ATTACHMENT D –
PHASE 1 ENVIRONMENTAL SITE ASSESSMENT OF THE PROPERTY AT 426 EAST 11TH STREET

October 2023
426 East 11th Street Due Diligence

ANCHOR QEA

Phase 1 Environmental Site Assessment of the Property at 426 East 11th Street

Prepared for the Port of Tacoma

October 2023
426 East 11th Street Due Diligence

Phase 1 Environmental Site Assessment of the Property at 426 East 11th Street

Prepared for
Port of Tacoma
One Sitcum Plaza
Tacoma, Washington, 98421

Prepared by
Anchor QEA, LLC
949 Market Street, Suite 700
Tacoma, Washington 98402

TABLE OF CONTENTS

1 Project and Report Information 1

1.1 Client Information 1

1.2 Report Purpose 1

1.3 Scope of Work 1

1.4 User-Imposed Limitations 2

2 Property Information and Physical Setting 3

2.1 Property Description 3

2.2 Owner and Current Site Use 3

2.3 Topography and Site Features 3

2.4 Groundwater Well/Borehole Records 4

2.5 Soils and Geology 4

3 Regulatory Records Review 6

3.1 Governmental Record Sources 6

3.2 Environmental Database Search 6

4 Historical Records Review 10

4.1 Historical Sources Reviewed 10

4.2 Previous Environmental Assessments 10

4.3 Summary of Property History 10

4.3.1 History of the Property 10

4.3.2 History of Adjacent Properties 12

5 Property Reconnaissance 16

5.1 Property Reconnaissance Methods 16

5.2 Observed Property Conditions 16

5.3 Conditions at Adjoining Properties 16

6 Interviews 17

7 Findings and Recommendations 18

7.1 Findings 18

7.2 Recommendations and Phase 2 Findings 18

8 Signatures 21

9 Assumptions and Limitations 22

10 References 23

FIGURES

Figure 1 Property, Vicinity, and Phase 2 Sampling Locations

Figure 2 Pre-Development Tideflat Elevation Map

APPENDICES

Appendix A Work Plan

Appendix B Historical Aerial Photos

Appendix C Other Historical Photographs

Appendix D Historic Maps

Appendix E Historic City Directories

Appendix F Well Logs and Geologic Information

Appendix G Records Provided by the Port

Appendix H Database Search Findings

Appendix I Interviews

Appendix J Qualifications of Preparer

ABBREVIATIONS

ASTM	ASTM International
bgs	below ground surface
CERCLA	Comprehensive Environmental Response, Compensation, and Liability Act
CFR	Code of Federal Regulations
City	City of Tacoma
cPAH	Carcinogenic polynuclear aromatic hydrocarbons
EPA	Environmental Protection Agency
MTCA	Model Toxics Control Act
REC	Recognized Environmental Conditions
TPH	total petroleum hydrocarbon
UST	underground storage tank

1 Project and Report Information

This Phase 1 Environmental Assessment Report (Report) describes the methods and findings of a Phase 1 Environmental Site Assessment (Phase 1) conducted by Anchor QEA, LLC, on behalf of the Port of Tacoma (Port). The subject property (Property) is a 0.95-acre property located in Tacoma, Washington, at 426 East 11th Street in Tacoma. The Property is shown in Figure 1 and is described further in Section 2.

1.1 Client Information

Anchor QEA conducted this Phase 1 under contract with the Port. The Port is considered the User, as defined by ASTM International (ASTM) Standards 1527-21.

1.2 Report Purpose

Anchor QEA conducted a Phase 1 of the Property to support the Port's due diligence for acquisition of the Property. The Port intends to acquire the Property as a bona fide prospective purchaser. Acquisition of the Property is proposed in parallel with the Port's ongoing area-wide master planning effort for properties surrounding the Wheeler Osgood Waterway, including, but not limited to, the Port's Parcel 94 and 92 properties located south and west of the Property.

The purpose of the Phase 1 is to review the Property history and available information to identify potential Recognized Environmental Conditions (RECs). An REC is a finding indicating that contamination from hazardous substances or petroleum products may exist on the subject Property either from past or present use of the subject Property or nearby properties. The Phase 1 is the first step in the environmental due diligence process.

This Phase 1 was conducted in coordination with a Phase 2 Environmental Assessment (Phase 2) of the Property. That Phase 2 conducted soil and groundwater testing to assess whether any of the RECs identified in this Report has resulted in confirmed soil or groundwater contamination at the Property. Findings of the Phase 2 are discussed in Section 7.2 of this Report.

1.3 Scope of Work

The Phase 1 was performed in accordance with 40 Code of Federal Regulations (CFR) Part 312, "Innocent Landowners, Standards for Conducting All Appropriate Inquiries," using the methods described in ASTM standard E1527-21.

The scope of the Phase 1 included the following:

- Site reconnaissance, including visual on-site inspection of the Property
- An interview with Kristina Younger, a representative of the current owner of the Property

- A review of historical maps, aerial photographs, historical photographs, and other historical records
- A review of federal, state, and Tribal environmental records concerning waste management practices, underground storage tank (UST) records, and/or documentation of historical releases at the Property
- Identification of other commonly known or reasonably ascertainable information about the Property
- An evaluation of potential RECs
- Where RECs were identified, these were evaluated as part of the parallel Phase 2, the findings of which are discussed in this Report

The Phase 1 Work Plan is attached as Appendix A. Anchor QEA has prepared this Report using information that is reasonably ascertainable; that is, information that is practically reviewable, publicly available, and obtainable from its source within reasonable time and cost constraints. This Report conforms to the requirements of ASTM E1527-21.

Phase 2 findings are summarized in this Report. Refer to the Phase 2 report (Anchor QEA 2023a) for more detailed information regarding that work. No other business environmental risk issues (non-ASTM method issues such as asbestos, lead paint, wetlands, indoor air quality) were addressed during this study.

1.4 User-Imposed Limitations

The User did not impose limitations on Anchor QEA that affected our ability to complete this Phase 1.

2 Property Information and Physical Setting

This section describes the Property and its physical setting and available information about groundwater and local soils.

2.1 Property Description

Tax lot information was obtained from the Pierce County tax assessor's office. That information was obtained at https://snohomishcountywa.gov/5167/Assessor. This information was accessed on September 1, 2023.

Property Address:	426 East 11th Street (the Property is accessed from East 11th Place, which parallels East 11th street)
Tax Lots and Reported Size:	Pierce County Parcel Numbers: 895000-1100 (0.67 acres) and 895000-1110 (0.27 acres)
Township, Range, and Section:	Township 29 North, Range 03 East, Section 04, Northwest Quarter
Current Use:	Industrial

A site vicinity map is included as Figure 1 and the current conditions of the Property and vicinity are shown in the photograph on the cover of this Report.

2.2 Owner and Current Site Use

The current owner and manager of the Property is 426 East 11th Street LLC.

Since approximately 2007 the Property has been used for storage of vehicles and heavy equipment by industrial tenants. As described in Sections 4 and 6, the Property has been used most recently by Ness Crane and Equipment and NTR Logistics. The current tenant is Ness Crane, which uses it for storage of mobile cranes and vehicles.

2.3 Topography and Site Features

The Property is located in the Tacoma Tideflats Industrial Area of Tacoma. A limited survey was conducted of the Phase 2 soil and groundwater testing locations (Anchor QEA 2023b). That survey showed an average ground surface elevation of 19 feet above mean lower low water at the six text locations (Figure 1).

The Property is vacant except for a chain-link fence surrounding the Property. There are no structures or stormwater catch basins on the Property.

A marked underground petroleum pipeline operated by the Olympic Pipeline Company is located in the right-of-way in front of the Property (along East 11th Place).

2.4 Groundwater Well/Borehole Records

The Washington State Department of Ecology's (Ecology's) well-query online log database provides logs for water wells, monitoring wells, and geotechnical borings, along with decommissioned well reports and other records. This database was reviewed by Anchor QEA in July 2023.

The Property is reportedly served by municipal water from the City of Tacoma (City). No wells were identified on the Property. However, one deep water supply well was located on the adjacent Parcel 94 property to the south.

There Parcel 94 water supply well is reportedly 640 feet deep and is located in the central southern portion of Parcel 94. The well completion log (attached in Appendix F) indicates that it was installed in April of 1941 on behalf of Northwest Door Company. A stratigraphic log indicates the borehole was advanced through approximately 186 feet of alluvial deposits, 392 feet of "hardpan" (assumed to be glacial deposits), 34 feet of a water-bearing coarse sand and gravel, and 28 feet of finer clay and sand mixtures. The well includes a 12-inch casing from 0 to 157 feet, a 10-inch casing from 157 to 285 feet, and an 8-inch casing from 285 to 620 feet (perforated between 580 and 600 feet) and a "9-inch diameter open hole" boring from 620 to 640 feet. The well completion log indicates that the well is artesian and capable of producing in excess of 300 gallons per minute.

As part of the Phase 2 completed on the Property in parallel with this Report, six temporary soil borings were drilled and sampled. The boring logs from those temporary borings are included in Appendix. F. Observations from the borings are described in Section 2.5 below.

Based on topography and the findings of hydrogeologic studies at adjacent properties (Section 2.5), the direction of groundwater flow is expected to be generally west and southwest towards the Foss Waterway. Groundwater elevations at the Property are described in Section 2.5 below.

2.5 Soils and Geology

The Property is situated in the Commencement Bay Tideflats area. Native stratigraphy in this area is heavily influenced by the Puyallup River delta and consists of variable layers of alluvial silt, sand, and clay deposits overlying older glacial deposits.

With the dredging and creation of the Foss Waterway in the early 1900s, dredged material was placed behind bulkheads along the shore of Parcel 94, creating a fill layer at the surface consisting primarily of fine to medium sand and silty sand with occasional shell debris. The 1877 shoreline as

shown on Figure 2 illustrates the approximate location of the pre-development shoreline, prior to placement of hydraulic fill from waterway development.

Geologic and hydrogeologic conditions in the adjacent Parcel 94 property were initially assessed as part of the 2005 Landau Phase 2 site assessment performed on behalf of the Port. That work included drilling 16 temporary soil borings using a direct-push drill rig. The borings were installed to depths between 8 and 12 feet below ground surface (bgs).

Soil conditions encountered in most areas of Parcel 94 included sandy hydraulic fill with occasional non-indigenous anthropogenic debris. The debris was most abundant in the southeastern corner of Parcel 94, the area that was filled and developed early, prior to hydraulic fill placed in the early 1900s. In that area the debris included fragments of glass, brick, ceramic and metal. A deeper soil horizon consisting of silty native soils was encountered at varying depths from approximately 4 feet to greater than 12 feet below ground surface. This silty soil layer represented the pre-development tideflat deposit.

Groundwater was encountered during Parcel 94 drilling activities in the hydraulic fill layer located above the native tideflat deposit. The depths to water averaged 8 to 10 feet bgs, but groundwater was present at shallower depths in some areas of Parcel 94. These shallower groundwater areas indicated the presence of perched water in some areas where the silty tideflat deposit was shallower.

No permanent shallow wells have been installed at Parcel 94. However, groundwater studies are available from environmental testing performed during cleanup of the adjacent Petrich property located further west (Pacific Crest 2016). Those studies identified similar stratigraphy as at Parcel 94, with sandy hydraulic fill soils overlying native sediments with a similar silt layer at the interface between fill and native soils. Shallow groundwater in permanent wells at the Petrich property range in depths from 6 to 12 feet bgs with groundwater flowing west, towards the Foss Waterway.

Based on the existing studies described above, it is generally expected that groundwater flows to the west or west-southwest toward the Foss Waterway. Groundwater elevations are expected to be subject to both seasonal and tidal influences, with tidal influences greatest within 100 to 200 feet of the shoreline.

The findings of the Phase 2 on the Property and parallel work performed within Parcel 94 were consistent with these geologic and hydrogeologic observations as developed from the prior studies described above. Sandy hydraulic fill soils were present throughout the Property. The elevations at which the underlying native tideflat was encountered are shown in Figure 2. Anthropogenic debris was limited in the fill material, consisting of scattered historical debris (nails, brackets, ceramics) at the interface between the hydraulic fill and the native tideflat layer. Groundwater was present within the hydraulic fill material.

3 Regulatory Records Review

This section summarizes available records for the Property and vicinity.

3.1 Governmental Record Sources

Governmental records for the Property were obtained through public sources as described below:

- **Ecology Online Records:** Available online records from Ecology were searched, including the following:
  - **What's in My Neighborhood:** Ecology maintains an online, searchable database of properties with recognized environmental contamination concerns or environmental compliance obligations. The database is accessible at the following internet address: https://apps.ecology.wa.gov/neighborhood/. The database did not list any records for the Property or the properties in the vicinity.
  - **Groundwater Well Database:** As described in Section 2.4, groundwater well records in the vicinity were reviewed using Ecology's online database. Refer to that section of this Report for additional information.
  - **Regulated UST Database:** As described in Section 3.2, UST records in the vicinity were reviewed using Ecology's online database. Refer to that section of the Report for additional information.
- **Port-Provided Records:** The Port provided the following records for the Property:
  - Preliminary title report for the Property (Appendix G)
  - Property survey from 2007 including Parcel 94 and vicinity
- **Pierce County Records:** Snohomish County records were accessed to document the Property location and land use as described in Section 2.1.
- **U.S. Environmental Protection Agency (EPA) UST Finder Database:** The EPA UST Finder database was accessed to document the status of USTs on or near the Property. Findings are discussed further in Section 3.2.

3.2 Environmental Database Search

A search of EPA and state database listings was performed by a commercial database search provider (EnviroSite; a copy of the database search report is included in Appendix H). The purpose of that search was to identify potential, suspected, or known sources of contamination on or in the vicinity of the Property. Various agency listings were searched for different approximate minimum search distances from the subject Property as established in the ASTM method. Listings included publicly available databases of environmental liens, activity and use limitations, and easements and equitable servitudes, if recorded or filed.

The Property is not listed as a contaminated site in the database search results. However, a release report from June 2018 was noted. That report referenced the dumping of oil and other materials (waste oil and potentially glycerin) in the rear of the Property by NTR Logistics. No follow-up actions were described.

The regulatory database report contained in Appendix H lists references to nearby properties within a mile of the Property. None of these properties appear likely to have affected environmental conditions at the Property. The closest database listings, those within a half a mile, are summarized below:

- **Commencement Bay Nearshore Tideflats Site:** The Foss and Wheeler Osgood waterways are part of the Commencement Bay Nearshore Tideflats Superfund site.
  - Post-remediation monitoring was completed in 2008 for the Foss and Wheeler Osgood Waterways, and no requirements for further action were defined. The City remains the lead party for ongoing monitoring activities within the two waterways.
  - Cleanup of the Foss and Wheeler Osgood waterways was completed in 2006. This work was led by the City of Tacoma (City) under a 2003 Consent Decree (CD C03-5117RJB).
  - The Port contributed to that work through a cash and real estate settlement with the City. The Port's involvement in the Foss waterway cleanup was related to its ownership of a different property located toward the head of the Foss, not anything to do with the Property.
  - The Property in not part of any Superfund-related action areas, nor was it identified in any of the related source control work led by Ecology and EPA.
- **Tacoma Marine Repair (1106 St. Paul Ave):** This adjacent, upgradient property was operated as a service station from some time in the 1950s. The database search showed that five underground storage tanks dating from the 1950s and 1960s have were closed in place. The tanks included leaded gasoline, diesel and waste oil.
- **Woodworth Turck Yard (1114 St. Paul Ave):** This site is located immediately south of the former service station (Figure 1) on St. Paul Avenue. The site was initially part of the Wheeler Osgood Sash and Door operations and has been used as a truck shop. The site underwent a cleanup related to underground petroleum storage tanks. The site was granted a No Further Action letter by Ecology. The site is located approximately 100 feet southeast of the Property, in a cross-gradient direction.
- **Parcel 94 / Former Wattles Company:** The Parcel 94 property is owned by the Port. It is located in an adjacent and downgradient location to the Property.
  - Parcel 94 is not currently listed as a contaminated site by Ecology.
  - In-water areas of the Wheeler Osgood Waterway within the property boundary were part of the active cleanup of the Foss and Wheeler Osgood waterways (see above). The

former property owner (Wattles Company) entered into a settlement for cleanup of the Foss and Wheeler Osgood waterways related to its ownership of portions of the Wheeler Osgood waterway.

  - Source control activities were performed in the 1990s to remove soil contamination from a sump located in the upland areas of the property. That work was performed under Agreed address Order numbers DE93TC-S318 and DE93TC-S317 by the property owner (Wattles Company) and a former tenant (Western Steel Fabricators). That cleanup work was determined to be complete by Ecology.
  - Some soil and groundwater contamination was recently identified at Parcel 94 in baseline studies performed on behalf of the Port (Anchor QEA, 2023b). As Parcel 94 is located downgradient from the Property and no groundwater contamination was defined in adjacent areas of Parcel 94, there is no reason to believe that conditions at Parcel 94 affected soil or groundwater quality on the Property.

- **Petrich Marine Dock (1118 to 1120 East D Street):** This site underwent cleanup to address areas of contamination with heavy metals, chlorinated solvents, carcinogenic PAHs (cPAHs) and petroleum contamination associated with historical manufacturing and industrial operations. Cleanup work included source removals, capping, institutional controls and natural attenuation. A No Further Action letter was issued in June of 2019 by Ecology. The site is located approximately 400 feet downgradient from the Property.
- **Woodworth Heavy Duty Shop (1200 East D Street):** This nearby site underwent a cleanup related to underground petroleum storage tanks. The site has received a No Further Action letter. The site is located immediately south of the Petrich Property, about 400 feet west (downgradient) of the Property.
- **Tacoma Fire Station No. 6:** The Tacoma Fire Station 6 property is listed as a cleanup site with Ecology for contamination relating to underground diesel storage tanks. The site received a No Further Action letter. It is located approximately 300 feet to the north, on the other side of the 11th Street bridge.
- **East F Street Substation:** The F-street substation is listed as a contaminated site with Ecology due to the presence of petroleum, solvent, heavy metals and PAH contamination. The substation is located approximately 300 feet to the north, on the other side of the 11th Street bridge. The Site is managed by Tacoma Power and is awaiting cleanup.
- **Gulf Marine Inc:** The Gulf Marine site underwent cleanup related to underground gasoline storage tanks. The site received a No Further Action letter from Ecology. The site is located approximately 300 feet to the north, on the other side of the 11th Street bridge.
- **Olympic Chemical Corp:** The Olympic Chemical site includes an above-ground tank farm for petroleum hydrocarbons. The site underwent cleanup associated with soil and groundwater petroleum contamination. Arsenic contamination was also detected. Past cleanup actions

included operation of a product recovery trench, containment and groundwater monitoring. Ecology conducted a site hazard assessment in 2009.

4 Historical Records Review

This section provides a listing of historical records reviewed for the Property and includes a concise summary of the Property history.

4.1 Historical Sources Reviewed

Historical records reviewed as part of this Report are attached as appendices. These include standard historical records sources (historical maps and aerial photographs), other historical photographs, searches of historical City directories, results of a title search, and information developed through interviews (see Section 6).

No data failures were encountered. The historical objectives in ASTM E1527-21 were achieved.

4.2 Previous Environmental Assessments

No previous Phase 1 or Phase 2 ESAs were identified for the Property.

Environmental testing reports were identified for the adjacent Parcel 94 property and for the Petrich property located farther to the west. These reports provided useful information regarding soil and groundwater conditions in the vicinity (Sections 2.4 and 2.5), but did not contain any environmental data for the Property.

4.3 Summary of Property History

The history of Property and vicinity have been documented in historical photographs (Appendices B and C), historical maps (Appendix D), historical city directories (Appendix E), and interviews with the current owner (Section 6 and Appendix I)

4.3.1 History of the Property

Prior to settlement of the Pacific Northwest, the Property was located near the mouth of the Puyallup River in an area heavily used by the Puyallup Tribe. The southern branch of the river flowed through what is now the Wheeler Osgood Waterway into what is now the Foss Waterway.

The Property and most of the adjacent Parcel 94 property (currently owned by the Port of Tacoma) consisted originally of intertidal or shallow subtidal tideflat areas. To the south and east of the Property was a former island that is colloquially referred to as “the Boot” for its characteristic boot shape (see Figure 2; also the 1877 map of the Tacoma tideflats in Appendix D).

The Northern Pacific Railroad established a rail line between Tacoma and the Puyallup and Sumner areas in 1873. That rail line crossed over the Foss Waterway to the south of what is now the Wheeler Osgood Waterway. Other than the rail line, the tideflats in the vicinity of the Property remained

vacant through the mid-1880s. An 1880 photograph of the Property and vicinity is included in Appendix B.

The Foss Waterway (formerly City Waterway) was dredged initially by the Tacoma Land Company in 1889 (Morgan 1982). Placement locations for the dredge materials are not well documented. A larger dredging event was conducted between 1902 and 1905 (PRWC 2014). During this later dredging event, wooden bulkheads were constructed along the sides of the Foss and Wheeler Osgood Waterways. Hydraulic fill from waterway dredging activities was placed throughout the undeveloped portions of the area to create upland for future development. The Property, most of Parcel 94 and the other properties in the vicinity were filled to roughly their current grades during this second larger dredging event.

The condition of the Property and vicinity after completion of the hydraulic fill activity is visible in the photograph from 1910 in Appendix C and in historical maps from 1912 and 1926 in Appendix D.

The first recorded development of the Property was in approximately 1910. Buildings constructed on the site included small shops, tool sheds, and a larger two-story wooden building located in the northeastern corner of the Property. These buildings were initially constructed for the Richardson & Elmer Lumber Company, a manufacturer of sashes, doors, and lumber. The buildings were listed on a historical Sanborn map as vacant in 1912. The buildings were listed on a 1926 map as being occupied in 1926 by the City Millwork Company. The building is visible in a historical photo from 1927 (Appendix C) and an aerial photograph from 1931.

The Property was acquired by affiliates of the current owners in 1936 (Section 6). Hampton Lumber Company established a lumber storage yard on the Property in 1938. In 1941 a new wood-framed, two-story industrial building was constructed in 1941, occupying the eastern two-thirds of the Property's northern tax parcel. An aerial photograph from 1941 is included in Appendix B showing the original Hampton Lumber Company building footprint.

The Hampton Lumber Company building was expanded in 1948 to the west, butting up against E Street. A 1948 photograph (Appendix C) and an aerial photograph from 1957 shows the built-out condition of the Hampton Lumber Company building. The building was used by the Hampton Lumber Company as a retail warehouse for lumber products until it was destroyed by fire in November of 1965 (Section 6). Hampton moved its operations following the fire.

Other than a perimeter fence, no structures have been constructed on the Property since 1965. Aerial photographs between 1968 and 1990 (Appendix B) show the Property being used for lumber storage. Interviews with the Property owner indicated that the Property was used for storage of finished lumber for the adjacent Wattles Company and for Lindal Cedar Homes during 1980s and 1990s. The Property owner also recalled that the Wattles Company conducted wood treating (most

likely the application of sap stain preventative) of finished lumber in the northern portion of Parcel 94, near the Property (Section 6).

The Property appeared vacant in an aerial photograph from 2006. Aerial photographs from 2009 through 2019 show the Property used for vehicle and heavy equipment storage. Interviews with the Property owner indicated that the Property was leased to Ness Campbell Cranes and later to NTR Logistics for equipment and vehicle storage.

NTR Logistics was an over-size freight hauler specializing in the hauling of wind turbines and large equipment. NTR Logistics relocated operations to other Port-owned property along Port of Tacoma Road in 2018 (Section 6). As noted in Section 3.2, there was a release report to Ecology relating to discharges by NTR Logistics of waste oil and/or glycerin on the Property in June 2018. No follow-up actions were reported.

4.3.2 History of Adjacent Properties

In 1888, a large lumber mill was constructed to the northeast of the Property on portions of "the Boot" (Morgan 1982). The mill was operated as the St. Paul and Tacoma Lumber Company, an affiliate of the Northern Pacific Railroad.

In 1889, the Wheeler Osgood lumber mill and sash and door factory was founded (Morgan 1982). The mill made wooden sashes, windows, and doors and became a significant business and local employer over the next several decades (McClary 2009). It was constructed to the east and southeast of the Property on the "heel of the Boot." Photographs from 1894 (Appendix C) and maps from 1896 (Appendix D) document the early mill features. Most of the mill was located to the east of F Street, but a number of small lumber sheds were constructed on the southeastern corner of Parcel 94 in the 1890s. The mill was destroyed by fire in 1902 and promptly rebuilt.

When the Foss Waterway was dredged in the early 1900s, both Parcel 94 and the properties in the vicinity were bulkheaded and filled with hydraulic dredge materials from the waterway. The northern portion of Parcel 94 (between D Street and F Street) was then developed. A three-story industrial building was constructed just west of the Property housing the operations of the Washington Parlor Furniture Company. Operations immediately south of that included the Tacoma Wood Pipe Company and the Noll Welty Lumber Company. The Washington Parlor Furniture Company remained active through 1926, but by then the operations to the south were replaced by the Pacific Lumber and Millwork Company (see 1926 map in Appendix D).

The properties to the northwest of Parcel 94 were initially developed for industrial uses during this same time period. The Petrich property was initially developed for use by the Vermont Marble Company (see 1912 and 1926 maps in Appendix D). The Woodworth property was used initially for

operation of the Peters Sand & Gravel Company (see 1926 map in Appendix D). The southern portion of Parcel 94 remained largely vacant until the 1940s.

In the 1940s, Parcel 94 was developed for manufacturing of plywood veneer by the Northwest Door Company. The north-central portion (just south of 11th street) was used for planing operations. The three-story industrial building formerly used for furniture manufacturing remained present, but other buildings had been constructed to enclose virtually all of the Property between D Street and E Street to the south. The western portion of Parcel 94 was used for wood chip (also known as "hog fuel") storage and barge loading, and a log dump was located along the shoreline of the Wheeler Osgood Waterway.

Between the 1920s and the 1950s, the eastern portion of Parcel 94 (between E Street and F Street) continued to be used by the Wheeler Osgood sash and door operations (see 1948 photo in Appendix C and the 1950 map in Appendix D). Lumber sheds and planing operations were located in the southeastern portion of Parcel 94. The areas to the north were used for other mill support operations including a machine shop and lumber storage. One building in this area (Figure 2) was variously described as a garage (1926 map in Appendix D) or a pipe and electric shop (1950 map in Appendix D).

By the 1950s the properties located northwest of Parcel 94 had been fully developed for industrial use. During 1950 (1950 map in Appendix D) the Petrich property was occupied by the Western Boat Building Company, and later in 1965 by Marine Iron Works, Inc. (1965 map in Appendix D). The Woodworth property, initially used for operation of the Peters Sand & Gravel Company (1926 map in Appendix D), had been converted to the Woodworth Company asphalt plant (1950 and 1965 maps in Appendix D).

By 1950 a gasoline service station was constructed to the northeast of the Property, at the intersection of East F Street and St. Paul Avenue (1950 map in Appendix D). Maps from 1965 show a new service station building on the same property. That building is visible in aerial photographs from at least 1957 (Appendix B) and remains present on that property. The former service station is currently occupied by Tacoma Marine Repair, a boat repair company.

Wheeler Osgood mill operations reportedly terminated in 1951 (McClary 2009). The main Wheeler Osgood mill east of F Street was destroyed by a large fire on July 18, 1959, but the fire did not appear to have affected the Parcel 94 property.

By 1965, the Northwest Door Company had been acquired by the St Regis Paper Company (1965 map in Appendix D) and had expanded operations throughout Parcel 94, including the area between E Street and F Street (the area formerly occupied by Wheeler Osgood support operations). The western portion of Parcel 94 remained used for hog fuel storage, but a small office building, still

present today, had been constructed there by 1968. The buildings in the central portion of Parcel 94 remained the same as in 1950. Additional buildings had been constructed in the eastern portion of Parcel 94, including additional planing and storage buildings, a butane tank, and a dry kiln. The former garage building was used at this time for plywood and glue storage. The lumber storage buildings formerly located in the southeastern portion of Parcel 94 were removed sometime between 1972 and 1974.

By 1983 Parcel 94 had been acquired by the Wattles Company. The Wattles Company managed the Property for storage and warehousing, and leased portions of the Property to other commercial and industrial businesses. The complex of buildings between D Street, E Street, 11th Street, 12th Street, were removed between 1980 and 1990 (Appendix B). Other buildings at Parcel 94 remained the same between the 1970s, 1980s, and 1990s. As of 1988, the Property listing for 1203 East D Street listed 22 different individual addresses (Appendix E), with some spaces vacant and other areas occupied by a variety of businesses including the Wattles Company. At that time, Western Steel Fabricators was listed in the portion of Parcel 94 designated as 1207 East D Street and both Sound Environmental Inc. Filtration Equipment and Marine Floats were listed in the portion of Parcel 94 designated as 1208 East D Street.

The cleanup of the Foss and Wheeler Osgood waterways was completed in 2006. This work was led by the City under a 2003 Consent Decree (CD C03-5117RJB). The Port contributed to that work through a cash and real estate settlement with the City. Post-remediation monitoring was completed in 2008.

The Port acquired Parcel 94 from the Wattles Company in January of 2007. The purchase was conducted following completion of a Phase 1 ESA (Landau 2003), a building condition assessment (Washington Engineering 2003), a Phase 2 ESA (Landau 2005) and follow-up testing by the seller's consultant (EMS 2005, 2007). By 2009, all of the buildings had been demolished and removed from Parcel 94, with the exception of the small office building in the western portion of the Property that remains present today.

Since 2009, Parcel 94 has remained undeveloped except for the existing office building. Portions of Parcel 94 have been leased by the Port to a series of tenants including Marine Floats and Sky City Trucking. Marine floats operated from the western portion of the Property until at least 2019, using the ramp and floats located within the Wheeler Osgood Waterway to assemble marina float structures. Sky City Trucking, LLC, has used the office building and the western portion of Parcel 94 for trucking company operations. No vehicle maintenance activities or hazardous materials handling are conducted on Parcel 94 by Sky City Trucking.

Parcel 94 is currently under evaluation by the Port of Tacoma for development of a Maritime Center, including a Maritime Skills Center and a new Port administration building. Environmental and cultural resource baseline studies were recently completed in support of that work.

No environmental liens, use limitations, or associated easements were noted on the title search.

5 Property Reconnaissance

Results of the Property reconnaissance conducted by Anchor QEA are described in this section.

5.1 Property Reconnaissance Methods

Matthew Davis of Anchor QEA conducted the Property reconnaissance during mid-July 2023. The reconnaissance was supplemented with additional observations made during completion of Phase 2 soil and groundwater testing in late July 2023.

5.2 Observed Property Conditions

The Property currently consists of a gravel parking area surrounded by a chain-link fence.

There are no structures or storm drainage features on the Property. Stormwater infiltrates into the gravel surface.

5.3 Conditions at Adjoining Properties

The Property is bordered on the north by East 11th Place and the footings of the East 11th Street bridge.

East F Street and an old rail spur are located to the east. The property farther east (1106 St. Paul Avenue East, Figure 1) is a former service station. That property is currently occupied by a boat maintenance company, Tacoma Marine Repair.

The Port's Parcel 94 property is located immediately to the south and west of the Property. Parcel 94 is currently vacant, except for a small 2-story office building built in the 1960s (Section 4.3). That office is located approximately 400 feet southwest of the Property. The Wheeler Osgood Waterway is located to the south of Parcel 94.

To the west, beyond Parcel 94, are located the Petrich and Woodworth properties. These properties border the Foss Waterway. The Petrich property is the site of a previous environmental cleanup as noted in Section 5. The Petrich property is located approximately 400 feet to the west of the Property.

6 Interviews

Anchor QEA conducted a telephone interview with Kristina Younger. A written summary of the interview is contained in Appendix I. Elements of the interview have been included in the summary of Property history (Section 4.3).

Kristina's father was born in 1938, 2 years after her family acquired the Property. The Property was used in 1938 to establish a retail lumber yard for Hampton Lumber Company. No lumber manufacturing was conducted on site at that time. It was only used for retail sales and storage.

Hampton constructed a two-story industrial building in 1941. The building was later expanded in 1948. The building was destroyed by fire on November 6, 1965. After the fire Hampton moved its operations. Hampton remains a going concern with multiple operations in Oregon.

No structures were constructed on the Property since the Hampton building burned down. The Property has been leased to different entities for storage of lumber and vehicles.

Wattles Company owned the adjacent Parcel 94 property between the 1970s and 2007. Both the Wattles Company and Lindal Cedar Homes used the Property for storage of lumber. Ms. Younger was aware that Wattles Company treated finished lumber on Parcel 94, including some of the wood that was ultimately stored on the Property. She recalled that Lindal Cedar Homes used the Property for lumber storage in the 1980s and 1990s.

After 2007 the Property has been leased to different entities for storage of vehicles and heavy equipment. Recent tenants included Ness Campbell Cranes and NTR Logistics. NTR Logistics is an over-size freight hauler for wind turbines and other large equipment.

Ms. Younger was not aware of any petroleum storage tanks or other hazardous materials having been stored at the Property. Nor was she aware of any spills or other hazardous materials incidents.

Ms. Younger did not have any prior environmental assessment reports or information for the Property.

7 Findings and Recommendations

This section summaries Anchor QEA's findings and recommendations regarding apparent environmental conditions at the Property based on the information reviewed and documented in this Phase 1.

7.1 Findings

Based on the information reviewed by Anchor QEA and summarized in this Phase 1, several RECs were identified at the Property that warrant further evaluation. These RECs include the following:

- **Placement of Fill Material at the Property:** The Property was developed through the placement of fill materials in the late 1800s and early 1900s. Most of the fill is understood to have been derived from the early dredging of the Foss Waterway between approximately 1902 and 1905 at a time when industrial contamination was not likely to be present (the dredging included predominantly native sediments generated during deepening and widening of the waterway). But other fill materials may have been placed prior to or subsequent to the hydraulic fill placement. Soil testing is warranted to document the quality of the fill materials.
- **Potential Impacts to Surface Soils from Past Industrial Uses:** Numerous past on-site industrial uses have been conducted that may have impacted surface soil quality. These include 1) historical lumber and wood products manufacturing between approximately 1910 and 1936, 2) destruction by fire of the Hampton Lumber Company building in 1965, 3) storage of finished lumber within the Property between the late 1960s and 2006, including wood that may have been treated with sap stain preventatives, and 4) the potential drippage of oils from the storage and operation of vehicles and heavy equipment on the Property by past tenants of the current owners.
- **Presence of Former Gasoline Service Station on Adjacent Upgradient Property:** The Tacoma Marine Repair property located to the east (upgradient) is the location of a historical gasoline service station. There is no record of a cleanup having been completed at the property, as the former storage tanks were abandoned in place. If petroleum hydrocarbons were released at this neighboring property, those could migrate onto and impact subsurface soil and groundwater quality on the Property.

7.2 Recommendations and Phase 2 Findings

As part of the Port's due diligence efforts, Anchor QEA recommended completion of a Phase 2 Environmental Assessment at the Property. The Phase 2 included testing of soil and groundwater at the locations shown in Figure 1 to follow up on each of the RECs identified in Section 7.1. Results of that work are summarized in detail in a separate Phase 2 report (Anchor QEA 2023a).

Results of the Phase 2 testing confirmed 1) the presence of groundwater contamination in one localized area of the Property, and 2) the presence of contamination in surface soils throughout the Property:

- **Groundwater Contamination – Arsenic (1 of 3 locations):** Arsenic contamination was detected in groundwater contamination at 1 of 3 tested locations. The contamination was detected at one location along the upgradient edge of the Property. No contamination was detected at other locations in the Phase 2 (Anchor QEA 2023a), nor at nearby locations within the Parcel 94 property to the south (Anchor QEA 2023b). Results indicate that the contamination is extremely localized. The specific cause of the arsenic groundwater contamination at boring 96 was not determined.
- **Surface Soil Contamination – Arsenic, dioxin/furans, oil hydrocarbons and cPAH:** Each of the surface soils tested from the Property included cleanup level exceedances for at least two of these four contaminants (arsenic, dioxin/furans, oil hydrocarbons, and cPAH). The type and concentration of the contamination varied by location. No contamination was detected in any of the subsurface soils tested. Of the four contaminants present in surface soils, three of the contaminants (arsenic, dioxin/furans and cPAH compounds) were detected at concentrations above cleanup levels for unrestricted land use, but below cleanup levels for industrial land uses. Oil-range hydrocarbons exceeded Model Toxics Control Act (MTCA) Method A cleanup levels for residential and industrial soils. The development of site-specific cleanup levels using total petroleum hydrocarbons fractionation analysis was not conducted. Potential causes of the observed contamination include the following:
  - The arsenic in soil at one location may be the result of past industrial uses.
  - The dioxin/furans are most likely the result of stormwater runoff from finished lumber stored on the Property and treated with a pentachlorophenol-based sap stain preventative.
  - Oil hydrocarbons in soil are likely the result of drippage from heavy equipment and vehicles stored on the Property.
  - The cPAH compounds in soil may have resulted from either the oil drippage or from the fire that destroyed the Hampton Lumber Company building in 1965.

Based on the detection of groundwater contamination, the Property will need to be reported to Ecology as a contaminated site. Further work will be required to investigate and clean up the surface soils and groundwater at Property to comply with requirements of Washington's MTCA regulations. The type and the extent of cleanup will vary depending on future land uses. It is likely that a greater degree of cleanup will be required if the Property and/or vicinity are developed for non-industrial land uses.

We recommend that if the Port acquires the Property, it does so in compliance with the Comprehensive Environmental Response, Compensation, and Liability Act (CERCLA) procedures for bona fide prospective purchasers. These provisions are described in Section 101(40)(B) of CERCLA.

8 Signatures

I declare that, to the best of my professional knowledge and belief, I meet the definition of Environmental Professional as defined in §312.10 of 40 CFR 312. I have the specific qualifications based on education, training, and experience to assess a property of the nature, history, and setting of the subject property. I have developed and performed the All Appropriate Inquiries in conformance with the standards and practices set forth in 40 CFR Part 312.

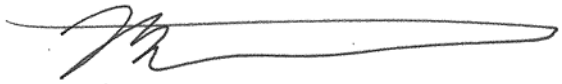

October 4, 2023

Mark Larsen — Date

Anchor QEA Principal Scientist

9 Assumptions and Limitations

Anchor QEA has prepared the Phase 1 ESA on behalf of the Port of Tacoma consistent with the methods defined in ASTME1527-21. No significant limitations were imposed on our work, and no significant data gaps limited our ability to complete this Phase 1.

The work was performed in a manner that is commensurate with accepted procedures and practices in the environmental industry. The qualifications of the individual that prepared this Report are listed in Appendix J. The Anchor QEA investigator reviewed sources that are publicly available, available within a reasonable time and cost, and reasonably ascertainable and considered practically reviewable, as defined under the ASTM standards.

The conclusions and recommendations presented in this Report represent Anchor QEA's best professional judgment regarding environmental conditions at the subject Property. These conclusions and recommendations are based on Anchor QEA's review of the information presented in this Report and the parallel Phase 2. Further, our conclusions and recommendations are based on state and federal regulations and policies as they exist at the time that this Report was prepared.

The findings and conclusions of this Report are not scientific certainties but are based on professional judgment concerning the significance of the data gathered during the course of the Phase 1. The conclusions in this Report are not to be considered a legal opinion or advice as to the Client's duty concerning due diligence and All Appropriate Inquiry relating to potential liabilities in leasing, owning, or purchasing real estate.

It should be recognized that no effort can precisely define all environmental problems or eliminate all risks, and a certain degree of risk exists with any level of effort.

10 References

Anchor QEA, 2023a. Phase 2 Environmental Site Assessment for the Property Located at 426 East 11th Street. Prepared by Anchor QEA for the Port of Tacoma. September, 2023.

Anchor QEA, 2023b. Baseline Soil and Groundwater Testing Report for the Parcel 94 Property. Prepared by Anchor QEA for the Port of Tacoma. In Preparation October, 2023.

ASTM, 2021. Standard Practice for Environmental Site Assessments: Phase I Environmental Site Assessment Process (ASTM 1527-21), Updated in 2021.

Ecology (Washington State Department of Ecology), 1994. Natural Background Soil Metal Concentrations in Washington State. Ecology Publication No. 94-115. October, 1994.

Ecology, 2021. Natural Background Groundwater Arsenic Concentrations in Washington State: Study Results. Ecology Publication No. 14-09-044. July 2021.

Ecology, 2023a. Washington State Well Report Viewer. Available at: https://fortress.wa.gov/ecy/waterresources/map/WCLSWebMap/default.aspx. Accessed July 2023.

Ecology, 2023b. What's in My Neighborhood: Toxics Cleanup. Available at: https://apps.ecology.wa.gov/neighborhood/. Accessed July 2023.

EMS (Environmental Management Services), 2005. *Focused Subsurface Environmental Investigation, 1203 E. D Street, Tacoma, Washington*. Environmental Management Services, LLC. November 5, 2005.

EMS, 2007. *Soil Remediation and Confirmation Sampling Report, Wattles Property, 1203 East D. Street, Tacoma, Washington*. Environmental Management Services, LLC. February 7, 2007.

Landau (Landau Associates), 2003. *Phase I Environmental Site Assessment, Wattles Property, Tacoma, Washington*. July 16, 2003.

Landau, 2005. *Phase II Environmental Site Assessment, Wattles Property, 1203 East D Street, Tacoma, Washington*. June 8, 2005.

McClary, 2009. "Abandoned Wheeler-Osgood Company mill in Tacoma burns on July 18, 1959." Available at: https://www.historylink.org/File/9022. June 7, 2009.

Morgan, 1982. The Mill on the Boot, the Story of the St. Paul & Tacoma Lumber Company. Murray Morgan. University of Washington Press. 1982.

Pacific Crest, 2016. Draft for Ecology Review - Cleanup Action Plan and Remedial Design for the Marine Iron Works Site. Prepared by Pacific Crest Environmental, LLC for Marine Iron Works, Inc. May 27, 2016.

PRWC (Puyallup River Watershed Council), 2014. *Puyallup River Watershed Assessment*. Puyallup River Watershed Council, Watershed Assessment Committee. February 2014.

Washington Engineering, 2003. Port of Tacoma, Site H, Condition Assessment. Washington Engineering. May 28, 2003.

Figures

LEGEND:

- Property Boundary
- Surveyed Parcel Boundaries
- Approximate Former Structures
- Phase II Investigation Borings

NOTES:

1. Parcel boundaries from Port Survey (Parametrix 2007).
2. Primary aerial imagery from Anchor QEA, March 2023. Additional imagery from City of Tacoma, 2018.
3. Horizontal Datum is NAD83 Washington State Plane South, U.S. Survey Feet.

0 50

Feet

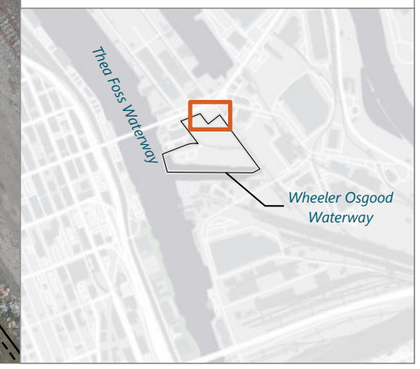

Publish Date: 2023/10/03, 2:59 PM | User: eiverson
Filepath: \\orcas\gis\Jobs\Port_of_Tacoma_0092\Wheeler_Osgood\Maps\SiteAssessment_Results\NTR\EA_426E11thSt.aprx\AQ_Ph1_426E11th_Fig1_EA_Vicinity

ANCHOR QEA

Figure 1
Property, Vicinity, and Phase 2 Sampling Locations
Phase 1 Environmental Assessment Report for the Property at 426 East 11th Street
426 East 11th Street Due Diligence

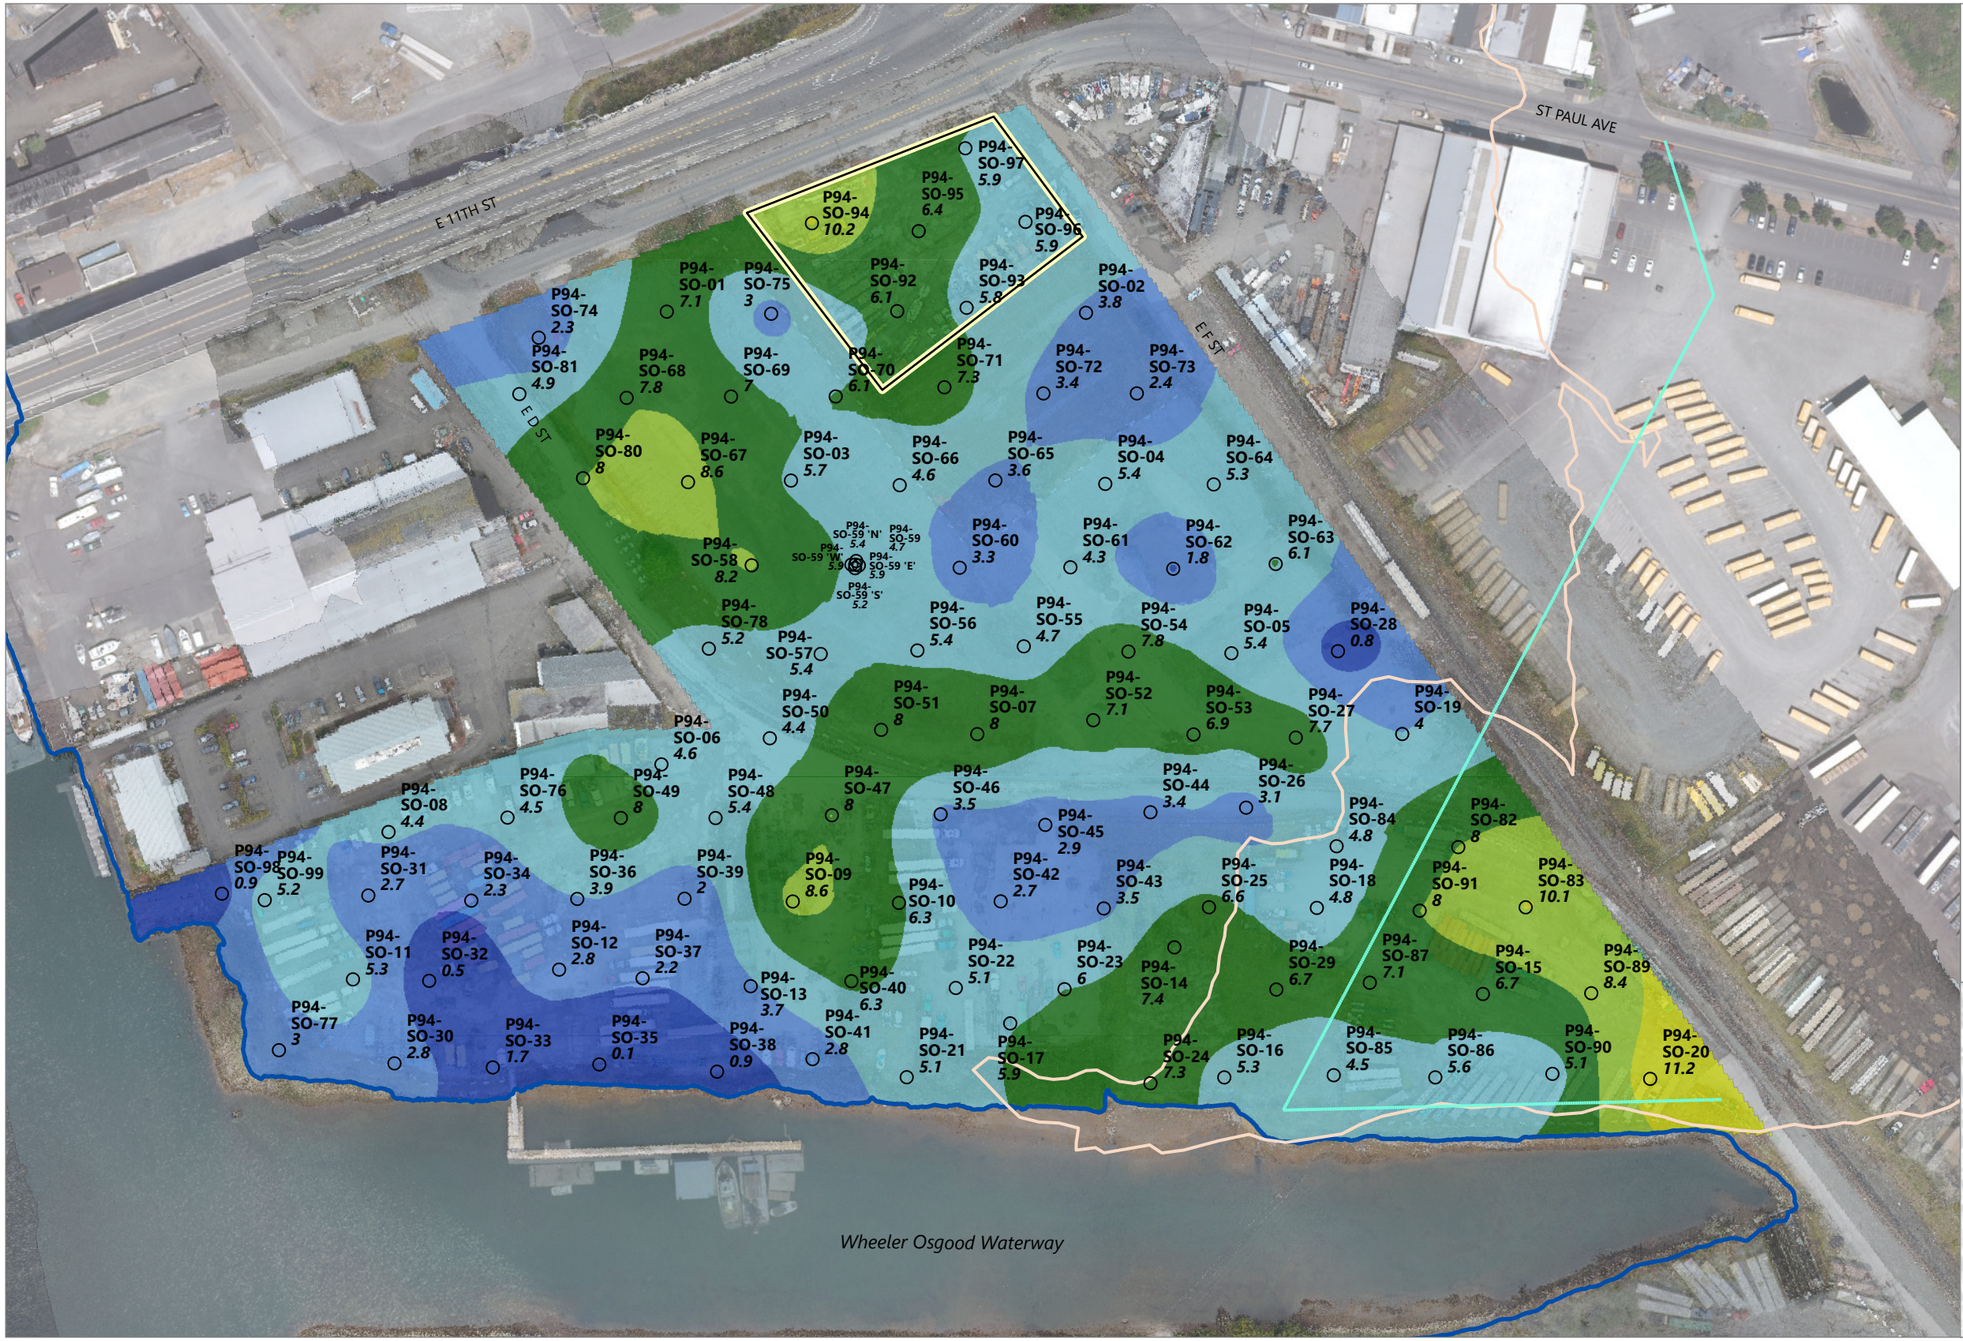

LEGEND:

- Boring Location and Elevation of Native Surface in feet MLLW[1]
- Property Boundary
- Surveyed Meander Line
- Pre-Development Shoreline (1877)[2]
- MHHW Line (11.83' MLLW)

Elevation of Native Tideflat Surface in feet MLLW[1]

- 0 - 2
- 2.1 - 4
- 4.1 - 6
- 6.1 - 8
- 8.1 - 10
- 10.1 - 10.9

NOTES:

1. The Native Tideflat Surface was field-identified as the silt contact located just below the hydraulic fill layer. All field-measured depths to the contact were converted to elevations based on surveyed ground surface elevations.
2. Historical shoreline from the Puget Sound River History Project. The elevation represented by the 1877 historical shoreline is not specified in the historical records.
3. Parcel boundaries from Port Survey (Parametrix 2007).
4. Primary aerial imagery from Anchor QEA, March 2023. Additional imagery from City of Tacoma, 2018.
5. Horizontal Datum is NAD83 Washington State Plane South, U.S. Survey Feet.

0 200

Feet

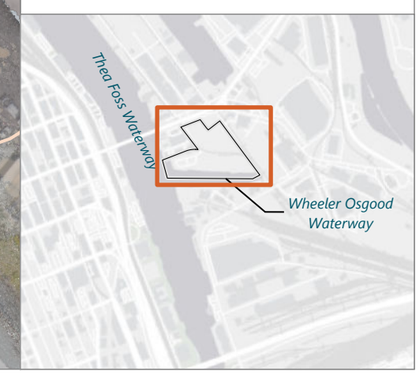

Publish Date: 2023/10/03, 2:59 PM | User: eiverson
Filepath: \\orcas\gis\Jobs\Port_of_Tacoma_0092\Wheeler_Osgood\Maps\SiteAssessment_Results\NTR\EA_426E11thSt.aprx\AQ_Ph1_426E11th_Fig2_EA_NTR_TideFlatElevations

ANCHOR QEA

Figure 2
Pre-Development Tideflat Elevation Map
Phase 1 Environmental Assessment Report for the Property at 426 East 11th Street
426 East 11th Street Due Diligence

Appendix A
Work Plan

949 Market Street, Suite 700
Tacoma, Washington 98402
206.287.9130

ANCHOR QEA

June 12, 2023

Rob Healy
Senior Manager
Port of Tacoma
P.O. Box 1837
Tacoma, Washington 98401-1837

Re: Scope of Work and Cost Estimate – Due Diligence Assessments for Property at 426 E 11th Street – On-Call Environmental Support Services, Professional Services Agreement No. 071786 – Task Order TBD

Dear Rob,

This letter provides Anchor QEA's proposed scope of work and estimated costs for due diligence support for the Port's potential acquisition of the property located at 426 East 11th Street (the Property) in Tacoma. Specifically, this scope of work includes development of a Phase 1 Environmental Site Assessment (ESA), completion of soil, groundwater and cultural resource testing and development of a Phase 2 ESA report.

The Property includes two tax parcels (895000-1100 and 895000-1110) that total approximately 0.94 acres, and is currently owned by 426 11th St, LLC. The Property is occupied by NTP Logistics, Inc. and is used for crane and heavy equipment storage. There are no occupied structures at the Property.

We understand the Port is negotiating a potential purchase and sale agreement for the Property. That agreement includes a feasibility period during which the Port must complete its due diligence efforts. Anchor QEA's work will be performed during that feasibility period and in compliance with a Port access agreement.

We also understand that the Port is currently working with the Puyallup Tribe of Indians (Tribe) on soil, groundwater and cultural resource testing at the adjacent Parcel 94 property. The Port and the Tribe have defined specific protocols to address the Tribe's cultural resource concerns for work in that area. This scope of work assumes that the Port and Anchor QEA will apply the same cultural resource requirements to the completion of the soil and groundwater testing program, and that the work will be performed in the same timeframes as the Port's ongoing work at Parcel 94.

Task 1: Phase 1 ESA

Under Task 1, Anchor QEA will complete a Phase 1 ESA for the Property meeting the requirements of ASTM E-1527-21. That work will document the history of the Property and the surrounding area, survey available information regarding environmental conditions, document current conditions at the

Property and identify any recognized environmental conditions that indicate a potential release of hazardous substances to soil or groundwater. This work will include the following elements:

- Historical review of the Property and vicinity
- Search of environmental databases and review of records for the Property and vicinity
- Completion of a site inspection
- Interviews with the current owner of the Property and the current tenant
- Compilation and review of other information required by ASTM methods
- Development of a Phase 1 ESA report meeting ASTM requirements

Completion of the Phase 1 ESA report will be expedited to comply with the Port's schedule requirements for the acquisition and for coordinating Phase 2 ESA and cultural resource testing (see Task 2 below).

Task 2: Phase 2 ESA and Cultural Resource Testing

Under Task 2, Anchor QEA will install six soil borings on approximately 30-meter centers and will collect samples of soil and groundwater for environmental testing. Given the Tribe's stated concerns regarding potential cultural resources to be present in the vicinity of Parcel 94, the work will incorporate the same drilling practices and cultural resource monitoring as have been applied at Parcel 94. Work to be performed includes the following:

- A map of the planned soil borings and a short narrative describing the work will be provided to assist the Port in securing site access for the work.
- All testing will be performed in accordance with a site-specific health and safety plan.
- Drilling will be performed using a 6-inch diameter sonic drilling rig to support cultural resource monitoring of encountered soils.
- All soil samples will be screened for the presence of contamination using visual, olfactory and Photo-Ionization Detector (PID) methods.
- All drilling and soil sample collection will be monitored by an archaeologist from Willamette CRA, the same firm conducting archaeological monitoring at the adjacent Parcel 94 property:
  - All work will be completed in accordance with the Inadvertent Discovery Plan used by the Puyallup Tribe.
  - Soil cores will be visually surveyed by the archaeologist, and samples of the native soil horizon will be sieved for closer inspection for potential artifacts.
  - Willamette CRA will prepare a short narrative documenting the presence/absence of artifacts from the six soil borings.
- Analytical testing of soil and groundwater will be conducted from 3 of the 6 borings:
  - Two soil samples (surface and water table soils) will be collected from each of the three analytical testing borings. An archive sample of deeper native silty soils will also be archived from each of these borings.

  - The six planned soil analytical samples will be tested for VOCs, SVOCs, heavy metals, NW-TPHgx, NWTPHdx, and PCBs. Up to 3 soil samples will be analyzed for dioxin/furan compounds.
  - Three groundwater samples will be collected from the same three borings using a temporary well screen.
  - Groundwater samples will be analyzed for VOCs, heavy metals and NW-TPHgx and NWTPHdx. Heavy metals testing will include methods to address potential salinity interference. NWTPHdx testing will be performed both with and without silica gel cleanup.
- Soil samples will be archived from the remaining 3 soil borings for contingent analysis in the event that further testing is required.
- Environmental testing will be completed at Eurofins labs using methods approved for use in the State of Washington.
- Analytical data will be subject to a Level 2 data validation prior to use in reporting.
- Results of soil and groundwater testing will be compiled in a Phase 2 ESA Report. Chemical testing data will be compared to applicable MTCA soil and groundwater cleanup levels.

Estimated Costs

Estimated costs are summarized by task in Table 1. The entire budget is a not-to-exceed amount billed on a time-and-materials basis under the existing Professional Services Agreement No. 071786 with the Port. If the assumptions defined in this scope of work change, Anchor QEA will discuss and obtain approval prior to exceeding these estimated costs.

Table 1 summarizes the estimated costs for this scope of work for 2023 based on our 2023 Port Rates (Attachment A). A detailed cost estimate is included as Attachment B.

Table 1
Cost Estimate

Task Number	Task Description	Anchor QEA Labor		Subcontractors, Equipment, Materials, and Expenses	Task Total
		Hours	Cost		
1	Phase 1 ESA	33	[redacted]	[redacted]	[redacted]
2	Phase 2 ESA and Cultural Resource Testing	108	[redacted]	[redacted]	[redacted]
	Totals	**141**	[redacted]	[redacted]	[redacted]

Assumptions

The cost estimate in Table 1 for is based on the following assumptions:

- The Phase 1 ESA will be completed in approximately 2 weeks from authorization, depending on availability of the seller for interviews and the availability of the site for an on-site inspection.
- The Phase 1 ESA will be completed in accordance with E-1527-21 requirements.
- The Phase 2 ESA will be performed consistent with a site access agreement to be developed by the Port with the Property seller. We have assumed that the site owner and/or tenant will arrange for movement of on-site heavy equipment as necessary to reach planned boring locations.
- Phase 2 ESA testing will be conducted using the same cultural resource monitoring protocols developed by the Port and the Puyallup Tribe for work at the adjacent Parcel 94 property.
- The work will comply with the requirements of the Inadvertent Discovery Plan maintained by the Puyallup Tribe.
- Phase 2 ESA sampling will be conducted in July along-side the Port's ongoing work at Parcel 94. This will facilitate required coordination with the Puyallup Tribe regarding cultural resource issues.
- Soil boring locations and elevations will be surveyed, and all soil borings will be logged.
- Planned analytical testing will be performed in soil and groundwater from three of six soil borings. Soils from the remaining three borings will be screened and archived, but not tested initially. If further testing is required, this would be conducted on archived soil samples under a scope amendment.
- Drill cuttings and purge waters will be contained and tested prior to arranging for off-site disposal.
- All laboratory data will be subject to a Level 2 data validation review.
- A Phase 2 ESA report will be prepared comparing analytical testing results to applicable MTCA Method A and Method B soil and groundwater cleanup levels.
- Environmental data will be managed electronically, suitable for upload to Ecology's EIM database following completion of the work.

Sincerely,

Niklas Bacher, LG
Senior Managing Geologist
Anchor QEA

cc: Matt Davis, Mark Larsen and Rebecca Desrosiers, Anchor QEA

Attachments

Attachment A 2023 Port of Tacoma Rates
Attachment B Detailed Cost Estimate

Attachment A
2023 Port of Tacoma Rates

Anchor QEA, LLC

2023 BILLING RATES
PORT OF TACOMA (Contract #071786)

Professional Level Hourly Rates

Principal	[redacted]
Senior Managing	
Managing	
Senior Staff	
Staff 3	
Staff 2	
Staff 1	
Technician	
Senior CAD Designer	
CAD Designer	
Senior Technical Editor	
Technical Editor	
Senior Project Coordinator	
Project Coordinator	

EXPENSE BILLING RATES

Expense Rates

Computer Numerical Modeling (per hour)	[redacted]
Graphic Plots (varies with plot size)	
Mileage (per mile)	Current Federal Standard

FEE ON LABOR AND EXPENSE CHARGES

Subcontracts/subconsultants (excluding outside lab services)	[redacted]
Travel and other direct costs	Cost
Field equipment & supplies	Cost

Hourly billing rates to be adjusted Jan 1st of each calendar year for escalation by 3.0%, or by mutual agreement. Fees on labor and expense charges will be maintained at indicated percentages except by mutual agreement.

This is a company confidential document.

Attachment B
Labor Estimating Form

Attachment B

Detailed Cost Estimate

ANCHOR QEA, LLC

2023 LABOR BUDGET ESTIMATING FORM (PORT OF TACOMA SPECIFIC)

06/12/23

SELECT RATE CATEGORY: Client Rates

Port of Tacoma
426 E 11th Street - Due Diligence

Task 1 Phase 1 ESA
Task 2 Phase 2 ESA & Cultural Resource Testing
Task 3
Task 4
Task 5

Labor Categories	Billing Rate	Task 1	Task 2	Task 3	Total Hours	Total Dollars
Principal	$	2	4	0	6	
Senior Manager	$	2	9	0	11	
Manager	$	0	12	0	12	
Senior Staff	$	0	15	0	15	
Staff 3	$	0	32	0	32	
Staff 2	$	0	0	0	0	
Staff 1	$	24	30	0	54	
Senior CAD Designer	$	0	0	0	0	$ -
CAD Designer	$	0	0	0	0	$ -
Technician	$	0	0	0	0	$ -
Senior Technical Editor	$	0	0	0	0	
Technical Editor	$	4	6	0	10	
Senior Project Coordinator	$	0	0	0	0	
Project Coordinator	$	1	0	0	1	
Total Hours		33	108	0	141	
Total Labor				$ -		
Subconsultants						
APS Locators		$ -		$ -		
Holt Drilling		$ -		$ -		
DH Environmental		$ -		$ -		
Sitts and Hill		$ -		$ -		
Eurofins (No Markup)		$ -		$ -		
Willamette CRA		$ -		$ -		
Total Cost		$ -		$ -		
Markup		$ -		$ -		
Internal Reimbursables (no markup)						
CAD/GIS/Computer Modeling ($/hr)		$ -		$ -		
Mileage ($/mile)		$ -	$ -	$ -		$ -
Copies ($/copy)		$ -	$ -	$ -		$ -
Anchor truck ($/day)		$ -		$ -		
Faxes ($/fax)		$ -	$ -	$ -		$ -
External Expenses (markup)						
Miscellaneous		$ -	$ -	$ -		$ -
Total Cost		$ -		$ -		
Markup (External Expenses Only)	0.0%	$ -	$ -	$ -		$ -
Field Equipment and Supplies Summary (Include separate backup if needed)		$ -	$ -	$ -		$ -
Markup	0.0%	$ -	$ -	$ -		$ -
TOTAL COSTS				$ -		

Appendix B
Historical Aerial Photos

8950001120
8950001100
8950001110
8950001130
8950001071
8950001150
8950001220
0320041025
8950001201
8950001061
0320041040
0320041032
8950001052
0320041014
0320045004
0320041046
8950001601
0320041028
0320045003
0320041052
0320041051
0320041053
0320041054
0320041017
8950001560
N
1931

4355000081
4355000090
8950001120
8950001100
8950001110
8950001130
8950001071
8950001150
8950001220
8950001201
8950001061
0320041040
0320041032
8950001052
0320041014
0320045004
0320041048
8950001601
0320041028
0320041052
N
0320041051
0320041053
0320041054
0320041017
8950001560
8950001680
1950

8950001120
8950001100
8950001110
8950001130
8950001071
8950001201
8950001061
0320041040
8950001052
0320041014
0320041048
8950001601
0320041028
0320041052
0320041051
0320041053
0320041054
0320041017
N
1973

8950001071
8950001100
8950001110
8950001120
8950001130
8950001150
8950001201
8950001061
0320041040
8950001052
0320041014
0320041048
8950001601
0320041028
0320041052
0320041051
0320041053
0320041054
0320041017
N
1990

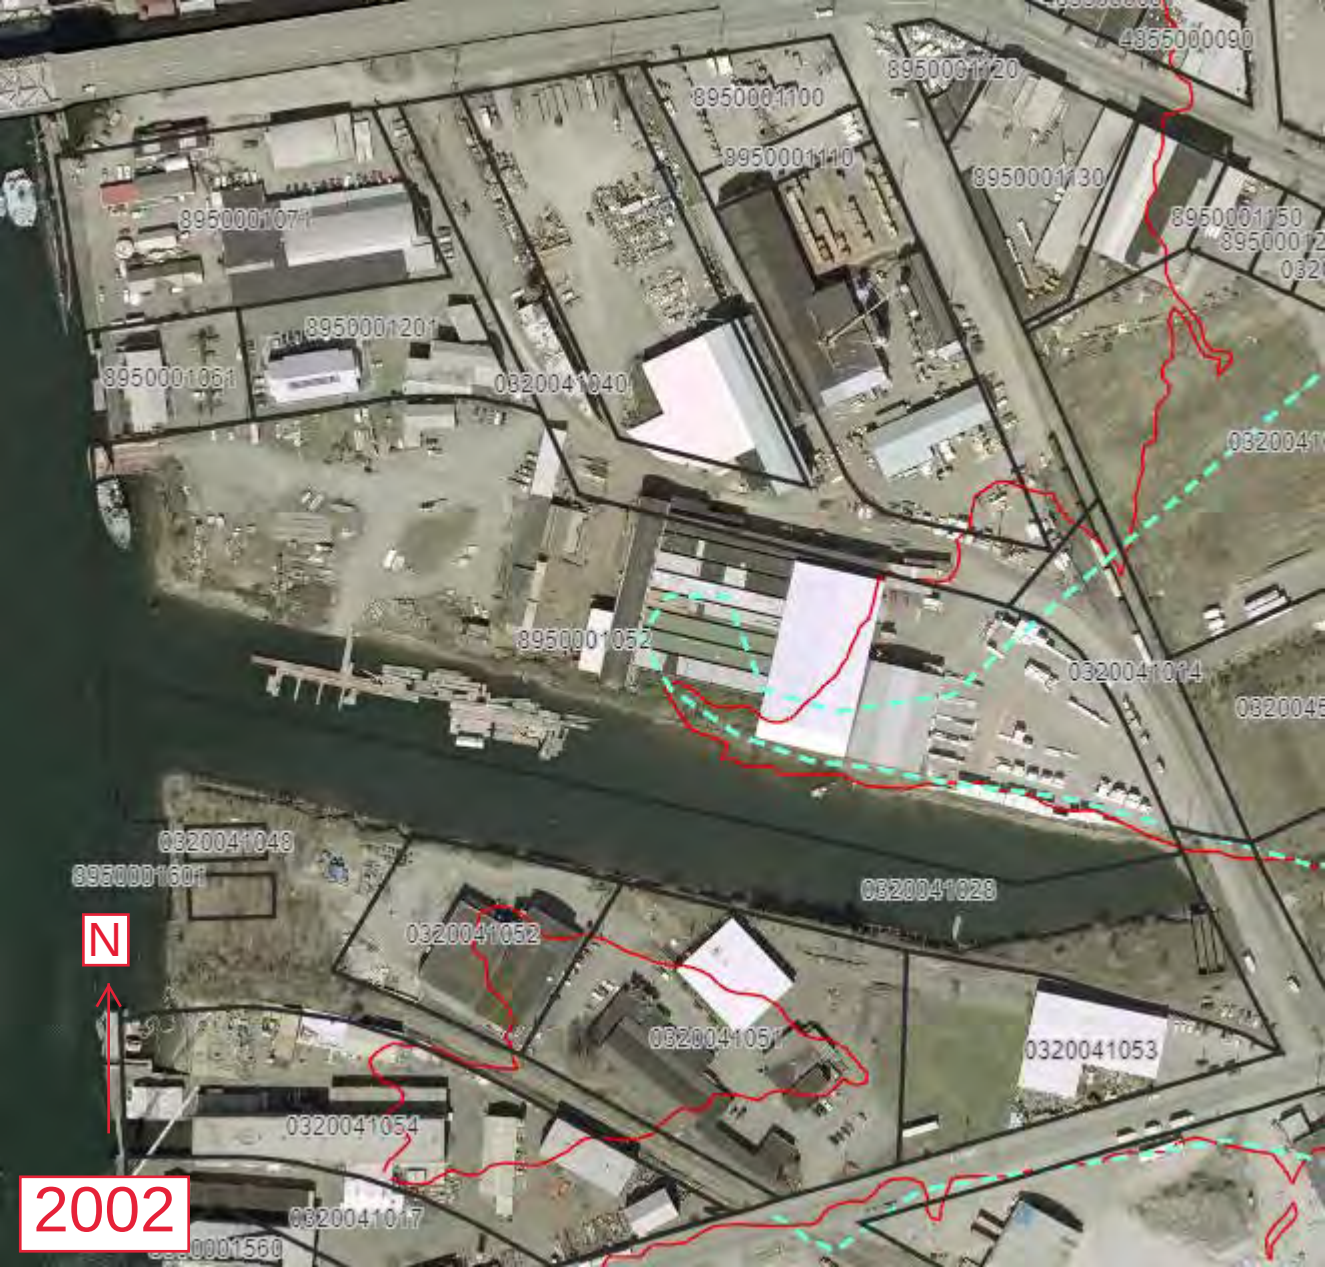
8950001100
8950001110
8950001120
8950001130
8950001150
8950001071
8950001201
8950001061
0320041040
8950001052
0320041014
0320041048
8950001601
0320041028
0320041052
0320041051
0320041053
0320041054
0320041017
N
2002

ENVIROSITE Corporation

Historical Aerial Photo Report | 2023

Order Number: 84334
Report Generated: 03/10/2023

Project Name: Wheeler Osgood
Project Number: 230092-03.01

Wheeler Osgood
1203 E D St
Tacoma, WA, 98421

Contact us at:
(866) 211-2028
envirositecorp.com

Historical Aerial Photo Report *2023*

Envirosite's Historical Aerial Photo Report is designed to assist in evaluating a subject property resulting from past activities. Envirosite's Historical Aerial Photo Report includes a search of available historical aerial photographs, dating back to the 1930s, or earliest available photographs.

ENVIROSITE SEARCHED SOURCES

SUBJECT PROPERTY:

Wheeler Osgood
1203 E D St
Tacoma, WA, 98421

YEAR:	***SCALE:***	***SOURCE:***
1941	1" = 500'	U.S.G.S
1957	1" = 500'	U.S.G.S
1968	1" = 500'	U.S.G.S
1971	1" = 1,000'	U.S.G.S
1972	1" = 1,000'	U.S.G.S
1974	1" = 500'	U.S.G.S
1980	1" = 1,000'	NHAP
1990	1" = 500'	DOQ
1991	1" = 1,000'	U.S.G.S
2006	1" = 500'	NAIP
2009	1" = 500'	NAIP
2011	1" = 500'	NAIP
2013	1" = 500'	NAIP
2015	1" = 500'	NAIP
2017	1" = 500'	NAIP
2019	1" = 500'	NIAP

Disclaimer - Copyright and Trademark Notice

All information contained in this report are based on data available from various public, government and other sources and are based upon the best data available from those sources. The information available in this report may be available from other sources and is not exclusive or the exclusive property of Envirosite Corporation.

NO WARRANTY EXPRESSED OR IMPLIED, IS MADE IN CONNECTION WITH THIS REPORT, INCLUDING WITHOUT LIMITATION, MERCHANTABILITY OR FITNESS FOR A PARTICULAR PURPOSE. ALL RISK IS ASSUMED BY USER AND Envirosite assumes no liability for faulty or inaccurate information. The Reports may utilize a variety of public and other sources reasonably available to Envirosite. Envirosite cannot, and does not assure, warrant, guarantee or assume any liability for the correctness, comprehensiveness, timeliness or completeness of any of such information, nor is the information in any Report to be construed as legal advice with respect to environmental risks associated with any property. Envirosite shall not be liable to anyone for any claims, causes of action, suits, damages, losses, costs and expenses (including, without limitation, attorneys' fees and costs) arising out of or caused by this report regardless of the acts, errors or omissions, or negligence of Envirosite. Any damages shall be limited to the purchase price of the report.

Purchaser of the report accepts the report "As Is". The report is intended only to provide information only and should not be considered as providing any legal advice, prediction, forecast, or fact as to the environmental risk for any specific property. Reports are proprietary to Envirosite, and contain copyrighted material and trademarks of Envirosite. All other trademarks used herein are the property of their respective owners. All rights of Envirosite as to the Reports are reserved.

FLIGHT YEAR:
1941

N
W E
S

Scale: 1" = 500'

FLIGHT YEAR:
1957

Cloud Cover On Photo

N
W E
S

Scale: 1" = 500'

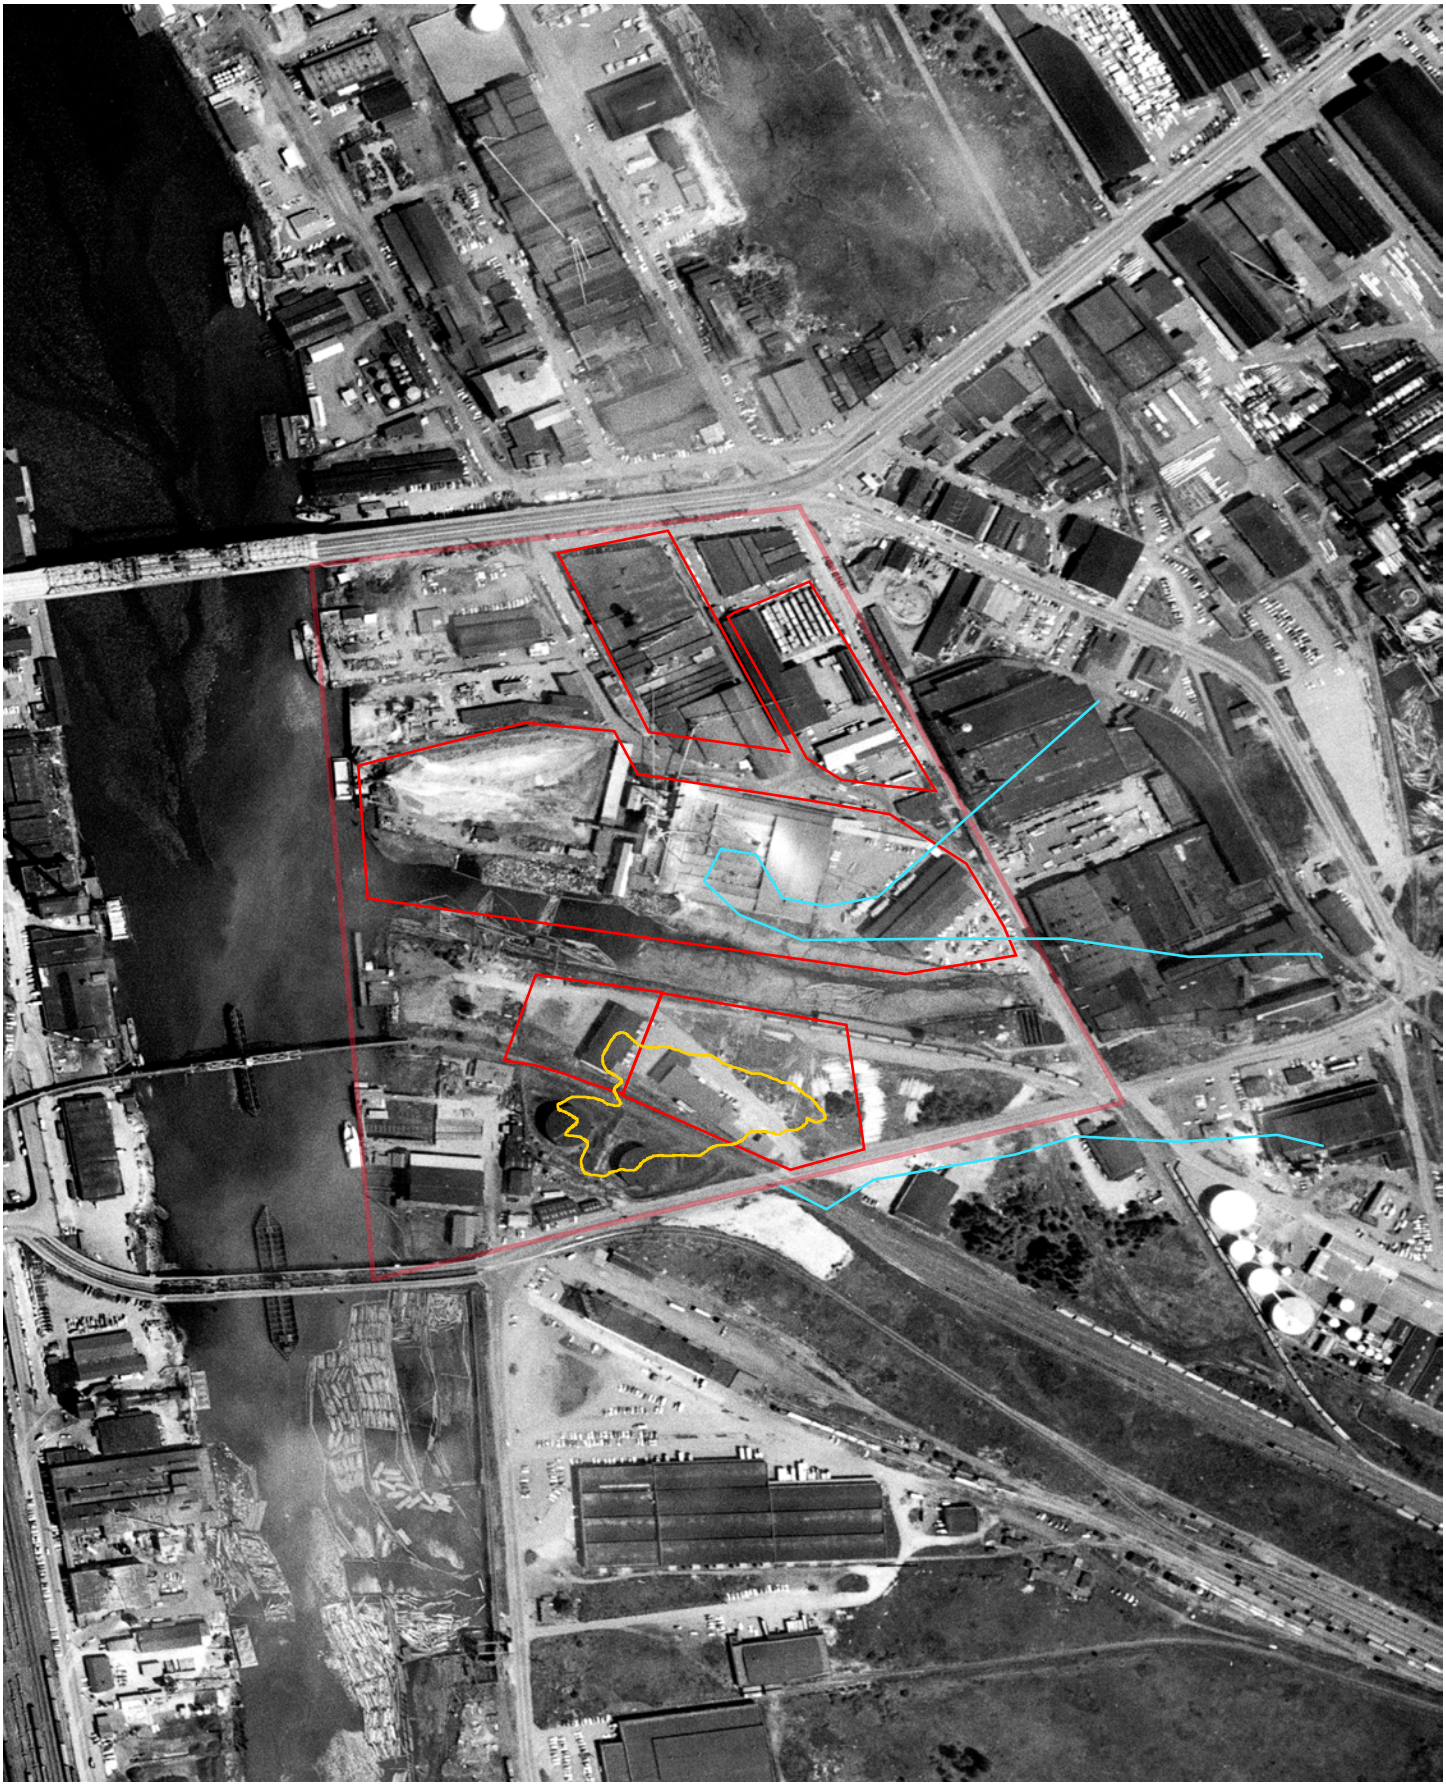

FLIGHT YEAR:
1968

Cloud Cover On Photo

N
W E
S

Scale: 1" = 500'

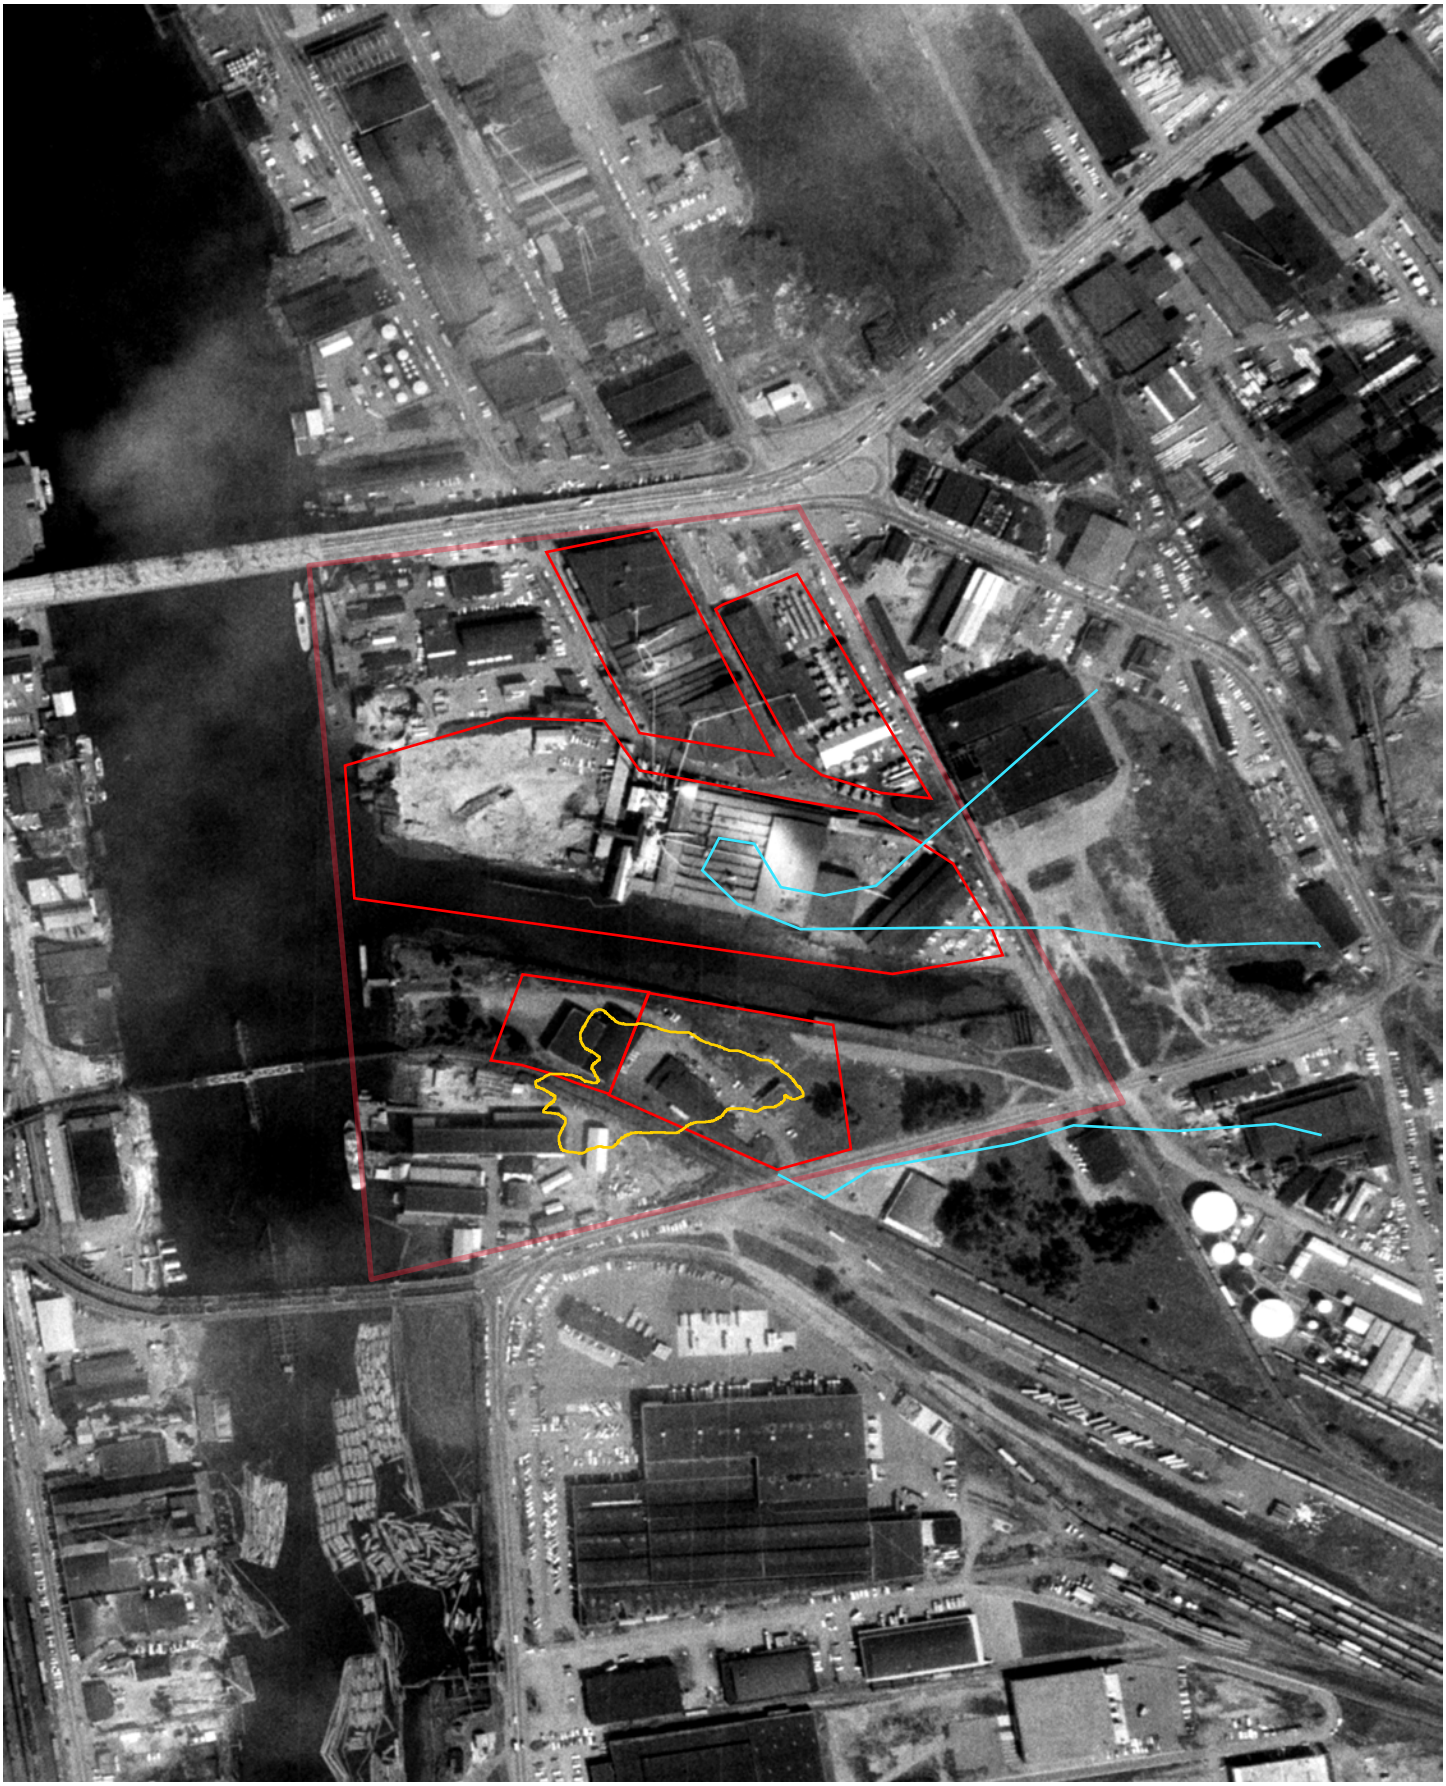

FLIGHT YEAR:
1971

N
W E
S

Scale: 1" = 1,000'

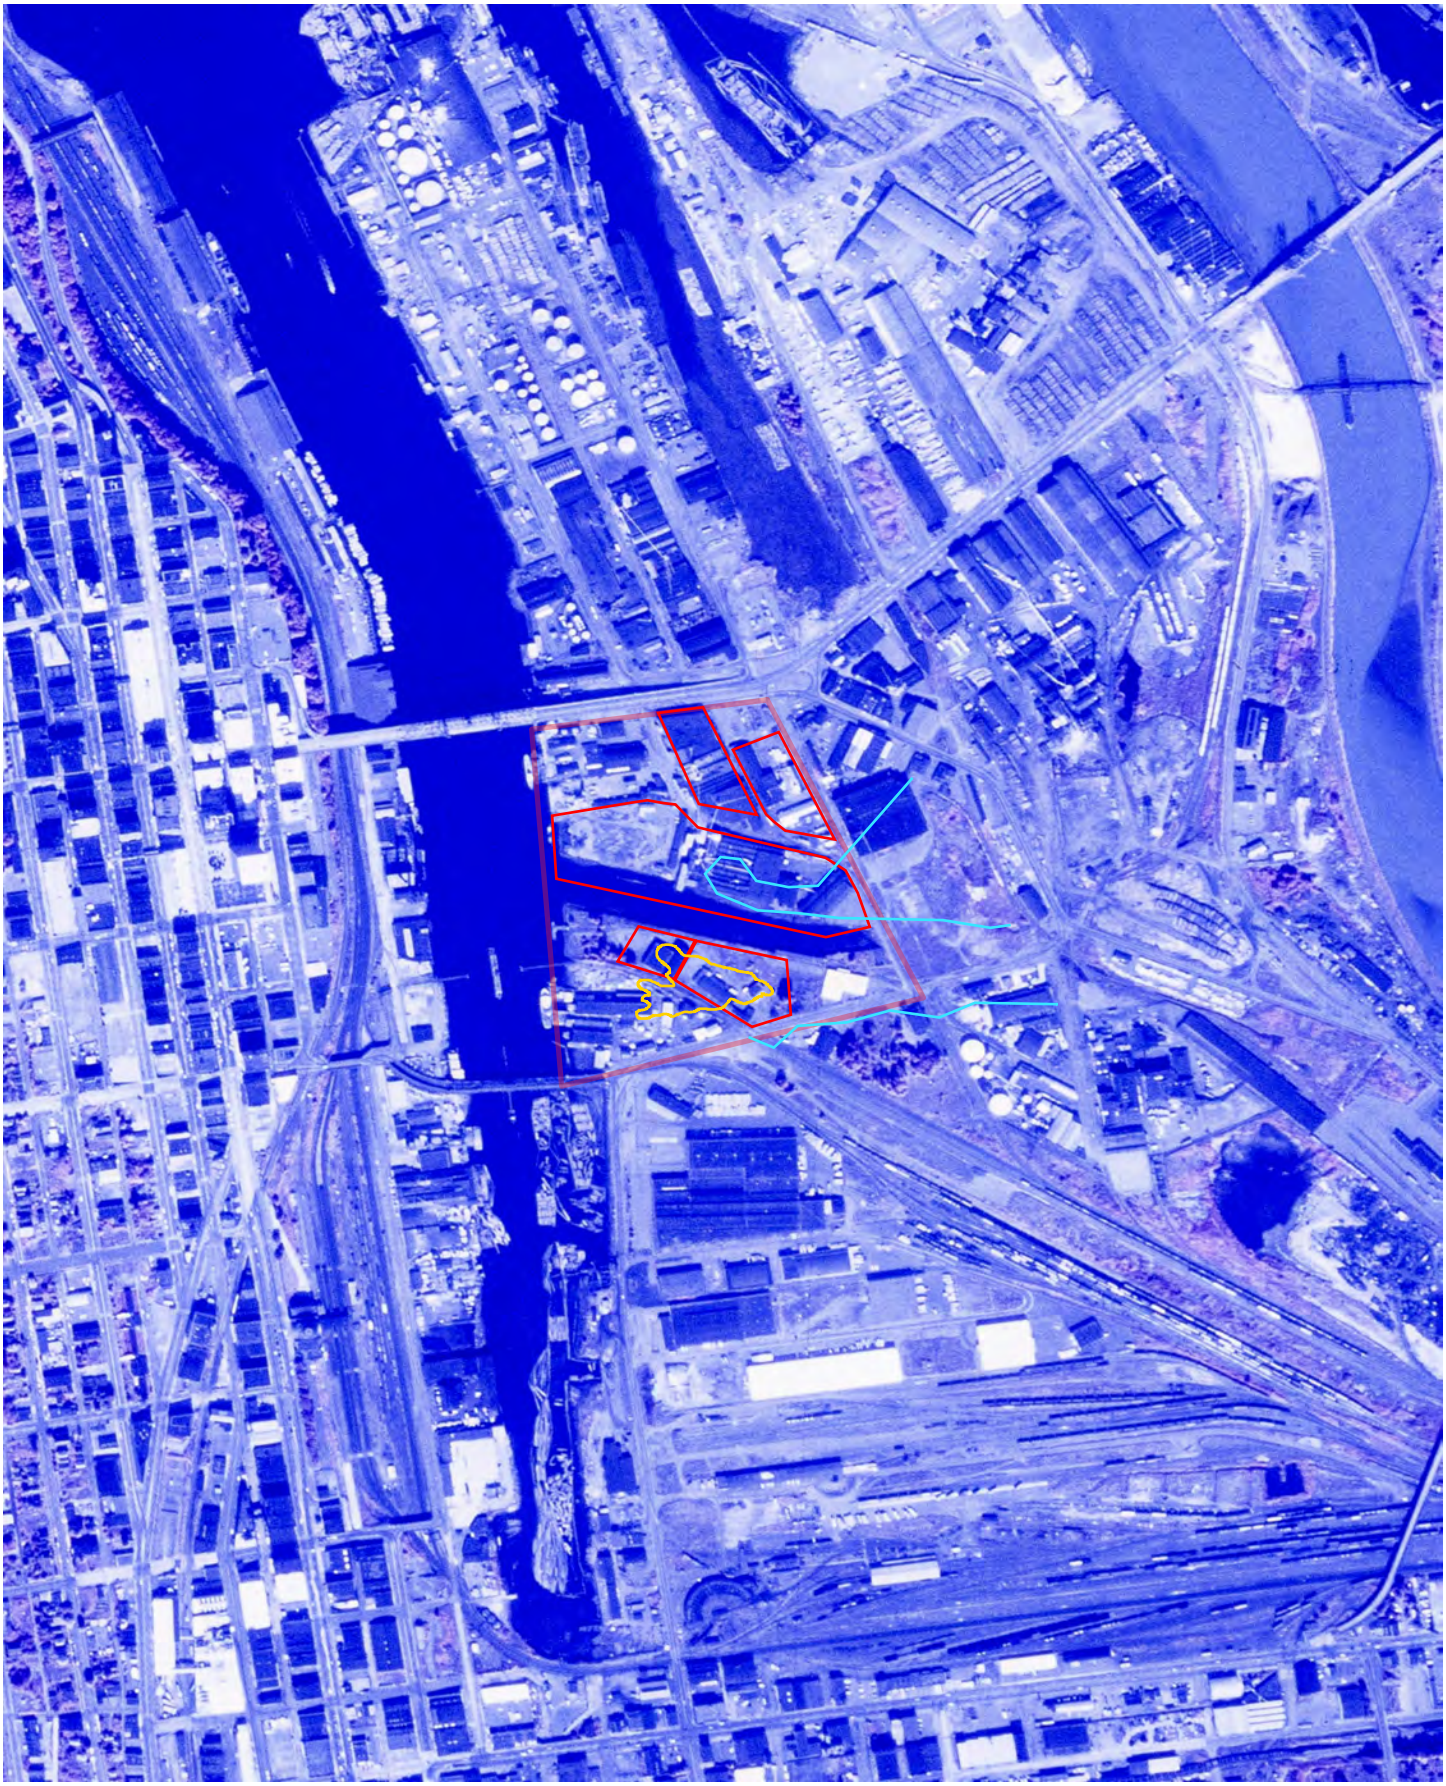

FLIGHT YEAR:
1972

N
W E
S

Scale: 1" = 1,000'

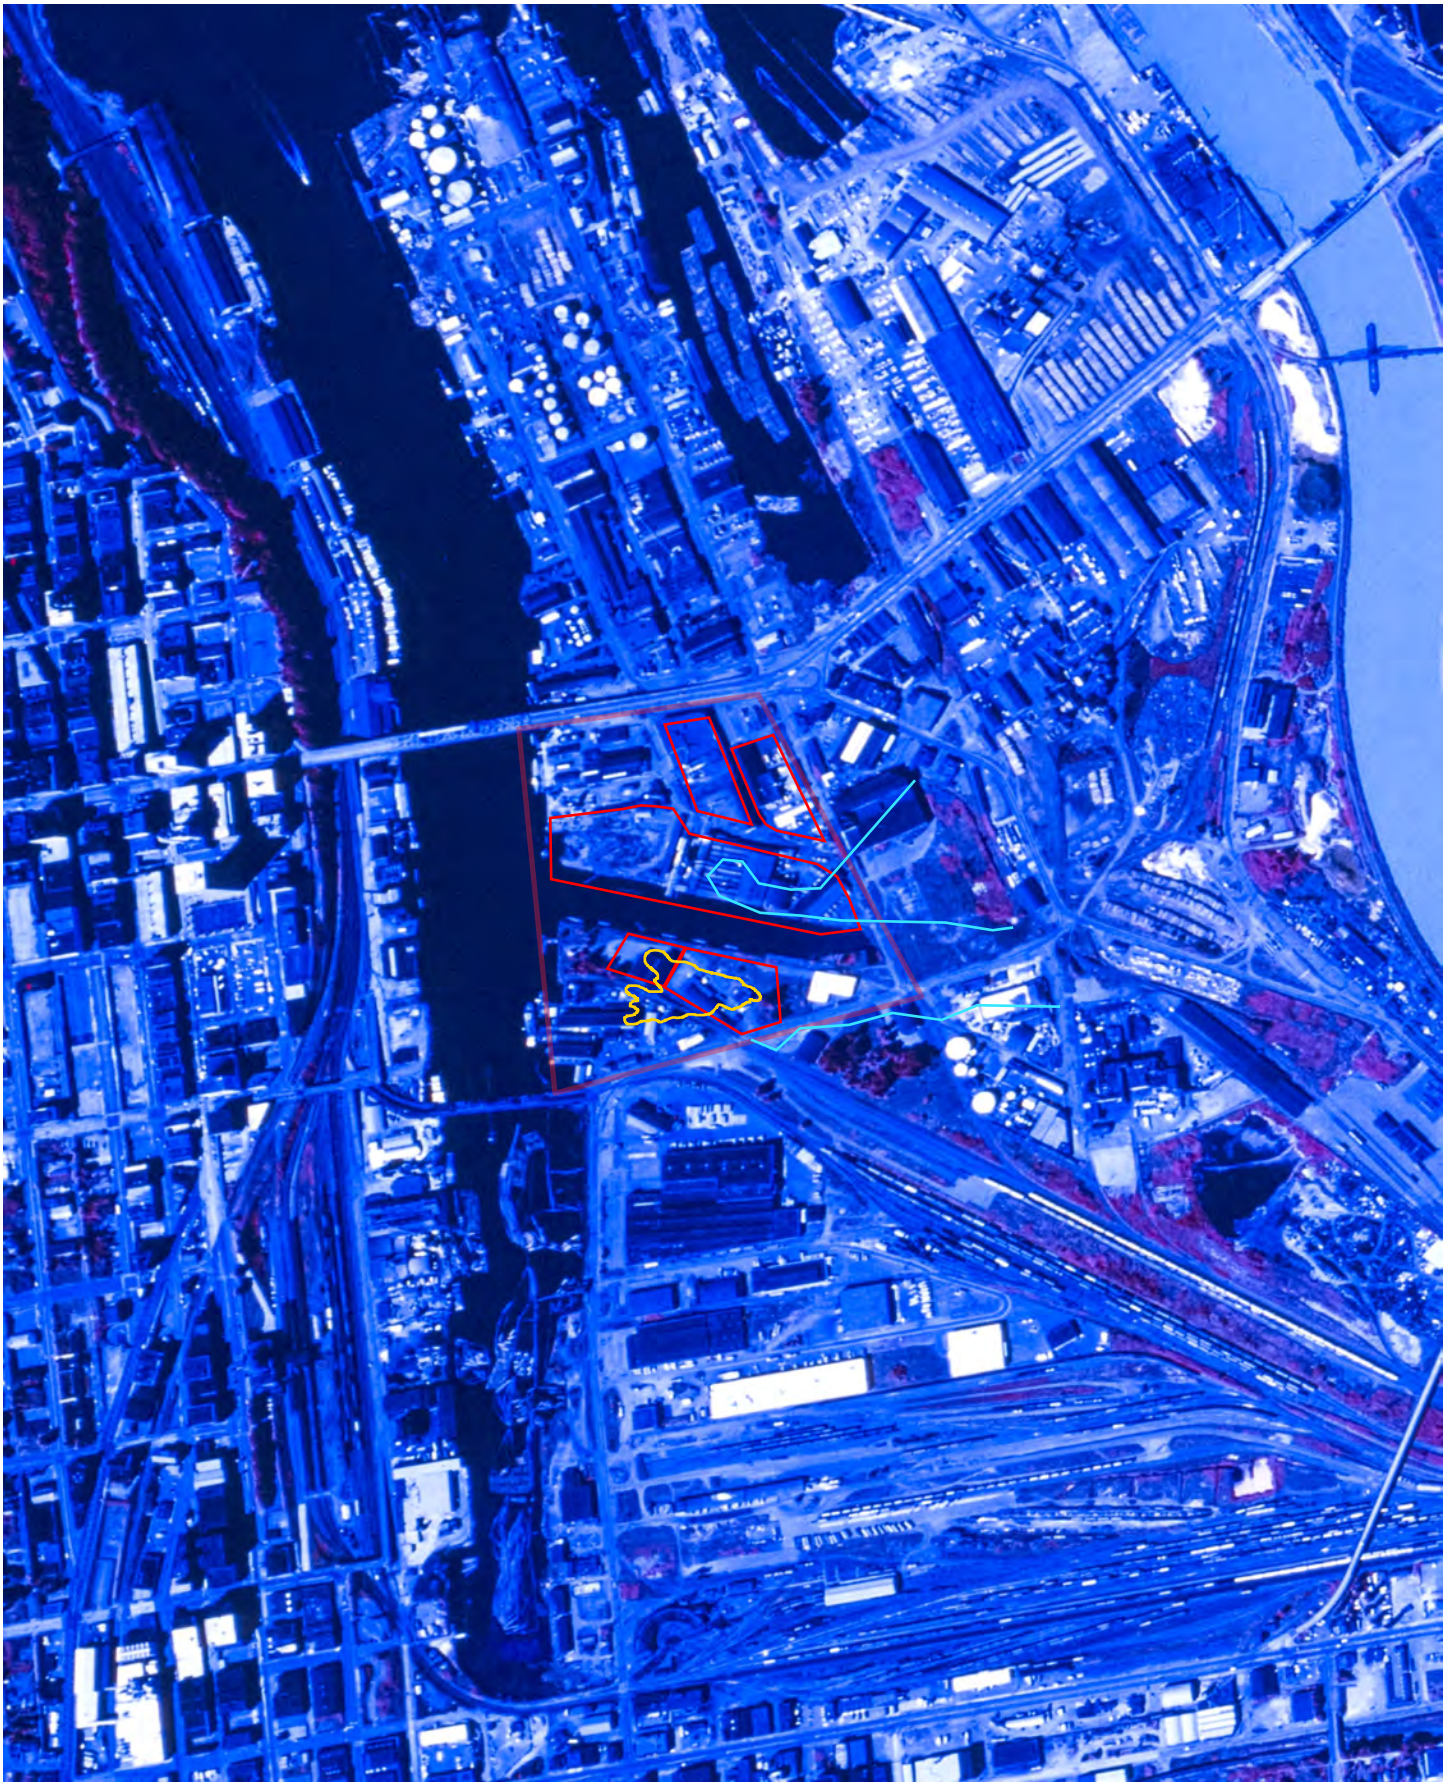

FLIGHT YEAR:
1974

N
W E
S

Scale: 1" = 500'

FLIGHT YEAR:
1980

N
W E
S

Scale: 1" = 1,000'

FLIGHT YEAR:
1990

N
W E
S

Scale: 1" = 500'

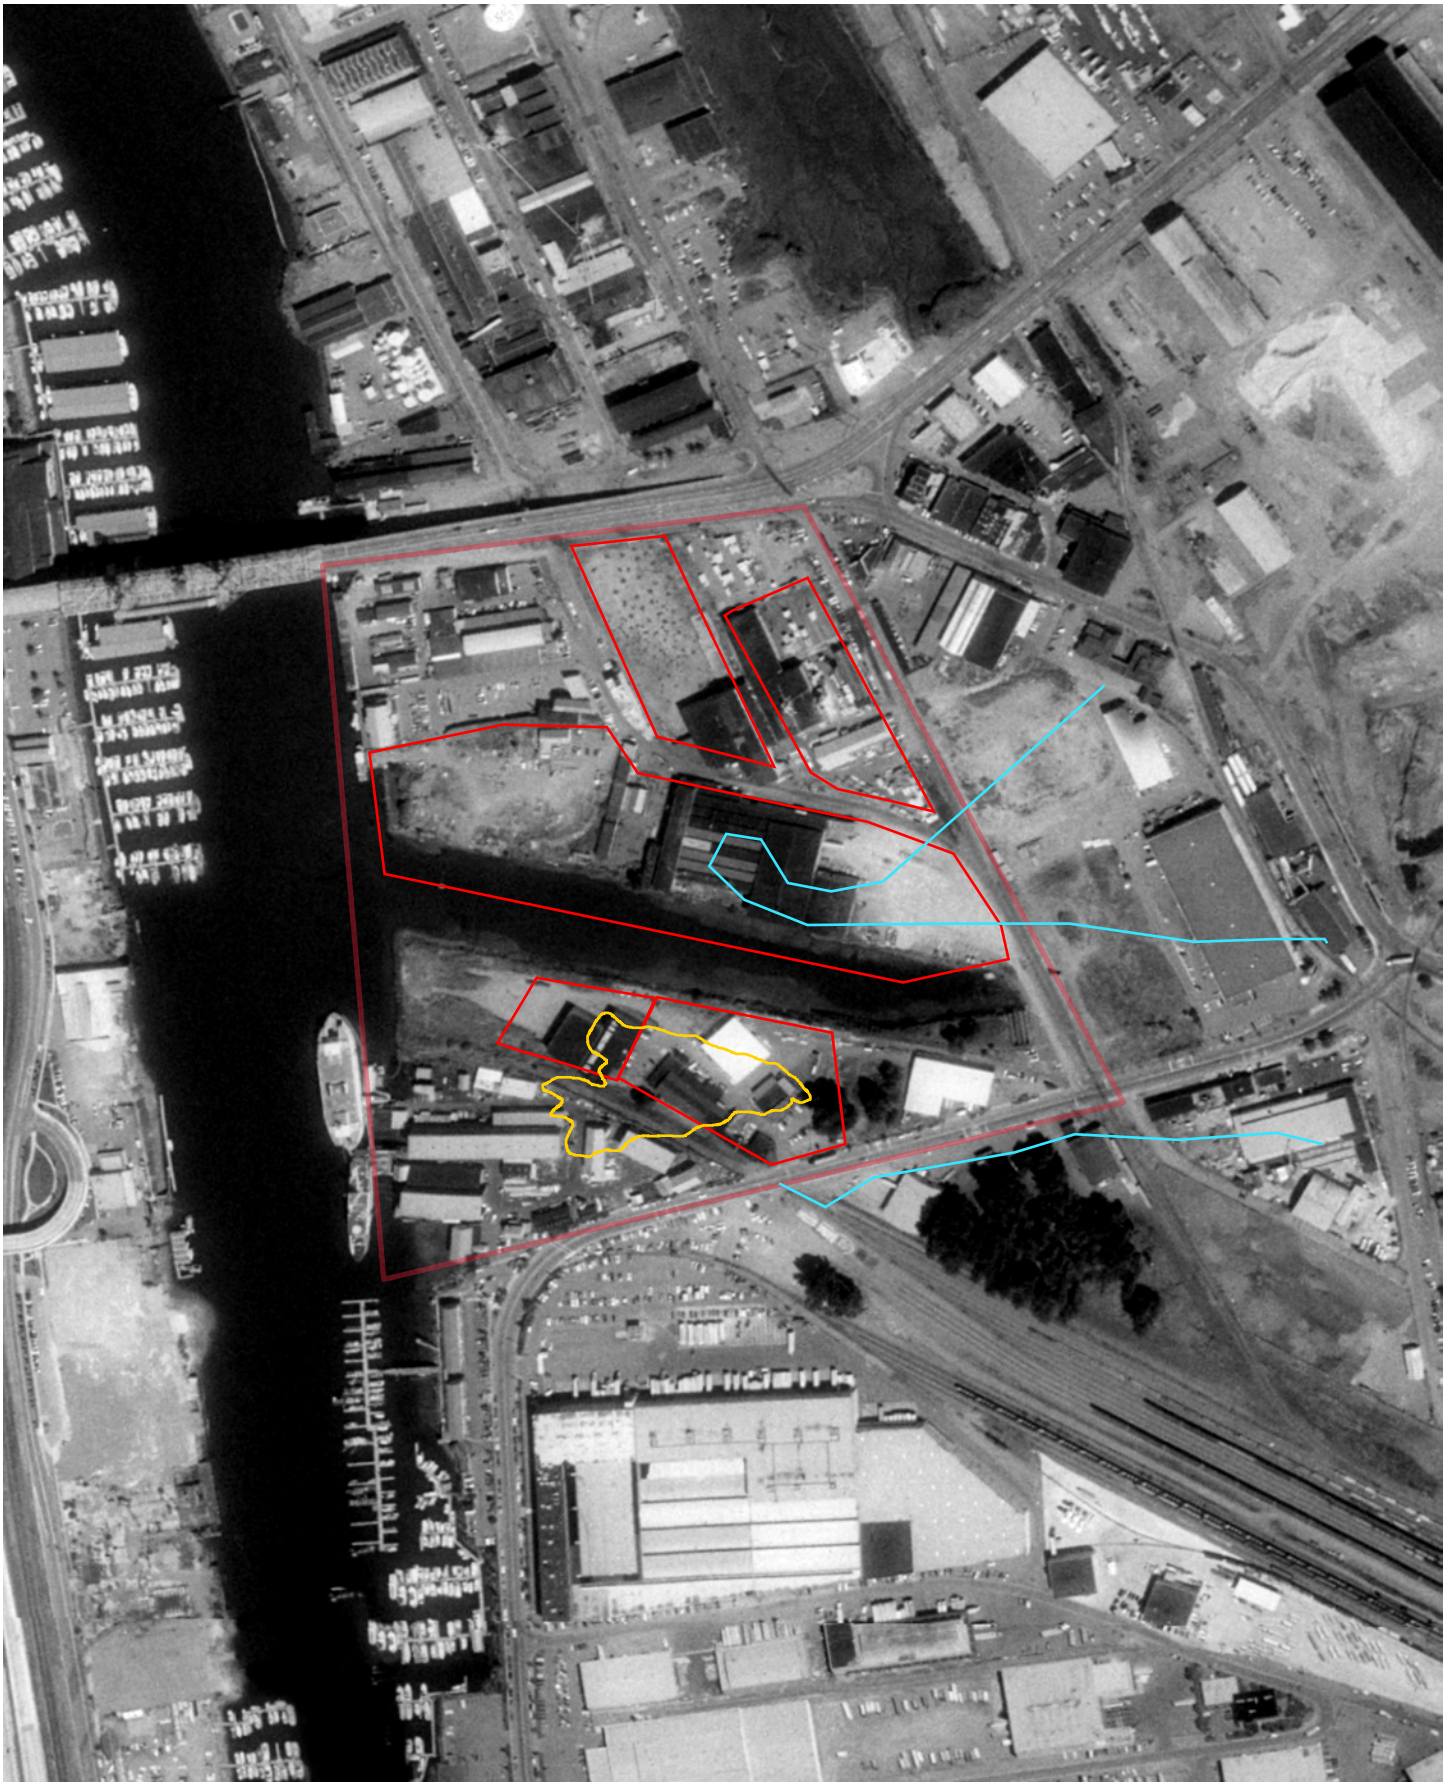

FLIGHT YEAR:
1991

N
W E
S

Scale: 1" = 1,000'

FLIGHT YEAR:
2006

N
W E
S

Scale: 1" = 500'

FLIGHT YEAR:
2009

N
W E
S

Scale: 1" = 500'

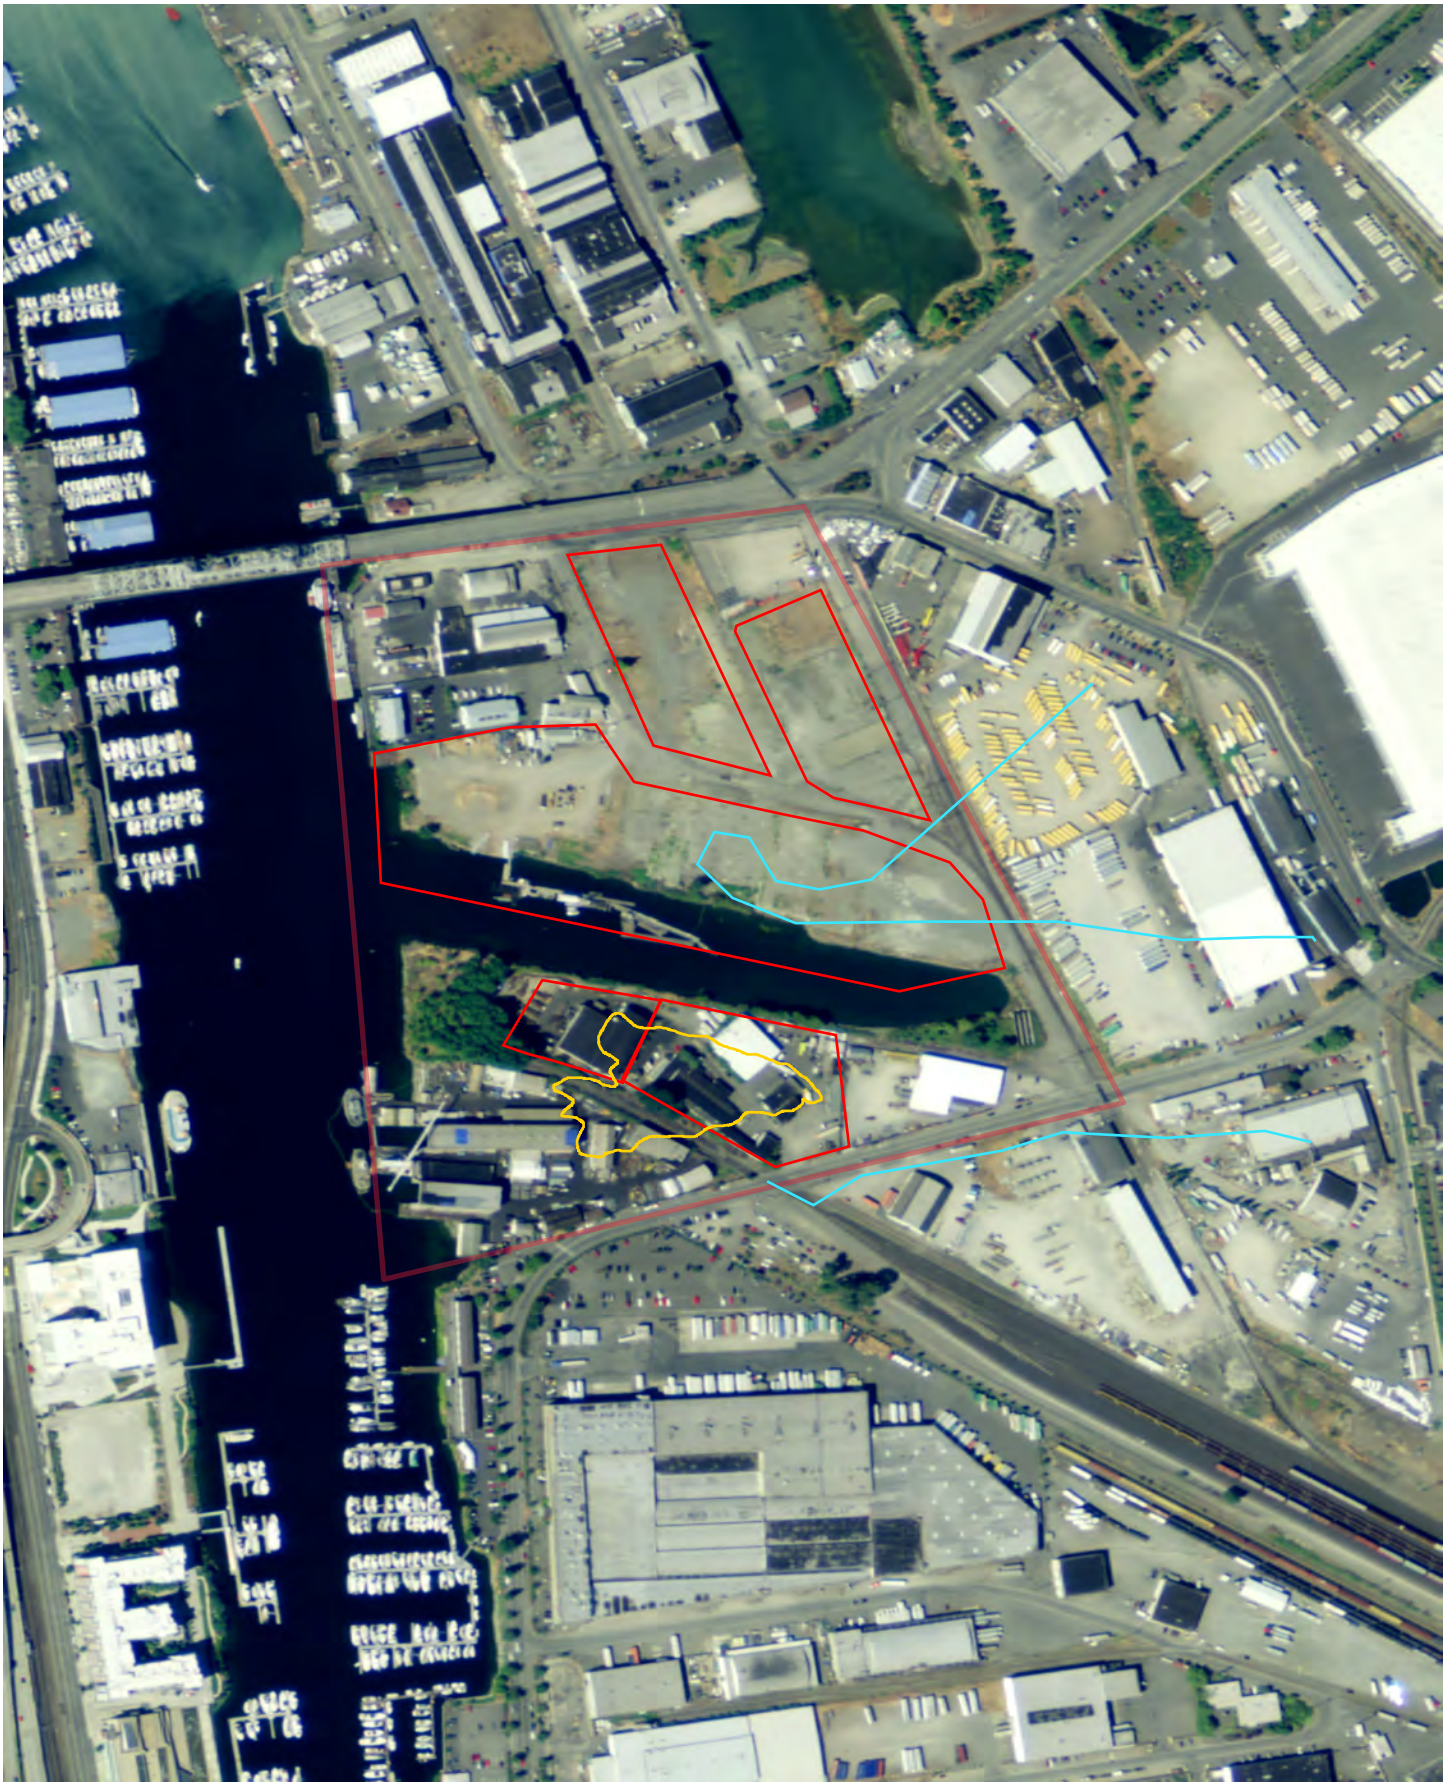

FLIGHT YEAR:
2011

N
W E
S

Scale: 1" = 500'

FLIGHT YEAR:
2013

N
W E
S

Scale: 1" = 500'

FLIGHT YEAR:
2015

N
W E
S

Scale: 1" = 500'

FLIGHT YEAR:
2017

N
W E
S

Scale: 1" = 500'

FLIGHT YEAR:
2019

N
W E
S

Scale: 1" = 500'

Appendix C
Other Historical Photographs

HISTORICAL PHOTOGRAPHS OF 426 EAST 11TH STREET AND VICINITY

Photograph 1 (1880): View of former mouth of Puyallup River from downtown Tacoma prior to waterway dredging and tideland filling. The island known as "the Boot" is visible in the rear center of the photo. The Property was located in the submerged tidelands just offshore of the Boot.

Photograph 2 (1894): View of the Wheeler Osgood Mill buildings originally constructed on the lower edge of "the Boot". The Property was located in the submerged tidelands just offshore of the Boot.

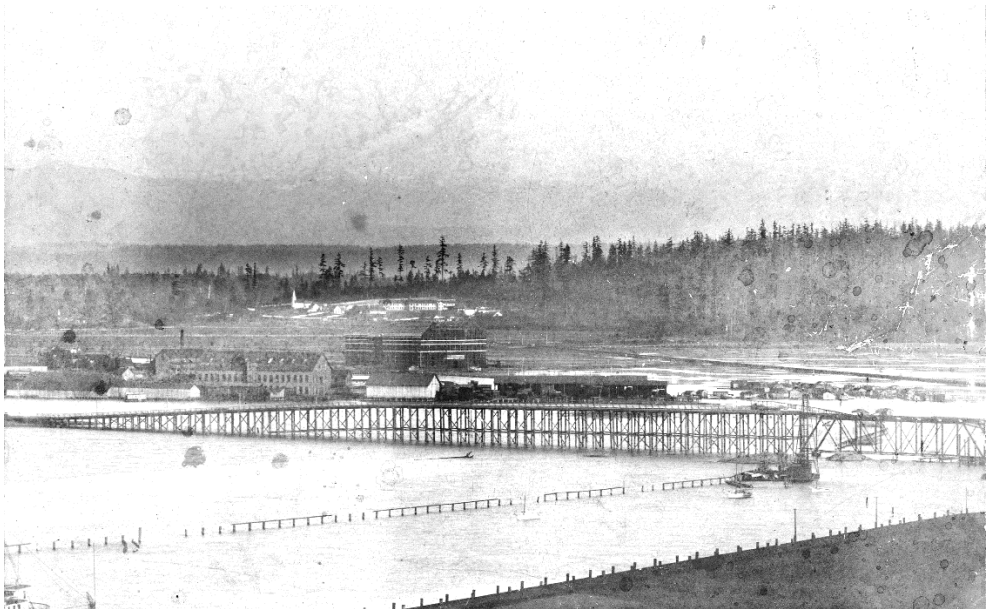

Photograph 3 (undated, circa 1900): High tide view from downtown Tacoma facing southeast toward "the Boot". Buildings of the Wheeler Osgood Mill are visible on "the Boot" in the center of the photograph. The Property and the central and western portions of Parcel 94 have not yet been filled. Photograph from the Northwest Room at The Tacoma Public Library, image number "General Photograph Collection GM-001."

Photograph 4 (1910): View of the 11th street bridge and the filled condition of Parcel 94 and the vicinity after dredging of the Foss Waterway. property. Buildings associated with furniture manufacturing and millwork operations are present in the northern portion of Parcel 94. A wooden bulkhead is visible along the west and south portions of the property. The Wheeler Osgood mill buildings are visible in the southeastern portion of Parcel 94 and to the east of F-street. The Petrich property to the northwest of Parcel 94 is in use by the Vermont Marble Company at this time.

Photograph 5 (1927): View north along East F-Street toward the Property from the roof of the Wheeler Osgood mill buildings. The 2-story wooden building and other structures associated with operations of City Millworks Company are visible on the Property in the upper left portion of the photograph.

Photograph 6 (1930): View facing southeast toward the Washington Parlor Furniture Company building located immediately west of the Property.

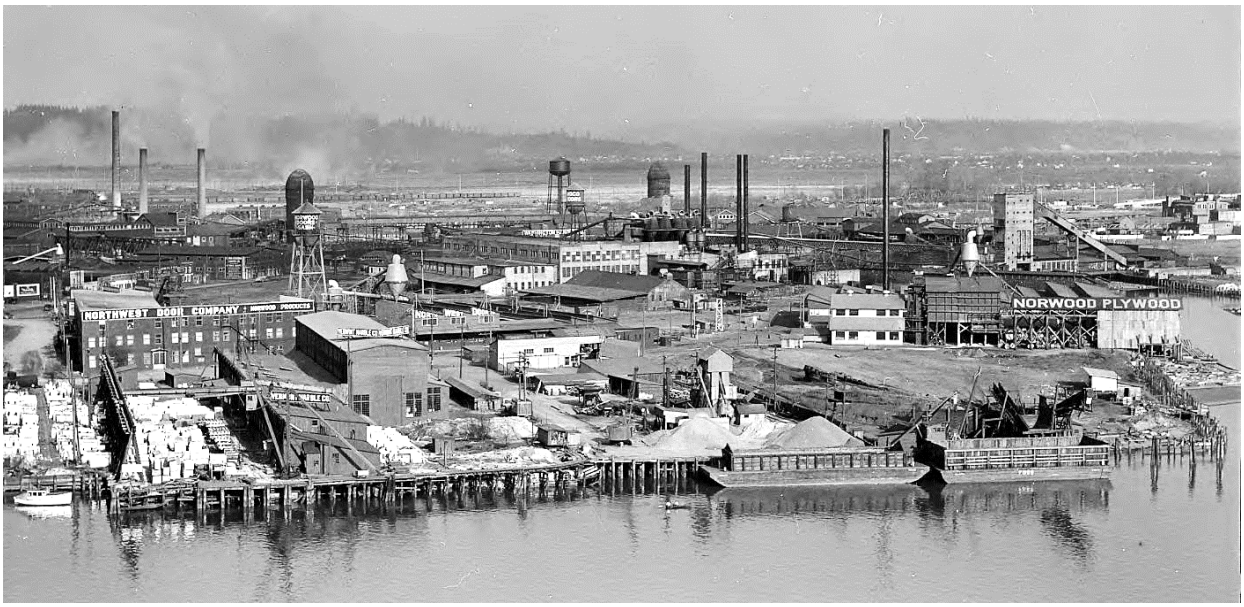

Photograph 7 (1938): View from Downtown Tacoma across the Foss Waterway (formerly City Waterway). Northwest Door Company and associated Norwood Plywood operations are active on Parcel 94. The Peters Sand & Gravel Company and the Vermont Marble Company remain active on off-site properties to the northwest. Photograph from the Northwest Room at The Tacoma Public Library, image number "Richards Studio D7226-1."

Photograph 8 (1948): The fully built-out Hampton Lumber Company building is visible on the Property in the upper rear portion of the photo. Norwood Plywood and Door operations are present throughout Parcel 94. The eastern portion of Parcel 94 is occupied by support operations for the main Wheeler Osgood sash and door factory located east of F-Street. From the Northwest Room at The Tacoma public Library, image number "Richards Studio D35790-7."

Photograph 9 (1969): View from downtown Tacoma toward Parcel 94 and the Property. The Property is vacant at this time, following the fire in 1965 that burned down the Hampton Lumber Company building. Operations of the Plywood mill on Parcel 94 are visible. At this time the Petrich property northwest of Parcel 94 was used by Marine Iron Works Inc. and the Woodworth property was used by Woodworth & Company for operation of an asphalt plant.

Appendix D
Historic Maps

1877

The Boot

Puyallup River

Puyallup Branch

Circa
1890

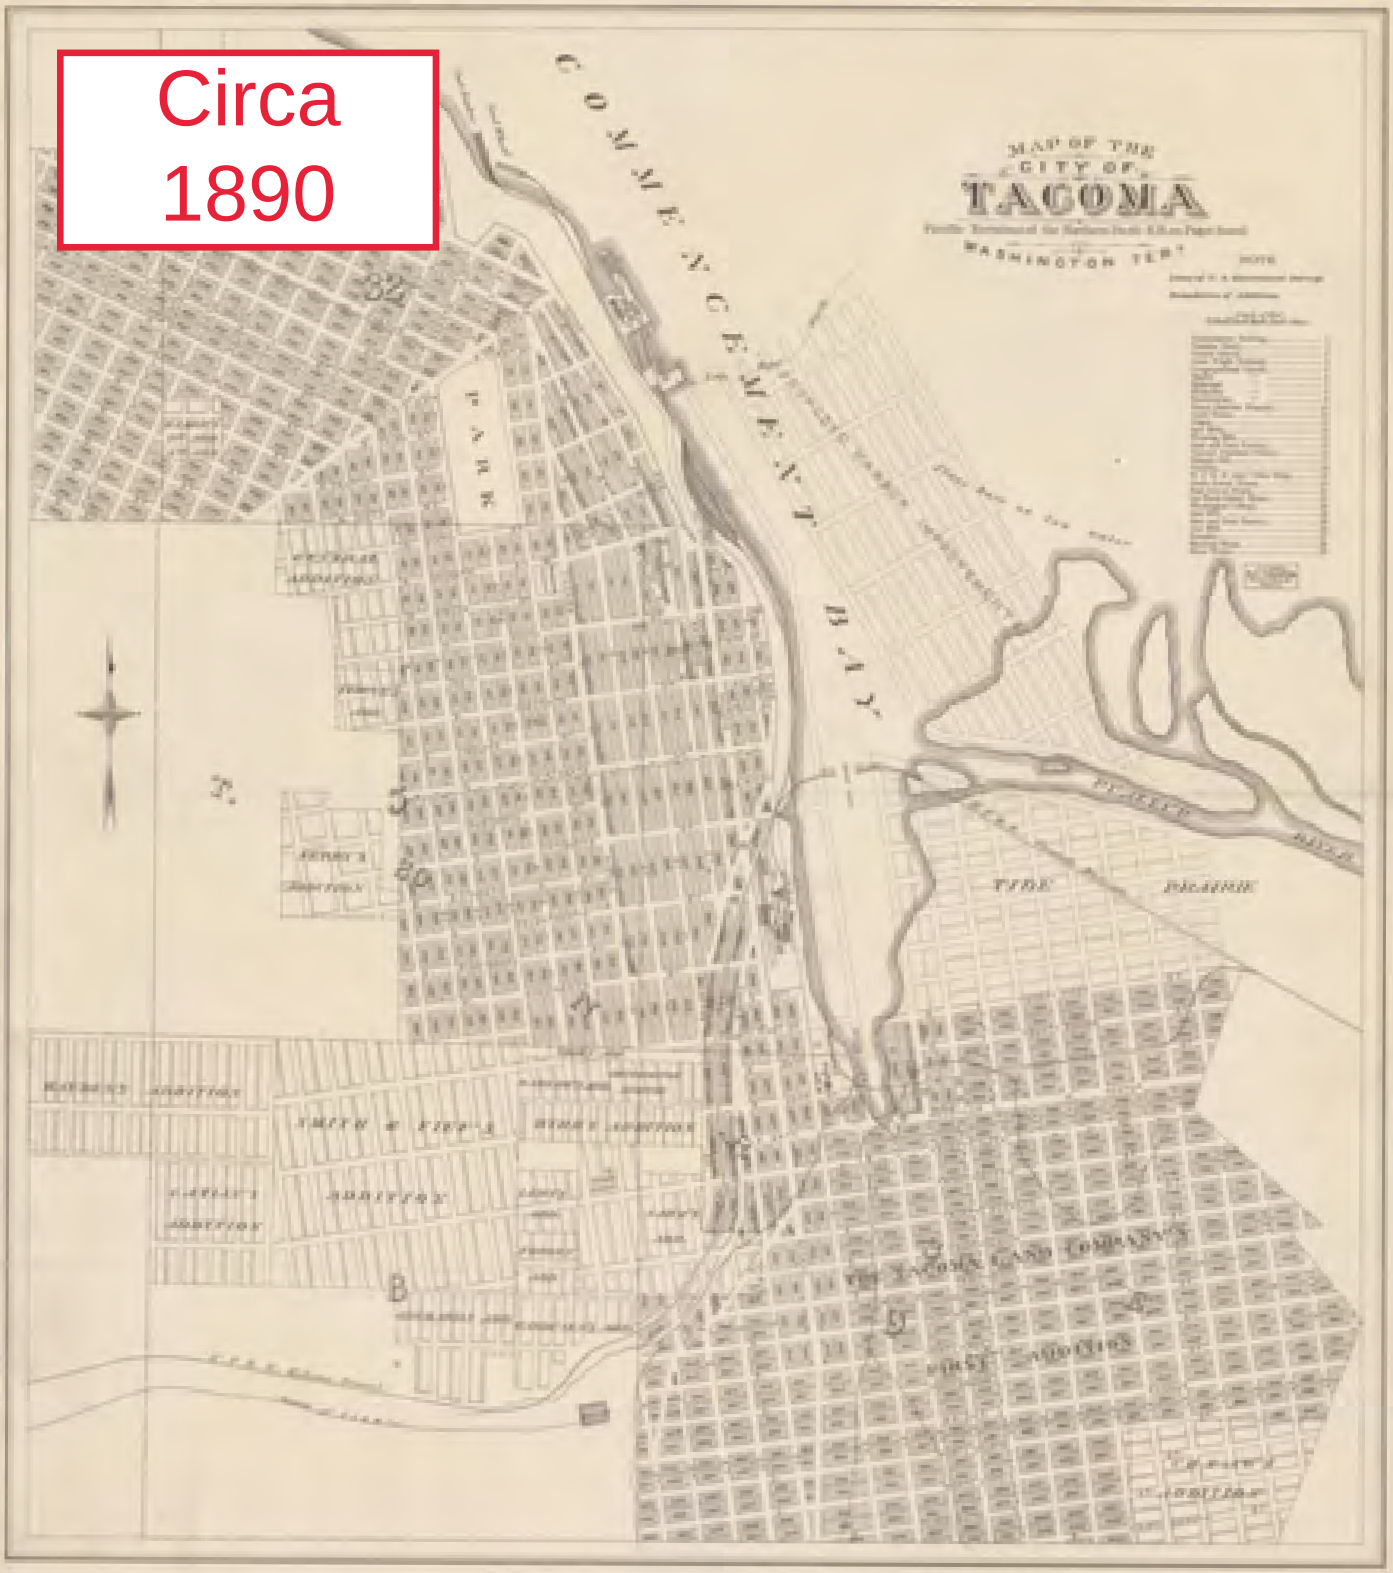
MAP OF THE
CITY OF
TACOMA
COMMENCEMENT BAY
PUGET SOUND
PACIFIC AVENUE
TACOMA GAS COMPANY'S

WHEELER, OSGOOD & CO.- PLANING MILL, SASH & DOOR FACT'Y.

LUMBER YARD

Average Stock 9 Million Feet

Average Stock 1½ Million Feet (Principally Cedar)

ST. PAUL & TACOMA LUMBER CO'S STABLE

Heat Steam.- Lights Electric.

TIDE WATER

LOG BOOM

SLAB FILLING

SLAB BULKHEAD

PLANNED

ELEV'D PLATFORM 14' HIGH

TRAMWAY TO END OF WHARF

464

465

467

90

Old Channel of Puyallup River

ST. PAUL STREET FILLED IN.

DRY AT LOW TIDE

Map Type: Fire Insurance
Publisher: Sanborn-Perris Map Co.
Publication Name: Tacoma, WA Vol. 2
Base Map Date: 1896
Revised Date:
Republished Date:
Sheet Number: 90L

1896

Requested by: Envirosite Corporation

Wheeler Osgood
1203 E D St
Tacoma, WA 98421
Client Project # 85169
HIG Project # 2073407 www.historicalinfo.com

1902

Map
OF THE
CITY OF TACOMA
AND ENVIRONS
Washington.

PACIFIC TERMINUS A.T.& S.F.R.R.

COMPILED BY FRED. G. PLUMMER, C.E.

Prepared by

ALLEN C. MASON.

REAL ESTATE AGENT

Established 1883 TACOMA, Wash.

THE WHEELER, OSGOOD CO'S SASH & DOOR FACTORY

NIGHT WATCHMAN.-CLOCK, 18 A.D.T. STATIONS.-HOURLY ROUNDS.-POWER: STEAM & ELEC. I.E.P. LIGHTS: ELEC.-FUEL: REFUSE.-CITY WATER.-HYDS & HOSE AS SHOWN.-GRINNELL AUTO SPRINKLERS IN BUILDINGS SO DESIGNATED. DRY SYSTEM. ABOUT 900 HEADS, SPACED 8'X10'. PRIMARY SUPPLY CITY WATER.-SECONDARY SUPPLY-TWO 7,200 GAL'S TANKS, ELEV. 14' ABOVE ROOF.

THE WHEELER OSGOOD CO.

SASH & DOOR FACTORY

VENEER CUTTING & PANEL WORKS

WELLS HOLLOW TILE

2 ROWS WOOD POSTS PILASTERED

LUMBER SHEDS No. 4 & No. 5

LUMBER SHEDS No. 10 & 11

LUMBER SHED No. 8

LUMBER SHED No. 9

LUMBER SHED TO BE REMOVED

CUT UP STOCK No. 5

LUMBER SHEDS

STEAM DRY KILNS No. 1, No. 2, No. 3

STEAM DRY KILNS No. 4, No. 5, No. 6

STEAM DRY KILNS No. 7, No. 8, No. 9

SASH, DOOR & GLASS WHSE. NO. 1

COLUMNS & DRESSED LUMBER WHSE. NO. 2

PLANING MILL

MOULDINGS

PAINT SHOP

WHEELER OSGOOD CO'S OFFICE

ST. PAUL & TACOMA LUMBER CO'S OFFICE

SPRINKLERS ON BR.

AUTO SHED

JAP. BOARDING HO. No. 3

O. W. R. & N. CO'S FREIGHT DEPOT

O. W. R. & N. CO'S TRACKS

N. P. R'Y SPURS

ST. PAUL AV.

WHEELER OSGOOD WATERWAY

BARGE UNLOADING WHARF

LUMBER IN TRANSIT

467 (472)

215

216

217

218

219

220

Scale of Feet.

Map Type: Fire Insurance Publisher: Sanborn Map Co. Publication Name: Tacoma, WA Vol. 2 Base Map Date: 1912 Revised Date: Republished Date: Sheet Number: 216	**1912**	Requested by: Envirosite Corporation Wheeler Osgood 1203 E D St Tacoma, WA 98421 Client Project # 85169 HIG Project # 2073407 www.historicalinfo.com	HIG

City Waterway

1587

VERMONT MARBLE CO.
STONE SAWING & POLISHING
RUNS DAY & NIGHT - POWER & LIGHTS ELEC.
TRIMMING
STOCK RM
OFFICE 2ND
SHED
T.C.
OIL HO.
WTR & HOIST
250'
220'
332'
S. 11TH
APPROACH TO BRIDGE
6" W. PIPE
T.H.
214

TACOMA WOOD PIPE CO.
NOT IN OPERATION AT TIME OF SURVEY.
IN RECEIVERS HAND.
NIGHT WATCHMAN. - NO CLOCK. - POWER: STEAM - FUEL: WOOD & REFUSE - LIGHTS: ELEC. - CITY WATER - GRINNELL AUTO SPRINKLERS. 20 SPRINKL. 218 HEADS - DRY SYSTEM, ONLY SUPPLY CITY WATER.

ARBITRARY
ST. E.
FRANSIOLI
WASHINGTON PARLOR FURNE CO.
MACHINE WORK
UPHOLSTERING
STRINGING & HANDLESSING
GLUE RM 1ST
FURNE W. HO
BENCH WORK 1ST
OFFICE 2ND
STEAM DRY KILN
TACOMA WOOD PIPE CO.
WOOD PIPE FACTORY
LUMBER SHED
THE NOLL WELTY LUMBER CO.
LUMBER SHED
PLATFORM 4'
TOOL HO
SHEDS
SHED
No WATCHMAN. POWER & LIGHTS: ELEC. HEAT: STEAM. FUEL: REFUSE. SPRINKLERS - WET. 1 DRY SYSTEM. 1 PRIVATE 600 HORSE - DRY SYSTEM. SUPPLY CITY WATER - SECONDARY SUPPLY 1 500 GAL. TANK 21 TRADE ROOM
1588
1589
1102
1108
ST. PAUL AV.
Scale of Feet.
50 40 30 20 10 0 50 100 150
216

Map Type: Fire Insurance Publisher: Sanborn Map Co. Publication Name: Tacoma, WA Vol. 2 Base Map Date: 1912 Revised Date: Republished Date: Sheet Number: 215	**1912**	Requested by: Envirosite Corporation Wheeler Osgood 1203 E D St Tacoma, WA 98421 Client Project # 85169 HIG Project # 2073407 www.historicalinfo.com	HIG

METSKER'S ATLAS - TACOMA - WASHINGTON

E.½ OF SEC. 4, T. 20 N., R. 3 E. W.M.

COMPILED BY CHAS. F. METSKER C.E. - 930½ PACIFIC AVE. TACOMA, WASH. SCALE ONE INCH = 200 FEET

COPYRIGHT 1926 BY CHAS. F. METSKER

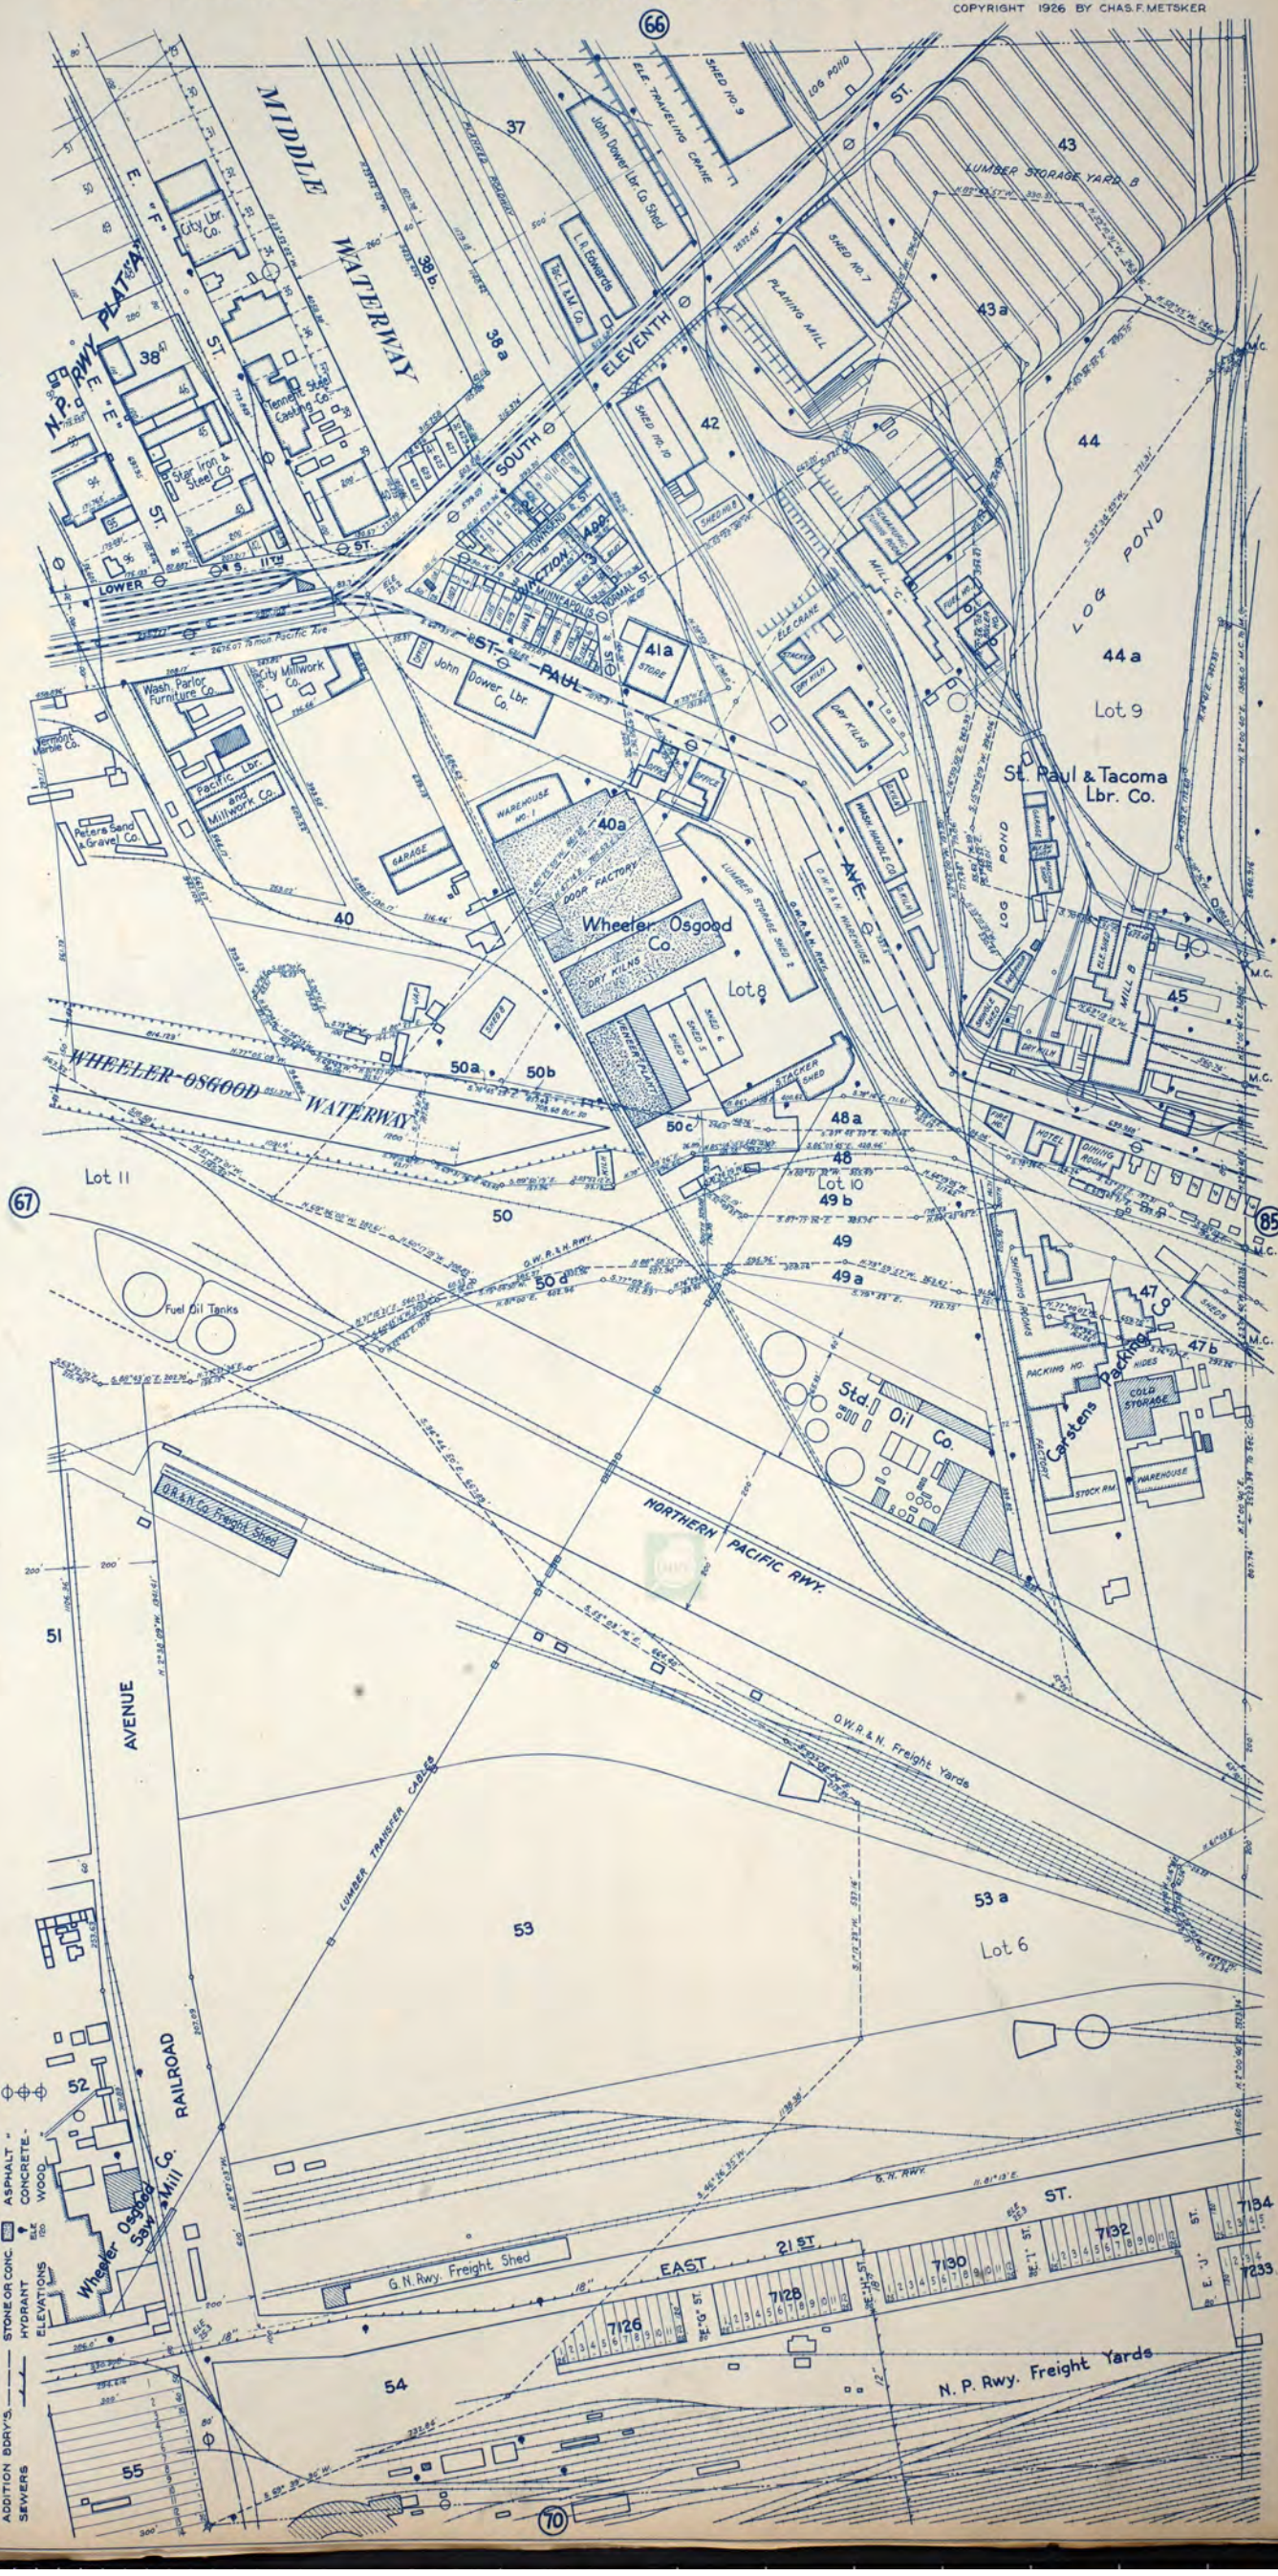

Map Type: Real Estate Atlas Publisher: Chas. F. Metsker Publication Name: Tacoma, WA Base Map Date: 1926 Revised Date: Republished Date: Sheet Number: 68	**1926**	Requested by: Envirosite Corporation Wheeler Osgood 1203 E D St Tacoma, WA 98421 Client Project # 85169 HIG Project # 2073407 www.historicalinfo.com	HIG

Map Type: Fire Insurance Publisher: Sanborn Map Co. Publication Name: Tacoma, WA Vol. 2A Base Map Date: 1912 Revised Date: March 1950 Republished Date: Sheet Number: 216	**1950**	Requested by: Envirosite Corporation Wheeler Osgood 1203 E D St Tacoma, WA 98421 Client Project # 85169 HIG Project # 2073407 www.historicalinfo.com	HIG

TACOMA WASH. VOL. 2A

215

WASH. : 021

City Waterway

PLANKED WHARF ON PILING

WESTERN BOAT BLDG. CO.

BOAT BUILDING

MACH SHOP

WOODWORKING

PLANT No 2.

CABINET SHOP 2ND FLOOR

MARINE IRON FABRICATING

WATCHMAN WITH CLOCK

APPROACH TO BRIDGE

ASPHALT PLANT

WOODWORTH & COMP'Y INC

CONTRACTORS STGE YARD

EAST D ST. (FRANSIOLI)

NORTHWEST DOOR CO.

LUMBER STORAGE

PLANING MILL

LUMBER STGE

HAMPTON LUMBER CO.

"N."

WOOD VENEER M'F'G.

1588

1589

1587

1586

OVERHEAD CRANEWAY

WOOD TRUSS RF.

ST. E.

ST. PAUL AV

240 E

214

216

Map Type: Fire Insurance Publisher: Sanborn Map Co. Publication Name: Tacoma, WA Vol. 2A Base Map Date: 1912 Revised Date: March 1950 Republished Date: Sheet Number: 215	**1950**	Requested by: Envirosite Corporation Wheeler Osgood 1203 E D St Tacoma, WA 98421 Client Project # 85169 HIG Project # 2073407 www.historicalinfo.com	HIG

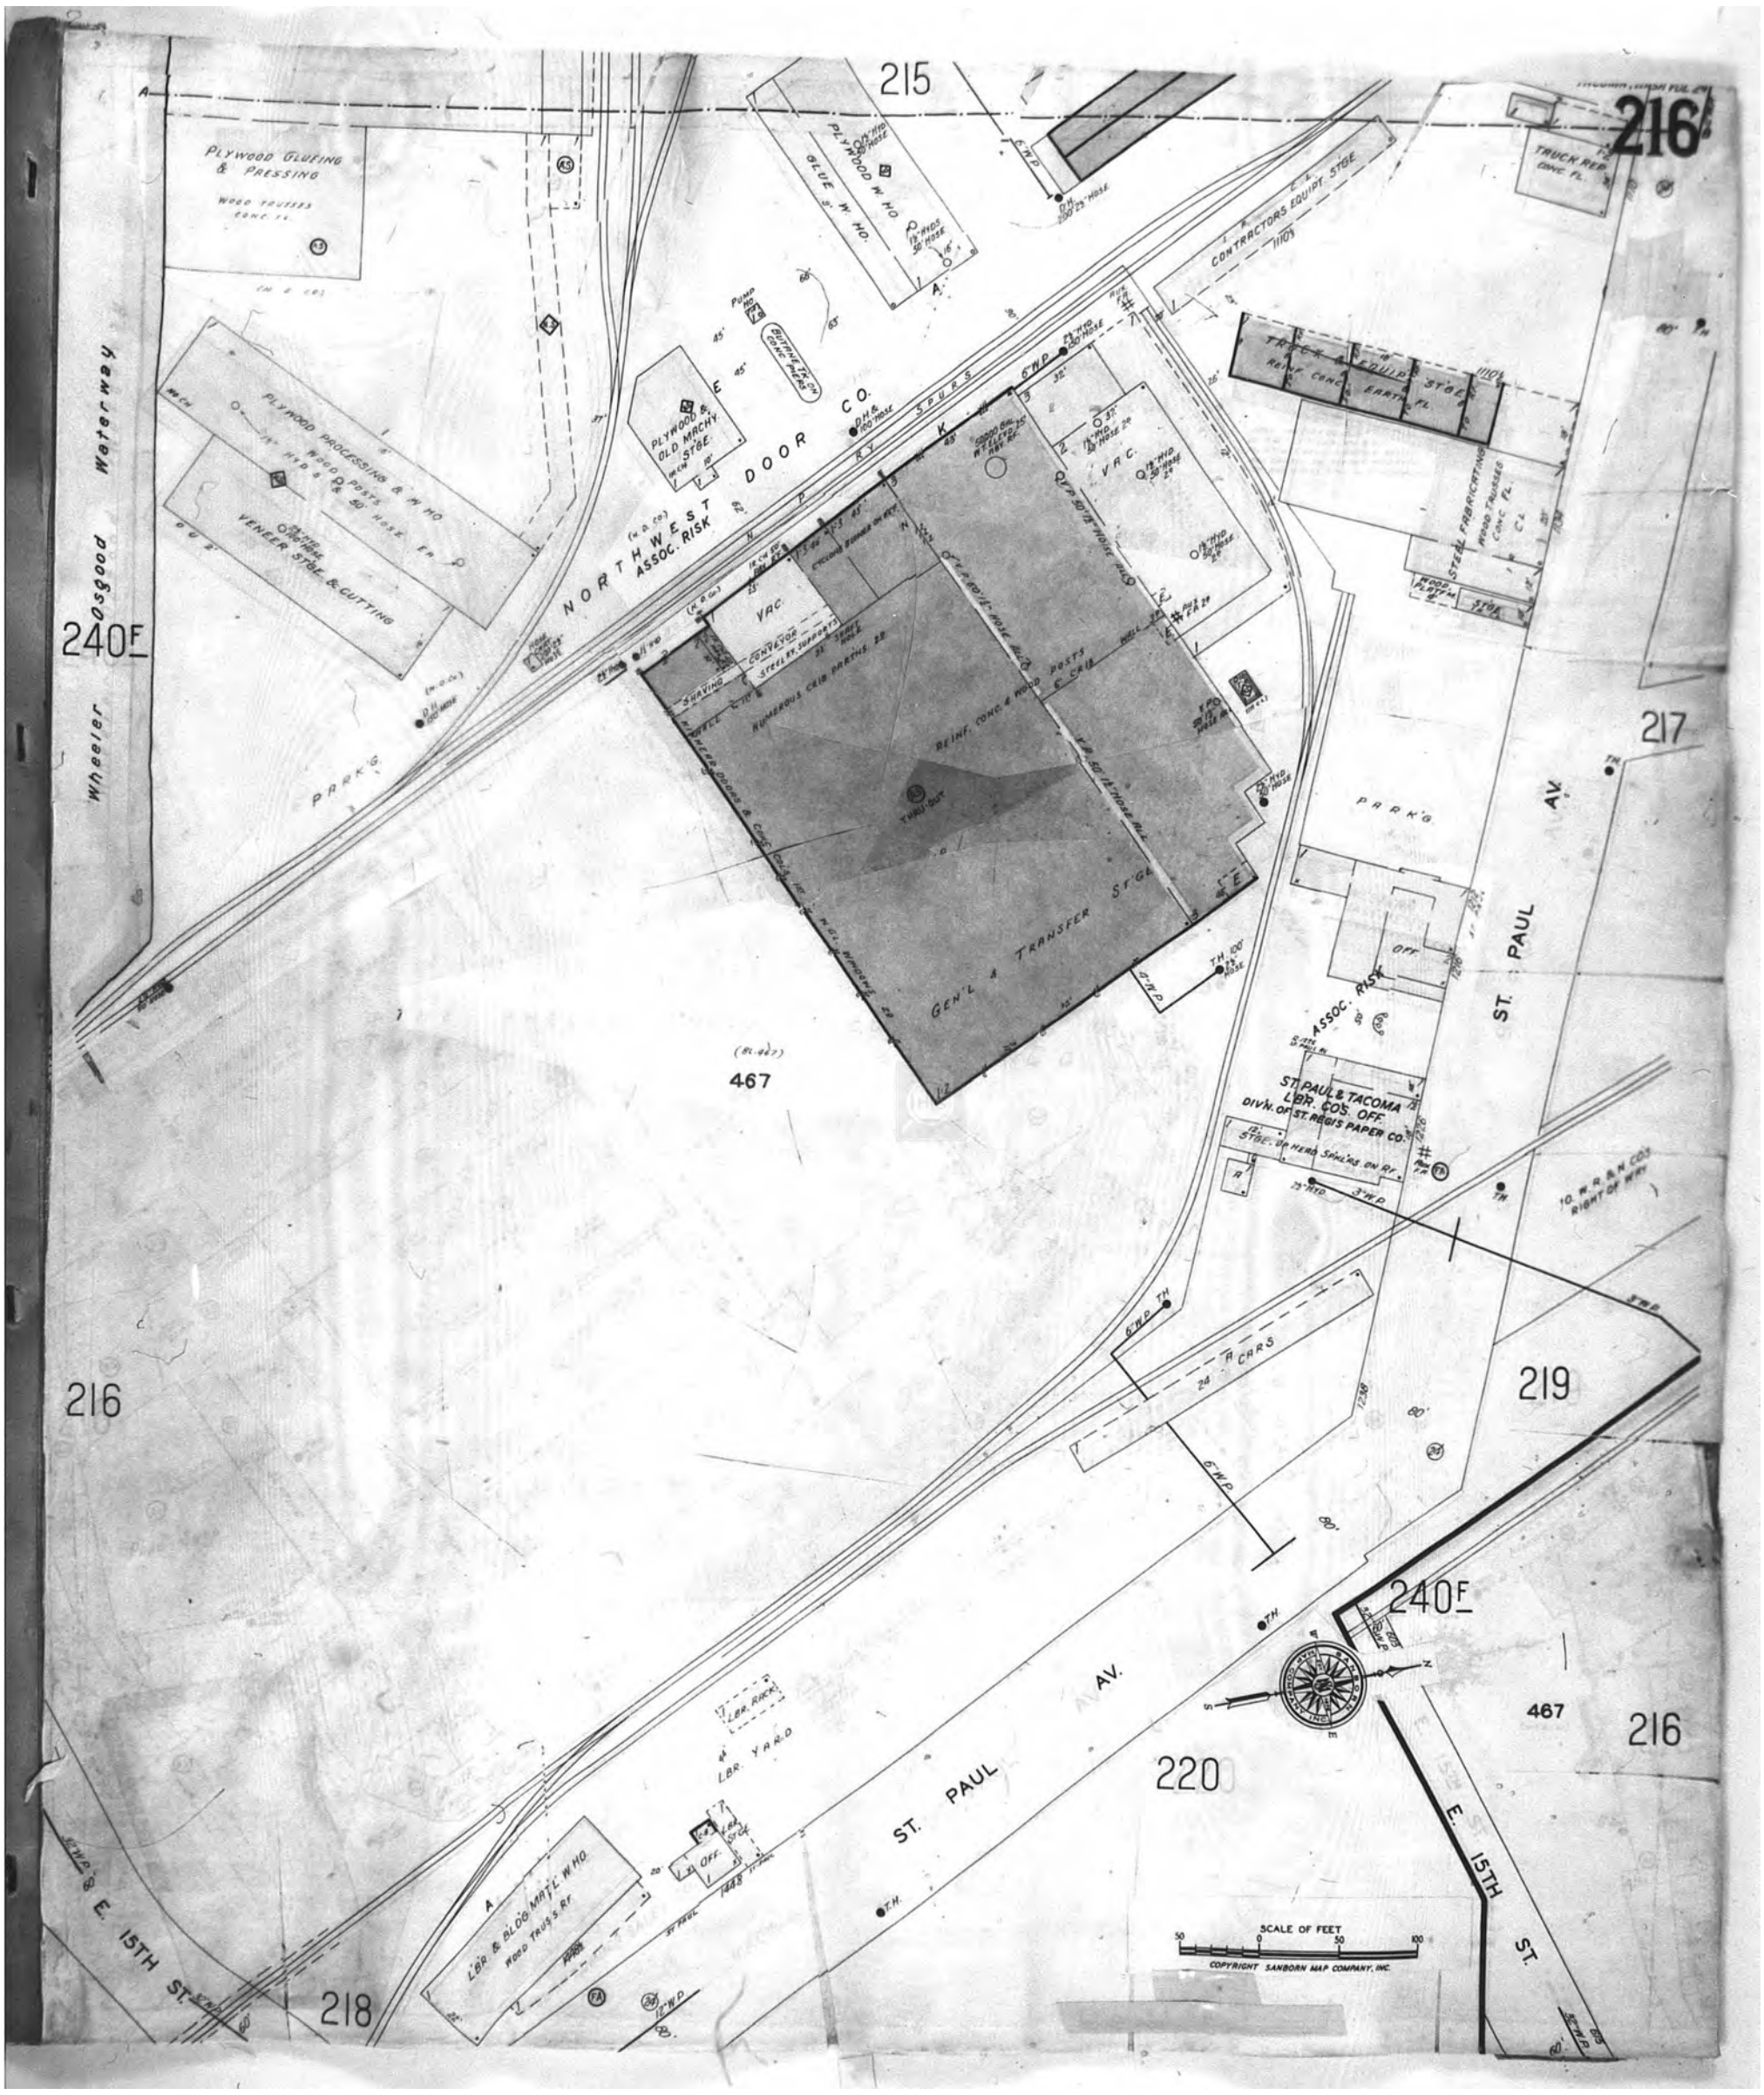

Map Type: Fire Insurance Publisher: Sanborn Map Co. Publication Name: Tacoma, WA Vol. 2A Base Map Date: Revised Date: 1965 Republished Date: Sheet Number: 216	**1965**	Requested by: Envirosite Corporation Wheeler Osgood 1203 E D St Tacoma, WA 98421 Client Project # 85169 HIG Project # 2073407 www.historicalinfo.com	HIG

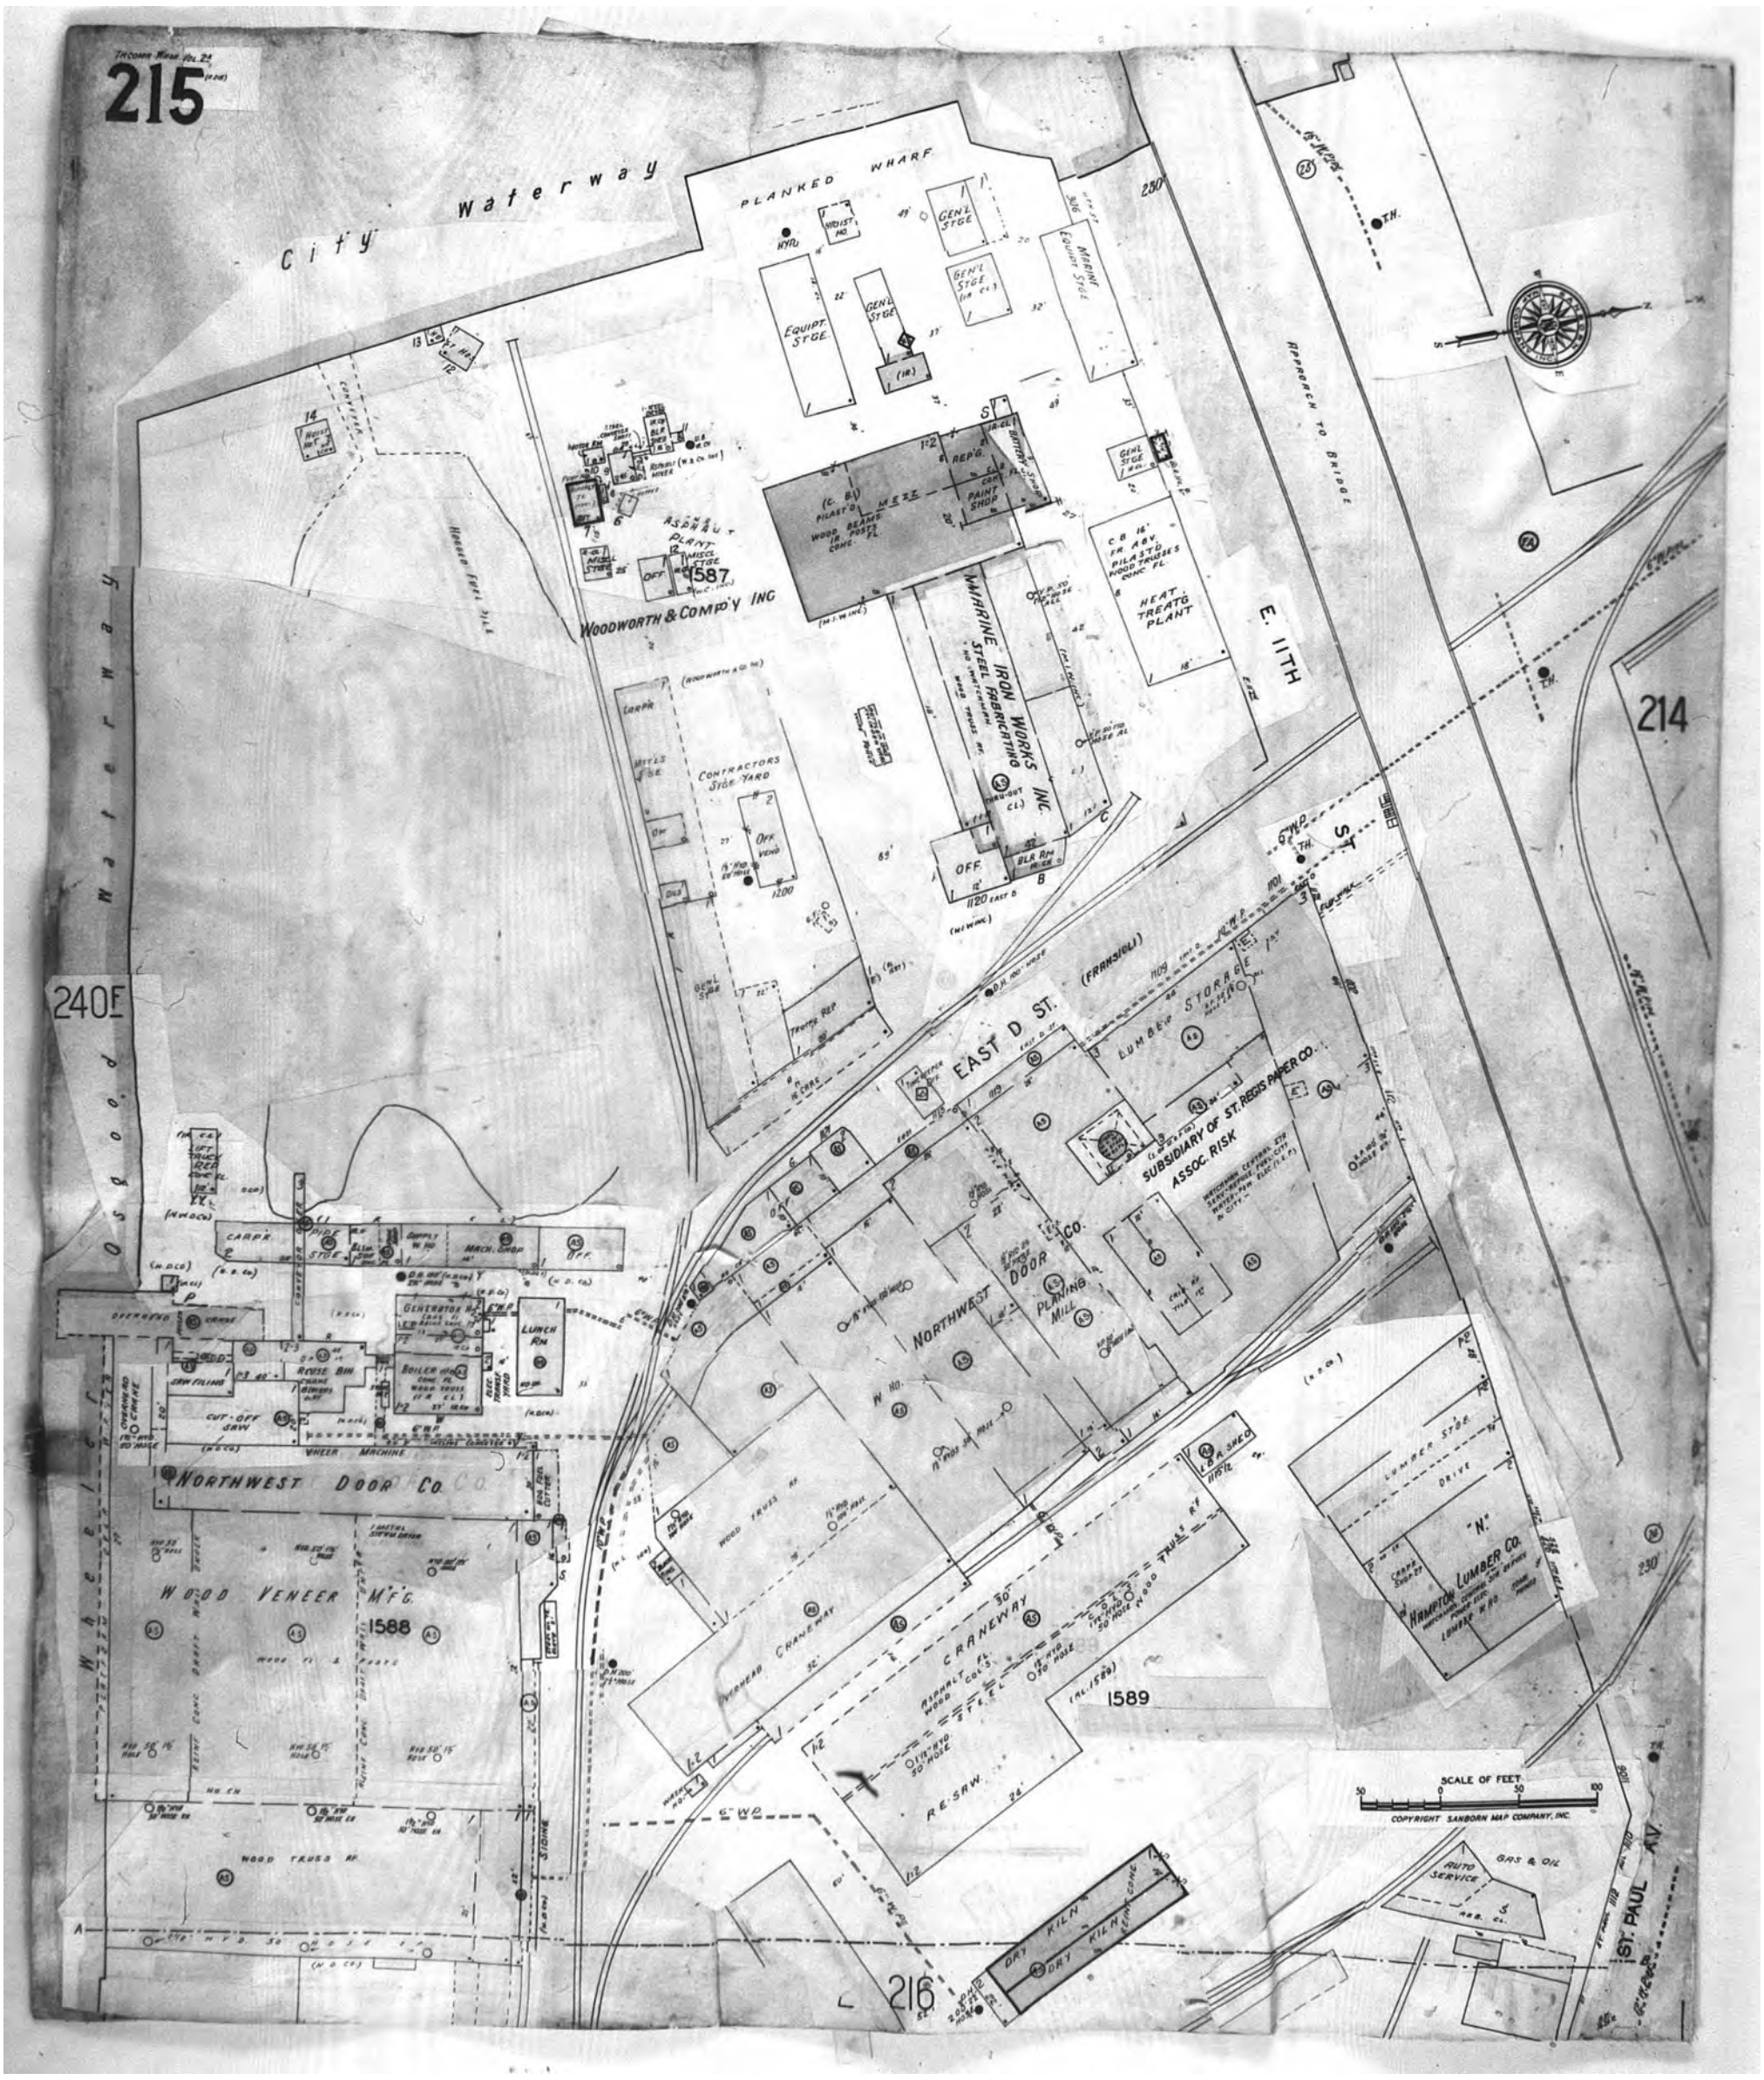

Map Type: Fire Insurance Publisher: Sanborn Map Co. Publication Name: Tacoma, WA Vol. 2A Base Map Date: Revised Date: 1965 Republished Date: Sheet Number: 215	**1965**	Requested by: Envirosite Corporation Wheeler Osgood 1203 E D St Tacoma, WA 98421 Client Project # 85169 HIG Project # 2073407 www.historicalinfo.com

Appendix E
Historic City Directories

ENVIROSITE
Corporation

City Directory Report | 2023

Order Number: 85169

Report Generated: 03/31/2023

Wheeler Osgood
1203 E D St
Tacoma, WA 98421

---

56 Broome Corporate Parkway
Conklin, NY 13748

Toll Free: 866-211-2028
www.envirositecorp.com

Prepared for Envirosite Corporation By:

Property Archives

City Directory Report

Envirosite's Standard City Directory Report is a screening tool designed to assist in historical use determination of a subject property and adjacent properties. It includes a search of Property Archives digital datasets and national book collections including the Library of Congress and/or the Allen County Public Library at five year intervals or the closest available intervals.

RESEARCH SUMMARY:

The following research sources were consulted in the preparation of this report:

SOURCE:	***YEAR:***
Property Archives	2018, 2015, 2011, 2007, 2002, 1998, 1993
Tacoma City Directory	1988, 1983, 1978, 1973, 1968, 1965, 1960

Property Archives is a proprietary and comprehensive dataset of over 1.5 billion commercial, industrial and residential records, business names and uses and occupant records for every city and town in the United States, from recent years to the early 1990s. Property Archives dataset is wholly owned and operated by Property Archives, LLC

This report was prepared by Property Archives, LLC for Envirosite Corporation

Property Archives

SUBJECT PROPERTY:

1203 E D St , Tacoma, WA 98421

ADJOINING PROPERTIES:

459 - 635 E 15th St, Tacoma, WA

1000-1300 E D St, Tacoma, WA, 98421

Disclaimer - Copyright and Trademark Notice

All information contained in this report is based on data available from various public, government and other sources and are based upon the best data available from those sources. The information available in this report may be available from other sources and is not exclusive or the exclusive property of Property Archives, LLC

NO WARRANTY EXPRESSED OR IMPLIED, IS MADE IN CONNECTION WITH THIS REPORT, INCLUDING WITHOUT LIMITATION, MERCHANTABILITY OR FITNESS FOR A PARTICULAR PURPOSE. ALL RISK IS ASSUMED BY USER AND Property Archives, LLC assumes no liability for faulty or inaccurate information. The Reports may utilize a variety of public and other sources reasonably available to Property Archives. Property Archives cannot, and does not assure, warrant, guarantee or assume any liability for the correctness, comprehensiveness, timeliness or completeness of any of such information, nor is the information in any Report to be construed as legal advice with respect to environmental risks associated with any property. Property Archives shall not be liable to anyone for any claims, causes of action, suits, damages, losses, costs and expenses (including, without limitation, attorneysâ€™ fees and costs) arising out of or caused by this report regardless of the acts, errors or omissions, or negligence of Property Archives. Any damages shall be limited to the purchase price of the report.

Purchaser of the report accepts the report "As Is". The report is intended only to provide information only and should not be considered as providing any legal advice, prediction, forecast, or fact as to the environmental risk for any specific property. Reports are proprietary to Property Archives, and contain copyrighted material and trademarks of Property Archives. All other trademarks used herein are the property of their respective owners. All rights of Property Archives,LLC as to the Reports are reserved.

2018 1000-1300 E D St, Tacoma, WA, 98421

OLYMPIC CHEMICAL CORP	1002 E D ST
UNIVAR USA	1002 E D ST
DENNIS REDMON	1118 E D ST 7
M D MARINE ELECTRIC LTD	1118 E D ST
PETRICH MARINE DOCK	1118 E D ST 1
RUBENSTEINS CONTRACT CARPET	1118 E D ST
SECURITY CONTROL SYSTEMS	1118 E D ST
REVALESIO CORP	1200 E D ST
NMFN	1202 E D ST 205
WATTLES CO	1203 E D ST 209
MARINE FLOATS	1208 E D ST

2015 1000-1300 E D St, Tacoma, WA, 98421

OLYMPIC CHEMICAL CORP	1002 E D ST
M D MARINE ELECTRIC LTD	1118 E D ST
PETRICH MARINE DOCK	1118 E D ST 1
QUINNSBOATS.COM	1118 E D ST
RUBENSTEINS CONTRACT CARPET	1118 E D ST
NORDLUND BOAT CO	1120 E D ST
REVALESIO CORP	1200 E D ST
NORTHWESTERN MUTUAL FINANCIAL	1201 E D ST
CONSTRUCTION TESTING LAB INC	1202 E D ST 101
MARINE FLOATS	1208 E D ST
BERG EQUIPMENT & SCAFFOLDING	1230 E D ST

2011 1000-1300 E D St, Tacoma, WA, 98421

Geoff Black	1002 E D ST
KATHERINE REDMON	1118 E D ST STE 7
Clare Petrich	1118 E D ST STE 1
Revalesio Corp	1200 E D ST
Northwestern Mutual Financial	1201 E D ST
PUGET SOUND BENEFITS SVC	1202 E D ST STE 205
Bruce West	1202 E D ST STE 204
Wendell Stroud	1208 E D ST

2007 1000-1300 E D St, Tacoma, WA, 98421

GEOFF BLACK	1002 E D ST
FRAN WARD	1118 E D ST
CLARE PETRICH	1118 E D ST 1
RUBENSTEINS CONTRACT CARPET	1118 E D ST
NORDLUND BOAT CO	1120 E D ST
REVALESIO CORP	1200 E D ST
NORTHWESTERN MUTUAL FINANCIAL	1201 E D ST
LLYOD DETTERICH	1202 E D ST 101
WENDELL STROUD	1208 E D ST

2002 1000-1300 E D St, Tacoma, WA, 98421

Olympic Chemical Corp	1002 E D St

Derek's Marine Svc	1118 E D St
MD Marine Electric	1118 E D St
Petrich Marine Dock	1118 E D St
Reliable Canvas	1118 E D St
Tacoma Little Theatre Theme Sh	1118 E D St
Lann Tooling Technologies	1120 E D St
Interlam Inc	1200 E D St
Woodworth & CO	1200 E D St
Construction Testing Lab Inc	1201 E D St
ID Micro	1201 E D St
Tag Master Inc	1201 E D St
Alfab Wood Products & Svc Inc	1203 E D St
Real Property Enterprises Inc	1203 E D St
United Steelworkers of America	1203 E D St
Wattles CO	1203 E D St
Western Steel Fabricators	1207 E D St
Marine Floats	1208 E D St
Thunder Pacific Mar Tow & Sal	1210 E D St
Cmi Inc	1227 E D St

1998 **1000-1300 E D St, Tacoma, WA, 98421**

Olympic Chemical Corp Plant	1002 E D St
Hyland Engineering	1118 E D St
Petrich Marine	1118 E D St
Woodworth & Company	1200 E D St
Woodworth & Company Inc	1200 E D St
Don Shaw	1203 E D St
D & D Wood Products Services	1203 E D St
Food Markets NW	1203 E D St
Real Property Enterprises I	1203 E D St
Ronco Wood Products	1203 E D St
United Steel Workers of America Local 7945	1203 E D St
Washington Power Management	1203 E D St
Wattles CO the	1203 E D St
Western Steel Fabricators	1207 E D St
Marine Floats	1208 E D St
Secarb Corporation	1208 E D St
Return Inc	1227 E D St

1993 **1000-1300 E D St, Tacoma, WA, 98421**

OLYMPIC CHEMICAL CORP PLANT	1002 E D ST
PETRICH MARINE CHARTERS CORP	1118 E D ST
MARINE IRON WORKS INC	1120 E D ST
WOODWORTH CO INC	1200 E D ST
FRICK ANDREW A	1203 E D ST
REAL PROPERTY ENTERPRISES INC	1203 E D ST
ROYAL SON INCORPORATED	1203 E D ST
WESTERN STEEL FABRICATORS	1207 E D ST
RETURN INC	1227 E D ST

1002 Olympic Chemical Corp (stge & proc plant)
1017 Vacant
E 11TH ST INTERSECTS
1120 Puget Sound Heat Treating Div 383-4651
1118 Vacant
1120 Marine Iron Works Inc mach shop 383-4651
1200 Woodworth & Co Inc bldg contrs 383-3585
1203 Twelve O Three East D St ofc bldg 272-7205
101 Jensen Norman G Brokers foreign freights 272-0851
102 Washington Power Mgmt (Addl Sp)
103 Vacant
104 Washington Power Mgmt (Addl Sp)
105 Vacant
106 Vacant
107 Vacant
108 B & D International (Addl Sp)
109 Washington Power Management energy mgmt 272-2525
110 B & D International Inc wood whse 627-4788
201 Real Property Enterprises Inc coml real est 527-9756
202 Puget Sound Warehousing Inc 383-4038
204 Lumberman's Distribution Center lumber reload 383-4799
205 Frick Andrew A real est broker 383-3871
Universal Synergetics research 272-7740
208 Copier Room
207 Vacant
210 Byrd G M Co coml brokerage 272-0606
211 Wattles Co The ofc coml stge 272-7205
212 Universal Synergetics (Addl Sp)
214 Wattles Co (Addl Sp)
215 Break Area & Lounge
1207 Western Steel Fabricators 383-4091
1208 Sound Environmental Inc filtration equip 728-2898
Marine Floats agrl & floating docks 383-2740
1215 Wattles Co The (whse)
1227 Wattles Co (Annex)
NO THROUGH TRAFFIC
S 15TH ST INTERSECTS
1525 West Coast Grocery Co whol 593-3200

IMAGE: 1 of 1
SOURCE: Tacoma City Directory
STREET: 1000-1300 E D St, Tacoma, WA, 98421
YEAR: 1988

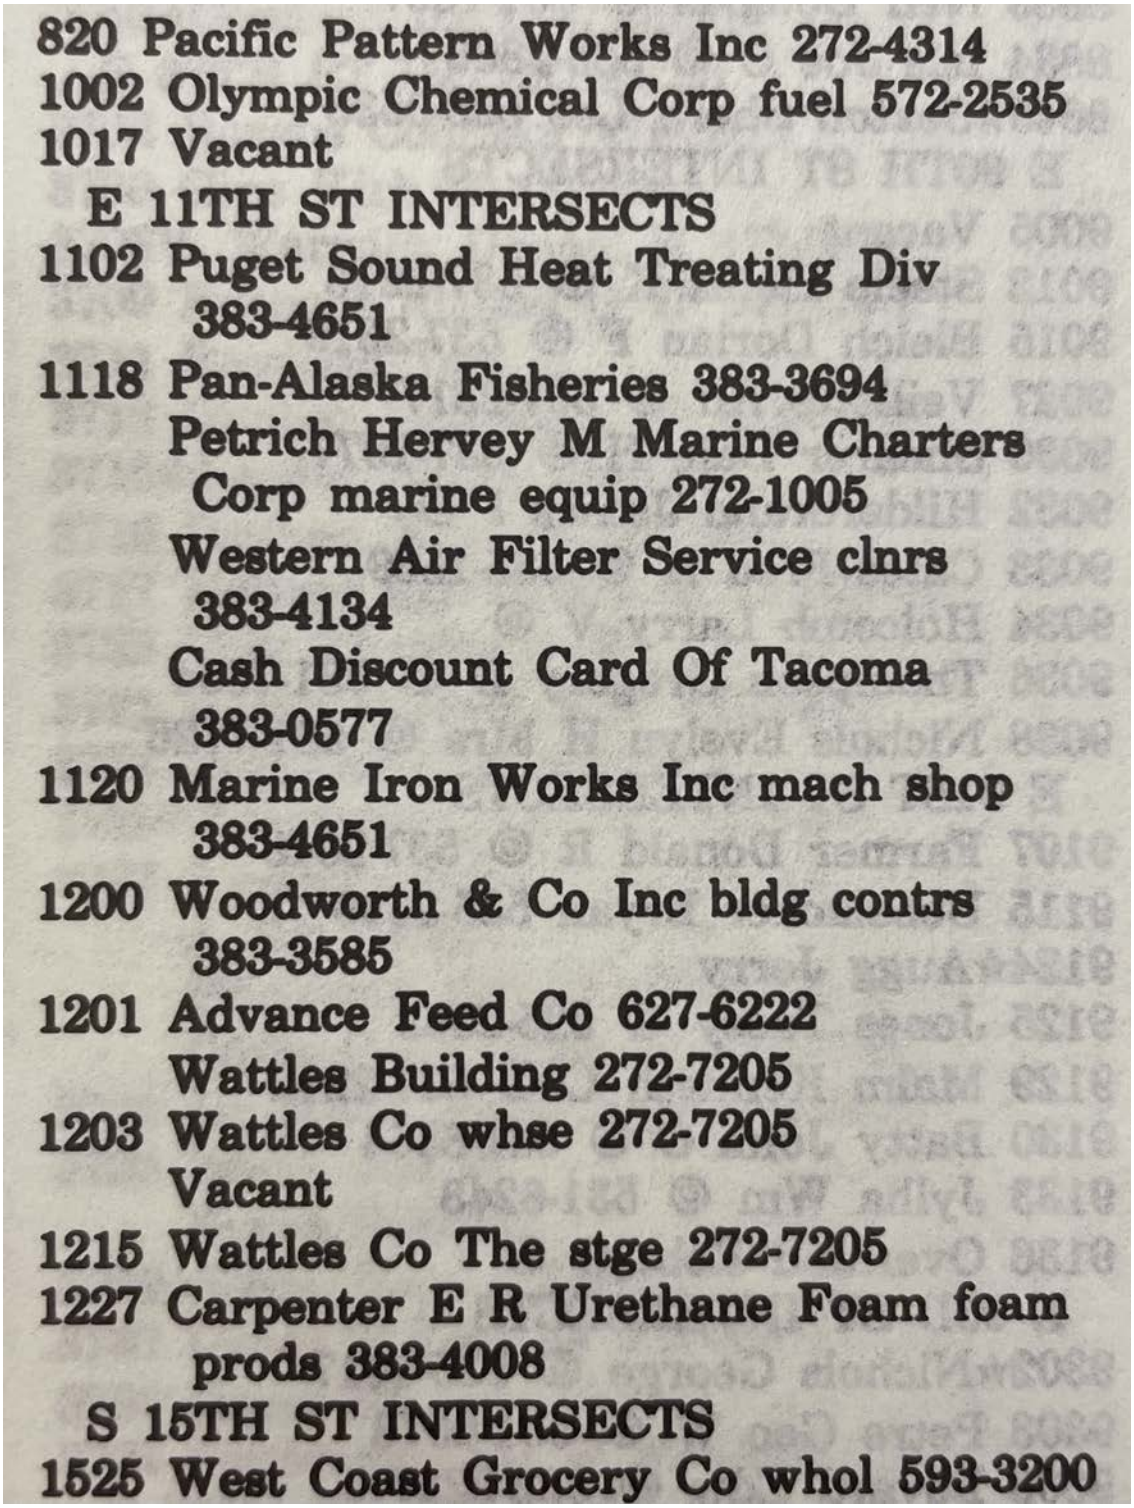

820 Pacific Pattern Works Inc 272-4314
1002 Olympic Chemical Corp fuel 572-2535
1017 Vacant
E 11TH ST INTERSECTS
1102 Puget Sound Heat Treating Div 383-4651
1118 Pan-Alaska Fisheries 383-3694
Petrich Hervey M Marine Charters
Corp marine equip 272-1005
Western Air Filter Service clnrs 383-4134
Cash Discount Card Of Tacoma 383-0577
1120 Marine Iron Works Inc mach shop 383-4651
1200 Woodworth & Co Inc bldg contrs 383-3585
1201 Advance Feed Co 627-6222
Wattles Building 272-7205
1203 Wattles Co whse 272-7205
Vacant
1215 Wattles Co The stge 272-7205
1227 Carpenter E R Urethane Foam foam prods 383-4008
S 15TH ST INTERSECTS
1525 West Coast Grocery Co whol 593-3200

IMAGE:	1 of 1
SOURCE:	Tacoma City Directory
STREET:	1000-1300 E D St, Tacoma, WA, 98421
YEAR:	1983

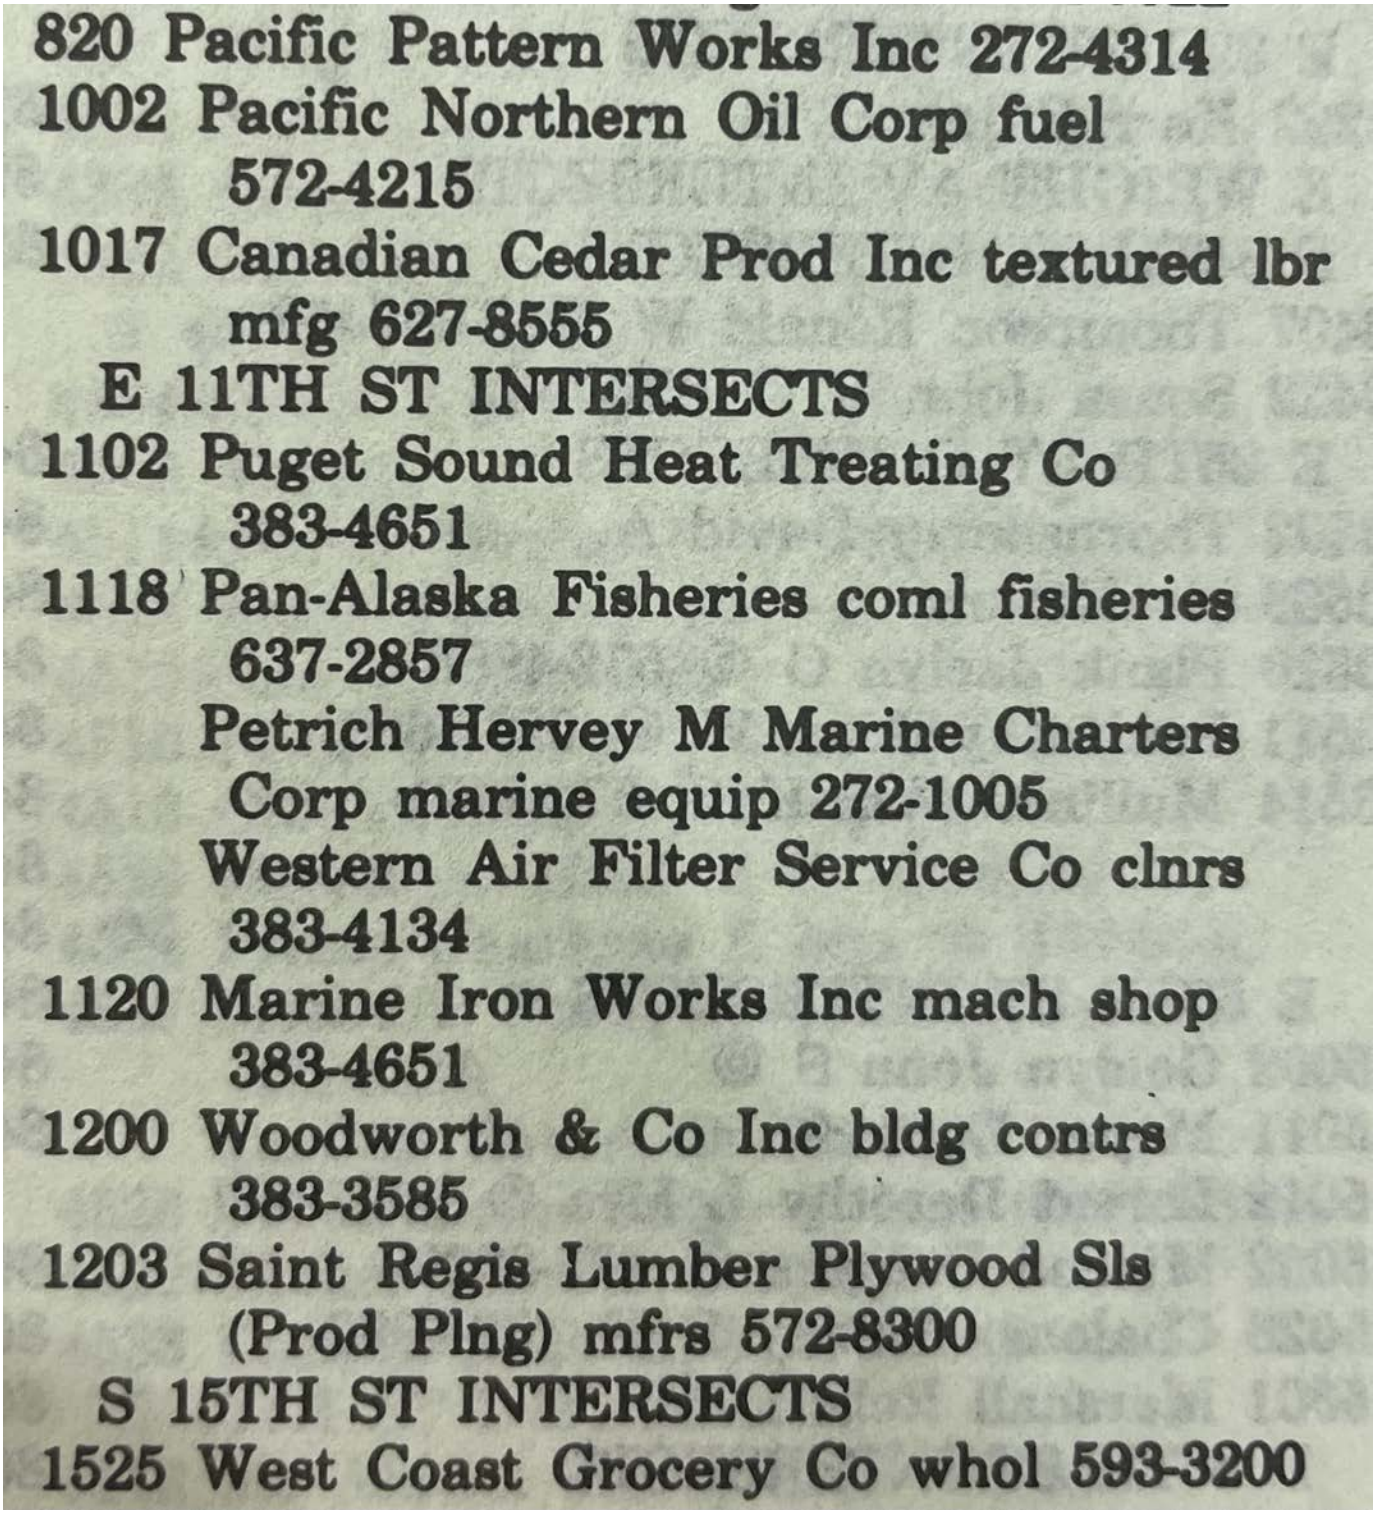

820 Pacific Pattern Works Inc 272-4314
1002 Pacific Northern Oil Corp fuel
572-4215
1017 Canadian Cedar Prod Inc textured lbr
mfg 627-8555
E 11TH ST INTERSECTS
1102 Puget Sound Heat Treating Co
383-4651
1118 Pan-Alaska Fisheries coml fisheries
637-2857
Petrich Hervey M Marine Charters
Corp marine equip 272-1005
Western Air Filter Service Co clnrs
383-4134
1120 Marine Iron Works Inc mach shop
383-4651
1200 Woodworth & Co Inc bldg contrs
383-3585
1203 Saint Regis Lumber Plywood Sls
(Prod Plng) mfrs 572-8300
S 15TH ST INTERSECTS
1525 West Coast Grocery Co whol 593-3200

IMAGE:	1 of 1
SOURCE:	Tacoma City Directory
STREET:	1000-1300 E D St, Tacoma, WA, 98421
YEAR:	1978

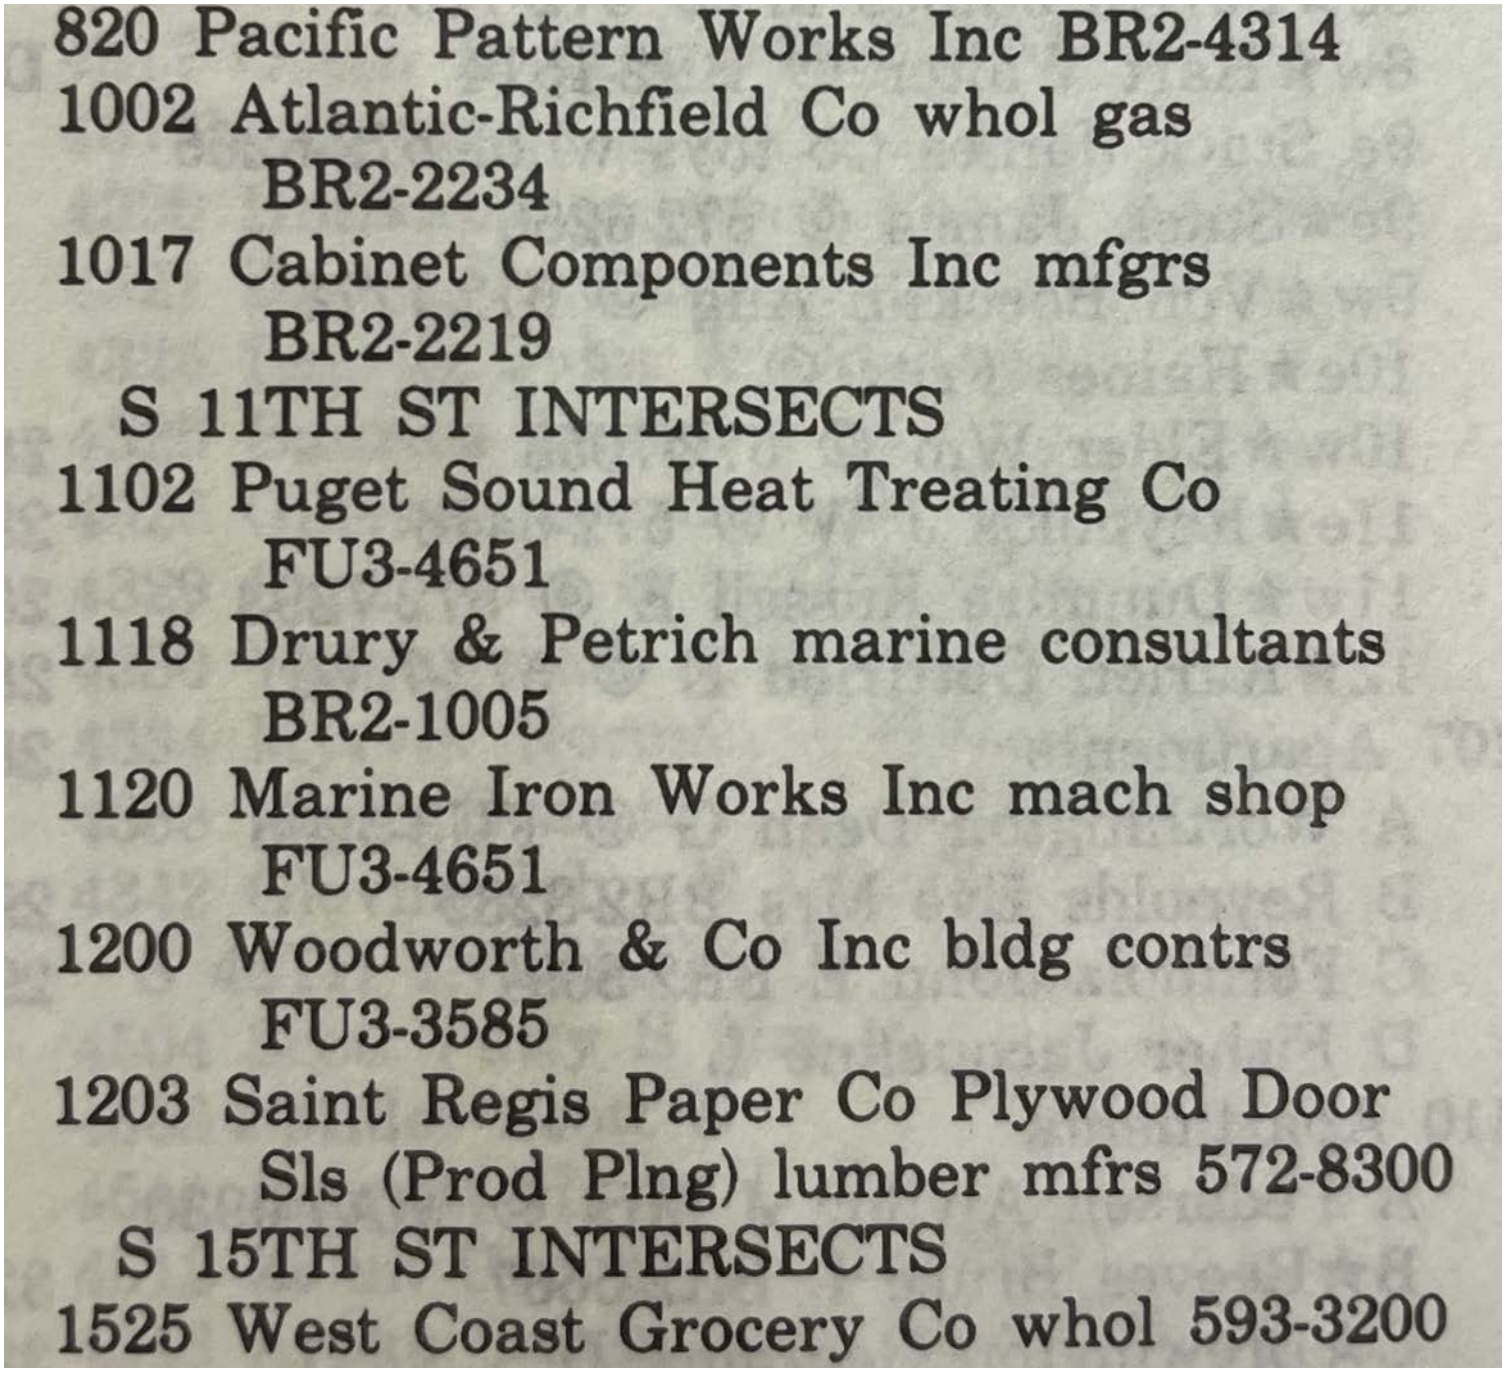

820 Pacific Pattern Works Inc BR2-4314
1002 Atlantic-Richfield Co whol gas
BR2-2234
1017 Cabinet Components Inc mfgrs
BR2-2219
S 11TH ST INTERSECTS
1102 Puget Sound Heat Treating Co
FU3-4651
1118 Drury & Petrich marine consultants
BR2-1005
1120 Marine Iron Works Inc mach shop
FU3-4651
1200 Woodworth & Co Inc bldg contrs
FU3-3585
1203 Saint Regis Paper Co Plywood Door
Sls (Prod Plng) lumber mfrs 572-8300
S 15TH ST INTERSECTS
1525 West Coast Grocery Co whol 593-3200

IMAGE: 1 of 1
SOURCE: Tacoma City Directory
STREET: 1000-1300 E D St, Tacoma, WA, 98421
YEAR: 1973

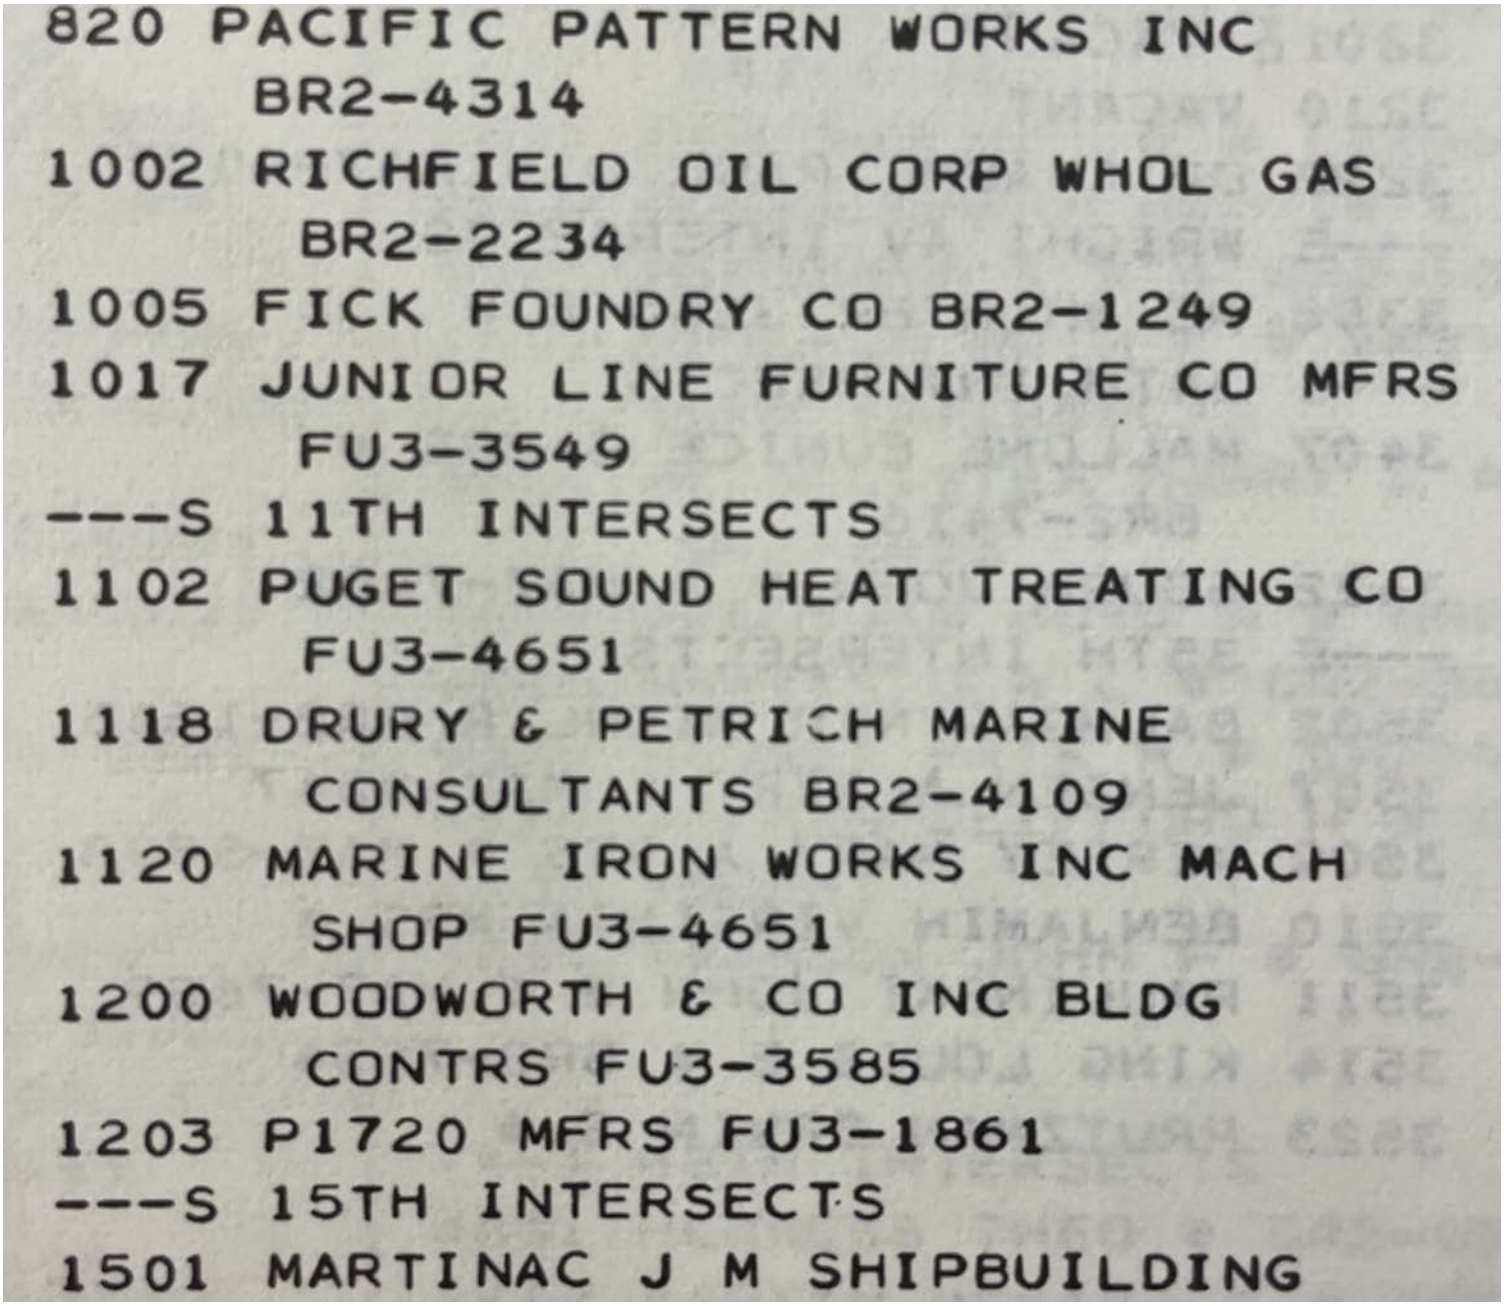

IMAGE: 1 of 1
SOURCE: Tacoma City Directory
STREET: 1000-1300 E D St, Tacoma, WA, 98421
YEAR: 1968

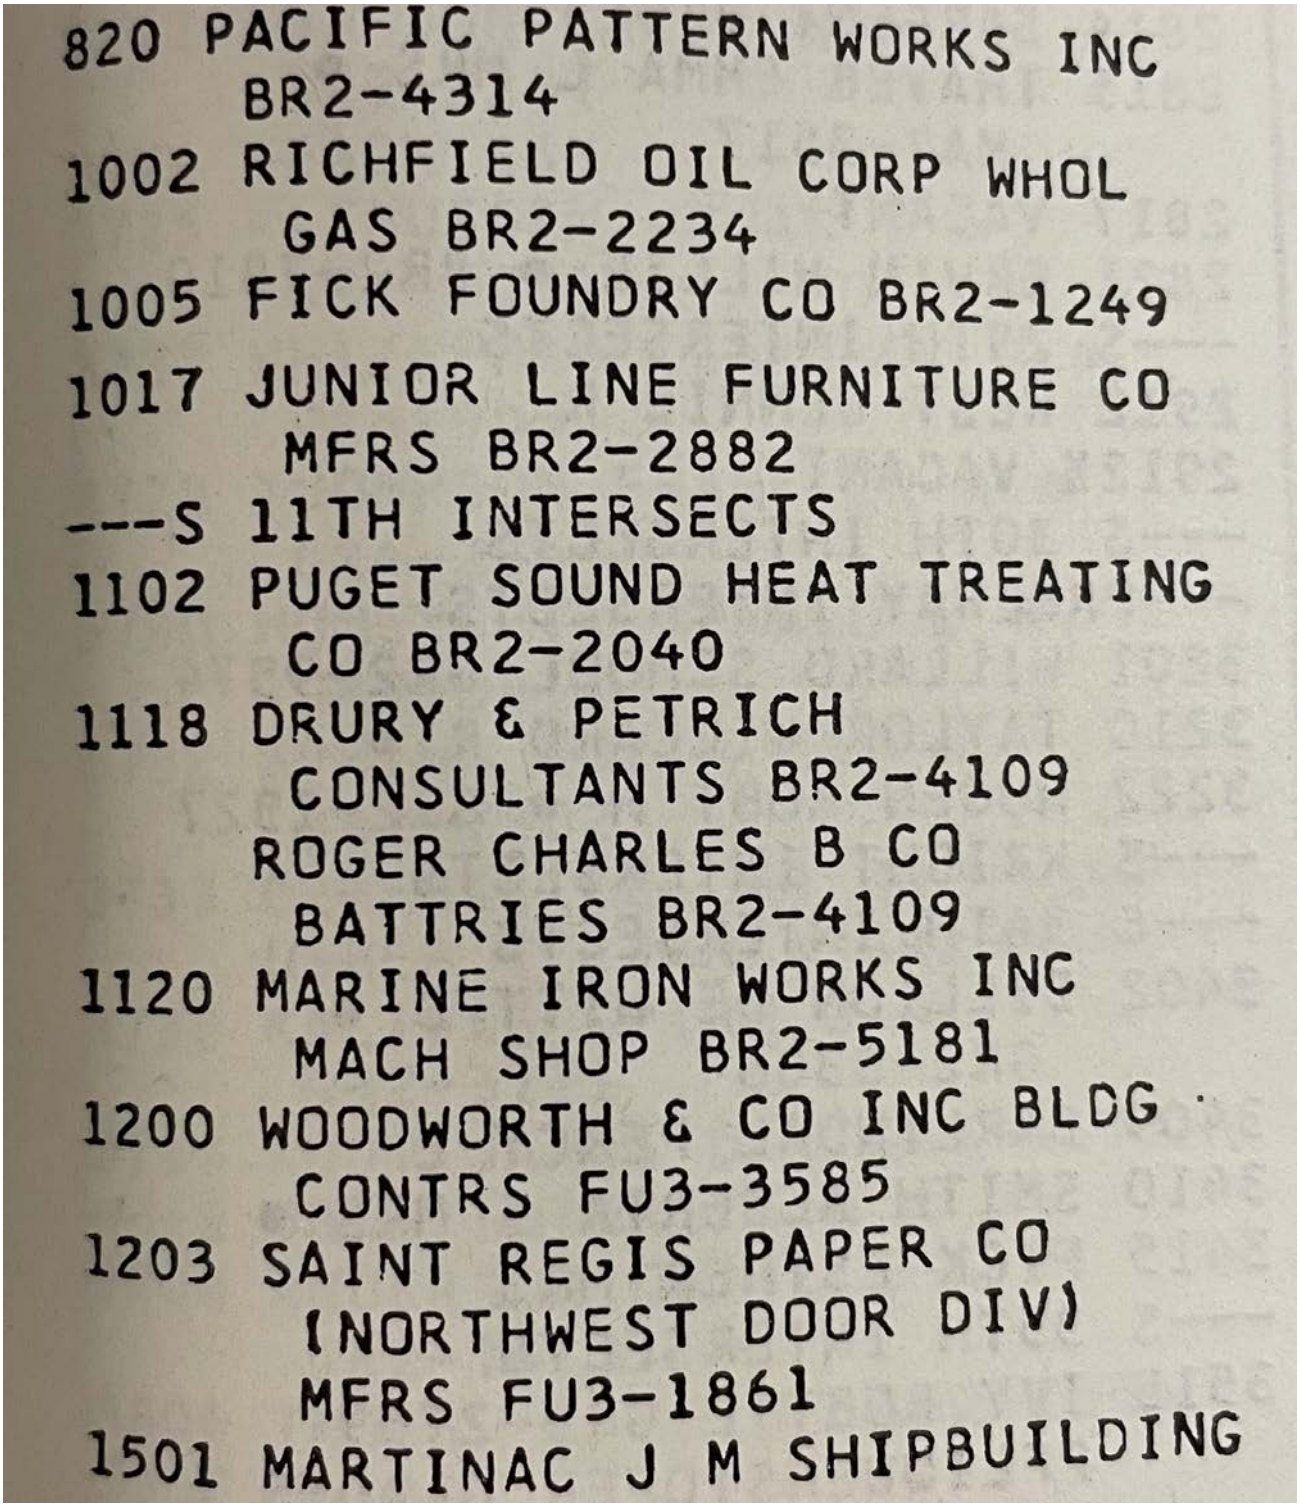

IMAGE: 1 of 1
SOURCE: Tacoma City Directory
STREET: 1000-1300 E D St, Tacoma, WA, 98421
YEAR: 1965

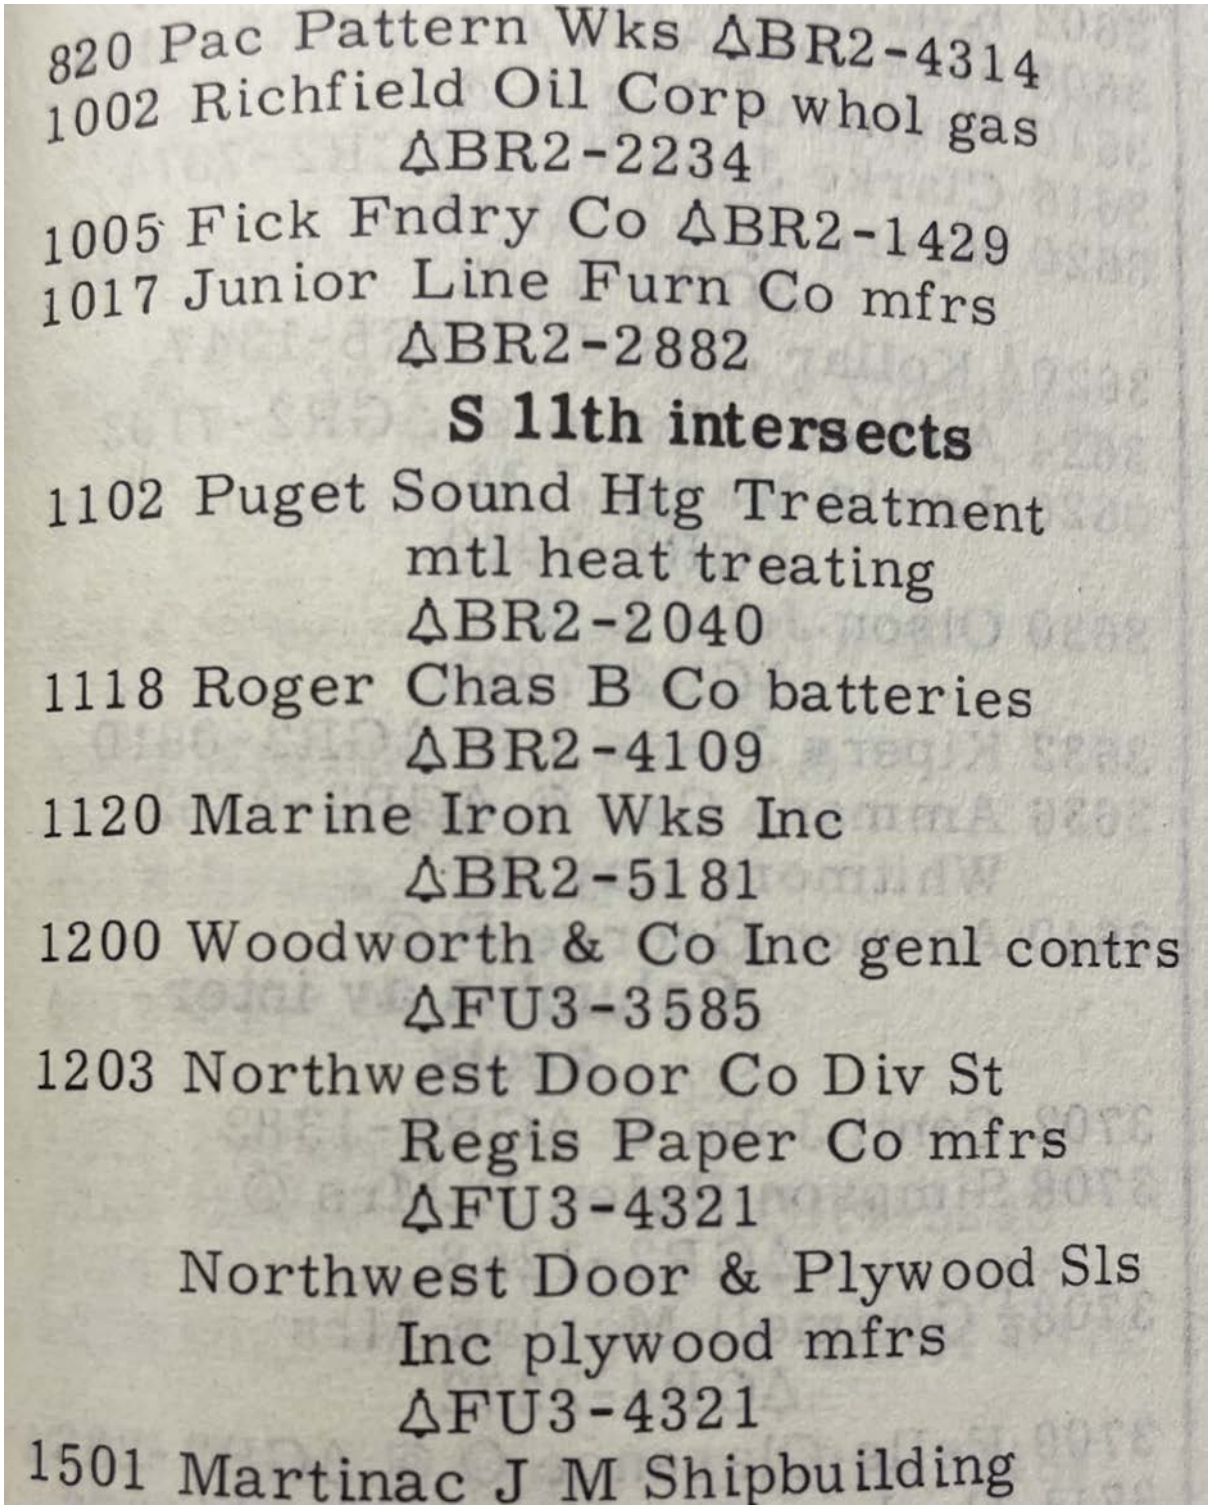

820 Pac Pattern Wks ΔBR2-4314
1002 Richfield Oil Corp whol gas
ΔBR2-2234
1005 Fick Fndry Co ΔBR2-1429
1017 Junior Line Furn Co mfrs
ΔBR2-2882

S 11th intersects

1102 Puget Sound Htg Treatment
mtl heat treating
ΔBR2-2040
1118 Roger Chas B Co batteries
ΔBR2-4109
1120 Marine Iron Wks Inc
ΔBR2-5181
1200 Woodworth & Co Inc genl contrs
ΔFU3-3585
1203 Northwest Door Co Div St
Regis Paper Co mfrs
ΔFU3-4321
Northwest Door & Plywood Sls
Inc plywood mfrs
ΔFU3-4321
1501 Martinac J M Shipbuilding

IMAGE: 1 of 1
SOURCE: Tacoma City Directory
STREET: 1000-1300 E D St, Tacoma, WA, 98421
YEAR: 1960

2018: **E 15th St, Tacoma, WA**

BEAR WOOD WINDOWS INC	459	E	15TH	ST	B
FOSS WATERWAY SEAPORT	459	E	15TH	ST	A
URBAN ACCESSORIES	465	E	15TH	ST	
UNIVERSAL STEEL FABRICATORS	525	E	15TH	ST	
STEELER INC	540	E	15TH	ST	
RAINIER RICHLITE	624	E	15TH	ST	
RAINIER PLYWOOD CO	624	E	15TH	ST	
PREMIER PLASTICS	635	E	15TH	ST	
BERRY PLASTICS	635	E	15TH	ST	

2015: **E 15th St, Tacoma, WA**

BEAR WOOD WINDOWS INC	459	E	15TH	ST	B
FOSS WATERWAY SEAPORT	459	E	15TH	ST	A
URBAN ACCESSORIES	465	E	15TH	ST	
UNIVERSAL STEEL FABRICATORS	525	E	15TH	ST	
STEELER INC	540	E	15TH	ST	
RAINIER RICHLITE	624	E	15TH	ST	
BERRY PLASTICS	635	E	15TH	ST	
PREMIER PLASTICS	635	E	15TH	ST	

2011: **E 15th St, Tacoma, WA**

Grace Morrisson	459	E	15TH	ST	STE B
Fred Nix	459	E	15TH	ST	
Mary Haggard	465	E	15TH	ST	
EDNA SOLLINGER	506	E	15TH	ST	
Marcos Cuevas	540	E	15TH	ST	
Shawn O Day	624	E	15TH	ST	
Port of Call Landbroker	624	E	15TH	ST	
Premier Plastics	635	E	15TH	ST	
Tom Kerstetter	635	E	15TH	ST	

2007: **E 15th St, Tacoma, WA**

GRACE MORRISSON	459	E	15TH	ST	B
MARY HAGGARD	465	E	15TH	ST	
BRYAN CORMACK	525	E	15TH	ST	
FRANK WELLMAN	540	E	15TH	ST	
SHAWN O DAY	624	E	15TH	ST	
PREMIER PLASTICS	635	E	15TH	ST	
WAYNE SWEET	635	E	15TH	ST	

2002: **E 15th St, Tacoma, WA**

Bear Wood Windows	459 E 15th St
Northwest Stair Specialties	459 E 15th St
Temtco Steel	459 E 15th St
Johnson & Postman Wood Spec	459 E 15th St
Solidroc	512 E 15th St
Bokay To Go	525 E 15th St
Steeler Inc	540 E 15th St
Port of Call Landbroker	624 E 15th St
Rainier Richlite	624 E 15th St
Premier Plastics	635 E 15th St

1998: E 15th St, Tacoma, WA

Johnson & Postman Wood Special	459 E 15th St
Wood Specialties Johnson & Postman	459 E 15th St
Lyden Cast Parts	465 E 15th St
Freight Management Services Inc	512 E 15th St
Bokay To Go	525 E 15th St
Gordon Dowling	525 E 15th St
Richlite	624 E 15th St
Rainier Plywood CO	624 E 15th St
Holiday Eng & Manuf CO (Hemco)	624 E 15th St
Port of Call Landbroker	624 E 15th St
Artisan III	624 E 15th St
Freight Management Services Inc	630 E 15th St
Freight Management Companies	630 E 15th St
Premier Plastics	635 E 15th St

1993: E 15th St, Tacoma, WA

JOHNSON GROUP INC THE	459 E 15TH ST
JOHNSON & POSTMAN WOOD	459 E 15TH ST
ENGLISH J D STEEL CO	465 E 15TH ST
MAILMEDIA	512 E 15TH ST
GENERAL BEER DISTRIBUTING CO	525 E 15TH ST
RAINIER PLYWOOD CO	624 E 15TH ST
PORT OF CALL TAX & ACCOUNTING	624 E 15TH ST
PORT OF CALL LAND BROKERS	624 E 15TH ST
VENEER TECHNOLOGY INC	630 E 15TH ST
NORTHWEST CONTAINERS	635 E 15TH ST

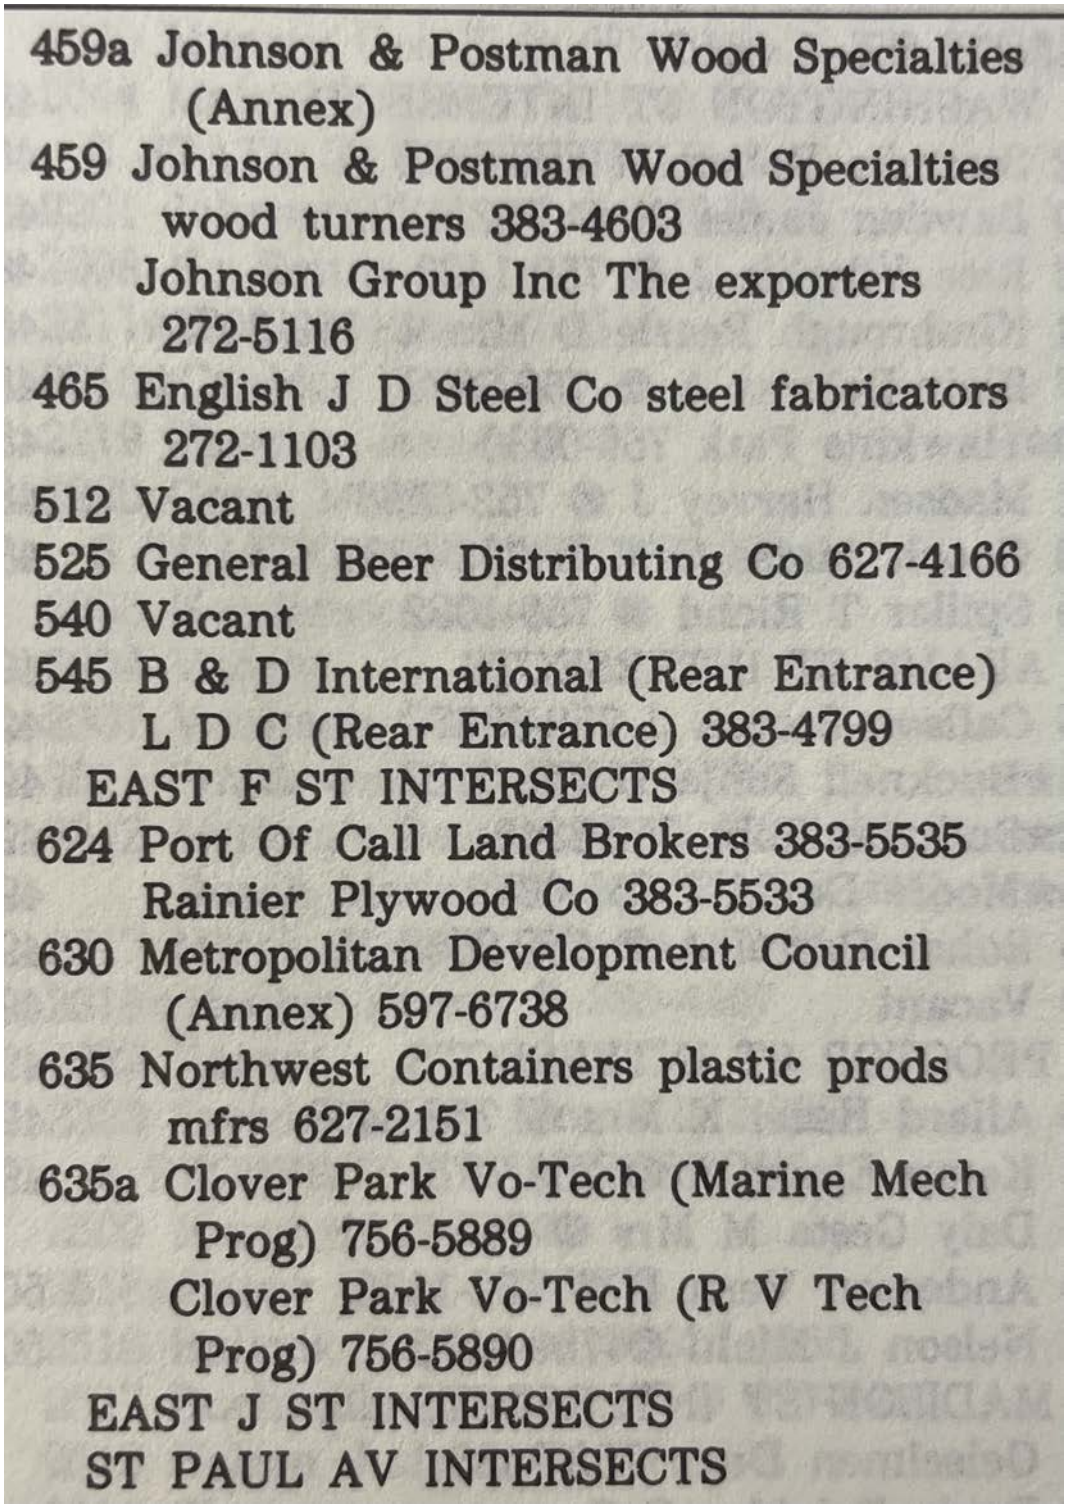

459a Johnson & Postman Wood Specialties (Annex)
459 Johnson & Postman Wood Specialties wood turners 383-4603
Johnson Group Inc The exporters 272-5116
465 English J D Steel Co steel fabricators 272-1103
512 Vacant
525 General Beer Distributing Co 627-4166
540 Vacant
545 B & D International (Rear Entrance)
L D C (Rear Entrance) 383-4799
EAST F ST INTERSECTS
624 Port Of Call Land Brokers 383-5535
Rainier Plywood Co 383-5533
630 Metropolitan Development Council (Annex) 597-6738
635 Northwest Containers plastic prods mfrs 627-2151
635a Clover Park Vo-Tech (Marine Mech Prog) 756-5889
Clover Park Vo-Tech (R V Tech Prog) 756-5890
EAST J ST INTERSECTS
ST PAUL AV INTERSECTS

IMAGE:	1 of 1
SOURCE:	Tacoma City Directory
STREET:	E 15th St, Tacoma, WA
YEAR:	1988

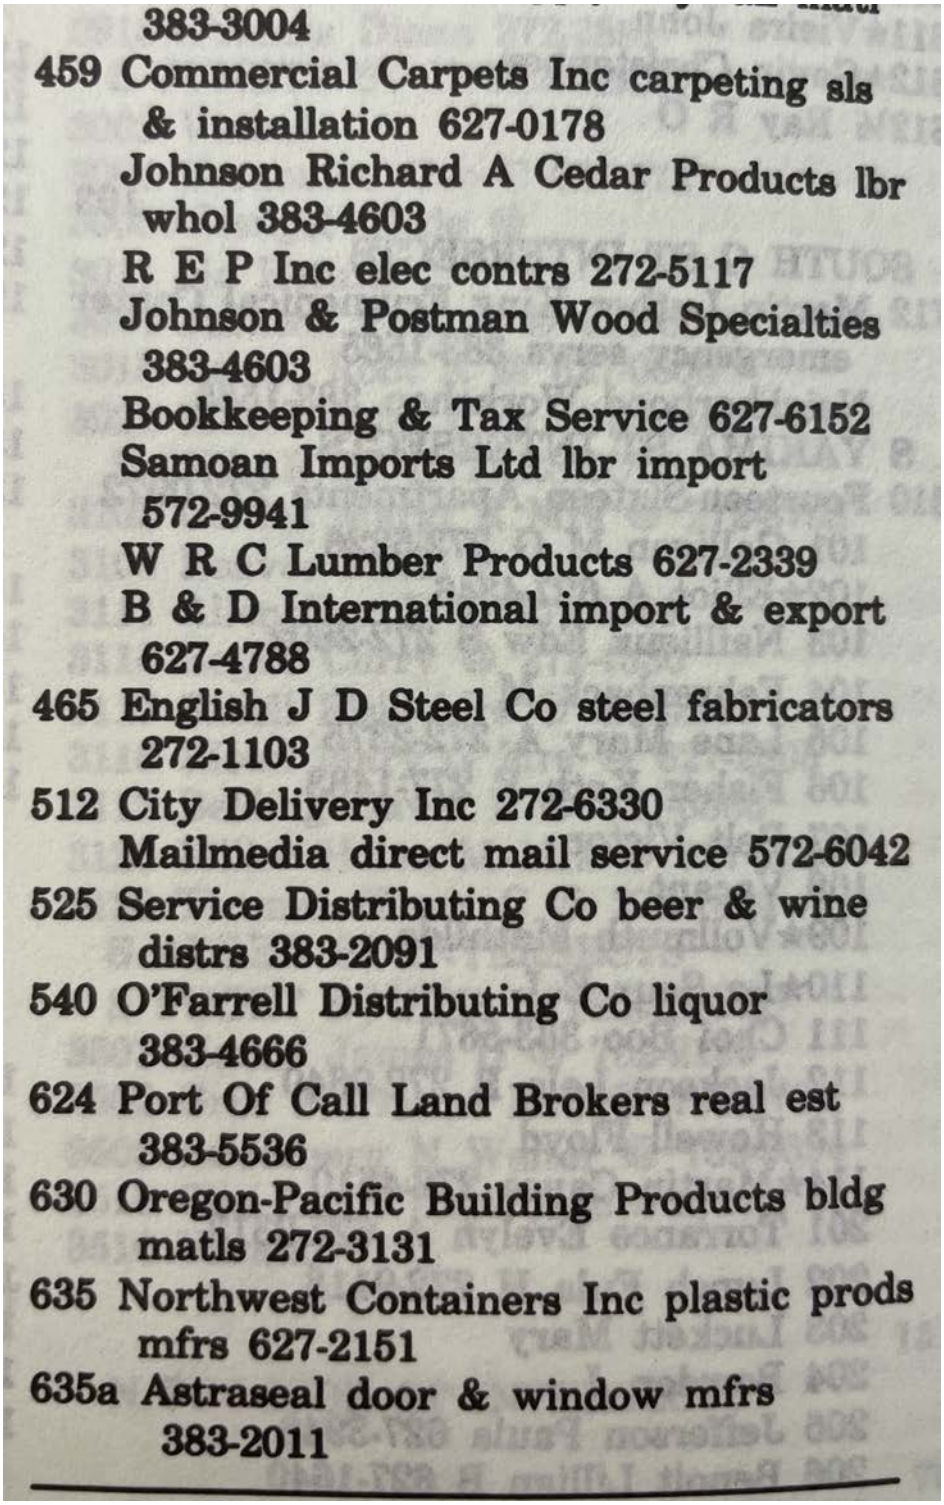

383-3004
459 Commercial Carpets Inc carpeting sls & installation 627-0178
Johnson Richard A Cedar Products lbr whol 383-4603
R E P Inc elec contrs 272-5117
Johnson & Postman Wood Specialties 383-4603
Bookkeeping & Tax Service 627-6152
Samoan Imports Ltd lbr import 572-9941
W R C Lumber Products 627-2339
B & D International import & export 627-4788
465 English J D Steel Co steel fabricators 272-1103
512 City Delivery Inc 272-6330
Mailmedia direct mail service 572-6042
525 Service Distributing Co beer & wine distrs 383-2091
540 O'Farrell Distributing Co liquor 383-4666
624 Port Of Call Land Brokers real est 383-5536
630 Oregon-Pacific Building Products bldg matls 272-3131
635 Northwest Containers Inc plastic prods mfrs 627-2151
635a Astraseal door & window mfrs 383-2011

IMAGE: 1 of 1
SOURCE: Tacoma City Directory
STREET: E 15th St, Tacoma, WA
YEAR: 1983

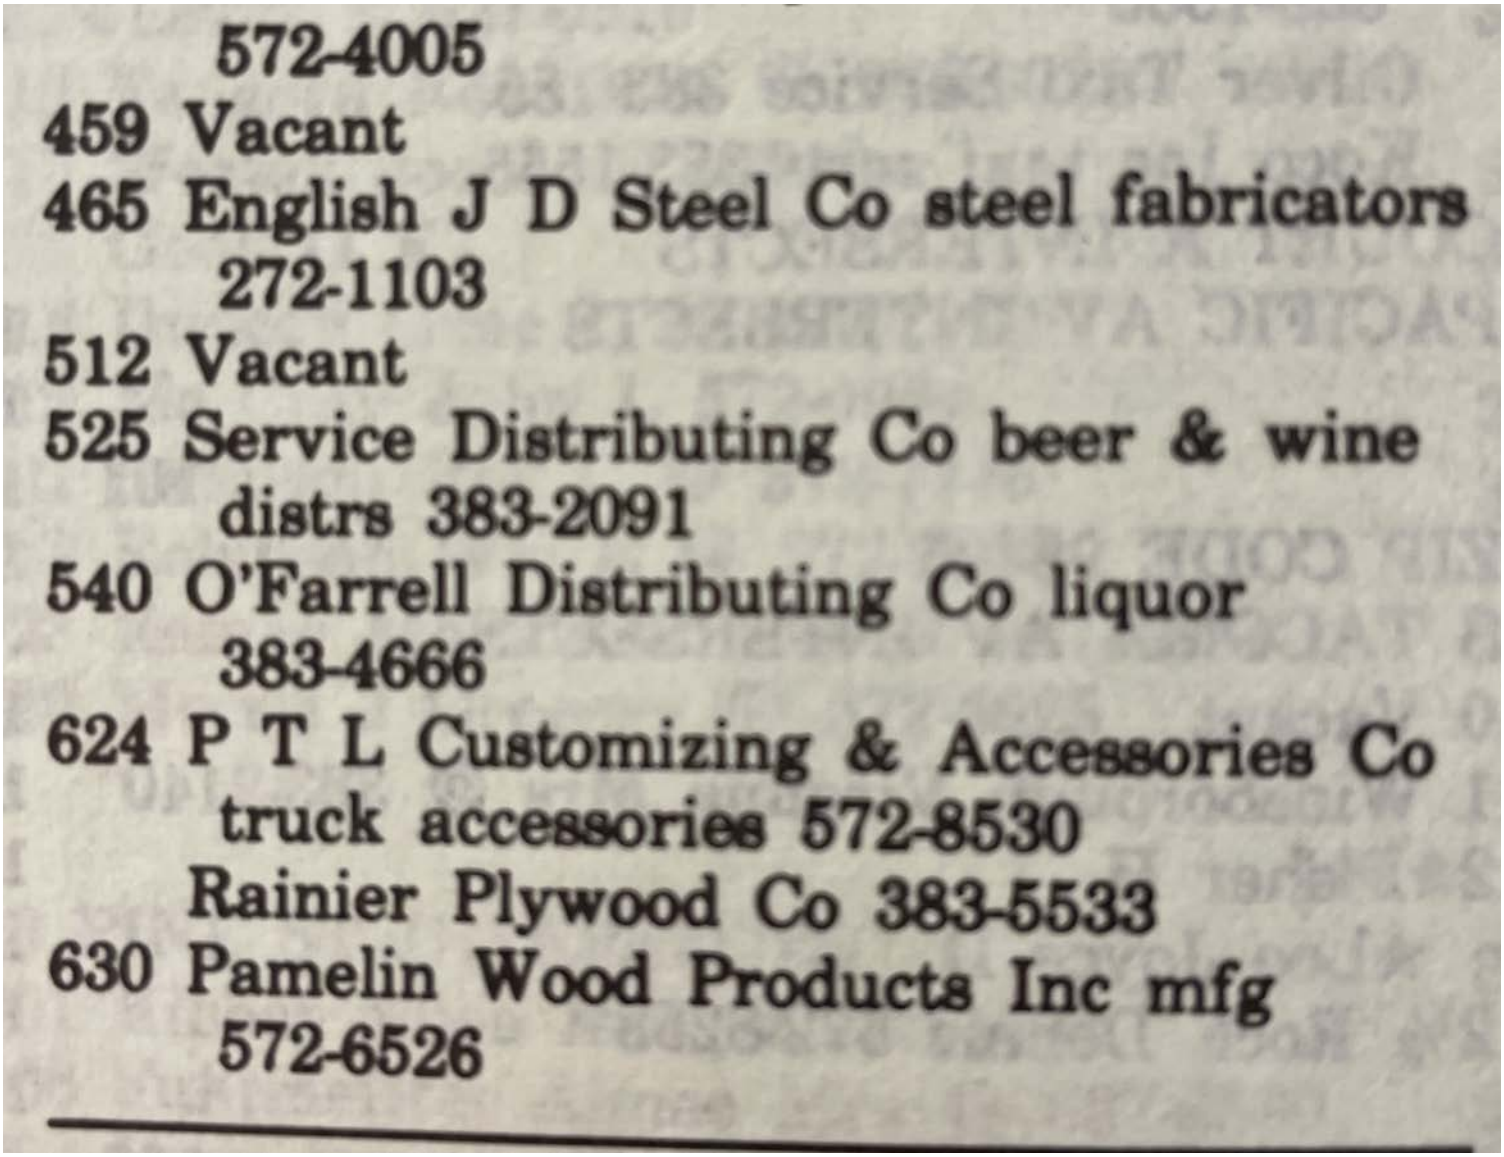

572-4005
459 Vacant
465 English J D Steel Co steel fabricators 272-1103
512 Vacant
525 Service Distributing Co beer & wine distrs 383-2091
540 O'Farrell Distributing Co liquor 383-4666
624 P T L Customizing & Accessories Co truck accessories 572-8530
Rainier Plywood Co 383-5533
630 Pamelin Wood Products Inc mfg 572-6526

IMAGE: 1 of 1
SOURCE: Tacoma City Directory
STREET: E 15th St, Tacoma, WA
YEAR: 1978

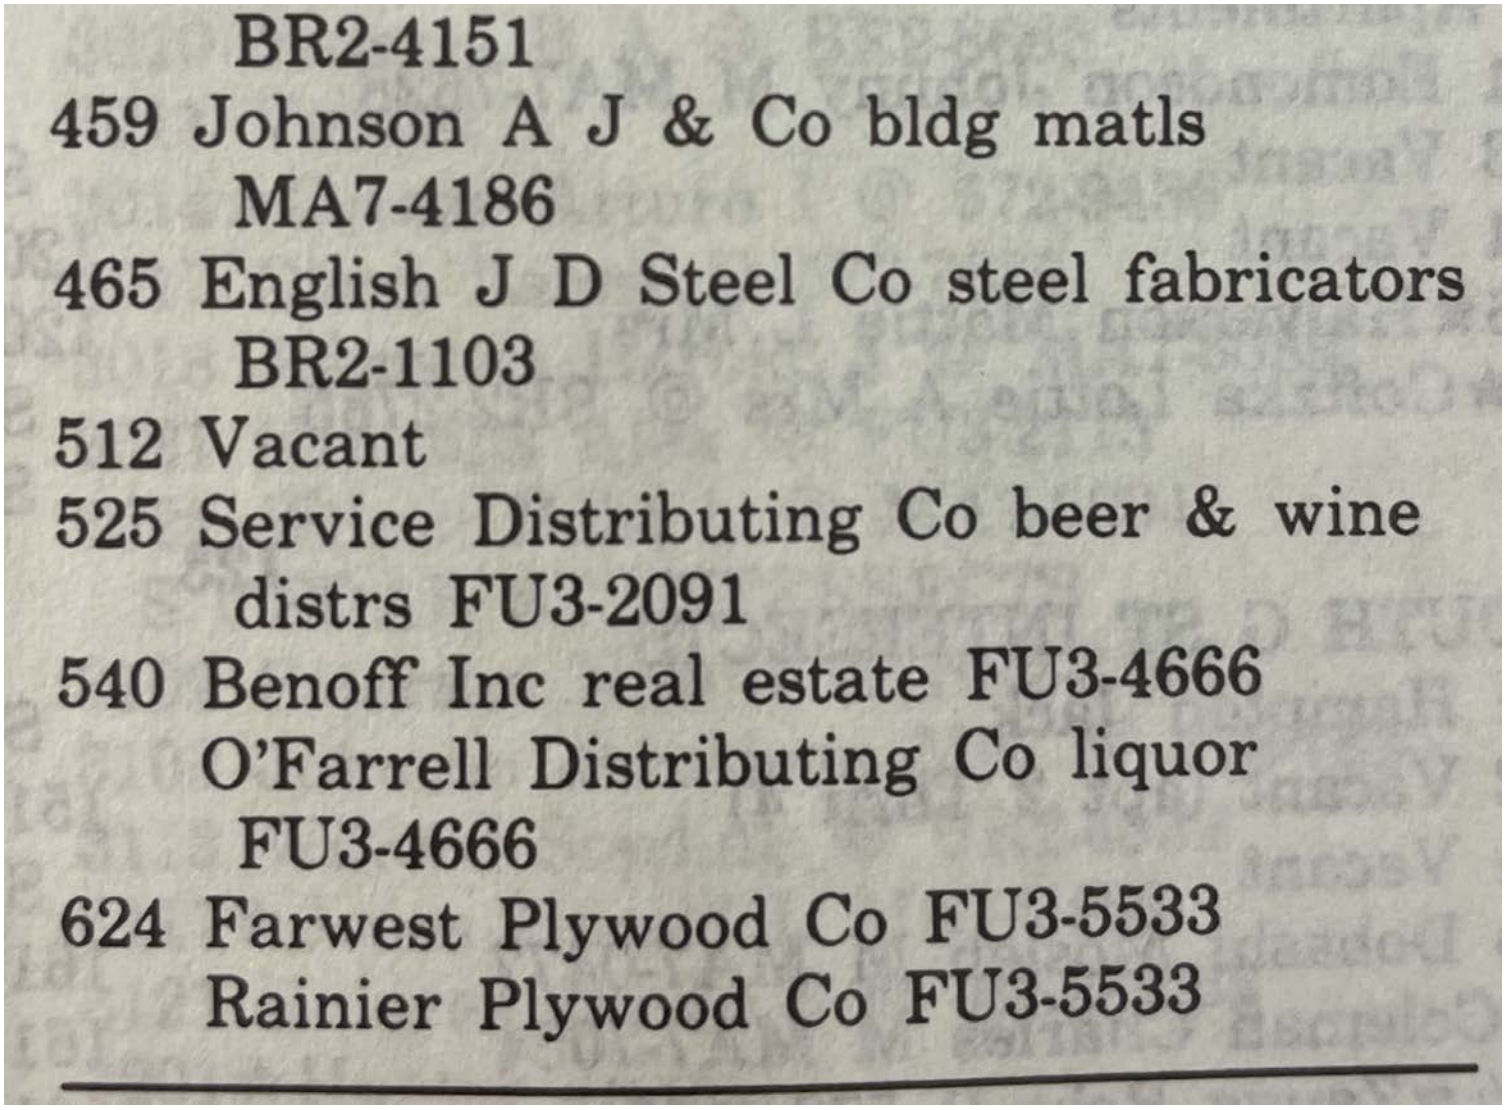

BR2-4151
459 Johnson A J & Co bldg matls
MA7-4186
465 English J D Steel Co steel fabricators
BR2-1103
512 Vacant
525 Service Distributing Co beer & wine
distrs FU3-2091
540 Benoff Inc real estate FU3-4666
O'Farrell Distributing Co liquor
FU3-4666
624 Farwest Plywood Co FU3-5533
Rainier Plywood Co FU3-5533

IMAGE: 1 of 1
SOURCE: Tacoma City Directory
STREET: E 15th St, Tacoma, WA
YEAR: 1973

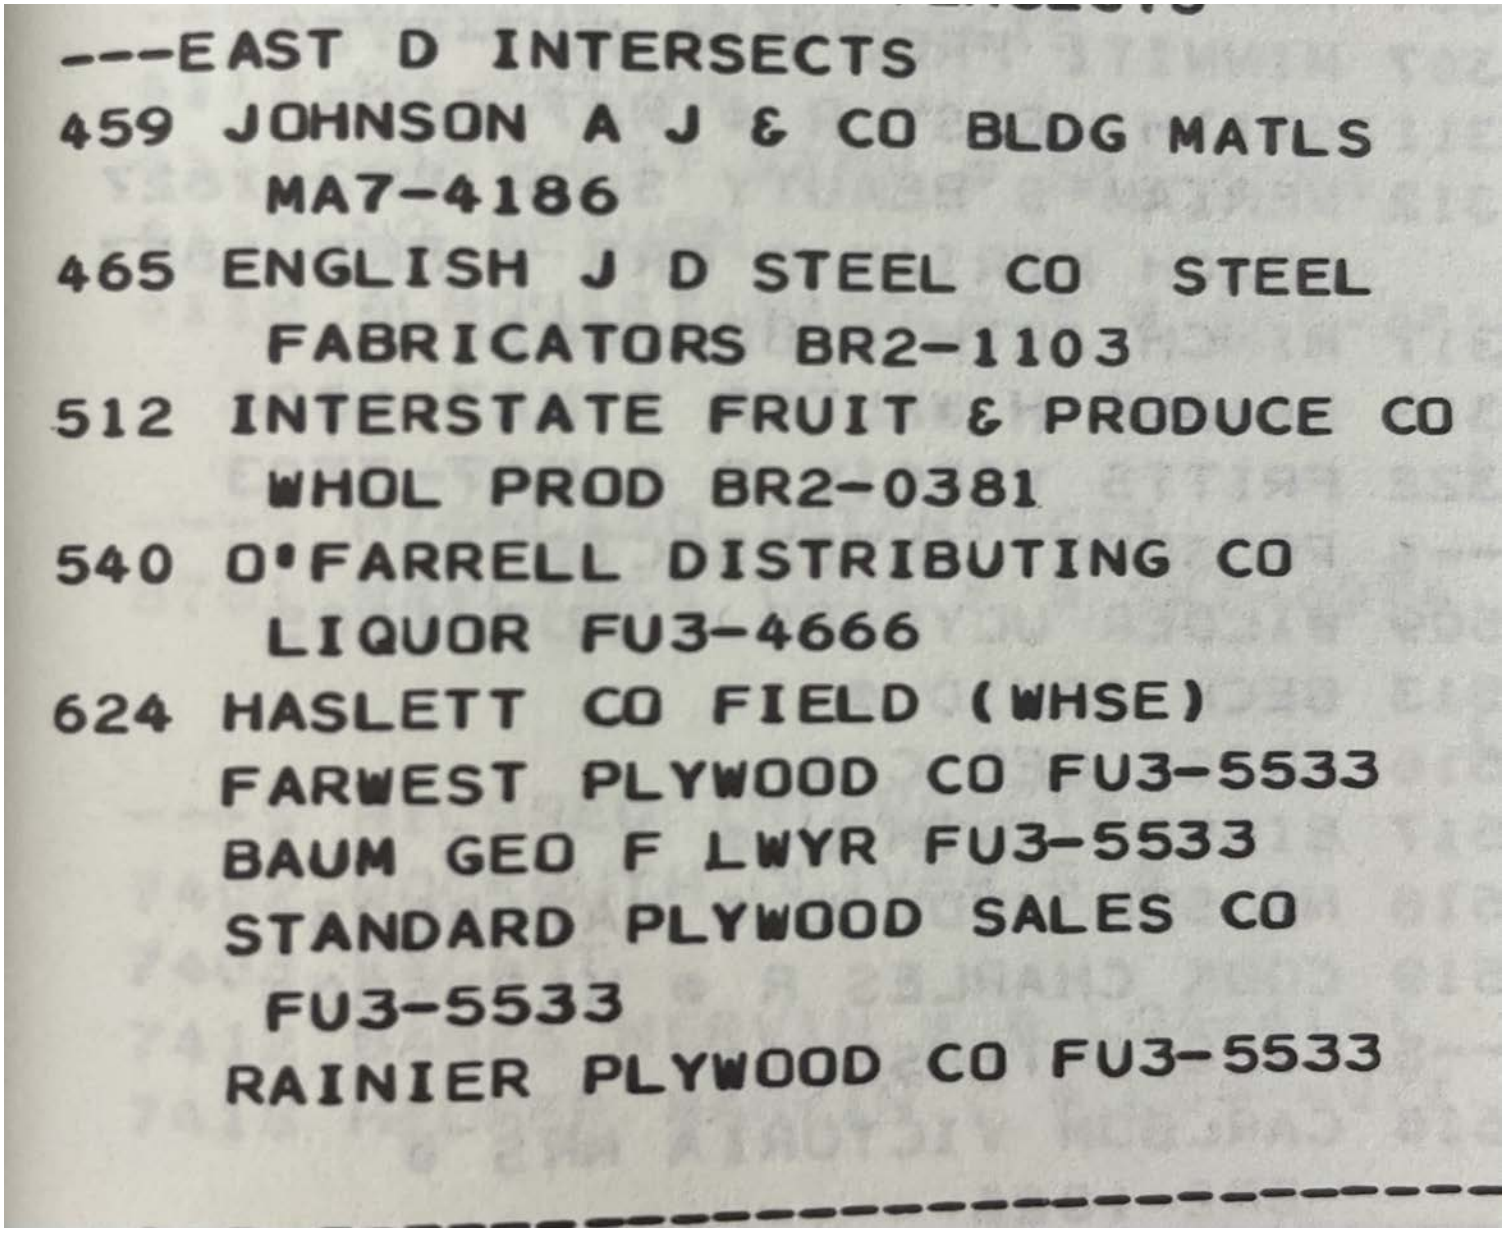

---EAST D INTERSECTS
459 JOHNSON A J & CO BLDG MATLS
MA7-4186
465 ENGLISH J D STEEL CO STEEL
FABRICATORS BR2-1103
512 INTERSTATE FRUIT & PRODUCE CO
WHOL PROD BR2-0381
540 O'FARRELL DISTRIBUTING CO
LIQUOR FU3-4666
624 HASLETT CO FIELD (WHSE)
FARWEST PLYWOOD CO FU3-5533
BAUM GEO F LWYR FU3-5533
STANDARD PLYWOOD SALES CO
FU3-5533
RAINIER PLYWOOD CO FU3-5533

IMAGE: 1 of 1
SOURCE: Tacoma City Directory
STREET: E 15th St, Tacoma, WA
YEAR: 1968

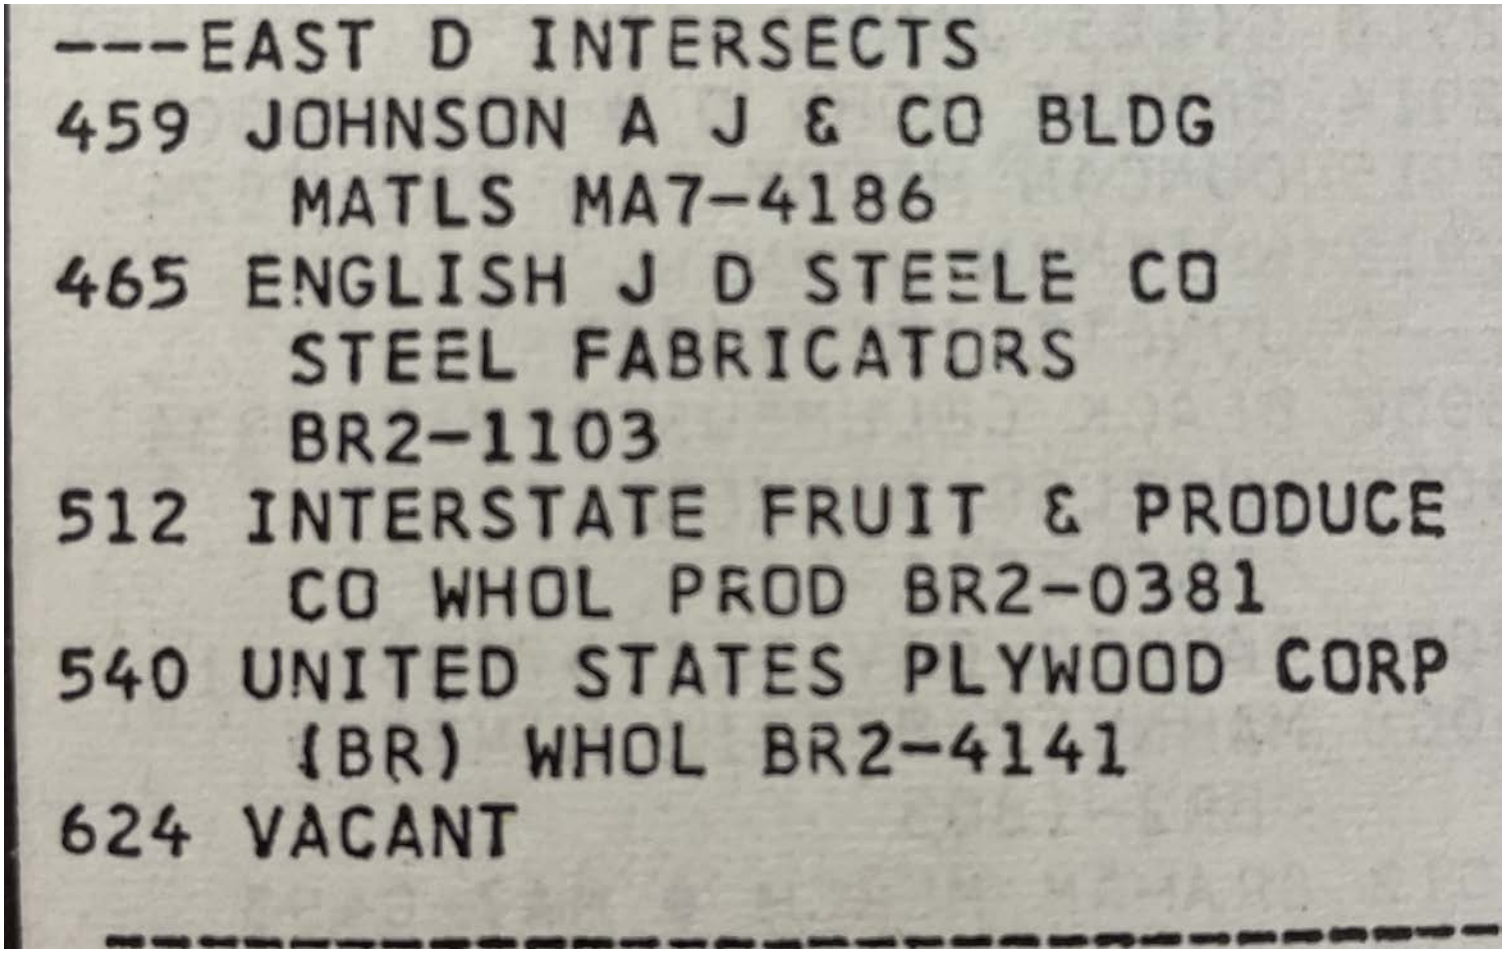

IMAGE:	1 of 1
SOURCE:	Tacoma City Directory
STREET:	E 15th St, Tacoma, WA
YEAR:	1965

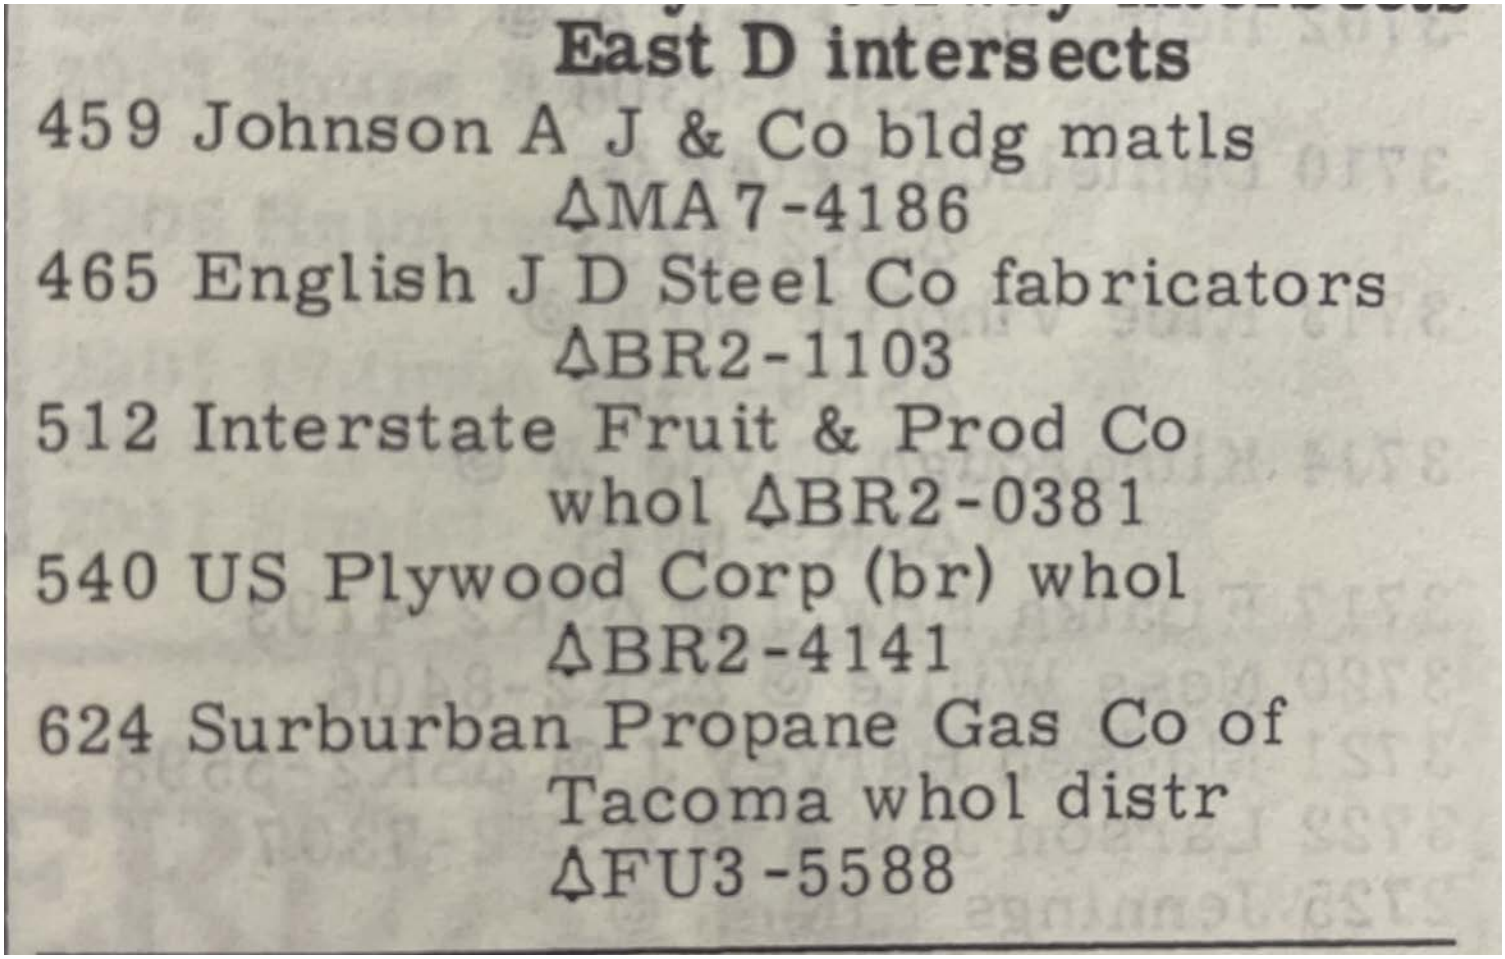

East D intersects

459 Johnson A J & Co bldg matls
ΔMA7-4186

465 English J D Steel Co fabricators
ΔBR2-1103

512 Interstate Fruit & Prod Co
whol ΔBR2-0381

540 US Plywood Corp (br) whol
ΔBR2-4141

624 Surburban Propane Gas Co of
Tacoma whol distr
ΔFU3-5588

IMAGE:	1 of 1
SOURCE:	Tacoma City Directory
STREET:	E 15th St, Tacoma, WA
YEAR:	1960

Appendix F
Well Logs and Geologic Information

Boring Log
P94-SO-92

Sheet 1 of 1

Project: **426 E. 11th Street: Phase II**	Location: **Tacoma, Washington**	Project #: **230092-01.05**
Client: **Port of Tacoma**	Contractor: **Cascade Environmental**	Drilling Equipment: **LS 250**
Logged By: **H. Sharkey**	Method/Core Diameter: **Sonic / 6 inches**	Total Depth (feet): **20**
Northing: **706198.15** Easting: **1161496.07**	Horizontal Datum: **NAD 83 WA State Plane South, feet**	Date Started: **7/25/23**
Groundwater Depth (feet BGS): **10**	Elevation (feet MLLW): **17.8**	Date Completed: **7/25/23**

In-situ Depth (feet)	Elevation (feet MLLW)	Sample	Chemical Analysis	Recovery (feet)	PID (ppm)	Soil Description Samples and Descriptions are in in-situ depths. Classification Scheme: USCS	In-situ Interval
0	17	P94-SO-92-0-1	Metals, PHCs, PAHs, PCBs, Archive	5/5	0	0-0.4 feet: CONCRETE	
1	16				0	0.4-2 feet: Loose, dry, brown, GRAVELLY SAND (SW), fine to medium sand	
2	15				0	2-11.7 feet: Loose, moist, brown, SAND (SW), occasional gravel	
3	14				0		
4	13				0		
5	12			5/5	0		
6	11				0		
7	10				0		
8	9				0		
9	8				0		
10	7	P94-SO-92-10-12	VOCs, D/F, Metals, PHCs, PAHs, PCBs, Archive		0	@10 feet: grades to wet	
11	6				0		
12	5				0	11.7-17.5 feet: Stiff, wet, gray, SILT (ML), dark gray mottles, interpreted native contact	
13	4	P94-SO-92-13-14	Archive		0		
14	3				0		
15	2			10/10	0		
16	1				0		
17	0				0		
18	-1				0	17.5-20 feet: Medium dense, wet, gray, SAND (SP), trace silt	
19	-2				0		
20					0		

ANCHOR QEA
949 Market Street, Suite 700
Tacoma, WA 98402
253-572-0927

Notes: Boring screened by Willamette CRA Monitor
PID: photoionization detector, ppm: parts per million, MLLW: Mean Lower Low Water, VOCs: Volatile Organic Compounds, D/F: Dioxin/Furans, PHCs: petroleum Hydrocarbons, PAHs: Semi-Volatile Organic Compounds, PCBs: Polychlorinated Biphenyls
Temporary Groundwater Well Point installed; screened from 10 feet to 20 feet below ground surface. Sample ID P94-GW-92-230725

Boring Log
P94-SO-93

Project: **426 E. 11th Street: Phase II**	Location: **Tacoma, Washington**	Project #: **230092-01.05**
Client: **Port of Tacoma**	Contractor: **Cascade Environmental**	Drilling Equipment: **LS 250**
Logged By: **H. Sharkey**	Method/Core Diameter: **Sonic / 6 inches**	Total Depth (feet): **20**
Northing: **706185.53** Easting: **1161559.78**	Horizontal Datum: **NAD 83 WA State Plane South, feet**	Date Started: **7/25/23**
Groundwater Depth (feet BGS): **10**	Elevation (feet MLLW): **19.09**	Date Completed: **7/25/23**

In-situ Depth (feet)	Elevation (feet MLLW)	Sample	Chemical Analysis	Recovery (feet)	PID (ppm)	Soil Description Samples and Descriptions are in in-situ depths. Classification Scheme: USCS	In-situ Interval
0	19						
1	18	P94-SO-93-0-2	Archive	5/5	0	0-3 feet: Loose, dry to moist, brown, GRAVELLY SAND (SW), fine to medium sand, frequent gravel and cobbles up to 2 inches @0.8-1.3 feet: Loose, dry, gray, with gravel and frequent organics (wood)	
2	17				0		
3	16				0		
4	15	P94-SO-93-4-5	Archive		0	3-10 feet: Loose, moist, brown, SAND (SW), occasional gravel	
5	14			5/5	0		
6	13				0		
7	12				0		
8	11				0		
9	10				0		
10	9	P94-SO-93-10-12	Archive		0	10-13.3 feet: Loose, wet, gray, SAND WITH SILT (SP)	
11	8				0		
12	7				0		
13	6				0	@13.2 feet: occasional organics	
14	5				0	13.3-18.5 feet: Soft, wet, gray, SILT (ML), some mottling, interpreted native contact @14 feet: occasional organics - fine roots	
15	4			10/10	0		
16	3				0		
17	2				0		
18	1				0		
19	0				0	18.5-20 feet: Loose, wet, gray, SAND (SP)	
20					0		

ANCHOR QEA
949 Market Street, Suite 700
Tacoma, WA 98402
253-572-0927

Notes: Boring screened by Willamette CRA Monitor
PID: photoionization detector, ppm: parts per million, MLLW: Mean Lower Low Water

Boring Log
P94-SO-94

Project: **426 E. 11th Street: Phase II**	Location: **Tacoma, Washington**	Project #: **230092-01.05**
Client: **Port of Tacoma**	Contractor: **Cascade Environmental**	Drilling Equipment: **LS 250**
Logged By: **H. Sharkey**	Method/Core Diameter: **Sonic / 6 inches**	Total Depth (feet): **20**
Northing: **706297.22** Easting: **1161438.58**	Horizontal Datum: **NAD 83 WA State Plane South, feet**	Date Started: **7/25/23**
Groundwater Depth (feet BGS): **9**	Elevation (feet MLLW): **18.66**	Date Completed: **7/25/23**

In-situ Depth (feet)	Elevation (feet MLLW)	Sample	Chemical Analysis	Recovery (feet)	PID (ppm)	Soil Description Samples and Descriptions are in in-situ depths. Classification Scheme: USCS	In-situ Interval
0	18	P94-SO-94-0-1	Archive	5/5	0	0-1.5 feet: Loose, dry, gray, GRAVELLY SAND (SW), fine to medium sand, subangular gravel up to 1 inch	
1	17				0	1.5-2.1 feet: Loose, moist, brown, SAND (SP), trace silt	
2	16				0	2.1-4 feet: Soft, moist, brown, SILT WITH SAND (ML) @3.1 feet: light brown sand lens @3.5 feet: glass and metal wire fragments	
3	15				0		
4	14				0	4-8.5 feet: Loose, moist, brown, SAND (SW), occasional gravel	
5	13			5/5	0		
6	12				0		
7	11				0		
8	10				0		
9	9	P94-SO-94-9-10	Archive		0	8.5-13.5 feet: Soft, wet, brown-gray, SANDY SILT (ML), occasional gravel and brick pieces, interpreted native contact	
10	8				0	@8.5-10 feet: occasional gravel and brick pieces @10-13.5 feet: frequent organics (wood fibers, sticks)	
11	7				0	@11 feet: avian bone fragment @11.5 feet: occasional chunks of wood	
12	6				0		
13	5				0	@13.3 feet: ceramic fragments, brick fragments	
14	4				0	13.5-18 feet: Soft, wet, gray, SILT (ML), dark gray mottling	
15	3			10/10	0		
16	2				0		
17	1				0		
18	0				0	18-20 feet: Soft wet, gray, SILTY SAND (SW), occasional gravel	
19	-1				0		
20					0		

ANCHOR QEA
949 Market Street, Suite 700
Tacoma, WA 98402
253-572-0927

Notes: Boring screened by Willamette CRA Monitor
PID: photoionization detector, ppm: parts per million, MLLW: Mean Lower Low Water

Boring Log
P94-SO-95

Project: **426 E. 11th Street: Phase II**	Location: **Tacoma, Washington**	Project #: **230092-01.05**
Client: **Port of Tacoma**	Contractor: **Cascade Environmental**	Drilling Equipment: **LS 250**
Logged By: **H. Sharkey**	Method/Core Diameter: **Sonic / 6 inches**	Total Depth (feet): **20**
Northing: **706265.9** Easting: **1161533.64**	Horizontal Datum: **NAD 83 WA State Plane South, feet**	Date Started: **7/24/23**
Groundwater Depth (feet BGS): **9**	Elevation (feet MLLW): **19.45**	Date Completed: **7/24/23**

In-situ Depth (feet)	Elevation (feet MLLW)	Sample	Chemical Analysis	Recovery (feet)	PID (ppm)	Soil Description Samples and Descriptions are in in-situ depths. Classification Scheme: USCS	In-situ Interval
0	19	P94-SO-95-0-2	Archive	5/5	0	0-3 feet: Loose, dry to moist, brown, GRAVELLY SAND (SW), fine to coarse sand, frequent gravel	
1	18				0		
2	17				0		
3	16				0	3-6.5 feet: Loose, moist, brown, SAND (SP), some silt clasts	
4	15	P94-SO-95-4-5	Archive		0		
5	14			5/5	0		
6	13				0		
7	12				0	6.5-9 feet: Firm, moist, gray, SILT WITH GRAVEL (ML), brick fragments	
8	11				0		
9	10	P94-SO-95-9-10	Archive		0	9-13 feet: Loose, wet, dark, gray, SAND WITH SILT (SP-SM), frequent organics	
10	9				0	@9-10 feet: occasional carbon-like pieces, historic debris (glass bottle, copper wire, metal nails), more silt	
11	8				0	@10-12 feet: less silt	
12	7				0	@12-13 feet: more silt	
13	6				0	13-14.7 feet: Firm, wet, mottled light and dark gray, SILT (ML), interpreted native contact	
14	5				0	@14.2 feet: wood	
15	4			10/10	0	14.7-20 feet: Medium dense, wet, dark gray, SAND (SP), with multi-color sand grains	
16	3				0	@16 feet: silt lens	
17	2				0	@17.2 feet: sand lens	
18	1				0		
19	0				0		
20					0		

ANCHOR QEA
949 Market Street, Suite 700
Tacoma, WA 98402
253-572-0927

Notes: Boring screened by Willamette CRA Monitor
PID: photoionization detector, ppm: parts per million, MLLW: Mean Lower Low Water

Boring Log
P94-SO-96

Project: **426 E. 11th Street: Phase II**	Location: **Tacoma, Washington**	Project #: **230092-01.05**
Client: **Port of Tacoma**	Contractor: **Cascade Environmental**	Drilling Equipment: **LS 250**
Logged By: **H. Sharkey**	Method/Core Diameter: **Sonic / 6 inches**	Total Depth (feet): **20**
Northing: **706250.15** Easting: **1161632.62**	Horizontal Datum: **NAD 83 WA State Plane South, feet**	Date Started: **7/24/23**
Groundwater Depth (feet BGS): **10**	Elevation (feet MLLW): **19.28**	Date Completed: **7/24/23**

In-situ Depth (feet)	Elevation (feet MLLW)	Sample	Chemical Analysis	Recovery (feet)	PID (ppm)	Soil Description Samples and Descriptions are in in-situ depths. Classification Scheme: USCS	In-situ Interval
0	19	P94-SO-96-0-2	VOCs, D/F, Metals, PHCs, PAHs, PCBs, Archive	5/5	0	0-2.9 feet: Loose, dry, brown, GRAVELLY SAND (SW), fine to coarse sand, trace silt, frequent subangular gravel to 1 inch	
1	18				0		
2	17				0	@2.3-2.7 feet: gray sand lens	
3	16				0	2.9-13.4 feet: Loose, moist, brown, SAND (SP), trace silt, trace gravel	
4	15	P94-SO-96-4-5	Archive		0		
5	14			5/5	0		
6	13				0		
7	12				0		
8	11				0		
9	10				0		
10	9	P94-SO-96-10-12	VOCs, D/F, Metals, PHCs, PAHs, PCBs, Archive		0	@10 feet: grades to wet @10-12 feet: occasional gravel	
11	8				0		
12	7				0		
13	6				0	@13-13.4 feet: organic matter	
14	5				0	13.4-18 feet: Firm, wet, gray-brown, SILT (ML), interpreted native contact	
15	4	P94-SO-96-15-16	Archive	10/10	0	@15.2-15.8 feet: lens with frequent organic matter @15.3 feet: occasional carbon-like pieces @16-16.5 feet: dark gray mottling	
16	3				0		
17	2				0		
18	1				0	18-20 feet: Loose, wet, gray, SAND (SP), fine to medium sand	
19	0				0		
20					0		

ANCHOR QEA
949 Market Street, Suite 700
Tacoma, WA 98402
253-572-0927

Notes: Boring screened by Willamette CRA Monitor
PID: photoionization detector, ppm: parts per million, MLLW: Mean Lower Low Water, VOCs: Volatile Organic Compounds, D/F: Dioxin/Furans, PHCs: petroleum Hydrocarbons, PAHs: Semi-Volatile Organic Compounds, PCBs: Polychlorinated Biphenyls
Temporary Groundwater Well Point installed; screened from 10 feet to 20 feet below ground surface. Sample ID P94-GW-96-230724

Boring Log
P94-SO-97

Sheet 1 of 1

Project: **426 E. 11th Street: Phase II**	Location: **Tacoma, Washington**	Project #: **230092-01.05**
Client: **Port of Tacoma**	Contractor: **Cascade Environmental**	Drilling Equipment: **LS 250**
Logged By: **H. Sharkey**	Method/Core Diameter: **Sonic / 6 inches**	Total Depth (feet): **20**
Northing: **706330.51** Easting: **1161594.71**	Horizontal Datum: **NAD 83 WA State Plane South, feet**	Date Started: **7/24/23**
Groundwater Depth (feet BGS): **10**	Elevation (feet MLLW): **19.18**	Date Completed: **7/24/23**

In-situ Depth (feet)	Elevation (feet MLLW)	Sample	Chemical Analysis	Recovery (feet)	PID (ppm)	Soil Description Samples and Descriptions are in in-situ depths. Classification Scheme: USCS	In-situ Interval
0	19	P94-SO-97-0-2	VOCs, D/F, Metals, PHCs, PAHs, PCBs, Archive	5/5	0	0-3.3 feet: Loose, dry to moist, light brown to gray, GRAVELLY SAND (SW), fine to coarse sand, trace silt, frequent gravel, occasional cobbles up to 3 inches @0-2 feet: grades light to dark brown @2-3.3 feet: grades to gray	
3.3	15.7	P94-SO-97-4-5	Archive		0	3.3-7.8 feet: Firm, moist, light gray with light brown mottling, GRAVELLY SILT (ML), frequent gravel, occasional concrete	
7.8	11.2			5/5	0	@6.5-7.8 feet: frequent brick	
10	9	P94-SO-97-10-12	VOCs, D/F, Metals, PHCs, PAHs, PCBs, Archive	10/10	0	7.8-10 feet: Loose, moist, dark brown, SILT WITH SAND (SP), frequent organics, concrete and brick debris @8.8-9.5 feet: frequent wood fragments 10-13.3 feet: Loose, wet, gray, SAND (SP) @11.8-12.6 feet: interbedded silt and sand lenses @11.9-12.1 feet: shell fragment lens	
13.3	5.9	P94-SO-97-14-15	Archive		0	13.3-16.3 feet: Firm, wet, gray with light gray mottles, SILT (ML), shell fragments, interpreted native contact @16 feet: grades sandier	
16.3	2.9				0	16.3-20 feet: Loose, wet, gray, SAND (SW), fine to coarse sand	
20	-1						

ANCHOR QEA
949 Market Street, Suite 700
Tacoma, WA 98402
253-572-0927

Notes: Boring screened by Willamette CRA Monitor
PID: photoionization detector, ppm: parts per million, MLLW: Mean Lower Low Water, VOCs: Volatile Organic Compounds, D/F: Dioxin/Furans, PHCs: petroleum Hydrocarbons, PAHs: Semi-Volatile Organic Compounds, PCBs: Polychlorinated Biphenyls
Temporary Groundwater Well Point installed; screened from 10 feet to 20 feet below ground surface. Sample ID P94-GW-97-230725

The Department of Ecology does NOT Warranty the Data and/or the Information on this Well Report.

STATE OF WASHINGTON
DEPARTMENT OF CONSERVATION
AND DEVELOPMENT

WELL LOG

No. Decla. #303
Cert. #246-D

Date Apr. 10, 1941
Record by D. C. Salley
Source G. W. Decla. Claim

Location: State of WASHINGTON
County Pierce
Area Lot 40; Tacoma Tidelands;
Map Plat 5A
SW ¼ NE ¼ sec. 9 T. 20 N., R. 3 E. W.M.

DIAGRAM OF SECTION

Drilling Co.
Address
Method of Drilling drilled Date 1941
Owner Northwest Door Company
Address Tacoma, Wash.
Land surface, datum ft. above / below

CORRELATION	MATERIAL	THICKNESS (feet)	DEPTH (feet)

(Transcribe driller's terminology literally but paraphrase as necessary, in parentheses. If material water-bearing, so state and record static level if reported. Give depths in feet below land-surface datum unless otherwise indicated. Correlate with stratigraphic column, if feasible. Following log of materials, list all casings, perforations, screens, etc.)

See following page.

Pump Test:
Dim: 640' x 12" to 8"
SWL: 0'
Dd: 50'
Yield: urknown
Casing:
12" dia. merchant lapwelded steel casing from 0' to 157'; 10" dia. merchant lapwelded steel casing from 157' to 285'; 8" dia. merchant lapwelded steel casing from 285' to 620'; 9" dia. open hole from 620' to 640'
Pump: LC, size 8 Pomona turbine; 300 g.p.m. with 40' lift at 100 lbs.

Turn up (over)

Sheet ____ of ____ sheets

The Department of Ecology does NOT Warranty the Data and/or the Information on this Well Report.

WELL LOG.—Continued No. ____/____-____

CORRELATION	MATERIAL	THICKNESS (feet)	DEPTH (feet)
	Depth forward	———	
	pressure.		
	Motor: Westinghouse CS Vertical, 25 hp, 1764 R. P. M., 3 phase, 440 V.		
	Shoe: Foot of 10" casing surrounded with cement at 285'; well filled with cement to depth of 200' between the 12" and 10" & 8" casings to make a seal to stop action of salt water; bottom of 8" casing plugged with wooden plug, with steel plate on top, with burlap & large rocks on top for 6'.		
	Perforations: 8" casing perfor. from 580' to 600'.		

S.F. 7449-46 REMINGTON INC-20 20 745-2

Appendix G
Records Provided by the Port

ALTA COMMITMENT FOR TITLE INSURANCE

issued by agent:

CHICAGO TITLE
COMPANY OF WASHINGTON
NATIONAL COMMERCIAL SERVICES

Commitment Number:

232052-TC

NOTICE

IMPORTANT - READ CAREFULLY: THIS COMMITMENT IS AN OFFER TO ISSUE ONE OR MORE TITLE INSURANCE POLICIES. ALL CLAIMS OR REMEDIES SOUGHT AGAINST THE COMPANY INVOLVING THE CONTENT OF THIS COMMITMENT OR THE POLICY MUST BE BASED SOLELY IN CONTRACT.

THIS COMMITMENT IS NOT AN ABSTRACT OF TITLE, REPORT OF THE CONDITION OF TITLE, LEGAL OPINION, OPINION OF TITLE, OR OTHER REPRESENTATION OF THE STATUS OF TITLE. THE PROCEDURES USED BY THE COMPANY TO DETERMINE INSURABILITY OF THE TITLE, INCLUDING ANY SEARCH AND EXAMINATION, ARE PROPRIETARY TO THE COMPANY, WERE PERFORMED SOLELY FOR THE BENEFIT OF THE COMPANY, AND CREATE NO EXTRACONTRACTUAL LIABILITY TO ANY PERSON, INCLUDING A PROPOSED INSURED.

THE COMPANY'S OBLIGATION UNDER THIS COMMITMENT IS TO ISSUE A POLICY TO A PROPOSED INSURED IDENTIFIED IN SCHEDULE A IN ACCORDANCE WITH THE TERMS AND PROVISIONS OF THIS COMMITMENT. THE COMPANY HAS NO LIABILITY OR OBLIGATION INVOLVING THE CONTENT OF THIS COMMITMENT TO ANY OTHER PERSON.

COMMITMENT TO ISSUE POLICY

Subject to the Notice; Schedule B, Part I-Requirements; Schedule B, Part II-Exceptions; and the Commitment Conditions, Chicago Title Insurance Company, a Florida corporation (the "Company"), commits to issue the Policy according to the terms and provisions of this Commitment. This Commitment is effective as of the Commitment Date shown in Schedule A for each Policy described in Schedule A, only when the Company has entered in Schedule A both the specified dollar amount as the Proposed Amount of Insurance and the name of the Proposed Insured.

If all of the Schedule B, Part I-Requirements have not been met within one hundred eighty (180) days after the Commitment Date, this Commitment terminates and the Company's liability and obligation end.

Chicago Title Insurance Company

By:

Michael J. Nolan, President

Attest:

Marjorie Nemzura, Secretary

Countersigned By:

Sara Bennett
Authorized Officer or Agent

This page is only a part of a 2021 ALTA® Commitment for Title Insurance issued by Chicago Title Insurance Company. This Commitment is not valid without the Notice; the Commitment to Issue Policy; the Commitment Conditions; Schedule A; Schedule B, Part I-Requirements; Schedule B, Part II-Exceptions; and a counter-signature by the Company or its issuing agent that may be in electronic form.

Copyright American Land Title Association. All rights reserved.

The use of this Form (or any derivative thereof) is restricted to ALTA licensees and ALTA members in good standing as of the date of use. All other uses are prohibited. Reprinted under license from the American Land Title Association.

AMERICAN LAND TITLE ASSOCIATION

Transaction Identification Data, for which the Company assumes no liability as set forth in Commitment Condition 5.e.:

ISSUING OFFICE:	FOR SETTLEMENT INQUIRIES, CONTACT:
Title Officer: Adam Miller Chicago Title Company of Washington 4717 South 19th Street, Suite 101 Tacoma, WA 98405 Phone: 206-593-0591 Fax: 866-671-3908 Main Phone: (253)671-6623 Email: TeamTacoma@ctt.com	Escrow Officer: Czarina Jones Chicago Title Company of Washington 4717 South 19th Street, Suite 101 Tacoma, WA 98405 Phone: 253-212-4000 Fax: 866-671-3915 Main Phone: (253)212-4000 Email: Czarina.Jones@ctt.com

Order Number: 232052-TC

SCHEDULE A

1. Commitment Date: June 21, 2023 at 08:00 AM

2. Policy to be issued:

   (a) ALTA Owner's Policy 2021 w-WA Mod - Extended / Commercial Under $2MM

Proposed Insured:	Port of Tacoma		
Proposed Amount of Insurance:	$1,410,000.00		
The estate or interest to be insured:	Fee Simple		
Premium:		$	4,547.00
Tax:		$	468.34
Total:		$	5,015.34

   (b) ALTA Loan Policy 2021 w-WA Mod - Extended / Commercial Under $2MM

Proposed Insured:	Lender with contractual obligations under a loan agreement with the vested owner identified at Item 4 below or a purchaser		
Proposed Amount of Insurance:	$101,000.00		
The estate or interest to be insured:	Fee Simple		
Premium:		$	250.00
Tax:		$	25.75
Total:		$	275.75

3. The estate or interest in the Land at the Commitment Date is:

   Fee Simple

4. The Title is, at the Commitment Date, vested in:

   426 11th Street, L.L.C., a Washington limited liability company, which acquired title as 426 11th Street, LLC

5. The Land is described as follows:

   SEE EXHIBIT "A" ATTACHED HERETO AND MADE A PART HEREOF

END OF SCHEDULE A

This page is only a part of a 2021 ALTA® Commitment for Title Insurance issued by Chicago Title Insurance Company. This Commitment is not valid without the Notice; the Commitment to Issue Policy; the Commitment Conditions; Schedule A; Schedule B, Part I-Requirements; Schedule B, Part II-Exceptions; and a counter-signature by the Company or its issuing agent that may be in electronic form.

Copyright American Land Title Association. All rights reserved.

The use of this Form (or any derivative thereof) is restricted to ALTA licensees and ALTA members in good standing as of the date of use. All other uses are prohibited. Reprinted under license from the American Land Title Association.

EXHIBIT "A"

Legal Description

PARCEL A:

A PORTION OF BLOCK 40 IN THE TACOMA TIDELANDS, RECORDS OF PIERCE COUNTY, WASHINGTON, DESCRIBED AS FOLLOWS:

COMMENCING ON THE SOUTH LINE OF EAST ELEVENTH STREET 791.9 FEET EASTERLY OF THE INTERSECTION WITH EAST LINE OF CITY WATERWAY;
THENCE SOUTHEASTERLY 208.4 FEET TO THE POINT OF BEGINNING;
THENCE NORTHWESTERLY 50 FEET;
THENCE NORTHEASTERLY AT RIGHT ANGLES 236.66 FEET;
THENCE SOUTHEASTERLY AT RIGHT ANGLES 50.02 FEET;
THENCE SOUTHWESTERLY 235.86 FEET MORE OR LESS TO THE POINT OF BEGINNING.

PARCEL B:

TRACT IN BLOCK 40 OF TACOMA TIDELANDS, RECORDS OF PIERCE COUNTY, WASHINGTON, MORE PARTICULARLY DESCRIBED AS FOLLOWS:

BEGINNING AT A POINT ON THE SOUTH LINE OF EAST ELEVENTH STREET 1,039.72 FEET EASTERLY FROM ITS POINT OF INTERSECTION WITH THE EAST LINE OF THE CITY WATERWAY;
THENCE WESTERLY ALONG SAID SOUTH LINE OF SOUTH ELEVENTH STREET 247.82 FEET;
THENCE SOUTHEASTERLY ON A LINE FORMING AN ANGLE OF 73°54'02" WITH SAID SOUTH LINE 158.4 FEET;
THENCE NORTHEASTERLY AT RIGHT ANGLES 236.66 FEET;
THENCE NORTHWESTERLY 89.69 FEET TO THE POINT OF BEGINNING.

Copyright American Land Title Association. All rights reserved.

The use of this Form (or any derivative thereof) is restricted to ALTA licensees and ALTA members in good standing as of the date of use. All other uses are prohibited. Reprinted under license from the American Land Title Association.

SCHEDULE B, PART I - Requirements

All of the following Requirements must be met:

1. The Proposed Insured must notify the Company in writing of the name of any party not referred to in this Commitment who will obtain an interest in the Land or who will make a loan on the Land. The Company may then make additional Requirements or Exceptions.

2. Pay the agreed amount for the estate or interest to be insured.

3. Pay the premiums, fees, and charges for the Policy to the Company.

4. Documents satisfactory to the Company that convey the Title or create the Mortgage to be insured, or both, must be properly authorized, executed, delivered, and recorded in the Public Records.

5. Additional requirements and/or exceptions may be added as details of the transaction are disclosed to, or become known by the Company.

6. Furnish recording instructions with the documents to be recorded in this transaction. Said instructions must address each requirement made herein, list any endorsements to be issued with the policy and specify the recording order of any documents furnished.

   The Company reserves the right to add additional items or make further requirements after review of the requested instructions prior to recording the documents or issuing any requested endorsement.

   The Company also reserves the right to charge any applicable additional fees for any endorsement requested.

7. If the Seller or Borrower intends to sign documents required to insure the transaction utilizing a remote online notary, please notify the Company immediately as additional underwriting requirements will need to be satisfied.

8. Payment of the real estate excise tax, if required.

   The Land is situated within the boundaries of local taxing authority of the City of Tacoma.

   The rate of real estate excise tax for properties which are not formally classified and specially valued as timberland or agricultural land is:

   State portion: 1.10% on any portion of the sales price of $525,000 or less;
   1.28% on any portion of the sales price above $525,000, up to $1,525,000;
   2.75% on any portion of the sales price above $1,525,000, up to $3,025,000;
   3.00% on any portion of the sales price above $3,025,000;

   The rate of excise for properties formally classified as timberland or agriculture land will be 1.28% for the State portion on the entire sales price.

   Local portion: 0.50% on the entire sales price.

   An additional $5.00 State Technology Fee must be included in all excise tax payments.

Copyright American Land Title Association. All rights reserved.

The use of this Form (or any derivative thereof) is restricted to ALTA licensees and ALTA members in good standing as of the date of use. All other uses are prohibited. Reprinted under license from the American Land Title Association.

AMERICAN LAND TITLE ASSOCIATION

SCHEDULE B, PART I - Requirements
(continued)

If the transaction is exempt, an additional $5.00 Affidavit Processing Fee is required.

Any conveyance document must be accompanied by the official Washington State Excise Tax Affidavit, which can be found online HERE <https://dor.wa.gov/get-form-or-publication/forms-subject/real-estate-excise-tax>. The applicable excise tax must be paid and the affidavit approved at the time of the recording of the conveyance documents. (NOTE: Real Estate Excise Tax Affidavits must be printed as legal size forms).

9. The Company will require the following documents for review prior to the issuance of any title insurance predicated upon a conveyance or encumbrance from the entity named below.

   Limited Liability Company: 426 11th Street, L.L.C.

   a. A copy of its operating agreement, if any, and any and all amendments, supplements and/or modifications thereto, certified by the appropriate manager or member.

   b. If a domestic Limited Liability Company, a copy of its Articles of Organization and all amendment thereto with the appropriate filing stamps.

   c. If the Limited Liability Company is member-managed a full and complete current list of members certified by the appropriate manager or member.

   d. A current dated certificate of good standing from the proper governmental authority of the state in which the entity was created

   e. If less than all members, or managers, as appropriate, will be executing the closing documents, furnish evidence of the authority of those signing.

   The Company reserves the right to add additional items or make further requirements after review of the requested documentation.

10. Any instrument to be executed by Port of Tacoma must be in accordance with statute. Satisfactory evidence of authority must be submitted.

    The Company reserves the right to except additional items and/or make additional requirements after reviewing said documents.

11. The Proposed Policy Amount(s) must be increased to the full value of the estate or interest being insured, and any additional premium must be paid at that time. An Owner's policy should reflect the purchase price or full value of the Land. A Loan Policy should reflect the loan amount or value of the property as collateral. Proposed Policy Amount(s) will be revised and premiums charged consistent therewith when the final amounts are approved.

12. For each policy to be issued as identified in Schedule A, Item 2; the Company shall not be liable under this commitment until it receives a designation for a Proposed Insured, acceptable to the Company. As provided in Commitment Condition 4, the Company may amend this commitment to add, among other things, additional exceptions or requirements after the designation of the Proposed Insured.

13. The application for title insurance was placed by reference to only a street address or tax identification number. The proposed Insured must confirm that the legal description in this report covers the parcel(s) of Land requested

Copyright American Land Title Association. All rights reserved.

The use of this Form (or any derivative thereof) is restricted to ALTA licensees and ALTA members in good standing as of the date of use. All other uses are prohibited. Reprinted under license from the American Land Title Association.

SCHEDULE B, PART I - Requirements
(continued)

to be insured. If the legal description is incorrect, the proposed Insured must notify the Company and/or the settlement company in order to prevent errors and to be certain that the legal description for the intended parcel(s) of Land will appear on any documents to be recorded in connection with this transaction and on the policy of title insurance.

END OF REQUIREMENTS

NOTES

The following matters will not be listed as Special Exceptions in Schedule B of the policy. There will be no coverage for loss arising by reason of the matters listed below because these matters are either excepted or excluded from coverage or are not matters covered under the insuring provisions of the policy.

Note A: Notice: Please be aware that due to the conflict between federal and state laws concerning the cultivation, distribution, manufacture or sale of marijuana, the Company is not able to close or insure any transaction involving Land that is associated with these activities.

Note B: Note: FOR INFORMATIONAL PURPOSES ONLY:

The following may be used as an abbreviated legal description on the documents to be recorded, per Amended RCW 65.04.045. Said abbreviated legal description is not a substitute for a complete legal description within the body of the document:

PTN OF SE OF NE OF SE OF SEC 22 - T20N - R2E, W.M.
Tax Account No.: 895000-1100 and 895000-1110

Note C: Note: The Public Records indicate that the address of the improvement located on said Land is as follows:

426 E 11th St
Tacoma, WA 98421

Note D: Note: This map/plat is being furnished as an aid in locating the herein described Land in relation to adjoining streets, natural boundaries and other land. Except to the extent a policy of title insurance is expressly modified by endorsement, if any, the Company does not insure dimensions, distances or acreage shown thereon.

END OF NOTES

END OF SCHEDULE B, PART I

This page is only a part of a 2021 ALTA® Commitment for Title Insurance issued by Chicago Title Insurance Company. This Commitment is not valid without the Notice; the Commitment to Issue Policy; the Commitment Conditions; Schedule A; Schedule B, Part I-Requirements; Schedule B, Part II-Exceptions; and a counter-signature by the Company or its issuing agent that may be in electronic form.

Copyright American Land Title Association. All rights reserved.

The use of this Form (or any derivative thereof) is restricted to ALTA licensees and ALTA members in good standing as of the date of use. All other uses are prohibited. Reprinted under license from the American Land Title Association.

SCHEDULE B, PART II - Exceptions

Some historical land records contain Discriminatory Covenants that are illegal and unenforceable by law. This Commitment and the Policy treat any Discriminatory Covenant in a document referenced in Schedule B as if each Discriminatory Covenant is redacted, repudiated, removed, and not republished or recirculated. Only the remaining provisions of the document will be excepted from coverage.

The Policy will not insure against loss or damage resulting from the terms and conditions of any lease or easement identified in Schedule A, and will include the following Exceptions unless cleared to the satisfaction of the Company:

GENERAL EXCEPTIONS

A. Rights or claims of parties in possession, or claiming possession, not shown by the Public Records.

B. Any encroachment, encumbrance, violation, variation, or adverse circumstance affecting the Title that would be disclosed by an accurate and complete land survey of the Land.

C. Easements, prescriptive rights, rights-of-way, liens or encumbrances, or claims thereof, not shown by the Public Records.

D. Any lien, or right to a lien, for contributions to employee benefit funds, or for state workers' compensation, or for services, labor, or material heretofore or hereafter furnished, all as imposed by law, and not shown by the Public Records.

E. Taxes or special assessments which are not yet payable or which are not shown as existing liens by the Public Records.

F. Any lien for service, installation, connection, maintenance, tap, capacity, or construction or similar charges for sewer, water, electricity, natural gas or other utilities, or for garbage collection and disposal not shown by the Public Records.

G. Unpatented mining claims, and all rights relating thereto.

H. Reservations and exceptions in United States Patents or in Acts authorizing the issuance thereof.

I. Indian tribal codes or regulations, Indian treaty or aboriginal rights, including easements or equitable servitudes.

J. Water rights, claims or title to water.

K. Any defect, lien, encumbrance, adverse claim, or other matter that appears for the first time in the Public Records or is created, attaches, or is disclosed between the Commitment Date and the date on which all of the Schedule B, Part I—Requirements are met.

Copyright American Land Title Association. All rights reserved.

The use of this Form (or any derivative thereof) is restricted to ALTA licensees and ALTA members in good standing as of the date of use. All other uses are prohibited. Reprinted under license from the American Land Title Association.

SCHEDULE B, PART II - Exceptions
(continued)

SPECIAL EXCEPTIONS

1. Covenants, conditions, restrictions, recitals, reservations, easements, easement provisions, encroachments, dedications, building setback lines, notes, statements, and other matters, if any, but omitting any covenants or restrictions, if any, including but not limited to those based upon race, color, religion, sex, sexual orientation, familial status, marital status, disability, handicap, national origin, ancestry, or source of income, as set forth in applicable state or federal laws, except to the extent that said covenant or restriction is permitted by applicable law, as set forth on Survey:

   Recording No: 200307315010

2. Covenants, conditions, restrictions, recitals, reservations, easements, easement provisions, encroachments, dedications, building setback lines, notes, statements, and other matters, if any, but omitting any covenants or restrictions, if any, including but not limited to those based upon race, color, religion, sex, sexual orientation, familial status, marital status, disability, handicap, national origin, ancestry, or source of income, as set forth in applicable state or federal laws, except to the extent that said covenant or restriction is permitted by applicable law, as set forth on Survey:

   Recording No: 200608115002

3. General and special taxes and charges, payable February 15, delinquent if first half unpaid on May 1, second half delinquent if unpaid on November 1 of the tax year (amounts do not include interest and penalties):

Year:	2023
Tax Account No.:	895000-1110
Levy Code:	005
Assessed Value-Land:	$227,900.00
Assessed Value-Improvements:	$0.00
General and Special Taxes:	
Billed:	$2,371.60
Paid:	$0.00
Unpaid:	$2,371.60
Affects:	Parcel A

Copyright American Land Title Association. All rights reserved.

The use of this Form (or any derivative thereof) is restricted to ALTA licensees and ALTA members in good standing as of the date of use. All other uses are prohibited. Reprinted under license from the American Land Title Association.

SCHEDULE B, PART II - Exceptions
(continued)

4. General and special taxes and charges, payable February 15, delinquent if first half unpaid on May 1, second half delinquent if unpaid on November 1 of the tax year (amounts do not include interest and penalties):

Year:	2023
Tax Account No.:	895000-1100
Levy Code:	005
Assessed Value-Land:	$562,900.00
Assessed Value-Improvements:	$16,300.00
General and Special Taxes:	
Billed:	$6,011.05
Paid:	$6,011.05
Unpaid:	$0.00
Affects:	Parcel B

5. Additional tap or connection charges for sewer facilities levied by the City of Tacoma, notice thereof is given by the filing of map:

Recording Date:	November 1, 1978
Recording No.:	2864651
Corrected by Instrument – Recording No:	2881434
Amended by Instrument – Recording No.:	8012010130

Inquiry should be made with City of Tacoma, Department of Public Works for the amount due.

6. The search did not disclose any open mortgages or deeds of trust of record, therefore the Company reserves the right to require further evidence to confirm that the property is unencumbered, and further reserves the right to make additional requirements or add additional items or exceptions upon receipt of the requested evidence.

7. Any unrecorded leaseholds, right of vendors and holders of security interests on personal property installed upon the Land and rights of tenants to remove trade fixtures at the expiration of the terms.

END OF SCHEDULE B, PART II

This page is only a part of a 2021 ALTA® Commitment for Title Insurance issued by Chicago Title Insurance Company. This Commitment is not valid without the Notice; the Commitment to Issue Policy; the Commitment Conditions; Schedule A; Schedule B, Part I-Requirements; Schedule B, Part II-Exceptions; and a counter-signature by the Company or its issuing agent that may be in electronic form.

Copyright American Land Title Association. All rights reserved.

The use of this Form (or any derivative thereof) is restricted to ALTA licensees and ALTA members in good standing as of the date of use. All other uses are prohibited. Reprinted under license from the American Land Title Association.

COMMITMENT CONDITIONS

1. DEFINITIONS

a. "Discriminatory Covenant": Any covenant, condition, restriction, or limitation that is unenforceable under applicable law because it illegally discriminates against a class of individuals based on personal characteristics such as race, color, religion, sex, sexual orientation, gender identity, familial status, disability, national origin, or other legally protected class.

b. "Knowledge" or "Known": Actual knowledge or actual notice, but not constructive notice imparted by the Public Records.

c. "Land": The land described in Item 5 of Schedule A and improvements located on that land that by State law constitute real property. The term "Land" does not include any property beyond that described in Schedule A, nor any right, title, interest, estate, or easement in any abutting street, road, avenue, alley, lane, right-of-way, body of water, or waterway, but does not modify or limit the extent that a right of access to and from the Land is to be insured by the Policy.

d. "Mortgage": A mortgage, deed of trust, trust deed, security deed, or other real property security instrument, including one evidenced by electronic means authorized by law.

e. "Policy": Each contract of title insurance, in a form adopted by the American Land Title Association, issued or to be issued by the Company pursuant to this Commitment.

f. "Proposed Amount of Insurance": Each dollar amount specified in Schedule A as the Proposed Amount of Insurance of each Policy to be issued pursuant to this Commitment.

g. "Proposed Insured": Each person identified in Schedule A as the Proposed Insured of each Policy to be issued pursuant to this Commitment.

h. "Public Records": The recording or filing system established under State statutes in effect at the Commitment Date under which a document must be recorded or filed to impart constructive notice of matters relating to the Title to a purchaser for value without Knowledge. The term "Public Records" does not include any other recording or filing system, including any pertaining to environmental remediation or protection, planning, permitting, zoning, licensing, building, health, public safety, or national security matters.

i. "State": The state or commonwealth of the United States within whose exterior boundaries the Land is located. The term "State" also includes the District of Columbia, the Commonwealth of Puerto Rico, the U.S. Virgin Islands, and Guam.

j. "Title": The estate or interest in the Land identified in Item 3 of Schedule A.

2. If all of the Schedule B, Part I-Requirements have not been met within the time period specified in the Commitment to Issue Policy, this Commitment terminates and the Company's liability and obligation end.

3. The Company's liability and obligation is limited by and this Commitment is not valid without:

a. the Notice;

b. the Commitment to Issue Policy;

c. the Commitment Conditions;

d. Schedule A;

e. Schedule B, Part I-Requirements; and

f. Schedule B, Part II-Exceptions; and

g. a counter-signature by the Company or its issuing agent that may be in electronic form.

4. COMPANY'S RIGHT TO AMEND

The Company may amend this Commitment at any time. If the Company amends this Commitment to add a defect, lien, encumbrance, adverse claim, or other matter recorded in the Public Records prior to the Commitment Date, any liability of the Company is limited by Commitment Condition 5. The Company is not liable for any other amendment to this Commitment.

5. LIMITATIONS OF LIABILITY

a. The Company's liability under Commitment Condition 4 is limited to the Proposed Insured's actual expense incurred in the interval between the Company's delivery to the Proposed Insured of the Commitment and the delivery of the amended Commitment, resulting from the Proposed Insured's good faith reliance to:

i. comply with the Schedule B, Part I-Requirements;

ii. eliminate, with the Company's written consent, any Schedule B, Part II-Exceptions; or

iii. acquire the Title or create the Mortgage covered by this Commitment.

b. The Company is not liable under Commitment Condition 5.a. if the Proposed Insured requested the amendment or had Knowledge of the matter and did not notify the Company about it in writing.

c. The Company is only liable under Commitment Condition 4 if the Proposed Insured would not have incurred the expense had the Commitment included the added matter when the Commitment was first delivered to the Proposed Insured.

d. The Company's liability does not exceed the lesser of the Proposed Insured's actual expense incurred in good faith and described in Commitment Condition 5.a. or the Proposed Amount of Insurance.

This page is only a part of a 2021 ALTA® Commitment for Title Insurance issued by Chicago Title Insurance Company. This Commitment is not valid without the Notice; the Commitment to Issue Policy; the Commitment Conditions; Schedule A; Schedule B, Part I-Requirements; Schedule B, Part II-Exceptions; and a counter-signature by the Company or its issuing agent that may be in electronic form.

Copyright American Land Title Association. All rights reserved.

The use of this Form (or any derivative thereof) is restricted to ALTA licensees and ALTA members in good standing as of the date of use. All other uses are prohibited. Reprinted under license from the American Land Title Association.

AMERICAN LAND TITLE ASSOCIATION

(continued)

e. The Company is not liable for the content of the Transaction Identification Data, if any.

f. The Company is not obligated to issue the Policy referred to in this Commitment unless all of the Schedule B, Part I-Requirements have been met to the satisfaction of the Company.

g. The Company's liability is further limited by the terms and provisions of the Policy to be issued to the Proposed Insured.

6. LIABILITY OF THE COMPANY MUST BE BASED ON THIS COMMITMENT; CHOICE OF LAW AND CHOICE OF FORUM

a. Only a Proposed Insured identified in Schedule A, and no other person, may make a claim under this Commitment.

b. Any claim must be based in contract under the State law of the State where the Land is located and is restricted to the terms and provisions of this Commitment. Any litigation or other proceeding brought by the Proposed Insured against the Company must be filed only in a State or federal court having jurisdiction.

c. This Commitment, as last revised, is the exclusive and entire agreement between the parties with respect to the subject matter of this Commitment and supersedes all prior commitment negotiations, representations, and proposals of any kind, whether written or oral, express or implied, relating to the subject matter of this Commitment.

d. The deletion or modification of any Schedule B, Part II-Exception does not constitute an agreement or obligation to provide coverage beyond the terms and provisions of this Commitment or the Policy.

e. Any amendment or endorsement to this Commitment must be in writing and authenticated by a person authorized by the Company.

f. When the Policy is issued, all liability and obligation under this Commitment will end and the Company's only liability will be under the Policy.

7. IF THIS COMMITMENT IS ISSUED BY AN ISSUING AGENT

The issuing agent is the Company's agent only for the limited purpose of issuing title insurance commitments and policies. The issuing agent is not the Company's agent for closing, settlement, escrow, or any other purpose.

8. PRO-FORMA POLICY

The Company may provide, at the request of a Proposed Insured, a pro-forma policy illustrating the coverage that the Company may provide. A pro-forma policy neither reflects the status of Title at the time that the pro-forma policy is delivered to a Proposed Insured, nor is it a commitment to insure.

9. CLAIMS PROCEDURES

This Commitment incorporates by reference all Conditions for making a claim in the Policy to be issued to the Proposed Insured. Commitment Condition 9 does not modify the limitations of liability in Commitment Conditions 5 and 6.

10. CLASS ACTION

ALL CLAIMS AND DISPUTES ARISING OUT OF OR RELATING TO THIS COMMITMENT, INCLUDING ANY SERVICE OR OTHER MATTER IN CONNECTION WITH ISSUING THIS COMMITMENT, ANY BREACH OF A COMMITMENT PROVISION, OR ANY OTHER CLAIM OR DISPUTE ARISING OUT OF OR RELATING TO THE TRANSACTION GIVING RISE TO THIS COMMITMENT, MUST BE BROUGHT IN AN INDIVIDUAL CAPACITY. NO PARTY MAY SERVE AS PLAINTIFF, CLASS MEMBER, OR PARTICIPANT IN ANY CLASS OR REPRESENTATIVE PROCEEDING. ANY POLICY ISSUED PURSUANT TO THIS COMMITMENT WILL CONTAIN A CLASS ACTION CONDITION.

11. ARBITRATION - INTENTIONALLY DELETED

END OF CONDITIONS

This page is only a part of a 2021 ALTA® Commitment for Title Insurance issued by Chicago Title Insurance Company. This Commitment is not valid without the Notice; the Commitment to Issue Policy; the Commitment Conditions; Schedule A; Schedule B, Part I-Requirements; Schedule B, Part II-Exceptions; and a counter-signature by the Company or its issuing agent that may be in electronic form.

Copyright American Land Title Association. All rights reserved.

The use of this Form (or any derivative thereof) is restricted to ALTA licensees and ALTA members in good standing as of the date of use. All other uses are prohibited. Reprinted under license from the American Land Title Association.

AMERICAN LAND TITLE ASSOCIATION

RECORDING REQUIREMENTS

Effective January 1, 1997, document format and content requirements have been imposed by Washington Law. Failure to comply with the following requirements may result in rejection of the document by the county recorder or imposition of a $50.00 surcharge.

First page or cover sheet:

3" top margin containing nothing except the return address.

1" side and bottom margins containing no markings or seals.

Title(s) of documents.

Recording no. of any assigned, released or referenced document(s).

Grantors names (and page no. where additional names can be found).

Grantees names (and page no. where additional names can be found).

Abbreviated legal description (Lot, Block, Plat Name or Section, Township, Range and Quarter, Quarter Section for unplatted). Said abbreviated legal description is not a substitute for a complete legal description which must also appear in the body of the document.

Assessor's tax parcel number(s).

Return address (in top 3" margin).

**A cover sheet can be attached containing the above format and data if the first page does not contain all required data.

Additional Pages:

1" top, side and bottom margins containing no markings or seals.

All Pages:

No stapled or taped attachments. Each attachment must be a separate page. All notary and other pressure seals must be smudged for visibility. Font size of 8 points or larger.

WIRE SAFE™ | Inquire before you wire!

WIRE FRAUD ALERT

This Notice is not intended to provide legal or professional advice.
If you have any questions, please consult with a lawyer.

All parties to a real estate transaction are targets for wire fraud and many have lost hundreds of thousands of dollars because they simply relied on the wire instructions received via email, without further verification. **If funds are to be wired in conjunction with this real estate transaction, we strongly recommend verbal verification of wire instructions through a known, trusted phone number prior to sending funds.**

In addition, the following non-exclusive self-protection strategies are recommended to minimize exposure to possible wire fraud.

- **NEVER RELY** on emails purporting to change wire instructions. Parties to a transaction rarely change wire instructions in the course of a transaction.
- **ALWAYS VERIFY** wire instructions, specifically the ABA routing number and account number, by calling the party who sent the instructions to you. DO NOT use the phone number provided in the email containing the instructions, use phone numbers you have called before or can otherwise verify. **Obtain the number of relevant parties to the transaction as soon as an escrow account is opened.** DO NOT send an email to verify as the email address may be incorrect or the email may be intercepted by the fraudster.
- **USE COMPLEX EMAIL PASSWORDS** that employ a combination of mixed case, numbers, and symbols. Make your passwords greater than eight (8) characters. Also, change your password often and do NOT reuse the same password for other online accounts.
- **USE MULTI-FACTOR AUTHENTICATION** for email accounts. Your email provider or IT staff may have specific instructions on how to implement this feature.

For more information on wire-fraud scams or to report an incident, please refer to the following links:

Federal Bureau of Investigation:
http://www.fbi.gov

Internet Crime Complaint Center:
http://www.ic3.gov

TM and © Fidelity National Financial, Inc. and/or an affiliate. All rights reserved

FIDELITY NATIONAL FINANCIAL
PRIVACY NOTICE

Effective January 1, 2023

Fidelity National Financial, Inc. and its majority-owned subsidiary companies (collectively, "FNF," "our," or "we") respect and are committed to protecting your privacy. This Privacy Notice explains how we collect, use, and protect personal information, when and to whom we disclose such information, and the choices you have about the use and disclosure of that information.

A limited number of FNF subsidiaries have their own privacy notices. If a subsidiary has its own privacy notice, the privacy notice will be available on the subsidiary's website and this Privacy Notice does not apply.

Collection of Personal Information

FNF may collect the following categories of Personal Information:

- contact information (*e.g.*, name, address, phone number, email address);
- demographic information (*e.g.*, date of birth, gender, marital status);
- identity information (*e.g.* Social Security Number, driver's license, passport, or other government ID number);
- financial account information (*e.g.* loan or bank account information); and
- other personal information necessary to provide products or services to you.

We may collect Personal Information about you from:

- information we receive from you or your agent;
- information about your transactions with FNF, our affiliates, or others; and
- information we receive from consumer reporting agencies and/or governmental entities, either directly from these entities or through others.

Collection of Browsing Information

FNF automatically collects the following types of Browsing Information when you access an FNF website, online service, or application (each an "FNF Website") from your Internet browser, computer, and/or device:

- Internet Protocol (IP) address and operating system;
- browser version, language, and type;
- domain name system requests; and
- browsing history on the FNF Website, such as date and time of your visit to the FNF Website and visits to the pages within the FNF Website.

Like most websites, our servers automatically log each visitor to the FNF Website and may collect the Browsing Information described above. We use Browsing Information for system administration, troubleshooting, fraud investigation, and to improve our websites. Browsing Information generally does not reveal anything personal about you, though if you have created a user account for an FNF Website and are logged into that account, the FNF Website may be able to link certain browsing activity to your user account.

Other Online Specifics

Cookies. When you visit an FNF Website, a "cookie" may be sent to your computer. A cookie is a small piece of data that is sent to your Internet browser from a web server and stored on your computer's hard drive. Information gathered using cookies helps us improve your user experience. For example, a cookie can help the website load properly or can customize the display page based on your browser type and user preferences. You can choose whether or not to accept cookies by changing your Internet browser settings. Be aware that doing so may impair or limit some functionality of the FNF Website.

Web Beacons. We use web beacons to determine when and how many times a page has been viewed. This information is used to improve our websites.

Do Not Track. Currently our FNF Websites do not respond to "Do Not Track" features enabled through your browser.

Links to Other Sites. FNF Websites may contain links to unaffiliated third-party websites. FNF is not responsible for the privacy practices or content of those websites. We recommend that you read the privacy policy of every website you visit.

Use of Personal Information

FNF uses Personal Information for three main purposes:

- To provide products and services to you or in connection with a transaction involving you.
- To improve our products and services.
- To communicate with you about our, our affiliates', and others' products and services, jointly or independently.

When Information Is Disclosed

We may disclose your Personal Information and Browsing Information in the following circumstances:

- to enable us to detect or prevent criminal activity, fraud, material misrepresentation, or nondisclosure;
- to affiliated or nonaffiliated service providers who provide or perform services or functions on our behalf and who agree to use the information only to provide such services or functions;
- to affiliated or nonaffiliated third parties with whom we perform joint marketing, pursuant to an agreement with them to jointly market financial products or services to you;
- to law enforcement or authorities in connection with an investigation, or in response to a subpoena or court order; or
- in the good-faith belief that such disclosure is necessary to comply with legal process or applicable laws, or to protect the rights, property, or safety of FNF, its customers, or the public.

The law does not require your prior authorization and does not allow you to restrict the disclosures described above. Additionally, we may disclose your information to third parties for whom you have given us authorization or consent to make such disclosure. We do not otherwise share your Personal Information or Browsing Information with nonaffiliated third parties, except as required or permitted by law.

We reserve the right to transfer your Personal Information, Browsing Information, and any other information, in connection with the sale or other disposition of all or part of the FNF business and/or assets, or in the event of bankruptcy, reorganization, insolvency, receivership, or an assignment for the benefit of creditors. By submitting Personal Information and/or Browsing Information to FNF, you expressly agree and consent to the use and/or transfer of the foregoing information in connection with any of the above described proceedings.

Security of Your Information

We maintain physical, electronic, and procedural safeguards to protect your Personal Information.

Choices With Your Information

Whether you submit Personal Information or Browsing Information to FNF is entirely up to you. If you decide not to submit Personal Information or Browsing Information, FNF may not be able to provide certain services or products to you.

For California Residents: We will not share your Personal Information or Browsing Information with nonaffiliated third parties, except as permitted by California law. For additional information about your California privacy rights, please visit the "California Privacy" link on our website (https://fnf.com/pages/californiaprivacy.aspx) or call (888) 413-1748.

For Nevada Residents: We are providing this notice pursuant to state law. You may be placed on our internal Do Not Call List by calling FNF Privacy at (888) 714-2710 or by contacting us via the information set forth at the end of this Privacy Notice. For further information concerning Nevada's telephone solicitation law, you may contact: Bureau of Consumer Protection, Office of the Nevada Attorney General, 555 E. Washington St., Suite 3900, Las Vegas, NV 89101; Phone number: (702) 486-3132; email: aginquiries@ag.state.nv.us.

For Oregon Residents: We will not share your Personal Information or Browsing Information with nonaffiliated third parties for marketing purposes, except after you have been informed by us of such sharing and had an opportunity to indicate that you do not want a disclosure made for marketing purposes.

For Vermont Residents: We will not disclose information about your creditworthiness to our affiliates and will not disclose your personal information, financial information, credit report, or health information to nonaffiliated third parties to market to you, other than as permitted by Vermont law, unless you authorize us to make those disclosures.

For Virginia Residents: For additional information about your Virginia privacy rights, please email privacy@fnf.com or call (888) 714-2710.

Information From Children

The FNF Websites are not intended or designed to attract persons under the age of eighteen (18). We do not collect Personal Information from any person that we know to be under the age of thirteen (13) without permission from a parent or guardian.

International Users

FNF's headquarters is located within the United States. If you reside outside the United States and choose to provide Personal Information or Browsing Information to us, please note that we may transfer that information outside of your country of residence. By providing FNF with your Personal Information and/or Browsing Information, you consent to our collection, transfer, and use of such information in accordance with this Privacy Notice.

FNF Website Services for Mortgage Loans

Certain FNF companies provide services to mortgage loan servicers, including hosting websites that collect customer information on behalf of mortgage loan servicers (the "Service Websites"). The Service Websites may contain links to both this Privacy Notice and the mortgage loan servicer or lender's privacy notice. The sections of this Privacy Notice titled When Information is Disclosed, Choices with Your Information, and Accessing and Correcting Information do not apply to the Service Websites. The mortgage loan servicer or lender's privacy notice governs use, disclosure, and access to your Personal Information. FNF does not share Personal Information collected through the Service Websites, except as required or authorized by contract with the mortgage loan servicer or lender, or as required by law or in the good-faith belief that such disclosure is necessary: to comply with a legal process or applicable law, to enforce this Privacy Notice, or to protect the rights, property, or safety of FNF or the public.

Your Consent To This Privacy Notice; Notice Changes

By submitting Personal Information and/or Browsing Information to FNF, you consent to the collection and use of the information in accordance with this Privacy Notice. We may change this Privacy Notice at any time. The Privacy Notice's effective date will show the last date changes were made. If you provide information to us following any change of the Privacy Notice, that signifies your assent to and acceptance of the changes to the Privacy Notice.

Accessing and Correcting Information; Contact Us

If you have questions or would like to correct your Personal Information, visit FNF's Privacy Inquiry Website or contact us by phone at (888) 714-2710, by email at privacy@fnf.com, or by mail to:

Fidelity National Financial, Inc.
601 Riverside Avenue,
Jacksonville, Florida 32204
Attn: Chief Privacy Officer

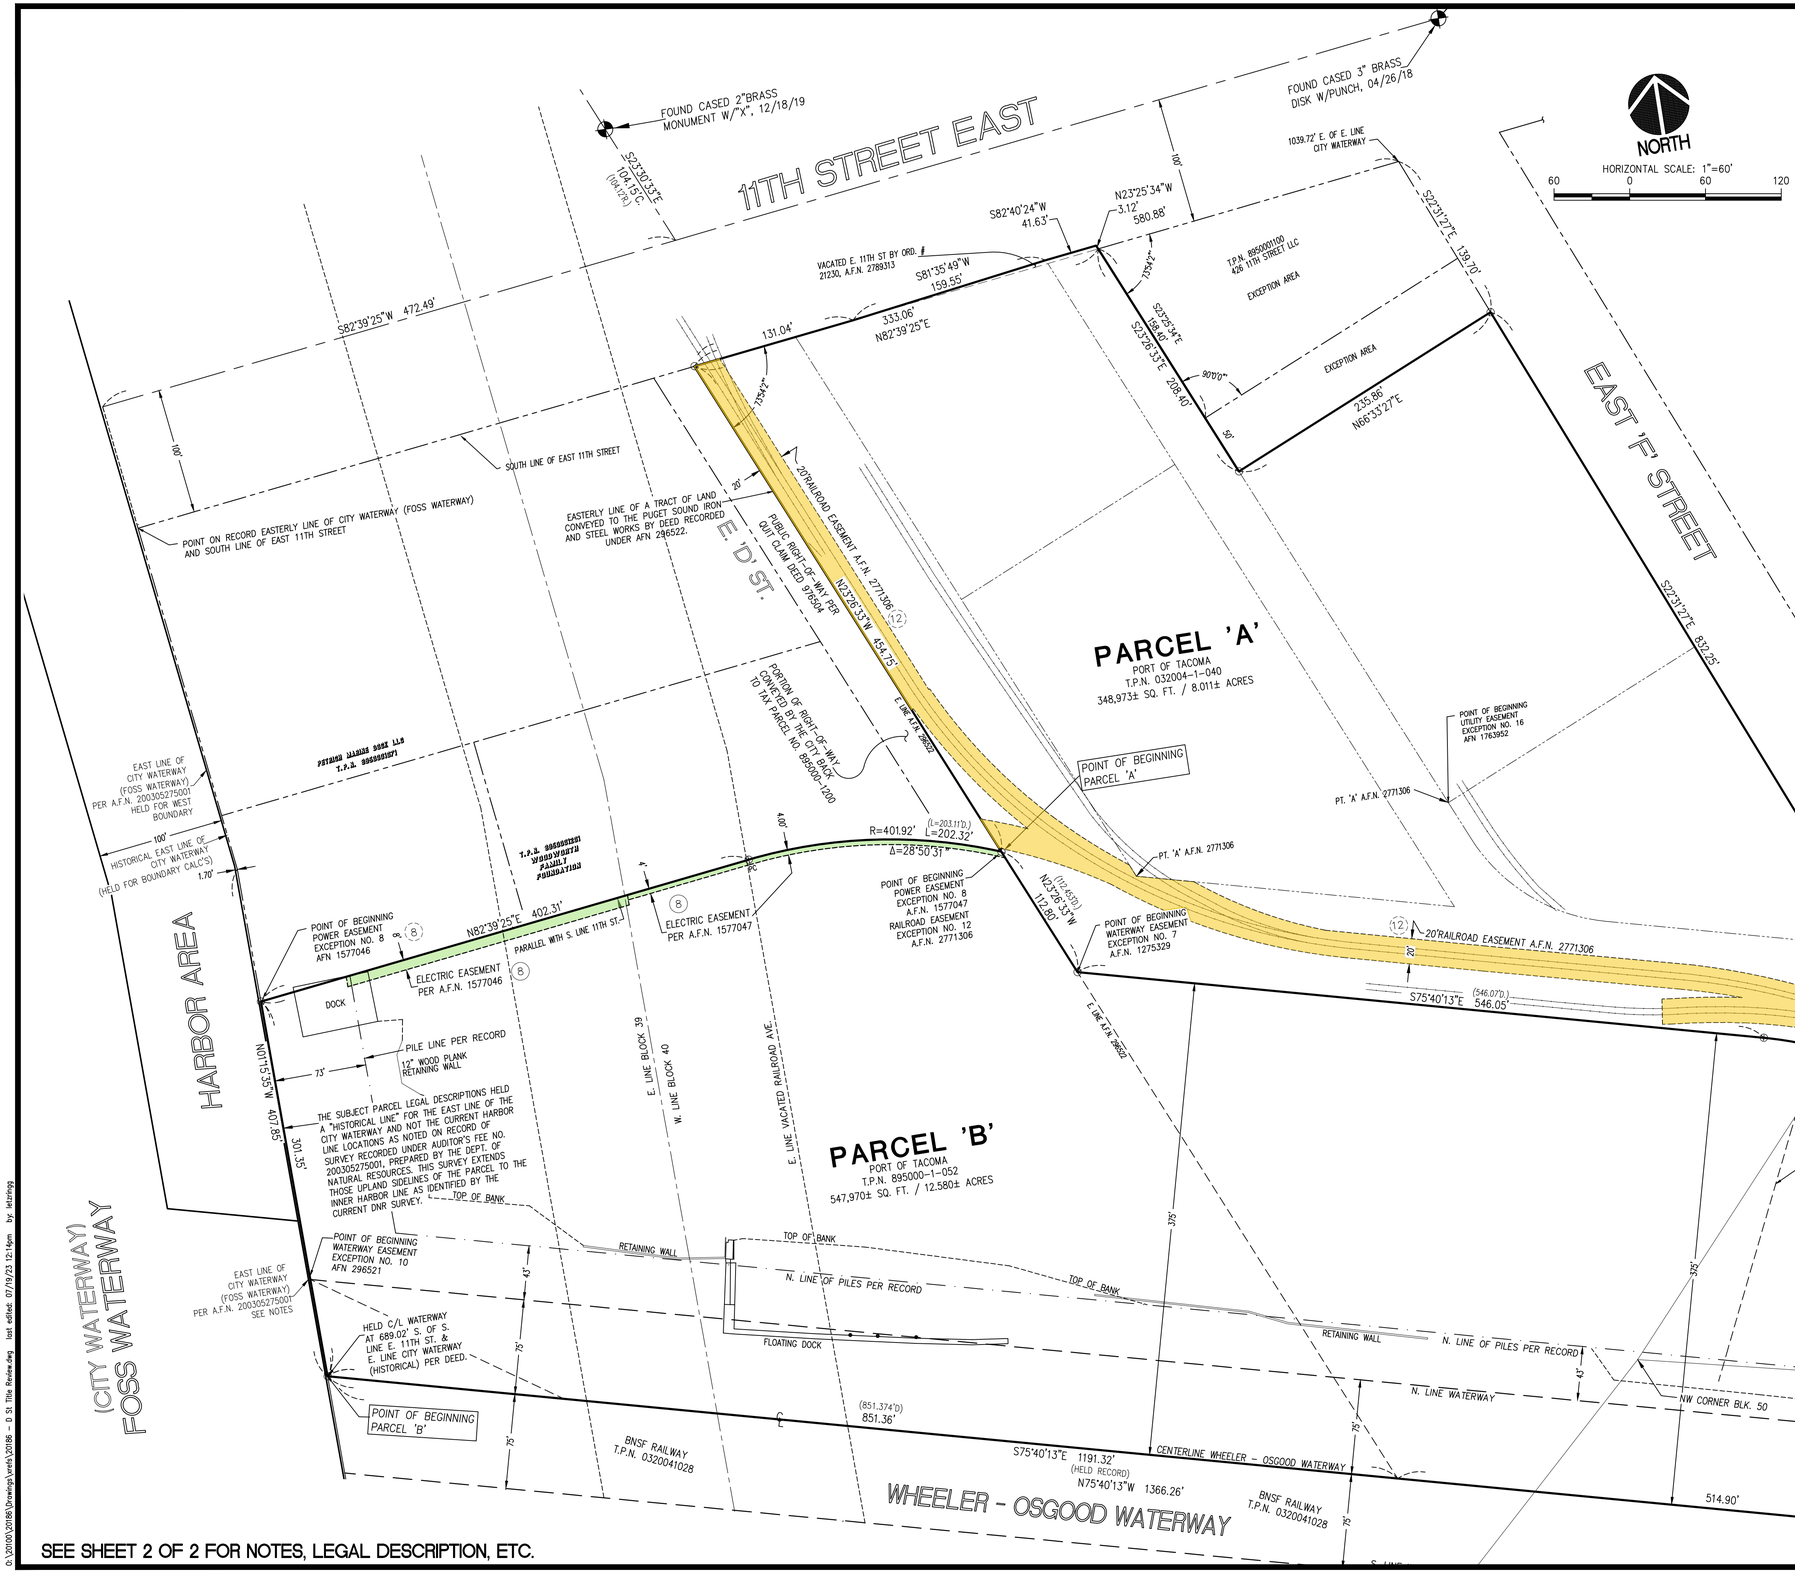

NORTH

HORIZONTAL SCALE: 1"=60'

60 0 60 120

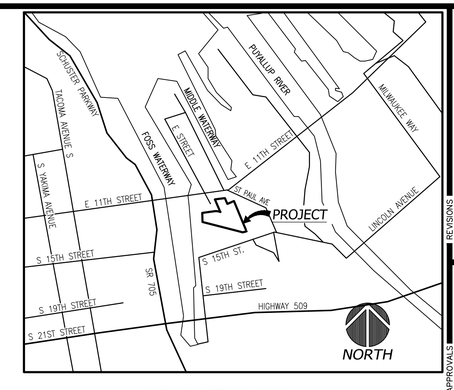

VICINITY MAP
N.T.S.

TITLE REVIEW SURVEY

1203 E. "D" STREET

A PORTION OF GOV'T LOT 11 (AKA THE S.W. 1/4 OF THE S.W. 1/4) OF SECTION 4, TOWNSHIP 20 NORTH, RANGE 03 EAST, W.M., CITY OF TACOMA, PIERCE COUNTY, WASHINGTON STATE

REVISIONS

APPROVALS
DESIGNED
DRAWN
CHECKED
DATE
SCALE

SEAL
LETZERING SURVEYOR STATE OF WASHINGTON REGISTERED PROFESSIONAL LAND SURVEYOR
PRELIMINARY

PREPARED BY
sitts & hill
CIVIL | STRUCTURAL | ARCHITECTURAL | SURVEY
4815 CENTER STREET | TACOMA, WA 98409
PHONE (253) 474-9449 | FAX (253) 474-0153
http://www.sittshill.com/

PREPARED FOR
PORT OF TACOMA
P.O. BOX 1837
TACOMA, WA 98401

PROJECT
TITLE REVIEW SURVEY
1203 E. 'D' St.
TACOMA, WASHINGTON
SHEET TITLE

SHEET NO.
1 OF 2
PROJECT NO.
20186

O:\20100\20186\Drawings\work\20186 - D St Title Review.dwg last edited: 07/19/23 12:14pm by: letzering

TITLE REVIEW SURVEY

1203 E. "D" STREET

A PORTION OF GOV'T LOT 11 (AKA THE S.W. 1/4 OF THE S.W. 1/4) OF SECTION 4, TOWNSHIP 20 NORTH, RANGE 03 EAST, W.M., CITY OF TACOMA, PIERCE COUNTY, WASHINGTON STATE

LEGAL DESCRIPTION

PARCEL A:

THOSE PORTIONS OF BLOCK 40 AND 40A AS SHOWN ON SUPPLEMENTAL SHEET 5A OF MAP OF TACOMA TIDELANDS, AS SURVEYED AND PLATTED BY THE BY THE BOARD OF TIDELAND APPRAISERS FOR PIERCE COUNTY, ACCORDING TO THE PLAT THEREOF RECORDED SEPTEMBER 14, 1895 IN THE OFFICE OF THE COUNTY RECORDER AND OF SECTION 4, TOWNSHIP 20 NORTH, RANGE 3 EAST, W.M., IN PIERCE COUNTY, WASHINGTON, DESCRIBED AS FOLLOWS:

COMMENCING AT A POINT ON THE EAST LINE OF THE CITY WATERWAY 689.02 FEET SOUTHERLY MEASURED ALONG THE EAST LINE OF CITY WATERWAY FROM ITS INTERSECTION WITH THE SOUTH LINE OF EAST 11TH STREET (FORMERLY SOUTH 11TH STREET);
THENCE NORTH 02°23'08" WEST ALONG SAID EAST LINE 301.35 FEET;
THENCE PARALLEL WITH THE SOUTH LINE OF EAST 11TH STREET, NORTH 81°14' EAST 402.312 FEET;
THENCE ON A CURVE TO THE RIGHT HAVING A RADIUS OF 401.92 FEET A DISTANCE OF 203.11 FEET TO THE EASTERLY LINE OF A TRACT OF LAND CONVEYED TO THE PUGET SOUND IRON & STEEL WORKS BY DEED RECORDED UNDER RECORDING NO. 296522 AND THE TRUE POINT OF BEGINNING;
THENCE ON SAID EASTERLY LINE SOUTH 24°51'32" EAST 112.453 FEET TO A LINE PARALLEL WITH AND DISTANCE 375 FEET NORTHERLY, MEASURED AT RIGHT ANGLES FOR THE CENTERLINE OF WHEELER-OSGOOD WATERWAY;
THENCE SOUTH 77°05'14" EAST ALONG SAID PARALLEL LINE A DISTANCE OF 546.07 FEET TO A POINT OF CURVE;
THENCE ALONG A CURVE TO THE RIGHT, HAVING A RADIUS OF 286.28 FEET, THROUGH A CENTRAL ANGLE OF 53°08'48" A DISTANCE OF 265.55 FEET;
THENCE NORTH 23°56'26" WEST TO A POINT ON SAID SOUTH LINE OF EAST 11TH STREET 1039.72 FEET EASTERLY OF SAID EAST LINE OF CITY WATERWAY;
THENCE WESTERLY ON SAID SOUTH LINE OF EAST 11TH STREET 580.884 FEET;
THENCE SOUTH 24°51'32" EAST ALONG SAID EASTERLY LINE OF THE PUGET SOUND IRON & STEEL WORKS TRACT TO THE POINT OF BEGINNING.

TOGETHER WITH THAT PORTION OF VACATED EAST 11TH STREET ADJOINING OR ABUTTING THEREON, WHICH UPON VACATION ATTACHED TO SAID PREMISES BY OPERATION OF LAW, AS VACATED BY CITY OF TACOMA ORDINANCE NO. 21230 AND RECORDED UNDER RECORDING NO. 278931.3.

EXCEPT THE FOLLOWING DESCRIBED PROPERTY:

BEGINNING AT A POINT ON THE SOUTH LINE OF SOUTH 11TH STREET IN THE CITY OF TACOMA, 1039.72 FEET EASTERLY OF ITS POINT OF INTERSECTION WITH THE EAST LINE OF THE CITY WATERWAY;
THENCE WESTERLY ALONG SAID SOUTH LINE OF SOUTH 11TH STREET 247.82 FEET;
THENCE SOUTHEASTERLY ON A LINE FORMING AN ANGLE OF 73°54"02" WITH SAID SOUTH LINE 158.4 FEET;
THENCE NORTHEASTERLY AT RIGHT ANGLE 236.66 FEET;
THENCE NORTHWESTERLY 89.69 FEET TO THE POINT OF BEGINNING.

ALSO EXCEPT THE FOLLOWING DESCRIBED PROPERTY:

COMMENCING AT A POINT ON THE SOUTH LINE OF EAST 11TH STREET (FORMERLY SOUTH 11TH STREET), 791.9 FEET EASTERLY OF ITS POINT OF INTERSECTION WITH THE EAST LINE OF THE CITY WATERWAY;
THENCE SOUTHEASTERLY ON A LINE HEREINAFTER REFERRED TO AS LINE "A", FORMING AN ANGLE OF 73°54'02" TO THE RIGHT WITH SAID SOUTH STREET LINE, 208.4 FEET TO THE TRUE POINT OF BEGINNING;
THENCE NORTHWESTERLY RETRACING SAID LAST NAMED LINE "A", 50 FEET;
THENCE NORTHEASTERLY AT RIGHT ANGLES 236.66 FEET;
THENCE SOUTHEASTERLY ON AN ANGLE OF 90°55'11" TO THE RIGHT, 50.02 FEET;
THENCE SOUTHWESTERLY ON A STRAIGHT LINE 235.86 FEET MORE OR LESS, TO THE TRUE POINT OF BEGINNING.

PARCEL B:

THOSE PORTIONS OF BLOCKS 39, 40, 40A, 50, 50A AND 50B, AS SHOWN ON SUPPLEMENTAL SHEET 5A OF MAP OF TACOMA TIDELANDS, AS SURVEYED AND PLATTED BY THE BOARD OF TIDELAND APPRAISERS FOR PIERCE COUNTY, ACCORDING TO THE PLAT THEREOF RECORDED SEPTEMBER 14, 1895 IN THE OFFICE OF THE COUNTY RECORDER AND OF SECTION 4, TOWNSHIP 20 NORTH, RANGE 3 EAST, W.M., IN PIERCE COUNTY, WASHINGTON, DESCRIBED AS FOLLOWS:

BEGINNING AT A POINT OF THE EAST LINE OF THE CITY WATERWAY 689.02 FEET SOUTHERLY MEASURED ALONG SAID EAST LINE OF CITY WATERWAY, FOR ITS INTERSECTION WITH THE SOUTH LINE OF EAST 11TH STREET (FORMERLY SOUTH 11TH STREET);
THENCE NORTH 02°23'08" WEST ALONG SAID EAST LINE, 301.35 FEET;
THENCE PARALLEL WITH THE SOUTH LINE OF SAID EAST 11TH STREET, NORTH 81°14" EAST 402.312 FEET;
THENCE ON A CURVE TO THE RIGHT HAVING A RADIUS OF 401.92 FEET, A DISTANCE OF 203.11 FEET TO THE EASTERLY LINE
OF A TRACT OF LAND CONVEYED TO THE PUGET SOUND IRON & STEEL WORKS BY DEED RECORDED UNDER RECORDING NO. 296522;
THENCE ON SAID EASTERLY LINE SOUTH 24°51'32" EAST 112.453 FEET TO A LINE PARALLEL WITH AND DISTANT 375 FEET NORTHERLY, MEASURED AT RIGHT ANGLES FROM THE CENTER LINE OF WHEELER OSGOOD WATERWAY;
THENCE SOUTH 77°05'14" EAST ALONG SAID PARALLEL LINE A DISTANCE OF 546.07 FEET TO A POINT OF CURVE;
THENCE ALONG A CURVE TO THE RIGHT, HAVING A RADIUS OF 286.28 FEET, THROUGH A CENTRAL ANGLE OF 53°08'48" A DISTANCE OF 265.55 FEET;
THENCE SOUTH 23°56'26" EAST 4.95 FEET;
THENCE SOUTH 23°56'26" EAST A TO A POINT IN THE MOST SOUTHERLY LINE OF THE EASTERLY END OF SAID WHEELER OSGOOD WATERWAY, AS DESCRIBED IN DEED EXECUTED BY THE NORTHERN PACIFIC RAILWAY COMPANY, RECORDED UNDER RECORDING NO. 1799168;
THENCE SOUTHWESTERLY ALONG SAID MOST SOUTHERLY LINE TO ITS INTERSECTION WITH THE CENTER LINE TO ITS INTERSECTION WITH OSGOOD WATERWAY;
THENCE WESTERLY ALONG SAID CENTER LINE TO ITS INTERSECTION WITH THE EXTENDED EASTERLY LINE OF SAID TRACT CONVEYED TO THE PUGET SOUND IRON & STEEL WORKS;
THENCE NORTH 77°05'09" WEST 851.374 FEET TO THE POINT OF BEGINNING.

SITUATE IN THE COUNTY OF PIERCE, STATE OF WASHINGTON.

SCHEDULE 'B', PART II EXCEPTIONS

PER STEWART TITLE GUARANTEE COMPANY, COMMITMENT NUMBER. 23000200340, DATED APRIL 17, 2023.

NOTE LEGEND:
* NOT A SURVEY MATTER, DESCRIPTION PROVIDED AS A COURTESY
** CONTENT/DATA WITHIN INSTRUMENT IS INSUFFICIENT TO DETERMINE EXACT LOCATION
*** INSTRUMENT IS BLANKET IN NATURE OR AFFECTS ENTIRE PROPERTY
N/A NOT APPLICABLE
DNA DOES NOT AFFECT

EXCEPTION NUMBER	A.F.N.	DESCRIPTION
1*	N/A	REAL ESTATE EXCISE TAX
2*	N/A	TAX EXEMPT NOTE T.P.N. 895000-1-052
3*	N/A	TAX EXEMPT NOTE T.P.N. 032004-1-040
4*	2864651	SEWER CONNECTION CHARGES
	2881434	SEWER CONNECTION AMENDMENT
	8012010130	SEWER CONNECTION AMENDMENT
5*	N/A	UNRECORDED LEASEHOLDS
6**	N/A	EASEMENT RIGHTS IN VACATED ADJACENT STREET
7**	296521	THE PROVIDED DOCUMENT IS INCOMPLETE.
7*	1275329	WATERWAY RESTRICTION
7*	1763952	WATERWAY RESTRICTION, OTHERS. SEE SAID DOCUMENT.
7*	1799168	WATERWAY RESTRICTION, DOCUMENT IS INCOMPLETE
(8)	1577046	ELECTRICAL EASEMENT SHOWN
8	1577047	ELECTRICAL EASEMENT SHOWN
9**	1763952	NO DESCRIPTION PROVIDED WITHIN SAID DOCUMENT
(10)	2006682	NO DESCRIPTION PROVIDED - APPROXIMATE LOCATION SHOWN PER SKETCH.
11*	2771305	AGREEMENT BY DEED. LOCATION OF ESTABLISHED WATERWAY IS SHOWN.
(12)	2771306	RAILROAD EASEMENT RESERVED - SHOWN
13**	2771306	RIGHT TO MAINTAIN UTILITIES.
(14)	2771307	20' NON-EXCLUSIVE ROADWAY EASEMENT SHOWN
15***	2879441	5' WIDE GAS EASEMENT OVER DESCRIBED PARCEL "AS PLACED" NOT SHOWN.
16	9904095009	SURVEY SHOWS OCCUPATION ALONG THE NORTH LINE. NOT PART OF THIS SURVEY. NOTHING HAS BEEN SHOWN FOR OCCUPATION.
17*	200306300160	NOTICE OF SUCCESSOR IN TITLE.
18*	200306300160	CONSENT DECREE.
19	200608115002	SURVEY SHOWS OCCUPATION ALONG A NORTH LINE OF PARCEL 'A'. OCCUPATION IS NOT PART OF THIS SCOPE OF SERVICES. NOTHING IS SHOWN.
20**	201108290492	20' ACCESS EASEMENT. NO DESCRIPTION PROVIDED IN THE DOCUMENT. PROVIDED ACCESS TO PROPERTY IN THE NORTHWEST CORNER OF THE SUBJECT PARCEL. NOTHING HAS BEEN SHOWN.
21*	N/A	LIENS
22*	N/A	RIGHTS OF THE PUBLIC TO USE WHEELER -OSGOOD WATERWAY
23*	N/A	RIGHTS OF THE STATE BELOW ORDINARY HIGH TIDE.
24*	N/A	PROHIBITION OR LIMITATION ON THE USE ANY WATERS.
25*	N/A	RIGHTS OF USA OVER WATERWAY.
26*	N/A	QUESTIONS THAT MAY ARISE FROM SHIFTING OF ORDINARY HIGH WATER/ HIGH TIDE.
27*	N/A	QUESTIONS THAT MAY ARISE AS TO THE LOCATION OF LATERAL TIDELAND BOUNDARIES.

HORIZONTAL DATUM

CITY OF TACOMA DATUM BASED ON TIES TO PUBLISHED CITY OF TACOMA CONTROL POINTS.

NOTES

1. EQUIPMENT USED: TOPCON QS AND CARLSON CR2+ ROBOTIC TOTAL STATION AND TOPCON GR3 RTK/GPS
2. THE PURPOSE OF THIS SURVEY IS TO IDENTIFY ENCUMBRANCES OF RECORD AFFECTING THE SUBJECT PARCEL. THE FIELD WORK WAS LIMITED TO LOCATING CONTROLLING SURVEY MONUMENTS. NO EXTERIOR OCCUPATION EVIDENCE WAS COLLECTED AS PART OF THIS SURVEY.
3. THIS SURVEY WAS PERFORMED BY FIELD TRAVERSE WITH THE FINAL RESULTS MEETING OR EXCEEDING THE CURRENT TRAVERSE AND RELATIVE POSITIONAL ACCURACY STANDARDS CONTAINED IN W.A.C. 332-130-085 AND W.A.C. 332-130-090. THE RELATIVE POSITIONAL ACCURACY OF THE POSITIONS LOCATED HEREON MEETS OR EXCEEDS 2 CM (0.07 FT.) PLUS 50 PARTS PER MILLION BETWEEN ANY TWO TESTED POSITIONS. ALL MEASUREMENTS WERE MADE WITH A TOPCON QS AND CARLSON CR2+ ROBOTIC TOTAL STATION IN ACCORDANCE WITH THE EQUIPMENT MANUFACTURER'S SPECIFICATIONS.
4. FIELD WORK PERFORMED IN JULY 2023, UNDER SITTS & HILL JOB NUMBER 20186.
5. SITTS & HILL ENGINEERS, INC. HAS RELIED UPON TITLE INFORMATION NOTED IN COMMITMENT FOR TITLE INSURANCE PREPARED BY STEWART TITLE GUARANTY COMPANY, COMMITMENT NUMBER 23000200340, DATED APRIL 17, 2023. IN PREPARATION OF THIS SURVEY, SITTS AND HILL ENGINEERS, INC. HAS CONDUCTED NO INDEPENDENT TITLE SEARCH NOR IS SITTS AND HILL ENGINEERS, INC. AWARE OF ANY TITLE ISSUES AFFECTING THE SURVEYED PROPERTY OTHER THAN THOSE SHOWN ON THE MAP AND/OR DISCLOSED BY SAID TITLE COMPANY'S ORDER. SITTS & HILL ENGINEERS, INC. HAS RELIED WHOLLY ON SAID TITLE COMPANY'S REPORT AND THEREFORE QUALIFIES THE MAP'S ACCURACY AND COMPLETENESS TO THAT EXTENT.
6. THE HISTORICAL LOCATION OF THE CITY WATERWAY WAS HELD FOR THE BOUNDARY DETERMINATION OF THE SUBJECT PARCELS. SAID LOCATION OF THE CITY WATERWAY (FOSS WATERWAY) IS USED IN COURSES DESCRIBED WITHIN THE PROPERTY LEGAL DESCRIPTIONS, AND USE OF THE CURRENT WATERWAY LOCATION WOULD NOT AGREE WITH PROPERTY OCCUPATION IN THIS AREA. THE CURRENT WATERWAY LOCATION WAS ALTERED BY THAT RECORD OF SURVEY PREPARED BY THE DEPARTMENT OF NATURAL RESOURCES, RECORDED UNDER AUDITOR'S FILE NUMBER 200305275001. BASED ON THAT SURVEY, THE NEW EAST LINE OF THE CITY WATERWAY LIES WEST OF THE HISTORICAL LOCATION.

SURVEY REFERENCES

1. RECORD OF SURVEY AFN 1066, BOLTON
2. RECORD OF SURVEY AFN 8708240420, BOLTON
3. RECORD OF SURVEY AFN 201207305001, PRIZM
4. RECORD OF SURVEY AFN 8902060118, ERDAHL
5. UNRECORDED SURVEY BY J. BOLTON, 5/20/82
6. BOUNDARY LINE ADJUSTMENT, AFN 9808205001, MAROON
7. RECORD OF SURVEY AFN 9603280616, PAC-TECH
8. RECORD OF SURVEY AFN 8301180303, BAULDAF
9. RECORD OF SURVEY AFN 200608115002, BERG
10. RECORD OF SURVEY AFN 200305275001, DNR
11. NORTHERN PACIFIC PLAT A, VOL. 11, PG. 53
12. 1989 SUPPLEMENTAL MAP OF CITY WATERWAY, TACOMA TIDE LANDS
13. 1895 MAP OF TACOMA TIDELANDS, VOLUME 1

SEE SHEET 1 OF 2 FOR SITE MAPPING

REVISIONS

APPROVALS
DESIGNED
DRAWN
CHECKED
DATE
SCALE

SEAL
LETZERING SURVEYED
STATE OF WASHINGTON
PRELIMINARY
REGISTERED PROFESSIONAL LAND SURVEYOR

PREPARED BY

sitts & hill
CIVIL | STRUCTURAL | ARCHITECTURAL | SURVEY
415 CENTER STREET | TACOMA, WA 98409
PHONE: (253) 474-9449 | FAX: (253) 474-0153
http://www.sittshill.com/

PREPARED FOR
PORT OF TACOMA
P.O. BOX 1837
TACOMA, WA 98401

PROJECT
TITLE REVIEW SURVEY
1203 E. 'D' St.
TACOMA, WASHINGTON

SHEET TITLE

SHEET NO.
2 OF 2

PROJECT NO.
20186

Q:\20100\20186\Drawing\work\20186 - 0 St Title Review.dwg last edited: 07/19/23 12:14pm by sstirling

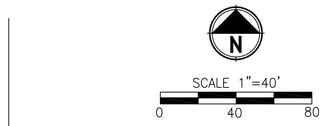

NOTES

1. HORIZONTAL DATUM IS IDENTICAL TO THAT CERTAIN ALTA/ACSM LAND TITLE SURVEY, PREPARED BY SITTS AND HILL ENGINEERS DATED JUNE 26, 2003 AS PROVIDED BY THE PORT OF TACOMA.

2. BASIS OF BEARINGS: NORTH 23°30'01 WEST BETWEEN TWO ENCASED MONUMENTS IN CENTER OF EAST D STREET. SEE MAP FOR LOCATIONS.

3. VERTICAL DATUM: MLLW BASED ON PORT OF TACOMA SURVEY CONTROL MAP BY HUITT–ZOLLARS DATED NOVEMBER 4TH, 2002.

4. FIELD WORK PERFORMED IN JANUARY, FEBRUARY, MARCH AND APRIL OF 2007 USING LIECA 1103 AND TRIMBLE GPS EQUIPMENT.

5. ALL MONUMENTS AND PROPERTY CORNERS SHOWN ON THIS SURVEY WERE FOUND IN JANUARY 2007.

6. THE CENTERLINE OF THE 20–FOOT WIDE EASEMENT FOR SPUR TRACK WAS BASED UPON AN AS–BUILT LOCATION OF THE EXISTING RAIL LINE.

LEGEND

- FOUND SURFACE MONUMENT AS DESCRIBED
- FOUND ENCASED MONUMENT AS DESCRIBED
- FOUND REBAR AND CAP AS DESCRIBED
- FOUND WHITE PAINTED 'X' AS DESCRIBED
- FOUND NAIL
- SET 1/2" REBAR AND CAP "LS 33133"
- (C) CALCULATED
- (D) DEED
- BUILDING
- ASPHALT
- CONCRETE
- GRAVEL
- EXTRUDED CURB
- UTILITY EASEMENT
- RIGHT OF WAY CENTERLINE
- PROPERTY LINE
- CHAINLINK FENCE
- WOOD FENCE
- RAILROAD TRACKS
- EDGE OF PAVEMENT
- UTILITY POLE W/UG, LIGHT & TRANSFORMER
- UTILITY POLE W/UG & LIGHT
- UTILITY POLE W/LIGHT
- UTILITY POLE
- UTILITY POLE W/TRANSFORMER
- UTILITY POLE W/UG & TRANSFORMER
- GUY ANCHOR
- OSP SERVICE POLE/GUY POLE
- FLAG POLE
- DECIDUOUS TREE (TRUNK SIZE NOTED)
- RAILROAD SWITCH
- TELEPHONE MANHOLE
- WATER MANHOLE
- STORM DRAIN MANHOLE
- CATCH BASIN
- CATCH BASIS – ROUND LID
- SANITARY SEWER MANHOLE
- CLEAN OUT
- BOLLARD/PILING
- TRANSFORMER
- UTILITY VAULT
- POWER PANEL/HANDHOLE
- GAS METER
- GAS VALVE
- HOSE BIB
- IRRIGATION CONTROL VALVE
- LARGE WATER METER
- WATER METER
- WATER VALVE
- FIRE HYDRANT
- POST INDICATOR VALVE
- MONITORING WELL

REFERENCES

1. ALTA COMMITMENT BY CHICAGO TITLE INSURANCE CO. ORDER NO. 4331815, DATED FEB. 15TH, 2007 AT 8:00AM.
2. ALTA COMMITMENT BY CHICAGO TITLE INSURANCE CO. ORDER NO. 4325223, DATED DEC. 12TH, 2006.
3. ALTA COMMITMENT BY CHICAGO TITLE INSURANCE CO. SECOND COMMITMENT ORDER NO. 4331815 DATE APRIL 12TH, 2007.
4. STATUTORY WARRANTY DEED AFN 200701180922.

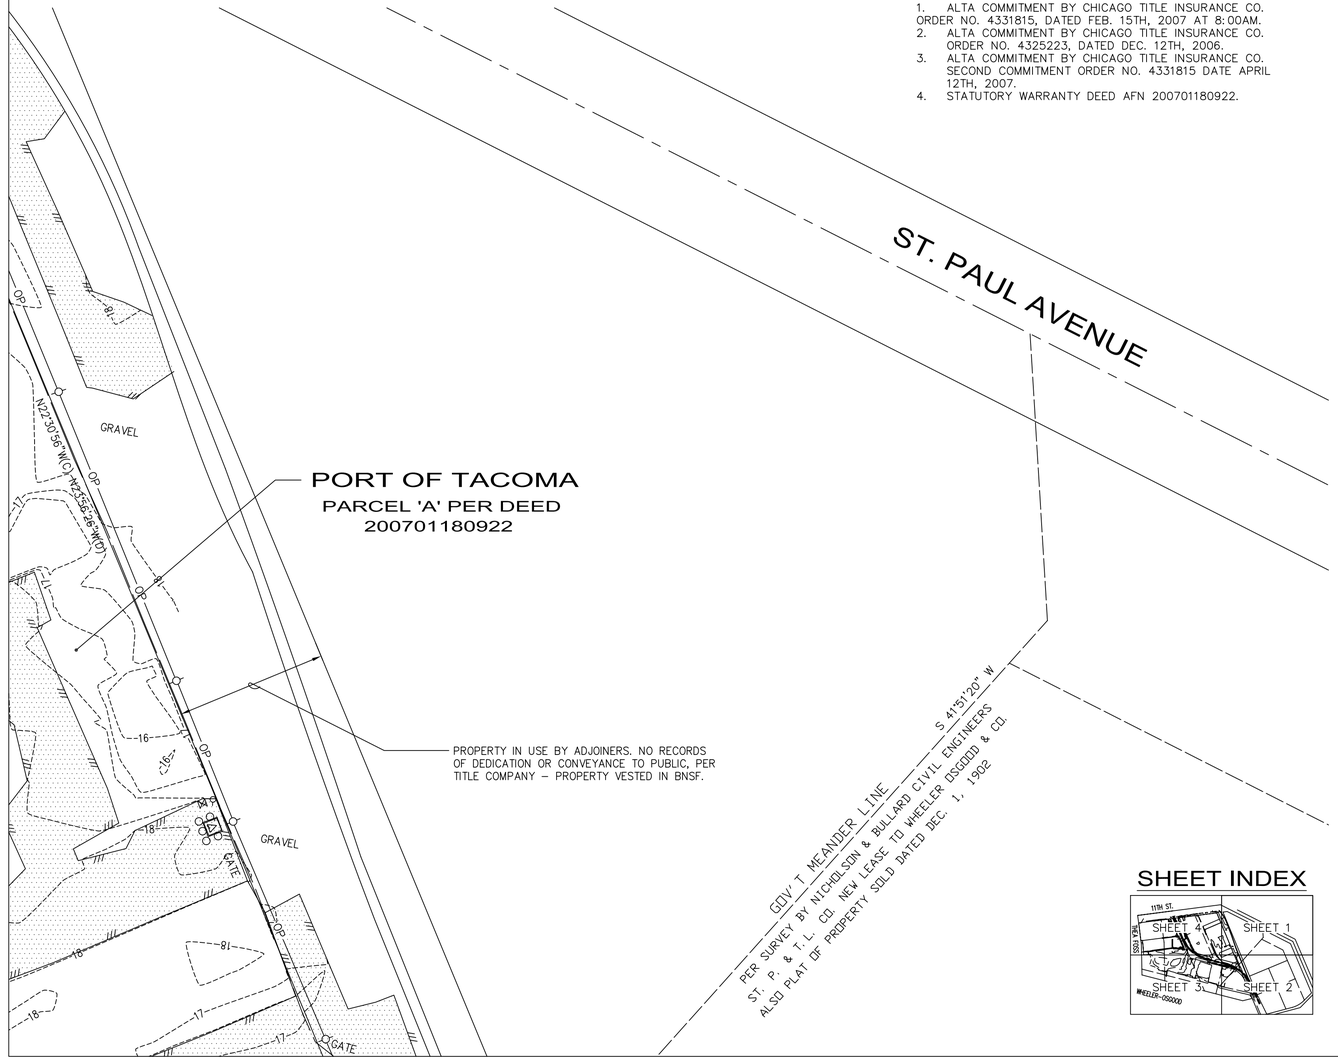

SHEET INDEX

LEGAL DESCRIPTION

PARCEL A
THE NORTH 237.05 FEET OF BLOCK 39, MAP OF TACOMA TIDELANDS AS SURVEYED AND PLATTED BY THE BOARD OF THE TIDE LAND APPRAISERS FOR PIERCE COUNTY, ACCORDING TO PLAT FILED FOR RECORD SEPTEMBER 14, 1895, IN THE OFFICE OF THE COUNTY AUDITOR, AND THAT PORTION OF BLOCK 40 OF SAID MAP OF TACOMA TIDELANDS, DESCRIBED AS FOLLOWS:

BEGINNING AT THE NORTHWEST CORNER OF SAID BLOCK 40; THENCE SOUTH 08°46'53" EAST 237.05 FEET ALONG THE WEST LINE OF SAID BLOCK; THENCE NORTH 81°14' EAST 193.56 FEET PARALLEL WITH SOUTH 11TH STREET; THENCE NORTH 24°51' WEST 246.71 FEET TO THE SOUTH LINE OF SOUTH 11TH STREET; THENCE SOUTH 81°14' WEST 125.23 FEET ALONG THE SOUTH LINE OF SOUTH 11TH STREET TO THE POINT OF BEGINNING. EXCEPT THAT PORTION OF ANY LYING WITHIN THE BOUNDARIES OF THAT CERTAIN PUBLIC RIGHT OF WAY CONVEYED TO THE CITY OF TACOMA BY DEED RECORDED JANUARY 3, 1930 UNDER RECORDING NO. 976504.

SITUATE IN THE CITY OF TACOMA, COUNTY OF PIERCE, STATE OF WASHINGTON.

PARCEL B
BEGINNING AT THE INTERSECTION OF THE SOUTHERLY LINE OF SOUTH 11TH STREET AND THE EASTERLY LINE OF CITY WATERWAY AS BOTH ARE SHOWN ON SUPPLEMENTAL PLAT 5A OF TACOMA TIDE LANDS ON FILE IN THE OFFICE OF THE AUDITOR OF PIERCE COUNTY, THENCE ON SAID EASTERLY LINE OF CITY WATERWAY SOUTH 08°46'53" EAST 237.05 FEET TO THE TRUE POINT OF BEGINNING FOR THIS DESCRIPTION; THENCE CONTINUING ON SAID LINE OF CITY WATERWAY SOUTH 08°46'53" EAST 44.12 FEET; THENCE SOUTH 02°38'08" EAST 106.50 FEET; THENCE LEAVING SAID LINE OF WATERWAY AND RUNNING PARALLEL WITH SAID SOUTHERLY LINE OF SOUTH 11TH STREET NORTH 81°14' EAST 402.312 FEET; THENCE ON A CURVE TO THE RIGHT HAVING A RADIUS OF 401.92 FEET A DISTANCE OF 158.94 FEET THROUGH AN ARC OF 22°39'30"; THENCE NORTH 24°51'32" WEST 188.39 FEET TO THE SOUTHEASTERLY CORNER OF TRACT DEEDED TO VERMONT MARBLE COMPANY ON APRIL 2, 1924; THENCE ON THE SOUTHERLY LINE OF SAID TRACT SOUTH 81°14' WEST 493.563 FEET TO THE TRUE POINT OF BEGINNING.

SITUATE IN THE CITY OF TACOMA, COUNTY OF PIERCE, STATE OF WASHINGTON.

PARCEL C
BEGINNING AT A POINT ON THE SOUTH LINE OF SOUTH 11TH STREET IN THE CITY OF TACOMA, 1039.72 FEET EASTERLY OF ITS POINT OF INTERSECTION WITH THE EAST LINE OF THE CITY WATERWAY; THENCE WESTERLY ALONG SAID SOUTH LINE OF SOUTH 11TH STREET 247.82 FEET; THENCE SOUTHEASTERLY ON A LINE FORMING AN ANGLE OF 73°54'02" WITH SAID SOUTH LINE 158.4 FEET; THENCE NORTHEASTERLY AT RIGHT ANGLE 236.66 FEET; THENCE NORTHWESTERLY 89.69 FEET TO THE POINT OF BEGINNING;

TOGETHER WITH THAT PORTION OF VACATED EAST 11TH STREET ABUTTING SAID PREMISES AND ATTACHED THERETO BY OPERATION OF LAW, AS VACATED BY CITY OF TACOMA ORDINANCE NO. 21230 AND RECORDED UNDER RECORDING NUMBER 2789313.

SITUATE IN THE CITY OF TACOMA, COUNTY OF PIERCE, STATE OF WASHINGTON.

PARCEL D
COMMENCING AT A POINT ON THE SOUTH LINE OF EAST 11TH STREET (FORMERLY SOUTH 11TH STREET), 791.9 FEET EASTERLY OF ITS POINT OF INTERSECTION WITH THE EAST LINE OF THE CITY WATERWAY; THENCE SOUTHEASTERLY ON A LINE HEREINAFTER REFERRED TO AS LINE "A", FORMING AN ANGLE OF 73°54'02" TO THE RIGHT WITH SAID SOUTH STREET LINE, 208.4 FEET TO THE TRUE POINT OF BEGINNING; THENCE NORTHWESTERLY RETRACING SAID LAST NAMED LINE "A" 50 FEET; THENCE NORTHEASTERLY AT RIGHT ANGLES 236.66 FEET; THENCE SOUTHEASTERLY ON A ANGLE OF 90°55'11" TO THE RIGHT, 50.02 FEET; THENCE SOUTHWESTERLY ON A STRAIGHT LINE 235.86 FEET, MORE OR LESS, TO THE TRUE POINT OF BEGINNING.

PARCEL E
COMMENCING AT THE SOUTHWEST CORNER OF GOVERNMENT LOT 8; THENCE NORTH 40°25'50" EAST 295.42 FEET TO THE POINT OF BEGINNING; THENCE ON A CURVE TO THE RIGHT HAVING A RADIUS OF 286.28 FEET THROUGH A CENTRAL ANGLE OF 53°08'48" 202.90 FEET; THENCE SOUTH 23°56'26" EAST TO A POINT ON THE SOUTHWEST BOUNDARY OF LOT 8; THENCE SOUTH 78°45'29" EAST TO THE EASTERLY BOUNDARY OF THE NORTHERN PACIFIC RAILROAD OPERATING PROPERTY; THENCE NORTH 23°56'16" WEST 495.2 FEET, MORE OR LESS, TO THE WESTERLY BOUNDARY OF LOT 8; THENCE SOUTH 40°25'50" WEST 165.01 FEET TO THE POINT OF BEGINNING.

EXCEPT THEREFROM THAT PORTION THEREOF LYING WITHIN THE BOUNDARIES OF THAT CERTAIN TRACT OF LAND CONVEYED TO STUART D. WATTLES ET UX ETAL, BY DEED RECORDED UNDER RECORDING NO. 2771306 AND SUBSEQUENTLY CONVEYED TO THE PORT OF TACOMA BY DEED RECORDED UNDER RECORDING NO. 200701180922.

SITUATE IN THE CITY OF TACOMA, COUNTY OF PIERCE, STATE OF WASHINGTON.

PARCEL A DEED 200701180922
THOSE PORTIONS OF BLOCK 40 AND 40A AS SHOWN ON SUPPLEMENTAL SHEET 5A OF MAP OF TACOMA TIDELANDS, AS SURVEYED AND PLATTED BY THE BOARD OF TIDELAND APPRAISERS FOR PIERCE COUNTY, ACCORDING TO THE PLAT THEREOF RECORDED SEPTEMBER 14, 1895 IN THE OFFICE OF THE COUNTY AUDITOR, AND OF SECTION 4, TOWNSHIP 20 NORTH, RANGE 3 EAST OF THE WILLAMETTE MERIDIAN, DESCRIBED AS FOLLOWS:

COMMENCING AT A POINT ON THE EAST LINE OF THE CITY WATERWAY 689.02 FEET SOUTHERLY MEASURED ALONG THE EAST LINE OF CITY WATERWAY FROM ITS INTERSECTION WITH THE SOUTH LINE OF EAST 11TH STREET (FORMERLY SOUTH 11TH STREET); THENCE NORTH 02°38'08" WEST ALONG SAID EAST LINE 301.35 FEET; THENCE PARALLEL WITH THE SOUTH LINE OF SAID EAST 11TH STREET NORTH 81°14' EAST 402.312 FEET; THENCE ON A CURVE TO THE RIGHT HAVING A RADIUS OF 401.92 FEET A DISTANCE OF 203.11 FEET TO THE EASTERLY LINE OF A TRACT OF LAND CONVEYED TO THE PUGET SOUND IRON & STEEL WORKS BY DEED RECORDED UNDER RECORDING NUMBER 296522 AND THE TRUE POINT OF BEGINNING; THENCE ON SAID EASTERLY LINE SOUTH 24°51'32" EAST 112.453 FEET TO A LINE PARALLEL WITH AND DISTANCE 375 FEET NORTHERLY, MEASURED AT RIGHT ANGLES FROM THE CENTERLINE OF WHEELER–OSGOOD WATERWAY; THENCE SOUTH 77°05'14" EAST ALONG SAID PARALLEL LINE A DISTANCE OF 546.07 FEET TO A POINT OF CURVE; THENCE ALONG A CURVE TO THE RIGHT, HAVING A RADIUS OF 286.28 FEET, THROUGH A CENTRAL ANGLE OF 53°08'48" A DISTANCE OF 265.55 FEET; THENCE NORTH 23°56'26" WEST TO A POINT ON SAID SOUTH LINE OF EAST 11TH STREET 1039.72 FEET EASTERLY OF SAID EAST LINE OF CITY WATERWAY; THENCE WESTERLY ON SAID SOUTH LINE OF EAST 11TH STREET 580.884 FEET; THENCE SOUTH 24°51'32" EAST ALONG SAID EASTERLY LINE OF THE PUGET SOUND IRON & STEEL WORKS TRACT TO THE POINT OF BEGINNING;

TOGETHER WITH THAT PORTION OF VACATED EAST 11TH STREET ADJOINING OR ABUTTING THEREON, WHICH UPON VACATION ATTACHED TO SAID PREMISES BY OPERATION OF LAW, AS VACATED BY THE CITY OF TACOMA ORDINANCE NO. 21230 AND RECORDED UNDER RECORDING NUMBER 2789313;

EXCEPT THE FOLLOWING DESCRIBED PROPERTY:

BEGINNING AT A POINT ON THE SOUTH LINE OF SOUTH 11TH STREET IN THE CITY OF TACOMA, 1039.72 FEET EASTERLY OF ITS POINT OF INTERSECTION WITH THE EAST LINE OF THE CITY WATERWAY; THENCE WESTERLY ALONG SAID SOUTH LINE OF SOUTH 11TH STREET 247.82 FEET; THENCE SOUTHEASTERLY ON A LINE FORMING AN ANGLE OF 73°54'02" WITH SAID SOUTH LINE 158.4 FEET; THENCE NORTHEASTERLY AT RIGHT ANGLE 236.66 FEET; THENCE NORTHWESTERLY 89.69 FEET TO THE POINT OF BEGINNING;

ALSO EXCEPT THE FOLLOWING DESCRIBED PROPERTY:

COMMENCING AT A POINT ON THE SOUTH LINE OF EAST 11TH STREET (FORMERLY SOUTH 11TH STREET), 791.9 FEET EASTERLY OF ITS POINT OF INTERSECTION WITH THE EAST LINE OF THE CITY WATERWAY; THENCE SOUTHEASTERLY ON A LINE HEREINAFTER REFERRED TO AS LINE "A", FORMING AN ANGLE OF 73°54'02" TO THE RIGHT WITH SAID SOUTH STREET LINE, 208.4 FEET TO THE TRUE POINT OF BEGINNING; THENCE NORTHWESTERLY RETRACING SAID LAST NAMED LINE "A" 50 FEET; THENCE NORTHEASTERLY AT RIGHT ANGLES 236.66 FEET; THENCE SOUTHEASTERLY ON AN ANGEL OF 90°55'11" TO THE RIGHT, 50.02 FEET; THENCE SOUTHWESTERLY ON A STRAIGHT LINE 235.86 FEET, MORE OR LESS, TO THE TRUE POINT OF BEGINNING.

PARCEL B DEED 200701180922
THOSE PORTIONS OF BLOCK 39, 40, 40A, 50, 50A AND 50B, AS SHOWN ON SUPPLEMENTAL SHEET 5A OF MAP OF TACOMA TIDELANDS, AS SURVEYED AND PLATTED BY THE BOARD OF TIDELAND APPRAISERS FOR PIERCE COUNTY, ACCORDING TO THE PLAT THEREOF RECORDED SEPTEMBER 14, 1895 IN THE OFFICE OF THE COUNTY AUDITOR, AND OF SECTION 4, TOWNSHIP 20 NORTH, RANGE 3 EAST OF THE WILLAMETTE MERIDIAN, DESCRIBED AS FOLLOWS:

BEGINNING AT A POINT ON THE EAST LINE OF THE CITY WATERWAY 689.02 FEET SOUTHERLY MEASURED ALONG SAID EAST LINE OF CITY WATERWAY, FROM ITS INTERSECTION WITH THE SOUTH LINE OF SAID EAST 11TH STREET (FORMERLY SOUTH 11TH STREET); THENCE NORTH 02°38'08" WEST ALONG SAID EAST LINE, 301.35 FEET; THENCE PARALLEL WITH THE SOUTH LINE OF SAID EAST 11TH STREET, NORTH 81°14' EAST 402.312 FEET; THENCE ON A CURVE TO THE RIGHT HAVING A RADIUS OF 401.92 FEET, A DISTANCE OF 203.11 FEET TO THE EASTERLY LINE OF A TRACT OF LAND CONVEYED TO THE PUGET SOUND IRON & STEEL WORKS BY DEED RECORDED UNDER RECORDING NUMBER 296522; THENCE ON SAID EASTERLY LINE SOUTH 24°51'32" EAST 112.453 FEET TO A LINE PARALLEL WITH AND DISTANT 375 FEET NORTHERLY, MEASURED AT RIGHT ANGLES FROM THE CENTERLINE OF WHEELER–OSGOOD WATERWAY; THENCE SOUTH 77°05'14" EAST ALONG SAID PARALLEL LINE A DISTANCE OF 546.07 FEET TO A POINT OF CURVE; THENCE ALONG A CURVE TO THE RIGHT, HAVING A RADIUS OF 286.28 FEET, THROUGH A CENTRAL ANGLE OF 53°08'48" A DISTANCE OF 265.55 FEET; THENCE SOUTH 23°56'26" EAST 4.95 FEET; THENCE SOUTH 23°56'26" EAST TO A POINT IN THE MOST SOUTHERLY LINE OF THE EASTERLY END OF SAID WHEELER–OSGOOD WATERWAY, AS DESCRIBED IN DEED EXECUTED BY THE NORTHERN PACIFIC RAILWAY COMPANY, RECORDED UNDER RECORDING NUMBER 1799168; THENCE SOUTHWESTERLY ALONG SAID MOST SOUTHERLY LINE TO ITS INTERSECTION WITH THE CENTERLINE TO ITS INTERSECTION WITH OSGOOD WATERWAY; THENCE WESTERLY ALONG SAID CENTERLINE TO ITS INTERSECTION WITH THE EXTENDED EASTERLY LINE OF SAID TRACT CONVEYED TO THE PUGET SOUND IRON & STEEL WORKS. THENCE NORTH 77°05'09" WEST 851.374 FEET TO THE POINT OF BEGINNING.

ALL SITUATE IN THE CITY OF TACOMA, COUNTY OF PIERCE, STATE OF WASHINGTON.

PORT OF TACOMA P.O. BOX 1837
TACOMA, WA 98401 253–383–5841

PORT OF TACOMA USA

MARK	REVISION	BY:	APPROVED:	DATE:

APPROVED
CHIEF ENGINEER – DATE
CHECKED BY – DATE
PROJECT ENGR.– DATE

DRAWING DATE: APRIL 20TH, 2007
PORT ADDRESS:
PORT PARCEL:

DAVID A. IRONMONGER — STATE OF WASHINGTON — 19933 — REGISTERED PROFESSIONAL LAND SURVEYOR — EXPIRES 09/14/07

PORT OF TACOMA
EAST FOSS PARCELS

EP–6316–20
1

SHEET 1 OF 4

CONTRACT NUMBER:
E NUMBER: 2666
PHASE:

TOWNSHIP: 21N RANGE: 3E SECTION: 36
DATUM: HORIZ: WASHINGTON STATE PLANE–SOUTH ZONE VERT: MLLW
DRAWING SCALE: 1" = 40'

FILE NUMBER:P:\LDT\LDT 2004 Survey\1712–051 Petrich Marine\dwg\ADD041207.dwg

MATCH LINE SHEET 1

MATCH LINE SHEET 3

PORT OF TACOMA
PARCEL 'A' PER DEED
200701180922

PORT OF TACOMA
PARCEL 'B' PER DEED
200701180922

PARCEL E

20' WIDE EASEMENT FOR SPUR TRACK PER AFN 2771306, SEE NOTE 5.

N22°30'56"W(C) N23°56'26"W(D)

GOV'T MEANDER LINE

S 41°51'20" W 169.17'

S75°39'38"E(C) S77°05'14"E(D) 544.27'(C) 546.07'(D)

Δ=53°08'45"(C)(D)
L=265.55'(C)(D)
R=286.28'(C)(D)

S 22°30'56" E 492.73'

S22°30'59"E(C) 23°56'26"E(D) 249.63'

OSP

TOP BANK

GOV'T MEANDER LINE
S77°22'59"E

97.82'
S77°22'59"E

DOCK

GATE

TOP BANK

15' EASEMENT FOR ROAD PURPOSES AFN 2771307

C/L WHEELER - OSGOOD WATERWAY

N75°39'38"W (C) N77°05'09"W (D) 520.16'

S76°20'19"W 129.25'

MOST SOUTHERLY LINE OF EASTERLY END OF WHEELER-OSGOOD WATERWAY AS DESCRIBED IN DEED EXECUTED BY NORTHERN PACIFIC RAILROAD CO. RECORDED UNDER AUDITORS FEE NUMBER 1799168.

WHEELER - OSGOOD WATERWAY

LOT 4

LOT 1

LOT 3

SP 176-421

LOT 2

ST. PAUL AVENUE

EAST 15TH STREET

LEGEND

- FOUND SURFACE MONUMENT AS DESCRIBED
- FOUND ENCASED MONUMENT AS DESCRIBED
- FOUND REBAR AND CAP AS DESCRIBED
- FOUND WHITE PAINTED 'X' AS DESCRIBED
- FOUND NAIL
- SET 1/2" REBAR AND CAP "LS 33133"
- (C) CALCULATED
- (D) DEED
- BUILDING
- ASPHALT
- CONCRETE
- GRAVEL
- EXTRUDED CURB
- UTILITY EASEMENT
- RIGHT OF WAY CENTERLINE
- PROPERTY LINE
- CHAINLINK FENCE
- WOOD FENCE
- RAILROAD TRACKS
- EDGE OF PAVEMENT
- RAILROAD SWITCH
- TELEPHONE MANHOLE
- WATER MANHOLE
- STORM DRAIN MANHOLE
- CATCH BASIN
- CATCH BASIS – ROUND LID
- SANITARY SEWER MANHOLE
- CLEAN OUT
- BOLLARD/PILING
- TRANSFORMER
- UTILITY VAULT
- POWER PANEL/HANDHOLE
- UTILITY POLE W/UG, LIGHT & TRANSFORMER
- UTILITY POLE W/UG & LIGHT
- UTILITY POLE W/LIGHT
- UTILITY POLE
- UTILITY POLE W/TRANSFORMER
- UTILITY POLE W/UG & TRANSFORMER
- GUY ANCHOR
- OSP SERVICE POLE/GUY POLE
- FLAG POLE
- DECIDUOUS TREE (TRUNK SIZE NOTED)
- GAS METER
- GAS VALVE
- HOSE BIB
- IRRIGATION CONTROL VALVE
- LARGE WATER METER
- WATER METER
- WATER VALVE
- FIRE HYDRANT
- POST INDICATOR VALVE
- MONITORING WELL

NOTES

1. HORIZONTAL DATUM IS IDENTICAL TO THAT CERTAIN ALTA/ACSM LAND TITLE SURVEY, PREPARED BY SITTS AND HILL ENGINEERS DATED JUNE 26, 2003 AS PROVIDED BY THE PORT OF TACOMA.
2. BASIS OF BEARINGS: NORTH 23°30'01 WEST BETWEEN TWO ENCASED MONUMENTS IN CENTER OF EAST D STREET. SEE MAP FOR LOCATIONS.
3. VERTICAL DATUM: MLLW BASED ON PORT OF TACOMA SURVEY CONTROL MAP BY HUITT–ZOLLARS DATED NOVEMBER 4TH, 2002.
4. FIELD WORK PERFORMED IN JANUARY, FEBRUARY, MARCH AND APRIL OF 2007 USING LIECA 1103 AND TRIMBLE GPS EQUIPMENT.
5. ALL MONUMENTS AND PROPERTY CORNERS SHOWN ON THIS SURVEY WERE FOUND IN JANUARY 2007.
6. THE CENTERLINE OF THE 20–FOOT WIDE EASEMENT FOR SPUR TRACK WAS BASED UPON AN AS–BUILT LOCATION OF THE EXISTING RAIL LINE.

N

SCALE 1"=40'

0 40 80

REFERENCES

1. ALTA COMMITMENT BY CHICAGO TITLE INSURANCE CO. ORDER NO. 4331815, DATED FEB. 15TH, 2007 AT 8:00AM.
2. ALTA COMMITMENT BY CHICAGO TITLE INSURANCE CO. ORDER NO. 4325223, DATED DEC. 12TH, 2006.
3. ALTA COMMITMENT BY CHICAGO TITLE INSURANCE CO. SECOND COMMITMENT ORDER NO. 4331815 DATE APRIL 12TH, 2007.
4. STATUTORY WARRANTY DEED AFN 200701180922.

SHEET INDEX

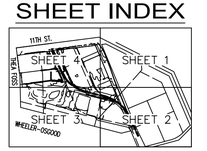

PORT OF TACOMA P.O. BOX 1837
TACOMA, WA 98401 253-383-5841

MARK	REVISION	BY:	APPROVED	DATE:

APPROVED

CHIEF ENGINEER – DATE

CHECKED BY – DATE

PROJECT ENGR.– DATE

DRAWING DATE: APRIL 20TH, 2007
PORT ADDRESS:
PORT PARCEL:

DAVID A. IRONMONGER
STATE OF WASHINGTON
CERTIFICATE NUMBER 18885
REGISTERED PROFESSIONAL LAND SURVEYOR
EXPIRES 06/14/07

PORT OF TACOMA
EAST FOSS PARCELS

TOWNSHIP: 21N RANGE: 3E SECTION: 36
DATUM: HORIZ: WASHINGTON STATE PLANE–SOUTH ZONE VERT: MLLW
DRAWING SCALE: 1" = 40'

EP–6316–20

2

SHEET 2 OF 4

CONTRACT NUMBER:
E NUMBER: 2666
PHASE:

FILE NUMBER:P:\LDT\LDT 2004 Survey\1712–051 Petrich Marine\dwg\ADD041207.dwg

MATCH LINE SHEET 4

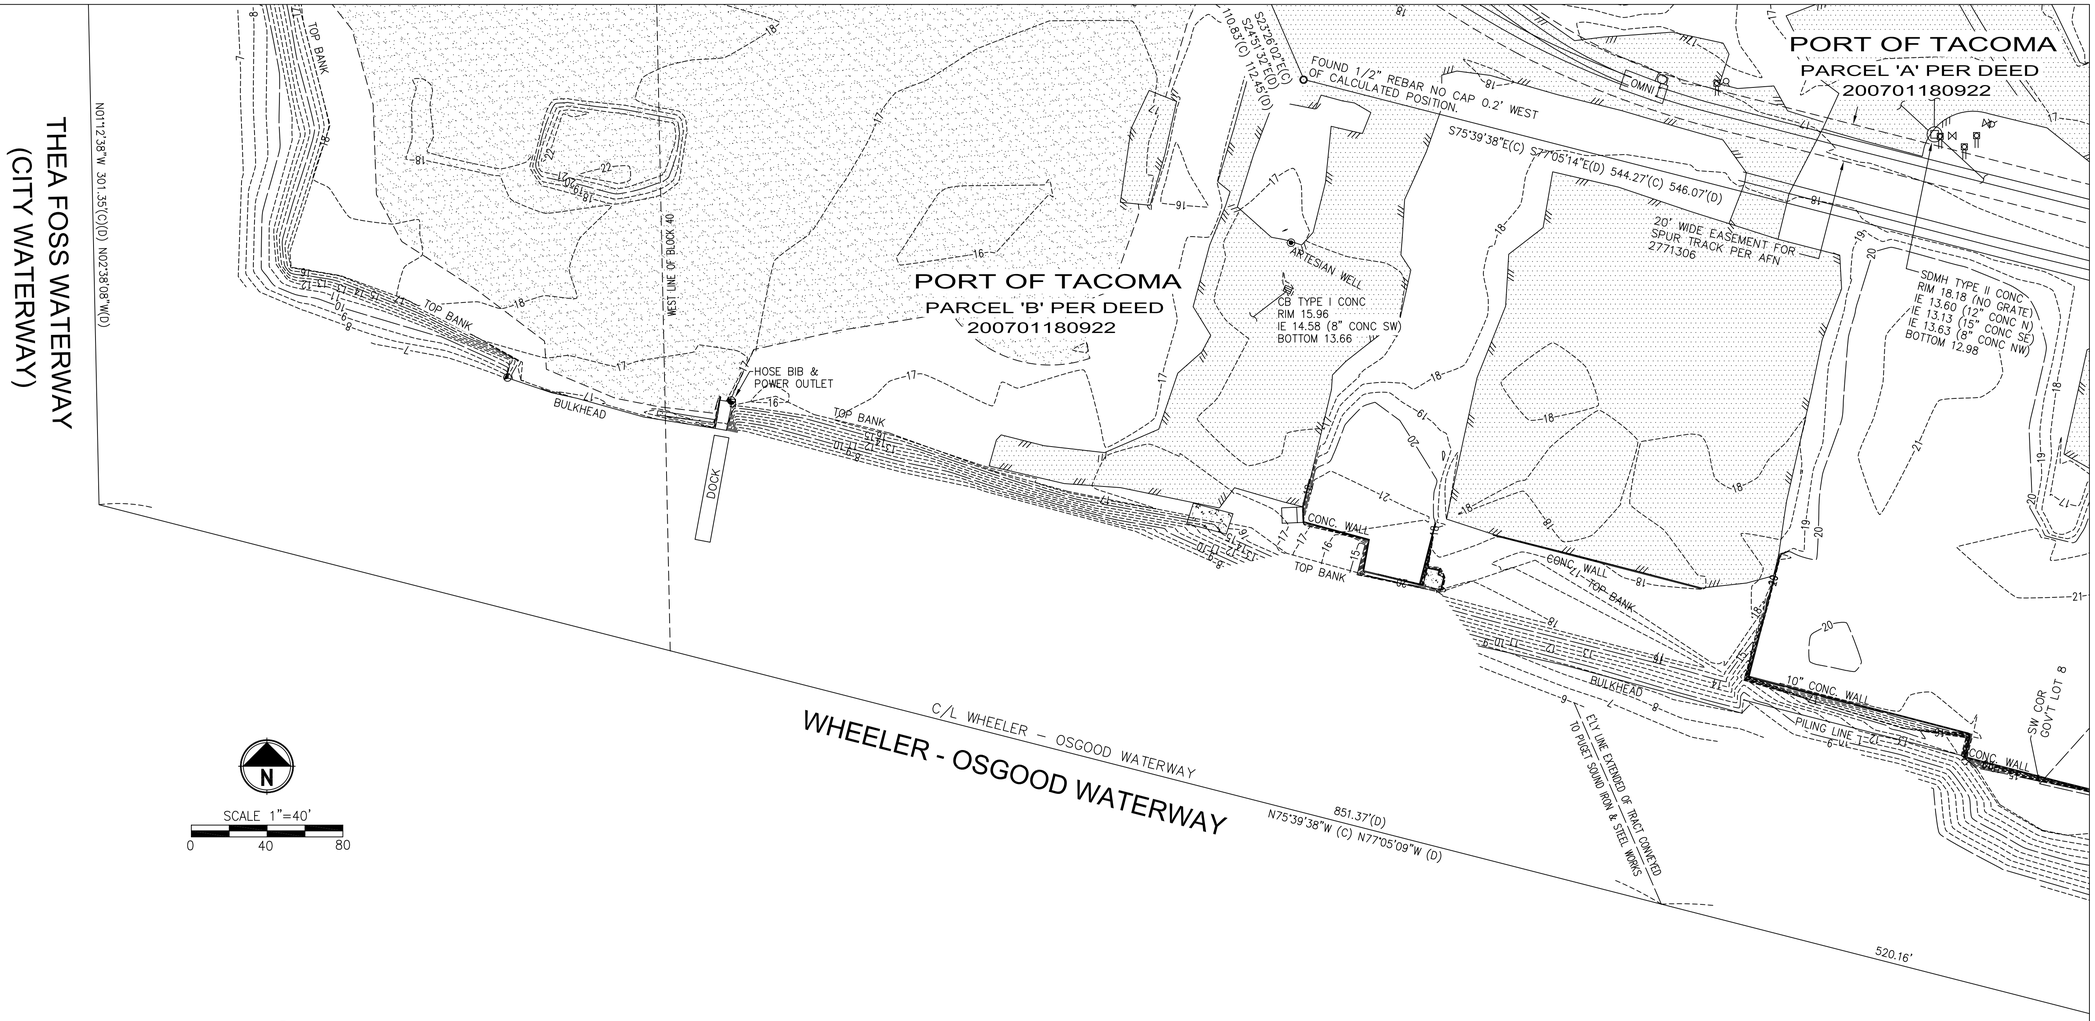

N

SCALE 1"=40'

0 40 80

LEGEND

- FOUND SURFACE MONUMENT AS DESCRIBED
- FOUND ENCASED MONUMENT AS DESCRIBED
- FOUND REBAR AND CAP AS DESCRIBED
- FOUND WHITE PAINTED 'X' AS DESCRIBED
- FOUND NAIL
- SET 1/2" REBAR AND CAP "LS 33133"
- (C) CALCULATED
- (D) DEED
- BUILDING
- ASPHALT
- CONCRETE
- GRAVEL
- EXTRUDED CURB
- UTILITY EASEMENT
- RIGHT OF WAY CENTERLINE
- PROPERTY LINE
- CHAINLINK FENCE
- WOOD FENCE
- RAILROAD TRACKS
- EDGE OF PAVEMENT
- UTILITY POLE W/UG, LIGHT & TRANSFORMER
- UTILITY POLE W/UG & LIGHT
- UTILITY POLE W/LIGHT
- UTILITY POLE
- UTILITY POLE W/TRANSFORMER
- UTILITY POLE W/UG & TRANSFORMER
- GUY ANCHOR
- OSP SERVICE POLE/GUY POLE
- FLAG POLE
- DECIDUOUS TREE (TRUNK SIZE NOTED)
- RAILROAD SWITCH
- TELEPHONE MANHOLE
- WATER MANHOLE
- STORM DRAIN MANHOLE
- CATCH BASIN
- CATCH BASIN – ROUND LID
- SANITARY SEWER MANHOLE
- CLEAN OUT
- BOLLARD/PILING
- TRANSFORMER
- UTILITY VAULT
- POWER PANEL/HANDHOLE
- GAS METER
- GAS VALVE
- HOSE BIB
- IRRIGATION CONTROL VALVE
- LARGE WATER METER
- WATER METER
- WATER VALVE
- FIRE HYDRANT
- POST INDICATOR VALVE
- MONITORING WELL

NOTES

1. HORIZONTAL DATUM IS IDENTICAL TO THAT CERTAIN ALTA/ACSM LAND TITLE SURVEY, PREPARED BY SITTS AND HILL ENGINEERS DATED JUNE 26, 2003 AS PROVIDED BY THE PORT OF TACOMA.

2. BASIS OF BEARINGS: NORTH 23°30'01 WEST BETWEEN TWO ENCASED MONUMENTS IN CENTER OF EAST D STREET. SEE MAP FOR LOCATIONS.

3. VERTICAL DATUM: MLLW BASED ON PORT OF TACOMA SURVEY CONTROL MAP BY HUITT–ZOLLARS DATED NOVEMBER 4TH, 2002.

4. FIELD WORK PERFORMED IN JANUARY, FEBRUARY, MARCH AND APRIL OF 2007 USING LIECA 1103 AND TRIMBLE GPS EQUIPMENT.

5. ALL MONUMENTS AND PROPERTY CORNERS SHOWN ON THIS SURVEY WERE FOUND IN JANUARY 2007.

6. THE CENTERLINE OF THE 20–FOOT WIDE EASEMENT FOR SPUR TRACK WAS BASED UPON AN AS–BUILT LOCATION OF THE EXISTING RAIL LINE.

REFERENCES

1. ALTA COMMITMENT BY CHICAGO TITLE INSURANCE CO. ORDER NO. 4331815, DATED FEB. 15TH, 2007 AT 8:00AM.
2. ALTA COMMITMENT BY CHICAGO TITLE INSURANCE CO. ORDER NO. 4325223, DATED DEC. 12TH, 2006.
3. ALTA COMMITMENT BY CHICAGO TITLE INSURANCE CO. SECOND COMMITMENT ORDER NO. 4331815 DATE APRIL 12TH, 2007.
4. STATUTORY WARRANTY DEED AFN 200701180922.

SHEET INDEX

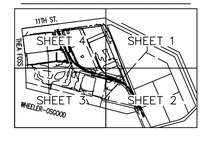

MATCH LINE SHEET 2

PORT OF TACOMA P.O. BOX 1837
TACOMA, WA 98401 253-383-5841

MARK	REVISION	BY:	APPROVED:	DATE:

APPROVED

CHECKED BY – DATE

CHIEF ENGINEER – DATE

PROJECT ENGR.– DATE

DRAWING DATE: APRIL 20TH, 2007
PORT ADDRESS:
PORT PARCEL:

DAVID A. IRONMONGER — STATE OF WASHINGTON — 22855 — REGISTERED PROFESSIONAL LAND SURVEYOR — EXPIRES 06/14/07

PORT OF TACOMA
EAST FOSS PARCELS

EP-6316-20
3
SHEET 3 OF 4

CONTRACT NUMBER:
E NUMBER: 2666
PHASE:

TOWNSHIP: 21N RANGE: 3E SECTION: 36
DATUM: HORIZ: WASHINGTON STATE PLANE–SOUTH ZONE VERT: MLLW
DRAWING SCALE: 1" = 40'

FILE NUMBER:P:\LDT\LDT 2004 Survey\1712-051 Petrich Marine\dwg\ADD041207.dwg

LEGEND

- FOUND SURFACE MONUMENT AS DESCRIBED
- FOUND ENCASED MONUMENT AS DESCRIBED
- FOUND REBAR AND CAP AS DESCRIBED
- FOUND WHITE PAINTED 'X' AS DESCRIBED
- FOUND NAIL
- SET 1/2" REBAR AND CAP "LS 33133"
- (C) CALCULATED
- (D) DEED
- BUILDING
- ASPHALT
- CONCRETE
- GRAVEL
- EXTRUDED CURB
- UTILITY EASEMENT
- RIGHT OF WAY CENTERLINE
- PROPERTY LINE
- CHAINLINK FENCE
- WOOD FENCE
- RAILROAD TRACKS
- EDGE OF PAVEMENT
- UTILITY POLE W/UG, LIGHT & TRANSFORMER
- UTILITY POLE W/UG & LIGHT
- UTILITY POLE W/LIGHT
- UTILITY POLE
- UTILITY POLE W/TRANSFORMER
- UTILITY POLE W/UG & TRANSFORMER
- GUY ANCHOR
- OSP SERVICE POLE/GUY POLE
- FLAG POLE
- DECIDUOUS TREE (TRUNK SIZE NOTED)
- RAILROAD SWITCH
- TELEPHONE MANHOLE
- WATER MANHOLE
- STORM DRAIN MANHOLE
- CATCH BASIN
- CATCH BASIS – ROUND LID
- SANITARY SEWER MANHOLE
- CLEAN OUT
- BOLLARD/PILING
- TRANSFORMER
- UTILITY VAULT
- POWER PANEL/HANDHOLE
- GAS METER
- GAS VALVE
- HOSE BIB
- IRRIGATION CONTROL VALVE
- LARGE WATER METER
- WATER METER
- WATER VALVE
- FIRE HYDRANT
- POST INDICATOR VALVE
- MONITORING WELL

NOTES

1. HORIZONTAL DATUM IS IDENTICAL TO THAT CERTAIN ALTA/ACSM LAND TITLE SURVEY, PREPARED BY SITTS AND HILL ENGINEERS DATED JUNE 26, 2003 AS PROVIDED BY THE PORT OF TACOMA.
2. BASIS OF BEARINGS: NORTH 23°30'01 WEST BETWEEN TWO ENCASED MONUMENTS IN CENTER OF EAST D STREET. SEE MAP FOR LOCATIONS.
3. VERTICAL DATUM: MLLW BASED ON PORT OF TACOMA SURVEY CONTROL MAP BY HUITT–ZOLLARS DATED NOVEMBER 4TH, 2002.
4. FIELD WORK PERFORMED IN JANUARY, FEBRUARY, MARCH AND APRIL OF 2007 USING LIECA 1103 AND TRIMBLE GPS EQUIPMENT.
5. ALL MONUMENTS AND PROPERTY CORNERS SHOWN ON THIS SURVEY WERE FOUND IN JANUARY 2007.
6. THE CENTERLINE OF THE 20–FOOT WIDE EASEMENT FOR SPUR TRACK WAS BASED UPON AN AS–BUILT LOCATION OF THE EXISTING RAIL LINE.

REFERENCES

1. ALTA COMMITMENT BY CHICAGO TITLE INSURANCE CO. ORDER NO. 4331815, DATED FEB. 15TH, 2007 AT 8:00AM.
2. ALTA COMMITMENT BY CHICAGO TITLE INSURANCE CO. ORDER NO. 4325223, DATED DEC. 12TH, 2006.
3. ALTA COMMITMENT BY CHICAGO TITLE INSURANCE CO. SECOND COMMITMENT ORDER NO. 4331815 DATE APRIL 12TH, 2007.
4. STATUTORY WARRANTY DEED AFN 200701180922.

N

SCALE 1"=40'

0 40 80

FOUND ENCASED BRASS MONUMENT W/ 'X'

526.47'(M)
N 23°30'01" W

FOUND ENCASED BRASS MONUMENT W/ 'X'

EAST D STREET

104.12'
N23°30'01"W

629.66'
N 82°39'57" E

EAST 11TH STREET (FORMERLY SOUTH 11TH STREET)

472.48'
N 82°39'57" E

FOUND 0.5' X 0.5' CONC. MONUMENT W/GROOVED 'X' 0.11' NORTH OF PROP. COR.

RECORD OF SURVEY FOR QWEST AFN 200307315010. FOUND CORNERS SET PER SAID SURVEY.

CB TYPE I CONC
RIM 16.79
IE 14.34 (8" CONC N)
BOTTOM 13.49

11TH STREET VACATION AFN 2789313

FOUND REBAR & CAP MARKED "BERG LS 11278" 0.03' NORTH OF PROP. COR.

FOUND REBAR & CAP MARKED "BERG LS 11278" 0.03' NORTH OF PROP. COR.

247.82'
S 82°39'57" W

TPOB PARCEL C

S22°30'56"E 89.69'

N82°39'56"E 333.06'

73°54'02"

STORM STRUCTURE FILLED WITH DEBRIS.

PARCEL C

90°55'11" 50.01'

236.66'
N 66°33'59" E

FOUND REBAR AND CAP MARKED "LS11278 BERG" 0.8' EAST OF PROPERTY CORNER.

208.40'

90°

50.00'

235.86'
N 66°33'59" E

PARCEL D

PORT OF TACOMA
PARCEL 'A' PER DEED
200701180922

TPOB PARCEL D
FOUND WHITE PAINTED 'X' IN CONCRETE 0.02' WEST OF PROPERTY CORNER.

THEA FOSS WATERWAY (CITY WATERWAY)

EASTERLY LINE OF CITY WATERWAY

100'

TOP BANK

DOCK

S07°21'24"E (S08°46'53"E DEED)

237.05'

PILING LINE

SOUTHERLY LINE OF SOUTH 11TH STREET AND NORTH LINE OF BLOCK 39.

8' CHAINLINK GATE

COMMUNICATION EASEMENT AFN 8405300186

AUTO SPRINKLER VALVE

GRAVEL

125.23'

300'

S82°39'56"W (S81°14'W DEED)

NW CORNER OF BLOCK 40

18' WIDE EASEMENT FOR SPUR TRACK PER AFN 1311423

BLOCK 40
TACOMA TIDELANDS

BLOCK 39
TACOMA TIDELANDS

237.05'
S07°21'24"E (S08°46'53"E DEED)

WEST LINE OF BLOCK 40

PARCEL A

SOUTHEASTERLY CORNER OF TRACT DEEDED TO VERMONT MARBLE COMPANY ON APRIL 2ND, 1924. FOUND 1/2" REBAR AND CAP MARKED "LS19635" 0.10' WEST OF PROPERTY CORNER.

SSMH TYPE II CONC
RIM 17.56
IE 10.98 (8" CONC N&S)
IE 11.86 (8" PVC SW)
IE 11.36 (8" CONC W)

S23°26'01"E 246.73'
(N24°51'W 246.71' DEED)

N23°26'01"W 454.75'

UN–NAMED PUBLIC RIGHT OF WAY
QUIT CLAIM DEED 976507
VOL 516, PAGE 613

193.56'

AFN 1581177

AFN 1573382

300.00'

S82°39'57"W 493.56'
(S81°14'W DEED)

TPOB PARCEL B

"STOP"

(N24°51'32"W 188.39' DEED)
N23°26'01"W 188.43'

AFN 1306436

ABANDONED RAIL SPUR

SUMP PUMP

Δ=22°39'33"
(Δ=22°39'30"DEED)
L=158.95'
R=401.92'

20' WIDE EASEMENT SPUR TRACK PER AFN 2771306

PARCEL B

44.12' DOCK

CONC. WALL

TOP BANK

106.50'
S01°12'38"E
(S02°38'08"E DEED)

6' WOOD FENCE ON CONC. WALL

(N 81°14' E DEED)
N 82°39'57" E 402.31'

AFN 1573382

POWER PANEL

TANK

AFN 1577046

PORT OF TACOMA
PARCEL 'B' PER DEED
200701180922

Δ=28°50'30"
L=202.32'(C) 203.11(D)
R=401.92'

S52°28'02"E(C)
S54°53'32"E(D)
110.83'(C) 112.45'(D)

MATCH LINE SHEET 1

MATCH LINE SHEET 3

SHEET INDEX

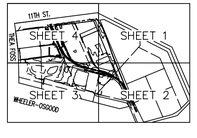

PORT OF TACOMA P.O. BOX 1837
TACOMA, WA 98401 253–383–5841

PORT OF TACOMA USA

MARK	REVISION	BY:	APPROVED:	DATE:

CHECKED BY – DATE

PROJECT ENGR.– DATE

APPROVED

CHIEF ENGINEER – DATE

DAVID A. IRONMONGER — 19414 — REGISTERED PROFESSIONAL LAND SURVEYOR — STATE OF WASHINGTON — EXPIRES 06/14/07

PORT OF TACOMA
EAST FOSS PARCELS

EP–6316–20

4

SHEET 4 OF 4

DRAWING DATE:	APRIL 20TH, 2007
PORT ADDRESS:	
PORT PARCEL:	
CONTRACT NUMBER:	
E NUMBER:	26666
PHASE:	
TOWNSHIP:	21N RANGE: 3E SECTION: 36
DATUM:	HORIZ: WASHINGTON STATE PLANE–SOUTH ZONE VERT: MLLW
DRAWING SCALE:	1" = 40'

FILE NUMBER:P:\LDT\LDT 2004 Survey\1712–051 Petrich Marine\dwg\ADD041207.dwg

VICINITY MAP

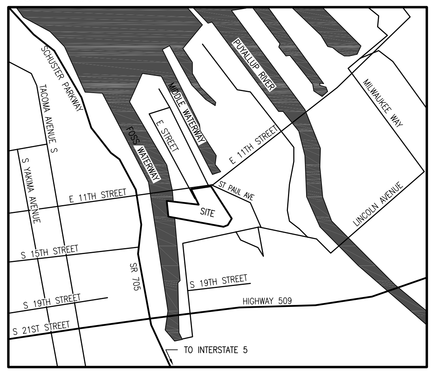

LEGAL DESCRIPTION

PARCEL A

THOSE PORTIONS OF BLOCKS 40 AND 40A AS SHOWN ON SUPPLEMENTAL SHEET 5 A OF MAP OF TACOMA TIDELANDS, AS SURVEYED AND PLATTED BY THE BOARD OF TIDELAND APPRAISERS FOR PIERCE COUNTY, ACCORDING TO PLAT FILED FOR RECORD SEPTEMBER 14, 1895, IN THE OFFICE OF THE COUNTY AUDITOR, AND SECTION 4, TOWNSHIP 20 NORTH, RANGE 3 EAST, W.M., IN PIERCE COUNTY, WASHINGTON, DESCRIBED AS FOLLOWS:

COMMENCING AT A POINT ON THE EAST LINE OF THE CITY WATERWAY 689.02 FEET SOUTHERLY MEASURED ALONG THE EAST LINE OF CITY WATERWAY, FROM ITS INTERSECTION WITH THE SOUTH LINE OF EAST 11TH STREET (FORMERLY SOUTH 11TH STREET);

THENCE NORTH 2°38'08" WEST ALONG SAID EAST LINE 301.35 FEET;

THENCE PARALLEL WITH THE SOUTH LINE OF SAID EAST 11TH STREET NORTH 81°14' EAST 402.312 FEET;

THENCE ON A CURVE TO THE RIGHT, HAVING A RADIUS OF 401.92 FEET A DISTANCE OF 203.11 FEET TO THE EASTERLY LINE OF A TRACT OF LAND CONVEYED TO THE PUGET SOUND IRON AND STEEL WORKS BY DEED RECORDED UNDER RECORDING NO. 296522 AND THE TRUE POINT OF BEGINNING;

THENCE ON SAID EASTERLY LINE SOUTH 24°51'32" EAST 112.453 FEET TO A LINE PARALLEL WITH AND DISTANCE 375 FEET NORTHERLY, MEASURED AT RIGHT ANGLES FROM THE CENTER LINE OF WHEELER–OSGOOD WATERWAY;

THENCE SOUTH 77°05'14" EAST ALONG SAID PARALLEL LINE A DISTANCE OF 546.07 FEET TO A POINT OF CURVE;

THENCE ALONG A CURVE TO THE RIGHT, HAVING A RADIUS OF 286.28 FEET, THROUGH AN ANGLE OF 53°08'48" A DISTANCE OF 265.55 FEET;

THENCE NORTH 23°56'26" WEST TO A POINT ON SAID SOUTH LINE OF EAST 11TH STREET 1039.72 FEET EASTERLY OF SAID EAST LINE OF CITY WATERWAY;

THENCE WESTERLY ON SAID SOUTH LINE OF EAST 11TH STREET 580.884 FEET:

THENCE SOUTH 24°51'32" EAST ALONG SAID EASTERLY LINE OF THE PUGET SOUND IRON AND STEEL WORKS TRACT TO THE POINT OF BEGINNING;

TOGETHER WITH THAT PORTION OF VACATED EAST 11TH STREET ADJOINING OR ABUTTING THEREON, WHICH UPON VACATION, ATTACHED TO SAID PREMISES BY OPERATION OF LAW, AS VACATED BY CITY OF TACOMA ORDINANCE NO. 21230 RECORDED UNDER RECORDING NO. 2789313;

EXCEPT THE FOLLOWING DESCRIBED PROPERTY:

BEGINNING AT A POINT ON THE SOUTH LINE OF SOUTH 11TH STREET IN THE CITY OF TACOMA, 1039.72 FEET EASTERLY OF ITS POINT OF INTERSECTION WITH THE EAST LINE OF THE CITY WATERWAY;

THENCE WESTERLY ALONG SAID SOUTH LINE OF SOUTH 11TH STREET 247.82 FEET;

THENCE SOUTHEASTERLY ON A LINE FORMING AN ANGLE OF 7°54'02" WITH THE SAID SOUTH LINE 158.4 FEET;

THENCE NORTHEASTERLY AT RIGHT ANGLE 236.66 FEET;

THENCE NORTHWESTERLY 89.69 FEET TO THE POINT OF BEGINNING;

ALSO EXCEPT THE FOLLOWING DESCRIBED PROPERTY:

COMMENCING AT A POINT ON THE SOUTH LINE OF EAST 11TH STREET (FORMERLY SOUTH 11TH STREET), 791.9 FEET EASTERLY OF ITS POINT OF INTERSECTION WITH THE EAST LINE OF THE CITY WATERWAY;

THENCE SOUTHEASTERLY ON A LINE HEREINAFTER REFERRED TO A LINE "A", FORMING AN ANGLE OF 7°54'02" TO THE RIGHT WITH SAID SOUTH STREET LINE, 208.4 FEET TO THE TRUE POINT OF BEGINNING;

THENCE NORTHWESTERLY RETRACING SAID LAST NAMED LINE "A" 50 FEET;

THENCE NORTHEASTERLY AT RIGHT ANGLES 236.66 FEET;

THENCE SOUTHEASTERLY ON AN ANGLE OF 90°55'11" TO RIGHT, 50.02 FEET;

THENCE SOUTHWESTERLY ON A STRAIGHT LINE 235.86 FEET, MORE OR LESS, TO THE POINT OF BEGINNING.

PARCEL B

THOSE PORTIONS OF BLOCKS 39, 40, 40A, 50, 50A AND 50B AS SHOWN ON SUPPLEMENTAL SHEET 5A OF MAP OF TACOMA TIDELANDS, AS SURVEYED AND PLATTED BY THE BOARD OF TIDELAND APPRAISERS FOR PIERCE COUNTY, ACCORDING TO PLAT FILED FOR RECORD SEPTEMBER 14, 1895 IN THE OFFICE OF THE COUNTY AUDITOR, AND OF SECTION 4, TOWNSHIP 20 NORTH, RANGE 3 EAST, W.M., IN PIERCE COUNTY, WASHINGTON, DESCRIBED AS FOLLOWS:

BEGINNING AT A POINT ON THE EAST LINE OF THE CITY WATERWAY 689.02 FEET SOUTHERLY MEASURED ALONG SAID EAST LINE OF CITY WATERWAY, FROM ITS INTERSECTIONS WITH THE SOUTH LINE OF EAST 11TH STREET (FORMERLY SOUTH 11TH STREET);

THENCE NORTH 2°38'08" WEST ALONG SAID EAST LINE, 301.35 FEET;

THENCE PARALLEL WITH THE SOUTH LINE OF SAID EAST 11TH STREET, NORTH 81°14' EAST 402.312 FEET;

THENCE ON A CURVE TO THE RIGHT, HAVING A RADIUS OF 401.92 FEET, A DISTANCE OF 203.11 FEET TO THE EASTERLY LINE OF A TRACT OF LINE CONVEYED TO THE PUGET SOUND IRON AND STEEL WORKS BY DEED RECORDED UNDER RECORDING NO. 296522;

THENCE ON SAID EASTERLY LINE SOUTH 24°51'32" EAST 112.453 FEET TO A LINE PARALLEL WITH AND DISTANT 375 FEET NORTHERLY, MEASURED AT RIGHT ANGLES FROM THE CENTER LINE OF WHEELER–OSGOOD WATERWAY;

THENCE SOUTH 77°05'14" EAST ALONG SAID PARALLEL LINE A DISTANCE OF 546.07 FEET TO A POINT OF CURVE;

THENCE ALONG A CURVE TO THE RIGHT, HAVING A RADIUS OF 286.28 FEET, THROUGH AN ANGLE OF 53°08'48", A DISTANCE OF 265.55 FEET;

THENCE SOUTH 23°56'26" EAST 4.95 FEET;

THENCE SOUTH 23°56'26" EAST TO A POINT IN THE MOST SOUTHERLY LINE OF THE EASTERLY END OF SAID WHEELER–OSGOOD WATERWAY, AS DESCRIBED IN DEED EXECUTED BY THE NORTHERN PACIFIC RAILWAY COMPANY, RECORDED UNDER RECORDING NO. 1799168;

THENCE SOUTHWESTERLY ALONG SAID MOST SOUTHERLY LINE TO ITS INTERSECTION WITH THE CENTER LINE TO ITS INTERSECTION WITH OSGOOD WATERWAY;

THENCE WESTERLY ALONG SAID CENTERLINE TO ITS INTERSECTION WITH THE EXTENDED EASTERLY LINE OF SAID TRACT CONVEYED TO THE PUGET SOUND IRON AND STEEL WORKS;

THENCE NORTH 77°05'09" WEST 851.374 FEET TO THE POINT OF BEGINNING.

ZONING

M2 HEAVY INDUSTRIAL

NOTES

1. AREA
   PARCEL A = 8.0 ACRES
   PARCEL B = 12.6 ACRES
2. TITLE REPORT PREPARED BY FIRST AMERICAN TITLE INSURANCE COMPANY.
   DATED APRIL 4, 2003 AT 8:00 AM.
   ORDER NUMBER: 216311-T1
3. FIELD WORK PERFORMED IN JUNE 2003.

CERTIFICATION

THIS IS TO CERTIFY THAT THIS MAP OR PLAT AND THE SURVEY ON WHICH IT IS BASED WERE MADE IN ACCORDANCE WITH "MINIMUM STANDARD DETAIL REQUIREMENTS FOR ALTA/ACSM LAND TITLE SURVEYS," JOINTLY ESTABLISHED AND ADOPTED BY ALTA, ACSM AND NSPS IN 1999, AND INCLUDES ITEMS 1, 2, 4–11A,14–16 OF TABLE A THEREOF. PURSUANT TO THE ACCURACY STANDARDS AS ADOPTED BY ALTA, NSPS, AND ACSM AND IN EFFECT ON THE DATE OF THIS CERTIFICATION, UNDERSIGNED FURTHER CERTIFIES THAT PROPER FIELD PROCEDURES, INSTRUMENTATION AND ADEQUATE SURVEY PERSONNEL WERE EMPLOYED IN ORDER TO ACHIEVE RESULTS COMPARABLE TO THOSE OUTLINED IN THE "MINIMUM ANGLE, DISTANCE AND CLOSURE REQUIREMENTS FOR SURVEY MEASUREMENTS WHICH CONTROL LAND BOUNDARIES FOR ALTA/ACSM LAND TITLE SURVEYS."

ROBERT N. ERB, PLS 18082 — 6-26-03

EXCEPTIONS

NO.	RECORDING NO.	REMARKS
1.	NA	GENERAL TAXES
2.	NA	GENERAL TAXES
3.	NA	GENERAL TAXES
4.	NA	FACILITY CHARGES
5.	1577046	POWER EASEMENT
6.	1577047	POWER EASEMENT
* 7.	1671704	POWER EASEMENT
8.	2771306	RAILROAD EASEMENT
9.	2879441	GAS EASEMENT
10.	296521	WATERWAY EASEMENT
	1275329	
	1763952	
	1799168	
11.	8908110091	RIGHTS OF THE PUBLIC
12.	2006682	POWER EASEMENT
13.	NA	RIGHTS OF THE PUBLIC
14.	NA	SUBMERGED LAND ACT
15.	NA	PILE AND BULKHEAD LINE
16.	1763952	POWER EASEMENT

* NOT ABLE TO PLOT ON SURVEY

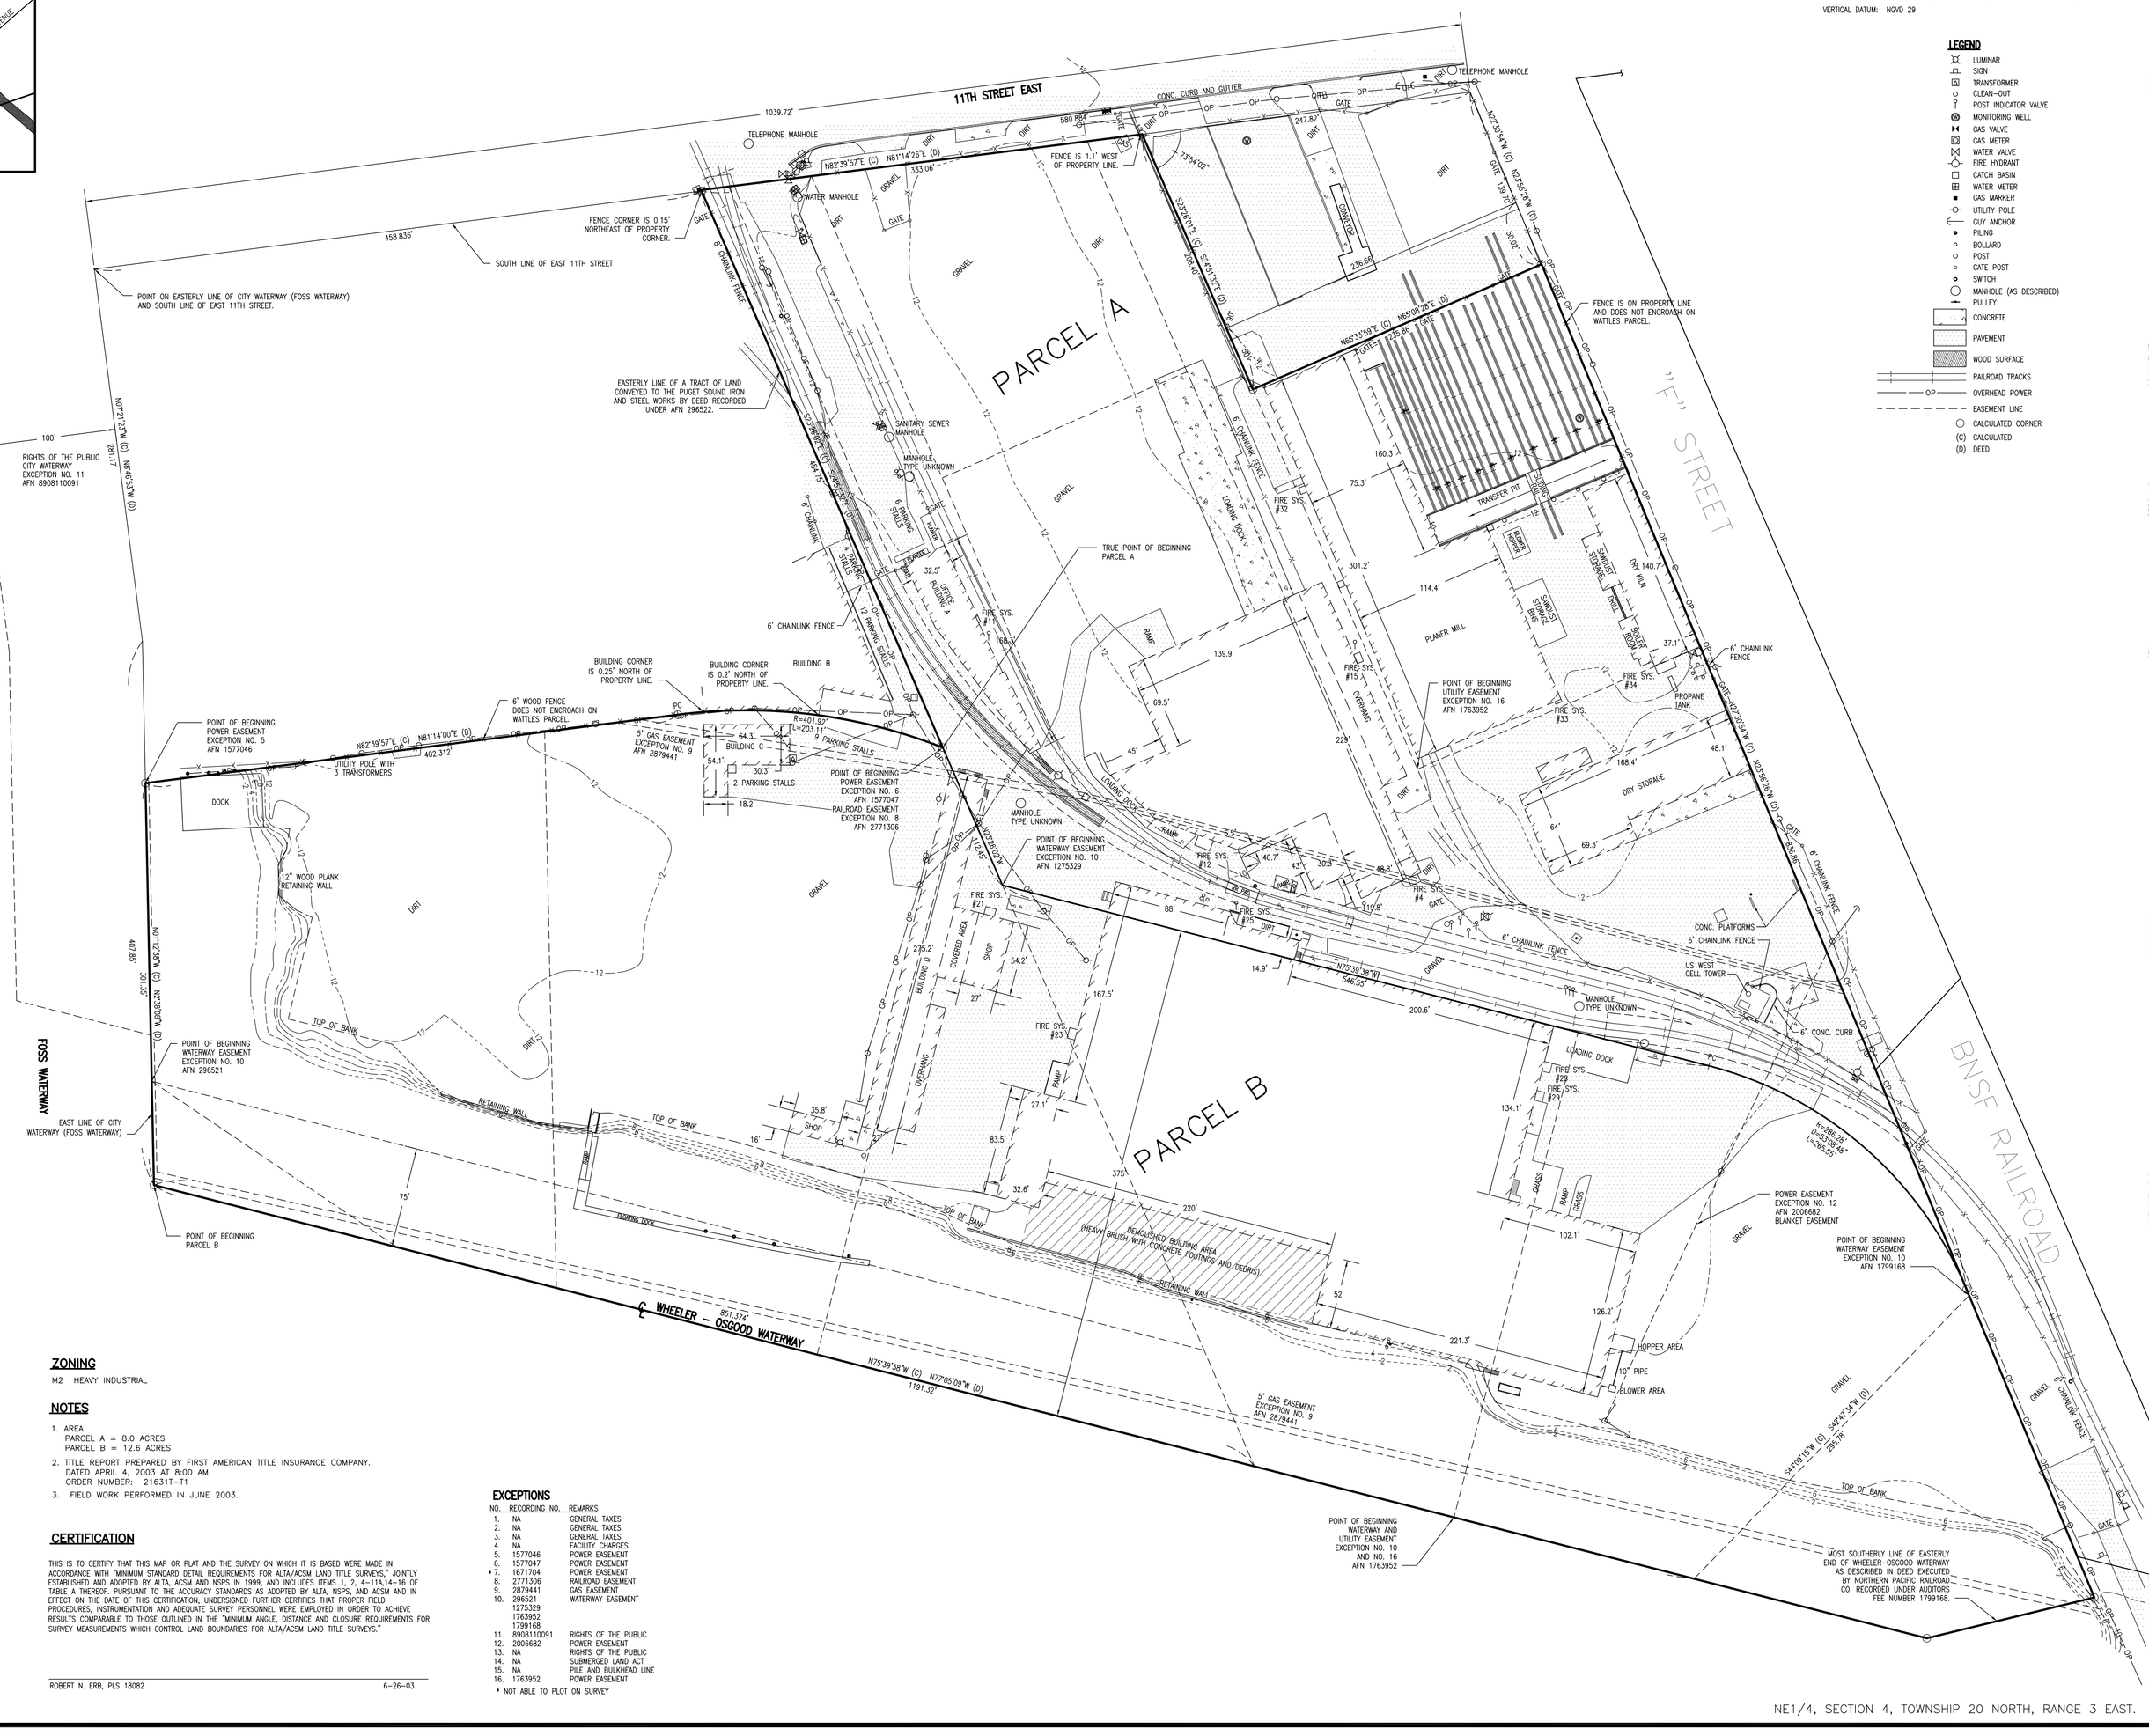

NORTH
SCALE: 1"=50'
50 0 50 100

HORIZONTAL DATUM: WASHINGTON STATE GRID COORDINATE SYSTEM NAD 83.
VERTICAL DATUM: NGVD 29

LEGEND

- LUMINAR
- SIGN
- TRANSFORMER
- CLEAN–OUT
- POST INDICATOR VALVE
- MONITORING WELL
- GAS VALVE
- GAS METER
- WATER VALVE
- FIRE HYDRANT
- CATCH BASIN
- WATER METER
- GAS MARKER
- UTILITY POLE
- GUY ANCHOR
- PILING
- BOLLARD
- POST
- GATE POST
- SWITCH
- MANHOLE (AS DESCRIBED)
- PULLEY
- CONCRETE
- PAVEMENT
- WOOD SURFACE
- RAILROAD TRACKS
- OP — OVERHEAD POWER
- EASEMENT LINE
- CALCULATED CORNER
- (C) CALCULATED
- (D) DEED

REVISION

CONSULTANT

APPROVALS
DESIGNED RNE
DRAWN MJK
CHECKED RNE
DATE 6-26-03
SCALE 1"=50'

SEAL: ROBERT N. ERB, WASHINGTON, OREGON, TEXAS, PROFESSIONAL ENGINEER, EXPIRES: MAY 12, 2006

PREPARED BY
SITTS & HILL ENGINEERS, INC.
CIVIL • STRUCTURAL • SURVEYING
2901 S. 40th ST. TACOMA, WA. 98409 (253) 474-9449

PREPARED FOR
PORT OF TACOMA
P.O. BOX 1837
TACOMA, WA 98401-1837
(206) 383-5841

PROJECT
WATTLES PARCEL

SHEET TITLE
ALTA/ACSM LAND TITLE SURVEY

SHEET NO.
1 OF 1

PROJECT NO.
11021.160

NE1/4, SECTION 4, TOWNSHIP 20 NORTH, RANGE 3 EAST.

I:\2021\ALTA.DWG 30X42-2D MJK 6-26-03

Appendix H
Database Search Findings

Government Records Report | 2023

With Platinum Review

Order Number: 85169

Report Generated: 03/31/2023

Project Name: Wheeler Osgood 2

Project Number: 230092-03.01

Wheeler Osgood
1203 E D St
Tacoma, WA 98421

Contact us at:
(866) 211-2028
envirositecorp.com

Table of Contents 2023

Section	Page
Executive Summary	1
Executive Summary by Distance	2
Executive Summary by Database	20
Property Proximity Map	151
Area Map	152
Map Findings Summary	153
Map Findings	159
Unmappable Summary	6764
Environmental Records Searched	6765
Geological Landscape Section	6786
Geological Landscape Section Soil Map	6789
Geological Landscape Section Summary	6790
Geological Findings Map	6795
Geological Landscape Section Map Findings	6796
Geological Landscape Section Map Findings Radon	7659
Geological Landscape Records Searched	7660

Disclaimer - Copyright and Trademark Notice

All information contained in this report are based on data available from various public, government and other sources and are based upon the best data available from those sources. The information available in this report may be available from other sources and is not exclusive or the exclusive property of Envirosite Corporation.

NO WARRANTY EXPRESSED OR IMPLIED, IS MADE IN CONNECTION WITH THIS REPORT, INCLUDING WITHOUT LIMITATION, MERCHANTABILITY OR FITNESS FOR A PARTICULAR PURPOSE. ALL RISK IS ASSUMED BY USER AND Envirosite assumes no liability for faulty or inaccurate information. The Reports may utilize a variety of public and other sources reasonably available to Envirosite. Envirosite cannot, and does not assure, warrant, guarantee or assume any liability for the correctness, comprehensiveness, timeliness or completeness of any of such information, nor is the information in any Report to be construed as legal advice with respect to environmental risks associated with any property. Envirosite shall not be liable to anyone for any claims, causes of action, suits, damages, losses, costs and expenses (including, without limitation, attorneys' fees and costs) arising out of or caused by this report regardless of the acts, errors or omissions, or negligence of Envirosite. Any damages shall be limited to the purchase price of the report.

Purchaser of the report accepts the report "As Is". The report is intended only to provide information only and should not be considered as providing any legal advice, prediction, forecast, or fact as to the environmental risk for any specific property. Reports are proprietary to Envirosite, and contain copyrighted material and trademarks of Envirosite. All other trademarks used herein are the property of their respective owners. All rights of Envirosite as to the Reports are reserved.

Envirosite Corporation has conducted a search of all reasonably ascertainable records in accordance with EPA's AAI (40 CFR Part 312) requirements and the ASTM E-1527-21 Environmental Site Assessments standard.

SUBJECT PROPERTY INFORMATION:

ADDRESS:

Wheeler Osgood
1203 E D St
Tacoma, WA 98421

COORDINATES:

Latitude (North):	47.252089 - 47°15'7.5"
Longitude (West):	-122.429309 - -122°25'45.5"
Universal Transverse Mercator:	Zone 10N
UTM X (Meters):	543182.57
UTM Y (Meters):	5233336.39

ELEVATION:

Elevation:	16 ft. above sea level

USGS TOPOGRAPHIC MAP ASSOCIATED WITH SUBJECT PROPERTY:

Subject Property Map: 47122-B4 Tacoma South, WA
Most Recent Revision: 2020

Subject Property Map: 47122-C4 Tacoma North, WA
Most Recent Revision: 2020

MAP ID	SITE NAME	ADDRESS	DATABASE(S)	RELATIVE ELEVATION	DIRECTION / DISTANCE
A1	COMMENCEMENT BAY, NEAR SHORE/T...	ADJ TO RUSTON WAY & TIDEF...	CERCLIS-HIST, COAL GAS, CONSENT (DECREES...		SP
A2	COMMENCEMENT BAY, NEAR SHORE/T...	47.263368, -122.393561	CDC HAZDAT		SP
B3	PS- THEA FOSS WATERWAY - Tacom...	E D St	SPILLS - WA		SP
C4	MARINEFLOATS CORP | WA31793507...	1208 E D ST | 1208 EAST D...	ALL SITES - WA, DOCKET, ECHO, ERNS, FRS, I...		SP
B5	N/R	NEAR 1120 EAST D ST.	ERNS		SP
B6	WATTLES CO | Sound Environment...	1203 E D ST | 1203 E D ST...	ALL SITES - WA, BRS, ECHO, FRS, PRP-CORP, ...		SP
B7	N/R	1227 EAST D	ERNS		SP
B8	WESTERN STEEL FABRICATORS | WE...	1207 E D ST | 1207 East D...	FRS, PRP-CORP		SP
C9	REVALESIO	1202 EAST D ST	MANIFEST EPA		SP
D10	URBAN ACCESSORIES INC E 15TH S...	465 E 15TH ST | 465 EAST ...	AFS, ALL SITES - WA, DOCKET, ECHO, FRS, ICI...		SP
D11	URBAN ACCESSORIES INC	465 15TH E STREET	OSHA		SP
D12	JOHNSON POSTMAN WOOD SPECIALTI...	459 E 15TH ST | 459 E 15T...	ALL SITES - WA, ECHO, FRS, RCRA_NONGEN		SP
C13	NORDLUND BOAT CO D ST | MARINE...	1120 E D ST | 1120 D ST E...	ALL SITES - WA, BRS, ECHO, EPA UST, FRS, OS...		SP
14	N/R	426 EAST 11TH STREET	ERNS		SP
C15	PETRICH MARINE DOCK	1118 TO 1120 E D ST	ALL SITES - WA, CSCSL HWS - WA, CSCSL NFA...		SP
C16	HEAVY DUTY SHOP | MAIN OFFICE ...	1200 E D ST | 1200 D ST E...	ALL SITES - WA, CSCSL NFA - WA, ECHO, EPA ...		SP
E17	GENERAL BEER COMPANY INC | FAB...	525 E 15TH ST | 525 EAST ...	ALL SITES - WA, EPA UST, FRS, UST - WA		SP
C18	PETRICH MARINE DOCK BLDG 1 | S...	1118 E D ST BLDG 2 | 1118...	ALL SITES - WA, ARCHIVED RCRA TSDF, BRS, ...		SP
C19	TACOMA FIRE BOAT STATION	302 E 11TH ST | 302 EAST ...	ALL SITES - WA, BRS, ECHO, ERNS, FRS, RCRA...		SP
F20	SAM THORNHILL | Tacoma Marine ...	1106 ST PAUL	ALL SITES - WA, EPA UST, FRS, UST - WA	Lower	NE / 0.018 mi., 97 ft.
E21	Tri Pak Yard 5	15TH ST.	ALL SITES - WA, ERNS	Higher	SE / 0.021 mi., 109 ft.
E22	TRIPAK INC TRANSFER FACILITY |...	512 E 15TH ST | 512 15TH ...	ALL SITES - WA, BRS, ECHO, EPA UST, FRS, RC...	Higher	SE / 0.032 mi., 169 ft.
G23	MIDDLE WATERWAY STEEL SLAG	E F ST & 11TH ST	ALL SITES - WA, CSCSL HWS - WA, FRS, HSL - WA	Higher	NNE / 0.032 mi., 171 ft.
F24	COAST CRANE | WOODWORTH & CO S...	1114 ST PAUL | 1114 ST PA...	ALL SITES - WA, CSCSL NFA - WA, DOCKET, EC...	Higher	NE / 0.033 mi., 176 ft.
G25	TACOMA CITY FIRE STATION 6 | E...	1015 E F ST | 1015 EAST F...	ALL SITES - WA, CSCSL HWS - WA, CSCSL NFA...	Higher	NNE / 0.044 mi., 231 ft.
H26	HOME DEPOT 5799 | VENEER TECHN...	630 E 15TH ST | 630 EAST ...	ALL SITES - WA, BRS, ECHO, FRS, RCRA_NONGEN	Lower	ESE / 0.045 mi., 237 ft.
I27	JMP INDUSTRIAL SERVICES INC	435 E 11TH ST	ALL SITES - WA, CERCLIS NFRAP, ECHO, FRS, ...	Lower	NNW / 0.049 mi., 259 ft.
I28	GULF MARINE INC PROPERTY | GUL...	401 E 11TH ST	ALL SITES - WA, CSCSL NFA - WA, FRS, HSL - WA	Lower	NNW / 0.049 mi., 262 ft.
29	WA DOT SR 509 TACOMA	SR 509 MP 0 TO 4.0	ALL SITES - WA, ECHO, FRS, RCRA_NONGEN	Lower	NW / 0.055 mi., 290 ft.
30	JM MARTINAC | JM MARTINAC SHIP...	401 E 15TH ST | 401 EAST ...	ALL SITES - WA, BRS, CSCSL HWS - WA, DOCKE...	Higher	SSW / 0.057 mi., 304 ft.
J31	PUGET SOUND MANUFACTURING CO |...	1123 ST PAUL AVE	ALL SITES - WA, ECHO, FRS, RCRA_NONGEN, ...	Lower	NE / 0.063 mi., 332 ft.
J32	WOODWARD & WHITE MFG	1129 ST PAUL AVE	ALL SITES - WA, DOCKET, ECHO, FRS, HIST PC...	Higher	NE / 0.067 mi., 357 ft.
K33	FIRST STUDENT INC TACOMA | FIR...	1128 ST PAUL AVE	ALL SITES - WA, DOCKET, ECHO, ERNS, FRS, I...	Lower	ENE / 0.072 mi., 382 ft.
I34	NICHOLSON ENGINEERING CO E D S...	1017 E D ST	ALL SITES - WA, FRS	Lower	NNW / 0.075 mi., 395 ft.
G35	TACOMA PUBLIC UTILITIES F STRE...	1013 E F ST	ALL SITES - WA, T 2 - WA	Higher	NNE / 0.077 mi., 407 ft.
J36	WESTERN MACHINE WORKS | BALL P...	652 E 11TH ST	ALL SITES - WA, CSCSL HWS - WA, EPA LUST, ...	Lower	NE / 0.080 mi., 421 ft.
H37	RAINIER PLYWOOD CO | RAINIER R...	624 E 15TH ST | 624 EAST ...	AFS, ALL SITES - WA, BRS, CSCSL HWS - WA, ...	Lower	ESE / 0.081 mi., 428 ft.
I38	OLYMPIC CHEMICAL CORP | COASTC...	1002 E D ST | 1002 E F ST...	ALL SITES - WA, AST - WA, BRS, CERCLIS NFRA...	Lower	NW / 0.089 mi., 472 ft.

MAP ID	SITE NAME	ADDRESS	DATABASE(S)	RELATIVE ELEVATION	DIRECTION / DISTANCE
K39	SIMPSON TACOMA LAND CO	1216 ST PAUL AVE	ALL SITES - WA, DOCKET, ECHO, FRS, RCRA_...	Lower	ENE / 0.090 mi., 474 ft.
L40	PREMIER PLASTICS | BERRY GLOBA...	635 E 15TH ST	AFS, ALL SITES - WA, BRS, DOCKET, ECHO, FR...	Lower	E / 0.091 mi., 479 ft.
K41	EDMAN CO SIDE 1 ST PAUL AVE | ...	1213 ST PAUL AVE | 1213 S...	ALL SITES - WA, CSCSL NFA - WA, ECHO, ENV...	Lower	ENE / 0.093 mi., 494 ft.
G42	TACOMA CITY PUBLIC WORKS DEPT	1000 BLK E OF F ST	ALL SITES - WA, ECHO, FRS, RCRA_NONGEN	Lower	NNE / 0.098 mi., 515 ft.
I43	FICK FOUNDRY	950 THRU 1005 E E ST	ALL SITES - WA, RCRA_NONGEN	Lower	N / 0.100 mi., 528 ft.
I44	Motion Industries	1011 EAST E STREET	MANIFEST EPA	Lower	N / 0.100 mi., 528 ft.
I45	FICK FOUNDRY COMPANY	1005 E ST E	ALL SITES - WA, EPA UST, FRS, UST - WA, VCP...	Lower	N / 0.100 mi., 528 ft.
M46	Tacoma Jefferson Hood Pipeline	UNSPECIFIED	ALL SITES - WA, ECHO, FRS, ICIS, INACTIVE PC...	Lower	W / 0.104 mi., 547 ft.
M47	COLONIAL FRUIT & PRODUCE | TRU...	1179 DOCK ST	ALL SITES - WA, CSCSL NFA - WA, EPA UST, FR...	Lower	W / 0.104 mi., 549 ft.
J48	WA BELT CO	672 E 11TH ST	ALL SITES - WA, CSCSL NFA - WA, ENVCVN - W...	Lower	NE / 0.105 mi., 553 ft.
N49	WW Replacement Various Areas	UNSPECIFIED	ALL SITES - WA, ECHO, FRS	Lower	WSW / 0.111 mi., 585 ft.
J50	TRI PAK INC YARD 4	1209 ST PAUL AVE	ALL SITES - WA, DOCKET, ECHO, FRS, ICIS, IN...	Lower	NE / 0.111 mi., 589 ft.
M51	1147 DOCK STREET TACOMA	1147 DOCK ST	ALL SITES - WA, CSCSL NFA - WA, ENVCVN - W...	Lower	W / 0.115 mi., 605 ft.
O52	TACOMA MARINE SERVICES | COMME...	820 E D ST | 820 EAST D S...	ALL SITES - WA, ECHO, ERNS, FRS, ICIS, INACT...	Lower	NW / 0.119 mi., 628 ft.
O53	TACOMA MARINE SERVICES | COMME...	820 E D ST | 820 East D S...	DOCKET, HIST PCS ENF, MANIFEST EPA, PRP-CORP	Lower	NW / 0.119 mi., 628 ft.
L54	UNION PACIFIC RAILROAD ST PAUL...	1228 ST PAUL AVE	ALL SITES - WA, CSCSL HWS - WA, HSL - WA	Lower	E / 0.123 mi., 647 ft.
J55	NICHOLSON ENGINEERING CO | NIC...	680 E 11TH ST	ALL SITES - WA, BRS, ECHO, FRS, RCRA_NONGEN	Lower	NE / 0.127 mi., 670 ft.
N56	JOHNNYS SEAFOOD CO	1199 DOCK ST	ALL SITES - WA, EPA UST, FRS, UST - WA	Higher	WSW / 0.127 mi., 671 ft.
J57	REHARVEST CENTER | OLD TOWN RE...	1113 ST PAUL AVE E | 1113...	ALL SITES - WA, ECHO, FRS, RCRA_NONGEN, ...	Lower	NE / 0.129 mi., 682 ft.
P58	CHEVRON BULK TERMINAL SITE | A...	1648 E J ST | 1648 EAST J...	ECHO, FRS, PRP-CORP, RCRA_NONGEN	Lower	ESE / 0.130 mi., 689 ft.
L59	KLEENBLAST DIVISION | KLEEN BL...	1448 ST PAUL AVE	ALL SITES - WA, CSCSL NFA - WA, ECHO, ENV...	Lower	E / 0.131 mi., 690 ft.
60	TACOMA PORT CITY MARINA | Deli...	1616 E D ST | 1616 EAST D...	ALL SITES - WA, BRS, ERNS, RCRA_NONGEN, S...	Lower	SSW / 0.142 mi., 748 ft.
P61	SHULTZ DISTRIBUTING TACOMA | R...	1546 E J ST	ALL SITES - WA, AST - WA, FRS, T 2 - WA	Lower	ESE / 0.146 mi., 772 ft.
Q62	SUPERVALU NORTHWEST REGION | W...	1525 E D ST | 1525 EAST D...	ALL SITES - WA, CSCSL HWS - WA, ECHO, EPA...	Lower	S / 0.148 mi., 782 ft.
Q63	PCC LOGISTICS D STREET | Super...	1525 E D ST | 1525 East D...	ALL SITES - WA, DOCKET, ECHO, EPA LUST, ER...	Lower	S / 0.148 mi., 782 ft.
N64	DOCK ST PROJECT	15TH & DOCK ST	ALL SITES - WA, FRS	Higher	WSW / 0.153 mi., 809 ft.
N65	TACOMA REDEVELOPMENT PROP | De...	THEA FOSS WATERWAY | THEA...	ALL SITES - WA, BROWNFIELDS - WA, CSCSL ...	Higher	WSW / 0.163 mi., 861 ft.
R66	AUOKA TRADING AUTO WRECKING	830 E F ST	ALL SITES - WA, FRS	Lower	N / 0.166 mi., 877 ft.
S67	DORRANE J VESSEL THEA FOSS WAT...	COMMENCEMENT BAY	ALL SITES - WA, FRS	Lower	SW / 0.181 mi., 955 ft.
R68	B&B AIRCRAFT EQUIPMENT INC | S...	939 E F ST	ALL SITES - WA, ECHO, FRS, ICIS, INACTIVE PC...	Lower	N / 0.187 mi., 989 ft.
R69	SERVICE STEEL AEROSPACE CORP |...	939 E F ST	ALL SITES - WA, DOCKET, HIST PCS FACILITY, ...	Lower	N / 0.187 mi., 989 ft.
70	CHEVRON BULK PLANT USA 1348 | ...	1656 E J ST	ALL SITES - WA, AST - WA, CSCSL HWS - WA, ...	Lower	ESE / 0.189 mi., 999 ft.
71	KEY BANK PARCEL A	1301 A ST	ALL SITES - WA, CSCSL NFA - WA, FRS, HSL - ...	Higher	W / 0.195 mi., 1028 ft.
T72	1201 A STREET SITE KEY BANK | ...	1201 A ST	ALL SITES - WA, BRS, CSCSL HWS - WA, ECHO,...	Higher	W / 0.199 mi., 1049 ft.
73	Divido Corp | MYLET FAMILY LIM...	810 E F ST | 810 EAST F S...	ALL SITES - WA, FRS, OSHA	Lower	NNW / 0.199 mi., 1049...
74	URBAN LOGISTICS INC	1525 SAINT PAUL AVE | 152...	ALL SITES - WA, BRS, ECHO, FRS, RCRA_NONGEN	Higher	E / 0.201 mi., 1061 ft.
U75	SIMPSON TACOMA LAND CO MIDDLE ...	300 MIDDLE WATERWAY	ALL SITES - WA, BRS, ECHO, EPA UST, FRS, PR...	Lower	NE / 0.202 mi., 1070 ft.
S76	SITE 4 FOSS WATERWAY | GEORGE ...	1543 DOCK ST	ALL SITES - WA, DOCKET, ECHO, EPA UST, FRS...	Lower	SW / 0.205 mi., 1081 ft.

MAP ID	SITE NAME	ADDRESS	DATABASE(S)	RELATIVE ELEVATION	DIRECTION / DISTANCE
V77	PERKINS BLDG	1103 S A ST	ALL SITES - WA, ECHO, FRS, RCRA_NONGEN	Higher	W / 0.207 mi., 1095 ft.
W78	CODEL ENTRY SYSTEMS	1510 ST PAUL AVE	ALL SITES - WA, ECHO, FRS, ICIS, INACTIVE PC...	Lower	ESE / 0.209 mi., 1102 ft.
W79	CODEL ENTRY SYSTEMS	1510 ST PAUL AVE	DOCKET, MANIFEST EPA	Lower	ESE / 0.209 mi., 1102 ft.
X80	WEYERHAEUSER COMPANY UST 31748...	1015 A ST TACOMA BLDG	ALL SITES - WA, FRS	Higher	WNW / 0.209 mi., 110...
Y81	MIRAGE BOATS INC | PUGET SOUND...	700 E D ST | 700 EAST D S...	ALL SITES - WA, ERNS, FRS	Lower	NW / 0.210 mi., 1110 ft.
V82	SPEEDY ONE HOUR PHOTO TACOMA	1117 A ST	ALL SITES - WA, BRS, ECHO, FRS, RCRA_NONGEN	Higher	W / 0.212 mi., 1118 ft.
X83	WEYERHAEUSER COMPANY TACOMA	TACOMA BLDG 1015 A ST	EPA UST, UST - WA	Higher	WNW / 0.213 mi., 112...
84	MCCLARY COLUMBIA CORP TACOMA	711 E 11TH	ALL SITES - WA, ARCHIVED RCRA TSDF, BRS, ...	Lower	NE / 0.214 mi., 1129 ft.
V85	MINUTEMAN PRESS TACOMA	1111 A ST	ALL SITES - WA, FRS	Higher	W / 0.214 mi., 1130 ft.
Z86	WEST COAST GROCERY | SUPERVALU...	448 E 18TH ST	ALL SITES - WA, CSCSL NFA - WA, ECHO, EPA ...	Lower	SSE / 0.217 mi., 1146 ft.
Y87	GLOBE MACHINE MANUFACTURING CO...	701 E D ST | 701 EAST D S...	ALL SITES - WA, BRS, DOCKET, ECHO, EPA UST...	Lower	NNW / 0.219 mi., 1156...
Z88	SUPERVALU INC BLDG 103	420 E 18TH ST	ALL SITES - WA, FRS, T 2 - WA	Lower	S / 0.222 mi., 1173 ft.
Z89	SPINNING HEADS INC	420 E 18TH ST	ECHO, FRS, RCRA_NONGEN	Lower	S / 0.226 mi., 1192 ft.
90	FOSS WATERWAY MARINA | Foss Ha...	821 DOCK ST | 821 E Dock ...	ALL SITES - WA, ERNS, FRS, MANIFEST EPA, SP...	Higher	WNW / 0.227 mi., 120...
91	NORTHWEST DETENTION CENTER | H...	1623 E J ST | 1623 EAST J...	ALL SITES - WA, CSCSL NFA - WA, DOCKET, EC...	Higher	ESE / 0.231 mi., 1219 ft.
BA92	BNSF D ST PIPELINE	18TH & D ST	ALL SITES - WA, CSCSL HWS - WA, ENVCVN - ...	Lower	SSW / 0.237 mi., 1250...
U93	USF REDDAWAY TACOMA	802 E 11TH ST | 802 EAST ...	ALL SITES - WA, CSCSL HWS - WA, CSCSL NFA...	Higher	NE / 0.242 mi., 1277 ft.
BB94	TRUCK RAIL HANDLING INC | MPS ...	457 E 18TH ST | 457 E 18T...	ALL SITES - WA, BRS, CSCSL HWS - WA, DOCKE...	Lower	SE / 0.244 mi., 1291 ft.
BA95	SUPERVALU INTERNATIONAL WAREHO...	1801 E D ST	ALL SITES - WA, DOCKET, ECHO, FRS, ICIS, IN...	Lower	S / 0.245 mi., 1292 ft.
96	SOLO CUP COMPANY TACOMA | CHIH...	1401 ST PAUL AVE | 1401 S...	ALL SITES - WA, ECHO, FRS, RCRA_NONGEN, ...	Higher	E / 0.245 mi., 1296 ft.
U97	Regal Logistics Transshipping ...	810 E 11TH ST	ALL SITES - WA	Higher	NE / 0.246 mi., 1298 ft.
BC98	USPS DOWNTOWN TACOMA PARKING...	S 14TH ST & COURT A	ALL SITES - WA, CSCSL HWS - WA, FRS, HSL - WA	Higher	WSW / 0.246 mi., 1299...
T99	FIRST INTERSTATE PLAZA BLDG CA...	1201 PACIFIC AVE | 1201 P...	ALL SITES - WA, ALT FUELING, ECHO, FRS, OS...	Higher	W / 0.246 mi., 1301 ft.
BD100	VETERANS INDEPENDENT ENTERPRIS...	AMERICAN LAKE VAMC 117 BL...	ALL SITES - WA, RCRA_NONGEN	Higher	WSW / 0.249 mi., 1317...
BC101	HORIZON HOLDINGS 1 LLC | SCHOE...	1423 PACIFIC AVE	ALL SITES - WA, BRS, CSCSL NFA - WA, FRS, H...	Higher	WSW / 0.260 mi., 1376...
BC102	SAUROS CLEANERAMA TACOMA	1401 S PACIFIC AVE	ALL SITES - WA, BRS, CSCSL HWS - WA, ECHO,...	Higher	WSW / 0.261 mi., 1379...
BC103	SAUROS CLEANARAMA	1407 PACIFIC AVE	ALL SITES - WA, FRS	Higher	WSW / 0.261 mi., 1381...
Y104	PHILLIPS 66 COMPANY TACOMA TER...	520 E D ST | 520 EAST 'D'...	AFS, ALL SITES - WA, AST - WA, AST PBS, BRS,...	Lower	NNW / 0.265 mi., 1400...
Y105	D ST PETROLEUM	3RD-7TH & D ST	ALL SITES - WA, CSCSL HWS - WA, FRS, HSL - WA	Lower	NW / 0.265 mi., 1400 ft.
BA106	TACOMA FIXTURE CO INC | TACOMA...	1815 E D ST | 1815 EAST D...	AFS, ALL SITES - WA, BRS, ECHO, FRS, HIST A...	Lower	S / 0.266 mi., 1407 ft.
BE107	SUPERVALU INC MEAT | SUPERVALU...	475 E 19TH ST	ALL SITES - WA, DOCKET, ECHO, FRS, ICIS, IN...	Lower	SSE / 0.267 mi., 1410 ft.
BE108	SUPERVALU AMMONIA RESPONSE	590 E. 19TH	FRS, SEMS_8R_ACTIVE SITES	Lower	SSE / 0.268 mi., 1416 ft.
BF109	SHELL OIL COMPANY TACOMA PLANT...	501 E 7TH ST	ALL SITES - WA, AST - WA, ECHO, EPA UST, FR...	Lower	NNW / 0.269 mi., 1422...
BC110	PIONEER MASONRY RESTORATION BE...	1501 PACIFIC AVE	ALL SITES - WA, CSCSL NFA - WA, ECHO, HSL ...	Higher	WSW / 0.272 mi., 1439...
BG111	PACIFIC AVE STREETSCAPE	PACIFIC AVE FROM S 7TH ST	ALL SITES - WA, DOCKET, ECHO, FRS, HIST PC...	Higher	W / 0.273 mi., 1440 ft.
112	PRAIRIE LINE TRAIL	1547 PACIFIC AVE	ALL SITES - WA, CSCSL HWS - WA, HSL - WA	Higher	WSW / 0.273 mi., 1441...
113	BILLENES DELI MART | TEXACO GA...	801 E 11TH ST	ALL SITES - WA, CSCSL HWS - WA, CSCSL NFA...	Higher	NE / 0.273 mi., 1443 ft.
114	KML CORPORATION | KML DESIGNER...	1616 SAINT PAUL AVE	ALL SITES - WA, DOCKET, ECHO, FRS, ICIS, IN...	Lower	ESE / 0.275 mi., 1455 ft.

MAP ID	SITE NAME	ADDRESS	DATABASE(S)	RELATIVE ELEVATION	DIRECTION / DISTANCE
BD115	TACOMA SPUR	24TH S AND EAST A (I-705)...	CERCLIS-HIST, FRS, PART NPL, SEMS_8R_ACTI...	Higher	SW / 0.281 mi., 1485 ft.
BH116	STATE FARM TACOMA	906 A ST	ALL SITES - WA, T 2 - WA	Higher	WNW / 0.281 mi., 148...
BF117	OLYMPIC PIPE LINE CO TACOMA DF	706 E F ST	ALL SITES - WA, BRS, CSCSL HWS - WA, ECHO,...	Lower	NNW / 0.283 mi., 1496...
BF118	VIGOR MARINE LLC TACOMA | GENE...	701 E F ST | 701 EAST F S...	ALL SITES - WA, DOCKET, ECHO, ERNS, FRS, I...	Lower	N / 0.287 mi., 1518 ft.
BB119	Supervalu International	495 E 19TH ST	ALL SITES - WA	Lower	SE / 0.292 mi., 1540 ft.
BB120	TACOMA TRANSLOAD INC	501 E 19TH ST	ALL SITES - WA, CSCSL HWS - WA, ECHO, FRS,...	Lower	SE / 0.292 mi., 1544 ft.
BI121	GEO SCOFIELD CO INC UST 3004 |...	1715 DOCK ST	ALL SITES - WA, EPA UST, FRS, UST - WA	Higher	SW / 0.296 mi., 1564 ft.
BD122	Tacoma Art Musuem	1701 PACIFIC AVE	ALL SITES - WA, FRS	Higher	WSW / 0.299 mi., 1578...
BH123	SEAFIRST PLAZA 9TH & A BRANCH ...	820 A ST	ALL SITES - WA, ECHO, FRS, MANIFEST EPA, R...	Higher	WNW / 0.301 mi., 158...
BC124	JM BLDG	1344 PACIFIC AVE	ALL SITES - WA, ECHO, FRS, RCRA_NONGEN	Higher	WSW / 0.301 mi., 1592...
BJ125	BUDGET CAR & TRUCK RENTAL OF T...	1315 PACIFIC AVE	ALL SITES - WA, CSCSL NFA - WA, EPA UST, FR...	Higher	W / 0.302 mi., 1596 ft.
BJ126	LUZON BLDG	1302 PACIFIC AVE	ALL SITES - WA, ECHO, FRS, RCRA_NONGEN	Higher	W / 0.304 mi., 1608 ft.
BH127	SIGNATURE WOODWORKS	911 PACIFIC AVE	ALL SITES - WA, FRS	Higher	WNW / 0.306 mi., 161...
BH128	PETARCIK OCCIDENTAL CHEMICAL |...	911 PACIFIC HWY E	ALL SITES - WA, CERCLIS-HIST, CSCSL HWS - ...	Higher	WNW / 0.306 mi., 161...
BG129	PACIFIC PLAZA | DRUG ENFORCEME...	1250 PACIFIC AVE | 1250 P...	ALL SITES - WA, CSCSL NFA - WA, ENVCVN - W...	Higher	W / 0.307 mi., 1623 ft.
BG130	TACOMA CITY PACIFIC AVE	1218 PACIFIC AVE	ALL SITES - WA, ECHO, FRS, RCRA_NONGEN	Higher	W / 0.308 mi., 1627 ft.
131	CECON CORP	1703 PORTLAND AVE E	ALL SITES - WA, BRS, ECHO, FRS, RCRA_NONGEN	Lower	E / 0.311 mi., 1642 ft.
132	ACCESS TO CITY WATERWAY INVEST...	1900 D ST | 1900 E D ST |...	ALL SITES - WA, DOCKET, ECHO, ERNS, FRS, P...	Lower	SSW / 0.314 mi., 1661...
BH133	HEADLINERS THE	119 S 9TH ST	ALL SITES - WA, FRS	Higher	WNW / 0.316 mi., 167...
BK134	WASHINGTON MUTUAL BANK TACOMA...	1102 PACIFIC AVE	ALL SITES - WA, ECHO, EPA UST, FRS, RCRA_N...	Higher	W / 0.317 mi., 1674 ft.
BE135	SUPERVALUE INC BLDG 105 | PACI...	440 E 19TH ST | 440 E 19T...	ALL SITES - WA, CSCSL NFA - WA, ECHO, EPA ...	Lower	SSE / 0.318 mi., 1678 ft.
BK136	THE COMMENCEMENT	950 PACIFIC AVE STE 200	ALL SITES - WA, ECHO, FRS, ICIS, INACTIVE PCS	Higher	W / 0.319 mi., 1686 ft.
BH137	EVERAFTER	821 PACIFIC AVE	ALL SITES - WA, FRS	Higher	WNW / 0.322 mi., 169...
138	CARAUSTAR TACOMA TUBE	902 E 11TH ST	ALL SITES - WA, ECHO, FRS, ICIS, INACTIVE PC...	Higher	NE / 0.325 mi., 1715 ft.
BH139	INDIA MAHAL TACOMA	823 PACIFIC AVE	ALL SITES - WA, FRS	Higher	WNW / 0.326 mi., 172...
BI140	THEA FOSS - ALBERS MILL WAREHO...	15TH AND 21ST STREETS	BROWNFIELDS-ACRES, FED BROWNFIELDS, FRS	Higher	SW / 0.328 mi., 1733 ft.
BH141	OLYMPUS HOTEL TACOMA | OLYMPUS...	815 PACIFIC AVE	ALL SITES - WA, FRS, OSHA	Higher	WNW / 0.329 mi., 173...
BB142	SUPERVALU INC BLDG 104	480 E 19TH	ALL SITES - WA, FRS, T 2 - WA	Lower	SE / 0.332 mi., 1756 ft.
BL143	NICHOLS TRUCKING CO INC | NICH...	424 E 19TH ST	ALL SITES - WA, CSCSL NFA - WA, ECHO, EPA ...	Lower	S / 0.334 mi., 1764 ft.
BL144	PHOENIX ENVIRONMENTAL SVCS INC...	1901 E D ST | 1901 EAST D...	ALL SITES - WA, ARCHIVED RCRA TSDF, BRS, ...	Lower	S / 0.339 mi., 1792 ft.
BJ145	PIERCE CNTY | U & I CAFE	1314 THRU 1316 PACIFIC AV...	ALL SITES - WA, ECHO, FRS, RCRA_NONGEN	Higher	W / 0.342 mi., 1805 ft.
BK146	WEST ONE BANK TACOMA	1102 COMMERCE ST	ALL SITES - WA, ECHO, FRS, RCRA_NONGEN	Higher	W / 0.346 mi., 1830 ft.
147	CONOCOPHILLIPS TACOMA NORTH TE...	516 E D ST | 516 EAST D S...	ALL SITES - WA, AST - WA, BRS, ECHO, EPA US...	Lower	NW / 0.348 mi., 1836 ft.
148	TED BROWN MUSIC CO	1121 BROADWAY PLAZA	ALL SITES - WA, ECHO, FRS, RCRA_NONGEN	Higher	W / 0.348 mi., 1839 ft.
BM149	SOUND TRANSIT DEPOT PARTNERSHI...	1548 PACIFIC AVE	ALL SITES - WA, CSCSL HWS - WA, EPA LUST, ...	Higher	WSW / 0.350 mi., 1850...
150	SUPERVALU INC | WEST COAST GRO...	490 E 19TH ST	ALL SITES - WA, BRS, ECHO, EPA UST, ERNS, F...	Lower	SE / 0.351 mi., 1854 ft.
BK151	AT&T WIRELESS TACOMA RDC	955 BROADWAY	ALL SITES - WA, ECHO, FRS, T 2 - WA	Higher	W / 0.352 mi., 1858 ft.
BN152	BALDERSON INC	1649 PORTLAND AVE	ALL SITES - WA, ECHO, FRS, RCRA_NONGEN	Lower	E / 0.352 mi., 1858 ft.

MAP ID	SITE NAME	ADDRESS	DATABASE(S)	RELATIVE ELEVATION	DIRECTION / DISTANCE
BN153	BENNETT MACHINERY INC | BENNET...	1635 PORTLAND AVE	ALL SITES - WA, BRS, ECHO, FRS, RCRA_NONGEN	Lower	E / 0.353 mi., 1864 ft.
BI154	PACIFIC COAST OIL OF TACOMA | ...	1801 DOCK ST	ALL SITES - WA, EPA UST, FRS, UST - WA	Higher	SW / 0.353 mi., 1864 ft.
BO155	DIAMOND PARKING LOT | PARKING ...	1516 COMMERCE	ALL SITES - WA, CSCSL NFA - WA, EPA UST, FR...	Higher	WSW / 0.354 mi., 1867...
BO156	SMITH WESTERN CO	1533 BROADWAY	ALL SITES - WA, ECHO, FRS, RCRA_NONGEN	Higher	WSW / 0.356 mi., 1880...
BH157	MOTOR RAMP PROPERTIES | MOTOR ...	745 COMMERCE ST	ALL SITES - WA, CSCSL NFA - WA, EPA UST, FR...	Higher	WNW / 0.360 mi., 190...
158	FEED COMMODITIES LLC	2006 PORTLAND AVE	AFS, ALL SITES - WA, ECHO, EMI - WA, FRS, IC...	Lower	ESE / 0.362 mi., 1914 ft.
BO159	TACOMA CITY CONVENTION CTR GAR...	1500 BROADWAY	ALL SITES - WA, ARENAS 2, CSCSL HWS - WA,...	Higher	WSW / 0.366 mi., 1933...
BP160	SIMPSON TIMBER CO COMMENCEMENT...	901 E 11TH ST | 901 EAST ...	ALL SITES - WA, BRS, CSCSL HWS - WA, ECHO,...	Higher	NE / 0.369 mi., 1947 ft.
BQ161	Commencement Bay M/V Heron	N R	ALL SITES - WA	Lower	N / 0.372 mi., 1965 ft.
BR162	OVERBUDGET F/V	THEA FOSS	ALL SITES - WA, FRS	Higher	SW / 0.374 mi., 1974 ft.
BP163	Simpson Timber Co Commencement...	917 AND 927 E 11TH ST	ALL SITES - WA, CSCSL HWS - WA, HSL - WA, ...	Higher	NE / 0.375 mi., 1979 ft.
BS164	Tacoma City Jones Bldg | BROAD...	901 BROADWAY | 901 BROADW...	ALL SITES - WA, FRS, VCP - WA	Higher	WNW / 0.375 mi., 198...
BS165	Broadway Center for Performing...	901 BROADWAY STE 700 | 90...	ALL SITES - WA, MANIFEST EPA	Higher	WNW / 0.375 mi., 198...
166	VESSEL VICTORIA M D250431	THEA FOSS WATERWAY ANCHOR...	ALL SITES - WA, FRS, RCRA_NONGEN	Lower	NW / 0.377 mi., 1993 ft.
BN167	TACOMA CITY PUYALLUP RIVER SID...	1801 PORTLAND AVE	ALL SITES - WA, BRS, ECHO, FRS, RCRA_NONGEN	Lower	E / 0.379 mi., 2001 ft.
BT168	JOHNSON COX CO INC	726 PACIFIC AVE	ALL SITES - WA, BRS, ECHO, FRS, RCRA_NONGEN	Higher	WNW / 0.380 mi., 200...
BK169	Childrens Museum of Tacoma	936 BROADWAY	ALL SITES - WA, FRS	Higher	W / 0.381 mi., 2013 ft.
BK170	PIERCE CNTY MEDICAL BUREAU INC...	1102 BROADWAY PLAZA | 110...	ALL SITES - WA, ECHO, FRS, PRP-CORP, RCRA...	Higher	W / 0.383 mi., 2023 ft.
BT171	R4 PRINTING INC	716 PACIFIC AVE	ALL SITES - WA, FRS	Higher	WNW / 0.385 mi., 203...
BM172	TWOKOI | Tacoma Art Supply	1552 COMMERCE ST STE 100...	ALL SITES - WA	Higher	WSW / 0.386 mi., 2040...
BJ173	QWEST COMMUNICATIONS INC W0085...	1313 S BROADWAY ST | 1313...	ALL SITES - WA, CSCSL NFA - WA, ECHO, FRS,...	Higher	W / 0.389 mi., 2055 ft.
BK174	Swenson Say Faget | US GEOLOGI...	934 BROADWAY STE 100 | 93...	ALL SITES - WA, FRS, MANIFEST EPA	Higher	W / 0.389 mi., 2057 ft.
BR175	TACOMA UNION STA | TACOMA UNIO...	1717 PACIFIC AVE | 1717 P...	ALL SITES - WA, CSCSL HWS - WA, ECHO, FRS,...	Higher	SW / 0.390 mi., 2062 ft.
BR176	US GOVT GENERAL SERVICES DEPT ...	1717 PACIFIC AVE ROOM 111...	ALL SITES - WA, EPA UST, UST - WA	Higher	SW / 0.390 mi., 2062 ft.
BK177	Kompan Inc | PACIFIC PLAYGROUN...	930 BROADWAY	ALL SITES - WA, FRS	Higher	W / 0.392 mi., 2070 ft.
BM178	CAPITAL CLEANERS	1502 S BROADWAY ST | 1502...	ALL SITES - WA, ECHO, FRS, PRP-CORP, RCRA...	Higher	WSW / 0.393 mi., 2075...
179	GENERAL CONSTRUCTION CO TACOMA...	1531 PORTLAND AVE	ALL SITES - WA, ECHO, EPA UST, FRS, RCRA_N...	Lower	ENE / 0.393 mi., 2078 ft.
BQ180	PUGET SOUND PLYWOOD	320 F ST	ALL SITES - WA, CSCSL NFA - WA, HSL - WA	Higher	NNW / 0.395 mi., 2088...
181	PICKS COVE MARINA | FOSS LANDI...	1940 E D ST | 1940 EAST D...	ALL SITES - WA, CSCSL NFA - WA, ECHO, ENV...	Lower	S / 0.399 mi., 2108 ft.
BU182	SIMPSON | IPT TACOMA LOGISTICS...	733 E 11TH ST | 733 E 11T...	ALL SITES - WA, BRS, CERCLIS-HIST, CSCSL NF...	Higher	NNE / 0.399 mi., 2108...
BU183	NORWEST EXPRESS INC | HV TRANS...	733 E 11TH ST 2ND FLR | 7...	ALL SITES - WA, ECHO, EPA UST, FRS, RCRA_N...	Higher	NNE / 0.399 mi., 2108...
184	PACKAGE SERVICE | ABSHER CONST...	1821 DOCK ST	ALL SITES - WA, EPA UST, FRS, OSHA, UST - WA	Lower	SSW / 0.400 mi., 2113...
BV185	OLD UNION STATION	1713 PACIFIC AVE	ALL SITES - WA, EPA UST, FRS, UST - WA	Higher	WSW / 0.401 mi., 2116...
BR186	U OF W TACOMA - JOY BUILDING	1716 - 1730 PACIFIC AVENU...	BROWNFIELDS-ACRES, FED BROWNFIELDS, FRS	Higher	SW / 0.402 mi., 2122 ft.
BU187	Simpson Lumber Co | SBS | SIMP...	917 E 11TH ST | 917 EAST ...	ALL SITES - WA, ECHO, ERNS, FRS, PRP-CORP	Higher	NNE / 0.402 mi., 2125...
BU188	COMMENCEMENT BAY MILL CO | SIM...	917 E 11TH ST	ALL SITES - WA, FRS, RCRA_NONGEN	Higher	NNE / 0.402 mi., 2125...
BT189	SIENA PROPERTIES	710 PACIFIC AVE	ALL SITES - WA, EPA UST, FRS, UST - WA	Higher	WNW / 0.405 mi., 214...
BW190	REGENCE BLUE SHIELD | Regence ...	1501 MARKET ST	ALL SITES - WA, ECHO, FRS, RCRA_NONGEN, ...	Higher	WSW / 0.409 mi., 2162...

MAP ID	SITE NAME	ADDRESS	DATABASE(S)	RELATIVE ELEVATION	DIRECTION / DISTANCE
BX191	Huitt Zolars | Davita Inc | Pi...	302 S 9TH ST STE 101 | 30...	ALL SITES - WA, FRS	Higher	WNW / 0.411 mi., 217...
BX192	Subway Broadway	902 BROADWAY	ALL SITES - WA	Higher	WNW / 0.412 mi., 217...
193	LRI LONG HAUL INTERMODAL	1941 E D ST | 1941 EAST D...	ALL SITES - WA, ECHO, ERNS, FRS, ICIS, INACT...	Higher	SSE / 0.415 mi., 2193 ft.
BQ194	MARINE INDUSTRIES NW STATE | F...	313 E F ST | 313 EAST F S...	ALL SITES - WA, BRS, CSCSL HWS - WA, ECHO,...	Lower	NNW / 0.416 mi., 2195...
195	TACOMA METALS SITE | GENERAL M...	1919 PORTLAND AVE	ALL SITES - WA, CSCSL HWS - WA, ECHO, EPA...	Higher	E / 0.421 mi., 2225 ft.
BY196	TES PROPERTIES URBAN WATERS FA...	326 E D ST | 326 E D ST 3...	ALL SITES - WA, BRS, CSCSL HWS - WA, ECHO,...	Lower	NW / 0.422 mi., 2230 ft.
BX197	TOPPING MOTORS INC	925 MARKET ST	ALL SITES - WA, CSCSL HWS - WA, ECHO, EPA...	Higher	W / 0.425 mi., 2243 ft.
BX198	TACOMA RUBBER STAMP CO | TACOM...	919 MARKET ST	ALL SITES - WA, BRS, ECHO, FRS, RCRA_NONGEN	Higher	W / 0.426 mi., 2248 ft.
BY199	EAST D ST ROW	No Address on File	ALL SITES - WA, CSCSL HWS - WA, HSL - WA	Lower	NNW / 0.427 mi., 2257...
BW200	COMMENCEMENT BAY, SOUTH TACOMA...	SOUTH TACOMA CHANNEL OF...	CERCLIS-HIST, CONSENT (DECREES), DOCKET,...	N/R	WSW / 0.428 mi., 2261...
BW201	COMMENCEMENT BAY, SOUTH TACOMA...	47.225313, -122.448951	CDC HAZDAT	N/R	WSW / 0.428 mi., 2261...
202	VILLAGIO II APARTMENTS | VILLA...	1328 MARKET ST | 1328 SOU...	ALL SITES - WA, CSCSL HWS - WA, EPA UST, F...	Higher	WSW / 0.432 mi., 2280...
BZ203	SEVENCOM | SEVENCOM TACOMA	717-737 BROADWAY	ALL SITES - WA, CSCSL HWS - WA, ECHO, EPA...	Higher	WNW / 0.433 mi., 228...
CA204	CLOVER CREEK HABITAT RESTORATI...	403 E 13TH ST	ALL SITES - WA, FRS	Higher	W / 0.435 mi., 2297 ft.
BX205	RIALTO GARAGE	907 MARKET ST	ALL SITES - WA, EPA UST, FRS, UST - WA	Higher	WNW / 0.435 mi., 229...
206	PORTLAND AT ST PAUL LLC PROPER...	302 E F ST	ALL SITES - WA, CSCSL NFA - WA, FRS, HSL - WA	Higher	NNW / 0.436 mi., 2302...
207	INTERCITY EXPRESS INC	1501 PORTLAND AVE	ALL SITES - WA, ECHO, FRS, RCRA_NONGEN, ...	Higher	ENE / 0.437 mi., 2310 ft.
CB208	WA HISTORICAL SOCIETY UNION ST...	1917 PACIFIC AVE S	ALL SITES - WA, CSCSL HWS - WA, EPA LUST, ...	Higher	SW / 0.438 mi., 2314 ft.
BY209	CENTER FOR URBAN WATERS	302 E D ST	ALL SITES - WA, FRS	Lower	NW / 0.439 mi., 2318 ft.
BY210	PUGET SOUND PLYWOOD D ST	306 E D ST	ALL SITES - WA, CSCSL NFA - WA, FRS, HSL - WA	Lower	NW / 0.439 mi., 2319 ft.
BW211	DUNSON EQUITIES	1348 MARKET ST	ALL SITES - WA, CSCSL NFA - WA, EPA UST, FR...	Higher	WSW / 0.440 mi., 2323...
BY212	BAYVIEW INDUSTRIES | TACOMA CI...	303 E D ST | 303 EAST D S...	ALL SITES - WA, ALT FUELING, BRS, DOCKET, ...	Lower	NNW / 0.447 mi., 2360...
BZ213	Sevencom Tacoma	717-737 BROADWAY	ALL SITES - WA	Higher	WNW / 0.448 mi., 236...
BV214	JEFFERSON STREET PARCEL	1740 JEFFERSON ST	ALL SITES - WA, EPA UST, FRS, UST - WA	Higher	WSW / 0.451 mi., 2380...
BW215	PAX ASSOCIATES | 1502 MARKET S...	1502 MARKET ST	ALL SITES - WA, CSCSL HWS - WA, ECHO, EPA...	Higher	WSW / 0.452 mi., 2386...
BV216	WA UW | UNIVERSITY OF WASHINGT...	1748 JEFFERSON WAY	ALL SITES - WA, FRS, UST - WA	Higher	WSW / 0.453 mi., 2390...
217	TRI PAK INC TRANSFER FACILITY ...	2018 PORTLAND AVE	ALL SITES - WA, ECHO, FRS, PADS, RCRA_NONGEN	Lower	ESE / 0.453 mi., 2392 ft.
CB218	WASHINGTON STATE HISTORY MUSEU...	1911 PACIFIC AVE	ALL SITES - WA, CSCSL HWS - WA, FRS, HSL - WA	Higher	SW / 0.456 mi., 2408 ft.
BX219	Rhodes Center	940 MARKET ST	ALL SITES - WA, UST - WA	Higher	W / 0.456 mi., 2408 ft.
CC220	BRANDRUD FURNITURE INC TACOMA ...	1933 DOCK ST	ALL SITES - WA, DOCKET, ECHO, FRS, HIST PC...	Lower	SSW / 0.456 mi., 2410...
CC221	THE HENRY - SITE 1	1933 DOCK ST	ALL SITES - WA, ECHO, FRS, ICIS, INACTIVE PC...	Lower	SSW / 0.456 mi., 2410...
222	WA DOT TACOMA I705	I705 E 21ST TO E 24TH	ALL SITES - WA, ECHO, FRS, RCRA_NONGEN	Lower	SSW / 0.460 mi., 2427...
BX223	THEA FOSS WATERWAY NORTH | REI...	400 9TH ST S	BROWNFIELDS-ACRES, FED BROWNFIELDS, FRS	Higher	WNW / 0.466 mi., 246...
CD224	MAXI SEEDS INC	21ST & D ST	ALL SITES - WA, ECHO, FRS, RCRA_NONGEN	Lower	S / 0.467 mi., 2464 ft.
CD225	BNRR TACOMA YARD PARCEL 895000...	21ST & S D ST	ALL SITES - WA, CSCSL HWS - WA, FRS, HSL - ...	Lower	S / 0.467 mi., 2464 ft.
BV226	WA UW TACOMA PARKING	1717 MARKET ST	ALL SITES - WA, BRS, ECHO, FRS, RCRA_NONGEN	Higher	WSW / 0.467 mi., 2467...
BZ227	728 BROADWAY	727 COURT C	ALL SITES - WA, EPA UST, FRS, UST - WA	Higher	WNW / 0.468 mi., 246...
BZ228	VACANT LOT 1 | SEVENCOM	722 BROADWAY	ALL SITES - WA, CSCSL NFA - WA, EPA UST, FR...	Higher	WNW / 0.469 mi., 247...

MAP ID	SITE NAME	ADDRESS	DATABASE(S)	RELATIVE ELEVATION	DIRECTION / DISTANCE
BZ229	TACOMA CITY | TACOMA CITY GRAP...	747 MARKET ST B20 | 747 M...	ALL SITES - WA, ALT FUELING, DOCKET, ECHO,...	Higher	WNW / 0.469 mi., 247...
BX230	URBAN GRACE THE DOWNTOWN CHURC...	902 MARKET ST	ALL SITES - WA, CSCSL NFA - WA, FRS, HSL - WA	Higher	WNW / 0.473 mi., 250...
BV231	U of W Tacoma - Kosin Property	1902, 1908, & 1914 Market...	FED BROWNFIELDS	Higher	SW / 0.474 mi., 2503 ft.
BV232	U OF W TACOMA - KOSIN PROPERTY	1902, 1908, & 1914 MARKET...	BROWNFIELDS-ACRES, FRS	Higher	SW / 0.474 mi., 2503 ft.
CE233	SHAUB-ELLISON CO UW TACOMA BRA...	1902 PACIFIC AVE	ALL SITES - WA, BROWNFIELDS-ACRES, CSCSL...	Higher	SW / 0.476 mi., 2512 ft.
CE234	SHAUB-ELLISON CO/UW TACOMA BRA...	1902 PACIFIC AVE	EPA LUST	Higher	SW / 0.476 mi., 2512 ft.
CA235	BEACON SENIOR CENTER	415 S 13TH ST	ALL SITES - WA, EPA UST, FRS, UST - WA	Higher	W / 0.477 mi., 2519 ft.
CF236	SIMPSON LANDING PROJECT	1100 PORTLAND AVE	ALL SITES - WA, CSCSL NFA - WA, ENVCVN - W...	Higher	NE / 0.482 mi., 2544 ft.
CF237	VENEER CHIP TRANSPORT INC | VC...	E 11TH ST & E PORTLAND AV...	ALL SITES - WA, DOCKET, FRS, ICIS, INACTIVE ...	Higher	NE / 0.485 mi., 2560 ft.
238	U OF W TACOMA - STROM PROPERTY	1727, 1733, 1735, & 1737 ...	BROWNFIELDS-ACRES, FED BROWNFIELDS, FRS	Higher	WSW / 0.488 mi., 2575...
239	BNSF RAILWAY COMPANY TACOMA | ...	610 E 21ST ST	ALL SITES - WA, BRS, ECHO, FRS, ICIS, INACTI...	Higher	SSE / 0.491 mi., 2590 ft.
CG240	ELKS TEMPLE PROPERTIES LLC | E...	565 BROADWAY | 565 S BROA...	FRS, HSL - WA, MANIFEST EPA	Higher	WNW / 0.494 mi., 260...
CD241	AMERICAN PLATING | AMERICAN PL...	2110 E D ST | 2110 EAST D...	ALL SITES - WA, BROWNFIELDS - WA, BRS, CE...	Lower	S / 0.496 mi., 2620 ft.
242	TALL SHIP TEMPORARY PIER	535 DOCK ST	ALL SITES - WA, FRS	Lower	NW / 0.499 mi., 2637 ft.
243	YMCA STUDENT CENTER - UW OF TA...	1710 MARKET ST	ALL SITES - WA, FRS	Higher	WSW / 0.500 mi., 2640...
CH244	MARINE INDUSTRIES NORTHWEST	GALLAGHER COVE	ALL SITES - WA, FRS	Lower	NNW / 0.500 mi., 2643...
CI245	TACOMA CITY OF FIRE DEPT STATI...	901 FAWCETT	ALL SITES - WA, CSCSL HWS - WA, EPA LUST, ...	Higher	W / 0.503 mi., 2656 ft.
CD246	PICKERING INDUSTRIES INC | JAG...	2102 E D ST	ALL SITES - WA, ECHO, EPA UST, FRS, PRP-COR...	Lower	S / 0.503 mi., 2659 ft.
CG247	STADIUM WAY ARTERIAL PROJECT	COMMERCE ST 9TH TO I705 |...	ALL SITES - WA, ECHO, FRS, HIST PCS ENF, HI...	Higher	WNW / 0.504 mi., 266...
CG248	ELKS TEMPLE LLC | ELKS TEMPLE ...	565 BROADWAY	ALL SITES - WA, CSCSL NFA - WA, ECHO, FRS,...	Higher	WNW / 0.504 mi., 266...
CF249	Quality Dust Control	1001 E PORTLAND AVE & 99T...	ALL SITES - WA	Higher	NE / 0.504 mi., 2662 ft.
250	SHORE TERMINAL NUSTAR ENERGY L...	250 E D ST | 250 EAST D S...	AFS, ALL SITES - WA, AST - WA, AST PBS, BRS,...	Lower	NNW / 0.507 mi., 2675...
CJ251	15TH STREET CLEANERS	1352 S FAWCETT AVE	ALL SITES - WA, ECHO, FRS, RCRA_NONGEN	Higher	WSW / 0.507 mi., 2679...
CF252	11th Street Bridge	UNSPECIFIED	ALL SITES - WA, ECHO, FRS, ICIS, INACTIVE PC...	Higher	NE / 0.510 mi., 2694 ft.
CG253	TACOMA REPROGRAPHICS INC | MIC...	632 BROADWAY	ALL SITES - WA, FRS, OSHA, T 2 - WA	Higher	WNW / 0.510 mi., 269...
CE254	POWER STATION | WA UNIVERSITY ...	1904 COMMERCE ST | 1900 C...	ALL SITES - WA, COLLEGES, CSCSL HWS - WA,...	Higher	SW / 0.512 mi., 2701 ft.
CJ255	TACOMA PLAZA APARTMENTS	1508 FAWCETT AVE	ALL SITES - WA, ECHO, FRS, ICIS, INACTIVE PC...	Higher	WSW / 0.513 mi., 2710...
CK256	DOCK STREET OVERPASS	21ST & DOCK ST	ALL SITES - WA, EPA UST, FRS, UST - WA	Higher	SSW / 0.514 mi., 2712...
257	BURLINGTON NORTHERN RAILROAD	RIGHT-OF-WAY TAR PITS | R...	CERCLIS-HIST, FRS, PART NPL, SEMS_8R_ACTI...	Lower	ESE / 0.514 mi., 2715 ft.
CE258	WA UW TACOMA BRANCH | WA UW TA...	1900 COMMERCE | 1902 COMM...	ALL SITES - WA, CSCSL HWS - WA, ECHO, FRS,...	Higher	SW / 0.517 mi., 2729 ft.
CG259	LLOYD WILSON AUTO SVC	311 S 7TH ST	ALL SITES - WA, ECHO, FRS, RCRA_NONGEN	Higher	WNW / 0.522 mi., 275...
CD260	BERG SCAFFOLDING CO | BRLF-06:...	2130 EAST D ST | 2130 EAS...	ALL SITES - WA, BROWNFIELDS-ACRES, DOCKE...	Lower	S / 0.522 mi., 2759 ft.
CE261	Harmon Brewery & Restaurant	1938 PACIFIC AVE	ALL SITES - WA, FRS	Higher	SW / 0.523 mi., 2764 ft.
CL262	PUGNETTI PARK	2085 PACIFIC AVE S	ALL SITES - WA, CSCSL HWS - WA, FRS, HSL - WA	Higher	SW / 0.528 mi., 2786 ft.
CK263	THEA FOSS WATERWAY ESPLANADE S...	2101 DOCK ST	ALL SITES - WA, FRS	Higher	SSW / 0.528 mi., 2791...
CE264	PSE UW TACOMA BRANCH	19TH & COMMERCE ST SW COR...	ALL SITES - WA, ECHO, FRS, RCRA_NONGEN	Higher	SW / 0.528 mi., 2791 ft.
CI265	TOP 4 BIKEWAYS	FAWCETT AVE	ALL SITES - WA, DOCKET, ECHO, FRS, ICIS, IN...	Higher	WNW / 0.533 mi., 281...
CI266	AT&T CORP FAWCETT | TACOMA B53...	757 FAWCETT AVE	ALL SITES - WA, BRS, DOCKET, ECHO, EPA UST...	Higher	WNW / 0.533 mi., 281...

MAP ID	SITE NAME	ADDRESS	DATABASE(S)	RELATIVE ELEVATION	DIRECTION / DISTANCE
CH267	PIONEER INDUSTRIES | PIONEER P...	255 E F ST | 255 EAST F S...	ALL SITES - WA, ECHO, FRS, PRP-CORP, RCRA...	Lower	NNW / 0.539 mi., 2848...
CL268	VERIZON WIRELESS WATA EVEREST ...	1944 PACIFIC AVE	ALL SITES - WA, T 2 - WA	Higher	SW / 0.540 mi., 2854 ft.
CG269	1ST NAT AUTO LEASE CO | TITUS ...	616 BROADWAY	ALL SITES - WA, EPA UST, FRS, OSHA, UST - WA	Higher	WNW / 0.545 mi., 288...
CE270	WA UW TACOMA BRANCH CAMPUS | U...	1920 S C ST | 1920 C ST |...	ALL SITES - WA, BRS, CERCLIS NFRAP, ECHO, ...	Higher	SW / 0.548 mi., 2894 ft.
CM271	TACOMA PORT SITCOM PLAZA | TAC...	1 SITCOM PLAZA	ALL SITES - WA, CSCSL HWS - WA, EPA LUST, ...	Higher	W / 0.550 mi., 2906 ft.
CI272	Reliance Paint Company	747 FAWCETT SOUTH | 747 F...	ALL SITES - WA, ECHO, FRS, RCRA_NONGEN	Higher	WNW / 0.553 mi., 291...
CG273	TITUS WILL FORD BODY SHOP	624 S BROADWAY ST	ALL SITES - WA, ECHO, FRS, RCRA_NONGEN	Higher	WNW / 0.553 mi., 292...
CN274	STANDARD CHEMICAL CO SITE	2159 DOCK ST	ALL SITES - WA, CSCSL HWS - WA, ENVCVN - ...	Higher	SSW / 0.553 mi., 2922...
CI275	USWCOM TACOMA OPERATOR BLDG	750 FAWCETT AVE	ALL SITES - WA, ECHO, ERNS, RCRA_NONGEN,...	Higher	WNW / 0.554 mi., 292...
CI276	MULTICARE MEDICAL CENTER UST 1...	737 FAWCETT AVE	ALL SITES - WA, EPA UST, FRS, UST - WA	Higher	WNW / 0.554 mi., 292...
CO277	1305 TACOMA AVENUE SOUTH	1301 TACOMA AVE S	ALL SITES - WA, CSCSL HWS - WA, CSCSL NFA...	Higher	W / 0.555 mi., 2932 ft.
278	CONTROL CONTRACTORS INC	1305 TACOMA AVE	ALL SITES - WA, ECHO, FRS, RCRA_NONGEN	Higher	W / 0.558 mi., 2946 ft.
CP279	WA DOT DEDENTE BLDG SITE | WA ...	2101 PACIFIC AVE	ALL SITES - WA, CSCSL HWS - WA, EPA LUST, ...	Higher	SW / 0.558 mi., 2949 ft.
CQ280	TACOMA TAR PITS	PORTLAND AVE & RIVER	ALL SITES - WA, CSCSL HWS - WA, HSL - WA	Higher	ESE / 0.559 mi., 2951 ft.
CR281	SIMON METALS LLC | SIMON METAL...	2202 E RIVER ST | 2202 EA...	AFS, ALL SITES - WA, BRS, DEBRIS EPA SWRCY...	Lower	ESE / 0.561 mi., 2964 ft.
CE282	WA UW TACOMA C ST	1953 S C ST	ALL SITES - WA	Higher	SW / 0.562 mi., 2965 ft.
CJ283	FIRSTIMAGE 1 TACOMA	1424 TACOMA AVE S STE E	ALL SITES - WA, ECHO, FRS, RAATS, RCRA_NO...	Higher	WSW / 0.562 mi., 2968...
CR284	PSE TACOMA HISTORICAL COAL GAS...	2200 E RIVER ST | 2200 E ...	ALL SITES - WA, BRS, CSCSL HWS - WA, ECHO,...	Lower	ESE / 0.562 mi., 2970 ft.
CM285	TACOMA PROPERTY	902 CENTER ST	ALL SITES - WA, EPA UST, FRS, UST - WA	Higher	W / 0.563 mi., 2971 ft.
CS286	Rock Pizza	1920 JEFFERSON AVE	ALL SITES - WA, FRS	Higher	SW / 0.563 mi., 2974 ft.
CQ287	N/R	47.319217, -122.425078	INDIAN RESERVATION	N/R	ESE / 0.564 mi., 2976 ft.
CQ288	TACOMA CENTRAL WASTEWATER TREA...	2201 PORTLAND AVE | 2201 ...	AFS, ALL SITES - WA, BRS, DOCKET, ECHO, EP...	Higher	ESE / 0.564 mi., 2977 ft.
CM289	Washington Military Department...	36 QUARTERMASTER RD | 546...	ALL SITES - WA, SWTIRE 3 - WA	Higher	W / 0.564 mi., 2978 ft.
CT290	TRUCK TRAILERS | NELSON TRUCKI...	1820 STEWART ST	ALL SITES - WA, EPA UST, FRS, UST - WA	Higher	E / 0.565 mi., 2983 ft.
CH291	PUGET SOUND PLYWOOD INC | CAPI...	230 E F ST | 230 E F ST P...	ALL SITES - WA, DOCKET, ECHO, EPA UST, FRS...	Lower	NNW / 0.566 mi., 2988...
CE292	University of Washington Tacom...	1950 S C ST	ALL SITES - WA	Higher	SW / 0.566 mi., 2990 ft.
CO293	US DEA TACOMA AVE TACOMA	1117 TACOMA AVE S	ALL SITES - WA, ECHO, FRS, RCRA_NONGEN, ...	Higher	W / 0.567 mi., 2993 ft.
CP294	PHASE II DOWNTOWN UTILITIES IM...	SOUTH 21ST TO SOUTH 25TH...	ALL SITES - WA, ECHO, FRS, HIST PCS ENF, HI...	Higher	SW / 0.568 mi., 2999 ft.
CG295	ST. HELENS LLC	616 ST HELENS AVE	ALL SITES - WA, CSCSL HWS - WA, HSL - WA, ...	Higher	WNW / 0.568 mi., 300...
CR296	TACOMA TAR PITS	PORTLAND AV & RIVER ST	CERCLIS-HIST, FRS, PART NPL, SEMS_8R_ACTI...	Lower	ESE / 0.569 mi., 3004 ft.
CP297	PHASE I DOWNTOWN UTILITIES IMP...	SOUTH 9TH TO SOUTH 13TH S...	ALL SITES - WA, ECHO, FRS, HIST PCS ENF, HI...	Higher	SW / 0.571 mi., 3013 ft.
298	NAPOLEON APARTMENTS	1515 TACOMA AVE	ALL SITES - WA, FRS	Higher	WSW / 0.571 mi., 3017...
CR299	ASSOCIATED PETROLEUM PRODUCTS...	2115 E RIVER ST | 2115 EA...	ALL SITES - WA, CSCSL NFA - WA, ENVCVN - W...	Lower	ESE / 0.571 mi., 3018 ft.
CM300	PIERCE COUNTY SW | TACOMA CITY...	930 TACOMA AVE S POLICE G...	ALL SITES - WA, ALT FUELING, CSCSL NFA - WA...	Higher	W / 0.575 mi., 3039 ft.
CH301	COOKS MARINE SPECIALTIES | COO...	223 E F ST | 223 EAST F S...	ALL SITES - WA, ECHO, FRS, PRP-CORP, RCRA...	Lower	NNW / 0.576 mi., 3041...
CO302	LABOR READY	1224 TACOMA AVE S	ALL SITES - WA, CSCSL HWS - WA, EPA LUST, ...	Higher	W / 0.576 mi., 3041 ft.
CI303	CONIFER DEVELOPMENTS INC | CON...	755 TACOMA AVE S CT E	ALL SITES - WA, CSCSL NFA - WA, EPA UST, FR...	Higher	W / 0.576 mi., 3042 ft.
CH304	FOSS MARITIME CO TACOMA | FOSS...	225 E F ST | 225 EAST F S...	ALL SITES - WA, ECHO, ERNS, FRS, PRP-CORP,...	Lower	NNW / 0.578 mi., 3054...

MAP ID	SITE NAME	ADDRESS	DATABASE(S)	RELATIVE ELEVATION	DIRECTION / DISTANCE
CU305	IMSAMET INC	1830 STEWARD ST	ALL SITES - WA, ECHO, FRS, HIST LEAD_SMELT...	Lower	E / 0.579 mi., 3059 ft.
CU306	FISCHER CHAIR INC	1802 STEWART ST	ALL SITES - WA, ECHO, FRS, RCRA_NONGEN, ...	Lower	E / 0.580 mi., 3065 ft.
CR307	APES1 LLC | TACOMA YARD DTG | ...	2117 E RIVER ST	ALL SITES - WA, BRS, CSCSL HWS - WA, DOCKE...	Lower	ESE / 0.581 mi., 3067 ft.
308	PIERCE COUNTY DEPARTMENT OF FA...	911 TACOMA AVE S	ALL SITES - WA, CSCSL HWS - WA, FRS, HSL - WA	Higher	W / 0.582 mi., 3074 ft.
309	BROADWAY LID	BROADWAY S 9TH TO S 2ND	ALL SITES - WA	Higher	WNW / 0.583 mi., 308...
310	INDUSTRIAL RUBBER & SUPPLY TAC...	2307 E D ST	ALL SITES - WA, ECHO, FRS, RCRA_NONGEN	Higher	S / 0.584 mi., 3085 ft.
CP311	TWENTY ONE PACIFIC LLC	2111 PACIFIC AVE	ALL SITES - WA, CSCSL NFA - WA, FRS, HSL - ...	Higher	SW / 0.585 mi., 3087 ft.
CO312	VACANT PARKING LOT THE HAILEY	1210 TACOMA AVE S	ALL SITES - WA, CSCSL HWS - WA, ENVCVN - ...	Higher	W / 0.586 mi., 3094 ft.
313	WILLAMETTE INDUSTRIES INC TACO...	801B PORTLAND AVE	ALL SITES - WA, FRS, T 2 - WA	Lower	NNE / 0.587 mi., 3100...
CN314	TACOMA COAL GASIFICATION	No Address on File	ALL SITES - WA, CSCSL HWS - WA, HSL - WA	Higher	SSW / 0.589 mi., 3112...
CT315	KAG WEST TACOMA | V. VAN DYKE,...	1810 STEWART ST	ALL SITES - WA, ECHO, FRS, HIST PCS ENF, ICI...	Lower	E / 0.590 mi., 3114 ft.
CP316	ASHLAND CHEMICAL CO CASCADE MA...	2119 S PACIFIC AVE	ALL SITES - WA, ECHO, FRS, RCRA_NONGEN	Higher	SW / 0.592 mi., 3125 ft.
CS317	Stoneway Electric Supply	1914 MARKET ST	ALL SITES - WA, FRS	Higher	SW / 0.592 mi., 3127 ft.
CV318	PACIFIC CHARTER SCHOOL	2300 EAST E ST	ALL SITES - WA, CSCSL NFA - WA, EPA UST, FR...	Higher	S / 0.593 mi., 3132 ft.
CW319	CITY OF TACOMA BREWERY DISTRIC...	FAWCETT AVE S 19TH ST	ALL SITES - WA, FRS, RCRA_LQG	Higher	WSW / 0.593 mi., 3132...
CV320	INDUSTRIAL TIRE SERVICE ITS | ...	423 PUYALLUP AVE	ALL SITES - WA, CSCSL HWS - WA, EPA LUST, ...	Higher	S / 0.595 mi., 3143 ft.
CG321	ALFA OF TACOMA LTD	615 ST HELENS	ALL SITES - WA, BRS, ECHO, FRS, RCRA_NONGEN	Higher	WNW / 0.595 mi., 314...
CX322	ALMAR INC TACOMA	119 1 2 PUYALLUP AVE	ALL SITES - WA, ECHO, FRS, RCRA_NONGEN	Higher	S / 0.596 mi., 3146 ft.
CX323	ALL TRANSMISSIONS PINE ST	505 PUYALLUP AVE	ALL SITES - WA, ECHO, FRS, RCRA_NONGEN	Higher	S / 0.598 mi., 3157 ft.
CX324	Legacy Renovations	511 PUYALLUP AVE	ALL SITES - WA, FRS	Higher	SSE / 0.598 mi., 3159 ft.
CS325	T TOWN APPAREL | HORNE PROPERT...	1934 MARKET ST	ALL SITES - WA, CSCSL NFA - WA, ECHO, EPA ...	Higher	SW / 0.598 mi., 3159 ft.
CW326	Revitalizing Tacoma's Brewery ...	UNSPECIFIED	ALL SITES - WA, ECHO, FRS, ICIS, INACTIVE PC...	Higher	WSW / 0.600 mi., 3170...
CP327	BREWERY BLOCKS 2101 S C ST/210...	2101 SOUTH C ST | 2101 S ...	ALL SITES - WA, ECHO, FRS, RCRA_NONGEN	Higher	SW / 0.601 mi., 3174 ft.
328	PACIFIC AVE S 17TH TO S25TH ST	PACIFIC AVE S 17TH S 25TH...	ALL SITES - WA, FRS	Higher	SW / 0.602 mi., 3179 ft.
CV329	RUSHFORTH CONSTRUCTION | PCSD ...	830 E E ST	ALL SITES - WA, BRS, ECHO, EPA UST, FRS, RC...	Higher	S / 0.603 mi., 3183 ft.
CP330	HUNT MOTTET PARTNERS LLC	2125 COMMERCE	ALL SITES - WA, ECHO, FRS, RCRA_NONGEN	Higher	SW / 0.603 mi., 3185 ft.
CP331	OLD TIME WOODWORK INC	2105 S C ST	ALL SITES - WA, BRS, ECHO, FRS, RCRA_NONGEN	Higher	SW / 0.604 mi., 3189 ft.
CY332	TACOMA COAL GASIFICATION	22ND ST & A ST	ALL SITES - WA, CSCSL HWS - WA, FRS, HSL - WA	Higher	SSW / 0.605 mi., 3195...
CV333	SALVATION ARMY ARC | SUMMIT PU...	409 PUYALLUP AVE	ALL SITES - WA, ECHO, EPA UST, FRS, RCRA_N...	Higher	S / 0.606 mi., 3202 ft.
CP334	HUNT & MOTTET SEATTLE HDWE | H...	2112 PACIFIC AVE | 2112 P...	ALL SITES - WA, CSCSL NFA - WA, EPA UST, FR...	Higher	SW / 0.614 mi., 3240 ft.
CZ335	HAROLD A ALLEN CO	715 TACOMA AVE	ALL SITES - WA, EPA UST, FRS, UST - WA	Higher	WNW / 0.614 mi., 324...
336	FLOWSERVE STEAM SUPPLY | FLOWS...	2007 STEWART ST	ALL SITES - WA, BRS, CSCSL HWS - WA, FRS, ...	Lower	E / 0.617 mi., 3260 ft.
DA337	WESTERN METAL ARTS CO DIV NIE	1722 TACOMA AVE S	ALL SITES - WA, ECHO, FRS, RCRA_NONGEN	Higher	WSW / 0.618 mi., 3263...
CV338	TACOMA DOME STATION	500 PUYALLUP AVE	ALL SITES - WA, CSCSL NFA - WA, FRS, HSL - WA	Higher	S / 0.619 mi., 3267 ft.
339	SUPERIOR CARTAGE OF WASHINGTON...	805 PUYALLUP AVE	ALL SITES - WA, EPA UST, FRS, UST - WA	Lower	SSE / 0.619 mi., 3268 ft.
DA340	WA UW JAPANESE LANG SCHOOL	1715 TACOMA AVE S	ALL SITES - WA, ECHO, FRS, RCRA_NONGEN	Higher	WSW / 0.620 mi., 3276...
341	TRUCK RAIL HANDLING INC 21ST S...	504 E 21ST ST TRANSFER FA...	ALL SITES - WA, ECHO, FRS, RCRA_NONGEN	Lower	ESE / 0.624 mi., 3293 ft.
CY342	MULLANS COLLISION CENTER	2201 PACIFIC AVE	ALL SITES - WA, BRS, ECHO, FRS, RCRA_NONGEN	Higher	SSW / 0.625 mi., 3301...

MAP ID	SITE NAME	ADDRESS	DATABASE(S)	RELATIVE ELEVATION	DIRECTION / DISTANCE
CY343	CARLSON FORMETEC INC	2202 A ST	ALL SITES - WA, BRS, FRS, RCRA_NONGEN, T ...	Higher	SSW / 0.626 mi., 3306...
CX344	BNRR TACOMA YARD POND | BNSF -...	605 PUYALLUP ST | 605 PUY...	ALL SITES - WA, CSCSL NFA - WA, ECHO, ERNS...	Higher	SSE / 0.628 mi., 3316 ft.
CX345	JOHNSON STONE COUNTERTOP	523 PUYALLUP AVE	ALL SITES - WA, FRS	Higher	SSE / 0.628 mi., 3319 ft.
CP346	SUSSMAN ASSOC | TACOMA STEEL C...	2128 PACIFIC AVE	ALL SITES - WA, ECHO, EPA UST, FRS, RCRA_N...	Higher	SW / 0.629 mi., 3319 ft.
CX347	SOUTH SOUND RADIATOR	509 PUYALLUP AVE	ALL SITES - WA, CSCSL HWS - WA, FRS, HSL - WA	Higher	S / 0.629 mi., 3320 ft.
DB348	Tacoma Bike	309 PUYALLUP AVE	ALL SITES - WA, FRS	Higher	S / 0.630 mi., 3329 ft.
DC349	WALKER APARTMENTS	405 6TH AVE	ALL SITES - WA, EPA UST, FRS, UST - WA	Higher	WNW / 0.632 mi., 333...
DB350	ART THE STUDIO	301 PUYALLUP STE C	ALL SITES - WA, FRS	Higher	S / 0.632 mi., 3339 ft.
DB351	GONZALES MOTORS	301 PUYALLUP AVE	ALL SITES - WA, CSCSL NFA - WA, EPA UST, FR...	Higher	S / 0.633 mi., 3342 ft.
352	FORMER TEXACO SERVICE STATION ...	704 PUYALLUP AVE	ALL SITES - WA, CSCSL HWS - WA, HSL - WA, ...	Higher	SSE / 0.634 mi., 3346 ft.
CS353	SIMPSON BROS ENTERPRISES INC	1931 S FAWCETT AVE	ALL SITES - WA, FRS	Higher	SW / 0.634 mi., 3348 ft.
CZ354	BAKER BUILDING	411 S 7TH	ALL SITES - WA, EPA UST, FRS, UST - WA	Higher	WNW / 0.636 mi., 336...
DC355	ENTERPRISE | USA OF YESTERDAY ...	455 ST HELENS AVE | 455 S...	ALL SITES - WA, FRS	Higher	WNW / 0.639 mi., 337...
DD356	Grand Cinema	606 FAWCETT AVE	ALL SITES - WA, FRS	Higher	WNW / 0.642 mi., 338...
CX357	MANNA PRO CORP	518 PUYALLUP AVE	ALL SITES - WA, CSCSL NFA - WA, EPA UST, FR...	Higher	S / 0.642 mi., 3392 ft.
CV358	DISCOVERY	502 PUYALLUP AVE	ALL SITES - WA, EPA UST, FRS, UST - WA	Higher	S / 0.643 mi., 3398 ft.
DD359	Two Vaults	602 FAWCETT AVE	ALL SITES - WA, FRS	Higher	WNW / 0.644 mi., 340...
DE360	RECOVERY 1 | DTG ENTERPRISES, ...	1630 E 18TH ST | 1630 Eas...	ALL SITES - WA, DEBRIS EPA SWRCY, DOCKET,...	Lower	E / 0.644 mi., 3401 ft.
DF361	Evergreen Equipment Company	221 PUYALLUP AVE	ALL SITES - WA, FRS	Higher	S / 0.645 mi., 3404 ft.
DF362	MCLEANS AUTO REPAIR	221 1 2 PUYALLUP AVE E	ALL SITES - WA, FRS	Higher	S / 0.646 mi., 3411 ft.
CV363	ATLAS TRUCKING INC SPILL	PUYALLUP AVE & D ST	ALL SITES - WA, ECHO, FRS, RCRA_LQG, RCRA...	Higher	S / 0.646 mi., 3411 ft.
DG364	OMS1 BUILDING 28	FIELD ARTILLERY RD	ALL SITES - WA, FRS	Higher	W / 0.647 mi., 3414 ft.
CV365	BULLS EYE SUPPLY | BULLS EYE I...	414 PUYALLUP AVE STE A | ...	ALL SITES - WA, FRS	Higher	S / 0.647 mi., 3419 ft.
DH366	COMMENCEMENT BAY ASSOC | COMME...	455 CT C SITE A | 455 CT ...	ALL SITES - WA, ECHO, FRS, RCRA_NONGEN	Higher	WNW / 0.648 mi., 342...
CV367	ALFREDS CAFE	402 PUYALLUP AVE	ALL SITES - WA, FRS	Higher	S / 0.648 mi., 3422 ft.
DG368	ORGANIZATIONAL MAINT SHOP 1 US...	CAMP MURRAY	ALL SITES - WA, FRS	Higher	W / 0.649 mi., 3425 ft.
DD369	BEKINS MOVING & STORAGE CO UST...	615 TACOMA AVE S	ALL SITES - WA, EPA UST, FRS, UST - WA	Higher	WNW / 0.649 mi., 342...
CW370	WA DOT NALLEY VALLEY PROJECT	1907 TACOMA AVE S	ALL SITES - WA, CSCSL NFA - WA, FRS, HSL - ...	Higher	WSW / 0.650 mi., 3432...
371	PSE TACOMA	2205 A ST	ALL SITES - WA, BRS, ECHO, FRS, RCRA_NONGEN	Higher	SSW / 0.651 mi., 3440...
DD372	Corina Bakery & Bistro	510 6TH AVE	ALL SITES - WA, FRS	Higher	WNW / 0.654 mi., 345...
DI373	TACOMA CITY OF 1501 DOCK ST | ...	1501 E DOCK ST	ALL SITES - WA, CSCSL HWS - WA, ECHO, EPA...	Higher	SSW / 0.654 mi., 3454...
DD374	First United Methodist Church ...	621 TACOMA AVE S | 621 TA...	ALL SITES - WA, CHURCHES, FRS	Higher	WNW / 0.654 mi., 345...
DI375	NORTH PACIFIC PLYWOOD INC	1549 E DOCK ST | 1549 DOC...	ALL SITES - WA, DOCKET, ECHO, EPA UST, FRS...	Higher	SSW / 0.655 mi., 3458...
DJ376	JET DISTRIBUTION CENTER | HILL...	2100 JEFFERSON	ALL SITES - WA, CSCSL NFA - WA, EPA UST, FR...	Higher	SW / 0.655 mi., 3459 ft.
DK377	PIERCE COUNTY DETENTION & CORR...	701 NOLLMEYER LN | 701 NO...	ALL SITES - WA, CSCSL HWS - WA, ENVCVN - ...	Higher	W / 0.664 mi., 3505 ft.
DB378	CASCADE FRICTION MATERIALS	314 PUYALLUP AVE	ALL SITES - WA, FRS	Higher	S / 0.664 mi., 3509 ft.
DH379	RILEY PARKING LOT	454-455 BROADWAY	ALL SITES - WA, CSCSL HWS - WA, FRS, HSL - WA	Higher	WNW / 0.665 mi., 351...
DD380	April Greer Photographer	508 6TH AVE STE 10	ALL SITES - WA, FRS	Higher	WNW / 0.666 mi., 351...

MAP ID	SITE NAME	ADDRESS	DATABASE(S)	RELATIVE ELEVATION	DIRECTION / DISTANCE
DL381	HEIDELBERG BREWERY | COLUMBIA ...	2120 S C ST	ALL SITES - WA, CSCSL HWS - WA, ENVCVN - ...	Higher	SW / 0.667 mi., 3521 ft.
CW382	The Camden	1915 TACOMA AVE S	ALL SITES - WA	Higher	WSW / 0.667 mi., 3523...
DK383	US WEST UTILITY HOLE 183	ALLEY BTWN S 9TH ST & S 1...	ALL SITES - WA, RCRA_LQG	Higher	W / 0.669 mi., 3535 ft.
DD384	La Unica	601 TACOMA AVE S	ALL SITES - WA, FRS	Higher	WNW / 0.671 mi., 354...
385	BNSF TACOMA FUELING FACILITY	1001 PUYALLUP AVE	ALL SITES - WA, CSCSL HWS - WA, FRS, HSL - WA	Lower	SE / 0.671 mi., 3546 ft.
DJ386	CITY PROPERTIES CLEANUP | JEFF...	2112-2122 JEFFERSON AVE	ALL SITES - WA, CSCSL HWS - WA, CSCSL NFA...	Higher	SW / 0.672 mi., 3549 ft.
DD387	ALL CITY CLEANERS	602 TACOMA AVE S	ALL SITES - WA, BRS, ECHO, EPA UST, FRS, RC...	Higher	WNW / 0.672 mi., 355...
CV388	AIRSPARES	415 E 25TH ST	ALL SITES - WA, ECHO, FRS, RCRA_NONGEN	Higher	S / 0.673 mi., 3554 ft.
CW389	Care Medical	1902 TACOMA AVE S	ALL SITES - WA, FRS	Higher	WSW / 0.673 mi., 3556...
DD390	Robin Balsam PS Attorney at La...	609 TACOMA AVE S	ALL SITES - WA, FRS	Higher	WNW / 0.673 mi., 355...
CV391	F & E INVESTMENTS	401 EA 25 ST | 401 E 25TH...	ALL SITES - WA, EPA UST, UST - WA	Higher	S / 0.675 mi., 3566 ft.
CW392	WASHINGTON BUILDING SVCS	1923 TACOMA AVE S	ALL SITES - WA, ECHO, FRS, RCRA_NONGEN	Higher	SW / 0.675 mi., 3567 ft.
CW393	CARL T MADSEN INC	1929 TACOMA AVE S | 1929 ...	ALL SITES - WA, CSCSL NFA - WA, EPA UST, FR...	Higher	SW / 0.677 mi., 3576 ft.
DF394	Star Tours	224 PUYALLUP AVE	ALL SITES - WA, FRS	Higher	S / 0.677 mi., 3577 ft.
DM395	MENDEZ PROPERTY	910 PUYALLUP AVE	ALL SITES - WA, CSCSL HWS - WA, EPA LUST, ...	Higher	SE / 0.677 mi., 3578 ft.
DH396	YWCA TACOMA PIERCE COUNTY | ST...	405 BROADWAY	ALL SITES - WA, CSCSL HWS - WA, ECHO, FRS,...	Higher	WNW / 0.681 mi., 359...
DE397	X2P Marc Land Associates	1650 E 18TH ST	ALL SITES - WA, CSCSL NFA - WA, ENVCVN - W...	Lower	E / 0.682 mi., 3603 ft.
DN398	SPRING AIR NORTHWEST | U HAUL ...	725 E 25TH ST | 725 EAST ...	ALL SITES - WA, CSCSL HWS - WA, ECHO, EPA...	Higher	SSE / 0.684 mi., 3612 ft.
DF399	Storage Box The	216 PUYALLUP AVE	ALL SITES - WA, FRS	Higher	S / 0.684 mi., 3614 ft.
CW400	WA UW TACOMA	1935 TACOMA AVE S	ALL SITES - WA, ECHO, FRS, RCRA_NONGEN, ...	Higher	SW / 0.685 mi., 3615 ft.
DH401	415 ST HELENS APTS LLC | R D M...	415 ST HELENS AVE	ALL SITES - WA, ALT FUELING, ECHO, FRS, MA...	Higher	WNW / 0.685 mi., 361...
DB402	JOHNNYS FINE FOOD | MEAKER, JO...	319 E 25TH ST | 319 East ...	ALL SITES - WA, FRS, PRP-CORP	Higher	S / 0.686 mi., 3624 ft.
DO403	KIEWIT PACIFIC CO TACOMA | KIE...	132 PUYALLUP AVE	ALL SITES - WA, ECHO, EPA UST, FRS, RCRA_N...	Higher	SSW / 0.689 mi., 3638...
404	CARLTON APARTMENTS	615 S 7TH ST	ALL SITES - WA, CSCSL HWS - WA, CSCSL NFA...	Higher	WNW / 0.691 mi., 365...
DH405	True Built Homes | Arrow World...	401 BROADWAY | 401 BROADW...	ALL SITES - WA, FRS	Higher	WNW / 0.692 mi., 365...
DJ406	Fawcett/S. 21st | Fawcett S 21...	UNSPECIFIED	ALL SITES - WA, ICIS, INACTIVE PCS, PCS FACILITY	Higher	SW / 0.692 mi., 3653 ft.
DN407	PIERCE TRANSIT TACOMA DOME	609 E 25TH ST	ALL SITES - WA, ECHO, FRS, RCRA_NONGEN	Higher	SSE / 0.696 mi., 3673 ft.
DN408	FREIGHTHOUSE SQUARE, AMTRAK RE...	602 E 25TH ST	ALL SITES - WA, CSCSL HWS - WA, HSL - WA	Higher	SSE / 0.700 mi., 3694 ft.
409	CHIHULY INC TACOMA	2101 S JEFFERSON AVE	ALL SITES - WA, BRS, ECHO, FRS, RCRA_NONGEN	Higher	SW / 0.700 mi., 3694 ft.
DJ410	Tacoma Town Center	UNSPECIFIED	ALL SITES - WA, ECHO, FRS	Higher	SW / 0.700 mi., 3697 ft.
411	2013 DOWNTOWN SOUTH 15TH ST	SOUTH 15TH ST & YAKIMA	ALL SITES - WA, FRS	Higher	WSW / 0.701 mi., 3700...
DP412	Dairy Queen	1112 PUYALLUP AVE	ALL SITES - WA, FRS	Lower	SE / 0.701 mi., 3703 ft.
DQ413	Bates Medical Mile	1201 S YAKIMA AVE	ALL SITES - WA	Higher	W / 0.702 mi., 3709 ft.
DN414	FREIGHTHOUSE SQUARE	25TH & G ST E	ALL SITES - WA, CSCSL NFA - WA, ENVCVN - W...	Higher	SSE / 0.703 mi., 3711 ft.
415	Wastewater Improvements (Vario...	UNSPECIFIED	ALL SITES - WA, ECHO, FRS, ICIS, INACTIVE PC...	Higher	W / 0.703 mi., 3714 ft.
DQ416	BATES TECHNICAL COLLEGE DOWNTO...	1101 S YAKIMA AVE | 1101 ...	ALL SITES - WA, BRS, COLLEGES, ECHO, EPA U...	Higher	W / 0.704 mi., 3719 ft.
DR417	FRED ROBERSON PROPERTY | 2302 ...	2302 PACIFIC AVE	ALL SITES - WA, CSCSL HWS - WA, CSCSL NFA...	Higher	SSW / 0.704 mi., 3720...
DP418	WP FULLER PROPERTY FORMER | WP...	1109 PUYALLUP AVE	ALL SITES - WA, CSCSL NFA - WA, FRS, HSL - ...	Lower	SE / 0.705 mi., 3724 ft.

MAP ID	SITE NAME	ADDRESS	DATABASE(S)	RELATIVE ELEVATION	DIRECTION / DISTANCE
DN419	PUGET SOUND SPECIALTY	706 E 25TH ST	ALL SITES - WA, FRS	Higher	SSE / 0.707 mi., 3734 ft.
DP420	PUYALLUP AVE GAS STATION FORME...	1201-1203 PUYALLUP AVE	ALL SITES - WA, CSCSL HWS - WA, EPA LUST, ...	Lower	SE / 0.711 mi., 3753 ft.
DL421	GOODYEAR TIRE & RUBBER CO RETR...	2210 S C ST | 2210 SOUTH ...	ALL SITES - WA, ECHO, FRS, PADS, RAATS, RC...	Higher	SW / 0.711 mi., 3757 ft.
DF422	FRONTIER TRANSPORTATION COMPAN...	217 25TH ST E	ALL SITES - WA, FRS	Higher	S / 0.712 mi., 3758 ft.
DF423	GOLDEN LINE RECYCLING CORP | F...	217 E 25TH ST | 217 EAST ...	ALL SITES - WA, EPA UST, FRS, UST - WA	Higher	S / 0.712 mi., 3759 ft.
DH424	DAN KNOWLES FOREIGN AUTO CLINI	424 ST HELENS	ALL SITES - WA, ECHO, FRS, RCRA_NONGEN	Higher	WNW / 0.712 mi., 376...
DS425	PLYTAC	801 E 25TH	ALL SITES - WA, FRS	Higher	SSE / 0.713 mi., 3767 ft.
DS426	SOUND TRANSIT TACOMA LINK OPS ...	802 E 25TH ST	ALL SITES - WA, ECHO, FRS, RCRA_NONGEN	Higher	SSE / 0.715 mi., 3774 ft.
DK427	KARTCHNER RESIDENTIAL PROPERTY	1007 YAKIMA AVE S	ALL SITES - WA, CSCSL HWS - WA, FRS, HSL - WA	Higher	W / 0.715 mi., 3774 ft.
DH428	YWCA PIERCE COUNTY	401 SAINT HELENS AVE	ALL SITES - WA, ECHO, FRS, RCRA_NONGEN	Higher	WNW / 0.715 mi., 377...
DP429	Valley Pub	1206 PUYALLUP AVE	ALL SITES - WA, FRS	Lower	SE / 0.718 mi., 3790 ft.
DO430	PUGET SOUND TIRE	102 PUYALLUP RD	ALL SITES - WA, ECHO, FRS, RCRA_SQG	Higher	SSW / 0.718 mi., 3791...
DH431	CHRISTOPHERSON PROPERTY	414 ST HELENS ST	ALL SITES - WA, CSCSL NFA - WA, FRS, HSL - ...	Higher	WNW / 0.718 mi., 379...
DO432	Eagle Tire & Auto Tacoma	102 PUYALLUP AVE	ALL SITES - WA, ERNS, FRS	Higher	SSW / 0.720 mi., 3800...
433	DELTA CAM INC	1938 TACOMA AVE S	ALL SITES - WA, FRS	Higher	WSW / 0.722 mi., 3811...
434	US BANK PACIFIC AVE	2317 PACIFIC AVE	ALL SITES - WA, CSCSL HWS - WA, EPA UST, F...	Higher	SSW / 0.722 mi., 3812...
DT435	TACOMA FIRE ELECTRICAL MAINTEN...	425 TACOMA AVE S	ALL SITES - WA, BRS, ECHO, EPA UST, FRS, RC...	Higher	WNW / 0.723 mi., 381...
436	KENT GILCHRIST	510 TACOMA AVE S	ALL SITES - WA, EPA UST, FRS, UST - WA	Higher	WNW / 0.726 mi., 383...
DM437	TACOMA TRESTLE TRACK & SIGNAL ...	824 E 25TH STREET	ALL SITES - WA, CSCSL HWS - WA, HSL - WA	Higher	SE / 0.726 mi., 3832 ft.
DM438	PRECISION MACHINE WORKS	925 E 25TH ST	ALL SITES - WA, BRS, ECHO, FRS, RCRA_NONGEN	Higher	SE / 0.728 mi., 3842 ft.
439	STONE PROPERTY TRANSIT SITE	E 25TH & E C ST	ALL SITES - WA, CSCSL HWS - WA, FRS, HSL - ...	Higher	S / 0.728 mi., 3843 ft.
DT440	TACOMA CITY UST 408868 | TACOM...	415 TACOMA AVE S	ALL SITES - WA, EPA UST, FRS, UST - WA	Higher	WNW / 0.728 mi., 384...
DR441	J MARCEL BUILDING	2320 PACIFIC AVE	ALL SITES - WA, CSCSL NFA - WA, ENVCVN - W...	Higher	SSW / 0.729 mi., 3848...
DU442	TAFT PROPERTIES LLC | ARCHITEC...	1201 PUYALLUP AVE	ALL SITES - WA, ECHO, FRS, OSHA, RCRA_NONGEN	Lower	SE / 0.729 mi., 3849 ft.
DH443	TEMPLE BAPTIST CHURCH	245 ST HELENS AVE	ALL SITES - WA, EPA UST, FRS, UST - WA	Higher	WNW / 0.731 mi., 386...
DT444	DOWNINGS AUTOBODY	411 S FAWCETT AVE	ALL SITES - WA, ECHO, FRS, RCRA_NONGEN, ...	Higher	WNW / 0.732 mi., 386...
445	EDUCTOR DECANT FACILITY | City...	2101 CLEVELAND WAY	ALL SITES - WA, DOCKET, ECHO, FRS, HIST PC...	Lower	E / 0.732 mi., 3866 ft.
446	SOUTH G STREET 613-615	613-615 S G ST	ALL SITES - WA, ECHO, FRS, RCRA_NONGEN, ...	Higher	WNW / 0.734 mi., 387...
DM447	Savage Wholesale	1001 E 25TH ST	ALL SITES - WA, FRS	Higher	SE / 0.735 mi., 3879 ft.
DU448	K&S MOTELS LLC | TACOMA CENTER...	1220 PUYALLUP AVE	ALL SITES - WA, CSCSL HWS - WA, FRS, HSL - WA	Lower	SE / 0.736 mi., 3884 ft.
449	FAIRLANE PAINTING CO	1910 S G ST	ALL SITES - WA, FRS	Higher	WSW / 0.736 mi., 3885...
450	TACOMA CITY STREETS & GROUNDS	2132 CLEVELAND WAY	ALL SITES - WA, BRS, ECHO, FRS, RCRA_NONGEN	Lower	ESE / 0.736 mi., 3887 ft.
DV451	INDUSTRIAL PARTS FRICTIONS I	409 E 26TH ST	ALL SITES - WA, ECHO, FRS, RCRA_NONGEN	Higher	S / 0.737 mi., 3894 ft.
DU452	TAFT & COMPANY 1239 PUYALLUP A...	1239 PUYALLUP AVE	ALL SITES - WA, CSCSL NFA - WA, EPA UST, FR...	Lower	SE / 0.737 mi., 3894 ft.
DV453	GOLDEN WEST MOTEL	503 E 26TH	ALL SITES - WA, ECHO, FRS, RCRA_NONGEN	Higher	S / 0.739 mi., 3900 ft.
454	Sky Terrace Condos	235 BROADWAY	ALL SITES - WA, FRS	Higher	WNW / 0.739 mi., 390...
DU455	ASSOCIATED PETROLEUM | ASSOCIA...	1214 PUYALLUP AVE	ALL SITES - WA, CSCSL HWS - WA, EPA UST, F...	Lower	SE / 0.742 mi., 3916 ft.
DW456	ACTION BUSINESS FURNITURE | HO...	102 S 24TH ST	ALL SITES - WA, CSCSL HWS - WA, ECHO, EPA...	Higher	SSW / 0.743 mi., 3924...

MAP ID	SITE NAME	ADDRESS	DATABASE(S)	RELATIVE ELEVATION	DIRECTION / DISTANCE
DR457	Aero Precision Commerce | AERO...	2310 COMMERCE ST	ALL SITES - WA, ECHO, FRS, MANIFEST EPA, R...	Higher	SSW / 0.744 mi., 3929...
DX458	TAFT & COMPANY	1247 PUYALLUP AVE	ALL SITES - WA, CSCSL NFA - WA, EPA UST, FR...	Lower	ESE / 0.745 mi., 3935 ft.
DY459	WA AGR M TACOMA 1	2139B S FAWCETT	ALL SITES - WA, ECHO, FRS, RCRA_NONGEN	Higher	SW / 0.751 mi., 3966 ft.
DZ460	AT&T WIRELESS DOWNTOWN TACOMA	1101 S YAKIMA AT&T	ALL SITES - WA, FRS, T 2 - WA	Higher	W / 0.753 mi., 3974 ft.
EA461	N/R	47.239265, -122.425802	INDIAN RESERVATION	N/R	SSE / 0.753 mi., 3976 ft.
DU462	UNOCAL 76 MAJOR PETROLEUM | UC...	1302 PUYALLUP AVE	ALL SITES - WA, ALT FUELING, CSCSL HWS - W...	Lower	SE / 0.755 mi., 3989 ft.
EB463	MORGAN TRUCKING INC 1621 LINCO...	1621 LINCOLN AVE	ALL SITES - WA, DOCKET, ECHO, FRS, ICIS, IN...	Lower	E / 0.758 mi., 4001 ft.
DV464	GARY W JOHNSON | Melody Meats	323 E 26TH ST | 323 EAST ...	ALL SITES - WA, EPA UST, FRS, UST - WA	Higher	S / 0.759 mi., 4006 ft.
EA465	HJB MARINE	601 E 26TH ST	ALL SITES - WA, FRS	Higher	SSE / 0.760 mi., 4013 ft.
EB466	PACIFIC RIM TRANSPORT INC | XP...	1614 LINCOLN AVE | 1614 L...	ALL SITES - WA, CSCSL HWS - WA, ECHO, ERN...	Lower	E / 0.761 mi., 4020 ft.
DY467	SPRAGUE PEST CONTROL TACOMA	2139 S FAWCETT AVE	ALL SITES - WA, T 2 - WA	Higher	SW / 0.762 mi., 4023 ft.
EC468	Coalition Humane	2106 TACOMA AVE S	ALL SITES - WA, FRS	Higher	SW / 0.762 mi., 4023 ft.
DR469	TACOMA CITY GROUNDS MAINTENANC...	2308 S HOLGATE ST	ALL SITES - WA, ECHO, FRS, RCRA_NONGEN	Higher	SW / 0.762 mi., 4025 ft.
DV470	SME Solutions	313 E 26TH ST	ALL SITES - WA, FRS	Higher	S / 0.764 mi., 4034 ft.
ED471	230 Broadway Ave Apts	230 BROADWAY	ALL SITES - WA, FRS	Higher	WNW / 0.765 mi., 403...
DY472	TACOMA CITY STREET MAINTENANCE	2301 S JEFFERSON	ALL SITES - WA, BRS, ECHO, FRS, RCRA_NONGEN	Higher	SW / 0.765 mi., 4038 ft.
DV473	SME CORP	311 E 26TH ST	ALL SITES - WA, BRS, ECHO, FRS, RCRA_NONG...	Higher	S / 0.765 mi., 4041 ft.
EC474	BELL INDUSTRIES INC	2108 TACOMA AVE S	ALL SITES - WA, ECHO, FRS, RCRA_LQG, RCRA...	Higher	SW / 0.766 mi., 4044 ft.
475	ECOTEX COMPANY	1115 E 25TH ST | 1115 Eas...	ALL SITES - WA, ECHO, FRS, MANIFEST EPA, R...	Higher	SE / 0.766 mi., 4047 ft.
DW476	POWDER COATING SYSTEMS INC	109 S 25TH ST	ALL SITES - WA, ECHO, FRS, RCRA_NONGEN	Higher	SSW / 0.769 mi., 4059...
EE477	TACOMA PUBLIC UTILITIES MILWAU...	709 26TH ST E	ALL SITES - WA, FRS, T 2 - WA	Lower	SSE / 0.769 mi., 4061 ft.
478	MCFARLAND CASCADE POLE & LUMBE...	1640 E MARC ST | 1640 EAS...	AFS, ALL SITES - WA, BRS, CERCLIS-HIST, COR...	Lower	E / 0.769 mi., 4062 ft.
EF479	1916 MARC AVENUE	1916 MARC AVE	ALL SITES - WA, ECHO, FRS, RCRA_LQG	Lower	E / 0.771 mi., 4071 ft.
DR480	TACOMA CITY GROUNDS SHOP	2324 S C ST	ALL SITES - WA, BRS, ECHO, FRS, RCRA_NONGEN	Higher	SW / 0.772 mi., 4078 ft.
EC481	TOM DAVIS	2114 TACOMA AVE S	ALL SITES - WA, ECHO, FRS, RCRA_NONGEN	Higher	SW / 0.774 mi., 4088 ft.
EE482	WESTERN BEER DISTRIBUTORS	712 E 26TH ST	ALL SITES - WA, CSCSL NFA - WA, FRS, HSL - ...	Lower	SSE / 0.774 mi., 4089 ft.
EA483	DON ENGLE DISTRIBUTING INC	2601 E F ST | 2601 EAST F...	ALL SITES - WA, EPA UST, ERNS, FRS, UST - WA	Higher	SSE / 0.775 mi., 4093 ft.
EG484	TNT REDDAWAY TRUCK LINE INC	801 E 26TH	ALL SITES - WA, ECHO, FRS, RCRA_NONGEN	Lower	SSE / 0.777 mi., 4104 ft.
EE485	PUGET SOUND METAL | AMERICAN N...	2607 EAST G ST | 2607 E G...	ALL SITES - WA, FRS	Lower	SSE / 0.778 mi., 4107 ft.
EB486	PALCO STEEL & SALVAGE	1620 LINCOLN AVE	ALL SITES - WA, CSCSL HWS - WA, EPA LUST, ...	Lower	E / 0.779 mi., 4116 ft.
DW487	SODO BUILDERS | FOREMOST DAIRY	2413 PACIFIC AVE | 2413 P...	ALL SITES - WA, BRS, CSCSL HWS - WA, ECHO,...	Higher	SSW / 0.780 mi., 4118...
DV488	MYSTIC MOCHA	402 E 26TH ST	ALL SITES - WA, FRS	Higher	S / 0.784 mi., 4143 ft.
EG489	CARAUSTAR TACOMA PAPERBOARD | ...	808 E 26TH ST | 808 East ...	AFS, ALL SITES - WA, ECHO, ERNS, FRS, HIST ...	Lower	SSE / 0.785 mi., 4146 ft.
ED490	BROADVIEW CONDOMINIUMS LLC THE...	212 S STADIUM WAY	ALL SITES - WA, CSCSL NFA - WA, FRS, HSL - ...	Higher	NW / 0.786 mi., 4149 ft.
491	DRESSEL PROPERTY | TOD DRESSEL...	306 308 314 E 26TH STREET...	ALL SITES - WA, CSCSL HWS - WA, CSCSL NFA...	Lower	SE / 0.786 mi., 4149 ft.
EF492	FRED TEBB & SONS INC	1906 E MARC ST	AFS, ALL SITES - WA, CSCSL HWS - WA, CSCSL...	Higher	E / 0.787 mi., 4154 ft.
EF493	FRED TEBB & SONS INC | FRED TE...	1906 MARC AVE	ALL SITES - WA, CSCSL HWS - WA, CSCSL NFA...	Higher	E / 0.787 mi., 4157 ft.
DW494	FIRESTONE 31H712467	2406 PACIFIC AVE S	ALL SITES - WA, EPA UST, FRS, UST - WA	Higher	SSW / 0.788 mi., 4161...

MAP ID	SITE NAME	ADDRESS	DATABASE(S)	RELATIVE ELEVATION	DIRECTION / DISTANCE
495	CHARLES WALKER	1422 S K ST	ALL SITES - WA, EPA UST, FRS, UST - WA	Higher	W / 0.788 mi., 4161 ft.
EG496	NEW TACOMA BOX CO	921 E 26TH ST	ALL SITES - WA, DOCKET, ECHO, FRS, HIST PC...	Lower	SSE / 0.789 mi., 4165 ft.
DX497	BETTE MCBRIER	1320 PUYALLUP AVE	ALL SITES - WA, CSCSL HWS - WA, EPA UST, F...	Lower	SE / 0.789 mi., 4168 ft.
498	SOUTH YAKIMA 621	621 S YAKIMA AVE	ALL SITES - WA, ECHO, FRS, RCRA_NONGEN, ...	Higher	WNW / 0.790 mi., 417...
EE499	WESTERN BEER DISTRIBUTORS INC	712 EAST 26TH | 712 E 26t...	EPA UST, HSL - WA, UST - WA	Lower	SSE / 0.793 mi., 4186 ft.
DX500	AABERGS INC | AQUA REC'S FIRES...	1407 PUYALLUP AVE	ALL SITES - WA, EPA UST, FRS, UST - WA	Lower	ESE / 0.797 mi., 4211 ft.
DZ501	PARTNERS MORTGAGE CORP SITE | ...	901 S 11TH ST	ALL SITES - WA, CSCSL NFA - WA, ENVCVN - W...	Higher	W / 0.798 mi., 4214 ft.
502	AT&T WIRELESS TACOMA DOME	222 E 26TH ST	ALL SITES - WA, FRS, T 2 - WA	Higher	S / 0.801 mi., 4228 ft.
503	TITANIUM RECLAIMING CORP TACOM...	310 TACOMA AVE S	ALL SITES - WA, ECHO, FRS, RCRA_NONGEN	Higher	WNW / 0.802 mi., 423...
EH504	AERO PRECISION TACOMA | RAINIE...	2338 HOLGATE ST S	ALL SITES - WA, ECHO, FRS, RCRA_SQG	Higher	SW / 0.803 mi., 4239 ft.
EG505	HOLROYD CO TACOMA PLANT 3 & 4	26TH & J ST E	ALL SITES - WA, DOCKET, ECHO, FRS, ICIS, IN...	Lower	SSE / 0.803 mi., 4239 ft.
ED506	Broadway 5 Condominuims	216 BROADWAY	ALL SITES - WA, FRS	Higher	WNW / 0.803 mi., 424...
ED507	Luna Condominiums	210 BROADWAY	ALL SITES - WA, FRS	Higher	WNW / 0.808 mi., 426...
508	APM TERMINALS PACIFIC LTD | HO...	1675 LINCOLN AVE | 1675 L...	ALL SITES - WA, BRS, CSCSL HWS - WA, DOCKE...	Lower	ENE / 0.809 mi., 4270 ft.
EI509	ADAMS BRAKE SERVICE	2324 S JEFFERSON AVE	ALL SITES - WA, ECHO, FRS, RCRA_NONGEN	Higher	SW / 0.809 mi., 4272 ft.
510	POT BASIN A W SITCUM STORMWATE...	No Address on File	ALL SITES - WA, CSCSL HWS - WA, HSL - WA	Lower	NE / 0.809 mi., 4273 ft.
511	WestRock CP LCC	N R	ALL SITES - WA	Lower	N / 0.810 mi., 4278 ft.
512	LABORATORY PROCEDURE NW INC	1718 S I ST	ALL SITES - WA, ECHO, FRS, RCRA_NONGEN	Higher	WSW / 0.810 mi., 4279...
513	L STREET LAYOVER EXPANSION	N R	ALL SITES - WA, FRS	Higher	SE / 0.811 mi., 4285 ft.
DY514	LINDBERG BEVERAGE CO | Second ...	2328 Fawcett Ave | 2328 S...	ALL SITES - WA, EPA UST, FRS, SWRCY - WA, ...	Higher	SW / 0.812 mi., 4286 ft.
EH515	ROBERT BROWN PROPERTY	2340 S HOLGATE	ALL SITES - WA, EPA UST, UST - WA	Higher	SW / 0.814 mi., 4298 ft.
EJ516	SUREHOUSE OPEN BIBLE CHURCH	902 S I ST	ALL SITES - WA, CSCSL HWS - WA, HSL - WA	Higher	W / 0.814 mi., 4298 ft.
EK517	ELEPHANT CAR WASH PACIFIC AVE ...	2501 PACIFIC AVE	ALL SITES - WA, EPA UST, FRS, UST - WA	Higher	SSW / 0.815 mi., 4305...
EJ518	BRYAN ASSAY OFFICE	901 S 9TH ST	ALL SITES - WA, ECHO, FRS, RCRA_NONGEN	Higher	W / 0.816 mi., 4309 ft.
EE519	PRECISION PATTERN INC | AIM AE...	2620 E G ST	ALL SITES - WA, BRS, CSCSL NFA - WA, DOCKE...	Higher	SSE / 0.816 mi., 4311 ft.
EJ520	BROADWAY QUICK STOP MARKET & D...	924 9TH ST STE B	ALL SITES - WA, FRS	Higher	W / 0.817 mi., 4312 ft.
DX521	AABERGS TOOL & EQUIP RENTAL & ...	1424 PUYALLUP AVE	ALL SITES - WA, EPA UST, FRS, MANIFEST EPA,...	Higher	ESE / 0.817 mi., 4313 ft.
DX522	TACOMA CITY SIGN SHOP	1423 PUYALLUP AVE	ALL SITES - WA, BRS, ECHO, FRS, RCRA_NONGEN	Higher	ESE / 0.817 mi., 4315 ft.
ED523	WIGGINS CUSTOM WOODWORKS INC	218 ST HELENS AVE	ALL SITES - WA, ECHO, FRS, RCRA_NONGEN	Higher	WNW / 0.818 mi., 431...
EL524	ALL COTE COATINGS INC | BRESHO...	1311 E 25TH ST	ALL SITES - WA, ECHO, FRS, RCRA_NONGEN	Higher	SE / 0.823 mi., 4344 ft.
EI525	TOTEM ELECTRIC	2332 JEFFERSON AVE	ALL SITES - WA, FRS	Higher	SW / 0.823 mi., 4348 ft.
DX526	CARDLOCK FUELS SYSTEM | PYRAMI...	1428 PUYALLUP AVE	ALL SITES - WA, CSCSL NFA - WA, DOCKET, EC...	Higher	ESE / 0.825 mi., 4357 ft.
ED527	DARNELLS AUTO BODY	222 ST HELENS	ALL SITES - WA, ECHO, FRS, RCRA_NONGEN	Higher	WNW / 0.825 mi., 435...
EM528	REP ELELCTRIC INC	1121 E 26TH ST	ALL SITES - WA, FRS	Higher	SE / 0.829 mi., 4377 ft.
529	UNION PACIFIC RAILROAD, TACOMA...	2300 CLEVELAND WAY	ALL SITES - WA, CSCSL HWS - WA, FRS, HSL - WA	Lower	ESE / 0.832 mi., 4392 ft.
EL530	LILYBLAD PETROLEUM INC EPA 25T	1313 E 25TH ST	ALL SITES - WA, RCRA_NONGEN	Higher	SE / 0.832 mi., 4392 ft.
EN531	WAREHOUSE BUILDING	1007 S J ST | 1007 SOUTH ...	ALL SITES - WA, EPA UST, FRS, UST - WA	Higher	W / 0.832 mi., 4395 ft.
EO532	Cornus House Pacific Avenue	2502 Pacific Ave	ALL SITES - WA	Higher	SSW / 0.833 mi., 4399...

MAP ID	SITE NAME	ADDRESS	DATABASE(S)	RELATIVE ELEVATION	DIRECTION / DISTANCE
EI533	TOTEM ELECTRIC OF TACOMA FAWCE...	2331 FAWCETT AVE	ALL SITES - WA, CSCSL NFA - WA, EPA UST, FR...	Higher	SW / 0.833 mi., 4400 ft.
EH534	MRP 2009-26 SOUTH TACOMA WAY	S TACOMA WAY S C ST & S 2...	ALL SITES - WA, FRS	Higher	SW / 0.834 mi., 4403 ft.
EO535	CORNUS HOUSE PACIFIC AVENUE | ...	2502 & 2512 PACIFIC AVE	ALL SITES - WA, CSCSL HWS - WA, ECHO, FRS,...	Higher	SSW / 0.834 mi., 4404...
EO536	TACOMA PLASTICS INC	2416 S C ST	ALL SITES - WA, ECHO, FRS, RCRA_NONGEN, ...	Higher	SSW / 0.834 mi., 4405...
EE537	SMURFIT STONE CONTAINER CORP |...	817 E 27TH ST	ALL SITES - WA, CSCSL HWS - WA, DOCKET, E...	Higher	SSE / 0.835 mi., 4411 ft.
EF538	PALLET SERVICES INC TACOMA | W...	1651 LINCOLN AVE | 1671 L...	ALL SITES - WA, CSCSL HWS - WA, DOCKET, E...	Lower	E / 0.835 mi., 4411 ft.
EP539	VERIZON WIRELESS WATA TACOMA G...	220 TACOMA AVE S	ALL SITES - WA, FRS, T 2 - WA	Higher	WNW / 0.837 mi., 441...
EI540	WOODLAND TRADE CO JEFFERSON AV...	2340 S JEFFERSON AVE	ALL SITES - WA, ECHO, FRS, RCRA_NONGEN	Higher	SW / 0.837 mi., 4420 ft.
EK541	2523 PACIFIC TEXACO SHELL | TE...	2523 PACIFIC AVE	ALL SITES - WA, CSCSL HWS - WA, ECHO, EPA...	Higher	SSW / 0.837 mi., 4422...
542	SAINT JOSEPH MEDICAL CENTER | ...	1717 S J ST | 1717 SOUTH ...	ALL SITES - WA, BRS, CSCSL HWS - WA, ECHO,...	Higher	WSW / 0.838 mi., 4424...
EK543	MCMACKEN PROPERTY SOUND TRANSI...	115 S 26TH ST	ALL SITES - WA, BRS, CSCSL HWS - WA, ECHO,...	Higher	SSW / 0.838 mi., 4426...
EI544	CAMMARANO TRUST UW | CAMARANO...	2340 JEFFERSON AVE	ALL SITES - WA, CSCSL HWS - WA, EPA LUST, ...	Higher	SW / 0.839 mi., 4430 ft.
EF545	Amazon.com Services LLC - HBF5	1905 EAST MARC AVE	ALL SITES - WA	Lower	E / 0.839 mi., 4433 ft.
ED546	GR KIRK CO	201 ST HELENS AVE	ALL SITES - WA, ECHO, FRS, RCRA_NONGEN	Higher	WNW / 0.840 mi., 443...
547	ARCO 5727 | PILOT TRAVEL CENTE...	1440 PUYALLUP AVE	ALL SITES - WA, BRS, CSCSL HWS - WA, DOCKE...	Higher	ESE / 0.848 mi., 4480 ft.
EQ548	TRANSNATIONAL LEASING	1662 LINCOLN ST	EPA UST, HSL - WA, UST - WA	Higher	E / 0.848 mi., 4480 ft.
EP549	FIRESTONE JCP 31Y5 02102	211 TACOMA MALL	ALL SITES - WA, CSCSL NFA - WA, EPA UST, FR...	Higher	WNW / 0.849 mi., 448...
EK550	BROWN & HALEY INC FACTORY SITE...	110 E 26TH ST	ALL SITES - WA, BRS, ECHO, FRS, RCRA_NONG...	Higher	SSW / 0.850 mi., 4489...
EN551	PAULSONS INC	1016-1020 S J ST	ALL SITES - WA, CSCSL NFA - WA, FRS, HIST B...	Higher	W / 0.853 mi., 4504 ft.
552	Reliable Carriers Spill | LeMa...	2702 E D ST | 2702 EAST D...	ALL SITES - WA, ALT FUELING, ERNS, SPILLS - WA	Higher	S / 0.854 mi., 4510 ft.
553	NILSEN PLAT TOWNHOMES	2303 & 2315 S G ST	ALL SITES - WA, CSCSL NFA - WA, FRS, HSL - ...	Higher	SW / 0.855 mi., 4516 ft.
ER554	KAHNE & KAHNE PROPERTY	2117 YAKIMA AVE	ALL SITES - WA, CSCSL HWS - WA, HSL - WA	Higher	SW / 0.858 mi., 4531 ft.
EK555	PINGCO INTERNATIONAL	102 S 26TH ST	ALL SITES - WA, CSCSL HWS - WA, EPA LUST, ...	Higher	SSW / 0.858 mi., 4533...
EQ556	PUGET SOUND BY-PRODUCTS | DARL...	2041 MARC AVE | 2041 MARC...	AFS, ALL SITES - WA, CSCSL HWS - WA, CSCSL...	Lower	E / 0.860 mi., 4543 ft.
EO557	UNION PACIFIC RAILROAD TUNNEL	JEFFERSON 25TH & CENTER Y...	CERCLIS-HIST, FRS, PART NPL, SEMS_8R_ACTI...	Higher	SSW / 0.862 mi., 4552...
ES558	Grulich Arcitecture Planning S...	49 BROADWAY #300 | 49 BRO...	ALL SITES - WA, FRS	Higher	NW / 0.862 mi., 4553 ft.
EM559	AEROSTAR ENGINEERING INC	2619 E L ST	ALL SITES - WA, BRS, ECHO, FRS, RCRA_NONGEN	Higher	SE / 0.863 mi., 4559 ft.
560	Wastewater Sewer Replacement S...	UNSPECIFIED	ALL SITES - WA, ECHO, FRS, ICIS, INACTIVE PC...	Higher	WNW / 0.864 mi., 456...
EO561	WATERHOUSE MOTORS | Two Ravens...	2502 COMMERCE ST	ALL SITES - WA, ECHO, FRS, PRP-CORP, RCRA...	Higher	SSW / 0.865 mi., 4566...
EJ562	FAMILY CLEANERS INC	815 S J ST | 815 SOUTH J....	ALL SITES - WA, BRS, ECHO, FRS, MANIFEST E...	Higher	W / 0.866 mi., 4575 ft.
ET563	PACIFIC AUTO WRECKING INC	1652 LINCOLN AVE	ALL SITES - WA, EPA UST, FRS, UST - WA	Lower	E / 0.867 mi., 4579 ft.
EU564	HERITAGE ENTERPRISES INC	1321 E 26TH ST	ALL SITES - WA, AST - WA, FRS, T 2 - WA	Higher	SE / 0.870 mi., 4593 ft.
EO565	25TH & HOLGATE S TACOMA	25TH & HOLGATE S	ALL SITES - WA, CSCSL HWS - WA, FRS, HSL - WA	Higher	SSW / 0.870 mi., 4595...
EV566	TRIPAK 2	2021 MARC ST	ALL SITES - WA, DOCKET, ECHO, FRS, ICIS, IN...	Lower	E / 0.871 mi., 4600 ft.
ER567	YAKIMA AVE TOWNHOMES	2102 2114 2118 YAKIMA AVE...	ALL SITES - WA, CSCSL NFA - WA, FRS, HSL - ...	Higher	WSW / 0.872 mi., 4605...
EO568	ON THE WATER LLC | On the Wate...	2502 S C ST	ALL SITES - WA, BRS, CSCSL HWS - WA, CSCSL...	Higher	SSW / 0.874 mi., 4617...
EW569	BNSF S HOOD ST RENTAL PROPERTY	S HOOD ST	ALL SITES - WA, CSCSL HWS - WA, FRS, HSL - WA	Higher	SSW / 0.876 mi., 4625...
EU570	NORTH COAST ELECTRIC CO | AMER...	1301 E 26TH ST	ALL SITES - WA, FRS, OSHA	Higher	SE / 0.876 mi., 4628 ft.

MAP ID	SITE NAME	ADDRESS	DATABASE(S)	RELATIVE ELEVATION	DIRECTION / DISTANCE
EO571	SAMS TIRE 8332 TACOMA | GOODYE...	2522 PACIFIC AVE	ALL SITES - WA, CSCSL NFA - WA, ECHO, EPA ...	Higher	SSW / 0.877 mi., 4630...
EX572	DISCOUNT AUTO REPAIR & BODYWOR...	1009 S 9TH ST	ALL SITES - WA, BRS, CSCSL HWS - WA, ECHO,...	Higher	W / 0.883 mi., 4661 ft.
EU573	TACOMA MOVING & STORAGE	1314 E 26TH ST | 1314 EAS...	ALL SITES - WA, FRS, HMIRS (DOT)	Higher	SE / 0.883 mi., 4663 ft.
EO574	ALL COTE COATINGS INC HOLGATE ...	2510 S HOLGATE ST	ALL SITES - WA, ECHO, FRS, RCRA_NONGEN	Higher	SSW / 0.885 mi., 4674...
575	LOT M DEVELOPMENT	1110 MILWAUKEE WAY	ALL SITES - WA, FRS	Higher	ENE / 0.891 mi., 4704 ft.
EM576	STERLING REFERENCE LABORATORIE...	2617 E L ST | 2617 E L ST...	ALL SITES - WA, BRS, CSCSL HWS - WA, CSCSL...	Higher	SE / 0.891 mi., 4705 ft.
EY577	PORTLAND AVE RAMP B	No Address on File	ALL SITES - WA, CSCSL HWS - WA, HSL - WA	Higher	ESE / 0.892 mi., 4708 ft.
EZ578	THORP INVESTMENTS INC	1316 S K ST	ALL SITES - WA, BRS, ECHO, FRS, RCRA_NONGEN	Higher	W / 0.892 mi., 4712 ft.
ET579	TRANS NATIONAL LEASING INC TAC...	1662 LINCOLN AVE	ALL SITES - WA, CSCSL HWS - WA, ECHO, EPA...	Lower	E / 0.893 mi., 4718 ft.
580	MULTICARE HEALTH SYSTEM IS BUI...	124 TACOMA AVE S	ALL SITES - WA, BRS, ECHO, FRS, RCRA_NONGEN	Higher	WNW / 0.894 mi., 472...
EO581	PARAMOUNT ELECTRIC	225 S TACOMA WAY	ALL SITES - WA, CSCSL NFA - WA, ECHO, EPA ...	Higher	SSW / 0.894 mi., 4721...
582	DEPT OF PUBLIC ASSEMBLY FAC TA...	2727 E D ST | 2727 East D...	ALL SITES - WA, BRS, CSCSL NFA - WA, DOCKE...	Higher	S / 0.894 mi., 4721 ft.
EK583	CHEERS RESTAURANT | CHEERS RES...	2611 PACIFIC AVE	ALL SITES - WA, CSCSL HWS - WA, EPA LUST, ...	Higher	SSW / 0.894 mi., 4721...
EO584	MAR JON CONTRACTORS INC	2512 HOLGATE ST	ALL SITES - WA, EPA UST, FRS, UST - WA	Higher	SSW / 0.895 mi., 4726...
585	FRANCISCAN MEDICAL OFFICE BUIL...	1602 S I ST 1011 S 17TH S...	ALL SITES - WA, ECHO, FRS, HIST PCS FACILITY...	Higher	WSW / 0.896 mi., 4730...
ES586	35 Broadway Condominimum Assoc...	35 BROADWAY	ALL SITES - WA, FRS	Higher	NW / 0.896 mi., 4733 ft.
EO587	BNSF RAILROAD HOOD ST	2519 HOOD ST	ALL SITES - WA, BRS, ECHO, FRS, RCRA_NONGEN	Higher	SSW / 0.896 mi., 4734...
EO588	CARACOL DESIGN	2514 S HOLGATE ST	ALL SITES - WA, ECHO, FRS, RCRA_NONGEN	Higher	SSW / 0.901 mi., 4760...
EO589	JEFFERSON ST FUEL STATION	2524 S JEFFERSON ST	ALL SITES - WA, EPA UST, FRS, UST - WA	Higher	SSW / 0.902 mi., 4764...
ES590	COMMENCEMENT TERRACE APARTMENT...	29 ST HELENS AVE	ALL SITES - WA, EPA UST, FRS, UST - WA	Higher	NW / 0.903 mi., 4770 ft.
ES591	31 Broadway Apts	31 BROADWAY	ALL SITES - WA, FRS	Higher	NW / 0.903 mi., 4771 ft.
FA592	PACIFIC MOTOR CO INC	1408 M L KING JR WAY | 14...	ALL SITES - WA, BRS, ECHO, FRS, MANIFEST E...	Higher	W / 0.904 mi., 4775 ft.
FA593	MC PARCEL DELIVERY INC	1410 MARTIN LUTHER KING J...	ALL SITES - WA, BRS, ECHO, FRS, RCRA_VSQG	Higher	W / 0.905 mi., 4779 ft.
EZ594	Allen AME Church | ALLEN AFRIC...	1223 MARTIN LUTHER KING J...	ALL SITES - WA, CHURCHES, FRS	Higher	W / 0.905 mi., 4782 ft.
FA595	PUGET SOUND ORTHOPAEDICS	1515 MARTIN LUTHER KING J...	ALL SITES - WA, FRS	Higher	WSW / 0.906 mi., 4782...
FB596	KEESLER BROTHERS CONSTRUCTION	2360 FAWCETT AVE	ALL SITES - WA, FRS	Higher	SW / 0.906 mi., 4782 ft.
FC597	House of Scott Funeral & Crema...	1215 MARTIN LUTHER KING J...	ALL SITES - WA, FRS	Higher	W / 0.906 mi., 4785 ft.
EZ598	TACOMA TOFU INC	1302 MARTIN LUTHER KING J...	ALL SITES - WA, FRS	Higher	W / 0.907 mi., 4787 ft.
FC599	Woolen Coit Cleaners Inc	1205 MARTIN LUTHER KING W...	ALL SITES - WA, ECHO, FRS, RCRA_NONGEN	Higher	W / 0.908 mi., 4794 ft.
600	FATHER & SONS AUTO REBUILD	603 S J ST	ALL SITES - WA, CSCSL NFA - WA, EPA UST, FR...	Higher	WNW / 0.911 mi., 481...
EW601	UNION PACIFIC RR TUNNEL	JEFFERSON & 25TH & CENTER	ALL SITES - WA, CSCSL HWS - WA, FRS, HSL - WA	Higher	SW / 0.911 mi., 4811 ft.
FC602	COMMUNITY HEALTH CARE MEDICAL ...	1202 MARTIN LUTHER KING J...	ALL SITES - WA, BROWNFIELDS-ACRES, DOCKE...	Higher	W / 0.911 mi., 4811 ft.
FC603	MR MAC LTD	1210 MARTIN LUTHER KING J...	ALL SITES - WA, FRS	Higher	W / 0.912 mi., 4817 ft.
EW604	JEFFERSON FLATS	2515 JEFFERSON AVE	ALL SITES - WA, CSCSL HWS - WA, ECHO, FRS,...	Higher	SW / 0.912 mi., 4818 ft.
EV605	SOUND MILL INC | 2021 MARC AVE...	2021 MARC AVE	ALL SITES - WA, CSCSL HWS - WA, ECHO, FRS,...	Higher	E / 0.913 mi., 4819 ft.
EX606	MAIN STREET GROCERY | MAIN GAS...	901 MARTIN LUTHER KING JR...	ALL SITES - WA, CSCSL HWS - WA, CSCSL NFA...	Higher	W / 0.913 mi., 4820 ft.
FD607	RITE AID 6341	1105 M L KING JR WAY | 11...	ALL SITES - WA, BRS, FRS, RCRA_NONGEN	Higher	W / 0.913 mi., 4820 ft.
FE608	PHILS AUTO CARE	1453 E 26TH	ALL SITES - WA, FRS	Higher	SE / 0.917 mi., 4840 ft.

MAP ID	SITE NAME	ADDRESS	DATABASE(S)	RELATIVE ELEVATION	DIRECTION / DISTANCE
FD609	MLK HOUSING DEVELOPMENT PROPER...	1023 MARTIN LUTHER KING J...	ALL SITES - WA, CSCSL NFA - WA, ECHO, FRS,...	Higher	W / 0.918 mi., 4846 ft.
EY610	PSE GAS MAIN WORK PORTLAND AVE	PORTLAND AVE E25TH TO E 3...	ALL SITES - WA, ECHO, FRS, HIST PCS ENF, HI...	Higher	ESE / 0.918 mi., 4848 ft.
FE611	RACEWAY TECHNOLOGY | RACEWAYS...	1427 E 26TH ST	ALL SITES - WA, DOCKET, ECHO, FRS, ICIS, IN...	Higher	SE / 0.919 mi., 4853 ft.
FD612	SOUTH SOUND OUTREACH SERVICES	1106 MARTIN LUTHER KING J...	ALL SITES - WA, FRS	Higher	W / 0.919 mi., 4855 ft.
FD613	VICALA MARKET	1020 MARTIN LUTHER KING J...	ALL SITES - WA, FRS	Higher	W / 0.921 mi., 4862 ft.
FD614	Hi Gloss Photo Service	1018 MARTIN LUTHER KING J...	ALL SITES - WA, FRS	Higher	W / 0.921 mi., 4863 ft.
FA615	WALKER TEXACO	1422 MARTIN LUTHER KING J...	ALL SITES - WA, CSCSL NFA - WA, EPA UST, FR...	Higher	W / 0.924 mi., 4878 ft.
EX616	Johnson Candy Company	924 MARTIN LUTHER KING JR...	ALL SITES - WA, FRS	Higher	W / 0.926 mi., 4890 ft.
617	PREMIER TRANSMISSION COMPANY |...	2620 PACIFIC AVE	ALL SITES - WA, EPA UST, FRS, MANIFEST EPA,...	Higher	SSW / 0.926 mi., 4891...
EX618	Todays Uniform	920 MARTIN LUTHER KING JR...	ALL SITES - WA, FRS	Higher	W / 0.928 mi., 4899 ft.
FB619	BRONZE WORKS LLC THE	2506 FAWCETT AVE	ALL SITES - WA, BRS, ECHO, FRS, RCRA_NONGEN	Higher	SW / 0.935 mi., 4937 ft.
FD620	R & K LOANS LLC	1101 S 11TH ST	ALL SITES - WA, FRS	Higher	W / 0.936 mi., 4940 ft.
EX621	PLANNED PARENTHOOD	813 MARTIN LUTHER KING JR...	ALL SITES - WA, FRS	Higher	W / 0.937 mi., 4946 ft.
622	MCCARVER ELEMENTARY SCHOOL REN...	2111 S J ST	ALL SITES - WA, DOCKET, ECHO, FRS, ICIS, IN...	Higher	WSW / 0.937 mi., 4948...
623	MAYCO FISH SITE | MAYCO FISH	2523 S JEFFERSON AVE	ALL SITES - WA, ECHO, EPA UST, FRS, RCRA_N...	Higher	SSW / 0.938 mi., 4956...
624	PORTERS ON THE GO	2615 E N ST	ALL SITES - WA, FRS	Higher	SE / 0.939 mi., 4959 ft.
FD625	Bargren Building aka Peterson ...	1002 MARTIN LUTHER KING J...	ALL SITES - WA, CSCSL HWS - WA, CSCSL NFA...	Higher	W / 0.940 mi., 4964 ft.
626	WRIGHT PARK MAINTENANCE	501 S I | 501 SOUTH """"I...	ALL SITES - WA, EPA UST, FRS, UST - WA	Higher	WNW / 0.941 mi., 496...
FF627	Forever Granite Shop	2716 A ST	ALL SITES - WA, FRS	Higher	SSW / 0.944 mi., 4986...
FD628	Divine Doz	1110 S 11TH ST	ALL SITES - WA	Higher	W / 0.947 mi., 5002 ft.
629	DELTA CAMSHAFT	2366 TACOMA AVE S	ALL SITES - WA, FRS	Higher	SW / 0.948 mi., 5004 ft.
630	HANGER PROSTHETICS	723 MARTIN LUTHER KING JR...	ALL SITES - WA, FRS	Higher	W / 0.951 mi., 5023 ft.
FG631	STANDARD PARTS CORP	305 S TACOMA WAY	ALL SITES - WA, ECHO, FRS, RCRA_NONGEN	Higher	SSW / 0.952 mi., 5027...
632	TACOMA PORT TRAIN SPILL	No Address on File	ALL SITES - WA, CSCSL HWS - WA, FRS, HSL - WA	Lower	E / 0.953 mi., 5033 ft.
633	PEOPLES CENTER POOL	1602 MARTIN LUTHER KING J...	ALL SITES - WA, T 2 - WA	Higher	WSW / 0.955 mi., 5040...
EY634	CLEVELAND WAY PUMP STATION	1802 E ELL ST	ALL SITES - WA, EPA UST, FRS, T 2 - WA, UST ...	Lower	ESE / 0.957 mi., 5051 ft.
635	SOUTH INTERMODAL YARD | TACOMA...	1738 MILWAUKEE WAY	ALL SITES - WA, CSCSL HWS - WA, ECHO, EPA...	Higher	ENE / 0.959 mi., 5065 ft.
FC636	ARCO 1128 PSI 5529	1201 S UNION	ALL SITES - WA, CSCSL HWS - WA, ECHO, EPA...	Higher	W / 0.961 mi., 5074 ft.
FB637	MERCURY PRESS	2507 TACOMA AVE S	ALL SITES - WA, ECHO, FRS, RCRA_NONGEN	Higher	SW / 0.962 mi., 5079 ft.
FC638	THANGS AUTO REPAIR	1115 EARNEST S BRAZIL ST	ALL SITES - WA, FRS	Higher	W / 0.962 mi., 5079 ft.
FD639	K STREET BRANCH 1004	1120 S 11TH ST	ALL SITES - WA, EPA UST, FRS, UST - WA	Higher	W / 0.964 mi., 5089 ft.
FH640	Speed E Mart Tesoro	1822 MARTIN LUTHER KING J...	ALL SITES - WA, FRS	Higher	WSW / 0.964 mi., 5090...
FI641	MATSON VESSEL RECEIVING | SEAL...	1002 MILWAUKEE WAY | 1002...	ALL SITES - WA, ERNS, MANIFEST EPA, PRP-CORP	Lower	NE / 0.966 mi., 5099 ft.
642	UNION PACIFIC RR | UPRR TACOMA	1119 MILWAUKEE WAY	ALL SITES - WA, CSCSL HWS - WA, ENVCVN - ...	Higher	ENE / 0.966 mi., 5099 ft.
643	EUROBULK LTD, COMMENCEMENT BAY	N R	ALL SITES - WA, FRS	Lower	NW / 0.967 mi., 5105 ft.
FJ644	RENTAL SERVICE CORPORATION 561...	2302 E Q ST | 2302 EAST Q...	ALL SITES - WA, BRS, CSCSL HWS - WA, CSCSL...	Lower	ESE / 0.968 mi., 5111 ft.
FJ645	BOULTON INSULATION	2301 E Q ST	ALL SITES - WA, FRS	Lower	ESE / 0.970 mi., 5123 ft.
FJ646	SUNNEN CRANE SERVICE | PENHALL...	2323 E Q ST | 2323 E Q ST...	ALL SITES - WA, CSCSL HWS - WA, ECHO, EPA...	Lower	ESE / 0.970 mi., 5124 ft.

MAP ID	SITE NAME	ADDRESS	DATABASE(S)	RELATIVE ELEVATION	DIRECTION / DISTANCE
647	STERLING REFERENCE LAB	624 MARTIN LUTHER KING JR...	ALL SITES - WA, BRS, ECHO, FRS, HAZNET - CA...	Higher	W / 0.973 mi., 5136 ft.
FB648	MACS RIGHTWAY RADIATOR | MAC'S...	2526 S FAWCETT AVE | 2526...	ALL SITES - WA, ECHO, FRS, RCRA_NONGEN	Higher	SW / 0.973 mi., 5139 ft.
FI649	TACOMA PORT TERMINAL 7 | TACOM...	1 SITCUM WAY | TACOMA POR...	ALL SITES - WA, CSCSL NFA - WA, ECHO, EPA ...	Lower	NE / 0.973 mi., 5140 ft.
FC650	COMCAST CABLE COMMUNICATIONS T...	1219 S L ST	ALL SITES - WA, FRS, T 2 - WA	Higher	W / 0.973 mi., 5140 ft.
FH651	ROLAND JANKELSON	1902 MARTIN LUTHER KING J...	ALL SITES - WA, FRS	Higher	WSW / 0.974 mi., 5142...
FG652	STAR ICE & FUEL INC | WA530849...	405 S TACOMA WAY	ALL SITES - WA, CSCSL NFA - WA, EPA UST, FR...	Higher	SSW / 0.974 mi., 5145...
653	COURTWRIGHT DIESEL & MACHINE I...	1601 BAY ST E	ALL SITES - WA, BRS, ECHO, FRS, RCRA_NONGEN	Lower	ESE / 0.974 mi., 5146 ft.
654	TACOMA COMMUNITY HOUSE | COMMU...	1314 S L STREET | 1314 So...	ALL SITES - WA, ALT FUELING, ECHO, FRS, ICIS...	Higher	W / 0.975 mi., 5148 ft.
FI655	TACOMA PORT PUMP & TREAT SYSTE...	110 MILWAUKEE AVE PARCEL...	ALL SITES - WA, BRS, ECHO, FRS, RCRA_NONGEN	Lower	NE / 0.975 mi., 5150 ft.
656	YAKIMA VILLAS LLC	2345 2349 2353 2355 YAKIM...	ALL SITES - WA, BRS, CSCSL NFA - WA, ECHO,...	Higher	SW / 0.977 mi., 5158 ft.
FH657	76 FOOD MART | 76 FOOD MART TA...	1901 MARTIN LUTHER KING J...	ALL SITES - WA, DOCKET, ECHO, EPA UST, FRS...	Higher	WSW / 0.977 mi., 5158...
FG658	MAYCO FISH COMPANY LTD	2535 S JEFFERSON AVE	ALL SITES - WA, FRS, T 2 - WA	Higher	SSW / 0.978 mi., 5163...
659	MCCARVER PARK PROPERTY | MCCAR...	2141 S I ST | 2141 SOUTH ...	ALL SITES - WA, BROWNFIELDS-ACRES, BRS, ...	Higher	WSW / 0.979 mi., 5170...
660	EELS ST PUYALLUP RIVER BRIDGE ...	No Address on File	ALL SITES - WA, CSCSL HWS - WA, FRS, HSL - WA	Lower	ESE / 0.981 mi., 5181 ft.
FH661	7 ELEVEN STORE 19303 | SPEED E...	1101 S 19TH ST	ALL SITES - WA, CSCSL HWS - WA, CSCSL NFA...	Higher	WSW / 0.982 mi., 5186...
FK662	LINCOLN AVENUE LANDFILL | TACO...	1837 LINCOLN AVE	ALL SITES - WA, CERCLIS NFRAP, CSCSL HWS ...	Lower	E / 0.984 mi., 5194 ft.
663	MERRILL GARDENS AT WRIGHT PARK	5 SOUTH G ST	ALL SITES - WA, ECHO, FRS, ICIS, INACTIVE PC...	Higher	WNW / 0.988 mi., 521...
FK664	TRIM INC | OLD TOWN REFINISHIN...	1902 MILWAUKEE WAY | 1902...	ALL SITES - WA, BRS, ECHO, FRS, RCRA_NONGEN	Lower	E / 0.988 mi., 5219 ft.
FF665	EAGLE PAPER BOX CO | LIVING GR...	106 S 28TH ST | 106 SOUTH...	ALL SITES - WA, CHURCHES, ECHO, FRS, RCR...	Higher	SSW / 0.991 mi., 5231...
666	SMITTYS FLEET SERVICE	2718 PACIFIC AVE	ALL SITES - WA, CSCSL HWS - WA, ECHO, EPA...	Higher	SSW / 0.993 mi., 5242...
667	MULTICARE HEALTH SYSTEM 2 | MU...	402 S J ST | 402 SOUTH J ...	ALL SITES - WA, EPA UST, FRS, UST - WA	Higher	WNW / 0.994 mi., 524...
FK668	INLAND TECHNOLOGY INC	1918 MILWAUKEE WAY	ALL SITES - WA, BRS, ECHO, FRS, RCRA_NONGEN	Higher	E / 0.996 mi., 5257 ft.
FG669	D TO M STREETS TRACK & SIGNAL ...	(UNSPECIFIED)	ALL SITES - WA, DOCKET, ECHO, FRS, HIST PC...	Higher	SSW / 0.997 mi., 5267...
FF670	28TH ST CITY OF TACOMA PROPERT...	2801 PACIFIC AVE	ALL SITES - WA, CSCSL HWS - WA, FRS, HSL - ...	Higher	SSW / 0.998 mi., 5271...

SUBJECT PROPERTY SEARCH RESULTS:

The subject property was identified in the following records. For more information on this property, see Map Findings section on page 159.

SITE	DATABASE(S)	EPA ID
COMMENCEMENT BAY, NEAR SHORE/TIDE FLATS | COMMENCEMENT BAY NEARSHORE TIDEFLATS ADJ TO RUSTON WAY & TIDEFLATS IND AREA | N RUSTON WAY | N RUSTON WAY ADJ TO RUSTON WAY & TIDEFLATS IND. AREA TACOMA | PIERCE COUNTY, WA	CERCLIS-HIST, COAL GAS, CONSENT (DECREES), DOCKET, ECHO, FED E C, FED I C, FRS, NPL, NPL AOC, PRP, ROD, SEMS_8R_ACTIVE SITES, SEMS_FINAL NPL, SEMS_SMELTER	N/R

CERCLIS-HIST
- ID: WAD980726368 Status: N/R Date: N/R

SEMS_8R_ACTIVE SITES
- ID: 1000981 Status: N/R Date: N/A

FED E C
- ID: WAD980726368 Status: Explanation Of Significant Differences Date: 2004-09-30
- ID: WAD980726368 Status: Explanation Of Significant Differences Date: 2003-03-20
- ID: WAD980726368 Status: Explanation Of Significant Differences Date: 2002-02-04
- ID: WAD980726368 Status: RECORD OF DECISION Date: 2000-07-14
- ID: WAD980726368 Status: Explanation Of Significant Differences Date: 1997-07-28

There are an additional 9 status records, see site details.

FED I C
- ID: WAD980726368 Status: RECORD OF DECISION Date: 1989-09-30
- ID: WAD980726368 Status: Explanation Of Significant Differences Date: 2004-09-30
- ID: WAD980726368 Status: RECORD OF DECISION Date: 1995-03-24
- ID: WAD980726368 Status: RECORD OF DECISION Date: 2000-07-14
- ID: WAD980726368 Status: RECORD OF DECISION Date: 1993-06-16

There are an additional 2 status records, see site details.

NPL
- ID: WAD980726368 Status: Final Date: Listing Date 1983-09-08

SEMS_FINAL NPL
- ID: 1000981 Status: N/A Date: NPL Status Date 1983-09-08

SEMS_SMELTER
- ID: 1000981 Status: Currently on the Final NPL Date: N/A

COMMENCEMENT BAY, NEAR SHORE/TIDE FLATS 47.263368, -122.393561 WA 98421	CDC HAZDAT	N/R
PS- THEA FOSS WATERWAY - Tacoma E D St TACOMA, WA	SPILLS - WA	N/R

SPILLS - WA
- ID: ERTS/Incident Number 677629 Status: N/A Date: Incident Date 2017-12-02

SITE	DATABASE(S)	EPA ID
MARINEFLOATS CORP | WA317935072 - MARINE FLOATS CORPORATION | WA317939602 - MARINE FLOATS CORPORATION 1208 E D ST | 1208 EAST D ST TACOMA, WA	ALL SITES - WA, DOCKET, ECHO, ERNS, FRS, ICIS, INACTIVE PCS, PCS ENF, PCS FACILITY	N/R
ALL SITES - WA - ID: Facility ID 6089938 - ID: Program ID N/R - ID: Facility ID 4801624 - ID: Program ID N/R - ID: Program ID N/R	 Status: N/A Status: Active Status: N/A Status: Inactive Status: Active	 Date: N/A Date: End Date N/R Date: N/A Date: End Date 2009-12-31 Date: End Date N/R
N/R NEAR 1120 EAST D ST. TACOMA, WA	ERNS	N/R
WATTLES CO | Sound Environmental Strategies Corp | SEMCO SERVICES LLC 1203 E D ST | 1203 E D ST 106 | 1203 EAST D ST W SIDE OF LOT TACOMA, WA 98421	ALL SITES - WA, BRS, ECHO, FRS, PRP-CORP, RCRA_NONGEN, RCRA_SQG	N/R
RCRA_NONGEN - ID: WAH000004648 - ID: WAH000018168 - ID: WAH000018168 - ID: WAD988511416	 Status: No Violation/Inspections Status: Generators - General Status: Generators - General Status: No Violation/Inspections	 Date: N/A Date: Violation 2002-05-02 - Achieved Compliance 2002-05-02 Date: Violation 2002-05-02 - Achieved Compliance 2002-05-16 Date: N/A
RCRA_SQG - ID: WAH000018168 - ID: WAH000018168	 Status: Generators - General Status: Generators - General	 Date: Violation 2002-05-02 - Achieved Compliance 2002-05-02 Date: Violation 2002-05-02 - Achieved Compliance 2002-05-16
ALL SITES - WA - ID: Facility ID 42111825 - ID: Program ID WAH000004648 - ID: Facility ID 76693458 - ID: Program ID WAH000018168 - ID: Program ID WAH000018168 *There are an additional 5 status records, see site details.*	 Status: N/A Status: Inactive Status: N/A Status: Inactive Status: Active	 Date: N/A Date: End Date 1999-12-31 Date: N/A Date: End Date 2002-06-06 Date: End Date N/R
N/R 1227 EAST D TACOMA, WA 98421	ERNS	N/R
WESTERN STEEL FABRICATORS | WESTERN STEEL FABRICATIONS 1207 E D ST | 1207 East D St. TACOMA, WA	FRS, PRP-CORP	N/R
REVALESIO 1202 EAST D ST TACOMA, WA 98424	MANIFEST EPA	CESQG

SITE	DATABASE(S)	EPA ID
URBAN ACCESSORIES INC E 15TH ST | URBAN ACCESSORIES, INC | PACIFIC AEROSPACE & ELECTRONICS TACOMA 465 E 15TH ST | 465 EAST 15TH ST | 465 EAST 15TH STREET TACOMA | Tacoma, WA	AFS, ALL SITES - WA, DOCKET, ECHO, FRS, ICIS, INACTIVE PCS, PCS ENF, PCS FACILITY, RCRA_NONGEN, SWRCY - WA, SWTIRE 3 - WA	N/R
RCRA_NONGEN - ID: WAH000016121	Status: No Violation/Inspections	Date: N/A
SWRCY - WA - ID: 3041	Status: Operating	Date: N/A
ALL SITES - WA - ID: Facility ID 5632999 - ID: Program ID WAH000016121 - ID: Program ID WAH000016121 - ID: Program ID WAH000016121	Status: N/A Status: Inactive Status: Inactive Status: Active	Date: N/A Date: End Date 2001-09-21 Date: End Date 2007-06-19 Date: End Date N/R
URBAN ACCESSORIES INC 465 15TH E STREET TACOMA, WA 98421	OSHA	N/R
JOHNSON POSTMAN WOOD SPECIALTI | TEMTCO STEEL WASHINGTON | TEMTCO STEEL DIV TAYLOR GROUP 459 E 15TH ST | 459 E 15TH ST, BUILDING 2 TACOMA, WA 98421	ALL SITES - WA, ECHO, FRS, RCRA_NONGEN	N/R
RCRA_NONGEN - ID: WAR000005538	Status: No Violation/Inspections	Date: N/A
ALL SITES - WA - ID: Facility ID 52958933 - ID: Program ID WAR000005538 - ID: Program ID WAR000005538 - ID: Program ID WAR000005538 - ID: Program ID WAR000005538	Status: N/A Status: Inactive Status: Active Status: Inactive Status: Inactive	Date: N/A Date: End Date 1995-10-07 Date: End Date N/R Date: End Date 2004-08-03 Date: End Date 2007-09-20
NORDLUND BOAT CO D ST | MARINE IRON WORKS INC | LANN TOOLING TECHNOLOGIES INC 1120 E D ST | 1120 D ST E | 1120 EAST D ST TACOMA | Tacoma, WA	ALL SITES - WA, BRS, ECHO, EPA UST, FRS, OSHA, PRP-CORP, RCRA_NONGEN, T 2 - WA, UST - WA	N/R
UST - WA - ID: Facility ID 20858615 - ID: Tank Name 1	Status: N/A Status: Removed	Date: N/A Date: 1996-08-06
RCRA_NONGEN - ID: WAD009253709 - ID: WAD009253709 - ID: WAD009253709 - ID: WAD009253709 - ID: WAD009253709	Status: Generators - General Status: Generators - General Status: Generators - General Status: Generators - General Status: Generators - General	Date: Violation 2001-01-17 - Achieved Compliance 2003-07-24 Date: Violation 1992-11-04 - Achieved Compliance 1992-11-10 Date: Violation 1992-11-04 - Achieved Compliance 1992-11-04 Date: Violation 1992-11-04 - Achieved Compliance 1992-12-31 Date: Violation 1992-11-04 - Achieved Compliance 1993-01-20
There are an additional 2 status records, see site details.		
ALL SITES - WA - ID: Facility ID 20858615	Status: N/A	Date: N/A

SITE	DATABASE(S)	EPA ID
- ID: Program ID 3149	Status: Inactive	Date: End Date 2000-03-22
- ID: Facility ID 73631661	Status: N/A	Date: N/A
- ID: Program ID WAD009253709	Status: Inactive	Date: End Date 2006-12-31
- ID: Program ID WAD009253709	Status: Inactive	Date: End Date 2007-12-31
There are an additional 3 status records, see site details.		
N/R 426 EAST 11TH STREET TACOMA, WA	ERNS	N/R
PETRICH MARINE DOCK 1118 TO 1120 E D ST TACOMA, WA 98421	ALL SITES - WA, CSCSL HWS - WA, CSCSL NFA - WA, ENVCVN - WA, FRS, HSL - WA, VCP - WA	N/R
CSCSL HWS - WA		
- ID: 414876	Status: Cleanup Started	Date: N/A
CSCSL NFA - WA		
- ID: 414876	Status: N/A	Date: NFA Date 2019-06-11
HSL - WA		
- ID: 414876	Status: No Further Action	Date: N/A
VCP - WA		
- ID: Facility ID 414876	Status: N/A	Date: N/A
- ID: Program ID N/R	Status: Active	Date: End Date N/R
ALL SITES - WA		
- ID: Facility ID 414876	Status: N/A	Date: N/A
- ID: Program ID N/R	Status: Inactive	Date: End Date 2010-04-29
- ID: Program ID N/R	Status: Active	Date: End Date N/R
ENVCVN - WA		
- ID: 414876	Status: No Further Action	Date: 2019-05-24
HEAVY DUTY SHOP | MAIN OFFICE | WOODWORTH & CO., INC. 1200 E D ST | 1200 D ST E | 1200 EAST D STREET TACOMA | Tacoma | TACOMA, WA	ALL SITES - WA, CSCSL NFA - WA, ECHO, EPA UST, FRS, HSL - WA, PRP-CORP, RCRA_NONGEN, UST - WA	N/R
UST - WA		
- ID: Facility ID 51975898	Status: N/A	Date: N/A
- ID: Tank Name REG.	Status: Removed	Date: 1996-08-06
- ID: Tank Name NO LEAD	Status: Removed	Date: 1996-08-06
RCRA_NONGEN		
- ID: WAD988495065	Status: No Violation/Inspections	Date: N/A
CSCSL NFA - WA		
- ID: 1348	Status: N/A	Date: NFA Date 1994-06-07
HSL - WA		
- ID: 1348	Status: No Further Action	Date: N/A
ALL SITES - WA		
- ID: Facility ID 1348	Status: N/A	Date: N/A
- ID: Program ID WAD988495065	Status: Inactive	Date: End Date 1994-06-07
- ID: Program ID WAD988495065	Status: Inactive	Date: End Date 1996-12-31
- ID: Facility ID 51975898	Status: N/A	Date: N/A
- ID: Program ID 3656	Status: Inactive	Date: End Date 2000-03-22

SITE	DATABASE(S)	EPA ID
GENERAL BEER COMPANY INC | FAB SHOP | WA317935412 - UNIVERSAL STEEL MANUFACTURING LLC 525 E 15TH ST | 525 EAST 15TH TACOMA | Tacoma, WA	ALL SITES - WA, EPA UST, FRS, UST - WA	N/R
UST - WA		
- ID: Facility ID 65545846	Status: N/A	Date: N/A
- ID: Tank Name 1	Status: Removed	Date: 1996-08-06
- ID: Tank Name 2	Status: Removed	Date: 1996-08-06
ALL SITES - WA		
- ID: Facility ID 7814	Status: N/A	Date: N/A
- ID: Program ID WAR303092	Status: Inactive	Date: End Date 2018-03-01
- ID: Facility ID 65545846	Status: N/A	Date: N/A
- ID: Program ID 10240	Status: Inactive	Date: End Date 1753-01-01
PETRICH MARINE DOCK BLDG 1 | SQG SPECIALISTS INC EAST D ST | DUTCH HARBOR SEAFOODS LTD MV GALAXY 1118 E D ST BLDG 2 | 1118 E D ST BLDG 1 | 1118 E D ST TACOMA, WA	ALL SITES - WA, ARCHIVED RCRA TSDF, BRS, ECHO, ERNS, FRS, HAZNET - CA, PRP-CORP, RCRA_NONGEN	N/R
ARCHIVED RCRA TSDF		
- ID: WAH000007013	Status: Small Quantity Generator	Date: 2002-02-11
RCRA_NONGEN		
- ID: WAD988511010	Status: No Violation/Inspections	Date: N/A
- ID: WAH000031250	Status: No Violation/Inspections	Date: N/A
- ID: WAH000007013	Status: Generators - General	Date: Violation 2000-04-07 - Achieved Compliance 2000-05-17
- ID: WAH000007013	Status: Generators - General	Date: Violation 1999-08-11 - Achieved Compliance 1999-09-29
- ID: WAH000007013	Status: Generators - General	Date: Violation 1999-08-11 - Achieved Compliance 1999-09-17
There is an additional 1 status record, see site details.		
ALL SITES - WA		
- ID: Facility ID 6314293	Status: N/A	Date: N/A
- ID: Program ID WAD988511010	Status: Inactive	Date: End Date 1997-08-08
- ID: Facility ID 7794161	Status: N/A	Date: N/A
- ID: Program ID WAH000031250	Status: Inactive	Date: End Date 2010-12-31
- ID: Program ID WAH000031250	Status: Inactive	Date: End Date 2009-12-31
There are an additional 4 status records, see site details.		
TACOMA FIRE BOAT STATION 302 E 11TH ST | 302 EAST 11TH STREET IN THE WATERWAY BY THIS TACOMA, WA 98421	ALL SITES - WA, BRS, ECHO, ERNS, FRS, RCRA_NONGEN	N/R
RCRA_NONGEN		
- ID: WA0000049593	Status: No Violation/Inspections	Date: N/A
ALL SITES - WA		
- ID: Facility ID 51117614	Status: N/A	Date: N/A
- ID: Program ID WA0000049593	Status: Inactive	Date: End Date 2019-12-31

SEARCH RESULTS:

FEDERAL RCRA NON-CORRACTS TSD FACILITIES LIST

ARCHIVED RCRA TSDF: Resource Conservation and Recovery Act hazardous waste transportation storage disposal and treatment facilities **3 SITES FOUND WITHIN .5 MILE**

LOWER ELEVATION

MAP ID	SITE NAME	SITE ADDRESS	DIRECTION/DISTANCE	PAGE
84	*MCCLARY COLUMBIA CORP TACOMA*	*711 E 11TH*	*NE / 0.214 mi., 1129 ft.*	*1288*
	- ID: WAH000003111	Status: Large Quantity Generator	Date: 2000-03-01	
BL144	*PHOENIX ENVIRONMENTAL SVCS INC D ST | HERITAGE CRYSTAL CLEAN LLC D ST | All Safe Environmental*	*1901 E D ST | 1901 EAST D STREET SUITE A | 1901 E D ST STE A*	*S / 0.339 mi., 1792 ft.*	*2070*
	- ID: WAH000016212	Status: Small Quantity Generator	Date: 2005-08-24	

RCRA_TSDF: Resource Conservation and Recovery Act hazardous waste transportation storage disposal and treatment facilities **2 SITES FOUND WITHIN .5 MILE**

LOWER ELEVATION

MAP ID	SITE NAME	SITE ADDRESS	DIRECTION/DISTANCE	PAGE
I38	*OLYMPIC CHEMICAL CORP | COASTCRAFT PROPERTY | PUGET SOUND PETROLEUM*	*1002 E D ST | 1002 E F ST | 1002 EAST "D" STREET*	*NW / 0.089 mi., 472 ft.*	*721*
	- ID: WAD000800896	Status: Storage	Date: 2020-04-07	
CD241	*AMERICAN PLATING | AMERICAN PLATING REMEDIATION PROJECT*	*2110 E D ST | 2110 EAST D ST*	*S / 0.496 mi., 2620 ft.*	*3039*
	- ID: WAD083350231	Status: Land Disposal	Date: 2018-05-08	

FEDERAL, STATE, AND TRIBAL REGISTERED STORAGE TANK LISTS

EPA UST: Facilities listed in the EPA UST Finder database **22 SITES FOUND WITHIN .25 MILE**

EQUAL/HIGHER ELEVATION

MAP ID	SITE NAME	SITE ADDRESS	DIRECTION/DISTANCE	PAGE
E22	*TRIPAK INC TRANSFER FACILITY | CITY DELIVERY INC | Tripak Inc Yard 5*	*512 E 15TH ST | 512 15TH ST E*	*SE / 0.032 mi., 169 ft.*	*445*
F24	*COAST CRANE | WOODWORTH & CO ST PAUL | WOODWORTH TRUCK YARD*	*1114 ST PAUL | 1114 ST PAUL AVE E*	*NE / 0.033 mi., 176 ft.*	*459*
G25	*TACOMA CITY FIRE STATION 6 | EAST F STREET SUBSTATION | TACOMA CITY OF*	*1015 E F ST | 1015 EAST F ST*	*NNE / 0.044 mi., 231 ft.*	*481*
30	*JM MARTINAC | JM MARTINAC SHIPBUILDING CORP | WASHINGTON LANDMARK HOLDINGS LLC*	*401 E 15TH ST | 401 EAST 15TH STREET*	*SSW / 0.057 mi., 304 ft.*	*526*
N56	*JOHNNYS SEAFOOD CO*	*1199 DOCK ST*	*WSW / 0.127 mi., 671 ft.*	*958*
T72	*1201 A STREET SITE KEY BANK | A STREET SITE*	*1201 A ST*	*W / 0.199 mi., 1049 ft.*	*1182*
X83	*WEYERHAEUSER COMPANY TACOMA*	*TACOMA BLDG 1015 A ST*	*WNW / 0.213 mi., 1126 ft.*	*1285*

FEDERAL, STATE, AND TRIBAL REGISTERED STORAGE TANK LISTS *(cont.)*

EPA UST: Facilities listed in the EPA UST Finder database **22 SITES FOUND WITHIN .25 MILE**

LOWER ELEVATION

MAP ID	SITE NAME	SITE ADDRESS	DIRECTION/DISTANCE	PAGE
F20	*SAM THORNHILL | Tacoma Marine Repair*	*1106 ST PAUL*	*NE / 0.018 mi., 97 ft.*	*434*
J36	*WESTERN MACHINE WORKS | BALL PROPERTY | LYDEN CASTPARTS INC 11TH*	*652 E 11TH ST*	*NE / 0.080 mi., 421 ft.*	*629*
H37	*RAINIER PLYWOOD CO | RAINIER RICHLITE CO | RAINIER PLYWD DBA RAINIER RICHLITE*	*624 E 15TH ST | 624 EAST 15TH STREET*	*ESE / 0.081 mi., 428 ft.*	*641*
I45	*FICK FOUNDRY COMPANY*	*1005 E ST E*	*N / 0.100 mi., 528 ft.*	*858*
M47	*COLONIAL FRUIT & PRODUCE | TRUCCO, JEAN*	*1179 DOCK ST*	*W / 0.104 mi., 549 ft.*	*868*
L59	*KLEENBLAST DIVISION | KLEEN BLAST | Kleen Blast Abrasives*	*1448 ST PAUL AVE*	*E / 0.131 mi., 690 ft.*	*977*
Q62	*SUPERVALU NORTHWEST REGION | WEST COAST GROCERY SUPER VALU | SUPERVALU DISTRIBUTION CENTER*	*1525 E D ST | 1525 EAST D ST.*	*S / 0.148 mi., 782 ft.*	*1028*
70	*CHEVRON BULK PLANT USA 1348 | BOWMAN OIL & PROPANE*	*1656 E J ST*	*ESE / 0.189 mi., 999 ft.*	*1161*
U75	*SIMPSON TACOMA LAND CO MIDDLE WATERWAY | PAXPORT MILLS*	*300 MIDDLE WATERWAY*	*NE / 0.202 mi., 1070 ft.*	*1222*
S76	*SITE 4 FOSS WATERWAY | GEORGE SCOFIELD CO INC | GEO SCOFIELD CO INC*	*1543 DOCK ST*	*SW / 0.205 mi., 1081 ft.*	*1236*
Z86	*WEST COAST GROCERY | SUPERVALU HOLDINGS INC | SUPERVALU INC PRODUCE*	*448 E 18TH ST*	*SSE / 0.217 mi., 1146 ft.*	*1306*
Y87	*GLOBE MACHINE MANUFACTURING CO | GLOBE MACHINE MANUF. CO | GLOBE MFG CO*	*701 E D ST | 701 EAST D ST | 701 E "D" Street*	*NNW / 0.219 mi., 1156 ft.*	*1323*

AST - WA: Registered Aboveground Storage Tanks **3 SITES FOUND WITHIN .25 MILE**

LOWER ELEVATION

MAP ID	SITE NAME	SITE ADDRESS	DIRECTION/DISTANCE	PAGE
I38	*OLYMPIC CHEMICAL CORP | COASTCRAFT PROPERTY | PUGET SOUND PETROLEUM*	*1002 E D ST | 1002 E F ST | 1002 EAST "D" STREET*	*NW / 0.089 mi., 472 ft.*	*721*
	- ID: Facility ID 23544	Status: Active	Date: End Date N/R	
P61	*SHULTZ DISTRIBUTING TACOMA | REINHARD PETROLEUM LLC | SC FUELS DBA PACIFIC COAST OIL*	*1546 E J ST*	*ESE / 0.146 mi., 772 ft.*	*1024*
	- ID: Facility ID 53445465	Status: Inactive	Date: End Date 2007-06-28	
70	*CHEVRON BULK PLANT USA 1348 | BOWMAN OIL & PROPANE*	*1656 E J ST*	*ESE / 0.189 mi., 999 ft.*	*1161*
	- ID: Facility ID 1234 - ID: Facility ID 1234	Status: Inactive Status: Inactive	Date: End Date 2007-02-08 Date: End Date 2012-02-13	

FEDERAL, STATE, AND TRIBAL REGISTERED STORAGE TANK LISTS *(cont.)*

UST - WA: Registered Underground Storage Tanks **24 SITES FOUND WITHIN .25 MILE**

EQUAL/HIGHER ELEVATION

MAP ID	SITE NAME	SITE ADDRESS	DIRECTION/DISTANCE	PAGE
E22	*TRIPAK INC TRANSFER FACILITY | CITY DELIVERY INC | Tripak Inc Yard 5*	*512 E 15TH ST | 512 15TH ST E*	*SE / 0.032 mi., 169 ft.*	*445*
	- ID: Facility ID 48529566	Status: N/A	Date: N/A	
	- ID: Tank Name 1	Status: Removed	Date: 1996-08-06	
F24	*COAST CRANE | WOODWORTH & CO ST PAUL | WOODWORTH TRUCK YARD*	*1114 ST PAUL | 1114 ST PAUL AVE E*	*NE / 0.033 mi., 176 ft.*	*459*
	- ID: Facility ID 11449181	Status: N/A	Date: N/A	
	- ID: Tank Name FURNACE	Status: Exempt	Date: 1996-08-06	
	- ID: Tank Name EAST GAS	Status: Removed	Date: 1996-08-06	
	- ID: Tank Name WEST GAS	Status: Removed	Date: 1996-08-06	
	- ID: Tank Name TRK DIESEL	Status: Removed	Date: 1996-08-06	
G25	*TACOMA CITY FIRE STATION 6 | EAST F STREET SUBSTATION | TACOMA CITY OF*	*1015 E F ST | 1015 EAST F ST*	*NNE / 0.044 mi., 231 ft.*	*481*
	- ID: Facility ID 74367729	Status: N/A	Date: N/A	
	- ID: Tank Name 1	Status: Removed	Date: 1996-08-06	
30	*JM MARTINAC | JM MARTINAC SHIPBUILDING CORP | WASHINGTON LANDMARK HOLDINGS LLC*	*401 E 15TH ST | 401 EAST 15TH STREET*	*SSW / 0.057 mi., 304 ft.*	*526*
	- ID: Facility ID 1375	Status: N/A	Date: N/A	
	- ID: Tank Name 1	Status: Removed	Date: 1996-08-06	
N56	*JOHNNYS SEAFOOD CO*	*1199 DOCK ST*	*WSW / 0.127 mi., 671 ft.*	*958*
	- ID: Facility ID 59856675	Status: N/A	Date: N/A	
	- ID: Tank Name 1	Status: Closed in Place	Date: 1996-08-06	
T72	*1201 A STREET SITE KEY BANK | A STREET SITE*	*1201 A ST*	*W / 0.199 mi., 1049 ft.*	*1182*
	- ID: Facility ID 22366696	Status: N/A	Date: N/A	
	- ID: Tank Name 1	Status: Closed in Place	Date: N/R	
	- ID: Tank Name 2	Status: Closed in Place	Date: N/R	
	- ID: Tank Name 3	Status: Closed in Place	Date: N/R	
	- ID: Tank Name 4	Status: Closed in Place	Date: N/R	
	There is an additional 1 status record, see site details.			
X83	*WEYERHAEUSER COMPANY TACOMA*	*TACOMA BLDG 1015 A ST*	*WNW / 0.213 mi., 1126 ft.*	*1285*
	- ID: Facility ID 47155259	Status: N/A	Date: N/A	
	- ID: Tank Name NORTH	Status: Removed	Date: 1996-08-06	
	- ID: Tank Name SOUTH	Status: Removed	Date: 1996-08-06	
90	*FOSS WATERWAY MARINA | Foss Harbor Marina | Foss Waterway Marina - Totem Marina*	*821 DOCK ST | 821 E Dock St | 821 DOCK ST SLIP K-3*	*WNW / 0.227 mi., 1200 ft.*	*1373*
	- ID: Facility ID 29933569	Status: N/A	Date: N/A	
	- ID: Tank Name 2-4000GAS	Status: Removed	Date: 1996-08-06	
	- ID: Tank Name 3-4000DSL	Status: Removed	Date: 1996-08-06	
	- ID: Tank Name 1-10000GAS	Status: Removed	Date: 1996-08-06	

FEDERAL, STATE, AND TRIBAL REGISTERED STORAGE TANK LISTS *(cont.)*

UST - WA: Registered Underground Storage Tanks **24 SITES FOUND WITHIN .25 MILE**

EQUAL/HIGHER ELEVATION *(cont.)*

MAP ID	SITE NAME	SITE ADDRESS	DIRECTION/DISTANCE	PAGE
T99	*FIRST INTERSTATE PLAZA BLDG CA | FIRST INTERSTATE PLAZA | JONES CHEMICALS INC*	*1201 PACIFIC AVE | 1201 PACIFIC AVE STE 1101 | 1201 PACIFIC AVE STE 1450*	*W / 0.246 mi., 1301 ft.*	*1562*
	- ID: Facility ID 1811859	Status: N/A	Date: N/A	
	- ID: Tank Name 1	Status: Closed in Place	Date: 1999-12-10	

LOWER ELEVATION

MAP ID	SITE NAME	SITE ADDRESS	DIRECTION/DISTANCE	PAGE
F20	*SAM THORNHILL | Tacoma Marine Repair*	*1106 ST PAUL*	*NE / 0.018 mi., 97 ft.*	*434*
	- ID: Facility ID 4635145	Status: N/A	Date: N/A	
	- ID: Tank Name 1	Status: Closed in Place	Date: 2000-11-14	
	- ID: Tank Name 2	Status: Closed in Place	Date: 2000-11-14	
	- ID: Tank Name 3	Status: Closed in Place	Date: 2000-11-14	
	- ID: Tank Name 4	Status: Closed in Place	Date: 2000-11-14	
	There is an additional 1 status record, see site details.			
J36	*WESTERN MACHINE WORKS | BALL PROPERTY | LYDEN CASTPARTS INC 11TH*	*652 E 11TH ST*	*NE / 0.080 mi., 421 ft.*	*629*
	- ID: Facility ID 73627378	Status: N/A	Date: N/A	
	- ID: Tank Name 1	Status: Removed	Date: 2000-01-27	
	- ID: Tank Name 2	Status: Removed	Date: 2000-01-27	
	- ID: Tank Name 3	Status: Removed	Date: 2000-01-27	
H37	*RAINIER PLYWOOD CO | RAINIER RICHLITE CO | RAINIER PLYWD DBA RAINIER RICHLITE*	*624 E 15TH ST | 624 EAST 15TH STREET*	*ESE / 0.081 mi., 428 ft.*	*641*
	- ID: Facility ID 81457934	Status: N/A	Date: N/A	
	- ID: Tank Name 16	Status: Removed	Date: 1996-08-06	
	- ID: Tank Name 2A	Status: Removed	Date: 1996-08-06	
	- ID: Tank Name 30	Status: Removed	Date: 1996-08-06	
	- ID: Tank Name NRDIESEL	Status: Removed	Date: 1996-08-06	
	There is an additional 1 status record, see site details.			
I45	*FICK FOUNDRY COMPANY*	*1005 E ST E*	*N / 0.100 mi., 528 ft.*	*858*
	- ID: Facility ID 44481427	Status: N/A	Date: N/A	
	- ID: Tank Name 1	Status: Removed	Date: 1996-08-06	
	- ID: Tank Name 2	Status: Removed	Date: 1996-08-06	
	- ID: Tank Name 3	Status: Removed	Date: 1996-08-06	
M47	*COLONIAL FRUIT & PRODUCE | TRUCCO, JEAN*	*1179 DOCK ST*	*W / 0.104 mi., 549 ft.*	*868*
	- ID: Facility ID 3089611	Status: N/A	Date: N/A	
	- ID: Tank Name 1	Status: Removed	Date: 2003-04-30	
	- ID: Tank Name 2	Status: Removed	Date: 2003-05-27	
	- ID: Tank Name 3	Status: Removed	Date: 2003-05-29	
L59	*KLEENBLAST DIVISION | KLEEN BLAST | Kleen Blast Abrasives*	*1448 ST PAUL AVE*	*E / 0.131 mi., 690 ft.*	*977*
	- ID: Facility ID 74422191	Status: N/A	Date: N/A	
	- ID: Tank Name 1	Status: Closed in Place	Date: 1996-08-06	
	- ID: Tank Name 2	Status: Closed in Place	Date: 1996-08-06	

FEDERAL, STATE, AND TRIBAL REGISTERED STORAGE TANK LISTS *(cont.)*

UST - WA: Registered Underground Storage Tanks **24 SITES FOUND WITHIN .25 MILE**

LOWER ELEVATION *(cont.)*

MAP ID	SITE NAME	SITE ADDRESS	DIRECTION/DISTANCE	PAGE
Q62	*SUPERVALU NORTHWEST REGION | WEST COAST GROCERY SUPER VALU | SUPERVALU DISTRIBUTION CENTER*	*1525 E D ST | 1525 EAST D ST.*	*S / 0.148 mi., 782 ft.*	*1028*
	- ID: Facility ID 46295623	Status: N/A	Date: N/A	
	- ID: Tank Name 1	Status: Removed	Date: 1996-08-06	
	- ID: Tank Name 2	Status: Removed	Date: 1996-08-06	
	- ID: Tank Name 3	Status: Removed	Date: 1996-08-06	
	- ID: Tank Name 4	Status: Removed	Date: 1996-08-06	
	There are an additional 4 status records, see site details.			
70	*CHEVRON BULK PLANT USA 1348 | BOWMAN OIL & PROPANE*	*1656 E J ST*	*ESE / 0.189 mi., 999 ft.*	*1161*
	- ID: Facility ID 1234	Status: N/A	Date: N/A	
	- ID: Tank Name 1	Status: Removed	Date: N/R	
	- ID: Tank Name 2	Status: Removed	Date: 2007-02-07	
	- ID: Tank Name 3	Status: Removed	Date: 2007-02-07	
	- ID: Tank Name 4	Status: Removed	Date: 2007-02-07	
U75	*SIMPSON TACOMA LAND CO MIDDLE WATERWAY | PAXPORT MILLS*	*300 MIDDLE WATERWAY*	*NE / 0.202 mi., 1070 ft.*	*1222*
	- ID: Facility ID 53865741	Status: N/A	Date: N/A	
	- ID: Tank Name 1	Status: Removed	Date: 1996-08-06	
	- ID: Tank Name 2	Status: Closed in Place	Date: 1996-08-06	
S76	*SITE 4 FOSS WATERWAY | GEORGE SCOFIELD CO INC | GEO SCOFIELD CO INC*	*1543 DOCK ST*	*SW / 0.205 mi., 1081 ft.*	*1236*
	- ID: Facility ID 36323646	Status: N/A	Date: N/A	
	- ID: Tank Name DIESEL #2	Status: Removed	Date: 1996-08-06	
	- ID: Tank Name REGULAR #1	Status: Removed	Date: 1996-08-06	
Z86	*WEST COAST GROCERY | SUPERVALU HOLDINGS INC | SUPERVALU INC PRODUCE*	*448 E 18TH ST*	*SSE / 0.217 mi., 1146 ft.*	*1306*
	- ID: Facility ID 66615685	Status: N/A	Date: N/A	
	- ID: Tank Name 1	Status: Removed	Date: 1996-08-06	
Y87	*GLOBE MACHINE MANUFACTURING CO | GLOBE MACHINE MANUF. CO | GLOBE MFG CO*	*701 E D ST | 701 EAST D ST | 701 E "D" Street*	*NNW / 0.219 mi., 1156 ft.*	*1323*
	- ID: Facility ID 85664266	Status: N/A	Date: N/A	
	- ID: Tank Name 1	Status: Removed	Date: 1999-12-10	
	- ID: Tank Name 2	Status: Exempt	Date: 1999-12-10	
	- ID: Tank Name 3	Status: Removed	Date: 1999-12-10	
	- ID: Tank Name 4	Status: Exempt	Date: 1999-12-10	

FEDERAL CERCLIS LIST

CERCLIS NFRAP: The CERCLIS sites with No Further Remedial Action Planned from the CERCLIS program database. The Environmental Protection Agency decommissioned the CERCLIS data in 2014. The last update was November 12, 2013. **3 SITES FOUND WITHIN .5 MILE**

LOWER ELEVATION

MAP ID	SITE NAME	SITE ADDRESS	DIRECTION/DISTANCE	PAGE
I27	*JMP INDUSTRIAL SERVICES INC*	*435 E 11TH ST*	*NNW / 0.049 mi., 259 ft.*	*506*
	- ID: WAN001002465	Status: NFRAP-Site does not qualify for the NPL based on existing information	Date: 2005-07-19	
I38	*OLYMPIC CHEMICAL CORP | COASTCRAFT PROPERTY | PUGET SOUND PETROLEUM*	*1002 E D ST | 1002 E F ST | 1002 EAST "D" STREET*	*NW / 0.089 mi., 472 ft.*	*721*
	- ID: WAD000800896	Status: NFRAP-Site does not qualify for the NPL based on existing information	Date: 1986-05-07	
CD241	*AMERICAN PLATING | AMERICAN PLATING REMEDIATION PROJECT*	*2110 E D ST | 2110 EAST D ST*	*S / 0.496 mi., 2620 ft.*	*3039*
	- ID: WAD083350231	Status: Deferred to RCRA	Date: 2001-11-19	

CERCLIS-HIST: The CERCLIS program database contains information on the assessment and remediation of federal hazardous waste sites. The Environmental Protection Agency decommissioned the CERCLIS data in 2014. The last update was November 12, 2013. **5 SITES FOUND WITHIN .5 MILE**

EQUAL/HIGHER ELEVATION

MAP ID	SITE NAME	SITE ADDRESS	DIRECTION/DISTANCE	PAGE
BD115	*TACOMA SPUR*	*24TH S AND EAST A (I-705) | 24TH S AND EAST A (I-705) 24TH S AND EAST A (I-705)*	*SW / 0.281 mi., 1485 ft.*	*1832*
	- ID: WAD980835789	Status: N/R	Date: N/R	
BH128	*PETARCIK OCCIDENTAL CHEMICAL | PETARCIK SITE*	*911 PACIFIC HWY E*	*WNW / 0.306 mi., 1615 ft.*	*1919*
	- ID: WAD980511711	Status: N/R	Date: N/R	
BU182	*SIMPSON | IPT TACOMA LOGISTICS CENTER LLC | CHAMPION INTERNATIONAL*	*733 E 11TH ST | 733 E 11TH ST BLDG 12*	*NNE / 0.399 mi., 2108 ft.*	*2445*
	- ID: WAD070046511	Status: N/R	Date: N/R	
BW200	*COMMENCEMENT BAY, SOUTH TACOMA CHANNEL | COMMENCEMANT BAY S TACOMA CHANNEL | COMM BAY S TACOMA CHANNEL*	*SOUTH TACOMA CHANNEL OF COMMEN | COMMENCEMANT BAY S TACOMA CHANNEL | COMMENCEMANT BAY S TACOMA CHANNEL SOUTH TACOMA CHANNEL OF COMMEN*	*WSW / 0.428 mi., 2261 ft.*	*2684*
	- ID: WAD980726301	Status: N/R	Date: N/R	

FEDERAL CERCLIS LIST *(cont.)*

SEMS_8R_ACTIVE SITES: The Active Site Inventory Report displays site and location information at active SEMS sites. An active site is one at which site assessment, removal, remedial, enforcement, cost recovery, or oversight activities are being planned or conducted. NPL sites include latitude and longitude information. For non-NPL sites, a brief site status is provided. **6 SITES FOUND WITHIN .5 MILE**

EQUAL/HIGHER ELEVATION

MAP ID	SITE NAME	SITE ADDRESS	DIRECTION/DISTANCE	PAGE
BD115	*TACOMA SPUR*	*24TH S AND EAST A (I-705) | 24TH S AND EAST A (I-705) 24TH S AND EAST A (I-705)*	*SW / 0.281 mi., 1485 ft.*	*1832*
	- ID: 1001025	Status: N/R	Date: N/A	
BH128	*PETARCIK OCCIDENTAL CHEMICAL | PETARCIK SITE*	*911 PACIFIC HWY E*	*WNW / 0.306 mi., 1615 ft.*	*1919*
	- ID: 1000832	Status: N/R	Date: N/A	
BU182	*SIMPSON | IPT TACOMA LOGISTICS CENTER LLC | CHAMPION INTERNATIONAL*	*733 E 11TH ST | 733 E 11TH ST BLDG 12*	*NNE / 0.399 mi., 2108 ft.*	*2445*
	- ID: 1000784	Status: N/R	Date: N/A	
BW200	*COMMENCEMENT BAY, SOUTH TACOMA CHANNEL | COMMENCEMANT BAY S TACOMA CHANNEL | COMM BAY S TACOMA CHANNEL*	*SOUTH TACOMA CHANNEL OF COMMEN | COMMENCEMANT BAY S TACOMA CHANNEL | COMMENCEMANT BAY S TACOMA CHANNEL SOUTH TACOMA CHANNEL OF COMMEN*	*WSW / 0.428 mi., 2261 ft.*	*2684*
	- ID: 1000979	Status: N/R	Date: N/A	

LOWER ELEVATION

MAP ID	SITE NAME	SITE ADDRESS	DIRECTION/DISTANCE	PAGE
BE108	*SUPERVALU AMMONIA RESPONSE*	*590 E. 19TH*	*SSE / 0.268 mi., 1416 ft.*	*1764*
	- ID: 1002121	Status: Removal Only Site (No Site Assessment Work Needed)	Date: N/A	

SEMS_8R_ARCHIVED SITES: The Archived Site Inventory displays site and location information at sites archived from SEMS. An archived site is one at which EPA has determined that assessment has been completed and no further remedial action is planned under the Superfund program at this time. **3 SITES FOUND WITHIN .5 MILE**

LOWER ELEVATION

MAP ID	SITE NAME	SITE ADDRESS	DIRECTION/DISTANCE	PAGE
I27	*JMP INDUSTRIAL SERVICES INC*	*435 E 11TH ST*	*NNW / 0.049 mi., 259 ft.*	*506*
	- ID: 1002465	Status: NFRAP-Site does not qualify for the NPL based on existing information	Date: N/A	
I38	*OLYMPIC CHEMICAL CORP | COASTCRAFT PROPERTY | PUGET SOUND PETROLEUM*	*1002 E D ST | 1002 E F ST | 1002 EAST "D" STREET*	*NW / 0.089 mi., 472 ft.*	*721*
	- ID: 1000568	Status: NFRAP-Site does not qualify for the NPL based on existing information	Date: N/A	

FEDERAL CERCLIS LIST *(cont.)*

SEMS_8R_ARCHIVED SITES: The Archived Site Inventory displays site and location information at sites archived from SEMS. An archived site is one at which EPA has determined that assessment has been completed and no further remedial action is planned under the Superfund program at this time. **3 SITES FOUND WITHIN .5 MILE**

LOWER ELEVATION *(cont.)*

MAP ID	SITE NAME	SITE ADDRESS	DIRECTION/DISTANCE	PAGE
CD241	*AMERICAN PLATING | AMERICAN PLATING REMEDIATION PROJECT*	*2110 E D ST | 2110 EAST D ST*	*S / 0.496 mi., 2620 ft.*	*3039*
	- ID: 1000796	Status: Deferred to RCRA (Subtitle C)	Date: N/A	

FEDERAL RCRA CORRACTS FACILITIES LIST

CORRACTS: List of facilities where Resource Conservation and Recovery Act Corrective Action Program used to investigate and remediate hazardous releases **2 SITES FOUND WITHIN 1 MILE**

LOWER ELEVATION

MAP ID	SITE NAME	SITE ADDRESS	DIRECTION/DISTANCE	PAGE
CD241	*AMERICAN PLATING | AMERICAN PLATING REMEDIATION PROJECT*	*2110 E D ST | 2110 EAST D ST*	*S / 0.496 mi., 2620 ft.*	*3039*
	- ID: WAD083350231	Status: N/A	Date: N/A	
	- ID: ENTIRE FACILITY	Status: HUMAN EXPOSURES CONTROLLED DETERMINATION-MORE INFORMATION NEEDED	Date: 1997-09-11	
	- ID: ENTIRE FACILITY	Status: RELEASE TO GW CONTROLLED DETERMINATION-MORE INFORMATION NEEDED	Date: 1997-09-11	
	- ID: ENTIRE FACILITY	Status: REFERRED TO A NON-RCRA AUTHORITY-OTHER	Date: 1997-07-01	
	- ID: ENTIRE FACILITY	Status: REFERRED TO A NON-RCRA AUTHORITY-OTHER	Date: 1995-09-30	
	There are an additional 6 status records, see site details.			
478	*MCFARLAND CASCADE POLE & LUMBER CO | CASCADE POLE CO INC MCFARLAND | MCFARLAND CASCADE WOOD TREATING SOLUTION SPILL*	*1640 E MARC ST | 1640 EAST MARC STREET*	*E / 0.769 mi., 4062 ft.*	*4910*
	- ID: WAD008958357	Status: N/A	Date: N/A	
	- ID: FACILITY	Status: REMEDY CONSTRUCTION-REMEDY CONSTRUCTED	Date: 2015-09-29	
	- ID: FACILITY	Status: CMS REPORT RECEIVED	Date: 2013-04-23	
	- ID: FACILITY	Status: CMS REPORT RECEIVED	Date: 2011-07-15	
	- ID: FACILITY	Status: INVESTIGATION SUPPLEMENTAL INFO REQ BY AGENCY	Date: 2008-03-14	
	There are an additional 67 status records, see site details.			

FEDERAL, STATE, AND TRIBAL LEAKING STORAGE TANK LISTS

EPA LUST: Releases listed in the EPA UST Finder database **11 SITES FOUND WITHIN .5 MILE**

EQUAL/HIGHER ELEVATION

MAP ID	SITE NAME	SITE ADDRESS	DIRECTION/DISTANCE	PAGE
T72	*1201 A STREET SITE KEY BANK | A STREET SITE*	*1201 A ST*	*W / 0.199 mi., 1049 ft.*	*1182*

FEDERAL, STATE, AND TRIBAL LEAKING STORAGE TANK LISTS *(cont.)*

EPA LUST: Releases listed in the EPA UST Finder database **11 SITES FOUND WITHIN .5 MILE**

EQUAL/HIGHER ELEVATION *(cont.)*

MAP ID	SITE NAME	SITE ADDRESS	DIRECTION/DISTANCE	PAGE
113	*BILLENES DELI MART | TEXACO GAS AND DELI*	*801 E 11TH ST*	*NE / 0.273 mi., 1443 ft.*	*1800*
BM149	*SOUND TRANSIT DEPOT PARTNERSHIP PROPERTY | PACIFIC QUICKSTOP*	*1548 PACIFIC AVE*	*WSW / 0.350 mi., 1850 ft.*	*2169*
BX197	*TOPPING MOTORS INC*	*925 MARKET ST*	*W / 0.425 mi., 2243 ft.*	*2653*
BZ203	*SEVENCOM | SEVENCOM TACOMA*	*717-737 BROADWAY*	*WNW / 0.433 mi., 2286 ft.*	*2753*
CB208	*WA HISTORICAL SOCIETY UNION ST STATION MUSEUM | UNION STATION MUSEUM | WA ST HISTORICAL SOCIETY/UNION ST STATION MUSEUM*	*1917 PACIFIC AVE S*	*SW / 0.438 mi., 2314 ft.*	*2782*
BW215	*PAX ASSOCIATES | 1502 MARKET ST TACOMA*	*1502 MARKET ST*	*WSW / 0.452 mi., 2386 ft.*	*2843*
CE234	SHAUB-ELLISON CO/UW TACOMA BRANCH	1902 PACIFIC AVE	SW / 0.476 mi., 2512 ft.	*2987*

LOWER ELEVATION

MAP ID	SITE NAME	SITE ADDRESS	DIRECTION/DISTANCE	PAGE
J36	*WESTERN MACHINE WORKS | BALL PROPERTY | LYDEN CASTPARTS INC 11TH*	*652 E 11TH ST*	*NE / 0.080 mi., 421 ft.*	*629*
H37	*RAINIER PLYWOOD CO | RAINIER RICHLITE CO | RAINIER PLYWD DBA RAINIER RICHLITE*	*624 E 15TH ST | 624 EAST 15TH STREET*	*ESE / 0.081 mi., 428 ft.*	*641*
Q63	*PCC LOGISTICS D STREET | SuperValu | SUPERVALU NORTHWEST REGION*	*1525 E D ST | 1525 East D | 1525 EAST D ST*	*S / 0.148 mi., 782 ft.*	*1061*

LUST - WA: Underground Storage Tank with releases **24 SITES FOUND WITHIN .5 MILE**

EQUAL/HIGHER ELEVATION

MAP ID	SITE NAME	SITE ADDRESS	DIRECTION/DISTANCE	PAGE
F24	*COAST CRANE | WOODWORTH & CO ST PAUL | WOODWORTH TRUCK YARD*	*1114 ST PAUL | 1114 ST PAUL AVE E*	*NE / 0.033 mi., 176 ft.*	*459*
	- ID: 11449181	Status: LUST - NFA	Date: 1995-06-01	
G25	*TACOMA CITY FIRE STATION 6 | EAST F STREET SUBSTATION | TACOMA CITY OF*	*1015 E F ST | 1015 EAST F ST*	*NNE / 0.044 mi., 231 ft.*	*481*
	- ID: 74367729	Status: LUST - NFA	Date: 1999-01-21	
T72	*1201 A STREET SITE KEY BANK | A STREET SITE*	*1201 A ST*	*W / 0.199 mi., 1049 ft.*	*1182*
	- ID: 22366696	Status: LUST - Cleanup Started	Date: 2011-03-16	
BC101	*HORIZON HOLDINGS 1 LLC | SCHOENFELDS INC*	*1423 PACIFIC AVE*	*WSW / 0.260 mi., 1376 ft.*	*1585*
	- ID: 49782234	Status: LUST - NFA	Date: 2012-08-29	
113	*BILLENES DELI MART | TEXACO GAS AND DELI*	*801 E 11TH ST*	*NE / 0.273 mi., 1443 ft.*	*1800*
	- ID: 43962719	Status: LUST - NFA	Date: 2019-10-01	

FEDERAL, STATE, AND TRIBAL LEAKING STORAGE TANK LISTS *(cont.)*

LUST - WA: Underground Storage Tank with releases **24 SITES FOUND WITHIN .5 MILE**

EQUAL/HIGHER ELEVATION *(cont.)*

MAP ID	SITE NAME	SITE ADDRESS	DIRECTION/DISTANCE	PAGE
BJ125	*BUDGET CAR & TRUCK RENTAL OF TACOMA | BUDGET CAR & TRUCK RENTAL PACIFIC AVE*	*1315 PACIFIC AVE*	*W / 0.302 mi., 1596 ft.*	*1899*
	- ID: 64483296	Status: LUST - NFA	Date: 2012-08-30	
BM149	*SOUND TRANSIT DEPOT PARTNERSHIP PROPERTY | PACIFIC QUICKSTOP*	*1548 PACIFIC AVE*	*WSW / 0.350 mi., 1850 ft.*	*2169*
	- ID: 74455879	Status: LUST - Cleanup Started	Date: 1990-03-19	
BO155	*DIAMOND PARKING LOT | PARKING LOT | PARKING LOT COMMERCE TACOMA*	*1516 COMMERCE*	*WSW / 0.354 mi., 1867 ft.*	*2232*
	- ID: 35748419	Status: LUST - NFA	Date: 2012-08-09	
BH157	*MOTOR RAMP PROPERTIES | MOTOR RAMP PROPERTY TRUST*	*745 COMMERCE ST*	*WNW / 0.360 mi., 1900 ft.*	*2245*
	- ID: 8633189	Status: LUST - NFA	Date: 2012-08-31	
BJ173	*QWEST COMMUNICATIONS INC W00851*	*1313 S BROADWAY ST | 1313 SOUTH BROADWAY STREET*	*W / 0.389 mi., 2055 ft.*	*2367*
	- ID: 1375659	Status: LUST - NFA	Date: 1997-03-27	
BX197	*TOPPING MOTORS INC*	*925 MARKET ST*	*W / 0.425 mi., 2243 ft.*	*2653*
	- ID: 96864157	Status: LUST - Cleanup Started	Date: 2013-03-07	
BZ203	*SEVENCOM | SEVENCOM TACOMA*	*717-737 BROADWAY*	*WNW / 0.433 mi., 2286 ft.*	*2753*
	- ID: 6639255	Status: LUST - Cleanup Started	Date: 2002-05-02	
CB208	*WA HISTORICAL SOCIETY UNION ST STATION MUSEUM | UNION STATION MUSEUM | WA ST HISTORICAL SOCIETY/UNION ST STATION MUSEUM*	*1917 PACIFIC AVE S*	*SW / 0.438 mi., 2314 ft.*	*2782*
	- ID: 54459981 - ID: 54459981	Status: LUST - Cleanup Started Status: Monitoring	Date: 2012-01-06 Date: 1995-01-09	
BW211	*DUNSON EQUITIES*	*1348 MARKET ST*	*WSW / 0.440 mi., 2323 ft.*	*2795*
	- ID: 28722423	Status: LUST - NFA	Date: 2012-08-31	
BW215	*PAX ASSOCIATES | 1502 MARKET ST TACOMA*	*1502 MARKET ST*	*WSW / 0.452 mi., 2386 ft.*	*2843*
	- ID: 72222742	Status: LUST - Cleanup Started	Date: 1995-09-01	
BZ228	*VACANT LOT 1 | SEVENCOM*	*722 BROADWAY*	*WNW / 0.469 mi., 2476 ft.*	*2930*
	- ID: 2853991	Status: LUST - NFA	Date: 2014-11-07	
CE233	*SHAUB-ELLISON CO UW TACOMA BRANCH | SHAUB-ELLISON CO/UW TACOMA BRANCH | SHAUB ELLISON CO TACOMA*	*1902 PACIFIC AVE*	*SW / 0.476 mi., 2512 ft.*	*2970*
	- ID: 4283388	Status: LUST - Cleanup Started	Date: 1993-05-01	

FEDERAL, STATE, AND TRIBAL LEAKING STORAGE TANK LISTS *(cont.)*

LUST - WA: Underground Storage Tank with releases **24 SITES FOUND WITHIN .5 MILE**

LOWER ELEVATION

MAP ID	SITE NAME	SITE ADDRESS	DIRECTION/DISTANCE	PAGE
J36	*WESTERN MACHINE WORKS | BALL PROPERTY | LYDEN CASTPARTS INC 11TH*	*652 E 11TH ST*	*NE / 0.080 mi., 421 ft.*	*629*
	- ID: 73627378	Status: LUST - Cleanup Started	Date: 2013-03-07	
H37	*RAINIER PLYWOOD CO | RAINIER RICHLITE CO | RAINIER PLYWD DBA RAINIER RICHLITE*	*624 E 15TH ST | 624 EAST 15TH STREET*	*ESE / 0.081 mi., 428 ft.*	*641*
	- ID: 81457934	Status: LUST - Cleanup Started	Date: 2015-05-11	
M47	*COLONIAL FRUIT & PRODUCE | TRUCCO, JEAN*	*1179 DOCK ST*	*W / 0.104 mi., 549 ft.*	*868*
	- ID: 3089611	Status: LUST - NFA	Date: 2012-08-29	
L59	*KLEENBLAST DIVISION | KLEEN BLAST | Kleen Blast Abrasives*	*1448 ST PAUL AVE*	*E / 0.131 mi., 690 ft.*	*977*
	- ID: 74422191	Status: LUST - NFA	Date: 1999-02-04	
Q62	*SUPERVALU NORTHWEST REGION | WEST COAST GROCERY SUPER VALU | SUPERVALU DISTRIBUTION CENTER*	*1525 E D ST | 1525 EAST D ST.*	*S / 0.148 mi., 782 ft.*	*1028*
	- ID: 46295623	Status: LUST - Cleanup Started	Date: 2008-12-15	
Z86	*WEST COAST GROCERY | SUPERVALU HOLDINGS INC | SUPERVALU INC PRODUCE*	*448 E 18TH ST*	*SSE / 0.217 mi., 1146 ft.*	*1306*
	- ID: 66615685	Status: LUST - NFA	Date: 2012-08-29	
BL143	*NICHOLS TRUCKING CO INC | NICHOLS TRANSPORTATION COMPANY*	*424 E 19TH ST*	*S / 0.334 mi., 1764 ft.*	*2045*
	- ID: 11174741	Status: LUST - NFA	Date: 2012-08-29	

FEDERAL INSTITUTIONAL CONTROLS / ENGINEERING CONTROLS REGISTRIES

FED E C: Federal listing of remediation sites with engineering controls **2 SITES FOUND WITHIN .5 MILE**

EQUAL/HIGHER ELEVATION

MAP ID	SITE NAME	SITE ADDRESS	DIRECTION/DISTANCE	PAGE
BW200	*COMMENCEMENT BAY, SOUTH TACOMA CHANNEL | COMMENCEMANT BAY S TACOMA CHANNEL | COMM BAY S TACOMA CHANNEL*	*SOUTH TACOMA CHANNEL OF COMMEN | COMMENCEMANT BAY S TACOMA CHANNEL | COMMENCEMANT BAY S TACOMA CHANNEL SOUTH TACOMA CHANNEL OF COMMEN*	*WSW / 0.428 mi., 2261 ft.*	*2684*
	- ID: WAD980726301	Status: Explanation Of Significant Differences	Date: 2012-06-14	
	- ID: WAD980726301	Status: ROD Amendment	Date: 2009-10-29	
	- ID: WAD980726301	Status: Explanation Of Significant Differences	Date: 1999-09-29	
	- ID: WAD980726301	Status: RECORD OF DECISION	Date: 1994-09-29	
	- ID: WAD980726301	Status: RECORD OF DECISION	Date: 1988-03-31	

FEDERAL INSTITUTIONAL CONTROLS / ENGINEERING CONTROLS REGISTRIES *(cont.)*

FED E C: Federal listing of remediation sites with engineering controls **2 SITES FOUND WITHIN .5 MILE**

EQUAL/HIGHER ELEVATION *(cont.)*

MAP ID	SITE NAME	SITE ADDRESS	DIRECTION/DISTANCE	PAGE
	There are an additional 2 status records, see site details.			

FED I C: Federal listing of remediation sites with institutional controls **2 SITES FOUND WITHIN .5 MILE**

EQUAL/HIGHER ELEVATION

MAP ID	SITE NAME	SITE ADDRESS	DIRECTION/DISTANCE	PAGE
BW200	*COMMENCEMENT BAY, SOUTH TACOMA CHANNEL | COMMENCEMANT BAY S TACOMA CHANNEL | COMM BAY S TACOMA CHANNEL*	*SOUTH TACOMA CHANNEL OF COMMEN | COMMENCEMANT BAY S TACOMA CHANNEL | COMMENCEMANT BAY S TACOMA CHANNEL SOUTH TACOMA CHANNEL OF COMMEN*	*WSW / 0.428 mi., 2261 ft.*	*2684*
	- ID: WAD980726301	Status: ROD Amendment	Date: 2009-10-29	
	- ID: WAD980726301	Status: RECORD OF DECISION	Date: 1994-09-29	
	- ID: WAD980726301	Status: RECORD OF DECISION	Date: 1988-03-31	

FEDERAL RCRA GENERATORS LIST

RCRA_LQG: Resource Conservation and Recovery Act listing of licensed large quantity generators **2 SITES FOUND WITHIN .25 MILE**

EQUAL/HIGHER ELEVATION

MAP ID	SITE NAME	SITE ADDRESS	DIRECTION/DISTANCE	PAGE
T99	*FIRST INTERSTATE PLAZA BLDG CA | FIRST INTERSTATE PLAZA | JONES CHEMICALS INC*	*1201 PACIFIC AVE | 1201 PACIFIC AVE STE 1101 | 1201 PACIFIC AVE STE 1450*	*W / 0.246 mi., 1301 ft.*	*1562*
	- ID: WAD988466058	Status: No Violation/Inspections	Date: N/A	

LOWER ELEVATION

MAP ID	SITE NAME	SITE ADDRESS	DIRECTION/DISTANCE	PAGE
H37	*RAINIER PLYWOOD CO | RAINIER RICHLITE CO | RAINIER PLYWD DBA RAINIER RICHLITE*	*624 E 15TH ST | 624 EAST 15TH STREET*	*ESE / 0.081 mi., 428 ft.*	*641*
	- ID: WAD988506010	Status: Generators - General	Date: Violation 2013-05-21 - Achieved Compliance 2013-06-26	
	- ID: WAD988506010	Status: Universal Waste - Small Quantity Handlers	Date: Violation 2013-05-21 - Achieved Compliance 2013-06-26	
	- ID: WAD988506010	Status: Generators - General	Date: Violation 2009-06-18 - Achieved Compliance 2009-09-22	
	- ID: WAD988506010	Status: Generators - Manifest	Date: Violation 2009-06-18 - Achieved Compliance 2009-09-22	
	- ID: WAD988506010	Status: State Statute or Regulation	Date: Violation 2009-06-18 - Achieved Compliance 2009-09-22	
	There are an additional 6 status records, see site details.			

FEDERAL RCRA GENERATORS LIST *(cont.)*

RCRA_NONGEN: Resource Conservation and Recovery Act listing of licensed non-generators **39 SITES FOUND WITHIN .25 MILE**

EQUAL/HIGHER ELEVATION

MAP ID	SITE NAME	SITE ADDRESS	DIRECTION/DISTANCE	PAGE
E22	*TRIPAK INC TRANSFER FACILITY | CITY DELIVERY INC | Tripak Inc Yard 5*	*512 E 15TH ST | 512 15TH ST E*	*SE / 0.032 mi., 169 ft.*	*445*
	- ID: WAH000033917	Status: No Violation/Inspections	Date: N/A	
F24	*COAST CRANE | WOODWORTH & CO ST PAUL | WOODWORTH TRUCK YARD*	*1114 ST PAUL | 1114 ST PAUL AVE E*	*NE / 0.033 mi., 176 ft.*	*459*
	- ID: WAD988495073	Status: No Violation/Inspections	Date: N/A	
30	*JM MARTINAC | JM MARTINAC SHIPBUILDING CORP | WASHINGTON LANDMARK HOLDINGS LLC*	*401 E 15TH ST | 401 EAST 15TH STREET*	*SSW / 0.057 mi., 304 ft.*	*526*
	- ID: WAD009253634	Status: Generators - General	Date: Violation 2013-05-01 - Achieved Compliance 2013-06-13	
	- ID: WAD009253634	Status: Generators - Pre-transport	Date: Violation 2013-05-01 - Achieved Compliance 2013-06-13	
	- ID: WAD009253634	Status: Generators - Records/Reporting	Date: Violation 2013-05-01 - Achieved Compliance 2013-06-13	
	- ID: WAD009253634	Status: State Statute or Regulation	Date: Violation 2013-05-01 - Achieved Compliance 2013-06-13	
	- ID: WAD009253634	Status: TSD IS-Container Use and Management	Date: Violation 2013-05-01 - Achieved Compliance 2013-06-13	
	There are an additional 8 status records, see site details.			
J32	*WOODWARD & WHITE MFG*	*1129 ST PAUL AVE*	*NE / 0.067 mi., 357 ft.*	*590*
	- ID: WAD009260035	Status: No Violation/Inspections	Date: N/A	
T72	*1201 A STREET SITE KEY BANK | A STREET SITE*	*1201 A ST*	*W / 0.199 mi., 1049 ft.*	*1182*
	- ID: WAH000010264	Status: No Violation/Inspections	Date: N/A	
74	*URBAN LOGISTICS INC*	*1525 SAINT PAUL AVE | 1525 ST PAUL AVE*	*E / 0.201 mi., 1061 ft.*	*1212*
	- ID: WAH000035824	Status: No Violation/Inspections	Date: N/A	
V77	*PERKINS BLDG*	*1103 S A ST*	*W / 0.207 mi., 1095 ft.*	*1254*
	- ID: WAD988491981	Status: No Violation/Inspections	Date: N/A	
V82	*SPEEDY ONE HOUR PHOTO TACOMA*	*1117 A ST*	*W / 0.212 mi., 1118 ft.*	*1277*
	- ID: WAR000001230	Status: No Violation/Inspections	Date: N/A	
91	*NORTHWEST DETENTION CENTER | HYGRADE FOOD PRODUCTS CORP | GEO FACILITY EXPANSION PROJECT*	*1623 E J ST | 1623 EAST J ST. | 1623 EAST J STREET*	*ESE / 0.231 mi., 1219 ft.*	*1389*
	- ID: WAD099034977	Status: No Violation/Inspections	Date: N/A	

FEDERAL RCRA GENERATORS LIST *(cont.)*

RCRA_NONGEN: Resource Conservation and Recovery Act listing of licensed non-generators **39 SITES FOUND WITHIN .25 MILE**

EQUAL/HIGHER ELEVATION *(cont.)*

MAP ID	SITE NAME	SITE ADDRESS	DIRECTION/DISTANCE	PAGE
U93	*USF REDDAWAY TACOMA*	*802 E 11TH ST | 802 EAST 11TH ST | 802 EAST 11TH ST EAST*	*NE / 0.242 mi., 1277 ft.*	*1426*
	- ID: WAH000042012	Status: No Violation/Inspections	Date: N/A	
96	*SOLO CUP COMPANY TACOMA | CHIHULY INC | CHIHULY INC TACOMA STE 200*	*1401 ST PAUL AVE | 1401 ST PAUL AVE STE 200*	*E / 0.245 mi., 1296 ft.*	*1546*
	- ID: WAH000043983	Status: No Violation/Inspections	Date: N/A	
BD100	*VETERANS INDEPENDENT ENTERPRISES OF WA*	*AMERICAN LAKE VAMC 117 BLD 148*	*WSW / 0.249 mi., 1317 ft.*	*1579*
	- ID: WAD988513305	Status: No Violation/Inspections	Date: N/A	

LOWER ELEVATION

MAP ID	SITE NAME	SITE ADDRESS	DIRECTION/DISTANCE	PAGE
H26	*HOME DEPOT 5799 | VENEER TECHNOLOGY INC | PACIFIC MACHINE INC*	*630 E 15TH ST | 630 EAST 15TH STREET | 636 E 15TH ST*	*ESE / 0.045 mi., 237 ft.*	*493*
	- ID: WAR000009944	Status: No Violation/Inspections	Date: N/A	
	- ID: WAD988515482	Status: No Violation/Inspections	Date: N/A	
I27	*JMP INDUSTRIAL SERVICES INC*	*435 E 11TH ST*	*NNW / 0.049 mi., 259 ft.*	*506*
	- ID: WAD988504312	Status: Generators - General	Date: Violation 2001-12-19 - Achieved Compliance 2002-01-05	
	- ID: WAD988504312	Status: Generators - General	Date: Violation 2001-12-19 - Achieved Compliance 2002-01-17	
	- ID: WAD988504312	Status: Generators - General	Date: Violation 2001-12-19 - Achieved Compliance 2002-02-03	
	- ID: WAD988504312	Status: Generators - General	Date: Violation 2001-12-04 - Achieved Compliance 2001-12-06	
	- ID: WAD988504312	Status: Generators - General	Date: Violation 2001-12-04 - Achieved Compliance 2001-12-21	
	There are an additional 3 status records, see site details.			
29	*WA DOT SR 509 TACOMA*	*SR 509 MP 0 TO 4.0*	*NW / 0.055 mi., 290 ft.*	*521*
	- ID: WA0000981068	Status: No Violation/Inspections	Date: N/A	
J31	*PUGET SOUND MANUFACTURING CO | AMERICAN WOODCRAFT*	*1123 ST PAUL AVE*	*NE / 0.063 mi., 332 ft.*	*580*
	- ID: WAR000008649	Status: No Violation/Inspections	Date: N/A	
I38	*OLYMPIC CHEMICAL CORP | COASTCRAFT PROPERTY | PUGET SOUND PETROLEUM*	*1002 E D ST | 1002 E F ST | 1002 EAST "D" STREET*	*NW / 0.089 mi., 472 ft.*	*721*
	- ID: WAD009258229	Status: No Violation/Inspections	Date: N/A	
	- ID: WAD000800896	Status: Generators - Pre-transport	Date: Violation 2008-03-14 - Achieved Compliance 2008-07-31	
	- ID: WAD000800896	Status: No Violation/Inspections	Date: N/A	

FEDERAL RCRA GENERATORS LIST *(cont.)*

RCRA_NONGEN: Resource Conservation and Recovery Act listing of licensed non-generators **39 SITES FOUND WITHIN .25 MILE**

LOWER ELEVATION *(cont.)*

MAP ID	SITE NAME	SITE ADDRESS	DIRECTION/DISTANCE	PAGE
K39	*SIMPSON TACOMA LAND CO*	*1216 ST PAUL AVE*	*ENE / 0.090 mi., 474 ft.*	*804*
	- ID: WAD009252511	Status: No Violation/Inspections	Date: N/A	
L40	*PREMIER PLASTICS | BERRY GLOBAL | WA317949482 - CAPTIVE PLASTICS LLC*	*635 E 15TH ST*	*E / 0.091 mi., 479 ft.*	*810*
	- ID: WAD988504759	Status: No Violation/Inspections	Date: N/A	
K41	*EDMAN CO SIDE 1 ST PAUL AVE | SIMPSON LANDING SUPERVAUE SITE | SIMPSON LANDING SUPERVALU SITE*	*1213 ST PAUL AVE | 1213 ST PAUL AVE SUPERVALU SITE | 1213 ST PAUL AVE SUPERVAUE SITE*	*ENE / 0.093 mi., 494 ft.*	*838*
	- ID: WAD988513594	Status: No Violation/Inspections	Date: N/A	
G42	*TACOMA CITY PUBLIC WORKS DEPT*	*1000 BLK E OF F ST*	*NNE / 0.098 mi., 515 ft.*	*849*
	- ID: WAH000009282	Status: No Violation/Inspections	Date: N/A	
I43	*FICK FOUNDRY*	*950 THRU 1005 E E ST*	*N / 0.100 mi., 528 ft.*	*854*
	- ID: WAD988497772	Status: No Violation/Inspections	Date: N/A	
J55	*NICHOLSON ENGINEERING CO | NICHOLSON ENGINEERING CO 680 E 11TH*	*680 E 11TH ST*	*NE / 0.127 mi., 670 ft.*	*950*
	- ID: WAH000030004	Status: No Violation/Inspections	Date: N/A	
J57	*REHARVEST CENTER | OLD TOWN REFINISHING INC PAUL AVE*	*1113 ST PAUL AVE E | 1113 ST PAUL AVE | 1113 Saint Paul Ave*	*NE / 0.129 mi., 682 ft.*	*962*
	- ID: WA0000777888	Status: Generators - General	Date: Violation 1996-03-27 - Achieved Compliance 1996-04-19	
	- ID: WA0000777888	Status: Generators - General	Date: Violation 1994-09-08 - Achieved Compliance 1994-10-31	
	- ID: WA0000777888	Status: Generators - General	Date: Violation 1994-09-08 - Achieved Compliance 1995-01-04	
	- ID: WA0000777888	Status: TSD - Tank System Standards	Date: Violation 1994-09-08 - Achieved Compliance 1994-10-05	
	- ID: WA0000777888	Status: No Violation/Inspections	Date: N/A	
P58	*CHEVRON BULK TERMINAL SITE | ANDOR GRIFFIN TACOMA | GRIFFIN GALBRAITH FUEL CO.*	*1648 E J ST | 1648 EAST J STREET*	*ESE / 0.130 mi., 689 ft.*	*972*
	- ID: WAD988522785	Status: No Violation/Inspections	Date: N/A	
60	*TACOMA PORT CITY MARINA | Delin Docks Marina*	*1616 E D ST | 1616 EAST D ST | 1616 EAST D STREET*	*SSW / 0.142 mi., 748 ft.*	*1007*
	- ID: WAD982659914	Status: No Violation/Inspections	Date: N/A	
U75	*SIMPSON TACOMA LAND CO MIDDLE WATERWAY | PAXPORT MILLS*	*300 MIDDLE WATERWAY*	*NE / 0.202 mi., 1070 ft.*	*1222*
	- ID: WAD988474789	Status: No Violation/Inspections	Date: N/A	

FEDERAL RCRA GENERATORS LIST *(cont.)*

RCRA_NONGEN: Resource Conservation and Recovery Act listing of licensed non-generators **39 SITES FOUND WITHIN .25 MILE**

LOWER ELEVATION *(cont.)*

MAP ID	SITE NAME	SITE ADDRESS	DIRECTION/DISTANCE	PAGE
S76	*SITE 4 FOSS WATERWAY | GEORGE SCOFIELD CO INC | GEO SCOFIELD CO INC*	*1543 DOCK ST*	*SW / 0.205 mi., 1081 ft.*	*1236*
	- ID: WAD006871206	Status: No Violation/Inspections	Date: N/A	
84	*MCCLARY COLUMBIA CORP TACOMA*	*711 E 11TH*	*NE / 0.214 mi., 1129 ft.*	*1288*
	- ID: WAH000003111	Status: Generators - General	Date: Violation 2000-11-13 - Achieved Compliance 2001-07-01	
	- ID: WAH000003111	Status: Generators - General	Date: Violation 2000-11-13 - Achieved Compliance 2001-07-10	
	- ID: WAH000003111	Status: TSD - Container Use and Management	Date: Violation 2000-11-13 - Achieved Compliance 2001-07-01	
	- ID: WAH000003111	Status: TSD - General Facility Standards	Date: Violation 2000-11-13 - Achieved Compliance 2001-07-01	
	- ID: WAH000003111	Status: Transporters - Manifest and Recordkeeping	Date: Violation 2000-11-13 - Achieved Compliance 2001-07-01	
	There are an additional 6 status records, see site details.			
Z86	*WEST COAST GROCERY | SUPERVALU HOLDINGS INC | SUPERVALU INC PRODUCE*	*448 E 18TH ST*	*SSE / 0.217 mi., 1146 ft.*	*1306*
	- ID: WAH000050368	Status: No Violation/Inspections	Date: N/A	
Z89	*SPINNING HEADS INC*	*420 E 18TH ST*	*S / 0.226 mi., 1192 ft.*	*1368*
	- ID: WAH000046976	Status: No Violation/Inspections	Date: N/A	
BB94	*TRUCK RAIL HANDLING INC | MPS INC | ARROW TRANSPORTATION CO TACOMA TERMINAL*	*457 E 18TH ST | 457 E 18TH ST ARROW | 457 E 18TH ST FRONT OF BLDG 2ND FLOOR*	*SE / 0.244 mi., 1291 ft.*	*1461*
	- ID: WAD988474128	Status: Generators - General	Date: Violation 1997-10-29 - Achieved Compliance 1998-01-05	
	- ID: WAD988474128	Status: Generators - General	Date: Violation 1997-10-29 - Achieved Compliance 1997-11-30	
	- ID: WAD988474128	Status: Generators - General	Date: Violation 1997-08-26 - Achieved Compliance 1997-11-30	
	- ID: WAD988474128	Status: No Violation/Inspections	Date: N/A	
	- ID: WAD988480737	Status: No Violation/Inspections	Date: N/A	
	There are an additional 2 status records, see site details.			

FEDERAL RCRA GENERATORS LIST *(cont.)*

RCRA_SQG: Resource Conservation and Recovery Act listing of licensed small quantity generators **2 SITES FOUND WITHIN .25 MILE**

LOWER ELEVATION

MAP ID	SITE NAME	SITE ADDRESS	DIRECTION/DISTANCE	PAGE
Y87	*GLOBE MACHINE MANUFACTURING CO | GLOBE MACHINE MANUF. CO | GLOBE MFG CO*	*701 E D ST | 701 EAST D ST | 701 E "D" Street*	*NNW / 0.219 mi., 1156 ft.*	*1323*
	- ID: WAD009253782	Status: Generators - Pre-transport	Date: Violation 2016-09-07 - Achieved Compliance 2016-12-05	
	- ID: WAD009253782	Status: TSD IS-Container Use and Management	Date: Violation 2016-09-07 - Achieved Compliance 2016-12-05	
	- ID: WAD009253782	Status: Generators - Pre-transport	Date: Violation 2011-03-04 - Achieved Compliance 2011-05-17	
	- ID: WAD009253782	Status: Used Oil - Generators	Date: Violation 2011-03-04 - Achieved Compliance 2011-05-17	
	- ID: WAD009253782	Status: Generators - General	Date: Violation 2007-11-07 - Achieved Compliance 2008-02-29	
	There are an additional 13 status records, see site details.			

RCRA_VSQG: Resource Conservation and Recovery Act listing of licensed very small quantity generators. **4 SITES FOUND WITHIN .25 MILE**

EQUAL/HIGHER ELEVATION

MAP ID	SITE NAME	SITE ADDRESS	DIRECTION/DISTANCE	PAGE
F24	*COAST CRANE | WOODWORTH & CO ST PAUL | WOODWORTH TRUCK YARD*	*1114 ST PAUL | 1114 ST PAUL AVE E*	*NE / 0.033 mi., 176 ft.*	*459*
	- ID: WAD988495073	Status: No Violation/Inspections	Date: N/A	

LOWER ELEVATION

MAP ID	SITE NAME	SITE ADDRESS	DIRECTION/DISTANCE	PAGE
J31	*PUGET SOUND MANUFACTURING CO | AMERICAN WOODCRAFT*	*1123 ST PAUL AVE*	*NE / 0.063 mi., 332 ft.*	*580*
	- ID: WAR000008649	Status: No Violation/Inspections	Date: N/A	
W78	*CODEL ENTRY SYSTEMS*	*1510 ST PAUL AVE*	*ESE / 0.209 mi., 1102 ft.*	*1259*
	- ID: WAH000047431	Status: No Violation/Inspections	Date: N/A	
BB94	*TRUCK RAIL HANDLING INC | MPS INC | ARROW TRANSPORTATION CO TACOMA TERMINAL*	*457 E 18TH ST | 457 E 18TH ST ARROW | 457 E 18TH ST FRONT OF BLDG 2ND FLOOR*	*SE / 0.244 mi., 1291 ft.*	*1461*
	- ID: WAH000002261	Status: Transporters - General	Date: Violation 2014-06-19 - Achieved Compliance 2014-11-24	
	- ID: WAH000002261	Status: Transporters - General	Date: Violation 2010-09-01 - Achieved Compliance 2010-06-01	
	- ID: WAH000002261	Status: No Violation/Inspections	Date: N/A	

FEDERAL NPL SITE LIST

NPL: List of priority contaminated sites among identified releases or threatened releases of hazardous substances pollutants or contaminants nationally **2 SITES FOUND WITHIN 1 MILE**

EQUAL/HIGHER ELEVATION

MAP ID	SITE NAME	SITE ADDRESS	DIRECTION/DISTANCE	PAGE
BW200	*COMMENCEMENT BAY, SOUTH TACOMA CHANNEL | COMMENCEMANT BAY S TACOMA CHANNEL | COMM BAY S TACOMA CHANNEL*	*SOUTH TACOMA CHANNEL OF COMMEN | COMMENCEMANT BAY S TACOMA CHANNEL | COMMENCEMANT BAY S TACOMA CHANNEL SOUTH TACOMA CHANNEL OF COMMEN*	*WSW / 0.428 mi., 2261 ft.*	*2684*
	- ID: WAD980726301	Status: Final	Date: Listing Date 1983-09-08	

PART NPL: Sites that are a part of an National Priority List site referred to as the parent site **7 SITES FOUND WITHIN 1 MILE**

EQUAL/HIGHER ELEVATION

MAP ID	SITE NAME	SITE ADDRESS	DIRECTION/DISTANCE	PAGE
BD115	*TACOMA SPUR*	*24TH S AND EAST A (I-705) | 24TH S AND EAST A (I-705) 24TH S AND EAST A (I-705)*	*SW / 0.281 mi., 1485 ft.*	*1832*
	- ID: WAD980835789	Status: Site is Part of NPL Site	Date: N/A	
BH128	*PETARCIK OCCIDENTAL CHEMICAL | PETARCIK SITE*	*911 PACIFIC HWY E*	*WNW / 0.306 mi., 1615 ft.*	*1919*
	- ID: WAD980511711	Status: Site is Part of NPL Site	Date: N/A	
BU182	*SIMPSON | IPT TACOMA LOGISTICS CENTER LLC | CHAMPION INTERNATIONAL*	*733 E 11TH ST | 733 E 11TH ST BLDG 12*	*NNE / 0.399 mi., 2108 ft.*	*2445*
	- ID: WAD070046511	Status: Site is Part of NPL Site	Date: N/A	
EO557	*UNION PACIFIC RAILROAD TUNNEL*	*JEFFERSON 25TH & CENTER YAKIMA | JEFFERSON 25TH & CENTER YAKIMA JEFFERSON 25TH & CENTER YAKIMA*	*SSW / 0.862 mi., 4552 ft.*	*5859*
	- ID: WAD980723613	Status: Site is Part of NPL Site	Date: N/A	

LOWER ELEVATION

MAP ID	SITE NAME	SITE ADDRESS	DIRECTION/DISTANCE	PAGE
257	*BURLINGTON NORTHERN RAILROAD*	*RIGHT-OF-WAY TAR PITS | RIGHT-OF-WAY TAR PITS RIGHT-OF-WAY TAR PITS*	*ESE / 0.514 mi., 2715 ft.*	*3232*
	- ID: WAD980723498	Status: Site is Part of NPL Site	Date: N/A	
CR296	*TACOMA TAR PITS*	*PORTLAND AV & RIVER ST*	*ESE / 0.569 mi., 3004 ft.*	*3664*
	- ID: WAD980723795	Status: Site is Part of NPL Site	Date: N/A	
478	*MCFARLAND CASCADE POLE & LUMBER CO | CASCADE POLE CO INC MCFARLAND | MCFARLAND CASCADE WOOD TREATING SOLUTION SPILL*	*1640 E MARC ST | 1640 EAST MARC STREET*	*E / 0.769 mi., 4062 ft.*	*4910*
	- ID: WAD008958357	Status: Site is Part of NPL Site	Date: N/A	

FEDERAL NPL SITE LIST *(cont.)*

SEMS_FINAL NPL: All Included National Priority List Sites **2 SITES FOUND WITHIN 1 MILE**

EQUAL/HIGHER ELEVATION

MAP ID	SITE NAME	SITE ADDRESS	DIRECTION/DISTANCE	PAGE
BW200	*COMMENCEMENT BAY, SOUTH TACOMA CHANNEL | COMMENCEMANT BAY S TACOMA CHANNEL | COMM BAY S TACOMA CHANNEL*	*SOUTH TACOMA CHANNEL OF COMMEN | COMMENCEMANT BAY S TACOMA CHANNEL | COMMENCEMANT BAY S TACOMA CHANNEL SOUTH TACOMA CHANNEL OF COMMEN*	*WSW / 0.428 mi., 2261 ft.*	*2684*
	- ID: 1000979	Status: N/A	Date: NPL Status Date 1983-09-08	

STATE AND TRIBAL BROWNFIELD SITES

BROWNFIELDS - WA: List of brownfield sites **2 SITES FOUND WITHIN .5 MILE**

EQUAL/HIGHER ELEVATION

MAP ID	SITE NAME	SITE ADDRESS	DIRECTION/DISTANCE	PAGE
N65	*TACOMA REDEVELOPMENT PROP | Delin Docks Thea Foss Waterway | VESSEL VICTORIA M D250431*	*THEA FOSS WATERWAY | THEA FOSS WATERWAY 1616 EAST D ST. | THEA FOSS WATERWAY NEAR THE 11TH ST BRIDGE*	*WSW / 0.163 mi., 861 ft.*	*1080*
	- ID: 1263	Status: CC-Perf. Monitoring	Date: N/A	

LOWER ELEVATION

MAP ID	SITE NAME	SITE ADDRESS	DIRECTION/DISTANCE	PAGE
CD241	*AMERICAN PLATING | AMERICAN PLATING REMEDIATION PROJECT*	*2110 E D ST | 2110 EAST D ST*	*S / 0.496 mi., 2620 ft.*	*3039*
	- ID: 1202	Status: NFA	Date: N/A	

STATE- AND TRIBAL - EQUIVALENT CERCLIS

CSCSL HWS - WA: Confirmed and suspected contaminated sites list: Hazardous Waste sites **131 SITES FOUND WITHIN 1 MILE**

EQUAL/HIGHER ELEVATION

MAP ID	SITE NAME	SITE ADDRESS	DIRECTION/DISTANCE	PAGE
G23	*MIDDLE WATERWAY STEEL SLAG*	*E F ST & 11TH ST*	*NNE / 0.032 mi., 171 ft.*	*456*
	- ID: 55212794	Status: CC-Perf. Monitoring	Date: N/A	
G25	*TACOMA CITY FIRE STATION 6 | EAST F STREET SUBSTATION | TACOMA CITY OF*	*1015 E F ST | 1015 EAST F ST*	*NNE / 0.044 mi., 231 ft.*	*481*
	- ID: 12444	Status: Awaiting Cleanup	Date: N/A	
30	*JM MARTINAC | JM MARTINAC SHIPBUILDING CORP | WASHINGTON LANDMARK HOLDINGS LLC*	*401 E 15TH ST | 401 EAST 15TH STREET*	*SSW / 0.057 mi., 304 ft.*	*526*
	- ID: 1375	Status: Cleanup Started	Date: N/A	

STATE- AND TRIBAL - EQUIVALENT CERCLIS *(cont.)*

CSCSL HWS - WA: Confirmed and suspected contaminated sites list: Hazardous Waste sites **131 SITES FOUND WITHIN 1 MILE**

EQUAL/HIGHER ELEVATION *(cont.)*

MAP ID	SITE NAME	SITE ADDRESS	DIRECTION/DISTANCE	PAGE
N65	*TACOMA REDEVELOPMENT PROP | Delin Docks Thea Foss Waterway | VESSEL VICTORIA M D250431*	*THEA FOSS WATERWAY | THEA FOSS WATERWAY 1616 EAST D ST. | THEA FOSS WATERWAY NEAR THE 11TH ST BRIDGE*	*WSW / 0.163 mi., 861 ft.*	*1080*
	- ID: 1263	Status: CC-Perf. Monitoring	Date: N/A	
T72	*1201 A STREET SITE KEY BANK | A STREET SITE*	*1201 A ST*	*W / 0.199 mi., 1049 ft.*	*1182*
	- ID: 22366696	Status: Cleanup Started	Date: N/A	
U93	*USF REDDAWAY TACOMA*	*802 E 11TH ST | 802 EAST 11TH ST | 802 EAST 11TH ST EAST*	*NE / 0.242 mi., 1277 ft.*	*1426*
	- ID: 17920	Status: Cleanup Started	Date: N/A	
BC98	*USPS DOWNTOWN TACOMA PARKING LOT*	*S 14TH ST & COURT A*	*WSW / 0.246 mi., 1299 ft.*	*1558*
	- ID: 99997000	Status: Awaiting Cleanup	Date: N/A	
BC102	*SAUROS CLEANERAMA TACOMA*	*1401 S PACIFIC AVE*	*WSW / 0.261 mi., 1379 ft.*	*1597*
	- ID: 4339824	Status: CC-Perf. Monitoring	Date: N/A	
112	*PRAIRIE LINE TRAIL*	*1547 PACIFIC AVE*	*WSW / 0.273 mi., 1441 ft.*	*1796*
	- ID: 82265	Status: Cleanup Started	Date: N/A	
113	*BILLENES DELI MART | TEXACO GAS AND DELI*	*801 E 11TH ST*	*NE / 0.273 mi., 1443 ft.*	*1800*
	- ID: 43962719	Status: Cleanup Started	Date: N/A	
BH128	*PETARCIK OCCIDENTAL CHEMICAL | PETARCIK SITE*	*911 PACIFIC HWY E*	*WNW / 0.306 mi., 1615 ft.*	*1919*
	- ID: 1214	Status: CC-O&M/Monitoring	Date: N/A	
BM149	*SOUND TRANSIT DEPOT PARTNERSHIP PROPERTY | PACIFIC QUICKSTOP*	*1548 PACIFIC AVE*	*WSW / 0.350 mi., 1850 ft.*	*2169*
	- ID: 74455879	Status: Cleanup Started	Date: N/A	
BO159	*TACOMA CITY CONVENTION CTR GARAGE | GREATER TACOMA CONVENTION AND TRADE CENTER*	*1500 BROADWAY*	*WSW / 0.366 mi., 1933 ft.*	*2265*
	- ID: 8168704	Status: Awaiting Cleanup	Date: N/A	
BP160	*SIMPSON TIMBER CO COMMENCEMENT BAY OPR | INTERFOR US | Interfor Sawmill Site*	*901 E 11TH ST | 901 EAST 11TH ST*	*NE / 0.369 mi., 1947 ft.*	*2279*
	- ID: 92616173	Status: Cleanup Started	Date: N/A	
BP163	*Simpson Timber Co Commencement Bay Opr | INTERFOR SAWMILL SITE*	*917 AND 927 E 11TH ST*	*NE / 0.375 mi., 1979 ft.*	*2316*
	- ID: 92616173	Status: Cleanup Started	Date: N/A	

STATE- AND TRIBAL - EQUIVALENT CERCLIS *(cont.)*

CSCSL HWS - WA: Confirmed and suspected contaminated sites list: Hazardous Waste sites **131 SITES FOUND WITHIN 1 MILE**

EQUAL/HIGHER ELEVATION *(cont.)*

MAP ID	SITE NAME	SITE ADDRESS	DIRECTION/DISTANCE	PAGE
BR175	*TACOMA UNION STA | TACOMA UNION STATION HYDRAULIC RELEASE | CITY OF TACOMA UNION STATION*	*1717 PACIFIC AVE | 1717 PACIFIC AVE ROOM 1118*	*SW / 0.390 mi., 2062 ft.*	*2385*
	- ID: 71886388	Status: Awaiting Cleanup	Date: N/A	
195	*TACOMA METALS SITE | GENERAL METALS OF TACOMA INC P | TACOMA METALS*	*1919 PORTLAND AVE*	*E / 0.421 mi., 2225 ft.*	*2609*
	- ID: 1257	Status: Cleanup Started	Date: N/A	
BX197	*TOPPING MOTORS INC*	*925 MARKET ST*	*W / 0.425 mi., 2243 ft.*	*2653*
	- ID: 96864157	Status: Cleanup Started	Date: N/A	
202	*VILLAGIO II APARTMENTS | VILLAGGIO II APARTMENTS*	*1328 MARKET ST | 1328 SOUTH MARKET ST*	*WSW / 0.432 mi., 2280 ft.*	*2741*
	- ID: 5317009	Status: Cleanup Started	Date: N/A	
BZ203	*SEVENCOM | SEVENCOM TACOMA*	*717-737 BROADWAY*	*WNW / 0.433 mi., 2286 ft.*	*2753*
	- ID: 6639255	Status: Cleanup Started	Date: N/A	
CB208	*WA HISTORICAL SOCIETY UNION ST STATION MUSEUM | UNION STATION MUSEUM | WA ST HISTORICAL SOCIETY/UNION ST STATION MUSEUM*	*1917 PACIFIC AVE S*	*SW / 0.438 mi., 2314 ft.*	*2782*
	- ID: 54459981	Status: Cleanup Started	Date: N/A	
BW215	*PAX ASSOCIATES | 1502 MARKET ST TACOMA*	*1502 MARKET ST*	*WSW / 0.452 mi., 2386 ft.*	*2843*
	- ID: 72222742	Status: Cleanup Started	Date: N/A	
CB218	*WASHINGTON STATE HISTORY MUSEUM*	*1911 PACIFIC AVE*	*SW / 0.456 mi., 2408 ft.*	*2870*
	- ID: 4553045	Status: Awaiting Cleanup	Date: N/A	
CE233	*SHAUB-ELLISON CO UW TACOMA BRANCH | SHAUB-ELLISON CO/UW TACOMA BRANCH | SHAUB ELLISON CO TACOMA*	*1902 PACIFIC AVE*	*SW / 0.476 mi., 2512 ft.*	*2970*
	- ID: 4283388	Status: Cleanup Started	Date: N/A	
CI245	*TACOMA CITY OF FIRE DEPT STATION 1 | TACOMA CITY FIRE DEPT | TACOMA FIRE DEPARTMENT*	*901 FAWCETT*	*W / 0.503 mi., 2656 ft.*	*3080*
	- ID: 48925796	Status: Cleanup Started	Date: N/A	
CE254	*POWER STATION | WA UNIVERSITY OF WASHINGTON | UNIVERSITY OF WASHINGTON*	*1904 COMMERCE ST | 1900 COMMERCE ST*	*SW / 0.512 mi., 2701 ft.*	*3217*
	- ID: 8411422	Status: Cleanup Started	Date: N/A	

STATE- AND TRIBAL - EQUIVALENT CERCLIS *(cont.)*

CSCSL HWS - WA: Confirmed and suspected contaminated sites list: Hazardous Waste sites **131 SITES FOUND WITHIN 1 MILE**

EQUAL/HIGHER ELEVATION *(cont.)*

MAP ID	SITE NAME	SITE ADDRESS	DIRECTION/DISTANCE	PAGE
CE258	*WA UW TACOMA BRANCH | WA UW TACOMA COMMERCE ST*	*1900 COMMERCE | 1902 COMMERCE ST S*	*SW / 0.517 mi., 2729 ft.*	*3238*
	- ID: 1325	Status: Cleanup Started	Date: N/A	
CL262	*PUGNETTI PARK*	*2085 PACIFIC AVE S*	*SW / 0.528 mi., 2786 ft.*	*3279*
	- ID: 42385149	Status: Cleanup Started	Date: N/A	
CM271	*TACOMA PORT SITCOM PLAZA | TACOMA PORT OF | EARLEY BUSINESS CENTER/BLDG 9322*	*1 SITCOM PLAZA*	*W / 0.550 mi., 2906 ft.*	*3378*
	- ID: 5147833	Status: Awaiting Cleanup	Date: N/A	
CN274	*STANDARD CHEMICAL CO SITE*	*2159 DOCK ST*	*SSW / 0.553 mi., 2922 ft.*	*3410*
	- ID: 85776142	Status: CC-Perf. Monitoring	Date: N/A	
CO277	*1305 TACOMA AVENUE SOUTH*	*1301 TACOMA AVE S*	*W / 0.555 mi., 2932 ft.*	*3432*
	- ID: 59363	Status: Cleanup Started	Date: N/A	
CP279	*WA DOT DEDENTE BLDG SITE | WA DOT DEDENTE BUILDING*	*2101 PACIFIC AVE*	*SW / 0.558 mi., 2949 ft.*	*3444*
	- ID: 92371125	Status: Cleanup Started	Date: N/A	
CQ280	*TACOMA TAR PITS*	*PORTLAND AVE & RIVER*	*ESE / 0.559 mi., 2951 ft.*	*3452*
	- ID: 221	Status: CC-Perf. Monitoring	Date: N/A	
CG295	*ST. HELENS LLC*	*616 ST HELENS AVE*	*WNW / 0.568 mi., 3001 ft.*	*3658*
	- ID: 61631	Status: Cleanup Started	Date: N/A	
CO302	*LABOR READY*	*1224 TACOMA AVE S*	*W / 0.576 mi., 3041 ft.*	*3741*
	- ID: 21526633	Status: Cleanup Started	Date: N/A	
308	*PIERCE COUNTY DEPARTMENT OF FACILITIES MANAGEMENT*	*911 TACOMA AVE S*	*W / 0.582 mi., 3074 ft.*	*3840*
	- ID: 3002	Status: Awaiting Cleanup	Date: N/A	
CO312	*VACANT PARKING LOT THE HAILEY*	*1210 TACOMA AVE S*	*W / 0.586 mi., 3094 ft.*	*3854*
	- ID: 84408	Status: Cleanup Started	Date: N/A	
CN314	*TACOMA COAL GASIFICATION*	*No Address on File*	*SSW / 0.589 mi., 3112 ft.*	*3868*
	- ID: 1249	Status: Cleanup Started	Date: N/A	
CV320	*INDUSTRIAL TIRE SERVICE ITS | CLEVINGER TRUCK SERVICE*	*423 PUYALLUP AVE*	*S / 0.595 mi., 3143 ft.*	*3902*
	- ID: 3291385	Status: Cleanup Started	Date: N/A	
CY332	*TACOMA COAL GASIFICATION*	*22ND ST & A ST*	*SSW / 0.605 mi., 3195 ft.*	*3992*
	- ID: 1249	Status: Cleanup Started	Date: N/A	
CX347	*SOUTH SOUND RADIATOR*	*509 PUYALLUP AVE*	*S / 0.629 mi., 3320 ft.*	*4117*
	- ID: 8785404	Status: Awaiting Cleanup	Date: N/A	
352	*FORMER TEXACO SERVICE STATION | Texaco Service Station*	*704 PUYALLUP AVE*	*SSE / 0.634 mi., 3346 ft.*	*4135*
	- ID: 78349	Status: Cleanup Started	Date: N/A	

STATE- AND TRIBAL - EQUIVALENT CERCLIS *(cont.)*

CSCSL HWS - WA: Confirmed and suspected contaminated sites list: Hazardous Waste sites **131 SITES FOUND WITHIN 1 MILE**

EQUAL/HIGHER ELEVATION *(cont.)*

MAP ID	SITE NAME	SITE ADDRESS	DIRECTION/DISTANCE	PAGE
DI373	*TACOMA CITY OF 1501 DOCK ST | Tacoma City Dock St | DOCK STREET*	*1501 E DOCK ST*	*SSW / 0.654 mi., 3454 ft.*	*4237*
	- ID: 12454784	Status: Cleanup Started	Date: N/A	
DK377	*PIERCE COUNTY DETENTION & CORR FACILITY | PIERCE COUNTY DETENTION & CORRECTION | PIERCE COUNTY NEW JAIL*	*701 NOLLMEYER LN | 701 NOLLMEYER LANE*	*W / 0.664 mi., 3505 ft.*	*4274*
	- ID: 30249572	Status: Cleanup Started	Date: N/A	
DH379	*RILEY PARKING LOT*	*454-455 BROADWAY*	*WNW / 0.665 mi., 3514 ft.*	*4285*
	- ID: 9373416	Status: Awaiting Cleanup	Date: N/A	
DL381	*HEIDELBERG BREWERY | COLUMBIA ENERGY RESOURCES A LIMITED P | COLUMBIA ENERGY RESOURCES*	*2120 S C ST*	*SW / 0.667 mi., 3521 ft.*	*4290*
	- ID: 43392187	Status: Cleanup Started	Date: N/A	
DJ386	*CITY PROPERTIES CLEANUP | JEFFERSON AVENUE SITE*	*2112-2122 JEFFERSON AVE*	*SW / 0.672 mi., 3549 ft.*	*4309*
	- ID: 1277004	Status: Cleanup Started	Date: N/A	
DM395	*MENDEZ PROPERTY*	*910 PUYALLUP AVE*	*SE / 0.677 mi., 3578 ft.*	*4363*
	- ID: 59632952	Status: Cleanup Started	Date: N/A	
DH396	*YWCA TACOMA PIERCE COUNTY | ST HELENS APARTMENTS LLC | FS & GS SERVICES INC*	*405 BROADWAY*	*WNW / 0.681 mi., 3595 ft.*	*4377*
	- ID: 34565253	Status: Cleanup Started	Date: N/A	
DN398	*SPRING AIR NORTHWEST | U HAUL TACOMA DOME 702077 | FOR KIDS ONLY*	*725 E 25TH ST | 725 EAST 25TH STREET*	*SSE / 0.684 mi., 3612 ft.*	*4398*
	- ID: 9111625	Status: Cleanup Started	Date: N/A	
404	*CARLTON APARTMENTS*	*615 S 7TH ST*	*WNW / 0.691 mi., 3650 ft.*	*4455*
	- ID: 10027	Status: Awaiting Cleanup	Date: N/A	
DN408	*FREIGHTHOUSE SQUARE, AMTRAK RELOCATION*	*602 E 25TH ST*	*SSE / 0.700 mi., 3694 ft.*	*4470*
	- ID: 206719	Status: Cleanup Started	Date: N/A	
DR417	*FRED ROBERSON PROPERTY | 2302 PACIFIC AVE TACOMA*	*2302 PACIFIC AVE*	*SSW / 0.704 mi., 3720 ft.*	*4530*
	- ID: 55732663	Status: Cleanup Started	Date: N/A	
DK427	*KARTCHNER RESIDENTIAL PROPERTY*	*1007 YAKIMA AVE S*	*W / 0.715 mi., 3774 ft.*	*4597*
	- ID: 7236	Status: Awaiting Cleanup	Date: N/A	
434	*US BANK PACIFIC AVE*	*2317 PACIFIC AVE*	*SSW / 0.722 mi., 3812 ft.*	*4622*
	- ID: 10919	Status: Cleanup Started	Date: N/A	

STATE- AND TRIBAL - EQUIVALENT CERCLIS *(cont.)*

CSCSL HWS - WA: Confirmed and suspected contaminated sites list: Hazardous Waste sites **131 SITES FOUND WITHIN 1 MILE**

EQUAL/HIGHER ELEVATION *(cont.)*

MAP ID	SITE NAME	SITE ADDRESS	DIRECTION/DISTANCE	PAGE
DM437	*TACOMA TRESTLE TRACK & SIGNAL PROJECT*	*824 E 25TH STREET*	*SE / 0.726 mi., 3832 ft.*	*4645*
	- ID: 8199	Status: Awaiting Cleanup	Date: N/A	
439	*STONE PROPERTY TRANSIT SITE*	*E 25TH & E C ST*	*S / 0.728 mi., 3843 ft.*	*4659*
	- ID: 3782573	Status: Cleanup Started	Date: N/A	
DW456	*ACTION BUSINESS FURNITURE | HOLLAND QUALITY CLEANERS*	*102 S 24TH ST*	*SSW / 0.743 mi., 3924 ft.*	*4759*
	- ID: 81634828	Status: Cleanup Started	Date: N/A	
DW487	*SODO BUILDERS | FOREMOST DAIRY*	*2413 PACIFIC AVE | 2413 PACIFIC AVE S*	*SSW / 0.780 mi., 4118 ft.*	*5056*
	- ID: 22019	Status: Cleanup Started	Date: N/A	
EF492	*FRED TEBB & SONS INC*	*1906 E MARC ST*	*E / 0.787 mi., 4154 ft.*	*5120*
	- ID: 68672889	Status: Cleanup Started	Date: N/A	
EF493	*FRED TEBB & SONS INC | FRED TEEBB AND SONS INC*	*1906 MARC AVE*	*E / 0.787 mi., 4157 ft.*	*5149*
	- ID: 68672889	Status: Cleanup Started	Date: N/A	
EJ516	*SUREHOUSE OPEN BIBLE CHURCH*	*902 S I ST*	*W / 0.814 mi., 4298 ft.*	*5394*
	- ID: 66114	Status: Cleanup Started	Date: N/A	
EO535	*CORNUS HOUSE PACIFIC AVENUE | PACIFIC AVENUE PROPERTY*	*2502 & 2512 PACIFIC AVE*	*SSW / 0.834 mi., 4404 ft.*	*5529*
	- ID: 88226	Status: Cleanup Started	Date: N/A	
EE537	*SMURFIT STONE CONTAINER CORP | TACOMA PAPERBOARD EAST 26TH STREET | CONTAINER CORPORATION OF AMERICA*	*817 E 27TH ST*	*SSE / 0.835 mi., 4411 ft.*	*5549*
	- ID: 17167958	Status: Cleanup Started	Date: N/A	
EK541	*2523 PACIFIC TEXACO SHELL | TEXACO 63-232-0351*	*2523 PACIFIC AVE*	*SSW / 0.837 mi., 4422 ft.*	*5620*
	- ID: 47212644	Status: Cleanup Started	Date: N/A	
542	*SAINT JOSEPH MEDICAL CENTER | ST JOSEPH HOSPITAL | ST. JOSEPH MEDICAL CENTER*	*1717 S J ST | 1717 SOUTH J ST*	*WSW / 0.838 mi., 4424 ft.*	*5645*
	- ID: 57178667	Status: Cleanup Started	Date: N/A	
EK543	*MCMACKEN PROPERTY SOUND TRANSIT TACOMA | SOUND TRANSIT TACOMA*	*115 S 26TH ST*	*SSW / 0.838 mi., 4426 ft.*	*5682*
	- ID: 7912006	Status: Cleanup Started	Date: N/A	
EI544	*CAMMARANO TRUST UW | CAMARANO BROTHERS*	*2340 JEFFERSON AVE*	*SW / 0.839 mi., 4430 ft.*	*5704*
	- ID: 14192885	Status: Cleanup Started	Date: N/A	

STATE- AND TRIBAL - EQUIVALENT CERCLIS *(cont.)*

CSCSL HWS - WA: Confirmed and suspected contaminated sites list: Hazardous Waste sites **131 SITES FOUND WITHIN 1 MILE**

EQUAL/HIGHER ELEVATION *(cont.)*

MAP ID	SITE NAME	SITE ADDRESS	DIRECTION/DISTANCE	PAGE
547	*ARCO 5727 | PILOT TRAVEL CENTER #1173 | PILOT EXPRESS 1173*	*1440 PUYALLUP AVE*	*ESE / 0.848 mi., 4480 ft.*	*5718*
	- ID: 98738811	Status: Cleanup Started	Date: N/A	
ER554	*KAHNE & KAHNE PROPERTY*	*2117 YAKIMA AVE*	*SW / 0.858 mi., 4531 ft.*	*5799*
	- ID: 54136	Status: Awaiting Cleanup	Date: N/A	
EK555	*PINGCO INTERNATIONAL*	*102 S 26TH ST*	*SSW / 0.858 mi., 4533 ft.*	*5802*
	- ID: 7640591	Status: Cleanup Started	Date: N/A	
EO565	*25TH & HOLGATE S TACOMA*	*25TH & HOLGATE S*	*SSW / 0.870 mi., 4595 ft.*	*5903*
	- ID: 16358	Status: Cleanup Started	Date: N/A	
EO568	*ON THE WATER LLC | On the Water LLC/Warehouse*	*2502 S C ST*	*SSW / 0.874 mi., 4617 ft.*	*5924*
	- ID: 19069	Status: Awaiting Cleanup	Date: N/A	
EW569	*BNSF S HOOD ST RENTAL PROPERTY*	*S HOOD ST*	*SSW / 0.876 mi., 4625 ft.*	*5938*
	- ID: 969	Status: Awaiting Cleanup	Date: N/A	
EX572	*DISCOUNT AUTO REPAIR & BODYWORKS*	*1009 S 9TH ST*	*W / 0.883 mi., 4661 ft.*	*5956*
	- ID: 99952314	Status: Awaiting Cleanup	Date: N/A	
EM576	*STERLING REFERENCE LABORATORIES | AIR SPARES INC | AIR SPARES INC FORMER*	*2617 E L ST | 2617 E L ST STE A | 2617 L ST E*	*SE / 0.891 mi., 4705 ft.*	*5980*
	- ID: 36399481	Status: Awaiting Cleanup	Date: N/A	
EY577	*PORTLAND AVE RAMP B*	*No Address on File*	*ESE / 0.892 mi., 4708 ft.*	*6016*
	- ID: 65028	Status: Awaiting Cleanup	Date: N/A	
EK583	*CHEERS RESTAURANT | CHEERS RESTAURANT FORMER*	*2611 PACIFIC AVE*	*SSW / 0.894 mi., 4721 ft.*	*6097*
	- ID: 20251	Status: Cleanup Started	Date: N/A	
EW601	*UNION PACIFIC RR TUNNEL*	*JEFFERSON & 25TH & CENTER*	*SW / 0.911 mi., 4811 ft.*	*6180*
	- ID: 1292	Status: Awaiting Cleanup	Date: N/A	
EW604	*JEFFERSON FLATS*	*2515 JEFFERSON AVE*	*SW / 0.912 mi., 4818 ft.*	*6208*
	- ID: 81269	Status: Cleanup Started	Date: N/A	
EV605	*SOUND MILL INC | 2021 MARC AVENUE | 2021 Marc Ave*	*2021 MARC AVE*	*E / 0.913 mi., 4819 ft.*	*6215*
	- ID: 6429953	Status: Cleanup Started	Date: N/A	
EX606	*MAIN STREET GROCERY | MAIN GAS & GROCERY*	*901 MARTIN LUTHER KING JR WAY*	*W / 0.913 mi., 4820 ft.*	*6232*
	- ID: 53355321	Status: Cleanup Started	Date: N/A	
FD625	*Bargren Building aka Peterson Brothers Garage | Tenth & K Professional Bldg aka Peterson Brothers Garage*	*1002 MARTIN LUTHER KING JR WAY*	*W / 0.940 mi., 4964 ft.*	*6346*
	- ID: 18558	Status: Cleanup Started	Date: N/A	

STATE- AND TRIBAL - EQUIVALENT CERCLIS *(cont.)*

CSCSL HWS - WA: Confirmed and suspected contaminated sites list: Hazardous Waste sites **131 SITES FOUND WITHIN 1 MILE**

EQUAL/HIGHER ELEVATION *(cont.)*

MAP ID	SITE NAME	SITE ADDRESS	DIRECTION/DISTANCE	PAGE
635	*SOUTH INTERMODAL YARD | TACOMA PORT OF SO INTERMODAL YARD | TACOMA PORT OF INTERMODAL YARD*	*1738 MILWAUKEE WAY*	*ENE / 0.959 mi., 5065 ft.*	*6379*
	- ID: 4629	Status: Cleanup Started	Date: N/A	
FC636	*ARCO 1128 PSI 5529*	*1201 S UNION*	*W / 0.961 mi., 5074 ft.*	*6396*
	- ID: 75461634	Status: Cleanup Started	Date: N/A	
642	*UNION PACIFIC RR | UPRR TACOMA*	*1119 MILWAUKEE WAY*	*ENE / 0.966 mi., 5099 ft.*	*6440*
	- ID: 1251	Status: Cleanup Started	Date: N/A	
FH661	*7 ELEVEN STORE 19303 | SPEED E MART*	*1101 S 19TH ST*	*WSW / 0.982 mi., 5186 ft.*	*6662*
	- ID: 9255172	Status: Cleanup Started	Date: N/A	
666	*SMITTYS FLEET SERVICE*	*2718 PACIFIC AVE*	*SSW / 0.993 mi., 5242 ft.*	*6712*
	- ID: 5947319	Status: Awaiting Cleanup	Date: N/A	
FF670	*28TH ST CITY OF TACOMA PROPERTY*	*2801 PACIFIC AVE*	*SSW / 0.998 mi., 5271 ft.*	*6757*
	- ID: 362821	Status: Cleanup Started	Date: N/A	

LOWER ELEVATION

MAP ID	SITE NAME	SITE ADDRESS	DIRECTION/DISTANCE	PAGE
J36	*WESTERN MACHINE WORKS | BALL PROPERTY | LYDEN CASTPARTS INC 11TH*	*652 E 11TH ST*	*NE / 0.080 mi., 421 ft.*	*629*
	- ID: 73627378	Status: Cleanup Started	Date: N/A	
H37	*RAINIER PLYWOOD CO | RAINIER RICHLITE CO | RAINIER PLYWD DBA RAINIER RICHLITE*	*624 E 15TH ST | 624 EAST 15TH STREET*	*ESE / 0.081 mi., 428 ft.*	*641*
	- ID: 81457934	Status: Cleanup Started	Date: N/A	
I38	*OLYMPIC CHEMICAL CORP | COASTCRAFT PROPERTY | PUGET SOUND PETROLEUM*	*1002 E D ST | 1002 E F ST | 1002 EAST "D" STREET*	*NW / 0.089 mi., 472 ft.*	*721*
	- ID: 23544	Status: Cleanup Started	Date: N/A	
L54	*UNION PACIFIC RAILROAD ST PAUL AVE*	*1228 ST PAUL AVE*	*E / 0.123 mi., 647 ft.*	*945*
	- ID: 53785	Status: Cleanup Started	Date: N/A	
Q62	*SUPERVALU NORTHWEST REGION | WEST COAST GROCERY SUPER VALU | SUPERVALU DISTRIBUTION CENTER*	*1525 E D ST | 1525 EAST D ST.*	*S / 0.148 mi., 782 ft.*	*1028*
	- ID: 46295623	Status: Cleanup Started	Date: N/A	

STATE- AND TRIBAL - EQUIVALENT CERCLIS *(cont.)*

CSCSL HWS - WA: Confirmed and suspected contaminated sites list: Hazardous Waste sites **131 SITES FOUND WITHIN 1 MILE**

LOWER ELEVATION *(cont.)*

MAP ID	SITE NAME	SITE ADDRESS	DIRECTION/DISTANCE	PAGE
70	*CHEVRON BULK PLANT USA 1348 | BOWMAN OIL & PROPANE*	*1656 E J ST*	*ESE / 0.189 mi., 999 ft.*	*1161*
	- ID: 1234	Status: Cleanup Started	Date: N/A	
BA92	*BNSF D ST PIPELINE*	*18TH & D ST*	*SSW / 0.237 mi., 1250 ft.*	*1419*
	- ID: 2923141	Status: CC-Perf. Monitoring	Date: N/A	
BB94	*TRUCK RAIL HANDLING INC | MPS INC | ARROW TRANSPORTATION CO TACOMA TERMINAL*	*457 E 18TH ST | 457 E 18TH ST ARROW | 457 E 18TH ST FRONT OF BLDG 2ND FLOOR*	*SE / 0.244 mi., 1291 ft.*	*1461*
	- ID: 63316697	Status: Awaiting Cleanup	Date: N/A	
Y105	*D ST PETROLEUM*	*3RD-7TH & D ST*	*NW / 0.265 mi., 1400 ft.*	*1715*
	- ID: 1207	Status: CC-Perf. Monitoring	Date: N/A	
BF117	*OLYMPIC PIPE LINE CO TACOMA DF*	*706 E F ST*	*NNW / 0.283 mi., 1496 ft.*	*1839*
	- ID: 35497187	Status: Cleanup Started	Date: N/A	
BB120	*TACOMA TRANSLOAD INC*	*501 E 19TH ST*	*SE / 0.292 mi., 1544 ft.*	*1868*
	- ID: 25392634	Status: Cleanup Started	Date: N/A	
BQ194	*MARINE INDUSTRIES NW STATE | FOSS MARITIME | VIGOR MARINE TACOMA*	*313 E F ST | 313 EAST F STREET | 313 EAST F ST*	*NNW / 0.416 mi., 2195 ft.*	*2561*
	- ID: 1379	Status: Cleanup Started	Date: N/A	
BY196	*TES PROPERTIES URBAN WATERS FACILITY | TACOMA CITY ENVIRONMENTAL SVS LAB | UW CENTER FOR URBAN WATERS*	*326 E D ST | 326 E D ST 3RD FLOOR*	*NW / 0.422 mi., 2230 ft.*	*2626*
	- ID: 6356098	Status: Cleanup Started	Date: N/A	
BY199	*EAST D ST ROW*	*No Address on File*	*NNW / 0.427 mi., 2257 ft.*	*2681*
	- ID: 72793	Status: Awaiting Cleanup	Date: N/A	
CD225	*BNRR TACOMA YARD PARCEL 8950001720*	*21ST & S D ST*	*S / 0.467 mi., 2464 ft.*	*2913*
	- ID: 91663719	Status: Cleanup Started	Date: N/A	
CD241	*AMERICAN PLATING | AMERICAN PLATING REMEDIATION PROJECT*	*2110 E D ST | 2110 EAST D ST*	*S / 0.496 mi., 2620 ft.*	*3039*
	- ID: 1202	Status: Cleanup Started	Date: N/A	
250	*SHORE TERMINAL NUSTAR ENERGY LP | SHORE TERMINAL LLC | SHORE TERMINAL LLC TACOMA*	*250 E D ST | 250 EAST D ST | 250 EAST D STREET*	*NNW / 0.507 mi., 2675 ft.*	*3120*
	- ID: 1259	Status: Cleanup Started	Date: N/A	

STATE- AND TRIBAL - EQUIVALENT CERCLIS *(cont.)*

CSCSL HWS - WA: Confirmed and suspected contaminated sites list: Hazardous Waste sites **131 SITES FOUND WITHIN 1 MILE**

LOWER ELEVATION *(cont.)*

MAP ID	SITE NAME	SITE ADDRESS	DIRECTION/DISTANCE	PAGE
CR284	*PSE TACOMA HISTORICAL COAL GAS | JOSEPH SIMON & SONS | SIMON & SONS TARPITS*	*2200 E RIVER ST | 2200 E RIVER ST WHSE 1 | 2200 EAST RIVER STREET*	*ESE / 0.562 mi., 2970 ft.*	*3529*
	- ID: 1252	Status: Awaiting Cleanup	Date: N/A	
CR307	*APES1 LLC | TACOMA YARD DTG | AMERICAN PETROLEUM ENV SVCS INC*	*2117 E RIVER ST*	*ESE / 0.581 mi., 3067 ft.*	*3780*
	- ID: 13278	Status: Cleanup Started	Date: N/A	
336	*FLOWSERVE STEAM SUPPLY | FLOWSERVE CORPORATION | Pacific Atlantic Express Corporation*	*2007 STEWART ST*	*E / 0.617 mi., 3260 ft.*	*4014*
	- ID: 8481432	Status: Cleanup Started	Date: N/A	
385	*BNSF TACOMA FUELING FACILITY*	*1001 PUYALLUP AVE*	*SE / 0.671 mi., 3546 ft.*	*4305*
	- ID: 7981609	Status: Awaiting Cleanup	Date: N/A	
DP420	*PUYALLUP AVE GAS STATION FORMER | PUYALLUP AVE GAS STATION*	*1201-1203 PUYALLUP AVE*	*SE / 0.711 mi., 3753 ft.*	*4549*
	- ID: 8374	Status: Cleanup Started	Date: N/A	
DU448	*K&S MOTELS LLC | TACOMA CENTER MOTEL*	*1220 PUYALLUP AVE*	*SE / 0.736 mi., 3884 ft.*	*4715*
	- ID: 6894	Status: Cleanup Started	Date: N/A	
DU455	*ASSOCIATED PETROLEUM | ASSOCIATED PETROLEUM PRODUCTS, INC.*	*1214 PUYALLUP AVE*	*SE / 0.742 mi., 3916 ft.*	*4749*
	- ID: 4676	Status: Awaiting Cleanup	Date: N/A	
DU462	*UNOCAL 76 MAJOR PETROLEUM | UCOCAL 76 MAJOR PETROLEUM | MAJOR PETROLEUM B.P.*	*1302 PUYALLUP AVE*	*SE / 0.755 mi., 3989 ft.*	*4799*
	- ID: 61931157	Status: Cleanup Started	Date: N/A	
EB466	*PACIFIC RIM TRANSPORT INC | XPO LOGISTICS | Center Point - Tacoma*	*1614 LINCOLN AVE | 1614 LINCILN AVE*	*E / 0.761 mi., 4020 ft.*	*4839*
	- ID: 5696641	Status: Cleanup Started	Date: N/A	
478	*MCFARLAND CASCADE POLE & LUMBER CO | CASCADE POLE CO INC MCFARLAND | MCFARLAND CASCADE WOOD TREATING SOLUTION SPILL*	*1640 E MARC ST | 1640 EAST MARC STREET*	*E / 0.769 mi., 4062 ft.*	*4910*
	- ID: 1222	Status: CC-O&M/Monitoring	Date: N/A	
EB486	*PALCO STEEL & SALVAGE*	*1620 LINCOLN AVE*	*E / 0.779 mi., 4116 ft.*	*5045*
	- ID: 1617619	Status: Cleanup Started	Date: N/A	

STATE- AND TRIBAL - EQUIVALENT CERCLIS *(cont.)*

CSCSL HWS - WA: Confirmed and suspected contaminated sites list: Hazardous Waste sites **131 SITES FOUND WITHIN 1 MILE**

LOWER ELEVATION *(cont.)*

MAP ID	SITE NAME	SITE ADDRESS	DIRECTION/DISTANCE	PAGE
491	*DRESSEL PROPERTY | TOD DRESSEL PRIVATE HOME | EDGE TECHNOLOGIES*	*306 308 314 E 26TH STREET | 314 E 26TH ST*	*SE / 0.786 mi., 4149 ft.*	*5107*
	- ID: 22853	Status: Cleanup Started	Date: N/A	
DX497	*BETTE MCBRIER*	*1320 PUYALLUP AVE*	*SE / 0.789 mi., 4168 ft.*	*5185*
	- ID: 64297321	Status: Awaiting Cleanup	Date: N/A	
508	*APM TERMINALS PACIFIC LTD | HORIZON LINES CARGO FREIGHT STATION | SSA TERMINALS TACOMA LLC*	*1675 LINCOLN AVE | 1675 LINCOLN AVE BLDG 300 | 1675 LINCOLN AVE BLDG 300 TRANSFER FACILITY*	*ENE / 0.809 mi., 4270 ft.*	*5250*
	- ID: 66987611	Status: Awaiting Cleanup	Date: N/A	
510	*POT BASIN A W SITCUM STORMWATER TREATMENT CONSTRUCTION*	*No Address on File*	*NE / 0.809 mi., 4273 ft.*	*5376*
	- ID: 94448	Status: Cleanup Started	Date: N/A	
529	*UNION PACIFIC RAILROAD, TACOMA YARD*	*2300 CLEVELAND WAY*	*ESE / 0.832 mi., 4392 ft.*	*5508*
	- ID: 67690	Status: Awaiting Cleanup	Date: N/A	
EF538	*PALLET SERVICES INC TACOMA | WEYERHAEUSER RECYCLING | PALLET SERVICES*	*1651 LINCOLN AVE | 1671 LINCOLN AVE*	*E / 0.835 mi., 4411 ft.*	*5589*
	- ID: 22926	Status: Cleanup Started	Date: N/A	
EQ556	*PUGET SOUND BY-PRODUCTS | DARLING INGREDIENTS INC | DARLING DELAWARE CO INC*	*2041 MARC AVE | 2041 MARC AVE PO BOX 1716*	*E / 0.860 mi., 4543 ft.*	*5809*
	- ID: 25455514	Status: Cleanup Started	Date: N/A	
ET579	*TRANS NATIONAL LEASING INC TACOMA | TRANSNATIONAL LEASING*	*1662 LINCOLN AVE*	*E / 0.893 mi., 4718 ft.*	*6027*
	- ID: 1825754	Status: Cleanup Started	Date: N/A	
632	*TACOMA PORT TRAIN SPILL*	*No Address on File*	*E / 0.953 mi., 5033 ft.*	*6369*
	- ID: 70989	Status: Cleanup Started	Date: N/A	
FJ644	*RENTAL SERVICE CORPORATION 561 | United Rental Facility | RENTAL SERVICE CORPORATION*	*2302 E Q ST | 2302 EAST Q STREET*	*ESE / 0.968 mi., 5111 ft.*	*6452*
	- ID: 26536148	Status: Cleanup Started	Date: N/A	
FJ646	*SUNNEN CRANE SERVICE | PENHALL CO TACOMA | COMPLETE TRUCK AND TRAILER REPAIR*	*2323 E Q ST | 2323 E Q ST #1 | 2323 E Q ST STE 1*	*ESE / 0.970 mi., 5124 ft.*	*6496*
	- ID: 61656248	Status: Cleanup Started	Date: N/A	

STATE- AND TRIBAL - EQUIVALENT CERCLIS *(cont.)*

CSCSL HWS - WA: Confirmed and suspected contaminated sites list: Hazardous Waste sites **131 SITES FOUND WITHIN 1 MILE**

LOWER ELEVATION *(cont.)*

MAP ID	SITE NAME	SITE ADDRESS	DIRECTION/DISTANCE	PAGE
660	*EELS ST PUYALLUP RIVER BRIDGE REPLACEMENT | CITY OF TACOMA PUYALLUP RIVER BRIDGE*	*No Address on File*	*ESE / 0.981 mi., 5181 ft.*	*6656*
	- ID: 1160263	Status: Awaiting Cleanup	Date: N/A	
FK662	*LINCOLN AVENUE LANDFILL | TACOMA CY OF LINCOLN AVE LDFL (CLOSED)*	*1837 LINCOLN AVE*	*E / 0.984 mi., 5194 ft.*	*6680*
	- ID: 1240	Status: Awaiting Cleanup	Date: N/A	

CSCSL NFA - WA: Confirmed and Suspected Contaminated Sites list given the ""No Further Action"" **35 SITES FOUND WITHIN .5 MILE**

EQUAL/HIGHER ELEVATION

MAP ID	SITE NAME	SITE ADDRESS	DIRECTION/DISTANCE	PAGE
F24	*COAST CRANE | WOODWORTH & CO ST PAUL | WOODWORTH TRUCK YARD*	*1114 ST PAUL | 1114 ST PAUL AVE E*	*NE / 0.033 mi., 176 ft.*	*459*
	- ID: 11449181	Status: N/A	Date: NFA Date 1995-06-01	
G25	*TACOMA CITY FIRE STATION 6 | EAST F STREET SUBSTATION | TACOMA CITY OF*	*1015 E F ST | 1015 EAST F ST*	*NNE / 0.044 mi., 231 ft.*	*481*
	- ID: 74367729	Status: N/A	Date: NFA Date 1999-01-21	
71	*KEY BANK PARCEL A*	*1301 A ST*	*W / 0.195 mi., 1028 ft.*	*1178*
	- ID: 2013156	Status: N/A	Date: NFA Date 2003-04-29	
91	*NORTHWEST DETENTION CENTER | HYGRADE FOOD PRODUCTS CORP | GEO FACILITY EXPANSION PROJECT*	*1623 E J ST | 1623 EAST J ST. | 1623 EAST J STREET*	*ESE / 0.231 mi., 1219 ft.*	*1389*
	- ID: 87873175	Status: N/A	Date: NFA Date 2003-03-07	
U93	*USF REDDAWAY TACOMA*	*802 E 11TH ST | 802 EAST 11TH ST | 802 EAST 11TH ST EAST*	*NE / 0.242 mi., 1277 ft.*	*1426*
	- ID: 17920	Status: N/A	Date: NFA Date 2017-12-12	
BC101	*HORIZON HOLDINGS 1 LLC | SCHOENFELDS INC*	*1423 PACIFIC AVE*	*WSW / 0.260 mi., 1376 ft.*	*1585*
	- ID: 49782234	Status: N/A	Date: NFA Date 2012-08-29	
BC110	*PIONEER MASONRY RESTORATION BETTE MARTIN*	*1501 PACIFIC AVE*	*WSW / 0.272 mi., 1439 ft.*	*1778*
	- ID: 10718143	Status: N/A	Date: NFA Date 2005-03-30	
113	*BILLENES DELI MART | TEXACO GAS AND DELI*	*801 E 11TH ST*	*NE / 0.273 mi., 1443 ft.*	*1800*
	- ID: 43962719	Status: N/A	Date: NFA Date 2019-10-01	
BJ125	*BUDGET CAR & TRUCK RENTAL OF TACOMA | BUDGET CAR & TRUCK RENTAL PACIFIC AVE*	*1315 PACIFIC AVE*	*W / 0.302 mi., 1596 ft.*	*1899*
	- ID: 64483296	Status: N/A	Date: NFA Date 2012-08-30	

STATE- AND TRIBAL - EQUIVALENT CERCLIS *(cont.)*

CSCSL NFA - WA: Confirmed and Suspected Contaminated Sites list given the ""No Further Action"" **35 SITES FOUND WITHIN .5 MILE**

EQUAL/HIGHER ELEVATION *(cont.)*

MAP ID	SITE NAME	SITE ADDRESS	DIRECTION/DISTANCE	PAGE
BG129	*PACIFIC PLAZA | DRUG ENFORCEMENT ADMINISTRATION*	*1250 PACIFIC AVE | 1250 PACIFIC AVE, SUITE 850*	*W / 0.307 mi., 1623 ft.*	*1927*
	- ID: 9198	Status: N/A	Date: NFA Date 2013-03-26	
BO155	*DIAMOND PARKING LOT | PARKING LOT | PARKING LOT COMMERCE TACOMA*	*1516 COMMERCE*	*WSW / 0.354 mi., 1867 ft.*	*2232*
	- ID: 35748419	Status: N/A	Date: NFA Date 2012-08-29	
BH157	*MOTOR RAMP PROPERTIES | MOTOR RAMP PROPERTY TRUST*	*745 COMMERCE ST*	*WNW / 0.360 mi., 1900 ft.*	*2245*
	- ID: 8633189	Status: N/A	Date: NFA Date 2012-08-31	
BJ173	*QWEST COMMUNICATIONS INC W00851*	*1313 S BROADWAY ST | 1313 SOUTH BROADWAY STREET*	*W / 0.389 mi., 2055 ft.*	*2367*
	- ID: 1375659	Status: N/A	Date: NFA Date 1997-03-31	
BQ180	*PUGET SOUND PLYWOOD*	*320 F ST*	*NNW / 0.395 mi., 2088 ft.*	*2416*
	- ID: 8666784	Status: N/A	Date: NFA Date 1998-10-02	
BU182	*SIMPSON | IPT TACOMA LOGISTICS CENTER LLC | CHAMPION INTERNATIONAL*	*733 E 11TH ST | 733 E 11TH ST BLDG 12*	*NNE / 0.399 mi., 2108 ft.*	*2445*
	- ID: 1225	Status: N/A	Date: NFA Date 1996-01-16	
206	*PORTLAND AT ST PAUL LLC PROPERTY*	*302 E F ST*	*NNW / 0.436 mi., 2302 ft.*	*2771*
	- ID: 22752	Status: N/A	Date: NFA Date 2012-11-20	
BW211	*DUNSON EQUITIES*	*1348 MARKET ST*	*WSW / 0.440 mi., 2323 ft.*	*2795*
	- ID: 28722423	Status: N/A	Date: NFA Date 2012-08-31	
BZ228	*VACANT LOT 1 | SEVENCOM*	*722 BROADWAY*	*WNW / 0.469 mi., 2476 ft.*	*2930*
	- ID: 2853991	Status: N/A	Date: NFA Date 2014-11-07	
BX230	*URBAN GRACE THE DOWNTOWN CHURCH | URBAN GRACE DOWNTOWN CHURCH*	*902 MARKET ST*	*WNW / 0.473 mi., 2500 ft.*	*2961*
	- ID: 24933	Status: N/A	Date: NFA Date 2012-02-29	
CF236	*SIMPSON LANDING PROJECT*	*1100 PORTLAND AVE*	*NE / 0.482 mi., 2544 ft.*	*2991*
	- ID: 88329394	Status: N/A	Date: NFA Date 1998-10-29	

LOWER ELEVATION

MAP ID	SITE NAME	SITE ADDRESS	DIRECTION/DISTANCE	PAGE
I28	*GULF MARINE INC PROPERTY | GULF MARINE INC*	*401 E 11TH ST*	*NNW / 0.049 mi., 262 ft.*	*518*
	- ID: 3888	Status: N/A	Date: NFA Date 2014-03-05	

STATE- AND TRIBAL - EQUIVALENT CERCLIS *(cont.)*

CSCSL NFA - WA: Confirmed and Suspected Contaminated Sites list given the ""No Further Action"" **35 SITES FOUND WITHIN .5 MILE**

LOWER ELEVATION *(cont.)*

MAP ID	SITE NAME	SITE ADDRESS	DIRECTION/DISTANCE	PAGE
I38	*OLYMPIC CHEMICAL CORP | COASTCRAFT PROPERTY | PUGET SOUND PETROLEUM*	*1002 E D ST | 1002 E F ST | 1002 EAST "D" STREET*	*NW / 0.089 mi., 472 ft.*	*721*
	- ID: 14702	Status: N/A	Date: NFA Date 1997-02-21	
K41	*EDMAN CO SIDE 1 ST PAUL AVE | SIMPSON LANDING SUPERVAUE SITE | SIMPSON LANDING SUPERVALU SITE*	*1213 ST PAUL AVE | 1213 ST PAUL AVE SUPERVALU SITE | 1213 ST PAUL AVE SUPERVAUE SITE*	*ENE / 0.093 mi., 494 ft.*	*838*
	- ID: 44469437	Status: N/A	Date: NFA Date 1997-11-01	
M47	*COLONIAL FRUIT & PRODUCE | TRUCCO, JEAN*	*1179 DOCK ST*	*W / 0.104 mi., 549 ft.*	*868*
	- ID: 3089611	Status: N/A	Date: NFA Date 2012-08-29	
J48	*WA BELT CO*	*672 E 11TH ST*	*NE / 0.105 mi., 553 ft.*	*878*
	- ID: 2442590	Status: N/A	Date: NFA Date 2003-02-06	
M51	*1147 DOCK STREET TACOMA*	*1147 DOCK ST*	*W / 0.115 mi., 605 ft.*	*909*
	- ID: 1359	Status: N/A	Date: NFA Date 2008-03-25	
L59	*KLEENBLAST DIVISION | KLEEN BLAST | Kleen Blast Abrasives*	*1448 ST PAUL AVE*	*E / 0.131 mi., 690 ft.*	*977*
	- ID: 74422191	Status: N/A	Date: NFA Date 1999-02-04	
Z86	*WEST COAST GROCERY | SUPERVALU HOLDINGS INC | SUPERVALU INC PRODUCE*	*448 E 18TH ST*	*SSE / 0.217 mi., 1146 ft.*	*1306*
	- ID: 66615685	Status: N/A	Date: NFA Date 2012-08-29	
BE135	*SUPERVALUE INC BLDG 105 | PACIFIC TRANSPORTATION GROUP INC | PACIFIC TRANSPORTATION GROUP 19TH ST*	*440 E 19TH ST | 440 E 19TH ST PO BOX 1757*	*SSE / 0.318 mi., 1678 ft.*	*1975*
	- ID: 1243	Status: N/A	Date: NFA Date 1996-01-16	
BL143	*NICHOLS TRUCKING CO INC | NICHOLS TRANSPORTATION COMPANY*	*424 E 19TH ST*	*S / 0.334 mi., 1764 ft.*	*2045*
	- ID: 11174741	Status: N/A	Date: NFA Date 2012-08-29	
181	*PICKS COVE MARINA | FOSS LANDING*	*1940 E D ST | 1940 EAST D ST. | 1940 EAST D STREET*	*S / 0.399 mi., 2108 ft.*	*2418*
	- ID: 42518833	Status: N/A	Date: NFA Date 2004-10-09	
BY210	*PUGET SOUND PLYWOOD D ST*	*306 E D ST*	*NW / 0.439 mi., 2319 ft.*	*2792*
	- ID: 53785693	Status: N/A	Date: NFA Date 1997-10-02	
CD241	*AMERICAN PLATING | AMERICAN PLATING REMEDIATION PROJECT*	*2110 E D ST | 2110 EAST D ST*	*S / 0.496 mi., 2620 ft.*	*3039*
	- ID: 1202	Status: N/A	Date: NFA Date 2015-06-30	

STATE- AND TRIBAL - EQUIVALENT CERCLIS *(cont.)*

HSL - WA: Listing of Hazardous Sites **205 SITES FOUND WITHIN 1 MILE**

EQUAL/HIGHER ELEVATION

MAP ID	SITE NAME	SITE ADDRESS	DIRECTION/DISTANCE	PAGE
G23	*MIDDLE WATERWAY STEEL SLAG*	*E F ST & 11TH ST*	*NNE / 0.032 mi., 171 ft.*	*456*
	- ID: 55212794	Status: Construction Complete-Performance Monitoring	Date: N/A	
F24	*COAST CRANE | WOODWORTH & CO ST PAUL | WOODWORTH TRUCK YARD*	*1114 ST PAUL | 1114 ST PAUL AVE E*	*NE / 0.033 mi., 176 ft.*	*459*
	- ID: 11449181	Status: No Further Action	Date: N/A	
G25	*TACOMA CITY FIRE STATION 6 | EAST F STREET SUBSTATION | TACOMA CITY OF*	*1015 E F ST | 1015 EAST F ST*	*NNE / 0.044 mi., 231 ft.*	*481*
	- ID: 12444 - ID: 74367729	Status: Awaiting Cleanup Status: No Further Action	Date: N/A Date: N/A	
30	*JM MARTINAC | JM MARTINAC SHIPBUILDING CORP | WASHINGTON LANDMARK HOLDINGS LLC*	*401 E 15TH ST | 401 EAST 15TH STREET*	*SSW / 0.057 mi., 304 ft.*	*526*
	- ID: 1375	Status: Cleanup Started	Date: N/A	
N65	*TACOMA REDEVELOPMENT PROP | Delin Docks Thea Foss Waterway | VESSEL VICTORIA M D250431*	*THEA FOSS WATERWAY | THEA FOSS WATERWAY 1616 EAST D ST. | THEA FOSS WATERWAY NEAR THE 11TH ST BRIDGE*	*WSW / 0.163 mi., 861 ft.*	*1080*
	- ID: 1263	Status: Construction Complete-Performance Monitoring	Date: N/A	
71	*KEY BANK PARCEL A*	*1301 A ST*	*W / 0.195 mi., 1028 ft.*	*1178*
	- ID: 2013156	Status: No Further Action	Date: N/A	
T72	*1201 A STREET SITE KEY BANK | A STREET SITE*	*1201 A ST*	*W / 0.199 mi., 1049 ft.*	*1182*
	- ID: 22366696	Status: Cleanup Started	Date: N/A	
91	*NORTHWEST DETENTION CENTER | HYGRADE FOOD PRODUCTS CORP | GEO FACILITY EXPANSION PROJECT*	*1623 E J ST | 1623 EAST J ST. | 1623 EAST J STREET*	*ESE / 0.231 mi., 1219 ft.*	*1389*
	- ID: 87873175	Status: No Further Action	Date: N/A	
U93	*USF REDDAWAY TACOMA*	*802 E 11TH ST | 802 EAST 11TH ST | 802 EAST 11TH ST EAST*	*NE / 0.242 mi., 1277 ft.*	*1426*
	- ID: 17920	Status: No Further Action	Date: N/A	
BC98	*USPS DOWNTOWN TACOMA PARKING LOT*	*S 14TH ST & COURT A*	*WSW / 0.246 mi., 1299 ft.*	*1558*
	- ID: 99997000	Status: Awaiting Cleanup	Date: N/A	
BC101	*HORIZON HOLDINGS 1 LLC | SCHOENFELDS INC*	*1423 PACIFIC AVE*	*WSW / 0.260 mi., 1376 ft.*	*1585*
	- ID: 49782234	Status: No Further Action	Date: N/A	

STATE- AND TRIBAL - EQUIVALENT CERCLIS *(cont.)*

HSL - WA: Listing of Hazardous Sites **205 SITES FOUND WITHIN 1 MILE**

EQUAL/HIGHER ELEVATION *(cont.)*

MAP ID	SITE NAME	SITE ADDRESS	DIRECTION/DISTANCE	PAGE
BC102	*SAUROS CLEANERAMA TACOMA*	*1401 S PACIFIC AVE*	*WSW / 0.261 mi., 1379 ft.*	*1597*
	- ID: 4339824	Status: Construction Complete-Performance Monitoring	Date: N/A	
BC110	*PIONEER MASONRY RESTORATION BETTE MARTIN*	*1501 PACIFIC AVE*	*WSW / 0.272 mi., 1439 ft.*	*1778*
	- ID: 10718143	Status: No Further Action	Date: N/A	
112	*PRAIRIE LINE TRAIL*	*1547 PACIFIC AVE*	*WSW / 0.273 mi., 1441 ft.*	*1796*
	- ID: 82265	Status: Cleanup Started	Date: N/A	
113	*BILLENES DELI MART | TEXACO GAS AND DELI*	*801 E 11TH ST*	*NE / 0.273 mi., 1443 ft.*	*1800*
	- ID: 43962719	Status: No Further Action	Date: N/A	
BJ125	*BUDGET CAR & TRUCK RENTAL OF TACOMA | BUDGET CAR & TRUCK RENTAL PACIFIC AVE*	*1315 PACIFIC AVE*	*W / 0.302 mi., 1596 ft.*	*1899*
	- ID: 64483296	Status: No Further Action	Date: N/A	
BH128	*PETARCIK OCCIDENTAL CHEMICAL | PETARCIK SITE*	*911 PACIFIC HWY E*	*WNW / 0.306 mi., 1615 ft.*	*1919*
	- ID: 1214	Status: Cleanup Complete-Active O&M/Monitoring	Date: N/A	
BG129	*PACIFIC PLAZA | DRUG ENFORCEMENT ADMINISTRATION*	*1250 PACIFIC AVE | 1250 PACIFIC AVE, SUITE 850*	*W / 0.307 mi., 1623 ft.*	*1927*
	- ID: 9198	Status: No Further Action	Date: N/A	
BM149	*SOUND TRANSIT DEPOT PARTNERSHIP PROPERTY | PACIFIC QUICKSTOP*	*1548 PACIFIC AVE*	*WSW / 0.350 mi., 1850 ft.*	*2169*
	- ID: 74455879	Status: Cleanup Started	Date: N/A	
BO155	*DIAMOND PARKING LOT | PARKING LOT | PARKING LOT COMMERCE TACOMA*	*1516 COMMERCE*	*WSW / 0.354 mi., 1867 ft.*	*2232*
	- ID: 35748419	Status: No Further Action	Date: N/A	
BH157	*MOTOR RAMP PROPERTIES | MOTOR RAMP PROPERTY TRUST*	*745 COMMERCE ST*	*WNW / 0.360 mi., 1900 ft.*	*2245*
	- ID: 8633189	Status: No Further Action	Date: N/A	
BO159	*TACOMA CITY CONVENTION CTR GARAGE | GREATER TACOMA CONVENTION AND TRADE CENTER*	*1500 BROADWAY*	*WSW / 0.366 mi., 1933 ft.*	*2265*
	- ID: 8168704	Status: Awaiting Cleanup	Date: N/A	
BP160	*SIMPSON TIMBER CO COMMENCEMENT BAY OPR | INTERFOR US | Interfor Sawmill Site*	*901 E 11TH ST | 901 EAST 11TH ST*	*NE / 0.369 mi., 1947 ft.*	*2279*
	- ID: 92616173	Status: Cleanup Started	Date: N/A	

STATE- AND TRIBAL - EQUIVALENT CERCLIS *(cont.)*

HSL - WA: Listing of Hazardous Sites **205 SITES FOUND WITHIN 1 MILE**

EQUAL/HIGHER ELEVATION *(cont.)*

MAP ID	SITE NAME	SITE ADDRESS	DIRECTION/DISTANCE	PAGE
BP163	*Simpson Timber Co Commencement Bay Opr | INTERFOR SAWMILL SITE*	*917 AND 927 E 11TH ST*	*NE / 0.375 mi., 1979 ft.*	*2316*
	- ID: 92616173	Status: Cleanup Started	Date: N/A	
BJ173	*QWEST COMMUNICATIONS INC W00851*	*1313 S BROADWAY ST | 1313 SOUTH BROADWAY STREET*	*W / 0.389 mi., 2055 ft.*	*2367*
	- ID: 1375659	Status: No Further Action	Date: N/A	
BR175	*TACOMA UNION STA | TACOMA UNION STATION HYDRAULIC RELEASE | CITY OF TACOMA UNION STATION*	*1717 PACIFIC AVE | 1717 PACIFIC AVE ROOM 1118*	*SW / 0.390 mi., 2062 ft.*	*2385*
	- ID: 71886388	Status: Awaiting Cleanup	Date: N/A	
BQ180	*PUGET SOUND PLYWOOD*	*320 F ST*	*NNW / 0.395 mi., 2088 ft.*	*2416*
	- ID: 8666784	Status: No Further Action	Date: N/A	
BU182	*SIMPSON | IPT TACOMA LOGISTICS CENTER LLC | CHAMPION INTERNATIONAL*	*733 E 11TH ST | 733 E 11TH ST BLDG 12*	*NNE / 0.399 mi., 2108 ft.*	*2445*
	- ID: 1225 - ID: 1225	Status: Cleanup Started Status: No Further Action	Date: N/A Date: N/A	
195	*TACOMA METALS SITE | GENERAL METALS OF TACOMA INC P | TACOMA METALS*	*1919 PORTLAND AVE*	*E / 0.421 mi., 2225 ft.*	*2609*
	- ID: 1257	Status: Cleanup Started	Date: N/A	
BX197	*TOPPING MOTORS INC*	*925 MARKET ST*	*W / 0.425 mi., 2243 ft.*	*2653*
	- ID: 96864157	Status: Cleanup Started	Date: N/A	
202	*VILLAGIO II APARTMENTS | VILLAGGIO II APARTMENTS*	*1328 MARKET ST | 1328 SOUTH MARKET ST*	*WSW / 0.432 mi., 2280 ft.*	*2741*
	- ID: 5317009	Status: Cleanup Started	Date: N/A	
BZ203	*SEVENCOM | SEVENCOM TACOMA*	*717-737 BROADWAY*	*WNW / 0.433 mi., 2286 ft.*	*2753*
	- ID: 6639255	Status: Cleanup Started	Date: N/A	
206	*PORTLAND AT ST PAUL LLC PROPERTY*	*302 E F ST*	*NNW / 0.436 mi., 2302 ft.*	*2771*
	- ID: 22752	Status: No Further Action	Date: N/A	
CB208	*WA HISTORICAL SOCIETY UNION ST STATION MUSEUM | UNION STATION MUSEUM | WA ST HISTORICAL SOCIETY/UNION ST STATION MUSEUM*	*1917 PACIFIC AVE S*	*SW / 0.438 mi., 2314 ft.*	*2782*
	- ID: 54459981	Status: Cleanup Started	Date: N/A	
BW211	*DUNSON EQUITIES*	*1348 MARKET ST*	*WSW / 0.440 mi., 2323 ft.*	*2795*
	- ID: 28722423	Status: No Further Action	Date: N/A	

STATE- AND TRIBAL - EQUIVALENT CERCLIS *(cont.)*

HSL - WA: Listing of Hazardous Sites **205 SITES FOUND WITHIN 1 MILE**

EQUAL/HIGHER ELEVATION *(cont.)*

MAP ID	SITE NAME	SITE ADDRESS	DIRECTION/DISTANCE	PAGE
BW215	*PAX ASSOCIATES | 1502 MARKET ST TACOMA*	*1502 MARKET ST*	*WSW / 0.452 mi., 2386 ft.*	*2843*
	- ID: 72222742	Status: Cleanup Started	Date: N/A	
CB218	*WASHINGTON STATE HISTORY MUSEUM*	*1911 PACIFIC AVE*	*SW / 0.456 mi., 2408 ft.*	*2870*
	- ID: 4553045	Status: Awaiting Cleanup	Date: N/A	
BZ228	*VACANT LOT 1 | SEVENCOM*	*722 BROADWAY*	*WNW / 0.469 mi., 2476 ft.*	*2930*
	- ID: 2853991	Status: No Further Action	Date: N/A	
BX230	*URBAN GRACE THE DOWNTOWN CHURCH | URBAN GRACE DOWNTOWN CHURCH*	*902 MARKET ST*	*WNW / 0.473 mi., 2500 ft.*	*2961*
	- ID: 24933	Status: No Further Action	Date: N/A	
CE233	*SHAUB-ELLISON CO UW TACOMA BRANCH | SHAUB-ELLISON CO/UW TACOMA BRANCH | SHAUB ELLISON CO TACOMA*	*1902 PACIFIC AVE*	*SW / 0.476 mi., 2512 ft.*	*2970*
	- ID: 4283388	Status: Cleanup Started	Date: N/A	
CF236	*SIMPSON LANDING PROJECT*	*1100 PORTLAND AVE*	*NE / 0.482 mi., 2544 ft.*	*2991*
	- ID: 88329394	Status: No Further Action	Date: N/A	
CG240	*ELKS TEMPLE PROPERTIES LLC | Elks Temple LLC*	*565 BROADWAY | 565 S BROADWAY*	*WNW / 0.494 mi., 2607 ft.*	*3036*
	- ID: 11218	Status: No Further Action	Date: N/A	
CI245	*TACOMA CITY OF FIRE DEPT STATION 1 | TACOMA CITY FIRE DEPT | TACOMA FIRE DEPARTMENT*	*901 FAWCETT*	*W / 0.503 mi., 2656 ft.*	*3080*
	- ID: 48925796	Status: Cleanup Started	Date: N/A	
CG248	*ELKS TEMPLE LLC | ELKS TEMPLE PROPERTIES LLC | McMennamins/Former Elks Lodge*	*565 BROADWAY*	*WNW / 0.504 mi., 2660 ft.*	*3109*
	- ID: 11218	Status: No Further Action	Date: N/A	
CE254	*POWER STATION | WA UNIVERSITY OF WASHINGTON | UNIVERSITY OF WASHINGTON*	*1904 COMMERCE ST | 1900 COMMERCE ST*	*SW / 0.512 mi., 2701 ft.*	*3217*
	- ID: 8411422	Status: Cleanup Started	Date: N/A	
CE258	*WA UW TACOMA BRANCH | WA UW TACOMA COMMERCE ST*	*1900 COMMERCE | 1902 COMMERCE ST S*	*SW / 0.517 mi., 2729 ft.*	*3238*
	- ID: 1325	Status: Cleanup Started	Date: N/A	
CL262	*PUGNETTI PARK*	*2085 PACIFIC AVE S*	*SW / 0.528 mi., 2786 ft.*	*3279*
	- ID: 42385149	Status: Cleanup Started	Date: N/A	

STATE- AND TRIBAL - EQUIVALENT CERCLIS *(cont.)*

HSL - WA: Listing of Hazardous Sites **205 SITES FOUND WITHIN 1 MILE**

EQUAL/HIGHER ELEVATION *(cont.)*

MAP ID	SITE NAME	SITE ADDRESS	DIRECTION/DISTANCE	PAGE
CM271	*TACOMA PORT SITCOM PLAZA | TACOMA PORT OF | EARLEY BUSINESS CENTER/BLDG 9322*	*1 SITCOM PLAZA*	*W / 0.550 mi., 2906 ft.*	*3378*
	- ID: 5147833	Status: Awaiting Cleanup	Date: N/A	
CN274	*STANDARD CHEMICAL CO SITE*	*2159 DOCK ST*	*SSW / 0.553 mi., 2922 ft.*	*3410*
	- ID: 85776142	Status: Construction Complete-Performance Monitoring	Date: N/A	
CO277	*1305 TACOMA AVENUE SOUTH*	*1301 TACOMA AVE S*	*W / 0.555 mi., 2932 ft.*	*3432*
	- ID: 59363	Status: Cleanup Started	Date: N/A	
	- ID: 59363	Status: No Further Action	Date: N/A	
CP279	*WA DOT DEDENTE BLDG SITE | WA DOT DEDENTE BUILDING*	*2101 PACIFIC AVE*	*SW / 0.558 mi., 2949 ft.*	*3444*
	- ID: 92371125	Status: Cleanup Started	Date: N/A	
CQ280	*TACOMA TAR PITS*	*PORTLAND AVE & RIVER*	*ESE / 0.559 mi., 2951 ft.*	*3452*
	- ID: 221	Status: Construction Complete-Performance Monitoring	Date: N/A	
CG295	*ST. HELENS LLC*	*616 ST HELENS AVE*	*WNW / 0.568 mi., 3001 ft.*	*3658*
	- ID: 61631	Status: Cleanup Started	Date: N/A	
CM300	*PIERCE COUNTY SW | TACOMA CITY GENERAL SVCS FLEET DIV SHOP1 | WA WSP CRIME LAB TACOMA*	*930 TACOMA AVE S POLICE GARAGE | 930 TACOMA AVE S | 930 TACOMA AVE S RM B 70*	*W / 0.575 mi., 3039 ft.*	*3692*
	- ID: 93195867	Status: No Further Action	Date: N/A	
CO302	*LABOR READY*	*1224 TACOMA AVE S*	*W / 0.576 mi., 3041 ft.*	*3741*
	- ID: 21526633	Status: Cleanup Started	Date: N/A	
CI303	*CONIFER DEVELOPMENTS INC | CONIFER DEVELOPMENT*	*755 TACOMA AVE S CT E*	*W / 0.576 mi., 3042 ft.*	*3746*
	- ID: 64818372	Status: No Further Action	Date: N/A	
308	*PIERCE COUNTY DEPARTMENT OF FACILITIES MANAGEMENT*	*911 TACOMA AVE S*	*W / 0.582 mi., 3074 ft.*	*3840*
	- ID: 3002	Status: Awaiting Cleanup	Date: N/A	
CP311	*TWENTY ONE PACIFIC LLC*	*2111 PACIFIC AVE*	*SW / 0.585 mi., 3087 ft.*	*3850*
	- ID: 89134268	Status: No Further Action	Date: N/A	
CO312	*VACANT PARKING LOT THE HAILEY*	*1210 TACOMA AVE S*	*W / 0.586 mi., 3094 ft.*	*3854*
	- ID: 84408	Status: Cleanup Started	Date: N/A	
CN314	*TACOMA COAL GASIFICATION*	*No Address on File*	*SSW / 0.589 mi., 3112 ft.*	*3868*
	- ID: 1249	Status: Cleanup Started	Date: N/A	
CV318	*PACIFIC CHARTER SCHOOL*	*2300 EAST E ST*	*S / 0.593 mi., 3132 ft.*	*3891*
	- ID: 1893	Status: No Further Action	Date: N/A	
CV320	*INDUSTRIAL TIRE SERVICE ITS | CLEVINGER TRUCK SERVICE*	*423 PUYALLUP AVE*	*S / 0.595 mi., 3143 ft.*	*3902*
	- ID: 3291385	Status: Cleanup Started	Date: N/A	

STATE- AND TRIBAL - EQUIVALENT CERCLIS *(cont.)*

HSL - WA: Listing of Hazardous Sites **205 SITES FOUND WITHIN 1 MILE**

EQUAL/HIGHER ELEVATION *(cont.)*

MAP ID	SITE NAME	SITE ADDRESS	DIRECTION/DISTANCE	PAGE
CS325	*T TOWN APPAREL | HORNE PROPERTY | FASTENAL*	*1934 MARKET ST*	*SW / 0.598 mi., 3159 ft.*	*3939*
	- ID: 52683176	Status: No Further Action	Date: N/A	
CY332	*TACOMA COAL GASIFICATION*	*22ND ST & A ST*	*SSW / 0.605 mi., 3195 ft.*	*3992*
	- ID: 1249	Status: Cleanup Started	Date: N/A	
CP334	*HUNT & MOTTET SEATTLE HDWE | HUNT & MOTTET SEATTLE HDWE A LTD PRT | HUNT & MOTTET*	*2112 PACIFIC AVE | 2112 PACIFIC AVE PO BOX 1878*	*SW / 0.614 mi., 3240 ft.*	*4004*
	- ID: 35816943	Status: No Further Action	Date: N/A	
CV338	*TACOMA DOME STATION*	*500 PUYALLUP AVE*	*S / 0.619 mi., 3267 ft.*	*4036*
	- ID: 1266	Status: No Further Action	Date: N/A	
CX344	*BNRR TACOMA YARD POND | BNSF - Tacoma Manager Office | BNSF*	*605 PUYALLUP ST | 605 PUYALLUP AVENUE (BNSF TACO | 605 PUYLLUP AVE*	*SSE / 0.628 mi., 3316 ft.*	*4078*
	- ID: 1373	Status: No Further Action	Date: N/A	
CX347	*SOUTH SOUND RADIATOR*	*509 PUYALLUP AVE*	*S / 0.629 mi., 3320 ft.*	*4117*
	- ID: 8785404	Status: Awaiting Cleanup	Date: N/A	
DB351	*GONZALES MOTORS*	*301 PUYALLUP AVE*	*S / 0.633 mi., 3342 ft.*	*4126*
	- ID: 91599266	Status: No Further Action	Date: N/A	
352	*FORMER TEXACO SERVICE STATION | Texaco Service Station*	*704 PUYALLUP AVE*	*SSE / 0.634 mi., 3346 ft.*	*4135*
	- ID: 78349	Status: Cleanup Started	Date: N/A	
CX357	*MANNA PRO CORP*	*518 PUYALLUP AVE*	*S / 0.642 mi., 3392 ft.*	*4151*
	- ID: 46689617	Status: No Further Action	Date: N/A	
CW370	*WA DOT NALLEY VALLEY PROJECT*	*1907 TACOMA AVE S*	*WSW / 0.650 mi., 3432 ft.*	*4225*
	- ID: 24633	Status: No Further Action	Date: N/A	
DI373	*TACOMA CITY OF 1501 DOCK ST | Tacoma City Dock St | DOCK STREET*	*1501 E DOCK ST*	*SSW / 0.654 mi., 3454 ft.*	*4237*
	- ID: 12454784	Status: Cleanup Started	Date: N/A	
DJ376	*JET DISTRIBUTION CENTER | HILL RAAUM INVEST CO*	*2100 JEFFERSON*	*SW / 0.655 mi., 3459 ft.*	*4266*
	- ID: 72474981	Status: No Further Action	Date: N/A	
DK377	*PIERCE COUNTY DETENTION & CORR FACILITY | PIERCE COUNTY DETENTION & CORRECTION | PIERCE COUNTY NEW JAIL*	*701 NOLLMEYER LN | 701 NOLLMEYER LANE*	*W / 0.664 mi., 3505 ft.*	*4274*
	- ID: 30249572	Status: Cleanup Started	Date: N/A	
DH379	*RILEY PARKING LOT*	*454-455 BROADWAY*	*WNW / 0.665 mi., 3514 ft.*	*4285*
	- ID: 9373416	Status: Awaiting Cleanup	Date: N/A	

STATE- AND TRIBAL - EQUIVALENT CERCLIS *(cont.)*

HSL - WA: Listing of Hazardous Sites **205 SITES FOUND WITHIN 1 MILE**

EQUAL/HIGHER ELEVATION *(cont.)*

MAP ID	SITE NAME	SITE ADDRESS	DIRECTION/DISTANCE	PAGE
DL381	*HEIDELBERG BREWERY | COLUMBIA ENERGY RESOURCES A LIMITED P | COLUMBIA ENERGY RESOURCES*	*2120 S C ST*	*SW / 0.667 mi., 3521 ft.*	*4290*
	- ID: 43392187	Status: Cleanup Started	Date: N/A	
DJ386	*CITY PROPERTIES CLEANUP | JEFFERSON AVENUE SITE*	*2112-2122 JEFFERSON AVE*	*SW / 0.672 mi., 3549 ft.*	*4309*
	- ID: 1277004	Status: No Further Action	Date: N/A	
CW393	*CARL T MADSEN INC*	*1929 TACOMA AVE S | 1929 TACOMA AVE S PO BOX 2054*	*SW / 0.677 mi., 3576 ft.*	*4354*
	- ID: 74131433	Status: No Further Action	Date: N/A	
DM395	*MENDEZ PROPERTY*	*910 PUYALLUP AVE*	*SE / 0.677 mi., 3578 ft.*	*4363*
	- ID: 59632952	Status: Cleanup Started	Date: N/A	
DH396	*YWCA TACOMA PIERCE COUNTY | ST HELENS APARTMENTS LLC | FS & GS SERVICES INC*	*405 BROADWAY*	*WNW / 0.681 mi., 3595 ft.*	*4377*
	- ID: 34565253	Status: Cleanup Started	Date: N/A	
DN398	*SPRING AIR NORTHWEST | U HAUL TACOMA DOME 702077 | FOR KIDS ONLY*	*725 E 25TH ST | 725 EAST 25TH STREET*	*SSE / 0.684 mi., 3612 ft.*	*4398*
	- ID: 9111625	Status: Cleanup Started	Date: N/A	
404	*CARLTON APARTMENTS*	*615 S 7TH ST*	*WNW / 0.691 mi., 3650 ft.*	*4455*
	- ID: 10027	Status: No Further Action	Date: N/A	
DN408	*FREIGHTHOUSE SQUARE, AMTRAK RELOCATION*	*602 E 25TH ST*	*SSE / 0.700 mi., 3694 ft.*	*4470*
	- ID: 206719	Status: Cleanup Started	Date: N/A	
DN414	*FREIGHTHOUSE SQUARE*	*25TH & G ST E*	*SSE / 0.703 mi., 3711 ft.*	*4491*
	- ID: 1351	Status: No Further Action	Date: N/A	
DR417	*FRED ROBERSON PROPERTY | 2302 PACIFIC AVE TACOMA*	*2302 PACIFIC AVE*	*SSW / 0.704 mi., 3720 ft.*	*4530*
	- ID: 55732663	Status: Cleanup Started	Date: N/A	
DK427	*KARTCHNER RESIDENTIAL PROPERTY*	*1007 YAKIMA AVE S*	*W / 0.715 mi., 3774 ft.*	*4597*
	- ID: 7236	Status: Awaiting Cleanup	Date: N/A	
DH431	*CHRISTOPHERSON PROPERTY*	*414 ST HELENS ST*	*WNW / 0.718 mi., 3792 ft.*	*4612*
	- ID: 95881739	Status: No Further Action	Date: N/A	
434	*US BANK PACIFIC AVE*	*2317 PACIFIC AVE*	*SSW / 0.722 mi., 3812 ft.*	*4622*
	- ID: 10919	Status: Cleanup Started	Date: N/A	
DM437	*TACOMA TRESTLE TRACK & SIGNAL PROJECT*	*824 E 25TH STREET*	*SE / 0.726 mi., 3832 ft.*	*4645*
	- ID: 8199	Status: Awaiting Cleanup	Date: N/A	

STATE- AND TRIBAL - EQUIVALENT CERCLIS *(cont.)*

HSL - WA: Listing of Hazardous Sites **205 SITES FOUND WITHIN 1 MILE**

EQUAL/HIGHER ELEVATION *(cont.)*

MAP ID	SITE NAME	SITE ADDRESS	DIRECTION/DISTANCE	PAGE
439	*STONE PROPERTY TRANSIT SITE*	*E 25TH & E C ST*	*S / 0.728 mi., 3843 ft.*	*4659*
	- ID: 3782573	Status: Cleanup Started	Date: N/A	
DR441	*J MARCEL BUILDING*	*2320 PACIFIC AVE*	*SSW / 0.729 mi., 3848 ft.*	*4669*
	- ID: 28236738	Status: No Further Action	Date: N/A	
DW456	*ACTION BUSINESS FURNITURE | HOLLAND QUALITY CLEANERS*	*102 S 24TH ST*	*SSW / 0.743 mi., 3924 ft.*	*4759*
	- ID: 81634828	Status: Cleanup Started	Date: N/A	
DW487	*SODO BUILDERS | FOREMOST DAIRY*	*2413 PACIFIC AVE | 2413 PACIFIC AVE S*	*SSW / 0.780 mi., 4118 ft.*	*5056*
	- ID: 22019	Status: Cleanup Started	Date: N/A	
ED490	*BROADVIEW CONDOMINIUMS LLC THE BLUFF*	*212 S STADIUM WAY*	*NW / 0.786 mi., 4149 ft.*	*5104*
	- ID: 9934476	Status: No Further Action	Date: N/A	
EF492	*FRED TEBB & SONS INC*	*1906 E MARC ST*	*E / 0.787 mi., 4154 ft.*	*5120*
	- ID: 68672889	Status: Cleanup Started	Date: N/A	
EF493	*FRED TEBB & SONS INC | FRED TEEBB AND SONS INC*	*1906 MARC AVE*	*E / 0.787 mi., 4157 ft.*	*5149*
	- ID: 68672889	Status: No Further Action	Date: N/A	
DZ501	*PARTNERS MORTGAGE CORP SITE | GARAGE & SERVICE STATION*	*901 S 11TH ST*	*W / 0.798 mi., 4214 ft.*	*5207*
	- ID: 44735648	Status: No Further Action	Date: N/A	
EJ516	*SUREHOUSE OPEN BIBLE CHURCH*	*902 S I ST*	*W / 0.814 mi., 4298 ft.*	*5394*
	- ID: 66114	Status: Cleanup Started	Date: N/A	
EE519	*PRECISION PATTERN INC | AIM AEROSPACE TACOMA OPERATIONS | AIM Aerospace*	*2620 E G ST*	*SSE / 0.816 mi., 4311 ft.*	*5409*
	- ID: 85239825	Status: No Further Action	Date: N/A	
DX526	*CARDLOCK FUELS SYSTEM | PYRAMID GOLD II, LLC | PILOT TRAVEL CENTER #1173*	*1428 PUYALLUP AVE*	*ESE / 0.825 mi., 4357 ft.*	*5476*
	- ID: 51265552	Status: No Further Action	Date: N/A	
EI533	*TOTEM ELECTRIC OF TACOMA FAWCETT | TOTEM ELECTRIC OF TACOMA INC UST 2747 | TOTEM ELECTRIC OF TACOMA INC*	*2331 FAWCETT AVE*	*SW / 0.833 mi., 4400 ft.*	*5520*
	- ID: 81994389	Status: No Further Action	Date: N/A	
EO535	*CORNUS HOUSE PACIFIC AVENUE | PACIFIC AVENUE PROPERTY*	*2502 & 2512 PACIFIC AVE*	*SSW / 0.834 mi., 4404 ft.*	*5529*
	- ID: 88226 - ID: 88226	Status: Awaiting Cleanup Status: Cleanup Started	Date: N/A Date: N/A	

STATE- AND TRIBAL - EQUIVALENT CERCLIS *(cont.)*

HSL - WA: Listing of Hazardous Sites **205 SITES FOUND WITHIN 1 MILE**

EQUAL/HIGHER ELEVATION *(cont.)*

MAP ID	SITE NAME	SITE ADDRESS	DIRECTION/DISTANCE	PAGE
EE537	*SMURFIT STONE CONTAINER CORP | TACOMA PAPERBOARD EAST 26TH STREET | CONTAINER CORPORATION OF AMERICA*	*817 E 27TH ST*	*SSE / 0.835 mi., 4411 ft.*	*5549*
	- ID: 17167958	Status: Cleanup Started	Date: N/A	
EK541	*2523 PACIFIC TEXACO SHELL | TEXACO 63-232-0351*	*2523 PACIFIC AVE*	*SSW / 0.837 mi., 4422 ft.*	*5620*
	- ID: 47212644	Status: Cleanup Started	Date: N/A	
542	*SAINT JOSEPH MEDICAL CENTER | ST JOSEPH HOSPITAL | ST. JOSEPH MEDICAL CENTER*	*1717 S J ST | 1717 SOUTH J ST*	*WSW / 0.838 mi., 4424 ft.*	*5645*
	- ID: 57178667	Status: Cleanup Started	Date: N/A	
EK543	*MCMACKEN PROPERTY SOUND TRANSIT TACOMA | SOUND TRANSIT TACOMA*	*115 S 26TH ST*	*SSW / 0.838 mi., 4426 ft.*	*5682*
	- ID: 7912006	Status: Cleanup Started	Date: N/A	
EI544	*CAMMARANO TRUST UW | CAMARANO BROTHERS*	*2340 JEFFERSON AVE*	*SW / 0.839 mi., 4430 ft.*	*5704*
	- ID: 14192885	Status: Cleanup Started	Date: N/A	
547	*ARCO 5727 | PILOT TRAVEL CENTER #1173 | PILOT EXPRESS 1173*	*1440 PUYALLUP AVE*	*ESE / 0.848 mi., 4480 ft.*	*5718*
	- ID: 98738811	Status: Cleanup Started	Date: N/A	
EQ548	*TRANSNATIONAL LEASING*	*1662 LINCOLN ST*	*E / 0.848 mi., 4480 ft.*	*5752*
	- ID: 1825754	Status: Cleanup Started	Date: N/A	
EP549	*FIRESTONE JCP 31Y5 02102*	*211 TACOMA MALL*	*WNW / 0.849 mi., 4481 ft.*	*5754*
	- ID: 9634488	Status: No Further Action	Date: N/A	
EN551	*PAULSONS INC*	*1016-1020 S J ST*	*W / 0.853 mi., 4504 ft.*	*5771*
	- ID: 92355636	Status: No Further Action	Date: N/A	
553	*NILSEN PLAT TOWNHOMES*	*2303 & 2315 S G ST*	*SW / 0.855 mi., 4516 ft.*	*5794*
	- ID: 8637574	Status: No Further Action	Date: N/A	
ER554	*KAHNE & KAHNE PROPERTY*	*2117 YAKIMA AVE*	*SW / 0.858 mi., 4531 ft.*	*5799*
	- ID: 54136	Status: Awaiting Cleanup	Date: N/A	
EK555	*PINGCO INTERNATIONAL*	*102 S 26TH ST*	*SSW / 0.858 mi., 4533 ft.*	*5802*
	- ID: 7640591	Status: Cleanup Started	Date: N/A	
EO565	*25TH & HOLGATE S TACOMA*	*25TH & HOLGATE S*	*SSW / 0.870 mi., 4595 ft.*	*5903*
	- ID: 16358	Status: Cleanup Started	Date: N/A	
ER567	*YAKIMA AVE TOWNHOMES*	*2102 2114 2118 YAKIMA AVE S*	*WSW / 0.872 mi., 4605 ft.*	*5919*
	- ID: 4166034	Status: No Further Action	Date: N/A	
EO568	*ON THE WATER LLC | On the Water LLC/Warehouse*	*2502 S C ST*	*SSW / 0.874 mi., 4617 ft.*	*5924*
	- ID: 19069	Status: Awaiting Cleanup	Date: N/A	

STATE- AND TRIBAL - EQUIVALENT CERCLIS *(cont.)*

HSL - WA: Listing of Hazardous Sites **205 SITES FOUND WITHIN 1 MILE**

EQUAL/HIGHER ELEVATION *(cont.)*

MAP ID	SITE NAME	SITE ADDRESS	DIRECTION/DISTANCE	PAGE
EW569	*BNSF S HOOD ST RENTAL PROPERTY*	*S HOOD ST*	*SSW / 0.876 mi., 4625 ft.*	*5938*
	- ID: 969	Status: Awaiting Cleanup	Date: N/A	
EO571	*SAMS TIRE 8332 TACOMA | GOODYEAR AUTO SERVICE CENTER 8332 | SAMS TIRE & AUTO SERVICE*	*2522 PACIFIC AVE*	*SSW / 0.877 mi., 4630 ft.*	*5946*
	- ID: 93473461	Status: No Further Action	Date: N/A	
EX572	*DISCOUNT AUTO REPAIR & BODYWORKS*	*1009 S 9TH ST*	*W / 0.883 mi., 4661 ft.*	*5956*
	- ID: 99952314	Status: Awaiting Cleanup	Date: N/A	
EM576	*STERLING REFERENCE LABORATORIES | AIR SPARES INC | AIR SPARES INC FORMER*	*2617 E L ST | 2617 E L ST STE A | 2617 L ST E*	*SE / 0.891 mi., 4705 ft.*	*5980*
	- ID: 36399481	Status: No Further Action	Date: N/A	
EY577	*PORTLAND AVE RAMP B*	*No Address on File*	*ESE / 0.892 mi., 4708 ft.*	*6016*
	- ID: 65028	Status: Awaiting Cleanup	Date: N/A	
EO581	*PARAMOUNT ELECTRIC*	*225 S TACOMA WAY*	*SSW / 0.894 mi., 4721 ft.*	*6052*
	- ID: 77241262	Status: No Further Action	Date: N/A	
582	*DEPT OF PUBLIC ASSEMBLY FAC TACOMA DOME | LEMAY AMERICAS CAR MUSEUM | TACOMA CITY OF TACOMA DOME*	*2727 E D ST | 2727 East D Street*	*S / 0.894 mi., 4721 ft.*	*6065*
	- ID: 96231256	Status: No Further Action	Date: N/A	
EK583	*CHEERS RESTAURANT | CHEERS RESTAURANT FORMER*	*2611 PACIFIC AVE*	*SSW / 0.894 mi., 4721 ft.*	*6097*
	- ID: 20251	Status: Cleanup Started	Date: N/A	
600	*FATHER & SONS AUTO REBUILD*	*603 S J ST*	*WNW / 0.911 mi., 4810 ft.*	*6171*
	- ID: 4092129	Status: No Further Action	Date: N/A	
EW601	*UNION PACIFIC RR TUNNEL*	*JEFFERSON & 25TH & CENTER*	*SW / 0.911 mi., 4811 ft.*	*6180*
	- ID: 1292	Status: Awaiting Cleanup	Date: N/A	
EW604	*JEFFERSON FLATS*	*2515 JEFFERSON AVE*	*SW / 0.912 mi., 4818 ft.*	*6208*
	- ID: 81269	Status: Cleanup Started	Date: N/A	
EV605	*SOUND MILL INC | 2021 MARC AVENUE | 2021 Marc Ave*	*2021 MARC AVE*	*E / 0.913 mi., 4819 ft.*	*6215*
	- ID: 6429953	Status: Cleanup Started	Date: N/A	
EX606	*MAIN STREET GROCERY | MAIN GAS & GROCERY*	*901 MARTIN LUTHER KING JR WAY*	*W / 0.913 mi., 4820 ft.*	*6232*
	- ID: 53355321	Status: No Further Action	Date: N/A	

STATE- AND TRIBAL - EQUIVALENT CERCLIS *(cont.)*

HSL - WA: Listing of Hazardous Sites **205 SITES FOUND WITHIN 1 MILE**

EQUAL/HIGHER ELEVATION *(cont.)*

MAP ID	SITE NAME	SITE ADDRESS	DIRECTION/DISTANCE	PAGE
FD609	*MLK HOUSING DEVELOPMENT PROPERTY | MLK MIXED-USE | MARTIN LUTHER KING DEVELOPMENT PROPERTY*	*1023 MARTIN LUTHER KING JR WAY*	*W / 0.918 mi., 4846 ft.*	*6255*
	- ID: 909461	Status: No Further Action	Date: N/A	
FA615	*WALKER TEXACO*	*1422 MARTIN LUTHER KING JR WAY*	*W / 0.924 mi., 4878 ft.*	*6297*
	- ID: 1366	Status: No Further Action	Date: N/A	
FD625	*Bargren Building aka Peterson Brothers Garage | Tenth & K Professional Bldg aka Peterson Brothers Garage*	*1002 MARTIN LUTHER KING JR WAY*	*W / 0.940 mi., 4964 ft.*	*6346*
	- ID: 18558	Status: No Further Action	Date: N/A	
635	*SOUTH INTERMODAL YARD | TACOMA PORT OF SO INTERMODAL YARD | TACOMA PORT OF INTERMODAL YARD*	*1738 MILWAUKEE WAY*	*ENE / 0.959 mi., 5065 ft.*	*6379*
	- ID: 4629	Status: Cleanup Started	Date: N/A	
FC636	*ARCO 1128 PSI 5529*	*1201 S UNION*	*W / 0.961 mi., 5074 ft.*	*6396*
	- ID: 75461634	Status: Cleanup Started	Date: N/A	
642	*UNION PACIFIC RR | UPRR TACOMA*	*1119 MILWAUKEE WAY*	*ENE / 0.966 mi., 5099 ft.*	*6440*
	- ID: 1251	Status: Cleanup Started	Date: N/A	
FG652	*STAR ICE & FUEL INC | WA5308494*	*405 S TACOMA WAY*	*SSW / 0.974 mi., 5145 ft.*	*6557*
	- ID: 7482754	Status: No Further Action	Date: N/A	
656	*YAKIMA VILLAS LLC*	*2345 2349 2353 2355 YAKIMA AVE*	*SW / 0.977 mi., 5158 ft.*	*6598*
	- ID: 6430494	Status: No Further Action	Date: N/A	
659	*MCCARVER PARK PROPERTY | MCCARVER PARK | TACOMA SCHOOL DIST MCCARVER PARK*	*2141 S I ST | 2141 SOUTH I ST*	*WSW / 0.979 mi., 5170 ft.*	*6632*
	- ID: 4286915	Status: No Further Action	Date: N/A	
FH661	*7 ELEVEN STORE 19303 | SPEED E MART*	*1101 S 19TH ST*	*WSW / 0.982 mi., 5186 ft.*	*6662*
	- ID: 9255172	Status: No Further Action	Date: N/A	
666	*SMITTYS FLEET SERVICE*	*2718 PACIFIC AVE*	*SSW / 0.993 mi., 5242 ft.*	*6712*
	- ID: 5947319	Status: Awaiting Cleanup	Date: N/A	
FF670	*28TH ST CITY OF TACOMA PROPERTY*	*2801 PACIFIC AVE*	*SSW / 0.998 mi., 5271 ft.*	*6757*
	- ID: 362821	Status: Cleanup Started	Date: N/A	

STATE- AND TRIBAL - EQUIVALENT CERCLIS *(cont.)*

HSL - WA: Listing of Hazardous Sites **205 SITES FOUND WITHIN 1 MILE**

LOWER ELEVATION

MAP ID	SITE NAME	SITE ADDRESS	DIRECTION/DISTANCE	PAGE
I28	*GULF MARINE INC PROPERTY | GULF MARINE INC*	*401 E 11TH ST*	*NNW / 0.049 mi., 262 ft.*	*518*
	- ID: 3888	Status: No Further Action	Date: N/A	
J36	*WESTERN MACHINE WORKS | BALL PROPERTY | LYDEN CASTPARTS INC 11TH*	*652 E 11TH ST*	*NE / 0.080 mi., 421 ft.*	*629*
	- ID: 73627378	Status: Cleanup Started	Date: N/A	
H37	*RAINIER PLYWOOD CO | RAINIER RICHLITE CO | RAINIER PLYWD DBA RAINIER RICHLITE*	*624 E 15TH ST | 624 EAST 15TH STREET*	*ESE / 0.081 mi., 428 ft.*	*641*
	- ID: 81457934	Status: Cleanup Started	Date: N/A	
I38	*OLYMPIC CHEMICAL CORP | COASTCRAFT PROPERTY | PUGET SOUND PETROLEUM*	*1002 E D ST | 1002 E F ST | 1002 EAST "D" STREET*	*NW / 0.089 mi., 472 ft.*	*721*
	- ID: 14702 - ID: 23544	Status: No Further Action Status: Cleanup Started	Date: N/A Date: N/A	
K41	*EDMAN CO SIDE 1 ST PAUL AVE | SIMPSON LANDING SUPERVAUE SITE | SIMPSON LANDING SUPERVALU SITE*	*1213 ST PAUL AVE | 1213 ST PAUL AVE SUPERVALU SITE | 1213 ST PAUL AVE SUPERVAUE SITE*	*ENE / 0.093 mi., 494 ft.*	*838*
	- ID: 44469437	Status: No Further Action	Date: N/A	
M47	*COLONIAL FRUIT & PRODUCE | TRUCCO, JEAN*	*1179 DOCK ST*	*W / 0.104 mi., 549 ft.*	*868*
	- ID: 3089611	Status: No Further Action	Date: N/A	
J48	*WA BELT CO*	*672 E 11TH ST*	*NE / 0.105 mi., 553 ft.*	*878*
	- ID: 2442590	Status: No Further Action	Date: N/A	
M51	*1147 DOCK STREET TACOMA*	*1147 DOCK ST*	*W / 0.115 mi., 605 ft.*	*909*
	- ID: 1359	Status: No Further Action	Date: N/A	
L54	*UNION PACIFIC RAILROAD ST PAUL AVE*	*1228 ST PAUL AVE*	*E / 0.123 mi., 647 ft.*	*945*
	- ID: 53785	Status: Cleanup Started	Date: N/A	
L59	*KLEENBLAST DIVISION | KLEEN BLAST | Kleen Blast Abrasives*	*1448 ST PAUL AVE*	*E / 0.131 mi., 690 ft.*	*977*
	- ID: 74422191	Status: No Further Action	Date: N/A	
Q62	*SUPERVALU NORTHWEST REGION | WEST COAST GROCERY SUPER VALU | SUPERVALU DISTRIBUTION CENTER*	*1525 E D ST | 1525 EAST D ST.*	*S / 0.148 mi., 782 ft.*	*1028*
	- ID: 46295623	Status: Cleanup Started	Date: N/A	
70	*CHEVRON BULK PLANT USA 1348 | BOWMAN OIL & PROPANE*	*1656 E J ST*	*ESE / 0.189 mi., 999 ft.*	*1161*
	- ID: 1234	Status: Cleanup Started	Date: N/A	

STATE- AND TRIBAL - EQUIVALENT CERCLIS *(cont.)*

HSL - WA: Listing of Hazardous Sites **205 SITES FOUND WITHIN 1 MILE**

LOWER ELEVATION *(cont.)*

MAP ID	SITE NAME	SITE ADDRESS	DIRECTION/DISTANCE	PAGE
Z86	*WEST COAST GROCERY | SUPERVALU HOLDINGS INC | SUPERVALU INC PRODUCE*	*448 E 18TH ST*	*SSE / 0.217 mi., 1146 ft.*	*1306*
	- ID: 66615685	Status: No Further Action	Date: N/A	
BA92	*BNSF D ST PIPELINE*	*18TH & D ST*	*SSW / 0.237 mi., 1250 ft.*	*1419*
	- ID: 2923141	Status: Construction Complete-Performance Monitoring	Date: N/A	
BB94	*TRUCK RAIL HANDLING INC | MPS INC | ARROW TRANSPORTATION CO TACOMA TERMINAL*	*457 E 18TH ST | 457 E 18TH ST ARROW | 457 E 18TH ST FRONT OF BLDG 2ND FLOOR*	*SE / 0.244 mi., 1291 ft.*	*1461*
	- ID: 63316697	Status: Awaiting Cleanup	Date: N/A	
Y105	*D ST PETROLEUM*	*3RD-7TH & D ST*	*NW / 0.265 mi., 1400 ft.*	*1715*
	- ID: 1207	Status: Construction Complete-Performance Monitoring	Date: N/A	
BF117	*OLYMPIC PIPE LINE CO TACOMA DF*	*706 E F ST*	*NNW / 0.283 mi., 1496 ft.*	*1839*
	- ID: 35497187	Status: Cleanup Started	Date: N/A	
BB120	*TACOMA TRANSLOAD INC*	*501 E 19TH ST*	*SE / 0.292 mi., 1544 ft.*	*1868*
	- ID: 25392634	Status: Cleanup Started	Date: N/A	
BE135	*SUPERVALUE INC BLDG 105 | PACIFIC TRANSPORTATION GROUP INC | PACIFIC TRANSPORTATION GROUP 19TH ST*	*440 E 19TH ST | 440 E 19TH ST PO BOX 1757*	*SSE / 0.318 mi., 1678 ft.*	*1975*
	- ID: 1243	Status: No Further Action	Date: N/A	
BL143	*NICHOLS TRUCKING CO INC | NICHOLS TRANSPORTATION COMPANY*	*424 E 19TH ST*	*S / 0.334 mi., 1764 ft.*	*2045*
	- ID: 11174741	Status: No Further Action	Date: N/A	
181	*PICKS COVE MARINA | FOSS LANDING*	*1940 E D ST | 1940 EAST D ST. | 1940 EAST D STREET*	*S / 0.399 mi., 2108 ft.*	*2418*
	- ID: 42518833	Status: No Further Action	Date: N/A	
BQ194	*MARINE INDUSTRIES NW STATE | FOSS MARITIME | VIGOR MARINE TACOMA*	*313 E F ST | 313 EAST F STREET | 313 EAST F ST*	*NNW / 0.416 mi., 2195 ft.*	*2561*
	- ID: 1379	Status: Cleanup Started	Date: N/A	
BY196	*TES PROPERTIES URBAN WATERS FACILITY | TACOMA CITY ENVIRONMENTAL SVS LAB | UW CENTER FOR URBAN WATERS*	*326 E D ST | 326 E D ST 3RD FLOOR*	*NW / 0.422 mi., 2230 ft.*	*2626*
	- ID: 6356098	Status: Cleanup Started	Date: N/A	
BY199	*EAST D ST ROW*	*No Address on File*	*NNW / 0.427 mi., 2257 ft.*	*2681*
	- ID: 72793	Status: Awaiting Cleanup	Date: N/A	

STATE- AND TRIBAL - EQUIVALENT CERCLIS *(cont.)*

HSL - WA: Listing of Hazardous Sites **205 SITES FOUND WITHIN 1 MILE**

LOWER ELEVATION *(cont.)*

MAP ID	SITE NAME	SITE ADDRESS	DIRECTION/DISTANCE	PAGE
BY210	*PUGET SOUND PLYWOOD D ST*	*306 E D ST*	*NW / 0.439 mi., 2319 ft.*	*2792*
	- ID: 53785693	Status: No Further Action	Date: N/A	
CD225	*BNRR TACOMA YARD PARCEL 8950001720*	*21ST & S D ST*	*S / 0.467 mi., 2464 ft.*	*2913*
	- ID: 91663719	Status: Cleanup Started	Date: N/A	
CD241	*AMERICAN PLATING | AMERICAN PLATING REMEDIATION PROJECT*	*2110 E D ST | 2110 EAST D ST*	*S / 0.496 mi., 2620 ft.*	*3039*
	- ID: 1202	Status: No Further Action	Date: N/A	
250	*SHORE TERMINAL NUSTAR ENERGY LP | SHORE TERMINAL LLC | SHORE TERMINAL LLC TACOMA*	*250 E D ST | 250 EAST D ST | 250 EAST D STREET*	*NNW / 0.507 mi., 2675 ft.*	*3120*
	- ID: 1259	Status: Cleanup Started	Date: N/A	
CR284	*PSE TACOMA HISTORICAL COAL GAS | JOSEPH SIMON & SONS | SIMON & SONS TARPITS*	*2200 E RIVER ST | 2200 E RIVER ST WHSE 1 | 2200 EAST RIVER STREET*	*ESE / 0.562 mi., 2970 ft.*	*3529*
	- ID: 1252	Status: Awaiting Cleanup	Date: N/A	
CR299	*ASSOCIATED PETROLEUM PRODUCTS | Gas Station*	*2115 E RIVER ST | 2115 EAST RIVER ST*	*ESE / 0.571 mi., 3018 ft.*	*3677*
	- ID: 96834847	Status: No Further Action	Date: N/A	
CR307	*APES1 LLC | TACOMA YARD DTG | AMERICAN PETROLEUM ENV SVCS INC*	*2117 E RIVER ST*	*ESE / 0.581 mi., 3067 ft.*	*3780*
	- ID: 13278	Status: Cleanup Started	Date: N/A	
336	*FLOWSERVE STEAM SUPPLY | FLOWSERVE CORPORATION | Pacific Atlantic Express Corporation*	*2007 STEWART ST*	*E / 0.617 mi., 3260 ft.*	*4014*
	- ID: 8481432	Status: Cleanup Started	Date: N/A	
385	*BNSF TACOMA FUELING FACILITY*	*1001 PUYALLUP AVE*	*SE / 0.671 mi., 3546 ft.*	*4305*
	- ID: 7981609	Status: Awaiting Cleanup	Date: N/A	
DE397	*X2P Marc Land Associates*	*1650 E 18TH ST*	*E / 0.682 mi., 3603 ft.*	*4391*
	- ID: 94310	Status: No Further Action	Date: N/A	
DP418	*WP FULLER PROPERTY FORMER | WP FULLER PROPERTY | Former Puyallup Avenue Gas Station*	*1109 PUYALLUP AVE*	*SE / 0.705 mi., 3724 ft.*	*4542*
	- ID: 16761	Status: No Further Action	Date: N/A	
DP420	*PUYALLUP AVE GAS STATION FORMER | PUYALLUP AVE GAS STATION*	*1201-1203 PUYALLUP AVE*	*SE / 0.711 mi., 3753 ft.*	*4549*
	- ID: 8374	Status: Cleanup Started	Date: N/A	

STATE- AND TRIBAL - EQUIVALENT CERCLIS *(cont.)*

HSL - WA: Listing of Hazardous Sites **205 SITES FOUND WITHIN 1 MILE**

LOWER ELEVATION *(cont.)*

MAP ID	SITE NAME	SITE ADDRESS	DIRECTION/DISTANCE	PAGE
DU448	*K&S MOTELS LLC | TACOMA CENTER MOTEL*	*1220 PUYALLUP AVE*	*SE / 0.736 mi., 3884 ft.*	*4715*
	- ID: 6894	Status: Cleanup Started	Date: N/A	
DU452	*TAFT & COMPANY 1239 PUYALLUP AVE | TAFT & COMPANY*	*1239 PUYALLUP AVE*	*SE / 0.737 mi., 3894 ft.*	*4733*
	- ID: 35539812	Status: No Further Action	Date: N/A	
DU455	*ASSOCIATED PETROLEUM | ASSOCIATED PETROLEUM PRODUCTS, INC.*	*1214 PUYALLUP AVE*	*SE / 0.742 mi., 3916 ft.*	*4749*
	- ID: 4676	Status: Awaiting Cleanup	Date: N/A	
DX458	*TAFT & COMPANY*	*1247 PUYALLUP AVE*	*ESE / 0.745 mi., 3935 ft.*	*4780*
	- ID: 70168999	Status: No Further Action	Date: N/A	
DU462	*UNOCAL 76 MAJOR PETROLEUM | UCOCAL 76 MAJOR PETROLEUM | MAJOR PETROLEUM B.P.*	*1302 PUYALLUP AVE*	*SE / 0.755 mi., 3989 ft.*	*4799*
	- ID: 61931157	Status: Cleanup Started	Date: N/A	
EB466	*PACIFIC RIM TRANSPORT INC | XPO LOGISTICS | Center Point - Tacoma*	*1614 LINCOLN AVE | 1614 LINCILN AVE*	*E / 0.761 mi., 4020 ft.*	*4839*
	- ID: 5696641	Status: Cleanup Started	Date: N/A	
478	*MCFARLAND CASCADE POLE & LUMBER CO | CASCADE POLE CO INC MCFARLAND | MCFARLAND CASCADE WOOD TREATING SOLUTION SPILL*	*1640 E MARC ST | 1640 EAST MARC STREET*	*E / 0.769 mi., 4062 ft.*	*4910*
	- ID: 1222	Status: Cleanup Complete-Active O&M/Monitoring	Date: N/A	
EE482	*WESTERN BEER DISTRIBUTORS*	*712 E 26TH ST*	*SSE / 0.774 mi., 4089 ft.*	*5026*
	- ID: 58813229	Status: No Further Action	Date: N/A	
EB486	*PALCO STEEL & SALVAGE*	*1620 LINCOLN AVE*	*E / 0.779 mi., 4116 ft.*	*5045*
	- ID: 1617619	Status: Cleanup Started	Date: N/A	
491	*DRESSEL PROPERTY | TOD DRESSEL PRIVATE HOME | EDGE TECHNOLOGIES*	*306 308 314 E 26TH STREET | 314 E 26TH ST*	*SE / 0.786 mi., 4149 ft.*	*5107*
	- ID: 22853	Status: No Further Action	Date: N/A	
DX497	*BETTE MCBRIER*	*1320 PUYALLUP AVE*	*SE / 0.789 mi., 4168 ft.*	*5185*
	- ID: 64297321	Status: Awaiting Cleanup	Date: N/A	
EE499	*WESTERN BEER DISTRIBUTORS INC*	*712 EAST 26TH | 712 E 26th St*	*SSE / 0.793 mi., 4186 ft.*	*5201*
	- ID: 58813229	Status: No Further Action	Date: N/A	

STATE- AND TRIBAL - EQUIVALENT CERCLIS *(cont.)*

HSL - WA: Listing of Hazardous Sites **205 SITES FOUND WITHIN 1 MILE**

LOWER ELEVATION *(cont.)*

MAP ID	SITE NAME	SITE ADDRESS	DIRECTION/DISTANCE	PAGE
508	*APM TERMINALS PACIFIC LTD | HORIZON LINES CARGO FREIGHT STATION | SSA TERMINALS TACOMA LLC*	*1675 LINCOLN AVE | 1675 LINCOLN AVE BLDG 300 | 1675 LINCOLN AVE BLDG 300 TRANSFER FACILITY*	*ENE / 0.809 mi., 4270 ft.*	*5250*
	- ID: 66987611	Status: Awaiting Cleanup	Date: N/A	
510	*POT BASIN A W SITCUM STORMWATER TREATMENT CONSTRUCTION*	*No Address on File*	*NE / 0.809 mi., 4273 ft.*	*5376*
	- ID: 94448	Status: Cleanup Started	Date: N/A	
529	*UNION PACIFIC RAILROAD, TACOMA YARD*	*2300 CLEVELAND WAY*	*ESE / 0.832 mi., 4392 ft.*	*5508*
	- ID: 67690	Status: Awaiting Cleanup	Date: N/A	
EF538	*PALLET SERVICES INC TACOMA | WEYERHAEUSER RECYCLING | PALLET SERVICES*	*1651 LINCOLN AVE | 1671 LINCOLN AVE*	*E / 0.835 mi., 4411 ft.*	*5589*
	- ID: 22926	Status: Cleanup Started	Date: N/A	
EQ556	*PUGET SOUND BY-PRODUCTS | DARLING INGREDIENTS INC | DARLING DELAWARE CO INC*	*2041 MARC AVE | 2041 MARC AVE PO BOX 1716*	*E / 0.860 mi., 4543 ft.*	*5809*
	- ID: 25455514	Status: Cleanup Started	Date: N/A	
ET579	*TRANS NATIONAL LEASING INC TACOMA | TRANSNATIONAL LEASING*	*1662 LINCOLN AVE*	*E / 0.893 mi., 4718 ft.*	*6027*
	- ID: 1825754	Status: Cleanup Started	Date: N/A	
632	*TACOMA PORT TRAIN SPILL*	*No Address on File*	*E / 0.953 mi., 5033 ft.*	*6369*
	- ID: 70989	Status: Cleanup Started	Date: N/A	
FJ644	*RENTAL SERVICE CORPORATION 561 | United Rental Facility | RENTAL SERVICE CORPORATION*	*2302 E Q ST | 2302 EAST Q STREET*	*ESE / 0.968 mi., 5111 ft.*	*6452*
	- ID: 26536148	Status: Cleanup Started	Date: N/A	
FJ646	*SUNNEN CRANE SERVICE | PENHALL CO TACOMA | COMPLETE TRUCK AND TRAILER REPAIR*	*2323 E Q ST | 2323 E Q ST #1 | 2323 E Q ST STE 1*	*ESE / 0.970 mi., 5124 ft.*	*6496*
	- ID: 61656248	Status: Cleanup Started	Date: N/A	
FI649	*TACOMA PORT TERMINAL 7 | TACOMA PORT SITCOM PLAZA | PUGET SOUND ENERGY*	*1 SITCUM WAY | TACOMA PORT 1 SITCUM PLZA | 1 SITCUM PLAZA TERMINAL 7*	*NE / 0.973 mi., 5140 ft.*	*6530*
	- ID: 1250	Status: No Further Action	Date: N/A	
660	*EELS ST PUYALLUP RIVER BRIDGE REPLACEMENT | CITY OF TACOMA PUYALLUP RIVER BRIDGE*	*No Address on File*	*ESE / 0.981 mi., 5181 ft.*	*6656*
	- ID: 1160263	Status: Awaiting Cleanup	Date: N/A	

STATE- AND TRIBAL - EQUIVALENT CERCLIS *(cont.)*

HSL - WA: Listing of Hazardous Sites **205 SITES FOUND WITHIN 1 MILE**

LOWER ELEVATION *(cont.)*

MAP ID	SITE NAME	SITE ADDRESS	DIRECTION/DISTANCE	PAGE
FK662	*LINCOLN AVENUE LANDFILL | TACOMA CY OF LINCOLN AVE LDFL (CLOSED)*	*1837 LINCOLN AVE*	*E / 0.984 mi., 5194 ft.*	*6680*
	- ID: 1240	Status: Awaiting Cleanup	Date: N/A	

ICR - WA: Cleanup conducted without order from state **2 SITES FOUND WITHIN .5 MILE**

LOWER ELEVATION

MAP ID	SITE NAME	SITE ADDRESS	DIRECTION/DISTANCE	PAGE
I38	*OLYMPIC CHEMICAL CORP | COASTCRAFT PROPERTY | PUGET SOUND PETROLEUM*	*1002 E D ST | 1002 E F ST | 1002 EAST "D" STREET*	*NW / 0.089 mi., 472 ft.*	*721*
	- ID: Facility ID 23544 - ID: Program ID N/R	Status: N/A Status: Active	Date: N/A Date: End Date N/R	
BB120	*TACOMA TRANSLOAD INC*	*501 E 19TH ST*	*SE / 0.292 mi., 1544 ft.*	*1868*
	- ID: Facility ID 25392634 - ID: Program ID N/R	Status: N/A Status: Active	Date: N/A Date: End Date N/R	

STATE AND TRIBAL VOLUNTARY CLEANUP SITES

VCP - WA: Voluntary Cleanup Program Sites **29 SITES FOUND WITHIN .5 MILE**

EQUAL/HIGHER ELEVATION

MAP ID	SITE NAME	SITE ADDRESS	DIRECTION/DISTANCE	PAGE
G25	*TACOMA CITY FIRE STATION 6 | EAST F STREET SUBSTATION | TACOMA CITY OF*	*1015 E F ST | 1015 EAST F ST*	*NNE / 0.044 mi., 231 ft.*	*481*
	- ID: Facility ID 74367729 - ID: Program ID 5928	Status: N/A Status: Inactive	Date: N/A Date: End Date 1999-01-21	
71	*KEY BANK PARCEL A*	*1301 A ST*	*W / 0.195 mi., 1028 ft.*	*1178*
	- ID: Facility ID 2013156 - ID: Program ID N/R	Status: N/A Status: Inactive	Date: N/A Date: End Date 2003-04-29	
T72	*1201 A STREET SITE KEY BANK | A STREET SITE*	*1201 A ST*	*W / 0.199 mi., 1049 ft.*	*1182*
	- ID: Facility ID 22366696 - ID: Program ID WAH000010264 - ID: Program ID WAH000010264	Status: N/A Status: Active Status: Inactive	Date: N/A Date: End Date N/R Date: End Date 2006-07-06	
91	*NORTHWEST DETENTION CENTER | HYGRADE FOOD PRODUCTS CORP | GEO FACILITY EXPANSION PROJECT*	*1623 E J ST | 1623 EAST J ST. | 1623 EAST J STREET*	*ESE / 0.231 mi., 1219 ft.*	*1389*
	- ID: Facility ID 87873175 - ID: Program ID N/R - ID: Program ID N/R	Status: N/A Status: Inactive Status: Inactive	Date: N/A Date: End Date 2003-03-07 Date: End Date 2009-05-18	
U93	*USF REDDAWAY TACOMA*	*802 E 11TH ST | 802 EAST 11TH ST | 802 EAST 11TH ST EAST*	*NE / 0.242 mi., 1277 ft.*	*1426*
	- ID: Facility ID 17920 - ID: Program ID SW1095	Status: N/A Status: Active	Date: N/A Date: End Date N/R	

STATE AND TRIBAL VOLUNTARY CLEANUP SITES *(cont.)*

VCP - WA: Voluntary Cleanup Program Sites **29 SITES FOUND WITHIN .5 MILE**

EQUAL/HIGHER ELEVATION *(cont.)*

MAP ID	SITE NAME	SITE ADDRESS	DIRECTION/DISTANCE	PAGE
BC102	*SAUROS CLEANERAMA TACOMA*	*1401 S PACIFIC AVE*	*WSW / 0.261 mi., 1379 ft.*	*1597*
	- ID: Facility ID 4339824	Status: N/A	Date: N/A	
	- ID: Program ID WAD027550722	Status: Inactive	Date: End Date 2006-11-20	
BC110	*PIONEER MASONRY RESTORATION BETTE MARTIN*	*1501 PACIFIC AVE*	*WSW / 0.272 mi., 1439 ft.*	*1778*
	- ID: Facility ID 10718143	Status: N/A	Date: N/A	
	- ID: Program ID SW0539	Status: Inactive	Date: End Date 2005-03-30	
113	*BILLENES DELI MART | TEXACO GAS AND DELI*	*801 E 11TH ST*	*NE / 0.273 mi., 1443 ft.*	*1800*
	- ID: Facility ID 43962719	Status: N/A	Date: N/A	
	- ID: Program ID SW1617	Status: Inactive	Date: End Date 2019-10-01	
	- ID: Program ID SW1617	Status: Inactive	Date: End Date 2014-01-09	
BG129	*PACIFIC PLAZA | DRUG ENFORCEMENT ADMINISTRATION*	*1250 PACIFIC AVE | 1250 PACIFIC AVE, SUITE 850*	*W / 0.307 mi., 1623 ft.*	*1927*
	- ID: Facility ID 9198	Status: N/A	Date: N/A	
	- ID: Program ID N/R	Status: Active	Date: End Date N/R	
BM149	*SOUND TRANSIT DEPOT PARTNERSHIP PROPERTY | PACIFIC QUICKSTOP*	*1548 PACIFIC AVE*	*WSW / 0.350 mi., 1850 ft.*	*2169*
	- ID: Facility ID 74455879	Status: N/A	Date: N/A	
	- ID: Program ID 11157	Status: Active	Date: End Date N/R	
BP160	*SIMPSON TIMBER CO COMMENCEMENT BAY OPR | INTERFOR US | Interfor Sawmill Site*	*901 E 11TH ST | 901 EAST 11TH ST*	*NE / 0.369 mi., 1947 ft.*	*2279*
	- ID: Facility ID 92616173	Status: N/A	Date: N/A	
	- ID: Program ID sw1545	Status: Active	Date: End Date N/R	
BP163	*Simpson Timber Co Commencement Bay Opr | INTERFOR SAWMILL SITE*	*917 AND 927 E 11TH ST*	*NE / 0.375 mi., 1979 ft.*	*2316*
	- ID: Facility ID 92616173	Status: N/A	Date: N/A	
	- ID: Program ID WAH000018788	Status: Active	Date: End Date N/R	
BS164	*Tacoma City Jones Bldg | BROADWAY CENTER FOR PERFORMING ARTS*	*901 BROADWAY | 901 BROADWAY STE 700*	*WNW / 0.375 mi., 1980 ft.*	*2328*
	- ID: Facility ID 84286196	Status: N/A	Date: N/A	
	- ID: Program ID NW2095	Status: N/R	Date: End Date N/R	
BU182	*SIMPSON | IPT TACOMA LOGISTICS CENTER LLC | CHAMPION INTERNATIONAL*	*733 E 11TH ST | 733 E 11TH ST BLDG 12*	*NNE / 0.399 mi., 2108 ft.*	*2445*
	- ID: Facility ID 1225	Status: N/A	Date: N/A	
	- ID: Program ID N/R	Status: Active	Date: End Date N/R	
195	*TACOMA METALS SITE | GENERAL METALS OF TACOMA INC P | TACOMA METALS*	*1919 PORTLAND AVE*	*E / 0.421 mi., 2225 ft.*	*2609*
	- ID: Facility ID 1257	Status: N/A	Date: N/A	

STATE AND TRIBAL VOLUNTARY CLEANUP SITES *(cont.)*

VCP - WA: Voluntary Cleanup Program Sites **29 SITES FOUND WITHIN .5 MILE**

EQUAL/HIGHER ELEVATION *(cont.)*

MAP ID	SITE NAME	SITE ADDRESS	DIRECTION/DISTANCE	PAGE
	- ID: Program ID SW0076	Status: Active	Date: End Date N/R	
202	*VILLAGIO II APARTMENTS | VILLAGGIO II APARTMENTS*	*1328 MARKET ST | 1328 SOUTH MARKET ST*	*WSW / 0.432 mi., 2280 ft.*	*2741*
	- ID: Facility ID 5317009	Status: N/A	Date: N/A	
	- ID: Program ID sw1062	Status: Inactive	Date: End Date 2010-03-31	
BZ203	*SEVENCOM | SEVENCOM TACOMA*	*717-737 BROADWAY*	*WNW / 0.433 mi., 2286 ft.*	*2753*
	- ID: Facility ID 6639255	Status: N/A	Date: N/A	
	- ID: Program ID SW0410	Status: Inactive	Date: End Date 2007-05-17	
BW215	*PAX ASSOCIATES | 1502 MARKET ST TACOMA*	*1502 MARKET ST*	*WSW / 0.452 mi., 2386 ft.*	*2843*
	- ID: Facility ID 72222742	Status: N/A	Date: N/A	
	- ID: Program ID 101375	Status: Inactive	Date: End Date 2006-05-09	
CF236	*SIMPSON LANDING PROJECT*	*1100 PORTLAND AVE*	*NE / 0.482 mi., 2544 ft.*	*2991*
	- ID: Facility ID 88329394	Status: N/A	Date: N/A	
	- ID: Program ID N/R	Status: Inactive	Date: End Date 1998-10-29	

LOWER ELEVATION

MAP ID	SITE NAME	SITE ADDRESS	DIRECTION/DISTANCE	PAGE
I45	*FICK FOUNDRY COMPANY*	*1005 E ST E*	*N / 0.100 mi., 528 ft.*	*858*
	- ID: Facility ID 44481427	Status: N/A	Date: N/A	
	- ID: Program ID SW0336	Status: N/R	Date: End Date 2001-08-10	
J48	*WA BELT CO*	*672 E 11TH ST*	*NE / 0.105 mi., 553 ft.*	*878*
	- ID: Facility ID 2442590	Status: N/A	Date: N/A	
	- ID: Program ID SW0467	Status: Inactive	Date: End Date 2003-02-06	
L59	*KLEENBLAST DIVISION | KLEEN BLAST | Kleen Blast Abrasives*	*1448 ST PAUL AVE*	*E / 0.131 mi., 690 ft.*	*977*
	- ID: Facility ID 74422191	Status: N/A	Date: N/A	
	- ID: Program ID 11991	Status: Inactive	Date: End Date 1999-02-04	
BF117	*OLYMPIC PIPE LINE CO TACOMA DF*	*706 E F ST*	*NNW / 0.283 mi., 1496 ft.*	*1839*
	- ID: Facility ID 35497187	Status: N/A	Date: N/A	
	- ID: Program ID WAD000641720	Status: Active	Date: End Date N/R	
BB120	*TACOMA TRANSLOAD INC*	*501 E 19TH ST*	*SE / 0.292 mi., 1544 ft.*	*1868*
	- ID: Facility ID 25392634	Status: N/A	Date: N/A	
	- ID: Program ID WAR003419	Status: Inactive	Date: End Date 2000-08-31	
181	*PICKS COVE MARINA | FOSS LANDING*	*1940 E D ST | 1940 EAST D ST. | 1940 EAST D STREET*	*S / 0.399 mi., 2108 ft.*	*2418*
	- ID: Facility ID 42518833	Status: N/A	Date: N/A	
	- ID: Program ID SW0103	Status: Inactive	Date: End Date 2003-09-08	
	- ID: Program ID SW0103	Status: Inactive	Date: End Date 2004-10-09	
BQ194	*MARINE INDUSTRIES NW STATE | FOSS MARITIME | VIGOR MARINE TACOMA*	*313 E F ST | 313 EAST F STREET | 313 EAST F ST*	*NNW / 0.416 mi., 2195 ft.*	*2561*
	- ID: Facility ID 1379	Status: N/A	Date: N/A	
	- ID: Program ID N/R	Status: Active	Date: End Date N/R	

STATE AND TRIBAL VOLUNTARY CLEANUP SITES *(cont.)*

VCP - WA: Voluntary Cleanup Program Sites **29 SITES FOUND WITHIN .5 MILE**

LOWER ELEVATION *(cont.)*

MAP ID	SITE NAME	SITE ADDRESS	DIRECTION/DISTANCE	PAGE
BY196	*TES PROPERTIES URBAN WATERS FACILITY | TACOMA CITY ENVIRONMENTAL SVS LAB | UW CENTER FOR URBAN WATERS*	*326 E D ST | 326 E D ST 3RD FLOOR*	*NW / 0.422 mi., 2230 ft.*	*2626*
	- ID: Facility ID 6356098 - ID: Program ID SW1010	Status: N/A Status: Active	Date: N/A Date: End Date N/R	
CD225	*BNRR TACOMA YARD PARCEL 8950001720*	*21ST & S D ST*	*S / 0.467 mi., 2464 ft.*	*2913*
	- ID: Facility ID 91663719 - ID: Program ID N/R	Status: N/A Status: Inactive	Date: N/A Date: End Date 1998-09-15	

LOCAL LISTS OF LANDFILL / SOLID WASTE DISPOSAL SITES

SWRCY - WA: Recycling centers list **4 SITES FOUND WITHIN .5 MILE**

LOWER ELEVATION

MAP ID	SITE NAME	SITE ADDRESS	DIRECTION/DISTANCE	PAGE
J57	*REHARVEST CENTER | OLD TOWN REFINISHING INC PAUL AVE*	*1113 ST PAUL AVE E | 1113 ST PAUL AVE | 1113 Saint Paul Ave*	*NE / 0.129 mi., 682 ft.*	*962*
	- ID: 2464	Status: N/R	Date: N/A	
L59	*KLEENBLAST DIVISION | KLEEN BLAST | Kleen Blast Abrasives*	*1448 ST PAUL AVE*	*E / 0.131 mi., 690 ft.*	*977*
	- ID: 1840	Status: Operating	Date: N/A	
Q63	*PCC LOGISTICS D STREET | SuperValu | SUPERVALU NORTHWEST REGION*	*1525 E D ST | 1525 East D | 1525 EAST D ST*	*S / 0.148 mi., 782 ft.*	*1061*
	- ID: 2815	Status: Operating	Date: N/A	

SWTIRE 3 - WA: Sites licensed as a Waste Tire Storage site and/or Waste Tire Carrier. **4 SITES FOUND WITHIN .5 MILE**

LOWER ELEVATION

MAP ID	SITE NAME	SITE ADDRESS	DIRECTION/DISTANCE	PAGE
J57	*REHARVEST CENTER | OLD TOWN REFINISHING INC PAUL AVE*	*1113 ST PAUL AVE E | 1113 ST PAUL AVE | 1113 Saint Paul Ave*	*NE / 0.129 mi., 682 ft.*	*962*
L59	*KLEENBLAST DIVISION | KLEEN BLAST | Kleen Blast Abrasives*	*1448 ST PAUL AVE*	*E / 0.131 mi., 690 ft.*	*977*
Q63	*PCC LOGISTICS D STREET | SuperValu | SUPERVALU NORTHWEST REGION*	*1525 E D ST | 1525 East D | 1525 EAST D ST*	*S / 0.148 mi., 782 ft.*	*1061*

LOCAL BROWNFIELD LISTS

BROWNFIELDS-ACRES: EPA Brownfields Assessment, Cleanup and Redevelopment Exchange System. **6 SITES FOUND WITHIN .5 MILE**

EQUAL/HIGHER ELEVATION

MAP ID	SITE NAME	SITE ADDRESS	DIRECTION/DISTANCE	PAGE
BI140	*THEA FOSS - ALBERS MILL WAREHOUSE | THEA FOSS - MARINA AND PIERS | THEA FOSS - MUNICIPAL DOCK BUILDING*	*15TH AND 21ST STREETS*	*SW / 0.328 mi., 1733 ft.*	*2011*
BR186	*U OF W TACOMA - JOY BUILDING*	*1716 - 1730 PACIFIC AVENUE*	*SW / 0.402 mi., 2122 ft.*	*2518*
BX223	*THEA FOSS WATERWAY NORTH | REICHHOLD PROPERTY*	*400 9TH ST S*	*WNW / 0.466 mi., 2461 ft.*	*2902*
BV232	*U OF W TACOMA - KOSIN PROPERTY*	*1902, 1908, & 1914 MARKET STREET*	*SW / 0.474 mi., 2503 ft.*	*2967*
CE233	*SHAUB-ELLISON CO UW TACOMA BRANCH | SHAUB-ELLISON CO/UW TACOMA BRANCH | SHAUB ELLISON CO TACOMA*	*1902 PACIFIC AVE*	*SW / 0.476 mi., 2512 ft.*	*2970*
238	*U OF W TACOMA - STROM PROPERTY*	*1727, 1733, 1735, & 1737 FAWCETT AVE.*	*WSW / 0.488 mi., 2575 ft.*	*3002*

FED BROWNFIELDS: Federal brownfield remediation sites **6 SITES FOUND WITHIN .5 MILE**

EQUAL/HIGHER ELEVATION

MAP ID	SITE NAME	SITE ADDRESS	DIRECTION/DISTANCE	PAGE
BI140	*THEA FOSS - ALBERS MILL WAREHOUSE | THEA FOSS - MARINA AND PIERS | THEA FOSS - MUNICIPAL DOCK BUILDING*	*15TH AND 21ST STREETS*	*SW / 0.328 mi., 1733 ft.*	*2011*
	- ID: 14356	Status: N/A	Date: Cleanup Completion Date N/R	
	- ID: 14358	Status: N/A	Date: Cleanup Completion Date N/R	
	- ID: 14358	Status: N/A	Date: Cleanup Completion Date 1997-09-30	
	- ID: 14357	Status: N/A	Date: Cleanup Completion Date N/R	
	- ID: 14355	Status: N/A	Date: Cleanup Completion Date N/R	
	There is an additional 1 status record, see site details.			
BR186	*U OF W TACOMA - JOY BUILDING*	*1716 - 1730 PACIFIC AVENUE*	*SW / 0.402 mi., 2122 ft.*	*2518*
	- ID: 11414	Status: N/A	Date: Cleanup Completion Date N/R	
BX223	*THEA FOSS WATERWAY NORTH | REICHHOLD PROPERTY*	*400 9TH ST S*	*WNW / 0.466 mi., 2461 ft.*	*2902*
	- ID: 14354	Status: N/A	Date: Cleanup Completion Date N/R	
BV231	U of W Tacoma - Kosin Property	1902, 1908, & 1914 Market Street	SW / 0.474 mi., 2503 ft.	*2964*
	- ID: 11392	Status: N/A	Date: Cleanup Completion Date N/R	

LOCAL BROWNFIELD LISTS *(cont.)*

FED BROWNFIELDS: Federal brownfield remediation sites **6 SITES FOUND WITHIN .5 MILE**

EQUAL/HIGHER ELEVATION *(cont.)*

MAP ID	SITE NAME	SITE ADDRESS	DIRECTION/DISTANCE	PAGE
CE233	*SHAUB-ELLISON CO UW TACOMA BRANCH | SHAUB-ELLISON CO/UW TACOMA BRANCH | SHAUB ELLISON CO TACOMA*	*1902 PACIFIC AVE*	*SW / 0.476 mi., 2512 ft.*	*2970*
	- ID: 15864	Status: N/A	Date: Cleanup Completion Date N/R	
	- ID: 15864	Status: N/A	Date: Cleanup Completion Date 2007-03-07	
238	*U OF W TACOMA - STROM PROPERTY*	*1727, 1733, 1735, & 1737 FAWCETT AVE.*	*WSW / 0.488 mi., 2575 ft.*	*3002*
	- ID: 79001	Status: N/A	Date: Cleanup Completion Date N/R	

OTHER ASCERTAINABLE RECORDS

ALT FUELING: Alternative Fueling Stations by fuel type. **1 SITE FOUND WITHIN .25 MILE**

EQUAL/HIGHER ELEVATION

MAP ID	SITE NAME	SITE ADDRESS	DIRECTION/DISTANCE	PAGE
T99	*FIRST INTERSTATE PLAZA BLDG CA | FIRST INTERSTATE PLAZA | JONES CHEMICALS INC*	*1201 PACIFIC AVE | 1201 PACIFIC AVE STE 1101 | 1201 PACIFIC AVE STE 1450*	*W / 0.246 mi., 1301 ft.*	*1562*

CDC HAZDAT: The Agency for Toxic Substances and Disease Registry's Hazardous Substance Release/Health Effects Database. **2 SITES FOUND WITHIN 1 MILE**

EQUAL/HIGHER ELEVATION

MAP ID	SITE NAME	SITE ADDRESS	DIRECTION/DISTANCE	PAGE
BW201	COMMENCEMENT BAY, SOUTH TACOMA CHANNEL	47.225313, -122.448951	WSW / 0.428 mi., 2261 ft.	*2741*

CONSENT (DECREES): Legal decisions regarding responsibility for Superfund locations **2 SITES FOUND WITHIN 1 MILE**

EQUAL/HIGHER ELEVATION

MAP ID	SITE NAME	SITE ADDRESS	DIRECTION/DISTANCE	PAGE
BW200	*COMMENCEMENT BAY, SOUTH TACOMA CHANNEL | COMMENCEMANT BAY S TACOMA CHANNEL | COMM BAY S TACOMA CHANNEL*	*SOUTH TACOMA CHANNEL OF COMMEN | COMMENCEMANT BAY S TACOMA CHANNEL | COMMENCEMANT BAY S TACOMA CHANNEL SOUTH TACOMA CHANNEL OF COMMEN*	*WSW / 0.428 mi., 2261 ft.*	*2684*

INDIAN RESERVATION: American Indian Lands from the Protected Areas Database (PAD-US) **2 SITES FOUND WITHIN 1 MILE**

EQUAL/HIGHER ELEVATION

MAP ID	SITE NAME	SITE ADDRESS	DIRECTION/DISTANCE	PAGE
CQ287	N/R	47.319217, -122.425078	ESE / 0.564 mi., 2976 ft.	*3555*
EA461	N/R	47.239265, -122.425802	SSE / 0.753 mi., 3976 ft.	*4798*

OTHER ASCERTAINABLE RECORDS *(cont.)*

MANIFEST EPA: EPA Hazardous Waste Electronic Manifest System (e-Manifest) **10 SITES FOUND WITHIN .25 MILE**

EQUAL/HIGHER ELEVATION

MAP ID	SITE NAME	SITE ADDRESS	DIRECTION/DISTANCE	PAGE
90	*FOSS WATERWAY MARINA | Foss Harbor Marina | Foss Waterway Marina - Totem Marina*	*821 DOCK ST | 821 E Dock St | 821 DOCK ST SLIP K-3*	*WNW / 0.227 mi., 1200 ft.*	*1373*

LOWER ELEVATION

MAP ID	SITE NAME	SITE ADDRESS	DIRECTION/DISTANCE	PAGE
H37	*RAINIER PLYWOOD CO | RAINIER RICHLITE CO | RAINIER PLYWD DBA RAINIER RICHLITE*	*624 E 15TH ST | 624 EAST 15TH STREET*	*ESE / 0.081 mi., 428 ft.*	*641*
I38	*OLYMPIC CHEMICAL CORP | COASTCRAFT PROPERTY | PUGET SOUND PETROLEUM*	*1002 E D ST | 1002 E F ST | 1002 EAST "D" STREET*	*NW / 0.089 mi., 472 ft.*	*721*
I44	Motion Industries	1011 EAST E STREET	N / 0.100 mi., 528 ft.	*857*
O53	*TACOMA MARINE SERVICES | COMMENCEMENT BAY MARINE | TOTEM MARINE SERVICES*	*820 E D ST | 820 East D St.*	*NW / 0.119 mi., 628 ft.*	*939*
R69	*SERVICE STEEL AEROSPACE CORP | B & B Aircraft Equipment, Inc.*	*939 E F ST*	*N / 0.187 mi., 989 ft.*	*1154*
W79	*CODEL ENTRY SYSTEMS*	*1510 ST PAUL AVE*	*ESE / 0.209 mi., 1102 ft.*	*1268*
Y87	*GLOBE MACHINE MANUFACTURING CO | GLOBE MACHINE MANUF. CO | GLOBE MFG CO*	*701 E D ST | 701 EAST D ST | 701 E "D" Street*	*NNW / 0.219 mi., 1156 ft.*	*1323*
BB94	*TRUCK RAIL HANDLING INC | MPS INC | ARROW TRANSPORTATION CO TACOMA TERMINAL*	*457 E 18TH ST | 457 E 18TH ST ARROW | 457 E 18TH ST FRONT OF BLDG 2ND FLOOR*	*SE / 0.244 mi., 1291 ft.*	*1461*

NPL AOC: Areas of Concern related to NPL remediation sites **2 SITES FOUND WITHIN 1 MILE**

EQUAL/HIGHER ELEVATION

MAP ID	SITE NAME	SITE ADDRESS	DIRECTION/DISTANCE	PAGE
BW200	*COMMENCEMENT BAY, SOUTH TACOMA CHANNEL | COMMENCEMANT BAY S TACOMA CHANNEL | COMM BAY S TACOMA CHANNEL*	*SOUTH TACOMA CHANNEL OF COMMEN | COMMENCEMANT BAY S TACOMA CHANNEL | COMMENCEMANT BAY S TACOMA CHANNEL SOUTH TACOMA CHANNEL OF COMMEN*	*WSW / 0.428 mi., 2261 ft.*	*2684*

RMP: Facilities producing/handling/ process/ distribute/ store specific chemicals report plans required by the Clean Air Act **1 SITE FOUND WITHIN .25 MILE**

LOWER ELEVATION

MAP ID	SITE NAME	SITE ADDRESS	DIRECTION/DISTANCE	PAGE
I38	*OLYMPIC CHEMICAL CORP | COASTCRAFT PROPERTY | PUGET SOUND PETROLEUM*	*1002 E D ST | 1002 E F ST | 1002 EAST "D" STREET*	*NW / 0.089 mi., 472 ft.*	*721*

OTHER ASCERTAINABLE RECORDS *(cont.)*

ROD: Permanent remedy at an NPL site **2 SITES FOUND WITHIN 1 MILE**

EQUAL/HIGHER ELEVATION

MAP ID	SITE NAME	SITE ADDRESS	DIRECTION/DISTANCE	PAGE
BW200	*COMMENCEMENT BAY, SOUTH TACOMA CHANNEL | COMMENCEMANT BAY S TACOMA CHANNEL | COMM BAY S TACOMA CHANNEL*	*SOUTH TACOMA CHANNEL OF COMMEN | COMMENCEMANT BAY S TACOMA CHANNEL | COMMENCEMANT BAY S TACOMA CHANNEL SOUTH TACOMA CHANNEL OF COMMEN*	*WSW / 0.428 mi., 2261 ft.*	*2684*

ALL SITES - WA: All remediation site listings **636 SITES FOUND WITHIN 1 MILE**

EQUAL/HIGHER ELEVATION

MAP ID	SITE NAME	SITE ADDRESS	DIRECTION/DISTANCE	PAGE
E21	*Tri Pak Yard 5*	*15TH ST.*	*SE / 0.021 mi., 109 ft.*	*442*
	- ID: Facility ID 85148	Status: N/A	Date: N/A	
	- ID: Program ID N/R	Status: Active	Date: End Date N/R	
	- ID: Program ID N/R	Status: Inactive	Date: End Date 2020-05-07	
E22	*TRIPAK INC TRANSFER FACILITY | CITY DELIVERY INC | Tripak Inc Yard 5*	*512 E 15TH ST | 512 15TH ST E*	*SE / 0.032 mi., 169 ft.*	*445*
	- ID: Facility ID 48529566	Status: N/A	Date: N/A	
	- ID: Program ID WAH000033917	Status: Inactive	Date: End Date 2000-03-22	
	- ID: Program ID WAH000033917	Status: Inactive	Date: End Date 2009-04-23	
	- ID: Facility ID 15819	Status: N/A	Date: N/A	
	- ID: Program ID CNE308205	Status: Active	Date: End Date N/R	
G23	*MIDDLE WATERWAY STEEL SLAG*	*E F ST & 11TH ST*	*NNE / 0.032 mi., 171 ft.*	*456*
	- ID: Facility ID 55212794	Status: N/A	Date: N/A	
	- ID: Program ID N/R	Status: Active	Date: End Date N/R	
F24	*COAST CRANE | WOODWORTH & CO ST PAUL | WOODWORTH TRUCK YARD*	*1114 ST PAUL | 1114 ST PAUL AVE E*	*NE / 0.033 mi., 176 ft.*	*459*
	- ID: Facility ID 11449181	Status: N/A	Date: N/A	
	- ID: Program ID 3655	Status: Inactive	Date: End Date 1995-06-01	
	- ID: Program ID 3655	Status: Inactive	Date: End Date 2000-03-21	
	- ID: Program ID 3655	Status: Inactive	Date: End Date 1994-12-31	
	- ID: Program ID 3655	Status: Active	Date: End Date N/R	
	There is an additional 1 status record, see site details.			
G25	*TACOMA CITY FIRE STATION 6 | EAST F STREET SUBSTATION | TACOMA CITY OF*	*1015 E F ST | 1015 EAST F ST*	*NNE / 0.044 mi., 231 ft.*	*481*
	- ID: Facility ID 12444	Status: N/A	Date: N/A	
	- ID: Program ID N/R	Status: Active	Date: End Date N/R	
	- ID: Facility ID 74367729	Status: N/A	Date: N/A	
	- ID: Program ID 5928	Status: Inactive	Date: End Date 1999-01-21	
	- ID: Program ID 5928	Status: Active	Date: End Date N/R	
30	*JM MARTINAC | JM MARTINAC SHIPBUILDING CORP | WASHINGTON LANDMARK HOLDINGS LLC*	*401 E 15TH ST | 401 EAST 15TH STREET*	*SSW / 0.057 mi., 304 ft.*	*526*
	- ID: Facility ID 1375	Status: N/A	Date: N/A	
	- ID: Program ID WAD009253634	Status: Inactive	Date: End Date 2004-06-30	
	- ID: Program ID WAD009253634	Status: Active	Date: End Date N/R	
	- ID: Program ID WAD009253634	Status: Inactive	Date: End Date 2006-12-31	

OTHER ASCERTAINABLE RECORDS *(cont.)*

ALL SITES - WA: All remediation site listings **636 SITES FOUND WITHIN 1 MILE**

EQUAL/HIGHER ELEVATION *(cont.)*

MAP ID	SITE NAME	SITE ADDRESS	DIRECTION/DISTANCE	PAGE
	- ID: Program ID WAD009253634	Status: Inactive	Date: End Date 2015-03-17	
	There are an additional 7 status records, see site details.			
J32	*WOODWARD & WHITE MFG*	*1129 ST PAUL AVE*	*NE / 0.067 mi., 357 ft.*	*590*
	- ID: Facility ID 37436248	Status: N/A	Date: N/A	
	- ID: Program ID WAD009260035	Status: Inactive	Date: End Date 1991-08-27	
	- ID: Program ID WAD009260035	Status: Inactive	Date: End Date 2014-06-24	
	- ID: Program ID WAD009260035	Status: Active	Date: End Date N/R	
G35	*TACOMA PUBLIC UTILITIES F STREET SUBSTATION*	*1013 E F ST*	*NNE / 0.077 mi., 407 ft.*	*628*
	- ID: Facility ID 34352	Status: N/A	Date: N/A	
	- ID: Program ID CRK000090430	Status: Active	Date: End Date N/R	
N56	*JOHNNYS SEAFOOD CO*	*1199 DOCK ST*	*WSW / 0.127 mi., 671 ft.*	*958*
	- ID: Facility ID 59856675	Status: N/A	Date: N/A	
	- ID: Program ID 1458	Status: Inactive	Date: End Date 2000-03-22	
N64	*DOCK ST PROJECT*	*15TH & DOCK ST*	*WSW / 0.153 mi., 809 ft.*	*1078*
	- ID: Facility ID 1612526	Status: N/A	Date: N/A	
	- ID: Program ID 619344	Status: Inactive	Date: End Date 2007-04-25	
N65	*TACOMA REDEVELOPMENT PROP | Delin Docks Thea Foss Waterway | VESSEL VICTORIA M D250431*	*THEA FOSS WATERWAY | THEA FOSS WATERWAY 1616 EAST D ST. | THEA FOSS WATERWAY NEAR THE 11TH ST BRIDGE*	*WSW / 0.163 mi., 861 ft.*	*1080*
	- ID: Facility ID 5395878	Status: N/A	Date: N/A	
	- ID: Program ID N/R	Status: Active	Date: End Date N/R	
	- ID: Facility ID 1263	Status: N/A	Date: N/A	
	- ID: Program ID N/R	Status: Active	Date: End Date N/R	
71	*KEY BANK PARCEL A*	*1301 A ST*	*W / 0.195 mi., 1028 ft.*	*1178*
	- ID: Facility ID 2013156	Status: N/A	Date: N/A	
	- ID: Program ID N/R	Status: Inactive	Date: End Date 2003-04-29	
T72	*1201 A STREET SITE KEY BANK | A STREET SITE*	*1201 A ST*	*W / 0.199 mi., 1049 ft.*	*1182*
	- ID: Facility ID 22366696	Status: N/A	Date: N/A	
	- ID: Program ID WAH000010264	Status: Active	Date: End Date N/R	
	- ID: Program ID WAH000010264	Status: Inactive	Date: End Date 2005-12-31	
	- ID: Program ID WAH000010264	Status: Inactive	Date: End Date 2006-07-06	
	- ID: Program ID WAH000010264	Status: Inactive	Date: End Date 2011-03-17	
74	*URBAN LOGISTICS INC*	*1525 SAINT PAUL AVE | 1525 ST PAUL AVE*	*E / 0.201 mi., 1061 ft.*	*1212*
	- ID: Facility ID 3895367	Status: N/A	Date: N/A	
	- ID: Program ID WAH000035824	Status: Inactive	Date: End Date 2009-12-31	
	- ID: Program ID WAH000035824	Status: Inactive	Date: End Date 2011-12-31	
	- ID: Program ID WAH000035824	Status: Active	Date: End Date N/R	
V77	*PERKINS BLDG*	*1103 S A ST*	*W / 0.207 mi., 1095 ft.*	*1254*
	- ID: Facility ID 86147822	Status: N/A	Date: N/A	
	- ID: Program ID WAD988491981	Status: Inactive	Date: End Date 1991-12-31	
X80	*WEYERHAEUSER COMPANY UST 317489*	*1015 A ST TACOMA BLDG*	*WNW / 0.209 mi., 1104 ft.*	*1271*
	- ID: Facility ID 47155259	Status: N/A	Date: N/A	
	- ID: Program ID 317489	Status: Inactive	Date: End Date 2000-05-18	

OTHER ASCERTAINABLE RECORDS *(cont.)*

ALL SITES - WA: All remediation site listings **636 SITES FOUND WITHIN 1 MILE**

EQUAL/HIGHER ELEVATION *(cont.)*

MAP ID	SITE NAME	SITE ADDRESS	DIRECTION/DISTANCE	PAGE
V82	*SPEEDY ONE HOUR PHOTO TACOMA*	*1117 A ST*	*W / 0.212 mi., 1118 ft.*	*1277*
	- ID: Facility ID 27137564	Status: N/A	Date: N/A	
	- ID: Program ID WAR000001230	Status: Inactive	Date: End Date 2003-12-31	
V85	*MINUTEMAN PRESS TACOMA*	*1111 A ST*	*W / 0.214 mi., 1130 ft.*	*1304*
	- ID: Facility ID 2200176	Status: N/A	Date: N/A	
	- ID: Program ID N/R	Status: Inactive	Date: End Date 2010-04-29	
90	*FOSS WATERWAY MARINA | Foss Harbor Marina | Foss Waterway Marina - Totem Marina*	*821 DOCK ST | 821 E Dock St | 821 DOCK ST SLIP K-3*	*WNW / 0.227 mi., 1200 ft.*	*1373*
	- ID: Facility ID 29933569	Status: N/A	Date: N/A	
	- ID: Program ID 20000090	Status: Active	Date: End Date N/R	
	- ID: Program ID 20000090	Status: Inactive	Date: End Date 2000-03-22	
	- ID: Program ID 20000090	Status: Inactive	Date: End Date 2004-08-18	
91	*NORTHWEST DETENTION CENTER | HYGRADE FOOD PRODUCTS CORP | GEO FACILITY EXPANSION PROJECT*	*1623 E J ST | 1623 EAST J ST. | 1623 EAST J STREET*	*ESE / 0.231 mi., 1219 ft.*	*1389*
	- ID: Facility ID 24264	Status: N/A	Date: N/A	
	- ID: Program ID WAR011502	Status: Inactive	Date: End Date 2010-12-16	
	- ID: Facility ID 87873175	Status: N/A	Date: N/A	
	- ID: Program ID SW1011	Status: Active	Date: End Date N/R	
	- ID: Program ID SW1011	Status: Inactive	Date: End Date 1990-09-08	
	There are an additional 4 status records, see site details.			
U93	*USF REDDAWAY TACOMA*	*802 E 11TH ST | 802 EAST 11TH ST | 802 EAST 11TH ST EAST*	*NE / 0.242 mi., 1277 ft.*	*1426*
	- ID: Facility ID 17920	Status: N/A	Date: N/A	
	- ID: Program ID WAH000042012	Status: Active	Date: End Date N/R	
	- ID: Program ID WAH000042012	Status: Inactive	Date: End Date 2019-12-16	
	- ID: Program ID WAH000042012	Status: Inactive	Date: End Date 2017-02-24	
	- ID: Program ID WAH000042012	Status: Inactive	Date: End Date 2016-12-31	
96	*SOLO CUP COMPANY TACOMA | CHIHULY INC | CHIHULY INC TACOMA STE 200*	*1401 ST PAUL AVE | 1401 ST PAUL AVE STE 200*	*E / 0.245 mi., 1296 ft.*	*1546*
	- ID: Facility ID 19531	Status: N/A	Date: N/A	
	- ID: Program ID WAH000043983	Status: Inactive	Date: End Date 2014-12-31	
	- ID: Program ID WAH000043983	Status: Inactive	Date: End Date 2013-12-31	
	- ID: Program ID WAH000043983	Status: Active	Date: End Date N/R	
	- ID: Program ID WAH000043983	Status: Inactive	Date: End Date 2014-10-03	
	There are an additional 2 status records, see site details.			
U97	Regal Logistics Transshipping & Logistic	810 E 11TH ST	NE / 0.246 mi., 1298 ft.	*1557*
	- ID: Facility ID 44350	Status: N/A	Date: N/A	
	- ID: Program ID WAR306873	Status: Inactive	Date: End Date 2019-06-18	
BC98	*USPS DOWNTOWN TACOMA PARKING LOT*	*S 14TH ST & COURT A*	*WSW / 0.246 mi., 1299 ft.*	*1558*
	- ID: Facility ID 99997000	Status: N/A	Date: N/A	
	- ID: Program ID N/R	Status: Active	Date: End Date N/R	

OTHER ASCERTAINABLE RECORDS *(cont.)*

ALL SITES - WA: All remediation site listings **636 SITES FOUND WITHIN 1 MILE**

EQUAL/HIGHER ELEVATION *(cont.)*

MAP ID	SITE NAME	SITE ADDRESS	DIRECTION/DISTANCE	PAGE
T99	*FIRST INTERSTATE PLAZA BLDG CA | FIRST INTERSTATE PLAZA | JONES CHEMICALS INC*	*1201 PACIFIC AVE | 1201 PACIFIC AVE STE 1101 | 1201 PACIFIC AVE STE 1450*	*W / 0.246 mi., 1301 ft.*	*1562*
	- ID: Facility ID 1811859	Status: N/A	Date: N/A	
	- ID: Program ID WAD988466058	Status: Inactive	Date: End Date 2000-05-18	
	- ID: Program ID WAD988466058	Status: Inactive	Date: End Date 1989-12-31	
	- ID: Program ID WAD988466058	Status: Inactive	Date: End Date 2011-10-17	
	- ID: Facility ID 5755113	Status: N/A	Date: N/A	
	There is an additional 1 status record, see site details.			
BD100	*VETERANS INDEPENDENT ENTERPRISES OF WA*	*AMERICAN LAKE VAMC 117 BLD 148*	*WSW / 0.249 mi., 1317 ft.*	*1579*
	- ID: Facility ID 72864418	Status: N/A	Date: N/A	
	- ID: Program ID WAD988513305	Status: Inactive	Date: End Date 1995-07-18	
	- ID: Program ID WAD988513305	Status: Inactive	Date: End Date 1995-07-01	
BC101	*HORIZON HOLDINGS 1 LLC | SCHOENFELDS INC*	*1423 PACIFIC AVE*	*WSW / 0.260 mi., 1376 ft.*	*1585*
	- ID: Facility ID 49782234	Status: N/A	Date: N/A	
	- ID: Program ID 2587	Status: Active	Date: End Date N/R	
	- ID: Program ID 2587	Status: Inactive	Date: End Date 2003-12-31	
	- ID: Program ID 2587	Status: Inactive	Date: End Date 1993-12-02	
BC102	*SAUROS CLEANERAMA TACOMA*	*1401 S PACIFIC AVE*	*WSW / 0.261 mi., 1379 ft.*	*1597*
	- ID: Facility ID 4339824	Status: N/A	Date: N/A	
	- ID: Program ID WAD027550722	Status: Active	Date: End Date N/R	
	- ID: Program ID WAD027550722	Status: Inactive	Date: End Date 2008-12-31	
	- ID: Program ID WAD027550722	Status: Inactive	Date: End Date 2010-09-15	
	- ID: Program ID WAD027550722	Status: Inactive	Date: End Date 2000-12-01	
	There are an additional 3 status records, see site details.			
BC103	*SAUROS CLEANARAMA*	*1407 PACIFIC AVE*	*WSW / 0.261 mi., 1381 ft.*	*1613*
	- ID: Facility ID 16098	Status: N/A	Date: N/A	
	- ID: Program ID N/R	Status: Active	Date: End Date N/R	
BC110	*PIONEER MASONRY RESTORATION BETTE MARTIN*	*1501 PACIFIC AVE*	*WSW / 0.272 mi., 1439 ft.*	*1778*
	- ID: Facility ID 10718143	Status: N/A	Date: N/A	
	- ID: Program ID WAR000008581	Status: Inactive	Date: End Date 2005-03-30	
	- ID: Program ID WAR000008581	Status: Inactive	Date: End Date 1996-03-26	
BG111	*PACIFIC AVE STREETSCAPE*	*PACIFIC AVE FROM S 7TH ST*	*W / 0.273 mi., 1440 ft.*	*1790*
	- ID: Facility ID 12231	Status: N/A	Date: N/A	
	- ID: Program ID WAR125967	Status: Inactive	Date: End Date 2015-05-14	
112	*PRAIRIE LINE TRAIL*	*1547 PACIFIC AVE*	*WSW / 0.273 mi., 1441 ft.*	*1796*
	- ID: Facility ID 82265	Status: N/A	Date: N/A	
	- ID: Program ID N/R	Status: Active	Date: End Date N/R	
113	*BILLENES DELI MART | TEXACO GAS AND DELI*	*801 E 11TH ST*	*NE / 0.273 mi., 1443 ft.*	*1800*
	- ID: Facility ID 43962719	Status: N/A	Date: N/A	
	- ID: Program ID 100798	Status: Inactive	Date: End Date 1998-05-20	
	- ID: Program ID 100798	Status: Inactive	Date: End Date 2019-10-01	
	- ID: Program ID 100798	Status: Inactive	Date: End Date 2014-01-09	
BH116	*STATE FARM TACOMA*	*906 A ST*	*WNW / 0.281 mi., 1486 ft.*	*1838*
	- ID: Facility ID 87900	Status: N/A	Date: N/A	

OTHER ASCERTAINABLE RECORDS *(cont.)*

ALL SITES - WA: All remediation site listings **636 SITES FOUND WITHIN 1 MILE**

EQUAL/HIGHER ELEVATION *(cont.)*

MAP ID	SITE NAME	SITE ADDRESS	DIRECTION/DISTANCE	PAGE
	- ID: Program ID CRK000090510	Status: Active	Date: End Date N/R	
BI121	*GEO SCOFIELD CO INC UST 3004 | GEO SCOFIELD CO INC*	*1715 DOCK ST*	*SW / 0.296 mi., 1564 ft.*	*1883*
	- ID: Facility ID 79537841 - ID: Program ID 3004	Status: N/A Status: Inactive	Date: N/A Date: End Date 2000-03-22	
BD122	*Tacoma Art Musuem*	*1701 PACIFIC AVE*	*WSW / 0.299 mi., 1578 ft.*	*1886*
	- ID: Facility ID 10835 - ID: Program ID N/R	Status: N/A Status: Active	Date: N/A Date: End Date N/R	
BH123	*SEAFIRST PLAZA 9TH & A BRANCH | MULTICARE HEALTH SYSTEM | Multicare Bank*	*820 A ST*	*WNW / 0.301 mi., 1589 ft.*	*1887*
	- ID: Facility ID 70991222 - ID: Program ID WAR000008268	Status: N/A Status: Inactive	Date: N/A Date: End Date 1996-12-31	
BC124	*JM BLDG*	*1344 PACIFIC AVE*	*WSW / 0.301 mi., 1592 ft.*	*1894*
	- ID: Facility ID 2846848 - ID: Program ID WA0000001297	Status: N/A Status: Inactive	Date: N/A Date: End Date 1993-11-30	
BJ125	*BUDGET CAR & TRUCK RENTAL OF TACOMA | BUDGET CAR & TRUCK RENTAL PACIFIC AVE*	*1315 PACIFIC AVE*	*W / 0.302 mi., 1596 ft.*	*1899*
	- ID: Facility ID 64483296 - ID: Program ID 151 - ID: Program ID 151	Status: N/A Status: Inactive Status: Inactive	Date: N/A Date: End Date 1991-10-16 Date: End Date 2000-03-21	
BJ126	*LUZON BLDG*	*1302 PACIFIC AVE*	*W / 0.304 mi., 1608 ft.*	*1912*
	- ID: Facility ID 5632173 - ID: Program ID WA0000001321	Status: N/A Status: Inactive	Date: N/A Date: End Date 1993-12-31	
BH127	*SIGNATURE WOODWORKS*	*911 PACIFIC AVE*	*WNW / 0.306 mi., 1615 ft.*	*1917*
	- ID: Facility ID 9353925 - ID: Program ID N/R	Status: N/A Status: Active	Date: N/A Date: End Date N/R	
BH128	*PETARCIK OCCIDENTAL CHEMICAL | PETARCIK SITE*	*911 PACIFIC HWY E*	*WNW / 0.306 mi., 1615 ft.*	*1919*
	- ID: Facility ID 1214 - ID: Program ID N/R	Status: N/A Status: Active	Date: N/A Date: End Date N/R	
BG129	*PACIFIC PLAZA | DRUG ENFORCEMENT ADMINISTRATION*	*1250 PACIFIC AVE | 1250 PACIFIC AVE, SUITE 850*	*W / 0.307 mi., 1623 ft.*	*1927*
	- ID: Facility ID 9198 - ID: Program ID N/R	Status: N/A Status: Active	Date: N/A Date: End Date N/R	
BG130	*TACOMA CITY PACIFIC AVE*	*1218 PACIFIC AVE*	*W / 0.308 mi., 1627 ft.*	*1935*
	- ID: Facility ID 99997006 - ID: Program ID WAH000034622	Status: N/A Status: Inactive	Date: N/A Date: End Date 2008-12-31	
BH133	*HEADLINERS THE*	*119 S 9TH ST*	*WNW / 0.316 mi., 1670 ft.*	*1963*
	- ID: Facility ID 21751 - ID: Program ID N/R	Status: N/A Status: Active	Date: N/A Date: End Date N/R	

OTHER ASCERTAINABLE RECORDS *(cont.)*

ALL SITES - WA: All remediation site listings **636 SITES FOUND WITHIN 1 MILE**

EQUAL/HIGHER ELEVATION *(cont.)*

MAP ID	SITE NAME	SITE ADDRESS	DIRECTION/DISTANCE	PAGE
BK134	*WASHINGTON MUTUAL BANK TACOMA | Chase Bank*	*1102 PACIFIC AVE*	*W / 0.317 mi., 1674 ft.*	*1965*
	- ID: Facility ID 22255583	Status: N/A	Date: N/A	
	- ID: Program ID N/R	Status: Inactive	Date: End Date 1993-12-31	
	- ID: Program ID N/R	Status: Inactive	Date: End Date 1997-12-31	
	- ID: Program ID N/R	Status: Active	Date: End Date N/R	
BK136	*THE COMMENCEMENT*	*950 PACIFIC AVE STE 200*	*W / 0.319 mi., 1686 ft.*	*1998*
	- ID: Facility ID 16771	Status: N/A	Date: N/A	
	- ID: Program ID WAR125472	Status: Inactive	Date: End Date 2012-12-10	
	- ID: Program ID WAR125472	Status: Inactive	Date: End Date 2010-12-16	
BH137	*EVERAFTER*	*821 PACIFIC AVE*	*WNW / 0.322 mi., 1699 ft.*	*2002*
	- ID: Facility ID 1731	Status: N/A	Date: N/A	
	- ID: Program ID N/R	Status: Active	Date: End Date N/R	
138	*CARAUSTAR TACOMA TUBE*	*902 E 11TH ST*	*NE / 0.325 mi., 1715 ft.*	*2004*
	- ID: Facility ID 24200	Status: N/A	Date: N/A	
	- ID: Program ID CNE303673	Status: Inactive	Date: End Date 2014-12-05	
	- ID: Program ID CNE303673	Status: Active	Date: End Date N/R	
BH139	*INDIA MAHAL TACOMA*	*823 PACIFIC AVE*	*WNW / 0.326 mi., 1720 ft.*	*2009*
	- ID: Facility ID 9615	Status: N/A	Date: N/A	
	- ID: Program ID N/R	Status: Active	Date: End Date N/R	
BH141	*OLYMPUS HOTEL TACOMA | OLYMPUS HOTEL*	*815 PACIFIC AVE*	*WNW / 0.329 mi., 1737 ft.*	*2037*
	- ID: Facility ID 17044	Status: N/A	Date: N/A	
	- ID: Program ID N/R	Status: Active	Date: End Date N/R	
BJ145	*PIERCE CNTY | U & I CAFE*	*1314 THRU 1316 PACIFIC AVE*	*W / 0.342 mi., 1805 ft.*	*2109*
	- ID: Facility ID 45384246	Status: N/A	Date: N/A	
	- ID: Program ID WA0000001479	Status: Inactive	Date: End Date 1994-01-31	
BK146	*WEST ONE BANK TACOMA*	*1102 COMMERCE ST*	*W / 0.346 mi., 1830 ft.*	*2116*
	- ID: Facility ID 14337746	Status: N/A	Date: N/A	
	- ID: Program ID WAD988507794	Status: Inactive	Date: End Date 1995-12-31	
148	*TED BROWN MUSIC CO*	*1121 BROADWAY PLAZA*	*W / 0.348 mi., 1839 ft.*	*2164*
	- ID: Facility ID 97381463	Status: N/A	Date: N/A	
	- ID: Program ID WAD027532001	Status: Inactive	Date: End Date 1989-04-13	
BM149	*SOUND TRANSIT DEPOT PARTNERSHIP PROPERTY | PACIFIC QUICKSTOP*	*1548 PACIFIC AVE*	*WSW / 0.350 mi., 1850 ft.*	*2169*
	- ID: Facility ID 74455879	Status: N/A	Date: N/A	
	- ID: Program ID 11157	Status: Inactive	Date: End Date 2002-08-06	
	- ID: Program ID 11157	Status: Active	Date: End Date N/R	
BK151	*AT&T WIRELESS TACOMA RDC*	*955 BROADWAY*	*W / 0.352 mi., 1858 ft.*	*2211*
	- ID: Facility ID 7740843	Status: N/A	Date: N/A	
	- ID: Program ID CRK000057230	Status: Active	Date: End Date N/R	
BI154	*PACIFIC COAST OIL OF TACOMA | MUSEUM OF GLASS*	*1801 DOCK ST*	*SW / 0.353 mi., 1864 ft.*	*2228*
	- ID: Facility ID 71856373	Status: N/A	Date: N/A	
	- ID: Program ID 1543	Status: Active	Date: End Date N/R	
	- ID: Program ID 1543	Status: Inactive	Date: End Date 2000-03-22	

OTHER ASCERTAINABLE RECORDS *(cont.)*

ALL SITES - WA: All remediation site listings **636 SITES FOUND WITHIN 1 MILE**

EQUAL/HIGHER ELEVATION *(cont.)*

MAP ID	SITE NAME	SITE ADDRESS	DIRECTION/DISTANCE	PAGE
BO155	*DIAMOND PARKING LOT | PARKING LOT | PARKING LOT COMMERCE TACOMA*	*1516 COMMERCE*	*WSW / 0.354 mi., 1867 ft.*	*2232*
	- ID: Facility ID 35748419	Status: N/A	Date: N/A	
	- ID: Program ID 101863	Status: Active	Date: End Date N/R	
	- ID: Program ID 101863	Status: Inactive	Date: End Date 1993-03-23	
BO156	*SMITH WESTERN CO*	*1533 BROADWAY*	*WSW / 0.356 mi., 1880 ft.*	*2239*
	- ID: Facility ID 61524334	Status: N/A	Date: N/A	
	- ID: Program ID WAD988517520	Status: Inactive	Date: End Date 1996-12-31	
BH157	*MOTOR RAMP PROPERTIES | MOTOR RAMP PROPERTY TRUST*	*745 COMMERCE ST*	*WNW / 0.360 mi., 1900 ft.*	*2245*
	- ID: Facility ID 8633189	Status: N/A	Date: N/A	
	- ID: Program ID 200914	Status: Inactive	Date: End Date 2006-02-06	
	- ID: Program ID 200914	Status: Inactive	Date: End Date 1990-06-22	
BO159	*TACOMA CITY CONVENTION CTR GARAGE | GREATER TACOMA CONVENTION AND TRADE CENTER*	*1500 BROADWAY*	*WSW / 0.366 mi., 1933 ft.*	*2265*
	- ID: Facility ID 8168704	Status: N/A	Date: N/A	
	- ID: Program ID WAR305229	Status: Active	Date: End Date N/R	
BP160	*SIMPSON TIMBER CO COMMENCEMENT BAY OPR | INTERFOR US | Interfor Sawmill Site*	*901 E 11TH ST | 901 EAST 11TH ST*	*NE / 0.369 mi., 1947 ft.*	*2279*
	- ID: Facility ID 92616173	Status: N/A	Date: N/A	
	- ID: Program ID N/R	Status: Active	Date: End Date N/R	
	- ID: Program ID sw1545	Status: Active	Date: End Date N/R	
	- ID: Program ID C_053_12315	Status: Active	Date: End Date N/R	
	- ID: Program ID WAH000018788	Status: Active	Date: End Date N/R	
	There are an additional 3 status records, see site details.			
BR162	*OVERBUDGET F/V*	*THEA FOSS*	*SW / 0.374 mi., 1974 ft.*	*2315*
	- ID: Facility ID 6925238	Status: N/A	Date: N/A	
	- ID: Program ID N/R	Status: Active	Date: End Date N/R	
BP163	*Simpson Timber Co Commencement Bay Opr | INTERFOR SAWMILL SITE*	*917 AND 927 E 11TH ST*	*NE / 0.375 mi., 1979 ft.*	*2316*
	- ID: Facility ID 92616173	Status: N/A	Date: N/A	
	- ID: Program ID WAH000018788	Status: Inactive	Date: End Date 2015-02-28	
	- ID: Program ID WAH000018788	Status: Inactive	Date: End Date 2016-09-12	
	- ID: Program ID WAH000018788	Status: Active	Date: End Date N/R	
	- ID: Program ID WAH000018788	Status: Inactive	Date: End Date 2017-02-23	
BS164	*Tacoma City Jones Bldg | BROADWAY CENTER FOR PERFORMING ARTS*	*901 BROADWAY | 901 BROADWAY STE 700*	*WNW / 0.375 mi., 1980 ft.*	*2328*
	- ID: Facility ID 84286196	Status: N/A	Date: N/A	
	- ID: Program ID WAR000010306	Status: Inactive	Date: End Date 1996-12-31	
BS165	*Broadway Center for Performing Arts | Pantages Theatre*	*901 BROADWAY STE 700 | 901 Broadway*	*WNW / 0.375 mi., 1980 ft.*	*2330*
	- ID: Facility ID 13874	Status: N/A	Date: N/A	

OTHER ASCERTAINABLE RECORDS *(cont.)*

ALL SITES - WA: All remediation site listings **636 SITES FOUND WITHIN 1 MILE**

EQUAL/HIGHER ELEVATION *(cont.)*

MAP ID	SITE NAME	SITE ADDRESS	DIRECTION/DISTANCE	PAGE
	- ID: Program ID N/R	Status: Active	Date: End Date N/R	
BT168	*JOHNSON COX CO INC*	*726 PACIFIC AVE*	*WNW / 0.380 mi., 2007 ft.*	*2348*
	- ID: Facility ID 65641592	Status: N/A	Date: N/A	
	- ID: Program ID N/R	Status: Inactive	Date: End Date 2010-04-29	
	- ID: Program ID N/R	Status: Inactive	Date: End Date 2004-12-31	
BK169	*Childrens Museum of Tacoma*	*936 BROADWAY*	*W / 0.381 mi., 2013 ft.*	*2357*
	- ID: Facility ID 5450	Status: N/A	Date: N/A	
	- ID: Program ID N/R	Status: Active	Date: End Date N/R	
BK170	*PIERCE CNTY MEDICAL BUREAU INC | RICHARDS, MR. & MRS. HAROLD, ESTATE OF*	*1102 BROADWAY PLAZA | 1102 BROADWAY PLAZA #403*	*W / 0.383 mi., 2023 ft.*	*2358*
	- ID: Facility ID 88868522	Status: N/A	Date: N/A	
	- ID: Program ID WAD988470068	Status: Inactive	Date: End Date 1992-11-06	
BT171	*R4 PRINTING INC*	*716 PACIFIC AVE*	*WNW / 0.385 mi., 2036 ft.*	*2363*
	- ID: Facility ID 19671	Status: N/A	Date: N/A	
	- ID: Program ID N/R	Status: Inactive	Date: End Date 2010-04-29	
	- ID: Program ID N/R	Status: Inactive	Date: End Date 2013-05-09	
BM172	TWOKOI | Tacoma Art Supply	1552 COMMERCE ST STE 100 | 1552 COMMERCE ST Ste 101	WSW / 0.386 mi., 2040 ft.	*2365*
	- ID: Facility ID 17171	Status: N/A	Date: N/A	
	- ID: Program ID N/R	Status: Active	Date: End Date N/R	
	- ID: Facility ID 4129	Status: N/A	Date: N/A	
	- ID: Program ID N/R	Status: Active	Date: End Date N/R	
BJ173	*QWEST COMMUNICATIONS INC W00851*	*1313 S BROADWAY ST | 1313 SOUTH BROADWAY STREET*	*W / 0.389 mi., 2055 ft.*	*2367*
	- ID: Facility ID 1375659	Status: N/A	Date: N/A	
	- ID: Program ID WAD980985139	Status: Inactive	Date: End Date 1997-03-31	
	- ID: Program ID WAD980985139	Status: Inactive	Date: End Date 1996-03-01	
	- ID: Program ID WAD980985139	Status: Active	Date: End Date N/R	
	- ID: Program ID WAD980985139	Status: Inactive	Date: End Date 1997-03-27	
	There is an additional 1 status record, see site details.			
BK174	*Swenson Say Faget | US GEOLOGICAL SURVEY*	*934 BROADWAY STE 100 | 934 BROADWAY, STE300*	*W / 0.389 mi., 2057 ft.*	*2383*
	- ID: Facility ID 4093	Status: N/A	Date: N/A	
	- ID: Program ID N/R	Status: Active	Date: End Date N/R	
BR175	*TACOMA UNION STA | TACOMA UNION STATION HYDRAULIC RELEASE | CITY OF TACOMA UNION STATION*	*1717 PACIFIC AVE | 1717 PACIFIC AVE ROOM 1118*	*SW / 0.390 mi., 2062 ft.*	*2385*
	- ID: Facility ID 71886388	Status: N/A	Date: N/A	
	- ID: Program ID WAD988484465	Status: Active	Date: End Date N/R	
	- ID: Program ID WAD988484465	Status: Inactive	Date: End Date 1992-08-24	
	- ID: Program ID WAD988484465	Status: Inactive	Date: End Date 1993-08-24	
BR176	*US GOVT GENERAL SERVICES DEPT | Tacoma Union Station US GOVT GSA DEPT*	*1717 PACIFIC AVE ROOM 1118*	*SW / 0.390 mi., 2062 ft.*	*2396*
	- ID: Facility ID 62931567	Status: N/A	Date: N/A	
	- ID: Program ID 101787	Status: Active	Date: End Date N/R	

OTHER ASCERTAINABLE RECORDS *(cont.)*

ALL SITES - WA: All remediation site listings **636 SITES FOUND WITHIN 1 MILE**

EQUAL/HIGHER ELEVATION *(cont.)*

MAP ID	SITE NAME	SITE ADDRESS	DIRECTION/DISTANCE	PAGE
BK177	*Kompan Inc | PACIFIC PLAYGROUNDS*	*930 BROADWAY*	*W / 0.392 mi., 2070 ft.*	*2399*
	- ID: Facility ID 6506	Status: N/A	Date: N/A	
	- ID: Program ID N/R	Status: Active	Date: End Date N/R	
BM178	*CAPITAL CLEANERS*	*1502 S BROADWAY ST | 1502 BROADWAY ST.*	*WSW / 0.393 mi., 2075 ft.*	*2400*
	- ID: Facility ID 85841439	Status: N/A	Date: N/A	
	- ID: Program ID WAD099830424	Status: Inactive	Date: End Date 1991-06-06	
BQ180	*PUGET SOUND PLYWOOD*	*320 F ST*	*NNW / 0.395 mi., 2088 ft.*	*2416*
	- ID: Facility ID 8666784	Status: N/A	Date: N/A	
	- ID: Program ID N/R	Status: Inactive	Date: End Date 1998-10-02	
BU182	*SIMPSON | IPT TACOMA LOGISTICS CENTER LLC | CHAMPION INTERNATIONAL*	*733 E 11TH ST | 733 E 11TH ST BLDG 12*	*NNE / 0.399 mi., 2108 ft.*	*2445*
	- ID: Facility ID 1876	Status: N/A	Date: N/A	
	- ID: Program ID N/R	Status: Active	Date: End Date N/R	
	- ID: Program ID N/R	Status: Inactive	Date: End Date 2018-04-10	
	- ID: Facility ID 1225	Status: N/A	Date: N/A	
	- ID: Program ID N/R	Status: Inactive	Date: End Date 1996-01-16	
	There are an additional 8 status records, see site details.			
BU183	*NORWEST EXPRESS INC | HV TRANSPORT SYSTEMS CO | SIMPSON TACOMA KRAFT COMPANY*	*733 E 11TH ST 2ND FLR | 733 E 11TH STE 350 | 733 EAST 11TH*	*NNE / 0.399 mi., 2108 ft.*	*2481*
	- ID: Facility ID 56912516	Status: N/A	Date: N/A	
	- ID: Program ID WAR000008318	Status: Inactive	Date: End Date 1996-12-31	
	- ID: Facility ID 51136399	Status: N/A	Date: N/A	
	- ID: Program ID WAH000012906	Status: Inactive	Date: End Date 2002-12-03	
BV185	*OLD UNION STATION*	*1713 PACIFIC AVE*	*WSW / 0.401 mi., 2116 ft.*	*2515*
	- ID: Facility ID 19958497	Status: N/A	Date: N/A	
	- ID: Program ID 508973	Status: Active	Date: End Date N/R	
BU187	*Simpson Lumber Co | SBS | SIMPSON TIMBER COMPANY*	*917 E 11TH ST | 917 EAST 11TH STREET*	*NNE / 0.402 mi., 2125 ft.*	*2524*
	- ID: Facility ID 17849	Status: N/A	Date: N/A	
	- ID: Program ID N/R	Status: Active	Date: End Date N/R	
BU188	*COMMENCEMENT BAY MILL CO | SIMPSON TIMBER CO COMMENCEMENT BAY*	*917 E 11TH ST*	*NNE / 0.402 mi., 2125 ft.*	*2532*
	- ID: Facility ID 84584665	Status: N/A	Date: N/A	
	- ID: Program ID WAD152109062	Status: Inactive	Date: End Date 2001-12-31	
	- ID: Program ID WAD152109062	Status: Inactive	Date: End Date 2019-01-23	
	- ID: Program ID WAD152109062	Status: Inactive	Date: End Date 2009-05-13	
BT189	*SIENA PROPERTIES*	*710 PACIFIC AVE*	*WNW / 0.405 mi., 2140 ft.*	*2537*
	- ID: Facility ID 9501	Status: N/A	Date: N/A	
	- ID: Program ID N/R	Status: Active	Date: End Date N/R	
BW190	*REGENCE BLUE SHIELD | Regence Blue Shield Tacoma*	*1501 MARKET ST*	*WSW / 0.409 mi., 2162 ft.*	*2540*
	- ID: Facility ID 21146	Status: N/A	Date: N/A	
	- ID: Program ID WAH000050893	Status: Inactive	Date: End Date 2018-04-11	

OTHER ASCERTAINABLE RECORDS *(cont.)*

ALL SITES - WA: All remediation site listings **636 SITES FOUND WITHIN 1 MILE**

EQUAL/HIGHER ELEVATION *(cont.)*

MAP ID	SITE NAME	SITE ADDRESS	DIRECTION/DISTANCE	PAGE
	- ID: Program ID WAH000050893	Status: Active	Date: End Date N/R	
BX191	*Huitt Zolars | Davita Inc | Pinnacle Mortgage Planning*	*302 S 9TH ST STE 101 | 302 S 9TH ST STE 103 | 302 S 9TH ST STE 200*	*WNW / 0.411 mi., 2171 ft.*	*2549*
	- ID: Facility ID 21960	Status: N/A	Date: N/A	
	- ID: Program ID N/R	Status: Active	Date: End Date N/R	
	- ID: Facility ID 16672	Status: N/A	Date: N/A	
	- ID: Program ID N/R	Status: Active	Date: End Date N/R	
	- ID: Facility ID 21346	Status: N/A	Date: N/A	
	There are an additional 3 status records, see site details.			
BX192	Subway Broadway	902 BROADWAY	WNW / 0.412 mi., 2176 ft.	*2554*
	- ID: Facility ID 12368	Status: N/A	Date: N/A	
	- ID: Program ID N/R	Status: Active	Date: End Date N/R	
193	*LRI LONG HAUL INTERMODAL*	*1941 E D ST | 1941 EAST D STREET*	*SSE / 0.415 mi., 2193 ft.*	*2555*
	- ID: Facility ID 5172	Status: N/A	Date: N/A	
	- ID: Program ID WAR302663	Status: Active	Date: End Date N/R	
195	*TACOMA METALS SITE | GENERAL METALS OF TACOMA INC P | TACOMA METALS*	*1919 PORTLAND AVE*	*E / 0.421 mi., 2225 ft.*	*2609*
	- ID: Facility ID 1257	Status: N/A	Date: N/A	
	- ID: Program ID N/R	Status: Inactive	Date: End Date 1998-08-24	
	- ID: Program ID 10625	Status: Inactive	Date: End Date N/R	
	- ID: Program ID SW0076	Status: Active	Date: End Date N/R	
	- ID: Program ID WAD102875556	Status: Inactive	Date: End Date 1992-12-21	
	There are an additional 2 status records, see site details.			
BX197	*TOPPING MOTORS INC*	*925 MARKET ST*	*W / 0.425 mi., 2243 ft.*	*2653*
	- ID: Facility ID 96864157	Status: N/A	Date: N/A	
	- ID: Program ID 2087	Status: Active	Date: End Date N/R	
	- ID: Program ID 2087	Status: Inactive	Date: End Date 1999-07-14	
	- ID: Program ID 2087	Status: Inactive	Date: End Date 1989-03-14	
BX198	*TACOMA RUBBER STAMP CO | TACOMA RUBBER STAMP | TACOMA RUBBER STAMP & MARKING*	*919 MARKET ST*	*W / 0.426 mi., 2248 ft.*	*2668*
	- ID: Facility ID 55359649	Status: N/A	Date: N/A	
	- ID: Program ID WAD009253964	Status: Inactive	Date: End Date 2001-07-01	
	- ID: Program ID WAD009253964	Status: Inactive	Date: End Date 2003-12-31	
	- ID: Program ID WAD009253964	Status: Inactive	Date: End Date 2002-10-08	
	- ID: Program ID WAD009253964	Status: Inactive	Date: End Date 2010-04-29	
202	*VILLAGIO II APARTMENTS | VILLAGGIO II APARTMENTS*	*1328 MARKET ST | 1328 SOUTH MARKET ST*	*WSW / 0.432 mi., 2280 ft.*	*2741*
	- ID: Facility ID 5317009	Status: N/A	Date: N/A	
	- ID: Program ID N/R	Status: Active	Date: End Date N/R	
	- ID: Program ID 619284	Status: Inactive	Date: End Date 2008-09-27	
	- ID: Program ID sw1062	Status: Inactive	Date: End Date 2010-03-31	
	- ID: Facility ID 5317009	Status: N/A	Date: N/A	
	There are an additional 3 status records, see site details.			

OTHER ASCERTAINABLE RECORDS *(cont.)*

ALL SITES - WA: All remediation site listings **636 SITES FOUND WITHIN 1 MILE**

EQUAL/HIGHER ELEVATION *(cont.)*

MAP ID	SITE NAME	SITE ADDRESS	DIRECTION/DISTANCE	PAGE
BZ203	*SEVENCOM | SEVENCOM TACOMA*	*717-737 BROADWAY*	*WNW / 0.433 mi., 2286 ft.*	*2753*
	- ID: Facility ID 6639255	Status: N/A	Date: N/A	
	- ID: Program ID SW0410	Status: Active	Date: End Date N/R	
	- ID: Program ID SW0410	Status: Inactive	Date: End Date 2007-05-17	
CA204	*CLOVER CREEK HABITAT RESTORATION*	*403 E 13TH ST*	*W / 0.435 mi., 2297 ft.*	*2767*
	- ID: Facility ID 3852	Status: N/A	Date: N/A	
	- ID: Program ID WAR011730	Status: Inactive	Date: End Date 2010-05-20	
BX205	*RIALTO GARAGE*	*907 MARKET ST*	*WNW / 0.435 mi., 2298 ft.*	*2768*
	- ID: Facility ID 97094822	Status: N/A	Date: N/A	
	- ID: Program ID 101777	Status: Inactive	Date: End Date 2000-03-22	
206	*PORTLAND AT ST PAUL LLC PROPERTY*	*302 E F ST*	*NNW / 0.436 mi., 2302 ft.*	*2771*
	- ID: Facility ID 22752	Status: N/A	Date: N/A	
	- ID: Program ID N/R	Status: Inactive	Date: End Date 2012-11-20	
207	*INTERCITY EXPRESS INC*	*1501 PORTLAND AVE*	*ENE / 0.437 mi., 2310 ft.*	*2774*
	- ID: Facility ID 41989179	Status: N/A	Date: N/A	
	- ID: Program ID WAD981762156	Status: Inactive	Date: End Date 1995-12-31	
CB208	*WA HISTORICAL SOCIETY UNION ST STATION MUSEUM | UNION STATION MUSEUM | WA ST HISTORICAL SOCIETY/UNION ST STATION MUSEUM*	*1917 PACIFIC AVE S*	*SW / 0.438 mi., 2314 ft.*	*2782*
	- ID: Facility ID 54459981	Status: N/A	Date: N/A	
	- ID: Program ID 101729	Status: Inactive	Date: End Date 1998-07-15	
	- ID: Program ID 101729	Status: Active	Date: End Date N/R	
BW211	*DUNSON EQUITIES*	*1348 MARKET ST*	*WSW / 0.440 mi., 2323 ft.*	*2795*
	- ID: Facility ID 28722423	Status: N/A	Date: N/A	
	- ID: Program ID 499960	Status: Active	Date: End Date N/R	
	- ID: Program ID 499960	Status: Inactive	Date: End Date 2000-08-21	
BZ213	Sevencom Tacoma	717-737 BROADWAY	WNW / 0.448 mi., 2366 ft.	*2836*
	- ID: Facility ID 99997754	Status: N/A	Date: N/A	
	- ID: Program ID N/R	Status: Active	Date: End Date N/R	
BV214	*JEFFERSON STREET PARCEL*	*1740 JEFFERSON ST*	*WSW / 0.451 mi., 2380 ft.*	*2837*
	- ID: Facility ID 1651	Status: N/A	Date: N/A	
	- ID: Program ID N/R	Status: Active	Date: End Date N/R	
BW215	*PAX ASSOCIATES | 1502 MARKET ST TACOMA*	*1502 MARKET ST*	*WSW / 0.452 mi., 2386 ft.*	*2843*
	- ID: Facility ID 72222742	Status: N/A	Date: N/A	
	- ID: Program ID SW0217	Status: Inactive	Date: End Date 1991-11-04	
	- ID: Program ID SW0217	Status: Active	Date: End Date N/R	
	- ID: Program ID SW0217	Status: Inactive	Date: End Date 2006-05-09	
BV216	*WA UW | UNIVERSITY OF WASHINGTON*	*1748 JEFFERSON WAY*	*WSW / 0.453 mi., 2390 ft.*	*2861*
	- ID: Facility ID 96266724	Status: N/A	Date: N/A	
	- ID: Program ID 531665	Status: Inactive	Date: End Date 2000-05-18	

OTHER ASCERTAINABLE RECORDS *(cont.)*

ALL SITES - WA: All remediation site listings **636 SITES FOUND WITHIN 1 MILE**

EQUAL/HIGHER ELEVATION *(cont.)*

MAP ID	SITE NAME	SITE ADDRESS	DIRECTION/DISTANCE	PAGE
CB218	*WASHINGTON STATE HISTORY MUSEUM*	*1911 PACIFIC AVE*	*SW / 0.456 mi., 2408 ft.*	*2870*
	- ID: Facility ID 4553045	Status: N/A	Date: N/A	
	- ID: Program ID N/R	Status: Active	Date: End Date N/R	
BX219	*Rhodes Center*	*940 MARKET ST*	*W / 0.456 mi., 2408 ft.*	*2874*
	- ID: Facility ID 71851	Status: N/A	Date: N/A	
	- ID: Program ID 620557	Status: Active	Date: End Date N/R	
BV226	*WA UW TACOMA PARKING*	*1717 MARKET ST*	*WSW / 0.467 mi., 2467 ft.*	*2919*
	- ID: Facility ID 693900	Status: N/A	Date: N/A	
	- ID: Program ID WAH000026250	Status: Inactive	Date: End Date 2005-09-15	
BZ227	*728 BROADWAY*	*727 COURT C*	*WNW / 0.468 mi., 2469 ft.*	*2927*
	- ID: Facility ID 19286	Status: N/A	Date: N/A	
	- ID: Program ID N/R	Status: Active	Date: End Date N/R	
BZ228	*VACANT LOT 1 | SEVENCOM*	*722 BROADWAY*	*WNW / 0.469 mi., 2476 ft.*	*2930*
	- ID: Facility ID 2853991	Status: N/A	Date: N/A	
	- ID: Program ID 619571	Status: Inactive	Date: End Date 2014-11-07	
	- ID: Program ID 619571	Status: Active	Date: End Date N/R	
BZ229	*TACOMA CITY | TACOMA CITY GRAPHIC SERVICES DIV | TACOMA CITY OF TMB*	*747 MARKET ST B20 | 747 MARKET ST*	*WNW / 0.469 mi., 2476 ft.*	*2939*
	- ID: Facility ID 85291195	Status: N/A	Date: N/A	
	- ID: Program ID WASM11001	Status: Inactive	Date: End Date 2002-12-31	
	- ID: Program ID WASM11001	Status: Inactive	Date: End Date 1995-09-25	
	- ID: Program ID WASM11001	Status: Active	Date: End Date N/R	
	- ID: Facility ID 7233	Status: N/A	Date: N/A	
	There are an additional 2 status records, see site details.			
BX230	*URBAN GRACE THE DOWNTOWN CHURCH | URBAN GRACE DOWNTOWN CHURCH*	*902 MARKET ST*	*WNW / 0.473 mi., 2500 ft.*	*2961*
	- ID: Facility ID 24933	Status: N/A	Date: N/A	
	- ID: Program ID N/R	Status: Inactive	Date: End Date 2012-02-29	
CE233	*SHAUB-ELLISON CO UW TACOMA BRANCH | SHAUB-ELLISON CO/UW TACOMA BRANCH | SHAUB ELLISON CO TACOMA*	*1902 PACIFIC AVE*	*SW / 0.476 mi., 2512 ft.*	*2970*
	- ID: Facility ID 4283388	Status: N/A	Date: N/A	
	- ID: Program ID 4883	Status: Active	Date: End Date N/R	
CA235	*BEACON SENIOR CENTER*	*415 S 13TH ST*	*W / 0.477 mi., 2519 ft.*	*2988*
	- ID: Facility ID 39744213	Status: N/A	Date: N/A	
	- ID: Program ID 507084	Status: Active	Date: End Date N/R	
CF236	*SIMPSON LANDING PROJECT*	*1100 PORTLAND AVE*	*NE / 0.482 mi., 2544 ft.*	*2991*
	- ID: Facility ID 88329394	Status: N/A	Date: N/A	
	- ID: Program ID N/R	Status: Inactive	Date: End Date 1998-10-29	
CF237	*VENEER CHIP TRANSPORT INC | VCT WOOD RECYCLING | WAR302944*	*E 11TH ST & E PORTLAND AVE*	*NE / 0.485 mi., 2560 ft.*	*2996*
	- ID: Facility ID 3743	Status: N/A	Date: N/A	

OTHER ASCERTAINABLE RECORDS *(cont.)*

ALL SITES - WA: All remediation site listings **636 SITES FOUND WITHIN 1 MILE**

EQUAL/HIGHER ELEVATION *(cont.)*

MAP ID	SITE NAME	SITE ADDRESS	DIRECTION/DISTANCE	PAGE
	- ID: Program ID N/R	Status: Active	Date: End Date N/R	
	- ID: Facility ID 13922	Status: N/A	Date: N/A	
	- ID: Program ID WAR302944	Status: Inactive	Date: End Date 2017-12-15	
239	*BNSF RAILWAY COMPANY TACOMA | BNSF TACOMA YARD*	*610 E 21ST ST*	*SSE / 0.491 mi., 2590 ft.*	*3007*
	- ID: Facility ID 37294136	Status: N/A	Date: N/A	
	- ID: Program ID WAD980975221	Status: Inactive	Date: End Date 2007-02-28	
	- ID: Program ID WAD980975221	Status: Inactive	Date: End Date 2016-04-22	
	- ID: Program ID WAD980975221	Status: Active	Date: End Date N/R	
	- ID: Program ID WAD980975221	Status: Inactive	Date: End Date 2004-03-04	
	There are an additional 7 status records, see site details.			
243	*YMCA STUDENT CENTER - UW OF TACOMA*	*1710 MARKET ST*	*WSW / 0.500 mi., 2640 ft.*	*3077*
	- ID: Facility ID 13654	Status: N/A	Date: N/A	
	- ID: Program ID WAR301315	Status: Inactive	Date: End Date 2015-01-27	
CI245	*TACOMA CITY OF FIRE DEPT STATION 1 | TACOMA CITY FIRE DEPT | TACOMA FIRE DEPARTMENT*	*901 FAWCETT*	*W / 0.503 mi., 2656 ft.*	*3080*
	- ID: Facility ID 48925796	Status: N/A	Date: N/A	
	- ID: Program ID N/R	Status: Active	Date: End Date N/R	
	- ID: Program ID N/R	Status: Inactive	Date: End Date 2000-03-22	
CG247	*STADIUM WAY ARTERIAL PROJECT*	*COMMERCE ST 9TH TO I705 | COMMERCE ST; 9TH TO I705*	*WNW / 0.504 mi., 2660 ft.*	*3103*
	- ID: Facility ID 16532	Status: N/A	Date: N/A	
	- ID: Program ID WAR125035	Status: Inactive	Date: End Date 2014-08-21	
CG248	*ELKS TEMPLE LLC | ELKS TEMPLE PROPERTIES LLC | McMennamins/Former Elks Lodge*	*565 BROADWAY*	*WNW / 0.504 mi., 2660 ft.*	*3109*
	- ID: Facility ID 11218	Status: N/A	Date: N/A	
	- ID: Program ID N/R	Status: Inactive	Date: End Date 2018-12-31	
	- ID: Program ID N/R	Status: Inactive	Date: End Date 2014-03-04	
CF249	Quality Dust Control	1001 E PORTLAND AVE & 99TH STREET EAST (EAST OF PORTLAND AVE	NE / 0.504 mi., 2662 ft.	*3119*
	- ID: Facility ID 3663328	Status: N/A	Date: N/A	
	- ID: Program ID N/R	Status: Active	Date: End Date N/R	
CJ251	*15TH STREET CLEANERS*	*1352 S FAWCETT AVE*	*WSW / 0.507 mi., 2679 ft.*	*3204*
	- ID: Facility ID 92952486	Status: N/A	Date: N/A	
	- ID: Program ID WAD981763899	Status: Inactive	Date: End Date 1994-12-31	
CF252	*11th Street Bridge*	*UNSPECIFIED*	*NE / 0.510 mi., 2694 ft.*	*3209*
	- ID: Facility ID 99997389	Status: N/A	Date: N/A	
	- ID: Program ID N/R	Status: Active	Date: End Date N/R	
CG253	*TACOMA REPROGRAPHICS INC | MICRO DEVICE INC DBA FORD GRAPHICS*	*632 BROADWAY*	*WNW / 0.510 mi., 2696 ft.*	*3214*
	- ID: Facility ID 6792542	Status: N/A	Date: N/A	
	- ID: Program ID CRK000013280	Status: Active	Date: End Date N/R	

OTHER ASCERTAINABLE RECORDS *(cont.)*

ALL SITES - WA: All remediation site listings **636 SITES FOUND WITHIN 1 MILE**

EQUAL/HIGHER ELEVATION *(cont.)*

MAP ID	SITE NAME	SITE ADDRESS	DIRECTION/DISTANCE	PAGE
CE254	*POWER STATION | WA UNIVERSITY OF WASHINGTON | UNIVERSITY OF WASHINGTON*	*1904 COMMERCE ST | 1900 COMMERCE ST*	*SW / 0.512 mi., 2701 ft.*	*3217*
	- ID: Facility ID 8411422	Status: N/A	Date: N/A	
	- ID: Program ID 102250	Status: Active	Date: End Date N/R	
CJ255	*TACOMA PLAZA APARTMENTS*	*1508 FAWCETT AVE*	*WSW / 0.513 mi., 2710 ft.*	*3224*
	- ID: Facility ID 70197	Status: N/A	Date: N/A	
	- ID: Program ID WAR309916	Status: Active	Date: End Date N/R	
CK256	*DOCK STREET OVERPASS*	*21ST & DOCK ST*	*SSW / 0.514 mi., 2712 ft.*	*3228*
	- ID: Facility ID 57172581	Status: N/A	Date: N/A	
	- ID: Program ID 500464	Status: Inactive	Date: End Date 2000-05-18	
CE258	*WA UW TACOMA BRANCH | WA UW TACOMA COMMERCE ST*	*1900 COMMERCE | 1902 COMMERCE ST S*	*SW / 0.517 mi., 2729 ft.*	*3238*
	- ID: Facility ID 1325	Status: N/A	Date: N/A	
	- ID: Program ID N/R	Status: Active	Date: End Date N/R	
	- ID: Facility ID 43321124	Status: N/A	Date: N/A	
	- ID: Program ID WA0000229120	Status: Inactive	Date: End Date 1994-11-15	
CG259	*LLOYD WILSON AUTO SVC*	*311 S 7TH ST*	*WNW / 0.522 mi., 2755 ft.*	*3249*
	- ID: Facility ID 1667615	Status: N/A	Date: N/A	
	- ID: Program ID WAD988513701	Status: Inactive	Date: End Date 1994-12-31	
CE261	*Harmon Brewery & Restaurant*	*1938 PACIFIC AVE*	*SW / 0.523 mi., 2764 ft.*	*3278*
	- ID: Facility ID 9406	Status: N/A	Date: N/A	
	- ID: Program ID N/R	Status: Active	Date: End Date N/R	
CL262	*PUGNETTI PARK*	*2085 PACIFIC AVE S*	*SW / 0.528 mi., 2786 ft.*	*3279*
	- ID: Facility ID 42385149	Status: N/A	Date: N/A	
	- ID: Program ID N/R	Status: Active	Date: End Date N/R	
CK263	*THEA FOSS WATERWAY ESPLANADE SITE 1*	*2101 DOCK ST*	*SSW / 0.528 mi., 2791 ft.*	*3283*
	- ID: Facility ID 24929	Status: N/A	Date: N/A	
	- ID: Program ID WAR011508	Status: Inactive	Date: End Date 2009-10-12	
CE264	*PSE UW TACOMA BRANCH*	*19TH & COMMERCE ST SW CORNER*	*SW / 0.528 mi., 2791 ft.*	*3284*
	- ID: Facility ID 45941586	Status: N/A	Date: N/A	
	- ID: Program ID WAH000009522	Status: Inactive	Date: End Date 1999-12-31	
CI265	*TOP 4 BIKEWAYS*	*FAWCETT AVE*	*WNW / 0.533 mi., 2814 ft.*	*3289*
	- ID: Facility ID 21824	Status: N/A	Date: N/A	
	- ID: Program ID WAR301233	Status: Active	Date: End Date N/R	
CI266	*AT&T CORP FAWCETT | TACOMA B530110/TACMWA02*	*757 FAWCETT AVE*	*WNW / 0.533 mi., 2816 ft.*	*3300*
	- ID: Facility ID 22497434	Status: N/A	Date: N/A	
	- ID: Program ID WAT540012887	Status: Inactive	Date: End Date 2003-12-31	
	- ID: Program ID WAT540012887	Status: Active	Date: End Date N/R	
	- ID: Program ID WAT540012887	Status: Inactive	Date: End Date 1753-01-01	
	- ID: Program ID WAT540012887	Status: Inactive	Date: End Date 2008-02-27	
	There are an additional 2 status records, see site details.			

OTHER ASCERTAINABLE RECORDS *(cont.)*

ALL SITES - WA: All remediation site listings **636 SITES FOUND WITHIN 1 MILE**

EQUAL/HIGHER ELEVATION *(cont.)*

MAP ID	SITE NAME	SITE ADDRESS	DIRECTION/DISTANCE	PAGE
CL268	*VERIZON WIRELESS WATA EVEREST COLLEGE*	*1944 PACIFIC AVE*	*SW / 0.540 mi., 2854 ft.*	*3327*
	- ID: Facility ID 58816	Status: N/A	Date: N/A	
	- ID: Program ID CRK000088770	Status: Active	Date: End Date N/R	
CG269	*1ST NAT AUTO LEASE CO | TITUS WILL ENTERPRISES*	*616 BROADWAY*	*WNW / 0.545 mi., 2880 ft.*	*3328*
	- ID: Facility ID 14774824	Status: N/A	Date: N/A	
	- ID: Program ID 150	Status: Active	Date: End Date N/R	
CE270	*WA UW TACOMA BRANCH CAMPUS | UW TACOMA BRANCH CAMPUS | RAMCOR OIL CO*	*1920 S C ST | 1920 C ST | 1920 SOUTH C ST*	*SW / 0.548 mi., 2894 ft.*	*3342*
	- ID: Facility ID 63657996	Status: N/A	Date: N/A	
	- ID: Program ID WAD980980593	Status: Inactive	Date: End Date 2017-06-19	
	- ID: Program ID WAD980980593	Status: Active	Date: End Date N/R	
	- ID: Program ID WAD980980593	Status: Inactive	Date: End Date 2020-03-26	
CM271	*TACOMA PORT SITCOM PLAZA | TACOMA PORT OF | EARLEY BUSINESS CENTER/BLDG 9322*	*1 SITCOM PLAZA*	*W / 0.550 mi., 2906 ft.*	*3378*
	- ID: Facility ID 5147833	Status: N/A	Date: N/A	
	- ID: Program ID 6043	Status: Active	Date: End Date N/R	
	- ID: Program ID 6043	Status: Inactive	Date: End Date 2011-12-27	
CI272	*Reliance Paint Company*	*747 FAWCETT SOUTH | 747 FAWCETT S*	*WNW / 0.553 mi., 2919 ft.*	*3400*
	- ID: Facility ID 7138777	Status: N/A	Date: N/A	
	- ID: Program ID WAH000022179	Status: Inactive	Date: End Date 2003-12-31	
CG273	*TITUS WILL FORD BODY SHOP*	*624 S BROADWAY ST*	*WNW / 0.553 mi., 2921 ft.*	*3405*
	- ID: Facility ID 72166673	Status: N/A	Date: N/A	
	- ID: Program ID WAD980981187	Status: Inactive	Date: End Date 1998-03-20	
CN274	*STANDARD CHEMICAL CO SITE*	*2159 DOCK ST*	*SSW / 0.553 mi., 2922 ft.*	*3410*
	- ID: Facility ID 85776142	Status: N/A	Date: N/A	
	- ID: Program ID WAH000019927	Status: Active	Date: End Date N/R	
	- ID: Program ID WAH000019927	Status: Inactive	Date: End Date 2003-12-31	
CI275	*USWCOM TACOMA OPERATOR BLDG*	*750 FAWCETT AVE*	*WNW / 0.554 mi., 2924 ft.*	*3418*
	- ID: Facility ID 63794341	Status: N/A	Date: N/A	
	- ID: Program ID WAT540012903	Status: Inactive	Date: End Date 1753-01-01	
	- ID: Program ID WAT540012903	Status: Active	Date: End Date N/R	
	- ID: Program ID WAT540012903	Status: Inactive	Date: End Date 1996-12-31	
CI276	*MULTICARE MEDICAL CENTER UST 101735 | MULTICARE MEDICAL CENTER*	*737 FAWCETT AVE*	*WNW / 0.554 mi., 2927 ft.*	*3429*
	- ID: Facility ID 87545195	Status: N/A	Date: N/A	
	- ID: Program ID 101735	Status: Inactive	Date: End Date 2000-03-22	
CO277	*1305 TACOMA AVENUE SOUTH*	*1301 TACOMA AVE S*	*W / 0.555 mi., 2932 ft.*	*3432*
	- ID: Facility ID 59363	Status: N/A	Date: N/A	
	- ID: Program ID N/R	Status: Active	Date: End Date N/R	
278	*CONTROL CONTRACTORS INC*	*1305 TACOMA AVE*	*W / 0.558 mi., 2946 ft.*	*3439*
	- ID: Facility ID 41973387	Status: N/A	Date: N/A	

OTHER ASCERTAINABLE RECORDS *(cont.)*

ALL SITES - WA: All remediation site listings **636 SITES FOUND WITHIN 1 MILE**

EQUAL/HIGHER ELEVATION *(cont.)*

MAP ID	SITE NAME	SITE ADDRESS	DIRECTION/DISTANCE	PAGE
	- ID: Program ID WAD982820706	Status: Inactive	Date: End Date 1990-02-05	
CP279	*WA DOT DEDENTE BLDG SITE | WA DOT DEDENTE BUILDING*	*2101 PACIFIC AVE*	*SW / 0.558 mi., 2949 ft.*	*3444*
	- ID: Facility ID 92371125	Status: N/A	Date: N/A	
	- ID: Program ID 556471	Status: Inactive	Date: End Date 1996-01-02	
	- ID: Program ID 556471	Status: Active	Date: End Date N/R	
CQ280	*TACOMA TAR PITS*	*PORTLAND AVE & RIVER*	*ESE / 0.559 mi., 2951 ft.*	*3452*
	- ID: Facility ID 221	Status: N/A	Date: N/A	
	- ID: Program ID WAD980723795	Status: Active	Date: End Date N/R	
CE282	WA UW TACOMA C ST	1953 S C ST	SW / 0.562 mi., 2965 ft.	*3521*
	- ID: Facility ID 14933528	Status: N/A	Date: N/A	
	- ID: Program ID N/R	Status: Active	Date: End Date N/R	
CJ283	*FIRSTIMAGE 1 TACOMA*	*1424 TACOMA AVE S STE E*	*WSW / 0.562 mi., 2968 ft.*	*3521*
	- ID: Facility ID 42574215	Status: N/A	Date: N/A	
	- ID: Program ID WAD988485165	Status: Inactive	Date: End Date 1988-01-01	
	- ID: Program ID WAD988485165	Status: Inactive	Date: End Date 1993-12-06	
CM285	*TACOMA PROPERTY*	*902 CENTER ST*	*W / 0.563 mi., 2971 ft.*	*3549*
	- ID: Facility ID 73965455	Status: N/A	Date: N/A	
	- ID: Program ID 502658	Status: Inactive	Date: End Date 2000-05-18	
CS286	*Rock Pizza*	*1920 JEFFERSON AVE*	*SW / 0.563 mi., 2974 ft.*	*3554*
	- ID: Facility ID 14865	Status: N/A	Date: N/A	
	- ID: Program ID N/R	Status: Active	Date: End Date N/R	
CQ288	*TACOMA CENTRAL WASTEWATER TREATMENT PLANT | TACOMA CENTRAL WWTP #1 | TACOMA CITY UTILITY SERVICES LAB*	*2201 PORTLAND AVE | 2201 PORTLAND AVE LAB*	*ESE / 0.564 mi., 2977 ft.*	*3556*
	- ID: Facility ID 28588774	Status: N/A	Date: N/A	
	- ID: Program ID WAD981772072	Status: Inactive	Date: End Date 2011-12-31	
	- ID: Program ID WAD981772072	Status: Active	Date: End Date N/R	
CM289	*Washington Military Department Centralia | Dash Point School | 35th Street City Fill Dump*	*36 QUARTERMASTER RD | 546 DASH POINT BLVD NE | Near 35th St, E side of Pacific Ave*	*W / 0.564 mi., 2978 ft.*	*3613*
	- ID: Facility ID 17076	Status: N/A	Date: N/A	
	- ID: Program ID 20249	Status: Active	Date: End Date N/R	
	- ID: Facility ID 3123	Status: N/A	Date: N/A	
	- ID: Program ID N/R	Status: Active	Date: End Date N/R	
CT290	*TRUCK TRAILERS | NELSON TRUCKING CO INC TACOMA | NELSON TRUCKING CO INC*	*1820 STEWART ST*	*E / 0.565 mi., 2983 ft.*	*3616*
	- ID: Facility ID 11789667	Status: N/A	Date: N/A	
	- ID: Program ID 4840	Status: Inactive	Date: End Date 2000-03-22	
	- ID: Facility ID 8791084	Status: N/A	Date: N/A	
	- ID: Program ID N/R	Status: Active	Date: End Date N/R	
CE292	University of Washington Tacoma Milgard Hall	1950 S C ST	SW / 0.566 mi., 2990 ft.	*3645*
	- ID: Facility ID 44296	Status: N/A	Date: N/A	
	- ID: Program ID WAR310205	Status: Active	Date: End Date N/R	

OTHER ASCERTAINABLE RECORDS *(cont.)*

ALL SITES - WA: All remediation site listings **636 SITES FOUND WITHIN 1 MILE**

EQUAL/HIGHER ELEVATION *(cont.)*

MAP ID	SITE NAME	SITE ADDRESS	DIRECTION/DISTANCE	PAGE
CO293	*US DEA TACOMA AVE TACOMA*	*1117 TACOMA AVE S*	*W / 0.567 mi., 2993 ft.*	*3645*
	- ID: Facility ID 4257521	Status: N/A	Date: N/A	
	- ID: Program ID WAH000014373	Status: Inactive	Date: End Date 2001-03-16	
CP294	*PHASE II DOWNTOWN UTILITIES IMPROVEMENT*	*SOUTH 21ST TO SOUTH 25TH ST*	*SW / 0.568 mi., 2999 ft.*	*3653*
	- ID: Facility ID 13400	Status: N/A	Date: N/A	
	- ID: Program ID WAR125958	Status: Inactive	Date: End Date 2013-09-05	
CG295	*ST. HELENS LLC*	*616 ST HELENS AVE*	*WNW / 0.568 mi., 3001 ft.*	*3658*
	- ID: Facility ID 61631	Status: N/A	Date: N/A	
	- ID: Program ID N/R	Status: Active	Date: End Date N/R	
CP297	*PHASE I DOWNTOWN UTILITIES IMPROVEMENT | PHASE I & II DOWNTOWN UTILITIES IMPROVEMENT*	*SOUTH 9TH TO SOUTH 13TH ST*	*SW / 0.571 mi., 3013 ft.*	*3669*
	- ID: Facility ID 5406	Status: N/A	Date: N/A	
	- ID: Program ID WAR125823	Status: Inactive	Date: End Date 2013-09-05	
298	*NAPOLEON APARTMENTS*	*1515 TACOMA AVE*	*WSW / 0.571 mi., 3017 ft.*	*3676*
	- ID: Facility ID 1519	Status: N/A	Date: N/A	
	- ID: Program ID WAR303704	Status: Active	Date: End Date N/R	
CM300	*PIERCE COUNTY SW | TACOMA CITY GENERAL SVCS FLEET DIV SHOP1 | WA WSP CRIME LAB TACOMA*	*930 TACOMA AVE S POLICE GARAGE | 930 TACOMA AVE S | 930 TACOMA AVE S RM B 70*	*W / 0.575 mi., 3039 ft.*	*3692*
	- ID: Facility ID 93195867	Status: N/A	Date: N/A	
	- ID: Program ID N/R	Status: Active	Date: End Date N/R	
	- ID: Program ID N/R	Status: Inactive	Date: End Date 2000-12-31	
	- ID: Program ID N/R	Status: Inactive	Date: End Date 2003-08-19	
	- ID: Program ID N/R	Status: Inactive	Date: End Date 2000-01-13	
	There are an additional 2 status records, see site details.			
CO302	*LABOR READY*	*1224 TACOMA AVE S*	*W / 0.576 mi., 3041 ft.*	*3741*
	- ID: Facility ID 21526633	Status: N/A	Date: N/A	
	- ID: Program ID 3174	Status: Active	Date: End Date N/R	
CI303	*CONIFER DEVELOPMENTS INC | CONIFER DEVELOPMENT*	*755 TACOMA AVE S CT E*	*W / 0.576 mi., 3042 ft.*	*3746*
	- ID: Facility ID 64818372	Status: N/A	Date: N/A	
	- ID: Program ID 101241	Status: Active	Date: End Date N/R	
	- ID: Program ID 101241	Status: Inactive	Date: End Date 1991-08-05	
308	*PIERCE COUNTY DEPARTMENT OF FACILITIES MANAGEMENT*	*911 TACOMA AVE S*	*W / 0.582 mi., 3074 ft.*	*3840*
	- ID: Facility ID 3002	Status: N/A	Date: N/A	
	- ID: Program ID N/R	Status: Active	Date: End Date N/R	
309	BROADWAY LID	BROADWAY S 9TH TO S 2ND	WNW / 0.583 mi., 3081 ft.	*3844*
	- ID: Facility ID 5136	Status: N/A	Date: N/A	
	- ID: Program ID WAR010780	Status: Inactive	Date: End Date 2009-11-02	
310	*INDUSTRIAL RUBBER & SUPPLY TACOMA*	*2307 E D ST*	*S / 0.584 mi., 3085 ft.*	*3844*
	- ID: Facility ID 7529359	Status: N/A	Date: N/A	

OTHER ASCERTAINABLE RECORDS *(cont.)*

ALL SITES - WA: All remediation site listings **636 SITES FOUND WITHIN 1 MILE**

EQUAL/HIGHER ELEVATION *(cont.)*

MAP ID	SITE NAME	SITE ADDRESS	DIRECTION/DISTANCE	PAGE
	- ID: Program ID WAD988475208	Status: Inactive	Date: End Date 2000-12-31	
CP311	*TWENTY ONE PACIFIC LLC*	*2111 PACIFIC AVE*	*SW / 0.585 mi., 3087 ft.*	*3850*
	- ID: Facility ID 89134268	Status: N/A	Date: N/A	
	- ID: Program ID N/R	Status: Inactive	Date: End Date 2000-09-28	
CO312	*VACANT PARKING LOT THE HAILEY*	*1210 TACOMA AVE S*	*W / 0.586 mi., 3094 ft.*	*3854*
	- ID: Facility ID 84408	Status: N/A	Date: N/A	
	- ID: Program ID N/R	Status: Active	Date: End Date N/R	
CN314	*TACOMA COAL GASIFICATION*	*No Address on File*	*SSW / 0.589 mi., 3112 ft.*	*3868*
	- ID: Facility ID 1249	Status: N/A	Date: N/A	
	- ID: Program ID WAD980835789	Status: Active	Date: End Date N/R	
CP316	*ASHLAND CHEMICAL CO CASCADE MACHINER*	*2119 S PACIFIC AVE*	*SW / 0.592 mi., 3125 ft.*	*3884*
	- ID: Facility ID 21518716	Status: N/A	Date: N/A	
	- ID: Program ID WAD009241423	Status: Inactive	Date: End Date 1991-08-13	
	- ID: Program ID WAD009241423	Status: Inactive	Date: End Date 1999-12-31	
CS317	*Stoneway Electric Supply*	*1914 MARKET ST*	*SW / 0.592 mi., 3127 ft.*	*3890*
	- ID: Facility ID 7441	Status: N/A	Date: N/A	
	- ID: Program ID N/R	Status: Active	Date: End Date N/R	
CV318	*PACIFIC CHARTER SCHOOL*	*2300 EAST E ST*	*S / 0.593 mi., 3132 ft.*	*3891*
	- ID: Facility ID 1893	Status: N/A	Date: N/A	
	- ID: Program ID N/R	Status: Active	Date: End Date N/R	
	- ID: Program ID N/R	Status: Inactive	Date: End Date 2019-05-20	
CW319	*CITY OF TACOMA BREWERY DISTRICT STREET AND UTILITY PROJECT | City of Tacoma Brewery District Street a*	*FAWCETT AVE S 19TH ST*	*WSW / 0.593 mi., 3132 ft.*	*3898*
	- ID: Facility ID 28477	Status: N/A	Date: N/A	
	- ID: Program ID WAH000059525	Status: Active	Date: End Date N/R	
CV320	*INDUSTRIAL TIRE SERVICE ITS | CLEVINGER TRUCK SERVICE*	*423 PUYALLUP AVE*	*S / 0.595 mi., 3143 ft.*	*3902*
	- ID: Facility ID 3291385	Status: N/A	Date: N/A	
	- ID: Program ID SW0975	Status: Active	Date: End Date N/R	
	- ID: Program ID SW0975	Status: Inactive	Date: End Date 2009-11-05	
	- ID: Program ID SW0975	Status: Inactive	Date: End Date 2000-03-22	
CG321	*ALFA OF TACOMA LTD*	*615 ST HELENS*	*WNW / 0.595 mi., 3144 ft.*	*3920*
	- ID: Facility ID 44562436	Status: N/A	Date: N/A	
	- ID: Program ID WAD988517082	Status: Inactive	Date: End Date 2003-12-31	
CX322	*ALMAR INC TACOMA*	*119 1/2 PUYALLUP AVE*	*S / 0.596 mi., 3146 ft.*	*3928*
	- ID: Facility ID 32972784	Status: N/A	Date: N/A	
	- ID: Program ID WAD988473948	Status: Inactive	Date: End Date 1997-12-31	
CX323	*ALL TRANSMISSIONS PINE ST*	*505 PUYALLUP AVE*	*S / 0.598 mi., 3157 ft.*	*3933*
	- ID: Facility ID 71491862	Status: N/A	Date: N/A	
	- ID: Program ID WAD122389281	Status: Active	Date: End Date N/R	
	- ID: Program ID WAD122389281	Status: Inactive	Date: End Date 1989-04-01	

OTHER ASCERTAINABLE RECORDS *(cont.)*

ALL SITES - WA: All remediation site listings **636 SITES FOUND WITHIN 1 MILE**

EQUAL/HIGHER ELEVATION *(cont.)*

MAP ID	SITE NAME	SITE ADDRESS	DIRECTION/DISTANCE	PAGE
CX324	*Legacy Renovations*	*511 PUYALLUP AVE*	*SSE / 0.598 mi., 3159 ft.*	*3938*
	- ID: Facility ID 20621	Status: N/A	Date: N/A	
	- ID: Program ID N/R	Status: Active	Date: End Date N/R	
CS325	*T TOWN APPAREL | HORNE PROPERTY | FASTENAL*	*1934 MARKET ST*	*SW / 0.598 mi., 3159 ft.*	*3939*
	- ID: Facility ID 52683176	Status: N/A	Date: N/A	
	- ID: Program ID 530454	Status: Inactive	Date: End Date 2001-02-23	
	- ID: Program ID 530454	Status: Inactive	Date: End Date 2000-05-18	
	- ID: Program ID 530454	Status: Inactive	Date: End Date 2010-04-29	
	- ID: Program ID 530454	Status: Inactive	Date: End Date 2000-09-28	
CW326	*Revitalizing Tacoma's Brewery District*	*UNSPECIFIED*	*WSW / 0.600 mi., 3170 ft.*	*3957*
	- ID: Facility ID 93030	Status: N/A	Date: N/A	
	- ID: Program ID WAR310534	Status: Active	Date: End Date N/R	
CP327	*BREWERY BLOCKS 2101 S C ST/2100 COMMERCE | Brewery Blocks 2101 S C St 2100 Commerce*	*2101 SOUTH C ST | 2101 S C ST*	*SW / 0.601 mi., 3174 ft.*	*3962*
	- ID: Facility ID 35175	Status: N/A	Date: N/A	
	- ID: Program ID N/R	Status: Inactive	Date: End Date 2019-12-31	
	- ID: Facility ID 35175	Status: N/A	Date: N/A	
	- ID: Program ID WAH000056915	Status: Inactive	Date: End Date 2019-12-31	
328	*PACIFIC AVE S 17TH TO S25TH ST*	*PACIFIC AVE S 17TH S 25TH ST*	*SW / 0.602 mi., 3179 ft.*	*3967*
	- ID: Facility ID 3955	Status: N/A	Date: N/A	
	- ID: Program ID WAR010781	Status: Inactive	Date: End Date 2009-10-08	
CV329	*RUSHFORTH CONSTRUCTION | PCSD Tacoma Facilities*	*830 E E ST*	*S / 0.603 mi., 3183 ft.*	*3969*
	- ID: Facility ID 14809	Status: N/A	Date: N/A	
	- ID: Program ID 620239	Status: Active	Date: End Date N/R	
	- ID: Facility ID 21635	Status: N/A	Date: N/A	
	- ID: Program ID WAH000035110	Status: Inactive	Date: End Date 2009-11-20	
CP330	*HUNT MOTTET PARTNERS LLC*	*2125 COMMERCE*	*SW / 0.603 mi., 3185 ft.*	*3978*
	- ID: Facility ID 8876072	Status: N/A	Date: N/A	
	- ID: Program ID WAH000024897	Status: Inactive	Date: End Date 2004-12-31	
CP331	*OLD TIME WOODWORK INC*	*2105 S C ST*	*SW / 0.604 mi., 3189 ft.*	*3983*
	- ID: Facility ID 26278943	Status: N/A	Date: N/A	
	- ID: Program ID WAD060046786	Status: Inactive	Date: End Date 2003-12-31	
	- ID: Program ID WAD060046786	Status: Active	Date: End Date N/R	
CY332	*TACOMA COAL GASIFICATION*	*22ND ST & A ST*	*SSW / 0.605 mi., 3195 ft.*	*3992*
	- ID: Facility ID 1249	Status: N/A	Date: N/A	
	- ID: Program ID WAD980835789	Status: Active	Date: End Date N/R	
CV333	*SALVATION ARMY ARC | SUMMIT PUBLIC SCHOOL: OLYMPUS*	*409 PUYALLUP AVE*	*S / 0.606 mi., 3202 ft.*	*3995*
	- ID: Facility ID 12432118	Status: N/A	Date: N/A	
	- ID: Program ID 620192	Status: Inactive	Date: End Date 2015-03-16	
	- ID: Program ID 620192	Status: Inactive	Date: End Date 1998-09-30	

OTHER ASCERTAINABLE RECORDS *(cont.)*

ALL SITES - WA: All remediation site listings **636 SITES FOUND WITHIN 1 MILE**

EQUAL/HIGHER ELEVATION *(cont.)*

MAP ID	SITE NAME	SITE ADDRESS	DIRECTION/DISTANCE	PAGE
CP334	*HUNT & MOTTET SEATTLE HDWE | HUNT & MOTTET SEATTLE HDWE A LTD PRT | HUNT & MOTTET*	*2112 PACIFIC AVE | 2112 PACIFIC AVE PO BOX 1878*	*SW / 0.614 mi., 3240 ft.*	*4004*
	- ID: Facility ID 35816943	Status: N/A	Date: N/A	
	- ID: Program ID 10191	Status: Active	Date: End Date N/R	
	- ID: Program ID 10191	Status: Inactive	Date: End Date 1995-09-29	
CZ335	*HAROLD A ALLEN CO*	*715 TACOMA AVE*	*WNW / 0.614 mi., 3241 ft.*	*4011*
	- ID: Facility ID 48744349	Status: N/A	Date: N/A	
	- ID: Program ID 100409	Status: Inactive	Date: End Date 2000-03-22	
DA337	*WESTERN METAL ARTS CO DIV NIE*	*1722 TACOMA AVE S*	*WSW / 0.618 mi., 3263 ft.*	*4031*
	- ID: Facility ID 59342946	Status: N/A	Date: N/A	
	- ID: Program ID WAD063937593	Status: Inactive	Date: End Date 1989-05-01	
	- ID: Program ID WAD063937593	Status: Active	Date: End Date N/R	
CV338	*TACOMA DOME STATION*	*500 PUYALLUP AVE*	*S / 0.619 mi., 3267 ft.*	*4036*
	- ID: Facility ID 1266	Status: N/A	Date: N/A	
	- ID: Program ID SO3000099	Status: Inactive	Date: End Date 1993-06-16	
	- ID: Program ID SO3000099	Status: Inactive	Date: End Date 2001-01-03	
DA340	*WA UW JAPANESE LANG SCHOOL*	*1715 TACOMA AVE S*	*WSW / 0.620 mi., 3276 ft.*	*4044*
	- ID: Facility ID 4696107	Status: N/A	Date: N/A	
	- ID: Program ID WAH000023502	Status: Inactive	Date: End Date 2004-12-31	
	- ID: Program ID WAH000023502	Status: Active	Date: End Date N/R	
CY342	*MULLANS COLLISION CENTER*	*2201 PACIFIC AVE*	*SSW / 0.625 mi., 3301 ft.*	*4056*
	- ID: Facility ID 49493534	Status: N/A	Date: N/A	
	- ID: Program ID WAD027545680	Status: Inactive	Date: End Date 2004-12-31	
	- ID: Program ID WAD027545680	Status: Active	Date: End Date N/R	
CY343	*CARLSON FORMETEC INC*	*2202 A ST*	*SSW / 0.626 mi., 3306 ft.*	*4064*
	- ID: Facility ID 42735245	Status: N/A	Date: N/A	
	- ID: Program ID WAD083734780	Status: Active	Date: End Date N/R	
	- ID: Program ID WAD083734780	Status: Inactive	Date: End Date 2017-04-24	
CX344	*BNRR TACOMA YARD POND | BNSF - Tacoma Manager Office | BNSF*	*605 PUYALLUP ST | 605 PUYALLUP AVENUE (BNSF TACO | 605 PUYLLUP AVE*	*SSE / 0.628 mi., 3316 ft.*	*4078*
	- ID: Facility ID 1373	Status: N/A	Date: N/A	
	- ID: Program ID N/R	Status: Inactive	Date: End Date 1996-01-03	
	- ID: Program ID N/R	Status: Inactive	Date: End Date 2010-06-28	
CX345	*JOHNSON STONE COUNTERTOP*	*523 PUYALLUP AVE*	*SSE / 0.628 mi., 3319 ft.*	*4108*
	- ID: Facility ID 11685	Status: N/A	Date: N/A	
	- ID: Program ID CNE126447	Status: Active	Date: End Date N/R	
CP346	*SUSSMAN ASSOC | TACOMA STEEL CORP*	*2128 PACIFIC AVE*	*SW / 0.629 mi., 3319 ft.*	*4110*
	- ID: Facility ID 64114382	Status: N/A	Date: N/A	
	- ID: Program ID WAD988516753	Status: Inactive	Date: End Date 1993-12-31	
	- ID: Program ID WAD988516753	Status: Inactive	Date: End Date 1998-06-09	
CX347	*SOUTH SOUND RADIATOR*	*509 PUYALLUP AVE*	*S / 0.629 mi., 3320 ft.*	*4117*
	- ID: Facility ID 8785404	Status: N/A	Date: N/A	

OTHER ASCERTAINABLE RECORDS *(cont.)*

ALL SITES - WA: All remediation site listings **636 SITES FOUND WITHIN 1 MILE**

EQUAL/HIGHER ELEVATION *(cont.)*

MAP ID	SITE NAME	SITE ADDRESS	DIRECTION/DISTANCE	PAGE
	- ID: Program ID N/R	Status: Active	Date: End Date N/R	
DB348	*Tacoma Bike*	*309 PUYALLUP AVE*	*S / 0.630 mi., 3329 ft.*	*4120*
	- ID: Facility ID 21699	Status: N/A	Date: N/A	
	- ID: Program ID N/R	Status: Active	Date: End Date N/R	
DC349	*WALKER APARTMENTS*	*405 6TH AVE*	*WNW / 0.632 mi., 3336 ft.*	*4121*
	- ID: Facility ID 756344	Status: N/A	Date: N/A	
	- ID: Program ID 619231	Status: Inactive	Date: End Date 2006-07-05	
DB350	*ART THE STUDIO*	*301 PUYALLUP STE C*	*S / 0.632 mi., 3339 ft.*	*4125*
	- ID: Facility ID 2285826	Status: N/A	Date: N/A	
	- ID: Program ID N/R	Status: Active	Date: End Date N/R	
DB351	*GONZALES MOTORS*	*301 PUYALLUP AVE*	*S / 0.633 mi., 3342 ft.*	*4126*
	- ID: Facility ID 91599266	Status: N/A	Date: N/A	
	- ID: Program ID 400398	Status: Active	Date: End Date N/R	
	- ID: Program ID 400398	Status: Inactive	Date: End Date 1996-12-04	
352	*FORMER TEXACO SERVICE STATION | Texaco Service Station*	*704 PUYALLUP AVE*	*SSE / 0.634 mi., 3346 ft.*	*4135*
	- ID: Facility ID 78349	Status: N/A	Date: N/A	
	- ID: Program ID SW1633	Status: Active	Date: End Date N/R	
CS353	*SIMPSON BROS ENTERPRISES INC*	*1931 S FAWCETT AVE*	*SW / 0.634 mi., 3348 ft.*	*4141*
	- ID: Facility ID 2347225	Status: N/A	Date: N/A	
	- ID: Program ID N/R	Status: Inactive	Date: End Date 2010-04-29	
CZ354	*BAKER BUILDING*	*411 S 7TH*	*WNW / 0.636 mi., 3360 ft.*	*4143*
	- ID: Facility ID 5616862	Status: N/A	Date: N/A	
	- ID: Program ID 101685	Status: Inactive	Date: End Date 2000-03-22	
DC355	*ENTERPRISE | USA OF YESTERDAY & TASTE TOWN | TASTE OF THE TOWN*	*455 ST HELENS AVE | 455 ST HELENS AVE STE B*	*WNW / 0.639 mi., 3372 ft.*	*4145*
	- ID: Facility ID 19588	Status: N/A	Date: N/A	
	- ID: Program ID N/R	Status: Active	Date: End Date N/R	
	- ID: Facility ID 8441	Status: N/A	Date: N/A	
	- ID: Program ID N/R	Status: Active	Date: End Date N/R	
DD356	*Grand Cinema*	*606 FAWCETT AVE*	*WNW / 0.642 mi., 3389 ft.*	*4149*
	- ID: Facility ID 17794	Status: N/A	Date: N/A	
	- ID: Program ID N/R	Status: Active	Date: End Date N/R	
CX357	*MANNA PRO CORP*	*518 PUYALLUP AVE*	*S / 0.642 mi., 3392 ft.*	*4151*
	- ID: Facility ID 46689617	Status: N/A	Date: N/A	
	- ID: Program ID 1672	Status: Inactive	Date: End Date 2003-02-26	
	- ID: Program ID 1672	Status: Active	Date: End Date N/R	
CV358	*DISCOVERY*	*502 PUYALLUP AVE*	*S / 0.643 mi., 3398 ft.*	*4158*
	- ID: Facility ID 31649744	Status: N/A	Date: N/A	
	- ID: Program ID 502627	Status: Inactive	Date: End Date 2000-05-18	
DD359	*Two Vaults*	*602 FAWCETT AVE*	*WNW / 0.644 mi., 3400 ft.*	*4161*
	- ID: Facility ID 8168	Status: N/A	Date: N/A	
	- ID: Program ID N/R	Status: Active	Date: End Date N/R	

OTHER ASCERTAINABLE RECORDS *(cont.)*

ALL SITES - WA: All remediation site listings **636 SITES FOUND WITHIN 1 MILE**

EQUAL/HIGHER ELEVATION *(cont.)*

MAP ID	SITE NAME	SITE ADDRESS	DIRECTION/DISTANCE	PAGE
DF361	*Evergreen Equipment Company*	*221 PUYALLUP AVE*	*S / 0.645 mi., 3404 ft.*	*4195*
	- ID: Facility ID 4475	Status: N/A	Date: N/A	
	- ID: Program ID N/R	Status: Active	Date: End Date N/R	
DF362	*MCLEANS AUTO REPAIR*	*221 1/2 PUYALLUP AVE E*	*S / 0.646 mi., 3411 ft.*	*4197*
	- ID: Facility ID 9218743	Status: N/A	Date: N/A	
	- ID: Program ID N/R	Status: Active	Date: End Date N/R	
CV363	*ATLAS TRUCKING INC SPILL*	*PUYALLUP AVE & D ST*	*S / 0.646 mi., 3411 ft.*	*4198*
	- ID: Facility ID 32438185	Status: N/A	Date: N/A	
	- ID: Program ID WAH000016071	Status: Inactive	Date: End Date 2001-10-11	
DG364	*OMS1 BUILDING 28*	*FIELD ARTILLERY RD*	*W / 0.647 mi., 3414 ft.*	*4205*
	- ID: Facility ID 38442469	Status: N/A	Date: N/A	
	- ID: Program ID 7558	Status: Inactive	Date: End Date 2000-03-22	
CV365	*BULLS EYE SUPPLY | BULLS EYE INDOOR RANGE*	*414 PUYALLUP AVE STE A | 414 PUYALLUP AVE STE B*	*S / 0.647 mi., 3419 ft.*	*4206*
	- ID: Facility ID 19339	Status: N/A	Date: N/A	
	- ID: Program ID N/R	Status: Active	Date: End Date N/R	
	- ID: Facility ID 11329	Status: N/A	Date: N/A	
	- ID: Program ID N/R	Status: Active	Date: End Date N/R	
DH366	*COMMENCEMENT BAY ASSOC | COMMENCEMENT BAY ASSOC WHSE*	*455 CT C SITE A | 455 CT C SITE B*	*WNW / 0.648 mi., 3421 ft.*	*4210*
	- ID: Facility ID 74442191	Status: N/A	Date: N/A	
	- ID: Program ID WAD988493151	Status: Inactive	Date: End Date 1992-12-31	
	- ID: Facility ID 61768871	Status: N/A	Date: N/A	
	- ID: Program ID WAD988493169	Status: Inactive	Date: End Date 1992-12-31	
CV367	*ALFREDS CAFE*	*402 PUYALLUP AVE*	*S / 0.648 mi., 3422 ft.*	*4218*
	- ID: Facility ID 15568	Status: N/A	Date: N/A	
	- ID: Program ID N/R	Status: Active	Date: End Date N/R	
DG368	*ORGANIZATIONAL MAINT SHOP 1 UST 7557*	*CAMP MURRAY*	*W / 0.649 mi., 3425 ft.*	*4220*
	- ID: Facility ID 32928646	Status: N/A	Date: N/A	
	- ID: Program ID 7557	Status: Inactive	Date: End Date 2000-03-22	
DD369	*BEKINS MOVING & STORAGE CO UST 12479 | BEKINS MOVING & STORAGE CO TACOMA AVE S TACOMA*	*615 TACOMA AVE S*	*WNW / 0.649 mi., 3427 ft.*	*4222*
	- ID: Facility ID 64757172	Status: N/A	Date: N/A	
	- ID: Program ID 12479	Status: Inactive	Date: End Date 2000-03-22	
CW370	*WA DOT NALLEY VALLEY PROJECT*	*1907 TACOMA AVE S*	*WSW / 0.650 mi., 3432 ft.*	*4225*
	- ID: Facility ID 24633	Status: N/A	Date: N/A	
	- ID: Program ID 619863	Status: Inactive	Date: End Date 2012-08-17	
	- ID: Program ID 619863	Status: Active	Date: End Date N/R	
371	*PSE TACOMA*	*2205 A ST*	*SSW / 0.651 mi., 3440 ft.*	*4229*
	- ID: Facility ID 6899827	Status: N/A	Date: N/A	
	- ID: Program ID WAH000027119	Status: Inactive	Date: End Date 2006-12-31	

OTHER ASCERTAINABLE RECORDS *(cont.)*

ALL SITES - WA: All remediation site listings **636 SITES FOUND WITHIN 1 MILE**

EQUAL/HIGHER ELEVATION *(cont.)*

MAP ID	SITE NAME	SITE ADDRESS	DIRECTION/DISTANCE	PAGE
DD372	*Corina Bakery & Bistro*	*510 6TH AVE*	*WNW / 0.654 mi., 3451 ft.*	*4236*
	- ID: Facility ID 16530	Status: N/A	Date: N/A	
	- ID: Program ID N/R	Status: Active	Date: End Date N/R	
DI373	*TACOMA CITY OF 1501 DOCK ST | Tacoma City Dock St | DOCK STREET*	*1501 E DOCK ST*	*SSW / 0.654 mi., 3454 ft.*	*4237*
	- ID: Facility ID 12454784	Status: N/A	Date: N/A	
	- ID: Program ID 529570	Status: Active	Date: End Date N/R	
	- ID: Program ID 529570	Status: Inactive	Date: End Date 2000-05-18	
	- ID: Program ID 529570	Status: Inactive	Date: End Date 2000-12-31	
DD374	*First United Methodist Church of Tacoma | Habitat for Humanity of WA State | Puget Sound Revels*	*621 TACOMA AVE S | 621 TACOMA AVE S STE 403 | 621 TACOMA AVE S STE 505*	*WNW / 0.654 mi., 3455 ft.*	*4251*
	- ID: Facility ID 17861	Status: N/A	Date: N/A	
	- ID: Program ID N/R	Status: Active	Date: End Date N/R	
	- ID: Facility ID 15742	Status: N/A	Date: N/A	
	- ID: Program ID N/R	Status: Active	Date: End Date N/R	
	- ID: Facility ID 5187	Status: N/A	Date: N/A	
	There are an additional 5 status records, see site details.			
DI375	*NORTH PACIFIC PLYWOOD INC*	*1549 E DOCK ST | 1549 DOCK ST*	*SSW / 0.655 mi., 3458 ft.*	*4257*
	- ID: Facility ID 24438335	Status: N/A	Date: N/A	
	- ID: Program ID WAD009258161	Status: Inactive	Date: End Date 2000-03-22	
	- ID: Program ID WAD009258161	Status: Inactive	Date: End Date 1987-04-21	
DJ376	*JET DISTRIBUTION CENTER | HILL RAAUM INVEST CO*	*2100 JEFFERSON*	*SW / 0.655 mi., 3459 ft.*	*4266*
	- ID: Facility ID 72474981	Status: N/A	Date: N/A	
	- ID: Program ID 10626	Status: Inactive	Date: End Date 1993-03-11	
	- ID: Program ID 10626	Status: Active	Date: End Date N/R	
DK377	*PIERCE COUNTY DETENTION & CORR FACILITY | PIERCE COUNTY DETENTION & CORRECTION | PIERCE COUNTY NEW JAIL*	*701 NOLLMEYER LN | 701 NOLLMEYER LANE*	*W / 0.664 mi., 3505 ft.*	*4274*
	- ID: Facility ID 30249572	Status: N/A	Date: N/A	
	- ID: Program ID SW0334	Status: Active	Date: End Date N/R	
DB378	*CASCADE FRICTION MATERIALS*	*314 PUYALLUP AVE*	*S / 0.664 mi., 3509 ft.*	*4283*
	- ID: Facility ID 7003	Status: N/A	Date: N/A	
	- ID: Program ID N/R	Status: Active	Date: End Date N/R	
DH379	*RILEY PARKING LOT*	*454-455 BROADWAY*	*WNW / 0.665 mi., 3514 ft.*	*4285*
	- ID: Facility ID 9373416	Status: N/A	Date: N/A	
	- ID: Program ID N/R	Status: Active	Date: End Date N/R	
DD380	*April Greer Photographer*	*508 6TH AVE STE 10*	*WNW / 0.666 mi., 3519 ft.*	*4289*
	- ID: Facility ID 18388	Status: N/A	Date: N/A	
	- ID: Program ID N/R	Status: Active	Date: End Date N/R	

OTHER ASCERTAINABLE RECORDS *(cont.)*

ALL SITES - WA: All remediation site listings **636 SITES FOUND WITHIN 1 MILE**

EQUAL/HIGHER ELEVATION *(cont.)*

MAP ID	SITE NAME	SITE ADDRESS	DIRECTION/DISTANCE	PAGE
DL381	*HEIDELBERG BREWERY | COLUMBIA ENERGY RESOURCES A LIMITED P | COLUMBIA ENERGY RESOURCES*	*2120 S C ST*	*SW / 0.667 mi., 3521 ft.*	*4290*
	- ID: Facility ID 43392187	Status: N/A	Date: N/A	
	- ID: Program ID SW1220	Status: Inactive	Date: End Date 1753-01-01	
	- ID: Program ID SW1220	Status: Active	Date: End Date N/R	
CW382	The Camden	1915 TACOMA AVE S	WSW / 0.667 mi., 3523 ft.	*4300*
	- ID: Facility ID 98289	Status: N/A	Date: N/A	
	- ID: Program ID WAR310394	Status: Active	Date: End Date N/R	
DK383	*US WEST UTILITY HOLE 183*	*ALLEY BTWN S 9TH ST & S 11TH ST*	*W / 0.669 mi., 3535 ft.*	*4300*
	- ID: Facility ID 35947354	Status: N/A	Date: N/A	
	- ID: Program ID WA0000591206	Status: Inactive	Date: End Date 1994-12-31	
	- ID: Program ID WA0000591206	Status: Active	Date: End Date N/R	
DD384	*La Unica*	*601 TACOMA AVE S*	*WNW / 0.671 mi., 3542 ft.*	*4303*
	- ID: Facility ID 15555	Status: N/A	Date: N/A	
	- ID: Program ID N/R	Status: Active	Date: End Date N/R	
DJ386	*CITY PROPERTIES CLEANUP | JEFFERSON AVENUE SITE*	*2112-2122 JEFFERSON AVE*	*SW / 0.672 mi., 3549 ft.*	*4309*
	- ID: Facility ID 1277004	Status: N/A	Date: N/A	
	- ID: Program ID SW1724	Status: Inactive	Date: End Date 2021-03-24	
	- ID: Program ID SW1724	Status: Inactive	Date: End Date 2014-02-12	
	- ID: Program ID SW1724	Status: Inactive	Date: End Date 2007-09-10	
	- ID: Program ID SW1724	Status: Inactive	Date: End Date 2002-08-23	
DD387	*ALL CITY CLEANERS*	*602 TACOMA AVE S*	*WNW / 0.672 mi., 3550 ft.*	*4328*
	- ID: Facility ID 33974883	Status: N/A	Date: N/A	
	- ID: Program ID 529701	Status: Inactive	Date: End Date 2003-12-31	
	- ID: Program ID 529701	Status: Inactive	Date: End Date 2000-05-18	
CV388	*AIRSPARES*	*415 E 25TH ST*	*S / 0.673 mi., 3554 ft.*	*4339*
	- ID: Facility ID 39438729	Status: N/A	Date: N/A	
	- ID: Program ID WAD988516530	Status: Inactive	Date: End Date 1998-12-17	
CW389	*Care Medical*	*1902 TACOMA AVE S*	*WSW / 0.673 mi., 3556 ft.*	*4344*
	- ID: Facility ID 11939	Status: N/A	Date: N/A	
	- ID: Program ID N/R	Status: Active	Date: End Date N/R	
DD390	*Robin Balsam PS Attorney at Law*	*609 TACOMA AVE S*	*WNW / 0.673 mi., 3556 ft.*	*4346*
	- ID: Facility ID 9241	Status: N/A	Date: N/A	
	- ID: Program ID N/R	Status: Active	Date: End Date N/R	
CV391	*F & E INVESTMENTS*	*401 EA 25 ST | 401 E 25TH ST*	*S / 0.675 mi., 3566 ft.*	*4347*
	- ID: Facility ID 99973128	Status: N/A	Date: N/A	
	- ID: Program ID 8296	Status: Inactive	Date: End Date 1753-01-01	
CW392	*WASHINGTON BUILDING SVCS*	*1923 TACOMA AVE S*	*SW / 0.675 mi., 3567 ft.*	*4349*
	- ID: Facility ID 42669529	Status: N/A	Date: N/A	
	- ID: Program ID WAD988500419	Status: Inactive	Date: End Date 1992-04-20	

OTHER ASCERTAINABLE RECORDS *(cont.)*

ALL SITES - WA: All remediation site listings **636 SITES FOUND WITHIN 1 MILE**

EQUAL/HIGHER ELEVATION *(cont.)*

MAP ID	SITE NAME	SITE ADDRESS	DIRECTION/DISTANCE	PAGE
CW393	*CARL T MADSEN INC*	*1929 TACOMA AVE S | 1929 TACOMA AVE S PO BOX 2054*	*SW / 0.677 mi., 3576 ft.*	*4354*
	- ID: Facility ID 74131433	Status: N/A	Date: N/A	
	- ID: Program ID 2237	Status: Inactive	Date: End Date 2011-08-01	
	- ID: Program ID 2237	Status: Inactive	Date: End Date 2000-03-22	
	- ID: Program ID 2237	Status: Active	Date: End Date N/R	
DF394	*Star Tours*	*224 PUYALLUP AVE*	*S / 0.677 mi., 3577 ft.*	*4362*
	- ID: Facility ID 7722	Status: N/A	Date: N/A	
	- ID: Program ID N/R	Status: Active	Date: End Date N/R	
DM395	*MENDEZ PROPERTY*	*910 PUYALLUP AVE*	*SE / 0.677 mi., 3578 ft.*	*4363*
	- ID: Facility ID 59632952	Status: N/A	Date: N/A	
	- ID: Program ID 502682	Status: Active	Date: End Date N/R	
	- ID: Program ID 502682	Status: Inactive	Date: End Date 2006-04-26	
	- ID: Program ID 502682	Status: Inactive	Date: End Date 2000-09-27	
DH396	*YWCA TACOMA PIERCE COUNTY | ST HELENS APARTMENTS LLC | FS & GS SERVICES INC*	*405 BROADWAY*	*WNW / 0.681 mi., 3595 ft.*	*4377*
	- ID: Facility ID 34565253	Status: N/A	Date: N/A	
	- ID: Program ID N/R	Status: Inactive	Date: End Date 2001-12-31	
	- ID: Program ID N/R	Status: Active	Date: End Date N/R	
DN398	*SPRING AIR NORTHWEST | U HAUL TACOMA DOME 702077 | FOR KIDS ONLY*	*725 E 25TH ST | 725 EAST 25TH STREET*	*SSE / 0.684 mi., 3612 ft.*	*4398*
	- ID: Facility ID 18665	Status: N/A	Date: N/A	
	- ID: Program ID N/R	Status: Active	Date: End Date N/R	
	- ID: Facility ID 9111625	Status: N/A	Date: N/A	
	- ID: Program ID SW0085	Status: Active	Date: End Date N/R	
	- ID: Program ID SW0085	Status: Inactive	Date: End Date 1985-03-13	
	There is an additional 1 status record, see site details.			
DF399	*Storage Box The*	*216 PUYALLUP AVE*	*S / 0.684 mi., 3614 ft.*	*4425*
	- ID: Facility ID 21558	Status: N/A	Date: N/A	
	- ID: Program ID N/R	Status: Active	Date: End Date N/R	
CW400	*WA UW TACOMA*	*1935 TACOMA AVE S*	*SW / 0.685 mi., 3615 ft.*	*4427*
	- ID: Facility ID 86177379	Status: N/A	Date: N/A	
	- ID: Program ID WAD988507869	Status: Inactive	Date: End Date 1992-12-31	
DH401	*415 ST HELENS APTS LLC | R D MERRILL RD HOLDINGS RC | The Lex*	*415 ST HELENS AVE*	*WNW / 0.685 mi., 3617 ft.*	*4433*
	- ID: Facility ID 45008	Status: N/A	Date: N/A	
	- ID: Program ID N/R	Status: Inactive	Date: End Date 2020-12-31	
	- ID: Program ID N/R	Status: Active	Date: End Date N/R	
DB402	*JOHNNYS FINE FOOD | MEAKER, JOHN*	*319 E 25TH ST | 319 East 25th St.*	*S / 0.686 mi., 3624 ft.*	*4443*
	- ID: Facility ID 10734	Status: N/A	Date: N/A	
	- ID: Program ID N/R	Status: Active	Date: End Date N/R	
DO403	*KIEWIT PACIFIC CO TACOMA | KIEWIT PACIFIC CO*	*132 PUYALLUP AVE*	*SSW / 0.689 mi., 3638 ft.*	*4445*
	- ID: Facility ID 95452652	Status: N/A	Date: N/A	
	- ID: Program ID WAD988466892	Status: Inactive	Date: End Date 1753-01-01	

OTHER ASCERTAINABLE RECORDS *(cont.)*

ALL SITES - WA: All remediation site listings **636 SITES FOUND WITHIN 1 MILE**

EQUAL/HIGHER ELEVATION *(cont.)*

MAP ID	SITE NAME	SITE ADDRESS	DIRECTION/DISTANCE	PAGE
	- ID: Program ID WAD988466892	Status: Inactive	Date: End Date 1989-04-19	
404	*CARLTON APARTMENTS*	*615 S 7TH ST*	*WNW / 0.691 mi., 3650 ft.*	*4455*
	- ID: Facility ID 10027	Status: N/A	Date: N/A	
	- ID: Program ID N/R	Status: Active	Date: End Date N/R	
DH405	*True Built Homes | Arrow Worldwide International Relocations | The Harder Foundation*	*401 BROADWAY | 401 BROADWAY STE 201 | 401 BROADWAY STE 303*	*WNW / 0.692 mi., 3652 ft.*	*4459*
	- ID: Facility ID 8681	Status: N/A	Date: N/A	
	- ID: Program ID N/R	Status: Active	Date: End Date N/R	
	- ID: Facility ID 22405	Status: N/A	Date: N/A	
	- ID: Program ID N/R	Status: Active	Date: End Date N/R	
	- ID: Facility ID 22453	Status: N/A	Date: N/A	
	There is an additional 1 status record, see site details.			
DJ406	*Fawcett/S. 21st | Fawcett S 21st*	*UNSPECIFIED*	*SW / 0.692 mi., 3653 ft.*	*4463*
	- ID: Facility ID 30256	Status: N/A	Date: N/A	
	- ID: Program ID N/R	Status: Active	Date: End Date N/R	
	- ID: Facility ID 30256	Status: N/A	Date: N/A	
	- ID: Program ID WAR308437	Status: Active	Date: End Date N/R	
DN407	*PIERCE TRANSIT TACOMA DOME*	*609 E 25TH ST*	*SSE / 0.696 mi., 3673 ft.*	*4465*
	- ID: Facility ID 25441163	Status: N/A	Date: N/A	
	- ID: Program ID WAR000006247	Status: Inactive	Date: End Date 1995-12-31	
DN408	*FREIGHTHOUSE SQUARE, AMTRAK RELOCATION*	*602 E 25TH ST*	*SSE / 0.700 mi., 3694 ft.*	*4470*
	- ID: Facility ID 206719	Status: N/A	Date: N/A	
	- ID: Program ID N/R	Status: Active	Date: End Date N/R	
409	*CHIHULY INC TACOMA*	*2101 S JEFFERSON AVE*	*SW / 0.700 mi., 3694 ft.*	*4474*
	- ID: Facility ID 9078	Status: N/A	Date: N/A	
	- ID: Program ID WAH000035332	Status: Inactive	Date: End Date 2013-12-31	
	- ID: Program ID WAH000035332	Status: Active	Date: End Date N/R	
DJ410	*Tacoma Town Center*	*UNSPECIFIED*	*SW / 0.700 mi., 3697 ft.*	*4484*
	- ID: Facility ID 45486	Status: N/A	Date: N/A	
	- ID: Program ID WAR306067	Status: Active	Date: End Date N/R	
411	*2013 DOWNTOWN SOUTH 15TH ST*	*SOUTH 15TH ST & YAKIMA*	*WSW / 0.701 mi., 3700 ft.*	*4487*
	- ID: Facility ID 3121	Status: N/A	Date: N/A	
	- ID: Program ID WAR126711	Status: Inactive	Date: End Date 2013-05-15	
DQ413	Bates Medical Mile	1201 S YAKIMA AVE	W / 0.702 mi., 3709 ft.	*4490*
	- ID: Facility ID 74543	Status: N/A	Date: N/A	
	- ID: Program ID WAR308348	Status: Active	Date: End Date N/R	
DN414	*FREIGHTHOUSE SQUARE*	*25TH & G ST E*	*SSE / 0.703 mi., 3711 ft.*	*4491*
	- ID: Facility ID 1351	Status: N/A	Date: N/A	
	- ID: Program ID N/R	Status: Inactive	Date: End Date 2003-07-11	

OTHER ASCERTAINABLE RECORDS *(cont.)*

ALL SITES - WA: All remediation site listings **636 SITES FOUND WITHIN 1 MILE**

EQUAL/HIGHER ELEVATION *(cont.)*

MAP ID	SITE NAME	SITE ADDRESS	DIRECTION/DISTANCE	PAGE
415	*Wastewater Improvements (Various Areas) - Walters Rd & 9th/Yakima Alley | Wastewater Improvements Various Areas Walters Rd & 9th Yakima Alley*	*UNSPECIFIED*	*W / 0.703 mi., 3714 ft.*	*4495*
	- ID: Facility ID 95169	Status: N/A	Date: N/A	
	- ID: Program ID WAR309991	Status: Active	Date: End Date N/R	
	- ID: Facility ID 95169	Status: N/A	Date: N/A	
	- ID: Program ID N/R	Status: Active	Date: End Date N/R	
DQ416	*BATES TECHNICAL COLLEGE DOWNTOWN CAMPUS | LH BATES VOCATIONAL INSTITUTE | BATES TECHNICAL COLLEGE*	*1101 S YAKIMA AVE | 1101 YAKIMA AVE | 1101 SOUTH YAKIMA AVE.*	*W / 0.704 mi., 3719 ft.*	*4501*
	- ID: Facility ID 12644296	Status: N/A	Date: N/A	
	- ID: Program ID WAD037992500	Status: Inactive	Date: End Date 2006-12-31	
	- ID: Program ID WAD037992500	Status: Inactive	Date: End Date 2015-12-31	
	- ID: Program ID WAD037992500	Status: Inactive	Date: End Date 2006-02-07	
	- ID: Program ID WAD037992500	Status: Inactive	Date: End Date 2016-12-31	
	There are an additional 4 status records, see site details.			
DR417	*FRED ROBERSON PROPERTY | 2302 PACIFIC AVE TACOMA*	*2302 PACIFIC AVE*	*SSW / 0.704 mi., 3720 ft.*	*4530*
	- ID: Facility ID 55732663	Status: N/A	Date: N/A	
	- ID: Program ID N/R	Status: Active	Date: End Date N/R	
	- ID: Program ID N/R	Status: Inactive	Date: End Date 1998-08-12	
	- ID: Program ID N/R	Status: Inactive	Date: End Date 2000-03-21	
DN419	*PUGET SOUND SPECIALTY*	*706 E 25TH ST*	*SSE / 0.707 mi., 3734 ft.*	*4547*
	- ID: Facility ID 23657	Status: N/A	Date: N/A	
	- ID: Program ID N/R	Status: Active	Date: End Date N/R	
DL421	*GOODYEAR TIRE & RUBBER CO RETREAD PLANT | WINGFOOT COMMERCIAL TIRE SYSTEMS | EAGLE F-1 LLC*	*2210 S C ST | 2210 SOUTH C ST*	*SW / 0.711 mi., 3757 ft.*	*4563*
	- ID: Facility ID 99715512	Status: N/A	Date: N/A	
	- ID: Program ID WAD988519583	Status: Inactive	Date: End Date 1997-03-01	
	- ID: Program ID WAD988519583	Status: Inactive	Date: End Date 1993-12-31	
	- ID: Facility ID 6160663	Status: N/A	Date: N/A	
	- ID: Program ID CRK000081510	Status: Active	Date: End Date N/R	
	There is an additional 1 status record, see site details.			
DF422	*FRONTIER TRANSPORTATION COMPANY*	*217 25TH ST E*	*S / 0.712 mi., 3758 ft.*	*4575*
	- ID: Facility ID 27655611	Status: N/A	Date: N/A	
	- ID: Program ID 4378	Status: Inactive	Date: End Date 2000-03-22	
DF423	*GOLDEN LINE RECYCLING CORP | FRONTIER TRANSPORTATION COMPANY*	*217 E 25TH ST | 217 EAST 25TH ST*	*S / 0.712 mi., 3759 ft.*	*4577*
	- ID: Facility ID 610068	Status: N/A	Date: N/A	
	- ID: Program ID N/R	Status: Active	Date: End Date N/R	
DH424	*DAN KNOWLES FOREIGN AUTO CLINI*	*424 ST HELENS*	*WNW / 0.712 mi., 3762 ft.*	*4581*
	- ID: Facility ID 89234532	Status: N/A	Date: N/A	

OTHER ASCERTAINABLE RECORDS *(cont.)*

ALL SITES - WA: All remediation site listings **636 SITES FOUND WITHIN 1 MILE**

EQUAL/HIGHER ELEVATION *(cont.)*

MAP ID	SITE NAME	SITE ADDRESS	DIRECTION/DISTANCE	PAGE
	- ID: Program ID WAD988513552	Status: Inactive	Date: End Date 1994-12-31	
	- ID: Program ID WAD988513552	Status: Active	Date: End Date N/R	
DS425	*PLYTAC*	*801 E 25TH*	*SSE / 0.713 mi., 3767 ft.*	*4586*
	- ID: Facility ID 8091750	Status: N/A	Date: N/A	
	- ID: Program ID N/R	Status: Active	Date: End Date N/R	
DS426	*SOUND TRANSIT TACOMA LINK OPS | SOUND TRANSIT 25TH ST*	*802 E 25TH ST*	*SSE / 0.715 mi., 3774 ft.*	*4588*
	- ID: Facility ID 5117180	Status: N/A	Date: N/A	
	- ID: Program ID WAH000049999	Status: Active	Date: End Date N/R	
	- ID: Program ID WAH000049999	Status: Inactive	Date: End Date 2016-12-31	
DK427	*KARTCHNER RESIDENTIAL PROPERTY*	*1007 YAKIMA AVE S*	*W / 0.715 mi., 3774 ft.*	*4597*
	- ID: Facility ID 7236	Status: N/A	Date: N/A	
	- ID: Program ID N/R	Status: Active	Date: End Date N/R	
DH428	*YWCA PIERCE COUNTY*	*401 SAINT HELENS AVE*	*WNW / 0.715 mi., 3775 ft.*	*4600*
	- ID: Facility ID 22832	Status: N/A	Date: N/A	
	- ID: Program ID WAH000036703	Status: Inactive	Date: End Date 2010-12-31	
DO430	*PUGET SOUND TIRE*	*102 PUYALLUP RD*	*SSW / 0.718 mi., 3791 ft.*	*4606*
	- ID: Facility ID 95895443	Status: N/A	Date: N/A	
	- ID: Program ID WAD052580180	Status: Inactive	Date: End Date 1991-12-31	
DH431	*CHRISTOPHERSON PROPERTY*	*414 ST HELENS ST*	*WNW / 0.718 mi., 3792 ft.*	*4612*
	- ID: Facility ID 95881739	Status: N/A	Date: N/A	
	- ID: Program ID N/R	Status: Active	Date: End Date N/R	
	- ID: Program ID N/R	Status: Inactive	Date: End Date 1998-04-02	
	- ID: Program ID N/R	Status: Inactive	Date: End Date 1997-12-03	
DO432	*Eagle Tire & Auto Tacoma*	*102 PUYALLUP AVE*	*SSW / 0.720 mi., 3800 ft.*	*4616*
	- ID: Facility ID 23676	Status: N/A	Date: N/A	
	- ID: Program ID N/R	Status: Active	Date: End Date N/R	
433	*DELTA CAM INC*	*1938 TACOMA AVE S*	*WSW / 0.722 mi., 3811 ft.*	*4619*
	- ID: Facility ID 8576912	Status: N/A	Date: N/A	
	- ID: Program ID N/R	Status: Active	Date: End Date N/R	
434	*US BANK PACIFIC AVE*	*2317 PACIFIC AVE*	*SSW / 0.722 mi., 3812 ft.*	*4622*
	- ID: Facility ID 10919	Status: N/A	Date: N/A	
	- ID: Program ID 638863	Status: Active	Date: End Date N/R	
DT435	*TACOMA FIRE ELECTRICAL MAINTEN | TACOMA CITY OF*	*425 TACOMA AVE S*	*WNW / 0.723 mi., 3818 ft.*	*4628*
	- ID: Facility ID 23265854	Status: N/A	Date: N/A	
	- ID: Program ID 5924	Status: Inactive	Date: End Date 2007-12-31	
	- ID: Program ID 5924	Status: Active	Date: End Date N/R	
436	*KENT GILCHRIST*	*510 TACOMA AVE S*	*WNW / 0.726 mi., 3831 ft.*	*4642*
	- ID: Facility ID 21424488	Status: N/A	Date: N/A	
	- ID: Program ID 3959	Status: Inactive	Date: End Date 2000-03-22	
DM437	*TACOMA TRESTLE TRACK & SIGNAL PROJECT*	*824 E 25TH STREET*	*SE / 0.726 mi., 3832 ft.*	*4645*
	- ID: Facility ID 8199	Status: N/A	Date: N/A	
	- ID: Program ID WAR303465	Status: Inactive	Date: End Date 2018-05-14	

OTHER ASCERTAINABLE RECORDS *(cont.)*

ALL SITES - WA: All remediation site listings **636 SITES FOUND WITHIN 1 MILE**

EQUAL/HIGHER ELEVATION *(cont.)*

MAP ID	SITE NAME	SITE ADDRESS	DIRECTION/DISTANCE	PAGE
	- ID: Program ID WAR303465	Status: Active	Date: End Date N/R	
DM438	*PRECISION MACHINE WORKS*	*925 E 25TH ST*	*SE / 0.728 mi., 3842 ft.*	*4649*
	- ID: Facility ID 6595720	Status: N/A	Date: N/A	
	- ID: Program ID WAH000033558	Status: Inactive	Date: End Date 2011-12-31	
439	*STONE PROPERTY TRANSIT SITE*	*E 25TH & E C ST*	*S / 0.728 mi., 3843 ft.*	*4659*
	- ID: Facility ID 3782573	Status: N/A	Date: N/A	
	- ID: Program ID SW0750	Status: Active	Date: End Date N/R	
DT440	*TACOMA CITY UST 408868 | TACOMA CITY OF*	*415 TACOMA AVE S*	*WNW / 0.728 mi., 3845 ft.*	*4664*
	- ID: Facility ID 17177731	Status: N/A	Date: N/A	
	- ID: Program ID 408868	Status: Inactive	Date: End Date 2000-05-18	
DR441	*J MARCEL BUILDING*	*2320 PACIFIC AVE*	*SSW / 0.729 mi., 3848 ft.*	*4669*
	- ID: Facility ID 28236738	Status: N/A	Date: N/A	
	- ID: Program ID N/R	Status: Inactive	Date: End Date 2007-10-31	
	- ID: Program ID N/R	Status: Inactive	Date: End Date 2008-02-21	
	- ID: Program ID N/R	Status: Inactive	Date: End Date 2006-05-09	
	- ID: Program ID N/R	Status: Inactive	Date: End Date 2004-04-20	
DH443	*TEMPLE BAPTIST CHURCH*	*245 ST HELENS AVE*	*WNW / 0.731 mi., 3862 ft.*	*4687*
	- ID: Facility ID 98986586	Status: N/A	Date: N/A	
	- ID: Program ID 101844	Status: Inactive	Date: End Date 2000-03-22	
DT444	*DOWNINGS AUTOBODY*	*411 S FAWCETT AVE*	*WNW / 0.732 mi., 3863 ft.*	*4690*
	- ID: Facility ID 29136577	Status: N/A	Date: N/A	
	- ID: Program ID WAD981767684	Status: Inactive	Date: End Date 1994-12-31	
446	*SOUTH G STREET 613-615*	*613-615 S G ST*	*WNW / 0.734 mi., 3875 ft.*	*4705*
	- ID: Facility ID 21339834	Status: N/A	Date: N/A	
	- ID: Program ID WAR000007484	Status: Inactive	Date: End Date 1996-10-09	
DM447	*Savage Wholesale*	*1001 E 25TH ST*	*SE / 0.735 mi., 3879 ft.*	*4714*
	- ID: Facility ID 1747	Status: N/A	Date: N/A	
	- ID: Program ID N/R	Status: Active	Date: End Date N/R	
449	*FAIRLANE PAINTING CO*	*1910 S G ST*	*WSW / 0.736 mi., 3885 ft.*	*4720*
	- ID: Facility ID 5829313	Status: N/A	Date: N/A	
	- ID: Program ID N/R	Status: Inactive	Date: End Date 2010-04-29	
DV451	*INDUSTRIAL PARTS FRICTIONS I*	*409 E 26TH ST*	*S / 0.737 mi., 3894 ft.*	*4728*
	- ID: Facility ID 99982525	Status: N/A	Date: N/A	
	- ID: Program ID WAD027540384	Status: Inactive	Date: End Date 1989-04-21	
DV453	*GOLDEN WEST MOTEL*	*503 E 26TH*	*S / 0.739 mi., 3900 ft.*	*4743*
	- ID: Facility ID 62113225	Status: N/A	Date: N/A	
	- ID: Program ID WAD988508651	Status: Inactive	Date: End Date 1992-12-31	
454	*Sky Terrace Condos*	*235 BROADWAY*	*WNW / 0.739 mi., 3901 ft.*	*4748*
	- ID: Facility ID 10850	Status: N/A	Date: N/A	
	- ID: Program ID N/R	Status: Active	Date: End Date N/R	

OTHER ASCERTAINABLE RECORDS *(cont.)*

ALL SITES - WA: All remediation site listings **636 SITES FOUND WITHIN 1 MILE**

EQUAL/HIGHER ELEVATION *(cont.)*

MAP ID	SITE NAME	SITE ADDRESS	DIRECTION/DISTANCE	PAGE
DW456	*ACTION BUSINESS FURNITURE | HOLLAND QUALITY CLEANERS*	*102 S 24TH ST*	*SSW / 0.743 mi., 3924 ft.*	*4759*
	- ID: Facility ID 81634828	Status: N/A	Date: N/A	
	- ID: Program ID 463158	Status: Active	Date: End Date N/R	
	- ID: Program ID 463158	Status: Inactive	Date: End Date 1998-07-15	
	- ID: Program ID 463158	Status: Inactive	Date: End Date 1991-12-31	
DR457	*Aero Precision Commerce | AERO PRECISION*	*2310 COMMERCE ST*	*SSW / 0.744 mi., 3929 ft.*	*4773*
	- ID: Facility ID 56847	Status: N/A	Date: N/A	
	- ID: Program ID N/R	Status: Active	Date: End Date N/R	
DY459	*WA AGR M TACOMA 1*	*2139B S FAWCETT*	*SW / 0.751 mi., 3966 ft.*	*4790*
	- ID: Facility ID 41368373	Status: N/A	Date: N/A	
	- ID: Program ID WAH000006767	Status: Inactive	Date: End Date 1998-12-31	
DZ460	*AT&T WIRELESS DOWNTOWN TACOMA*	*1101 S YAKIMA AT&T*	*W / 0.753 mi., 3974 ft.*	*4795*
	- ID: Facility ID 5248786	Status: N/A	Date: N/A	
	- ID: Program ID CRK000057270	Status: Inactive	Date: End Date 2003-09-16	
DV464	*GARY W JOHNSON | Melody Meats*	*323 E 26TH ST | 323 EAST 26TH ST*	*S / 0.759 mi., 4006 ft.*	*4833*
	- ID: Facility ID 14281979	Status: N/A	Date: N/A	
	- ID: Program ID 101310	Status: Inactive	Date: End Date 2000-03-22	
	- ID: Facility ID 24527	Status: N/A	Date: N/A	
	- ID: Program ID N/R	Status: Active	Date: End Date N/R	
EA465	*HJB MARINE*	*601 E 26TH ST*	*SSE / 0.760 mi., 4013 ft.*	*4837*
	- ID: Facility ID 3081	Status: N/A	Date: N/A	
	- ID: Program ID N/R	Status: Active	Date: End Date N/R	
DY467	*SPRAGUE PEST CONTROL TACOMA*	*2139 S FAWCETT AVE*	*SW / 0.762 mi., 4023 ft.*	*4854*
	- ID: Facility ID 34260	Status: N/A	Date: N/A	
	- ID: Program ID CRK000013020	Status: Inactive	Date: End Date 2011-10-17	
EC468	*Coalition Humane*	*2106 TACOMA AVE S*	*SW / 0.762 mi., 4023 ft.*	*4855*
	- ID: Facility ID 8409	Status: N/A	Date: N/A	
	- ID: Program ID N/R	Status: Active	Date: End Date N/R	
DR469	*TACOMA CITY GROUNDS MAINTENANCE | TACOMA CITY OF, GROUNDS MAINTENANCE | Tacoma City General Svc Fleet Div Shop3*	*2308 S HOLGATE ST*	*SW / 0.762 mi., 4025 ft.*	*4857*
	- ID: Facility ID 27828397	Status: N/A	Date: N/A	
	- ID: Program ID WAD981760770	Status: Inactive	Date: End Date 2004-12-31	
	- ID: Program ID WAD981760770	Status: Inactive	Date: End Date 2001-12-31	
	- ID: Program ID WAD981760770	Status: Inactive	Date: End Date 2012-12-31	
	- ID: Program ID WAD981760770	Status: Inactive	Date: End Date 2014-12-31	
DV470	*SME Solutions*	*313 E 26TH ST*	*S / 0.764 mi., 4034 ft.*	*4864*
	- ID: Facility ID 3722	Status: N/A	Date: N/A	
	- ID: Program ID N/R	Status: Active	Date: End Date N/R	
ED471	*230 Broadway Ave Apts*	*230 BROADWAY*	*WNW / 0.765 mi., 4037 ft.*	*4866*
	- ID: Facility ID 16261	Status: N/A	Date: N/A	

OTHER ASCERTAINABLE RECORDS *(cont.)*

ALL SITES - WA: All remediation site listings **636 SITES FOUND WITHIN 1 MILE**

EQUAL/HIGHER ELEVATION *(cont.)*

MAP ID	SITE NAME	SITE ADDRESS	DIRECTION/DISTANCE	PAGE
	- ID: Program ID N/R	Status: Active	Date: End Date N/R	
DY472	*TACOMA CITY STREET MAINTENANCE*	*2301 S JEFFERSON*	*SW / 0.765 mi., 4038 ft.*	*4867*
	- ID: Facility ID 7645557	Status: N/A	Date: N/A	
	- ID: Program ID WAH000027343	Status: Inactive	Date: End Date 2005-12-31	
DV473	*SME CORP*	*311 E 26TH ST*	*S / 0.765 mi., 4041 ft.*	*4874*
	- ID: Facility ID 82577212	Status: N/A	Date: N/A	
	- ID: Program ID WAD988486635	Status: Inactive	Date: End Date 2008-12-31	
	- ID: Program ID WAD988486635	Status: Inactive	Date: End Date 2014-12-31	
	- ID: Program ID WAD988486635	Status: Inactive	Date: End Date 1994-12-31	
EC474	*BELL INDUSTRIES INC*	*2108 TACOMA AVE S*	*SW / 0.766 mi., 4044 ft.*	*4885*
	- ID: Facility ID 75869291	Status: N/A	Date: N/A	
	- ID: Program ID WAD005929047	Status: Inactive	Date: End Date 1996-12-31	
	- ID: Program ID WAD005929047	Status: Inactive	Date: End Date 1998-11-30	
475	*ECOTEX COMPANY*	*1115 E 25TH ST | 1115 East 25th Street*	*SE / 0.766 mi., 4047 ft.*	*4893*
	- ID: Facility ID 32841	Status: N/A	Date: N/A	
	- ID: Program ID WAH000056815	Status: Inactive	Date: End Date 2019-05-10	
	- ID: Program ID WAH000056815	Status: Active	Date: End Date N/R	
DW476	*POWDER COATING SYSTEMS INC*	*109 S 25TH ST*	*SSW / 0.769 mi., 4059 ft.*	*4901*
	- ID: Facility ID 96432865	Status: N/A	Date: N/A	
	- ID: Program ID WAD988492351	Status: Inactive	Date: End Date 1995-12-31	
	- ID: Program ID WAD988492351	Status: Active	Date: End Date N/R	
	- ID: Program ID WAD988492351	Status: Inactive	Date: End Date 1995-11-30	
DR480	*TACOMA CITY GROUNDS SHOP*	*2324 S C ST*	*SW / 0.772 mi., 4078 ft.*	*5013*
	- ID: Facility ID 1735	Status: N/A	Date: N/A	
	- ID: Program ID WAH000037337	Status: Active	Date: End Date N/R	
	- ID: Program ID WAH000037337	Status: Inactive	Date: End Date 2011-12-31	
EC481	*TOM DAVIS*	*2114 TACOMA AVE S*	*SW / 0.774 mi., 4088 ft.*	*5022*
	- ID: Facility ID 90118558	Status: N/A	Date: N/A	
	- ID: Program ID WAH000018820	Status: Inactive	Date: End Date 2002-12-31	
EA483	*DON ENGLE DISTRIBUTING INC*	*2601 E F ST | 2601 EAST F ST.*	*SSE / 0.775 mi., 4093 ft.*	*5031*
	- ID: Facility ID 75382517	Status: N/A	Date: N/A	
	- ID: Program ID N/R	Status: Active	Date: End Date N/R	
	- ID: Program ID N/R	Status: Inactive	Date: End Date 1753-01-01	
DW487	*SODO BUILDERS | FOREMOST DAIRY*	*2413 PACIFIC AVE | 2413 PACIFIC AVE S*	*SSW / 0.780 mi., 4118 ft.*	*5056*
	- ID: Facility ID 22019	Status: N/A	Date: N/A	
	- ID: Program ID WAH000037045	Status: Inactive	Date: End Date 2010-12-31	
	- ID: Program ID WAH000037045	Status: Active	Date: End Date N/R	
	- ID: Program ID WAH000037045	Status: Inactive	Date: End Date 2014-02-19	
DV488	*MYSTIC MOCHA*	*402 E 26TH ST*	*S / 0.784 mi., 4143 ft.*	*5074*
	- ID: Facility ID 19140	Status: N/A	Date: N/A	
	- ID: Program ID N/R	Status: Active	Date: End Date N/R	

OTHER ASCERTAINABLE RECORDS *(cont.)*

ALL SITES - WA: All remediation site listings **636 SITES FOUND WITHIN 1 MILE**

EQUAL/HIGHER ELEVATION *(cont.)*

MAP ID	SITE NAME	SITE ADDRESS	DIRECTION/DISTANCE	PAGE
ED490	*BROADVIEW CONDOMINIUMS LLC THE BLUFF*	*212 S STADIUM WAY*	*NW / 0.786 mi., 4149 ft.*	*5104*
	- ID: Facility ID 9934476	Status: N/A	Date: N/A	
	- ID: Program ID SW0573	Status: Inactive	Date: End Date 2004-09-10	
EF492	*FRED TEBB & SONS INC*	*1906 E MARC ST*	*E / 0.787 mi., 4154 ft.*	*5120*
	- ID: Facility ID 68672889	Status: N/A	Date: N/A	
	- ID: Program ID 7026	Status: Inactive	Date: End Date 1995-09-15	
	- ID: Program ID 7026	Status: Inactive	Date: End Date 1999-11-23	
	- ID: Program ID 7026	Status: Inactive	Date: End Date 2000-08-06	
	- ID: Program ID SW0422	Status: Inactive	Date: End Date 2003-03-27	
	There are an additional 3 status records, see site details.			
EF493	*FRED TEBB & SONS INC | FRED TEEBB AND SONS INC*	*1906 MARC AVE*	*E / 0.787 mi., 4157 ft.*	*5149*
	- ID: Facility ID 68672889	Status: N/A	Date: N/A	
	- ID: Program ID WAD988483855	Status: Inactive	Date: End Date 2003-03-27	
	- ID: Program ID WAD988483855	Status: Inactive	Date: End Date 1994-12-31	
	- ID: Program ID WAD988483855	Status: Inactive	Date: End Date 2000-08-06	
	- ID: Program ID WAD988483855	Status: Active	Date: End Date N/R	
	There are an additional 2 status records, see site details.			
DW494	*FIRESTONE 31H712467*	*2406 PACIFIC AVE S*	*SSW / 0.788 mi., 4161 ft.*	*5165*
	- ID: Facility ID 53241629	Status: N/A	Date: N/A	
	- ID: Program ID 2710	Status: Inactive	Date: End Date 2000-03-22	
495	*CHARLES WALKER*	*1422 S K ST*	*W / 0.788 mi., 4161 ft.*	*5168*
	- ID: Facility ID 48677416	Status: N/A	Date: N/A	
	- ID: Program ID 9337	Status: Inactive	Date: End Date 1753-01-01	
498	*SOUTH YAKIMA 621*	*621 S YAKIMA AVE*	*WNW / 0.790 mi., 4174 ft.*	*5193*
	- ID: Facility ID 98356145	Status: N/A	Date: N/A	
	- ID: Program ID WAR000007476	Status: Inactive	Date: End Date 1996-10-09	
DZ501	*PARTNERS MORTGAGE CORP SITE | GARAGE & SERVICE STATION*	*901 S 11TH ST*	*W / 0.798 mi., 4214 ft.*	*5207*
	- ID: Facility ID 44735648	Status: N/A	Date: N/A	
	- ID: Program ID 514293	Status: Inactive	Date: End Date 2000-01-19	
	- ID: Program ID 514293	Status: Inactive	Date: End Date 2000-03-28	
	- ID: Program ID 514293	Status: Inactive	Date: End Date 1999-12-10	
502	*AT&T WIRELESS TACOMA DOME*	*222 E 26TH ST*	*S / 0.801 mi., 4228 ft.*	*5216*
	- ID: Facility ID 1248033	Status: N/A	Date: N/A	
	- ID: Program ID CRK000057360	Status: Active	Date: End Date N/R	
	- ID: Program ID CRK000057360	Status: Inactive	Date: End Date 2002-12-31	
503	*TITANIUM RECLAIMING CORP TACOMA*	*310 TACOMA AVE S*	*WNW / 0.802 mi., 4234 ft.*	*5219*
	- ID: Facility ID 81652215	Status: N/A	Date: N/A	
	- ID: Program ID WAD981772452	Status: Inactive	Date: End Date 1989-06-12	
EH504	*AERO PRECISION TACOMA | RAINIER INSULATION INC*	*2338 HOLGATE ST S*	*SW / 0.803 mi., 4239 ft.*	*5224*
	- ID: Facility ID 96196854	Status: N/A	Date: N/A	
	- ID: Program ID WAR000000695	Status: Active	Date: End Date N/R	
	- ID: Program ID WAR000000695	Status: Inactive	Date: End Date 1995-12-31	

OTHER ASCERTAINABLE RECORDS *(cont.)*

ALL SITES - WA: All remediation site listings **636 SITES FOUND WITHIN 1 MILE**

EQUAL/HIGHER ELEVATION *(cont.)*

MAP ID	SITE NAME	SITE ADDRESS	DIRECTION/DISTANCE	PAGE
ED506	*Broadway 5 Condominuims*	*216 BROADWAY*	*WNW / 0.803 mi., 4241 ft.*	*5247*
	- ID: Facility ID 17940	Status: N/A	Date: N/A	
	- ID: Program ID N/R	Status: Active	Date: End Date N/R	
ED507	*Luna Condominiums*	*210 BROADWAY*	*WNW / 0.808 mi., 4267 ft.*	*5249*
	- ID: Facility ID 10811	Status: N/A	Date: N/A	
	- ID: Program ID N/R	Status: Active	Date: End Date N/R	
EI509	*ADAMS BRAKE SERVICE*	*2324 S JEFFERSON AVE*	*SW / 0.809 mi., 4272 ft.*	*5371*
	- ID: Facility ID 42948571	Status: N/A	Date: N/A	
	- ID: Program ID WA0000072793	Status: Inactive	Date: End Date 1999-12-31	
512	*LABORATORY PROCEDURE NW INC*	*1718 S I ST*	*WSW / 0.810 mi., 4279 ft.*	*5380*
	- ID: Facility ID 7752437	Status: N/A	Date: N/A	
	- ID: Program ID WAD070052634	Status: Inactive	Date: End Date 1989-10-19	
513	*L STREET LAYOVER EXPANSION*	*N/R*	*SE / 0.811 mi., 4285 ft.*	*5385*
	- ID: Facility ID 3077	Status: N/A	Date: N/A	
	- ID: Program ID WAR010775	Status: Inactive	Date: End Date 2010-05-26	
DY514	*LINDBERG BEVERAGE CO | Second Use Tacoma*	*2328 Fawcett Ave | 2328 S FAWCETT | 2328 SOUTH FAWCETT*	*SW / 0.812 mi., 4286 ft.*	*5386*
	- ID: Facility ID 97322541	Status: N/A	Date: N/A	
	- ID: Program ID 9073	Status: Active	Date: End Date N/R	
EH515	*ROBERT BROWN PROPERTY*	*2340 S HOLGATE*	*SW / 0.814 mi., 4298 ft.*	*5391*
	- ID: Facility ID 9582257	Status: N/A	Date: N/A	
	- ID: Program ID CNE126540	Status: Active	Date: End Date N/R	
EJ516	*SUREHOUSE OPEN BIBLE CHURCH*	*902 S I ST*	*W / 0.814 mi., 4298 ft.*	*5394*
	- ID: Facility ID 66114	Status: N/A	Date: N/A	
	- ID: Program ID N/R	Status: Active	Date: End Date N/R	
EK517	*ELEPHANT CAR WASH PACIFIC AVE | ELEPHANT CAR WASH | PACIFIC CHEVRON*	*2501 PACIFIC AVE*	*SSW / 0.815 mi., 4305 ft.*	*5397*
	- ID: Facility ID 78971423	Status: N/A	Date: N/A	
	- ID: Program ID 379	Status: Active	Date: End Date N/R	
EJ518	*BRYAN ASSAY OFFICE*	*901 S 9TH ST*	*W / 0.816 mi., 4309 ft.*	*5404*
	- ID: Facility ID 55731739	Status: N/A	Date: N/A	
	- ID: Program ID WAD045336138	Status: Inactive	Date: End Date 1994-12-31	
EE519	*PRECISION PATTERN INC | AIM AEROSPACE TACOMA OPERATIONS | AIM Aerospace*	*2620 E G ST*	*SSE / 0.816 mi., 4311 ft.*	*5409*
	- ID: Facility ID 23500	Status: N/A	Date: N/A	
	- ID: Program ID WAR304837	Status: Active	Date: End Date N/R	
	- ID: Facility ID 85239825	Status: N/A	Date: N/A	
	- ID: Program ID WAR011371	Status: Inactive	Date: End Date 2011-02-24	
	- ID: Program ID WAR011371	Status: Inactive	Date: End Date 2009-12-31	
	There are an additional 8 status records, see site details.			

OTHER ASCERTAINABLE RECORDS *(cont.)*

ALL SITES - WA: All remediation site listings **636 SITES FOUND WITHIN 1 MILE**

EQUAL/HIGHER ELEVATION *(cont.)*

MAP ID	SITE NAME	SITE ADDRESS	DIRECTION/DISTANCE	PAGE
EJ520	*BROADWAY QUICK STOP MARKET & DELI*	*924 9TH ST STE B*	*W / 0.817 mi., 4312 ft.*	*5437*
	- ID: Facility ID 14198	Status: N/A	Date: N/A	
	- ID: Program ID N/R	Status: Active	Date: End Date N/R	
DX521	*AABERGS TOOL & EQUIP RENTAL & SALES I | AABERGS TOOL & EQUIPMENT RENTAL & SALES | AABERGS TOOL & EQUIPMENT RENTAL*	*1424 PUYALLUP AVE*	*ESE / 0.817 mi., 4313 ft.*	*5439*
	- ID: Facility ID 5752453	Status: N/A	Date: N/A	
	- ID: Program ID 4860	Status: Active	Date: End Date N/R	
	- ID: Program ID 4860	Status: Inactive	Date: End Date 2000-03-22	
DX522	*TACOMA CITY SIGN SHOP*	*1423 PUYALLUP AVE*	*ESE / 0.817 mi., 4315 ft.*	*5446*
	- ID: Facility ID 86267137	Status: N/A	Date: N/A	
	- ID: Program ID WAD988506820	Status: Inactive	Date: End Date 2012-12-31	
	- ID: Program ID WAD988506820	Status: Inactive	Date: End Date 2009-12-31	
	- ID: Program ID WAD988506820	Status: Inactive	Date: End Date 2008-12-31	
	- ID: Program ID WAD988506820	Status: Inactive	Date: End Date 2010-12-31	
	There is an additional 1 status record, see site details.			
ED523	*WIGGINS CUSTOM WOODWORKS INC*	*218 ST HELENS AVE*	*WNW / 0.818 mi., 4319 ft.*	*5463*
	- ID: Facility ID 44831724	Status: N/A	Date: N/A	
	- ID: Program ID WAD988509055	Status: Inactive	Date: End Date 1999-09-01	
EL524	*ALL COTE COATINGS INC | BRESHON MACHINE*	*1311 E 25TH ST*	*SE / 0.823 mi., 4344 ft.*	*5468*
	- ID: Facility ID 54832571	Status: N/A	Date: N/A	
	- ID: Program ID WAH000000810	Status: Active	Date: End Date N/R	
	- ID: Program ID WAH000000810	Status: Inactive	Date: End Date 1997-12-31	
	- ID: Facility ID 9531	Status: N/A	Date: N/A	
	- ID: Program ID N/R	Status: Active	Date: End Date N/R	
EI525	*TOTEM ELECTRIC*	*2332 JEFFERSON AVE*	*SW / 0.823 mi., 4348 ft.*	*5475*
	- ID: Facility ID 4624386	Status: N/A	Date: N/A	
	- ID: Program ID N/R	Status: Active	Date: End Date N/R	
DX526	*CARDLOCK FUELS SYSTEM | PYRAMID GOLD II, LLC | PILOT TRAVEL CENTER #1173*	*1428 PUYALLUP AVE*	*ESE / 0.825 mi., 4357 ft.*	*5476*
	- ID: Facility ID 51265552	Status: N/A	Date: N/A	
	- ID: Program ID 547111	Status: Inactive	Date: End Date 2002-12-31	
	- ID: Program ID 547111	Status: Active	Date: End Date N/R	
	- ID: Program ID 547111	Status: Inactive	Date: End Date 2008-08-28	
ED527	*DARNELLS AUTO BODY*	*222 ST HELENS*	*WNW / 0.825 mi., 4359 ft.*	*5501*
	- ID: Facility ID 8356397	Status: N/A	Date: N/A	
	- ID: Program ID WAD021317011	Status: Inactive	Date: End Date 2002-12-31	
EM528	*REP ELELCTRIC INC*	*1121 E 26TH ST*	*SE / 0.829 mi., 4377 ft.*	*5506*
	- ID: Facility ID 4793	Status: N/A	Date: N/A	
	- ID: Program ID N/R	Status: Active	Date: End Date N/R	
EL530	*LILYBLAD PETROLEUM INC EPA 25T*	*1313 E 25TH ST*	*SE / 0.832 mi., 4392 ft.*	*5512*
	- ID: Facility ID 82343515	Status: N/A	Date: N/A	
	- ID: Program ID WAD980833586	Status: Active	Date: End Date N/R	

OTHER ASCERTAINABLE RECORDS *(cont.)*

ALL SITES - WA: All remediation site listings **636 SITES FOUND WITHIN 1 MILE**

EQUAL/HIGHER ELEVATION *(cont.)*

MAP ID	SITE NAME	SITE ADDRESS	DIRECTION/DISTANCE	PAGE
	- ID: Program ID WAD980833586	Status: Inactive	Date: End Date 1985-05-14	
EN531	*WAREHOUSE BUILDING*	*1007 S J ST | 1007 SOUTH J ST*	*W / 0.832 mi., 4395 ft.*	*5515*
	- ID: Facility ID 5839141 - ID: Program ID N/R	Status: N/A Status: Inactive	Date: N/A Date: End Date 1999-07-20	
EO532	Cornus House Pacific Avenue	2502 Pacific Ave	SSW / 0.833 mi., 4399 ft.	*5519*
	- ID: Facility ID 57332 - ID: Program ID N/R	Status: N/A Status: Active	Date: N/A Date: End Date N/R	
EI533	*TOTEM ELECTRIC OF TACOMA FAWCETT | TOTEM ELECTRIC OF TACOMA INC UST 2747 | TOTEM ELECTRIC OF TACOMA INC*	*2331 FAWCETT AVE*	*SW / 0.833 mi., 4400 ft.*	*5520*
	- ID: Facility ID 81994389 - ID: Program ID 2747 - ID: Program ID 2747	Status: N/A Status: Active Status: Inactive	Date: N/A Date: End Date N/R Date: End Date 1999-08-02	
EH534	*MRP 2009-26 SOUTH TACOMA WAY*	*S TACOMA WAY S C ST & S 25TH ST*	*SW / 0.834 mi., 4403 ft.*	*5528*
	- ID: Facility ID 24948 - ID: Program ID WAR012107	Status: N/A Status: Inactive	Date: N/A Date: End Date 2011-03-04	
EO535	*CORNUS HOUSE PACIFIC AVENUE | PACIFIC AVENUE PROPERTY*	*2502 & 2512 PACIFIC AVE*	*SSW / 0.834 mi., 4404 ft.*	*5529*
	- ID: Facility ID 88226 - ID: Program ID SW1746	Status: N/A Status: Active	Date: N/A Date: End Date N/R	
EO536	*TACOMA PLASTICS INC*	*2416 S C ST*	*SSW / 0.834 mi., 4405 ft.*	*5542*
	- ID: Facility ID 21491554 - ID: Program ID WAD055488993	Status: N/A Status: Inactive	Date: N/A Date: End Date 1993-06-01	
EE537	*SMURFIT STONE CONTAINER CORP | TACOMA PAPERBOARD EAST 26TH STREET | CONTAINER CORPORATION OF AMERICA*	*817 E 27TH ST*	*SSE / 0.835 mi., 4411 ft.*	*5549*
	- ID: Facility ID 17167958 - ID: Program ID WAR011523 - ID: Program ID WAR011523	Status: N/A Status: Active Status: Inactive	Date: N/A Date: End Date N/R Date: End Date 2007-10-17	
EP539	*VERIZON WIRELESS WATA TACOMA GENERAL*	*220 TACOMA AVE S*	*WNW / 0.837 mi., 4419 ft.*	*5613*
	- ID: Facility ID 18280 - ID: Program ID CRK000082180	Status: N/A Status: Active	Date: N/A Date: End Date N/R	
EI540	*WOODLAND TRADE CO JEFFERSON AVE*	*2340 S JEFFERSON AVE*	*SW / 0.837 mi., 4420 ft.*	*5615*
	- ID: Facility ID 39469359 - ID: Program ID WAD988503330	Status: N/A Status: Inactive	Date: N/A Date: End Date 2000-12-31	
EK541	*2523 PACIFIC TEXACO SHELL | TEXACO 63-232-0351*	*2523 PACIFIC AVE*	*SSW / 0.837 mi., 4422 ft.*	*5620*
	- ID: Facility ID 47212644 - ID: Program ID WAD988503751 - ID: Program ID WAD988503751 - ID: Program ID WAD988503751	Status: N/A Status: Inactive Status: Active Status: Inactive	Date: N/A Date: End Date 2001-12-31 Date: End Date N/R Date: End Date 1753-01-01	

OTHER ASCERTAINABLE RECORDS *(cont.)*

ALL SITES - WA: All remediation site listings **636 SITES FOUND WITHIN 1 MILE**

EQUAL/HIGHER ELEVATION *(cont.)*

MAP ID	SITE NAME	SITE ADDRESS	DIRECTION/DISTANCE	PAGE
	- ID: Program ID WAD988503751	Status: Inactive	Date: End Date 2006-11-14	
542	*SAINT JOSEPH MEDICAL CENTER | ST JOSEPH HOSPITAL | ST. JOSEPH MEDICAL CENTER*	*1717 S J ST | 1717 SOUTH J ST*	*WSW / 0.838 mi., 4424 ft.*	*5645*
	- ID: Facility ID 57178667	Status: N/A	Date: N/A	
	- ID: Program ID 5820	Status: Active	Date: End Date N/R	
	- ID: Program ID 5820	Status: Inactive	Date: End Date 1994-07-25	
	- ID: Program ID 5820	Status: Inactive	Date: End Date 2004-06-21	
EK543	*MCMACKEN PROPERTY SOUND TRANSIT TACOMA | SOUND TRANSIT TACOMA*	*115 S 26TH ST*	*SSW / 0.838 mi., 4426 ft.*	*5682*
	- ID: Facility ID 7912006	Status: N/A	Date: N/A	
	- ID: Program ID WAH000026291	Status: Inactive	Date: End Date 2010-12-31	
	- ID: Program ID WAH000026291	Status: Inactive	Date: End Date 2007-12-31	
	- ID: Program ID WAH000026291	Status: Inactive	Date: End Date 2009-12-31	
	- ID: Program ID WAH000026291	Status: Inactive	Date: End Date 2014-12-31	
	There is an additional 1 status record, see site details.			
EI544	*CAMMARANO TRUST UW | CAMARANO BROTHERS*	*2340 JEFFERSON AVE*	*SW / 0.839 mi., 4430 ft.*	*5704*
	- ID: Facility ID 14192885	Status: N/A	Date: N/A	
	- ID: Program ID 529632	Status: Inactive	Date: End Date 2001-01-19	
	- ID: Program ID 529632	Status: Inactive	Date: End Date 2000-05-18	
ED546	*GR KIRK CO*	*201 ST HELENS AVE*	*WNW / 0.840 mi., 4434 ft.*	*5713*
	- ID: Facility ID 75875551	Status: N/A	Date: N/A	
	- ID: Program ID WAD982655482	Status: Inactive	Date: End Date 1989-02-17	
547	*ARCO 5727 | PILOT TRAVEL CENTER #1173 | PILOT EXPRESS 1173*	*1440 PUYALLUP AVE*	*ESE / 0.848 mi., 4480 ft.*	*5718*
	- ID: Facility ID 98738811	Status: N/A	Date: N/A	
	- ID: Program ID 100170	Status: Inactive	Date: End Date 1753-01-01	
	- ID: Program ID 100170	Status: Inactive	Date: End Date 2004-12-31	
	- ID: Program ID 100170	Status: Active	Date: End Date N/R	
	- ID: Program ID 100170	Status: Inactive	Date: End Date 2019-12-31	
	There are an additional 2 status records, see site details.			
EP549	*FIRESTONE JCP 31Y5 02102*	*211 TACOMA MALL*	*WNW / 0.849 mi., 4481 ft.*	*5754*
	- ID: Facility ID 9634488	Status: N/A	Date: N/A	
	- ID: Program ID 12384	Status: Inactive	Date: End Date 1991-12-09	
	- ID: Program ID 12384	Status: Active	Date: End Date N/R	
EK550	*BROWN & HALEY INC FACTORY SITE TACOMA | Brown & Haley*	*110 E 26TH ST*	*SSW / 0.850 mi., 4489 ft.*	*5760*
	- ID: Facility ID 66127836	Status: N/A	Date: N/A	
	- ID: Program ID WAD043450014	Status: Inactive	Date: End Date 2004-12-31	
	- ID: Program ID WAD043450014	Status: Active	Date: End Date N/R	
EN551	*PAULSONS INC*	*1016-1020 S J ST*	*W / 0.853 mi., 4504 ft.*	*5771*
	- ID: Facility ID 92355636	Status: N/A	Date: N/A	
	- ID: Program ID SW0883	Status: Inactive	Date: End Date 2000-03-22	
	- ID: Program ID SW0883	Status: Active	Date: End Date N/R	

OTHER ASCERTAINABLE RECORDS *(cont.)*

ALL SITES - WA: All remediation site listings **636 SITES FOUND WITHIN 1 MILE**

EQUAL/HIGHER ELEVATION *(cont.)*

MAP ID	SITE NAME	SITE ADDRESS	DIRECTION/DISTANCE	PAGE
552	*Reliable Carriers Spill | LeMay-America's Car Museum*	*2702 E D ST | 2702 EAST D STREET*	*S / 0.854 mi., 4510 ft.*	*5786*
	- ID: Facility ID 99998172	Status: N/A	Date: N/A	
	- ID: Program ID N/R	Status: Active	Date: End Date N/R	
553	*NILSEN PLAT TOWNHOMES*	*2303 & 2315 S G ST*	*SW / 0.855 mi., 4516 ft.*	*5794*
	- ID: Facility ID 8637574	Status: N/A	Date: N/A	
	- ID: Program ID WAH000030475	Status: Inactive	Date: End Date 2007-06-21	
	- ID: Program ID WAH000030475	Status: Inactive	Date: End Date 2007-06-27	
ER554	*KAHNE & KAHNE PROPERTY*	*2117 YAKIMA AVE*	*SW / 0.858 mi., 4531 ft.*	*5799*
	- ID: Facility ID 54136	Status: N/A	Date: N/A	
	- ID: Program ID N/R	Status: Active	Date: End Date N/R	
EK555	*PINGCO INTERNATIONAL*	*102 S 26TH ST*	*SSW / 0.858 mi., 4533 ft.*	*5802*
	- ID: Facility ID 7640591	Status: N/A	Date: N/A	
	- ID: Program ID N/R	Status: Active	Date: End Date N/R	
ES558	*Grulich Arcitecture Planning Services | Enginuity Systems LLC*	*49 BROADWAY #300 | 49 BROADWAY STE. #100*	*NW / 0.862 mi., 4553 ft.*	*5865*
	- ID: Facility ID 19130	Status: N/A	Date: N/A	
	- ID: Program ID N/R	Status: Active	Date: End Date N/R	
	- ID: Facility ID 12726	Status: N/A	Date: N/A	
	- ID: Program ID N/R	Status: Active	Date: End Date N/R	
EM559	*AEROSTAR ENGINEERING INC*	*2619 E L ST*	*SE / 0.863 mi., 4559 ft.*	*5868*
	- ID: Facility ID 58977511	Status: N/A	Date: N/A	
	- ID: Program ID WA0000627547	Status: Inactive	Date: End Date 2003-12-31	
560	*Wastewater Sewer Replacement South J St*	*UNSPECIFIED*	*WNW / 0.864 mi., 4565 ft.*	*5876*
	- ID: Facility ID 30730	Status: N/A	Date: N/A	
	- ID: Program ID WAR310620	Status: Active	Date: End Date N/R	
EO561	*WATERHOUSE MOTORS | Two Ravens Studio | WATERHOUSE MOTOR CO.*	*2502 COMMERCE ST*	*SSW / 0.865 mi., 4566 ft.*	*5880*
	- ID: Facility ID 3491	Status: N/A	Date: N/A	
	- ID: Program ID N/R	Status: Active	Date: End Date N/R	
	- ID: Facility ID 75485899	Status: N/A	Date: N/A	
	- ID: Program ID WAD027555499	Status: Inactive	Date: End Date 2003-12-31	
EJ562	*FAMILY CLEANERS INC*	*815 S J ST | 815 SOUTH J. ST.*	*W / 0.866 mi., 4575 ft.*	*5887*
	- ID: Facility ID 46774625	Status: N/A	Date: N/A	
	- ID: Program ID WAD980983902	Status: Inactive	Date: End Date 2003-12-31	
EU564	*HERITAGE ENTERPRISES INC*	*1321 E 26TH ST*	*SE / 0.870 mi., 4593 ft.*	*5900*
	- ID: Facility ID 5478619	Status: N/A	Date: N/A	
	- ID: Program ID CRK000043740	Status: Active	Date: End Date N/R	
EO565	*25TH & HOLGATE S TACOMA*	*25TH & HOLGATE S*	*SSW / 0.870 mi., 4595 ft.*	*5903*
	- ID: Facility ID 16358	Status: N/A	Date: N/A	
	- ID: Program ID N/R	Status: Active	Date: End Date N/R	
ER567	*YAKIMA AVE TOWNHOMES*	*2102 2114 2118 YAKIMA AVE S*	*WSW / 0.872 mi., 4605 ft.*	*5919*
	- ID: Facility ID 4166034	Status: N/A	Date: N/A	
	- ID: Program ID WAH000027247	Status: Inactive	Date: End Date 2005-12-31	

OTHER ASCERTAINABLE RECORDS *(cont.)*

ALL SITES - WA: All remediation site listings **636 SITES FOUND WITHIN 1 MILE**

EQUAL/HIGHER ELEVATION *(cont.)*

MAP ID	SITE NAME	SITE ADDRESS	DIRECTION/DISTANCE	PAGE
	- ID: Program ID WAH000027247	Status: Inactive	Date: End Date 2005-12-16	
EO568	*ON THE WATER LLC | On the Water LLC/Warehouse*	*2502 S C ST*	*SSW / 0.874 mi., 4617 ft.*	*5924*
	- ID: Facility ID 19069	Status: N/A	Date: N/A	
	- ID: Program ID 619986	Status: Inactive	Date: End Date 2013-07-30	
	- ID: Program ID 619986	Status: Active	Date: End Date N/R	
EW569	*BNSF S HOOD ST RENTAL PROPERTY*	*S HOOD ST*	*SSW / 0.876 mi., 4625 ft.*	*5938*
	- ID: Facility ID 969	Status: N/A	Date: N/A	
	- ID: Program ID N/R	Status: Active	Date: End Date N/R	
EU570	*NORTH COAST ELECTRIC CO | AMERICOLD LOGISTICS LLC*	*1301 E 26TH ST*	*SE / 0.876 mi., 4628 ft.*	*5941*
	- ID: Facility ID 15395	Status: N/A	Date: N/A	
	- ID: Program ID N/R	Status: Active	Date: End Date N/R	
EO571	*SAMS TIRE 8332 TACOMA | GOODYEAR AUTO SERVICE CENTER 8332 | SAMS TIRE & AUTO SERVICE*	*2522 PACIFIC AVE*	*SSW / 0.877 mi., 4630 ft.*	*5946*
	- ID: Facility ID 93473461	Status: N/A	Date: N/A	
	- ID: Program ID 9298	Status: Inactive	Date: End Date 1995-12-31	
	- ID: Program ID 9298	Status: Inactive	Date: End Date 1996-07-08	
	- ID: Program ID 9298	Status: Active	Date: End Date N/R	
EX572	*DISCOUNT AUTO REPAIR & BODYWORKS*	*1009 S 9TH ST*	*W / 0.883 mi., 4661 ft.*	*5956*
	- ID: Facility ID 99952314	Status: N/A	Date: N/A	
	- ID: Program ID WAD980986160	Status: Inactive	Date: End Date 1989-01-31	
	- ID: Program ID WAD980986160	Status: Inactive	Date: End Date 2003-12-31	
	- ID: Program ID WAD980986160	Status: Active	Date: End Date N/R	
EU573	*TACOMA MOVING & STORAGE*	*1314 E 26TH ST | 1314 EAST 26TH STREET*	*SE / 0.883 mi., 4663 ft.*	*5968*
	- ID: Facility ID 856	Status: N/A	Date: N/A	
	- ID: Program ID N/R	Status: Active	Date: End Date N/R	
EO574	*ALL COTE COATINGS INC HOLGATE ST*	*2510 S HOLGATE ST*	*SSW / 0.885 mi., 4674 ft.*	*5974*
	- ID: Facility ID 39362574	Status: N/A	Date: N/A	
	- ID: Program ID WAH000011262	Status: Inactive	Date: End Date 2000-12-31	
575	*LOT M DEVELOPMENT*	*1110 MILWAUKEE WAY*	*ENE / 0.891 mi., 4704 ft.*	*5978*
	- ID: Facility ID 2962	Status: N/A	Date: N/A	
	- ID: Program ID WAR126677	Status: Inactive	Date: End Date 2013-10-16	
EM576	*STERLING REFERENCE LABORATORIES | AIR SPARES INC | AIR SPARES INC FORMER*	*2617 E L ST | 2617 E L ST STE A | 2617 L ST E*	*SE / 0.891 mi., 4705 ft.*	*5980*
	- ID: Facility ID 36399481	Status: N/A	Date: N/A	
	- ID: Program ID WAH000033909	Status: Inactive	Date: End Date 2000-05-18	
	- ID: Program ID WAH000033909	Status: Inactive	Date: End Date 2007-08-31	
	- ID: Program ID WAH000033909	Status: Inactive	Date: End Date 2006-09-20	
	- ID: Program ID WAH000033909	Status: Inactive	Date: End Date 2008-04-19	
	There is an additional 1 status record, see site details.			

OTHER ASCERTAINABLE RECORDS *(cont.)*

ALL SITES - WA: All remediation site listings **636 SITES FOUND WITHIN 1 MILE**

EQUAL/HIGHER ELEVATION *(cont.)*

MAP ID	SITE NAME	SITE ADDRESS	DIRECTION/DISTANCE	PAGE
EY577	*PORTLAND AVE RAMP B*	*No Address on File*	*ESE / 0.892 mi., 4708 ft.*	*6016*
	- ID: Facility ID 65028	Status: N/A	Date: N/A	
	- ID: Program ID N/R	Status: Active	Date: End Date N/R	
EZ578	*THORP INVESTMENTS INC*	*1316 S K ST*	*W / 0.892 mi., 4712 ft.*	*6019*
	- ID: Facility ID 35761282	Status: N/A	Date: N/A	
	- ID: Program ID WAD009254087	Status: Inactive	Date: End Date 2003-12-31	
580	*MULTICARE HEALTH SYSTEM IS BUILDING*	*124 TACOMA AVE S*	*WNW / 0.894 mi., 4720 ft.*	*6041*
	- ID: Facility ID 12645322	Status: N/A	Date: N/A	
	- ID: Program ID WAH000019109	Status: Inactive	Date: End Date 2004-12-31	
	- ID: Program ID WAH000019109	Status: Active	Date: End Date N/R	
	- ID: Program ID WAH000019109	Status: Inactive	Date: End Date 2004-02-27	
	- ID: Program ID WAH000019109	Status: Inactive	Date: End Date 2006-12-31	
EO581	*PARAMOUNT ELECTRIC*	*225 S TACOMA WAY*	*SSW / 0.894 mi., 4721 ft.*	*6052*
	- ID: Facility ID 77241262	Status: N/A	Date: N/A	
	- ID: Program ID WAH000036288	Status: Active	Date: End Date N/R	
	- ID: Program ID WAH000036288	Status: Inactive	Date: End Date 1996-12-03	
	- ID: Program ID WAH000036288	Status: Inactive	Date: End Date 2010-12-31	
582	*DEPT OF PUBLIC ASSEMBLY FAC TACOMA DOME | LEMAY AMERICAS CAR MUSEUM | TACOMA CITY OF TACOMA DOME*	*2727 E D ST | 2727 East D Street*	*S / 0.894 mi., 4721 ft.*	*6065*
	- ID: Facility ID 96231256	Status: N/A	Date: N/A	
	- ID: Program ID 507935	Status: Active	Date: End Date N/R	
	- ID: Program ID 507935	Status: Inactive	Date: End Date 2003-12-31	
	- ID: Program ID 507935	Status: Inactive	Date: End Date 2001-01-10	
	- ID: Program ID 507935	Status: Inactive	Date: End Date 2000-05-24	
	There are an additional 2 status records, see site details.			
EK583	*CHEERS RESTAURANT | CHEERS RESTAURANT FORMER*	*2611 PACIFIC AVE*	*SSW / 0.894 mi., 4721 ft.*	*6097*
	- ID: Facility ID 20251	Status: N/A	Date: N/A	
	- ID: Program ID N/R	Status: Active	Date: End Date N/R	
EO584	*MAR JON CONTRACTORS INC*	*2512 HOLGATE ST*	*SSW / 0.895 mi., 4726 ft.*	*6103*
	- ID: Facility ID 51581124	Status: N/A	Date: N/A	
	- ID: Program ID 3972	Status: Inactive	Date: End Date 2000-03-22	
585	*FRANCISCAN MEDICAL OFFICE BUILDING AT ST JOSEPH*	*1602 S I ST 1011 S 17TH ST*	*WSW / 0.896 mi., 4730 ft.*	*6106*
	- ID: Facility ID 21352	Status: N/A	Date: N/A	
	- ID: Program ID WAR125276	Status: Inactive	Date: End Date 2013-01-30	
ES586	*35 Broadway Condominimum Association*	*35 BROADWAY*	*NW / 0.896 mi., 4733 ft.*	*6111*
	- ID: Facility ID 23947	Status: N/A	Date: N/A	
	- ID: Program ID N/R	Status: Active	Date: End Date N/R	
EO587	*BNSF RAILROAD HOOD ST*	*2519 HOOD ST*	*SSW / 0.896 mi., 4734 ft.*	*6112*
	- ID: Facility ID 3049	Status: N/A	Date: N/A	
	- ID: Program ID WAH000038024	Status: Inactive	Date: End Date 2011-12-31	

OTHER ASCERTAINABLE RECORDS *(cont.)*

ALL SITES - WA: All remediation site listings **636 SITES FOUND WITHIN 1 MILE**

EQUAL/HIGHER ELEVATION *(cont.)*

MAP ID	SITE NAME	SITE ADDRESS	DIRECTION/DISTANCE	PAGE
EO588	*CARACOL DESIGN*	*2514 S HOLGATE ST*	*SSW / 0.901 mi., 4760 ft.*	*6120*
	- ID: Facility ID 78172487	Status: N/A	Date: N/A	
	- ID: Program ID WAH000014290	Status: Inactive	Date: End Date 2002-12-31	
EO589	*JEFFERSON ST FUEL STATION*	*2524 S JEFFERSON ST*	*SSW / 0.902 mi., 4764 ft.*	*6125*
	- ID: Facility ID 27797138	Status: N/A	Date: N/A	
	- ID: Program ID 100594	Status: Inactive	Date: End Date 2000-03-22	
ES590	*COMMENCEMENT TERRACE APARTMENTS*	*29 ST HELENS AVE*	*NW / 0.903 mi., 4770 ft.*	*6128*
	- ID: Facility ID 10430	Status: N/A	Date: N/A	
	- ID: Program ID N/R	Status: Inactive	Date: End Date 2011-10-05	
ES591	*31 Broadway Apts*	*31 BROADWAY*	*NW / 0.903 mi., 4771 ft.*	*6132*
	- ID: Facility ID 7845	Status: N/A	Date: N/A	
	- ID: Program ID N/R	Status: Active	Date: End Date N/R	
FA592	*PACIFIC MOTOR CO INC*	*1408 M L KING JR WAY | 1408 MARTIN LUTHER KING JR WAY*	*W / 0.904 mi., 4775 ft.*	*6133*
	- ID: Facility ID 49761354	Status: N/A	Date: N/A	
	- ID: Program ID WAD070051834	Status: Inactive	Date: End Date 2006-12-31	
	- ID: Program ID WAD070051834	Status: Active	Date: End Date N/R	
FA593	*MC PARCEL DELIVERY INC*	*1410 MARTIN LUTHER KING JR WAY*	*W / 0.905 mi., 4779 ft.*	*6146*
	- ID: Facility ID 96478123	Status: N/A	Date: N/A	
	- ID: Program ID WAD988499174	Status: Active	Date: End Date N/R	
EZ594	*Allen AME Church | ALLEN AFRICAN METHODIST EPISCOPAL CHURCH*	*1223 MARTIN LUTHER KING JR WAY*	*W / 0.905 mi., 4782 ft.*	*6157*
	- ID: Facility ID 13165	Status: N/A	Date: N/A	
	- ID: Program ID N/R	Status: Active	Date: End Date N/R	
FA595	*PUGET SOUND ORTHOPAEDICS*	*1515 MARTIN LUTHER KING JR WAY*	*WSW / 0.906 mi., 4782 ft.*	*6159*
	- ID: Facility ID 13224	Status: N/A	Date: N/A	
	- ID: Program ID N/R	Status: Active	Date: End Date N/R	
FB596	*KEESLER BROTHERS CONSTRUCTION*	*2360 FAWCETT AVE*	*SW / 0.906 mi., 4782 ft.*	*6160*
	- ID: Facility ID 3553689	Status: N/A	Date: N/A	
	- ID: Program ID N/R	Status: Active	Date: End Date N/R	
FC597	*House of Scott Funeral & Cremation*	*1215 MARTIN LUTHER KING JR WAY*	*W / 0.906 mi., 4785 ft.*	*6162*
	- ID: Facility ID 17472	Status: N/A	Date: N/A	
	- ID: Program ID N/R	Status: Active	Date: End Date N/R	
EZ598	*TACOMA TOFU INC*	*1302 MARTIN LUTHER KING JR WAY*	*W / 0.907 mi., 4787 ft.*	*6163*
	- ID: Facility ID 19556	Status: N/A	Date: N/A	
	- ID: Program ID N/R	Status: Active	Date: End Date N/R	
FC599	*Woolen Coit Cleaners Inc*	*1205 MARTIN LUTHER KING WAY | 1205 MARTIN LUTHER KING JR WAY*	*W / 0.908 mi., 4794 ft.*	*6165*
	- ID: Facility ID 88444136	Status: N/A	Date: N/A	
	- ID: Program ID N/R	Status: Inactive	Date: End Date 2002-12-31	

OTHER ASCERTAINABLE RECORDS *(cont.)*

ALL SITES - WA: All remediation site listings **636 SITES FOUND WITHIN 1 MILE**

EQUAL/HIGHER ELEVATION *(cont.)*

MAP ID	SITE NAME	SITE ADDRESS	DIRECTION/DISTANCE	PAGE
	- ID: Program ID N/R	Status: Active	Date: End Date N/R	
600	*FATHER & SONS AUTO REBUILD*	*603 S J ST*	*WNW / 0.911 mi., 4810 ft.*	*6171*
	- ID: Facility ID 4092129	Status: N/A	Date: N/A	
	- ID: Program ID 619147	Status: Inactive	Date: End Date 2005-07-05	
	- ID: Program ID 619147	Status: Inactive	Date: End Date 2005-07-19	
EW601	*UNION PACIFIC RR TUNNEL*	*JEFFERSON & 25TH & CENTER*	*SW / 0.911 mi., 4811 ft.*	*6180*
	- ID: Facility ID 1292	Status: N/A	Date: N/A	
	- ID: Program ID N/R	Status: Active	Date: End Date N/R	
FC602	*COMMUNITY HEALTH CARE MEDICAL CENTER & GARAGE | COMMUNITY HEALTHCARE HILLTOP CLINIC | HILLTOP REGIONAL HEALTH CENTER*	*1202 MARTIN LUTHER KING JR WAY | 1202 Martin Luther King Jr Way Floor 2*	*W / 0.911 mi., 4811 ft.*	*6183*
	- ID: Facility ID 9236	Status: N/A	Date: N/A	
	- ID: Program ID WAR125993	Status: Active	Date: End Date N/R	
	- ID: Program ID WAR125993	Status: Inactive	Date: End Date 2014-01-27	
FC603	*MR MAC LTD*	*1210 MARTIN LUTHER KING JR WAY*	*W / 0.912 mi., 4817 ft.*	*6206*
	- ID: Facility ID 15941	Status: N/A	Date: N/A	
	- ID: Program ID N/R	Status: Active	Date: End Date N/R	
EW604	*JEFFERSON FLATS*	*2515 JEFFERSON AVE*	*SW / 0.912 mi., 4818 ft.*	*6208*
	- ID: Facility ID 81269	Status: N/A	Date: N/A	
	- ID: Program ID N/R	Status: Active	Date: End Date N/R	
EV605	*SOUND MILL INC | 2021 MARC AVENUE | 2021 Marc Ave*	*2021 MARC AVE*	*E / 0.913 mi., 4819 ft.*	*6215*
	- ID: Facility ID 6429953	Status: N/A	Date: N/A	
	- ID: Program ID SW0655	Status: Inactive	Date: End Date 2021-12-31	
	- ID: Program ID SW0655	Status: Inactive	Date: End Date 2007-09-12	
	- ID: Program ID SW0655	Status: Inactive	Date: End Date 2006-09-01	
EX606	*MAIN STREET GROCERY | MAIN GAS & GROCERY*	*901 MARTIN LUTHER KING JR WAY*	*W / 0.913 mi., 4820 ft.*	*6232*
	- ID: Facility ID 53355321	Status: N/A	Date: N/A	
	- ID: Program ID 8614	Status: Active	Date: End Date N/R	
	- ID: Program ID 8614	Status: Inactive	Date: End Date 2017-08-23	
FD607	*RITE AID 6341*	*1105 M L KING JR WAY | 1105 MARTIN LUTHER KING JR WAY*	*W / 0.913 mi., 4820 ft.*	*6247*
	- ID: Facility ID 16978343	Status: N/A	Date: N/A	
	- ID: Program ID N/R	Status: Active	Date: End Date N/R	
	- ID: Program ID N/R	Status: Inactive	Date: End Date 2005-12-31	
FE608	*PHILS AUTO CARE*	*1453 E 26TH*	*SE / 0.917 mi., 4840 ft.*	*6254*
	- ID: Facility ID 1008179	Status: N/A	Date: N/A	
	- ID: Program ID N/R	Status: Active	Date: End Date N/R	
FD609	*MLK HOUSING DEVELOPMENT PROPERTY | MLK MIXED-USE | MARTIN LUTHER KING DEVELOPMENT PROPERTY*	*1023 MARTIN LUTHER KING JR WAY*	*W / 0.918 mi., 4846 ft.*	*6255*
	- ID: Facility ID 909461	Status: N/A	Date: N/A	
	- ID: Program ID SW0882	Status: Active	Date: End Date N/R	

OTHER ASCERTAINABLE RECORDS *(cont.)*

ALL SITES - WA: All remediation site listings **636 SITES FOUND WITHIN 1 MILE**

EQUAL/HIGHER ELEVATION *(cont.)*

MAP ID	SITE NAME	SITE ADDRESS	DIRECTION/DISTANCE	PAGE
	- ID: Program ID SW0882	Status: Inactive	Date: End Date 2018-11-14	
EY610	*PSE GAS MAIN WORK PORTLAND AVE*	*PORTLAND AVE E25TH TO E 31ST*	*ESE / 0.918 mi., 4848 ft.*	*6267*
	- ID: Facility ID 16966	Status: N/A	Date: N/A	
	- ID: Program ID WAR305851	Status: Inactive	Date: End Date 2012-12-10	
	- ID: Program ID WAR305851	Status: Active	Date: End Date N/R	
FE611	*RACEWAY TECHNOLOGY | RACEWAYS TECHNOLOGY & MFG CO | WA317947852 - RACEWAYS TECHNOLOGY & MFG CO*	*1427 E 26TH ST*	*SE / 0.919 mi., 4853 ft.*	*6273*
	- ID: Facility ID 1205245	Status: N/A	Date: N/A	
	- ID: Program ID WAR001690	Status: Inactive	Date: End Date 2014-12-31	
	- ID: Program ID WAR001690	Status: Active	Date: End Date N/R	
FD612	*SOUTH SOUND OUTREACH SERVICES*	*1106 MARTIN LUTHER KING JR WAY*	*W / 0.919 mi., 4855 ft.*	*6292*
	- ID: Facility ID 24890	Status: N/A	Date: N/A	
	- ID: Program ID N/R	Status: Active	Date: End Date N/R	
FD613	*VICALA MARKET*	*1020 MARTIN LUTHER KING JR WAY*	*W / 0.921 mi., 4862 ft.*	*6294*
	- ID: Facility ID 23225	Status: N/A	Date: N/A	
	- ID: Program ID N/R	Status: Active	Date: End Date N/R	
FD614	*Hi Gloss Photo Service*	*1018 MARTIN LUTHER KING JR WAY*	*W / 0.921 mi., 4863 ft.*	*6296*
	- ID: Facility ID 20170	Status: N/A	Date: N/A	
	- ID: Program ID N/R	Status: Active	Date: End Date N/R	
FA615	*WALKER TEXACO*	*1422 MARTIN LUTHER KING JR WAY*	*W / 0.924 mi., 4878 ft.*	*6297*
	- ID: Facility ID 1366	Status: N/A	Date: N/A	
	- ID: Program ID N/R	Status: Inactive	Date: End Date 1995-10-25	
	- ID: Program ID N/R	Status: Inactive	Date: End Date 1995-10-26	
	- ID: Program ID N/R	Status: Active	Date: End Date N/R	
EX616	*Johnson Candy Company*	*924 MARTIN LUTHER KING JR WAY*	*W / 0.926 mi., 4890 ft.*	*6307*
	- ID: Facility ID 16211	Status: N/A	Date: N/A	
	- ID: Program ID N/R	Status: Active	Date: End Date N/R	
617	*PREMIER TRANSMISSION COMPANY | TURNER TOWING CO | City Center Collision*	*2620 PACIFIC AVE*	*SSW / 0.926 mi., 4891 ft.*	*6308*
	- ID: Facility ID 71257565	Status: N/A	Date: N/A	
	- ID: Program ID 8922	Status: Active	Date: End Date N/R	
	- ID: Program ID 8922	Status: Inactive	Date: End Date 1753-01-01	
EX618	*Todays Uniform*	*920 MARTIN LUTHER KING JR WAY*	*W / 0.928 mi., 4899 ft.*	*6314*
	- ID: Facility ID 23297	Status: N/A	Date: N/A	
	- ID: Program ID N/R	Status: Active	Date: End Date N/R	
FB619	*BRONZE WORKS LLC THE*	*2506 FAWCETT AVE*	*SW / 0.935 mi., 4937 ft.*	*6316*
	- ID: Facility ID 5811828	Status: N/A	Date: N/A	
	- ID: Program ID N/R	Status: Inactive	Date: End Date 2010-12-31	

OTHER ASCERTAINABLE RECORDS *(cont.)*

ALL SITES - WA: All remediation site listings **636 SITES FOUND WITHIN 1 MILE**

EQUAL/HIGHER ELEVATION *(cont.)*

MAP ID	SITE NAME	SITE ADDRESS	DIRECTION/DISTANCE	PAGE
	- ID: Program ID N/R	Status: Active	Date: End Date N/R	
FD620	*R & K LOANS LLC*	*1101 S 11TH ST*	*W / 0.936 mi., 4940 ft.*	*6325*
	- ID: Facility ID 8176 - ID: Program ID N/R	Status: N/A Status: Active	Date: N/A Date: End Date N/R	
EX621	*PLANNED PARENTHOOD*	*813 MARTIN LUTHER KING JR WAY*	*W / 0.937 mi., 4946 ft.*	*6327*
	- ID: Facility ID 5146 - ID: Program ID N/R	Status: N/A Status: Active	Date: N/A Date: End Date N/R	
622	*MCCARVER ELEMENTARY SCHOOL RENOVATION | MCCARVER*	*2111 S J ST*	*WSW / 0.937 mi., 4948 ft.*	*6329*
	- ID: Facility ID 18632 - ID: Program ID WAR302888	Status: N/A Status: Active	Date: N/A Date: End Date N/R	
623	*MAYCO FISH SITE | MAYCO FISH*	*2523 S JEFFERSON AVE*	*SSW / 0.938 mi., 4956 ft.*	*6336*
	- ID: Facility ID 8110172 - ID: Program ID N/R - ID: Program ID N/R	Status: N/A Status: Inactive Status: Inactive	Date: N/A Date: End Date 2004-02-10 Date: End Date 2004-12-31	
624	*PORTERS ON THE GO*	*2615 E N ST*	*SE / 0.939 mi., 4959 ft.*	*6344*
	- ID: Facility ID 14476 - ID: Program ID N/R	Status: N/A Status: Active	Date: N/A Date: End Date N/R	
FD625	*Bargren Building aka Peterson Brothers Garage | Tenth & K Professional Bldg aka Peterson Brothers Garage*	*1002 MARTIN LUTHER KING JR WAY*	*W / 0.940 mi., 4964 ft.*	*6346*
	- ID: Facility ID 18558 - ID: Program ID 620294	Status: N/A Status: Inactive	Date: N/A Date: End Date 2017-06-13	
626	*WRIGHT PARK MAINTENANCE*	*501 S I | 501 SOUTH """"I"""" | 501 SOUTH "I"*	*WNW / 0.941 mi., 4967 ft.*	*6354*
	- ID: Facility ID 39793222 - ID: Program ID 6727	Status: N/A Status: Inactive	Date: N/A Date: End Date 2000-03-22	
FF627	*Forever Granite Shop*	*2716 A ST*	*SSW / 0.944 mi., 4986 ft.*	*6359*
	- ID: Facility ID 19600 - ID: Program ID N/R	Status: N/A Status: Active	Date: N/A Date: End Date N/R	
FD628	Divine Doz	1110 S 11TH ST	W / 0.947 mi., 5002 ft.	*6360*
	- ID: Facility ID 24452 - ID: Program ID N/R	Status: N/A Status: Active	Date: N/A Date: End Date N/R	
629	*DELTA CAMSHAFT*	*2366 TACOMA AVE S*	*SW / 0.948 mi., 5004 ft.*	*6361*
	- ID: Facility ID 19337 - ID: Program ID N/R	Status: N/A Status: Active	Date: N/A Date: End Date N/R	
630	*HANGER PROSTHETICS*	*723 MARTIN LUTHER KING JR WAY*	*W / 0.951 mi., 5023 ft.*	*6363*
	- ID: Facility ID 6089 - ID: Program ID N/R	Status: N/A Status: Active	Date: N/A Date: End Date N/R	
FG631	*STANDARD PARTS CORP*	*305 S TACOMA WAY*	*SSW / 0.952 mi., 5027 ft.*	*6365*
	- ID: Facility ID 65871595 - ID: Program ID WAD988509402	Status: N/A Status: Inactive	Date: N/A Date: End Date 1994-12-31	

OTHER ASCERTAINABLE RECORDS *(cont.)*

ALL SITES - WA: All remediation site listings **636 SITES FOUND WITHIN 1 MILE**

EQUAL/HIGHER ELEVATION *(cont.)*

MAP ID	SITE NAME	SITE ADDRESS	DIRECTION/DISTANCE	PAGE
633	*PEOPLES CENTER POOL*	*1602 MARTIN LUTHER KING JR WAY*	*WSW / 0.955 mi., 5040 ft.*	*6373*
	- ID: Facility ID 40958	Status: N/A	Date: N/A	
	- ID: Program ID CRK000037510	Status: Inactive	Date: End Date 2011-10-17	
635	*SOUTH INTERMODAL YARD | TACOMA PORT OF SO INTERMODAL YARD | TACOMA PORT OF INTERMODAL YARD*	*1738 MILWAUKEE WAY*	*ENE / 0.959 mi., 5065 ft.*	*6379*
	- ID: Facility ID 4629	Status: N/A	Date: N/A	
	- ID: Program ID N/R	Status: Active	Date: End Date N/R	
	- ID: Program ID N/R	Status: Inactive	Date: End Date 2012-02-15	
FC636	*ARCO 1128 PSI 5529*	*1201 S UNION*	*W / 0.961 mi., 5074 ft.*	*6396*
	- ID: Facility ID 75461634	Status: N/A	Date: N/A	
	- ID: Program ID WAD988484895	Status: Inactive	Date: End Date 1999-07-29	
	- ID: Program ID WAD988484895	Status: Inactive	Date: End Date 2016-10-11	
	- ID: Program ID WAD988484895	Status: Inactive	Date: End Date 1999-03-01	
	- ID: Program ID WAD988484895	Status: Inactive	Date: End Date 2001-09-17	
	There are an additional 2 status records, see site details.			
FB637	*MERCURY PRESS*	*2507 TACOMA AVE S*	*SW / 0.962 mi., 5079 ft.*	*6413*
	- ID: Facility ID 39291765	Status: N/A	Date: N/A	
	- ID: Program ID WAD009241779	Status: Inactive	Date: End Date 1995-12-31	
FC638	*THANGS AUTO REPAIR*	*1115 EARNEST S BRAZIL ST*	*W / 0.962 mi., 5079 ft.*	*6419*
	- ID: Facility ID 1032820	Status: N/A	Date: N/A	
	- ID: Program ID N/R	Status: Active	Date: End Date N/R	
FD639	*K STREET BRANCH 1004*	*1120 S 11TH ST*	*W / 0.964 mi., 5089 ft.*	*6420*
	- ID: Facility ID 74459486	Status: N/A	Date: N/A	
	- ID: Program ID 12472	Status: Inactive	Date: End Date 2000-03-22	
FH640	*Speed E Mart Tesoro*	*1822 MARTIN LUTHER KING JR WAY*	*WSW / 0.964 mi., 5090 ft.*	*6423*
	- ID: Facility ID 12193	Status: N/A	Date: N/A	
	- ID: Program ID N/R	Status: Active	Date: End Date N/R	
642	*UNION PACIFIC RR | UPRR TACOMA*	*1119 MILWAUKEE WAY*	*ENE / 0.966 mi., 5099 ft.*	*6440*
	- ID: Facility ID 1251	Status: N/A	Date: N/A	
	- ID: Program ID 200898	Status: Inactive	Date: End Date 2007-01-24	
	- ID: Program ID 200898	Status: Active	Date: End Date N/R	
647	*STERLING REFERENCE LAB*	*624 MARTIN LUTHER KING JR WAY*	*W / 0.973 mi., 5136 ft.*	*6513*
	- ID: Facility ID 2740478	Status: N/A	Date: N/A	
	- ID: Program ID WAH000030830	Status: Inactive	Date: End Date 2007-12-31	
FB648	*MACS RIGHTWAY RADIATOR | MAC'S RITEWAY RADIATOR*	*2526 S FAWCETT AVE | 2526 SOUTH FAWCETT AVENUE*	*SW / 0.973 mi., 5139 ft.*	*6522*
	- ID: Facility ID 11739969	Status: N/A	Date: N/A	
	- ID: Program ID WAD045333531	Status: Inactive	Date: End Date 2002-03-20	
	- ID: Program ID WAD045333531	Status: Inactive	Date: End Date 1995-08-01	
FC650	*COMCAST CABLE COMMUNICATIONS TACOMA 2*	*1219 S L ST*	*W / 0.973 mi., 5140 ft.*	*6553*
	- ID: Facility ID 5553441	Status: N/A	Date: N/A	

OTHER ASCERTAINABLE RECORDS *(cont.)*

ALL SITES - WA: All remediation site listings **636 SITES FOUND WITHIN 1 MILE**

EQUAL/HIGHER ELEVATION *(cont.)*

MAP ID	SITE NAME	SITE ADDRESS	DIRECTION/DISTANCE	PAGE
	- ID: Program ID CRK000054070	Status: Active	Date: End Date N/R	
FH651	*ROLAND JANKELSON*	*1902 MARTIN LUTHER KING JR WAY*	*WSW / 0.974 mi., 5142 ft.*	*6556*
	- ID: Facility ID 46724482	Status: N/A	Date: N/A	
	- ID: Program ID 102313	Status: Inactive	Date: End Date 2000-03-22	
FG652	*STAR ICE & FUEL INC | WA5308494*	*405 S TACOMA WAY*	*SSW / 0.974 mi., 5145 ft.*	*6557*
	- ID: Facility ID 7482754	Status: N/A	Date: N/A	
	- ID: Program ID 100793	Status: Inactive	Date: End Date 2011-04-13	
	- ID: Program ID 100793	Status: Active	Date: End Date N/R	
	- ID: Program ID 100793	Status: Inactive	Date: End Date 1992-06-24	
	- ID: Program ID 100793	Status: Inactive	Date: End Date 2010-03-03	
654	*TACOMA COMMUNITY HOUSE | COMMUNITY HOUSE | COMMUNITY HOUSE COMMUNITY #2*	*1314 S L STREET | 1314 South L St*	*W / 0.975 mi., 5148 ft.*	*6582*
	- ID: Facility ID 97743	Status: N/A	Date: N/A	
	- ID: Program ID WAR308290	Status: Active	Date: End Date N/R	
656	*YAKIMA VILLAS LLC*	*2345 2349 2353 2355 YAKIMA AVE*	*SW / 0.977 mi., 5158 ft.*	*6598*
	- ID: Facility ID 6430494	Status: N/A	Date: N/A	
	- ID: Program ID N/R	Status: Inactive	Date: End Date 2007-12-31	
	- ID: Program ID N/R	Status: Inactive	Date: End Date 2008-02-26	
FH657	*76 FOOD MART | 76 FOOD MART TACOMA | SHELL FOOD MART*	*1901 MARTIN LUTHER KING JR WAY*	*WSW / 0.977 mi., 5158 ft.*	*6610*
	- ID: Facility ID 45683694	Status: N/A	Date: N/A	
	- ID: Program ID WAD988514980	Status: Inactive	Date: End Date 1753-01-01	
	- ID: Program ID WAD988514980	Status: Inactive	Date: End Date 2000-02-18	
	- ID: Program ID WAD988514980	Status: Active	Date: End Date N/R	
FG658	*MAYCO FISH COMPANY LTD*	*2535 S JEFFERSON AVE*	*SSW / 0.978 mi., 5163 ft.*	*6627*
	- ID: Facility ID 29676663	Status: N/A	Date: N/A	
	- ID: Program ID CRK000034060	Status: Inactive	Date: End Date 2003-02-19	
	- ID: Program ID CRK000034060	Status: Inactive	Date: End Date 2003-11-10	
659	*MCCARVER PARK PROPERTY | MCCARVER PARK | TACOMA SCHOOL DIST MCCARVER PARK*	*2141 S I ST | 2141 SOUTH I ST*	*WSW / 0.979 mi., 5170 ft.*	*6632*
	- ID: Facility ID 4286915	Status: N/A	Date: N/A	
	- ID: Program ID SW1021	Status: Active	Date: End Date N/R	
	- ID: Program ID SW1021	Status: Inactive	Date: End Date 2009-12-31	
	- ID: Program ID SW1021	Status: Inactive	Date: End Date 2010-11-29	
	- ID: Program ID SW1021	Status: Inactive	Date: End Date 2009-04-03	
	There is an additional 1 status record, see site details.			
FH661	*7 ELEVEN STORE 19303 | SPEED E MART*	*1101 S 19TH ST*	*WSW / 0.982 mi., 5186 ft.*	*6662*
	- ID: Facility ID 9255172	Status: N/A	Date: N/A	
	- ID: Program ID 8622	Status: Active	Date: End Date N/R	
	- ID: Program ID 8622	Status: Inactive	Date: End Date 1753-01-01	
	- ID: Program ID 8622	Status: Inactive	Date: End Date 1994-06-03	

OTHER ASCERTAINABLE RECORDS *(cont.)*

ALL SITES - WA: All remediation site listings **636 SITES FOUND WITHIN 1 MILE**

EQUAL/HIGHER ELEVATION *(cont.)*

MAP ID	SITE NAME	SITE ADDRESS	DIRECTION/DISTANCE	PAGE
663	*MERRILL GARDENS AT WRIGHT PARK*	*5 SOUTH G ST*	*WNW / 0.988 mi., 5219 ft.*	*6687*
	- ID: Facility ID 73198	Status: N/A	Date: N/A	
	- ID: Program ID WAR308787	Status: Active	Date: End Date N/R	
FF665	*EAGLE PAPER BOX CO | LIVING GRACE MINISTRIES*	*106 S 28TH ST | 106 SOUTH 28TH STREET*	*SSW / 0.991 mi., 5231 ft.*	*6704*
	- ID: Facility ID 53367357	Status: N/A	Date: N/A	
	- ID: Program ID WAD009242330	Status: Inactive	Date: End Date 1999-12-31	
	- ID: Program ID WAD009242330	Status: Inactive	Date: End Date 2000-11-01	
666	*SMITTYS FLEET SERVICE*	*2718 PACIFIC AVE*	*SSW / 0.993 mi., 5242 ft.*	*6712*
	- ID: Facility ID 5947319	Status: N/A	Date: N/A	
	- ID: Program ID N/R	Status: Inactive	Date: End Date 1994-12-31	
	- ID: Program ID N/R	Status: Active	Date: End Date N/R	
	- ID: Program ID N/R	Status: Inactive	Date: End Date 2007-01-23	
667	*MULTICARE HEALTH SYSTEM 2 | MULTICARE HEALTH SYSTEMS (RECEIVING)*	*402 S J ST | 402 SOUTH J STREET*	*WNW / 0.994 mi., 5246 ft.*	*6729*
	- ID: Facility ID 9135991	Status: N/A	Date: N/A	
	- ID: Program ID 618660	Status: Active	Date: End Date N/R	
FK668	*INLAND TECHNOLOGY INC*	*1918 MILWAUKEE WAY*	*E / 0.996 mi., 5257 ft.*	*6732*
	- ID: Facility ID 25484742	Status: N/A	Date: N/A	
	- ID: Program ID WAD982655268	Status: Inactive	Date: End Date 2004-03-12	
	- ID: Program ID WAD982655268	Status: Inactive	Date: End Date 2009-12-31	
FG669	*D TO M STREETS TRACK & SIGNAL PROJ*	*(UNSPECIFIED)*	*SSW / 0.997 mi., 5267 ft.*	*6743*
	- ID: Facility ID 20987	Status: N/A	Date: N/A	
	- ID: Program ID WAR012069	Status: Inactive	Date: End Date 2013-02-13	
FF670	*28TH ST CITY OF TACOMA PROPERTY*	*2801 PACIFIC AVE*	*SSW / 0.998 mi., 5271 ft.*	*6757*
	- ID: Facility ID 362821	Status: N/A	Date: N/A	
	- ID: Program ID SW0695	Status: Active	Date: End Date N/R	

LOWER ELEVATION

MAP ID	SITE NAME	SITE ADDRESS	DIRECTION/DISTANCE	PAGE
F20	*SAM THORNHILL | Tacoma Marine Repair*	*1106 ST PAUL*	*NE / 0.018 mi., 97 ft.*	*434*
	- ID: Facility ID 4635145	Status: N/A	Date: N/A	
	- ID: Program ID 508029	Status: Inactive	Date: End Date 2000-05-18	
	- ID: Facility ID 15949	Status: N/A	Date: N/A	
	- ID: Program ID N/R	Status: Active	Date: End Date N/R	
H26	*HOME DEPOT 5799 | VENEER TECHNOLOGY INC | PACIFIC MACHINE INC*	*630 E 15TH ST | 630 EAST 15TH STREET | 636 E 15TH ST*	*ESE / 0.045 mi., 237 ft.*	*493*
	- ID: Facility ID 32562986	Status: N/A	Date: N/A	
	- ID: Program ID WAR000009944	Status: Inactive	Date: End Date 1993-01-29	
	- ID: Program ID WAR000009944	Status: Inactive	Date: End Date 2003-12-31	
	- ID: Facility ID 729502	Status: N/A	Date: N/A	
	- ID: Program ID N/R	Status: Active	Date: End Date N/R	

OTHER ASCERTAINABLE RECORDS *(cont.)*

ALL SITES - WA: All remediation site listings **636 SITES FOUND WITHIN 1 MILE**

LOWER ELEVATION *(cont.)*

MAP ID	SITE NAME	SITE ADDRESS	DIRECTION/DISTANCE	PAGE
I27	*JMP INDUSTRIAL SERVICES INC*	*435 E 11TH ST*	*NNW / 0.049 mi., 259 ft.*	*506*
	- ID: Facility ID 1486486	Status: N/A	Date: N/A	
	- ID: Program ID WAD988504312	Status: Inactive	Date: End Date 2000-12-31	
I28	*GULF MARINE INC PROPERTY | GULF MARINE INC*	*401 E 11TH ST*	*NNW / 0.049 mi., 262 ft.*	*518*
	- ID: Facility ID 3888	Status: N/A	Date: N/A	
	- ID: Program ID 638868	Status: Inactive	Date: End Date 2014-03-05	
29	*WA DOT SR 509 TACOMA*	*SR 509 MP 0 TO 4.0*	*NW / 0.055 mi., 290 ft.*	*521*
	- ID: Facility ID 23598115	Status: N/A	Date: N/A	
	- ID: Program ID WA0000981068	Status: Inactive	Date: End Date 1998-04-27	
J31	*PUGET SOUND MANUFACTURING CO | AMERICAN WOODCRAFT*	*1123 ST PAUL AVE*	*NE / 0.063 mi., 332 ft.*	*580*
	- ID: Facility ID 6459298	Status: N/A	Date: N/A	
	- ID: Program ID CNE304844	Status: Active	Date: End Date N/R	
	- ID: Facility ID 85872761	Status: N/A	Date: N/A	
	- ID: Program ID WAR000008649	Status: Inactive	Date: End Date 1996-12-31	
	- ID: Program ID WAR000008649	Status: Active	Date: End Date N/R	
K33	*FIRST STUDENT INC TACOMA | FIRST STUDENT INC #20229*	*1128 ST PAUL AVE*	*ENE / 0.072 mi., 382 ft.*	*605*
	- ID: Facility ID 3815283	Status: N/A	Date: N/A	
	- ID: Program ID WAR009201	Status: Active	Date: End Date N/R	
I34	*NICHOLSON ENGINEERING CO E D ST*	*1017 E D ST*	*NNW / 0.075 mi., 395 ft.*	*626*
	- ID: Facility ID 14173	Status: N/A	Date: N/A	
	- ID: Program ID WAR001682	Status: Inactive	Date: End Date 2010-01-11	
J36	*WESTERN MACHINE WORKS | BALL PROPERTY | LYDEN CASTPARTS INC 11TH*	*652 E 11TH ST*	*NE / 0.080 mi., 421 ft.*	*629*
	- ID: Facility ID 73627378	Status: N/A	Date: N/A	
	- ID: Program ID 200780	Status: Inactive	Date: End Date 1998-07-13	
	- ID: Program ID 200780	Status: Inactive	Date: End Date 2007-01-24	
	- ID: Facility ID 9587823	Status: N/A	Date: N/A	
	- ID: Program ID N/R	Status: Active	Date: End Date N/R	
H37	*RAINIER PLYWOOD CO | RAINIER RICHLITE CO | RAINIER PLYWD DBA RAINIER RICHLITE*	*624 E 15TH ST | 624 EAST 15TH STREET*	*ESE / 0.081 mi., 428 ft.*	*641*
	- ID: Facility ID 81457934	Status: N/A	Date: N/A	
	- ID: Program ID 1545	Status: Inactive	Date: End Date 2000-03-21	
	- ID: Program ID 1545	Status: Inactive	Date: End Date 1992-06-18	
	- ID: Program ID 1545	Status: Active	Date: End Date N/R	
I38	*OLYMPIC CHEMICAL CORP | COASTCRAFT PROPERTY | PUGET SOUND PETROLEUM*	*1002 E D ST | 1002 E F ST | 1002 EAST "D" STREET*	*NW / 0.089 mi., 472 ft.*	*721*
	- ID: Facility ID 14702	Status: N/A	Date: N/A	
	- ID: Program ID WAD009258229	Status: Inactive	Date: End Date 1997-02-21	
	- ID: Program ID WAD009258229	Status: Inactive	Date: End Date 1998-12-31	
	- ID: Facility ID 23544	Status: N/A	Date: N/A	
	- ID: Program ID N/R	Status: Inactive	Date: End Date 2009-12-31	

OTHER ASCERTAINABLE RECORDS *(cont.)*

ALL SITES - WA: All remediation site listings **636 SITES FOUND WITHIN 1 MILE**

LOWER ELEVATION *(cont.)*

MAP ID	SITE NAME	SITE ADDRESS	DIRECTION/DISTANCE	PAGE
	There are an additional 10 status records, see site details.			
K39	*SIMPSON TACOMA LAND CO*	*1216 ST PAUL AVE*	*ENE / 0.090 mi., 474 ft.*	*804*
	- ID: Facility ID 55959768	Status: N/A	Date: N/A	
	- ID: Program ID WAD009252511	Status: Inactive	Date: End Date 1990-03-02	
L40	*PREMIER PLASTICS | BERRY GLOBAL | WA317949482 - CAPTIVE PLASTICS LLC*	*635 E 15TH ST*	*E / 0.091 mi., 479 ft.*	*810*
	- ID: Facility ID 57614471	Status: N/A	Date: N/A	
	- ID: Program ID WAR012108	Status: Inactive	Date: End Date 2005-12-31	
	- ID: Program ID WAR012108	Status: Active	Date: End Date N/R	
	- ID: Program ID WAR012108	Status: Inactive	Date: End Date 2003-08-15	
	- ID: Program ID WAR012108	Status: Inactive	Date: End Date 2007-09-20	
K41	*EDMAN CO SIDE 1 ST PAUL AVE | SIMPSON LANDING SUPERVAUE SITE | SIMPSON LANDING SUPERVALU SITE*	*1213 ST PAUL AVE | 1213 ST PAUL AVE SUPERVALU SITE | 1213 ST PAUL AVE SUPERVAUE SITE*	*ENE / 0.093 mi., 494 ft.*	*838*
	- ID: Facility ID 84345156	Status: N/A	Date: N/A	
	- ID: Program ID WAD988513594	Status: Inactive	Date: End Date 1998-03-16	
	- ID: Facility ID 44469437	Status: N/A	Date: N/A	
	- ID: Program ID N/R	Status: Inactive	Date: End Date 1997-11-01	
G42	*TACOMA CITY PUBLIC WORKS DEPT*	*1000 BLK E OF F ST*	*NNE / 0.098 mi., 515 ft.*	*849*
	- ID: Facility ID 6264973	Status: N/A	Date: N/A	
	- ID: Program ID WAH000009282	Status: Active	Date: End Date N/R	
	- ID: Program ID WAH000009282	Status: Inactive	Date: End Date 2000-12-30	
I43	*FICK FOUNDRY*	*950 THRU 1005 E E ST*	*N / 0.100 mi., 528 ft.*	*854*
	- ID: Facility ID 82731395	Status: N/A	Date: N/A	
	- ID: Program ID WAD988497772	Status: Inactive	Date: End Date 1993-03-01	
I45	*FICK FOUNDRY COMPANY*	*1005 E ST E*	*N / 0.100 mi., 528 ft.*	*858*
	- ID: Facility ID 44481427	Status: N/A	Date: N/A	
	- ID: Program ID 11513	Status: Inactive	Date: End Date 1753-01-01	
M46	*Tacoma Jefferson Hood Pipeline*	*UNSPECIFIED*	*W / 0.104 mi., 547 ft.*	*864*
	- ID: Facility ID 87740	Status: N/A	Date: N/A	
	- ID: Program ID WAR310561	Status: Active	Date: End Date N/R	
M47	*COLONIAL FRUIT & PRODUCE | TRUCCO, JEAN*	*1179 DOCK ST*	*W / 0.104 mi., 549 ft.*	*868*
	- ID: Facility ID 3089611	Status: N/A	Date: N/A	
	- ID: Program ID N/R	Status: Inactive	Date: End Date 2012-08-29	
	- ID: Program ID N/R	Status: Inactive	Date: End Date 2007-01-24	
J48	*WA BELT CO*	*672 E 11TH ST*	*NE / 0.105 mi., 553 ft.*	*878*
	- ID: Facility ID 2442590	Status: N/A	Date: N/A	
	- ID: Program ID SW0467	Status: Inactive	Date: End Date 2003-02-06	
N49	*WW Replacement Various Areas*	*UNSPECIFIED*	*WSW / 0.111 mi., 585 ft.*	*883*
	- ID: Facility ID 46683	Status: N/A	Date: N/A	
	- ID: Program ID WAR307791	Status: Active	Date: End Date N/R	

OTHER ASCERTAINABLE RECORDS *(cont.)*

ALL SITES - WA: All remediation site listings **636 SITES FOUND WITHIN 1 MILE**

LOWER ELEVATION *(cont.)*

MAP ID	SITE NAME	SITE ADDRESS	DIRECTION/DISTANCE	PAGE
J50	*TRI PAK INC YARD 4*	*1209 ST PAUL AVE*	*NE / 0.111 mi., 589 ft.*	*886*
	- ID: Facility ID 3373075	Status: N/A	Date: N/A	
	- ID: Program ID WAR010456	Status: Active	Date: End Date N/R	
M51	*1147 DOCK STREET TACOMA*	*1147 DOCK ST*	*W / 0.115 mi., 605 ft.*	*909*
	- ID: Facility ID 1359	Status: N/A	Date: N/A	
	- ID: Program ID N/R	Status: Inactive	Date: End Date 2008-03-25	
	- ID: Program ID N/R	Status: Active	Date: End Date N/R	
O52	*TACOMA MARINE SERVICES | COMMENCEMENT BAY MARINE SERVICES | 820 EAST D STREET DOCK RECONFIGURATION*	*820 E D ST | 820 EAST D ST.*	*NW / 0.119 mi., 628 ft.*	*916*
	- ID: Facility ID 16501	Status: N/A	Date: N/A	
	- ID: Program ID N/R	Status: Active	Date: End Date N/R	
	- ID: Facility ID 9802061	Status: N/A	Date: N/A	
	- ID: Program ID N/R	Status: Active	Date: End Date N/R	
L54	*UNION PACIFIC RAILROAD ST PAUL AVE*	*1228 ST PAUL AVE*	*E / 0.123 mi., 647 ft.*	*945*
	- ID: Facility ID 53785	Status: N/A	Date: N/A	
	- ID: Program ID N/R	Status: Active	Date: End Date N/R	
J55	*NICHOLSON ENGINEERING CO | NICHOLSON ENGINEERING CO 680 E 11TH*	*680 E 11TH ST*	*NE / 0.127 mi., 670 ft.*	*950*
	- ID: Facility ID 5750481	Status: N/A	Date: N/A	
	- ID: Program ID WAH000030004	Status: Active	Date: End Date N/R	
	- ID: Program ID WAH000030004	Status: Inactive	Date: End Date 2007-12-31	
	- ID: Program ID WAH000030004	Status: Inactive	Date: End Date 2011-03-01	
J57	*REHARVEST CENTER | OLD TOWN REFINISHING INC PAUL AVE*	*1113 ST PAUL AVE E | 1113 ST PAUL AVE | 1113 Saint Paul Ave*	*NE / 0.129 mi., 682 ft.*	*962*
	- ID: Facility ID 95257566	Status: N/A	Date: N/A	
	- ID: Program ID WA0000777888	Status: Inactive	Date: End Date 1996-12-31	
	- ID: Facility ID 5464131	Status: N/A	Date: N/A	
	- ID: Program ID N/R	Status: Active	Date: End Date N/R	
L59	*KLEENBLAST DIVISION | KLEEN BLAST | Kleen Blast Abrasives*	*1448 ST PAUL AVE*	*E / 0.131 mi., 690 ft.*	*977*
	- ID: Facility ID 74422191	Status: N/A	Date: N/A	
	- ID: Program ID 11991	Status: Active	Date: End Date N/R	
	- ID: Program ID 11991	Status: Inactive	Date: End Date 2000-03-21	
	- ID: Program ID 11991	Status: Inactive	Date: End Date 2001-11-02	
	- ID: Program ID 11991	Status: Inactive	Date: End Date 1999-02-04	
60	*TACOMA PORT CITY MARINA | Delin Docks Marina*	*1616 E D ST | 1616 EAST D ST | 1616 EAST D STREET*	*SSW / 0.142 mi., 748 ft.*	*1007*
	- ID: Facility ID 51465618	Status: N/A	Date: N/A	
	- ID: Program ID WAD982659914	Status: Inactive	Date: End Date 2003-12-31	
	- ID: Program ID WAD982659914	Status: Active	Date: End Date N/R	

OTHER ASCERTAINABLE RECORDS *(cont.)*

ALL SITES - WA: All remediation site listings **636 SITES FOUND WITHIN 1 MILE**

LOWER ELEVATION *(cont.)*

MAP ID	SITE NAME	SITE ADDRESS	DIRECTION/DISTANCE	PAGE
P61	*SHULTZ DISTRIBUTING TACOMA | REINHARD PETROLEUM LLC | SC FUELS DBA PACIFIC COAST OIL*	*1546 E J ST*	*ESE / 0.146 mi., 772 ft.*	*1024*
	- ID: Facility ID 53445465	Status: N/A	Date: N/A	
	- ID: Program ID CRK000043130	Status: Inactive	Date: End Date 2007-06-28	
Q62	*SUPERVALU NORTHWEST REGION | WEST COAST GROCERY SUPER VALU | SUPERVALU DISTRIBUTION CENTER*	*1525 E D ST | 1525 EAST D ST.*	*S / 0.148 mi., 782 ft.*	*1028*
	- ID: Facility ID 46295623	Status: N/A	Date: N/A	
	- ID: Program ID CRK000017570	Status: Active	Date: End Date N/R	
Q63	*PCC LOGISTICS D STREET | SuperValu | SUPERVALU NORTHWEST REGION*	*1525 E D ST | 1525 East D | 1525 EAST D ST*	*S / 0.148 mi., 782 ft.*	*1061*
	- ID: Facility ID 99997090	Status: N/A	Date: N/A	
	- ID: Program ID N/R	Status: Active	Date: End Date N/R	
R66	*AUOKA TRADING AUTO WRECKING*	*830 E F ST*	*N / 0.166 mi., 877 ft.*	*1141*
	- ID: Facility ID 12622	Status: N/A	Date: N/A	
	- ID: Program ID N/R	Status: Active	Date: End Date N/R	
S67	*DORRANE J VESSEL THEA FOSS WATER WAY*	*COMMENCEMENT BAY*	*SW / 0.181 mi., 955 ft.*	*1143*
	- ID: Facility ID 4203659	Status: N/A	Date: N/A	
	- ID: Program ID N/R	Status: Active	Date: End Date N/R	
R68	*B&B AIRCRAFT EQUIPMENT INC | SERVICE STEEL AEROSPACE CORP*	*939 E F ST*	*N / 0.187 mi., 989 ft.*	*1144*
	- ID: Facility ID 9853	Status: N/A	Date: N/A	
	- ID: Program ID WAR303581	Status: Active	Date: End Date N/R	
R69	*SERVICE STEEL AEROSPACE CORP | B & B Aircraft Equipment, Inc.*	*939 E F ST*	*N / 0.187 mi., 989 ft.*	*1154*
	- ID: Facility ID 9092	Status: N/A	Date: N/A	
	- ID: Program ID WAR008685	Status: Active	Date: End Date N/R	
	- ID: Program ID WAR008685	Status: Inactive	Date: End Date 2013-08-08	
70	*CHEVRON BULK PLANT USA 1348 | BOWMAN OIL & PROPANE*	*1656 E J ST*	*ESE / 0.189 mi., 999 ft.*	*1161*
	- ID: Facility ID 1234	Status: N/A	Date: N/A	
	- ID: Program ID N/R	Status: Inactive	Date: End Date 2007-02-08	
	- ID: Program ID N/R	Status: Active	Date: End Date N/R	
	- ID: Program ID N/R	Status: Inactive	Date: End Date 2012-02-13	
	- ID: Program ID N/R	Status: Inactive	Date: End Date 1993-12-31	
73	*Divido Corp | MYLET FAMILY LIMITED PARTNERS*	*810 E F ST | 810 EAST F ST*	*NNW / 0.199 mi., 1049 ft.*	*1209*
	- ID: Facility ID 8635	Status: N/A	Date: N/A	
	- ID: Program ID N/R	Status: Active	Date: End Date N/R	

OTHER ASCERTAINABLE RECORDS *(cont.)*

ALL SITES - WA: All remediation site listings **636 SITES FOUND WITHIN 1 MILE**

LOWER ELEVATION *(cont.)*

MAP ID	SITE NAME	SITE ADDRESS	DIRECTION/DISTANCE	PAGE
U75	*SIMPSON TACOMA LAND CO MIDDLE WATERWAY | PAXPORT MILLS*	*300 MIDDLE WATERWAY*	*NE / 0.202 mi., 1070 ft.*	*1222*
	- ID: Facility ID 53865741	Status: N/A	Date: N/A	
	- ID: Program ID WAD988474789	Status: Inactive	Date: End Date 1994-12-31	
	- ID: Program ID WAD988474789	Status: Inactive	Date: End Date 2003-12-31	
	- ID: Program ID WAD988474789	Status: Inactive	Date: End Date 2000-03-22	
S76	*SITE 4 FOSS WATERWAY | GEORGE SCOFIELD CO INC | GEO SCOFIELD CO INC*	*1543 DOCK ST*	*SW / 0.205 mi., 1081 ft.*	*1236*
	- ID: Facility ID 36323646	Status: N/A	Date: N/A	
	- ID: Program ID WAD006871206	Status: Inactive	Date: End Date 1991-01-16	
	- ID: Program ID WAD006871206	Status: Inactive	Date: End Date 2000-03-22	
	- ID: Facility ID 7544	Status: N/A	Date: N/A	
	- ID: Program ID WAR009215	Status: Inactive	Date: End Date 2015-12-31	
W78	*CODEL ENTRY SYSTEMS*	*1510 ST PAUL AVE*	*ESE / 0.209 mi., 1102 ft.*	*1259*
	- ID: Facility ID 23638	Status: N/A	Date: N/A	
	- ID: Program ID WAR126776	Status: Active	Date: End Date N/R	
	- ID: Program ID WAR126776	Status: Inactive	Date: End Date 2019-12-31	
Y81	*MIRAGE BOATS INC | PUGET SOUND PACKERS LLC*	*700 E D ST | 700 EAST D ST.*	*NW / 0.210 mi., 1110 ft.*	*1273*
	- ID: Facility ID 3188455	Status: N/A	Date: N/A	
	- ID: Program ID N/R	Status: Active	Date: End Date N/R	
	- ID: Facility ID 3709648	Status: N/A	Date: N/A	
	- ID: Program ID N/R	Status: Active	Date: End Date N/R	
84	*MCCLARY COLUMBIA CORP TACOMA*	*711 E 11TH*	*NE / 0.214 mi., 1129 ft.*	*1288*
	- ID: Facility ID 7487639	Status: N/A	Date: N/A	
	- ID: Program ID WAH000003111	Status: Inactive	Date: End Date 2003-12-31	
Z86	*WEST COAST GROCERY | SUPERVALU HOLDINGS INC | SUPERVALU INC PRODUCE*	*448 E 18TH ST*	*SSE / 0.217 mi., 1146 ft.*	*1306*
	- ID: Facility ID 66615685	Status: N/A	Date: N/A	
	- ID: Program ID CRK000052720	Status: Active	Date: End Date N/R	
	- ID: Program ID CRK000052720	Status: Inactive	Date: End Date 1992-07-23	
	- ID: Program ID CRK000052720	Status: Inactive	Date: End Date 2000-03-21	
	- ID: Program ID CRK000052720	Status: Inactive	Date: End Date 2017-03-07	
	There is an additional 1 status record, see site details.			
Y87	*GLOBE MACHINE MANUFACTURING CO | GLOBE MACHINE MANUF. CO | GLOBE MFG CO*	*701 E D ST | 701 EAST D ST | 701 E "D" Street*	*NNW / 0.219 mi., 1156 ft.*	*1323*
	- ID: Facility ID 85664266	Status: N/A	Date: N/A	
	- ID: Program ID WAD009253782	Status: Inactive	Date: End Date 2007-09-20	
	- ID: Program ID WAD009253782	Status: Inactive	Date: End Date 2000-05-18	
	- ID: Program ID WAD009253782	Status: Inactive	Date: End Date 2017-03-13	
	- ID: Program ID WAD009253782	Status: Active	Date: End Date N/R	
	There is an additional 1 status record, see site details.			
Z88	*SUPERVALU INC BLDG 103*	*420 E 18TH ST*	*S / 0.222 mi., 1173 ft.*	*1364*
	- ID: Facility ID 782981	Status: N/A	Date: N/A	
	- ID: Program ID WAH000046976	Status: Inactive	Date: End Date 2014-12-31	
	- ID: Program ID WAH000046976	Status: Inactive	Date: End Date 2006-04-11	

OTHER ASCERTAINABLE RECORDS *(cont.)*

ALL SITES - WA: All remediation site listings **636 SITES FOUND WITHIN 1 MILE**

LOWER ELEVATION *(cont.)*

MAP ID	SITE NAME	SITE ADDRESS	DIRECTION/DISTANCE	PAGE
	- ID: Program ID WAH000046976	Status: Active	Date: End Date N/R	
	- ID: Program ID WAH000046976	Status: Inactive	Date: End Date 2015-12-31	
BA92	*BNSF D ST PIPELINE*	*18TH & D ST*	*SSW / 0.237 mi., 1250 ft.*	*1419*
	- ID: Facility ID 2923141	Status: N/A	Date: N/A	
	- ID: Program ID N/R	Status: Active	Date: End Date N/R	
BB94	*TRUCK RAIL HANDLING INC | MPS INC | ARROW TRANSPORTATION CO TACOMA TERMINAL*	*457 E 18TH ST | 457 E 18TH ST ARROW | 457 E 18TH ST FRONT OF BLDG 2ND FLOOR*	*SE / 0.244 mi., 1291 ft.*	*1461*
	- ID: Facility ID 94425177	Status: N/A	Date: N/A	
	- ID: Program ID WAD988474128	Status: Inactive	Date: End Date 2000-01-01	
	- ID: Program ID WAD988474128	Status: Inactive	Date: End Date 1998-03-11	
	- ID: Program ID WAD988474128	Status: Inactive	Date: End Date 1997-09-01	
	- ID: Facility ID 24976983	Status: N/A	Date: N/A	
	There are an additional 18 status records, see site details.			
BA95	*SUPERVALU INTERNATIONAL WAREHOUSE*	*1801 E D ST*	*S / 0.245 mi., 1292 ft.*	*1539*
	- ID: Facility ID 7821	Status: N/A	Date: N/A	
	- ID: Program ID WAR011773	Status: Active	Date: End Date N/R	
Y104	*PHILLIPS 66 COMPANY TACOMA TERMINAL SOUTH | CONOCOPHILLIPS TACOMA TERMINAL SOUTH | PHILLIPS 66 COMPANY - TACOMA TERMINAL*	*520 E D ST | 520 EAST 'D' STREET | 520 EAST D ST*	*NNW / 0.265 mi., 1400 ft.*	*1615*
	- ID: Facility ID 75966799	Status: N/A	Date: N/A	
	- ID: Program ID WAD000641522	Status: Active	Date: End Date N/R	
	- ID: Program ID WAD000641522	Status: Inactive	Date: End Date 2016-03-18	
Y105	*D ST PETROLEUM*	*3RD-7TH & D ST*	*NW / 0.265 mi., 1400 ft.*	*1715*
	- ID: Facility ID 1207	Status: N/A	Date: N/A	
	- ID: Program ID N/R	Status: Active	Date: End Date N/R	
BA106	*TACOMA FIXTURE CO INC | TACOMA FIXTURE INC | VALLEY LINE CABINETS*	*1815 E D ST | 1815 EAST D STREET*	*S / 0.266 mi., 1407 ft.*	*1718*
	- ID: Facility ID 6212892	Status: N/A	Date: N/A	
	- ID: Program ID WAD099045353	Status: Inactive	Date: End Date 1995-10-13	
	- ID: Program ID WAD099045353	Status: Inactive	Date: End Date 2006-12-31	
	- ID: Program ID WAD099045353	Status: Inactive	Date: End Date 2003-11-06	
	- ID: Program ID WAD099045353	Status: Inactive	Date: End Date 2002-10-08	
	There are an additional 2 status records, see site details.			
BE107	*SUPERVALU INC MEAT | SUPERVALU MEAT WAREHOUSE*	*475 E 19TH ST*	*SSE / 0.267 mi., 1410 ft.*	*1751*
	- ID: Facility ID 67349491	Status: N/A	Date: N/A	
	- ID: Program ID CRK000017580	Status: Active	Date: End Date N/R	
BF109	*SHELL OIL COMPANY TACOMA PLANT | SHELLTACOMA PLANT*	*501 E 7TH ST*	*NNW / 0.269 mi., 1422 ft.*	*1766*
	- ID: Facility ID 99983927	Status: N/A	Date: N/A	
	- ID: Program ID 2959	Status: Inactive	Date: End Date 2001-12-31	
	- ID: Program ID 2959	Status: Inactive	Date: End Date 1987-08-19	
	- ID: Program ID 2959	Status: Inactive	Date: End Date 2000-03-22	

OTHER ASCERTAINABLE RECORDS *(cont.)*

ALL SITES - WA: All remediation site listings **636 SITES FOUND WITHIN 1 MILE**

LOWER ELEVATION *(cont.)*

MAP ID	SITE NAME	SITE ADDRESS	DIRECTION/DISTANCE	PAGE
114	*KML CORPORATION | KML DESIGNER FINISHES TACOMA*	*1616 SAINT PAUL AVE*	*ESE / 0.275 mi., 1455 ft.*	*1813*
	- ID: Facility ID 20921	Status: N/A	Date: N/A	
	- ID: Program ID WAH000059320	Status: Active	Date: End Date N/R	
BF117	*OLYMPIC PIPE LINE CO TACOMA DF*	*706 E F ST*	*NNW / 0.283 mi., 1496 ft.*	*1839*
	- ID: Facility ID 35497187	Status: N/A	Date: N/A	
	- ID: Program ID WAD000641720	Status: Active	Date: End Date N/R	
	- ID: Program ID WAD000641720	Status: Inactive	Date: End Date 2005-12-31	
	- ID: Program ID WAD000641720	Status: Inactive	Date: End Date 2004-03-05	
	- ID: Program ID WAD000641720	Status: Inactive	Date: End Date 2004-12-31	
	There is an additional 1 status record, see site details.			
BF118	*VIGOR MARINE LLC TACOMA | GENERAL CONSTRUCTION COMPANY | WAR301348*	*701 E F ST | 701 EAST F STREET*	*N / 0.287 mi., 1518 ft.*	*1857*
	- ID: Facility ID 6915510	Status: N/A	Date: N/A	
	- ID: Program ID N/R	Status: Active	Date: End Date N/R	
	- ID: Facility ID 22249	Status: N/A	Date: N/A	
	- ID: Program ID WAR301348	Status: Active	Date: End Date N/R	
BB119	Supervalu International	495 E 19TH ST	SE / 0.292 mi., 1540 ft.	*1867*
	- ID: Facility ID 23977	Status: N/A	Date: N/A	
	- ID: Program ID N/R	Status: Active	Date: End Date N/R	
BB120	*TACOMA TRANSLOAD INC*	*501 E 19TH ST*	*SE / 0.292 mi., 1544 ft.*	*1868*
	- ID: Facility ID 25392634	Status: N/A	Date: N/A	
	- ID: Program ID WAR003419	Status: Inactive	Date: End Date 2000-08-31	
	- ID: Program ID WAR003419	Status: Active	Date: End Date N/R	
	- ID: Program ID WAR003419	Status: Inactive	Date: End Date 2011-06-30	
131	*CECON CORP*	*1703 PORTLAND AVE E*	*E / 0.311 mi., 1642 ft.*	*1940*
	- ID: Facility ID 81489349	Status: N/A	Date: N/A	
	- ID: Program ID WAD988498754	Status: Inactive	Date: End Date 2004-03-12	
	- ID: Program ID WAD988498754	Status: Inactive	Date: End Date 2005-12-31	
132	*ACCESS TO CITY WATERWAY INVESTMENT PROPERTY | JOHNNYS DOCK MARINA | CITY WATERWAY INVESTMENTS, INC.*	*1900 D ST | 1900 E D ST | 1900 EAST D*	*SSW / 0.314 mi., 1661 ft.*	*1949*
	- ID: Facility ID 1511390	Status: N/A	Date: N/A	
	- ID: Program ID N/R	Status: Inactive	Date: End Date 2010-04-29	
BE135	*SUPERVALUE INC BLDG 105 | PACIFIC TRANSPORTATION GROUP INC | PACIFIC TRANSPORTATION GROUP 19TH ST*	*440 E 19TH ST | 440 E 19TH ST PO BOX 1757*	*SSE / 0.318 mi., 1678 ft.*	*1975*
	- ID: Facility ID 1243	Status: N/A	Date: N/A	
	- ID: Program ID N/R	Status: Inactive	Date: End Date 2000-03-22	
	- ID: Program ID N/R	Status: Inactive	Date: End Date 1996-01-16	
	- ID: Program ID N/R	Status: Inactive	Date: End Date 1990-02-26	
	- ID: Program ID N/R	Status: Active	Date: End Date N/R	
BB142	*SUPERVALU INC BLDG 104*	*480 E 19TH*	*SE / 0.332 mi., 1756 ft.*	*2039*
	- ID: Facility ID 4597891	Status: N/A	Date: N/A	
	- ID: Program ID WAH000028686	Status: Inactive	Date: End Date 2011-12-31	

OTHER ASCERTAINABLE RECORDS *(cont.)*

ALL SITES - WA: All remediation site listings **636 SITES FOUND WITHIN 1 MILE**

LOWER ELEVATION *(cont.)*

MAP ID	SITE NAME	SITE ADDRESS	DIRECTION/DISTANCE	PAGE
	- ID: Program ID WAH000028686	Status: Active	Date: End Date N/R	
	- ID: Program ID WAH000028686	Status: Inactive	Date: End Date 2006-04-11	
	- ID: Program ID WAH000028686	Status: Inactive	Date: End Date 2006-12-31	
BL143	*NICHOLS TRUCKING CO INC | NICHOLS TRANSPORTATION COMPANY*	*424 E 19TH ST*	*S / 0.334 mi., 1764 ft.*	*2045*
	- ID: Facility ID 11174741	Status: N/A	Date: N/A	
	- ID: Program ID WAD988505335	Status: Inactive	Date: End Date 1992-12-31	
	- ID: Program ID WAD988505335	Status: Inactive	Date: End Date 2022-04-01	
	- ID: Program ID WAD988505335	Status: Inactive	Date: End Date 2005-08-10	
	- ID: Program ID WAD988505335	Status: Active	Date: End Date N/R	
BL144	*PHOENIX ENVIRONMENTAL SVCS INC D ST | HERITAGE CRYSTAL CLEAN LLC D ST | All Safe Environmental*	*1901 E D ST | 1901 EAST D STREET SUITE A | 1901 E D ST STE A*	*S / 0.339 mi., 1792 ft.*	*2070*
	- ID: Facility ID 78312996	Status: N/A	Date: N/A	
	- ID: Program ID N/R	Status: Inactive	Date: End Date 2003-08-01	
	- ID: Program ID N/R	Status: Inactive	Date: End Date 2003-12-31	
	- ID: Program ID N/R	Status: Inactive	Date: End Date 2002-12-31	
	- ID: Program ID N/R	Status: Active	Date: End Date N/R	
	There are an additional 5 status records, see site details.			
147	*CONOCOPHILLIPS TACOMA NORTH TERMINA | PHILLIPS 66 COMPANY TACOMA TERMINAL NORTH | CONOCOPHILLIPS TACOMA NORTH TERMINAL*	*516 E D ST | 516 EAST D STREET*	*NW / 0.348 mi., 1836 ft.*	*2121*
	- ID: Facility ID 55538865	Status: N/A	Date: N/A	
	- ID: Program ID WAD097249411	Status: Inactive	Date: End Date 2014-04-11	
	- ID: Program ID WAD097249411	Status: Active	Date: End Date N/R	
	- ID: Program ID WAD097249411	Status: Inactive	Date: End Date 2015-12-31	
	- ID: Program ID WAD097249411	Status: Inactive	Date: End Date 2016-12-31	
	There is an additional 1 status record, see site details.			
150	*SUPERVALU INC | WEST COAST GROCERY COMPANY | Supervalu Holdings Inc.*	*490 E 19TH ST*	*SE / 0.351 mi., 1854 ft.*	*2183*
	- ID: Facility ID 34146274	Status: N/A	Date: N/A	
	- ID: Program ID N/R	Status: Inactive	Date: End Date 2016-12-31	
	- ID: Program ID N/R	Status: Inactive	Date: End Date 2000-03-22	
	- ID: Program ID N/R	Status: Active	Date: End Date N/R	
	- ID: Program ID N/R	Status: Inactive	Date: End Date 2017-12-31	
	There is an additional 1 status record, see site details.			
BN152	*BALDERSON INC*	*1649 PORTLAND AVE*	*E / 0.352 mi., 1858 ft.*	*2214*
	- ID: Facility ID 43853151	Status: N/A	Date: N/A	
	- ID: Program ID WAD988488219	Status: Inactive	Date: End Date 1993-05-25	
BN153	*BENNETT MACHINERY INC | BENNETT INDUSTRIES INC*	*1635 PORTLAND AVE*	*E / 0.353 mi., 1864 ft.*	*2219*
	- ID: Facility ID 99711161	Status: N/A	Date: N/A	
	- ID: Program ID WAR001670	Status: Inactive	Date: End Date 2003-12-31	
	- ID: Program ID WAR001670	Status: Active	Date: End Date N/R	
158	*FEED COMMODITIES LLC*	*2006 PORTLAND AVE*	*ESE / 0.362 mi., 1914 ft.*	*2253*
	- ID: Facility ID 1438175	Status: N/A	Date: N/A	

OTHER ASCERTAINABLE RECORDS *(cont.)*

ALL SITES - WA: All remediation site listings **636 SITES FOUND WITHIN 1 MILE**

LOWER ELEVATION *(cont.)*

MAP ID	SITE NAME	SITE ADDRESS	DIRECTION/DISTANCE	PAGE
	- ID: Program ID WAR011487	Status: Active	Date: End Date N/R	
BQ161	Commencement Bay M/V Heron	N/R	N / 0.372 mi., 1965 ft.	*2314*
	- ID: Facility ID 19256	Status: N/A	Date: N/A	
	- ID: Program ID N/R	Status: Active	Date: End Date N/R	
166	*VESSEL VICTORIA M D250431*	*THEA FOSS WATERWAY ANCHORED AT OPENING OF COMMENCMENT BAY*	*NW / 0.377 mi., 1993 ft.*	*2331*
	- ID: Facility ID 2332582	Status: N/A	Date: N/A	
	- ID: Program ID WAH000020255	Status: Inactive	Date: End Date 2003-12-08	
	- ID: Program ID WAH000020255	Status: Active	Date: End Date N/R	
BN167	*TACOMA CITY PUYALLUP RIVER SIDE CHANNEL*	*1801 PORTLAND AVE*	*E / 0.379 mi., 2001 ft.*	*2335*
	- ID: Facility ID 2285577	Status: N/A	Date: N/A	
	- ID: Program ID WAH000025778	Status: Active	Date: End Date N/R	
	- ID: Program ID WAH000025778	Status: Inactive	Date: End Date 2006-12-31	
179	*GENERAL CONSTRUCTION CO TACOMA | GENERAL CONST CO TACOMA OFFICE*	*1531 PORTLAND AVE*	*ENE / 0.393 mi., 2078 ft.*	*2406*
	- ID: Facility ID 49645869	Status: N/A	Date: N/A	
	- ID: Program ID WAD988468906	Status: Inactive	Date: End Date 1996-12-31	
	- ID: Program ID WAD988468906	Status: Inactive	Date: End Date 2000-03-22	
	- ID: Program ID WAD988468906	Status: Active	Date: End Date N/R	
181	*PICKS COVE MARINA | FOSS LANDING*	*1940 E D ST | 1940 EAST D ST. | 1940 EAST D STREET*	*S / 0.399 mi., 2108 ft.*	*2418*
	- ID: Facility ID 42518833	Status: N/A	Date: N/A	
	- ID: Program ID SW0521	Status: Inactive	Date: End Date 1998-10-16	
	- ID: Program ID SW0521	Status: Inactive	Date: End Date 2004-10-09	
	- ID: Program ID SW0521	Status: Inactive	Date: End Date 2003-09-08	
	- ID: Program ID SW0521	Status: Inactive	Date: End Date 2001-12-31	
	There is an additional 1 status record, see site details.			
184	*PACKAGE SERVICE | ABSHER CONSTRUCTION CO INC/ALBER'S MILL CONST CO | HERITAGE PROPERTIES LLC/ALBERS MILL LLC*	*1821 DOCK ST*	*SSW / 0.400 mi., 2113 ft.*	*2495*
	- ID: Facility ID 23255568	Status: N/A	Date: N/A	
	- ID: Program ID 12066	Status: Inactive	Date: End Date 2000-03-22	
BQ194	*MARINE INDUSTRIES NW STATE | FOSS MARITIME | VIGOR MARINE TACOMA*	*313 E F ST | 313 EAST F STREET | 313 EAST F ST*	*NNW / 0.416 mi., 2195 ft.*	*2561*
	- ID: Facility ID 6682675	Status: N/A	Date: N/A	
	- ID: Program ID N/R	Status: Inactive	Date: End Date 2010-04-29	
	- ID: Facility ID 1379	Status: N/A	Date: N/A	
	- ID: Program ID N/R	Status: Inactive	Date: End Date 1997-07-29	
	- ID: Program ID N/R	Status: Inactive	Date: End Date 2017-04-20	
	There are an additional 5 status records, see site details.			

OTHER ASCERTAINABLE RECORDS *(cont.)*

ALL SITES - WA: All remediation site listings **636 SITES FOUND WITHIN 1 MILE**

LOWER ELEVATION *(cont.)*

MAP ID	SITE NAME	SITE ADDRESS	DIRECTION/DISTANCE	PAGE
BY196	*TES PROPERTIES URBAN WATERS FACILITY | TACOMA CITY ENVIRONMENTAL SVS LAB | UW CENTER FOR URBAN WATERS*	*326 E D ST | 326 E D ST 3RD FLOOR*	*NW / 0.422 mi., 2230 ft.*	*2626*
	- ID: Facility ID 59602	Status: N/A	Date: N/A	
	- ID: Program ID WAG992023	Status: Active	Date: End Date N/R	
	- ID: Facility ID 6356098	Status: N/A	Date: N/A	
	- ID: Program ID SW1010	Status: Active	Date: End Date N/R	
	- ID: Facility ID 22358	Status: N/A	Date: N/A	
	There are an additional 4 status records, see site details.			
BY199	*EAST D ST ROW*	*No Address on File*	*NNW / 0.427 mi., 2257 ft.*	*2681*
	- ID: Facility ID 72793	Status: N/A	Date: N/A	
	- ID: Program ID N/R	Status: Active	Date: End Date N/R	
BY209	*CENTER FOR URBAN WATERS*	*302 E D ST*	*NW / 0.439 mi., 2318 ft.*	*2791*
	- ID: Facility ID 19937	Status: N/A	Date: N/A	
	- ID: Program ID WAR011021	Status: Inactive	Date: End Date 2010-09-14	
BY210	*PUGET SOUND PLYWOOD D ST*	*306 E D ST*	*NW / 0.439 mi., 2319 ft.*	*2792*
	- ID: Facility ID 53785693	Status: N/A	Date: N/A	
	- ID: Program ID N/R	Status: Inactive	Date: End Date 1997-10-02	
BY212	*BAYVIEW INDUSTRIES | TACOMA CITY D ST | PIONEER IND*	*303 E D ST | 303 EAST D ST.*	*NNW / 0.447 mi., 2360 ft.*	*2803*
	- ID: Facility ID 62566563	Status: N/A	Date: N/A	
	- ID: Program ID WAH000009605	Status: Inactive	Date: End Date 2011-12-31	
	- ID: Program ID WAH000009605	Status: Inactive	Date: End Date 2004-03-16	
	- ID: Program ID WAH000009605	Status: Inactive	Date: End Date 1999-12-31	
	- ID: Program ID WAH000009605	Status: Inactive	Date: End Date 2012-11-28	
	There are an additional 5 status records, see site details.			
217	*TRI PAK INC TRANSFER FACILITY | D & S TRANSPORT, INC.*	*2018 PORTLAND AVE*	*ESE / 0.453 mi., 2392 ft.*	*2864*
	- ID: Facility ID 94878944	Status: N/A	Date: N/A	
	- ID: Program ID WAH000016279	Status: Inactive	Date: End Date 2002-12-31	
	- ID: Program ID WAH000016279	Status: Active	Date: End Date N/R	
CC220	*BRANDRUD FURNITURE INC TACOMA | THE HENRY - SITE 1 | BRANDRUD FURNITURE INC*	*1933 DOCK ST*	*SSW / 0.456 mi., 2410 ft.*	*2877*
	- ID: Facility ID 21214962	Status: N/A	Date: N/A	
	- ID: Program ID WAD039270624	Status: Inactive	Date: End Date 1991-09-01	
CC221	*THE HENRY - SITE 1*	*1933 DOCK ST*	*SSW / 0.456 mi., 2410 ft.*	*2892*
	- ID: Facility ID 20854	Status: N/A	Date: N/A	
	- ID: Program ID WAR301565	Status: Active	Date: End Date N/R	
222	*WA DOT TACOMA I705*	*I705 E 21ST TO E 24TH*	*SSW / 0.460 mi., 2427 ft.*	*2898*
	- ID: Facility ID 21876224	Status: N/A	Date: N/A	
	- ID: Program ID WAD980975460	Status: Inactive	Date: End Date 1988-02-29	
CD224	*MAXI SEEDS INC*	*21ST & D ST*	*S / 0.467 mi., 2464 ft.*	*2908*
	- ID: Facility ID 52856894	Status: N/A	Date: N/A	

OTHER ASCERTAINABLE RECORDS *(cont.)*

ALL SITES - WA: All remediation site listings **636 SITES FOUND WITHIN 1 MILE**

LOWER ELEVATION *(cont.)*

MAP ID	SITE NAME	SITE ADDRESS	DIRECTION/DISTANCE	PAGE
	- ID: Program ID WAD980833339	Status: Inactive	Date: End Date 1991-08-09	
CD225	*BNRR TACOMA YARD PARCEL 8950001720*	*21ST & S D ST*	*S / 0.467 mi., 2464 ft.*	*2913*
	- ID: Facility ID 91663719	Status: N/A	Date: N/A	
	- ID: Program ID N/R	Status: Inactive	Date: End Date 1998-09-15	
	- ID: Program ID N/R	Status: Active	Date: End Date N/R	
CD241	*AMERICAN PLATING | AMERICAN PLATING REMEDIATION PROJECT*	*2110 E D ST | 2110 EAST D ST*	*S / 0.496 mi., 2620 ft.*	*3039*
	- ID: Facility ID 1202	Status: N/A	Date: N/A	
	- ID: Program ID N/R	Status: Inactive	Date: End Date 2015-07-01	
	- ID: Program ID N/R	Status: Inactive	Date: End Date 2009-12-31	
	- ID: Program ID N/R	Status: Inactive	Date: End Date 2013-02-13	
	- ID: Program ID N/R	Status: Inactive	Date: End Date 2003-12-31	
	There are an additional 3 status records, see site details.			
242	*TALL SHIP TEMPORARY PIER*	*535 DOCK ST*	*NW / 0.499 mi., 2637 ft.*	*3076*
	- ID: Facility ID 8654633	Status: N/A	Date: N/A	
	- ID: Program ID 200400619	Status: Inactive	Date: End Date 2004-11-23	
CH244	*MARINE INDUSTRIES NORTHWEST*	*GALLAGHER COVE*	*NNW / 0.500 mi., 2643 ft.*	*3079*
	- ID: Facility ID 4998969	Status: N/A	Date: N/A	
	- ID: Program ID N/R	Status: Active	Date: End Date N/R	
CD246	*PICKERING INDUSTRIES INC | JAG NORTHWEST*	*2102 E D ST*	*S / 0.503 mi., 2659 ft.*	*3094*
	- ID: Facility ID 75455429	Status: N/A	Date: N/A	
	- ID: Program ID WAD044596476	Status: Inactive	Date: End Date 1985-04-30	
	- ID: Program ID WAD044596476	Status: Active	Date: End Date N/R	
250	*SHORE TERMINAL NUSTAR ENERGY LP | SHORE TERMINAL LLC | SHORE TERMINAL LLC TACOMA*	*250 E D ST | 250 EAST D ST | 250 EAST D STREET*	*NNW / 0.507 mi., 2675 ft.*	*3120*
	- ID: Facility ID 1259	Status: N/A	Date: N/A	
	- ID: Program ID WAD000643262	Status: Inactive	Date: End Date 2010-12-31	
	- ID: Program ID WAD000643262	Status: Inactive	Date: End Date 2011-12-31	
	- ID: Program ID WAD000643262	Status: Active	Date: End Date N/R	
	- ID: Program ID WAD000643262	Status: Inactive	Date: End Date 2013-12-31	
	There are an additional 7 status records, see site details.			
CD260	*BERG SCAFFOLDING CO | BRLF-06: AMERICAN PLATING*	*2130 EAST D ST | 2130 EAST D STREET | 2130 E D ST*	*S / 0.522 mi., 2759 ft.*	*3254*
	- ID: Facility ID 8525915	Status: N/A	Date: N/A	
	- ID: Program ID WAR011734	Status: Active	Date: End Date N/R	
	- ID: Program ID WAR011734	Status: Inactive	Date: End Date 2007-01-24	
CH267	*PIONEER INDUSTRIES | PIONEER PAINTING | PIONEER-GUDMUNDSON PAINTING CO.*	*255 E F ST | 255 EAST F ST | 255 EAST F STREET*	*NNW / 0.539 mi., 2848 ft.*	*3319*
	- ID: Facility ID 65877633	Status: N/A	Date: N/A	
	- ID: Program ID WAD044872794	Status: Inactive	Date: End Date 1999-10-01	
	- ID: Program ID WAD044872794	Status: Inactive	Date: End Date 1998-12-31	

OTHER ASCERTAINABLE RECORDS *(cont.)*

ALL SITES - WA: All remediation site listings **636 SITES FOUND WITHIN 1 MILE**

LOWER ELEVATION *(cont.)*

MAP ID	SITE NAME	SITE ADDRESS	DIRECTION/DISTANCE	PAGE
CR281	*SIMON METALS LLC | SIMON METAL FIRE RESPONSE | METRO METALS NW INC*	*2202 E RIVER ST | 2202 EAST RIVER ST | 2202 EAST RIVER STREET*	*ESE / 0.561 mi., 2964 ft.*	*3456*
	- ID: Facility ID 31265844	Status: N/A	Date: N/A	
	- ID: Program ID WAD980723738	Status: Inactive	Date: End Date 2012-02-21	
	- ID: Program ID WAD980723738	Status: Inactive	Date: End Date 2010-12-31	
	- ID: Program ID WAD980723738	Status: Active	Date: End Date N/R	
	- ID: Program ID WAD980723738	Status: Inactive	Date: End Date 2006-06-14	
	There are an additional 2 status records, see site details.			
CR284	*PSE TACOMA HISTORICAL COAL GAS | JOSEPH SIMON & SONS | SIMON & SONS TARPITS*	*2200 E RIVER ST | 2200 E RIVER ST WHSE 1 | 2200 EAST RIVER STREET*	*ESE / 0.562 mi., 2970 ft.*	*3529*
	- ID: Facility ID 76785838	Status: N/A	Date: N/A	
	- ID: Program ID WAR000000026	Status: Inactive	Date: End Date 1996-12-31	
	- ID: Facility ID 48791451	Status: N/A	Date: N/A	
	- ID: Program ID WAD988500294	Status: Inactive	Date: End Date 2004-12-31	
	- ID: Program ID WAD988500294	Status: Inactive	Date: End Date 2006-12-31	
	There are an additional 3 status records, see site details.			
CH291	*PUGET SOUND PLYWOOD INC | CAPITAL LUMBER | VESSEL CACTUS*	*230 E F ST | 230 E F ST PO BOX 1378 | 230 EAST F ST*	*NNW / 0.566 mi., 2988 ft.*	*3621*
	- ID: Facility ID 55119	Status: N/A	Date: N/A	
	- ID: Program ID N/R	Status: Active	Date: End Date N/R	
	- ID: Facility ID 99374183	Status: N/A	Date: N/A	
	- ID: Program ID 11783	Status: Inactive	Date: End Date 1753-01-01	
	- ID: Facility ID 72772232	Status: N/A	Date: N/A	
	There are an additional 4 status records, see site details.			
CR299	*ASSOCIATED PETROLEUM PRODUCTS | Gas Station*	*2115 E RIVER ST | 2115 EAST RIVER ST*	*ESE / 0.571 mi., 3018 ft.*	*3677*
	- ID: Facility ID 96834847	Status: N/A	Date: N/A	
	- ID: Program ID N/R	Status: Inactive	Date: End Date 2011-05-19	
	- ID: Program ID N/R	Status: Active	Date: End Date N/R	
CH301	*COOKS MARINE SPECIALTIES | COOK'S MARINE SPECIALTIES*	*223 E F ST | 223 EAST F STREET*	*NNW / 0.576 mi., 3041 ft.*	*3735*
	- ID: Facility ID 64516194	Status: N/A	Date: N/A	
	- ID: Program ID WAD033425323	Status: Inactive	Date: End Date 1993-02-28	
CH304	*FOSS MARITIME CO TACOMA | FOSS MARITIME CO.*	*225 E F ST | 225 EAST F ST | 225 EAST F STREET*	*NNW / 0.578 mi., 3054 ft.*	*3753*
	- ID: Facility ID 87858543	Status: N/A	Date: N/A	
	- ID: Program ID WAD081934747	Status: Inactive	Date: End Date 1990-12-31	
CU305	*IMSAMET INC*	*1830 STEWARD ST*	*E / 0.579 mi., 3059 ft.*	*3768*
	- ID: Facility ID 50659424	Status: N/A	Date: N/A	
	- ID: Program ID WAD988467205	Status: Inactive	Date: End Date 1989-04-19	
CU306	*FISCHER CHAIR INC*	*1802 STEWART ST*	*E / 0.580 mi., 3065 ft.*	*3773*
	- ID: Facility ID 96452372	Status: N/A	Date: N/A	
	- ID: Program ID WAD009241605	Status: Inactive	Date: End Date 1988-03-18	
CR307	*APES1 LLC | TACOMA YARD DTG | AMERICAN PETROLEUM ENV SVCS INC*	*2117 E RIVER ST*	*ESE / 0.581 mi., 3067 ft.*	*3780*
	- ID: Facility ID 13278	Status: N/A	Date: N/A	

OTHER ASCERTAINABLE RECORDS *(cont.)*

ALL SITES - WA: All remediation site listings **636 SITES FOUND WITHIN 1 MILE**

LOWER ELEVATION *(cont.)*

MAP ID	SITE NAME	SITE ADDRESS	DIRECTION/DISTANCE	PAGE
	- ID: Program ID WAH000031093	Status: Inactive	Date: End Date 2015-01-31	
	- ID: Program ID WAH000031093	Status: Active	Date: End Date N/R	
	- ID: Program ID WAH000031093	Status: Inactive	Date: End Date 2015-04-15	
	- ID: Program ID WAH000031093	Status: Inactive	Date: End Date 2013-12-31	
	There are an additional 6 status records, see site details.			
313	*WILLAMETTE INDUSTRIES INC TACOMA*	*801B PORTLAND AVE*	*NNE / 0.587 mi., 3100 ft.*	*3866*
	- ID: Facility ID 74323924	Status: N/A	Date: N/A	
	- ID: Program ID CRK000023440	Status: Inactive	Date: End Date 1753-01-01	
CT315	*KAG WEST TACOMA | V. VAN DYKE, INC. - TACOMA*	*1810 STEWART ST*	*E / 0.590 mi., 3114 ft.*	*3872*
	- ID: Facility ID 14704	Status: N/A	Date: N/A	
	- ID: Program ID WAR125280	Status: Active	Date: End Date N/R	
	- ID: Program ID WAR125280	Status: Inactive	Date: End Date 2018-07-03	
336	*FLOWSERVE STEAM SUPPLY | FLOWSERVE CORPORATION | Pacific Atlantic Express Corporation*	*2007 STEWART ST*	*E / 0.617 mi., 3260 ft.*	*4014*
	- ID: Facility ID 8481432	Status: N/A	Date: N/A	
	- ID: Program ID WA0000284273	Status: Active	Date: End Date N/R	
	- ID: Program ID WA0000284273	Status: Inactive	Date: End Date 2010-12-31	
	- ID: Program ID WA0000284273	Status: Inactive	Date: End Date 2007-03-15	
	- ID: Program ID WA0000284273	Status: Inactive	Date: End Date 1994-05-02	
	There are an additional 3 status records, see site details.			
339	*SUPERIOR CARTAGE OF WASHINGTON INC*	*805 PUYALLUP AVE*	*SSE / 0.619 mi., 3268 ft.*	*4039*
	- ID: Facility ID 4291751	Status: N/A	Date: N/A	
	- ID: Program ID 4666	Status: Inactive	Date: End Date 2000-03-22	
	- ID: Program ID 4666	Status: Active	Date: End Date N/R	
341	*TRUCK RAIL HANDLING INC 21ST ST*	*504 E 21ST ST TRANSFER FACILIT | 504 E 21ST ST TRANSFER FACILITY*	*ESE / 0.624 mi., 3293 ft.*	*4049*
	- ID: Facility ID 97615823	Status: N/A	Date: N/A	
	- ID: Program ID WAH000013326	Status: Inactive	Date: End Date 2004-02-19	
	- ID: Program ID WAH000013326	Status: Active	Date: End Date N/R	
	- ID: Program ID WAH000013326	Status: Inactive	Date: End Date 2002-12-31	
DE360	*RECOVERY 1 | DTG ENTERPRISES, INC - RECOVERY 1 | DTG - Recovery 1*	*1630 E 18TH ST | 1630 East 18th Street*	*E / 0.644 mi., 3401 ft.*	*4162*
	- ID: Facility ID 75272691	Status: N/A	Date: N/A	
	- ID: Program ID WAD058354846	Status: Inactive	Date: End Date 1993-06-11	
	- ID: Program ID WAD058354846	Status: Active	Date: End Date N/R	
385	*BNSF TACOMA FUELING FACILITY*	*1001 PUYALLUP AVE*	*SE / 0.671 mi., 3546 ft.*	*4305*
	- ID: Facility ID 7981609	Status: N/A	Date: N/A	
	- ID: Program ID N/R	Status: Active	Date: End Date N/R	
DE397	*X2P Marc Land Associates*	*1650 E 18TH ST*	*E / 0.682 mi., 3603 ft.*	*4391*
	- ID: Facility ID 94310	Status: N/A	Date: N/A	
	- ID: Program ID N/R	Status: Active	Date: End Date N/R	

OTHER ASCERTAINABLE RECORDS *(cont.)*

ALL SITES - WA: All remediation site listings **636 SITES FOUND WITHIN 1 MILE**

LOWER ELEVATION *(cont.)*

MAP ID	SITE NAME	SITE ADDRESS	DIRECTION/DISTANCE	PAGE
DP412	*Dairy Queen*	*1112 PUYALLUP AVE*	*SE / 0.701 mi., 3703 ft.*	*4489*
	- ID: Facility ID 14648	Status: N/A	Date: N/A	
	- ID: Program ID N/R	Status: Active	Date: End Date N/R	
DP418	*WP FULLER PROPERTY FORMER | WP FULLER PROPERTY | Former Puyallup Avenue Gas Station*	*1109 PUYALLUP AVE*	*SE / 0.705 mi., 3724 ft.*	*4542*
	- ID: Facility ID 16761	Status: N/A	Date: N/A	
	- ID: Program ID SW1265	Status: Active	Date: End Date N/R	
DP420	*PUYALLUP AVE GAS STATION FORMER | PUYALLUP AVE GAS STATION*	*1201-1203 PUYALLUP AVE*	*SE / 0.711 mi., 3753 ft.*	*4549*
	- ID: Facility ID 8374	Status: N/A	Date: N/A	
	- ID: Program ID N/R	Status: Active	Date: End Date N/R	
	- ID: Program ID N/R	Status: Inactive	Date: End Date 2013-09-26	
DP429	*Valley Pub*	*1206 PUYALLUP AVE*	*SE / 0.718 mi., 3790 ft.*	*4605*
	- ID: Facility ID 13056	Status: N/A	Date: N/A	
	- ID: Program ID N/R	Status: Active	Date: End Date N/R	
DU442	*TAFT PROPERTIES LLC | ARCHITECTURAL WOODS INC PUYALLUP AVE | FORMER PUYALLUP AVENUE GAS STATION*	*1201 PUYALLUP AVE*	*SE / 0.729 mi., 3849 ft.*	*4678*
	- ID: Facility ID 6138716	Status: N/A	Date: N/A	
	- ID: Program ID N/R	Status: Active	Date: End Date N/R	
	- ID: Facility ID 32560	Status: N/A	Date: N/A	
	- ID: Program ID 34272	Status: Active	Date: End Date N/R	
	- ID: Facility ID 950	Status: N/A	Date: N/A	
	There is an additional 1 status record, see site details.			
445	*EDUCTOR DECANT FACILITY | City of Tacoma Cleveland Way Decant Facility | Decant Facility*	*2101 CLEVELAND WAY*	*E / 0.732 mi., 3866 ft.*	*4697*
	- ID: Facility ID 20412	Status: N/A	Date: N/A	
	- ID: Program ID WAR125209	Status: Inactive	Date: End Date 2014-04-07	
DU448	*K&S MOTELS LLC | TACOMA CENTER MOTEL*	*1220 PUYALLUP AVE*	*SE / 0.736 mi., 3884 ft.*	*4715*
	- ID: Facility ID 6894	Status: N/A	Date: N/A	
	- ID: Program ID N/R	Status: Active	Date: End Date N/R	
450	*TACOMA CITY STREETS & GROUNDS*	*2132 CLEVELAND WAY*	*ESE / 0.736 mi., 3887 ft.*	*4721*
	- ID: Facility ID 150567	Status: N/A	Date: N/A	
	- ID: Program ID WAH000025846	Status: Inactive	Date: End Date 2005-12-31	
DU452	*TAFT & COMPANY 1239 PUYALLUP AVE | TAFT & COMPANY*	*1239 PUYALLUP AVE*	*SE / 0.737 mi., 3894 ft.*	*4733*
	- ID: Facility ID 35539812	Status: N/A	Date: N/A	
	- ID: Program ID N/R	Status: Inactive	Date: End Date 2000-10-10	
	- ID: Program ID N/R	Status: Inactive	Date: End Date 2000-10-11	

OTHER ASCERTAINABLE RECORDS *(cont.)*

ALL SITES - WA: All remediation site listings **636 SITES FOUND WITHIN 1 MILE**

LOWER ELEVATION *(cont.)*

MAP ID	SITE NAME	SITE ADDRESS	DIRECTION/DISTANCE	PAGE
DU455	*ASSOCIATED PETROLEUM | ASSOCIATED PETROLEUM PRODUCTS, INC.*	*1214 PUYALLUP AVE*	*SE / 0.742 mi., 3916 ft.*	*4749*
	- ID: Facility ID 4676	Status: N/A	Date: N/A	
	- ID: Program ID N/R	Status: Active	Date: End Date N/R	
DX458	*TAFT & COMPANY*	*1247 PUYALLUP AVE*	*ESE / 0.745 mi., 3935 ft.*	*4780*
	- ID: Facility ID 70168999	Status: N/A	Date: N/A	
	- ID: Program ID N/R	Status: Inactive	Date: End Date 2000-10-10	
	- ID: Program ID N/R	Status: Active	Date: End Date N/R	
	- ID: Program ID N/R	Status: Inactive	Date: End Date 1993-12-02	
DU462	*UNOCAL 76 MAJOR PETROLEUM | UCOCAL 76 MAJOR PETROLEUM | MAJOR PETROLEUM B.P.*	*1302 PUYALLUP AVE*	*SE / 0.755 mi., 3989 ft.*	*4799*
	- ID: Facility ID 61931157	Status: N/A	Date: N/A	
	- ID: Program ID 7117	Status: Active	Date: End Date N/R	
	- ID: Program ID 7117	Status: Inactive	Date: End Date 1996-03-01	
	- ID: Program ID 7117	Status: Inactive	Date: End Date 2012-12-03	
	- ID: Program ID 7117	Status: Inactive	Date: End Date 2006-04-26	
EB463	*MORGAN TRUCKING INC 1621 LINCOLN AV | GEF LOGISTICS INC*	*1621 LINCOLN AVE*	*E / 0.758 mi., 4001 ft.*	*4819*
	- ID: Facility ID 49364	Status: N/A	Date: N/A	
	- ID: Program ID WAR308460	Status: Active	Date: End Date N/R	
	- ID: Facility ID 18214	Status: N/A	Date: N/A	
	- ID: Program ID WAR005622	Status: Active	Date: End Date N/R	
EB466	*PACIFIC RIM TRANSPORT INC | XPO LOGISTICS | Center Point - Tacoma*	*1614 LINCOLN AVE | 1614 LINCILN AVE*	*E / 0.761 mi., 4020 ft.*	*4839*
	- ID: Facility ID 5696641	Status: N/A	Date: N/A	
	- ID: Program ID WAD980979702	Status: Inactive	Date: End Date 1992-09-30	
	- ID: Program ID WAD980979702	Status: Active	Date: End Date N/R	
	- ID: Program ID WAD980979702	Status: Inactive	Date: End Date 2002-12-31	
EE477	*TACOMA PUBLIC UTILITIES MILWAUKEE SUBSTATION*	*709 26TH ST E*	*SSE / 0.769 mi., 4061 ft.*	*4908*
	- ID: Facility ID 12078	Status: N/A	Date: N/A	
	- ID: Program ID CRK000083530	Status: Active	Date: End Date N/R	
478	*MCFARLAND CASCADE POLE & LUMBER CO | CASCADE POLE CO INC MCFARLAND | MCFARLAND CASCADE WOOD TREATING SOLUTION SPILL*	*1640 E MARC ST | 1640 EAST MARC STREET*	*E / 0.769 mi., 4062 ft.*	*4910*
	- ID: Facility ID 1222	Status: N/A	Date: N/A	
	- ID: Program ID WAD008958357	Status: Active	Date: End Date N/R	
EF479	*1916 MARC AVENUE*	*1916 MARC AVE*	*E / 0.771 mi., 4071 ft.*	*5006*
	- ID: Facility ID 79694	Status: N/A	Date: N/A	
	- ID: Program ID WAH000058145	Status: Active	Date: End Date N/R	
EE482	*WESTERN BEER DISTRIBUTORS*	*712 E 26TH ST*	*SSE / 0.774 mi., 4089 ft.*	*5026*
	- ID: Facility ID 58813229	Status: N/A	Date: N/A	
	- ID: Program ID 2584	Status: Inactive	Date: End Date 1996-10-16	

OTHER ASCERTAINABLE RECORDS *(cont.)*

ALL SITES - WA: All remediation site listings **636 SITES FOUND WITHIN 1 MILE**

LOWER ELEVATION *(cont.)*

MAP ID	SITE NAME	SITE ADDRESS	DIRECTION/DISTANCE	PAGE
	- ID: Program ID 2584	Status: Active	Date: End Date N/R	
	- ID: Program ID 2584	Status: Inactive	Date: End Date 1996-10-15	
EG484	*TNT REDDAWAY TRUCK LINE INC*	*801 E 26TH*	*SSE / 0.777 mi., 4104 ft.*	*5038*
	- ID: Facility ID 64849946	Status: N/A	Date: N/A	
	- ID: Program ID N/R	Status: Active	Date: End Date N/R	
	- ID: Program ID N/R	Status: Inactive	Date: End Date 1990-02-06	
EE485	*PUGET SOUND METAL | AMERICAN NEON*	*2607 EAST G ST | 2607 E G ST*	*SSE / 0.778 mi., 4107 ft.*	*5043*
	- ID: Facility ID 9147902	Status: N/A	Date: N/A	
	- ID: Program ID N/R	Status: Active	Date: End Date N/R	
EB486	*PALCO STEEL & SALVAGE*	*1620 LINCOLN AVE*	*E / 0.779 mi., 4116 ft.*	*5045*
	- ID: Facility ID 1617619	Status: N/A	Date: N/A	
	- ID: Program ID N/R	Status: Active	Date: End Date N/R	
EG489	*CARAUSTAR TACOMA PAPERBOARD | CARAUSTAR | CARAUSTAR MILL GROUP INC TACOMA*	*808 E 26TH ST | 808 East 26th St*	*SSE / 0.785 mi., 4146 ft.*	*5076*
	- ID: Facility ID 1685	Status: N/A	Date: N/A	
	- ID: Program ID N/R	Status: Active	Date: End Date N/R	
491	*DRESSEL PROPERTY | TOD DRESSEL PRIVATE HOME | EDGE TECHNOLOGIES*	*306 308 314 E 26TH STREET | 314 E 26TH ST*	*SE / 0.786 mi., 4149 ft.*	*5107*
	- ID: Facility ID 22853	Status: N/A	Date: N/A	
	- ID: Program ID WAH000044630	Status: Inactive	Date: End Date 2014-12-31	
	- ID: Program ID WAH000044630	Status: Active	Date: End Date N/R	
	- ID: Program ID WAH000044630	Status: Inactive	Date: End Date 2017-12-31	
	- ID: Facility ID 21372	Status: N/A	Date: N/A	
	There is an additional 1 status record, see site details.			
EG496	*NEW TACOMA BOX CO*	*921 E 26TH ST*	*SSE / 0.789 mi., 4165 ft.*	*5176*
	- ID: Facility ID 13283	Status: N/A	Date: N/A	
	- ID: Program ID WAR000808	Status: Inactive	Date: End Date 2013-09-12	
	- ID: Program ID WAR000808	Status: Active	Date: End Date N/R	
DX497	*BETTE MCBRIER*	*1320 PUYALLUP AVE*	*SE / 0.789 mi., 4168 ft.*	*5185*
	- ID: Facility ID 64297321	Status: N/A	Date: N/A	
	- ID: Program ID N/R	Status: Inactive	Date: End Date 2000-05-18	
	- ID: Program ID N/R	Status: Active	Date: End Date N/R	
DX500	*AABERGS INC | AQUA REC'S FIRESIDE HEARTH & HOME*	*1407 PUYALLUP AVE*	*ESE / 0.797 mi., 4211 ft.*	*5203*
	- ID: Facility ID 95484178	Status: N/A	Date: N/A	
	- ID: Program ID 508112	Status: Inactive	Date: End Date 2000-05-18	
EG505	*HOLROYD CO TACOMA PLANT 3 & 4*	*26TH & J ST E*	*SSE / 0.803 mi., 4239 ft.*	*5233*
	- ID: Facility ID 14812	Status: N/A	Date: N/A	
	- ID: Program ID WAG501027	Status: Active	Date: End Date N/R	

OTHER ASCERTAINABLE RECORDS *(cont.)*

ALL SITES - WA: All remediation site listings **636 SITES FOUND WITHIN 1 MILE**

LOWER ELEVATION *(cont.)*

MAP ID	SITE NAME	SITE ADDRESS	DIRECTION/DISTANCE	PAGE
508	*APM TERMINALS PACIFIC LTD | HORIZON LINES CARGO FREIGHT STATION | SSA TERMINALS TACOMA LLC*	*1675 LINCOLN AVE | 1675 LINCOLN AVE BLDG 300 | 1675 LINCOLN AVE BLDG 300 TRANSFER FACILITY*	*ENE / 0.809 mi., 4270 ft.*	*5250*
	- ID: Facility ID 66987611	Status: N/A	Date: N/A	
	- ID: Program ID N/R	Status: Active	Date: End Date N/R	
	- ID: Program ID N/R	Status: Inactive	Date: End Date 2009-12-31	
	- ID: Program ID N/R	Status: Inactive	Date: End Date 2017-11-28	
	- ID: Program ID N/R	Status: Inactive	Date: End Date 2016-12-31	
	There are an additional 15 status records, see site details.			
510	*POT BASIN A W SITCUM STORMWATER TREATMENT CONSTRUCTION*	*No Address on File*	*NE / 0.809 mi., 4273 ft.*	*5376*
	- ID: Facility ID 94448	Status: N/A	Date: N/A	
	- ID: Program ID N/R	Status: Active	Date: End Date N/R	
511	WestRock CP LCC	N/R	N / 0.810 mi., 4278 ft.	*5379*
	- ID: Facility ID 99997589	Status: N/A	Date: N/A	
	- ID: Program ID N/R	Status: Active	Date: End Date N/R	
529	*UNION PACIFIC RAILROAD, TACOMA YARD*	*2300 CLEVELAND WAY*	*ESE / 0.832 mi., 4392 ft.*	*5508*
	- ID: Facility ID 67690	Status: N/A	Date: N/A	
	- ID: Program ID N/R	Status: Active	Date: End Date N/R	
EF538	*PALLET SERVICES INC TACOMA | WEYERHAEUSER RECYCLING | PALLET SERVICES*	*1651 LINCOLN AVE | 1671 LINCOLN AVE*	*E / 0.835 mi., 4411 ft.*	*5589*
	- ID: Facility ID 40249	Status: N/A	Date: N/A	
	- ID: Program ID WAR308099	Status: Active	Date: End Date N/R	
	- ID: Facility ID 22926	Status: N/A	Date: N/A	
	- ID: Program ID N/R	Status: Active	Date: End Date N/R	
	- ID: Facility ID 14881372	Status: N/A	Date: N/A	
	There is an additional 1 status record, see site details.			
EF545	Amazon.com Services LLC - HBF5	1905 EAST MARC AVE	E / 0.839 mi., 4433 ft.	*5712*
	- ID: Facility ID 71097	Status: N/A	Date: N/A	
	- ID: Program ID CNE310582	Status: Active	Date: End Date N/R	
EQ556	*PUGET SOUND BY-PRODUCTS | DARLING INGREDIENTS INC | DARLING DELAWARE CO INC*	*2041 MARC AVE | 2041 MARC AVE PO BOX 1716*	*E / 0.860 mi., 4543 ft.*	*5809*
	- ID: Facility ID 25455514	Status: N/A	Date: N/A	
	- ID: Program ID CRK000028370	Status: Active	Date: End Date N/R	
	- ID: Program ID CRK000028370	Status: Inactive	Date: End Date 2002-10-03	
	- ID: Program ID CRK000028370	Status: Inactive	Date: End Date 2000-03-21	
	- ID: Program ID CRK000028370	Status: Inactive	Date: End Date 2015-07-06	
	There is an additional 1 status record, see site details.			
ET563	*PACIFIC AUTO WRECKING INC*	*1652 LINCOLN AVE*	*E / 0.867 mi., 4579 ft.*	*5896*
	- ID: Facility ID 37129676	Status: N/A	Date: N/A	
	- ID: Program ID 101351	Status: Inactive	Date: End Date 2000-03-22	
EV566	*TRIPAK 2*	*2021 MARC ST*	*E / 0.871 mi., 4600 ft.*	*5907*
	- ID: Facility ID 21853	Status: N/A	Date: N/A	

OTHER ASCERTAINABLE RECORDS *(cont.)*

ALL SITES - WA: All remediation site listings **636 SITES FOUND WITHIN 1 MILE**

LOWER ELEVATION *(cont.)*

MAP ID	SITE NAME	SITE ADDRESS	DIRECTION/DISTANCE	PAGE
	- ID: Program ID WAR011376	Status: Active	Date: End Date N/R	
ET579	*TRANS NATIONAL LEASING INC TACOMA | TRANSNATIONAL LEASING*	*1662 LINCOLN AVE*	*E / 0.893 mi., 4718 ft.*	*6027*
	- ID: Facility ID 1825754	Status: N/A	Date: N/A	
	- ID: Program ID 200721	Status: Inactive	Date: End Date 1990-10-08	
	- ID: Program ID 200721	Status: Inactive	Date: End Date 2007-01-24	
	- ID: Program ID 200721	Status: Inactive	Date: End Date 1994-07-22	
632	*TACOMA PORT TRAIN SPILL*	*No Address on File*	*E / 0.953 mi., 5033 ft.*	*6369*
	- ID: Facility ID 70989	Status: N/A	Date: N/A	
	- ID: Program ID N/R	Status: Active	Date: End Date N/R	
EY634	*CLEVELAND WAY PUMP STATION*	*1802 E ELL ST*	*ESE / 0.957 mi., 5051 ft.*	*6375*
	- ID: Facility ID 24368973	Status: N/A	Date: N/A	
	- ID: Program ID CRK000021830	Status: Inactive	Date: End Date 2011-10-17	
	- ID: Program ID CRK000021830	Status: Inactive	Date: End Date 2000-03-22	
FI641	*MATSON VESSEL RECEIVING | SEALAND | Port of Tacoma Programmatic Piling Repair*	*1002 MILWAUKEE WAY | 1002 MILWAUKE AVENUE | 1002 MILWAUKEE AVE*	*NE / 0.966 mi., 5099 ft.*	*6424*
	- ID: Facility ID 35615	Status: N/A	Date: N/A	
	- ID: Program ID N/R	Status: Active	Date: End Date N/R	
643	*EUROBULK LTD, COMMENCEMENT BAY*	*N/R*	*NW / 0.967 mi., 5105 ft.*	*6450*
	- ID: Facility ID 3210	Status: N/A	Date: N/A	
	- ID: Program ID N/R	Status: Active	Date: End Date N/R	
FJ644	*RENTAL SERVICE CORPORATION 561 | United Rental Facility | RENTAL SERVICE CORPORATION*	*2302 E Q ST | 2302 EAST Q STREET*	*ESE / 0.968 mi., 5111 ft.*	*6452*
	- ID: Facility ID 26536148	Status: N/A	Date: N/A	
	- ID: Program ID N/R	Status: Inactive	Date: End Date 1998-07-22	
	- ID: Program ID N/R	Status: Inactive	Date: End Date 2010-12-31	
	- ID: Program ID N/R	Status: Active	Date: End Date N/R	
	- ID: Program ID N/R	Status: Inactive	Date: End Date 1997-04-06	
	There are an additional 3 status records, see site details.			
FJ645	*BOULTON INSULATION*	*2301 E Q ST*	*ESE / 0.970 mi., 5123 ft.*	*6494*
	- ID: Facility ID 19794	Status: N/A	Date: N/A	
	- ID: Program ID N/R	Status: Active	Date: End Date N/R	
FJ646	*SUNNEN CRANE SERVICE | PENHALL CO TACOMA | COMPLETE TRUCK AND TRAILER REPAIR*	*2323 E Q ST | 2323 E Q ST #1 | 2323 E Q ST STE 1*	*ESE / 0.970 mi., 5124 ft.*	*6496*
	- ID: Facility ID 13495	Status: N/A	Date: N/A	
	- ID: Program ID WAH000044548	Status: Active	Date: End Date N/R	
	- ID: Facility ID 61656248	Status: N/A	Date: N/A	
	- ID: Program ID 508097	Status: Active	Date: End Date N/R	
	- ID: Program ID 508097	Status: Inactive	Date: End Date 2000-05-18	
	There are an additional 2 status records, see site details.			

OTHER ASCERTAINABLE RECORDS *(cont.)*

ALL SITES - WA: All remediation site listings **636 SITES FOUND WITHIN 1 MILE**

LOWER ELEVATION *(cont.)*

MAP ID	SITE NAME	SITE ADDRESS	DIRECTION/DISTANCE	PAGE
FI649	*TACOMA PORT TERMINAL 7 | TACOMA PORT SITCOM PLAZA | PUGET SOUND ENERGY*	*1 SITCUM WAY | TACOMA PORT 1 SITCUM PLZA | 1 SITCUM PLAZA TERMINAL 7*	*NE / 0.973 mi., 5140 ft.*	*6530*
	- ID: Facility ID 12102	Status: N/A	Date: N/A	
	- ID: Program ID WAR125159	Status: Inactive	Date: End Date 2012-08-07	
	- ID: Facility ID 15458	Status: N/A	Date: N/A	
	- ID: Program ID N/R	Status: Active	Date: End Date N/R	
	- ID: Facility ID 1250	Status: N/A	Date: N/A	
	There is an additional 1 status record, see site details.			
653	*COURTWRIGHT DIESEL & MACHINE INC*	*1601 BAY ST E*	*ESE / 0.974 mi., 5146 ft.*	*6572*
	- ID: Facility ID 41488557	Status: N/A	Date: N/A	
	- ID: Program ID 256	Status: Inactive	Date: End Date 2003-12-31	
	- ID: Program ID 256	Status: Inactive	Date: End Date 2000-03-22	
	- ID: Program ID 256	Status: Active	Date: End Date N/R	
FI655	*TACOMA PORT PUMP & TREAT SYSTEM*	*110 MILWAUKEE AVE PARCEL 41*	*NE / 0.975 mi., 5150 ft.*	*6591*
	- ID: Facility ID 12002	Status: N/A	Date: N/A	
	- ID: Program ID WAH000035987	Status: Inactive	Date: End Date 2013-12-31	
	- ID: Program ID WAH000035987	Status: Inactive	Date: End Date 2012-12-31	
	- ID: Program ID WAH000035987	Status: Inactive	Date: End Date 2010-12-31	
660	*EELS ST PUYALLUP RIVER BRIDGE REPLACEMENT | CITY OF TACOMA PUYALLUP RIVER BRIDGE*	*No Address on File*	*ESE / 0.981 mi., 5181 ft.*	*6656*
	- ID: Facility ID 1160263	Status: N/A	Date: N/A	
	- ID: Program ID WAR306029	Status: Active	Date: End Date N/R	
	- ID: Program ID WAR306029	Status: Inactive	Date: End Date 2019-11-07	
FK662	*LINCOLN AVENUE LANDFILL | TACOMA CY OF LINCOLN AVE LDFL (CLOSED)*	*1837 LINCOLN AVE*	*E / 0.984 mi., 5194 ft.*	*6680*
	- ID: Facility ID 1240	Status: N/A	Date: N/A	
	- ID: Program ID N/R	Status: Active	Date: End Date N/R	
FK664	*TRIM INC | OLD TOWN REFINISHING INC MILWAUKEE WAY*	*1902 MILWAUKEE WAY | 1902 MILWAUKEE WAY STE B*	*E / 0.988 mi., 5219 ft.*	*6691*
	- ID: Facility ID 96866772	Status: N/A	Date: N/A	
	- ID: Program ID WAH000002329	Status: Inactive	Date: End Date 1998-12-31	
	- ID: Facility ID 66419416	Status: N/A	Date: N/A	
	- ID: Program ID WAD009280454	Status: Inactive	Date: End Date 2003-12-31	

ENVCVN - WA: List of remediation sites with environmental covenants. **16 SITES FOUND WITHIN .5 MILE**

EQUAL/HIGHER ELEVATION

MAP ID	SITE NAME	SITE ADDRESS	DIRECTION/DISTANCE	PAGE
30	*JM MARTINAC | JM MARTINAC SHIPBUILDING CORP | WASHINGTON LANDMARK HOLDINGS LLC*	*401 E 15TH ST | 401 EAST 15TH STREET*	*SSW / 0.057 mi., 304 ft.*	*526*
	- ID: 1375	Status: Cleanup Started	Date: 2007-03-15	

OTHER ASCERTAINABLE RECORDS *(cont.)*

ENVCVN - WA: List of remediation sites with environmental covenants. **16 SITES FOUND WITHIN .5 MILE**

EQUAL/HIGHER ELEVATION *(cont.)*

MAP ID	SITE NAME	SITE ADDRESS	DIRECTION/DISTANCE	PAGE
N65	*TACOMA REDEVELOPMENT PROP | Delin Docks Thea Foss Waterway | VESSEL VICTORIA M D250431*	*THEA FOSS WATERWAY | THEA FOSS WATERWAY 1616 EAST D ST. | THEA FOSS WATERWAY NEAR THE 11TH ST BRIDGE*	*WSW / 0.163 mi., 861 ft.*	*1080*
	- ID: 1263	Status: Construction Complete-Performance Monitoring	Date: 2008-01-14	
	- ID: 1263	Status: Construction Complete-Performance Monitoring	Date: 2007-05-01	
	- ID: 1263	Status: Construction Complete-Performance Monitoring	Date: 2007-04-30	
	- ID: 1263	Status: Construction Complete-Performance Monitoring	Date: 2007-03-22	
	- ID: 1263	Status: Construction Complete-Performance Monitoring	Date: 2007-02-27	
	There are an additional 8 status records, see site details.			
91	*NORTHWEST DETENTION CENTER | HYGRADE FOOD PRODUCTS CORP | GEO FACILITY EXPANSION PROJECT*	*1623 E J ST | 1623 EAST J ST. | 1623 EAST J STREET*	*ESE / 0.231 mi., 1219 ft.*	*1389*
	- ID: 87873175	Status: No Further Action	Date: N/R	
U93	*USF REDDAWAY TACOMA*	*802 E 11TH ST | 802 EAST 11TH ST | 802 EAST 11TH ST EAST*	*NE / 0.242 mi., 1277 ft.*	*1426*
	- ID: 17920	Status: No Further Action	Date: 2017-10-12	
BC102	*SAUROS CLEANERAMA TACOMA*	*1401 S PACIFIC AVE*	*WSW / 0.261 mi., 1379 ft.*	*1597*
	- ID: 4339824	Status: Construction Complete-Performance Monitoring	Date: 2015-07-09	
BG129	*PACIFIC PLAZA | DRUG ENFORCEMENT ADMINISTRATION*	*1250 PACIFIC AVE | 1250 PACIFIC AVE, SUITE 850*	*W / 0.307 mi., 1623 ft.*	*1927*
	- ID: 9198	Status: No Further Action	Date: 2013-02-21	
CF236	*SIMPSON LANDING PROJECT*	*1100 PORTLAND AVE*	*NE / 0.482 mi., 2544 ft.*	*2991*
	- ID: 88329394	Status: No Further Action	Date: 1998-03-03	

LOWER ELEVATION

MAP ID	SITE NAME	SITE ADDRESS	DIRECTION/DISTANCE	PAGE
I38	*OLYMPIC CHEMICAL CORP | COASTCRAFT PROPERTY | PUGET SOUND PETROLEUM*	*1002 E D ST | 1002 E F ST | 1002 EAST "D" STREET*	*NW / 0.089 mi., 472 ft.*	*721*
	- ID: 14702	Status: No Further Action	Date: 1997-02-12	
	- ID: 23544	Status: Cleanup Started	Date: 2007-03-02	
K41	*EDMAN CO SIDE 1 ST PAUL AVE | SIMPSON LANDING SUPERVAUE SITE | SIMPSON LANDING SUPERVALU SITE*	*1213 ST PAUL AVE | 1213 ST PAUL AVE SUPERVALU SITE | 1213 ST PAUL AVE SUPERVAUE SITE*	*ENE / 0.093 mi., 494 ft.*	*838*
	- ID: 44469437	Status: No Further Action	Date: 1998-02-27	

OTHER ASCERTAINABLE RECORDS *(cont.)*

ENVCVN - WA: List of remediation sites with environmental covenants. **16 SITES FOUND WITHIN .5 MILE**

LOWER ELEVATION *(cont.)*

MAP ID	SITE NAME	SITE ADDRESS	DIRECTION/DISTANCE	PAGE
J48	*WA BELT CO*	*672 E 11TH ST*	*NE / 0.105 mi., 553 ft.*	*878*
	- ID: 2442590	Status: No Further Action	Date: 2003-03-25	
M51	*1147 DOCK STREET TACOMA*	*1147 DOCK ST*	*W / 0.115 mi., 605 ft.*	*909*
	- ID: 1359	Status: No Further Action	Date: 2006-10-06	
L59	*KLEENBLAST DIVISION | KLEEN BLAST | Kleen Blast Abrasives*	*1448 ST PAUL AVE*	*E / 0.131 mi., 690 ft.*	*977*
	- ID: 74422191	Status: No Further Action	Date: 1998-11-20	
BA92	*BNSF D ST PIPELINE*	*18TH & D ST*	*SSW / 0.237 mi., 1250 ft.*	*1419*
	- ID: 2923141	Status: Construction Complete-Performance Monitoring	Date: 2011-08-23	
	- ID: 2923141	Status: Construction Complete-Performance Monitoring	Date: 2010-08-31	
	- ID: 2923141	Status: Construction Complete-Performance Monitoring	Date: 2010-07-13	
181	*PICKS COVE MARINA | FOSS LANDING*	*1940 E D ST | 1940 EAST D ST. | 1940 EAST D STREET*	*S / 0.399 mi., 2108 ft.*	*2418*
	- ID: 42518833	Status: No Further Action	Date: 2004-07-28	
	- ID: 42518833	Status: No Further Action	Date: 2004-07-08	
CD241	*AMERICAN PLATING | AMERICAN PLATING REMEDIATION PROJECT*	*2110 E D ST | 2110 EAST D ST*	*S / 0.496 mi., 2620 ft.*	*3039*
	- ID: 1202	Status: No Further Action	Date: 2014-10-28	
	- ID: 1202	Status: No Further Action	Date: 2003-11-04	

T 2 - WA: facilities who must submit a hazardous chemical inventory report **13 SITES FOUND WITHIN .25 MILE**

EQUAL/HIGHER ELEVATION

MAP ID	SITE NAME	SITE ADDRESS	DIRECTION/DISTANCE	PAGE
G35	*TACOMA PUBLIC UTILITIES F STREET SUBSTATION*	*1013 E F ST*	*NNE / 0.077 mi., 407 ft.*	*628*
91	*NORTHWEST DETENTION CENTER | HYGRADE FOOD PRODUCTS CORP | GEO FACILITY EXPANSION PROJECT*	*1623 E J ST | 1623 EAST J ST. | 1623 EAST J STREET*	*ESE / 0.231 mi., 1219 ft.*	*1389*
U93	*USF REDDAWAY TACOMA*	*802 E 11TH ST | 802 EAST 11TH ST | 802 EAST 11TH ST EAST*	*NE / 0.242 mi., 1277 ft.*	*1426*
96	*SOLO CUP COMPANY TACOMA | CHIHULY INC | CHIHULY INC TACOMA STE 200*	*1401 ST PAUL AVE | 1401 ST PAUL AVE STE 200*	*E / 0.245 mi., 1296 ft.*	*1546*
T99	*FIRST INTERSTATE PLAZA BLDG CA | FIRST INTERSTATE PLAZA | JONES CHEMICALS INC*	*1201 PACIFIC AVE | 1201 PACIFIC AVE STE 1101 | 1201 PACIFIC AVE STE 1450*	*W / 0.246 mi., 1301 ft.*	*1562*

LOWER ELEVATION

MAP ID	SITE NAME	SITE ADDRESS	DIRECTION/DISTANCE	PAGE
I38	*OLYMPIC CHEMICAL CORP | COASTCRAFT PROPERTY | PUGET SOUND PETROLEUM*	*1002 E D ST | 1002 E F ST | 1002 EAST "D" STREET*	*NW / 0.089 mi., 472 ft.*	*721*

OTHER ASCERTAINABLE RECORDS *(cont.)*

T 2 - WA: facilities who must submit a hazardous chemical inventory report **13 SITES FOUND WITHIN .25 MILE**

LOWER ELEVATION *(cont.)*

MAP ID	SITE NAME	SITE ADDRESS	DIRECTION/DISTANCE	PAGE
P61	*SHULTZ DISTRIBUTING TACOMA | REINHARD PETROLEUM LLC | SC FUELS DBA PACIFIC COAST OIL*	*1546 E J ST*	*ESE / 0.146 mi., 772 ft.*	*1024*
Q62	*SUPERVALU NORTHWEST REGION | WEST COAST GROCERY SUPER VALU | SUPERVALU DISTRIBUTION CENTER*	*1525 E D ST | 1525 EAST D ST.*	*S / 0.148 mi., 782 ft.*	*1028*
70	*CHEVRON BULK PLANT USA 1348 | BOWMAN OIL & PROPANE*	*1656 E J ST*	*ESE / 0.189 mi., 999 ft.*	*1161*
Z86	*WEST COAST GROCERY | SUPERVALU HOLDINGS INC | SUPERVALU INC PRODUCE*	*448 E 18TH ST*	*SSE / 0.217 mi., 1146 ft.*	*1306*
Z88	*SUPERVALU INC BLDG 103*	*420 E 18TH ST*	*S / 0.222 mi., 1173 ft.*	*1364*
BB94	*TRUCK RAIL HANDLING INC | MPS INC | ARROW TRANSPORTATION CO TACOMA TERMINAL*	*457 E 18TH ST | 457 E 18TH ST ARROW | 457 E 18TH ST FRONT OF BLDG 2ND FLOOR*	*SE / 0.244 mi., 1291 ft.*	*1461*

Following sites were unable to be mapped.

SITE NAME:	ADDRESS, CITY, ZIP:	DATABASE(S):
US Gypsum (Site 1)	Off of River Road between 9th..., Tacoma	TACOMA PIERCE COUNTY - WA
Veneer Chip Transport | Recycling	NW Corner of E Portland ..., TACOMA 98421	SWRCY - WA, SWTIRE 3 - WA

DATABASE(S) WITH NO MAPPED SITES:

FEDERAL, STATE, AND TRIBAL REGISTERED STORAGE TANK LISTS

AST PBS	ASTs at Bulk Petroleum Terminals
FEMA UST	FEMA Underground Storage Tanks
HIST INDIAN UST R6	Historical Underground Storage Tanks on Indian Land in EPA Region 6
HIST INDIAN UST R7	Historical Underground Storage Tanks on Indian Land in EPA Region 7
INDIAN UST R1	Underground Storage Tanks on Indian Land in EPA Region 1
INDIAN UST R10	Underground Storage Tanks on Indian Land in EPA Region 10
INDIAN UST R2	Underground Storage Tanks on Indian Land in EPA Region 2
INDIAN UST R4	Underground Storage Tanks on Indian Land in EPA Region 4
INDIAN UST R5	Underground Storage Tanks on Indian Land in EPA Region 5
INDIAN UST R6	Underground Storage Tanks on Indian Land in EPA Region 6
INDIAN UST R7	Underground Storage Tanks on Indian Land in EPA Region 7
INDIAN UST R8	Underground Storage Tanks on Indian Land in EPA Region 8
INDIAN UST R9	Underground Storage Tanks on Indian Land in EPA Region 9

FEDERAL CERCLIS LIST

EPA SAA	EPA Superfund Alternative Approach
FEDERAL FACILITY	Federal Facility sites

FEDERAL RCRA CORRACTS FACILITIES LIST

HIST CORRACTS 2	Historical Hazardous Waste Corrective Action

FEDERAL DELISTED NPL SITE LIST

DELISTED NPL	Delisted National Priority List
DELISTED PROPOSED NPL	Delisted proposed National Priority List
SEMS_DELETED NPL	Sites Deleted from National Priorities List

FEDERAL LANDFILL AND/OR SOLID WASTE DISPOSAL SITE LISTS

EPA LF MOP	EPA Landfill Methane Outreach Project Database

FEDERAL, STATE, AND TRIBAL LEAKING STORAGE TANK LISTS

HIST INDIAN LUST R4	Historical Leaking Underground Storage Tanks on Indian Land in EPA Region 4
HIST INDIAN LUST R8	Historical Leaking Underground Storage Tanks on Indian Land in EPA Region 8
INDIAN LUST R1	Leaking Underground Storage Tanks on Indian Land in EPA Region 1
INDIAN LUST R10	Leaking Underground Storage Tanks on Indian Land in EPA Region 10
INDIAN LUST R2	Leaking Underground Storage Tanks on Indian Land in EPA Region 2
INDIAN LUST R4	Leaking Underground Storage Tanks on Indian Land in EPA Region 4
INDIAN LUST R5	Leaking Underground Storage Tanks on Indian Land in EPA Region 5
INDIAN LUST R6	Leaking Underground Storage Tanks on Indian Land in EPA Region 6
INDIAN LUST R7	Leaking Underground Storage Tanks on Indian Land in EPA Region 7
INDIAN LUST R8	Leaking Underground Storage Tanks on Indian Land in EPA Region 8
INDIAN LUST R9	Leaking Underground Storage Tanks on Indian Land in EPA Region 9

FEDERAL INSTITUTIONAL CONTROLS / ENGINEERING CONTROLS REGISTRIES

RCRA IC_EC	RCRA sites with Institutional and Engineering Controls

FEDERAL RCRA GENERATORS LIST

HIST RCRA_CESQG	Historical Resource Conservation and Recovery Act_Conditionally Exempt Small Quantity Generators
HIST RCRA_LQG	Historical Resource Conservation and Recovery Act_ Large Quantity Generators
HIST RCRA_NONGEN	Historical Resource Conservation and Recovery Act_Non Generators
HIST RCRA_SQG	Historical Resource Conservation and Recovery Act_Small Quantity Generators

FEDERAL NPL SITE LIST

NPL EPA R1 GIS	GIS for EPA Region 1 NPL
NPL EPA R3 GIS	GIS for EPA Region 3 NPL
NPL EPA R6 GIS	GIS for EPA Region 6 NPL
NPL EPA R8 GIS	GIS for EPA Region 8 NPL
NPL EPA R9 GIS	GIS for EPA Region 9 NPL
PROPOSED NPL	Proposed National Priority List
SEMS_PROPOSED NPL	Sites Proposed to be Added to the National Priorities List

STATE AND TRIBAL BROWNFIELD SITES

TRIBAL BROWNFIELDS	Tribal Brownfields
HIST BROWNFIELDS - WA	Historical Brownfields

STATE AND TRIBAL VOLUNTARY CLEANUP SITES

HIST VCP - WA	Historical Voluntary Cleanup Program

STATE AND TRIBAL LANDFILL AND/OR SOLID WASTE DISPOSAL SITE LISTS

SWF/LF - WA	Solid Waste Facilities and Landfills

LOCAL LISTS OF LANDFILL / SOLID WASTE DISPOSAL SITES

HIST INDIAN ODI R8	Historical Open Dump Inventory
INDIAN ODI R8	Open Dump Inventory
ODI	Open Dump Inventory
TRIBAL ODI	Indian Open Dump Inventory Sites
ABANDONED LF_KING COUNTY - WA	Abandoned LF Study in King County
ABANDONED LF_SEATTLE - WA	Abandoned LF Study in Seattle
SWTIRE - WA	Solid Waste - Tires
SWTIRE 2 - WA	Solid Waste - Tires
TACOMA PIERCE COUNTY - WA	Closed Landfill Survey

LOCAL LISTS OF HAZARDOUS WASTE / CONTAMINATED SITES

FED CDL	DOJ Clandestine Drug Labs
US HIST CDL	Historical Clandestine Drug Labs
CDL - WA	Clandestine Drug Labs

RECORDS OF EMERGENCY RELEASE REPORTS

HMIRS (DOT)	Hazardous Materials Information Reporting Systems
HIST SPILLS - WA	Historical Spills

LOCAL LAND RECORDS

LIENS 2	CERCLA Lien Information

OTHER ASCERTAINABLE RECORDS

ARENAS	ARENAS
ARENAS 2	ARENAS (additional)
CHURCHES	CHURCHES
COAL ASH DOE	Coal Ash: Department of Energy
COAL ASH EPA	Coal Ash: Environmental Protection Agency
COLLEGES	COLLEGES
COLLEGES 2	COLLEGES 2
CORRECTIVE ACTIONS_2020	Wastes - Hazardous Waste - Corrective Action
DAYCARE	DAYCARE
DEBRIS EPA LF	EPA Disaster Debris Landfill Sites
DEBRIS EPA SWRCY	EPA Disaster Debris Recovery Sites
DOD	Department of Defense
DOT OPS	Department of Transportation Office of Pipeline Safety
ENOI	Electronic Notice of Intent
EPA FUELS	EPA Fuels Registration, Reporting, and Compliance List
EPA OSC	EPA On-Site Coordinator
EPA WATCH	EPA Watch List
FA HWF	Financial Assurance for Hazardous Waste Facilities
FEDLAND	Federal Lands
FTTS	FIFRA/TSCA Tracking System
FTTS INSP	FIFRA/TSCA Tracking System: Inspections
FUDS	Formerly Used Defense Sites
GOV MANSIONS	Governors Mansions
HIST AFS	Historical Air Facility Systems
HIST AFS 2	Historical Air Facility Systems
HIST DOD	Department of Defense historical sites
HIST LEAD_SMELTER	Historical Lead Smelter Sites
HIST MLTS	Historical Material Licensing Tracking Systems
HIST PCB TRANS	Historical Polychlorinated Biphenyl (PCB) Facilities
HIST PCS ENF	Historical Enforced Permit Compliance Facilities
HIST PCS FACILITY	Historical Permit Compliance Facilities
HIST SSTS	Historical Section 7 Tracking Systems
HOSPITALS	HOSPITALS
HWC DOCKET	Hazardous Waste Compliance Docket
LUCIS	Land Use Control Information Systems
LUCIS 2	Land Use Control Information Systems 2
MINE OPERATIONS	Mines list from USGS
MINES	Mines
MINES USGS	Mines list from USGS
MLTS	Material Licensing Tracking Systems
NPL LIENS	National Priority List Liens
NURSING HOMES	NURSING HOMES
PADS	PCB Activity Database Systems
PCB TRANSFORMER	Polychlorinated Biphenyl (PCB) Waste
PFAS NPL	PFAS NPL Sites
PFAS TRIS	PFAS TRIS Sites
PFAS UCMR3	PFAS UCMR Samples

OTHER ASCERTAINABLE RECORDS *(cont.)*

PRISONS	PRISONS
RAATS	RCRA Administrative Action Tracking Systems
RADINFO	Radiation Information Systems
SCHOOLS PRIVATE	SCHOOLS PRIVATE
SCHOOLS PUBLIC	SCHOOLS PUBLIC
SCRD DRYCLEANERS	SCRD Drycleaners
SSTS	Section 7 Tracking Systems
STORMWATER	Storm Water Permits
TOSCA-PLANT	Toxic Substance Control Act: Plants
TRIS	Toxic Release Inventory Systems
UMTRA	Uranium Mill Tailing Sites
VAPOR	EPA Vapor Intrusion
COAL MINES - WA	Coal Mine Inventory
EMI - WA	Emissions Inventory
FA 1 - WA	Financial Assurance
INACTIVE MINES - WA	State mine records
MINES - WA	State mine records
PFAS - WA	PFAS Site Listing
PFAS AFFF - WA	PFAS AFFF Site Listing
SNOHOMISH SWS - WA	Solid Waste Sites in Snohomish
UIC - WA	Underground Injection Controls

SUBJECT NAME: Wheeler Osgood
ADDRESS: 1203 E D St, Tacoma, WA, 98421
LAT/LONG: 47.252089 / -122.429309

PREPARED FOR: Anchor QEA, LLC - Tacoma
ORDER #: 85169
REPORT DATE: March 31, 2023

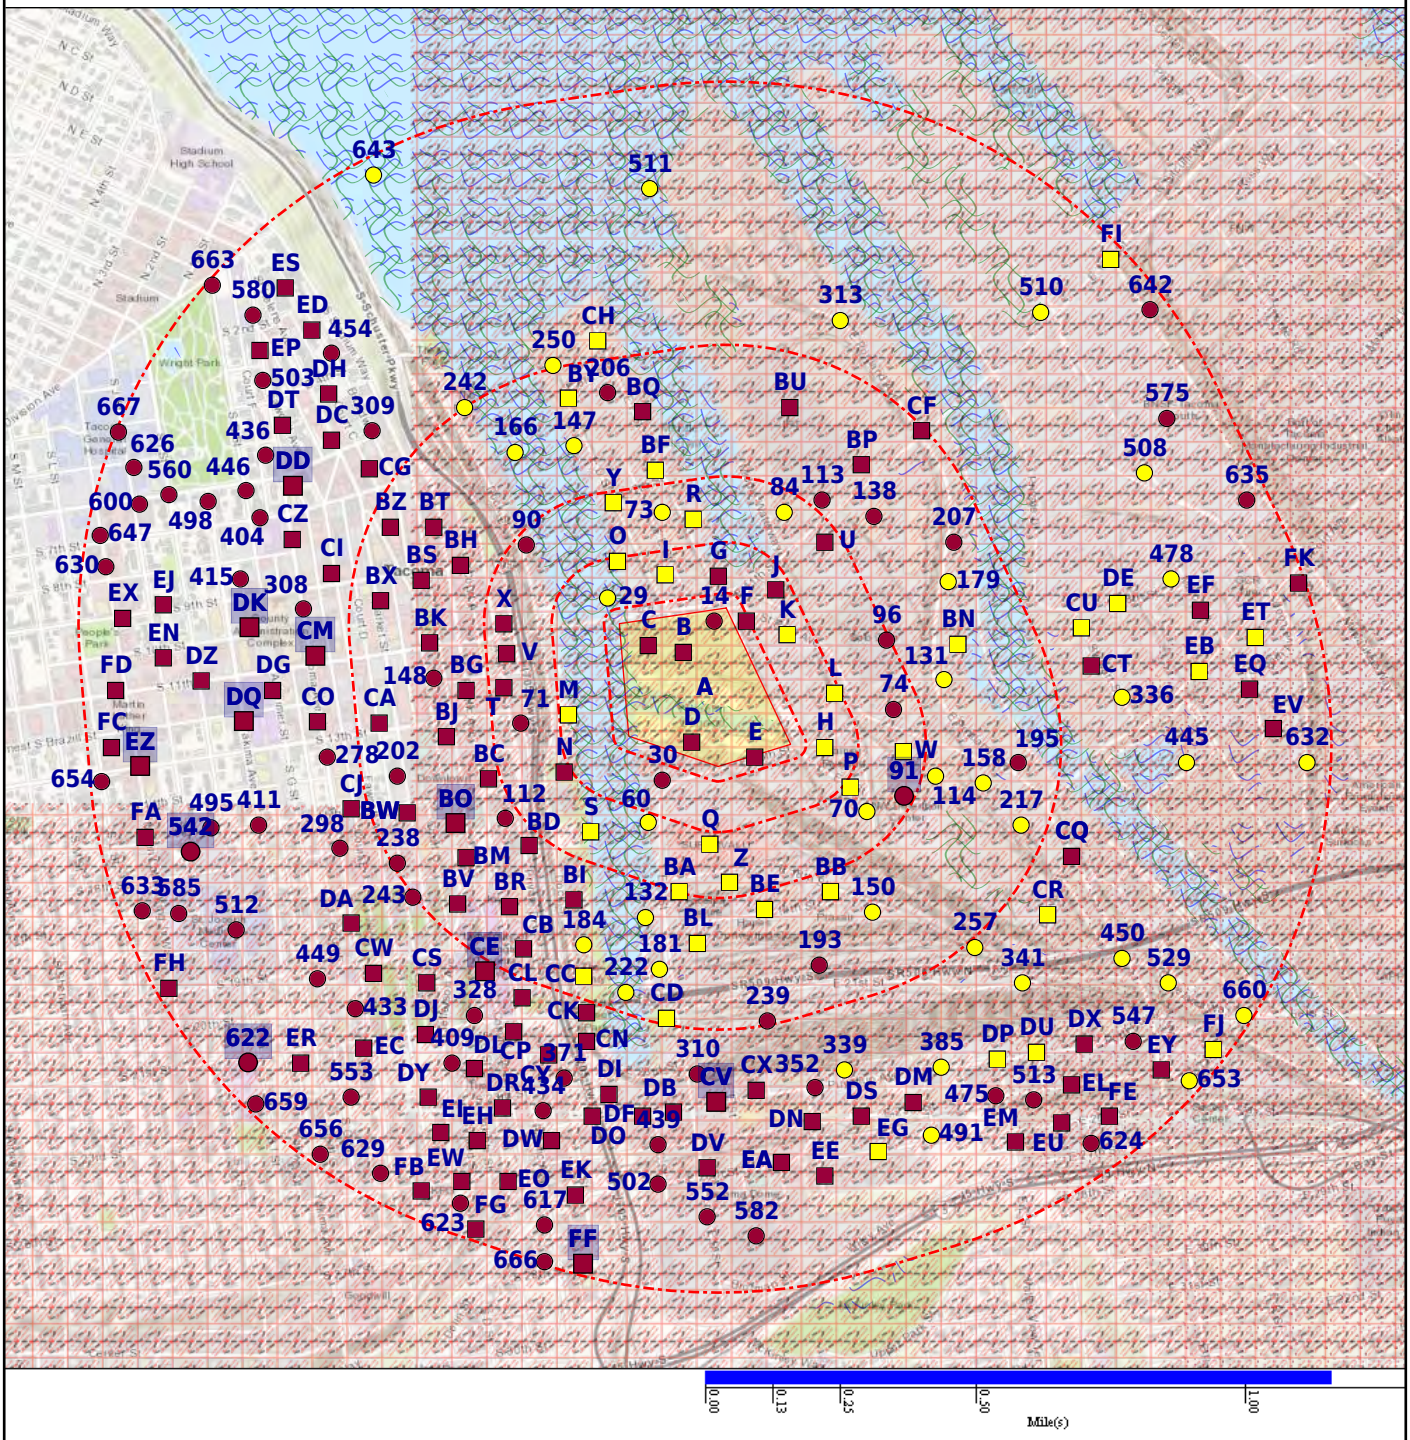

SUBJECT NAME: Wheeler Osgood
ADDRESS: 1203 E D St, Tacoma, WA, 98421
LAT/LONG: 47.252089 / -122.429309

PREPARED FOR: Anchor QEA, LLC - Tacoma
ORDER #: 85169
REPORT DATE: March 31, 2023

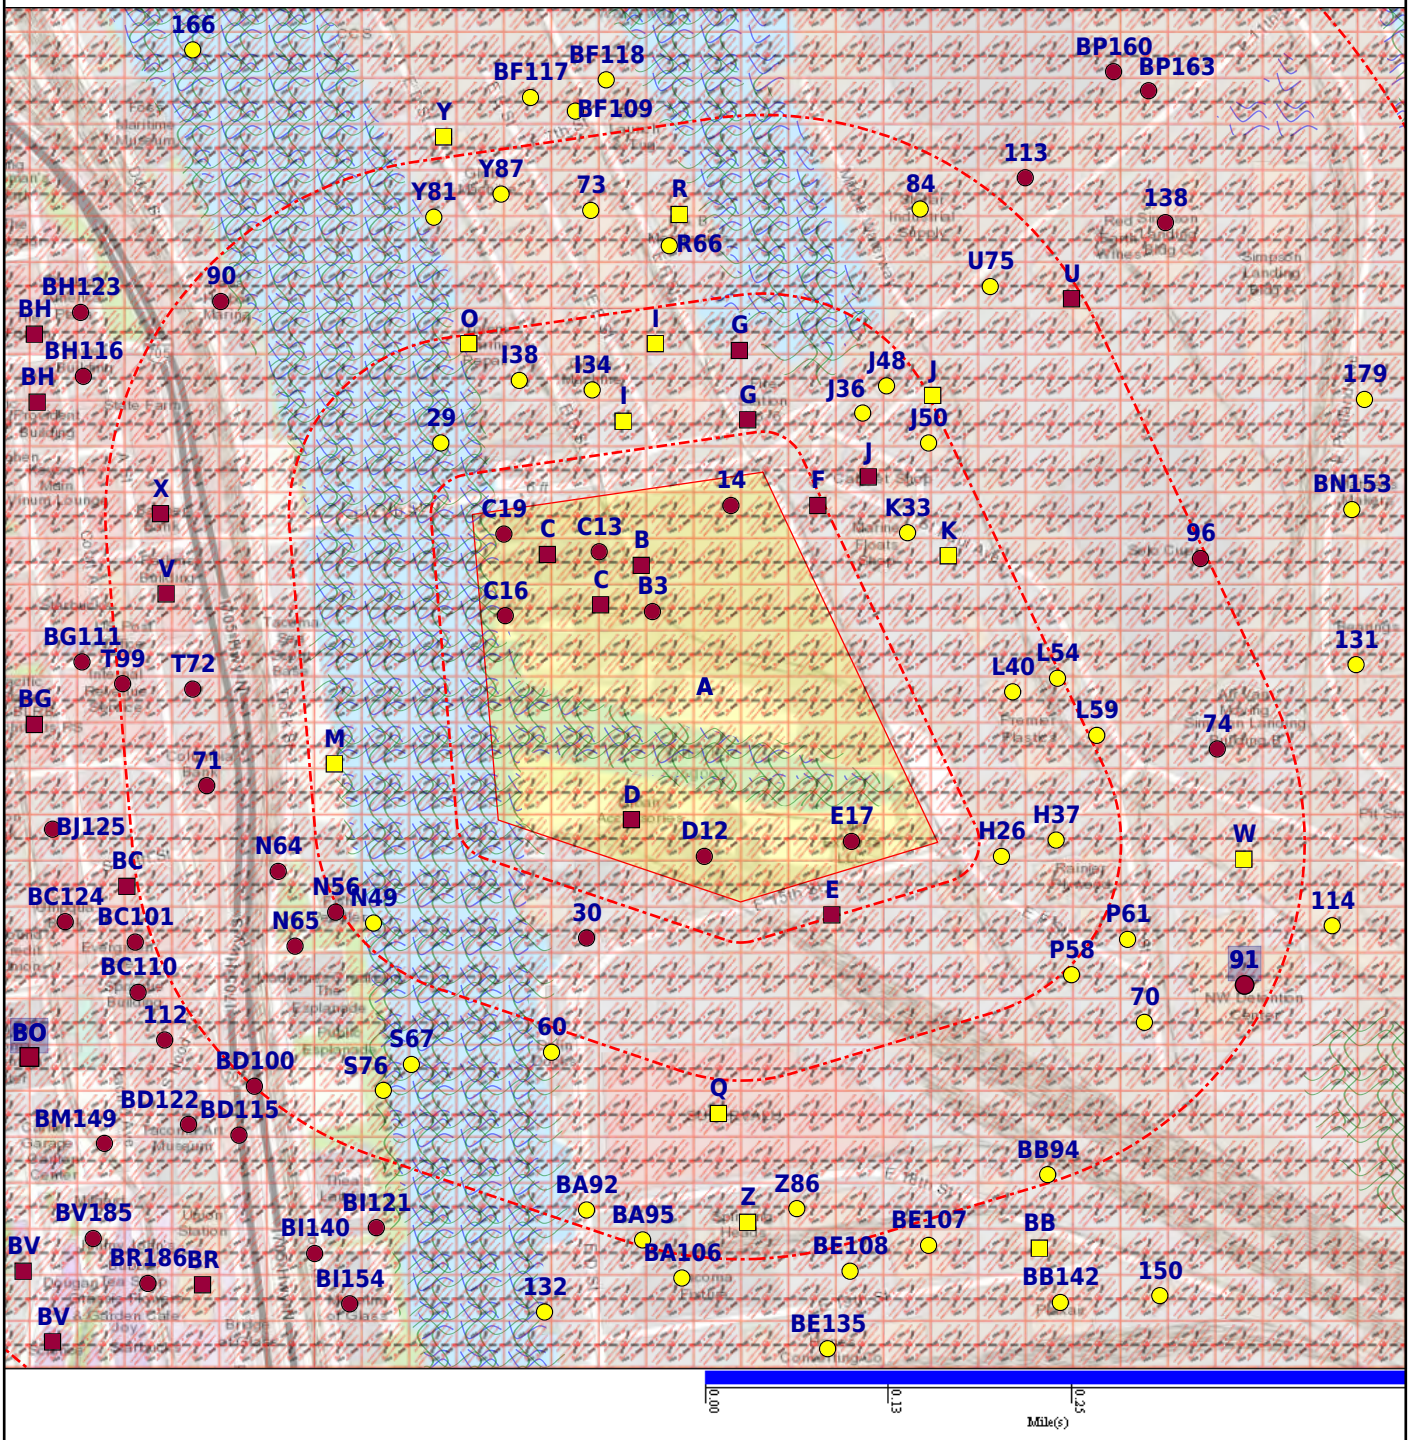

0.00 0.13 0.25
Mile(s)

- Subject Property
- Department of Defense (No Data)
- FEMA FloodZone 100
- National Priority List
- Equal/Higher Elevation
- DFIRM Floodzone 100
- FEMA FloodZone 500 (No Data)
- NWI
- Lower Elevation
- DFIRM Floodzone 500
- Historical DOD (No Data)
- CDC HAZDAT
- Federal Lands (No Data)
- Indian Reservation

DATABASE	SUBJECT PROPERTY	SEARCH DISTANCE (MILES)	<1/8	1/8 - 1/4	1/4 - 1/2	1/2 - 1	>1	TOTAL MAPPED
FEDERAL RCRA NON-CORRACTS TSD FACILITIES LIST								
ARCHIVED RCRA TSDF	X	0.500	0	1	1	--	--	3
RCRA_TSDF		0.500	1	0	1	--	--	2
FEDERAL, STATE, AND TRIBAL REGISTERED STORAGE TANK LISTS								
AST PBS		0.250	0	0	--	--	--	0
EPA UST	X	0.250	9	10	--	--	--	22
FEMA UST		0.250	0	0	--	--	--	0
HIST INDIAN UST R6		0.250	0	0	--	--	--	0
HIST INDIAN UST R7		0.250	0	0	--	--	--	0
INDIAN UST R1		0.250	0	0	--	--	--	0
INDIAN UST R10		0.250	0	0	--	--	--	0
INDIAN UST R2		0.250	0	0	--	--	--	0
INDIAN UST R4		0.250	0	0	--	--	--	0
INDIAN UST R5		0.250	0	0	--	--	--	0
INDIAN UST R6		0.250	0	0	--	--	--	0
INDIAN UST R7		0.250	0	0	--	--	--	0
INDIAN UST R8		0.250	0	0	--	--	--	0
INDIAN UST R9		0.250	0	0	--	--	--	0
AST - WA		0.250	1	2	--	--	--	3
UST - WA	X	0.250	9	12	--	--	--	24
FEDERAL CERCLIS LIST								
CERCLIS NFRAP		0.500	2	0	1	--	--	3
CERCLIS-HIST	X	0.500	0	0	4	--	--	5
EPA SAA		0.500	0	0	0	--	--	0
FEDERAL FACILITY		1.000	0	0	0	0	--	0
SEMS_8R_ACTIVE SITES	X	0.500	0	0	5	--	--	6
SEMS_8R_ARCHIVED SITES		0.500	2	0	1	--	--	3
FEDERAL RCRA CORRACTS FACILITIES LIST								
CORRACTS		1.000	0	0	1	1	--	2
HIST CORRACTS 2		1.000	0	0	0	0	--	0
FEDERAL DELISTED NPL SITE LIST								
DELISTED NPL		1.000	0	0	0	0	--	0
DELISTED PROPOSED NPL		1.000	0	0	0	0	--	0
SEMS_DELETED NPL		1.000	0	0	0	0	--	0

DATABASE	SUBJECT PROPERTY	SEARCH DISTANCE (MILES)	<1/8	1/8 - 1/4	1/4 - 1/2	1/2 - 1	>1	TOTAL MAPPED
FEDERAL LANDFILL AND/OR SOLID WASTE DISPOSAL SITE LISTS								
EPA LF MOP		0.500	0	0	0	--	--	0
FEDERAL, STATE, AND TRIBAL LEAKING STORAGE TANK LISTS								
EPA LUST		0.500	2	2	7	--	--	11
HIST INDIAN LUST R4		0.500	0	0	0	--	--	0
HIST INDIAN LUST R8		0.500	0	0	0	--	--	0
INDIAN LUST R1		0.500	0	0	0	--	--	0
INDIAN LUST R10		0.500	0	0	0	--	--	0
INDIAN LUST R2		0.500	0	0	0	--	--	0
INDIAN LUST R4		0.500	0	0	0	--	--	0
INDIAN LUST R5		0.500	0	0	0	--	--	0
INDIAN LUST R6		0.500	0	0	0	--	--	0
INDIAN LUST R7		0.500	0	0	0	--	--	0
INDIAN LUST R8		0.500	0	0	0	--	--	0
INDIAN LUST R9		0.500	0	0	0	--	--	0
LUST - WA		0.500	5	4	15	--	--	24
FEDERAL ERNS LIST								
ERNS	X	SP	--	--	--	--	--	6
FEDERAL INSTITUTIONAL CONTROLS / ENGINEERING CONTROLS REGISTRIES								
FED E C	X	0.500	0	0	1	--	--	2
FED I C	X	0.500	0	0	1	--	--	2
RCRA IC_EC		0.250	0	0	--	--	--	0
FEDERAL RCRA GENERATORS LIST								
HIST RCRA_CESQG		0.250	0	0	--	--	--	0
HIST RCRA_LQG		0.250	0	0	--	--	--	0
HIST RCRA_NONGEN		0.250	0	0	--	--	--	0
HIST RCRA_SQG		0.250	0	0	--	--	--	0
RCRA_LQG		0.250	1	1	--	--	--	2
RCRA_NONGEN	X	0.250	14	18	--	--	--	39
RCRA_SQG	X	0.250	0	1	--	--	--	2
RCRA_VSQG		0.250	2	2	--	--	--	4
FEDERAL NPL SITE LIST								
NPL	X	1.000	0	0	1	0	--	2
NPL EPA R1 GIS		1.000	0	0	0	0	--	0
NPL EPA R3 GIS		1.000	0	0	0	0	--	0

DATABASE	SUBJECT PROPERTY	SEARCH DISTANCE (MILES)	<1/8	1/8 - 1/4	1/4 - 1/2	1/2 - 1	>1	TOTAL MAPPED
FEDERAL NPL SITE LIST *(cont.)*								
NPL EPA R6 GIS		1.000	0	0	0	0	--	0
NPL EPA R8 GIS		1.000	0	0	0	0	--	0
NPL EPA R9 GIS		1.000	0	0	0	0	--	0
PART NPL		1.000	0	0	3	4	--	7
PROPOSED NPL		1.000	0	0	0	0	--	0
SEMS_FINAL NPL	X	1.000	0	0	1	0	--	2
SEMS_PROPOSED NPL		1.000	0	0	0	0	--	0
STATE AND TRIBAL BROWNFIELD SITES								
TRIBAL BROWNFIELDS		0.500	0	0	0	--	--	0
BROWNFIELDS - WA		0.500	0	1	1	--	--	2
HIST BROWNFIELDS - WA		0.500	0	0	0	--	--	0
STATE- AND TRIBAL - EQUIVALENT CERCLIS								
CSCSL HWS - WA	X	1.000	7	8	25	90	--	131
CSCSL NFA - WA	X	0.500	8	5	20	--	--	35
HSL - WA	X	1.000	13	12	44	134	--	205
ICR - WA		0.500	1	0	1	--	--	2
STATE AND TRIBAL VOLUNTARY CLEANUP SITES								
HIST VCP - WA		0.500	0	0	0	--	--	0
VCP - WA	X	0.500	3	5	20	--	--	29
STATE AND TRIBAL LANDFILL AND/OR SOLID WASTE DISPOSAL SITE LISTS								
SWF/LF - WA		0.500	0	0	0	--	--	0
LOCAL LISTS OF LANDFILL / SOLID WASTE DISPOSAL SITES								
HIST INDIAN ODI R8		0.500	0	0	0	--	--	0
INDIAN ODI R8		0.500	0	0	0	--	--	0
ODI		0.500	0	0	0	--	--	0
TRIBAL ODI		0.500	0	0	0	--	--	0
ABANDONED LF_KING COUNTY - WA		0.500	0	0	0	--	--	0
ABANDONED LF_SEATTLE - WA		0.500	0	0	0	--	--	0
SWRCY - WA	X	0.500	0	3	0	--	--	4
SWTIRE - WA		0.500	0	0	0	--	--	0
SWTIRE 2 - WA		0.500	0	0	0	--	--	0
SWTIRE 3 - WA	X	0.500	0	3	0	--	--	4
TACOMA PIERCE COUNTY - WA		0.500	0	0	0	--	--	0

DATABASE	SUBJECT PROPERTY	SEARCH DISTANCE (MILES)	<1/8	1/8 - 1/4	1/4 - 1/2	1/2 - 1	>1	TOTAL MAPPED
LOCAL BROWNFIELD LISTS								
BROWNFIELDS-ACRES		0.500	0	0	6	--	--	6
FED BROWNFIELDS		0.500	0	0	6	--	--	6
LOCAL LISTS OF HAZARDOUS WASTE / CONTAMINATED SITES								
FED CDL		SP	0	--	--	--	--	0
US HIST CDL		SP	0	--	--	--	--	0
CDL - WA		SP	0	--	--	--	--	0
RECORDS OF EMERGENCY RELEASE REPORTS								
HMIRS (DOT)		SP	0	--	--	--	--	0
HIST SPILLS - WA		0.125	0	--	--	--	--	0
SPILLS - WA	X	0.125	0	--	--	--	--	1
LOCAL LAND RECORDS								
LIENS 2		SP	0	--	--	--	--	0
OTHER ASCERTAINABLE RECORDS								
AFS	X	SP	--	--	--	--	--	1
ALT FUELING		0.250	0	1	--	--	--	1
ARENAS		SP	0	--	--	--	--	0
ARENAS 2		SP	0	--	--	--	--	0
BRS	X	SP	--	--	--	--	--	4
CDC HAZDAT	X	1.000	0	0	1	0	--	2
CHURCHES		SP	0	--	--	--	--	0
COAL ASH DOE		0.500	0	0	0	--	--	0
COAL ASH EPA		0.500	0	0	0	--	--	0
COAL GAS	X	1.000	0	0	0	0	--	1
COLLEGES		SP	0	--	--	--	--	0
COLLEGES 2		SP	0	--	--	--	--	0
CONSENT (DECREES)	X	1.000	0	0	1	0	--	2
CORRECTIVE ACTIONS_2020		0.500	0	0	0	--	--	0
DAYCARE		SP	0	--	--	--	--	0
DEBRIS EPA LF		0.500	0	0	0	--	--	0
DEBRIS EPA SWRCY		0.500	0	0	0	--	--	0
DOD		1.000	0	0	0	0	--	0
DOT OPS		SP	0	--	--	--	--	0
ECHO	X	SP	--	--	--	--	--	9
ENOI		SP	0	--	--	--	--	0

DATABASE	SUBJECT PROPERTY	SEARCH DISTANCE (MILES)	<1/8	1/8 - 1/4	1/4 - 1/2	1/2 - 1	>1	TOTAL MAPPED
OTHER ASCERTAINABLE RECORDS *(cont.)*								
EPA FUELS		SP	0	--	--	--	--	0
EPA OSC		0.125	0	--	--	--	--	0
EPA WATCH		SP	0	--	--	--	--	0
FA HWF		SP	0	--	--	--	--	0
FEDLAND		1.000	0	0	0	0	--	0
FRS	X	SP	--	--	--	--	--	12
FTTS		SP	0	--	--	--	--	0
FTTS INSP		SP	0	--	--	--	--	0
FUDS		1.000	0	0	0	0	--	0
GOV MANSIONS		SP	0	--	--	--	--	0
HIST AFS		SP	0	--	--	--	--	0
HIST AFS 2		SP	0	--	--	--	--	0
HIST DOD		1.000	0	0	0	0	--	0
HIST LEAD_SMELTER		SP	0	--	--	--	--	0
HIST MLTS		SP	0	--	--	--	--	0
HIST PCB TRANS		SP	0	--	--	--	--	0
HIST PCS ENF		SP	0	--	--	--	--	0
HIST PCS FACILITY		SP	0	--	--	--	--	0
HIST SSTS		SP	0	--	--	--	--	0
HOSPITALS		SP	0	--	--	--	--	0
HWC DOCKET		SP	0	--	--	--	--	0
ICIS	X	SP	--	--	--	--	--	2
INACTIVE PCS	X	SP	--	--	--	--	--	2
INDIAN RESERVATION		1.000	0	0	0	2	--	2
LUCIS		0.500	0	0	0	--	--	0
LUCIS 2		0.500	0	0	0	--	--	0
MANIFEST EPA	X	0.250	4	5	--	--	--	10
MINE OPERATIONS		0.250	0	0	--	--	--	0
MINES		0.250	0	0	--	--	--	0
MINES USGS		0.250	0	0	--	--	--	0
MLTS		SP	0	--	--	--	--	0
NPL AOC	X	1.000	0	0	1	0	--	2
NPL LIENS		SP	0	--	--	--	--	0
NURSING HOMES		SP	0	--	--	--	--	0
OSHA	X	SP	--	--	--	--	--	2
PADS		SP	0	--	--	--	--	0

DATABASE	SUBJECT PROPERTY	SEARCH DISTANCE (MILES)	<1/8	1/8 - 1/4	1/4 - 1/2	1/2 - 1	>1	TOTAL MAPPED
OTHER ASCERTAINABLE RECORDS *(cont.)*								
PCB TRANSFORMER		SP	0	--	--	--	--	0
PCS ENF	X	SP	--	--	--	--	--	2
PCS FACILITY	X	SP	--	--	--	--	--	2
PFAS NPL		0.500	0	0	0	--	--	0
PFAS TRIS		0.500	0	0	0	--	--	0
PFAS UCMR3		0.500	0	0	0	--	--	0
PRISONS		SP	0	--	--	--	--	0
RAATS		SP	0	--	--	--	--	0
RADINFO		SP	0	--	--	--	--	0
RMP		0.250	1	0	--	--	--	1
ROD	X	1.000	0	0	1	0	--	2
SCHOOLS PRIVATE		SP	0	--	--	--	--	0
SCHOOLS PUBLIC		SP	0	--	--	--	--	0
SCRD DRYCLEANERS		0.250	0	0	--	--	--	0
SEMS_SMELTER	X	SP	--	--	--	--	--	1
SSTS		SP	0	--	--	--	--	0
STORMWATER		SP	0	--	--	--	--	0
TOSCA-PLANT		SP	0	--	--	--	--	0
TRIS		SP	0	--	--	--	--	0
UMTRA		0.500	0	0	0	--	--	0
VAPOR		0.500	0	0	0	--	--	0
ALL SITES - WA	X	1.000	33	42	131	420	--	636
COAL MINES - WA		0.250	0	0	--	--	--	0
EMI - WA		SP	0	--	--	--	--	0
ENVCVN - WA	X	0.500	5	5	5	--	--	16
FA 1 - WA		SP	0	--	--	--	--	0
INACTIVE MINES - WA		0.250	0	0	--	--	--	0
MINES - WA		0.250	0	0	--	--	--	0
PFAS - WA		0.500	0	0	0	--	--	0
PFAS AFFF - WA		0.500	0	0	0	--	--	0
SNOHOMISH SWS - WA		0.500	0	0	0	--	--	0
T 2 - WA	X	0.250	2	10	--	--	--	13
UIC - WA		SP	0	--	--	--	--	0

Map Id: A1
Direction:
Distance:
Elevation:
Relative:

Site Name : COMMENCEMENT BAY, NEAR SHORE/TIDE FLATS | COMMENCEMENT BAY NEARSHORE TIDEFLATS
ADJ TO RUSTON WAY & TIDEFLATS IND AREA | N RUSTON WAY | N RUSTON WAY ADJ TO RUSTON WAY & TIDEFLATS IND. AREA
TACOMA | PIERCE COUNTY, WA

Database(s) : [CERCLIS-HIST, COAL GAS, CONSENT (DECREES), DOCKET, ECHO, FED E C, FED I C, FRS, NPL, NPL AOC, PRP, ROD, SEMS_8R_ACTIVE SITES, SEMS_FINAL NPL, SEMS_SMELTER]

Envirosite ID: 6528389
EPA ID: N/R

CERCLIS-HIST

Facility Name :	COMMENCEMENT BAY, NEAR SHORE/TIDE FLATS
Facility Address :	ADJ TO RUSTON WAY & TIDEFLATS IND. AREA, TACOMA, WA 98421
County :	PIERCE
Site ID :	1000981
Epa ID :	WAD980726368
Short Name :	COMMENCEMENT BAY NS/TF
Congressional District :	09
IFMS ID :	10G1
SMSA Number :	8200
USGC Hydro Unit :	17110019
Federal Facility :	N
DMNSN Number :	12
Site Orphan Flag :	N
RCRA ID :	N/R
USGS Quadrangle :	N/R
Site Init by Prog :	N/R
NFRAP Flag :	N/R
Parent ID :	N/R
RST Code :	N/R
EPA Region :	10
Classification :	O
Site Settings Code :	UR
NPL Status :	Currently on the Final NPL
DMNSN Unit Code :	SQMI
RBRAC Code :	N/R
RResp Fed Agency Code :	N/R
Non NPL Status :	N/R
Non NPL Status Date :	N/R
Site Fips Code :	53053
CC Concurrence Date :	N/R
CC Concurrence FY :	N/R
Alias EPA ID :	N/R
Site FUDS Flag :	N/R

CERCLIS Site Contact Name(s)

Contact ID :	10000079
Contact Name :	NANCY HARNEY
Contact Tel. :	2065536635
Contact Title :	Remedial Project Manager (RPM)
Contact Email :	harney.nancy@epamail.epa.gov

Map Id: A1
Direction:
Distance:
Elevation:
Relative:

Site Name : COMMENCEMENT BAY, NEAR SHORE/TIDE FLATS | COMMENCEMENT BAY NEARSHORE TIDEFLATS
ADJ TO RUSTON WAY & TIDEFLATS IND AREA | N RUSTON WAY | N RUSTON WAY ADJ TO RUSTON WAY & TIDEFLATS IND. AREA
TACOMA | PIERCE COUNTY, WA

Database(s) : [CERCLIS-HIST, COAL GAS, CONSENT (DECREES), DOCKET, ECHO, FED E C, FED I C, FRS, NPL, NPL AOC, PRP, ROD, SEMS_8R_ACTIVE SITES, SEMS_FINAL NPL, SEMS_SMELTER] ***(cont.)***

Envirosite ID: 6528389
EPA ID: N/R

CERCLIS-HIST ***(cont.)***

Contact ID :	10000120
Contact Name :	KEVIN ROCHLIN
Contact Tel. :	2065532106
Contact Title :	Remedial Project Manager (RPM)
Contact Email :	N/R

Contact ID :	10270417
Contact Name :	JONATHAN WILLIAMS
Contact Tel. :	2065531369
Contact Title :	Remedial Project Manager (RPM)
Contact Email :	N/R

Contact ID :	10270421
Contact Name :	TAMARA LANGTON
Contact Tel. :	2065532709
Contact Title :	Remedial Project Manager (RPM)
Contact Email :	N/R

Contact ID :	13004247
Contact Name :	REBECCA CHU
Contact Tel. :	2065531774
Contact Title :	Remedial Project Manager (RPM)
Contact Email :	N/R

Alias Comments :	COMMENCEMENT BAY - NEARSHORE/TIDEFLATS
Site Description :	N/R

Alias Comments :	COMMENCEMENT BAY, NEAR SHORE/TIDE FLATS
Site Description :	N/R

CERCLIS Assessment History

Details for this site have been truncated due to the large number of available details for this site within this dataset. For the complete details for this site, contact your Envirosite account representative for a complimentary site report containing all of the details available.

Action Code :	001
Action :	STATE ORDER
Date Started :	N/R
Date Completed :	1987-12-15

Map Id: A1
Direction:
Distance:
Elevation:
Relative:

Site Name : COMMENCEMENT BAY, NEAR SHORE/TIDE FLATS | COMMENCEMENT BAY NEARSHORE TIDEFLATS
ADJ TO RUSTON WAY & TIDEFLATS IND AREA | N RUSTON WAY | N RUSTON WAY ADJ TO RUSTON WAY & TIDEFLATS IND. AREA
TACOMA | PIERCE COUNTY, WA

Database(s) : [CERCLIS-HIST, COAL GAS, CONSENT (DECREES), DOCKET, ECHO, FED E C, FED I C, FRS, NPL, NPL AOC, PRP, ROD, SEMS_8R_ACTIVE SITES, SEMS_FINAL NPL, SEMS_SMELTER] ***(cont.)***

Envirosite ID: 6528389
EPA ID: N/R

CERCLIS-HIST ***(cont.)***

Priority Level :	1
Operational Unit :	00
Primary Responsibility :	State Enforcement
Planning Status :	Primary
Urgency Indicator :	N/R
Action Anomaly :	N/R

Action Code :	001
Action :	COMMUNITY INVOLVEMENT
Date Started :	N/R
Date Completed :	1983-04-13
Priority Level :	1
Operational Unit :	01
Primary Responsibility :	EPA Fund-Financed
Planning Status :	N/R
Urgency Indicator :	N/R
Action Anomaly :	N/R

Action Code :	001
Action :	COMBINED REMEDIAL INVESTIGATION/FEASIBILITY STUDY
Date Started :	1982-07-07
Date Completed :	1989-09-30
Priority Level :	1
Operational Unit :	05
Primary Responsibility :	State, Fund Financed
Planning Status :	Primary
Urgency Indicator :	N/R
Action Anomaly :	N/R

Action Code :	001
Action :	FIVE-YEAR REVIEW
Date Started :	N/R
Date Completed :	1998-09-29
Priority Level :	1
Operational Unit :	23
Primary Responsibility :	EPA Fund-Financed
Planning Status :	Primary
Urgency Indicator :	N/R
Action Anomaly :	N/R

Action Code :	001
Action :	SITE INSPECTION
Date Started :	1982-08-01

Map Id: A1
Direction:
Distance:
Elevation:
Relative:

Site Name : COMMENCEMENT BAY, NEAR SHORE/TIDE FLATS | COMMENCEMENT BAY NEARSHORE TIDEFLATS
ADJ TO RUSTON WAY & TIDEFLATS IND AREA | N RUSTON WAY | N RUSTON WAY ADJ TO RUSTON WAY & TIDEFLATS IND. AREA
TACOMA | PIERCE COUNTY, WA

Database(s) : [CERCLIS-HIST, COAL GAS, CONSENT (DECREES), DOCKET, ECHO, FED E C, FED I C, FRS, NPL, NPL AOC, PRP, ROD, SEMS_8R_ACTIVE SITES, SEMS_FINAL NPL, SEMS_SMELTER] ***(cont.)***

Envirosite ID: 6528389
EPA ID: N/R

CERCLIS-HIST ***(cont.)***

Date Completed :	1982-12-01
Priority Level :	1
Operational Unit :	00
Primary Responsibility :	State, Fund Financed
Planning Status :	N/R
Urgency Indicator :	N/R
Action Anomaly :	N/R

Action Code :	001
Action :	CONSENT DECREE
Date Started :	1988-09-30
Date Completed :	1991-05-10
Priority Level :	1
Operational Unit :	23
Primary Responsibility :	Federal Enforcement
Planning Status :	Primary
Urgency Indicator :	N/R
Action Anomaly :	N/R

Action Code :	001
Action :	ENGINEERING EVALUATION/COST ANALYSIS
Date Started :	2000-09-07
Date Completed :	2001-06-04
Priority Level :	1
Operational Unit :	00
Primary Responsibility :	EPA Fund-Financed
Planning Status :	N/R
Urgency Indicator :	N/R
Action Anomaly :	N/R

Action Code :	001
Action :	UNILATERAL ADMIN ORDER
Date Started :	N/R
Date Completed :	1988-09-30
Priority Level :	1
Operational Unit :	23
Primary Responsibility :	Federal Enforcement
Planning Status :	Primary
Urgency Indicator :	N/R
Action Anomaly :	N/R

Action Code :	001
Action :	Explanation Of Significant Differences

Map Id: A1
Direction:
Distance:
Elevation:
Relative:

Site Name : COMMENCEMENT BAY, NEAR SHORE/TIDE FLATS | COMMENCEMENT BAY NEARSHORE TIDEFLATS
ADJ TO RUSTON WAY & TIDEFLATS IND AREA | N RUSTON WAY | N RUSTON WAY ADJ TO RUSTON WAY & TIDEFLATS IND. AREA
TACOMA | PIERCE COUNTY, WA

Database(s) : [CERCLIS-HIST, COAL GAS, CONSENT (DECREES), DOCKET, ECHO, FED E C, FED I C, FRS, NPL, NPL AOC, PRP, ROD, SEMS_8R_ACTIVE SITES, SEMS_FINAL NPL, SEMS_SMELTER] ***(cont.)***

Envirosite ID: 6528389
EPA ID: N/R

CERCLIS-HIST ***(cont.)***

Date Started :	N/R
Date Completed :	1991-11-01
Priority Level :	2
Operational Unit :	23
Primary Responsibility :	Federal Enforcement
Planning Status :	N/R
Urgency Indicator :	N/R
Action Anomaly :	N/R

Action Code :	001
Action :	PROPOSAL TO NATIONAL PRIORITIES LIST
Date Started :	N/R
Date Completed :	1982-12-30
Priority Level :	1
Operational Unit :	00
Primary Responsibility :	EPA Fund-Financed
Planning Status :	N/R
Urgency Indicator :	N/R
Action Anomaly :	N/R

Action Code :	001
Action :	Notice Letters Issued
Date Started :	N/R
Date Completed :	1989-04-29
Priority Level :	2
Operational Unit :	00
Primary Responsibility :	Federal Enforcement
Planning Status :	N/R
Urgency Indicator :	N/R
Action Anomaly :	N/R

Action Code :	001
Action :	ADMINISTRATIVE RECORDS
Date Started :	1987-08-08
Date Completed :	1987-12-31
Priority Level :	1
Operational Unit :	23
Primary Responsibility :	Responsible Party
Planning Status :	N/R
Urgency Indicator :	N/R
Action Anomaly :	N/R

Map Id: A1
Direction:
Distance:
Elevation:
Relative:

Site Name : COMMENCEMENT BAY, NEAR SHORE/TIDE FLATS | COMMENCEMENT BAY NEARSHORE TIDEFLATS
ADJ TO RUSTON WAY & TIDEFLATS IND AREA | N RUSTON WAY | N RUSTON WAY ADJ TO RUSTON WAY & TIDEFLATS IND. AREA
TACOMA | PIERCE COUNTY, WA

Database(s) : [CERCLIS-HIST, COAL GAS, CONSENT (DECREES), DOCKET, ECHO, FED E C, FED I C, FRS, NPL, NPL AOC, PRP, ROD, SEMS_8R_ACTIVE SITES, SEMS_FINAL NPL, SEMS_SMELTER] ***(cont.)***

Envirosite ID: 6528389
EPA ID: N/R

CERCLIS-HIST ***(cont.)***

Action Code :	001
Action :	ISSUE REQUEST LETTERS (104E)
Date Started :	N/R
Date Completed :	1997-01-31
Priority Level :	1
Operational Unit :	00
Primary Responsibility :	Federal Enforcement
Planning Status :	N/R
Urgency Indicator :	N/R
Action Anomaly :	N/R

Action Code :	001
Action :	TECHNICAL ASSISTANCE
Date Started :	1991-03-12
Date Completed :	1992-03-20
Priority Level :	1
Operational Unit :	18
Primary Responsibility :	Responsible Party
Planning Status :	Primary
Urgency Indicator :	N/R
Action Anomaly :	N/R

Action Code :	001
Action :	POTENTIALLY RESPONSIBLE PARTY REMOVAL
Date Started :	1986-09-10
Date Completed :	1988-02-10
Priority Level :	1
Operational Unit :	20
Primary Responsibility :	Responsible Party
Planning Status :	Primary
Urgency Indicator :	3
Action Anomaly :	N/R

Action Code :	001
Action :	POTENTIALLY RESPONSIBLE PARTY REMEDIAL ACTION
Date Started :	1989-06-30
Date Completed :	2001-03-31
Priority Level :	1
Operational Unit :	01
Primary Responsibility :	PRP Response Under State
Planning Status :	Primary
Urgency Indicator :	N/R
Action Anomaly :	PB

Map Id: A1
Direction:
Distance:
Elevation:
Relative:

Site Name : COMMENCEMENT BAY, NEAR SHORE/TIDE FLATS | COMMENCEMENT BAY NEARSHORE TIDEFLATS
ADJ TO RUSTON WAY & TIDEFLATS IND AREA | N RUSTON WAY | N RUSTON WAY ADJ TO RUSTON WAY & TIDEFLATS IND. AREA
TACOMA | PIERCE COUNTY, WA

Database(s) : [CERCLIS-HIST, COAL GAS, CONSENT (DECREES), DOCKET, ECHO, FED E C, FED I C, FRS, NPL, NPL AOC, PRP, ROD, SEMS_8R_ACTIVE SITES, SEMS_FINAL NPL, SEMS_SMELTER] ***(cont.)***

Envirosite ID: 6528389
EPA ID: N/R

CERCLIS-HIST ***(cont.)***

Action Code :	001
Action :	FINAL LISTING ON NATIONAL PRIORITIES LIST
Date Started :	N/R
Date Completed :	1983-09-08
Priority Level :	1
Operational Unit :	00
Primary Responsibility :	EPA Fund-Financed
Planning Status :	N/R
Urgency Indicator :	N/R
Action Anomaly :	N/R

Action Code :	001
Action :	STATE CONSENT DECREE
Date Started :	N/R
Date Completed :	1992-12-11
Priority Level :	1
Operational Unit :	00
Primary Responsibility :	State Enforcement
Planning Status :	N/R
Urgency Indicator :	N/R
Action Anomaly :	N/R

Action Code :	001
Action :	OPERATIONS AND MAINTENANCE
Date Started :	2006-09-26
Date Completed :	N/R
Priority Level :	1
Operational Unit :	13
Primary Responsibility :	Responsible Party
Planning Status :	N/R
Urgency Indicator :	N/R
Action Anomaly :	N/R

Action Code :	001
Action :	ALTERNATIVE DISPUTE RESOLUTION
Date Started :	1997-12-31
Date Completed :	2001-10-01
Priority Level :	1
Operational Unit :	13
Primary Responsibility :	Federal Enforcement
Planning Status :	N/R
Urgency Indicator :	N/R
Action Anomaly :	N/R

Map Id: A1
Direction:
Distance:
Elevation:
Relative:

Site Name : COMMENCEMENT BAY, NEAR SHORE/TIDE FLATS | COMMENCEMENT BAY NEARSHORE TIDEFLATS
ADJ TO RUSTON WAY & TIDEFLATS IND AREA | N RUSTON WAY | N RUSTON WAY ADJ TO RUSTON WAY & TIDEFLATS IND. AREA
TACOMA | PIERCE COUNTY, WA

Database(s) : [CERCLIS-HIST, COAL GAS, CONSENT (DECREES), DOCKET, ECHO, FED E C, FED I C, FRS, NPL, NPL AOC, PRP, ROD, SEMS_8R_ACTIVE SITES, SEMS_FINAL NPL, SEMS_SMELTER] ***(cont.)***

Envirosite ID: 6528389
EPA ID: N/R

COAL GAS

Facility Name :	COMMENCEMENT BAY, NEAR SHORE/TIDE FLATS
Facility Address :	ADJ TO RUSTON WAY & TIDEFLATS IND. AREA, TACOMA, WA 98421
County :	PIERCE
Handler ID :	WAD980726368
Received Date :	N/R
Activity Location :	N/R
Source Type :	N/R
SEQ Number :	N/R
Land Type :	N/R
Mailing Address :	N/R
Mailing Address 2 :	N/R
Mailing Country :	N/R
Contact Name :	N/R
Contact Address :	N/R
Contact Address 2 :	N/R
Contact Country :	N/R
Contact Phone :	N/R
Contact Email Address :	N/R
Contact Title :	N/R
Federal Waste Generator Owner :	N/R
Federal Waste Generator :	N/R
State Waste Generator Owner :	N/R
State Waste Generator :	N/R
Short Term Generator :	N/R
Importer Activity :	N/R
Mixed Waste Generator :	N/R
Transporter :	N/R
Transfer Facility :	N/R
TSD Activity :	N/R
Recycler Activity :	N/R
Onsite Burner Exemption :	N/R
Furnace Exemption :	N/R
Underground Injection Activity :	N/R
Off Site Receipt :	N/R
Universal Waste Dest Facility :	N/R
Used Oil Transporter :	N/R
Used Oil Transfer Facility :	N/R
Used Oil Processor :	N/R
Used Oil Refiner :	N/R
Used Oil Burner :	N/R
Used Oil Market Burner :	N/R
Used Oil Spec Marketer :	N/R
User ID :	N/R
Last Change :	N/R
LQHUW :	N/R

Map Id: A1
Direction:
Distance:
Elevation:
Relative:

Site Name : COMMENCEMENT BAY, NEAR SHORE/TIDE FLATS | COMMENCEMENT BAY NEARSHORE TIDEFLATS
ADJ TO RUSTON WAY & TIDEFLATS IND AREA | N RUSTON WAY | N RUSTON WAY ADJ TO RUSTON WAY & TIDEFLATS IND. AREA
TACOMA | PIERCE COUNTY, WA

Database(s) : [CERCLIS-HIST, COAL GAS, CONSENT (DECREES), DOCKET, ECHO, FED E C, FED I C, FRS, NPL, NPL AOC, PRP, ROD, SEMS_8R_ACTIVE SITES, SEMS_FINAL NPL, SEMS_SMELTER] ***(cont.)***

Envirosite ID: 6528389
EPA ID: N/R

COAL GAS ***(cont.)***

Current Record :	N/R
Region :	10
NPL Status :	Currently on the Final NPL
Federal Facility :	N
Congressional District :	09
Primary Site Type Category :	Manufacturing/Processing/Maintenance
Primary Site Type Subcategory :	Chemicals and allied products
Non Primary Subcategory :	Coal gasification (Manufacturing/Processing/Maintenance)
Address :	N/R
Latitude :	+47.266667
Longitude :	-122.416667
Last Date in Agency List :	2023-01-06

CONSENT (DECREES)

Facility Name :	COMMENCEMENT BAY, NEAR SHORE/TIDE FLATS
Facility Address :	ADJ TO RUSTON WAY & TIDEFLATS IND. AREA, TACOMA, WA 98421
County :	PIERCE

Site Details

EPA ID :	WAD980726368
Site Name :	COMMENCEMENT BAY, NEAR SHORE/TIDE FLATS
Non-NPL Status :	N/R
Non-NPL Status Date :	1979-11-01
Non-NPL Status Category :	N/R
Non-NPL Status Subcategory :	N/R
Site Status :	Active
Site Type :	Manufacturing/Processing/Maintenance, Manufacturing/Processing/Maintenance, Manufacturing/Processing/Maintenance, Manufacturing/Processing/Maintenance, Other
Site Type Subcategory :	Chemicals and allied products, Coal gasification, Contaminated sediment site with no identifiable source, Lumber and wood products/pulp and paper, Primary metals/mineral processing
Region :	R10
Alias/Alternative Site Name :	COMMENCEMENT BAY - NEARSHORE/TIDEFLATS, COMMENCEMENT BAY NT, COMMENCEMENT BAY, NEAR SHORE/TIDE FLATS, COMMENCEMENT BAY, NEAR SHORE/TIDE FLATS
Groundwater Migration Under Control :	Insufficient Data

Map Id: A1
Direction:
Distance:
Elevation:
Relative:

Site Name : COMMENCEMENT BAY, NEAR SHORE/TIDE FLATS | COMMENCEMENT BAY NEARSHORE TIDEFLATS
ADJ TO RUSTON WAY & TIDEFLATS IND AREA | N RUSTON WAY | N RUSTON WAY ADJ TO RUSTON WAY & TIDEFLATS IND. AREA
TACOMA | PIERCE COUNTY, WA

Database(s) : [CERCLIS-HIST, COAL GAS, CONSENT (DECREES), DOCKET, ECHO, FED E C, FED I C, FRS, NPL, NPL AOC, PRP, ROD, SEMS_8R_ACTIVE SITES, SEMS_FINAL NPL, SEMS_SMELTER] ***(cont.)***

Envirosite ID: 6528389
EPA ID: N/R

CONSENT (DECREES) ***(cont.)***

Federal Agency :	N/R
Indian Entity :	Puyallup Tribe of the Puyallup Reservation(Current)
HRS Score :	N/R
NPL Status :	Final NPL
Construction Completion Date :	N/R
Construction Complete :	No
Partial NPL Deletion :	Yes
Superfund Alternative Approach :	No
Site-wide Ready for Anticipated Use :	No
Human Exposure Under Control :	No
Native American Interest :	Yes
Federal Facility Indicator :	No
Superfund Site Profile Page URL :	Click here for hyperlink provided by the agency.
Last Date in Agency List :	2023-02-10

DOCKET

Facility Name :	COMMENCEMENT BAY NEARSHORE TIDEFLATS
Facility Address :	ADJ TO RUSTON WAY & TIDEFLATS IND AREA, TACOMA, WA 98402

Site Activity Details

Details for this site have been truncated due to the large number of available details for this site within this dataset. For the complete details for this site, contact your Envirosite account representative for a complimentary site report containing all of the details available.

Enforcement Action Case Number :	10-2003-0019
Activity ID :	89243
Enforcement Action Name :	COMMENCEMENT BAY NEARSHORE TIDEFLATS
Last Date in Agency List :	2022-12-14

Final Ordr Iss/Final Order Enter Date:	2005-09-16
Complaint/Proposed Order Actual Date:	2005-09-16
Final Order Issued Actual Date :	2005-09-16
Final Order Name :	Kaiser Aluminum and Chemical Corporation

Complaint Summary

Respondent/Defendant Name :	Kaiser Aluminum and Chemical Corporation
Named in Complaint :	Y
Named in Final Order :	Y

Map Id: A1
Direction:
Distance:
Elevation:
Relative:

Site Name : COMMENCEMENT BAY, NEAR SHORE/TIDE FLATS | COMMENCEMENT BAY NEARSHORE TIDEFLATS
ADJ TO RUSTON WAY & TIDEFLATS IND AREA | N RUSTON WAY | N RUSTON WAY ADJ TO RUSTON WAY & TIDEFLATS IND. AREA
TACOMA | PIERCE COUNTY, WA

Database(s) : [CERCLIS-HIST, COAL GAS, CONSENT (DECREES), DOCKET, ECHO, FED E C, FED I C, FRS, NPL, NPL AOC, PRP, ROD, SEMS_8R_ACTIVE SITES, SEMS_FINAL NPL, SEMS_SMELTER] ***(cont.)***

Envirosite ID: 6528389
EPA ID: N/R

DOCKET ***(cont.)***

SEP Category : N/R
SEP Description : N/R

Regional Docket Number : CERCLA-10-2003-0019

Standard Industrial Classification (SIC) Summary
Registry ID : 110009319996
Primary SIC : N/R
Primary NAICS : N/R

Settlement FRS ICIS Facility : 30903 - COMMENCEMENT BAY, NEAR SHORE/TIDE FLATS
37234 - SPOKANE JUNKYARD/ASSOCIATED PROPERTIES

Pollutants (SRS) : N/R

Admin EA Closed Actual Date : 2006-10-23
Enforcement Action Name : Kaiser Aluminum and Chemical Corporation
Enforcement Action Resolution : Final Order With Specified Cost Recovery

Violation Types : N/R

Case Law Sections : CERCLA 107A - Cost Recovery

Violation Penalties and Compliance Summary
Compliance Action Cost : 0
EPA Penalty Assessed Amount : 0
Cost Recovery Required : N/R
Cost of SEP : 0
Cost of Complying Actions : N/R

Site Activity Details
Enforcement Action Case Number : 10-2003-0060
Activity ID : 94320
Enforcement Action Name : COMMENCEMENT BAY NEARSHORE TIDEFLATS
Last Date in Agency List : 2022-12-14

Map Id: A1
Direction:
Distance:
Elevation:
Relative:

Site Name : COMMENCEMENT BAY, NEAR SHORE/TIDE FLATS | COMMENCEMENT BAY NEARSHORE TIDEFLATS
ADJ TO RUSTON WAY & TIDEFLATS IND AREA | N RUSTON WAY | N RUSTON WAY ADJ TO RUSTON WAY & TIDEFLATS IND. AREA
TACOMA | PIERCE COUNTY, WA

Database(s) : [CERCLIS-HIST, COAL GAS, CONSENT (DECREES), DOCKET, ECHO, FED E C, FED I C, FRS, NPL, NPL AOC, PRP, ROD, SEMS_8R_ACTIVE SITES, SEMS_FINAL NPL, SEMS_SMELTER] ***(cont.)***

Envirosite ID: 6528389
EPA ID: N/R

DOCKET ***(cont.)***

Final Ordr Iss/Final Order Enter Date: 2003-08-14
Complaint/Proposed Order Actual Date: 2003-06-16
Final Order Issued Actual Date : 2003-08-14
Final Order Name : U.S. vs. Cook Marine Specialties

Final Ordr Iss/Final Order Enter Date: 2003-08-14
Complaint/Proposed Order Actual Date: 2003-06-16
Final Order Issued Actual Date : 2003-08-14
Final Order Name : Marine Industries Northwest Inc.

Complaint Summary

Respondent/Defendant Name : City of Tacoma
Named in Complaint : Y
Named in Final Order : N

Respondent/Defendant Name : City of Tacoma, Dept. of Public Utilities
Named in Complaint : Y
Named in Final Order : N

Respondent/Defendant Name : Cook's Marine Specialties
Named in Complaint : Y
Named in Final Order : Y

Respondent/Defendant Name : Foss Maritime Company
Named in Complaint : Y
Named in Final Order : N

Respondent/Defendant Name : Marine Industries Northwest, Inc.
Named in Complaint : Y
Named in Final Order : Y

Respondent/Defendant Name : Pioneer Industries, Inc.
Named in Complaint : Y
Named in Final Order : N

Respondent/Defendant Name : Simpson Tacoma Kraft Company, LLC
Named in Complaint : Y
Named in Final Order : N

Map Id: A1
Direction:
Distance:
Elevation:
Relative:

Site Name : COMMENCEMENT BAY, NEAR SHORE/TIDE FLATS | COMMENCEMENT BAY NEARSHORE TIDEFLATS
ADJ TO RUSTON WAY & TIDEFLATS IND AREA | N RUSTON WAY | N RUSTON WAY ADJ TO RUSTON WAY & TIDEFLATS IND. AREA
TACOMA | PIERCE COUNTY, WA

Database(s) : [CERCLIS-HIST, COAL GAS, CONSENT (DECREES), DOCKET, ECHO, FED E C, FED I C, FRS, NPL, NPL AOC, PRP, ROD, SEMS_8R_ACTIVE SITES, SEMS_FINAL NPL, SEMS_SMELTER] ***(cont.)***

Envirosite ID: 6528389
EPA ID: N/R

DOCKET ***(cont.)***

Respondent/Defendant Name :	Simpson Tacoma Land Company
Named in Complaint :	Y
Named in Final Order :	N
Respondent/Defendant Name :	Stuart Cook
Named in Complaint :	Y
Named in Final Order :	N
Respondent/Defendant Name :	Tacoma Land Company
Named in Complaint :	Y
Named in Final Order :	N
Respondent/Defendant Name :	U.S. vs. Middle Waterway of Commencement Bay Nears
Named in Complaint :	Y
Named in Final Order :	N
Respondent/Defendant Name :	Washington Department of Natural Resources
Named in Complaint :	Y
Named in Final Order :	N
Respondent/Defendant Name :	Western Machine Works
Named in Complaint :	Y
Named in Final Order :	N
SEP Category :	N/R
SEP Description :	N/R
Regional Docket Number :	10-2003-0060

Standard Industrial Classification (SIC) Summary

Registry ID :	110009319996
Primary SIC :	N/R
Primary NAICS :	N/R
Settlement FRS ICIS Facility :	30906 - COMMENCEMENT BAY NEARSHORE TIDEFLATS

Map Id: A1
Direction:
Distance:
Elevation:
Relative:

Site Name : COMMENCEMENT BAY, NEAR SHORE/TIDE FLATS | COMMENCEMENT BAY NEARSHORE TIDEFLATS
ADJ TO RUSTON WAY & TIDEFLATS IND AREA | N RUSTON WAY | N RUSTON WAY ADJ TO RUSTON WAY & TIDEFLATS IND. AREA
TACOMA | PIERCE COUNTY, WA

Database(s) : [CERCLIS-HIST, COAL GAS, CONSENT (DECREES), DOCKET, ECHO, FED E C, FED I C, FRS, NPL, NPL AOC, PRP, ROD, SEMS_8R_ACTIVE SITES, SEMS_FINAL NPL, SEMS_SMELTER] ***(cont.)***

Envirosite ID: 6528389
EPA ID: N/R

DOCKET ***(cont.)***

Pollutants (SRS) :	N/R
Admin EA Closed Actual Date :	2003-08-14
Enforcement Action Name :	U.S. vs. Middle Waterway of Commencement Bay Nearshore/Tideflats
Enforcement Action Resolution :	Final Order No Penalty
Violation Types :	N/R
Case Law Sections :	CERCLA 106A - Imminent & Substantial Endangerment Order

Violation Penalties and Compliance Summary

Compliance Action Cost :	14600000
EPA Penalty Assessed Amount :	0
Cost Recovery Required :	N/R
Cost of SEP :	0
Cost of Complying Actions :	N/R

Site Activity Details

Enforcement Action Case Number :	10-2006-0304
Activity ID :	200000104
Enforcement Action Name :	COMMENCEMENT BAY NEARSHORE TIDEFLATS
Last Date in Agency List :	2022-12-14
Final Ordr Iss/Final Order Enter Date:	2006-10-02
Complaint/Proposed Order Actual Date:	2006-01-20
Final Order Issued Actual Date :	2006-10-02
Final Order Name :	Zidell Marine Corp.

Complaint Summary

Respondent/Defendant Name :	Zidell Marine Corp.
Named in Complaint :	Y
Named in Final Order :	Y
SEP Category :	N/R
SEP Description :	N/R

Map Id: A1
Direction:
Distance:
Elevation:
Relative:

Site Name :	COMMENCEMENT BAY, NEAR SHORE/TIDE FLATS | COMMENCEMENT BAY NEARSHORE TIDEFLATS ADJ TO RUSTON WAY & TIDEFLATS IND AREA | N RUSTON WAY | N RUSTON WAY ADJ TO RUSTON WAY & TIDEFLATS IND. AREA TACOMA | PIERCE COUNTY, WA
Database(s) :	[CERCLIS-HIST, COAL GAS, CONSENT (DECREES), DOCKET, ECHO, FED E C, FED I C, FRS, NPL, NPL AOC, PRP, ROD, SEMS_8R_ACTIVE SITES, SEMS_FINAL NPL, SEMS_SMELTER] ***(cont.)***

Envirosite ID: 6528389
EPA ID: N/R

DOCKET ***(cont.)***

Regional Docket Number : N/R

Standard Industrial Classification (SIC) Summary
Registry ID : 110009319996
Primary SIC : N/R
Primary NAICS : N/R

Settlement FRS ICIS Facility : 30906 - COMMENCEMENT BAY NEARSHORE TIDEFLATS

Pollutants (SRS) : N/R

Admin EA Closed Actual Date : 2006-10-02
Enforcement Action Name : Zidell Marine Corp.
Enforcement Action Resolution : Final Order With Specified Cost Recovery

Violation Types : N/R

Case Law Sections : CERCLA 107A - Cost Recovery

Violation Penalties and Compliance Summary
Compliance Action Cost : 0
EPA Penalty Assessed Amount : 0
Cost Recovery Required : N/R
Cost of SEP : 0
Cost of Complying Actions : N/R

Site Activity Details
Enforcement Action Case Number : 10-2008-0090
Activity ID : 600091531
Enforcement Action Name : COMMENCEMENT BAY NEARSHORE TIDEFLATS
Last Date in Agency List : 2022-12-14

Final Ordr Iss/Final Order Enter Date: 2009-12-18
Complaint/Proposed Order Actual Date: 2009-10-07
Final Order Issued Actual Date : 2009-12-18

Map Id: A1
Direction:
Distance:
Elevation:
Relative:

Site Name : COMMENCEMENT BAY, NEAR SHORE/TIDE FLATS | COMMENCEMENT BAY NEARSHORE TIDEFLATS
ADJ TO RUSTON WAY & TIDEFLATS IND AREA | N RUSTON WAY | N RUSTON WAY ADJ TO RUSTON WAY & TIDEFLATS IND. AREA
TACOMA | PIERCE COUNTY, WA

Database(s) : [CERCLIS-HIST, COAL GAS, CONSENT (DECREES), DOCKET, ECHO, FED E C, FED I C, FRS, NPL, NPL AOC, PRP, ROD, SEMS_8R_ACTIVE SITES, SEMS_FINAL NPL, SEMS_SMELTER] ***(cont.)***

Envirosite ID: 6528389
EPA ID: N/R

DOCKET ***(cont.)***

Final Order Name : CB/NT, HYLEBOS NON-SETTLORS (DETREX ET AL)

Final Ordr Iss/Final Order Enter Date: 2009-09-02
Complaint/Proposed Order Actual Date: 2009-07-21
Final Order Issued Actual Date : 2009-09-02
Final Order Name : CB/NT, HYLEBOS NON-SETTLORS (DETREX ET AL)

Complaint Summary

Respondent/Defendant Name : Detrex Corporation
Named in Complaint : Y
Named in Final Order : Y

Respondent/Defendant Name : Donald Oline
Named in Complaint : Y
Named in Final Order : Y

Respondent/Defendant Name : Dorothy Brazier
Named in Complaint : Y
Named in Final Order : N

Respondent/Defendant Name : Goodrich Corp.
Named in Complaint : Y
Named in Final Order : Y

Respondent/Defendant Name : John Brazier
Named in Complaint : Y
Named in Final Order : Y

Respondent/Defendant Name : Portac, Inc.
Named in Complaint : Y
Named in Final Order : Y

Respondent/Defendant Name : Weyerhaeuser Corporation
Named in Complaint : Y
Named in Final Order : Y

Map Id: A1
Direction:
Distance:
Elevation:
Relative:

Site Name : COMMENCEMENT BAY, NEAR SHORE/TIDE FLATS | COMMENCEMENT BAY NEARSHORE TIDEFLATS
ADJ TO RUSTON WAY & TIDEFLATS IND AREA | N RUSTON WAY | N RUSTON WAY ADJ TO RUSTON WAY & TIDEFLATS IND. AREA
TACOMA | PIERCE COUNTY, WA

Database(s) : [CERCLIS-HIST, COAL GAS, CONSENT (DECREES), DOCKET, ECHO, FED E C, FED I C, FRS, NPL, NPL AOC, PRP, ROD, SEMS_8R_ACTIVE SITES, SEMS_FINAL NPL, SEMS_SMELTER] ***(cont.)***

Envirosite ID: 6528389
EPA ID: N/R

DOCKET ***(cont.)***

SEP Category : N/R
SEP Description : N/R

Regional Docket Number : N/R

Standard Industrial Classification (SIC) Summary
Registry ID : 110009319996
Primary SIC : N/R
Primary NAICS : N/R

Settlement FRS ICIS Facility : 30906 - COMMENCEMENT BAY NEARSHORE TIDEFLATS

Pollutants (SRS) : N/R

Admin EA Closed Actual Date : 2009-12-18
Enforcement Action Name : CB/NT, HYLEBOS NON-SETTLORS (DETREX ET AL)
Enforcement Action Resolution : Final Order With Specified Cost Recovery

Violation Types : N/R

Case Law Sections : CERCLA 107A - Cost Recovery

Violation Penalties and Compliance Summary
Compliance Action Cost : 0
EPA Penalty Assessed Amount : 0
Cost Recovery Required : N/R
Cost of SEP : 0
Cost of Complying Actions : N/R

Site Activity Details
Enforcement Action Case Number : 10-2008-0164
Activity ID : 1400003872
Enforcement Action Name : COMMENCEMENT BAY NEARSHORE TIDEFLATS
Last Date in Agency List : 2022-12-14

Map Id: A1
Direction:
Distance:
Elevation:
Relative:

Site Name : COMMENCEMENT BAY, NEAR SHORE/TIDE FLATS | COMMENCEMENT BAY NEARSHORE TIDEFLATS
ADJ TO RUSTON WAY & TIDEFLATS IND AREA | N RUSTON WAY | N RUSTON WAY ADJ TO RUSTON WAY & TIDEFLATS IND. AREA
TACOMA | PIERCE COUNTY, WA

Database(s) : [CERCLIS-HIST, COAL GAS, CONSENT (DECREES), DOCKET, ECHO, FED E C, FED I C, FRS, NPL, NPL AOC, PRP, ROD, SEMS_8R_ACTIVE SITES, SEMS_FINAL NPL, SEMS_SMELTER] ***(cont.)***

Envirosite ID: 6528389
EPA ID: N/R

DOCKET ***(cont.)***

Final Ordr Iss/Final Order Enter Date:	2008-08-13
Complaint/Proposed Order Actual Date:	N/R
Final Order Issued Actual Date :	2008-08-13
Final Order Name :	Thea Foss Settlement (Penalty & SEP)

Complaint Summary

Respondent/Defendant Name :	City of Tacoma
Named in Complaint :	Y
Named in Final Order :	Y

SEP Category : Environmental Restoration and Protection

SEP Description :

The City shall undertake an Environmental Project which will consist of stewardship, maintenance and monitoring activities related to certain natural resource habitat restoration projects that were developed by the City as part of the NRD Consent Decree, by other parties under separate settlement agreements or by the Commencement Bay Natural Resource Trustees using funds obtained in settlement agreements with other parties. The specific activities associated with the Environmental Project will consist solely of activities distinct from and in addition to any obligations the City may have under the NRD Consent Decree, applicable permits or other legal authority.

Regional Docket Number : N/R

Standard Industrial Classification (SIC) Summary

Registry ID :	110009319996
Primary SIC :	N/R
Primary NAICS :	N/R

Settlement FRS ICIS Facility : 30906 - COMMENCEMENT BAY NEARSHORE TIDEFLATS

Pollutants (SRS) : N/R

Admin EA Closed Actual Date :	2008-08-13
Enforcement Action Name :	Thea Foss Settlement (Penalty & SEP)
Enforcement Action Resolution :	Final Order With Penalty

Map Id: A1
Direction:
Distance:
Elevation:
Relative:

Site Name : COMMENCEMENT BAY, NEAR SHORE/TIDE FLATS | COMMENCEMENT BAY NEARSHORE TIDEFLATS
ADJ TO RUSTON WAY & TIDEFLATS IND AREA | N RUSTON WAY | N RUSTON WAY ADJ TO RUSTON WAY & TIDEFLATS IND. AREA
TACOMA | PIERCE COUNTY, WA

Database(s) : [CERCLIS-HIST, COAL GAS, CONSENT (DECREES), DOCKET, ECHO, FED E C, FED I C, FRS, NPL, NPL AOC, PRP, ROD, SEMS_8R_ACTIVE SITES, SEMS_FINAL NPL, SEMS_SMELTER] ***(cont.)***

Envirosite ID: 6528389
EPA ID: N/R

DOCKET ***(cont.)***

Violation Types : N/R

Case Law Sections : CERCLA 106A - Imminent & Substantial Endangerment Order

Violation Penalties and Compliance Summary
Compliance Action Cost : 0
EPA Penalty Assessed Amount : 89500
Cost Recovery Required : N/R
Cost of SEP : 268500
Cost of Complying Actions : N/R

Site Activity Details
Enforcement Action Case Number : 10-2014-0070
Activity ID : 3400225917
Enforcement Action Name : COMMENCEMENT BAY NEARSHORE TIDEFLATS
Last Date in Agency List : 2022-12-14

Final Ordr Iss/Final Order Enter Date: 2014-06-24
Complaint/Proposed Order Actual Date: 2014-04-21
Final Order Issued Actual Date : 2014-06-24
Final Order Name : POINT RUSTON WDNR SETTLEMENT

Complaint Summary
Respondent/Defendant Name : Washington Department of Natural Resources
Named in Complaint : Y
Named in Final Order : Y

SEP Category : N/R
SEP Description : N/R

Regional Docket Number : N/R

Standard Industrial Classification (SIC) Summary
Registry ID : 110009319996
Primary SIC : N/R

Map Id: A1
Direction:
Distance:
Elevation:
Relative:

Site Name : COMMENCEMENT BAY, NEAR SHORE/TIDE FLATS | COMMENCEMENT BAY NEARSHORE TIDEFLATS
ADJ TO RUSTON WAY & TIDEFLATS IND AREA | N RUSTON WAY | N RUSTON WAY ADJ TO RUSTON WAY & TIDEFLATS IND. AREA
TACOMA | PIERCE COUNTY, WA

Database(s) : [CERCLIS-HIST, COAL GAS, CONSENT (DECREES), DOCKET, ECHO, FED E C, FED I C, FRS, NPL, NPL AOC, PRP, ROD, SEMS_8R_ACTIVE SITES, SEMS_FINAL NPL, SEMS_SMELTER] ***(cont.)***

Envirosite ID: 6528389
EPA ID: N/R

DOCKET ***(cont.)***

Primary NAICS :	N/R
Settlement FRS ICIS Facility :	30906 - COMMENCEMENT BAY NEARSHORE TIDEFLATS
Pollutants (SRS) :	N/R
Admin EA Closed Actual Date :	2014-06-24
Enforcement Action Name :	POINT RUSTON WDNR SETTLEMENT
Enforcement Action Resolution :	Final Order With Specified Cost Recovery
Violation Types :	N/R
Case Law Sections :	CERCLA 106A - Imminent & Substantial Endangerment Order CERCLA 107L - Lien

Violation Penalties and Compliance Summary

Compliance Action Cost :	1000000
EPA Penalty Assessed Amount :	0
Cost Recovery Required :	N/R
Cost of SEP :	0
Cost of Complying Actions :	N/R
Facility Name :	COMMENCEMENT BAY NEARSHORE TIDEFLATS
Facility Address :	N RUSTON WAY, TACOMA, WA 98407

Site Activity Details

Enforcement Action Case Number :	10-1995-0085
Activity ID :	55170
Enforcement Action Name :	COMMENCEMENT BAY NEARSHORE TIDEFLATS
Last Date in Agency List :	2022-12-14
Final Ordr Iss/Final Order Enter Date:	2019-07-08
Complaint/Proposed Order Actual Date:	2019-07-08
Final Order Issued Actual Date :	2019-07-08
Final Order Name :	ASARCO - RD/RA NEG (Commencement Bay/Point Ruston)

Map Id: A1
Direction:
Distance:
Elevation:
Relative:

Site Name : COMMENCEMENT BAY, NEAR SHORE/TIDE FLATS | COMMENCEMENT BAY NEARSHORE TIDEFLATS
ADJ TO RUSTON WAY & TIDEFLATS IND AREA | N RUSTON WAY | N RUSTON WAY ADJ TO RUSTON WAY & TIDEFLATS IND. AREA
TACOMA | PIERCE COUNTY, WA

Database(s) : [CERCLIS-HIST, COAL GAS, CONSENT (DECREES), DOCKET, ECHO, FED E C, FED I C, FRS, NPL, NPL AOC, PRP, ROD, SEMS_8R_ACTIVE SITES, SEMS_FINAL NPL, SEMS_SMELTER] ***(cont.)***

Envirosite ID: 6528389
EPA ID: N/R

DOCKET ***(cont.)***

Final Ordr Iss/Final Order Enter Date:	2006-10-23
Complaint/Proposed Order Actual Date:	2006-07-14
Final Order Issued Actual Date :	2006-10-23
Final Order Name :	ASARCO - RD/RA NEG

Final Ordr Iss/Final Order Enter Date:	1997-01-03
Complaint/Proposed Order Actual Date:	1996-06-24
Final Order Issued Actual Date :	1997-01-03
Final Order Name :	ASARCO - RD/RA NEG

Final Ordr Iss/Final Order Enter Date:	N/R
Complaint/Proposed Order Actual Date:	2022-04-05
Final Order Issued Actual Date :	N/R
Final Order Name :	ASARCO - RD/RA NEG (Commencement Bay/Point Ruston)

Complaint Summary

Respondent/Defendant Name :	ASARCO INC.
Named in Complaint :	Y
Named in Final Order :	Y

Respondent/Defendant Name :	Point Ruston, LLC
Named in Complaint :	N
Named in Final Order :	Y

SEP Category :	N/R
SEP Description :	N/R

Regional Docket Number :	C91-5528 B

Standard Industrial Classification (SIC) Summary

Registry ID :	110009319996
Primary SIC :	N/R
Primary NAICS :	N/R

Settlement FRS ICIS Facility :	2885866 - COMMENCEMENT BAY NEARSHORE TIDEFLATS

Map Id: A1
Direction:
Distance:
Elevation:
Relative:

Site Name : COMMENCEMENT BAY, NEAR SHORE/TIDE FLATS | COMMENCEMENT BAY NEARSHORE TIDEFLATS
ADJ TO RUSTON WAY & TIDEFLATS IND AREA | N RUSTON WAY | N RUSTON WAY ADJ TO RUSTON WAY & TIDEFLATS IND. AREA
TACOMA | PIERCE COUNTY, WA

Database(s) : [CERCLIS-HIST, COAL GAS, CONSENT (DECREES), DOCKET, ECHO, FED E C, FED I C, FRS, NPL, NPL AOC, PRP, ROD, SEMS_8R_ACTIVE SITES, SEMS_FINAL NPL, SEMS_SMELTER] ***(cont.)***

Envirosite ID: 6528389
EPA ID: N/R

DOCKET ***(cont.)***

Pollutants (SRS) :	N/R
Admin EA Closed Actual Date :	2019-07-08
Enforcement Action Name :	ASARCO - RD/RA NEG (Commencement Bay/Point Ruston)
Enforcement Action Resolution :	Final Order No Penalty
Violation Types :	N/R
Case Law Sections :	CERCLA 106A - Imminent & Substantial Endangerment Order CERCLA 107A - Cost Recovery CERCLA 122E3B - Violation of 122(e)(3)(B) Subpoena

Violation Penalties and Compliance Summary

Compliance Action Cost :	35758966
EPA Penalty Assessed Amount :	0
Cost Recovery Required :	N/R
Cost of SEP :	0
Cost of Complying Actions :	N/R

Site Activity Details

Enforcement Action Case Number :	10-2005-0146
Activity ID :	144538
Enforcement Action Name :	COMMENCEMENT BAY NEARSHORE TIDEFLATS
Last Date in Agency List :	2022-12-14
Final Ordr Iss/Final Order Enter Date:	2005-03-15
Complaint/Proposed Order Actual Date:	2005-02-08
Final Order Issued Actual Date :	2005-03-15
Final Order Name :	PORT OF TACOMA OCCIDENTAL CHEMICAL

Complaint Summary

Respondent/Defendant Name :	MARIANA PROPERTIES, INC
Named in Complaint :	Y
Named in Final Order :	Y

Map Id: A1
Direction:
Distance:
Elevation:
Relative:

Site Name : COMMENCEMENT BAY, NEAR SHORE/TIDE FLATS | COMMENCEMENT BAY NEARSHORE TIDEFLATS
ADJ TO RUSTON WAY & TIDEFLATS IND AREA | N RUSTON WAY | N RUSTON WAY ADJ TO RUSTON WAY & TIDEFLATS IND. AREA
TACOMA | PIERCE COUNTY, WA

Database(s) : [CERCLIS-HIST, COAL GAS, CONSENT (DECREES), DOCKET, ECHO, FED E C, FED I C, FRS, NPL, NPL AOC, PRP, ROD, SEMS_8R_ACTIVE SITES, SEMS_FINAL NPL, SEMS_SMELTER] ***(cont.)***

Envirosite ID: 6528389
EPA ID: N/R

DOCKET ***(cont.)***

Respondent/Defendant Name :	OCCIDENTAL CHEMICAL CORP
Named in Complaint :	Y
Named in Final Order :	Y
Respondent/Defendant Name :	PIONEER AMERICAS LLC
Named in Complaint :	Y
Named in Final Order :	Y
Respondent/Defendant Name :	PORT OF TACOMA
Named in Complaint :	Y
Named in Final Order :	Y
SEP Category :	N/R
SEP Description :	N/R
Regional Docket Number :	CERCLA-10-2005-0146

Standard Industrial Classification (SIC) Summary

Registry ID :	110009319996
Primary SIC :	N/R
Primary NAICS :	N/R
Settlement FRS ICIS Facility :	2885866 - COMMENCEMENT BAY NEARSHORE TIDEFLATS
Pollutants (SRS) :	N/R
Admin EA Closed Actual Date :	2005-03-15
Enforcement Action Name :	PORT OF TACOMA OCCIDENTAL CHEMICAL
Enforcement Action Resolution :	Final Order No Penalty
Violation Types :	N/R
Case Law Sections :	CERCLA 106A - Imminent & Substantial Endangerment Order CERCLA 107A - Cost Recovery

Map Id: A1
Direction:
Distance:
Elevation:
Relative:

Site Name : COMMENCEMENT BAY, NEAR SHORE/TIDE FLATS | COMMENCEMENT BAY NEARSHORE TIDEFLATS
ADJ TO RUSTON WAY & TIDEFLATS IND AREA | N RUSTON WAY | N RUSTON WAY ADJ TO RUSTON WAY & TIDEFLATS IND. AREA
TACOMA | PIERCE COUNTY, WA

Database(s) : [CERCLIS-HIST, COAL GAS, CONSENT (DECREES), DOCKET, ECHO, FED E C, FED I C, FRS, NPL, NPL AOC, PRP, ROD, SEMS_8R_ACTIVE SITES, SEMS_FINAL NPL, SEMS_SMELTER] ***(cont.)***

Envirosite ID: 6528389
EPA ID: N/R

DOCKET ***(cont.)***

Violation Penalties and Compliance Summary

Compliance Action Cost :	36500000
EPA Penalty Assessed Amount :	0
Cost Recovery Required :	N/R
Cost of SEP :	0
Cost of Complying Actions :	N/R

Site Activity Details

Enforcement Action Case Number :	10-2006-0216
Activity ID :	168335
Enforcement Action Name :	COMMENCEMENT BAY NEARSHORE TIDEFLATS
Last Date in Agency List :	2022-12-14
Final Ordr Iss/Final Order Enter Date:	2009-06-05
Complaint/Proposed Order Actual Date:	2009-03-12
Final Order Issued Actual Date :	2009-06-05
Final Order Name :	ASARCO BANKRUPTCY (NC) CDA BASIN
Final Ordr Iss/Final Order Enter Date:	2009-06-05
Complaint/Proposed Order Actual Date:	2009-03-12
Final Order Issued Actual Date :	2009-06-05
Final Order Name :	ASARCO BANKRUPTCY (NC) MISC. SITES
Final Ordr Iss/Final Order Enter Date:	2008-08-01
Complaint/Proposed Order Actual Date:	2006-07-20
Final Order Issued Actual Date :	2008-08-01
Final Order Name :	ASARCO BANKRUPTCY (NC) BUNKER HILL YARDS

Complaint Summary

Respondent/Defendant Name :	Asarco, Inc.
Named in Complaint :	Y
Named in Final Order :	Y
SEP Category :	N/R
SEP Description :	N/R
Regional Docket Number :	05-21207

Map Id: A1
Direction:
Distance:
Elevation:
Relative:

Site Name : COMMENCEMENT BAY, NEAR SHORE/TIDE FLATS | COMMENCEMENT BAY NEARSHORE TIDEFLATS
ADJ TO RUSTON WAY & TIDEFLATS IND AREA | N RUSTON WAY | N RUSTON WAY ADJ TO RUSTON WAY & TIDEFLATS IND. AREA
TACOMA | PIERCE COUNTY, WA

Database(s) : [CERCLIS-HIST, COAL GAS, CONSENT (DECREES), DOCKET, ECHO, FED E C, FED I C, FRS, NPL, NPL AOC, PRP, ROD, SEMS_8R_ACTIVE SITES, SEMS_FINAL NPL, SEMS_SMELTER] ***(cont.)***

Envirosite ID: 6528389
EPA ID: N/R

DOCKET ***(cont.)***

Standard Industrial Classification (SIC) Summary

Registry ID :	110009319996
Primary SIC :	N/R
Primary NAICS :	N/R
Settlement FRS ICIS Facility :	2885866 - COMMENCEMENT BAY NEARSHORE TIDEFLATS 28922 - BUNKER HILL MINING CO INC
Pollutants (SRS) :	N/R
Admin EA Closed Actual Date :	2009-06-05
Enforcement Action Name :	ASARCO BANKRUPTCY (NATIONAL CASE)
Enforcement Action Resolution :	Final Order With Specified Cost Recovery
Violation Types :	N/R
Case Law Sections :	CERCLA 106A - Imminent & Substantial Endangerment Order CERCLA 107A - Cost Recovery CERCLA 122A - Agreement to Perform Work Under 104B

Violation Penalties and Compliance Summary

Compliance Action Cost :	409076591
EPA Penalty Assessed Amount :	0
Cost Recovery Required :	N/R
Cost of SEP :	0
Cost of Complying Actions :	N/R

Site Activity Details

Enforcement Action Case Number :	10-2008-0052
Activity ID :	600078246
Enforcement Action Name :	COMMENCEMENT BAY NEARSHORE TIDEFLATS
Last Date in Agency List :	2022-12-14
Final Ordr Iss/Final Order Enter Date:	2011-04-08
Complaint/Proposed Order Actual Date:	2011-04-08
Final Order Issued Actual Date :	2011-04-08
Final Order Name :	WASHINGTON DOT (CB/NT, THEA FOSS WATERWAY)

Map Id: A1
Direction:
Distance:
Elevation:
Relative:

Site Name : COMMENCEMENT BAY, NEAR SHORE/TIDE FLATS | COMMENCEMENT BAY NEARSHORE TIDEFLATS
ADJ TO RUSTON WAY & TIDEFLATS IND AREA | N RUSTON WAY | N RUSTON WAY ADJ TO RUSTON WAY & TIDEFLATS IND. AREA
TACOMA | PIERCE COUNTY, WA

Database(s) : [CERCLIS-HIST, COAL GAS, CONSENT (DECREES), DOCKET, ECHO, FED E C, FED I C, FRS, NPL, NPL AOC, PRP, ROD, SEMS_8R_ACTIVE SITES, SEMS_FINAL NPL, SEMS_SMELTER] ***(cont.)***

Envirosite ID: 6528389
EPA ID: N/R

DOCKET ***(cont.)***

Complaint Summary

Respondent/Defendant Name :	WASHINGTON DEPT OF TRANSPORTATION (WDOT)
Named in Complaint :	Y
Named in Final Order :	Y
SEP Category :	N/R
SEP Description :	N/R
Regional Docket Number :	N/R

Standard Industrial Classification (SIC) Summary

Registry ID :	110009319996
Primary SIC :	N/R
Primary NAICS :	N/R
Settlement FRS ICIS Facility :	2885866 - COMMENCEMENT BAY NEARSHORE TIDEFLATS
Pollutants (SRS) :	N/R
Admin EA Closed Actual Date :	2011-04-08
Enforcement Action Name :	WASHINGTON DOT (CB/NT, THEA FOSS WATERWAY)
Enforcement Action Resolution :	Litigated With Specified Cost Recovery
Violation Types :	N/R
Case Law Sections :	CERCLA 107L - Lien

Violation Penalties and Compliance Summary

Compliance Action Cost :	0
EPA Penalty Assessed Amount :	0
Cost Recovery Required :	N/R
Cost of SEP :	0
Cost of Complying Actions :	N/R

Map Id: A1
Direction:
Distance:
Elevation:
Relative:

Site Name : COMMENCEMENT BAY, NEAR SHORE/TIDE FLATS | COMMENCEMENT BAY NEARSHORE TIDEFLATS
ADJ TO RUSTON WAY & TIDEFLATS IND AREA | N RUSTON WAY | N RUSTON WAY ADJ TO RUSTON WAY & TIDEFLATS IND. AREA
TACOMA | PIERCE COUNTY, WA

Database(s) : [CERCLIS-HIST, COAL GAS, CONSENT (DECREES), DOCKET, ECHO, FED E C, FED I C, FRS, NPL, NPL AOC, PRP, ROD, SEMS_8R_ACTIVE SITES, SEMS_FINAL NPL, SEMS_SMELTER] ***(cont.)***

Envirosite ID: 6528389
EPA ID: N/R

ECHO

Facility Name :	COMMENCEMENT BAY NEARSHORE TIDEFLATS
Facility Address :	ADJ TO RUSTON WAY & TIDEFLATS IND. AREA, TACOMA, WA 98422
County :	PIERCE
Last Inspection Date :	N/R
Registry ID :	110009319996
FIPS Code :	53053
EPA Region :	10
Inspection Count :	0
Last Inspection Days :	N/R
Informal Count :	0
Last Informal Action Date :	N/R
Formal Action Count :	1
Last Formal Action Date :	2014-06-24
Total Penalties :	0
Penalty Count :	0
Last Penalty Date :	2008-08-13
Last Penalty Amount :	89500
QTRS IN NC :	0
Programs IN SNC :	0
Current Compliance Status :	No Violation
Three-Year Compliance Status :	N/R
Collection Method :	INTERPOLATION - DIGITAL MAP SRCE (TIGER)
Reference Point :	OTHER
Accuracy Meters :	17460
Derived Tribes :	Puyallup Tribe of the Puyallup Reservation - .5 mile(s), Puyallup Tribe of the Puyallup Reservation - 1.2 mile(s), Muckleshoot Indian Tribe - 9.9 mile(s), Muckleshoot Indian Tribe - 13 mile(s), Nisqually Indian Tribe - 18.8 mile(s), Squaxin Island Tribe of the Squaxin Island Reservation - 22.9 mile(s), Squaxin Island Tribe of the Squaxin Island Reservation - 24.8 mile(s)
Derived HUC :	17110019
Derived WBD :	171100190205
Derived STCTY FIPS :	53053
Derived Zip :	98421
Derived CD113 :	N/R
Derived CB2010 :	530530602001030
MYRTK Universe :	NNN
NPDES IDs :	N/R
CWA Permit Types :	N/R
CWA Compliance Tracking :	N/R
CWA NAICS :	N/R
CWA SICS :	N/R
CWA Inspection Count :	N/R

Map Id: A1
Direction:
Distance:
Elevation:
Relative:

Site Name : COMMENCEMENT BAY, NEAR SHORE/TIDE FLATS | COMMENCEMENT BAY NEARSHORE TIDEFLATS
ADJ TO RUSTON WAY & TIDEFLATS IND AREA | N RUSTON WAY | N RUSTON WAY ADJ TO RUSTON WAY & TIDEFLATS IND. AREA
TACOMA | PIERCE COUNTY, WA

Database(s) : [CERCLIS-HIST, COAL GAS, CONSENT (DECREES), DOCKET, ECHO, FED E C, FED I C, FRS, NPL, NPL AOC, PRP, ROD, SEMS_8R_ACTIVE SITES, SEMS_FINAL NPL, SEMS_SMELTER] ***(cont.)***

Envirosite ID: 6528389
EPA ID: N/R

ECHO ***(cont.)***

CWA Last Inspection Days :	N/R
CWA Informal Count :	N/R
CWA Formal Action Count :	N/R
CWA Last Formal Action Date :	N/R
CWA Penalties :	N/R
CWA Last Penalty Date :	N/R
CWA Last Penalty Amount :	N/R
CWA Quarters IN NC :	N/R
CWA Current Compliance Status :	N/R
CWA Current SNC Flag :	N
CWA 13 Quarters Compliance Status :	N/R
CWA 13 Quarters Effluent Exceedances:	N/R
CWA Three-Year QNCR Codes :	N/R
DFR URL :	Click here for hyperlink provided by the agency.
Facility SIC :	N/R
Facility NAICS :	92411 - Administration of Air and Water Resource and Solid Waste Management Programs
Facility Last Inspection EPA Date :	N/R
Facility Last Inspection State Date :	N/R
Facility Last Formal Act EPA Date :	2014-06-24
Facility Last Formal Act State Date :	N/R
Facility Last Informal Act EPA Date :	N/R
Facility Last Informal Act State Date:	N/R
Facility Federal Agency :	N/R
TRI Reporter :	N/R
Facility Imp Water Flag :	N/R
Current SNC Flag :	N
Indian County Flag :	N
Federal Flag :	N
US Mexico Border Flag :	N/R
Chesapeak Bay Flag :	N/R
AIR Flag :	N
NPDES Flag :	N
SDWIS Flag :	N
RCRA Flag :	Y
TRI Flag :	N
GHG Flag :	N
Major Flag :	N/R
Active Flag :	N/R
NAA Flag :	Y
Latitude :	47.26666
Longitude :	-122.41666
Last Date in Agency List :	2016-04-18

Map Id: A1
Direction:
Distance:
Elevation:
Relative:

Site Name : COMMENCEMENT BAY, NEAR SHORE/TIDE FLATS | COMMENCEMENT BAY NEARSHORE TIDEFLATS
ADJ TO RUSTON WAY & TIDEFLATS IND AREA | N RUSTON WAY | N RUSTON WAY ADJ TO RUSTON WAY & TIDEFLATS IND. AREA
TACOMA | PIERCE COUNTY, WA

Database(s) : [CERCLIS-HIST, COAL GAS, CONSENT (DECREES), DOCKET, ECHO, FED E C, FED I C, FRS, NPL, NPL AOC, PRP, ROD, SEMS_8R_ACTIVE SITES, SEMS_FINAL NPL, SEMS_SMELTER] ***(cont.)***

Envirosite ID: 6528389
EPA ID: N/R

ECHO ***(cont.)***

Facility Name :	COMMENCEMENT BAY NEARSHORE TIDEFLATS
Facility Address :	N RUSTON WAY, TACOMA, WA 98407
County :	PIERCE
Last Inspection Date :	N/R
Registry ID :	110009319996
FIPS Code :	53053
EPA Region :	10
Inspection Count :	0
Last Inspection Days :	N/R
Informal Count :	0
Last Informal Action Date :	N/R
Formal Action Count :	1
Last Formal Action Date :	2019-07-08
Total Penalties :	0
Penalty Count :	N/R
Last Penalty Date :	2008-08-13
Last Penalty Amount :	89500
QTRS IN NC :	0
Programs IN SNC :	0
Current Compliance Status :	No Violation Identified
Three-Year Compliance Status :	_____
Collection Method :	INTERPOLATION-PHOTO
Reference Point :	FACILITY CENTROID
Accuracy Meters :	9
Derived Tribes :	Puyallup Tribe of the Puyallup Reservation - 2.8 mile(s), Puyallup Tribe of the Puyallup Reservation - 4.4 mile(s), Muckleshoot Indian Tribe - 13.9 mile(s), Muckleshoot Indian Tribe - 17.2 mile(s), Nisqually Indian Tribe - 19.2 mile(s), Squaxin Island Tribe of the Squaxin Island Reservation - 19.4 mile(s), Squaxin Island Tribe of the Squaxin Island Reservation - 21.4 mile(s)
Derived HUC :	17110019
Derived WBD :	171100190301
Derived STCTY FIPS :	53053
Derived Zip :	98407
Derived CD113 :	06
Derived CB2010 :	530530603002007
MYRTK Universe :	NNN
NPDES IDs :	N/R
CWA Permit Types :	N/R
CWA Compliance Tracking :	N/R
CWA NAICS :	N/R
CWA SICS :	N/R
CWA Inspection Count :	N/R

Map Id: A1
Direction:
Distance:
Elevation:
Relative:

Site Name : COMMENCEMENT BAY, NEAR SHORE/TIDE FLATS | COMMENCEMENT BAY NEARSHORE TIDEFLATS
ADJ TO RUSTON WAY & TIDEFLATS IND AREA | N RUSTON WAY | N RUSTON WAY ADJ TO RUSTON WAY & TIDEFLATS IND. AREA
TACOMA | PIERCE COUNTY, WA

Database(s) : [CERCLIS-HIST, COAL GAS, CONSENT (DECREES), DOCKET, ECHO, FED E C, FED I C, FRS, NPL, NPL AOC, PRP, ROD, SEMS_8R_ACTIVE SITES, SEMS_FINAL NPL, SEMS_SMELTER] ***(cont.)***

Envirosite ID: 6528389
EPA ID: N/R

ECHO ***(cont.)***

CWA Last Inspection Days :	N/R
CWA Informal Count :	N/R
CWA Formal Action Count :	N/R
CWA Last Formal Action Date :	N/R
CWA Penalties :	N/R
CWA Last Penalty Date :	N/R
CWA Last Penalty Amount :	N/R
CWA Quarters IN NC :	N/R
CWA Current Compliance Status :	N/R
CWA Current SNC Flag :	N
CWA 13 Quarters Compliance Status :	N/R
CWA 13 Quarters Effluent Exceedances:	N/R
CWA Three-Year QNCR Codes :	N/R
DFR URL :	Click here for hyperlink provided by the agency.
Facility SIC :	N/R
Facility NAICS :	92411 - Administration of Air and Water Resource and Solid Waste Management Programs
Facility Last Inspection EPA Date :	N/R
Facility Last Inspection State Date :	N/R
Facility Last Formal Act EPA Date :	2019-07-08
Facility Last Formal Act State Date :	N/R
Facility Last Informal Act EPA Date :	N/R
Facility Last Informal Act State Date:	N/R
Facility Federal Agency :	N/R
TRI Reporter :	N/R
Facility Imp Water Flag :	N/R
Current SNC Flag :	N
Indian County Flag :	N
Federal Flag :	N/R
US Mexico Border Flag :	N/R
Chesapeak Bay Flag :	N/R
AIR Flag :	N
NPDES Flag :	N
SDWIS Flag :	N
RCRA Flag :	Y
TRI Flag :	N
GHG Flag :	N
Major Flag :	N/R
Active Flag :	N/R
NAA Flag :	N
Latitude :	47.298543
Longitude :	-122.503771
Last Date in Agency List :	2023-01-16

Map Id: A1
Direction:
Distance:
Elevation:
Relative:

Site Name : COMMENCEMENT BAY, NEAR SHORE/TIDE FLATS | COMMENCEMENT BAY NEARSHORE TIDEFLATS
ADJ TO RUSTON WAY & TIDEFLATS IND AREA | N RUSTON WAY | N RUSTON WAY ADJ TO RUSTON WAY & TIDEFLATS IND. AREA
TACOMA | PIERCE COUNTY, WA

Database(s) : [CERCLIS-HIST, COAL GAS, CONSENT (DECREES), DOCKET, ECHO, FED E C, FED I C, FRS, NPL, NPL AOC, PRP, ROD, SEMS_8R_ACTIVE SITES, SEMS_FINAL NPL, SEMS_SMELTER] ***(cont.)***

Envirosite ID: 6528389
EPA ID: N/R

FED E C

Facility Name :	COMMENCEMENT BAY, NEAR SHORE/TIDE FLATS
Facility Address :	ADJ TO RUSTON WAY & TIDEFLATS IND. AREA, TACOMA, WA 98421
County :	PIERCE

Details for this site have been truncated due to the large number of available details for this site within this dataset. For the complete details for this site, contact your Envirosite account representative for a complimentary site report containing all of the details available.

Site ID :	1000981
Site EPA ID :	WAD980726368
Region Code :	10
Action ID :	010
Action Name :	Explanation Of Significant Differences
Action Completion Date :	2004-09-30
Planned Completion Date :	2004-09-30
Operable Unit ID :	01
Contaminated Media :	Sediment
Engineering Control(s) :	Storage - Temporary
Last Date in Agency List :	2023-02-06

Site ID :	1000981
Site EPA ID :	WAD980726368
Region Code :	10
Action ID :	009
Action Name :	Explanation Of Significant Differences
Action Completion Date :	2003-03-20
Planned Completion Date :	N/R
Operable Unit ID :	01
Contaminated Media :	Sediment
Engineering Control(s) :	Excavation
Last Date in Agency List :	2023-02-06

Site ID :	1000981
Site EPA ID :	WAD980726368
Region Code :	10
Action ID :	009
Action Name :	Explanation Of Significant Differences
Action Completion Date :	2003-03-20
Planned Completion Date :	N/R
Operable Unit ID :	01
Contaminated Media :	Sediment
Engineering Control(s) :	Disposal
Last Date in Agency List :	2023-02-06

Map Id: A1
Direction:
Distance:
Elevation:
Relative:

Site Name : COMMENCEMENT BAY, NEAR SHORE/TIDE FLATS | COMMENCEMENT BAY NEARSHORE TIDEFLATS
ADJ TO RUSTON WAY & TIDEFLATS IND AREA | N RUSTON WAY | N RUSTON WAY ADJ TO RUSTON WAY & TIDEFLATS IND. AREA
TACOMA | PIERCE COUNTY, WA

Database(s) : [CERCLIS-HIST, COAL GAS, CONSENT (DECREES), DOCKET, ECHO, FED E C, FED I C, FRS, NPL, NPL AOC, PRP, ROD, SEMS_8R_ACTIVE SITES, SEMS_FINAL NPL, SEMS_SMELTER] ***(cont.)***

Envirosite ID: 6528389
EPA ID: N/R

FED E C ***(cont.)***

Site ID : 1000981
Site EPA ID : WAD980726368
Region Code : 10
Action ID : 008
Action Name : Explanation Of Significant Differences
Action Completion Date : 2002-02-04
Planned Completion Date : 2002-03-30
Operable Unit ID : 01
Contaminated Media : Sediment
Engineering Control(s) : Monitoring
Last Date in Agency List : 2023-02-06

Site ID : 1000981
Site EPA ID : WAD980726368
Region Code : 10
Action ID : 008
Action Name : Explanation Of Significant Differences
Action Completion Date : 2002-02-04
Planned Completion Date : 2002-03-30
Operable Unit ID : 01
Contaminated Media : Sediment
Engineering Control(s) : No Action
Last Date in Agency List : 2023-02-06

Site ID : 1000981
Site EPA ID : WAD980726368
Region Code : 10
Action ID : 008
Action Name : Explanation Of Significant Differences
Action Completion Date : 2002-02-04
Planned Completion Date : 2002-03-30
Operable Unit ID : 01
Contaminated Media : Sediment
Engineering Control(s) : Natural Attenuation
Last Date in Agency List : 2023-02-06

Site ID : 1000981
Site EPA ID : WAD980726368
Region Code : 10
Action ID : 008
Action Name : Explanation Of Significant Differences
Action Completion Date : 2002-02-04
Planned Completion Date : 2002-03-30
Operable Unit ID : 01

Map Id: A1
Direction:
Distance:
Elevation:
Relative:

Site Name : COMMENCEMENT BAY, NEAR SHORE/TIDE FLATS | COMMENCEMENT BAY NEARSHORE TIDEFLATS
ADJ TO RUSTON WAY & TIDEFLATS IND AREA | N RUSTON WAY | N RUSTON WAY ADJ TO RUSTON WAY & TIDEFLATS IND. AREA
TACOMA | PIERCE COUNTY, WA

Database(s) : [CERCLIS-HIST, COAL GAS, CONSENT (DECREES), DOCKET, ECHO, FED E C, FED I C, FRS, NPL, NPL AOC, PRP, ROD, SEMS_8R_ACTIVE SITES, SEMS_FINAL NPL, SEMS_SMELTER] ***(cont.)***

Envirosite ID: 6528389
EPA ID: N/R

FED E C ***(cont.)***

Contaminated Media : Sediment
Engineering Control(s) : Excavation
Last Date in Agency List : 2023-02-06

Site ID : 1000981
Site EPA ID : WAD980726368
Region Code : 10
Action ID : 008
Action Name : Explanation Of Significant Differences
Action Completion Date : 2002-02-04
Planned Completion Date : 2002-03-30
Operable Unit ID : 01
Contaminated Media : Sediment
Engineering Control(s) : Cap
Last Date in Agency List : 2023-02-06

Site ID : 1000981
Site EPA ID : WAD980726368
Region Code : 10
Action ID : 007
Action Name : RECORD OF DECISION
Action Completion Date : 2000-07-14
Planned Completion Date : 2000-09-30
Operable Unit ID : 19
Contaminated Media : Sediment
Engineering Control(s) : Cap
Last Date in Agency List : 2023-02-06

Site ID : 1000981
Site EPA ID : WAD980726368
Region Code : 10
Action ID : 007
Action Name : RECORD OF DECISION
Action Completion Date : 2000-07-14
Planned Completion Date : 2000-09-30
Operable Unit ID : 19
Contaminated Media : Groundwater
Engineering Control(s) : Monitoring
Last Date in Agency List : 2023-02-06

Site ID : 1000981
Site EPA ID : WAD980726368
Region Code : 10

Map Id: A1
Direction:
Distance:
Elevation:
Relative:

Site Name : COMMENCEMENT BAY, NEAR SHORE/TIDE FLATS | COMMENCEMENT BAY NEARSHORE TIDEFLATS
ADJ TO RUSTON WAY & TIDEFLATS IND AREA | N RUSTON WAY | N RUSTON WAY ADJ TO RUSTON WAY & TIDEFLATS IND. AREA
TACOMA | PIERCE COUNTY, WA

Database(s) : [CERCLIS-HIST, COAL GAS, CONSENT (DECREES), DOCKET, ECHO, FED E C, FED I C, FRS, NPL, NPL AOC, PRP, ROD, SEMS_8R_ACTIVE SITES, SEMS_FINAL NPL, SEMS_SMELTER] ***(cont.)***

Envirosite ID: 6528389
EPA ID: N/R

FED E C ***(cont.)***

Action ID :	007
Action Name :	RECORD OF DECISION
Action Completion Date :	2000-07-14
Planned Completion Date :	2000-09-30
Operable Unit ID :	19
Contaminated Media :	Sediment
Engineering Control(s) :	Disposal
Last Date in Agency List :	2023-02-06

Site ID :	1000981
Site EPA ID :	WAD980726368
Region Code :	10
Action ID :	007
Action Name :	RECORD OF DECISION
Action Completion Date :	2000-07-14
Planned Completion Date :	2000-09-30
Operable Unit ID :	19
Contaminated Media :	Groundwater
Engineering Control(s) :	Other, (N.O.S.)
Last Date in Agency List :	2023-02-06

Site ID :	1000981
Site EPA ID :	WAD980726368
Region Code :	10
Action ID :	007
Action Name :	RECORD OF DECISION
Action Completion Date :	2000-07-14
Planned Completion Date :	2000-09-30
Operable Unit ID :	19
Contaminated Media :	Sediment
Engineering Control(s) :	Excavation
Last Date in Agency List :	2023-02-06

Site ID :	1000981
Site EPA ID :	WAD980726368
Region Code :	10
Action ID :	006
Action Name :	Explanation Of Significant Differences
Action Completion Date :	1997-07-28
Planned Completion Date :	N/R
Operable Unit ID :	01
Contaminated Media :	Sediment
Engineering Control(s) :	Non-fundamental change (ESD)
Last Date in Agency List :	2023-02-06

Map Id: A1
Direction:
Distance:
Elevation:
Relative:

Site Name : COMMENCEMENT BAY, NEAR SHORE/TIDE FLATS | COMMENCEMENT BAY NEARSHORE TIDEFLATS
ADJ TO RUSTON WAY & TIDEFLATS IND AREA | N RUSTON WAY | N RUSTON WAY ADJ TO RUSTON WAY & TIDEFLATS IND. AREA
TACOMA | PIERCE COUNTY, WA

Database(s) : [CERCLIS-HIST, COAL GAS, CONSENT (DECREES), DOCKET, ECHO, FED E C, FED I C, FRS, NPL, NPL AOC, PRP, ROD, SEMS_8R_ACTIVE SITES, SEMS_FINAL NPL, SEMS_SMELTER] ***(cont.)***

Envirosite ID: 6528389
EPA ID: N/R

FED E C ***(cont.)***

Site ID :	1000981
Site EPA ID :	WAD980726368
Region Code :	10
Action ID :	005
Action Name :	Explanation Of Significant Differences
Action Completion Date :	1996-07-02
Planned Completion Date :	N/R
Operable Unit ID :	20
Contaminated Media :	Soil
Engineering Control(s) :	Non-fundamental change (ESD)
Last Date in Agency List :	2023-02-06

Site ID :	1000981
Site EPA ID :	WAD980726368
Region Code :	10
Action ID :	005
Action Name :	Explanation Of Significant Differences
Action Completion Date :	1996-07-02
Planned Completion Date :	N/R
Operable Unit ID :	20
Contaminated Media :	Debris
Engineering Control(s) :	Non-fundamental change (ESD)
Last Date in Agency List :	2023-02-06

Site ID :	1000981
Site EPA ID :	WAD980726368
Region Code :	10
Action ID :	006
Action Name :	RECORD OF DECISION
Action Completion Date :	1995-03-24
Planned Completion Date :	1995-03-30
Operable Unit ID :	20
Contaminated Media :	Soil
Engineering Control(s) :	Cap
Last Date in Agency List :	2023-02-06

Site ID :	1000981
Site EPA ID :	WAD980726368
Region Code :	10
Action ID :	006
Action Name :	RECORD OF DECISION
Action Completion Date :	1995-03-24
Planned Completion Date :	1995-03-30
Operable Unit ID :	20

Map Id: A1
Direction:
Distance:
Elevation:
Relative:

Site Name : COMMENCEMENT BAY, NEAR SHORE/TIDE FLATS | COMMENCEMENT BAY NEARSHORE TIDEFLATS
ADJ TO RUSTON WAY & TIDEFLATS IND AREA | N RUSTON WAY | N RUSTON WAY ADJ TO RUSTON WAY & TIDEFLATS IND. AREA
TACOMA | PIERCE COUNTY, WA

Database(s) : [CERCLIS-HIST, COAL GAS, CONSENT (DECREES), DOCKET, ECHO, FED E C, FED I C, FRS, NPL, NPL AOC, PRP, ROD, SEMS_8R_ACTIVE SITES, SEMS_FINAL NPL, SEMS_SMELTER] ***(cont.)***

Envirosite ID: 6528389
EPA ID: N/R

FED E C ***(cont.)***

Contaminated Media : Groundwater
Engineering Control(s) : Monitoring
Last Date in Agency List : 2023-02-06

Site ID : 1000981
Site EPA ID : WAD980726368
Region Code : 10
Action ID : 006
Action Name : RECORD OF DECISION
Action Completion Date : 1995-03-24
Planned Completion Date : 1995-03-30
Operable Unit ID : 20
Contaminated Media : Sediment
Engineering Control(s) : Monitoring
Last Date in Agency List : 2023-02-06

Site ID : 1000981
Site EPA ID : WAD980726368
Region Code : 10
Action ID : 006
Action Name : RECORD OF DECISION
Action Completion Date : 1995-03-24
Planned Completion Date : 1995-03-30
Operable Unit ID : 20
Contaminated Media : Air
Engineering Control(s) : Monitoring
Last Date in Agency List : 2023-02-06

Site ID : 1000981
Site EPA ID : WAD980726368
Region Code : 10
Action ID : 006
Action Name : RECORD OF DECISION
Action Completion Date : 1995-03-24
Planned Completion Date : 1995-03-30
Operable Unit ID : 20
Contaminated Media : Other
Engineering Control(s) : Cap
Last Date in Agency List : 2023-02-06

Site ID : 1000981
Site EPA ID : WAD980726368
Region Code : 10

Map Id: A1
Direction:
Distance:
Elevation:
Relative:

Site Name : COMMENCEMENT BAY, NEAR SHORE/TIDE FLATS | COMMENCEMENT BAY NEARSHORE TIDEFLATS
ADJ TO RUSTON WAY & TIDEFLATS IND AREA | N RUSTON WAY | N RUSTON WAY ADJ TO RUSTON WAY & TIDEFLATS IND. AREA
TACOMA | PIERCE COUNTY, WA

Database(s) : [CERCLIS-HIST, COAL GAS, CONSENT (DECREES), DOCKET, ECHO, FED E C, FED I C, FRS, NPL, NPL AOC, PRP, ROD, SEMS_8R_ACTIVE SITES, SEMS_FINAL NPL, SEMS_SMELTER] ***(cont.)***

Envirosite ID: 6528389
EPA ID: N/R

FED E C ***(cont.)***

Action ID :	006
Action Name :	RECORD OF DECISION
Action Completion Date :	1995-03-24
Planned Completion Date :	1995-03-30
Operable Unit ID :	20
Contaminated Media :	Soil
Engineering Control(s) :	Disposal
Last Date in Agency List :	2023-02-06

Site ID :	1000981
Site EPA ID :	WAD980726368
Region Code :	10
Action ID :	006
Action Name :	RECORD OF DECISION
Action Completion Date :	1995-03-24
Planned Completion Date :	1995-03-30
Operable Unit ID :	20
Contaminated Media :	Debris
Engineering Control(s) :	Disposal
Last Date in Agency List :	2023-02-06

Site ID :	1000981
Site EPA ID :	WAD980726368
Region Code :	10
Action ID :	006
Action Name :	RECORD OF DECISION
Action Completion Date :	1995-03-24
Planned Completion Date :	1995-03-30
Operable Unit ID :	20
Contaminated Media :	Other
Engineering Control(s) :	Physical Separation
Last Date in Agency List :	2023-02-06

Site ID :	1000981
Site EPA ID :	WAD980726368
Region Code :	10
Action ID :	006
Action Name :	RECORD OF DECISION
Action Completion Date :	1995-03-24
Planned Completion Date :	1995-03-30
Operable Unit ID :	20
Contaminated Media :	Surface Water
Engineering Control(s) :	Monitoring
Last Date in Agency List :	2023-02-06

Map Id: A1
Direction:
Distance:
Elevation:
Relative:

Site Name : COMMENCEMENT BAY, NEAR SHORE/TIDE FLATS | COMMENCEMENT BAY NEARSHORE TIDEFLATS
ADJ TO RUSTON WAY & TIDEFLATS IND AREA | N RUSTON WAY | N RUSTON WAY ADJ TO RUSTON WAY & TIDEFLATS IND. AREA
TACOMA | PIERCE COUNTY, WA

Database(s) : [CERCLIS-HIST, COAL GAS, CONSENT (DECREES), DOCKET, ECHO, FED E C, FED I C, FRS, NPL, NPL AOC, PRP, ROD, SEMS_8R_ACTIVE SITES, SEMS_FINAL NPL, SEMS_SMELTER] ***(cont.)***

Envirosite ID: 6528389
EPA ID: N/R

FED E C ***(cont.)***

Site ID :	1000981
Site EPA ID :	WAD980726368
Region Code :	10
Action ID :	006
Action Name :	RECORD OF DECISION
Action Completion Date :	1995-03-24
Planned Completion Date :	1995-03-30
Operable Unit ID :	20
Contaminated Media :	Surface Water
Engineering Control(s) :	Surface Water Control
Last Date in Agency List :	2023-02-06

Site ID :	1000981
Site EPA ID :	WAD980726368
Region Code :	10
Action ID :	003
Action Name :	Explanation Of Significant Differences
Action Completion Date :	1993-11-29
Planned Completion Date :	N/R
Operable Unit ID :	22
Contaminated Media :	Soil
Engineering Control(s) :	Storage - Temporary
Last Date in Agency List :	2023-02-06

Site ID :	1000981
Site EPA ID :	WAD980726368
Region Code :	10
Action ID :	002
Action Name :	Explanation Of Significant Differences
Action Completion Date :	1993-06-24
Planned Completion Date :	N/R
Operable Unit ID :	01
Contaminated Media :	Sediment
Engineering Control(s) :	Dredging
Last Date in Agency List :	2023-02-06

Site ID :	1000981
Site EPA ID :	WAD980726368
Region Code :	10
Action ID :	002
Action Name :	Explanation Of Significant Differences
Action Completion Date :	1993-06-24
Planned Completion Date :	N/R
Operable Unit ID :	01

Map Id: A1
Direction:
Distance:
Elevation:
Relative:

Site Name : COMMENCEMENT BAY, NEAR SHORE/TIDE FLATS | COMMENCEMENT BAY NEARSHORE TIDEFLATS
ADJ TO RUSTON WAY & TIDEFLATS IND AREA | N RUSTON WAY | N RUSTON WAY ADJ TO RUSTON WAY & TIDEFLATS IND. AREA
TACOMA | PIERCE COUNTY, WA

Database(s) : [CERCLIS-HIST, COAL GAS, CONSENT (DECREES), DOCKET, ECHO, FED E C, FED I C, FRS, NPL, NPL AOC, PRP, ROD, SEMS_8R_ACTIVE SITES, SEMS_FINAL NPL, SEMS_SMELTER] ***(cont.)***

Envirosite ID: 6528389
EPA ID: N/R

FED E C ***(cont.)***

Contaminated Media :	Sediment
Engineering Control(s) :	Containment, (N.O.S.)
Last Date in Agency List :	2023-02-06

Site ID :	1000981
Site EPA ID :	WAD980726368
Region Code :	10
Action ID :	002
Action Name :	Explanation Of Significant Differences
Action Completion Date :	1993-06-24
Planned Completion Date :	N/R
Operable Unit ID :	01
Contaminated Media :	Sediment
Engineering Control(s) :	Disposal
Last Date in Agency List :	2023-02-06

FED I C

Facility Name :	COMMENCEMENT BAY, NEAR SHORE/TIDE FLATS
Facility Address :	ADJ TO RUSTON WAY & TIDEFLATS IND. AREA, TACOMA, WA 98421
County :	PIERCE

Site ID :	1000981
Site EPA ID :	WAD980726368
Region Code :	10
Action ID :	010
Action Name :	Explanation Of Significant Differences
Action Completion Date :	2004-09-30
Planned Completion Date :	2004-09-30
Operable Unit ID :	01
Contaminated Media :	Sediment
Engineering Control(s) :	Easement
Last Date in Agency List :	2023-02-06

Site ID :	1000981
Site EPA ID :	WAD980726368
Region Code :	10
Action ID :	010
Action Name :	Explanation Of Significant Differences
Action Completion Date :	2004-09-30
Planned Completion Date :	2004-09-30
Operable Unit ID :	01
Contaminated Media :	Sediment
Engineering Control(s) :	Covenant

Map Id: A1
Direction:
Distance:
Elevation:
Relative:

Site Name : COMMENCEMENT BAY, NEAR SHORE/TIDE FLATS | COMMENCEMENT BAY NEARSHORE TIDEFLATS
ADJ TO RUSTON WAY & TIDEFLATS IND AREA | N RUSTON WAY | N RUSTON WAY ADJ TO RUSTON WAY & TIDEFLATS IND. AREA
TACOMA | PIERCE COUNTY, WA

Database(s) : [CERCLIS-HIST, COAL GAS, CONSENT (DECREES), DOCKET, ECHO, FED E C, FED I C, FRS, NPL, NPL AOC, PRP, ROD, SEMS_8R_ACTIVE SITES, SEMS_FINAL NPL, SEMS_SMELTER] ***(cont.)***

Envirosite ID: 6528389
EPA ID: N/R

FED I C ***(cont.)***

Last Date in Agency List : 2023-02-06

Site ID : 1000981
Site EPA ID : WAD980726368
Region Code : 10
Action ID : 010
Action Name : Explanation Of Significant Differences
Action Completion Date : 2004-09-30
Planned Completion Date : 2004-09-30
Operable Unit ID : 01
Contaminated Media : Sediment
Engineering Control(s) : Notice in Newspaper
Last Date in Agency List : 2023-02-06

Site ID : 1000981
Site EPA ID : WAD980726368
Region Code : 10
Action ID : 010
Action Name : Explanation Of Significant Differences
Action Completion Date : 2004-09-30
Planned Completion Date : 2004-09-30
Operable Unit ID : 01
Contaminated Media : Sediment
Engineering Control(s) : Zoning regulation
Last Date in Agency List : 2023-02-06

Site ID : 1000981
Site EPA ID : WAD980726368
Region Code : 10
Action ID : 010
Action Name : Explanation Of Significant Differences
Action Completion Date : 2004-09-30
Planned Completion Date : 2004-09-30
Operable Unit ID : 01
Contaminated Media : Sediment
Engineering Control(s) : Equitable servitude
Last Date in Agency List : 2023-02-06

Site ID : 1000981
Site EPA ID : WAD980726368
Region Code : 10
Action ID : 010
Action Name : Explanation Of Significant Differences

Map Id: A1
Direction:
Distance:
Elevation:
Relative:

Site Name : COMMENCEMENT BAY, NEAR SHORE/TIDE FLATS | COMMENCEMENT BAY NEARSHORE TIDEFLATS
ADJ TO RUSTON WAY & TIDEFLATS IND AREA | N RUSTON WAY | N RUSTON WAY ADJ TO RUSTON WAY & TIDEFLATS IND. AREA
TACOMA | PIERCE COUNTY, WA

Database(s) : [CERCLIS-HIST, COAL GAS, CONSENT (DECREES), DOCKET, ECHO, FED E C, FED I C, FRS, NPL, NPL AOC, PRP, ROD, SEMS_8R_ACTIVE SITES, SEMS_FINAL NPL, SEMS_SMELTER] ***(cont.)***

Envirosite ID: 6528389
EPA ID: N/R

FED I C ***(cont.)***

Action Completion Date :	2004-09-30
Planned Completion Date :	2004-09-30
Operable Unit ID :	01
Contaminated Media :	Sediment
Engineering Control(s) :	Deed Notices
Last Date in Agency List :	2023-02-06

Site ID :	1000981
Site EPA ID :	WAD980726368
Region Code :	10
Action ID :	010
Action Name :	Explanation Of Significant Differences
Action Completion Date :	2004-09-30
Planned Completion Date :	2004-09-30
Operable Unit ID :	01
Contaminated Media :	Sediment
Engineering Control(s) :	Health Advisory
Last Date in Agency List :	2023-02-06

Site ID :	1000981
Site EPA ID :	WAD980726368
Region Code :	10
Action ID :	007
Action Name :	Explanation Of Significant Differences
Action Completion Date :	2000-08-03
Planned Completion Date :	2000-09-30
Operable Unit ID :	01
Contaminated Media :	Sediment
Engineering Control(s) :	Swimming Restriction
Last Date in Agency List :	2023-02-06

Site ID :	1000981
Site EPA ID :	WAD980726368
Region Code :	10
Action ID :	007
Action Name :	RECORD OF DECISION
Action Completion Date :	2000-07-14
Planned Completion Date :	2000-09-30
Operable Unit ID :	19
Contaminated Media :	Groundwater
Engineering Control(s) :	Institutional Controls, (N.O.S.)
Last Date in Agency List :	2023-02-06

Map Id: A1
Direction:
Distance:
Elevation:
Relative:

Site Name : COMMENCEMENT BAY, NEAR SHORE/TIDE FLATS | COMMENCEMENT BAY NEARSHORE TIDEFLATS
ADJ TO RUSTON WAY & TIDEFLATS IND AREA | N RUSTON WAY | N RUSTON WAY ADJ TO RUSTON WAY & TIDEFLATS IND. AREA
TACOMA | PIERCE COUNTY, WA

Database(s) : [CERCLIS-HIST, COAL GAS, CONSENT (DECREES), DOCKET, ECHO, FED E C, FED I C, FRS, NPL, NPL AOC, PRP, ROD, SEMS_8R_ACTIVE SITES, SEMS_FINAL NPL, SEMS_SMELTER] ***(cont.)***

Envirosite ID: 6528389
EPA ID: N/R

FED I C ***(cont.)***

Site ID : 1000981
Site EPA ID : WAD980726368
Region Code : 10
Action ID : 006
Action Name : RECORD OF DECISION
Action Completion Date : 1995-03-24
Planned Completion Date : 1995-03-30
Operable Unit ID : 20
Contaminated Media : Other
Engineering Control(s) : Deed Restriction
Last Date in Agency List : 2023-02-06

Site ID : 1000981
Site EPA ID : WAD980726368
Region Code : 10
Action ID : 006
Action Name : RECORD OF DECISION
Action Completion Date : 1995-03-24
Planned Completion Date : 1995-03-30
Operable Unit ID : 20
Contaminated Media : Groundwater
Engineering Control(s) : Deed Restriction
Last Date in Agency List : 2023-02-06

Site ID : 1000981
Site EPA ID : WAD980726368
Region Code : 10
Action ID : 006
Action Name : RECORD OF DECISION
Action Completion Date : 1995-03-24
Planned Completion Date : 1995-03-30
Operable Unit ID : 20
Contaminated Media : Soil
Engineering Control(s) : Deed Restriction
Last Date in Agency List : 2023-02-06

Site ID : 1000981
Site EPA ID : WAD980726368
Region Code : 10
Action ID : 005
Action Name : RECORD OF DECISION
Action Completion Date : 1993-06-16
Planned Completion Date : 1993-06-30
Operable Unit ID : 22

Map Id: A1
Direction:
Distance:
Elevation:
Relative:

Site Name : COMMENCEMENT BAY, NEAR SHORE/TIDE FLATS | COMMENCEMENT BAY NEARSHORE TIDEFLATS
ADJ TO RUSTON WAY & TIDEFLATS IND AREA | N RUSTON WAY | N RUSTON WAY ADJ TO RUSTON WAY & TIDEFLATS IND. AREA
TACOMA | PIERCE COUNTY, WA

Database(s) : [CERCLIS-HIST, COAL GAS, CONSENT (DECREES), DOCKET, ECHO, FED E C, FED I C, FRS, NPL, NPL AOC, PRP, ROD, SEMS_8R_ACTIVE SITES, SEMS_FINAL NPL, SEMS_SMELTER] ***(cont.)***

Envirosite ID: 6528389
EPA ID: N/R

FED I C ***(cont.)***

Contaminated Media : Soil
Engineering Control(s) : Institutional Controls, (N.O.S.)
Last Date in Agency List : 2023-02-06

Site ID : 1000981
Site EPA ID : WAD980726368
Region Code : 10
Action ID : 005
Action Name : RECORD OF DECISION
Action Completion Date : 1993-06-16
Planned Completion Date : 1993-06-30
Operable Unit ID : 22
Contaminated Media : Soil
Engineering Control(s) : Access Restriction, Fencing
Last Date in Agency List : 2023-02-06

Site ID : 1000981
Site EPA ID : WAD980726368
Region Code : 10
Action ID : 003
Action Name : RECORD OF DECISION
Action Completion Date : 1989-09-30
Planned Completion Date : N/R
Operable Unit ID : 05
Contaminated Media : Sediment
Engineering Control(s) : Administrative Order on Consent
Last Date in Agency List : 2023-02-06

Site ID : 1000981
Site EPA ID : WAD980726368
Region Code : 10
Action ID : 003
Action Name : RECORD OF DECISION
Action Completion Date : 1989-09-30
Planned Completion Date : N/R
Operable Unit ID : 05
Contaminated Media : Sediment
Engineering Control(s) : Unilateral Administrative Order
Last Date in Agency List : 2023-02-06

Site ID : 1000981
Site EPA ID : WAD980726368
Region Code : 10

Map Id: A1
Direction:
Distance:
Elevation:
Relative:

Site Name : COMMENCEMENT BAY, NEAR SHORE/TIDE FLATS | COMMENCEMENT BAY NEARSHORE TIDEFLATS
ADJ TO RUSTON WAY & TIDEFLATS IND AREA | N RUSTON WAY | N RUSTON WAY ADJ TO RUSTON WAY & TIDEFLATS IND. AREA
TACOMA | PIERCE COUNTY, WA

Database(s) : [CERCLIS-HIST, COAL GAS, CONSENT (DECREES), DOCKET, ECHO, FED E C, FED I C, FRS, NPL, NPL AOC, PRP, ROD, SEMS_8R_ACTIVE SITES, SEMS_FINAL NPL, SEMS_SMELTER] ***(cont.)***

Envirosite ID: 6528389
EPA ID: N/R

FED I C ***(cont.)***

Action ID :	003
Action Name :	RECORD OF DECISION
Action Completion Date :	1989-09-30
Planned Completion Date :	N/R
Operable Unit ID :	05
Contaminated Media :	Sediment
Engineering Control(s) :	Consent Decree
Last Date in Agency List :	2023-02-06

Site ID :	1000981
Site EPA ID :	WAD980726368
Region Code :	10
Action ID :	002
Action Name :	RECORD OF DECISION
Action Completion Date :	1989-09-30
Planned Completion Date :	1989-09-30
Operable Unit ID :	01
Contaminated Media :	Sediment
Engineering Control(s) :	Health Advisory
Last Date in Agency List :	2023-02-06

Site ID :	1000981
Site EPA ID :	WAD980726368
Region Code :	10
Action ID :	001
Action Name :	RECORD OF DECISION
Action Completion Date :	1987-12-30
Planned Completion Date :	1987-12-31
Operable Unit ID :	23
Contaminated Media :	Groundwater
Engineering Control(s) :	Groundwater use/well drilling regulation
Last Date in Agency List :	2023-02-06

FRS

Facility Name :	COMMENCEMENT BAY NEARSHORE TIDEFLATS
Facility Address :	N RUSTON WAY ADJ TO RUSTON WAY & TIDEFLATS IND. AREA, TACOMA, WA 98407
County :	PIERCE

Site Details

Registry ID :	110009319996
FRS Facility URL :	Click here for hyperlink provided by the agency.

Map Id: A1
Direction:
Distance:
Elevation:
Relative:

Site Name :	COMMENCEMENT BAY, NEAR SHORE/TIDE FLATS | COMMENCEMENT BAY NEARSHORE TIDEFLATS ADJ TO RUSTON WAY & TIDEFLATS IND AREA | N RUSTON WAY | N RUSTON WAY ADJ TO RUSTON WAY & TIDEFLATS IND. AREA TACOMA | PIERCE COUNTY, WA
Database(s) :	[CERCLIS-HIST, COAL GAS, CONSENT (DECREES), DOCKET, ECHO, FED E C, FED I C, FRS, NPL, NPL AOC, PRP, ROD, SEMS_8R_ACTIVE SITES, SEMS_FINAL NPL, SEMS_SMELTER] ***(cont.)***

Envirosite ID: 6528389
EPA ID: N/R

FRS ***(cont.)***

Last Date in Agency List : 2023-02-13

Source Description

Source Description : RCRAInfo is EPA’s comprehensive information system that supports the Resource Conservation and Recovery Act (RCRA) of 1976 and the Hazardous and Solid Waste Amendments (HSWA) of 1984 through the tracking of events and activities related to facilities that generate, transport, and treat, store, or dispose of hazardous waste. RCRAInfo allows RCRA program staff to track the notification, permit, compliance, and corrective action activities required under RCRA. RCRAInfo also supports generation of the National Hazardous Waste Biennial Report. All generators and treatment, storage, and disposal facilities who handle hazardous waste are required to report to the EPA Administrator at least once every two years to support creation of the Biennial Report.
The WA-FSIS provides a means to query and display data maintained by the Washington Department of Ecology. This system contains key information for each facility/site that is currently, or has been, of interest to the Air Quality, Dam Safety, Hazardous Waste, Toxics Cleanup, and Water Quality Programs.

Source Description :

ICIS provides a database that, when complete, will contain enforcement and compliance information across most of EPA's programs. The vision for ICIS is to replace EPA's independent databases that contain enforcement data with a single repository for that information. Currently, ICIS contains all Federal Administrative and Judicial enforcement actions and a subset of the Permit Compliance System (PCS), which supports the National Pollutant Discharge Elimination System (NPDES). This information is maintained in ICIS by EPA in the Regional offices and at Headquarters. A future release of ICIS will completely replace PCS and will integrate that information with Federal actions already in the system. ICIS also has the capability to track other activities that support compliance and enforcement programs, including incident tracking, compliance assistance, and compliance monitoring.

FRS Environmental Interest

Source and System ID : ICIS - 30903
ICIS - 30906
RCRAINFO - WAD980726368
WA-FSIS - 42

Facility Name : COMMENCEMENT BAY, NEAR SHORE/TIDE FLATS
Facility Address : ADJ TO RUSTON WAY & TIDEFLATS IND. AREA, TACOMA, WA 98421
County : PIERCE

Map Id: A1
Direction:
Distance:
Elevation:
Relative:

Site Name :	COMMENCEMENT BAY, NEAR SHORE/TIDE FLATS | COMMENCEMENT BAY NEARSHORE TIDEFLATS ADJ TO RUSTON WAY & TIDEFLATS IND AREA | N RUSTON WAY | N RUSTON WAY ADJ TO RUSTON WAY & TIDEFLATS IND. AREA TACOMA | PIERCE COUNTY, WA
Database(s) :	[CERCLIS-HIST, COAL GAS, CONSENT (DECREES), DOCKET, ECHO, FED E C, FED I C, FRS, NPL, NPL AOC, PRP, ROD, SEMS_8R_ACTIVE SITES, SEMS_FINAL NPL, SEMS_SMELTER] ***(cont.)***

Envirosite ID: 6528389
EPA ID: N/R

FRS ***(cont.)***

Site Details

Registry ID :	110071102658
FRS Facility URL :	Click here for hyperlink provided by the agency.
Last Date in Agency List :	2023-02-13

Source Description

Source Description :

The Superfund Enterprise Management System (SEMS) integrates multiple legacy systems into a comprehensive tracking and reporting tool, providing data on the inventory of active and archived hazardous waste sites evaluated by the Superfund program. It contains sites that are either proposed to be or are on the National Priorities List (NPL) as well as sites that are in the screening and assessment phase for possible inclusion on the NPL.

FRS Environmental Interest

Source and System ID :	SEMS - WAD980726368

NPL

Facility Name :	Commencement Bay, Near Shore/Tide Flats
Facility Address :	ADJ TO RUSTON WAY & TIDEFLATS IND. AREA, TACOMA, WA 98421
Listing Date :	1983-09-08
Site Score :	42.20
Site EPA ID :	WAD980726368
Federal Facility Indicator :	No
National Priorities List Status :	Final
Congressional District :	09
Other Site Name :	COMMENCEMENT BAY - NEARSHORE/TIDEFLATS; COMMENCEMENT BAY NT
County :	PIERCE
Site Listing Narrative Link :	Click here for hyperlink provided by the agency.
Site Progress Profile Link :	Click here for hyperlink provided by the agency.
Federal Register Notice Link :	Click here for hyperlink provided by the agency.
Site Location Link :	Click here for hyperlink provided by the agency.
Last Date in Agency List :	2023-02-09

Map Id: A1
Direction:
Distance:
Elevation:
Relative:

Site Name : COMMENCEMENT BAY, NEAR SHORE/TIDE FLATS | COMMENCEMENT BAY NEARSHORE TIDEFLATS
ADJ TO RUSTON WAY & TIDEFLATS IND AREA | N RUSTON WAY | N RUSTON WAY ADJ TO RUSTON WAY & TIDEFLATS IND. AREA
TACOMA | PIERCE COUNTY, WA

Database(s) : [CERCLIS-HIST, COAL GAS, CONSENT (DECREES), DOCKET, ECHO, FED E C, FED I C, FRS, NPL, NPL AOC, PRP, ROD, SEMS_8R_ACTIVE SITES, SEMS_FINAL NPL, SEMS_SMELTER] ***(cont.)***

Envirosite ID: 6528389
EPA ID: N/R

NPL ***(cont.)***

Site Details

Superfund Site :	COMMENCEMENT BAY, NEAR SHORE/TIDE FLATS TACOMA, WA
Street Address :	ADJ TO RUSTON WAY & TIDEFLATS IND. AREA TACOMA, WA 98421
Site Status :	N/R
Site Background :	N/R

Contact Information

Contact Name :	Bernadette Wright
Contact Title :	Remedial Project Manager
Phone :	(206) 553-1834
Email :	wright.bernadette@epa.gov
Additional Site Contacts :	Asarco Tacoma Smelter:; Smelter Complex, Residential Cleanup, Sediments - Kristine Koch (koch.kristine@epa.gov), 206-553-6705; Tacoma Tar Pits:, Tacoma Tar Pits - Piper Peterson (peterson.piper@epa.gov), 206-553-4951; Waterways:, Hylebos, Thea Foss, Wheeler-Osgood, Middle, Sitcum, St. Paul - Kristine Koch, 206-553-6705; Related Projects:, Olympic View Resource Area - Kristine Koch, 206-553-6705
Contact Name :	Julie Congdon
Contact Title :	Community Involvement Coordinator
Phone :	(206) 553-2752
Email :	Congdon.Julie@epa.gov
Additional Site Contacts :	Asarco Tacoma Smelter:; Smelter Complex, Residential Cleanup, Sediments - Kristine Koch (koch.kristine@epa.gov), 206-553-6705; Tacoma Tar Pits:, Tacoma Tar Pits - Piper Peterson (peterson.piper@epa.gov), 206-553-4951; Waterways:, Hylebos, Thea Foss, Wheeler-Osgood, Middle, Sitcum, St. Paul - Kristine Koch, 206-553-6705; Related Projects:, Olympic View Resource Area - Kristine Koch, 206-553-6705
Contact Name :	Kristine Koch
Contact Title :	Remedial Project Manager
Phone :	(206) 553-6705
Email :	Koch.Kristine@epa.gov

Map Id: A1
Direction:
Distance:
Elevation:
Relative:

Site Name :	COMMENCEMENT BAY, NEAR SHORE/TIDE FLATS | COMMENCEMENT BAY NEARSHORE TIDEFLATS ADJ TO RUSTON WAY & TIDEFLATS IND AREA | N RUSTON WAY | N RUSTON WAY ADJ TO RUSTON WAY & TIDEFLATS IND. AREA TACOMA | PIERCE COUNTY, WA
Database(s) :	[CERCLIS-HIST, COAL GAS, CONSENT (DECREES), DOCKET, ECHO, FED E C, FED I C, FRS, NPL, NPL AOC, PRP, ROD, SEMS_8R_ACTIVE SITES, SEMS_FINAL NPL, SEMS_SMELTER] ***(cont.)***

Envirosite ID: 6528389
EPA ID: N/R

NPL ***(cont.)***

Additional Site Contacts : Asarco Tacoma Smelter:; Smelter Complex, Residential Cleanup, Sediments - Kristine Koch (koch.kristine@epa.gov), 206-553-6705; Tacoma Tar Pits:, Tacoma Tar Pits - Piper Peterson (peterson.piper@epa.gov), 206-553-4951; Waterways:, Hylebos, Thea Foss, Wheeler-Osgood, Middle, Sitcum, St. Paul - Kristine Koch, 206-553-6705; Related Projects:, Olympic View Resource Area - Kristine Koch, 206-553-6705

Contaminant Information

Details for this site have been truncated due to the large number of available details for this site within this dataset. For the complete details for this site, contact your Envirosite account representative for a complimentary site report containing all of the details available.

CAS Number : 106-44-5
Contaminant Name : 4-METHYLPHENOL (P-CRESOL)
Contaminated Media : Sediment
Area of Site Found (Operable Unit) : WATERWAY SEDIMENTS (01)
More Information Link : N/R

CAS Number : 106-44-5
Contaminant Name : 4-METHYLPHENOL (P-CRESOL)
Contaminated Media : Sediment
Area of Site Found (Operable Unit) : WATERWAY SOURCE CONTROL (05)
More Information Link : N/R

CAS Number : 117-81-7
Contaminant Name : BIS(2-ETHYLHEXYL)PHTHALATE
Contaminated Media : Fish Tissue
Area of Site Found (Operable Unit) : WATERWAY SEDIMENTS (01)
More Information Link : Click here for hyperlink provided by the agency.

CAS Number : 117-81-7
Contaminant Name : BIS(2-ETHYLHEXYL)PHTHALATE
Contaminated Media : Sediment
Area of Site Found (Operable Unit) : WATERWAY SOURCE CONTROL (05)
More Information Link : Click here for hyperlink provided by the agency.

CAS Number : 118-74-1
Contaminant Name : HEXACHLOROBENZENE
Contaminated Media : Sediment
Area of Site Found (Operable Unit) : WATERWAY SEDIMENTS (01)

Map Id: A1
Direction:
Distance:
Elevation:
Relative:

Site Name : COMMENCEMENT BAY, NEAR SHORE/TIDE FLATS | COMMENCEMENT BAY NEARSHORE TIDEFLATS
ADJ TO RUSTON WAY & TIDEFLATS IND AREA | N RUSTON WAY | N RUSTON WAY ADJ TO RUSTON WAY & TIDEFLATS IND. AREA
TACOMA | PIERCE COUNTY, WA

Database(s) : [CERCLIS-HIST, COAL GAS, CONSENT (DECREES), DOCKET, ECHO, FED E C, FED I C, FRS, NPL, NPL AOC, PRP, ROD, SEMS_8R_ACTIVE SITES, SEMS_FINAL NPL, SEMS_SMELTER] ***(cont.)***

Envirosite ID: 6528389
EPA ID: N/R

NPL ***(cont.)***

More Information Link : Click here for hyperlink provided by the agency.

CAS Number : 118-74-1
Contaminant Name : HEXACHLOROBENZENE
Contaminated Media : Fish Tissue
Area of Site Found (Operable Unit) : WATERWAY SEDIMENTS (01)
More Information Link : Click here for hyperlink provided by the agency.

CAS Number : 118-74-1
Contaminant Name : HEXACHLOROBENZENE
Contaminated Media : Sediment
Area of Site Found (Operable Unit) : WATERWAY SOURCE CONTROL (05)
More Information Link : Click here for hyperlink provided by the agency.

CAS Number : 127-18-4
Contaminant Name : TETRACHLOROETHENE
Contaminated Media : Fish Tissue
Area of Site Found (Operable Unit) : WATERWAY SEDIMENTS (01)
More Information Link : Click here for hyperlink provided by the agency.

CAS Number : 127-18-4
Contaminant Name : TETRACHLOROETHENE
Contaminated Media : Sediment
Area of Site Found (Operable Unit) : WATERWAY SOURCE CONTROL (05)
More Information Link : Click here for hyperlink provided by the agency.

CAS Number : 130498-29-2
Contaminant Name : POLYCYCLIC AROMATIC HYDROCARBONS (PAHS)
Contaminated Media : Sediment
Area of Site Found (Operable Unit) : WATERWAY SOURCE CONTROL (05)
More Information Link : N/R

Operable Units Information
OU ID : 00
Name : SITEWIDE
Decision Document : Not applicable
Cleanup Technologies Selected in the Decision Document: N/R

Map Id: A1
Direction:
Distance:
Elevation:
Relative:

Site Name : COMMENCEMENT BAY, NEAR SHORE/TIDE FLATS | COMMENCEMENT BAY NEARSHORE TIDEFLATS
ADJ TO RUSTON WAY & TIDEFLATS IND AREA | N RUSTON WAY | N RUSTON WAY ADJ TO RUSTON WAY & TIDEFLATS IND. AREA
TACOMA | PIERCE COUNTY, WA

Database(s) : [CERCLIS-HIST, COAL GAS, CONSENT (DECREES), DOCKET, ECHO, FED E C, FED I C, FRS, NPL, NPL AOC, PRP, ROD, SEMS_8R_ACTIVE SITES, SEMS_FINAL NPL, SEMS_SMELTER] ***(cont.)***

Envirosite ID: 6528389
EPA ID: N/R

NPL ***(cont.)***

OU ID :	01
Name :	WATERWAY SEDIMENTS
Decision Document :	Explanation of Significant Differences, July 28, 1997
Cleanup Technologies Selected in the Decision Document:	ESD - Nonfundamental Change (other)

OU ID :	01
Name :	WATERWAY SEDIMENTS
Decision Document :	Record of Decision, September 30, 1989
Cleanup Technologies Selected in the Decision Document:	Cap (exsitu); Containment (other, not otherwise specified, onsite); Dredging; Institutional Controls; Monitored Natural Recovery; Monitoring

OU ID :	01
Name :	WATERWAY SEDIMENTS
Decision Document :	Explanation of Significant Differences, June 24, 1993
Cleanup Technologies Selected in the Decision Document:	Containment (other, not otherwise specified, onsite); Disposal (offsite); Dredging; ESD - Nonfundamental Change (other); Other (not otherwise specified)

OU ID :	01
Name :	WATERWAY SEDIMENTS
Decision Document :	Explanation of Significant Differences, February 04, 2002
Cleanup Technologies Selected in the Decision Document:	Cap (exsitu); Excavation; Monitored Natural Recovery; Monitoring; No Action

OU ID :	01
Name :	WATERWAY SEDIMENTS
Decision Document :	Explanation of Significant Differences, September 30, 2004
Cleanup Technologies Selected in the Decision Document:	Institutional Controls; Storage (temporary, onsite)

OU ID :	01
Name :	WATERWAY SEDIMENTS
Decision Document :	Explanation of Significant Differences, August 03, 2000
Cleanup Technologies Selected in the Decision Document:	Institutional Controls

Map Id: A1
Direction:
Distance:
Elevation:
Relative:

Site Name : COMMENCEMENT BAY, NEAR SHORE/TIDE FLATS | COMMENCEMENT BAY NEARSHORE TIDEFLATS
ADJ TO RUSTON WAY & TIDEFLATS IND AREA | N RUSTON WAY | N RUSTON WAY ADJ TO RUSTON WAY & TIDEFLATS IND. AREA
TACOMA | PIERCE COUNTY, WA

Database(s) : [CERCLIS-HIST, COAL GAS, CONSENT (DECREES), DOCKET, ECHO, FED E C, FED I C, FRS, NPL, NPL AOC, PRP, ROD, SEMS_8R_ACTIVE SITES, SEMS_FINAL NPL, SEMS_SMELTER] ***(cont.)***

Envirosite ID: 6528389
EPA ID: N/R

NPL ***(cont.)***

OU ID : 01
Name : WATERWAY SEDIMENTS
Decision Document : Explanation of Significant Differences, March 20, 2003
Cleanup Technologies Selected in the Decision Document: Disposal (offsite); Excavation

OU ID : 02
Name : ASARCO SMELTER REMEDIATION
Decision Document : Record of Decision, March 24, 1995
Cleanup Technologies Selected in the Decision Document: Cap (engineered cap); Containment (other, not otherwise specified, onsite); Disposal (offsite); Drainage/Erosion Control (other, not otherwise specified); Institutional Controls; Monitoring; Physical Separation (exsitu)

OU ID : 02
Name : ASARCO SMELTER REMEDIATION
Decision Document : Explanation of Significant Differences, September 27, 2018
Cleanup Technologies Selected in the Decision Document: ESD/Amd - ICs - Implement or Change

Performance Measures Information
Human Exposure Under Control : No
Groundwater Migration Under Control : Insufficient Data
Construction Complete : No
Sitewide Ready for Anticipated Use : No

NPL AOC

Description : Areas of Concern related to existing NPL sites. These are derived from DOD and CDC Hazdat areas.

PRP

Facility Name : COMMENCEMENT BAY, NEAR SHORE/TIDE FLATS
Facility Address : ADJ TO RUSTON WAY & TIDEFLATS IND. AREA, TACOMA, WA 98421
County : N/R

Map Id: A1
Direction:
Distance:
Elevation:
Relative:

Site Name :	COMMENCEMENT BAY, NEAR SHORE/TIDE FLATS | COMMENCEMENT BAY NEARSHORE TIDEFLATS ADJ TO RUSTON WAY & TIDEFLATS IND AREA | N RUSTON WAY | N RUSTON WAY ADJ TO RUSTON WAY & TIDEFLATS IND. AREA TACOMA | PIERCE COUNTY, WA
Database(s) :	[CERCLIS-HIST, COAL GAS, CONSENT (DECREES), DOCKET, ECHO, FED E C, FED I C, FRS, NPL, NPL AOC, PRP, ROD, SEMS_8R_ACTIVE SITES, SEMS_FINAL NPL, SEMS_SMELTER] ***(cont.)***

Envirosite ID: 6528389
EPA ID: N/R

PRP ***(cont.)***

Details for this site have been truncated due to the large number of available details for this site within this dataset. For the complete details for this site, contact your Envirosite account representative for a complimentary site report containing all of the details available.

Complete Date :	2022-04-05
Date Type :	SETTLEMENT DATE
EPA ID :	WAD980726368
Site Name :	COMMENCEMENT BAY, NEAR SHORE/TIDE FLATS
NPL Status :	Currently on the Final NPL
Non NPL Status :	N/R
Party Name :	POINT RUSTON LTD.
Street Address :	N/R
Region Code :	10
Action Type Seq :	AF-9
Action Name :	ACT AMND
Last Date in Agency List :	2023-01-31

Complete Date :	2019-07-08
Date Type :	SETTLEMENT DATE
EPA ID :	WAD980726368
Site Name :	COMMENCEMENT BAY, NEAR SHORE/TIDE FLATS
NPL Status :	Currently on the Final NPL
Non NPL Status :	N/R
Party Name :	POINT RUSTON LTD.
Street Address :	N/R
Region Code :	10
Action Type Seq :	AF-5
Action Name :	ACT AMND
Last Date in Agency List :	2023-01-31

Complete Date :	2016-09-19
Date Type :	SETTLEMENT DATE
EPA ID :	WAD980726368
Site Name :	COMMENCEMENT BAY, NEAR SHORE/TIDE FLATS
NPL Status :	Currently on the Final NPL
Non NPL Status :	N/R
Party Name :	POINT RUSTON LTD.
Street Address :	N/R
Region Code :	10
Action Type Seq :	AF-8
Action Name :	ACT AMND
Last Date in Agency List :	2023-01-31

Map Id: A1
Direction:
Distance:
Elevation:
Relative:

Site Name : COMMENCEMENT BAY, NEAR SHORE/TIDE FLATS | COMMENCEMENT BAY NEARSHORE TIDEFLATS
ADJ TO RUSTON WAY & TIDEFLATS IND AREA | N RUSTON WAY | N RUSTON WAY ADJ TO RUSTON WAY & TIDEFLATS IND. AREA
TACOMA | PIERCE COUNTY, WA

Database(s) : [CERCLIS-HIST, COAL GAS, CONSENT (DECREES), DOCKET, ECHO, FED E C, FED I C, FRS, NPL, NPL AOC, PRP, ROD, SEMS_8R_ACTIVE SITES, SEMS_FINAL NPL, SEMS_SMELTER] ***(cont.)***

Envirosite ID: 6528389
EPA ID: N/R

PRP ***(cont.)***

Complete Date :	2014-06-24
Date Type :	SETTLEMENT DATE
EPA ID :	WAD980726368
Site Name :	COMMENCEMENT BAY, NEAR SHORE/TIDE FLATS
NPL Status :	Currently on the Final NPL
Non NPL Status :	N/R
Party Name :	STATE OF WASHINGTON, DNR
Street Address :	MS QW-21 JOHN CHERBERG BLDG., OLYMPIA, WA 98504
Region Code :	10
Action Type Seq :	CD-40
Action Name :	C DECREE
Last Date in Agency List :	2023-01-31

Complete Date :	2011-04-08
Date Type :	SETTLEMENT DATE
EPA ID :	WAD980726368
Site Name :	COMMENCEMENT BAY, NEAR SHORE/TIDE FLATS
NPL Status :	Currently on the Final NPL
Non NPL Status :	N/R
Party Name :	WASHINGTON DEPARTMENT OF TRANSPORTATION
Street Address :	PO BOX 47440, OLYMPIA, WA 985047440
Region Code :	10
Action Type Seq :	JG-1
Action Name :	JUDGMENT
Last Date in Agency List :	2023-01-31

Complete Date :	2009-12-18
Date Type :	SETTLEMENT DATE
EPA ID :	WAD980726368
Site Name :	COMMENCEMENT BAY, NEAR SHORE/TIDE FLATS
NPL Status :	Currently on the Final NPL
Non NPL Status :	N/R
Party Name :	BRAZIER JOHN
Street Address :	45 COUNTRY CLUB S.W., TACOMA, WA 98498
Region Code :	10
Action Type Seq :	JD-1
Action Name :	JUD DEF
Last Date in Agency List :	2023-01-31

Complete Date :	2009-12-18
Date Type :	SETTLEMENT DATE
EPA ID :	WAD980726368
Site Name :	COMMENCEMENT BAY, NEAR SHORE/TIDE FLATS
NPL Status :	Currently on the Final NPL

Map Id: A1
Direction:
Distance:
Elevation:
Relative:

Site Name : COMMENCEMENT BAY, NEAR SHORE/TIDE FLATS | COMMENCEMENT BAY NEARSHORE TIDEFLATS
ADJ TO RUSTON WAY & TIDEFLATS IND AREA | N RUSTON WAY | N RUSTON WAY ADJ TO RUSTON WAY & TIDEFLATS IND. AREA
TACOMA | PIERCE COUNTY, WA

Database(s) : [CERCLIS-HIST, COAL GAS, CONSENT (DECREES), DOCKET, ECHO, FED E C, FED I C, FRS, NPL, NPL AOC, PRP, ROD, SEMS_8R_ACTIVE SITES, SEMS_FINAL NPL, SEMS_SMELTER] ***(cont.)***

Envirosite ID: 6528389
EPA ID: N/R

PRP ***(cont.)***

Non NPL Status :	N/R
Party Name :	BRAZIER, DOROTHY
Street Address :	N/R
Region Code :	10
Action Type Seq :	JD-1
Action Name :	JUD DEF
Last Date in Agency List :	2023-01-31

Complete Date :	2009-09-02
Date Type :	SETTLEMENT DATE
EPA ID :	WAD980726368
Site Name :	COMMENCEMENT BAY, NEAR SHORE/TIDE FLATS
NPL Status :	Currently on the Final NPL
Non NPL Status :	N/R
Party Name :	OLINE, DON
Street Address :	P.O. BOX 428, MONTESANO,, WA 98563
Region Code :	10
Action Type Seq :	CD-35
Action Name :	C DECREE
Last Date in Agency List :	2023-01-31

Complete Date :	2009-09-02
Date Type :	SETTLEMENT DATE
EPA ID :	WAD980726368
Site Name :	COMMENCEMENT BAY, NEAR SHORE/TIDE FLATS
NPL Status :	Currently on the Final NPL
Non NPL Status :	N/R
Party Name :	DETREX CORPORATION
Street Address :	N/R
Region Code :	10
Action Type Seq :	CD-35
Action Name :	C DECREE
Last Date in Agency List :	2023-01-31

Complete Date :	2009-09-02
Date Type :	SETTLEMENT DATE
EPA ID :	WAD980726368
Site Name :	COMMENCEMENT BAY, NEAR SHORE/TIDE FLATS
NPL Status :	Currently on the Final NPL
Non NPL Status :	N/R
Party Name :	GOODRICH CORPORATION
Street Address :	N/R
Region Code :	10
Action Type Seq :	CD-35

Map Id: A1
Direction:
Distance:
Elevation:
Relative:

Site Name : COMMENCEMENT BAY, NEAR SHORE/TIDE FLATS | COMMENCEMENT BAY NEARSHORE TIDEFLATS
ADJ TO RUSTON WAY & TIDEFLATS IND AREA | N RUSTON WAY | N RUSTON WAY ADJ TO RUSTON WAY & TIDEFLATS IND. AREA
TACOMA | PIERCE COUNTY, WA

Database(s) : [CERCLIS-HIST, COAL GAS, CONSENT (DECREES), DOCKET, ECHO, FED E C, FED I C, FRS, NPL, NPL AOC, PRP, ROD, SEMS_8R_ACTIVE SITES, SEMS_FINAL NPL, SEMS_SMELTER] ***(cont.)***

Envirosite ID: 6528389
EPA ID: N/R

PRP ***(cont.)***

Action Name :	C DECREE
Last Date in Agency List :	2023-01-31

Complete Date :	2009-09-02
Date Type :	SETTLEMENT DATE
EPA ID :	WAD980726368
Site Name :	COMMENCEMENT BAY, NEAR SHORE/TIDE FLATS
NPL Status :	Currently on the Final NPL
Non NPL Status :	N/R
Party Name :	PORTAC INC
Street Address :	2200 FIRST INTERSTATE BLDG P.O.BOX 1157, TACOMA, WA 98401
Region Code :	10
Action Type Seq :	CD-35
Action Name :	C DECREE
Last Date in Agency List :	2023-01-31

Complete Date :	2009-09-02
Date Type :	SETTLEMENT DATE
EPA ID :	WAD980726368
Site Name :	COMMENCEMENT BAY, NEAR SHORE/TIDE FLATS
NPL Status :	Currently on the Final NPL
Non NPL Status :	N/R
Party Name :	WEYERHAUSER CO.
Street Address :	M/S CH 1K29, TACOMA, WA 98477
Region Code :	10
Action Type Seq :	CD-35
Action Name :	C DECREE
Last Date in Agency List :	2023-01-31

Complete Date :	2009-06-05
Date Type :	SETTLEMENT DATE
EPA ID :	WAD980726368
Site Name :	COMMENCEMENT BAY, NEAR SHORE/TIDE FLATS
NPL Status :	Currently on the Final NPL
Non NPL Status :	N/R
Party Name :	ASARCO, INC.
Street Address :	P.O. BOX 1677, TACOMA, WA 98401
Region Code :	10
Action Type Seq :	CD-36
Action Name :	C DECREE
Last Date in Agency List :	2023-01-31

Map Id: A1
Direction:
Distance:
Elevation:
Relative:

Site Name : COMMENCEMENT BAY, NEAR SHORE/TIDE FLATS | COMMENCEMENT BAY NEARSHORE TIDEFLATS
ADJ TO RUSTON WAY & TIDEFLATS IND AREA | N RUSTON WAY | N RUSTON WAY ADJ TO RUSTON WAY & TIDEFLATS IND. AREA
TACOMA | PIERCE COUNTY, WA

Database(s) : [CERCLIS-HIST, COAL GAS, CONSENT (DECREES), DOCKET, ECHO, FED E C, FED I C, FRS, NPL, NPL AOC, PRP, ROD, SEMS_8R_ACTIVE SITES, SEMS_FINAL NPL, SEMS_SMELTER] ***(cont.)***

Envirosite ID: 6528389
EPA ID: N/R

PRP ***(cont.)***

Complete Date :	2009-03-20
Date Type :	SETTLEMENT DATE
EPA ID :	WAD980726368
Site Name :	COMMENCEMENT BAY, NEAR SHORE/TIDE FLATS
NPL Status :	Currently on the Final NPL
Non NPL Status :	N/R
Party Name :	FOF, INC.
Street Address :	N/R
Region Code :	10
Action Type Seq :	CD-34
Action Name :	C DECREE
Last Date in Agency List :	2023-01-31

Complete Date :	2008-08-13
Date Type :	SETTLEMENT DATE
EPA ID :	WAD980726368
Site Name :	COMMENCEMENT BAY, NEAR SHORE/TIDE FLATS
NPL Status :	Currently on the Final NPL
Non NPL Status :	N/R
Party Name :	CITY OF TACOMA
Street Address :	N/R
Region Code :	10
Action Type Seq :	CA-6
Action Name :	CON AGMT
Last Date in Agency List :	2023-01-31

Complete Date :	2006-10-23
Date Type :	SETTLEMENT DATE
EPA ID :	WAD980726368
Site Name :	COMMENCEMENT BAY, NEAR SHORE/TIDE FLATS
NPL Status :	Currently on the Final NPL
Non NPL Status :	N/R
Party Name :	POINT RUSTON LTD.
Street Address :	N/R
Region Code :	10
Action Type Seq :	CD-33
Action Name :	C DECREE
Last Date in Agency List :	2023-01-31

Complete Date :	2006-10-02
Date Type :	SETTLEMENT DATE
EPA ID :	WAD980726368
Site Name :	COMMENCEMENT BAY, NEAR SHORE/TIDE FLATS
NPL Status :	Currently on the Final NPL

Map Id: A1
Direction:
Distance:
Elevation:
Relative:

Site Name : COMMENCEMENT BAY, NEAR SHORE/TIDE FLATS | COMMENCEMENT BAY NEARSHORE TIDEFLATS
ADJ TO RUSTON WAY & TIDEFLATS IND AREA | N RUSTON WAY | N RUSTON WAY ADJ TO RUSTON WAY & TIDEFLATS IND. AREA
TACOMA | PIERCE COUNTY, WA

Database(s) : [CERCLIS-HIST, COAL GAS, CONSENT (DECREES), DOCKET, ECHO, FED E C, FED I C, FRS, NPL, NPL AOC, PRP, ROD, SEMS_8R_ACTIVE SITES, SEMS_FINAL NPL, SEMS_SMELTER] ***(cont.)***

Envirosite ID: 6528389
EPA ID: N/R

PRP ***(cont.)***

Non NPL Status :	N/R
Party Name :	ZIDELL MARINE CORP.
Street Address :	3121 SW MOODY AVE., PORTLAND, OR 97201
Region Code :	10
Action Type Seq :	CD-32
Action Name :	C DECREE
Last Date in Agency List :	2023-01-31

Complete Date :	2005-09-16
Date Type :	SETTLEMENT DATE
EPA ID :	WAD980726368
Site Name :	COMMENCEMENT BAY, NEAR SHORE/TIDE FLATS
NPL Status :	Currently on the Final NPL
Non NPL Status :	N/R
Party Name :	KAISER ALUMINUM & CHEMICAL CORPORATION
Street Address :	3400 TAYLOR WAY, TACOMA, WA 98421
Region Code :	10
Action Type Seq :	CD-26
Action Name :	C DECREE
Last Date in Agency List :	2023-01-31

Complete Date :	2005-03-15
Date Type :	SETTLEMENT DATE
EPA ID :	WAD980726368
Site Name :	COMMENCEMENT BAY, NEAR SHORE/TIDE FLATS
NPL Status :	Currently on the Final NPL
Non NPL Status :	N/R
Party Name :	MARIANAS PROPERTIES, INC.
Street Address :	N/R
Region Code :	10
Action Type Seq :	CD-31
Action Name :	C DECREE
Last Date in Agency List :	2023-01-31

Complete Date :	2005-03-15
Date Type :	SETTLEMENT DATE
EPA ID :	WAD980726368
Site Name :	COMMENCEMENT BAY, NEAR SHORE/TIDE FLATS
NPL Status :	Currently on the Final NPL
Non NPL Status :	N/R
Party Name :	PORT OF TACOMA
Street Address :	N/R
Region Code :	10
Action Type Seq :	CD-31

Map Id: A1
Direction:
Distance:
Elevation:
Relative:

Site Name : COMMENCEMENT BAY, NEAR SHORE/TIDE FLATS | COMMENCEMENT BAY NEARSHORE TIDEFLATS
ADJ TO RUSTON WAY & TIDEFLATS IND AREA | N RUSTON WAY | N RUSTON WAY ADJ TO RUSTON WAY & TIDEFLATS IND. AREA
TACOMA | PIERCE COUNTY, WA

Database(s) : [CERCLIS-HIST, COAL GAS, CONSENT (DECREES), DOCKET, ECHO, FED E C, FED I C, FRS, NPL, NPL AOC, PRP, ROD, SEMS_8R_ACTIVE SITES, SEMS_FINAL NPL, SEMS_SMELTER] ***(cont.)***

Envirosite ID: 6528389
EPA ID: N/R

PRP ***(cont.)***

Action Name :	C DECREE
Last Date in Agency List :	2023-01-31
Complete Date :	2005-03-15
Date Type :	SETTLEMENT DATE
EPA ID :	WAD980726368
Site Name :	COMMENCEMENT BAY, NEAR SHORE/TIDE FLATS
NPL Status :	Currently on the Final NPL
Non NPL Status :	N/R
Party Name :	PIONEER AMERICAS, INC.
Street Address :	P.O. BOX 2157 (ZIP CODE 98401) 605 ALEXANDER ST., TACOMA, WA 98421
Region Code :	10
Action Type Seq :	CD-31
Action Name :	C DECREE
Last Date in Agency List :	2023-01-31
Complete Date :	2005-03-15
Date Type :	SETTLEMENT DATE
EPA ID :	WAD980726368
Site Name :	COMMENCEMENT BAY, NEAR SHORE/TIDE FLATS
NPL Status :	Currently on the Final NPL
Non NPL Status :	N/R
Party Name :	OCCIDENTAL CHEMICAL CORPORATION
Street Address :	P.O.BOX 2157, TACOMA, WA 98401
Region Code :	10
Action Type Seq :	CD-31
Action Name :	C DECREE
Last Date in Agency List :	2023-01-31
Complete Date :	2004-09-15
Date Type :	SETTLEMENT DATE
EPA ID :	WAD980726368
Site Name :	COMMENCEMENT BAY, NEAR SHORE/TIDE FLATS
NPL Status :	Currently on the Final NPL
Non NPL Status :	N/R
Party Name :	GENERAL METALS OF TACOMA, INC.
Street Address :	1902 MARINE VIEW DRIVE, TACOMA,, WA 98422
Region Code :	10
Action Type Seq :	CD-29
Action Name :	C DECREE
Last Date in Agency List :	2023-01-31

Map Id: A1
Direction:
Distance:
Elevation:
Relative:

Site Name : COMMENCEMENT BAY, NEAR SHORE/TIDE FLATS | COMMENCEMENT BAY NEARSHORE TIDEFLATS
ADJ TO RUSTON WAY & TIDEFLATS IND AREA | N RUSTON WAY | N RUSTON WAY ADJ TO RUSTON WAY & TIDEFLATS IND. AREA
TACOMA | PIERCE COUNTY, WA

Database(s) : [CERCLIS-HIST, COAL GAS, CONSENT (DECREES), DOCKET, ECHO, FED E C, FED I C, FRS, NPL, NPL AOC, PRP, ROD, SEMS_8R_ACTIVE SITES, SEMS_FINAL NPL, SEMS_SMELTER] ***(cont.)***

Envirosite ID: 6528389
EPA ID: N/R

PRP ***(cont.)***

Complete Date :	2004-09-15
Date Type :	SETTLEMENT DATE
EPA ID :	WAD980726368
Site Name :	COMMENCEMENT BAY, NEAR SHORE/TIDE FLATS
NPL Status :	Currently on the Final NPL
Non NPL Status :	N/R
Party Name :	ATOFINA CHEMICALS, INC.
Street Address :	2901 TAYLOR WAY, TACOMA, WA 98401
Region Code :	10
Action Type Seq :	CD-29
Action Name :	C DECREE
Last Date in Agency List :	2023-01-31

Complete Date :	2003-12-17
Date Type :	SETTLEMENT DATE
EPA ID :	WAD980726368
Site Name :	COMMENCEMENT BAY, NEAR SHORE/TIDE FLATS
NPL Status :	Currently on the Final NPL
Non NPL Status :	N/R
Party Name :	STATE OF WASHINGTON, DNR
Street Address :	MS QW-21 JOHN CHERBERG BLDG., OLYMPIA, WA 98504
Region Code :	10
Action Type Seq :	CD-28
Action Name :	C DECREE
Last Date in Agency List :	2023-01-31

Complete Date :	2003-09-15
Date Type :	SETTLEMENT DATE
EPA ID :	WAD980726368
Site Name :	COMMENCEMENT BAY, NEAR SHORE/TIDE FLATS
NPL Status :	Currently on the Final NPL
Non NPL Status :	N/R
Party Name :	B & L TRUCKING & CONSTRUCTION CO.
Street Address :	1621 MARINE VIEW DR., TACOMA,, WA 98422
Region Code :	10
Action Type Seq :	CD-23
Action Name :	C DECREE
Last Date in Agency List :	2023-01-31

Complete Date :	2003-09-15
Date Type :	SETTLEMENT DATE
EPA ID :	WAD980726368
Site Name :	COMMENCEMENT BAY, NEAR SHORE/TIDE FLATS
NPL Status :	Currently on the Final NPL

Map Id: A1
Direction:
Distance:
Elevation:
Relative:

Site Name : COMMENCEMENT BAY, NEAR SHORE/TIDE FLATS | COMMENCEMENT BAY NEARSHORE TIDEFLATS
ADJ TO RUSTON WAY & TIDEFLATS IND AREA | N RUSTON WAY | N RUSTON WAY ADJ TO RUSTON WAY & TIDEFLATS IND. AREA
TACOMA | PIERCE COUNTY, WA

Database(s) : [CERCLIS-HIST, COAL GAS, CONSENT (DECREES), DOCKET, ECHO, FED E C, FED I C, FRS, NPL, NPL AOC, PRP, ROD, SEMS_8R_ACTIVE SITES, SEMS_FINAL NPL, SEMS_SMELTER] ***(cont.)***

Envirosite ID: 6528389
EPA ID: N/R

PRP ***(cont.)***

Non NPL Status :	N/R
Party Name :	MODUTECH MARINE
Street Address :	2218 MARINE VIEW DR., TACOMA,, WA 98422
Region Code :	10
Action Type Seq :	CD-23
Action Name :	C DECREE
Last Date in Agency List :	2023-01-31
Complete Date :	2003-09-15
Date Type :	SETTLEMENT DATE
EPA ID :	WAD980726368
Site Name :	COMMENCEMENT BAY, NEAR SHORE/TIDE FLATS
NPL Status :	Currently on the Final NPL
Non NPL Status :	N/R
Party Name :	HYLEBOS MARINA
Street Address :	1940 MARINE VIEW DRIVE, TACOMA, WA 98422
Region Code :	10
Action Type Seq :	CD-23
Action Name :	C DECREE
Last Date in Agency List :	2023-01-31
Complete Date :	2003-09-15
Date Type :	SETTLEMENT DATE
EPA ID :	WAD980726368
Site Name :	COMMENCEMENT BAY, NEAR SHORE/TIDE FLATS
NPL Status :	Currently on the Final NPL
Non NPL Status :	N/R
Party Name :	MANKE LUMBER CO., INC.
Street Address :	1717 MARINE VIEW DR., TACOMA,, WA 98422
Region Code :	10
Action Type Seq :	CD-23
Action Name :	C DECREE
Last Date in Agency List :	2023-01-31
Complete Date :	2003-09-15
Date Type :	SETTLEMENT DATE
EPA ID :	WAD980726368
Site Name :	COMMENCEMENT BAY, NEAR SHORE/TIDE FLATS
NPL Status :	Currently on the Final NPL
Non NPL Status :	N/R
Party Name :	SIMON & SONS
Street Address :	BOGLE & GATES BANK OF CALIFORNIA CENTER, SEATTLE, WA 98164
Region Code :	10
Action Type Seq :	CD-23

Map Id: A1
Direction:
Distance:
Elevation:
Relative:

Site Name : COMMENCEMENT BAY, NEAR SHORE/TIDE FLATS | COMMENCEMENT BAY NEARSHORE TIDEFLATS
ADJ TO RUSTON WAY & TIDEFLATS IND AREA | N RUSTON WAY | N RUSTON WAY ADJ TO RUSTON WAY & TIDEFLATS IND. AREA
TACOMA | PIERCE COUNTY, WA

Database(s) : [CERCLIS-HIST, COAL GAS, CONSENT (DECREES), DOCKET, ECHO, FED E C, FED I C, FRS, NPL, NPL AOC, PRP, ROD, SEMS_8R_ACTIVE SITES, SEMS_FINAL NPL, SEMS_SMELTER] ***(cont.)***

Envirosite ID: 6528389
EPA ID: N/R

PRP ***(cont.)***

Action Name : C DECREE
Last Date in Agency List : 2023-01-31

ROD

Facility Name : COMMENCEMENT BAY, NEAR SHORE/TIDE FLATS
Facility Address : ADJ TO RUSTON WAY & TIDEFLATS IND. AREA, TACOMA, WA 98421
County : PIERCE

Date : 2000-07-14
EPA ID : WAD980726368
Region : 10

Title : REDACTED Record of Decision for Commencement Bay Nearshore/Tideflats Superfund Site, Operable Unit 19; Pierce County, Washington; Also Asarco Sediments/Groundwater Operable Unit 06.

Title (Link) : Click here for hyperlink provided by the agency.
Last Date in Agency List : 2023-02-09

Date : 2000-07-13
EPA ID : WAD980726368
Region : 10

Title : REDACTED Record of Decision for the Asarco Sediments/Groundwater Operable Unit 06, Ruston and Tacoma, Washington.

Title (Link) : Click here for hyperlink provided by the agency.
Last Date in Agency List : 2023-02-09

Date : 1996-07-02
EPA ID : WAD980726368
Region : 10

Title : Explanation of Significant Differences to the Asarco Tacoma Smelter Facility Record of Decision of March 1995.

Title (Link) : Click here for hyperlink provided by the agency.
Last Date in Agency List : 2023-02-09

Date : 1995-03-24
EPA ID : WAD980726368
Region : 10

Map Id: A1
Direction:
Distance:
Elevation:
Relative:

Site Name : COMMENCEMENT BAY, NEAR SHORE/TIDE FLATS | COMMENCEMENT BAY NEARSHORE TIDEFLATS
ADJ TO RUSTON WAY & TIDEFLATS IND AREA | N RUSTON WAY | N RUSTON WAY ADJ TO RUSTON WAY & TIDEFLATS IND. AREA
TACOMA | PIERCE COUNTY, WA

Database(s) : [CERCLIS-HIST, COAL GAS, CONSENT (DECREES), DOCKET, ECHO, FED E C, FED I C, FRS, NPL, NPL AOC, PRP, ROD, SEMS_8R_ACTIVE SITES, SEMS_FINAL NPL, SEMS_SMELTER] ***(cont.)***

Envirosite ID: 6528389
EPA ID: N/R

ROD ***(cont.)***

Title : REDACTED Record of Decision: Commencement Bay Nearshore/Tideflats Superfund Site: Operable Unit 02; Asarco Tacoma Smelter Facility, Ruston and Tacoma, Washington.

Title (Link) : Click here for hyperlink provided by the agency.
Last Date in Agency List : 2023-02-09

Date : 1995-03-24
EPA ID : WAD980726368
Region : 10

Title : UNREDACTED Record of Decision: Commencement Bay Nearshore/Tideflats Superfund Site: Operable Unit 02; Asarco Tacoma Smelter Facility, Ruston and Tacoma, Washington.

Title (Link) : Click here for hyperlink provided by the agency.
Last Date in Agency List : 2023-02-09

Date : 1993-11-29
EPA ID : WAD980726368
Region : 10

Title : Explanation of Significant Difference to the Ruston/North Tacoma Study Area Record of Decision, Ruston and Tacoma, WA.

Title (Link) : Click here for hyperlink provided by the agency.
Last Date in Agency List : 2023-02-09

Date : 1993-06-14
EPA ID : WAD980726368
Region : 10

Title : Record of Decision, Commencement Bay Nearshore/Tideflats Superfund Site, Operable Unit 04, Ruston/North Tacoma Study Area, Ruston and Tacoma, Washington (and Responsiveness Summary).

Title (Link) : Click here for hyperlink provided by the agency.
Last Date in Agency List : 2023-02-09

Date : 1990-12-31
EPA ID : WAD980726368
Region : 10

Map Id: A1
Direction:
Distance:
Elevation:
Relative:

Site Name : COMMENCEMENT BAY, NEAR SHORE/TIDE FLATS | COMMENCEMENT BAY NEARSHORE TIDEFLATS
ADJ TO RUSTON WAY & TIDEFLATS IND AREA | N RUSTON WAY | N RUSTON WAY ADJ TO RUSTON WAY & TIDEFLATS IND. AREA
TACOMA | PIERCE COUNTY, WA

Database(s) : [CERCLIS-HIST, COAL GAS, CONSENT (DECREES), DOCKET, ECHO, FED E C, FED I C, FRS, NPL, NPL AOC, PRP, ROD, SEMS_8R_ACTIVE SITES, SEMS_FINAL NPL, SEMS_SMELTER] ***(cont.)***

Envirosite ID: 6528389
EPA ID: N/R

ROD ***(cont.)***

Title : Record of Decision for Operable Unit 07 of Commencement Bay Nearshore/Tideflats Superfund Site, Pierce County, Washington.

Title (Link) : Click here for hyperlink provided by the agency.
Last Date in Agency List : 2023-02-09

Date : 1990-12-13
EPA ID : WAD980726368
Region : 10

Title : Record of Decision, Decision Summary, and Responsiveness Summary for Interim Response Action, Asarco Demolition, Tacoma, Washington.

Title (Link) : Click here for hyperlink provided by the agency.
Last Date in Agency List : 2023-02-09

Date : 1989-09-30
EPA ID : WAD980726368
Region : 10

Title : Record of Decision for Commencement Bay Nearshore/Tideflats Superfund Site, Tacoma, Washington.

Title (Link) : Click here for hyperlink provided by the agency.
Last Date in Agency List : 2023-02-09

Date : 1989-09-30
EPA ID : WAD980726368
Region : 10

Title : Record of Decision for Commencement Bay Nearshore/Tideflats Superfund Site, Tacoma, Pierce County, Washington; Operable Units 01 and 05.

Title (Link) : Click here for hyperlink provided by the agency.
Last Date in Agency List : 2023-02-09

Date : 1989-09-01
EPA ID : WAD980726368
Region : 10

Map Id: A1
Direction:
Distance:
Elevation:
Relative:

Site Name : COMMENCEMENT BAY, NEAR SHORE/TIDE FLATS | COMMENCEMENT BAY NEARSHORE TIDEFLATS
ADJ TO RUSTON WAY & TIDEFLATS IND AREA | N RUSTON WAY | N RUSTON WAY ADJ TO RUSTON WAY & TIDEFLATS IND. AREA
TACOMA | PIERCE COUNTY, WA

Database(s) : [CERCLIS-HIST, COAL GAS, CONSENT (DECREES), DOCKET, ECHO, FED E C, FED I C, FRS, NPL, NPL AOC, PRP, ROD, SEMS_8R_ACTIVE SITES, SEMS_FINAL NPL, SEMS_SMELTER] ***(cont.)***

Envirosite ID: 6528389
EPA ID: N/R

ROD ***(cont.)***

Title : Record of Decision for the Commencement Bay Nearshore/Tideflats Superfund Site.

Title (Link) : Click here for hyperlink provided by the agency.
Last Date in Agency List : 2023-02-09

Date : 1988-03-17
EPA ID : WAD980726368
Region : 10
Title : RE: Final Record of Decision (ROD) for Tacoma Tar Pits Site.
Title (Link) : Click here for hyperlink provided by the agency.
Last Date in Agency List : 2023-02-09

Date : 1987-12-29
EPA ID : WAD980726368
Region : 10

Title : Record of Decision, Decision Summary and Responsiveness Summary for Final Remedial Action, Commencement Bay Nearshore/Tideflats, Tacoma Tar Pits Site (Appendix 1 Consent Decree, U.S. v. Washington Natural Gas, et al).

Title (Link) : Click here for hyperlink provided by the agency.
Last Date in Agency List : 2023-02-09

Date : 1987-12-07
EPA ID : WAD980726368
Region : 10

Title : Record of Decision, Decision Summary and Responsiveness Summary for Final Remedial Action, Tacoma Tar Pits Site.

Title (Link) : Click here for hyperlink provided by the agency.
Last Date in Agency List : 2023-02-09

SEMS_8R_ACTIVE SITES

Facility Name : COMMENCEMENT BAY, NEAR SHORE/TIDE FLATS
Facility Address : ADJ TO RUSTON WAY & TIDEFLATS IND. AREA, TACOMA, WA 98421
County : PIERCE

Map Id: A1
Direction:
Distance:
Elevation:
Relative:

Site Name : COMMENCEMENT BAY, NEAR SHORE/TIDE FLATS | COMMENCEMENT BAY NEARSHORE TIDEFLATS
ADJ TO RUSTON WAY & TIDEFLATS IND AREA | N RUSTON WAY | N RUSTON WAY ADJ TO RUSTON WAY & TIDEFLATS IND. AREA
TACOMA | PIERCE COUNTY, WA

Database(s) : [CERCLIS-HIST, COAL GAS, CONSENT (DECREES), DOCKET, ECHO, FED E C, FED I C, FRS, NPL, NPL AOC, PRP, ROD, SEMS_8R_ACTIVE SITES, SEMS_FINAL NPL, SEMS_SMELTER] ***(cont.)***

Envirosite ID: 6528389
EPA ID: N/R

SEMS_8R_ACTIVE SITES ***(cont.)***

Site Details

Site ID :	1000981
EPA ID :	WAD980726368
Region :	10
Congressional District :	09
Federal Facility :	N
Federal Facility Docket :	N
NPL Status :	Currently on the Final NPL
Non NPL Status :	N/R
FIPS Code :	53053
Superfund Alternative Agreement :	N
Latitude :	+47.266667
Longitude :	-122.416667
Last Date in Agency List :	2023-01-20

Additional Information

Details for this site have been truncated due to the large number of available details for this site within this dataset. For the complete details for this site, contact your Envirosite account representative for a complimentary site report containing all of the details available.

Start Date :	2021-05-31
Finish Date :	N/R
OU :	06
Action Code :	OM
Action Name :	OM
Sequence :	13
Quality :	N/R
Current Action Lead :	EPA Ovrsght

Start Date :	2020-10-21
Finish Date :	N/R
OU :	01
Action Code :	ME
Action Name :	PRP LR
Sequence :	5
Quality :	N/R
Current Action Lead :	EPA Ovrsght

Start Date :	2020-09-17
Finish Date :	N/R
OU :	02
Action Code :	RA

Map Id: A1
Direction:
Distance:
Elevation:
Relative:

Site Name : COMMENCEMENT BAY, NEAR SHORE/TIDE FLATS | COMMENCEMENT BAY NEARSHORE TIDEFLATS
ADJ TO RUSTON WAY & TIDEFLATS IND AREA | N RUSTON WAY | N RUSTON WAY ADJ TO RUSTON WAY & TIDEFLATS IND. AREA
TACOMA | PIERCE COUNTY, WA

Database(s) : [CERCLIS-HIST, COAL GAS, CONSENT (DECREES), DOCKET, ECHO, FED E C, FED I C, FRS, NPL, NPL AOC, PRP, ROD, SEMS_8R_ACTIVE SITES, SEMS_FINAL NPL, SEMS_SMELTER] ***(cont.)***

Envirosite ID: 6528389
EPA ID: N/R

SEMS_8R_ACTIVE SITES ***(cont.)***

Action Name :	RA
Sequence :	5
Quality :	N/R
Current Action Lead :	EPA Perf
Start Date :	2020-08-03
Finish Date :	2020-12-31
OU :	02
Action Code :	RD
Action Name :	RD
Sequence :	4
Quality :	N/R
Current Action Lead :	EPA Perf
Start Date :	2020-08-03
Finish Date :	N/R
OU :	00
Action Code :	TA
Action Name :	TECH ASSIST
Sequence :	7
Quality :	N/R
Current Action Lead :	EPA Perf
Start Date :	2020-05-05
Finish Date :	2021-03-04
OU :	01
Action Code :	BF
Action Name :	PRP RA
Sequence :	30
Quality :	N/R
Current Action Lead :	EPA Ovrsght
Start Date :	2019-09-26
Finish Date :	N/R
OU :	01
Action Code :	BF
Action Name :	PRP RA
Sequence :	29
Quality :	N/R
Current Action Lead :	EPA Ovrsght

Map Id: A1
Direction:
Distance:
Elevation:
Relative:

Site Name : COMMENCEMENT BAY, NEAR SHORE/TIDE FLATS | COMMENCEMENT BAY NEARSHORE TIDEFLATS
ADJ TO RUSTON WAY & TIDEFLATS IND AREA | N RUSTON WAY | N RUSTON WAY ADJ TO RUSTON WAY & TIDEFLATS IND. AREA
TACOMA | PIERCE COUNTY, WA

Database(s) : [CERCLIS-HIST, COAL GAS, CONSENT (DECREES), DOCKET, ECHO, FED E C, FED I C, FRS, NPL, NPL AOC, PRP, ROD, SEMS_8R_ACTIVE SITES, SEMS_FINAL NPL, SEMS_SMELTER] ***(cont.)***

Envirosite ID: 6528389
EPA ID: N/R

SEMS_8R_ACTIVE SITES ***(cont.)***

Start Date :	2019-09-26
Finish Date :	N/R
OU :	01
Action Code :	BE
Action Name :	PRP RD
Sequence :	26
Quality :	N/R
Current Action Lead :	EPA Ovrsght

Start Date :	2019-06-01
Finish Date :	2020-04-22
OU :	00
Action Code :	FE
Action Name :	5 YEAR
Sequence :	8
Quality :	N/R
Current Action Lead :	EPA Perf

Start Date :	2018-12-30
Finish Date :	N/R
OU :	01
Action Code :	TA
Action Name :	TECH ASSIST
Sequence :	6
Quality :	N/R
Current Action Lead :	EPA Perf

Start Date :	2018-12-01
Finish Date :	N/R
OU :	04
Action Code :	RD
Action Name :	RD
Sequence :	5
Quality :	N/R
Current Action Lead :	EPA Perf

Start Date :	2017-05-16
Finish Date :	2020-05-05
OU :	01
Action Code :	BE
Action Name :	PRP RD
Sequence :	25
Quality :	N/R

Map Id: A1
Direction:
Distance:
Elevation:
Relative:

Site Name : COMMENCEMENT BAY, NEAR SHORE/TIDE FLATS | COMMENCEMENT BAY NEARSHORE TIDEFLATS
ADJ TO RUSTON WAY & TIDEFLATS IND AREA | N RUSTON WAY | N RUSTON WAY ADJ TO RUSTON WAY & TIDEFLATS IND. AREA
TACOMA | PIERCE COUNTY, WA

Database(s) : [CERCLIS-HIST, COAL GAS, CONSENT (DECREES), DOCKET, ECHO, FED E C, FED I C, FRS, NPL, NPL AOC, PRP, ROD, SEMS_8R_ACTIVE SITES, SEMS_FINAL NPL, SEMS_SMELTER] ***(cont.)***

Envirosite ID: 6528389
EPA ID: N/R

SEMS_8R_ACTIVE SITES ***(cont.)***

Current Action Lead :	EPA Ovrsght
Start Date :	2016-08-16
Finish Date :	2020-09-30
OU :	02
Action Code :	RA
Action Name :	RA
Sequence :	4
Quality :	N/R
Current Action Lead :	EPA Perf
Start Date :	2016-05-03
Finish Date :	N/R
OU :	01
Action Code :	OM
Action Name :	OM
Sequence :	12
Quality :	N/R
Current Action Lead :	EPA Ovrsght
Start Date :	2015-08-01
Finish Date :	N/R
OU :	06
Action Code :	OM
Action Name :	OM
Sequence :	14
Quality :	N/R
Current Action Lead :	EPA Ovrsght
Start Date :	2015-06-15
Finish Date :	2018-09-26
OU :	02
Action Code :	BE
Action Name :	PRP RD
Sequence :	24
Quality :	N/R
Current Action Lead :	EPA Ovrsght
Start Date :	2015-01-06
Finish Date :	2015-02-09
OU :	00
Action Code :	MA

Map Id: A1
Direction:
Distance:
Elevation:
Relative:

Site Name : COMMENCEMENT BAY, NEAR SHORE/TIDE FLATS | COMMENCEMENT BAY NEARSHORE TIDEFLATS
ADJ TO RUSTON WAY & TIDEFLATS IND AREA | N RUSTON WAY | N RUSTON WAY ADJ TO RUSTON WAY & TIDEFLATS IND. AREA
TACOMA | PIERCE COUNTY, WA

Database(s) : [CERCLIS-HIST, COAL GAS, CONSENT (DECREES), DOCKET, ECHO, FED E C, FED I C, FRS, NPL, NPL AOC, PRP, ROD, SEMS_8R_ACTIVE SITES, SEMS_FINAL NPL, SEMS_SMELTER] ***(cont.)***

Envirosite ID: 6528389
EPA ID: N/R

SEMS_8R_ACTIVE SITES ***(cont.)***

Action Name :	ST COOP
Sequence :	25
Quality :	N/R
Current Action Lead :	St Perf
Start Date :	2014-12-01
Finish Date :	2014-12-01
OU :	00
Action Code :	FE
Action Name :	5 YEAR
Sequence :	7
Quality :	N/R
Current Action Lead :	EPA Ovrsght
Start Date :	2013-09-30
Finish Date :	N/R
OU :	01
Action Code :	OM
Action Name :	OM
Sequence :	8
Quality :	N/R
Current Action Lead :	EPA Ovrsght
Start Date :	2013-09-30
Finish Date :	N/R
OU :	01
Action Code :	BF
Action Name :	PRP RA
Sequence :	32
Quality :	N/R
Current Action Lead :	EPA Ovrsght
Start Date :	2013-08-27
Finish Date :	N/R
OU :	04
Action Code :	RA
Action Name :	RA
Sequence :	6
Quality :	N/R
Current Action Lead :	St Perf

Map Id: A1
Direction:
Distance:
Elevation:
Relative:

Site Name : COMMENCEMENT BAY, NEAR SHORE/TIDE FLATS | COMMENCEMENT BAY NEARSHORE TIDEFLATS
ADJ TO RUSTON WAY & TIDEFLATS IND AREA | N RUSTON WAY | N RUSTON WAY ADJ TO RUSTON WAY & TIDEFLATS IND. AREA
TACOMA | PIERCE COUNTY, WA

Database(s) : [CERCLIS-HIST, COAL GAS, CONSENT (DECREES), DOCKET, ECHO, FED E C, FED I C, FRS, NPL, NPL AOC, PRP, ROD, SEMS_8R_ACTIVE SITES, SEMS_FINAL NPL, SEMS_SMELTER] ***(cont.)***

Envirosite ID: 6528389
EPA ID: N/R

SEMS_8R_ACTIVE SITES ***(cont.)***

Start Date :	2013-08-27
Finish Date :	N/R
OU :	04
Action Code :	OM
Action Name :	OM
Sequence :	7
Quality :	N/R
Current Action Lead :	St Ovrsght

Start Date :	2013-07-03
Finish Date :	N/R
OU :	02
Action Code :	OM
Action Name :	OM
Sequence :	11
Quality :	N/R
Current Action Lead :	EPA Ovrsght

Start Date :	2012-11-20
Finish Date :	2013-05-13
OU :	01
Action Code :	BF
Action Name :	PRP RA
Sequence :	26
Quality :	FR
Current Action Lead :	EPA Ovrsght

Start Date :	2012-10-31
Finish Date :	2016-04-30
OU :	06
Action Code :	RD
Action Name :	RD
Sequence :	2
Quality :	N/R
Current Action Lead :	EPA Perf

Start Date :	2011-08-31
Finish Date :	N/R
OU :	01
Action Code :	OM
Action Name :	OM
Sequence :	6
Quality :	N/R

Map Id: A1
Direction:
Distance:
Elevation:
Relative:

Site Name : COMMENCEMENT BAY, NEAR SHORE/TIDE FLATS | COMMENCEMENT BAY NEARSHORE TIDEFLATS
ADJ TO RUSTON WAY & TIDEFLATS IND AREA | N RUSTON WAY | N RUSTON WAY ADJ TO RUSTON WAY & TIDEFLATS IND. AREA
TACOMA | PIERCE COUNTY, WA

Database(s) : [CERCLIS-HIST, COAL GAS, CONSENT (DECREES), DOCKET, ECHO, FED E C, FED I C, FRS, NPL, NPL AOC, PRP, ROD, SEMS_8R_ACTIVE SITES, SEMS_FINAL NPL, SEMS_SMELTER] ***(cont.)***

Envirosite ID: 6528389
EPA ID: N/R

SEMS_8R_ACTIVE SITES ***(cont.)***

Current Action Lead :	EPA Ovrsght

Start Date :	2011-08-31
Finish Date :	N/R
OU :	01
Action Code :	BF
Action Name :	PRP RA
Sequence :	31
Quality :	N/R
Current Action Lead :	EPA Ovrsght

Start Date :	2009-12-23
Finish Date :	2009-12-23
OU :	00
Action Code :	FE
Action Name :	5 YEAR
Sequence :	6
Quality :	N/R
Current Action Lead :	EPA Ovrsght

Start Date :	2009-11-20
Finish Date :	2018-09-26
OU :	02
Action Code :	RD
Action Name :	RD
Sequence :	1
Quality :	N/R
Current Action Lead :	EPA Perf

Start Date :	2009-09-08
Finish Date :	2013-08-27
OU :	04
Action Code :	RA
Action Name :	RA
Sequence :	2
Quality :	FR
Current Action Lead :	EPA Perf

SEMS_FINAL NPL

Facility Name :	COMMENCEMENT BAY, NEAR SHORE/TIDE FLATS
Facility Address :	ADJ TO RUSTON WAY & TIDEFLATS IND. AREA, TACOMA, WA 98421
County :	PIERCE

Map Id: A1
Direction:
Distance:
Elevation:
Relative:

Site Name : COMMENCEMENT BAY, NEAR SHORE/TIDE FLATS | COMMENCEMENT BAY NEARSHORE TIDEFLATS
ADJ TO RUSTON WAY & TIDEFLATS IND AREA | N RUSTON WAY | N RUSTON WAY ADJ TO RUSTON WAY & TIDEFLATS IND. AREA
TACOMA | PIERCE COUNTY, WA

Database(s) : [CERCLIS-HIST, COAL GAS, CONSENT (DECREES), DOCKET, ECHO, FED E C, FED I C, FRS, NPL, NPL AOC, PRP, ROD, SEMS_8R_ACTIVE SITES, SEMS_FINAL NPL, SEMS_SMELTER] ***(cont.)***

Envirosite ID: 6528389
EPA ID: N/R

SEMS_FINAL NPL ***(cont.)***

NPL Status Date :	1983-09-08
Site ID :	1000981
EPA ID :	WAD980726368
Region :	10
Federal Facility Indicator :	N
Latitude :	+47.266667
Longitude :	-122.416667
Last Date in Agency List :	2023-02-02

SEMS_SMELTER

Facility Name :	COMMENCEMENT BAY, NEAR SHORE/TIDE FLATS
Facility Address :	ADJ TO RUSTON WAY & TIDEFLATS IND. AREA, TACOMA, WA 98421
Site ID :	1000981
EPA ID :	WAD980726368
Region :	10
Federal Facility Indicator :	N
Native American Interest :	Y
NPL Status :	Currently on the Final NPL
Primary Site - Sub Type :	Chemicals and allied products (Manufacturing/Processing/Maintenance)
Non-Primary Site - Sub Type :	Coal gasification (Manufacturing/Processing/Maintenance);Contaminated sediment site with no identifiable source (Other);Lumber and wood products/pulp and paper (Manufacturing/Processing/Maintenance); Primary metals/mineral processing (Manufacturing/Processing/Maintenance)
Special Initiative :	N/R
Latitude :	+47.266667
Longitude :	-122.416667
Last Date in Agency List :	2023-02-02

Contaminants

Contaminant Name :	4-METHYLPHENOL (P-CRESOL)
Contaminants of Concern Indicator :	Y
Contaminant Name :	ANILINE
Contaminants of Concern Indicator :	Y
Contaminant Name :	ANTIMONY
Contaminants of Concern Indicator :	Y

Map Id: A1
Direction:
Distance:
Elevation:
Relative:

Site Name : COMMENCEMENT BAY, NEAR SHORE/TIDE FLATS | COMMENCEMENT BAY NEARSHORE TIDEFLATS
ADJ TO RUSTON WAY & TIDEFLATS IND AREA | N RUSTON WAY | N RUSTON WAY ADJ TO RUSTON WAY & TIDEFLATS IND. AREA
TACOMA | PIERCE COUNTY, WA

Database(s) : [CERCLIS-HIST, COAL GAS, CONSENT (DECREES), DOCKET, ECHO, FED E C, FED I C, FRS, NPL, NPL AOC, PRP, ROD, SEMS_8R_ACTIVE SITES, SEMS_FINAL NPL, SEMS_SMELTER] ***(cont.)***

Envirosite ID: 6528389
EPA ID: N/R

SEMS_SMELTER ***(cont.)***

Contaminant Name :	ARSENIC
Contaminants of Concern Indicator :	N
Contaminant Name :	ARSENIC
Contaminants of Concern Indicator :	Y
Contaminant Name :	BENZENE
Contaminants of Concern Indicator :	Y
Contaminant Name :	BERYLLIUM
Contaminants of Concern Indicator :	Y
Contaminant Name :	BIS(2-ETHYLHEXYL)PHTHALATE
Contaminants of Concern Indicator :	Y
Contaminant Name :	CADMIUM
Contaminants of Concern Indicator :	Y
Contaminant Name :	CHROMIUM
Contaminants of Concern Indicator :	Y
Contaminant Name :	CHROMIUM(VI)
Contaminants of Concern Indicator :	Y
Contaminant Name :	COPPER
Contaminants of Concern Indicator :	Y
Contaminant Name :	DIOXINS AND DIBENZOFURANS
Contaminants of Concern Indicator :	N
Contaminant Name :	ETHYLBENZENE
Contaminants of Concern Indicator :	Y
Contaminant Name :	FORMALDEHYDE
Contaminants of Concern Indicator :	Y

Map Id: A1
Direction:
Distance:
Elevation:
Relative:

Site Name : COMMENCEMENT BAY, NEAR SHORE/TIDE FLATS | COMMENCEMENT BAY NEARSHORE TIDEFLATS
ADJ TO RUSTON WAY & TIDEFLATS IND AREA | N RUSTON WAY | N RUSTON WAY ADJ TO RUSTON WAY & TIDEFLATS IND. AREA
TACOMA | PIERCE COUNTY, WA

Database(s) : [CERCLIS-HIST, COAL GAS, CONSENT (DECREES), DOCKET, ECHO, FED E C, FED I C, FRS, NPL, NPL AOC, PRP, ROD, SEMS_8R_ACTIVE SITES, SEMS_FINAL NPL, SEMS_SMELTER] ***(cont.)***

Envirosite ID: 6528389
EPA ID: N/R

SEMS_SMELTER ***(cont.)***

Contaminant Name :	HEXACHLORO-1,3-BUTADIENE
Contaminants of Concern Indicator :	Y
Contaminant Name :	HEXACHLOROBENZENE
Contaminants of Concern Indicator :	Y
Contaminant Name :	LEAD
Contaminants of Concern Indicator :	Y
Contaminant Name :	MANGANESE
Contaminants of Concern Indicator :	Y
Contaminant Name :	MERCURY
Contaminants of Concern Indicator :	Y
Contaminant Name :	METALS
Contaminants of Concern Indicator :	N
Contaminant Name :	MINERAL OILS
Contaminants of Concern Indicator :	Y
Contaminant Name :	N,N-DIPHENYLNITROUS AMIDE
Contaminants of Concern Indicator :	Y
Contaminant Name :	NICKEL
Contaminants of Concern Indicator :	Y
Contaminant Name :	ORGANICS
Contaminants of Concern Indicator :	N
Contaminant Name :	PHENOL
Contaminants of Concern Indicator :	Y
Contaminant Name :	POLYCHLORINATED BIPHENYLS (PCBs)
Contaminants of Concern Indicator :	Y

Map Id: A1
Direction:
Distance:
Elevation:
Relative:

Site Name : COMMENCEMENT BAY, NEAR SHORE/TIDE FLATS | COMMENCEMENT BAY NEARSHORE TIDEFLATS
ADJ TO RUSTON WAY & TIDEFLATS IND AREA | N RUSTON WAY | N RUSTON WAY ADJ TO RUSTON WAY & TIDEFLATS IND. AREA
TACOMA | PIERCE COUNTY, WA

Database(s) : [CERCLIS-HIST, COAL GAS, CONSENT (DECREES), DOCKET, ECHO, FED E C, FED I C, FRS, NPL, NPL AOC, PRP, ROD, SEMS_8R_ACTIVE SITES, SEMS_FINAL NPL, SEMS_SMELTER] ***(cont.)***

Envirosite ID: 6528389
EPA ID: N/R

SEMS_SMELTER ***(cont.)***

Contaminant Name : POLYCHLORINATED BIPHENYLS (PCBs)
Contaminants of Concern Indicator : N

Contaminant Name : POLYCYCLIC AROMATIC HYDROCARBONS (PAHS)
Contaminants of Concern Indicator : Y

Contaminant Name : POLYCYCLIC AROMATIC HYDROCARBONS (PAHS)
Contaminants of Concern Indicator : N

Contaminant Name : SELENIUM
Contaminants of Concern Indicator : Y

Contaminant Name : SILVER
Contaminants of Concern Indicator : Y

Contaminant Name : TETRACHLOROETHENE
Contaminants of Concern Indicator : Y

Contaminant Name : THALLIUM
Contaminants of Concern Indicator : Y

Contaminant Name : TOTAL PETROLEUM HYDROCARBONS (TPH)
Contaminants of Concern Indicator : Y

Contaminant Name : VOC
Contaminants of Concern Indicator : N

Contaminant Name : XYLENE (MIXED ISOMERS)
Contaminants of Concern Indicator : Y

Contaminant Name : ZEARALENONE
Contaminants of Concern Indicator : Y

Contaminant Name : ZINC
Contaminants of Concern Indicator : Y

Map Id: A2
Direction:
Distance:
Elevation:
Relative:

Site Name : COMMENCEMENT BAY, NEAR SHORE/TIDE FLATS
47.263368, -122.393561
WA 98421

Database(s) : [CDC HAZDAT]

Envirosite ID: 50652591
EPA ID: N/R

CDC HAZDAT

Site ID :	WAD980726368
ORIG FID :	2057
FEMA Region :	10
Latitude :	47.2633676566
Longitude :	-122.393561433

Map Id: B3
Direction:
Distance:
Elevation:
Relative:

Site Name : PS- THEA FOSS WATERWAY - Tacoma
E D St
TACOMA, WA

Database(s) : [SPILLS - WA]

Envirosite ID: 6610645
EPA ID: N/R

SPILLS - WA

Facility Name :	PS- THEA FOSS WATERWAY - Tacoma
Facility Address :	E D St, TACOMA
County :	Pierce
Date Incident :	2017-12-02
ERTS/Incident Number :	677629
Medium :	Marine
Incident Category :	Oil Spill
Source Type :	Facility
Source :	GOVERNMENT FACILITIES
Oil Type :	SHEEN
Quantity Total :	1.1299999952316284
Quantity to Water :	1.1299999952316284
Quantity Imp :	N/R
Quantity Recovered :	0.0
Activity :	STATIC OR PERFORMING DESIGNED FUNCTION
Cause Type :	UNKNOWN
Cause :	UNKNOWN
Regulated :	N
Impact :	WATER POLLUTION
Latitude :	47.25291
Longitude :	-122.42973
Last Date in Agency List :	2023-03-28

Map Id: C4
Direction:
Distance:
Elevation:
Relative:

Site Name : MARINEFLOATS CORP | WA317935072 - MARINE FLOATS CORPORATION | WA317939602 - MARINE FLOATS CORPORATION
1208 E D ST | 1208 EAST D ST
TACOMA, WA

Database(s) : [ALL SITES - WA, DOCKET, ECHO, ERNS, FRS, ICIS, INACTIVE PCS, PCS ENF, PCS FACILITY]

Envirosite ID: 52365359
EPA ID: N/R

ALL SITES - WA

Facility Name :	MARINE FLOATS CORP
Facility Address :	1208 EAST D ST, TACOMA, 98421
County :	N/R
Facility/Site ID :	6089938
Alternate Name :	N/R
Program Name :	N/R
WRIA :	10
Legislative District :	27
Congressional District :	9
Ecology Region :	SWRO
Ecology Program Phone :	N/R
Tribal Land :	N
Latitude :	47.253341
Longitude :	-122.429963
Last Date in Agency List :	2023-01-03

Program Details

Program :	N/R
Program ID :	N/R
Interaction Type :	Urban Waters
Interaction Type Description :	The site has been inspected by an Ecology Urban Waters Inspector.
Status :	Active
Start Date :	2008-11-05
End Date :	N/R
SIC :	N/R
NAICS :	N/R
Facility Name :	MARINEFLOATS CORP
Facility Address :	1208 E D ST, TACOMA, 98421-1710
County :	Pierce
Facility/Site ID :	4801624
Alternate Name :	N/R
Program Name :	N/R
WRIA :	10
Legislative District :	27
Congressional District :	9
Ecology Region :	SWRO
Ecology Program Phone :	(360) 407-6400
Tribal Land :	N
Latitude :	47.253256
Longitude :	-122.431911
Last Date in Agency List :	2023-01-03

Map Id: C4
Direction:
Distance:
Elevation:
Relative:

Site Name : MARINEFLOATS CORP | WA317935072 - MARINE FLOATS CORPORATION | WA317939602 - MARINE FLOATS CORPORATION
1208 E D ST | 1208 EAST D ST
TACOMA, WA

Database(s) : [ALL SITES - WA, DOCKET, ECHO, ERNS, FRS, ICIS, INACTIVE PCS, PCS ENF, PCS FACILITY] ***(cont.)***

Envirosite ID: 52365359
EPA ID: N/R

ALL SITES - WA ***(cont.)***

Facility/Site ID :	4801624
Alternate Name :	N/R
Program Name :	N/R
WRIA :	10
Legislative District :	27
Congressional District :	9
Ecology Region :	SWRO
Ecology Program Phone :	(360) 407-6712
Tribal Land :	N
Latitude :	47.253256
Longitude :	-122.431911
Last Date in Agency List :	2023-01-03

Program Details

Program :	SPILLS
Program ID :	N/R
Interaction Type :	Industrial SW GP
Interaction Type Description :	General permit issued to industries to regulate the discharge of contaminated stormwater to state waters.
Status :	Inactive
Start Date :	1994-06-16
End Date :	2009-12-31
SIC :	N/R
NAICS :	N/R

Program :	SPILLS
Program ID :	N/R
Interaction Type :	Industrial SW GP
Interaction Type Description :	General permit issued to industries to regulate the discharge of contaminated stormwater to state waters.
Status :	Inactive
Start Date :	1994-06-16
End Date :	2009-12-31
SIC :	N/R
NAICS :	321999 - All Other Miscellaneous Wood Product Manufacturing

Program :	SPILLS
Program ID :	N/R
Interaction Type :	Enforcement Final

Map Id: C4
Direction:
Distance:
Elevation:
Relative:

Site Name : MARINEFLOATS CORP | WA317935072 - MARINE FLOATS CORPORATION | WA317939602 - MARINE FLOATS CORPORATION
1208 E D ST | 1208 EAST D ST
TACOMA, WA

Database(s) : [ALL SITES - WA, DOCKET, ECHO, ERNS, FRS, ICIS, INACTIVE PCS, PCS ENF, PCS FACILITY] ***(cont.)***

Envirosite ID: 52365359
EPA ID: N/R

ALL SITES - WA ***(cont.)***

Interaction Type Description :	An Enforcement action (i.e. Penalty, Order, Notice) was finalized and issued to the respective party, indicating the enforcement action was taken. The start and end date listed in the database are both the date the action was issued to the responsible party.
Status :	Active
Start Date :	2007-07-05
End Date :	N/R
SIC :	N/R
NAICS :	N/R
Program :	SPILLS
Program ID :	N/R
Interaction Type :	Enforcement Final
Interaction Type Description :	An Enforcement action (i.e. Penalty, Order, Notice) was finalized and issued to the respective party, indicating the enforcement action was taken. The start and end date listed in the database are both the date the action was issued to the responsible party.
Status :	Active
Start Date :	2016-03-31
End Date :	N/R
SIC :	N/R
NAICS :	N/R

DOCKET

Facility Name :	MARINEFLOATS CORP
Facility Address :	1208 E D ST, TACOMA, WA 98421-1710

Site Activity Details

Enforcement Action Case Number :	WA-120423
Activity ID :	3400006524
Enforcement Action Name :	MARINEFLOATS CORP
Last Date in Agency List :	2018-12-17
Final Ordr Iss/Final Order Enter Date:	N/R
Complaint/Proposed Order Actual Date:	N/R
Final Order Issued Actual Date :	N/R
Final Order Name :	N/R

Complaint Summary

Respondent/Defendant Name :	N/R
Named in Complaint :	N/R

Map Id: C4
Direction:
Distance:
Elevation:
Relative:

Site Name : MARINEFLOATS CORP | WA317935072 - MARINE FLOATS CORPORATION | WA317939602 - MARINE FLOATS CORPORATION
1208 E D ST | 1208 EAST D ST
TACOMA, WA

Database(s) : [ALL SITES - WA, DOCKET, ECHO, ERNS, FRS, ICIS, INACTIVE PCS, PCS ENF, PCS FACILITY] ***(cont.)***

Envirosite ID: 52365359
EPA ID: N/R

DOCKET ***(cont.)***

Named in Final Order :	N/R
SEP Category :	N/R
SEP Description :	N/R
Regional Docket Number :	N/R

Standard Industrial Classification (SIC) Summary

Registry ID :	110015549851
Primary SIC :	N/R
Primary NAICS :	N/R
Settlement FRS ICIS Facility :	N/R - N/R
Pollutants (SRS) :	N/R
Admin EA Closed Actual Date :	2011-05-09
Enforcement Action Name :	N/R
Enforcement Action Resolution :	N/R
Violation Types :	N/R
Case Law Sections :	CWA OTHER - Violations not covered elsewhere

Violation Penalties and Compliance Summary

Compliance Action Cost :	N/R
EPA Penalty Assessed Amount :	N/R
Cost Recovery Required :	N/R
Cost of SEP :	N/R
Cost of Complying Actions :	N/R

Site Activity Details

Enforcement Action Case Number :	WA-603581
Activity ID :	3400170383
Enforcement Action Name :	MARINEFLOATS CORP
Last Date in Agency List :	2018-12-17

Map Id: C4
Direction:
Distance:
Elevation:
Relative:

Site Name : MARINEFLOATS CORP | WA317935072 - MARINE FLOATS CORPORATION | WA317939602 - MARINE FLOATS CORPORATION
1208 E D ST | 1208 EAST D ST
TACOMA, WA

Database(s) : [ALL SITES - WA, DOCKET, ECHO, ERNS, FRS, ICIS, INACTIVE PCS, PCS ENF, PCS FACILITY] ***(cont.)***

Envirosite ID: 52365359
EPA ID: N/R

DOCKET ***(cont.)***

Final Ordr Iss/Final Order Enter Date:	N/R
Complaint/Proposed Order Actual Date:	N/R
Final Order Issued Actual Date :	N/R
Final Order Name :	N/R

Complaint Summary

Respondent/Defendant Name :	N/R
Named in Complaint :	N/R
Named in Final Order :	N/R
SEP Category :	N/R
SEP Description :	N/R
Regional Docket Number :	N/R

Standard Industrial Classification (SIC) Summary

Registry ID :	110015549851
Primary SIC :	N/R
Primary NAICS :	N/R
Settlement FRS ICIS Facility :	N/R - N/R
Pollutants (SRS) :	N/R
Admin EA Closed Actual Date :	2013-10-25
Enforcement Action Name :	N/R
Enforcement Action Resolution :	N/R
Violation Types :	N/R
Case Law Sections :	CWA OTHER - Violations not covered elsewhere

Violation Penalties and Compliance Summary

Compliance Action Cost :	N/R
EPA Penalty Assessed Amount :	N/R
Cost Recovery Required :	N/R
Cost of SEP :	N/R
Cost of Complying Actions :	N/R

Map Id: C4
Direction:
Distance:
Elevation:
Relative:

Site Name : MARINEFLOATS CORP | WA317935072 - MARINE FLOATS CORPORATION | WA317939602 - MARINE FLOATS CORPORATION
1208 E D ST | 1208 EAST D ST
TACOMA, WA

Database(s) : [ALL SITES - WA, DOCKET, ECHO, ERNS, FRS, ICIS, INACTIVE PCS, PCS ENF, PCS FACILITY] ***(cont.)***

Envirosite ID: 52365359
EPA ID: N/R

ECHO

Facility Name :	MARINE FLOATS CORP
Facility Address :	1208 E D ST, TACOMA, WA 98421
County :	PIERCE COUNTY
Last Inspection Date :	2014-11-25
Registry ID :	110015549851
FIPS Code :	53053
EPA Region :	10
Inspection Count :	0
Last Inspection Days :	2931
Informal Count :	0
Last Informal Action Date :	2013-10-25
Formal Action Count :	0
Last Formal Action Date :	N/R
Total Penalties :	0
Penalty Count :	N/R
Last Penalty Date :	N/R
Last Penalty Amount :	N/R
QTRS IN NC :	0
Programs IN SNC :	0
Current Compliance Status :	N/R
Three-Year Compliance Status :	N/R
Collection Method :	GPS - UNSPECIFIED
Reference Point :	POINT WHERE SUBSTANCE IS RELEASED
Accuracy Meters :	10
Derived Tribes :	Puyallup Tribe of the Puyallup Reservation - .8 mile(s), Puyallup Tribe of the Puyallup Reservation - .9 mile(s), Muckleshoot Indian Tribe - 10.7 mile(s), Muckleshoot Indian Tribe - 13.7 mile(s), Nisqually Indian Tribe - 17.6 mile(s), Squaxin Island Tribe of the Squaxin Island Reservation - 22.1 mile(s), Squaxin Island Tribe of the Squaxin Island Reservation - 24 mile(s)
Derived HUC :	17110019
Derived WBD :	171100190301
Derived STCTY FIPS :	53053
Derived Zip :	98421
Derived CD113 :	09
Derived CB2010 :	530530602001077
MYRTK Universe :	NNN
NPDES IDs :	WAR001679
CWA Permit Types :	Minor
CWA Compliance Tracking :	Off
CWA NAICS :	321999
CWA SICS :	2499
CWA Inspection Count :	N/R
CWA Last Inspection Days :	2930
CWA Informal Count :	N/R
CWA Formal Action Count :	N/R
CWA Last Formal Action Date :	N/R

Map Id: C4
Direction:
Distance:
Elevation:
Relative:

Site Name : MARINEFLOATS CORP | WA317935072 - MARINE FLOATS CORPORATION | WA317939602 - MARINE FLOATS CORPORATION
1208 E D ST | 1208 EAST D ST
TACOMA, WA

Database(s) : [ALL SITES - WA, DOCKET, ECHO, ERNS, FRS, ICIS, INACTIVE PCS, PCS ENF, PCS FACILITY] ***(cont.)***

Envirosite ID: 52365359
EPA ID: N/R

ECHO ***(cont.)***

CWA Penalties :	N/R
CWA Last Penalty Date :	N/R
CWA Last Penalty Amount :	N/R
CWA Quarters IN NC :	0
CWA Current Compliance Status :	Terminated Permit
CWA Current SNC Flag :	N
CWA 13 Quarters Compliance Status :	N/R
CWA 13 Quarters Effluent Exceedances:	N/R
CWA Three-Year QNCR Codes :	N/R
DFR URL :	Click here for hyperlink provided by the agency.
Facility SIC :	2499
Facility NAICS :	321999 - All Other Miscellaneous Wood Product Manufacturing
Facility Last Inspection EPA Date :	N/R
Facility Last Inspection State Date :	2014-11-25
Facility Last Formal Act EPA Date :	N/R
Facility Last Formal Act State Date :	N/R
Facility Last Informal Act EPA Date :	N/R
Facility Last Informal Act State Date:	2013-10-25
Facility Federal Agency :	N/R
TRI Reporter :	N/R
Facility Imp Water Flag :	Y
Current SNC Flag :	N
Indian County Flag :	N
Federal Flag :	N/R
US Mexico Border Flag :	N/R
Chesapeak Bay Flag :	N/R
AIR Flag :	N
NPDES Flag :	Y
SDWIS Flag :	N
RCRA Flag :	N
TRI Flag :	N
GHG Flag :	N
Major Flag :	N/R
Active Flag :	N/R
NAA Flag :	N
Latitude :	47.252068
Longitude :	-122.430821
Last Date in Agency List :	2023-01-16
Facility Name :	MARINEFLOATS CORP
Facility Address :	1208 E D ST, TACOMA, WA 98421
County :	PIERCE
Last Inspection Date :	2014-11-25
Registry ID :	110015549851
FIPS Code :	53053
EPA Region :	10
Inspection Count :	0
Last Inspection Days :	2231
Informal Count :	0

Map Id: C4
Direction:
Distance:
Elevation:
Relative:

Site Name : MARINEFLOATS CORP | WA317935072 - MARINE FLOATS CORPORATION | WA317939602 - MARINE FLOATS CORPORATION
1208 E D ST | 1208 EAST D ST
TACOMA, WA

Database(s) : [ALL SITES - WA, DOCKET, ECHO, ERNS, FRS, ICIS, INACTIVE PCS, PCS ENF, PCS FACILITY] ***(cont.)***

Envirosite ID: 52365359
EPA ID: N/R

ECHO ***(cont.)***

Last Informal Action Date :	2013-10-25
Formal Action Count :	0
Last Formal Action Date :	N/R
Total Penalties :	0
Penalty Count :	N/R
Last Penalty Date :	N/R
Last Penalty Amount :	N/R
QTRS IN NC :	1
Programs IN SNC :	0
Current Compliance Status :	N/R
Three-Year Compliance Status :	S
Collection Method :	GPS - UNSPECIFIED
Reference Point :	POINT WHERE SUBSTANCE IS RELEASED
Accuracy Meters :	10
Derived Tribes :	Puyallup Tribe of the Puyallup Reservation - .8 mile(s), Puyallup Tribe of the Puyallup Reservation - .9 mile(s), Muckleshoot Indian Tribe - 10.7 mile(s), Muckleshoot Indian Tribe - 13.7 mile(s), Nisqually Indian Tribe - 17.6 mile(s), Squaxin Island Tribe of the Squaxin Island Reservation - 22.1 mile(s), Squaxin Island Tribe of the Squaxin Island Reservation - 24 mile(s)
Derived HUC :	17110019
Derived WBD :	171100190301
Derived STCTY FIPS :	53053
Derived Zip :	98421
Derived CD113 :	09
Derived CB2010 :	530530602001077
MYRTK Universe :	NNN
NPDES IDs :	WAR001679
CWA Permit Types :	Minor
CWA Compliance Tracking :	Off
CWA NAICS :	321999
CWA SICS :	2499
CWA Inspection Count :	N/R
CWA Last Inspection Days :	2231
CWA Informal Count :	N/R
CWA Formal Action Count :	N/R
CWA Last Formal Action Date :	N/R
CWA Penalties :	N/R
CWA Last Penalty Date :	N/R
CWA Last Penalty Amount :	N/R
CWA Quarters IN NC :	2
CWA Current Compliance Status :	Terminated Permit
CWA Current SNC Flag :	N
CWA 13 Quarters Compliance Status :	SS
CWA 13 Quarters Effluent Exceedances:	N/R
CWA Three-Year QNCR Codes :	N/R
DFR URL :	Click here for hyperlink provided by the agency.
Facility SIC :	2499
Facility NAICS :	321999 - All Other Miscellaneous Wood Product Manufacturing
Facility Last Inspection EPA Date :	N/R

Map Id: C4
Direction:
Distance:
Elevation:
Relative:

Site Name : MARINEFLOATS CORP | WA317935072 - MARINE FLOATS CORPORATION | WA317939602 - MARINE FLOATS CORPORATION
1208 E D ST | 1208 EAST D ST
TACOMA, WA

Database(s) : [ALL SITES - WA, DOCKET, ECHO, ERNS, FRS, ICIS, INACTIVE PCS, PCS ENF, PCS FACILITY] ***(cont.)***

Envirosite ID: 52365359
EPA ID: N/R

ECHO ***(cont.)***

Facility Last Inspection State Date :	2014-11-25
Facility Last Formal Act EPA Date :	N/R
Facility Last Formal Act State Date :	N/R
Facility Last Informal Act EPA Date :	N/R
Facility Last Informal Act State Date:	2013-10-25
Facility Federal Agency :	N/R
TRI Reporter :	N/R
Facility Imp Water Flag :	Y
Current SNC Flag :	N
Indian County Flag :	N
Federal Flag :	N/R
US Mexico Border Flag :	N/R
Chesapeak Bay Flag :	N/R
AIR Flag :	N
NPDES Flag :	Y
SDWIS Flag :	N
RCRA Flag :	N
TRI Flag :	N
GHG Flag :	N
Major Flag :	N/R
Active Flag :	N/R
NAA Flag :	N
Latitude :	47.252068
Longitude :	-122.430821
Last Date in Agency List :	2021-02-17

ERNS

Facility Address :	1208 EAST D ST., TACOMA, WA 98421
County :	PIERCE

Incident Information

Incident Date Time :	2016-01-18 08:00:00
Type of Incident :	VESSEL
Incident Cause :	VESSEL SINKING
Incident DTG :	DISCOVERED
Incident Location :	MANUFACTURING & CONSTRUCTION FACILITY
Sequence Number :	1138355
Potential Flag :	Y
Description of Incident :	POTENTIAL DISCHARGE OF DIESEL FUEL, HYDRAULIC OIL AND ENGINE OIL FROM A WORK BARGE THAT SANK OVER THE WEEKEND. IT IS UNKNOWN WHAT CAUSED THE VESSEL TO SINK.
Last Date in Agency List :	2016-03-22

Map Id: C4
Direction:
Distance:
Elevation:
Relative:

Site Name : MARINEFLOATS CORP | WA317935072 - MARINE FLOATS CORPORATION | WA317939602 - MARINE FLOATS CORPORATION
1208 E D ST | 1208 EAST D ST
TACOMA, WA

Database(s) : [ALL SITES - WA, DOCKET, ECHO, ERNS, FRS, ICIS, INACTIVE PCS, PCS ENF, PCS FACILITY] ***(cont.)***

Envirosite ID: 52365359
EPA ID: N/R

ERNS ***(cont.)***

Incident Response Summary

Date Time Received :	2016-01-18 17:10:00
Date Time Completed :	2016-01-18 17:16:00
Call Type :	Incident
Source :	TELEPHONE
Responsible Company :	MARINE FLOATS CORP
Responsible Org Type :	PRIVATE ENTERPRISE
Responsible City :	TACOMA
Responsible State :	WA
Responsible Zip :	98421

Incident Details Summary

Remedial Action :	THEY RECOVERED THE BARGE AND THE CRANE WILL BE PICKED OUT TOMORROW MORNING. BOOMS WERE ALSO APPLIED.
Medium :	IN A TRIBUTARY OF THE FOSS WATERWAY (PORT OF TACOMA)
Medium Description :	WATER
Body of Water :	N/R
Weather Conditions :	CLEAR
Water Temperature :	N/R
Water Supply Contaminated :	U
Waterway Closed :	N
Waterway Description :	N/R

Additional Incident Details Summary

Actual Amount :	N/R
Actual Amount Units :	N/R
Capacity of Tank :	N/R
Capacity of Tank Units :	N/R
Continuous Release Begin Date :	N/R
Continuous Release End Date :	N/R
Continuous Release Change Date :	N/R
Continuous Release Permit :	N/R
Continuous Release Type :	N/R
Description of Tank :	N/R
Device Operational :	U
DOT Crossing Number :	N/R
DOT Regulated :	U
NPDES :	N/R
NPDES Compliance :	U
Pipeline Aboveground :	ABOVE
Pipeline Covered :	U
Pipeline Type :	N/R
Tank ID :	N/R
Tank Regulated :	U
Tank Regulated by :	N/R

Map Id: C4
Direction:
Distance:
Elevation:
Relative:

Site Name : MARINEFLOATS CORP | WA317935072 - MARINE FLOATS CORPORATION | WA317939602 - MARINE FLOATS CORPORATION
1208 E D ST | 1208 EAST D ST
TACOMA, WA

Database(s) : [ALL SITES - WA, DOCKET, ECHO, ERNS, FRS, ICIS, INACTIVE PCS, PCS ENF, PCS FACILITY] ***(cont.)***

Envirosite ID: 52365359
EPA ID: N/R

ERNS ***(cont.)***

Materials Involved Summary

Name of Material :	OIL: DIESEL
CAS Number :	000000-00-0
Amount of Material :	0
Unit of Measure :	UNKNOWN AMOUNT
UN Number :	N/R
CHRIS Code :	ODS
Reached Water :	UNKNOWN
Amount in Water :	0
Unit of Measure (Reach Water) :	UNKNOWN AMOUNT

Name of Material :	HYDRAULIC OIL
CAS Number :	000000-00-0
Amount of Material :	0
Unit of Measure :	UNKNOWN AMOUNT
UN Number :	N/R
CHRIS Code :	OHY
Reached Water :	UNKNOWN
Amount in Water :	0
Unit of Measure (Reach Water) :	UNKNOWN AMOUNT

Name of Material :	OIL, MISC: MOTOR
CAS Number :	000000-00-0
Amount of Material :	0
Unit of Measure :	UNKNOWN AMOUNT
UN Number :	N/R
CHRIS Code :	OMT
Reached Water :	UNKNOWN
Amount in Water :	0
Unit of Measure (Reach Water) :	UNKNOWN AMOUNT

Vessels Details

Vessel Name :	N/A
Vessel Type :	BARGE
Vessel Length :	N/R
Hull Construction :	N/R
Fuel Capacity :	N/R
Fuel on Board :	N/R
Cargo Capacity :	N/R
Cargo on Board :	N/R
Is Vessel Aground :	N
Flag :	N/R
Breadth :	N/R
Draught :	N/R
Fuel Capacity Units :	N/R
Fuel on Board Units :	N/R
Cargo Capacity Units :	N/R

Map Id: C4
Direction:
Distance:
Elevation:
Relative:

Site Name : MARINEFLOATS CORP | WA317935072 - MARINE FLOATS CORPORATION | WA317939602 - MARINE FLOATS CORPORATION
1208 E D ST | 1208 EAST D ST
TACOMA, WA

Database(s) : [ALL SITES - WA, DOCKET, ECHO, ERNS, FRS, ICIS, INACTIVE PCS, PCS ENF, PCS FACILITY] ***(cont.)***

Envirosite ID: 52365359
EPA ID: N/R

ERNS ***(cont.)***

Cargo on Board Units : N/R

FRS

Facility Name : MARINE FLOATS CORP
Facility Address : 1208 E D ST, TACOMA, WA 98421
County : PIERCE COUNTY

Site Details

Registry ID : 110015549851
FRS Facility URL : Click here for hyperlink provided by the agency.
Last Date in Agency List : 2023-02-13

Source Description

Source Description : The NPDES module of the Compliance Information System (ICIS) tracks surface water permits issued under the Clean Water Act. Under NPDES, all facilities that discharge pollutants from any point source into waters of the United States are required to obtain a permit. The permit will likely contain limits on what can be discharged, impose monitoring and reporting requirements, and include other provisions to ensure that the discharge does not adversely affect water quality.
OSHA-OIS
The WA-FSIS provides a means to query and display data maintained by the Washington Department of Ecology. This system contains key information for each facility/site that is currently, or has been, of interest to the Air Quality, Dam Safety, Hazardous Waste, Toxics Cleanup, and Water Quality Programs.

FRS Environmental Interest

Source and System ID : ICIS - WAR001679
OSHA-OIS - 340465814
OSHA-OIS - 341278463
OSHA-OIS - 341480200
WA-FSIS - 4801624
WA-FSIS - 6089938

Facility Name : MARINEFLOATS CORP
Facility Address : 1208 E D ST, TACOMA, WA 98421-1710
County : PIERCE

Map Id: C4
Direction:
Distance:
Elevation:
Relative:

Site Name : MARINEFLOATS CORP | WA317935072 - MARINE FLOATS CORPORATION | WA317939602 - MARINE FLOATS CORPORATION
1208 E D ST | 1208 EAST D ST
TACOMA, WA

Database(s) : [ALL SITES - WA, DOCKET, ECHO, ERNS, FRS, ICIS, INACTIVE PCS, PCS ENF, PCS FACILITY] ***(cont.)***

Envirosite ID: 52365359
EPA ID: N/R

FRS ***(cont.)***

Site Details
Registry ID : 110015549851
FRS Facility URL : Click here for hyperlink provided by the agency.
Last Date in Agency List : 2021-05-03

Source Description
Source Description :

The NPDES module of the Compliance Information System (ICIS) tracks surface water permits issued under the Clean Water Act. Under NPDES, all facilities that discharge pollutants from any point source into waters of the United States are required to obtain a permit. The permit will likely contain limits on what can be discharged, impose monitoring and reporting requirements, and include other provisions to ensure that the discharge does not adversely affect water quality.
The WA-FSIS provides a means to query and display data maintained by the Washington Department of Ecology. This system contains key information for each facility/site that is currently, or has been, of interest to the Air Quality, Dam Safety, Hazardous Waste, Toxics Cleanup, and Water Quality Programs.

FRS Environmental Interest
Source and System ID :
ICIS - WAR001679
WA-FSIS - 4801624
WA-FSIS - 6089938

Facility Name : WA317935072 - MARINE FLOATS CORPORATION
Facility Address : 1208 EAST D ST, TACOMA, WA 98421
County : N/R

Site Details
Registry ID : 110070288455
FRS Facility URL : Click here for hyperlink provided by the agency.
Last Date in Agency List : 2021-05-03

Source Description
Source Description : OSHA-OIS

FRS Environmental Interest
Source and System ID : OSHA-OIS - 340465814

Map Id: C4
Direction:
Distance:
Elevation:
Relative:

Site Name : MARINEFLOATS CORP | WA317935072 - MARINE FLOATS CORPORATION | WA317939602 - MARINE FLOATS CORPORATION
1208 E D ST | 1208 EAST D ST
TACOMA, WA

Database(s) : [ALL SITES - WA, DOCKET, ECHO, ERNS, FRS, ICIS, INACTIVE PCS, PCS ENF, PCS FACILITY] ***(cont.)***

Envirosite ID: 52365359
EPA ID: N/R

FRS ***(cont.)***

Facility Name : WA317939602 - MARINE FLOATS CORPORATION
Facility Address : 1208 EAST D ST, TACOMA, WA 98421
County : N/R

Site Details
Registry ID : 110070335750
FRS Facility URL : Click here for hyperlink provided by the agency.
Last Date in Agency List : 2021-05-03

Source Description
Source Description : OSHA-OIS

FRS Environmental Interest
Source and System ID : OSHA-OIS - 341278463

Facility Name : WA317940696 - MARINE FLOATS CORPORATION
Facility Address : 1208 EAST D ST, TACOMA, WA 98421
County : N/R

Site Details
Registry ID : 110070336810
FRS Facility URL : Click here for hyperlink provided by the agency.
Last Date in Agency List : 2021-05-03

Source Description
Source Description : OSHA-OIS

FRS Environmental Interest
Source and System ID : OSHA-OIS - 341480200

ICIS

Facility Name : MARINEFLOATS CORP
Facility Address : 1208 E D ST, TACOMA, WA 98421-1710

Map Id: C4
Direction:
Distance:
Elevation:
Relative:

Site Name : MARINEFLOATS CORP | WA317935072 - MARINE FLOATS CORPORATION | WA317939602 - MARINE FLOATS CORPORATION
1208 E D ST | 1208 EAST D ST
TACOMA, WA

Database(s) : [ALL SITES - WA, DOCKET, ECHO, ERNS, FRS, ICIS, INACTIVE PCS, PCS ENF, PCS FACILITY] ***(cont.)***

Envirosite ID: 52365359
EPA ID: N/R

ICIS ***(cont.)***

Site Details

NPDES ID :	WAR001679
ICIS Facility Interest ID :	3400001522
Facility UIN :	110015549851
Facility Type Code :	Privately Owned Facility
Impaired Waters :	303(D) Listed
Latitude :	47.2534332
Longitude :	-122.430679
Last Date in Agency List :	2022-12-28

INACTIVE PCS

Issue Date :	2014-12-03
Original Issue Date :	2009-10-21
Effective Date :	2015-01-01
Expiration Date :	2019-12-31
Retirement Date :	N/R
Termination Date :	2016-08-23
Issuing Agency :	State
Agency Type :	State
Activity ID :	3600223025
External Permit Number :	WAR001679
Facility Type Indicator :	NON-POTW
Permit Type :	General Permit Covered Facility-NPDES)
Major Minor Status :	N
Permit Status :	Terminated
Total Design Flow Number :	N/R
Actual Average Flow Number :	N/R
State Water Body :	N/R
State Water Body Name :	N/R
Permit Name :	Marinefloats Corp
Permit Comp Status :	N/R
RNC Tracking :	Y
Master External Permit Number :	WAR125726
TMDL Interface :	N/R
EDMR Authorization :	N
Pretreatment Indicator :	N/R
Last Date in Agency List :	2022-12-28

PCS ENF

Site Details

NPDES ID :	WAR001679
Last Date in Agency List :	2022-12-28

Formal Enforcement Actions

Settlement Entered Date :	N/R
ENF Identifier :	N/R
Activity ID :	N/R

Map Id: C4
Direction:
Distance:
Elevation:
Relative:

Site Name : MARINEFLOATS CORP | WA317935072 - MARINE FLOATS CORPORATION | WA317939602 - MARINE FLOATS CORPORATION
1208 E D ST | 1208 EAST D ST
TACOMA, WA

Database(s) : [ALL SITES - WA, DOCKET, ECHO, ERNS, FRS, ICIS, INACTIVE PCS, PCS ENF, PCS FACILITY] ***(cont.)***

Envirosite ID: 52365359
EPA ID: N/R

PCS ENF ***(cont.)***

Activity Type :	N/R
ENF Type :	N/R
Agency :	N/R
Fed Penalty Assessed Amount :	N/R
State Local Penalty Amount :	N/R

Informal Enforcement Actions

Achieved Date :	2013-10-25
Registry ID :	110015549851
ENF Identifier :	WA-603581
Activity ID :	3400170383
Activity Type :	Administrative - Informal
ENF Type :	Letter of Violation/ Warning Letter
Agency :	State

Achieved Date :	2011-05-09
Registry ID :	110015549851
ENF Identifier :	WA-120423
Activity ID :	3400006524
Activity Type :	Administrative - Informal
ENF Type :	Letter of Violation/ Warning Letter
Agency :	State

PCS FACILITY

Issue Date :	2009-10-21
Original Issue Date :	2009-10-21
Effective Date :	2010-01-01
Expiration Date :	2014-12-31
Retirement Date :	2014-12-31
Termination Date :	N/R
Issuing Agency :	State
Agency Type :	State
Activity ID :	3400001292
External Permit Number :	N/R
Facility Type Indicator :	NON-POTW
Permit Type :	General Permit Covered Facility-NPDES)
Major Minor Status :	N
Permit Status :	Administratively Continued
Total Design Flow Number :	N/R
Actual Average Flow Number :	N/R
State Water Body :	N/R
State Water Body Name :	N/R
Permit Name :	MARINEFLOATS CORP
Permit Comp Status :	Y
RNC Tracking :	Y
Master External Permit Number :	WAR125726
TMDL Interface :	N/R

Map Id: C4
Direction:
Distance:
Elevation:
Relative:

Site Name : MARINEFLOATS CORP | WA317935072 - MARINE FLOATS CORPORATION | WA317939602 - MARINE FLOATS CORPORATION
1208 E D ST | 1208 EAST D ST
TACOMA, WA

Database(s) : [ALL SITES - WA, DOCKET, ECHO, ERNS, FRS, ICIS, INACTIVE PCS, PCS ENF, PCS FACILITY] ***(cont.)***

Envirosite ID: 52365359
EPA ID: N/R

PCS FACILITY ***(cont.)***

EDMR Authorization :	N
Pretreatment Indicator :	N/R
Last Date in Agency List :	2022-12-28

Map Id: B5
Direction:
Distance:
Elevation:
Relative:

Site Name : N/R
NEAR 1120 EAST D ST.
TACOMA, WA

Database(s) : [ERNS]

Envirosite ID: 6565035
EPA ID: N/R

ERNS

Facility Address :	NEAR 1120 EAST D ST., TACOMA, WA
County :	PIERCE

Incident Information

Incident Date Time :	2011-11-22 11:15:00
Type of Incident :	MOBILE
Incident Cause :	EQUIPMENT FAILURE
Incident DTG :	OCCURRED
Incident Location :	THEA FOSS WATERWAY, UNDER THE 11TH ST. BRIDGE
Sequence Number :	996276
Potential Flag :	N
Description of Incident :	CALLER IS REPORTING A DISCHARGE OF DIESEL FUEL MAN-LIFT DUE TO A BROKEN FUEL LINE.
Last Date in Agency List :	2015-12-23

Incident Response Summary

Date Time Received :	2011-11-22 15:08:45
Date Time Completed :	2011-11-22 15:14:59
Call Type :	Incident
Source :	TELEPHONE
Responsible Company :	LEAJACK CONSTRUCTION
Responsible Org Type :	PRIVATE ENTERPRISE
Responsible City :	N/R
Responsible State :	XX
Responsible Zip :	N/R

Map Id: B5
Direction:
Distance:
Elevation:
Relative:

Site Name : N/R
NEAR 1120 EAST D ST.
TACOMA, WA

Database(s) : [ERNS] ***(cont.)***

Envirosite ID: 6565035
EPA ID: N/R

ERNS ***(cont.)***

Incident Details Summary

Remedial Action :	CALLER STATES BOOMS & ABSORBENTS WERE APPLIED.
Medium :	CATCH BASINS
Medium Description :	WATER
Body of Water :	CATCH BASINS
Weather Conditions :	RAINY
Water Temperature :	N/R
Water Supply Contaminated :	U
Waterway Closed :	N
Waterway Description :	N/R

Additional Incident Details Summary

Actual Amount :	N/R
Actual Amount Units :	N/R
Capacity of Tank :	N/R
Capacity of Tank Units :	N/R
Continuous Release Begin Date :	N/R
Continuous Release End Date :	N/R
Continuous Release Change Date :	N/R
Continuous Release Permit :	N/R
Continuous Release Type :	N/R
Description of Tank :	N/R
Device Operational :	U
DOT Crossing Number :	N/R
DOT Regulated :	U
NPDES :	N/R
NPDES Compliance :	U
Pipeline Aboveground :	ABOVE
Pipeline Covered :	U
Pipeline Type :	N/R
Tank ID :	N/R
Tank Regulated :	U
Tank Regulated by :	N/R

Materials Involved Summary

Name of Material :	OIL: DIESEL
CAS Number :	000000-00-0
Amount of Material :	2
Unit of Measure :	GALLON(S)
UN Number :	N/R
CHRIS Code :	ODS
Reached Water :	YES
Amount in Water :	1
Unit of Measure (Reach Water) :	GALLON(S)

Mobile Details

Vehicle Own Fuel Capacity :	N/R
Cargo Capacity :	N/R
Amount of Cargo on Board :	N/R
Hazmat Carrier :	N
Carrier Licensed :	U

Map Id: B5
Direction:
Distance:
Elevation:
Relative:

Site Name : N/R
NEAR 1120 EAST D ST.
TACOMA, WA

Database(s) : [ERNS] ***(cont.)***

Envirosite ID: 6565035
EPA ID: N/R

ERNS ***(cont.)***

Noncompliance with Hazmat :	U
Mobile Type :	CONSTRUCTION VEHICLE
Cargo Capacity Units :	N/R
Amount of Cargo on Board Units :	N/R
Vehicle Year :	N/R
Vehicle Make :	N/R
Vehicle Model :	N/R
Vehicle Number :	UNKNOWN
Trailer Number :	N/R

Map Id: B6
Direction:
Distance:
Elevation:
Relative:

Site Name : WATTLES CO | Sound Environmental Strategies Corp | SEMCO SERVICES LLC 1203 E D ST | 1203 E D ST 106 | 1203 EAST D ST W SIDE OF LOT
TACOMA, WA 98421

Database(s) : [ALL SITES - WA, BRS, ECHO, FRS, PRP-CORP, RCRA_NONGEN, RCRA_SQG]

Envirosite ID: 52365357
EPA ID: N/R

ALL SITES - WA

Facility Name :	Semco Services LLC
Facility Address :	1203 E D ST 106, TACOMA, 98421
County :	Pierce
Facility/Site ID :	42111825
Alternate Name :	N/R
Program Name :	N/R
WRIA :	10
Legislative District :	27
Congressional District :	9
Ecology Region :	SWRO
Ecology Program Phone :	(360) 407-6734
Tribal Land :	N
Latitude :	47.252371
Longitude :	-122.431584
Last Date in Agency List :	2023-01-03

Program Details

Program :	HAZWASTE
Program ID :	WAH000004648
Interaction Type :	Hazardous Waste Generator
Interaction Type Description :	Facilities that generate any quantity of a dangerous waste. They may be classified as SQG, MQG, or LQG depending on hazardous waste generated for a given month.

Map Id: B6
Direction:
Distance:
Elevation:
Relative:

Site Name : WATTLES CO | Sound Environmental Strategies Corp | SEMCO SERVICES LLC
1203 E D ST | 1203 E D ST 106 | 1203 EAST D ST W SIDE OF LOT
TACOMA, WA 98421

Database(s) : [ALL SITES - WA, BRS, ECHO, FRS, PRP-CORP, RCRA_NONGEN, RCRA_SQG] ***(cont.)***

Envirosite ID: 52365357
EPA ID: N/R

ALL SITES - WA ***(cont.)***

Status :	Inactive
Start Date :	1998-03-11
End Date :	1999-12-31
SIC :	N/R
NAICS :	N/R
Facility Name :	Sound Environmental Strategies Corp
Facility Address :	1203 E D ST W SIDE OF LOT, TACOMA, 98421
County :	Pierce
Facility/Site ID :	76693458
Alternate Name :	N/R
Program Name :	N/R
WRIA :	10
Legislative District :	27
Congressional District :	9
Ecology Region :	SWRO
Ecology Program Phone :	(360) 407-6734
Tribal Land :	N
Latitude :	47.253823
Longitude :	-122.431508
Last Date in Agency List :	2023-01-03

Program Details

Program :	HAZWASTE
Program ID :	WAH000018168
Interaction Type :	Hazardous Waste Generator
Interaction Type Description :	Facilities that generate any quantity of a dangerous waste. They may be classified as SQG, MQG, or LQG depending on hazardous waste generated for a given month.
Status :	Inactive
Start Date :	2002-05-07
End Date :	2002-06-06
SIC :	N/R
NAICS :	N/R
Program :	HAZWASTE
Program ID :	WAH000018168
Interaction Type :	Revised Site Visit Program
Interaction Type Description :	HWTR engages in a variety of field work, site visits, and contacts with sites. While most compliance related activity is recorded into the EPA's RCRAInfo system, the other types of activities are recorded into the Revised Site Visit Program (RSVP).

Map Id: B6
Direction:
Distance:
Elevation:
Relative:

Site Name : WATTLES CO | Sound Environmental Strategies Corp | SEMCO SERVICES LLC
1203 E D ST | 1203 E D ST 106 | 1203 EAST D ST W SIDE OF LOT
TACOMA, WA 98421

Database(s) : [ALL SITES - WA, BRS, ECHO, FRS, PRP-CORP, RCRA_NONGEN, RCRA_SQG] ***(cont.)***

Envirosite ID: 52365357
EPA ID: N/R

ALL SITES - WA ***(cont.)***

Status :	Active
Start Date :	2002-08-30
End Date :	N/R
SIC :	N/R
NAICS :	N/R
Facility Name :	Wattles Co
Facility Address :	1203 E D ST, TACOMA, 98421
County :	Pierce
Facility/Site ID :	13819222
Alternate Name :	N/R
Program Name :	N/R
WRIA :	10
Legislative District :	27
Congressional District :	9
Ecology Region :	SWRO
Ecology Program Phone :	(360) 407-6734
Tribal Land :	N
Latitude :	47.25353
Longitude :	-122.43076
Last Date in Agency List :	2023-01-03

Program Details

Program :	HAZWASTE
Program ID :	WAD988511416
Interaction Type :	Haz Waste Management Activity
Interaction Type Description :	Facilities that are required to have a RCRA Site ID# but who do not generate and/or manage hazardous waste (XQG generator status). This includes transporters, used oil recyclers, and dangerous waste fuel marketers and burners.
Status :	Inactive
Start Date :	2009-12-31
End Date :	2012-12-31
SIC :	N/R
NAICS :	N/R
Program :	HAZWASTE
Program ID :	WAD988511416
Interaction Type :	Hazardous Waste Generator
Interaction Type Description :	Facilities that generate any quantity of a dangerous waste. They may be classified as SQG, MQG, or LQG depending on hazardous waste generated for a given month.

Map Id: B6
Direction:
Distance:
Elevation:
Relative:

Site Name : WATTLES CO | Sound Environmental Strategies Corp | SEMCO SERVICES LLC
1203 E D ST | 1203 E D ST 106 | 1203 EAST D ST W SIDE OF LOT
TACOMA, WA 98421

Database(s) : [ALL SITES - WA, BRS, ECHO, FRS, PRP-CORP, RCRA_NONGEN, RCRA_SQG] ***(cont.)***

Envirosite ID: 52365357
EPA ID: N/R

ALL SITES - WA ***(cont.)***

Status :	Inactive
Start Date :	2007-12-31
End Date :	2010-12-31
SIC :	N/R
NAICS :	N/R
Program :	HAZWASTE
Program ID :	WAD988511416
Interaction Type :	Hazardous Waste Generator
Interaction Type Description :	Facilities that generate any quantity of a dangerous waste. They may be classified as SQG, MQG, or LQG depending on hazardous waste generated for a given month.
Status :	Inactive
Start Date :	2007-12-31
End Date :	2010-12-31
SIC :	N/R
NAICS :	53119 - Lessors of Other Real Estate Property
Program :	HAZWASTE
Program ID :	WAD988511416
Interaction Type :	Hazardous Waste Generator
Interaction Type Description :	Facilities that generate any quantity of a dangerous waste. They may be classified as SQG, MQG, or LQG depending on hazardous waste generated for a given month.
Status :	Inactive
Start Date :	1992-08-28
End Date :	2009-12-31
SIC :	N/R
NAICS :	N/R
Program :	HAZWASTE
Program ID :	WAD988511416
Interaction Type :	Hazardous Waste Generator
Interaction Type Description :	Facilities that generate any quantity of a dangerous waste. They may be classified as SQG, MQG, or LQG depending on hazardous waste generated for a given month.
Status :	Inactive
Start Date :	1992-08-28
End Date :	2009-12-31
SIC :	N/R
NAICS :	53119 - Lessors of Other Real Estate Property

Map Id: B6
Direction:
Distance:
Elevation:
Relative:

Site Name : WATTLES CO | Sound Environmental Strategies Corp | SEMCO SERVICES LLC
1203 E D ST | 1203 E D ST 106 | 1203 EAST D ST W SIDE OF LOT
TACOMA, WA 98421

Database(s) : [ALL SITES - WA, BRS, ECHO, FRS, PRP-CORP, RCRA_NONGEN, RCRA_SQG] ***(cont.)***

Envirosite ID: 52365357
EPA ID: N/R

ALL SITES - WA ***(cont.)***

Program :	HAZWASTE
Program ID :	WAD988511416
Interaction Type :	Haz Waste Management Activity
Interaction Type Description :	Facilities that are required to have a RCRA Site ID# but who do not generate and/or manage hazardous waste (XQG generator status). This includes transporters, used oil recyclers, and dangerous waste fuel marketers and burners.
Status :	Inactive
Start Date :	2004-12-31
End Date :	2007-12-31
SIC :	N/R
NAICS :	53119 - Lessors of Other Real Estate Property

Program :	HAZWASTE
Program ID :	WAD988511416
Interaction Type :	Haz Waste Management Activity
Interaction Type Description :	Facilities that are required to have a RCRA Site ID# but who do not generate and/or manage hazardous waste (XQG generator status). This includes transporters, used oil recyclers, and dangerous waste fuel marketers and burners.
Status :	Inactive
Start Date :	2004-12-31
End Date :	2007-12-31
SIC :	N/R
NAICS :	N/R

BRS

Facility Name :	WATTLES CO
Facility Address :	1203 E D ST, TACOMA, WA 98421
County :	PIERCE

Site Details

Date Form Received by Agency :	2012-03-13
EPA ID :	WAD988511416
Mailing Address :	35800 249TH AVE SE, ENUMCLAW, WA 98022
Contact :	CRAIG WATTLES
Contact Address :	PO BOX 1233, TACOMA, WA 98401
Contact Country :	US
Contact Telephone :	253-272-7205
Contact Email :	N/R
EPA Region :	10
Land Type :	Municipal
Source Type :	Annual/Biennial Report updated with Notification
Classification :	Not a generator, verified

Map Id: B6
Direction:
Distance:
Elevation:
Relative:

Site Name : WATTLES CO | Sound Environmental Strategies Corp | SEMCO SERVICES LLC
1203 E D ST | 1203 E D ST 106 | 1203 EAST D ST W SIDE OF LOT
TACOMA, WA 98421

Database(s) : [ALL SITES - WA, BRS, ECHO, FRS, PRP-CORP, RCRA_NONGEN, RCRA_SQG] ***(cont.)***

Envirosite ID: 52365357
EPA ID: N/R

BRS ***(cont.)***

Description :	Not a generator, verified
Last Date in Agency List :	2023-01-23

Owner/Operator Summary

Owner/Operator Name :	PORT OF TACOMA
Owner/Operator Address :	1 SITCUM WAY, TACOMA, WA 98421
Owner/Operator Country :	US
Owner/Operator Telephone :	253-383-5841
Owner/Operator Email :	N/R
Owner/Operator Fax :	N/R
Legal Status :	Municipal
Owner/Operator Type :	Operator
Owner/Operator Start Date :	N/R
Owner/Operator End Date :	N/R

Owner/Operator Name :	WATTLES CO
Owner/Operator Address :	35800 249TH AVE SE, ENUMCLAW, WA 98022
Owner/Operator Country :	US
Owner/Operator Telephone :	253-272-7205
Owner/Operator Email :	N/R
Owner/Operator Fax :	N/R
Legal Status :	Private
Owner/Operator Type :	Owner
Owner/Operator Start Date :	1996-05-03
Owner/Operator End Date :	N/R

Waste Activity Monitoring

Report Cycle :	2011
Hazardous Waste Page Number :	1
Hazardous Waste Sub-Page Number :	1
BR Form :	XX
Waste Description :	N/R
Primary NAICS :	53119 - Lessors of Other Real Estate Property
Source Code :	N/R
Form Code :	N/R
Management Method :	N/R
Generation Tons :	0
Managed Tons :	0
Shipped Tons :	0
Received Tons :	0
Receiver ID :	N/R
Receiver State :	N/R
Shipper ID :	N/R
Shipper State :	N/R
Waste Minimization :	N/R
Waste Code List :	N/R
Waste Code Group :	N/R
Waste Generation Type :	N/R

Map Id: B6
Direction:
Distance:
Elevation:
Relative:

Site Name : WATTLES CO | Sound Environmental Strategies Corp | SEMCO SERVICES LLC
1203 E D ST | 1203 E D ST 106 | 1203 EAST D ST W SIDE OF LOT
TACOMA, WA 98421

Database(s) : [ALL SITES - WA, BRS, ECHO, FRS, PRP-CORP, RCRA_NONGEN, RCRA_SQG] ***(cont.)***

Envirosite ID: 52365357
EPA ID: N/R

BRS ***(cont.)***

Report Cycle :	2009
Hazardous Waste Page Number :	1
Hazardous Waste Sub-Page Number :	1
BR Form :	XX
Waste Description :	N/R
Primary NAICS :	53119 - Lessors of Other Real Estate Property
Source Code :	N/R
Form Code :	N/R
Management Method :	N/R
Generation Tons :	0
Managed Tons :	0
Shipped Tons :	0
Received Tons :	0
Receiver ID :	N/R
Receiver State :	N/R
Shipper ID :	N/R
Shipper State :	N/R
Waste Minimization :	N/R
Waste Code List :	N/R
Waste Code Group :	N/R
Waste Generation Type :	N/R

Report Cycle :	2005
Hazardous Waste Page Number :	1
Hazardous Waste Sub-Page Number :	1
BR Form :	XX
Waste Description :	N/R
Primary NAICS :	53119 - Lessors of Other Real Estate Property
Source Code :	N/R
Form Code :	N/R
Management Method :	N/R
Generation Tons :	0
Managed Tons :	0
Shipped Tons :	0
Received Tons :	0
Receiver ID :	N/R
Receiver State :	N/R
Shipper ID :	N/R
Shipper State :	N/R
Waste Minimization :	N/R
Waste Code List :	N/R
Waste Code Group :	N/R
Waste Generation Type :	N/R

Report Cycle :	2003
Hazardous Waste Page Number :	1
Hazardous Waste Sub-Page Number :	1
BR Form :	XX
Waste Description :	N/R
Primary NAICS :	53119 - Lessors of Other Real Estate Property
Source Code :	N/R

Map Id: B6
Direction:
Distance:
Elevation:
Relative:

Site Name : WATTLES CO | Sound Environmental Strategies Corp | SEMCO SERVICES LLC
1203 E D ST | 1203 E D ST 106 | 1203 EAST D ST W SIDE OF LOT
TACOMA, WA 98421

Database(s) : [ALL SITES - WA, BRS, ECHO, FRS, PRP-CORP, RCRA_NONGEN, RCRA_SQG] ***(cont.)***

Envirosite ID: 52365357
EPA ID: N/R

BRS ***(cont.)***

Form Code :	N/R
Management Method :	N/R
Generation Tons :	0
Managed Tons :	0
Shipped Tons :	0
Received Tons :	0
Receiver ID :	N/R
Receiver State :	N/R
Shipper ID :	N/R
Shipper State :	N/R
Waste Minimization :	N/R
Waste Code List :	N/R
Waste Code Group :	N/R
Waste Generation Type :	N/R

ECHO

Facility Name :	SEMCO SERVICES LLC
Facility Address :	1203 E D ST 106, TACOMA, WA 98421
County :	PIERCE
Last Inspection Date :	N/R
Registry ID :	110005392351
FIPS Code :	53053
EPA Region :	10
Inspection Count :	0
Last Inspection Days :	N/R
Informal Count :	0
Last Informal Action Date :	N/R
Formal Action Count :	0
Last Formal Action Date :	N/R
Total Penalties :	0
Penalty Count :	N/R
Last Penalty Date :	N/R
Last Penalty Amount :	N/R
QTRS IN NC :	0
Programs IN SNC :	0
Current Compliance Status :	No Violation Identified
Three-Year Compliance Status :	_____
Collection Method :	ADDRESS MATCHING-HOUSE NUMBER
Reference Point :	CENTER OF A FACILITY OR STATION
Accuracy Meters :	30
Derived Tribes :	Puyallup Tribe of the Puyallup Reservation - .8 mile(s), Puyallup Tribe of the Puyallup Reservation - 1 mile(s), Muckleshoot Indian Tribe - 10.7 mile(s), Muckleshoot Indian Tribe - 13.6 mile(s), Nisqually Indian Tribe - 17.7 mile(s), Squaxin Island Tribe of the Squaxin Island Reservation - 22.2 mile(s), Squaxin Island Tribe of the Squaxin Island Reservation - 24 mile(s)
Derived HUC :	17110019
Derived WBD :	171100190301

Map Id: B6
Direction:
Distance:
Elevation:
Relative:

Site Name : WATTLES CO | Sound Environmental Strategies Corp | SEMCO SERVICES LLC
1203 E D ST | 1203 E D ST 106 | 1203 EAST D ST W SIDE OF LOT
TACOMA, WA 98421

Database(s) : [ALL SITES - WA, BRS, ECHO, FRS, PRP-CORP, RCRA_NONGEN, RCRA_SQG] ***(cont.)***

Envirosite ID: 52365357
EPA ID: N/R

ECHO ***(cont.)***

Derived STCTY FIPS :	53053
Derived Zip :	98421
Derived CD113 :	09
Derived CB2010 :	530530602001077
MYRTK Universe :	NNN
NPDES IDs :	N/R
CWA Permit Types :	N/R
CWA Compliance Tracking :	N/R
CWA NAICS :	N/R
CWA SICS :	N/R
CWA Inspection Count :	N/R
CWA Last Inspection Days :	N/R
CWA Informal Count :	N/R
CWA Formal Action Count :	N/R
CWA Last Formal Action Date :	N/R
CWA Penalties :	N/R
CWA Last Penalty Date :	N/R
CWA Last Penalty Amount :	N/R
CWA Quarters IN NC :	N/R
CWA Current Compliance Status :	N/R
CWA Current SNC Flag :	N
CWA 13 Quarters Compliance Status :	N/R
CWA 13 Quarters Effluent Exceedances:	N/R
CWA Three-Year QNCR Codes :	N/R
DFR URL :	Click here for hyperlink provided by the agency.
Facility SIC :	N/R
Facility NAICS :	42393 - Recyclable Material Merchant Wholesalers
Facility Last Inspection EPA Date :	N/R
Facility Last Inspection State Date :	N/R
Facility Last Formal Act EPA Date :	N/R
Facility Last Formal Act State Date :	N/R
Facility Last Informal Act EPA Date :	N/R
Facility Last Informal Act State Date:	N/R
Facility Federal Agency :	N/R
TRI Reporter :	N/R
Facility Imp Water Flag :	N/R
Current SNC Flag :	N
Indian County Flag :	N
Federal Flag :	N/R
US Mexico Border Flag :	N/R
Chesapeak Bay Flag :	N/R
AIR Flag :	N
NPDES Flag :	N
SDWIS Flag :	N
RCRA Flag :	Y
TRI Flag :	N
GHG Flag :	N
Major Flag :	N/R
Active Flag :	N/R
NAA Flag :	N
Latitude :	47.25318
Longitude :	-122.42986
Last Date in Agency List :	2023-01-16

Map Id: B6
Direction:
Distance:
Elevation:
Relative:

Site Name : WATTLES CO | Sound Environmental Strategies Corp | SEMCO SERVICES LLC
1203 E D ST | 1203 E D ST 106 | 1203 EAST D ST W SIDE OF LOT
TACOMA, WA 98421

Database(s) : [ALL SITES - WA, BRS, ECHO, FRS, PRP-CORP, RCRA_NONGEN, RCRA_SQG] ***(cont.)***

Envirosite ID: 52365357
EPA ID: N/R

ECHO ***(cont.)***

Facility Name :	SOUND ENVIRONMENTAL STRATEGIES CORP
Facility Address :	1203 EAST D ST W SIDE OF LOT, TACOMA, WA 98421
County :	PIERCE
Last Inspection Date :	2002-05-02
Registry ID :	110012559631
FIPS Code :	53053
EPA Region :	10
Inspection Count :	0
Last Inspection Days :	7521
Informal Count :	0
Last Informal Action Date :	2002-05-02
Formal Action Count :	0
Last Formal Action Date :	N/R
Total Penalties :	0
Penalty Count :	N/R
Last Penalty Date :	N/R
Last Penalty Amount :	N/R
QTRS IN NC :	0
Programs IN SNC :	0
Current Compliance Status :	No Violation Identified
Three-Year Compliance Status :	_____
Collection Method :	ADDRESS MATCHING-HOUSE NUMBER
Reference Point :	CENTER OF A FACILITY OR STATION
Accuracy Meters :	30
Derived Tribes :	Puyallup Tribe of the Puyallup Reservation - .8 mile(s), Puyallup Tribe of the Puyallup Reservation - 1 mile(s), Muckleshoot Indian Tribe - 10.7 mile(s), Muckleshoot Indian Tribe - 13.6 mile(s), Nisqually Indian Tribe - 17.7 mile(s), Squaxin Island Tribe of the Squaxin Island Reservation - 22.2 mile(s), Squaxin Island Tribe of the Squaxin Island Reservation - 24 mile(s)
Derived HUC :	17110019
Derived WBD :	171100190301
Derived STCTY FIPS :	53053
Derived Zip :	98421
Derived CD113 :	09
Derived CB2010 :	530530602001077
MYRTK Universe :	NNN
NPDES IDs :	N/R
CWA Permit Types :	N/R
CWA Compliance Tracking :	N/R
CWA NAICS :	N/R
CWA SICS :	N/R
CWA Inspection Count :	N/R
CWA Last Inspection Days :	N/R
CWA Informal Count :	N/R
CWA Formal Action Count :	N/R
CWA Last Formal Action Date :	N/R
CWA Penalties :	N/R
CWA Last Penalty Date :	N/R

Map Id: B6
Direction:
Distance:
Elevation:
Relative:

Site Name : WATTLES CO | Sound Environmental Strategies Corp | SEMCO SERVICES LLC
1203 E D ST | 1203 E D ST 106 | 1203 EAST D ST W SIDE OF LOT
TACOMA, WA 98421

Database(s) : [ALL SITES - WA, BRS, ECHO, FRS, PRP-CORP, RCRA_NONGEN, RCRA_SQG] ***(cont.)***

Envirosite ID: 52365357
EPA ID: N/R

ECHO ***(cont.)***

CWA Last Penalty Amount :	N/R
CWA Quarters IN NC :	N/R
CWA Current Compliance Status :	N/R
CWA Current SNC Flag :	N
CWA 13 Quarters Compliance Status :	N/R
CWA 13 Quarters Effluent Exceedances:	N/R
CWA Three-Year QNCR Codes :	N/R
DFR URL :	Click here for hyperlink provided by the agency.
Facility SIC :	N/R
Facility NAICS :	54162 - Environmental Consulting Services
Facility Last Inspection EPA Date :	N/R
Facility Last Inspection State Date :	2002-05-02
Facility Last Formal Act EPA Date :	N/R
Facility Last Formal Act State Date :	N/R
Facility Last Informal Act EPA Date :	N/R
Facility Last Informal Act State Date:	2002-05-02
Facility Federal Agency :	N/R
TRI Reporter :	N/R
Facility Imp Water Flag :	N/R
Current SNC Flag :	N
Indian County Flag :	N
Federal Flag :	N/R
US Mexico Border Flag :	N/R
Chesapeak Bay Flag :	N/R
AIR Flag :	N
NPDES Flag :	N
SDWIS Flag :	N
RCRA Flag :	Y
TRI Flag :	N
GHG Flag :	N
Major Flag :	N/R
Active Flag :	N/R
NAA Flag :	N
Latitude :	47.25318
Longitude :	-122.42986
Last Date in Agency List :	2023-01-16

Facility Name :	WATTLES CO
Facility Address :	1203 E D ST, TACOMA, WA 98421
County :	PIERCE

Last Inspection Date :	N/R
Registry ID :	110005378965
FIPS Code :	53053
EPA Region :	10
Inspection Count :	0
Last Inspection Days :	N/R
Informal Count :	0
Last Informal Action Date :	N/R
Formal Action Count :	0
Last Formal Action Date :	N/R

Map Id: B6
Direction:
Distance:
Elevation:
Relative:

Site Name : WATTLES CO | Sound Environmental Strategies Corp | SEMCO SERVICES LLC
1203 E D ST | 1203 E D ST 106 | 1203 EAST D ST W SIDE OF LOT
TACOMA, WA 98421

Database(s) : [ALL SITES - WA, BRS, ECHO, FRS, PRP-CORP, RCRA_NONGEN, RCRA_SQG] ***(cont.)***

Envirosite ID: 52365357
EPA ID: N/R

ECHO ***(cont.)***

Total Penalties :	0
Penalty Count :	N/R
Last Penalty Date :	N/R
Last Penalty Amount :	N/R
QTRS IN NC :	0
Programs IN SNC :	0
Current Compliance Status :	No Violation Identified
Three-Year Compliance Status :	_____
Collection Method :	ADDRESS MATCHING-HOUSE NUMBER
Reference Point :	CENTER OF A FACILITY OR STATION
Accuracy Meters :	30
Derived Tribes :	Puyallup Tribe of the Puyallup Reservation - .8 mile(s), Puyallup Tribe of the Puyallup Reservation - 1 mile(s), Muckleshoot Indian Tribe - 10.7 mile(s), Muckleshoot Indian Tribe - 13.6 mile(s), Nisqually Indian Tribe - 17.7 mile(s), Squaxin Island Tribe of the Squaxin Island Reservation - 22.2 mile(s), Squaxin Island Tribe of the Squaxin Island Reservation - 24 mile(s)
Derived HUC :	17110019
Derived WBD :	171100190301
Derived STCTY FIPS :	53053
Derived Zip :	98421
Derived CD113 :	09
Derived CB2010 :	530530602001077
MYRTK Universe :	NNN
NPDES IDs :	N/R
CWA Permit Types :	N/R
CWA Compliance Tracking :	N/R
CWA NAICS :	N/R
CWA SICS :	N/R
CWA Inspection Count :	N/R
CWA Last Inspection Days :	N/R
CWA Informal Count :	N/R
CWA Formal Action Count :	N/R
CWA Last Formal Action Date :	N/R
CWA Penalties :	N/R
CWA Last Penalty Date :	N/R
CWA Last Penalty Amount :	N/R
CWA Quarters IN NC :	N/R
CWA Current Compliance Status :	N/R
CWA Current SNC Flag :	N
CWA 13 Quarters Compliance Status :	N/R
CWA 13 Quarters Effluent Exceedances:	N/R
CWA Three-Year QNCR Codes :	N/R
DFR URL :	Click here for hyperlink provided by the agency.
Facility SIC :	N/R
Facility NAICS :	531190 - Lessors of Other Real Estate Property
Facility Last Inspection EPA Date :	N/R
Facility Last Inspection State Date :	N/R
Facility Last Formal Act EPA Date :	N/R
Facility Last Formal Act State Date :	N/R
Facility Last Informal Act EPA Date :	N/R

Map Id: B6
Direction:
Distance:
Elevation:
Relative:

Site Name : WATTLES CO | Sound Environmental Strategies Corp | SEMCO SERVICES LLC
1203 E D ST | 1203 E D ST 106 | 1203 EAST D ST W SIDE OF LOT
TACOMA, WA 98421

Database(s) : [ALL SITES - WA, BRS, ECHO, FRS, PRP-CORP, RCRA_NONGEN, RCRA_SQG] ***(cont.)***

Envirosite ID: 52365357
EPA ID: N/R

ECHO ***(cont.)***

Facility Last Informal Act State Date:	N/R
Facility Federal Agency :	N/R
TRI Reporter :	N/R
Facility Imp Water Flag :	N/R
Current SNC Flag :	N
Indian County Flag :	N
Federal Flag :	N/R
US Mexico Border Flag :	N/R
Chesapeak Bay Flag :	N/R
AIR Flag :	N
NPDES Flag :	N
SDWIS Flag :	N
RCRA Flag :	Y
TRI Flag :	N
GHG Flag :	N
Major Flag :	N/R
Active Flag :	N/R
NAA Flag :	N
Latitude :	47.25318
Longitude :	-122.42986
Last Date in Agency List :	2023-01-16

FRS

Facility Name :	SEMCO SERVICES LLC
Facility Address :	1203 E D ST 106, TACOMA, WA 98421
County :	PIERCE

Site Details

Registry ID :	110005392351
FRS Facility URL :	Click here for hyperlink provided by the agency.
Last Date in Agency List :	2023-02-13

Source Description

Source Description :

RCRAInfo is EPA’s comprehensive information system that supports the Resource Conservation and Recovery Act (RCRA) of 1976 and the Hazardous and Solid Waste Amendments (HSWA) of 1984 through the tracking of events and activities related to facilities that generate, transport, and treat, store, or dispose of hazardous waste. RCRAInfo allows RCRA program staff to track the notification, permit, compliance, and corrective action activities required under RCRA. RCRAInfo also supports generation of the National Hazardous Waste Biennial Report. All generators and treatment, storage, and disposal facilities who handle hazardous waste are required to report to the EPA Administrator at least once every two years to support creation of the Biennial Report.

Map Id: B6
Direction:
Distance:
Elevation:
Relative:

Site Name : WATTLES CO | Sound Environmental Strategies Corp | SEMCO SERVICES LLC
1203 E D ST | 1203 E D ST 106 | 1203 EAST D ST W SIDE OF LOT
TACOMA, WA 98421

Database(s) : [ALL SITES - WA, BRS, ECHO, FRS, PRP-CORP, RCRA_NONGEN, RCRA_SQG] ***(cont.)***

Envirosite ID: 52365357
EPA ID: N/R

FRS ***(cont.)***

FRS Environmental Interest
Source and System ID : RCRAINFO - WAH000004648

Facility Name : SOUND ENVIRONMENTAL STRATEGIES CORP
Facility Address : 1203 EAST D ST W SIDE OF LOT, TACOMA, WA 98421
County : PIERCE

Site Details
Registry ID : 110012559631
FRS Facility URL : Click here for hyperlink provided by the agency.
Last Date in Agency List : 2023-02-13

Source Description
Source Description : RCRAInfo is EPA's comprehensive information system that supports the Resource Conservation and Recovery Act (RCRA) of 1976 and the Hazardous and Solid Waste Amendments (HSWA) of 1984 through the tracking of events and activities related to facilities that generate, transport, and treat, store, or dispose of hazardous waste. RCRAInfo allows RCRA program staff to track the notification, permit, compliance, and corrective action activities required under RCRA. RCRAInfo also supports generation of the National Hazardous Waste Biennial Report. All generators and treatment, storage, and disposal facilities who handle hazardous waste are required to report to the EPA Administrator at least once every two years to support creation of the Biennial Report.
The WA-FSIS provides a means to query and display data maintained by the Washington Department of Ecology. This system contains key information for each facility/site that is currently, or has been, of interest to the Air Quality, Dam Safety, Hazardous Waste, Toxics Cleanup, and Water Quality Programs.

FRS Environmental Interest
Source and System ID : RCRAINFO - WAH000018168
WA-FSIS - 76693458

Facility Name : WATTLES CO
Facility Address : 1203 E D ST, TACOMA, WA 98421
County : PIERCE

Site Details
Registry ID : 110070723432
FRS Facility URL : Click here for hyperlink provided by the agency.
Last Date in Agency List : 2023-02-13

Map Id: B6
Direction:
Distance:
Elevation:
Relative:

Site Name : WATTLES CO | Sound Environmental Strategies Corp | SEMCO SERVICES LLC
1203 E D ST | 1203 E D ST 106 | 1203 EAST D ST W SIDE OF LOT
TACOMA, WA 98421

Database(s) : [ALL SITES - WA, BRS, ECHO, FRS, PRP-CORP, RCRA_NONGEN, RCRA_SQG] ***(cont.)***

Envirosite ID: 52365357
EPA ID: N/R

FRS ***(cont.)***

Source Description

Source Description :

All generators and treatment, storage, and disposal (TSD) facilities who handle hazardous waste are required to report to the EPA Administrator at least once every two years. The data collected is used to create the National Biennial Resource Conservation and Recovery Act (RCRA) Hazardous Waste Report. This data is processed within the RCRA Information (RCRAInfo) database.

FRS Environmental Interest
Source and System ID : RCRAINFO - WAD988511416

Site Details
Registry ID : 110005378965
FRS Facility URL : Click here for hyperlink provided by the agency.
Last Date in Agency List : 2023-02-13

Source Description
Source Description :

RCRAInfo is EPA's comprehensive information system that supports the Resource Conservation and Recovery Act (RCRA) of 1976 and the Hazardous and Solid Waste Amendments (HSWA) of 1984 through the tracking of events and activities related to facilities that generate, transport, and treat, store, or dispose of hazardous waste. RCRAInfo allows RCRA program staff to track the notification, permit, compliance, and corrective action activities required under RCRA. RCRAInfo also supports generation of the National Hazardous Waste Biennial Report. All generators and treatment, storage, and disposal facilities who handle hazardous waste are required to report to the EPA Administrator at least once every two years to support creation of the Biennial Report.
The WA-FSIS provides a means to query and display data maintained by the Washington Department of Ecology. This system contains key information for each facility/site that is currently, or has been, of interest to the Air Quality, Dam Safety, Hazardous Waste, Toxics Cleanup, and Water Quality Programs.

FRS Environmental Interest
Source and System ID : RCRAINFO - WAD988511416
WA-FSIS - 13819222

PRP-CORP

Facility Name : WATTLES COMPANY
Facility Address : 1203 East D St., TACOMA, WA 98421

Map Id: B6
Direction:
Distance:
Elevation:
Relative:

Site Name : WATTLES CO | Sound Environmental Strategies Corp | SEMCO SERVICES LLC
1203 E D ST | 1203 E D ST 106 | 1203 EAST D ST W SIDE OF LOT
TACOMA, WA 98421

Database(s) : [ALL SITES - WA, BRS, ECHO, FRS, PRP-CORP, RCRA_NONGEN, RCRA_SQG] ***(cont.)***

Envirosite ID: 52365357
EPA ID: N/R

PRP-CORP ***(cont.)***

Actual Date :	2003-05-09
Date Type :	SETTLEMENT DATE
EPA ID :	WAD980726368
Site Name :	COMMENCEMENT BAY, NEAR SHORE/TIDE FLATS
NPL Status Description :	Currently on the Final NPL
Non NPL Status Short Name :	N/R
Action Name :	C DECREE
Action Type Seq :	CD-21
Region Code :	10
Last Date in Agency List :	2023-02-01

Actual Date :	2001-06-06
Date Type :	SPECIAL NOTICE
EPA ID :	WAD980726368
Site Name :	COMMENCEMENT BAY, NEAR SHORE/TIDE FLATS
NPL Status Description :	Currently on the Final NPL
Non NPL Status Short Name :	N/R
Action Name :	Spcl Not Ltrs
Action Type Seq :	SG-13
Region Code :	10
Last Date in Agency List :	2023-02-01

Actual Date :	1997-01-31
Date Type :	GENERAL NOTICE
EPA ID :	WAD980726368
Site Name :	COMMENCEMENT BAY, NEAR SHORE/TIDE FLATS
NPL Status Description :	Currently on the Final NPL
Non NPL Status Short Name :	N/R
Action Name :	Not Ltrs
Action Type Seq :	NJ-5
Region Code :	10
Last Date in Agency List :	2023-02-01

RCRA_NONGEN

Facility Name :	SEMCO SERVICES LLC
Facility Address :	1203 E D ST 106, TACOMA, WA 98421
County :	PIERCE

Date Form Received by Agency :	2001-01-24
EPA ID :	WAH000004648
Mailing Address :	26137 104TH AVE SE #108, KENT, WA 98031
Contact :	DONALD CAIRNEY
Contact Address :	PO BOX 1803, TACOMA, WA 98401
Contact Country :	US
Contact Telephone :	253-606-7722
Contact Email :	N/R
EPA Region :	10
Land Type :	Other land type
Source Type :	Implementer

Map Id: B6
Direction:
Distance:
Elevation:
Relative:

Site Name : WATTLES CO | Sound Environmental Strategies Corp | SEMCO SERVICES LLC
1203 E D ST | 1203 E D ST 106 | 1203 EAST D ST W SIDE OF LOT
TACOMA, WA 98421

Database(s) : [ALL SITES - WA, BRS, ECHO, FRS, PRP-CORP, RCRA_NONGEN, RCRA_SQG] ***(cont.)***

Envirosite ID: 52365357
EPA ID: N/R

RCRA_NONGEN ***(cont.)***

Classification :	Not a generator, verified
Description :	Not a generator, verified
Last Date in Agency List :	2023-01-23

Owner/Operator Summary

Owner/Operator Name :	CAIRNEY, DONALD
Owner/Operator Address :	PO BOX 1803, TACOMA, WA 98401
Owner/Operator Country :	US
Owner/Operator Telephone :	253-606-7722
Owner/Operator Email :	N/R
Owner/Operator Fax :	N/R
Legal Status :	Private
Owner/Operator Type :	Owner
Owner/Operator Start Date :	N/R
Owner/Operator End Date :	N/R

Owner/Operator Name :	SEMCO SERVICES LLC
Owner/Operator Address :	PO BOX 1803, TACOMA, WA 98401
Owner/Operator Country :	US
Owner/Operator Telephone :	253-606-7722
Owner/Operator Email :	N/R
Owner/Operator Fax :	N/R
Legal Status :	Private
Owner/Operator Type :	Owner
Owner/Operator Start Date :	1998-03-11
Owner/Operator End Date :	N/R

Owner/Operator Name :	SEMCO SERVICES LLC
Owner/Operator Address :	1203 E D ST 106, TACOMA, WA 98421
Owner/Operator Country :	US
Owner/Operator Telephone :	000-000-0000
Owner/Operator Email :	N/R
Owner/Operator Fax :	N/R
Legal Status :	Private
Owner/Operator Type :	Operator
Owner/Operator Start Date :	N/R
Owner/Operator End Date :	N/R

Handler Activities Summary

U.S. Importer of Hazardous Waste :	N
Mixed Waste (Haz. and Radioactive) :	N
Recycler of Hazardous Waste :	N
Transporter of Hazardous Waste :	N
Treater, Storer or Disposer of HW :	N
Underground Injection Activity :	N
On-site Burner Exemption :	N

Map Id: B6
Direction:
Distance:
Elevation:
Relative:

Site Name : WATTLES CO | Sound Environmental Strategies Corp | SEMCO SERVICES LLC
1203 E D ST | 1203 E D ST 106 | 1203 EAST D ST W SIDE OF LOT
TACOMA, WA 98421

Database(s) : [ALL SITES - WA, BRS, ECHO, FRS, PRP-CORP, RCRA_NONGEN, RCRA_SQG] ***(cont.)***

Envirosite ID: 52365357
EPA ID: N/R

RCRA_NONGEN ***(cont.)***

Furnace Exemption :	N
Used Oil Fuel Burner :	N
Used Oil Processor :	N
Used Oil Refiner :	N
Used Oil Fuel Marketer to Burner :	N
Used Oil Specification Marketer :	N
Used Oil Transfer Facility :	N
Used Oil Transporter :	N

Historical Generators

Date Form Received by Agency :	2001-01-24
Facility Name :	SEMCO SERVICES LLC
Classification :	Not a generator, verified
Date Form Received by Agency :	2000-02-04
Facility Name :	SEMCO SERVICES LLC
Classification :	Not a generator, verified
Date Form Received by Agency :	1999-02-03
Facility Name :	SEMCO SERVICES LLC
Classification :	Not a generator, verified
Date Form Received by Agency :	1998-03-11
Facility Name :	SEMCO SERVICES LLC
Classification :	Not a generator, verified

Notices of Violations Summary

Regulation Violated :	N
Facility Name :	SOUND ENVIRONMENTAL STRATEGIES CORP
Facility Address :	1203 EAST D ST W SIDE OF LOT, TACOMA, WA 98421
County :	PIERCE
Date Form Received by Agency :	2003-02-14
EPA ID :	WAH000018168
Mailing Address :	12351 LAKE CITY WAY NE STE 102, SEATTLE, WA 98125
Contact :	SOUND ENVIRONME SOUND ENVIRONME
Contact Address :	12351 LAKE CITY WAY NE STE 102, SEATTLE, WA 98125
Contact Country :	US
Contact Telephone :	000-000-0000
Contact Email :	N/R
EPA Region :	10
Land Type :	Private

Map Id: B6
Direction:
Distance:
Elevation:
Relative:

Site Name : WATTLES CO | Sound Environmental Strategies Corp | SEMCO SERVICES LLC
1203 E D ST | 1203 E D ST 106 | 1203 EAST D ST W SIDE OF LOT
TACOMA, WA 98421

Database(s) : [ALL SITES - WA, BRS, ECHO, FRS, PRP-CORP, RCRA_NONGEN, RCRA_SQG] ***(cont.)***

Envirosite ID: 52365357
EPA ID: N/R

RCRA_NONGEN ***(cont.)***

Source Type :	Implementer
Classification :	Not a generator, verified
Description :	Not a generator, verified
Last Date in Agency List :	2023-01-23

Owner/Operator Summary

Owner/Operator Name :	BERTHIN H
Owner/Operator Address :	12351 LAKE CITY WAY NE STE 102, SEATTLE, WA 98125
Owner/Operator Country :	US
Owner/Operator Telephone :	000-000-0000
Owner/Operator Email :	N/R
Owner/Operator Fax :	N/R
Legal Status :	Private
Owner/Operator Type :	Owner
Owner/Operator Start Date :	2002-05-07
Owner/Operator End Date :	N/R

Handler Activities Summary

U.S. Importer of Hazardous Waste :	N
Mixed Waste (Haz. and Radioactive) :	N
Recycler of Hazardous Waste :	N
Transporter of Hazardous Waste :	N
Treater, Storer or Disposer of HW :	N
Underground Injection Activity :	N
On-site Burner Exemption :	N
Furnace Exemption :	N
Used Oil Fuel Burner :	N
Used Oil Processor :	N
Used Oil Refiner :	N
Used Oil Fuel Marketer to Burner :	N
Used Oil Specification Marketer :	N
Used Oil Transfer Facility :	N
Used Oil Transporter :	N

Historical Generators

Date Form Received by Agency :	2003-02-14
Facility Name :	SOUND ENVIRONMENTAL STRATEGIES CORP
Classification :	Small Quantity Generator

Date Form Received by Agency :	2002-06-19
Facility Name :	SOUND ENVIRONMENTAL STRATEGIES CORP
Classification :	Not a generator, verified

Map Id: B6
Direction:
Distance:
Elevation:
Relative:

Site Name : WATTLES CO | Sound Environmental Strategies Corp | SEMCO SERVICES LLC
1203 E D ST | 1203 E D ST 106 | 1203 EAST D ST W SIDE OF LOT
TACOMA, WA 98421

Database(s) : [ALL SITES - WA, BRS, ECHO, FRS, PRP-CORP, RCRA_NONGEN, RCRA_SQG] ***(cont.)***

Envirosite ID: 52365357
EPA ID: N/R

RCRA_NONGEN ***(cont.)***

Date Form Received by Agency :	2002-06-18
Facility Name :	SOUND ENVIRONMENTAL STRATEGIES CORP
Classification :	Not a generator, verified

Date Form Received by Agency :	2002-05-07
Facility Name :	SOUND ENVIRONMENTAL STRATEGIES CORP
Classification :	Not a generator, verified

Hazardous Waste Summary

Waste Code / Name :	D001 - IGNITABLE WASTE D002 - CORROSIVE WASTE D035 - METHYL ETHYL KETONE

Notices of Violations Summary

Date of Violation :	2002-05-02
Date Achieved Compliance :	2002-05-16
Regulation Violated :	Y
Area of Violation :	Generators - General
Enforcement Action :	WRITTEN INFORMAL
Enforcement Action Date :	2002-05-02
Enf. Disposition Status :	N/R
Enf. Disp. Status Date :	N/R
Violation Lead Agency :	State
Enforcement Lead Agency :	State
Proposed Penalty Amount :	N/R
Final Penalty Amount :	N/R
Paid Penalty Amount :	N/R

Date of Violation :	2002-05-02
Date Achieved Compliance :	2002-05-02
Regulation Violated :	Y
Area of Violation :	Generators - General
Enforcement Action :	WRITTEN INFORMAL
Enforcement Action Date :	2002-05-02
Enf. Disposition Status :	N/R
Enf. Disp. Status Date :	N/R
Violation Lead Agency :	State
Enforcement Lead Agency :	State
Proposed Penalty Amount :	N/R
Final Penalty Amount :	N/R
Paid Penalty Amount :	N/R

Map Id: B6
Direction:
Distance:
Elevation:
Relative:

Site Name : WATTLES CO | Sound Environmental Strategies Corp | SEMCO SERVICES LLC
1203 E D ST | 1203 E D ST 106 | 1203 EAST D ST W SIDE OF LOT
TACOMA, WA 98421

Database(s) : [ALL SITES - WA, BRS, ECHO, FRS, PRP-CORP, RCRA_NONGEN, RCRA_SQG] ***(cont.)***

Envirosite ID: 52365357
EPA ID: N/R

RCRA_NONGEN ***(cont.)***

Evaluation Action Summary

Evaluation Date :	2002-05-02
Evaluation :	COMPLIANCE EVALUATION INSPECTION ON-SITE
Area of Violation :	Generators - General
Date Achieved Compliance :	2002-05-02
Evaluation Lead Agency :	State
Evaluation Date :	2002-05-02
Evaluation :	COMPLIANCE EVALUATION INSPECTION ON-SITE
Area of Violation :	Generators - General
Date Achieved Compliance :	2002-05-16
Evaluation Lead Agency :	State
Facility Name :	WATTLES CO
Facility Address :	1203 E D ST, TACOMA, WA 98421
County :	PIERCE
Date Form Received by Agency :	2013-01-11
EPA ID :	WAD988511416
Mailing Address :	35800 249TH AVE SE, ENUMCLAW, WA 98022
Contact :	CRAIG WATTLES
Contact Address :	35800 249TH AVE SE, ENUMCLAW, WA 98022
Contact Country :	US
Contact Telephone :	253-272-7205
Contact Email :	CRAIG@WATTLESCOMPANY.COM
EPA Region :	10
Land Type :	Private
Source Type :	Implementer
Classification :	Not a generator, verified
Description :	Not a generator, verified
Last Date in Agency List :	2023-01-23

Owner/Operator Summary

Owner/Operator Name :	PORT OF TACOMA
Owner/Operator Address :	1 SITCUM WAY, TACOMA, WA 98421
Owner/Operator Country :	US
Owner/Operator Telephone :	253-383-5841
Owner/Operator Email :	N/R
Owner/Operator Fax :	N/R
Legal Status :	Private
Owner/Operator Type :	Owner
Owner/Operator Start Date :	N/R
Owner/Operator End Date :	N/R
Owner/Operator Name :	PORT OF TACOMA
Owner/Operator Address :	1 SITCUM WAY, TACOMA, WA 98421

Map Id: B6
Direction:
Distance:
Elevation:
Relative:

Site Name : WATTLES CO | Sound Environmental Strategies Corp | SEMCO SERVICES LLC
1203 E D ST | 1203 E D ST 106 | 1203 EAST D ST W SIDE OF LOT
TACOMA, WA 98421

Database(s) : [ALL SITES - WA, BRS, ECHO, FRS, PRP-CORP, RCRA_NONGEN, RCRA_SQG] ***(cont.)***

Envirosite ID: 52365357
EPA ID: N/R

RCRA_NONGEN ***(cont.)***

Owner/Operator Country :	US
Owner/Operator Telephone :	253-383-5841
Owner/Operator Email :	N/R
Owner/Operator Fax :	N/R
Legal Status :	Private
Owner/Operator Type :	Operator
Owner/Operator Start Date :	N/R
Owner/Operator End Date :	N/R

Owner/Operator Name :	WATTLES CO
Owner/Operator Address :	35800 249TH AVE SE, ENUMCLAW, WA 98022
Owner/Operator Country :	US
Owner/Operator Telephone :	253-272-7205
Owner/Operator Email :	N/R
Owner/Operator Fax :	N/R
Legal Status :	Private
Owner/Operator Type :	Owner
Owner/Operator Start Date :	1996-05-03
Owner/Operator End Date :	N/R

Handler Activities Summary

U.S. Importer of Hazardous Waste :	N
Mixed Waste (Haz. and Radioactive) :	N
Recycler of Hazardous Waste :	N
Transporter of Hazardous Waste :	N
Treater, Storer or Disposer of HW :	N
Underground Injection Activity :	N
On-site Burner Exemption :	N
Furnace Exemption :	N
Used Oil Fuel Burner :	N
Used Oil Processor :	N
Used Oil Refiner :	N
Used Oil Fuel Marketer to Burner :	N
Used Oil Specification Marketer :	N
Used Oil Transfer Facility :	N
Used Oil Transporter :	N

Historical Generators

Details for this site have been truncated due to the large number of available details for this site within this dataset. For the complete details for this site, contact your Envirosite account representative for a complimentary site report containing all of the details available.

Date Form Received by Agency :	2013-01-10
Facility Name :	WATTLES CO
Classification :	Not a generator, verified

Map Id: B6
Direction:
Distance:
Elevation:
Relative:

Site Name : WATTLES CO | Sound Environmental Strategies Corp | SEMCO SERVICES LLC
1203 E D ST | 1203 E D ST 106 | 1203 EAST D ST W SIDE OF LOT
TACOMA, WA 98421

Database(s) : [ALL SITES - WA, BRS, ECHO, FRS, PRP-CORP, RCRA_NONGEN, RCRA_SQG] ***(cont.)***

Envirosite ID: 52365357
EPA ID: N/R

RCRA_NONGEN ***(cont.)***

Date Form Received by Agency : 2012-03-13
Facility Name : WATTLES CO
Classification : Not a generator, verified

Date Form Received by Agency : 2011-03-10
Facility Name : WATTLES CO
Classification : Not a generator, verified

Date Form Received by Agency : 2010-03-18
Facility Name : WATTLES CO
Classification : Not a generator, verified

Date Form Received by Agency : 2009-04-13
Facility Name : WATTLES CO
Classification : Very Small Quantity Generator

Date Form Received by Agency : 2009-02-09
Facility Name : WATTLES CO
Classification : Small Quantity Generator

Date Form Received by Agency : 2007-05-02
Facility Name : WATTLES CO
Classification : Not a generator, verified

Date Form Received by Agency : 2006-01-18
Facility Name : WATTLES CO
Classification : Not a generator, verified

Date Form Received by Agency : 2005-12-31
Facility Name : WATTLES CO
Classification : Not a generator, verified

Date Form Received by Agency : 2005-03-11
Facility Name : WATTLES CO
Classification : Not a generator, verified

Notices of Violations Summary
Regulation Violated : N

RCRA_SQG

Facility Name : SOUND ENVIRONMENTAL STRATEGIES CORP

Map Id: B6
Direction:
Distance:
Elevation:
Relative:

Site Name : WATTLES CO | Sound Environmental Strategies Corp | SEMCO SERVICES LLC
1203 E D ST | 1203 E D ST 106 | 1203 EAST D ST W SIDE OF LOT
TACOMA, WA 98421

Database(s) : [ALL SITES - WA, BRS, ECHO, FRS, PRP-CORP, RCRA_NONGEN, RCRA_SQG] ***(cont.)***

Envirosite ID: 52365357
EPA ID: N/R

RCRA_SQG ***(cont.)***

Facility Address :	1203 EAST D ST W SIDE OF LOT, TACOMA, WA 98421
County :	PIERCE
Date Form Received by Agency :	2003-02-14
EPA ID :	WAH000018168
Mailing Address :	12351 LAKE CITY WAY NE STE 102, SEATTLE, WA 98125
Contact :	BERTHIN HYDE
Contact Address :	12351 LAKE CITY WAY NE STE 102, SEATTLE, WA 98125
Contact Country :	US
Contact Telephone :	206-306-1900
Contact Email :	BQHYDE@SOUNDENVIRONMENTAL.COM
EPA Region :	10
Land Type :	Other land type
Source Type :	Notification
Classification :	Small Quantity Generator
Description :	Handlers that generate more than 100 and less than 1000 kilograms of hazardous waste during any calendar month and accumulate less than 6000 kg of hazardous waste at any time; or generate 100 kg or less of hazardous waste during any calendar month, and accumulate more than 1000 kg of hazardous waste at any time.
Last Date in Agency List :	2023-01-23

Owner/Operator Summary

Owner/Operator Name :	SOUND ENVIRONMENTAL STRATEGIES CORP
Owner/Operator Address :	12351 LAKE CITY WAY NE STE 102, SEATTLE, WA 98125
Owner/Operator Country :	US
Owner/Operator Telephone :	000-000-0000
Owner/Operator Email :	N/R
Owner/Operator Fax :	N/R
Legal Status :	Private
Owner/Operator Type :	Owner
Owner/Operator Start Date :	2002-05-07
Owner/Operator End Date :	N/R

Owner/Operator Name :	SOUND ENVIRONMENTAL STRATEGIES CORP
Owner/Operator Address :	1203 EAST D ST W SIDE OF LOT, TACOMA, WA 98421
Owner/Operator Country :	US
Owner/Operator Telephone :	000-000-0000
Owner/Operator Email :	N/R
Owner/Operator Fax :	N/R
Legal Status :	Private
Owner/Operator Type :	Operator
Owner/Operator Start Date :	N/R
Owner/Operator End Date :	N/R

Map Id: B6
Direction:
Distance:
Elevation:
Relative:

Site Name : WATTLES CO | Sound Environmental Strategies Corp | SEMCO SERVICES LLC
1203 E D ST | 1203 E D ST 106 | 1203 EAST D ST W SIDE OF LOT
TACOMA, WA 98421

Database(s) : [ALL SITES - WA, BRS, ECHO, FRS, PRP-CORP, RCRA_NONGEN, RCRA_SQG] ***(cont.)***

Envirosite ID: 52365357
EPA ID: N/R

RCRA_SQG ***(cont.)***

Owner/Operator Name :	WATTLES CO
Owner/Operator Address :	1203 E D ST, TACOMA, WA 98421
Owner/Operator Country :	US
Owner/Operator Telephone :	253-272-7205
Owner/Operator Email :	N/R
Owner/Operator Fax :	N/R
Legal Status :	Private
Owner/Operator Type :	Owner
Owner/Operator Start Date :	2002-05-07
Owner/Operator End Date :	N/R

Handler Activities Summary

U.S. Importer of Hazardous Waste :	N
Mixed Waste (Haz. and Radioactive) :	N
Recycler of Hazardous Waste :	N
Transporter of Hazardous Waste :	N
Treater, Storer or Disposer of HW :	N
Underground Injection Activity :	N
On-site Burner Exemption :	N
Furnace Exemption :	N
Used Oil Fuel Burner :	N
Used Oil Processor :	N
Used Oil Refiner :	N
Used Oil Fuel Marketer to Burner :	N
Used Oil Specification Marketer :	N
Used Oil Transfer Facility :	N
Used Oil Transporter :	N

Historical Generators

Date Form Received by Agency :	2003-02-14
Facility Name :	SOUND ENVIRONMENTAL STRATEGIES CORP
Classification :	Not a generator, verified
Date Form Received by Agency :	2002-06-19
Facility Name :	SOUND ENVIRONMENTAL STRATEGIES CORP
Classification :	Not a generator, verified
Date Form Received by Agency :	2002-06-18
Facility Name :	SOUND ENVIRONMENTAL STRATEGIES CORP
Classification :	Not a generator, verified
Date Form Received by Agency :	2002-05-07
Facility Name :	SOUND ENVIRONMENTAL STRATEGIES CORP
Classification :	Not a generator, verified

Map Id: B6
Direction:
Distance:
Elevation:
Relative:

Site Name : WATTLES CO | Sound Environmental Strategies Corp | SEMCO SERVICES LLC
1203 E D ST | 1203 E D ST 106 | 1203 EAST D ST W SIDE OF LOT
TACOMA, WA 98421

Database(s) : [ALL SITES - WA, BRS, ECHO, FRS, PRP-CORP, RCRA_NONGEN, RCRA_SQG] ***(cont.)***

Envirosite ID: 52365357
EPA ID: N/R

RCRA_SQG ***(cont.)***

Notices of Violations Summary

Date of Violation :	2002-05-02
Date Achieved Compliance :	2002-05-16
Regulation Violated :	Y
Area of Violation :	Generators - General
Enforcement Action :	WRITTEN INFORMAL
Enforcement Action Date :	2002-05-02
Enf. Disposition Status :	N/R
Enf. Disp. Status Date :	N/R
Violation Lead Agency :	State
Enforcement Lead Agency :	State
Proposed Penalty Amount :	N/R
Final Penalty Amount :	N/R
Paid Penalty Amount :	N/R

Date of Violation :	2002-05-02
Date Achieved Compliance :	2002-05-02
Regulation Violated :	Y
Area of Violation :	Generators - General
Enforcement Action :	WRITTEN INFORMAL
Enforcement Action Date :	2002-05-02
Enf. Disposition Status :	N/R
Enf. Disp. Status Date :	N/R
Violation Lead Agency :	State
Enforcement Lead Agency :	State
Proposed Penalty Amount :	N/R
Final Penalty Amount :	N/R
Paid Penalty Amount :	N/R

Evaluation Action Summary

Evaluation Date :	2002-05-02
Evaluation :	COMPLIANCE EVALUATION INSPECTION ON-SITE
Area of Violation :	Generators - General
Date Achieved Compliance :	2002-05-02
Evaluation Lead Agency :	State

Evaluation Date :	2002-05-02
Evaluation :	COMPLIANCE EVALUATION INSPECTION ON-SITE
Area of Violation :	Generators - General
Date Achieved Compliance :	2002-05-16
Evaluation Lead Agency :	State

Map Id: B7
Direction:
Distance:
Elevation:
Relative:

Site Name : N/R
1227 EAST D
TACOMA, WA 98421

Database(s) : [ERNS]

Envirosite ID: 52365364
EPA ID: N/R

ERNS

Facility Address :	1227 EAST D, TACOMA, WA 98421
County :	PIERCE

Incident Information

Incident Date Time :	2002-03-01 00:00:00
Type of Incident :	UNKNOWN SHEEN
Incident Cause :	UNKNOWN
Incident DTG :	OCCURRED
Incident Location :	N/R
Sequence Number :	595763
Potential Flag :	N/R
Description of Incident :	THE CALLER IS REPORTING AN UNKNOWN SHEEN.
Last Date in Agency List :	2015-12-23

Incident Response Summary

Date Time Received :	2002-03-06 10:17:37
Date Time Completed :	2002-03-06 10:22:27
Call Type :	Incident
Source :	TELEPHONE
Responsible Company :	N/R
Responsible Org Type :	UNKNOWN
Responsible City :	N/R
Responsible State :	XX
Responsible Zip :	N/R

Incident Details Summary

Remedial Action :	NONE
Medium :	THEA WATERWAY
Medium Description :	WATER
Body of Water :	THEA WATERWAY
Weather Conditions :	N/R
Water Temperature :	N/R
Water Supply Contaminated :	N
Waterway Closed :	N
Waterway Description :	N/R

Additional Incident Details Summary

Actual Amount :	N/R
Actual Amount Units :	N/R
Capacity of Tank :	N/R
Capacity of Tank Units :	N/R
Continuous Release Begin Date :	N/R
Continuous Release End Date :	N/R
Continuous Release Change Date :	N/R
Continuous Release Permit :	N/R
Continuous Release Type :	N/R
Description of Tank :	N/R
Device Operational :	Y
DOT Crossing Number :	N/R

Map Id: B7
Direction:
Distance:
Elevation:
Relative:

Site Name : N/R
1227 EAST D
TACOMA, WA 98421

Database(s) : [ERNS] ***(cont.)***

Envirosite ID: 52365364
EPA ID: N/R

ERNS ***(cont.)***

DOT Regulated :	U
NPDES :	N/R
NPDES Compliance :	U
Pipeline Aboveground :	ABOVE
Pipeline Covered :	U
Pipeline Type :	N/R
Tank ID :	N/R
Tank Regulated :	U
Tank Regulated by :	N/R

Materials Involved Summary

Name of Material :	UNKNOWN OIL
CAS Number :	000000-00-0
Amount of Material :	0
Unit of Measure :	UNKNOWN AMOUNT
UN Number :	N/R
CHRIS Code :	OUN
Reached Water :	YES
Amount in Water :	0
Unit of Measure (Reach Water) :	UNKNOWN AMOUNT

Map Id: B8
Direction:
Distance:
Elevation:
Relative:

Site Name : WESTERN STEEL FABRICATORS | WESTERN STEEL FABRICATIONS
1207 E D ST | 1207 East D St.
TACOMA, WA

Database(s) : [FRS, PRP-CORP]

Envirosite ID: 52365358
EPA ID: N/R

FRS

Facility Name :	WESTERN STEEL FABRICATORS
Facility Address :	1207 E D ST, TACOMA, WA 98421-1709
County :	PIERCE

Site Details

Registry ID :	110015556977
FRS Facility URL :	Click here for hyperlink provided by the agency.
Last Date in Agency List :	2023-02-13

Source Description

Map Id: B8
Direction:
Distance:
Elevation:
Relative:

Site Name : WESTERN STEEL FABRICATORS | WESTERN STEEL FABRICATIONS
1207 E D ST | 1207 East D St.
TACOMA, WA

Database(s) : [FRS, PRP-CORP] ***(cont.)***

Envirosite ID: 52365358
EPA ID: N/R

FRS ***(cont.)***

Source Description :

The WA-FSIS provides a means to query and display data maintained by the Washington Department of Ecology. This system contains key information for each facility/site that is currently, or has been, of interest to the Air Quality, Dam Safety, Hazardous Waste, Toxics Cleanup, and Water Quality Programs.

FRS Environmental Interest

Source and System ID :	WA-FSIS - 3052529

PRP-CORP

Facility Name :	WESTERN STEEL FABRICATIONS
Facility Address :	1207 East D St., TACOMA, WA 98421
Actual Date :	2003-05-09
Date Type :	SETTLEMENT DATE
EPA ID :	WAD980726368
Site Name :	COMMENCEMENT BAY, NEAR SHORE/TIDE FLATS
NPL Status Description :	Currently on the Final NPL
Non NPL Status Short Name :	N/R
Action Name :	C DECREE
Action Type Seq :	CD-21
Region Code :	10
Last Date in Agency List :	2023-02-01
Actual Date :	2001-06-06
Date Type :	SPECIAL NOTICE
EPA ID :	WAD980726368
Site Name :	COMMENCEMENT BAY, NEAR SHORE/TIDE FLATS
NPL Status Description :	Currently on the Final NPL
Non NPL Status Short Name :	N/R
Action Name :	Spcl Not Ltrs
Action Type Seq :	SG-13
Region Code :	10
Last Date in Agency List :	2023-02-01
Actual Date :	1997-01-31
Date Type :	GENERAL NOTICE
EPA ID :	WAD980726368
Site Name :	COMMENCEMENT BAY, NEAR SHORE/TIDE FLATS
NPL Status Description :	Currently on the Final NPL
Non NPL Status Short Name :	N/R
Action Name :	Not Ltrs
Action Type Seq :	NJ-5
Region Code :	10
Last Date in Agency List :	2023-02-01

Map Id: C9
Direction:
Distance:
Elevation:
Relative:

Site Name : REVALESIO
1202 EAST D ST
TACOMA, WA 98424

Database(s) : [MANIFEST EPA]

Envirosite ID: 52365356
EPA ID: CESQG

MANIFEST EPA

Manifest Details

Manifest Number :	000310878DAT
Shipped Date :	2020-05-29
Updated Date :	2020-06-05
Received Date :	2020-05-29
Status :	Signed
Generator ID :	CESQG
Generator Name :	REVALESIO
Generator Address :	1202 EAST D ST, TACOMA, WA 98424
Generator Mailing :	1202 EAST D ST, TACOMA, WA 98424
Generator Contact :	N/R
Destination ID :	WAD020257945
Destination Name :	Burlington Environmental, LLC Tacoma Plant
Destination Mailing :	1701 East Alexander Avenue, Tacoma, WA 98421
Destination Address :	1701 East Alexander Avenue, Tacoma, WA 98421
Destination Contact :	N/R
Submission Type :	DataImage5Copy
Origin Type :	Service
Manifest Residue :	N
Rejection :	N
Last Date in Agency List :	2023-02-13

Waste Details

Waste Line Number :	1
Is DOT Hazardous :	Y
DOT ID Number :	UN3264
DOT Information :	UN3264 CORROSIVE LIQUID, ACIDIC, INORGANIC, N.O.S. (HYDROCHLORIC ACID, SULFURIC ACID) II 8 D002=100#
Non Waste Description :	N/R
Quantity :	80 Pounds
Quantity Tons, Acute, Non-Acute :	0.04, 0, 0.04
Quantity Kg, Acute, Non-Acute :	0, 36.2812
Management Method :	H070 - CHEMICAL TREATMENT
Is EPA Waste :	N
Federal Code :	N/R
State Code :	N/R

Manifest Details

Manifest Number :	000275449DAT
Shipped Date :	2019-09-03
Updated Date :	2020-01-06
Received Date :	2019-09-03
Status :	Signed
Generator ID :	CESQG
Generator Name :	REVALESIO
Generator Address :	1202 EAST D ST, TACOMA, WA 98424
Generator Mailing :	1202 EAST D ST, TACOMA, WA 98424
Generator Contact :	N/R
Destination ID :	WAD020257945
Destination Name :	Burlington Environmental, LLC Tacoma Plant
Destination Mailing :	1701 East Alexander Avenue, Tacoma, WA 98421

Map Id: C9
Direction:
Distance:
Elevation:
Relative:

Site Name : REVALESIO
1202 EAST D ST
TACOMA, WA 98424

Database(s) : [MANIFEST EPA] ***(cont.)***

Envirosite ID: 52365356
EPA ID: CESQG

MANIFEST EPA ***(cont.)***

Destination Address :	1701 East Alexander Avenue, Tacoma, WA 98421
Destination Contact :	N/R
Submission Type :	DataImage5Copy
Origin Type :	Service
Manifest Residue :	N
Rejection :	N
Last Date in Agency List :	2023-02-13

Waste Details

Waste Line Number :	1
Is DOT Hazardous :	Y
DOT ID Number :	UN3264
DOT Information :	UN3264 CORROSIVE LIQUID, ACIDIC, INORGANIC, N.O.S. (HYDROCHLORIC ACID, SULFURIC ACID) II 8 D002=100#
Non Waste Description :	N/R
Quantity :	10 Gallons
Quantity Tons, Acute, Non-Acute :	0.041701417, 0, 0.041701417
Quantity Kg, Acute, Non-Acute :	0, 37.824436
Management Method :	H070 - CHEMICAL TREATMENT
Is EPA Waste :	N
Federal Code :	N/R
State Code :	N/R

Manifest Details

Manifest Number :	000237697DAT
Shipped Date :	2018-11-27
Updated Date :	2018-12-26
Received Date :	2018-11-27
Status :	Signed
Generator ID :	CESQG
Generator Name :	REVALESIO
Generator Address :	1202 EAST D ST, TACOMA, WA 98424
Generator Mailing :	1202 E D ST, TACOMA, WA 98421-1700
Generator Contact :	N/R
Destination ID :	WAD020257945
Destination Name :	Burlington Environmental, LLC Tacoma Plant
Destination Mailing :	1701 East Alexander Avenue, Tacoma, WA 98421
Destination Address :	1701 East Alexander Avenue, Tacoma, WA 98421
Destination Contact :	N/R
Submission Type :	DataImage5Copy
Origin Type :	Service
Manifest Residue :	N
Rejection :	N
Last Date in Agency List :	2023-02-13

Waste Details

Waste Line Number :	1
Is DOT Hazardous :	Y
DOT ID Number :	UN3264

Map Id: C9
Direction:
Distance:
Elevation:
Relative:

Site Name : REVALESIO
1202 EAST D ST
TACOMA, WA 98424

Database(s) : [MANIFEST EPA] ***(cont.)***

Envirosite ID: 52365356
EPA ID: CESQG

MANIFEST EPA ***(cont.)***

DOT Information :	UN3264 CORROSIVE LIQUID, ACIDIC, INORGANIC, N.O.S. (HYDROCHLORIC ACID, SULFURIC ACID) II 8 D002=100#
Non Waste Description :	N/R
Quantity :	90 Gallons
Quantity Tons, Acute, Non-Acute :	0.37531275, 0, 0.37531275
Quantity Kg, Acute, Non-Acute :	0, 340.41992
Management Method :	H070 - CHEMICAL TREATMENT
Is EPA Waste :	N
Federal Code :	N/R
State Code :	N/R

Map Id: D10
Direction:
Distance:
Elevation:
Relative:

Site Name : URBAN ACCESSORIES INC E 15TH ST | URBAN ACCESSORIES, INC | PACIFIC AEROSPACE & ELECTRONICS TACOMA
465 E 15TH ST | 465 EAST 15TH ST | 465 EAST 15TH STREET
TACOMA | Tacoma, WA

Database(s) : [AFS, ALL SITES - WA, DOCKET, ECHO, FRS, ICIS, INACTIVE PCS, PCS ENF, PCS FACILITY, RCRA_NONGEN, SWRCY - WA, SWTIRE 3 - WA]

Envirosite ID: 52365580
EPA ID: N/R

AFS

Facility Name :	URBAN ACCESSORIES, INC
Facility Address :	465 E 15TH ST, TACOMA, WA 98421
County :	Pierce

Facility Summary

Program System ID :	WAPSC0005305310220
Facility Registry ID :	110012560585
EPA Region :	EPA Region 10 - AK, ID, OR, WA
SIC :	N/R
NAICS :	331529 - Other Nonferrous Metal Foundries (except Die-Casting)
Facility Type :	Privately Owned Facility
Air Pollutant Class :	Minor Emissions
Air Operating Status :	Operating
Current High Priority Violation (HPV):	No Violation Identified
Local Control Region Name :	Puget Sound Clean Air Agency
Last Date in Agency List :	2023-01-23

Air Pollutant Details

Program System ID :	WAPSC0005305310220
Pollutant :	TOTAL HAZARDOUS AIR POLLUTANTS (HAPS)

Map Id: D10
Direction:
Distance:
Elevation:
Relative:

Site Name : URBAN ACCESSORIES INC E 15TH ST | URBAN ACCESSORIES, INC | PACIFIC AEROSPACE & ELECTRONICS TACOMA
465 E 15TH ST | 465 EAST 15TH ST | 465 EAST 15TH STREET
TACOMA | Tacoma, WA

Database(s) : [AFS, ALL SITES - WA, DOCKET, ECHO, FRS, ICIS, INACTIVE PCS, PCS ENF, PCS FACILITY, RCRA_NONGEN, SWRCY - WA, SWTIRE 3 - WA] ***(cont.)***

Envirosite ID: 52365580
EPA ID: N/R

AFS ***(cont.)***

Substance Registry Services ID (SRS):	761502
Chemical Abstract Service Number :	N/R
Air Pollutant Class :	Synthetic Minor Emissions
Program System ID :	WAPSC0005305310220
Pollutant :	TOTAL HAZARDOUS AIR POLLUTANTS (HAPS)
Substance Registry Services ID (SRS):	761502
Chemical Abstract Service Number :	N/R
Air Pollutant Class :	Minor Emissions

Air Violation History Details

HPV Day Zero Date :	N/R
HPV Resolved Date :	N/R
Program System ID :	WAPSC0005305310220
Activity ID :	N/R
Agency Type :	N/R
State Code :	N/R
Air Local Control Region Code (LCON):	N/R
Comp Determination UID :	N/R
Enforcement Response Policy :	N/R
Program :	N/R
Pollutant :	N/R
Earliest Determination Date of Federally Reportable Violation (FRV):	N/R

ALL SITES - WA

Facility Name :	URBAN ACCESSORIES INC E 15TH ST
Facility Address :	465 EAST 15TH ST, TACOMA, 98421
County :	Pierce
Facility/Site ID :	5632999
Alternate Name :	LYDEN CASTPARTS INC
Program Name :	N/R
WRIA :	10
Legislative District :	27
Congressional District :	9
Ecology Region :	SWRO
Ecology Program Phone :	(360) 407-6734
Tribal Land :	N
Latitude :	47.249264
Longitude :	-122.428732
Last Date in Agency List :	2023-01-03

Map Id: D10
Direction:
Distance:
Elevation:
Relative:

Site Name : URBAN ACCESSORIES INC E 15TH ST | URBAN ACCESSORIES, INC | PACIFIC AEROSPACE & ELECTRONICS TACOMA 465 E 15TH ST | 465 EAST 15TH ST | 465 EAST 15TH STREET TACOMA | Tacoma, WA

Database(s) : [AFS, ALL SITES - WA, DOCKET, ECHO, FRS, ICIS, INACTIVE PCS, PCS ENF, PCS FACILITY, RCRA_NONGEN, SWRCY - WA, SWTIRE 3 - WA] ***(cont.)***

Envirosite ID: 52365580
EPA ID: N/R

ALL SITES - WA ***(cont.)***

Facility/Site ID :	5632999
Alternate Name :	PACIFIC AEROSPACE & ELECTRONICS TACOMA
Program Name :	N/R
WRIA :	10
Legislative District :	27
Congressional District :	9
Ecology Region :	SWRO
Ecology Program Phone :	(360) 407-6734
Tribal Land :	N
Latitude :	47.249264
Longitude :	-122.428732
Last Date in Agency List :	2023-01-03

Facility/Site ID :	5632999
Alternate Name :	URBAN ACCESSORIES INC
Program Name :	N/R
WRIA :	10
Legislative District :	27
Congressional District :	9
Ecology Region :	SWRO
Ecology Program Phone :	(360) 407-6734
Tribal Land :	N
Latitude :	47.249264
Longitude :	-122.428732
Last Date in Agency List :	2023-01-03

Facility/Site ID :	5632999
Alternate Name :	N/R
Program Name :	N/R
WRIA :	10
Legislative District :	27
Congressional District :	9
Ecology Region :	SWRO
Ecology Program Phone :	(360) 407-6400
Tribal Land :	N
Latitude :	47.249264
Longitude :	-122.428732
Last Date in Agency List :	2023-01-03

Facility/Site ID :	5632999
Alternate Name :	N/R
Program Name :	N/R
WRIA :	10
Legislative District :	27
Congressional District :	9
Ecology Region :	SWRO
Ecology Program Phone :	N/R

Map Id: D10
Direction:
Distance:
Elevation:
Relative:

Site Name : URBAN ACCESSORIES INC E 15TH ST | URBAN ACCESSORIES, INC | PACIFIC AEROSPACE & ELECTRONICS TACOMA
465 E 15TH ST | 465 EAST 15TH ST | 465 EAST 15TH STREET
TACOMA | Tacoma, WA

Database(s) : [AFS, ALL SITES - WA, DOCKET, ECHO, FRS, ICIS, INACTIVE PCS, PCS ENF, PCS FACILITY, RCRA_NONGEN, SWRCY - WA, SWTIRE 3 - WA] ***(cont.)***

Envirosite ID: 52365580
EPA ID: N/R

ALL SITES - WA ***(cont.)***

Tribal Land :	N
Latitude :	47.249264
Longitude :	-122.428732
Last Date in Agency List :	2023-01-03

Facility/Site ID :	5632999
Alternate Name :	N/R
Program Name :	N/R
WRIA :	10
Legislative District :	27
Congressional District :	9
Ecology Region :	SWRO
Ecology Program Phone :	(360) 407-6734
Tribal Land :	N
Latitude :	47.249264
Longitude :	-122.428732
Last Date in Agency List :	2023-01-03

Program Details

Program :	HAZWASTE
Program ID :	WAH000016121
Interaction Type :	Industrial SW GP
Interaction Type Description :	General permit issued to industries to regulate the discharge of contaminated stormwater to state waters.
Status :	Inactive
Start Date :	2001-12-20
End Date :	2007-06-19
SIC :	N/R
NAICS :	N/R

Program :	HAZWASTE
Program ID :	WAH000016121
Interaction Type :	Hazardous Waste Generator
Interaction Type Description :	Facilities that generate any quantity of a dangerous waste. They may be classified as SQG, MQG, or LQG depending on hazardous waste generated for a given month.
Status :	Inactive
Start Date :	2001-09-20
End Date :	2001-09-21
SIC :	3446 - Architectural and Ornamental Metal Work
NAICS :	N/R

Map Id: D10
Direction:
Distance:
Elevation:
Relative:

Site Name : URBAN ACCESSORIES INC E 15TH ST | URBAN ACCESSORIES, INC | PACIFIC AEROSPACE & ELECTRONICS TACOMA
465 E 15TH ST | 465 EAST 15TH ST | 465 EAST 15TH STREET
TACOMA | Tacoma, WA

Database(s) : [AFS, ALL SITES - WA, DOCKET, ECHO, FRS, ICIS, INACTIVE PCS, PCS ENF, PCS FACILITY, RCRA_NONGEN, SWRCY - WA, SWTIRE 3 - WA] ***(cont.)***

Envirosite ID: 52365580
EPA ID: N/R

ALL SITES - WA ***(cont.)***

Program :	HAZWASTE
Program ID :	WAH000016121
Interaction Type :	Hazardous Waste Generator
Interaction Type Description :	Facilities that generate any quantity of a dangerous waste. They may be classified as SQG, MQG, or LQG depending on hazardous waste generated for a given month.
Status :	Inactive
Start Date :	2001-09-20
End Date :	2001-09-21
SIC :	3499 - FABRICATED METAL PRODUCTS, NOT ELSEWHERE CLASSIFIED
NAICS :	N/R

Program :	HAZWASTE
Program ID :	WAH000016121
Interaction Type :	Hazardous Waste Generator
Interaction Type Description :	Facilities that generate any quantity of a dangerous waste. They may be classified as SQG, MQG, or LQG depending on hazardous waste generated for a given month.
Status :	Inactive
Start Date :	2001-09-20
End Date :	2001-09-21
SIC :	4225 - GENERAL WAREHOUSING AND STORAGE
NAICS :	N/R

Program :	HAZWASTE
Program ID :	WAH000016121
Interaction Type :	Hazardous Waste Generator
Interaction Type Description :	Facilities that generate any quantity of a dangerous waste. They may be classified as SQG, MQG, or LQG depending on hazardous waste generated for a given month.
Status :	Inactive
Start Date :	2001-09-20
End Date :	2001-09-21
SIC :	3321 - GRAY AND DUCTILE IRON FOUNDRIES
NAICS :	N/R

Program :	HAZWASTE
Program ID :	WAH000016121
Interaction Type :	Hazardous Waste Generator

Map Id: D10
Direction:
Distance:
Elevation:
Relative:

Site Name : URBAN ACCESSORIES INC E 15TH ST | URBAN ACCESSORIES, INC | PACIFIC AEROSPACE & ELECTRONICS TACOMA
465 E 15TH ST | 465 EAST 15TH ST | 465 EAST 15TH STREET
TACOMA | Tacoma, WA

Database(s) : [AFS, ALL SITES - WA, DOCKET, ECHO, FRS, ICIS, INACTIVE PCS, PCS ENF, PCS FACILITY, RCRA_NONGEN, SWRCY - WA, SWTIRE 3 - WA] ***(cont.)***

Envirosite ID: 52365580
EPA ID: N/R

ALL SITES - WA ***(cont.)***

Interaction Type Description :	Facilities that generate any quantity of a dangerous waste. They may be classified as SQG, MQG, or LQG depending on hazardous waste generated for a given month.
Status :	Inactive
Start Date :	2001-09-20
End Date :	2001-09-21
SIC :	N/R
NAICS :	N/R
Program :	HAZWASTE
Program ID :	WAH000016121
Interaction Type :	Hazardous Waste Generator
Interaction Type Description :	Facilities that generate any quantity of a dangerous waste. They may be classified as SQG, MQG, or LQG depending on hazardous waste generated for a given month.
Status :	Inactive
Start Date :	2001-09-20
End Date :	2001-09-21
SIC :	3399 - PRIMARY METAL PRODUCTS, NOT ELSEWHERE CLASSIFIED
NAICS :	N/R
Program :	HAZWASTE
Program ID :	WAH000016121
Interaction Type :	Urban Waters
Interaction Type Description :	The site has been inspected by an Ecology Urban Waters Inspector.
Status :	Active
Start Date :	2009-01-08
End Date :	N/R
SIC :	N/R
NAICS :	N/R
Program :	HAZWASTE
Program ID :	WAH000016121
Interaction Type :	Industrial SW GP
Interaction Type Description :	General permit issued to industries to regulate the discharge of contaminated stormwater to state waters.
Status :	Active
Start Date :	2008-02-21
End Date :	N/R
SIC :	N/R
NAICS :	N/R

Map Id: D10
Direction:
Distance:
Elevation:
Relative:

Site Name : URBAN ACCESSORIES INC E 15TH ST | URBAN ACCESSORIES, INC | PACIFIC AEROSPACE & ELECTRONICS TACOMA
465 E 15TH ST | 465 EAST 15TH ST | 465 EAST 15TH STREET
TACOMA | Tacoma, WA

Database(s) : [AFS, ALL SITES - WA, DOCKET, ECHO, FRS, ICIS, INACTIVE PCS, PCS ENF, PCS FACILITY, RCRA_NONGEN, SWRCY - WA, SWTIRE 3 - WA] ***(cont.)***

Envirosite ID: 52365580
EPA ID: N/R

ALL SITES - WA ***(cont.)***

Program :	HAZWASTE
Program ID :	WAH000016121
Interaction Type :	Industrial SW GP
Interaction Type Description :	General permit issued to industries to regulate the discharge of contaminated stormwater to state waters.
Status :	Active
Start Date :	2008-02-21
End Date :	N/R
SIC :	N/R
NAICS :	331511 - Iron Foundries

DOCKET

Facility Name :	URBAN ACCESSORIES, INC
Facility Address :	465 E 15TH ST, TACOMA, WA 98421

Site Activity Details

Details for this site have been truncated due to the large number of available details for this site within this dataset. For the complete details for this site, contact your Envirosite account representative for a complimentary site report containing all of the details available.

Enforcement Action Case Number :	WAPSCA0000530531022000001
Activity ID :	3400377012
Enforcement Action Name :	URBAN ACCESSORIES, INC
Last Date in Agency List :	2019-02-25
Final Ordr Iss/Final Order Enter Date:	2006-09-13
Complaint/Proposed Order Actual Date:	N/R
Final Order Issued Actual Date :	2006-09-13
Final Order Name :	URBAN ACCESSORIES, INC 530531022000001

Complaint Summary

Respondent/Defendant Name :	N/R
Named in Complaint :	N/R
Named in Final Order :	N/R
SEP Category :	N/R
SEP Description :	N/R

Map Id: D10
Direction:
Distance:
Elevation:
Relative:

Site Name : URBAN ACCESSORIES INC E 15TH ST | URBAN ACCESSORIES, INC | PACIFIC AEROSPACE & ELECTRONICS TACOMA
465 E 15TH ST | 465 EAST 15TH ST | 465 EAST 15TH STREET
TACOMA | Tacoma, WA

Database(s) : [AFS, ALL SITES - WA, DOCKET, ECHO, FRS, ICIS, INACTIVE PCS, PCS ENF, PCS FACILITY, RCRA_NONGEN, SWRCY - WA, SWTIRE 3 - WA] ***(cont.)***

Envirosite ID: 52365580
EPA ID: N/R

DOCKET ***(cont.)***

Regional Docket Number : N/R

Standard Industrial Classification (SIC) Summary
Registry ID : 110012560585
Primary SIC : N/R
Primary NAICS : 331529 - Other Nonferrous Metal Foundries (except Die-Casting)

Settlement FRS ICIS Facility : 3400235407 - URBAN ACCESSORIES, INC

Pollutants (SRS) : N/R

Admin EA Closed Actual Date : N/R
Enforcement Action Name : N/R
Enforcement Action Resolution : N/R

Violation Types : N/R

Case Law Sections : CAA OTHER - Violations not covered elsewhere

Violation Penalties and Compliance Summary
Compliance Action Cost : 0
EPA Penalty Assessed Amount : 0
Cost Recovery Required : N/R
Cost of SEP : 0
Cost of Complying Actions : N/R

Site Activity Details
Enforcement Action Case Number : WAPSCA0000530531022000002
Activity ID : 3400377003
Enforcement Action Name : URBAN ACCESSORIES, INC
Last Date in Agency List : 2018-12-17

Final Ordr Iss/Final Order Enter Date: N/R
Complaint/Proposed Order Actual Date: N/R
Final Order Issued Actual Date : N/R
Final Order Name : N/R

Map Id: D10
Direction:
Distance:
Elevation:
Relative:

Site Name : URBAN ACCESSORIES INC E 15TH ST | URBAN ACCESSORIES, INC | PACIFIC AEROSPACE & ELECTRONICS TACOMA 465 E 15TH ST | 465 EAST 15TH ST | 465 EAST 15TH STREET TACOMA | Tacoma, WA

Database(s) : [AFS, ALL SITES - WA, DOCKET, ECHO, FRS, ICIS, INACTIVE PCS, PCS ENF, PCS FACILITY, RCRA_NONGEN, SWRCY - WA, SWTIRE 3 - WA] ***(cont.)***

Envirosite ID: 52365580
EPA ID: N/R

DOCKET ***(cont.)***

Complaint Summary

Respondent/Defendant Name :	N/R
Named in Complaint :	N/R
Named in Final Order :	N/R
SEP Category :	N/R
SEP Description :	N/R
Regional Docket Number :	N/R

Standard Industrial Classification (SIC) Summary

Registry ID :	110012560585
Primary SIC :	N/R
Primary NAICS :	331529 - Other Nonferrous Metal Foundries (except Die-Casting)
Settlement FRS ICIS Facility :	N/R - N/R
Pollutants (SRS) :	N/R
Admin EA Closed Actual Date :	2006-09-12
Enforcement Action Name :	URBAN ACCESSORIES, INC 530531022000002
Enforcement Action Resolution :	N/R
Violation Types :	N/R
Case Law Sections :	CAA OTHER - Violations not covered elsewhere

Violation Penalties and Compliance Summary

Compliance Action Cost :	N/R
EPA Penalty Assessed Amount :	N/R
Cost Recovery Required :	N/R
Cost of SEP :	N/R
Cost of Complying Actions :	N/R

Site Activity Details

Enforcement Action Case Number :	WAPSCA0000530531022000003
Activity ID :	3400377010

Map Id: D10
Direction:
Distance:
Elevation:
Relative:

Site Name : URBAN ACCESSORIES INC E 15TH ST | URBAN ACCESSORIES, INC | PACIFIC AEROSPACE & ELECTRONICS TACOMA
465 E 15TH ST | 465 EAST 15TH ST | 465 EAST 15TH STREET
TACOMA | Tacoma, WA

Database(s) : [AFS, ALL SITES - WA, DOCKET, ECHO, FRS, ICIS, INACTIVE PCS, PCS ENF, PCS FACILITY, RCRA_NONGEN, SWRCY - WA, SWTIRE 3 - WA] ***(cont.)***

Envirosite ID: 52365580
EPA ID: N/R

DOCKET ***(cont.)***

Enforcement Action Name :	URBAN ACCESSORIES, INC
Last Date in Agency List :	2019-02-25
Final Ordr Iss/Final Order Enter Date:	2007-02-02
Complaint/Proposed Order Actual Date:	N/R
Final Order Issued Actual Date :	2007-02-02
Final Order Name :	URBAN ACCESSORIES, INC 530531022000003

Complaint Summary

Respondent/Defendant Name :	N/R
Named in Complaint :	N/R
Named in Final Order :	N/R
SEP Category :	N/R
SEP Description :	N/R
Regional Docket Number :	N/R

Standard Industrial Classification (SIC) Summary

Registry ID :	110012560585
Primary SIC :	N/R
Primary NAICS :	331529 - Other Nonferrous Metal Foundries (except Die-Casting)
Settlement FRS ICIS Facility :	3400235407 - URBAN ACCESSORIES, INC
Pollutants (SRS) :	N/R
Admin EA Closed Actual Date :	N/R
Enforcement Action Name :	N/R
Enforcement Action Resolution :	N/R
Violation Types :	N/R
Case Law Sections :	CAA OTHER - Violations not covered elsewhere

Map Id: D10
Direction:
Distance:
Elevation:
Relative:

Site Name : URBAN ACCESSORIES INC E 15TH ST | URBAN ACCESSORIES, INC | PACIFIC AEROSPACE & ELECTRONICS TACOMA 465 E 15TH ST | 465 EAST 15TH ST | 465 EAST 15TH STREET TACOMA | Tacoma, WA

Database(s) : [AFS, ALL SITES - WA, DOCKET, ECHO, FRS, ICIS, INACTIVE PCS, PCS ENF, PCS FACILITY, RCRA_NONGEN, SWRCY - WA, SWTIRE 3 - WA] ***(cont.)***

Envirosite ID: 52365580
EPA ID: N/R

DOCKET ***(cont.)***

Violation Penalties and Compliance Summary

Compliance Action Cost :	0
EPA Penalty Assessed Amount :	0
Cost Recovery Required :	N/R
Cost of SEP :	0
Cost of Complying Actions :	N/R

Site Activity Details

Enforcement Action Case Number :	WAPSCA0000530531022000005
Activity ID :	3400377000
Enforcement Action Name :	URBAN ACCESSORIES, INC
Last Date in Agency List :	2018-12-17
Final Ordr Iss/Final Order Enter Date:	N/R
Complaint/Proposed Order Actual Date:	N/R
Final Order Issued Actual Date :	N/R
Final Order Name :	N/R

Complaint Summary

Respondent/Defendant Name :	N/R
Named in Complaint :	N/R
Named in Final Order :	N/R
SEP Category :	N/R
SEP Description :	N/R
Regional Docket Number :	N/R

Standard Industrial Classification (SIC) Summary

Registry ID :	110012560585
Primary SIC :	N/R
Primary NAICS :	331529 - Other Nonferrous Metal Foundries (except Die-Casting)
Settlement FRS ICIS Facility :	N/R - N/R
Pollutants (SRS) :	N/R

Map Id: D10
Direction:
Distance:
Elevation:
Relative:

Site Name : URBAN ACCESSORIES INC E 15TH ST | URBAN ACCESSORIES, INC | PACIFIC AEROSPACE & ELECTRONICS TACOMA
465 E 15TH ST | 465 EAST 15TH ST | 465 EAST 15TH STREET
TACOMA | Tacoma, WA

Database(s) : [AFS, ALL SITES - WA, DOCKET, ECHO, FRS, ICIS, INACTIVE PCS, PCS ENF, PCS FACILITY, RCRA_NONGEN, SWRCY - WA, SWTIRE 3 - WA] ***(cont.)***

Envirosite ID: 52365580
EPA ID: N/R

DOCKET ***(cont.)***

Admin EA Closed Actual Date :	2007-08-08
Enforcement Action Name :	URBAN ACCESSORIES, INC 530531022000005
Enforcement Action Resolution :	N/R
Violation Types :	N/R
Case Law Sections :	CAA OTHER - Violations not covered elsewhere

Violation Penalties and Compliance Summary

Compliance Action Cost :	N/R
EPA Penalty Assessed Amount :	N/R
Cost Recovery Required :	N/R
Cost of SEP :	N/R
Cost of Complying Actions :	N/R

Site Activity Details

Enforcement Action Case Number :	WAPSCA0000530531022000008
Activity ID :	3400376992
Enforcement Action Name :	URBAN ACCESSORIES, INC
Last Date in Agency List :	2018-12-17
Final Ordr Iss/Final Order Enter Date:	N/R
Complaint/Proposed Order Actual Date:	N/R
Final Order Issued Actual Date :	N/R
Final Order Name :	N/R

Complaint Summary

Respondent/Defendant Name :	N/R
Named in Complaint :	N/R
Named in Final Order :	N/R
SEP Category :	N/R
SEP Description :	N/R
Regional Docket Number :	N/R

Map Id: D10
Direction:
Distance:
Elevation:
Relative:

Site Name : URBAN ACCESSORIES INC E 15TH ST | URBAN ACCESSORIES, INC | PACIFIC AEROSPACE & ELECTRONICS TACOMA
465 E 15TH ST | 465 EAST 15TH ST | 465 EAST 15TH STREET
TACOMA | Tacoma, WA

Database(s) : [AFS, ALL SITES - WA, DOCKET, ECHO, FRS, ICIS, INACTIVE PCS, PCS ENF, PCS FACILITY, RCRA_NONGEN, SWRCY - WA, SWTIRE 3 - WA] ***(cont.)***

Envirosite ID: 52365580
EPA ID: N/R

DOCKET ***(cont.)***

Standard Industrial Classification (SIC) Summary

Registry ID :	110012560585
Primary SIC :	N/R
Primary NAICS :	331529 - Other Nonferrous Metal Foundries (except Die-Casting)
Settlement FRS ICIS Facility :	N/R - N/R
Pollutants (SRS) :	N/R
Admin EA Closed Actual Date :	2008-06-13
Enforcement Action Name :	URBAN ACCESSORIES, INC 530531022000008
Enforcement Action Resolution :	N/R
Violation Types :	N/R
Case Law Sections :	CAA OTHER - Violations not covered elsewhere

Violation Penalties and Compliance Summary

Compliance Action Cost :	N/R
EPA Penalty Assessed Amount :	N/R
Cost Recovery Required :	N/R
Cost of SEP :	N/R
Cost of Complying Actions :	N/R

Site Activity Details

Enforcement Action Case Number :	WAPSCA0000530531022000009
Activity ID :	3400376999
Enforcement Action Name :	URBAN ACCESSORIES, INC
Last Date in Agency List :	2018-12-17
Final Ordr Iss/Final Order Enter Date:	N/R
Complaint/Proposed Order Actual Date:	N/R
Final Order Issued Actual Date :	N/R
Final Order Name :	N/R

Complaint Summary

Respondent/Defendant Name :	N/R
Named in Complaint :	N/R

Map Id: D10
Direction:
Distance:
Elevation:
Relative:

Site Name : URBAN ACCESSORIES INC E 15TH ST | URBAN ACCESSORIES, INC | PACIFIC AEROSPACE & ELECTRONICS TACOMA
465 E 15TH ST | 465 EAST 15TH ST | 465 EAST 15TH STREET
TACOMA | Tacoma, WA

Database(s) : [AFS, ALL SITES - WA, DOCKET, ECHO, FRS, ICIS, INACTIVE PCS, PCS ENF, PCS FACILITY, RCRA_NONGEN, SWRCY - WA, SWTIRE 3 - WA] ***(cont.)***

Envirosite ID: 52365580
EPA ID: N/R

DOCKET ***(cont.)***

Named in Final Order : N/R

SEP Category : N/R
SEP Description : N/R

Regional Docket Number : N/R

Standard Industrial Classification (SIC) Summary
Registry ID : 110012560585
Primary SIC : N/R
Primary NAICS : 331529 - Other Nonferrous Metal Foundries (except Die-Casting)

Settlement FRS ICIS Facility : N/R - N/R

Pollutants (SRS) : N/R

Admin EA Closed Actual Date : 2008-05-28
Enforcement Action Name : URBAN ACCESSORIES, INC 530531022000009
Enforcement Action Resolution : N/R

Violation Types : N/R

Case Law Sections : CAA OTHER - Violations not covered elsewhere

Violation Penalties and Compliance Summary
Compliance Action Cost : N/R
EPA Penalty Assessed Amount : N/R
Cost Recovery Required : N/R
Cost of SEP : N/R
Cost of Complying Actions : N/R

Site Activity Details
Enforcement Action Case Number : WAPSCA0000530531022000011
Activity ID : 3400377007
Enforcement Action Name : URBAN ACCESSORIES, INC
Last Date in Agency List : 2019-02-25

Map Id: D10
Direction:
Distance:
Elevation:
Relative:

Site Name : URBAN ACCESSORIES INC E 15TH ST | URBAN ACCESSORIES, INC | PACIFIC AEROSPACE & ELECTRONICS TACOMA
465 E 15TH ST | 465 EAST 15TH ST | 465 EAST 15TH STREET
TACOMA | Tacoma, WA

Database(s) : [AFS, ALL SITES - WA, DOCKET, ECHO, FRS, ICIS, INACTIVE PCS, PCS ENF, PCS FACILITY, RCRA_NONGEN, SWRCY - WA, SWTIRE 3 - WA] ***(cont.)***

Envirosite ID: 52365580
EPA ID: N/R

DOCKET ***(cont.)***

Final Ordr Iss/Final Order Enter Date:	2008-10-08
Complaint/Proposed Order Actual Date:	N/R
Final Order Issued Actual Date :	2008-10-08
Final Order Name :	URBAN ACCESSORIES, INC 530531022000011

Complaint Summary

Respondent/Defendant Name :	N/R
Named in Complaint :	N/R
Named in Final Order :	N/R
SEP Category :	N/R
SEP Description :	N/R
Regional Docket Number :	N/R

Standard Industrial Classification (SIC) Summary

Registry ID :	110012560585
Primary SIC :	N/R
Primary NAICS :	331529 - Other Nonferrous Metal Foundries (except Die-Casting)
Settlement FRS ICIS Facility :	3400235407 - URBAN ACCESSORIES, INC
Pollutants (SRS) :	N/R
Admin EA Closed Actual Date :	N/R
Enforcement Action Name :	N/R
Enforcement Action Resolution :	N/R
Violation Types :	N/R
Case Law Sections :	CAA OTHER - Violations not covered elsewhere

Violation Penalties and Compliance Summary

Compliance Action Cost :	0
EPA Penalty Assessed Amount :	0
Cost Recovery Required :	N/R
Cost of SEP :	0

Map Id: D10
Direction:
Distance:
Elevation:
Relative:

Site Name : URBAN ACCESSORIES INC E 15TH ST | URBAN ACCESSORIES, INC | PACIFIC AEROSPACE & ELECTRONICS TACOMA
465 E 15TH ST | 465 EAST 15TH ST | 465 EAST 15TH STREET
TACOMA | Tacoma, WA

Database(s) : [AFS, ALL SITES - WA, DOCKET, ECHO, FRS, ICIS, INACTIVE PCS, PCS ENF, PCS FACILITY, RCRA_NONGEN, SWRCY - WA, SWTIRE 3 - WA] ***(cont.)***

Envirosite ID: 52365580
EPA ID: N/R

DOCKET ***(cont.)***

Cost of Complying Actions : N/R

Site Activity Details
Enforcement Action Case Number : WAPSCA0000530531022000013
Activity ID : 3400376990
Enforcement Action Name : URBAN ACCESSORIES, INC
Last Date in Agency List : 2018-12-17

Final Ordr Iss/Final Order Enter Date: N/R
Complaint/Proposed Order Actual Date: N/R
Final Order Issued Actual Date : N/R
Final Order Name : N/R

Complaint Summary
Respondent/Defendant Name : N/R
Named in Complaint : N/R
Named in Final Order : N/R

SEP Category : N/R
SEP Description : N/R

Regional Docket Number : N/R

Standard Industrial Classification (SIC) Summary
Registry ID : 110012560585
Primary SIC : N/R
Primary NAICS : 331529 - Other Nonferrous Metal Foundries (except Die-Casting)

Settlement FRS ICIS Facility : N/R - N/R

Pollutants (SRS) : N/R

Admin EA Closed Actual Date : 2009-07-31
Enforcement Action Name : URBAN ACCESSORIES, INC 530531022000013
Enforcement Action Resolution : N/R

Map Id: D10
Direction:
Distance:
Elevation:
Relative:

Site Name : URBAN ACCESSORIES INC E 15TH ST | URBAN ACCESSORIES, INC | PACIFIC AEROSPACE & ELECTRONICS TACOMA
465 E 15TH ST | 465 EAST 15TH ST | 465 EAST 15TH STREET
TACOMA | Tacoma, WA

Database(s) : [AFS, ALL SITES - WA, DOCKET, ECHO, FRS, ICIS, INACTIVE PCS, PCS ENF, PCS FACILITY, RCRA_NONGEN, SWRCY - WA, SWTIRE 3 - WA] ***(cont.)***

Envirosite ID: 52365580
EPA ID: N/R

DOCKET ***(cont.)***

Violation Types : N/R

Case Law Sections : CAA OTHER - Violations not covered elsewhere

Violation Penalties and Compliance Summary
- Compliance Action Cost : N/R
- EPA Penalty Assessed Amount : N/R
- Cost Recovery Required : N/R
- Cost of SEP : N/R
- Cost of Complying Actions : N/R

Site Activity Details
- Enforcement Action Case Number : WAPSCA0000530531022000016
- Activity ID : 3400376996
- Enforcement Action Name : URBAN ACCESSORIES, INC
- Last Date in Agency List : 2018-12-17

- Final Ordr Iss/Final Order Enter Date: N/R
- Complaint/Proposed Order Actual Date: N/R
- Final Order Issued Actual Date : N/R
- Final Order Name : N/R

Complaint Summary
- Respondent/Defendant Name : N/R
- Named in Complaint : N/R
- Named in Final Order : N/R

- SEP Category : N/R
- SEP Description : N/R

Regional Docket Number : N/R

Standard Industrial Classification (SIC) Summary
- Registry ID : 110012560585
- Primary SIC : N/R
- Primary NAICS : 331529 - Other Nonferrous Metal Foundries (except Die-Casting)

Map Id: D10
Direction:
Distance:
Elevation:
Relative:

Site Name : URBAN ACCESSORIES INC E 15TH ST | URBAN ACCESSORIES, INC | PACIFIC AEROSPACE & ELECTRONICS TACOMA
465 E 15TH ST | 465 EAST 15TH ST | 465 EAST 15TH STREET
TACOMA | Tacoma, WA

Database(s) : [AFS, ALL SITES - WA, DOCKET, ECHO, FRS, ICIS, INACTIVE PCS, PCS ENF, PCS FACILITY, RCRA_NONGEN, SWRCY - WA, SWTIRE 3 - WA] ***(cont.)***

Envirosite ID: 52365580
EPA ID: N/R

DOCKET ***(cont.)***

Settlement FRS ICIS Facility : N/R - N/R

Pollutants (SRS) : N/R

Admin EA Closed Actual Date : 2010-08-11
Enforcement Action Name : URBAN ACCESSORIES, INC 530531022000016
Enforcement Action Resolution : N/R

Violation Types : N/R

Case Law Sections : CAA OTHER - Violations not covered elsewhere

Violation Penalties and Compliance Summary
Compliance Action Cost : N/R
EPA Penalty Assessed Amount : N/R
Cost Recovery Required : N/R
Cost of SEP : N/R
Cost of Complying Actions : N/R

Site Activity Details
Enforcement Action Case Number : WAPSCAF000000000000000141
Activity ID : 3601096484
Enforcement Action Name : URBAN ACCESSORIES, INC
Last Date in Agency List : 2019-02-25

Final Ordr Iss/Final Order Enter Date: 2017-06-01
Complaint/Proposed Order Actual Date: N/R
Final Order Issued Actual Date : 2017-06-01
Final Order Name : 17-0092CP CP

Complaint Summary
Respondent/Defendant Name : N/R
Named in Complaint : N/R
Named in Final Order : N/R

SEP Category : N/R
SEP Description : N/R

Map Id: D10
Direction:
Distance:
Elevation:
Relative:

Site Name : URBAN ACCESSORIES INC E 15TH ST | URBAN ACCESSORIES, INC | PACIFIC AEROSPACE & ELECTRONICS TACOMA
465 E 15TH ST | 465 EAST 15TH ST | 465 EAST 15TH STREET
TACOMA | Tacoma, WA

Database(s) : [AFS, ALL SITES - WA, DOCKET, ECHO, FRS, ICIS, INACTIVE PCS, PCS ENF, PCS FACILITY, RCRA_NONGEN, SWRCY - WA, SWTIRE 3 - WA] ***(cont.)***

Envirosite ID: 52365580
EPA ID: N/R

DOCKET ***(cont.)***

Regional Docket Number : N/R

Standard Industrial Classification (SIC) Summary
Registry ID : 110012560585
Primary SIC : N/R
Primary NAICS : 331529 - Other Nonferrous Metal Foundries (except Die-Casting)

Settlement FRS ICIS Facility : 3400235407 - URBAN ACCESSORIES, INC

Pollutants (SRS) : N/R

Admin EA Closed Actual Date : N/R
Enforcement Action Name : N/R
Enforcement Action Resolution : N/R

Violation Types : N/R

Case Law Sections : CAA OTHER - Violations not covered elsewhere

Violation Penalties and Compliance Summary
Compliance Action Cost : 0
EPA Penalty Assessed Amount : 0
Cost Recovery Required : N/R
Cost of SEP : 0
Cost of Complying Actions : N/R

ECHO

Facility Name : PACIFIC AEROSPACE & ELECTRONICS TACOMA
Facility Address : 465 E 15TH ST, TACOMA, WA 98421
County : PIERCE

Last Inspection Date : N/R
Registry ID : 110045001797
FIPS Code : 53053
EPA Region : 10
Inspection Count : 0
Last Inspection Days : N/R
Informal Count : 0
Last Informal Action Date : N/R

Map Id: D10
Direction:
Distance:
Elevation:
Relative:

Site Name : URBAN ACCESSORIES INC E 15TH ST | URBAN ACCESSORIES, INC | PACIFIC AEROSPACE & ELECTRONICS TACOMA 465 E 15TH ST | 465 EAST 15TH ST | 465 EAST 15TH STREET TACOMA | Tacoma, WA

Database(s) : [AFS, ALL SITES - WA, DOCKET, ECHO, FRS, ICIS, INACTIVE PCS, PCS ENF, PCS FACILITY, RCRA_NONGEN, SWRCY - WA, SWTIRE 3 - WA] ***(cont.)***

Envirosite ID: 52365580
EPA ID: N/R

ECHO ***(cont.)***

Formal Action Count :	0
Last Formal Action Date :	N/R
Total Penalties :	0
Penalty Count :	N/R
Last Penalty Date :	N/R
Last Penalty Amount :	N/R
QTRS IN NC :	0
Programs IN SNC :	0
Current Compliance Status :	No Violation Identified
Three-Year Compliance Status :	_____
Collection Method :	ADDRESS MATCHING-HOUSE NUMBER
Reference Point :	CENTER OF A FACILITY OR STATION
Accuracy Meters :	30
Derived Tribes :	Puyallup Tribe of the Puyallup Reservation - .7 mile(s), Puyallup Tribe of the Puyallup Reservation - .7 mile(s), Muckleshoot Indian Tribe - 10.7 mile(s), Muckleshoot Indian Tribe - 13.6 mile(s), Nisqually Indian Tribe - 17.5 mile(s), Squaxin Island Tribe of the Squaxin Island Reservation - 22.2 mile(s), Squaxin Island Tribe of the Squaxin Island Reservation - 24 mile(s)
Derived HUC :	17110019
Derived WBD :	171100190301
Derived STCTY FIPS :	53053
Derived Zip :	98421
Derived CD113 :	09
Derived CB2010 :	530530602001088
MYRTK Universe :	NNN
NPDES IDs :	N/R
CWA Permit Types :	N/R
CWA Compliance Tracking :	N/R
CWA NAICS :	N/R
CWA SICS :	N/R
CWA Inspection Count :	N/R
CWA Last Inspection Days :	N/R
CWA Informal Count :	N/R
CWA Formal Action Count :	N/R
CWA Last Formal Action Date :	N/R
CWA Penalties :	N/R
CWA Last Penalty Date :	N/R
CWA Last Penalty Amount :	N/R
CWA Quarters IN NC :	N/R
CWA Current Compliance Status :	N/R
CWA Current SNC Flag :	N
CWA 13 Quarters Compliance Status :	N/R
CWA 13 Quarters Effluent Exceedances:	N/R
CWA Three-Year QNCR Codes :	N/R
DFR URL :	Click here for hyperlink provided by the agency.
Facility SIC :	N/R
Facility NAICS :	332618 - Other Fabricated Wire Product Manufacturing

Map Id: D10
Direction:
Distance:
Elevation:
Relative:

Site Name : URBAN ACCESSORIES INC E 15TH ST | URBAN ACCESSORIES, INC | PACIFIC AEROSPACE & ELECTRONICS TACOMA
465 E 15TH ST | 465 EAST 15TH ST | 465 EAST 15TH STREET
TACOMA | Tacoma, WA

Database(s) : [AFS, ALL SITES - WA, DOCKET, ECHO, FRS, ICIS, INACTIVE PCS, PCS ENF, PCS FACILITY, RCRA_NONGEN, SWRCY - WA, SWTIRE 3 - WA] ***(cont.)***

Envirosite ID: 52365580
EPA ID: N/R

ECHO ***(cont.)***

Facility Last Inspection EPA Date :	N/R
Facility Last Inspection State Date :	N/R
Facility Last Formal Act EPA Date :	N/R
Facility Last Formal Act State Date :	N/R
Facility Last Informal Act EPA Date :	N/R
Facility Last Informal Act State Date:	N/R
Facility Federal Agency :	N/R
TRI Reporter :	N/R
Facility Imp Water Flag :	N/R
Current SNC Flag :	N
Indian County Flag :	N
Federal Flag :	N/R
US Mexico Border Flag :	N/R
Chesapeak Bay Flag :	N/R
AIR Flag :	N
NPDES Flag :	N
SDWIS Flag :	N
RCRA Flag :	Y
TRI Flag :	N
GHG Flag :	N
Major Flag :	N/R
Active Flag :	N/R
NAA Flag :	N
Latitude :	47.24966
Longitude :	-122.42956
Last Date in Agency List :	2023-01-16

Facility Name :	URBAN ACCESSORIES, INC
Facility Address :	465 EAST 15TH STREET, TACOMA, WA 98421
County :	PIERCE

Last Inspection Date :	2022-08-26
Registry ID :	110012560585
FIPS Code :	53053
EPA Region :	10
Inspection Count :	13
Last Inspection Days :	100
Informal Count :	1
Last Informal Action Date :	2022-08-31
Formal Action Count :	0
Last Formal Action Date :	2017-06-01
Total Penalties :	0
Penalty Count :	N/R
Last Penalty Date :	2017-06-01
Last Penalty Amount :	1000
QTRS IN NC :	12
Programs IN SNC :	0
Current Compliance Status :	Violation Identified

Map Id: D10
Direction:
Distance:
Elevation:
Relative:

Site Name : URBAN ACCESSORIES INC E 15TH ST | URBAN ACCESSORIES, INC | PACIFIC AEROSPACE & ELECTRONICS TACOMA 465 E 15TH ST | 465 EAST 15TH ST | 465 EAST 15TH STREET TACOMA | Tacoma, WA

Database(s) : [AFS, ALL SITES - WA, DOCKET, ECHO, FRS, ICIS, INACTIVE PCS, PCS ENF, PCS FACILITY, RCRA_NONGEN, SWRCY - WA, SWTIRE 3 - WA] ***(cont.)***

Envirosite ID: 52365580
EPA ID: N/R

ECHO ***(cont.)***

Three-Year Compliance Status :	VVVVVVVVVVVV
Collection Method :	GPS - UNSPECIFIED
Reference Point :	POINT WHERE SUBSTANCE IS RELEASED
Accuracy Meters :	10
Derived Tribes :	Puyallup Tribe of the Puyallup Reservation - .7 mile(s), Puyallup Tribe of the Puyallup Reservation - .8 mile(s), Muckleshoot Indian Tribe - 10.7 mile(s), Muckleshoot Indian Tribe - 13.6 mile(s), Nisqually Indian Tribe - 17.6 mile(s), Squaxin Island Tribe of the Squaxin Island Reservation - 22.2 mile(s), Squaxin Island Tribe of the Squaxin Island Reservation - 24 mile(s)
Derived HUC :	17110019
Derived WBD :	171100190301
Derived STCTY FIPS :	53053
Derived Zip :	98421
Derived CD113 :	09
Derived CB2010 :	530530602001077
MYRTK Universe :	NNN
NPDES IDs :	WAR010417
CWA Permit Types :	Minor
CWA Compliance Tracking :	On
CWA NAICS :	331511
CWA SICS :	3321
CWA Inspection Count :	1
CWA Last Inspection Days :	1767
CWA Informal Count :	N/R
CWA Formal Action Count :	N/R
CWA Last Formal Action Date :	N/R
CWA Penalties :	N/R
CWA Last Penalty Date :	N/R
CWA Last Penalty Amount :	N/R
CWA Quarters IN NC :	12
CWA Current Compliance Status :	Violation Identified
CWA Current SNC Flag :	N
CWA 13 Quarters Compliance Status :	VVVVVVVVVVVV
CWA 13 Quarters Effluent Exceedances:	N/R
CWA Three-Year QNCR Codes :	N/R
DFR URL :	Click here for hyperlink provided by the agency.
Facility SIC :	3321
Facility NAICS :	331529 - Other Nonferrous Metal Foundries (except Die-Casting), 331511 - Iron Foundries
Facility Last Inspection EPA Date :	2020-03-06
Facility Last Inspection State Date :	2022-08-26
Facility Last Formal Act EPA Date :	N/R
Facility Last Formal Act State Date :	2017-06-01
Facility Last Informal Act EPA Date :	N/R
Facility Last Informal Act State Date:	2022-08-31

Map Id: D10
Direction:
Distance:
Elevation:
Relative:

Site Name : URBAN ACCESSORIES INC E 15TH ST | URBAN ACCESSORIES, INC | PACIFIC AEROSPACE & ELECTRONICS TACOMA
465 E 15TH ST | 465 EAST 15TH ST | 465 EAST 15TH STREET
TACOMA | Tacoma, WA

Database(s) : [AFS, ALL SITES - WA, DOCKET, ECHO, FRS, ICIS, INACTIVE PCS, PCS ENF, PCS FACILITY, RCRA_NONGEN, SWRCY - WA, SWTIRE 3 - WA] ***(cont.)***

Envirosite ID: 52365580
EPA ID: N/R

ECHO ***(cont.)***

Facility Federal Agency :	N/R
TRI Reporter :	N/R
Facility Imp Water Flag :	Y
Current SNC Flag :	N
Indian County Flag :	N
Federal Flag :	N/R
US Mexico Border Flag :	N/R
Chesapeak Bay Flag :	N/R
AIR Flag :	Y
NPDES Flag :	Y
SDWIS Flag :	N
RCRA Flag :	N
TRI Flag :	N
GHG Flag :	N
Major Flag :	N/R
Active Flag :	Y
NAA Flag :	N
Latitude :	47.25111
Longitude :	-122.429443
Last Date in Agency List :	2023-01-16

FRS

Facility Name :	PACIFIC AEROSPACE & ELECTRONICS TACOMA
Facility Address :	465 E 15TH ST, TACOMA, WA 98421
County :	PIERCE

Site Details

Registry ID :	110045001797
FRS Facility URL :	Click here for hyperlink provided by the agency.
Last Date in Agency List :	2023-02-13

Source Description

Source Description :

RCRAInfo is EPA’s comprehensive information system that supports the Resource Conservation and Recovery Act (RCRA) of 1976 and the Hazardous and Solid Waste Amendments (HSWA) of 1984 through the tracking of events and activities related to facilities that generate, transport, and treat, store, or dispose of hazardous waste. RCRAInfo allows RCRA program staff to track the notification, permit, compliance, and corrective action activities required under RCRA. RCRAInfo also supports generation of the National Hazardous Waste Biennial Report. All generators and treatment, storage, and disposal facilities who handle hazardous waste are required to report to the EPA Administrator at least once every two years to support creation of the Biennial Report.

Map Id: D10
Direction:
Distance:
Elevation:
Relative:

Site Name : URBAN ACCESSORIES INC E 15TH ST | URBAN ACCESSORIES, INC | PACIFIC AEROSPACE & ELECTRONICS TACOMA 465 E 15TH ST | 465 EAST 15TH ST | 465 EAST 15TH STREET TACOMA | Tacoma, WA

Database(s) : [AFS, ALL SITES - WA, DOCKET, ECHO, FRS, ICIS, INACTIVE PCS, PCS ENF, PCS FACILITY, RCRA_NONGEN, SWRCY - WA, SWTIRE 3 - WA] ***(cont.)***

Envirosite ID: 52365580
EPA ID: N/R

FRS ***(cont.)***

FRS Environmental Interest

Source and System ID :	RCRAINFO - WAH000016121
Facility Name :	URBAN ACCESSORIES, INC
Facility Address :	465 EAST 15TH STREET, TACOMA, WA 98421-1601
County :	PIERCE

Site Details

Registry ID :	110012560585
FRS Facility URL :	Click here for hyperlink provided by the agency.
Last Date in Agency List :	2023-02-13

Source Description

Source Description :	AIR contains compliance and permit data for stationary sources of air pollution regulated by the EPA, State, and Local air pollution agencies. AFS contains compliance and permit data for stationary sources of air pollution regulated by the EPA, State, and Local air pollution agencies. CEDRI is the EPA Compliance and Emissions Data Reporting Interface and combines data about emissions source tests, continuous emissions monitoring, and compliance and emissions reports.
Source Description :	ICIS provides a database that, when complete, will contain enforcement and compliance information across most of EPA's programs. The vision for ICIS is to replace EPA's independent databases that contain enforcement data with a single repository for that information. Currently, ICIS contains all Federal Administrative and Judicial enforcement actions and a subset of the Permit Compliance System (PCS), which supports the National Pollutant Discharge Elimination System (NPDES). This information is maintained in ICIS by EPA in the Regional offices and at Headquarters. A future release of ICIS will completely replace PCS and will integrate that information with Federal actions already in the system. ICIS also has the capability to track other activities that support compliance and enforcement programs, including incident tracking, compliance assistance, and compliance monitoring. The NPDES module of the Compliance Information System (ICIS) tracks surface water permits issued under the Clean Water Act. Under NPDES, all facilities that discharge pollutants from any point source into waters of the United States are required to obtain a permit. The permit will likely contain limits on what can be discharged, impose monitoring and reporting requirements, and include other provisions to ensure that the discharge does not adversely affect water quality. OSHA-OIS

Map Id: D10
Direction:
Distance:
Elevation:
Relative:

Site Name : URBAN ACCESSORIES INC E 15TH ST | URBAN ACCESSORIES, INC | PACIFIC AEROSPACE & ELECTRONICS TACOMA
465 E 15TH ST | 465 EAST 15TH ST | 465 EAST 15TH STREET
TACOMA | Tacoma, WA

Database(s) : [AFS, ALL SITES - WA, DOCKET, ECHO, FRS, ICIS, INACTIVE PCS, PCS ENF, PCS FACILITY, RCRA_NONGEN, SWRCY - WA, SWTIRE 3 - WA] ***(cont.)***

Envirosite ID: 52365580
EPA ID: N/R

FRS ***(cont.)***

The WA-FSIS provides a means to query and display data maintained by the Washington Department of Ecology. This system contains key information for each facility/site that is currently, or has been, of interest to the Air Quality, Dam Safety, Hazardous Waste, Toxics Cleanup, and Water Quality Programs.

FRS Environmental Interest
Source and System ID : AIRS/AFS - 5305310220
API - CEDRI10143623
ICIS - 3601174585
ICIS - WAPSC0005305310220
ICIS - WAR010417
OSHA-OIS - 316865690
WA-FSIS - 5632999

Facility Name : WA317941632 - URBAN ACCESSORIES INCORPORATED
Facility Address : 465 E 15TH STREET, TACOMA, WA 98421
County : N/R

Site Details
Registry ID : 110070293434
FRS Facility URL : Click here for hyperlink provided by the agency.
Last Date in Agency List : 2023-02-13

Source Description
Source Description : OSHA-OIS

FRS Environmental Interest
Source and System ID : OSHA-OIS - 341689867

ICIS

Facility Name : URBAN ACCESSORIES INC E 15TH ST
Facility Address : 465 EAST 15TH ST, TACOMA, WA 98421

Site Details
NPDES ID : WAR010417
ICIS Facility Interest ID : 3400002598
Facility UIN : 110012560585

Map Id: D10
Direction:
Distance:
Elevation:
Relative:

Site Name : URBAN ACCESSORIES INC E 15TH ST | URBAN ACCESSORIES, INC | PACIFIC AEROSPACE & ELECTRONICS TACOMA
465 E 15TH ST | 465 EAST 15TH ST | 465 EAST 15TH STREET
TACOMA | Tacoma, WA

Database(s) : [AFS, ALL SITES - WA, DOCKET, ECHO, FRS, ICIS, INACTIVE PCS, PCS ENF, PCS FACILITY, RCRA_NONGEN, SWRCY - WA, SWTIRE 3 - WA] ***(cont.)***

Envirosite ID: 52365580
EPA ID: N/R

ICIS ***(cont.)***

Facility Type Code :	Privately Owned Facility
Impaired Waters :	N/R
Latitude :	47.2492638
Longitude :	-122.428703
Last Date in Agency List :	2022-12-28

INACTIVE PCS

Issue Date :	2014-12-03
Original Issue Date :	2009-10-21
Effective Date :	2015-01-01
Expiration Date :	2019-12-31
Retirement Date :	2020-01-01
Termination Date :	N/R
Issuing Agency :	State
Agency Type :	State
Activity ID :	3600223388
External Permit Number :	WAR010417
Facility Type Indicator :	NON-POTW
Permit Type :	General Permit Covered Facility-NPDES)
Major Minor Status :	N
Permit Status :	Expired
Total Design Flow Number :	N/R
Actual Average Flow Number :	N/R
State Water Body :	N/R
State Water Body Name :	N/R
Permit Name :	Urban Accessories Inc
Permit Comp Status :	N/R
RNC Tracking :	Y
Master External Permit Number :	WAR125726
TMDL Interface :	N/R
EDMR Authorization :	N
Pretreatment Indicator :	N/R
Last Date in Agency List :	2022-12-28

PCS ENF

Site Details

NPDES ID :	WAR010417
Last Date in Agency List :	2022-12-28

Formal Enforcement Actions

Settlement Entered Date :	N/R
ENF Identifier :	N/R
Activity ID :	N/R
Activity Type :	N/R
ENF Type :	N/R
Agency :	N/R

Map Id: D10
Direction:
Distance:
Elevation:
Relative:

Site Name : URBAN ACCESSORIES INC E 15TH ST | URBAN ACCESSORIES, INC | PACIFIC AEROSPACE & ELECTRONICS TACOMA 465 E 15TH ST | 465 EAST 15TH ST | 465 EAST 15TH STREET TACOMA | Tacoma, WA

Database(s) : [AFS, ALL SITES - WA, DOCKET, ECHO, FRS, ICIS, INACTIVE PCS, PCS ENF, PCS FACILITY, RCRA_NONGEN, SWRCY - WA, SWTIRE 3 - WA] ***(cont.)***

Envirosite ID: 52365580
EPA ID: N/R

PCS ENF ***(cont.)***

Fed Penalty Assessed Amount : N/R
State Local Penalty Amount : N/R

Informal Enforcement Actions

Achieved Date : 2012-05-15
Registry ID : 110012560585
ENF Identifier : WA-232608
Activity ID : 3400012478
Activity Type : Administrative - Informal
ENF Type : Letter of Violation/ Warning Letter
Agency : State

Achieved Date : 2012-05-10
Registry ID : 110012560585
ENF Identifier : WA-231626
Activity ID : 3400011582
Activity Type : Administrative - Informal
ENF Type : Letter of Violation/ Warning Letter
Agency : State

Achieved Date : 2011-05-09
Registry ID : 110012560585
ENF Identifier : WA-121223
Activity ID : 3400007281
Activity Type : Administrative - Informal
ENF Type : Letter of Violation/ Warning Letter
Agency : State

Achieved Date : 2011-01-19
Registry ID : 110012560585
ENF Identifier : WA-121361
Activity ID : 3400007400
Activity Type : Administrative - Informal
ENF Type : Letter of Violation/ Warning Letter
Agency : State

PCS FACILITY

Issue Date : 2019-11-20
Original Issue Date : 2009-10-21
Effective Date : 2020-01-02
Expiration Date : 2024-12-31
Retirement Date : N/R
Termination Date : N/R
Issuing Agency : State

Map Id: D10
Direction:
Distance:
Elevation:
Relative:

Site Name : URBAN ACCESSORIES INC E 15TH ST | URBAN ACCESSORIES, INC | PACIFIC AEROSPACE & ELECTRONICS TACOMA 465 E 15TH ST | 465 EAST 15TH ST | 465 EAST 15TH STREET TACOMA | Tacoma, WA

Database(s) : [AFS, ALL SITES - WA, DOCKET, ECHO, FRS, ICIS, INACTIVE PCS, PCS ENF, PCS FACILITY, RCRA_NONGEN, SWRCY - WA, SWTIRE 3 - WA] ***(cont.)***

Envirosite ID: 52365580
EPA ID: N/R

PCS FACILITY ***(cont.)***

Agency Type :	State
Activity ID :	3602937063
External Permit Number :	N/R
Facility Type Indicator :	NON-POTW
Permit Type :	General Permit Covered Facility-NPDES)
Major Minor Status :	N
Permit Status :	Effective
Total Design Flow Number :	N/R
Actual Average Flow Number :	N/R
State Water Body :	N/R
State Water Body Name :	N/R
Permit Name :	Urban Accessories Inc
Permit Comp Status :	N/R
RNC Tracking :	Y
Master External Permit Number :	WAR125726
TMDL Interface :	N/R
EDMR Authorization :	N
Pretreatment Indicator :	N/R
Last Date in Agency List :	2022-12-28

Issue Date :	2009-10-21
Original Issue Date :	2009-10-21
Effective Date :	2010-01-01
Expiration Date :	2014-12-31
Retirement Date :	2014-12-31
Termination Date :	N/R
Issuing Agency :	State
Agency Type :	State
Activity ID :	3400002369
External Permit Number :	N/R
Facility Type Indicator :	NON-POTW
Permit Type :	General Permit Covered Facility-NPDES)
Major Minor Status :	N
Permit Status :	Administratively Continued
Total Design Flow Number :	N/R
Actual Average Flow Number :	N/R
State Water Body :	N/R
State Water Body Name :	N/R
Permit Name :	URBAN ACCESSORIES INC E 15TH ST
Permit Comp Status :	Y
RNC Tracking :	Y
Master External Permit Number :	WAR125726
TMDL Interface :	N/R
EDMR Authorization :	N
Pretreatment Indicator :	N/R
Last Date in Agency List :	2022-12-28

Map Id: D10
Direction:
Distance:
Elevation:
Relative:

Site Name : URBAN ACCESSORIES INC E 15TH ST | URBAN ACCESSORIES, INC | PACIFIC AEROSPACE & ELECTRONICS TACOMA 465 E 15TH ST | 465 EAST 15TH ST | 465 EAST 15TH STREET TACOMA | Tacoma, WA

Database(s) : [AFS, ALL SITES - WA, DOCKET, ECHO, FRS, ICIS, INACTIVE PCS, PCS ENF, PCS FACILITY, RCRA_NONGEN, SWRCY - WA, SWTIRE 3 - WA] ***(cont.)***

Envirosite ID: 52365580
EPA ID: N/R

RCRA_NONGEN

Facility Name :	PACIFIC AEROSPACE & ELECTRONICS TACOMA
Facility Address :	465 E 15TH ST, TACOMA, WA 98421
County :	PIERCE
Date Form Received by Agency :	2001-11-03
EPA ID :	WAH000016121
Mailing Address :	434 OLDS STATION RD, WENATCHEE, WA 98801
Contact :	ED FIELDS
Contact Address :	434 OLDS STATION RD, WENATCHEE, WA 98801
Contact Country :	US
Contact Telephone :	509-664-8000
Contact Email :	N/R
EPA Region :	10
Land Type :	Other land type
Source Type :	Implementer
Classification :	Not a generator, verified
Description :	Not a generator, verified
Last Date in Agency List :	2023-01-23

Owner/Operator Summary

Owner/Operator Name :	LYDEN CASTPARTS INC
Owner/Operator Address :	465 E 15TH ST, TACOMA, WA 98421
Owner/Operator Country :	US
Owner/Operator Telephone :	000-000-0000
Owner/Operator Email :	N/R
Owner/Operator Fax :	N/R
Legal Status :	Private
Owner/Operator Type :	Operator
Owner/Operator Start Date :	1997-01-01
Owner/Operator End Date :	N/R
Owner/Operator Name :	URBAN ACCESSORIES WOODINVILLE
Owner/Operator Address :	20004 144TH AVE NE, WOODINVILLE, WA 98072
Owner/Operator Country :	US
Owner/Operator Telephone :	425-487-0488
Owner/Operator Email :	N/R
Owner/Operator Fax :	N/R
Legal Status :	Private
Owner/Operator Type :	Owner
Owner/Operator Start Date :	2001-09-20
Owner/Operator End Date :	N/R

Map Id: D10
Direction:
Distance:
Elevation:
Relative:

Site Name : URBAN ACCESSORIES INC E 15TH ST | URBAN ACCESSORIES, INC | PACIFIC AEROSPACE & ELECTRONICS TACOMA
465 E 15TH ST | 465 EAST 15TH ST | 465 EAST 15TH STREET
TACOMA | Tacoma, WA

Database(s) : [AFS, ALL SITES - WA, DOCKET, ECHO, FRS, ICIS, INACTIVE PCS, PCS ENF, PCS FACILITY, RCRA_NONGEN, SWRCY - WA, SWTIRE 3 - WA] ***(cont.)***

Envirosite ID: 52365580
EPA ID: N/R

RCRA_NONGEN ***(cont.)***

Handler Activities Summary

U.S. Importer of Hazardous Waste :	N
Mixed Waste (Haz. and Radioactive) :	N
Recycler of Hazardous Waste :	N
Transporter of Hazardous Waste :	N
Treater, Storer or Disposer of HW :	N
Underground Injection Activity :	N
On-site Burner Exemption :	N
Furnace Exemption :	N
Used Oil Fuel Burner :	N
Used Oil Processor :	N
Used Oil Refiner :	N
Used Oil Fuel Marketer to Burner :	N
Used Oil Specification Marketer :	N
Used Oil Transfer Facility :	N
Used Oil Transporter :	N

Historical Generators

Date Form Received by Agency :	2001-11-02
Facility Name :	PACIFIC AEROSPACE & ELECTRONICS TACOMA
Classification :	Small Quantity Generator
Date Form Received by Agency :	2001-11-02
Facility Name :	PACIFIC AEROSPACE & ELECTRONICS TACOMA
Classification :	Not a generator, verified
Date Form Received by Agency :	2001-09-20
Facility Name :	PACIFIC AEROSPACE & ELECTRONICS TACOMA
Classification :	Not a generator, verified

Notices of Violations Summary

Regulation Violated :	N

SWRCY - WA

Facility Name :	Urban Accessories/Pick Up
Facility Address :	465 E 15th St, Tacoma, WA 98421
County :	Pierce

Site Details

Facility ID :	3041
Facility Type :	Recycling (non-regulated)

Map Id: D10
Direction:
Distance:
Elevation:
Relative:

Site Name : URBAN ACCESSORIES INC E 15TH ST | URBAN ACCESSORIES, INC | PACIFIC AEROSPACE & ELECTRONICS TACOMA
465 E 15TH ST | 465 EAST 15TH ST | 465 EAST 15TH STREET
TACOMA | Tacoma, WA

Database(s) : [AFS, ALL SITES - WA, DOCKET, ECHO, FRS, ICIS, INACTIVE PCS, PCS ENF, PCS FACILITY, RCRA_NONGEN, SWRCY - WA, SWTIRE 3 - WA] ***(cont.)***

Envirosite ID: 52365580
EPA ID: N/R

SWRCY - WA ***(cont.)***

Regulation :	N/R
Permit Status :	Recycle Survey
Operational Status :	Operating
Year Closed :	N/R
Ownership :	N/R
Phone :	253-572-1112
Public :	No
Region :	Southwest Regional Office
Contact Name :	Jeff White
Contact Title :	VP & General Manager
Contact Organization :	Urban Accessories/Pick Up
Contact Address 1 :	465 E 15th St, Tacoma, WA 98421-1601
Contact Address 2 :	N/R
Contact Email :	jeff@urbanaccessories.com
Contact Primary Phone :	(253) 572-1112
Contact Extension :	N/R
Contact Fax :	N/R
Recycle Survey ID :	6979
Latitude :	N/R
Longitude :	N/R
Last Date in Agency List :	2023-03-29

SWTIRE 3 - WA

Facility Name :	Urban Accessories/Pick Up
Facility Address :	465 E 15th St, Tacoma, WA 98421
County :	Pierce
Permit Number :	N/R
Year Opened :	1900
Year Closed :	N/R
Facility Type :	Recycling (non-regulated)
Operational Status :	Operating
Permit Status :	Recycle Survey
Regulation :	N/R
Annual Report Required :	No
Recycle Survey Required :	Yes
Open To Public :	No
Contact Name :	Jeff White
Contact Title :	VP & General Manager
Contact Organization :	Urban Accessories/Pick Up
Contact Address :	465 E 15th St, Tacoma, WA 98421-1601
Contact Email :	jeff@urbanaccessories.com
Contact Phone :	(253) 572-1112
Contact Phone Ext :	N/R
Operator Name :	N/R
Operator Title :	N/R
Operator Organization :	Urban Accessories/Pick Up
Operator Email :	N/R

Map Id: D10
Direction:
Distance:
Elevation:
Relative:

Site Name : URBAN ACCESSORIES INC E 15TH ST | URBAN ACCESSORIES, INC | PACIFIC AEROSPACE & ELECTRONICS TACOMA
465 E 15TH ST | 465 EAST 15TH ST | 465 EAST 15TH STREET
TACOMA | Tacoma, WA

Database(s) : [AFS, ALL SITES - WA, DOCKET, ECHO, FRS, ICIS, INACTIVE PCS, PCS ENF, PCS FACILITY, RCRA_NONGEN, SWRCY - WA, SWTIRE 3 - WA] ***(cont.)***

Envirosite ID: 52365580
EPA ID: N/R

SWTIRE 3 - WA ***(cont.)***

Recycle Survey ID :	6979
Web Address :	N/R
Latitude :	N/R
Longitude :	N/R
Last Date in Agency List :	2022-01-31

Map Id: D11
Direction:
Distance:
Elevation:
Relative:

Site Name : URBAN ACCESSORIES INC
465 15TH E STREET
TACOMA, WA 98421

Database(s) : [OSHA]

Envirosite ID: 52365581
EPA ID: N/R

OSHA

Facility Name :	URBAN ACCESSORIES INC
Facility Address :	465 15TH E STREET, TACOMA, WA 98421

Site Details

Activity Number :	309870681
Reporting ID :	1055330
Open Date :	2006-04-13
Conference Closed :	2006-08-18
Case Closed :	2006-12-31
Case Mod Date :	2008-01-10
Owner Type :	Private
Advance Notice :	N
Safety/Health :	Health
Number in Establishment :	62
SIC :	3321 - GRAY AND DUCTILE IRON FOUNDRIES
NAICS :	331511 - Iron Foundries
Inspection Type :	Referral
Inspection Scope :	Complete
Why No Inspection :	N/R
Union :	No
Mailing Address :	PO BOX 310, WOODINVILLE, WA 98072
Agency Hyperlink :	Click here for hyperlink provided by the agency.
Last Date in Agency List :	2023-01-13

Map Id: D11
Direction:
Distance:
Elevation:
Relative:

Site Name : URBAN ACCESSORIES INC
465 15TH E STREET
TACOMA, WA 98421

Database(s) : [OSHA] ***(cont.)***

Envirosite ID: 52365581
EPA ID: N/R

OSHA ***(cont.)***

Violations

Activity Number :	309870681
Citation ID :	01002
Delete Flag :	N/R
Standard Ref :	84216005
Violation Type :	Serious
Issuance Date :	2006-09-27
Abate Date :	2006-04-13
Abate Complete :	Abatement Completed
Current Penalty :	700.0
Initial Penalty :	700.0
Contest Date :	N/R
Final Order Date :	N/R
Number Instances :	1
Number Exposed :	4
Record :	N/R
Gravity :	N/R
Emphasis :	N/R
Hazcat :	N/R
FTA Insp Number :	N/R
FTA Issuance Date :	N/R
FTA Penalty :	N/R
FTA Contest Date :	N/R
FTA Final Order Date :	N/R
HAZ Subtances :	9010

Activity Number :	309870681
Citation ID :	01001
Delete Flag :	N/R
Standard Ref :	81720035
Violation Type :	Serious
Issuance Date :	2006-09-27
Abate Date :	2006-05-02
Abate Complete :	Abatement Completed
Current Penalty :	350.0
Initial Penalty :	350.0
Contest Date :	N/R
Final Order Date :	N/R
Number Instances :	1
Number Exposed :	30
Record :	N/R
Gravity :	N/R
Emphasis :	N/R
Hazcat :	N/R
FTA Insp Number :	N/R
FTA Issuance Date :	N/R
FTA Penalty :	N/R
FTA Contest Date :	N/R
FTA Final Order Date :	N/R
HAZ Subtances :	8110

Activity Number :	309870681
Citation ID :	02001
Delete Flag :	N/R
Standard Ref :	8421200501

Map Id: D11
Direction:
Distance:
Elevation:
Relative:

Site Name : URBAN ACCESSORIES INC
465 15TH E STREET
TACOMA, WA 98421

Database(s) : [OSHA] ***(cont.)***

Envirosite ID: 52365581
EPA ID: N/R

OSHA ***(cont.)***

Violation Type :	Other
Issuance Date :	2006-09-27
Abate Date :	2006-10-30
Abate Complete :	Abatement Completed
Current Penalty :	N/R
Initial Penalty :	N/R
Contest Date :	N/R
Final Order Date :	N/R
Number Instances :	1
Number Exposed :	3
Record :	N/R
Gravity :	N/R
Emphasis :	N/R
Hazcat :	N/R
FTA Insp Number :	N/R
FTA Issuance Date :	N/R
FTA Penalty :	N/R
FTA Contest Date :	N/R
FTA Final Order Date :	N/R
HAZ Subtances :	9010

Activity Number :	309870681
Citation ID :	02003
Delete Flag :	N/R
Standard Ref :	84214005
Violation Type :	Other
Issuance Date :	2006-09-27
Abate Date :	2006-05-02
Abate Complete :	Abatement Completed
Current Penalty :	N/R
Initial Penalty :	N/R
Contest Date :	N/R
Final Order Date :	N/R
Number Instances :	2
Number Exposed :	10
Record :	N/R
Gravity :	N/R
Emphasis :	N/R
Hazcat :	N/R
FTA Insp Number :	N/R
FTA Issuance Date :	N/R
FTA Penalty :	N/R
FTA Contest Date :	N/R
FTA Final Order Date :	N/R
HAZ Subtances :	9010

Activity Number :	309870681
Citation ID :	02004
Delete Flag :	N/R
Standard Ref :	8422001503
Violation Type :	Other
Issuance Date :	2006-09-27
Abate Date :	2006-04-13
Abate Complete :	Abatement Completed
Current Penalty :	N/R

Map Id: D11
Direction:
Distance:
Elevation:
Relative:

Site Name : URBAN ACCESSORIES INC
465 15TH E STREET
TACOMA, WA 98421

Database(s) : [OSHA] ***(cont.)***

Envirosite ID: 52365581
EPA ID: N/R

OSHA ***(cont.)***

Initial Penalty :	N/R
Contest Date :	N/R
Final Order Date :	N/R
Number Instances :	1
Number Exposed :	4
Record :	N/R
Gravity :	N/R
Emphasis :	N/R
Hazcat :	N/R
FTA Insp Number :	N/R
FTA Issuance Date :	N/R
FTA Penalty :	N/R
FTA Contest Date :	N/R
FTA Final Order Date :	N/R
HAZ Subtances :	9010

Activity Number :	309870681
Citation ID :	02002
Delete Flag :	N/R
Standard Ref :	84213005
Violation Type :	Other
Issuance Date :	2006-09-27
Abate Date :	2006-07-27
Abate Complete :	Abatement Completed
Current Penalty :	N/R
Initial Penalty :	N/R
Contest Date :	N/R
Final Order Date :	N/R
Number Instances :	2
Number Exposed :	2
Record :	N/R
Gravity :	N/R
Emphasis :	N/R
Hazcat :	N/R
FTA Insp Number :	N/R
FTA Issuance Date :	N/R
FTA Penalty :	N/R
FTA Contest Date :	N/R
FTA Final Order Date :	N/R
HAZ Subtances :	9010

Map Id: D12
Direction:
Distance:
Elevation:
Relative:

Site Name : JOHNSON POSTMAN WOOD SPECIALTI | TEMTCO STEEL WASHINGTON | TEMTCO STEEL DIV TAYLOR GROUP
459 E 15TH ST | 459 E 15TH ST, BUILDING 2
TACOMA, WA 98421

Database(s) : [ALL SITES - WA, ECHO, FRS, RCRA_NONGEN]

Envirosite ID: 52365578
EPA ID: N/R

ALL SITES - WA

Facility Name :	TEMTCO STEEL DIV TAYLOR GROUP
Facility Address :	459 E 15TH ST, TACOMA, 98421
County :	Pierce

Facility/Site ID :	52958933
Alternate Name :	JOHNSON POSTMAN WOOD SPECIALTI
Program Name :	N/R
WRIA :	10
Legislative District :	27
Congressional District :	9
Ecology Region :	SWRO
Ecology Program Phone :	(360) 407-6734
Tribal Land :	N
Latitude :	47.24946
Longitude :	-122.42888
Last Date in Agency List :	2023-01-03

Facility/Site ID :	52958933
Alternate Name :	TEMTCO STEEL DIV TAYLOR GROUP
Program Name :	N/R
WRIA :	10
Legislative District :	27
Congressional District :	9
Ecology Region :	SWRO
Ecology Program Phone :	(360) 407-6734
Tribal Land :	N
Latitude :	47.24946
Longitude :	-122.42888
Last Date in Agency List :	2023-01-03

Facility/Site ID :	52958933
Alternate Name :	JOHNSON POSTMAN WOOD SPECIALTI
Program Name :	N/R
WRIA :	10
Legislative District :	27
Congressional District :	9
Ecology Region :	SWRO
Ecology Program Phone :	(360) 407-6171
Tribal Land :	N
Latitude :	47.24946
Longitude :	-122.42888
Last Date in Agency List :	2023-01-03

Facility/Site ID :	52958933
Alternate Name :	N/R
Program Name :	N/R
WRIA :	10
Legislative District :	27
Congressional District :	9

Map Id: D12
Direction:
Distance:
Elevation:
Relative:

Site Name : JOHNSON POSTMAN WOOD SPECIALTI | TEMTCO STEEL WASHINGTON | TEMTCO STEEL DIV TAYLOR GROUP
459 E 15TH ST | 459 E 15TH ST, BUILDING 2
TACOMA, WA 98421

Database(s) : [ALL SITES - WA, ECHO, FRS, RCRA_NONGEN] ***(cont.)***

Envirosite ID: 52365578
EPA ID: N/R

ALL SITES - WA ***(cont.)***

Ecology Region :	SWRO
Ecology Program Phone :	(360) 407-6734
Tribal Land :	N
Latitude :	47.24946
Longitude :	-122.42888
Last Date in Agency List :	2023-01-03

Facility/Site ID :	52958933
Alternate Name :	N/R
Program Name :	N/R
WRIA :	10
Legislative District :	27
Congressional District :	9
Ecology Region :	SWRO
Ecology Program Phone :	(360) 407-6731
Tribal Land :	N
Latitude :	47.24946
Longitude :	-122.42888
Last Date in Agency List :	2023-01-03

Facility/Site ID :	52958933
Alternate Name :	N/R
Program Name :	N/R
WRIA :	10
Legislative District :	27
Congressional District :	9
Ecology Region :	SWRO
Ecology Program Phone :	(360) 407-6400
Tribal Land :	N
Latitude :	47.24946
Longitude :	-122.42888
Last Date in Agency List :	2023-01-03

Facility/Site ID :	52958933
Alternate Name :	TEMTCO STEEL DIV TAYLOR GROUP
Program Name :	N/R
WRIA :	10
Legislative District :	27
Congressional District :	9
Ecology Region :	SWRO
Ecology Program Phone :	(360) 407-6171
Tribal Land :	N
Latitude :	47.24946
Longitude :	-122.42888
Last Date in Agency List :	2023-01-03

Facility/Site ID :	52958933
Alternate Name :	N/R
Program Name :	N/R

Map Id: D12
Direction:
Distance:
Elevation:
Relative:

Site Name : JOHNSON POSTMAN WOOD SPECIALTI | TEMTCO STEEL WASHINGTON | TEMTCO STEEL DIV TAYLOR GROUP
459 E 15TH ST | 459 E 15TH ST, BUILDING 2
TACOMA, WA 98421

Database(s) : [ALL SITES - WA, ECHO, FRS, RCRA_NONGEN] ***(cont.)***

Envirosite ID: 52365578
EPA ID: N/R

ALL SITES - WA ***(cont.)***

WRIA :	10
Legislative District :	27
Congressional District :	9
Ecology Region :	SWRO
Ecology Program Phone :	N/R
Tribal Land :	N
Latitude :	47.24946
Longitude :	-122.42888
Last Date in Agency List :	2023-01-03

Facility/Site ID :	52958933
Alternate Name :	N/R
Program Name :	N/R
WRIA :	10
Legislative District :	27
Congressional District :	9
Ecology Region :	SWRO
Ecology Program Phone :	(360) 407-6171
Tribal Land :	N
Latitude :	47.24946
Longitude :	-122.42888
Last Date in Agency List :	2023-01-03

Program Details

Program :	HAZWASTE
Program ID :	WAR000005538
Interaction Type :	Industrial SW GP
Interaction Type Description :	General permit issued to industries to regulate the discharge of contaminated stormwater to state waters.
Status :	Inactive
Start Date :	2001-12-28
End Date :	2007-09-20
SIC :	N/R
NAICS :	N/R

Program :	HAZWASTE
Program ID :	WAR000005538
Interaction Type :	Hazardous Waste Planner
Interaction Type Description :	Under Chapter 173-307 WAC, facilities that report under Section 313 of the Emergency Planning/Community Right-To-Know Act (EPCRA), or that generate more than 2,640 pounds of hazardous waste per year, must prepare Pollution Prevention Plans.
Status :	Inactive
Start Date :	2004-01-01

Map Id: D12
Direction:
Distance:
Elevation:
Relative:

Site Name : JOHNSON POSTMAN WOOD SPECIALTI | TEMTCO STEEL WASHINGTON | TEMTCO STEEL DIV TAYLOR GROUP
459 E 15TH ST | 459 E 15TH ST, BUILDING 2
TACOMA, WA 98421

Database(s) : [ALL SITES - WA, ECHO, FRS, RCRA_NONGEN] ***(cont.)***

Envirosite ID: 52365578
EPA ID: N/R

ALL SITES - WA ***(cont.)***

End Date : 2004-08-03
SIC : N/R
NAICS : N/R

Program : HAZWASTE
Program ID : WAR000005538
Interaction Type : Hazardous Waste Generator

Interaction Type Description : Facilities that generate any quantity of a dangerous waste. They may be classified as SQG, MQG, or LQG depending on hazardous waste generated for a given month.

Status : Inactive
Start Date : 1995-10-06
End Date : 1995-10-07
SIC : 3499 - FABRICATED METAL PRODUCTS, NOT ELSEWHERE CLASSIFIED
NAICS : N/R

Program : HAZWASTE
Program ID : WAR000005538
Interaction Type : Hazardous Waste Generator

Interaction Type Description : Facilities that generate any quantity of a dangerous waste. They may be classified as SQG, MQG, or LQG depending on hazardous waste generated for a given month.

Status : Inactive
Start Date : 1995-10-06
End Date : 1995-10-07
SIC : 2431 - MILLWORK
NAICS : N/R

Program : HAZWASTE
Program ID : WAR000005538
Interaction Type : Hazardous Waste Generator

Interaction Type Description : Facilities that generate any quantity of a dangerous waste. They may be classified as SQG, MQG, or LQG depending on hazardous waste generated for a given month.

Status : Inactive
Start Date : 1995-10-06
End Date : 1995-10-07
SIC : 9999 - NONCLASSIFIABLE ESTABLISHMENTS
NAICS : N/R

Program : HAZWASTE
Program ID : WAR000005538

Map Id: D12
Direction:
Distance:
Elevation:
Relative:

Site Name : JOHNSON POSTMAN WOOD SPECIALTI | TEMTCO STEEL WASHINGTON | TEMTCO STEEL DIV TAYLOR GROUP
459 E 15TH ST | 459 E 15TH ST, BUILDING 2
TACOMA, WA 98421

Database(s) : [ALL SITES - WA, ECHO, FRS, RCRA_NONGEN] ***(cont.)***

Envirosite ID: 52365578
EPA ID: N/R

ALL SITES - WA ***(cont.)***

Interaction Type :	Hazardous Waste Generator
Interaction Type Description :	Facilities that generate any quantity of a dangerous waste. They may be classified as SQG, MQG, or LQG depending on hazardous waste generated for a given month.
Status :	Inactive
Start Date :	1995-10-06
End Date :	1995-10-07
SIC :	N/R
NAICS :	N/R
Program :	HAZWASTE
Program ID :	WAR000005538
Interaction Type :	Hazardous Waste Generator
Interaction Type Description :	Facilities that generate any quantity of a dangerous waste. They may be classified as SQG, MQG, or LQG depending on hazardous waste generated for a given month.
Status :	Inactive
Start Date :	1995-10-06
End Date :	1995-10-07
SIC :	3316 - COLD-ROLLED STEEL SHEET, STRIP, AND BARS
NAICS :	N/R
Program :	HAZWASTE
Program ID :	WAR000005538
Interaction Type :	Toxics Release Inventory
Interaction Type Description :	Facilities in specific industries that manufacture, process or use more than the threshold amount of one or more of 600 listed toxic chemicals. Most threshold amounts are 10,000 or 25,000 pounds per year. Some chemicals have much lower thresholds.
Status :	Active
Start Date :	2003-07-01
End Date :	N/R
SIC :	3499 - FABRICATED METAL PRODUCTS, NOT ELSEWHERE CLASSIFIED
NAICS :	N/R
Program :	HAZWASTE
Program ID :	WAR000005538
Interaction Type :	Toxics Release Inventory

Map Id: D12
Direction:
Distance:
Elevation:
Relative:

Site Name : JOHNSON POSTMAN WOOD SPECIALTI | TEMTCO STEEL WASHINGTON | TEMTCO STEEL DIV TAYLOR GROUP
459 E 15TH ST | 459 E 15TH ST, BUILDING 2
TACOMA, WA 98421

Database(s) : [ALL SITES - WA, ECHO, FRS, RCRA_NONGEN] ***(cont.)***

Envirosite ID: 52365578
EPA ID: N/R

ALL SITES - WA ***(cont.)***

Interaction Type Description :	Facilities in specific industries that manufacture, process or use more than the threshold amount of one or more of 600 listed toxic chemicals. Most threshold amounts are 10,000 or 25,000 pounds per year. Some chemicals have much lower thresholds.
Status :	Active
Start Date :	2003-07-01
End Date :	N/R
SIC :	3316 - COLD-ROLLED STEEL SHEET, STRIP, AND BARS
NAICS :	N/R
Program :	HAZWASTE
Program ID :	WAR000005538
Interaction Type :	Toxics Release Inventory
Interaction Type Description :	Facilities in specific industries that manufacture, process or use more than the threshold amount of one or more of 600 listed toxic chemicals. Most threshold amounts are 10,000 or 25,000 pounds per year. Some chemicals have much lower thresholds.
Status :	Active
Start Date :	2003-07-01
End Date :	N/R
SIC :	2431 - MILLWORK
NAICS :	N/R
Program :	HAZWASTE
Program ID :	WAR000005538
Interaction Type :	Toxics Release Inventory
Interaction Type Description :	Facilities in specific industries that manufacture, process or use more than the threshold amount of one or more of 600 listed toxic chemicals. Most threshold amounts are 10,000 or 25,000 pounds per year. Some chemicals have much lower thresholds.
Status :	Active
Start Date :	2003-07-01
End Date :	N/R
SIC :	9999 - NONCLASSIFIABLE ESTABLISHMENTS
NAICS :	N/R
Program :	HAZWASTE
Program ID :	WAR000005538
Interaction Type :	Urban Waters
Interaction Type Description :	The site has been inspected by an Ecology Urban Waters Inspector.
Status :	Active
Start Date :	2010-05-20
End Date :	N/R
SIC :	N/R

Map Id: D12
Direction:
Distance:
Elevation:
Relative:

Site Name : JOHNSON POSTMAN WOOD SPECIALTI | TEMTCO STEEL WASHINGTON | TEMTCO STEEL DIV TAYLOR GROUP
459 E 15TH ST | 459 E 15TH ST, BUILDING 2
TACOMA, WA 98421

Database(s) : [ALL SITES - WA, ECHO, FRS, RCRA_NONGEN] ***(cont.)***

Envirosite ID: 52365578
EPA ID: N/R

ALL SITES - WA ***(cont.)***

NAICS :	N/R
Program :	HAZWASTE
Program ID :	WAR000005538
Interaction Type :	Toxics Release Inventory
Interaction Type Description :	Facilities in specific industries that manufacture, process or use more than the threshold amount of one or more of 600 listed toxic chemicals. Most threshold amounts are 10,000 or 25,000 pounds per year. Some chemicals have much lower thresholds.
Status :	Active
Start Date :	2003-07-01
End Date :	N/R
SIC :	N/R
NAICS :	N/R

ECHO

Facility Name :	JOHNSON POSTMAN WOOD SPECIALTI
Facility Address :	459 E 15TH ST, TACOMA, WA 98421
County :	PIERCE
Last Inspection Date :	N/R
Registry ID :	110005402297
FIPS Code :	53053
EPA Region :	10
Inspection Count :	0
Last Inspection Days :	N/R
Informal Count :	0
Last Informal Action Date :	N/R
Formal Action Count :	0
Last Formal Action Date :	N/R
Total Penalties :	0
Penalty Count :	N/R
Last Penalty Date :	N/R
Last Penalty Amount :	N/R
QTRS IN NC :	0
Programs IN SNC :	0
Current Compliance Status :	No Violation Identified
Three-Year Compliance Status :	_____
Collection Method :	ADDRESS MATCHING-HOUSE NUMBER
Reference Point :	ENTRANCE POINT OF A FACILITY OR STATION
Accuracy Meters :	50

Map Id: D12
Direction:
Distance:
Elevation:
Relative:

Site Name : JOHNSON POSTMAN WOOD SPECIALTI | TEMTCO STEEL WASHINGTON | TEMTCO STEEL DIV TAYLOR GROUP
459 E 15TH ST | 459 E 15TH ST, BUILDING 2
TACOMA, WA 98421

Database(s) : [ALL SITES - WA, ECHO, FRS, RCRA_NONGEN] ***(cont.)***

Envirosite ID: 52365578
EPA ID: N/R

ECHO ***(cont.)***

Derived Tribes :	Puyallup Tribe of the Puyallup Reservation - .7 mile(s), Puyallup Tribe of the Puyallup Reservation - .7 mile(s), Muckleshoot Indian Tribe - 10.7 mile(s), Muckleshoot Indian Tribe - 13.6 mile(s), Nisqually Indian Tribe - 17.5 mile(s), Squaxin Island Tribe of the Squaxin Island Reservation - 22.2 mile(s), Squaxin Island Tribe of the Squaxin Island Reservation - 24 mile(s)
Derived HUC :	17110019
Derived WBD :	171100190301
Derived STCTY FIPS :	53053
Derived Zip :	98421
Derived CD113 :	09
Derived CB2010 :	530530602001088
MYRTK Universe :	NNN
NPDES IDs :	N/R
CWA Permit Types :	N/R
CWA Compliance Tracking :	N/R
CWA NAICS :	N/R
CWA SICS :	N/R
CWA Inspection Count :	N/R
CWA Last Inspection Days :	N/R
CWA Informal Count :	N/R
CWA Formal Action Count :	N/R
CWA Last Formal Action Date :	N/R
CWA Penalties :	N/R
CWA Last Penalty Date :	N/R
CWA Last Penalty Amount :	N/R
CWA Quarters IN NC :	N/R
CWA Current Compliance Status :	N/R
CWA Current SNC Flag :	N
CWA 13 Quarters Compliance Status :	N/R
CWA 13 Quarters Effluent Exceedances:	N/R
CWA Three-Year QNCR Codes :	N/R
DFR URL :	Click here for hyperlink provided by the agency.
Facility SIC :	N/R
Facility NAICS :	321911 - Wood Window and Door Manufacturing
Facility Last Inspection EPA Date :	N/R
Facility Last Inspection State Date :	N/R
Facility Last Formal Act EPA Date :	N/R
Facility Last Formal Act State Date :	N/R
Facility Last Informal Act EPA Date :	N/R
Facility Last Informal Act State Date:	N/R
Facility Federal Agency :	N/R
TRI Reporter :	N/R
Facility Imp Water Flag :	N/R
Current SNC Flag :	N
Indian County Flag :	N
Federal Flag :	N/R
US Mexico Border Flag :	N/R
Chesapeak Bay Flag :	N/R
AIR Flag :	N
NPDES Flag :	N
SDWIS Flag :	N

Map Id: D12
Direction:
Distance:
Elevation:
Relative:

Site Name : JOHNSON POSTMAN WOOD SPECIALTI | TEMTCO STEEL WASHINGTON | TEMTCO STEEL DIV TAYLOR GROUP
459 E 15TH ST | 459 E 15TH ST, BUILDING 2
TACOMA, WA 98421

Database(s) : [ALL SITES - WA, ECHO, FRS, RCRA_NONGEN] ***(cont.)***

Envirosite ID: 52365578
EPA ID: N/R

ECHO ***(cont.)***

RCRA Flag :	Y
TRI Flag :	N
GHG Flag :	N
Major Flag :	N/R
Active Flag :	N/R
NAA Flag :	N
Latitude :	47.249694
Longitude :	-122.429375
Last Date in Agency List :	2023-01-16
Facility Name :	TEMTCO STEEL WASHINGTON
Facility Address :	459 E 15TH ST, BUILDING 2, TACOMA, WA 98421
County :	PIERCE
Last Inspection Date :	N/R
Registry ID :	110015675401
FIPS Code :	53053
EPA Region :	10
Inspection Count :	0
Last Inspection Days :	N/R
Informal Count :	0
Last Informal Action Date :	N/R
Formal Action Count :	0
Last Formal Action Date :	N/R
Total Penalties :	0
Penalty Count :	N/R
Last Penalty Date :	N/R
Last Penalty Amount :	N/R
QTRS IN NC :	N/R
Programs IN SNC :	0
Current Compliance Status :	N/R
Three-Year Compliance Status :	N/R
Collection Method :	INTERPOLATION-PHOTO
Reference Point :	FACILITY CENTROID
Accuracy Meters :	5
Derived Tribes :	Puyallup Tribe of the Puyallup Reservation - .8 mile(s), Puyallup Tribe of the Puyallup Reservation - .8 mile(s), Muckleshoot Indian Tribe - 10.7 mile(s), Muckleshoot Indian Tribe - 13.6 mile(s), Nisqually Indian Tribe - 17.6 mile(s), Squaxin Island Tribe of the Squaxin Island Reservation - 22.2 mile(s), Squaxin Island Tribe of the Squaxin Island Reservation - 24 mile(s)
Derived HUC :	17110019
Derived WBD :	171100190301
Derived STCTY FIPS :	53053
Derived Zip :	98421
Derived CD113 :	09
Derived CB2010 :	530530602001077
MYRTK Universe :	NNN
NPDES IDs :	N/R

Map Id: D12
Direction:
Distance:
Elevation:
Relative:

Site Name : JOHNSON POSTMAN WOOD SPECIALTI | TEMTCO STEEL WASHINGTON | TEMTCO STEEL DIV TAYLOR GROUP
459 E 15TH ST | 459 E 15TH ST, BUILDING 2
TACOMA, WA 98421

Database(s) : [ALL SITES - WA, ECHO, FRS, RCRA_NONGEN] ***(cont.)***

Envirosite ID: 52365578
EPA ID: N/R

ECHO ***(cont.)***

CWA Permit Types :	N/R
CWA Compliance Tracking :	N/R
CWA NAICS :	N/R
CWA SICS :	N/R
CWA Inspection Count :	N/R
CWA Last Inspection Days :	N/R
CWA Informal Count :	N/R
CWA Formal Action Count :	N/R
CWA Last Formal Action Date :	N/R
CWA Penalties :	N/R
CWA Last Penalty Date :	N/R
CWA Last Penalty Amount :	N/R
CWA Quarters IN NC :	N/R
CWA Current Compliance Status :	N/R
CWA Current SNC Flag :	N
CWA 13 Quarters Compliance Status :	N/R
CWA 13 Quarters Effluent Exceedances:	N/R
CWA Three-Year QNCR Codes :	N/R
DFR URL :	Click here for hyperlink provided by the agency.
Facility SIC :	3443
Facility NAICS :	333415 - Air-Conditioning and Warm Air Heating Equipment and Commercial and Industrial Refrigeration Equipment Manufacturing, 332313 - Plate Work Manufacturing
Facility Last Inspection EPA Date :	N/R
Facility Last Inspection State Date :	N/R
Facility Last Formal Act EPA Date :	N/R
Facility Last Formal Act State Date :	N/R
Facility Last Informal Act EPA Date :	N/R
Facility Last Informal Act State Date:	N/R
Facility Federal Agency :	N/R
TRI Reporter :	N/R
Facility Imp Water Flag :	N/R
Current SNC Flag :	N
Indian County Flag :	N
Federal Flag :	N/R
US Mexico Border Flag :	N/R
Chesapeak Bay Flag :	N/R
AIR Flag :	N
NPDES Flag :	N
SDWIS Flag :	N
RCRA Flag :	N
TRI Flag :	N
GHG Flag :	N
Major Flag :	N/R
Active Flag :	N/R
NAA Flag :	N
Latitude :	47.250864
Longitude :	-122.429951
Last Date in Agency List :	2023-01-16

Map Id: D12
Direction:
Distance:
Elevation:
Relative:

Site Name : JOHNSON POSTMAN WOOD SPECIALTI | TEMTCO STEEL WASHINGTON | TEMTCO STEEL DIV TAYLOR GROUP
459 E 15TH ST | 459 E 15TH ST, BUILDING 2
TACOMA, WA 98421

Database(s) : [ALL SITES - WA, ECHO, FRS, RCRA_NONGEN] ***(cont.)***

Envirosite ID: 52365578
EPA ID: N/R

ECHO ***(cont.)***

Last Inspection Date :	N/R
Registry ID :	110015675401
FIPS Code :	53053
EPA Region :	10
Inspection Count :	0
Last Inspection Days :	N/R
Informal Count :	0
Last Informal Action Date :	N/R
Formal Action Count :	0
Last Formal Action Date :	N/R
Total Penalties :	0
Penalty Count :	N/R
Last Penalty Date :	N/R
Last Penalty Amount :	N/R
QTRS IN NC :	N/R
Programs IN SNC :	0
Current Compliance Status :	N/R
Three-Year Compliance Status :	N/R
Collection Method :	INTERPOLATION-PHOTO
Reference Point :	FACILITY CENTROID
Accuracy Meters :	5
Derived Tribes :	Puyallup Tribe of the Puyallup Reservation - .8 mile(s), Puyallup Tribe of the Puyallup Reservation - .8 mile(s), Muckleshoot Indian Tribe - 10.7 mile(s), Muckleshoot Indian Tribe - 13.6 mile(s), Nisqually Indian Tribe - 17.6 mile(s), Squaxin Island Tribe of the Squaxin Island Reservation - 22.2 mile(s), Squaxin Island Tribe of the Squaxin Island Reservation - 24 mile(s)
Derived HUC :	17110019
Derived WBD :	171100190301
Derived STCTY FIPS :	53053
Derived Zip :	98421
Derived CD113 :	09
Derived CB2010 :	530530602001077
MYRTK Universe :	NNN
NPDES IDs :	N/R
CWA Permit Types :	N/R
CWA Compliance Tracking :	N/R
CWA NAICS :	N/R
CWA SICS :	N/R
CWA Inspection Count :	N/R
CWA Last Inspection Days :	N/R
CWA Informal Count :	N/R
CWA Formal Action Count :	N/R
CWA Last Formal Action Date :	N/R
CWA Penalties :	N/R
CWA Last Penalty Date :	N/R
CWA Last Penalty Amount :	N/R
CWA Quarters IN NC :	N/R
CWA Current Compliance Status :	N/R
CWA Current SNC Flag :	N
CWA 13 Quarters Compliance Status :	N/R

Map Id: D12
Direction:
Distance:
Elevation:
Relative:

Site Name : JOHNSON POSTMAN WOOD SPECIALTI | TEMTCO STEEL WASHINGTON | TEMTCO STEEL DIV TAYLOR GROUP
459 E 15TH ST | 459 E 15TH ST, BUILDING 2
TACOMA, WA 98421

Database(s) : [ALL SITES - WA, ECHO, FRS, RCRA_NONGEN] ***(cont.)***

Envirosite ID: 52365578
EPA ID: N/R

ECHO ***(cont.)***

CWA 13 Quarters Effluent Exceedances:	N/R
CWA Three-Year QNCR Codes :	N/R
DFR URL :	Click here for hyperlink provided by the agency.
Facility SIC :	3443
Facility NAICS :	333415 - Air-Conditioning and Warm Air Heating Equipment and Commercial and Industrial Refrigeration Equipment Manufacturing, 332313 - Plate Work Manufacturing
Facility Last Inspection EPA Date :	N/R
Facility Last Inspection State Date :	N/R
Facility Last Formal Act EPA Date :	N/R
Facility Last Formal Act State Date :	N/R
Facility Last Informal Act EPA Date :	N/R
Facility Last Informal Act State Date:	N/R
Facility Federal Agency :	N/R
TRI Reporter :	N/R
Facility Imp Water Flag :	N/R
Current SNC Flag :	N
Indian County Flag :	N
Federal Flag :	N/R
US Mexico Border Flag :	N/R
Chesapeak Bay Flag :	N/R
AIR Flag :	N
NPDES Flag :	N
SDWIS Flag :	N
RCRA Flag :	N
TRI Flag :	N
GHG Flag :	N
Major Flag :	N/R
Active Flag :	N/R
NAA Flag :	N
Latitude :	47.250864
Longitude :	-122.429951
Last Date in Agency List :	2022-07-02

FRS

Facility Name :	JOHNSON POSTMAN WOOD SPECIALTI
Facility Address :	459 E 15TH ST, TACOMA, WA 98421
County :	PIERCE

Site Details

Registry ID :	110005402297
FRS Facility URL :	Click here for hyperlink provided by the agency.
Last Date in Agency List :	2023-02-13

Map Id: D12
Direction:
Distance:
Elevation:
Relative:

Site Name : JOHNSON POSTMAN WOOD SPECIALTI | TEMTCO STEEL WASHINGTON | TEMTCO STEEL DIV TAYLOR GROUP
459 E 15TH ST | 459 E 15TH ST, BUILDING 2
TACOMA, WA 98421

Database(s) : [ALL SITES - WA, ECHO, FRS, RCRA_NONGEN] ***(cont.)***

Envirosite ID: 52365578
EPA ID: N/R

FRS ***(cont.)***

Source Description

Source Description :

RCRAInfo is EPA's comprehensive information system that supports the Resource Conservation and Recovery Act (RCRA) of 1976 and the Hazardous and Solid Waste Amendments (HSWA) of 1984 through the tracking of events and activities related to facilities that generate, transport, and treat, store, or dispose of hazardous waste. RCRAInfo allows RCRA program staff to track the notification, permit, compliance, and corrective action activities required under RCRA. RCRAInfo also supports generation of the National Hazardous Waste Biennial Report. All generators and treatment, storage, and disposal facilities who handle hazardous waste are required to report to the EPA Administrator at least once every two years to support creation of the Biennial Report.

FRS Environmental Interest

Source and System ID :	RCRAINFO - WAR000005538
Facility Name :	TEMTCO STEEL WASHINGTON
Facility Address :	459 E 15TH ST, BUILDING 2, TACOMA, WA 98421
County :	PIERCE

Site Details

Registry ID :	110015675401
FRS Facility URL :	Click here for hyperlink provided by the agency.
Last Date in Agency List :	2023-02-13

Source Description

Source Description :

The Emission Inventory System (EIS) maintains an inventory of large stationary sources and voluntarily-reported smaller sources of air point pollution emitters. It contains information about facility sites and their physical location, emission units, emission processes, release points, control approaches, and regulations. Facility inventory data are kept separate from the emissions data and have stable identifiers to improve continuity from year to year and to help identify duplicate or missing facilities.
TRIS is a publicly available EPA database reported annually by certain covered industry groups, as well as federal facilities. It contains information about more than 650 toxic chemicals that are being used, manufactured, treated, transported, or released into the environment, and includes information about waste management and pollution prevention activities.
The WA-FSIS provides a means to query and display data maintained by the Washington Department of Ecology. This system contains key information for each facility/site that is currently, or has been, of interest to the Air Quality, Dam Safety, Hazardous Waste, Toxics Cleanup, and Water Quality Programs.

Map Id: D12
Direction:
Distance:
Elevation:
Relative:

Site Name : JOHNSON POSTMAN WOOD SPECIALTI | TEMTCO STEEL WASHINGTON | TEMTCO STEEL DIV TAYLOR GROUP
459 E 15TH ST | 459 E 15TH ST, BUILDING 2
TACOMA, WA 98421

Database(s) : [ALL SITES - WA, ECHO, FRS, RCRA_NONGEN] ***(cont.)***

Envirosite ID: 52365578
EPA ID: N/R

FRS ***(cont.)***

FRS Environmental Interest

Source and System ID :	EIS - 7060811 TRIS - 98421TMTCS459E1 WA-FSIS - 52958933

RCRA_NONGEN

Facility Name :	JOHNSON POSTMAN WOOD SPECIALTI
Facility Address :	459 E 15TH ST, TACOMA, WA 98421
County :	PIERCE
Date Form Received by Agency :	1998-07-14
EPA ID :	WAR000005538
Mailing Address :	459 E 15TH ST, TACOMA, WA 98421
Contact :	N/R
Contact Address :	N/R
Contact Country :	N/R
Contact Telephone :	N/R
Contact Email :	N/R
EPA Region :	10
Land Type :	Other land type
Source Type :	Implementer
Classification :	Not a generator, verified
Description :	Not a generator, verified
Last Date in Agency List :	2023-01-23

Owner/Operator Summary

Owner/Operator Name :	JOHNSON POSTMAN WOOD SPECIALTI
Owner/Operator Address :	459 E 15TH ST, TACOMA, WA 98421
Owner/Operator Country :	US
Owner/Operator Telephone :	000-000-0000
Owner/Operator Email :	N/R
Owner/Operator Fax :	N/R
Legal Status :	Private
Owner/Operator Type :	Owner
Owner/Operator Start Date :	N/R
Owner/Operator End Date :	N/R

Owner/Operator Name :	JOHNSON POSTMAN WOOD SPECIALTIES
Owner/Operator Address :	459 E 15TH ST, TACOMA, WA 98421
Owner/Operator Country :	US
Owner/Operator Telephone :	000-000-0000
Owner/Operator Email :	N/R
Owner/Operator Fax :	N/R
Legal Status :	Private
Owner/Operator Type :	Owner
Owner/Operator Start Date :	1996-05-03
Owner/Operator End Date :	N/R

Map Id: D12
Direction:
Distance:
Elevation:
Relative:

Site Name : JOHNSON POSTMAN WOOD SPECIALTI | TEMTCO STEEL WASHINGTON | TEMTCO STEEL DIV TAYLOR GROUP
459 E 15TH ST | 459 E 15TH ST, BUILDING 2
TACOMA, WA 98421

Database(s) : [ALL SITES - WA, ECHO, FRS, RCRA_NONGEN] ***(cont.)***

Envirosite ID: 52365578
EPA ID: N/R

RCRA_NONGEN ***(cont.)***

Owner/Operator Name :	RICHARD A JOHNSON CEDAR PRODUCTS IN
Owner/Operator Address :	459 E 15TH ST, TACOMA, WA 98421
Owner/Operator Country :	US
Owner/Operator Telephone :	000-000-0000
Owner/Operator Email :	N/R
Owner/Operator Fax :	N/R
Legal Status :	Private
Owner/Operator Type :	Operator
Owner/Operator Start Date :	N/R
Owner/Operator End Date :	N/R

Handler Activities Summary

U.S. Importer of Hazardous Waste :	N
Mixed Waste (Haz. and Radioactive) :	N
Recycler of Hazardous Waste :	N
Transporter of Hazardous Waste :	N
Treater, Storer or Disposer of HW :	N
Underground Injection Activity :	N
On-site Burner Exemption :	N
Furnace Exemption :	N
Used Oil Fuel Burner :	N
Used Oil Processor :	N
Used Oil Refiner :	N
Used Oil Fuel Marketer to Burner :	N
Used Oil Specification Marketer :	N
Used Oil Transfer Facility :	N
Used Oil Transporter :	N

Historical Generators

Date Form Received by Agency :	1998-07-13
Facility Name :	JOHNSON POSTMAN WOOD SPECIALTI
Classification :	Not a generator, verified

Date Form Received by Agency :	1993-12-31
Facility Name :	JOHNSON POSTMAN WOOD SPECIALTI
Classification :	Small Quantity Generator

Notices of Violations Summary

Regulation Violated :	N

Map Id: C13
Direction:
Distance:
Elevation:
Relative:

Site Name : NORDLUND BOAT CO D ST | MARINE IRON WORKS INC | LANN TOOLING TECHNOLOGIES INC
1120 E D ST | 1120 D ST E | 1120 EAST D ST
TACOMA | Tacoma, WA

Database(s) : [ALL SITES - WA, BRS, ECHO, EPA UST, FRS, OSHA, PRP-CORP, RCRA_NONGEN, T 2 - WA, UST - WA]

Envirosite ID: 52365344
EPA ID: N/R

ALL SITES - WA

Facility Name :	MARINE IRON WORKS INC
Facility Address :	1120 D ST E, TACOMA, 98421-1708
County :	Pierce
Facility/Site ID :	20858615
Alternate Name :	N/R
Program Name :	N/R
WRIA :	10
Legislative District :	27
Congressional District :	9
Ecology Region :	SWRO
Ecology Program Phone :	(360) 407-7224
Tribal Land :	N
Latitude :	47.254041
Longitude :	-122.431344
Last Date in Agency List :	2023-01-03

Program Details

Program :	TOXICS
Program ID :	3149
Interaction Type :	Underground Storage Tank
Interaction Type Description :	Any one or combination of tanks (including connecting underground pipes) that is used to contain regulated substances and has a tank volume of ten percent or more beneath the surface of the ground. This term does not include any of the exempt UST systems specified in WAC 173-360-110(2) or any piping connected thereto. See WAC 173-360
Status :	Inactive
Start Date :	1998-06-08
End Date :	2000-03-22
SIC :	N/R
NAICS :	N/R
Facility Name :	Nordlund Boat Co D St
Facility Address :	1120 E D ST, TACOMA, 98421
County :	Pierce
Facility/Site ID :	73631661
Alternate Name :	N/R
Program Name :	N/R
WRIA :	10
Legislative District :	27
Congressional District :	9
Ecology Region :	SWRO
Ecology Program Phone :	(360) 407-6734

Map Id: C13
Direction:
Distance:
Elevation:
Relative:

Site Name : NORDLUND BOAT CO D ST | MARINE IRON WORKS INC | LANN TOOLING TECHNOLOGIES INC
1120 E D ST | 1120 D ST E | 1120 EAST D ST
TACOMA | Tacoma, WA

Database(s) : [ALL SITES - WA, BRS, ECHO, EPA UST, FRS, OSHA, PRP-CORP, RCRA_NONGEN, T 2 - WA, UST - WA] ***(cont.)***

Envirosite ID: 52365344
EPA ID: N/R

ALL SITES - WA ***(cont.)***

Tribal Land :	N
Latitude :	47.25421
Longitude :	-122.43013
Last Date in Agency List :	2023-01-03

Facility/Site ID :	73631661
Alternate Name :	N/R
Program Name :	N/R
WRIA :	10
Legislative District :	27
Congressional District :	9
Ecology Region :	SWRO
Ecology Program Phone :	(360) 407-6731
Tribal Land :	N
Latitude :	47.25421
Longitude :	-122.43013
Last Date in Agency List :	2023-01-03

Facility/Site ID :	73631661
Alternate Name :	N/R
Program Name :	N/R
WRIA :	10
Legislative District :	27
Congressional District :	9
Ecology Region :	SWRO
Ecology Program Phone :	(360) 407-6171
Tribal Land :	N
Latitude :	47.25421
Longitude :	-122.43013
Last Date in Agency List :	2023-01-03

Program Details

Program :	HAZWASTE
Program ID :	WAD009253709
Interaction Type :	Hazardous Waste Generator
Interaction Type Description :	Facilities that generate any quantity of a dangerous waste. They may be classified as SQG, MQG, or LQG depending on hazardous waste generated for a given month.
Status :	Inactive
Start Date :	2007-03-26
End Date :	2007-12-31
SIC :	N/R
NAICS :	32199 - All Other Wood Product Manufacturing

Map Id: C13
Direction:
Distance:
Elevation:
Relative:

Site Name : NORDLUND BOAT CO D ST | MARINE IRON WORKS INC | LANN TOOLING TECHNOLOGIES INC
1120 E D ST | 1120 D ST E | 1120 EAST D ST
TACOMA | Tacoma, WA

Database(s) : [ALL SITES - WA, BRS, ECHO, EPA UST, FRS, OSHA, PRP-CORP, RCRA_NONGEN, T 2 - WA, UST - WA] ***(cont.)***

Envirosite ID: 52365344
EPA ID: N/R

ALL SITES - WA ***(cont.)***

Program :	HAZWASTE
Program ID :	WAD009253709
Interaction Type :	Hazardous Waste Generator
Interaction Type Description :	Facilities that generate any quantity of a dangerous waste. They may be classified as SQG, MQG, or LQG depending on hazardous waste generated for a given month.
Status :	Inactive
Start Date :	2007-03-26
End Date :	2007-12-31
SIC :	N/R
NAICS :	336612 - Boat Building

Program :	HAZWASTE
Program ID :	WAD009253709
Interaction Type :	Hazardous Waste Generator
Interaction Type Description :	Facilities that generate any quantity of a dangerous waste. They may be classified as SQG, MQG, or LQG depending on hazardous waste generated for a given month.
Status :	Inactive
Start Date :	2007-03-26
End Date :	2007-12-31
SIC :	N/R
NAICS :	N/R

Program :	HAZWASTE
Program ID :	WAD009253709
Interaction Type :	Hazardous Waste Generator
Interaction Type Description :	Facilities that generate any quantity of a dangerous waste. They may be classified as SQG, MQG, or LQG depending on hazardous waste generated for a given month.
Status :	Inactive
Start Date :	1999-12-02
End Date :	2006-12-31
SIC :	N/R
NAICS :	N/R

Program :	HAZWASTE
Program ID :	WAD009253709
Interaction Type :	Hazardous Waste Generator

Map Id: C13
Direction:
Distance:
Elevation:
Relative:

Site Name : NORDLUND BOAT CO D ST | MARINE IRON WORKS INC | LANN TOOLING TECHNOLOGIES INC
1120 E D ST | 1120 D ST E | 1120 EAST D ST
TACOMA | Tacoma, WA

Database(s) : [ALL SITES - WA, BRS, ECHO, EPA UST, FRS, OSHA, PRP-CORP, RCRA_NONGEN, T 2 - WA, UST - WA] ***(cont.)***

Envirosite ID: 52365344
EPA ID: N/R

ALL SITES - WA ***(cont.)***

Interaction Type Description :	Facilities that generate any quantity of a dangerous waste. They may be classified as SQG, MQG, or LQG depending on hazardous waste generated for a given month.
Status :	Inactive
Start Date :	1999-12-02
End Date :	2006-12-31
SIC :	N/R
NAICS :	32199 - All Other Wood Product Manufacturing
Program :	HAZWASTE
Program ID :	WAD009253709
Interaction Type :	Hazardous Waste Generator
Interaction Type Description :	Facilities that generate any quantity of a dangerous waste. They may be classified as SQG, MQG, or LQG depending on hazardous waste generated for a given month.
Status :	Inactive
Start Date :	1999-12-02
End Date :	2006-12-31
SIC :	N/R
NAICS :	336612 - Boat Building
Program :	HAZWASTE
Program ID :	WAD009253709
Interaction Type :	Hazardous Waste Planner
Interaction Type Description :	Under Chapter 173-307 WAC, facilities that report under Section 313 of the Emergency Planning/Community Right-To-Know Act (EPCRA), or that generate more than 2,640 pounds of hazardous waste per year, must prepare Pollution Prevention Plans.
Status :	Inactive
Start Date :	1995-01-01
End Date :	1995-12-31
SIC :	N/R
NAICS :	N/R
Program :	HAZWASTE
Program ID :	WAD009253709
Interaction Type :	Hazardous Waste Generator
Interaction Type Description :	Facilities that generate any quantity of a dangerous waste. They may be classified as SQG, MQG, or LQG depending on hazardous waste generated for a given month.
Status :	Inactive

Map Id: C13
Direction:
Distance:
Elevation:
Relative:

Site Name : NORDLUND BOAT CO D ST | MARINE IRON WORKS INC | LANN TOOLING TECHNOLOGIES INC
1120 E D ST | 1120 D ST E | 1120 EAST D ST
TACOMA | Tacoma, WA

Database(s) : [ALL SITES - WA, BRS, ECHO, EPA UST, FRS, OSHA, PRP-CORP, RCRA_NONGEN, T 2 - WA, UST - WA] ***(cont.)***

Envirosite ID: 52365344
EPA ID: N/R

ALL SITES - WA ***(cont.)***

Start Date :	1983-07-18
End Date :	1993-12-31
SIC :	N/R
NAICS :	N/R
Program :	HAZWASTE
Program ID :	WAD009253709
Interaction Type :	Hazardous Waste Generator
Interaction Type Description :	Facilities that generate any quantity of a dangerous waste. They may be classified as SQG, MQG, or LQG depending on hazardous waste generated for a given month.
Status :	Inactive
Start Date :	1983-07-18
End Date :	1993-12-31
SIC :	N/R
NAICS :	32199 - All Other Wood Product Manufacturing
Program :	HAZWASTE
Program ID :	WAD009253709
Interaction Type :	Hazardous Waste Generator
Interaction Type Description :	Facilities that generate any quantity of a dangerous waste. They may be classified as SQG, MQG, or LQG depending on hazardous waste generated for a given month.
Status :	Inactive
Start Date :	1983-07-18
End Date :	1993-12-31
SIC :	N/R
NAICS :	336612 - Boat Building
Program :	HAZWASTE
Program ID :	WAD009253709
Interaction Type :	Emergency/Haz Chem Rpt TIER2
Interaction Type Description :	Businesses that store 10,000 pounds or more of a hazardous chemical or 500 pounds or less, depending on the chemical, of an extremely hazardous chemical on site at any one time must report annually. Reports are sent to the State Emergency Response Commission (represented by Ecology) Local Emergency Planning Committees, and local fire departments for emergency planning. (product, not waste)
Status :	Inactive
Start Date :	1988-01-01
End Date :	1991-03-05
SIC :	N/R

Map Id: C13
Direction:
Distance:
Elevation:
Relative:

Site Name : NORDLUND BOAT CO D ST | MARINE IRON WORKS INC | LANN TOOLING TECHNOLOGIES INC
1120 E D ST | 1120 D ST E | 1120 EAST D ST
TACOMA | Tacoma, WA

Database(s) : [ALL SITES - WA, BRS, ECHO, EPA UST, FRS, OSHA, PRP-CORP, RCRA_NONGEN, T 2 - WA, UST - WA] ***(cont.)***

Envirosite ID: 52365344
EPA ID: N/R

ALL SITES - WA ***(cont.)***

NAICS : N/R

BRS

Facility Name : NORDLUND BOAT CO D ST
Facility Address : 1120 E D ST, TACOMA, WA 98421
County : PIERCE

Site Details

Date Form Received by Agency : 2007-12-31
EPA ID : WAD009253709
Mailing Address : 1626 MARINE VIEW DR, TACOMA, WA 98422
Contact : DALE HOFF
Contact Address : N/R
Contact Country : US
Contact Telephone : N/R
Contact Email : dhoff@nordlundboat.com
EPA Region : 10
Land Type : Private
Source Type : Annual/Biennial Report
Classification : Not a generator, verified
Description : Not a generator, verified
Last Date in Agency List : 2023-01-23

Owner/Operator Summary

Owner/Operator Name : CLARE PETRICH
Owner/Operator Address : 1118 E. D ST., TACOMA, WA 98421
Owner/Operator Country : US
Owner/Operator Telephone : N/R
Owner/Operator Email : N/R
Owner/Operator Fax : N/R
Legal Status : Private
Owner/Operator Type : Owner
Owner/Operator Start Date : 1999-01-01
Owner/Operator End Date : N/R

Owner/Operator Name : NORDLUND BOAT CO. D ST.
Owner/Operator Address : 1626 MARINE VIEW DR., TACOMA, WA 98422
Owner/Operator Country : US
Owner/Operator Telephone : N/R
Owner/Operator Email : N/R
Owner/Operator Fax : N/R
Legal Status : Private
Owner/Operator Type : Operator
Owner/Operator Start Date : 2003-02-03
Owner/Operator End Date : N/R

Map Id: C13
Direction:
Distance:
Elevation:
Relative:

Site Name : NORDLUND BOAT CO D ST | MARINE IRON WORKS INC | LANN TOOLING TECHNOLOGIES INC
1120 E D ST | 1120 D ST E | 1120 EAST D ST
TACOMA | Tacoma, WA

Database(s) : [ALL SITES - WA, BRS, ECHO, EPA UST, FRS, OSHA, PRP-CORP, RCRA_NONGEN, T 2 - WA, UST - WA] ***(cont.)***

Envirosite ID: 52365344
EPA ID: N/R

BRS ***(cont.)***

Waste Activity Monitoring

Report Cycle :	2007
Hazardous Waste Page Number :	1
Hazardous Waste Sub-Page Number :	1
BR Form :	XX
Waste Description :	N/R
Primary NAICS :	336612 - Boat Building
Source Code :	N/R
Form Code :	N/R
Management Method :	N/R
Generation Tons :	0
Managed Tons :	0
Shipped Tons :	0
Received Tons :	0
Receiver ID :	N/R
Receiver State :	N/R
Shipper ID :	N/R
Shipper State :	N/R
Waste Minimization :	N/R
Waste Code List :	N/R
Waste Code Group :	N/R
Waste Generation Type :	N/R

Report Cycle :	2005
Hazardous Waste Page Number :	1
Hazardous Waste Sub-Page Number :	1
BR Form :	XX
Waste Description :	N/R
Primary NAICS :	336612 - Boat Building
Source Code :	N/R
Form Code :	N/R
Management Method :	N/R
Generation Tons :	0
Managed Tons :	0
Shipped Tons :	0
Received Tons :	0
Receiver ID :	N/R
Receiver State :	N/R
Shipper ID :	N/R
Shipper State :	N/R
Waste Minimization :	N/R
Waste Code List :	N/R
Waste Code Group :	N/R
Waste Generation Type :	N/R

Report Cycle :	2003
Hazardous Waste Page Number :	1
Hazardous Waste Sub-Page Number :	1
BR Form :	XX
Waste Description :	N/R

Map Id: C13
Direction:
Distance:
Elevation:
Relative:

Site Name : NORDLUND BOAT CO D ST | MARINE IRON WORKS INC | LANN TOOLING TECHNOLOGIES INC
1120 E D ST | 1120 D ST E | 1120 EAST D ST
TACOMA | Tacoma, WA

Database(s) : [ALL SITES - WA, BRS, ECHO, EPA UST, FRS, OSHA, PRP-CORP, RCRA_NONGEN, T 2 - WA, UST - WA] ***(cont.)***

Envirosite ID: 52365344
EPA ID: N/R

BRS ***(cont.)***

Primary NAICS :	336612 - Boat Building
Source Code :	N/R
Form Code :	N/R
Management Method :	N/R
Generation Tons :	0
Managed Tons :	0
Shipped Tons :	0
Received Tons :	0
Receiver ID :	N/R
Receiver State :	N/R
Shipper ID :	N/R
Shipper State :	N/R
Waste Minimization :	N/R
Waste Code List :	N/R
Waste Code Group :	N/R
Waste Generation Type :	N/R

ECHO

Facility Name :	NORDLUND BOAT CO D ST
Facility Address :	1120 E D ST, TACOMA, WA 98421
County :	PIERCE
Last Inspection Date :	2003-07-24
Registry ID :	110005313552
FIPS Code :	53053
EPA Region :	10
Inspection Count :	0
Last Inspection Days :	7073
Informal Count :	0
Last Informal Action Date :	2001-01-17
Formal Action Count :	0
Last Formal Action Date :	N/R
Total Penalties :	0
Penalty Count :	N/R
Last Penalty Date :	N/R
Last Penalty Amount :	N/R
QTRS IN NC :	0
Programs IN SNC :	0
Current Compliance Status :	No Violation Identified
Three-Year Compliance Status :	_____
Collection Method :	ADDRESS MATCHING-HOUSE NUMBER
Reference Point :	ENTRANCE POINT OF A FACILITY OR STATION
Accuracy Meters :	50

Map Id: C13
Direction:
Distance:
Elevation:
Relative:

Site Name : NORDLUND BOAT CO D ST | MARINE IRON WORKS INC | LANN TOOLING TECHNOLOGIES INC
1120 E D ST | 1120 D ST E | 1120 EAST D ST
TACOMA | Tacoma, WA

Database(s) : [ALL SITES - WA, BRS, ECHO, EPA UST, FRS, OSHA, PRP-CORP, RCRA_NONGEN, T 2 - WA, UST - WA] ***(cont.)***

Envirosite ID: 52365344
EPA ID: N/R

ECHO ***(cont.)***

Derived Tribes :	Puyallup Tribe of the Puyallup Reservation - .8 mile(s), Puyallup Tribe of the Puyallup Reservation - 1 mile(s), Muckleshoot Indian Tribe - 10.7 mile(s), Muckleshoot Indian Tribe - 13.7 mile(s), Nisqually Indian Tribe - 17.8 mile(s), Squaxin Island Tribe of the Squaxin Island Reservation - 22.2 mile(s), Squaxin Island Tribe of the Squaxin Island Reservation - 24 mile(s)
Derived HUC :	17110019
Derived WBD :	171100190301
Derived STCTY FIPS :	53053
Derived Zip :	98421
Derived CD113 :	09
Derived CB2010 :	530530602001077
MYRTK Universe :	NNN
NPDES IDs :	N/R
CWA Permit Types :	N/R
CWA Compliance Tracking :	N/R
CWA NAICS :	N/R
CWA SICS :	N/R
CWA Inspection Count :	N/R
CWA Last Inspection Days :	N/R
CWA Informal Count :	N/R
CWA Formal Action Count :	N/R
CWA Last Formal Action Date :	N/R
CWA Penalties :	N/R
CWA Last Penalty Date :	N/R
CWA Last Penalty Amount :	N/R
CWA Quarters IN NC :	N/R
CWA Current Compliance Status :	N/R
CWA Current SNC Flag :	N
CWA 13 Quarters Compliance Status :	N/R
CWA 13 Quarters Effluent Exceedances:	N/R
CWA Three-Year QNCR Codes :	N/R
DFR URL :	Click here for hyperlink provided by the agency.
Facility SIC :	N/R
Facility NAICS :	336612 - Boat Building
Facility Last Inspection EPA Date :	N/R
Facility Last Inspection State Date :	2003-07-24
Facility Last Formal Act EPA Date :	N/R
Facility Last Formal Act State Date :	N/R
Facility Last Informal Act EPA Date :	N/R
Facility Last Informal Act State Date:	2001-01-17
Facility Federal Agency :	N/R
TRI Reporter :	N/R
Facility Imp Water Flag :	N/R
Current SNC Flag :	N
Indian County Flag :	N
Federal Flag :	N/R
US Mexico Border Flag :	N/R
Chesapeak Bay Flag :	N/R
AIR Flag :	N
NPDES Flag :	N

Map Id: C13
Direction:
Distance:
Elevation:
Relative:

Site Name : NORDLUND BOAT CO D ST | MARINE IRON WORKS INC | LANN TOOLING TECHNOLOGIES INC
1120 E D ST | 1120 D ST E | 1120 EAST D ST
TACOMA | Tacoma, WA

Database(s) : [ALL SITES - WA, BRS, ECHO, EPA UST, FRS, OSHA, PRP-CORP, RCRA_NONGEN, T 2 - WA, UST - WA] ***(cont.)***

Envirosite ID: 52365344
EPA ID: N/R

ECHO ***(cont.)***

SDWIS Flag :	N
RCRA Flag :	Y
TRI Flag :	N
GHG Flag :	N
Major Flag :	N/R
Active Flag :	N/R
NAA Flag :	N
Latitude :	47.253952
Longitude :	-122.430301
Last Date in Agency List :	2023-01-16

EPA UST

Facility Name :	MARINE IRON WORKS INC
Facility Address :	1120 E D ST, Tacoma, Washington 984211708
County :	Pierce
Facility ID :	WA20858615
Facility Status :	Closed UST(s)
Open USTs :	0
Closed USTs :	1
Temporarily Out of Service USTs :	0
Date of Last Inspection :	N/R
EPA Region :	10
Tribe :	N/R
Facility ID 2 :	N/R
Latitude :	47.254041
Longitude :	-122.431344
Last Date in Agency List :	2023-01-30

Tank Details

Tank ID :	WA20858615_1
Tank Status :	Closed
Installation Date :	1964-12-31
Removal Date :	N/R
Capacity :	N/R
Substances :	H Heating Fuel
Tank Wall Type :	N/R

FRS

Facility Name :	MARINE IRON WORKS INC
Facility Address :	1120 D ST E, TACOMA, WA 98421-1708
County :	PIERCE

Map Id: C13
Direction:
Distance:
Elevation:
Relative:

Site Name : NORDLUND BOAT CO D ST | MARINE IRON WORKS INC | LANN TOOLING TECHNOLOGIES INC
1120 E D ST | 1120 D ST E | 1120 EAST D ST
TACOMA | Tacoma, WA

Database(s) : [ALL SITES - WA, BRS, ECHO, EPA UST, FRS, OSHA, PRP-CORP, RCRA_NONGEN, T 2 - WA, UST - WA] ***(cont.)***

Envirosite ID: 52365344
EPA ID: N/R

FRS ***(cont.)***

Site Details
Registry ID : 110015511891
FRS Facility URL : Click here for hyperlink provided by the agency.
Last Date in Agency List : 2023-02-13

Source Description

Source Description :

The WA-FSIS provides a means to query and display data maintained by the Washington Department of Ecology. This system contains key information for each facility/site that is currently, or has been, of interest to the Air Quality, Dam Safety, Hazardous Waste, Toxics Cleanup, and Water Quality Programs.

FRS Environmental Interest
Source and System ID : WA-FSIS - 20858615

Facility Name : NORDLUND BOAT CO D ST
Facility Address : 1120 E D ST, TACOMA, WA 98421
County : PIERCE

Site Details
Registry ID : 110005313552
FRS Facility URL : Click here for hyperlink provided by the agency.
Last Date in Agency List : 2023-02-13

Source Description
Source Description :

RCRAInfo is EPA's comprehensive information system that supports the Resource Conservation and Recovery Act (RCRA) of 1976 and the Hazardous and Solid Waste Amendments (HSWA) of 1984 through the tracking of events and activities related to facilities that generate, transport, and treat, store, or dispose of hazardous waste. RCRAInfo allows RCRA program staff to track the notification, permit, compliance, and corrective action activities required under RCRA. RCRAInfo also supports generation of the National Hazardous Waste Biennial Report. All generators and treatment, storage, and disposal facilities who handle hazardous waste are required to report to the EPA Administrator at least once every two years to support creation of the Biennial Report.
The WA-FSIS provides a means to query and display data maintained by the Washington Department of Ecology. This system contains key information for each facility/site that is currently, or has been, of interest to the Air Quality, Dam Safety, Hazardous Waste, Toxics Cleanup, and Water Quality Programs.

Map Id: C13
Direction:
Distance:
Elevation:
Relative:

Site Name : NORDLUND BOAT CO D ST | MARINE IRON WORKS INC | LANN TOOLING TECHNOLOGIES INC
1120 E D ST | 1120 D ST E | 1120 EAST D ST
TACOMA | Tacoma, WA

Database(s) : [ALL SITES - WA, BRS, ECHO, EPA UST, FRS, OSHA, PRP-CORP, RCRA_NONGEN, T 2 - WA, UST - WA] ***(cont.)***

Envirosite ID: 52365344
EPA ID: N/R

FRS ***(cont.)***

FRS Environmental Interest
Source and System ID : RCRAINFO - WAD009253709
WA-FSIS - 73631661

Site Details
Registry ID : 110070739945
FRS Facility URL : Click here for hyperlink provided by the agency.
Last Date in Agency List : 2023-02-13

Source Description

Source Description :

All generators and treatment, storage, and disposal (TSD) facilities who handle hazardous waste are required to report to the EPA Administrator at least once every two years. The data collected is used to create the National Biennial Resource Conservation and Recovery Act (RCRA) Hazardous Waste Report. This data is processed within the RCRA Information (RCRAInfo) database.

FRS Environmental Interest
Source and System ID : RCRAINFO - WAD009253709

OSHA

Facility Name : LANN TOOLING TECHNOLOGIES INC
Facility Address : 1120 EAST D ST, TACOMA, WA 98421

Site Details
Activity Number : 304834393
Reporting ID : 1055330
Open Date : 2002-01-07
Conference Closed : 2002-03-22
Case Closed : 2002-07-08
Case Mod Date : N/R
Owner Type : Private
Advance Notice : N
Safety/Health : Health
Number in Establishment : 15

SIC : 3544 - Special Dies and Tools, Die Sets, Jigs and Fixtures, and Industrial Molds

NAICS : 000000
Inspection Type : Planned

Map Id: C13
Direction:
Distance:
Elevation:
Relative:

Site Name : NORDLUND BOAT CO D ST | MARINE IRON WORKS INC | LANN TOOLING TECHNOLOGIES INC
1120 E D ST | 1120 D ST E | 1120 EAST D ST
TACOMA | Tacoma, WA

Database(s) : [ALL SITES - WA, BRS, ECHO, EPA UST, FRS, OSHA, PRP-CORP, RCRA_NONGEN, T 2 - WA, UST - WA] ***(cont.)***

Envirosite ID: 52365344
EPA ID: N/R

OSHA ***(cont.)***

Inspection Scope :	Complete
Why No Inspection :	N/R
Union :	No
Mailing Address :	00000
Agency Hyperlink :	Click here for hyperlink provided by the agency.
Last Date in Agency List :	2023-01-13

Violations

Activity Number :	304834393
Citation ID :	02003
Delete Flag :	N/R
Standard Ref :	06207160
Violation Type :	Other
Issuance Date :	2002-04-26
Abate Date :	2002-06-13
Abate Complete :	Abatement Completed
Current Penalty :	N/R
Initial Penalty :	N/R
Contest Date :	N/R
Final Order Date :	N/R
Number Instances :	1
Number Exposed :	10
Record :	N/R
Gravity :	N/R
Emphasis :	N/R
Hazcat :	N/R
FTA Insp Number :	N/R
FTA Issuance Date :	N/R
FTA Penalty :	N/R
FTA Contest Date :	N/R
FTA Final Order Date :	N/R
HAZ Subtances :	WOOD DUST, SOFT WOOD

Activity Number :	304834393
Citation ID :	02001
Delete Flag :	N/R
Standard Ref :	0620750103 A
Violation Type :	Other
Issuance Date :	2002-04-26
Abate Date :	2002-06-13
Abate Complete :	Abatement Completed
Current Penalty :	N/R
Initial Penalty :	N/R
Contest Date :	N/R
Final Order Date :	N/R
Number Instances :	1
Number Exposed :	5
Record :	N/R

Map Id: C13
Direction:
Distance:
Elevation:
Relative:

Site Name : NORDLUND BOAT CO D ST | MARINE IRON WORKS INC | LANN TOOLING TECHNOLOGIES INC
1120 E D ST | 1120 D ST E | 1120 EAST D ST
TACOMA | Tacoma, WA

Database(s) : [ALL SITES - WA, BRS, ECHO, EPA UST, FRS, OSHA, PRP-CORP, RCRA_NONGEN, T 2 - WA, UST - WA] ***(cont.)***

Envirosite ID: 52365344
EPA ID: N/R

OSHA ***(cont.)***

Gravity :	N/R
Emphasis :	N/R
Hazcat :	N/R
FTA Insp Number :	N/R
FTA Issuance Date :	N/R
FTA Penalty :	N/R
FTA Contest Date :	N/R
FTA Final Order Date :	N/R
HAZ Subtances :	WOOD DUST, SOFT WOOD

Activity Number :	304834393
Citation ID :	02002
Delete Flag :	N/R
Standard Ref :	06207150
Violation Type :	Other
Issuance Date :	2002-04-26
Abate Date :	2002-03-22
Abate Complete :	Abatement Completed
Current Penalty :	N/R
Initial Penalty :	N/R
Contest Date :	N/R
Final Order Date :	N/R
Number Instances :	1
Number Exposed :	10
Record :	N/R
Gravity :	N/R
Emphasis :	N/R
Hazcat :	N/R
FTA Insp Number :	N/R
FTA Issuance Date :	N/R
FTA Penalty :	N/R
FTA Contest Date :	N/R
FTA Final Order Date :	N/R
HAZ Subtances :	WOOD DUST, SOFT WOOD

PRP-CORP

Facility Name :	MARINE IRON, INC.
Facility Address :	1120 EAST D STREET, TACOMA, WA 98421

Actual Date :	1987-04-10
Date Type :	SETTLEMENT DATE
EPA ID :	WAD009487513
Site Name :	WESTERN PROCESSING CO., INC.
NPL Status Description :	Currently on the Final NPL
Non NPL Status Short Name :	N/R
Action Name :	C DECREE
Action Type Seq :	CD-1
Region Code :	10

Map Id: C13
Direction:
Distance:
Elevation:
Relative:

Site Name : NORDLUND BOAT CO D ST | MARINE IRON WORKS INC | LANN TOOLING TECHNOLOGIES INC
1120 E D ST | 1120 D ST E | 1120 EAST D ST
TACOMA | Tacoma, WA

Database(s) : [ALL SITES - WA, BRS, ECHO, EPA UST, FRS, OSHA, PRP-CORP, RCRA_NONGEN, T 2 - WA, UST - WA] ***(cont.)***

Envirosite ID: 52365344
EPA ID: N/R

PRP-CORP ***(cont.)***

Last Date in Agency List : 2023-02-01

Actual Date : 1984-08-28
Date Type : SETTLEMENT DATE
EPA ID : WAD009487513
Site Name : WESTERN PROCESSING CO., INC.
NPL Status Description : Currently on the Final NPL
Non NPL Status Short Name : N/R
Action Name : C DECREE
Action Type Seq : CD-7
Region Code : 10
Last Date in Agency List : 2023-02-01

Actual Date : 1983-11-03
Date Type : GENERAL NOTICE
EPA ID : WAD009487513
Site Name : WESTERN PROCESSING CO., INC.
NPL Status Description : Currently on the Final NPL
Non NPL Status Short Name : N/R
Action Name : Not Ltrs
Action Type Seq : NJ-3
Region Code : 10
Last Date in Agency List : 2023-02-01

Actual Date : 1989-04-24
Date Type : GENERAL NOTICE
EPA ID : WAD980726368
Site Name : COMMENCEMENT BAY, NEAR SHORE/TIDE FLATS
NPL Status Description : Currently on the Final NPL
Non NPL Status Short Name : N/R
Action Name : Not Ltrs
Action Type Seq : NJ-12
Region Code : 10
Last Date in Agency List : 2023-02-01

RCRA_NONGEN

Facility Name : NORDLUND BOAT CO D ST
Facility Address : 1120 E D ST, TACOMA, WA 98421
County : PIERCE

Date Form Received by Agency : 2008-03-13
EPA ID : WAD009253709
Mailing Address : 1626 MARINE VIEW DR, TACOMA, WA 98422
Contact : DALE HOFF
Contact Address : 1120 E. D ST., TACOMA, WA 98422
Contact Country : US

Map Id: C13
Direction:
Distance:
Elevation:
Relative:

Site Name : NORDLUND BOAT CO D ST | MARINE IRON WORKS INC | LANN TOOLING TECHNOLOGIES INC
1120 E D ST | 1120 D ST E | 1120 EAST D ST
TACOMA | Tacoma, WA

Database(s) : [ALL SITES - WA, BRS, ECHO, EPA UST, FRS, OSHA, PRP-CORP, RCRA_NONGEN, T 2 - WA, UST - WA] ***(cont.)***

Envirosite ID: 52365344
EPA ID: N/R

RCRA_NONGEN ***(cont.)***

Contact Telephone :	253-682-0980
Contact Email :	DHOFF@NET-VENTURE.COM
EPA Region :	10
Land Type :	Private
Source Type :	Implementer
Classification :	Not a generator, verified
Description :	Not a generator, verified
Last Date in Agency List :	2023-01-23

Owner/Operator Summary

Owner/Operator Name :	NORDLUND BOAT CO. D ST.
Owner/Operator Address :	1626 MARINE VIEW DR., TACOMA, WA 98422
Owner/Operator Country :	US
Owner/Operator Telephone :	253-627-0605
Owner/Operator Email :	N/R
Owner/Operator Fax :	N/R
Legal Status :	Private
Owner/Operator Type :	Operator
Owner/Operator Start Date :	N/R
Owner/Operator End Date :	N/R

Owner/Operator Name :	PETRICH, CLARE
Owner/Operator Address :	1118 E. D ST., TACOMA, WA 98421
Owner/Operator Country :	US
Owner/Operator Telephone :	253-272-1005
Owner/Operator Email :	N/R
Owner/Operator Fax :	N/R
Legal Status :	Private
Owner/Operator Type :	Owner
Owner/Operator Start Date :	1999-01-01
Owner/Operator End Date :	N/R

Owner/Operator Name :	PETRICH, CLARE
Owner/Operator Address :	1118 E D ST, TACOMA, WA 98421
Owner/Operator Country :	US
Owner/Operator Telephone :	253-272-1005
Owner/Operator Email :	N/R
Owner/Operator Fax :	N/R
Legal Status :	Private
Owner/Operator Type :	Owner
Owner/Operator Start Date :	N/R
Owner/Operator End Date :	N/R

Map Id: C13
Direction:
Distance:
Elevation:
Relative:

Site Name :	NORDLUND BOAT CO D ST | MARINE IRON WORKS INC | LANN TOOLING TECHNOLOGIES INC 1120 E D ST | 1120 D ST E | 1120 EAST D ST TACOMA | Tacoma, WA
Database(s) :	[ALL SITES - WA, BRS, ECHO, EPA UST, FRS, OSHA, PRP-CORP, RCRA_NONGEN, T 2 - WA, UST - WA] ***(cont.)***

Envirosite ID: 52365344
EPA ID: N/R

RCRA_NONGEN ***(cont.)***

Handler Activities Summary

U.S. Importer of Hazardous Waste :	N
Mixed Waste (Haz. and Radioactive) :	N
Recycler of Hazardous Waste :	N
Transporter of Hazardous Waste :	N
Treater, Storer or Disposer of HW :	N
Underground Injection Activity :	N
On-site Burner Exemption :	N
Furnace Exemption :	N
Used Oil Fuel Burner :	N
Used Oil Processor :	N
Used Oil Refiner :	N
Used Oil Fuel Marketer to Burner :	N
Used Oil Specification Marketer :	N
Used Oil Transfer Facility :	N
Used Oil Transporter :	N

Historical Generators

Details for this site have been truncated due to the large number of available details for this site within this dataset. For the complete details for this site, contact your Envirosite account representative for a complimentary site report containing all of the details available.

Date Form Received by Agency :	2008-03-12
Facility Name :	NORDLUND BOAT CO D ST
Classification :	Not a generator, verified

Date Form Received by Agency :	2008-03-12
Facility Name :	NORDLUND BOAT CO D ST
Classification :	Very Small Quantity Generator

Date Form Received by Agency :	2007-12-31
Facility Name :	NORDLUND BOAT CO D ST
Classification :	Not a generator, verified

Date Form Received by Agency :	2007-03-26
Facility Name :	NORDLUND BOAT CO D ST
Classification :	Very Small Quantity Generator

Date Form Received by Agency :	2007-01-19
Facility Name :	NORDLUND BOAT CO D ST
Classification :	Not a generator, verified

Map Id: C13
Direction:
Distance:
Elevation:
Relative:

Site Name : NORDLUND BOAT CO D ST | MARINE IRON WORKS INC | LANN TOOLING TECHNOLOGIES INC
1120 E D ST | 1120 D ST E | 1120 EAST D ST
TACOMA | Tacoma, WA

Database(s) : [ALL SITES - WA, BRS, ECHO, EPA UST, FRS, OSHA, PRP-CORP, RCRA_NONGEN, T 2 - WA, UST - WA] ***(cont.)***

Envirosite ID: 52365344
EPA ID: N/R

RCRA_NONGEN ***(cont.)***

Date Form Received by Agency : 2007-01-18
Facility Name : NORDLUND BOAT CO D ST
Classification : Very Small Quantity Generator

Date Form Received by Agency : 2006-02-27
Facility Name : NORDLUND BOAT CO D ST
Classification : Very Small Quantity Generator

Date Form Received by Agency : 2005-12-31
Facility Name : NORDLUND BOAT CO D ST
Classification : Not a generator, verified

Date Form Received by Agency : 2005-03-02
Facility Name : NORDLUND BOAT CO D ST
Classification : Very Small Quantity Generator

Date Form Received by Agency : 2004-03-29
Facility Name : NORDLUND BOAT CO D ST
Classification : Very Small Quantity Generator

Notices of Violations Summary

Date of Violation : 2001-01-17
Date Achieved Compliance : 2003-07-24
Regulation Violated : Y
Area of Violation : Generators - General
Enforcement Action : WRITTEN INFORMAL
Enforcement Action Date : 2001-01-17
Enf. Disposition Status : N/R
Enf. Disp. Status Date : N/R
Violation Lead Agency : State
Enforcement Lead Agency : State
Proposed Penalty Amount : N/R
Final Penalty Amount : N/R
Paid Penalty Amount : N/R

Date of Violation : 1992-11-04
Date Achieved Compliance : 1993-01-20
Regulation Violated : Y
Area of Violation : Generators - General
Enforcement Action : WRITTEN INFORMAL
Enforcement Action Date : 1992-11-04
Enf. Disposition Status : N/R
Enf. Disp. Status Date : N/R
Violation Lead Agency : State

Map Id: C13
Direction:
Distance:
Elevation:
Relative:

Site Name : NORDLUND BOAT CO D ST | MARINE IRON WORKS INC | LANN TOOLING TECHNOLOGIES INC
1120 E D ST | 1120 D ST E | 1120 EAST D ST
TACOMA | Tacoma, WA

Database(s) : [ALL SITES - WA, BRS, ECHO, EPA UST, FRS, OSHA, PRP-CORP, RCRA_NONGEN, T 2 - WA, UST - WA] ***(cont.)***

Envirosite ID: 52365344
EPA ID: N/R

RCRA_NONGEN ***(cont.)***

Enforcement Lead Agency :	State
Proposed Penalty Amount :	N/R
Final Penalty Amount :	N/R
Paid Penalty Amount :	N/R

Date of Violation :	1992-11-04
Date Achieved Compliance :	1992-12-31
Regulation Violated :	Y
Area of Violation :	Generators - General
Enforcement Action :	WRITTEN INFORMAL
Enforcement Action Date :	1992-11-04
Enf. Disposition Status :	N/R
Enf. Disp. Status Date :	N/R
Violation Lead Agency :	State
Enforcement Lead Agency :	State
Proposed Penalty Amount :	N/R
Final Penalty Amount :	N/R
Paid Penalty Amount :	N/R

Date of Violation :	1992-11-04
Date Achieved Compliance :	1992-12-30
Regulation Violated :	Y
Area of Violation :	Generators - General
Enforcement Action :	WRITTEN INFORMAL
Enforcement Action Date :	1992-11-04
Enf. Disposition Status :	N/R
Enf. Disp. Status Date :	N/R
Violation Lead Agency :	State
Enforcement Lead Agency :	State
Proposed Penalty Amount :	N/R
Final Penalty Amount :	N/R
Paid Penalty Amount :	N/R

Date of Violation :	1992-11-04
Date Achieved Compliance :	1992-11-10
Regulation Violated :	Y
Area of Violation :	Generators - General
Enforcement Action :	WRITTEN INFORMAL
Enforcement Action Date :	1992-11-04
Enf. Disposition Status :	N/R
Enf. Disp. Status Date :	N/R
Violation Lead Agency :	State
Enforcement Lead Agency :	State
Proposed Penalty Amount :	N/R
Final Penalty Amount :	N/R
Paid Penalty Amount :	N/R

Map Id: C13
Direction:
Distance:
Elevation:
Relative:

Site Name : NORDLUND BOAT CO D ST | MARINE IRON WORKS INC | LANN TOOLING TECHNOLOGIES INC
1120 E D ST | 1120 D ST E | 1120 EAST D ST
TACOMA | Tacoma, WA

Database(s) : [ALL SITES - WA, BRS, ECHO, EPA UST, FRS, OSHA, PRP-CORP, RCRA_NONGEN, T 2 - WA, UST - WA] ***(cont.)***

Envirosite ID: 52365344
EPA ID: N/R

RCRA_NONGEN ***(cont.)***

Date of Violation :	1992-11-04
Date Achieved Compliance :	1992-11-04
Regulation Violated :	Y
Area of Violation :	Generators - General
Enforcement Action :	WRITTEN INFORMAL
Enforcement Action Date :	1992-11-04
Enf. Disposition Status :	N/R
Enf. Disp. Status Date :	N/R
Violation Lead Agency :	State
Enforcement Lead Agency :	State
Proposed Penalty Amount :	N/R
Final Penalty Amount :	N/R
Paid Penalty Amount :	N/R

Evaluation Action Summary

Evaluation Date :	2003-07-24
Evaluation :	COMPLIANCE EVALUATION INSPECTION ON-SITE
Area of Violation :	N/R
Date Achieved Compliance :	N/R
Evaluation Lead Agency :	State

Evaluation Date :	2001-01-17
Evaluation :	COMPLIANCE EVALUATION INSPECTION ON-SITE
Area of Violation :	Generators - General
Date Achieved Compliance :	2003-07-24
Evaluation Lead Agency :	State

Evaluation Date :	1992-11-04
Evaluation :	COMPLIANCE EVALUATION INSPECTION ON-SITE
Area of Violation :	Generators - General
Date Achieved Compliance :	1992-11-10
Evaluation Lead Agency :	State

Evaluation Date :	1992-11-04
Evaluation :	COMPLIANCE EVALUATION INSPECTION ON-SITE
Area of Violation :	Generators - General
Date Achieved Compliance :	1992-11-04
Evaluation Lead Agency :	State

Evaluation Date :	1992-11-04
Evaluation :	COMPLIANCE EVALUATION INSPECTION ON-SITE
Area of Violation :	Generators - General
Date Achieved Compliance :	1992-12-31
Evaluation Lead Agency :	State

Map Id: C13
Direction:
Distance:
Elevation:
Relative:

Site Name : NORDLUND BOAT CO D ST | MARINE IRON WORKS INC | LANN TOOLING TECHNOLOGIES INC
1120 E D ST | 1120 D ST E | 1120 EAST D ST
TACOMA | Tacoma, WA

Database(s) : [ALL SITES - WA, BRS, ECHO, EPA UST, FRS, OSHA, PRP-CORP, RCRA_NONGEN, T 2 - WA, UST - WA] ***(cont.)***

Envirosite ID: 52365344
EPA ID: N/R

RCRA_NONGEN ***(cont.)***

Evaluation Date :	1992-11-04
Evaluation :	COMPLIANCE EVALUATION INSPECTION ON-SITE
Area of Violation :	Generators - General
Date Achieved Compliance :	1993-01-20
Evaluation Lead Agency :	State

Evaluation Date :	1992-11-04
Evaluation :	COMPLIANCE EVALUATION INSPECTION ON-SITE
Area of Violation :	Generators - General
Date Achieved Compliance :	1992-12-30
Evaluation Lead Agency :	State

T 2 - WA

Facility Name :	Nordlund Boat Co D St
Facility Address :	1120 E D ST, TACOMA, 98421
County :	Pierce

Facility/Site ID :	73631661
Alternate Name :	N/R
Program Name :	N/R
WRIA :	10
Legislative District :	27
Congressional District :	9
Ecology Region :	SWRO
Ecology Program Phone :	(360) 407-6171
Tribal Land :	N
Latitude :	47.25421
Longitude :	-122.43013
Last Date in Agency List :	2023-01-04

Program Details

Program :	HAZWASTE
Interaction Type :	Emergency/Haz Chem Rpt TIER2
Interaction Type Description :	Businesses that store 10,000 pounds or more of a hazardous chemical or 500 pounds or less, depending on the chemical, of an extremely hazardous chemical on site at any one time must report annually. Reports are sent to the State Emergency Response Commission (represented by Ecology) Local Emergency Planning Committees, and local fire departments for emergency planning. (product, not waste)
Status :	Inactive
Start Date :	1988-01-01
End Date :	1991-03-05
SIC :	N/R
NAICS :	N/R

Map Id: C13
Direction:
Distance:
Elevation:
Relative:

Site Name : NORDLUND BOAT CO D ST | MARINE IRON WORKS INC | LANN TOOLING TECHNOLOGIES INC
1120 E D ST | 1120 D ST E | 1120 EAST D ST
TACOMA | Tacoma, WA

Database(s) : [ALL SITES - WA, BRS, ECHO, EPA UST, FRS, OSHA, PRP-CORP, RCRA_NONGEN, T 2 - WA, UST - WA] ***(cont.)***

Envirosite ID: 52365344
EPA ID: N/R

UST - WA

Facility Name :	MARINE IRON WORKS INC
Facility Address :	1120 E D ST, Tacoma, 98421
County :	Pierce
Facility Site ID :	20858615
UST Site ID :	3149
Tag Number(s) :	N/R
Responsible Unit :	Southwest
Is Active :	No
Latitude :	47.254041
Longitude :	-122.431344
Last Date in Agency List :	2022-12-29

Tank Details

Tank Name :	1
Tank Status :	Removed
Install Date :	1964-12-31
Tank Upgrade Date :	N/R
Tank Permanent Closure Date :	N/R
Permit Expiration Date :	N/R
Tank Material :	N/R
Tank Construction :	N/R
Tank Corrosion Protection :	N/R
Tank Manifold :	N/R
Tank Release Detection :	N/R
Tank Tightness Test :	N/R
Tank Spill Prevention :	N/R
Capacity Range :	N/R
Actual Capacity :	N/R
Pipe Material :	Steel
Pipe Construction :	N/R
Pipe Corrosion Protection :	N/R
Tank SFC :	N/R
Dispenser SFC :	N/R
Primary Pipe Release Detection :	N/R
Secondary Pipe Release Detection :	N/R
Pipe Pumping System :	N/R
Pipe Install Date :	N/R
Turbine Sump Construction :	N/R
Tank Status Date :	1996-08-06
Tank Install Date :	N/R
Tank Overfill Prevention :	N/R

Compartments Details

Compartment Number :	1
Compartment Capacity :	N/R

Map Id: C13
Direction:
Distance:
Elevation:
Relative:

Site Name : NORDLUND BOAT CO D ST | MARINE IRON WORKS INC | LANN TOOLING TECHNOLOGIES INC
1120 E D ST | 1120 D ST E | 1120 EAST D ST
TACOMA | Tacoma, WA

Database(s) : [ALL SITES - WA, BRS, ECHO, EPA UST, FRS, OSHA, PRP-CORP, RCRA_NONGEN, T2 - WA, UST - WA] ***(cont.)***

Envirosite ID: 52365344
EPA ID: N/R

UST - WA ***(cont.)***

Substance Stored :	Heating Fuel
Used Substance :	N/R
Ecy Region :	N/R

Map Id: 14
Direction:
Distance:
Elevation:
Relative:

Site Name : N/R
426 EAST 11TH STREET
TACOMA, WA

Database(s) : [ERNS]

Envirosite ID: 52365562
EPA ID: N/R

ERNS

Facility Address :	426 EAST 11TH STREET, TACOMA, WA
County :	PIERCE

Incident Information

Incident Date Time :	2018-06-30 09:00:00
Type of Incident :	FIXED
Incident Cause :	DUMPING
Incident DTG :	DISCOVERED
Incident Location :	N/R
Sequence Number :	1217060
Potential Flag :	N
Description of Incident :	CALLER STATED THAT THE SUSPECTED RESPONSIBLE PARTY IS DUMPING AN UNKNOWN AMOUNT OF WASTE OIL AND OTHER UNKNOWN CHEMICALS (POSSIBLY GLYCERINE) AT THE BACK OF THE PROPERTY WITH IMPACT TO GROUND AND POSSIBLE IMPACT TO WATER (PUGET SOUND).
Last Date in Agency List :	2018-09-05

Incident Response Summary

Date Time Received :	2018-07-02 09:30:10
Date Time Completed :	2018-07-02 09:39:28
Call Type :	Incident
Source :	TELEPHONE
Responsible Company :	NTR LOGISTICS
Responsible Org Type :	PRIVATE ENTERPRISE
Responsible City :	TACOMA
Responsible State :	WA

Map Id: 14
Direction:
Distance:
Elevation:
Relative:

Site Name : N/R
426 EAST 11TH STREET
TACOMA, WA

Database(s) : [ERNS] ***(cont.)***

Envirosite ID: 52365562
EPA ID: N/R

ERNS ***(cont.)***

Responsible Zip : N/R

Incident Details Summary

Remedial Action :	NOTIFICATIONS MADE
Medium :	SOIL/ POSSIBLE IMPACT TO WATER
Medium Description :	SOIL
Body of Water :	N/R
Weather Conditions :	N/R
Water Temperature :	N/R
Water Supply Contaminated :	U
Waterway Closed :	N
Waterway Description :	N/R

Additional Incident Details Summary

Actual Amount :	N/R
Actual Amount Units :	N/R
Capacity of Tank :	N/R
Capacity of Tank Units :	N/R
Continuous Release Begin Date :	N/R
Continuous Release End Date :	N/R
Continuous Release Change Date :	N/R
Continuous Release Permit :	N/R
Continuous Release Type :	N/R
Description of Tank :	N/R
Device Operational :	U
DOT Crossing Number :	N/R
DOT Regulated :	U
NPDES :	N/R
NPDES Compliance :	U
Pipeline Aboveground :	ABOVE
Pipeline Covered :	U
Pipeline Type :	N/R
Tank ID :	N/R
Tank Regulated :	U
Tank Regulated by :	N/R

Materials Involved Summary

Name of Material :	WASTE OIL
CAS Number :	000000-00-0
Amount of Material :	0
Unit of Measure :	UNKNOWN AMOUNT
UN Number :	N/R
CHRIS Code :	OWA
Reached Water :	UNKNOWN
Amount in Water :	0
Unit of Measure (Reach Water) :	UNKNOWN AMOUNT

Name of Material :	UNKNOWN MATERIAL (POSSIBLY GLYCERINE)
CAS Number :	000000-00-0
Amount of Material :	0

Map Id: 14
Direction:
Distance:
Elevation:
Relative:

Site Name : N/R
426 EAST 11TH STREET
TACOMA, WA

Database(s) : [ERNS] ***(cont.)***

Envirosite ID: 52365562
EPA ID: N/R

ERNS ***(cont.)***

Unit of Measure :	UNKNOWN AMOUNT
UN Number :	N/R
CHRIS Code :	UNK
Reached Water :	UNKNOWN
Amount in Water :	0
Unit of Measure (Reach Water) :	UNKNOWN AMOUNT

Map Id: C15
Direction:
Distance:
Elevation:
Relative:

Site Name : PETRICH MARINE DOCK
1118 TO 1120 E D ST
TACOMA, WA 98421

Database(s) : [ALL SITES - WA, CSCSL HWS - WA, CSCSL NFA - WA, ENVCVN - WA, FRS, HSL - WA, VCP - WA]

Envirosite ID: 52365343
EPA ID: N/R

ALL SITES - WA

Facility Name :	PETRICH MARINE DOCK
Facility Address :	1118 TO 1120 E D ST, TACOMA, 98421
County :	Pierce
Facility/Site ID :	414876
Alternate Name :	N/R
Program Name :	N/R
WRIA :	10
Legislative District :	27
Congressional District :	9
Ecology Region :	SWRO
Ecology Program Phone :	(509) 239-3503
Tribal Land :	N
Latitude :	47.253449
Longitude :	-122.431193
Last Date in Agency List :	2023-01-03
Facility/Site ID :	414876
Alternate Name :	N/R
Program Name :	N/R
WRIA :	10
Legislative District :	27
Congressional District :	9
Ecology Region :	SWRO
Ecology Program Phone :	(360) 407-7224
Tribal Land :	N
Latitude :	47.253449
Longitude :	-122.431193
Last Date in Agency List :	2023-01-03

Map Id: C15
Direction:
Distance:
Elevation:
Relative:

Site Name : PETRICH MARINE DOCK
1118 TO 1120 E D ST
TACOMA, WA 98421

Database(s) : [ALL SITES - WA, CSCSL HWS - WA, CSCSL NFA - WA, ENVCVN - WA, FRS, HSL - WA, VCP - WA] ***(cont.)***

Envirosite ID: 52365343
EPA ID: N/R

ALL SITES - WA ***(cont.)***

Program Details

Program :	HAZWASTE
Program ID :	N/R
Interaction Type :	Local Source Control
Interaction Type Description :	The site has received a technical assistance visit from a Local Source Control Specialist.
Status :	Inactive
Start Date :	2008-08-07
End Date :	2010-04-29
SIC :	N/R
NAICS :	N/R

Program :	HAZWASTE
Program ID :	N/R
Interaction Type :	Voluntary Cleanup Sites
Interaction Type Description :	For a fee, Ecology staff will review an independent cleanup report(s) and provide a written decision about the adequacy of the cleanup actions taken and described in the report.
Status :	Active
Start Date :	2006-04-21
End Date :	N/R
SIC :	N/R
NAICS :	N/R

CSCSL HWS - WA

Facility Name :	PETRICH MARINE DOCK
Facility Address :	1118 TO 1120 E D ST, TACOMA, 98421
County :	Pierce

Site Details

Facility Site ID :	414876
Site Status :	Cleanup Started
Cleanup Site ID :	3980
Region :	Southwest
Responsible Section :	Southwest
WARM Rank :	N/R
Is Brownfield? :	N/R
Is PSI? :	N/R
Current VCP :	N/R
Past VCP :	Yes
Institutional Control :	Yes
Latitude :	47.253449
Longitude :	-122.431193
Last Date in Agency List :	2021-12-14

Map Id: C15
Direction:
Distance:
Elevation:
Relative:

Site Name : PETRICH MARINE DOCK
1118 TO 1120 E D ST
TACOMA, WA 98421

Database(s) : [ALL SITES - WA, CSCSL HWS - WA, CSCSL NFA - WA, ENVCVN - WA, FRS, HSL - WA, VCP - WA] ***(cont.)***

Envirosite ID: 52365343
EPA ID: N/R

CSCSL HWS - WA ***(cont.)***

Contaminants Details

Contaminant Name :	Petroleum Products-Unspecified
Groundwater :	Remediated-Below
Surface Water :	N/R
Soil :	Remediated-Below
Sediment :	N/R
Air :	N/R
Bedrock :	N/R

Contaminant Name :	Arsenic
Groundwater :	N/R
Surface Water :	N/R
Soil :	Remediated-Below
Sediment :	N/R
Air :	N/R
Bedrock :	N/R

Contaminant Name :	Halogenated Organics
Groundwater :	Remediated-Below
Surface Water :	N/R
Soil :	Remediated-Below
Sediment :	N/R
Air :	N/R
Bedrock :	N/R

Contaminant Name :	Metals Priority Pollutants
Groundwater :	N/R
Surface Water :	N/R
Soil :	Remediated-Below
Sediment :	N/R
Air :	N/R
Bedrock :	N/R

Contaminant Name :	Lead
Groundwater :	Remediated-Below
Surface Water :	N/R
Soil :	Remediated-Below
Sediment :	N/R
Air :	N/R
Bedrock :	N/R

Contaminant Name :	Polycyclic Aromatic Hydrocarbons
Groundwater :	Remediated-Below
Surface Water :	N/R
Soil :	Remediated-Below
Sediment :	N/R
Air :	N/R
Bedrock :	N/R

Map Id: C15
Direction:
Distance:
Elevation:
Relative:

Site Name : PETRICH MARINE DOCK
1118 TO 1120 E D ST
TACOMA, WA 98421

Database(s) : [ALL SITES - WA, CSCSL HWS - WA, CSCSL NFA - WA, ENVCVN - WA, FRS, HSL - WA, VCP - WA] ***(cont.)***

Envirosite ID: 52365343
EPA ID: N/R

CSCSL HWS - WA ***(cont.)***

Contaminant Name :	Petroleum-Diesel
Groundwater :	Remediated-Below
Surface Water :	N/R
Soil :	Remediated-Below
Sediment :	N/R
Air :	N/R
Bedrock :	N/R

CSCSL NFA - WA

Facility Name :	PETRICH MARINE DOCK
Facility Address :	1118 TO 1120 E D ST, TACOMA, 98421
County :	Pierce
NFA Date :	2019-06-11
Facility Site ID :	414876
Cleanup Site ID :	3980
Rank :	N/R
VCP :	N/R
Alternate Site Names :	N/R
NFA Reason :	Voluntary Cleanup Program Review
Site Status :	NFA
Region :	Southwest
Responsible Unit :	Southwest
Latitude :	47.253449
Longitude :	-122.431193
Last Date in Agency List :	2023-02-23

Contaminants

Contaminant Name :	Arsenic
Ground Water :	N/R
Surface Water :	N/R
Soil :	Remediated-Below
Sediment :	N/R
Air :	N/R
Bedrock :	N/R
Contaminant Name :	Halogenated Organics
Ground Water :	Remediated-Below
Surface Water :	N/R
Soil :	Remediated-Below
Sediment :	N/R
Air :	N/R
Bedrock :	N/R
Contaminant Name :	Lead
Ground Water :	Remediated-Below
Surface Water :	N/R
Soil :	Remediated-Below
Sediment :	N/R

Map Id: C15
Direction:
Distance:
Elevation:
Relative:

Site Name : PETRICH MARINE DOCK
1118 TO 1120 E D ST
TACOMA, WA 98421

Database(s) : [ALL SITES - WA, CSCSL HWS - WA, CSCSL NFA - WA, ENVCVN - WA, FRS, HSL - WA, VCP - WA] ***(cont.)***

Envirosite ID: 52365343
EPA ID: N/R

CSCSL NFA - WA ***(cont.)***

Air :	N/R
Bedrock :	N/R
Contaminant Name :	Metals Priority Pollutants
Ground Water :	N/R
Surface Water :	N/R
Soil :	Remediated-Below
Sediment :	N/R
Air :	N/R
Bedrock :	N/R
Contaminant Name :	Petroleum Products-Unspecified
Ground Water :	Remediated-Below
Surface Water :	N/R
Soil :	Remediated-Below
Sediment :	N/R
Air :	N/R
Bedrock :	N/R
Contaminant Name :	Petroleum-Diesel
Ground Water :	Remediated-Below
Surface Water :	N/R
Soil :	Remediated-Below
Sediment :	N/R
Air :	N/R
Bedrock :	N/R
Contaminant Name :	Polycyclic Aromatic Hydrocarbons
Ground Water :	Remediated-Below
Surface Water :	N/R
Soil :	Remediated-Below
Sediment :	N/R
Air :	N/R
Bedrock :	N/R

ENVCVN - WA

Facility Name :	Petrich Marine Dock
Facility Address :	1118 TO 1120 E D ST, TACOMA, 98421
County :	Pierce
Cleanup Site ID :	3980
Facility Site ID :	414876
Site Status :	No Further Action
Alternate Site Names :	N/R
NFA Date :	2019-06-11
Instrument Type :	Environmental Covenant
Tax Parcel Number :	8950001071
Active Control :	Yes
County Recording Number :	201905240145

Map Id: C15
Direction:
Distance:
Elevation:
Relative:

Site Name : PETRICH MARINE DOCK
1118 TO 1120 E D ST
TACOMA, WA 98421

Database(s) : [ALL SITES - WA, CSCSL HWS - WA, CSCSL NFA - WA, ENVCVN - WA, FRS, HSL - WA, VCP - WA] ***(cont.)***

Envirosite ID: 52365343
EPA ID: N/R

ENVCVN - WA ***(cont.)***

County Recording Date :	2019-05-24
Region :	Southwest
ResponsibleUnit :	Southwest
Restrict Land Use :	Yes
Restrict Surface Water Use :	No
Restrict All Ground Water Extraction/Well Installation:	Yes
Restrict Domestic Ground Water Extraction/Well Installation:	No
Prohibit Soil Disturbance :	No
Prevent the Reuse or Relocation of Site Soil:	No
Restrictive Signage :	No
Restrict Shellfish and/or Finfish Harvesting:	No
Restrict Swimming and/or Beach Play :	No
Restrict Access :	No
Ongoing Maintenance of Remedy :	No
Require Educational Programs :	No
Prohibit Removal or Alteration of Existing Buildings:	No
Prohibit New Building Construction :	No
Control Stormwater :	No
Control Vapor/Gas :	Yes
Restrict Sediment Cap Disturbance :	Yes
Maintain/Protect Monitoring System :	No
Other :	No
MediaRestrictions :	Groundwater; Soil
Latitude :	47.253449
Longitude :	-122.431193
Last Date in Agency List :	2023-01-20

FRS

Facility Name :	PETRICH MARINE DOCK
Facility Address :	1118 TO 1120 E D ST, TACOMA, WA 98421
County :	PIERCE

Site Details

Registry ID :	110036136758
FRS Facility URL :	Click here for hyperlink provided by the agency.
Last Date in Agency List :	2016-03-07

Source Description

Source Description :

The WA-FSIS provides a means to query and display data maintained by the Washington Department of Ecology. This system contains key information for each facility/site that is currently, or has been, of interest to the Air Quality, Dam Safety, Hazardous Waste, Toxics Cleanup, and Water Quality Programs.

Map Id: C15
Direction:
Distance:
Elevation:
Relative:

Site Name : PETRICH MARINE DOCK
1118 TO 1120 E D ST
TACOMA, WA 98421

Database(s) : [ALL SITES - WA, CSCSL HWS - WA, CSCSL NFA - WA, ENVCVN - WA, FRS, HSL - WA, VCP - WA] ***(cont.)***

Envirosite ID: 52365343
EPA ID: N/R

FRS ***(cont.)***

FRS Environmental Interest

Source and System ID :	WA-FSIS - 414876

HSL - WA

Facility Name :	Petrich Marine Dock
Facility Address :	1118 TO 1120 E D ST, TACOMA, 98421
County :	Pierce

Site Details

Facility Site ID :	414876
Cleanup Site ID :	3980
Status :	No Further Action
Site Rank :	N/R
Alternative Site Name :	N/R
Region :	Southwest
Resposbile Unit :	Southwest
Institutional Control :	Yes
Current VCP :	N/R
Past VCP :	Yes
Latitude :	47.2534493180873
Longitude :	-122.431193119704
Agency Hyperlink :	Click here for hyperlink provided by the agency.
Last Date in Agency List :	2023-02-28

Contaminants

Contaminant Name :	Petroleum-Diesel
Ground water :	Remediated-Below
Surface water :	N/R
Soil :	Remediated-Below
Sediment :	N/R
Air :	N/R
Bedrock :	N/R

Contaminant Name :	Polycyclic Aromatic Hydrocarbons
Ground water :	Remediated-Below
Surface water :	N/R
Soil :	Remediated-Below
Sediment :	N/R
Air :	N/R
Bedrock :	N/R

Contaminant Name :	Halogenated Organics
Ground water :	Remediated-Below
Surface water :	N/R
Soil :	Remediated-Below
Sediment :	N/R
Air :	N/R
Bedrock :	N/R

Map Id: C15
Direction:
Distance:
Elevation:
Relative:

Site Name : PETRICH MARINE DOCK
1118 TO 1120 E D ST
TACOMA, WA 98421

Database(s) : [ALL SITES - WA, CSCSL HWS - WA, CSCSL NFA - WA, ENVCVN - WA, FRS, HSL - WA, VCP - WA] ***(cont.)***

Envirosite ID: 52365343
EPA ID: N/R

HSL - WA ***(cont.)***

Contaminant Name :	Petroleum Products-Unspecified
Ground water :	Remediated-Below
Surface water :	N/R
Soil :	Remediated-Below
Sediment :	N/R
Air :	N/R
Bedrock :	N/R

Contaminant Name :	Arsenic
Ground water :	N/R
Surface water :	N/R
Soil :	Remediated-Below
Sediment :	N/R
Air :	N/R
Bedrock :	N/R

Contaminant Name :	Metals Priority Pollutants
Ground water :	N/R
Surface water :	N/R
Soil :	Remediated-Below
Sediment :	N/R
Air :	N/R
Bedrock :	N/R

Contaminant Name :	Lead
Ground water :	Remediated-Below
Surface water :	N/R
Soil :	Remediated-Below
Sediment :	N/R
Air :	N/R
Bedrock :	N/R

Facility Name :	PETRICH MARINE DOCK
Facility Address :	1118 To 1120 E D St, Tacoma, 98421
County :	Pierce

Site Details

Facility Site ID :	414876
Cleanup Site ID :	3980
Status :	No Further Action
Site Rank :	N/R
Alternative Site Name :	N/R
Region :	N/R
Resposbile Unit :	N/R
Institutional Control :	N/R
Current VCP :	N/R
Past VCP :	N/R
Latitude :	N/R
Longitude :	N/R

Map Id: C15
Direction:
Distance:
Elevation:
Relative:

Site Name : PETRICH MARINE DOCK
1118 TO 1120 E D ST
TACOMA, WA 98421

Database(s) : [ALL SITES - WA, CSCSL HWS - WA, CSCSL NFA - WA, ENVCVN - WA, FRS, HSL - WA, VCP - WA] ***(cont.)***

Envirosite ID: 52365343
EPA ID: N/R

HSL - WA ***(cont.)***

Agency Hyperlink :	Click here for hyperlink provided by the agency.
Last Date in Agency List :	2022-02-11

VCP - WA

Facility Name :	PETRICH MARINE DOCK
Facility Address :	1118 TO 1120 E D ST, TACOMA, 98421
County :	Pierce
Facility/Site ID :	414876
Alternate Name :	N/R
Program Name :	N/R
WRIA :	10
Legislative District :	27
Congressional District :	9
Ecology Region :	SWRO
Ecology Program Phone :	(360) 407-7224
Tribal Land :	N
Latitude :	47.253449
Longitude :	-122.431193
Last Date in Agency List :	2023-01-04

Program Details

Program :	HAZWASTE
Program ID :	N/R
Interaction Type :	Voluntary Cleanup Sites
Interaction Type Description :	For a fee, Ecology staff will review an independent cleanup report(s) and provide a written decision about the adequacy of the cleanup actions taken and described in the report.
Status :	Active
Start Date :	2006-04-21
End Date :	N/R
SIC :	N/R
NAICS :	N/R

Map Id: C16
Direction:
Distance:
Elevation:
Relative:

Site Name : HEAVY DUTY SHOP | MAIN OFFICE | WOODWORTH & CO., INC.
1200 E D ST | 1200 D ST E | 1200 EAST D STREET
TACOMA | Tacoma | TACOMA, WA

Database(s) : [ALL SITES - WA, CSCSL NFA - WA, ECHO, EPA UST, FRS, HSL - WA, PRP-CORP, RCRA_NONGEN, UST - WA]

Envirosite ID: 52365353
EPA ID: N/R

ALL SITES - WA

Facility Name :	Heavy Duty Shop
Facility Address :	1200 E D ST, TACOMA, 98421-1710
County :	Pierce
Facility/Site ID :	1348
Alternate Name :	WOODWORTH & CO TRUCK YARD
Program Name :	N/R
WRIA :	10
Legislative District :	27
Congressional District :	9
Ecology Region :	SWRO
Ecology Program Phone :	(360) 407-7224
Tribal Land :	N
Latitude :	47.2535
Longitude :	-122.43079
Last Date in Agency List :	2023-01-03
Facility/Site ID :	1348
Alternate Name :	WOODWORTH & CO TRUCK YARD
Program Name :	N/R
WRIA :	10
Legislative District :	27
Congressional District :	9
Ecology Region :	SWRO
Ecology Program Phone :	(360) 407-6734
Tribal Land :	N
Latitude :	47.2535
Longitude :	-122.43079
Last Date in Agency List :	2023-01-03
Facility/Site ID :	1348
Alternate Name :	N/R
Program Name :	N/R
WRIA :	10
Legislative District :	27
Congressional District :	9
Ecology Region :	SWRO
Ecology Program Phone :	(360) 407-7224
Tribal Land :	N
Latitude :	47.2535
Longitude :	-122.43079
Last Date in Agency List :	2023-01-03
Facility/Site ID :	1348
Alternate Name :	N/R
Program Name :	N/R
WRIA :	10
Legislative District :	27
Congressional District :	9

Map Id: C16
Direction:
Distance:
Elevation:
Relative:

Site Name : HEAVY DUTY SHOP | MAIN OFFICE | WOODWORTH & CO., INC.
1200 E D ST | 1200 D ST E | 1200 EAST D STREET
TACOMA | Tacoma | TACOMA, WA

Database(s) : [ALL SITES - WA, CSCSL NFA - WA, ECHO, EPA UST, FRS, HSL - WA, PRP-CORP, RCRA_NONGEN, UST - WA] ***(cont.)***

Envirosite ID: 52365353
EPA ID: N/R

ALL SITES - WA ***(cont.)***

Ecology Region :	SWRO
Ecology Program Phone :	(360) 407-6734
Tribal Land :	N
Latitude :	47.2535
Longitude :	-122.43079
Last Date in Agency List :	2023-01-03

Program Details

Program :	HAZWASTE
Program ID :	WAD988495065
Interaction Type :	Hazardous Waste Generator
Interaction Type Description :	Facilities that generate any quantity of a dangerous waste. They may be classified as SQG, MQG, or LQG depending on hazardous waste generated for a given month.
Status :	Inactive
Start Date :	1991-10-08
End Date :	1996-12-31
SIC :	1611 - HIGHWAY AND STREET CONSTRUCTION, EXCEPT ELEVATED HIGHWAYS
NAICS :	N/R

Program :	HAZWASTE
Program ID :	WAD988495065
Interaction Type :	Hazardous Waste Generator
Interaction Type Description :	Facilities that generate any quantity of a dangerous waste. They may be classified as SQG, MQG, or LQG depending on hazardous waste generated for a given month.
Status :	Inactive
Start Date :	1991-10-08
End Date :	1996-12-31
SIC :	3531 - CONSTRUCTION MACHINERY AND EQUIPMENT
NAICS :	N/R

Program :	HAZWASTE
Program ID :	WAD988495065
Interaction Type :	Hazardous Waste Generator
Interaction Type Description :	Facilities that generate any quantity of a dangerous waste. They may be classified as SQG, MQG, or LQG depending on hazardous waste generated for a given month.
Status :	Inactive
Start Date :	1991-10-08
End Date :	1996-12-31

Map Id: C16
Direction:
Distance:
Elevation:
Relative:

Site Name : HEAVY DUTY SHOP | MAIN OFFICE | WOODWORTH & CO., INC.
1200 E D ST | 1200 D ST E | 1200 EAST D STREET
TACOMA | Tacoma | TACOMA, WA

Database(s) : [ALL SITES - WA, CSCSL NFA - WA, ECHO, EPA UST, FRS, HSL - WA, PRP-CORP, RCRA_NONGEN, UST - WA] ***(cont.)***

Envirosite ID: 52365353
EPA ID: N/R

ALL SITES - WA ***(cont.)***

SIC :	3731 - SHIP BUILDING AND REPAIRING
NAICS :	N/R
Program :	HAZWASTE
Program ID :	WAD988495065
Interaction Type :	Hazardous Waste Generator
Interaction Type Description :	Facilities that generate any quantity of a dangerous waste. They may be classified as SQG, MQG, or LQG depending on hazardous waste generated for a given month.
Status :	Inactive
Start Date :	1991-10-08
End Date :	1996-12-31
SIC :	N/R
NAICS :	N/R
Program :	HAZWASTE
Program ID :	WAD988495065
Interaction Type :	Hazardous Waste Generator
Interaction Type Description :	Facilities that generate any quantity of a dangerous waste. They may be classified as SQG, MQG, or LQG depending on hazardous waste generated for a given month.
Status :	Inactive
Start Date :	1991-10-08
End Date :	1996-12-31
SIC :	7549 - AUTOMOTIVE SERVICES, EXCEPT REPAIR AND CARWASHES
NAICS :	N/R
Program :	HAZWASTE
Program ID :	WAD988495065
Interaction Type :	Independent Remedial Action Program
Interaction Type Description :	Ecology staff reviewed IRAP reports and provide written determination indicating whether the cleanup meets Model Toxics Control Act (MTCA) standards.
Status :	Inactive
Start Date :	1994-04-08
End Date :	1994-06-07
SIC :	1611 - HIGHWAY AND STREET CONSTRUCTION, EXCEPT ELEVATED HIGHWAYS
NAICS :	N/R
Program :	HAZWASTE
Program ID :	WAD988495065

Map Id: C16
Direction:
Distance:
Elevation:
Relative:

Site Name : HEAVY DUTY SHOP | MAIN OFFICE | WOODWORTH & CO., INC.
1200 E D ST | 1200 D ST E | 1200 EAST D STREET
TACOMA | Tacoma | TACOMA, WA

Database(s) : [ALL SITES - WA, CSCSL NFA - WA, ECHO, EPA UST, FRS, HSL - WA, PRP-CORP, RCRA_NONGEN, UST - WA] ***(cont.)***

Envirosite ID: 52365353
EPA ID: N/R

ALL SITES - WA ***(cont.)***

Interaction Type : Independent Remedial Action Program

Interaction Type Description : Ecology staff reviewed IRAP reports and provide written determination indicating whether the cleanup meets Model Toxics Control Act (MTCA) standards.

Status : Inactive
Start Date : 1994-04-08
End Date : 1994-06-07
SIC : 3531 - CONSTRUCTION MACHINERY AND EQUIPMENT
NAICS : N/R

Program : HAZWASTE
Program ID : WAD988495065
Interaction Type : Independent Remedial Action Program

Interaction Type Description : Ecology staff reviewed IRAP reports and provide written determination indicating whether the cleanup meets Model Toxics Control Act (MTCA) standards.

Status : Inactive
Start Date : 1994-04-08
End Date : 1994-06-07
SIC : 3731 - SHIP BUILDING AND REPAIRING
NAICS : N/R

Program : HAZWASTE
Program ID : WAD988495065
Interaction Type : Independent Remedial Action Program

Interaction Type Description : Ecology staff reviewed IRAP reports and provide written determination indicating whether the cleanup meets Model Toxics Control Act (MTCA) standards.

Status : Inactive
Start Date : 1994-04-08
End Date : 1994-06-07
SIC : 7549 - AUTOMOTIVE SERVICES, EXCEPT REPAIR AND CARWASHES
NAICS : N/R

Program : HAZWASTE
Program ID : WAD988495065
Interaction Type : Independent Remedial Action Program

Interaction Type Description : Ecology staff reviewed IRAP reports and provide written determination indicating whether the cleanup meets Model Toxics Control Act (MTCA) standards.

Status : Inactive

Map Id: C16
Direction:
Distance:
Elevation:
Relative:

Site Name : HEAVY DUTY SHOP | MAIN OFFICE | WOODWORTH & CO., INC.
1200 E D ST | 1200 D ST E | 1200 EAST D STREET
TACOMA | Tacoma | TACOMA, WA

Database(s) : [ALL SITES - WA, CSCSL NFA - WA, ECHO, EPA UST, FRS, HSL - WA, PRP-CORP, RCRA_NONGEN, UST - WA] ***(cont.)***

Envirosite ID: 52365353
EPA ID: N/R

ALL SITES - WA ***(cont.)***

Start Date :	1994-04-08
End Date :	1994-06-07
SIC :	N/R
NAICS :	N/R
Facility Name :	MAIN OFFICE
Facility Address :	1200 D ST E, TACOMA, 98421-1710
County :	Pierce
Facility/Site ID :	51975898
Alternate Name :	N/R
Program Name :	N/R
WRIA :	10
Legislative District :	27
Congressional District :	9
Ecology Region :	SWRO
Ecology Program Phone :	(360) 407-7224
Tribal Land :	N
Latitude :	47.253401
Longitude :	-122.432024
Last Date in Agency List :	2023-01-03

Program Details

Program :	TOXICS
Program ID :	3656
Interaction Type :	Underground Storage Tank
Interaction Type Description :	Any one or combination of tanks (including connecting underground pipes) that is used to contain regulated substances and has a tank volume of ten percent or more beneath the surface of the ground. This term does not include any of the exempt UST systems specified in WAC 173-360-110(2) or any piping connected thereto. See WAC 173-360
Status :	Inactive
Start Date :	1998-06-08
End Date :	2000-03-22
SIC :	N/R
NAICS :	N/R

CSCSL NFA - WA

Facility Name :	HEAVY DUTY SHOP
Facility Address :	1200 E D ST, TACOMA, 98421
County :	Pierce
NFA Date :	1994-06-07
Facility Site ID :	1348

Map Id: C16
Direction:
Distance:
Elevation:
Relative:

Site Name : HEAVY DUTY SHOP | MAIN OFFICE | WOODWORTH & CO., INC.
1200 E D ST | 1200 D ST E | 1200 EAST D STREET
TACOMA | Tacoma | TACOMA, WA

Database(s) : [ALL SITES - WA, CSCSL NFA - WA, ECHO, EPA UST, FRS, HSL - WA, PRP-CORP, RCRA_NONGEN, UST - WA] ***(cont.)***

Envirosite ID: 52365353
EPA ID: N/R

CSCSL NFA - WA ***(cont.)***

Cleanup Site ID :	126
Rank :	N/R
VCP :	N/R
Alternate Site Names :	WOODWORTH & CO TRUCK YARD
NFA Reason :	Independent Remedial Action Program Review
Site Status :	NFA
Region :	Southwest
Responsible Unit :	Southwest
Latitude :	47.2535
Longitude :	-122.43079
Last Date in Agency List :	2023-02-23

Contaminants

Contaminant Name :	Metals Priority Pollutants
Ground Water :	Remediated
Surface Water :	N/R
Soil :	N/R
Sediment :	N/R
Air :	N/R
Bedrock :	N/R

Contaminant Name :	Petroleum Products-Unspecified
Ground Water :	N/R
Surface Water :	N/R
Soil :	Remediated
Sediment :	N/R
Air :	N/R
Bedrock :	N/R

ECHO

Facility Name :	HEAVY DUTY SHOP
Facility Address :	1200 E D ST, TACOMA, WA 98421
County :	PIERCE
Last Inspection Date :	N/R
Registry ID :	110005367496
FIPS Code :	53053
EPA Region :	10
Inspection Count :	0
Last Inspection Days :	N/R
Informal Count :	0
Last Informal Action Date :	N/R
Formal Action Count :	0
Last Formal Action Date :	N/R
Total Penalties :	0
Penalty Count :	N/R
Last Penalty Date :	N/R

Map Id: C16
Direction:
Distance:
Elevation:
Relative:

Site Name : HEAVY DUTY SHOP | MAIN OFFICE | WOODWORTH & CO., INC.
1200 E D ST | 1200 D ST E | 1200 EAST D STREET
TACOMA | Tacoma | TACOMA, WA

Database(s) : [ALL SITES - WA, CSCSL NFA - WA, ECHO, EPA UST, FRS, HSL - WA, PRP-CORP, RCRA_NONGEN, UST - WA] ***(cont.)***

Envirosite ID: 52365353
EPA ID: N/R

ECHO ***(cont.)***

Last Penalty Amount :	N/R
QTRS IN NC :	0
Programs IN SNC :	0
Current Compliance Status :	No Violation Identified
Three-Year Compliance Status :	_____
Collection Method :	ADDRESS MATCHING-HOUSE NUMBER
Reference Point :	CENTER OF A FACILITY OR STATION
Accuracy Meters :	30
Derived Tribes :	Puyallup Tribe of the Puyallup Reservation - .8 mile(s), Puyallup Tribe of the Puyallup Reservation - 1 mile(s), Muckleshoot Indian Tribe - 10.7 mile(s), Muckleshoot Indian Tribe - 13.6 mile(s), Nisqually Indian Tribe - 17.7 mile(s), Squaxin Island Tribe of the Squaxin Island Reservation - 22.2 mile(s), Squaxin Island Tribe of the Squaxin Island Reservation - 24 mile(s)
Derived HUC :	17110019
Derived WBD :	171100190301
Derived STCTY FIPS :	53053
Derived Zip :	98421
Derived CD113 :	09
Derived CB2010 :	530530602001077
MYRTK Universe :	NNN
NPDES IDs :	N/R
CWA Permit Types :	N/R
CWA Compliance Tracking :	N/R
CWA NAICS :	N/R
CWA SICS :	N/R
CWA Inspection Count :	N/R
CWA Last Inspection Days :	N/R
CWA Informal Count :	N/R
CWA Formal Action Count :	N/R
CWA Last Formal Action Date :	N/R
CWA Penalties :	N/R
CWA Last Penalty Date :	N/R
CWA Last Penalty Amount :	N/R
CWA Quarters IN NC :	N/R
CWA Current Compliance Status :	N/R
CWA Current SNC Flag :	N
CWA 13 Quarters Compliance Status :	N/R
CWA 13 Quarters Effluent Exceedances:	N/R
CWA Three-Year QNCR Codes :	N/R
DFR URL :	Click here for hyperlink provided by the agency.
Facility SIC :	N/R
Facility NAICS :	N/R
Facility Last Inspection EPA Date :	N/R
Facility Last Inspection State Date :	N/R
Facility Last Formal Act EPA Date :	N/R
Facility Last Formal Act State Date :	N/R
Facility Last Informal Act EPA Date :	N/R
Facility Last Informal Act State Date:	N/R
Facility Federal Agency :	N/R
TRI Reporter :	N/R

Map Id: C16
Direction:
Distance:
Elevation:
Relative:

Site Name : HEAVY DUTY SHOP | MAIN OFFICE | WOODWORTH & CO., INC.
1200 E D ST | 1200 D ST E | 1200 EAST D STREET
TACOMA | Tacoma | TACOMA, WA

Database(s) : [ALL SITES - WA, CSCSL NFA - WA, ECHO, EPA UST, FRS, HSL - WA, PRP-CORP, RCRA_NONGEN, UST - WA] ***(cont.)***

Envirosite ID: 52365353
EPA ID: N/R

ECHO ***(cont.)***

Facility Imp Water Flag :	N/R
Current SNC Flag :	N
Indian County Flag :	N
Federal Flag :	N/R
US Mexico Border Flag :	N/R
Chesapeak Bay Flag :	N/R
AIR Flag :	N
NPDES Flag :	N
SDWIS Flag :	N
RCRA Flag :	Y
TRI Flag :	N
GHG Flag :	N
Major Flag :	N/R
Active Flag :	N/R
NAA Flag :	N
Latitude :	47.25318
Longitude :	-122.42986
Last Date in Agency List :	2023-01-16

EPA UST

Facility Name :	MAIN OFFICE
Facility Address :	1200 E D ST, Tacoma, Washington 984211710
County :	Pierce
Facility ID :	WA51975898
Facility Status :	Closed UST(s)
Open USTs :	0
Closed USTs :	2
Temporarily Out of Service USTs :	0
Date of Last Inspection :	N/R
EPA Region :	10
Tribe :	N/R
Facility ID 2 :	N/R
Latitude :	47.253401
Longitude :	-122.432024
Last Date in Agency List :	2023-01-30

Tank Details

Tank ID :	WA51975898_NO LEAD
Tank Status :	Closed
Installation Date :	1964-12-31
Removal Date :	N/R
Capacity :	N/R
Substances :	B Unleaded Gasoline
Tank Wall Type :	N/R

Map Id: C16
Direction:
Distance:
Elevation:
Relative:

Site Name : HEAVY DUTY SHOP | MAIN OFFICE | WOODWORTH & CO., INC.
1200 E D ST | 1200 D ST E | 1200 EAST D STREET
TACOMA | Tacoma | TACOMA, WA

Database(s) : [ALL SITES - WA, CSCSL NFA - WA, ECHO, EPA UST, FRS, HSL - WA, PRP-CORP, RCRA_NONGEN, UST - WA] ***(cont.)***

Envirosite ID: 52365353
EPA ID: N/R

EPA UST ***(cont.)***

Tank ID :	WA51975898_REG.
Tank Status :	Closed
Installation Date :	1964-12-31
Removal Date :	N/R
Capacity :	N/R
Substances :	A Leaded Gasoline
Tank Wall Type :	N/R

FRS

Facility Name :	HEAVY DUTY SHOP
Facility Address :	1200 E D ST, TACOMA, WA 984211710
County :	PIERCE

Site Details

Registry ID :	110005367496
FRS Facility URL :	Click here for hyperlink provided by the agency.
Last Date in Agency List :	2023-02-13

Source Description

Source Description :

RCRAInfo is EPA’s comprehensive information system that supports the Resource Conservation and Recovery Act (RCRA) of 1976 and the Hazardous and Solid Waste Amendments (HSWA) of 1984 through the tracking of events and activities related to facilities that generate, transport, and treat, store, or dispose of hazardous waste. RCRAInfo allows RCRA program staff to track the notification, permit, compliance, and corrective action activities required under RCRA. RCRAInfo also supports generation of the National Hazardous Waste Biennial Report. All generators and treatment, storage, and disposal facilities who handle hazardous waste are required to report to the EPA Administrator at least once every two years to support creation of the Biennial Report.
The WA-FSIS provides a means to query and display data maintained by the Washington Department of Ecology. This system contains key information for each facility/site that is currently, or has been, of interest to the Air Quality, Dam Safety, Hazardous Waste, Toxics Cleanup, and Water Quality Programs.

FRS Environmental Interest

Source and System ID :	RCRAINFO - WAD988495065 WA-FSIS - 1348

Facility Name :	MAIN OFFICE
Facility Address :	1200 D ST E, TACOMA, WA 98421-1710
County :	PIERCE

Map Id: C16
Direction:
Distance:
Elevation:
Relative:

Site Name : HEAVY DUTY SHOP | MAIN OFFICE | WOODWORTH & CO., INC.
1200 E D ST | 1200 D ST E | 1200 EAST D STREET
TACOMA | Tacoma | TACOMA, WA

Database(s) : [ALL SITES - WA, CSCSL NFA - WA, ECHO, EPA UST, FRS, HSL - WA, PRP-CORP, RCRA_NONGEN, UST - WA] ***(cont.)***

Envirosite ID: 52365353
EPA ID: N/R

FRS ***(cont.)***

Site Details

Registry ID :	110015460455
FRS Facility URL :	Click here for hyperlink provided by the agency.
Last Date in Agency List :	2023-02-13

Source Description

Source Description :

The WA-FSIS provides a means to query and display data maintained by the Washington Department of Ecology. This system contains key information for each facility/site that is currently, or has been, of interest to the Air Quality, Dam Safety, Hazardous Waste, Toxics Cleanup, and Water Quality Programs.

FRS Environmental Interest

Source and System ID :	WA-FSIS - 51975898

HSL - WA

Facility Name :	Heavy Duty Shop
Facility Address :	1200 E D St, Tacoma, 98421-1710
County :	Pierce

Site Details

Facility Site ID :	1348
Cleanup Site ID :	126
Status :	No Further Action
Site Rank :	N/R
Alternative Site Name :	N/R
Region :	N/R
Resposbile Unit :	N/R
Institutional Control :	N/R
Current VCP :	N/R
Past VCP :	N/R
Latitude :	N/R
Longitude :	N/R
Agency Hyperlink :	Click here for hyperlink provided by the agency.
Last Date in Agency List :	2022-02-11

Facility Name :	Heavy Duty Shop
Facility Address :	1200 E D ST, TACOMA, 98421
County :	Pierce

Map Id: C16
Direction:
Distance:
Elevation:
Relative:

Site Name : HEAVY DUTY SHOP | MAIN OFFICE | WOODWORTH & CO., INC.
1200 E D ST | 1200 D ST E | 1200 EAST D STREET
TACOMA | Tacoma | TACOMA, WA

Database(s) : [ALL SITES - WA, CSCSL NFA - WA, ECHO, EPA UST, FRS, HSL - WA, PRP-CORP, RCRA_NONGEN, UST - WA] ***(cont.)***

Envirosite ID: 52365353
EPA ID: N/R

HSL - WA ***(cont.)***

Site Details

Facility Site ID :	1348
Cleanup Site ID :	126
Status :	No Further Action
Site Rank :	N/R
Alternative Site Name :	WOODWORTH & CO TRUCK YARD
Region :	Southwest
Resposbile Unit :	Southwest
Institutional Control :	N/R
Current VCP :	N/R
Past VCP :	N/R
Latitude :	47.2535
Longitude :	-122.43079
Agency Hyperlink :	Click here for hyperlink provided by the agency.
Last Date in Agency List :	2023-02-28

Contaminants

Contaminant Name :	Metals Priority Pollutants
Ground water :	Remediated
Surface water :	N/R
Soil :	N/R
Sediment :	N/R
Air :	N/R
Bedrock :	N/R

Contaminant Name :	Petroleum Products-Unspecified
Ground water :	N/R
Surface water :	N/R
Soil :	Remediated
Sediment :	N/R
Air :	N/R
Bedrock :	N/R

PRP-CORP

Facility Name :	WOODWORTH & CO., INC.
Facility Address :	1200 EAST D STREET, TACOMA,, WA 98421

Actual Date :	2003-05-09
Date Type :	SETTLEMENT DATE
EPA ID :	WAD980726368
Site Name :	COMMENCEMENT BAY, NEAR SHORE/TIDE FLATS
NPL Status Description :	Currently on the Final NPL
Non NPL Status Short Name :	N/R
Action Name :	C DECREE
Action Type Seq :	CD-21
Region Code :	10
Last Date in Agency List :	2023-02-01

Map Id: C16
Direction:
Distance:
Elevation:
Relative:

Site Name : HEAVY DUTY SHOP | MAIN OFFICE | WOODWORTH & CO., INC.
1200 E D ST | 1200 D ST E | 1200 EAST D STREET
TACOMA | Tacoma | TACOMA, WA

Database(s) : [ALL SITES - WA, CSCSL NFA - WA, ECHO, EPA UST, FRS, HSL - WA, PRP-CORP, RCRA_NONGEN, UST - WA] ***(cont.)***

Envirosite ID: 52365353
EPA ID: N/R

PRP-CORP ***(cont.)***

Actual Date :	2001-06-06
Date Type :	SPECIAL NOTICE
EPA ID :	WAD980726368
Site Name :	COMMENCEMENT BAY, NEAR SHORE/TIDE FLATS
NPL Status Description :	Currently on the Final NPL
Non NPL Status Short Name :	N/R
Action Name :	Spcl Not Ltrs
Action Type Seq :	SG-13
Region Code :	10
Last Date in Agency List :	2023-02-01

Actual Date :	1989-04-29
Date Type :	GENERAL NOTICE
EPA ID :	WAD980726368
Site Name :	COMMENCEMENT BAY, NEAR SHORE/TIDE FLATS
NPL Status Description :	Currently on the Final NPL
Non NPL Status Short Name :	N/R
Action Name :	Not Ltrs
Action Type Seq :	NJ-1
Region Code :	10
Last Date in Agency List :	2023-02-01

Actual Date :	1989-04-24
Date Type :	GENERAL NOTICE
EPA ID :	WAD980726368
Site Name :	COMMENCEMENT BAY, NEAR SHORE/TIDE FLATS
NPL Status Description :	Currently on the Final NPL
Non NPL Status Short Name :	N/R
Action Name :	Not Ltrs
Action Type Seq :	NJ-12
Region Code :	10
Last Date in Agency List :	2023-02-01

Actual Date :	1988-08-03
Date Type :	GENERAL NOTICE
EPA ID :	WAD980726301
Site Name :	COMMENCEMENT BAY, SOUTH TACOMA CHANNEL
NPL Status Description :	Currently on the Final NPL
Non NPL Status Short Name :	N/R
Action Name :	Not Ltrs
Action Type Seq :	NJ-8
Region Code :	10
Last Date in Agency List :	2023-02-01

RCRA_NONGEN

Facility Name :	HEAVY DUTY SHOP
Facility Address :	1200 E D ST, TACOMA, WA 98421
County :	PIERCE

Map Id: C16
Direction:
Distance:
Elevation:
Relative:

Site Name : HEAVY DUTY SHOP | MAIN OFFICE | WOODWORTH & CO., INC.
1200 E D ST | 1200 D ST E | 1200 EAST D STREET
TACOMA | Tacoma | TACOMA, WA

Database(s) : [ALL SITES - WA, CSCSL NFA - WA, ECHO, EPA UST, FRS, HSL - WA, PRP-CORP, RCRA_NONGEN, UST - WA] ***(cont.)***

Envirosite ID: 52365353
EPA ID: N/R

RCRA_NONGEN ***(cont.)***

Date Form Received by Agency :	1998-03-12
EPA ID :	WAD988495065
Mailing Address :	1200 EAST D STREET, TACOMA, WA 98421
Contact :	WILLIAM STARKS
Contact Address :	1200 EAST D STREET, TACOMA, WA 98421
Contact Country :	US
Contact Telephone :	253-383-3585
Contact Email :	N/R
EPA Region :	10
Land Type :	Other land type
Source Type :	Implementer
Classification :	Not a generator, verified
Description :	Not a generator, verified
Last Date in Agency List :	2023-01-23

Owner/Operator Summary

Owner/Operator Name :	JONES, ROGER
Owner/Operator Address :	1200 EAST D STREET, TACOMA, WA 98421
Owner/Operator Country :	US
Owner/Operator Telephone :	253-383-3585
Owner/Operator Email :	N/R
Owner/Operator Fax :	N/R
Legal Status :	Private
Owner/Operator Type :	Operator
Owner/Operator Start Date :	N/R
Owner/Operator End Date :	N/R

Owner/Operator Name :	WOODWORTH AND CO INC
Owner/Operator Address :	1200 EAST D STREET, TACOMA, WA 98421
Owner/Operator Country :	US
Owner/Operator Telephone :	253-383-3585
Owner/Operator Email :	N/R
Owner/Operator Fax :	N/R
Legal Status :	Private
Owner/Operator Type :	Owner
Owner/Operator Start Date :	1996-08-01
Owner/Operator End Date :	N/R

Owner/Operator Name :	WOODWORTH CO INC
Owner/Operator Address :	1200 EAST D STREET, TACOMA, WA 98421
Owner/Operator Country :	US
Owner/Operator Telephone :	253-383-3585
Owner/Operator Email :	N/R
Owner/Operator Fax :	N/R
Legal Status :	Private
Owner/Operator Type :	Owner
Owner/Operator Start Date :	N/R
Owner/Operator End Date :	N/R

Map Id: C16
Direction:
Distance:
Elevation:
Relative:

Site Name : HEAVY DUTY SHOP | MAIN OFFICE | WOODWORTH & CO., INC.
1200 E D ST | 1200 D ST E | 1200 EAST D STREET
TACOMA | Tacoma | TACOMA, WA

Database(s) : [ALL SITES - WA, CSCSL NFA - WA, ECHO, EPA UST, FRS, HSL - WA, PRP-CORP, RCRA_NONGEN, UST - WA] ***(cont.)***

Envirosite ID: 52365353
EPA ID: N/R

RCRA_NONGEN ***(cont.)***

Handler Activities Summary

U.S. Importer of Hazardous Waste :	N
Mixed Waste (Haz. and Radioactive) :	N
Recycler of Hazardous Waste :	N
Transporter of Hazardous Waste :	N
Treater, Storer or Disposer of HW :	N
Underground Injection Activity :	N
On-site Burner Exemption :	N
Furnace Exemption :	N
Used Oil Fuel Burner :	N
Used Oil Processor :	N
Used Oil Refiner :	N
Used Oil Fuel Marketer to Burner :	N
Used Oil Specification Marketer :	N
Used Oil Transfer Facility :	N
Used Oil Transporter :	N

Historical Generators

Date Form Received by Agency :	1998-03-11
Facility Name :	HEAVY DUTY SHOP
Classification :	Not a generator, verified
Date Form Received by Agency :	1997-12-26
Facility Name :	HEAVY DUTY SHOP
Classification :	Not a generator, verified
Date Form Received by Agency :	1997-05-28
Facility Name :	HEAVY DUTY SHOP
Classification :	Not a generator, verified
Date Form Received by Agency :	1997-03-05
Facility Name :	HEAVY DUTY SHOP
Classification :	Very Small Quantity Generator
Date Form Received by Agency :	1995-01-01
Facility Name :	HEAVY DUTY SHOP
Classification :	Not a generator, verified
Date Form Received by Agency :	1994-01-01
Facility Name :	HEAVY DUTY SHOP
Classification :	Not a generator, verified
Date Form Received by Agency :	1993-12-31
Facility Name :	HEAVY DUTY SHOP

Map Id: C16
Direction:
Distance:
Elevation:
Relative:

Site Name : HEAVY DUTY SHOP | MAIN OFFICE | WOODWORTH & CO., INC.
1200 E D ST | 1200 D ST E | 1200 EAST D STREET
TACOMA | Tacoma | TACOMA, WA

Database(s) : [ALL SITES - WA, CSCSL NFA - WA, ECHO, EPA UST, FRS, HSL - WA, PRP-CORP, RCRA_NONGEN, UST - WA] ***(cont.)***

Envirosite ID: 52365353
EPA ID: N/R

RCRA_NONGEN ***(cont.)***

Classification : Small Quantity Generator

Notices of Violations Summary
Regulation Violated : N

UST - WA

Facility Name : MAIN OFFICE
Facility Address : 1200 E D ST, Tacoma, 98421
County : Pierce

Facility Site ID : 51975898
UST Site ID : 3656
Tag Number(s) : N/R
Responsible Unit : Southwest
Is Active : No
Latitude : 47.253401
Longitude : -122.432024
Last Date in Agency List : 2022-12-29

Tank Details
Tank Name : REG.
Tank Status : Removed
Install Date : 1964-12-31
Tank Upgrade Date : N/R
Tank Permanent Closure Date : N/R
Permit Expiration Date : N/R
Tank Material : Steel
Tank Construction : N/R
Tank Corrosion Protection : N/R
Tank Manifold : N/R
Tank Release Detection : N/R
Tank Tightness Test : N/R
Tank Spill Prevention : N/R
Capacity Range : N/R
Actual Capacity : N/R
Pipe Material : Steel
Pipe Construction : N/R
Pipe Corrosion Protection : N/R
Tank SFC : N/R
Dispenser SFC : N/R
Primary Pipe Release Detection : N/R
Secondary Pipe Release Detection : N/R
Pipe Pumping System : N/R
Pipe Install Date : N/R
Turbine Sump Construction : N/R
Tank Status Date : 1996-08-06

Map Id: C16
Direction:
Distance:
Elevation:
Relative:

Site Name : HEAVY DUTY SHOP | MAIN OFFICE | WOODWORTH & CO., INC.
1200 E D ST | 1200 D ST E | 1200 EAST D STREET
TACOMA | Tacoma | TACOMA, WA

Database(s) : [ALL SITES - WA, CSCSL NFA - WA, ECHO, EPA UST, FRS, HSL - WA, PRP-CORP, RCRA_NONGEN, UST - WA] ***(cont.)***

Envirosite ID: 52365353
EPA ID: N/R

UST - WA ***(cont.)***

Tank Install Date :	N/R
Tank Overfill Prevention :	N/R

Compartments Details

Compartment Number :	1
Compartment Capacity :	N/R
Substance Stored :	Leaded Gasoline
Used Substance :	N/R
Ecy Region :	N/R

Tank Details

Tank Name :	NO LEAD
Tank Status :	Removed
Install Date :	1964-12-31
Tank Upgrade Date :	N/R
Tank Permanent Closure Date :	N/R
Permit Expiration Date :	N/R
Tank Material :	Steel
Tank Construction :	N/R
Tank Corrosion Protection :	N/R
Tank Manifold :	N/R
Tank Release Detection :	N/R
Tank Tightness Test :	N/R
Tank Spill Prevention :	N/R
Capacity Range :	N/R
Actual Capacity :	N/R
Pipe Material :	N/R
Pipe Construction :	N/R
Pipe Corrosion Protection :	N/R
Tank SFC :	N/R
Dispenser SFC :	N/R
Primary Pipe Release Detection :	N/R
Secondary Pipe Release Detection :	N/R
Pipe Pumping System :	N/R
Pipe Install Date :	N/R
Turbine Sump Construction :	N/R
Tank Status Date :	1996-08-06
Tank Install Date :	N/R
Tank Overfill Prevention :	N/R

Compartments Details

Compartment Number :	1
Compartment Capacity :	N/R
Substance Stored :	Unleaded Gasoline
Used Substance :	N/R
Ecy Region :	N/R

Map Id: E17
Direction:
Distance:
Elevation:
Relative:

Site Name : GENERAL BEER COMPANY INC | FAB SHOP | WA317935412 - UNIVERSAL STEEL MANUFACTURING LLC
525 E 15TH ST | 525 EAST 15TH
TACOMA | Tacoma, WA

Database(s) : [ALL SITES - WA, EPA UST, FRS, UST - WA]

Envirosite ID: 52365610
EPA ID: N/R

ALL SITES - WA

Facility Name :	Fab Shop
Facility Address :	525 E 15TH ST, TACOMA, 98421
County :	Pierce
Facility/Site ID :	7814
Alternate Name :	N/R
Program Name :	N/R
WRIA :	10
Legislative District :	27
Congressional District :	9
Ecology Region :	SWRO
Ecology Program Phone :	(360) 407-6400
Tribal Land :	N
Latitude :	47.25048
Longitude :	-122.4268
Last Date in Agency List :	2023-01-03

Program Details

Program :	WATQUAL
Program ID :	WAR303092
Interaction Type :	Industrial SW GP
Interaction Type Description :	General permit issued to industries to regulate the discharge of contaminated stormwater to state waters.
Status :	Inactive
Start Date :	2015-05-18
End Date :	2018-03-01
SIC :	N/R
NAICS :	N/R
Facility Name :	GENERAL BEER COMPANY INC
Facility Address :	525 E 15TH, TACOMA, 98421-1603
County :	Pierce
Facility/Site ID :	65545846
Alternate Name :	N/R
Program Name :	N/R
WRIA :	10
Legislative District :	27
Congressional District :	9
Ecology Region :	SWRO
Ecology Program Phone :	(360) 407-7224
Tribal Land :	N
Latitude :	47.249501
Longitude :	-122.428964
Last Date in Agency List :	2023-01-03

Map Id: E17
Direction:
Distance:
Elevation:
Relative:

Site Name : GENERAL BEER COMPANY INC | FAB SHOP | WA317935412 - UNIVERSAL STEEL MANUFACTURING LLC
525 E 15TH ST | 525 EAST 15TH
TACOMA | Tacoma, WA

Database(s) : [ALL SITES - WA, EPA UST, FRS, UST - WA] ***(cont.)***

Envirosite ID: 52365610
EPA ID: N/R

ALL SITES - WA ***(cont.)***

Program Details

Program :	TOXICS
Program ID :	10240
Interaction Type :	Underground Storage Tank
Interaction Type Description :	Any one or combination of tanks (including connecting underground pipes) that is used to contain regulated substances and has a tank volume of ten percent or more beneath the surface of the ground. This term does not include any of the exempt UST systems specified in WAC 173-360-110(2) or any piping connected thereto. See WAC 173-360
Status :	Inactive
Start Date :	1973-11-09
End Date :	1753-01-01
SIC :	N/R
NAICS :	N/R

EPA UST

Facility Name :	GENERAL BEER COMPANY INC
Facility Address :	525 EAST 15TH, Tacoma, Washington 984211603
County :	Pierce
Facility ID :	WA65545846
Facility Status :	Closed UST(s)
Open USTs :	0
Closed USTs :	2
Temporarily Out of Service USTs :	0
Date of Last Inspection :	N/R
EPA Region :	10
Tribe :	N/R
Facility ID 2 :	N/R
Latitude :	47.249501
Longitude :	-122.428964
Last Date in Agency List :	2023-01-30

Tank Details

Tank ID :	WA65545846_1
Tank Status :	Closed
Installation Date :	1973-11-09
Removal Date :	N/R
Capacity :	111
Substances :	B Unleaded Gasoline
Tank Wall Type :	N/R
Tank ID :	WA65545846_2
Tank Status :	Closed
Installation Date :	1973-11-09
Removal Date :	N/R
Capacity :	111

Map Id: E17
Direction:
Distance:
Elevation:
Relative:

Site Name : GENERAL BEER COMPANY INC | FAB SHOP | WA317935412 - UNIVERSAL STEEL MANUFACTURING LLC
525 E 15TH ST | 525 EAST 15TH
TACOMA | Tacoma, WA

Database(s) : [ALL SITES - WA, EPA UST, FRS, UST - WA] ***(cont.)***

Envirosite ID: 52365610
EPA ID: N/R

EPA UST ***(cont.)***

Substances : B Unleaded Gasoline
Tank Wall Type : N/R

FRS

Facility Name : FAB SHOP
Facility Address : 525 E 15TH ST, TACOMA, WA 98421
County : PIERCE

Site Details
Registry ID : 110064389004
FRS Facility URL : Click here for hyperlink provided by the agency.
Last Date in Agency List : 2023-02-13

Source Description

Source Description :

The WA-FSIS provides a means to query and display data maintained by the Washington Department of Ecology. This system contains key information for each facility/site that is currently, or has been, of interest to the Air Quality, Dam Safety, Hazardous Waste, Toxics Cleanup, and Water Quality Programs.

FRS Environmental Interest
Source and System ID : WA-FSIS - 7814

Facility Name : GENERAL BEER COMPANY INC
Facility Address : 525 E 15TH, TACOMA, WA 98421-1603
County : PIERCE

Site Details
Registry ID : 110015437589
FRS Facility URL : Click here for hyperlink provided by the agency.
Last Date in Agency List : 2023-02-13

Source Description

Source Description :

The WA-FSIS provides a means to query and display data maintained by the Washington Department of Ecology. This system contains key information for each facility/site that is currently, or has been, of interest to the Air Quality, Dam Safety, Hazardous Waste, Toxics Cleanup, and Water Quality Programs.

Map Id: E17
Direction:
Distance:
Elevation:
Relative:

Site Name : GENERAL BEER COMPANY INC | FAB SHOP | WA317935412 - UNIVERSAL STEEL MANUFACTURING LLC
525 E 15TH ST | 525 EAST 15TH
TACOMA | Tacoma, WA

Database(s) : [ALL SITES - WA, EPA UST, FRS, UST - WA] ***(cont.)***

Envirosite ID: 52365610
EPA ID: N/R

FRS ***(cont.)***

FRS Environmental Interest
Source and System ID : WA-FSIS - 65545846

Facility Name : UNIVERSAL STEEL FABRICATORS
Facility Address : 525 E 15TH STREET, TACOMA, WA 98421
County : N/R

Site Details
Registry ID : 110070314819
FRS Facility URL : Click here for hyperlink provided by the agency.
Last Date in Agency List : 2023-02-13

Source Description
Source Description : OSHA-OIS

FRS Environmental Interest
Source and System ID : OSHA-OIS - 316859594

Facility Name : WA317935412 - UNIVERSAL STEEL MANUFACTURING LLC
Facility Address : 525 E 15TH ST, TACOMA, WA 98421
County : N/R

Site Details
Registry ID : 110070286471
FRS Facility URL : Click here for hyperlink provided by the agency.
Last Date in Agency List : 2023-02-13

Source Description
Source Description : OSHA-OIS

FRS Environmental Interest
Source and System ID : OSHA-OIS - 340441286

UST - WA

Facility Name : GENERAL BEER COMPANY INC
Facility Address : 525 EAST 15TH, Tacoma, 98421
County : Pierce

Map Id: E17
Direction:
Distance:
Elevation:
Relative:

Site Name : GENERAL BEER COMPANY INC | FAB SHOP | WA317935412 - UNIVERSAL STEEL MANUFACTURING LLC
525 E 15TH ST | 525 EAST 15TH
TACOMA | Tacoma, WA

Database(s) : [ALL SITES - WA, EPA UST, FRS, UST - WA] ***(cont.)***

Envirosite ID: 52365610
EPA ID: N/R

UST - WA ***(cont.)***

Facility Site ID :	65545846
UST Site ID :	10240
Tag Number(s) :	N/R
Responsible Unit :	Southwest
Is Active :	No
Latitude :	47.249501
Longitude :	-122.428964
Last Date in Agency List :	2022-12-29

Tank Details

Tank Name :	1
Tank Status :	Removed
Install Date :	1973-11-09
Tank Upgrade Date :	N/R
Tank Permanent Closure Date :	N/R
Permit Expiration Date :	N/R
Tank Material :	Steel
Tank Construction :	Single Wall Tank
Tank Corrosion Protection :	Other
Tank Manifold :	N/R
Tank Release Detection :	Other
Tank Tightness Test :	N/R
Tank Spill Prevention :	Other
Capacity Range :	111 TO 1,100 Gallons
Actual Capacity :	N/R
Pipe Material :	Steel
Pipe Construction :	Other
Pipe Corrosion Protection :	Other
Tank SFC :	N/R
Dispenser SFC :	N/R
Primary Pipe Release Detection :	Other
Secondary Pipe Release Detection :	N/R
Pipe Pumping System :	Pressurized System
Pipe Install Date :	N/R
Turbine Sump Construction :	N/R
Tank Status Date :	1996-08-06
Tank Install Date :	N/R
Tank Overfill Prevention :	N/R

Compartments Details

Compartment Number :	1
Compartment Capacity :	N/R
Substance Stored :	Unleaded Gasoline
Used Substance :	Motor Fuel for Vehicles
Ecy Region :	N/R

Map Id: E17
Direction:
Distance:
Elevation:
Relative:

Site Name : GENERAL BEER COMPANY INC | FAB SHOP | WA317935412 - UNIVERSAL STEEL MANUFACTURING LLC
525 E 15TH ST | 525 EAST 15TH
TACOMA | Tacoma, WA

Database(s) : [ALL SITES - WA, EPA UST, FRS, UST - WA] ***(cont.)***

Envirosite ID: 52365610
EPA ID: N/R

UST - WA ***(cont.)***

Tank Details

Tank Name :	2
Tank Status :	Removed
Install Date :	1973-11-09
Tank Upgrade Date :	N/R
Tank Permanent Closure Date :	N/R
Permit Expiration Date :	N/R
Tank Material :	Steel
Tank Construction :	Single Wall Tank
Tank Corrosion Protection :	Other
Tank Manifold :	N/R
Tank Release Detection :	Other
Tank Tightness Test :	N/R
Tank Spill Prevention :	Other
Capacity Range :	111 TO 1,100 Gallons
Actual Capacity :	N/R
Pipe Material :	Steel
Pipe Construction :	Other
Pipe Corrosion Protection :	Other
Tank SFC :	N/R
Dispenser SFC :	N/R
Primary Pipe Release Detection :	Other
Secondary Pipe Release Detection :	N/R
Pipe Pumping System :	Pressurized System
Pipe Install Date :	N/R
Turbine Sump Construction :	N/R
Tank Status Date :	1996-08-06
Tank Install Date :	N/R
Tank Overfill Prevention :	N/R

Compartments Details

Compartment Number :	1
Compartment Capacity :	N/R
Substance Stored :	Unleaded Gasoline
Used Substance :	Motor Fuel for Vehicles
Ecy Region :	N/R

Map Id: C18
Direction:
Distance:
Elevation:
Relative:

Site Name : PETRICH MARINE DOCK BLDG 1 | SQG SPECIALISTS INC EAST D ST | DUTCH HARBOR SEAFOODS LTD MV GALAXY 1118 E D ST BLDG 2 | 1118 E D ST BLDG 1 | 1118 E D ST
TACOMA, WA

Database(s) : [ALL SITES - WA, ARCHIVED RCRA TSDF, BRS, ECHO, ERNS, FRS, HAZNET - CA, PRP-CORP, RCRA_NONGEN]

Envirosite ID: 52365342
EPA ID: N/R

ALL SITES - WA

Facility Name :	Dutch Harbor Seafoods Ltd MV Galaxy
Facility Address :	1118 E D ST, TACOMA, 98421
County :	Pierce
Facility/Site ID :	6314293
Alternate Name :	N/R
Program Name :	N/R
WRIA :	10
Legislative District :	27
Congressional District :	9
Ecology Region :	SWRO
Ecology Program Phone :	(360) 407-6734
Tribal Land :	N
Latitude :	47.25422
Longitude :	-122.43013
Last Date in Agency List :	2023-01-03

Program Details

Program :	HAZWASTE
Program ID :	WAD988511010
Interaction Type :	Hazardous Waste Generator
Interaction Type Description :	Facilities that generate any quantity of a dangerous waste. They may be classified as SQG, MQG, or LQG depending on hazardous waste generated for a given month.
Status :	Inactive
Start Date :	1992-08-19
End Date :	1997-08-08
SIC :	N/R
NAICS :	N/R
Facility Name :	Petrich Marine Dock Bldg 1
Facility Address :	1118 E D ST BLDG 1, TACOMA, 98241
County :	Pierce
Facility/Site ID :	7794161
Alternate Name :	N/R
Program Name :	N/R
WRIA :	10
Legislative District :	27
Congressional District :	9
Ecology Region :	SWRO
Ecology Program Phone :	(360) 407-6734
Tribal Land :	N
Latitude :	47.253851

Map Id: C18
Direction:
Distance:
Elevation:
Relative:

Site Name : PETRICH MARINE DOCK BLDG 1 | SQG SPECIALISTS INC EAST D ST | DUTCH HARBOR SEAFOODS LTD MV GALAXY 1118 E D ST BLDG 2 | 1118 E D ST BLDG 1 | 1118 E D ST
TACOMA, WA

Database(s) : [ALL SITES - WA, ARCHIVED RCRA TSDF, BRS, ECHO, ERNS, FRS, HAZNET - CA, PRP-CORP, RCRA_NONGEN] ***(cont.)***

Envirosite ID: 52365342
EPA ID: N/R

ALL SITES - WA ***(cont.)***

Longitude : -122.430394
Last Date in Agency List : 2023-01-03

Program Details

Program : HAZWASTE
Program ID : WAH000031250
Interaction Type : Hazardous Waste Generator

Interaction Type Description : Facilities that generate any quantity of a dangerous waste. They may be classified as SQG, MQG, or LQG depending on hazardous waste generated for a given month.

Status : Inactive
Start Date : 2010-12-31
End Date : 2011-12-31
SIC : N/R
NAICS : N/R

Program : HAZWASTE
Program ID : WAH000031250
Interaction Type : Haz Waste Management Activity

Interaction Type Description : Facilities that are required to have a RCRA Site ID# but who do not generate and/or manage hazardous waste (XQG generator status). This includes transporters, used oil recyclers, and dangerous waste fuel marketers and burners.

Status : Inactive
Start Date : 2009-12-31
End Date : 2010-12-31
SIC : N/R
NAICS : N/R

Program : HAZWASTE
Program ID : WAH000031250
Interaction Type : Hazardous Waste Generator

Interaction Type Description : Facilities that generate any quantity of a dangerous waste. They may be classified as SQG, MQG, or LQG depending on hazardous waste generated for a given month.

Status : Inactive
Start Date : 2007-06-15
End Date : 2009-12-31
SIC : N/R
NAICS : 713930 - Marinas

Map Id: C18
Direction:
Distance:
Elevation:
Relative:

Site Name : PETRICH MARINE DOCK BLDG 1 | SQG SPECIALISTS INC EAST D ST | DUTCH HARBOR SEAFOODS LTD MV GALAXY 1118 E D ST BLDG 2 | 1118 E D ST BLDG 1 | 1118 E D ST
TACOMA, WA

Database(s) : [ALL SITES - WA, ARCHIVED RCRA TSDF, BRS, ECHO, ERNS, FRS, HAZNET - CA, PRP-CORP, RCRA_NONGEN] ***(cont.)***

Envirosite ID: 52365342
EPA ID: N/R

ALL SITES - WA ***(cont.)***

Program :	HAZWASTE
Program ID :	WAH000031250
Interaction Type :	Hazardous Waste Generator
Interaction Type Description :	Facilities that generate any quantity of a dangerous waste. They may be classified as SQG, MQG, or LQG depending on hazardous waste generated for a given month.
Status :	Inactive
Start Date :	2007-06-15
End Date :	2009-12-31
SIC :	N/R
NAICS :	N/R

Program :	HAZWASTE
Program ID :	WAH000031250
Interaction Type :	Haz Waste Management Activity
Interaction Type Description :	Facilities that are required to have a RCRA Site ID# but who do not generate and/or manage hazardous waste (XQG generator status). This includes transporters, used oil recyclers, and dangerous waste fuel marketers and burners.
Status :	Active
Start Date :	2011-12-31
End Date :	N/R
SIC :	N/R
NAICS :	N/R

Facility Name :	SQG Specialists Inc
Facility Address :	1118 E D ST BLDG 2, TACOMA, 98421
County :	Pierce
Facility/Site ID :	41998995
Alternate Name :	N/R
Program Name :	N/R
WRIA :	10
Legislative District :	27
Congressional District :	9
Ecology Region :	SWRO
Ecology Program Phone :	(360) 407-6734
Tribal Land :	N
Latitude :	47.254011
Longitude :	-122.431654
Last Date in Agency List :	2023-01-03

Map Id: C18
Direction:
Distance:
Elevation:
Relative:

Site Name : PETRICH MARINE DOCK BLDG 1 | SQG SPECIALISTS INC EAST D ST | DUTCH HARBOR SEAFOODS LTD MV GALAXY 1118 E D ST BLDG 2 | 1118 E D ST BLDG 1 | 1118 E D ST
TACOMA, WA

Database(s) : [ALL SITES - WA, ARCHIVED RCRA TSDF, BRS, ECHO, ERNS, FRS, HAZNET - CA, PRP-CORP, RCRA_NONGEN] ***(cont.)***

Envirosite ID: 52365342
EPA ID: N/R

ALL SITES - WA ***(cont.)***

Program Details

Program :	HAZWASTE
Program ID :	WAH000007013
Interaction Type :	Hazardous Waste Generator
Interaction Type Description :	Facilities that generate any quantity of a dangerous waste. They may be classified as SQG, MQG, or LQG depending on hazardous waste generated for a given month.
Status :	Inactive
Start Date :	1998-12-01
End Date :	2001-11-17
SIC :	N/R
NAICS :	325998 - All Other Miscellaneous Chemical Product and Preparation Manufacturing

Program :	HAZWASTE
Program ID :	WAH000007013
Interaction Type :	Hazardous Waste Generator
Interaction Type Description :	Facilities that generate any quantity of a dangerous waste. They may be classified as SQG, MQG, or LQG depending on hazardous waste generated for a given month.
Status :	Inactive
Start Date :	1998-12-01
End Date :	2001-11-17
SIC :	N/R
NAICS :	N/R

ARCHIVED RCRA TSDF

Facility Name :	SQG SPECIALISTS INC
Facility Address :	1118 E D ST BLDG 2, TACOMA, WA 98421
County :	PIERCE
Date Form Received by Agency :	2002-02-11
EPA ID :	WAH000007013
Mailing Address :	1118 EAST D ST BLDG #2, TACOMA, WA 98421
Contact :	MARIAN LABOUNTY
Contact Address :	1118 EAST D ST BLDG #2, TACOMA, WA 98421
Contact Country :	US
Contact Telephone :	253-383-1675
Contact Email :	N/R
EPA Region :	10
Land Type :	Other land type
Source Type :	Notification
Classification :	Small Quantity Generator

Map Id: C18
Direction:
Distance:
Elevation:
Relative:

Site Name : PETRICH MARINE DOCK BLDG 1 | SQG SPECIALISTS INC EAST D ST | DUTCH HARBOR SEAFOODS LTD MV GALAXY 1118 E D ST BLDG 2 | 1118 E D ST BLDG 1 | 1118 E D ST
TACOMA, WA

Database(s) : [ALL SITES - WA, ARCHIVED RCRA TSDF, BRS, ECHO, ERNS, FRS, HAZNET - CA, PRP-CORP, RCRA_NONGEN] ***(cont.)***

Envirosite ID: 52365342
EPA ID: N/R

ARCHIVED RCRA TSDF ***(cont.)***

Description : Handlers that generate more than 100 and less than 1000 kilograms of hazardous waste during any calendar month and accumulate less than 6000 kg of hazardous waste at any time; or generate 100 kg or less of hazardous waste during any calendar month, and accumulate more than 1000 kg of hazardous waste at any time.

Last Date in Agency List : 2019-03-01

Owner/Operator Summary

Owner/Operator Name : PETRICH MARINE DOCK
Owner/Operator Address : 1118 EAST D ST BLDG #1, TACOMA, WA 98421
Owner/Operator Country : US
Owner/Operator Telephone : 253-272-1005
Owner/Operator Email : N/R
Owner/Operator Fax : N/R
Legal Status : Private
Owner/Operator Type : Owner
Owner/Operator Start Date : N/R
Owner/Operator End Date : N/R

Owner/Operator Name : SQG SPECIALISTS
Owner/Operator Address : 1118 EAST D ST BLDG #2, TACOMA, WA 98421
Owner/Operator Country : US
Owner/Operator Telephone : 253-383-1675
Owner/Operator Email : N/R
Owner/Operator Fax : N/R
Legal Status : Private
Owner/Operator Type : Owner
Owner/Operator Start Date : 1998-12-04
Owner/Operator End Date : N/R

Owner/Operator Name : SQG SPECIALISTS INC
Owner/Operator Address : 1118 EAST D ST BLDG #2, TACOMA, WA 98421
Owner/Operator Country : US
Owner/Operator Telephone : 253-383-1675
Owner/Operator Email : N/R
Owner/Operator Fax : N/R
Legal Status : Private
Owner/Operator Type : Operator
Owner/Operator Start Date : N/R
Owner/Operator End Date : N/R

BRS

Facility Name : PETRICH MARINE DOCK BLDG 1
Facility Address : 1118 E D ST BLDG 1, TACOMA, WA 98241
County : PIERCE

Map Id: C18
Direction:
Distance:
Elevation:
Relative:

Site Name : PETRICH MARINE DOCK BLDG 1 | SQG SPECIALISTS INC EAST D ST | DUTCH HARBOR SEAFOODS LTD MV GALAXY 1118 E D ST BLDG 2 | 1118 E D ST BLDG 1 | 1118 E D ST
TACOMA, WA

Database(s) : [ALL SITES - WA, ARCHIVED RCRA TSDF, BRS, ECHO, ERNS, FRS, HAZNET - CA, PRP-CORP, RCRA_NONGEN] ***(cont.)***

Envirosite ID: 52365342
EPA ID: N/R

BRS ***(cont.)***

Site Details

Date Form Received by Agency :	2014-02-10
EPA ID :	WAH000031250
Mailing Address :	1118 EAST D ST, TACOMA, WA 98241
Contact :	CLARE PETRICH
Contact Address :	1118 E D STREET, TACOMA, WA 98241
Contact Country :	US
Contact Telephone :	253-272-1005
Contact Email :	CLARE@HARBORNET.COM
EPA Region :	10
Land Type :	Private
Source Type :	Annual/Biennial Report updated with Notification
Classification :	Large Quantity Generator

Description :

Handlers that generate 1,000 kg or more of hazardous waste during any calendar month; or generate more than 1 kg of acutely hazardous waste during any calendar month; or generate more than 100 kg of any residue or contaminated soil, waste or other debris resulting from the cleanup of a spill, into or on any land or water, of acutely hazardous waste during any calendar month; or generate 1 kg or less of acutely hazardous waste during any calendar month, and accumulate more than 1 kg of acutely hazardous waste at any time; or generate 100 kg or less of any residue or contaminated soil, waste or other debris resulting from the cleanup of a spill, into or on any land or water, of acutely hazardous waste during any calendar month, and accumulated more than 100 kg of that material at any time.

Last Date in Agency List :	2023-01-23

Owner/Operator Summary

Owner/Operator Name :	PETRICH MARINE DOCK LLC
Owner/Operator Address :	1118 E D STREET, TACOMA, WA 98241
Owner/Operator Country :	US
Owner/Operator Telephone :	253-272-1005
Owner/Operator Email :	N/R
Owner/Operator Fax :	N/R
Legal Status :	Private
Owner/Operator Type :	Operator
Owner/Operator Start Date :	1998-05-22
Owner/Operator End Date :	N/R

Owner/Operator Name :	PETRICH MARINE DOCK LLC
Owner/Operator Address :	1118 E D ST, TACOMA, WA 98241
Owner/Operator Country :	US
Owner/Operator Telephone :	253-272-1005
Owner/Operator Email :	N/R
Owner/Operator Fax :	N/R
Legal Status :	Private
Owner/Operator Type :	Owner
Owner/Operator Start Date :	1998-05-22

Map Id: C18
Direction:
Distance:
Elevation:
Relative:

Site Name : PETRICH MARINE DOCK BLDG 1 | SQG SPECIALISTS INC EAST D ST | DUTCH HARBOR SEAFOODS LTD MV GALAXY 1118 E D ST BLDG 2 | 1118 E D ST BLDG 1 | 1118 E D ST
TACOMA, WA

Database(s) : [ALL SITES - WA, ARCHIVED RCRA TSDF, BRS, ECHO, ERNS, FRS, HAZNET - CA, PRP-CORP, RCRA_NONGEN] ***(cont.)***

Envirosite ID: 52365342
EPA ID: N/R

BRS ***(cont.)***

Owner/Operator End Date : N/R

Waste Activity Monitoring

Report Cycle :	2013
Hazardous Waste Page Number :	1
Hazardous Waste Sub-Page Number :	1
BR Form :	GM
Waste Description :	MARINE IRONE WORKS TANKER TRUCK (2,232 GALLONS)
Primary NAICS :	71393 - Marinas
Source Code :	G44 - State program or voluntary cleanup
Form Code :	W113 - Other aqueous waste or wastewaters (fluid but not sludge)
Management Method :	H141 - The site receiving this waste stored/bulked and transferred the waste with no treatment or recovery (H010-H129), fuel blending (H061), or disposal (H131-H135) at that receiving site.
Generation Tons :	9.3077565
Managed Tons :	0
Shipped Tons :	9.3077565
Received Tons :	0
Receiver ID :	WAD020257945
Receiver State :	WA
Shipper ID :	WAH000031250
Shipper State :	WA
Waste Minimization :	N - Waste minimization efforts were unsuccessful in reducing quantity and/or toxicity (please detail reasons in the Comments section)
Waste Code List :	F002
Waste Code Group :	F002 - THE FOLLOWING SPENT HALOGENATED SOLVENTS: TETRACHLOROETHYLENE, METHYLENE CHLORIDE, TRICHLOROETHYLENE, 1,1,1-TRICHLOROETHANE, CHLOROBENZENE, 1,1,2-TRIC
Waste Generation Type :	N/R

Report Cycle :	2011
Hazardous Waste Page Number :	1
Hazardous Waste Sub-Page Number :	1
BR Form :	XX
Waste Description :	N/R
Primary NAICS :	71393 - Marinas
Source Code :	N/R
Form Code :	N/R
Management Method :	N/R
Generation Tons :	0
Managed Tons :	0

Map Id: C18
Direction:
Distance:
Elevation:
Relative:

Site Name : PETRICH MARINE DOCK BLDG 1 | SQG SPECIALISTS INC EAST D ST | DUTCH HARBOR SEAFOODS LTD MV GALAXY 1118 E D ST BLDG 2 | 1118 E D ST BLDG 1 | 1118 E D ST
TACOMA, WA

Database(s) : [ALL SITES - WA, ARCHIVED RCRA TSDF, BRS, ECHO, ERNS, FRS, HAZNET - CA, PRP-CORP, RCRA_NONGEN] ***(cont.)***

Envirosite ID: 52365342
EPA ID: N/R

BRS ***(cont.)***

Shipped Tons :	0
Received Tons :	0
Receiver ID :	N/R
Receiver State :	N/R
Shipper ID :	N/R
Shipper State :	N/R
Waste Minimization :	N/R
Waste Code List :	N/R
Waste Code Group :	N/R
Waste Generation Type :	N/R

Report Cycle :	2009
Hazardous Waste Page Number :	1
Hazardous Waste Sub-Page Number :	1
BR Form :	XX
Waste Description :	N/R
Primary NAICS :	71393 - Marinas
Source Code :	N/R
Form Code :	N/R
Management Method :	N/R
Generation Tons :	0
Managed Tons :	0
Shipped Tons :	0
Received Tons :	0
Receiver ID :	N/R
Receiver State :	N/R
Shipper ID :	N/R
Shipper State :	N/R
Waste Minimization :	N/R
Waste Code List :	N/R
Waste Code Group :	N/R
Waste Generation Type :	N/R

Report Cycle :	2007
Hazardous Waste Page Number :	1
Hazardous Waste Sub-Page Number :	1
BR Form :	GM
Waste Description :	SOIL, TRICHLOROETHYLENE IMPACTED
Primary NAICS :	71393 - Marinas
Source Code :	G44 - State program or voluntary cleanup
Form Code :	W301 - Contaminated soil (usually from spill clean up, demolition, or remediation); see also W512
Management Method :	H132 - Landfill or surface impoundment that will be closed as landfill (to include prior treatment and/or stabilization)
Generation Tons :	1336.4

Map Id: C18
Direction:
Distance:
Elevation:
Relative:

Site Name : PETRICH MARINE DOCK BLDG 1 | SQG SPECIALISTS INC EAST D ST | DUTCH HARBOR SEAFOODS LTD MV GALAXY 1118 E D ST BLDG 2 | 1118 E D ST BLDG 1 | 1118 E D ST
TACOMA, WA

Database(s) : [ALL SITES - WA, ARCHIVED RCRA TSDF, BRS, ECHO, ERNS, FRS, HAZNET - CA, PRP-CORP, RCRA_NONGEN] ***(cont.)***

Envirosite ID: 52365342
EPA ID: N/R

BRS ***(cont.)***

Managed Tons :	0
Shipped Tons :	1336.4
Received Tons :	0
Receiver ID :	ORD089452353
Receiver State :	OR
Shipper ID :	WAH000031250
Shipper State :	WA
Waste Minimization :	N/R
Waste Code List :	F001
Waste Code Group :	F001 - THE FOLLOWING SPENT HALOGENATED SOLVENTS USED IN DEGREASING: TETRACHLOROETHYLENE, TRICHLORETHYLENE, METHYLENE CHLORIDE, 1,1,1-TRICHLOROETHANE, CARBON
Waste Generation Type :	N/R
Facility Name :	SQG SPECIALISTS INC EAST D ST
Facility Address :	1118 E D ST BLDG 2, TACOMA, WA 98421-1504
County :	PIERCE

Site Details

Date Form Received by Agency :	2005-08-24
EPA ID :	WAH000007013
Mailing Address :	1118 EAST D ST, TACOMA, WA 98421
Contact :	MARIAN LABOUNTY
Contact Address :	N/R
Contact Country :	US
Contact Telephone :	253-383-1675
Contact Email :	marianatsqg@earthlink.net
EPA Region :	10
Land Type :	Private
Source Type :	Annual/Biennial Report
Classification :	Not a generator, verified
Description :	Not a generator, verified
Last Date in Agency List :	2023-01-23

Owner/Operator Summary

Owner/Operator Name :	SQG SPECIALISTS INC
Owner/Operator Address :	1118 EAST D ST, 98421, WA 98412
Owner/Operator Country :	US
Owner/Operator Telephone :	N/R
Owner/Operator Email :	N/R
Owner/Operator Fax :	N/R
Legal Status :	Private
Owner/Operator Type :	Owner
Owner/Operator Start Date :	1998-12-01

Map Id: C18
Direction:
Distance:
Elevation:
Relative:

Site Name : PETRICH MARINE DOCK BLDG 1 | SQG SPECIALISTS INC EAST D ST | DUTCH HARBOR SEAFOODS LTD MV GALAXY 1118 E D ST BLDG 2 | 1118 E D ST BLDG 1 | 1118 E D ST
TACOMA, WA

Database(s) : [ALL SITES - WA, ARCHIVED RCRA TSDF, BRS, ECHO, ERNS, FRS, HAZNET - CA, PRP-CORP, RCRA_NONGEN] ***(cont.)***

Envirosite ID: 52365342
EPA ID: N/R

BRS ***(cont.)***

Owner/Operator End Date :	N/R
Owner/Operator Name :	SQG SPECIALISTS INC
Owner/Operator Address :	1118 EAST D ST, 98421, WA 98412
Owner/Operator Country :	US
Owner/Operator Telephone :	N/R
Owner/Operator Email :	N/R
Owner/Operator Fax :	N/R
Legal Status :	Private
Owner/Operator Type :	Operator
Owner/Operator Start Date :	1998-12-04
Owner/Operator End Date :	N/R

Waste Activity Monitoring

Report Cycle :	2005
Hazardous Waste Page Number :	1
Hazardous Waste Sub-Page Number :	1
BR Form :	XX
Waste Description :	N/R
Primary NAICS :	325998 - All Other Miscellaneous Chemical Product and Preparation Manufacturing
Source Code :	N/R
Form Code :	N/R
Management Method :	N/R
Generation Tons :	0
Managed Tons :	0
Shipped Tons :	0
Received Tons :	0
Receiver ID :	N/R
Receiver State :	N/R
Shipper ID :	N/R
Shipper State :	N/R
Waste Minimization :	N/R
Waste Code List :	N/R
Waste Code Group :	N/R
Waste Generation Type :	N/R

ECHO

Facility Name :	DUTCH HARBOR SEAFOODS LTD MV GALAXY
Facility Address :	1118 E D ST, TACOMA, WA 98421
County :	PIERCE
Last Inspection Date :	N/R
Registry ID :	110005378634

Map Id: C18
Direction:
Distance:
Elevation:
Relative:

Site Name : PETRICH MARINE DOCK BLDG 1 | SQG SPECIALISTS INC EAST D ST | DUTCH HARBOR SEAFOODS LTD MV GALAXY 1118 E D ST BLDG 2 | 1118 E D ST BLDG 1 | 1118 E D ST
TACOMA, WA

Database(s) : [ALL SITES - WA, ARCHIVED RCRA TSDF, BRS, ECHO, ERNS, FRS, HAZNET - CA, PRP-CORP, RCRA_NONGEN] ***(cont.)***

Envirosite ID: 52365342
EPA ID: N/R

ECHO ***(cont.)***

FIPS Code :	53053
EPA Region :	10
Inspection Count :	0
Last Inspection Days :	N/R
Informal Count :	0
Last Informal Action Date :	N/R
Formal Action Count :	0
Last Formal Action Date :	N/R
Total Penalties :	0
Penalty Count :	0
Last Penalty Date :	N/R
Last Penalty Amount :	N/R
QTRS IN NC :	0
Programs IN SNC :	0
Current Compliance Status :	No Violation
Three-Year Compliance Status :	N/R
Collection Method :	ADDRESS MATCHING-HOUSE NUMBER
Reference Point :	CENTER OF A FACILITY OR STATION
Accuracy Meters :	30
Derived Tribes :	Puyallup Tribe of the Puyallup Reservation - .9 mile(s), Puyallup Tribe of the Puyallup Reservation - 1 mile(s), Muckleshoot Indian Tribe - 10.7 mile(s), Muckleshoot Indian Tribe - 13.7 mile(s), Nisqually Indian Tribe - 17.7 mile(s), Squaxin Island Tribe of the Squaxin Island Reservation - 22.1 mile(s), Squaxin Island Tribe of the Squaxin Island Reservation - 24 mile(s)
Derived HUC :	17110019
Derived WBD :	N/R
Derived STCTY FIPS :	53053
Derived Zip :	98421
Derived CD113 :	09
Derived CB2010 :	530530602001077
MYRTK Universe :	NNN
NPDES IDs :	N/R
CWA Permit Types :	N/R
CWA Compliance Tracking :	N/R
CWA NAICS :	N/R
CWA SICS :	N/R
CWA Inspection Count :	N/R
CWA Last Inspection Days :	N/R
CWA Informal Count :	N/R
CWA Formal Action Count :	N/R
CWA Last Formal Action Date :	N/R
CWA Penalties :	N/R
CWA Last Penalty Date :	N/R
CWA Last Penalty Amount :	N/R
CWA Quarters IN NC :	N/R
CWA Current Compliance Status :	N/R
CWA Current SNC Flag :	N
CWA 13 Quarters Compliance Status :	N/R
CWA 13 Quarters Effluent Exceedances:	N/R

Map Id: C18
Direction:
Distance:
Elevation:
Relative:

Site Name : PETRICH MARINE DOCK BLDG 1 | SQG SPECIALISTS INC EAST D ST | DUTCH HARBOR SEAFOODS LTD MV GALAXY 1118 E D ST BLDG 2 | 1118 E D ST BLDG 1 | 1118 E D ST
TACOMA, WA

Database(s) : [ALL SITES - WA, ARCHIVED RCRA TSDF, BRS, ECHO, ERNS, FRS, HAZNET - CA, PRP-CORP, RCRA_NONGEN] ***(cont.)***

Envirosite ID: 52365342
EPA ID: N/R

ECHO ***(cont.)***

CWA Three-Year QNCR Codes :	N/R
DFR URL :	Click here for hyperlink provided by the agency.
Facility SIC :	N/R
Facility NAICS :	311712 - Fresh and Frozen Seafood Processing
Facility Last Inspection EPA Date :	N/R
Facility Last Inspection State Date :	N/R
Facility Last Formal Act EPA Date :	N/R
Facility Last Formal Act State Date :	N/R
Facility Last Informal Act EPA Date :	N/R
Facility Last Informal Act State Date:	N/R
Facility Federal Agency :	N/R
TRI Reporter :	N/R
Facility Imp Water Flag :	N/R
Current SNC Flag :	N
Indian County Flag :	N
Federal Flag :	N/R
US Mexico Border Flag :	N/R
Chesapeak Bay Flag :	N/R
AIR Flag :	N
NPDES Flag :	N
SDWIS Flag :	N
RCRA Flag :	Y
TRI Flag :	N
GHG Flag :	N
Major Flag :	N/R
Active Flag :	N/R
NAA Flag :	Y
Latitude :	47.25354
Longitude :	-122.43129
Last Date in Agency List :	2016-01-19

Facility Name :	PETRICH MARINE DOCK BLDG 1
Facility Address :	1118 E D ST BLDG 1, TACOMA, WA 98421
County :	PIERCE

Last Inspection Date :	N/R
Registry ID :	110035426161
FIPS Code :	53053
EPA Region :	10
Inspection Count :	0
Last Inspection Days :	N/R
Informal Count :	0
Last Informal Action Date :	N/R
Formal Action Count :	0
Last Formal Action Date :	N/R
Total Penalties :	0
Penalty Count :	N/R
Last Penalty Date :	N/R
Last Penalty Amount :	N/R
QTRS IN NC :	0

Map Id: C18
Direction:
Distance:
Elevation:
Relative:

Site Name : PETRICH MARINE DOCK BLDG 1 | SQG SPECIALISTS INC EAST D ST | DUTCH HARBOR SEAFOODS LTD MV GALAXY 1118 E D ST BLDG 2 | 1118 E D ST BLDG 1 | 1118 E D ST
TACOMA, WA

Database(s) : [ALL SITES - WA, ARCHIVED RCRA TSDF, BRS, ECHO, ERNS, FRS, HAZNET - CA, PRP-CORP, RCRA_NONGEN] ***(cont.)***

Envirosite ID: 52365342
EPA ID: N/R

ECHO ***(cont.)***

Programs IN SNC :	0
Current Compliance Status :	No Violation Identified
Three-Year Compliance Status :	
Collection Method :	ADDRESS MATCHING-HOUSE NUMBER
Reference Point :	CENTER OF A FACILITY OR STATION
Accuracy Meters :	30
Derived Tribes :	Puyallup Tribe of the Puyallup Reservation - .8 mile(s), Puyallup Tribe of the Puyallup Reservation - 1 mile(s), Muckleshoot Indian Tribe - 10.7 mile(s), Muckleshoot Indian Tribe - 13.6 mile(s), Nisqually Indian Tribe - 17.8 mile(s), Squaxin Island Tribe of the Squaxin Island Reservation - 22.2 mile(s), Squaxin Island Tribe of the Squaxin Island Reservation - 24 mile(s)
Derived HUC :	17110019
Derived WBD :	171100190301
Derived STCTY FIPS :	53053
Derived Zip :	98421
Derived CD113 :	09
Derived CB2010 :	530530602001077
MYRTK Universe :	NNN
NPDES IDs :	N/R
CWA Permit Types :	N/R
CWA Compliance Tracking :	N/R
CWA NAICS :	N/R
CWA SICS :	N/R
CWA Inspection Count :	N/R
CWA Last Inspection Days :	N/R
CWA Informal Count :	N/R
CWA Formal Action Count :	N/R
CWA Last Formal Action Date :	N/R
CWA Penalties :	N/R
CWA Last Penalty Date :	N/R
CWA Last Penalty Amount :	N/R
CWA Quarters IN NC :	N/R
CWA Current Compliance Status :	N/R
CWA Current SNC Flag :	N
CWA 13 Quarters Compliance Status :	N/R
CWA 13 Quarters Effluent Exceedances:	N/R
CWA Three-Year QNCR Codes :	N/R
DFR URL :	Click here for hyperlink provided by the agency.
Facility SIC :	N/R
Facility NAICS :	311712 - Fresh and Frozen Seafood Processing, 713930 - Marinas
Facility Last Inspection EPA Date :	N/R
Facility Last Inspection State Date :	N/R
Facility Last Formal Act EPA Date :	N/R
Facility Last Formal Act State Date :	N/R
Facility Last Informal Act EPA Date :	N/R
Facility Last Informal Act State Date:	N/R
Facility Federal Agency :	N/R
TRI Reporter :	N/R
Facility Imp Water Flag :	N/R

Map Id: C18
Direction:
Distance:
Elevation:
Relative:

Site Name : PETRICH MARINE DOCK BLDG 1 | SQG SPECIALISTS INC EAST D ST | DUTCH HARBOR SEAFOODS LTD MV GALAXY 1118 E D ST BLDG 2 | 1118 E D ST BLDG 1 | 1118 E D ST
TACOMA, WA

Database(s) : [ALL SITES - WA, ARCHIVED RCRA TSDF, BRS, ECHO, ERNS, FRS, HAZNET - CA, PRP-CORP, RCRA_NONGEN] ***(cont.)***

Envirosite ID: 52365342
EPA ID: N/R

ECHO ***(cont.)***

Current SNC Flag :	N
Indian County Flag :	N
Federal Flag :	N/R
US Mexico Border Flag :	N/R
Chesapeak Bay Flag :	N/R
AIR Flag :	N
NPDES Flag :	N
SDWIS Flag :	N
RCRA Flag :	Y
TRI Flag :	N
GHG Flag :	N
Major Flag :	N/R
Active Flag :	N/R
NAA Flag :	N
Latitude :	47.25388
Longitude :	-122.43025
Last Date in Agency List :	2023-01-16
Last Inspection Date :	N/R
Registry ID :	110035426161
FIPS Code :	53053
EPA Region :	10
Inspection Count :	0
Last Inspection Days :	N/R
Informal Count :	0
Last Informal Action Date :	N/R
Formal Action Count :	0
Last Formal Action Date :	N/R
Total Penalties :	0
Penalty Count :	N/R
Last Penalty Date :	N/R
Last Penalty Amount :	N/R
QTRS IN NC :	0
Programs IN SNC :	0
Current Compliance Status :	No Violation Identified
Three-Year Compliance Status :	_____
Collection Method :	ADDRESS MATCHING-HOUSE NUMBER
Reference Point :	CENTER OF A FACILITY OR STATION
Accuracy Meters :	30
Derived Tribes :	Puyallup Tribe of the Puyallup Reservation - .8 mile(s), Puyallup Tribe of the Puyallup Reservation - 1 mile(s), Muckleshoot Indian Tribe - 10.7 mile(s), Muckleshoot Indian Tribe - 13.6 mile(s), Nisqually Indian Tribe - 17.8 mile(s), Squaxin Island Tribe of the Squaxin Island Reservation - 22.2 mile(s), Squaxin Island Tribe of the Squaxin Island Reservation - 24 mile(s)
Derived HUC :	17110019
Derived WBD :	171100190301
Derived STCTY FIPS :	53053

Map Id: C18
Direction:
Distance:
Elevation:
Relative:

Site Name : PETRICH MARINE DOCK BLDG 1 | SQG SPECIALISTS INC EAST D ST | DUTCH HARBOR SEAFOODS LTD MV GALAXY 1118 E D ST BLDG 2 | 1118 E D ST BLDG 1 | 1118 E D ST
TACOMA, WA

Database(s) : [ALL SITES - WA, ARCHIVED RCRA TSDF, BRS, ECHO, ERNS, FRS, HAZNET - CA, PRP-CORP, RCRA_NONGEN] ***(cont.)***

Envirosite ID: 52365342
EPA ID: N/R

ECHO ***(cont.)***

Derived Zip :	98421
Derived CD113 :	09
Derived CB2010 :	530530602001077
MYRTK Universe :	NNN
NPDES IDs :	N/R
CWA Permit Types :	N/R
CWA Compliance Tracking :	N/R
CWA NAICS :	N/R
CWA SICS :	N/R
CWA Inspection Count :	N/R
CWA Last Inspection Days :	N/R
CWA Informal Count :	N/R
CWA Formal Action Count :	N/R
CWA Last Formal Action Date :	N/R
CWA Penalties :	N/R
CWA Last Penalty Date :	N/R
CWA Last Penalty Amount :	N/R
CWA Quarters IN NC :	N/R
CWA Current Compliance Status :	N/R
CWA Current SNC Flag :	N
CWA 13 Quarters Compliance Status :	N/R
CWA 13 Quarters Effluent Exceedances:	N/R
CWA Three-Year QNCR Codes :	N/R
DFR URL :	Click here for hyperlink provided by the agency.
Facility SIC :	N/R
Facility NAICS :	311712 - Fresh and Frozen Seafood Processing, 713930 - Marinas
Facility Last Inspection EPA Date :	N/R
Facility Last Inspection State Date :	N/R
Facility Last Formal Act EPA Date :	N/R
Facility Last Formal Act State Date :	N/R
Facility Last Informal Act EPA Date :	N/R
Facility Last Informal Act State Date:	N/R
Facility Federal Agency :	N/R
TRI Reporter :	N/R
Facility Imp Water Flag :	N/R
Current SNC Flag :	N
Indian County Flag :	N
Federal Flag :	N/R
US Mexico Border Flag :	N/R
Chesapeak Bay Flag :	N/R
AIR Flag :	N
NPDES Flag :	N
SDWIS Flag :	N
RCRA Flag :	Y
TRI Flag :	N
GHG Flag :	N
Major Flag :	N/R
Active Flag :	N/R
NAA Flag :	N
Latitude :	47.25388
Longitude :	-122.43025
Last Date in Agency List :	2020-12-31

Map Id: C18
Direction:
Distance:
Elevation:
Relative:

Site Name : PETRICH MARINE DOCK BLDG 1 | SQG SPECIALISTS INC EAST D ST | DUTCH HARBOR SEAFOODS LTD MV GALAXY 1118 E D ST BLDG 2 | 1118 E D ST BLDG 1 | 1118 E D ST
TACOMA, WA

Database(s) : [ALL SITES - WA, ARCHIVED RCRA TSDF, BRS, ECHO, ERNS, FRS, HAZNET - CA, PRP-CORP, RCRA_NONGEN] ***(cont.)***

Envirosite ID: 52365342
EPA ID: N/R

ECHO ***(cont.)***

Facility Name :	SQG SPECIALISTS INC EAST D ST
Facility Address :	1118 E D ST BLDG 2, TACOMA, WA 98421
County :	PIERCE
Last Inspection Date :	2001-06-20
Registry ID :	110009512704
FIPS Code :	53053
EPA Region :	10
Inspection Count :	0
Last Inspection Days :	7837
Informal Count :	0
Last Informal Action Date :	2000-04-07
Formal Action Count :	0
Last Formal Action Date :	N/R
Total Penalties :	0
Penalty Count :	N/R
Last Penalty Date :	N/R
Last Penalty Amount :	N/R
QTRS IN NC :	0
Programs IN SNC :	0
Current Compliance Status :	No Violation Identified
Three-Year Compliance Status :	_____
Collection Method :	ADDRESS MATCHING-HOUSE NUMBER
Reference Point :	CENTER OF A FACILITY OR STATION
Accuracy Meters :	30
Derived Tribes :	Puyallup Tribe of the Puyallup Reservation - .8 mile(s), Puyallup Tribe of the Puyallup Reservation - 1 mile(s), Muckleshoot Indian Tribe - 10.7 mile(s), Muckleshoot Indian Tribe - 13.6 mile(s), Nisqually Indian Tribe - 17.8 mile(s), Squaxin Island Tribe of the Squaxin Island Reservation - 22.2 mile(s), Squaxin Island Tribe of the Squaxin Island Reservation - 24 mile(s)
Derived HUC :	17110019
Derived WBD :	171100190301
Derived STCTY FIPS :	53053
Derived Zip :	98421
Derived CD113 :	09
Derived CB2010 :	530530602001077
MYRTK Universe :	NNN
NPDES IDs :	N/R
CWA Permit Types :	N/R
CWA Compliance Tracking :	N/R
CWA NAICS :	N/R
CWA SICS :	N/R
CWA Inspection Count :	N/R
CWA Last Inspection Days :	N/R
CWA Informal Count :	N/R
CWA Formal Action Count :	N/R
CWA Last Formal Action Date :	N/R

Map Id: C18
Direction:
Distance:
Elevation:
Relative:

Site Name : PETRICH MARINE DOCK BLDG 1 | SQG SPECIALISTS INC EAST D ST | DUTCH HARBOR SEAFOODS LTD MV GALAXY 1118 E D ST BLDG 2 | 1118 E D ST BLDG 1 | 1118 E D ST
TACOMA, WA

Database(s) : [ALL SITES - WA, ARCHIVED RCRA TSDF, BRS, ECHO, ERNS, FRS, HAZNET - CA, PRP-CORP, RCRA_NONGEN] ***(cont.)***

Envirosite ID: 52365342
EPA ID: N/R

ECHO ***(cont.)***

CWA Penalties :	N/R
CWA Last Penalty Date :	N/R
CWA Last Penalty Amount :	N/R
CWA Quarters IN NC :	N/R
CWA Current Compliance Status :	N/R
CWA Current SNC Flag :	N
CWA 13 Quarters Compliance Status :	N/R
CWA 13 Quarters Effluent Exceedances:	N/R
CWA Three-Year QNCR Codes :	N/R
DFR URL :	Click here for hyperlink provided by the agency.
Facility SIC :	N/R
Facility NAICS :	325998 - All Other Miscellaneous Chemical Product and Preparation Manufacturing
Facility Last Inspection EPA Date :	N/R
Facility Last Inspection State Date :	2001-06-20
Facility Last Formal Act EPA Date :	N/R
Facility Last Formal Act State Date :	N/R
Facility Last Informal Act EPA Date :	N/R
Facility Last Informal Act State Date:	2000-04-07
Facility Federal Agency :	N/R
TRI Reporter :	N/R
Facility Imp Water Flag :	N/R
Current SNC Flag :	N
Indian County Flag :	N
Federal Flag :	N/R
US Mexico Border Flag :	N/R
Chesapeak Bay Flag :	N/R
AIR Flag :	N
NPDES Flag :	N
SDWIS Flag :	N
RCRA Flag :	Y
TRI Flag :	N
GHG Flag :	N
Major Flag :	N/R
Active Flag :	N/R
NAA Flag :	N
Latitude :	47.25388
Longitude :	-122.43025
Last Date in Agency List :	2023-01-16

ERNS

Facility Address :	1118 E D STREET, TACOMA, WA 98421
County :	PIERCE

Map Id: C18
Direction:
Distance:
Elevation:
Relative:

Site Name : PETRICH MARINE DOCK BLDG 1 | SQG SPECIALISTS INC EAST D ST | DUTCH HARBOR SEAFOODS LTD MV GALAXY 1118 E D ST BLDG 2 | 1118 E D ST BLDG 1 | 1118 E D ST
TACOMA, WA

Database(s) : [ALL SITES - WA, ARCHIVED RCRA TSDF, BRS, ECHO, ERNS, FRS, HAZNET - CA, PRP-CORP, RCRA_NONGEN] ***(cont.)***

Envirosite ID: 52365342
EPA ID: N/R

ERNS ***(cont.)***

Incident Information

Incident Date Time :	2017-11-17 07:50:00
Type of Incident :	MOBILE
Incident Cause :	OPERATOR ERROR
Incident DTG :	OCCURRED
Incident Location :	N/R
Sequence Number :	1219612
Potential Flag :	N
Description of Incident :	CALLED REPORT THAT THEY WERE TRANSFERRING FUEL FROM A FUEL TRUCK TO BARGE, #2 DIESEL FUEL, 1 GALLON, FUEL NOZZLE, FUEL WAS ON THE DOCK AND WATER, RETRIEVAL OF THE FUEL LINE WITH A FAILURE TO CLOSE THE NOZZLE.
Last Date in Agency List :	2018-09-05

Incident Response Summary

Date Time Received :	2018-07-26 18:06:50
Date Time Completed :	2018-07-26 18:32:56
Call Type :	Incident
Source :	TELEPHONE
Responsible Company :	MARINE SPILL RESPONSE CO.
Responsible Org Type :	PRIVATE ENTERPRISE
Responsible City :	TACOMA
Responsible State :	WA
Responsible Zip :	98421

Incident Details Summary

Remedial Action :	PADS WERE PLACES ON THE DOCK AND NOTHING IN THE WATER.
Medium :	FOSS WATER WAY
Medium Description :	WATER
Body of Water :	FOSS WATER WAY
Weather Conditions :	RAINY
Water Temperature :	N/R
Water Supply Contaminated :	U
Waterway Closed :	N
Waterway Description :	N/R

Additional Incident Details Summary

Actual Amount :	N/R
Actual Amount Units :	N/R
Capacity of Tank :	N/R
Capacity of Tank Units :	N/R
Continuous Release Begin Date :	N/R
Continuous Release End Date :	N/R

Map Id: C18
Direction:
Distance:
Elevation:
Relative:

Site Name : PETRICH MARINE DOCK BLDG 1 | SQG SPECIALISTS INC EAST D ST | DUTCH HARBOR SEAFOODS LTD MV GALAXY 1118 E D ST BLDG 2 | 1118 E D ST BLDG 1 | 1118 E D ST
TACOMA, WA

Database(s) : [ALL SITES - WA, ARCHIVED RCRA TSDF, BRS, ECHO, ERNS, FRS, HAZNET - CA, PRP-CORP, RCRA_NONGEN] ***(cont.)***

Envirosite ID: 52365342
EPA ID: N/R

ERNS ***(cont.)***

Continuous Release Change Date :	N/R
Continuous Release Permit :	N/R
Continuous Release Type :	N/R
Description of Tank :	N/R
Device Operational :	U
DOT Crossing Number :	N/R
DOT Regulated :	U
NPDES :	N/R
NPDES Compliance :	U
Pipeline Aboveground :	ABOVE
Pipeline Covered :	U
Pipeline Type :	N/R
Tank ID :	N/R
Tank Regulated :	U
Tank Regulated by :	N/R

Materials Involved Summary

Name of Material :	OIL, FUEL: NO. 2-D
CAS Number :	000000-00-0
Amount of Material :	1
Unit of Measure :	GALLON(S)
UN Number :	N/R
CHRIS Code :	OTD
Reached Water :	YES
Amount in Water :	1
Unit of Measure (Reach Water) :	CUP(S)

Mobile Details

Vehicle Own Fuel Capacity :	N/R
Cargo Capacity :	N/R
Amount of Cargo on Board :	N/R
Hazmat Carrier :	U
Carrier Licensed :	U
Noncompliance with Hazmat :	U
Mobile Type :	COMMERCIAL TRUCK
Cargo Capacity Units :	N/R
Amount of Cargo on Board Units :	N/R
Vehicle Year :	N/R
Vehicle Make :	N/R
Vehicle Model :	N/R
Vehicle Number :	TANKER
Trailer Number :	N/R

FRS

Facility Name :	DUTCH HARBOR SEAFOODS LTD MV GALAXY
Facility Address :	1118 E D ST, TACOMA, WA 98421

Map Id: C18
Direction:
Distance:
Elevation:
Relative:

Site Name : PETRICH MARINE DOCK BLDG 1 | SQG SPECIALISTS INC EAST D ST | DUTCH HARBOR SEAFOODS LTD MV GALAXY 1118 E D ST BLDG 2 | 1118 E D ST BLDG 1 | 1118 E D ST
TACOMA, WA

Database(s) : [ALL SITES - WA, ARCHIVED RCRA TSDF, BRS, ECHO, ERNS, FRS, HAZNET - CA, PRP-CORP, RCRA_NONGEN] ***(cont.)***

Envirosite ID: 52365342
EPA ID: N/R

FRS ***(cont.)***

County : PIERCE

Site Details
Registry ID : 110005378634
FRS Facility URL : Click here for hyperlink provided by the agency.
Last Date in Agency List : 2016-03-07

Source Description

Source Description :

RCRAInfo is EPA's comprehensive information system that supports the Resource Conservation and Recovery Act (RCRA) of 1976 and the Hazardous and Solid Waste Amendments (HSWA) of 1984 through the tracking of events and activities related to facilities that generate, transport, and treat, store, or dispose of hazardous waste. RCRAInfo allows RCRA program staff to track the notification, permit, compliance, and corrective action activities required under RCRA. RCRAInfo also supports generation of the National Hazardous Waste Biennial Report. All generators and treatment, storage, and disposal facilities who handle hazardous waste are required to report to the EPA Administrator at least once every two years to support creation of the Biennial Report.

FRS Environmental Interest
Source and System ID : RCRAINFO - WAD988511010

Facility Name : PETRICH MARINE DOCK BLDG 1
Facility Address : 1118 E D ST BLDG 1, TACOMA, WA 98241
County : PIERCE

Site Details
Registry ID : 110070752650
FRS Facility URL : Click here for hyperlink provided by the agency.
Last Date in Agency List : 2023-02-13

Source Description

Source Description :

All generators and treatment, storage, and disposal (TSD) facilities who handle hazardous waste are required to report to the EPA Administrator at least once every two years. The data collected is used to create the National Biennial Resource Conservation and Recovery Act (RCRA) Hazardous Waste Report. This data is processed within the RCRA Information (RCRAInfo) database.

Map Id: C18
Direction:
Distance:
Elevation:
Relative:

Site Name : PETRICH MARINE DOCK BLDG 1 | SQG SPECIALISTS INC EAST D ST | DUTCH HARBOR SEAFOODS LTD MV GALAXY 1118 E D ST BLDG 2 | 1118 E D ST BLDG 1 | 1118 E D ST
TACOMA, WA

Database(s) : [ALL SITES - WA, ARCHIVED RCRA TSDF, BRS, ECHO, ERNS, FRS, HAZNET - CA, PRP-CORP, RCRA_NONGEN] ***(cont.)***

Envirosite ID: 52365342
EPA ID: N/R

FRS ***(cont.)***

FRS Environmental Interest
Source and System ID : RCRAINFO - WAH000031250

Facility Name : PETRICH MARINE DOCK BLDG 1
Facility Address : 1118 E D ST BLDG 1, TACOMA, WA 98421-1705
County : PIERCE

Site Details
Registry ID : 110035426161
FRS Facility URL : Click here for hyperlink provided by the agency.
Last Date in Agency List : 2023-02-13

Source Description
Source Description : RCRAInfo is EPA's comprehensive information system that supports the Resource Conservation and Recovery Act (RCRA) of 1976 and the Hazardous and Solid Waste Amendments (HSWA) of 1984 through the tracking of events and activities related to facilities that generate, transport, and treat, store, or dispose of hazardous waste. RCRAInfo allows RCRA program staff to track the notification, permit, compliance, and corrective action activities required under RCRA. RCRAInfo also supports generation of the National Hazardous Waste Biennial Report. All generators and treatment, storage, and disposal facilities who handle hazardous waste are required to report to the EPA Administrator at least once every two years to support creation of the Biennial Report.
The WA-FSIS provides a means to query and display data maintained by the Washington Department of Ecology. This system contains key information for each facility/site that is currently, or has been, of interest to the Air Quality, Dam Safety, Hazardous Waste, Toxics Cleanup, and Water Quality Programs.

FRS Environmental Interest
Source and System ID : RCRAINFO - WAD988511010
RCRAINFO - WAH000031250
WA-FSIS - 414876
WA-FSIS - 7794161

Facility Name : SQG SPECIALISTS INC EAST D ST
Facility Address : 1118 E D ST BLDG 2, TACOMA, WA 98421-1504
County : PIERCE

Map Id: C18
Direction:
Distance:
Elevation:
Relative:

Site Name : PETRICH MARINE DOCK BLDG 1 | SQG SPECIALISTS INC EAST D ST | DUTCH HARBOR SEAFOODS LTD MV GALAXY 1118 E D ST BLDG 2 | 1118 E D ST BLDG 1 | 1118 E D ST
TACOMA, WA

Database(s) : [ALL SITES - WA, ARCHIVED RCRA TSDF, BRS, ECHO, ERNS, FRS, HAZNET - CA, PRP-CORP, RCRA_NONGEN] ***(cont.)***

Envirosite ID: 52365342
EPA ID: N/R

FRS ***(cont.)***

Site Details
Registry ID : 110070725630
FRS Facility URL : Click here for hyperlink provided by the agency.
Last Date in Agency List : 2023-02-13

Source Description

Source Description :

All generators and treatment, storage, and disposal (TSD) facilities who handle hazardous waste are required to report to the EPA Administrator at least once every two years. The data collected is used to create the National Biennial Resource Conservation and Recovery Act (RCRA) Hazardous Waste Report. This data is processed within the RCRA Information (RCRAInfo) database.

FRS Environmental Interest
Source and System ID : RCRAINFO - WAH000007013

Facility Name : SQG SPECIALISTS INC EAST D ST
Facility Address : 1118 E D ST BLDG 2, TACOMA, WA 98421-1705
County : PIERCE

Site Details
Registry ID : 110009512704
FRS Facility URL : Click here for hyperlink provided by the agency.
Last Date in Agency List : 2023-02-13

Source Description
Source Description :

RCRAInfo is EPA’s comprehensive information system that supports the Resource Conservation and Recovery Act (RCRA) of 1976 and the Hazardous and Solid Waste Amendments (HSWA) of 1984 through the tracking of events and activities related to facilities that generate, transport, and treat, store, or dispose of hazardous waste. RCRAInfo allows RCRA program staff to track the notification, permit, compliance, and corrective action activities required under RCRA. RCRAInfo also supports generation of the National Hazardous Waste Biennial Report. All generators and treatment, storage, and disposal facilities who handle hazardous waste are required to report to the EPA Administrator at least once every two years to support creation of the Biennial Report.

Map Id: C18
Direction:
Distance:
Elevation:
Relative:

Site Name : PETRICH MARINE DOCK BLDG 1 | SQG SPECIALISTS INC EAST D ST | DUTCH HARBOR SEAFOODS LTD MV GALAXY 1118 E D ST BLDG 2 | 1118 E D ST BLDG 1 | 1118 E D ST
TACOMA, WA

Database(s) : [ALL SITES - WA, ARCHIVED RCRA TSDF, BRS, ECHO, ERNS, FRS, HAZNET - CA, PRP-CORP, RCRA_NONGEN] ***(cont.)***

Envirosite ID: 52365342
EPA ID: N/R

FRS ***(cont.)***

The WA-FSIS provides a means to query and display data maintained by the Washington Department of Ecology. This system contains key information for each facility/site that is currently, or has been, of interest to the Air Quality, Dam Safety, Hazardous Waste, Toxics Cleanup, and Water Quality Programs.

FRS Environmental Interest
Source and System ID : RCRAINFO - WAH000007013
WA-FSIS - 41998995

HAZNET - CA

Facility Name : SQG SPECIALISTS INC
Facility Address : 1118 E D ST BLDG 2, TACOMA, WA 984210000
County : N/R

Site Details
Generator EPA ID : WAH000007013
Active : N/R
Category : N/R
Facility Types : N/R
Type : N/R
Contact Name : MARIAN LABOUNTY
Contact Phone : 2533831675
Facility Mailing Address : 1118 E D ST BLDG 2, TACOMA, WA 984210000
Latitude : N/R
Longitude : N/R
Agency Hyperlink : Click here for hyperlink provided by the agency.
Last Date in Agency List : 2021-07-08

Waste Generator Details
State Waste :
2001: 252 - Other still bottom waste, 0.9173 tons to CAD008252405
2001: 252 - Other still bottom waste, 0.2293 tons to CAD008252405
2001: N/R - Blank or unknown, 0.4586 tons to CAD008252405
2001: 352 - Other organic solids, 0.2293 tons to CAD008252405
2001: 214 - Unspecified solvent mixture, 0.198 tons to CAD008252405
2000: 214 - Unspecified solvent mixture, 0.198 tons to CAD008252405
2000: 223 - Unspecified oil-containing waste, 0.2293 tons to CAD008252405
2000: 343 - Unspecified organic liquid mixture, 0.935 tons to CAD008252405
1999: N/R - Blank or unknown, 1 tons to CAD008252405

Map Id: C18
Direction:
Distance:
Elevation:
Relative:

Site Name : PETRICH MARINE DOCK BLDG 1 | SQG SPECIALISTS INC EAST D ST | DUTCH HARBOR SEAFOODS LTD MV GALAXY 1118 E D ST BLDG 2 | 1118 E D ST BLDG 1 | 1118 E D ST
TACOMA, WA

Database(s) : [ALL SITES - WA, ARCHIVED RCRA TSDF, BRS, ECHO, ERNS, FRS, HAZNET - CA, PRP-CORP, RCRA_NONGEN] ***(cont.)***

Envirosite ID: 52365342
EPA ID: N/R

PRP-CORP

Facility Name :	PETRICH MARINE DOCK
Facility Address :	1118 East D Street, TACOMA, WA 98421
Actual Date :	2003-05-09
Date Type :	SETTLEMENT DATE
EPA ID :	WAD980726368
Site Name :	COMMENCEMENT BAY, NEAR SHORE/TIDE FLATS
NPL Status Description :	Currently on the Final NPL
Non NPL Status Short Name :	N/R
Action Name :	C DECREE
Action Type Seq :	CD-21
Region Code :	10
Last Date in Agency List :	2023-02-01
Actual Date :	2001-06-06
Date Type :	SPECIAL NOTICE
EPA ID :	WAD980726368
Site Name :	COMMENCEMENT BAY, NEAR SHORE/TIDE FLATS
NPL Status Description :	Currently on the Final NPL
Non NPL Status Short Name :	N/R
Action Name :	Spcl Not Ltrs
Action Type Seq :	SG-13
Region Code :	10
Last Date in Agency List :	2023-02-01
Actual Date :	1997-01-31
Date Type :	GENERAL NOTICE
EPA ID :	WAD980726368
Site Name :	COMMENCEMENT BAY, NEAR SHORE/TIDE FLATS
NPL Status Description :	Currently on the Final NPL
Non NPL Status Short Name :	N/R
Action Name :	Not Ltrs
Action Type Seq :	NJ-5
Region Code :	10
Last Date in Agency List :	2023-02-01

RCRA_NONGEN

Facility Name :	DUTCH HARBOR SEAFOODS LTD MV GALAXY
Facility Address :	1118 E D ST, TACOMA, WA 98421
County :	PIERCE
Date Form Received by Agency :	1998-02-27
EPA ID :	WAD988511010
Mailing Address :	PO BOX 97019, REDMOND, WA 98073
Contact :	STEVE PRICE
Contact Address :	PO BOX 97019, REDMOND, WA 98073

Map Id: C18
Direction:
Distance:
Elevation:
Relative:

Site Name : PETRICH MARINE DOCK BLDG 1 | SQG SPECIALISTS INC EAST D ST | DUTCH HARBOR SEAFOODS LTD MV GALAXY 1118 E D ST BLDG 2 | 1118 E D ST BLDG 1 | 1118 E D ST
TACOMA, WA

Database(s) : [ALL SITES - WA, ARCHIVED RCRA TSDF, BRS, ECHO, ERNS, FRS, HAZNET - CA, PRP-CORP, RCRA_NONGEN] ***(cont.)***

Envirosite ID: 52365342
EPA ID: N/R

RCRA_NONGEN ***(cont.)***

Contact Country :	US
Contact Telephone :	425-861-5209
Contact Email :	N/R
EPA Region :	10
Land Type :	Other land type
Source Type :	Notification
Classification :	Not a generator, verified
Description :	Not a generator, verified
Last Date in Agency List :	2023-01-23

Owner/Operator Summary

Owner/Operator Name :	DUTCH HARBOR SEAFOODS LTD
Owner/Operator Address :	PO BOX 97019, REDMOND, WA 98073
Owner/Operator Country :	US
Owner/Operator Telephone :	425-881-8181
Owner/Operator Email :	N/R
Owner/Operator Fax :	N/R
Legal Status :	Private
Owner/Operator Type :	Owner
Owner/Operator Start Date :	N/R
Owner/Operator End Date :	N/R

Owner/Operator Name :	DUTCH HARBOR SEAFOODS LTD
Owner/Operator Address :	PO BOX 97019, REDMOND, WA 98073
Owner/Operator Country :	US
Owner/Operator Telephone :	425-881-8181
Owner/Operator Email :	N/R
Owner/Operator Fax :	N/R
Legal Status :	Private
Owner/Operator Type :	Owner
Owner/Operator Start Date :	1996-07-01
Owner/Operator End Date :	N/R

Owner/Operator Name :	DUTCH HARBOR SEAFOODS LTD
Owner/Operator Address :	PO BOX 97019, REDMOND, WA 98073
Owner/Operator Country :	US
Owner/Operator Telephone :	425-881-8181
Owner/Operator Email :	N/R
Owner/Operator Fax :	N/R
Legal Status :	Private
Owner/Operator Type :	Operator
Owner/Operator Start Date :	N/R
Owner/Operator End Date :	N/R

Map Id: C18
Direction:
Distance:
Elevation:
Relative:

Site Name : PETRICH MARINE DOCK BLDG 1 | SQG SPECIALISTS INC EAST D ST | DUTCH HARBOR SEAFOODS LTD MV GALAXY 1118 E D ST BLDG 2 | 1118 E D ST BLDG 1 | 1118 E D ST
TACOMA, WA

Database(s) : [ALL SITES - WA, ARCHIVED RCRA TSDF, BRS, ECHO, ERNS, FRS, HAZNET - CA, PRP-CORP, RCRA_NONGEN] ***(cont.)***

Envirosite ID: 52365342
EPA ID: N/R

RCRA_NONGEN ***(cont.)***

Handler Activities Summary

U.S. Importer of Hazardous Waste :	N
Mixed Waste (Haz. and Radioactive) :	N
Recycler of Hazardous Waste :	N
Transporter of Hazardous Waste :	N
Treater, Storer or Disposer of HW :	N
Underground Injection Activity :	N
On-site Burner Exemption :	N
Furnace Exemption :	N
Used Oil Fuel Burner :	N
Used Oil Processor :	N
Used Oil Refiner :	N
Used Oil Fuel Marketer to Burner :	N
Used Oil Specification Marketer :	N
Used Oil Transfer Facility :	N
Used Oil Transporter :	N

Historical Generators

Date Form Received by Agency :	1998-02-27
Facility Name :	DUTCH HARBOR SEAFOODS LTD MV GALAXY
Classification :	Not a generator, verified
Date Form Received by Agency :	1997-02-21
Facility Name :	DUTCH HARBOR SEAFOODS LTD MV GALAXY
Classification :	Very Small Quantity Generator
Date Form Received by Agency :	1996-02-23
Facility Name :	DUTCH HARBOR SEAFOODS LTD MV GALAXY
Classification :	Very Small Quantity Generator
Date Form Received by Agency :	1994-01-01
Facility Name :	DUTCH HARBOR SEAFOODS LTD MV GALAXY
Classification :	Not a generator, verified

Notices of Violations Summary

Regulation Violated :	N
Facility Name :	PETRICH MARINE DOCK BLDG 1
Facility Address :	1118 E D ST BLDG 1, TACOMA, WA 98241
County :	PIERCE

Map Id: C18
Direction:
Distance:
Elevation:
Relative:

Site Name : PETRICH MARINE DOCK BLDG 1 | SQG SPECIALISTS INC EAST D ST | DUTCH HARBOR SEAFOODS LTD MV GALAXY 1118 E D ST BLDG 2 | 1118 E D ST BLDG 1 | 1118 E D ST
TACOMA, WA

Database(s) : [ALL SITES - WA, ARCHIVED RCRA TSDF, BRS, ECHO, ERNS, FRS, HAZNET - CA, PRP-CORP, RCRA_NONGEN] ***(cont.)***

Envirosite ID: 52365342
EPA ID: N/R

RCRA_NONGEN ***(cont.)***

Date Form Received by Agency :	2020-02-21
EPA ID :	WAH000031250
Mailing Address :	1118 EAST D ST, TACOMA, WA 98241
Contact :	CLARE PETRICH
Contact Address :	1118 E D STREET, TACOMA, WA 98241
Contact Country :	US
Contact Telephone :	253-272-1005
Contact Email :	CLARE@HARBORNET.COM
EPA Region :	10
Land Type :	Private
Source Type :	Implementer
Classification :	Not a generator, verified
Description :	Not a generator, verified
Last Date in Agency List :	2023-01-23

Owner/Operator Summary

Owner/Operator Name :	PETRICH MARINE DOCK LLC
Owner/Operator Address :	1118 E D ST, TACOMA, WA 98241
Owner/Operator Country :	US
Owner/Operator Telephone :	253-272-1005
Owner/Operator Email :	N/R
Owner/Operator Fax :	N/R
Legal Status :	Private
Owner/Operator Type :	Owner
Owner/Operator Start Date :	1998-05-22
Owner/Operator End Date :	N/R

Owner/Operator Name :	PETRICH MARINE DOCK LLC
Owner/Operator Address :	1118 E D STREET, TACOMA, WA 98241
Owner/Operator Country :	US
Owner/Operator Telephone :	253-272-1005
Owner/Operator Email :	N/R
Owner/Operator Fax :	N/R
Legal Status :	Private
Owner/Operator Type :	Operator
Owner/Operator Start Date :	1998-05-22
Owner/Operator End Date :	N/R

Owner/Operator Name :	PETRICH MARINE DOCK LLC
Owner/Operator Address :	1118 E D ST, TACOMA, WA 98241
Owner/Operator Country :	US
Owner/Operator Telephone :	253-272-1005
Owner/Operator Email :	N/R
Owner/Operator Fax :	N/R
Legal Status :	Private
Owner/Operator Type :	Owner
Owner/Operator Start Date :	2017-12-31

Map Id: C18
Direction:
Distance:
Elevation:
Relative:

Site Name : PETRICH MARINE DOCK BLDG 1 | SQG SPECIALISTS INC EAST D ST | DUTCH HARBOR SEAFOODS LTD MV GALAXY 1118 E D ST BLDG 2 | 1118 E D ST BLDG 1 | 1118 E D ST
TACOMA, WA

Database(s) : [ALL SITES - WA, ARCHIVED RCRA TSDF, BRS, ECHO, ERNS, FRS, HAZNET - CA, PRP-CORP, RCRA_NONGEN] ***(cont.)***

Envirosite ID: 52365342
EPA ID: N/R

RCRA_NONGEN ***(cont.)***

Owner/Operator End Date : N/R

Handler Activities Summary

U.S. Importer of Hazardous Waste :	N
Mixed Waste (Haz. and Radioactive) :	N/R
Recycler of Hazardous Waste :	N
Transporter of Hazardous Waste :	N
Treater, Storer or Disposer of HW :	N
Underground Injection Activity :	N
On-site Burner Exemption :	N
Furnace Exemption :	N
Used Oil Fuel Burner :	N
Used Oil Processor :	N
Used Oil Refiner :	N
Used Oil Fuel Marketer to Burner :	N
Used Oil Specification Marketer :	N
Used Oil Transfer Facility :	N
Used Oil Transporter :	N

Historical Generators

Details for this site have been truncated due to the large number of available details for this site within this dataset. For the complete details for this site, contact your Envirosite account representative for a complimentary site report containing all of the details available.

Date Form Received by Agency :	2020-02-20
Facility Name :	PETRICH MARINE DOCK BLDG 1
Classification :	Not a generator, verified
Date Form Received by Agency :	2019-03-04
Facility Name :	PETRICH MARINE DOCK BLDG 1
Classification :	Not a generator, verified
Date Form Received by Agency :	2018-02-28
Facility Name :	PETRICH MARINE DOCK BLDG 1
Classification :	Not a generator, verified
Date Form Received by Agency :	2017-01-06
Facility Name :	PETRICH MARINE DOCK BLDG 1
Classification :	Not a generator, verified
Date Form Received by Agency :	2016-01-14
Facility Name :	PETRICH MARINE DOCK BLDG 1

Map Id: C18
Direction:
Distance:
Elevation:
Relative:

Site Name : PETRICH MARINE DOCK BLDG 1 | SQG SPECIALISTS INC EAST D ST | DUTCH HARBOR SEAFOODS LTD MV GALAXY 1118 E D ST BLDG 2 | 1118 E D ST BLDG 1 | 1118 E D ST
TACOMA, WA

Database(s) : [ALL SITES - WA, ARCHIVED RCRA TSDF, BRS, ECHO, ERNS, FRS, HAZNET - CA, PRP-CORP, RCRA_NONGEN] ***(cont.)***

Envirosite ID: 52365342
EPA ID: N/R

RCRA_NONGEN ***(cont.)***

Classification : Small Quantity Generator

Date Form Received by Agency : 2015-02-10
Facility Name : PETRICH MARINE DOCK BLDG 1
Classification : Not a generator, verified

Date Form Received by Agency : 2014-02-10
Facility Name : PETRICH MARINE DOCK BLDG 1
Classification : Large Quantity Generator

Date Form Received by Agency : 2013-02-18
Facility Name : PETRICH MARINE DOCK BLDG 1
Classification : Not a generator, verified

Date Form Received by Agency : 2012-01-11
Facility Name : PETRICH MARINE DOCK BLDG 1
Classification : Not a generator, verified

Date Form Received by Agency : 2011-02-14
Facility Name : PETRICH MARINE DOCK BLDG 1
Classification : Large Quantity Generator

Notices of Violations Summary
Regulation Violated : N

Facility Name : SQG SPECIALISTS INC EAST D ST
Facility Address : 1118 E D ST BLDG 2, TACOMA, WA 98421-1504
County : PIERCE

Date Form Received by Agency : 2005-08-24
EPA ID : WAH000007013
Mailing Address : 1118 EAST D ST, TACOMA, WA 98421
Contact : MARIAN LABOUNTY
Contact Address : N/R
Contact Country : US
Contact Telephone : 253-383-1675
Contact Email : marianatsqg@earthlink.net
EPA Region : 10
Land Type : Private
Source Type : Annual/Biennial Report
Classification : Not a generator, verified
Description : Not a generator, verified

Map Id: C18
Direction:
Distance:
Elevation:
Relative:

Site Name : PETRICH MARINE DOCK BLDG 1 | SQG SPECIALISTS INC EAST D ST | DUTCH HARBOR SEAFOODS LTD MV GALAXY 1118 E D ST BLDG 2 | 1118 E D ST BLDG 1 | 1118 E D ST
TACOMA, WA

Database(s) : [ALL SITES - WA, ARCHIVED RCRA TSDF, BRS, ECHO, ERNS, FRS, HAZNET - CA, PRP-CORP, RCRA_NONGEN] ***(cont.)***

Envirosite ID: 52365342
EPA ID: N/R

RCRA_NONGEN ***(cont.)***

Last Date in Agency List : 2023-01-23

Owner/Operator Summary

Owner/Operator Name :	SQG SPECIALISTS INC
Owner/Operator Address :	1118 EAST D ST, 98421, WA 98412
Owner/Operator Country :	US
Owner/Operator Telephone :	N/R
Owner/Operator Email :	N/R
Owner/Operator Fax :	N/R
Legal Status :	Private
Owner/Operator Type :	Owner
Owner/Operator Start Date :	1998-12-01
Owner/Operator End Date :	N/R

Owner/Operator Name :	SQG SPECIALISTS INC
Owner/Operator Address :	1118 EAST D ST, 98421, WA 98412
Owner/Operator Country :	US
Owner/Operator Telephone :	N/R
Owner/Operator Email :	N/R
Owner/Operator Fax :	N/R
Legal Status :	Private
Owner/Operator Type :	Operator
Owner/Operator Start Date :	1998-12-04
Owner/Operator End Date :	N/R

Handler Activities Summary

U.S. Importer of Hazardous Waste :	N
Mixed Waste (Haz. and Radioactive) :	N
Recycler of Hazardous Waste :	N
Transporter of Hazardous Waste :	N
Treater, Storer or Disposer of HW :	N
Underground Injection Activity :	N
On-site Burner Exemption :	N
Furnace Exemption :	N
Used Oil Fuel Burner :	N
Used Oil Processor :	N
Used Oil Refiner :	N
Used Oil Fuel Marketer to Burner :	N
Used Oil Specification Marketer :	N
Used Oil Transfer Facility :	N
Used Oil Transporter :	N

Map Id: C18
Direction:
Distance:
Elevation:
Relative:

Site Name : PETRICH MARINE DOCK BLDG 1 | SQG SPECIALISTS INC EAST D ST | DUTCH HARBOR SEAFOODS LTD MV GALAXY 1118 E D ST BLDG 2 | 1118 E D ST BLDG 1 | 1118 E D ST
TACOMA, WA

Database(s) : [ALL SITES - WA, ARCHIVED RCRA TSDF, BRS, ECHO, ERNS, FRS, HAZNET - CA, PRP-CORP, RCRA_NONGEN] ***(cont.)***

Envirosite ID: 52365342
EPA ID: N/R

RCRA_NONGEN ***(cont.)***

Historical Generators

Date Form Received by Agency :	2002-02-11
Facility Name :	SQG SPECIALISTS INC
Classification :	Small Quantity Generator
Date Form Received by Agency :	2002-02-11
Facility Name :	SQG SPECIALISTS INC
Classification :	Not a generator, verified
Date Form Received by Agency :	2001-09-19
Facility Name :	SQG SPECIALISTS INC
Classification :	Not a generator, verified
Date Form Received by Agency :	2001-09-18
Facility Name :	SQG SPECIALISTS INC
Classification :	Not a generator, verified
Date Form Received by Agency :	2001-01-18
Facility Name :	SQG SPECIALISTS INC
Classification :	Very Small Quantity Generator
Date Form Received by Agency :	2000-01-28
Facility Name :	SQG SPECIALISTS INC
Classification :	Very Small Quantity Generator
Date Form Received by Agency :	1999-01-26
Facility Name :	SQG SPECIALISTS INC
Classification :	Not a generator, verified
Date Form Received by Agency :	1998-12-01
Facility Name :	SQG SPECIALISTS INC
Classification :	Small Quantity Generator

Notices of Violations Summary

Date of Violation :	2000-04-07
Date Achieved Compliance :	2000-05-17
Regulation Violated :	Y
Area of Violation :	Generators - General
Enforcement Action :	WRITTEN INFORMAL
Enforcement Action Date :	2000-04-07
Enf. Disposition Status :	N/R
Enf. Disp. Status Date :	N/R

Map Id: C18
Direction:
Distance:
Elevation:
Relative:

Site Name : PETRICH MARINE DOCK BLDG 1 | SQG SPECIALISTS INC EAST D ST | DUTCH HARBOR SEAFOODS LTD MV GALAXY 1118 E D ST BLDG 2 | 1118 E D ST BLDG 1 | 1118 E D ST
TACOMA, WA

Database(s) : [ALL SITES - WA, ARCHIVED RCRA TSDF, BRS, ECHO, ERNS, FRS, HAZNET - CA, PRP-CORP, RCRA_NONGEN] ***(cont.)***

Envirosite ID: 52365342
EPA ID: N/R

RCRA_NONGEN ***(cont.)***

Violation Lead Agency :	State
Enforcement Lead Agency :	State
Proposed Penalty Amount :	N/R
Final Penalty Amount :	N/R
Paid Penalty Amount :	N/R

Date of Violation :	1999-08-11
Date Achieved Compliance :	1999-09-29
Regulation Violated :	Y
Area of Violation :	Generators - General
Enforcement Action :	WRITTEN INFORMAL
Enforcement Action Date :	1999-08-11
Enf. Disposition Status :	N/R
Enf. Disp. Status Date :	N/R
Violation Lead Agency :	State
Enforcement Lead Agency :	State
Proposed Penalty Amount :	N/R
Final Penalty Amount :	N/R
Paid Penalty Amount :	N/R

Date of Violation :	1999-08-11
Date Achieved Compliance :	1999-09-17
Regulation Violated :	Y
Area of Violation :	Generators - General
Enforcement Action :	WRITTEN INFORMAL
Enforcement Action Date :	1999-08-11
Enf. Disposition Status :	N/R
Enf. Disp. Status Date :	N/R
Violation Lead Agency :	State
Enforcement Lead Agency :	State
Proposed Penalty Amount :	N/R
Final Penalty Amount :	N/R
Paid Penalty Amount :	N/R

Evaluation Action Summary

Evaluation Date :	2001-10-04
Evaluation :	FOCUSED COMPLIANCE INSPECTION
Area of Violation :	N/R
Date Achieved Compliance :	N/R
Evaluation Lead Agency :	State

Evaluation Date :	2001-06-20
Evaluation :	COMPLIANCE EVALUATION INSPECTION ON-SITE
Area of Violation :	N/R
Date Achieved Compliance :	N/R
Evaluation Lead Agency :	State

Map Id: C18
Direction:
Distance:
Elevation:
Relative:

Site Name : PETRICH MARINE DOCK BLDG 1 | SQG SPECIALISTS INC EAST D ST | DUTCH HARBOR SEAFOODS LTD MV GALAXY 1118 E D ST BLDG 2 | 1118 E D ST BLDG 1 | 1118 E D ST
TACOMA, WA

Database(s) : [ALL SITES - WA, ARCHIVED RCRA TSDF, BRS, ECHO, ERNS, FRS, HAZNET - CA, PRP-CORP, RCRA_NONGEN] ***(cont.)***

Envirosite ID: 52365342
EPA ID: N/R

RCRA_NONGEN ***(cont.)***

Evaluation Date :	2000-07-07
Evaluation :	COMPLIANCE EVALUATION INSPECTION ON-SITE
Area of Violation :	N/R
Date Achieved Compliance :	N/R
Evaluation Lead Agency :	State

Evaluation Date :	2000-04-07
Evaluation :	COMPLIANCE EVALUATION INSPECTION ON-SITE
Area of Violation :	Generators - General
Date Achieved Compliance :	2000-05-17
Evaluation Lead Agency :	State

Evaluation Date :	1999-08-11
Evaluation :	COMPLIANCE EVALUATION INSPECTION ON-SITE
Area of Violation :	Generators - General
Date Achieved Compliance :	1999-09-29
Evaluation Lead Agency :	State

Evaluation Date :	1999-08-11
Evaluation :	COMPLIANCE EVALUATION INSPECTION ON-SITE
Area of Violation :	Generators - General
Date Achieved Compliance :	1999-09-17
Evaluation Lead Agency :	State

Evaluation Date :	1998-12-09
Evaluation :	COMPLIANCE EVALUATION INSPECTION ON-SITE
Area of Violation :	N/R
Date Achieved Compliance :	N/R
Evaluation Lead Agency :	State

Map Id: C19
Direction:
Distance:
Elevation:
Relative:

Site Name : TACOMA FIRE BOAT STATION
302 E 11TH ST | 302 EAST 11TH STREET
IN THE WATERWAY BY THIS
TACOMA, WA 98421

Database(s) : [ALL SITES - WA, BRS, ECHO, ERNS, FRS, RCRA_NONGEN]

Envirosite ID: 52365519
EPA ID: N/R

ALL SITES - WA

Facility Name :	Tacoma Fire Boat Station

Map Id: C19
Direction:
Distance:
Elevation:
Relative:

Site Name : TACOMA FIRE BOAT STATION
302 E 11TH ST | 302 EAST 11TH STREET
IN THE WATERWAY BY THIS
TACOMA, WA 98421

Database(s) : [ALL SITES - WA, BRS, ECHO, ERNS, FRS, RCRA_NONGEN] ***(cont.)***

Envirosite ID: 52365519
EPA ID: N/R

ALL SITES - WA ***(cont.)***

Facility Address :	302 E 11TH ST, TACOMA, 98421
County :	Pierce
Facility/Site ID :	51117614
Alternate Name :	N/R
Program Name :	N/R
WRIA :	10
Legislative District :	27
Congressional District :	9
Ecology Region :	SWRO
Ecology Program Phone :	(360) 407-6734
Tribal Land :	N
Latitude :	47.2537
Longitude :	-122.43187
Last Date in Agency List :	2023-01-03

Program Details

Program :	HAZWASTE
Program ID :	WA0000049593
Interaction Type :	Hazardous Waste Generator
Interaction Type Description :	Facilities that generate any quantity of a dangerous waste. They may be classified as SQG, MQG, or LQG depending on hazardous waste generated for a given month.
Status :	Inactive
Start Date :	1993-11-05
End Date :	2019-12-31
SIC :	N/R
NAICS :	92216 - Fire Protection

Program :	HAZWASTE
Program ID :	WA0000049593
Interaction Type :	Hazardous Waste Generator
Interaction Type Description :	Facilities that generate any quantity of a dangerous waste. They may be classified as SQG, MQG, or LQG depending on hazardous waste generated for a given month.
Status :	Inactive
Start Date :	1993-11-05
End Date :	2019-12-31
SIC :	N/R
NAICS :	N/R

BRS

Facility Name :	TACOMA FIRE BOAT STATION
Facility Address :	302 E 11TH ST, TACOMA, WA 98421
County :	PIERCE

Map Id: C19
Direction:
Distance:
Elevation:
Relative:

Site Name : TACOMA FIRE BOAT STATION
302 E 11TH ST | 302 EAST 11TH STREET
IN THE WATERWAY BY THIS
TACOMA, WA 98421

Database(s) : [ALL SITES - WA, BRS, ECHO, ERNS, FRS, RCRA_NONGEN] ***(cont.)***

Envirosite ID: 52365519
EPA ID: N/R

BRS ***(cont.)***

Site Details

Date Form Received by Agency :	2012-03-12
EPA ID :	WA0000049593
Mailing Address :	3401-B S ORCHARD ST, TACOMA, WA 98466
Contact :	RICHARD STEARNS
Contact Address :	3401-B S ORCHARD ST, TACOMA, WA 98466
Contact Country :	US
Contact Telephone :	253-591-5720
Contact Email :	RSTEARNS@CI.TACOMA.WA.US
EPA Region :	10
Land Type :	Municipal
Source Type :	Annual/Biennial Report updated with Notification
Classification :	Very Small Quantity Generator

Description :

Handlers that generate 100 kilograms or less of hazardous waste per calendar month, and accumulate 1000 kg or less of hazardous waste at any time; or generate one kilogram or less of acutely hazardous waste per calendar month, and accumulate at any time: 1 kg or less of acutely hazardous waste; or 100 kg or less of any residue or contaminated soil, waste or other debris resulting from the cleanup of a spill, into or on any land or water, of acutely hazardous waste;or generate 100 kg or less of any residue or contaminated soil, waste or other debris resulting from the cleanup of a spill, into or on any land or water, of acutely hazardous waste during any calendar month, and accumulate at any time: 1 kg or less of acutely hazardous waste; or 100 kg or less of any residue or contaminated soil, waste or other debris resulting from the cleanup of a spill, into or on any land or water, of acutely hazardous waste.

Last Date in Agency List :	2023-01-23

Owner/Operator Summary

Owner/Operator Name :	TACOMA FIRE DEPT
Owner/Operator Address :	3401-B S ORCHARD ST, TACOMA, WA 98466
Owner/Operator Country :	US
Owner/Operator Telephone :	253-591-5720
Owner/Operator Email :	N/R
Owner/Operator Fax :	N/R
Legal Status :	Municipal
Owner/Operator Type :	Owner
Owner/Operator Start Date :	1996-05-01
Owner/Operator End Date :	N/R

Owner/Operator Name :	TACOMA FIRE DEPT
Owner/Operator Address :	3401 - B S. ORCHARD STREET, TACOMA, WA 98466-6826
Owner/Operator Country :	US
Owner/Operator Telephone :	253-591-5720
Owner/Operator Email :	N/R
Owner/Operator Fax :	N/R
Legal Status :	Municipal
Owner/Operator Type :	Operator
Owner/Operator Start Date :	1998-11-11
Owner/Operator End Date :	N/R

Map Id: C19
Direction:
Distance:
Elevation:
Relative:

Site Name : TACOMA FIRE BOAT STATION
302 E 11TH ST | 302 EAST 11TH STREET
IN THE WATERWAY BY THIS
TACOMA, WA 98421

Database(s) : [ALL SITES - WA, BRS, ECHO, ERNS, FRS, RCRA_NONGEN] ***(cont.)***

Envirosite ID: 52365519
EPA ID: N/R

BRS ***(cont.)***

Waste Activity Monitoring

Report Cycle :	2011
Hazardous Waste Page Number :	1
Hazardous Waste Sub-Page Number :	1
BR Form :	XX
Waste Description :	N/R
Primary NAICS :	92216 - Fire Protection
Source Code :	N/R
Form Code :	N/R
Management Method :	N/R
Generation Tons :	0
Managed Tons :	0
Shipped Tons :	0
Received Tons :	0
Receiver ID :	N/R
Receiver State :	N/R
Shipper ID :	N/R
Shipper State :	N/R
Waste Minimization :	N/R
Waste Code List :	N/R
Waste Code Group :	N/R
Waste Generation Type :	N/R

Report Cycle :	2009
Hazardous Waste Page Number :	1
Hazardous Waste Sub-Page Number :	1
BR Form :	XX
Waste Description :	N/R
Primary NAICS :	92216 - Fire Protection
Source Code :	N/R
Form Code :	N/R
Management Method :	N/R
Generation Tons :	0
Managed Tons :	0
Shipped Tons :	0
Received Tons :	0
Receiver ID :	N/R
Receiver State :	N/R
Shipper ID :	N/R
Shipper State :	N/R
Waste Minimization :	N/R
Waste Code List :	N/R
Waste Code Group :	N/R
Waste Generation Type :	N/R

Report Cycle :	2007
Hazardous Waste Page Number :	1
Hazardous Waste Sub-Page Number :	1
BR Form :	XX
Waste Description :	N/R
Primary NAICS :	92216 - Fire Protection
Source Code :	N/R
Form Code :	N/R

Map Id: C19
Direction:
Distance:
Elevation:
Relative:

Site Name : TACOMA FIRE BOAT STATION
302 E 11TH ST | 302 EAST 11TH STREET
IN THE WATERWAY BY THIS
TACOMA, WA 98421

Database(s) : [ALL SITES - WA, BRS, ECHO, ERNS, FRS, RCRA_NONGEN] ***(cont.)***

Envirosite ID: 52365519
EPA ID: N/R

BRS ***(cont.)***

Management Method :	N/R
Generation Tons :	0
Managed Tons :	0
Shipped Tons :	0
Received Tons :	0
Receiver ID :	N/R
Receiver State :	N/R
Shipper ID :	N/R
Shipper State :	N/R
Waste Minimization :	N/R
Waste Code List :	N/R
Waste Code Group :	N/R
Waste Generation Type :	N/R

Report Cycle :	2005
Hazardous Waste Page Number :	1
Hazardous Waste Sub-Page Number :	1
BR Form :	XX
Waste Description :	N/R
Primary NAICS :	92216 - Fire Protection
Source Code :	N/R
Form Code :	N/R
Management Method :	N/R
Generation Tons :	0
Managed Tons :	0
Shipped Tons :	0
Received Tons :	0
Receiver ID :	N/R
Receiver State :	N/R
Shipper ID :	N/R
Shipper State :	N/R
Waste Minimization :	N/R
Waste Code List :	N/R
Waste Code Group :	N/R
Waste Generation Type :	N/R

Report Cycle :	2003
Hazardous Waste Page Number :	1
Hazardous Waste Sub-Page Number :	1
BR Form :	XX
Waste Description :	N/R
Primary NAICS :	92216 - Fire Protection
Source Code :	N/R
Form Code :	N/R
Management Method :	N/R
Generation Tons :	0
Managed Tons :	0
Shipped Tons :	0
Received Tons :	0
Receiver ID :	N/R
Receiver State :	N/R
Shipper ID :	N/R
Shipper State :	N/R

Map Id: C19
Direction:
Distance:
Elevation:
Relative:

Site Name : TACOMA FIRE BOAT STATION
302 E 11TH ST | 302 EAST 11TH STREET
IN THE WATERWAY BY THIS
TACOMA, WA 98421

Database(s) : [ALL SITES - WA, BRS, ECHO, ERNS, FRS, RCRA_NONGEN] ***(cont.)***

Envirosite ID: 52365519
EPA ID: N/R

BRS ***(cont.)***

Waste Minimization :	N/R
Waste Code List :	N/R
Waste Code Group :	N/R
Waste Generation Type :	N/R

ECHO

Facility Name :	TACOMA FIRE BOAT STATION
Facility Address :	302 E 11TH ST, TACOMA, WA 98421
County :	PIERCE
Last Inspection Date :	N/R
Registry ID :	110005301798
FIPS Code :	53053
EPA Region :	10
Inspection Count :	0
Last Inspection Days :	N/R
Informal Count :	0
Last Informal Action Date :	N/R
Formal Action Count :	0
Last Formal Action Date :	N/R
Total Penalties :	0
Penalty Count :	N/R
Last Penalty Date :	N/R
Last Penalty Amount :	N/R
QTRS IN NC :	0
Programs IN SNC :	0
Current Compliance Status :	No Violation Identified
Three-Year Compliance Status :	_____
Collection Method :	ADDRESS MATCHING-HOUSE NUMBER
Reference Point :	ENTRANCE POINT OF A FACILITY OR STATION
Accuracy Meters :	50
Derived Tribes :	Puyallup Tribe of the Puyallup Reservation - .9 mile(s), Puyallup Tribe of the Puyallup Reservation - 1.1 mile(s), Muckleshoot Indian Tribe - 10.7 mile(s), Muckleshoot Indian Tribe - 13.7 mile(s), Nisqually Indian Tribe - 17.8 mile(s), Squaxin Island Tribe of the Squaxin Island Reservation - 22.1 mile(s), Squaxin Island Tribe of the Squaxin Island Reservation - 24 mile(s)
Derived HUC :	17110019
Derived WBD :	171100190301
Derived STCTY FIPS :	53053
Derived Zip :	98421
Derived CD113 :	09
Derived CB2010 :	530530602001080
MYRTK Universe :	NNN
NPDES IDs :	N/R
CWA Permit Types :	N/R
CWA Compliance Tracking :	N/R
CWA NAICS :	N/R
CWA SICS :	N/R
CWA Inspection Count :	N/R
CWA Last Inspection Days :	N/R

Map Id: C19
Direction:
Distance:
Elevation:
Relative:

Site Name : TACOMA FIRE BOAT STATION
302 E 11TH ST | 302 EAST 11TH STREET
IN THE WATERWAY BY THIS
TACOMA, WA 98421

Database(s) : [ALL SITES - WA, BRS, ECHO, ERNS, FRS, RCRA_NONGEN] ***(cont.)***

Envirosite ID: 52365519
EPA ID: N/R

ECHO ***(cont.)***

CWA Informal Count :	N/R
CWA Formal Action Count :	N/R
CWA Last Formal Action Date :	N/R
CWA Penalties :	N/R
CWA Last Penalty Date :	N/R
CWA Last Penalty Amount :	N/R
CWA Quarters IN NC :	N/R
CWA Current Compliance Status :	N/R
CWA Current SNC Flag :	N
CWA 13 Quarters Compliance Status :	N/R
CWA 13 Quarters Effluent Exceedances:	N/R
CWA Three-Year QNCR Codes :	N/R
DFR URL :	Click here for hyperlink provided by the agency.
Facility SIC :	N/R
Facility NAICS :	922160 - Fire Protection
Facility Last Inspection EPA Date :	N/R
Facility Last Inspection State Date :	N/R
Facility Last Formal Act EPA Date :	N/R
Facility Last Formal Act State Date :	N/R
Facility Last Informal Act EPA Date :	N/R
Facility Last Informal Act State Date:	N/R
Facility Federal Agency :	N/R
TRI Reporter :	N/R
Facility Imp Water Flag :	N/R
Current SNC Flag :	N
Indian County Flag :	N
Federal Flag :	N/R
US Mexico Border Flag :	N/R
Chesapeak Bay Flag :	N/R
AIR Flag :	N
NPDES Flag :	N
SDWIS Flag :	N
RCRA Flag :	Y
TRI Flag :	N
GHG Flag :	N
Major Flag :	N/R
Active Flag :	N/R
NAA Flag :	N
Latitude :	47.254383
Longitude :	-122.431316
Last Date in Agency List :	2023-01-16

ERNS

Facility Address :	302 E 11 TH STREET, TACOMA, WA
County :	PIERCE

Incident Information

Incident Date Time :	2021-11-11 10:00:00
Type of Incident :	FIXED
Incident Cause :	DUMPING
Incident DTG :	DISCOVERED
Incident Location :	N/R

Map Id: C19
Direction:
Distance:
Elevation:
Relative:

Site Name : TACOMA FIRE BOAT STATION
302 E 11TH ST | 302 EAST 11TH STREET
IN THE WATERWAY BY THIS
TACOMA, WA 98421

Database(s) : [ALL SITES - WA, BRS, ECHO, ERNS, FRS, RCRA_NONGEN] ***(cont.)***

Envirosite ID: 52365519
EPA ID: N/R

ERNS ***(cont.)***

Sequence Number :	1321782
Potential Flag :	N
Description of Incident :	CALLER IS REPORTING OIL THAT WAS DUMPED ONTO THE GROUND AND INTO THE THEA-FOSS WATERWAY AT THE INCIDENT LOCATION. DISCHARGE IS COMING FROM A HOMELESS CAMP THAT HAS A BUNCH OF VEHICLES AND RV'S PARKED ON IT.
Last Date in Agency List :	2022-04-27

Incident Response Summary

Date Time Received :	2021-11-11 16:16:00
Date Time Completed :	2021-11-11 16:22:00
Call Type :	Incident
Source :	TELEPHONE
Responsible Company :	N/R
Responsible Org Type :	UNKNOWN
Responsible City :	N/R
Responsible State :	XX
Responsible Zip :	N/R

Incident Details Summary

Remedial Action :	ACTIONS ARE PENDING
Medium :	THEA-FOSS WATERWAY
Medium Description :	WATER
Body of Water :	THEA-FOSS WATERWAY
Weather Conditions :	N/R
Water Temperature :	N/R
Water Supply Contaminated :	U
Waterway Closed :	N
Waterway Description :	N/R

Additional Incident Details Summary

Actual Amount :	N/R
Actual Amount Units :	N/R
Capacity of Tank :	N/R
Capacity of Tank Units :	N/R
Continuous Release Begin Date :	N/R
Continuous Release End Date :	N/R
Continuous Release Change Date :	N/R
Continuous Release Permit :	N/R
Continuous Release Type :	N/R
Description of Tank :	N/R
Device Operational :	U
DOT Crossing Number :	N/R
DOT Regulated :	U
NPDES :	N/R
NPDES Compliance :	U
Pipeline Aboveground :	ABOVE

Map Id: C19
Direction:
Distance:
Elevation:
Relative:

Site Name : TACOMA FIRE BOAT STATION
302 E 11TH ST | 302 EAST 11TH STREET
IN THE WATERWAY BY THIS
TACOMA, WA 98421

Database(s) : [ALL SITES - WA, BRS, ECHO, ERNS, FRS, RCRA_NONGEN] ***(cont.)***

Envirosite ID: 52365519
EPA ID: N/R

ERNS ***(cont.)***

Pipeline Covered :	U
Pipeline Type :	N/R
Tank ID :	N/R
Tank Regulated :	U
Tank Regulated by :	N/R

Materials Involved Summary

Name of Material :	UNKNOWN OIL
CAS Number :	000000-00-0
Amount of Material :	0
Unit of Measure :	UNKNOWN AMOUNT
UN Number :	N/R
CHRIS Code :	OUN
Reached Water :	YES
Amount in Water :	0
Unit of Measure (Reach Water) :	UNKNOWN AMOUNT

Facility Address :	302 EAST 11TH STREET IN THE WATERWAY BY THIS, WA
County :	PIERCE

Incident Information

Incident Date Time :	2009-11-10 21:08:00
Type of Incident :	UNKNOWN SHEEN
Incident Cause :	UNKNOWN
Incident DTG :	DISCOVERED
Incident Location :	UNKNOWN SHEEN INCIDENT
Sequence Number :	923156
Potential Flag :	N
Description of Incident :	CALLER IS REPORTING AN UNKNOWN SHEEN FROM AN UNKNOWN SOURCE. CALLER STATES THE MATERIAL SMELLS LIKE DIESEL FUEL.
Last Date in Agency List :	2015-12-23

Incident Response Summary

Date Time Received :	2009-11-11 00:40:07
Date Time Completed :	2009-11-11 00:49:48
Call Type :	Incident
Source :	TELEPHONE
Responsible Company :	N/R
Responsible Org Type :	UNKNOWN
Responsible City :	N/R
Responsible State :	XX
Responsible Zip :	N/R

Map Id: C19
Direction:
Distance:
Elevation:
Relative:

Site Name : TACOMA FIRE BOAT STATION
302 E 11TH ST | 302 EAST 11TH STREET
IN THE WATERWAY BY THIS
TACOMA, WA 98421

Database(s) : [ALL SITES - WA, BRS, ECHO, ERNS, FRS, RCRA_NONGEN] ***(cont.)***

Envirosite ID: 52365519
EPA ID: N/R

ERNS ***(cont.)***

Incident Details Summary

Remedial Action :	NONE. CALLER IS REPORTING THE INCIDENT.
Medium :	THEA FOFS WATERWAY/ COMMENCEMENT BAY
Medium Description :	WATER
Body of Water :	THEA FOFS WATERWAY
Weather Conditions :	RAINY
Water Temperature :	N/R
Water Supply Contaminated :	U
Waterway Closed :	N
Waterway Description :	N/R

Additional Incident Details Summary

Actual Amount :	N/R
Actual Amount Units :	N/R
Capacity of Tank :	N/R
Capacity of Tank Units :	N/R
Continuous Release Begin Date :	N/R
Continuous Release End Date :	N/R
Continuous Release Change Date :	N/R
Continuous Release Permit :	N/R
Continuous Release Type :	N/R
Description of Tank :	N/R
Device Operational :	U
DOT Crossing Number :	N/R
DOT Regulated :	U
NPDES :	N/R
NPDES Compliance :	U
Pipeline Aboveground :	ABOVE
Pipeline Covered :	U
Pipeline Type :	N/R
Tank ID :	N/R
Tank Regulated :	U
Tank Regulated by :	N/R

Materials Involved Summary

Name of Material :	OIL: DIESEL
CAS Number :	000000-00-0
Amount of Material :	0
Unit of Measure :	UNKNOWN AMOUNT
UN Number :	N/R
CHRIS Code :	ODS
Reached Water :	YES
Amount in Water :	0
Unit of Measure (Reach Water) :	UNKNOWN AMOUNT

FRS

Facility Name :	TACOMA FIRE BOAT STATION
Facility Address :	302 E 11TH ST, TACOMA, WA 98421
County :	PIERCE

Map Id: C19
Direction:
Distance:
Elevation:
Relative:

Site Name : TACOMA FIRE BOAT STATION
302 E 11TH ST | 302 EAST 11TH STREET
IN THE WATERWAY BY THIS
TACOMA, WA 98421

Database(s) : [ALL SITES - WA, BRS, ECHO, ERNS, FRS, RCRA_NONGEN] ***(cont.)***

Envirosite ID: 52365519
EPA ID: N/R

FRS ***(cont.)***

Site Details
Registry ID : 110005301798
FRS Facility URL : Click here for hyperlink provided by the agency.
Last Date in Agency List : 2023-02-13

Source Description
Source Description :

RCRAInfo is EPA's comprehensive information system that supports the Resource Conservation and Recovery Act (RCRA) of 1976 and the Hazardous and Solid Waste Amendments (HSWA) of 1984 through the tracking of events and activities related to facilities that generate, transport, and treat, store, or dispose of hazardous waste. RCRAInfo allows RCRA program staff to track the notification, permit, compliance, and corrective action activities required under RCRA. RCRAInfo also supports generation of the National Hazardous Waste Biennial Report. All generators and treatment, storage, and disposal facilities who handle hazardous waste are required to report to the EPA Administrator at least once every two years to support creation of the Biennial Report.
The WA-FSIS provides a means to query and display data maintained by the Washington Department of Ecology. This system contains key information for each facility/site that is currently, or has been, of interest to the Air Quality, Dam Safety, Hazardous Waste, Toxics Cleanup, and Water Quality Programs.

FRS Environmental Interest
Source and System ID : RCRAINFO - WA0000049593
WA-FSIS - 51117614

Site Details
Registry ID : 110070735949
FRS Facility URL : Click here for hyperlink provided by the agency.
Last Date in Agency List : 2023-02-13

Source Description

Source Description :

All generators and treatment, storage, and disposal (TSD) facilities who handle hazardous waste are required to report to the EPA Administrator at least once every two years. The data collected is used to create the National Biennial Resource Conservation and Recovery Act (RCRA) Hazardous Waste Report. This data is processed within the RCRA Information (RCRAInfo) database.

FRS Environmental Interest
Source and System ID : RCRAINFO - WA0000049593

Map Id: C19
Direction:
Distance:
Elevation:
Relative:

Site Name : TACOMA FIRE BOAT STATION
302 E 11TH ST | 302 EAST 11TH STREET
IN THE WATERWAY BY THIS
TACOMA, WA 98421

Database(s) : [ALL SITES - WA, BRS, ECHO, ERNS, FRS, RCRA_NONGEN] ***(cont.)***

Envirosite ID: 52365519
EPA ID: N/R

RCRA_NONGEN

Facility Name :	TACOMA FIRE BOAT STATION
Facility Address :	302 E 11TH ST, TACOMA, WA 98421
County :	PIERCE
Date Form Received by Agency :	2022-02-16
EPA ID :	WA0000049593
Mailing Address :	3401B SOUTH ORCHARD ST, TACOMA, WA 98466
Contact :	DON VOIGT
Contact Address :	3401B SOUTH ORCHARD ST, TACOMA, WA 98466-6826
Contact Country :	US
Contact Telephone :	253-591-5720
Contact Email :	DVOIGT@CI.TACOMA.WA.US
EPA Region :	10
Land Type :	Municipal
Source Type :	Implementer
Classification :	Not a generator, verified
Description :	Not a generator, verified
Last Date in Agency List :	2023-01-23

Owner/Operator Summary

Owner/Operator Name :	TACOMA FIRE DEPT
Owner/Operator Address :	747 MARKET ST, TACOMA, WA 98402
Owner/Operator Country :	US
Owner/Operator Telephone :	253-591-5720
Owner/Operator Email :	N/R
Owner/Operator Fax :	N/R
Legal Status :	Municipal
Owner/Operator Type :	Owner
Owner/Operator Start Date :	2017-12-31
Owner/Operator End Date :	N/R

Owner/Operator Name :	TACOMA FIRE DEPT
Owner/Operator Address :	3401B SOUTH ORCHARD ST, TACOMA, WA 98466-6826
Owner/Operator Country :	US
Owner/Operator Telephone :	253-591-5720
Owner/Operator Email :	N/R
Owner/Operator Fax :	N/R
Legal Status :	Municipal
Owner/Operator Type :	Operator
Owner/Operator Start Date :	1998-11-11
Owner/Operator End Date :	N/R

Owner/Operator Name :	TACOMA FIRE DEPT
Owner/Operator Address :	3401-B S ORCHARD ST, TACOMA, WA 98466
Owner/Operator Country :	US
Owner/Operator Telephone :	253-591-5720
Owner/Operator Email :	N/R
Owner/Operator Fax :	N/R
Legal Status :	Municipal
Owner/Operator Type :	Owner

Map Id: C19
Direction:
Distance:
Elevation:
Relative:

Site Name : TACOMA FIRE BOAT STATION
302 E 11TH ST | 302 EAST 11TH STREET
IN THE WATERWAY BY THIS
TACOMA, WA 98421

Database(s) : [ALL SITES - WA, BRS, ECHO, ERNS, FRS, RCRA_NONGEN] ***(cont.)***

Envirosite ID: 52365519
EPA ID: N/R

RCRA_NONGEN ***(cont.)***

Owner/Operator Start Date :	1996-05-01
Owner/Operator End Date :	N/R

Handler Activities Summary

U.S. Importer of Hazardous Waste :	N
Mixed Waste (Haz. and Radioactive) :	N/R
Recycler of Hazardous Waste :	N
Transporter of Hazardous Waste :	N
Treater, Storer or Disposer of HW :	N
Underground Injection Activity :	N
On-site Burner Exemption :	N
Furnace Exemption :	N
Used Oil Fuel Burner :	N
Used Oil Processor :	N
Used Oil Refiner :	N
Used Oil Fuel Marketer to Burner :	N
Used Oil Specification Marketer :	N
Used Oil Transfer Facility :	N
Used Oil Transporter :	N

Historical Generators

Details for this site have been truncated due to the large number of available details for this site within this dataset. For the complete details for this site, contact your Envirosite account representative for a complimentary site report containing all of the details available.

Date Form Received by Agency :	2022-02-15
Facility Name :	TACOMA FIRE BOAT STATION
Classification :	Very Small Quantity Generator

Date Form Received by Agency :	2019-03-05
Facility Name :	TACOMA FIRE BOAT STATION
Classification :	Very Small Quantity Generator

Date Form Received by Agency :	2018-05-03
Facility Name :	TACOMA FIRE BOAT STATION
Classification :	Very Small Quantity Generator

Date Form Received by Agency :	2017-03-21
Facility Name :	TACOMA FIRE BOAT STATION
Classification :	Very Small Quantity Generator

Date Form Received by Agency :	2015-03-19
Facility Name :	TACOMA FIRE BOAT STATION
Classification :	Very Small Quantity Generator

Map Id: C19
Direction:
Distance:
Elevation:
Relative:

Site Name : TACOMA FIRE BOAT STATION
302 E 11TH ST | 302 EAST 11TH STREET
IN THE WATERWAY BY THIS
TACOMA, WA 98421

Database(s) : [ALL SITES - WA, BRS, ECHO, ERNS, FRS, RCRA_NONGEN] ***(cont.)***

Envirosite ID: 52365519
EPA ID: N/R

RCRA_NONGEN ***(cont.)***

Date Form Received by Agency :	2014-03-19
Facility Name :	TACOMA FIRE BOAT STATION
Classification :	Very Small Quantity Generator
Date Form Received by Agency :	2013-02-26
Facility Name :	TACOMA FIRE BOAT STATION
Classification :	Very Small Quantity Generator
Date Form Received by Agency :	2012-03-12
Facility Name :	TACOMA FIRE BOAT STATION
Classification :	Very Small Quantity Generator
Date Form Received by Agency :	2011-02-25
Facility Name :	TACOMA FIRE BOAT STATION
Classification :	Very Small Quantity Generator
Date Form Received by Agency :	2010-02-25
Facility Name :	TACOMA FIRE BOAT STATION
Classification :	Very Small Quantity Generator

Notices of Violations Summary
Regulation Violated : N

Map Id: F20
Direction: NE
Distance: 0.018 mi., 97 ft.
Elevation: 16 ft.
Relative: Lower

Site Name : SAM THORNHILL | Tacoma Marine Repair
1106 ST PAUL
TACOMA | Tacoma, WA 98421

Database(s) : [ALL SITES - WA, EPA UST, FRS, UST - WA]

Envirosite ID: 52365337
EPA ID: N/R

ALL SITES - WA

Facility Name :	SAM THORNHILL
Facility Address :	1106 ST PAUL, TACOMA, 98421
County :	Pierce
Facility/Site ID :	4635145
Alternate Name :	N/R
Program Name :	N/R
WRIA :	10
Legislative District :	27
Congressional District :	9

Map Id: F20
Direction: NE
Distance: 0.018 mi., 97 ft.
Elevation: 16 ft.
Relative: Lower

Site Name : SAM THORNHILL | Tacoma Marine Repair
1106 ST PAUL
TACOMA | Tacoma, WA 98421

Database(s) : [ALL SITES - WA, EPA UST, FRS, UST - WA] ***(cont.)***

Envirosite ID: 52365337
EPA ID: N/R

ALL SITES - WA ***(cont.)***

Ecology Region :	SWRO
Ecology Program Phone :	(360) 407-7224
Tribal Land :	Y
Latitude :	47.259043
Longitude :	-122.399789
Last Date in Agency List :	2023-01-03

Program Details

Program :	TOXICS
Program ID :	508029
Interaction Type :	Underground Storage Tank
Interaction Type Description :	Any one or combination of tanks (including connecting underground pipes) that is used to contain regulated substances and has a tank volume of ten percent or more beneath the surface of the ground. This term does not include any of the exempt UST systems specified in WAC 173-360-110(2) or any piping connected thereto. See WAC 173-360
Status :	Inactive
Start Date :	1999-08-10
End Date :	2000-05-18
SIC :	N/R
NAICS :	N/R
Facility Name :	Tacoma Marine Repair
Facility Address :	1106 ST PAUL AVE, TACOMA, 98421
County :	N/R
Facility/Site ID :	15949
Alternate Name :	N/R
Program Name :	N/R
WRIA :	10
Legislative District :	27
Congressional District :	9
Ecology Region :	SWRO
Ecology Program Phone :	N/R
Tribal Land :	N
Latitude :	47.254079
Longitude :	-122.426946
Last Date in Agency List :	2023-01-03

Program Details

Program :	N/R
Program ID :	N/R
Interaction Type :	Urban Waters
Interaction Type Description :	The site has been inspected by an Ecology Urban Waters Inspector.
Status :	Active
Start Date :	2010-01-25
End Date :	N/R
SIC :	N/R

Map Id: F20
Direction: NE
Distance: 0.018 mi., 97 ft.
Elevation: 16 ft.
Relative: Lower

Site Name : SAM THORNHILL | Tacoma Marine Repair
1106 ST PAUL
TACOMA | Tacoma, WA 98421

Database(s) : [ALL SITES - WA, EPA UST, FRS, UST - WA] ***(cont.)***

Envirosite ID: 52365337
EPA ID: N/R

ALL SITES - WA ***(cont.)***

NAICS :	N/R

EPA UST

Facility Name :	SAM THORNHILL
Facility Address :	1106 ST PAUL, Tacoma, Washington 98421
County :	Pierce
Facility ID :	WA4635145
Facility Status :	Closed UST(s)
Open USTs :	0
Closed USTs :	5
Temporarily Out of Service USTs :	0
Date of Last Inspection :	N/R
EPA Region :	10
Tribe :	N/R
Facility ID 2 :	N/R
Latitude :	47.259043
Longitude :	-122.399789
Last Date in Agency List :	2023-01-30

Tank Details

Tank ID :	WA4635145_1
Tank Status :	Closed
Installation Date :	1956-01-01
Removal Date :	N/R
Capacity :	N/R
Substances :	B Unleaded Gasoline
Tank Wall Type :	N/R
Tank ID :	WA4635145_2
Tank Status :	Closed
Installation Date :	1956-01-01
Removal Date :	N/R
Capacity :	N/R
Substances :	A Leaded Gasoline
Tank Wall Type :	N/R
Tank ID :	WA4635145_3
Tank Status :	Closed
Installation Date :	1966-01-01
Removal Date :	N/R
Capacity :	2001
Substances :	D Diesel
Tank Wall Type :	N/R
Tank ID :	WA4635145_4
Tank Status :	Closed
Installation Date :	1956-01-01
Removal Date :	N/R

Map Id: F20
Direction: NE
Distance: 0.018 mi., 97 ft.
Elevation: 16 ft.
Relative: Lower

Site Name : SAM THORNHILL | Tacoma Marine Repair
1106 ST PAUL
TACOMA | Tacoma, WA 98421

Database(s) : [ALL SITES - WA, EPA UST, FRS, UST - WA] ***(cont.)***

Envirosite ID: 52365337
EPA ID: N/R

EPA UST ***(cont.)***

Capacity :	N/R
Substances :	D Diesel
Tank Wall Type :	N/R
Tank ID :	WA4635145_5
Tank Status :	Closed
Installation Date :	1956-01-01
Removal Date :	N/R
Capacity :	N/R
Substances :	G Used Oil/Waste Oil
Tank Wall Type :	N/R

FRS

Facility Name :	SAM THORNHILL
Facility Address :	1106 ST PAUL, TACOMA, WA 98421
County :	PIERCE

Site Details

Registry ID :	110015550599
FRS Facility URL :	Click here for hyperlink provided by the agency.
Last Date in Agency List :	2023-02-13

Source Description

Source Description :

The WA-FSIS provides a means to query and display data maintained by the Washington Department of Ecology. This system contains key information for each facility/site that is currently, or has been, of interest to the Air Quality, Dam Safety, Hazardous Waste, Toxics Cleanup, and Water Quality Programs.

FRS Environmental Interest

Source and System ID :	WA-FSIS - 4635145
Facility Name :	TACOMA MARINE REPAIR
Facility Address :	1106 ST PAUL AVE, TACOMA, WA 98421
County :	PIERCE

Site Details

Registry ID :	110040725061
FRS Facility URL :	Click here for hyperlink provided by the agency.
Last Date in Agency List :	2023-02-13

Map Id: F20
Direction: NE
Distance: 0.018 mi., 97 ft.
Elevation: 16 ft.
Relative: Lower

Site Name : SAM THORNHILL | Tacoma Marine Repair
1106 ST PAUL
TACOMA | Tacoma, WA 98421

Database(s) : [ALL SITES - WA, EPA UST, FRS, UST - WA] ***(cont.)***

Envirosite ID: 52365337
EPA ID: N/R

FRS ***(cont.)***

Source Description

Source Description :

The WA-FSIS provides a means to query and display data maintained by the Washington Department of Ecology. This system contains key information for each facility/site that is currently, or has been, of interest to the Air Quality, Dam Safety, Hazardous Waste, Toxics Cleanup, and Water Quality Programs.

FRS Environmental Interest

Source and System ID :	WA-FSIS - 15949

UST - WA

Facility Name :	SAM THORNHILL
Facility Address :	1106 ST PAUL, Tacoma, 98421
County :	Pierce
Facility Site ID :	4635145
UST Site ID :	508029
Tag Number(s) :	N/R
Responsible Unit :	Southwest
Is Active :	No
Latitude :	47.259043
Longitude :	-122.399789
Last Date in Agency List :	2022-12-29

Tank Details

Tank Name :	1
Tank Status :	Closed in Place
Install Date :	1956-01-01
Tank Upgrade Date :	N/R
Tank Permanent Closure Date :	N/R
Permit Expiration Date :	N/R
Tank Material :	N/R
Tank Construction :	N/R
Tank Corrosion Protection :	N/R
Tank Manifold :	N/R
Tank Release Detection :	N/R
Tank Tightness Test :	N/R
Tank Spill Prevention :	N/R
Capacity Range :	10,000 to 19,999 Gallons
Actual Capacity :	N/R
Pipe Material :	N/R
Pipe Construction :	N/R
Pipe Corrosion Protection :	N/R
Tank SFC :	N/R
Dispenser SFC :	N/R
Primary Pipe Release Detection :	N/R
Secondary Pipe Release Detection :	N/R
Pipe Pumping System :	N/R
Pipe Install Date :	N/R

Map Id: F20
Direction: NE
Distance: 0.018 mi., 97 ft.
Elevation: 16 ft.
Relative: Lower

Site Name : SAM THORNHILL | Tacoma Marine Repair
1106 ST PAUL
TACOMA | Tacoma, WA 98421

Database(s) : [ALL SITES - WA, EPA UST, FRS, UST - WA] ***(cont.)***

Envirosite ID: 52365337
EPA ID: N/R

UST - WA ***(cont.)***

Turbine Sump Construction :	N/R
Tank Status Date :	2000-11-14
Tank Install Date :	N/R
Tank Overfill Prevention :	N/R

Compartments Details

Compartment Number :	1
Compartment Capacity :	N/R
Substance Stored :	Unleaded Gasoline
Used Substance :	N/R
Ecy Region :	N/R

Tank Details

Tank Name :	2
Tank Status :	Closed in Place
Install Date :	1956-01-01
Tank Upgrade Date :	N/R
Tank Permanent Closure Date :	N/R
Permit Expiration Date :	N/R
Tank Material :	N/R
Tank Construction :	N/R
Tank Corrosion Protection :	N/R
Tank Manifold :	N/R
Tank Release Detection :	N/R
Tank Tightness Test :	N/R
Tank Spill Prevention :	N/R
Capacity Range :	10,000 to 19,999 Gallons
Actual Capacity :	N/R
Pipe Material :	N/R
Pipe Construction :	N/R
Pipe Corrosion Protection :	N/R
Tank SFC :	N/R
Dispenser SFC :	N/R
Primary Pipe Release Detection :	N/R
Secondary Pipe Release Detection :	N/R
Pipe Pumping System :	N/R
Pipe Install Date :	N/R
Turbine Sump Construction :	N/R
Tank Status Date :	2000-11-14
Tank Install Date :	N/R
Tank Overfill Prevention :	N/R

Compartments Details

Compartment Number :	1
Compartment Capacity :	N/R
Substance Stored :	Leaded Gasoline
Used Substance :	N/R
Ecy Region :	N/R

Map Id: F20
Direction: NE
Distance: 0.018 mi., 97 ft.
Elevation: 16 ft.
Relative: Lower

Site Name : SAM THORNHILL | Tacoma Marine Repair
1106 ST PAUL
TACOMA | Tacoma, WA 98421

Database(s) : [ALL SITES - WA, EPA UST, FRS, UST - WA] ***(cont.)***

Envirosite ID: 52365337
EPA ID: N/R

UST - WA ***(cont.)***

Tank Details

Tank Name :	3
Tank Status :	Closed in Place
Install Date :	1966-01-01
Tank Upgrade Date :	N/R
Tank Permanent Closure Date :	N/R
Permit Expiration Date :	N/R
Tank Material :	N/R
Tank Construction :	N/R
Tank Corrosion Protection :	N/R
Tank Manifold :	N/R
Tank Release Detection :	N/R
Tank Tightness Test :	N/R
Tank Spill Prevention :	N/R
Capacity Range :	2,001 to 4,999 Gallons
Actual Capacity :	N/R
Pipe Material :	N/R
Pipe Construction :	N/R
Pipe Corrosion Protection :	N/R
Tank SFC :	N/R
Dispenser SFC :	N/R
Primary Pipe Release Detection :	N/R
Secondary Pipe Release Detection :	N/R
Pipe Pumping System :	N/R
Pipe Install Date :	N/R
Turbine Sump Construction :	N/R
Tank Status Date :	2000-11-14
Tank Install Date :	N/R
Tank Overfill Prevention :	N/R

Compartments Details

Compartment Number :	1
Compartment Capacity :	N/R
Substance Stored :	Diesel
Used Substance :	N/R
Ecy Region :	N/R

Tank Details

Tank Name :	4
Tank Status :	Closed in Place
Install Date :	1956-01-01
Tank Upgrade Date :	N/R
Tank Permanent Closure Date :	N/R
Permit Expiration Date :	N/R
Tank Material :	N/R
Tank Construction :	N/R
Tank Corrosion Protection :	N/R
Tank Manifold :	N/R
Tank Release Detection :	N/R
Tank Tightness Test :	N/R
Tank Spill Prevention :	N/R
Capacity Range :	10,000 to 19,999 Gallons

Map Id: F20
Direction: NE
Distance: 0.018 mi., 97 ft.
Elevation: 16 ft.
Relative: Lower

Site Name : SAM THORNHILL | Tacoma Marine Repair
1106 ST PAUL
TACOMA | Tacoma, WA 98421

Database(s) : [ALL SITES - WA, EPA UST, FRS, UST - WA] ***(cont.)***

Envirosite ID: 52365337
EPA ID: N/R

UST - WA ***(cont.)***

Actual Capacity :	N/R
Pipe Material :	N/R
Pipe Construction :	N/R
Pipe Corrosion Protection :	N/R
Tank SFC :	N/R
Dispenser SFC :	N/R
Primary Pipe Release Detection :	N/R
Secondary Pipe Release Detection :	N/R
Pipe Pumping System :	N/R
Pipe Install Date :	N/R
Turbine Sump Construction :	N/R
Tank Status Date :	2000-11-14
Tank Install Date :	N/R
Tank Overfill Prevention :	N/R

Compartments Details

Compartment Number :	1
Compartment Capacity :	N/R
Substance Stored :	Diesel
Used Substance :	N/R
Ecy Region :	N/R

Tank Details

Tank Name :	5
Tank Status :	Closed in Place
Install Date :	1956-01-01
Tank Upgrade Date :	N/R
Tank Permanent Closure Date :	N/R
Permit Expiration Date :	N/R
Tank Material :	N/R
Tank Construction :	N/R
Tank Corrosion Protection :	N/R
Tank Manifold :	N/R
Tank Release Detection :	N/R
Tank Tightness Test :	N/R
Tank Spill Prevention :	N/R
Capacity Range :	N/R
Actual Capacity :	N/R
Pipe Material :	N/R
Pipe Construction :	N/R
Pipe Corrosion Protection :	N/R
Tank SFC :	N/R
Dispenser SFC :	N/R
Primary Pipe Release Detection :	N/R
Secondary Pipe Release Detection :	N/R
Pipe Pumping System :	N/R
Pipe Install Date :	N/R
Turbine Sump Construction :	N/R
Tank Status Date :	2000-11-14
Tank Install Date :	N/R
Tank Overfill Prevention :	N/R

Map Id: F20
Direction: NE
Distance: 0.018 mi., 97 ft.
Elevation: 16 ft.
Relative: Lower

Site Name : SAM THORNHILL | Tacoma Marine Repair
1106 ST PAUL
TACOMA | Tacoma, WA 98421

Database(s) : [ALL SITES - WA, EPA UST, FRS, UST - WA] ***(cont.)***

Envirosite ID: 52365337
EPA ID: N/R

UST - WA ***(cont.)***

Compartments Details

Compartment Number :	1
Compartment Capacity :	N/R
Substance Stored :	Used Oil/Waste Oil
Used Substance :	N/R
Ecy Region :	N/R

Map Id: E21
Direction: SE
Distance: 0.021 mi., 109 ft.
Elevation: 17 ft.
Relative: Higher

Site Name : Tri Pak Yard 5
15TH ST.
SUMNER | TACOMA, WA 98421

Database(s) : [ALL SITES - WA, ERNS]

Envirosite ID: 6586831
EPA ID: N/R

ALL SITES - WA

Facility Name :	Tri Pak Yard 5
Facility Address :	15TH STREET, TACOMA, 98421
County :	Pierce
Facility/Site ID :	85148
Alternate Name :	N/R
Program Name :	N/R
WRIA :	10
Legislative District :	27
Congressional District :	9
Ecology Region :	SWRO
Ecology Program Phone :	(360) 407-6400
Tribal Land :	N
Latitude :	47.249914
Longitude :	-122.427221
Last Date in Agency List :	2023-01-03

Program Details

Program :	WATQUAL
Program ID :	N/R
Interaction Type :	Industrial SW GP
Interaction Type Description :	General permit issued to industries to regulate the discharge of contaminated stormwater to state waters.
Status :	Inactive
Start Date :	2018-02-12
End Date :	2020-05-07
SIC :	N/R
NAICS :	N/R

Map Id: E21
Direction: SE
Distance: 0.021 mi., 109 ft.
Elevation: 17 ft.
Relative: Higher

Site Name : Tri Pak Yard 5
15TH ST.
SUMNER | TACOMA, WA 98421

Database(s) : [ALL SITES - WA, ERNS] ***(cont.)***

Envirosite ID: 6586831
EPA ID: N/R

ALL SITES - WA ***(cont.)***

Program :	WATQUAL
Program ID :	N/R
Interaction Type :	Industrial SW GP
Interaction Type Description :	General permit issued to industries to regulate the discharge of contaminated stormwater to state waters.
Status :	Active
Start Date :	2020-05-08
End Date :	N/R
SIC :	N/R
NAICS :	N/R

ERNS

Facility Address :	15TH ST., SUMNER, WA
County :	PIERCE

Incident Information

Incident Date Time :	2013-02-13 20:25:00
Type of Incident :	RAILROAD NON-RELEASE
Incident Cause :	OTHER
Incident DTG :	OCCURRED
Incident Location :	MILEPOST: 30.83
Sequence Number :	1038452
Potential Flag :	N
Description of Incident :	CALLER IS REPORTING A PEDESTRIAN FATALITY INVOLVED WITH A PASSENGER TRAIN AT A GRADE CROSSING.
Last Date in Agency List :	2015-12-23

Incident Response Summary

Date Time Received :	2013-02-14 00:01:00
Date Time Completed :	2013-02-14 00:06:00
Call Type :	Incident
Source :	TELEPHONE
Responsible Company :	N/R
Responsible Org Type :	UNKNOWN
Responsible City :	N/R
Responsible State :	XX
Responsible Zip :	N/R

Incident Details Summary

Remedial Action :	CALLER STATES LOCAL AUTHORITIES ARRIVED ONSCENE.
Medium :	N/R
Medium Description :	RAIL REPORT (N/A)
Body of Water :	N/R
Weather Conditions :	OVERCAST
Water Temperature :	N/R
Water Supply Contaminated :	U

Map Id: E21
Direction: SE
Distance: 0.021 mi., 109 ft.
Elevation: 17 ft.
Relative: Higher

Site Name : Tri Pak Yard 5
15TH ST.
SUMNER | TACOMA, WA 98421

Database(s) : [ALL SITES - WA, ERNS] ***(cont.)***

Envirosite ID: 6586831
EPA ID: N/R

ERNS ***(cont.)***

Waterway Closed :	N
Waterway Description :	N/R

Additional Incident Details Summary

Actual Amount :	N/R
Actual Amount Units :	N/R
Capacity of Tank :	N/R
Capacity of Tank Units :	N/R
Continuous Release Begin Date :	N/R
Continuous Release End Date :	N/R
Continuous Release Change Date :	N/R
Continuous Release Permit :	N/R
Continuous Release Type :	N/R
Description of Tank :	N/R
Device Operational :	U
DOT Crossing Number :	N/R
DOT Regulated :	U
NPDES :	N/R
NPDES Compliance :	U
Pipeline Aboveground :	ABOVE
Pipeline Covered :	U
Pipeline Type :	N/R
Tank ID :	N/R
Tank Regulated :	U
Tank Regulated by :	N/R

Materials Involved Summary

Name of Material :	N/R
CAS Number :	N/R
Amount of Material :	N/R
Unit of Measure :	N/R
UN Number :	N/R
CHRIS Code :	N/R
Reached Water :	N/R
Amount in Water :	N/R
Unit of Measure (Reach Water) :	N/R

Trains Details

Train Name Number :	A1515113A
Train Type :	PASSENGER
Train Speed :	60
Train Direction :	S
Number Locomotives :	1
Number Cars :	7
Number Derailed :	0
Track Speed :	60
Railroad Name :	BNSF RAILROAD
Non Compliance with Hazmat :	N

Map Id: E22
Direction: SE
Distance: 0.032 mi., 169 ft.
Elevation: 17 ft.
Relative: Higher

Site Name : TRIPAK INC TRANSFER FACILITY | CITY DELIVERY INC | Tripak Inc Yard 5
512 E 15TH ST | 512 15TH ST E
TACOMA | Tacoma, WA

Database(s) : [ALL SITES - WA, BRS, ECHO, EPA UST, FRS, RCRA_NONGEN, UST - WA]

Envirosite ID: 52365602
EPA ID: N/R

ALL SITES - WA

Facility Name :	CITY DELIVERY INC
Facility Address :	512 15TH ST E, TACOMA, 98421-1604
County :	Pierce
Facility/Site ID :	48529566
Alternate Name :	N/R
Program Name :	N/R
WRIA :	10
Legislative District :	27
Congressional District :	9
Ecology Region :	SWRO
Ecology Program Phone :	(360) 407-7224
Tribal Land :	N
Latitude :	47.249471
Longitude :	-122.429084
Last Date in Agency List :	2023-01-03

Facility/Site ID :	48529566
Alternate Name :	N/R
Program Name :	N/R
WRIA :	10
Legislative District :	27
Congressional District :	9
Ecology Region :	SWRO
Ecology Program Phone :	(360) 407-6734
Tribal Land :	N
Latitude :	47.249471
Longitude :	-122.429084
Last Date in Agency List :	2023-01-03

Program Details

Program :	HAZWASTE
Program ID :	WAH000033917
Interaction Type :	Haz Waste Transfer Facility

Interaction Type Description :

A site owned, leased or operated by a transporter of regulated hazardous waste shipments where any of the following occurs: 1) receives wastes from another transporter, 2) transfers wastes from one transport vehicle to another, 3) transfers waste from one container to another, and 4) stores waste within a vehicle or on property for 10 days or less. Examples include a parking lot, warehouse, truck terminal, barge or steamship loading/unloading facility, or railroad spur loading/unloading facility.

Status :	Inactive
Start Date :	2008-10-24
End Date :	2009-04-23
SIC :	N/R
NAICS :	493190 - Other Warehousing and Storage

Map Id: E22
Direction: SE
Distance: 0.032 mi., 169 ft.
Elevation: 17 ft.
Relative: Higher

Site Name : TRIPAK INC TRANSFER FACILITY | CITY DELIVERY INC | Tripak Inc Yard 5
512 E 15TH ST | 512 15TH ST E
TACOMA | Tacoma, WA

Database(s) : [ALL SITES - WA, BRS, ECHO, EPA UST, FRS, RCRA_NONGEN, UST - WA] ***(cont.)***

Envirosite ID: 52365602
EPA ID: N/R

ALL SITES - WA ***(cont.)***

Program : HAZWASTE
Program ID : WAH000033917
Interaction Type : Haz Waste Transfer Facility

Interaction Type Description :

A site owned, leased or operated by a transporter of regulated hazardous waste shipments where any of the following occurs: 1) receives wastes from another transporter, 2) transfers wastes from one transport vehicle to another, 3) transfers waste from one container to another, and 4) stores waste within a vehicle or on property for 10 days or less. Examples include a parking lot, warehouse, truck terminal, barge or steamship loading/unloading facility, or railroad spur loading/unloading facility.

Status : Inactive
Start Date : 2008-10-24
End Date : 2009-04-23
SIC : N/R
NAICS : N/R

Program : HAZWASTE
Program ID : WAH000033917
Interaction Type : Underground Storage Tank

Interaction Type Description : Any one or combination of tanks (including connecting underground pipes) that is used to contain regulated substances and has a tank volume of ten percent or more beneath the surface of the ground. This term does not include any of the exempt UST systems specified in WAC 173-360-110(2) or any piping connected thereto. See WAC 173-360

Status : Inactive
Start Date : 1998-06-08
End Date : 2000-03-22
SIC : N/R
NAICS : N/R

Program : HAZWASTE
Program ID : WAH000033917
Interaction Type : Underground Storage Tank

Interaction Type Description : Any one or combination of tanks (including connecting underground pipes) that is used to contain regulated substances and has a tank volume of ten percent or more beneath the surface of the ground. This term does not include any of the exempt UST systems specified in WAC 173-360-110(2) or any piping connected thereto. See WAC 173-360

Status : Inactive
Start Date : 1998-06-08
End Date : 2000-03-22
SIC : N/R
NAICS : 493190 - Other Warehousing and Storage

Facility Name : Tripak Inc Yard 5
Facility Address : 512 E 15TH ST, TACOMA, 98421

Map Id: E22
Direction: SE
Distance: 0.032 mi., 169 ft.
Elevation: 17 ft.
Relative: Higher

Site Name : TRIPAK INC TRANSFER FACILITY | CITY DELIVERY INC | Tripak Inc Yard 5
512 E 15TH ST | 512 15TH ST E
TACOMA | Tacoma, WA

Database(s) : [ALL SITES - WA, BRS, ECHO, EPA UST, FRS, RCRA_NONGEN, UST - WA] ***(cont.)***

Envirosite ID: 52365602
EPA ID: N/R

ALL SITES - WA ***(cont.)***

County :	Pierce
Facility/Site ID :	15819
Alternate Name :	N/R
Program Name :	N/R
WRIA :	10
Legislative District :	27
Congressional District :	9
Ecology Region :	SWRO
Ecology Program Phone :	(360) 407-6400
Tribal Land :	N
Latitude :	47.249769
Longitude :	-122.427101
Last Date in Agency List :	2023-01-03

Program Details

Program :	WATQUAL
Program ID :	CNE308205
Interaction Type :	Industrial SW GP
Interaction Type Description :	General permit issued to industries to regulate the discharge of contaminated stormwater to state waters.
Status :	Active
Start Date :	2019-08-01
End Date :	N/R
SIC :	N/R
NAICS :	N/R

Program :	WATQUAL
Program ID :	CNE308205
Interaction Type :	Industrial SW GP
Interaction Type Description :	General permit issued to industries to regulate the discharge of contaminated stormwater to state waters.
Status :	Active
Start Date :	2016-06-17
End Date :	N/R
SIC :	N/R
NAICS :	N/R

BRS

Facility Name :	TRIPAK INC TRANSFER FACILITY
Facility Address :	512 E 15TH ST, TACOMA, WA 98421
County :	PIERCE

Map Id: E22
Direction: SE
Distance: 0.032 mi., 169 ft.
Elevation: 17 ft.
Relative: Higher

Site Name : TRIPAK INC TRANSFER FACILITY | CITY DELIVERY INC | Tripak Inc Yard 5
512 E 15TH ST | 512 15TH ST E
TACOMA | Tacoma, WA

Database(s) : [ALL SITES - WA, BRS, ECHO, EPA UST, FRS, RCRA_NONGEN, UST - WA] ***(cont.)***

Envirosite ID: 52365602
EPA ID: N/R

BRS ***(cont.)***

Site Details

Date Form Received by Agency :	2009-04-23
EPA ID :	WAH000033917
Mailing Address :	2018 PORTLAND AVE, TACOMA, WA 98421
Contact :	BILLY ADAMS
Contact Address :	512 E 15TH ST, TACOMA, WA 98421
Contact Country :	US
Contact Telephone :	253-426-2117
Contact Email :	YARD4@TRIPAKRELOAD.COM
EPA Region :	10
Land Type :	Private
Source Type :	Annual/Biennial Report updated with Notification
Classification :	Not a generator, verified
Description :	Not a generator, verified
Last Date in Agency List :	2023-01-23

Owner/Operator Summary

Owner/Operator Name :	CORY SONNEN
Owner/Operator Address :	2018 PORTLAND AVE, TACOMA, WA 98421
Owner/Operator Country :	US
Owner/Operator Telephone :	253-627-8008
Owner/Operator Email :	N/R
Owner/Operator Fax :	N/R
Legal Status :	Private
Owner/Operator Type :	Owner
Owner/Operator Start Date :	1997-09-01
Owner/Operator End Date :	N/R

Owner/Operator Name :	TRIPAK INC
Owner/Operator Address :	2018 PORTLAND AVE, TACOMA, WA 98421
Owner/Operator Country :	US
Owner/Operator Telephone :	253-627-8008
Owner/Operator Email :	N/R
Owner/Operator Fax :	N/R
Legal Status :	Private
Owner/Operator Type :	Operator
Owner/Operator Start Date :	2007-09-01
Owner/Operator End Date :	N/R

Waste Activity Monitoring

Report Cycle :	2009
Hazardous Waste Page Number :	1
Hazardous Waste Sub-Page Number :	1
BR Form :	XX
Waste Description :	N/R
Primary NAICS :	49319 - Other Warehousing and Storage
Source Code :	N/R
Form Code :	N/R
Management Method :	N/R
Generation Tons :	0

Map Id: E22
Direction: SE
Distance: 0.032 mi., 169 ft.
Elevation: 17 ft.
Relative: Higher

Site Name : TRIPAK INC TRANSFER FACILITY | CITY DELIVERY INC | Tripak Inc Yard 5
512 E 15TH ST | 512 15TH ST E
TACOMA | Tacoma, WA

Database(s) : [ALL SITES - WA, BRS, ECHO, EPA UST, FRS, RCRA_NONGEN, UST - WA] ***(cont.)***

Envirosite ID: 52365602
EPA ID: N/R

BRS ***(cont.)***

Managed Tons :	0
Shipped Tons :	0
Received Tons :	0
Receiver ID :	N/R
Receiver State :	N/R
Shipper ID :	N/R
Shipper State :	N/R
Waste Minimization :	N/R
Waste Code List :	N/R
Waste Code Group :	N/R
Waste Generation Type :	N/R

ECHO

Facility Name :	TRIPAK INC TRANSFER FACILITY
Facility Address :	512 E 15TH ST, TACOMA, WA 98421
County :	PIERCE
Last Inspection Date :	N/R
Registry ID :	110041686351
FIPS Code :	53053
EPA Region :	10
Inspection Count :	0
Last Inspection Days :	N/R
Informal Count :	0
Last Informal Action Date :	N/R
Formal Action Count :	0
Last Formal Action Date :	N/R
Total Penalties :	0
Penalty Count :	N/R
Last Penalty Date :	N/R
Last Penalty Amount :	N/R
QTRS IN NC :	0
Programs IN SNC :	0
Current Compliance Status :	No Violation Identified
Three-Year Compliance Status :	_____
Collection Method :	ADDRESS MATCHING-HOUSE NUMBER
Reference Point :	ENTRANCE POINT OF A FACILITY OR STATION
Accuracy Meters :	50
Derived Tribes :	Puyallup Tribe of the Puyallup Reservation - .7 mile(s), Puyallup Tribe of the Puyallup Reservation - .7 mile(s), Muckleshoot Indian Tribe - 10.6 mile(s), Muckleshoot Indian Tribe - 13.6 mile(s), Nisqually Indian Tribe - 17.6 mile(s), Squaxin Island Tribe of the Squaxin Island Reservation - 22.2 mile(s), Squaxin Island Tribe of the Squaxin Island Reservation - 24.1 mile(s)
Derived HUC :	17110019
Derived WBD :	171100190301
Derived STCTY FIPS :	53053
Derived Zip :	98421
Derived CD113 :	09
Derived CB2010 :	530530602001088
MYRTK Universe :	NNN

Map Id: E22
Direction: SE
Distance: 0.032 mi., 169 ft.
Elevation: 17 ft.
Relative: Higher

Site Name : TRIPAK INC TRANSFER FACILITY | CITY DELIVERY INC | Tripak Inc Yard 5
512 E 15TH ST | 512 15TH ST E
TACOMA | Tacoma, WA

Database(s) : [ALL SITES - WA, BRS, ECHO, EPA UST, FRS, RCRA_NONGEN, UST - WA] ***(cont.)***

Envirosite ID: 52365602
EPA ID: N/R

ECHO ***(cont.)***

NPDES IDs :	N/R
CWA Permit Types :	N/R
CWA Compliance Tracking :	N/R
CWA NAICS :	N/R
CWA SICS :	N/R
CWA Inspection Count :	N/R
CWA Last Inspection Days :	N/R
CWA Informal Count :	N/R
CWA Formal Action Count :	N/R
CWA Last Formal Action Date :	N/R
CWA Penalties :	N/R
CWA Last Penalty Date :	N/R
CWA Last Penalty Amount :	N/R
CWA Quarters IN NC :	N/R
CWA Current Compliance Status :	N/R
CWA Current SNC Flag :	N
CWA 13 Quarters Compliance Status :	N/R
CWA 13 Quarters Effluent Exceedances:	N/R
CWA Three-Year QNCR Codes :	N/R
DFR URL :	Click here for hyperlink provided by the agency.
Facility SIC :	N/R
Facility NAICS :	493190 - Other Warehousing and Storage
Facility Last Inspection EPA Date :	N/R
Facility Last Inspection State Date :	N/R
Facility Last Formal Act EPA Date :	N/R
Facility Last Formal Act State Date :	N/R
Facility Last Informal Act EPA Date :	N/R
Facility Last Informal Act State Date:	N/R
Facility Federal Agency :	N/R
TRI Reporter :	N/R
Facility Imp Water Flag :	N/R
Current SNC Flag :	N
Indian County Flag :	N
Federal Flag :	N/R
US Mexico Border Flag :	N/R
Chesapeak Bay Flag :	N/R
AIR Flag :	N
NPDES Flag :	N
SDWIS Flag :	N
RCRA Flag :	Y
TRI Flag :	N
GHG Flag :	N
Major Flag :	N/R
Active Flag :	N/R
NAA Flag :	N
Latitude :	47.249898
Longitude :	-122.428385
Last Date in Agency List :	2023-01-16

EPA UST

Facility Name :	CITY DELIVERY INC
Facility Address :	512 E 15TH ST, Tacoma, Washington 984211604
County :	Pierce

Map Id: E22
Direction: SE
Distance: 0.032 mi., 169 ft.
Elevation: 17 ft.
Relative: Higher

Site Name : TRIPAK INC TRANSFER FACILITY | CITY DELIVERY INC | Tripak Inc Yard 5
512 E 15TH ST | 512 15TH ST E
TACOMA | Tacoma, WA

Database(s) : [ALL SITES - WA, BRS, ECHO, EPA UST, FRS, RCRA_NONGEN, UST - WA] ***(cont.)***

Envirosite ID: 52365602
EPA ID: N/R

EPA UST ***(cont.)***

Facility ID :	WA48529566
Facility Status :	Closed UST(s)
Open USTs :	0
Closed USTs :	1
Temporarily Out of Service USTs :	0
Date of Last Inspection :	N/R
EPA Region :	10
Tribe :	N/R
Facility ID 2 :	N/R
Latitude :	47.249471
Longitude :	-122.429084
Last Date in Agency List :	2023-01-30

Tank Details

Tank ID :	WA48529566_1
Tank Status :	Closed
Installation Date :	1964-12-31
Removal Date :	N/R
Capacity :	111
Substances :	A Leaded Gasoline
Tank Wall Type :	N/R

FRS

Facility Name :	CITY DELIVERY INC
Facility Address :	512 15TH ST E, TACOMA, WA 98421-1604
County :	PIERCE

Site Details

Registry ID :	110015465094
FRS Facility URL :	Click here for hyperlink provided by the agency.
Last Date in Agency List :	2023-02-13

Source Description

Source Description :

The WA-FSIS provides a means to query and display data maintained by the Washington Department of Ecology. This system contains key information for each facility/site that is currently, or has been, of interest to the Air Quality, Dam Safety, Hazardous Waste, Toxics Cleanup, and Water Quality Programs.

FRS Environmental Interest

Source and System ID :	WA-FSIS - 48529566

Map Id: E22
Direction: SE
Distance: 0.032 mi., 169 ft.
Elevation: 17 ft.
Relative: Higher

Site Name : TRIPAK INC TRANSFER FACILITY | CITY DELIVERY INC | Tripak Inc Yard 5
512 E 15TH ST | 512 15TH ST E
TACOMA | Tacoma, WA

Database(s) : [ALL SITES - WA, BRS, ECHO, EPA UST, FRS, RCRA_NONGEN, UST - WA] ***(cont.)***

Envirosite ID: 52365602
EPA ID: N/R

FRS ***(cont.)***

Facility Name : TRIPAK INC TRANSFER FACILITY
Facility Address : 512 E 15TH ST, TACOMA, WA 98421
County : PIERCE

Site Details
Registry ID : 110070755289
FRS Facility URL : Click here for hyperlink provided by the agency.
Last Date in Agency List : 2023-02-13

Source Description

Source Description :

All generators and treatment, storage, and disposal (TSD) facilities who handle hazardous waste are required to report to the EPA Administrator at least once every two years. The data collected is used to create the National Biennial Resource Conservation and Recovery Act (RCRA) Hazardous Waste Report. This data is processed within the RCRA Information (RCRAInfo) database.

FRS Environmental Interest
Source and System ID : RCRAINFO - WAH000033917

Site Details
Registry ID : 110041686351
FRS Facility URL : Click here for hyperlink provided by the agency.
Last Date in Agency List : 2023-02-13

Source Description

Source Description :

RCRAInfo is EPA’s comprehensive information system that supports the Resource Conservation and Recovery Act (RCRA) of 1976 and the Hazardous and Solid Waste Amendments (HSWA) of 1984 through the tracking of events and activities related to facilities that generate, transport, and treat, store, or dispose of hazardous waste. RCRAInfo allows RCRA program staff to track the notification, permit, compliance, and corrective action activities required under RCRA. RCRAInfo also supports generation of the National Hazardous Waste Biennial Report. All generators and treatment, storage, and disposal facilities who handle hazardous waste are required to report to the EPA Administrator at least once every two years to support creation of the Biennial Report.

FRS Environmental Interest
Source and System ID : RCRAINFO - WAH000033917

Map Id: E22
Direction: SE
Distance: 0.032 mi., 169 ft.
Elevation: 17 ft.
Relative: Higher

Site Name : TRIPAK INC TRANSFER FACILITY | CITY DELIVERY INC | Tripak Inc Yard 5
512 E 15TH ST | 512 15TH ST E
TACOMA | Tacoma, WA

Database(s) : [ALL SITES - WA, BRS, ECHO, EPA UST, FRS, RCRA_NONGEN, UST - WA] ***(cont.)***

Envirosite ID: 52365602
EPA ID: N/R

RCRA_NONGEN

Facility Name :	TRIPAK INC TRANSFER FACILITY
Facility Address :	512 E 15TH ST, TACOMA, WA 98421
County :	PIERCE
Date Form Received by Agency :	2009-04-24
EPA ID :	WAH000033917
Mailing Address :	2018 PORTLAND AVE, TACOMA, WA 98421
Contact :	RON DIER
Contact Address :	2018 PORTLAND AVE, TACOMA, WA 98421
Contact Country :	US
Contact Telephone :	253-627-8008
Contact Email :	RON@TRIPAKRELOAD.COM
EPA Region :	10
Land Type :	Private
Source Type :	Implementer
Classification :	Not a generator, verified
Description :	Not a generator, verified
Last Date in Agency List :	2023-01-23

Owner/Operator Summary

Owner/Operator Name :	SONNEN, CORY
Owner/Operator Address :	2018 PORTLAND AVE, TACOMA, WA 98421
Owner/Operator Country :	US
Owner/Operator Telephone :	253-627-8008
Owner/Operator Email :	N/R
Owner/Operator Fax :	N/R
Legal Status :	Private
Owner/Operator Type :	Owner
Owner/Operator Start Date :	1997-09-01
Owner/Operator End Date :	N/R
Owner/Operator Name :	SONNEN, CORY
Owner/Operator Address :	2018 PORTLAND AVE, TACOMA, WA 98421
Owner/Operator Country :	US
Owner/Operator Telephone :	253-627-8008
Owner/Operator Email :	N/R
Owner/Operator Fax :	N/R
Legal Status :	Private
Owner/Operator Type :	Owner
Owner/Operator Start Date :	2009-04-23
Owner/Operator End Date :	N/R
Owner/Operator Name :	TRIPAK INC
Owner/Operator Address :	2018 PORTLAND AVE, TACOMA, WA 98421
Owner/Operator Country :	US
Owner/Operator Telephone :	253-627-8008
Owner/Operator Email :	N/R
Owner/Operator Fax :	N/R
Legal Status :	Private
Owner/Operator Type :	Operator

Map Id: E22
Direction: SE
Distance: 0.032 mi., 169 ft.
Elevation: 17 ft.
Relative: Higher

Site Name : TRIPAK INC TRANSFER FACILITY | CITY DELIVERY INC | Tripak Inc Yard 5
512 E 15TH ST | 512 15TH ST E
TACOMA | Tacoma, WA

Database(s) : [ALL SITES - WA, BRS, ECHO, EPA UST, FRS, RCRA_NONGEN, UST - WA] ***(cont.)***

Envirosite ID: 52365602
EPA ID: N/R

RCRA_NONGEN ***(cont.)***

Owner/Operator Start Date :	2007-09-01
Owner/Operator End Date :	N/R

Handler Activities Summary

U.S. Importer of Hazardous Waste :	N
Mixed Waste (Haz. and Radioactive) :	N
Recycler of Hazardous Waste :	N
Transporter of Hazardous Waste :	N
Treater, Storer or Disposer of HW :	N
Underground Injection Activity :	N
On-site Burner Exemption :	N
Furnace Exemption :	N
Used Oil Fuel Burner :	N
Used Oil Processor :	N
Used Oil Refiner :	N
Used Oil Fuel Marketer to Burner :	N
Used Oil Specification Marketer :	N
Used Oil Transfer Facility :	N
Used Oil Transporter :	N

Historical Generators

Date Form Received by Agency :	2009-04-23
Facility Name :	TRIPAK INC TRANSFER FACILITY
Classification :	Not a generator, verified
Date Form Received by Agency :	2009-03-05
Facility Name :	TRIPAK INC TRANSFER FACILITY
Classification :	Not a generator, verified
Date Form Received by Agency :	2008-10-22
Facility Name :	TRIPAK INC TRANSFER FACILITY
Classification :	Not a generator, verified

Notices of Violations Summary

Regulation Violated :	N

UST - WA

Facility Name :	CITY DELIVERY INC
Facility Address :	512 E 15TH ST, Tacoma, 98421
County :	Pierce
Facility Site ID :	48529566
UST Site ID :	1714
Tag Number(s) :	N/R
Responsible Unit :	Southwest

Map Id: E22
Direction: SE
Distance: 0.032 mi., 169 ft.
Elevation: 17 ft.
Relative: Higher

Site Name : TRIPAK INC TRANSFER FACILITY | CITY DELIVERY INC | Tripak Inc Yard 5
512 E 15TH ST | 512 15TH ST E
TACOMA | Tacoma, WA

Database(s) : [ALL SITES - WA, BRS, ECHO, EPA UST, FRS, RCRA_NONGEN, UST - WA] ***(cont.)***

Envirosite ID: 52365602
EPA ID: N/R

UST - WA ***(cont.)***

Is Active :	No
Latitude :	47.249471
Longitude :	-122.429084
Last Date in Agency List :	2022-12-29

Tank Details

Tank Name :	1
Tank Status :	Removed
Install Date :	1964-12-31
Tank Upgrade Date :	N/R
Tank Permanent Closure Date :	N/R
Permit Expiration Date :	N/R
Tank Material :	Steel
Tank Construction :	N/R
Tank Corrosion Protection :	N/R
Tank Manifold :	N/R
Tank Release Detection :	N/R
Tank Tightness Test :	N/R
Tank Spill Prevention :	N/R
Capacity Range :	111 TO 1,100 Gallons
Actual Capacity :	N/R
Pipe Material :	N/R
Pipe Construction :	Above Ground Piping
Pipe Corrosion Protection :	N/R
Tank SFC :	N/R
Dispenser SFC :	N/R
Primary Pipe Release Detection :	N/R
Secondary Pipe Release Detection :	N/R
Pipe Pumping System :	N/R
Pipe Install Date :	N/R
Turbine Sump Construction :	N/R
Tank Status Date :	1996-08-06
Tank Install Date :	N/R
Tank Overfill Prevention :	N/R

Compartments Details

Compartment Number :	1
Compartment Capacity :	N/R
Substance Stored :	Leaded Gasoline
Used Substance :	N/R
Ecy Region :	N/R

Map Id: G23
Direction: NNE
Distance: 0.032 mi., 171 ft.
Elevation: 16 ft.
Relative: Higher

Site Name : MIDDLE WATERWAY STEEL SLAG
E F ST & 11TH ST
TACOMA | Tacoma, WA 98421

Database(s) : [ALL SITES - WA, CSCSL HWS - WA, FRS, HSL - WA]

Envirosite ID: 6533416
EPA ID: N/R

ALL SITES - WA

Facility Name :	MIDDLE WATERWAY STEEL SLAG
Facility Address :	E F ST & 11TH ST, TACOMA, 98421
County :	Pierce
Facility/Site ID :	55212794
Alternate Name :	N/R
Program Name :	N/R
WRIA :	10
Legislative District :	27
Congressional District :	9
Ecology Region :	SWRO
Ecology Program Phone :	(360) 407-7224
Tribal Land :	N
Latitude :	47.256095
Longitude :	-122.428424
Last Date in Agency List :	2023-01-03

Program Details

Program :	TOXICS
Program ID :	N/R
Interaction Type :	Sediments
Interaction Type Description :	A sediment site is a location of interest at which sediment chemical and/or biological data has been obtained and evaluated for potential impacts to human health or the environment. Sediment sites may exist beneath or be associated with freshwater, marine and estuarine bodies of water. Sediment sites may or may not be linked to a known land-based facility.
Status :	Active
Start Date :	N/R
End Date :	N/R
SIC :	N/R
NAICS :	N/R

Program :	TOXICS
Program ID :	N/R
Interaction Type :	State Cleanup Site
Interaction Type Description :	A site is being cleaned up under state regulations. Regulations include Model Toxics Control Act or its predecessors.
Status :	Active
Start Date :	1997-10-16
End Date :	N/R
SIC :	N/R
NAICS :	N/R

CSCSL HWS - WA

Facility Name :	MIDDLE WATERWAY STEEL SLAG
Facility Address :	E F ST & 11TH ST, TACOMA, 98421

Map Id: G23
Direction: NNE
Distance: 0.032 mi., 171 ft.
Elevation: 16 ft.
Relative: Higher

Site Name : MIDDLE WATERWAY STEEL SLAG
E F ST & 11TH ST
TACOMA | Tacoma, WA 98421

Database(s) : [ALL SITES - WA, CSCSL HWS - WA, FRS, HSL - WA] ***(cont.)***

Envirosite ID: 6533416
EPA ID: N/R

CSCSL HWS - WA ***(cont.)***

County : PIERCE

Site Details

Facility Site ID :	55212794
Site Status :	CC-Perf. Monitoring
Cleanup Site ID :	3519
Region :	Southwest
Responsible Section :	Southwest
WARM Rank :	0 - NPL Site (Fed HRS Score)
Is Brownfield? :	N/R
Is PSI? :	N/R
Current VCP :	N/R
Past VCP :	N/R
Institutional Control :	N/R
Latitude :	47.256095
Longitude :	-122.428424
Last Date in Agency List :	2023-03-07

Contaminants Details

Contaminant Name :	Polycyclic Aromatic Hydrocarbons
Groundwater :	N/R
Surface Water :	N/R
Soil :	Confirmed Above Cleanup Levels
Sediment :	Remediated
Air :	N/R
Bedrock :	N/R

Contaminant Name :	Metals Priority Pollutants
Groundwater :	N/R
Surface Water :	N/R
Soil :	Confirmed Above Cleanup Levels
Sediment :	Remediated
Air :	N/R
Bedrock :	N/R

FRS

Facility Name :	MIDDLE WATERWAY STEEL SLAG
Facility Address :	E F ST & 11TH ST, TACOMA, WA 98421
County :	PIERCE

Site Details

Registry ID :	110015454435
FRS Facility URL :	Click here for hyperlink provided by the agency.
Last Date in Agency List :	2023-02-13

Map Id: G23
Direction: NNE
Distance: 0.032 mi., 171 ft.
Elevation: 16 ft.
Relative: Higher

Site Name : MIDDLE WATERWAY STEEL SLAG
E F ST & 11TH ST
TACOMA | Tacoma, WA 98421

Database(s) : [ALL SITES - WA, CSCSL HWS - WA, FRS, HSL - WA] ***(cont.)***

Envirosite ID: 6533416
EPA ID: N/R

FRS ***(cont.)***

Source Description

Source Description :

The WA-FSIS provides a means to query and display data maintained by the Washington Department of Ecology. This system contains key information for each facility/site that is currently, or has been, of interest to the Air Quality, Dam Safety, Hazardous Waste, Toxics Cleanup, and Water Quality Programs.

FRS Environmental Interest

Source and System ID :	WA-FSIS - 55212794

HSL - WA

Facility Name :	Middle Waterway Steel Slag
Facility Address :	E F ST & 11TH ST, TACOMA, 98421
County :	Pierce

Site Details

Facility Site ID :	55212794
Cleanup Site ID :	3519
Status :	Construction Complete-Performance Monitoring
Site Rank :	0 - NPL Site (Fed HRS Score)
Alternative Site Name :	MIDDLE WATERWAY ESTUARINE NATURAL RESOUC,STEEL SLAG SITE
Region :	Southwest
Resposbile Unit :	Southwest
Institutional Control :	N/R
Current VCP :	N/R
Past VCP :	N/R
Latitude :	47.2560947605659
Longitude :	-122.428424200401
Agency Hyperlink :	Click here for hyperlink provided by the agency.
Last Date in Agency List :	2023-02-28

Contaminants

Contaminant Name :	Polycyclic Aromatic Hydrocarbons
Ground water :	N/R
Surface water :	N/R
Soil :	Confirmed Above Cleanup Levels
Sediment :	Remediated
Air :	N/R
Bedrock :	N/R

Contaminant Name :	Metals Priority Pollutants
Ground water :	N/R
Surface water :	N/R
Soil :	Confirmed Above Cleanup Levels
Sediment :	Remediated
Air :	N/R
Bedrock :	N/R

Map Id: G23
Direction: NNE
Distance: 0.032 mi., 171 ft.
Elevation: 16 ft.
Relative: Higher

Site Name : MIDDLE WATERWAY STEEL SLAG
E F ST & 11TH ST
TACOMA | Tacoma, WA 98421

Database(s) : [ALL SITES - WA, CSCSL HWS - WA, FRS, HSL - WA] ***(cont.)***

Envirosite ID: 6533416
EPA ID: N/R

HSL - WA ***(cont.)***

Facility Name :	MIDDLE WATERWAY STEEL SLAG
Facility Address :	E F St & 11th St, Tacoma, 98421
County :	Pierce

Site Details

Facility Site ID :	55212794
Cleanup Site ID :	3519
Status :	Construction Complete-Performance Monitoring
Site Rank :	N/R
Alternative Site Name :	N/R
Region :	N/R
Resposbile Unit :	N/R
Institutional Control :	N/R
Current VCP :	N/R
Past VCP :	N/R
Latitude :	N/R
Longitude :	N/R
Agency Hyperlink :	Click here for hyperlink provided by the agency.
Last Date in Agency List :	2022-02-11

Map Id: F24
Direction: NE
Distance: 0.033 mi., 176 ft.
Elevation: 16 ft.
Relative: Higher

Site Name : COAST CRANE | WOODWORTH & CO ST PAUL | WOODWORTH TRUCK YARD
1114 ST PAUL | 1114 ST PAUL AVE E
TACOMA | Tacoma, WA

Database(s) : [ALL SITES - WA, CSCSL NFA - WA, DOCKET, ECHO, EPA UST, FRS, HIST PCS FACILITY, HSL - WA, ICIS, INACTIVE PCS, LUST - WA, PCS ENF, RCRA_NONGEN, RCRA_VSQG, UST - WA]

Envirosite ID: 52365340
EPA ID: N/R

ALL SITES - WA

Facility Name :	Woodworth & Co St Paul
Facility Address :	1114 ST PAUL, TACOMA, 98421
County :	Pierce

Facility/Site ID :	11449181
Alternate Name :	N/R
Program Name :	N/R
WRIA :	10
Legislative District :	27
Congressional District :	9
Ecology Region :	SWRO
Ecology Program Phone :	(360) 407-7224
Tribal Land :	N

Map Id: F24
Direction: NE
Distance: 0.033 mi., 176 ft.
Elevation: 16 ft.
Relative: Higher

Site Name : COAST CRANE | WOODWORTH & CO ST PAUL | WOODWORTH TRUCK YARD 1114 ST PAUL | 1114 ST PAUL AVE E TACOMA | Tacoma, WA

Database(s) : [ALL SITES - WA, CSCSL NFA - WA, DOCKET, ECHO, EPA UST, FRS, HIST PCS FACILITY, HSL - WA, ICIS, INACTIVE PCS, LUST - WA, PCS ENF, RCRA_NONGEN, RCRA_VSQG, UST - WA] ***(cont.)***

Envirosite ID: 52365340
EPA ID: N/R

ALL SITES - WA ***(cont.)***

Latitude :	47.254049
Longitude :	-122.427254
Last Date in Agency List :	2023-01-03

Facility/Site ID :	11449181
Alternate Name :	N/R
Program Name :	N/R
WRIA :	10
Legislative District :	27
Congressional District :	9
Ecology Region :	SWRO
Ecology Program Phone :	(360) 407-6734
Tribal Land :	N
Latitude :	47.254049
Longitude :	-122.427254
Last Date in Agency List :	2023-01-03

Facility/Site ID :	11449181
Alternate Name :	N/R
Program Name :	N/R
WRIA :	10
Legislative District :	27
Congressional District :	9
Ecology Region :	SWRO
Ecology Program Phone :	N/R
Tribal Land :	N
Latitude :	47.254049
Longitude :	-122.427254
Last Date in Agency List :	2023-01-03

Facility/Site ID :	11449181
Alternate Name :	N/R
Program Name :	N/R
WRIA :	10
Legislative District :	27
Congressional District :	9
Ecology Region :	SWRO
Ecology Program Phone :	(360) 407-6400
Tribal Land :	N
Latitude :	47.254049
Longitude :	-122.427254
Last Date in Agency List :	2023-01-03

Program Details

Program :	TOXICS
Program ID :	3655

Map Id: F24
Direction: NE
Distance: 0.033 mi., 176 ft.
Elevation: 16 ft.
Relative: Higher

Site Name : COAST CRANE | WOODWORTH & CO ST PAUL | WOODWORTH TRUCK YARD 1114 ST PAUL | 1114 ST PAUL AVE E TACOMA | Tacoma, WA

Database(s) : [ALL SITES - WA, CSCSL NFA - WA, DOCKET, ECHO, EPA UST, FRS, HIST PCS FACILITY, HSL - WA, ICIS, INACTIVE PCS, LUST - WA, PCS ENF, RCRA_NONGEN, RCRA_VSQG, UST - WA] ***(cont.)***

Envirosite ID: 52365340
EPA ID: N/R

ALL SITES - WA ***(cont.)***

Interaction Type :	Industrial SW GP
Interaction Type Description :	General permit issued to industries to regulate the discharge of contaminated stormwater to state waters.
Status :	Inactive
Start Date :	2009-05-11
End Date :	2013-02-19
SIC :	N/R
NAICS :	N/R
Program :	TOXICS
Program ID :	3655
Interaction Type :	Underground Storage Tank
Interaction Type Description :	Any one or combination of tanks (including connecting underground pipes) that is used to contain regulated substances and has a tank volume of ten percent or more beneath the surface of the ground. This term does not include any of the exempt UST systems specified in WAC 173-360-110(2) or any piping connected thereto. See WAC 173-360
Status :	Inactive
Start Date :	2000-03-20
End Date :	2000-03-21
SIC :	N/R
NAICS :	N/R
Program :	TOXICS
Program ID :	3655
Interaction Type :	LUST Facility
Interaction Type Description :	A leaking underground tank cleanup site being cleaned up with Ecology oversight or review.
Status :	Inactive
Start Date :	1992-10-06
End Date :	1995-06-01
SIC :	N/R
NAICS :	N/R
Program :	TOXICS
Program ID :	3655
Interaction Type :	Hazardous Waste Generator
Interaction Type Description :	Facilities that generate any quantity of a dangerous waste. They may be classified as SQG, MQG, or LQG depending on hazardous waste generated for a given month.

Map Id: F24
Direction: NE
Distance: 0.033 mi., 176 ft.
Elevation: 16 ft.
Relative: Higher

Site Name : COAST CRANE | WOODWORTH & CO ST PAUL | WOODWORTH TRUCK YARD
1114 ST PAUL | 1114 ST PAUL AVE E
TACOMA | Tacoma, WA

Database(s) : [ALL SITES - WA, CSCSL NFA - WA, DOCKET, ECHO, EPA UST, FRS, HIST PCS FACILITY, HSL - WA, ICIS, INACTIVE PCS, LUST - WA, PCS ENF, RCRA_NONGEN, RCRA_VSQG, UST - WA] ***(cont.)***

Envirosite ID: 52365340
EPA ID: N/R

ALL SITES - WA ***(cont.)***

Status :	Inactive
Start Date :	1991-10-08
End Date :	1994-12-31
SIC :	N/R
NAICS :	N/R

Program :	TOXICS
Program ID :	3655
Interaction Type :	Urban Waters
Interaction Type Description :	The site has been inspected by an Ecology Urban Waters Inspector.
Status :	Active
Start Date :	2009-03-12
End Date :	N/R
SIC :	N/R
NAICS :	N/R

CSCSL NFA - WA

Facility Name :	WOODWORTH TRUCK YARD
Facility Address :	1114 ST PAUL, TACOMA, 98421
County :	Pierce

NFA Date :	1995-06-01
Facility Site ID :	11449181
Cleanup Site ID :	7894
Rank :	N/R
VCP :	N/R
Alternate Site Names :	TRUCK YARD,Woodworth & Co St Paul
NFA Reason :	Historic LUST
Site Status :	NFA
Region :	Southwest
Responsible Unit :	Southwest
Latitude :	47.254049
Longitude :	-122.427254
Last Date in Agency List :	2023-02-23

Contaminants

Contaminant Name :	Petroleum-Other
Ground Water :	N/R
Surface Water :	N/R
Soil :	Confirmed Above Cleanup Levels
Sediment :	N/R
Air :	N/R
Bedrock :	N/R

Map Id: F24
Direction: NE
Distance: 0.033 mi., 176 ft.
Elevation: 16 ft.
Relative: Higher

Site Name : COAST CRANE | WOODWORTH & CO ST PAUL | WOODWORTH TRUCK YARD 1114 ST PAUL | 1114 ST PAUL AVE E TACOMA | Tacoma, WA

Database(s) : [ALL SITES - WA, CSCSL NFA - WA, DOCKET, ECHO, EPA UST, FRS, HIST PCS FACILITY, HSL - WA, ICIS, INACTIVE PCS, LUST - WA, PCS ENF, RCRA_NONGEN, RCRA_VSQG, UST - WA] ***(cont.)***

Envirosite ID: 52365340
EPA ID: N/R

DOCKET

Facility Name :	COAST CRANE
Facility Address :	1114 ST PAUL, TACOMA, WA 98421

Site Activity Details

Enforcement Action Case Number :	WA-120867
Activity ID :	3400006924
Enforcement Action Name :	COAST CRANE
Last Date in Agency List :	2018-12-17
Final Ordr Iss/Final Order Enter Date:	N/R
Complaint/Proposed Order Actual Date:	N/R
Final Order Issued Actual Date :	N/R
Final Order Name :	N/R

Complaint Summary

Respondent/Defendant Name :	N/R
Named in Complaint :	N/R
Named in Final Order :	N/R
SEP Category :	N/R
SEP Description :	N/R
Regional Docket Number :	N/R

Standard Industrial Classification (SIC) Summary

Registry ID :	110054917186
Primary SIC :	N/R
Primary NAICS :	N/R
Settlement FRS ICIS Facility :	N/R - N/R
Pollutants (SRS) :	N/R
Admin EA Closed Actual Date :	2012-12-05
Enforcement Action Name :	N/R
Enforcement Action Resolution :	N/R

Map Id: F24
Direction: NE
Distance: 0.033 mi., 176 ft.
Elevation: 16 ft.
Relative: Higher

Site Name : COAST CRANE | WOODWORTH & CO ST PAUL | WOODWORTH TRUCK YARD 1114 ST PAUL | 1114 ST PAUL AVE E TACOMA | Tacoma, WA

Database(s) : [ALL SITES - WA, CSCSL NFA - WA, DOCKET, ECHO, EPA UST, FRS, HIST PCS FACILITY, HSL - WA, ICIS, INACTIVE PCS, LUST - WA, PCS ENF, RCRA_NONGEN, RCRA_VSQG, UST - WA] ***(cont.)***

Envirosite ID: 52365340
EPA ID: N/R

DOCKET ***(cont.)***

Violation Types :	N/R
Case Law Sections :	CWA OTHER - Violations not covered elsewhere

Violation Penalties and Compliance Summary

Compliance Action Cost :	N/R
EPA Penalty Assessed Amount :	N/R
Cost Recovery Required :	N/R
Cost of SEP :	N/R
Cost of Complying Actions :	N/R

ECHO

Facility Name :	COAST CRANE
Facility Address :	1114 ST PAUL, TACOMA, WA 98421
County :	PIERCE
Last Inspection Date :	2013-01-09
Registry ID :	110054917186
FIPS Code :	53053
EPA Region :	10
Inspection Count :	0
Last Inspection Days :	3616
Informal Count :	0
Last Informal Action Date :	N/R
Formal Action Count :	0
Last Formal Action Date :	N/R
Total Penalties :	0
Penalty Count :	N/R
Last Penalty Date :	N/R
Last Penalty Amount :	N/R
QTRS IN NC :	0
Programs IN SNC :	0
Current Compliance Status :	N/R
Three-Year Compliance Status :	N/R
Collection Method :	ADDRESS MATCHING-HOUSE NUMBER
Reference Point :	ENTRANCE POINT OF A FACILITY OR STATION
Accuracy Meters :	150
Derived Tribes :	Puyallup Tribe of the Puyallup Reservation - .7 mile(s), Puyallup Tribe of the Puyallup Reservation - 1 mile(s), Muckleshoot Indian Tribe - 10.5 mile(s), Muckleshoot Indian Tribe - 13.5 mile(s), Nisqually Indian Tribe - 17.9 mile(s), Squaxin Island Tribe of the Squaxin Island Reservation - 22.3 mile(s), Squaxin Island Tribe of the Squaxin Island Reservation - 24.2 mile(s)
Derived HUC :	17110019

Map Id: F24
Direction: NE
Distance: 0.033 mi., 176 ft.
Elevation: 16 ft.
Relative: Higher

Site Name : COAST CRANE | WOODWORTH & CO ST PAUL | WOODWORTH TRUCK YARD 1114 ST PAUL | 1114 ST PAUL AVE E TACOMA | Tacoma, WA

Database(s) : [ALL SITES - WA, CSCSL NFA - WA, DOCKET, ECHO, EPA UST, FRS, HIST PCS FACILITY, HSL - WA, ICIS, INACTIVE PCS, LUST - WA, PCS ENF, RCRA_NONGEN, RCRA_VSQG, UST - WA] ***(cont.)***

Envirosite ID: 52365340
EPA ID: N/R

ECHO ***(cont.)***

Derived WBD :	171100190301
Derived STCTY FIPS :	53053
Derived Zip :	98421
Derived CD113 :	09
Derived CB2010 :	530530602001077
MYRTK Universe :	NNN
NPDES IDs :	WAR011531
CWA Permit Types :	Minor
CWA Compliance Tracking :	Off
CWA NAICS :	N/R
CWA SICS :	3537 3531
CWA Inspection Count :	N/R
CWA Last Inspection Days :	3615
CWA Informal Count :	N/R
CWA Formal Action Count :	N/R
CWA Last Formal Action Date :	N/R
CWA Penalties :	N/R
CWA Last Penalty Date :	N/R
CWA Last Penalty Amount :	N/R
CWA Quarters IN NC :	0
CWA Current Compliance Status :	Terminated Permit
CWA Current SNC Flag :	N
CWA 13 Quarters Compliance Status :	N/R
CWA 13 Quarters Effluent Exceedances:	N/R
CWA Three-Year QNCR Codes :	N/R
DFR URL :	Click here for hyperlink provided by the agency.
Facility SIC :	3531 3537
Facility NAICS :	N/R
Facility Last Inspection EPA Date :	N/R
Facility Last Inspection State Date :	2013-01-09
Facility Last Formal Act EPA Date :	N/R
Facility Last Formal Act State Date :	N/R
Facility Last Informal Act EPA Date :	N/R
Facility Last Informal Act State Date:	N/R
Facility Federal Agency :	N/R
TRI Reporter :	N/R
Facility Imp Water Flag :	Y
Current SNC Flag :	N
Indian County Flag :	N
Federal Flag :	N/R
US Mexico Border Flag :	N/R
Chesapeak Bay Flag :	N/R
AIR Flag :	N
NPDES Flag :	Y
SDWIS Flag :	N
RCRA Flag :	N
TRI Flag :	N
GHG Flag :	N
Major Flag :	N/R
Active Flag :	N/R
NAA Flag :	N
Latitude :	47.254054

Map Id: F24
Direction: NE
Distance: 0.033 mi., 176 ft.
Elevation: 16 ft.
Relative: Higher

Site Name : COAST CRANE | WOODWORTH & CO ST PAUL | WOODWORTH TRUCK YARD 1114 ST PAUL | 1114 ST PAUL AVE E TACOMA | Tacoma, WA

Database(s) : [ALL SITES - WA, CSCSL NFA - WA, DOCKET, ECHO, EPA UST, FRS, HIST PCS FACILITY, HSL - WA, ICIS, INACTIVE PCS, LUST - WA, PCS ENF, RCRA_NONGEN, RCRA_VSQG, UST - WA] ***(cont.)***

Envirosite ID: 52365340
EPA ID: N/R

ECHO ***(cont.)***

Longitude :	-122.426625
Last Date in Agency List :	2023-01-16
Facility Name :	WOODWORTH & CO ST PAUL
Facility Address :	1114 ST PAUL, TACOMA, WA 98421
County :	PIERCE
Last Inspection Date :	N/R
Registry ID :	110005367502
FIPS Code :	53053
EPA Region :	10
Inspection Count :	0
Last Inspection Days :	N/R
Informal Count :	0
Last Informal Action Date :	N/R
Formal Action Count :	0
Last Formal Action Date :	N/R
Total Penalties :	0
Penalty Count :	N/R
Last Penalty Date :	N/R
Last Penalty Amount :	N/R
QTRS IN NC :	0
Programs IN SNC :	0
Current Compliance Status :	No Violation Identified
Three-Year Compliance Status :	_____
Collection Method :	ADDRESS MATCHING-HOUSE NUMBER
Reference Point :	ENTRANCE POINT OF A FACILITY OR STATION
Accuracy Meters :	50
Derived Tribes :	Puyallup Tribe of the Puyallup Reservation - .7 mile(s), Puyallup Tribe of the Puyallup Reservation - 1 mile(s), Muckleshoot Indian Tribe - 10.5 mile(s), Muckleshoot Indian Tribe - 13.5 mile(s), Nisqually Indian Tribe - 17.9 mile(s), Squaxin Island Tribe of the Squaxin Island Reservation - 22.3 mile(s), Squaxin Island Tribe of the Squaxin Island Reservation - 24.2 mile(s)
Derived HUC :	17110019
Derived WBD :	171100190301
Derived STCTY FIPS :	53053
Derived Zip :	98421
Derived CD113 :	09
Derived CB2010 :	530530602001077
MYRTK Universe :	NNN
NPDES IDs :	N/R
CWA Permit Types :	N/R
CWA Compliance Tracking :	N/R
CWA NAICS :	N/R
CWA SICS :	N/R
CWA Inspection Count :	N/R

Map Id: F24
Direction: NE
Distance: 0.033 mi., 176 ft.
Elevation: 16 ft.
Relative: Higher

Site Name : COAST CRANE | WOODWORTH & CO ST PAUL | WOODWORTH TRUCK YARD 1114 ST PAUL | 1114 ST PAUL AVE E TACOMA | Tacoma, WA

Database(s) : [ALL SITES - WA, CSCSL NFA - WA, DOCKET, ECHO, EPA UST, FRS, HIST PCS FACILITY, HSL - WA, ICIS, INACTIVE PCS, LUST - WA, PCS ENF, RCRA_NONGEN, RCRA_VSQG, UST - WA] ***(cont.)***

Envirosite ID: 52365340
EPA ID: N/R

ECHO ***(cont.)***

CWA Last Inspection Days :	N/R
CWA Informal Count :	N/R
CWA Formal Action Count :	N/R
CWA Last Formal Action Date :	N/R
CWA Penalties :	N/R
CWA Last Penalty Date :	N/R
CWA Last Penalty Amount :	N/R
CWA Quarters IN NC :	N/R
CWA Current Compliance Status :	N/R
CWA Current SNC Flag :	N
CWA 13 Quarters Compliance Status :	N/R
CWA 13 Quarters Effluent Exceedances:	N/R
CWA Three-Year QNCR Codes :	N/R
DFR URL :	Click here for hyperlink provided by the agency.
Facility SIC :	N/R
Facility NAICS :	811111 - General Automotive Repair
Facility Last Inspection EPA Date :	N/R
Facility Last Inspection State Date :	N/R
Facility Last Formal Act EPA Date :	N/R
Facility Last Formal Act State Date :	N/R
Facility Last Informal Act EPA Date :	N/R
Facility Last Informal Act State Date:	N/R
Facility Federal Agency :	N/R
TRI Reporter :	N/R
Facility Imp Water Flag :	N/R
Current SNC Flag :	N
Indian County Flag :	N
Federal Flag :	N/R
US Mexico Border Flag :	N/R
Chesapeak Bay Flag :	N/R
AIR Flag :	N
NPDES Flag :	N
SDWIS Flag :	N
RCRA Flag :	Y
TRI Flag :	N
GHG Flag :	N
Major Flag :	N/R
Active Flag :	N/R
NAA Flag :	N
Latitude :	47.254054
Longitude :	-122.426625
Last Date in Agency List :	2023-01-16

EPA UST

Facility Name :	TRUCK YARD
Facility Address :	1114 ST PAUL AVE E, Tacoma, Washington 984212405
County :	Pierce

Map Id: F24
Direction: NE
Distance: 0.033 mi., 176 ft.
Elevation: 16 ft.
Relative: Higher

Site Name : COAST CRANE | WOODWORTH & CO ST PAUL | WOODWORTH TRUCK YARD 1114 ST PAUL | 1114 ST PAUL AVE E TACOMA | Tacoma, WA

Database(s) : [ALL SITES - WA, CSCSL NFA - WA, DOCKET, ECHO, EPA UST, FRS, HIST PCS FACILITY, HSL - WA, ICIS, INACTIVE PCS, LUST - WA, PCS ENF, RCRA_NONGEN, RCRA_VSQG, UST - WA] ***(cont.)***

Envirosite ID: 52365340
EPA ID: N/R

EPA UST ***(cont.)***

Facility ID :	WA11449181
Facility Status :	Closed UST(s)
Open USTs :	0
Closed USTs :	3
Temporarily Out of Service USTs :	0
Date of Last Inspection :	N/R
EPA Region :	10
Tribe :	N/R
Facility ID 2 :	N/R
Latitude :	47.254058
Longitude :	-122.426868
Last Date in Agency List :	2023-01-30

Tank Details

Tank ID :	WA11449181_EAST GAS
Tank Status :	Closed
Installation Date :	1964-12-31
Removal Date :	N/R
Capacity :	N/R
Substances :	A Leaded Gasoline
Tank Wall Type :	N/R

Tank ID :	WA11449181_TRK DIESEL
Tank Status :	Closed
Installation Date :	1964-12-31
Removal Date :	N/R
Capacity :	N/R
Substances :	N/R
Tank Wall Type :	N/R

Tank ID :	WA11449181_WEST GAS
Tank Status :	Closed
Installation Date :	1964-12-31
Removal Date :	N/R
Capacity :	N/R
Substances :	A Leaded Gasoline
Tank Wall Type :	N/R

FRS

Facility Name :	COAST CRANE
Facility Address :	1114 ST PAUL, TACOMA, WA 98421
County :	PIERCE

Map Id: F24
Direction: NE
Distance: 0.033 mi., 176 ft.
Elevation: 16 ft.
Relative: Higher

Site Name : COAST CRANE | WOODWORTH & CO ST PAUL | WOODWORTH TRUCK YARD 1114 ST PAUL | 1114 ST PAUL AVE E TACOMA | Tacoma, WA

Database(s) : [ALL SITES - WA, CSCSL NFA - WA, DOCKET, ECHO, EPA UST, FRS, HIST PCS FACILITY, HSL - WA, ICIS, INACTIVE PCS, LUST - WA, PCS ENF, RCRA_NONGEN, RCRA_VSQG, UST - WA] ***(cont.)***

Envirosite ID: 52365340
EPA ID: N/R

FRS ***(cont.)***

Site Details
Registry ID : 110054917186
FRS Facility URL : Click here for hyperlink provided by the agency.
Last Date in Agency List : 2023-02-13

Source Description

Source Description :

The NPDES module of the Compliance Information System (ICIS) tracks surface water permits issued under the Clean Water Act. Under NPDES, all facilities that discharge pollutants from any point source into waters of the United States are required to obtain a permit. The permit will likely contain limits on what can be discharged, impose monitoring and reporting requirements, and include other provisions to ensure that the discharge does not adversely affect water quality.

FRS Environmental Interest
Source and System ID : ICIS - WAR011531

Facility Name : WOODWORTH & CO ST PAUL
Facility Address : 1114 ST PAUL, TACOMA, WA 98421-2405
County : PIERCE

Site Details
Registry ID : 110005367502
FRS Facility URL : Click here for hyperlink provided by the agency.
Last Date in Agency List : 2023-02-13

Source Description
Source Description :

RCRAInfo is EPA’s comprehensive information system that supports the Resource Conservation and Recovery Act (RCRA) of 1976 and the Hazardous and Solid Waste Amendments (HSWA) of 1984 through the tracking of events and activities related to facilities that generate, transport, and treat, store, or dispose of hazardous waste. RCRAInfo allows RCRA program staff to track the notification, permit, compliance, and corrective action activities required under RCRA. RCRAInfo also supports generation of the National Hazardous Waste Biennial Report. All generators and treatment, storage, and disposal facilities who handle hazardous waste are required to report to the EPA Administrator at least once every two years to support creation of the Biennial Report.

Map Id: F24
Direction: NE
Distance: 0.033 mi., 176 ft.
Elevation: 16 ft.
Relative: Higher

Site Name : COAST CRANE | WOODWORTH & CO ST PAUL | WOODWORTH TRUCK YARD 1114 ST PAUL | 1114 ST PAUL AVE E TACOMA | Tacoma, WA

Database(s) : [ALL SITES - WA, CSCSL NFA - WA, DOCKET, ECHO, EPA UST, FRS, HIST PCS FACILITY, HSL - WA, ICIS, INACTIVE PCS, LUST - WA, PCS ENF, RCRA_NONGEN, RCRA_VSQG, UST - WA] ***(cont.)***

Envirosite ID: 52365340
EPA ID: N/R

FRS ***(cont.)***

The WA-FSIS provides a means to query and display data maintained by the Washington Department of Ecology. This system contains key information for each facility/site that is currently, or has been, of interest to the Air Quality, Dam Safety, Hazardous Waste, Toxics Cleanup, and Water Quality Programs.

FRS Environmental Interest

Source and System ID :	RCRAINFO - WAD988495073 WA-FSIS - 11449181

HIST PCS FACILITY

Facility Name :	COAST CRANE
Facility Address :	1114 ST PAUL, TACOMA, WA 98421
County :	N/R
FRS Facility Site ID :	3401264789
NPDES ID :	WAR011531
Current Major/Minor Status :	Minor
Facility Type Description :	Privately Owned Facility
Permit Type :	General Permit Covered Facility
Primary Facility SIC Code :	N/R
Primary Facility SIC Description :	N/R
Total Actual Average Flow (MGD) :	N/R
Total App. Design Flow (MGD) :	N/R
Pretreat Prog Req'd Indicator Description:	N/R
State Water Body Number :	N/R
State Water Body Name :	N/R
Effective Date :	2010-01-01 00:00:00
Expiration Date :	2014-12-31 00:00:00
Tribal Land Code :	N/R
Tribal Land Name :	N/R
Facility Contact Name :	N/R
Contact Number :	N/R
Contact Address :	N/R
Permit Contact Name :	N/R
Permit Contact Address :	1114 St Paul Ave, Tacoma, WA 98421-2405
Latitude :	47.254058
Longitude :	-122.426868
Last Date in Agency list :	2014-12-10

HSL - WA

Facility Name :	WOODWORTH TRUCK YARD
Facility Address :	1114 St Paul, Tacoma, 98421
County :	Pierce

Map Id: F24
Direction: NE
Distance: 0.033 mi., 176 ft.
Elevation: 16 ft.
Relative: Higher

Site Name : COAST CRANE | WOODWORTH & CO ST PAUL | WOODWORTH TRUCK YARD 1114 ST PAUL | 1114 ST PAUL AVE E TACOMA | Tacoma, WA

Database(s) : [ALL SITES - WA, CSCSL NFA - WA, DOCKET, ECHO, EPA UST, FRS, HIST PCS FACILITY, HSL - WA, ICIS, INACTIVE PCS, LUST - WA, PCS ENF, RCRA_NONGEN, RCRA_VSQG, UST - WA] ***(cont.)***

Envirosite ID: 52365340
EPA ID: N/R

HSL - WA ***(cont.)***

Site Details

Facility Site ID :	11449181
Cleanup Site ID :	7894
Status :	No Further Action
Site Rank :	N/R
Alternative Site Name :	N/R
Region :	N/R
Resposbile Unit :	N/R
Institutional Control :	N/R
Current VCP :	N/R
Past VCP :	N/R
Latitude :	N/R
Longitude :	N/R
Agency Hyperlink :	Click here for hyperlink provided by the agency.
Last Date in Agency List :	2022-02-11
Facility Name :	WOODWORTH TRUCK YARD
Facility Address :	1114 ST PAUL, TACOMA, 98421
County :	Pierce

Site Details

Facility Site ID :	11449181
Cleanup Site ID :	7894
Status :	No Further Action
Site Rank :	N/R
Alternative Site Name :	TRUCK YARD,Woodworth & Co St Paul
Region :	Southwest
Resposbile Unit :	Southwest
Institutional Control :	N/R
Current VCP :	N/R
Past VCP :	N/R
Latitude :	47.2540485335774
Longitude :	-122.427254238234
Agency Hyperlink :	Click here for hyperlink provided by the agency.
Last Date in Agency List :	2023-02-28

Contaminants

Contaminant Name :	Petroleum-Other
Ground water :	N/R
Surface water :	N/R
Soil :	Confirmed Above Cleanup Levels
Sediment :	N/R
Air :	N/R
Bedrock :	N/R

Map Id: F24
Direction: NE
Distance: 0.033 mi., 176 ft.
Elevation: 16 ft.
Relative: Higher

Site Name : COAST CRANE | WOODWORTH & CO ST PAUL | WOODWORTH TRUCK YARD 1114 ST PAUL | 1114 ST PAUL AVE E TACOMA | Tacoma, WA

Database(s) : [ALL SITES - WA, CSCSL NFA - WA, DOCKET, ECHO, EPA UST, FRS, HIST PCS FACILITY, HSL - WA, ICIS, INACTIVE PCS, LUST - WA, PCS ENF, RCRA_NONGEN, RCRA_VSQG, UST - WA] ***(cont.)***

Envirosite ID: 52365340
EPA ID: N/R

ICIS

Facility Name :	COAST CRANE
Facility Address :	1114 ST PAUL, TACOMA, WA 98421

Site Details

NPDES ID :	WAR011531
ICIS Facility Interest ID :	3400002962
Facility UIN :	110054917186
Facility Type Code :	Privately Owned Facility
Impaired Waters :	303(D) Listed
Latitude :	47.254058
Longitude :	-122.426868
Last Date in Agency List :	2022-12-28

INACTIVE PCS

Issue Date :	2009-10-21
Original Issue Date :	2009-10-21
Effective Date :	2010-01-01
Expiration Date :	2014-12-31
Retirement Date :	N/R
Termination Date :	2013-02-19
Issuing Agency :	State
Agency Type :	State
Activity ID :	3400002731
External Permit Number :	WAR011531
Facility Type Indicator :	NON-POTW
Permit Type :	General Permit Covered Facility-NPDES)
Major Minor Status :	N
Permit Status :	Terminated
Total Design Flow Number :	N/R
Actual Average Flow Number :	N/R
State Water Body :	N/R
State Water Body Name :	N/R
Permit Name :	Coast Crane Company
Permit Comp Status :	Y
RNC Tracking :	Y
Master External Permit Number :	WAR125726
TMDL Interface :	N/R
EDMR Authorization :	N
Pretreatment Indicator :	N/R
Last Date in Agency List :	2022-12-28

LUST - WA

Facility Name :	WOODWORTH TRUCK YARD
Facility Address :	1114 ST PAUL, TACOMA, 98421
County :	Pierce

Map Id: F24
Direction: NE
Distance: 0.033 mi., 176 ft.
Elevation: 16 ft.
Relative: Higher

Site Name : COAST CRANE | WOODWORTH & CO ST PAUL | WOODWORTH TRUCK YARD 1114 ST PAUL | 1114 ST PAUL AVE E TACOMA | Tacoma, WA

Database(s) : [ALL SITES - WA, CSCSL NFA - WA, DOCKET, ECHO, EPA UST, FRS, HIST PCS FACILITY, HSL - WA, ICIS, INACTIVE PCS, LUST - WA, PCS ENF, RCRA_NONGEN, RCRA_VSQG, UST - WA] ***(cont.)***

Envirosite ID: 52365340
EPA ID: N/R

LUST - WA ***(cont.)***

Site Details

LUST Status Date :	1995-06-01
LUST Status Type :	LUST - NFA
Facility Site ID :	11449181
Cleanup Site ID :	7894
LUST ID :	2394
UST ID :	3655
Alternate Site Names :	TRUCK YARD,Woodworth & Co St Paul
Release Date :	1992-10-06
Process Type :	N/R
Responsible Unit :	Southwest
Region :	Southwest
Latitude :	47.254049
Longitude :	-122.427254
Last Date in Agency List :	2023-03-20

Contaminants

Contaminant Name :	Petroleum-Other
Ground Water :	N/R
Surface Water :	N/R
Soil :	Confirmed Above Cleanup Levels
Sediment :	N/R
Air :	N/R
Bedrock :	N/R

PCS ENF

Site Details

NPDES ID :	WAR011531
Last Date in Agency List :	2022-12-28

Formal Enforcement Actions

Settlement Entered Date :	N/R
ENF Identifier :	N/R
Activity ID :	N/R
Activity Type :	N/R
ENF Type :	N/R
Agency :	N/R
Fed Penalty Assessed Amount :	N/R
State Local Penalty Amount :	N/R

Informal Enforcement Actions

Achieved Date :	N/R
Registry ID :	110054917186
ENF Identifier :	WA-120867

Map Id: F24
Direction: NE
Distance: 0.033 mi., 176 ft.
Elevation: 16 ft.
Relative: Higher

Site Name : COAST CRANE | WOODWORTH & CO ST PAUL | WOODWORTH TRUCK YARD 1114 ST PAUL | 1114 ST PAUL AVE E TACOMA | Tacoma, WA

Database(s) : [ALL SITES - WA, CSCSL NFA - WA, DOCKET, ECHO, EPA UST, FRS, HIST PCS FACILITY, HSL - WA, ICIS, INACTIVE PCS, LUST - WA, PCS ENF, RCRA_NONGEN, RCRA_VSQG, UST - WA] ***(cont.)***

Envirosite ID: 52365340
EPA ID: N/R

PCS ENF ***(cont.)***

Activity ID :	3400006924
Activity Type :	Administrative - Informal
ENF Type :	Letter of Violation/ Warning Letter
Agency :	State

RCRA_NONGEN

Facility Name :	WOODWORTH & CO ST PAUL
Facility Address :	1114 ST PAUL, TACOMA, WA 98421
County :	PIERCE
Date Form Received by Agency :	1995-04-24
EPA ID :	WAD988495073
Mailing Address :	1200 EAST D STREET, TACOMA, WA 98421-1710
Contact :	WOODWORTH & CO WOODWORTH & CO
Contact Address :	1200 EAST D STREET, TACOMA, WA 98421-1710
Contact Country :	US
Contact Telephone :	000-000-0000
Contact Email :	N/R
EPA Region :	10
Land Type :	Private
Source Type :	Implementer
Classification :	Not a generator, verified
Description :	Not a generator, verified
Last Date in Agency List :	2023-01-23

Owner/Operator Summary

Owner/Operator Name :	JOHN G
Owner/Operator Address :	1200 EAST D STREET, TACOMA, WA 98421-1710
Owner/Operator Country :	US
Owner/Operator Telephone :	253-383-3585
Owner/Operator Email :	N/R
Owner/Operator Fax :	N/R
Legal Status :	Private
Owner/Operator Type :	Operator
Owner/Operator Start Date :	1996-12-10
Owner/Operator End Date :	N/R
Owner/Operator Name :	WOODWORTH & CO W
Owner/Operator Address :	1200 EAST D STREET, TACOMA, WA 98421-1710
Owner/Operator Country :	US
Owner/Operator Telephone :	253-383-3585
Owner/Operator Email :	N/R
Owner/Operator Fax :	N/R
Legal Status :	Private
Owner/Operator Type :	Owner
Owner/Operator Start Date :	1996-12-10

Map Id: F24
Direction: NE
Distance: 0.033 mi., 176 ft.
Elevation: 16 ft.
Relative: Higher

Site Name : COAST CRANE | WOODWORTH & CO ST PAUL | WOODWORTH TRUCK YARD 1114 ST PAUL | 1114 ST PAUL AVE E TACOMA | Tacoma, WA

Database(s) : [ALL SITES - WA, CSCSL NFA - WA, DOCKET, ECHO, EPA UST, FRS, HIST PCS FACILITY, HSL - WA, ICIS, INACTIVE PCS, LUST - WA, PCS ENF, RCRA_NONGEN, RCRA_VSQG, UST - WA] ***(cont.)***

Envirosite ID: 52365340
EPA ID: N/R

RCRA_NONGEN ***(cont.)***

Owner/Operator End Date : N/R

Handler Activities Summary

U.S. Importer of Hazardous Waste :	N
Mixed Waste (Haz. and Radioactive) :	N
Recycler of Hazardous Waste :	N
Transporter of Hazardous Waste :	N
Treater, Storer or Disposer of HW :	N
Underground Injection Activity :	N
On-site Burner Exemption :	N
Furnace Exemption :	N
Used Oil Fuel Burner :	N
Used Oil Processor :	N
Used Oil Refiner :	N
Used Oil Fuel Marketer to Burner :	N
Used Oil Specification Marketer :	N
Used Oil Transfer Facility :	N
Used Oil Transporter :	N

Historical Generators

Date Form Received by Agency :	1995-04-24
Facility Name :	WOODWORTH & CO ST PAUL
Classification :	Very Small Quantity Generator
Date Form Received by Agency :	1995-04-24
Facility Name :	WOODWORTH & CO ST PAUL
Classification :	Not a generator, verified
Date Form Received by Agency :	1994-01-01
Facility Name :	WOODWORTH & CO ST PAUL
Classification :	Not a generator, verified

Notices of Violations Summary

Regulation Violated : N

RCRA_VSQG

Facility Name :	WOODWORTH & CO ST PAUL
Facility Address :	1114 ST PAUL, TACOMA, WA 98421
County :	PIERCE

Map Id: F24
Direction: NE
Distance: 0.033 mi., 176 ft.
Elevation: 16 ft.
Relative: Higher

Site Name : COAST CRANE | WOODWORTH & CO ST PAUL | WOODWORTH TRUCK YARD 1114 ST PAUL | 1114 ST PAUL AVE E TACOMA | Tacoma, WA

Database(s) : [ALL SITES - WA, CSCSL NFA - WA, DOCKET, ECHO, EPA UST, FRS, HIST PCS FACILITY, HSL - WA, ICIS, INACTIVE PCS, LUST - WA, PCS ENF, RCRA_NONGEN, RCRA_VSQG, UST - WA] ***(cont.)***

Envirosite ID: 52365340
EPA ID: N/R

RCRA_VSQG ***(cont.)***

Date Form Received by Agency :	1995-04-24
EPA ID :	WAD988495073
Mailing Address :	1200 EAST D STREET, TACOMA, WA 98421
Contact :	JOHN GRECO
Contact Address :	1200 EAST D STREET, TACOMA, WA 98421
Contact Country :	US
Contact Telephone :	253-383-3585
Contact Email :	N/R
EPA Region :	10
Land Type :	Other land type
Source Type :	Notification
Classification :	Very Small Quantity Generator

Description :

Handlers that generate 100 kilograms or less of hazardous waste per calendar month, and accumulate 1000 kg or less of hazardous waste at any time; or generate one kilogram or less of acutely hazardous waste per calendar month, and accumulate at any time: 1 kg or less of acutely hazardous waste; or 100 kg or less of any residue or contaminated soil, waste or other debris resulting from the cleanup of a spill, into or on any land or water, of acutely hazardous waste;or generate 100 kg or less of any residue or contaminated soil, waste or other debris resulting from the cleanup of a spill, into or on any land or water, of acutely hazardous waste during any calendar month, and accumulate at any time: 1 kg or less of acutely hazardous waste; or 100 kg or less of any residue or contaminated soil, waste or other debris resulting from the cleanup of a spill, into or on any land or water, of acutely hazardous waste.

Last Date in Agency List : 2023-01-23

Owner/Operator Summary

Owner/Operator Name :	GRECO, JOHN
Owner/Operator Address :	1200 EAST D STREET, TACOMA, WA 98421
Owner/Operator Country :	US
Owner/Operator Telephone :	253-383-3585
Owner/Operator Email :	N/R
Owner/Operator Fax :	N/R
Legal Status :	Private
Owner/Operator Type :	Operator
Owner/Operator Start Date :	1996-12-10
Owner/Operator End Date :	N/R

Owner/Operator Name :	WOODWORTH CO INC
Owner/Operator Address :	1200 EAST D STREET, TACOMA, WA 98421
Owner/Operator Country :	US
Owner/Operator Telephone :	253-383-3585
Owner/Operator Email :	N/R
Owner/Operator Fax :	N/R
Legal Status :	Private
Owner/Operator Type :	Owner
Owner/Operator Start Date :	1996-12-10

Map Id: F24
Direction: NE
Distance: 0.033 mi., 176 ft.
Elevation: 16 ft.
Relative: Higher

Site Name : COAST CRANE | WOODWORTH & CO ST PAUL | WOODWORTH TRUCK YARD 1114 ST PAUL | 1114 ST PAUL AVE E TACOMA | Tacoma, WA

Database(s) : [ALL SITES - WA, CSCSL NFA - WA, DOCKET, ECHO, EPA UST, FRS, HIST PCS FACILITY, HSL - WA, ICIS, INACTIVE PCS, LUST - WA, PCS ENF, RCRA_NONGEN, RCRA_VSQG, UST - WA] ***(cont.)***

Envirosite ID: 52365340
EPA ID: N/R

RCRA_VSQG ***(cont.)***

Owner/Operator End Date : N/R

Handler Activities Summary

U.S. Importer of Hazardous Waste :	N
Mixed Waste (Haz. and Radioactive) :	N
Recycler of Hazardous Waste :	N
Transporter of Hazardous Waste :	N
Treater, Storer or Disposer of HW :	N
Underground Injection Activity :	N
On-site Burner Exemption :	N
Furnace Exemption :	N
Used Oil Fuel Burner :	N
Used Oil Processor :	N
Used Oil Refiner :	N
Used Oil Fuel Marketer to Burner :	N
Used Oil Specification Marketer :	N
Used Oil Transfer Facility :	N
Used Oil Transporter :	N

Historical Generators

Date Form Received by Agency :	1995-04-24
Facility Name :	WOODWORTH & CO ST PAUL
Classification :	Not a generator, verified

Date Form Received by Agency :	1994-01-01
Facility Name :	WOODWORTH & CO ST PAUL
Classification :	Not a generator, verified

Notices of Violations Summary

Regulation Violated : N

UST - WA

Facility Name :	TRUCK YARD
Facility Address :	1114 ST PAUL AVE E, Tacoma, 98421
County :	Pierce

Facility Site ID :	11449181
UST Site ID :	3655
Tag Number(s) :	N/R
Responsible Unit :	Southwest
Is Active :	No
Latitude :	47.254049

Map Id: F24
Direction: NE
Distance: 0.033 mi., 176 ft.
Elevation: 16 ft.
Relative: Higher

Site Name : COAST CRANE | WOODWORTH & CO ST PAUL | WOODWORTH TRUCK YARD 1114 ST PAUL | 1114 ST PAUL AVE E TACOMA | Tacoma, WA

Database(s) : [ALL SITES - WA, CSCSL NFA - WA, DOCKET, ECHO, EPA UST, FRS, HIST PCS FACILITY, HSL - WA, ICIS, INACTIVE PCS, LUST - WA, PCS ENF, RCRA_NONGEN, RCRA_VSQG, UST - WA] ***(cont.)***

Envirosite ID: 52365340
EPA ID: N/R

UST - WA ***(cont.)***

Longitude :	-122.427254
Last Date in Agency List :	2022-12-29

Tank Details

Tank Name :	FURNACE
Tank Status :	Exempt
Install Date :	1964-12-31
Tank Upgrade Date :	N/R
Tank Permanent Closure Date :	N/R
Permit Expiration Date :	N/R
Tank Material :	Steel
Tank Construction :	N/R
Tank Corrosion Protection :	N/R
Tank Manifold :	N/R
Tank Release Detection :	N/R
Tank Tightness Test :	N/R
Tank Spill Prevention :	N/R
Capacity Range :	N/R
Actual Capacity :	N/R
Pipe Material :	N/R
Pipe Construction :	N/R
Pipe Corrosion Protection :	N/R
Tank SFC :	N/R
Dispenser SFC :	N/R
Primary Pipe Release Detection :	N/R
Secondary Pipe Release Detection :	N/R
Pipe Pumping System :	N/R
Pipe Install Date :	N/R
Turbine Sump Construction :	N/R
Tank Status Date :	1996-08-06
Tank Install Date :	N/R
Tank Overfill Prevention :	N/R

Compartments Details

Compartment Number :	1
Compartment Capacity :	N/R
Substance Stored :	N/R
Used Substance :	N/R
Ecy Region :	N/R

Tank Details

Tank Name :	EAST GAS
Tank Status :	Removed
Install Date :	1964-12-31
Tank Upgrade Date :	N/R

Map Id: F24
Direction: NE
Distance: 0.033 mi., 176 ft.
Elevation: 16 ft.
Relative: Higher

Site Name : COAST CRANE | WOODWORTH & CO ST PAUL | WOODWORTH TRUCK YARD 1114 ST PAUL | 1114 ST PAUL AVE E TACOMA | Tacoma, WA

Database(s) : [ALL SITES - WA, CSCSL NFA - WA, DOCKET, ECHO, EPA UST, FRS, HIST PCS FACILITY, HSL - WA, ICIS, INACTIVE PCS, LUST - WA, PCS ENF, RCRA_NONGEN, RCRA_VSQG, UST - WA] ***(cont.)***

Envirosite ID: 52365340
EPA ID: N/R

UST - WA ***(cont.)***

Tank Permanent Closure Date :	N/R
Permit Expiration Date :	N/R
Tank Material :	Steel
Tank Construction :	N/R
Tank Corrosion Protection :	N/R
Tank Manifold :	N/R
Tank Release Detection :	N/R
Tank Tightness Test :	N/R
Tank Spill Prevention :	N/R
Capacity Range :	N/R
Actual Capacity :	N/R
Pipe Material :	N/R
Pipe Construction :	N/R
Pipe Corrosion Protection :	N/R
Tank SFC :	N/R
Dispenser SFC :	N/R
Primary Pipe Release Detection :	N/R
Secondary Pipe Release Detection :	N/R
Pipe Pumping System :	N/R
Pipe Install Date :	N/R
Turbine Sump Construction :	N/R
Tank Status Date :	1996-08-06
Tank Install Date :	N/R
Tank Overfill Prevention :	N/R

Compartments Details

Compartment Number :	1
Compartment Capacity :	N/R
Substance Stored :	Leaded Gasoline
Used Substance :	N/R
Ecy Region :	N/R

Tank Details

Tank Name :	WEST GAS
Tank Status :	Removed
Install Date :	1964-12-31
Tank Upgrade Date :	N/R
Tank Permanent Closure Date :	N/R
Permit Expiration Date :	N/R
Tank Material :	Steel
Tank Construction :	N/R
Tank Corrosion Protection :	N/R
Tank Manifold :	N/R
Tank Release Detection :	N/R
Tank Tightness Test :	N/R
Tank Spill Prevention :	N/R
Capacity Range :	N/R

Map Id: F24
Direction: NE
Distance: 0.033 mi., 176 ft.
Elevation: 16 ft.
Relative: Higher

Site Name : COAST CRANE | WOODWORTH & CO ST PAUL | WOODWORTH TRUCK YARD 1114 ST PAUL | 1114 ST PAUL AVE E TACOMA | Tacoma, WA

Database(s) : [ALL SITES - WA, CSCSL NFA - WA, DOCKET, ECHO, EPA UST, FRS, HIST PCS FACILITY, HSL - WA, ICIS, INACTIVE PCS, LUST - WA, PCS ENF, RCRA_NONGEN, RCRA_VSQG, UST - WA] ***(cont.)***

Envirosite ID: 52365340
EPA ID: N/R

UST - WA ***(cont.)***

Actual Capacity :	N/R
Pipe Material :	N/R
Pipe Construction :	N/R
Pipe Corrosion Protection :	N/R
Tank SFC :	N/R
Dispenser SFC :	N/R
Primary Pipe Release Detection :	N/R
Secondary Pipe Release Detection :	N/R
Pipe Pumping System :	N/R
Pipe Install Date :	N/R
Turbine Sump Construction :	N/R
Tank Status Date :	1996-08-06
Tank Install Date :	N/R
Tank Overfill Prevention :	N/R

Compartments Details

Compartment Number :	1
Compartment Capacity :	N/R
Substance Stored :	Leaded Gasoline
Used Substance :	N/R
Ecy Region :	N/R

Tank Details

Tank Name :	TRK DIESEL
Tank Status :	Removed
Install Date :	1964-12-31
Tank Upgrade Date :	N/R
Tank Permanent Closure Date :	N/R
Permit Expiration Date :	N/R
Tank Material :	N/R
Tank Construction :	N/R
Tank Corrosion Protection :	N/R
Tank Manifold :	N/R
Tank Release Detection :	N/R
Tank Tightness Test :	N/R
Tank Spill Prevention :	N/R
Capacity Range :	N/R
Actual Capacity :	N/R
Pipe Material :	N/R
Pipe Construction :	N/R
Pipe Corrosion Protection :	N/R
Tank SFC :	N/R
Dispenser SFC :	N/R
Primary Pipe Release Detection :	N/R
Secondary Pipe Release Detection :	N/R
Pipe Pumping System :	N/R
Pipe Install Date :	N/R

Map Id: F24
Direction: NE
Distance: 0.033 mi., 176 ft.
Elevation: 16 ft.
Relative: Higher

Site Name : COAST CRANE | WOODWORTH & CO ST PAUL | WOODWORTH TRUCK YARD 1114 ST PAUL | 1114 ST PAUL AVE E TACOMA | Tacoma, WA

Database(s) : [ALL SITES - WA, CSCSL NFA - WA, DOCKET, ECHO, EPA UST, FRS, HIST PCS FACILITY, HSL - WA, ICIS, INACTIVE PCS, LUST - WA, PCS ENF, RCRA_NONGEN, RCRA_VSQG, UST - WA] ***(cont.)***

Envirosite ID: 52365340
EPA ID: N/R

UST - WA ***(cont.)***

Turbine Sump Construction :	N/R
Tank Status Date :	1996-08-06
Tank Install Date :	N/R
Tank Overfill Prevention :	N/R

Compartments Details

Compartment Number :	1
Compartment Capacity :	N/R
Substance Stored :	N/R
Used Substance :	N/R
Ecy Region :	N/R

Map Id: G25
Direction: NNE
Distance: 0.044 mi., 231 ft.
Elevation: 17 ft.
Relative: Higher

Site Name : TACOMA CITY FIRE STATION 6 | EAST F STREET SUBSTATION | TACOMA CITY OF 1015 E F ST | 1015 EAST F ST TACOMA | Tacoma, WA

Database(s) : [ALL SITES - WA, CSCSL HWS - WA, CSCSL NFA - WA, EPA UST, FRS, HSL - WA, LUST - WA, UST - WA, VCP - WA]

Envirosite ID: 52365331
EPA ID: N/R

ALL SITES - WA

Facility Name :	East F Street Substation
Facility Address :	1015 E F ST, TACOMA, 98421
County :	Pierce
Facility/Site ID :	12444
Alternate Name :	N/R
Program Name :	N/R
WRIA :	10
Legislative District :	27
Congressional District :	9
Ecology Region :	SWRO
Ecology Program Phone :	(360) 407-7224
Tribal Land :	N
Latitude :	47.255468
Longitude :	-122.428284
Last Date in Agency List :	2023-01-03

Map Id: G25
Direction: NNE
Distance: 0.044 mi., 231 ft.
Elevation: 17 ft.
Relative: Higher

Site Name : TACOMA CITY FIRE STATION 6 | EAST F STREET SUBSTATION | TACOMA CITY OF 1015 E F ST | 1015 EAST F ST TACOMA | Tacoma, WA

Database(s) : [ALL SITES - WA, CSCSL HWS - WA, CSCSL NFA - WA, EPA UST, FRS, HSL - WA, LUST - WA, UST - WA, VCP - WA] ***(cont.)***

Envirosite ID: 52365331
EPA ID: N/R

ALL SITES - WA ***(cont.)***

Program Details

Program :	TOXICS
Program ID :	N/R
Interaction Type :	State Cleanup Site
Interaction Type Description :	A site is being cleaned up under state regulations. Regulations include Model Toxics Control Act or its predecessors.
Status :	Active
Start Date :	2015-12-28
End Date :	N/R
SIC :	N/R
NAICS :	22112 - Electric Power Transmission, Control, and Distribution

Program :	TOXICS
Program ID :	N/R
Interaction Type :	State Cleanup Site
Interaction Type Description :	A site is being cleaned up under state regulations. Regulations include Model Toxics Control Act or its predecessors.
Status :	Active
Start Date :	2015-12-28
End Date :	N/R
SIC :	N/R
NAICS :	N/R

Facility Name :	TACOMA CITY FIRE STATION 6
Facility Address :	1015 E F ST, TACOMA, 98421
County :	Pierce
Facility/Site ID :	74367729
Alternate Name :	N/R
Program Name :	N/R
WRIA :	10
Legislative District :	27
Congressional District :	9
Ecology Region :	SWRO
Ecology Program Phone :	(360) 407-7224
Tribal Land :	N
Latitude :	47.25497
Longitude :	-122.42855
Last Date in Agency List :	2023-01-03

Program Details

Program :	TOXICS
Program ID :	5928

Map Id: G25
Direction: NNE
Distance: 0.044 mi., 231 ft.
Elevation: 17 ft.
Relative: Higher

Site Name : TACOMA CITY FIRE STATION 6 | EAST F STREET SUBSTATION | TACOMA CITY OF 1015 E F ST | 1015 EAST F ST TACOMA | Tacoma, WA

Database(s) : [ALL SITES - WA, CSCSL HWS - WA, CSCSL NFA - WA, EPA UST, FRS, HSL - WA, LUST - WA, UST - WA, VCP - WA] ***(cont.)***

Envirosite ID: 52365331
EPA ID: N/R

ALL SITES - WA ***(cont.)***

Interaction Type :	LUST Facility
Interaction Type Description :	A leaking underground tank cleanup site being cleaned up with Ecology oversight or review.
Status :	Inactive
Start Date :	1997-08-04
End Date :	1999-01-21
SIC :	N/R
NAICS :	N/R
Program :	TOXICS
Program ID :	5928
Interaction Type :	Voluntary Cleanup Sites
Interaction Type Description :	For a fee, Ecology staff will review an independent cleanup report(s) and provide a written decision about the adequacy of the cleanup actions taken and described in the report.
Status :	Inactive
Start Date :	1999-01-20
End Date :	1999-01-21
SIC :	N/R
NAICS :	N/R
Program :	TOXICS
Program ID :	5928
Interaction Type :	Underground Storage Tank
Interaction Type Description :	Any one or combination of tanks (including connecting underground pipes) that is used to contain regulated substances and has a tank volume of ten percent or more beneath the surface of the ground. This term does not include any of the exempt UST systems specified in WAC 173-360-110(2) or any piping connected thereto. See WAC 173-360
Status :	Active
Start Date :	1973-07-10
End Date :	N/R
SIC :	N/R
NAICS :	N/R

CSCSL HWS - WA

Facility Name :	EAST F STREET SUBSTATION
Facility Address :	1015 E F ST, TACOMA, 98421
County :	PIERCE

Map Id: G25
Direction: NNE
Distance: 0.044 mi., 231 ft.
Elevation: 17 ft.
Relative: Higher

Site Name : TACOMA CITY FIRE STATION 6 | EAST F STREET SUBSTATION | TACOMA CITY OF 1015 E F ST | 1015 EAST F ST TACOMA | Tacoma, WA

Database(s) : [ALL SITES - WA, CSCSL HWS - WA, CSCSL NFA - WA, EPA UST, FRS, HSL - WA, LUST - WA, UST - WA, VCP - WA] ***(cont.)***

Envirosite ID: 52365331
EPA ID: N/R

CSCSL HWS - WA ***(cont.)***

Site Details

Facility Site ID :	12444
Site Status :	Awaiting Cleanup
Cleanup Site ID :	13036
Region :	Southwest
Responsible Section :	Southwest
WARM Rank :	N/R
Is Brownfield? :	N/R
Is PSI? :	N/R
Current VCP :	N/R
Past VCP :	N/R
Institutional Control :	N/R
Latitude :	47.255468
Longitude :	-122.428284
Last Date in Agency List :	2023-03-07

Contaminants Details

Contaminant Name :	Lead
Groundwater :	N/R
Surface Water :	N/R
Soil :	Confirmed Above Cleanup Levels
Sediment :	N/R
Air :	N/R
Bedrock :	N/R

Contaminant Name :	Petroleum-Diesel
Groundwater :	N/R
Surface Water :	N/R
Soil :	Confirmed Above Cleanup Levels
Sediment :	N/R
Air :	N/R
Bedrock :	N/R

Contaminant Name :	Non-Halogenated Solvents
Groundwater :	Suspected
Surface Water :	N/R
Soil :	Suspected
Sediment :	N/R
Air :	N/R
Bedrock :	N/R

Contaminant Name :	Petroleum-Gasoline
Groundwater :	Confirmed Above Cleanup Levels
Surface Water :	N/R
Soil :	Confirmed Above Cleanup Levels
Sediment :	N/R
Air :	N/R
Bedrock :	N/R

Map Id: G25
Direction: NNE
Distance: 0.044 mi., 231 ft.
Elevation: 17 ft.
Relative: Higher

Site Name : TACOMA CITY FIRE STATION 6 | EAST F STREET SUBSTATION | TACOMA CITY OF 1015 E F ST | 1015 EAST F ST TACOMA | Tacoma, WA

Database(s) : [ALL SITES - WA, CSCSL HWS - WA, CSCSL NFA - WA, EPA UST, FRS, HSL - WA, LUST - WA, UST - WA, VCP - WA] ***(cont.)***

Envirosite ID: 52365331
EPA ID: N/R

CSCSL HWS - WA ***(cont.)***

Contaminant Name :	Arsenic
Groundwater :	N/R
Surface Water :	N/R
Soil :	Confirmed Above Cleanup Levels
Sediment :	N/R
Air :	N/R
Bedrock :	N/R

Contaminant Name :	Polycyclic Aromatic Hydrocarbons
Groundwater :	Confirmed Above Cleanup Levels
Surface Water :	N/R
Soil :	N/R
Sediment :	N/R
Air :	N/R
Bedrock :	N/R

CSCSL NFA - WA

Facility Name :	TACOMA CITY FIRE STATION 6
Facility Address :	1015 E F ST, TACOMA, 98421
County :	Pierce
NFA Date :	1999-01-21
Facility Site ID :	74367729
Cleanup Site ID :	6605
Rank :	N/R
VCP :	N/R
Alternate Site Names :	TACOMA CITY OF,TACOMA CITY UST 5928
NFA Reason :	Voluntary Cleanup Program Review
Site Status :	NFA
Region :	Southwest
Responsible Unit :	Southwest
Latitude :	47.25497
Longitude :	-122.42855
Last Date in Agency List :	2023-02-23

Contaminants

Contaminant Name :	Petroleum-Diesel
Ground Water :	N/R
Surface Water :	N/R
Soil :	Confirmed Above Cleanup Levels
Sediment :	N/R
Air :	N/R
Bedrock :	N/R

EPA UST

Facility Name :	TACOMA CITY OF

Map Id: G25
Direction: NNE
Distance: 0.044 mi., 231 ft.
Elevation: 17 ft.
Relative: Higher

Site Name : TACOMA CITY FIRE STATION 6 | EAST F STREET SUBSTATION | TACOMA CITY OF 1015 E F ST | 1015 EAST F ST TACOMA | Tacoma, WA

Database(s) : [ALL SITES - WA, CSCSL HWS - WA, CSCSL NFA - WA, EPA UST, FRS, HSL - WA, LUST - WA, UST - WA, VCP - WA] ***(cont.)***

Envirosite ID: 52365331
EPA ID: N/R

EPA UST ***(cont.)***

Facility Address :	1015 EAST F ST, Tacoma, Washington 984211835
County :	Pierce
Facility ID :	WA74367729
Facility Status :	Closed UST(s)
Open USTs :	0
Closed USTs :	1
Temporarily Out of Service USTs :	0
Date of Last Inspection :	N/R
EPA Region :	10
Tribe :	N/R
Facility ID 2 :	N/R
Latitude :	47.255277
Longitude :	-122.428054
Last Date in Agency List :	2023-01-30

Tank Details

Tank ID :	WA74367729_1
Tank Status :	Closed
Installation Date :	1973-07-10
Removal Date :	N/R
Capacity :	111
Substances :	D Diesel
Tank Wall Type :	N/R

FRS

Facility Name :	EAST F STREET SUBSTATION
Facility Address :	1015 E F ST, TACOMA, WA 98421
County :	PIERCE

Site Details

Registry ID :	110069255317
FRS Facility URL :	Click here for hyperlink provided by the agency.
Last Date in Agency List :	2023-02-13

Source Description

Source Description :

The WA-FSIS provides a means to query and display data maintained by the Washington Department of Ecology. This system contains key information for each facility/site that is currently, or has been, of interest to the Air Quality, Dam Safety, Hazardous Waste, Toxics Cleanup, and Water Quality Programs.

Map Id: G25
Direction: NNE
Distance: 0.044 mi., 231 ft.
Elevation: 17 ft.
Relative: Higher

Site Name : TACOMA CITY FIRE STATION 6 | EAST F STREET SUBSTATION | TACOMA CITY OF 1015 E F ST | 1015 EAST F ST TACOMA | Tacoma, WA

Database(s) : [ALL SITES - WA, CSCSL HWS - WA, CSCSL NFA - WA, EPA UST, FRS, HSL - WA, LUST - WA, UST - WA, VCP - WA] ***(cont.)***

Envirosite ID: 52365331
EPA ID: N/R

FRS ***(cont.)***

FRS Environmental Interest

Source and System ID :	WA-FSIS - 12444
Facility Name :	TACOMA CITY FIRE STATION 6
Facility Address :	1015 E F ST, TACOMA, WA 98421
County :	PIERCE

Site Details

Registry ID :	110015424619
FRS Facility URL :	Click here for hyperlink provided by the agency.
Last Date in Agency List :	2023-02-13

Source Description

Source Description :

The WA-FSIS provides a means to query and display data maintained by the Washington Department of Ecology. This system contains key information for each facility/site that is currently, or has been, of interest to the Air Quality, Dam Safety, Hazardous Waste, Toxics Cleanup, and Water Quality Programs.

FRS Environmental Interest

Source and System ID :	WA-FSIS - 74367729

HSL - WA

Facility Name :	East F Street Substation
Facility Address :	1015 E F St, Tacoma, 98421
County :	Pierce

Site Details

Facility Site ID :	12444
Cleanup Site ID :	13036
Status :	Awaiting Cleanup
Site Rank :	N/R
Alternative Site Name :	N/R
Region :	N/R
Resposbile Unit :	N/R
Institutional Control :	N/R
Current VCP :	N/R
Past VCP :	N/R
Latitude :	N/R
Longitude :	N/R
Agency Hyperlink :	Click here for hyperlink provided by the agency.

Map Id: G25
Direction: NNE
Distance: 0.044 mi., 231 ft.
Elevation: 17 ft.
Relative: Higher

Site Name : TACOMA CITY FIRE STATION 6 | EAST F STREET SUBSTATION | TACOMA CITY OF 1015 E F ST | 1015 EAST F ST TACOMA | Tacoma, WA

Database(s) : [ALL SITES - WA, CSCSL HWS - WA, CSCSL NFA - WA, EPA UST, FRS, HSL - WA, LUST - WA, UST - WA, VCP - WA] ***(cont.)***

Envirosite ID: 52365331
EPA ID: N/R

HSL - WA ***(cont.)***

Last Date in Agency List :	2022-02-11
Facility Name :	East F Street Substation
Facility Address :	1015 E F ST, TACOMA, 98421
County :	Pierce

Site Details

Facility Site ID :	12444
Cleanup Site ID :	13036
Status :	Awaiting Cleanup
Site Rank :	N/R
Alternative Site Name :	N/R
Region :	Southwest
Resposbile Unit :	Southwest
Institutional Control :	N/R
Current VCP :	N/R
Past VCP :	N/R
Latitude :	47.255468
Longitude :	-122.428284
Agency Hyperlink :	Click here for hyperlink provided by the agency.
Last Date in Agency List :	2023-02-28

Contaminants

Contaminant Name :	Lead
Ground water :	N/R
Surface water :	N/R
Soil :	Confirmed Above Cleanup Levels
Sediment :	N/R
Air :	N/R
Bedrock :	N/R

Contaminant Name :	Petroleum-Diesel
Ground water :	N/R
Surface water :	N/R
Soil :	Confirmed Above Cleanup Levels
Sediment :	N/R
Air :	N/R
Bedrock :	N/R

Contaminant Name :	Non-Halogenated Solvents
Ground water :	Suspected
Surface water :	N/R
Soil :	Suspected
Sediment :	N/R
Air :	N/R

Map Id: G25
Direction: NNE
Distance: 0.044 mi., 231 ft.
Elevation: 17 ft.
Relative: Higher

Site Name : TACOMA CITY FIRE STATION 6 | EAST F STREET SUBSTATION | TACOMA CITY OF 1015 E F ST | 1015 EAST F ST TACOMA | Tacoma, WA

Database(s) : [ALL SITES - WA, CSCSL HWS - WA, CSCSL NFA - WA, EPA UST, FRS, HSL - WA, LUST - WA, UST - WA, VCP - WA] ***(cont.)***

Envirosite ID: 52365331
EPA ID: N/R

HSL - WA ***(cont.)***

Bedrock :	N/R
Contaminant Name :	Petroleum-Gasoline
Ground water :	Confirmed Above Cleanup Levels
Surface water :	N/R
Soil :	Confirmed Above Cleanup Levels
Sediment :	N/R
Air :	N/R
Bedrock :	N/R
Contaminant Name :	Arsenic
Ground water :	N/R
Surface water :	N/R
Soil :	Confirmed Above Cleanup Levels
Sediment :	N/R
Air :	N/R
Bedrock :	N/R
Contaminant Name :	Polycyclic Aromatic Hydrocarbons
Ground water :	Confirmed Above Cleanup Levels
Surface water :	N/R
Soil :	N/R
Sediment :	N/R
Air :	N/R
Bedrock :	N/R
Facility Name :	TACOMA CITY FIRE STATION 6
Facility Address :	1015 E F St, Tacoma, 98421
County :	Pierce

Site Details

Facility Site ID :	74367729
Cleanup Site ID :	6605
Status :	No Further Action
Site Rank :	N/R
Alternative Site Name :	N/R
Region :	N/R
Resposbile Unit :	N/R
Institutional Control :	N/R
Current VCP :	N/R
Past VCP :	N/R
Latitude :	N/R
Longitude :	N/R
Agency Hyperlink :	Click here for hyperlink provided by the agency.
Last Date in Agency List :	2022-02-11

Map Id: G25
Direction: NNE
Distance: 0.044 mi., 231 ft.
Elevation: 17 ft.
Relative: Higher

Site Name : TACOMA CITY FIRE STATION 6 | EAST F STREET SUBSTATION | TACOMA CITY OF 1015 E F ST | 1015 EAST F ST TACOMA | Tacoma, WA

Database(s) : [ALL SITES - WA, CSCSL HWS - WA, CSCSL NFA - WA, EPA UST, FRS, HSL - WA, LUST - WA, UST - WA, VCP - WA] ***(cont.)***

Envirosite ID: 52365331
EPA ID: N/R

HSL - WA ***(cont.)***

Facility Name :	TACOMA CITY FIRE STATION 6
Facility Address :	1015 E F ST, TACOMA, 98421
County :	Pierce

Site Details

Facility Site ID :	74367729
Cleanup Site ID :	6605
Status :	No Further Action
Site Rank :	N/R
Alternative Site Name :	TACOMA CITY OF,TACOMA CITY UST 5928
Region :	Southwest
Resposbile Unit :	Southwest
Institutional Control :	N/R
Current VCP :	N/R
Past VCP :	Yes
Latitude :	47.25497
Longitude :	-122.42855
Agency Hyperlink :	Click here for hyperlink provided by the agency.
Last Date in Agency List :	2023-02-28

Contaminants

Contaminant Name :	Petroleum-Diesel
Ground water :	N/R
Surface water :	N/R
Soil :	Confirmed Above Cleanup Levels
Sediment :	N/R
Air :	N/R
Bedrock :	N/R

LUST - WA

Facility Name :	TACOMA CITY FIRE STATION 6
Facility Address :	1015 E F ST, TACOMA, 98421
County :	Pierce

Site Details

LUST Status Date :	1999-01-21
LUST Status Type :	LUST - NFA
Facility Site ID :	74367729
Cleanup Site ID :	6605
LUST ID :	4575
UST ID :	5928
Alternate Site Names :	TACOMA CITY OF,TACOMA CITY UST 5928
Release Date :	1997-08-04
Process Type :	N/R
Responsible Unit :	Southwest

Map Id: G25
Direction: NNE
Distance: 0.044 mi., 231 ft.
Elevation: 17 ft.
Relative: Higher

Site Name : TACOMA CITY FIRE STATION 6 | EAST F STREET SUBSTATION | TACOMA CITY OF 1015 E F ST | 1015 EAST F ST TACOMA | Tacoma, WA

Database(s) : [ALL SITES - WA, CSCSL HWS - WA, CSCSL NFA - WA, EPA UST, FRS, HSL - WA, LUST - WA, UST - WA, VCP - WA] ***(cont.)***

Envirosite ID: 52365331
EPA ID: N/R

LUST - WA ***(cont.)***

Region :	Southwest
Latitude :	47.25497
Longitude :	-122.42855
Last Date in Agency List :	2023-03-20

Contaminants

Contaminant Name :	Petroleum-Diesel
Ground Water :	N/R
Surface Water :	N/R
Soil :	Confirmed Above Cleanup Levels
Sediment :	N/R
Air :	N/R
Bedrock :	N/R

UST - WA

Facility Name :	TACOMA CITY OF
Facility Address :	1015 EAST F ST, Tacoma, 98421
County :	Pierce
Facility Site ID :	74367729
UST Site ID :	5928
Tag Number(s) :	N/R
Responsible Unit :	Southwest
Is Active :	No
Latitude :	47.25497
Longitude :	-122.42855
Last Date in Agency List :	2022-12-29

Tank Details

Tank Name :	1
Tank Status :	Removed
Install Date :	1973-07-10
Tank Upgrade Date :	N/R
Tank Permanent Closure Date :	N/R
Permit Expiration Date :	N/R
Tank Material :	N/R
Tank Construction :	Single Wall Tank
Tank Corrosion Protection :	None
Tank Manifold :	N/R
Tank Release Detection :	Weekly Manual Gauging
Tank Tightness Test :	N/R
Tank Spill Prevention :	None
Capacity Range :	111 TO 1,100 Gallons
Actual Capacity :	N/R
Pipe Material :	N/R
Pipe Construction :	Single Wall Pipe

Map Id: G25
Direction: NNE
Distance: 0.044 mi., 231 ft.
Elevation: 17 ft.
Relative: Higher

Site Name : TACOMA CITY FIRE STATION 6 | EAST F STREET SUBSTATION | TACOMA CITY OF 1015 E F ST | 1015 EAST F ST TACOMA | Tacoma, WA

Database(s) : [ALL SITES - WA, CSCSL HWS - WA, CSCSL NFA - WA, EPA UST, FRS, HSL - WA, LUST - WA, UST - WA, VCP - WA] ***(cont.)***

Envirosite ID: 52365331
EPA ID: N/R

UST - WA ***(cont.)***

Pipe Corrosion Protection :	None
Tank SFC :	N/R
Dispenser SFC :	N/R
Primary Pipe Release Detection :	N/R
Secondary Pipe Release Detection :	N/R
Pipe Pumping System :	Non-Safe Suction
Pipe Install Date :	N/R
Turbine Sump Construction :	N/R
Tank Status Date :	1996-08-06
Tank Install Date :	N/R
Tank Overfill Prevention :	None

Compartments Details

Compartment Number :	1
Compartment Capacity :	N/R
Substance Stored :	Diesel
Used Substance :	Motor Fuel for Vehicles
Ecy Region :	N/R

VCP - WA

Facility Name :	TACOMA CITY FIRE STATION 6
Facility Address :	1015 E F ST, TACOMA, 98421
County :	Pierce
Facility/Site ID :	74367729
Alternate Name :	N/R
Program Name :	N/R
WRIA :	10
Legislative District :	27
Congressional District :	9
Ecology Region :	SWRO
Ecology Program Phone :	(360) 407-7224
Tribal Land :	N
Latitude :	47.25497
Longitude :	-122.42855
Last Date in Agency List :	2023-01-04

Program Details

Program :	TOXICS
Program ID :	5928
Interaction Type :	Voluntary Cleanup Sites
Interaction Type Description :	For a fee, Ecology staff will review an independent cleanup report(s) and provide a written decision about the adequacy of the cleanup actions taken and described in the report.

Map Id: G25
Direction: NNE
Distance: 0.044 mi., 231 ft.
Elevation: 17 ft.
Relative: Higher

Site Name : TACOMA CITY FIRE STATION 6 | EAST F STREET SUBSTATION | TACOMA CITY OF
1015 E F ST | 1015 EAST F ST
TACOMA | Tacoma, WA

Database(s) : [ALL SITES - WA, CSCSL HWS - WA, CSCSL NFA - WA, EPA UST, FRS, HSL - WA, LUST - WA, UST - WA, VCP - WA] ***(cont.)***

Envirosite ID: 52365331
EPA ID: N/R

VCP - WA ***(cont.)***

Status :	Inactive
Start Date :	1999-01-20
End Date :	1999-01-21
SIC :	N/R
NAICS :	N/R

Map Id: H26
Direction: ESE
Distance: 0.045 mi., 237 ft.
Elevation: 16 ft.
Relative: Lower

Site Name : HOME DEPOT 5799 | VENEER TECHNOLOGY INC | PACIFIC MACHINE INC
630 E 15TH ST | 630 EAST 15TH STREET | 636 E 15TH ST
TACOMA | KENT, WA

Database(s) : [ALL SITES - WA, BRS, ECHO, FRS, RCRA_NONGEN]

Envirosite ID: 52365628
EPA ID: N/R

ALL SITES - WA

Facility Name :	Home Depot 5799
Facility Address :	630 E 15TH ST, TACOMA, 98421
County :	Pierce
Facility/Site ID :	32562986
Alternate Name :	N/R
Program Name :	N/R
WRIA :	10
Legislative District :	27
Congressional District :	9
Ecology Region :	SWRO
Ecology Program Phone :	(360) 407-6734
Tribal Land :	N
Latitude :	47.250483
Longitude :	-122.425397
Last Date in Agency List :	2023-01-03

Program Details

Program :	HAZWASTE
Program ID :	WAR000009944
Interaction Type :	Hazardous Waste Generator
Interaction Type Description :	Facilities that generate any quantity of a dangerous waste. They may be classified as SQG, MQG, or LQG depending on hazardous waste generated for a given month.

Map Id: H26
Direction: ESE
Distance: 0.045 mi., 237 ft.
Elevation: 16 ft.
Relative: Lower

Site Name : HOME DEPOT 5799 | VENEER TECHNOLOGY INC | PACIFIC MACHINE INC
630 E 15TH ST | 630 EAST 15TH STREET | 636 E 15TH ST
TACOMA | KENT, WA

Database(s) : [ALL SITES - WA, BRS, ECHO, FRS, RCRA_NONGEN] ***(cont.)***

Envirosite ID: 52365628
EPA ID: N/R

ALL SITES - WA ***(cont.)***

Status :	Inactive
Start Date :	1996-07-22
End Date :	2003-12-31
SIC :	N/R
NAICS :	44411 - Home Centers
Program :	HAZWASTE
Program ID :	WAR000009944
Interaction Type :	Hazardous Waste Generator
Interaction Type Description :	Facilities that generate any quantity of a dangerous waste. They may be classified as SQG, MQG, or LQG depending on hazardous waste generated for a given month.
Status :	Inactive
Start Date :	1996-07-22
End Date :	2003-12-31
SIC :	N/R
NAICS :	N/R
Program :	HAZWASTE
Program ID :	WAR000009944
Interaction Type :	Hazardous Waste Generator
Interaction Type Description :	Facilities that generate any quantity of a dangerous waste. They may be classified as SQG, MQG, or LQG depending on hazardous waste generated for a given month.
Status :	Inactive
Start Date :	1992-12-11
End Date :	1993-01-29
SIC :	N/R
NAICS :	44411 - Home Centers
Program :	HAZWASTE
Program ID :	WAR000009944
Interaction Type :	Hazardous Waste Generator
Interaction Type Description :	Facilities that generate any quantity of a dangerous waste. They may be classified as SQG, MQG, or LQG depending on hazardous waste generated for a given month.
Status :	Inactive
Start Date :	1992-12-11
End Date :	1993-01-29
SIC :	N/R
NAICS :	N/R

Map Id: H26
Direction: ESE
Distance: 0.045 mi., 237 ft.
Elevation: 16 ft.
Relative: Lower

Site Name : HOME DEPOT 5799 | VENEER TECHNOLOGY INC | PACIFIC MACHINE INC
630 E 15TH ST | 630 EAST 15TH STREET | 636 E 15TH ST
TACOMA | KENT, WA

Database(s) : [ALL SITES - WA, BRS, ECHO, FRS, RCRA_NONGEN] ***(cont.)***

Envirosite ID: 52365628
EPA ID: N/R

ALL SITES - WA ***(cont.)***

Facility Name :	PACIFIC MACHINE INC
Facility Address :	636 E 15TH ST, TACOMA, 98421
County :	Pierce
Facility/Site ID :	729502
Alternate Name :	N/R
Program Name :	N/R
WRIA :	10
Legislative District :	27
Congressional District :	9
Ecology Region :	SWRO
Ecology Program Phone :	(360) 407-6734
Tribal Land :	N
Latitude :	47.250694
Longitude :	-122.424278
Last Date in Agency List :	2023-01-03

Facility/Site ID :	729502
Alternate Name :	N/R
Program Name :	N/R
WRIA :	10
Legislative District :	27
Congressional District :	9
Ecology Region :	SWRO
Ecology Program Phone :	N/R
Tribal Land :	N
Latitude :	47.250694
Longitude :	-122.424278
Last Date in Agency List :	2023-01-03

Program Details

Program :	HAZWASTE
Program ID :	N/R
Interaction Type :	Revised Site Visit Program
Interaction Type Description :	HWTR engages in a variety of field work, site visits, and contacts with sites. While most compliance related activity is recorded into the EPA's RCRAInfo system, the other types of activities are recorded into the Revised Site Visit Program (RSVP).
Status :	Active
Start Date :	2008-07-16
End Date :	N/R
SIC :	N/R
NAICS :	N/R

Program :	HAZWASTE
Program ID :	N/R
Interaction Type :	Urban Waters

Map Id: H26
Direction: ESE
Distance: 0.045 mi., 237 ft.
Elevation: 16 ft.
Relative: Lower

Site Name : HOME DEPOT 5799 | VENEER TECHNOLOGY INC | PACIFIC MACHINE INC
630 E 15TH ST | 630 EAST 15TH STREET | 636 E 15TH ST
TACOMA | KENT, WA

Database(s) : [ALL SITES - WA, BRS, ECHO, FRS, RCRA_NONGEN] ***(cont.)***

Envirosite ID: 52365628
EPA ID: N/R

ALL SITES - WA ***(cont.)***

Interaction Type Description :	The site has been inspected by an Ecology Urban Waters Inspector.
Status :	Active
Start Date :	2008-07-16
End Date :	N/R
SIC :	N/R
NAICS :	N/R

BRS

Facility Name :	HOME DEPOT 5799
Facility Address :	630 E 15TH ST, KENT, WA 98421
County :	PIERCE

Site Details

Date Form Received by Agency :	2003-12-31
EPA ID :	WAR000009944
Mailing Address :	1905 ASTON AVE STE 100, CARLSBAD, CA 92008
Contact :	ROBERT PERKINS
Contact Address :	N/R
Contact Country :	US
Contact Telephone :	760-602-8839
Contact Email :	N/R
EPA Region :	10
Land Type :	Private
Source Type :	Annual/Biennial Report
Classification :	Not a generator, verified
Description :	Not a generator, verified
Last Date in Agency List :	2023-01-23

Owner/Operator Summary

Owner/Operator Name :	CESAR SOLOMAN
Owner/Operator Address :	4920 CARROLL CANYON RD, SAN DIEGO, CA 92121-1725
Owner/Operator Country :	US
Owner/Operator Telephone :	N/R
Owner/Operator Email :	N/R
Owner/Operator Fax :	N/R
Legal Status :	Private
Owner/Operator Type :	Operator
Owner/Operator Start Date :	1997-03-03
Owner/Operator End Date :	N/R

Owner/Operator Name :	HOME DEPOT
Owner/Operator Address :	2455 PACES FERRY RD SE, ATLANTA, GA 30339-4024
Owner/Operator Country :	US
Owner/Operator Telephone :	N/R
Owner/Operator Email :	N/R
Owner/Operator Fax :	N/R
Legal Status :	Private
Owner/Operator Type :	Owner

Map Id: H26
Direction: ESE
Distance: 0.045 mi., 237 ft.
Elevation: 16 ft.
Relative: Lower

Site Name : HOME DEPOT 5799 | VENEER TECHNOLOGY INC | PACIFIC MACHINE INC
630 E 15TH ST | 630 EAST 15TH STREET | 636 E 15TH ST
TACOMA | KENT, WA

Database(s) : [ALL SITES - WA, BRS, ECHO, FRS, RCRA_NONGEN] ***(cont.)***

Envirosite ID: 52365628
EPA ID: N/R

BRS ***(cont.)***

Owner/Operator Start Date :	1996-11-15
Owner/Operator End Date :	N/R

Waste Activity Monitoring

Report Cycle :	2003
Hazardous Waste Page Number :	1
Hazardous Waste Sub-Page Number :	1
BR Form :	XX
Waste Description :	N/R
Primary NAICS :	44411 - Home Centers
Source Code :	N/R
Form Code :	N/R
Management Method :	N/R
Generation Tons :	0
Managed Tons :	0
Shipped Tons :	0
Received Tons :	0
Receiver ID :	N/R
Receiver State :	N/R
Shipper ID :	N/R
Shipper State :	N/R
Waste Minimization :	N/R
Waste Code List :	N/R
Waste Code Group :	N/R
Waste Generation Type :	N/R

ECHO

Facility Name :	HOME DEPOT 5799
Facility Address :	630 EAST 15TH STREET, TACOMA, WA 98421
County :	PIERCE
Last Inspection Date :	N/R
Registry ID :	110006900675
FIPS Code :	53053
EPA Region :	10
Inspection Count :	0
Last Inspection Days :	N/R
Informal Count :	0
Last Informal Action Date :	N/R
Formal Action Count :	0
Last Formal Action Date :	N/R
Total Penalties :	0
Penalty Count :	N/R
Last Penalty Date :	N/R
Last Penalty Amount :	N/R
QTRS IN NC :	0
Programs IN SNC :	0
Current Compliance Status :	No Violation Identified
Three-Year Compliance Status :	_____
Collection Method :	ADDRESS MATCHING-HOUSE NUMBER

Map Id: H26
Direction: ESE
Distance: 0.045 mi., 237 ft.
Elevation: 16 ft.
Relative: Lower

Site Name : HOME DEPOT 5799 | VENEER TECHNOLOGY INC | PACIFIC MACHINE INC
630 E 15TH ST | 630 EAST 15TH STREET | 636 E 15TH ST
TACOMA | KENT, WA

Database(s) : [ALL SITES - WA, BRS, ECHO, FRS, RCRA_NONGEN] ***(cont.)***

Envirosite ID: 52365628
EPA ID: N/R

ECHO ***(cont.)***

Reference Point :	ENTRANCE POINT OF A FACILITY OR STATION
Accuracy Meters :	50
Derived Tribes :	Puyallup Tribe of the Puyallup Reservation - .5 mile(s), Puyallup Tribe of the Puyallup Reservation - .8 mile(s), Muckleshoot Indian Tribe - 10.4 mile(s), Muckleshoot Indian Tribe - 13.4 mile(s), Nisqually Indian Tribe - 17.7 mile(s), Squaxin Island Tribe of the Squaxin Island Reservation - 22.4 mile(s), Squaxin Island Tribe of the Squaxin Island Reservation - 24.3 mile(s)
Derived HUC :	17110019
Derived WBD :	171100190301
Derived STCTY FIPS :	53053
Derived Zip :	98421
Derived CD113 :	09
Derived CB2010 :	530530602001077
MYRTK Universe :	NNN
NPDES IDs :	N/R
CWA Permit Types :	N/R
CWA Compliance Tracking :	N/R
CWA NAICS :	N/R
CWA SICS :	N/R
CWA Inspection Count :	N/R
CWA Last Inspection Days :	N/R
CWA Informal Count :	N/R
CWA Formal Action Count :	N/R
CWA Last Formal Action Date :	N/R
CWA Penalties :	N/R
CWA Last Penalty Date :	N/R
CWA Last Penalty Amount :	N/R
CWA Quarters IN NC :	N/R
CWA Current Compliance Status :	N/R
CWA Current SNC Flag :	N
CWA 13 Quarters Compliance Status :	N/R
CWA 13 Quarters Effluent Exceedances:	N/R
CWA Three-Year QNCR Codes :	N/R
DFR URL :	Click here for hyperlink provided by the agency.
Facility SIC :	N/R
Facility NAICS :	44411 - Home Centers
Facility Last Inspection EPA Date :	N/R
Facility Last Inspection State Date :	N/R
Facility Last Formal Act EPA Date :	N/R
Facility Last Formal Act State Date :	N/R
Facility Last Informal Act EPA Date :	N/R
Facility Last Informal Act State Date:	N/R
Facility Federal Agency :	N/R
TRI Reporter :	N/R
Facility Imp Water Flag :	N/R
Current SNC Flag :	N
Indian County Flag :	N
Federal Flag :	N/R
US Mexico Border Flag :	N/R
Chesapeak Bay Flag :	N/R
AIR Flag :	N

Map Id: H26
Direction: ESE
Distance: 0.045 mi., 237 ft.
Elevation: 16 ft.
Relative: Lower

Site Name : HOME DEPOT 5799 | VENEER TECHNOLOGY INC | PACIFIC MACHINE INC
630 E 15TH ST | 630 EAST 15TH STREET | 636 E 15TH ST
TACOMA | KENT, WA

Database(s) : [ALL SITES - WA, BRS, ECHO, FRS, RCRA_NONGEN] ***(cont.)***

Envirosite ID: 52365628
EPA ID: N/R

ECHO ***(cont.)***

NPDES Flag :	N
SDWIS Flag :	N
RCRA Flag :	Y
TRI Flag :	N
GHG Flag :	N
Major Flag :	N/R
Active Flag :	N/R
NAA Flag :	N
Latitude :	47.25068
Longitude :	-122.424569
Last Date in Agency List :	2023-01-16
Facility Name :	VENEER TECHNOLOGY INC
Facility Address :	630 E 15TH ST, TACOMA, WA 98421
County :	PIERCE
Last Inspection Date :	N/R
Registry ID :	110017774185
FIPS Code :	53053
EPA Region :	10
Inspection Count :	0
Last Inspection Days :	N/R
Informal Count :	0
Last Informal Action Date :	N/R
Formal Action Count :	0
Last Formal Action Date :	N/R
Total Penalties :	0
Penalty Count :	N/R
Last Penalty Date :	N/R
Last Penalty Amount :	N/R
QTRS IN NC :	0
Programs IN SNC :	0
Current Compliance Status :	No Violation Identified
Three-Year Compliance Status :	_____
Collection Method :	ADDRESS MATCHING-HOUSE NUMBER
Reference Point :	ENTRANCE POINT OF A FACILITY OR STATION
Accuracy Meters :	50
Derived Tribes :	Puyallup Tribe of the Puyallup Reservation - .5 mile(s), Puyallup Tribe of the Puyallup Reservation - .8 mile(s), Muckleshoot Indian Tribe - 10.4 mile(s), Muckleshoot Indian Tribe - 13.4 mile(s), Nisqually Indian Tribe - 17.7 mile(s), Squaxin Island Tribe of the Squaxin Island Reservation - 22.4 mile(s), Squaxin Island Tribe of the Squaxin Island Reservation - 24.3 mile(s)
Derived HUC :	17110019
Derived WBD :	171100190301
Derived STCTY FIPS :	53053
Derived Zip :	98421
Derived CD113 :	09
Derived CB2010 :	530530602001077
MYRTK Universe :	NNN

Map Id: H26
Direction: ESE
Distance: 0.045 mi., 237 ft.
Elevation: 16 ft.
Relative: Lower

Site Name : HOME DEPOT 5799 | VENEER TECHNOLOGY INC | PACIFIC MACHINE INC
630 E 15TH ST | 630 EAST 15TH STREET | 636 E 15TH ST
TACOMA | KENT, WA

Database(s) : [ALL SITES - WA, BRS, ECHO, FRS, RCRA_NONGEN] ***(cont.)***

Envirosite ID: 52365628
EPA ID: N/R

ECHO ***(cont.)***

NPDES IDs :	N/R
CWA Permit Types :	N/R
CWA Compliance Tracking :	N/R
CWA NAICS :	N/R
CWA SICS :	N/R
CWA Inspection Count :	N/R
CWA Last Inspection Days :	N/R
CWA Informal Count :	N/R
CWA Formal Action Count :	N/R
CWA Last Formal Action Date :	N/R
CWA Penalties :	N/R
CWA Last Penalty Date :	N/R
CWA Last Penalty Amount :	N/R
CWA Quarters IN NC :	N/R
CWA Current Compliance Status :	N/R
CWA Current SNC Flag :	N
CWA 13 Quarters Compliance Status :	N/R
CWA 13 Quarters Effluent Exceedances:	N/R
CWA Three-Year QNCR Codes :	N/R
DFR URL :	Click here for hyperlink provided by the agency.
Facility SIC :	N/R
Facility NAICS :	N/R
Facility Last Inspection EPA Date :	N/R
Facility Last Inspection State Date :	N/R
Facility Last Formal Act EPA Date :	N/R
Facility Last Formal Act State Date :	N/R
Facility Last Informal Act EPA Date :	N/R
Facility Last Informal Act State Date:	N/R
Facility Federal Agency :	N/R
TRI Reporter :	N/R
Facility Imp Water Flag :	N/R
Current SNC Flag :	N
Indian County Flag :	N
Federal Flag :	N/R
US Mexico Border Flag :	N/R
Chesapeak Bay Flag :	N/R
AIR Flag :	N
NPDES Flag :	N
SDWIS Flag :	N
RCRA Flag :	Y
TRI Flag :	N
GHG Flag :	N
Major Flag :	N/R
Active Flag :	N/R
NAA Flag :	N
Latitude :	47.25068
Longitude :	-122.424569
Last Date in Agency List :	2023-01-16

FRS

Facility Name :	HOME DEPOT 5799
Facility Address :	630 EAST 15TH STREET, TACOMA, WA 98421-1606
County :	PIERCE

Map Id: H26
Direction: ESE
Distance: 0.045 mi., 237 ft.
Elevation: 16 ft.
Relative: Lower

Site Name : HOME DEPOT 5799 | VENEER TECHNOLOGY INC | PACIFIC MACHINE INC
630 E 15TH ST | 630 EAST 15TH STREET | 636 E 15TH ST
TACOMA | KENT, WA

Database(s) : [ALL SITES - WA, BRS, ECHO, FRS, RCRA_NONGEN] ***(cont.)***

Envirosite ID: 52365628
EPA ID: N/R

FRS ***(cont.)***

Site Details
Registry ID : 110006900675
FRS Facility URL : Click here for hyperlink provided by the agency.
Last Date in Agency List : 2023-02-13

Source Description
Source Description : RCRAInfo is EPA's comprehensive information system that supports the Resource Conservation and Recovery Act (RCRA) of 1976 and the Hazardous and Solid Waste Amendments (HSWA) of 1984 through the tracking of events and activities related to facilities that generate, transport, and treat, store, or dispose of hazardous waste. RCRAInfo allows RCRA program staff to track the notification, permit, compliance, and corrective action activities required under RCRA. RCRAInfo also supports generation of the National Hazardous Waste Biennial Report. All generators and treatment, storage, and disposal facilities who handle hazardous waste are required to report to the EPA Administrator at least once every two years to support creation of the Biennial Report.
The WA-FSIS provides a means to query and display data maintained by the Washington Department of Ecology. This system contains key information for each facility/site that is currently, or has been, of interest to the Air Quality, Dam Safety, Hazardous Waste, Toxics Cleanup, and Water Quality Programs.

Source Description :

All generators and treatment, storage, and disposal (TSD) facilities who handle hazardous waste are required to report to the EPA Administrator at least once every two years. The data collected is used to create the National Biennial Resource Conservation and Recovery Act (RCRA) Hazardous Waste Report. This data is processed within the RCRA Information (RCRAInfo) database.

FRS Environmental Interest
Source and System ID : RCRAINFO - WAR000009944
WA-FSIS - 32562986

Facility Name : PACIFIC MACHINE INC
Facility Address : 636 E 15TH ST, TACOMA, WA 98421
County : PIERCE

Site Details
Registry ID : 110038118578
FRS Facility URL : Click here for hyperlink provided by the agency.
Last Date in Agency List : 2023-02-13

Map Id: H26
Direction: ESE
Distance: 0.045 mi., 237 ft.
Elevation: 16 ft.
Relative: Lower

Site Name : HOME DEPOT 5799 | VENEER TECHNOLOGY INC | PACIFIC MACHINE INC
630 E 15TH ST | 630 EAST 15TH STREET | 636 E 15TH ST
TACOMA | KENT, WA

Database(s) : [ALL SITES - WA, BRS, ECHO, FRS, RCRA_NONGEN] ***(cont.)***

Envirosite ID: 52365628
EPA ID: N/R

FRS ***(cont.)***

Source Description

Source Description :

The WA-FSIS provides a means to query and display data maintained by the Washington Department of Ecology. This system contains key information for each facility/site that is currently, or has been, of interest to the Air Quality, Dam Safety, Hazardous Waste, Toxics Cleanup, and Water Quality Programs.

FRS Environmental Interest

Source and System ID :	WA-FSIS - 729502
Facility Name :	VENEER TECHNOLOGY INC
Facility Address :	630 E 15TH ST, TACOMA, WA 98421-1606
County :	PIERCE

Site Details

Registry ID :	110017774185
FRS Facility URL :	Click here for hyperlink provided by the agency.
Last Date in Agency List :	2023-02-13

Source Description

Source Description :

RCRAInfo is EPA’s comprehensive information system that supports the Resource Conservation and Recovery Act (RCRA) of 1976 and the Hazardous and Solid Waste Amendments (HSWA) of 1984 through the tracking of events and activities related to facilities that generate, transport, and treat, store, or dispose of hazardous waste. RCRAInfo allows RCRA program staff to track the notification, permit, compliance, and corrective action activities required under RCRA. RCRAInfo also supports generation of the National Hazardous Waste Biennial Report. All generators and treatment, storage, and disposal facilities who handle hazardous waste are required to report to the EPA Administrator at least once every two years to support creation of the Biennial Report.

FRS Environmental Interest

Source and System ID :	RCRAINFO - WAD988515482

RCRA_NONGEN

Facility Name :	HOME DEPOT 5799
Facility Address :	630 E 15TH ST, KENT, WA 98421
County :	PIERCE
Date Form Received by Agency :	2004-03-06
EPA ID :	WAR000009944

Map Id: H26
Direction: ESE
Distance: 0.045 mi., 237 ft.
Elevation: 16 ft.
Relative: Lower

Site Name : HOME DEPOT 5799 | VENEER TECHNOLOGY INC | PACIFIC MACHINE INC
630 E 15TH ST | 630 EAST 15TH STREET | 636 E 15TH ST
TACOMA | KENT, WA

Database(s) : [ALL SITES - WA, BRS, ECHO, FRS, RCRA_NONGEN] ***(cont.)***

Envirosite ID: 52365628
EPA ID: N/R

RCRA_NONGEN ***(cont.)***

Mailing Address :	1905 ASTON AVE STE 100, CARLSBAD, WA 92008
Contact :	ROBERT PERKINS
Contact Address :	1905 ASTON AVE STE 100, CARLSBAD, CA 92008
Contact Country :	US
Contact Telephone :	760-602-8839
Contact Email :	N/R
EPA Region :	10
Land Type :	Private
Source Type :	Implementer
Classification :	Not a generator, verified
Description :	Not a generator, verified
Last Date in Agency List :	2023-01-23

Owner/Operator Summary

Owner/Operator Name :	HOME DEPOT
Owner/Operator Address :	2455 PACES FERRY RD SE, ATLANTA, GA 30339
Owner/Operator Country :	US
Owner/Operator Telephone :	770-433-8211
Owner/Operator Email :	N/R
Owner/Operator Fax :	N/R
Legal Status :	Private
Owner/Operator Type :	Owner
Owner/Operator Start Date :	1996-11-15
Owner/Operator End Date :	N/R

Owner/Operator Name :	HOME DEPOT
Owner/Operator Address :	2455 PACES FERRY RD SE, ATLANTA, GA 30339
Owner/Operator Country :	US
Owner/Operator Telephone :	770-433-8211
Owner/Operator Email :	N/R
Owner/Operator Fax :	N/R
Legal Status :	Private
Owner/Operator Type :	Owner
Owner/Operator Start Date :	N/R
Owner/Operator End Date :	N/R

Owner/Operator Name :	SOLOMAN, CESAR
Owner/Operator Address :	4920 CARROLL CANYON RD, SAN DIEGO, CA 92121
Owner/Operator Country :	US
Owner/Operator Telephone :	619-677-0150
Owner/Operator Email :	N/R
Owner/Operator Fax :	N/R
Legal Status :	Private
Owner/Operator Type :	Operator
Owner/Operator Start Date :	N/R
Owner/Operator End Date :	N/R

Map Id: H26
Direction: ESE
Distance: 0.045 mi., 237 ft.
Elevation: 16 ft.
Relative: Lower

Site Name : HOME DEPOT 5799 | VENEER TECHNOLOGY INC | PACIFIC MACHINE INC
630 E 15TH ST | 630 EAST 15TH STREET | 636 E 15TH ST
TACOMA | KENT, WA

Database(s) : [ALL SITES - WA, BRS, ECHO, FRS, RCRA_NONGEN] ***(cont.)***

Envirosite ID: 52365628
EPA ID: N/R

RCRA_NONGEN ***(cont.)***

Handler Activities Summary

U.S. Importer of Hazardous Waste :	N
Mixed Waste (Haz. and Radioactive) :	N
Recycler of Hazardous Waste :	N
Transporter of Hazardous Waste :	N
Treater, Storer or Disposer of HW :	N
Underground Injection Activity :	N
On-site Burner Exemption :	N
Furnace Exemption :	N
Used Oil Fuel Burner :	N
Used Oil Processor :	N
Used Oil Refiner :	N
Used Oil Fuel Marketer to Burner :	N
Used Oil Specification Marketer :	N
Used Oil Transfer Facility :	N
Used Oil Transporter :	N

Historical Generators

Details for this site have been truncated due to the large number of available details for this site within this dataset. For the complete details for this site, contact your Envirosite account representative for a complimentary site report containing all of the details available.

Date Form Received by Agency :	2004-03-05
Facility Name :	HOME DEPOT 5799
Classification :	Not a generator, verified
Date Form Received by Agency :	2003-12-31
Facility Name :	HOME DEPOT 5799
Classification :	Not a generator, verified
Date Form Received by Agency :	2003-04-01
Facility Name :	HOME DEPOT 5799
Classification :	Very Small Quantity Generator
Date Form Received by Agency :	2002-02-28
Facility Name :	HOME DEPOT 5799
Classification :	Very Small Quantity Generator
Date Form Received by Agency :	2000-12-18
Facility Name :	HOME DEPOT 5799
Classification :	Very Small Quantity Generator
Date Form Received by Agency :	2000-02-14
Facility Name :	HOME DEPOT 5799
Classification :	Not a generator, verified

Map Id: H26
Direction: ESE
Distance: 0.045 mi., 237 ft.
Elevation: 16 ft.
Relative: Lower

Site Name : HOME DEPOT 5799 | VENEER TECHNOLOGY INC | PACIFIC MACHINE INC
630 E 15TH ST | 630 EAST 15TH STREET | 636 E 15TH ST
TACOMA | KENT, WA

Database(s) : [ALL SITES - WA, BRS, ECHO, FRS, RCRA_NONGEN] ***(cont.)***

Envirosite ID: 52365628
EPA ID: N/R

RCRA_NONGEN ***(cont.)***

Date Form Received by Agency : 1999-01-04
Facility Name : HOME DEPOT 5799
Classification : Not a generator, verified

Date Form Received by Agency : 1998-03-02
Facility Name : HOME DEPOT 5799
Classification : Not a generator, verified

Date Form Received by Agency : 1997-02-18
Facility Name : HOME DEPOT 5799
Classification : Very Small Quantity Generator

Date Form Received by Agency : 1996-07-22
Facility Name : HOME DEPOT 5799
Classification : Not a generator, verified

Notices of Violations Summary
Regulation Violated : N

Facility Name : VENEER TECHNOLOGY INC
Facility Address : 630 E 15TH ST, TACOMA, WA 98421-1606
County : PIERCE

Date Form Received by Agency : 2002-11-08
EPA ID : WAD988515482
Mailing Address : 630 E 15TH ST, TACOMA, WA 98421-1606
Contact : N/R
Contact Address : N/R
Contact Country : US
Contact Telephone : N/R
Contact Email : N/R
EPA Region : 10
Land Type : Not Reported
Source Type : Implementer
Classification : Not a generator, verified
Description : Not a generator, verified
Last Date in Agency List : 2023-01-23

Owner/Operator Summary
Owner/Operator Name : N/R
Owner/Operator Address : N/R
Owner/Operator Country : N/R
Owner/Operator Telephone : N/R
Owner/Operator Email : N/R

Map Id: H26
Direction: ESE
Distance: 0.045 mi., 237 ft.
Elevation: 16 ft.
Relative: Lower

Site Name : HOME DEPOT 5799 | VENEER TECHNOLOGY INC | PACIFIC MACHINE INC
630 E 15TH ST | 630 EAST 15TH STREET | 636 E 15TH ST
TACOMA | KENT, WA

Database(s) : [ALL SITES - WA, BRS, ECHO, FRS, RCRA_NONGEN] ***(cont.)***

Envirosite ID: 52365628
EPA ID: N/R

RCRA_NONGEN ***(cont.)***

Owner/Operator Fax :	N/R
Legal Status :	N/R
Owner/Operator Type :	N/R
Owner/Operator Start Date :	N/R
Owner/Operator End Date :	N/R

Handler Activities Summary

U.S. Importer of Hazardous Waste :	N
Mixed Waste (Haz. and Radioactive) :	N
Recycler of Hazardous Waste :	N
Transporter of Hazardous Waste :	N
Treater, Storer or Disposer of HW :	N
Underground Injection Activity :	N
On-site Burner Exemption :	N
Furnace Exemption :	N
Used Oil Fuel Burner :	N
Used Oil Processor :	N
Used Oil Refiner :	N
Used Oil Fuel Marketer to Burner :	N
Used Oil Specification Marketer :	N
Used Oil Transfer Facility :	N
Used Oil Transporter :	N

Notices of Violations Summary

Regulation Violated :	N

Map Id: I27
Direction: NNW
Distance: 0.049 mi., 259 ft.
Elevation: 16 ft.
Relative: Lower

Site Name : JMP INDUSTRIAL SERVICES INC
435 E 11TH ST
TACOMA, WA

Database(s) : [ALL SITES - WA, CERCLIS NFRAP, ECHO, FRS, RCRA_NONGEN, SEMS_8R_ARCHIVED SITES]

Envirosite ID: 52365566
EPA ID: N/R

ALL SITES - WA

Facility Name :	JMP Industrial Services Inc
Facility Address :	435 E 11TH ST, TACOMA, 98421-1703
County :	Pierce
Facility/Site ID :	1486486
Alternate Name :	CAPITAL MATERIAL HANDLING CO INC

Map Id: I27
Direction: NNW
Distance: 0.049 mi., 259 ft.
Elevation: 16 ft.
Relative: Lower

Site Name : JMP INDUSTRIAL SERVICES INC
435 E 11TH ST
TACOMA, WA

Database(s) : [ALL SITES - WA, CERCLIS NFRAP, ECHO, FRS, RCRA_NONGEN, SEMS_8R_ARCHIVED SITES] ***(cont.)***

Envirosite ID: 52365566
EPA ID: N/R

ALL SITES - WA ***(cont.)***

Program Name :	N/R
WRIA :	10
Legislative District :	27
Congressional District :	9
Ecology Region :	SWRO
Ecology Program Phone :	(360) 407-6734
Tribal Land :	N
Latitude :	47.25402
Longitude :	-122.43031
Last Date in Agency List :	2023-01-03

Facility/Site ID :	1486486
Alternate Name :	N/R
Program Name :	N/R
WRIA :	10
Legislative District :	27
Congressional District :	9
Ecology Region :	SWRO
Ecology Program Phone :	(360) 407-6734
Tribal Land :	N
Latitude :	47.25402
Longitude :	-122.43031
Last Date in Agency List :	2023-01-03

Program Details

Program :	HAZWASTE
Program ID :	WAD988504312
Interaction Type :	Hazardous Waste Generator
Interaction Type Description :	Facilities that generate any quantity of a dangerous waste. They may be classified as SQG, MQG, or LQG depending on hazardous waste generated for a given month.
Status :	Inactive
Start Date :	1992-03-20
End Date :	2000-12-31
SIC :	3479 - COATING, ENGRAVING, AND ALLIED SERVICES, NOT ELSEWHERE CLASSIFIED
NAICS :	N/R

Program :	HAZWASTE
Program ID :	WAD988504312
Interaction Type :	Hazardous Waste Generator
Interaction Type Description :	Facilities that generate any quantity of a dangerous waste. They may be classified as SQG, MQG, or LQG depending on hazardous waste generated for a given month.
Status :	Inactive
Start Date :	1992-03-20
End Date :	2000-12-31

Map Id: I27
Direction: NNW
Distance: 0.049 mi., 259 ft.
Elevation: 16 ft.
Relative: Lower

Site Name : JMP INDUSTRIAL SERVICES INC
435 E 11TH ST
TACOMA, WA

Database(s) : [ALL SITES - WA, CERCLIS NFRAP, ECHO, FRS, RCRA_NONGEN, SEMS_8R_ARCHIVED SITES] ***(cont.)***

Envirosite ID: 52365566
EPA ID: N/R

ALL SITES - WA ***(cont.)***

SIC :	N/R
NAICS :	N/R

CERCLIS NFRAP

Facility Name :	JMP INDUSTRIES
Facility Address :	435 E 11TH STREET, TACOMA, WA 98421
County :	PIERCE
Site ID :	1002465
Epa ID :	WAN001002465
Short Name :	JMP INDUSTRIES
Congressional District :	N/R
IFMS ID :	N/R
SMSA Number :	N/R
USGC Hydro Unit :	N/R
Federal Facility :	N
DMNSN Number :	N/R
Site Orphan Flag :	N/R
RCRA ID :	N/R
USGS Quadrangle :	N/R
Site Init by Prog :	R
NFRAP Flag :	NFA
Parent ID :	N/R
RST Code :	N/R
EPA Region :	10
Classification :	N/R
Site Settings Code :	N/R
NPL Status :	Not on the NPL
DMNSN Unit Code :	N/R
RBRAC Code :	N/R
RResp Fed Agency Code :	N/R
Non NPL Status :	NFRAP-Site does not qualify for the NPL based on existing information
Non NPL Status Date :	2005-07-19
Site Fips Code :	53053
CC Concurrence Date :	N/R
CC Concurrence FY :	N/R
Alias EPA ID :	N/R
Site FUDS Flag :	N/R

CERCLIS Site Contact Name(s)

Contact ID :	10000121
Contact Title :	On-Scene Coordinator (OSC)
Alias Comments :	N/R
Site Description :	N/R

Map Id: I27
Direction: NNW
Distance: 0.049 mi., 259 ft.
Elevation: 16 ft.
Relative: Lower

Site Name : JMP INDUSTRIAL SERVICES INC
435 E 11TH ST
TACOMA, WA

Database(s) : [ALL SITES - WA, CERCLIS NFRAP, ECHO, FRS, RCRA_NONGEN, SEMS_8R_ARCHIVED SITES] ***(cont.)***

Envirosite ID: 52365566
EPA ID: N/R

CERCLIS NFRAP ***(cont.)***

CERCLIS Assessment History

Action Code :	001
Action :	ARCHIVE SITE
Date Started :	N/R
Date Completed :	2005-07-19
Priority Level :	1
Operational Unit :	00
Primary Responsibility :	EPA In-House
Planning Status :	N/R
Urgency Indicator :	N/R
Action Anomaly :	N/R

Action Code :	001
Action :	REMOVAL
Date Started :	2002-02-01
Date Completed :	2002-02-01
Priority Level :	1
Operational Unit :	00
Primary Responsibility :	EPA Fund-Financed
Planning Status :	N/R
Urgency Indicator :	2
Action Anomaly :	N/R

ECHO

Facility Name :	JMP INDUSTRIAL SERVICES INC
Facility Address :	435 E 11TH ST, TACOMA, WA 98421
County :	PIERCE
Last Inspection Date :	2001-12-19
Registry ID :	110005374102
FIPS Code :	53053
EPA Region :	10
Inspection Count :	0
Last Inspection Days :	7655
Informal Count :	0
Last Informal Action Date :	2001-12-19
Formal Action Count :	0
Last Formal Action Date :	N/R
Total Penalties :	0
Penalty Count :	N/R
Last Penalty Date :	N/R
Last Penalty Amount :	N/R
QTRS IN NC :	0
Programs IN SNC :	0
Current Compliance Status :	No Violation Identified
Three-Year Compliance Status :	_____
Collection Method :	ADDRESS MATCHING-HOUSE NUMBER
Reference Point :	ENTRANCE POINT OF A FACILITY OR STATION
Accuracy Meters :	50

Map Id: I27
Direction: NNW
Distance: 0.049 mi., 259 ft.
Elevation: 16 ft.
Relative: Lower

Site Name : JMP INDUSTRIAL SERVICES INC
435 E 11TH ST
TACOMA, WA

Database(s) : [ALL SITES - WA, CERCLIS NFRAP, ECHO, FRS, RCRA_NONGEN, SEMS_8R_ARCHIVED SITES] ***(cont.)***

Envirosite ID: 52365566
EPA ID: N/R

ECHO ***(cont.)***

Derived Tribes :	Puyallup Tribe of the Puyallup Reservation - .8 mile(s), Puyallup Tribe of the Puyallup Reservation - 1.1 mile(s), Muckleshoot Indian Tribe - 10.6 mile(s), Muckleshoot Indian Tribe - 13.6 mile(s), Nisqually Indian Tribe - 17.8 mile(s), Squaxin Island Tribe of the Squaxin Island Reservation - 22.2 mile(s), Squaxin Island Tribe of the Squaxin Island Reservation - 24.1 mile(s)
Derived HUC :	17110019
Derived WBD :	171100190301
Derived STCTY FIPS :	53053
Derived Zip :	98421
Derived CD113 :	09
Derived CB2010 :	530530602001083
MYRTK Universe :	NNN
NPDES IDs :	N/R
CWA Permit Types :	N/R
CWA Compliance Tracking :	N/R
CWA NAICS :	N/R
CWA SICS :	N/R
CWA Inspection Count :	N/R
CWA Last Inspection Days :	N/R
CWA Informal Count :	N/R
CWA Formal Action Count :	N/R
CWA Last Formal Action Date :	N/R
CWA Penalties :	N/R
CWA Last Penalty Date :	N/R
CWA Last Penalty Amount :	N/R
CWA Quarters IN NC :	N/R
CWA Current Compliance Status :	N/R
CWA Current SNC Flag :	N
CWA 13 Quarters Compliance Status :	N/R
CWA 13 Quarters Effluent Exceedances:	N/R
CWA Three-Year QNCR Codes :	N/R
DFR URL :	Click here for hyperlink provided by the agency.
Facility SIC :	N/R
Facility NAICS :	N/R
Facility Last Inspection EPA Date :	N/R
Facility Last Inspection State Date :	2001-12-19
Facility Last Formal Act EPA Date :	N/R
Facility Last Formal Act State Date :	N/R
Facility Last Informal Act EPA Date :	N/R
Facility Last Informal Act State Date:	2001-12-19
Facility Federal Agency :	N/R
TRI Reporter :	N/R
Facility Imp Water Flag :	N/R
Current SNC Flag :	N
Indian County Flag :	N
Federal Flag :	N/R
US Mexico Border Flag :	N/R
Chesapeak Bay Flag :	N/R
AIR Flag :	N
NPDES Flag :	N
SDWIS Flag :	N
RCRA Flag :	Y
TRI Flag :	N

Map Id: I27
Direction: NNW
Distance: 0.049 mi., 259 ft.
Elevation: 16 ft.
Relative: Lower

Site Name : JMP INDUSTRIAL SERVICES INC
435 E 11TH ST
TACOMA, WA

Database(s) : [ALL SITES - WA, CERCLIS NFRAP, ECHO, FRS, RCRA_NONGEN, SEMS_8R_ARCHIVED SITES] ***(cont.)***

Envirosite ID: 52365566
EPA ID: N/R

ECHO ***(cont.)***

GHG Flag :	N
Major Flag :	N/R
Active Flag :	N/R
NAA Flag :	N
Latitude :	47.254616
Longitude :	-122.429435
Last Date in Agency List :	2023-01-16

FRS

Facility Name :	JMP INDUSTRIAL SERVICES INC
Facility Address :	435 E 11TH ST, TACOMA, WA 98421
County :	PIERCE

Site Details

Registry ID :	110005374102
FRS Facility URL :	Click here for hyperlink provided by the agency.
Last Date in Agency List :	2023-02-13

Source Description

Source Description :

RCRAInfo is EPA's comprehensive information system that supports the Resource Conservation and Recovery Act (RCRA) of 1976 and the Hazardous and Solid Waste Amendments (HSWA) of 1984 through the tracking of events and activities related to facilities that generate, transport, and treat, store, or dispose of hazardous waste. RCRAInfo allows RCRA program staff to track the notification, permit, compliance, and corrective action activities required under RCRA. RCRAInfo also supports generation of the National Hazardous Waste Biennial Report. All generators and treatment, storage, and disposal facilities who handle hazardous waste are required to report to the EPA Administrator at least once every two years to support creation of the Biennial Report.

FRS Environmental Interest

Source and System ID :	RCRAINFO - WAD988504312

RCRA_NONGEN

Facility Name :	JMP INDUSTRIAL SERVICES INC
Facility Address :	435 E 11TH ST, TACOMA, WA 98421
County :	PIERCE
Date Form Received by Agency :	2003-04-03
EPA ID :	WAD988504312
Mailing Address :	435 E 11TH ST, TACOMA, WA 98421
Contact :	JACK JACKSON
Contact Address :	435 E 11TH ST, TACOMA, WA 98421
Contact Country :	US
Contact Telephone :	253-383-3100

Map Id: I27
Direction: NNW
Distance: 0.049 mi., 259 ft.
Elevation: 16 ft.
Relative: Lower

Site Name : JMP INDUSTRIAL SERVICES INC
435 E 11TH ST
TACOMA, WA

Database(s) : [ALL SITES - WA, CERCLIS NFRAP, ECHO, FRS, RCRA_NONGEN, SEMS_8R_ARCHIVED SITES] ***(cont.)***

Envirosite ID: 52365566
EPA ID: N/R

RCRA_NONGEN ***(cont.)***

Contact Email :	N/R
EPA Region :	10
Land Type :	Other land type
Source Type :	Implementer
Classification :	Not a generator, verified
Description :	Not a generator, verified
Last Date in Agency List :	2023-01-23

Owner/Operator Summary

Owner/Operator Name :	CAPITAL MATERIALS HANDLING CO INC
Owner/Operator Address :	435 E 11TH ST, TACOMA, WA 98421
Owner/Operator Country :	US
Owner/Operator Telephone :	000-000-0000
Owner/Operator Email :	N/R
Owner/Operator Fax :	N/R
Legal Status :	Private
Owner/Operator Type :	Operator
Owner/Operator Start Date :	1997-01-01
Owner/Operator End Date :	N/R

Owner/Operator Name :	CAROL CO 1 11
Owner/Operator Address :	BOX 10061, BAINBRIDGE ISLAND, WA 98110
Owner/Operator Country :	US
Owner/Operator Telephone :	253-383-3100
Owner/Operator Email :	N/R
Owner/Operator Fax :	N/R
Legal Status :	Private
Owner/Operator Type :	Owner
Owner/Operator Start Date :	2001-06-18
Owner/Operator End Date :	N/R

Handler Activities Summary

U.S. Importer of Hazardous Waste :	N
Mixed Waste (Haz. and Radioactive) :	N
Recycler of Hazardous Waste :	N
Transporter of Hazardous Waste :	N
Treater, Storer or Disposer of HW :	N
Underground Injection Activity :	N
On-site Burner Exemption :	N
Furnace Exemption :	N
Used Oil Fuel Burner :	N
Used Oil Processor :	N
Used Oil Refiner :	N
Used Oil Fuel Marketer to Burner :	N
Used Oil Specification Marketer :	N
Used Oil Transfer Facility :	N
Used Oil Transporter :	N

Map Id: I27
Direction: NNW
Distance: 0.049 mi., 259 ft.
Elevation: 16 ft.
Relative: Lower

Site Name : JMP INDUSTRIAL SERVICES INC
435 E 11TH ST
TACOMA, WA

Database(s) : [ALL SITES - WA, CERCLIS NFRAP, ECHO, FRS, RCRA_NONGEN, SEMS_8R_ARCHIVED SITES] ***(cont.)***

Envirosite ID: 52365566
EPA ID: N/R

RCRA_NONGEN ***(cont.)***

Historical Generators

Date Form Received by Agency :	2003-04-03
Facility Name :	JMP INDUSTRIAL SERVICES INC
Classification :	Not a generator, verified
Date Form Received by Agency :	2002-04-09
Facility Name :	JMP INDUSTRIAL SERVICES INC
Classification :	Not a generator, verified
Date Form Received by Agency :	2001-06-18
Facility Name :	JMP INDUSTRIAL SERVICES INC
Classification :	Very Small Quantity Generator
Date Form Received by Agency :	2001-06-18
Facility Name :	JMP INDUSTRIAL SERVICES INC
Classification :	Not a generator, verified
Date Form Received by Agency :	2001-04-10
Facility Name :	JMP INDUSTRIAL SERVICES INC
Classification :	Not a generator, verified
Date Form Received by Agency :	1999-03-01
Facility Name :	JMP INDUSTRIAL SERVICES INC
Classification :	Not a generator, verified
Date Form Received by Agency :	1998-02-27
Facility Name :	JMP INDUSTRIAL SERVICES INC
Classification :	Not a generator, verified
Date Form Received by Agency :	1997-03-06
Facility Name :	JMP INDUSTRIAL SERVICES INC
Classification :	Very Small Quantity Generator
Date Form Received by Agency :	1996-03-07
Facility Name :	JMP INDUSTRIAL SERVICES INC
Classification :	Very Small Quantity Generator
Date Form Received by Agency :	1993-12-31
Facility Name :	JMP INDUSTRIAL SERVICES INC
Classification :	Small Quantity Generator

Map Id: I27
Direction: NNW
Distance: 0.049 mi., 259 ft.
Elevation: 16 ft.
Relative: Lower

Site Name : JMP INDUSTRIAL SERVICES INC
435 E 11TH ST
TACOMA, WA

Database(s) : [ALL SITES - WA, CERCLIS NFRAP, ECHO, FRS, RCRA_NONGEN, SEMS_8R_ARCHIVED SITES] ***(cont.)***

Envirosite ID: 52365566
EPA ID: N/R

RCRA_NONGEN ***(cont.)***

Notices of Violations Summary

Date of Violation :	2001-12-19
Date Achieved Compliance :	2002-02-03
Regulation Violated :	Y
Area of Violation :	Generators - General
Enforcement Action :	WRITTEN INFORMAL
Enforcement Action Date :	2001-12-19
Enf. Disposition Status :	N/R
Enf. Disp. Status Date :	N/R
Violation Lead Agency :	State
Enforcement Lead Agency :	State
Proposed Penalty Amount :	N/R
Final Penalty Amount :	N/R
Paid Penalty Amount :	N/R

Date of Violation :	2001-12-19
Date Achieved Compliance :	2002-01-17
Regulation Violated :	Y
Area of Violation :	Generators - General
Enforcement Action :	WRITTEN INFORMAL
Enforcement Action Date :	2001-12-19
Enf. Disposition Status :	N/R
Enf. Disp. Status Date :	N/R
Violation Lead Agency :	State
Enforcement Lead Agency :	State
Proposed Penalty Amount :	N/R
Final Penalty Amount :	N/R
Paid Penalty Amount :	N/R

Date of Violation :	2001-12-19
Date Achieved Compliance :	2002-01-05
Regulation Violated :	Y
Area of Violation :	Generators - General
Enforcement Action :	WRITTEN INFORMAL
Enforcement Action Date :	2001-12-19
Enf. Disposition Status :	N/R
Enf. Disp. Status Date :	N/R
Violation Lead Agency :	State
Enforcement Lead Agency :	State
Proposed Penalty Amount :	N/R
Final Penalty Amount :	N/R
Paid Penalty Amount :	N/R

Date of Violation :	2001-12-04
Date Achieved Compliance :	2001-12-21
Regulation Violated :	Y
Area of Violation :	Generators - General
Enforcement Action :	WRITTEN INFORMAL
Enforcement Action Date :	2001-12-04
Enf. Disposition Status :	N/R
Enf. Disp. Status Date :	N/R
Violation Lead Agency :	State

Map Id: I27
Direction: NNW
Distance: 0.049 mi., 259 ft.
Elevation: 16 ft.
Relative: Lower

Site Name : JMP INDUSTRIAL SERVICES INC
435 E 11TH ST
TACOMA, WA

Database(s) : [ALL SITES - WA, CERCLIS NFRAP, ECHO, FRS, RCRA_NONGEN, SEMS_8R_ARCHIVED SITES] ***(cont.)***

Envirosite ID: 52365566
EPA ID: N/R

RCRA_NONGEN ***(cont.)***

Enforcement Lead Agency :	State
Proposed Penalty Amount :	N/R
Final Penalty Amount :	N/R
Paid Penalty Amount :	N/R

Date of Violation :	2001-12-04
Date Achieved Compliance :	2001-12-06
Regulation Violated :	Y
Area of Violation :	Generators - General
Enforcement Action :	WRITTEN INFORMAL
Enforcement Action Date :	2001-12-04
Enf. Disposition Status :	N/R
Enf. Disp. Status Date :	N/R
Violation Lead Agency :	State
Enforcement Lead Agency :	State
Proposed Penalty Amount :	N/R
Final Penalty Amount :	N/R
Paid Penalty Amount :	N/R

Date of Violation :	2001-06-06
Date Achieved Compliance :	2003-05-15
Regulation Violated :	Y
Area of Violation :	Generators - General
Enforcement Action :	WRITTEN INFORMAL
Enforcement Action Date :	2001-06-08
Enf. Disposition Status :	N/R
Enf. Disp. Status Date :	N/R
Violation Lead Agency :	State
Enforcement Lead Agency :	State
Proposed Penalty Amount :	N/R
Final Penalty Amount :	N/R
Paid Penalty Amount :	N/R

Date of Violation :	2001-06-06
Date Achieved Compliance :	2001-06-06
Regulation Violated :	Y
Area of Violation :	Generators - General
Enforcement Action :	WRITTEN INFORMAL
Enforcement Action Date :	2001-06-08
Enf. Disposition Status :	N/R
Enf. Disp. Status Date :	N/R
Violation Lead Agency :	State
Enforcement Lead Agency :	State
Proposed Penalty Amount :	N/R
Final Penalty Amount :	N/R
Paid Penalty Amount :	N/R

Evaluation Action Summary

Evaluation Date :	2003-02-06
Evaluation :	FOCUSED COMPLIANCE INSPECTION

Map Id: I27
Direction: NNW
Distance: 0.049 mi., 259 ft.
Elevation: 16 ft.
Relative: Lower

Site Name : JMP INDUSTRIAL SERVICES INC
435 E 11TH ST
TACOMA, WA

Database(s) : [ALL SITES - WA, CERCLIS NFRAP, ECHO, FRS, RCRA_NONGEN, SEMS_8R_ARCHIVED SITES] ***(cont.)***

Envirosite ID: 52365566
EPA ID: N/R

RCRA_NONGEN ***(cont.)***

Area of Violation :	N/R
Date Achieved Compliance :	N/R
Evaluation Lead Agency :	State
Evaluation Date :	2001-12-19
Evaluation :	COMPLIANCE EVALUATION INSPECTION ON-SITE
Area of Violation :	Generators - General
Date Achieved Compliance :	2002-01-05
Evaluation Lead Agency :	State
Evaluation Date :	2001-12-19
Evaluation :	COMPLIANCE EVALUATION INSPECTION ON-SITE
Area of Violation :	Generators - General
Date Achieved Compliance :	2002-01-17
Evaluation Lead Agency :	State
Evaluation Date :	2001-12-19
Evaluation :	COMPLIANCE EVALUATION INSPECTION ON-SITE
Area of Violation :	Generators - General
Date Achieved Compliance :	2002-02-03
Evaluation Lead Agency :	State
Evaluation Date :	2001-12-04
Evaluation :	COMPLIANCE EVALUATION INSPECTION ON-SITE
Area of Violation :	Generators - General
Date Achieved Compliance :	2001-12-06
Evaluation Lead Agency :	State
Evaluation Date :	2001-12-04
Evaluation :	COMPLIANCE EVALUATION INSPECTION ON-SITE
Area of Violation :	Generators - General
Date Achieved Compliance :	2001-12-21
Evaluation Lead Agency :	State
Evaluation Date :	2001-06-06
Evaluation :	COMPLIANCE EVALUATION INSPECTION ON-SITE
Area of Violation :	Generators - General
Date Achieved Compliance :	2003-05-15
Evaluation Lead Agency :	State
Evaluation Date :	2001-06-06
Evaluation :	COMPLIANCE EVALUATION INSPECTION ON-SITE
Area of Violation :	Generators - General
Date Achieved Compliance :	2001-06-06
Evaluation Lead Agency :	State

Map Id: I27
Direction: NNW
Distance: 0.049 mi., 259 ft.
Elevation: 16 ft.
Relative: Lower

Site Name : JMP INDUSTRIAL SERVICES INC
435 E 11TH ST
TACOMA, WA

Database(s) : [ALL SITES - WA, CERCLIS NFRAP, ECHO, FRS, RCRA_NONGEN, SEMS_8R_ARCHIVED SITES] ***(cont.)***

Envirosite ID: 52365566
EPA ID: N/R

SEMS_8R_ARCHIVED SITES

Facility Name :	JMP INDUSTRIES
Facility Address :	435 E 11TH STREET, TACOMA, WA 98421
County :	PIERCE

Site Details

Site ID :	1002465
EPA ID :	WAN001002465
Region :	10
Congressional District :	N/R
Federal Facility :	N
Federal Facility Docket :	N
NPL Status :	Not on the NPL
Non NPL Status :	NFRAP-Site does not qualify for the NPL based on existing information
FIPS Code :	53053
Superfund Alternative Agreement :	N
Last Date in Agency List :	2023-01-20

Additional Information

Start Date :	2002-02-01
Finish Date :	2002-02-01
OU :	00
Action Code :	RV
Action Name :	RMVL
Sequence :	1
Quality :	C
Current Action Lead :	EPA Perf

Start Date :	N/R
Finish Date :	2005-07-19
OU :	00
Action Code :	VS
Action Name :	ARCH SITE
Sequence :	1
Quality :	N/R
Current Action Lead :	EPA Perf In-Hse

Map Id: I28
Direction: NNW
Distance: 0.049 mi., 262 ft.
Elevation: 15 ft.
Relative: Lower

Site Name : GULF MARINE INC PROPERTY | GULF MARINE INC
401 E 11TH ST
TACOMA, WA 98421

Database(s) : [ALL SITES - WA, CSCSL NFA - WA, FRS, HSL - WA]

Envirosite ID: 52365546
EPA ID: N/R

ALL SITES - WA

Facility Name :	GULF MARINE INC PROPERTY
Facility Address :	401 E 11TH ST, TACOMA, 98421
County :	Pierce
Facility/Site ID :	3888
Alternate Name :	N/R
Program Name :	N/R
WRIA :	10
Legislative District :	27
Congressional District :	9
Ecology Region :	SWRO
Ecology Program Phone :	(360) 407-7224
Tribal Land :	N
Latitude :	47.254814
Longitude :	-122.430302
Last Date in Agency List :	2023-01-03

Program Details

Program :	TOXICS
Program ID :	638868
Interaction Type :	State Cleanup Site
Interaction Type Description :	A site is being cleaned up under state regulations. Regulations include Model Toxics Control Act or its predecessors.
Status :	Inactive
Start Date :	2013-01-24
End Date :	2014-03-05
SIC :	N/R
NAICS :	N/R

Program :	TOXICS
Program ID :	638868
Interaction Type :	State Cleanup Site
Interaction Type Description :	A site is being cleaned up under state regulations. Regulations include Model Toxics Control Act or its predecessors.
Status :	Inactive
Start Date :	2013-01-24
End Date :	2014-03-05
SIC :	N/R
NAICS :	333923 - Overhead Traveling Crane, Hoist, and Monorail System Manufacturing

CSCSL NFA - WA

Facility Name :	GULF MARINE INC
Facility Address :	401 E 11TH ST, TACOMA, 98421
County :	Pierce

Map Id: I28
Direction: NNW
Distance: 0.049 mi., 262 ft.
Elevation: 15 ft.
Relative: Lower

Site Name : GULF MARINE INC PROPERTY | GULF MARINE INC
401 E 11TH ST
TACOMA, WA 98421

Database(s) : [ALL SITES - WA, CSCSL NFA - WA, FRS, HSL - WA] ***(cont.)***

Envirosite ID: 52365546
EPA ID: N/R

CSCSL NFA - WA ***(cont.)***

NFA Date :	2014-03-05
Facility Site ID :	3888
Cleanup Site ID :	12316
Rank :	N/R
VCP :	N/R
Alternate Site Names :	GULF MARINE INC PROPERTY
NFA Reason :	Initial Investigation
Site Status :	NFA
Region :	Southwest
Responsible Unit :	Southwest
Latitude :	47.254814
Longitude :	-122.430302
Last Date in Agency List :	2023-02-23

Contaminants

Contaminant Name :	Petroleum-Gasoline
Ground Water :	N/R
Surface Water :	N/R
Soil :	Remediated-Below
Sediment :	N/R
Air :	N/R
Bedrock :	N/R

FRS

Facility Name :	GULF MARINE INC PROPERTY
Facility Address :	401 E 11TH ST, TACOMA, WA 98421
County :	PIERCE

Site Details

Registry ID :	110058275469
FRS Facility URL :	Click here for hyperlink provided by the agency.
Last Date in Agency List :	2023-02-13

Source Description

Source Description :

The WA-FSIS provides a means to query and display data maintained by the Washington Department of Ecology. This system contains key information for each facility/site that is currently, or has been, of interest to the Air Quality, Dam Safety, Hazardous Waste, Toxics Cleanup, and Water Quality Programs.

FRS Environmental Interest

Source and System ID :	WA-FSIS - 3888

Map Id: I28
Direction: NNW
Distance: 0.049 mi., 262 ft.
Elevation: 15 ft.
Relative: Lower

Site Name : GULF MARINE INC PROPERTY | GULF MARINE INC
401 E 11TH ST
TACOMA, WA 98421

Database(s) : [ALL SITES - WA, CSCSL NFA - WA, FRS, HSL - WA] ***(cont.)***

Envirosite ID: 52365546
EPA ID: N/R

HSL - WA

Facility Name :	GULF MARINE INC
Facility Address :	401 E 11th St, Tacoma, 98421
County :	Pierce

Site Details

Facility Site ID :	3888
Cleanup Site ID :	12316
Status :	No Further Action
Site Rank :	N/R
Alternative Site Name :	N/R
Region :	N/R
Resposbile Unit :	N/R
Institutional Control :	N/R
Current VCP :	N/R
Past VCP :	N/R
Latitude :	N/R
Longitude :	N/R
Agency Hyperlink :	Click here for hyperlink provided by the agency.
Last Date in Agency List :	2022-02-11

Facility Name :	GULF MARINE INC
Facility Address :	401 E 11TH ST, TACOMA, 98421
County :	Pierce

Site Details

Facility Site ID :	3888
Cleanup Site ID :	12316
Status :	No Further Action
Site Rank :	N/R
Alternative Site Name :	GULF MARINE INC PROPERTY
Region :	Southwest
Resposbile Unit :	Southwest
Institutional Control :	N/R
Current VCP :	N/R
Past VCP :	N/R
Latitude :	47.254814
Longitude :	-122.430302
Agency Hyperlink :	Click here for hyperlink provided by the agency.
Last Date in Agency List :	2023-02-28

Contaminants

Contaminant Name :	Petroleum-Gasoline
Ground water :	N/R
Surface water :	N/R
Soil :	Remediated-Below
Sediment :	N/R
Air :	N/R
Bedrock :	N/R

Map Id: 29
Direction: NW
Distance: 0.055 mi., 290 ft.
Elevation: 8 ft.
Relative: Lower

Site Name : WA DOT SR 509 TACOMA
SR 509 MP 0 TO 4.0
TACOMA, WA 98402

Database(s) : [ALL SITES - WA, ECHO, FRS, RCRA_NONGEN]

Envirosite ID: 6613908
EPA ID: N/R

ALL SITES - WA

Facility Name :	WA DOT SR 509 Tacoma
Facility Address :	SR 509 MP 0 TO 4.0, TACOMA, 98402
County :	Pierce
Facility/Site ID :	23598115
Alternate Name :	N/R
Program Name :	N/R
WRIA :	10
Legislative District :	27
Congressional District :	9
Ecology Region :	SWRO
Ecology Program Phone :	(360) 407-6734
Tribal Land :	N
Latitude :	47.25462
Longitude :	-122.4328
Last Date in Agency List :	2023-01-03

Program Details

Program :	HAZWASTE
Program ID :	WA0000981068
Interaction Type :	Hazardous Waste Generator
Interaction Type Description :	Facilities that generate any quantity of a dangerous waste. They may be classified as SQG, MQG, or LQG depending on hazardous waste generated for a given month.
Status :	Inactive
Start Date :	1994-12-19
End Date :	1998-04-27
SIC :	N/R
NAICS :	N/R

ECHO

Facility Name :	WA DOT SR 509 TACOMA
Facility Address :	SR 509 MP 0 TO 4.0, TACOMA, WA 98402
County :	PIERCE
Last Inspection Date :	N/R
Registry ID :	110008472839
FIPS Code :	53053
EPA Region :	10
Inspection Count :	0
Last Inspection Days :	N/R
Informal Count :	0
Last Informal Action Date :	N/R
Formal Action Count :	0
Last Formal Action Date :	N/R
Total Penalties :	0
Penalty Count :	N/R
Last Penalty Date :	N/R
Last Penalty Amount :	N/R

Map Id: 29
Direction: NW
Distance: 0.055 mi., 290 ft.
Elevation: 8 ft.
Relative: Lower

Site Name : WA DOT SR 509 TACOMA
SR 509 MP 0 TO 4.0
TACOMA, WA 98402

Database(s) : [ALL SITES - WA, ECHO, FRS, RCRA_NONGEN] ***(cont.)***

Envirosite ID: 6613908
EPA ID: N/R

ECHO ***(cont.)***

QTRS IN NC :	0
Programs IN SNC :	0
Current Compliance Status :	No Violation Identified
Three-Year Compliance Status :	_____
Collection Method :	N/R
Reference Point :	N/R
Accuracy Meters :	34913
Derived Tribes :	Puyallup Tribe of the Puyallup Reservation - 1 mile(s), Puyallup Tribe of the Puyallup Reservation - 1.1 mile(s), Muckleshoot Indian Tribe - 10.8 mile(s), Muckleshoot Indian Tribe - 13.8 mile(s), Nisqually Indian Tribe - 17.7 mile(s), Squaxin Island Tribe of the Squaxin Island Reservation - 22 mile(s), Squaxin Island Tribe of the Squaxin Island Reservation - 23.9 mile(s)
Derived HUC :	17110019
Derived WBD :	171100191200
Derived STCTY FIPS :	53053
Derived Zip :	98403
Derived CD113 :	N/R
Derived CB2010 :	530530602001107
MYRTK Universe :	NNN
NPDES IDs :	N/R
CWA Permit Types :	N/R
CWA Compliance Tracking :	N/R
CWA NAICS :	N/R
CWA SICS :	N/R
CWA Inspection Count :	N/R
CWA Last Inspection Days :	N/R
CWA Informal Count :	N/R
CWA Formal Action Count :	N/R
CWA Last Formal Action Date :	N/R
CWA Penalties :	N/R
CWA Last Penalty Date :	N/R
CWA Last Penalty Amount :	N/R
CWA Quarters IN NC :	N/R
CWA Current Compliance Status :	N/R
CWA Current SNC Flag :	N
CWA 13 Quarters Compliance Status :	N/R
CWA 13 Quarters Effluent Exceedances:	N/R
CWA Three-Year QNCR Codes :	N/R
DFR URL :	Click here for hyperlink provided by the agency.
Facility SIC :	N/R
Facility NAICS :	92612 - Regulation and Administration of Transportation Programs
Facility Last Inspection EPA Date :	N/R
Facility Last Inspection State Date :	N/R
Facility Last Formal Act EPA Date :	N/R
Facility Last Formal Act State Date :	N/R
Facility Last Informal Act EPA Date :	N/R
Facility Last Informal Act State Date:	N/R
Facility Federal Agency :	N/R
TRI Reporter :	N/R
Facility Imp Water Flag :	N/R
Current SNC Flag :	N
Indian County Flag :	N
Federal Flag :	N/R

Map Id: 29
Direction: NW
Distance: 0.055 mi., 290 ft.
Elevation: 8 ft.
Relative: Lower

Site Name : WA DOT SR 509 TACOMA
SR 509 MP 0 TO 4.0
TACOMA, WA 98402

Database(s) : [ALL SITES - WA, ECHO, FRS, RCRA_NONGEN] ***(cont.)***

Envirosite ID: 6613908
EPA ID: N/R

ECHO ***(cont.)***

US Mexico Border Flag :	N/R
Chesapeak Bay Flag :	N/R
AIR Flag :	N
NPDES Flag :	N
SDWIS Flag :	N
RCRA Flag :	Y
TRI Flag :	N
GHG Flag :	N
Major Flag :	N/R
Active Flag :	N/R
NAA Flag :	N
Latitude :	47.254611
Longitude :	-122.432778
Last Date in Agency List :	2023-01-16

FRS

Facility Name :	WA DOT SR 509 TACOMA
Facility Address :	SR 509 MP 0 TO 4.0, TACOMA, WA 98402
County :	PIERCE

Site Details

Registry ID :	110008472839
FRS Facility URL :	Click here for hyperlink provided by the agency.
Last Date in Agency List :	2023-02-13

Source Description

Source Description :

RCRAInfo is EPA’s comprehensive information system that supports the Resource Conservation and Recovery Act (RCRA) of 1976 and the Hazardous and Solid Waste Amendments (HSWA) of 1984 through the tracking of events and activities related to facilities that generate, transport, and treat, store, or dispose of hazardous waste. RCRAInfo allows RCRA program staff to track the notification, permit, compliance, and corrective action activities required under RCRA. RCRAInfo also supports generation of the National Hazardous Waste Biennial Report. All generators and treatment, storage, and disposal facilities who handle hazardous waste are required to report to the EPA Administrator at least once every two years to support creation of the Biennial Report.

FRS Environmental Interest

Source and System ID :	RCRAINFO - WA0000981068

RCRA_NONGEN

Facility Name :	WA DOT SR 509 TACOMA
Facility Address :	SR 509 MP 0 TO 4.0, TACOMA, WA 98402
County :	PIERCE
Date Form Received by Agency :	1998-04-28
EPA ID :	WA0000981068

Map Id: 29
Direction: NW
Distance: 0.055 mi., 290 ft.
Elevation: 8 ft.
Relative: Lower

Site Name : WA DOT SR 509 TACOMA
SR 509 MP 0 TO 4.0
TACOMA, WA 98402

Database(s) : [ALL SITES - WA, ECHO, FRS, RCRA_NONGEN] ***(cont.)***

Envirosite ID: 6613908
EPA ID: N/R

RCRA_NONGEN ***(cont.)***

Mailing Address :	5720 CAPITOL BLVD, TUMWATER, WA 98504
Contact :	GARY LOZIER
Contact Address :	5720 CAPITOL BLVD, TUMWATER, WA 98504
Contact Country :	US
Contact Telephone :	360-357-2653
Contact Email :	N/R
EPA Region :	10
Land Type :	Other land type
Source Type :	Implementer
Classification :	Not a generator, verified
Description :	Not a generator, verified
Last Date in Agency List :	2023-01-23

Owner/Operator Summary

Owner/Operator Name :	LOZIER, GARY L
Owner/Operator Address :	5720 CAPITOL BLVD, TUMWATER, WA 98504
Owner/Operator Country :	US
Owner/Operator Telephone :	360-357-2653
Owner/Operator Email :	N/R
Owner/Operator Fax :	N/R
Legal Status :	Private
Owner/Operator Type :	Operator
Owner/Operator Start Date :	N/R
Owner/Operator End Date :	N/R

Owner/Operator Name :	WA STATE
Owner/Operator Address :	5720 CAPITOL BLVD, TUMWATER, WA 98504
Owner/Operator Country :	US
Owner/Operator Telephone :	360-357-2653
Owner/Operator Email :	N/R
Owner/Operator Fax :	N/R
Legal Status :	Private
Owner/Operator Type :	Owner
Owner/Operator Start Date :	1996-08-29
Owner/Operator End Date :	N/R

Owner/Operator Name :	WA STATE
Owner/Operator Address :	5720 CAPITOL BLVD, TUMWATER, WA 98504
Owner/Operator Country :	US
Owner/Operator Telephone :	360-357-2653
Owner/Operator Email :	N/R
Owner/Operator Fax :	N/R
Legal Status :	Private
Owner/Operator Type :	Owner
Owner/Operator Start Date :	N/R
Owner/Operator End Date :	N/R

Handler Activities Summary

U.S. Importer of Hazardous Waste :	N
Mixed Waste (Haz. and Radioactive) :	N

Map Id: 29
Direction: NW
Distance: 0.055 mi., 290 ft.
Elevation: 8 ft.
Relative: Lower

Site Name : WA DOT SR 509 TACOMA
SR 509 MP 0 TO 4.0
TACOMA, WA 98402

Database(s) : [ALL SITES - WA, ECHO, FRS, RCRA_NONGEN] ***(cont.)***

Envirosite ID: 6613908
EPA ID: N/R

RCRA_NONGEN ***(cont.)***

Recycler of Hazardous Waste :	N
Transporter of Hazardous Waste :	N
Treater, Storer or Disposer of HW :	N
Underground Injection Activity :	N
On-site Burner Exemption :	N
Furnace Exemption :	N
Used Oil Fuel Burner :	N
Used Oil Processor :	N
Used Oil Refiner :	N
Used Oil Fuel Marketer to Burner :	N
Used Oil Specification Marketer :	N
Used Oil Transfer Facility :	N
Used Oil Transporter :	N

Historical Generators

Date Form Received by Agency :	1998-04-27
Facility Name :	WA DOT SR 509 TACOMA
Classification :	Not a generator, verified
Date Form Received by Agency :	1998-03-06
Facility Name :	WA DOT SR 509 TACOMA
Classification :	Not a generator, verified
Date Form Received by Agency :	1997-02-19
Facility Name :	WA DOT SR 509 TACOMA
Classification :	Very Small Quantity Generator
Date Form Received by Agency :	1996-03-01
Facility Name :	WDOT STATE ROUTE 509 TACOMA
Classification :	Large Quantity Generator
Date Form Received by Agency :	1996-02-16
Facility Name :	WA DOT SR 509 TACOMA
Classification :	Large Quantity Generator
Date Form Received by Agency :	1993-12-31
Facility Name :	WA DOT SR 509 TACOMA
Classification :	Large Quantity Generator

Notices of Violations Summary

Regulation Violated :	N

Map Id: 30
Direction: SSW
Distance: 0.057 mi., 304 ft.
Elevation: 18 ft.
Relative: Higher

Site Name : JM MARTINAC | JM MARTINAC SHIPBUILDING CORP | WASHINGTON LANDMARK HOLDINGS LLC
401 E 15TH ST | 401 EAST 15TH STREET
TACOMA | Tacoma, WA

Database(s) : [ALL SITES - WA, BRS, CSCSL HWS - WA, DOCKET, ECHO, ENVCVN - WA, EPA UST, ERNS, FRS, HAZNET - CA, HIST PCS FACILITY, HSL - WA, ICIS, INACTIVE PCS, PCS ENF, RCRA_NONGEN, UST - WA]

Envirosite ID: 52365548
EPA ID: N/R

ALL SITES - WA

Facility Name :	JM Martinac Shipbuilding Corp
Facility Address :	401 E 15TH ST, TACOMA, 98421
County :	Pierce
Facility/Site ID :	1375
Alternate Name :	N/R
Program Name :	N/R
WRIA :	10
Legislative District :	27
Congressional District :	9
Ecology Region :	SWRO
Ecology Program Phone :	(360) 407-6400
Tribal Land :	N
Latitude :	47.250073
Longitude :	-122.430149
Last Date in Agency List :	2023-01-03
Facility/Site ID :	1375
Alternate Name :	N/R
Program Name :	N/R
WRIA :	10
Legislative District :	27
Congressional District :	9
Ecology Region :	SWRO
Ecology Program Phone :	(360) 407-7224
Tribal Land :	N
Latitude :	47.250073
Longitude :	-122.430149
Last Date in Agency List :	2023-01-03
Facility/Site ID :	1375
Alternate Name :	N/R
Program Name :	N/R
WRIA :	10
Legislative District :	27
Congressional District :	9
Ecology Region :	SWRO
Ecology Program Phone :	(360) 407-6734
Tribal Land :	N
Latitude :	47.250073
Longitude :	-122.430149
Last Date in Agency List :	2023-01-03
Facility/Site ID :	1375
Alternate Name :	MARTINAC BEACH

Map Id: 30
Direction: SSW
Distance: 0.057 mi., 304 ft.
Elevation: 18 ft.
Relative: Higher

Site Name : JM MARTINAC | JM MARTINAC SHIPBUILDING CORP | WASHINGTON LANDMARK HOLDINGS LLC
401 E 15TH ST | 401 EAST 15TH STREET
TACOMA | Tacoma, WA

Database(s) : [ALL SITES - WA, BRS, CSCSL HWS - WA, DOCKET, ECHO, ENVCVN - WA, EPA UST, ERNS, FRS, HAZNET - CA, HIST PCS FACILITY, HSL - WA, ICIS, INACTIVE PCS, PCS ENF, RCRA_NONGEN, UST - WA] ***(cont.)***

Envirosite ID: 52365548
EPA ID: N/R

ALL SITES - WA ***(cont.)***

Program Name :	N/R
WRIA :	10
Legislative District :	27
Congressional District :	9
Ecology Region :	SWRO
Ecology Program Phone :	(360) 407-7224
Tribal Land :	N
Latitude :	47.250073
Longitude :	-122.430149
Last Date in Agency List :	2023-01-03

Facility/Site ID :	1375
Alternate Name :	N/R
Program Name :	N/R
WRIA :	10
Legislative District :	27
Congressional District :	9
Ecology Region :	SWRO
Ecology Program Phone :	(360) 407-6731
Tribal Land :	N
Latitude :	47.250073
Longitude :	-122.430149
Last Date in Agency List :	2023-01-03

Facility/Site ID :	1375
Alternate Name :	J M Martinac
Program Name :	N/R
WRIA :	10
Legislative District :	27
Congressional District :	9
Ecology Region :	SWRO
Ecology Program Phone :	(360) 407-7224
Tribal Land :	N
Latitude :	47.250073
Longitude :	-122.430149
Last Date in Agency List :	2023-01-03

Facility/Site ID :	1375
Alternate Name :	N/R
Program Name :	N/R
WRIA :	10
Legislative District :	27
Congressional District :	9
Ecology Region :	SWRO
Ecology Program Phone :	N/R
Tribal Land :	N

Map Id: 30
Direction: SSW
Distance: 0.057 mi., 304 ft.
Elevation: 18 ft.
Relative: Higher

Site Name : JM MARTINAC | JM MARTINAC SHIPBUILDING CORP | WASHINGTON LANDMARK HOLDINGS LLC
401 E 15TH ST | 401 EAST 15TH STREET
TACOMA | Tacoma, WA

Database(s) : [ALL SITES - WA, BRS, CSCSL HWS - WA, DOCKET, ECHO, ENVCVN - WA, EPA UST, ERNS, FRS, HAZNET - CA, HIST PCS FACILITY, HSL - WA, ICIS, INACTIVE PCS, PCS ENF, RCRA_NONGEN, UST - WA] ***(cont.)***

Envirosite ID: 52365548
EPA ID: N/R

ALL SITES - WA ***(cont.)***

Latitude :	47.250073
Longitude :	-122.430149
Last Date in Agency List :	2023-01-03

Facility/Site ID :	1375
Alternate Name :	N/R
Program Name :	N/R
WRIA :	10
Legislative District :	27
Congressional District :	9
Ecology Region :	SWRO
Ecology Program Phone :	360-742-2826
Tribal Land :	N
Latitude :	47.250073
Longitude :	-122.430149
Last Date in Agency List :	2023-01-03

Facility/Site ID :	1375
Alternate Name :	JM MARTINAC
Program Name :	N/R
WRIA :	10
Legislative District :	27
Congressional District :	9
Ecology Region :	SWRO
Ecology Program Phone :	(360) 407-7224
Tribal Land :	N
Latitude :	47.250073
Longitude :	-122.430149
Last Date in Agency List :	2023-01-03

Facility/Site ID :	1375
Alternate Name :	MARTINAC CROSS MEMBER REPLACEMENT
Program Name :	N/R
WRIA :	10
Legislative District :	27
Congressional District :	9
Ecology Region :	SWRO
Ecology Program Phone :	(360) 407-7224
Tribal Land :	N
Latitude :	47.250073
Longitude :	-122.430149
Last Date in Agency List :	2023-01-03

Facility/Site ID :	1375
Alternate Name :	N/R

Map Id: 30
Direction: SSW
Distance: 0.057 mi., 304 ft.
Elevation: 18 ft.
Relative: Higher

Site Name : JM MARTINAC | JM MARTINAC SHIPBUILDING CORP | WASHINGTON LANDMARK HOLDINGS LLC
401 E 15TH ST | 401 EAST 15TH STREET
TACOMA | Tacoma, WA

Database(s) : [ALL SITES - WA, BRS, CSCSL HWS - WA, DOCKET, ECHO, ENVCVN - WA, EPA UST, ERNS, FRS, HAZNET - CA, HIST PCS FACILITY, HSL - WA, ICIS, INACTIVE PCS, PCS ENF, RCRA_NONGEN, UST - WA] ***(cont.)***

Envirosite ID: 52365548
EPA ID: N/R

ALL SITES - WA ***(cont.)***

Program Name :	N/R
WRIA :	10
Legislative District :	27
Congressional District :	9
Ecology Region :	SWRO
Ecology Program Phone :	(360) 407-6712
Tribal Land :	N
Latitude :	47.250073
Longitude :	-122.430149
Last Date in Agency List :	2023-01-03

Program Details

Details for this site have been truncated due to the large number of available details for this site within this dataset. For the complete details for this site, contact your Envirosite account representative for a complimentary site report containing all of the details available.

Program :	HAZWASTE
Program ID :	WAD009253634
Interaction Type :	Hazardous Waste Generator
Interaction Type Description :	Facilities that generate any quantity of a dangerous waste. They may be classified as SQG, MQG, or LQG depending on hazardous waste generated for a given month.
Status :	Inactive
Start Date :	2015-06-17
End Date :	2017-12-31
SIC :	N/R
NAICS :	551111 - Offices of Bank Holding Companies

Program :	HAZWASTE
Program ID :	WAD009253634
Interaction Type :	Hazardous Waste Generator
Interaction Type Description :	Facilities that generate any quantity of a dangerous waste. They may be classified as SQG, MQG, or LQG depending on hazardous waste generated for a given month.
Status :	Inactive
Start Date :	2015-06-17
End Date :	2017-12-31
SIC :	N/R
NAICS :	N/R

Map Id: 30
Direction: SSW
Distance: 0.057 mi., 304 ft.
Elevation: 18 ft.
Relative: Higher

Site Name : JM MARTINAC | JM MARTINAC SHIPBUILDING CORP | WASHINGTON LANDMARK HOLDINGS LLC
401 E 15TH ST | 401 EAST 15TH STREET
TACOMA | Tacoma, WA

Database(s) : [ALL SITES - WA, BRS, CSCSL HWS - WA, DOCKET, ECHO, ENVCVN - WA, EPA UST, ERNS, FRS, HAZNET - CA, HIST PCS FACILITY, HSL - WA, ICIS, INACTIVE PCS, PCS ENF, RCRA_NONGEN, UST - WA] ***(cont.)***

Envirosite ID: 52365548
EPA ID: N/R

ALL SITES - WA ***(cont.)***

Program :	HAZWASTE
Program ID :	WAD009253634
Interaction Type :	Industrial NPDES IP
Interaction Type Description :	Individual NPDES and State permits issued to industries to regulate discharges of process wastewater to state waters.
Status :	Inactive
Start Date :	2005-11-01
End Date :	2015-07-06
SIC :	N/R
NAICS :	N/R

Program :	HAZWASTE
Program ID :	WAD009253634
Interaction Type :	Industrial NPDES IP
Interaction Type Description :	Individual NPDES and State permits issued to industries to regulate discharges of process wastewater to state waters.
Status :	Inactive
Start Date :	2005-11-01
End Date :	2015-07-06
SIC :	N/R
NAICS :	336611 - Ship Building and Repairing

Program :	HAZWASTE
Program ID :	WAD009253634
Interaction Type :	Hazardous Waste Planner
Interaction Type Description :	Under Chapter 173-307 WAC, facilities that report under Section 313 of the Emergency Planning/Community Right-To-Know Act (EPCRA), or that generate more than 2,640 pounds of hazardous waste per year, must prepare Pollution Prevention Plans.
Status :	Inactive
Start Date :	2010-05-14
End Date :	2015-03-17
SIC :	N/R
NAICS :	N/R

Program :	HAZWASTE
Program ID :	WAD009253634
Interaction Type :	Hazardous Waste Planner

Map Id: 30
Direction: SSW
Distance: 0.057 mi., 304 ft.
Elevation: 18 ft.
Relative: Higher

Site Name : JM MARTINAC | JM MARTINAC SHIPBUILDING CORP | WASHINGTON LANDMARK HOLDINGS LLC
401 E 15TH ST | 401 EAST 15TH STREET
TACOMA | Tacoma, WA

Database(s) : [ALL SITES - WA, BRS, CSCSL HWS - WA, DOCKET, ECHO, ENVCVN - WA, EPA UST, ERNS, FRS, HAZNET - CA, HIST PCS FACILITY, HSL - WA, ICIS, INACTIVE PCS, PCS ENF, RCRA_NONGEN, UST - WA] ***(cont.)***

Envirosite ID: 52365548
EPA ID: N/R

ALL SITES - WA ***(cont.)***

Interaction Type Description :	Under Chapter 173-307 WAC, facilities that report under Section 313 of the Emergency Planning/Community Right-To-Know Act (EPCRA), or that generate more than 2,640 pounds of hazardous waste per year, must prepare Pollution Prevention Plans.
Status :	Inactive
Start Date :	2010-05-14
End Date :	2015-03-17
SIC :	N/R
NAICS :	336611 - Ship Building and Repairing
Program :	HAZWASTE
Program ID :	WAD009253634
Interaction Type :	Hazardous Waste Generator
Interaction Type Description :	Facilities that generate any quantity of a dangerous waste. They may be classified as SQG, MQG, or LQG depending on hazardous waste generated for a given month.
Status :	Inactive
Start Date :	2006-12-31
End Date :	2013-12-31
SIC :	N/R
NAICS :	N/R
Program :	HAZWASTE
Program ID :	WAD009253634
Interaction Type :	Hazardous Waste Generator
Interaction Type Description :	Facilities that generate any quantity of a dangerous waste. They may be classified as SQG, MQG, or LQG depending on hazardous waste generated for a given month.
Status :	Inactive
Start Date :	2006-12-31
End Date :	2013-12-31
SIC :	N/R
NAICS :	336611 - Ship Building and Repairing
Program :	HAZWASTE
Program ID :	WAD009253634
Interaction Type :	Haz Waste Management Activity

Map Id: 30
Direction: SSW
Distance: 0.057 mi., 304 ft.
Elevation: 18 ft.
Relative: Higher

Site Name : JM MARTINAC | JM MARTINAC SHIPBUILDING CORP | WASHINGTON LANDMARK HOLDINGS LLC
401 E 15TH ST | 401 EAST 15TH STREET
TACOMA | Tacoma, WA

Database(s) : [ALL SITES - WA, BRS, CSCSL HWS - WA, DOCKET, ECHO, ENVCVN - WA, EPA UST, ERNS, FRS, HAZNET - CA, HIST PCS FACILITY, HSL - WA, ICIS, INACTIVE PCS, PCS ENF, RCRA_NONGEN, UST - WA] ***(cont.)***

Envirosite ID: 52365548
EPA ID: N/R

ALL SITES - WA ***(cont.)***

Interaction Type Description :	Facilities that are required to have a RCRA Site ID# but who do not generate and/or manage hazardous waste (XQG generator status). This includes transporters, used oil recyclers, and dangerous waste fuel marketers and burners.
Status :	Inactive
Start Date :	2003-12-31
End Date :	2006-12-31
SIC :	N/R
NAICS :	336611 - Ship Building and Repairing
Program :	HAZWASTE
Program ID :	WAD009253634
Interaction Type :	Haz Waste Management Activity
Interaction Type Description :	Facilities that are required to have a RCRA Site ID# but who do not generate and/or manage hazardous waste (XQG generator status). This includes transporters, used oil recyclers, and dangerous waste fuel marketers and burners.
Status :	Inactive
Start Date :	2003-12-31
End Date :	2006-12-31
SIC :	N/R
NAICS :	N/R
Program :	HAZWASTE
Program ID :	WAD009253634
Interaction Type :	Industrial to ground SWDP IP
Interaction Type Description :	Industrial to ground SWDP IP
Status :	Inactive
Start Date :	2000-07-01
End Date :	2004-08-11
SIC :	N/R
NAICS :	N/R
Program :	HAZWASTE
Program ID :	WAD009253634
Interaction Type :	Industrial NPDES IP
Interaction Type Description :	Individual NPDES and State permits issued to industries to regulate discharges of process wastewater to state waters.
Status :	Inactive
Start Date :	1991-01-30
End Date :	2004-06-30

Map Id: 30
Direction: SSW
Distance: 0.057 mi., 304 ft.
Elevation: 18 ft.
Relative: Higher

Site Name : JM MARTINAC | JM MARTINAC SHIPBUILDING CORP | WASHINGTON LANDMARK HOLDINGS LLC
401 E 15TH ST | 401 EAST 15TH STREET
TACOMA | Tacoma, WA

Database(s) : [ALL SITES - WA, BRS, CSCSL HWS - WA, DOCKET, ECHO, ENVCVN - WA, EPA UST, ERNS, FRS, HAZNET - CA, HIST PCS FACILITY, HSL - WA, ICIS, INACTIVE PCS, PCS ENF, RCRA_NONGEN, UST - WA] ***(cont.)***

Envirosite ID: 52365548
EPA ID: N/R

ALL SITES - WA ***(cont.)***

SIC :	N/R
NAICS :	N/R
Program :	HAZWASTE
Program ID :	WAD009253634
Interaction Type :	Hazardous Waste Generator
Interaction Type Description :	Facilities that generate any quantity of a dangerous waste. They may be classified as SQG, MQG, or LQG depending on hazardous waste generated for a given month.
Status :	Inactive
Start Date :	1980-09-04
End Date :	2003-12-31
SIC :	N/R
NAICS :	N/R
Program :	HAZWASTE
Program ID :	WAD009253634
Interaction Type :	Hazardous Waste Generator
Interaction Type Description :	Facilities that generate any quantity of a dangerous waste. They may be classified as SQG, MQG, or LQG depending on hazardous waste generated for a given month.
Status :	Inactive
Start Date :	1980-09-04
End Date :	2003-12-31
SIC :	N/R
NAICS :	336611 - Ship Building and Repairing
Program :	HAZWASTE
Program ID :	WAD009253634
Interaction Type :	Hazardous Waste Planner
Interaction Type Description :	Under Chapter 173-307 WAC, facilities that report under Section 313 of the Emergency Planning/Community Right-To-Know Act (EPCRA), or that generate more than 2,640 pounds of hazardous waste per year, must prepare Pollution Prevention Plans.
Status :	Inactive
Start Date :	1994-01-01
End Date :	2003-06-01
SIC :	N/R
NAICS :	N/R

Map Id: 30
Direction: SSW
Distance: 0.057 mi., 304 ft.
Elevation: 18 ft.
Relative: Higher

Site Name : JM MARTINAC | JM MARTINAC SHIPBUILDING CORP | WASHINGTON LANDMARK HOLDINGS LLC
401 E 15TH ST | 401 EAST 15TH STREET
TACOMA | Tacoma, WA

Database(s) : [ALL SITES - WA, BRS, CSCSL HWS - WA, DOCKET, ECHO, ENVCVN - WA, EPA UST, ERNS, FRS, HAZNET - CA, HIST PCS FACILITY, HSL - WA, ICIS, INACTIVE PCS, PCS ENF, RCRA_NONGEN, UST - WA] ***(cont.)***

Envirosite ID: 52365548
EPA ID: N/R

ALL SITES - WA ***(cont.)***

Program :	HAZWASTE
Program ID :	WAD009253634
Interaction Type :	Underground Storage Tank
Interaction Type Description :	Any one or combination of tanks (including connecting underground pipes) that is used to contain regulated substances and has a tank volume of ten percent or more beneath the surface of the ground. This term does not include any of the exempt UST systems specified in WAC 173-360-110(2) or any piping connected thereto. See WAC 173-360
Status :	Inactive
Start Date :	1968-01-01
End Date :	2000-03-22
SIC :	3731 - SHIP BUILDING AND REPAIRING
NAICS :	N/R

Program :	HAZWASTE
Program ID :	WAD009253634
Interaction Type :	Underground Storage Tank
Interaction Type Description :	Any one or combination of tanks (including connecting underground pipes) that is used to contain regulated substances and has a tank volume of ten percent or more beneath the surface of the ground. This term does not include any of the exempt UST systems specified in WAC 173-360-110(2) or any piping connected thereto. See WAC 173-360
Status :	Inactive
Start Date :	1968-01-01
End Date :	2000-03-22
SIC :	N/R
NAICS :	N/R

Program :	HAZWASTE
Program ID :	WAD009253634
Interaction Type :	Underground Storage Tank
Interaction Type Description :	Any one or combination of tanks (including connecting underground pipes) that is used to contain regulated substances and has a tank volume of ten percent or more beneath the surface of the ground. This term does not include any of the exempt UST systems specified in WAC 173-360-110(2) or any piping connected thereto. See WAC 173-360
Status :	Inactive
Start Date :	1968-01-01
End Date :	2000-03-22
SIC :	N/R
NAICS :	336611 - Ship Building and Repairing

Map Id: 30
Direction: SSW
Distance: 0.057 mi., 304 ft.
Elevation: 18 ft.
Relative: Higher

Site Name : JM MARTINAC | JM MARTINAC SHIPBUILDING CORP | WASHINGTON LANDMARK HOLDINGS LLC
401 E 15TH ST | 401 EAST 15TH STREET
TACOMA | Tacoma, WA

Database(s) : [ALL SITES - WA, BRS, CSCSL HWS - WA, DOCKET, ECHO, ENVCVN - WA, EPA UST, ERNS, FRS, HAZNET - CA, HIST PCS FACILITY, HSL - WA, ICIS, INACTIVE PCS, PCS ENF, RCRA_NONGEN, UST - WA] ***(cont.)***

Envirosite ID: 52365548
EPA ID: N/R

ALL SITES - WA ***(cont.)***

Program :	HAZWASTE
Program ID :	WAD009253634
Interaction Type :	State Cleanup Site
Interaction Type Description :	A site is being cleaned up under state regulations. Regulations include Model Toxics Control Act or its predecessors.
Status :	Active
Start Date :	N/R
End Date :	N/R
SIC :	N/R
NAICS :	336611 - Ship Building and Repairing

Program :	HAZWASTE
Program ID :	WAD009253634
Interaction Type :	State Cleanup Site
Interaction Type Description :	A site is being cleaned up under state regulations. Regulations include Model Toxics Control Act or its predecessors.
Status :	Active
Start Date :	N/R
End Date :	N/R
SIC :	3731 - SHIP BUILDING AND REPAIRING
NAICS :	N/R

BRS

Facility Name :	JM MARTINAC SHIPBUILDING CORP
Facility Address :	401 E 15TH ST, TACOMA, WA 98421
County :	PIERCE

Site Details

Date Form Received by Agency :	2014-01-10
EPA ID :	WAD009253634
Mailing Address :	401 E 15TH ST, TACOMA, WA 98421
Contact :	DUANE ANDERSON
Contact Address :	401 E 15TH ST, TACOMA, WA 98421
Contact Country :	US
Contact Telephone :	253-761-6741
Contact Email :	DANDERSON@MARTINACSHIP.COM
EPA Region :	10
Land Type :	Private
Source Type :	Annual/Biennial Report updated with Notification
Classification :	Large Quantity Generator

Map Id: 30
Direction: SSW
Distance: 0.057 mi., 304 ft.
Elevation: 18 ft.
Relative: Higher

Site Name : JM MARTINAC | JM MARTINAC SHIPBUILDING CORP | WASHINGTON LANDMARK HOLDINGS LLC
401 E 15TH ST | 401 EAST 15TH STREET
TACOMA | Tacoma, WA

Database(s) : [ALL SITES - WA, BRS, CSCSL HWS - WA, DOCKET, ECHO, ENVCVN - WA, EPA UST, ERNS, FRS, HAZNET - CA, HIST PCS FACILITY, HSL - WA, ICIS, INACTIVE PCS, PCS ENF, RCRA_NONGEN, UST - WA] ***(cont.)***

Envirosite ID: 52365548
EPA ID: N/R

BRS ***(cont.)***

Description :

Handlers that generate 1,000 kg or more of hazardous waste during any calendar month; or generate more than 1 kg of acutely hazardous waste during any calendar month; or generate more than 100 kg of any residue or contaminated soil, waste or other debris resulting from the cleanup of a spill, into or on any land or water, of acutely hazardous waste during any calendar month; or generate 1 kg or less of acutely hazardous waste during any calendar month, and accumulate more than 1 kg of acutely hazardous waste at any time; or generate 100 kg or less of any residue or contaminated soil, waste or other debris resulting from the cleanup of a spill, into or on any land or water, of acutely hazardous waste during any calendar month, and accumulated more than 100 kg of that material at any time.

Last Date in Agency List : 2023-01-23

Owner/Operator Summary

Owner/Operator Name :	JM MARTINAC SHIPBUILDING CORP
Owner/Operator Address :	401 E 15TH ST, TACOMA, WA 98421-1601
Owner/Operator Country :	US
Owner/Operator Telephone :	253-572-4005
Owner/Operator Email :	N/R
Owner/Operator Fax :	N/R
Legal Status :	Private
Owner/Operator Type :	Owner
Owner/Operator Start Date :	1996-06-26
Owner/Operator End Date :	N/R

Owner/Operator Name :	JOSEPH MARTINAC JR
Owner/Operator Address :	401 E 15TH ST, TACOMA, WA 98421-1601
Owner/Operator Country :	US
Owner/Operator Telephone :	253-572-4005
Owner/Operator Email :	N/R
Owner/Operator Fax :	N/R
Legal Status :	Private
Owner/Operator Type :	Operator
Owner/Operator Start Date :	1996-06-26
Owner/Operator End Date :	N/R

Waste Activity Monitoring

Report Cycle :	2013
Hazardous Waste Page Number :	1
Hazardous Waste Sub-Page Number :	1
BR Form :	GM
Waste Description :	SPENT PAINTS, STILLBOTTOMS
Primary NAICS :	336611 - Ship Building and Repairing
Source Code :	G06 - Painting and coating (manufacturing, building, or maintenance)

Map Id: 30
Direction: SSW
Distance: 0.057 mi., 304 ft.
Elevation: 18 ft.
Relative: Higher

Site Name : JM MARTINAC | JM MARTINAC SHIPBUILDING CORP | WASHINGTON LANDMARK HOLDINGS LLC
401 E 15TH ST | 401 EAST 15TH STREET
TACOMA | Tacoma, WA

Database(s) : [ALL SITES - WA, BRS, CSCSL HWS - WA, DOCKET, ECHO, ENVCVN - WA, EPA UST, ERNS, FRS, HAZNET - CA, HIST PCS FACILITY, HSL - WA, ICIS, INACTIVE PCS, PCS ENF, RCRA_NONGEN, UST - WA] ***(cont.)***

Envirosite ID: 52365548
EPA ID: N/R

BRS ***(cont.)***

Form Code :	W604 - Paint or ink sludges, still bottoms in sludge form (not contaminated muds - W512)
Management Method :	H040 - Incineration - thermal destruction other than use as a fuel (includes any preparation prior to burning)
Generation Tons :	2.293578
Managed Tons :	0
Shipped Tons :	2.293578
Received Tons :	0
Receiver ID :	NED981723513
Receiver State :	NE
Shipper ID :	WAD009253634
Shipper State :	WA
Waste Minimization :	N - Waste minimization efforts were unsuccessful in reducing quantity and/or toxicity (please detail reasons in the Comments section)
Waste Code List :	D001, D035, F003, F005
Waste Code Group :	F1_5 - F001-F005 combinations
Waste Generation Type :	N/R
Report Cycle :	2011
Hazardous Waste Page Number :	1
Hazardous Waste Sub-Page Number :	1
BR Form :	GM
Waste Description :	SPENT PAINTS, STILLBOTTOMS
Primary NAICS :	336611 - Ship Building and Repairing
Source Code :	G06 - Painting and coating (manufacturing, building, or maintenance)
Form Code :	W604 - Paint or ink sludges, still bottoms in sludge form (not contaminated muds - W512)
Management Method :	H040 - Incineration - thermal destruction other than use as a fuel (includes any preparation prior to burning)
Generation Tons :	1.8348624
Managed Tons :	0
Shipped Tons :	1.8348624
Received Tons :	0
Receiver ID :	NED981723513
Receiver State :	NE
Shipper ID :	WAD009253634
Shipper State :	WA

Map Id: 30
Direction: SSW
Distance: 0.057 mi., 304 ft.
Elevation: 18 ft.
Relative: Higher

Site Name : JM MARTINAC | JM MARTINAC SHIPBUILDING CORP | WASHINGTON LANDMARK HOLDINGS LLC
401 E 15TH ST | 401 EAST 15TH STREET
TACOMA | Tacoma, WA

Database(s) : [ALL SITES - WA, BRS, CSCSL HWS - WA, DOCKET, ECHO, ENVCVN - WA, EPA UST, ERNS, FRS, HAZNET - CA, HIST PCS FACILITY, HSL - WA, ICIS, INACTIVE PCS, PCS ENF, RCRA_NONGEN, UST - WA] ***(cont.)***

Envirosite ID: 52365548
EPA ID: N/R

BRS ***(cont.)***

Waste Minimization :	N - Waste minimization efforts were unsuccessful in reducing quantity and/or toxicity (please detail reasons in the Comments section)
Waste Code List :	D001, D035, F003, F005
Waste Code Group :	F1_5 - F001-F005 combinations
Waste Generation Type :	N/R

Report Cycle :	2009
Hazardous Waste Page Number :	1
Hazardous Waste Sub-Page Number :	1
BR Form :	XX
Waste Description :	N/R
Primary NAICS :	336611 - Ship Building and Repairing
Source Code :	N/R
Form Code :	N/R
Management Method :	N/R
Generation Tons :	0
Managed Tons :	0
Shipped Tons :	0
Received Tons :	0
Receiver ID :	N/R
Receiver State :	N/R
Shipper ID :	N/R
Shipper State :	N/R
Waste Minimization :	N/R
Waste Code List :	N/R
Waste Code Group :	N/R
Waste Generation Type :	N/R

Report Cycle :	2007
Hazardous Waste Page Number :	1
Hazardous Waste Sub-Page Number :	1
BR Form :	XX
Waste Description :	N/R
Primary NAICS :	336611 - Ship Building and Repairing
Source Code :	N/R
Form Code :	N/R
Management Method :	N/R
Generation Tons :	0
Managed Tons :	0
Shipped Tons :	0
Received Tons :	0
Receiver ID :	N/R
Receiver State :	N/R
Shipper ID :	N/R
Shipper State :	N/R
Waste Minimization :	N/R

Map Id: 30
Direction: SSW
Distance: 0.057 mi., 304 ft.
Elevation: 18 ft.
Relative: Higher

Site Name : JM MARTINAC | JM MARTINAC SHIPBUILDING CORP | WASHINGTON LANDMARK HOLDINGS LLC
401 E 15TH ST | 401 EAST 15TH STREET
TACOMA | Tacoma, WA

Database(s) : [ALL SITES - WA, BRS, CSCSL HWS - WA, DOCKET, ECHO, ENVCVN - WA, EPA UST, ERNS, FRS, HAZNET - CA, HIST PCS FACILITY, HSL - WA, ICIS, INACTIVE PCS, PCS ENF, RCRA_NONGEN, UST - WA] ***(cont.)***

Envirosite ID: 52365548
EPA ID: N/R

BRS ***(cont.)***

Waste Code List :	N/R
Waste Code Group :	N/R
Waste Generation Type :	N/R
Report Cycle :	2003
Hazardous Waste Page Number :	1
Hazardous Waste Sub-Page Number :	1
BR Form :	XX
Waste Description :	N/R
Primary NAICS :	336611 - Ship Building and Repairing
Source Code :	N/R
Form Code :	N/R
Management Method :	N/R
Generation Tons :	0
Managed Tons :	0
Shipped Tons :	0
Received Tons :	0
Receiver ID :	N/R
Receiver State :	N/R
Shipper ID :	N/R
Shipper State :	N/R
Waste Minimization :	N/R
Waste Code List :	N/R
Waste Code Group :	N/R
Waste Generation Type :	N/R

CSCSL HWS - WA

Facility Name :	JM MARTINAC SHIPBUILDING CORP
Facility Address :	401 E 15TH ST, TACOMA, 98421
County :	PIERCE

Site Details

Facility Site ID :	1375
Site Status :	Cleanup Started
Cleanup Site ID :	144
Region :	Southwest
Responsible Section :	Southwest
WARM Rank :	N/R
Is Brownfield? :	N/R
Is PSI? :	N/R
Current VCP :	N/R
Past VCP :	N/R
Institutional Control :	Yes
Latitude :	47.250073
Longitude :	-122.430149

Map Id: 30
Direction: SSW
Distance: 0.057 mi., 304 ft.
Elevation: 18 ft.
Relative: Higher

Site Name : JM MARTINAC | JM MARTINAC SHIPBUILDING CORP | WASHINGTON LANDMARK HOLDINGS LLC
401 E 15TH ST | 401 EAST 15TH STREET
TACOMA | Tacoma, WA

Database(s) : [ALL SITES - WA, BRS, CSCSL HWS - WA, DOCKET, ECHO, ENVCVN - WA, EPA UST, ERNS, FRS, HAZNET - CA, HIST PCS FACILITY, HSL - WA, ICIS, INACTIVE PCS, PCS ENF, RCRA_NONGEN, UST - WA] ***(cont.)***

Envirosite ID: 52365548
EPA ID: N/R

CSCSL HWS - WA ***(cont.)***

Last Date in Agency List : 2023-03-07

Contaminants Details

Contaminant Name : Metals - Other
Groundwater : N/R
Surface Water : N/R
Soil : Confirmed Above Cleanup Levels
Sediment : Confirmed Above Cleanup Levels
Air : N/R
Bedrock : N/R

Contaminant Name : Arsenic
Groundwater : N/R
Surface Water : N/R
Soil : Confirmed Above Cleanup Levels
Sediment : Confirmed Above Cleanup Levels
Air : N/R
Bedrock : N/R

DOCKET

Facility Name : J M MARTINAC
Facility Address : 401 E 15TH ST, TACOMA, WA 98421-1699

Site Activity Details

Enforcement Action Case Number : WA-176742
Activity ID : 3400010645
Enforcement Action Name : J M MARTINAC
Last Date in Agency List : 2018-12-17

Final Ordr Iss/Final Order Enter Date: N/R
Complaint/Proposed Order Actual Date: N/R
Final Order Issued Actual Date : N/R
Final Order Name : N/R

Complaint Summary

Respondent/Defendant Name : N/R
Named in Complaint : N/R
Named in Final Order : N/R

Map Id: 30
Direction: SSW
Distance: 0.057 mi., 304 ft.
Elevation: 18 ft.
Relative: Higher

Site Name : JM MARTINAC | JM MARTINAC SHIPBUILDING CORP | WASHINGTON LANDMARK HOLDINGS LLC
401 E 15TH ST | 401 EAST 15TH STREET
TACOMA | Tacoma, WA

Database(s) : [ALL SITES - WA, BRS, CSCSL HWS - WA, DOCKET, ECHO, ENVCVN - WA, EPA UST, ERNS, FRS, HAZNET - CA, HIST PCS FACILITY, HSL - WA, ICIS, INACTIVE PCS, PCS ENF, RCRA_NONGEN, UST - WA] ***(cont.)***

Envirosite ID: 52365548
EPA ID: N/R

DOCKET ***(cont.)***

SEP Category :	N/R
SEP Description :	N/R
Regional Docket Number :	N/R

Standard Industrial Classification (SIC) Summary

Registry ID :	110000897094
Primary SIC :	N/R
Primary NAICS :	N/R
Settlement FRS ICIS Facility :	N/R - N/R
Pollutants (SRS) :	N/R
Admin EA Closed Actual Date :	2012-02-13
Enforcement Action Name :	N/R
Enforcement Action Resolution :	N/R
Violation Types :	N/R
Case Law Sections :	CWA OTHER - Violations not covered elsewhere

Violation Penalties and Compliance Summary

Compliance Action Cost :	N/R
EPA Penalty Assessed Amount :	N/R
Cost Recovery Required :	N/R
Cost of SEP :	N/R
Cost of Complying Actions :	N/R

Site Activity Details

Enforcement Action Case Number :	WA-645936
Activity ID :	3400211506
Enforcement Action Name :	J M MARTINAC
Last Date in Agency List :	2018-12-17

Map Id: 30
Direction: SSW
Distance: 0.057 mi., 304 ft.
Elevation: 18 ft.
Relative: Higher

Site Name : JM MARTINAC | JM MARTINAC SHIPBUILDING CORP | WASHINGTON LANDMARK HOLDINGS LLC
401 E 15TH ST | 401 EAST 15TH STREET
TACOMA | Tacoma, WA

Database(s) : [ALL SITES - WA, BRS, CSCSL HWS - WA, DOCKET, ECHO, ENVCVN - WA, EPA UST, ERNS, FRS, HAZNET - CA, HIST PCS FACILITY, HSL - WA, ICIS, INACTIVE PCS, PCS ENF, RCRA_NONGEN, UST - WA] ***(cont.)***

Envirosite ID: 52365548
EPA ID: N/R

DOCKET ***(cont.)***

Final Ordr Iss/Final Order Enter Date:	N/R
Complaint/Proposed Order Actual Date:	N/R
Final Order Issued Actual Date :	N/R
Final Order Name :	N/R

Complaint Summary

Respondent/Defendant Name :	N/R
Named in Complaint :	N/R
Named in Final Order :	N/R
SEP Category :	N/R
SEP Description :	N/R
Regional Docket Number :	N/R

Standard Industrial Classification (SIC) Summary

Registry ID :	110000897094
Primary SIC :	N/R
Primary NAICS :	N/R
Settlement FRS ICIS Facility :	N/R - N/R
Pollutants (SRS) :	N/R
Admin EA Closed Actual Date :	2014-02-10
Enforcement Action Name :	N/R
Enforcement Action Resolution :	N/R
Violation Types :	N/R
Case Law Sections :	CWA OTHER - Violations not covered elsewhere

Violation Penalties and Compliance Summary

Compliance Action Cost :	N/R
EPA Penalty Assessed Amount :	N/R
Cost Recovery Required :	N/R

Map Id: 30
Direction: SSW
Distance: 0.057 mi., 304 ft.
Elevation: 18 ft.
Relative: Higher

Site Name : JM MARTINAC | JM MARTINAC SHIPBUILDING CORP | WASHINGTON LANDMARK HOLDINGS LLC
401 E 15TH ST | 401 EAST 15TH STREET
TACOMA | Tacoma, WA

Database(s) : [ALL SITES - WA, BRS, CSCSL HWS - WA, DOCKET, ECHO, ENVCVN - WA, EPA UST, ERNS, FRS, HAZNET - CA, HIST PCS FACILITY, HSL - WA, ICIS, INACTIVE PCS, PCS ENF, RCRA_NONGEN, UST - WA] ***(cont.)***

Envirosite ID: 52365548
EPA ID: N/R

DOCKET ***(cont.)***

Cost of SEP :	N/R
Cost of Complying Actions :	N/R

Site Activity Details

Enforcement Action Case Number :	WA-718281
Activity ID :	3600014050
Enforcement Action Name :	J M MARTINAC
Last Date in Agency List :	2018-12-17
Final Ordr Iss/Final Order Enter Date:	N/R
Complaint/Proposed Order Actual Date:	N/R
Final Order Issued Actual Date :	N/R
Final Order Name :	N/R

Complaint Summary

Respondent/Defendant Name :	N/R
Named in Complaint :	N/R
Named in Final Order :	N/R
SEP Category :	N/R
SEP Description :	N/R
Regional Docket Number :	N/R

Standard Industrial Classification (SIC) Summary

Registry ID :	110000897094
Primary SIC :	N/R
Primary NAICS :	N/R
Settlement FRS ICIS Facility :	N/R - N/R
Pollutants (SRS) :	N/R
Admin EA Closed Actual Date :	2014-05-05
Enforcement Action Name :	N/R
Enforcement Action Resolution :	N/R

Map Id: 30
Direction: SSW
Distance: 0.057 mi., 304 ft.
Elevation: 18 ft.
Relative: Higher

Site Name : JM MARTINAC | JM MARTINAC SHIPBUILDING CORP | WASHINGTON LANDMARK HOLDINGS LLC
401 E 15TH ST | 401 EAST 15TH STREET
TACOMA | Tacoma, WA

Database(s) : [ALL SITES - WA, BRS, CSCSL HWS - WA, DOCKET, ECHO, ENVCVN - WA, EPA UST, ERNS, FRS, HAZNET - CA, HIST PCS FACILITY, HSL - WA, ICIS, INACTIVE PCS, PCS ENF, RCRA_NONGEN, UST - WA] ***(cont.)***

Envirosite ID: 52365548
EPA ID: N/R

DOCKET ***(cont.)***

Violation Types :	N/R
Case Law Sections :	CWA OTHER - Violations not covered elsewhere

Violation Penalties and Compliance Summary

Compliance Action Cost :	N/R
EPA Penalty Assessed Amount :	N/R
Cost Recovery Required :	N/R
Cost of SEP :	N/R
Cost of Complying Actions :	N/R

Site Activity Details

Enforcement Action Case Number :	WA-725990
Activity ID :	3600071221
Enforcement Action Name :	J M MARTINAC
Last Date in Agency List :	2018-12-17
Final Ordr Iss/Final Order Enter Date:	N/R
Complaint/Proposed Order Actual Date:	N/R
Final Order Issued Actual Date :	N/R
Final Order Name :	N/R

Complaint Summary

Respondent/Defendant Name :	N/R
Named in Complaint :	N/R
Named in Final Order :	N/R
SEP Category :	N/R
SEP Description :	N/R
Regional Docket Number :	N/R

Standard Industrial Classification (SIC) Summary

Registry ID :	110000897094
Primary SIC :	N/R
Primary NAICS :	N/R

Map Id: 30
Direction: SSW
Distance: 0.057 mi., 304 ft.
Elevation: 18 ft.
Relative: Higher

Site Name : JM MARTINAC | JM MARTINAC SHIPBUILDING CORP | WASHINGTON LANDMARK HOLDINGS LLC
401 E 15TH ST | 401 EAST 15TH STREET
TACOMA | Tacoma, WA

Database(s) : [ALL SITES - WA, BRS, CSCSL HWS - WA, DOCKET, ECHO, ENVCVN - WA, EPA UST, ERNS, FRS, HAZNET - CA, HIST PCS FACILITY, HSL - WA, ICIS, INACTIVE PCS, PCS ENF, RCRA_NONGEN, UST - WA] ***(cont.)***

Envirosite ID: 52365548
EPA ID: N/R

DOCKET ***(cont.)***

Settlement FRS ICIS Facility :	N/R - N/R
Pollutants (SRS) :	N/R
Admin EA Closed Actual Date :	2014-12-22
Enforcement Action Name :	N/R
Enforcement Action Resolution :	N/R
Violation Types :	N/R
Case Law Sections :	CWA OTHER - Violations not covered elsewhere

Violation Penalties and Compliance Summary

Compliance Action Cost :	N/R
EPA Penalty Assessed Amount :	N/R
Cost Recovery Required :	N/R
Cost of SEP :	N/R
Cost of Complying Actions :	N/R

Site Activity Details

Enforcement Action Case Number :	WA-725991
Activity ID :	3600071228
Enforcement Action Name :	J M MARTINAC
Last Date in Agency List :	2018-12-17
Final Ordr Iss/Final Order Enter Date:	N/R
Complaint/Proposed Order Actual Date:	N/R
Final Order Issued Actual Date :	N/R
Final Order Name :	N/R

Complaint Summary

Respondent/Defendant Name :	N/R
Named in Complaint :	N/R
Named in Final Order :	N/R
SEP Category :	N/R
SEP Description :	N/R

Map Id: 30
Direction: SSW
Distance: 0.057 mi., 304 ft.
Elevation: 18 ft.
Relative: Higher

Site Name : JM MARTINAC | JM MARTINAC SHIPBUILDING CORP | WASHINGTON LANDMARK HOLDINGS LLC
401 E 15TH ST | 401 EAST 15TH STREET
TACOMA | Tacoma, WA

Database(s) : [ALL SITES - WA, BRS, CSCSL HWS - WA, DOCKET, ECHO, ENVCVN - WA, EPA UST, ERNS, FRS, HAZNET - CA, HIST PCS FACILITY, HSL - WA, ICIS, INACTIVE PCS, PCS ENF, RCRA_NONGEN, UST - WA] ***(cont.)***

Envirosite ID: 52365548
EPA ID: N/R

DOCKET ***(cont.)***

Regional Docket Number : N/R

Standard Industrial Classification (SIC) Summary
Registry ID : 110000897094
Primary SIC : N/R
Primary NAICS : N/R

Settlement FRS ICIS Facility : N/R - N/R

Pollutants (SRS) : N/R

Admin EA Closed Actual Date : 2015-01-27
Enforcement Action Name : N/R
Enforcement Action Resolution : N/R

Violation Types : N/R

Case Law Sections : CWA OTHER - Violations not covered elsewhere

Violation Penalties and Compliance Summary
Compliance Action Cost : N/R
EPA Penalty Assessed Amount : N/R
Cost Recovery Required : N/R
Cost of SEP : N/R
Cost of Complying Actions : N/R

Site Activity Details
Enforcement Action Case Number : WA-733895
Activity ID : 3600151807
Enforcement Action Name : J M MARTINAC
Last Date in Agency List : 2018-12-17

Final Ordr Iss/Final Order Enter Date: N/R
Complaint/Proposed Order Actual Date: N/R
Final Order Issued Actual Date : N/R
Final Order Name : N/R

Map Id: 30
Direction: SSW
Distance: 0.057 mi., 304 ft.
Elevation: 18 ft.
Relative: Higher

Site Name : JM MARTINAC | JM MARTINAC SHIPBUILDING CORP | WASHINGTON LANDMARK HOLDINGS LLC
401 E 15TH ST | 401 EAST 15TH STREET
TACOMA | Tacoma, WA

Database(s) : [ALL SITES - WA, BRS, CSCSL HWS - WA, DOCKET, ECHO, ENVCVN - WA, EPA UST, ERNS, FRS, HAZNET - CA, HIST PCS FACILITY, HSL - WA, ICIS, INACTIVE PCS, PCS ENF, RCRA_NONGEN, UST - WA] ***(cont.)***

Envirosite ID: 52365548
EPA ID: N/R

DOCKET ***(cont.)***

Complaint Summary
- Respondent/Defendant Name : N/R
- Named in Complaint : N/R
- Named in Final Order : N/R

- SEP Category : N/R
- SEP Description : N/R

- Regional Docket Number : N/R

Standard Industrial Classification (SIC) Summary
- Registry ID : 110000897094
- Primary SIC : N/R
- Primary NAICS : N/R

- Settlement FRS ICIS Facility : N/R - N/R

- Pollutants (SRS) : N/R

- Admin EA Closed Actual Date : 2015-02-24
- Enforcement Action Name : N/R
- Enforcement Action Resolution : N/R

- Violation Types : N/R

- Case Law Sections : CWA OTHER - Violations not covered elsewhere

Violation Penalties and Compliance Summary
- Compliance Action Cost : N/R
- EPA Penalty Assessed Amount : N/R
- Cost Recovery Required : N/R
- Cost of SEP : N/R
- Cost of Complying Actions : N/R

ECHO

- Facility Name : J M MARTINAC SHIPBUILDING
- Facility Address : 401 E 15TH ST, TACOMA, WA 98421

Map Id: 30
Direction: SSW
Distance: 0.057 mi., 304 ft.
Elevation: 18 ft.
Relative: Higher

Site Name : JM MARTINAC | JM MARTINAC SHIPBUILDING CORP | WASHINGTON LANDMARK HOLDINGS LLC
401 E 15TH ST | 401 EAST 15TH STREET
TACOMA | Tacoma, WA

Database(s) : [ALL SITES - WA, BRS, CSCSL HWS - WA, DOCKET, ECHO, ENVCVN - WA, EPA UST, ERNS, FRS, HAZNET - CA, HIST PCS FACILITY, HSL - WA, ICIS, INACTIVE PCS, PCS ENF, RCRA_NONGEN, UST - WA] ***(cont.)***

Envirosite ID: 52365548
EPA ID: N/R

ECHO ***(cont.)***

County :	PIERCE
Last Inspection Date :	2015-05-19
Registry ID :	110000897094
FIPS Code :	53053
EPA Region :	10
Inspection Count :	0
Last Inspection Days :	2756
Informal Count :	0
Last Informal Action Date :	2015-02-24
Formal Action Count :	0
Last Formal Action Date :	N/R
Total Penalties :	0
Penalty Count :	N/R
Last Penalty Date :	N/R
Last Penalty Amount :	N/R
QTRS IN NC :	0
Programs IN SNC :	0
Current Compliance Status :	No Violation Identified
Three-Year Compliance Status :	_____
Collection Method :	N/R
Reference Point :	N/R
Accuracy Meters :	17430
Derived Tribes :	Puyallup Tribe of the Puyallup Reservation - .8 mile(s), Puyallup Tribe of the Puyallup Reservation - .8 mile(s), Muckleshoot Indian Tribe - 10.8 mile(s), Muckleshoot Indian Tribe - 13.7 mile(s), Nisqually Indian Tribe - 17.5 mile(s), Squaxin Island Tribe of the Squaxin Island Reservation - 22.1 mile(s), Squaxin Island Tribe of the Squaxin Island Reservation - 23.9 mile(s)
Derived HUC :	17110019
Derived WBD :	171100191200
Derived STCTY FIPS :	53053
Derived Zip :	98421
Derived CD113 :	09
Derived CB2010 :	530530602001106
MYRTK Universe :	NNN
NPDES IDs :	WA0039560
CWA Permit Types :	Minor
CWA Compliance Tracking :	Off
CWA NAICS :	336611
CWA SICS :	3731
CWA Inspection Count :	N/R
CWA Last Inspection Days :	2755
CWA Informal Count :	N/R
CWA Formal Action Count :	N/R
CWA Last Formal Action Date :	N/R

Map Id: 30
Direction: SSW
Distance: 0.057 mi., 304 ft.
Elevation: 18 ft.
Relative: Higher

Site Name : JM MARTINAC | JM MARTINAC SHIPBUILDING CORP | WASHINGTON LANDMARK HOLDINGS LLC
401 E 15TH ST | 401 EAST 15TH STREET
TACOMA | Tacoma, WA

Database(s) : [ALL SITES - WA, BRS, CSCSL HWS - WA, DOCKET, ECHO, ENVCVN - WA, EPA UST, ERNS, FRS, HAZNET - CA, HIST PCS FACILITY, HSL - WA, ICIS, INACTIVE PCS, PCS ENF, RCRA_NONGEN, UST - WA] ***(cont.)***

Envirosite ID: 52365548
EPA ID: N/R

ECHO ***(cont.)***

CWA Penalties :	N/R
CWA Last Penalty Date :	N/R
CWA Last Penalty Amount :	N/R
CWA Quarters IN NC :	0
CWA Current Compliance Status :	Terminated Permit
CWA Current SNC Flag :	N
CWA 13 Quarters Compliance Status :	N/R
CWA 13 Quarters Effluent Exceedances:	N/R
CWA Three-Year QNCR Codes :	N/R
DFR URL :	Click here for hyperlink provided by the agency.
Facility SIC :	3731
Facility NAICS :	336611 - Ship Building and Repairing, 551111 - Offices of Bank Holding Companies
Facility Last Inspection EPA Date :	N/R
Facility Last Inspection State Date :	2015-05-19
Facility Last Formal Act EPA Date :	N/R
Facility Last Formal Act State Date :	N/R
Facility Last Informal Act EPA Date :	N/R
Facility Last Informal Act State Date:	2015-02-24
Facility Federal Agency :	N/R
TRI Reporter :	N/R
Facility Imp Water Flag :	Y
Current SNC Flag :	N
Indian County Flag :	N
Federal Flag :	N/R
US Mexico Border Flag :	N/R
Chesapeak Bay Flag :	N/R
AIR Flag :	N
NPDES Flag :	Y
SDWIS Flag :	N
RCRA Flag :	Y
TRI Flag :	N
GHG Flag :	N
Major Flag :	N/R
Active Flag :	N/R
NAA Flag :	N
Latitude :	47.249669
Longitude :	-122.431174
Last Date in Agency List :	2023-01-16
Facility Name :	WASHINGTON LANDMARK HOLDINGS LLC
Facility Address :	401 E 15TH ST, TACOMA, WA 98421
County :	PIERCE

Map Id: 30
Direction: SSW
Distance: 0.057 mi., 304 ft.
Elevation: 18 ft.
Relative: Higher

Site Name : JM MARTINAC | JM MARTINAC SHIPBUILDING CORP | WASHINGTON LANDMARK HOLDINGS LLC
401 E 15TH ST | 401 EAST 15TH STREET
TACOMA | Tacoma, WA

Database(s) : [ALL SITES - WA, BRS, CSCSL HWS - WA, DOCKET, ECHO, ENVCVN - WA, EPA UST, ERNS, FRS, HAZNET - CA, HIST PCS FACILITY, HSL - WA, ICIS, INACTIVE PCS, PCS ENF, RCRA_NONGEN, UST - WA] ***(cont.)***

Envirosite ID: 52365548
EPA ID: N/R

ECHO ***(cont.)***

Last Inspection Date :	2016-07-15
Registry ID :	110000897094
FIPS Code :	53053
EPA Region :	10
Inspection Count :	4
Last Inspection Days :	254
Informal Count :	6
Last Informal Action Date :	2015-02-24
Formal Action Count :	0
Last Formal Action Date :	N/R
Total Penalties :	0
Penalty Count :	0
Last Penalty Date :	N/R
Last Penalty Amount :	N/R
QTRS IN NC :	2
Programs IN SNC :	0
Current Compliance Status :	No Violation
Three-Year Compliance Status :	UUVVUU_____
Collection Method :	GPS - UNSPECIFIED
Reference Point :	POINT WHERE SUBSTANCE IS RELEASED
Accuracy Meters :	10
Derived Tribes :	Puyallup Tribe of the Puyallup Reservation - .5 mile(s), Puyallup Tribe of the Puyallup Reservation - .7 mile(s), Muckleshoot Indian Tribe - 10.4 mile(s), Muckleshoot Indian Tribe - 13.4 mile(s), Nisqually Indian Tribe - 17.7 mile(s), Squaxin Island Tribe of the Squaxin Island Reservation - 22.4 mile(s), Squaxin Island Tribe of the Squaxin Island Reservation - 24.3 mile(s)
Derived HUC :	17110019
Derived WBD :	171100190301
Derived STCTY FIPS :	53053
Derived Zip :	98421
Derived CD113 :	09
Derived CB2010 :	530530602001090
MYRTK Universe :	NNY
NPDES IDs :	WA0039560
CWA Permit Types :	Minor
CWA Compliance Tracking :	Off
CWA NAICS :	336611
CWA SICS :	3731
CWA Inspection Count :	1
CWA Last Inspection Days :	677
CWA Informal Count :	5
CWA Formal Action Count :	N/R
CWA Last Formal Action Date :	N/R
CWA Penalties :	N/R
CWA Last Penalty Date :	N/R
CWA Last Penalty Amount :	N/R

Map Id: 30
Direction: SSW
Distance: 0.057 mi., 304 ft.
Elevation: 18 ft.
Relative: Higher

Site Name : JM MARTINAC | JM MARTINAC SHIPBUILDING CORP | WASHINGTON LANDMARK HOLDINGS LLC
401 E 15TH ST | 401 EAST 15TH STREET
TACOMA | Tacoma, WA

Database(s) : [ALL SITES - WA, BRS, CSCSL HWS - WA, DOCKET, ECHO, ENVCVN - WA, EPA UST, ERNS, FRS, HAZNET - CA, HIST PCS FACILITY, HSL - WA, ICIS, INACTIVE PCS, PCS ENF, RCRA_NONGEN, UST - WA] ***(cont.)***

Envirosite ID: 52365548
EPA ID: N/R

ECHO ***(cont.)***

CWA Quarters IN NC :	3
CWA Current Compliance Status :	No Violation
CWA Current SNC Flag :	N
CWA 13 Quarters Compliance Status :	VUUVVUU_____
CWA 13 Quarters Effluent Exceedances:	N/R
CWA Three-Year QNCR Codes :	N/R
DFR URL :	Click here for hyperlink provided by the agency.
Facility SIC :	3731
Facility NAICS :	551111 - Offices of Bank Holding Companies, 336611 - Ship Building and Repairing
Facility Last Inspection EPA Date :	N/R
Facility Last Inspection State Date :	2016-07-15
Facility Last Formal Act EPA Date :	N/R
Facility Last Formal Act State Date :	N/R
Facility Last Informal Act EPA Date :	N/R
Facility Last Informal Act State Date:	2015-02-24
Facility Federal Agency :	N/R
TRI Reporter :	N/R
Facility Imp Water Flag :	N/R
Current SNC Flag :	N
Indian County Flag :	N
Federal Flag :	N
US Mexico Border Flag :	N/R
Chesapeak Bay Flag :	N/R
AIR Flag :	N
NPDES Flag :	Y
SDWIS Flag :	N
RCRA Flag :	Y
TRI Flag :	N
GHG Flag :	N
Major Flag :	N/R
Active Flag :	Y
NAA Flag :	Y
Latitude :	47.25
Longitude :	-122.424167
Last Date in Agency List :	2017-03-27

ENVCVN - WA

Facility Name :	JM Martinac Shipbuilding Corp
Facility Address :	401 E 15TH ST, TACOMA, 98421
County :	Pierce
Cleanup Site ID :	144
Facility Site ID :	1375
Site Status :	Cleanup Started

Map Id: 30
Direction: SSW
Distance: 0.057 mi., 304 ft.
Elevation: 18 ft.
Relative: Higher

Site Name : JM MARTINAC | JM MARTINAC SHIPBUILDING CORP | WASHINGTON LANDMARK HOLDINGS LLC
401 E 15TH ST | 401 EAST 15TH STREET
TACOMA | Tacoma, WA

Database(s) : [ALL SITES - WA, BRS, CSCSL HWS - WA, DOCKET, ECHO, ENVCVN - WA, EPA UST, ERNS, FRS, HAZNET - CA, HIST PCS FACILITY, HSL - WA, ICIS, INACTIVE PCS, PCS ENF, RCRA_NONGEN, UST - WA] ***(cont.)***

Envirosite ID: 52365548
EPA ID: N/R

ENVCVN - WA ***(cont.)***

Alternate Site Names :	J M Martinac,J M MARTINAC SHIPBUILDING CORPORATION,JM MARTINAC, MARTINAC BEACH,MARTINAC CROSS MEMBER REPLACEMENT
NFA Date :	N/R
Instrument Type :	Environmental Covenant
Tax Parcel Number :	0320041054
Active Control :	Yes
County Recording Number :	200703151270
County Recording Date :	2007-03-15
Region :	Southwest
ResponsibleUnit :	Southwest
Restrict Land Use :	No
Restrict Surface Water Use :	No
Restrict All Ground Water Extraction/Well Installation:	No
Restrict Domestic Ground Water Extraction/Well Installation:	No
Prohibit Soil Disturbance :	No
Prevent the Reuse or Relocation of Site Soil:	No
Restrictive Signage :	No
Restrict Shellfish and/or Finfish Harvesting:	Yes
Restrict Swimming and/or Beach Play :	No
Restrict Access :	No
Ongoing Maintenance of Remedy :	Yes
Require Educational Programs :	No
Prohibit Removal or Alteration of Existing Buildings:	No
Prohibit New Building Construction :	No
Control Stormwater :	No
Control Vapor/Gas :	No
Restrict Sediment Cap Disturbance :	Yes
Maintain/Protect Monitoring System :	No
Other :	No
MediaRestrictions :	Sediment
Latitude :	47.250073
Longitude :	-122.430149
Last Date in Agency List :	2023-01-20
Cleanup Site ID :	144
Facility Site ID :	1375
Site Status :	Cleanup Started
Alternate Site Names :	J M Martinac,J M MARTINAC SHIPBUILDING CORPORATION,JM MARTINAC, MARTINAC BEACH,MARTINAC CROSS MEMBER REPLACEMENT
NFA Date :	N/R

Map Id: 30
Direction: SSW
Distance: 0.057 mi., 304 ft.
Elevation: 18 ft.
Relative: Higher

Site Name : JM MARTINAC | JM MARTINAC SHIPBUILDING CORP | WASHINGTON LANDMARK HOLDINGS LLC
401 E 15TH ST | 401 EAST 15TH STREET
TACOMA | Tacoma, WA

Database(s) : [ALL SITES - WA, BRS, CSCSL HWS - WA, DOCKET, ECHO, ENVCVN - WA, EPA UST, ERNS, FRS, HAZNET - CA, HIST PCS FACILITY, HSL - WA, ICIS, INACTIVE PCS, PCS ENF, RCRA_NONGEN, UST - WA] ***(cont.)***

Envirosite ID: 52365548
EPA ID: N/R

ENVCVN - WA ***(cont.)***

Instrument Type :	Environmental Covenant
Tax Parcel Number :	8950001560
Active Control :	Yes
County Recording Number :	200703151267
County Recording Date :	2007-03-15
Region :	Southwest
ResponsibleUnit :	Southwest
Restrict Land Use :	Yes
Restrict Surface Water Use :	No
Restrict All Ground Water Extraction/Well Installation:	No
Restrict Domestic Ground Water Extraction/Well Installation:	No
Prohibit Soil Disturbance :	Yes
Prevent the Reuse or Relocation of Site Soil:	Yes
Restrictive Signage :	No
Restrict Shellfish and/or Finfish Harvesting:	No
Restrict Swimming and/or Beach Play :	No
Restrict Access :	No
Ongoing Maintenance of Remedy :	Yes
Require Educational Programs :	No
Prohibit Removal or Alteration of Existing Buildings:	Yes
Prohibit New Building Construction :	Yes
Control Stormwater :	No
Control Vapor/Gas :	No
Restrict Sediment Cap Disturbance :	No
Maintain/Protect Monitoring System :	No
Other :	No
MediaRestrictions :	Soil
Latitude :	47.250073
Longitude :	-122.430149
Last Date in Agency List :	2023-01-20
Cleanup Site ID :	144
Facility Site ID :	1375
Site Status :	Cleanup Started
Alternate Site Names :	J M Martinac,J M MARTINAC SHIPBUILDING CORPORATION,JM MARTINAC, MARTINAC BEACH,MARTINAC CROSS MEMBER REPLACEMENT
NFA Date :	N/R
Instrument Type :	Environmental Covenant
Tax Parcel Number :	0320041017
Active Control :	Yes
County Recording Number :	200703151269

Map Id: 30
Direction: SSW
Distance: 0.057 mi., 304 ft.
Elevation: 18 ft.
Relative: Higher

Site Name : JM MARTINAC | JM MARTINAC SHIPBUILDING CORP | WASHINGTON LANDMARK HOLDINGS LLC
401 E 15TH ST | 401 EAST 15TH STREET
TACOMA | Tacoma, WA

Database(s) : [ALL SITES - WA, BRS, CSCSL HWS - WA, DOCKET, ECHO, ENVCVN - WA, EPA UST, ERNS, FRS, HAZNET - CA, HIST PCS FACILITY, HSL - WA, ICIS, INACTIVE PCS, PCS ENF, RCRA_NONGEN, UST - WA] ***(cont.)***

Envirosite ID: 52365548
EPA ID: N/R

ENVCVN - WA ***(cont.)***

County Recording Date :	2007-03-15
Region :	Southwest
ResponsibleUnit :	Southwest
Restrict Land Use :	Yes
Restrict Surface Water Use :	No
Restrict All Ground Water Extraction/Well Installation:	No
Restrict Domestic Ground Water Extraction/Well Installation:	No
Prohibit Soil Disturbance :	Yes
Prevent the Reuse or Relocation of Site Soil:	Yes
Restrictive Signage :	No
Restrict Shellfish and/or Finfish Harvesting:	No
Restrict Swimming and/or Beach Play :	No
Restrict Access :	No
Ongoing Maintenance of Remedy :	Yes
Require Educational Programs :	No
Prohibit Removal or Alteration of Existing Buildings:	Yes
Prohibit New Building Construction :	No
Control Stormwater :	No
Control Vapor/Gas :	No
Restrict Sediment Cap Disturbance :	No
Maintain/Protect Monitoring System :	No
Other :	No
MediaRestrictions :	Soil
Latitude :	47.250073
Longitude :	-122.430149
Last Date in Agency List :	2023-01-20
Cleanup Site ID :	144
Facility Site ID :	1375
Site Status :	Cleanup Started
Alternate Site Names :	J M Martinac,J M MARTINAC SHIPBUILDING CORPORATION,JM MARTINAC, MARTINAC BEACH,MARTINAC CROSS MEMBER REPLACEMENT
NFA Date :	N/R
Instrument Type :	Environmental Covenant
Tax Parcel Number :	8950001590, 0320041054
Active Control :	Yes
County Recording Number :	200703151268
County Recording Date :	2007-03-15
Region :	Southwest
ResponsibleUnit :	Southwest
Restrict Land Use :	Yes

Map Id: 30
Direction: SSW
Distance: 0.057 mi., 304 ft.
Elevation: 18 ft.
Relative: Higher

Site Name : JM MARTINAC | JM MARTINAC SHIPBUILDING CORP | WASHINGTON LANDMARK HOLDINGS LLC
401 E 15TH ST | 401 EAST 15TH STREET
TACOMA | Tacoma, WA

Database(s) : [ALL SITES - WA, BRS, CSCSL HWS - WA, DOCKET, ECHO, ENVCVN - WA, EPA UST, ERNS, FRS, HAZNET - CA, HIST PCS FACILITY, HSL - WA, ICIS, INACTIVE PCS, PCS ENF, RCRA_NONGEN, UST - WA] ***(cont.)***

Envirosite ID: 52365548
EPA ID: N/R

ENVCVN - WA ***(cont.)***

Restrict Surface Water Use :	No
Restrict All Ground Water Extraction/Well Installation:	No
Restrict Domestic Ground Water Extraction/Well Installation:	No
Prohibit Soil Disturbance :	No
Prevent the Reuse or Relocation of Site Soil:	No
Restrictive Signage :	No
Restrict Shellfish and/or Finfish Harvesting:	Yes
Restrict Swimming and/or Beach Play :	No
Restrict Access :	Yes
Ongoing Maintenance of Remedy :	No
Require Educational Programs :	No
Prohibit Removal or Alteration of Existing Buildings:	No
Prohibit New Building Construction :	No
Control Stormwater :	No
Control Vapor/Gas :	No
Restrict Sediment Cap Disturbance :	Yes
Maintain/Protect Monitoring System :	No
Other :	No
MediaRestrictions :	Soil
Latitude :	47.250073
Longitude :	-122.430149
Last Date in Agency List :	2023-01-20

EPA UST

Facility Name :	J M MARTINAC SHIPBUILDING CORPORATION
Facility Address :	401 E 15TH ST, Tacoma, Washington 984211601
County :	Pierce
Facility ID :	WA1375
Facility Status :	Closed UST(s)
Open USTs :	0
Closed USTs :	1
Temporarily Out of Service USTs :	0
Date of Last Inspection :	N/R
EPA Region :	10
Tribe :	N/R
Facility ID 2 :	N/R
Latitude :	47.24968
Longitude :	-122.42977
Last Date in Agency List :	2023-01-30

Map Id: 30
Direction: SSW
Distance: 0.057 mi., 304 ft.
Elevation: 18 ft.
Relative: Higher

Site Name : JM MARTINAC | JM MARTINAC SHIPBUILDING CORP | WASHINGTON LANDMARK HOLDINGS LLC
401 E 15TH ST | 401 EAST 15TH STREET
TACOMA | Tacoma, WA

Database(s) : [ALL SITES - WA, BRS, CSCSL HWS - WA, DOCKET, ECHO, ENVCVN - WA, EPA UST, ERNS, FRS, HAZNET - CA, HIST PCS FACILITY, HSL - WA, ICIS, INACTIVE PCS, PCS ENF, RCRA_NONGEN, UST - WA] ***(cont.)***

Envirosite ID: 52365548
EPA ID: N/R

EPA UST ***(cont.)***

Tank Details

Tank ID :	WA1375_1
Tank Status :	Closed
Installation Date :	1968-01-01
Removal Date :	N/R
Capacity :	111
Substances :	A Leaded Gasoline
Tank Wall Type :	N/R

ERNS

Facility Address :	401 E 15TH ST, TACOMA, WA 98421
County :	PIERCE

Incident Information

Details for this site have been truncated due to the large number of available details for this site within this dataset. For the complete details for this site, contact your Envirosite account representative for a complimentary site report containing all of the details available.

Incident Date Time :	2022-09-26 09:15:00
Type of Incident :	UNKNOWN SHEEN
Incident Cause :	UNKNOWN
Incident DTG :	DISCOVERED
Incident Location :	UNKNOWN SHEEN INCIDENT
Sequence Number :	1348310
Potential Flag :	N
Description of Incident :	THE CALLER STATED THAT THEY DISCOVERED AN UNKNOWN SHEEN FROM AN UNKNOWN SOURCE IN FOSS WATER WAY. ALTHOUGH THE SOURCE OF THE SHEEN IS UNKNOWN THE CALLER SUSPECTS A VESSEL WITH A HOSE IN THE WATER IS THE SOURCE.
Last Date in Agency List :	2023-01-17

Incident Response Summary

Date Time Received :	2022-09-26 12:58:00
Date Time Completed :	2022-09-26 13:04:00
Call Type :	Incident
Source :	TELEPHONE
Responsible Company :	N/R
Responsible Org Type :	UNKNOWN
Responsible City :	N/R
Responsible State :	XX
Responsible Zip :	N/R

Map Id: 30
Direction: SSW
Distance: 0.057 mi., 304 ft.
Elevation: 18 ft.
Relative: Higher

Site Name : JM MARTINAC | JM MARTINAC SHIPBUILDING CORP | WASHINGTON LANDMARK HOLDINGS LLC
401 E 15TH ST | 401 EAST 15TH STREET
TACOMA | Tacoma, WA

Database(s) : [ALL SITES - WA, BRS, CSCSL HWS - WA, DOCKET, ECHO, ENVCVN - WA, EPA UST, ERNS, FRS, HAZNET - CA, HIST PCS FACILITY, HSL - WA, ICIS, INACTIVE PCS, PCS ENF, RCRA_NONGEN, UST - WA] ***(cont.)***

Envirosite ID: 52365548
EPA ID: N/R

ERNS ***(cont.)***

Incident Details Summary

Remedial Action :	THE CALLER STATED THAT NO ACTION HAS BEEN TAKEN.
Medium :	FOSS WATERWAY
Medium Description :	WATER
Body of Water :	FOSS WATERWAY
Weather Conditions :	N/R
Water Temperature :	N/R
Water Supply Contaminated :	U
Waterway Closed :	N
Waterway Description :	N/R

Additional Incident Details Summary

Actual Amount :	N/R
Actual Amount Units :	N/R
Capacity of Tank :	N/R
Capacity of Tank Units :	N/R
Continuous Release Begin Date :	N/R
Continuous Release End Date :	N/R
Continuous Release Change Date :	N/R
Continuous Release Permit :	N/R
Continuous Release Type :	N/R
Description of Tank :	N/R
Device Operational :	U
DOT Crossing Number :	N/R
DOT Regulated :	U
NPDES :	N/R
NPDES Compliance :	U
Pipeline Aboveground :	ABOVE
Pipeline Covered :	U
Pipeline Type :	N/R
Tank ID :	N/R
Tank Regulated :	U
Tank Regulated by :	N/R

Materials Involved Summary

Name of Material :	UNKNOWN OIL
CAS Number :	000000-00-0
Amount of Material :	0
Unit of Measure :	UNKNOWN AMOUNT
UN Number :	N/R
CHRIS Code :	OUN
Reached Water :	YES
Amount in Water :	0
Unit of Measure (Reach Water) :	UNKNOWN AMOUNT

Map Id: 30
Direction: SSW
Distance: 0.057 mi., 304 ft.
Elevation: 18 ft.
Relative: Higher

Site Name : JM MARTINAC | JM MARTINAC SHIPBUILDING CORP | WASHINGTON LANDMARK HOLDINGS LLC
401 E 15TH ST | 401 EAST 15TH STREET
TACOMA | Tacoma, WA

Database(s) : [ALL SITES - WA, BRS, CSCSL HWS - WA, DOCKET, ECHO, ENVCVN - WA, EPA UST, ERNS, FRS, HAZNET - CA, HIST PCS FACILITY, HSL - WA, ICIS, INACTIVE PCS, PCS ENF, RCRA_NONGEN, UST - WA] ***(cont.)***

Envirosite ID: 52365548
EPA ID: N/R

ERNS ***(cont.)***

Facility Address :	401 E. 15TH ST, TACOMA, WA 98421
County :	PIERCE

Incident Information

Incident Date Time :	2012-03-07 12:36:00
Type of Incident :	FIXED
Incident Cause :	OPERATOR ERROR
Incident DTG :	OCCURRED
Incident Location :	N/R
Sequence Number :	1005049
Potential Flag :	N
Description of Incident :	CALLER STATED THAT THERE WAS A RELEASE OF .5 CUPS OF HYDRAULIC OIL FROM A CUP THAT WAS BEING CARRIED UP THE GANGWAY OF A VESSEL, THE CREW MEMBER FROM THE FACILITY SPILLED THE CUP OF HYDRAULIC OIL INTO THE WATER.
Last Date in Agency List :	2015-12-23

Incident Response Summary

Date Time Received :	2012-03-07 15:53:36
Date Time Completed :	2012-03-07 15:59:50
Call Type :	Incident
Source :	TELEPHONE
Responsible Company :	J M MARTINAC SHIPBUILDING
Responsible Org Type :	PRIVATE ENTERPRISE
Responsible City :	TACOMA
Responsible State :	WA
Responsible Zip :	98421

Incident Details Summary

Remedial Action :	ABSORBENTS APPLIED, CLEANUP COMPLETED
Medium :	THEA OF FOSS
Medium Description :	WATER
Body of Water :	THEA OF FOSS
Weather Conditions :	CLEAR
Water Temperature :	N/R
Water Supply Contaminated :	U
Waterway Closed :	N
Waterway Description :	N/R

Map Id: 30
Direction: SSW
Distance: 0.057 mi., 304 ft.
Elevation: 18 ft.
Relative: Higher

Site Name : JM MARTINAC | JM MARTINAC SHIPBUILDING CORP | WASHINGTON LANDMARK HOLDINGS LLC
401 E 15TH ST | 401 EAST 15TH STREET
TACOMA | Tacoma, WA

Database(s) : [ALL SITES - WA, BRS, CSCSL HWS - WA, DOCKET, ECHO, ENVCVN - WA, EPA UST, ERNS, FRS, HAZNET - CA, HIST PCS FACILITY, HSL - WA, ICIS, INACTIVE PCS, PCS ENF, RCRA_NONGEN, UST - WA] ***(cont.)***

Envirosite ID: 52365548
EPA ID: N/R

ERNS ***(cont.)***

Additional Incident Details Summary

Actual Amount :	N/R
Actual Amount Units :	N/R
Capacity of Tank :	N/R
Capacity of Tank Units :	N/R
Continuous Release Begin Date :	N/R
Continuous Release End Date :	N/R
Continuous Release Change Date :	N/R
Continuous Release Permit :	N/R
Continuous Release Type :	N/R
Description of Tank :	N/R
Device Operational :	U
DOT Crossing Number :	N/R
DOT Regulated :	U
NPDES :	N/R
NPDES Compliance :	U
Pipeline Aboveground :	ABOVE
Pipeline Covered :	U
Pipeline Type :	N/R
Tank ID :	N/R
Tank Regulated :	U
Tank Regulated by :	N/R

Materials Involved Summary

Name of Material :	HYDRAULIC OIL
CAS Number :	000000-00-0
Amount of Material :	0.5
Unit of Measure :	CUP(S)
UN Number :	N/R
CHRIS Code :	OHY
Reached Water :	YES
Amount in Water :	0.5
Unit of Measure (Reach Water) :	CUP(S)

Incident Information

Incident Date Time :	2009-07-16 13:30:00
Type of Incident :	FIXED
Incident Cause :	EQUIPMENT FAILURE
Incident DTG :	OCCURRED
Incident Location :	THEA FOX WATERWAY
Sequence Number :	911803
Potential Flag :	N

Map Id: 30
Direction: SSW
Distance: 0.057 mi., 304 ft.
Elevation: 18 ft.
Relative: Higher

Site Name : JM MARTINAC | JM MARTINAC SHIPBUILDING CORP | WASHINGTON LANDMARK HOLDINGS LLC
401 E 15TH ST | 401 EAST 15TH STREET
TACOMA | Tacoma, WA

Database(s) : [ALL SITES - WA, BRS, CSCSL HWS - WA, DOCKET, ECHO, ENVCVN - WA, EPA UST, ERNS, FRS, HAZNET - CA, HIST PCS FACILITY, HSL - WA, ICIS, INACTIVE PCS, PCS ENF, RCRA_NONGEN, UST - WA] ***(cont.)***

Envirosite ID: 52365548
EPA ID: N/R

ERNS ***(cont.)***

Description of Incident :	CALLER IS REPORTING A RELEASE OF USED ENGINE OIL INTO THE BAY FROM A BUCKET. CALLER STATES THAT THE FORKLIFT ACCIDENTALLY KNOCKED THE BUCKET IN THE WATER.
Last Date in Agency List :	2015-12-23

Incident Response Summary

Date Time Received :	2009-07-16 17:59:08
Date Time Completed :	2009-07-16 18:04:48
Call Type :	Incident
Source :	TELEPHONE
Responsible Company :	J M MARTINAC SHIPBUILDING
Responsible Org Type :	PRIVATE ENTERPRISE
Responsible City :	TACOMA
Responsible State :	WA
Responsible Zip :	98421

Incident Details Summary

Remedial Action :	BOOMS APPLIED, ABSORBENTS APPLIED, MATERIAL CONTAINED, CLEANUP COMPLETE
Medium :	THEA FOX WATERWAY
Medium Description :	WATER
Body of Water :	THEA FOX WATERWAY
Weather Conditions :	SUNNY
Water Temperature :	N/R
Water Supply Contaminated :	U
Waterway Closed :	N
Waterway Description :	N/R

Additional Incident Details Summary

Actual Amount :	N/R
Actual Amount Units :	N/R
Capacity of Tank :	N/R
Capacity of Tank Units :	N/R
Continuous Release Begin Date :	N/R
Continuous Release End Date :	N/R
Continuous Release Change Date :	N/R
Continuous Release Permit :	N/R
Continuous Release Type :	N/R
Description of Tank :	N/R
Device Operational :	U
DOT Crossing Number :	N/R
DOT Regulated :	U

Map Id: 30
Direction: SSW
Distance: 0.057 mi., 304 ft.
Elevation: 18 ft.
Relative: Higher

Site Name : JM MARTINAC | JM MARTINAC SHIPBUILDING CORP | WASHINGTON LANDMARK HOLDINGS LLC
401 E 15TH ST | 401 EAST 15TH STREET
TACOMA | Tacoma, WA

Database(s) : [ALL SITES - WA, BRS, CSCSL HWS - WA, DOCKET, ECHO, ENVCVN - WA, EPA UST, ERNS, FRS, HAZNET - CA, HIST PCS FACILITY, HSL - WA, ICIS, INACTIVE PCS, PCS ENF, RCRA_NONGEN, UST - WA] ***(cont.)***

Envirosite ID: 52365548
EPA ID: N/R

ERNS ***(cont.)***

NPDES :	N/R
NPDES Compliance :	U
Pipeline Aboveground :	ABOVE
Pipeline Covered :	U
Pipeline Type :	N/R
Tank ID :	N/R
Tank Regulated :	U
Tank Regulated by :	N/R

Materials Involved Summary

Name of Material :	OIL, MISC: MOTOR
CAS Number :	000000-00-0
Amount of Material :	0.5
Unit of Measure :	GALLON(S)
UN Number :	N/R
CHRIS Code :	OMT
Reached Water :	YES
Amount in Water :	0.5
Unit of Measure (Reach Water) :	GALLON(S)

Incident Information

Incident Date Time :	2007-11-09 11:00:00
Type of Incident :	UNKNOWN SHEEN
Incident Cause :	UNKNOWN
Incident DTG :	DISCOVERED
Incident Location :	THEAFOSS WATERWAY
Sequence Number :	854114
Potential Flag :	N
Description of Incident :	CALLER IS REPORTING AN UNKNOWN YELLOW FILM IN THE WATERWAY AND ON THE BEACH. THE MATERIAL LOOKS LIKE A POWDERY SUBSTANCE.
Last Date in Agency List :	2015-12-23

Incident Response Summary

Date Time Received :	2007-11-09 14:01:00
Date Time Completed :	2007-11-09 14:05:00
Call Type :	Incident
Source :	TELEPHONE
Responsible Company :	N/R
Responsible Org Type :	UNKNOWN
Responsible City :	N/R

Map Id: 30
Direction: SSW
Distance: 0.057 mi., 304 ft.
Elevation: 18 ft.
Relative: Higher

Site Name : JM MARTINAC | JM MARTINAC SHIPBUILDING CORP | WASHINGTON LANDMARK HOLDINGS LLC
401 E 15TH ST | 401 EAST 15TH STREET
TACOMA | Tacoma, WA

Database(s) : [ALL SITES - WA, BRS, CSCSL HWS - WA, DOCKET, ECHO, ENVCVN - WA, EPA UST, ERNS, FRS, HAZNET - CA, HIST PCS FACILITY, HSL - WA, ICIS, INACTIVE PCS, PCS ENF, RCRA_NONGEN, UST - WA] ***(cont.)***

Envirosite ID: 52365548
EPA ID: N/R

ERNS ***(cont.)***

Responsible State :	XX
Responsible Zip :	N/R

Incident Details Summary

Remedial Action :	NONE
Medium :	N/R
Medium Description :	WATER
Body of Water :	THEAFOSS WATERWAY OR CITY WATERWAY
Weather Conditions :	RAINY
Water Temperature :	N/R
Water Supply Contaminated :	U
Waterway Closed :	N
Waterway Description :	N/R

Additional Incident Details Summary

Actual Amount :	N/R
Actual Amount Units :	N/R
Capacity of Tank :	N/R
Capacity of Tank Units :	N/R
Continuous Release Begin Date :	N/R
Continuous Release End Date :	N/R
Continuous Release Change Date :	N/R
Continuous Release Permit :	N/R
Continuous Release Type :	N/R
Description of Tank :	N/R
Device Operational :	Y
DOT Crossing Number :	N/R
DOT Regulated :	U
NPDES :	N/R
NPDES Compliance :	U
Pipeline Aboveground :	ABOVE
Pipeline Covered :	U
Pipeline Type :	N/R
Tank ID :	N/R
Tank Regulated :	U
Tank Regulated by :	N/R

Materials Involved Summary

Name of Material :	UNKNOWN OIL
CAS Number :	000000-00-0
Amount of Material :	0
Unit of Measure :	UNKNOWN AMOUNT
UN Number :	N/R

Map Id: 30
Direction: SSW
Distance: 0.057 mi., 304 ft.
Elevation: 18 ft.
Relative: Higher

Site Name : JM MARTINAC | JM MARTINAC SHIPBUILDING CORP | WASHINGTON LANDMARK HOLDINGS LLC
401 E 15TH ST | 401 EAST 15TH STREET
TACOMA | Tacoma, WA

Database(s) : [ALL SITES - WA, BRS, CSCSL HWS - WA, DOCKET, ECHO, ENVCVN - WA, EPA UST, ERNS, FRS, HAZNET - CA, HIST PCS FACILITY, HSL - WA, ICIS, INACTIVE PCS, PCS ENF, RCRA_NONGEN, UST - WA] ***(cont.)***

Envirosite ID: 52365548
EPA ID: N/R

ERNS ***(cont.)***

CHRIS Code :	OUN
Reached Water :	YES
Amount in Water :	0
Unit of Measure (Reach Water) :	UNKNOWN AMOUNT

Incident Information

Incident Date Time :	2007-08-01 09:15:00
Type of Incident :	STORAGE TANK
Incident Cause :	EQUIPMENT FAILURE
Incident DTG :	OCCURRED
Incident Location :	N/R
Sequence Number :	844090
Potential Flag :	N
Description of Incident :	CALLER IS REPORTING THAT THEY WERE PUMPING LUBRICATING OIL FROM A 55 GALLON DRUM AND THE PUMP WORE A HOLE INSIDE OF THE DRUM CAUSING A SPILL TO THE CITY WATERWAY.
Last Date in Agency List :	2015-12-23

Incident Response Summary

Date Time Received :	2007-08-01 12:30:00
Date Time Completed :	2007-08-01 12:37:00
Call Type :	Incident
Source :	TELEPHONE
Responsible Company :	J M MARTINAC SHIPBUILDING
Responsible Org Type :	PRIVATE ENTERPRISE
Responsible City :	TACOMA
Responsible State :	WA
Responsible Zip :	98421

Incident Details Summary

Remedial Action :	ABSORBENTS APPLIED, CLEANUP COMPLETED
Medium :	/ CITY WATERWAY (T FOSS WATERWAY)
Medium Description :	WATER
Body of Water :	CITY WATERWAY (T FOSS WATERWAY)
Weather Conditions :	SUNNY
Water Temperature :	N/R
Water Supply Contaminated :	N
Waterway Closed :	N
Waterway Description :	N/R

Map Id: 30
Direction: SSW
Distance: 0.057 mi., 304 ft.
Elevation: 18 ft.
Relative: Higher

Site Name : JM MARTINAC | JM MARTINAC SHIPBUILDING CORP | WASHINGTON LANDMARK HOLDINGS LLC
401 E 15TH ST | 401 EAST 15TH STREET
TACOMA | Tacoma, WA

Database(s) : [ALL SITES - WA, BRS, CSCSL HWS - WA, DOCKET, ECHO, ENVCVN - WA, EPA UST, ERNS, FRS, HAZNET - CA, HIST PCS FACILITY, HSL - WA, ICIS, INACTIVE PCS, PCS ENF, RCRA_NONGEN, UST - WA] ***(cont.)***

Envirosite ID: 52365548
EPA ID: N/R

ERNS ***(cont.)***

Additional Incident Details Summary

Actual Amount :	0
Actual Amount Units :	UNKNOWN AMOUNT
Capacity of Tank :	55
Capacity of Tank Units :	GALLON(S)
Continuous Release Begin Date :	N/R
Continuous Release End Date :	N/R
Continuous Release Change Date :	N/R
Continuous Release Permit :	N/R
Continuous Release Type :	N/R
Description of Tank :	55 GALLON DRUM
Device Operational :	Y
DOT Crossing Number :	N/R
DOT Regulated :	U
NPDES :	N/R
NPDES Compliance :	U
Pipeline Aboveground :	ABOVE
Pipeline Covered :	U
Pipeline Type :	N/R
Tank ID :	N/R
Tank Regulated :	N
Tank Regulated by :	N/R

Materials Involved Summary

Name of Material :	OIL, MISC: LUBRICATING
CAS Number :	000000-00-0
Amount of Material :	1
Unit of Measure :	GALLON(S)
UN Number :	N/R
CHRIS Code :	OLB
Reached Water :	YES
Amount in Water :	1
Unit of Measure (Reach Water) :	GALLON(S)

FRS

Facility Name :	J M MARTINAC SHIPBUILDING
Facility Address :	401 E 15TH ST, TACOMA, WA 98421
County :	PIERCE

Site Details

Registry ID :	110000897094
FRS Facility URL :	Click here for hyperlink provided by the agency.
Last Date in Agency List :	2023-02-13

Map Id: 30
Direction: SSW
Distance: 0.057 mi., 304 ft.
Elevation: 18 ft.
Relative: Higher

Site Name : JM MARTINAC | JM MARTINAC SHIPBUILDING CORP | WASHINGTON LANDMARK HOLDINGS LLC
401 E 15TH ST | 401 EAST 15TH STREET
TACOMA | Tacoma, WA

Database(s) : [ALL SITES - WA, BRS, CSCSL HWS - WA, DOCKET, ECHO, ENVCVN - WA, EPA UST, ERNS, FRS, HAZNET - CA, HIST PCS FACILITY, HSL - WA, ICIS, INACTIVE PCS, PCS ENF, RCRA_NONGEN, UST - WA] ***(cont.)***

Envirosite ID: 52365548
EPA ID: N/R

FRS ***(cont.)***

Source Description
Source Description : RCRAInfo is EPA's comprehensive information system that supports the Resource Conservation and Recovery Act (RCRA) of 1976 and the Hazardous and Solid Waste Amendments (HSWA) of 1984 through the tracking of events and activities related to facilities that generate, transport, and treat, store, or dispose of hazardous waste. RCRAInfo allows RCRA program staff to track the notification, permit, compliance, and corrective action activities required under RCRA. RCRAInfo also supports generation of the National Hazardous Waste Biennial Report. All generators and treatment, storage, and disposal facilities who handle hazardous waste are required to report to the EPA Administrator at least once every two years to support creation of the Biennial Report.
The WA-FSIS provides a means to query and display data maintained by the Washington Department of Ecology. This system contains key information for each facility/site that is currently, or has been, of interest to the Air Quality, Dam Safety, Hazardous Waste, Toxics Cleanup, and Water Quality Programs.

Source Description :

The NPDES module of the Compliance Information System (ICIS) tracks surface water permits issued under the Clean Water Act. Under NPDES, all facilities that discharge pollutants from any point source into waters of the United States are required to obtain a permit. The permit will likely contain limits on what can be discharged, impose monitoring and reporting requirements, and include other provisions to ensure that the discharge does not adversely affect water quality.

FRS Environmental Interest
Source and System ID : ICIS - WA0039560
RCRAINFO - WAD009253634
WA-FSIS - 1375

Facility Name : WASHINGTON LANDMARK HOLDINGS LLC
Facility Address : 401 E 15TH ST, TACOMA, WA 98421
County : PIERCE

Site Details
Registry ID : 110070739944
FRS Facility URL : Click here for hyperlink provided by the agency.
Last Date in Agency List : 2023-02-13

Map Id: 30
Direction: SSW
Distance: 0.057 mi., 304 ft.
Elevation: 18 ft.
Relative: Higher

Site Name : JM MARTINAC | JM MARTINAC SHIPBUILDING CORP | WASHINGTON LANDMARK HOLDINGS LLC
401 E 15TH ST | 401 EAST 15TH STREET TACOMA | Tacoma, WA

Database(s) : [ALL SITES - WA, BRS, CSCSL HWS - WA, DOCKET, ECHO, ENVCVN - WA, EPA UST, ERNS, FRS, HAZNET - CA, HIST PCS FACILITY, HSL - WA, ICIS, INACTIVE PCS, PCS ENF, RCRA_NONGEN, UST - WA] ***(cont.)***

Envirosite ID: 52365548
EPA ID: N/R

FRS ***(cont.)***

Source Description

Source Description :

All generators and treatment, storage, and disposal (TSD) facilities who handle hazardous waste are required to report to the EPA Administrator at least once every two years. The data collected is used to create the National Biennial Resource Conservation and Recovery Act (RCRA) Hazardous Waste Report. This data is processed within the RCRA Information (RCRAInfo) database.

FRS Environmental Interest

Source and System ID :	RCRAINFO - WAD009253634

HAZNET - CA

Facility Name :	JM MARTINAC
Facility Address :	401 E 15TH ST, TACOMA, WA 984211601
County :	N/R

Site Details

Generator EPA ID :	WAD009253634
Active :	N/R
Category :	N/R
Facility Types :	N/R
Type :	N/R
Contact Name :	JOE MARTINAC SR
Contact Phone :	2535724005
Facility Mailing Address :	401 E 15TH ST, TACOMA, WA 984211601
Latitude :	N/R
Longitude :	N/R
Agency Hyperlink :	Click here for hyperlink provided by the agency.
Last Date in Agency List :	2021-07-08

Waste Generator Details

State Waste :	2007: 213 - Hydrocarbon solvents (benzene, hexane, Stoddard, Etc.), 0.68805 tons to CAD009452657 2007: 252 - Other still bottom waste, 0.9174 tons to CAD009452657 2006: 343 - Unspecified organic liquid mixture, 0.187 tons to CAD009452657 2006: 343 - Unspecified organic liquid mixture, 0.2575 tons to CAD009452657 2006: 252 - Other still bottom waste, 0.325 tons to CAD009452657 2005: 343 - Unspecified organic liquid mixture, 0.748 tons to CAD009452657

Map Id: 30
Direction: SSW
Distance: 0.057 mi., 304 ft.
Elevation: 18 ft.
Relative: Higher

Site Name : JM MARTINAC | JM MARTINAC SHIPBUILDING CORP | WASHINGTON LANDMARK HOLDINGS LLC
401 E 15TH ST | 401 EAST 15TH STREET
TACOMA | Tacoma, WA

Database(s) : [ALL SITES - WA, BRS, CSCSL HWS - WA, DOCKET, ECHO, ENVCVN - WA, EPA UST, ERNS, FRS, HAZNET - CA, HIST PCS FACILITY, HSL - WA, ICIS, INACTIVE PCS, PCS ENF, RCRA_NONGEN, UST - WA] ***(cont.)***

Envirosite ID: 52365548
EPA ID: N/R

HAZNET - CA ***(cont.)***

2005: 213 - Hydrocarbon solvents (benzene, hexane, Stoddard, Etc.), 0.4587 tons to CAD009452657

HIST PCS FACILITY

Facility Name :	J M MARTINAC
Facility Address :	401 E 15TH ST, TACOMA, WA 98421-1699
County :	N/R
FRS Facility Site ID :	1470500
NPDES ID :	WA0039560
Current Major/Minor Status :	Minor
Facility Type Description :	Privately Owned Facility
Permit Type :	NPDES Individual Permit
Primary Facility SIC Code :	N/R
Primary Facility SIC Description :	N/R
Total Actual Average Flow (MGD) :	N/R
Total App. Design Flow (MGD) :	N/R
Pretreat Prog Req'd Indicator Description:	N/R
State Water Body Number :	N/R
State Water Body Name :	N/R
Effective Date :	2011-05-01 00:00:00
Expiration Date :	2016-04-29 00:00:00
Tribal Land Code :	N/R
Tribal Land Name :	N/R
Facility Contact Name :	N/R
Contact Number :	N/R
Contact Address :	N/R
Permit Contact Name :	N/R
Permit Contact Address :	401 E 15th St, Tacoma, WA 98421-1601
Latitude :	47.24968
Longitude :	-122.42977
Last Date in Agency list :	2014-12-10

HSL - WA

Facility Name :	JM Martinac Shipbuilding Corp
Facility Address :	401 E 15th St, Tacoma, 98421
County :	Pierce

Site Details

Facility Site ID :	1375
Cleanup Site ID :	144
Status :	Cleanup Started
Site Rank :	N/R

Map Id: 30
Direction: SSW
Distance: 0.057 mi., 304 ft.
Elevation: 18 ft.
Relative: Higher

Site Name : JM MARTINAC | JM MARTINAC SHIPBUILDING CORP | WASHINGTON LANDMARK HOLDINGS LLC
401 E 15TH ST | 401 EAST 15TH STREET
TACOMA | Tacoma, WA

Database(s) : [ALL SITES - WA, BRS, CSCSL HWS - WA, DOCKET, ECHO, ENVCVN - WA, EPA UST, ERNS, FRS, HAZNET - CA, HIST PCS FACILITY, HSL - WA, ICIS, INACTIVE PCS, PCS ENF, RCRA_NONGEN, UST - WA] ***(cont.)***

Envirosite ID: 52365548
EPA ID: N/R

HSL - WA ***(cont.)***

Alternative Site Name :	N/R
Region :	N/R
Resposbile Unit :	N/R
Institutional Control :	N/R
Current VCP :	N/R
Past VCP :	N/R
Latitude :	N/R
Longitude :	N/R
Agency Hyperlink :	Click here for hyperlink provided by the agency.
Last Date in Agency List :	2022-02-11

Facility Name :	JM Martinac Shipbuilding Corp
Facility Address :	401 E 15TH ST, TACOMA, 98421
County :	Pierce

Site Details

Facility Site ID :	1375
Cleanup Site ID :	144
Status :	Cleanup Started
Site Rank :	N/R
Alternative Site Name :	J M Martinac,J M MARTINAC SHIPBUILDING CORPORATION,JM MARTINAC, MARTINAC BEACH,MARTINAC CROSS MEMBER REPLACEMENT
Region :	Southwest
Resposbile Unit :	Southwest
Institutional Control :	Yes
Current VCP :	N/R
Past VCP :	N/R
Latitude :	47.2500728575621
Longitude :	-122.430149377393
Agency Hyperlink :	Click here for hyperlink provided by the agency.
Last Date in Agency List :	2023-02-28

Contaminants

Contaminant Name :	Metals - Other
Ground water :	N/R
Surface water :	N/R
Soil :	Confirmed Above Cleanup Levels
Sediment :	Confirmed Above Cleanup Levels
Air :	N/R
Bedrock :	N/R

Map Id: 30
Direction: SSW
Distance: 0.057 mi., 304 ft.
Elevation: 18 ft.
Relative: Higher

Site Name : JM MARTINAC | JM MARTINAC SHIPBUILDING CORP | WASHINGTON LANDMARK HOLDINGS LLC
401 E 15TH ST | 401 EAST 15TH STREET
TACOMA | Tacoma, WA

Database(s) : [ALL SITES - WA, BRS, CSCSL HWS - WA, DOCKET, ECHO, ENVCVN - WA, EPA UST, ERNS, FRS, HAZNET - CA, HIST PCS FACILITY, HSL - WA, ICIS, INACTIVE PCS, PCS ENF, RCRA_NONGEN, UST - WA] ***(cont.)***

Envirosite ID: 52365548
EPA ID: N/R

HSL - WA ***(cont.)***

Contaminant Name :	Arsenic
Ground water :	N/R
Surface water :	N/R
Soil :	Confirmed Above Cleanup Levels
Sediment :	Confirmed Above Cleanup Levels
Air :	N/R
Bedrock :	N/R

ICIS

Facility Name :	J M MARTINAC
Facility Address :	401 E 15TH ST, TACOMA, WA 98421-1699

Site Details

NPDES ID :	WA0039560
ICIS Facility Interest ID :	3400000317
Facility UIN :	110000897094
Facility Type Code :	Privately Owned Facility
Impaired Waters :	303(D) Listed
Latitude :	47.24968
Longitude :	-122.42977
Last Date in Agency List :	2022-12-28

INACTIVE PCS

Issue Date :	2011-03-16
Original Issue Date :	2011-03-16
Effective Date :	2011-05-01
Expiration Date :	2016-04-29
Retirement Date :	N/R
Termination Date :	2015-07-06
Issuing Agency :	State
Agency Type :	State
Activity ID :	3400000313
External Permit Number :	WA0039560
Facility Type Indicator :	NON-POTW
Permit Type :	NPDES Individual Permit
Major Minor Status :	N
Permit Status :	Terminated
Total Design Flow Number :	N/R
Actual Average Flow Number :	N/R
State Water Body :	N/R
State Water Body Name :	N/R
Permit Name :	J M MARTINAC
Permit Comp Status :	Y
RNC Tracking :	Y
Master External Permit Number :	N/R

Map Id: 30
Direction: SSW
Distance: 0.057 mi., 304 ft.
Elevation: 18 ft.
Relative: Higher

Site Name : JM MARTINAC | JM MARTINAC SHIPBUILDING CORP | WASHINGTON LANDMARK HOLDINGS LLC
401 E 15TH ST | 401 EAST 15TH STREET
TACOMA | Tacoma, WA

Database(s) : [ALL SITES - WA, BRS, CSCSL HWS - WA, DOCKET, ECHO, ENVCVN - WA, EPA UST, ERNS, FRS, HAZNET - CA, HIST PCS FACILITY, HSL - WA, ICIS, INACTIVE PCS, PCS ENF, RCRA_NONGEN, UST - WA] ***(cont.)***

Envirosite ID: 52365548
EPA ID: N/R

INACTIVE PCS ***(cont.)***

TMDL Interface :	N/R
EDMR Authorization :	N
Pretreatment Indicator :	N/R
Last Date in Agency List :	2022-12-28

PCS ENF

Site Details

NPDES ID :	WA0039560
Last Date in Agency List :	2022-12-28

Formal Enforcement Actions

Settlement Entered Date :	N/R
ENF Identifier :	N/R
Activity ID :	N/R
Activity Type :	N/R
ENF Type :	N/R
Agency :	N/R
Fed Penalty Assessed Amount :	N/R
State Local Penalty Amount :	N/R

Informal Enforcement Actions

Achieved Date :	2015-02-24
Registry ID :	110000897094
ENF Identifier :	WA-733895
Activity ID :	3600151807
Activity Type :	Administrative - Informal
ENF Type :	Letter of Violation/ Warning Letter
Agency :	State

Achieved Date :	2015-01-27
Registry ID :	110000897094
ENF Identifier :	WA-725991
Activity ID :	3600071228
Activity Type :	Administrative - Informal
ENF Type :	Letter of Violation/ Warning Letter
Agency :	State

Achieved Date :	2014-12-22
Registry ID :	110000897094
ENF Identifier :	WA-725990
Activity ID :	3600071221
Activity Type :	Administrative - Informal

Map Id: 30
Direction: SSW
Distance: 0.057 mi., 304 ft.
Elevation: 18 ft.
Relative: Higher

Site Name : JM MARTINAC | JM MARTINAC SHIPBUILDING CORP | WASHINGTON LANDMARK HOLDINGS LLC
401 E 15TH ST | 401 EAST 15TH STREET
TACOMA | Tacoma, WA

Database(s) : [ALL SITES - WA, BRS, CSCSL HWS - WA, DOCKET, ECHO, ENVCVN - WA, EPA UST, ERNS, FRS, HAZNET - CA, HIST PCS FACILITY, HSL - WA, ICIS, INACTIVE PCS, PCS ENF, RCRA_NONGEN, UST - WA] ***(cont.)***

Envirosite ID: 52365548
EPA ID: N/R

PCS ENF ***(cont.)***

ENF Type :	Letter of Violation/ Warning Letter
Agency :	State
Achieved Date :	2014-05-05
Registry ID :	110000897094
ENF Identifier :	WA-718281
Activity ID :	3600014050
Activity Type :	Administrative - Informal
ENF Type :	Letter of Violation/ Warning Letter
Agency :	State
Achieved Date :	2014-02-10
Registry ID :	110000897094
ENF Identifier :	WA-645936
Activity ID :	3400211506
Activity Type :	Administrative - Informal
ENF Type :	Letter of Violation/ Warning Letter
Agency :	State
Achieved Date :	2012-02-13
Registry ID :	110000897094
ENF Identifier :	WA-176742
Activity ID :	3400010645
Activity Type :	Administrative - Informal
ENF Type :	Letter of Violation/ Warning Letter
Agency :	State

RCRA_NONGEN

Facility Name :	WASHINGTON LANDMARK HOLDINGS LLC
Facility Address :	401 E 15TH ST, TACOMA, WA 98421
County :	PIERCE
Date Form Received by Agency :	2018-02-17
EPA ID :	WAD009253634
Mailing Address :	8874 BENDER RD #201, LYNDEN, WA 98264
Contact :	LISA SMITH
Contact Address :	8874 BENDER RD #201, LYNDEN, WA 98264
Contact Country :	US
Contact Telephone :	206-965-1881
Contact Email :	LISA@ALASKANLEADER.COM
EPA Region :	10
Land Type :	Private
Source Type :	Implementer
Classification :	Not a generator, verified

Map Id: 30
Direction: SSW
Distance: 0.057 mi., 304 ft.
Elevation: 18 ft.
Relative: Higher

Site Name : JM MARTINAC | JM MARTINAC SHIPBUILDING CORP | WASHINGTON LANDMARK HOLDINGS LLC
401 E 15TH ST | 401 EAST 15TH STREET
TACOMA | Tacoma, WA

Database(s) : [ALL SITES - WA, BRS, CSCSL HWS - WA, DOCKET, ECHO, ENVCVN - WA, EPA UST, ERNS, FRS, HAZNET - CA, HIST PCS FACILITY, HSL - WA, ICIS, INACTIVE PCS, PCS ENF, RCRA_NONGEN, UST - WA] ***(cont.)***

Envirosite ID: 52365548
EPA ID: N/R

RCRA_NONGEN ***(cont.)***

Description :	Not a generator, verified
Last Date in Agency List :	2023-01-23

Owner/Operator Summary

Owner/Operator Name :	WASHINGTON LANDMARK HOLDINGS LLC
Owner/Operator Address :	8874 BENDER RD #201, LYNDEN, WA 98264
Owner/Operator Country :	US
Owner/Operator Telephone :	360-318-1280
Owner/Operator Email :	N/R
Owner/Operator Fax :	N/R
Legal Status :	Private
Owner/Operator Type :	Owner
Owner/Operator Start Date :	N/R
Owner/Operator End Date :	N/R

Owner/Operator Name :	WASHINGTON LANDMARK HOLDINGS LLC
Owner/Operator Address :	8874 BENDER RD #201, LYNDEN, WA 98264
Owner/Operator Country :	US
Owner/Operator Telephone :	360-318-1280
Owner/Operator Email :	N/R
Owner/Operator Fax :	N/R
Legal Status :	Private
Owner/Operator Type :	Owner
Owner/Operator Start Date :	2014-07-18
Owner/Operator End Date :	N/R

Owner/Operator Name :	WURM, ROBERT J
Owner/Operator Address :	8874 BENDER RD #201, LYNDEN, WA 98264
Owner/Operator Country :	US
Owner/Operator Telephone :	360-318-1280
Owner/Operator Email :	N/R
Owner/Operator Fax :	N/R
Legal Status :	Private
Owner/Operator Type :	Operator
Owner/Operator Start Date :	N/R
Owner/Operator End Date :	N/R

Handler Activities Summary

U.S. Importer of Hazardous Waste :	N
Mixed Waste (Haz. and Radioactive) :	N
Recycler of Hazardous Waste :	N
Transporter of Hazardous Waste :	N
Treater, Storer or Disposer of HW :	N

Map Id: 30
Direction: SSW
Distance: 0.057 mi., 304 ft.
Elevation: 18 ft.
Relative: Higher

Site Name : JM MARTINAC | JM MARTINAC SHIPBUILDING CORP | WASHINGTON LANDMARK HOLDINGS LLC
401 E 15TH ST | 401 EAST 15TH STREET
TACOMA | Tacoma, WA

Database(s) : [ALL SITES - WA, BRS, CSCSL HWS - WA, DOCKET, ECHO, ENVCVN - WA, EPA UST, ERNS, FRS, HAZNET - CA, HIST PCS FACILITY, HSL - WA, ICIS, INACTIVE PCS, PCS ENF, RCRA_NONGEN, UST - WA] ***(cont.)***

Envirosite ID: 52365548
EPA ID: N/R

RCRA_NONGEN ***(cont.)***

Underground Injection Activity :	N
On-site Burner Exemption :	N
Furnace Exemption :	N
Used Oil Fuel Burner :	N
Used Oil Processor :	N
Used Oil Refiner :	N
Used Oil Fuel Marketer to Burner :	N
Used Oil Specification Marketer :	N
Used Oil Transfer Facility :	N
Used Oil Transporter :	N

Historical Generators

Details for this site have been truncated due to the large number of available details for this site within this dataset. For the complete details for this site, contact your Envirosite account representative for a complimentary site report containing all of the details available.

Date Form Received by Agency :	2018-02-16
Facility Name :	WASHINGTON LANDMARK HOLDINGS LLC
Classification :	Not a generator, verified
Date Form Received by Agency :	2017-03-23
Facility Name :	WASHINGTON LANDMARK HOLDINGS LLC
Classification :	Small Quantity Generator
Date Form Received by Agency :	2016-03-17
Facility Name :	WASHINGTON LANDMARK HOLDINGS LLC
Classification :	Small Quantity Generator
Date Form Received by Agency :	2015-06-17
Facility Name :	WASHINGTON LANDMARK HOLDINGS LLC
Classification :	Large Quantity Generator
Date Form Received by Agency :	2015-06-17
Facility Name :	JM MARTINAC SHIPBUILDING CORP
Classification :	Not a generator, verified
Date Form Received by Agency :	2014-01-10
Facility Name :	JM MARTINAC SHIPBUILDING CORP
Classification :	Large Quantity Generator

Map Id: 30
Direction: SSW
Distance: 0.057 mi., 304 ft.
Elevation: 18 ft.
Relative: Higher

Site Name : JM MARTINAC | JM MARTINAC SHIPBUILDING CORP | WASHINGTON LANDMARK HOLDINGS LLC
401 E 15TH ST | 401 EAST 15TH STREET
TACOMA | Tacoma, WA

Database(s) : [ALL SITES - WA, BRS, CSCSL HWS - WA, DOCKET, ECHO, ENVCVN - WA, EPA UST, ERNS, FRS, HAZNET - CA, HIST PCS FACILITY, HSL - WA, ICIS, INACTIVE PCS, PCS ENF, RCRA_NONGEN, UST - WA] ***(cont.)***

Envirosite ID: 52365548
EPA ID: N/R

RCRA_NONGEN ***(cont.)***

Date Form Received by Agency :	2013-02-19
Facility Name :	JM MARTINAC SHIPBUILDING CORP
Classification :	Large Quantity Generator
Date Form Received by Agency :	2012-02-14
Facility Name :	JM MARTINAC SHIPBUILDING CORP
Classification :	Large Quantity Generator
Date Form Received by Agency :	2011-02-10
Facility Name :	JM MARTINAC SHIPBUILDING CORP
Classification :	Large Quantity Generator
Date Form Received by Agency :	2010-01-12
Facility Name :	JM MARTINAC SHIPBUILDING CORP
Classification :	Small Quantity Generator

Notices of Violations Summary

Date of Violation :	2013-05-01
Date Achieved Compliance :	2013-06-13
Regulation Violated :	Y
Area of Violation :	TSD IS-Container Use and Management
Enforcement Action :	WRITTEN INFORMAL
Enforcement Action Date :	2013-05-16
Enf. Disposition Status :	N/R
Enf. Disp. Status Date :	N/R
Violation Lead Agency :	State
Enforcement Lead Agency :	State
Proposed Penalty Amount :	N/R
Final Penalty Amount :	N/R
Paid Penalty Amount :	N/R
Date of Violation :	2013-05-01
Date Achieved Compliance :	2013-06-13
Regulation Violated :	Y
Area of Violation :	Generators - Records/Reporting
Enforcement Action :	WRITTEN INFORMAL
Enforcement Action Date :	2013-05-16
Enf. Disposition Status :	N/R
Enf. Disp. Status Date :	N/R
Violation Lead Agency :	State
Enforcement Lead Agency :	State
Proposed Penalty Amount :	N/R
Final Penalty Amount :	N/R

Map Id: 30
Direction: SSW
Distance: 0.057 mi., 304 ft.
Elevation: 18 ft.
Relative: Higher

Site Name : JM MARTINAC | JM MARTINAC SHIPBUILDING CORP | WASHINGTON LANDMARK HOLDINGS LLC
401 E 15TH ST | 401 EAST 15TH STREET
TACOMA | Tacoma, WA

Database(s) : [ALL SITES - WA, BRS, CSCSL HWS - WA, DOCKET, ECHO, ENVCVN - WA, EPA UST, ERNS, FRS, HAZNET - CA, HIST PCS FACILITY, HSL - WA, ICIS, INACTIVE PCS, PCS ENF, RCRA_NONGEN, UST - WA] ***(cont.)***

Envirosite ID: 52365548
EPA ID: N/R

RCRA_NONGEN ***(cont.)***

Paid Penalty Amount :	N/R
Date of Violation :	2013-05-01
Date Achieved Compliance :	2013-06-13
Regulation Violated :	Y
Area of Violation :	State Statute or Regulation
Enforcement Action :	WRITTEN INFORMAL
Enforcement Action Date :	2013-05-16
Enf. Disposition Status :	N/R
Enf. Disp. Status Date :	N/R
Violation Lead Agency :	State
Enforcement Lead Agency :	State
Proposed Penalty Amount :	N/R
Final Penalty Amount :	N/R
Paid Penalty Amount :	N/R
Date of Violation :	2013-05-01
Date Achieved Compliance :	2013-06-13
Regulation Violated :	Y
Area of Violation :	Generators - General
Enforcement Action :	WRITTEN INFORMAL
Enforcement Action Date :	2013-05-16
Enf. Disposition Status :	N/R
Enf. Disp. Status Date :	N/R
Violation Lead Agency :	State
Enforcement Lead Agency :	State
Proposed Penalty Amount :	N/R
Final Penalty Amount :	N/R
Paid Penalty Amount :	N/R
Date of Violation :	2013-05-01
Date Achieved Compliance :	2013-06-13
Regulation Violated :	Y
Area of Violation :	Generators - Pre-transport
Enforcement Action :	WRITTEN INFORMAL
Enforcement Action Date :	2013-05-16
Enf. Disposition Status :	N/R
Enf. Disp. Status Date :	N/R
Violation Lead Agency :	State
Enforcement Lead Agency :	State
Proposed Penalty Amount :	N/R
Final Penalty Amount :	N/R
Paid Penalty Amount :	N/R

Map Id: 30
Direction: SSW
Distance: 0.057 mi., 304 ft.
Elevation: 18 ft.
Relative: Higher

Site Name : JM MARTINAC | JM MARTINAC SHIPBUILDING CORP | WASHINGTON LANDMARK HOLDINGS LLC
401 E 15TH ST | 401 EAST 15TH STREET
TACOMA | Tacoma, WA

Database(s) : [ALL SITES - WA, BRS, CSCSL HWS - WA, DOCKET, ECHO, ENVCVN - WA, EPA UST, ERNS, FRS, HAZNET - CA, HIST PCS FACILITY, HSL - WA, ICIS, INACTIVE PCS, PCS ENF, RCRA_NONGEN, UST - WA] ***(cont.)***

Envirosite ID: 52365548
EPA ID: N/R

RCRA_NONGEN ***(cont.)***

Date of Violation :	2010-04-12
Date Achieved Compliance :	2010-05-12
Regulation Violated :	Y
Area of Violation :	State Statute or Regulation
Enforcement Action :	WRITTEN INFORMAL
Enforcement Action Date :	2010-04-30
Enf. Disposition Status :	N/R
Enf. Disp. Status Date :	N/R
Violation Lead Agency :	State
Enforcement Lead Agency :	State
Proposed Penalty Amount :	N/R
Final Penalty Amount :	N/R
Paid Penalty Amount :	N/R

Date of Violation :	2010-04-12
Date Achieved Compliance :	2010-05-12
Regulation Violated :	Y
Area of Violation :	Generators - Pre-transport
Enforcement Action :	WRITTEN INFORMAL
Enforcement Action Date :	2010-04-30
Enf. Disposition Status :	N/R
Enf. Disp. Status Date :	N/R
Violation Lead Agency :	State
Enforcement Lead Agency :	State
Proposed Penalty Amount :	N/R
Final Penalty Amount :	N/R
Paid Penalty Amount :	N/R

Date of Violation :	2010-04-12
Date Achieved Compliance :	2010-04-16
Regulation Violated :	Y
Area of Violation :	Generators - Pre-transport
Enforcement Action :	WRITTEN INFORMAL
Enforcement Action Date :	2010-04-30
Enf. Disposition Status :	N/R
Enf. Disp. Status Date :	N/R
Violation Lead Agency :	State
Enforcement Lead Agency :	State
Proposed Penalty Amount :	N/R
Final Penalty Amount :	N/R
Paid Penalty Amount :	N/R

Date of Violation :	2007-05-17
Date Achieved Compliance :	2007-07-18
Regulation Violated :	Y
Area of Violation :	Listing - General

Map Id: 30
Direction: SSW
Distance: 0.057 mi., 304 ft.
Elevation: 18 ft.
Relative: Higher

Site Name : JM MARTINAC | JM MARTINAC SHIPBUILDING CORP | WASHINGTON LANDMARK HOLDINGS LLC
401 E 15TH ST | 401 EAST 15TH STREET
TACOMA | Tacoma, WA

Database(s) : [ALL SITES - WA, BRS, CSCSL HWS - WA, DOCKET, ECHO, ENVCVN - WA, EPA UST, ERNS, FRS, HAZNET - CA, HIST PCS FACILITY, HSL - WA, ICIS, INACTIVE PCS, PCS ENF, RCRA_NONGEN, UST - WA] ***(cont.)***

Envirosite ID: 52365548
EPA ID: N/R

RCRA_NONGEN ***(cont.)***

Enforcement Action :	WRITTEN INFORMAL
Enforcement Action Date :	2007-06-11
Enf. Disposition Status :	N/R
Enf. Disp. Status Date :	N/R
Violation Lead Agency :	State
Enforcement Lead Agency :	State
Proposed Penalty Amount :	N/R
Final Penalty Amount :	N/R
Paid Penalty Amount :	N/R

Date of Violation :	2007-05-17
Date Achieved Compliance :	2007-07-16
Regulation Violated :	Y
Area of Violation :	Generators - Pre-transport
Enforcement Action :	WRITTEN INFORMAL
Enforcement Action Date :	2007-06-11
Enf. Disposition Status :	N/R
Enf. Disp. Status Date :	N/R
Violation Lead Agency :	State
Enforcement Lead Agency :	State
Proposed Penalty Amount :	N/R
Final Penalty Amount :	N/R
Paid Penalty Amount :	N/R

Evaluation Action Summary

Evaluation Date :	2016-07-15
Evaluation :	FOCUSED COMPLIANCE INSPECTION
Area of Violation :	N/R
Date Achieved Compliance :	N/R
Evaluation Lead Agency :	State

Evaluation Date :	2015-05-19
Evaluation :	COMPLIANCE ASSISTANCE VISIT
Area of Violation :	N/R
Date Achieved Compliance :	N/R
Evaluation Lead Agency :	State

Evaluation Date :	2015-01-20
Evaluation :	FOCUSED COMPLIANCE INSPECTION
Area of Violation :	N/R
Date Achieved Compliance :	N/R
Evaluation Lead Agency :	State

Map Id: 30
Direction: SSW
Distance: 0.057 mi., 304 ft.
Elevation: 18 ft.
Relative: Higher

Site Name : JM MARTINAC | JM MARTINAC SHIPBUILDING CORP | WASHINGTON LANDMARK HOLDINGS LLC
401 E 15TH ST | 401 EAST 15TH STREET
TACOMA | Tacoma, WA

Database(s) : [ALL SITES - WA, BRS, CSCSL HWS - WA, DOCKET, ECHO, ENVCVN - WA, EPA UST, ERNS, FRS, HAZNET - CA, HIST PCS FACILITY, HSL - WA, ICIS, INACTIVE PCS, PCS ENF, RCRA_NONGEN, UST - WA] ***(cont.)***

Envirosite ID: 52365548
EPA ID: N/R

RCRA_NONGEN ***(cont.)***

Evaluation Date :	2015-01-09
Evaluation :	COMPLIANCE ASSISTANCE VISIT
Area of Violation :	N/R
Date Achieved Compliance :	N/R
Evaluation Lead Agency :	State

Evaluation Date :	2013-05-01
Evaluation :	COMPLIANCE EVALUATION INSPECTION ON-SITE
Area of Violation :	TSD IS-Container Use and Management
Date Achieved Compliance :	2013-06-13
Evaluation Lead Agency :	State

Evaluation Date :	2013-05-01
Evaluation :	COMPLIANCE EVALUATION INSPECTION ON-SITE
Area of Violation :	Generators - Records/Reporting
Date Achieved Compliance :	2013-06-13
Evaluation Lead Agency :	State

Evaluation Date :	2013-05-01
Evaluation :	COMPLIANCE EVALUATION INSPECTION ON-SITE
Area of Violation :	State Statute or Regulation
Date Achieved Compliance :	2013-06-13
Evaluation Lead Agency :	State

Evaluation Date :	2013-05-01
Evaluation :	COMPLIANCE EVALUATION INSPECTION ON-SITE
Area of Violation :	Generators - General
Date Achieved Compliance :	2013-06-13
Evaluation Lead Agency :	State

Evaluation Date :	2013-05-01
Evaluation :	COMPLIANCE EVALUATION INSPECTION ON-SITE
Area of Violation :	Generators - Pre-transport
Date Achieved Compliance :	2013-06-13
Evaluation Lead Agency :	State

Evaluation Date :	2010-04-12
Evaluation :	COMPLIANCE EVALUATION INSPECTION ON-SITE
Area of Violation :	Generators - Pre-transport
Date Achieved Compliance :	2010-04-16
Evaluation Lead Agency :	State

Map Id: 30
Direction: SSW
Distance: 0.057 mi., 304 ft.
Elevation: 18 ft.
Relative: Higher

Site Name : JM MARTINAC | JM MARTINAC SHIPBUILDING CORP | WASHINGTON LANDMARK HOLDINGS LLC
401 E 15TH ST | 401 EAST 15TH STREET
TACOMA | Tacoma, WA

Database(s) : [ALL SITES - WA, BRS, CSCSL HWS - WA, DOCKET, ECHO, ENVCVN - WA, EPA UST, ERNS, FRS, HAZNET - CA, HIST PCS FACILITY, HSL - WA, ICIS, INACTIVE PCS, PCS ENF, RCRA_NONGEN, UST - WA] ***(cont.)***

Envirosite ID: 52365548
EPA ID: N/R

UST - WA

Facility Name :	J M MARTINAC SHIPBUILDING CORPORATION
Facility Address :	401 E 15TH ST, Tacoma, 98421
County :	Pierce
Facility Site ID :	1375
UST Site ID :	7136
Tag Number(s) :	N/R
Responsible Unit :	Southwest
Is Active :	No
Latitude :	47.250073
Longitude :	-122.430149
Last Date in Agency List :	2022-12-29

Tank Details

Tank Name :	1
Tank Status :	Removed
Install Date :	1968-01-01
Tank Upgrade Date :	N/R
Tank Permanent Closure Date :	N/R
Permit Expiration Date :	N/R
Tank Material :	N/R
Tank Construction :	Single Wall Tank
Tank Corrosion Protection :	None
Tank Manifold :	N/R
Tank Release Detection :	N/R
Tank Tightness Test :	N/R
Tank Spill Prevention :	None
Capacity Range :	111 TO 1,100 Gallons
Actual Capacity :	N/R
Pipe Material :	N/R
Pipe Construction :	Single Wall Pipe
Pipe Corrosion Protection :	None
Tank SFC :	N/R
Dispenser SFC :	N/R
Primary Pipe Release Detection :	N/R
Secondary Pipe Release Detection :	N/R
Pipe Pumping System :	N/R
Pipe Install Date :	N/R
Turbine Sump Construction :	N/R
Tank Status Date :	1996-08-06
Tank Install Date :	N/R
Tank Overfill Prevention :	None

Map Id: 30
Direction: SSW
Distance: 0.057 mi., 304 ft.
Elevation: 18 ft.
Relative: Higher

Site Name : JM MARTINAC | JM MARTINAC SHIPBUILDING CORP | WASHINGTON LANDMARK HOLDINGS LLC
401 E 15TH ST | 401 EAST 15TH STREET
TACOMA | Tacoma, WA

Database(s) : [ALL SITES - WA, BRS, CSCSL HWS - WA, DOCKET, ECHO, ENVCVN - WA, EPA UST, ERNS, FRS, HAZNET - CA, HIST PCS FACILITY, HSL - WA, ICIS, INACTIVE PCS, PCS ENF, RCRA_NONGEN, UST - WA] ***(cont.)***

Envirosite ID: 52365548
EPA ID: N/R

UST - WA ***(cont.)***

Compartments Details

Compartment Number :	1
Compartment Capacity :	N/R
Substance Stored :	Leaded Gasoline
Used Substance :	Motor Fuel for Vehicles
Ecy Region :	N/R

Map Id: J31
Direction: NE
Distance: 0.063 mi., 332 ft.
Elevation: 16 ft.
Relative: Lower

Site Name : PUGET SOUND MANUFACTURING CO | AMERICAN WOODCRAFT
1123 ST PAUL AVE
TACOMA, WA

Database(s) : [ALL SITES - WA, ECHO, FRS, RCRA_NONGEN, RCRA_VSQG]

Envirosite ID: 52365346
EPA ID: N/R

ALL SITES - WA

Facility Name :	AMERICAN WOODCRAFT
Facility Address :	1123 ST PAUL, TACOMA, 98421
County :	Pierce
Facility/Site ID :	6459298
Alternate Name :	N/R
Program Name :	N/R
WRIA :	10
Legislative District :	27
Congressional District :	9
Ecology Region :	SWRO
Ecology Program Phone :	N/R
Tribal Land :	N
Latitude :	47.254247
Longitude :	-122.42716
Last Date in Agency List :	2023-01-03
Facility/Site ID :	6459298
Alternate Name :	N/R
Program Name :	N/R
WRIA :	10
Legislative District :	27
Congressional District :	9
Ecology Region :	SWRO

Map Id: J31
Direction: NE
Distance: 0.063 mi., 332 ft.
Elevation: 16 ft.
Relative: Lower

Site Name : PUGET SOUND MANUFACTURING CO | AMERICAN WOODCRAFT
1123 ST PAUL AVE
TACOMA, WA

Database(s) : [ALL SITES - WA, ECHO, FRS, RCRA_NONGEN, RCRA_VSQG] ***(cont.)***

Envirosite ID: 52365346
EPA ID: N/R

ALL SITES - WA ***(cont.)***

Ecology Program Phone :	(360) 407-6400
Tribal Land :	N
Latitude :	47.254247
Longitude :	-122.42716
Last Date in Agency List :	2023-01-03

Program Details

Program :	WATQUAL
Program ID :	CNE304844
Interaction Type :	Urban Waters
Interaction Type Description :	The site has been inspected by an Ecology Urban Waters Inspector.
Status :	Active
Start Date :	2008-06-03
End Date :	N/R
SIC :	N/R
NAICS :	N/R

Program :	WATQUAL
Program ID :	CNE304844
Interaction Type :	Industrial SW GP
Interaction Type Description :	General permit issued to industries to regulate the discharge of contaminated stormwater to state waters.
Status :	Active
Start Date :	2005-02-09
End Date :	N/R
SIC :	N/R
NAICS :	N/R

Facility Name :	Puget Sound Manufacturing Co
Facility Address :	1123 ST PAUL AVE, TACOMA, 98421-2404
County :	Pierce

Facility/Site ID :	85872761
Alternate Name :	WOLLOCHET BAY CO NW LLC
Program Name :	N/R
WRIA :	10
Legislative District :	27
Congressional District :	9
Ecology Region :	SWRO
Ecology Program Phone :	(360) 407-6734
Tribal Land :	N
Latitude :	47.25399
Longitude :	-122.42661
Last Date in Agency List :	2023-01-03

Facility/Site ID :	85872761
Alternate Name :	N/R

Map Id: J31
Direction: NE
Distance: 0.063 mi., 332 ft.
Elevation: 16 ft.
Relative: Lower

Site Name : PUGET SOUND MANUFACTURING CO | AMERICAN WOODCRAFT
1123 ST PAUL AVE
TACOMA, WA

Database(s) : [ALL SITES - WA, ECHO, FRS, RCRA_NONGEN, RCRA_VSQG] ***(cont.)***

Envirosite ID: 52365346
EPA ID: N/R

ALL SITES - WA ***(cont.)***

Program Name :	N/R
WRIA :	10
Legislative District :	27
Congressional District :	9
Ecology Region :	SWRO
Ecology Program Phone :	(360) 407-6712
Tribal Land :	N
Latitude :	47.25399
Longitude :	-122.42661
Last Date in Agency List :	2023-01-03

Facility/Site ID :	85872761
Alternate Name :	N/R
Program Name :	N/R
WRIA :	10
Legislative District :	27
Congressional District :	9
Ecology Region :	SWRO
Ecology Program Phone :	(360) 407-6734
Tribal Land :	N
Latitude :	47.25399
Longitude :	-122.42661
Last Date in Agency List :	2023-01-03

Program Details

Program :	HAZWASTE
Program ID :	WAR000008649
Interaction Type :	Hazardous Waste Generator
Interaction Type Description :	Facilities that generate any quantity of a dangerous waste. They may be classified as SQG, MQG, or LQG depending on hazardous waste generated for a given month.
Status :	Inactive
Start Date :	1996-05-03
End Date :	1996-12-31
SIC :	2448 - WOOD PALLETS AND SKIDS
NAICS :	N/R

Program :	HAZWASTE
Program ID :	WAR000008649
Interaction Type :	Hazardous Waste Generator
Interaction Type Description :	Facilities that generate any quantity of a dangerous waste. They may be classified as SQG, MQG, or LQG depending on hazardous waste generated for a given month.
Status :	Inactive
Start Date :	1996-05-03
End Date :	1996-12-31
SIC :	N/R

Map Id: J31
Direction: NE
Distance: 0.063 mi., 332 ft.
Elevation: 16 ft.
Relative: Lower

Site Name : PUGET SOUND MANUFACTURING CO | AMERICAN WOODCRAFT
1123 ST PAUL AVE
TACOMA, WA

Database(s) : [ALL SITES - WA, ECHO, FRS, RCRA_NONGEN, RCRA_VSQG] ***(cont.)***

Envirosite ID: 52365346
EPA ID: N/R

ALL SITES - WA ***(cont.)***

NAICS :	N/R
Program :	HAZWASTE
Program ID :	WAR000008649
Interaction Type :	Hazardous Waste Generator
Interaction Type Description :	Facilities that generate any quantity of a dangerous waste. They may be classified as SQG, MQG, or LQG depending on hazardous waste generated for a given month.
Status :	Inactive
Start Date :	1996-05-03
End Date :	1996-12-31
SIC :	2491 - WOOD PRESERVING
NAICS :	N/R
Program :	HAZWASTE
Program ID :	WAR000008649
Interaction Type :	Enforcement Final
Interaction Type Description :	An Enforcement action (i.e. Penalty, Order, Notice) was finalized and issued to the respective party, indicating the enforcement action was taken. The start and end date listed in the database are both the date the action was issued to the responsible party.
Status :	Active
Start Date :	2006-12-04
End Date :	N/R
SIC :	N/R
NAICS :	N/R

ECHO

Facility Name :	PUGET SOUND MANUFACTURING CO
Facility Address :	1123 ST PAUL AVE, TACOMA, WA 98421
County :	PIERCE
Last Inspection Date :	N/R
Registry ID :	110005404516
FIPS Code :	53053
EPA Region :	10
Inspection Count :	0
Last Inspection Days :	N/R
Informal Count :	0
Last Informal Action Date :	N/R
Formal Action Count :	0
Last Formal Action Date :	N/R
Total Penalties :	0
Penalty Count :	N/R
Last Penalty Date :	N/R
Last Penalty Amount :	N/R
QTRS IN NC :	0

Map Id: J31
Direction: NE
Distance: 0.063 mi., 332 ft.
Elevation: 16 ft.
Relative: Lower

Site Name : PUGET SOUND MANUFACTURING CO | AMERICAN WOODCRAFT
1123 ST PAUL AVE
TACOMA, WA

Database(s) : [ALL SITES - WA, ECHO, FRS, RCRA_NONGEN, RCRA_VSQG] ***(cont.)***

Envirosite ID: 52365346
EPA ID: N/R

ECHO ***(cont.)***

Programs IN SNC :	0
Current Compliance Status :	No Violation Identified
Three-Year Compliance Status :	_____
Collection Method :	ADDRESS MATCHING-HOUSE NUMBER
Reference Point :	CENTER OF A FACILITY OR STATION
Accuracy Meters :	30
Derived Tribes :	Puyallup Tribe of the Puyallup Reservation - .7 mile(s), Puyallup Tribe of the Puyallup Reservation - 1 mile(s), Muckleshoot Indian Tribe - 10.5 mile (s), Muckleshoot Indian Tribe - 13.5 mile(s), Nisqually Indian Tribe - 17.9 mile(s), Squaxin Island Tribe of the Squaxin Island Reservation - 22.3 mile(s), Squaxin Island Tribe of the Squaxin Island Reservation - 24.2 mile(s)
Derived HUC :	17110019
Derived WBD :	171100190301
Derived STCTY FIPS :	53053
Derived Zip :	98421
Derived CD113 :	09
Derived CB2010 :	530530602001077
MYRTK Universe :	NNN
NPDES IDs :	N/R
CWA Permit Types :	N/R
CWA Compliance Tracking :	N/R
CWA NAICS :	N/R
CWA SICS :	N/R
CWA Inspection Count :	N/R
CWA Last Inspection Days :	N/R
CWA Informal Count :	N/R
CWA Formal Action Count :	N/R
CWA Last Formal Action Date :	N/R
CWA Penalties :	N/R
CWA Last Penalty Date :	N/R
CWA Last Penalty Amount :	N/R
CWA Quarters IN NC :	N/R
CWA Current Compliance Status :	N/R
CWA Current SNC Flag :	N
CWA 13 Quarters Compliance Status :	N/R
CWA 13 Quarters Effluent Exceedances:	N/R
CWA Three-Year QNCR Codes :	N/R
DFR URL :	Click here for hyperlink provided by the agency.
Facility SIC :	N/R
Facility NAICS :	321114 - Wood Preservation
Facility Last Inspection EPA Date :	N/R
Facility Last Inspection State Date :	N/R
Facility Last Formal Act EPA Date :	N/R
Facility Last Formal Act State Date :	N/R
Facility Last Informal Act EPA Date :	N/R
Facility Last Informal Act State Date:	N/R
Facility Federal Agency :	N/R
TRI Reporter :	N/R
Facility Imp Water Flag :	N/R
Current SNC Flag :	N
Indian County Flag :	N
Federal Flag :	N/R

Map Id: J31
Direction: NE
Distance: 0.063 mi., 332 ft.
Elevation: 16 ft.
Relative: Lower

Site Name : PUGET SOUND MANUFACTURING CO | AMERICAN WOODCRAFT
1123 ST PAUL AVE
TACOMA, WA

Database(s) : [ALL SITES - WA, ECHO, FRS, RCRA_NONGEN, RCRA_VSQG] ***(cont.)***

Envirosite ID: 52365346
EPA ID: N/R

ECHO ***(cont.)***

US Mexico Border Flag :	N/R
Chesapeak Bay Flag :	N/R
AIR Flag :	N
NPDES Flag :	N
SDWIS Flag :	N
RCRA Flag :	Y
TRI Flag :	N
GHG Flag :	N
Major Flag :	N/R
Active Flag :	N/R
NAA Flag :	N
Latitude :	47.25415
Longitude :	-122.42692
Last Date in Agency List :	2023-01-16

FRS

Facility Name :	AMERICAN WOODCRAFT
Facility Address :	1123 ST PAUL, TACOMA, WA 98421
County :	PIERCE

Site Details

Registry ID :	110037545396
FRS Facility URL :	Click here for hyperlink provided by the agency.
Last Date in Agency List :	2023-02-13

Source Description

Source Description :

The WA-FSIS provides a means to query and display data maintained by the Washington Department of Ecology. This system contains key information for each facility/site that is currently, or has been, of interest to the Air Quality, Dam Safety, Hazardous Waste, Toxics Cleanup, and Water Quality Programs.

FRS Environmental Interest

Source and System ID :	WA-FSIS - 6459298

Facility Name :	PUGET SOUND MANUFACTURING CO
Facility Address :	1123 ST PAUL AVE, TACOMA, WA 984212404
County :	PIERCE

Site Details

Registry ID :	110005404516
FRS Facility URL :	Click here for hyperlink provided by the agency.
Last Date in Agency List :	2023-02-13

Map Id: J31
Direction: NE
Distance: 0.063 mi., 332 ft.
Elevation: 16 ft.
Relative: Lower

Site Name : PUGET SOUND MANUFACTURING CO | AMERICAN WOODCRAFT
1123 ST PAUL AVE
TACOMA, WA

Database(s) : [ALL SITES - WA, ECHO, FRS, RCRA_NONGEN, RCRA_VSQG] ***(cont.)***

Envirosite ID: 52365346
EPA ID: N/R

FRS ***(cont.)***

Source Description

Source Description : RCRAInfo is EPA's comprehensive information system that supports the Resource Conservation and Recovery Act (RCRA) of 1976 and the Hazardous and Solid Waste Amendments (HSWA) of 1984 through the tracking of events and activities related to facilities that generate, transport, and treat, store, or dispose of hazardous waste. RCRAInfo allows RCRA program staff to track the notification, permit, compliance, and corrective action activities required under RCRA. RCRAInfo also supports generation of the National Hazardous Waste Biennial Report. All generators and treatment, storage, and disposal facilities who handle hazardous waste are required to report to the EPA Administrator at least once every two years to support creation of the Biennial Report.
The WA-FSIS provides a means to query and display data maintained by the Washington Department of Ecology. This system contains key information for each facility/site that is currently, or has been, of interest to the Air Quality, Dam Safety, Hazardous Waste, Toxics Cleanup, and Water Quality Programs.

FRS Environmental Interest

Source and System ID : RCRAINFO - WAR000008649
WA-FSIS - 85872761

RCRA_NONGEN

Facility Name : PUGET SOUND MANUFACTURING CO
Facility Address : 1123 ST PAUL AVE, TACOMA, WA 98421-2404
County : PIERCE

Date Form Received by Agency : 1998-01-16
EPA ID : WAR000008649
Mailing Address : 1123 SAINT PAUL AVE, TACOMA, WA 98421-2404
Contact : PUGET SOUND MAN PUGET SOUND MAN
Contact Address : 1123 SAINT PAUL AVE, TACOMA, WA 98421-2404
Contact Country : US
Contact Telephone : 000-000-0000
Contact Email : N/R
EPA Region : 10
Land Type : Private
Source Type : Implementer
Classification : Not a generator, verified
Description : Not a generator, verified
Last Date in Agency List : 2023-01-23

Owner/Operator Summary

Owner/Operator Name : RON G
Owner/Operator Address : 1201 3RD AVE STE 4900, SEATTLE, WA 98101-3000
Owner/Operator Country : US
Owner/Operator Telephone : 206-224-5113
Owner/Operator Email : N/R
Owner/Operator Fax : N/R

Map Id: J31
Direction: NE
Distance: 0.063 mi., 332 ft.
Elevation: 16 ft.
Relative: Lower

Site Name : PUGET SOUND MANUFACTURING CO | AMERICAN WOODCRAFT
1123 ST PAUL AVE
TACOMA, WA

Database(s) : [ALL SITES - WA, ECHO, FRS, RCRA_NONGEN, RCRA_VSQG] ***(cont.)***

Envirosite ID: 52365346
EPA ID: N/R

RCRA_NONGEN ***(cont.)***

Legal Status :	Private
Owner/Operator Type :	Operator
Owner/Operator Start Date :	1997-03-31
Owner/Operator End Date :	N/R
Owner/Operator Name :	SIMPSON TACOMA S
Owner/Operator Address :	1201 3RD AVE STE 4900, SEATTLE, WA 98101-3000
Owner/Operator Country :	US
Owner/Operator Telephone :	206-224-5113
Owner/Operator Email :	N/R
Owner/Operator Fax :	N/R
Legal Status :	Private
Owner/Operator Type :	Owner
Owner/Operator Start Date :	1997-03-31
Owner/Operator End Date :	N/R

Handler Activities Summary

U.S. Importer of Hazardous Waste :	N
Mixed Waste (Haz. and Radioactive) :	N
Recycler of Hazardous Waste :	N
Transporter of Hazardous Waste :	N
Treater, Storer or Disposer of HW :	N
Underground Injection Activity :	N
On-site Burner Exemption :	N
Furnace Exemption :	N
Used Oil Fuel Burner :	N
Used Oil Processor :	N
Used Oil Refiner :	N
Used Oil Fuel Marketer to Burner :	N
Used Oil Specification Marketer :	N
Used Oil Transfer Facility :	N
Used Oil Transporter :	N

Historical Generators

Date Form Received by Agency :	1998-01-16
Facility Name :	PUGET SOUND MANUFACTURING CO
Classification :	Very Small Quantity Generator
Date Form Received by Agency :	1997-04-17
Facility Name :	PUGET SOUND MANUFACTURING CO
Classification :	Not a generator, verified
Date Form Received by Agency :	1997-04-16
Facility Name :	PUGET SOUND MANUFACTURING CO
Classification :	Not a generator, verified

Map Id: J31
Direction: NE
Distance: 0.063 mi., 332 ft.
Elevation: 16 ft.
Relative: Lower

Site Name : PUGET SOUND MANUFACTURING CO | AMERICAN WOODCRAFT
1123 ST PAUL AVE
TACOMA, WA

Database(s) : [ALL SITES - WA, ECHO, FRS, RCRA_NONGEN, RCRA_VSQG] ***(cont.)***

Envirosite ID: 52365346
EPA ID: N/R

RCRA_NONGEN ***(cont.)***

Date Form Received by Agency :	1997-04-16
Facility Name :	PUGET SOUND MANUFACTURING CO
Classification :	Very Small Quantity Generator
Date Form Received by Agency :	1997-03-05
Facility Name :	PUGET SOUND MANUFACTURING CO
Classification :	Not a generator, verified
Date Form Received by Agency :	1996-05-03
Facility Name :	PUGET SOUND MANUFACTURING CO
Classification :	Very Small Quantity Generator

Notices of Violations Summary

Regulation Violated :	N

RCRA_VSQG

Facility Name :	PUGET SOUND MANUFACTURING CO
Facility Address :	1123 ST PAUL AVE, TACOMA, WA 98421
County :	PIERCE
Date Form Received by Agency :	1998-01-16
EPA ID :	WAR000008649
Mailing Address :	1123 SAINT PAUL AVE, TACOMA, WA 98421
Contact :	RON GODWIN
Contact Address :	1201 3RD AVE STE 4900, SEATTLE, WA 98101
Contact Country :	US
Contact Telephone :	206-224-5113
Contact Email :	N/R
EPA Region :	10
Land Type :	Other land type
Source Type :	Notification
Classification :	Very Small Quantity Generator

Description :

Handlers that generate 100 kilograms or less of hazardous waste per calendar month, and accumulate 1000 kg or less of hazardous waste at any time; or generate one kilogram or less of acutely hazardous waste per calendar month, and accumulate at any time: 1 kg or less of acutely hazardous waste; or 100 kg or less of any residue or contaminated soil, waste or other debris resulting from the cleanup of a spill, into or on any land or water, of acutely hazardous waste;or generate 100 kg or less of any residue or contaminated soil, waste or other debris resulting from the cleanup of a spill, into or on any land or water, of acutely hazardous waste during any calendar month, and accumulate at any time: 1 kg or less of acutely hazardous waste; or 100 kg or less of any residue or contaminated soil, waste or other debris resulting from the cleanup of a spill, into or on any land or water, of acutely hazardous waste.

Last Date in Agency List : 2023-01-23

Map Id: J31
Direction: NE
Distance: 0.063 mi., 332 ft.
Elevation: 16 ft.
Relative: Lower

Site Name : PUGET SOUND MANUFACTURING CO | AMERICAN WOODCRAFT
1123 ST PAUL AVE
TACOMA, WA

Database(s) : [ALL SITES - WA, ECHO, FRS, RCRA_NONGEN, RCRA_VSQG] ***(cont.)***

Envirosite ID: 52365346
EPA ID: N/R

RCRA_VSQG ***(cont.)***

Owner/Operator Summary

Owner/Operator Name :	GODWIN, RON
Owner/Operator Address :	1201 3RD AVE STE 4900, SEATTLE, WA 98101
Owner/Operator Country :	US
Owner/Operator Telephone :	206-224-5113
Owner/Operator Email :	N/R
Owner/Operator Fax :	N/R
Legal Status :	Private
Owner/Operator Type :	Operator
Owner/Operator Start Date :	N/R
Owner/Operator End Date :	N/R

Owner/Operator Name :	SIMPSON TACOMA LAND CO
Owner/Operator Address :	1201 3RD AVE STE 4900, SEATTLE, WA 98101
Owner/Operator Country :	US
Owner/Operator Telephone :	206-224-5113
Owner/Operator Email :	N/R
Owner/Operator Fax :	N/R
Legal Status :	Private
Owner/Operator Type :	Owner
Owner/Operator Start Date :	1997-03-31
Owner/Operator End Date :	N/R

Owner/Operator Name :	SIMPSON TACOMA LAND CO
Owner/Operator Address :	1201 3RD AVE STE 4900, SEATTLE, WA 98101
Owner/Operator Country :	US
Owner/Operator Telephone :	206-224-5113
Owner/Operator Email :	N/R
Owner/Operator Fax :	N/R
Legal Status :	Private
Owner/Operator Type :	Owner
Owner/Operator Start Date :	N/R
Owner/Operator End Date :	N/R

Handler Activities Summary

U.S. Importer of Hazardous Waste :	N
Mixed Waste (Haz. and Radioactive) :	N
Recycler of Hazardous Waste :	N
Transporter of Hazardous Waste :	N
Treater, Storer or Disposer of HW :	N
Underground Injection Activity :	N
On-site Burner Exemption :	N
Furnace Exemption :	N
Used Oil Fuel Burner :	N
Used Oil Processor :	N
Used Oil Refiner :	N
Used Oil Fuel Marketer to Burner :	N
Used Oil Specification Marketer :	N
Used Oil Transfer Facility :	N
Used Oil Transporter :	N

Map Id: J31
Direction: NE
Distance: 0.063 mi., 332 ft.
Elevation: 16 ft.
Relative: Lower

Site Name : PUGET SOUND MANUFACTURING CO | AMERICAN WOODCRAFT
1123 ST PAUL AVE
TACOMA, WA

Database(s) : [ALL SITES - WA, ECHO, FRS, RCRA_NONGEN, RCRA_VSQG] ***(cont.)***

Envirosite ID: 52365346
EPA ID: N/R

RCRA_VSQG ***(cont.)***

Historical Generators

Date Form Received by Agency :	1998-01-16
Facility Name :	PUGET SOUND MANUFACTURING CO
Classification :	Not a generator, verified
Date Form Received by Agency :	1997-04-17
Facility Name :	PUGET SOUND MANUFACTURING CO
Classification :	Not a generator, verified
Date Form Received by Agency :	1997-04-16
Facility Name :	PUGET SOUND MANUFACTURING CO
Classification :	Not a generator, verified
Date Form Received by Agency :	1997-04-16
Facility Name :	PUGET SOUND MANUFACTURING CO
Classification :	Very Small Quantity Generator
Date Form Received by Agency :	1997-03-05
Facility Name :	PUGET SOUND MANUFACTURING CO
Classification :	Not a generator, verified
Date Form Received by Agency :	1996-05-03
Facility Name :	PUGET SOUND MANUFACTURING CO
Classification :	Very Small Quantity Generator

Notices of Violations Summary

Regulation Violated :	N

Map Id: J32
Direction: NE
Distance: 0.067 mi., 357 ft.
Elevation: 17 ft.
Relative: Higher

Site Name : WOODWARD & WHITE MFG
1129 ST PAUL AVE
TACOMA, WA 98421

Database(s) : [ALL SITES - WA, DOCKET, ECHO, FRS, HIST PCS FACILITY, ICIS, INACTIVE PCS, PCS ENF, RCRA_NONGEN]

Envirosite ID: 52365348
EPA ID: N/R

ALL SITES - WA

Facility Name :	WOODWARD & WHITE MFG
Facility Address :	1129 ST PAUL AVE, TACOMA, 98421
County :	Pierce

Map Id: J32
Direction: NE
Distance: 0.067 mi., 357 ft.
Elevation: 17 ft.
Relative: Higher

Site Name : WOODWARD & WHITE MFG
1129 ST PAUL AVE
TACOMA, WA 98421

Database(s) : [ALL SITES - WA, DOCKET, ECHO, FRS, HIST PCS FACILITY, ICIS, INACTIVE PCS, PCS ENF, RCRA_NONGEN] ***(cont.)***

Envirosite ID: 52365348
EPA ID: N/R

ALL SITES - WA ***(cont.)***

Facility/Site ID :	37436248
Alternate Name :	National Blower Sheet Metal
Program Name :	N/R
WRIA :	10
Legislative District :	27
Congressional District :	9
Ecology Region :	SWRO
Ecology Program Phone :	(360) 407-6734
Tribal Land :	N
Latitude :	47.25397
Longitude :	-122.42653
Last Date in Agency List :	2023-01-03

Facility/Site ID :	37436248
Alternate Name :	WOODWARD & WHITE MFG
Program Name :	N/R
WRIA :	10
Legislative District :	27
Congressional District :	9
Ecology Region :	SWRO
Ecology Program Phone :	(360) 407-6734
Tribal Land :	N
Latitude :	47.25397
Longitude :	-122.42653
Last Date in Agency List :	2023-01-03

Facility/Site ID :	37436248
Alternate Name :	N/R
Program Name :	N/R
WRIA :	10
Legislative District :	27
Congressional District :	9
Ecology Region :	SWRO
Ecology Program Phone :	(360) 407-6400
Tribal Land :	N
Latitude :	47.25397
Longitude :	-122.42653
Last Date in Agency List :	2023-01-03

Facility/Site ID :	37436248
Alternate Name :	N/R
Program Name :	N/R
WRIA :	10
Legislative District :	27
Congressional District :	9
Ecology Region :	SWRO
Ecology Program Phone :	N/R
Tribal Land :	N
Latitude :	47.25397
Longitude :	-122.42653
Last Date in Agency List :	2023-01-03

Map Id: J32
Direction: NE
Distance: 0.067 mi., 357 ft.
Elevation: 17 ft.
Relative: Higher

Site Name : WOODWARD & WHITE MFG
1129 ST PAUL AVE
TACOMA, WA 98421

Database(s) : [ALL SITES - WA, DOCKET, ECHO, FRS, HIST PCS FACILITY, ICIS, INACTIVE PCS, PCS ENF, RCRA_NONGEN] ***(cont.)***

Envirosite ID: 52365348
EPA ID: N/R

ALL SITES - WA ***(cont.)***

Facility/Site ID :	37436248
Alternate Name :	N/R
Program Name :	N/R
WRIA :	10
Legislative District :	27
Congressional District :	9
Ecology Region :	SWRO
Ecology Program Phone :	(360) 407-6734
Tribal Land :	N
Latitude :	47.25397
Longitude :	-122.42653
Last Date in Agency List :	2023-01-03

Program Details

Program :	HAZWASTE
Program ID :	WAD009260035
Interaction Type :	Industrial SW GP
Interaction Type Description :	General permit issued to industries to regulate the discharge of contaminated stormwater to state waters.
Status :	Inactive
Start Date :	1994-06-07
End Date :	2014-06-24
SIC :	N/R
NAICS :	N/R

Program :	HAZWASTE
Program ID :	WAD009260035
Interaction Type :	Hazardous Waste Generator
Interaction Type Description :	Facilities that generate any quantity of a dangerous waste. They may be classified as SQG, MQG, or LQG depending on hazardous waste generated for a given month.
Status :	Inactive
Start Date :	1988-05-11
End Date :	1991-08-27
SIC :	9999 - NONCLASSIFIABLE ESTABLISHMENTS
NAICS :	N/R

Program :	HAZWASTE
Program ID :	WAD009260035
Interaction Type :	Hazardous Waste Generator
Interaction Type Description :	Facilities that generate any quantity of a dangerous waste. They may be classified as SQG, MQG, or LQG depending on hazardous waste generated for a given month.
Status :	Inactive
Start Date :	1988-05-11

Map Id: J32
Direction: NE
Distance: 0.067 mi., 357 ft.
Elevation: 17 ft.
Relative: Higher

Site Name : WOODWARD & WHITE MFG
1129 ST PAUL AVE
TACOMA, WA 98421

Database(s) : [ALL SITES - WA, DOCKET, ECHO, FRS, HIST PCS FACILITY, ICIS, INACTIVE PCS, PCS ENF, RCRA_NONGEN] ***(cont.)***

Envirosite ID: 52365348
EPA ID: N/R

ALL SITES - WA ***(cont.)***

End Date : 1991-08-27

SIC : 3599 - Industrial and Commercial Machinery and Equipment, not elsewhere classified

NAICS : N/R

Program : HAZWASTE
Program ID : WAD009260035
Interaction Type : Hazardous Waste Generator

Interaction Type Description : Facilities that generate any quantity of a dangerous waste. They may be classified as SQG, MQG, or LQG depending on hazardous waste generated for a given month.

Status : Inactive
Start Date : 1988-05-11
End Date : 1991-08-27
SIC : N/R
NAICS : N/R

Program : HAZWASTE
Program ID : WAD009260035
Interaction Type : Urban Waters
Interaction Type Description : The site has been inspected by an Ecology Urban Waters Inspector.
Status : Active
Start Date : 2008-06-03
End Date : N/R
SIC : N/R
NAICS : N/R

DOCKET

Facility Name : WOODWARD & WHITE MFG
Facility Address : 1129 ST PAUL AVE, TACOMA, WA 98421

Site Activity Details

Enforcement Action Case Number : WA-120421
Activity ID : 3400006516
Enforcement Action Name : WOODWARD & WHITE MFG
Last Date in Agency List : 2018-12-17

Final Ordr Iss/Final Order Enter Date: N/R
Complaint/Proposed Order Actual Date: N/R
Final Order Issued Actual Date : N/R
Final Order Name : N/R

Map Id: J32
Direction: NE
Distance: 0.067 mi., 357 ft.
Elevation: 17 ft.
Relative: Higher

Site Name : WOODWARD & WHITE MFG
1129 ST PAUL AVE
TACOMA, WA 98421

Database(s) : [ALL SITES - WA, DOCKET, ECHO, FRS, HIST PCS FACILITY, ICIS, INACTIVE PCS, PCS ENF, RCRA_NONGEN] ***(cont.)***

Envirosite ID: 52365348
EPA ID: N/R

DOCKET ***(cont.)***

Complaint Summary

Respondent/Defendant Name :	N/R
Named in Complaint :	N/R
Named in Final Order :	N/R
SEP Category :	N/R
SEP Description :	N/R
Regional Docket Number :	N/R

Standard Industrial Classification (SIC) Summary

Registry ID :	110005313801
Primary SIC :	N/R
Primary NAICS :	N/R
Settlement FRS ICIS Facility :	N/R - N/R
Pollutants (SRS) :	N/R
Admin EA Closed Actual Date :	2011-05-09
Enforcement Action Name :	N/R
Enforcement Action Resolution :	N/R
Violation Types :	N/R
Case Law Sections :	CWA OTHER - Violations not covered elsewhere

Violation Penalties and Compliance Summary

Compliance Action Cost :	N/R
EPA Penalty Assessed Amount :	N/R
Cost Recovery Required :	N/R
Cost of SEP :	N/R
Cost of Complying Actions :	N/R

Site Activity Details

Enforcement Action Case Number :	WA-123588
Activity ID :	3400007636
Enforcement Action Name :	WOODWARD & WHITE MFG
Last Date in Agency List :	2018-12-17

Map Id: J32
Direction: NE
Distance: 0.067 mi., 357 ft.
Elevation: 17 ft.
Relative: Higher

Site Name : WOODWARD & WHITE MFG
1129 ST PAUL AVE
TACOMA, WA 98421

Database(s) : [ALL SITES - WA, DOCKET, ECHO, FRS, HIST PCS FACILITY, ICIS, INACTIVE PCS, PCS ENF, RCRA_NONGEN] ***(cont.)***

Envirosite ID: 52365348
EPA ID: N/R

DOCKET ***(cont.)***

Final Ordr Iss/Final Order Enter Date:	N/R
Complaint/Proposed Order Actual Date:	N/R
Final Order Issued Actual Date :	N/R
Final Order Name :	N/R

Complaint Summary

Respondent/Defendant Name :	N/R
Named in Complaint :	N/R
Named in Final Order :	N/R
SEP Category :	N/R
SEP Description :	N/R
Regional Docket Number :	N/R

Standard Industrial Classification (SIC) Summary

Registry ID :	110005313801
Primary SIC :	N/R
Primary NAICS :	N/R
Settlement FRS ICIS Facility :	N/R - N/R
Pollutants (SRS) :	N/R
Admin EA Closed Actual Date :	2011-08-04
Enforcement Action Name :	N/R
Enforcement Action Resolution :	N/R
Violation Types :	N/R
Case Law Sections :	CWA OTHER - Violations not covered elsewhere

Violation Penalties and Compliance Summary

Compliance Action Cost :	N/R
EPA Penalty Assessed Amount :	N/R
Cost Recovery Required :	N/R
Cost of SEP :	N/R
Cost of Complying Actions :	N/R

Map Id: J32
Direction: NE
Distance: 0.067 mi., 357 ft.
Elevation: 17 ft.
Relative: Higher

Site Name : WOODWARD & WHITE MFG
1129 ST PAUL AVE
TACOMA, WA 98421

Database(s) : [ALL SITES - WA, DOCKET, ECHO, FRS, HIST PCS FACILITY, ICIS, INACTIVE PCS, PCS ENF, RCRA_NONGEN] ***(cont.)***

Envirosite ID: 52365348
EPA ID: N/R

DOCKET ***(cont.)***

Site Activity Details

Enforcement Action Case Number :	WA-532546
Activity ID :	3400134981
Enforcement Action Name :	WOODWARD & WHITE MFG
Last Date in Agency List :	2018-12-17
Final Ordr Iss/Final Order Enter Date:	N/R
Complaint/Proposed Order Actual Date:	N/R
Final Order Issued Actual Date :	N/R
Final Order Name :	N/R

Complaint Summary

Respondent/Defendant Name :	N/R
Named in Complaint :	N/R
Named in Final Order :	N/R
SEP Category :	N/R
SEP Description :	N/R
Regional Docket Number :	N/R

Standard Industrial Classification (SIC) Summary

Registry ID :	110005313801
Primary SIC :	N/R
Primary NAICS :	N/R
Settlement FRS ICIS Facility :	N/R - N/R
Pollutants (SRS) :	N/R
Admin EA Closed Actual Date :	2013-07-16
Enforcement Action Name :	N/R
Enforcement Action Resolution :	N/R
Violation Types :	N/R
Case Law Sections :	CWA OTHER - Violations not covered elsewhere

Map Id: J32
Direction: NE
Distance: 0.067 mi., 357 ft.
Elevation: 17 ft.
Relative: Higher

Site Name : WOODWARD & WHITE MFG
1129 ST PAUL AVE
TACOMA, WA 98421

Database(s) : [ALL SITES - WA, DOCKET, ECHO, FRS, HIST PCS FACILITY, ICIS, INACTIVE PCS, PCS ENF, RCRA_NONGEN] ***(cont.)***

Envirosite ID: 52365348
EPA ID: N/R

DOCKET ***(cont.)***

Violation Penalties and Compliance Summary

Compliance Action Cost :	N/R
EPA Penalty Assessed Amount :	N/R
Cost Recovery Required :	N/R
Cost of SEP :	N/R
Cost of Complying Actions :	N/R

Site Activity Details

Enforcement Action Case Number :	WA-73344
Activity ID :	3400013991
Enforcement Action Name :	WOODWARD & WHITE MFG
Last Date in Agency List :	2018-12-17
Final Ordr Iss/Final Order Enter Date:	N/R
Complaint/Proposed Order Actual Date:	N/R
Final Order Issued Actual Date :	N/R
Final Order Name :	N/R

Complaint Summary

Respondent/Defendant Name :	N/R
Named in Complaint :	N/R
Named in Final Order :	N/R
SEP Category :	N/R
SEP Description :	N/R
Regional Docket Number :	N/R

Standard Industrial Classification (SIC) Summary

Registry ID :	110005313801
Primary SIC :	N/R
Primary NAICS :	N/R
Settlement FRS ICIS Facility :	N/R - N/R
Pollutants (SRS) :	N/R
Admin EA Closed Actual Date :	2010-10-07
Enforcement Action Name :	N/R
Enforcement Action Resolution :	N/R

Map Id: J32
Direction: NE
Distance: 0.067 mi., 357 ft.
Elevation: 17 ft.
Relative: Higher

Site Name : WOODWARD & WHITE MFG
1129 ST PAUL AVE
TACOMA, WA 98421

Database(s) : [ALL SITES - WA, DOCKET, ECHO, FRS, HIST PCS FACILITY, ICIS, INACTIVE PCS, PCS ENF, RCRA_NONGEN] ***(cont.)***

Envirosite ID: 52365348
EPA ID: N/R

DOCKET ***(cont.)***

Violation Types :	N/R
Case Law Sections :	CWA OTHER - Violations not covered elsewhere

Violation Penalties and Compliance Summary

Compliance Action Cost :	N/R
EPA Penalty Assessed Amount :	N/R
Cost Recovery Required :	N/R
Cost of SEP :	N/R
Cost of Complying Actions :	N/R

ECHO

Facility Name :	WOODWARD & WHITE MFG
Facility Address :	1129 ST PAUL AVE, TACOMA, WA 98421
County :	PIERCE
Last Inspection Date :	2012-04-24
Registry ID :	110005313801
FIPS Code :	53053
EPA Region :	10
Inspection Count :	0
Last Inspection Days :	3876
Informal Count :	0
Last Informal Action Date :	2013-07-16
Formal Action Count :	0
Last Formal Action Date :	N/R
Total Penalties :	0
Penalty Count :	N/R
Last Penalty Date :	N/R
Last Penalty Amount :	N/R
QTRS IN NC :	0
Programs IN SNC :	0
Current Compliance Status :	No Violation Identified
Three-Year Compliance Status :	_____
Collection Method :	ADDRESS MATCHING-HOUSE NUMBER
Reference Point :	CENTER OF A FACILITY OR STATION
Accuracy Meters :	30
Derived Tribes :	Puyallup Tribe of the Puyallup Reservation - .7 mile(s), Puyallup Tribe of the Puyallup Reservation - 1 mile(s), Muckleshoot Indian Tribe - 10.5 mile(s), Muckleshoot Indian Tribe - 13.5 mile(s), Nisqually Indian Tribe - 17.9 mile(s), Squaxin Island Tribe of the Squaxin Island Reservation - 22.3 mile(s), Squaxin Island Tribe of the Squaxin Island Reservation - 24.2 mile(s)
Derived HUC :	17110019
Derived WBD :	171100190301
Derived STCTY FIPS :	53053
Derived Zip :	98421
Derived CD113 :	09

Map Id: J32
Direction: NE
Distance: 0.067 mi., 357 ft.
Elevation: 17 ft.
Relative: Higher

Site Name : WOODWARD & WHITE MFG
1129 ST PAUL AVE
TACOMA, WA 98421

Database(s) : [ALL SITES - WA, DOCKET, ECHO, FRS, HIST PCS FACILITY, ICIS, INACTIVE PCS, PCS ENF, RCRA_NONGEN] ***(cont.)***

Envirosite ID: 52365348
EPA ID: N/R

ECHO ***(cont.)***

Derived CB2010 :	530530602001077
MYRTK Universe :	NNN
NPDES IDs :	WAR001663
CWA Permit Types :	Minor
CWA Compliance Tracking :	Off
CWA NAICS :	N/R
CWA SICS :	3599
CWA Inspection Count :	N/R
CWA Last Inspection Days :	3875
CWA Informal Count :	N/R
CWA Formal Action Count :	N/R
CWA Last Formal Action Date :	N/R
CWA Penalties :	N/R
CWA Last Penalty Date :	N/R
CWA Last Penalty Amount :	N/R
CWA Quarters IN NC :	0
CWA Current Compliance Status :	Terminated Permit
CWA Current SNC Flag :	N
CWA 13 Quarters Compliance Status :	N/R
CWA 13 Quarters Effluent Exceedances:	N/R
CWA Three-Year QNCR Codes :	N/R
DFR URL :	Click here for hyperlink provided by the agency.
Facility SIC :	3599
Facility NAICS :	333319 - Other Commercial and Service Industry Machinery Manufacturing
Facility Last Inspection EPA Date :	N/R
Facility Last Inspection State Date :	2012-04-24
Facility Last Formal Act EPA Date :	N/R
Facility Last Formal Act State Date :	N/R
Facility Last Informal Act EPA Date :	N/R
Facility Last Informal Act State Date:	2013-07-16
Facility Federal Agency :	N/R
TRI Reporter :	N/R
Facility Imp Water Flag :	Y
Current SNC Flag :	N
Indian County Flag :	N
Federal Flag :	N/R
US Mexico Border Flag :	N/R
Chesapeak Bay Flag :	N/R
AIR Flag :	N
NPDES Flag :	Y
SDWIS Flag :	N
RCRA Flag :	Y
TRI Flag :	N
GHG Flag :	N
Major Flag :	N/R
Active Flag :	N/R
NAA Flag :	N
Latitude :	47.25398
Longitude :	-122.42639
Last Date in Agency List :	2023-01-16

FRS

Facility Name :	WOODWARD & WHITE MFG

Map Id: J32
Direction: NE
Distance: 0.067 mi., 357 ft.
Elevation: 17 ft.
Relative: Higher

Site Name : WOODWARD & WHITE MFG
1129 ST PAUL AVE
TACOMA, WA 98421

Database(s) : [ALL SITES - WA, DOCKET, ECHO, FRS, HIST PCS FACILITY, ICIS, INACTIVE PCS, PCS ENF, RCRA_NONGEN] ***(cont.)***

Envirosite ID: 52365348
EPA ID: N/R

FRS ***(cont.)***

Facility Address : 1129 ST PAUL AVE, TACOMA, WA 98421
County : PIERCE

Site Details
Registry ID : 110005313801
FRS Facility URL : Click here for hyperlink provided by the agency.
Last Date in Agency List : 2023-02-13

Source Description
Source Description :

RCRAInfo is EPA's comprehensive information system that supports the Resource Conservation and Recovery Act (RCRA) of 1976 and the Hazardous and Solid Waste Amendments (HSWA) of 1984 through the tracking of events and activities related to facilities that generate, transport, and treat, store, or dispose of hazardous waste. RCRAInfo allows RCRA program staff to track the notification, permit, compliance, and corrective action activities required under RCRA. RCRAInfo also supports generation of the National Hazardous Waste Biennial Report. All generators and treatment, storage, and disposal facilities who handle hazardous waste are required to report to the EPA Administrator at least once every two years to support creation of the Biennial Report.
The WA-FSIS provides a means to query and display data maintained by the Washington Department of Ecology. This system contains key information for each facility/site that is currently, or has been, of interest to the Air Quality, Dam Safety, Hazardous Waste, Toxics Cleanup, and Water Quality Programs.

Source Description :

The NPDES module of the Compliance Information System (ICIS) tracks surface water permits issued under the Clean Water Act. Under NPDES, all facilities that discharge pollutants from any point source into waters of the United States are required to obtain a permit. The permit will likely contain limits on what can be discharged, impose monitoring and reporting requirements, and include other provisions to ensure that the discharge does not adversely affect water quality.

FRS Environmental Interest
Source and System ID : ICIS - WAR001663
RCRAINFO - WAD009260035
WA-FSIS - 37436248

HIST PCS FACILITY

Facility Name : WOODWARD & WHITE MFG
Facility Address : 1129 ST PAUL AVE, TACOMA, WA 98421
County : N/R

FRS Facility Site ID : 1467468
NPDES ID : WAR001663
Current Major/Minor Status : Minor

Map Id: J32
Direction: NE
Distance: 0.067 mi., 357 ft.
Elevation: 17 ft.
Relative: Higher

Site Name : WOODWARD & WHITE MFG
1129 ST PAUL AVE
TACOMA, WA 98421

Database(s) : [ALL SITES - WA, DOCKET, ECHO, FRS, HIST PCS FACILITY, ICIS, INACTIVE PCS, PCS ENF, RCRA_NONGEN] ***(cont.)***

Envirosite ID: 52365348
EPA ID: N/R

HIST PCS FACILITY ***(cont.)***

Facility Type Description :	Privately Owned Facility
Permit Type :	General Permit Covered Facility
Primary Facility SIC Code :	N/R
Primary Facility SIC Description :	N/R
Total Actual Average Flow (MGD) :	N/R
Total App. Design Flow (MGD) :	N/R
Pretreat Prog Req'd Indicator Description:	N/R
State Water Body Number :	N/R
State Water Body Name :	N/R
Effective Date :	2010-01-01 00:00:00
Expiration Date :	2014-12-31 00:00:00
Tribal Land Code :	N/R
Tribal Land Name :	N/R
Facility Contact Name :	N/R
Contact Number :	N/R
Contact Address :	N/R
Permit Contact Name :	N/R
Permit Contact Address :	PO Box 1863, Tacoma, WA 98401-1863
Latitude :	47.25397
Longitude :	-122.42653
Last Date in Agency list :	2014-12-10

ICIS

Facility Name :	WOODWARD & WHITE MFG
Facility Address :	1129 ST PAUL AVE, TACOMA, WA 98421

Site Details

NPDES ID :	WAR001663
ICIS Facility Interest ID :	3400001519
Facility UIN :	110005313801
Facility Type Code :	Privately Owned Facility
Impaired Waters :	303(D) Listed
Latitude :	47.25397
Longitude :	-122.42653
Last Date in Agency List :	2022-12-28

INACTIVE PCS

Issue Date :	2009-10-21
Original Issue Date :	2009-10-21
Effective Date :	2010-01-01
Expiration Date :	2014-12-31
Retirement Date :	N/R
Termination Date :	2014-06-24
Issuing Agency :	State
Agency Type :	State
Activity ID :	3400001289
External Permit Number :	WAR001663
Facility Type Indicator :	NON-POTW
Permit Type :	General Permit Covered Facility-NPDES)
Major Minor Status :	N

Map Id: J32
Direction: NE
Distance: 0.067 mi., 357 ft.
Elevation: 17 ft.
Relative: Higher

Site Name : WOODWARD & WHITE MFG
1129 ST PAUL AVE
TACOMA, WA 98421

Database(s) : [ALL SITES - WA, DOCKET, ECHO, FRS, HIST PCS FACILITY, ICIS, INACTIVE PCS, PCS ENF, RCRA_NONGEN] ***(cont.)***

Envirosite ID: 52365348
EPA ID: N/R

INACTIVE PCS ***(cont.)***

Permit Status :	Terminated
Total Design Flow Number :	N/R
Actual Average Flow Number :	N/R
State Water Body :	N/R
State Water Body Name :	N/R
Permit Name :	WOODWARD & WHITE MFG
Permit Comp Status :	Y
RNC Tracking :	Y
Master External Permit Number :	WAR125726
TMDL Interface :	N/R
EDMR Authorization :	N
Pretreatment Indicator :	N/R
Last Date in Agency List :	2022-12-28

PCS ENF

Site Details

NPDES ID :	WAR001663
Last Date in Agency List :	2022-12-28

Formal Enforcement Actions

Settlement Entered Date :	N/R
ENF Identifier :	N/R
Activity ID :	N/R
Activity Type :	N/R
ENF Type :	N/R
Agency :	N/R
Fed Penalty Assessed Amount :	N/R
State Local Penalty Amount :	N/R

Informal Enforcement Actions

Achieved Date :	2013-07-16
Registry ID :	110005313801
ENF Identifier :	WA-532546
Activity ID :	3400134981
Activity Type :	Administrative - Informal
ENF Type :	Letter of Violation/ Warning Letter
Agency :	State
Achieved Date :	2011-08-04
Registry ID :	110005313801
ENF Identifier :	WA-123588
Activity ID :	3400007636
Activity Type :	Administrative - Informal
ENF Type :	Letter of Violation/ Warning Letter
Agency :	State
Achieved Date :	2011-05-09
Registry ID :	110005313801

Map Id: J32
Direction: NE
Distance: 0.067 mi., 357 ft.
Elevation: 17 ft.
Relative: Higher

Site Name : WOODWARD & WHITE MFG
1129 ST PAUL AVE
TACOMA, WA 98421

Database(s) : [ALL SITES - WA, DOCKET, ECHO, FRS, HIST PCS FACILITY, ICIS, INACTIVE PCS, PCS ENF, RCRA_NONGEN] ***(cont.)***

Envirosite ID: 52365348
EPA ID: N/R

PCS ENF ***(cont.)***

ENF Identifier :	WA-120421
Activity ID :	3400006516
Activity Type :	Administrative - Informal
ENF Type :	Letter of Violation/ Warning Letter
Agency :	State
Achieved Date :	2010-10-07
Registry ID :	110005313801
ENF Identifier :	WA-73344
Activity ID :	3400013991
Activity Type :	Administrative - Informal
ENF Type :	Letter of Violation/ Warning Letter
Agency :	State

RCRA_NONGEN

Facility Name :	WOODWARD & WHITE MFG
Facility Address :	1129 ST PAUL AVE, TACOMA, WA 98421
County :	PIERCE
Date Form Received by Agency :	1991-08-28
EPA ID :	WAD009260035
Mailing Address :	1129 SAINT PAUL AVE, TACOMA, WA 98421-2404
Contact :	NATIONAL BLOWER NATIONAL BLOWER
Contact Address :	1129 SAINT PAUL AVE, TACOMA, WA 98421-2404
Contact Country :	US
Contact Telephone :	000-000-0000
Contact Email :	N/R
EPA Region :	10
Land Type :	Private
Source Type :	Implementer
Classification :	Not a generator, verified
Description :	Not a generator, verified
Last Date in Agency List :	2023-01-23

Owner/Operator Summary

Owner/Operator Name :	NATIONAL BLOWER N
Owner/Operator Address :	1129 SAINT PAUL AVE, TACOMA, WA 98421-2404
Owner/Operator Country :	US
Owner/Operator Telephone :	000-000-0000
Owner/Operator Email :	N/R
Owner/Operator Fax :	N/R
Legal Status :	Private
Owner/Operator Type :	Owner
Owner/Operator Start Date :	1996-05-02
Owner/Operator End Date :	N/R
Owner/Operator Name :	WOODWARD AND WH W
Owner/Operator Address :	PO BOX 1863, TACOMA, WA 98401-1863
Owner/Operator Country :	US

Map Id: J32
Direction: NE
Distance: 0.067 mi., 357 ft.
Elevation: 17 ft.
Relative: Higher

Site Name : WOODWARD & WHITE MFG
1129 ST PAUL AVE
TACOMA, WA 98421

Database(s) : [ALL SITES - WA, DOCKET, ECHO, FRS, HIST PCS FACILITY, ICIS, INACTIVE PCS, PCS ENF, RCRA_NONGEN] ***(cont.)***

Envirosite ID: 52365348
EPA ID: N/R

RCRA_NONGEN ***(cont.)***

Owner/Operator Telephone :	000-000-0000
Owner/Operator Email :	N/R
Owner/Operator Fax :	N/R
Legal Status :	Private
Owner/Operator Type :	Operator
Owner/Operator Start Date :	1997-01-01
Owner/Operator End Date :	N/R

Handler Activities Summary

U.S. Importer of Hazardous Waste :	N
Mixed Waste (Haz. and Radioactive) :	N
Recycler of Hazardous Waste :	N
Transporter of Hazardous Waste :	N
Treater, Storer or Disposer of HW :	N
Underground Injection Activity :	N
On-site Burner Exemption :	N
Furnace Exemption :	N
Used Oil Fuel Burner :	N
Used Oil Processor :	N
Used Oil Refiner :	N
Used Oil Fuel Marketer to Burner :	N
Used Oil Specification Marketer :	N
Used Oil Transfer Facility :	N
Used Oil Transporter :	N

Historical Generators

Date Form Received by Agency :	1991-08-28
Facility Name :	WOODWARD & WHITE MFG
Classification :	Not a generator, verified

Notices of Violations Summary

Regulation Violated :	N

Map Id: K33
Direction: ENE
Distance: 0.072 mi., 382 ft.
Elevation: 15 ft.
Relative: Lower

Site Name : FIRST STUDENT INC TACOMA | FIRST STUDENT INC #20229
1128 ST PAUL AVE
TACOMA, WA 98421

Database(s) : [ALL SITES - WA, DOCKET, ECHO, ERNS, FRS, ICIS, INACTIVE PCS, PCS ENF, PCS FACILITY]

Envirosite ID: 52365347
EPA ID: N/R

ALL SITES - WA

Facility Name :	First Student Inc Tacoma
Facility Address :	1128 ST PAUL AVE, TACOMA, 98421
County :	Pierce

Facility/Site ID :	3815283
Alternate Name :	N/R
Program Name :	N/R
WRIA :	10
Legislative District :	27
Congressional District :	9
Ecology Region :	SWRO
Ecology Program Phone :	(360) 407-6712
Tribal Land :	N
Latitude :	47.254017
Longitude :	-122.426939
Last Date in Agency List :	2023-01-03

Facility/Site ID :	3815283
Alternate Name :	N/R
Program Name :	N/R
WRIA :	10
Legislative District :	27
Congressional District :	9
Ecology Region :	SWRO
Ecology Program Phone :	(360) 407-6400
Tribal Land :	N
Latitude :	47.254017
Longitude :	-122.426939
Last Date in Agency List :	2023-01-03

Facility/Site ID :	3815283
Alternate Name :	N/R
Program Name :	N/R
WRIA :	10
Legislative District :	27
Congressional District :	9
Ecology Region :	SWRO
Ecology Program Phone :	N/R
Tribal Land :	N
Latitude :	47.254017
Longitude :	-122.426939
Last Date in Agency List :	2023-01-03

Program Details

Program :	WATQUAL
Program ID :	WAR009201
Interaction Type :	Enforcement Final

Map Id: K33
Direction: ENE
Distance: 0.072 mi., 382 ft.
Elevation: 15 ft.
Relative: Lower

Site Name : FIRST STUDENT INC TACOMA | FIRST STUDENT INC #20229
1128 ST PAUL AVE
TACOMA, WA 98421

Database(s) : [ALL SITES - WA, DOCKET, ECHO, ERNS, FRS, ICIS, INACTIVE PCS, PCS ENF, PCS FACILITY] ***(cont.)***

Envirosite ID: 52365347
EPA ID: N/R

ALL SITES - WA ***(cont.)***

Interaction Type Description :	An Enforcement action (i.e. Penalty, Order, Notice) was finalized and issued to the respective party, indicating the enforcement action was taken. The start and end date listed in the database are both the date the action was issued to the responsible party.
Status :	Active
Start Date :	2007-01-02
End Date :	N/R
SIC :	N/R
NAICS :	N/R
Program :	WATQUAL
Program ID :	WAR009201
Interaction Type :	Industrial SW GP
Interaction Type Description :	General permit issued to industries to regulate the discharge of contaminated stormwater to state waters.
Status :	Active
Start Date :	2007-03-22
End Date :	N/R
SIC :	N/R
NAICS :	N/R
Program :	WATQUAL
Program ID :	WAR009201
Interaction Type :	Urban Waters
Interaction Type Description :	The site has been inspected by an Ecology Urban Waters Inspector.
Status :	Active
Start Date :	2009-06-10
End Date :	N/R
SIC :	N/R
NAICS :	N/R

DOCKET

Facility Name :	FIRST STUDENT INC TACOMA
Facility Address :	1128 ST PAUL AVE, TACOMA, WA 98421

Site Activity Details

Enforcement Action Case Number :	WA-120764
Activity ID :	3400006854
Enforcement Action Name :	FIRST STUDENT INC TACOMA
Last Date in Agency List :	2018-12-17
Final Ordr Iss/Final Order Enter Date:	N/R
Complaint/Proposed Order Actual Date:	N/R
Final Order Issued Actual Date :	N/R

Map Id: K33
Direction: ENE
Distance: 0.072 mi., 382 ft.
Elevation: 15 ft.
Relative: Lower

Site Name : FIRST STUDENT INC TACOMA | FIRST STUDENT INC #20229
1128 ST PAUL AVE
TACOMA, WA 98421

Database(s) : [ALL SITES - WA, DOCKET, ECHO, ERNS, FRS, ICIS, INACTIVE PCS, PCS ENF, PCS FACILITY] ***(cont.)***

Envirosite ID: 52365347
EPA ID: N/R

DOCKET ***(cont.)***

Final Order Name :	N/R

Complaint Summary

Respondent/Defendant Name :	N/R
Named in Complaint :	N/R
Named in Final Order :	N/R
SEP Category :	N/R
SEP Description :	N/R
Regional Docket Number :	N/R

Standard Industrial Classification (SIC) Summary

Registry ID :	110055004445
Primary SIC :	N/R
Primary NAICS :	N/R
Settlement FRS ICIS Facility :	N/R - N/R
Pollutants (SRS) :	N/R
Admin EA Closed Actual Date :	2011-05-09
Enforcement Action Name :	N/R
Enforcement Action Resolution :	N/R
Violation Types :	N/R
Case Law Sections :	CWA OTHER - Violations not covered elsewhere

Violation Penalties and Compliance Summary

Compliance Action Cost :	N/R
EPA Penalty Assessed Amount :	N/R
Cost Recovery Required :	N/R
Cost of SEP :	N/R
Cost of Complying Actions :	N/R

Map Id: K33
Direction: ENE
Distance: 0.072 mi., 382 ft.
Elevation: 15 ft.
Relative: Lower

Site Name : FIRST STUDENT INC TACOMA | FIRST STUDENT INC #20229
1128 ST PAUL AVE
TACOMA, WA 98421

Database(s) : [ALL SITES - WA, DOCKET, ECHO, ERNS, FRS, ICIS, INACTIVE PCS, PCS ENF, PCS FACILITY] ***(cont.)***

Envirosite ID: 52365347
EPA ID: N/R

DOCKET ***(cont.)***

Site Activity Details

Enforcement Action Case Number :	WA-73398
Activity ID :	3400014045
Enforcement Action Name :	FIRST STUDENT INC TACOMA
Last Date in Agency List :	2018-12-17
Final Ordr Iss/Final Order Enter Date:	N/R
Complaint/Proposed Order Actual Date:	N/R
Final Order Issued Actual Date :	N/R
Final Order Name :	N/R

Complaint Summary

Respondent/Defendant Name :	N/R
Named in Complaint :	N/R
Named in Final Order :	N/R
SEP Category :	N/R
SEP Description :	N/R
Regional Docket Number :	N/R

Standard Industrial Classification (SIC) Summary

Registry ID :	110055004445
Primary SIC :	N/R
Primary NAICS :	N/R
Settlement FRS ICIS Facility :	N/R - N/R
Pollutants (SRS) :	N/R
Admin EA Closed Actual Date :	2010-10-07
Enforcement Action Name :	N/R
Enforcement Action Resolution :	N/R
Violation Types :	N/R
Case Law Sections :	CWA OTHER - Violations not covered elsewhere

Map Id: K33
Direction: ENE
Distance: 0.072 mi., 382 ft.
Elevation: 15 ft.
Relative: Lower

Site Name : FIRST STUDENT INC TACOMA | FIRST STUDENT INC #20229
1128 ST PAUL AVE
TACOMA, WA 98421

Database(s) : [ALL SITES - WA, DOCKET, ECHO, ERNS, FRS, ICIS, INACTIVE PCS, PCS ENF, PCS FACILITY] ***(cont.)***

Envirosite ID: 52365347
EPA ID: N/R

DOCKET ***(cont.)***

Violation Penalties and Compliance Summary

Compliance Action Cost :	N/R
EPA Penalty Assessed Amount :	N/R
Cost Recovery Required :	N/R
Cost of SEP :	N/R
Cost of Complying Actions :	N/R

Site Activity Details

Enforcement Action Case Number :	WA-781760
Activity ID :	3601403965
Enforcement Action Name :	FIRST STUDENT INC TACOMA
Last Date in Agency List :	2018-12-17
Final Ordr Iss/Final Order Enter Date:	N/R
Complaint/Proposed Order Actual Date:	N/R
Final Order Issued Actual Date :	N/R
Final Order Name :	N/R

Complaint Summary

Respondent/Defendant Name :	N/R
Named in Complaint :	N/R
Named in Final Order :	N/R
SEP Category :	N/R
SEP Description :	N/R
Regional Docket Number :	N/R

Standard Industrial Classification (SIC) Summary

Registry ID :	110055004445
Primary SIC :	N/R
Primary NAICS :	N/R
Settlement FRS ICIS Facility :	N/R - N/R
Pollutants (SRS) :	N/R
Admin EA Closed Actual Date :	2018-04-09
Enforcement Action Name :	N/R
Enforcement Action Resolution :	N/R

Map Id: K33
Direction: ENE
Distance: 0.072 mi., 382 ft.
Elevation: 15 ft.
Relative: Lower

Site Name : FIRST STUDENT INC TACOMA | FIRST STUDENT INC #20229
1128 ST PAUL AVE
TACOMA, WA 98421

Database(s) : [ALL SITES - WA, DOCKET, ECHO, ERNS, FRS, ICIS, INACTIVE PCS, PCS ENF, PCS FACILITY] ***(cont.)***

Envirosite ID: 52365347
EPA ID: N/R

DOCKET ***(cont.)***

Violation Types : N/R

Case Law Sections : CWA OTHER - Violations not covered elsewhere

Violation Penalties and Compliance Summary
Compliance Action Cost : N/R
EPA Penalty Assessed Amount : N/R
Cost Recovery Required : N/R
Cost of SEP : N/R
Cost of Complying Actions : N/R

Site Activity Details
Enforcement Action Case Number : WA-781761
Activity ID : 3601403969
Enforcement Action Name : FIRST STUDENT INC TACOMA
Last Date in Agency List : 2018-12-17

Final Ordr Iss/Final Order Enter Date: N/R
Complaint/Proposed Order Actual Date: N/R
Final Order Issued Actual Date : N/R
Final Order Name : N/R

Complaint Summary
Respondent/Defendant Name : N/R
Named in Complaint : N/R
Named in Final Order : N/R

SEP Category : N/R
SEP Description : N/R

Regional Docket Number : N/R

Standard Industrial Classification (SIC) Summary
Registry ID : 110055004445
Primary SIC : N/R
Primary NAICS : N/R

Settlement FRS ICIS Facility : N/R - N/R

Map Id: K33
Direction: ENE
Distance: 0.072 mi., 382 ft.
Elevation: 15 ft.
Relative: Lower

Site Name : FIRST STUDENT INC TACOMA | FIRST STUDENT INC #20229
1128 ST PAUL AVE
TACOMA, WA 98421

Database(s) : [ALL SITES - WA, DOCKET, ECHO, ERNS, FRS, ICIS, INACTIVE PCS, PCS ENF, PCS FACILITY] ***(cont.)***

Envirosite ID: 52365347
EPA ID: N/R

DOCKET ***(cont.)***

Pollutants (SRS) :	N/R
Admin EA Closed Actual Date :	2018-04-09
Enforcement Action Name :	N/R
Enforcement Action Resolution :	N/R
Violation Types :	N/R
Case Law Sections :	CWA OTHER - Violations not covered elsewhere

Violation Penalties and Compliance Summary

Compliance Action Cost :	N/R
EPA Penalty Assessed Amount :	N/R
Cost Recovery Required :	N/R
Cost of SEP :	N/R
Cost of Complying Actions :	N/R

ECHO

Facility Name :	FIRST STUDENT INC #20229
Facility Address :	1128 ST PAUL AVE, TACOMA, WA 98421
County :	PIERCE
Last Inspection Date :	2022-03-03
Registry ID :	110055004445
FIPS Code :	53053
EPA Region :	10
Inspection Count :	2
Last Inspection Days :	276
Informal Count :	0
Last Informal Action Date :	2011-05-09
Formal Action Count :	0
Last Formal Action Date :	N/R
Total Penalties :	0
Penalty Count :	N/R
Last Penalty Date :	N/R
Last Penalty Amount :	N/R
QTRS IN NC :	12
Programs IN SNC :	0
Current Compliance Status :	Violation Identified
Three-Year Compliance Status :	VVVVVVVVVVVV
Collection Method :	ADDRESS MATCHING-HOUSE NUMBER
Reference Point :	CENTER OF A FACILITY OR STATION
Accuracy Meters :	30

Map Id: K33
Direction: ENE
Distance: 0.072 mi., 382 ft.
Elevation: 15 ft.
Relative: Lower

Site Name : FIRST STUDENT INC TACOMA | FIRST STUDENT INC #20229
1128 ST PAUL AVE
TACOMA, WA 98421

Database(s) : [ALL SITES - WA, DOCKET, ECHO, ERNS, FRS, ICIS, INACTIVE PCS, PCS ENF, PCS FACILITY] ***(cont.)***

Envirosite ID: 52365347
EPA ID: N/R

ECHO ***(cont.)***

Derived Tribes :	Puyallup Tribe of the Puyallup Reservation - .7 mile(s), Puyallup Tribe of the Puyallup Reservation - 1 mile(s), Muckleshoot Indian Tribe - 10.5 mile(s), Muckleshoot Indian Tribe - 13.5 mile(s), Nisqually Indian Tribe - 17.9 mile(s), Squaxin Island Tribe of the Squaxin Island Reservation - 22.3 mile(s), Squaxin Island Tribe of the Squaxin Island Reservation - 24.2 mile(s)
Derived HUC :	17110019
Derived WBD :	171100190301
Derived STCTY FIPS :	53053
Derived Zip :	98421
Derived CD113 :	09
Derived CB2010 :	530530602001077
MYRTK Universe :	NNN
NPDES IDs :	WAR009201
CWA Permit Types :	Minor
CWA Compliance Tracking :	On
CWA NAICS :	485410
CWA SICS :	4151
CWA Inspection Count :	2
CWA Last Inspection Days :	275
CWA Informal Count :	N/R
CWA Formal Action Count :	N/R
CWA Last Formal Action Date :	N/R
CWA Penalties :	N/R
CWA Last Penalty Date :	N/R
CWA Last Penalty Amount :	N/R
CWA Quarters IN NC :	12
CWA Current Compliance Status :	Violation Identified
CWA Current SNC Flag :	N
CWA 13 Quarters Compliance Status :	VVVVVVVVVVVVV
CWA 13 Quarters Effluent Exceedances:	7
CWA Three-Year QNCR Codes :	N/R
DFR URL :	Click here for hyperlink provided by the agency.
Facility SIC :	4151
Facility NAICS :	485410 - School and Employee Bus Transportation
Facility Last Inspection EPA Date :	N/R
Facility Last Inspection State Date :	2022-03-03
Facility Last Formal Act EPA Date :	N/R
Facility Last Formal Act State Date :	N/R
Facility Last Informal Act EPA Date :	N/R
Facility Last Informal Act State Date:	2011-05-09
Facility Federal Agency :	N/R
TRI Reporter :	N/R
Facility Imp Water Flag :	Y
Current SNC Flag :	N
Indian County Flag :	N
Federal Flag :	N/R
US Mexico Border Flag :	N/R
Chesapeak Bay Flag :	N/R
AIR Flag :	N
NPDES Flag :	Y
SDWIS Flag :	N
RCRA Flag :	N

Map Id: K33
Direction: ENE
Distance: 0.072 mi., 382 ft.
Elevation: 15 ft.
Relative: Lower

Site Name : FIRST STUDENT INC TACOMA | FIRST STUDENT INC #20229
1128 ST PAUL AVE
TACOMA, WA 98421

Database(s) : [ALL SITES - WA, DOCKET, ECHO, ERNS, FRS, ICIS, INACTIVE PCS, PCS ENF, PCS FACILITY] ***(cont.)***

Envirosite ID: 52365347
EPA ID: N/R

ECHO ***(cont.)***

TRI Flag :	N
GHG Flag :	N
Major Flag :	N/R
Active Flag :	Y
NAA Flag :	N
Latitude :	47.25393
Longitude :	-122.42623
Last Date in Agency List :	2023-01-16
Facility Name :	FIRST STUDENT INC TACOMA
Facility Address :	1128 ST PAUL AVE, TACOMA, WA 98421
County :	PIERCE
Last Inspection Date :	2021-03-05
Registry ID :	110055004445
FIPS Code :	53053
EPA Region :	10
Inspection Count :	2
Last Inspection Days :	380
Informal Count :	0
Last Informal Action Date :	2011-05-09
Formal Action Count :	0
Last Formal Action Date :	N/R
Total Penalties :	0
Penalty Count :	N/R
Last Penalty Date :	N/R
Last Penalty Amount :	N/R
QTRS IN NC :	12
Programs IN SNC :	1
Current Compliance Status :	Significant Violation
Three-Year Compliance Status :	VVSSSSSSSSSV
Collection Method :	ADDRESS MATCHING-HOUSE NUMBER
Reference Point :	CENTER OF A FACILITY OR STATION
Accuracy Meters :	30
Derived Tribes :	Puyallup Tribe of the Puyallup Reservation - .7 mile(s), Puyallup Tribe of the Puyallup Reservation - 1 mile(s), Muckleshoot Indian Tribe - 10.5 mile(s), Muckleshoot Indian Tribe - 13.5 mile(s), Nisqually Indian Tribe - 17.9 mile(s), Squaxin Island Tribe of the Squaxin Island Reservation - 22.3 mile(s), Squaxin Island Tribe of the Squaxin Island Reservation - 24.2 mile(s)
Derived HUC :	17110019
Derived WBD :	171100190301
Derived STCTY FIPS :	53053
Derived Zip :	98421
Derived CD113 :	09
Derived CB2010 :	530530602001077
MYRTK Universe :	NNN
NPDES IDs :	WAR009201
CWA Permit Types :	Minor
CWA Compliance Tracking :	On

Map Id: K33
Direction: ENE
Distance: 0.072 mi., 382 ft.
Elevation: 15 ft.
Relative: Lower

Site Name : FIRST STUDENT INC TACOMA | FIRST STUDENT INC #20229
1128 ST PAUL AVE
TACOMA, WA 98421

Database(s) : [ALL SITES - WA, DOCKET, ECHO, ERNS, FRS, ICIS, INACTIVE PCS, PCS ENF, PCS FACILITY] ***(cont.)***

Envirosite ID: 52365347
EPA ID: N/R

ECHO ***(cont.)***

CWA NAICS :	485410
CWA SICS :	4151
CWA Inspection Count :	2
CWA Last Inspection Days :	379
CWA Informal Count :	N/R
CWA Formal Action Count :	N/R
CWA Last Formal Action Date :	N/R
CWA Penalties :	N/R
CWA Last Penalty Date :	N/R
CWA Last Penalty Amount :	N/R
CWA Quarters IN NC :	12
CWA Current Compliance Status :	Failure to Report DMR - Not Received
CWA Current SNC Flag :	Y
CWA 13 Quarters Compliance Status :	VVVSSSSSSSSSV
CWA 13 Quarters Effluent Exceedances:	6
CWA Three-Year QNCR Codes :	N/R
DFR URL :	Click here for hyperlink provided by the agency.
Facility SIC :	4151
Facility NAICS :	485410 - School and Employee Bus Transportation
Facility Last Inspection EPA Date :	N/R
Facility Last Inspection State Date :	2021-03-05
Facility Last Formal Act EPA Date :	N/R
Facility Last Formal Act State Date :	N/R
Facility Last Informal Act EPA Date :	N/R
Facility Last Informal Act State Date:	2011-05-09
Facility Federal Agency :	N/R
TRI Reporter :	N/R
Facility Imp Water Flag :	Y
Current SNC Flag :	N
Indian County Flag :	N
Federal Flag :	N/R
US Mexico Border Flag :	N/R
Chesapeak Bay Flag :	N/R
AIR Flag :	N
NPDES Flag :	Y
SDWIS Flag :	N
RCRA Flag :	N
TRI Flag :	N
GHG Flag :	N
Major Flag :	N/R
Active Flag :	Y
NAA Flag :	N
Latitude :	47.25393
Longitude :	-122.42623
Last Date in Agency List :	2022-03-29

ERNS

Facility Address :	1128 ST PAUL AVE, TACOMA, WA 98421
County :	PIERCE

Map Id: K33
Direction: ENE
Distance: 0.072 mi., 382 ft.
Elevation: 15 ft.
Relative: Lower

Site Name : FIRST STUDENT INC TACOMA | FIRST STUDENT INC #20229
1128 ST PAUL AVE
TACOMA, WA 98421

Database(s) : [ALL SITES - WA, DOCKET, ECHO, ERNS, FRS, ICIS, INACTIVE PCS, PCS ENF, PCS FACILITY] ***(cont.)***

Envirosite ID: 52365347
EPA ID: N/R

ERNS ***(cont.)***

Incident Information

Incident Date Time :	2012-03-23 20:00:00
Type of Incident :	MOBILE
Incident Cause :	OPERATOR ERROR
Incident DTG :	OCCURRED
Incident Location :	N/R
Sequence Number :	1006745
Potential Flag :	N
Description of Incident :	THE CALLER REPORTED THAT THE DRIVER OF A SCHOOL BUS HAD FAILED TO PUT THE FUEL CAP ON AFTER FUELING, CAUSING A SPILL OF DIESEL AS THE VEHICLE HAD TRANSITED.
Last Date in Agency List :	2015-12-23

Incident Response Summary

Date Time Received :	2012-03-24 00:48:33
Date Time Completed :	2012-03-24 00:54:29
Call Type :	Incident
Source :	TELEPHONE
Responsible Company :	FIRST STUDENT INC.
Responsible Org Type :	PRIVATE ENTERPRISE
Responsible City :	TACOMA
Responsible State :	WA
Responsible Zip :	98421

Incident Details Summary

Remedial Action :	ABSORBENTS HAVE BEEN PLACED ON THE SPILL
Medium :	ASPHALT
Medium Description :	LAND
Body of Water :	N/R
Weather Conditions :	CLEAR
Water Temperature :	N/R
Water Supply Contaminated :	U
Waterway Closed :	N
Waterway Description :	N/R

Additional Incident Details Summary

Actual Amount :	N/R
Actual Amount Units :	N/R
Capacity of Tank :	N/R
Capacity of Tank Units :	N/R
Continuous Release Begin Date :	N/R
Continuous Release End Date :	N/R
Continuous Release Change Date :	N/R
Continuous Release Permit :	N/R
Continuous Release Type :	N/R
Description of Tank :	N/R

Map Id: K33
Direction: ENE
Distance: 0.072 mi., 382 ft.
Elevation: 15 ft.
Relative: Lower

Site Name : FIRST STUDENT INC TACOMA | FIRST STUDENT INC #20229
1128 ST PAUL AVE
TACOMA, WA 98421

Database(s) : [ALL SITES - WA, DOCKET, ECHO, ERNS, FRS, ICIS, INACTIVE PCS, PCS ENF, PCS FACILITY] ***(cont.)***

Envirosite ID: 52365347
EPA ID: N/R

ERNS ***(cont.)***

Device Operational :	U
DOT Crossing Number :	N/R
DOT Regulated :	U
NPDES :	N/R
NPDES Compliance :	U
Pipeline Aboveground :	ABOVE
Pipeline Covered :	U
Pipeline Type :	N/R
Tank ID :	N/R
Tank Regulated :	U
Tank Regulated by :	N/R

Materials Involved Summary

Name of Material :	OIL: DIESEL
CAS Number :	000000-00-0
Amount of Material :	10
Unit of Measure :	GALLON(S)
UN Number :	N/R
CHRIS Code :	ODS
Reached Water :	NO
Amount in Water :	N/R
Unit of Measure (Reach Water) :	N/R

Mobile Details

Vehicle Own Fuel Capacity :	N/R
Cargo Capacity :	N/R
Amount of Cargo on Board :	N/R
Hazmat Carrier :	U
Carrier Licensed :	U
Noncompliance with Hazmat :	U
Mobile Type :	SCHOOL BUS
Cargo Capacity Units :	N/R
Amount of Cargo on Board Units :	N/R
Vehicle Year :	N/R
Vehicle Make :	N/R
Vehicle Model :	N/R
Vehicle Number :	599146
Trailer Number :	N/R

Facility Address :	1128 ST. PAUL AVE, TACOMA, WA
County :	PIERCE

Incident Information

Incident Date Time :	2016-07-06 07:45:00
Type of Incident :	MOBILE
Incident Cause :	UNKNOWN
Incident DTG :	OCCURRED

Map Id: K33
Direction: ENE
Distance: 0.072 mi., 382 ft.
Elevation: 15 ft.
Relative: Lower

Site Name : FIRST STUDENT INC TACOMA | FIRST STUDENT INC #20229
1128 ST PAUL AVE
TACOMA, WA 98421

Database(s) : [ALL SITES - WA, DOCKET, ECHO, ERNS, FRS, ICIS, INACTIVE PCS, PCS ENF, PCS FACILITY] ***(cont.)***

Envirosite ID: 52365347
EPA ID: N/R

ERNS ***(cont.)***

Incident Location :	N/R
Sequence Number :	1152545
Potential Flag :	N
Description of Incident :	CALLER STATED THAT A BUS CAUGHT FIRE WHICH CAUSED THE RELEASE OF UNKNOWN MATERIALS INTO A STORM DRAIN.
Last Date in Agency List :	2016-10-05

Incident Response Summary

Date Time Received :	2016-07-06 11:29:00
Date Time Completed :	2016-07-06 11:36:00
Call Type :	Incident
Source :	TELEPHONE
Responsible Company :	FIRST AMERICA STUDENT
Responsible Org Type :	PRIVATE ENTERPRISE
Responsible City :	CINCINATTI
Responsible State :	OH
Responsible Zip :	N/R

Incident Details Summary

Remedial Action :	CONTRACTOR EN ROUTE
Medium :	STORM DRAIN
Medium Description :	WATER
Body of Water :	STORM DRAIN
Weather Conditions :	OVERCAST
Water Temperature :	N/R
Water Supply Contaminated :	U
Waterway Closed :	N
Waterway Description :	N/R

Additional Incident Details Summary

Actual Amount :	N/R
Actual Amount Units :	N/R
Capacity of Tank :	N/R
Capacity of Tank Units :	N/R
Continuous Release Begin Date :	N/R
Continuous Release End Date :	N/R
Continuous Release Change Date :	N/R
Continuous Release Permit :	N/R
Continuous Release Type :	N/R
Description of Tank :	N/R
Device Operational :	U
DOT Crossing Number :	N/R
DOT Regulated :	U
NPDES :	N/R
NPDES Compliance :	U
Pipeline Aboveground :	ABOVE

Map Id: K33
Direction: ENE
Distance: 0.072 mi., 382 ft.
Elevation: 15 ft.
Relative: Lower

Site Name : FIRST STUDENT INC TACOMA | FIRST STUDENT INC #20229
1128 ST PAUL AVE
TACOMA, WA 98421

Database(s) : [ALL SITES - WA, DOCKET, ECHO, ERNS, FRS, ICIS, INACTIVE PCS, PCS ENF, PCS FACILITY] ***(cont.)***

Envirosite ID: 52365347
EPA ID: N/R

ERNS ***(cont.)***

Pipeline Covered :	U
Pipeline Type :	N/R
Tank ID :	N/R
Tank Regulated :	U
Tank Regulated by :	N/R

Materials Involved Summary

Name of Material :	UNKNOWN MATERIAL
CAS Number :	000000-00-0
Amount of Material :	0
Unit of Measure :	UNKNOWN AMOUNT
UN Number :	N/R
CHRIS Code :	UNK
Reached Water :	YES
Amount in Water :	0
Unit of Measure (Reach Water) :	UNKNOWN AMOUNT

Mobile Details

Vehicle Own Fuel Capacity :	N/R
Cargo Capacity :	N/R
Amount of Cargo on Board :	N/R
Hazmat Carrier :	U
Carrier Licensed :	U
Noncompliance with Hazmat :	U
Mobile Type :	SCHOOL BUS
Cargo Capacity Units :	N/R
Amount of Cargo on Board Units :	N/R
Vehicle Year :	N/R
Vehicle Make :	N/R
Vehicle Model :	N/R
Vehicle Number :	UNKNOWN
Trailer Number :	N/R

FRS

Facility Name :	FIRST STUDENT INC #20229
Facility Address :	1128 ST PAUL AVE, TACOMA, WA 98421
County :	PIERCE

Site Details

Registry ID :	110055004445
FRS Facility URL :	Click here for hyperlink provided by the agency.
Last Date in Agency List :	2023-02-13

Map Id: K33
Direction: ENE
Distance: 0.072 mi., 382 ft.
Elevation: 15 ft.
Relative: Lower

Site Name : FIRST STUDENT INC TACOMA | FIRST STUDENT INC #20229
1128 ST PAUL AVE
TACOMA, WA 98421

Database(s) : [ALL SITES - WA, DOCKET, ECHO, ERNS, FRS, ICIS, INACTIVE PCS, PCS ENF, PCS FACILITY] ***(cont.)***

Envirosite ID: 52365347
EPA ID: N/R

FRS ***(cont.)***

Source Description

Source Description :

The NPDES module of the Compliance Information System (ICIS) tracks surface water permits issued under the Clean Water Act. Under NPDES, all facilities that discharge pollutants from any point source into waters of the United States are required to obtain a permit. The permit will likely contain limits on what can be discharged, impose monitoring and reporting requirements, and include other provisions to ensure that the discharge does not adversely affect water quality.

FRS Environmental Interest

Source and System ID :	ICIS - WAR009201
Facility Name :	FIRST STUDENT INC TACOMA
Facility Address :	1128 ST PAUL AVE, TACOMA, WA 98421
County :	PIERCE

Site Details

Registry ID :	110055004445
FRS Facility URL :	Click here for hyperlink provided by the agency.
Last Date in Agency List :	2022-02-17

Source Description

Source Description :

The NPDES module of the Compliance Information System (ICIS) tracks surface water permits issued under the Clean Water Act. Under NPDES, all facilities that discharge pollutants from any point source into waters of the United States are required to obtain a permit. The permit will likely contain limits on what can be discharged, impose monitoring and reporting requirements, and include other provisions to ensure that the discharge does not adversely affect water quality.

FRS Environmental Interest

Source and System ID :	ICIS - WAR009201

Site Details

Registry ID :	110036133591
FRS Facility URL :	Click here for hyperlink provided by the agency.
Last Date in Agency List :	2023-02-13

Map Id: K33
Direction: ENE
Distance: 0.072 mi., 382 ft.
Elevation: 15 ft.
Relative: Lower

Site Name : FIRST STUDENT INC TACOMA | FIRST STUDENT INC #20229
1128 ST PAUL AVE
TACOMA, WA 98421

Database(s) : [ALL SITES - WA, DOCKET, ECHO, ERNS, FRS, ICIS, INACTIVE PCS, PCS ENF, PCS FACILITY] ***(cont.)***

Envirosite ID: 52365347
EPA ID: N/R

FRS ***(cont.)***

Source Description

Source Description :

The WA-FSIS provides a means to query and display data maintained by the Washington Department of Ecology. This system contains key information for each facility/site that is currently, or has been, of interest to the Air Quality, Dam Safety, Hazardous Waste, Toxics Cleanup, and Water Quality Programs.

FRS Environmental Interest

Source and System ID :	WA-FSIS - 3815283

ICIS

Facility Name :	FIRST STUDENT INC #20229
Facility Address :	1128 ST PAUL AVE, TACOMA, WA 98421

Site Details

NPDES ID :	WAR009201
ICIS Facility Interest ID :	3400002361
Facility UIN :	110055004445
Facility Type Code :	Privately Owned Facility
Impaired Waters :	303(D) Listed
Latitude :	47.2540169
Longitude :	-122.426903
Last Date in Agency List :	2022-12-28

Facility Name :	FIRST STUDENT INC TACOMA
Facility Address :	1128 ST PAUL AVE, TACOMA, WA 98421

Site Details

NPDES ID :	WAR009201
ICIS Facility Interest ID :	3400002361
Facility UIN :	110055004445
Facility Type Code :	Privately Owned Facility
Impaired Waters :	303(D) Listed
Latitude :	47.2540169
Longitude :	-122.426903
Last Date in Agency List :	2022-05-02

INACTIVE PCS

Issue Date :	2019-11-20
Original Issue Date :	2009-10-21
Effective Date :	2020-01-02
Expiration Date :	2024-12-31
Retirement Date :	N/R

Map Id: K33
Direction: ENE
Distance: 0.072 mi., 382 ft.
Elevation: 15 ft.
Relative: Lower

Site Name : FIRST STUDENT INC TACOMA | FIRST STUDENT INC #20229
1128 ST PAUL AVE
TACOMA, WA 98421

Database(s) : [ALL SITES - WA, DOCKET, ECHO, ERNS, FRS, ICIS, INACTIVE PCS, PCS ENF, PCS FACILITY] ***(cont.)***

Envirosite ID: 52365347
EPA ID: N/R

INACTIVE PCS ***(cont.)***

Termination Date :	N/R
Issuing Agency :	State
Agency Type :	State
Activity ID :	3602937046
External Permit Number :	WAR009201
Facility Type Indicator :	NON-POTW
Permit Type :	General Permit Covered Facility-NPDES)
Major Minor Status :	N
Permit Status :	Effective
Total Design Flow Number :	N/R
Actual Average Flow Number :	N/R
State Water Body :	N/R
State Water Body Name :	N/R
Permit Name :	First Student Inc #20229 C/O Strata Env
Permit Comp Status :	N/R
RNC Tracking :	Y
Master External Permit Number :	WAR125726
TMDL Interface :	N/R
EDMR Authorization :	N
Pretreatment Indicator :	N/R
Last Date in Agency List :	2022-04-22

Issue Date :	2009-10-21
Original Issue Date :	2009-10-21
Effective Date :	2010-01-01
Expiration Date :	2014-12-31
Retirement Date :	2014-12-31
Termination Date :	N/R
Issuing Agency :	State
Agency Type :	State
Activity ID :	3400002130
External Permit Number :	WAR009201
Facility Type Indicator :	NON-POTW
Permit Type :	General Permit Covered Facility-NPDES)
Major Minor Status :	N
Permit Status :	Administratively Continued
Total Design Flow Number :	N/R
Actual Average Flow Number :	N/R
State Water Body :	N/R
State Water Body Name :	N/R
Permit Name :	FIRST STUDENT INC #20229
Permit Comp Status :	Y
RNC Tracking :	Y
Master External Permit Number :	WAR125726
TMDL Interface :	N/R
EDMR Authorization :	N
Pretreatment Indicator :	N/R
Last Date in Agency List :	2022-04-22

Issue Date :	2014-12-03
Original Issue Date :	2009-10-21
Effective Date :	2015-01-01

Map Id: K33
Direction: ENE
Distance: 0.072 mi., 382 ft.
Elevation: 15 ft.
Relative: Lower

Site Name : FIRST STUDENT INC TACOMA | FIRST STUDENT INC #20229
1128 ST PAUL AVE
TACOMA, WA 98421

Database(s) : [ALL SITES - WA, DOCKET, ECHO, ERNS, FRS, ICIS, INACTIVE PCS, PCS ENF, PCS FACILITY] ***(cont.)***

Envirosite ID: 52365347
EPA ID: N/R

INACTIVE PCS ***(cont.)***

Expiration Date :	2019-12-31
Retirement Date :	2020-01-01
Termination Date :	N/R
Issuing Agency :	State
Agency Type :	State
Activity ID :	3600223373
External Permit Number :	WAR009201
Facility Type Indicator :	NON-POTW
Permit Type :	General Permit Covered Facility-NPDES)
Major Minor Status :	N
Permit Status :	Expired
Total Design Flow Number :	N/R
Actual Average Flow Number :	N/R
State Water Body :	N/R
State Water Body Name :	N/R
Permit Name :	First Student Inc #20229 C/O Strata Env
Permit Comp Status :	N/R
RNC Tracking :	Y
Master External Permit Number :	WAR125726
TMDL Interface :	N/R
EDMR Authorization :	N
Pretreatment Indicator :	N/R
Last Date in Agency List :	2022-12-28

PCS ENF

Site Details

NPDES ID :	WAR009201
Last Date in Agency List :	2022-12-28

Formal Enforcement Actions

Settlement Entered Date :	N/R
ENF Identifier :	N/R
Activity ID :	N/R
Activity Type :	N/R
ENF Type :	N/R
Agency :	N/R
Fed Penalty Assessed Amount :	N/R
State Local Penalty Amount :	N/R

Informal Enforcement Actions

Achieved Date :	2018-04-09
Registry ID :	110055004445
ENF Identifier :	WA-781760
Activity ID :	3601403965
Activity Type :	Administrative - Informal
ENF Type :	Agency Enforcement Review
Agency :	State

Map Id: K33
Direction: ENE
Distance: 0.072 mi., 382 ft.
Elevation: 15 ft.
Relative: Lower

Site Name : FIRST STUDENT INC TACOMA | FIRST STUDENT INC #20229
1128 ST PAUL AVE
TACOMA, WA 98421

Database(s) : [ALL SITES - WA, DOCKET, ECHO, ERNS, FRS, ICIS, INACTIVE PCS, PCS ENF, PCS FACILITY] ***(cont.)***

Envirosite ID: 52365347
EPA ID: N/R

PCS ENF ***(cont.)***

Achieved Date :	2018-04-09
Registry ID :	110055004445
ENF Identifier :	WA-781761
Activity ID :	3601403969
Activity Type :	Administrative - Informal
ENF Type :	Agency Enforcement Review
Agency :	State

Achieved Date :	2011-05-09
Registry ID :	110055004445
ENF Identifier :	WA-120764
Activity ID :	3400006854
Activity Type :	Administrative - Informal
ENF Type :	Letter of Violation/ Warning Letter
Agency :	State

Achieved Date :	2010-10-07
Registry ID :	110055004445
ENF Identifier :	WA-73398
Activity ID :	3400014045
Activity Type :	Administrative - Informal
ENF Type :	Letter of Violation/ Warning Letter
Agency :	State

Site Details

NPDES ID :	WAR009201
Last Date in Agency List :	2022-04-06

Formal Enforcement Actions

Settlement Entered Date :	N/R
ENF Identifier :	N/R
Activity ID :	N/R
Activity Type :	N/R
ENF Type :	N/R
Agency :	N/R
Fed Penalty Assessed Amount :	N/R
State Local Penalty Amount :	N/R

Informal Enforcement Actions

Achieved Date :	2010-10-07
Registry ID :	110055004445
ENF Identifier :	WA-73398
Activity ID :	3400014045
Activity Type :	Administrative - Informal
ENF Type :	Letter of Violation/ Warning Letter
Agency :	State

Map Id: K33
Direction: ENE
Distance: 0.072 mi., 382 ft.
Elevation: 15 ft.
Relative: Lower

Site Name : FIRST STUDENT INC TACOMA | FIRST STUDENT INC #20229
1128 ST PAUL AVE
TACOMA, WA 98421

Database(s) : [ALL SITES - WA, DOCKET, ECHO, ERNS, FRS, ICIS, INACTIVE PCS, PCS ENF, PCS FACILITY] ***(cont.)***

Envirosite ID: 52365347
EPA ID: N/R

PCS ENF ***(cont.)***

Achieved Date :	2011-05-09
Registry ID :	110055004445
ENF Identifier :	WA-120764
Activity ID :	3400006854
Activity Type :	Administrative - Informal
ENF Type :	Letter of Violation/ Warning Letter
Agency :	State

Achieved Date :	2018-04-09
Registry ID :	110055004445
ENF Identifier :	WA-781761
Activity ID :	3601403969
Activity Type :	Administrative - Informal
ENF Type :	Agency Enforcement Review
Agency :	State

Achieved Date :	2018-04-09
Registry ID :	110055004445
ENF Identifier :	WA-781760
Activity ID :	3601403965
Activity Type :	Administrative - Informal
ENF Type :	Agency Enforcement Review
Agency :	State

PCS FACILITY

Issue Date :	2019-11-20
Original Issue Date :	2009-10-21
Effective Date :	2020-01-02
Expiration Date :	2024-12-31
Retirement Date :	N/R
Termination Date :	N/R
Issuing Agency :	State
Agency Type :	State
Activity ID :	3602937046
External Permit Number :	N/R
Facility Type Indicator :	NON-POTW
Permit Type :	General Permit Covered Facility-NPDES)
Major Minor Status :	N
Permit Status :	Effective
Total Design Flow Number :	N/R
Actual Average Flow Number :	N/R
State Water Body :	N/R
State Water Body Name :	N/R
Permit Name :	First Student Inc #20229 C/O Strata Env
Permit Comp Status :	N/R
RNC Tracking :	Y
Master External Permit Number :	WAR125726
TMDL Interface :	N/R
EDMR Authorization :	N
Pretreatment Indicator :	N/R
Last Date in Agency List :	2022-04-25

Map Id: K33
Direction: ENE
Distance: 0.072 mi., 382 ft.
Elevation: 15 ft.
Relative: Lower

Site Name : FIRST STUDENT INC TACOMA | FIRST STUDENT INC #20229
1128 ST PAUL AVE
TACOMA, WA 98421

Database(s) : [ALL SITES - WA, DOCKET, ECHO, ERNS, FRS, ICIS, INACTIVE PCS, PCS ENF, PCS FACILITY] ***(cont.)***

Envirosite ID: 52365347
EPA ID: N/R

PCS FACILITY ***(cont.)***

Issue Date :	2009-10-21
Original Issue Date :	2009-10-21
Effective Date :	2010-01-01
Expiration Date :	2014-12-31
Retirement Date :	2014-12-31
Termination Date :	N/R
Issuing Agency :	State
Agency Type :	State
Activity ID :	3400002130
External Permit Number :	N/R
Facility Type Indicator :	NON-POTW
Permit Type :	General Permit Covered Facility-NPDES)
Major Minor Status :	N
Permit Status :	Administratively Continued
Total Design Flow Number :	N/R
Actual Average Flow Number :	N/R
State Water Body :	N/R
State Water Body Name :	N/R
Permit Name :	FIRST STUDENT INC #20229
Permit Comp Status :	Y
RNC Tracking :	Y
Master External Permit Number :	WAR125726
TMDL Interface :	N/R
EDMR Authorization :	N
Pretreatment Indicator :	N/R
Last Date in Agency List :	2022-04-25

Issue Date :	2019-11-20
Original Issue Date :	2009-10-21
Effective Date :	2020-01-02
Expiration Date :	2024-12-31
Retirement Date :	N/R
Termination Date :	N/R
Issuing Agency :	State
Agency Type :	State
Activity ID :	3602937046
External Permit Number :	N/R
Facility Type Indicator :	NON-POTW
Permit Type :	General Permit Covered Facility-NPDES)
Major Minor Status :	N
Permit Status :	Effective
Total Design Flow Number :	N/R
Actual Average Flow Number :	N/R
State Water Body :	N/R
State Water Body Name :	N/R
Permit Name :	First Student Inc #20229 C/O Strata Env
Permit Comp Status :	N/R
RNC Tracking :	Y
Master External Permit Number :	WAR125726
TMDL Interface :	N/R
EDMR Authorization :	N
Pretreatment Indicator :	N/R
Last Date in Agency List :	2022-12-28

Map Id: K33
Direction: ENE
Distance: 0.072 mi., 382 ft.
Elevation: 15 ft.
Relative: Lower

Site Name : FIRST STUDENT INC TACOMA | FIRST STUDENT INC #20229
1128 ST PAUL AVE
TACOMA, WA 98421

Database(s) : [ALL SITES - WA, DOCKET, ECHO, ERNS, FRS, ICIS, INACTIVE PCS, PCS ENF, PCS FACILITY] ***(cont.)***

Envirosite ID: 52365347
EPA ID: N/R

PCS FACILITY ***(cont.)***

Issue Date :	2009-10-21
Original Issue Date :	2009-10-21
Effective Date :	2010-01-01
Expiration Date :	2014-12-31
Retirement Date :	2014-12-31
Termination Date :	N/R
Issuing Agency :	State
Agency Type :	State
Activity ID :	3400002130
External Permit Number :	N/R
Facility Type Indicator :	NON-POTW
Permit Type :	General Permit Covered Facility-NPDES)
Major Minor Status :	N
Permit Status :	Administratively Continued
Total Design Flow Number :	N/R
Actual Average Flow Number :	N/R
State Water Body :	N/R
State Water Body Name :	N/R
Permit Name :	FIRST STUDENT INC #20229
Permit Comp Status :	Y
RNC Tracking :	Y
Master External Permit Number :	WAR125726
TMDL Interface :	N/R
EDMR Authorization :	N
Pretreatment Indicator :	N/R
Last Date in Agency List :	2022-12-28

Map Id: I34
Direction: NNW
Distance: 0.075 mi., 395 ft.
Elevation: 16 ft.
Relative: Lower

Site Name : NICHOLSON ENGINEERING CO E D ST
1017 E D ST
TACOMA, WA

Database(s) : [ALL SITES - WA, FRS]

Envirosite ID: 52365332
EPA ID: N/R

ALL SITES - WA

Facility Name :	NICHOLSON ENGINEERING CO E D ST
Facility Address :	1017 E D ST, TACOMA, 98421-1817
County :	Pierce
Facility/Site ID :	14173
Alternate Name :	N/R
Program Name :	N/R
WRIA :	10
Legislative District :	27
Congressional District :	9
Ecology Region :	SWRO
Ecology Program Phone :	(360) 407-6400

Map Id: I34
Direction: NNW
Distance: 0.075 mi., 395 ft.
Elevation: 16 ft.
Relative: Lower

Site Name : NICHOLSON ENGINEERING CO E D ST
1017 E D ST
TACOMA, WA

Database(s) : [ALL SITES - WA, FRS] ***(cont.)***

Envirosite ID: 52365332
EPA ID: N/R

ALL SITES - WA ***(cont.)***

Tribal Land :	N
Latitude :	47.255
Longitude :	-122.429
Last Date in Agency List :	2023-01-03

Program Details

Program :	WATQUAL
Program ID :	WAR001682
Interaction Type :	Industrial SW GP
Interaction Type Description :	General permit issued to industries to regulate the discharge of contaminated stormwater to state waters.
Status :	Inactive
Start Date :	1994-06-16
End Date :	2010-01-11
SIC :	N/R
NAICS :	N/R

FRS

Facility Name :	NICHOLSON ENGINEERING CO E D ST
Facility Address :	1017 E D ST, TACOMA, WA 98421-1817
County :	PIERCE

Site Details

Registry ID :	110015551534
FRS Facility URL :	Click here for hyperlink provided by the agency.
Last Date in Agency List :	2023-02-13

Source Description

Source Description :

The WA-FSIS provides a means to query and display data maintained by the Washington Department of Ecology. This system contains key information for each facility/site that is currently, or has been, of interest to the Air Quality, Dam Safety, Hazardous Waste, Toxics Cleanup, and Water Quality Programs.

FRS Environmental Interest

Source and System ID :	WA-FSIS - 14173 WA-FSIS - 4425791

Map Id: G35
Direction: NNE
Distance: 0.077 mi., 407 ft.
Elevation: 16 ft.
Relative: Higher

Site Name : TACOMA PUBLIC UTILITIES F STREET SUBSTATION
1013 E F ST
TACOMA, WA 98421

Database(s) : [ALL SITES - WA, T 2 - WA]

Envirosite ID: 52365329
EPA ID: N/R

ALL SITES - WA

Facility Name :	TACOMA PUBLIC UTILITIES F STREET SUBSTATION
Facility Address :	1013 E F ST, TACOMA, 98421
County :	Pierce
Facility/Site ID :	34352
Alternate Name :	N/R
Program Name :	N/R
WRIA :	10
Legislative District :	27
Congressional District :	9
Ecology Region :	SWRO
Ecology Program Phone :	(360) 407-6171
Tribal Land :	N
Latitude :	47.25499
Longitude :	-122.42856
Last Date in Agency List :	2023-01-03

Program Details

Program :	HAZWASTE
Program ID :	CRK000090430
Interaction Type :	Emergency/Haz Chem Rpt TIER2
Interaction Type Description :	Businesses that store 10,000 pounds or more of a hazardous chemical or 500 pounds or less, depending on the chemical, of an extremely hazardous chemical on site at any one time must report annually. Reports are sent to the State Emergency Response Commission (represented by Ecology) Local Emergency Planning Committees, and local fire departments for emergency planning. (product, not waste)
Status :	Active
Start Date :	2016-01-01
End Date :	N/R
SIC :	N/R
NAICS :	N/R

T 2 - WA

Facility Name :	TACOMA PUBLIC UTILITIES F STREET SUBSTATION
Facility Address :	1013 E F ST, TACOMA, 98421
County :	Pierce
Facility/Site ID :	34352
Alternate Name :	N/R
Program Name :	N/R
WRIA :	10
Legislative District :	27
Congressional District :	9
Ecology Region :	SWRO
Ecology Program Phone :	(360) 407-6171
Tribal Land :	N
Latitude :	47.25499
Longitude :	-122.42856

Map Id: G35
Direction: NNE
Distance: 0.077 mi., 407 ft.
Elevation: 16 ft.
Relative: Higher

Site Name : TACOMA PUBLIC UTILITIES F STREET SUBSTATION
1013 E F ST
TACOMA, WA 98421

Database(s) : [ALL SITES - WA, T 2 - WA] ***(cont.)***

Envirosite ID: 52365329
EPA ID: N/R

T 2 - WA ***(cont.)***

Last Date in Agency List : 2023-01-04

Program Details
Program : HAZWASTE
Interaction Type : Emergency/Haz Chem Rpt TIER2

Interaction Type Description : Businesses that store 10,000 pounds or more of a hazardous chemical or 500 pounds or less, depending on the chemical, of an extremely hazardous chemical on site at any one time must report annually. Reports are sent to the State Emergency Response Commission (represented by Ecology) Local Emergency Planning Committees, and local fire departments for emergency planning. (product, not waste)

Status : Active
Start Date : 2016-01-01
End Date : N/R
SIC : N/R
NAICS : N/R

Map Id: J36
Direction: NE
Distance: 0.080 mi., 421 ft.
Elevation: 16 ft.
Relative: Lower

Site Name : WESTERN MACHINE WORKS | BALL PROPERTY | LYDEN CASTPARTS INC 11TH
652 E 11TH ST
TACOMA | Tacoma, WA

Database(s) : [ALL SITES - WA, CSCSL HWS - WA, EPA LUST, EPA UST, FRS, HSL - WA, LUST - WA, UST - WA]

Envirosite ID: 52365636
EPA ID: N/R

ALL SITES - WA

Facility Name : LYDEN CASTPARTS INC 11TH
Facility Address : 652 E 11TH ST, TACOMA, 98421-2402
County : Pierce

Facility/Site ID : 73627378
Alternate Name : BALL PROPERTY
Program Name : N/R
WRIA : 10
Legislative District : 27
Congressional District : 9
Ecology Region : SWRO
Ecology Program Phone : (360) 407-7224
Tribal Land : N
Latitude : 47.254973
Longitude : -122.426831
Last Date in Agency List : 2023-01-03

Map Id: J36
Direction: NE
Distance: 0.080 mi., 421 ft.
Elevation: 16 ft.
Relative: Lower

Site Name : WESTERN MACHINE WORKS | BALL PROPERTY | LYDEN CASTPARTS INC 11TH
652 E 11TH ST
TACOMA | Tacoma, WA

Database(s) : [ALL SITES - WA, CSCSL HWS - WA, EPA LUST, EPA UST, FRS, HSL - WA, LUST - WA, UST - WA] ***(cont.)***

Envirosite ID: 52365636
EPA ID: N/R

ALL SITES - WA ***(cont.)***

Facility/Site ID :	73627378
Alternate Name :	N/R
Program Name :	N/R
WRIA :	10
Legislative District :	27
Congressional District :	9
Ecology Region :	SWRO
Ecology Program Phone :	(360) 407-7224
Tribal Land :	N
Latitude :	47.254973
Longitude :	-122.426831
Last Date in Agency List :	2023-01-03

Program Details

Program :	TOXICS
Program ID :	200780
Interaction Type :	Underground Storage Tank
Interaction Type Description :	Any one or combination of tanks (including connecting underground pipes) that is used to contain regulated substances and has a tank volume of ten percent or more beneath the surface of the ground. This term does not include any of the exempt UST systems specified in WAC 173-360-110(2) or any piping connected thereto. See WAC 173-360
Status :	Inactive
Start Date :	2000-01-27
End Date :	2007-01-24
SIC :	3365 - ALUMINUM FOUNDRIES
NAICS :	N/R

Program :	TOXICS
Program ID :	200780
Interaction Type :	Underground Storage Tank
Interaction Type Description :	Any one or combination of tanks (including connecting underground pipes) that is used to contain regulated substances and has a tank volume of ten percent or more beneath the surface of the ground. This term does not include any of the exempt UST systems specified in WAC 173-360-110(2) or any piping connected thereto. See WAC 173-360
Status :	Inactive
Start Date :	2000-01-27
End Date :	2007-01-24
SIC :	N/R
NAICS :	N/R

Program :	TOXICS
Program ID :	200780
Interaction Type :	LUST Facility

Map Id: J36
Direction: NE
Distance: 0.080 mi., 421 ft.
Elevation: 16 ft.
Relative: Lower

Site Name : WESTERN MACHINE WORKS | BALL PROPERTY | LYDEN CASTPARTS INC 11TH
652 E 11TH ST
TACOMA | Tacoma, WA

Database(s) : [ALL SITES - WA, CSCSL HWS - WA, EPA LUST, EPA UST, FRS, HSL - WA, LUST - WA, UST - WA] ***(cont.)***

Envirosite ID: 52365636
EPA ID: N/R

ALL SITES - WA ***(cont.)***

Interaction Type Description :	A leaking underground tank cleanup site being cleaned up with Ecology oversight or review.
Status :	Inactive
Start Date :	1994-12-02
End Date :	1998-07-13
SIC :	3365 - ALUMINUM FOUNDRIES
NAICS :	N/R
Program :	TOXICS
Program ID :	200780
Interaction Type :	LUST Facility
Interaction Type Description :	A leaking underground tank cleanup site being cleaned up with Ecology oversight or review.
Status :	Inactive
Start Date :	1994-12-02
End Date :	1998-07-13
SIC :	N/R
NAICS :	N/R
Facility Name :	WESTERN MACHINE WORKS
Facility Address :	652 E 11TH ST, TACOMA, 98421
County :	N/R
Facility/Site ID :	9587823
Alternate Name :	N/R
Program Name :	N/R
WRIA :	10
Legislative District :	27
Congressional District :	9
Ecology Region :	SWRO
Ecology Program Phone :	N/R
Tribal Land :	N
Latitude :	47.254936
Longitude :	-122.427213
Last Date in Agency List :	2023-01-03

Program Details

Program :	N/R
Program ID :	N/R
Interaction Type :	Urban Waters
Interaction Type Description :	The site has been inspected by an Ecology Urban Waters Inspector.
Status :	Active
Start Date :	2008-05-13
End Date :	N/R
SIC :	N/R
NAICS :	N/R

Map Id: J36
Direction: NE
Distance: 0.080 mi., 421 ft.
Elevation: 16 ft.
Relative: Lower

Site Name : WESTERN MACHINE WORKS | BALL PROPERTY | LYDEN CASTPARTS INC 11TH
652 E 11TH ST
TACOMA | Tacoma, WA

Database(s) : [ALL SITES - WA, CSCSL HWS - WA, EPA LUST, EPA UST, FRS, HSL - WA, LUST - WA, UST - WA] ***(cont.)***

Envirosite ID: 52365636
EPA ID: N/R

CSCSL HWS - WA

Facility Name :	WESTERN MACHINE WORKS
Facility Address :	652 E 11TH ST, TACOMA, 98421
County :	PIERCE

Site Details

Facility Site ID :	73627378
Site Status :	Cleanup Started
Cleanup Site ID :	10335
Region :	Southwest
Responsible Section :	Southwest
WARM Rank :	N/R
Is Brownfield? :	N/R
Is PSI? :	N/R
Current VCP :	N/R
Past VCP :	N/R
Institutional Control :	N/R
Latitude :	47.254973
Longitude :	-122.426831
Last Date in Agency List :	2023-03-07

Contaminants Details

Contaminant Name :	Petroleum-Other
Groundwater :	N/R
Surface Water :	N/R
Soil :	Confirmed Above Cleanup Levels
Sediment :	N/R
Air :	N/R
Bedrock :	N/R

Contaminant Name :	Petroleum-Diesel
Groundwater :	Confirmed Above Cleanup Levels
Surface Water :	N/R
Soil :	Confirmed Above Cleanup Levels
Sediment :	N/R
Air :	N/R
Bedrock :	N/R

Contaminant Name :	Benzene
Groundwater :	Confirmed Above Cleanup Levels
Surface Water :	N/R
Soil :	Confirmed Above Cleanup Levels
Sediment :	N/R
Air :	N/R
Bedrock :	N/R

Contaminant Name :	Other Non-Halogenated Organics
Groundwater :	Confirmed Above Cleanup Levels

Map Id: J36
Direction: NE
Distance: 0.080 mi., 421 ft.
Elevation: 16 ft.
Relative: Lower

Site Name : WESTERN MACHINE WORKS | BALL PROPERTY | LYDEN CASTPARTS INC 11TH
652 E 11TH ST
TACOMA | Tacoma, WA

Database(s) : [ALL SITES - WA, CSCSL HWS - WA, EPA LUST, EPA UST, FRS, HSL - WA, LUST - WA, UST - WA] ***(cont.)***

Envirosite ID: 52365636
EPA ID: N/R

CSCSL HWS - WA ***(cont.)***

Surface Water :	N/R
Soil :	Suspected
Sediment :	N/R
Air :	N/R
Bedrock :	N/R

Contaminant Name :	Petroleum-Gasoline
Groundwater :	Confirmed Above Cleanup Levels
Surface Water :	N/R
Soil :	Confirmed Above Cleanup Levels
Sediment :	N/R
Air :	N/R
Bedrock :	N/R

EPA LUST

Facility Name :	WESTERN MACHINE WORKS
Facility Address :	652 E 11TH ST, TACOMA, Washington
County :	Pierce

Facility ID :	WA73627378
LUST ID :	WA10335
Reported Date :	N/R
Status :	Open
Substance :	Benzene
Closed With Residual Contamination (Tribal Only):	N/R
NFA_Letter (Tribal Only) :	N/R
Tribe (Tribal Only) :	N/R
EPA Region :	10
Estimated Population within 1500ft :	18
Estimated Private Domestic Wells within 1500ft:	1
Within Source Water Protection Area (SPA):	No
SPA Public Water System and Facility ID:	N/R
SPA Water Type :	N/R
SPA Facility Type :	N/R
SPA HUC12 :	N/R
Within Groundwater Wellhead Protection Area (WHPA):	No
WHPA Public Water System and Facility ID:	N/R
WHPA Water Type :	N/R
WHPA Facility Type :	N/R
WHPA HUC12 :	N/R
Within Estimated 100-year Floodplain:	No
Latitude :	47.25497
Longitude :	-122.426829999999
Last Date in Agency List :	2023-01-30

Map Id: J36
Direction: NE
Distance: 0.080 mi., 421 ft.
Elevation: 16 ft.
Relative: Lower

Site Name : WESTERN MACHINE WORKS | BALL PROPERTY | LYDEN CASTPARTS INC 11TH
652 E 11TH ST
TACOMA | Tacoma, WA

Database(s) : [ALL SITES - WA, CSCSL HWS - WA, EPA LUST, EPA UST, FRS, HSL - WA, LUST - WA, UST - WA] ***(cont.)***

Envirosite ID: 52365636
EPA ID: N/R

EPA UST

Facility Name :	BALL PROPERTY
Facility Address :	652 E 11TH, Tacoma, Washington 98421
County :	Pierce
Facility ID :	WA73627378
Facility Status :	Closed UST(s)
Open USTs :	0
Closed USTs :	3
Temporarily Out of Service USTs :	0
Date of Last Inspection :	N/R
EPA Region :	10
Tribe :	N/R
Facility ID 2 :	N/R
Latitude :	47.254973
Longitude :	-122.426831
Last Date in Agency List :	2023-01-30

Tank Details

Tank ID :	WA73627378_1
Tank Status :	Closed
Installation Date :	N/R
Removal Date :	N/R
Capacity :	N/R
Substances :	D Diesel
Tank Wall Type :	N/R
Tank ID :	WA73627378_2
Tank Status :	Closed
Installation Date :	1964-01-01
Removal Date :	N/R
Capacity :	N/R
Substances :	D Diesel
Tank Wall Type :	N/R
Tank ID :	WA73627378_3
Tank Status :	Closed
Installation Date :	1964-01-01
Removal Date :	N/R
Capacity :	N/R
Substances :	D Diesel
Tank Wall Type :	N/R

FRS

Facility Name :	LYDEN CASTPARTS INC 11TH
Facility Address :	652 E 11TH ST, TACOMA, WA 98421-2402
County :	PIERCE

Map Id: J36
Direction: NE
Distance: 0.080 mi., 421 ft.
Elevation: 16 ft.
Relative: Lower

Site Name : WESTERN MACHINE WORKS | BALL PROPERTY | LYDEN CASTPARTS INC 11TH
652 E 11TH ST
TACOMA | Tacoma, WA

Database(s) : [ALL SITES - WA, CSCSL HWS - WA, EPA LUST, EPA UST, FRS, HSL - WA, LUST - WA, UST - WA] ***(cont.)***

Envirosite ID: 52365636
EPA ID: N/R

FRS ***(cont.)***

Site Details
Registry ID : 110015425896
FRS Facility URL : Click here for hyperlink provided by the agency.
Last Date in Agency List : 2023-02-13

Source Description

Source Description :

The WA-FSIS provides a means to query and display data maintained by the Washington Department of Ecology. This system contains key information for each facility/site that is currently, or has been, of interest to the Air Quality, Dam Safety, Hazardous Waste, Toxics Cleanup, and Water Quality Programs.

FRS Environmental Interest
Source and System ID : WA-FSIS - 73627378

Facility Name : WESTERN MACHINE WORKS
Facility Address : 652 E 11TH ST, TACOMA, WA 98421
County : PIERCE

Site Details
Registry ID : 110037547606
FRS Facility URL : Click here for hyperlink provided by the agency.
Last Date in Agency List : 2023-02-13

Source Description

Source Description :

The WA-FSIS provides a means to query and display data maintained by the Washington Department of Ecology. This system contains key information for each facility/site that is currently, or has been, of interest to the Air Quality, Dam Safety, Hazardous Waste, Toxics Cleanup, and Water Quality Programs.

FRS Environmental Interest
Source and System ID : WA-FSIS - 9587823

HSL - WA

Facility Name : Western Machine Works
Facility Address : 652 E 11TH ST, TACOMA, 98421
County : Pierce

Map Id: J36
Direction: NE
Distance: 0.080 mi., 421 ft.
Elevation: 16 ft.
Relative: Lower

Site Name : WESTERN MACHINE WORKS | BALL PROPERTY | LYDEN CASTPARTS INC 11TH
652 E 11TH ST
TACOMA | Tacoma, WA

Database(s) : [ALL SITES - WA, CSCSL HWS - WA, EPA LUST, EPA UST, FRS, HSL - WA, LUST - WA, UST - WA] ***(cont.)***

Envirosite ID: 52365636
EPA ID: N/R

HSL - WA ***(cont.)***

Site Details

Facility Site ID :	73627378
Cleanup Site ID :	10335
Status :	Cleanup Started
Site Rank :	N/R
Alternative Site Name :	BALL PROPERTY,LYDEN CASTPARTS INC 11TH
Region :	Southwest
Resposbile Unit :	Southwest
Institutional Control :	N/R
Current VCP :	N/R
Past VCP :	N/R
Latitude :	47.25497303
Longitude :	-122.4268314
Agency Hyperlink :	Click here for hyperlink provided by the agency.
Last Date in Agency List :	2023-02-28

Contaminants

Contaminant Name :	Petroleum-Other
Ground water :	N/R
Surface water :	N/R
Soil :	Confirmed Above Cleanup Levels
Sediment :	N/R
Air :	N/R
Bedrock :	N/R

Contaminant Name :	Petroleum-Diesel
Ground water :	Confirmed Above Cleanup Levels
Surface water :	N/R
Soil :	Confirmed Above Cleanup Levels
Sediment :	N/R
Air :	N/R
Bedrock :	N/R

Contaminant Name :	Benzene
Ground water :	Confirmed Above Cleanup Levels
Surface water :	N/R
Soil :	Confirmed Above Cleanup Levels
Sediment :	N/R
Air :	N/R
Bedrock :	N/R

Contaminant Name :	Other Non-Halogenated Organics
Ground water :	Confirmed Above Cleanup Levels
Surface water :	N/R
Soil :	Suspected
Sediment :	N/R
Air :	N/R
Bedrock :	N/R

Map Id: J36
Direction: NE
Distance: 0.080 mi., 421 ft.
Elevation: 16 ft.
Relative: Lower

Site Name : WESTERN MACHINE WORKS | BALL PROPERTY | LYDEN CASTPARTS INC 11TH
652 E 11TH ST
TACOMA | Tacoma, WA

Database(s) : [ALL SITES - WA, CSCSL HWS - WA, EPA LUST, EPA UST, FRS, HSL - WA, LUST - WA, UST - WA] ***(cont.)***

Envirosite ID: 52365636
EPA ID: N/R

HSL - WA ***(cont.)***

Contaminant Name :	Petroleum-Gasoline
Ground water :	Confirmed Above Cleanup Levels
Surface water :	N/R
Soil :	Confirmed Above Cleanup Levels
Sediment :	N/R
Air :	N/R
Bedrock :	N/R

Facility Name :	WESTERN MACHINE WORKS
Facility Address :	652 E 11th St, Tacoma, 98421-2402
County :	Pierce

Site Details

Facility Site ID :	73627378
Cleanup Site ID :	10335
Status :	Cleanup Started
Site Rank :	N/R
Alternative Site Name :	N/R
Region :	N/R
Resposbile Unit :	N/R
Institutional Control :	N/R
Current VCP :	N/R
Past VCP :	N/R
Latitude :	N/R
Longitude :	N/R
Agency Hyperlink :	Click here for hyperlink provided by the agency.
Last Date in Agency List :	2022-02-11

LUST - WA

Facility Name :	WESTERN MACHINE WORKS
Facility Address :	652 E 11TH ST, TACOMA, 98421
County :	Pierce

Site Details

LUST Status Date :	2013-03-07
LUST Status Type :	LUST - Cleanup Started
Facility Site ID :	73627378
Cleanup Site ID :	10335
LUST ID :	3735
UST ID :	200780
Alternate Site Names :	BALL PROPERTY,LYDEN CASTPARTS INC 11TH
Release Date :	1994-12-02
Process Type :	N/R
Responsible Unit :	Southwest
Region :	Southwest
Latitude :	47.254973
Longitude :	-122.426831
Last Date in Agency List :	2023-03-20

Map Id: J36
Direction: NE
Distance: 0.080 mi., 421 ft.
Elevation: 16 ft.
Relative: Lower

Site Name : WESTERN MACHINE WORKS | BALL PROPERTY | LYDEN CASTPARTS INC 11TH
652 E 11TH ST
TACOMA | Tacoma, WA

Database(s) : [ALL SITES - WA, CSCSL HWS - WA, EPA LUST, EPA UST, FRS, HSL - WA, LUST - WA, UST - WA] ***(cont.)***

Envirosite ID: 52365636
EPA ID: N/R

LUST - WA ***(cont.)***

Contaminants

Contaminant Name :	Other Non-Halogenated Organics
Ground Water :	Confirmed Above Cleanup Levels
Surface Water :	N/R
Soil :	Suspected
Sediment :	N/R
Air :	N/R
Bedrock :	N/R

Contaminant Name :	Petroleum-Gasoline
Ground Water :	Confirmed Above Cleanup Levels
Surface Water :	N/R
Soil :	Confirmed Above Cleanup Levels
Sediment :	N/R
Air :	N/R
Bedrock :	N/R

Contaminant Name :	Petroleum-Diesel
Ground Water :	Confirmed Above Cleanup Levels
Surface Water :	N/R
Soil :	Confirmed Above Cleanup Levels
Sediment :	N/R
Air :	N/R
Bedrock :	N/R

Contaminant Name :	Benzene
Ground Water :	Confirmed Above Cleanup Levels
Surface Water :	N/R
Soil :	Confirmed Above Cleanup Levels
Sediment :	N/R
Air :	N/R
Bedrock :	N/R

Contaminant Name :	Petroleum-Other
Ground Water :	N/R
Surface Water :	N/R
Soil :	Confirmed Above Cleanup Levels
Sediment :	N/R
Air :	N/R
Bedrock :	N/R

UST - WA

Facility Name :	BALL PROPERTY
Facility Address :	652 E 11TH, Tacoma, 98421
County :	Pierce
Facility Site ID :	73627378
UST Site ID :	200780

Map Id: J36
Direction: NE
Distance: 0.080 mi., 421 ft.
Elevation: 16 ft.
Relative: Lower

Site Name : WESTERN MACHINE WORKS | BALL PROPERTY | LYDEN CASTPARTS INC 11TH
652 E 11TH ST
TACOMA | Tacoma, WA

Database(s) : [ALL SITES - WA, CSCSL HWS - WA, EPA LUST, EPA UST, FRS, HSL - WA, LUST - WA, UST - WA] ***(cont.)***

Envirosite ID: 52365636
EPA ID: N/R

UST - WA ***(cont.)***

Tag Number(s) :	N/R
Responsible Unit :	Southwest
Is Active :	No
Latitude :	47.254973
Longitude :	-122.426831
Last Date in Agency List :	2022-12-29

Tank Details

Tank Name :	1
Tank Status :	Removed
Install Date :	N/R
Tank Upgrade Date :	N/R
Tank Permanent Closure Date :	N/R
Permit Expiration Date :	N/R
Tank Material :	Steel
Tank Construction :	N/R
Tank Corrosion Protection :	N/R
Tank Manifold :	N/R
Tank Release Detection :	N/R
Tank Tightness Test :	N/R
Tank Spill Prevention :	N/R
Capacity Range :	1,101 to 2,000 Gallons
Actual Capacity :	2000
Pipe Material :	Steel
Pipe Construction :	N/R
Pipe Corrosion Protection :	N/R
Tank SFC :	N/R
Dispenser SFC :	N/R
Primary Pipe Release Detection :	N/R
Secondary Pipe Release Detection :	N/R
Pipe Pumping System :	N/R
Pipe Install Date :	N/R
Turbine Sump Construction :	N/R
Tank Status Date :	2000-01-27
Tank Install Date :	N/R
Tank Overfill Prevention :	N/R

Compartments Details

Compartment Number :	1
Compartment Capacity :	2000
Substance Stored :	Diesel
Used Substance :	Motor Fuel for Vehicles
Ecy Region :	N/R

Tank Details

Tank Name :	2
Tank Status :	Removed
Install Date :	1964-01-01

Map Id: J36
Direction: NE
Distance: 0.080 mi., 421 ft.
Elevation: 16 ft.
Relative: Lower

Site Name : WESTERN MACHINE WORKS | BALL PROPERTY | LYDEN CASTPARTS INC 11TH
652 E 11TH ST
TACOMA | Tacoma, WA

Database(s) : [ALL SITES - WA, CSCSL HWS - WA, EPA LUST, EPA UST, FRS, HSL - WA, LUST - WA, UST - WA] ***(cont.)***

Envirosite ID: 52365636
EPA ID: N/R

UST - WA ***(cont.)***

Tank Upgrade Date :	N/R
Tank Permanent Closure Date :	N/R
Permit Expiration Date :	N/R
Tank Material :	Steel
Tank Construction :	N/R
Tank Corrosion Protection :	N/R
Tank Manifold :	N/R
Tank Release Detection :	N/R
Tank Tightness Test :	N/R
Tank Spill Prevention :	N/R
Capacity Range :	1,101 to 2,000 Gallons
Actual Capacity :	2000
Pipe Material :	Steel
Pipe Construction :	N/R
Pipe Corrosion Protection :	N/R
Tank SFC :	N/R
Dispenser SFC :	N/R
Primary Pipe Release Detection :	N/R
Secondary Pipe Release Detection :	N/R
Pipe Pumping System :	N/R
Pipe Install Date :	N/R
Turbine Sump Construction :	N/R
Tank Status Date :	2000-01-27
Tank Install Date :	N/R
Tank Overfill Prevention :	N/R

Compartments Details

Compartment Number :	1
Compartment Capacity :	2000
Substance Stored :	Diesel
Used Substance :	Motor Fuel for Vehicles
Ecy Region :	N/R

Tank Details

Tank Name :	3
Tank Status :	Removed
Install Date :	1964-01-01
Tank Upgrade Date :	N/R
Tank Permanent Closure Date :	N/R
Permit Expiration Date :	N/R
Tank Material :	Steel
Tank Construction :	N/R
Tank Corrosion Protection :	N/R
Tank Manifold :	N/R
Tank Release Detection :	N/R
Tank Tightness Test :	N/R
Tank Spill Prevention :	N/R
Capacity Range :	1,101 to 2,000 Gallons
Actual Capacity :	2000
Pipe Material :	Steel

Map Id: J36
Direction: NE
Distance: 0.080 mi., 421 ft.
Elevation: 16 ft.
Relative: Lower

Site Name : WESTERN MACHINE WORKS | BALL PROPERTY | LYDEN CASTPARTS INC 11TH
652 E 11TH ST
TACOMA | Tacoma, WA

Database(s) : [ALL SITES - WA, CSCSL HWS - WA, EPA LUST, EPA UST, FRS, HSL - WA, LUST - WA, UST - WA] ***(cont.)***

Envirosite ID: 52365636
EPA ID: N/R

UST - WA ***(cont.)***

Pipe Construction :	N/R
Pipe Corrosion Protection :	N/R
Tank SFC :	N/R
Dispenser SFC :	N/R
Primary Pipe Release Detection :	N/R
Secondary Pipe Release Detection :	N/R
Pipe Pumping System :	N/R
Pipe Install Date :	N/R
Turbine Sump Construction :	N/R
Tank Status Date :	2000-01-27
Tank Install Date :	N/R
Tank Overfill Prevention :	N/R

Compartments Details

Compartment Number :	1
Compartment Capacity :	2000
Substance Stored :	Diesel
Used Substance :	Motor Fuel for Vehicles
Ecy Region :	N/R

Map Id: H37
Direction: ESE
Distance: 0.081 mi., 428 ft.
Elevation: 16 ft.
Relative: Lower

Site Name : RAINIER PLYWOOD CO | RAINIER RICHLITE CO | RAINIER PLYWD DBA RAINIER RICHLITE
624 E 15TH ST | 624 EAST 15TH STREET
TACOMA | Tacoma | TACOMA, WA

Database(s) : [AFS, ALL SITES - WA, BRS, CSCSL HWS - WA, DOCKET, ECHO, EMI - WA, EPA LUST, EPA UST, FRS, HAZNET - CA, HIST AFS 2, HSL - WA, ICIS, INACTIVE PCS, LUST - WA, MANIFEST EPA, OSHA, PCS ENF, PCS FACILITY, PRP-CORP, RCRA_LQG, TRIS, UST - WA]

Envirosite ID: 52365625
EPA ID: N/R

AFS

Facility Name :	RAINIER PLYWOOD COMPANY DBA RAINIER RICHLITE CO
Facility Address :	624 E 15TH ST, TACOMA, WA 98421
County :	Pierce

Facility Summary

Program System ID :	WAPSC0005305300218
Facility Registry ID :	110001916767

Map Id: H37
Direction: ESE
Distance: 0.081 mi., 428 ft.
Elevation: 16 ft.
Relative: Lower

Site Name : RAINIER PLYWOOD CO | RAINIER RICHLITE CO | RAINIER PLYWD DBA RAINIER RICHLITE
624 E 15TH ST | 624 EAST 15TH STREET
TACOMA | Tacoma | TACOMA, WA

Database(s) : [AFS, ALL SITES - WA, BRS, CSCSL HWS - WA, DOCKET, ECHO, EMI - WA, EPA LUST, EPA UST, FRS, HAZNET - CA, HIST AFS 2, HSL - WA, ICIS, INACTIVE PCS, LUST - WA, MANIFEST EPA, OSHA, PCS ENF, PCS FACILITY, PRP-CORP, RCRA_LQG, TRIS, UST - WA] ***(cont.)***

Envirosite ID: 52365625
EPA ID: N/R

AFS ***(cont.)***

EPA Region :	EPA Region 10 - AK, ID, OR, WA
SIC :	N/R
NAICS :	322220 - Paper Bag and Coated and Treated Paper Manufacturing
Facility Type :	Privately Owned Facility
Air Pollutant Class :	Synthetic Minor Emissions
Air Operating Status :	Operating
Current High Priority Violation (HPV):	No Violation Identified
Local Control Region Name :	Puget Sound Clean Air Agency
Last Date in Agency List :	2023-01-23

Air Pollutant Details

Program System ID :	WAPSC0005305300218
Pollutant :	TOTAL HAZARDOUS AIR POLLUTANTS (HAPS)
Substance Registry Services ID (SRS):	761502
Chemical Abstract Service Number :	N/R
Air Pollutant Class :	Synthetic Minor Emissions

Program System ID :	WAPSC0005305300218
Pollutant :	Methanol
Substance Registry Services ID (SRS):	4283
Chemical Abstract Service Number :	67561
Air Pollutant Class :	Synthetic Minor Emissions

Program System ID :	WAPSC0005305300218
Pollutant :	OTHER
Substance Registry Services ID (SRS):	N/R
Chemical Abstract Service Number :	N/R
Air Pollutant Class :	Synthetic Minor Emissions

Program System ID :	WAPSC0005305300218
Pollutant :	VOLATILE ORGANIC COMPOUNDS (VOCS)
Substance Registry Services ID (SRS):	761346
Chemical Abstract Service Number :	N/R
Air Pollutant Class :	Major Emissions

Program System ID :	WAPSC0005305300218
Pollutant :	VOLATILE ORGANIC COMPOUNDS (VOCS)
Substance Registry Services ID (SRS):	761346
Chemical Abstract Service Number :	N/R
Air Pollutant Class :	Synthetic Minor Emissions

Map Id: H37
Direction: ESE
Distance: 0.081 mi., 428 ft.
Elevation: 16 ft.
Relative: Lower

Site Name : RAINIER PLYWOOD CO | RAINIER RICHLITE CO | RAINIER PLYWD DBA RAINIER RICHLITE
624 E 15TH ST | 624 EAST 15TH STREET TACOMA | Tacoma | TACOMA, WA

Database(s) : [AFS, ALL SITES - WA, BRS, CSCSL HWS - WA, DOCKET, ECHO, EMI - WA, EPA LUST, EPA UST, FRS, HAZNET - CA, HIST AFS 2, HSL - WA, ICIS, INACTIVE PCS, LUST - WA, MANIFEST EPA, OSHA, PCS ENF, PCS FACILITY, PRP-CORP, RCRA_LQG, TRIS, UST - WA] ***(cont.)***

Envirosite ID: 52365625
EPA ID: N/R

AFS ***(cont.)***

Program System ID :	WAPSC0005305300218
Pollutant :	Methanol
Substance Registry Services ID (SRS):	4283
Chemical Abstract Service Number :	67561
Air Pollutant Class :	Major Emissions

Air Violation History Details

HPV Day Zero Date :	2004-03-29
HPV Resolved Date :	2005-12-16
Program System ID :	WAPSC0005305300218
Activity ID :	3400424843
Agency Type :	Local
State Code :	WA
Air Local Control Region Code (LCON):	PSC
Comp Determination UID :	WAPSCA0000530530021800021
Enforcement Response Policy :	High Priority Violation
Program :	State Implementation Plan for National Primary and Secondary Ambient Air Quality Standards
Pollutant :	Methanol
Earliest Determination Date of Federally Reportable Violation (FRV):	N/R
Facility Name :	RAINIER RICHLITE CO
Facility Address :	624 E 15TH ST, TACOMA, WA 98421
County :	Pierce

Facility Summary

Program System ID :	WAPSC0005305300218
Facility Registry ID :	110001916767
EPA Region :	EPA Region 10 - AK, ID, OR, WA
SIC :	N/R
NAICS :	322220 - Paper Bag and Coated and Treated Paper Manufacturing
Facility Type :	Privately Owned Facility
Air Pollutant Class :	Synthetic Minor Emissions
Air Operating Status :	Operating
Current High Priority Violation (HPV):	No Violation Identified
Local Control Region Name :	Puget Sound Clean Air Agency
Last Date in Agency List :	2021-08-18

Map Id: H37
Direction: ESE
Distance: 0.081 mi., 428 ft.
Elevation: 16 ft.
Relative: Lower

Site Name : RAINIER PLYWOOD CO | RAINIER RICHLITE CO | RAINIER PLYWD DBA RAINIER RICHLITE
624 E 15TH ST | 624 EAST 15TH STREET
TACOMA | Tacoma | TACOMA, WA

Database(s) : [AFS, ALL SITES - WA, BRS, CSCSL HWS - WA, DOCKET, ECHO, EMI - WA, EPA LUST, EPA UST, FRS, HAZNET - CA, HIST AFS 2, HSL - WA, ICIS, INACTIVE PCS, LUST - WA, MANIFEST EPA, OSHA, PCS ENF, PCS FACILITY, PRP-CORP, RCRA_LQG, TRIS, UST - WA] ***(cont.)***

Envirosite ID: 52365625
EPA ID: N/R

AFS ***(cont.)***

Air Pollutant Details

Program System ID :	WAPSC0005305300218
Pollutant :	TOTAL HAZARDOUS AIR POLLUTANTS (HAPS)
Substance Registry Services ID (SRS):	761502
Chemical Abstract Service Number :	N/R
Air Pollutant Class :	Synthetic Minor Emissions

Program System ID :	WAPSC0005305300218
Pollutant :	Methanol
Substance Registry Services ID (SRS):	4283
Chemical Abstract Service Number :	67561
Air Pollutant Class :	Synthetic Minor Emissions

Program System ID :	WAPSC0005305300218
Pollutant :	OTHER
Substance Registry Services ID (SRS):	N/R
Chemical Abstract Service Number :	N/R
Air Pollutant Class :	Synthetic Minor Emissions

Program System ID :	WAPSC0005305300218
Pollutant :	VOLATILE ORGANIC COMPOUNDS (VOCS)
Substance Registry Services ID (SRS):	761346
Chemical Abstract Service Number :	N/R
Air Pollutant Class :	Major Emissions

Program System ID :	WAPSC0005305300218
Pollutant :	VOLATILE ORGANIC COMPOUNDS (VOCS)
Substance Registry Services ID (SRS):	761346
Chemical Abstract Service Number :	N/R
Air Pollutant Class :	Synthetic Minor Emissions

Program System ID :	WAPSC0005305300218
Pollutant :	Methanol
Substance Registry Services ID (SRS):	4283
Chemical Abstract Service Number :	67561
Air Pollutant Class :	Major Emissions

Air Violation History Details

HPV Day Zero Date :	2004-03-29
HPV Resolved Date :	2005-12-16
Program System ID :	WAPSC0005305300218

Map Id: H37
Direction: ESE
Distance: 0.081 mi., 428 ft.
Elevation: 16 ft.
Relative: Lower

Site Name : RAINIER PLYWOOD CO | RAINIER RICHLITE CO | RAINIER PLYWD DBA RAINIER RICHLITE
624 E 15TH ST | 624 EAST 15TH STREET
TACOMA | Tacoma | TACOMA, WA

Database(s) : [AFS, ALL SITES - WA, BRS, CSCSL HWS - WA, DOCKET, ECHO, EMI - WA, EPA LUST, EPA UST, FRS, HAZNET - CA, HIST AFS 2, HSL - WA, ICIS, INACTIVE PCS, LUST - WA, MANIFEST EPA, OSHA, PCS ENF, PCS FACILITY, PRP-CORP, RCRA_LQG, TRIS, UST - WA] ***(cont.)***

Envirosite ID: 52365625
EPA ID: N/R

AFS ***(cont.)***

Activity ID :	3400424843
Agency Type :	Local
State Code :	WA
Air Local Control Region Code (LCON):	PSC
Comp Determination UID :	WAPSCA00005305300218000021
Enforcement Response Policy :	High Priority Violation
Program :	State Implementation Plan for National Primary and Secondary Ambient Air Quality Standards
Pollutant :	Methanol
Earliest Determination Date of Federally Reportable Violation (FRV):	N/R

ALL SITES - WA

Facility Name :	Rainier Plywood
Facility Address :	624 E 15TH ST, TACOMA, 98421-1606
County :	Pierce
Facility/Site ID :	81457934
Alternate Name :	RAINIER PLYWD DBA RAINIER RICHLITE
Program Name :	N/R
WRIA :	10
Legislative District :	27
Congressional District :	9
Ecology Region :	SWRO
Ecology Program Phone :	(360) 407-7224
Tribal Land :	N
Latitude :	47.25076
Longitude :	-122.42438
Last Date in Agency List :	2023-01-03

Facility/Site ID :	81457934
Alternate Name :	RAINIER PLYWOOD
Program Name :	N/R
WRIA :	10
Legislative District :	27
Congressional District :	9
Ecology Region :	SWRO
Ecology Program Phone :	(360) 407-7224
Tribal Land :	N
Latitude :	47.25076
Longitude :	-122.42438
Last Date in Agency List :	2023-01-03

Map Id: H37
Direction: ESE
Distance: 0.081 mi., 428 ft.
Elevation: 16 ft.
Relative: Lower

Site Name : RAINIER PLYWOOD CO | RAINIER RICHLITE CO | RAINIER PLYWD DBA RAINIER RICHLITE
624 E 15TH ST | 624 EAST 15TH STREET
TACOMA | Tacoma | TACOMA, WA

Database(s) : [AFS, ALL SITES - WA, BRS, CSCSL HWS - WA, DOCKET, ECHO, EMI - WA, EPA LUST, EPA UST, FRS, HAZNET - CA, HIST AFS 2, HSL - WA, ICIS, INACTIVE PCS, LUST - WA, MANIFEST EPA, OSHA, PCS ENF, PCS FACILITY, PRP-CORP, RCRA_LQG, TRIS, UST - WA] ***(cont.)***

Envirosite ID: 52365625
EPA ID: N/R

ALL SITES - WA ***(cont.)***

Facility/Site ID :	81457934
Alternate Name :	RAINIER PLYWOOD CO
Program Name :	N/R
WRIA :	10
Legislative District :	27
Congressional District :	9
Ecology Region :	SWRO
Ecology Program Phone :	(360) 407-7224
Tribal Land :	N
Latitude :	47.25076
Longitude :	-122.42438
Last Date in Agency List :	2023-01-03

Facility/Site ID :	81457934
Alternate Name :	N/R
Program Name :	N/R
WRIA :	10
Legislative District :	27
Congressional District :	9
Ecology Region :	SWRO
Ecology Program Phone :	(360) 407-6734
Tribal Land :	N
Latitude :	47.25076
Longitude :	-122.42438
Last Date in Agency List :	2023-01-03

Facility/Site ID :	81457934
Alternate Name :	N/R
Program Name :	N/R
WRIA :	10
Legislative District :	27
Congressional District :	9
Ecology Region :	SWRO
Ecology Program Phone :	(360) 407-6400
Tribal Land :	N
Latitude :	47.25076
Longitude :	-122.42438
Last Date in Agency List :	2023-01-03

Facility/Site ID :	81457934
Alternate Name :	N/R
Program Name :	N/R
WRIA :	10
Legislative District :	27
Congressional District :	9

Map Id: H37
Direction: ESE
Distance: 0.081 mi., 428 ft.
Elevation: 16 ft.
Relative: Lower

Site Name : RAINIER PLYWOOD CO | RAINIER RICHLITE CO | RAINIER PLYWD DBA RAINIER RICHLITE
624 E 15TH ST | 624 EAST 15TH STREET
TACOMA | Tacoma | TACOMA, WA

Database(s) : [AFS, ALL SITES - WA, BRS, CSCSL HWS - WA, DOCKET, ECHO, EMI - WA, EPA LUST, EPA UST, FRS, HAZNET - CA, HIST AFS 2, HSL - WA, ICIS, INACTIVE PCS, LUST - WA, MANIFEST EPA, OSHA, PCS ENF, PCS FACILITY, PRP-CORP, RCRA_LQG, TRIS, UST - WA] ***(cont.)***

Envirosite ID: 52365625
EPA ID: N/R

ALL SITES - WA ***(cont.)***

Ecology Region :	SWRO
Ecology Program Phone :	(360) 407-6731
Tribal Land :	N
Latitude :	47.25076
Longitude :	-122.42438
Last Date in Agency List :	2023-01-03

Facility/Site ID :	81457934
Alternate Name :	N/R
Program Name :	N/R
WRIA :	10
Legislative District :	27
Congressional District :	9
Ecology Region :	SWRO
Ecology Program Phone :	(360) 407-7224
Tribal Land :	N
Latitude :	47.25076
Longitude :	-122.42438
Last Date in Agency List :	2023-01-03

Facility/Site ID :	81457934
Alternate Name :	N/R
Program Name :	N/R
WRIA :	10
Legislative District :	27
Congressional District :	9
Ecology Region :	SWRO
Ecology Program Phone :	(360) 407-6806
Tribal Land :	N
Latitude :	47.25076
Longitude :	-122.42438
Last Date in Agency List :	2023-01-03

Facility/Site ID :	81457934
Alternate Name :	N/R
Program Name :	N/R
WRIA :	10
Legislative District :	27
Congressional District :	9
Ecology Region :	SWRO
Ecology Program Phone :	N/R
Tribal Land :	N
Latitude :	47.25076
Longitude :	-122.42438
Last Date in Agency List :	2023-01-03

Map Id: H37
Direction: ESE
Distance: 0.081 mi., 428 ft.
Elevation: 16 ft.
Relative: Lower

Site Name : RAINIER PLYWOOD CO | RAINIER RICHLITE CO | RAINIER PLYWD DBA RAINIER RICHLITE
624 E 15TH ST | 624 EAST 15TH STREET
TACOMA | Tacoma | TACOMA, WA

Database(s) : [AFS, ALL SITES - WA, BRS, CSCSL HWS - WA, DOCKET, ECHO, EMI - WA, EPA LUST, EPA UST, FRS, HAZNET - CA, HIST AFS 2, HSL - WA, ICIS, INACTIVE PCS, LUST - WA, MANIFEST EPA, OSHA, PCS ENF, PCS FACILITY, PRP-CORP, RCRA_LQG, TRIS, UST - WA] ***(cont.)***

Envirosite ID: 52365625
EPA ID: N/R

ALL SITES - WA ***(cont.)***

Program Details

Program :	TOXICS
Program ID :	1545
Interaction Type :	Underground Storage Tank
Interaction Type Description :	Any one or combination of tanks (including connecting underground pipes) that is used to contain regulated substances and has a tank volume of ten percent or more beneath the surface of the ground. This term does not include any of the exempt UST systems specified in WAC 173-360-110(2) or any piping connected thereto. See WAC 173-360
Status :	Inactive
Start Date :	2000-03-20
End Date :	2000-03-21
SIC :	2672 - COATED AND LAMINATED PAPER, NOT ELSEWHERE CLASSIFIED
NAICS :	N/R

Program :	TOXICS
Program ID :	1545
Interaction Type :	Underground Storage Tank
Interaction Type Description :	Any one or combination of tanks (including connecting underground pipes) that is used to contain regulated substances and has a tank volume of ten percent or more beneath the surface of the ground. This term does not include any of the exempt UST systems specified in WAC 173-360-110(2) or any piping connected thereto. See WAC 173-360
Status :	Inactive
Start Date :	2000-03-20
End Date :	2000-03-21
SIC :	2679 - CONVERTED PAPER AND PAPERBOARD PRODUCTS, NOT ELSEWHERE CLASSIFIED
NAICS :	N/R

Program :	TOXICS
Program ID :	1545
Interaction Type :	Underground Storage Tank
Interaction Type Description :	Any one or combination of tanks (including connecting underground pipes) that is used to contain regulated substances and has a tank volume of ten percent or more beneath the surface of the ground. This term does not include any of the exempt UST systems specified in WAC 173-360-110(2) or any piping connected thereto. See WAC 173-360
Status :	Inactive
Start Date :	2000-03-20

Map Id: H37
Direction: ESE
Distance: 0.081 mi., 428 ft.
Elevation: 16 ft.
Relative: Lower

Site Name : RAINIER PLYWOOD CO | RAINIER RICHLITE CO | RAINIER PLYWD DBA RAINIER RICHLITE
624 E 15TH ST | 624 EAST 15TH STREET
TACOMA | Tacoma | TACOMA, WA

Database(s) : [AFS, ALL SITES - WA, BRS, CSCSL HWS - WA, DOCKET, ECHO, EMI - WA, EPA LUST, EPA UST, FRS, HAZNET - CA, HIST AFS 2, HSL - WA, ICIS, INACTIVE PCS, LUST - WA, MANIFEST EPA, OSHA, PCS ENF, PCS FACILITY, PRP-CORP, RCRA_LQG, TRIS, UST - WA] ***(cont.)***

Envirosite ID: 52365625
EPA ID: N/R

ALL SITES - WA ***(cont.)***

End Date : 2000-03-21
SIC : N/R
NAICS : N/R

Program : TOXICS
Program ID : 1545
Interaction Type : Underground Storage Tank

Interaction Type Description : Any one or combination of tanks (including connecting underground pipes) that is used to contain regulated substances and has a tank volume of ten percent or more beneath the surface of the ground. This term does not include any of the exempt UST systems specified in WAC 173-360-110(2) or any piping connected thereto. See WAC 173-360

Status : Inactive
Start Date : 2000-03-20
End Date : 2000-03-21
SIC : 9999 - NONCLASSIFIABLE ESTABLISHMENTS
NAICS : N/R

Program : TOXICS
Program ID : 1545
Interaction Type : LUST Facility

Interaction Type Description : A leaking underground tank cleanup site being cleaned up with Ecology oversight or review.

Status : Inactive
Start Date : 1992-06-18
End Date : 1992-06-18
SIC : 2679 - CONVERTED PAPER AND PAPERBOARD PRODUCTS, NOT ELSEWHERE CLASSIFIED
NAICS : N/R

Program : TOXICS
Program ID : 1545
Interaction Type : LUST Facility

Interaction Type Description : A leaking underground tank cleanup site being cleaned up with Ecology oversight or review.

Status : Inactive
Start Date : 1992-06-18
End Date : 1992-06-18
SIC : 9999 - NONCLASSIFIABLE ESTABLISHMENTS

Map Id: H37
Direction: ESE
Distance: 0.081 mi., 428 ft.
Elevation: 16 ft.
Relative: Lower

Site Name : RAINIER PLYWOOD CO | RAINIER RICHLITE CO | RAINIER PLYWD DBA RAINIER RICHLITE
624 E 15TH ST | 624 EAST 15TH STREET
TACOMA | Tacoma | TACOMA, WA

Database(s) : [AFS, ALL SITES - WA, BRS, CSCSL HWS - WA, DOCKET, ECHO, EMI - WA, EPA LUST, EPA UST, FRS, HAZNET - CA, HIST AFS 2, HSL - WA, ICIS, INACTIVE PCS, LUST - WA, MANIFEST EPA, OSHA, PCS ENF, PCS FACILITY, PRP-CORP, RCRA_LQG, TRIS, UST - WA] ***(cont.)***

Envirosite ID: 52365625
EPA ID: N/R

ALL SITES - WA ***(cont.)***

NAICS :	N/R
Program :	TOXICS
Program ID :	1545
Interaction Type :	LUST Facility
Interaction Type Description :	A leaking underground tank cleanup site being cleaned up with Ecology oversight or review.
Status :	Inactive
Start Date :	1992-06-18
End Date :	1992-06-18
SIC :	2672 - COATED AND LAMINATED PAPER, NOT ELSEWHERE CLASSIFIED
NAICS :	N/R
Program :	TOXICS
Program ID :	1545
Interaction Type :	LUST Facility
Interaction Type Description :	A leaking underground tank cleanup site being cleaned up with Ecology oversight or review.
Status :	Inactive
Start Date :	1992-06-18
End Date :	1992-06-18
SIC :	N/R
NAICS :	N/R
Program :	TOXICS
Program ID :	1545
Interaction Type :	Hazardous Waste Generator
Interaction Type Description :	Facilities that generate any quantity of a dangerous waste. They may be classified as SQG, MQG, or LQG depending on hazardous waste generated for a given month.
Status :	Active
Start Date :	1994-03-07
End Date :	N/R
SIC :	N/R
NAICS :	N/R
Program :	TOXICS
Program ID :	1545

Map Id: H37
Direction: ESE
Distance: 0.081 mi., 428 ft.
Elevation: 16 ft.
Relative: Lower

Site Name : RAINIER PLYWOOD CO | RAINIER RICHLITE CO | RAINIER PLYWD DBA RAINIER RICHLITE
624 E 15TH ST | 624 EAST 15TH STREET
TACOMA | Tacoma | TACOMA, WA

Database(s) : [AFS, ALL SITES - WA, BRS, CSCSL HWS - WA, DOCKET, ECHO, EMI - WA, EPA LUST, EPA UST, FRS, HAZNET - CA, HIST AFS 2, HSL - WA, ICIS, INACTIVE PCS, LUST - WA, MANIFEST EPA, OSHA, PCS ENF, PCS FACILITY, PRP-CORP, RCRA_LQG, TRIS, UST - WA] ***(cont.)***

Envirosite ID: 52365625
EPA ID: N/R

ALL SITES - WA ***(cont.)***

Interaction Type :	Industrial SW GP
Interaction Type Description :	General permit issued to industries to regulate the discharge of contaminated stormwater to state waters.
Status :	Active
Start Date :	1994-09-07
End Date :	N/R
SIC :	N/R
NAICS :	N/R
Program :	TOXICS
Program ID :	1545
Interaction Type :	Hazardous Waste Planner
Interaction Type Description :	Under Chapter 173-307 WAC, facilities that report under Section 313 of the Emergency Planning/Community Right-To-Know Act (EPCRA), or that generate more than 2,640 pounds of hazardous waste per year, must prepare Pollution Prevention Plans.
Status :	Active
Start Date :	2007-07-02
End Date :	N/R
SIC :	N/R
NAICS :	N/R
Program :	TOXICS
Program ID :	1545
Interaction Type :	Air Qual Oper Permit Source
Interaction Type Description :	Sources with actual or potential emissions greater than 100 tons of (or 10 tons of any one hazardous air pollutant or 25 tons per year of a combination of hazardous pollutants) fugitive air emissions per year. These are generally large industrial facilities governed by the federal and state operating permit program. See Chapter 173-401 WAC.
Status :	Active
Start Date :	1995-01-01
End Date :	N/R
SIC :	N/R
NAICS :	N/R
Program :	TOXICS
Program ID :	1545
Interaction Type :	Industrial SW GP

Map Id: H37
Direction: ESE
Distance: 0.081 mi., 428 ft.
Elevation: 16 ft.
Relative: Lower

Site Name : RAINIER PLYWOOD CO | RAINIER RICHLITE CO | RAINIER PLYWD DBA RAINIER RICHLITE
624 E 15TH ST | 624 EAST 15TH STREET
TACOMA | Tacoma | TACOMA, WA

Database(s) : [AFS, ALL SITES - WA, BRS, CSCSL HWS - WA, DOCKET, ECHO, EMI - WA, EPA LUST, EPA UST, FRS, HAZNET - CA, HIST AFS 2, HSL - WA, ICIS, INACTIVE PCS, LUST - WA, MANIFEST EPA, OSHA, PCS ENF, PCS FACILITY, PRP-CORP, RCRA_LQG, TRIS, UST - WA] ***(cont.)***

Envirosite ID: 52365625
EPA ID: N/R

ALL SITES - WA ***(cont.)***

Interaction Type Description :	General permit issued to industries to regulate the discharge of contaminated stormwater to state waters.
Status :	Active
Start Date :	1994-09-07
End Date :	N/R
SIC :	N/R
NAICS :	3222 - Converted Paper Product Manufacturing
Program :	TOXICS
Program ID :	1545
Interaction Type :	Urban Waters
Interaction Type Description :	The site has been inspected by an Ecology Urban Waters Inspector.
Status :	Active
Start Date :	2008-04-22
End Date :	N/R
SIC :	N/R
NAICS :	N/R

BRS

Facility Name :	RAINIER PLYWOOD
Facility Address :	624 E 15TH ST, TACOMA, WA 98421
County :	PIERCE

Site Details

Date Form Received by Agency :	2012-03-09
EPA ID :	WAD988506010
Mailing Address :	624 E 15TH ST, TACOMA, WA 98421
Contact :	SHAWN ODAY
Contact Address :	624 E 15TH ST, TACOMA, WA 98421
Contact Country :	US
Contact Telephone :	253-383-5533
Contact Email :	N/R
EPA Region :	10
Land Type :	Private
Source Type :	Annual/Biennial Report updated with Notification
Classification :	Very Small Quantity Generator

Map Id: H37
Direction: ESE
Distance: 0.081 mi., 428 ft.
Elevation: 16 ft.
Relative: Lower

Site Name : RAINIER PLYWOOD CO | RAINIER RICHLITE CO | RAINIER PLYWD DBA RAINIER RICHLITE
624 E 15TH ST | 624 EAST 15TH STREET
TACOMA | Tacoma | TACOMA, WA

Database(s) : [AFS, ALL SITES - WA, BRS, CSCSL HWS - WA, DOCKET, ECHO, EMI - WA, EPA LUST, EPA UST, FRS, HAZNET - CA, HIST AFS 2, HSL - WA, ICIS, INACTIVE PCS, LUST - WA, MANIFEST EPA, OSHA, PCS ENF, PCS FACILITY, PRP-CORP, RCRA_LQG, TRIS, UST - WA] ***(cont.)***

Envirosite ID: 52365625
EPA ID: N/R

BRS ***(cont.)***

Description :

Handlers that generate 100 kilograms or less of hazardous waste per calendar month, and accumulate 1000 kg or less of hazardous waste at any time; or generate one kilogram or less of acutely hazardous waste per calendar month, and accumulate at any time: 1 kg or less of acutely hazardous waste; or 100 kg or less of any residue or contaminated soil, waste or other debris resulting from the cleanup of a spill, into or on any land or water, of acutely hazardous waste;or generate 100 kg or less of any residue or contaminated soil, waste or other debris resulting from the cleanup of a spill, into or on any land or water, of acutely hazardous waste during any calendar month, and accumulate at any time: 1 kg or less of acutely hazardous waste; or 100 kg or less of any residue or contaminated soil, waste or other debris resulting from the cleanup of a spill, into or on any land or water, of acutely hazardous waste.

Last Date in Agency List : 2023-01-23

Owner/Operator Summary

Owner/Operator Name :	RAINIER PLYWOOD
Owner/Operator Address :	624 E 15TH ST, TACOMA, WA 98421-1606
Owner/Operator Country :	US
Owner/Operator Telephone :	253-383-5533
Owner/Operator Email :	N/R
Owner/Operator Fax :	N/R
Legal Status :	Private
Owner/Operator Type :	Owner
Owner/Operator Start Date :	1996-05-03
Owner/Operator End Date :	N/R

Owner/Operator Name :	RAINIER PLYWOOD CO
Owner/Operator Address :	624 E 15TH ST, TACOMA, WA 98421-1606
Owner/Operator Country :	US
Owner/Operator Telephone :	253-383-5533
Owner/Operator Email :	N/R
Owner/Operator Fax :	N/R
Legal Status :	Private
Owner/Operator Type :	Operator
Owner/Operator Start Date :	1997-01-01
Owner/Operator End Date :	N/R

Waste Activity Monitoring

Report Cycle :	2011
Hazardous Waste Page Number :	1
Hazardous Waste Sub-Page Number :	1
BR Form :	XX
Waste Description :	N/R

Map Id: H37
Direction: ESE
Distance: 0.081 mi., 428 ft.
Elevation: 16 ft.
Relative: Lower

Site Name : RAINIER PLYWOOD CO | RAINIER RICHLITE CO | RAINIER PLYWD DBA RAINIER RICHLITE
624 E 15TH ST | 624 EAST 15TH STREET
TACOMA | Tacoma | TACOMA, WA

Database(s) : [AFS, ALL SITES - WA, BRS, CSCSL HWS - WA, DOCKET, ECHO, EMI - WA, EPA LUST, EPA UST, FRS, HAZNET - CA, HIST AFS 2, HSL - WA, ICIS, INACTIVE PCS, LUST - WA, MANIFEST EPA, OSHA, PCS ENF, PCS FACILITY, PRP-CORP, RCRA_LQG, TRIS, UST - WA] ***(cont.)***

Envirosite ID: 52365625
EPA ID: N/R

BRS ***(cont.)***

Primary NAICS :	322222 - Coated and Laminated Paper Manufacturing
Source Code :	N/R
Form Code :	N/R
Management Method :	N/R
Generation Tons :	0
Managed Tons :	0
Shipped Tons :	0
Received Tons :	0
Receiver ID :	N/R
Receiver State :	N/R
Shipper ID :	N/R
Shipper State :	N/R
Waste Minimization :	N/R
Waste Code List :	N/R
Waste Code Group :	N/R
Waste Generation Type :	N/R

Report Cycle :	2009
Hazardous Waste Page Number :	1
Hazardous Waste Sub-Page Number :	1
BR Form :	XX
Waste Description :	N/R
Primary NAICS :	322222 - Coated and Laminated Paper Manufacturing
Source Code :	N/R
Form Code :	N/R
Management Method :	N/R
Generation Tons :	0
Managed Tons :	0
Shipped Tons :	0
Received Tons :	0
Receiver ID :	N/R
Receiver State :	N/R
Shipper ID :	N/R
Shipper State :	N/R
Waste Minimization :	N/R
Waste Code List :	N/R
Waste Code Group :	N/R
Waste Generation Type :	N/R

Report Cycle :	2007
Hazardous Waste Page Number :	1
Hazardous Waste Sub-Page Number :	1
BR Form :	XX
Waste Description :	N/R
Primary NAICS :	322222 - Coated and Laminated Paper Manufacturing
Source Code :	N/R

Map Id: H37
Direction: ESE
Distance: 0.081 mi., 428 ft.
Elevation: 16 ft.
Relative: Lower

Site Name : RAINIER PLYWOOD CO | RAINIER RICHLITE CO | RAINIER PLYWD DBA RAINIER RICHLITE
624 E 15TH ST | 624 EAST 15TH STREET
TACOMA | Tacoma | TACOMA, WA

Database(s) : [AFS, ALL SITES - WA, BRS, CSCSL HWS - WA, DOCKET, ECHO, EMI - WA, EPA LUST, EPA UST, FRS, HAZNET - CA, HIST AFS 2, HSL - WA, ICIS, INACTIVE PCS, LUST - WA, MANIFEST EPA, OSHA, PCS ENF, PCS FACILITY, PRP-CORP, RCRA_LQG, TRIS, UST - WA] ***(cont.)***

Envirosite ID: 52365625
EPA ID: N/R

BRS ***(cont.)***

Form Code :	N/R
Management Method :	N/R
Generation Tons :	0
Managed Tons :	0
Shipped Tons :	0
Received Tons :	0
Receiver ID :	N/R
Receiver State :	N/R
Shipper ID :	N/R
Shipper State :	N/R
Waste Minimization :	N/R
Waste Code List :	N/R
Waste Code Group :	N/R
Waste Generation Type :	N/R

Report Cycle :	2005
Hazardous Waste Page Number :	1
Hazardous Waste Sub-Page Number :	1
BR Form :	XX
Waste Description :	N/R
Primary NAICS :	322222 - Coated and Laminated Paper Manufacturing
Source Code :	N/R
Form Code :	N/R
Management Method :	N/R
Generation Tons :	0
Managed Tons :	0
Shipped Tons :	0
Received Tons :	0
Receiver ID :	N/R
Receiver State :	N/R
Shipper ID :	N/R
Shipper State :	N/R
Waste Minimization :	N/R
Waste Code List :	N/R
Waste Code Group :	N/R
Waste Generation Type :	N/R

Report Cycle :	2003
Hazardous Waste Page Number :	1
Hazardous Waste Sub-Page Number :	1
BR Form :	XX
Waste Description :	N/R
Primary NAICS :	322222 - Coated and Laminated Paper Manufacturing
Source Code :	N/R
Form Code :	N/R
Management Method :	N/R

Map Id: H37
Direction: ESE
Distance: 0.081 mi., 428 ft.
Elevation: 16 ft.
Relative: Lower

Site Name : RAINIER PLYWOOD CO | RAINIER RICHLITE CO | RAINIER PLYWD DBA RAINIER RICHLITE
624 E 15TH ST | 624 EAST 15TH STREET
TACOMA | Tacoma | TACOMA, WA

Database(s) : [AFS, ALL SITES - WA, BRS, CSCSL HWS - WA, DOCKET, ECHO, EMI - WA, EPA LUST, EPA UST, FRS, HAZNET - CA, HIST AFS 2, HSL - WA, ICIS, INACTIVE PCS, LUST - WA, MANIFEST EPA, OSHA, PCS ENF, PCS FACILITY, PRP-CORP, RCRA_LQG, TRIS, UST - WA] ***(cont.)***

Envirosite ID: 52365625
EPA ID: N/R

BRS ***(cont.)***

Generation Tons :	0
Managed Tons :	0
Shipped Tons :	0
Received Tons :	0
Receiver ID :	N/R
Receiver State :	N/R
Shipper ID :	N/R
Shipper State :	N/R
Waste Minimization :	N/R
Waste Code List :	N/R
Waste Code Group :	N/R
Waste Generation Type :	N/R

CSCSL HWS - WA

Facility Name :	RAINIER PLYWOOD CO
Facility Address :	624 E 15TH ST, TACOMA, 98421
County :	PIERCE

Site Details

Facility Site ID :	81457934
Site Status :	Cleanup Started
Cleanup Site ID :	10604
Region :	Southwest
Responsible Section :	Southwest
WARM Rank :	N/R
Is Brownfield? :	N/R
Is PSI? :	N/R
Current VCP :	N/R
Past VCP :	N/R
Institutional Control :	N/R
Latitude :	47.25076
Longitude :	-122.42438
Last Date in Agency List :	2023-03-07

Contaminants Details

Contaminant Name :	Petroleum-Gasoline
Groundwater :	N/R
Surface Water :	N/R
Soil :	Suspected
Sediment :	N/R
Air :	N/R
Bedrock :	N/R

Map Id: H37
Direction: ESE
Distance: 0.081 mi., 428 ft.
Elevation: 16 ft.
Relative: Lower

Site Name : RAINIER PLYWOOD CO | RAINIER RICHLITE CO | RAINIER PLYWD DBA RAINIER RICHLITE
624 E 15TH ST | 624 EAST 15TH STREET
TACOMA | Tacoma | TACOMA, WA

Database(s) : [AFS, ALL SITES - WA, BRS, CSCSL HWS - WA, DOCKET, ECHO, EMI - WA, EPA LUST, EPA UST, FRS, HAZNET - CA, HIST AFS 2, HSL - WA, ICIS, INACTIVE PCS, LUST - WA, MANIFEST EPA, OSHA, PCS ENF, PCS FACILITY, PRP-CORP, RCRA_LQG, TRIS, UST - WA] ***(cont.)***

Envirosite ID: 52365625
EPA ID: N/R

CSCSL HWS - WA ***(cont.)***

Contaminant Name :	Petroleum-Diesel
Groundwater :	N/R
Surface Water :	N/R
Soil :	Suspected
Sediment :	N/R
Air :	N/R
Bedrock :	N/R

Contaminant Name :	Benzene
Groundwater :	N/R
Surface Water :	N/R
Soil :	Suspected
Sediment :	N/R
Air :	N/R
Bedrock :	N/R

Contaminant Name :	Other Non-Halogenated Organics
Groundwater :	N/R
Surface Water :	N/R
Soil :	Suspected
Sediment :	N/R
Air :	N/R
Bedrock :	N/R

Contaminant Name :	Phenolic Compounds
Groundwater :	N/R
Surface Water :	N/R
Soil :	Suspected
Sediment :	N/R
Air :	N/R
Bedrock :	N/R

Contaminant Name :	Petroleum-Other
Groundwater :	Confirmed Above Cleanup Levels
Surface Water :	N/R
Soil :	N/R
Sediment :	N/R
Air :	N/R
Bedrock :	N/R

DOCKET

Facility Name :	RAINIER PLYWOOD
Facility Address :	624 E 15TH ST, TACOMA, WA 98421-1606

Map Id: H37
Direction: ESE
Distance: 0.081 mi., 428 ft.
Elevation: 16 ft.
Relative: Lower

Site Name : RAINIER PLYWOOD CO | RAINIER RICHLITE CO | RAINIER PLYWD DBA RAINIER RICHLITE
624 E 15TH ST | 624 EAST 15TH STREET
TACOMA | Tacoma | TACOMA, WA

Database(s) : [AFS, ALL SITES - WA, BRS, CSCSL HWS - WA, DOCKET, ECHO, EMI - WA, EPA LUST, EPA UST, FRS, HAZNET - CA, HIST AFS 2, HSL - WA, ICIS, INACTIVE PCS, LUST - WA, MANIFEST EPA, OSHA, PCS ENF, PCS FACILITY, PRP-CORP, RCRA_LQG, TRIS, UST - WA] ***(cont.)***

Envirosite ID: 52365625
EPA ID: N/R

DOCKET ***(cont.)***

Site Activity Details

Details for this site have been truncated due to the large number of available details for this site within this dataset. For the complete details for this site, contact your Envirosite account representative for a complimentary site report containing all of the details available.

Enforcement Action Case Number :	WA-120470
Activity ID :	3400006567
Enforcement Action Name :	RAINIER PLYWOOD
Last Date in Agency List :	2018-12-17
Final Ordr Iss/Final Order Enter Date:	N/R
Complaint/Proposed Order Actual Date:	N/R
Final Order Issued Actual Date :	N/R
Final Order Name :	N/R

Complaint Summary

Respondent/Defendant Name :	N/R
Named in Complaint :	N/R
Named in Final Order :	N/R
SEP Category :	N/R
SEP Description :	N/R
Regional Docket Number :	N/R

Standard Industrial Classification (SIC) Summary

Registry ID :	110001916767
Primary SIC :	N/R
Primary NAICS :	322220 - Paper Bag and Coated and Treated Paper Manufacturing
Settlement FRS ICIS Facility :	N/R - N/R
Pollutants (SRS) :	N/R
Admin EA Closed Actual Date :	2011-05-09
Enforcement Action Name :	N/R
Enforcement Action Resolution :	N/R

Map Id: H37
Direction: ESE
Distance: 0.081 mi., 428 ft.
Elevation: 16 ft.
Relative: Lower

Site Name : RAINIER PLYWOOD CO | RAINIER RICHLITE CO | RAINIER PLYWD DBA RAINIER RICHLITE
624 E 15TH ST | 624 EAST 15TH STREET TACOMA | Tacoma | TACOMA, WA

Database(s) : [AFS, ALL SITES - WA, BRS, CSCSL HWS - WA, DOCKET, ECHO, EMI - WA, EPA LUST, EPA UST, FRS, HAZNET - CA, HIST AFS 2, HSL - WA, ICIS, INACTIVE PCS, LUST - WA, MANIFEST EPA, OSHA, PCS ENF, PCS FACILITY, PRP-CORP, RCRA_LQG, TRIS, UST - WA] ***(cont.)***

Envirosite ID: 52365625
EPA ID: N/R

DOCKET ***(cont.)***

Violation Types : N/R

Case Law Sections : CWA OTHER - Violations not covered elsewhere

Violation Penalties and Compliance Summary
Compliance Action Cost : N/R
EPA Penalty Assessed Amount : N/R
Cost Recovery Required : N/R
Cost of SEP : N/R
Cost of Complying Actions : N/R

Facility Name : RAINIER RICHLITE CO
Facility Address : 624 E 15TH ST, TACOMA, WA 98421

Site Activity Details
Enforcement Action Case Number : WAPSCA0000530530021800003
Activity ID : 3400494302
Enforcement Action Name : RAINIER RICHLITE CO
Last Date in Agency List : 2018-12-17

Final Ordr Iss/Final Order Enter Date: N/R
Complaint/Proposed Order Actual Date: N/R
Final Order Issued Actual Date : N/R
Final Order Name : N/R

Complaint Summary
Respondent/Defendant Name : N/R
Named in Complaint : N/R
Named in Final Order : N/R

SEP Category : N/R
SEP Description : N/R

Regional Docket Number : N/R

Map Id: H37
Direction: ESE
Distance: 0.081 mi., 428 ft.
Elevation: 16 ft.
Relative: Lower

Site Name : RAINIER PLYWOOD CO | RAINIER RICHLITE CO | RAINIER PLYWD DBA RAINIER RICHLITE
624 E 15TH ST | 624 EAST 15TH STREET
TACOMA | Tacoma | TACOMA, WA

Database(s) : [AFS, ALL SITES - WA, BRS, CSCSL HWS - WA, DOCKET, ECHO, EMI - WA, EPA LUST, EPA UST, FRS, HAZNET - CA, HIST AFS 2, HSL - WA, ICIS, INACTIVE PCS, LUST - WA, MANIFEST EPA, OSHA, PCS ENF, PCS FACILITY, PRP-CORP, RCRA_LQG, TRIS, UST - WA] ***(cont.)***

Envirosite ID: 52365625
EPA ID: N/R

DOCKET ***(cont.)***

Standard Industrial Classification (SIC) Summary

Registry ID :	110001916767
Primary SIC :	N/R
Primary NAICS :	322220 - Paper Bag and Coated and Treated Paper Manufacturing
Settlement FRS ICIS Facility :	N/R - N/R
Pollutants (SRS) :	N/R
Admin EA Closed Actual Date :	2004-03-29
Enforcement Action Name :	RAINIER RICHLITE CO 530530021800003
Enforcement Action Resolution :	N/R
Violation Types :	N/R
Case Law Sections :	CAA OTHER - Violations not covered elsewhere

Violation Penalties and Compliance Summary

Compliance Action Cost :	N/R
EPA Penalty Assessed Amount :	N/R
Cost Recovery Required :	N/R
Cost of SEP :	N/R
Cost of Complying Actions :	N/R

Site Activity Details

Enforcement Action Case Number :	WAPSCA0000530530021800007
Activity ID :	3400494300
Enforcement Action Name :	RAINIER RICHLITE CO
Last Date in Agency List :	2018-12-17
Final Ordr Iss/Final Order Enter Date:	N/R
Complaint/Proposed Order Actual Date:	N/R
Final Order Issued Actual Date :	N/R
Final Order Name :	N/R

Map Id: H37
Direction: ESE
Distance: 0.081 mi., 428 ft.
Elevation: 16 ft.
Relative: Lower

Site Name : RAINIER PLYWOOD CO | RAINIER RICHLITE CO | RAINIER PLYWD DBA RAINIER RICHLITE
624 E 15TH ST | 624 EAST 15TH STREET
TACOMA | Tacoma | TACOMA, WA

Database(s) : [AFS, ALL SITES - WA, BRS, CSCSL HWS - WA, DOCKET, ECHO, EMI - WA, EPA LUST, EPA UST, FRS, HAZNET - CA, HIST AFS 2, HSL - WA, ICIS, INACTIVE PCS, LUST - WA, MANIFEST EPA, OSHA, PCS ENF, PCS FACILITY, PRP-CORP, RCRA_LQG, TRIS, UST - WA] ***(cont.)***

Envirosite ID: 52365625
EPA ID: N/R

DOCKET ***(cont.)***

Complaint Summary
- Respondent/Defendant Name : N/R
- Named in Complaint : N/R
- Named in Final Order : N/R

- SEP Category : N/R
- SEP Description : N/R

- Regional Docket Number : N/R

Standard Industrial Classification (SIC) Summary
- Registry ID : 110001916767
- Primary SIC : N/R
- Primary NAICS : 322220 - Paper Bag and Coated and Treated Paper Manufacturing

- Settlement FRS ICIS Facility : N/R - N/R

- Pollutants (SRS) : N/R

- Admin EA Closed Actual Date : 2005-01-24
- Enforcement Action Name : RAINIER RICHLITE CO 530530021800007
- Enforcement Action Resolution : N/R

- Violation Types : N/R

- Case Law Sections : CAA OTHER - Violations not covered elsewhere

Violation Penalties and Compliance Summary
- Compliance Action Cost : N/R
- EPA Penalty Assessed Amount : N/R
- Cost Recovery Required : N/R
- Cost of SEP : N/R
- Cost of Complying Actions : N/R

Map Id: H37
Direction: ESE
Distance: 0.081 mi., 428 ft.
Elevation: 16 ft.
Relative: Lower

Site Name : RAINIER PLYWOOD CO | RAINIER RICHLITE CO | RAINIER PLYWD DBA RAINIER RICHLITE
624 E 15TH ST | 624 EAST 15TH STREET
TACOMA | Tacoma | TACOMA, WA

Database(s) : [AFS, ALL SITES - WA, BRS, CSCSL HWS - WA, DOCKET, ECHO, EMI - WA, EPA LUST, EPA UST, FRS, HAZNET - CA, HIST AFS 2, HSL - WA, ICIS, INACTIVE PCS, LUST - WA, MANIFEST EPA, OSHA, PCS ENF, PCS FACILITY, PRP-CORP, RCRA_LQG, TRIS, UST - WA] ***(cont.)***

Envirosite ID: 52365625
EPA ID: N/R

DOCKET ***(cont.)***

Site Activity Details

Enforcement Action Case Number :	WAPSCA00005305300218000009
Activity ID :	3400494299
Enforcement Action Name :	RAINIER RICHLITE CO
Last Date in Agency List :	2018-12-17
Final Ordr Iss/Final Order Enter Date:	N/R
Complaint/Proposed Order Actual Date:	N/R
Final Order Issued Actual Date :	N/R
Final Order Name :	N/R

Complaint Summary

Respondent/Defendant Name :	N/R
Named in Complaint :	N/R
Named in Final Order :	N/R
SEP Category :	N/R
SEP Description :	N/R
Regional Docket Number :	N/R

Standard Industrial Classification (SIC) Summary

Registry ID :	110001916767
Primary SIC :	N/R
Primary NAICS :	322220 - Paper Bag and Coated and Treated Paper Manufacturing
Settlement FRS ICIS Facility :	N/R - N/R
Pollutants (SRS) :	N/R
Admin EA Closed Actual Date :	2005-04-14
Enforcement Action Name :	RAINIER RICHLITE CO 530530021800009
Enforcement Action Resolution :	N/R
Violation Types :	N/R

Map Id: H37
Direction: ESE
Distance: 0.081 mi., 428 ft.
Elevation: 16 ft.
Relative: Lower

Site Name : RAINIER PLYWOOD CO | RAINIER RICHLITE CO | RAINIER PLYWD DBA RAINIER RICHLITE
624 E 15TH ST | 624 EAST 15TH STREET
TACOMA | Tacoma | TACOMA, WA

Database(s) : [AFS, ALL SITES - WA, BRS, CSCSL HWS - WA, DOCKET, ECHO, EMI - WA, EPA LUST, EPA UST, FRS, HAZNET - CA, HIST AFS 2, HSL - WA, ICIS, INACTIVE PCS, LUST - WA, MANIFEST EPA, OSHA, PCS ENF, PCS FACILITY, PRP-CORP, RCRA_LQG, TRIS, UST - WA] ***(cont.)***

Envirosite ID: 52365625
EPA ID: N/R

DOCKET ***(cont.)***

Case Law Sections : CAA OTHER - Violations not covered elsewhere

Violation Penalties and Compliance Summary
- Compliance Action Cost : N/R
- EPA Penalty Assessed Amount : N/R
- Cost Recovery Required : N/R
- Cost of SEP : N/R
- Cost of Complying Actions : N/R

Site Activity Details
- Enforcement Action Case Number : WAPSCA0000530530021800010
- Activity ID : 3400494297
- Enforcement Action Name : RAINIER RICHLITE CO
- Last Date in Agency List : 2018-12-17

- Final Ordr Iss/Final Order Enter Date: N/R
- Complaint/Proposed Order Actual Date: N/R
- Final Order Issued Actual Date : N/R
- Final Order Name : N/R

Complaint Summary
- Respondent/Defendant Name : N/R
- Named in Complaint : N/R
- Named in Final Order : N/R

- SEP Category : N/R
- SEP Description : N/R

- Regional Docket Number : N/R

Standard Industrial Classification (SIC) Summary
- Registry ID : 110001916767
- Primary SIC : N/R
- Primary NAICS : 322220 - Paper Bag and Coated and Treated Paper Manufacturing

Map Id: H37
Direction: ESE
Distance: 0.081 mi., 428 ft.
Elevation: 16 ft.
Relative: Lower

Site Name : RAINIER PLYWOOD CO | RAINIER RICHLITE CO | RAINIER PLYWD DBA RAINIER RICHLITE
624 E 15TH ST | 624 EAST 15TH STREET
TACOMA | Tacoma | TACOMA, WA

Database(s) : [AFS, ALL SITES - WA, BRS, CSCSL HWS - WA, DOCKET, ECHO, EMI - WA, EPA LUST, EPA UST, FRS, HAZNET - CA, HIST AFS 2, HSL - WA, ICIS, INACTIVE PCS, LUST - WA, MANIFEST EPA, OSHA, PCS ENF, PCS FACILITY, PRP-CORP, RCRA_LQG, TRIS, UST - WA] ***(cont.)***

Envirosite ID: 52365625
EPA ID: N/R

DOCKET ***(cont.)***

Settlement FRS ICIS Facility :	N/R - N/R
Pollutants (SRS) :	N/R
Admin EA Closed Actual Date :	2005-06-02
Enforcement Action Name :	RAINIER RICHLITE CO 530530021800010
Enforcement Action Resolution :	N/R
Violation Types :	N/R
Case Law Sections :	CAA OTHER - Violations not covered elsewhere

Violation Penalties and Compliance Summary

Compliance Action Cost :	N/R
EPA Penalty Assessed Amount :	N/R
Cost Recovery Required :	N/R
Cost of SEP :	N/R
Cost of Complying Actions :	N/R

Site Activity Details

Enforcement Action Case Number :	WAPSCA0000530530021800011
Activity ID :	3400494295
Enforcement Action Name :	RAINIER RICHLITE CO
Last Date in Agency List :	2018-12-17
Final Ordr Iss/Final Order Enter Date:	N/R
Complaint/Proposed Order Actual Date:	N/R
Final Order Issued Actual Date :	N/R
Final Order Name :	N/R

Complaint Summary

Respondent/Defendant Name :	N/R
Named in Complaint :	N/R
Named in Final Order :	N/R

Map Id: H37
Direction: ESE
Distance: 0.081 mi., 428 ft.
Elevation: 16 ft.
Relative: Lower

Site Name : RAINIER PLYWOOD CO | RAINIER RICHLITE CO | RAINIER PLYWD DBA RAINIER RICHLITE
624 E 15TH ST | 624 EAST 15TH STREET
TACOMA | Tacoma | TACOMA, WA

Database(s) : [AFS, ALL SITES - WA, BRS, CSCSL HWS - WA, DOCKET, ECHO, EMI - WA, EPA LUST, EPA UST, FRS, HAZNET - CA, HIST AFS 2, HSL - WA, ICIS, INACTIVE PCS, LUST - WA, MANIFEST EPA, OSHA, PCS ENF, PCS FACILITY, PRP-CORP, RCRA_LQG, TRIS, UST - WA] ***(cont.)***

Envirosite ID: 52365625
EPA ID: N/R

DOCKET ***(cont.)***

SEP Category :	N/R
SEP Description :	N/R
Regional Docket Number :	N/R

Standard Industrial Classification (SIC) Summary

Registry ID :	110001916767
Primary SIC :	N/R
Primary NAICS :	322220 - Paper Bag and Coated and Treated Paper Manufacturing
Settlement FRS ICIS Facility :	N/R - N/R
Pollutants (SRS) :	N/R
Admin EA Closed Actual Date :	2005-05-23
Enforcement Action Name :	RAINIER RICHLITE CO 530530021800011
Enforcement Action Resolution :	N/R
Violation Types :	N/R
Case Law Sections :	CAA OTHER - Violations not covered elsewhere

Violation Penalties and Compliance Summary

Compliance Action Cost :	N/R
EPA Penalty Assessed Amount :	N/R
Cost Recovery Required :	N/R
Cost of SEP :	N/R
Cost of Complying Actions :	N/R

Site Activity Details

Enforcement Action Case Number :	WAPSCA0000530530021800014
Activity ID :	3400494294
Enforcement Action Name :	RAINIER RICHLITE CO
Last Date in Agency List :	2018-12-17

Map Id: H37
Direction: ESE
Distance: 0.081 mi., 428 ft.
Elevation: 16 ft.
Relative: Lower

Site Name : RAINIER PLYWOOD CO | RAINIER RICHLITE CO | RAINIER PLYWD DBA RAINIER RICHLITE
624 E 15TH ST | 624 EAST 15TH STREET
TACOMA | Tacoma | TACOMA, WA

Database(s) : [AFS, ALL SITES - WA, BRS, CSCSL HWS - WA, DOCKET, ECHO, EMI - WA, EPA LUST, EPA UST, FRS, HAZNET - CA, HIST AFS 2, HSL - WA, ICIS, INACTIVE PCS, LUST - WA, MANIFEST EPA, OSHA, PCS ENF, PCS FACILITY, PRP-CORP, RCRA_LQG, TRIS, UST - WA] ***(cont.)***

Envirosite ID: 52365625
EPA ID: N/R

DOCKET ***(cont.)***

Final Ordr Iss/Final Order Enter Date:	N/R
Complaint/Proposed Order Actual Date:	N/R
Final Order Issued Actual Date :	N/R
Final Order Name :	N/R

Complaint Summary

Respondent/Defendant Name :	N/R
Named in Complaint :	N/R
Named in Final Order :	N/R
SEP Category :	N/R
SEP Description :	N/R
Regional Docket Number :	N/R

Standard Industrial Classification (SIC) Summary

Registry ID :	110001916767
Primary SIC :	N/R
Primary NAICS :	322220 - Paper Bag and Coated and Treated Paper Manufacturing
Settlement FRS ICIS Facility :	N/R - N/R
Pollutants (SRS) :	N/R
Admin EA Closed Actual Date :	2005-07-20
Enforcement Action Name :	RAINIER RICHLITE CO 530530021800014
Enforcement Action Resolution :	N/R
Violation Types :	N/R
Case Law Sections :	CAA OTHER - Violations not covered elsewhere

Violation Penalties and Compliance Summary

Compliance Action Cost :	N/R
EPA Penalty Assessed Amount :	N/R

Map Id: H37
Direction: ESE
Distance: 0.081 mi., 428 ft.
Elevation: 16 ft.
Relative: Lower

Site Name : RAINIER PLYWOOD CO | RAINIER RICHLITE CO | RAINIER PLYWD DBA RAINIER RICHLITE
624 E 15TH ST | 624 EAST 15TH STREET
TACOMA | Tacoma | TACOMA, WA

Database(s) : [AFS, ALL SITES - WA, BRS, CSCSL HWS - WA, DOCKET, ECHO, EMI - WA, EPA LUST, EPA UST, FRS, HAZNET - CA, HIST AFS 2, HSL - WA, ICIS, INACTIVE PCS, LUST - WA, MANIFEST EPA, OSHA, PCS ENF, PCS FACILITY, PRP-CORP, RCRA_LQG, TRIS, UST - WA] ***(cont.)***

Envirosite ID: 52365625
EPA ID: N/R

DOCKET ***(cont.)***

Cost Recovery Required :	N/R
Cost of SEP :	N/R
Cost of Complying Actions :	N/R

Site Activity Details

Enforcement Action Case Number :	WAPSCA0000530530021800016
Activity ID :	3400494292
Enforcement Action Name :	RAINIER RICHLITE CO
Last Date in Agency List :	2018-12-17
Final Ordr Iss/Final Order Enter Date:	N/R
Complaint/Proposed Order Actual Date:	N/R
Final Order Issued Actual Date :	N/R
Final Order Name :	N/R

Complaint Summary

Respondent/Defendant Name :	N/R
Named in Complaint :	N/R
Named in Final Order :	N/R
SEP Category :	N/R
SEP Description :	N/R
Regional Docket Number :	N/R

Standard Industrial Classification (SIC) Summary

Registry ID :	110001916767
Primary SIC :	N/R
Primary NAICS :	322220 - Paper Bag and Coated and Treated Paper Manufacturing
Settlement FRS ICIS Facility :	N/R - N/R
Pollutants (SRS) :	N/R
Admin EA Closed Actual Date :	2005-08-29
Enforcement Action Name :	RAINIER RICHLITE CO 530530021800016

Map Id: H37
Direction: ESE
Distance: 0.081 mi., 428 ft.
Elevation: 16 ft.
Relative: Lower

Site Name : RAINIER PLYWOOD CO | RAINIER RICHLITE CO | RAINIER PLYWD DBA RAINIER RICHLITE
624 E 15TH ST | 624 EAST 15TH STREET
TACOMA | Tacoma | TACOMA, WA

Database(s) : [AFS, ALL SITES - WA, BRS, CSCSL HWS - WA, DOCKET, ECHO, EMI - WA, EPA LUST, EPA UST, FRS, HAZNET - CA, HIST AFS 2, HSL - WA, ICIS, INACTIVE PCS, LUST - WA, MANIFEST EPA, OSHA, PCS ENF, PCS FACILITY, PRP-CORP, RCRA_LQG, TRIS, UST - WA] ***(cont.)***

Envirosite ID: 52365625
EPA ID: N/R

DOCKET ***(cont.)***

Enforcement Action Resolution : N/R

Violation Types : N/R

Case Law Sections : CAA OTHER - Violations not covered elsewhere

Violation Penalties and Compliance Summary
Compliance Action Cost : N/R
EPA Penalty Assessed Amount : N/R
Cost Recovery Required : N/R
Cost of SEP : N/R
Cost of Complying Actions : N/R

Site Activity Details
Enforcement Action Case Number : WAPSCA0000530530021800018
Activity ID : 3400494290
Enforcement Action Name : RAINIER RICHLITE CO
Last Date in Agency List : 2018-12-17

Final Ordr Iss/Final Order Enter Date: N/R
Complaint/Proposed Order Actual Date: N/R
Final Order Issued Actual Date : N/R
Final Order Name : N/R

Complaint Summary
Respondent/Defendant Name : N/R
Named in Complaint : N/R
Named in Final Order : N/R

SEP Category : N/R
SEP Description : N/R

Regional Docket Number : N/R

Map Id: H37
Direction: ESE
Distance: 0.081 mi., 428 ft.
Elevation: 16 ft.
Relative: Lower

Site Name : RAINIER PLYWOOD CO | RAINIER RICHLITE CO | RAINIER PLYWD DBA RAINIER RICHLITE
624 E 15TH ST | 624 EAST 15TH STREET
TACOMA | Tacoma | TACOMA, WA

Database(s) : [AFS, ALL SITES - WA, BRS, CSCSL HWS - WA, DOCKET, ECHO, EMI - WA, EPA LUST, EPA UST, FRS, HAZNET - CA, HIST AFS 2, HSL - WA, ICIS, INACTIVE PCS, LUST - WA, MANIFEST EPA, OSHA, PCS ENF, PCS FACILITY, PRP-CORP, RCRA_LQG, TRIS, UST - WA] ***(cont.)***

Envirosite ID: 52365625
EPA ID: N/R

DOCKET ***(cont.)***

Standard Industrial Classification (SIC) Summary

Registry ID :	110001916767
Primary SIC :	N/R
Primary NAICS :	322220 - Paper Bag and Coated and Treated Paper Manufacturing
Settlement FRS ICIS Facility :	N/R - N/R
Pollutants (SRS) :	N/R
Admin EA Closed Actual Date :	2005-10-04
Enforcement Action Name :	RAINIER RICHLITE CO 530530021800018
Enforcement Action Resolution :	N/R
Violation Types :	N/R
Case Law Sections :	CAA OTHER - Violations not covered elsewhere

Violation Penalties and Compliance Summary

Compliance Action Cost :	N/R
EPA Penalty Assessed Amount :	N/R
Cost Recovery Required :	N/R
Cost of SEP :	N/R
Cost of Complying Actions :	N/R

Site Activity Details

Enforcement Action Case Number :	WAPSCA0000530530021800019
Activity ID :	3400494289
Enforcement Action Name :	RAINIER RICHLITE CO
Last Date in Agency List :	2018-12-17
Final Ordr Iss/Final Order Enter Date:	N/R
Complaint/Proposed Order Actual Date:	N/R
Final Order Issued Actual Date :	N/R
Final Order Name :	N/R

Map Id: H37
Direction: ESE
Distance: 0.081 mi., 428 ft.
Elevation: 16 ft.
Relative: Lower

Site Name : RAINIER PLYWOOD CO | RAINIER RICHLITE CO | RAINIER PLYWD DBA RAINIER RICHLITE
624 E 15TH ST | 624 EAST 15TH STREET
TACOMA | Tacoma | TACOMA, WA

Database(s) : [AFS, ALL SITES - WA, BRS, CSCSL HWS - WA, DOCKET, ECHO, EMI - WA, EPA LUST, EPA UST, FRS, HAZNET - CA, HIST AFS 2, HSL - WA, ICIS, INACTIVE PCS, LUST - WA, MANIFEST EPA, OSHA, PCS ENF, PCS FACILITY, PRP-CORP, RCRA_LQG, TRIS, UST - WA] ***(cont.)***

Envirosite ID: 52365625
EPA ID: N/R

DOCKET ***(cont.)***

Complaint Summary
- Respondent/Defendant Name : N/R
- Named in Complaint : N/R
- Named in Final Order : N/R

- SEP Category : N/R
- SEP Description : N/R

- Regional Docket Number : N/R

Standard Industrial Classification (SIC) Summary
- Registry ID : 110001916767
- Primary SIC : N/R
- Primary NAICS : 322220 - Paper Bag and Coated and Treated Paper Manufacturing

- Settlement FRS ICIS Facility : N/R - N/R

- Pollutants (SRS) : N/R

- Admin EA Closed Actual Date : 2005-09-23
- Enforcement Action Name : RAINIER RICHLITE CO 530530021800019
- Enforcement Action Resolution : N/R

- Violation Types : N/R

- Case Law Sections : CAA OTHER - Violations not covered elsewhere

Violation Penalties and Compliance Summary
- Compliance Action Cost : N/R
- EPA Penalty Assessed Amount : N/R
- Cost Recovery Required : N/R
- Cost of SEP : N/R
- Cost of Complying Actions : N/R

ECHO

- Facility Name : RAINIER RICHLITE

Map Id: H37
Direction: ESE
Distance: 0.081 mi., 428 ft.
Elevation: 16 ft.
Relative: Lower

Site Name : RAINIER PLYWOOD CO | RAINIER RICHLITE CO | RAINIER PLYWD DBA RAINIER RICHLITE
624 E 15TH ST | 624 EAST 15TH STREET
TACOMA | Tacoma | TACOMA, WA

Database(s) : [AFS, ALL SITES - WA, BRS, CSCSL HWS - WA, DOCKET, ECHO, EMI - WA, EPA LUST, EPA UST, FRS, HAZNET - CA, HIST AFS 2, HSL - WA, ICIS, INACTIVE PCS, LUST - WA, MANIFEST EPA, OSHA, PCS ENF, PCS FACILITY, PRP-CORP, RCRA_LQG, TRIS, UST - WA] ***(cont.)***

Envirosite ID: 52365625
EPA ID: N/R

ECHO ***(cont.)***

Facility Address :	624 E 15TH ST, TACOMA, WA 98421
County :	PIERCE
Last Inspection Date :	2022-10-24
Registry ID :	110001916767
FIPS Code :	53053
EPA Region :	10
Inspection Count :	24
Last Inspection Days :	41
Informal Count :	4
Last Informal Action Date :	2020-06-23
Formal Action Count :	0
Last Formal Action Date :	2008-09-18
Total Penalties :	0
Penalty Count :	N/R
Last Penalty Date :	2008-09-18
Last Penalty Amount :	1000
QTRS IN NC :	12
Programs IN SNC :	0
Current Compliance Status :	Violation Identified
Three-Year Compliance Status :	VVVVVVVVVVVV
Collection Method :	INTERPOLATION-PHOTO
Reference Point :	FACILITY CENTROID
Accuracy Meters :	351
Derived Tribes :	Puyallup Tribe of the Puyallup Reservation - .5 mile(s), Puyallup Tribe of the Puyallup Reservation - .8 mile(s), Muckleshoot Indian Tribe - 10.4 mile(s), Muckleshoot Indian Tribe - 13.4 mile(s), Nisqually Indian Tribe - 17.7 mile(s), Squaxin Island Tribe of the Squaxin Island Reservation - 22.4 mile(s), Squaxin Island Tribe of the Squaxin Island Reservation - 24.3 mile(s)
Derived HUC :	17110019
Derived WBD :	171100190301
Derived STCTY FIPS :	53053
Derived Zip :	98421
Derived CD113 :	09
Derived CB2010 :	530530602001090
MYRTK Universe :	NNY
NPDES IDs :	WAR001971
CWA Permit Types :	Minor
CWA Compliance Tracking :	On
CWA NAICS :	322299
CWA SICS :	2679
CWA Inspection Count :	1
CWA Last Inspection Days :	520
CWA Informal Count :	N/R

Map Id: H37
Direction: ESE
Distance: 0.081 mi., 428 ft.
Elevation: 16 ft.
Relative: Lower

Site Name : RAINIER PLYWOOD CO | RAINIER RICHLITE CO | RAINIER PLYWD DBA RAINIER RICHLITE
624 E 15TH ST | 624 EAST 15TH STREET
TACOMA | Tacoma | TACOMA, WA

Database(s) : [AFS, ALL SITES - WA, BRS, CSCSL HWS - WA, DOCKET, ECHO, EMI - WA, EPA LUST, EPA UST, FRS, HAZNET - CA, HIST AFS 2, HSL - WA, ICIS, INACTIVE PCS, LUST - WA, MANIFEST EPA, OSHA, PCS ENF, PCS FACILITY, PRP-CORP, RCRA_LQG, TRIS, UST - WA] ***(cont.)***

Envirosite ID: 52365625
EPA ID: N/R

ECHO ***(cont.)***

CWA Formal Action Count :	N/R
CWA Last Formal Action Date :	N/R
CWA Penalties :	N/R
CWA Last Penalty Date :	N/R
CWA Last Penalty Amount :	N/R
CWA Quarters IN NC :	12
CWA Current Compliance Status :	Violation Identified
CWA Current SNC Flag :	N
CWA 13 Quarters Compliance Status :	VVVVVVVVVVVVV
CWA 13 Quarters Effluent Exceedances:	5
CWA Three-Year QNCR Codes :	N/R
DFR URL :	Click here for hyperlink provided by the agency.
Facility SIC :	2679
Facility NAICS :	322299 - All Other Converted Paper Product Manufacturing, 322220 - Paper Bag and Coated and Treated Paper Manufacturing
Facility Last Inspection EPA Date :	N/R
Facility Last Inspection State Date :	2022-10-24
Facility Last Formal Act EPA Date :	N/R
Facility Last Formal Act State Date :	2008-09-18
Facility Last Informal Act EPA Date :	N/R
Facility Last Informal Act State Date:	2020-06-23
Facility Federal Agency :	N/R
TRI Reporter :	Y
Facility Imp Water Flag :	Y
Current SNC Flag :	N
Indian County Flag :	N
Federal Flag :	N/R
US Mexico Border Flag :	N/R
Chesapeak Bay Flag :	N/R
AIR Flag :	Y
NPDES Flag :	Y
SDWIS Flag :	N
RCRA Flag :	Y
TRI Flag :	Y
GHG Flag :	N
Major Flag :	N/R
Active Flag :	Y
NAA Flag :	N
Latitude :	47.250585
Longitude :	-122.424002
Last Date in Agency List :	2023-01-16

EMI - WA

Facility Name :	Rainier Richlite Co
Facility Address :	624 E 15th St, Tacoma, 98421

Map Id: H37
Direction: ESE
Distance: 0.081 mi., 428 ft.
Elevation: 16 ft.
Relative: Lower

Site Name : RAINIER PLYWOOD CO | RAINIER RICHLITE CO | RAINIER PLYWD DBA RAINIER RICHLITE
624 E 15TH ST | 624 EAST 15TH STREET
TACOMA | Tacoma | TACOMA, WA

Database(s) : [AFS, ALL SITES - WA, BRS, CSCSL HWS - WA, DOCKET, ECHO, EMI - WA, EPA LUST, EPA UST, FRS, HAZNET - CA, HIST AFS 2, HSL - WA, ICIS, INACTIVE PCS, LUST - WA, MANIFEST EPA, OSHA, PCS ENF, PCS FACILITY, PRP-CORP, RCRA_LQG, TRIS, UST - WA] ***(cont.)***

Envirosite ID: 52365625
EPA ID: N/R

EMI - WA ***(cont.)***

County :	PIERCE
Facility Site ID :	N/R
Inventory Year Code :	2011
Permitting Agency :	Puget Sound Clean Air Agency
FS User Defined Site Code :	N/R
Facility Category Short Name :	N/R
Facility Site Status :	N/R
NAICS :	N/R
PM10 :	0
PM25 :	0
SO2 :	N/R
NOX :	N/R
VOC :	2.2640000000000002
CO :	N/R
NH3 :	N/R
PM :	N/R
Latitude :	47.25076
Longitude :	122.42438
Last Date in Agency List :	2023-02-21
Facility Site ID :	N/R
Inventory Year Code :	2013
Permitting Agency :	Puget Sound Clean Air Agency
FS User Defined Site Code :	N/R
Facility Category Short Name :	N/R
Facility Site Status :	N/R
NAICS :	N/R
PM10 :	0
PM25 :	0
SO2 :	N/R
NOX :	N/R
VOC :	2.9850000000000003
CO :	N/R
NH3 :	N/R
PM :	N/R
Latitude :	47.25076
Longitude :	122.42438
Last Date in Agency List :	2023-02-21
Facility Site ID :	N/R
Inventory Year Code :	2014
Permitting Agency :	Puget Sound Clean Air Agency
FS User Defined Site Code :	N/R
Facility Category Short Name :	N/R

Map Id: H37
Direction: ESE
Distance: 0.081 mi., 428 ft.
Elevation: 16 ft.
Relative: Lower

Site Name : RAINIER PLYWOOD CO | RAINIER RICHLITE CO | RAINIER PLYWD DBA RAINIER RICHLITE
624 E 15TH ST | 624 EAST 15TH STREET
TACOMA | Tacoma | TACOMA, WA

Database(s) : [AFS, ALL SITES - WA, BRS, CSCSL HWS - WA, DOCKET, ECHO, EMI - WA, EPA LUST, EPA UST, FRS, HAZNET - CA, HIST AFS 2, HSL - WA, ICIS, INACTIVE PCS, LUST - WA, MANIFEST EPA, OSHA, PCS ENF, PCS FACILITY, PRP-CORP, RCRA_LQG, TRIS, UST - WA] ***(cont.)***

Envirosite ID: 52365625
EPA ID: N/R

EMI - WA ***(cont.)***

Facility Site Status :	N/R
NAICS :	N/R
PM10 :	0
PM25 :	0
SO2 :	N/R
NOX :	N/R
VOC :	3.102
CO :	N/R
NH3 :	N/R
PM :	N/R
Latitude :	47.25076
Longitude :	122.42438
Last Date in Agency List :	2023-02-21

Facility Site ID :	N/R
Inventory Year Code :	2009
Permitting Agency :	Puget Sound Clean Air Agency
FS User Defined Site Code :	N/R
Facility Category Short Name :	N/R
Facility Site Status :	N/R
NAICS :	N/R
PM10 :	0
PM25 :	0
SO2 :	N/R
NOX :	N/R
VOC :	1.8955000000000002
CO :	N/R
NH3 :	N/R
PM :	N/R
Latitude :	47.25076
Longitude :	122.42438
Last Date in Agency List :	2023-02-21

Facility Site ID :	N/R
Inventory Year Code :	2012
Permitting Agency :	Puget Sound Clean Air Agency
FS User Defined Site Code :	N/R
Facility Category Short Name :	N/R
Facility Site Status :	N/R
NAICS :	N/R
PM10 :	0
PM25 :	0
SO2 :	N/R
NOX :	N/R
VOC :	2.6020000000000003
CO :	N/R

Map Id: H37
Direction: ESE
Distance: 0.081 mi., 428 ft.
Elevation: 16 ft.
Relative: Lower

Site Name : RAINIER PLYWOOD CO | RAINIER RICHLITE CO | RAINIER PLYWD DBA RAINIER RICHLITE
624 E 15TH ST | 624 EAST 15TH STREET TACOMA | Tacoma | TACOMA, WA

Database(s) : [AFS, ALL SITES - WA, BRS, CSCSL HWS - WA, DOCKET, ECHO, EMI - WA, EPA LUST, EPA UST, FRS, HAZNET - CA, HIST AFS 2, HSL - WA, ICIS, INACTIVE PCS, LUST - WA, MANIFEST EPA, OSHA, PCS ENF, PCS FACILITY, PRP-CORP, RCRA_LQG, TRIS, UST - WA] ***(cont.)***

Envirosite ID: 52365625
EPA ID: N/R

EMI - WA ***(cont.)***

NH3 :	N/R
PM :	N/R
Latitude :	47.25076
Longitude :	122.42438
Last Date in Agency List :	2023-02-21
Facility Site ID :	N/R
Inventory Year Code :	2010
Permitting Agency :	Puget Sound Clean Air Agency
FS User Defined Site Code :	N/R
Facility Category Short Name :	N/R
Facility Site Status :	N/R
NAICS :	N/R
PM10 :	0
PM25 :	0
SO2 :	N/R
NOX :	N/R
VOC :	1.7140000000000002
CO :	N/R
NH3 :	N/R
PM :	N/R
Latitude :	47.25076
Longitude :	122.42438
Last Date in Agency List :	2023-02-21

EPA LUST

Facility Name :	RAINIER PLYWOOD CO
Facility Address :	624 E 15TH ST, TACOMA, Washington
County :	Pierce
Facility ID :	WA81457934
LUST ID :	WA10604
Reported Date :	N/R
Status :	Open
Substance :	Benzene
Closed With Residual Contamination (Tribal Only):	N/R
NFA_Letter (Tribal Only) :	N/R
Tribe (Tribal Only) :	N/R
EPA Region :	10
Estimated Population within 1500ft :	505
Estimated Private Domestic Wells within 1500ft:	1
Within Source Water Protection Area (SPA):	No

Map Id: H37
Direction: ESE
Distance: 0.081 mi., 428 ft.
Elevation: 16 ft.
Relative: Lower

Site Name : RAINIER PLYWOOD CO | RAINIER RICHLITE CO | RAINIER PLYWD DBA RAINIER RICHLITE
624 E 15TH ST | 624 EAST 15TH STREET
TACOMA | Tacoma | TACOMA, WA

Database(s) : [AFS, ALL SITES - WA, BRS, CSCSL HWS - WA, DOCKET, ECHO, EMI - WA, EPA LUST, EPA UST, FRS, HAZNET - CA, HIST AFS 2, HSL - WA, ICIS, INACTIVE PCS, LUST - WA, MANIFEST EPA, OSHA, PCS ENF, PCS FACILITY, PRP-CORP, RCRA_LQG, TRIS, UST - WA] ***(cont.)***

Envirosite ID: 52365625
EPA ID: N/R

EPA LUST ***(cont.)***

SPA Public Water System and Facility ID:	N/R
SPA Water Type :	N/R
SPA Facility Type :	N/R
SPA HUC12 :	N/R
Within Groundwater Wellhead Protection Area (WHPA):	No
WHPA Public Water System and Facility ID:	N/R
WHPA Water Type :	N/R
WHPA Facility Type :	N/R
WHPA HUC12 :	N/R
Within Estimated 100-year Floodplain:	No
Latitude :	47.25076
Longitude :	-122.424379999999
Last Date in Agency List :	2023-01-30

EPA UST

Facility Name :	RAINIER PLYWOOD CO
Facility Address :	624 E 15TH ST, Tacoma, Washington 984211606
County :	Pierce
Facility ID :	WA81457934
Facility Status :	Closed UST(s)
Open USTs :	0
Closed USTs :	5
Temporarily Out of Service USTs :	0
Date of Last Inspection :	N/R
EPA Region :	10
Tribe :	N/R
Facility ID 2 :	N/R
Latitude :	47.25076
Longitude :	-122.42438
Last Date in Agency List :	2023-01-30

Tank Details

Tank ID :	WA81457934_16
Tank Status :	Closed
Installation Date :	1964-12-31
Removal Date :	N/R
Capacity :	N/R
Substances :	N/R
Tank Wall Type :	N/R

Map Id: H37
Direction: ESE
Distance: 0.081 mi., 428 ft.
Elevation: 16 ft.
Relative: Lower

Site Name : RAINIER PLYWOOD CO | RAINIER RICHLITE CO | RAINIER PLYWD DBA RAINIER RICHLITE
624 E 15TH ST | 624 EAST 15TH STREET
TACOMA | Tacoma | TACOMA, WA

Database(s) : [AFS, ALL SITES - WA, BRS, CSCSL HWS - WA, DOCKET, ECHO, EMI - WA, EPA LUST, EPA UST, FRS, HAZNET - CA, HIST AFS 2, HSL - WA, ICIS, INACTIVE PCS, LUST - WA, MANIFEST EPA, OSHA, PCS ENF, PCS FACILITY, PRP-CORP, RCRA_LQG, TRIS, UST - WA] ***(cont.)***

Envirosite ID: 52365625
EPA ID: N/R

EPA UST ***(cont.)***

Tank ID :	WA81457934_2A
Tank Status :	Closed
Installation Date :	1964-12-31
Removal Date :	N/R
Capacity :	N/R
Substances :	N/R
Tank Wall Type :	N/R

Tank ID :	WA81457934_30
Tank Status :	Closed
Installation Date :	1964-12-31
Removal Date :	N/R
Capacity :	N/R
Substances :	N/R
Tank Wall Type :	N/R

Tank ID :	WA81457934_NRDIESEL
Tank Status :	Closed
Installation Date :	1964-12-31
Removal Date :	N/R
Capacity :	N/R
Substances :	N/R
Tank Wall Type :	N/R

Tank ID :	WA81457934_NRMETHANOL
Tank Status :	Closed
Installation Date :	1964-12-31
Removal Date :	N/R
Capacity :	111
Substances :	N/R
Tank Wall Type :	N/R

FRS

Facility Name :	RAINIER PLYWOOD
Facility Address :	624 E 15TH ST, TACOMA, WA 98421
County :	PIERCE

Site Details

Registry ID :	110070753269
FRS Facility URL :	Click here for hyperlink provided by the agency.
Last Date in Agency List :	2023-02-13

Map Id: H37
Direction: ESE
Distance: 0.081 mi., 428 ft.
Elevation: 16 ft.
Relative: Lower

Site Name : RAINIER PLYWOOD CO | RAINIER RICHLITE CO | RAINIER PLYWD DBA RAINIER RICHLITE
624 E 15TH ST | 624 EAST 15TH STREET
TACOMA | Tacoma | TACOMA, WA

Database(s) : [AFS, ALL SITES - WA, BRS, CSCSL HWS - WA, DOCKET, ECHO, EMI - WA, EPA LUST, EPA UST, FRS, HAZNET - CA, HIST AFS 2, HSL - WA, ICIS, INACTIVE PCS, LUST - WA, MANIFEST EPA, OSHA, PCS ENF, PCS FACILITY, PRP-CORP, RCRA_LQG, TRIS, UST - WA] ***(cont.)***

Envirosite ID: 52365625
EPA ID: N/R

FRS ***(cont.)***

Source Description

Source Description :

All generators and treatment, storage, and disposal (TSD) facilities who handle hazardous waste are required to report to the EPA Administrator at least once every two years. The data collected is used to create the National Biennial Resource Conservation and Recovery Act (RCRA) Hazardous Waste Report. This data is processed within the RCRA Information (RCRAInfo) database.

FRS Environmental Interest

Source and System ID :	RCRAINFO - WAD988506010
Facility Name :	RAINIER RICHLITE
Facility Address :	624 E 15TH ST, TACOMA, WA 98421
County :	PIERCE

Site Details

Registry ID :	110001916767
FRS Facility URL :	Click here for hyperlink provided by the agency.
Last Date in Agency List :	2023-02-13

Source Description

Source Description :	AIR contains compliance and permit data for stationary sources of air pollution regulated by the EPA, State, and Local air pollution agencies. AFS contains compliance and permit data for stationary sources of air pollution regulated by the EPA, State, and Local air pollution agencies.
Source Description :	ICIS provides a database that, when complete, will contain enforcement and compliance information across most of EPA's programs. The vision for ICIS is to replace EPA's independent databases that contain enforcement data with a single repository for that information. Currently, ICIS contains all Federal Administrative and Judicial enforcement actions and a subset of the Permit Compliance System (PCS), which supports the National Pollutant Discharge Elimination System (NPDES). This information is maintained in ICIS by EPA in the Regional offices and at Headquarters. A future release of ICIS will completely replace PCS and will integrate that information with Federal actions already in the system. ICIS also has the capability to track other activities that support compliance and enforcement programs, including incident tracking, compliance assistance, and compliance monitoring.

Map Id: H37
Direction: ESE
Distance: 0.081 mi., 428 ft.
Elevation: 16 ft.
Relative: Lower

Site Name : RAINIER PLYWOOD CO | RAINIER RICHLITE CO | RAINIER PLYWD DBA RAINIER RICHLITE
624 E 15TH ST | 624 EAST 15TH STREET
TACOMA | Tacoma | TACOMA, WA

Database(s) : [AFS, ALL SITES - WA, BRS, CSCSL HWS - WA, DOCKET, ECHO, EMI - WA, EPA LUST, EPA UST, FRS, HAZNET - CA, HIST AFS 2, HSL - WA, ICIS, INACTIVE PCS, LUST - WA, MANIFEST EPA, OSHA, PCS ENF, PCS FACILITY, PRP-CORP, RCRA_LQG, TRIS, UST - WA] ***(cont.)***

Envirosite ID: 52365625
EPA ID: N/R

FRS ***(cont.)***

Source Description :

The NPDES module of the Compliance Information System (ICIS) tracks surface water permits issued under the Clean Water Act. Under NPDES, all facilities that discharge pollutants from any point source into waters of the United States are required to obtain a permit. The permit will likely contain limits on what can be discharged, impose monitoring and reporting requirements, and include other provisions to ensure that the discharge does not adversely affect water quality.
RCRAInfo is EPA's comprehensive information system that supports the Resource Conservation and Recovery Act (RCRA) of 1976 and the Hazardous and Solid Waste Amendments (HSWA) of 1984 through the tracking of events and activities related to facilities that generate, transport, and treat, store, or dispose of hazardous waste. RCRAInfo allows RCRA program staff to track the notification, permit, compliance, and corrective action activities required under RCRA. RCRAInfo also supports generation of the National Hazardous Waste Biennial Report. All generators and treatment, storage, and disposal facilities who handle hazardous waste are required to report to the EPA Administrator at least once every two years to support creation of the Biennial Report.
TRIS is a publicly available EPA database reported annually by certain covered industry groups, as well as federal facilities. It contains information about more than 650 toxic chemicals that are being used, manufactured, treated, transported, or released into the environment, and includes information about waste management and pollution prevention activities.
The WA-FSIS provides a means to query and display data maintained by the Washington Department of Ecology. This system contains key information for each facility/site that is currently, or has been, of interest to the Air Quality, Dam Safety, Hazardous Waste, Toxics Cleanup, and Water Quality Programs.

Source Description :

The Emission Inventory System (EIS) maintains an inventory of large stationary sources and voluntarily-reported smaller sources of air point pollution emitters. It contains information about facility sites and their physical location, emission units, emission processes, release points, control approaches, and regulations. Facility inventory data are kept separate from the emissions data and have stable identifiers to improve continuity from year to year and to help identify duplicate or missing facilities.

FRS Environmental Interest
Source and System ID :

AIRS/AFS - 5305300218
EIS - 9086311
ICIS - 200000371
ICIS - WAPSC0005305300218
ICIS - WAR001971
RCRAINFO - WAD988506010
TRIS - 98421RNRPL624E1

Map Id: H37
Direction: ESE
Distance: 0.081 mi., 428 ft.
Elevation: 16 ft.
Relative: Lower

Site Name : RAINIER PLYWOOD CO | RAINIER RICHLITE CO | RAINIER PLYWD DBA RAINIER RICHLITE
624 E 15TH ST | 624 EAST 15TH STREET
TACOMA | Tacoma | TACOMA, WA

Database(s) : [AFS, ALL SITES - WA, BRS, CSCSL HWS - WA, DOCKET, ECHO, EMI - WA, EPA LUST, EPA UST, FRS, HAZNET - CA, HIST AFS 2, HSL - WA, ICIS, INACTIVE PCS, LUST - WA, MANIFEST EPA, OSHA, PCS ENF, PCS FACILITY, PRP-CORP, RCRA_LQG, TRIS, UST - WA] ***(cont.)***

Envirosite ID: 52365625
EPA ID: N/R

FRS ***(cont.)***

WA-FSIS - 81457934

HAZNET - CA

Facility Name :	RAINIER PLYWOOD
Facility Address :	624 E 15TH ST, TACOMA, WA 984211606
County :	N/R

Site Details

Generator EPA ID :	WAD988506010
Active :	N/R
Category :	N/R
Facility Types :	N/R
Type :	N/R
Contact Name :	SHAWN ODAY
Contact Phone :	2533835533
Facility Mailing Address :	624 E 15TH ST, TACOMA, WA 984211606
Latitude :	N/R
Longitude :	N/R
Agency Hyperlink :	Click here for hyperlink provided by the agency.
Last Date in Agency List :	2021-07-08

Waste Generator Details

State Waste :

2009: 271 - Organic monomer waste (includes unreacted resins), 0.6687 tons to CAD980884183
2008: 271 - Organic monomer waste (includes unreacted resins), 0.68805 tons to CAD980884183
2008: 271 - Organic monomer waste (includes unreacted resins), 0.834 tons to CAD980884183

HIST AFS 2

Facility Name :	RAINIER RICHLITE CO
Facility Address :	624 E 15TH ST, TACOMA, WA 98421
County :	PIERCE

Site Details

PEPA :	110001916767
Region :	10
STTE :	53
County Code :	053
PCDS :	00218

Map Id: H37
Direction: ESE
Distance: 0.081 mi., 428 ft.
Elevation: 16 ft.
Relative: Lower

Site Name : RAINIER PLYWOOD CO | RAINIER RICHLITE CO | RAINIER PLYWD DBA RAINIER RICHLITE
624 E 15TH ST | 624 EAST 15TH STREET
TACOMA | Tacoma | TACOMA, WA

Database(s) : [AFS, ALL SITES - WA, BRS, CSCSL HWS - WA, DOCKET, ECHO, EMI - WA, EPA LUST, EPA UST, FRS, HAZNET - CA, HIST AFS 2, HSL - WA, ICIS, INACTIVE PCS, LUST - WA, MANIFEST EPA, OSHA, PCS ENF, PCS FACILITY, PRP-CORP, RCRA_LQG, TRIS, UST - WA] ***(cont.)***

Envirosite ID: 52365625
EPA ID: N/R

HIST AFS 2 ***(cont.)***

DB Number :	009254871
AQCR :	229
SIC Code :	2672
NIC Code :	322220
DCS :	3
DCL :	SM
Government :	0
CMSC :	S
HP1F :	N/R
Last Date in Agency List :	2015-01-14

Air Program Pollutant Data

Region :	10
STTE :	53
County Code :	053
PCDS :	00218
APC :	0
PLAP :	OT
DCAP :	9
DCLP :	SM
DATT :	A

Region :	10
STTE :	53
County Code :	053
PCDS :	00218
APC :	0
PLAP :	VOC
DCAP :	9
DCLP :	SM
DATT :	A

Region :	10
STTE :	53
County Code :	053
PCDS :	00218
APC :	F
PLAP :	THAP
DCAP :	3
DCLP :	SM
DATT :	A

Map Id: H37
Direction: ESE
Distance: 0.081 mi., 428 ft.
Elevation: 16 ft.
Relative: Lower

Site Name : RAINIER PLYWOOD CO | RAINIER RICHLITE CO | RAINIER PLYWD DBA RAINIER RICHLITE
624 E 15TH ST | 624 EAST 15TH STREET
TACOMA | Tacoma | TACOMA, WA

Database(s) : [AFS, ALL SITES - WA, BRS, CSCSL HWS - WA, DOCKET, ECHO, EMI - WA, EPA LUST, EPA UST, FRS, HAZNET - CA, HIST AFS 2, HSL - WA, ICIS, INACTIVE PCS, LUST - WA, MANIFEST EPA, OSHA, PCS ENF, PCS FACILITY, PRP-CORP, RCRA_LQG, TRIS, UST - WA] ***(cont.)***

Envirosite ID: 52365625
EPA ID: N/R

HIST AFS 2 ***(cont.)***

Region :	10
STTE :	53
County Code :	053
PCDS :	00218
APC :	V
PLAP :	N/R
DCAP :	9
DCLP :	A
DATT :	A

Region :	10
STTE :	53
County Code :	053
PCDS :	00218
APC :	0
PLAP :	THAP
DCAP :	9
DCLP :	SM
DATT :	A

Region :	10
STTE :	53
County Code :	053
PCDS :	00218
APC :	0
PLAP :	N/R
DCAP :	9
DCLP :	SM
DATT :	A

Region :	10
STTE :	53
County Code :	053
PCDS :	00218
APC :	V
PLAP :	VOC
DCAP :	9
DCLP :	A
DATT :	A

Class A Sources - Actions 4

Map Id: H37
Direction: ESE
Distance: 0.081 mi., 428 ft.
Elevation: 16 ft.
Relative: Lower

Site Name : RAINIER PLYWOOD CO | RAINIER RICHLITE CO | RAINIER PLYWD DBA RAINIER RICHLITE
624 E 15TH ST | 624 EAST 15TH STREET
TACOMA | Tacoma | TACOMA, WA

Database(s) : [AFS, ALL SITES - WA, BRS, CSCSL HWS - WA, DOCKET, ECHO, EMI - WA, EPA LUST, EPA UST, FRS, HAZNET - CA, HIST AFS 2, HSL - WA, ICIS, INACTIVE PCS, LUST - WA, MANIFEST EPA, OSHA, PCS ENF, PCS FACILITY, PRP-CORP, RCRA_LQG, TRIS, UST - WA] ***(cont.)***

Envirosite ID: 52365625
EPA ID: N/R

HIST AFS 2 ***(cont.)***

Details for this site have been truncated due to the large number of available details for this site within this dataset. For the complete details for this site, contact your Envirosite account representative for a complimentary site report containing all of the details available.

Region :	10
STTE :	53
County Code :	053
PCDS :	00218
APC :	F
ANTI :	PS
DTA :	130913
PAM :	N/R

Region :	10
STTE :	53
County Code :	053
PCDS :	00218
APC :	0
ANTI :	PS
DTA :	050124
PAM :	N/R

Region :	10
STTE :	53
County Code :	053
PCDS :	00218
APC :	0
ANTI :	2E
DTA :	040329
PAM :	N/R

Region :	10
STTE :	53
County Code :	053
PCDS :	00218
APC :	F
ANTI :	PS
DTA :	120606
PAM :	N/R

Region :	10
STTE :	53
County Code :	053
PCDS :	00218

Map Id: H37
Direction: ESE
Distance: 0.081 mi., 428 ft.
Elevation: 16 ft.
Relative: Lower

Site Name : RAINIER PLYWOOD CO | RAINIER RICHLITE CO | RAINIER PLYWD DBA RAINIER RICHLITE
624 E 15TH ST | 624 EAST 15TH STREET
TACOMA | Tacoma | TACOMA, WA

Database(s) : [AFS, ALL SITES - WA, BRS, CSCSL HWS - WA, DOCKET, ECHO, EMI - WA, EPA LUST, EPA UST, FRS, HAZNET - CA, HIST AFS 2, HSL - WA, ICIS, INACTIVE PCS, LUST - WA, MANIFEST EPA, OSHA, PCS ENF, PCS FACILITY, PRP-CORP, RCRA_LQG, TRIS, UST - WA] ***(cont.)***

Envirosite ID: 52365625
EPA ID: N/R

HIST AFS 2 ***(cont.)***

APC :	0
ANTI :	7C
DTA :	050602
PAM :	N/R
Region :	10
STTE :	53
County Code :	053
PCDS :	00218
APC :	0
ANTI :	PX
DTA :	100802
PAM :	N/R
Region :	10
STTE :	53
County Code :	053
PCDS :	00218
APC :	F
ANTI :	FS
DTA :	140505
PAM :	N/R
Region :	10
STTE :	53
County Code :	053
PCDS :	00218
APC :	0
ANTI :	PS
DTA :	090817
PAM :	N/R
Region :	10
STTE :	53
County Code :	053
PCDS :	00218
APC :	F
ANTI :	3A
DTA :	130131
PAM :	N/R
Region :	10
STTE :	53

Map Id: H37
Direction: ESE
Distance: 0.081 mi., 428 ft.
Elevation: 16 ft.
Relative: Lower

Site Name : RAINIER PLYWOOD CO | RAINIER RICHLITE CO | RAINIER PLYWD DBA RAINIER RICHLITE
624 E 15TH ST | 624 EAST 15TH STREET
TACOMA | Tacoma | TACOMA, WA

Database(s) : [AFS, ALL SITES - WA, BRS, CSCSL HWS - WA, DOCKET, ECHO, EMI - WA, EPA LUST, EPA UST, FRS, HAZNET - CA, HIST AFS 2, HSL - WA, ICIS, INACTIVE PCS, LUST - WA, MANIFEST EPA, OSHA, PCS ENF, PCS FACILITY, PRP-CORP, RCRA_LQG, TRIS, UST - WA] ***(cont.)***

Envirosite ID: 52365625
EPA ID: N/R

HIST AFS 2 ***(cont.)***

County Code :	053
PCDS :	00218
APC :	F
ANTI :	TS
DTA :	130314
PAM :	N/R

Historical Quarterly 4

Region :	10
STTE :	53
County Code :	053
PCDS :	00218
SCH :	3
HDT :	1202
APH :	F

Region :	10
STTE :	53
County Code :	053
PCDS :	00218
SCH :	9
HDT :	1401
APH :	V

Region :	10
STTE :	53
County Code :	053
PCDS :	00218
SCH :	9
HDT :	1401
APH :	0

Region :	10
STTE :	53
County Code :	053
PCDS :	00218
SCH :	3
HDT :	1304
APH :	F

Region :	10
STTE :	53

Map Id: H37
Direction: ESE
Distance: 0.081 mi., 428 ft.
Elevation: 16 ft.
Relative: Lower

Site Name : RAINIER PLYWOOD CO | RAINIER RICHLITE CO | RAINIER PLYWD DBA RAINIER RICHLITE
624 E 15TH ST | 624 EAST 15TH STREET
TACOMA | Tacoma | TACOMA, WA

Database(s) : [AFS, ALL SITES - WA, BRS, CSCSL HWS - WA, DOCKET, ECHO, EMI - WA, EPA LUST, EPA UST, FRS, HAZNET - CA, HIST AFS 2, HSL - WA, ICIS, INACTIVE PCS, LUST - WA, MANIFEST EPA, OSHA, PCS ENF, PCS FACILITY, PRP-CORP, RCRA_LQG, TRIS, UST - WA] ***(cont.)***

Envirosite ID: 52365625
EPA ID: N/R

HIST AFS 2 ***(cont.)***

County Code :	053
PCDS :	00218
SCH :	9
HDT :	1302
APH :	0

Region :	10
STTE :	53
County Code :	053
PCDS :	00218
SCH :	9
HDT :	1202
APH :	0

Region :	10
STTE :	53
County Code :	053
PCDS :	00218
SCH :	9
HDT :	1202
APH :	V

Region :	10
STTE :	53
County Code :	053
PCDS :	00218
SCH :	9
HDT :	1301
APH :	V

Region :	10
STTE :	53
County Code :	053
PCDS :	00218
SCH :	9
HDT :	1203
APH :	0

Region :	10
STTE :	53
County Code :	053
PCDS :	00218
SCH :	9

Map Id: H37
Direction: ESE
Distance: 0.081 mi., 428 ft.
Elevation: 16 ft.
Relative: Lower

Site Name : RAINIER PLYWOOD CO | RAINIER RICHLITE CO | RAINIER PLYWD DBA RAINIER RICHLITE
624 E 15TH ST | 624 EAST 15TH STREET
TACOMA | Tacoma | TACOMA, WA

Database(s) : [AFS, ALL SITES - WA, BRS, CSCSL HWS - WA, DOCKET, ECHO, EMI - WA, EPA LUST, EPA UST, FRS, HAZNET - CA, HIST AFS 2, HSL - WA, ICIS, INACTIVE PCS, LUST - WA, MANIFEST EPA, OSHA, PCS ENF, PCS FACILITY, PRP-CORP, RCRA_LQG, TRIS, UST - WA] ***(cont.)***

Envirosite ID: 52365625
EPA ID: N/R

HIST AFS 2 ***(cont.)***

HDT :	1304
APH :	0

HSL - WA

Facility Name :	Rainier Plywood Co
Facility Address :	624 E 15TH ST, TACOMA, 98421
County :	Pierce

Site Details

Facility Site ID :	81457934
Cleanup Site ID :	10604
Status :	Cleanup Started
Site Rank :	N/R
Alternative Site Name :	RAINIER PLYWD DBA RAINIER RICHLITE,Rainier Plywood
Region :	Southwest
Resposbile Unit :	Southwest
Institutional Control :	N/R
Current VCP :	N/R
Past VCP :	N/R
Latitude :	47.25076
Longitude :	-122.42438
Agency Hyperlink :	Click here for hyperlink provided by the agency.
Last Date in Agency List :	2023-02-28

Contaminants

Contaminant Name :	Petroleum-Gasoline
Ground water :	N/R
Surface water :	N/R
Soil :	Suspected
Sediment :	N/R
Air :	N/R
Bedrock :	N/R

Contaminant Name :	Petroleum-Diesel
Ground water :	N/R
Surface water :	N/R
Soil :	Suspected
Sediment :	N/R
Air :	N/R
Bedrock :	N/R

Map Id: H37
Direction: ESE
Distance: 0.081 mi., 428 ft.
Elevation: 16 ft.
Relative: Lower

Site Name : RAINIER PLYWOOD CO | RAINIER RICHLITE CO | RAINIER PLYWD DBA RAINIER RICHLITE
624 E 15TH ST | 624 EAST 15TH STREET
TACOMA | Tacoma | TACOMA, WA

Database(s) : [AFS, ALL SITES - WA, BRS, CSCSL HWS - WA, DOCKET, ECHO, EMI - WA, EPA LUST, EPA UST, FRS, HAZNET - CA, HIST AFS 2, HSL - WA, ICIS, INACTIVE PCS, LUST - WA, MANIFEST EPA, OSHA, PCS ENF, PCS FACILITY, PRP-CORP, RCRA_LQG, TRIS, UST - WA] ***(cont.)***

Envirosite ID: 52365625
EPA ID: N/R

HSL - WA ***(cont.)***

Contaminant Name :	Benzene
Ground water :	N/R
Surface water :	N/R
Soil :	Suspected
Sediment :	N/R
Air :	N/R
Bedrock :	N/R

Contaminant Name :	Other Non-Halogenated Organics
Ground water :	N/R
Surface water :	N/R
Soil :	Suspected
Sediment :	N/R
Air :	N/R
Bedrock :	N/R

Contaminant Name :	Phenolic Compounds
Ground water :	N/R
Surface water :	N/R
Soil :	Suspected
Sediment :	N/R
Air :	N/R
Bedrock :	N/R

Contaminant Name :	Petroleum-Other
Ground water :	Confirmed Above Cleanup Levels
Surface water :	N/R
Soil :	N/R
Sediment :	N/R
Air :	N/R
Bedrock :	N/R

Facility Name :	RAINIER PLYWOOD CO
Facility Address :	624 E 15th St, Tacoma, 98421-1606
County :	Pierce

Site Details

Facility Site ID :	81457934
Cleanup Site ID :	10604
Status :	Cleanup Started
Site Rank :	N/R
Alternative Site Name :	N/R

Map Id: H37
Direction: ESE
Distance: 0.081 mi., 428 ft.
Elevation: 16 ft.
Relative: Lower

Site Name : RAINIER PLYWOOD CO | RAINIER RICHLITE CO | RAINIER PLYWD DBA RAINIER RICHLITE
624 E 15TH ST | 624 EAST 15TH STREET
TACOMA | Tacoma | TACOMA, WA

Database(s) : [AFS, ALL SITES - WA, BRS, CSCSL HWS - WA, DOCKET, ECHO, EMI - WA, EPA LUST, EPA UST, FRS, HAZNET - CA, HIST AFS 2, HSL - WA, ICIS, INACTIVE PCS, LUST - WA, MANIFEST EPA, OSHA, PCS ENF, PCS FACILITY, PRP-CORP, RCRA_LQG, TRIS, UST - WA] ***(cont.)***

Envirosite ID: 52365625
EPA ID: N/R

HSL - WA ***(cont.)***

Region :	N/R
Resposbile Unit :	N/R
Institutional Control :	N/R
Current VCP :	N/R
Past VCP :	N/R
Latitude :	N/R
Longitude :	N/R
Agency Hyperlink :	Click here for hyperlink provided by the agency.
Last Date in Agency List :	2022-02-11

ICIS

Facility Name :	RAINIER PLYWD DBA RAINIER RICHLITE
Facility Address :	624 E 15TH ST, TACOMA, WA 98421-1606

Site Details

NPDES ID :	WAR001971
ICIS Facility Interest ID :	3400001579
Facility UIN :	110001916767
Facility Type Code :	Privately Owned Facility
Impaired Waters :	303(D) Listed
Latitude :	47.2507591
Longitude :	-122.4244
Last Date in Agency List :	2022-12-28

Facility Name :	RAINIER PLYWOOD
Facility Address :	624 E 15TH ST, TACOMA, WA 98421-1606

Site Details

NPDES ID :	WAR001971
ICIS Facility Interest ID :	3400001579
Facility UIN :	110001916767
Facility Type Code :	Privately Owned Facility
Impaired Waters :	303(D) Listed
Latitude :	47.2507591
Longitude :	-122.4244
Last Date in Agency List :	2022-05-02

INACTIVE PCS

Issue Date :	2014-12-03
Original Issue Date :	2009-10-21
Effective Date :	2015-01-01

Map Id: H37
Direction: ESE
Distance: 0.081 mi., 428 ft.
Elevation: 16 ft.
Relative: Lower

Site Name : RAINIER PLYWOOD CO | RAINIER RICHLITE CO | RAINIER PLYWD DBA RAINIER RICHLITE
624 E 15TH ST | 624 EAST 15TH STREET
TACOMA | Tacoma | TACOMA, WA

Database(s) : [AFS, ALL SITES - WA, BRS, CSCSL HWS - WA, DOCKET, ECHO, EMI - WA, EPA LUST, EPA UST, FRS, HAZNET - CA, HIST AFS 2, HSL - WA, ICIS, INACTIVE PCS, LUST - WA, MANIFEST EPA, OSHA, PCS ENF, PCS FACILITY, PRP-CORP, RCRA_LQG, TRIS, UST - WA] ***(cont.)***

Envirosite ID: 52365625
EPA ID: N/R

INACTIVE PCS ***(cont.)***

Expiration Date :	2019-12-31
Retirement Date :	2020-01-01
Termination Date :	N/R
Issuing Agency :	State
Agency Type :	State
Activity ID :	3600223073
External Permit Number :	WAR001971
Facility Type Indicator :	NON-POTW
Permit Type :	General Permit Covered Facility-NPDES)
Major Minor Status :	N
Permit Status :	Expired
Total Design Flow Number :	N/R
Actual Average Flow Number :	N/R
State Water Body :	N/R
State Water Body Name :	N/R
Permit Name :	Rainier Plywood Co
Permit Comp Status :	N/R
RNC Tracking :	Y
Master External Permit Number :	WAR125726
TMDL Interface :	N/R
EDMR Authorization :	N
Pretreatment Indicator :	N/R
Last Date in Agency List :	2022-12-28

Issue Date :	2019-11-20
Original Issue Date :	2009-10-21
Effective Date :	2020-01-02
Expiration Date :	2024-12-31
Retirement Date :	N/R
Termination Date :	N/R
Issuing Agency :	State
Agency Type :	State
Activity ID :	3602936735
External Permit Number :	WAR001971
Facility Type Indicator :	NON-POTW
Permit Type :	General Permit Covered Facility-NPDES)
Major Minor Status :	N
Permit Status :	Effective
Total Design Flow Number :	N/R
Actual Average Flow Number :	N/R
State Water Body :	N/R
State Water Body Name :	N/R
Permit Name :	Rainier Plywood Co
Permit Comp Status :	N/R
RNC Tracking :	Y
Master External Permit Number :	WAR125726
TMDL Interface :	N/R

Map Id: H37
Direction: ESE
Distance: 0.081 mi., 428 ft.
Elevation: 16 ft.
Relative: Lower

Site Name : RAINIER PLYWOOD CO | RAINIER RICHLITE CO | RAINIER PLYWD DBA RAINIER RICHLITE
624 E 15TH ST | 624 EAST 15TH STREET TACOMA | Tacoma | TACOMA, WA

Database(s) : [AFS, ALL SITES - WA, BRS, CSCSL HWS - WA, DOCKET, ECHO, EMI - WA, EPA LUST, EPA UST, FRS, HAZNET - CA, HIST AFS 2, HSL - WA, ICIS, INACTIVE PCS, LUST - WA, MANIFEST EPA, OSHA, PCS ENF, PCS FACILITY, PRP-CORP, RCRA_LQG, TRIS, UST - WA] ***(cont.)***

Envirosite ID: 52365625
EPA ID: N/R

INACTIVE PCS ***(cont.)***

EDMR Authorization :	N
Pretreatment Indicator :	N/R
Last Date in Agency List :	2022-04-22
Issue Date :	2009-10-21
Original Issue Date :	2009-10-21
Effective Date :	2010-01-01
Expiration Date :	2014-12-31
Retirement Date :	2014-12-31
Termination Date :	N/R
Issuing Agency :	State
Agency Type :	State
Activity ID :	3400001349
External Permit Number :	WAR001971
Facility Type Indicator :	NON-POTW
Permit Type :	General Permit Covered Facility-NPDES)
Major Minor Status :	N
Permit Status :	Administratively Continued
Total Design Flow Number :	N/R
Actual Average Flow Number :	N/R
State Water Body :	N/R
State Water Body Name :	N/R
Permit Name :	RAINIER PLYWD DBA RAINIER RICHLITE
Permit Comp Status :	Y
RNC Tracking :	Y
Master External Permit Number :	WAR125726
TMDL Interface :	N/R
EDMR Authorization :	N
Pretreatment Indicator :	N/R
Last Date in Agency List :	2022-04-22

LUST - WA

Facility Name :	RAINIER PLYWOOD CO
Facility Address :	624 E 15TH ST, TACOMA, 98421
County :	Pierce

Site Details

LUST Status Date :	2015-05-11
LUST Status Type :	LUST - Cleanup Started
Facility Site ID :	81457934
Cleanup Site ID :	10604
LUST ID :	2075
UST ID :	1545
Alternate Site Names :	RAINIER PLYWD DBA RAINIER RICHLITE,Rainier Plywood

Map Id: H37
Direction: ESE
Distance: 0.081 mi., 428 ft.
Elevation: 16 ft.
Relative: Lower

Site Name : RAINIER PLYWOOD CO | RAINIER RICHLITE CO | RAINIER PLYWD DBA RAINIER RICHLITE
624 E 15TH ST | 624 EAST 15TH STREET
TACOMA | Tacoma | TACOMA, WA

Database(s) : [AFS, ALL SITES - WA, BRS, CSCSL HWS - WA, DOCKET, ECHO, EMI - WA, EPA LUST, EPA UST, FRS, HAZNET - CA, HIST AFS 2, HSL - WA, ICIS, INACTIVE PCS, LUST - WA, MANIFEST EPA, OSHA, PCS ENF, PCS FACILITY, PRP-CORP, RCRA_LQG, TRIS, UST - WA] ***(cont.)***

Envirosite ID: 52365625
EPA ID: N/R

LUST - WA ***(cont.)***

Release Date :	1992-06-18
Process Type :	N/R
Responsible Unit :	Southwest
Region :	Southwest
Latitude :	47.25076
Longitude :	-122.42438
Last Date in Agency List :	2023-03-20

Contaminants

Contaminant Name :	Phenolic Compounds
Ground Water :	N/R
Surface Water :	N/R
Soil :	Suspected
Sediment :	N/R
Air :	N/R
Bedrock :	N/R

Contaminant Name :	Petroleum-Gasoline
Ground Water :	N/R
Surface Water :	N/R
Soil :	Suspected
Sediment :	N/R
Air :	N/R
Bedrock :	N/R

Contaminant Name :	Other Non-Halogenated Organics
Ground Water :	N/R
Surface Water :	N/R
Soil :	Suspected
Sediment :	N/R
Air :	N/R
Bedrock :	N/R

Contaminant Name :	Petroleum-Diesel
Ground Water :	N/R
Surface Water :	N/R
Soil :	Suspected
Sediment :	N/R
Air :	N/R
Bedrock :	N/R

Map Id: H37
Direction: ESE
Distance: 0.081 mi., 428 ft.
Elevation: 16 ft.
Relative: Lower

Site Name : RAINIER PLYWOOD CO | RAINIER RICHLITE CO | RAINIER PLYWD DBA RAINIER RICHLITE
624 E 15TH ST | 624 EAST 15TH STREET
TACOMA | Tacoma | TACOMA, WA

Database(s) : [AFS, ALL SITES - WA, BRS, CSCSL HWS - WA, DOCKET, ECHO, EMI - WA, EPA LUST, EPA UST, FRS, HAZNET - CA, HIST AFS 2, HSL - WA, ICIS, INACTIVE PCS, LUST - WA, MANIFEST EPA, OSHA, PCS ENF, PCS FACILITY, PRP-CORP, RCRA_LQG, TRIS, UST - WA] ***(cont.)***

Envirosite ID: 52365625
EPA ID: N/R

LUST - WA ***(cont.)***

Contaminant Name :	Benzene
Ground Water :	N/R
Surface Water :	N/R
Soil :	Suspected
Sediment :	N/R
Air :	N/R
Bedrock :	N/R

Contaminant Name :	Petroleum-Other
Ground Water :	Confirmed Above Cleanup Levels
Surface Water :	N/R
Soil :	N/R
Sediment :	N/R
Air :	N/R
Bedrock :	N/R

MANIFEST EPA

Manifest Details

Manifest Number :	018725715JJK
Shipped Date :	2022-09-16
Updated Date :	2022-10-26
Received Date :	2022-10-11
Status :	Signed
Generator ID :	WAD988506010
Generator Name :	RAINIER PLYWOOD
Generator Address :	624 E 15TH ST, TACOMA, WA 98421
Generator Mailing :	624 E 15TH ST, TACOMA, WA 98421
Generator Contact :	N/R
Destination ID :	ORD089452353
Destination Name :	CHEMICAL WASTE MANAGEMENT OF THE NW
Destination Mailing :	17629 CEDAR SPRINGS LN, ARLINGTON, OR 97812-6570
Destination Address :	17629 CEDAR SPRINGS LN, ARLINGTON, OR 97812
Destination Contact :	N/R
Submission Type :	DataImage5Copy
Origin Type :	Web
Manifest Residue :	N
Rejection :	N
Last Date in Agency List :	2023-02-13

Waste Details

Waste Line Number :	1
Is DOT Hazardous :	Y
DOT ID Number :	UN1855

Map Id: H37
Direction: ESE
Distance: 0.081 mi., 428 ft.
Elevation: 16 ft.
Relative: Lower

Site Name : RAINIER PLYWOOD CO | RAINIER RICHLITE CO | RAINIER PLYWD DBA RAINIER RICHLITE
624 E 15TH ST | 624 EAST 15TH STREET
TACOMA | Tacoma | TACOMA, WA

Database(s) : [AFS, ALL SITES - WA, BRS, CSCSL HWS - WA, DOCKET, ECHO, EMI - WA, EPA LUST, EPA UST, FRS, HAZNET - CA, HIST AFS 2, HSL - WA, ICIS, INACTIVE PCS, LUST - WA, MANIFEST EPA, OSHA, PCS ENF, PCS FACILITY, PRP-CORP, RCRA_LQG, TRIS, UST - WA] ***(cont.)***

Envirosite ID: 52365625
EPA ID: N/R

MANIFEST EPA ***(cont.)***

DOT Information :	RQ, UN1855, WASTE RESIN SOLUTION, FLAMMABLE MIXTURE 3 PGII (MATHANOL, PHENOL)
Non Waste Description :	N/R
Quantity :	476 Pounds
Quantity Tons, Acute, Non-Acute :	0.238, 0, 0.238
Quantity Kg, Acute, Non-Acute :	0, 215.87315
Management Method :	H061 - FUEL BLENDING
Is EPA Waste :	Y
Federal Code :	D001, F003
State Code :	N/R

Manifest Details

Manifest Number :	018725647JJK
Shipped Date :	2021-12-29
Updated Date :	2022-02-02
Received Date :	2022-01-21
Status :	Signed
Generator ID :	WAD988506010
Generator Name :	RICHLITE COMPANY
Generator Address :	624 E 15TH ST, TACOMA, WA 98421
Generator Mailing :	624 E 15TH ST, TACOMA, WA 98421
Generator Contact :	N/R
Destination ID :	ORD089452353
Destination Name :	CHEMICAL WASTE MANAGEMENT OF THE NW
Destination Mailing :	17629 CEDAR SPRINGS LANE, ARLINGTON, OR 97812
Destination Address :	17629 CEDAR SPRINGS LN, ARLINGTON, OR 97812-6570
Destination Contact :	N/R
Submission Type :	DataImage5Copy
Origin Type :	Web
Manifest Residue :	N
Rejection :	N
Last Date in Agency List :	2023-02-13

Waste Details

Waste Line Number :	1
Is DOT Hazardous :	Y
DOT ID Number :	UN1866
DOT Information :	UN1866, WASTE RESIN SOLUTION, FLAMMABLE, 3, PG II, ERG(127), RQ
Non Waste Description :	N/R
Quantity :	800 Pounds
Quantity Tons, Acute, Non-Acute :	0.4, 0, 0.4
Quantity Kg, Acute, Non-Acute :	0, 362.812
Management Method :	H061 - FUEL BLENDING

Map Id: H37
Direction: ESE
Distance: 0.081 mi., 428 ft.
Elevation: 16 ft.
Relative: Lower

Site Name : RAINIER PLYWOOD CO | RAINIER RICHLITE CO | RAINIER PLYWD DBA RAINIER RICHLITE
624 E 15TH ST | 624 EAST 15TH STREET
TACOMA | Tacoma | TACOMA, WA

Database(s) : [AFS, ALL SITES - WA, BRS, CSCSL HWS - WA, DOCKET, ECHO, EMI - WA, EPA LUST, EPA UST, FRS, HAZNET - CA, HIST AFS 2, HSL - WA, ICIS, INACTIVE PCS, LUST - WA, MANIFEST EPA, OSHA, PCS ENF, PCS FACILITY, PRP-CORP, RCRA_LQG, TRIS, UST - WA] ***(cont.)***

Envirosite ID: 52365625
EPA ID: N/R

MANIFEST EPA ***(cont.)***

Is EPA Waste :	Y
Federal Code :	D001, F003
State Code :	N/R
Waste Line Number :	2
Is DOT Hazardous :	Y
DOT ID Number :	UN1866
DOT Information :	UN1866, WASTE RESIN SOLUTION, FLAMMABLE, 3, PG II, ERG(127), RQ
Non Waste Description :	N/R
Quantity :	2000 Pounds
Quantity Tons, Acute, Non-Acute :	1, 0, 1
Quantity Kg, Acute, Non-Acute :	0, 907.03
Management Method :	H061 - FUEL BLENDING
Is EPA Waste :	Y
Federal Code :	D001, F003
State Code :	N/R
Waste Line Number :	3
Is DOT Hazardous :	Y
DOT ID Number :	UN1866
DOT Information :	UN1866, WASTE RESIN SOLUTION, FLAMMABLE, 3, PG II, ERG(127), RQ
Non Waste Description :	N/R
Quantity :	850 Pounds
Quantity Tons, Acute, Non-Acute :	0.425, 0, 0.425
Quantity Kg, Acute, Non-Acute :	0, 385.48776
Management Method :	H061 - FUEL BLENDING
Is EPA Waste :	Y
Federal Code :	D001, F003
State Code :	N/R

Manifest Details

Manifest Number :	019896030JJK
Shipped Date :	2019-01-25
Updated Date :	2019-03-13
Received Date :	2019-02-06
Status :	Signed
Generator ID :	WAD988506010
Generator Name :	RAINIER PLYWOOD
Generator Address :	624 E 15TH ST, TACOMA, WA 98421
Generator Mailing :	624 E 15TH ST, TACOMA, WA 98421
Generator Contact :	N/R
Destination ID :	ORD089452353
Destination Name :	CHEMICAL WASTE MANAGEMENT OF THE NW
Destination Mailing :	17629 CEDAR SPRINGS LANE, ARLINGTON, OR 97812

Map Id: H37
Direction: ESE
Distance: 0.081 mi., 428 ft.
Elevation: 16 ft.
Relative: Lower

Site Name : RAINIER PLYWOOD CO | RAINIER RICHLITE CO | RAINIER PLYWD DBA RAINIER RICHLITE
624 E 15TH ST | 624 EAST 15TH STREET
TACOMA | Tacoma | TACOMA, WA

Database(s) : [AFS, ALL SITES - WA, BRS, CSCSL HWS - WA, DOCKET, ECHO, EMI - WA, EPA LUST, EPA UST, FRS, HAZNET - CA, HIST AFS 2, HSL - WA, ICIS, INACTIVE PCS, LUST - WA, MANIFEST EPA, OSHA, PCS ENF, PCS FACILITY, PRP-CORP, RCRA_LQG, TRIS, UST - WA] ***(cont.)***

Envirosite ID: 52365625
EPA ID: N/R

MANIFEST EPA ***(cont.)***

Destination Address :	17629 CEDAR SPRINGS LN, ARLINGTON, OR 97812-6570
Destination Contact :	N/R
Submission Type :	DataImage5Copy
Origin Type :	Web
Manifest Residue :	N
Rejection :	N
Last Date in Agency List :	2023-02-13

Waste Details

Waste Line Number :	1
Is DOT Hazardous :	Y
DOT ID Number :	UN1866
DOT Information :	RQ, UN1866, WASTE RESIN SOLUTION, FLAMMABLE MIXTURE, (METHANOL, PHENOL), 3, PGII
Non Waste Description :	N/R
Quantity :	1200 Pounds
Quantity Tons, Acute, Non-Acute :	0.6, 0, 0.6
Quantity Kg, Acute, Non-Acute :	0, 544.218
Management Method :	H061 - FUEL BLENDING
Is EPA Waste :	Y
Federal Code :	D001, F003
State Code :	N/R

Manifest Details

Manifest Number :	018725567JJK
Shipped Date :	2018-08-16
Updated Date :	2018-09-27
Received Date :	2018-08-24
Status :	Signed
Generator ID :	WAD988506010
Generator Name :	RICHLITE COMPANY
Generator Address :	624 E 15TH ST, TACOMA, WA 98421
Generator Mailing :	624 E 15TH ST, TACOMA, WA 98421
Generator Contact :	N/R
Destination ID :	ORD089452353
Destination Name :	CHEMICAL WASTE MANAGEMENT OF THE NW
Destination Mailing :	17629 CEDAR SPRINGS LANE, ARLINGTON, OR 97812
Destination Address :	17629 CEDAR SPRINGS LN, ARLINGTON, OR 97812-6570
Destination Contact :	N/R
Submission Type :	DataImage5Copy
Origin Type :	Web
Manifest Residue :	N

Map Id: H37
Direction: ESE
Distance: 0.081 mi., 428 ft.
Elevation: 16 ft.
Relative: Lower

Site Name : RAINIER PLYWOOD CO | RAINIER RICHLITE CO | RAINIER PLYWD DBA RAINIER RICHLITE
624 E 15TH ST | 624 EAST 15TH STREET
TACOMA | Tacoma | TACOMA, WA

Database(s) : [AFS, ALL SITES - WA, BRS, CSCSL HWS - WA, DOCKET, ECHO, EMI - WA, EPA LUST, EPA UST, FRS, HAZNET - CA, HIST AFS 2, HSL - WA, ICIS, INACTIVE PCS, LUST - WA, MANIFEST EPA, OSHA, PCS ENF, PCS FACILITY, PRP-CORP, RCRA_LQG, TRIS, UST - WA] ***(cont.)***

Envirosite ID: 52365625
EPA ID: N/R

MANIFEST EPA ***(cont.)***

Rejection :	N
Last Date in Agency List :	2023-02-13

Waste Details

Waste Line Number :	1
Is DOT Hazardous :	Y
DOT ID Number :	UN1866
DOT Information :	RQ, UN1866, WASTE RESIN SOLUTION, FLAMMABLE MIXTURE, (METHANOL, PHENOL), 3, II
Non Waste Description :	N/R
Quantity :	596 Pounds
Quantity Tons, Acute, Non-Acute :	0.298, 0, 0.298
Quantity Kg, Acute, Non-Acute :	0, 270.29495
Management Method :	H061 - FUEL BLENDING
Is EPA Waste :	Y
Federal Code :	D001, F003
State Code :	N/R

OSHA

Facility Name :	RAINIER PLYWOOD CO INC
Facility Address :	624 E 15TH ST, TACOMA, WA 98421

Site Details

Activity Number :	115176521
Reporting ID :	1055330
Open Date :	1998-07-08
Conference Closed :	1998-10-27
Case Closed :	1999-05-17
Case Mod Date :	2008-02-14
Owner Type :	Private
Advance Notice :	N
Safety/Health :	Health
Number in Establishment :	15
SIC :	5031 - LUMBER, PLYWOOD, MILLWORK, AND WOOD PANELS
NAICS :	000000
Inspection Type :	Complaint
Inspection Scope :	Complete
Why No Inspection :	N/R
Union :	No
Mailing Address :	00000
Agency Hyperlink :	Click here for hyperlink provided by the agency.

Map Id: H37
Direction: ESE
Distance: 0.081 mi., 428 ft.
Elevation: 16 ft.
Relative: Lower

Site Name : RAINIER PLYWOOD CO | RAINIER RICHLITE CO | RAINIER PLYWD DBA RAINIER RICHLITE
624 E 15TH ST | 624 EAST 15TH STREET
TACOMA | Tacoma | TACOMA, WA

Database(s) : [AFS, ALL SITES - WA, BRS, CSCSL HWS - WA, DOCKET, ECHO, EMI - WA, EPA LUST, EPA UST, FRS, HAZNET - CA, HIST AFS 2, HSL - WA, ICIS, INACTIVE PCS, LUST - WA, MANIFEST EPA, OSHA, PCS ENF, PCS FACILITY, PRP-CORP, RCRA_LQG, TRIS, UST - WA] ***(cont.)***

Envirosite ID: 52365625
EPA ID: N/R

OSHA ***(cont.)***

Last Date in Agency List : 2023-01-13

Violations

Activity Number :	115176521
Citation ID :	01001
Delete Flag :	N/R
Standard Ref :	0620541105
Violation Type :	Other
Issuance Date :	1998-12-07
Abate Date :	1999-01-09
Abate Complete :	Abatement Completed
Current Penalty :	N/R
Initial Penalty :	N/R
Contest Date :	N/R
Final Order Date :	N/R
Number Instances :	4
Number Exposed :	5
Record :	N/R
Gravity :	N/R
Emphasis :	N/R
Hazcat :	N/R
FTA Insp Number :	N/R
FTA Issuance Date :	N/R
FTA Penalty :	N/R
FTA Contest Date :	N/R
FTA Final Order Date :	N/R
HAZ Subtances :	METHYL ALCOHOL (METHANOL); PETROLEUM DISTILLATES (NAPHTHA, RUBBER SOLVENT)

Activity Number :	115176521
Citation ID :	01002
Delete Flag :	N/R
Standard Ref :	0620541301
Violation Type :	Other
Issuance Date :	1998-12-07
Abate Date :	1998-12-17
Abate Complete :	Abatement Completed
Current Penalty :	N/R
Initial Penalty :	N/R
Contest Date :	N/R
Final Order Date :	N/R
Number Instances :	5
Number Exposed :	10
Record :	N/R
Gravity :	N/R

Map Id: H37
Direction: ESE
Distance: 0.081 mi., 428 ft.
Elevation: 16 ft.
Relative: Lower

Site Name : RAINIER PLYWOOD CO | RAINIER RICHLITE CO | RAINIER PLYWD DBA RAINIER RICHLITE
624 E 15TH ST | 624 EAST 15TH STREET
TACOMA | Tacoma | TACOMA, WA

Database(s) : [AFS, ALL SITES - WA, BRS, CSCSL HWS - WA, DOCKET, ECHO, EMI - WA, EPA LUST, EPA UST, FRS, HAZNET - CA, HIST AFS 2, HSL - WA, ICIS, INACTIVE PCS, LUST - WA, MANIFEST EPA, OSHA, PCS ENF, PCS FACILITY, PRP-CORP, RCRA_LQG, TRIS, UST - WA] ***(cont.)***

Envirosite ID: 52365625
EPA ID: N/R

OSHA ***(cont.)***

Emphasis :	N/R
Hazcat :	N/R
FTA Insp Number :	N/R
FTA Issuance Date :	N/R
FTA Penalty :	N/R
FTA Contest Date :	N/R
FTA Final Order Date :	N/R
HAZ Subtances :	PROPANE; SODIUM HYDROXIDE

Activity Number :	115176521
Citation ID :	01006
Delete Flag :	N/R
Standard Ref :	0243301102 D 01
Violation Type :	Other
Issuance Date :	1998-12-07
Abate Date :	1998-10-27
Abate Complete :	Abatement Completed
Current Penalty :	N/R
Initial Penalty :	N/R
Contest Date :	N/R
Final Order Date :	N/R
Number Instances :	1
Number Exposed :	4
Record :	N/R
Gravity :	N/R
Emphasis :	N/R
Hazcat :	N/R
FTA Insp Number :	N/R
FTA Issuance Date :	N/R
FTA Penalty :	N/R
FTA Contest Date :	N/R
FTA Final Order Date :	N/R
HAZ Subtances :	METHYL ALCOHOL (METHANOL)

Activity Number :	115176521
Citation ID :	01004
Delete Flag :	N/R
Standard Ref :	0620754013 A 02
Violation Type :	Other
Issuance Date :	1998-12-07
Abate Date :	1999-01-09
Abate Complete :	Abatement Completed
Current Penalty :	N/R
Initial Penalty :	N/R
Contest Date :	N/R
Final Order Date :	N/R

Map Id: H37
Direction: ESE
Distance: 0.081 mi., 428 ft.
Elevation: 16 ft.
Relative: Lower

Site Name : RAINIER PLYWOOD CO | RAINIER RICHLITE CO | RAINIER PLYWD DBA RAINIER RICHLITE
624 E 15TH ST | 624 EAST 15TH STREET
TACOMA | Tacoma | TACOMA, WA

Database(s) : [AFS, ALL SITES - WA, BRS, CSCSL HWS - WA, DOCKET, ECHO, EMI - WA, EPA LUST, EPA UST, FRS, HAZNET - CA, HIST AFS 2, HSL - WA, ICIS, INACTIVE PCS, LUST - WA, MANIFEST EPA, OSHA, PCS ENF, PCS FACILITY, PRP-CORP, RCRA_LQG, TRIS, UST - WA] ***(cont.)***

Envirosite ID: 52365625
EPA ID: N/R

OSHA ***(cont.)***

Number Instances :	1
Number Exposed :	4
Record :	N/R
Gravity :	N/R
Emphasis :	N/R
Hazcat :	N/R
FTA Insp Number :	N/R
FTA Issuance Date :	N/R
FTA Penalty :	N/R
FTA Contest Date :	N/R
FTA Final Order Date :	N/R
HAZ Subtances :	FORMALDEHYDE

Activity Number :	115176521
Citation ID :	01003
Delete Flag :	N/R
Standard Ref :	0620013002 A
Violation Type :	Other
Issuance Date :	1998-12-07
Abate Date :	1998-10-27
Abate Complete :	Abatement Completed
Current Penalty :	N/R
Initial Penalty :	N/R
Contest Date :	N/R
Final Order Date :	N/R
Number Instances :	1
Number Exposed :	4
Record :	N/R
Gravity :	N/R
Emphasis :	N/R
Hazcat :	N/R
FTA Insp Number :	N/R
FTA Issuance Date :	N/R
FTA Penalty :	N/R
FTA Contest Date :	N/R
FTA Final Order Date :	N/R
HAZ Subtances :	SODIUM HYDROXIDE

Activity Number :	115176521
Citation ID :	01005
Delete Flag :	N/R
Standard Ref :	0243301106 A
Violation Type :	Other
Issuance Date :	1998-12-07
Abate Date :	1998-10-27
Abate Complete :	Abatement Completed

Map Id: H37
Direction: ESE
Distance: 0.081 mi., 428 ft.
Elevation: 16 ft.
Relative: Lower

Site Name : RAINIER PLYWOOD CO | RAINIER RICHLITE CO | RAINIER PLYWD DBA RAINIER RICHLITE
624 E 15TH ST | 624 EAST 15TH STREET
TACOMA | Tacoma | TACOMA, WA

Database(s) : [AFS, ALL SITES - WA, BRS, CSCSL HWS - WA, DOCKET, ECHO, EMI - WA, EPA LUST, EPA UST, FRS, HAZNET - CA, HIST AFS 2, HSL - WA, ICIS, INACTIVE PCS, LUST - WA, MANIFEST EPA, OSHA, PCS ENF, PCS FACILITY, PRP-CORP, RCRA_LQG, TRIS, UST - WA] ***(cont.)***

Envirosite ID: 52365625
EPA ID: N/R

OSHA ***(cont.)***

Current Penalty :	N/R
Initial Penalty :	N/R
Contest Date :	N/R
Final Order Date :	N/R
Number Instances :	1
Number Exposed :	6
Record :	N/R
Gravity :	N/R
Emphasis :	N/R
Hazcat :	N/R
FTA Insp Number :	N/R
FTA Issuance Date :	N/R
FTA Penalty :	N/R
FTA Contest Date :	N/R
FTA Final Order Date :	N/R
HAZ Subtances :	METHYL ALCOHOL (METHANOL)

PCS ENF

Site Details

NPDES ID :	WAR001971
Last Date in Agency List :	2022-12-28

Formal Enforcement Actions

Settlement Entered Date :	N/R
ENF Identifier :	N/R
Activity ID :	N/R
Activity Type :	N/R
ENF Type :	N/R
Agency :	N/R
Fed Penalty Assessed Amount :	N/R
State Local Penalty Amount :	N/R

Informal Enforcement Actions

Achieved Date :	2011-05-09
Registry ID :	110001916767
ENF Identifier :	WA-120470
Activity ID :	3400006567
Activity Type :	Administrative - Informal
ENF Type :	Letter of Violation/ Warning Letter
Agency :	State

Map Id: H37
Direction: ESE
Distance: 0.081 mi., 428 ft.
Elevation: 16 ft.
Relative: Lower

Site Name : RAINIER PLYWOOD CO | RAINIER RICHLITE CO | RAINIER PLYWD DBA RAINIER RICHLITE
624 E 15TH ST | 624 EAST 15TH STREET
TACOMA | Tacoma | TACOMA, WA

Database(s) : [AFS, ALL SITES - WA, BRS, CSCSL HWS - WA, DOCKET, ECHO, EMI - WA, EPA LUST, EPA UST, FRS, HAZNET - CA, HIST AFS 2, HSL - WA, ICIS, INACTIVE PCS, LUST - WA, MANIFEST EPA, OSHA, PCS ENF, PCS FACILITY, PRP-CORP, RCRA_LQG, TRIS, UST - WA] ***(cont.)***

Envirosite ID: 52365625
EPA ID: N/R

PCS ENF ***(cont.)***

Site Details

NPDES ID :	WAR001971
Last Date in Agency List :	2022-04-06

Formal Enforcement Actions

Settlement Entered Date :	N/R
ENF Identifier :	N/R
Activity ID :	N/R
Activity Type :	N/R
ENF Type :	N/R
Agency :	N/R
Fed Penalty Assessed Amount :	N/R
State Local Penalty Amount :	N/R

Informal Enforcement Actions

Achieved Date :	2011-05-09
Registry ID :	110001916767
ENF Identifier :	WA-120470
Activity ID :	3400006567
Activity Type :	Administrative - Informal
ENF Type :	Letter of Violation/ Warning Letter
Agency :	State

PCS FACILITY

Issue Date :	2019-11-20
Original Issue Date :	2009-10-21
Effective Date :	2020-01-02
Expiration Date :	2024-12-31
Retirement Date :	N/R
Termination Date :	N/R
Issuing Agency :	State
Agency Type :	State
Activity ID :	3602936735
External Permit Number :	N/R
Facility Type Indicator :	NON-POTW
Permit Type :	General Permit Covered Facility-NPDES)
Major Minor Status :	N
Permit Status :	Effective
Total Design Flow Number :	N/R
Actual Average Flow Number :	N/R
State Water Body :	N/R
State Water Body Name :	N/R
Permit Name :	Rainier Plywood Co

Map Id: H37
Direction: ESE
Distance: 0.081 mi., 428 ft.
Elevation: 16 ft.
Relative: Lower

Site Name : RAINIER PLYWOOD CO | RAINIER RICHLITE CO | RAINIER PLYWD DBA RAINIER RICHLITE
624 E 15TH ST | 624 EAST 15TH STREET
TACOMA | Tacoma | TACOMA, WA

Database(s) : [AFS, ALL SITES - WA, BRS, CSCSL HWS - WA, DOCKET, ECHO, EMI - WA, EPA LUST, EPA UST, FRS, HAZNET - CA, HIST AFS 2, HSL - WA, ICIS, INACTIVE PCS, LUST - WA, MANIFEST EPA, OSHA, PCS ENF, PCS FACILITY, PRP-CORP, RCRA_LQG, TRIS, UST - WA] ***(cont.)***

Envirosite ID: 52365625
EPA ID: N/R

PCS FACILITY ***(cont.)***

Permit Comp Status :	N/R
RNC Tracking :	Y
Master External Permit Number :	WAR125726
TMDL Interface :	N/R
EDMR Authorization :	N
Pretreatment Indicator :	N/R
Last Date in Agency List :	2022-12-28

Issue Date :	2009-10-21
Original Issue Date :	2009-10-21
Effective Date :	2010-01-01
Expiration Date :	2014-12-31
Retirement Date :	2014-12-31
Termination Date :	N/R
Issuing Agency :	State
Agency Type :	State
Activity ID :	3400001349
External Permit Number :	N/R
Facility Type Indicator :	NON-POTW
Permit Type :	General Permit Covered Facility-NPDES)
Major Minor Status :	N
Permit Status :	Administratively Continued
Total Design Flow Number :	N/R
Actual Average Flow Number :	N/R
State Water Body :	N/R
State Water Body Name :	N/R
Permit Name :	RAINIER PLYWD DBA RAINIER RICHLITE
Permit Comp Status :	Y
RNC Tracking :	Y
Master External Permit Number :	WAR125726
TMDL Interface :	N/R
EDMR Authorization :	N
Pretreatment Indicator :	N/R
Last Date in Agency List :	2022-12-28

Issue Date :	2019-11-20
Original Issue Date :	2009-10-21
Effective Date :	2020-01-02
Expiration Date :	2024-12-31
Retirement Date :	N/R
Termination Date :	N/R
Issuing Agency :	State
Agency Type :	State
Activity ID :	3602936735
External Permit Number :	N/R
Facility Type Indicator :	NON-POTW

Map Id: H37
Direction: ESE
Distance: 0.081 mi., 428 ft.
Elevation: 16 ft.
Relative: Lower

Site Name : RAINIER PLYWOOD CO | RAINIER RICHLITE CO | RAINIER PLYWD DBA RAINIER RICHLITE
624 E 15TH ST | 624 EAST 15TH STREET TACOMA | Tacoma | TACOMA, WA

Database(s) : [AFS, ALL SITES - WA, BRS, CSCSL HWS - WA, DOCKET, ECHO, EMI - WA, EPA LUST, EPA UST, FRS, HAZNET - CA, HIST AFS 2, HSL - WA, ICIS, INACTIVE PCS, LUST - WA, MANIFEST EPA, OSHA, PCS ENF, PCS FACILITY, PRP-CORP, RCRA_LQG, TRIS, UST - WA] ***(cont.)***

Envirosite ID: 52365625
EPA ID: N/R

PCS FACILITY ***(cont.)***

Permit Type :	General Permit Covered Facility-NPDES)
Major Minor Status :	N
Permit Status :	Effective
Total Design Flow Number :	N/R
Actual Average Flow Number :	N/R
State Water Body :	N/R
State Water Body Name :	N/R
Permit Name :	Rainier Plywood Co
Permit Comp Status :	N/R
RNC Tracking :	Y
Master External Permit Number :	WAR125726
TMDL Interface :	N/R
EDMR Authorization :	N
Pretreatment Indicator :	N/R
Last Date in Agency List :	2022-04-25

Issue Date :	2009-10-21
Original Issue Date :	2009-10-21
Effective Date :	2010-01-01
Expiration Date :	2014-12-31
Retirement Date :	2014-12-31
Termination Date :	N/R
Issuing Agency :	State
Agency Type :	State
Activity ID :	3400001349
External Permit Number :	N/R
Facility Type Indicator :	NON-POTW
Permit Type :	General Permit Covered Facility-NPDES)
Major Minor Status :	N
Permit Status :	Administratively Continued
Total Design Flow Number :	N/R
Actual Average Flow Number :	N/R
State Water Body :	N/R
State Water Body Name :	N/R
Permit Name :	RAINIER PLYWD DBA RAINIER RICHLITE
Permit Comp Status :	Y
RNC Tracking :	Y
Master External Permit Number :	WAR125726
TMDL Interface :	N/R
EDMR Authorization :	N
Pretreatment Indicator :	N/R
Last Date in Agency List :	2022-04-25

PRP-CORP

Facility Name :	RAINIER PLYWOOD CO.
Facility Address :	624 EAST 15TH STREET, TACOMA,, WA 98421

Map Id: H37
Direction: ESE
Distance: 0.081 mi., 428 ft.
Elevation: 16 ft.
Relative: Lower

Site Name : RAINIER PLYWOOD CO | RAINIER RICHLITE CO | RAINIER PLYWD DBA RAINIER RICHLITE
624 E 15TH ST | 624 EAST 15TH STREET
TACOMA | Tacoma | TACOMA, WA

Database(s) : [AFS, ALL SITES - WA, BRS, CSCSL HWS - WA, DOCKET, ECHO, EMI - WA, EPA LUST, EPA UST, FRS, HAZNET - CA, HIST AFS 2, HSL - WA, ICIS, INACTIVE PCS, LUST - WA, MANIFEST EPA, OSHA, PCS ENF, PCS FACILITY, PRP-CORP, RCRA_LQG, TRIS, UST - WA] ***(cont.)***

Envirosite ID: 52365625
EPA ID: N/R

PRP-CORP ***(cont.)***

Actual Date :	2003-05-09
Date Type :	SETTLEMENT DATE
EPA ID :	WAD980726368
Site Name :	COMMENCEMENT BAY, NEAR SHORE/TIDE FLATS
NPL Status Description :	Currently on the Final NPL
Non NPL Status Short Name :	N/R
Action Name :	C DECREE
Action Type Seq :	CD-21
Region Code :	10
Last Date in Agency List :	2023-02-01

Actual Date :	2001-06-06
Date Type :	SPECIAL NOTICE
EPA ID :	WAD980726368
Site Name :	COMMENCEMENT BAY, NEAR SHORE/TIDE FLATS
NPL Status Description :	Currently on the Final NPL
Non NPL Status Short Name :	N/R
Action Name :	Spcl Not Ltrs
Action Type Seq :	SG-13
Region Code :	10
Last Date in Agency List :	2023-02-01

Actual Date :	1989-04-29
Date Type :	GENERAL NOTICE
EPA ID :	WAD980726368
Site Name :	COMMENCEMENT BAY, NEAR SHORE/TIDE FLATS
NPL Status Description :	Currently on the Final NPL
Non NPL Status Short Name :	N/R
Action Name :	Not Ltrs
Action Type Seq :	NJ-1
Region Code :	10
Last Date in Agency List :	2023-02-01

Actual Date :	1989-04-24
Date Type :	GENERAL NOTICE
EPA ID :	WAD980726368
Site Name :	COMMENCEMENT BAY, NEAR SHORE/TIDE FLATS
NPL Status Description :	Currently on the Final NPL
Non NPL Status Short Name :	N/R
Action Name :	Not Ltrs
Action Type Seq :	NJ-12
Region Code :	10
Last Date in Agency List :	2023-02-01

Map Id: H37
Direction: ESE
Distance: 0.081 mi., 428 ft.
Elevation: 16 ft.
Relative: Lower

Site Name : RAINIER PLYWOOD CO | RAINIER RICHLITE CO | RAINIER PLYWD DBA RAINIER RICHLITE
624 E 15TH ST | 624 EAST 15TH STREET TACOMA | Tacoma | TACOMA, WA

Database(s) : [AFS, ALL SITES - WA, BRS, CSCSL HWS - WA, DOCKET, ECHO, EMI - WA, EPA LUST, EPA UST, FRS, HAZNET - CA, HIST AFS 2, HSL - WA, ICIS, INACTIVE PCS, LUST - WA, MANIFEST EPA, OSHA, PCS ENF, PCS FACILITY, PRP-CORP, RCRA_LQG, TRIS, UST - WA] ***(cont.)***

Envirosite ID: 52365625
EPA ID: N/R

RCRA_LQG

Facility Name :	RAINIER PLYWOOD
Facility Address :	624 E 15TH ST, TACOMA, WA 98421
County :	PIERCE
Date Form Received by Agency :	2022-04-06
EPA ID :	WAD988506010
Mailing Address :	624 E 15TH ST, TACOMA, WA 98421
Contact :	CAROL BURGESS
Contact Address :	624 E 15TH ST, TACOMA, WA 98421
Contact Country :	US
Contact Telephone :	253-682-1119
Contact Email :	CAROL@RICHLITE.COM
EPA Region :	10
Land Type :	Private
Source Type :	Notification
Classification :	Large Quantity Generator

Description :

Handlers that generate 1,000 kg or more of hazardous waste during any calendar month; or generate more than 1 kg of acutely hazardous waste during any calendar month; or generate more than 100 kg of any residue or contaminated soil, waste or other debris resulting from the cleanup of a spill, into or on any land or water, of acutely hazardous waste during any calendar month; or generate 1 kg or less of acutely hazardous waste during any calendar month, and accumulate more than 1 kg of acutely hazardous waste at any time; or generate 100 kg or less of any residue or contaminated soil, waste or other debris resulting from the cleanup of a spill, into or on any land or water, of acutely hazardous waste during any calendar month, and accumulated more than 100 kg of that material at any time.

Last Date in Agency List :	2023-01-23

Owner/Operator Summary

Owner/Operator Name :	RAINIER PLYWOOD
Owner/Operator Address :	624 E 15TH ST, TACOMA, WA 98421
Owner/Operator Country :	US
Owner/Operator Telephone :	253-383-5533
Owner/Operator Email :	N/R
Owner/Operator Fax :	N/R
Legal Status :	Private
Owner/Operator Type :	Owner
Owner/Operator Start Date :	1996-05-03
Owner/Operator End Date :	N/R
Owner/Operator Name :	RAINIER PLYWOOD
Owner/Operator Address :	624 E 15TH ST, TACOMA, WA 98421

Map Id: H37
Direction: ESE
Distance: 0.081 mi., 428 ft.
Elevation: 16 ft.
Relative: Lower

Site Name : RAINIER PLYWOOD CO | RAINIER RICHLITE CO | RAINIER PLYWD DBA RAINIER RICHLITE
624 E 15TH ST | 624 EAST 15TH STREET TACOMA | Tacoma | TACOMA, WA

Database(s) : [AFS, ALL SITES - WA, BRS, CSCSL HWS - WA, DOCKET, ECHO, EMI - WA, EPA LUST, EPA UST, FRS, HAZNET - CA, HIST AFS 2, HSL - WA, ICIS, INACTIVE PCS, LUST - WA, MANIFEST EPA, OSHA, PCS ENF, PCS FACILITY, PRP-CORP, RCRA_LQG, TRIS, UST - WA] ***(cont.)***

Envirosite ID: 52365625
EPA ID: N/R

RCRA_LQG ***(cont.)***

Owner/Operator Country :	US
Owner/Operator Telephone :	253-383-5533
Owner/Operator Email :	N/R
Owner/Operator Fax :	N/R
Legal Status :	Private
Owner/Operator Type :	Owner
Owner/Operator Start Date :	2017-12-31
Owner/Operator End Date :	N/R

Owner/Operator Name :	RAINIER PLYWOOD CO
Owner/Operator Address :	624 E 15TH ST, TACOMA, WA 98421
Owner/Operator Country :	US
Owner/Operator Telephone :	253-383-5533
Owner/Operator Email :	N/R
Owner/Operator Fax :	N/R
Legal Status :	Private
Owner/Operator Type :	Operator
Owner/Operator Start Date :	1997-01-01
Owner/Operator End Date :	N/R

Handler Activities Summary

U.S. Importer of Hazardous Waste :	N
Mixed Waste (Haz. and Radioactive) :	N/R
Recycler of Hazardous Waste :	N
Transporter of Hazardous Waste :	N
Treater, Storer or Disposer of HW :	N
Underground Injection Activity :	N
On-site Burner Exemption :	N
Furnace Exemption :	N
Used Oil Fuel Burner :	N
Used Oil Processor :	N
Used Oil Refiner :	N
Used Oil Fuel Marketer to Burner :	N
Used Oil Specification Marketer :	N
Used Oil Transfer Facility :	N
Used Oil Transporter :	N

Historical Generators

Map Id: H37
Direction: ESE
Distance: 0.081 mi., 428 ft.
Elevation: 16 ft.
Relative: Lower

Site Name : RAINIER PLYWOOD CO | RAINIER RICHLITE CO | RAINIER PLYWD DBA RAINIER RICHLITE
624 E 15TH ST | 624 EAST 15TH STREET
TACOMA | Tacoma | TACOMA, WA

Database(s) : [AFS, ALL SITES - WA, BRS, CSCSL HWS - WA, DOCKET, ECHO, EMI - WA, EPA LUST, EPA UST, FRS, HAZNET - CA, HIST AFS 2, HSL - WA, ICIS, INACTIVE PCS, LUST - WA, MANIFEST EPA, OSHA, PCS ENF, PCS FACILITY, PRP-CORP, RCRA_LQG, TRIS, UST - WA] ***(cont.)***

Envirosite ID: 52365625
EPA ID: N/R

RCRA_LQG ***(cont.)***

Details for this site have been truncated due to the large number of available details for this site within this dataset. For the complete details for this site, contact your Envirosite account representative for a complimentary site report containing all of the details available.

Date Form Received by Agency : 2022-04-06
Facility Name : RAINIER PLYWOOD
Classification : Large Quantity Generator

Date Form Received by Agency : 2021-03-30
Facility Name : RAINIER PLYWOOD
Classification : Very Small Quantity Generator

Date Form Received by Agency : 2019-02-27
Facility Name : RAINIER PLYWOOD
Classification : Very Small Quantity Generator

Date Form Received by Agency : 2018-03-01
Facility Name : RAINIER PLYWOOD
Classification : Very Small Quantity Generator

Date Form Received by Agency : 2017-01-18
Facility Name : RAINIER PLYWOOD
Classification : Very Small Quantity Generator

Date Form Received by Agency : 2016-01-13
Facility Name : RAINIER PLYWOOD
Classification : Very Small Quantity Generator

Date Form Received by Agency : 2015-01-06
Facility Name : RAINIER PLYWOOD
Classification : Very Small Quantity Generator

Date Form Received by Agency : 2014-01-08
Facility Name : RAINIER PLYWOOD
Classification : Very Small Quantity Generator

Date Form Received by Agency : 2013-01-16
Facility Name : RAINIER PLYWOOD
Classification : Very Small Quantity Generator

Map Id: H37
Direction: ESE
Distance: 0.081 mi., 428 ft.
Elevation: 16 ft.
Relative: Lower

Site Name : RAINIER PLYWOOD CO | RAINIER RICHLITE CO | RAINIER PLYWD DBA RAINIER RICHLITE
624 E 15TH ST | 624 EAST 15TH STREET
TACOMA | Tacoma | TACOMA, WA

Database(s) : [AFS, ALL SITES - WA, BRS, CSCSL HWS - WA, DOCKET, ECHO, EMI - WA, EPA LUST, EPA UST, FRS, HAZNET - CA, HIST AFS 2, HSL - WA, ICIS, INACTIVE PCS, LUST - WA, MANIFEST EPA, OSHA, PCS ENF, PCS FACILITY, PRP-CORP, RCRA_LQG, TRIS, UST - WA] ***(cont.)***

Envirosite ID: 52365625
EPA ID: N/R

RCRA_LQG ***(cont.)***

Date Form Received by Agency :	2012-03-09
Facility Name :	RAINIER PLYWOOD
Classification :	Very Small Quantity Generator

Hazardous Waste Summary

Waste Code / Name :	D001 - IGNITABLE WASTE

Waste Code / Name :

F003 - THE FOLLOWING SPENT NONHALOGENATED SOLVENTS: XYLENE, ACETONE, ETHYL ACETATE, ETHYL BENZENE, ETHYL ETHER, METHYL ISOBUTYL KETONE, N-BUTYL ALCOHOL, CYCLOHEXANONE, AND METHANOL; ALL SPENT SOLVENT MIXTURES/BLENDS CONTAINING, BEFORE USE, ONLY THE ABOVE SPENT NONHALOGENATED SOLVENTS; AND ALL SPENT SOLVENT MIXTURES/BLENDS CONTAINING, BEFORE USE, ONE OR MORE OF THE ABOVE NONHALOGENATED SOLVENTS, AND A TOTAL OF TEN PERCENT OR MORE (BY VOLUME) OF ONE OR MORE OF THOSE SOLVENTS LISTED IN F001, F002, F004, AND F005; AND STILL BOTTOMS FROM THE RECOVERY OF THESE SPENT SOLVENTS AND SPENT SOLVENT MIXTURES.

Notices of Violations Summary

Date of Violation :	2013-05-21
Date Achieved Compliance :	2013-06-26
Regulation Violated :	Y
Area of Violation :	Generators - General
Enforcement Action :	WRITTEN INFORMAL
Enforcement Action Date :	2013-06-19
Enf. Disposition Status :	N/R
Enf. Disp. Status Date :	N/R
Violation Lead Agency :	State
Enforcement Lead Agency :	State
Proposed Penalty Amount :	N/R
Final Penalty Amount :	N/R
Paid Penalty Amount :	N/R

Date of Violation :	2013-05-21
Date Achieved Compliance :	2013-06-26
Regulation Violated :	Y
Area of Violation :	Universal Waste - Small Quantity Handlers
Enforcement Action :	WRITTEN INFORMAL
Enforcement Action Date :	2013-06-19
Enf. Disposition Status :	N/R
Enf. Disp. Status Date :	N/R
Violation Lead Agency :	State
Enforcement Lead Agency :	State
Proposed Penalty Amount :	N/R

Map Id: H37
Direction: ESE
Distance: 0.081 mi., 428 ft.
Elevation: 16 ft.
Relative: Lower

Site Name : RAINIER PLYWOOD CO | RAINIER RICHLITE CO | RAINIER PLYWD DBA RAINIER RICHLITE
624 E 15TH ST | 624 EAST 15TH STREET
TACOMA | Tacoma | TACOMA, WA

Database(s) : [AFS, ALL SITES - WA, BRS, CSCSL HWS - WA, DOCKET, ECHO, EMI - WA, EPA LUST, EPA UST, FRS, HAZNET - CA, HIST AFS 2, HSL - WA, ICIS, INACTIVE PCS, LUST - WA, MANIFEST EPA, OSHA, PCS ENF, PCS FACILITY, PRP-CORP, RCRA_LQG, TRIS, UST - WA] ***(cont.)***

Envirosite ID: 52365625
EPA ID: N/R

RCRA_LQG ***(cont.)***

Final Penalty Amount :	N/R
Paid Penalty Amount :	N/R

Date of Violation :	2009-06-18
Date Achieved Compliance :	2009-09-22
Regulation Violated :	Y
Area of Violation :	Used Oil - Generators
Enforcement Action :	WRITTEN INFORMAL
Enforcement Action Date :	2009-08-20
Enf. Disposition Status :	N/R
Enf. Disp. Status Date :	N/R
Violation Lead Agency :	State
Enforcement Lead Agency :	State
Proposed Penalty Amount :	N/R
Final Penalty Amount :	N/R
Paid Penalty Amount :	N/R

Date of Violation :	2009-06-18
Date Achieved Compliance :	2009-09-22
Regulation Violated :	Y
Area of Violation :	State Statute or Regulation
Enforcement Action :	WRITTEN INFORMAL
Enforcement Action Date :	2009-08-20
Enf. Disposition Status :	N/R
Enf. Disp. Status Date :	N/R
Violation Lead Agency :	State
Enforcement Lead Agency :	State
Proposed Penalty Amount :	N/R
Final Penalty Amount :	N/R
Paid Penalty Amount :	N/R

Date of Violation :	2009-06-18
Date Achieved Compliance :	2009-09-22
Regulation Violated :	Y
Area of Violation :	TSD IS-Container Use and Management
Enforcement Action :	WRITTEN INFORMAL
Enforcement Action Date :	2009-08-20
Enf. Disposition Status :	N/R
Enf. Disp. Status Date :	N/R
Violation Lead Agency :	State
Enforcement Lead Agency :	State
Proposed Penalty Amount :	N/R
Final Penalty Amount :	N/R
Paid Penalty Amount :	N/R

Map Id: H37
Direction: ESE
Distance: 0.081 mi., 428 ft.
Elevation: 16 ft.
Relative: Lower

Site Name : RAINIER PLYWOOD CO | RAINIER RICHLITE CO | RAINIER PLYWD DBA RAINIER RICHLITE
624 E 15TH ST | 624 EAST 15TH STREET
TACOMA | Tacoma | TACOMA, WA

Database(s) : [AFS, ALL SITES - WA, BRS, CSCSL HWS - WA, DOCKET, ECHO, EMI - WA, EPA LUST, EPA UST, FRS, HAZNET - CA, HIST AFS 2, HSL - WA, ICIS, INACTIVE PCS, LUST - WA, MANIFEST EPA, OSHA, PCS ENF, PCS FACILITY, PRP-CORP, RCRA_LQG, TRIS, UST - WA] ***(cont.)***

Envirosite ID: 52365625
EPA ID: N/R

RCRA_LQG ***(cont.)***

Date of Violation :	2009-06-18
Date Achieved Compliance :	2009-09-22
Regulation Violated :	Y
Area of Violation :	Generators - General
Enforcement Action :	WRITTEN INFORMAL
Enforcement Action Date :	2009-08-20
Enf. Disposition Status :	N/R
Enf. Disp. Status Date :	N/R
Violation Lead Agency :	State
Enforcement Lead Agency :	State
Proposed Penalty Amount :	N/R
Final Penalty Amount :	N/R
Paid Penalty Amount :	N/R

Date of Violation :	2009-06-18
Date Achieved Compliance :	2009-09-22
Regulation Violated :	Y
Area of Violation :	Generators - Manifest
Enforcement Action :	WRITTEN INFORMAL
Enforcement Action Date :	2009-08-20
Enf. Disposition Status :	N/R
Enf. Disp. Status Date :	N/R
Violation Lead Agency :	State
Enforcement Lead Agency :	State
Proposed Penalty Amount :	N/R
Final Penalty Amount :	N/R
Paid Penalty Amount :	N/R

Date of Violation :	2009-06-18
Date Achieved Compliance :	2009-09-22
Regulation Violated :	Y
Area of Violation :	Universal Waste - Large Quantity Handlers
Enforcement Action :	WRITTEN INFORMAL
Enforcement Action Date :	2009-08-20
Enf. Disposition Status :	N/R
Enf. Disp. Status Date :	N/R
Violation Lead Agency :	State
Enforcement Lead Agency :	State
Proposed Penalty Amount :	N/R
Final Penalty Amount :	N/R
Paid Penalty Amount :	N/R

Date of Violation :	2000-10-03
Date Achieved Compliance :	2001-01-17
Regulation Violated :	Y

Map Id: H37
Direction: ESE
Distance: 0.081 mi., 428 ft.
Elevation: 16 ft.
Relative: Lower

Site Name : RAINIER PLYWOOD CO | RAINIER RICHLITE CO | RAINIER PLYWD DBA RAINIER RICHLITE
624 E 15TH ST | 624 EAST 15TH STREET
TACOMA | Tacoma | TACOMA, WA

Database(s) : [AFS, ALL SITES - WA, BRS, CSCSL HWS - WA, DOCKET, ECHO, EMI - WA, EPA LUST, EPA UST, FRS, HAZNET - CA, HIST AFS 2, HSL - WA, ICIS, INACTIVE PCS, LUST - WA, MANIFEST EPA, OSHA, PCS ENF, PCS FACILITY, PRP-CORP, RCRA_LQG, TRIS, UST - WA] ***(cont.)***

Envirosite ID: 52365625
EPA ID: N/R

RCRA_LQG ***(cont.)***

Area of Violation :	Generators - General
Enforcement Action :	WRITTEN INFORMAL
Enforcement Action Date :	2000-10-03
Enf. Disposition Status :	N/R
Enf. Disp. Status Date :	N/R
Violation Lead Agency :	State
Enforcement Lead Agency :	State
Proposed Penalty Amount :	N/R
Final Penalty Amount :	N/R
Paid Penalty Amount :	N/R

Date of Violation :	2000-10-03
Date Achieved Compliance :	2000-10-03
Regulation Violated :	Y
Area of Violation :	Generators - General
Enforcement Action :	WRITTEN INFORMAL
Enforcement Action Date :	2000-10-03
Enf. Disposition Status :	N/R
Enf. Disp. Status Date :	N/R
Violation Lead Agency :	State
Enforcement Lead Agency :	State
Proposed Penalty Amount :	N/R
Final Penalty Amount :	N/R
Paid Penalty Amount :	N/R

Evaluation Action Summary

Evaluation Date :	2013-05-21
Evaluation :	COMPLIANCE EVALUATION INSPECTION ON-SITE
Area of Violation :	Generators - General
Date Achieved Compliance :	2013-06-26
Evaluation Lead Agency :	State

Evaluation Date :	2013-05-21
Evaluation :	COMPLIANCE EVALUATION INSPECTION ON-SITE
Area of Violation :	Universal Waste - Small Quantity Handlers
Date Achieved Compliance :	2013-06-26
Evaluation Lead Agency :	State

Evaluation Date :	2009-06-18
Evaluation :	COMPLIANCE EVALUATION INSPECTION ON-SITE
Area of Violation :	Used Oil - Generators
Date Achieved Compliance :	2009-09-22
Evaluation Lead Agency :	State

Map Id: H37
Direction: ESE
Distance: 0.081 mi., 428 ft.
Elevation: 16 ft.
Relative: Lower

Site Name : RAINIER PLYWOOD CO | RAINIER RICHLITE CO | RAINIER PLYWD DBA RAINIER RICHLITE
624 E 15TH ST | 624 EAST 15TH STREET
TACOMA | Tacoma | TACOMA, WA

Database(s) : [AFS, ALL SITES - WA, BRS, CSCSL HWS - WA, DOCKET, ECHO, EMI - WA, EPA LUST, EPA UST, FRS, HAZNET - CA, HIST AFS 2, HSL - WA, ICIS, INACTIVE PCS, LUST - WA, MANIFEST EPA, OSHA, PCS ENF, PCS FACILITY, PRP-CORP, RCRA_LQG, TRIS, UST - WA] ***(cont.)***

Envirosite ID: 52365625
EPA ID: N/R

RCRA_LQG ***(cont.)***

Evaluation Date :	2009-06-18
Evaluation :	COMPLIANCE EVALUATION INSPECTION ON-SITE
Area of Violation :	State Statute or Regulation
Date Achieved Compliance :	2009-09-22
Evaluation Lead Agency :	State

Evaluation Date :	2009-06-18
Evaluation :	COMPLIANCE EVALUATION INSPECTION ON-SITE
Area of Violation :	TSD IS-Container Use and Management
Date Achieved Compliance :	2009-09-22
Evaluation Lead Agency :	State

Evaluation Date :	2009-06-18
Evaluation :	COMPLIANCE EVALUATION INSPECTION ON-SITE
Area of Violation :	Generators - General
Date Achieved Compliance :	2009-09-22
Evaluation Lead Agency :	State

Evaluation Date :	2009-06-18
Evaluation :	COMPLIANCE EVALUATION INSPECTION ON-SITE
Area of Violation :	Generators - Manifest
Date Achieved Compliance :	2009-09-22
Evaluation Lead Agency :	State

Evaluation Date :	2009-06-18
Evaluation :	COMPLIANCE EVALUATION INSPECTION ON-SITE
Area of Violation :	Universal Waste - Large Quantity Handlers
Date Achieved Compliance :	2009-09-22
Evaluation Lead Agency :	State

Evaluation Date :	2000-10-03
Evaluation :	COMPLIANCE EVALUATION INSPECTION ON-SITE
Area of Violation :	Generators - General
Date Achieved Compliance :	2001-01-17
Evaluation Lead Agency :	State

Evaluation Date :	2000-10-03
Evaluation :	COMPLIANCE EVALUATION INSPECTION ON-SITE
Area of Violation :	Generators - General
Date Achieved Compliance :	2000-10-03
Evaluation Lead Agency :	State

Map Id: H37
Direction: ESE
Distance: 0.081 mi., 428 ft.
Elevation: 16 ft.
Relative: Lower

Site Name : RAINIER PLYWOOD CO | RAINIER RICHLITE CO | RAINIER PLYWD DBA RAINIER RICHLITE
624 E 15TH ST | 624 EAST 15TH STREET
TACOMA | Tacoma | TACOMA, WA

Database(s) : [AFS, ALL SITES - WA, BRS, CSCSL HWS - WA, DOCKET, ECHO, EMI - WA, EPA LUST, EPA UST, FRS, HAZNET - CA, HIST AFS 2, HSL - WA, ICIS, INACTIVE PCS, LUST - WA, MANIFEST EPA, OSHA, PCS ENF, PCS FACILITY, PRP-CORP, RCRA_LQG, TRIS, UST - WA] ***(cont.)***

Envirosite ID: 52365625
EPA ID: N/R

TRIS

Facility Name :	RAINIER PLYWOOD CO
Facility Address :	624 E 15TH ST, TACOMA, WA 98421
County :	PIERCE

Facility Details

TRIF ID :	98421RNRPL624E1
Federal Facility Flag :	NO
Primary NAICS :	322299 - All Other Converted Paper Product Manufacturing
NAICS 2 :	N/R
NAICS 3 :	N/R
NAICS 4 :	N/R
NAICS 5 :	N/R
NAICS 6 :	N/R
Agency Hyperlink :	Click here for hyperlink provided by the agency.
Last Date in Agency List :	2022-12-20

Contact Information

Public Contact Name :	RODNEY BAUM
Public Contact Email :	RODNEY@RICHLITE.COM
Public Contact Phone :	2533835533
Public Contact Phone Ext :	111
Parent Company Name :	N/R
Parent Company DB NR :	N/R

Reported Chemical Information

Reporting Year :	2021
Document Control Number :	1321220170649
CAS Number :	67-56-1
Chemical Name :	Methanol
Unit of Measure :	Pounds
Maximum Amount Onsite :	04

Reporting Year :	2021
Document Control Number :	1321220170637
CAS Number :	50-00-0
Chemical Name :	Formaldehyde
Unit of Measure :	Pounds
Maximum Amount Onsite :	03

Map Id: H37
Direction: ESE
Distance: 0.081 mi., 428 ft.
Elevation: 16 ft.
Relative: Lower

Site Name : RAINIER PLYWOOD CO | RAINIER RICHLITE CO | RAINIER PLYWD DBA RAINIER RICHLITE
624 E 15TH ST | 624 EAST 15TH STREET
TACOMA | Tacoma | TACOMA, WA

Database(s) : [AFS, ALL SITES - WA, BRS, CSCSL HWS - WA, DOCKET, ECHO, EMI - WA, EPA LUST, EPA UST, FRS, HAZNET - CA, HIST AFS 2, HSL - WA, ICIS, INACTIVE PCS, LUST - WA, MANIFEST EPA, OSHA, PCS ENF, PCS FACILITY, PRP-CORP, RCRA_LQG, TRIS, UST - WA] ***(cont.)***

Envirosite ID: 52365625
EPA ID: N/R

TRIS ***(cont.)***

Reporting Year :	2021
Document Control Number :	1321220170652
CAS Number :	108-95-2
Chemical Name :	Phenol
Unit of Measure :	Pounds
Maximum Amount Onsite :	03

Onsite Release Summary

Total Fugitive Air Emissions :	0
Total Stack Air Emissions :	2802
Total Air Emissions :	2802
Total Number of Receiving Streams :	0
Total Surface Water Discharge :	0
Total Underground Injection Onsite to Class I Wells - Pounds:	0
Total Underground Injection Onsite to Class II-V Wells - Pounds:	0
Total Underground Injection :	0
Total RCRA Subtitle C Landfills :	0
Total Other On-Site Land Releases :	0
Total Land Treatment :	0
Total Surface Impoundments :	N/R
Total Other Disposal :	0
Total On-Site Land Releases :	0

Total Fugitive Air Emissions :	0
Total Stack Air Emissions :	229
Total Air Emissions :	229
Total Number of Receiving Streams :	0
Total Surface Water Discharge :	0
Total Underground Injection Onsite to Class I Wells - Pounds:	0
Total Underground Injection Onsite to Class II-V Wells - Pounds:	0
Total Underground Injection :	0
Total RCRA Subtitle C Landfills :	0
Total Other On-Site Land Releases :	0
Total Land Treatment :	0
Total Surface Impoundments :	N/R
Total Other Disposal :	0
Total On-Site Land Releases :	0

Total Fugitive Air Emissions :	0
Total Stack Air Emissions :	244

Map Id: H37
Direction: ESE
Distance: 0.081 mi., 428 ft.
Elevation: 16 ft.
Relative: Lower

Site Name : RAINIER PLYWOOD CO | RAINIER RICHLITE CO | RAINIER PLYWD DBA RAINIER RICHLITE
624 E 15TH ST | 624 EAST 15TH STREET TACOMA | Tacoma | TACOMA, WA

Database(s) : [AFS, ALL SITES - WA, BRS, CSCSL HWS - WA, DOCKET, ECHO, EMI - WA, EPA LUST, EPA UST, FRS, HAZNET - CA, HIST AFS 2, HSL - WA, ICIS, INACTIVE PCS, LUST - WA, MANIFEST EPA, OSHA, PCS ENF, PCS FACILITY, PRP-CORP, RCRA_LQG, TRIS, UST - WA] ***(cont.)***

Envirosite ID: 52365625
EPA ID: N/R

TRIS ***(cont.)***

Total Air Emissions :	244
Total Number of Receiving Streams :	0
Total Surface Water Discharge :	0
Total Underground Injection Onsite to Class I Wells - Pounds:	0
Total Underground Injection Onsite to Class II-V Wells - Pounds:	0
Total Underground Injection :	0
Total RCRA Subtitle C Landfills :	0
Total Other On-Site Land Releases :	0
Total Land Treatment :	0
Total Surface Impoundments :	N/R
Total Other Disposal :	0
Total On-Site Land Releases :	0

Offsite Release Summary

Total Transferred Off-Site to Disposal:	0
Total Transferred Off-Site for Further Waste Management:	0
Total RCRA C Surface Impoundments :	0
Total Other Surface Impoundments :	0

UST - WA

Facility Name :	RAINIER PLYWOOD CO
Facility Address :	624 E 15TH ST, Tacoma, 98421
County :	Pierce
Facility Site ID :	81457934
UST Site ID :	1545
Tag Number(s) :	N/R
Responsible Unit :	Southwest
Is Active :	No
Latitude :	47.25076
Longitude :	-122.42438
Last Date in Agency List :	2022-12-29

Tank Details

Tank Name :	16
Tank Status :	Removed
Install Date :	1964-12-31
Tank Upgrade Date :	N/R
Tank Permanent Closure Date :	N/R

Map Id: H37
Direction: ESE
Distance: 0.081 mi., 428 ft.
Elevation: 16 ft.
Relative: Lower

Site Name : RAINIER PLYWOOD CO | RAINIER RICHLITE CO | RAINIER PLYWD DBA RAINIER RICHLITE
624 E 15TH ST | 624 EAST 15TH STREET
TACOMA | Tacoma | TACOMA, WA

Database(s) : [AFS, ALL SITES - WA, BRS, CSCSL HWS - WA, DOCKET, ECHO, EMI - WA, EPA LUST, EPA UST, FRS, HAZNET - CA, HIST AFS 2, HSL - WA, ICIS, INACTIVE PCS, LUST - WA, MANIFEST EPA, OSHA, PCS ENF, PCS FACILITY, PRP-CORP, RCRA_LQG, TRIS, UST - WA] ***(cont.)***

Envirosite ID: 52365625
EPA ID: N/R

UST - WA ***(cont.)***

Permit Expiration Date :	N/R
Tank Material :	N/R
Tank Construction :	N/R
Tank Corrosion Protection :	N/R
Tank Manifold :	N/R
Tank Release Detection :	N/R
Tank Tightness Test :	N/R
Tank Spill Prevention :	N/R
Capacity Range :	N/R
Actual Capacity :	N/R
Pipe Material :	N/R
Pipe Construction :	N/R
Pipe Corrosion Protection :	N/R
Tank SFC :	N/R
Dispenser SFC :	N/R
Primary Pipe Release Detection :	N/R
Secondary Pipe Release Detection :	N/R
Pipe Pumping System :	N/R
Pipe Install Date :	N/R
Turbine Sump Construction :	N/R
Tank Status Date :	1996-08-06
Tank Install Date :	N/R
Tank Overfill Prevention :	N/R

Compartments Details

Compartment Number :	1
Compartment Capacity :	N/R
Substance Stored :	N/R
Used Substance :	N/R
Ecy Region :	N/R

Tank Details

Tank Name :	2A
Tank Status :	Removed
Install Date :	1964-12-31
Tank Upgrade Date :	N/R
Tank Permanent Closure Date :	N/R
Permit Expiration Date :	N/R
Tank Material :	N/R
Tank Construction :	N/R
Tank Corrosion Protection :	N/R
Tank Manifold :	N/R
Tank Release Detection :	N/R
Tank Tightness Test :	N/R

Map Id: H37
Direction: ESE
Distance: 0.081 mi., 428 ft.
Elevation: 16 ft.
Relative: Lower

Site Name : RAINIER PLYWOOD CO | RAINIER RICHLITE CO | RAINIER PLYWD DBA RAINIER RICHLITE
624 E 15TH ST | 624 EAST 15TH STREET
TACOMA | Tacoma | TACOMA, WA

Database(s) : [AFS, ALL SITES - WA, BRS, CSCSL HWS - WA, DOCKET, ECHO, EMI - WA, EPA LUST, EPA UST, FRS, HAZNET - CA, HIST AFS 2, HSL - WA, ICIS, INACTIVE PCS, LUST - WA, MANIFEST EPA, OSHA, PCS ENF, PCS FACILITY, PRP-CORP, RCRA_LQG, TRIS, UST - WA] ***(cont.)***

Envirosite ID: 52365625
EPA ID: N/R

UST - WA ***(cont.)***

Tank Spill Prevention :	N/R
Capacity Range :	N/R
Actual Capacity :	N/R
Pipe Material :	N/R
Pipe Construction :	N/R
Pipe Corrosion Protection :	N/R
Tank SFC :	N/R
Dispenser SFC :	N/R
Primary Pipe Release Detection :	N/R
Secondary Pipe Release Detection :	N/R
Pipe Pumping System :	N/R
Pipe Install Date :	N/R
Turbine Sump Construction :	N/R
Tank Status Date :	1996-08-06
Tank Install Date :	N/R
Tank Overfill Prevention :	N/R

Compartments Details

Compartment Number :	1
Compartment Capacity :	N/R
Substance Stored :	N/R
Used Substance :	N/R
Ecy Region :	N/R

Tank Details

Tank Name :	30
Tank Status :	Removed
Install Date :	1964-12-31
Tank Upgrade Date :	N/R
Tank Permanent Closure Date :	N/R
Permit Expiration Date :	N/R
Tank Material :	N/R
Tank Construction :	N/R
Tank Corrosion Protection :	N/R
Tank Manifold :	N/R
Tank Release Detection :	N/R
Tank Tightness Test :	N/R
Tank Spill Prevention :	N/R
Capacity Range :	N/R
Actual Capacity :	N/R
Pipe Material :	N/R
Pipe Construction :	N/R
Pipe Corrosion Protection :	N/R
Tank SFC :	N/R

Map Id: H37
Direction: ESE
Distance: 0.081 mi., 428 ft.
Elevation: 16 ft.
Relative: Lower

Site Name : RAINIER PLYWOOD CO | RAINIER RICHLITE CO | RAINIER PLYWD DBA RAINIER RICHLITE
624 E 15TH ST | 624 EAST 15TH STREET
TACOMA | Tacoma | TACOMA, WA

Database(s) : [AFS, ALL SITES - WA, BRS, CSCSL HWS - WA, DOCKET, ECHO, EMI - WA, EPA LUST, EPA UST, FRS, HAZNET - CA, HIST AFS 2, HSL - WA, ICIS, INACTIVE PCS, LUST - WA, MANIFEST EPA, OSHA, PCS ENF, PCS FACILITY, PRP-CORP, RCRA_LQG, TRIS, UST - WA] ***(cont.)***

Envirosite ID: 52365625
EPA ID: N/R

UST - WA ***(cont.)***

Dispenser SFC :	N/R
Primary Pipe Release Detection :	N/R
Secondary Pipe Release Detection :	N/R
Pipe Pumping System :	N/R
Pipe Install Date :	N/R
Turbine Sump Construction :	N/R
Tank Status Date :	1996-08-06
Tank Install Date :	N/R
Tank Overfill Prevention :	N/R

Compartments Details

Compartment Number :	1
Compartment Capacity :	N/R
Substance Stored :	N/R
Used Substance :	N/R
Ecy Region :	N/R

Tank Details

Tank Name :	NRDIESEL
Tank Status :	Removed
Install Date :	1964-12-31
Tank Upgrade Date :	N/R
Tank Permanent Closure Date :	N/R
Permit Expiration Date :	N/R
Tank Material :	N/R
Tank Construction :	N/R
Tank Corrosion Protection :	N/R
Tank Manifold :	N/R
Tank Release Detection :	N/R
Tank Tightness Test :	N/R
Tank Spill Prevention :	N/R
Capacity Range :	N/R
Actual Capacity :	N/R
Pipe Material :	N/R
Pipe Construction :	N/R
Pipe Corrosion Protection :	N/R
Tank SFC :	N/R
Dispenser SFC :	N/R
Primary Pipe Release Detection :	N/R
Secondary Pipe Release Detection :	N/R
Pipe Pumping System :	N/R
Pipe Install Date :	N/R
Turbine Sump Construction :	N/R
Tank Status Date :	1996-08-06

Map Id: H37
Direction: ESE
Distance: 0.081 mi., 428 ft.
Elevation: 16 ft.
Relative: Lower

Site Name : RAINIER PLYWOOD CO | RAINIER RICHLITE CO | RAINIER PLYWD DBA RAINIER RICHLITE
624 E 15TH ST | 624 EAST 15TH STREET
TACOMA | Tacoma | TACOMA, WA

Database(s) : [AFS, ALL SITES - WA, BRS, CSCSL HWS - WA, DOCKET, ECHO, EMI - WA, EPA LUST, EPA UST, FRS, HAZNET - CA, HIST AFS 2, HSL - WA, ICIS, INACTIVE PCS, LUST - WA, MANIFEST EPA, OSHA, PCS ENF, PCS FACILITY, PRP-CORP, RCRA_LQG, TRIS, UST - WA] ***(cont.)***

Envirosite ID: 52365625
EPA ID: N/R

UST - WA ***(cont.)***

Tank Install Date :	N/R
Tank Overfill Prevention :	N/R

Compartments Details

Compartment Number :	1
Compartment Capacity :	N/R
Substance Stored :	N/R
Used Substance :	N/R
Ecy Region :	N/R

Tank Details

Tank Name :	NRMETHANOL
Tank Status :	Closed in Place
Install Date :	1964-12-31
Tank Upgrade Date :	N/R
Tank Permanent Closure Date :	N/R
Permit Expiration Date :	N/R
Tank Material :	N/R
Tank Construction :	N/R
Tank Corrosion Protection :	N/R
Tank Manifold :	N/R
Tank Release Detection :	N/R
Tank Tightness Test :	N/R
Tank Spill Prevention :	N/R
Capacity Range :	111 TO 1,100 Gallons
Actual Capacity :	N/R
Pipe Material :	N/R
Pipe Construction :	N/R
Pipe Corrosion Protection :	N/R
Tank SFC :	N/R
Dispenser SFC :	N/R
Primary Pipe Release Detection :	N/R
Secondary Pipe Release Detection :	N/R
Pipe Pumping System :	N/R
Pipe Install Date :	N/R
Turbine Sump Construction :	N/R
Tank Status Date :	1996-08-06
Tank Install Date :	N/R
Tank Overfill Prevention :	N/R

Map Id: H37
Direction: ESE
Distance: 0.081 mi., 428 ft.
Elevation: 16 ft.
Relative: Lower

Site Name : RAINIER PLYWOOD CO | RAINIER RICHLITE CO | RAINIER PLYWD DBA RAINIER RICHLITE
624 E 15TH ST | 624 EAST 15TH STREET
TACOMA | Tacoma | TACOMA, WA

Database(s) : [AFS, ALL SITES - WA, BRS, CSCSL HWS - WA, DOCKET, ECHO, EMI - WA, EPA LUST, EPA UST, FRS, HAZNET - CA, HIST AFS 2, HSL - WA, ICIS, INACTIVE PCS, LUST - WA, MANIFEST EPA, OSHA, PCS ENF, PCS FACILITY, PRP-CORP, RCRA_LQG, TRIS, UST - WA] ***(cont.)***

Envirosite ID: 52365625
EPA ID: N/R

UST - WA ***(cont.)***

Compartments Details

Compartment Number :	1
Compartment Capacity :	N/R
Substance Stored :	N/R
Used Substance :	N/R
Ecy Region :	N/R

Map Id: I38
Direction: NW
Distance: 0.089 mi., 472 ft.
Elevation: 15 ft.
Relative: Lower

Site Name : OLYMPIC CHEMICAL CORP | COASTCRAFT PROPERTY | PUGET SOUND PETROLEUM
1002 E D ST | 1002 E F ST | 1002 EAST "D" STREET
TACOMA | Tacoma | TACOMA, WA

Database(s) : [ALL SITES - WA, AST - WA, BRS, CERCLIS NFRAP, CSCSL HWS - WA, CSCSL NFA - WA, DOCKET, ECHO, ENVCVN - WA, ERNS, FRS, HSL - WA, ICIS, ICR - WA, INACTIVE PCS, MANIFEST EPA, PCS ENF, PCS FACILITY, PRP-CORP, RCRA_NONGEN, RCRA_TSDF, RMP, SEMS_8R_ARCHIVED SITES, T 2 - WA, TOSCA-PLANT]

Envirosite ID: 52365326
EPA ID: N/R

ALL SITES - WA

Facility Name :	Coastcraft Property
Facility Address :	1002 E F ST, TACOMA, 98421-1836
County :	Pierce
Facility/Site ID :	14702
Alternate Name :	COASTCRAFT
Program Name :	N/R
WRIA :	10
Legislative District :	27
Congressional District :	9
Ecology Region :	SWRO
Ecology Program Phone :	(360) 407-7224
Tribal Land :	N
Latitude :	47.256407
Longitude :	-122.429807
Last Date in Agency List :	2023-01-03

Map Id: I38
Direction: NW
Distance: 0.089 mi., 472 ft.
Elevation: 15 ft.
Relative: Lower

Site Name : OLYMPIC CHEMICAL CORP | COASTCRAFT PROPERTY | PUGET SOUND PETROLEUM 1002 E D ST | 1002 E F ST | 1002 EAST "D" STREET
TACOMA | Tacoma | TACOMA, WA

Database(s) : [ALL SITES - WA, AST - WA, BRS, CERCLIS NFRAP, CSCSL HWS - WA, CSCSL NFA - WA, DOCKET, ECHO, ENVCVN - WA, ERNS, FRS, HSL - WA, ICIS, ICR - WA, INACTIVE PCS, MANIFEST EPA, PCS ENF, PCS FACILITY, PRP-CORP, RCRA_NONGEN, RCRA_TSDF, RMP, SEMS_8R_ARCHIVED SITES, T 2 - WA, TOSCA-PLANT] ***(cont.)***

Envirosite ID: 52365326
EPA ID: N/R

ALL SITES - WA ***(cont.)***

Facility/Site ID :	14702
Alternate Name :	COASTCRAFT
Program Name :	N/R
WRIA :	10
Legislative District :	27
Congressional District :	9
Ecology Region :	SWRO
Ecology Program Phone :	(360) 407-6734
Tribal Land :	N
Latitude :	47.256407
Longitude :	-122.429807
Last Date in Agency List :	2023-01-03

Facility/Site ID :	14702
Alternate Name :	N/R
Program Name :	N/R
WRIA :	10
Legislative District :	27
Congressional District :	9
Ecology Region :	SWRO
Ecology Program Phone :	(360) 407-6734
Tribal Land :	N
Latitude :	47.256407
Longitude :	-122.429807
Last Date in Agency List :	2023-01-03

Facility/Site ID :	14702
Alternate Name :	N/R
Program Name :	N/R
WRIA :	10
Legislative District :	27
Congressional District :	9
Ecology Region :	SWRO
Ecology Program Phone :	(360) 407-7224
Tribal Land :	N
Latitude :	47.256407
Longitude :	-122.429807
Last Date in Agency List :	2023-01-03

Program Details

Program :	HAZWASTE
Program ID :	WAD009258229
Interaction Type :	Hazardous Waste Generator

Map Id: I38
Direction: NW
Distance: 0.089 mi., 472 ft.
Elevation: 15 ft.
Relative: Lower

Site Name : OLYMPIC CHEMICAL CORP | COASTCRAFT PROPERTY | PUGET SOUND PETROLEUM 1002 E D ST | 1002 E F ST | 1002 EAST "D" STREET
TACOMA | Tacoma | TACOMA, WA

Database(s) : [ALL SITES - WA, AST - WA, BRS, CERCLIS NFRAP, CSCSL HWS - WA, CSCSL NFA - WA, DOCKET, ECHO, ENVCVN - WA, ERNS, FRS, HSL - WA, ICIS, ICR - WA, INACTIVE PCS, MANIFEST EPA, PCS ENF, PCS FACILITY, PRP-CORP, RCRA_NONGEN, RCRA_TSDF, RMP, SEMS_8R_ARCHIVED SITES, T 2 - WA, TOSCA-PLANT] ***(cont.)***

Envirosite ID: 52365326
EPA ID: N/R

ALL SITES - WA ***(cont.)***

Interaction Type Description :	Facilities that generate any quantity of a dangerous waste. They may be classified as SQG, MQG, or LQG depending on hazardous waste generated for a given month.
Status :	Inactive
Start Date :	1989-02-13
End Date :	1998-12-31
SIC :	2431 - MILLWORK
NAICS :	N/R
Program :	HAZWASTE
Program ID :	WAD009258229
Interaction Type :	Hazardous Waste Generator
Interaction Type Description :	Facilities that generate any quantity of a dangerous waste. They may be classified as SQG, MQG, or LQG depending on hazardous waste generated for a given month.
Status :	Inactive
Start Date :	1989-02-13
End Date :	1998-12-31
SIC :	N/R
NAICS :	N/R
Program :	HAZWASTE
Program ID :	WAD009258229
Interaction Type :	Independent Remedial Action Program
Interaction Type Description :	Ecology staff reviewed IRAP reports and provide written determination indicating whether the cleanup meets Model Toxics Control Act (MTCA) standards.
Status :	Inactive
Start Date :	1997-02-20
End Date :	1997-02-21
SIC :	2431 - MILLWORK
NAICS :	N/R
Program :	HAZWASTE
Program ID :	WAD009258229
Interaction Type :	Independent Remedial Action Program

Map Id: I38
Direction: NW
Distance: 0.089 mi., 472 ft.
Elevation: 15 ft.
Relative: Lower

Site Name : OLYMPIC CHEMICAL CORP | COASTCRAFT PROPERTY | PUGET SOUND PETROLEUM 1002 E D ST | 1002 E F ST | 1002 EAST "D" STREET
TACOMA | Tacoma | TACOMA, WA

Database(s) : [ALL SITES - WA, AST - WA, BRS, CERCLIS NFRAP, CSCSL HWS - WA, CSCSL NFA - WA, DOCKET, ECHO, ENVCVN - WA, ERNS, FRS, HSL - WA, ICIS, ICR - WA, INACTIVE PCS, MANIFEST EPA, PCS ENF, PCS FACILITY, PRP-CORP, RCRA_NONGEN, RCRA_TSDF, RMP, SEMS_8R_ARCHIVED SITES, T 2 - WA, TOSCA-PLANT] ***(cont.)***

Envirosite ID: 52365326
EPA ID: N/R

ALL SITES - WA ***(cont.)***

Interaction Type Description :	Ecology staff reviewed IRAP reports and provide written determination indicating whether the cleanup meets Model Toxics Control Act (MTCA) standards.
Status :	Inactive
Start Date :	1997-02-20
End Date :	1997-02-21
SIC :	N/R
NAICS :	N/R
Facility Name :	OLYMPIC CHEMICAL CORP
Facility Address :	1002 E D ST, TACOMA, 98421-1818
County :	Pierce
Facility/Site ID :	23544
Alternate Name :	N/R
Program Name :	N/R
WRIA :	10
Legislative District :	27
Congressional District :	9
Ecology Region :	SWRO
Ecology Program Phone :	(360) 407-6734
Tribal Land :	N
Latitude :	47.25498
Longitude :	-122.43191
Last Date in Agency List :	2023-01-03
Facility/Site ID :	23544
Alternate Name :	N/R
Program Name :	N/R
WRIA :	10
Legislative District :	27
Congressional District :	9
Ecology Region :	SWRO
Ecology Program Phone :	(360) 407-6400
Tribal Land :	N
Latitude :	47.25498
Longitude :	-122.43191
Last Date in Agency List :	2023-01-03
Facility/Site ID :	23544
Alternate Name :	Chemical Processors Inc East D
Program Name :	N/R

Map Id: I38
Direction: NW
Distance: 0.089 mi., 472 ft.
Elevation: 15 ft.
Relative: Lower

Site Name : OLYMPIC CHEMICAL CORP | COASTCRAFT PROPERTY | PUGET SOUND PETROLEUM 1002 E D ST | 1002 E F ST | 1002 EAST "D" STREET
TACOMA | Tacoma | TACOMA, WA

Database(s) : [ALL SITES - WA, AST - WA, BRS, CERCLIS NFRAP, CSCSL HWS - WA, CSCSL NFA - WA, DOCKET, ECHO, ENVCVN - WA, ERNS, FRS, HSL - WA, ICIS, ICR - WA, INACTIVE PCS, MANIFEST EPA, PCS ENF, PCS FACILITY, PRP-CORP, RCRA_NONGEN, RCRA_TSDF, RMP, SEMS_8R_ARCHIVED SITES, T 2 - WA, TOSCA-PLANT] ***(cont.)***

Envirosite ID: 52365326
EPA ID: N/R

ALL SITES - WA ***(cont.)***

WRIA :	10
Legislative District :	27
Congressional District :	9
Ecology Region :	SWRO
Ecology Program Phone :	(360) 407-7224
Tribal Land :	N
Latitude :	47.25498
Longitude :	-122.43191
Last Date in Agency List :	2023-01-03

Facility/Site ID :	23544
Alternate Name :	OLYMPIC CHEMICAL CORP
Program Name :	N/R
WRIA :	10
Legislative District :	27
Congressional District :	9
Ecology Region :	SWRO
Ecology Program Phone :	(360) 407-7224
Tribal Land :	N
Latitude :	47.25498
Longitude :	-122.43191
Last Date in Agency List :	2023-01-03

Facility/Site ID :	23544
Alternate Name :	Chemical Processors Inc East D
Program Name :	N/R
WRIA :	10
Legislative District :	27
Congressional District :	9
Ecology Region :	SWRO
Ecology Program Phone :	(360) 407-6171
Tribal Land :	N
Latitude :	47.25498
Longitude :	-122.43191
Last Date in Agency List :	2023-01-03

Facility/Site ID :	23544
Alternate Name :	OLYMPIC CHEMICAL CORP
Program Name :	N/R
WRIA :	10
Legislative District :	27
Congressional District :	9
Ecology Region :	SWRO
Ecology Program Phone :	(360) 407-6171

Map Id: I38
Direction: NW
Distance: 0.089 mi., 472 ft.
Elevation: 15 ft.
Relative: Lower

Site Name : OLYMPIC CHEMICAL CORP | COASTCRAFT PROPERTY | PUGET SOUND PETROLEUM 1002 E D ST | 1002 E F ST | 1002 EAST "D" STREET
TACOMA | Tacoma | TACOMA, WA

Database(s) : [ALL SITES - WA, AST - WA, BRS, CERCLIS NFRAP, CSCSL HWS - WA, CSCSL NFA - WA, DOCKET, ECHO, ENVCVN - WA, ERNS, FRS, HSL - WA, ICIS, ICR - WA, INACTIVE PCS, MANIFEST EPA, PCS ENF, PCS FACILITY, PRP-CORP, RCRA_NONGEN, RCRA_TSDF, RMP, SEMS_8R_ARCHIVED SITES, T 2 - WA, TOSCA-PLANT] ***(cont.)***

Envirosite ID: 52365326
EPA ID: N/R

ALL SITES - WA ***(cont.)***

Tribal Land :	N
Latitude :	47.25498
Longitude :	-122.43191
Last Date in Agency List :	2023-01-03

Facility/Site ID :	23544
Alternate Name :	N/R
Program Name :	N/R
WRIA :	10
Legislative District :	27
Congressional District :	9
Ecology Region :	SWRO
Ecology Program Phone :	(360) 407-7224
Tribal Land :	N
Latitude :	47.25498
Longitude :	-122.43191
Last Date in Agency List :	2023-01-03

Facility/Site ID :	23544
Alternate Name :	N/R
Program Name :	N/R
WRIA :	10
Legislative District :	27
Congressional District :	9
Ecology Region :	SWRO
Ecology Program Phone :	(360) 407-6171
Tribal Land :	N
Latitude :	47.25498
Longitude :	-122.43191
Last Date in Agency List :	2023-01-03

Facility/Site ID :	23544
Alternate Name :	N/R
Program Name :	N/R
WRIA :	10
Legislative District :	27
Congressional District :	9
Ecology Region :	SWRO
Ecology Program Phone :	N/R
Tribal Land :	N
Latitude :	47.25498
Longitude :	-122.43191
Last Date in Agency List :	2023-01-03

Map Id: I38
Direction: NW
Distance: 0.089 mi., 472 ft.
Elevation: 15 ft.
Relative: Lower

Site Name : OLYMPIC CHEMICAL CORP | COASTCRAFT PROPERTY | PUGET SOUND PETROLEUM 1002 E D ST | 1002 E F ST | 1002 EAST "D" STREET
TACOMA | Tacoma | TACOMA, WA

Database(s) : [ALL SITES - WA, AST - WA, BRS, CERCLIS NFRAP, CSCSL HWS - WA, CSCSL NFA - WA, DOCKET, ECHO, ENVCVN - WA, ERNS, FRS, HSL - WA, ICIS, ICR - WA, INACTIVE PCS, MANIFEST EPA, PCS ENF, PCS FACILITY, PRP-CORP, RCRA_NONGEN, RCRA_TSDF, RMP, SEMS_8R_ARCHIVED SITES, T 2 - WA, TOSCA-PLANT] ***(cont.)***

Envirosite ID: 52365326
EPA ID: N/R

ALL SITES - WA ***(cont.)***

Program Details

Details for this site have been truncated due to the large number of available details for this site within this dataset. For the complete details for this site, contact your Envirosite account representative for a complimentary site report containing all of the details available.

Program :	TOXICS
Program ID :	N/R
Interaction Type :	Industrial SW GP
Interaction Type Description :	General permit issued to industries to regulate the discharge of contaminated stormwater to state waters.
Status :	Inactive
Start Date :	1997-01-15
End Date :	2018-10-29
SIC :	N/R
NAICS :	325998 - All Other Miscellaneous Chemical Product and Preparation Manufacturing

Program :	TOXICS
Program ID :	N/R
Interaction Type :	Industrial SW GP
Interaction Type Description :	General permit issued to industries to regulate the discharge of contaminated stormwater to state waters.
Status :	Inactive
Start Date :	1997-01-15
End Date :	2018-10-29
SIC :	N/R
NAICS :	N/R

Program :	TOXICS
Program ID :	N/R
Interaction Type :	Hazardous Waste Generator
Interaction Type Description :	Facilities that generate any quantity of a dangerous waste. They may be classified as SQG, MQG, or LQG depending on hazardous waste generated for a given month.
Status :	Inactive
Start Date :	2008-12-31
End Date :	2011-12-31

Map Id: I38
Direction: NW
Distance: 0.089 mi., 472 ft.
Elevation: 15 ft.
Relative: Lower

Site Name : OLYMPIC CHEMICAL CORP | COASTCRAFT PROPERTY | PUGET SOUND PETROLEUM 1002 E D ST | 1002 E F ST | 1002 EAST "D" STREET
TACOMA | Tacoma | TACOMA, WA

Database(s) : [ALL SITES - WA, AST - WA, BRS, CERCLIS NFRAP, CSCSL HWS - WA, CSCSL NFA - WA, DOCKET, ECHO, ENVCVN - WA, ERNS, FRS, HSL - WA, ICIS, ICR - WA, INACTIVE PCS, MANIFEST EPA, PCS ENF, PCS FACILITY, PRP-CORP, RCRA_NONGEN, RCRA_TSDF, RMP, SEMS_8R_ARCHIVED SITES, T 2 - WA, TOSCA-PLANT] ***(cont.)***

Envirosite ID: 52365326
EPA ID: N/R

ALL SITES - WA ***(cont.)***

SIC :	N/R
NAICS :	N/R
Program :	TOXICS
Program ID :	N/R
Interaction Type :	Hazardous Waste Generator
Interaction Type Description :	Facilities that generate any quantity of a dangerous waste. They may be classified as SQG, MQG, or LQG depending on hazardous waste generated for a given month.
Status :	Inactive
Start Date :	2008-12-31
End Date :	2011-12-31
SIC :	N/R
NAICS :	325998 - All Other Miscellaneous Chemical Product and Preparation Manufacturing
Program :	TOXICS
Program ID :	N/R
Interaction Type :	Haz Waste Management Activity
Interaction Type Description :	Facilities that are required to have a RCRA Site ID# but who do not generate and/or manage hazardous waste (XQG generator status). This includes transporters, used oil recyclers, and dangerous waste fuel marketers and burners.
Status :	Inactive
Start Date :	2009-12-31
End Date :	2010-12-31
SIC :	N/R
NAICS :	N/R
Program :	TOXICS
Program ID :	N/R
Interaction Type :	Hazardous Waste Generator
Interaction Type Description :	Facilities that generate any quantity of a dangerous waste. They may be classified as SQG, MQG, or LQG depending on hazardous waste generated for a given month.
Status :	Inactive
Start Date :	1980-08-28

Map Id: I38
Direction: NW
Distance: 0.089 mi., 472 ft.
Elevation: 15 ft.
Relative: Lower

Site Name : OLYMPIC CHEMICAL CORP | COASTCRAFT PROPERTY | PUGET SOUND PETROLEUM 1002 E D ST | 1002 E F ST | 1002 EAST "D" STREET
TACOMA | Tacoma | TACOMA, WA

Database(s) : [ALL SITES - WA, AST - WA, BRS, CERCLIS NFRAP, CSCSL HWS - WA, CSCSL NFA - WA, DOCKET, ECHO, ENVCVN - WA, ERNS, FRS, HSL - WA, ICIS, ICR - WA, INACTIVE PCS, MANIFEST EPA, PCS ENF, PCS FACILITY, PRP-CORP, RCRA_NONGEN, RCRA_TSDF, RMP, SEMS_8R_ARCHIVED SITES, T 2 - WA, TOSCA-PLANT] ***(cont.)***

Envirosite ID: 52365326
EPA ID: N/R

ALL SITES - WA ***(cont.)***

End Date :	2009-12-31
SIC :	N/R
NAICS :	N/R
Program :	TOXICS
Program ID :	N/R
Interaction Type :	Hazardous Waste Generator
Interaction Type Description :	Facilities that generate any quantity of a dangerous waste. They may be classified as SQG, MQG, or LQG depending on hazardous waste generated for a given month.
Status :	Inactive
Start Date :	1980-08-28
End Date :	2009-12-31
SIC :	N/R
NAICS :	325998 - All Other Miscellaneous Chemical Product and Preparation Manufacturing
Program :	TOXICS
Program ID :	N/R
Interaction Type :	Haz Waste Management Activity
Interaction Type Description :	Facilities that are required to have a RCRA Site ID# but who do not generate and/or manage hazardous waste (XQG generator status). This includes transporters, used oil recyclers, and dangerous waste fuel marketers and burners.
Status :	Inactive
Start Date :	2004-12-31
End Date :	2008-12-31
SIC :	N/R
NAICS :	N/R
Program :	TOXICS
Program ID :	N/R
Interaction Type :	Haz Waste Management Activity
Interaction Type Description :	Facilities that are required to have a RCRA Site ID# but who do not generate and/or manage hazardous waste (XQG generator status). This includes transporters, used oil recyclers, and dangerous waste fuel marketers and burners.

Map Id: I38
Direction: NW
Distance: 0.089 mi., 472 ft.
Elevation: 15 ft.
Relative: Lower

Site Name : OLYMPIC CHEMICAL CORP | COASTCRAFT PROPERTY | PUGET SOUND PETROLEUM 1002 E D ST | 1002 E F ST | 1002 EAST "D" STREET
TACOMA | Tacoma | TACOMA, WA

Database(s) : [ALL SITES - WA, AST - WA, BRS, CERCLIS NFRAP, CSCSL HWS - WA, CSCSL NFA - WA, DOCKET, ECHO, ENVCVN - WA, ERNS, FRS, HSL - WA, ICIS, ICR - WA, INACTIVE PCS, MANIFEST EPA, PCS ENF, PCS FACILITY, PRP-CORP, RCRA_NONGEN, RCRA_TSDF, RMP, SEMS_8R_ARCHIVED SITES, T 2 - WA, TOSCA-PLANT] ***(cont.)***

Envirosite ID: 52365326
EPA ID: N/R

ALL SITES - WA ***(cont.)***

Status :	Inactive
Start Date :	2004-12-31
End Date :	2008-12-31
SIC :	N/R
NAICS :	325998 - All Other Miscellaneous Chemical Product and Preparation Manufacturing
Program :	TOXICS
Program ID :	N/R
Interaction Type :	Hazardous Waste Generator
Interaction Type Description :	Facilities that generate any quantity of a dangerous waste. They may be classified as SQG, MQG, or LQG depending on hazardous waste generated for a given month.
Status :	Inactive
Start Date :	2004-12-07
End Date :	2004-12-31
SIC :	N/R
NAICS :	N/R
Program :	TOXICS
Program ID :	N/R
Interaction Type :	Hazardous Waste Generator
Interaction Type Description :	Facilities that generate any quantity of a dangerous waste. They may be classified as SQG, MQG, or LQG depending on hazardous waste generated for a given month.
Status :	Inactive
Start Date :	2004-12-07
End Date :	2004-12-31
SIC :	N/R
NAICS :	325998 - All Other Miscellaneous Chemical Product and Preparation Manufacturing
Program :	TOXICS
Program ID :	N/R
Interaction Type :	Haz Waste Management Activity

Map Id: I38
Direction: NW
Distance: 0.089 mi., 472 ft.
Elevation: 15 ft.
Relative: Lower

Site Name : OLYMPIC CHEMICAL CORP | COASTCRAFT PROPERTY | PUGET SOUND PETROLEUM 1002 E D ST | 1002 E F ST | 1002 EAST "D" STREET
TACOMA | Tacoma | TACOMA, WA

Database(s) : [ALL SITES - WA, AST - WA, BRS, CERCLIS NFRAP, CSCSL HWS - WA, CSCSL NFA - WA, DOCKET, ECHO, ENVCVN - WA, ERNS, FRS, HSL - WA, ICIS, ICR - WA, INACTIVE PCS, MANIFEST EPA, PCS ENF, PCS FACILITY, PRP-CORP, RCRA_NONGEN, RCRA_TSDF, RMP, SEMS_8R_ARCHIVED SITES, T 2 - WA, TOSCA-PLANT] ***(cont.)***

Envirosite ID: 52365326
EPA ID: N/R

ALL SITES - WA ***(cont.)***

Interaction Type Description :	Facilities that are required to have a RCRA Site ID# but who do not generate and/or manage hazardous waste (XQG generator status). This includes transporters, used oil recyclers, and dangerous waste fuel marketers and burners.
Status :	Inactive
Start Date :	2003-12-31
End Date :	2004-12-07
SIC :	N/R
NAICS :	N/R
Program :	TOXICS
Program ID :	N/R
Interaction Type :	Haz Waste Management Activity
Interaction Type Description :	Facilities that are required to have a RCRA Site ID# but who do not generate and/or manage hazardous waste (XQG generator status). This includes transporters, used oil recyclers, and dangerous waste fuel marketers and burners.
Status :	Inactive
Start Date :	2003-12-31
End Date :	2004-12-07
SIC :	N/R
NAICS :	325998 - All Other Miscellaneous Chemical Product and Preparation Manufacturing
Program :	TOXICS
Program ID :	N/R
Interaction Type :	Hazardous Waste Generator
Interaction Type Description :	Facilities that generate any quantity of a dangerous waste. They may be classified as SQG, MQG, or LQG depending on hazardous waste generated for a given month.
Status :	Inactive
Start Date :	2002-01-01
End Date :	2004-01-30
SIC :	N/R
NAICS :	325998 - All Other Miscellaneous Chemical Product and Preparation Manufacturing

Map Id: I38
Direction: NW
Distance: 0.089 mi., 472 ft.
Elevation: 15 ft.
Relative: Lower

Site Name : OLYMPIC CHEMICAL CORP | COASTCRAFT PROPERTY | PUGET SOUND PETROLEUM 1002 E D ST | 1002 E F ST | 1002 EAST "D" STREET
TACOMA | Tacoma | TACOMA, WA

Database(s) : [ALL SITES - WA, AST - WA, BRS, CERCLIS NFRAP, CSCSL HWS - WA, CSCSL NFA - WA, DOCKET, ECHO, ENVCVN - WA, ERNS, FRS, HSL - WA, ICIS, ICR - WA, INACTIVE PCS, MANIFEST EPA, PCS ENF, PCS FACILITY, PRP-CORP, RCRA_NONGEN, RCRA_TSDF, RMP, SEMS_8R_ARCHIVED SITES, T 2 - WA, TOSCA-PLANT] ***(cont.)***

Envirosite ID: 52365326
EPA ID: N/R

ALL SITES - WA ***(cont.)***

Program :	TOXICS
Program ID :	N/R
Interaction Type :	Hazardous Waste Generator
Interaction Type Description :	Facilities that generate any quantity of a dangerous waste. They may be classified as SQG, MQG, or LQG depending on hazardous waste generated for a given month.
Status :	Inactive
Start Date :	2002-01-01
End Date :	2004-01-30
SIC :	N/R
NAICS :	N/R

Program :	TOXICS
Program ID :	N/R
Interaction Type :	State Cleanup Site
Interaction Type Description :	A site is being cleaned up under state regulations. Regulations include Model Toxics Control Act or its predecessors.
Status :	Active
Start Date :	2009-01-14
End Date :	N/R
SIC :	9999 - NONCLASSIFIABLE ESTABLISHMENTS
NAICS :	N/R

Program :	TOXICS
Program ID :	N/R
Interaction Type :	Independent Cleanup
Interaction Type Description :	Any remedial action without department oversight or approval and not under an order or decree.
Status :	Active
Start Date :	1996-10-16
End Date :	N/R
SIC :	2819 - INDUSTRIAL INORGANIC CHEMICALS, NOT ELSEWHERE CLASSIFIED
NAICS :	N/R

Program :	TOXICS
Program ID :	N/R
Interaction Type :	Haz Waste Management Activity

Map Id: I38
Direction: NW
Distance: 0.089 mi., 472 ft.
Elevation: 15 ft.
Relative: Lower

Site Name : OLYMPIC CHEMICAL CORP | COASTCRAFT PROPERTY | PUGET SOUND PETROLEUM 1002 E D ST | 1002 E F ST | 1002 EAST "D" STREET
TACOMA | Tacoma | TACOMA, WA

Database(s) : [ALL SITES - WA, AST - WA, BRS, CERCLIS NFRAP, CSCSL HWS - WA, CSCSL NFA - WA, DOCKET, ECHO, ENVCVN - WA, ERNS, FRS, HSL - WA, ICIS, ICR - WA, INACTIVE PCS, MANIFEST EPA, PCS ENF, PCS FACILITY, PRP-CORP, RCRA_NONGEN, RCRA_TSDF, RMP, SEMS_8R_ARCHIVED SITES, T 2 - WA, TOSCA-PLANT] ***(cont.)***

Envirosite ID: 52365326
EPA ID: N/R

ALL SITES - WA ***(cont.)***

Interaction Type Description :	Facilities that are required to have a RCRA Site ID# but who do not generate and/or manage hazardous waste (XQG generator status). This includes transporters, used oil recyclers, and dangerous waste fuel marketers and burners.
Status :	Active
Start Date :	2011-12-31
End Date :	N/R
SIC :	N/R
NAICS :	N/R
Program :	TOXICS
Program ID :	N/R
Interaction Type :	Emergency/Haz Chem Rpt TIER2
Interaction Type Description :	Businesses that store 10,000 pounds or more of a hazardous chemical or 500 pounds or less, depending on the chemical, of an extremely hazardous chemical on site at any one time must report annually. Reports are sent to the State Emergency Response Commission (represented by Ecology) Local Emergency Planning Committees, and local fire departments for emergency planning. (product, not waste)
Status :	Active
Start Date :	1988-01-01
End Date :	N/R
SIC :	9999 - NONCLASSIFIABLE ESTABLISHMENTS
NAICS :	N/R
Program :	TOXICS
Program ID :	N/R
Interaction Type :	Emergency/Haz Chem Rpt TIER2
Interaction Type Description :	Businesses that store 10,000 pounds or more of a hazardous chemical or 500 pounds or less, depending on the chemical, of an extremely hazardous chemical on site at any one time must report annually. Reports are sent to the State Emergency Response Commission (represented by Ecology) Local Emergency Planning Committees, and local fire departments for emergency planning. (product, not waste)
Status :	Active
Start Date :	1988-01-01
End Date :	N/R
SIC :	517 - PETROLEUM AND PETROLEUM PRODUCTS
NAICS :	N/R

Map Id: I38
Direction: NW
Distance: 0.089 mi., 472 ft.
Elevation: 15 ft.
Relative: Lower

Site Name : OLYMPIC CHEMICAL CORP | COASTCRAFT PROPERTY | PUGET SOUND PETROLEUM 1002 E D ST | 1002 E F ST | 1002 EAST "D" STREET
TACOMA | Tacoma | TACOMA, WA

Database(s) : [ALL SITES - WA, AST - WA, BRS, CERCLIS NFRAP, CSCSL HWS - WA, CSCSL NFA - WA, DOCKET, ECHO, ENVCVN - WA, ERNS, FRS, HSL - WA, ICIS, ICR - WA, INACTIVE PCS, MANIFEST EPA, PCS ENF, PCS FACILITY, PRP-CORP, RCRA_NONGEN, RCRA_TSDF, RMP, SEMS_8R_ARCHIVED SITES, T 2 - WA, TOSCA-PLANT] ***(cont.)***

Envirosite ID: 52365326
EPA ID: N/R

ALL SITES - WA ***(cont.)***

Facility Name :	Olympic Chemical Corporation Univar
Facility Address :	1002 E D ST, TACOMA, 98421
County :	Pierce
Facility/Site ID :	46551
Alternate Name :	N/R
Program Name :	N/R
WRIA :	10
Legislative District :	27
Congressional District :	9
Ecology Region :	SWRO
Ecology Program Phone :	(360) 407-6400
Tribal Land :	N
Latitude :	47.25513
Longitude :	-122.43198
Last Date in Agency List :	2023-01-03

Program Details

Program :	WATQUAL
Program ID :	CNE002864
Interaction Type :	Industrial SW GP
Interaction Type Description :	General permit issued to industries to regulate the discharge of contaminated stormwater to state waters.
Status :	Inactive
Start Date :	2018-07-30
End Date :	2018-10-15
SIC :	N/R
NAICS :	N/R

AST - WA

Facility Name :	OLYMPIC CHEMICAL CORP
Facility Address :	1002 E D ST, TACOMA, 98421-1818
County :	N/R
Facility/Site ID :	23544
Alternate Name :	Chemical Processors Inc East D
Program Name :	N/R
WRIA :	10
Legislative District :	27
Congressional District :	9

Map Id: I38
Direction: NW
Distance: 0.089 mi., 472 ft.
Elevation: 15 ft.
Relative: Lower

Site Name : OLYMPIC CHEMICAL CORP | COASTCRAFT PROPERTY | PUGET SOUND PETROLEUM 1002 E D ST | 1002 E F ST | 1002 EAST "D" STREET
TACOMA | Tacoma | TACOMA, WA

Database(s) : [ALL SITES - WA, AST - WA, BRS, CERCLIS NFRAP, CSCSL HWS - WA, CSCSL NFA - WA, DOCKET, ECHO, ENVCVN - WA, ERNS, FRS, HSL - WA, ICIS, ICR - WA, INACTIVE PCS, MANIFEST EPA, PCS ENF, PCS FACILITY, PRP-CORP, RCRA_NONGEN, RCRA_TSDF, RMP, SEMS_8R_ARCHIVED SITES, T 2 - WA, TOSCA-PLANT] ***(cont.)***

Envirosite ID: 52365326
EPA ID: N/R

AST - WA ***(cont.)***

Ecology Region :	SWRO
Ecology Program Phone :	(360) 407-7224
Tribal Land :	N
Latitude :	47.25498
Longitude :	-122.43191
Last Date in Agency List :	2022-07-21

Facility/Site ID :	23544
Alternate Name :	Chemical Processors Inc East D
Program Name :	N/R
WRIA :	10
Legislative District :	27
Congressional District :	9
Ecology Region :	SWRO
Ecology Program Phone :	(360) 407-6171
Tribal Land :	N
Latitude :	47.25498
Longitude :	-122.43191
Last Date in Agency List :	2022-07-21

Facility/Site ID :	23544
Alternate Name :	OLYMPIC CHEMICAL CORP
Program Name :	N/R
WRIA :	10
Legislative District :	27
Congressional District :	9
Ecology Region :	SWRO
Ecology Program Phone :	(360) 407-7224
Tribal Land :	N
Latitude :	47.25498
Longitude :	-122.43191
Last Date in Agency List :	2022-07-21

Facility/Site ID :	23544
Alternate Name :	OLYMPIC CHEMICAL CORP
Program Name :	N/R
WRIA :	10
Legislative District :	27
Congressional District :	9
Ecology Region :	SWRO
Ecology Program Phone :	(360) 407-6171
Tribal Land :	N
Latitude :	47.25498
Longitude :	-122.43191

Map Id: I38
Direction: NW
Distance: 0.089 mi., 472 ft.
Elevation: 15 ft.
Relative: Lower

Site Name : OLYMPIC CHEMICAL CORP | COASTCRAFT PROPERTY | PUGET SOUND PETROLEUM 1002 E D ST | 1002 E F ST | 1002 EAST "D" STREET
TACOMA | Tacoma | TACOMA, WA

Database(s) : [ALL SITES - WA, AST - WA, BRS, CERCLIS NFRAP, CSCSL HWS - WA, CSCSL NFA - WA, DOCKET, ECHO, ENVCVN - WA, ERNS, FRS, HSL - WA, ICIS, ICR - WA, INACTIVE PCS, MANIFEST EPA, PCS ENF, PCS FACILITY, PRP-CORP, RCRA_NONGEN, RCRA_TSDF, RMP, SEMS_8R_ARCHIVED SITES, T 2 - WA, TOSCA-PLANT] ***(cont.)***

Envirosite ID: 52365326
EPA ID: N/R

AST - WA ***(cont.)***

Last Date in Agency List : 2022-07-21

Program Details

Program : N/R
Program ID : N/R
Interaction Type : Independent Cleanup

Interaction Type Description : Any remedial action without department oversight or approval and not under an order or decree.

Status : Active
Start Date : 1996-10-16
End Date : N/R
SIC : 5171 - PETROLEUM BULK STATIONS AND TERMINALS
NAICS : N/R

Program : N/R
Program ID : N/R
Interaction Type : Emergency/Haz Chem Rpt TIER2

Interaction Type Description : Businesses that store 10,000 pounds or more of a hazardous chemical or 500 pounds or less, depending on the chemical, of an extremely hazardous chemical on site at any one time must report annually. Reports are sent to the State Emergency Response Commission (represented by Ecology) Local Emergency Planning Committees, and local fire departments for emergency planning. (product, not waste)

Status : Active
Start Date : 1988-01-01
End Date : N/R
SIC : 5171 - PETROLEUM BULK STATIONS AND TERMINALS
NAICS : N/R

Program : N/R
Program ID : N/R
Interaction Type : State Cleanup Site

Interaction Type Description : A site is being cleaned up under state regulations. Regulations include Model Toxics Control Act or its predecessors.

Status : Active
Start Date : 2009-01-14
End Date : N/R

Map Id: I38
Direction: NW
Distance: 0.089 mi., 472 ft.
Elevation: 15 ft.
Relative: Lower

Site Name : OLYMPIC CHEMICAL CORP | COASTCRAFT PROPERTY | PUGET SOUND PETROLEUM 1002 E D ST | 1002 E F ST | 1002 EAST "D" STREET
TACOMA | Tacoma | TACOMA, WA

Database(s) : [ALL SITES - WA, AST - WA, BRS, CERCLIS NFRAP, CSCSL HWS - WA, CSCSL NFA - WA, DOCKET, ECHO, ENVCVN - WA, ERNS, FRS, HSL - WA, ICIS, ICR - WA, INACTIVE PCS, MANIFEST EPA, PCS ENF, PCS FACILITY, PRP-CORP, RCRA_NONGEN, RCRA_TSDF, RMP, SEMS_8R_ARCHIVED SITES, T 2 - WA, TOSCA-PLANT] ***(cont.)***

Envirosite ID: 52365326
EPA ID: N/R

AST - WA ***(cont.)***

SIC :	5171 - PETROLEUM BULK STATIONS AND TERMINALS
NAICS :	N/R

BRS

Facility Name :	OLYMPIC CHEMICAL CORP
Facility Address :	1002 E D ST, TACOMA, WA 98421
County :	PIERCE

Site Details

Date Form Received by Agency :	2012-01-04
EPA ID :	WAD000800896
Mailing Address :	1002 E D STREET, TACOMA, WA 98421
Contact :	GEOFF BLACK
Contact Address :	1002 E D STREET, TACOMA, WA 98421
Contact Country :	US
Contact Telephone :	253-572-4215
Contact Email :	GEOFF.BLACK@UNIVARUSA.COM
EPA Region :	10
Land Type :	Private
Source Type :	Annual/Biennial Report updated with Notification
Classification :	Not a generator, verified
Description :	Not a generator, verified
Last Date in Agency List :	2023-01-23

Owner/Operator Summary

Owner/Operator Name :	UNIVAR USA INC
Owner/Operator Address :	17425 NE UNION HILL ROAD, REDMOND, WA 98052-3375
Owner/Operator Country :	US
Owner/Operator Telephone :	425-889-3400
Owner/Operator Email :	N/R
Owner/Operator Fax :	N/R
Legal Status :	Private
Owner/Operator Type :	Operator
Owner/Operator Start Date :	2003-04-09
Owner/Operator End Date :	N/R

Owner/Operator Name :	UNIVAR USA INC
Owner/Operator Address :	17425 NE UNION HILL ROAD, REDMOND, WA 98052-3375
Owner/Operator Country :	US
Owner/Operator Telephone :	425-889-3400
Owner/Operator Email :	N/R

Map Id: I38
Direction: NW
Distance: 0.089 mi., 472 ft.
Elevation: 15 ft.
Relative: Lower

Site Name : OLYMPIC CHEMICAL CORP | COASTCRAFT PROPERTY | PUGET SOUND PETROLEUM 1002 E D ST | 1002 E F ST | 1002 EAST "D" STREET
TACOMA | Tacoma | TACOMA, WA

Database(s) : [ALL SITES - WA, AST - WA, BRS, CERCLIS NFRAP, CSCSL HWS - WA, CSCSL NFA - WA, DOCKET, ECHO, ENVCVN - WA, ERNS, FRS, HSL - WA, ICIS, ICR - WA, INACTIVE PCS, MANIFEST EPA, PCS ENF, PCS FACILITY, PRP-CORP, RCRA_NONGEN, RCRA_TSDF, RMP, SEMS_8R_ARCHIVED SITES, T 2 - WA, TOSCA-PLANT] ***(cont.)***

Envirosite ID: 52365326
EPA ID: N/R

BRS ***(cont.)***

Owner/Operator Fax :	N/R
Legal Status :	Private
Owner/Operator Type :	Owner
Owner/Operator Start Date :	2003-04-09
Owner/Operator End Date :	N/R

Waste Activity Monitoring

Report Cycle :	2011
Hazardous Waste Page Number :	1
Hazardous Waste Sub-Page Number :	1
BR Form :	XX
Waste Description :	N/R
Primary NAICS :	325998 - All Other Miscellaneous Chemical Product and Preparation Manufacturing
Source Code :	N/R
Form Code :	N/R
Management Method :	N/R
Generation Tons :	0
Managed Tons :	0
Shipped Tons :	0
Received Tons :	0
Receiver ID :	N/R
Receiver State :	N/R
Shipper ID :	N/R
Shipper State :	N/R
Waste Minimization :	N/R
Waste Code List :	N/R
Waste Code Group :	N/R
Waste Generation Type :	N/R

Report Cycle :	2009
Hazardous Waste Page Number :	1
Hazardous Waste Sub-Page Number :	1
BR Form :	XX
Waste Description :	N/R
Primary NAICS :	325998 - All Other Miscellaneous Chemical Product and Preparation Manufacturing
Source Code :	N/R
Form Code :	N/R
Management Method :	N/R

Map Id: I38
Direction: NW
Distance: 0.089 mi., 472 ft.
Elevation: 15 ft.
Relative: Lower

Site Name : OLYMPIC CHEMICAL CORP | COASTCRAFT PROPERTY | PUGET SOUND PETROLEUM 1002 E D ST | 1002 E F ST | 1002 EAST "D" STREET
TACOMA | Tacoma | TACOMA, WA

Database(s) : [ALL SITES - WA, AST - WA, BRS, CERCLIS NFRAP, CSCSL HWS - WA, CSCSL NFA - WA, DOCKET, ECHO, ENVCVN - WA, ERNS, FRS, HSL - WA, ICIS, ICR - WA, INACTIVE PCS, MANIFEST EPA, PCS ENF, PCS FACILITY, PRP-CORP, RCRA_NONGEN, RCRA_TSDF, RMP, SEMS_8R_ARCHIVED SITES, T 2 - WA, TOSCA-PLANT] ***(cont.)***

Envirosite ID: 52365326
EPA ID: N/R

BRS ***(cont.)***

Generation Tons :	0
Managed Tons :	0
Shipped Tons :	0
Received Tons :	0
Receiver ID :	N/R
Receiver State :	N/R
Shipper ID :	N/R
Shipper State :	N/R
Waste Minimization :	N/R
Waste Code List :	N/R
Waste Code Group :	N/R
Waste Generation Type :	N/R

Report Cycle :	2007
Hazardous Waste Page Number :	1
Hazardous Waste Sub-Page Number :	1
BR Form :	XX
Waste Description :	N/R
Primary NAICS :	325998 - All Other Miscellaneous Chemical Product and Preparation Manufacturing
Source Code :	N/R
Form Code :	N/R
Management Method :	N/R
Generation Tons :	0
Managed Tons :	0
Shipped Tons :	0
Received Tons :	0
Receiver ID :	N/R
Receiver State :	N/R
Shipper ID :	N/R
Shipper State :	N/R
Waste Minimization :	N/R
Waste Code List :	N/R
Waste Code Group :	N/R
Waste Generation Type :	N/R

Report Cycle :	2005
Hazardous Waste Page Number :	1
Hazardous Waste Sub-Page Number :	1
BR Form :	XX
Waste Description :	N/R

Map Id: I38
Direction: NW
Distance: 0.089 mi., 472 ft.
Elevation: 15 ft.
Relative: Lower

Site Name : OLYMPIC CHEMICAL CORP | COASTCRAFT PROPERTY | PUGET SOUND PETROLEUM 1002 E D ST | 1002 E F ST | 1002 EAST "D" STREET
TACOMA | Tacoma | TACOMA, WA

Database(s) : [ALL SITES - WA, AST - WA, BRS, CERCLIS NFRAP, CSCSL HWS - WA, CSCSL NFA - WA, DOCKET, ECHO, ENVCVN - WA, ERNS, FRS, HSL - WA, ICIS, ICR - WA, INACTIVE PCS, MANIFEST EPA, PCS ENF, PCS FACILITY, PRP-CORP, RCRA_NONGEN, RCRA_TSDF, RMP, SEMS_8R_ARCHIVED SITES, T 2 - WA, TOSCA-PLANT] ***(cont.)***

Envirosite ID: 52365326
EPA ID: N/R

BRS ***(cont.)***

Primary NAICS :	325998 - All Other Miscellaneous Chemical Product and Preparation Manufacturing
Source Code :	N/R
Form Code :	N/R
Management Method :	N/R
Generation Tons :	0
Managed Tons :	0
Shipped Tons :	0
Received Tons :	0
Receiver ID :	N/R
Receiver State :	N/R
Shipper ID :	N/R
Shipper State :	N/R
Waste Minimization :	N/R
Waste Code List :	N/R
Waste Code Group :	N/R
Waste Generation Type :	N/R
Report Cycle :	2003
Hazardous Waste Page Number :	1
Hazardous Waste Sub-Page Number :	1
BR Form :	XX
Waste Description :	N/R
Primary NAICS :	325998 - All Other Miscellaneous Chemical Product and Preparation Manufacturing
Source Code :	N/R
Form Code :	N/R
Management Method :	N/R
Generation Tons :	0
Managed Tons :	0
Shipped Tons :	0
Received Tons :	0
Receiver ID :	N/R
Receiver State :	N/R
Shipper ID :	N/R
Shipper State :	N/R
Waste Minimization :	N/R
Waste Code List :	N/R
Waste Code Group :	N/R
Waste Generation Type :	N/R

Map Id: I38
Direction: NW
Distance: 0.089 mi., 472 ft.
Elevation: 15 ft.
Relative: Lower

Site Name : OLYMPIC CHEMICAL CORP | COASTCRAFT PROPERTY | PUGET SOUND PETROLEUM 1002 E D ST | 1002 E F ST | 1002 EAST "D" STREET
TACOMA | Tacoma | TACOMA, WA

Database(s) : [ALL SITES - WA, AST - WA, BRS, CERCLIS NFRAP, CSCSL HWS - WA, CSCSL NFA - WA, DOCKET, ECHO, ENVCVN - WA, ERNS, FRS, HSL - WA, ICIS, ICR - WA, INACTIVE PCS, MANIFEST EPA, PCS ENF, PCS FACILITY, PRP-CORP, RCRA_NONGEN, RCRA_TSDF, RMP, SEMS_8R_ARCHIVED SITES, T 2 - WA, TOSCA-PLANT] ***(cont.)***

Envirosite ID: 52365326
EPA ID: N/R

CERCLIS NFRAP

Facility Name :	CHEMICAL PROCESSORS INC
Facility Address :	1002 EAST D ST, TACOMA, WA 98421
County :	PIERCE
Site ID :	1000568
Epa ID :	WAD000800896
Short Name :	CHEMICAL PROCESSORS INC
Congressional District :	06
IFMS ID :	N/R
SMSA Number :	8200
USGC Hydro Unit :	17110019
Federal Facility :	N
DMNSN Number :	N/R
Site Orphan Flag :	N
RCRA ID :	N/R
USGS Quadrangle :	N/R
Site Init by Prog :	N/R
NFRAP Flag :	NFA
Parent ID :	N/R
RST Code :	N/R
EPA Region :	10
Classification :	N/R
Site Settings Code :	N/R
NPL Status :	Not on the NPL
DMNSN Unit Code :	N/R
RBRAC Code :	N/R
RResp Fed Agency Code :	N/R
Non NPL Status :	NFRAP-Site does not qualify for the NPL based on existing information
Non NPL Status Date :	1986-05-07
Site Fips Code :	53053
CC Concurrence Date :	N/R
CC Concurrence FY :	N/R
Alias EPA ID :	N/R
Site FUDS Flag :	N/R

CERCLIS Site Contact Name(s)

Contact ID :	N/R
Contact Title :	N/R
Alias Comments :	PACIFIC NORTHERN OIL
Site Description :	N/R

Map Id: I38
Direction: NW
Distance: 0.089 mi., 472 ft.
Elevation: 15 ft.
Relative: Lower

Site Name : OLYMPIC CHEMICAL CORP | COASTCRAFT PROPERTY | PUGET SOUND PETROLEUM 1002 E D ST | 1002 E F ST | 1002 EAST "D" STREET
TACOMA | Tacoma | TACOMA, WA

Database(s) : [ALL SITES - WA, AST - WA, BRS, CERCLIS NFRAP, CSCSL HWS - WA, CSCSL NFA - WA, DOCKET, ECHO, ENVCVN - WA, ERNS, FRS, HSL - WA, ICIS, ICR - WA, INACTIVE PCS, MANIFEST EPA, PCS ENF, PCS FACILITY, PRP-CORP, RCRA_NONGEN, RCRA_TSDF, RMP, SEMS_8R_ARCHIVED SITES, T 2 - WA, TOSCA-PLANT] ***(cont.)***

Envirosite ID: 52365326
EPA ID: N/R

CERCLIS NFRAP ***(cont.)***

CERCLIS Assessment History

Action Code :	001
Action :	ARCHIVE SITE
Date Started :	N/R
Date Completed :	1986-05-07
Priority Level :	1
Operational Unit :	00
Primary Responsibility :	EPA In-House
Planning Status :	N/R
Urgency Indicator :	N/R
Action Anomaly :	N/R

Action Code :	001
Action :	DISCOVERY
Date Started :	N/R
Date Completed :	1980-08-29
Priority Level :	1
Operational Unit :	00
Primary Responsibility :	EPA Fund-Financed
Planning Status :	N/R
Urgency Indicator :	N/R
Action Anomaly :	N/R

Action Code :	001
Action :	PRELIMINARY ASSESSMENT
Date Started :	1985-08-08
Date Completed :	1986-05-07
Priority Level :	1
Operational Unit :	00
Primary Responsibility :	State, Fund Financed
Planning Status :	N/R
Urgency Indicator :	N/R
Action Anomaly :	N/R

CSCSL HWS - WA

Facility Name :	OLYMPIC CHEMICAL CORP
Facility Address :	1002 E D ST, TACOMA, 98421
County :	PIERCE

Site Details

Facility Site ID :	23544
Site Status :	Cleanup Started

Map Id: I38
Direction: NW
Distance: 0.089 mi., 472 ft.
Elevation: 15 ft.
Relative: Lower

Site Name : OLYMPIC CHEMICAL CORP | COASTCRAFT PROPERTY | PUGET SOUND PETROLEUM 1002 E D ST | 1002 E F ST | 1002 EAST "D" STREET
TACOMA | Tacoma | TACOMA, WA

Database(s) : [ALL SITES - WA, AST - WA, BRS, CERCLIS NFRAP, CSCSL HWS - WA, CSCSL NFA - WA, DOCKET, ECHO, ENVCVN - WA, ERNS, FRS, HSL - WA, ICIS, ICR - WA, INACTIVE PCS, MANIFEST EPA, PCS ENF, PCS FACILITY, PRP-CORP, RCRA_NONGEN, RCRA_TSDF, RMP, SEMS_8R_ARCHIVED SITES, T 2 - WA, TOSCA-PLANT] ***(cont.)***

Envirosite ID: 52365326
EPA ID: N/R

CSCSL HWS - WA ***(cont.)***

Cleanup Site ID :	2458
Region :	Southwest
Responsible Section :	Southwest
WARM Rank :	1 - Highest Assessed Risk
Is Brownfield? :	N/R
Is PSI? :	N/R
Current VCP :	N/R
Past VCP :	N/R
Institutional Control :	Yes
Latitude :	47.25498
Longitude :	-122.43191
Last Date in Agency List :	2023-03-07

Contaminants Details

Contaminant Name :	Non-Halogenated Solvents
Groundwater :	Confirmed Above Cleanup Levels
Surface Water :	Confirmed Above Cleanup Levels
Soil :	Confirmed Above Cleanup Levels
Sediment :	N/R
Air :	N/R
Bedrock :	N/R

Contaminant Name :	Arsenic
Groundwater :	Confirmed Above Cleanup Levels
Surface Water :	Confirmed Above Cleanup Levels
Soil :	N/R
Sediment :	N/R
Air :	N/R
Bedrock :	N/R

Contaminant Name :	Petroleum Products-Unspecified
Groundwater :	Confirmed Above Cleanup Levels
Surface Water :	Suspected
Soil :	Confirmed Above Cleanup Levels
Sediment :	N/R
Air :	N/R
Bedrock :	N/R

CSCSL NFA - WA

Facility Name :	COASTCRAFT PROPERTY
Facility Address :	1002 E F ST, TACOMA, 98421
County :	Pierce

Map Id: I38
Direction: NW
Distance: 0.089 mi., 472 ft.
Elevation: 15 ft.
Relative: Lower

Site Name : OLYMPIC CHEMICAL CORP | COASTCRAFT PROPERTY | PUGET SOUND PETROLEUM 1002 E D ST | 1002 E F ST | 1002 EAST "D" STREET
TACOMA | Tacoma | TACOMA, WA

Database(s) : [ALL SITES - WA, AST - WA, BRS, CERCLIS NFRAP, CSCSL HWS - WA, CSCSL NFA - WA, DOCKET, ECHO, ENVCVN - WA, ERNS, FRS, HSL - WA, ICIS, ICR - WA, INACTIVE PCS, MANIFEST EPA, PCS ENF, PCS FACILITY, PRP-CORP, RCRA_NONGEN, RCRA_TSDF, RMP, SEMS_8R_ARCHIVED SITES, T 2 - WA, TOSCA-PLANT] ***(cont.)***

Envirosite ID: 52365326
EPA ID: N/R

CSCSL NFA - WA ***(cont.)***

NFA Date :	1997-02-21
Facility Site ID :	14702
Cleanup Site ID :	1892
Rank :	N/R
VCP :	N/R
Alternate Site Names :	COASTCRAFT
NFA Reason :	Independent Remedial Action Program Review
Site Status :	NFA
Region :	Southwest
Responsible Unit :	Southwest
Latitude :	47.256407
Longitude :	-122.429807
Last Date in Agency List :	2023-02-23

Contaminants

Contaminant Name :	Halogenated Organics
Ground Water :	N/R
Surface Water :	N/R
Soil :	Remediated
Sediment :	N/R
Air :	N/R
Bedrock :	N/R

Contaminant Name :	Petroleum Products-Unspecified
Ground Water :	N/R
Surface Water :	N/R
Soil :	Remediated
Sediment :	N/R
Air :	N/R
Bedrock :	N/R

DOCKET

Facility Name :	COASTCRAFT PROPERTY
Facility Address :	1002 E F ST, TACOMA, WA 984211836

Site Activity Details

Enforcement Action Case Number :	10-1996-0066
Activity ID :	55274
Enforcement Action Name :	COASTCRAFT PROPERTY
Last Date in Agency List :	2022-12-14

Map Id: I38
Direction: NW
Distance: 0.089 mi., 472 ft.
Elevation: 15 ft.
Relative: Lower

Site Name : OLYMPIC CHEMICAL CORP | COASTCRAFT PROPERTY | PUGET SOUND PETROLEUM 1002 E D ST | 1002 E F ST | 1002 EAST "D" STREET
TACOMA | Tacoma | TACOMA, WA

Database(s) : [ALL SITES - WA, AST - WA, BRS, CERCLIS NFRAP, CSCSL HWS - WA, CSCSL NFA - WA, DOCKET, ECHO, ENVCVN - WA, ERNS, FRS, HSL - WA, ICIS, ICR - WA, INACTIVE PCS, MANIFEST EPA, PCS ENF, PCS FACILITY, PRP-CORP, RCRA_NONGEN, RCRA_TSDF, RMP, SEMS_8R_ARCHIVED SITES, T 2 - WA, TOSCA-PLANT] ***(cont.)***

Envirosite ID: 52365326
EPA ID: N/R

DOCKET ***(cont.)***

Final Ordr Iss/Final Order Enter Date:	1996-05-31
Complaint/Proposed Order Actual Date:	N/R
Final Order Issued Actual Date :	1996-05-31
Final Order Name :	COAST CRAFT

Complaint Summary

Respondent/Defendant Name :	COAST CRAFT
Named in Complaint :	N
Named in Final Order :	Y
SEP Category :	N/R
SEP Description :	N/R
Regional Docket Number :	N/R

Standard Industrial Classification (SIC) Summary

Registry ID :	110005313696
Primary SIC :	N/R
Primary NAICS :	N/R
Settlement FRS ICIS Facility :	1258 - COASTCRAFT PROPERTY
Pollutants (SRS) :	NONE
Admin EA Closed Actual Date :	1997-09-05
Enforcement Action Name :	COAST CRAFT (MYLET FAMILY)
Enforcement Action Resolution :	Final Order No Penalty
Violation Types :	N/R
Case Law Sections :	CERCLA 107 - Superfund

Map Id: I38
Direction: NW
Distance: 0.089 mi., 472 ft.
Elevation: 15 ft.
Relative: Lower

Site Name : OLYMPIC CHEMICAL CORP | COASTCRAFT PROPERTY | PUGET SOUND PETROLEUM 1002 E D ST | 1002 E F ST | 1002 EAST "D" STREET
TACOMA | Tacoma | TACOMA, WA

Database(s) : [ALL SITES - WA, AST - WA, BRS, CERCLIS NFRAP, CSCSL HWS - WA, CSCSL NFA - WA, DOCKET, ECHO, ENVCVN - WA, ERNS, FRS, HSL - WA, ICIS, ICR - WA, INACTIVE PCS, MANIFEST EPA, PCS ENF, PCS FACILITY, PRP-CORP, RCRA_NONGEN, RCRA_TSDF, RMP, SEMS_8R_ARCHIVED SITES, T 2 - WA, TOSCA-PLANT] ***(cont.)***

Envirosite ID: 52365326
EPA ID: N/R

DOCKET ***(cont.)***

Violation Penalties and Compliance Summary

Compliance Action Cost :	0
EPA Penalty Assessed Amount :	0
Cost Recovery Required :	N/R
Cost of SEP :	0
Cost of Complying Actions :	N/R
Facility Name :	OLYMPIC CHEMICAL
Facility Address :	1002 E D ST, TACOMA, WA 98421

Site Activity Details

Enforcement Action Case Number :	10-1999-0098
Activity ID :	55708
Enforcement Action Name :	OLYMPIC CHEMICAL
Last Date in Agency List :	2022-12-14
Final Ordr Iss/Final Order Enter Date:	2002-06-13
Complaint/Proposed Order Actual Date:	N/R
Final Order Issued Actual Date :	2002-06-13
Final Order Name :	CHEMICAL PROCESSORS, INC.

Complaint Summary

Respondent/Defendant Name :	CHEMICAL PROCESSORS, INC.
Named in Complaint :	N
Named in Final Order :	Y
SEP Category :	N/R
SEP Description :	N/R
Regional Docket Number :	N/R

Standard Industrial Classification (SIC) Summary

Registry ID :	110000543582
Primary SIC :	N/R
Primary NAICS :	N/R

Map Id: I38
Direction: NW
Distance: 0.089 mi., 472 ft.
Elevation: 15 ft.
Relative: Lower

Site Name : OLYMPIC CHEMICAL CORP | COASTCRAFT PROPERTY | PUGET SOUND PETROLEUM 1002 E D ST | 1002 E F ST | 1002 EAST "D" STREET
TACOMA | Tacoma | TACOMA, WA

Database(s) : [ALL SITES - WA, AST - WA, BRS, CERCLIS NFRAP, CSCSL HWS - WA, CSCSL NFA - WA, DOCKET, ECHO, ENVCVN - WA, ERNS, FRS, HSL - WA, ICIS, ICR - WA, INACTIVE PCS, MANIFEST EPA, PCS ENF, PCS FACILITY, PRP-CORP, RCRA_NONGEN, RCRA_TSDF, RMP, SEMS_8R_ARCHIVED SITES, T 2 - WA, TOSCA-PLANT] ***(cont.)***

Envirosite ID: 52365326
EPA ID: N/R

DOCKET ***(cont.)***

Settlement FRS ICIS Facility :	1257 - OLYMPIC CHEMICAL
Pollutants (SRS) :	NONE
Admin EA Closed Actual Date :	2002-06-28
Enforcement Action Name :	CHEMICAL PROCESSORS, INC. - TACOMA
Enforcement Action Resolution :	Final Order No Penalty
Violation Types :	N/R
Case Law Sections :	RCRA 3013 - Monitoring, Analysis, Testing

Violation Penalties and Compliance Summary

Compliance Action Cost :	0
EPA Penalty Assessed Amount :	0
Cost Recovery Required :	N/R
Cost of SEP :	0
Cost of Complying Actions :	N/R

ECHO

Facility Name :	COASTCRAFT PROPERTY
Facility Address :	1002 E F ST, TACOMA, WA 98421
County :	PIERCE
Last Inspection Date :	N/R
Registry ID :	110005313696
FIPS Code :	53053
EPA Region :	10
Inspection Count :	0
Last Inspection Days :	N/R
Informal Count :	0
Last Informal Action Date :	N/R
Formal Action Count :	0
Last Formal Action Date :	1996-05-31
Total Penalties :	0
Penalty Count :	N/R
Last Penalty Date :	N/R
Last Penalty Amount :	N/R
QTRS IN NC :	0

Map Id: I38
Direction: NW
Distance: 0.089 mi., 472 ft.
Elevation: 15 ft.
Relative: Lower

Site Name : OLYMPIC CHEMICAL CORP | COASTCRAFT PROPERTY | PUGET SOUND PETROLEUM 1002 E D ST | 1002 E F ST | 1002 EAST "D" STREET
TACOMA | Tacoma | TACOMA, WA

Database(s) : [ALL SITES - WA, AST - WA, BRS, CERCLIS NFRAP, CSCSL HWS - WA, CSCSL NFA - WA, DOCKET, ECHO, ENVCVN - WA, ERNS, FRS, HSL - WA, ICIS, ICR - WA, INACTIVE PCS, MANIFEST EPA, PCS ENF, PCS FACILITY, PRP-CORP, RCRA_NONGEN, RCRA_TSDF, RMP, SEMS_8R_ARCHIVED SITES, T 2 - WA, TOSCA-PLANT] ***(cont.)***

Envirosite ID: 52365326
EPA ID: N/R

ECHO ***(cont.)***

Programs IN SNC :	0
Current Compliance Status :	No Violation Identified
Three-Year Compliance Status :	_____
Collection Method :	ADDRESS MATCHING-HOUSE NUMBER
Reference Point :	CENTER OF A FACILITY OR STATION
Accuracy Meters :	30
Derived Tribes :	Puyallup Tribe of the Puyallup Reservation - .9 mile(s), Puyallup Tribe of the Puyallup Reservation - 1.2 mile(s), Muckleshoot Indian Tribe - 10.6 mile(s), Muckleshoot Indian Tribe - 13.6 mile(s), Nisqually Indian Tribe - 17.9 mile(s), Squaxin Island Tribe of the Squaxin Island Reservation - 22.2 mile(s), Squaxin Island Tribe of the Squaxin Island Reservation - 24.1 mile(s)
Derived HUC :	17110019
Derived WBD :	171100190301
Derived STCTY FIPS :	53053
Derived Zip :	98421
Derived CD113 :	09
Derived CB2010 :	530530602001083
MYRTK Universe :	NNN
NPDES IDs :	N/R
CWA Permit Types :	N/R
CWA Compliance Tracking :	N/R
CWA NAICS :	N/R
CWA SICS :	N/R
CWA Inspection Count :	N/R
CWA Last Inspection Days :	N/R
CWA Informal Count :	N/R
CWA Formal Action Count :	N/R
CWA Last Formal Action Date :	N/R
CWA Penalties :	N/R
CWA Last Penalty Date :	N/R
CWA Last Penalty Amount :	N/R
CWA Quarters IN NC :	N/R
CWA Current Compliance Status :	N/R
CWA Current SNC Flag :	N
CWA 13 Quarters Compliance Status :	N/R
CWA 13 Quarters Effluent Exceedances:	N/R
CWA Three-Year QNCR Codes :	N/R
DFR URL :	Click here for hyperlink provided by the agency.
Facility SIC :	N/R
Facility NAICS :	321918 - Other Millwork (including Flooring)
Facility Last Inspection EPA Date :	N/R
Facility Last Inspection State Date :	N/R
Facility Last Formal Act EPA Date :	1996-05-31
Facility Last Formal Act State Date :	N/R

Map Id: I38
Direction: NW
Distance: 0.089 mi., 472 ft.
Elevation: 15 ft.
Relative: Lower

Site Name : OLYMPIC CHEMICAL CORP | COASTCRAFT PROPERTY | PUGET SOUND PETROLEUM 1002 E D ST | 1002 E F ST | 1002 EAST "D" STREET
TACOMA | Tacoma | TACOMA, WA

Database(s) : [ALL SITES - WA, AST - WA, BRS, CERCLIS NFRAP, CSCSL HWS - WA, CSCSL NFA - WA, DOCKET, ECHO, ENVCVN - WA, ERNS, FRS, HSL - WA, ICIS, ICR - WA, INACTIVE PCS, MANIFEST EPA, PCS ENF, PCS FACILITY, PRP-CORP, RCRA_NONGEN, RCRA_TSDF, RMP, SEMS_8R_ARCHIVED SITES, T 2 - WA, TOSCA-PLANT] ***(cont.)***

Envirosite ID: 52365326
EPA ID: N/R

ECHO ***(cont.)***

Facility Last Informal Act EPA Date :	N/R
Facility Last Informal Act State Date:	N/R
Facility Federal Agency :	N/R
TRI Reporter :	N/R
Facility Imp Water Flag :	N/R
Current SNC Flag :	N
Indian County Flag :	N
Federal Flag :	N/R
US Mexico Border Flag :	N/R
Chesapeak Bay Flag :	N/R
AIR Flag :	N
NPDES Flag :	N
SDWIS Flag :	N
RCRA Flag :	Y
TRI Flag :	N
GHG Flag :	N
Major Flag :	N/R
Active Flag :	N/R
NAA Flag :	N
Latitude :	47.25653
Longitude :	-122.42968
Last Date in Agency List :	2023-01-16
Facility Name :	OLYMPIC CHEMICAL CORPORATION
Facility Address :	1002 E D ST, TACOMA, WA 98421
County :	PIERCE
Last Inspection Date :	2018-11-20
Registry ID :	110000543582
FIPS Code :	53053
EPA Region :	10
Inspection Count :	1
Last Inspection Days :	1475
Informal Count :	0
Last Informal Action Date :	2013-10-25
Formal Action Count :	0
Last Formal Action Date :	2002-06-13
Total Penalties :	0
Penalty Count :	N/R
Last Penalty Date :	N/R
Last Penalty Amount :	N/R
QTRS IN NC :	0
Programs IN SNC :	0
Current Compliance Status :	No Violation Identified
Three-Year Compliance Status :	_____

Map Id: I38
Direction: NW
Distance: 0.089 mi., 472 ft.
Elevation: 15 ft.
Relative: Lower

Site Name : OLYMPIC CHEMICAL CORP | COASTCRAFT PROPERTY | PUGET SOUND PETROLEUM 1002 E D ST | 1002 E F ST | 1002 EAST "D" STREET
TACOMA | Tacoma | TACOMA, WA

Database(s) : [ALL SITES - WA, AST - WA, BRS, CERCLIS NFRAP, CSCSL HWS - WA, CSCSL NFA - WA, DOCKET, ECHO, ENVCVN - WA, ERNS, FRS, HSL - WA, ICIS, ICR - WA, INACTIVE PCS, MANIFEST EPA, PCS ENF, PCS FACILITY, PRP-CORP, RCRA_NONGEN, RCRA_TSDF, RMP, SEMS_8R_ARCHIVED SITES, T 2 - WA, TOSCA-PLANT] ***(cont.)***

Envirosite ID: 52365326
EPA ID: N/R

ECHO ***(cont.)***

Collection Method :	INTERPOLATION-PHOTO
Reference Point :	FACILITY CENTROID
Accuracy Meters :	5
Derived Tribes :	Puyallup Tribe of the Puyallup Reservation - .9 mile(s), Puyallup Tribe of the Puyallup Reservation - 1.1 mile(s), Muckleshoot Indian Tribe - 10.7 mile(s), Muckleshoot Indian Tribe - 13.7 mile(s), Nisqually Indian Tribe - 17.8 mile(s), Squaxin Island Tribe of the Squaxin Island Reservation - 22.1 mile(s), Squaxin Island Tribe of the Squaxin Island Reservation - 24 mile(s)
Derived HUC :	17110019
Derived WBD :	171100190301
Derived STCTY FIPS :	53053
Derived Zip :	98421
Derived CD113 :	09
Derived CB2010 :	530530602001080
MYRTK Universe :	NNN
NPDES IDs :	WAR002864
CWA Permit Types :	Minor
CWA Compliance Tracking :	Off
CWA NAICS :	325998
CWA SICS :	2819
CWA Inspection Count :	1
CWA Last Inspection Days :	1474
CWA Informal Count :	N/R
CWA Formal Action Count :	N/R
CWA Last Formal Action Date :	N/R
CWA Penalties :	N/R
CWA Last Penalty Date :	N/R
CWA Last Penalty Amount :	N/R
CWA Quarters IN NC :	0
CWA Current Compliance Status :	Terminated Permit
CWA Current SNC Flag :	N
CWA 13 Quarters Compliance Status :	N/R
CWA 13 Quarters Effluent Exceedances:	N/R
CWA Three-Year QNCR Codes :	N/R
DFR URL :	Click here for hyperlink provided by the agency.
Facility SIC :	2819
Facility NAICS :	424690 - Other Chemical and Allied Products Merchant Wholesalers, 325998 - All Other Miscellaneous Chemical Product and Preparation Manufacturing, 325188 - All Other Basic Inorganic Chemical Manufacturing
Facility Last Inspection EPA Date :	N/R
Facility Last Inspection State Date :	2018-11-20

Map Id: I38
Direction: NW
Distance: 0.089 mi., 472 ft.
Elevation: 15 ft.
Relative: Lower

Site Name : OLYMPIC CHEMICAL CORP | COASTCRAFT PROPERTY | PUGET SOUND PETROLEUM 1002 E D ST | 1002 E F ST | 1002 EAST "D" STREET
TACOMA | Tacoma | TACOMA, WA

Database(s) : [ALL SITES - WA, AST - WA, BRS, CERCLIS NFRAP, CSCSL HWS - WA, CSCSL NFA - WA, DOCKET, ECHO, ENVCVN - WA, ERNS, FRS, HSL - WA, ICIS, ICR - WA, INACTIVE PCS, MANIFEST EPA, PCS ENF, PCS FACILITY, PRP-CORP, RCRA_NONGEN, RCRA_TSDF, RMP, SEMS_8R_ARCHIVED SITES, T 2 - WA, TOSCA-PLANT] ***(cont.)***

Envirosite ID: 52365326
EPA ID: N/R

ECHO ***(cont.)***

Facility Last Formal Act EPA Date :	2002-06-13
Facility Last Formal Act State Date :	N/R
Facility Last Informal Act EPA Date :	N/R
Facility Last Informal Act State Date:	2013-10-25
Facility Federal Agency :	N/R
TRI Reporter :	N/R
Facility Imp Water Flag :	Y
Current SNC Flag :	N
Indian County Flag :	N
Federal Flag :	N/R
US Mexico Border Flag :	N/R
Chesapeak Bay Flag :	N/R
AIR Flag :	N
NPDES Flag :	Y
SDWIS Flag :	N
RCRA Flag :	Y
TRI Flag :	N
GHG Flag :	N
Major Flag :	N/R
Active Flag :	N/R
NAA Flag :	N
Latitude :	47.255156
Longitude :	-122.431895
Last Date in Agency List :	2023-01-16

Facility Name :	PUGET SOUND PETROLEUM
Facility Address :	1002 E D ST, TACOMA, WA 98421
County :	N/R

Last Inspection Date :	N/R
Registry ID :	110071347581
FIPS Code :	53053
EPA Region :	10
Inspection Count :	0
Last Inspection Days :	N/R
Informal Count :	0
Last Informal Action Date :	N/R
Formal Action Count :	0
Last Formal Action Date :	N/R
Total Penalties :	0
Penalty Count :	N/R
Last Penalty Date :	N/R
Last Penalty Amount :	N/R
QTRS IN NC :	0
Programs IN SNC :	0

Map Id: I38
Direction: NW
Distance: 0.089 mi., 472 ft.
Elevation: 15 ft.
Relative: Lower

Site Name : OLYMPIC CHEMICAL CORP | COASTCRAFT PROPERTY | PUGET SOUND PETROLEUM 1002 E D ST | 1002 E F ST | 1002 EAST "D" STREET
TACOMA | Tacoma | TACOMA, WA

Database(s) : [ALL SITES - WA, AST - WA, BRS, CERCLIS NFRAP, CSCSL HWS - WA, CSCSL NFA - WA, DOCKET, ECHO, ENVCVN - WA, ERNS, FRS, HSL - WA, ICIS, ICR - WA, INACTIVE PCS, MANIFEST EPA, PCS ENF, PCS FACILITY, PRP-CORP, RCRA_NONGEN, RCRA_TSDF, RMP, SEMS_8R_ARCHIVED SITES, T 2 - WA, TOSCA-PLANT] ***(cont.)***

Envirosite ID: 52365326
EPA ID: N/R

ECHO ***(cont.)***

Current Compliance Status :	No Violation Identified
Three-Year Compliance Status :	_____
Collection Method :	GPS - UNSPECIFIED
Reference Point :	POINT WHERE SUBSTANCE IS RELEASED
Accuracy Meters :	10
Derived Tribes :	Puyallup Tribe of the Puyallup Reservation - .9 mile(s), Puyallup Tribe of the Puyallup Reservation - 1.1 mile(s), Muckleshoot Indian Tribe - 10.7 mile(s), Muckleshoot Indian Tribe - 13.7 mile(s), Nisqually Indian Tribe - 17.8 mile(s), Squaxin Island Tribe of the Squaxin Island Reservation - 22.1 mile(s), Squaxin Island Tribe of the Squaxin Island Reservation - 24 mile(s)
Derived HUC :	17110019
Derived WBD :	171100190301
Derived STCTY FIPS :	53053
Derived Zip :	98421
Derived CD113 :	09
Derived CB2010 :	530530602001080
MYRTK Universe :	NNN
NPDES IDs :	WAR311767
CWA Permit Types :	Minor
CWA Compliance Tracking :	On
CWA NAICS :	424710
CWA SICS :	5171
CWA Inspection Count :	N/R
CWA Last Inspection Days :	N/R
CWA Informal Count :	N/R
CWA Formal Action Count :	N/R
CWA Last Formal Action Date :	N/R
CWA Penalties :	N/R
CWA Last Penalty Date :	N/R
CWA Last Penalty Amount :	N/R
CWA Quarters IN NC :	0
CWA Current Compliance Status :	No Violation Identified
CWA Current SNC Flag :	N
CWA 13 Quarters Compliance Status :	_____
CWA 13 Quarters Effluent Exceedances:	N/R
CWA Three-Year QNCR Codes :	N/R
DFR URL :	Click here for hyperlink provided by the agency.
Facility SIC :	5171
Facility NAICS :	424710 - Petroleum Bulk Stations and Terminals
Facility Last Inspection EPA Date :	N/R
Facility Last Inspection State Date :	N/R
Facility Last Formal Act EPA Date :	N/R
Facility Last Formal Act State Date :	N/R
Facility Last Informal Act EPA Date :	N/R

Map Id: I38
Direction: NW
Distance: 0.089 mi., 472 ft.
Elevation: 15 ft.
Relative: Lower

Site Name : OLYMPIC CHEMICAL CORP | COASTCRAFT PROPERTY | PUGET SOUND PETROLEUM 1002 E D ST | 1002 E F ST | 1002 EAST "D" STREET
TACOMA | Tacoma | TACOMA, WA

Database(s) : [ALL SITES - WA, AST - WA, BRS, CERCLIS NFRAP, CSCSL HWS - WA, CSCSL NFA - WA, DOCKET, ECHO, ENVCVN - WA, ERNS, FRS, HSL - WA, ICIS, ICR - WA, INACTIVE PCS, MANIFEST EPA, PCS ENF, PCS FACILITY, PRP-CORP, RCRA_NONGEN, RCRA_TSDF, RMP, SEMS_8R_ARCHIVED SITES, T 2 - WA, TOSCA-PLANT] ***(cont.)***

Envirosite ID: 52365326
EPA ID: N/R

ECHO ***(cont.)***

Facility Last Informal Act State Date:	N/R
Facility Federal Agency :	N/R
TRI Reporter :	N/R
Facility Imp Water Flag :	Y
Current SNC Flag :	N
Indian County Flag :	N
Federal Flag :	N/R
US Mexico Border Flag :	N/R
Chesapeak Bay Flag :	N/R
AIR Flag :	N
NPDES Flag :	Y
SDWIS Flag :	N
RCRA Flag :	N
TRI Flag :	N
GHG Flag :	N
Major Flag :	N/R
Active Flag :	Y
NAA Flag :	N
Latitude :	47.254814
Longitude :	-122.431877
Last Date in Agency List :	2023-01-16

ENVCVN - WA

Facility Name :	Coastcraft Property
Facility Address :	1002 E F ST, TACOMA, 98421
County :	Pierce
Cleanup Site ID :	1892
Facility Site ID :	14702
Site Status :	No Further Action
Alternate Site Names :	COASTCRAFT
NFA Date :	1997-02-21
Instrument Type :	Environmental Covenant
Tax Parcel Number :	6375000030; 8950000760; 8950000890
Active Control :	Yes
County Recording Number :	9702120018
County Recording Date :	1997-02-12
Region :	Southwest
ResponsibleUnit :	Southwest
Restrict Land Use :	Yes
Restrict Surface Water Use :	No
Restrict All Ground Water Extraction/Well Installation:	No
Restrict Domestic Ground Water Extraction/Well Installation:	No

Map Id: I38
Direction: NW
Distance: 0.089 mi., 472 ft.
Elevation: 15 ft.
Relative: Lower

Site Name : OLYMPIC CHEMICAL CORP | COASTCRAFT PROPERTY | PUGET SOUND PETROLEUM 1002 E D ST | 1002 E F ST | 1002 EAST "D" STREET
TACOMA | Tacoma | TACOMA, WA

Database(s) : [ALL SITES - WA, AST - WA, BRS, CERCLIS NFRAP, CSCSL HWS - WA, CSCSL NFA - WA, DOCKET, ECHO, ENVCVN - WA, ERNS, FRS, HSL - WA, ICIS, ICR - WA, INACTIVE PCS, MANIFEST EPA, PCS ENF, PCS FACILITY, PRP-CORP, RCRA_NONGEN, RCRA_TSDF, RMP, SEMS_8R_ARCHIVED SITES, T 2 - WA, TOSCA-PLANT] ***(cont.)***

Envirosite ID: 52365326
EPA ID: N/R

ENVCVN - WA ***(cont.)***

Prohibit Soil Disturbance :	No
Prevent the Reuse or Relocation of Site Soil:	No
Restrictive Signage :	No
Restrict Shellfish and/or Finfish Harvesting:	No
Restrict Swimming and/or Beach Play :	No
Restrict Access :	No
Ongoing Maintenance of Remedy :	No
Require Educational Programs :	No
Prohibit Removal or Alteration of Existing Buildings:	No
Prohibit New Building Construction :	No
Control Stormwater :	No
Control Vapor/Gas :	No
Restrict Sediment Cap Disturbance :	No
Maintain/Protect Monitoring System :	No
Other :	No
MediaRestrictions :	Soil
Latitude :	47.256407
Longitude :	-122.429807
Last Date in Agency List :	2023-01-20
Facility Name :	OLYMPIC CHEMICAL CORP
Facility Address :	1002 E D ST, TACOMA, 98421
County :	Pierce
Cleanup Site ID :	2458
Facility Site ID :	23544
Site Status :	Cleanup Started
Alternate Site Names :	Chemical Processors Inc East D
NFA Date :	N/R
Instrument Type :	Environmental Covenant
Tax Parcel Number :	895000980
Active Control :	Yes
County Recording Number :	200703020803
County Recording Date :	2007-03-02
Region :	Southwest
ResponsibleUnit :	Southwest
Restrict Land Use :	No
Restrict Surface Water Use :	No
Restrict All Ground Water Extraction/Well Installation:	No
Restrict Domestic Ground Water Extraction/Well Installation:	No

Map Id: I38
Direction: NW
Distance: 0.089 mi., 472 ft.
Elevation: 15 ft.
Relative: Lower

Site Name : OLYMPIC CHEMICAL CORP | COASTCRAFT PROPERTY | PUGET SOUND PETROLEUM 1002 E D ST | 1002 E F ST | 1002 EAST "D" STREET
TACOMA | Tacoma | TACOMA, WA

Database(s) : [ALL SITES - WA, AST - WA, BRS, CERCLIS NFRAP, CSCSL HWS - WA, CSCSL NFA - WA, DOCKET, ECHO, ENVCVN - WA, ERNS, FRS, HSL - WA, ICIS, ICR - WA, INACTIVE PCS, MANIFEST EPA, PCS ENF, PCS FACILITY, PRP-CORP, RCRA_NONGEN, RCRA_TSDF, RMP, SEMS_8R_ARCHIVED SITES, T 2 - WA, TOSCA-PLANT] ***(cont.)***

Envirosite ID: 52365326
EPA ID: N/R

ENVCVN - WA ***(cont.)***

Prohibit Soil Disturbance :	No
Prevent the Reuse or Relocation of Site Soil:	No
Restrictive Signage :	No
Restrict Shellfish and/or Finfish Harvesting:	Yes
Restrict Swimming and/or Beach Play :	No
Restrict Access :	No
Ongoing Maintenance of Remedy :	Yes
Require Educational Programs :	No
Prohibit Removal or Alteration of Existing Buildings:	No
Prohibit New Building Construction :	No
Control Stormwater :	No
Control Vapor/Gas :	No
Restrict Sediment Cap Disturbance :	Yes
Maintain/Protect Monitoring System :	No
Other :	No
MediaRestrictions :	Sediment
Latitude :	47.25498
Longitude :	-122.43191
Last Date in Agency List :	2023-01-20

ERNS

Facility Address :	1002 EAST D STREET, TACOMA, WA 98421
County :	PIERCE

Incident Information

Incident Date Time :	2016-05-22 15:15:00
Type of Incident :	MOBILE
Incident Cause :	OPERATOR ERROR
Incident DTG :	OCCURRED
Incident Location :	OUTSIDE THE GATES OF OLYMPIC CHEMICAL NEAR THE RR TRACKS.
Sequence Number :	1148500
Potential Flag :	N
Description of Incident :	CALLER STATED A POLICE CAR BACKED OVER AN OBJECT NEAR A RAILROAD SWITCH AND THERE A SPILL OF GASOLINE FROM THE PATROL CAR ONTO THE GROUND.
Last Date in Agency List :	2016-10-05

Map Id: I38
Direction: NW
Distance: 0.089 mi., 472 ft.
Elevation: 15 ft.
Relative: Lower

Site Name : OLYMPIC CHEMICAL CORP | COASTCRAFT PROPERTY | PUGET SOUND PETROLEUM 1002 E D ST | 1002 E F ST | 1002 EAST "D" STREET
TACOMA | Tacoma | TACOMA, WA

Database(s) : [ALL SITES - WA, AST - WA, BRS, CERCLIS NFRAP, CSCSL HWS - WA, CSCSL NFA - WA, DOCKET, ECHO, ENVCVN - WA, ERNS, FRS, HSL - WA, ICIS, ICR - WA, INACTIVE PCS, MANIFEST EPA, PCS ENF, PCS FACILITY, PRP-CORP, RCRA_NONGEN, RCRA_TSDF, RMP, SEMS_8R_ARCHIVED SITES, T 2 - WA, TOSCA-PLANT] ***(cont.)***

Envirosite ID: 52365326
EPA ID: N/R

ERNS ***(cont.)***

Incident Response Summary

Date Time Received :	2016-05-22 19:07:00
Date Time Completed :	2016-05-22 19:14:00
Call Type :	Incident
Source :	TELEPHONE
Responsible Company :	TACOMA POLICE DEPT
Responsible Org Type :	POLICE DEPARTMENT
Responsible City :	TACOMA
Responsible State :	WA
Responsible Zip :	N/R

Incident Details Summary

Remedial Action :	CALLER STATED ABSORBENT HAVE BEEN PLACED ON THE SPILL.
Medium :	TO THE GROUND
Medium Description :	LAND
Body of Water :	N/R
Weather Conditions :	OVERCAST
Water Temperature :	N/R
Water Supply Contaminated :	U
Waterway Closed :	N
Waterway Description :	N/R

Additional Incident Details Summary

Actual Amount :	N/R
Actual Amount Units :	N/R
Capacity of Tank :	N/R
Capacity of Tank Units :	N/R
Continuous Release Begin Date :	N/R
Continuous Release End Date :	N/R
Continuous Release Change Date :	N/R
Continuous Release Permit :	N/R
Continuous Release Type :	N/R
Description of Tank :	N/R
Device Operational :	U
DOT Crossing Number :	N/R
DOT Regulated :	U
NPDES :	N/R
NPDES Compliance :	U
Pipeline Aboveground :	ABOVE
Pipeline Covered :	U
Pipeline Type :	N/R
Tank ID :	N/R
Tank Regulated :	U

Map Id: I38
Direction: NW
Distance: 0.089 mi., 472 ft.
Elevation: 15 ft.
Relative: Lower

Site Name : OLYMPIC CHEMICAL CORP | COASTCRAFT PROPERTY | PUGET SOUND PETROLEUM 1002 E D ST | 1002 E F ST | 1002 EAST "D" STREET
TACOMA | Tacoma | TACOMA, WA

Database(s) : [ALL SITES - WA, AST - WA, BRS, CERCLIS NFRAP, CSCSL HWS - WA, CSCSL NFA - WA, DOCKET, ECHO, ENVCVN - WA, ERNS, FRS, HSL - WA, ICIS, ICR - WA, INACTIVE PCS, MANIFEST EPA, PCS ENF, PCS FACILITY, PRP-CORP, RCRA_NONGEN, RCRA_TSDF, RMP, SEMS_8R_ARCHIVED SITES, T 2 - WA, TOSCA-PLANT] ***(cont.)***

Envirosite ID: 52365326
EPA ID: N/R

ERNS ***(cont.)***

Tank Regulated by : N/R

Materials Involved Summary

Name of Material :	GASOLINE: AUTOMOTIVE (UNLEADED)
CAS Number :	000000-00-0
Amount of Material :	25
Unit of Measure :	GALLON(S)
UN Number :	N/R
CHRIS Code :	GAS
Reached Water :	NO
Amount in Water :	N/R
Unit of Measure (Reach Water) :	N/R

Mobile Details

Vehicle Own Fuel Capacity :	N/R
Cargo Capacity :	N/R
Amount of Cargo on Board :	N/R
Hazmat Carrier :	U
Carrier Licensed :	U
Noncompliance with Hazmat :	U
Mobile Type :	OTHER
Cargo Capacity Units :	N/R
Amount of Cargo on Board Units :	N/R
Vehicle Year :	N/R
Vehicle Make :	N/R
Vehicle Model :	N/R
Vehicle Number :	412
Trailer Number :	N/R

Facility Address :	1002 EAST D. STREET, TACOMA, WA
County :	PIERCE

Incident Information

Incident Date Time :	1993-07-28 07:30:00
Type of Incident :	FIXED
Incident Cause :	OPERATOR ERROR
Incident DTG :	DISCOVERED
Incident Location :	N/R
Sequence Number :	189262
Potential Flag :	N/R

Map Id: I38
Direction: NW
Distance: 0.089 mi., 472 ft.
Elevation: 15 ft.
Relative: Lower

Site Name : OLYMPIC CHEMICAL CORP | COASTCRAFT PROPERTY | PUGET SOUND PETROLEUM 1002 E D ST | 1002 E F ST | 1002 EAST "D" STREET
TACOMA | Tacoma | TACOMA, WA

Database(s) : [ALL SITES - WA, AST - WA, BRS, CERCLIS NFRAP, CSCSL HWS - WA, CSCSL NFA - WA, DOCKET, ECHO, ENVCVN - WA, ERNS, FRS, HSL - WA, ICIS, ICR - WA, INACTIVE PCS, MANIFEST EPA, PCS ENF, PCS FACILITY, PRP-CORP, RCRA_NONGEN, RCRA_TSDF, RMP, SEMS_8R_ARCHIVED SITES, T 2 - WA, TOSCA-PLANT] ***(cont.)***

Envirosite ID: 52365326
EPA ID: N/R

ERNS ***(cont.)***

Description of Incident :	WATER TANK VALVE/LEAKED DUE TO REMAINING OPEN
Last Date in Agency List :	2015-12-23

Incident Response Summary

Date Time Received :	1993-07-28 16:02:00
Date Time Completed :	1993-07-28 16:07:00
Call Type :	Incident
Source :	UNAVAILABLE
Responsible Company :	OLYMPIC CHEMICAL CORP.
Responsible Org Type :	PRIVATE ENTERPRISE
Responsible City :	TACOMA
Responsible State :	WA
Responsible Zip :	98402

Incident Details Summary

Remedial Action :	SHUT OFF SUMP PUMP AND USED VAC PUMP
Medium :	SOIL//AREA UNKNOWN
Medium Description :	LAND
Body of Water :	N/R
Weather Conditions :	N/R
Water Temperature :	N/R
Water Supply Contaminated :	N/R
Waterway Closed :	N/R
Waterway Description :	N/R

Additional Incident Details Summary

Actual Amount :	N/R
Actual Amount Units :	N/R
Capacity of Tank :	N/R
Capacity of Tank Units :	N/R
Continuous Release Begin Date :	N/R
Continuous Release End Date :	N/R
Continuous Release Change Date :	N/R
Continuous Release Permit :	N/R
Continuous Release Type :	N/R
Description of Tank :	N/R
Device Operational :	Y
DOT Crossing Number :	N/R
DOT Regulated :	U
NPDES :	N/R
NPDES Compliance :	U

Map Id: I38
Direction: NW
Distance: 0.089 mi., 472 ft.
Elevation: 15 ft.
Relative: Lower

Site Name : OLYMPIC CHEMICAL CORP | COASTCRAFT PROPERTY | PUGET SOUND PETROLEUM 1002 E D ST | 1002 E F ST | 1002 EAST "D" STREET
TACOMA | Tacoma | TACOMA, WA

Database(s) : [ALL SITES - WA, AST - WA, BRS, CERCLIS NFRAP, CSCSL HWS - WA, CSCSL NFA - WA, DOCKET, ECHO, ENVCVN - WA, ERNS, FRS, HSL - WA, ICIS, ICR - WA, INACTIVE PCS, MANIFEST EPA, PCS ENF, PCS FACILITY, PRP-CORP, RCRA_NONGEN, RCRA_TSDF, RMP, SEMS_8R_ARCHIVED SITES, T 2 - WA, TOSCA-PLANT] ***(cont.)***

Envirosite ID: 52365326
EPA ID: N/R

ERNS ***(cont.)***

Pipeline Aboveground :	ABOVE
Pipeline Covered :	U
Pipeline Type :	UNKNOWN
Tank ID :	N/R
Tank Regulated :	U
Tank Regulated by :	N/R

Materials Involved Summary

Name of Material :	SODIUM HYDROXIDE
CAS Number :	N/R
Amount of Material :	0
Unit of Measure :	UNKNOWN AMOUNT
UN Number :	N/R
CHRIS Code :	SHD
Reached Water :	YES
Amount in Water :	0
Unit of Measure (Reach Water) :	UNKNOWN AMOUNT

Facility Address :	1002 E D ST, TACOMA, WA
County :	PIERCE

Incident Information

Incident Date Time :	2021-07-29 10:20:00
Type of Incident :	VESSEL
Incident Cause :	OTHER
Incident DTG :	OCCURRED
Incident Location :	PUGET SOUND PETROLEUM DOCK
Sequence Number :	1312155
Potential Flag :	N
Description of Incident :	CALLER IS REPORTING A DISCHARGE OF DIESEL FUEL ONTO THE DECK OF THE TUG CHIEF. THE DISCHARGE OCCURRED WHEN THE SOUNDING TUBE BURPED. NO WATERWAYS WERE IMPACTED.
Last Date in Agency List :	2022-04-27

Incident Response Summary

Date Time Received :	2021-07-29 14:27:00
Date Time Completed :	2021-07-29 14:37:00
Call Type :	Incident

Map Id: I38
Direction: NW
Distance: 0.089 mi., 472 ft.
Elevation: 15 ft.
Relative: Lower

Site Name : OLYMPIC CHEMICAL CORP | COASTCRAFT PROPERTY | PUGET SOUND PETROLEUM 1002 E D ST | 1002 E F ST | 1002 EAST "D" STREET
TACOMA | Tacoma | TACOMA, WA

Database(s) : [ALL SITES - WA, AST - WA, BRS, CERCLIS NFRAP, CSCSL HWS - WA, CSCSL NFA - WA, DOCKET, ECHO, ENVCVN - WA, ERNS, FRS, HSL - WA, ICIS, ICR - WA, INACTIVE PCS, MANIFEST EPA, PCS ENF, PCS FACILITY, PRP-CORP, RCRA_NONGEN, RCRA_TSDF, RMP, SEMS_8R_ARCHIVED SITES, T 2 - WA, TOSCA-PLANT] ***(cont.)***

Envirosite ID: 52365326
EPA ID: N/R

ERNS ***(cont.)***

Source :	TELEPHONE
Responsible Company :	CROWLEY MARINE SERVICES
Responsible Org Type :	PRIVATE ENTERPRISE
Responsible City :	SEATTLE
Responsible State :	WA
Responsible Zip :	N/R

Incident Details Summary

Remedial Action :	DECK WAS CLEANED UP WITH ABSORBENT PADS, DOUBLE BAGGED AND LABELED MATERIAL FOR DISPOSAL.
Medium :	DECK OF VESSEL ONLY
Medium Description :	OTHER
Body of Water :	N/R
Weather Conditions :	N/R
Water Temperature :	N/R
Water Supply Contaminated :	U
Waterway Closed :	N
Waterway Description :	N/R

Additional Incident Details Summary

Actual Amount :	N/R
Actual Amount Units :	N/R
Capacity of Tank :	N/R
Capacity of Tank Units :	N/R
Continuous Release Begin Date :	N/R
Continuous Release End Date :	N/R
Continuous Release Change Date :	N/R
Continuous Release Permit :	N/R
Continuous Release Type :	N/R
Description of Tank :	N/R
Device Operational :	U
DOT Crossing Number :	N/R
DOT Regulated :	U
NPDES :	N/R
NPDES Compliance :	U
Pipeline Aboveground :	ABOVE
Pipeline Covered :	U
Pipeline Type :	N/R
Tank ID :	N/R
Tank Regulated :	U
Tank Regulated by :	N/R

Map Id: I38
Direction: NW
Distance: 0.089 mi., 472 ft.
Elevation: 15 ft.
Relative: Lower

Site Name : OLYMPIC CHEMICAL CORP | COASTCRAFT PROPERTY | PUGET SOUND PETROLEUM 1002 E D ST | 1002 E F ST | 1002 EAST "D" STREET
TACOMA | Tacoma | TACOMA, WA

Database(s) : [ALL SITES - WA, AST - WA, BRS, CERCLIS NFRAP, CSCSL HWS - WA, CSCSL NFA - WA, DOCKET, ECHO, ENVCVN - WA, ERNS, FRS, HSL - WA, ICIS, ICR - WA, INACTIVE PCS, MANIFEST EPA, PCS ENF, PCS FACILITY, PRP-CORP, RCRA_NONGEN, RCRA_TSDF, RMP, SEMS_8R_ARCHIVED SITES, T 2 - WA, TOSCA-PLANT] ***(cont.)***

Envirosite ID: 52365326
EPA ID: N/R

ERNS ***(cont.)***

Materials Involved Summary

Name of Material :	OIL: DIESEL
CAS Number :	000000-00-0
Amount of Material :	2.5
Unit of Measure :	GALLON(S)
UN Number :	N/R
CHRIS Code :	ODS
Reached Water :	NO
Amount in Water :	N/R
Unit of Measure (Reach Water) :	N/R

Vessels Details

Vessel Name :	CHIEF
Vessel Type :	TUG
Vessel Length :	96
Hull Construction :	N/R
Fuel Capacity :	N/R
Fuel on Board :	N/R
Cargo Capacity :	N/R
Cargo on Board :	N/R
Is Vessel Aground :	N
Flag :	N/R
Breadth :	N/R
Draught :	N/R
Fuel Capacity Units :	N/R
Fuel on Board Units :	N/R
Cargo Capacity Units :	N/R
Cargo on Board Units :	N/R

FRS

Facility Name :	COASTCRAFT PROPERTY
Facility Address :	1002 E F ST, TACOMA, WA 984211836
County :	PIERCE

Site Details

Registry ID :	110005313696
FRS Facility URL :	Click here for hyperlink provided by the agency.
Last Date in Agency List :	2023-02-13

Map Id: I38
Direction: NW
Distance: 0.089 mi., 472 ft.
Elevation: 15 ft.
Relative: Lower

Site Name :	OLYMPIC CHEMICAL CORP | COASTCRAFT PROPERTY | PUGET SOUND PETROLEUM 1002 E D ST | 1002 E F ST | 1002 EAST "D" STREET TACOMA | Tacoma | TACOMA, WA
Database(s) :	[ALL SITES - WA, AST - WA, BRS, CERCLIS NFRAP, CSCSL HWS - WA, CSCSL NFA - WA, DOCKET, ECHO, ENVCVN - WA, ERNS, FRS, HSL - WA, ICIS, ICR - WA, INACTIVE PCS, MANIFEST EPA, PCS ENF, PCS FACILITY, PRP-CORP, RCRA_NONGEN, RCRA_TSDF, RMP, SEMS_8R_ARCHIVED SITES, T 2 - WA, TOSCA-PLANT] ***(cont.)***

Envirosite ID: 52365326
EPA ID: N/R

FRS ***(cont.)***

Source Description

Source Description : RCRAInfo is EPA’s comprehensive information system that supports the Resource Conservation and Recovery Act (RCRA) of 1976 and the Hazardous and Solid Waste Amendments (HSWA) of 1984 through the tracking of events and activities related to facilities that generate, transport, and treat, store, or dispose of hazardous waste. RCRAInfo allows RCRA program staff to track the notification, permit, compliance, and corrective action activities required under RCRA. RCRAInfo also supports generation of the National Hazardous Waste Biennial Report. All generators and treatment, storage, and disposal facilities who handle hazardous waste are required to report to the EPA Administrator at least once every two years to support creation of the Biennial Report.
The WA-FSIS provides a means to query and display data maintained by the Washington Department of Ecology. This system contains key information for each facility/site that is currently, or has been, of interest to the Air Quality, Dam Safety, Hazardous Waste, Toxics Cleanup, and Water Quality Programs.

Source Description :

ICIS provides a database that, when complete, will contain enforcement and compliance information across most of EPA's programs. The vision for ICIS is to replace EPA's independent databases that contain enforcement data with a single repository for that information. Currently, ICIS contains all Federal Administrative and Judicial enforcement actions and a subset of the Permit Compliance System (PCS), which supports the National Pollutant Discharge Elimination System (NPDES). This information is maintained in ICIS by EPA in the Regional offices and at Headquarters. A future release of ICIS will completely replace PCS and will integrate that information with Federal actions already in the system. ICIS also has the capability to track other activities that support compliance and enforcement programs, including incident tracking, compliance assistance, and compliance monitoring.

FRS Environmental Interest

Source and System ID : ICIS - 1258
RCRAINFO - WAD009258229
WA-FSIS - 14702

Facility Name : OLYMPIC CHEMICAL CORP
Facility Address : 1002 E D ST, TACOMA, WA 98421
County : PIERCE

Site Details

Registry ID : 110070749045
FRS Facility URL : Click here for hyperlink provided by the agency.
Last Date in Agency List : 2023-02-13

Map Id: I38
Direction: NW
Distance: 0.089 mi., 472 ft.
Elevation: 15 ft.
Relative: Lower

Site Name : OLYMPIC CHEMICAL CORP | COASTCRAFT PROPERTY | PUGET SOUND PETROLEUM 1002 E D ST | 1002 E F ST | 1002 EAST "D" STREET
TACOMA | Tacoma | TACOMA, WA

Database(s) : [ALL SITES - WA, AST - WA, BRS, CERCLIS NFRAP, CSCSL HWS - WA, CSCSL NFA - WA, DOCKET, ECHO, ENVCVN - WA, ERNS, FRS, HSL - WA, ICIS, ICR - WA, INACTIVE PCS, MANIFEST EPA, PCS ENF, PCS FACILITY, PRP-CORP, RCRA_NONGEN, RCRA_TSDF, RMP, SEMS_8R_ARCHIVED SITES, T 2 - WA, TOSCA-PLANT] ***(cont.)***

Envirosite ID: 52365326
EPA ID: N/R

FRS ***(cont.)***

Source Description

Source Description :

All generators and treatment, storage, and disposal (TSD) facilities who handle hazardous waste are required to report to the EPA Administrator at least once every two years. The data collected is used to create the National Biennial Resource Conservation and Recovery Act (RCRA) Hazardous Waste Report. This data is processed within the RCRA Information (RCRAInfo) database.

FRS Environmental Interest

Source and System ID :	RCRAINFO - WAD000800896
Facility Name :	OLYMPIC CHEMICAL CORPORATION
Facility Address :	1002 E D ST, TACOMA, WA 98421
County :	PIERCE

Site Details

Registry ID :	110000543582
FRS Facility URL :	Click here for hyperlink provided by the agency.
Last Date in Agency List :	2023-02-13

Source Description

Source Description :

ICIS provides a database that, when complete, will contain enforcement and compliance information across most of EPA's programs. The vision for ICIS is to replace EPA's independent databases that contain enforcement data with a single repository for that information. Currently, ICIS contains all Federal Administrative and Judicial enforcement actions and a subset of the Permit Compliance System (PCS), which supports the National Pollutant Discharge Elimination System (NPDES). This information is maintained in ICIS by EPA in the Regional offices and at Headquarters. A future release of ICIS will completely replace PCS and will integrate that information with Federal actions already in the system. ICIS also has the capability to track other activities that support compliance and enforcement programs, including incident tracking, compliance assistance, and compliance monitoring.

Map Id: I38
Direction: NW
Distance: 0.089 mi., 472 ft.
Elevation: 15 ft.
Relative: Lower

Site Name : OLYMPIC CHEMICAL CORP | COASTCRAFT PROPERTY | PUGET SOUND PETROLEUM 1002 E D ST | 1002 E F ST | 1002 EAST "D" STREET
TACOMA | Tacoma | TACOMA, WA

Database(s) : [ALL SITES - WA, AST - WA, BRS, CERCLIS NFRAP, CSCSL HWS - WA, CSCSL NFA - WA, DOCKET, ECHO, ENVCVN - WA, ERNS, FRS, HSL - WA, ICIS, ICR - WA, INACTIVE PCS, MANIFEST EPA, PCS ENF, PCS FACILITY, PRP-CORP, RCRA_NONGEN, RCRA_TSDF, RMP, SEMS_8R_ARCHIVED SITES, T 2 - WA, TOSCA-PLANT] ***(cont.)***

Envirosite ID: 52365326
EPA ID: N/R

FRS ***(cont.)***

The NPDES module of the Compliance Information System (ICIS) tracks surface water permits issued under the Clean Water Act. Under NPDES, all facilities that discharge pollutants from any point source into waters of the United States are required to obtain a permit. The permit will likely contain limits on what can be discharged, impose monitoring and reporting requirements, and include other provisions to ensure that the discharge does not adversely affect water quality.
OSHA-OIS

Source Description :

RCRAInfo is EPA's comprehensive information system that supports the Resource Conservation and Recovery Act (RCRA) of 1976 and the Hazardous and Solid Waste Amendments (HSWA) of 1984 through the tracking of events and activities related to facilities that generate, transport, and treat, store, or dispose of hazardous waste. RCRAInfo allows RCRA program staff to track the notification, permit, compliance, and corrective action activities required under RCRA. RCRAInfo also supports generation of the National Hazardous Waste Biennial Report. All generators and treatment, storage, and disposal facilities who handle hazardous waste are required to report to the EPA Administrator at least once every two years to support creation of the Biennial Report.
The RMP database stores the risk management plans reported by companies that handle, manufacture, use, or store certain flammable or toxic substances, as required under section 112(r) of the Clean Air Act (CAA).

Source Description :

The database that supports the Toxic Substances Control Act (TSCA) of 1976, which provides EPA with authority to require reporting, record-keeping and testing requirements, and restrictions relating to chemical substances and/or mixtures. Certain substances are generally excluded from TSCA, including, among others, food, drugs, cosmetics and pesticides. TSCA addresses the production, importation, use, and disposal of specific chemicals including polychlorinated biphenyls (PCBs), asbestos, radon and lead-based paint.
The WA-FSIS provides a means to query and display data maintained by the Washington Department of Ecology. This system contains key information for each facility/site that is currently, or has been, of interest to the Air Quality, Dam Safety, Hazardous Waste, Toxics Cleanup, and Water Quality Programs.

FRS Environmental Interest
Source and System ID :

ICIS - 1257
ICIS - WAR002864
OSHA-OIS - 341878593
RCRAINFO - WAD000800896
RMP - 100000056468
TSCA - 100607336
TSCA - TSCA6846

Map Id: I38
Direction: NW
Distance: 0.089 mi., 472 ft.
Elevation: 15 ft.
Relative: Lower

Site Name : OLYMPIC CHEMICAL CORP | COASTCRAFT PROPERTY | PUGET SOUND PETROLEUM 1002 E D ST | 1002 E F ST | 1002 EAST "D" STREET
TACOMA | Tacoma | TACOMA, WA

Database(s) : [ALL SITES - WA, AST - WA, BRS, CERCLIS NFRAP, CSCSL HWS - WA, CSCSL NFA - WA, DOCKET, ECHO, ENVCVN - WA, ERNS, FRS, HSL - WA, ICIS, ICR - WA, INACTIVE PCS, MANIFEST EPA, PCS ENF, PCS FACILITY, PRP-CORP, RCRA_NONGEN, RCRA_TSDF, RMP, SEMS_8R_ARCHIVED SITES, T 2 - WA, TOSCA-PLANT] ***(cont.)***

Envirosite ID: 52365326
EPA ID: N/R

FRS ***(cont.)***

WA-FSIS - 23544

Facility Name : PUGET SOUND PETROLEUM
Facility Address : 1002 E D ST, TACOMA, WA 98421-1818
County : N/R

Site Details
Registry ID : 110071347581
FRS Facility URL : Click here for hyperlink provided by the agency.
Last Date in Agency List : 2023-02-13

Source Description

Source Description :

The NPDES module of the Compliance Information System (ICIS) tracks surface water permits issued under the Clean Water Act. Under NPDES, all facilities that discharge pollutants from any point source into waters of the United States are required to obtain a permit. The permit will likely contain limits on what can be discharged, impose monitoring and reporting requirements, and include other provisions to ensure that the discharge does not adversely affect water quality.

FRS Environmental Interest
Source and System ID : ICIS - WAR311767

Facility Name : WA317942833 - OLYMPIC CHEMICAL CORPORATION
Facility Address : 1002 EAST D ST, TACOMA, WA 98421
County : N/R

Site Details
Registry ID : 110070295063
FRS Facility URL : Click here for hyperlink provided by the agency.
Last Date in Agency List : 2019-01-31

Map Id: I38
Direction: NW
Distance: 0.089 mi., 472 ft.
Elevation: 15 ft.
Relative: Lower

Site Name : OLYMPIC CHEMICAL CORP | COASTCRAFT PROPERTY | PUGET SOUND PETROLEUM 1002 E D ST | 1002 E F ST | 1002 EAST "D" STREET
TACOMA | Tacoma | TACOMA, WA

Database(s) : [ALL SITES - WA, AST - WA, BRS, CERCLIS NFRAP, CSCSL HWS - WA, CSCSL NFA - WA, DOCKET, ECHO, ENVCVN - WA, ERNS, FRS, HSL - WA, ICIS, ICR - WA, INACTIVE PCS, MANIFEST EPA, PCS ENF, PCS FACILITY, PRP-CORP, RCRA_NONGEN, RCRA_TSDF, RMP, SEMS_8R_ARCHIVED SITES, T 2 - WA, TOSCA-PLANT] ***(cont.)***

Envirosite ID: 52365326
EPA ID: N/R

FRS ***(cont.)***

Source Description
Source Description : OSHA-OIS

FRS Environmental Interest
Source and System ID : OSHA-OIS - 341878593

HSL - WA

Facility Name : Coastcraft Property
Facility Address : 1002 E F St, Tacoma, 98421-1836
County : Pierce

Site Details
Facility Site ID : 14702
Cleanup Site ID : 1892
Status : No Further Action
Site Rank : N/R
Alternative Site Name : N/R
Region : N/R
Resposbile Unit : N/R
Institutional Control : N/R
Current VCP : N/R
Past VCP : N/R
Latitude : N/R
Longitude : N/R
Agency Hyperlink : Click here for hyperlink provided by the agency.
Last Date in Agency List : 2022-02-11

Facility Name : Coastcraft Property
Facility Address : 1002 E F ST, TACOMA, 98421
County : Pierce

Site Details
Facility Site ID : 14702
Cleanup Site ID : 1892
Status : No Further Action
Site Rank : N/R
Alternative Site Name : COASTCRAFT
Region : Southwest
Resposbile Unit : Southwest

Map Id: I38
Direction: NW
Distance: 0.089 mi., 472 ft.
Elevation: 15 ft.
Relative: Lower

Site Name : OLYMPIC CHEMICAL CORP | COASTCRAFT PROPERTY | PUGET SOUND PETROLEUM 1002 E D ST | 1002 E F ST | 1002 EAST "D" STREET
TACOMA | Tacoma | TACOMA, WA

Database(s) : [ALL SITES - WA, AST - WA, BRS, CERCLIS NFRAP, CSCSL HWS - WA, CSCSL NFA - WA, DOCKET, ECHO, ENVCVN - WA, ERNS, FRS, HSL - WA, ICIS, ICR - WA, INACTIVE PCS, MANIFEST EPA, PCS ENF, PCS FACILITY, PRP-CORP, RCRA_NONGEN, RCRA_TSDF, RMP, SEMS_8R_ARCHIVED SITES, T 2 - WA, TOSCA-PLANT] ***(cont.)***

Envirosite ID: 52365326
EPA ID: N/R

HSL - WA ***(cont.)***

Institutional Control :	Yes
Current VCP :	N/R
Past VCP :	N/R
Latitude :	47.25640698422
Longitude :	-122.429807340708
Agency Hyperlink :	Click here for hyperlink provided by the agency.
Last Date in Agency List :	2023-02-28

Contaminants

Contaminant Name :	Halogenated Organics
Ground water :	N/R
Surface water :	N/R
Soil :	Remediated
Sediment :	N/R
Air :	N/R
Bedrock :	N/R

Contaminant Name :	Petroleum Products-Unspecified
Ground water :	N/R
Surface water :	N/R
Soil :	Remediated
Sediment :	N/R
Air :	N/R
Bedrock :	N/R

Facility Name :	OLYMPIC CHEMICAL CORP
Facility Address :	1002 E D St, Tacoma, 98421-1818
County :	Pierce

Site Details

Facility Site ID :	23544
Cleanup Site ID :	2458
Status :	Cleanup Started
Site Rank :	N/R
Alternative Site Name :	N/R
Region :	N/R
Resposbile Unit :	N/R
Institutional Control :	N/R
Current VCP :	N/R
Past VCP :	N/R
Latitude :	N/R

Map Id: I38
Direction: NW
Distance: 0.089 mi., 472 ft.
Elevation: 15 ft.
Relative: Lower

Site Name : OLYMPIC CHEMICAL CORP | COASTCRAFT PROPERTY | PUGET SOUND PETROLEUM 1002 E D ST | 1002 E F ST | 1002 EAST "D" STREET
TACOMA | Tacoma | TACOMA, WA

Database(s) : [ALL SITES - WA, AST - WA, BRS, CERCLIS NFRAP, CSCSL HWS - WA, CSCSL NFA - WA, DOCKET, ECHO, ENVCVN - WA, ERNS, FRS, HSL - WA, ICIS, ICR - WA, INACTIVE PCS, MANIFEST EPA, PCS ENF, PCS FACILITY, PRP-CORP, RCRA_NONGEN, RCRA_TSDF, RMP, SEMS_8R_ARCHIVED SITES, T 2 - WA, TOSCA-PLANT] ***(cont.)***

Envirosite ID: 52365326
EPA ID: N/R

HSL - WA ***(cont.)***

Longitude :	N/R
Agency Hyperlink :	Click here for hyperlink provided by the agency.
Last Date in Agency List :	2022-02-11
Facility Name :	OLYMPIC CHEMICAL CORP
Facility Address :	1002 E D ST, TACOMA, 98421
County :	Pierce

Site Details

Facility Site ID :	23544
Cleanup Site ID :	2458
Status :	Cleanup Started
Site Rank :	1 - Highest Assessed Risk
Alternative Site Name :	Chemical Processors Inc East D
Region :	Southwest
Resposbile Unit :	Southwest
Institutional Control :	Yes
Current VCP :	N/R
Past VCP :	N/R
Latitude :	47.25498
Longitude :	-122.43191
Agency Hyperlink :	Click here for hyperlink provided by the agency.
Last Date in Agency List :	2023-02-28

Contaminants

Contaminant Name :	Non-Halogenated Solvents
Ground water :	Confirmed Above Cleanup Levels
Surface water :	Confirmed Above Cleanup Levels
Soil :	Confirmed Above Cleanup Levels
Sediment :	N/R
Air :	N/R
Bedrock :	N/R
Contaminant Name :	Arsenic
Ground water :	Confirmed Above Cleanup Levels
Surface water :	Confirmed Above Cleanup Levels
Soil :	N/R
Sediment :	N/R
Air :	N/R
Bedrock :	N/R

Map Id: I38
Direction: NW
Distance: 0.089 mi., 472 ft.
Elevation: 15 ft.
Relative: Lower

Site Name : OLYMPIC CHEMICAL CORP | COASTCRAFT PROPERTY | PUGET SOUND PETROLEUM 1002 E D ST | 1002 E F ST | 1002 EAST "D" STREET
TACOMA | Tacoma | TACOMA, WA

Database(s) : [ALL SITES - WA, AST - WA, BRS, CERCLIS NFRAP, CSCSL HWS - WA, CSCSL NFA - WA, DOCKET, ECHO, ENVCVN - WA, ERNS, FRS, HSL - WA, ICIS, ICR - WA, INACTIVE PCS, MANIFEST EPA, PCS ENF, PCS FACILITY, PRP-CORP, RCRA_NONGEN, RCRA_TSDF, RMP, SEMS_8R_ARCHIVED SITES, T 2 - WA, TOSCA-PLANT] ***(cont.)***

Envirosite ID: 52365326
EPA ID: N/R

HSL - WA ***(cont.)***

Contaminant Name :	Petroleum Products-Unspecified
Ground water :	Confirmed Above Cleanup Levels
Surface water :	Suspected
Soil :	Confirmed Above Cleanup Levels
Sediment :	N/R
Air :	N/R
Bedrock :	N/R

ICIS

Facility Name :	OLYMPIC CHEMICAL CORP
Facility Address :	1002 E D ST, TACOMA, WA 98421-1818

Site Details

NPDES ID :	WAR002864
ICIS Facility Interest ID :	3400001692
Facility UIN :	110000543582
Facility Type Code :	Privately Owned Facility
Impaired Waters :	303(D) Listed
Latitude :	47.2549781
Longitude :	-122.431907
Last Date in Agency List :	2022-12-28

Facility Name :	PUGET SOUND PETROLEUM
Facility Address :	1002 E D ST, TACOMA, WA 98421-1818

Site Details

NPDES ID :	WAR311767
ICIS Facility Interest ID :	3601470910
Facility UIN :	110071347581
Facility Type Code :	Privately Owned Facility
Impaired Waters :	303(D) Listed
Latitude :	47.2549782
Longitude :	-122.431908
Last Date in Agency List :	2022-12-28

ICR - WA

Facility Name :	OLYMPIC CHEMICAL CORP
Facility Address :	1002 E D ST, TACOMA, 98421-1818
County :	Pierce

Map Id: I38
Direction: NW
Distance: 0.089 mi., 472 ft.
Elevation: 15 ft.
Relative: Lower

Site Name : OLYMPIC CHEMICAL CORP | COASTCRAFT PROPERTY | PUGET SOUND PETROLEUM 1002 E D ST | 1002 E F ST | 1002 EAST "D" STREET
TACOMA | Tacoma | TACOMA, WA

Database(s) : [ALL SITES - WA, AST - WA, BRS, CERCLIS NFRAP, CSCSL HWS - WA, CSCSL NFA - WA, DOCKET, ECHO, ENVCVN - WA, ERNS, FRS, HSL - WA, ICIS, ICR - WA, INACTIVE PCS, MANIFEST EPA, PCS ENF, PCS FACILITY, PRP-CORP, RCRA_NONGEN, RCRA_TSDF, RMP, SEMS_8R_ARCHIVED SITES, T 2 - WA, TOSCA-PLANT] ***(cont.)***

Envirosite ID: 52365326
EPA ID: N/R

ICR - WA ***(cont.)***

Facility/Site ID :	23544
Alternate Name :	OLYMPIC CHEMICAL CORP
Program Name :	N/R
WRIA :	10
Legislative District :	27
Congressional District :	9
Ecology Region :	SWRO
Ecology Program Phone :	(360) 407-7224
Tribal Land :	N
Latitude :	47.25498
Longitude :	-122.43191
Last Date in Agency List :	2023-01-03

Facility/Site ID :	23544
Alternate Name :	Chemical Processors Inc East D
Program Name :	N/R
WRIA :	10
Legislative District :	27
Congressional District :	9
Ecology Region :	SWRO
Ecology Program Phone :	(360) 407-7224
Tribal Land :	N
Latitude :	47.25498
Longitude :	-122.43191
Last Date in Agency List :	2023-01-03

Facility/Site ID :	23544
Alternate Name :	N/R
Program Name :	N/R
WRIA :	10
Legislative District :	27
Congressional District :	9
Ecology Region :	SWRO
Ecology Program Phone :	(360) 407-7224
Tribal Land :	N
Latitude :	47.25498
Longitude :	-122.43191
Last Date in Agency List :	2023-01-03

Program Details

Program :	TOXICS
Program ID :	N/R
Interaction Type :	Independent Cleanup

Map Id: I38
Direction: NW
Distance: 0.089 mi., 472 ft.
Elevation: 15 ft.
Relative: Lower

Site Name : OLYMPIC CHEMICAL CORP | COASTCRAFT PROPERTY | PUGET SOUND PETROLEUM 1002 E D ST | 1002 E F ST | 1002 EAST "D" STREET
TACOMA | Tacoma | TACOMA, WA

Database(s) : [ALL SITES - WA, AST - WA, BRS, CERCLIS NFRAP, CSCSL HWS - WA, CSCSL NFA - WA, DOCKET, ECHO, ENVCVN - WA, ERNS, FRS, HSL - WA, ICIS, ICR - WA, INACTIVE PCS, MANIFEST EPA, PCS ENF, PCS FACILITY, PRP-CORP, RCRA_NONGEN, RCRA_TSDF, RMP, SEMS_8R_ARCHIVED SITES, T 2 - WA, TOSCA-PLANT] ***(cont.)***

Envirosite ID: 52365326
EPA ID: N/R

ICR - WA ***(cont.)***

Interaction Type Description :	Any remedial action without department oversight or approval and not under an order or decree.
Status :	Active
Start Date :	1996-10-16
End Date :	N/R
SIC :	2819 - INDUSTRIAL INORGANIC CHEMICALS, NOT ELSEWHERE CLASSIFIED
NAICS :	N/R
Program :	TOXICS
Program ID :	N/R
Interaction Type :	Independent Cleanup
Interaction Type Description :	Any remedial action without department oversight or approval and not under an order or decree.
Status :	Active
Start Date :	1996-10-16
End Date :	N/R
SIC :	517 - PETROLEUM AND PETROLEUM PRODUCTS
NAICS :	N/R
Program :	TOXICS
Program ID :	N/R
Interaction Type :	Independent Cleanup
Interaction Type Description :	Any remedial action without department oversight or approval and not under an order or decree.
Status :	Active
Start Date :	1996-10-16
End Date :	N/R
SIC :	9999 - NONCLASSIFIABLE ESTABLISHMENTS
NAICS :	N/R
Program :	TOXICS
Program ID :	N/R
Interaction Type :	Independent Cleanup
Interaction Type Description :	Any remedial action without department oversight or approval and not under an order or decree.
Status :	Active

Map Id: I38
Direction: NW
Distance: 0.089 mi., 472 ft.
Elevation: 15 ft.
Relative: Lower

Site Name : OLYMPIC CHEMICAL CORP | COASTCRAFT PROPERTY | PUGET SOUND PETROLEUM 1002 E D ST | 1002 E F ST | 1002 EAST "D" STREET
TACOMA | Tacoma | TACOMA, WA

Database(s) : [ALL SITES - WA, AST - WA, BRS, CERCLIS NFRAP, CSCSL HWS - WA, CSCSL NFA - WA, DOCKET, ECHO, ENVCVN - WA, ERNS, FRS, HSL - WA, ICIS, ICR - WA, INACTIVE PCS, MANIFEST EPA, PCS ENF, PCS FACILITY, PRP-CORP, RCRA_NONGEN, RCRA_TSDF, RMP, SEMS_8R_ARCHIVED SITES, T 2 - WA, TOSCA-PLANT] ***(cont.)***

Envirosite ID: 52365326
EPA ID: N/R

ICR - WA ***(cont.)***

Start Date :	1996-10-16
End Date :	N/R
SIC :	5171 - PETROLEUM BULK STATIONS AND TERMINALS
NAICS :	N/R
Program :	TOXICS
Program ID :	N/R
Interaction Type :	Independent Cleanup
Interaction Type Description :	Any remedial action without department oversight or approval and not under an order or decree.
Status :	Active
Start Date :	1996-10-16
End Date :	N/R
SIC :	N/R
NAICS :	325998 - All Other Miscellaneous Chemical Product and Preparation Manufacturing
Program :	TOXICS
Program ID :	N/R
Interaction Type :	Independent Cleanup
Interaction Type Description :	Any remedial action without department oversight or approval and not under an order or decree.
Status :	Active
Start Date :	1996-10-16
End Date :	N/R
SIC :	N/R
NAICS :	N/R

INACTIVE PCS

Issue Date :	2014-12-03
Original Issue Date :	2009-10-21
Effective Date :	2015-01-01
Expiration Date :	2019-12-31
Retirement Date :	N/R
Termination Date :	2018-10-29
Issuing Agency :	State
Agency Type :	State
Activity ID :	3600223148
External Permit Number :	WAR002864

Map Id: I38
Direction: NW
Distance: 0.089 mi., 472 ft.
Elevation: 15 ft.
Relative: Lower

Site Name : OLYMPIC CHEMICAL CORP | COASTCRAFT PROPERTY | PUGET SOUND PETROLEUM 1002 E D ST | 1002 E F ST | 1002 EAST "D" STREET
TACOMA | Tacoma | TACOMA, WA

Database(s) : [ALL SITES - WA, AST - WA, BRS, CERCLIS NFRAP, CSCSL HWS - WA, CSCSL NFA - WA, DOCKET, ECHO, ENVCVN - WA, ERNS, FRS, HSL - WA, ICIS, ICR - WA, INACTIVE PCS, MANIFEST EPA, PCS ENF, PCS FACILITY, PRP-CORP, RCRA_NONGEN, RCRA_TSDF, RMP, SEMS_8R_ARCHIVED SITES, T 2 - WA, TOSCA-PLANT] ***(cont.)***

Envirosite ID: 52365326
EPA ID: N/R

INACTIVE PCS ***(cont.)***

Facility Type Indicator :	NON-POTW
Permit Type :	General Permit Covered Facility-NPDES)
Major Minor Status :	N
Permit Status :	Terminated
Total Design Flow Number :	N/R
Actual Average Flow Number :	N/R
State Water Body :	N/R
State Water Body Name :	N/R
Permit Name :	Olympic Chemical Corp
Permit Comp Status :	N/R
RNC Tracking :	Y
Master External Permit Number :	WAR125726
TMDL Interface :	N/R
EDMR Authorization :	N
Pretreatment Indicator :	N/R
Last Date in Agency List :	2022-12-28

MANIFEST EPA

Manifest Details

Manifest Number :	018752377JJK
Shipped Date :	2018-07-18
Updated Date :	2018-09-26
Received Date :	2018-07-24
Status :	Signed
Generator ID :	WAD000800896
Generator Name :	OLYMPIC CHEMICAL CORP
Generator Address :	1002 E D ST, TACOMA, WA 98421
Generator Mailing :	1002 E D STREET, TACOMA, WA 99212
Generator Contact :	N/R
Destination ID :	IDD073114654
Destination Name :	US ECOLOGY IDAHO INC SITE B
Destination Mailing :	PO BOX 400, GRAND VIEW, ID 83624
Destination Address :	20400 20400 LEMLEY RD, GRAND VIEW, ID 83624
Destination Contact :	N/R
Submission Type :	DataImage5Copy
Origin Type :	Service
Manifest Residue :	N
Rejection :	N
Last Date in Agency List :	2023-02-13

Waste Details

Waste Line Number :	1
Is DOT Hazardous :	Y
DOT ID Number :	UN1824

Map Id: I38
Direction: NW
Distance: 0.089 mi., 472 ft.
Elevation: 15 ft.
Relative: Lower

Site Name : OLYMPIC CHEMICAL CORP | COASTCRAFT PROPERTY | PUGET SOUND PETROLEUM 1002 E D ST | 1002 E F ST | 1002 EAST "D" STREET
TACOMA | Tacoma | TACOMA, WA

Database(s) : [ALL SITES - WA, AST - WA, BRS, CERCLIS NFRAP, CSCSL HWS - WA, CSCSL NFA - WA, DOCKET, ECHO, ENVCVN - WA, ERNS, FRS, HSL - WA, ICIS, ICR - WA, INACTIVE PCS, MANIFEST EPA, PCS ENF, PCS FACILITY, PRP-CORP, RCRA_NONGEN, RCRA_TSDF, RMP, SEMS_8R_ARCHIVED SITES, T 2 - WA, TOSCA-PLANT] ***(cont.)***

Envirosite ID: 52365326
EPA ID: N/R

MANIFEST EPA ***(cont.)***

DOT Information :	RQ, UN1824, SODIUMHYDROXIDE SOLUTION, 8, PG II
Non Waste Description :	N/R
Quantity :	14225 Pounds
Quantity Tons, Acute, Non-Acute :	7.1125, 0, 7.1125
Quantity Kg, Acute, Non-Acute :	0, 6451.2515
Management Method :	H132 - LANDFILL (WITH PRIOR TREATMENT AND/OR STABILIZATION)
Is EPA Waste :	Y
Federal Code :	D002
State Code :	WA - WT02

Waste Line Number :	2
Is DOT Hazardous :	Y
DOT ID Number :	UN2693
DOT Information :	UN2693, BISULFITES, AQUEOUS SOLUTIONS, N.O.S., 8, PG III
Non Waste Description :	N/R
Quantity :	25605 Pounds
Quantity Tons, Acute, Non-Acute :	12.8025, 0, 12.8025
Quantity Kg, Acute, Non-Acute :	0, 11612.252
Management Method :	H132 - LANDFILL (WITH PRIOR TREATMENT AND/OR STABILIZATION)
Is EPA Waste :	N
Federal Code :	N/R
State Code :	WA - WT02

PCS ENF

Site Details

NPDES ID :	WAR002864
Last Date in Agency List :	2022-12-28

Formal Enforcement Actions

Settlement Entered Date :	N/R
ENF Identifier :	N/R
Activity ID :	N/R
Activity Type :	N/R
ENF Type :	N/R
Agency :	N/R
Fed Penalty Assessed Amount :	N/R
State Local Penalty Amount :	N/R

Informal Enforcement Actions

Achieved Date :	2013-10-25
Registry ID :	110000543582

Map Id: I38
Direction: NW
Distance: 0.089 mi., 472 ft.
Elevation: 15 ft.
Relative: Lower

Site Name : OLYMPIC CHEMICAL CORP | COASTCRAFT PROPERTY | PUGET SOUND PETROLEUM 1002 E D ST | 1002 E F ST | 1002 EAST "D" STREET
TACOMA | Tacoma | TACOMA, WA

Database(s) : [ALL SITES - WA, AST - WA, BRS, CERCLIS NFRAP, CSCSL HWS - WA, CSCSL NFA - WA, DOCKET, ECHO, ENVCVN - WA, ERNS, FRS, HSL - WA, ICIS, ICR - WA, INACTIVE PCS, MANIFEST EPA, PCS ENF, PCS FACILITY, PRP-CORP, RCRA_NONGEN, RCRA_TSDF, RMP, SEMS_8R_ARCHIVED SITES, T 2 - WA, TOSCA-PLANT] ***(cont.)***

Envirosite ID: 52365326
EPA ID: N/R

PCS ENF ***(cont.)***

ENF Identifier :	WA-603571
Activity ID :	3400170380
Activity Type :	Administrative - Informal
ENF Type :	Letter of Violation/ Warning Letter
Agency :	State
Achieved Date :	2012-05-15
Registry ID :	110000543582
ENF Identifier :	WA-232626
Activity ID :	3400012511
Activity Type :	Administrative - Informal
ENF Type :	Letter of Violation/ Warning Letter
Agency :	State
Achieved Date :	2012-05-10
Registry ID :	110000543582
ENF Identifier :	WA-231584
Activity ID :	3400011520
Activity Type :	Administrative - Informal
ENF Type :	Letter of Violation/ Warning Letter
Agency :	State
Achieved Date :	2011-05-09
Registry ID :	110000543582
ENF Identifier :	WA-121109
Activity ID :	3400007189
Activity Type :	Administrative - Informal
ENF Type :	Letter of Violation/ Warning Letter
Agency :	State

PCS FACILITY

Issue Date :	2009-10-21
Original Issue Date :	2009-10-21
Effective Date :	2010-01-01
Expiration Date :	2014-12-31
Retirement Date :	2014-12-31
Termination Date :	N/R
Issuing Agency :	State
Agency Type :	State
Activity ID :	3400001461
External Permit Number :	N/R
Facility Type Indicator :	NON-POTW
Permit Type :	General Permit Covered Facility-NPDES)

Map Id: I38
Direction: NW
Distance: 0.089 mi., 472 ft.
Elevation: 15 ft.
Relative: Lower

Site Name : OLYMPIC CHEMICAL CORP | COASTCRAFT PROPERTY | PUGET SOUND PETROLEUM 1002 E D ST | 1002 E F ST | 1002 EAST "D" STREET
TACOMA | Tacoma | TACOMA, WA

Database(s) : [ALL SITES - WA, AST - WA, BRS, CERCLIS NFRAP, CSCSL HWS - WA, CSCSL NFA - WA, DOCKET, ECHO, ENVCVN - WA, ERNS, FRS, HSL - WA, ICIS, ICR - WA, INACTIVE PCS, MANIFEST EPA, PCS ENF, PCS FACILITY, PRP-CORP, RCRA_NONGEN, RCRA_TSDF, RMP, SEMS_8R_ARCHIVED SITES, T 2 - WA, TOSCA-PLANT] ***(cont.)***

Envirosite ID: 52365326
EPA ID: N/R

PCS FACILITY ***(cont.)***

Major Minor Status :	N
Permit Status :	Administratively Continued
Total Design Flow Number :	N/R
Actual Average Flow Number :	N/R
State Water Body :	N/R
State Water Body Name :	N/R
Permit Name :	OLYMPIC CHEMICAL CORPORATION
Permit Comp Status :	Y
RNC Tracking :	Y
Master External Permit Number :	WAR125726
TMDL Interface :	N/R
EDMR Authorization :	N
Pretreatment Indicator :	N/R
Last Date in Agency List :	2022-12-28

Issue Date :	2019-11-20
Original Issue Date :	2019-11-20
Effective Date :	2022-10-06
Expiration Date :	2024-12-31
Retirement Date :	N/R
Termination Date :	N/R
Issuing Agency :	State
Agency Type :	State
Activity ID :	3603376489
External Permit Number :	N/R
Facility Type Indicator :	NON-POTW
Permit Type :	General Permit Covered Facility-NPDES)
Major Minor Status :	N
Permit Status :	Effective
Total Design Flow Number :	N/R
Actual Average Flow Number :	N/R
State Water Body :	N/R
State Water Body Name :	N/R
Permit Name :	Puget Sound Petroleum
Permit Comp Status :	Y
RNC Tracking :	Y
Master External Permit Number :	WAR125726
TMDL Interface :	N/R
EDMR Authorization :	N
Pretreatment Indicator :	N/R
Last Date in Agency List :	2022-12-28

PRP-CORP

Facility Name :	COASTCRAFT, INC.
Facility Address :	1002 EAST F STREET, TACOMA,, WA 98421

Map Id: I38
Direction: NW
Distance: 0.089 mi., 472 ft.
Elevation: 15 ft.
Relative: Lower

Site Name : OLYMPIC CHEMICAL CORP | COASTCRAFT PROPERTY | PUGET SOUND PETROLEUM 1002 E D ST | 1002 E F ST | 1002 EAST "D" STREET
TACOMA | Tacoma | TACOMA, WA

Database(s) : [ALL SITES - WA, AST - WA, BRS, CERCLIS NFRAP, CSCSL HWS - WA, CSCSL NFA - WA, DOCKET, ECHO, ENVCVN - WA, ERNS, FRS, HSL - WA, ICIS, ICR - WA, INACTIVE PCS, MANIFEST EPA, PCS ENF, PCS FACILITY, PRP-CORP, RCRA_NONGEN, RCRA_TSDF, RMP, SEMS_8R_ARCHIVED SITES, T 2 - WA, TOSCA-PLANT] ***(cont.)***

Envirosite ID: 52365326
EPA ID: N/R

PRP-CORP ***(cont.)***

Actual Date :	2001-06-06
Date Type :	SPECIAL NOTICE
EPA ID :	WAD980726368
Site Name :	COMMENCEMENT BAY, NEAR SHORE/TIDE FLATS
NPL Status Description :	Currently on the Final NPL
Non NPL Status Short Name :	N/R
Action Name :	Spcl Not Ltrs
Action Type Seq :	SG-13
Region Code :	10
Last Date in Agency List :	2023-02-01

Actual Date :	1996-05-31
Date Type :	SETTLEMENT DATE
EPA ID :	WAD980726368
Site Name :	COMMENCEMENT BAY, NEAR SHORE/TIDE FLATS
NPL Status Description :	Currently on the Final NPL
Non NPL Status Short Name :	N/R
Action Name :	CON AGMT
Action Type Seq :	CA-1
Region Code :	10
Last Date in Agency List :	2023-02-01

Actual Date :	1989-04-29
Date Type :	GENERAL NOTICE
EPA ID :	WAD980726368
Site Name :	COMMENCEMENT BAY, NEAR SHORE/TIDE FLATS
NPL Status Description :	Currently on the Final NPL
Non NPL Status Short Name :	N/R
Action Name :	Not Ltrs
Action Type Seq :	NJ-1
Region Code :	10
Last Date in Agency List :	2023-02-01

Actual Date :	1989-04-24
Date Type :	GENERAL NOTICE
EPA ID :	WAD980726368
Site Name :	COMMENCEMENT BAY, NEAR SHORE/TIDE FLATS
NPL Status Description :	Currently on the Final NPL
Non NPL Status Short Name :	N/R
Action Name :	Not Ltrs
Action Type Seq :	NJ-12
Region Code :	10
Last Date in Agency List :	2023-02-01

Map Id: I38
Direction: NW
Distance: 0.089 mi., 472 ft.
Elevation: 15 ft.
Relative: Lower

Site Name : OLYMPIC CHEMICAL CORP | COASTCRAFT PROPERTY | PUGET SOUND PETROLEUM 1002 E D ST | 1002 E F ST | 1002 EAST "D" STREET
TACOMA | Tacoma | TACOMA, WA

Database(s) : [ALL SITES - WA, AST - WA, BRS, CERCLIS NFRAP, CSCSL HWS - WA, CSCSL NFA - WA, DOCKET, ECHO, ENVCVN - WA, ERNS, FRS, HSL - WA, ICIS, ICR - WA, INACTIVE PCS, MANIFEST EPA, PCS ENF, PCS FACILITY, PRP-CORP, RCRA_NONGEN, RCRA_TSDF, RMP, SEMS_8R_ARCHIVED SITES, T 2 - WA, TOSCA-PLANT] ***(cont.)***

Envirosite ID: 52365326
EPA ID: N/R

RCRA_NONGEN

Facility Name :	COASTCRAFT PROPERTY
Facility Address :	1002 E F ST, TACOMA, WA 98421
County :	PIERCE
Date Form Received by Agency :	2001-02-09
EPA ID :	WAD009258229
Mailing Address :	924 S AURORA AVE, TACOMA, WA 98465
Contact :	JERRY MYLET
Contact Address :	924 S AURORA, TACOMA, WA 98465
Contact Country :	US
Contact Telephone :	253-686-7874
Contact Email :	N/R
EPA Region :	10
Land Type :	Other land type
Source Type :	Implementer
Classification :	Not a generator, verified
Description :	Not a generator, verified
Last Date in Agency List :	2023-01-23

Owner/Operator Summary

Owner/Operator Name :	COASTCRAFT INC
Owner/Operator Address :	PO BOX 971, MERCER ISLAND, WA 98040
Owner/Operator Country :	US
Owner/Operator Telephone :	000-000-0000
Owner/Operator Email :	N/R
Owner/Operator Fax :	N/R
Legal Status :	Private
Owner/Operator Type :	Operator
Owner/Operator Start Date :	N/R
Owner/Operator End Date :	N/R

Owner/Operator Name :	MYLET FAMILY PARTNERSHIP
Owner/Operator Address :	924 S AURORA AVE, TACOMA, WA 98465
Owner/Operator Country :	US
Owner/Operator Telephone :	253-686-7874
Owner/Operator Email :	N/R
Owner/Operator Fax :	N/R
Legal Status :	Private
Owner/Operator Type :	Owner
Owner/Operator Start Date :	N/R
Owner/Operator End Date :	N/R

Map Id: I38
Direction: NW
Distance: 0.089 mi., 472 ft.
Elevation: 15 ft.
Relative: Lower

Site Name : OLYMPIC CHEMICAL CORP | COASTCRAFT PROPERTY | PUGET SOUND PETROLEUM 1002 E D ST | 1002 E F ST | 1002 EAST "D" STREET
TACOMA | Tacoma | TACOMA, WA

Database(s) : [ALL SITES - WA, AST - WA, BRS, CERCLIS NFRAP, CSCSL HWS - WA, CSCSL NFA - WA, DOCKET, ECHO, ENVCVN - WA, ERNS, FRS, HSL - WA, ICIS, ICR - WA, INACTIVE PCS, MANIFEST EPA, PCS ENF, PCS FACILITY, PRP-CORP, RCRA_NONGEN, RCRA_TSDF, RMP, SEMS_8R_ARCHIVED SITES, T 2 - WA, TOSCA-PLANT] ***(cont.)***

Envirosite ID: 52365326
EPA ID: N/R

RCRA_NONGEN ***(cont.)***

Owner/Operator Name :	MYLET FAMILY PARTNERSHIP
Owner/Operator Address :	924 S AURORA AVE, TACOMA, WA 98465
Owner/Operator Country :	US
Owner/Operator Telephone :	253-686-7874
Owner/Operator Email :	N/R
Owner/Operator Fax :	N/R
Legal Status :	Private
Owner/Operator Type :	Owner
Owner/Operator Start Date :	2000-12-28
Owner/Operator End Date :	N/R

Handler Activities Summary

U.S. Importer of Hazardous Waste :	N
Mixed Waste (Haz. and Radioactive) :	N
Recycler of Hazardous Waste :	N
Transporter of Hazardous Waste :	N
Treater, Storer or Disposer of HW :	N
Underground Injection Activity :	N
On-site Burner Exemption :	N
Furnace Exemption :	N
Used Oil Fuel Burner :	N
Used Oil Processor :	N
Used Oil Refiner :	N
Used Oil Fuel Marketer to Burner :	N
Used Oil Specification Marketer :	N
Used Oil Transfer Facility :	N
Used Oil Transporter :	N

Historical Generators

Date Form Received by Agency :	2001-02-08
Facility Name :	COASTCRAFT PROPERTY
Classification :	Not a generator, verified
Date Form Received by Agency :	2000-12-28
Facility Name :	COASTCRAFT PROPERTY
Classification :	Not a generator, verified
Date Form Received by Agency :	1999-08-19
Facility Name :	COASTCRAFT PROPERTY
Classification :	Not a generator, verified

Map Id: I38
Direction: NW
Distance: 0.089 mi., 472 ft.
Elevation: 15 ft.
Relative: Lower

Site Name : OLYMPIC CHEMICAL CORP | COASTCRAFT PROPERTY | PUGET SOUND PETROLEUM 1002 E D ST | 1002 E F ST | 1002 EAST "D" STREET
TACOMA | Tacoma | TACOMA, WA

Database(s) : [ALL SITES - WA, AST - WA, BRS, CERCLIS NFRAP, CSCSL HWS - WA, CSCSL NFA - WA, DOCKET, ECHO, ENVCVN - WA, ERNS, FRS, HSL - WA, ICIS, ICR - WA, INACTIVE PCS, MANIFEST EPA, PCS ENF, PCS FACILITY, PRP-CORP, RCRA_NONGEN, RCRA_TSDF, RMP, SEMS_8R_ARCHIVED SITES, T 2 - WA, TOSCA-PLANT] ***(cont.)***

Envirosite ID: 52365326
EPA ID: N/R

RCRA_NONGEN ***(cont.)***

Date Form Received by Agency :	1996-05-15
Facility Name :	COASTCRAFT PROPERTY
Classification :	Not a generator, verified
Date Form Received by Agency :	1993-12-31
Facility Name :	COASTCRAFT PROPERTY
Classification :	Small Quantity Generator
Date Form Received by Agency :	1990-12-31
Facility Name :	COASTCRAFT, INC.
Classification :	Large Quantity Generator

Notices of Violations Summary

Regulation Violated :	N
Facility Name :	OLYMPIC CHEMICAL CORP
Facility Address :	1002 E D ST, TACOMA, WA 98421
County :	PIERCE
Date Form Received by Agency :	2020-03-25
EPA ID :	WAD000800896
Mailing Address :	1002 E D STREET, TACOMA, WA 99212
Contact :	RYAN BARKER
Contact Address :	650 W 800 S, SALT LAKE CITY, UT 84104
Contact Country :	US
Contact Telephone :	801-933-6133
Contact Email :	RYAN.BARKER@UNIVAR.COM
EPA Region :	10
Land Type :	Private
Source Type :	Implementer
Classification :	Not a generator, verified
Description :	Not a generator, verified
Last Date in Agency List :	2023-01-23

Owner/Operator Summary

Owner/Operator Name :	UNIVAR USA INC
Owner/Operator Address :	3075 HIGHLAND PARKWAY, SUIT 2, DOWNERS GROVE, IL 60515
Owner/Operator Country :	US
Owner/Operator Telephone :	331-777-6000

Map Id: I38
Direction: NW
Distance: 0.089 mi., 472 ft.
Elevation: 15 ft.
Relative: Lower

Site Name : OLYMPIC CHEMICAL CORP | COASTCRAFT PROPERTY | PUGET SOUND PETROLEUM 1002 E D ST | 1002 E F ST | 1002 EAST "D" STREET
TACOMA | Tacoma | TACOMA, WA

Database(s) : [ALL SITES - WA, AST - WA, BRS, CERCLIS NFRAP, CSCSL HWS - WA, CSCSL NFA - WA, DOCKET, ECHO, ENVCVN - WA, ERNS, FRS, HSL - WA, ICIS, ICR - WA, INACTIVE PCS, MANIFEST EPA, PCS ENF, PCS FACILITY, PRP-CORP, RCRA_NONGEN, RCRA_TSDF, RMP, SEMS_8R_ARCHIVED SITES, T 2 - WA, TOSCA-PLANT] ***(cont.)***

Envirosite ID: 52365326
EPA ID: N/R

RCRA_NONGEN ***(cont.)***

Owner/Operator Email :	N/R
Owner/Operator Fax :	N/R
Legal Status :	Private
Owner/Operator Type :	Owner
Owner/Operator Start Date :	2017-12-31
Owner/Operator End Date :	N/R

Owner/Operator Name :	UNIVAR USA INC
Owner/Operator Address :	3075 HIGHLAND PARKWAY, SUIT 2, DOWNERS GROVE, IL 60515
Owner/Operator Country :	US
Owner/Operator Telephone :	331-777-6000
Owner/Operator Email :	N/R
Owner/Operator Fax :	N/R
Legal Status :	Private
Owner/Operator Type :	Operator
Owner/Operator Start Date :	2003-04-09
Owner/Operator End Date :	N/R

Owner/Operator Name :	UNIVAR USA INC
Owner/Operator Address :	3075 HIGHLAND PARKWAY, SUIT 2, DOWNERS GROVE, IL 60515
Owner/Operator Country :	US
Owner/Operator Telephone :	331-777-6000
Owner/Operator Email :	N/R
Owner/Operator Fax :	N/R
Legal Status :	Private
Owner/Operator Type :	Owner
Owner/Operator Start Date :	2003-04-09
Owner/Operator End Date :	N/R

Handler Activities Summary

U.S. Importer of Hazardous Waste :	N
Mixed Waste (Haz. and Radioactive) :	N/R
Recycler of Hazardous Waste :	N
Transporter of Hazardous Waste :	N
Treater, Storer or Disposer of HW :	N
Underground Injection Activity :	N
On-site Burner Exemption :	N
Furnace Exemption :	N
Used Oil Fuel Burner :	N
Used Oil Processor :	N
Used Oil Refiner :	N
Used Oil Fuel Marketer to Burner :	N
Used Oil Specification Marketer :	N

Map Id: I38
Direction: NW
Distance: 0.089 mi., 472 ft.
Elevation: 15 ft.
Relative: Lower

Site Name : OLYMPIC CHEMICAL CORP | COASTCRAFT PROPERTY | PUGET SOUND PETROLEUM 1002 E D ST | 1002 E F ST | 1002 EAST "D" STREET
TACOMA | Tacoma | TACOMA, WA

Database(s) : [ALL SITES - WA, AST - WA, BRS, CERCLIS NFRAP, CSCSL HWS - WA, CSCSL NFA - WA, DOCKET, ECHO, ENVCVN - WA, ERNS, FRS, HSL - WA, ICIS, ICR - WA, INACTIVE PCS, MANIFEST EPA, PCS ENF, PCS FACILITY, PRP-CORP, RCRA_NONGEN, RCRA_TSDF, RMP, SEMS_8R_ARCHIVED SITES, T 2 - WA, TOSCA-PLANT] ***(cont.)***

Envirosite ID: 52365326
EPA ID: N/R

RCRA_NONGEN ***(cont.)***

Used Oil Transfer Facility :	N
Used Oil Transporter :	N

Historical Generators

Details for this site have been truncated due to the large number of available details for this site within this dataset. For the complete details for this site, contact your Envirosite account representative for a complimentary site report containing all of the details available.

Date Form Received by Agency :	2020-03-24
Facility Name :	OLYMPIC CHEMICAL CORP
Classification :	Not a generator, verified
Date Form Received by Agency :	2019-01-23
Facility Name :	OLYMPIC CHEMICAL CORP
Classification :	Not a generator, verified
Date Form Received by Agency :	2018-01-04
Facility Name :	OLYMPIC CHEMICAL CORP
Classification :	Not a generator, verified
Date Form Received by Agency :	2017-01-27
Facility Name :	OLYMPIC CHEMICAL CORP
Classification :	Not a generator, verified
Date Form Received by Agency :	2016-02-24
Facility Name :	OLYMPIC CHEMICAL CORP
Classification :	Not a generator, verified
Date Form Received by Agency :	2015-02-09
Facility Name :	OLYMPIC CHEMICAL CORP
Classification :	Not a generator, verified
Date Form Received by Agency :	2014-03-02
Facility Name :	OLYMPIC CHEMICAL CORP
Classification :	Very Small Quantity Generator

Map Id: I38
Direction: NW
Distance: 0.089 mi., 472 ft.
Elevation: 15 ft.
Relative: Lower

Site Name : OLYMPIC CHEMICAL CORP | COASTCRAFT PROPERTY | PUGET SOUND PETROLEUM 1002 E D ST | 1002 E F ST | 1002 EAST "D" STREET
TACOMA | Tacoma | TACOMA, WA

Database(s) : [ALL SITES - WA, AST - WA, BRS, CERCLIS NFRAP, CSCSL HWS - WA, CSCSL NFA - WA, DOCKET, ECHO, ENVCVN - WA, ERNS, FRS, HSL - WA, ICIS, ICR - WA, INACTIVE PCS, MANIFEST EPA, PCS ENF, PCS FACILITY, PRP-CORP, RCRA_NONGEN, RCRA_TSDF, RMP, SEMS_8R_ARCHIVED SITES, T 2 - WA, TOSCA-PLANT] ***(cont.)***

Envirosite ID: 52365326
EPA ID: N/R

RCRA_NONGEN ***(cont.)***

Date Form Received by Agency :	2013-02-28
Facility Name :	OLYMPIC CHEMICAL CORP
Classification :	Not a generator, verified
Date Form Received by Agency :	2012-01-04
Facility Name :	OLYMPIC CHEMICAL CORP
Classification :	Not a generator, verified
Date Form Received by Agency :	2011-01-11
Facility Name :	OLYMPIC CHEMICAL CORP
Classification :	Very Small Quantity Generator

Notices of Violations Summary

Date of Violation :	2008-03-14
Date Achieved Compliance :	2008-07-31
Regulation Violated :	Y
Area of Violation :	Generators - Pre-transport
Enforcement Action :	WRITTEN INFORMAL
Enforcement Action Date :	2008-04-15
Enf. Disposition Status :	N/R
Enf. Disp. Status Date :	N/R
Violation Lead Agency :	State
Enforcement Lead Agency :	State
Proposed Penalty Amount :	N/R
Final Penalty Amount :	N/R
Paid Penalty Amount :	N/R

Evaluation Action Summary

Evaluation Date :	2013-06-13
Evaluation :	COMPLIANCE EVALUATION INSPECTION ON-SITE
Area of Violation :	N/R
Date Achieved Compliance :	N/R
Evaluation Lead Agency :	State
Evaluation Date :	2008-03-14
Evaluation :	COMPLIANCE EVALUATION INSPECTION ON-SITE
Area of Violation :	Generators - Pre-transport
Date Achieved Compliance :	2008-07-31
Evaluation Lead Agency :	State

Map Id: I38
Direction: NW
Distance: 0.089 mi., 472 ft.
Elevation: 15 ft.
Relative: Lower

Site Name : OLYMPIC CHEMICAL CORP | COASTCRAFT PROPERTY | PUGET SOUND PETROLEUM 1002 E D ST | 1002 E F ST | 1002 EAST "D" STREET
TACOMA | Tacoma | TACOMA, WA

Database(s) : [ALL SITES - WA, AST - WA, BRS, CERCLIS NFRAP, CSCSL HWS - WA, CSCSL NFA - WA, DOCKET, ECHO, ENVCVN - WA, ERNS, FRS, HSL - WA, ICIS, ICR - WA, INACTIVE PCS, MANIFEST EPA, PCS ENF, PCS FACILITY, PRP-CORP, RCRA_NONGEN, RCRA_TSDF, RMP, SEMS_8R_ARCHIVED SITES, T 2 - WA, TOSCA-PLANT] ***(cont.)***

Envirosite ID: 52365326
EPA ID: N/R

RCRA_TSDF

Facility Name :	OLYMPIC CHEMICAL CORP
Facility Address :	1002 E D ST, TACOMA, WA 98421
County :	PIERCE

Site Details

EPA Handler ID :	WAD000800896
Receive Date :	2020-03-25
Handler Date of Last Change :	2020-04-07
Activity Location :	WA
Mailing Address :	1002 E D STREET, TACOMA, WA 99212
Mailing Country :	US
Contact Name :	RYAN BARKER
Contact Title :	REGIONAL REGULATORY MANAGER
Contact Email Address :	RYAN.BARKER@UNIVAR.COM
Contact Address :	650 W 800 S, SALT LAKE CITY, UT 84104
Contact Telephone Number and Extension:	801-933-6133
Contact Facsimile Number :	N/R
Region :	10
Land Type :	Private
Source Type :	Implementer
Sequence Number :	23
Non-Notifier :	N/R
Biennial Report Cycle :	N/R
Federal Facility Indicator :	Not a Federal Facility
Accessibility :	N/R
NAICS Codes :	424690
Active Site Indicator :	N/R
Last Date in Agency List :	2023-01-23

Owner/Operator Summary

Owner Name :	UNIVAR USA INC
Owner Type :	Private
Owner/Operator Sequence Number :	1
Operator Name :	UNIVAR USA INC
Operator Type :	Private

Handler Activities Summary

Commercial TSD Indicator :	N
Operating TSDF Universe :	No
Treatment, Storage, and Disposal Type:	Storage

Map Id: I38
Direction: NW
Distance: 0.089 mi., 472 ft.
Elevation: 15 ft.
Relative: Lower

Site Name : OLYMPIC CHEMICAL CORP | COASTCRAFT PROPERTY | PUGET SOUND PETROLEUM 1002 E D ST | 1002 E F ST | 1002 EAST "D" STREET
TACOMA | Tacoma | TACOMA, WA

Database(s) : [ALL SITES - WA, AST - WA, BRS, CERCLIS NFRAP, CSCSL HWS - WA, CSCSL NFA - WA, DOCKET, ECHO, ENVCVN - WA, ERNS, FRS, HSL - WA, ICIS, ICR - WA, INACTIVE PCS, MANIFEST EPA, PCS ENF, PCS FACILITY, PRP-CORP, RCRA_NONGEN, RCRA_TSDF, RMP, SEMS_8R_ARCHIVED SITES, T 2 - WA, TOSCA-PLANT] ***(cont.)***

Envirosite ID: 52365326
EPA ID: N/R

RCRA_TSDF ***(cont.)***

Full Enforcement Universe :	No
Permit Renewals Workload Universe :	No
Permit Workload Universe :	No
Permit Progress Universe :	Storage
Post-Closure Workload Universe :	No
Closure Workload Universe :	No
TSDFs Potentially Subject to Corrective Action Under 3004 (u)/(v) Universe:	N
TSDFs Only Subject to Corrective Action Under Discretionary Authorities Universe:	N
Active Site Federally-Regulated Treatment, Storage, and Disposal Facility:	No
Active Site Converter Treatment, Storage, and Disposal Facility:	No
Active Site State-Regulated Treatment, Storage, and Disposal Facility:	No
In a Handler Universe :	N
In a Universe :	Y
Federal Generator Status Universe :	Non-Generator
Short-Term Generator Activity :	N
Importer Activity :	N
Mixed Waste Generator :	N
Federal Waste Generator Code Owner :	HQ
Federal Waste Generator Code :	N
Federal Waste Generator Description :	Not a generator, verified
State Waste Generator Code Owner :	WA
State Waste Generator Code :	X
Transporter Activity :	N
Transfer Facility Activity :	N
Recycler Activity with Storage :	N
Small Quantity On-site Burner Exemption:	N
Smelting, Melting, and Refining Furnace Exemption:	N
Underground Injection Control :	N
Off-site Waste Receipt :	N
Universal Waste Indicator :	N
Universal Waste Destination Facility:	N
Federal Universal Waste :	N
Used Oil Transporter :	N
Used Oil Transfer Facility :	N
Used Oil Processor :	N
Used Oil Refiner :	N
Used Oil Fuel Burner :	N
Used Oil Fuel Marketer to Burner :	N

Map Id: I38
Direction: NW
Distance: 0.089 mi., 472 ft.
Elevation: 15 ft.
Relative: Lower

Site Name : OLYMPIC CHEMICAL CORP | COASTCRAFT PROPERTY | PUGET SOUND PETROLEUM 1002 E D ST | 1002 E F ST | 1002 EAST "D" STREET
TACOMA | Tacoma | TACOMA, WA

Database(s) : [ALL SITES - WA, AST - WA, BRS, CERCLIS NFRAP, CSCSL HWS - WA, CSCSL NFA - WA, DOCKET, ECHO, ENVCVN - WA, ERNS, FRS, HSL - WA, ICIS, ICR - WA, INACTIVE PCS, MANIFEST EPA, PCS ENF, PCS FACILITY, PRP-CORP, RCRA_NONGEN, RCRA_TSDF, RMP, SEMS_8R_ARCHIVED SITES, T 2 - WA, TOSCA-PLANT] ***(cont.)***

Envirosite ID: 52365326
EPA ID: N/R

RCRA_TSDF ***(cont.)***

Used Oil Specification Marketer :	N
Active Site State-Regulated Handler :	---
Corrective Action Workload Universe :	No NCAPS ranking
Subject to Corrective Action Universe:	N
Non-TSDFs Where RCRA Corrective Action Has Been Imposed Universe:	N
Corrective Action Priority Ranking :	No NCAPS ranking
Environmental Control Indicator :	N
Institutional Control Indicator :	N
Human Exposure Controls Indicator :	N/A
Groundwater Controls Indicator :	N/A
Significant Non-Complier Universe :	N
Unaddressed Significant Non-Complier Universe:	N
Addressed Significant Non-Complier Universe:	N
Significant Non-Complier With a Compliance Schedule Universe:	N
Financial Assurance Required :	-----
Public Notes :	Facility is permanently closed. Withdrawn
Recognized Trader - Importer :	N
Recognized Trader - Exporter :	N
Importer of Spent Lead Acid Batteries:	N
Exporter of Spent Lead Acid Batteries:	N
Recycler Activity without Storage :	N
Manifest Broker :	N
Subpart P :	N

RMP

Facility Name :	Olympic Chemical
Facility Address :	1002 East "D" Street, Tacoma, WA 98421

Site Details

Facility ID :	14775
Facility County FIPS :	53053
LEPC :	Tacoma Fire Department
Facility URL :	N/R
Facility Phone Number :	N/R
Facility Email Address :	N/R
Facility DUNS :	83362822
Parent Company Name :	Olympic Chemical
Company 2 Name :	N/R
Company DUNS :	83362822
Company 2 DUNS :	0

Map Id: I38
Direction: NW
Distance: 0.089 mi., 472 ft.
Elevation: 15 ft.
Relative: Lower

Site Name : OLYMPIC CHEMICAL CORP | COASTCRAFT PROPERTY | PUGET SOUND PETROLEUM 1002 E D ST | 1002 E F ST | 1002 EAST "D" STREET
TACOMA | Tacoma | TACOMA, WA

Database(s) : [ALL SITES - WA, AST - WA, BRS, CERCLIS NFRAP, CSCSL HWS - WA, CSCSL NFA - WA, DOCKET, ECHO, ENVCVN - WA, ERNS, FRS, HSL - WA, ICIS, ICR - WA, INACTIVE PCS, MANIFEST EPA, PCS ENF, PCS FACILITY, PRP-CORP, RCRA_NONGEN, RCRA_TSDF, RMP, SEMS_8R_ARCHIVED SITES, T 2 - WA, TOSCA-PLANT] ***(cont.)***

Envirosite ID: 52365326
EPA ID: N/R

RMP ***(cont.)***

Operator Name :	Olympic Chemical
Operator Address :	1002 East "D" Street, Tacoma, WA 98421-1818
Operator Address 2 :	N/R
Operator Phone :	2535724215
Emergency Contact Name :	Niel Aerts
Emergency Contact Title :	General Manager
Emergency Contact Phone :	2538725007
Phone 24 :	8004249300
Emergency Contact Ext PIN :	N/R
Emergency Contact Email :	N/R
No Accidents :	True
Foreign State Prov :	N/R
Foreign Zip Code :	N/R
Foreign Country :	N/R
FTE :	4
Other EPA Facility ID :	N/R
EPA Facility ID :	100000056468
OSHA PSM :	True
EPCRA 302 :	True
CAA Title V :	False
Clear Air Op Permit ID :	N/R
Safety Inspection Date :	1998-03-17
Safety Inspection by :	Fire Department
OSHA Ranking :	False
Predictive Filing Flag :	False
Submission Type :	C
CBI Flag :	False
Completion Check Date :	1999-07-28
Receipt Date :	1999-07-19
Graphics Indicator :	False
Attachments Indicator :	False
Certification Received Flag :	True
Submission Method :	RMP Pro 98
CBI Substantiation Flag :	False
Electronic Waiver Received Flag :	False
Postmark Date :	1999-07-15
De Registration Date :	2012-09-14
De Registration Effective Date :	2012-09-13
Anniversary Date :	2004-06-16
Error Report Date :	N/R
CBI Unsanitized Version Flag :	False
Version Number :	1.1.7
Facility Latitude :	47.255333
Facility Longitude :	-122.430083
Valid Latitude Longitude Flag :	True
FRS Description :	PLANT ENTRANCE (GENERAL)
FRS Method :	ADDRESS MATCHING-HOUSE NUMBER

Map Id: I38
Direction: NW
Distance: 0.089 mi., 472 ft.
Elevation: 15 ft.
Relative: Lower

Site Name : OLYMPIC CHEMICAL CORP | COASTCRAFT PROPERTY | PUGET SOUND PETROLEUM 1002 E D ST | 1002 E F ST | 1002 EAST "D" STREET
TACOMA | Tacoma | TACOMA, WA

Database(s) : [ALL SITES - WA, AST - WA, BRS, CERCLIS NFRAP, CSCSL HWS - WA, CSCSL NFA - WA, DOCKET, ECHO, ENVCVN - WA, ERNS, FRS, HSL - WA, ICIS, ICR - WA, INACTIVE PCS, MANIFEST EPA, PCS ENF, PCS FACILITY, PRP-CORP, RCRA_NONGEN, RCRA_TSDF, RMP, SEMS_8R_ARCHIVED SITES, T 2 - WA, TOSCA-PLANT] ***(cont.)***

Envirosite ID: 52365326
EPA ID: N/R

RMP ***(cont.)***

Horizontal Accuracy Measure :	N/R
Horizontal Reference Datum Code :	N/R
Source Map Scale Number :	N/R
Last Date in Agency List :	2022-05-17

Process Details

Process ID :	20209
Process Facility ID :	14775
Process Description :	Manufacturing

Chemical Details

Chemical Name :	Public OCA Chemical
Chemical ID :	0
Quantity :	0

Chemical Name :	Sulfur dioxide (anhydrous)
Chemical ID :	49
Quantity :	180000

RMP Summary

RMP Contact Name :	Niel Aerts
RMP Title :	General Manager
RMP Description :	N/R
RMP Complete Flag :	True

Accident History

Facility ID :	14775
Accident Date :	N/R
Accident Time :	N/R
Accident Release Duration :	N/R
Release Event :	N/R
Release Source :	N/R
Other Release Source :	N/R
Onsite Property Damage :	N/R
Offsite Property Damage :	N/R
Envir Damage :	N/R
Envir Damage-Other :	N/R
Initiating Event :	N/R

Map Id: I38
Direction: NW
Distance: 0.089 mi., 472 ft.
Elevation: 15 ft.
Relative: Lower

Site Name : OLYMPIC CHEMICAL CORP | COASTCRAFT PROPERTY | PUGET SOUND PETROLEUM 1002 E D ST | 1002 E F ST | 1002 EAST "D" STREET
TACOMA | Tacoma | TACOMA, WA

Database(s) : [ALL SITES - WA, AST - WA, BRS, CERCLIS NFRAP, CSCSL HWS - WA, CSCSL NFA - WA, DOCKET, ECHO, ENVCVN - WA, ERNS, FRS, HSL - WA, ICIS, ICR - WA, INACTIVE PCS, MANIFEST EPA, PCS ENF, PCS FACILITY, PRP-CORP, RCRA_NONGEN, RCRA_TSDF, RMP, SEMS_8R_ARCHIVED SITES, T 2 - WA, TOSCA-PLANT] ***(cont.)***

Envirosite ID: 52365326
EPA ID: N/R

RMP ***(cont.)***

Cause Equipment Failure :	N/R
Cause-Other :	N/R
Offsite Responders Notify :	N/R
CBI Flag :	N/R
Accident History ID :	N/R

Site Details

Facility ID :	4580
Facility County FIPS :	53053
LEPC :	Tacoma Fire Department
Facility URL :	N/R
Facility Phone Number :	N/R
Facility Email Address :	N/R
Facility DUNS :	83362822
Parent Company Name :	Olympic Chemical
Company 2 Name :	N/R
Company DUNS :	83362822
Company 2 DUNS :	0
Operator Name :	Olympic Chemical
Operator Address :	1002 East "D" Street, Tacoma, WA 98421-1818
Operator Address 2 :	N/R
Operator Phone :	2535724215
Emergency Contact Name :	Niel Aerts
Emergency Contact Title :	General Manager
Emergency Contact Phone :	2538725007
Phone 24 :	8004249300
Emergency Contact Ext PIN :	N/R
Emergency Contact Email :	N/R
No Accidents :	True
Foreign State Prov :	N/R
Foreign Zip Code :	N/R
Foreign Country :	N/R
FTE :	4
Other EPA Facility ID :	N/R
EPA Facility ID :	100000056468
OSHA PSM :	True
EPCRA 302 :	True
CAA Title V :	False
Clear Air Op Permit ID :	N/R
Safety Inspection Date :	N/R
Safety Inspection by :	N/R
OSHA Ranking :	False
Predictive Filing Flag :	False
Submission Type :	F
CBI Flag :	False

Map Id: I38
Direction: NW
Distance: 0.089 mi., 472 ft.
Elevation: 15 ft.
Relative: Lower

Site Name : OLYMPIC CHEMICAL CORP | COASTCRAFT PROPERTY | PUGET SOUND PETROLEUM 1002 E D ST | 1002 E F ST | 1002 EAST "D" STREET
TACOMA | Tacoma | TACOMA, WA

Database(s) : [ALL SITES - WA, AST - WA, BRS, CERCLIS NFRAP, CSCSL HWS - WA, CSCSL NFA - WA, DOCKET, ECHO, ENVCVN - WA, ERNS, FRS, HSL - WA, ICIS, ICR - WA, INACTIVE PCS, MANIFEST EPA, PCS ENF, PCS FACILITY, PRP-CORP, RCRA_NONGEN, RCRA_TSDF, RMP, SEMS_8R_ARCHIVED SITES, T 2 - WA, TOSCA-PLANT] ***(cont.)***

Envirosite ID: 52365326
EPA ID: N/R

RMP ***(cont.)***

Completion Check Date :	1999-06-24
Receipt Date :	1999-06-18
Graphics Indicator :	False
Attachments Indicator :	False
Certification Received Flag :	True
Submission Method :	RMP Pro 98
CBI Substantiation Flag :	False
Electronic Waiver Received Flag :	False
Postmark Date :	1999-06-16
De Registration Date :	2012-09-14
De Registration Effective Date :	2012-09-13
Anniversary Date :	2004-06-16
Error Report Date :	1999-06-24
CBI Unsanitized Version Flag :	False
Version Number :	1.1.5
Facility Latitude :	47.255333
Facility Longitude :	-122.430083
Valid Latitude Longitude Flag :	True
FRS Description :	PLANT ENTRANCE (GENERAL)
FRS Method :	ADDRESS MATCHING-HOUSE NUMBER
Horizontal Accuracy Measure :	N/R
Horizontal Reference Datum Code :	N/R
Source Map Scale Number :	N/R
Last Date in Agency List :	2022-05-17

Process Details

Process ID :	5329
Process Facility ID :	4580
Process Description :	Manufacturing

Chemical Details

Chemical Name :	Public OCA Chemical
Chemical ID :	0
Quantity :	0

Chemical Name :	Sulfur dioxide (anhydrous)
Chemical ID :	49
Quantity :	180000

Map Id: I38
Direction: NW
Distance: 0.089 mi., 472 ft.
Elevation: 15 ft.
Relative: Lower

Site Name : OLYMPIC CHEMICAL CORP | COASTCRAFT PROPERTY | PUGET SOUND PETROLEUM 1002 E D ST | 1002 E F ST | 1002 EAST "D" STREET
TACOMA | Tacoma | TACOMA, WA

Database(s) : [ALL SITES - WA, AST - WA, BRS, CERCLIS NFRAP, CSCSL HWS - WA, CSCSL NFA - WA, DOCKET, ECHO, ENVCVN - WA, ERNS, FRS, HSL - WA, ICIS, ICR - WA, INACTIVE PCS, MANIFEST EPA, PCS ENF, PCS FACILITY, PRP-CORP, RCRA_NONGEN, RCRA_TSDF, RMP, SEMS_8R_ARCHIVED SITES, T 2 - WA, TOSCA-PLANT] ***(cont.)***

Envirosite ID: 52365326
EPA ID: N/R

RMP ***(cont.)***

RMP Summary

RMP Contact Name :	Niel Aerts
RMP Title :	General Manager
RMP Description :	N/R
RMP Complete Flag :	False

Accident History

Facility ID :	4580
Accident Date :	N/R
Accident Time :	N/R
Accident Release Duration :	N/R
Release Event :	N/R
Release Source :	N/R
Other Release Source :	N/R
Onsite Property Damage :	N/R
Offsite Property Damage :	N/R
Envir Damage :	N/R
Envir Damage-Other :	N/R
Initiating Event :	N/R
Cause Equipment Failure :	N/R
Cause-Other :	N/R
Offsite Responders Notify :	N/R
CBI Flag :	N/R
Accident History ID :	N/R

Facility Name :	Olympic Chemical Corporation
Facility Address :	1002 East "D" Street, Tacoma, WA 98421

Site Details

Facility ID :	45879
Facility County FIPS :	53053
LEPC :	Tacoma Fire Department
Facility URL :	N/R
Facility Phone Number :	N/R
Facility Email Address :	N/R
Facility DUNS :	83362822
Parent Company Name :	Univar USA Inc.
Company 2 Name :	N/R
Company DUNS :	102971785
Company 2 DUNS :	0
Operator Name :	Geoffrey Black
Operator Address :	1002 East "D" Street, Tacoma, WA 98421-1818

Map Id: I38
Direction: NW
Distance: 0.089 mi., 472 ft.
Elevation: 15 ft.
Relative: Lower

Site Name : OLYMPIC CHEMICAL CORP | COASTCRAFT PROPERTY | PUGET SOUND PETROLEUM 1002 E D ST | 1002 E F ST | 1002 EAST "D" STREET
TACOMA | Tacoma | TACOMA, WA

Database(s) : [ALL SITES - WA, AST - WA, BRS, CERCLIS NFRAP, CSCSL HWS - WA, CSCSL NFA - WA, DOCKET, ECHO, ENVCVN - WA, ERNS, FRS, HSL - WA, ICIS, ICR - WA, INACTIVE PCS, MANIFEST EPA, PCS ENF, PCS FACILITY, PRP-CORP, RCRA_NONGEN, RCRA_TSDF, RMP, SEMS_8R_ARCHIVED SITES, T 2 - WA, TOSCA-PLANT] ***(cont.)***

Envirosite ID: 52365326
EPA ID: N/R

RMP ***(cont.)***

Operator Address 2 :	N/R
Operator Phone :	2535725007
Emergency Contact Name :	Geoffrey Black
Emergency Contact Title :	Branch Operations Supervisor
Emergency Contact Phone :	2535724215
Phone 24 :	8004249300
Emergency Contact Ext PIN :	N/R
Emergency Contact Email :	Geoff.Black@UnivarUSA.com
No Accidents :	True
Foreign State Prov :	N/R
Foreign Zip Code :	N/R
Foreign Country :	N/R
FTE :	1
Other EPA Facility ID :	WAD000800896
EPA Facility ID :	100000056468
OSHA PSM :	True
EPCRA 302 :	True
CAA Title V :	False
Clear Air Op Permit ID :	N/R
Safety Inspection Date :	2003-02-01
Safety Inspection by :	EPA
OSHA Ranking :	False
Predictive Filing Flag :	False
Submission Type :	C
CBI Flag :	False
Completion Check Date :	2006-06-16
Receipt Date :	2006-06-13
Graphics Indicator :	False
Attachments Indicator :	False
Certification Received Flag :	True
Submission Method :	RMP*Submit
CBI Substantiation Flag :	False
Electronic Waiver Received Flag :	False
Postmark Date :	2006-06-06
De Registration Date :	2012-09-14
De Registration Effective Date :	2012-09-13
Anniversary Date :	2009-06-14
Error Report Date :	N/R
CBI Unsanitized Version Flag :	False
Version Number :	3.6
Facility Latitude :	47.255333
Facility Longitude :	-122.430083
Valid Latitude Longitude Flag :	True
FRS Description :	PLANT ENTRANCE (GENERAL)
FRS Method :	ADDRESS MATCHING-HOUSE NUMBER
Horizontal Accuracy Measure :	90
Horizontal Reference Datum Code :	003

Map Id: I38
Direction: NW
Distance: 0.089 mi., 472 ft.
Elevation: 15 ft.
Relative: Lower

Site Name : OLYMPIC CHEMICAL CORP | COASTCRAFT PROPERTY | PUGET SOUND PETROLEUM 1002 E D ST | 1002 E F ST | 1002 EAST "D" STREET
TACOMA | Tacoma | TACOMA, WA

Database(s) : [ALL SITES - WA, AST - WA, BRS, CERCLIS NFRAP, CSCSL HWS - WA, CSCSL NFA - WA, DOCKET, ECHO, ENVCVN - WA, ERNS, FRS, HSL - WA, ICIS, ICR - WA, INACTIVE PCS, MANIFEST EPA, PCS ENF, PCS FACILITY, PRP-CORP, RCRA_NONGEN, RCRA_TSDF, RMP, SEMS_8R_ARCHIVED SITES, T 2 - WA, TOSCA-PLANT] ***(cont.)***

Envirosite ID: 52365326
EPA ID: N/R

RMP ***(cont.)***

Source Map Scale Number :	N/R
Last Date in Agency List :	2022-05-17

Process Details

Process ID :	66401
Process Facility ID :	45879
Process Description :	Manufacturing

Chemical Details

Chemical Name :	Public OCA Chemical
Chemical ID :	0
Quantity :	0

Chemical Name :	Sulfur dioxide (anhydrous)
Chemical ID :	49
Quantity :	180000

RMP Summary

RMP Contact Name :	Geoffrey Black
RMP Title :	Branch Operations Supervisor
RMP Description :	N/R
RMP Complete Flag :	True

Accident History

Facility ID :	45879
Accident Date :	N/R
Accident Time :	N/R
Accident Release Duration :	N/R
Release Event :	N/R
Release Source :	N/R
Other Release Source :	N/R
Onsite Property Damage :	N/R
Offsite Property Damage :	N/R
Envir Damage :	N/R
Envir Damage-Other :	N/R
Initiating Event :	N/R
Cause Equipment Failure :	N/R
Cause-Other :	N/R

Map Id: I38
Direction: NW
Distance: 0.089 mi., 472 ft.
Elevation: 15 ft.
Relative: Lower

Site Name : OLYMPIC CHEMICAL CORP | COASTCRAFT PROPERTY | PUGET SOUND PETROLEUM 1002 E D ST | 1002 E F ST | 1002 EAST "D" STREET
TACOMA | Tacoma | TACOMA, WA

Database(s) : [ALL SITES - WA, AST - WA, BRS, CERCLIS NFRAP, CSCSL HWS - WA, CSCSL NFA - WA, DOCKET, ECHO, ENVCVN - WA, ERNS, FRS, HSL - WA, ICIS, ICR - WA, INACTIVE PCS, MANIFEST EPA, PCS ENF, PCS FACILITY, PRP-CORP, RCRA_NONGEN, RCRA_TSDF, RMP, SEMS_8R_ARCHIVED SITES, T 2 - WA, TOSCA-PLANT] ***(cont.)***

Envirosite ID: 52365326
EPA ID: N/R

RMP ***(cont.)***

Offsite Responders Notify :	N/R
CBI Flag :	N/R
Accident History ID :	N/R

Site Details

Facility ID :	54714
Facility County FIPS :	53053
LEPC :	Tacoma Fire Department
Facility URL :	N/R
Facility Phone Number :	N/R
Facility Email Address :	N/R
Facility DUNS :	83362822
Parent Company Name :	Univar USA Inc.
Company 2 Name :	N/R
Company DUNS :	102971785
Company 2 DUNS :	0
Operator Name :	Geoffrey Black
Operator Address :	1002 East "D" Street, Tacoma, WA 98421-1818
Operator Address 2 :	N/R
Operator Phone :	2535725007
Emergency Contact Name :	Geoffrey Black
Emergency Contact Title :	Branch Operations Supervisor
Emergency Contact Phone :	2535724215
Phone 24 :	8004249300
Emergency Contact Ext PIN :	N/R
Emergency Contact Email :	Geoff.Black@UnivarUSA.com
No Accidents :	True
Foreign State Prov :	N/R
Foreign Zip Code :	N/R
Foreign Country :	N/R
FTE :	1
Other EPA Facility ID :	WAD000800896
EPA Facility ID :	100000056468
OSHA PSM :	True
EPCRA 302 :	True
CAA Title V :	False
Clear Air Op Permit ID :	N/R
Safety Inspection Date :	2009-01-28
Safety Inspection by :	Fire Department
OSHA Ranking :	False
Predictive Filing Flag :	False
Submission Type :	R
CBI Flag :	False
Completion Check Date :	2009-06-17
Receipt Date :	2009-06-15

Map Id: I38
Direction: NW
Distance: 0.089 mi., 472 ft.
Elevation: 15 ft.
Relative: Lower

Site Name : OLYMPIC CHEMICAL CORP | COASTCRAFT PROPERTY | PUGET SOUND PETROLEUM 1002 E D ST | 1002 E F ST | 1002 EAST "D" STREET
TACOMA | Tacoma | TACOMA, WA

Database(s) : [ALL SITES - WA, AST - WA, BRS, CERCLIS NFRAP, CSCSL HWS - WA, CSCSL NFA - WA, DOCKET, ECHO, ENVCVN - WA, ERNS, FRS, HSL - WA, ICIS, ICR - WA, INACTIVE PCS, MANIFEST EPA, PCS ENF, PCS FACILITY, PRP-CORP, RCRA_NONGEN, RCRA_TSDF, RMP, SEMS_8R_ARCHIVED SITES, T 2 - WA, TOSCA-PLANT] ***(cont.)***

Envirosite ID: 52365326
EPA ID: N/R

RMP ***(cont.)***

Graphics Indicator :	False
Attachments Indicator :	False
Certification Received Flag :	True
Submission Method :	RMP*Submit
CBI Substantiation Flag :	False
Electronic Waiver Received Flag :	False
Postmark Date :	2009-06-11
De Registration Date :	2012-09-14
De Registration Effective Date :	2012-09-13
Anniversary Date :	2014-06-11
Error Report Date :	N/R
CBI Unsanitized Version Flag :	False
Version Number :	3.10.1
Facility Latitude :	47.255333
Facility Longitude :	-122.430083
Valid Latitude Longitude Flag :	True
FRS Description :	PLANT ENTRANCE (GENERAL)
FRS Method :	ADDRESS MATCHING-HOUSE NUMBER
Horizontal Accuracy Measure :	90
Horizontal Reference Datum Code :	003
Source Map Scale Number :	N/R
Last Date in Agency List :	2022-05-17

Process Details

Process ID :	79836
Process Facility ID :	54714
Process Description :	Bulk Handling and Mnfg.

Chemical Details

Chemical Name :	Public OCA Chemical
Chemical ID :	0
Quantity :	0
Chemical Name :	Sulfur dioxide (anhydrous)
Chemical ID :	49
Quantity :	180000

RMP Summary

RMP Contact Name :	Geoffrey Black
RMP Title :	Branch Operations Supervisor

Map Id: I38
Direction: NW
Distance: 0.089 mi., 472 ft.
Elevation: 15 ft.
Relative: Lower

Site Name : OLYMPIC CHEMICAL CORP | COASTCRAFT PROPERTY | PUGET SOUND PETROLEUM 1002 E D ST | 1002 E F ST | 1002 EAST "D" STREET
TACOMA | Tacoma | TACOMA, WA

Database(s) : [ALL SITES - WA, AST - WA, BRS, CERCLIS NFRAP, CSCSL HWS - WA, CSCSL NFA - WA, DOCKET, ECHO, ENVCVN - WA, ERNS, FRS, HSL - WA, ICIS, ICR - WA, INACTIVE PCS, MANIFEST EPA, PCS ENF, PCS FACILITY, PRP-CORP, RCRA_NONGEN, RCRA_TSDF, RMP, SEMS_8R_ARCHIVED SITES, T 2 - WA, TOSCA-PLANT] ***(cont.)***

Envirosite ID: 52365326
EPA ID: N/R

RMP ***(cont.)***

RMP Description :	N/R
RMP Complete Flag :	True

Accident History

Facility ID :	54714
Accident Date :	N/R
Accident Time :	N/R
Accident Release Duration :	N/R
Release Event :	N/R
Release Source :	N/R
Other Release Source :	N/R
Onsite Property Damage :	N/R
Offsite Property Damage :	N/R
Envir Damage :	N/R
Envir Damage-Other :	N/R
Initiating Event :	N/R
Cause Equipment Failure :	N/R
Cause-Other :	N/R
Offsite Responders Notify :	N/R
CBI Flag :	N/R
Accident History ID :	N/R

Site Details

Facility ID :	31602
Facility County FIPS :	53053
LEPC :	Tacoma Fire Department
Facility URL :	N/R
Facility Phone Number :	N/R
Facility Email Address :	N/R
Facility DUNS :	83362822
Parent Company Name :	Univar USA Inc.
Company 2 Name :	N/R
Company DUNS :	102971785
Company 2 DUNS :	0
Operator Name :	Olympic Chemical Corporation
Operator Address :	1002 East "D" Street, Tacoma, WA 98421-1818
Operator Address 2 :	N/R
Operator Phone :	2535725007
Emergency Contact Name :	Geoff Black
Emergency Contact Title :	Operations Supervisor
Emergency Contact Phone :	2535724215
Phone 24 :	8004249300
Emergency Contact Ext PIN :	N/R

Map Id: I38
Direction: NW
Distance: 0.089 mi., 472 ft.
Elevation: 15 ft.
Relative: Lower

Site Name : OLYMPIC CHEMICAL CORP | COASTCRAFT PROPERTY | PUGET SOUND PETROLEUM 1002 E D ST | 1002 E F ST | 1002 EAST "D" STREET
TACOMA | Tacoma | TACOMA, WA

Database(s) : [ALL SITES - WA, AST - WA, BRS, CERCLIS NFRAP, CSCSL HWS - WA, CSCSL NFA - WA, DOCKET, ECHO, ENVCVN - WA, ERNS, FRS, HSL - WA, ICIS, ICR - WA, INACTIVE PCS, MANIFEST EPA, PCS ENF, PCS FACILITY, PRP-CORP, RCRA_NONGEN, RCRA_TSDF, RMP, SEMS_8R_ARCHIVED SITES, T 2 - WA, TOSCA-PLANT] ***(cont.)***

Envirosite ID: 52365326
EPA ID: N/R

RMP ***(cont.)***

Emergency Contact Email :	Geoff.Black@UnivarUSA.com
No Accidents :	True
Foreign State Prov :	N/R
Foreign Zip Code :	N/R
Foreign Country :	N/R
FTE :	1
Other EPA Facility ID :	WAD000800896
EPA Facility ID :	100000056468
OSHA PSM :	True
EPCRA 302 :	True
CAA Title V :	False
Clear Air Op Permit ID :	N/R
Safety Inspection Date :	2003-02-01
Safety Inspection by :	EPA
OSHA Ranking :	False
Predictive Filing Flag :	False
Submission Type :	R
CBI Flag :	False
Completion Check Date :	2004-07-06
Receipt Date :	2004-06-15
Graphics Indicator :	False
Attachments Indicator :	False
Certification Received Flag :	True
Submission Method :	RMP*Submit
CBI Substantiation Flag :	False
Electronic Waiver Received Flag :	False
Postmark Date :	2004-06-14
De Registration Date :	2012-09-14
De Registration Effective Date :	2012-09-13
Anniversary Date :	2009-06-14
Error Report Date :	N/R
CBI Unsanitized Version Flag :	False
Version Number :	3.1
Facility Latitude :	47.255333
Facility Longitude :	-122.430083
Valid Latitude Longitude Flag :	True
FRS Description :	PLANT ENTRANCE (GENERAL)
FRS Method :	ADDRESS MATCHING-HOUSE NUMBER
Horizontal Accuracy Measure :	90
Horizontal Reference Datum Code :	003
Source Map Scale Number :	N/R
Last Date in Agency List :	2022-05-17

Map Id: I38
Direction: NW
Distance: 0.089 mi., 472 ft.
Elevation: 15 ft.
Relative: Lower

Site Name : OLYMPIC CHEMICAL CORP | COASTCRAFT PROPERTY | PUGET SOUND PETROLEUM 1002 E D ST | 1002 E F ST | 1002 EAST "D" STREET
TACOMA | Tacoma | TACOMA, WA

Database(s) : [ALL SITES - WA, AST - WA, BRS, CERCLIS NFRAP, CSCSL HWS - WA, CSCSL NFA - WA, DOCKET, ECHO, ENVCVN - WA, ERNS, FRS, HSL - WA, ICIS, ICR - WA, INACTIVE PCS, MANIFEST EPA, PCS ENF, PCS FACILITY, PRP-CORP, RCRA_NONGEN, RCRA_TSDF, RMP, SEMS_8R_ARCHIVED SITES, T 2 - WA, TOSCA-PLANT] ***(cont.)***

Envirosite ID: 52365326
EPA ID: N/R

RMP ***(cont.)***

Process Details

Process ID :	45820
Process Facility ID :	31602
Process Description :	Manufacturing

Chemical Details

Chemical Name :	Public OCA Chemical
Chemical ID :	0
Quantity :	0
Chemical Name :	Sulfur dioxide (anhydrous)
Chemical ID :	49
Quantity :	180000

RMP Summary

RMP Contact Name :	Jerry Delcamp
RMP Title :	General Manager
RMP Description :	N/R
RMP Complete Flag :	True

Accident History

Facility ID :	31602
Accident Date :	N/R
Accident Time :	N/R
Accident Release Duration :	N/R
Release Event :	N/R
Release Source :	N/R
Other Release Source :	N/R
Onsite Property Damage :	N/R
Offsite Property Damage :	N/R
Envir Damage :	N/R
Envir Damage-Other :	N/R
Initiating Event :	N/R
Cause Equipment Failure :	N/R
Cause-Other :	N/R
Offsite Responders Notify :	N/R
CBI Flag :	N/R
Accident History ID :	N/R

Map Id: I38
Direction: NW
Distance: 0.089 mi., 472 ft.
Elevation: 15 ft.
Relative: Lower

Site Name : OLYMPIC CHEMICAL CORP | COASTCRAFT PROPERTY | PUGET SOUND PETROLEUM 1002 E D ST | 1002 E F ST | 1002 EAST "D" STREET
TACOMA | Tacoma | TACOMA, WA

Database(s) : [ALL SITES - WA, AST - WA, BRS, CERCLIS NFRAP, CSCSL HWS - WA, CSCSL NFA - WA, DOCKET, ECHO, ENVCVN - WA, ERNS, FRS, HSL - WA, ICIS, ICR - WA, INACTIVE PCS, MANIFEST EPA, PCS ENF, PCS FACILITY, PRP-CORP, RCRA_NONGEN, RCRA_TSDF, RMP, SEMS_8R_ARCHIVED SITES, T 2 - WA, TOSCA-PLANT] ***(cont.)***

Envirosite ID: 52365326
EPA ID: N/R

SEMS_8R_ARCHIVED SITES

Facility Name :	CHEMICAL PROCESSORS INC
Facility Address :	1002 EAST D ST, TACOMA, WA 98421
County :	PIERCE

Site Details

Site ID :	1000568
EPA ID :	WAD000800896
Region :	10
Congressional District :	06
Federal Facility :	N
Federal Facility Docket :	N
NPL Status :	Not on the NPL
Non NPL Status :	NFRAP-Site does not qualify for the NPL based on existing information
FIPS Code :	53053
Superfund Alternative Agreement :	N
Last Date in Agency List :	2023-01-20

Additional Information

Start Date :	1985-08-08
Finish Date :	1986-05-07
OU :	00
Action Code :	PA
Action Name :	PA
Sequence :	1
Quality :	N
Current Action Lead :	St Perf

Start Date :	1980-08-29
Finish Date :	1980-08-29
OU :	00
Action Code :	DS
Action Name :	DISCVRY
Sequence :	1
Quality :	N/R
Current Action Lead :	EPA Perf

Start Date :	N/R
Finish Date :	1986-05-07
OU :	00
Action Code :	VS
Action Name :	ARCH SITE

Map Id: I38
Direction: NW
Distance: 0.089 mi., 472 ft.
Elevation: 15 ft.
Relative: Lower

Site Name : OLYMPIC CHEMICAL CORP | COASTCRAFT PROPERTY | PUGET SOUND PETROLEUM 1002 E D ST | 1002 E F ST | 1002 EAST "D" STREET
TACOMA | Tacoma | TACOMA, WA

Database(s) : [ALL SITES - WA, AST - WA, BRS, CERCLIS NFRAP, CSCSL HWS - WA, CSCSL NFA - WA, DOCKET, ECHO, ENVCVN - WA, ERNS, FRS, HSL - WA, ICIS, ICR - WA, INACTIVE PCS, MANIFEST EPA, PCS ENF, PCS FACILITY, PRP-CORP, RCRA_NONGEN, RCRA_TSDF, RMP, SEMS_8R_ARCHIVED SITES, T 2 - WA, TOSCA-PLANT] ***(cont.)***

Envirosite ID: 52365326
EPA ID: N/R

SEMS_8R_ARCHIVED SITES ***(cont.)***

Sequence :	1
Quality :	N/R
Current Action Lead :	EPA Perf In-Hse

T 2 - WA

Facility Name :	OLYMPIC CHEMICAL CORP
Facility Address :	1002 E D ST, TACOMA, 98421-1818
County :	Pierce
Facility/Site ID :	23544
Alternate Name :	Chemical Processors Inc East D
Program Name :	N/R
WRIA :	10
Legislative District :	27
Congressional District :	9
Ecology Region :	SWRO
Ecology Program Phone :	(360) 407-6171
Tribal Land :	N
Latitude :	47.25498
Longitude :	-122.43191
Last Date in Agency List :	2023-01-04
Facility/Site ID :	23544
Alternate Name :	OLYMPIC CHEMICAL CORP
Program Name :	N/R
WRIA :	10
Legislative District :	27
Congressional District :	9
Ecology Region :	SWRO
Ecology Program Phone :	(360) 407-6171
Tribal Land :	N
Latitude :	47.25498
Longitude :	-122.43191
Last Date in Agency List :	2023-01-04
Facility/Site ID :	23544
Alternate Name :	N/R
Program Name :	N/R
WRIA :	10
Legislative District :	27
Congressional District :	9
Ecology Region :	SWRO
Ecology Program Phone :	(360) 407-6171

Map Id: I38
Direction: NW
Distance: 0.089 mi., 472 ft.
Elevation: 15 ft.
Relative: Lower

Site Name : OLYMPIC CHEMICAL CORP | COASTCRAFT PROPERTY | PUGET SOUND PETROLEUM 1002 E D ST | 1002 E F ST | 1002 EAST "D" STREET
TACOMA | Tacoma | TACOMA, WA

Database(s) : [ALL SITES - WA, AST - WA, BRS, CERCLIS NFRAP, CSCSL HWS - WA, CSCSL NFA - WA, DOCKET, ECHO, ENVCVN - WA, ERNS, FRS, HSL - WA, ICIS, ICR - WA, INACTIVE PCS, MANIFEST EPA, PCS ENF, PCS FACILITY, PRP-CORP, RCRA_NONGEN, RCRA_TSDF, RMP, SEMS_8R_ARCHIVED SITES, T 2 - WA, TOSCA-PLANT] ***(cont.)***

Envirosite ID: 52365326
EPA ID: N/R

T 2 - WA ***(cont.)***

Tribal Land :	N
Latitude :	47.25498
Longitude :	-122.43191
Last Date in Agency List :	2023-01-04

Program Details

Program :	HAZWASTE
Interaction Type :	Emergency/Haz Chem Rpt TIER2
Interaction Type Description :	Businesses that store 10,000 pounds or more of a hazardous chemical or 500 pounds or less, depending on the chemical, of an extremely hazardous chemical on site at any one time must report annually. Reports are sent to the State Emergency Response Commission (represented by Ecology) Local Emergency Planning Committees, and local fire departments for emergency planning. (product, not waste)
Status :	Active
Start Date :	1988-01-01
End Date :	N/R
SIC :	9999 - NONCLASSIFIABLE ESTABLISHMENTS
NAICS :	N/R

Program :	HAZWASTE
Interaction Type :	Emergency/Haz Chem Rpt TIER2
Interaction Type Description :	Businesses that store 10,000 pounds or more of a hazardous chemical or 500 pounds or less, depending on the chemical, of an extremely hazardous chemical on site at any one time must report annually. Reports are sent to the State Emergency Response Commission (represented by Ecology) Local Emergency Planning Committees, and local fire departments for emergency planning. (product, not waste)
Status :	Active
Start Date :	1988-01-01
End Date :	N/R
SIC :	517 - PETROLEUM AND PETROLEUM PRODUCTS
NAICS :	N/R

Program :	HAZWASTE
Interaction Type :	Emergency/Haz Chem Rpt TIER2

Map Id: I38
Direction: NW
Distance: 0.089 mi., 472 ft.
Elevation: 15 ft.
Relative: Lower

Site Name : OLYMPIC CHEMICAL CORP | COASTCRAFT PROPERTY | PUGET SOUND PETROLEUM 1002 E D ST | 1002 E F ST | 1002 EAST "D" STREET
TACOMA | Tacoma | TACOMA, WA

Database(s) : [ALL SITES - WA, AST - WA, BRS, CERCLIS NFRAP, CSCSL HWS - WA, CSCSL NFA - WA, DOCKET, ECHO, ENVCVN - WA, ERNS, FRS, HSL - WA, ICIS, ICR - WA, INACTIVE PCS, MANIFEST EPA, PCS ENF, PCS FACILITY, PRP-CORP, RCRA_NONGEN, RCRA_TSDF, RMP, SEMS_8R_ARCHIVED SITES, T 2 - WA, TOSCA-PLANT] ***(cont.)***

Envirosite ID: 52365326
EPA ID: N/R

T 2 - WA ***(cont.)***

Interaction Type Description :	Businesses that store 10,000 pounds or more of a hazardous chemical or 500 pounds or less, depending on the chemical, of an extremely hazardous chemical on site at any one time must report annually. Reports are sent to the State Emergency Response Commission (represented by Ecology) Local Emergency Planning Committees, and local fire departments for emergency planning. (product, not waste)
Status :	Active
Start Date :	1988-01-01
End Date :	N/R
SIC :	2819 - INDUSTRIAL INORGANIC CHEMICALS, NOT ELSEWHERE CLASSIFIED
NAICS :	N/R
Program :	HAZWASTE
Interaction Type :	Emergency/Haz Chem Rpt TIER2
Interaction Type Description :	Businesses that store 10,000 pounds or more of a hazardous chemical or 500 pounds or less, depending on the chemical, of an extremely hazardous chemical on site at any one time must report annually. Reports are sent to the State Emergency Response Commission (represented by Ecology) Local Emergency Planning Committees, and local fire departments for emergency planning. (product, not waste)
Status :	Active
Start Date :	1988-01-01
End Date :	N/R
SIC :	N/R
NAICS :	N/R
Program :	HAZWASTE
Interaction Type :	Emergency/Haz Chem Rpt TIER2
Interaction Type Description :	Businesses that store 10,000 pounds or more of a hazardous chemical or 500 pounds or less, depending on the chemical, of an extremely hazardous chemical on site at any one time must report annually. Reports are sent to the State Emergency Response Commission (represented by Ecology) Local Emergency Planning Committees, and local fire departments for emergency planning. (product, not waste)
Status :	Active
Start Date :	1988-01-01
End Date :	N/R
SIC :	5171 - PETROLEUM BULK STATIONS AND TERMINALS
NAICS :	N/R

Map Id: I38
Direction: NW
Distance: 0.089 mi., 472 ft.
Elevation: 15 ft.
Relative: Lower

Site Name : OLYMPIC CHEMICAL CORP | COASTCRAFT PROPERTY | PUGET SOUND PETROLEUM 1002 E D ST | 1002 E F ST | 1002 EAST "D" STREET
TACOMA | Tacoma | TACOMA, WA

Database(s) : [ALL SITES - WA, AST - WA, BRS, CERCLIS NFRAP, CSCSL HWS - WA, CSCSL NFA - WA, DOCKET, ECHO, ENVCVN - WA, ERNS, FRS, HSL - WA, ICIS, ICR - WA, INACTIVE PCS, MANIFEST EPA, PCS ENF, PCS FACILITY, PRP-CORP, RCRA_NONGEN, RCRA_TSDF, RMP, SEMS_8R_ARCHIVED SITES, T 2 - WA, TOSCA-PLANT] ***(cont.)***

Envirosite ID: 52365326
EPA ID: N/R

T 2 - WA ***(cont.)***

Program :	HAZWASTE
Interaction Type :	Emergency/Haz Chem Rpt TIER2
Interaction Type Description :	Businesses that store 10,000 pounds or more of a hazardous chemical or 500 pounds or less, depending on the chemical, of an extremely hazardous chemical on site at any one time must report annually. Reports are sent to the State Emergency Response Commission (represented by Ecology) Local Emergency Planning Committees, and local fire departments for emergency planning. (product, not waste)
Status :	Active
Start Date :	1988-01-01
End Date :	N/R
SIC :	N/R
NAICS :	325998 - All Other Miscellaneous Chemical Product and Preparation Manufacturing

TOSCA-PLANT

Facility Name :	OLYMPIC CHEMICAL CORPORATION
Facility Address :	1002 EAST "D" STREET, TACOMA, WA 98421-1818
Toxic Substances Control Act Report Link:	Click here for hyperlink provided by the agency.
Facility Report Link :	Click here for hyperlink provided by the agency.
Compliance Report Link :	Click here for hyperlink provided by the agency.
Number of Toxic Substances Control Act Chemicals:	1
Latitude :	47.255156
Longitude :	-122.431895
Last Date in Agency List :	2022-09-21

Map Id: K39
Direction: ENE
Distance: 0.090 mi., 474 ft.
Elevation: 16 ft.
Relative: Lower

Site Name : SIMPSON TACOMA LAND CO
1216 ST PAUL AVE
TACOMA, WA 98421

Database(s) : [ALL SITES - WA, DOCKET, ECHO, FRS, RCRA_NONGEN]

Envirosite ID: 52365362
EPA ID: N/R

ALL SITES - WA

Facility Name :	Simpson Tacoma Land Co
Facility Address :	1216 ST PAUL AVE, TACOMA, 98421
County :	Pierce
Facility/Site ID :	55959768
Alternate Name :	N/R
Program Name :	N/R
WRIA :	10
Legislative District :	27
Congressional District :	9
Ecology Region :	SWRO
Ecology Program Phone :	(360) 407-6734
Tribal Land :	N
Latitude :	47.25358
Longitude :	-122.42546
Last Date in Agency List :	2023-01-03

Program Details

Program :	HAZWASTE
Program ID :	WAD009252511
Interaction Type :	Hazardous Waste Generator
Interaction Type Description :	Facilities that generate any quantity of a dangerous waste. They may be classified as SQG, MQG, or LQG depending on hazardous waste generated for a given month.
Status :	Inactive
Start Date :	1980-08-11
End Date :	1990-03-02
SIC :	N/R
NAICS :	N/R

DOCKET

Facility Name :	SIMPSON TACOMA LAND CO
Facility Address :	1216 ST PAUL AVE, TACOMA, WA 98421

Site Activity Details

Enforcement Action Case Number :	10-1982-0018
Activity ID :	53972
Enforcement Action Name :	SIMPSON TACOMA LAND CO
Last Date in Agency List :	2022-12-14
Final Ordr Iss/Final Order Enter Date:	1984-01-30
Complaint/Proposed Order Actual Date:	1984-01-30
Final Order Issued Actual Date :	1984-01-30
Final Order Name :	ST REGIS CORP

Map Id: K39
Direction: ENE
Distance: 0.090 mi., 474 ft.
Elevation: 16 ft.
Relative: Lower

Site Name : SIMPSON TACOMA LAND CO
1216 ST PAUL AVE
TACOMA, WA 98421

Database(s) : [ALL SITES - WA, DOCKET, ECHO, FRS, RCRA_NONGEN] ***(cont.)***

Envirosite ID: 52365362
EPA ID: N/R

DOCKET ***(cont.)***

Complaint Summary

Respondent/Defendant Name :	ST. REGIS PAPER CO.
Named in Complaint :	Y
Named in Final Order :	Y
SEP Category :	N/R
SEP Description :	N/R
Regional Docket Number :	83-78(C-T)

Standard Industrial Classification (SIC) Summary

Registry ID :	110005313482
Primary SIC :	2621 - PAPER MILLS
Primary NAICS :	N/R
Settlement FRS ICIS Facility :	4362 - SIMPSON TACOMA LAND CO
Pollutants (SRS) :	NONE
Admin EA Closed Actual Date :	1984-05-31
Enforcement Action Name :	ST REGIS PAPER CO
Enforcement Action Resolution :	Final Order With Penalty
Violation Types :	N/R
Case Law Sections :	CAA 113 - Clean Air Act

Violation Penalties and Compliance Summary

Compliance Action Cost :	0
EPA Penalty Assessed Amount :	50000
Cost Recovery Required :	N/R
Cost of SEP :	0
Cost of Complying Actions :	N/R

ECHO

Facility Name :	SIMPSON TACOMA LAND CO
Facility Address :	1216 ST PAUL AVE, TACOMA, WA 98421
County :	PIERCE
Last Inspection Date :	N/R
Registry ID :	110005313482
FIPS Code :	53053
EPA Region :	10

Map Id: K39
Direction: ENE
Distance: 0.090 mi., 474 ft.
Elevation: 16 ft.
Relative: Lower

Site Name : SIMPSON TACOMA LAND CO
1216 ST PAUL AVE
TACOMA, WA 98421

Database(s) : [ALL SITES - WA, DOCKET, ECHO, FRS, RCRA_NONGEN] ***(cont.)***

Envirosite ID: 52365362
EPA ID: N/R

ECHO ***(cont.)***

Inspection Count :	0
Last Inspection Days :	N/R
Informal Count :	0
Last Informal Action Date :	N/R
Formal Action Count :	0
Last Formal Action Date :	1984-01-30
Total Penalties :	0
Penalty Count :	N/R
Last Penalty Date :	1984-01-30
Last Penalty Amount :	50000
QTRS IN NC :	0
Programs IN SNC :	0
Current Compliance Status :	No Violation Identified
Three-Year Compliance Status :	_____
Collection Method :	ADDRESS MATCHING-HOUSE NUMBER
Reference Point :	CENTER OF A FACILITY OR STATION
Accuracy Meters :	30
Derived Tribes :	Puyallup Tribe of the Puyallup Reservation - .6 mile(s), Puyallup Tribe of the Puyallup Reservation - 1 mile(s), Muckleshoot Indian Tribe - 10.4 mile(s), Muckleshoot Indian Tribe - 13.4 mile(s), Nisqually Indian Tribe - 17.9 mile(s), Squaxin Island Tribe of the Squaxin Island Reservation - 22.4 mile(s), Squaxin Island Tribe of the Squaxin Island Reservation - 24.3 mile(s)
Derived HUC :	17110019
Derived WBD :	171100190301
Derived STCTY FIPS :	53053
Derived Zip :	98421
Derived CD113 :	09
Derived CB2010 :	530530602001077
MYRTK Universe :	NNN
NPDES IDs :	N/R
CWA Permit Types :	N/R
CWA Compliance Tracking :	N/R
CWA NAICS :	N/R
CWA SICS :	N/R
CWA Inspection Count :	N/R
CWA Last Inspection Days :	N/R
CWA Informal Count :	N/R
CWA Formal Action Count :	N/R
CWA Last Formal Action Date :	N/R
CWA Penalties :	N/R
CWA Last Penalty Date :	N/R
CWA Last Penalty Amount :	N/R
CWA Quarters IN NC :	N/R
CWA Current Compliance Status :	N/R
CWA Current SNC Flag :	N
CWA 13 Quarters Compliance Status :	N/R
CWA 13 Quarters Effluent Exceedances:	N/R
CWA Three-Year QNCR Codes :	N/R
DFR URL :	Click here for hyperlink provided by the agency.
Facility SIC :	N/R
Facility NAICS :	321912 - Cut Stock, Resawing Lumber, and Planing
Facility Last Inspection EPA Date :	N/R
Facility Last Inspection State Date :	N/R

Map Id: K39
Direction: ENE
Distance: 0.090 mi., 474 ft.
Elevation: 16 ft.
Relative: Lower

Site Name : SIMPSON TACOMA LAND CO
1216 ST PAUL AVE
TACOMA, WA 98421

Database(s) : [ALL SITES - WA, DOCKET, ECHO, FRS, RCRA_NONGEN] ***(cont.)***

Envirosite ID: 52365362
EPA ID: N/R

ECHO ***(cont.)***

Facility Last Formal Act EPA Date :	1984-01-30
Facility Last Formal Act State Date :	N/R
Facility Last Informal Act EPA Date :	N/R
Facility Last Informal Act State Date:	N/R
Facility Federal Agency :	N/R
TRI Reporter :	N/R
Facility Imp Water Flag :	N/R
Current SNC Flag :	N
Indian County Flag :	N
Federal Flag :	N/R
US Mexico Border Flag :	N/R
Chesapeak Bay Flag :	N/R
AIR Flag :	N
NPDES Flag :	N
SDWIS Flag :	N
RCRA Flag :	Y
TRI Flag :	N
GHG Flag :	N
Major Flag :	N/R
Active Flag :	N/R
NAA Flag :	N
Latitude :	47.2536
Longitude :	-122.4252
Last Date in Agency List :	2023-01-16

FRS

Facility Name :	SIMPSON TACOMA LAND CO
Facility Address :	1216 ST PAUL AVE, TACOMA, WA 98421
County :	PIERCE

Site Details

Registry ID :	110005313482
FRS Facility URL :	Click here for hyperlink provided by the agency.
Last Date in Agency List :	2023-02-13

Source Description

Source Description :

ICIS provides a database that, when complete, will contain enforcement and compliance information across most of EPA's programs. The vision for ICIS is to replace EPA's independent databases that contain enforcement data with a single repository for that information. Currently, ICIS contains all Federal Administrative and Judicial enforcement actions and a subset of the Permit Compliance System (PCS), which supports the National Pollutant Discharge Elimination System (NPDES). This information is maintained in ICIS by EPA in the Regional offices and at Headquarters. A future release of ICIS will completely replace PCS and will integrate that information with Federal actions already in the system. ICIS also has the capability to track other activities that support compliance and enforcement programs, including incident tracking, compliance assistance, and compliance monitoring.

Map Id: K39
Direction: ENE
Distance: 0.090 mi., 474 ft.
Elevation: 16 ft.
Relative: Lower

Site Name : SIMPSON TACOMA LAND CO
1216 ST PAUL AVE
TACOMA, WA 98421

Database(s) : [ALL SITES - WA, DOCKET, ECHO, FRS, RCRA_NONGEN] ***(cont.)***

Envirosite ID: 52365362
EPA ID: N/R

FRS ***(cont.)***

Source Description :

RCRAInfo is EPA's comprehensive information system that supports the Resource Conservation and Recovery Act (RCRA) of 1976 and the Hazardous and Solid Waste Amendments (HSWA) of 1984 through the tracking of events and activities related to facilities that generate, transport, and treat, store, or dispose of hazardous waste. RCRAInfo allows RCRA program staff to track the notification, permit, compliance, and corrective action activities required under RCRA. RCRAInfo also supports generation of the National Hazardous Waste Biennial Report. All generators and treatment, storage, and disposal facilities who handle hazardous waste are required to report to the EPA Administrator at least once every two years to support creation of the Biennial Report.

FRS Environmental Interest

Source and System ID :	ICIS - 4362 RCRAINFO - WAD009252511

RCRA_NONGEN

Facility Name :	SIMPSON TACOMA LAND CO
Facility Address :	1216 ST PAUL AVE, TACOMA, WA 98421
County :	PIERCE
Date Form Received by Agency :	1990-03-09
EPA ID :	WAD009252511
Mailing Address :	1201 3RD AVE, SEATTLE, WA 98101
Contact :	N/R
Contact Address :	N/R
Contact Country :	N/R
Contact Telephone :	N/R
Contact Email :	N/R
EPA Region :	10
Land Type :	Other land type
Source Type :	Implementer
Classification :	Not a generator, verified
Description :	Not a generator, verified
Last Date in Agency List :	2023-01-23

Owner/Operator Summary

Owner/Operator Name :	SIMPSON TACOMA LAND CO
Owner/Operator Address :	1216 ST PAUL AVE, TACOMA, WA 98421
Owner/Operator Country :	US
Owner/Operator Telephone :	000-000-0000
Owner/Operator Email :	N/R
Owner/Operator Fax :	N/R
Legal Status :	Private
Owner/Operator Type :	Owner
Owner/Operator Start Date :	N/R
Owner/Operator End Date :	N/R
Owner/Operator Name :	SIMPSON TACOMA LAND CO
Owner/Operator Address :	1201 3RD AVE STE 4900, SEATTLE, WA 98101
Owner/Operator Country :	US

Map Id: K39
Direction: ENE
Distance: 0.090 mi., 474 ft.
Elevation: 16 ft.
Relative: Lower

Site Name : SIMPSON TACOMA LAND CO
1216 ST PAUL AVE
TACOMA, WA 98421

Database(s) : [ALL SITES - WA, DOCKET, ECHO, FRS, RCRA_NONGEN] ***(cont.)***

Envirosite ID: 52365362
EPA ID: N/R

RCRA_NONGEN ***(cont.)***

Owner/Operator Telephone :	206-224-5113
Owner/Operator Email :	N/R
Owner/Operator Fax :	N/R
Legal Status :	Private
Owner/Operator Type :	Owner
Owner/Operator Start Date :	1996-05-02
Owner/Operator End Date :	N/R

Owner/Operator Name :	SIMPSON TACOMA LAND CO
Owner/Operator Address :	1216 ST PAUL AVE, TACOMA, WA 98421
Owner/Operator Country :	US
Owner/Operator Telephone :	000-000-0000
Owner/Operator Email :	N/R
Owner/Operator Fax :	N/R
Legal Status :	Private
Owner/Operator Type :	Operator
Owner/Operator Start Date :	N/R
Owner/Operator End Date :	N/R

Handler Activities Summary

U.S. Importer of Hazardous Waste :	N
Mixed Waste (Haz. and Radioactive) :	N
Recycler of Hazardous Waste :	N
Transporter of Hazardous Waste :	N
Treater, Storer or Disposer of HW :	N
Underground Injection Activity :	N
On-site Burner Exemption :	N
Furnace Exemption :	N
Used Oil Fuel Burner :	N
Used Oil Processor :	N
Used Oil Refiner :	N
Used Oil Fuel Marketer to Burner :	N
Used Oil Specification Marketer :	N
Used Oil Transfer Facility :	N
Used Oil Transporter :	N

Historical Generators

Date Form Received by Agency :	1990-03-08
Facility Name :	SIMPSON TACOMA LAND CO
Classification :	Not a generator, verified

Notices of Violations Summary

Regulation Violated :	N

Map Id: L40
Direction: E
Distance: 0.091 mi., 479 ft.
Elevation: 13 ft.
Relative: Lower

Site Name : PREMIER PLASTICS | BERRY GLOBAL | WA317949482 - CAPTIVE PLASTICS LLC
635 E 15TH ST
TACOMA, WA 98421

Database(s) : [AFS, ALL SITES - WA, BRS, DOCKET, ECHO, FRS, HIST PCS ENF, ICIS, INACTIVE PCS, PCS ENF, PCS FACILITY, RCRA_NONGEN]

Envirosite ID: 52365632
EPA ID: N/R

AFS

Facility Name :	BERRY GLOBAL
Facility Address :	635 E 15TH ST, TACOMA, WA 98421
County :	Pierce

Facility Summary

Program System ID :	100000000000000097
Facility Registry ID :	110055010759
EPA Region :	EPA Region 10 - AK, ID, OR, WA
SIC :	N/R
NAICS :	326160 - Plastics Bottle Manufacturing
Facility Type :	N/R
Air Pollutant Class :	N/R
Air Operating Status :	N/R
Current High Priority Violation (HPV):	No Violation Identified
Local Control Region Name :	N/R
Last Date in Agency List :	2023-01-23

Air Pollutant Details

Program System ID :	100000000000000097
Pollutant :	N/R
Substance Registry Services ID (SRS):	N/R
Chemical Abstract Service Number :	N/R
Air Pollutant Class :	N/R

Air Violation History Details

HPV Day Zero Date :	N/R
HPV Resolved Date :	N/R
Program System ID :	100000000000000097
Activity ID :	N/R
Agency Type :	N/R
State Code :	N/R
Air Local Control Region Code (LCON):	N/R
Comp Determination UID :	N/R
Enforcement Response Policy :	N/R
Program :	N/R
Pollutant :	N/R
Earliest Determination Date of Federally Reportable Violation (FRV):	N/R

ALL SITES - WA

Facility Name :	Premier Plastics
Facility Address :	635 E 15TH ST, TACOMA, 98421
County :	Pierce

Map Id: L40
Direction: E
Distance: 0.091 mi., 479 ft.
Elevation: 13 ft.
Relative: Lower

Site Name : PREMIER PLASTICS | BERRY GLOBAL | WA317949482 - CAPTIVE PLASTICS LLC
635 E 15TH ST
TACOMA, WA 98421

Database(s) : [AFS, ALL SITES - WA, BRS, DOCKET, ECHO, FRS, HIST PCS ENF, ICIS, INACTIVE PCS, PCS ENF, PCS FACILITY, RCRA_NONGEN] ***(cont.)***

Envirosite ID: 52365632
EPA ID: N/R

ALL SITES - WA ***(cont.)***

Facility/Site ID :	57614471
Alternate Name :	N/R
Program Name :	N/R
WRIA :	10
Legislative District :	27
Congressional District :	9
Ecology Region :	SWRO
Ecology Program Phone :	(360) 407-6734
Tribal Land :	N
Latitude :	47.24998
Longitude :	-122.42617
Last Date in Agency List :	2023-01-03

Facility/Site ID :	57614471
Alternate Name :	N/R
Program Name :	N/R
WRIA :	10
Legislative District :	27
Congressional District :	9
Ecology Region :	SWRO
Ecology Program Phone :	(360) 407-6400
Tribal Land :	N
Latitude :	47.24998
Longitude :	-122.42617
Last Date in Agency List :	2023-01-03

Facility/Site ID :	57614471
Alternate Name :	Premier Plastics
Program Name :	N/R
WRIA :	10
Legislative District :	27
Congressional District :	9
Ecology Region :	SWRO
Ecology Program Phone :	(360) 407-6400
Tribal Land :	N
Latitude :	47.24998
Longitude :	-122.42617
Last Date in Agency List :	2023-01-03

Facility/Site ID :	57614471
Alternate Name :	Berry Blastics
Program Name :	N/R
WRIA :	10
Legislative District :	27
Congressional District :	9
Ecology Region :	SWRO
Ecology Program Phone :	(360) 407-6400
Tribal Land :	N
Latitude :	47.24998
Longitude :	-122.42617

Map Id: L40
Direction: E
Distance: 0.091 mi., 479 ft.
Elevation: 13 ft.
Relative: Lower

Site Name : PREMIER PLASTICS | BERRY GLOBAL | WA317949482 - CAPTIVE PLASTICS LLC
635 E 15TH ST
TACOMA, WA 98421

Database(s) : [AFS, ALL SITES - WA, BRS, DOCKET, ECHO, FRS, HIST PCS ENF, ICIS, INACTIVE PCS, PCS ENF, PCS FACILITY, RCRA_NONGEN] ***(cont.)***

Envirosite ID: 52365632
EPA ID: N/R

ALL SITES - WA ***(cont.)***

Last Date in Agency List : 2023-01-03

Program Details

Program : WATQUAL
Program ID : WAR012108
Interaction Type : Industrial SW GP

Interaction Type Description : General permit issued to industries to regulate the discharge of contaminated stormwater to state waters.

Status : Inactive
Start Date : 1992-12-28
End Date : 2007-09-20
SIC : N/R
NAICS : N/R

Program : WATQUAL
Program ID : WAR012108
Interaction Type : Haz Waste Management Activity

Interaction Type Description : Facilities that are required to have a RCRA Site ID# but who do not generate and/or manage hazardous waste (XQG generator status). This includes transporters, used oil recyclers, and dangerous waste fuel marketers and burners.

Status : Inactive
Start Date : 2002-12-31
End Date : 2005-12-31
SIC : N/R
NAICS : 32616 - Plastics Bottle Manufacturing

Program : WATQUAL
Program ID : WAR012108
Interaction Type : Haz Waste Management Activity

Interaction Type Description : Facilities that are required to have a RCRA Site ID# but who do not generate and/or manage hazardous waste (XQG generator status). This includes transporters, used oil recyclers, and dangerous waste fuel marketers and burners.

Status : Inactive
Start Date : 2002-12-31
End Date : 2005-12-31
SIC : N/R
NAICS : N/R

Map Id: L40
Direction: E
Distance: 0.091 mi., 479 ft.
Elevation: 13 ft.
Relative: Lower

Site Name : PREMIER PLASTICS | BERRY GLOBAL | WA317949482 - CAPTIVE PLASTICS LLC
635 E 15TH ST
TACOMA, WA 98421

Database(s) : [AFS, ALL SITES - WA, BRS, DOCKET, ECHO, FRS, HIST PCS ENF, ICIS, INACTIVE PCS, PCS ENF, PCS FACILITY, RCRA_NONGEN] ***(cont.)***

Envirosite ID: 52365632
EPA ID: N/R

ALL SITES - WA ***(cont.)***

Program :	WATQUAL
Program ID :	WAR012108
Interaction Type :	Hazardous Waste Generator
Interaction Type Description :	Facilities that generate any quantity of a dangerous waste. They may be classified as SQG, MQG, or LQG depending on hazardous waste generated for a given month.
Status :	Inactive
Start Date :	1992-03-27
End Date :	2003-08-15
SIC :	N/R
NAICS :	32616 - Plastics Bottle Manufacturing

Program :	WATQUAL
Program ID :	WAR012108
Interaction Type :	Hazardous Waste Generator
Interaction Type Description :	Facilities that generate any quantity of a dangerous waste. They may be classified as SQG, MQG, or LQG depending on hazardous waste generated for a given month.
Status :	Inactive
Start Date :	1992-03-27
End Date :	2003-08-15
SIC :	N/R
NAICS :	N/R

Program :	WATQUAL
Program ID :	WAR012108
Interaction Type :	Industrial SW GP
Interaction Type Description :	General permit issued to industries to regulate the discharge of contaminated stormwater to state waters.
Status :	Active
Start Date :	2010-02-05
End Date :	N/R
SIC :	N/R
NAICS :	N/R

Program :	WATQUAL
Program ID :	WAR012108
Interaction Type :	Industrial SW GP
Interaction Type Description :	General permit issued to industries to regulate the discharge of contaminated stormwater to state waters.
Status :	Active

Map Id: L40
Direction: E
Distance: 0.091 mi., 479 ft.
Elevation: 13 ft.
Relative: Lower

Site Name : PREMIER PLASTICS | BERRY GLOBAL | WA317949482 - CAPTIVE PLASTICS LLC
635 E 15TH ST
TACOMA, WA 98421

Database(s) : [AFS, ALL SITES - WA, BRS, DOCKET, ECHO, FRS, HIST PCS ENF, ICIS, INACTIVE PCS, PCS ENF, PCS FACILITY, RCRA_NONGEN] ***(cont.)***

Envirosite ID: 52365632
EPA ID: N/R

ALL SITES - WA ***(cont.)***

Start Date :	2010-02-05
End Date :	N/R
SIC :	3085 - PLASTICS BOTTLES
NAICS :	N/R

BRS

Facility Name :	PREMIER PLASTICS
Facility Address :	635 E 15TH ST, TACOMA, WA 98421
County :	PIERCE

Site Details

Date Form Received by Agency :	2005-12-31
EPA ID :	WAD988504759
Mailing Address :	1019 PACIFIC AVE STE 1501, TACOMA, WA 98402-4411
Contact :	SHAWN OSLER
Contact Address :	N/R
Contact Country :	US
Contact Telephone :	253-779-9200
Contact Email :	sosler@premier-industries.com
EPA Region :	10
Land Type :	Private
Source Type :	Annual/Biennial Report
Classification :	Not a generator, verified
Description :	Not a generator, verified
Last Date in Agency List :	2023-01-23

Owner/Operator Summary

Owner/Operator Name :	PREMIER INDUSTRIES INC
Owner/Operator Address :	1019 PACIFIC AVE STE 1501, TACOMA, WA 98402-4411
Owner/Operator Country :	US
Owner/Operator Telephone :	N/R
Owner/Operator Email :	N/R
Owner/Operator Fax :	N/R
Legal Status :	Private
Owner/Operator Type :	Owner
Owner/Operator Start Date :	2002-12-31
Owner/Operator End Date :	N/R

Owner/Operator Name :	PREMIER INDUSTRIES INC
Owner/Operator Address :	1019 PACIFIC AVE STE 1501, TACOMA, WA 98402-4411
Owner/Operator Country :	US
Owner/Operator Telephone :	N/R
Owner/Operator Email :	N/R
Owner/Operator Fax :	N/R
Legal Status :	Private
Owner/Operator Type :	Operator

Map Id: L40
Direction: E
Distance: 0.091 mi., 479 ft.
Elevation: 13 ft.
Relative: Lower

Site Name : PREMIER PLASTICS | BERRY GLOBAL | WA317949482 - CAPTIVE PLASTICS LLC
635 E 15TH ST
TACOMA, WA 98421

Database(s) : [AFS, ALL SITES - WA, BRS, DOCKET, ECHO, FRS, HIST PCS ENF, ICIS, INACTIVE PCS, PCS ENF, PCS FACILITY, RCRA_NONGEN] ***(cont.)***

Envirosite ID: 52365632
EPA ID: N/R

BRS ***(cont.)***

Owner/Operator Start Date :	2002-12-31
Owner/Operator End Date :	N/R

Waste Activity Monitoring

Report Cycle :	2005
Hazardous Waste Page Number :	1
Hazardous Waste Sub-Page Number :	1
BR Form :	XX
Waste Description :	N/R
Primary NAICS :	32616 - Plastics Bottle Manufacturing
Source Code :	N/R
Form Code :	N/R
Management Method :	N/R
Generation Tons :	0
Managed Tons :	0
Shipped Tons :	0
Received Tons :	0
Receiver ID :	N/R
Receiver State :	N/R
Shipper ID :	N/R
Shipper State :	N/R
Waste Minimization :	N/R
Waste Code List :	N/R
Waste Code Group :	N/R
Waste Generation Type :	N/R

Report Cycle :	2003
Hazardous Waste Page Number :	1
Hazardous Waste Sub-Page Number :	1
BR Form :	XX
Waste Description :	N/R
Primary NAICS :	32616 - Plastics Bottle Manufacturing
Source Code :	N/R
Form Code :	N/R
Management Method :	N/R
Generation Tons :	0
Managed Tons :	0
Shipped Tons :	0
Received Tons :	0
Receiver ID :	N/R
Receiver State :	N/R
Shipper ID :	N/R
Shipper State :	N/R
Waste Minimization :	N/R
Waste Code List :	N/R
Waste Code Group :	N/R
Waste Generation Type :	N/R

Map Id: L40
Direction: E
Distance: 0.091 mi., 479 ft.
Elevation: 13 ft.
Relative: Lower

Site Name : PREMIER PLASTICS | BERRY GLOBAL | WA317949482 - CAPTIVE PLASTICS LLC
635 E 15TH ST
TACOMA, WA 98421

Database(s) : [AFS, ALL SITES - WA, BRS, DOCKET, ECHO, FRS, HIST PCS ENF, ICIS, INACTIVE PCS, PCS ENF, PCS FACILITY, RCRA_NONGEN] ***(cont.)***

Envirosite ID: 52365632
EPA ID: N/R

DOCKET

Facility Name :	PREMIER PLASTICS
Facility Address :	635 E 15TH ST, TACOMA, WA 98421

Site Activity Details

Enforcement Action Case Number :	WA-781577
Activity ID :	3601392691
Enforcement Action Name :	PREMIER PLASTICS
Last Date in Agency List :	2018-12-17
Final Ordr Iss/Final Order Enter Date:	N/R
Complaint/Proposed Order Actual Date:	N/R
Final Order Issued Actual Date :	N/R
Final Order Name :	N/R

Complaint Summary

Respondent/Defendant Name :	N/R
Named in Complaint :	N/R
Named in Final Order :	N/R
SEP Category :	N/R
SEP Description :	N/R
Regional Docket Number :	N/R

Standard Industrial Classification (SIC) Summary

Registry ID :	110055010759
Primary SIC :	N/R
Primary NAICS :	N/R
Settlement FRS ICIS Facility :	N/R - N/R
Pollutants (SRS) :	N/R
Admin EA Closed Actual Date :	2018-03-27
Enforcement Action Name :	N/R
Enforcement Action Resolution :	N/R
Violation Types :	N/R

Map Id: L40
Direction: E
Distance: 0.091 mi., 479 ft.
Elevation: 13 ft.
Relative: Lower

Site Name : PREMIER PLASTICS | BERRY GLOBAL | WA317949482 - CAPTIVE PLASTICS LLC
635 E 15TH ST
TACOMA, WA 98421

Database(s) : [AFS, ALL SITES - WA, BRS, DOCKET, ECHO, FRS, HIST PCS ENF, ICIS, INACTIVE PCS, PCS ENF, PCS FACILITY, RCRA_NONGEN] ***(cont.)***

Envirosite ID: 52365632
EPA ID: N/R

DOCKET ***(cont.)***

Case Law Sections :	CWA OTHER - Violations not covered elsewhere

Violation Penalties and Compliance Summary

Compliance Action Cost :	N/R
EPA Penalty Assessed Amount :	N/R
Cost Recovery Required :	N/R
Cost of SEP :	N/R
Cost of Complying Actions :	N/R

ECHO

Facility Name :	BERRY GLOBAL
Facility Address :	635 E 15TH ST, TACOMA, WA 98421
County :	PIERCE
Last Inspection Date :	2022-06-09
Registry ID :	110055010759
FIPS Code :	53053
EPA Region :	10
Inspection Count :	5
Last Inspection Days :	178
Informal Count :	0
Last Informal Action Date :	N/R
Formal Action Count :	0
Last Formal Action Date :	N/R
Total Penalties :	0
Penalty Count :	N/R
Last Penalty Date :	N/R
Last Penalty Amount :	N/R
QTRS IN NC :	12
Programs IN SNC :	1
Current Compliance Status :	Significant Violation
Three-Year Compliance Status :	SSSSSSSSSSV
Collection Method :	ADDRESS MATCHING-HOUSE NUMBER
Reference Point :	CENTER OF A FACILITY OR STATION
Accuracy Meters :	30
Derived Tribes :	Puyallup Tribe of the Puyallup Reservation - .5 mile(s), Puyallup Tribe of the Puyallup Reservation - .8 mile(s), Muckleshoot Indian Tribe - 10.4 mile(s), Muckleshoot Indian Tribe - 13.3 mile(s), Nisqually Indian Tribe - 17.8 mile(s), Squaxin Island Tribe of the Squaxin Island Reservation - 22.5 mile(s), Squaxin Island Tribe of the Squaxin Island Reservation - 24.3 mile(s)
Derived HUC :	17110019
Derived WBD :	171100190301
Derived STCTY FIPS :	53053
Derived Zip :	98421
Derived CD113 :	09

Map Id: L40
Direction: E
Distance: 0.091 mi., 479 ft.
Elevation: 13 ft.
Relative: Lower

Site Name : PREMIER PLASTICS | BERRY GLOBAL | WA317949482 - CAPTIVE PLASTICS LLC
635 E 15TH ST
TACOMA, WA 98421

Database(s) : [AFS, ALL SITES - WA, BRS, DOCKET, ECHO, FRS, HIST PCS ENF, ICIS, INACTIVE PCS, PCS ENF, PCS FACILITY, RCRA_NONGEN] ***(cont.)***

Envirosite ID: 52365632
EPA ID: N/R

ECHO ***(cont.)***

Derived CB2010 :	530530602001077
MYRTK Universe :	NNN
NPDES IDs :	WAR012108
CWA Permit Types :	Minor
CWA Compliance Tracking :	On
CWA NAICS :	326160
CWA SICS :	3085
CWA Inspection Count :	3
CWA Last Inspection Days :	520
CWA Informal Count :	N/R
CWA Formal Action Count :	N/R
CWA Last Formal Action Date :	N/R
CWA Penalties :	N/R
CWA Last Penalty Date :	N/R
CWA Last Penalty Amount :	N/R
CWA Quarters IN NC :	12
CWA Current Compliance Status :	Failure to Report DMR - Not Received
CWA Current SNC Flag :	Y
CWA 13 Quarters Compliance Status :	SSSSSSSSSSSSV
CWA 13 Quarters Effluent Exceedances:	2
CWA Three-Year QNCR Codes :	N/R
DFR URL :	Click here for hyperlink provided by the agency.
Facility SIC :	3085
Facility NAICS :	326160 - Plastics Bottle Manufacturing, 32616 - Plastics Bottle Manufacturing
Facility Last Inspection EPA Date :	2022-06-09
Facility Last Inspection State Date :	2021-07-01
Facility Last Formal Act EPA Date :	N/R
Facility Last Formal Act State Date :	N/R
Facility Last Informal Act EPA Date :	N/R
Facility Last Informal Act State Date:	N/R
Facility Federal Agency :	N/R
TRI Reporter :	N/R
Facility Imp Water Flag :	Y
Current SNC Flag :	N
Indian County Flag :	N
Federal Flag :	N/R
US Mexico Border Flag :	N/R
Chesapeak Bay Flag :	N/R
AIR Flag :	Y
NPDES Flag :	Y
SDWIS Flag :	N
RCRA Flag :	Y
TRI Flag :	N
GHG Flag :	N
Major Flag :	N/R
Active Flag :	Y
NAA Flag :	N
Latitude :	47.25105
Longitude :	-122.42325
Last Date in Agency List :	2023-01-16

Map Id: L40
Direction: E
Distance: 0.091 mi., 479 ft.
Elevation: 13 ft.
Relative: Lower

Site Name : PREMIER PLASTICS | BERRY GLOBAL | WA317949482 - CAPTIVE PLASTICS LLC
635 E 15TH ST
TACOMA, WA 98421

Database(s) : [AFS, ALL SITES - WA, BRS, DOCKET, ECHO, FRS, HIST PCS ENF, ICIS, INACTIVE PCS, PCS ENF, PCS FACILITY, RCRA_NONGEN] ***(cont.)***

Envirosite ID: 52365632
EPA ID: N/R

ECHO ***(cont.)***

Facility Name :	PREMIER PLASTICS
Facility Address :	635 E 15TH ST, TACOMA, WA 98421
County :	PIERCE
Last Inspection Date :	2021-07-01
Registry ID :	110055010759
FIPS Code :	53053
EPA Region :	10
Inspection Count :	3
Last Inspection Days :	262
Informal Count :	0
Last Informal Action Date :	N/R
Formal Action Count :	0
Last Formal Action Date :	N/R
Total Penalties :	0
Penalty Count :	N/R
Last Penalty Date :	N/R
Last Penalty Amount :	N/R
QTRS IN NC :	12
Programs IN SNC :	1
Current Compliance Status :	Significant Violation
Three-Year Compliance Status :	SSSSSSSSSSV
Collection Method :	ADDRESS MATCHING-HOUSE NUMBER
Reference Point :	CENTER OF A FACILITY OR STATION
Accuracy Meters :	30
Derived Tribes :	Puyallup Tribe of the Puyallup Reservation - .5 mile(s), Puyallup Tribe of the Puyallup Reservation - .8 mile(s), Muckleshoot Indian Tribe - 10.4 mile(s), Muckleshoot Indian Tribe - 13.3 mile(s), Nisqually Indian Tribe - 17.8 mile(s), Squaxin Island Tribe of the Squaxin Island Reservation - 22.5 mile(s), Squaxin Island Tribe of the Squaxin Island Reservation - 24.3 mile(s)
Derived HUC :	17110019
Derived WBD :	171100190301
Derived STCTY FIPS :	53053
Derived Zip :	98421
Derived CD113 :	09
Derived CB2010 :	530530602001077
MYRTK Universe :	NNN
NPDES IDs :	WAR012108
CWA Permit Types :	Minor
CWA Compliance Tracking :	On
CWA NAICS :	326160
CWA SICS :	3085
CWA Inspection Count :	3
CWA Last Inspection Days :	261
CWA Informal Count :	N/R
CWA Formal Action Count :	N/R
CWA Last Formal Action Date :	N/R
CWA Penalties :	N/R
CWA Last Penalty Date :	N/R

Map Id: L40
Direction: E
Distance: 0.091 mi., 479 ft.
Elevation: 13 ft.
Relative: Lower

Site Name : PREMIER PLASTICS | BERRY GLOBAL | WA317949482 - CAPTIVE PLASTICS LLC
635 E 15TH ST
TACOMA, WA 98421

Database(s) : [AFS, ALL SITES - WA, BRS, DOCKET, ECHO, FRS, HIST PCS ENF, ICIS, INACTIVE PCS, PCS ENF, PCS FACILITY, RCRA_NONGEN] ***(cont.)***

Envirosite ID: 52365632
EPA ID: N/R

ECHO ***(cont.)***

CWA Last Penalty Amount :	N/R
CWA Quarters IN NC :	12
CWA Current Compliance Status :	Failure to Report DMR - Not Received
CWA Current SNC Flag :	Y
CWA 13 Quarters Compliance Status :	SSSSSSSSSSSSV
CWA 13 Quarters Effluent Exceedances:	N/R
CWA Three-Year QNCR Codes :	N/R
DFR URL :	Click here for hyperlink provided by the agency.
Facility SIC :	3085
Facility NAICS :	32616 - Plastics Bottle Manufacturing, 326160 - Plastics Bottle Manufacturing
Facility Last Inspection EPA Date :	N/R
Facility Last Inspection State Date :	2021-07-01
Facility Last Formal Act EPA Date :	N/R
Facility Last Formal Act State Date :	N/R
Facility Last Informal Act EPA Date :	N/R
Facility Last Informal Act State Date:	N/R
Facility Federal Agency :	N/R
TRI Reporter :	N/R
Facility Imp Water Flag :	Y
Current SNC Flag :	N
Indian County Flag :	N
Federal Flag :	N/R
US Mexico Border Flag :	N/R
Chesapeak Bay Flag :	N/R
AIR Flag :	N
NPDES Flag :	Y
SDWIS Flag :	N
RCRA Flag :	Y
TRI Flag :	N
GHG Flag :	N
Major Flag :	N/R
Active Flag :	Y
NAA Flag :	N
Latitude :	47.25105
Longitude :	-122.42325
Last Date in Agency List :	2022-03-29
Last Inspection Date :	N/R
Registry ID :	110005374415
FIPS Code :	53053
EPA Region :	10
Inspection Count :	0
Last Inspection Days :	N/R
Informal Count :	0
Last Informal Action Date :	N/R
Formal Action Count :	0
Last Formal Action Date :	N/R
Total Penalties :	0
Penalty Count :	0

Map Id: L40
Direction: E
Distance: 0.091 mi., 479 ft.
Elevation: 13 ft.
Relative: Lower

Site Name : PREMIER PLASTICS | BERRY GLOBAL | WA317949482 - CAPTIVE PLASTICS LLC
635 E 15TH ST
TACOMA, WA 98421

Database(s) : [AFS, ALL SITES - WA, BRS, DOCKET, ECHO, FRS, HIST PCS ENF, ICIS, INACTIVE PCS, PCS ENF, PCS FACILITY, RCRA_NONGEN] ***(cont.)***

Envirosite ID: 52365632
EPA ID: N/R

ECHO ***(cont.)***

Last Penalty Date :	N/R
Last Penalty Amount :	N/R
QTRS IN NC :	0
Programs IN SNC :	0
Current Compliance Status :	No Violation
Three-Year Compliance Status :	_____
Collection Method :	ADDRESS MATCHING-HOUSE NUMBER
Reference Point :	CENTER OF A FACILITY OR STATION
Accuracy Meters :	30
Derived Tribes :	Puyallup Tribe of the Puyallup Reservation - .5 mile(s), Puyallup Tribe of the Puyallup Reservation - .8 mile(s), Muckleshoot Indian Tribe - 10.4 mile(s), Muckleshoot Indian Tribe - 13.3 mile(s), Nisqually Indian Tribe - 17.8 mile(s), Squaxin Island Tribe of the Squaxin Island Reservation - 22.5 mile(s), Squaxin Island Tribe of the Squaxin Island Reservation - 24.3 mile(s)
Derived HUC :	17110019
Derived WBD :	N/R
Derived STCTY FIPS :	53053
Derived Zip :	98421
Derived CD113 :	09
Derived CB2010 :	530530602001077
MYRTK Universe :	NNN
NPDES IDs :	N/R
CWA Permit Types :	N/R
CWA Compliance Tracking :	N/R
CWA NAICS :	N/R
CWA SICS :	N/R
CWA Inspection Count :	N/R
CWA Last Inspection Days :	N/R
CWA Informal Count :	N/R
CWA Formal Action Count :	N/R
CWA Last Formal Action Date :	N/R
CWA Penalties :	N/R
CWA Last Penalty Date :	N/R
CWA Last Penalty Amount :	N/R
CWA Quarters IN NC :	N/R
CWA Current Compliance Status :	N/R
CWA Current SNC Flag :	N
CWA 13 Quarters Compliance Status :	N/R
CWA 13 Quarters Effluent Exceedances:	N/R
CWA Three-Year QNCR Codes :	N/R
DFR URL :	Click here for hyperlink provided by the agency.
Facility SIC :	N/R
Facility NAICS :	32616 - Plastics Bottle Manufacturing
Facility Last Inspection EPA Date :	N/R
Facility Last Inspection State Date :	N/R
Facility Last Formal Act EPA Date :	N/R
Facility Last Formal Act State Date :	N/R
Facility Last Informal Act EPA Date :	N/R
Facility Last Informal Act State Date:	N/R
Facility Federal Agency :	N/R

Map Id: L40
Direction: E
Distance: 0.091 mi., 479 ft.
Elevation: 13 ft.
Relative: Lower

Site Name : PREMIER PLASTICS | BERRY GLOBAL | WA317949482 - CAPTIVE PLASTICS LLC
635 E 15TH ST
TACOMA, WA 98421

Database(s) : [AFS, ALL SITES - WA, BRS, DOCKET, ECHO, FRS, HIST PCS ENF, ICIS, INACTIVE PCS, PCS ENF, PCS FACILITY, RCRA_NONGEN] ***(cont.)***

Envirosite ID: 52365632
EPA ID: N/R

ECHO ***(cont.)***

TRI Reporter :	N/R
Facility Imp Water Flag :	N/R
Current SNC Flag :	N
Indian County Flag :	N
Federal Flag :	N/R
US Mexico Border Flag :	N/R
Chesapeak Bay Flag :	N/R
AIR Flag :	N
NPDES Flag :	N
SDWIS Flag :	N
RCRA Flag :	Y
TRI Flag :	N
GHG Flag :	N
Major Flag :	N/R
Active Flag :	N/R
NAA Flag :	Y
Latitude :	47.25105
Longitude :	-122.42325
Last Date in Agency List :	2017-10-23

FRS

Facility Name :	BERRY GLOBAL
Facility Address :	635 E 15TH ST, TACOMA, WA 98421
County :	PIERCE

Site Details

Registry ID :	110055010759
FRS Facility URL :	Click here for hyperlink provided by the agency.
Last Date in Agency List :	2023-02-13

Source Description

Source Description :

ICIS provides a database that, when complete, will contain enforcement and compliance information across most of EPA's programs. The vision for ICIS is to replace EPA's independent databases that contain enforcement data with a single repository for that information. Currently, ICIS contains all Federal Administrative and Judicial enforcement actions and a subset of the Permit Compliance System (PCS), which supports the National Pollutant Discharge Elimination System (NPDES). This information is maintained in ICIS by EPA in the Regional offices and at Headquarters. A future release of ICIS will completely replace PCS and will integrate that information with Federal actions already in the system. ICIS also has the capability to track other activities that support compliance and enforcement programs, including incident tracking, compliance assistance, and compliance monitoring.

Map Id: L40
Direction: E
Distance: 0.091 mi., 479 ft.
Elevation: 13 ft.
Relative: Lower

Site Name : PREMIER PLASTICS | BERRY GLOBAL | WA317949482 - CAPTIVE PLASTICS LLC
635 E 15TH ST
TACOMA, WA 98421

Database(s) : [AFS, ALL SITES - WA, BRS, DOCKET, ECHO, FRS, HIST PCS ENF, ICIS, INACTIVE PCS, PCS ENF, PCS FACILITY, RCRA_NONGEN] ***(cont.)***

Envirosite ID: 52365632
EPA ID: N/R

FRS ***(cont.)***

Source Description :

The NPDES module of the Compliance Information System (ICIS) tracks surface water permits issued under the Clean Water Act. Under NPDES, all facilities that discharge pollutants from any point source into waters of the United States are required to obtain a permit. The permit will likely contain limits on what can be discharged, impose monitoring and reporting requirements, and include other provisions to ensure that the discharge does not adversely affect water quality.
RCRAInfo is EPA's comprehensive information system that supports the Resource Conservation and Recovery Act (RCRA) of 1976 and the Hazardous and Solid Waste Amendments (HSWA) of 1984 through the tracking of events and activities related to facilities that generate, transport, and treat, store, or dispose of hazardous waste. RCRAInfo allows RCRA program staff to track the notification, permit, compliance, and corrective action activities required under RCRA. RCRAInfo also supports generation of the National Hazardous Waste Biennial Report. All generators and treatment, storage, and disposal facilities who handle hazardous waste are required to report to the EPA Administrator at least once every two years to support creation of the Biennial Report.
The WA-FSIS provides a means to query and display data maintained by the Washington Department of Ecology. This system contains key information for each facility/site that is currently, or has been, of interest to the Air Quality, Dam Safety, Hazardous Waste, Toxics Cleanup, and Water Quality Programs.

Source Description :

AIR contains compliance and permit data for stationary sources of air pollution regulated by the EPA, State, and Local air pollution agencies.

FRS Environmental Interest

Source and System ID :
ICIS - 100000000000000097
ICIS - 3601432969
ICIS - WAR012108
RCRAINFO - WAD988504759
WA-FSIS - 57614471

Facility Name : PREMIER PLASTICS
Facility Address : 635 E 15TH ST, TACOMA, WA 98421
County : PIERCE

Site Details

Registry ID : 110055010759
FRS Facility URL : Click here for hyperlink provided by the agency.
Last Date in Agency List : 2022-02-17

Map Id: L40
Direction: E
Distance: 0.091 mi., 479 ft.
Elevation: 13 ft.
Relative: Lower

Site Name : PREMIER PLASTICS | BERRY GLOBAL | WA317949482 - CAPTIVE PLASTICS LLC
635 E 15TH ST
TACOMA, WA 98421

Database(s) : [AFS, ALL SITES - WA, BRS, DOCKET, ECHO, FRS, HIST PCS ENF, ICIS, INACTIVE PCS, PCS ENF, PCS FACILITY, RCRA_NONGEN] ***(cont.)***

Envirosite ID: 52365632
EPA ID: N/R

FRS ***(cont.)***

Source Description

Source Description :

RCRAInfo is EPA's comprehensive information system that supports the Resource Conservation and Recovery Act (RCRA) of 1976 and the Hazardous and Solid Waste Amendments (HSWA) of 1984 through the tracking of events and activities related to facilities that generate, transport, and treat, store, or dispose of hazardous waste. RCRAInfo allows RCRA program staff to track the notification, permit, compliance, and corrective action activities required under RCRA. RCRAInfo also supports generation of the National Hazardous Waste Biennial Report. All generators and treatment, storage, and disposal facilities who handle hazardous waste are required to report to the EPA Administrator at least once every two years to support creation of the Biennial Report.
The WA-FSIS provides a means to query and display data maintained by the Washington Department of Ecology. This system contains key information for each facility/site that is currently, or has been, of interest to the Air Quality, Dam Safety, Hazardous Waste, Toxics Cleanup, and Water Quality Programs.

Source Description :

The NPDES module of the Compliance Information System (ICIS) tracks surface water permits issued under the Clean Water Act. Under NPDES, all facilities that discharge pollutants from any point source into waters of the United States are required to obtain a permit. The permit will likely contain limits on what can be discharged, impose monitoring and reporting requirements, and include other provisions to ensure that the discharge does not adversely affect water quality.

FRS Environmental Interest

Source and System ID :
ICIS - WAR012108
RCRAINFO - WAD988504759
WA-FSIS - 57614471

Site Details

Registry ID : 110070733715
FRS Facility URL : Click here for hyperlink provided by the agency.
Last Date in Agency List : 2023-02-13

Source Description

Source Description :

All generators and treatment, storage, and disposal (TSD) facilities who handle hazardous waste are required to report to the EPA Administrator at least once every two years. The data collected is used to create the National Biennial Resource Conservation and Recovery Act (RCRA) Hazardous Waste Report. This data is processed within the RCRA Information (RCRAInfo) database.

Map Id: L40
Direction: E
Distance: 0.091 mi., 479 ft.
Elevation: 13 ft.
Relative: Lower

Site Name : PREMIER PLASTICS | BERRY GLOBAL | WA317949482 - CAPTIVE PLASTICS LLC
635 E 15TH ST
TACOMA, WA 98421

Database(s) : [AFS, ALL SITES - WA, BRS, DOCKET, ECHO, FRS, HIST PCS ENF, ICIS, INACTIVE PCS, PCS ENF, PCS FACILITY, RCRA_NONGEN] ***(cont.)***

Envirosite ID: 52365632
EPA ID: N/R

FRS ***(cont.)***

FRS Environmental Interest
Source and System ID : RCRAINFO - WAD988504759

Site Details
Registry ID : 110005374415
FRS Facility URL : Click here for hyperlink provided by the agency.
Last Date in Agency List : 2018-02-15

Source Description
Source Description : RCRAInfo is EPA's comprehensive information system that supports the Resource Conservation and Recovery Act (RCRA) of 1976 and the Hazardous and Solid Waste Amendments (HSWA) of 1984 through the tracking of events and activities related to facilities that generate, transport, and treat, store, or dispose of hazardous waste. RCRAInfo allows RCRA program staff to track the notification, permit, compliance, and corrective action activities required under RCRA. RCRAInfo also supports generation of the National Hazardous Waste Biennial Report. All generators and treatment, storage, and disposal facilities who handle hazardous waste are required to report to the EPA Administrator at least once every two years to support creation of the Biennial Report.
The WA-FSIS provides a means to query and display data maintained by the Washington Department of Ecology. This system contains key information for each facility/site that is currently, or has been, of interest to the Air Quality, Dam Safety, Hazardous Waste, Toxics Cleanup, and Water Quality Programs.

Source Description :

All generators and treatment, storage, and disposal (TSD) facilities who handle hazardous waste are required to report to the EPA Administrator at least once every two years. The data collected is used to create the National Biennial Resource Conservation and Recovery Act (RCRA) Hazardous Waste Report. This data is processed within the RCRA Information (RCRAInfo) database.

FRS Environmental Interest
Source and System ID : RCRAINFO - WAD988504759
WA-FSIS - 57614471

Facility Name : WA317949482 - CAPTIVE PLASTICS LLC
Facility Address : 635 E 15TH ST, TACOMA, WA 98421
County : N/R

Map Id: L40
Direction: E
Distance: 0.091 mi., 479 ft.
Elevation: 13 ft.
Relative: Lower

Site Name : PREMIER PLASTICS | BERRY GLOBAL | WA317949482 - CAPTIVE PLASTICS LLC
635 E 15TH ST
TACOMA, WA 98421

Database(s) : [AFS, ALL SITES - WA, BRS, DOCKET, ECHO, FRS, HIST PCS ENF, ICIS, INACTIVE PCS, PCS ENF, PCS FACILITY, RCRA_NONGEN] ***(cont.)***

Envirosite ID: 52365632
EPA ID: N/R

FRS ***(cont.)***

Site Details

Registry ID :	110070305836
FRS Facility URL :	Click here for hyperlink provided by the agency.
Last Date in Agency List :	2023-02-13

Source Description

Source Description :	OSHA-OIS

FRS Environmental Interest

Source and System ID :	OSHA-OIS - 343169652

HIST PCS ENF

Facility Name :	BERRY BLASTICS
Facility Address :	635 E 15TH ST, TACOMA, WA 98421
Effective Date :	2010-02-05
Expiration Date :	2015-01-01
NPDES ID :	WAR012108
FRS Facility Site ID :	3401274247
Primary Facility SIC Code :	N/R
Primary Facility SIC Description :	N/R
Current Major/Minor Status :	Minor
Facility Type Description :	Privately Owned Facility
Facility Non-Government Contact Name:	N/R
Facility Non-Gov Addresses :	N/R
Total Actual Average Flow (MGD) :	N/R
Total App. Design Flow (MGD) :	N/R
Pretreat Program Required Indicator :	N/R
State Water Body :	N/R
State Water Body Name :	N/R
Tribal Land Code :	N/R
Tribal Land Name :	N/R
Contact Office Telephone Number :	N/R
Permit Non-Gov Addresses :	635 E 15th St
Permit Non-Government Contact Name :	N/R
Permit Type Description :	General Permit Covered Facility
Last Date in Agency List :	2015-01-15

ICIS

Facility Name :	BERRY GLOBAL
Facility Address :	635 E 15TH ST, TACOMA, WA 98421

Map Id: L40
Direction: E
Distance: 0.091 mi., 479 ft.
Elevation: 13 ft.
Relative: Lower

Site Name : PREMIER PLASTICS | BERRY GLOBAL | WA317949482 - CAPTIVE PLASTICS LLC
635 E 15TH ST
TACOMA, WA 98421

Database(s) : [AFS, ALL SITES - WA, BRS, DOCKET, ECHO, FRS, HIST PCS ENF, ICIS, INACTIVE PCS, PCS ENF, PCS FACILITY, RCRA_NONGEN] ***(cont.)***

Envirosite ID: 52365632
EPA ID: N/R

ICIS ***(cont.)***

Site Details

NPDES ID :	WAR012108
ICIS Facility Interest ID :	3400003218
Facility UIN :	110055010759
Facility Type Code :	Privately Owned Facility
Impaired Waters :	303(D) Listed
Latitude :	47.2499809
Longitude :	-122.426201
Last Date in Agency List :	2022-12-28
Facility Name :	PREMIER PLASTICS
Facility Address :	635 E 15TH ST, TACOMA, WA 98421

Site Details

NPDES ID :	WAR012108
ICIS Facility Interest ID :	3400003218
Facility UIN :	110055010759
Facility Type Code :	Privately Owned Facility
Impaired Waters :	303(D) Listed
Latitude :	47.2499809
Longitude :	-122.426201
Last Date in Agency List :	2022-05-02

INACTIVE PCS

Issue Date :	2019-11-20
Original Issue Date :	2009-10-21
Effective Date :	2020-01-02
Expiration Date :	2024-12-31
Retirement Date :	N/R
Termination Date :	N/R
Issuing Agency :	State
Agency Type :	State
Activity ID :	3602937187
External Permit Number :	WAR012108
Facility Type Indicator :	NON-POTW
Permit Type :	General Permit Covered Facility-NPDES)
Major Minor Status :	N
Permit Status :	Effective
Total Design Flow Number :	N/R
Actual Average Flow Number :	N/R
State Water Body :	N/R
State Water Body Name :	N/R
Permit Name :	Berry Plastics
Permit Comp Status :	N/R
RNC Tracking :	Y
Master External Permit Number :	WAR125726
TMDL Interface :	N/R
EDMR Authorization :	N
Pretreatment Indicator :	N/R

Map Id: L40
Direction: E
Distance: 0.091 mi., 479 ft.
Elevation: 13 ft.
Relative: Lower

Site Name : PREMIER PLASTICS | BERRY GLOBAL | WA317949482 - CAPTIVE PLASTICS LLC
635 E 15TH ST
TACOMA, WA 98421

Database(s) : [AFS, ALL SITES - WA, BRS, DOCKET, ECHO, FRS, HIST PCS ENF, ICIS, INACTIVE PCS, PCS ENF, PCS FACILITY, RCRA_NONGEN] ***(cont.)***

Envirosite ID: 52365632
EPA ID: N/R

INACTIVE PCS ***(cont.)***

Last Date in Agency List :	2022-04-22
Issue Date :	2014-12-03
Original Issue Date :	2009-10-21
Effective Date :	2015-01-01
Expiration Date :	2019-12-31
Retirement Date :	2020-01-01
Termination Date :	N/R
Issuing Agency :	State
Agency Type :	State
Activity ID :	3600473123
External Permit Number :	WAR012108
Facility Type Indicator :	NON-POTW
Permit Type :	General Permit Covered Facility-NPDES)
Major Minor Status :	N
Permit Status :	Administratively Continued
Total Design Flow Number :	N/R
Actual Average Flow Number :	N/R
State Water Body :	N/R
State Water Body Name :	N/R
Permit Name :	Berry Plastics
Permit Comp Status :	N/R
RNC Tracking :	Y
Master External Permit Number :	WAR125726
TMDL Interface :	N/R
EDMR Authorization :	N
Pretreatment Indicator :	N/R
Last Date in Agency List :	2022-04-22
Issue Date :	2009-10-21
Original Issue Date :	2009-10-21
Effective Date :	2010-02-05
Expiration Date :	2015-01-01
Retirement Date :	2014-12-31
Termination Date :	N/R
Issuing Agency :	State
Agency Type :	State
Activity ID :	3400002989
External Permit Number :	WAR012108
Facility Type Indicator :	NON-POTW
Permit Type :	General Permit Covered Facility-NPDES)
Major Minor Status :	N
Permit Status :	Administratively Continued
Total Design Flow Number :	N/R
Actual Average Flow Number :	N/R
State Water Body :	N/R
State Water Body Name :	N/R
Permit Name :	Berry Blastics
Permit Comp Status :	Y
RNC Tracking :	Y
Master External Permit Number :	WAR125726

Map Id: L40
Direction: E
Distance: 0.091 mi., 479 ft.
Elevation: 13 ft.
Relative: Lower

Site Name : PREMIER PLASTICS | BERRY GLOBAL | WA317949482 - CAPTIVE PLASTICS LLC
635 E 15TH ST
TACOMA, WA 98421

Database(s) : [AFS, ALL SITES - WA, BRS, DOCKET, ECHO, FRS, HIST PCS ENF, ICIS, INACTIVE PCS, PCS ENF, PCS FACILITY, RCRA_NONGEN] ***(cont.)***

Envirosite ID: 52365632
EPA ID: N/R

INACTIVE PCS ***(cont.)***

TMDL Interface :	N/R
EDMR Authorization :	N
Pretreatment Indicator :	N/R
Last Date in Agency List :	2022-04-22

Issue Date :	2019-11-20
Original Issue Date :	2009-10-21
Effective Date :	2020-01-02
Expiration Date :	2024-12-31
Retirement Date :	N/R
Termination Date :	N/R
Issuing Agency :	State
Agency Type :	State
Activity ID :	3602937187
External Permit Number :	WAR012108
Facility Type Indicator :	NON-POTW
Permit Type :	General Permit Covered Facility-NPDES)
Major Minor Status :	N
Permit Status :	Effective
Total Design Flow Number :	N/R
Actual Average Flow Number :	N/R
State Water Body :	N/R
State Water Body Name :	N/R
Permit Name :	Berry Plastics
Permit Comp Status :	N/R
RNC Tracking :	Y
Master External Permit Number :	WAR125726
TMDL Interface :	N/R
EDMR Authorization :	N
Pretreatment Indicator :	N/R
Last Date in Agency List :	2022-09-23

Issue Date :	2014-12-03
Original Issue Date :	2009-10-21
Effective Date :	2015-01-01
Expiration Date :	2019-12-31
Retirement Date :	2020-01-01
Termination Date :	N/R
Issuing Agency :	State
Agency Type :	State
Activity ID :	3600473123
External Permit Number :	WAR012108
Facility Type Indicator :	NON-POTW
Permit Type :	General Permit Covered Facility-NPDES)
Major Minor Status :	N
Permit Status :	Administratively Continued
Total Design Flow Number :	N/R
Actual Average Flow Number :	N/R
State Water Body :	N/R
State Water Body Name :	N/R
Permit Name :	Berry Plastics

Map Id: L40
Direction: E
Distance: 0.091 mi., 479 ft.
Elevation: 13 ft.
Relative: Lower

Site Name : PREMIER PLASTICS | BERRY GLOBAL | WA317949482 - CAPTIVE PLASTICS LLC
635 E 15TH ST
TACOMA, WA 98421

Database(s) : [AFS, ALL SITES - WA, BRS, DOCKET, ECHO, FRS, HIST PCS ENF, ICIS, INACTIVE PCS, PCS ENF, PCS FACILITY, RCRA_NONGEN] ***(cont.)***

Envirosite ID: 52365632
EPA ID: N/R

INACTIVE PCS ***(cont.)***

Permit Comp Status :	N/R
RNC Tracking :	Y
Master External Permit Number :	WAR125726
TMDL Interface :	N/R
EDMR Authorization :	N
Pretreatment Indicator :	N/R
Last Date in Agency List :	2022-09-23

Issue Date :	2009-10-21
Original Issue Date :	2009-10-21
Effective Date :	2010-02-05
Expiration Date :	2015-01-01
Retirement Date :	2014-12-31
Termination Date :	N/R
Issuing Agency :	State
Agency Type :	State
Activity ID :	3400002989
External Permit Number :	WAR012108
Facility Type Indicator :	NON-POTW
Permit Type :	General Permit Covered Facility-NPDES)
Major Minor Status :	N
Permit Status :	Administratively Continued
Total Design Flow Number :	N/R
Actual Average Flow Number :	N/R
State Water Body :	N/R
State Water Body Name :	N/R
Permit Name :	Berry Blastics
Permit Comp Status :	Y
RNC Tracking :	Y
Master External Permit Number :	WAR125726
TMDL Interface :	N/R
EDMR Authorization :	N
Pretreatment Indicator :	N/R
Last Date in Agency List :	2022-09-23

PCS ENF

Site Details

NPDES ID :	WAR012108
Last Date in Agency List :	2022-12-28

Formal Enforcement Actions

Settlement Entered Date :	N/R
ENF Identifier :	N/R
Activity ID :	N/R
Activity Type :	N/R
ENF Type :	N/R
Agency :	N/R
Fed Penalty Assessed Amount :	N/R
State Local Penalty Amount :	N/R

Map Id: L40
Direction: E
Distance: 0.091 mi., 479 ft.
Elevation: 13 ft.
Relative: Lower

Site Name : PREMIER PLASTICS | BERRY GLOBAL | WA317949482 - CAPTIVE PLASTICS LLC
635 E 15TH ST
TACOMA, WA 98421

Database(s) : [AFS, ALL SITES - WA, BRS, DOCKET, ECHO, FRS, HIST PCS ENF, ICIS, INACTIVE PCS, PCS ENF, PCS FACILITY, RCRA_NONGEN] ***(cont.)***

Envirosite ID: 52365632
EPA ID: N/R

PCS ENF ***(cont.)***

Informal Enforcement Actions

Achieved Date :	2018-03-27
Registry ID :	110055010759
ENF Identifier :	WA-781577
Activity ID :	3601392691
Activity Type :	Administrative - Informal
ENF Type :	Agency Enforcement Review
Agency :	State

Site Details

NPDES ID :	WAR012108
Last Date in Agency List :	2022-04-06

Formal Enforcement Actions

Settlement Entered Date :	N/R
ENF Identifier :	N/R
Activity ID :	N/R
Activity Type :	N/R
ENF Type :	N/R
Agency :	N/R
Fed Penalty Assessed Amount :	N/R
State Local Penalty Amount :	N/R

Informal Enforcement Actions

Achieved Date :	2018-03-27
Registry ID :	110055010759
ENF Identifier :	WA-781577
Activity ID :	3601392691
Activity Type :	Administrative - Informal
ENF Type :	Agency Enforcement Review
Agency :	State

PCS FACILITY

Issue Date :	2019-11-20
Original Issue Date :	2009-10-21
Effective Date :	2020-01-02
Expiration Date :	2024-12-31
Retirement Date :	N/R
Termination Date :	N/R
Issuing Agency :	State
Agency Type :	State
Activity ID :	3602937187
External Permit Number :	N/R
Facility Type Indicator :	NON-POTW
Permit Type :	General Permit Covered Facility-NPDES)

Map Id: L40
Direction: E
Distance: 0.091 mi., 479 ft.
Elevation: 13 ft.
Relative: Lower

Site Name : PREMIER PLASTICS | BERRY GLOBAL | WA317949482 - CAPTIVE PLASTICS LLC
635 E 15TH ST
TACOMA, WA 98421

Database(s) : [AFS, ALL SITES - WA, BRS, DOCKET, ECHO, FRS, HIST PCS ENF, ICIS, INACTIVE PCS, PCS ENF, PCS FACILITY, RCRA_NONGEN] ***(cont.)***

Envirosite ID: 52365632
EPA ID: N/R

PCS FACILITY ***(cont.)***

Major Minor Status :	N
Permit Status :	Effective
Total Design Flow Number :	N/R
Actual Average Flow Number :	N/R
State Water Body :	N/R
State Water Body Name :	N/R
Permit Name :	Berry Global
Permit Comp Status :	N/R
RNC Tracking :	Y
Master External Permit Number :	WAR125726
TMDL Interface :	N/R
EDMR Authorization :	N
Pretreatment Indicator :	N/R
Last Date in Agency List :	2022-12-28

Issue Date :	2014-12-03
Original Issue Date :	2009-10-21
Effective Date :	2015-01-01
Expiration Date :	2019-12-31
Retirement Date :	2020-01-01
Termination Date :	N/R
Issuing Agency :	State
Agency Type :	State
Activity ID :	3600473123
External Permit Number :	N/R
Facility Type Indicator :	NON-POTW
Permit Type :	General Permit Covered Facility-NPDES)
Major Minor Status :	N
Permit Status :	Administratively Continued
Total Design Flow Number :	N/R
Actual Average Flow Number :	N/R
State Water Body :	N/R
State Water Body Name :	N/R
Permit Name :	Berry Plastics
Permit Comp Status :	N/R
RNC Tracking :	Y
Master External Permit Number :	WAR125726
TMDL Interface :	N/R
EDMR Authorization :	N
Pretreatment Indicator :	N/R
Last Date in Agency List :	2022-12-28

Issue Date :	2009-10-21
Original Issue Date :	2009-10-21
Effective Date :	2010-02-05
Expiration Date :	2015-01-01
Retirement Date :	2014-12-31
Termination Date :	N/R
Issuing Agency :	State
Agency Type :	State
Activity ID :	3400002989

Map Id: L40
Direction: E
Distance: 0.091 mi., 479 ft.
Elevation: 13 ft.
Relative: Lower

Site Name : PREMIER PLASTICS | BERRY GLOBAL | WA317949482 - CAPTIVE PLASTICS LLC
635 E 15TH ST
TACOMA, WA 98421

Database(s) : [AFS, ALL SITES - WA, BRS, DOCKET, ECHO, FRS, HIST PCS ENF, ICIS, INACTIVE PCS, PCS ENF, PCS FACILITY, RCRA_NONGEN] ***(cont.)***

Envirosite ID: 52365632
EPA ID: N/R

PCS FACILITY ***(cont.)***

External Permit Number :	N/R
Facility Type Indicator :	NON-POTW
Permit Type :	General Permit Covered Facility-NPDES)
Major Minor Status :	N
Permit Status :	Administratively Continued
Total Design Flow Number :	N/R
Actual Average Flow Number :	N/R
State Water Body :	N/R
State Water Body Name :	N/R
Permit Name :	Berry Blastics
Permit Comp Status :	Y
RNC Tracking :	Y
Master External Permit Number :	WAR125726
TMDL Interface :	N/R
EDMR Authorization :	N
Pretreatment Indicator :	N/R
Last Date in Agency List :	2022-12-28

Issue Date :	2019-11-20
Original Issue Date :	2009-10-21
Effective Date :	2020-01-02
Expiration Date :	2024-12-31
Retirement Date :	N/R
Termination Date :	N/R
Issuing Agency :	State
Agency Type :	State
Activity ID :	3602937187
External Permit Number :	N/R
Facility Type Indicator :	NON-POTW
Permit Type :	General Permit Covered Facility-NPDES)
Major Minor Status :	N
Permit Status :	Effective
Total Design Flow Number :	N/R
Actual Average Flow Number :	N/R
State Water Body :	N/R
State Water Body Name :	N/R
Permit Name :	Berry Plastics
Permit Comp Status :	N/R
RNC Tracking :	Y
Master External Permit Number :	WAR125726
TMDL Interface :	N/R
EDMR Authorization :	N
Pretreatment Indicator :	N/R
Last Date in Agency List :	2022-04-25

Issue Date :	2014-12-03
Original Issue Date :	2009-10-21
Effective Date :	2015-01-01
Expiration Date :	2019-12-31
Retirement Date :	2020-01-01
Termination Date :	N/R

Map Id: L40
Direction: E
Distance: 0.091 mi., 479 ft.
Elevation: 13 ft.
Relative: Lower

Site Name : PREMIER PLASTICS | BERRY GLOBAL | WA317949482 - CAPTIVE PLASTICS LLC
635 E 15TH ST
TACOMA, WA 98421

Database(s) : [AFS, ALL SITES - WA, BRS, DOCKET, ECHO, FRS, HIST PCS ENF, ICIS, INACTIVE PCS, PCS ENF, PCS FACILITY, RCRA_NONGEN] ***(cont.)***

Envirosite ID: 52365632
EPA ID: N/R

PCS FACILITY ***(cont.)***

Issuing Agency :	State
Agency Type :	State
Activity ID :	3600473123
External Permit Number :	N/R
Facility Type Indicator :	NON-POTW
Permit Type :	General Permit Covered Facility-NPDES)
Major Minor Status :	N
Permit Status :	Administratively Continued
Total Design Flow Number :	N/R
Actual Average Flow Number :	N/R
State Water Body :	N/R
State Water Body Name :	N/R
Permit Name :	Berry Plastics
Permit Comp Status :	N/R
RNC Tracking :	Y
Master External Permit Number :	WAR125726
TMDL Interface :	N/R
EDMR Authorization :	N
Pretreatment Indicator :	N/R
Last Date in Agency List :	2022-04-25

Issue Date :	2009-10-21
Original Issue Date :	2009-10-21
Effective Date :	2010-02-05
Expiration Date :	2015-01-01
Retirement Date :	2014-12-31
Termination Date :	N/R
Issuing Agency :	State
Agency Type :	State
Activity ID :	3400002989
External Permit Number :	N/R
Facility Type Indicator :	NON-POTW
Permit Type :	General Permit Covered Facility-NPDES)
Major Minor Status :	N
Permit Status :	Administratively Continued
Total Design Flow Number :	N/R
Actual Average Flow Number :	N/R
State Water Body :	N/R
State Water Body Name :	N/R
Permit Name :	Berry Blastics
Permit Comp Status :	Y
RNC Tracking :	Y
Master External Permit Number :	WAR125726
TMDL Interface :	N/R
EDMR Authorization :	N
Pretreatment Indicator :	N/R
Last Date in Agency List :	2022-04-25

RCRA_NONGEN

Facility Name :	PREMIER PLASTICS
Facility Address :	635 E 15TH ST, TACOMA, WA 98421

Map Id: L40
Direction: E
Distance: 0.091 mi., 479 ft.
Elevation: 13 ft.
Relative: Lower

Site Name : PREMIER PLASTICS | BERRY GLOBAL | WA317949482 - CAPTIVE PLASTICS LLC
635 E 15TH ST
TACOMA, WA 98421

Database(s) : [AFS, ALL SITES - WA, BRS, DOCKET, ECHO, FRS, HIST PCS ENF, ICIS, INACTIVE PCS, PCS ENF, PCS FACILITY, RCRA_NONGEN] ***(cont.)***

Envirosite ID: 52365632
EPA ID: N/R

RCRA_NONGEN ***(cont.)***

County :	PIERCE
Date Form Received by Agency :	2008-03-06
EPA ID :	WAD988504759
Mailing Address :	1019 PACIFIC AVE STE 1501, TACOMA, WA 98402
Contact :	SHAWN OSLER
Contact Address :	1019 PACIFIC AVE STE 1501, TACOMA, WA 98402
Contact Country :	US
Contact Telephone :	253-779-9200
Contact Email :	SOSLER@PREMIER-INDUSTRIES.COM
EPA Region :	10
Land Type :	Private
Source Type :	Implementer
Classification :	Not a generator, verified
Description :	Not a generator, verified
Last Date in Agency List :	2023-01-23

Owner/Operator Summary

Owner/Operator Name :	PREMIER INDUSTRIES INC
Owner/Operator Address :	1019 PACIFIC AVE STE 1501, TACOMA, WA 98402
Owner/Operator Country :	US
Owner/Operator Telephone :	253-779-9200
Owner/Operator Email :	N/R
Owner/Operator Fax :	N/R
Legal Status :	Private
Owner/Operator Type :	Operator
Owner/Operator Start Date :	N/R
Owner/Operator End Date :	N/R

Owner/Operator Name :	PREMIER INDUSTRIES INC
Owner/Operator Address :	1019 PACIFIC AVE STE 1501, TACOMA, WA 98402
Owner/Operator Country :	US
Owner/Operator Telephone :	253-572-5111
Owner/Operator Email :	N/R
Owner/Operator Fax :	N/R
Legal Status :	Private
Owner/Operator Type :	Owner
Owner/Operator Start Date :	2002-12-31
Owner/Operator End Date :	N/R

Owner/Operator Name :	PREMIER INDUSTRIES INC
Owner/Operator Address :	1019 PACIFIC AVE STE 1501, TACOMA, WA 98402
Owner/Operator Country :	US
Owner/Operator Telephone :	253-572-5111
Owner/Operator Email :	N/R
Owner/Operator Fax :	N/R
Legal Status :	Private
Owner/Operator Type :	Owner

Map Id: L40
Direction: E
Distance: 0.091 mi., 479 ft.
Elevation: 13 ft.
Relative: Lower

Site Name : PREMIER PLASTICS | BERRY GLOBAL | WA317949482 - CAPTIVE PLASTICS LLC
635 E 15TH ST
TACOMA, WA 98421

Database(s) : [AFS, ALL SITES - WA, BRS, DOCKET, ECHO, FRS, HIST PCS ENF, ICIS, INACTIVE PCS, PCS ENF, PCS FACILITY, RCRA_NONGEN] ***(cont.)***

Envirosite ID: 52365632
EPA ID: N/R

RCRA_NONGEN ***(cont.)***

Owner/Operator Start Date :	N/R
Owner/Operator End Date :	N/R

Handler Activities Summary

U.S. Importer of Hazardous Waste :	N
Mixed Waste (Haz. and Radioactive) :	N
Recycler of Hazardous Waste :	N
Transporter of Hazardous Waste :	N
Treater, Storer or Disposer of HW :	N
Underground Injection Activity :	N
On-site Burner Exemption :	N
Furnace Exemption :	N
Used Oil Fuel Burner :	N
Used Oil Processor :	N
Used Oil Refiner :	N
Used Oil Fuel Marketer to Burner :	N
Used Oil Specification Marketer :	N
Used Oil Transfer Facility :	N
Used Oil Transporter :	N

Historical Generators

Details for this site have been truncated due to the large number of available details for this site within this dataset. For the complete details for this site, contact your Envirosite account representative for a complimentary site report containing all of the details available.

Date Form Received by Agency :	2008-03-05
Facility Name :	PREMIER PLASTICS
Classification :	Not a generator, verified

Date Form Received by Agency :	2006-03-17
Facility Name :	PREMIER PLASTICS
Classification :	Not a generator, verified

Date Form Received by Agency :	2005-12-31
Facility Name :	PREMIER PLASTICS
Classification :	Not a generator, verified

Date Form Received by Agency :	2005-05-18
Facility Name :	PREMIER PLASTICS
Classification :	Not a generator, verified

Date Form Received by Agency :	2004-02-26
Facility Name :	PREMIER PLASTICS

Map Id: L40
Direction: E
Distance: 0.091 mi., 479 ft.
Elevation: 13 ft.
Relative: Lower

Site Name : PREMIER PLASTICS | BERRY GLOBAL | WA317949482 - CAPTIVE PLASTICS LLC
635 E 15TH ST
TACOMA, WA 98421

Database(s) : [AFS, ALL SITES - WA, BRS, DOCKET, ECHO, FRS, HIST PCS ENF, ICIS, INACTIVE PCS, PCS ENF, PCS FACILITY, RCRA_NONGEN] ***(cont.)***

Envirosite ID: 52365632
EPA ID: N/R

RCRA_NONGEN ***(cont.)***

Classification : Not a generator, verified

Date Form Received by Agency : 2003-12-31
Facility Name : PREMIER PLASTICS
Classification : Not a generator, verified

Date Form Received by Agency : 2003-07-21
Facility Name : PREMIER PLASTICS
Classification : Not a generator, verified

Date Form Received by Agency : 2002-02-27
Facility Name : PREMIER PLASTICS
Classification : Not a generator, verified

Date Form Received by Agency : 2000-04-11
Facility Name : PREMIER PLASTICS
Classification : Not a generator, verified

Date Form Received by Agency : 1999-02-22
Facility Name : PREMIER PLASTICS
Classification : Very Small Quantity Generator

Notices of Violations Summary
Regulation Violated : N

Evaluation Action Summary
Evaluation Date : 1992-07-13
Evaluation : COMPLIANCE ASSISTANCE VISIT
Area of Violation : N/R
Date Achieved Compliance : N/R
Evaluation Lead Agency : State

Map Id: K41
Direction: ENE
Distance: 0.093 mi., 494 ft.
Elevation: 14 ft.
Relative: Lower

Site Name : EDMAN CO SIDE 1 ST PAUL AVE | SIMPSON LANDING SUPERVAUE SITE | SIMPSON LANDING SUPERVALU SITE 1213 ST PAUL AVE | 1213 ST PAUL AVE SUPERVALU SITE | 1213 ST PAUL AVE SUPERVAUE SITE
TACOMA | Tacoma, WA 98421

Database(s) : [ALL SITES - WA, CSCSL NFA - WA, ECHO, ENVCVN - WA, FRS, HSL - WA, RCRA_NONGEN]

Envirosite ID: 52365361
EPA ID: N/R

ALL SITES - WA

Facility Name :	Edman Co Side 1 St Paul Ave
Facility Address :	1213 ST PAUL AVE, TACOMA, 98421
County :	Pierce
Facility/Site ID :	84345156
Alternate Name :	N/R
Program Name :	N/R
WRIA :	10
Legislative District :	27
Congressional District :	9
Ecology Region :	SWRO
Ecology Program Phone :	(360) 407-6734
Tribal Land :	N
Latitude :	47.25362
Longitude :	-122.42548
Last Date in Agency List :	2023-01-03

Program Details

Program :	HAZWASTE
Program ID :	WAD988513594
Interaction Type :	Hazardous Waste Generator
Interaction Type Description :	Facilities that generate any quantity of a dangerous waste. They may be classified as SQG, MQG, or LQG depending on hazardous waste generated for a given month.
Status :	Inactive
Start Date :	1996-03-04
End Date :	1998-03-16
SIC :	N/R
NAICS :	N/R
Facility Name :	SIMPSON LANDING SUPERVALU SITE
Facility Address :	1213 ST PAUL AVE SUPERVALU SITE, TACOMA, 98421
County :	Pierce
Facility/Site ID :	44469437
Alternate Name :	N/R
Program Name :	N/R
WRIA :	10
Legislative District :	27
Congressional District :	9
Ecology Region :	SWRO
Ecology Program Phone :	(360) 407-7224
Tribal Land :	N

Map Id: K41
Direction: ENE
Distance: 0.093 mi., 494 ft.
Elevation: 14 ft.
Relative: Lower

Site Name : EDMAN CO SIDE 1 ST PAUL AVE | SIMPSON LANDING SUPERVAUE SITE | SIMPSON LANDING SUPERVALU SITE 1213 ST PAUL AVE | 1213 ST PAUL AVE SUPERVALU SITE | 1213 ST PAUL AVE SUPERVAUE SITE
TACOMA | Tacoma, WA 98421

Database(s) : [ALL SITES - WA, CSCSL NFA - WA, ECHO, ENVCVN - WA, FRS, HSL - WA, RCRA_NONGEN] ***(cont.)***

Envirosite ID: 52365361
EPA ID: N/R

ALL SITES - WA ***(cont.)***

Latitude :	47.253427
Longitude :	-122.422553
Last Date in Agency List :	2023-01-03

Program Details

Program :	TOXICS
Program ID :	N/R
Interaction Type :	Independent Remedial Action Program
Interaction Type Description :	Ecology staff reviewed IRAP reports and provide written determination indicating whether the cleanup meets Model Toxics Control Act (MTCA) standards.
Status :	Inactive
Start Date :	1997-10-30
End Date :	1997-11-01
SIC :	N/R
NAICS :	N/R

Program :	TOXICS
Program ID :	N/R
Interaction Type :	Independent Remedial Action Program
Interaction Type Description :	Ecology staff reviewed IRAP reports and provide written determination indicating whether the cleanup meets Model Toxics Control Act (MTCA) standards.
Status :	Inactive
Start Date :	1997-10-31
End Date :	1997-11-01
SIC :	N/R
NAICS :	N/R

CSCSL NFA - WA

Facility Name :	SIMPSON LANDING SUPERVAUE SITE
Facility Address :	1213 ST PAUL AVE SUPERVALU SITE, TACOMA, 98421
County :	Pierce
NFA Date :	1997-11-01
Facility Site ID :	44469437
Cleanup Site ID :	2232
Rank :	N/R
VCP :	N/R
Alternate Site Names :	SIMPSON LANDING SUPERVALU SITE
NFA Reason :	Independent Remedial Action Program Review

Map Id: K41
Direction: ENE
Distance: 0.093 mi., 494 ft.
Elevation: 14 ft.
Relative: Lower

Site Name : EDMAN CO SIDE 1 ST PAUL AVE | SIMPSON LANDING SUPERVAUE SITE | SIMPSON LANDING SUPERVALU SITE 1213 ST PAUL AVE | 1213 ST PAUL AVE SUPERVALU SITE | 1213 ST PAUL AVE SUPERVAUE SITE
TACOMA | Tacoma, WA 98421

Database(s) : [ALL SITES - WA, CSCSL NFA - WA, ECHO, ENVCVN - WA, FRS, HSL - WA, RCRA_NONGEN] ***(cont.)***

Envirosite ID: 52365361
EPA ID: N/R

CSCSL NFA - WA ***(cont.)***

Site Status :	NFA
Region :	Southwest
Responsible Unit :	Southwest
Latitude :	47.253427
Longitude :	-122.422553
Last Date in Agency List :	2023-02-23

Contaminants

Contaminant Name :	Halogenated Organics
Ground Water :	N/R
Surface Water :	N/R
Soil :	Remediated
Sediment :	N/R
Air :	N/R
Bedrock :	N/R

Contaminant Name :	Metals Priority Pollutants
Ground Water :	N/R
Surface Water :	N/R
Soil :	Remediated
Sediment :	N/R
Air :	N/R
Bedrock :	N/R

Contaminant Name :	Petroleum Products-Unspecified
Ground Water :	N/R
Surface Water :	N/R
Soil :	Confirmed Above Cleanup Levels
Sediment :	N/R
Air :	N/R
Bedrock :	N/R

ECHO

Facility Name :	EDMAN CO SIDE 1 ST PAUL AVE
Facility Address :	1213 ST PAUL AVE, TACOMA, WA 98421
County :	PIERCE

Last Inspection Date :	N/R
Registry ID :	110045002073
FIPS Code :	53053
EPA Region :	10
Inspection Count :	0
Last Inspection Days :	N/R
Informal Count :	0

Map Id: K41
Direction: ENE
Distance: 0.093 mi., 494 ft.
Elevation: 14 ft.
Relative: Lower

Site Name : EDMAN CO SIDE 1 ST PAUL AVE | SIMPSON LANDING SUPERVAUE SITE | SIMPSON LANDING SUPERVALU SITE 1213 ST PAUL AVE | 1213 ST PAUL AVE SUPERVALU SITE | 1213 ST PAUL AVE SUPERVAUE SITE
TACOMA | Tacoma, WA 98421

Database(s) : [ALL SITES - WA, CSCSL NFA - WA, ECHO, ENVCVN - WA, FRS, HSL - WA, RCRA_NONGEN] ***(cont.)***

Envirosite ID: 52365361
EPA ID: N/R

ECHO ***(cont.)***

Last Informal Action Date :	N/R
Formal Action Count :	0
Last Formal Action Date :	N/R
Total Penalties :	0
Penalty Count :	N/R
Last Penalty Date :	N/R
Last Penalty Amount :	N/R
QTRS IN NC :	0
Programs IN SNC :	0
Current Compliance Status :	No Violation Identified
Three-Year Compliance Status :	_____
Collection Method :	ADDRESS MATCHING-HOUSE NUMBER
Reference Point :	ENTRANCE POINT OF A FACILITY OR STATION
Accuracy Meters :	50
Derived Tribes :	Puyallup Tribe of the Puyallup Reservation - .6 mile(s), Puyallup Tribe of the Puyallup Reservation - 1 mile(s), Muckleshoot Indian Tribe - 10.5 mile (s), Muckleshoot Indian Tribe - 13.4 mile(s), Nisqually Indian Tribe - 17.9 mile(s), Squaxin Island Tribe of the Squaxin Island Reservation - 22.4 mile(s), Squaxin Island Tribe of the Squaxin Island Reservation - 24.2 mile(s)
Derived HUC :	17110019
Derived WBD :	171100190301
Derived STCTY FIPS :	53053
Derived Zip :	98421
Derived CD113 :	09
Derived CB2010 :	530530602001077
MYRTK Universe :	NNN
NPDES IDs :	N/R
CWA Permit Types :	N/R
CWA Compliance Tracking :	N/R
CWA NAICS :	N/R
CWA SICS :	N/R
CWA Inspection Count :	N/R
CWA Last Inspection Days :	N/R
CWA Informal Count :	N/R
CWA Formal Action Count :	N/R
CWA Last Formal Action Date :	N/R
CWA Penalties :	N/R
CWA Last Penalty Date :	N/R
CWA Last Penalty Amount :	N/R
CWA Quarters IN NC :	N/R
CWA Current Compliance Status :	N/R
CWA Current SNC Flag :	N
CWA 13 Quarters Compliance Status :	N/R
CWA 13 Quarters Effluent Exceedances:	N/R
CWA Three-Year QNCR Codes :	N/R
DFR URL :	Click here for hyperlink provided by the agency.
Facility SIC :	N/R

Map Id: K41
Direction: ENE
Distance: 0.093 mi., 494 ft.
Elevation: 14 ft.
Relative: Lower

Site Name : EDMAN CO SIDE 1 ST PAUL AVE | SIMPSON LANDING SUPERVAUE SITE | SIMPSON LANDING SUPERVALU SITE 1213 ST PAUL AVE | 1213 ST PAUL AVE SUPERVALU SITE | 1213 ST PAUL AVE SUPERVAUE SITE
TACOMA | Tacoma, WA 98421

Database(s) : [ALL SITES - WA, CSCSL NFA - WA, ECHO, ENVCVN - WA, FRS, HSL - WA, RCRA_NONGEN] ***(cont.)***

Envirosite ID: 52365361
EPA ID: N/R

ECHO ***(cont.)***

Facility NAICS :	11331 - Logging
Facility Last Inspection EPA Date :	N/R
Facility Last Inspection State Date :	N/R
Facility Last Formal Act EPA Date :	N/R
Facility Last Formal Act State Date :	N/R
Facility Last Informal Act EPA Date :	N/R
Facility Last Informal Act State Date:	N/R
Facility Federal Agency :	N/R
TRI Reporter :	N/R
Facility Imp Water Flag :	N/R
Current SNC Flag :	N
Indian County Flag :	N
Federal Flag :	N/R
US Mexico Border Flag :	N/R
Chesapeak Bay Flag :	N/R
AIR Flag :	N
NPDES Flag :	N
SDWIS Flag :	N
RCRA Flag :	Y
TRI Flag :	N
GHG Flag :	N
Major Flag :	N/R
Active Flag :	N/R
NAA Flag :	N
Latitude :	47.253783
Longitude :	-122.425768
Last Date in Agency List :	2023-01-16

ENVCVN - WA

Facility Name :	SIMPSON LANDING SUPERVAUE SITE
Facility Address :	1213 ST PAUL AVE SUPERVALU SITE, TACOMA, 98421
County :	Pierce
Cleanup Site ID :	2232
Facility Site ID :	44469437
Site Status :	No Further Action
Alternate Site Names :	SIMPSON LANDING SUPERVALU SITE
NFA Date :	1997-11-01
Instrument Type :	Environmental Covenant
Tax Parcel Number :	N/R
Active Control :	Yes
County Recording Number :	9803030317
County Recording Date :	1998-02-27
Region :	Southwest
ResponsibleUnit :	Southwest
Restrict Land Use :	Yes
Restrict Surface Water Use :	No

Map Id: K41
Direction: ENE
Distance: 0.093 mi., 494 ft.
Elevation: 14 ft.
Relative: Lower

Site Name : EDMAN CO SIDE 1 ST PAUL AVE | SIMPSON LANDING SUPERVAUE SITE | SIMPSON LANDING SUPERVALU SITE 1213 ST PAUL AVE | 1213 ST PAUL AVE SUPERVALU SITE | 1213 ST PAUL AVE SUPERVAUE SITE
TACOMA | Tacoma, WA 98421

Database(s) : [ALL SITES - WA, CSCSL NFA - WA, ECHO, ENVCVN - WA, FRS, HSL - WA, RCRA_NONGEN] ***(cont.)***

Envirosite ID: 52365361
EPA ID: N/R

ENVCVN - WA ***(cont.)***

Restrict All Ground Water Extraction/Well Installation:	Yes
Restrict Domestic Ground Water Extraction/Well Installation:	No
Prohibit Soil Disturbance :	Yes
Prevent the Reuse or Relocation of Site Soil:	No
Restrictive Signage :	No
Restrict Shellfish and/or Finfish Harvesting:	No
Restrict Swimming and/or Beach Play :	No
Restrict Access :	No
Ongoing Maintenance of Remedy :	Yes
Require Educational Programs :	No
Prohibit Removal or Alteration of Existing Buildings:	No
Prohibit New Building Construction :	No
Control Stormwater :	No
Control Vapor/Gas :	No
Restrict Sediment Cap Disturbance :	No
Maintain/Protect Monitoring System :	No
Other :	No
MediaRestrictions :	N/R
Latitude :	47.253427
Longitude :	-122.422553
Last Date in Agency List :	2023-01-20

FRS

Facility Name :	EDMAN CO SIDE 1 ST PAUL AVE
Facility Address :	1213 ST PAUL AVE, TACOMA, WA 98421
County :	PIERCE

Site Details

Registry ID :	110045002073
FRS Facility URL :	Click here for hyperlink provided by the agency.
Last Date in Agency List :	2023-02-13

Source Description

Map Id: K41
Direction: ENE
Distance: 0.093 mi., 494 ft.
Elevation: 14 ft.
Relative: Lower

Site Name : EDMAN CO SIDE 1 ST PAUL AVE | SIMPSON LANDING SUPERVAUE SITE | SIMPSON LANDING SUPERVALU SITE 1213 ST PAUL AVE | 1213 ST PAUL AVE SUPERVALU SITE | 1213 ST PAUL AVE SUPERVAUE SITE
TACOMA | Tacoma, WA 98421

Database(s) : [ALL SITES - WA, CSCSL NFA - WA, ECHO, ENVCVN - WA, FRS, HSL - WA, RCRA_NONGEN] ***(cont.)***

Envirosite ID: 52365361
EPA ID: N/R

FRS ***(cont.)***

Source Description :

RCRAInfo is EPA's comprehensive information system that supports the Resource Conservation and Recovery Act (RCRA) of 1976 and the Hazardous and Solid Waste Amendments (HSWA) of 1984 through the tracking of events and activities related to facilities that generate, transport, and treat, store, or dispose of hazardous waste. RCRAInfo allows RCRA program staff to track the notification, permit, compliance, and corrective action activities required under RCRA. RCRAInfo also supports generation of the National Hazardous Waste Biennial Report. All generators and treatment, storage, and disposal facilities who handle hazardous waste are required to report to the EPA Administrator at least once every two years to support creation of the Biennial Report.

FRS Environmental Interest

Source and System ID :	RCRAINFO - WAD988513594
Facility Name :	SIMPSON LANDING SUPERVAUE SITE
Facility Address :	1213 ST PAUL AVE SUPERVAUE SITE, TACOMA, WA 98421
County :	PIERCE

Site Details

Registry ID :	110015472175
FRS Facility URL :	Click here for hyperlink provided by the agency.
Last Date in Agency List :	2023-02-13

Source Description

Source Description :

The WA-FSIS provides a means to query and display data maintained by the Washington Department of Ecology. This system contains key information for each facility/site that is currently, or has been, of interest to the Air Quality, Dam Safety, Hazardous Waste, Toxics Cleanup, and Water Quality Programs.

FRS Environmental Interest

Source and System ID :	WA-FSIS - 44469437

HSL - WA

Facility Name :	SIMPSON LANDING SUPERVAUE SITE
Facility Address :	1213 St Paul Ave Supervalu Site, Tacoma, 98421
County :	Pierce

Map Id: K41
Direction: ENE
Distance: 0.093 mi., 494 ft.
Elevation: 14 ft.
Relative: Lower

Site Name : EDMAN CO SIDE 1 ST PAUL AVE | SIMPSON LANDING SUPERVAUE SITE | SIMPSON LANDING SUPERVALU SITE 1213 ST PAUL AVE | 1213 ST PAUL AVE SUPERVALU SITE | 1213 ST PAUL AVE SUPERVAUE SITE
TACOMA | Tacoma, WA 98421

Database(s) : [ALL SITES - WA, CSCSL NFA - WA, ECHO, ENVCVN - WA, FRS, HSL - WA, RCRA_NONGEN] ***(cont.)***

Envirosite ID: 52365361
EPA ID: N/R

HSL - WA ***(cont.)***

Site Details

Facility Site ID :	44469437
Cleanup Site ID :	2232
Status :	No Further Action
Site Rank :	N/R
Alternative Site Name :	N/R
Region :	N/R
Resposbile Unit :	N/R
Institutional Control :	N/R
Current VCP :	N/R
Past VCP :	N/R
Latitude :	N/R
Longitude :	N/R
Agency Hyperlink :	Click here for hyperlink provided by the agency.
Last Date in Agency List :	2022-02-11
Facility Name :	SIMPSON LANDING SUPERVAUE SITE
Facility Address :	1213 ST PAUL AVE SUPERVALU SITE, TACOMA, 98421
County :	Pierce

Site Details

Facility Site ID :	44469437
Cleanup Site ID :	2232
Status :	No Further Action
Site Rank :	N/R
Alternative Site Name :	SIMPSON LANDING SUPERVALU SITE
Region :	Southwest
Resposbile Unit :	Southwest
Institutional Control :	Yes
Current VCP :	N/R
Past VCP :	N/R
Latitude :	47.2534274962329
Longitude :	-122.422552870318
Agency Hyperlink :	Click here for hyperlink provided by the agency.
Last Date in Agency List :	2023-02-28

Contaminants

Contaminant Name :	Metals Priority Pollutants
Ground water :	N/R
Surface water :	N/R
Soil :	Remediated
Sediment :	N/R
Air :	N/R
Bedrock :	N/R

Map Id: K41
Direction: ENE
Distance: 0.093 mi., 494 ft.
Elevation: 14 ft.
Relative: Lower

Site Name : EDMAN CO SIDE 1 ST PAUL AVE | SIMPSON LANDING SUPERVAUE SITE | SIMPSON LANDING SUPERVALU SITE 1213 ST PAUL AVE | 1213 ST PAUL AVE SUPERVALU SITE | 1213 ST PAUL AVE SUPERVAUE SITE
TACOMA | Tacoma, WA 98421

Database(s) : [ALL SITES - WA, CSCSL NFA - WA, ECHO, ENVCVN - WA, FRS, HSL - WA, RCRA_NONGEN] ***(cont.)***

Envirosite ID: 52365361
EPA ID: N/R

HSL - WA ***(cont.)***

Contaminant Name :	Petroleum Products-Unspecified
Ground water :	N/R
Surface water :	N/R
Soil :	Confirmed Above Cleanup Levels
Sediment :	N/R
Air :	N/R
Bedrock :	N/R

Contaminant Name :	Halogenated Organics
Ground water :	N/R
Surface water :	N/R
Soil :	Remediated
Sediment :	N/R
Air :	N/R
Bedrock :	N/R

RCRA_NONGEN

Facility Name :	EDMAN CO SIDE 1 ST PAUL AVE
Facility Address :	1213 ST PAUL AVE, TACOMA, WA 98421
County :	PIERCE

Date Form Received by Agency :	1999-08-14
EPA ID :	WAD988513594
Mailing Address :	2502 MARINE VIEW DRIVE, TACOMA, WA 98422
Contact :	PATRICIA WOODWARD
Contact Address :	2502 MARINE VIEW DRIVE, TACOMA, WA 98422
Contact Country :	US
Contact Telephone :	253-922-5118
Contact Email :	N/R
EPA Region :	10
Land Type :	Other land type
Source Type :	Implementer
Classification :	Not a generator, verified
Description :	Not a generator, verified
Last Date in Agency List :	2023-01-23

Owner/Operator Summary

Owner/Operator Name :	EDMAN CO
Owner/Operator Address :	1213 ST. PAUL AVE., TACOMA, WA 98421
Owner/Operator Country :	US
Owner/Operator Telephone :	000-000-0000
Owner/Operator Email :	N/R
Owner/Operator Fax :	N/R
Legal Status :	Private
Owner/Operator Type :	Operator

Map Id: K41
Direction: ENE
Distance: 0.093 mi., 494 ft.
Elevation: 14 ft.
Relative: Lower

Site Name : EDMAN CO SIDE 1 ST PAUL AVE | SIMPSON LANDING SUPERVAUE SITE | SIMPSON LANDING SUPERVALU SITE 1213 ST PAUL AVE | 1213 ST PAUL AVE SUPERVALU SITE | 1213 ST PAUL AVE SUPERVAUE SITE
TACOMA | Tacoma, WA 98421

Database(s) : [ALL SITES - WA, CSCSL NFA - WA, ECHO, ENVCVN - WA, FRS, HSL - WA, RCRA_NONGEN] ***(cont.)***

Envirosite ID: 52365361
EPA ID: N/R

RCRA_NONGEN ***(cont.)***

Owner/Operator Start Date :	N/R
Owner/Operator End Date :	N/R

Owner/Operator Name :	EDMAN, F T
Owner/Operator Address :	5224 12TH ST E, TACOMA, WA 98424
Owner/Operator Country :	US
Owner/Operator Telephone :	253-572-5306
Owner/Operator Email :	N/R
Owner/Operator Fax :	N/R
Legal Status :	Private
Owner/Operator Type :	Owner
Owner/Operator Start Date :	1996-08-29
Owner/Operator End Date :	N/R

Owner/Operator Name :	SIMPSON TACOMA KRAFT CO
Owner/Operator Address :	1201 3RD AVE STE 4900, SEATTLE, WA 98101
Owner/Operator Country :	US
Owner/Operator Telephone :	206-224-5000
Owner/Operator Email :	N/R
Owner/Operator Fax :	N/R
Legal Status :	Private
Owner/Operator Type :	Owner
Owner/Operator Start Date :	N/R
Owner/Operator End Date :	N/R

Handler Activities Summary

U.S. Importer of Hazardous Waste :	N
Mixed Waste (Haz. and Radioactive) :	N
Recycler of Hazardous Waste :	N
Transporter of Hazardous Waste :	N
Treater, Storer or Disposer of HW :	N
Underground Injection Activity :	N
On-site Burner Exemption :	N
Furnace Exemption :	N
Used Oil Fuel Burner :	N
Used Oil Processor :	N
Used Oil Refiner :	N
Used Oil Fuel Marketer to Burner :	N
Used Oil Specification Marketer :	N
Used Oil Transfer Facility :	N
Used Oil Transporter :	N

Map Id: K41
Direction: ENE
Distance: 0.093 mi., 494 ft.
Elevation: 14 ft.
Relative: Lower

Site Name : EDMAN CO SIDE 1 ST PAUL AVE | SIMPSON LANDING SUPERVAUE SITE | SIMPSON LANDING SUPERVALU SITE 1213 ST PAUL AVE | 1213 ST PAUL AVE SUPERVALU SITE | 1213 ST PAUL AVE SUPERVAUE SITE
TACOMA | Tacoma, WA 98421

Database(s) : [ALL SITES - WA, CSCSL NFA - WA, ECHO, ENVCVN - WA, FRS, HSL - WA, RCRA_NONGEN] ***(cont.)***

Envirosite ID: 52365361
EPA ID: N/R

RCRA_NONGEN ***(cont.)***

Historical Generators

Date Form Received by Agency :	1999-08-13
Facility Name :	EDMAN CO SIDE 1 ST PAUL AVE
Classification :	Not a generator, verified
Date Form Received by Agency :	1999-03-01
Facility Name :	EDMAN CO SIDE 1 ST PAUL AVE
Classification :	Very Small Quantity Generator
Date Form Received by Agency :	1999-03-01
Facility Name :	EDMAN CO SIDE 1 ST PAUL AVE
Classification :	Not a generator, verified
Date Form Received by Agency :	1998-02-03
Facility Name :	EDMAN CO SIDE 1 ST PAUL AVE
Classification :	Very Small Quantity Generator
Date Form Received by Agency :	1997-02-04
Facility Name :	EDMAN CO SIDE 1 ST PAUL AVE
Classification :	Very Small Quantity Generator
Date Form Received by Agency :	1996-03-04
Facility Name :	EDMAN CO SIDE 1 ST PAUL AVE
Classification :	Very Small Quantity Generator

Notices of Violations Summary

Regulation Violated :	N

Map Id: G42
Direction: NNE
Distance: 0.098 mi., 515 ft.
Elevation: 14 ft.
Relative: Lower

Site Name : TACOMA CITY PUBLIC WORKS DEPT
1000 BLK E OF F ST
TACOMA, WA 98421

Database(s) : [ALL SITES - WA, ECHO, FRS, RCRA_NONGEN]

Envirosite ID: 52365325
EPA ID: N/R

ALL SITES - WA

Facility Name :	Tacoma City Public Works Dept
Facility Address :	1000 BLK E OF F ST, TACOMA, 98421
County :	Pierce
Facility/Site ID :	6264973
Alternate Name :	N/R
Program Name :	N/R
WRIA :	10
Legislative District :	27
Congressional District :	9
Ecology Region :	SWRO
Ecology Program Phone :	N/R
Tribal Land :	N
Latitude :	47.255848
Longitude :	-122.429927
Last Date in Agency List :	2023-01-03

Facility/Site ID :	6264973
Alternate Name :	N/R
Program Name :	N/R
WRIA :	10
Legislative District :	27
Congressional District :	9
Ecology Region :	SWRO
Ecology Program Phone :	(360) 407-6734
Tribal Land :	N
Latitude :	47.255848
Longitude :	-122.429927
Last Date in Agency List :	2023-01-03

Program Details

Program :	HAZWASTE
Program ID :	WAH000009282
Interaction Type :	Hazardous Waste Generator
Interaction Type Description :	Facilities that generate any quantity of a dangerous waste. They may be classified as SQG, MQG, or LQG depending on hazardous waste generated for a given month.
Status :	Inactive
Start Date :	1999-08-03
End Date :	2000-12-30
SIC :	N/R
NAICS :	N/R

Program :	HAZWASTE
Program ID :	WAH000009282
Interaction Type :	Urban Waters
Interaction Type Description :	The site has been inspected by an Ecology Urban Waters Inspector.
Status :	Active
Start Date :	2008-09-18

Map Id: G42
Direction: NNE
Distance: 0.098 mi., 515 ft.
Elevation: 14 ft.
Relative: Lower

Site Name : TACOMA CITY PUBLIC WORKS DEPT
1000 BLK E OF F ST
TACOMA, WA 98421

Database(s) : [ALL SITES - WA, ECHO, FRS, RCRA_NONGEN] ***(cont.)***

Envirosite ID: 52365325
EPA ID: N/R

ALL SITES - WA ***(cont.)***

End Date :	N/R
SIC :	N/R
NAICS :	N/R

ECHO

Facility Name :	TACOMA CITY PUBLIC WORKS DEPT
Facility Address :	1000 BLK E OF F ST, TACOMA, WA 98421
County :	PIERCE
Last Inspection Date :	N/R
Registry ID :	110008226981
FIPS Code :	53053
EPA Region :	10
Inspection Count :	0
Last Inspection Days :	N/R
Informal Count :	0
Last Informal Action Date :	N/R
Formal Action Count :	0
Last Formal Action Date :	N/R
Total Penalties :	0
Penalty Count :	N/R
Last Penalty Date :	N/R
Last Penalty Amount :	N/R
QTRS IN NC :	0
Programs IN SNC :	0
Current Compliance Status :	No Violation Identified
Three-Year Compliance Status :	_____
Collection Method :	N/R
Reference Point :	N/R
Accuracy Meters :	17533
Derived Tribes :	Puyallup Tribe of the Puyallup Reservation - .9 mile(s), Puyallup Tribe of the Puyallup Reservation - 1.2 mile(s), Muckleshoot Indian Tribe - 10.6 mile(s), Muckleshoot Indian Tribe - 13.6 mile(s), Nisqually Indian Tribe - 17.9 mile(s), Squaxin Island Tribe of the Squaxin Island Reservation - 22.2 mile(s), Squaxin Island Tribe of the Squaxin Island Reservation - 24.1 mile(s)
Derived HUC :	17110019
Derived WBD :	171100190301
Derived STCTY FIPS :	53053
Derived Zip :	98421
Derived CD113 :	09
Derived CB2010 :	530530602001083
MYRTK Universe :	NNN
NPDES IDs :	N/R
CWA Permit Types :	N/R
CWA Compliance Tracking :	N/R
CWA NAICS :	N/R
CWA SICS :	N/R
CWA Inspection Count :	N/R
CWA Last Inspection Days :	N/R
CWA Informal Count :	N/R
CWA Formal Action Count :	N/R

Map Id: G42
Direction: NNE
Distance: 0.098 mi., 515 ft.
Elevation: 14 ft.
Relative: Lower

Site Name : TACOMA CITY PUBLIC WORKS DEPT
1000 BLK E OF F ST
TACOMA, WA 98421

Database(s) : [ALL SITES - WA, ECHO, FRS, RCRA_NONGEN] ***(cont.)***

Envirosite ID: 52365325
EPA ID: N/R

ECHO ***(cont.)***

CWA Last Formal Action Date :	N/R
CWA Penalties :	N/R
CWA Last Penalty Date :	N/R
CWA Last Penalty Amount :	N/R
CWA Quarters IN NC :	N/R
CWA Current Compliance Status :	N/R
CWA Current SNC Flag :	N
CWA 13 Quarters Compliance Status :	N/R
CWA 13 Quarters Effluent Exceedances:	N/R
CWA Three-Year QNCR Codes :	N/R
DFR URL :	Click here for hyperlink provided by the agency.
Facility SIC :	N/R
Facility NAICS :	92412 - Administration of Conservation Programs
Facility Last Inspection EPA Date :	N/R
Facility Last Inspection State Date :	N/R
Facility Last Formal Act EPA Date :	N/R
Facility Last Formal Act State Date :	N/R
Facility Last Informal Act EPA Date :	N/R
Facility Last Informal Act State Date:	N/R
Facility Federal Agency :	N/R
TRI Reporter :	N/R
Facility Imp Water Flag :	N/R
Current SNC Flag :	N
Indian County Flag :	N
Federal Flag :	N/R
US Mexico Border Flag :	N/R
Chesapeak Bay Flag :	N/R
AIR Flag :	N
NPDES Flag :	N
SDWIS Flag :	N
RCRA Flag :	Y
TRI Flag :	N
GHG Flag :	N
Major Flag :	N/R
Active Flag :	N/R
NAA Flag :	N
Latitude :	47.2558
Longitude :	-122.43
Last Date in Agency List :	2023-01-16

FRS

Facility Name :	TACOMA CITY PUBLIC WORKS DEPT
Facility Address :	1000 BLK E OF F ST, TACOMA, WA 98421
County :	PIERCE

Site Details

Registry ID :	110008226981
FRS Facility URL :	Click here for hyperlink provided by the agency.
Last Date in Agency List :	2023-02-13

Map Id: G42
Direction: NNE
Distance: 0.098 mi., 515 ft.
Elevation: 14 ft.
Relative: Lower

Site Name : TACOMA CITY PUBLIC WORKS DEPT
1000 BLK E OF F ST
TACOMA, WA 98421

Database(s) : [ALL SITES - WA, ECHO, FRS, RCRA_NONGEN] ***(cont.)***

Envirosite ID: 52365325
EPA ID: N/R

FRS ***(cont.)***

Source Description
Source Description :

RCRAInfo is EPA's comprehensive information system that supports the Resource Conservation and Recovery Act (RCRA) of 1976 and the Hazardous and Solid Waste Amendments (HSWA) of 1984 through the tracking of events and activities related to facilities that generate, transport, and treat, store, or dispose of hazardous waste. RCRAInfo allows RCRA program staff to track the notification, permit, compliance, and corrective action activities required under RCRA. RCRAInfo also supports generation of the National Hazardous Waste Biennial Report. All generators and treatment, storage, and disposal facilities who handle hazardous waste are required to report to the EPA Administrator at least once every two years to support creation of the Biennial Report.
The WA-FSIS provides a means to query and display data maintained by the Washington Department of Ecology. This system contains key information for each facility/site that is currently, or has been, of interest to the Air Quality, Dam Safety, Hazardous Waste, Toxics Cleanup, and Water Quality Programs.

FRS Environmental Interest
Source and System ID :

RCRAINFO - WAH000009282
WA-FSIS - 6264973

RCRA_NONGEN

Facility Name :	TACOMA CITY PUBLIC WORKS DEPT
Facility Address :	1000 BLK E OF F ST, TACOMA, WA 98421
County :	PIERCE
Date Form Received by Agency :	2001-08-04
EPA ID :	WAH000009282
Mailing Address :	2201 PORTLAND AVE, TACOMA, WA 98421
Contact :	JOHN OLOUGHLIN
Contact Address :	2201 PORTLAND AVE, TACOMA, WA 98421
Contact Country :	US
Contact Telephone :	253-502-2108
Contact Email :	N/R
EPA Region :	10
Land Type :	Other land type
Source Type :	Implementer
Classification :	Not a generator, verified
Description :	Not a generator, verified
Last Date in Agency List :	2023-01-23

Owner/Operator Summary

Owner/Operator Name :	TACOMA CITY PUBLIC WORKS DEPT
Owner/Operator Address :	747 MARKET ST RM 332, TACOMA, WA 98402
Owner/Operator Country :	US
Owner/Operator Telephone :	253-591-5525
Owner/Operator Email :	N/R
Owner/Operator Fax :	N/R
Legal Status :	Private

Map Id: G42
Direction: NNE
Distance: 0.098 mi., 515 ft.
Elevation: 14 ft.
Relative: Lower

Site Name : TACOMA CITY PUBLIC WORKS DEPT
1000 BLK E OF F ST
TACOMA, WA 98421

Database(s) : [ALL SITES - WA, ECHO, FRS, RCRA_NONGEN] ***(cont.)***

Envirosite ID: 52365325
EPA ID: N/R

RCRA_NONGEN ***(cont.)***

Owner/Operator Type :	Owner
Owner/Operator Start Date :	1999-08-03
Owner/Operator End Date :	N/R
Owner/Operator Name :	TACOMA CITY PUBLIC WORKS DEPT
Owner/Operator Address :	747 MARKET ST RM 332, TACOMA, WA 98402
Owner/Operator Country :	US
Owner/Operator Telephone :	253-591-5525
Owner/Operator Email :	N/R
Owner/Operator Fax :	N/R
Legal Status :	Private
Owner/Operator Type :	Owner
Owner/Operator Start Date :	N/R
Owner/Operator End Date :	N/R
Owner/Operator Name :	TACOMA CITY PUBLIC WORKS DEPT
Owner/Operator Address :	2201 PORTLAND AVE, TACOMA, WA 98421
Owner/Operator Country :	US
Owner/Operator Telephone :	253-502-2108
Owner/Operator Email :	N/R
Owner/Operator Fax :	N/R
Legal Status :	Private
Owner/Operator Type :	Operator
Owner/Operator Start Date :	N/R
Owner/Operator End Date :	N/R

Handler Activities Summary

U.S. Importer of Hazardous Waste :	N
Mixed Waste (Haz. and Radioactive) :	N
Recycler of Hazardous Waste :	N
Transporter of Hazardous Waste :	N
Treater, Storer or Disposer of HW :	N
Underground Injection Activity :	N
On-site Burner Exemption :	N
Furnace Exemption :	N
Used Oil Fuel Burner :	N
Used Oil Processor :	N
Used Oil Refiner :	N
Used Oil Fuel Marketer to Burner :	N
Used Oil Specification Marketer :	N
Used Oil Transfer Facility :	N
Used Oil Transporter :	N

Historical Generators

Date Form Received by Agency :	2001-08-03
Facility Name :	TACOMA CITY PUBLIC WORKS DEPT
Classification :	Not a generator, verified

Map Id: G42
Direction: NNE
Distance: 0.098 mi., 515 ft.
Elevation: 14 ft.
Relative: Lower

Site Name : TACOMA CITY PUBLIC WORKS DEPT
1000 BLK E OF F ST
TACOMA, WA 98421

Database(s) : [ALL SITES - WA, ECHO, FRS, RCRA_NONGEN] ***(cont.)***

Envirosite ID: 52365325
EPA ID: N/R

RCRA_NONGEN ***(cont.)***

Date Form Received by Agency :	2001-03-02
Facility Name :	TACOMA CITY PUBLIC WORKS DEPT
Classification :	Not a generator, verified
Date Form Received by Agency :	2001-03-02
Facility Name :	TACOMA CITY PUBLIC WORKS DEPT
Classification :	Large Quantity Generator
Date Form Received by Agency :	2000-02-22
Facility Name :	TACOMA CITY PUBLIC WORKS DEPT
Classification :	Not a generator, verified
Date Form Received by Agency :	1999-08-03
Facility Name :	TACOMA CITY PUBLIC WORKS DEPT
Classification :	Large Quantity Generator

Notices of Violations Summary
Regulation Violated : N

Map Id: I43
Direction: N
Distance: 0.100 mi., 528 ft.
Elevation: 16 ft.
Relative: Lower

Site Name : FICK FOUNDRY
950 THRU 1005 E E ST
TACOMA, WA

Database(s) : [ALL SITES - WA, RCRA_NONGEN]

Envirosite ID: 52365785
EPA ID: WAD988497772

ALL SITES - WA

Facility Name :	Fick Foundry
Facility Address :	950 THRU 1005 E E ST, TACOMA, 98421-1899
County :	Pierce
Facility/Site ID :	82731395
Alternate Name :	N/R
Program Name :	N/R
WRIA :	10
Legislative District :	27
Congressional District :	9
Ecology Region :	SWRO
Ecology Program Phone :	(360) 407-6734
Tribal Land :	N
Latitude :	47.25568
Longitude :	-122.43156
Last Date in Agency List :	2023-01-03

Map Id: I43
Direction: N
Distance: 0.100 mi., 528 ft.
Elevation: 16 ft.
Relative: Lower

Site Name : FICK FOUNDRY
950 THRU 1005 E E ST
TACOMA, WA

Database(s) : [ALL SITES - WA, RCRA_NONGEN] ***(cont.)***

Envirosite ID: 52365785
EPA ID: WAD988497772

ALL SITES - WA ***(cont.)***

Program Details

Program :	HAZWASTE
Program ID :	WAD988497772
Interaction Type :	Hazardous Waste Generator
Interaction Type Description :	Facilities that generate any quantity of a dangerous waste. They may be classified as SQG, MQG, or LQG depending on hazardous waste generated for a given month.
Status :	Inactive
Start Date :	1991-11-26
End Date :	1993-03-01
SIC :	N/R
NAICS :	N/R

RCRA_NONGEN

Facility Name :	FICK FOUNDRY
Facility Address :	950 THRU 1005 E E ST, TACOMA, WA 98421
County :	PIERCE
Date Form Received by Agency :	1993-05-14
EPA ID :	WAD988497772
Mailing Address :	1011 SW KLICKITAT WAY STE 207, SEATTLE, WA 98134
Contact :	N/R
Contact Address :	N/R
Contact Country :	N/R
Contact Telephone :	N/R
Contact Email :	N/R
EPA Region :	10
Land Type :	Other land type
Source Type :	Implementer
Classification :	Not a generator, verified
Description :	Not a generator, verified
Last Date in Agency List :	2023-01-23

Owner/Operator Summary

Owner/Operator Name :	FICK FOUNDRY
Owner/Operator Address :	950-1005 EAST E ST, TACOMA, WA 98421
Owner/Operator Country :	US
Owner/Operator Telephone :	000-000-0000
Owner/Operator Email :	N/R
Owner/Operator Fax :	N/R
Legal Status :	Private
Owner/Operator Type :	Owner
Owner/Operator Start Date :	1996-05-02
Owner/Operator End Date :	N/R
Owner/Operator Name :	FICK FOUNDRY
Owner/Operator Address :	950 THRU 1005 E E ST, TACOMA, WA 98421
Owner/Operator Country :	US
Owner/Operator Telephone :	000-000-0000
Owner/Operator Email :	N/R

Map Id: I43
Direction: N
Distance: 0.100 mi., 528 ft.
Elevation: 16 ft.
Relative: Lower

Site Name : FICK FOUNDRY
950 THRU 1005 E E ST
TACOMA, WA

Database(s) : [ALL SITES - WA, RCRA_NONGEN] ***(cont.)***

Envirosite ID: 52365785
EPA ID: WAD988497772

RCRA_NONGEN ***(cont.)***

Owner/Operator Fax :	N/R
Legal Status :	Private
Owner/Operator Type :	Owner
Owner/Operator Start Date :	N/R
Owner/Operator End Date :	N/R

Owner/Operator Name :	FICK FOUNDRY
Owner/Operator Address :	950 THRU 1005 E E ST, TACOMA, WA 98421
Owner/Operator Country :	US
Owner/Operator Telephone :	000-000-0000
Owner/Operator Email :	N/R
Owner/Operator Fax :	N/R
Legal Status :	Private
Owner/Operator Type :	Operator
Owner/Operator Start Date :	N/R
Owner/Operator End Date :	N/R

Handler Activities Summary

U.S. Importer of Hazardous Waste :	N
Mixed Waste (Haz. and Radioactive) :	N
Recycler of Hazardous Waste :	N
Transporter of Hazardous Waste :	N
Treater, Storer or Disposer of HW :	N
Underground Injection Activity :	N
On-site Burner Exemption :	N
Furnace Exemption :	N
Used Oil Fuel Burner :	N
Used Oil Processor :	N
Used Oil Refiner :	N
Used Oil Fuel Marketer to Burner :	N
Used Oil Specification Marketer :	N
Used Oil Transfer Facility :	N
Used Oil Transporter :	N

Historical Generators

Date Form Received by Agency :	1993-05-13
Facility Name :	FICK FOUNDRY
Classification :	Not a generator, verified

Notices of Violations Summary

Regulation Violated :	N

Map Id: I44
Direction: N
Distance: 0.100 mi., 528 ft.
Elevation: 16 ft.
Relative: Lower

Site Name : Motion Industries
1011 EAST E STREET
Tacoma, WA 98421

Database(s) : [MANIFEST EPA]

Envirosite ID: 52365328
EPA ID: CESQG

MANIFEST EPA

Manifest Details

Manifest Number :	012960426FLE
Shipped Date :	2019-03-27
Updated Date :	2019-05-22
Received Date :	2019-04-23
Status :	Signed
Generator ID :	CESQG
Generator Name :	Motion Industries
Generator Address :	1011 EAST E STREET, Tacoma, WA 98421
Generator Mailing :	1011 EAST E STREET, Tacoma, WA 98421
Generator Contact :	N/R
Destination ID :	NVD980895338
Destination Name :	21st Century Environmental Management of Nevada, LLC
Destination Mailing :	2095 Newlands Drive East, Fernley, NV 89408
Destination Address :	2095 Newlands Drive East, Fernley, NV 89408
Destination Contact :	N/R
Submission Type :	DataImage5Copy
Origin Type :	Service
Manifest Residue :	N
Rejection :	N
Last Date in Agency List :	2023-02-13

Waste Details

Waste Line Number :	1
Is DOT Hazardous :	Y
DOT ID Number :	UN1950
DOT Information :	UN1950, Waste Aerosols, [flammable, (each not exceeding 1 L capacity)] 2.1, ERG#126
Non Waste Description :	N/R
Quantity :	94 Pounds
Quantity Tons, Acute, Non-Acute :	0.047, 0, 0.047
Quantity Kg, Acute, Non-Acute :	0, 42.63041
Management Method :	H141 - STORAGE, BULKING AND/OR TRANSFER OFF SITE
Is EPA Waste :	Y
Federal Code :	D001
State Code :	N/R

Waste Line Number :	2
Is DOT Hazardous :	Y
DOT ID Number :	UN1993
DOT Information :	UN1993, Waste Flammable liquids, n.o.s. (Acetone, Alcohol), 3, PG II, ERG#128
Non Waste Description :	N/R
Quantity :	2 Pounds
Quantity Tons, Acute, Non-Acute :	0.001, 0, 0.001
Quantity Kg, Acute, Non-Acute :	0, 0.90703005
Management Method :	H141 - STORAGE, BULKING AND/OR TRANSFER OFF SITE
Is EPA Waste :	Y
Federal Code :	D001, U002
State Code :	N/R

Map Id: I44
Direction: N
Distance: 0.100 mi., 528 ft.
Elevation: 16 ft.
Relative: Lower

Site Name : Motion Industries
1011 EAST E STREET
Tacoma, WA 98421

Database(s) : [MANIFEST EPA] ***(cont.)***

Envirosite ID: 52365328
EPA ID: CESQG

MANIFEST EPA ***(cont.)***

Waste Line Number :	3
Is DOT Hazardous :	N
DOT ID Number :	N/R
DOT Information :	N/R
Non Waste Description :	Non-DOT, Non-RCRA Regulated Waste (Material Not Regulated by DOT (Washington State Dangerous Waste Only, Toxic)),
Quantity :	62 Pounds
Quantity Tons, Acute, Non-Acute :	0.031, 0, 0.031
Quantity Kg, Acute, Non-Acute :	0, 28.117931
Management Method :	H141 - STORAGE, BULKING AND/OR TRANSFER OFF SITE
Is EPA Waste :	N
Federal Code :	N/R
State Code :	WA - WT02

Map Id: I45
Direction: N
Distance: 0.100 mi., 528 ft.
Elevation: 16 ft.
Relative: Lower

Site Name : FICK FOUNDRY COMPANY
1005 E ST E
TACOMA | Tacoma, WA 98421

Database(s) : [ALL SITES - WA, EPA UST, FRS, UST - WA, VCP - WA]

Envirosite ID: 52365327
EPA ID: N/R

ALL SITES - WA

Facility Name :	FICK FOUNDRY COMPANY
Facility Address :	1005 E ST E, TACOMA, 98421
County :	Pierce
Facility/Site ID :	44481427
Alternate Name :	N/R
Program Name :	N/R
WRIA :	10
Legislative District :	27
Congressional District :	9
Ecology Region :	SWRO
Ecology Program Phone :	(360) 407-7224
Tribal Land :	N
Latitude :	47.254941
Longitude :	-122.431004
Last Date in Agency List :	2023-01-03

Program Details

Program :	TOXICS
Program ID :	11513
Interaction Type :	Underground Storage Tank

Map Id: I45
Direction: N
Distance: 0.100 mi., 528 ft.
Elevation: 16 ft.
Relative: Lower

Site Name : FICK FOUNDRY COMPANY
1005 E ST E
TACOMA | Tacoma, WA 98421

Database(s) : [ALL SITES - WA, EPA UST, FRS, UST - WA, VCP - WA] ***(cont.)***

Envirosite ID: 52365327
EPA ID: N/R

ALL SITES - WA ***(cont.)***

Interaction Type Description :	Any one or combination of tanks (including connecting underground pipes) that is used to contain regulated substances and has a tank volume of ten percent or more beneath the surface of the ground. This term does not include any of the exempt UST systems specified in WAC 173-360-110(2) or any piping connected thereto. See WAC 173-360
Status :	Inactive
Start Date :	1998-06-08
End Date :	1753-01-01
SIC :	N/R
NAICS :	N/R

EPA UST

Facility Name :	FICK FOUNDRY COMPANY
Facility Address :	1005 E ST E, Tacoma, Washington 98421
County :	Pierce
Facility ID :	WA44481427
Facility Status :	Closed UST(s)
Open USTs :	0
Closed USTs :	3
Temporarily Out of Service USTs :	0
Date of Last Inspection :	N/R
EPA Region :	10
Tribe :	N/R
Facility ID 2 :	N/R
Latitude :	47.254941
Longitude :	-122.431004
Last Date in Agency List :	2023-01-30

Tank Details

Tank ID :	WA44481427_1
Tank Status :	Closed
Installation Date :	1964-12-31
Removal Date :	N/R
Capacity :	N/R
Substances :	N/R
Tank Wall Type :	N/R
Tank ID :	WA44481427_2
Tank Status :	Closed
Installation Date :	1964-12-31
Removal Date :	N/R
Capacity :	111
Substances :	N/R
Tank Wall Type :	N/R
Tank ID :	WA44481427_3
Tank Status :	Closed
Installation Date :	1964-12-31

Map Id: I45
Direction: N
Distance: 0.100 mi., 528 ft.
Elevation: 16 ft.
Relative: Lower

Site Name : FICK FOUNDRY COMPANY
1005 E ST E
TACOMA | Tacoma, WA 98421

Database(s) : [ALL SITES - WA, EPA UST, FRS, UST - WA, VCP - WA] ***(cont.)***

Envirosite ID: 52365327
EPA ID: N/R

EPA UST ***(cont.)***

Removal Date :	N/R
Capacity :	111
Substances :	B Unleaded Gasoline
Tank Wall Type :	N/R

FRS

Facility Name :	FICK FOUNDRY COMPANY
Facility Address :	1005 E E ST, TACOMA, WA 98421
County :	PIERCE

Site Details

Registry ID :	110005369412
FRS Facility URL :	Click here for hyperlink provided by the agency.
Last Date in Agency List :	2023-02-13

Source Description

Source Description :

RCRAInfo is EPA's comprehensive information system that supports the Resource Conservation and Recovery Act (RCRA) of 1976 and the Hazardous and Solid Waste Amendments (HSWA) of 1984 through the tracking of events and activities related to facilities that generate, transport, and treat, store, or dispose of hazardous waste. RCRAInfo allows RCRA program staff to track the notification, permit, compliance, and corrective action activities required under RCRA. RCRAInfo also supports generation of the National Hazardous Waste Biennial Report. All generators and treatment, storage, and disposal facilities who handle hazardous waste are required to report to the EPA Administrator at least once every two years to support creation of the Biennial Report.
The WA-FSIS provides a means to query and display data maintained by the Washington Department of Ecology. This system contains key information for each facility/site that is currently, or has been, of interest to the Air Quality, Dam Safety, Hazardous Waste, Toxics Cleanup, and Water Quality Programs.

FRS Environmental Interest

Source and System ID :
RCRAINFO - WAD988497772
WA-FSIS - 44481427

UST - WA

Facility Name :	FICK FOUNDRY COMPANY
Facility Address :	1005 E ST E, Tacoma, 98421
County :	Pierce
Facility Site ID :	44481427
UST Site ID :	11513
Tag Number(s) :	N/R
Responsible Unit :	Southwest
Is Active :	No

Map Id: I45
Direction: N
Distance: 0.100 mi., 528 ft.
Elevation: 16 ft.
Relative: Lower

Site Name : FICK FOUNDRY COMPANY
1005 E ST E
TACOMA | Tacoma, WA 98421

Database(s) : [ALL SITES - WA, EPA UST, FRS, UST - WA, VCP - WA] ***(cont.)***

Envirosite ID: 52365327
EPA ID: N/R

UST - WA ***(cont.)***

Latitude :	47.254941
Longitude :	-122.431004
Last Date in Agency List :	2022-12-29

Tank Details

Tank Name :	1
Tank Status :	Removed
Install Date :	1964-12-31
Tank Upgrade Date :	N/R
Tank Permanent Closure Date :	N/R
Permit Expiration Date :	N/R
Tank Material :	Steel
Tank Construction :	N/R
Tank Corrosion Protection :	N/R
Tank Manifold :	N/R
Tank Release Detection :	N/R
Tank Tightness Test :	N/R
Tank Spill Prevention :	N/R
Capacity Range :	N/R
Actual Capacity :	N/R
Pipe Material :	Steel
Pipe Construction :	N/R
Pipe Corrosion Protection :	N/R
Tank SFC :	N/R
Dispenser SFC :	N/R
Primary Pipe Release Detection :	N/R
Secondary Pipe Release Detection :	N/R
Pipe Pumping System :	N/R
Pipe Install Date :	N/R
Turbine Sump Construction :	N/R
Tank Status Date :	1996-08-06
Tank Install Date :	N/R
Tank Overfill Prevention :	N/R

Compartments Details

Compartment Number :	1
Compartment Capacity :	N/R
Substance Stored :	N/R
Used Substance :	N/R
Ecy Region :	N/R

Tank Details

Tank Name :	2
Tank Status :	Removed
Install Date :	1964-12-31
Tank Upgrade Date :	N/R
Tank Permanent Closure Date :	N/R
Permit Expiration Date :	N/R
Tank Material :	Steel
Tank Construction :	N/R

Map Id: I45
Direction: N
Distance: 0.100 mi., 528 ft.
Elevation: 16 ft.
Relative: Lower

Site Name : FICK FOUNDRY COMPANY
1005 E ST E
TACOMA | Tacoma, WA 98421

Database(s) : [ALL SITES - WA, EPA UST, FRS, UST - WA, VCP - WA] ***(cont.)***

Envirosite ID: 52365327
EPA ID: N/R

UST - WA ***(cont.)***

Tank Corrosion Protection :	N/R
Tank Manifold :	N/R
Tank Release Detection :	N/R
Tank Tightness Test :	N/R
Tank Spill Prevention :	N/R
Capacity Range :	111 TO 1,100 Gallons
Actual Capacity :	N/R
Pipe Material :	Steel
Pipe Construction :	N/R
Pipe Corrosion Protection :	N/R
Tank SFC :	N/R
Dispenser SFC :	N/R
Primary Pipe Release Detection :	N/R
Secondary Pipe Release Detection :	N/R
Pipe Pumping System :	N/R
Pipe Install Date :	N/R
Turbine Sump Construction :	N/R
Tank Status Date :	1996-08-06
Tank Install Date :	N/R
Tank Overfill Prevention :	N/R

Compartments Details

Compartment Number :	1
Compartment Capacity :	N/R
Substance Stored :	N/R
Used Substance :	N/R
Ecy Region :	N/R

Tank Details

Tank Name :	3
Tank Status :	Removed
Install Date :	1964-12-31
Tank Upgrade Date :	N/R
Tank Permanent Closure Date :	N/R
Permit Expiration Date :	N/R
Tank Material :	Steel
Tank Construction :	N/R
Tank Corrosion Protection :	N/R
Tank Manifold :	N/R
Tank Release Detection :	N/R
Tank Tightness Test :	N/R
Tank Spill Prevention :	N/R
Capacity Range :	111 TO 1,100 Gallons
Actual Capacity :	N/R
Pipe Material :	Steel
Pipe Construction :	N/R
Pipe Corrosion Protection :	N/R
Tank SFC :	N/R
Dispenser SFC :	N/R
Primary Pipe Release Detection :	N/R
Secondary Pipe Release Detection :	N/R
Pipe Pumping System :	N/R

Map Id: I45
Direction: N
Distance: 0.100 mi., 528 ft.
Elevation: 16 ft.
Relative: Lower

Site Name : FICK FOUNDRY COMPANY
1005 E ST E
TACOMA | Tacoma, WA 98421

Database(s) : [ALL SITES - WA, EPA UST, FRS, UST - WA, VCP - WA] ***(cont.)***

Envirosite ID: 52365327
EPA ID: N/R

UST - WA ***(cont.)***

Pipe Install Date :	N/R
Turbine Sump Construction :	N/R
Tank Status Date :	1996-08-06
Tank Install Date :	N/R
Tank Overfill Prevention :	N/R

Compartments Details

Compartment Number :	1
Compartment Capacity :	N/R
Substance Stored :	Unleaded Gasoline
Used Substance :	N/R
Ecy Region :	N/R

VCP - WA

Facility Name :	FICK FOUNDRY COMPANY
Facility Address :	1005 E ST E, TACOMA, 98421
County :	Pierce
Facility/Site ID :	44481427
Alternate Name :	N/R
Program Name :	N/R
WRIA :	10
Legislative District :	27
Congressional District :	9
Ecology Region :	SWRO
Ecology Program Phone :	(360) 407-7224
Tribal Land :	No
Latitude :	47.25494
Longitude :	-122.431
Last Date in Agency List :	2017-10-24

Program Details

Program :	TOXICS
Program ID :	SW0336
Interaction Type :	Voluntary Cleanup Sites
Interaction Type Description :	For a fee, Ecology staff will review an independent cleanup report(s) and provide a written decision about the adequacy of the cleanup actions taken and described in the report.
Status :	N/R
Start Date :	2001-03-28
End Date :	2001-08-10
SIC :	5541 - GASOLINE SERVICE STATIONS
NAICS :	44719 - Other Gasoline Stations

Map Id: M46
Direction: W
Distance: 0.104 mi., 547 ft.
Elevation: 7 ft.
Relative: Lower

Site Name : Tacoma Jefferson Hood Pipeline
UNSPECIFIED
TACOMA, WA 98402

Database(s) : [ALL SITES - WA, ECHO, FRS, ICIS, INACTIVE PCS, PCS FACILITY]

Envirosite ID: 43317139
EPA ID: N/R

ALL SITES - WA

Facility Name :	Tacoma Jefferson Hood Pipeline
Facility Address :	TACOMA, 98402
County :	Pierce
Facility/Site ID :	87740
Alternate Name :	N/R
Program Name :	N/R
WRIA :	10
Legislative District :	27
Congressional District :	6
Ecology Region :	SWRO
Ecology Program Phone :	(360) 407-6400
Tribal Land :	N
Latitude :	47.251354
Longitude :	-122.434256
Last Date in Agency List :	2023-01-03

Program Details

Program :	WATQUAL
Program ID :	WAR310561
Interaction Type :	Construction SW GP
Interaction Type Description :	General permit issued to owner/operators of construction projects that disturb 1 or more acres of land through clearing, grading, excavating, or stockpiling of fill material that discharge stormwater to state waters.
Status :	Active
Start Date :	2021-08-10
End Date :	N/R
SIC :	N/R
NAICS :	N/R

ECHO

Facility Name :	TACOMA JEFFERSON HOOD PIPELINE
Facility Address :	UNSPECIFIED, TACOMA, WA 98402
County :	N/R
Last Inspection Date :	2022-08-11
Registry ID :	110071181800
FIPS Code :	53053
EPA Region :	10
Inspection Count :	1
Last Inspection Days :	115
Informal Count :	0
Last Informal Action Date :	N/R
Formal Action Count :	0
Last Formal Action Date :	N/R
Total Penalties :	0
Penalty Count :	N/R
Last Penalty Date :	N/R
Last Penalty Amount :	N/R

Map Id: M46
Direction: W
Distance: 0.104 mi., 547 ft.
Elevation: 7 ft.
Relative: Lower

Site Name : Tacoma Jefferson Hood Pipeline
UNSPECIFIED
TACOMA, WA 98402

Database(s) : [ALL SITES - WA, ECHO, FRS, ICIS, INACTIVE PCS, PCS FACILITY] ***(cont.)***

Envirosite ID: 43317139
EPA ID: N/R

ECHO ***(cont.)***

QTRS IN NC :	1
Programs IN SNC :	0
Current Compliance Status :	No Violation Identified
Three-Year Compliance Status :	_____V__
Collection Method :	GPS - UNSPECIFIED
Reference Point :	POINT WHERE SUBSTANCE IS RELEASED
Accuracy Meters :	10
Derived Tribes :	Puyallup Tribe of the Puyallup Reservation - .8 mile(s), Puyallup Tribe of the Puyallup Reservation - .9 mile(s), Muckleshoot Indian Tribe - 10.9 mile(s), Muckleshoot Indian Tribe - 13.8 mile(s), Nisqually Indian Tribe - 17.4 mile(s), Squaxin Island Tribe of the Squaxin Island Reservation - 22 mile(s), Squaxin Island Tribe of the Squaxin Island Reservation - 23.8 mile(s)
Derived HUC :	17110019
Derived WBD :	171100191200
Derived STCTY FIPS :	53053
Derived Zip :	98402
Derived CD113 :	N/R
Derived CB2010 :	530530602001110
MYRTK Universe :	NNN
NPDES IDs :	WAR310561
CWA Permit Types :	Minor
CWA Compliance Tracking :	On
CWA NAICS :	N/R
CWA SICS :	1794
CWA Inspection Count :	1
CWA Last Inspection Days :	114
CWA Informal Count :	N/R
CWA Formal Action Count :	N/R
CWA Last Formal Action Date :	N/R
CWA Penalties :	N/R
CWA Last Penalty Date :	N/R
CWA Last Penalty Amount :	N/R
CWA Quarters IN NC :	1
CWA Current Compliance Status :	No Violation Identified
CWA Current SNC Flag :	N
CWA 13 Quarters Compliance Status :	_____V__
CWA 13 Quarters Effluent Exceedances:	2
CWA Three-Year QNCR Codes :	N/R
DFR URL :	Click here for hyperlink provided by the agency.
Facility SIC :	1794
Facility NAICS :	N/R
Facility Last Inspection EPA Date :	N/R
Facility Last Inspection State Date :	2022-08-11
Facility Last Formal Act EPA Date :	N/R
Facility Last Formal Act State Date :	N/R
Facility Last Informal Act EPA Date :	N/R
Facility Last Informal Act State Date:	N/R
Facility Federal Agency :	N/R
TRI Reporter :	N/R
Facility Imp Water Flag :	Y
Current SNC Flag :	N
Indian County Flag :	N
Federal Flag :	N/R

Map Id: M46
Direction: W
Distance: 0.104 mi., 547 ft.
Elevation: 7 ft.
Relative: Lower

Site Name : Tacoma Jefferson Hood Pipeline
UNSPECIFIED
TACOMA, WA 98402

Database(s) : [ALL SITES - WA, ECHO, FRS, ICIS, INACTIVE PCS, PCS FACILITY] ***(cont.)***

Envirosite ID: 43317139
EPA ID: N/R

ECHO ***(cont.)***

US Mexico Border Flag :	N/R
Chesapeak Bay Flag :	N/R
AIR Flag :	N
NPDES Flag :	Y
SDWIS Flag :	N
RCRA Flag :	N
TRI Flag :	N
GHG Flag :	N
Major Flag :	N/R
Active Flag :	Y
NAA Flag :	N
Latitude :	47.249748
Longitude :	-122.433762
Last Date in Agency List :	2023-01-16

FRS

Facility Name :	TACOMA JEFFERSON HOOD PIPELINE
Facility Address :	UNSPECIFIED, TACOMA, WA 98402
County :	N/R

Site Details

Registry ID :	110071181800
FRS Facility URL :	Click here for hyperlink provided by the agency.
Last Date in Agency List :	2023-02-13

Source Description

Source Description :

The NPDES module of the Compliance Information System (ICIS) tracks surface water permits issued under the Clean Water Act. Under NPDES, all facilities that discharge pollutants from any point source into waters of the United States are required to obtain a permit. The permit will likely contain limits on what can be discharged, impose monitoring and reporting requirements, and include other provisions to ensure that the discharge does not adversely affect water quality.

FRS Environmental Interest

Source and System ID :	ICIS - WAR310561

ICIS

Facility Name :	TACOMA JEFFERSON HOOD PIPELINE
Facility Address :	UNSPECIFIED, TACOMA, WA 98402

Site Details

NPDES ID :	WAR310561
ICIS Facility Interest ID :	3601373829
Facility UIN :	110071181800

Map Id: M46
Direction: W
Distance: 0.104 mi., 547 ft.
Elevation: 7 ft.
Relative: Lower

Site Name : Tacoma Jefferson Hood Pipeline
UNSPECIFIED
TACOMA, WA 98402

Database(s) : [ALL SITES - WA, ECHO, FRS, ICIS, INACTIVE PCS, PCS FACILITY] ***(cont.)***

Envirosite ID: 43317139
EPA ID: N/R

ICIS ***(cont.)***

Facility Type Code :	Municipal or Water District
Impaired Waters :	303(D) Listed
Latitude :	47.2513542
Longitude :	-122.434258
Last Date in Agency List :	2022-12-28

INACTIVE PCS

Issue Date :	2020-11-18
Original Issue Date :	2020-11-18
Effective Date :	2021-09-18
Expiration Date :	2025-12-31
Retirement Date :	N/R
Termination Date :	N/R
Issuing Agency :	State
Agency Type :	State
Activity ID :	3602940854
External Permit Number :	WAR310561
Facility Type Indicator :	NON-POTW
Permit Type :	General Permit Covered Facility-NPDES)
Major Minor Status :	N
Permit Status :	Effective
Total Design Flow Number :	N/R
Actual Average Flow Number :	N/R
State Water Body :	N/R
State Water Body Name :	N/R
Permit Name :	James W Fowler Co.
Permit Comp Status :	Y
RNC Tracking :	Y
Master External Permit Number :	WAR125725
TMDL Interface :	N/R
EDMR Authorization :	N
Pretreatment Indicator :	N/R
Last Date in Agency List :	2022-09-23

PCS FACILITY

Issue Date :	2020-11-18
Original Issue Date :	2020-11-18
Effective Date :	2021-09-18
Expiration Date :	2025-12-31
Retirement Date :	N/R
Termination Date :	N/R
Issuing Agency :	State
Agency Type :	State
Activity ID :	3602940854
External Permit Number :	N/R
Facility Type Indicator :	NON-POTW
Permit Type :	General Permit Covered Facility-NPDES)
Major Minor Status :	N
Permit Status :	Effective
Total Design Flow Number :	N/R
Actual Average Flow Number :	N/R
State Water Body :	N/R
State Water Body Name :	N/R
Permit Name :	James W Fowler Co.

Map Id: M46
Direction: W
Distance: 0.104 mi., 547 ft.
Elevation: 7 ft.
Relative: Lower

Site Name : Tacoma Jefferson Hood Pipeline
UNSPECIFIED
TACOMA, WA 98402

Database(s) : [ALL SITES - WA, ECHO, FRS, ICIS, INACTIVE PCS, PCS FACILITY] ***(cont.)***

Envirosite ID: 43317139
EPA ID: N/R

PCS FACILITY ***(cont.)***

Permit Comp Status :	Y
RNC Tracking :	Y
Master External Permit Number :	WAR125725
TMDL Interface :	N/R
EDMR Authorization :	N
Pretreatment Indicator :	N/R
Last Date in Agency List :	2022-12-28

Map Id: M47
Direction: W
Distance: 0.104 mi., 549 ft.
Elevation: 7 ft.
Relative: Lower

Site Name : COLONIAL FRUIT & PRODUCE | TRUCCO, JEAN
1179 DOCK ST
TACOMA | Tacoma, WA 98402

Database(s) : [ALL SITES - WA, CSCSL NFA - WA, EPA UST, FRS, HSL - WA, LUST - WA, PRP-CORP, UST - WA]

Envirosite ID: 52365350
EPA ID: N/R

ALL SITES - WA

Facility Name :	Colonial Fruit & Produce
Facility Address :	1179 DOCK ST, TACOMA, 98402
County :	Pierce
Facility/Site ID :	3089611
Alternate Name :	N/R
Program Name :	N/R
WRIA :	10
Legislative District :	27
Congressional District :	6
Ecology Region :	SWRO
Ecology Program Phone :	(360) 407-7224
Tribal Land :	N
Latitude :	47.251279
Longitude :	-122.434202
Last Date in Agency List :	2023-01-03

Program Details

Program :	TOXICS
Program ID :	N/R
Interaction Type :	LUST Facility
Interaction Type Description :	A leaking underground tank cleanup site being cleaned up with Ecology oversight or review.
Status :	Inactive
Start Date :	2003-08-19
End Date :	2012-08-29

Map Id: M47
Direction: W
Distance: 0.104 mi., 549 ft.
Elevation: 7 ft.
Relative: Lower

Site Name : COLONIAL FRUIT & PRODUCE | TRUCCO, JEAN
1179 DOCK ST
TACOMA | Tacoma, WA 98402

Database(s) : [ALL SITES - WA, CSCSL NFA - WA, EPA UST, FRS, HSL - WA, LUST - WA, PRP-CORP, UST - WA] ***(cont.)***

Envirosite ID: 52365350
EPA ID: N/R

ALL SITES - WA ***(cont.)***

SIC :	N/R
NAICS :	N/R
Program :	TOXICS
Program ID :	N/R
Interaction Type :	LUST Facility
Interaction Type Description :	A leaking underground tank cleanup site being cleaned up with Ecology oversight or review.
Status :	Inactive
Start Date :	2003-08-19
End Date :	2012-08-29
SIC :	N/R
NAICS :	44523 - Fruit and Vegetable Markets
Program :	TOXICS
Program ID :	N/R
Interaction Type :	Underground Storage Tank
Interaction Type Description :	Any one or combination of tanks (including connecting underground pipes) that is used to contain regulated substances and has a tank volume of ten percent or more beneath the surface of the ground. This term does not include any of the exempt UST systems specified in WAC 173-360-110(2) or any piping connected thereto. See WAC 173-360
Status :	Inactive
Start Date :	2003-08-19
End Date :	2007-01-24
SIC :	N/R
NAICS :	N/R

CSCSL NFA - WA

Facility Name :	COLONIAL FRUIT & PRODUCE
Facility Address :	1179 DOCK ST, TACOMA, 98402
County :	Pierce
NFA Date :	2012-08-29
Facility Site ID :	3089611
Cleanup Site ID :	7519
Rank :	N/R
VCP :	N/R
Alternate Site Names :	N/R
NFA Reason :	Initial Investigation
Site Status :	NFA
Region :	Southwest
Responsible Unit :	Southwest
Latitude :	47.251279
Longitude :	-122.434202

Map Id: M47
Direction: W
Distance: 0.104 mi., 549 ft.
Elevation: 7 ft.
Relative: Lower

Site Name : COLONIAL FRUIT & PRODUCE | TRUCCO, JEAN
1179 DOCK ST
TACOMA | Tacoma, WA 98402

Database(s) : [ALL SITES - WA, CSCSL NFA - WA, EPA UST, FRS, HSL - WA, LUST - WA, PRP-CORP, UST - WA] ***(cont.)***

Envirosite ID: 52365350
EPA ID: N/R

CSCSL NFA - WA ***(cont.)***

Last Date in Agency List : 2023-02-23

Contaminants

Contaminant Name :	Benzene
Ground Water :	N/R
Surface Water :	N/R
Soil :	Remediated-Below
Sediment :	N/R
Air :	N/R
Bedrock :	N/R

Contaminant Name :	Lead
Ground Water :	N/R
Surface Water :	N/R
Soil :	Below Cleanup Levels
Sediment :	N/R
Air :	N/R
Bedrock :	N/R

Contaminant Name :	Other Non-Halogenated Organics
Ground Water :	N/R
Surface Water :	N/R
Soil :	Below Cleanup Levels
Sediment :	N/R
Air :	N/R
Bedrock :	N/R

Contaminant Name :	Petroleum-Gasoline
Ground Water :	N/R
Surface Water :	N/R
Soil :	Remediated-Below
Sediment :	N/R
Air :	N/R
Bedrock :	N/R

EPA UST

Facility Name :	COLONIAL FRUIT & PRODUCE
Facility Address :	1179 DOCK ST, Tacoma, Washington 98402
County :	Pierce
Facility ID :	WA3089611
Facility Status :	Closed UST(s)
Open USTs :	0
Closed USTs :	3
Temporarily Out of Service USTs :	0
Date of Last Inspection :	N/R
EPA Region :	10

Map Id: M47
Direction: W
Distance: 0.104 mi., 549 ft.
Elevation: 7 ft.
Relative: Lower

Site Name : COLONIAL FRUIT & PRODUCE | TRUCCO, JEAN
1179 DOCK ST
TACOMA | Tacoma, WA 98402

Database(s) : [ALL SITES - WA, CSCSL NFA - WA, EPA UST, FRS, HSL - WA, LUST - WA, PRP-CORP, UST - WA] ***(cont.)***

Envirosite ID: 52365350
EPA ID: N/R

EPA UST ***(cont.)***

Tribe :	N/R
Facility ID 2 :	N/R
Latitude :	47.252167
Longitude :	-122.435972
Last Date in Agency List :	2023-01-30

Tank Details

Tank ID :	WA3089611_1
Tank Status :	Closed
Installation Date :	2001-01-01
Removal Date :	N/R
Capacity :	111
Substances :	B Unleaded Gasoline
Tank Wall Type :	N/R

Tank ID :	WA3089611_2
Tank Status :	Closed
Installation Date :	2001-01-01
Removal Date :	N/R
Capacity :	111
Substances :	B Unleaded Gasoline
Tank Wall Type :	N/R

Tank ID :	WA3089611_3
Tank Status :	Closed
Installation Date :	2001-01-01
Removal Date :	N/R
Capacity :	N/R
Substances :	N/R
Tank Wall Type :	N/R

FRS

Facility Name :	COLONIAL FRUIT & PRODUCE
Facility Address :	1179 DOCK ST, TACOMA, WA 98402
County :	PIERCE

Site Details

Registry ID :	110015675027
FRS Facility URL :	Click here for hyperlink provided by the agency.
Last Date in Agency List :	2023-02-13

Source Description

Map Id: M47
Direction: W
Distance: 0.104 mi., 549 ft.
Elevation: 7 ft.
Relative: Lower

Site Name : COLONIAL FRUIT & PRODUCE | TRUCCO, JEAN
1179 DOCK ST
TACOMA | Tacoma, WA 98402

Database(s) : [ALL SITES - WA, CSCSL NFA - WA, EPA UST, FRS, HSL - WA, LUST - WA, PRP-CORP, UST - WA] ***(cont.)***

Envirosite ID: 52365350
EPA ID: N/R

FRS ***(cont.)***

Source Description :

The WA-FSIS provides a means to query and display data maintained by the Washington Department of Ecology. This system contains key information for each facility/site that is currently, or has been, of interest to the Air Quality, Dam Safety, Hazardous Waste, Toxics Cleanup, and Water Quality Programs.

FRS Environmental Interest

Source and System ID :	WA-FSIS - 3089611

HSL - WA

Facility Name :	COLONIAL FRUIT & PRODUCE
Facility Address :	1179 Dock St, Tacoma, 98402
County :	Pierce

Site Details

Facility Site ID :	3089611
Cleanup Site ID :	7519
Status :	No Further Action
Site Rank :	N/R
Alternative Site Name :	N/R
Region :	N/R
Resposbile Unit :	N/R
Institutional Control :	N/R
Current VCP :	N/R
Past VCP :	N/R
Latitude :	N/R
Longitude :	N/R
Agency Hyperlink :	Click here for hyperlink provided by the agency.
Last Date in Agency List :	2022-02-11

Facility Name :	COLONIAL FRUIT & PRODUCE
Facility Address :	1179 DOCK ST, TACOMA, 98402
County :	Pierce

Site Details

Facility Site ID :	3089611
Cleanup Site ID :	7519
Status :	No Further Action
Site Rank :	N/R
Alternative Site Name :	N/R
Region :	Southwest
Resposbile Unit :	Southwest
Institutional Control :	N/R
Current VCP :	N/R
Past VCP :	N/R

Map Id: M47
Direction: W
Distance: 0.104 mi., 549 ft.
Elevation: 7 ft.
Relative: Lower

Site Name : COLONIAL FRUIT & PRODUCE | TRUCCO, JEAN
1179 DOCK ST
TACOMA | Tacoma, WA 98402

Database(s) : [ALL SITES - WA, CSCSL NFA - WA, EPA UST, FRS, HSL - WA, LUST - WA, PRP-CORP, UST - WA] ***(cont.)***

Envirosite ID: 52365350
EPA ID: N/R

HSL - WA ***(cont.)***

Latitude :	47.2512785349918
Longitude :	-122.434201742352
Agency Hyperlink :	Click here for hyperlink provided by the agency.
Last Date in Agency List :	2023-02-28

Contaminants

Contaminant Name :	Lead
Ground water :	N/R
Surface water :	N/R
Soil :	Below Cleanup Levels
Sediment :	N/R
Air :	N/R
Bedrock :	N/R

Contaminant Name :	Other Non-Halogenated Organics
Ground water :	N/R
Surface water :	N/R
Soil :	Below Cleanup Levels
Sediment :	N/R
Air :	N/R
Bedrock :	N/R

Contaminant Name :	Petroleum-Gasoline
Ground water :	N/R
Surface water :	N/R
Soil :	Remediated-Below
Sediment :	N/R
Air :	N/R
Bedrock :	N/R

Contaminant Name :	Benzene
Ground water :	N/R
Surface water :	N/R
Soil :	Remediated-Below
Sediment :	N/R
Air :	N/R
Bedrock :	N/R

LUST - WA

Facility Name :	COLONIAL FRUIT & PRODUCE
Facility Address :	1179 DOCK ST, TACOMA, 98402
County :	Pierce

Map Id: M47
Direction: W
Distance: 0.104 mi., 549 ft.
Elevation: 7 ft.
Relative: Lower

Site Name : COLONIAL FRUIT & PRODUCE | TRUCCO, JEAN
1179 DOCK ST
TACOMA | Tacoma, WA 98402

Database(s) : [ALL SITES - WA, CSCSL NFA - WA, EPA UST, FRS, HSL - WA, LUST - WA, PRP-CORP, UST - WA] ***(cont.)***

Envirosite ID: 52365350
EPA ID: N/R

LUST - WA ***(cont.)***

Site Details

LUST Status Date :	2012-08-29
LUST Status Type :	LUST - NFA
Facility Site ID :	3089611
Cleanup Site ID :	7519
LUST ID :	5874
UST ID :	618929
Alternate Site Names :	N/R
Release Date :	2003-08-19
Process Type :	N/R
Responsible Unit :	Southwest
Region :	Southwest
Latitude :	47.251279
Longitude :	-122.434202
Last Date in Agency List :	2023-03-20

Contaminants

Contaminant Name :	Benzene
Ground Water :	N/R
Surface Water :	N/R
Soil :	Remediated-Below
Sediment :	N/R
Air :	N/R
Bedrock :	N/R

Contaminant Name :	Petroleum-Gasoline
Ground Water :	N/R
Surface Water :	N/R
Soil :	Remediated-Below
Sediment :	N/R
Air :	N/R
Bedrock :	N/R

Contaminant Name :	Other Non-Halogenated Organics
Ground Water :	N/R
Surface Water :	N/R
Soil :	Below Cleanup Levels
Sediment :	N/R
Air :	N/R
Bedrock :	N/R

Contaminant Name :	Lead
Ground Water :	N/R
Surface Water :	N/R
Soil :	Below Cleanup Levels
Sediment :	N/R
Air :	N/R
Bedrock :	N/R

Map Id: M47
Direction: W
Distance: 0.104 mi., 549 ft.
Elevation: 7 ft.
Relative: Lower

Site Name : COLONIAL FRUIT & PRODUCE | TRUCCO, JEAN
1179 DOCK ST
TACOMA | Tacoma, WA 98402

Database(s) : [ALL SITES - WA, CSCSL NFA - WA, EPA UST, FRS, HSL - WA, LUST - WA, PRP-CORP, UST - WA] ***(cont.)***

Envirosite ID: 52365350
EPA ID: N/R

PRP-CORP

Facility Name :	TRUCCO, JEAN
Facility Address :	1179 Dock St., TACOMA, WA 98402
Actual Date :	2003-05-09
Date Type :	SETTLEMENT DATE
EPA ID :	WAD980726368
Site Name :	COMMENCEMENT BAY, NEAR SHORE/TIDE FLATS
NPL Status Description :	Currently on the Final NPL
Non NPL Status Short Name :	N/R
Action Name :	C DECREE
Action Type Seq :	CD-21
Region Code :	10
Last Date in Agency List :	2023-02-01
Actual Date :	2001-06-06
Date Type :	SPECIAL NOTICE
EPA ID :	WAD980726368
Site Name :	COMMENCEMENT BAY, NEAR SHORE/TIDE FLATS
NPL Status Description :	Currently on the Final NPL
Non NPL Status Short Name :	N/R
Action Name :	Spcl Not Ltrs
Action Type Seq :	SG-13
Region Code :	10
Last Date in Agency List :	2023-02-01
Actual Date :	1997-07-26
Date Type :	GENERAL NOTICE
EPA ID :	WAD980726368
Site Name :	COMMENCEMENT BAY, NEAR SHORE/TIDE FLATS
NPL Status Description :	Currently on the Final NPL
Non NPL Status Short Name :	N/R
Action Name :	Not Ltrs
Action Type Seq :	NJ-19
Region Code :	10
Last Date in Agency List :	2023-02-01

UST - WA

Facility Name :	COLONIAL FRUIT & PRODUCE
Facility Address :	1179 DOCK ST, Tacoma, 98402
County :	Pierce
Facility Site ID :	3089611
UST Site ID :	618929
Tag Number(s) :	N/R
Responsible Unit :	Southwest
Is Active :	No
Latitude :	47.251279
Longitude :	-122.434202
Last Date in Agency List :	2022-12-29

Map Id: M47
Direction: W
Distance: 0.104 mi., 549 ft.
Elevation: 7 ft.
Relative: Lower

Site Name : COLONIAL FRUIT & PRODUCE | TRUCCO, JEAN
1179 DOCK ST
TACOMA | Tacoma, WA 98402

Database(s) : [ALL SITES - WA, CSCSL NFA - WA, EPA UST, FRS, HSL - WA, LUST - WA, PRP-CORP, UST - WA] ***(cont.)***

Envirosite ID: 52365350
EPA ID: N/R

UST - WA ***(cont.)***

Tank Details

Tank Name :	1
Tank Status :	Removed
Install Date :	N/R
Tank Upgrade Date :	N/R
Tank Permanent Closure Date :	2003-08-13
Permit Expiration Date :	N/R
Tank Material :	N/R
Tank Construction :	N/R
Tank Corrosion Protection :	N/R
Tank Manifold :	N/R
Tank Release Detection :	N/R
Tank Tightness Test :	N/R
Tank Spill Prevention :	N/R
Capacity Range :	111 TO 1,100 Gallons
Actual Capacity :	500
Pipe Material :	N/R
Pipe Construction :	N/R
Pipe Corrosion Protection :	N/R
Tank SFC :	N/R
Dispenser SFC :	N/R
Primary Pipe Release Detection :	N/R
Secondary Pipe Release Detection :	N/R
Pipe Pumping System :	N/R
Pipe Install Date :	N/R
Turbine Sump Construction :	N/R
Tank Status Date :	2003-04-30
Tank Install Date :	N/R
Tank Overfill Prevention :	N/R

Compartments Details

Compartment Number :	1
Compartment Capacity :	500
Substance Stored :	Unleaded Gasoline
Used Substance :	Motor Fuel for Vehicles
Ecy Region :	N/R

Tank Details

Tank Name :	2
Tank Status :	Removed
Install Date :	N/R
Tank Upgrade Date :	N/R
Tank Permanent Closure Date :	2003-08-13
Permit Expiration Date :	N/R
Tank Material :	N/R
Tank Construction :	N/R
Tank Corrosion Protection :	N/R
Tank Manifold :	N/R
Tank Release Detection :	N/R
Tank Tightness Test :	N/R

Map Id: M47
Direction: W
Distance: 0.104 mi., 549 ft.
Elevation: 7 ft.
Relative: Lower

Site Name : COLONIAL FRUIT & PRODUCE | TRUCCO, JEAN
1179 DOCK ST
TACOMA | Tacoma, WA 98402

Database(s) : [ALL SITES - WA, CSCSL NFA - WA, EPA UST, FRS, HSL - WA, LUST - WA, PRP-CORP, UST - WA] ***(cont.)***

Envirosite ID: 52365350
EPA ID: N/R

UST - WA ***(cont.)***

Tank Spill Prevention :	N/R
Capacity Range :	111 TO 1,100 Gallons
Actual Capacity :	500
Pipe Material :	N/R
Pipe Construction :	N/R
Pipe Corrosion Protection :	N/R
Tank SFC :	N/R
Dispenser SFC :	N/R
Primary Pipe Release Detection :	N/R
Secondary Pipe Release Detection :	N/R
Pipe Pumping System :	N/R
Pipe Install Date :	N/R
Turbine Sump Construction :	N/R
Tank Status Date :	2003-05-27
Tank Install Date :	N/R
Tank Overfill Prevention :	N/R

Compartments Details

Compartment Number :	1
Compartment Capacity :	500
Substance Stored :	Unleaded Gasoline
Used Substance :	Motor Fuel for Vehicles
Ecy Region :	N/R

Tank Details

Tank Name :	3
Tank Status :	Removed
Install Date :	N/R
Tank Upgrade Date :	N/R
Tank Permanent Closure Date :	2003-08-13
Permit Expiration Date :	N/R
Tank Material :	N/R
Tank Construction :	N/R
Tank Corrosion Protection :	N/R
Tank Manifold :	N/R
Tank Release Detection :	N/R
Tank Tightness Test :	N/R
Tank Spill Prevention :	N/R
Capacity Range :	10,000 to 19,999 Gallons
Actual Capacity :	N/R
Pipe Material :	N/R
Pipe Construction :	N/R
Pipe Corrosion Protection :	N/R
Tank SFC :	N/R
Dispenser SFC :	N/R
Primary Pipe Release Detection :	N/R
Secondary Pipe Release Detection :	N/R
Pipe Pumping System :	N/R
Pipe Install Date :	N/R
Turbine Sump Construction :	N/R

Map Id: M47
Direction: W
Distance: 0.104 mi., 549 ft.
Elevation: 7 ft.
Relative: Lower

Site Name : COLONIAL FRUIT & PRODUCE | TRUCCO, JEAN
1179 DOCK ST
TACOMA | Tacoma, WA 98402

Database(s) : [ALL SITES - WA, CSCSL NFA - WA, EPA UST, FRS, HSL - WA, LUST - WA, PRP-CORP, UST - WA] ***(cont.)***

Envirosite ID: 52365350
EPA ID: N/R

UST - WA ***(cont.)***

Tank Status Date :	2003-05-29
Tank Install Date :	N/R
Tank Overfill Prevention :	N/R

Compartments Details

Compartment Number :	0
Compartment Capacity :	N/R
Substance Stored :	N/R
Used Substance :	N/R
Ecy Region :	N/R

Map Id: J48
Direction: NE
Distance: 0.105 mi., 553 ft.
Elevation: 15 ft.
Relative: Lower

Site Name : WA BELT CO
672 E 11TH ST
TACOMA | Tacoma, WA 98421

Database(s) : [ALL SITES - WA, CSCSL NFA - WA, ENVCVN - WA, FRS, HSL - WA, VCP - WA]

Envirosite ID: 52365638
EPA ID: N/R

ALL SITES - WA

Facility Name :	WA BELT CO
Facility Address :	672 E 11TH ST, TACOMA, 98421
County :	Pierce
Facility/Site ID :	2442590
Alternate Name :	N/R
Program Name :	N/R
WRIA :	10
Legislative District :	27
Congressional District :	9
Ecology Region :	SWRO
Ecology Program Phone :	(360) 407-7224
Tribal Land :	N
Latitude :	47.255297
Longitude :	-122.426113
Last Date in Agency List :	2023-01-03

Program Details

Program :	TOXICS
Program ID :	SW0467
Interaction Type :	Voluntary Cleanup Sites

Map Id: J48
Direction: NE
Distance: 0.105 mi., 553 ft.
Elevation: 15 ft.
Relative: Lower

Site Name : WA BELT CO
672 E 11TH ST
TACOMA | Tacoma, WA 98421

Database(s) : [ALL SITES - WA, CSCSL NFA - WA, ENVCVN - WA, FRS, HSL - WA, VCP - WA] ***(cont.)***

Envirosite ID: 52365638
EPA ID: N/R

ALL SITES - WA ***(cont.)***

Interaction Type Description :	For a fee, Ecology staff will review an independent cleanup report(s) and provide a written decision about the adequacy of the cleanup actions taken and described in the report.
Status :	Inactive
Start Date :	2003-02-05
End Date :	2003-02-06
SIC :	N/R
NAICS :	N/R

CSCSL NFA - WA

Facility Name :	WA BELT CO
Facility Address :	672 E 11TH ST, TACOMA, 98421
County :	Pierce
NFA Date :	2003-02-06
Facility Site ID :	2442590
Cleanup Site ID :	2704
Rank :	N/R
VCP :	N/R
Alternate Site Names :	N/R
NFA Reason :	Voluntary Cleanup Program Review
Site Status :	NFA
Region :	Southwest
Responsible Unit :	Southwest
Latitude :	47.255297
Longitude :	-122.426113
Last Date in Agency List :	2023-02-23

Contaminants

Contaminant Name :	Petroleum Products-Unspecified
Ground Water :	Suspected
Surface Water :	N/R
Soil :	Confirmed Above Cleanup Levels
Sediment :	N/R
Air :	N/R
Bedrock :	N/R

ENVCVN - WA

Facility Name :	WA Belt Co
Facility Address :	672 E 11TH ST, TACOMA, 98421
County :	Pierce
Cleanup Site ID :	2704
Facility Site ID :	2442590
Site Status :	No Further Action
Alternate Site Names :	N/R
NFA Date :	2003-02-06
Instrument Type :	Environmental Covenant

Map Id: J48
Direction: NE
Distance: 0.105 mi., 553 ft.
Elevation: 15 ft.
Relative: Lower

Site Name : WA BELT CO
672 E 11TH ST
TACOMA | Tacoma, WA 98421

Database(s) : [ALL SITES - WA, CSCSL NFA - WA, ENVCVN - WA, FRS, HSL - WA, VCP - WA] ***(cont.)***

Envirosite ID: 52365638
EPA ID: N/R

ENVCVN - WA ***(cont.)***

Tax Parcel Number :	4855000130; 4855000140
Active Control :	Yes
County Recording Number :	200303250671
County Recording Date :	2003-03-25
Region :	Southwest
ResponsibleUnit :	Southwest
Restrict Land Use :	Yes
Restrict Surface Water Use :	No
Restrict All Ground Water Extraction/Well Installation:	Yes
Restrict Domestic Ground Water Extraction/Well Installation:	No
Prohibit Soil Disturbance :	No
Prevent the Reuse or Relocation of Site Soil:	No
Restrictive Signage :	No
Restrict Shellfish and/or Finfish Harvesting:	No
Restrict Swimming and/or Beach Play :	No
Restrict Access :	No
Ongoing Maintenance of Remedy :	No
Require Educational Programs :	No
Prohibit Removal or Alteration of Existing Buildings:	No
Prohibit New Building Construction :	No
Control Stormwater :	No
Control Vapor/Gas :	No
Restrict Sediment Cap Disturbance :	No
Maintain/Protect Monitoring System :	No
Other :	No
MediaRestrictions :	Groundwater
Latitude :	47.255297
Longitude :	-122.426113
Last Date in Agency List :	2023-01-20

FRS

Facility Name :	WA BELT CO
Facility Address :	672 E 11TH ST, TACOMA, WA 98421
County :	PIERCE

Site Details

Registry ID :	110015559297
FRS Facility URL :	Click here for hyperlink provided by the agency.
Last Date in Agency List :	2023-02-13

Source Description

Map Id: J48
Direction: NE
Distance: 0.105 mi., 553 ft.
Elevation: 15 ft.
Relative: Lower

Site Name : WA BELT CO
672 E 11TH ST
TACOMA | Tacoma, WA 98421

Database(s) : [ALL SITES - WA, CSCSL NFA - WA, ENVCVN - WA, FRS, HSL - WA, VCP - WA] ***(cont.)***

Envirosite ID: 52365638
EPA ID: N/R

FRS ***(cont.)***

Source Description :

The WA-FSIS provides a means to query and display data maintained by the Washington Department of Ecology. This system contains key information for each facility/site that is currently, or has been, of interest to the Air Quality, Dam Safety, Hazardous Waste, Toxics Cleanup, and Water Quality Programs.

FRS Environmental Interest

Source and System ID :	WA-FSIS - 2442590

HSL - WA

Facility Name :	WA Belt Co
Facility Address :	672 E 11TH ST, TACOMA, 98421
County :	Pierce

Site Details

Facility Site ID :	2442590
Cleanup Site ID :	2704
Status :	No Further Action
Site Rank :	N/R
Alternative Site Name :	N/R
Region :	Southwest
Resposbile Unit :	Southwest
Institutional Control :	Yes
Current VCP :	N/R
Past VCP :	Yes
Latitude :	47.255296998
Longitude :	-122.426112612
Agency Hyperlink :	Click here for hyperlink provided by the agency.
Last Date in Agency List :	2023-02-28

Contaminants

Contaminant Name :	Petroleum Products-Unspecified
Ground water :	Suspected
Surface water :	N/R
Soil :	Confirmed Above Cleanup Levels
Sediment :	N/R
Air :	N/R
Bedrock :	N/R

Facility Name :	WA BELT CO
Facility Address :	672 E 11th St, Tacoma, 98421
County :	Pierce

Map Id: J48
Direction: NE
Distance: 0.105 mi., 553 ft.
Elevation: 15 ft.
Relative: Lower

Site Name : WA BELT CO
672 E 11TH ST
TACOMA | Tacoma, WA 98421

Database(s) : [ALL SITES - WA, CSCSL NFA - WA, ENVCVN - WA, FRS, HSL - WA, VCP - WA] ***(cont.)***

Envirosite ID: 52365638
EPA ID: N/R

HSL - WA ***(cont.)***

Site Details

Facility Site ID :	2442590
Cleanup Site ID :	2704
Status :	No Further Action
Site Rank :	N/R
Alternative Site Name :	N/R
Region :	N/R
Resposbile Unit :	N/R
Institutional Control :	N/R
Current VCP :	N/R
Past VCP :	N/R
Latitude :	N/R
Longitude :	N/R
Agency Hyperlink :	Click here for hyperlink provided by the agency.
Last Date in Agency List :	2022-02-11

VCP - WA

Facility Name :	WA BELT CO
Facility Address :	672 E 11TH ST, TACOMA, 98421
County :	Pierce
Facility/Site ID :	2442590
Alternate Name :	N/R
Program Name :	N/R
WRIA :	10
Legislative District :	27
Congressional District :	9
Ecology Region :	SWRO
Ecology Program Phone :	(360) 407-7224
Tribal Land :	N
Latitude :	47.255297
Longitude :	-122.426113
Last Date in Agency List :	2023-01-04

Program Details

Program :	TOXICS
Program ID :	SW0467
Interaction Type :	Voluntary Cleanup Sites
Interaction Type Description :	For a fee, Ecology staff will review an independent cleanup report(s) and provide a written decision about the adequacy of the cleanup actions taken and described in the report.
Status :	Inactive
Start Date :	2003-02-05
End Date :	2003-02-06
SIC :	N/R
NAICS :	N/R

Map Id: N49
Direction: WSW
Distance: 0.111 mi., 585 ft.
Elevation: 7 ft.
Relative: Lower

Site Name : WW Replacement Various Areas
UNSPECIFIED
TACOMA, WA 98405

Database(s) : [ALL SITES - WA, ECHO, FRS]

Envirosite ID: 23238327
EPA ID: N/R

ALL SITES - WA

Facility Name :	WW Replacement Various Areas
Facility Address :	TACOMA, 98405
County :	Pierce
Facility/Site ID :	46683
Alternate Name :	N/R
Program Name :	N/R
WRIA :	12
Legislative District :	27
Congressional District :	6
Ecology Region :	SWRO
Ecology Program Phone :	(360) 407-6400
Tribal Land :	N
Latitude :	47.243816
Longitude :	-122.481575
Last Date in Agency List :	2023-01-03

Program Details

Program :	WATQUAL
Program ID :	WAR307791
Interaction Type :	Construction SW GP
Interaction Type Description :	General permit issued to owner/operators of construction projects that disturb 1 or more acres of land through clearing, grading, excavating, or stockpiling of fill material that discharge stormwater to state waters.
Status :	Active
Start Date :	2019-03-29
End Date :	N/R
SIC :	N/R
NAICS :	N/R

ECHO

Facility Name :	WW REPLACEMENT VARIOUS AREAS
Facility Address :	UNSPECIFIED, TACOMA, WA 98405
County :	PIERCE COUNTY
Last Inspection Date :	N/R
Registry ID :	110070552264
FIPS Code :	53053
EPA Region :	10
Inspection Count :	0
Last Inspection Days :	N/R
Informal Count :	0
Last Informal Action Date :	N/R
Formal Action Count :	0
Last Formal Action Date :	N/R
Total Penalties :	0
Penalty Count :	N/R
Last Penalty Date :	N/R
Last Penalty Amount :	N/R
QTRS IN NC :	7

Map Id: N49
Direction: WSW
Distance: 0.111 mi., 585 ft.
Elevation: 7 ft.
Relative: Lower

Site Name : WW Replacement Various Areas
UNSPECIFIED
TACOMA, WA 98405

Database(s) : [ALL SITES - WA, ECHO, FRS] ***(cont.)***

Envirosite ID: 23238327
EPA ID: N/R

ECHO ***(cont.)***

Programs IN SNC :	0
Current Compliance Status :	N/R
Three-Year Compliance Status :	___VVVVVVV
Collection Method :	GPS - UNSPECIFIED
Reference Point :	POINT WHERE SUBSTANCE IS RELEASED
Accuracy Meters :	17390
Derived Tribes :	Puyallup Tribe of the Puyallup Reservation - .8 mile(s), Puyallup Tribe of the Puyallup Reservation - .9 mile(s), Muckleshoot Indian Tribe - 10.9 mile(s), Muckleshoot Indian Tribe - 13.8 mile(s), Nisqually Indian Tribe - 17.4 mile(s), Squaxin Island Tribe of the Squaxin Island Reservation - 22 mile(s), Squaxin Island Tribe of the Squaxin Island Reservation - 23.8 mile(s)
Derived HUC :	17110019
Derived WBD :	171100191200
Derived STCTY FIPS :	53053
Derived Zip :	98402
Derived CD113 :	N/R
Derived CB2010 :	530530602001110
MYRTK Universe :	NNN
NPDES IDs :	WAR307791
CWA Permit Types :	Minor
CWA Compliance Tracking :	Off
CWA NAICS :	N/R
CWA SICS :	1794
CWA Inspection Count :	N/R
CWA Last Inspection Days :	N/R
CWA Informal Count :	N/R
CWA Formal Action Count :	N/R
CWA Last Formal Action Date :	N/R
CWA Penalties :	N/R
CWA Last Penalty Date :	N/R
CWA Last Penalty Amount :	N/R
CWA Quarters IN NC :	7
CWA Current Compliance Status :	Terminated Permit
CWA Current SNC Flag :	N
CWA 13 Quarters Compliance Status :	___VVVVVVV
CWA 13 Quarters Effluent Exceedances:	N/R
CWA Three-Year QNCR Codes :	N/R
DFR URL :	Click here for hyperlink provided by the agency.
Facility SIC :	1794
Facility NAICS :	N/R
Facility Last Inspection EPA Date :	N/R
Facility Last Inspection State Date :	N/R
Facility Last Formal Act EPA Date :	N/R
Facility Last Formal Act State Date :	N/R
Facility Last Informal Act EPA Date :	N/R
Facility Last Informal Act State Date:	N/R
Facility Federal Agency :	N/R
TRI Reporter :	N/R
Facility Imp Water Flag :	Y
Current SNC Flag :	N
Indian County Flag :	N
Federal Flag :	N/R
US Mexico Border Flag :	N/R
Chesapeak Bay Flag :	N/R

Map Id: N49
Direction: WSW
Distance: 0.111 mi., 585 ft.
Elevation: 7 ft.
Relative: Lower

Site Name : WW Replacement Various Areas
UNSPECIFIED
TACOMA, WA 98405

Database(s) : [ALL SITES - WA, ECHO, FRS] ***(cont.)***

Envirosite ID: 23238327
EPA ID: N/R

ECHO ***(cont.)***

AIR Flag :	N
NPDES Flag :	Y
SDWIS Flag :	N
RCRA Flag :	N
TRI Flag :	N
GHG Flag :	N
Major Flag :	N/R
Active Flag :	N/R
NAA Flag :	N
Latitude :	47.249748
Longitude :	-122.433762
Last Date in Agency List :	2023-01-16

FRS

Facility Name :	WW REPLACEMENT VARIOUS AREAS
Facility Address :	UNSPECIFIED, TACOMA, WA 98405
County :	PIERCE COUNTY

Site Details

Registry ID :	110070552264
FRS Facility URL :	Click here for hyperlink provided by the agency.
Last Date in Agency List :	2023-02-13

Source Description

Source Description :

The NPDES module of the Compliance Information System (ICIS) tracks surface water permits issued under the Clean Water Act. Under NPDES, all facilities that discharge pollutants from any point source into waters of the United States are required to obtain a permit. The permit will likely contain limits on what can be discharged, impose monitoring and reporting requirements, and include other provisions to ensure that the discharge does not adversely affect water quality.

FRS Environmental Interest

Source and System ID :	ICIS - WAR307791

Map Id: J50
Direction: NE
Distance: 0.111 mi., 589 ft.
Elevation: 15 ft.
Relative: Lower

Site Name : TRI PAK INC YARD 4
1209 ST PAUL AVE
TACOMA, WA 98421

Database(s) : [ALL SITES - WA, DOCKET, ECHO, FRS, ICIS, INACTIVE PCS, PCS ENF, PCS FACILITY]

Envirosite ID: 52365360
EPA ID: N/R

ALL SITES - WA

Facility Name :	TRI PAK INC YARD 4
Facility Address :	1209 ST PAUL AVE, TACOMA, 98421
County :	Pierce

Facility/Site ID :	3373075
Alternate Name :	N/R
Program Name :	N/R
WRIA :	10
Legislative District :	27
Congressional District :	9
Ecology Region :	SWRO
Ecology Program Phone :	(360) 407-6712
Tribal Land :	N
Latitude :	47.253156
Longitude :	-122.421231
Last Date in Agency List :	2023-01-03

Facility/Site ID :	3373075
Alternate Name :	N/R
Program Name :	N/R
WRIA :	10
Legislative District :	27
Congressional District :	9
Ecology Region :	SWRO
Ecology Program Phone :	(360) 407-6400
Tribal Land :	N
Latitude :	47.253156
Longitude :	-122.421231
Last Date in Agency List :	2023-01-03

Facility/Site ID :	3373075
Alternate Name :	N/R
Program Name :	N/R
WRIA :	10
Legislative District :	27
Congressional District :	9
Ecology Region :	SWRO
Ecology Program Phone :	N/R
Tribal Land :	N
Latitude :	47.253156
Longitude :	-122.421231
Last Date in Agency List :	2023-01-03

Program Details

Program :	WATQUAL
Program ID :	WAR010456
Interaction Type :	Enforcement Final

Map Id: J50
Direction: NE
Distance: 0.111 mi., 589 ft.
Elevation: 15 ft.
Relative: Lower

Site Name : TRI PAK INC YARD 4
1209 ST PAUL AVE
TACOMA, WA 98421

Database(s) : [ALL SITES - WA, DOCKET, ECHO, FRS, ICIS, INACTIVE PCS, PCS ENF, PCS FACILITY] ***(cont.)***

Envirosite ID: 52365360
EPA ID: N/R

ALL SITES - WA ***(cont.)***

Interaction Type Description :	An Enforcement action (i.e. Penalty, Order, Notice) was finalized and issued to the respective party, indicating the enforcement action was taken. The start and end date listed in the database are both the date the action was issued to the responsible party.
Status :	Active
Start Date :	2005-03-15
End Date :	N/R
SIC :	N/R
NAICS :	N/R
Program :	WATQUAL
Program ID :	WAR010456
Interaction Type :	Industrial SW GP
Interaction Type Description :	General permit issued to industries to regulate the discharge of contaminated stormwater to state waters.
Status :	Active
Start Date :	2008-03-24
End Date :	N/R
SIC :	N/R
NAICS :	N/R
Program :	WATQUAL
Program ID :	WAR010456
Interaction Type :	Urban Waters
Interaction Type Description :	The site has been inspected by an Ecology Urban Waters Inspector.
Status :	Active
Start Date :	2008-11-05
End Date :	N/R
SIC :	N/R
NAICS :	N/R
Program :	WATQUAL
Program ID :	WAR010456
Interaction Type :	Industrial SW GP
Interaction Type Description :	General permit issued to industries to regulate the discharge of contaminated stormwater to state waters.
Status :	Active
Start Date :	2008-03-24
End Date :	N/R
SIC :	N/R
NAICS :	484121 - General Freight Trucking, Long-Distance, Truckload

DOCKET

Facility Name :	TRI PAK INC YARD 4
Facility Address :	1209 ST PAUL AVE, TACOMA, WA 98421

Map Id: J50
Direction: NE
Distance: 0.111 mi., 589 ft.
Elevation: 15 ft.
Relative: Lower

Site Name : TRI PAK INC YARD 4
1209 ST PAUL AVE
TACOMA, WA 98421

Database(s) : [ALL SITES - WA, DOCKET, ECHO, FRS, ICIS, INACTIVE PCS, PCS ENF, PCS FACILITY] ***(cont.)***

Envirosite ID: 52365360
EPA ID: N/R

DOCKET ***(cont.)***

Site Activity Details

Enforcement Action Case Number :	WA-120786
Activity ID :	3400006858
Enforcement Action Name :	TRI PAK INC YARD 4
Last Date in Agency List :	2018-12-17
Final Ordr Iss/Final Order Enter Date:	N/R
Complaint/Proposed Order Actual Date:	N/R
Final Order Issued Actual Date :	N/R
Final Order Name :	N/R

Complaint Summary

Respondent/Defendant Name :	N/R
Named in Complaint :	N/R
Named in Final Order :	N/R
SEP Category :	N/R
SEP Description :	N/R
Regional Docket Number :	N/R

Standard Industrial Classification (SIC) Summary

Registry ID :	110018851349
Primary SIC :	N/R
Primary NAICS :	N/R
Settlement FRS ICIS Facility :	N/R - N/R
Pollutants (SRS) :	N/R
Admin EA Closed Actual Date :	2011-05-09
Enforcement Action Name :	N/R
Enforcement Action Resolution :	N/R
Violation Types :	N/R
Case Law Sections :	CWA OTHER - Violations not covered elsewhere

Map Id: J50
Direction: NE
Distance: 0.111 mi., 589 ft.
Elevation: 15 ft.
Relative: Lower

Site Name : TRI PAK INC YARD 4
1209 ST PAUL AVE
TACOMA, WA 98421

Database(s) : [ALL SITES - WA, DOCKET, ECHO, FRS, ICIS, INACTIVE PCS, PCS ENF, PCS FACILITY] ***(cont.)***

Envirosite ID: 52365360
EPA ID: N/R

DOCKET ***(cont.)***

Violation Penalties and Compliance Summary

Compliance Action Cost :	N/R
EPA Penalty Assessed Amount :	N/R
Cost Recovery Required :	N/R
Cost of SEP :	N/R
Cost of Complying Actions :	N/R

Site Activity Details

Enforcement Action Case Number :	WA-532491
Activity ID :	3400134925
Enforcement Action Name :	TRI PAK INC YARD 4
Last Date in Agency List :	2018-12-17
Final Ordr Iss/Final Order Enter Date:	N/R
Complaint/Proposed Order Actual Date:	N/R
Final Order Issued Actual Date :	N/R
Final Order Name :	N/R

Complaint Summary

Respondent/Defendant Name :	N/R
Named in Complaint :	N/R
Named in Final Order :	N/R
SEP Category :	N/R
SEP Description :	N/R
Regional Docket Number :	N/R

Standard Industrial Classification (SIC) Summary

Registry ID :	110018851349
Primary SIC :	N/R
Primary NAICS :	N/R
Settlement FRS ICIS Facility :	N/R - N/R
Pollutants (SRS) :	N/R
Admin EA Closed Actual Date :	2013-07-16
Enforcement Action Name :	N/R
Enforcement Action Resolution :	N/R

Map Id: J50
Direction: NE
Distance: 0.111 mi., 589 ft.
Elevation: 15 ft.
Relative: Lower

Site Name : TRI PAK INC YARD 4
1209 ST PAUL AVE
TACOMA, WA 98421

Database(s) : [ALL SITES - WA, DOCKET, ECHO, FRS, ICIS, INACTIVE PCS, PCS ENF, PCS FACILITY] ***(cont.)***

Envirosite ID: 52365360
EPA ID: N/R

DOCKET ***(cont.)***

Violation Types :	N/R
Case Law Sections :	CWA OTHER - Violations not covered elsewhere

Violation Penalties and Compliance Summary

Compliance Action Cost :	N/R
EPA Penalty Assessed Amount :	N/R
Cost Recovery Required :	N/R
Cost of SEP :	N/R
Cost of Complying Actions :	N/R

Site Activity Details

Enforcement Action Case Number :	WA-758025
Activity ID :	3600687583
Enforcement Action Name :	TRI PAK INC YARD 4
Last Date in Agency List :	2018-12-17
Final Ordr Iss/Final Order Enter Date:	N/R
Complaint/Proposed Order Actual Date:	N/R
Final Order Issued Actual Date :	N/R
Final Order Name :	N/R

Complaint Summary

Respondent/Defendant Name :	N/R
Named in Complaint :	N/R
Named in Final Order :	N/R
SEP Category :	N/R
SEP Description :	N/R
Regional Docket Number :	N/R

Standard Industrial Classification (SIC) Summary

Registry ID :	110018851349
Primary SIC :	N/R
Primary NAICS :	N/R
Settlement FRS ICIS Facility :	N/R - N/R

Map Id: J50
Direction: NE
Distance: 0.111 mi., 589 ft.
Elevation: 15 ft.
Relative: Lower

Site Name : TRI PAK INC YARD 4
1209 ST PAUL AVE
TACOMA, WA 98421

Database(s) : [ALL SITES - WA, DOCKET, ECHO, FRS, ICIS, INACTIVE PCS, PCS ENF, PCS FACILITY] ***(cont.)***

Envirosite ID: 52365360
EPA ID: N/R

DOCKET ***(cont.)***

Pollutants (SRS) :	N/R
Admin EA Closed Actual Date :	2016-04-01
Enforcement Action Name :	N/R
Enforcement Action Resolution :	N/R
Violation Types :	N/R
Case Law Sections :	CWA OTHER - Violations not covered elsewhere

Violation Penalties and Compliance Summary

Compliance Action Cost :	N/R
EPA Penalty Assessed Amount :	N/R
Cost Recovery Required :	N/R
Cost of SEP :	N/R
Cost of Complying Actions :	N/R

Site Activity Details

Enforcement Action Case Number :	WA-780296
Activity ID :	3601346512
Enforcement Action Name :	TRI PAK INC YARD 4
Last Date in Agency List :	2018-12-17
Final Ordr Iss/Final Order Enter Date:	N/R
Complaint/Proposed Order Actual Date:	N/R
Final Order Issued Actual Date :	N/R
Final Order Name :	N/R

Complaint Summary

Respondent/Defendant Name :	N/R
Named in Complaint :	N/R
Named in Final Order :	N/R
SEP Category :	N/R
SEP Description :	N/R
Regional Docket Number :	N/R

Map Id: J50
Direction: NE
Distance: 0.111 mi., 589 ft.
Elevation: 15 ft.
Relative: Lower

Site Name : TRI PAK INC YARD 4
1209 ST PAUL AVE
TACOMA, WA 98421

Database(s) : [ALL SITES - WA, DOCKET, ECHO, FRS, ICIS, INACTIVE PCS, PCS ENF, PCS FACILITY] ***(cont.)***

Envirosite ID: 52365360
EPA ID: N/R

DOCKET ***(cont.)***

Standard Industrial Classification (SIC) Summary

Registry ID :	110018851349
Primary SIC :	N/R
Primary NAICS :	N/R
Settlement FRS ICIS Facility :	N/R - N/R
Pollutants (SRS) :	N/R
Admin EA Closed Actual Date :	2018-02-02
Enforcement Action Name :	N/R
Enforcement Action Resolution :	N/R
Violation Types :	N/R
Case Law Sections :	CWA OTHER - Violations not covered elsewhere

Violation Penalties and Compliance Summary

Compliance Action Cost :	N/R
EPA Penalty Assessed Amount :	N/R
Cost Recovery Required :	N/R
Cost of SEP :	N/R
Cost of Complying Actions :	N/R

Site Activity Details

Enforcement Action Case Number :	WA-780301
Activity ID :	3601346514
Enforcement Action Name :	TRI PAK INC YARD 4
Last Date in Agency List :	2018-12-17
Final Ordr Iss/Final Order Enter Date:	N/R
Complaint/Proposed Order Actual Date:	N/R
Final Order Issued Actual Date :	N/R
Final Order Name :	N/R

Complaint Summary

Respondent/Defendant Name :	N/R
Named in Complaint :	N/R
Named in Final Order :	N/R

Map Id: J50
Direction: NE
Distance: 0.111 mi., 589 ft.
Elevation: 15 ft.
Relative: Lower

Site Name : TRI PAK INC YARD 4
1209 ST PAUL AVE
TACOMA, WA 98421

Database(s) : [ALL SITES - WA, DOCKET, ECHO, FRS, ICIS, INACTIVE PCS, PCS ENF, PCS FACILITY] ***(cont.)***

Envirosite ID: 52365360
EPA ID: N/R

DOCKET ***(cont.)***

SEP Category :	N/R
SEP Description :	N/R
Regional Docket Number :	N/R

Standard Industrial Classification (SIC) Summary

Registry ID :	110018851349
Primary SIC :	N/R
Primary NAICS :	N/R
Settlement FRS ICIS Facility :	N/R - N/R
Pollutants (SRS) :	N/R
Admin EA Closed Actual Date :	2018-02-02
Enforcement Action Name :	N/R
Enforcement Action Resolution :	N/R
Violation Types :	N/R
Case Law Sections :	CWA OTHER - Violations not covered elsewhere

Violation Penalties and Compliance Summary

Compliance Action Cost :	N/R
EPA Penalty Assessed Amount :	N/R
Cost Recovery Required :	N/R
Cost of SEP :	N/R
Cost of Complying Actions :	N/R

Site Activity Details

Enforcement Action Case Number :	WA-780302
Activity ID :	3601346515
Enforcement Action Name :	TRI PAK INC YARD 4
Last Date in Agency List :	2018-12-17
Final Ordr Iss/Final Order Enter Date:	N/R
Complaint/Proposed Order Actual Date:	N/R
Final Order Issued Actual Date :	N/R
Final Order Name :	N/R

Map Id: J50
Direction: NE
Distance: 0.111 mi., 589 ft.
Elevation: 15 ft.
Relative: Lower

Site Name : TRI PAK INC YARD 4
1209 ST PAUL AVE
TACOMA, WA 98421

Database(s) : [ALL SITES - WA, DOCKET, ECHO, FRS, ICIS, INACTIVE PCS, PCS ENF, PCS FACILITY] ***(cont.)***

Envirosite ID: 52365360
EPA ID: N/R

DOCKET ***(cont.)***

Complaint Summary

Respondent/Defendant Name :	N/R
Named in Complaint :	N/R
Named in Final Order :	N/R
SEP Category :	N/R
SEP Description :	N/R
Regional Docket Number :	N/R

Standard Industrial Classification (SIC) Summary

Registry ID :	110018851349
Primary SIC :	N/R
Primary NAICS :	N/R
Settlement FRS ICIS Facility :	N/R - N/R
Pollutants (SRS) :	N/R
Admin EA Closed Actual Date :	2018-02-02
Enforcement Action Name :	N/R
Enforcement Action Resolution :	N/R
Violation Types :	N/R
Case Law Sections :	CWA OTHER - Violations not covered elsewhere

Violation Penalties and Compliance Summary

Compliance Action Cost :	N/R
EPA Penalty Assessed Amount :	N/R
Cost Recovery Required :	N/R
Cost of SEP :	N/R
Cost of Complying Actions :	N/R

Site Activity Details

Enforcement Action Case Number :	WA-780303
Activity ID :	3601346518
Enforcement Action Name :	TRI PAK INC YARD 4
Last Date in Agency List :	2018-12-17

Map Id: J50
Direction: NE
Distance: 0.111 mi., 589 ft.
Elevation: 15 ft.
Relative: Lower

Site Name : TRI PAK INC YARD 4
1209 ST PAUL AVE
TACOMA, WA 98421

Database(s) : [ALL SITES - WA, DOCKET, ECHO, FRS, ICIS, INACTIVE PCS, PCS ENF, PCS FACILITY] ***(cont.)***

Envirosite ID: 52365360
EPA ID: N/R

DOCKET ***(cont.)***

Final Ordr Iss/Final Order Enter Date:	N/R
Complaint/Proposed Order Actual Date:	N/R
Final Order Issued Actual Date :	N/R
Final Order Name :	N/R

Complaint Summary

Respondent/Defendant Name :	N/R
Named in Complaint :	N/R
Named in Final Order :	N/R
SEP Category :	N/R
SEP Description :	N/R
Regional Docket Number :	N/R

Standard Industrial Classification (SIC) Summary

Registry ID :	110018851349
Primary SIC :	N/R
Primary NAICS :	N/R
Settlement FRS ICIS Facility :	N/R - N/R
Pollutants (SRS) :	N/R
Admin EA Closed Actual Date :	2018-02-02
Enforcement Action Name :	N/R
Enforcement Action Resolution :	N/R
Violation Types :	N/R
Case Law Sections :	CWA OTHER - Violations not covered elsewhere

Violation Penalties and Compliance Summary

Compliance Action Cost :	N/R
EPA Penalty Assessed Amount :	N/R
Cost Recovery Required :	N/R
Cost of SEP :	N/R
Cost of Complying Actions :	N/R

Map Id: J50
Direction: NE
Distance: 0.111 mi., 589 ft.
Elevation: 15 ft.
Relative: Lower

Site Name : TRI PAK INC YARD 4
1209 ST PAUL AVE
TACOMA, WA 98421

Database(s) : [ALL SITES - WA, DOCKET, ECHO, FRS, ICIS, INACTIVE PCS, PCS ENF, PCS FACILITY] ***(cont.)***

Envirosite ID: 52365360
EPA ID: N/R

DOCKET ***(cont.)***

Site Activity Details

Enforcement Action Case Number :	WA-780305
Activity ID :	3601346520
Enforcement Action Name :	TRI PAK INC YARD 4
Last Date in Agency List :	2018-12-17
Final Ordr Iss/Final Order Enter Date:	N/R
Complaint/Proposed Order Actual Date:	N/R
Final Order Issued Actual Date :	N/R
Final Order Name :	N/R

Complaint Summary

Respondent/Defendant Name :	N/R
Named in Complaint :	N/R
Named in Final Order :	N/R
SEP Category :	N/R
SEP Description :	N/R
Regional Docket Number :	N/R

Standard Industrial Classification (SIC) Summary

Registry ID :	110018851349
Primary SIC :	N/R
Primary NAICS :	N/R
Settlement FRS ICIS Facility :	N/R - N/R
Pollutants (SRS) :	N/R
Admin EA Closed Actual Date :	2018-02-02
Enforcement Action Name :	N/R
Enforcement Action Resolution :	N/R
Violation Types :	N/R
Case Law Sections :	CWA OTHER - Violations not covered elsewhere

Map Id: J50
Direction: NE
Distance: 0.111 mi., 589 ft.
Elevation: 15 ft.
Relative: Lower

Site Name : TRI PAK INC YARD 4
1209 ST PAUL AVE
TACOMA, WA 98421

Database(s) : [ALL SITES - WA, DOCKET, ECHO, FRS, ICIS, INACTIVE PCS, PCS ENF, PCS FACILITY] ***(cont.)***

Envirosite ID: 52365360
EPA ID: N/R

DOCKET ***(cont.)***

Violation Penalties and Compliance Summary

Compliance Action Cost :	N/R
EPA Penalty Assessed Amount :	N/R
Cost Recovery Required :	N/R
Cost of SEP :	N/R
Cost of Complying Actions :	N/R

ECHO

Facility Name :	TRI PAK INC YARD 4
Facility Address :	1209 ST PAUL AVE, TACOMA, WA 98421
County :	PIERCE
Last Inspection Date :	2021-12-14
Registry ID :	110018851349
FIPS Code :	53053
EPA Region :	10
Inspection Count :	1
Last Inspection Days :	96
Informal Count :	0
Last Informal Action Date :	2016-04-01
Formal Action Count :	0
Last Formal Action Date :	N/R
Total Penalties :	0
Penalty Count :	N/R
Last Penalty Date :	N/R
Last Penalty Amount :	N/R
QTRS IN NC :	12
Programs IN SNC :	1
Current Compliance Status :	Significant Violation
Three-Year Compliance Status :	SSSSSSSSSSV
Collection Method :	GPS - UNSPECIFIED
Reference Point :	POINT WHERE SUBSTANCE IS RELEASED
Accuracy Meters :	10
Derived Tribes :	Puyallup Tribe of the Puyallup Reservation - .7 mile(s), Puyallup Tribe of the Puyallup Reservation - 1.2 mile(s), Muckleshoot Indian Tribe - 10.5 mile(s), Muckleshoot Indian Tribe - 13.5 mile(s), Nisqually Indian Tribe - 18 mile(s), Squaxin Island Tribe of the Squaxin Island Reservation - 22.3 mile(s), Squaxin Island Tribe of the Squaxin Island Reservation - 24.2 mile(s)
Derived HUC :	17110019
Derived WBD :	171100191200
Derived STCTY FIPS :	53053
Derived Zip :	98421
Derived CD113 :	N/R
Derived CB2010 :	530530602001068
MYRTK Universe :	NNN
NPDES IDs :	WAR010456
CWA Permit Types :	Minor
CWA Compliance Tracking :	On
CWA NAICS :	484121
CWA SICS :	4213

Map Id: J50
Direction: NE
Distance: 0.111 mi., 589 ft.
Elevation: 15 ft.
Relative: Lower

Site Name : TRI PAK INC YARD 4
1209 ST PAUL AVE
TACOMA, WA 98421

Database(s) : [ALL SITES - WA, DOCKET, ECHO, FRS, ICIS, INACTIVE PCS, PCS ENF, PCS FACILITY] ***(cont.)***

Envirosite ID: 52365360
EPA ID: N/R

ECHO ***(cont.)***

CWA Inspection Count :	1
CWA Last Inspection Days :	3103
CWA Informal Count :	N/R
CWA Formal Action Count :	N/R
CWA Last Formal Action Date :	N/R
CWA Penalties :	N/R
CWA Last Penalty Date :	N/R
CWA Last Penalty Amount :	N/R
CWA Quarters IN NC :	12
CWA Current Compliance Status :	Failure to Report DMR - Not Received
CWA Current SNC Flag :	Y
CWA 13 Quarters Compliance Status :	VSSSSSSSSSSV
CWA 13 Quarters Effluent Exceedances:	1
CWA Three-Year QNCR Codes :	N/R
DFR URL :	Click here for hyperlink provided by the agency.
Facility SIC :	4213
Facility NAICS :	484121 - General Freight Trucking, Long-Distance, Truckload
Facility Last Inspection EPA Date :	2013-09-19
Facility Last Inspection State Date :	2021-12-14
Facility Last Formal Act EPA Date :	N/R
Facility Last Formal Act State Date :	N/R
Facility Last Informal Act EPA Date :	N/R
Facility Last Informal Act State Date:	2016-04-01
Facility Federal Agency :	N/R
TRI Reporter :	N/R
Facility Imp Water Flag :	Y
Current SNC Flag :	N
Indian County Flag :	N
Federal Flag :	N/R
US Mexico Border Flag :	N/R
Chesapeak Bay Flag :	N/R
AIR Flag :	N
NPDES Flag :	Y
SDWIS Flag :	N
RCRA Flag :	N
TRI Flag :	N
GHG Flag :	N
Major Flag :	N/R
Active Flag :	Y
NAA Flag :	N
Latitude :	47.255882
Longitude :	-122.426926
Last Date in Agency List :	2022-03-29
Facility Name :	TRIPAK YARD 4
Facility Address :	1209 ST PAUL AVE, TACOMA, WA 98421
County :	PIERCE
Last Inspection Date :	2021-12-14
Registry ID :	110018851349
FIPS Code :	53053
EPA Region :	10
Inspection Count :	1

Map Id: J50
Direction: NE
Distance: 0.111 mi., 589 ft.
Elevation: 15 ft.
Relative: Lower

Site Name : TRI PAK INC YARD 4
1209 ST PAUL AVE
TACOMA, WA 98421

Database(s) : [ALL SITES - WA, DOCKET, ECHO, FRS, ICIS, INACTIVE PCS, PCS ENF, PCS FACILITY] ***(cont.)***

Envirosite ID: 52365360
EPA ID: N/R

ECHO ***(cont.)***

Last Inspection Days :	355
Informal Count :	0
Last Informal Action Date :	2016-04-01
Formal Action Count :	0
Last Formal Action Date :	N/R
Total Penalties :	0
Penalty Count :	N/R
Last Penalty Date :	N/R
Last Penalty Amount :	N/R
QTRS IN NC :	12
Programs IN SNC :	0
Current Compliance Status :	Violation Identified
Three-Year Compliance Status :	VVVVVVVVVVVV
Collection Method :	GPS - UNSPECIFIED
Reference Point :	POINT WHERE SUBSTANCE IS RELEASED
Accuracy Meters :	10
Derived Tribes :	Puyallup Tribe of the Puyallup Reservation - .7 mile(s), Puyallup Tribe of the Puyallup Reservation - 1.2 mile(s), Muckleshoot Indian Tribe - 10.5 mile(s), Muckleshoot Indian Tribe - 13.5 mile(s), Nisqually Indian Tribe - 18 mile(s), Squaxin Island Tribe of the Squaxin Island Reservation - 22.3 mile(s), Squaxin Island Tribe of the Squaxin Island Reservation - 24.2 mile(s)
Derived HUC :	17110019
Derived WBD :	171100191200
Derived STCTY FIPS :	53053
Derived Zip :	98421
Derived CD113 :	N/R
Derived CB2010 :	530530602001068
MYRTK Universe :	NNN
NPDES IDs :	WAR010456
CWA Permit Types :	Minor
CWA Compliance Tracking :	On
CWA NAICS :	484121
CWA SICS :	4213
CWA Inspection Count :	1
CWA Last Inspection Days :	3362
CWA Informal Count :	N/R
CWA Formal Action Count :	N/R
CWA Last Formal Action Date :	N/R
CWA Penalties :	N/R
CWA Last Penalty Date :	N/R
CWA Last Penalty Amount :	N/R
CWA Quarters IN NC :	12
CWA Current Compliance Status :	Violation Identified
CWA Current SNC Flag :	N
CWA 13 Quarters Compliance Status :	VVVVVVVVVVVV
CWA 13 Quarters Effluent Exceedances:	1
CWA Three-Year QNCR Codes :	N/R
DFR URL :	Click here for hyperlink provided by the agency.
Facility SIC :	4213
Facility NAICS :	484121 - General Freight Trucking, Long-Distance, Truckload
Facility Last Inspection EPA Date :	2013-09-19
Facility Last Inspection State Date :	2021-12-14

Map Id: J50
Direction: NE
Distance: 0.111 mi., 589 ft.
Elevation: 15 ft.
Relative: Lower

Site Name : TRI PAK INC YARD 4
1209 ST PAUL AVE
TACOMA, WA 98421

Database(s) : [ALL SITES - WA, DOCKET, ECHO, FRS, ICIS, INACTIVE PCS, PCS ENF, PCS FACILITY] ***(cont.)***

Envirosite ID: 52365360
EPA ID: N/R

ECHO ***(cont.)***

Facility Last Formal Act EPA Date :	N/R
Facility Last Formal Act State Date :	N/R
Facility Last Informal Act EPA Date :	N/R
Facility Last Informal Act State Date:	2016-04-01
Facility Federal Agency :	N/R
TRI Reporter :	N/R
Facility Imp Water Flag :	Y
Current SNC Flag :	N
Indian County Flag :	N
Federal Flag :	N/R
US Mexico Border Flag :	N/R
Chesapeak Bay Flag :	N/R
AIR Flag :	N
NPDES Flag :	Y
SDWIS Flag :	N
RCRA Flag :	N
TRI Flag :	N
GHG Flag :	N
Major Flag :	N/R
Active Flag :	Y
NAA Flag :	N
Latitude :	47.255882
Longitude :	-122.426926
Last Date in Agency List :	2023-01-16

FRS

Facility Name :	TRI PAK INC YARD 4
Facility Address :	1209 ST PAUL AVE, TACOMA, WA 98421
County :	PIERCE

Site Details

Registry ID :	110018851349
FRS Facility URL :	Click here for hyperlink provided by the agency.
Last Date in Agency List :	2022-02-17

Source Description

Source Description :

The NPDES module of the Compliance Information System (ICIS) tracks surface water permits issued under the Clean Water Act. Under NPDES, all facilities that discharge pollutants from any point source into waters of the United States are required to obtain a permit. The permit will likely contain limits on what can be discharged, impose monitoring and reporting requirements, and include other provisions to ensure that the discharge does not adversely affect water quality.
The WA-FSIS provides a means to query and display data maintained by the Washington Department of Ecology. This system contains key information for each facility/site that is currently, or has been, of interest to the Air Quality, Dam Safety, Hazardous Waste, Toxics Cleanup, and Water Quality Programs.

Map Id: J50
Direction: NE
Distance: 0.111 mi., 589 ft.
Elevation: 15 ft.
Relative: Lower

Site Name : TRI PAK INC YARD 4
1209 ST PAUL AVE
TACOMA, WA 98421

Database(s) : [ALL SITES - WA, DOCKET, ECHO, FRS, ICIS, INACTIVE PCS, PCS ENF, PCS FACILITY] ***(cont.)***

Envirosite ID: 52365360
EPA ID: N/R

FRS ***(cont.)***

FRS Environmental Interest
Source and System ID : ICIS - WAR010456
WA-FSIS - 3373075

Facility Name : TRIPAK YARD 4
Facility Address : 1209 ST PAUL AVE, TACOMA, WA 98421
County : PIERCE

Site Details
Registry ID : 110018851349
FRS Facility URL : Click here for hyperlink provided by the agency.
Last Date in Agency List : 2023-02-13

Source Description
Source Description : The NPDES module of the Compliance Information System (ICIS) tracks surface water permits issued under the Clean Water Act. Under NPDES, all facilities that discharge pollutants from any point source into waters of the United States are required to obtain a permit. The permit will likely contain limits on what can be discharged, impose monitoring and reporting requirements, and include other provisions to ensure that the discharge does not adversely affect water quality.
The WA-FSIS provides a means to query and display data maintained by the Washington Department of Ecology. This system contains key information for each facility/site that is currently, or has been, of interest to the Air Quality, Dam Safety, Hazardous Waste, Toxics Cleanup, and Water Quality Programs.

FRS Environmental Interest
Source and System ID : ICIS - WAR010456
WA-FSIS - 3373075

ICIS

Facility Name : TRI PAK INC YARD 4
Facility Address : 1209 ST PAUL AVE, TACOMA, WA 98421

Site Details
NPDES ID : WAR010456
ICIS Facility Interest ID : 3400002605
Facility UIN : 110018851349
Facility Type Code : Privately Owned Facility
Impaired Waters : 303(D) Listed
Latitude : 47.253334
Longitude : -122.419998
Last Date in Agency List : 2022-05-02

Map Id: J50
Direction: NE
Distance: 0.111 mi., 589 ft.
Elevation: 15 ft.
Relative: Lower

Site Name : TRI PAK INC YARD 4
1209 ST PAUL AVE
TACOMA, WA 98421

Database(s) : [ALL SITES - WA, DOCKET, ECHO, FRS, ICIS, INACTIVE PCS, PCS ENF, PCS FACILITY] ***(cont.)***

Envirosite ID: 52365360
EPA ID: N/R

ICIS ***(cont.)***

Facility Name :	TRIPAK YARD 4
Facility Address :	1209 ST PAUL AVE, TACOMA, WA 98421

Site Details

NPDES ID :	WAR010456
ICIS Facility Interest ID :	3400002605
Facility UIN :	110018851349
Facility Type Code :	Privately Owned Facility
Impaired Waters :	303(D) Listed
Latitude :	47.253334
Longitude :	-122.419998
Last Date in Agency List :	2022-12-28

INACTIVE PCS

Issue Date :	2014-12-03
Original Issue Date :	2009-10-21
Effective Date :	2015-01-01
Expiration Date :	2019-12-31
Retirement Date :	2020-01-01
Termination Date :	N/R
Issuing Agency :	State
Agency Type :	State
Activity ID :	3600223401
External Permit Number :	WAR010456
Facility Type Indicator :	NON-POTW
Permit Type :	General Permit Covered Facility-NPDES)
Major Minor Status :	N
Permit Status :	Expired
Total Design Flow Number :	N/R
Actual Average Flow Number :	N/R
State Water Body :	N/R
State Water Body Name :	N/R
Permit Name :	Tri Pak Inc
Permit Comp Status :	N/R
RNC Tracking :	Y
Master External Permit Number :	WAR125726
TMDL Interface :	N/R
EDMR Authorization :	N
Pretreatment Indicator :	N/R
Last Date in Agency List :	2022-12-28

Issue Date :	2019-11-20
Original Issue Date :	2009-10-21
Effective Date :	2020-01-02
Expiration Date :	2024-12-31
Retirement Date :	N/R
Termination Date :	N/R
Issuing Agency :	State
Agency Type :	State
Activity ID :	3602937080
External Permit Number :	WAR010456

Map Id: J50
Direction: NE
Distance: 0.111 mi., 589 ft.
Elevation: 15 ft.
Relative: Lower

Site Name : TRI PAK INC YARD 4
1209 ST PAUL AVE
TACOMA, WA 98421

Database(s) : [ALL SITES - WA, DOCKET, ECHO, FRS, ICIS, INACTIVE PCS, PCS ENF, PCS FACILITY] ***(cont.)***

Envirosite ID: 52365360
EPA ID: N/R

INACTIVE PCS ***(cont.)***

Facility Type Indicator :	NON-POTW
Permit Type :	General Permit Covered Facility-NPDES)
Major Minor Status :	N
Permit Status :	Effective
Total Design Flow Number :	N/R
Actual Average Flow Number :	N/R
State Water Body :	N/R
State Water Body Name :	N/R
Permit Name :	Tripak, Inc
Permit Comp Status :	N/R
RNC Tracking :	Y
Master External Permit Number :	WAR125726
TMDL Interface :	N/R
EDMR Authorization :	N
Pretreatment Indicator :	N/R
Last Date in Agency List :	2022-04-22

Issue Date :	2009-10-21
Original Issue Date :	2009-10-21
Effective Date :	2010-01-01
Expiration Date :	2014-12-31
Retirement Date :	2014-12-31
Termination Date :	N/R
Issuing Agency :	State
Agency Type :	State
Activity ID :	3400002375
External Permit Number :	WAR010456
Facility Type Indicator :	NON-POTW
Permit Type :	General Permit Covered Facility-NPDES)
Major Minor Status :	N
Permit Status :	Administratively Continued
Total Design Flow Number :	N/R
Actual Average Flow Number :	N/R
State Water Body :	N/R
State Water Body Name :	N/R
Permit Name :	Tripak Yard 4
Permit Comp Status :	Y
RNC Tracking :	Y
Master External Permit Number :	WAR125726
TMDL Interface :	N/R
EDMR Authorization :	N
Pretreatment Indicator :	N/R
Last Date in Agency List :	2022-04-22

PCS ENF

Site Details

NPDES ID :	WAR010456
Last Date in Agency List :	2022-04-06

Map Id: J50
Direction: NE
Distance: 0.111 mi., 589 ft.
Elevation: 15 ft.
Relative: Lower

Site Name : TRI PAK INC YARD 4
1209 ST PAUL AVE
TACOMA, WA 98421

Database(s) : [ALL SITES - WA, DOCKET, ECHO, FRS, ICIS, INACTIVE PCS, PCS ENF, PCS FACILITY] ***(cont.)***

Envirosite ID: 52365360
EPA ID: N/R

PCS ENF ***(cont.)***

Formal Enforcement Actions

Settlement Entered Date :	N/R
ENF Identifier :	N/R
Activity ID :	N/R
Activity Type :	N/R
ENF Type :	N/R
Agency :	N/R
Fed Penalty Assessed Amount :	N/R
State Local Penalty Amount :	N/R

Informal Enforcement Actions

Achieved Date :	2013-07-16
Registry ID :	110018851349
ENF Identifier :	WA-532491
Activity ID :	3400134925
Activity Type :	Administrative - Informal
ENF Type :	Letter of Violation/ Warning Letter
Agency :	State

Achieved Date :	2011-05-09
Registry ID :	110018851349
ENF Identifier :	WA-120786
Activity ID :	3400006858
Activity Type :	Administrative - Informal
ENF Type :	Letter of Violation/ Warning Letter
Agency :	State

Achieved Date :	2016-04-01
Registry ID :	110018851349
ENF Identifier :	WA-758025
Activity ID :	3600687583
Activity Type :	Administrative - Informal
ENF Type :	Letter of Violation/ Warning Letter
Agency :	State

Achieved Date :	2018-02-02
Registry ID :	110018851349
ENF Identifier :	WA-780303
Activity ID :	3601346518
Activity Type :	Administrative - Informal
ENF Type :	Agency Enforcement Review
Agency :	State

Achieved Date :	2018-02-02
Registry ID :	110018851349
ENF Identifier :	WA-780296
Activity ID :	3601346512
Activity Type :	Administrative - Informal
ENF Type :	Agency Enforcement Review

Map Id: J50
Direction: NE
Distance: 0.111 mi., 589 ft.
Elevation: 15 ft.
Relative: Lower

Site Name : TRI PAK INC YARD 4
1209 ST PAUL AVE
TACOMA, WA 98421

Database(s) : [ALL SITES - WA, DOCKET, ECHO, FRS, ICIS, INACTIVE PCS, PCS ENF, PCS FACILITY] ***(cont.)***

Envirosite ID: 52365360
EPA ID: N/R

PCS ENF ***(cont.)***

Agency : State

Achieved Date : 2018-02-02
Registry ID : 110018851349
ENF Identifier : WA-780302
Activity ID : 3601346515
Activity Type : Administrative - Informal
ENF Type : Agency Enforcement Review
Agency : State

Achieved Date : 2018-02-02
Registry ID : 110018851349
ENF Identifier : WA-780301
Activity ID : 3601346514
Activity Type : Administrative - Informal
ENF Type : Agency Enforcement Review
Agency : State

Achieved Date : 2018-02-02
Registry ID : 110018851349
ENF Identifier : WA-780305
Activity ID : 3601346520
Activity Type : Administrative - Informal
ENF Type : Agency Enforcement Review
Agency : State

Site Details
NPDES ID : WAR010456
Last Date in Agency List : 2022-12-28

Formal Enforcement Actions
Settlement Entered Date : N/R
ENF Identifier : N/R
Activity ID : N/R
Activity Type : N/R
ENF Type : N/R
Agency : N/R
Fed Penalty Assessed Amount : N/R
State Local Penalty Amount : N/R

Informal Enforcement Actions
Achieved Date : 2018-02-02
Registry ID : 110018851349
ENF Identifier : WA-780296
Activity ID : 3601346512
Activity Type : Administrative - Informal

Map Id: J50
Direction: NE
Distance: 0.111 mi., 589 ft.
Elevation: 15 ft.
Relative: Lower

Site Name : TRI PAK INC YARD 4
1209 ST PAUL AVE
TACOMA, WA 98421

Database(s) : [ALL SITES - WA, DOCKET, ECHO, FRS, ICIS, INACTIVE PCS, PCS ENF, PCS FACILITY] ***(cont.)***

Envirosite ID: 52365360
EPA ID: N/R

PCS ENF ***(cont.)***

ENF Type :	Agency Enforcement Review
Agency :	State
Achieved Date :	2018-02-02
Registry ID :	110018851349
ENF Identifier :	WA-780303
Activity ID :	3601346518
Activity Type :	Administrative - Informal
ENF Type :	Agency Enforcement Review
Agency :	State
Achieved Date :	2018-02-02
Registry ID :	110018851349
ENF Identifier :	WA-780301
Activity ID :	3601346514
Activity Type :	Administrative - Informal
ENF Type :	Agency Enforcement Review
Agency :	State
Achieved Date :	2018-02-02
Registry ID :	110018851349
ENF Identifier :	WA-780305
Activity ID :	3601346520
Activity Type :	Administrative - Informal
ENF Type :	Agency Enforcement Review
Agency :	State
Achieved Date :	2018-02-02
Registry ID :	110018851349
ENF Identifier :	WA-780302
Activity ID :	3601346515
Activity Type :	Administrative - Informal
ENF Type :	Agency Enforcement Review
Agency :	State
Achieved Date :	2016-04-01
Registry ID :	110018851349
ENF Identifier :	WA-758025
Activity ID :	3600687583
Activity Type :	Administrative - Informal
ENF Type :	Letter of Violation/ Warning Letter
Agency :	State
Achieved Date :	2013-07-16
Registry ID :	110018851349
ENF Identifier :	WA-532491
Activity ID :	3400134925
Activity Type :	Administrative - Informal
ENF Type :	Letter of Violation/ Warning Letter

Map Id: J50
Direction: NE
Distance: 0.111 mi., 589 ft.
Elevation: 15 ft.
Relative: Lower

Site Name : TRI PAK INC YARD 4
1209 ST PAUL AVE
TACOMA, WA 98421

Database(s) : [ALL SITES - WA, DOCKET, ECHO, FRS, ICIS, INACTIVE PCS, PCS ENF, PCS FACILITY] ***(cont.)***

Envirosite ID: 52365360
EPA ID: N/R

PCS ENF ***(cont.)***

Agency :	State
Achieved Date :	2011-05-09
Registry ID :	110018851349
ENF Identifier :	WA-120786
Activity ID :	3400006858
Activity Type :	Administrative - Informal
ENF Type :	Letter of Violation/ Warning Letter
Agency :	State

PCS FACILITY

Issue Date :	2019-11-20
Original Issue Date :	2009-10-21
Effective Date :	2020-01-02
Expiration Date :	2024-12-31
Retirement Date :	N/R
Termination Date :	N/R
Issuing Agency :	State
Agency Type :	State
Activity ID :	3602937080
External Permit Number :	N/R
Facility Type Indicator :	NON-POTW
Permit Type :	General Permit Covered Facility-NPDES)
Major Minor Status :	N
Permit Status :	Effective
Total Design Flow Number :	N/R
Actual Average Flow Number :	N/R
State Water Body :	N/R
State Water Body Name :	N/R
Permit Name :	Tripak, Inc
Permit Comp Status :	N/R
RNC Tracking :	Y
Master External Permit Number :	WAR125726
TMDL Interface :	N/R
EDMR Authorization :	N
Pretreatment Indicator :	N/R
Last Date in Agency List :	2022-04-25

Issue Date :	2009-10-21
Original Issue Date :	2009-10-21
Effective Date :	2010-01-01
Expiration Date :	2014-12-31
Retirement Date :	2014-12-31
Termination Date :	N/R
Issuing Agency :	State
Agency Type :	State
Activity ID :	3400002375
External Permit Number :	N/R
Facility Type Indicator :	NON-POTW
Permit Type :	General Permit Covered Facility-NPDES)
Major Minor Status :	N
Permit Status :	Administratively Continued

Map Id: J50
Direction: NE
Distance: 0.111 mi., 589 ft.
Elevation: 15 ft.
Relative: Lower

Site Name : TRI PAK INC YARD 4
1209 ST PAUL AVE
TACOMA, WA 98421

Database(s) : [ALL SITES - WA, DOCKET, ECHO, FRS, ICIS, INACTIVE PCS, PCS ENF, PCS FACILITY] ***(cont.)***

Envirosite ID: 52365360
EPA ID: N/R

PCS FACILITY ***(cont.)***

Total Design Flow Number :	N/R
Actual Average Flow Number :	N/R
State Water Body :	N/R
State Water Body Name :	N/R
Permit Name :	Tripak Yard 4
Permit Comp Status :	Y
RNC Tracking :	Y
Master External Permit Number :	WAR125726
TMDL Interface :	N/R
EDMR Authorization :	N
Pretreatment Indicator :	N/R
Last Date in Agency List :	2022-04-25

Issue Date :	2019-11-20
Original Issue Date :	2009-10-21
Effective Date :	2020-01-02
Expiration Date :	2024-12-31
Retirement Date :	N/R
Termination Date :	N/R
Issuing Agency :	State
Agency Type :	State
Activity ID :	3602937080
External Permit Number :	N/R
Facility Type Indicator :	NON-POTW
Permit Type :	General Permit Covered Facility-NPDES)
Major Minor Status :	N
Permit Status :	Effective
Total Design Flow Number :	N/R
Actual Average Flow Number :	N/R
State Water Body :	N/R
State Water Body Name :	N/R
Permit Name :	Tripak, Inc
Permit Comp Status :	N/R
RNC Tracking :	Y
Master External Permit Number :	WAR125726
TMDL Interface :	N/R
EDMR Authorization :	N
Pretreatment Indicator :	N/R
Last Date in Agency List :	2022-12-28

Issue Date :	2009-10-21
Original Issue Date :	2009-10-21
Effective Date :	2010-01-01
Expiration Date :	2014-12-31
Retirement Date :	2014-12-31
Termination Date :	N/R
Issuing Agency :	State
Agency Type :	State
Activity ID :	3400002375
External Permit Number :	N/R
Facility Type Indicator :	NON-POTW
Permit Type :	General Permit Covered Facility-NPDES)
Major Minor Status :	N

Map Id: J50
Direction: NE
Distance: 0.111 mi., 589 ft.
Elevation: 15 ft.
Relative: Lower

Site Name : TRI PAK INC YARD 4
1209 ST PAUL AVE
TACOMA, WA 98421

Database(s) : [ALL SITES - WA, DOCKET, ECHO, FRS, ICIS, INACTIVE PCS, PCS ENF, PCS FACILITY] ***(cont.)***

Envirosite ID: 52365360
EPA ID: N/R

PCS FACILITY ***(cont.)***

Permit Status :	Administratively Continued
Total Design Flow Number :	N/R
Actual Average Flow Number :	N/R
State Water Body :	N/R
State Water Body Name :	N/R
Permit Name :	Tripak Yard 4
Permit Comp Status :	Y
RNC Tracking :	Y
Master External Permit Number :	WAR125726
TMDL Interface :	N/R
EDMR Authorization :	N
Pretreatment Indicator :	N/R
Last Date in Agency List :	2022-12-28

Map Id: M51
Direction: W
Distance: 0.115 mi., 605 ft.
Elevation: 15 ft.
Relative: Lower

Site Name : 1147 DOCK STREET TACOMA
1147 DOCK ST
TACOMA | Tacoma, WA

Database(s) : [ALL SITES - WA, CSCSL NFA - WA, ENVCVN - WA, FRS, HSL - WA]

Envirosite ID: 52365349
EPA ID: N/R

ALL SITES - WA

Facility Name :	1147 DOCK STREET TACOMA
Facility Address :	1147 DOCK ST, TACOMA, 98402-5004
County :	Pierce
Facility/Site ID :	1359
Alternate Name :	N/R
Program Name :	N/R
WRIA :	10
Legislative District :	27
Congressional District :	6
Ecology Region :	SWRO
Ecology Program Phone :	(360) 407-7224
Tribal Land :	N
Latitude :	47.25311
Longitude :	-122.4352
Last Date in Agency List :	2023-01-03
Facility/Site ID :	1359
Alternate Name :	Old Consumer Steam Heat Plant
Program Name :	N/R
WRIA :	10
Legislative District :	27
Congressional District :	6
Ecology Region :	SWRO

Map Id: M51
Direction: W
Distance: 0.115 mi., 605 ft.
Elevation: 15 ft.
Relative: Lower

Site Name : 1147 DOCK STREET TACOMA
1147 DOCK ST
TACOMA | Tacoma, WA

Database(s) : [ALL SITES - WA, CSCSL NFA - WA, ENVCVN - WA, FRS, HSL - WA] ***(cont.)***

Envirosite ID: 52365349
EPA ID: N/R

ALL SITES - WA ***(cont.)***

Ecology Program Phone :	(360) 407-7224
Tribal Land :	N
Latitude :	47.25311
Longitude :	-122.4352
Last Date in Agency List :	2023-01-03

Facility/Site ID :	1359
Alternate Name :	DOCK STREET DEVELOPMENT
Program Name :	N/R
WRIA :	10
Legislative District :	27
Congressional District :	6
Ecology Region :	SWRO
Ecology Program Phone :	(360) 407-7224
Tribal Land :	N
Latitude :	47.25311
Longitude :	-122.4352
Last Date in Agency List :	2023-01-03

Facility/Site ID :	1359
Alternate Name :	N/R
Program Name :	N/R
WRIA :	10
Legislative District :	27
Congressional District :	6
Ecology Region :	SWRO
Ecology Program Phone :	(360) 407-6712
Tribal Land :	N
Latitude :	47.25311
Longitude :	-122.4352
Last Date in Agency List :	2023-01-03

Facility/Site ID :	1359
Alternate Name :	PACIFIC TRUSTEE LTD
Program Name :	N/R
WRIA :	10
Legislative District :	27
Congressional District :	6
Ecology Region :	SWRO
Ecology Program Phone :	(360) 407-7224
Tribal Land :	N
Latitude :	47.25311
Longitude :	-122.4352
Last Date in Agency List :	2023-01-03

Facility/Site ID :	1359
Alternate Name :	Investco
Program Name :	N/R
WRIA :	10
Legislative District :	27
Congressional District :	6
Ecology Region :	SWRO

Map Id: M51
Direction: W
Distance: 0.115 mi., 605 ft.
Elevation: 15 ft.
Relative: Lower

Site Name : 1147 DOCK STREET TACOMA
1147 DOCK ST
TACOMA | Tacoma, WA

Database(s) : [ALL SITES - WA, CSCSL NFA - WA, ENVCVN - WA, FRS, HSL - WA] ***(cont.)***

Envirosite ID: 52365349
EPA ID: N/R

ALL SITES - WA ***(cont.)***

Ecology Program Phone :	(360) 407-7224
Tribal Land :	N
Latitude :	47.25311
Longitude :	-122.4352
Last Date in Agency List :	2023-01-03

Program Details

Program :	TOXICS
Program ID :	N/R
Interaction Type :	State Cleanup Site
Interaction Type Description :	A site is being cleaned up under state regulations. Regulations include Model Toxics Control Act or its predecessors.
Status :	Inactive
Start Date :	1994-09-22
End Date :	2008-03-25
SIC :	N/R
NAICS :	333611 - Turbine and Turbine Generator Set Units Manufacturing

Program :	TOXICS
Program ID :	N/R
Interaction Type :	State Cleanup Site
Interaction Type Description :	A site is being cleaned up under state regulations. Regulations include Model Toxics Control Act or its predecessors.
Status :	Inactive
Start Date :	1994-09-22
End Date :	2008-03-25
SIC :	3511 - Steam, Gas, and Hydraulic Turbines, and Turbine Generator Set Units
NAICS :	N/R

Program :	TOXICS
Program ID :	N/R
Interaction Type :	State Cleanup Site
Interaction Type Description :	A site is being cleaned up under state regulations. Regulations include Model Toxics Control Act or its predecessors.
Status :	Inactive
Start Date :	1994-09-22
End Date :	2008-03-25
SIC :	N/R
NAICS :	N/R

Program :	TOXICS
Program ID :	N/R
Interaction Type :	Enforcement Final

Map Id: M51
Direction: W
Distance: 0.115 mi., 605 ft.
Elevation: 15 ft.
Relative: Lower

Site Name : 1147 DOCK STREET TACOMA
1147 DOCK ST
TACOMA | Tacoma, WA

Database(s) : [ALL SITES - WA, CSCSL NFA - WA, ENVCVN - WA, FRS, HSL - WA] ***(cont.)***

Envirosite ID: 52365349
EPA ID: N/R

ALL SITES - WA ***(cont.)***

Interaction Type Description :	An Enforcement action (i.e. Penalty, Order, Notice) was finalized and issued to the respective party, indicating the enforcement action was taken. The start and end date listed in the database are both the date the action was issued to the responsible party.
Status :	Active
Start Date :	2006-06-06
End Date :	N/R
SIC :	N/R
NAICS :	N/R

CSCSL NFA - WA

Facility Name :	1147 DOCK STREET TACOMA
Facility Address :	1147 DOCK ST, TACOMA, 98402
County :	Pierce
NFA Date :	2008-03-25
Facility Site ID :	1359
Cleanup Site ID :	741
Rank :	N/R
VCP :	N/R
Alternate Site Names :	DOCK STREET DEVELOPMENT,Investco,Old Consumer Steam Heat Plant, PACIFIC TRUSTEE LTD
NFA Reason :	Ecology Supervised/Conducted Cleanup
Site Status :	NFA
Region :	Southwest
Responsible Unit :	Southwest
Latitude :	47.25311
Longitude :	-122.4352
Last Date in Agency List :	2023-02-23

Contaminants

Contaminant Name :	Mercury
Ground Water :	N/R
Surface Water :	Remediated-Below
Soil :	N/R
Sediment :	N/R
Air :	N/R
Bedrock :	N/R

Contaminant Name :	Metals Priority Pollutants
Ground Water :	N/R
Surface Water :	N/R
Soil :	Remediated
Sediment :	N/R
Air :	N/R
Bedrock :	N/R

Map Id: M51
Direction: W
Distance: 0.115 mi., 605 ft.
Elevation: 15 ft.
Relative: Lower

Site Name : 1147 DOCK STREET TACOMA
1147 DOCK ST
TACOMA | Tacoma, WA

Database(s) : [ALL SITES - WA, CSCSL NFA - WA, ENVCVN - WA, FRS, HSL - WA] ***(cont.)***

Envirosite ID: 52365349
EPA ID: N/R

CSCSL NFA - WA ***(cont.)***

Contaminant Name :	Petroleum Products-Unspecified
Ground Water :	Below Cleanup Levels
Surface Water :	N/R
Soil :	N/R
Sediment :	N/R
Air :	N/R
Bedrock :	N/R

Contaminant Name :	Petroleum-Other
Ground Water :	N/R
Surface Water :	N/R
Soil :	Below Cleanup Levels
Sediment :	N/R
Air :	N/R
Bedrock :	N/R

Contaminant Name :	Polycyclic Aromatic Hydrocarbons
Ground Water :	N/R
Surface Water :	N/R
Soil :	Below Cleanup Levels
Sediment :	N/R
Air :	N/R
Bedrock :	N/R

ENVCVN - WA

Facility Name :	1147 Dock Street Tacoma
Facility Address :	1147 DOCK ST, TACOMA, 98402
County :	Pierce
Cleanup Site ID :	741
Facility Site ID :	1359
Site Status :	No Further Action
Alternate Site Names :	DOCK STREET DEVELOPMENT,Investco,Old Consumer Steam Heat Plant, PACIFIC TRUSTEE LTD
NFA Date :	2008-03-25
Instrument Type :	Environmental Covenant
Tax Parcel Number :	8950001971
Active Control :	Yes
County Recording Number :	200610060691
County Recording Date :	2006-10-06
Region :	Southwest
ResponsibleUnit :	Southwest
Restrict Land Use :	Yes
Restrict Surface Water Use :	No
Restrict All Ground Water Extraction/Well Installation:	No
Restrict Domestic Ground Water Extraction/Well Installation:	No
Prohibit Soil Disturbance :	Yes

Map Id: M51
Direction: W
Distance: 0.115 mi., 605 ft.
Elevation: 15 ft.
Relative: Lower

Site Name : 1147 DOCK STREET TACOMA
1147 DOCK ST
TACOMA | Tacoma, WA

Database(s) : [ALL SITES - WA, CSCSL NFA - WA, ENVCVN - WA, FRS, HSL - WA] ***(cont.)***

Envirosite ID: 52365349
EPA ID: N/R

ENVCVN - WA ***(cont.)***

Prevent the Reuse or Relocation of Site Soil:	No
Restrictive Signage :	No
Restrict Shellfish and/or Finfish Harvesting:	No
Restrict Swimming and/or Beach Play :	No
Restrict Access :	No
Ongoing Maintenance of Remedy :	No
Require Educational Programs :	No
Prohibit Removal or Alteration of Existing Buildings:	No
Prohibit New Building Construction :	No
Control Stormwater :	No
Control Vapor/Gas :	No
Restrict Sediment Cap Disturbance :	No
Maintain/Protect Monitoring System :	No
Other :	No
MediaRestrictions :	Sediment; Soil
Latitude :	47.25311
Longitude :	-122.4352
Last Date in Agency List :	2023-01-20

FRS

Facility Name :	1147 DOCK STREET TACOMA
Facility Address :	1147 DOCK ST, TACOMA, WA 98402-5004
County :	PIERCE

Site Details

Registry ID :	110015574902
FRS Facility URL :	Click here for hyperlink provided by the agency.
Last Date in Agency List :	2023-02-13

Source Description

Source Description :

The WA-FSIS provides a means to query and display data maintained by the Washington Department of Ecology. This system contains key information for each facility/site that is currently, or has been, of interest to the Air Quality, Dam Safety, Hazardous Waste, Toxics Cleanup, and Water Quality Programs.

FRS Environmental Interest

Source and System ID :	WA-FSIS - 1359

HSL - WA

Facility Name :	1147 Dock Street Tacoma
Facility Address :	1147 DOCK ST, TACOMA, 98402
County :	Pierce

Map Id: M51
Direction: W
Distance: 0.115 mi., 605 ft.
Elevation: 15 ft.
Relative: Lower

Site Name : 1147 DOCK STREET TACOMA
1147 DOCK ST
TACOMA | Tacoma, WA

Database(s) : [ALL SITES - WA, CSCSL NFA - WA, ENVCVN - WA, FRS, HSL - WA] ***(cont.)***

Envirosite ID: 52365349
EPA ID: N/R

HSL - WA ***(cont.)***

Site Details

Facility Site ID :	1359
Cleanup Site ID :	741
Status :	No Further Action
Site Rank :	0 - NPL Site (Fed HRS Score)
Alternative Site Name :	DOCK STREET DEVELOPMENT,Investco,Old Consumer Steam Heat Plant, PACIFIC TRUSTEE LTD
Region :	Southwest
Resposbile Unit :	Southwest
Institutional Control :	Yes
Current VCP :	N/R
Past VCP :	N/R
Latitude :	47.25311
Longitude :	-122.4352
Agency Hyperlink :	Click here for hyperlink provided by the agency.
Last Date in Agency List :	2023-02-28

Contaminants

Contaminant Name :	Petroleum Products-Unspecified
Ground water :	Below Cleanup Levels
Surface water :	N/R
Soil :	N/R
Sediment :	N/R
Air :	N/R
Bedrock :	N/R

Contaminant Name :	Metals Priority Pollutants
Ground water :	N/R
Surface water :	N/R
Soil :	Remediated
Sediment :	N/R
Air :	N/R
Bedrock :	N/R

Contaminant Name :	Petroleum-Other
Ground water :	N/R
Surface water :	N/R
Soil :	Below Cleanup Levels
Sediment :	N/R
Air :	N/R
Bedrock :	N/R

Contaminant Name :	Polycyclic Aromatic Hydrocarbons
Ground water :	N/R
Surface water :	N/R
Soil :	Below Cleanup Levels
Sediment :	N/R
Air :	N/R
Bedrock :	N/R

Map Id: M51
Direction: W
Distance: 0.115 mi., 605 ft.
Elevation: 15 ft.
Relative: Lower

Site Name : 1147 DOCK STREET TACOMA
1147 DOCK ST
TACOMA | Tacoma, WA

Database(s) : [ALL SITES - WA, CSCSL NFA - WA, ENVCVN - WA, FRS, HSL - WA] ***(cont.)***

Envirosite ID: 52365349
EPA ID: N/R

HSL - WA ***(cont.)***

Contaminant Name :	Mercury
Ground water :	N/R
Surface water :	Remediated-Below
Soil :	N/R
Sediment :	N/R
Air :	N/R
Bedrock :	N/R

Facility Name :	1147 DOCK STREET TACOMA
Facility Address :	1147 Dock St, Tacoma, 98402-5004
County :	Pierce

Site Details

Facility Site ID :	1359
Cleanup Site ID :	741
Status :	No Further Action
Site Rank :	N/R
Alternative Site Name :	N/R
Region :	N/R
Resposbile Unit :	N/R
Institutional Control :	N/R
Current VCP :	N/R
Past VCP :	N/R
Latitude :	N/R
Longitude :	N/R
Agency Hyperlink :	Click here for hyperlink provided by the agency.
Last Date in Agency List :	2022-02-11

Map Id: O52
Direction: NW
Distance: 0.119 mi., 628 ft.
Elevation: 15 ft.
Relative: Lower

Site Name : TACOMA MARINE SERVICES | COMMENCEMENT BAY MARINE SERVICES | 820 EAST D STREET DOCK RECONFIGURATION
820 E D ST | 820 EAST D ST.
TACOMA, WA

Database(s) : [ALL SITES - WA, ECHO, ERNS, FRS, ICIS, INACTIVE PCS, PCS ENF, PCS FACILITY]

Envirosite ID: 52365706
EPA ID: N/R

ALL SITES - WA

Facility Name :	820 East D Street Dock Reconfiguration
Facility Address :	820 E D ST, TACOMA, 98421
County :	Pierce

Map Id: O52
Direction: NW
Distance: 0.119 mi., 628 ft.
Elevation: 15 ft.
Relative: Lower

Site Name : TACOMA MARINE SERVICES | COMMENCEMENT BAY MARINE SERVICES | 820 EAST D STREET DOCK RECONFIGURATION
820 E D ST | 820 EAST D ST.
TACOMA, WA

Database(s) : [ALL SITES - WA, ECHO, ERNS, FRS, ICIS, INACTIVE PCS, PCS ENF, PCS FACILITY] ***(cont.)***

Envirosite ID: 52365706
EPA ID: N/R

ALL SITES - WA ***(cont.)***

Facility/Site ID :	16501
Alternate Name :	N/R
Program Name :	N/R
WRIA :	10
Legislative District :	27
Congressional District :	9
Ecology Region :	SWRO
Ecology Program Phone :	360-742-2826
Tribal Land :	N
Latitude :	47.255674
Longitude :	-122.432221
Last Date in Agency List :	2023-01-03

Facility/Site ID :	16501
Alternate Name :	N/R
Program Name :	N/R
WRIA :	10
Legislative District :	27
Congressional District :	9
Ecology Region :	SWRO
Ecology Program Phone :	(360) 407-6712
Tribal Land :	N
Latitude :	47.255674
Longitude :	-122.432221
Last Date in Agency List :	2023-01-03

Program Details

Program :	SEA
Program ID :	N/R
Interaction Type :	SEAPROJ
Interaction Type Description :	SEAPROJ
Status :	Active
Start Date :	2011-03-07
End Date :	N/R
SIC :	N/R
NAICS :	N/R

Program :	SEA
Program ID :	N/R
Interaction Type :	Non-Enforcement Final
Interaction Type Description :	A Non-Enforcement action (i.e. permit, notice of construction, etc.) was finalized, issued to the respective party, indicating the non-enforcement action was taken.
Status :	Active
Start Date :	2014-12-10

Map Id: O52
Direction: NW
Distance: 0.119 mi., 628 ft.
Elevation: 15 ft.
Relative: Lower

Site Name : TACOMA MARINE SERVICES | COMMENCEMENT BAY MARINE SERVICES | 820 EAST D STREET DOCK RECONFIGURATION
820 E D ST | 820 EAST D ST.
TACOMA, WA

Database(s) : [ALL SITES - WA, ECHO, ERNS, FRS, ICIS, INACTIVE PCS, PCS ENF, PCS FACILITY] ***(cont.)***

Envirosite ID: 52365706
EPA ID: N/R

ALL SITES - WA ***(cont.)***

End Date :	N/R
SIC :	N/R
NAICS :	N/R
Facility Name :	TACOMA MARINE SERVICES
Facility Address :	820 E D ST, TACOMA, 98421
County :	Pierce
Facility/Site ID :	9802061
Alternate Name :	N/R
Program Name :	N/R
WRIA :	10
Legislative District :	27
Congressional District :	9
Ecology Region :	SWRO
Ecology Program Phone :	(360) 407-7455
Tribal Land :	N
Latitude :	47.255692
Longitude :	-122.432183
Last Date in Agency List :	2023-01-03

Facility/Site ID :	9802061
Alternate Name :	N/R
Program Name :	N/R
WRIA :	10
Legislative District :	27
Congressional District :	9
Ecology Region :	SWRO
Ecology Program Phone :	(360) 407-6400
Tribal Land :	N
Latitude :	47.255692
Longitude :	-122.432183
Last Date in Agency List :	2023-01-03

Facility/Site ID :	9802061
Alternate Name :	Commencement Bay Marine Services
Program Name :	N/R
WRIA :	10
Legislative District :	27
Congressional District :	9
Ecology Region :	SWRO
Ecology Program Phone :	(360) 407-6400
Tribal Land :	N
Latitude :	47.255692
Longitude :	-122.432183
Last Date in Agency List :	2023-01-03

Map Id: O52
Direction: NW
Distance: 0.119 mi., 628 ft.
Elevation: 15 ft.
Relative: Lower

Site Name : TACOMA MARINE SERVICES | COMMENCEMENT BAY MARINE SERVICES | 820 EAST D STREET DOCK RECONFIGURATION
820 E D ST | 820 EAST D ST.
TACOMA, WA

Database(s) : [ALL SITES - WA, ECHO, ERNS, FRS, ICIS, INACTIVE PCS, PCS ENF, PCS FACILITY] ***(cont.)***

Envirosite ID: 52365706
EPA ID: N/R

ALL SITES - WA ***(cont.)***

Facility/Site ID :	9802061
Alternate Name :	N/R
Program Name :	N/R
WRIA :	10
Legislative District :	27
Congressional District :	9
Ecology Region :	SWRO
Ecology Program Phone :	N/R
Tribal Land :	N
Latitude :	47.255692
Longitude :	-122.432183
Last Date in Agency List :	2023-01-03

Program Details

Program :	SPILLS
Program ID :	N/R
Interaction Type :	Class 4 Facility
Interaction Type Description :	Applies to marinas and other small fueling facilities that transfer oil to non-recreation vessels that have a fuel capacity of less than 10,500 gallons. Full definition can be found in Washington Administrative Code (WAC) 173-180-020.
Status :	Active
Start Date :	2006-10-26
End Date :	N/R
SIC :	N/R
NAICS :	N/R

Program :	SPILLS
Program ID :	N/R
Interaction Type :	Boatyard GP
Interaction Type Description :	General permit issued to boatyards to regulate discharges of pollutants to state waters from boatyard construction, maintenance and repair activities
Status :	Active
Start Date :	1993-11-05
End Date :	N/R
SIC :	N/R
NAICS :	N/R

Program :	SPILLS
Program ID :	N/R
Interaction Type :	Boatyard GP

Map Id: O52
Direction: NW
Distance: 0.119 mi., 628 ft.
Elevation: 15 ft.
Relative: Lower

Site Name : TACOMA MARINE SERVICES | COMMENCEMENT BAY MARINE SERVICES | 820 EAST D STREET DOCK RECONFIGURATION
820 E D ST | 820 EAST D ST.
TACOMA, WA

Database(s) : [ALL SITES - WA, ECHO, ERNS, FRS, ICIS, INACTIVE PCS, PCS ENF, PCS FACILITY] ***(cont.)***

Envirosite ID: 52365706
EPA ID: N/R

ALL SITES - WA ***(cont.)***

Interaction Type Description :	General permit issued to boatyards to regulate discharges of pollutants to state waters from boatyard construction, maintenance and repair activities
Status :	Active
Start Date :	1993-11-05
End Date :	N/R
SIC :	N/R
NAICS :	336611 - Ship Building and Repairing
Program :	SPILLS
Program ID :	N/R
Interaction Type :	Boatyard GP
Interaction Type Description :	General permit issued to boatyards to regulate discharges of pollutants to state waters from boatyard construction, maintenance and repair activities
Status :	Active
Start Date :	1993-11-05
End Date :	N/R
SIC :	3732 - BOAT BUILDING AND REPAIRING
NAICS :	N/R
Program :	SPILLS
Program ID :	N/R
Interaction Type :	Urban Waters
Interaction Type Description :	The site has been inspected by an Ecology Urban Waters Inspector.
Status :	Active
Start Date :	2008-07-01
End Date :	N/R
SIC :	N/R
NAICS :	N/R

ECHO

Facility Name :	COMMENCEMENT BAY MARINE SERVICES
Facility Address :	820 E D ST, TACOMA, WA 98421
County :	PIERCE
Last Inspection Date :	2021-07-07
Registry ID :	110015529702
FIPS Code :	53053
EPA Region :	10
Inspection Count :	2
Last Inspection Days :	515
Informal Count :	0
Last Informal Action Date :	N/R

Map Id: O52
Direction: NW
Distance: 0.119 mi., 628 ft.
Elevation: 15 ft.
Relative: Lower

Site Name : TACOMA MARINE SERVICES | COMMENCEMENT BAY MARINE SERVICES | 820 EAST D STREET DOCK RECONFIGURATION
820 E D ST | 820 EAST D ST.
TACOMA, WA

Database(s) : [ALL SITES - WA, ECHO, ERNS, FRS, ICIS, INACTIVE PCS, PCS ENF, PCS FACILITY] ***(cont.)***

Envirosite ID: 52365706
EPA ID: N/R

ECHO ***(cont.)***

Formal Action Count :	1
Last Formal Action Date :	2020-08-26
Total Penalties :	0
Penalty Count :	N/R
Last Penalty Date :	N/R
Last Penalty Amount :	N/R
QTRS IN NC :	9
Programs IN SNC :	0
Current Compliance Status :	Violation Identified
Three-Year Compliance Status :	___SSVVVVVVV
Collection Method :	INTERPOLATION-PHOTO
Reference Point :	FACILITY CENTROID
Accuracy Meters :	176
Derived Tribes :	Puyallup Tribe of the Puyallup Reservation - 1 mile(s), Puyallup Tribe of the Puyallup Reservation - 1.2 mile(s), Muckleshoot Indian Tribe - 10.7 mile(s), Muckleshoot Indian Tribe - 13.7 mile(s), Nisqually Indian Tribe - 17.8 mile(s), Squaxin Island Tribe of the Squaxin Island Reservation - 22.1 mile(s), Squaxin Island Tribe of the Squaxin Island Reservation - 23.9 mile(s)
Derived HUC :	17110019
Derived WBD :	171100190301
Derived STCTY FIPS :	53053
Derived Zip :	98421
Derived CD113 :	09
Derived CB2010 :	530530602001080
MYRTK Universe :	NNN
NPDES IDs :	WAG031026
CWA Permit Types :	Minor
CWA Compliance Tracking :	On
CWA NAICS :	336611
CWA SICS :	3732
CWA Inspection Count :	2
CWA Last Inspection Days :	514
CWA Informal Count :	N/R
CWA Formal Action Count :	1
CWA Last Formal Action Date :	2020-08-26
CWA Penalties :	0
CWA Last Penalty Date :	N/R
CWA Last Penalty Amount :	N/R
CWA Quarters IN NC :	10
CWA Current Compliance Status :	Violation Identified
CWA Current SNC Flag :	N
CWA 13 Quarters Compliance Status :	S___SSVVVVVVV
CWA 13 Quarters Effluent Exceedances:	2
CWA Three-Year QNCR Codes :	N/R
DFR URL :	Click here for hyperlink provided by the agency.
Facility SIC :	3732
Facility NAICS :	336611 - Ship Building and Repairing
Facility Last Inspection EPA Date :	N/R
Facility Last Inspection State Date :	2021-07-07

Map Id: O52
Direction: NW
Distance: 0.119 mi., 628 ft.
Elevation: 15 ft.
Relative: Lower

Site Name : TACOMA MARINE SERVICES | COMMENCEMENT BAY MARINE SERVICES | 820 EAST D STREET DOCK RECONFIGURATION
820 E D ST | 820 EAST D ST.
TACOMA, WA

Database(s) : [ALL SITES - WA, ECHO, ERNS, FRS, ICIS, INACTIVE PCS, PCS ENF, PCS FACILITY] ***(cont.)***

Envirosite ID: 52365706
EPA ID: N/R

ECHO ***(cont.)***

Facility Last Formal Act EPA Date :	N/R
Facility Last Formal Act State Date :	2020-08-26
Facility Last Informal Act EPA Date :	N/R
Facility Last Informal Act State Date:	N/R
Facility Federal Agency :	N/R
TRI Reporter :	N/R
Facility Imp Water Flag :	Y
Current SNC Flag :	N
Indian County Flag :	N
Federal Flag :	N/R
US Mexico Border Flag :	N/R
Chesapeak Bay Flag :	N/R
AIR Flag :	N
NPDES Flag :	Y
SDWIS Flag :	N
RCRA Flag :	N
TRI Flag :	N
GHG Flag :	N
Major Flag :	N/R
Active Flag :	Y
NAA Flag :	N
Latitude :	47.255693
Longitude :	-122.432317
Last Date in Agency List :	2023-01-16
Facility Name :	TACOMA MARINE SERVICES
Facility Address :	820 E D ST, TACOMA, WA 98421
County :	PIERCE
Last Inspection Date :	2015-11-05
Registry ID :	110015529702
FIPS Code :	53053
EPA Region :	10
Inspection Count :	3
Last Inspection Days :	1067
Informal Count :	0
Last Informal Action Date :	N/R
Formal Action Count :	0
Last Formal Action Date :	N/R
Total Penalties :	0
Penalty Count :	N/R
Last Penalty Date :	N/R
Last Penalty Amount :	N/R
QTRS IN NC :	1
Programs IN SNC :	0
Current Compliance Status :	Unknown
Three-Year Compliance Status :	VUUUUUUUUUU_
Collection Method :	ADDRESS MATCHING-HOUSE NUMBER
Reference Point :	CENTER OF A FACILITY OR STATION
Accuracy Meters :	30

Map Id: O52
Direction: NW
Distance: 0.119 mi., 628 ft.
Elevation: 15 ft.
Relative: Lower

Site Name : TACOMA MARINE SERVICES | COMMENCEMENT BAY MARINE SERVICES | 820 EAST D STREET DOCK RECONFIGURATION
820 E D ST | 820 EAST D ST.
TACOMA, WA

Database(s) : [ALL SITES - WA, ECHO, ERNS, FRS, ICIS, INACTIVE PCS, PCS ENF, PCS FACILITY] ***(cont.)***

Envirosite ID: 52365706
EPA ID: N/R

ECHO ***(cont.)***

Derived Tribes :	Puyallup Tribe of the Puyallup Reservation - .9 mile(s), Puyallup Tribe of the Puyallup Reservation - 1.2 mile(s), Muckleshoot Indian Tribe - 10.7 mile(s), Muckleshoot Indian Tribe - 13.7 mile(s), Nisqually Indian Tribe - 17.8 mile(s), Squaxin Island Tribe of the Squaxin Island Reservation - 22.1 mile(s), Squaxin Island Tribe of the Squaxin Island Reservation - 24 mile(s)
Derived HUC :	17110019
Derived WBD :	171100190301
Derived STCTY FIPS :	53053
Derived Zip :	98421
Derived CD113 :	09
Derived CB2010 :	530530602001080
MYRTK Universe :	NNN
NPDES IDs :	WAG031026
CWA Permit Types :	Minor
CWA Compliance Tracking :	Partial
CWA NAICS :	N/R
CWA SICS :	3732
CWA Inspection Count :	3
CWA Last Inspection Days :	1067
CWA Informal Count :	N/R
CWA Formal Action Count :	N/R
CWA Last Formal Action Date :	N/R
CWA Penalties :	N/R
CWA Last Penalty Date :	N/R
CWA Last Penalty Amount :	N/R
CWA Quarters IN NC :	1
CWA Current Compliance Status :	Unknown
CWA Current SNC Flag :	N
CWA 13 Quarters Compliance Status :	UVUUUUUUUUUU_
CWA 13 Quarters Effluent Exceedances:	N/R
CWA Three-Year QNCR Codes :	N/R
DFR URL :	Click here for hyperlink provided by the agency.
Facility SIC :	3732
Facility NAICS :	N/R
Facility Last Inspection EPA Date :	N/R
Facility Last Inspection State Date :	2015-11-05
Facility Last Formal Act EPA Date :	N/R
Facility Last Formal Act State Date :	N/R
Facility Last Informal Act EPA Date :	N/R
Facility Last Informal Act State Date:	N/R
Facility Federal Agency :	N/R
TRI Reporter :	N/R
Facility Imp Water Flag :	N/R
Current SNC Flag :	N
Indian County Flag :	N
Federal Flag :	N/R
US Mexico Border Flag :	N/R
Chesapeak Bay Flag :	N/R
AIR Flag :	N
NPDES Flag :	Y

Map Id: O52
Direction: NW
Distance: 0.119 mi., 628 ft.
Elevation: 15 ft.
Relative: Lower

Site Name : TACOMA MARINE SERVICES | COMMENCEMENT BAY MARINE SERVICES | 820 EAST D STREET DOCK RECONFIGURATION
820 E D ST | 820 EAST D ST.
TACOMA, WA

Database(s) : [ALL SITES - WA, ECHO, ERNS, FRS, ICIS, INACTIVE PCS, PCS ENF, PCS FACILITY] ***(cont.)***

Envirosite ID: 52365706
EPA ID: N/R

ECHO ***(cont.)***

SDWIS Flag :	N
RCRA Flag :	N
TRI Flag :	N
GHG Flag :	N
Major Flag :	N/R
Active Flag :	Y
NAA Flag :	Y
Latitude :	47.25591
Longitude :	-122.43164
Last Date in Agency List :	2018-10-08

ERNS

Facility Address :	820 EAST D ST., TACOMA, WA 98421
County :	PIERCE

Incident Information

Details for this site have been truncated due to the large number of available details for this site within this dataset. For the complete details for this site, contact your Envirosite account representative for a complimentary site report containing all of the details available.

Incident Date Time :	2021-05-03 14:10:00
Type of Incident :	VESSEL
Incident Cause :	EQUIPMENT FAILURE
Incident DTG :	DISCOVERED
Incident Location :	N/R
Sequence Number :	1304149
Potential Flag :	N
Description of Incident :	THE CALLER IS REPORTING A DISCHARGE OF HYDRAULIC OIL INTO THE FOSS WATERWAY FROM A HYDRAULIC LINE ON A VESSEL. THE INCIDENT OCCURRED DUE TO A FAILURE OF THE HYDRAULIC FITTING ON THE OUTSIDE OF THE TRANSOM.
Last Date in Agency List :	2022-04-27

Incident Response Summary

Date Time Received :	2021-05-03 17:38:00
Date Time Completed :	2021-05-03 17:53:00
Call Type :	Incident
Source :	TELEPHONE
Responsible Company :	N/R
Responsible Org Type :	PRIVATE CITIZEN
Responsible City :	N/R
Responsible State :	XX
Responsible Zip :	N/R

Map Id: O52
Direction: NW
Distance: 0.119 mi., 628 ft.
Elevation: 15 ft.
Relative: Lower

Site Name : TACOMA MARINE SERVICES | COMMENCEMENT BAY MARINE SERVICES | 820 EAST D STREET DOCK RECONFIGURATION
820 E D ST | 820 EAST D ST.
TACOMA, WA

Database(s) : [ALL SITES - WA, ECHO, ERNS, FRS, ICIS, INACTIVE PCS, PCS ENF, PCS FACILITY] ***(cont.)***

Envirosite ID: 52365706
EPA ID: N/R

ERNS ***(cont.)***

Incident Details Summary

Remedial Action :	THE STAFF REMOVED THE VESSEL FROM THE WATER AND CLEAN UP IS UNDERWAY.
Medium :	FOSS WATERWAY
Medium Description :	WATER
Body of Water :	FOSS WATERWAY
Weather Conditions :	PARTLY CLOUDY
Water Temperature :	N/R
Water Supply Contaminated :	U
Waterway Closed :	N
Waterway Description :	N/R

Additional Incident Details Summary

Actual Amount :	N/R
Actual Amount Units :	N/R
Capacity of Tank :	N/R
Capacity of Tank Units :	N/R
Continuous Release Begin Date :	N/R
Continuous Release End Date :	N/R
Continuous Release Change Date :	N/R
Continuous Release Permit :	N/R
Continuous Release Type :	N/R
Description of Tank :	N/R
Device Operational :	U
DOT Crossing Number :	N/R
DOT Regulated :	U
NPDES :	N/R
NPDES Compliance :	U
Pipeline Aboveground :	ABOVE
Pipeline Covered :	U
Pipeline Type :	N/R
Tank ID :	N/R
Tank Regulated :	U
Tank Regulated by :	N/R

Materials Involved Summary

Name of Material :	HYDRAULIC OIL
CAS Number :	000000-00-0
Amount of Material :	10
Unit of Measure :	OUNCE(S)
UN Number :	N/R
CHRIS Code :	OHY
Reached Water :	YES
Amount in Water :	10
Unit of Measure (Reach Water) :	OUNCE(S)

Map Id: O52
Direction: NW
Distance: 0.119 mi., 628 ft.
Elevation: 15 ft.
Relative: Lower

Site Name : TACOMA MARINE SERVICES | COMMENCEMENT BAY MARINE SERVICES | 820 EAST D STREET DOCK RECONFIGURATION
820 E D ST | 820 EAST D ST.
TACOMA, WA

Database(s) : [ALL SITES - WA, ECHO, ERNS, FRS, ICIS, INACTIVE PCS, PCS ENF, PCS FACILITY] ***(cont.)***

Envirosite ID: 52365706
EPA ID: N/R

ERNS ***(cont.)***

Vessels Details

Vessel Name :	SOCIAL DISTANCE
Vessel Type :	PLEASURE CRAFT
Vessel Length :	N/R
Hull Construction :	FIBERGLASS HULL
Fuel Capacity :	N/R
Fuel on Board :	N/R
Cargo Capacity :	N/R
Cargo on Board :	N/R
Is Vessel Aground :	N
Flag :	UNITED STATES OF AMERICA
Breadth :	N/R
Draught :	N/R
Fuel Capacity Units :	UNKNOWN AMOUNT
Fuel on Board Units :	UNKNOWN AMOUNT
Cargo Capacity Units :	UNKNOWN AMOUNT
Cargo on Board Units :	UNKNOWN AMOUNT

Incident Information

Incident Date Time :	2021-03-10 09:45:00
Type of Incident :	UNKNOWN SHEEN
Incident Cause :	UNKNOWN
Incident DTG :	DISCOVERED
Incident Location :	UNKNOWN SHEEN INCIDENT
Sequence Number :	1300001
Potential Flag :	N
Description of Incident :	CALLER IS REPORTING AN UNKNOWN SHEEN FROM AN UNKNOWN SOURCE IN THE FOSS WATERWAY.
Last Date in Agency List :	2022-04-27

Incident Response Summary

Date Time Received :	2021-03-10 12:57:00
Date Time Completed :	2021-03-10 13:03:00
Call Type :	Incident
Source :	TELEPHONE
Responsible Company :	N/R
Responsible Org Type :	UNKNOWN
Responsible City :	N/R
Responsible State :	XX
Responsible Zip :	N/R

Map Id: O52
Direction: NW
Distance: 0.119 mi., 628 ft.
Elevation: 15 ft.
Relative: Lower

Site Name : TACOMA MARINE SERVICES | COMMENCEMENT BAY MARINE SERVICES | 820 EAST D STREET DOCK RECONFIGURATION
820 E D ST | 820 EAST D ST.
TACOMA, WA

Database(s) : [ALL SITES - WA, ECHO, ERNS, FRS, ICIS, INACTIVE PCS, PCS ENF, PCS FACILITY] ***(cont.)***

Envirosite ID: 52365706
EPA ID: N/R

ERNS ***(cont.)***

Incident Details Summary

Remedial Action :	NONE
Medium :	FOSS WATERWAY
Medium Description :	WATER
Body of Water :	FOSS WATERWAY
Weather Conditions :	N/R
Water Temperature :	N/R
Water Supply Contaminated :	U
Waterway Closed :	N
Waterway Description :	N/R

Additional Incident Details Summary

Actual Amount :	N/R
Actual Amount Units :	N/R
Capacity of Tank :	N/R
Capacity of Tank Units :	N/R
Continuous Release Begin Date :	N/R
Continuous Release End Date :	N/R
Continuous Release Change Date :	N/R
Continuous Release Permit :	N/R
Continuous Release Type :	N/R
Description of Tank :	N/R
Device Operational :	U
DOT Crossing Number :	N/R
DOT Regulated :	U
NPDES :	N/R
NPDES Compliance :	U
Pipeline Aboveground :	ABOVE
Pipeline Covered :	U
Pipeline Type :	N/R
Tank ID :	N/R
Tank Regulated :	U
Tank Regulated by :	N/R

Materials Involved Summary

Name of Material :	UNKNOWN OIL
CAS Number :	000000-00-0
Amount of Material :	0
Unit of Measure :	UNKNOWN AMOUNT
UN Number :	N/R
CHRIS Code :	OUN
Reached Water :	YES
Amount in Water :	0
Unit of Measure (Reach Water) :	UNKNOWN AMOUNT

Map Id: O52
Direction: NW
Distance: 0.119 mi., 628 ft.
Elevation: 15 ft.
Relative: Lower

Site Name : TACOMA MARINE SERVICES | COMMENCEMENT BAY MARINE SERVICES | 820 EAST D STREET DOCK RECONFIGURATION
820 E D ST | 820 EAST D ST.
TACOMA, WA

Database(s) : [ALL SITES - WA, ECHO, ERNS, FRS, ICIS, INACTIVE PCS, PCS ENF, PCS FACILITY] ***(cont.)***

Envirosite ID: 52365706
EPA ID: N/R

ERNS ***(cont.)***

Incident Information

Incident Date Time :	2020-09-25 01:45:00
Type of Incident :	UNKNOWN SHEEN
Incident Cause :	UNKNOWN
Incident DTG :	DISCOVERED
Incident Location :	IN FRONT OF INCIDENT LOCATION
Sequence Number :	1288286
Potential Flag :	N
Description of Incident :	CALLER IS REPORTING AN UNKNOWN SHEEN FROM AN UNKNOWN SOURCE IN THE THEA FOSS WATERWAY. CALLER REPORTS THAT THIS SHEEN HAS BEEN SHIFTING DOWN THE WATERWAY FOR THE PAST 45 MINUTES.
Last Date in Agency List :	2021-01-28

Incident Response Summary

Date Time Received :	2020-09-25 17:24:00
Date Time Completed :	2020-09-25 17:30:00
Call Type :	Incident
Source :	TELEPHONE
Responsible Company :	N/R
Responsible Org Type :	UNKNOWN
Responsible City :	N/R
Responsible State :	XX
Responsible Zip :	N/R

Incident Details Summary

Remedial Action :	NONE
Medium :	THEA FOSS WATERWAY
Medium Description :	WATER
Body of Water :	THEA FOSS WATERWAY
Weather Conditions :	N/R
Water Temperature :	N/R
Water Supply Contaminated :	U
Waterway Closed :	N
Waterway Description :	N/R

Additional Incident Details Summary

Actual Amount :	N/R
Actual Amount Units :	N/R
Capacity of Tank :	N/R
Capacity of Tank Units :	N/R
Continuous Release Begin Date :	N/R
Continuous Release End Date :	N/R

Map Id: O52
Direction: NW
Distance: 0.119 mi., 628 ft.
Elevation: 15 ft.
Relative: Lower

Site Name : TACOMA MARINE SERVICES | COMMENCEMENT BAY MARINE SERVICES | 820 EAST D STREET DOCK RECONFIGURATION
820 E D ST | 820 EAST D ST.
TACOMA, WA

Database(s) : [ALL SITES - WA, ECHO, ERNS, FRS, ICIS, INACTIVE PCS, PCS ENF, PCS FACILITY] ***(cont.)***

Envirosite ID: 52365706
EPA ID: N/R

ERNS ***(cont.)***

Continuous Release Change Date :	N/R
Continuous Release Permit :	N/R
Continuous Release Type :	N/R
Description of Tank :	N/R
Device Operational :	U
DOT Crossing Number :	N/R
DOT Regulated :	U
NPDES :	N/R
NPDES Compliance :	U
Pipeline Aboveground :	ABOVE
Pipeline Covered :	U
Pipeline Type :	N/R
Tank ID :	N/R
Tank Regulated :	U
Tank Regulated by :	N/R

Materials Involved Summary

Name of Material :	UNKNOWN OIL
CAS Number :	000000-00-0
Amount of Material :	0
Unit of Measure :	UNKNOWN AMOUNT
UN Number :	N/R
CHRIS Code :	OUN
Reached Water :	YES
Amount in Water :	0
Unit of Measure (Reach Water) :	UNKNOWN AMOUNT

Incident Information

Incident Date Time :	2020-06-04 13:05:00
Type of Incident :	UNKNOWN SHEEN
Incident Cause :	UNKNOWN
Incident DTG :	DISCOVERED
Incident Location :	JUST NORTH OF THE ADDRESS PROVIDED/ THEA FOSS WATERWAY
Sequence Number :	1278868
Potential Flag :	N
Description of Incident :	CALLER REPORTED AN UNKNOWN SHEEN IN THE THEA FOSS WATERWAY DUE TO AN UNKNOWN CAUSE. RP STATED THE SHEEN IS NOT COMING FROM THEIR FACILITY.
Last Date in Agency List :	2021-01-28

Incident Response Summary

Date Time Received :	2020-06-04 16:27:00
Date Time Completed :	2020-06-04 16:30:00

Map Id: O52
Direction: NW
Distance: 0.119 mi., 628 ft.
Elevation: 15 ft.
Relative: Lower

Site Name : TACOMA MARINE SERVICES | COMMENCEMENT BAY MARINE SERVICES | 820 EAST D STREET DOCK RECONFIGURATION
820 E D ST | 820 EAST D ST.
TACOMA, WA

Database(s) : [ALL SITES - WA, ECHO, ERNS, FRS, ICIS, INACTIVE PCS, PCS ENF, PCS FACILITY] ***(cont.)***

Envirosite ID: 52365706
EPA ID: N/R

ERNS ***(cont.)***

Call Type :	Incident
Source :	TELEPHONE
Responsible Company :	N/R
Responsible Org Type :	UNKNOWN
Responsible City :	N/R
Responsible State :	XX
Responsible Zip :	N/R

Incident Details Summary

Remedial Action :	N/R
Medium :	THEA FOSS WATERWAY
Medium Description :	WATER
Body of Water :	THEA FOSS WATERWAY
Weather Conditions :	PARTLY CLOUDY
Water Temperature :	N/R
Water Supply Contaminated :	U
Waterway Closed :	N
Waterway Description :	N/R

Additional Incident Details Summary

Actual Amount :	N/R
Actual Amount Units :	N/R
Capacity of Tank :	N/R
Capacity of Tank Units :	N/R
Continuous Release Begin Date :	N/R
Continuous Release End Date :	N/R
Continuous Release Change Date :	N/R
Continuous Release Permit :	N/R
Continuous Release Type :	N/R
Description of Tank :	N/R
Device Operational :	U
DOT Crossing Number :	N/R
DOT Regulated :	U
NPDES :	N/R
NPDES Compliance :	U
Pipeline Aboveground :	ABOVE
Pipeline Covered :	U
Pipeline Type :	N/R
Tank ID :	N/R
Tank Regulated :	U
Tank Regulated by :	N/R

Materials Involved Summary

Name of Material :	UNKNOWN OIL
CAS Number :	000000-00-0

Map Id: O52
Direction: NW
Distance: 0.119 mi., 628 ft.
Elevation: 15 ft.
Relative: Lower

Site Name : TACOMA MARINE SERVICES | COMMENCEMENT BAY MARINE SERVICES | 820 EAST D STREET DOCK RECONFIGURATION
820 E D ST | 820 EAST D ST.
TACOMA, WA

Database(s) : [ALL SITES - WA, ECHO, ERNS, FRS, ICIS, INACTIVE PCS, PCS ENF, PCS FACILITY] ***(cont.)***

Envirosite ID: 52365706
EPA ID: N/R

ERNS ***(cont.)***

Amount of Material :	0
Unit of Measure :	UNKNOWN AMOUNT
UN Number :	N/R
CHRIS Code :	OUN
Reached Water :	YES
Amount in Water :	0
Unit of Measure (Reach Water) :	UNKNOWN AMOUNT

Incident Information

Incident Date Time :	2014-06-26 16:00:00
Type of Incident :	VESSEL
Incident Cause :	OPERATOR ERROR
Incident DTG :	OCCURRED
Incident Location :	N/R
Sequence Number :	1087225
Potential Flag :	N
Description of Incident :	CALLER REPORTED A VESSEL HIT THE FUEL PUMP CAUSING A SPILL OF MATERIALS.
Last Date in Agency List :	2015-12-23

Incident Response Summary

Date Time Received :	2014-06-26 19:18:42
Date Time Completed :	2014-06-26 19:20:33
Call Type :	Incident
Source :	TELEPHONE
Responsible Company :	N/R
Responsible Org Type :	UNKNOWN
Responsible City :	N/R
Responsible State :	XX
Responsible Zip :	N/R

Incident Details Summary

Remedial Action :	BOOMS APPLIED, ABSORBENTS APPLIED
Medium :	COMMENCEMENT BAY
Medium Description :	WATER
Body of Water :	COMMENCEMENT BAY
Weather Conditions :	PARTLY CLOUDY
Water Temperature :	N/R
Water Supply Contaminated :	U
Waterway Closed :	N
Waterway Description :	N/R

Map Id: O52
Direction: NW
Distance: 0.119 mi., 628 ft.
Elevation: 15 ft.
Relative: Lower

Site Name : TACOMA MARINE SERVICES | COMMENCEMENT BAY MARINE SERVICES | 820 EAST D STREET DOCK RECONFIGURATION
820 E D ST | 820 EAST D ST.
TACOMA, WA

Database(s) : [ALL SITES - WA, ECHO, ERNS, FRS, ICIS, INACTIVE PCS, PCS ENF, PCS FACILITY] ***(cont.)***

Envirosite ID: 52365706
EPA ID: N/R

ERNS ***(cont.)***

Additional Incident Details Summary

Actual Amount :	N/R
Actual Amount Units :	N/R
Capacity of Tank :	N/R
Capacity of Tank Units :	N/R
Continuous Release Begin Date :	N/R
Continuous Release End Date :	N/R
Continuous Release Change Date :	N/R
Continuous Release Permit :	N/R
Continuous Release Type :	N/R
Description of Tank :	N/R
Device Operational :	U
DOT Crossing Number :	N/R
DOT Regulated :	U
NPDES :	N/R
NPDES Compliance :	U
Pipeline Aboveground :	ABOVE
Pipeline Covered :	U
Pipeline Type :	N/R
Tank ID :	N/R
Tank Regulated :	U
Tank Regulated by :	N/R

Materials Involved Summary

Name of Material :	GASOLINE: AUTOMOTIVE (UNLEADED)
CAS Number :	000000-00-0
Amount of Material :	2
Unit of Measure :	GALLON(S)
UN Number :	N/R
CHRIS Code :	GAS
Reached Water :	YES
Amount in Water :	2
Unit of Measure (Reach Water) :	GALLON(S)

Vessels Details

Vessel Name :	ELIZABETH RUTH
Vessel Type :	FISHING
Vessel Length :	N/R
Hull Construction :	N/R
Fuel Capacity :	N/R
Fuel on Board :	N/R
Cargo Capacity :	N/R
Cargo on Board :	N/R
Is Vessel Aground :	N
Flag :	N/R
Breadth :	N/R
Draught :	N/R

Map Id: O52
Direction: NW
Distance: 0.119 mi., 628 ft.
Elevation: 15 ft.
Relative: Lower

Site Name : TACOMA MARINE SERVICES | COMMENCEMENT BAY MARINE SERVICES | 820 EAST D STREET DOCK RECONFIGURATION
820 E D ST | 820 EAST D ST.
TACOMA, WA

Database(s) : [ALL SITES - WA, ECHO, ERNS, FRS, ICIS, INACTIVE PCS, PCS ENF, PCS FACILITY] ***(cont.)***

Envirosite ID: 52365706
EPA ID: N/R

ERNS ***(cont.)***

Fuel Capacity Units :	N/R
Fuel on Board Units :	N/R
Cargo Capacity Units :	N/R
Cargo on Board Units :	N/R

FRS

Facility Name :	820 EAST D STREET DOCK RECONFIGURATION
Facility Address :	820 E D ST, TACOMA, WA 98421
County :	PIERCE

Site Details

Registry ID :	110043334610
FRS Facility URL :	Click here for hyperlink provided by the agency.
Last Date in Agency List :	2023-02-13

Source Description

Source Description :

The WA-FSIS provides a means to query and display data maintained by the Washington Department of Ecology. This system contains key information for each facility/site that is currently, or has been, of interest to the Air Quality, Dam Safety, Hazardous Waste, Toxics Cleanup, and Water Quality Programs.

FRS Environmental Interest

Source and System ID :	WA-FSIS - 16501

Facility Name :	COMMENCEMENT BAY MARINE SERVICES
Facility Address :	820 E D ST, TACOMA, WA 98421
County :	PIERCE

Site Details

Registry ID :	110015529702
FRS Facility URL :	Click here for hyperlink provided by the agency.
Last Date in Agency List :	2023-02-13

Source Description

Map Id: O52
Direction: NW
Distance: 0.119 mi., 628 ft.
Elevation: 15 ft.
Relative: Lower

Site Name : TACOMA MARINE SERVICES | COMMENCEMENT BAY MARINE SERVICES | 820 EAST D STREET DOCK RECONFIGURATION
820 E D ST | 820 EAST D ST.
TACOMA, WA

Database(s) : [ALL SITES - WA, ECHO, ERNS, FRS, ICIS, INACTIVE PCS, PCS ENF, PCS FACILITY] ***(cont.)***

Envirosite ID: 52365706
EPA ID: N/R

FRS ***(cont.)***

Source Description :

The NPDES module of the Compliance Information System (ICIS) tracks surface water permits issued under the Clean Water Act. Under NPDES, all facilities that discharge pollutants from any point source into waters of the United States are required to obtain a permit. The permit will likely contain limits on what can be discharged, impose monitoring and reporting requirements, and include other provisions to ensure that the discharge does not adversely affect water quality.
The WA-FSIS provides a means to query and display data maintained by the Washington Department of Ecology. This system contains key information for each facility/site that is currently, or has been, of interest to the Air Quality, Dam Safety, Hazardous Waste, Toxics Cleanup, and Water Quality Programs.

FRS Environmental Interest

Source and System ID :
ICIS - WAG031026
WA-FSIS - 9802061

Facility Name :
TACOMA MARINE SERVICES
Facility Address :
820 E D ST, TACOMA, WA 98421-1814
County :
PIERCE

Site Details

Registry ID :
110015529702
FRS Facility URL :
Click here for hyperlink provided by the agency.
Last Date in Agency List :
2018-09-13

Source Description

Source Description :

The NPDES module of the Compliance Information System (ICIS) tracks surface water permits issued under the Clean Water Act. Under NPDES, all facilities that discharge pollutants from any point source into waters of the United States are required to obtain a permit. The permit will likely contain limits on what can be discharged, impose monitoring and reporting requirements, and include other provisions to ensure that the discharge does not adversely affect water quality.
The WA-FSIS provides a means to query and display data maintained by the Washington Department of Ecology. This system contains key information for each facility/site that is currently, or has been, of interest to the Air Quality, Dam Safety, Hazardous Waste, Toxics Cleanup, and Water Quality Programs.

Map Id: O52
Direction: NW
Distance: 0.119 mi., 628 ft.
Elevation: 15 ft.
Relative: Lower

Site Name : TACOMA MARINE SERVICES | COMMENCEMENT BAY MARINE SERVICES | 820 EAST D STREET DOCK RECONFIGURATION
820 E D ST | 820 EAST D ST.
TACOMA, WA

Database(s) : [ALL SITES - WA, ECHO, ERNS, FRS, ICIS, INACTIVE PCS, PCS ENF, PCS FACILITY] ***(cont.)***

Envirosite ID: 52365706
EPA ID: N/R

FRS ***(cont.)***

FRS Environmental Interest

Source and System ID :	ICIS - WAG031026 WA-FSIS - 9802061

ICIS

Facility Name :	TACOMA MARINE SERVICES
Facility Address :	820 E D ST, TACOMA, WA 98421

Site Details

NPDES ID :	WAG031026
ICIS Facility Interest ID :	3400000692
Facility UIN :	110015529702
Facility Type Code :	Privately Owned Facility
Impaired Waters :	303(D) Listed
Latitude :	47.2556915
Longitude :	-122.432182
Last Date in Agency List :	2022-12-28

INACTIVE PCS

Issue Date :	2016-07-06
Original Issue Date :	2011-03-02
Effective Date :	2016-08-08
Expiration Date :	2021-07-31
Retirement Date :	2016-08-08
Termination Date :	N/R
Issuing Agency :	State
Agency Type :	State
Activity ID :	3601378411
External Permit Number :	WAG031026
Facility Type Indicator :	NON-POTW
Permit Type :	General Permit Covered Facility-NPDES)
Major Minor Status :	N
Permit Status :	Expired
Total Design Flow Number :	N/R
Actual Average Flow Number :	N/R
State Water Body :	N/R
State Water Body Name :	N/R
Permit Name :	TACOMA MARINE SERVICES
Permit Comp Status :	N/R
RNC Tracking :	Y
Master External Permit Number :	WAG031054
TMDL Interface :	N/R
EDMR Authorization :	N
Pretreatment Indicator :	N/R
Last Date in Agency List :	2022-12-28

Map Id: O52
Direction: NW
Distance: 0.119 mi., 628 ft.
Elevation: 15 ft.
Relative: Lower

Site Name : TACOMA MARINE SERVICES | COMMENCEMENT BAY MARINE SERVICES | 820 EAST D STREET DOCK RECONFIGURATION
820 E D ST | 820 EAST D ST.
TACOMA, WA

Database(s) : [ALL SITES - WA, ECHO, ERNS, FRS, ICIS, INACTIVE PCS, PCS ENF, PCS FACILITY] ***(cont.)***

Envirosite ID: 52365706
EPA ID: N/R

PCS ENF

Site Details

NPDES ID :	WAG031026
Last Date in Agency List :	2022-12-28

Formal Enforcement Actions

Settlement Entered Date :	2020-08-26
ENF Identifier :	WA-788479
Activity ID :	3602941187
Activity Type :	Administrative, Formal
ENF Type :	State CWA Non Penalty AO
Agency :	State
Fed Penalty Assessed Amount :	N/R
State Local Penalty Amount :	N/R

Informal Enforcement Actions

Achieved Date :	2022-12-02
Registry ID :	110015529702
ENF Identifier :	WA-791133
Activity ID :	3603441867
Activity Type :	Administrative - Informal
ENF Type :	Agency Enforcement Review
Agency :	State

Achieved Date :	2015-10-06
Registry ID :	110015529702
ENF Identifier :	WA-743096
Activity ID :	3600401919
Activity Type :	Administrative - Informal
ENF Type :	Agency Enforcement Review
Agency :	State

Achieved Date :	2015-10-05
Registry ID :	110015529702
ENF Identifier :	WA-742954
Activity ID :	3600401934
Activity Type :	Administrative - Informal
ENF Type :	Agency Enforcement Review
Agency :	State

Achieved Date :	2013-02-14
Registry ID :	110015529702
ENF Identifier :	WA-409434
Activity ID :	3400051571
Activity Type :	Administrative - Informal

Map Id: O52
Direction: NW
Distance: 0.119 mi., 628 ft.
Elevation: 15 ft.
Relative: Lower

Site Name : TACOMA MARINE SERVICES | COMMENCEMENT BAY MARINE SERVICES | 820 EAST D STREET DOCK RECONFIGURATION
820 E D ST | 820 EAST D ST.
TACOMA, WA

Database(s) : [ALL SITES - WA, ECHO, ERNS, FRS, ICIS, INACTIVE PCS, PCS ENF, PCS FACILITY] ***(cont.)***

Envirosite ID: 52365706
EPA ID: N/R

PCS ENF ***(cont.)***

ENF Type :	Agency Enforcement Review
Agency :	State

PCS FACILITY

Issue Date :	2022-07-20
Original Issue Date :	2011-03-02
Effective Date :	2022-09-01
Expiration Date :	2027-08-31
Retirement Date :	N/R
Termination Date :	N/R
Issuing Agency :	State
Agency Type :	State
Activity ID :	3603336485
External Permit Number :	N/R
Facility Type Indicator :	NON-POTW
Permit Type :	General Permit Covered Facility-NPDES)
Major Minor Status :	N
Permit Status :	Effective
Total Design Flow Number :	N/R
Actual Average Flow Number :	N/R
State Water Body :	N/R
State Water Body Name :	N/R
Permit Name :	Tacoma Marine Services
Permit Comp Status :	N/R
RNC Tracking :	Y
Master External Permit Number :	WAG031054
TMDL Interface :	N/R
EDMR Authorization :	N
Pretreatment Indicator :	N/R
Last Date in Agency List :	2022-12-28

Issue Date :	2016-07-06
Original Issue Date :	2011-03-02
Effective Date :	2016-08-09
Expiration Date :	2021-07-31
Retirement Date :	2022-08-31
Termination Date :	N/R
Issuing Agency :	State
Agency Type :	State
Activity ID :	3602936029
External Permit Number :	N/R
Facility Type Indicator :	NON-POTW
Permit Type :	General Permit Covered Facility-NPDES)
Major Minor Status :	N
Permit Status :	Administratively Continued
Total Design Flow Number :	N/R
Actual Average Flow Number :	N/R
State Water Body :	N/R
State Water Body Name :	N/R

Map Id: O52
Direction: NW
Distance: 0.119 mi., 628 ft.
Elevation: 15 ft.
Relative: Lower

Site Name : TACOMA MARINE SERVICES | COMMENCEMENT BAY MARINE SERVICES | 820 EAST D STREET DOCK RECONFIGURATION
820 E D ST | 820 EAST D ST.
TACOMA, WA

Database(s) : [ALL SITES - WA, ECHO, ERNS, FRS, ICIS, INACTIVE PCS, PCS ENF, PCS FACILITY] ***(cont.)***

Envirosite ID: 52365706
EPA ID: N/R

PCS FACILITY ***(cont.)***

Permit Name :	Tacoma Marine Services
Permit Comp Status :	N/R
RNC Tracking :	Y
Master External Permit Number :	WAG031054
TMDL Interface :	N/R
EDMR Authorization :	N
Pretreatment Indicator :	N/R
Last Date in Agency List :	2022-12-28

Issue Date :	2011-03-02
Original Issue Date :	2011-03-02
Effective Date :	2011-06-01
Expiration Date :	2016-05-30
Retirement Date :	2016-08-07
Termination Date :	N/R
Issuing Agency :	State
Agency Type :	State
Activity ID :	3400000495
External Permit Number :	N/R
Facility Type Indicator :	NON-POTW
Permit Type :	General Permit Covered Facility-NPDES)
Major Minor Status :	N
Permit Status :	Administratively Continued
Total Design Flow Number :	N/R
Actual Average Flow Number :	N/R
State Water Body :	N/R
State Water Body Name :	N/R
Permit Name :	TACOMA MARINE SERVICES
Permit Comp Status :	Y
RNC Tracking :	Y
Master External Permit Number :	WAG031054
TMDL Interface :	N/R
EDMR Authorization :	N
Pretreatment Indicator :	N/R
Last Date in Agency List :	2022-12-28

Map Id: O53
Direction: NW
Distance: 0.119 mi., 628 ft.
Elevation: 15 ft.
Relative: Lower

Site Name : TACOMA MARINE SERVICES | COMMENCEMENT BAY MARINE | TOTEM MARINE SERVICES
820 E D ST | 820 East D St.
TACOMA | Tacoma | TACOMA, WA 98421

Database(s) : [DOCKET, HIST PCS ENF, MANIFEST EPA, PRP-CORP]

Envirosite ID: 52365708
EPA ID: N/R

DOCKET

Facility Name :	TACOMA MARINE SERVICES
Facility Address :	820 E D ST, TACOMA, WA 98421

Site Activity Details

Enforcement Action Case Number :	WA-409434
Activity ID :	3400051571
Enforcement Action Name :	TACOMA MARINE SERVICES
Last Date in Agency List :	2018-12-17
Final Ordr Iss/Final Order Enter Date:	N/R
Complaint/Proposed Order Actual Date:	N/R
Final Order Issued Actual Date :	N/R
Final Order Name :	N/R

Complaint Summary

Respondent/Defendant Name :	N/R
Named in Complaint :	N/R
Named in Final Order :	N/R
SEP Category :	N/R
SEP Description :	N/R
Regional Docket Number :	N/R

Standard Industrial Classification (SIC) Summary

Registry ID :	110015529702
Primary SIC :	N/R
Primary NAICS :	N/R
Settlement FRS ICIS Facility :	N/R - N/R
Pollutants (SRS) :	N/R
Admin EA Closed Actual Date :	2013-02-14
Enforcement Action Name :	N/R
Enforcement Action Resolution :	N/R
Violation Types :	N/R

Map Id: O53
Direction: NW
Distance: 0.119 mi., 628 ft.
Elevation: 15 ft.
Relative: Lower

Site Name : TACOMA MARINE SERVICES | COMMENCEMENT BAY MARINE | TOTEM MARINE SERVICES
820 E D ST | 820 East D St.
TACOMA | Tacoma | TACOMA, WA 98421

Database(s) : [DOCKET, HIST PCS ENF, MANIFEST EPA, PRP-CORP] ***(cont.)***

Envirosite ID: 52365708
EPA ID: N/R

DOCKET ***(cont.)***

Case Law Sections :	CWA OTHER - Violations not covered elsewhere

Violation Penalties and Compliance Summary

Compliance Action Cost :	N/R
EPA Penalty Assessed Amount :	N/R
Cost Recovery Required :	N/R
Cost of SEP :	N/R
Cost of Complying Actions :	N/R

Site Activity Details

Enforcement Action Case Number :	WA-742954
Activity ID :	3600401934
Enforcement Action Name :	TACOMA MARINE SERVICES
Last Date in Agency List :	2018-12-17
Final Ordr Iss/Final Order Enter Date:	N/R
Complaint/Proposed Order Actual Date:	N/R
Final Order Issued Actual Date :	N/R
Final Order Name :	N/R

Complaint Summary

Respondent/Defendant Name :	N/R
Named in Complaint :	N/R
Named in Final Order :	N/R
SEP Category :	N/R
SEP Description :	N/R
Regional Docket Number :	N/R

Standard Industrial Classification (SIC) Summary

Registry ID :	110015529702
Primary SIC :	N/R
Primary NAICS :	N/R
Settlement FRS ICIS Facility :	N/R - N/R
Pollutants (SRS) :	N/R

Map Id: O53
Direction: NW
Distance: 0.119 mi., 628 ft.
Elevation: 15 ft.
Relative: Lower

Site Name : TACOMA MARINE SERVICES | COMMENCEMENT BAY MARINE | TOTEM MARINE SERVICES
820 E D ST | 820 East D St.
TACOMA | Tacoma | TACOMA, WA 98421

Database(s) : [DOCKET, HIST PCS ENF, MANIFEST EPA, PRP-CORP] ***(cont.)***

Envirosite ID: 52365708
EPA ID: N/R

DOCKET ***(cont.)***

Admin EA Closed Actual Date :	2015-10-05
Enforcement Action Name :	N/R
Enforcement Action Resolution :	N/R
Violation Types :	N/R
Case Law Sections :	CWA OTHER - Violations not covered elsewhere

Violation Penalties and Compliance Summary

Compliance Action Cost :	N/R
EPA Penalty Assessed Amount :	N/R
Cost Recovery Required :	N/R
Cost of SEP :	N/R
Cost of Complying Actions :	N/R

Site Activity Details

Enforcement Action Case Number :	WA-743096
Activity ID :	3600401919
Enforcement Action Name :	TACOMA MARINE SERVICES
Last Date in Agency List :	2018-12-17
Final Ordr Iss/Final Order Enter Date:	N/R
Complaint/Proposed Order Actual Date:	N/R
Final Order Issued Actual Date :	N/R
Final Order Name :	N/R

Complaint Summary

Respondent/Defendant Name :	N/R
Named in Complaint :	N/R
Named in Final Order :	N/R
SEP Category :	N/R
SEP Description :	N/R
Regional Docket Number :	N/R

Standard Industrial Classification (SIC) Summary

Registry ID :	110015529702
Primary SIC :	N/R
Primary NAICS :	N/R

Map Id: O53
Direction: NW
Distance: 0.119 mi., 628 ft.
Elevation: 15 ft.
Relative: Lower

Site Name : TACOMA MARINE SERVICES | COMMENCEMENT BAY MARINE | TOTEM MARINE SERVICES
820 E D ST | 820 East D St.
TACOMA | Tacoma | TACOMA, WA 98421

Database(s) : [DOCKET, HIST PCS ENF, MANIFEST EPA, PRP-CORP] ***(cont.)***

Envirosite ID: 52365708
EPA ID: N/R

DOCKET ***(cont.)***

Settlement FRS ICIS Facility :	N/R - N/R
Pollutants (SRS) :	N/R
Admin EA Closed Actual Date :	2015-10-06
Enforcement Action Name :	N/R
Enforcement Action Resolution :	N/R
Violation Types :	N/R
Case Law Sections :	CWA OTHER - Violations not covered elsewhere

Violation Penalties and Compliance Summary

Compliance Action Cost :	N/R
EPA Penalty Assessed Amount :	N/R
Cost Recovery Required :	N/R
Cost of SEP :	N/R
Cost of Complying Actions :	N/R

Site Activity Details

Enforcement Action Case Number :	WA-780109
Activity ID :	3601346423
Enforcement Action Name :	TACOMA MARINE SERVICES
Last Date in Agency List :	2018-12-17
Final Ordr Iss/Final Order Enter Date:	N/R
Complaint/Proposed Order Actual Date:	N/R
Final Order Issued Actual Date :	N/R
Final Order Name :	N/R

Complaint Summary

Respondent/Defendant Name :	N/R
Named in Complaint :	N/R
Named in Final Order :	N/R
SEP Category :	N/R
SEP Description :	N/R
Regional Docket Number :	N/R

Map Id: O53
Direction: NW
Distance: 0.119 mi., 628 ft.
Elevation: 15 ft.
Relative: Lower

Site Name : TACOMA MARINE SERVICES | COMMENCEMENT BAY MARINE | TOTEM MARINE SERVICES
820 E D ST | 820 East D St.
TACOMA | Tacoma | TACOMA, WA 98421

Database(s) : [DOCKET, HIST PCS ENF, MANIFEST EPA, PRP-CORP] ***(cont.)***

Envirosite ID: 52365708
EPA ID: N/R

DOCKET ***(cont.)***

Standard Industrial Classification (SIC) Summary

Registry ID :	110015529702
Primary SIC :	N/R
Primary NAICS :	N/R
Settlement FRS ICIS Facility :	N/R - N/R
Pollutants (SRS) :	N/R
Admin EA Closed Actual Date :	2018-01-22
Enforcement Action Name :	N/R
Enforcement Action Resolution :	N/R
Violation Types :	N/R
Case Law Sections :	CWA OTHER - Violations not covered elsewhere

Violation Penalties and Compliance Summary

Compliance Action Cost :	N/R
EPA Penalty Assessed Amount :	N/R
Cost Recovery Required :	N/R
Cost of SEP :	N/R
Cost of Complying Actions :	N/R

HIST PCS ENF

Facility Name :	TACOMA MARINE SERVICES
Facility Address :	820 E D ST, TACOMA, WA 98421
Effective Date :	2011-06-01
Expiration Date :	2016-05-30
NPDES ID :	WAG031026
FRS Facility Site ID :	619860
Primary Facility SIC Code :	N/R
Primary Facility SIC Description :	N/R
Current Major/Minor Status :	Minor
Facility Type Description :	Privately Owned Facility
Facility Non-Government Contact Name:	N/R
Facility Non-Gov Addresses :	N/R
Total Actual Average Flow (MGD) :	N/R
Total App. Design Flow (MGD) :	N/R
Pretreat Program Required Indicator :	N/R
State Water Body :	N/R
State Water Body Name :	N/R
Tribal Land Code :	N/R

Map Id: O53
Direction: NW
Distance: 0.119 mi., 628 ft.
Elevation: 15 ft.
Relative: Lower

Site Name : TACOMA MARINE SERVICES | COMMENCEMENT BAY MARINE | TOTEM MARINE SERVICES
820 E D ST | 820 East D St.
TACOMA | Tacoma | TACOMA, WA 98421

Database(s) : [DOCKET, HIST PCS ENF, MANIFEST EPA, PRP-CORP] ***(cont.)***

Envirosite ID: 52365708
EPA ID: N/R

HIST PCS ENF ***(cont.)***

Tribal Land Name :	N/R
Contact Office Telephone Number :	N/R
Permit Non-Gov Addresses :	820 E D St
Permit Non-Government Contact Name :	N/R
Permit Type Description :	General Permit Covered Facility
Last Date in Agency List :	2015-01-15

MANIFEST EPA

Manifest Details

Manifest Number :	003470396GBF
Shipped Date :	2018-07-09
Updated Date :	2019-08-05
Received Date :	2018-08-10
Status :	Signed
Generator ID :	CESQG
Generator Name :	COMMENCEMENT BAY MARINE
Generator Address :	820 E D ST, Tacoma, WA 98421
Generator Mailing :	820 E D ST, Tacoma, WA 98421
Generator Contact :	N/R
Destination ID :	ILR000130062
Destination Name :	HERITAGE CRYSTAL CLEAN LLC
Destination Mailing :	2175 POINT BLVD STE 375, ELGIN, IL 60123
Destination Address :	2175 POINT BLVD STE 375, ELGIN, IL 60123
Destination Contact :	N/R
Submission Type :	DataImage5Copy
Origin Type :	Mail
Manifest Residue :	N
Rejection :	N
Last Date in Agency List :	2023-02-13

Waste Details

Waste Line Number :	1
Is DOT Hazardous :	Y
DOT ID Number :	NA3077
DOT Information :	NA3077, HAZARDOUS WASTE, SOLIDS, N.O.S., 9, PGIII, CONTAINS BARIUM AND CHROMIUM, ERG#171
Non Waste Description :	N/R
Quantity :	205 Pounds
Quantity Tons, Acute, Non-Acute :	0.1025, 0, 0.1025
Quantity Kg, Acute, Non-Acute :	0, 92.97057
Management Method :	H141 - STORAGE, BULKING AND/OR TRANSFER OFF SITE
Is EPA Waste :	N
Federal Code :	N/R
State Code :	N/R

PRP-CORP

Facility Name :	TOTEM MARINE SERVICES
Facility Address :	820 East D St., TACOMA,, WA 98421

Map Id: O53
Direction: NW
Distance: 0.119 mi., 628 ft.
Elevation: 15 ft.
Relative: Lower

Site Name : TACOMA MARINE SERVICES | COMMENCEMENT BAY MARINE | TOTEM MARINE SERVICES
820 E D ST | 820 East D St.
TACOMA | Tacoma | TACOMA, WA 98421

Database(s) : [DOCKET, HIST PCS ENF, MANIFEST EPA, PRP-CORP] ***(cont.)***

Envirosite ID: 52365708
EPA ID: N/R

PRP-CORP ***(cont.)***

Actual Date :	2003-05-09
Date Type :	SETTLEMENT DATE
EPA ID :	WAD980726368
Site Name :	COMMENCEMENT BAY, NEAR SHORE/TIDE FLATS
NPL Status Description :	Currently on the Final NPL
Non NPL Status Short Name :	N/R
Action Name :	C DECREE
Action Type Seq :	CD-21
Region Code :	10
Last Date in Agency List :	2023-02-01

Actual Date :	2001-06-06
Date Type :	SPECIAL NOTICE
EPA ID :	WAD980726368
Site Name :	COMMENCEMENT BAY, NEAR SHORE/TIDE FLATS
NPL Status Description :	Currently on the Final NPL
Non NPL Status Short Name :	N/R
Action Name :	Spcl Not Ltrs
Action Type Seq :	SG-13
Region Code :	10
Last Date in Agency List :	2023-02-01

Actual Date :	1989-04-24
Date Type :	GENERAL NOTICE
EPA ID :	WAD980726368
Site Name :	COMMENCEMENT BAY, NEAR SHORE/TIDE FLATS
NPL Status Description :	Currently on the Final NPL
Non NPL Status Short Name :	N/R
Action Name :	Not Ltrs
Action Type Seq :	NJ-12
Region Code :	10
Last Date in Agency List :	2023-02-01

Map Id: L54
Direction: E
Distance: 0.123 mi., 647 ft.
Elevation: 13 ft.
Relative: Lower

Site Name : UNION PACIFIC RAILROAD ST PAUL AVE
1228 ST PAUL AVE
TACOMA | Tacoma, WA 98421

Database(s) : [ALL SITES - WA, CSCSL HWS - WA, HSL - WA]

Envirosite ID: 52365365
EPA ID: N/R

ALL SITES - WA

Facility Name :	Union Pacific Railroad St Paul Ave
Facility Address :	1228 ST PAUL AVE, TACOMA, 98421
County :	Pierce

Map Id: L54
Direction: E
Distance: 0.123 mi., 647 ft.
Elevation: 13 ft.
Relative: Lower

Site Name : UNION PACIFIC RAILROAD ST PAUL AVE
1228 ST PAUL AVE
TACOMA | Tacoma, WA 98421

Database(s) : [ALL SITES - WA, CSCSL HWS - WA, HSL - WA] ***(cont.)***

Envirosite ID: 52365365
EPA ID: N/R

ALL SITES - WA ***(cont.)***

Facility/Site ID :	53785
Alternate Name :	N/R
Program Name :	N/R
WRIA :	10
Legislative District :	27
Congressional District :	9
Ecology Region :	SWRO
Ecology Program Phone :	(360) 407-7224
Tribal Land :	N
Latitude :	47.25297
Longitude :	-122.4245
Last Date in Agency List :	2023-01-03

Program Details

Program :	TOXICS
Program ID :	N/R
Interaction Type :	State Cleanup Site
Interaction Type Description :	A site is being cleaned up under state regulations. Regulations include Model Toxics Control Act or its predecessors.
Status :	Active
Start Date :	2015-08-26
End Date :	N/R
SIC :	N/R
NAICS :	N/R

Program :	TOXICS
Program ID :	N/R
Interaction Type :	State Cleanup Site
Interaction Type Description :	A site is being cleaned up under state regulations. Regulations include Model Toxics Control Act or its predecessors.
Status :	Active
Start Date :	2015-08-26
End Date :	N/R
SIC :	N/R
NAICS :	482 - Rail Transportation

CSCSL HWS - WA

Facility Name :	UNION PACIFIC RAILROAD ST PAUL AVE
Facility Address :	1228 ST PAUL AVE, TACOMA, 98421
County :	PIERCE

Site Details

Facility Site ID :	53785
Site Status :	Cleanup Started
Cleanup Site ID :	14661
Region :	Southwest

Map Id: L54
Direction: E
Distance: 0.123 mi., 647 ft.
Elevation: 13 ft.
Relative: Lower

Site Name : UNION PACIFIC RAILROAD ST PAUL AVE
1228 ST PAUL AVE
TACOMA | Tacoma, WA 98421

Database(s) : [ALL SITES - WA, CSCSL HWS - WA, HSL - WA] ***(cont.)***

Envirosite ID: 52365365
EPA ID: N/R

CSCSL HWS - WA ***(cont.)***

Responsible Section :	Southwest
WARM Rank :	N/R
Is Brownfield? :	N/R
Is PSI? :	N/R
Current VCP :	N/R
Past VCP :	N/R
Institutional Control :	N/R
Latitude :	47.25297
Longitude :	-122.4245
Last Date in Agency List :	2023-03-07

Contaminants Details

Contaminant Name :	Lead
Groundwater :	N/R
Surface Water :	N/R
Soil :	Suspected
Sediment :	N/R
Air :	N/R
Bedrock :	N/R

Contaminant Name :	Polycyclic Aromatic Hydrocarbons
Groundwater :	N/R
Surface Water :	N/R
Soil :	Suspected
Sediment :	N/R
Air :	N/R
Bedrock :	N/R

Contaminant Name :	Petroleum-Diesel
Groundwater :	N/R
Surface Water :	N/R
Soil :	Suspected
Sediment :	N/R
Air :	N/R
Bedrock :	N/R

Contaminant Name :	Petroleum-Other
Groundwater :	N/R
Surface Water :	N/R
Soil :	Suspected
Sediment :	N/R
Air :	N/R
Bedrock :	N/R

Contaminant Name :	Non-Halogenated Solvents
Groundwater :	N/R
Surface Water :	N/R
Soil :	Suspected
Sediment :	N/R
Air :	N/R

Map Id: L54
Direction: E
Distance: 0.123 mi., 647 ft.
Elevation: 13 ft.
Relative: Lower

Site Name : UNION PACIFIC RAILROAD ST PAUL AVE
1228 ST PAUL AVE
TACOMA | Tacoma, WA 98421

Database(s) : [ALL SITES - WA, CSCSL HWS - WA, HSL - WA] ***(cont.)***

Envirosite ID: 52365365
EPA ID: N/R

CSCSL HWS - WA ***(cont.)***

Bedrock :	N/R

HSL - WA

Facility Name :	Union Pacific Railroad St Paul Ave
Facility Address :	1228 St Paul Ave, Tacoma, 98421
County :	Pierce

Site Details

Facility Site ID :	53785
Cleanup Site ID :	14661
Status :	Cleanup Started
Site Rank :	N/R
Alternative Site Name :	N/R
Region :	N/R
Resposbile Unit :	N/R
Institutional Control :	N/R
Current VCP :	N/R
Past VCP :	N/R
Latitude :	N/R
Longitude :	N/R
Agency Hyperlink :	Click here for hyperlink provided by the agency.
Last Date in Agency List :	2022-02-11

Facility Name :	Union Pacific Railroad St Paul Ave
Facility Address :	1228 ST PAUL AVE, TACOMA, 98421
County :	Pierce

Site Details

Facility Site ID :	53785
Cleanup Site ID :	14661
Status :	Cleanup Started
Site Rank :	N/R
Alternative Site Name :	N/R
Region :	Southwest
Resposbile Unit :	Southwest
Institutional Control :	N/R
Current VCP :	N/R
Past VCP :	N/R
Latitude :	47.25297
Longitude :	-122.4245
Agency Hyperlink :	Click here for hyperlink provided by the agency.
Last Date in Agency List :	2023-02-28

Contaminants

Contaminant Name :	Lead
Ground water :	N/R
Surface water :	N/R
Soil :	Suspected

Map Id: L54
Direction: E
Distance: 0.123 mi., 647 ft.
Elevation: 13 ft.
Relative: Lower

Site Name : UNION PACIFIC RAILROAD ST PAUL AVE
1228 ST PAUL AVE
TACOMA | Tacoma, WA 98421

Database(s) : [ALL SITES - WA, CSCSL HWS - WA, HSL - WA] ***(cont.)***

Envirosite ID: 52365365
EPA ID: N/R

HSL - WA ***(cont.)***

Sediment :	N/R
Air :	N/R
Bedrock :	N/R

Contaminant Name :	Polycyclic Aromatic Hydrocarbons
Ground water :	N/R
Surface water :	N/R
Soil :	Suspected
Sediment :	N/R
Air :	N/R
Bedrock :	N/R

Contaminant Name :	Petroleum-Diesel
Ground water :	N/R
Surface water :	N/R
Soil :	Suspected
Sediment :	N/R
Air :	N/R
Bedrock :	N/R

Contaminant Name :	Petroleum-Other
Ground water :	N/R
Surface water :	N/R
Soil :	Suspected
Sediment :	N/R
Air :	N/R
Bedrock :	N/R

Contaminant Name :	Non-Halogenated Solvents
Ground water :	N/R
Surface water :	N/R
Soil :	Suspected
Sediment :	N/R
Air :	N/R
Bedrock :	N/R

Map Id: J55
Direction: NE
Distance: 0.127 mi., 670 ft.
Elevation: 13 ft.
Relative: Lower

Site Name : NICHOLSON ENGINEERING CO | NICHOLSON ENGINEERING CO 680 E 11TH 680 E 11TH ST TACOMA, WA

Database(s) : [ALL SITES - WA, BRS, ECHO, FRS, RCRA_NONGEN]

Envirosite ID: 52365641
EPA ID: N/R

ALL SITES - WA

Facility Name :	NICHOLSON ENGINEERING CO 680 E 11TH
Facility Address :	680 E 11TH ST, TACOMA, 98421-2402
County :	Pierce
Facility/Site ID :	5750481
Alternate Name :	N/R
Program Name :	N/R
WRIA :	10
Legislative District :	27
Congressional District :	9
Ecology Region :	SWRO
Ecology Program Phone :	(360) 407-6712
Tribal Land :	N
Latitude :	47.25548
Longitude :	-122.426074
Last Date in Agency List :	2023-01-03

Facility/Site ID :	5750481
Alternate Name :	N/R
Program Name :	N/R
WRIA :	10
Legislative District :	27
Congressional District :	9
Ecology Region :	SWRO
Ecology Program Phone :	(360) 407-6734
Tribal Land :	N
Latitude :	47.25548
Longitude :	-122.426074
Last Date in Agency List :	2023-01-03

Facility/Site ID :	5750481
Alternate Name :	N/R
Program Name :	N/R
WRIA :	10
Legislative District :	27
Congressional District :	9
Ecology Region :	SWRO
Ecology Program Phone :	(360) 407-6400
Tribal Land :	N
Latitude :	47.25548
Longitude :	-122.426074
Last Date in Agency List :	2023-01-03

Facility/Site ID :	5750481
Alternate Name :	N/R
Program Name :	N/R
WRIA :	10
Legislative District :	27
Congressional District :	9
Ecology Region :	SWRO
Ecology Program Phone :	N/R

Map Id: J55
Direction: NE
Distance: 0.127 mi., 670 ft.
Elevation: 13 ft.
Relative: Lower

Site Name : NICHOLSON ENGINEERING CO | NICHOLSON ENGINEERING CO 680 E 11TH 680 E 11TH ST TACOMA, WA

Database(s) : [ALL SITES - WA, BRS, ECHO, FRS, RCRA_NONGEN] ***(cont.)***

Envirosite ID: 52365641
EPA ID: N/R

ALL SITES - WA ***(cont.)***

Tribal Land :	N
Latitude :	47.25548
Longitude :	-122.426074
Last Date in Agency List :	2023-01-03

Program Details

Program :	HAZWASTE
Program ID :	WAH000030004
Interaction Type :	Industrial SW GP
Interaction Type Description :	General permit issued to industries to regulate the discharge of contaminated stormwater to state waters.
Status :	Inactive
Start Date :	1994-06-16
End Date :	2011-03-01
SIC :	N/R
NAICS :	N/R

Program :	HAZWASTE
Program ID :	WAH000030004
Interaction Type :	Hazardous Waste Generator
Interaction Type Description :	Facilities that generate any quantity of a dangerous waste. They may be classified as SQG, MQG, or LQG depending on hazardous waste generated for a given month.
Status :	Inactive
Start Date :	2006-12-08
End Date :	2007-12-31
SIC :	N/R
NAICS :	332722 - Bolt, Nut, Screw, Rivet, and Washer Manufacturing

Program :	HAZWASTE
Program ID :	WAH000030004
Interaction Type :	Hazardous Waste Generator
Interaction Type Description :	Facilities that generate any quantity of a dangerous waste. They may be classified as SQG, MQG, or LQG depending on hazardous waste generated for a given month.
Status :	Inactive
Start Date :	2006-12-08
End Date :	2007-12-31
SIC :	N/R
NAICS :	N/R

Program :	HAZWASTE
Program ID :	WAH000030004
Interaction Type :	Enforcement Final

Map Id: J55
Direction: NE
Distance: 0.127 mi., 670 ft.
Elevation: 13 ft.
Relative: Lower

Site Name : NICHOLSON ENGINEERING CO | NICHOLSON ENGINEERING CO 680 E 11TH 680 E 11TH ST TACOMA, WA

Database(s) : [ALL SITES - WA, BRS, ECHO, FRS, RCRA_NONGEN] ***(cont.)***

Envirosite ID: 52365641
EPA ID: N/R

ALL SITES - WA ***(cont.)***

Interaction Type Description :	An Enforcement action (i.e. Penalty, Order, Notice) was finalized and issued to the respective party, indicating the enforcement action was taken. The start and end date listed in the database are both the date the action was issued to the responsible party.
Status :	Active
Start Date :	2011-01-14
End Date :	N/R
SIC :	N/R
NAICS :	N/R

Program :	HAZWASTE
Program ID :	WAH000030004
Interaction Type :	Urban Waters
Interaction Type Description :	The site has been inspected by an Ecology Urban Waters Inspector.
Status :	Active
Start Date :	2008-03-13
End Date :	N/R
SIC :	N/R
NAICS :	N/R

BRS

Facility Name :	NICHOLSON ENGINEERING CO
Facility Address :	680 E 11TH ST, TACOMA, WA 98421-2402
County :	PIERCE

Site Details

Date Form Received by Agency :	2007-12-31
EPA ID :	WAH000030004
Mailing Address :	PO BOX 1006, TACOMA, WA 98401
Contact :	BILL NICHOLSON
Contact Address :	N/R
Contact Country :	US
Contact Telephone :	253-272-9167
Contact Email :	N/R
EPA Region :	10
Land Type :	Private
Source Type :	Annual/Biennial Report
Classification :	Small Quantity Generator
Description :	Handlers that generate more than 100 and less than 1000 kilograms of hazardous waste during any calendar month and accumulate less than 6000 kg of hazardous waste at any time; or generate 100 kg or less of hazardous waste during any calendar month, and accumulate more than 1000 kg of hazardous waste at any time.
Last Date in Agency List :	2023-01-23

Map Id: J55
Direction: NE
Distance: 0.127 mi., 670 ft.
Elevation: 13 ft.
Relative: Lower

Site Name : NICHOLSON ENGINEERING CO | NICHOLSON ENGINEERING CO 680 E 11TH
680 E 11TH ST
TACOMA, WA

Database(s) : [ALL SITES - WA, BRS, ECHO, FRS, RCRA_NONGEN] ***(cont.)***

Envirosite ID: 52365641
EPA ID: N/R

BRS ***(cont.)***

Owner/Operator Summary

Owner/Operator Name :	BILL NICHOLSON
Owner/Operator Address :	PO BOX 1006, TACOMA, WA 98401
Owner/Operator Country :	US
Owner/Operator Telephone :	N/R
Owner/Operator Email :	N/R
Owner/Operator Fax :	N/R
Legal Status :	Private
Owner/Operator Type :	Owner
Owner/Operator Start Date :	N/R
Owner/Operator End Date :	N/R

Owner/Operator Name :	NICHOLSON ENGINEERING CO
Owner/Operator Address :	PO BOX 1006, TACOMA, WA 98401
Owner/Operator Country :	US
Owner/Operator Telephone :	N/R
Owner/Operator Email :	N/R
Owner/Operator Fax :	N/R
Legal Status :	Private
Owner/Operator Type :	Operator
Owner/Operator Start Date :	N/R
Owner/Operator End Date :	N/R

Waste Activity Monitoring

Report Cycle :	2007
Hazardous Waste Page Number :	1
Hazardous Waste Sub-Page Number :	1
BR Form :	XX
Waste Description :	N/R
Primary NAICS :	332722 - Bolt, Nut, Screw, Rivet, and Washer Manufacturing
Source Code :	N/R
Form Code :	N/R
Management Method :	N/R
Generation Tons :	0
Managed Tons :	0
Shipped Tons :	0
Received Tons :	0
Receiver ID :	N/R
Receiver State :	N/R
Shipper ID :	N/R
Shipper State :	N/R
Waste Minimization :	N/R
Waste Code List :	N/R
Waste Code Group :	N/R
Waste Generation Type :	N/R

ECHO

Facility Name :	NICHOLSON ENGINEERING CO
Facility Address :	680 E 11TH ST, TACOMA, WA 98421
County :	PIERCE

Map Id: J55
Direction: NE
Distance: 0.127 mi., 670 ft.
Elevation: 13 ft.
Relative: Lower

Site Name : NICHOLSON ENGINEERING CO | NICHOLSON ENGINEERING CO 680 E 11TH 680 E 11TH ST TACOMA, WA

Database(s) : [ALL SITES - WA, BRS, ECHO, FRS, RCRA_NONGEN] ***(cont.)***

Envirosite ID: 52365641
EPA ID: N/R

ECHO ***(cont.)***

Last Inspection Date :	2006-11-15
Registry ID :	110015546202
FIPS Code :	53053
EPA Region :	10
Inspection Count :	0
Last Inspection Days :	5863
Informal Count :	0
Last Informal Action Date :	N/R
Formal Action Count :	0
Last Formal Action Date :	N/R
Total Penalties :	0
Penalty Count :	N/R
Last Penalty Date :	N/R
Last Penalty Amount :	N/R
QTRS IN NC :	0
Programs IN SNC :	0
Current Compliance Status :	No Violation Identified
Three-Year Compliance Status :	_____
Collection Method :	ADDRESS MATCHING-HOUSE NUMBER
Reference Point :	ENTRANCE POINT OF A FACILITY OR STATION
Accuracy Meters :	50
Derived Tribes :	Puyallup Tribe of the Puyallup Reservation - .7 mile(s), Puyallup Tribe of the Puyallup Reservation - 1.1 mile(s), Muckleshoot Indian Tribe - 10.5 mile(s), Muckleshoot Indian Tribe - 13.5 mile(s), Nisqually Indian Tribe - 18 mile(s), Squaxin Island Tribe of the Squaxin Island Reservation - 22.4 mile(s), Squaxin Island Tribe of the Squaxin Island Reservation - 24.2 mile(s)
Derived HUC :	17110019
Derived WBD :	171100190301
Derived STCTY FIPS :	53053
Derived Zip :	98421
Derived CD113 :	09
Derived CB2010 :	530530602001076
MYRTK Universe :	NNN
NPDES IDs :	N/R
CWA Permit Types :	N/R
CWA Compliance Tracking :	N/R
CWA NAICS :	N/R
CWA SICS :	N/R
CWA Inspection Count :	N/R
CWA Last Inspection Days :	N/R
CWA Informal Count :	N/R
CWA Formal Action Count :	N/R
CWA Last Formal Action Date :	N/R
CWA Penalties :	N/R
CWA Last Penalty Date :	N/R
CWA Last Penalty Amount :	N/R
CWA Quarters IN NC :	N/R
CWA Current Compliance Status :	N/R
CWA Current SNC Flag :	N
CWA 13 Quarters Compliance Status :	N/R
CWA 13 Quarters Effluent Exceedances:	N/R
CWA Three-Year QNCR Codes :	N/R

Map Id: J55
Direction: NE
Distance: 0.127 mi., 670 ft.
Elevation: 13 ft.
Relative: Lower

Site Name : NICHOLSON ENGINEERING CO | NICHOLSON ENGINEERING CO 680 E 11TH 680 E 11TH ST TACOMA, WA

Database(s) : [ALL SITES - WA, BRS, ECHO, FRS, RCRA_NONGEN] ***(cont.)***

Envirosite ID: 52365641
EPA ID: N/R

ECHO ***(cont.)***

DFR URL :	Click here for hyperlink provided by the agency.
Facility SIC :	N/R
Facility NAICS :	332722 - Bolt, Nut, Screw, Rivet, and Washer Manufacturing
Facility Last Inspection EPA Date :	N/R
Facility Last Inspection State Date :	2006-11-15
Facility Last Formal Act EPA Date :	N/R
Facility Last Formal Act State Date :	N/R
Facility Last Informal Act EPA Date :	N/R
Facility Last Informal Act State Date:	N/R
Facility Federal Agency :	N/R
TRI Reporter :	N/R
Facility Imp Water Flag :	N/R
Current SNC Flag :	N
Indian County Flag :	N
Federal Flag :	N/R
US Mexico Border Flag :	N/R
Chesapeak Bay Flag :	N/R
AIR Flag :	N
NPDES Flag :	N
SDWIS Flag :	N
RCRA Flag :	Y
TRI Flag :	N
GHG Flag :	N
Major Flag :	N/R
Active Flag :	N/R
NAA Flag :	N
Latitude :	47.25554
Longitude :	-122.42625
Last Date in Agency List :	2023-01-16

FRS

Facility Name :	NICHOLSON ENGINEERING CO
Facility Address :	680 E 11TH ST, TACOMA, WA 98421-2402
County :	PIERCE

Site Details

Registry ID :	110070752867
FRS Facility URL :	Click here for hyperlink provided by the agency.
Last Date in Agency List :	2021-12-17

Source Description

Source Description :

All generators and treatment, storage, and disposal (TSD) facilities who handle hazardous waste are required to report to the EPA Administrator at least once every two years. The data collected is used to create the National Biennial Resource Conservation and Recovery Act (RCRA) Hazardous Waste Report. This data is processed within the RCRA Information (RCRAInfo) database.

Map Id: J55
Direction: NE
Distance: 0.127 mi., 670 ft.
Elevation: 13 ft.
Relative: Lower

Site Name : NICHOLSON ENGINEERING CO | NICHOLSON ENGINEERING CO 680 E 11TH 680 E 11TH ST TACOMA, WA

Database(s) : [ALL SITES - WA, BRS, ECHO, FRS, RCRA_NONGEN] ***(cont.)***

Envirosite ID: 52365641
EPA ID: N/R

FRS ***(cont.)***

FRS Environmental Interest
Source and System ID : RCRAINFO - WAH000030004

Site Details
Registry ID : 110015546202
FRS Facility URL : Click here for hyperlink provided by the agency.
Last Date in Agency List : 2023-02-13

Source Description
Source Description : All generators and treatment, storage, and disposal (TSD) facilities who handle hazardous waste are required to report to the EPA Administrator at least once every two years. The data collected is used to create the National Biennial Resource Conservation and Recovery Act (RCRA) Hazardous Waste Report. This data is processed within the RCRA Information (RCRAInfo) database.
OSHA-OIS
Source Description : RCRAInfo is EPA's comprehensive information system that supports the Resource Conservation and Recovery Act (RCRA) of 1976 and the Hazardous and Solid Waste Amendments (HSWA) of 1984 through the tracking of events and activities related to facilities that generate, transport, and treat, store, or dispose of hazardous waste. RCRAInfo allows RCRA program staff to track the notification, permit, compliance, and corrective action activities required under RCRA. RCRAInfo also supports generation of the National Hazardous Waste Biennial Report. All generators and treatment, storage, and disposal facilities who handle hazardous waste are required to report to the EPA Administrator at least once every two years to support creation of the Biennial Report.
The WA-FSIS provides a means to query and display data maintained by the Washington Department of Ecology. This system contains key information for each facility/site that is currently, or has been, of interest to the Air Quality, Dam Safety, Hazardous Waste, Toxics Cleanup, and Water Quality Programs.

FRS Environmental Interest
Source and System ID : OSHA-OIS - 309488831
RCRAINFO - WAH000030004
WA-FSIS - 5750481

RCRA_NONGEN

Facility Name : NICHOLSON ENGINEERING CO
Facility Address : 680 E 11TH ST, TACOMA, WA 98421-2402
County : PIERCE

Date Form Received by Agency : 2008-05-21
EPA ID : WAH000030004
Mailing Address : PO BOX 1006, TACOMA, WA 98401
Contact : NICHOLSON ENGIN NICHOLSON ENGIN

Map Id: J55
Direction: NE
Distance: 0.127 mi., 670 ft.
Elevation: 13 ft.
Relative: Lower

Site Name : NICHOLSON ENGINEERING CO | NICHOLSON ENGINEERING CO 680 E 11TH 680 E 11TH ST TACOMA, WA

Database(s) : [ALL SITES - WA, BRS, ECHO, FRS, RCRA_NONGEN] ***(cont.)***

Envirosite ID: 52365641
EPA ID: N/R

RCRA_NONGEN ***(cont.)***

Contact Address :	PO BOX 1006, TACOMA, WA 98401
Contact Country :	US
Contact Telephone :	000-000-0000
Contact Email :	N/R
EPA Region :	10
Land Type :	Private
Source Type :	Implementer
Classification :	Not a generator, verified
Description :	Not a generator, verified
Last Date in Agency List :	2023-01-23

Owner/Operator Summary

Owner/Operator Name :	BILL N
Owner/Operator Address :	PO BOX 1006, TACOMA, WA 98401
Owner/Operator Country :	US
Owner/Operator Telephone :	253-272-9167
Owner/Operator Email :	N/R
Owner/Operator Fax :	N/R
Legal Status :	Private
Owner/Operator Type :	Owner
Owner/Operator Start Date :	N/R
Owner/Operator End Date :	N/R

Owner/Operator Name :	BILL N
Owner/Operator Address :	PO BOX 1006, TACOMA, WA 98401
Owner/Operator Country :	US
Owner/Operator Telephone :	253-272-9167
Owner/Operator Email :	N/R
Owner/Operator Fax :	N/R
Legal Status :	Private
Owner/Operator Type :	Operator
Owner/Operator Start Date :	N/R
Owner/Operator End Date :	N/R

Handler Activities Summary

U.S. Importer of Hazardous Waste :	N
Mixed Waste (Haz. and Radioactive) :	N
Recycler of Hazardous Waste :	N
Transporter of Hazardous Waste :	N
Treater, Storer or Disposer of HW :	N
Underground Injection Activity :	N
On-site Burner Exemption :	N
Furnace Exemption :	N
Used Oil Fuel Burner :	N
Used Oil Processor :	N
Used Oil Refiner :	N
Used Oil Fuel Marketer to Burner :	N
Used Oil Specification Marketer :	N
Used Oil Transfer Facility :	N
Used Oil Transporter :	N

Map Id: J55
Direction: NE
Distance: 0.127 mi., 670 ft.
Elevation: 13 ft.
Relative: Lower

Site Name : NICHOLSON ENGINEERING CO | NICHOLSON ENGINEERING CO 680 E 11TH 680 E 11TH ST TACOMA, WA

Database(s) : [ALL SITES - WA, BRS, ECHO, FRS, RCRA_NONGEN] ***(cont.)***

Envirosite ID: 52365641
EPA ID: N/R

RCRA_NONGEN ***(cont.)***

Historical Generators

Date Form Received by Agency :	2008-05-21
Facility Name :	NICHOLSON ENGINEERING CO
Classification :	Not a generator, verified
Date Form Received by Agency :	2007-12-31
Facility Name :	NICHOLSON ENGINEERING CO
Classification :	Small Quantity Generator
Date Form Received by Agency :	2006-12-08
Facility Name :	NICHOLSON ENGINEERING CO
Classification :	Small Quantity Generator

Hazardous Waste Summary

Waste Code / Name :	D001 - IGNITABLE WASTE

Notices of Violations Summary

Regulation Violated :	N

Evaluation Action Summary

Evaluation Date :	2006-11-15
Evaluation :	COMPLIANCE EVALUATION INSPECTION ON-SITE
Area of Violation :	N/R
Date Achieved Compliance :	N/R
Evaluation Lead Agency :	State

Map Id: N56
Direction: WSW
Distance: 0.127 mi., 671 ft.
Elevation: 16 ft.
Relative: Higher

Site Name : JOHNNYS SEAFOOD CO 1199 DOCK ST TACOMA | Tacoma, WA

Database(s) : [ALL SITES - WA, EPA UST, FRS, UST - WA]

Envirosite ID: 52365352
EPA ID: N/R

ALL SITES - WA

Facility Name :	JOHNNYS SEAFOOD CO
Facility Address :	1199 DOCK ST, TACOMA, 98402-5004
County :	Pierce

Map Id: N56
Direction: WSW
Distance: 0.127 mi., 671 ft.
Elevation: 16 ft.
Relative: Higher

Site Name : JOHNNYS SEAFOOD CO
1199 DOCK ST
TACOMA | Tacoma, WA

Database(s) : [ALL SITES - WA, EPA UST, FRS, UST - WA] ***(cont.)***

Envirosite ID: 52365352
EPA ID: N/R

ALL SITES - WA ***(cont.)***

Facility/Site ID :	59856675
Alternate Name :	N/R
Program Name :	N/R
WRIA :	10
Legislative District :	27
Congressional District :	6
Ecology Region :	SWRO
Ecology Program Phone :	(360) 407-7224
Tribal Land :	N
Latitude :	47.249858
Longitude :	-122.4343
Last Date in Agency List :	2023-01-03

Program Details

Program :	TOXICS
Program ID :	1458
Interaction Type :	Underground Storage Tank
Interaction Type Description :	Any one or combination of tanks (including connecting underground pipes) that is used to contain regulated substances and has a tank volume of ten percent or more beneath the surface of the ground. This term does not include any of the exempt UST systems specified in WAC 173-360-110(2) or any piping connected thereto. See WAC 173-360
Status :	Inactive
Start Date :	1998-06-08
End Date :	2000-03-22
SIC :	N/R
NAICS :	N/R

EPA UST

Facility Name :	JOHNNYS SEAFOOD CO
Facility Address :	1199 DOCK ST, Tacoma, Washington 984025004
County :	Pierce
Facility ID :	WA59856675
Facility Status :	Closed UST(s)
Open USTs :	0
Closed USTs :	1
Temporarily Out of Service USTs :	0
Date of Last Inspection :	N/R
EPA Region :	10
Tribe :	N/R
Facility ID 2 :	N/R
Latitude :	47.252191
Longitude :	-122.435974
Last Date in Agency List :	2023-01-30

Map Id: N56
Direction: WSW
Distance: 0.127 mi., 671 ft.
Elevation: 16 ft.
Relative: Higher

Site Name : JOHNNYS SEAFOOD CO
1199 DOCK ST
TACOMA | Tacoma, WA

Database(s) : [ALL SITES - WA, EPA UST, FRS, UST - WA] ***(cont.)***

Envirosite ID: 52365352
EPA ID: N/R

EPA UST ***(cont.)***

Tank Details

Tank ID :	WA59856675_1
Tank Status :	Closed
Installation Date :	1964-12-31
Removal Date :	N/R
Capacity :	N/R
Substances :	B Unleaded Gasoline
Tank Wall Type :	N/R

FRS

Facility Name :	JOHNNYS SEAFOOD CO
Facility Address :	1199 DOCK ST, TACOMA, WA 98402-5004
County :	PIERCE

Site Details

Registry ID :	110015446748
FRS Facility URL :	Click here for hyperlink provided by the agency.
Last Date in Agency List :	2023-02-13

Source Description

Source Description :

The WA-FSIS provides a means to query and display data maintained by the Washington Department of Ecology. This system contains key information for each facility/site that is currently, or has been, of interest to the Air Quality, Dam Safety, Hazardous Waste, Toxics Cleanup, and Water Quality Programs.

FRS Environmental Interest

Source and System ID :	WA-FSIS - 59856675

UST - WA

Facility Name :	JOHNNYS SEAFOOD CO
Facility Address :	1199 DOCK ST, Tacoma, 98402
County :	Pierce
Facility Site ID :	59856675
UST Site ID :	1458
Tag Number(s) :	N/R
Responsible Unit :	Southwest
Is Active :	No
Latitude :	47.249858
Longitude :	-122.4343
Last Date in Agency List :	2022-12-29

Map Id: N56
Direction: WSW
Distance: 0.127 mi., 671 ft.
Elevation: 16 ft.
Relative: Higher

Site Name : JOHNNYS SEAFOOD CO
1199 DOCK ST
TACOMA | Tacoma, WA

Database(s) : [ALL SITES - WA, EPA UST, FRS, UST - WA] ***(cont.)***

Envirosite ID: 52365352
EPA ID: N/R

UST - WA ***(cont.)***

Tank Details

Tank Name :	1
Tank Status :	Closed in Place
Install Date :	1964-12-31
Tank Upgrade Date :	N/R
Tank Permanent Closure Date :	N/R
Permit Expiration Date :	N/R
Tank Material :	Steel
Tank Construction :	N/R
Tank Corrosion Protection :	N/R
Tank Manifold :	N/R
Tank Release Detection :	N/R
Tank Tightness Test :	N/R
Tank Spill Prevention :	N/R
Capacity Range :	N/R
Actual Capacity :	N/R
Pipe Material :	N/R
Pipe Construction :	N/R
Pipe Corrosion Protection :	N/R
Tank SFC :	N/R
Dispenser SFC :	N/R
Primary Pipe Release Detection :	N/R
Secondary Pipe Release Detection :	N/R
Pipe Pumping System :	N/R
Pipe Install Date :	N/R
Turbine Sump Construction :	N/R
Tank Status Date :	1996-08-06
Tank Install Date :	N/R
Tank Overfill Prevention :	N/R

Compartments Details

Compartment Number :	1
Compartment Capacity :	N/R
Substance Stored :	Unleaded Gasoline
Used Substance :	N/R
Ecy Region :	N/R

Map Id: J57
Direction: NE
Distance: 0.129 mi., 682 ft.
Elevation: 12 ft.
Relative: Lower

Site Name : REHARVEST CENTER | OLD TOWN REFINISHING INC PAUL AVE
1113 ST PAUL AVE E | 1113 ST PAUL AVE | 1113 Saint Paul Ave
TACOMA | Tacoma, WA

Database(s) : [ALL SITES - WA, ECHO, FRS, RCRA_NONGEN, SWRCY - WA, SWTIRE 3 - WA]

Envirosite ID: 52365339
EPA ID: N/R

ALL SITES - WA

Facility Name :	Old Town Refinishing Inc Paul Ave
Facility Address :	1113 ST PAUL AVE E, TACOMA, 98421
County :	Pierce
Facility/Site ID :	95257566
Alternate Name :	N/R
Program Name :	N/R
WRIA :	10
Legislative District :	27
Congressional District :	9
Ecology Region :	SWRO
Ecology Program Phone :	(360) 407-6734
Tribal Land :	N
Latitude :	47.25403
Longitude :	-122.42673
Last Date in Agency List :	2023-01-03

Program Details

Program :	HAZWASTE
Program ID :	WA0000777888
Interaction Type :	Hazardous Waste Generator
Interaction Type Description :	Facilities that generate any quantity of a dangerous waste. They may be classified as SQG, MQG, or LQG depending on hazardous waste generated for a given month.
Status :	Inactive
Start Date :	1994-10-17
End Date :	1996-12-31
SIC :	N/R
NAICS :	N/R
Facility Name :	REHARVEST CENTER
Facility Address :	1113 ST PAUL AVE, TACOMA, 98421
County :	N/R
Facility/Site ID :	5464131
Alternate Name :	N/R
Program Name :	N/R
WRIA :	10
Legislative District :	27
Congressional District :	9
Ecology Region :	SWRO
Ecology Program Phone :	N/R
Tribal Land :	N
Latitude :	47.254391
Longitude :	-122.427342

Map Id: J57
Direction: NE
Distance: 0.129 mi., 682 ft.
Elevation: 12 ft.
Relative: Lower

Site Name : REHARVEST CENTER | OLD TOWN REFINISHING INC PAUL AVE
1113 ST PAUL AVE E | 1113 ST PAUL AVE | 1113 Saint Paul Ave
TACOMA | Tacoma, WA

Database(s) : [ALL SITES - WA, ECHO, FRS, RCRA_NONGEN, SWRCY - WA, SWTIRE 3 - WA] ***(cont.)***

Envirosite ID: 52365339
EPA ID: N/R

ALL SITES - WA ***(cont.)***

Last Date in Agency List : 2023-01-03

Program Details

Program :	N/R
Program ID :	N/R
Interaction Type :	Urban Waters
Interaction Type Description :	The site has been inspected by an Ecology Urban Waters Inspector.
Status :	Active
Start Date :	2008-08-26
End Date :	N/R
SIC :	N/R
NAICS :	N/R

ECHO

Facility Name :	OLD TOWN REFINISHING INC PAUL AVE
Facility Address :	1113 ST PAUL AVE E, TACOMA, WA 98421
County :	PIERCE
Last Inspection Date :	1996-03-27
Registry ID :	110005306926
FIPS Code :	53053
EPA Region :	10
Inspection Count :	0
Last Inspection Days :	9748
Informal Count :	0
Last Informal Action Date :	1996-03-27
Formal Action Count :	0
Last Formal Action Date :	N/R
Total Penalties :	0
Penalty Count :	N/R
Last Penalty Date :	N/R
Last Penalty Amount :	N/R
QTRS IN NC :	0
Programs IN SNC :	0
Current Compliance Status :	No Violation Identified
Three-Year Compliance Status :	_____
Collection Method :	ADDRESS MATCHING-HOUSE NUMBER
Reference Point :	CENTER OF A FACILITY OR STATION
Accuracy Meters :	30
Derived Tribes :	Puyallup Tribe of the Puyallup Reservation - .7 mile(s), Puyallup Tribe of the Puyallup Reservation - 1 mile(s), Muckleshoot Indian Tribe - 10.5 mile(s), Muckleshoot Indian Tribe - 13.5 mile(s), Nisqually Indian Tribe - 17.9 mile(s), Squaxin Island Tribe of the Squaxin Island Reservation - 22.3 mile(s), Squaxin Island Tribe of the Squaxin Island Reservation - 24.2 mile(s)
Derived HUC :	17110019

Map Id: J57
Direction: NE
Distance: 0.129 mi., 682 ft.
Elevation: 12 ft.
Relative: Lower

Site Name : REHARVEST CENTER | OLD TOWN REFINISHING INC PAUL AVE
1113 ST PAUL AVE E | 1113 ST PAUL AVE | 1113 Saint Paul Ave
TACOMA | Tacoma, WA

Database(s) : [ALL SITES - WA, ECHO, FRS, RCRA_NONGEN, SWRCY - WA, SWTIRE 3 - WA] ***(cont.)***

Envirosite ID: 52365339
EPA ID: N/R

ECHO ***(cont.)***

Derived WBD :	171100190301
Derived STCTY FIPS :	53053
Derived Zip :	98421
Derived CD113 :	09
Derived CB2010 :	530530602001077
MYRTK Universe :	NNN
NPDES IDs :	N/R
CWA Permit Types :	N/R
CWA Compliance Tracking :	N/R
CWA NAICS :	N/R
CWA SICS :	N/R
CWA Inspection Count :	N/R
CWA Last Inspection Days :	N/R
CWA Informal Count :	N/R
CWA Formal Action Count :	N/R
CWA Last Formal Action Date :	N/R
CWA Penalties :	N/R
CWA Last Penalty Date :	N/R
CWA Last Penalty Amount :	N/R
CWA Quarters IN NC :	N/R
CWA Current Compliance Status :	N/R
CWA Current SNC Flag :	N
CWA 13 Quarters Compliance Status :	N/R
CWA 13 Quarters Effluent Exceedances:	N/R
CWA Three-Year QNCR Codes :	N/R
DFR URL :	Click here for hyperlink provided by the agency.
Facility SIC :	N/R
Facility NAICS :	81142 - Reupholstery and Furniture Repair
Facility Last Inspection EPA Date :	N/R
Facility Last Inspection State Date :	1996-03-27
Facility Last Formal Act EPA Date :	N/R
Facility Last Formal Act State Date :	N/R
Facility Last Informal Act EPA Date :	N/R
Facility Last Informal Act State Date:	1996-03-27
Facility Federal Agency :	N/R
TRI Reporter :	N/R
Facility Imp Water Flag :	N/R
Current SNC Flag :	N
Indian County Flag :	N
Federal Flag :	N/R
US Mexico Border Flag :	N/R
Chesapeak Bay Flag :	N/R
AIR Flag :	N
NPDES Flag :	N
SDWIS Flag :	N
RCRA Flag :	Y
TRI Flag :	N
GHG Flag :	N
Major Flag :	N/R
Active Flag :	N/R
NAA Flag :	N
Latitude :	47.25422
Longitude :	-122.42714

Map Id: J57
Direction: NE
Distance: 0.129 mi., 682 ft.
Elevation: 12 ft.
Relative: Lower

Site Name : REHARVEST CENTER | OLD TOWN REFINISHING INC PAUL AVE
1113 ST PAUL AVE E | 1113 ST PAUL AVE | 1113 Saint Paul Ave
TACOMA | Tacoma, WA

Database(s) : [ALL SITES - WA, ECHO, FRS, RCRA_NONGEN, SWRCY - WA, SWTIRE 3 - WA] ***(cont.)***

Envirosite ID: 52365339
EPA ID: N/R

ECHO ***(cont.)***

Last Date in Agency List : 2023-01-16

FRS

Facility Name : OLD TOWN REFINISHING INC PAUL AVE
Facility Address : 1113 ST PAUL AVE E, TACOMA, WA 98421
County : PIERCE

Site Details
Registry ID : 110005306926
FRS Facility URL : Click here for hyperlink provided by the agency.
Last Date in Agency List : 2023-02-13

Source Description

Source Description :

RCRAInfo is EPA's comprehensive information system that supports the Resource Conservation and Recovery Act (RCRA) of 1976 and the Hazardous and Solid Waste Amendments (HSWA) of 1984 through the tracking of events and activities related to facilities that generate, transport, and treat, store, or dispose of hazardous waste. RCRAInfo allows RCRA program staff to track the notification, permit, compliance, and corrective action activities required under RCRA. RCRAInfo also supports generation of the National Hazardous Waste Biennial Report. All generators and treatment, storage, and disposal facilities who handle hazardous waste are required to report to the EPA Administrator at least once every two years to support creation of the Biennial Report.

FRS Environmental Interest
Source and System ID : RCRAINFO - WA0000777888

Facility Name : REHARVEST CENTER
Facility Address : 1113 ST PAUL AVE, TACOMA, WA 98421
County : PIERCE

Site Details
Registry ID : 110037548455
FRS Facility URL : Click here for hyperlink provided by the agency.
Last Date in Agency List : 2023-02-13

Source Description

Map Id: J57
Direction: NE
Distance: 0.129 mi., 682 ft.
Elevation: 12 ft.
Relative: Lower

Site Name : REHARVEST CENTER | OLD TOWN REFINISHING INC PAUL AVE
1113 ST PAUL AVE E | 1113 ST PAUL AVE | 1113 Saint Paul Ave
TACOMA | Tacoma, WA

Database(s) : [ALL SITES - WA, ECHO, FRS, RCRA_NONGEN, SWRCY - WA, SWTIRE 3 - WA] ***(cont.)***

Envirosite ID: 52365339
EPA ID: N/R

FRS ***(cont.)***

Source Description :

The WA-FSIS provides a means to query and display data maintained by the Washington Department of Ecology. This system contains key information for each facility/site that is currently, or has been, of interest to the Air Quality, Dam Safety, Hazardous Waste, Toxics Cleanup, and Water Quality Programs.

FRS Environmental Interest

Source and System ID :	WA-FSIS - 5464131

RCRA_NONGEN

Facility Name :	OLD TOWN REFINISHING INC PAUL AVE
Facility Address :	1113 ST PAUL AVE E, TACOMA, WA 98421
County :	PIERCE
Date Form Received by Agency :	2001-10-04
EPA ID :	WA0000777888
Mailing Address :	2114 PACIFIC AVE #301, TACOMA, WA 98402
Contact :	TRISTAN LITKE
Contact Address :	2114 PACIFIC AVE #301, TACOMA, WA 98402
Contact Country :	US
Contact Telephone :	253-572-6614
Contact Email :	N/R
EPA Region :	10
Land Type :	Other land type
Source Type :	Implementer
Classification :	Not a generator, verified
Description :	Not a generator, verified
Last Date in Agency List :	2023-01-23

Owner/Operator Summary

Owner/Operator Name :	LITKE, TRISTAN
Owner/Operator Address :	1902 MILWAUKEE WAY, TACOMA, WA 98421
Owner/Operator Country :	US
Owner/Operator Telephone :	253-572-6614
Owner/Operator Email :	N/R
Owner/Operator Fax :	N/R
Legal Status :	Private
Owner/Operator Type :	Operator
Owner/Operator Start Date :	N/R
Owner/Operator End Date :	N/R
Owner/Operator Name :	MARINO, VIC
Owner/Operator Address :	1902 MILWAUKEE WAY, TACOMA, WA 98421
Owner/Operator Country :	US
Owner/Operator Telephone :	000-000-0000

Map Id: J57
Direction: NE
Distance: 0.129 mi., 682 ft.
Elevation: 12 ft.
Relative: Lower

Site Name : REHARVEST CENTER | OLD TOWN REFINISHING INC PAUL AVE
1113 ST PAUL AVE E | 1113 ST PAUL AVE | 1113 Saint Paul Ave
TACOMA | Tacoma, WA

Database(s) : [ALL SITES - WA, ECHO, FRS, RCRA_NONGEN, SWRCY - WA, SWTIRE 3 - WA] ***(cont.)***

Envirosite ID: 52365339
EPA ID: N/R

RCRA_NONGEN ***(cont.)***

Owner/Operator Email :	N/R
Owner/Operator Fax :	N/R
Legal Status :	Private
Owner/Operator Type :	Owner
Owner/Operator Start Date :	N/R
Owner/Operator End Date :	N/R

Owner/Operator Name :	OLD TOWN REFINISHING INC
Owner/Operator Address :	1902 MILWAUKEE WAY, TACOMA, WA 98421
Owner/Operator Country :	US
Owner/Operator Telephone :	206-572-6614
Owner/Operator Email :	N/R
Owner/Operator Fax :	N/R
Legal Status :	Private
Owner/Operator Type :	Owner
Owner/Operator Start Date :	1996-08-26
Owner/Operator End Date :	N/R

Handler Activities Summary

U.S. Importer of Hazardous Waste :	N
Mixed Waste (Haz. and Radioactive) :	N
Recycler of Hazardous Waste :	N
Transporter of Hazardous Waste :	N
Treater, Storer or Disposer of HW :	N
Underground Injection Activity :	N
On-site Burner Exemption :	N
Furnace Exemption :	N
Used Oil Fuel Burner :	N
Used Oil Processor :	N
Used Oil Refiner :	N
Used Oil Fuel Marketer to Burner :	N
Used Oil Specification Marketer :	N
Used Oil Transfer Facility :	N
Used Oil Transporter :	N

Historical Generators

Date Form Received by Agency :	2001-10-03
Facility Name :	OLD TOWN REFINISHING INC PAUL AVE
Classification :	Not a generator, verified

Date Form Received by Agency :	1997-01-27
Facility Name :	OLD TOWN REFINISHING INC PAUL AVE
Classification :	Very Small Quantity Generator

Map Id: J57
Direction: NE
Distance: 0.129 mi., 682 ft.
Elevation: 12 ft.
Relative: Lower

Site Name : REHARVEST CENTER | OLD TOWN REFINISHING INC PAUL AVE
1113 ST PAUL AVE E | 1113 ST PAUL AVE | 1113 Saint Paul Ave
TACOMA | Tacoma, WA

Database(s) : [ALL SITES - WA, ECHO, FRS, RCRA_NONGEN, SWRCY - WA, SWTIRE 3 - WA] ***(cont.)***

Envirosite ID: 52365339
EPA ID: N/R

RCRA_NONGEN ***(cont.)***

Date Form Received by Agency :	1996-03-26
Facility Name :	OLD TOWN REFINISHING INC PAUL AVE
Classification :	Very Small Quantity Generator
Date Form Received by Agency :	1995-01-01
Facility Name :	OLD TOWN REFINISHING INC PAUL AVE
Classification :	Not a generator, verified
Date Form Received by Agency :	1993-12-31
Facility Name :	OLD TOWN REFINISHING INC PAUL AVE
Classification :	Very Small Quantity Generator

Notices of Violations Summary

Date of Violation :	1996-03-27
Date Achieved Compliance :	1996-04-19
Regulation Violated :	Y
Area of Violation :	Generators - General
Enforcement Action :	WRITTEN INFORMAL
Enforcement Action Date :	1996-03-27
Enf. Disposition Status :	N/R
Enf. Disp. Status Date :	N/R
Violation Lead Agency :	State
Enforcement Lead Agency :	State
Proposed Penalty Amount :	N/R
Final Penalty Amount :	N/R
Paid Penalty Amount :	N/R
Date of Violation :	1994-09-08
Date Achieved Compliance :	1996-04-19
Regulation Violated :	Y
Area of Violation :	Generators - General
Enforcement Action :	WRITTEN INFORMAL
Enforcement Action Date :	1996-03-27
Enf. Disposition Status :	N/R
Enf. Disp. Status Date :	N/R
Violation Lead Agency :	State
Enforcement Lead Agency :	State
Proposed Penalty Amount :	N/R
Final Penalty Amount :	N/R
Paid Penalty Amount :	N/R
Date of Violation :	1994-09-08
Date Achieved Compliance :	1995-01-04
Regulation Violated :	Y
Area of Violation :	Generators - General
Enforcement Action :	WRITTEN INFORMAL

Map Id: J57
Direction: NE
Distance: 0.129 mi., 682 ft.
Elevation: 12 ft.
Relative: Lower

Site Name : REHARVEST CENTER | OLD TOWN REFINISHING INC PAUL AVE
1113 ST PAUL AVE E | 1113 ST PAUL AVE | 1113 Saint Paul Ave
TACOMA | Tacoma, WA

Database(s) : [ALL SITES - WA, ECHO, FRS, RCRA_NONGEN, SWRCY - WA, SWTIRE 3 - WA] ***(cont.)***

Envirosite ID: 52365339
EPA ID: N/R

RCRA_NONGEN ***(cont.)***

Enforcement Action Date :	1994-09-08
Enf. Disposition Status :	N/R
Enf. Disp. Status Date :	N/R
Violation Lead Agency :	State
Enforcement Lead Agency :	State
Proposed Penalty Amount :	N/R
Final Penalty Amount :	N/R
Paid Penalty Amount :	N/R

Date of Violation :	1994-09-08
Date Achieved Compliance :	1994-10-31
Regulation Violated :	Y
Area of Violation :	Generators - General
Enforcement Action :	WRITTEN INFORMAL
Enforcement Action Date :	1994-09-08
Enf. Disposition Status :	N/R
Enf. Disp. Status Date :	N/R
Violation Lead Agency :	State
Enforcement Lead Agency :	State
Proposed Penalty Amount :	N/R
Final Penalty Amount :	N/R
Paid Penalty Amount :	N/R

Date of Violation :	1994-09-08
Date Achieved Compliance :	1994-10-05
Regulation Violated :	Y
Area of Violation :	TSD - Tank System Standards
Enforcement Action :	WRITTEN INFORMAL
Enforcement Action Date :	1994-09-08
Enf. Disposition Status :	N/R
Enf. Disp. Status Date :	N/R
Violation Lead Agency :	State
Enforcement Lead Agency :	State
Proposed Penalty Amount :	N/R
Final Penalty Amount :	N/R
Paid Penalty Amount :	N/R

Evaluation Action Summary

Evaluation Date :	1996-03-27
Evaluation :	COMPLIANCE EVALUATION INSPECTION ON-SITE
Area of Violation :	Generators - General
Date Achieved Compliance :	1996-04-19
Evaluation Lead Agency :	State

Evaluation Date :	1996-02-09
Evaluation :	COMPLIANCE EVALUATION INSPECTION ON-SITE
Area of Violation :	N/R
Date Achieved Compliance :	N/R

Map Id: J57
Direction: NE
Distance: 0.129 mi., 682 ft.
Elevation: 12 ft.
Relative: Lower

Site Name : REHARVEST CENTER | OLD TOWN REFINISHING INC PAUL AVE
1113 ST PAUL AVE E | 1113 ST PAUL AVE | 1113 Saint Paul Ave
TACOMA | Tacoma, WA

Database(s) : [ALL SITES - WA, ECHO, FRS, RCRA_NONGEN, SWRCY - WA, SWTIRE 3 - WA] ***(cont.)***

Envirosite ID: 52365339
EPA ID: N/R

RCRA_NONGEN ***(cont.)***

Evaluation Lead Agency :	State
Evaluation Date :	1994-09-08
Evaluation :	FOCUSED COMPLIANCE INSPECTION
Area of Violation :	Generators - General
Date Achieved Compliance :	1994-10-31
Evaluation Lead Agency :	State
Evaluation Date :	1994-09-08
Evaluation :	FOCUSED COMPLIANCE INSPECTION
Area of Violation :	Generators - General
Date Achieved Compliance :	1996-04-19
Evaluation Lead Agency :	State
Evaluation Date :	1994-09-08
Evaluation :	FOCUSED COMPLIANCE INSPECTION
Area of Violation :	TSD - Tank System Standards
Date Achieved Compliance :	1994-10-05
Evaluation Lead Agency :	State
Evaluation Date :	1994-09-08
Evaluation :	FOCUSED COMPLIANCE INSPECTION
Area of Violation :	Generators - General
Date Achieved Compliance :	1995-01-04
Evaluation Lead Agency :	State

SWRCY - WA

Facility Name :	Reharvest Center
Facility Address :	1113 Saint Paul Ave, Tacoma, WA 98403
County :	Pierce

Site Details

Facility ID :	2464
Facility Type :	Recycling (non-regulated)
Regulation :	N/R
Permit Status :	Recycle Survey
Operational Status :	N/R
Year Closed :	2011
Ownership :	PR
Phone :	(253) 531-5845
Public :	No
Region :	Southwest Regional Office
Contact Name :	Barbara Garcia
Contact Title :	Manager
Contact Organization :	Reharvest Center

Map Id: J57
Direction: NE
Distance: 0.129 mi., 682 ft.
Elevation: 12 ft.
Relative: Lower

Site Name : REHARVEST CENTER | OLD TOWN REFINISHING INC PAUL AVE
1113 ST PAUL AVE E | 1113 ST PAUL AVE | 1113 Saint Paul Ave
TACOMA | Tacoma, WA

Database(s) : [ALL SITES - WA, ECHO, FRS, RCRA_NONGEN, SWRCY - WA, SWTIRE 3 - WA] ***(cont.)***

Envirosite ID: 52365339
EPA ID: N/R

SWRCY - WA ***(cont.)***

Contact Address 1 :	1113 Saint Paul Ave, Tacoma, WA 98403
Contact Address 2 :	N/R
Contact Email :	barb@mdc-tacoma.org
Contact Primary Phone :	(253) 531-5845
Contact Extension :	N/R
Contact Fax :	N/R
Recycle Survey ID :	7211
Latitude :	N/R
Longitude :	N/R
Last Date in Agency List :	2022-06-16

SWTIRE 3 - WA

Facility Name :	Reharvest Center
Facility Address :	1113 Saint Paul Ave, Tacoma, WA 98403
County :	Pierce
Permit Number :	N/R
Year Opened :	1900
Year Closed :	2011
Facility Type :	Recycling (non-regulated)
Operational Status :	N/R
Permit Status :	Recycle Survey
Regulation :	N/R
Annual Report Required :	No
Recycle Survey Required :	No
Open To Public :	No
Contact Name :	Barbara Garcia
Contact Title :	Manager
Contact Organization :	Reharvest Center
Contact Address :	1113 Saint Paul Ave, Tacoma, WA 98403
Contact Email :	barb@mdc-tacoma.org
Contact Phone :	(253) 531-5845
Contact Phone Ext :	N/R
Operator Name :	N/R
Operator Title :	N/R
Operator Organization :	Reharvest Center
Operator Email :	N/R
Recycle Survey ID :	7211
Web Address :	N/R
Latitude :	N/R
Longitude :	N/R
Last Date in Agency List :	2022-01-31

Map Id: P58
Direction: ESE
Distance: 0.130 mi., 689 ft.
Elevation: 16 ft.
Relative: Lower

Site Name : CHEVRON BULK TERMINAL SITE | ANDOR GRIFFIN TACOMA | GRIFFIN GALBRAITH FUEL CO.
1648 E J ST | 1648 EAST J STREET
TACOMA | TACOMA, WA 98421

Database(s) : [ECHO, FRS, PRP-CORP, RCRA_NONGEN]

Envirosite ID: 52365436
EPA ID: N/R

ECHO

Facility Name :	CHEVRON BULK TERMINAL SITE
Facility Address :	1648 E J ST, TACOMA, WA 98421
County :	PIERCE
Last Inspection Date :	N/R
Registry ID :	110005387777
FIPS Code :	53053
EPA Region :	10
Inspection Count :	0
Last Inspection Days :	N/R
Informal Count :	0
Last Informal Action Date :	N/R
Formal Action Count :	0
Last Formal Action Date :	N/R
Total Penalties :	0
Penalty Count :	N/R
Last Penalty Date :	N/R
Last Penalty Amount :	N/R
QTRS IN NC :	0
Programs IN SNC :	0
Current Compliance Status :	No Violation Identified
Three-Year Compliance Status :	_____
Collection Method :	INTERPOLATION-PHOTO
Reference Point :	FACILITY CENTROID
Accuracy Meters :	176
Derived Tribes :	Puyallup Tribe of the Puyallup Reservation - .4 mile(s), Puyallup Tribe of the Puyallup Reservation - .7 mile(s), Muckleshoot Indian Tribe - 10.4 mile(s), Muckleshoot Indian Tribe - 13.3 mile(s), Nisqually Indian Tribe - 17.6 mile(s), Squaxin Island Tribe of the Squaxin Island Reservation - 22.5 mile(s), Squaxin Island Tribe of the Squaxin Island Reservation - 24.3 mile(s)
Derived HUC :	17110019
Derived WBD :	171100190301
Derived STCTY FIPS :	53053
Derived Zip :	98421
Derived CD113 :	09
Derived CB2010 :	530530602001088
MYRTK Universe :	NNN
NPDES IDs :	N/R
CWA Permit Types :	N/R
CWA Compliance Tracking :	N/R
CWA NAICS :	N/R
CWA SICS :	N/R
CWA Inspection Count :	N/R
CWA Last Inspection Days :	N/R
CWA Informal Count :	N/R
CWA Formal Action Count :	N/R
CWA Last Formal Action Date :	N/R
CWA Penalties :	N/R
CWA Last Penalty Date :	N/R
CWA Last Penalty Amount :	N/R

Map Id: P58
Direction: ESE
Distance: 0.130 mi., 689 ft.
Elevation: 16 ft.
Relative: Lower

Site Name : CHEVRON BULK TERMINAL SITE | ANDOR GRIFFIN TACOMA | GRIFFIN GALBRAITH FUEL CO.
1648 E J ST | 1648 EAST J STREET
TACOMA | TACOMA, WA 98421

Database(s) : [ECHO, FRS, PRP-CORP, RCRA_NONGEN] ***(cont.)***

Envirosite ID: 52365436
EPA ID: N/R

ECHO ***(cont.)***

CWA Quarters IN NC :	N/R
CWA Current Compliance Status :	N/R
CWA Current SNC Flag :	N
CWA 13 Quarters Compliance Status :	N/R
CWA 13 Quarters Effluent Exceedances:	N/R
CWA Three-Year QNCR Codes :	N/R
DFR URL :	Click here for hyperlink provided by the agency.
Facility SIC :	N/R
Facility NAICS :	N/R
Facility Last Inspection EPA Date :	N/R
Facility Last Inspection State Date :	N/R
Facility Last Formal Act EPA Date :	N/R
Facility Last Formal Act State Date :	N/R
Facility Last Informal Act EPA Date :	N/R
Facility Last Informal Act State Date:	N/R
Facility Federal Agency :	N/R
TRI Reporter :	N/R
Facility Imp Water Flag :	N/R
Current SNC Flag :	N
Indian County Flag :	N
Federal Flag :	N/R
US Mexico Border Flag :	N/R
Chesapeak Bay Flag :	N/R
AIR Flag :	N
NPDES Flag :	N
SDWIS Flag :	N
RCRA Flag :	Y
TRI Flag :	N
GHG Flag :	N
Major Flag :	N/R
Active Flag :	N/R
NAA Flag :	N
Latitude :	47.248895
Longitude :	-122.423202
Last Date in Agency List :	2023-01-16

FRS

Facility Name :	CHEVRON BULK TERMINAL SITE
Facility Address :	1648 E J ST, TACOMA, WA 98421
County :	PIERCE

Site Details

Registry ID :	110005387777
FRS Facility URL :	Click here for hyperlink provided by the agency.
Last Date in Agency List :	2023-02-13

Source Description

Map Id: P58
Direction: ESE
Distance: 0.130 mi., 689 ft.
Elevation: 16 ft.
Relative: Lower

Site Name : CHEVRON BULK TERMINAL SITE | ANDOR GRIFFIN TACOMA | GRIFFIN GALBRAITH FUEL CO.
1648 E J ST | 1648 EAST J STREET
TACOMA | TACOMA, WA 98421

Database(s) : [ECHO, FRS, PRP-CORP, RCRA_NONGEN] ***(cont.)***

Envirosite ID: 52365436
EPA ID: N/R

FRS ***(cont.)***

Source Description :

RCRAInfo is EPA's comprehensive information system that supports the Resource Conservation and Recovery Act (RCRA) of 1976 and the Hazardous and Solid Waste Amendments (HSWA) of 1984 through the tracking of events and activities related to facilities that generate, transport, and treat, store, or dispose of hazardous waste. RCRAInfo allows RCRA program staff to track the notification, permit, compliance, and corrective action activities required under RCRA. RCRAInfo also supports generation of the National Hazardous Waste Biennial Report. All generators and treatment, storage, and disposal facilities who handle hazardous waste are required to report to the EPA Administrator at least once every two years to support creation of the Biennial Report.
The WA-FSIS provides a means to query and display data maintained by the Washington Department of Ecology. This system contains key information for each facility/site that is currently, or has been, of interest to the Air Quality, Dam Safety, Hazardous Waste, Toxics Cleanup, and Water Quality Programs.

Source Description :

The RBLC database contains case-specific information on the "Best Available" air pollution technologies that have been required to reduce the emission of air pollutants from stationary sources (e.g., power plants, steel mills, chemical plants, etc.). RACT, or Reasonably Available Control Technology, is required on existing sources in areas that are not meeting national ambient air quality standards. BACT, or Best Available Control Technology, is required on major new or modified sources in clean areas. LAER, or Lowest Achievable Emission Rate, is required on major new or modified sources in non-attainment areas.

FRS Environmental Interest

Source and System ID :
RBLC - 2760
RCRAINFO - WAD988522785
WA-FSIS - 1234
WA-FSIS - 81765865

PRP-CORP

Facility Name : GRIFFIN GALBRAITH FUEL CO.
Facility Address : 1648 EAST J STREET, TACOMA,, WA 98421

Actual Date : 2003-05-09
Date Type : SETTLEMENT DATE
EPA ID : WAD980726368
Site Name : COMMENCEMENT BAY, NEAR SHORE/TIDE FLATS
NPL Status Description : Currently on the Final NPL
Non NPL Status Short Name : N/R
Action Name : C DECREE
Action Type Seq : CD-21
Region Code : 10
Last Date in Agency List : 2023-02-01

Map Id: P58
Direction: ESE
Distance: 0.130 mi., 689 ft.
Elevation: 16 ft.
Relative: Lower

Site Name : CHEVRON BULK TERMINAL SITE | ANDOR GRIFFIN TACOMA | GRIFFIN GALBRAITH FUEL CO.
1648 E J ST | 1648 EAST J STREET
TACOMA | TACOMA, WA 98421

Database(s) : [ECHO, FRS, PRP-CORP, RCRA_NONGEN] ***(cont.)***

Envirosite ID: 52365436
EPA ID: N/R

PRP-CORP ***(cont.)***

Actual Date :	2001-06-06
Date Type :	SPECIAL NOTICE
EPA ID :	WAD980726368
Site Name :	COMMENCEMENT BAY, NEAR SHORE/TIDE FLATS
NPL Status Description :	Currently on the Final NPL
Non NPL Status Short Name :	N/R
Action Name :	Spcl Not Ltrs
Action Type Seq :	SG-13
Region Code :	10
Last Date in Agency List :	2023-02-01

Actual Date :	1989-04-29
Date Type :	GENERAL NOTICE
EPA ID :	WAD980726368
Site Name :	COMMENCEMENT BAY, NEAR SHORE/TIDE FLATS
NPL Status Description :	Currently on the Final NPL
Non NPL Status Short Name :	N/R
Action Name :	Not Ltrs
Action Type Seq :	NJ-1
Region Code :	10
Last Date in Agency List :	2023-02-01

Actual Date :	1989-04-24
Date Type :	GENERAL NOTICE
EPA ID :	WAD980726368
Site Name :	COMMENCEMENT BAY, NEAR SHORE/TIDE FLATS
NPL Status Description :	Currently on the Final NPL
Non NPL Status Short Name :	N/R
Action Name :	Not Ltrs
Action Type Seq :	NJ-12
Region Code :	10
Last Date in Agency List :	2023-02-01

RCRA_NONGEN

Facility Name :	ANDOR GRIFFIN TACOMA
Facility Address :	1648 E J ST, TACOMA, WA 98421
County :	PIERCE

Date Form Received by Agency :	1994-09-23
EPA ID :	WAD988522785
Mailing Address :	PO BOX 683, TACOMA, WA 98401
Contact :	GREGORY STEWART
Contact Address :	N/R
Contact Country :	N/R
Contact Telephone :	360-273-7808
Contact Email :	N/R
EPA Region :	10
Land Type :	Other land type
Source Type :	Implementer
Classification :	Not a generator, verified

Map Id: P58
Direction: ESE
Distance: 0.130 mi., 689 ft.
Elevation: 16 ft.
Relative: Lower

Site Name : CHEVRON BULK TERMINAL SITE | ANDOR GRIFFIN TACOMA | GRIFFIN GALBRAITH FUEL CO.
1648 E J ST | 1648 EAST J STREET
TACOMA | TACOMA, WA 98421

Database(s) : [ECHO, FRS, PRP-CORP, RCRA_NONGEN] ***(cont.)***

Envirosite ID: 52365436
EPA ID: N/R

RCRA_NONGEN ***(cont.)***

Description :	Not a generator, verified
Last Date in Agency List :	2023-01-23

Owner/Operator Summary

Owner/Operator Name :	ANDOR GRIFFIN TACOMA
Owner/Operator Address :	1648 E J ST, TACOMA, WA 98421
Owner/Operator Country :	US
Owner/Operator Telephone :	000-000-0000
Owner/Operator Email :	N/R
Owner/Operator Fax :	N/R
Legal Status :	Private
Owner/Operator Type :	Owner
Owner/Operator Start Date :	N/R
Owner/Operator End Date :	N/R

Owner/Operator Name :	ANDOVER GRIFFIN CO
Owner/Operator Address :	1648 E J ST, TACOMA, WA 98421
Owner/Operator Country :	US
Owner/Operator Telephone :	000-000-0000
Owner/Operator Email :	N/R
Owner/Operator Fax :	N/R
Legal Status :	Private
Owner/Operator Type :	Owner
Owner/Operator Start Date :	1996-05-03
Owner/Operator End Date :	N/R

Owner/Operator Name :	STEWART, GREGORY
Owner/Operator Address :	1648 E J ST, TACOMA, WA 98421
Owner/Operator Country :	US
Owner/Operator Telephone :	360-273-7808
Owner/Operator Email :	N/R
Owner/Operator Fax :	N/R
Legal Status :	Private
Owner/Operator Type :	Operator
Owner/Operator Start Date :	N/R
Owner/Operator End Date :	N/R

Handler Activities Summary

U.S. Importer of Hazardous Waste :	N
Mixed Waste (Haz. and Radioactive) :	N
Recycler of Hazardous Waste :	N
Transporter of Hazardous Waste :	N
Treater, Storer or Disposer of HW :	N
Underground Injection Activity :	N
On-site Burner Exemption :	N
Furnace Exemption :	N
Used Oil Fuel Burner :	N
Used Oil Processor :	N

Map Id: P58
Direction: ESE
Distance: 0.130 mi., 689 ft.
Elevation: 16 ft.
Relative: Lower

Site Name : CHEVRON BULK TERMINAL SITE | ANDOR GRIFFIN TACOMA | GRIFFIN GALBRAITH FUEL CO.
1648 E J ST | 1648 EAST J STREET
TACOMA | TACOMA, WA 98421

Database(s) : [ECHO, FRS, PRP-CORP, RCRA_NONGEN] ***(cont.)***

Envirosite ID: 52365436
EPA ID: N/R

RCRA_NONGEN ***(cont.)***

Used Oil Refiner :	N
Used Oil Fuel Marketer to Burner :	N
Used Oil Specification Marketer :	N
Used Oil Transfer Facility :	N
Used Oil Transporter :	N

Historical Generators

Date Form Received by Agency :	1994-09-22
Facility Name :	ANDOR GRIFFIN TACOMA
Classification :	Not a generator, verified

Date Form Received by Agency :	1994-09-22
Facility Name :	ANDOR GRIFFIN TACOMA
Classification :	Very Small Quantity Generator

Notices of Violations Summary

Regulation Violated :	N

Map Id: L59
Direction: E
Distance: 0.131 mi., 690 ft.
Elevation: 13 ft.
Relative: Lower

Site Name : KLEENBLAST DIVISION | KLEEN BLAST | Kleen Blast Abrasives
1448 ST PAUL AVE
TACOMA | Tacoma, WA

Database(s) : [ALL SITES - WA, CSCSL NFA - WA, ECHO, ENVCVN - WA, EPA UST, FRS, HSL - WA, ICIS, INACTIVE PCS, LUST - WA, PCS ENF, PCS FACILITY, SWRCY - WA, SWTIRE 3 - WA, UST - WA, VCP - WA]

Envirosite ID: 52365389
EPA ID: N/R

ALL SITES - WA

Facility Name :	KLEENBLAST DIVISION
Facility Address :	1448 ST PAUL AVE, TACOMA, 98421
County :	Pierce

Facility/Site ID :	74422191
Alternate Name :	N/R
Program Name :	N/R
WRIA :	10
Legislative District :	27
Congressional District :	9

Map Id: L59
Direction: E
Distance: 0.131 mi., 690 ft.
Elevation: 13 ft.
Relative: Lower

Site Name : KLEENBLAST DIVISION | KLEEN BLAST | Kleen Blast Abrasives
1448 ST PAUL AVE
TACOMA | Tacoma, WA

Database(s) : [ALL SITES - WA, CSCSL NFA - WA, ECHO, ENVCVN - WA, EPA UST, FRS, HSL - WA, ICIS, INACTIVE PCS, LUST - WA, PCS ENF, PCS FACILITY, SWRCY - WA, SWTIRE 3 - WA, UST - WA, VCP - WA] ***(cont.)***

Envirosite ID: 52365389
EPA ID: N/R

ALL SITES - WA ***(cont.)***

Ecology Region :	SWRO
Ecology Program Phone :	(360) 407-6409
Tribal Land :	N
Latitude :	47.25196
Longitude :	-122.423599
Last Date in Agency List :	2023-01-03

Facility/Site ID :	74422191
Alternate Name :	Kleen Blast
Program Name :	N/R
WRIA :	10
Legislative District :	27
Congressional District :	9
Ecology Region :	SWRO
Ecology Program Phone :	(360) 407-7224
Tribal Land :	N
Latitude :	47.25196
Longitude :	-122.423599
Last Date in Agency List :	2023-01-03

Facility/Site ID :	74422191
Alternate Name :	CANAM MINERALS DBA CLEAN BLAST FAC
Program Name :	N/R
WRIA :	10
Legislative District :	27
Congressional District :	9
Ecology Region :	SWRO
Ecology Program Phone :	(360) 407-7224
Tribal Land :	N
Latitude :	47.25196
Longitude :	-122.423599
Last Date in Agency List :	2023-01-03

Facility/Site ID :	74422191
Alternate Name :	KLEEN BLAST DIV LEISURE INVESTMENT
Program Name :	N/R
WRIA :	10
Legislative District :	27
Congressional District :	9
Ecology Region :	SWRO
Ecology Program Phone :	(360) 407-7224
Tribal Land :	N
Latitude :	47.25196
Longitude :	-122.423599
Last Date in Agency List :	2023-01-03

Map Id: L59
Direction: E
Distance: 0.131 mi., 690 ft.
Elevation: 13 ft.
Relative: Lower

Site Name : KLEENBLAST DIVISION | KLEEN BLAST | Kleen Blast Abrasives
1448 ST PAUL AVE
TACOMA | Tacoma, WA

Database(s) : [ALL SITES - WA, CSCSL NFA - WA, ECHO, ENVCVN - WA, EPA UST, FRS, HSL - WA, ICIS, INACTIVE PCS, LUST - WA, PCS ENF, PCS FACILITY, SWRCY - WA, SWTIRE 3 - WA, UST - WA, VCP - WA] ***(cont.)***

Envirosite ID: 52365389
EPA ID: N/R

ALL SITES - WA ***(cont.)***

Facility/Site ID :	74422191
Alternate Name :	KLEEN BLAST ABRASIVES
Program Name :	N/R
WRIA :	10
Legislative District :	27
Congressional District :	9
Ecology Region :	SWRO
Ecology Program Phone :	(360) 407-7224
Tribal Land :	N
Latitude :	47.25196
Longitude :	-122.423599
Last Date in Agency List :	2023-01-03

Facility/Site ID :	74422191
Alternate Name :	KLEEN INDUSTRIAL SERVICES
Program Name :	N/R
WRIA :	10
Legislative District :	27
Congressional District :	9
Ecology Region :	SWRO
Ecology Program Phone :	(360) 407-7224
Tribal Land :	N
Latitude :	47.25196
Longitude :	-122.423599
Last Date in Agency List :	2023-01-03

Facility/Site ID :	74422191
Alternate Name :	N/R
Program Name :	N/R
WRIA :	10
Legislative District :	27
Congressional District :	9
Ecology Region :	SWRO
Ecology Program Phone :	(360) 407-7224
Tribal Land :	N
Latitude :	47.25196
Longitude :	-122.423599
Last Date in Agency List :	2023-01-03

Facility/Site ID :	74422191
Alternate Name :	N/R
Program Name :	N/R
WRIA :	10
Legislative District :	27
Congressional District :	9
Ecology Region :	SWRO
Ecology Program Phone :	N/R
Tribal Land :	N

Map Id: L59
Direction: E
Distance: 0.131 mi., 690 ft.
Elevation: 13 ft.
Relative: Lower

Site Name : KLEENBLAST DIVISION | KLEEN BLAST | Kleen Blast Abrasives
1448 ST PAUL AVE
TACOMA | Tacoma, WA

Database(s) : [ALL SITES - WA, CSCSL NFA - WA, ECHO, ENVCVN - WA, EPA UST, FRS, HSL - WA, ICIS, INACTIVE PCS, LUST - WA, PCS ENF, PCS FACILITY, SWRCY - WA, SWTIRE 3 - WA, UST - WA, VCP - WA] ***(cont.)***

Envirosite ID: 52365389
EPA ID: N/R

ALL SITES - WA ***(cont.)***

Latitude :	47.25196
Longitude :	-122.423599
Last Date in Agency List :	2023-01-03
Facility/Site ID :	74422191
Alternate Name :	N/R
Program Name :	N/R
WRIA :	10
Legislative District :	27
Congressional District :	9
Ecology Region :	SWRO
Ecology Program Phone :	(360) 407-6400
Tribal Land :	N
Latitude :	47.25196
Longitude :	-122.423599
Last Date in Agency List :	2023-01-03

Program Details

Program :	TOXICS
Program ID :	11991
Interaction Type :	LUST Facility
Interaction Type Description :	A leaking underground tank cleanup site being cleaned up with Ecology oversight or review.
Status :	Inactive
Start Date :	1989-07-05
End Date :	2001-11-02
SIC :	5032 - BRICK, STONE, AND RELATED CONSTRUCTION MATERIALS
NAICS :	N/R
Program :	TOXICS
Program ID :	11991
Interaction Type :	LUST Facility
Interaction Type Description :	A leaking underground tank cleanup site being cleaned up with Ecology oversight or review.
Status :	Inactive
Start Date :	1989-07-05
End Date :	2001-11-02
SIC :	3291 - ABRASIVE PRODUCTS
NAICS :	N/R
Program :	TOXICS
Program ID :	11991

Map Id: L59
Direction: E
Distance: 0.131 mi., 690 ft.
Elevation: 13 ft.
Relative: Lower

Site Name : KLEENBLAST DIVISION | KLEEN BLAST | Kleen Blast Abrasives
1448 ST PAUL AVE
TACOMA | Tacoma, WA

Database(s) : [ALL SITES - WA, CSCSL NFA - WA, ECHO, ENVCVN - WA, EPA UST, FRS, HSL - WA, ICIS, INACTIVE PCS, LUST - WA, PCS ENF, PCS FACILITY, SWRCY - WA, SWTIRE 3 - WA, UST - WA, VCP - WA] ***(cont.)***

Envirosite ID: 52365389
EPA ID: N/R

ALL SITES - WA ***(cont.)***

Interaction Type :	LUST Facility
Interaction Type Description :	A leaking underground tank cleanup site being cleaned up with Ecology oversight or review.
Status :	Inactive
Start Date :	1989-07-05
End Date :	2001-11-02
SIC :	N/R
NAICS :	N/R
Program :	TOXICS
Program ID :	11991
Interaction Type :	LUST Facility
Interaction Type Description :	A leaking underground tank cleanup site being cleaned up with Ecology oversight or review.
Status :	Inactive
Start Date :	1989-07-05
End Date :	2001-11-02
SIC :	5039 - CONSTRUCTION MATERIALS, NOT ELSEWHERE CLASSIFIED
NAICS :	N/R
Program :	TOXICS
Program ID :	11991
Interaction Type :	Underground Storage Tank
Interaction Type Description :	Any one or combination of tanks (including connecting underground pipes) that is used to contain regulated substances and has a tank volume of ten percent or more beneath the surface of the ground. This term does not include any of the exempt UST systems specified in WAC 173-360-110(2) or any piping connected thereto. See WAC 173-360
Status :	Inactive
Start Date :	2000-03-20
End Date :	2000-03-21
SIC :	5032 - BRICK, STONE, AND RELATED CONSTRUCTION MATERIALS
NAICS :	N/R
Program :	TOXICS
Program ID :	11991
Interaction Type :	Underground Storage Tank

Map Id: L59
Direction: E
Distance: 0.131 mi., 690 ft.
Elevation: 13 ft.
Relative: Lower

Site Name : KLEENBLAST DIVISION | KLEEN BLAST | Kleen Blast Abrasives
1448 ST PAUL AVE
TACOMA | Tacoma, WA

Database(s) : [ALL SITES - WA, CSCSL NFA - WA, ECHO, ENVCVN - WA, EPA UST, FRS, HSL - WA, ICIS, INACTIVE PCS, LUST - WA, PCS ENF, PCS FACILITY, SWRCY - WA, SWTIRE 3 - WA, UST - WA, VCP - WA] ***(cont.)***

Envirosite ID: 52365389
EPA ID: N/R

ALL SITES - WA ***(cont.)***

Interaction Type Description :	Any one or combination of tanks (including connecting underground pipes) that is used to contain regulated substances and has a tank volume of ten percent or more beneath the surface of the ground. This term does not include any of the exempt UST systems specified in WAC 173-360-110(2) or any piping connected thereto. See WAC 173-360
Status :	Inactive
Start Date :	2000-03-20
End Date :	2000-03-21
SIC :	3291 - ABRASIVE PRODUCTS
NAICS :	N/R
Program :	TOXICS
Program ID :	11991
Interaction Type :	Underground Storage Tank
Interaction Type Description :	Any one or combination of tanks (including connecting underground pipes) that is used to contain regulated substances and has a tank volume of ten percent or more beneath the surface of the ground. This term does not include any of the exempt UST systems specified in WAC 173-360-110(2) or any piping connected thereto. See WAC 173-360
Status :	Inactive
Start Date :	2000-03-20
End Date :	2000-03-21
SIC :	5039 - CONSTRUCTION MATERIALS, NOT ELSEWHERE CLASSIFIED
NAICS :	N/R
Program :	TOXICS
Program ID :	11991
Interaction Type :	Underground Storage Tank
Interaction Type Description :	Any one or combination of tanks (including connecting underground pipes) that is used to contain regulated substances and has a tank volume of ten percent or more beneath the surface of the ground. This term does not include any of the exempt UST systems specified in WAC 173-360-110(2) or any piping connected thereto. See WAC 173-360
Status :	Inactive
Start Date :	2000-03-20
End Date :	2000-03-21
SIC :	N/R
NAICS :	N/R
Program :	TOXICS
Program ID :	11991
Interaction Type :	Voluntary Cleanup Sites

Map Id: L59
Direction: E
Distance: 0.131 mi., 690 ft.
Elevation: 13 ft.
Relative: Lower

Site Name : KLEENBLAST DIVISION | KLEEN BLAST | Kleen Blast Abrasives
1448 ST PAUL AVE
TACOMA | Tacoma, WA

Database(s) : [ALL SITES - WA, CSCSL NFA - WA, ECHO, ENVCVN - WA, EPA UST, FRS, HSL - WA, ICIS, INACTIVE PCS, LUST - WA, PCS ENF, PCS FACILITY, SWRCY - WA, SWTIRE 3 - WA, UST - WA, VCP - WA] ***(cont.)***

Envirosite ID: 52365389
EPA ID: N/R

ALL SITES - WA ***(cont.)***

Interaction Type Description :	For a fee, Ecology staff will review an independent cleanup report(s) and provide a written decision about the adequacy of the cleanup actions taken and described in the report.
Status :	Inactive
Start Date :	1989-03-22
End Date :	1999-02-04
SIC :	5039 - CONSTRUCTION MATERIALS, NOT ELSEWHERE CLASSIFIED
NAICS :	N/R
Program :	TOXICS
Program ID :	11991
Interaction Type :	Voluntary Cleanup Sites
Interaction Type Description :	For a fee, Ecology staff will review an independent cleanup report(s) and provide a written decision about the adequacy of the cleanup actions taken and described in the report.
Status :	Inactive
Start Date :	1989-03-22
End Date :	1999-02-04
SIC :	3291 - ABRASIVE PRODUCTS
NAICS :	N/R
Program :	TOXICS
Program ID :	11991
Interaction Type :	Voluntary Cleanup Sites
Interaction Type Description :	For a fee, Ecology staff will review an independent cleanup report(s) and provide a written decision about the adequacy of the cleanup actions taken and described in the report.
Status :	Inactive
Start Date :	1989-03-22
End Date :	1999-02-04
SIC :	5032 - BRICK, STONE, AND RELATED CONSTRUCTION MATERIALS
NAICS :	N/R
Program :	TOXICS
Program ID :	11991
Interaction Type :	Voluntary Cleanup Sites
Interaction Type Description :	For a fee, Ecology staff will review an independent cleanup report(s) and provide a written decision about the adequacy of the cleanup actions taken and described in the report.
Status :	Inactive
Start Date :	1989-03-22

Map Id: L59
Direction: E
Distance: 0.131 mi., 690 ft.
Elevation: 13 ft.
Relative: Lower

Site Name : KLEENBLAST DIVISION | KLEEN BLAST | Kleen Blast Abrasives
1448 ST PAUL AVE
TACOMA | Tacoma, WA

Database(s) : [ALL SITES - WA, CSCSL NFA - WA, ECHO, ENVCVN - WA, EPA UST, FRS, HSL - WA, ICIS, INACTIVE PCS, LUST - WA, PCS ENF, PCS FACILITY, SWRCY - WA, SWTIRE 3 - WA, UST - WA, VCP - WA] ***(cont.)***

Envirosite ID: 52365389
EPA ID: N/R

ALL SITES - WA ***(cont.)***

End Date :	1999-02-04
SIC :	N/R
NAICS :	N/R
Program :	TOXICS
Program ID :	11991
Interaction Type :	Recycling
Interaction Type Description :	Recycling facilities are those that transform or remanufacture waste materials into usable or marketable materials for use other than landfill disposal or incineration. Requirements do not include the collection, compacting, repackaging and sorting for the purpose of transport.
Status :	Active
Start Date :	N/R
End Date :	N/R
SIC :	N/R
NAICS :	N/R
Program :	TOXICS
Program ID :	11991
Interaction Type :	Urban Waters
Interaction Type Description :	The site has been inspected by an Ecology Urban Waters Inspector.
Status :	Active
Start Date :	2008-04-17
End Date :	N/R
SIC :	N/R
NAICS :	N/R
Program :	TOXICS
Program ID :	11991
Interaction Type :	Industrial SW GP
Interaction Type Description :	General permit issued to industries to regulate the discharge of contaminated stormwater to state waters.
Status :	Active
Start Date :	1993-12-27
End Date :	N/R
SIC :	N/R
NAICS :	N/R

CSCSL NFA - WA

Facility Name :	KLEENBLAST DIVISION
Facility Address :	1448 ST PAUL AVE, TACOMA, 98421
County :	Pierce

Map Id: L59
Direction: E
Distance: 0.131 mi., 690 ft.
Elevation: 13 ft.
Relative: Lower

Site Name : KLEENBLAST DIVISION | KLEEN BLAST | Kleen Blast Abrasives
1448 ST PAUL AVE
TACOMA | Tacoma, WA

Database(s) : [ALL SITES - WA, CSCSL NFA - WA, ECHO, ENVCVN - WA, EPA UST, FRS, HSL - WA, ICIS, INACTIVE PCS, LUST - WA, PCS ENF, PCS FACILITY, SWRCY - WA, SWTIRE 3 - WA, UST - WA, VCP - WA] ***(cont.)***

Envirosite ID: 52365389
EPA ID: N/R

CSCSL NFA - WA ***(cont.)***

NFA Date :	1999-02-04
Facility Site ID :	74422191
Cleanup Site ID :	6608
Rank :	N/R
VCP :	N/R
Alternate Site Names :	CANAM MINERALS DBA CLEAN BLAST FAC,Kleen Blast,KLEEN BLAST ABRASIVES,KLEEN BLAST DIV LEISURE INVESTMENT,KLEEN INDUSTRIAL SERVICES
NFA Reason :	Voluntary Cleanup Program Review
Site Status :	NFA
Region :	Southwest
Responsible Unit :	Southwest
Latitude :	47.25196
Longitude :	-122.423599
Last Date in Agency List :	2023-02-23

Contaminants

Contaminant Name :	Metals Priority Pollutants
Ground Water :	Confirmed Above Cleanup Levels
Surface Water :	N/R
Soil :	Below Cleanup Levels
Sediment :	N/R
Air :	N/R
Bedrock :	N/R

Contaminant Name :	Petroleum Products-Unspecified
Ground Water :	Confirmed Above Cleanup Levels
Surface Water :	N/R
Soil :	N/R
Sediment :	N/R
Air :	N/R
Bedrock :	N/R

Contaminant Name :	Petroleum-Other
Ground Water :	N/R
Surface Water :	N/R
Soil :	Confirmed Above Cleanup Levels
Sediment :	N/R
Air :	N/R
Bedrock :	N/R

Contaminant Name :	Polycyclic Aromatic Hydrocarbons
Ground Water :	Suspected
Surface Water :	N/R

Map Id: L59
Direction: E
Distance: 0.131 mi., 690 ft.
Elevation: 13 ft.
Relative: Lower

Site Name : KLEENBLAST DIVISION | KLEEN BLAST | Kleen Blast Abrasives
1448 ST PAUL AVE
TACOMA | Tacoma, WA

Database(s) : [ALL SITES - WA, CSCSL NFA - WA, ECHO, ENVCVN - WA, EPA UST, FRS, HSL - WA, ICIS, INACTIVE PCS, LUST - WA, PCS ENF, PCS FACILITY, SWRCY - WA, SWTIRE 3 - WA, UST - WA, VCP - WA] ***(cont.)***

Envirosite ID: 52365389
EPA ID: N/R

CSCSL NFA - WA ***(cont.)***

Soil :	Below Cleanup Levels
Sediment :	N/R
Air :	N/R
Bedrock :	N/R

ECHO

Facility Name :	KLEEN BLAST
Facility Address :	1448 ST PAUL AVE, TACOMA, WA 98421
County :	PIERCE
Last Inspection Date :	2021-12-14
Registry ID :	110015424441
FIPS Code :	53053
EPA Region :	10
Inspection Count :	2
Last Inspection Days :	355
Informal Count :	0
Last Informal Action Date :	2013-07-16
Formal Action Count :	1
Last Formal Action Date :	2021-08-11
Total Penalties :	0
Penalty Count :	N/R
Last Penalty Date :	N/R
Last Penalty Amount :	N/R
QTRS IN NC :	12
Programs IN SNC :	0
Current Compliance Status :	Violation Identified
Three-Year Compliance Status :	SSSSSSSVVVVV
Collection Method :	INTERPOLATION-PHOTO
Reference Point :	FACILITY CENTROID
Accuracy Meters :	352
Derived Tribes :	Puyallup Tribe of the Puyallup Reservation - .5 mile(s), Puyallup Tribe of the Puyallup Reservation - .9 mile(s), Muckleshoot Indian Tribe - 10.4 mile(s), Muckleshoot Indian Tribe - 13.3 mile(s), Nisqually Indian Tribe - 17.8 mile(s), Squaxin Island Tribe of the Squaxin Island Reservation - 22.5 mile(s), Squaxin Island Tribe of the Squaxin Island Reservation - 24.3 mile(s)
Derived HUC :	17110019
Derived WBD :	171100190301
Derived STCTY FIPS :	53053
Derived Zip :	98421
Derived CD113 :	09
Derived CB2010 :	530530602001077
MYRTK Universe :	NNN
NPDES IDs :	WAR001545
CWA Permit Types :	Minor
CWA Compliance Tracking :	On

Map Id: L59
Direction: E
Distance: 0.131 mi., 690 ft.
Elevation: 13 ft.
Relative: Lower

Site Name : KLEENBLAST DIVISION | KLEEN BLAST | Kleen Blast Abrasives
1448 ST PAUL AVE
TACOMA | Tacoma, WA

Database(s) : [ALL SITES - WA, CSCSL NFA - WA, ECHO, ENVCVN - WA, EPA UST, FRS, HSL - WA, ICIS, INACTIVE PCS, LUST - WA, PCS ENF, PCS FACILITY, SWRCY - WA, SWTIRE 3 - WA, UST - WA, VCP - WA] ***(cont.)***

Envirosite ID: 52365389
EPA ID: N/R

ECHO ***(cont.)***

CWA NAICS :	327910
CWA SICS :	3291
CWA Inspection Count :	2
CWA Last Inspection Days :	354
CWA Informal Count :	N/R
CWA Formal Action Count :	1
CWA Last Formal Action Date :	2021-08-11
CWA Penalties :	0
CWA Last Penalty Date :	N/R
CWA Last Penalty Amount :	N/R
CWA Quarters IN NC :	12
CWA Current Compliance Status :	Violation Identified
CWA Current SNC Flag :	N
CWA 13 Quarters Compliance Status :	SSSSSSSSVVVVV
CWA 13 Quarters Effluent Exceedances:	16
CWA Three-Year QNCR Codes :	N/R
DFR URL :	Click here for hyperlink provided by the agency.
Facility SIC :	3291
Facility NAICS :	327910 - Abrasive Product Manufacturing
Facility Last Inspection EPA Date :	N/R
Facility Last Inspection State Date :	2021-12-14
Facility Last Formal Act EPA Date :	N/R
Facility Last Formal Act State Date :	2021-08-11
Facility Last Informal Act EPA Date :	N/R
Facility Last Informal Act State Date:	2013-07-16
Facility Federal Agency :	N/R
TRI Reporter :	N/R
Facility Imp Water Flag :	Y
Current SNC Flag :	N
Indian County Flag :	N
Federal Flag :	N/R
US Mexico Border Flag :	N/R
Chesapeak Bay Flag :	N/R
AIR Flag :	N
NPDES Flag :	Y
SDWIS Flag :	N
RCRA Flag :	N
TRI Flag :	N
GHG Flag :	N
Major Flag :	N/R
Active Flag :	Y
NAA Flag :	N
Latitude :	47.252061
Longitude :	-122.423642
Last Date in Agency List :	2023-01-16

ENVCVN - WA

Facility Name :	Kleenblast Division
Facility Address :	1448 ST PAUL AVE, TACOMA, 98421
County :	Pierce

Map Id: L59
Direction: E
Distance: 0.131 mi., 690 ft.
Elevation: 13 ft.
Relative: Lower

Site Name : KLEENBLAST DIVISION | KLEEN BLAST | Kleen Blast Abrasives
1448 ST PAUL AVE
TACOMA | Tacoma, WA

Database(s) : [ALL SITES - WA, CSCSL NFA - WA, ECHO, ENVCVN - WA, EPA UST, FRS, HSL - WA, ICIS, INACTIVE PCS, LUST - WA, PCS ENF, PCS FACILITY, SWRCY - WA, SWTIRE 3 - WA, UST - WA, VCP - WA] ***(cont.)***

Envirosite ID: 52365389
EPA ID: N/R

ENVCVN - WA ***(cont.)***

Cleanup Site ID :	6608
Facility Site ID :	74422191
Site Status :	No Further Action
Alternate Site Names :	CANAM MINERALS DBA CLEAN BLAST FAC,Kleen Blast,KLEEN BLAST ABRASIVES,KLEEN BLAST DIV LEISURE INVESTMENT,KLEEN INDUSTRIAL SERVICES
NFA Date :	1999-02-04
Instrument Type :	Environmental Covenant
Tax Parcel Number :	0320041044
Active Control :	Yes
County Recording Number :	9811200525
County Recording Date :	1998-11-20
Region :	Southwest
ResponsibleUnit :	Southwest
Restrict Land Use :	Yes
Restrict Surface Water Use :	No
Restrict All Ground Water Extraction/Well Installation:	No
Restrict Domestic Ground Water Extraction/Well Installation:	No
Prohibit Soil Disturbance :	Yes
Prevent the Reuse or Relocation of Site Soil:	Yes
Restrictive Signage :	No
Restrict Shellfish and/or Finfish Harvesting:	No
Restrict Swimming and/or Beach Play :	No
Restrict Access :	No
Ongoing Maintenance of Remedy :	No
Require Educational Programs :	No
Prohibit Removal or Alteration of Existing Buildings:	No
Prohibit New Building Construction :	No
Control Stormwater :	No
Control Vapor/Gas :	No
Restrict Sediment Cap Disturbance :	No
Maintain/Protect Monitoring System :	No
Other :	No
MediaRestrictions :	Soil
Latitude :	47.25196
Longitude :	-122.423599
Last Date in Agency List :	2023-01-20

EPA UST

Facility Name :	KLEENBLAST DIVISION
Facility Address :	1448 ST PAUL AVE, Tacoma, Washington 984212412
County :	Pierce

Map Id: L59
Direction: E
Distance: 0.131 mi., 690 ft.
Elevation: 13 ft.
Relative: Lower

Site Name : KLEENBLAST DIVISION | KLEEN BLAST | Kleen Blast Abrasives
1448 ST PAUL AVE
TACOMA | Tacoma, WA

Database(s) : [ALL SITES - WA, CSCSL NFA - WA, ECHO, ENVCVN - WA, EPA UST, FRS, HSL - WA, ICIS, INACTIVE PCS, LUST - WA, PCS ENF, PCS FACILITY, SWRCY - WA, SWTIRE 3 - WA, UST - WA, VCP - WA] ***(cont.)***

Envirosite ID: 52365389
EPA ID: N/R

EPA UST ***(cont.)***

Facility ID :	WA74422191
Facility Status :	Closed UST(s)
Open USTs :	0
Closed USTs :	2
Temporarily Out of Service USTs :	0
Date of Last Inspection :	N/R
EPA Region :	10
Tribe :	N/R
Facility ID 2 :	N/R
Latitude :	47.25278
Longitude :	-122.42392
Last Date in Agency List :	2023-01-30

Tank Details

Tank ID :	WA74422191_1
Tank Status :	Closed
Installation Date :	1964-12-31
Removal Date :	N/R
Capacity :	111
Substances :	B Unleaded Gasoline
Tank Wall Type :	N/R

Tank ID :	WA74422191_2
Tank Status :	Closed
Installation Date :	1964-12-31
Removal Date :	N/R
Capacity :	N/R
Substances :	N/R
Tank Wall Type :	N/R

FRS

Facility Name :	KLEEN BLAST
Facility Address :	1448 ST PAUL AVE, TACOMA, WA 98421
County :	PIERCE

Site Details

Registry ID :	110015424441
FRS Facility URL :	Click here for hyperlink provided by the agency.
Last Date in Agency List :	2023-02-13

Source Description

Map Id: L59
Direction: E
Distance: 0.131 mi., 690 ft.
Elevation: 13 ft.
Relative: Lower

Site Name : KLEENBLAST DIVISION | KLEEN BLAST | Kleen Blast Abrasives
1448 ST PAUL AVE
TACOMA | Tacoma, WA

Database(s) : [ALL SITES - WA, CSCSL NFA - WA, ECHO, ENVCVN - WA, EPA UST, FRS, HSL - WA, ICIS, INACTIVE PCS, LUST - WA, PCS ENF, PCS FACILITY, SWRCY - WA, SWTIRE 3 - WA, UST - WA, VCP - WA] ***(cont.)***

Envirosite ID: 52365389
EPA ID: N/R

FRS ***(cont.)***

Source Description : The NPDES module of the Compliance Information System (ICIS) tracks surface water permits issued under the Clean Water Act. Under NPDES, all facilities that discharge pollutants from any point source into waters of the United States are required to obtain a permit. The permit will likely contain limits on what can be discharged, impose monitoring and reporting requirements, and include other provisions to ensure that the discharge does not adversely affect water quality.
The WA-FSIS provides a means to query and display data maintained by the Washington Department of Ecology. This system contains key information for each facility/site that is currently, or has been, of interest to the Air Quality, Dam Safety, Hazardous Waste, Toxics Cleanup, and Water Quality Programs.

FRS Environmental Interest
Source and System ID : ICIS - WAR001545
WA-FSIS - 74422191

HSL - WA

Facility Name : Kleenblast Division
Facility Address : 1448 ST PAUL AVE, TACOMA, 98421
County : Pierce

Site Details
Facility Site ID : 74422191
Cleanup Site ID : 6608
Status : No Further Action
Site Rank : N/R

Alternative Site Name : CANAM MINERALS DBA CLEAN BLAST FAC,Kleen Blast,KLEEN BLAST ABRASIVES,KLEEN BLAST DIV LEISURE INVESTMENT,KLEEN INDUSTRIAL SERVICES

Region : Southwest
Resposbile Unit : Southwest
Institutional Control : Yes
Current VCP : N/R
Past VCP : Yes
Latitude : 47.2519598898417
Longitude : -122.423598696757
Agency Hyperlink : Click here for hyperlink provided by the agency.
Last Date in Agency List : 2023-02-28

Map Id: L59
Direction: E
Distance: 0.131 mi., 690 ft.
Elevation: 13 ft.
Relative: Lower

Site Name : KLEENBLAST DIVISION | KLEEN BLAST | Kleen Blast Abrasives
1448 ST PAUL AVE
TACOMA | Tacoma, WA

Database(s) : [ALL SITES - WA, CSCSL NFA - WA, ECHO, ENVCVN - WA, EPA UST, FRS, HSL - WA, ICIS, INACTIVE PCS, LUST - WA, PCS ENF, PCS FACILITY, SWRCY - WA, SWTIRE 3 - WA, UST - WA, VCP - WA] ***(cont.)***

Envirosite ID: 52365389
EPA ID: N/R

HSL - WA ***(cont.)***

Contaminants

Contaminant Name :	Polycyclic Aromatic Hydrocarbons
Ground water :	Suspected
Surface water :	N/R
Soil :	Below Cleanup Levels
Sediment :	N/R
Air :	N/R
Bedrock :	N/R

Contaminant Name :	Metals Priority Pollutants
Ground water :	Confirmed Above Cleanup Levels
Surface water :	N/R
Soil :	Below Cleanup Levels
Sediment :	N/R
Air :	N/R
Bedrock :	N/R

Contaminant Name :	Petroleum-Other
Ground water :	N/R
Surface water :	N/R
Soil :	Confirmed Above Cleanup Levels
Sediment :	N/R
Air :	N/R
Bedrock :	N/R

Contaminant Name :	Petroleum Products-Unspecified
Ground water :	Confirmed Above Cleanup Levels
Surface water :	N/R
Soil :	N/R
Sediment :	N/R
Air :	N/R
Bedrock :	N/R

Facility Name :	KLEENBLAST DIVISION
Facility Address :	1448 St Paul Ave, Tacoma, 98421
County :	Pierce

Site Details

Facility Site ID :	74422191
Cleanup Site ID :	6608
Status :	No Further Action
Site Rank :	N/R
Alternative Site Name :	N/R
Region :	N/R
Resposbile Unit :	N/R

Map Id: L59
Direction: E
Distance: 0.131 mi., 690 ft.
Elevation: 13 ft.
Relative: Lower

Site Name : KLEENBLAST DIVISION | KLEEN BLAST | Kleen Blast Abrasives
1448 ST PAUL AVE
TACOMA | Tacoma, WA

Database(s) : [ALL SITES - WA, CSCSL NFA - WA, ECHO, ENVCVN - WA, EPA UST, FRS, HSL - WA, ICIS, INACTIVE PCS, LUST - WA, PCS ENF, PCS FACILITY, SWRCY - WA, SWTIRE 3 - WA, UST - WA, VCP - WA] ***(cont.)***

Envirosite ID: 52365389
EPA ID: N/R

HSL - WA ***(cont.)***

Institutional Control :	N/R
Current VCP :	N/R
Past VCP :	N/R
Latitude :	N/R
Longitude :	N/R
Agency Hyperlink :	Click here for hyperlink provided by the agency.
Last Date in Agency List :	2022-02-11

ICIS

Facility Name :	KLEEN BLAST
Facility Address :	1448 ST PAUL AVE, TACOMA, WA 98421

Site Details

NPDES ID :	WAR001545
ICIS Facility Interest ID :	3400001517
Facility UIN :	110015424441
Facility Type Code :	Privately Owned Facility
Impaired Waters :	N/R
Latitude :	47.2519608
Longitude :	-122.423599
Last Date in Agency List :	2022-12-28

Facility Name :	KLEENBLAST DIVISION
Facility Address :	1448 ST PAUL AVE, TACOMA, WA 98421

Site Details

NPDES ID :	WAR001545
ICIS Facility Interest ID :	3400001517
Facility UIN :	110015424441
Facility Type Code :	Privately Owned Facility
Impaired Waters :	N/R
Latitude :	47.2519608
Longitude :	-122.423599
Last Date in Agency List :	2022-05-02

INACTIVE PCS

Issue Date :	2014-12-03
Original Issue Date :	2009-10-21
Effective Date :	2015-01-01
Expiration Date :	2019-12-31
Retirement Date :	2020-01-01
Termination Date :	N/R
Issuing Agency :	State
Agency Type :	State

Map Id: L59
Direction: E
Distance: 0.131 mi., 690 ft.
Elevation: 13 ft.
Relative: Lower

Site Name : KLEENBLAST DIVISION | KLEEN BLAST | Kleen Blast Abrasives
1448 ST PAUL AVE
TACOMA | Tacoma, WA

Database(s) : [ALL SITES - WA, CSCSL NFA - WA, ECHO, ENVCVN - WA, EPA UST, FRS, HSL - WA, ICIS, INACTIVE PCS, LUST - WA, PCS ENF, PCS FACILITY, SWRCY - WA, SWTIRE 3 - WA, UST - WA, VCP - WA] ***(cont.)***

Envirosite ID: 52365389
EPA ID: N/R

INACTIVE PCS ***(cont.)***

Activity ID :	3600223023
External Permit Number :	WAR001545
Facility Type Indicator :	NON-POTW
Permit Type :	General Permit Covered Facility-NPDES)
Major Minor Status :	N
Permit Status :	Expired
Total Design Flow Number :	N/R
Actual Average Flow Number :	N/R
State Water Body :	N/R
State Water Body Name :	N/R
Permit Name :	CanAm Minerals
Permit Comp Status :	N/R
RNC Tracking :	Y
Master External Permit Number :	WAR125726
TMDL Interface :	N/R
EDMR Authorization :	N
Pretreatment Indicator :	N/R
Last Date in Agency List :	2022-12-28

Issue Date :	2019-11-20
Original Issue Date :	2009-10-21
Effective Date :	2020-01-02
Expiration Date :	2024-12-31
Retirement Date :	N/R
Termination Date :	N/R
Issuing Agency :	State
Agency Type :	State
Activity ID :	3602936700
External Permit Number :	WAR001545
Facility Type Indicator :	NON-POTW
Permit Type :	General Permit Covered Facility-NPDES)
Major Minor Status :	N
Permit Status :	Effective
Total Design Flow Number :	N/R
Actual Average Flow Number :	N/R
State Water Body :	N/R
State Water Body Name :	N/R
Permit Name :	CanAm Minerals
Permit Comp Status :	N/R
RNC Tracking :	Y
Master External Permit Number :	WAR125726
TMDL Interface :	N/R
EDMR Authorization :	N
Pretreatment Indicator :	N/R
Last Date in Agency List :	2022-04-22

Issue Date :	2009-10-21
Original Issue Date :	2009-10-21
Effective Date :	2010-01-01
Expiration Date :	2014-12-31

Map Id: L59
Direction: E
Distance: 0.131 mi., 690 ft.
Elevation: 13 ft.
Relative: Lower

Site Name : KLEENBLAST DIVISION | KLEEN BLAST | Kleen Blast Abrasives
1448 ST PAUL AVE
TACOMA | Tacoma, WA

Database(s) : [ALL SITES - WA, CSCSL NFA - WA, ECHO, ENVCVN - WA, EPA UST, FRS, HSL - WA, ICIS, INACTIVE PCS, LUST - WA, PCS ENF, PCS FACILITY, SWRCY - WA, SWTIRE 3 - WA, UST - WA, VCP - WA] ***(cont.)***

Envirosite ID: 52365389
EPA ID: N/R

INACTIVE PCS ***(cont.)***

Retirement Date :	2014-12-31
Termination Date :	N/R
Issuing Agency :	State
Agency Type :	State
Activity ID :	3400001283
External Permit Number :	WAR001545
Facility Type Indicator :	NON-POTW
Permit Type :	General Permit Covered Facility-NPDES)
Major Minor Status :	N
Permit Status :	Administratively Continued
Total Design Flow Number :	N/R
Actual Average Flow Number :	N/R
State Water Body :	N/R
State Water Body Name :	N/R
Permit Name :	Kleen Blast
Permit Comp Status :	Y
RNC Tracking :	Y
Master External Permit Number :	WAR125726
TMDL Interface :	N/R
EDMR Authorization :	N
Pretreatment Indicator :	N/R
Last Date in Agency List :	2022-04-22

LUST - WA

Facility Name :	KLEENBLAST DIVISION
Facility Address :	1448 ST PAUL AVE, TACOMA, 98421
County :	Pierce

Site Details

LUST Status Date :	1999-02-04
LUST Status Type :	LUST - NFA
Facility Site ID :	74422191
Cleanup Site ID :	6608
LUST ID :	118
UST ID :	11991
Alternate Site Names :	CANAM MINERALS DBA CLEAN BLAST FAC,Kleen Blast,KLEEN BLAST ABRASIVES,KLEEN BLAST DIV LEISURE INVESTMENT,KLEEN INDUSTRIAL SERVICES
Release Date :	1989-07-05
Process Type :	N/R
Responsible Unit :	Southwest
Region :	Southwest
Latitude :	47.25196
Longitude :	-122.423599
Last Date in Agency List :	2023-03-20

Map Id: L59
Direction: E
Distance: 0.131 mi., 690 ft.
Elevation: 13 ft.
Relative: Lower

Site Name : KLEENBLAST DIVISION | KLEEN BLAST | Kleen Blast Abrasives
1448 ST PAUL AVE
TACOMA | Tacoma, WA

Database(s) : [ALL SITES - WA, CSCSL NFA - WA, ECHO, ENVCVN - WA, EPA UST, FRS, HSL - WA, ICIS, INACTIVE PCS, LUST - WA, PCS ENF, PCS FACILITY, SWRCY - WA, SWTIRE 3 - WA, UST - WA, VCP - WA] ***(cont.)***

Envirosite ID: 52365389
EPA ID: N/R

LUST - WA ***(cont.)***

Contaminants

Contaminant Name :	Metals Priority Pollutants
Ground Water :	Confirmed Above Cleanup Levels
Surface Water :	N/R
Soil :	Below Cleanup Levels
Sediment :	N/R
Air :	N/R
Bedrock :	N/R

Contaminant Name :	Petroleum Products-Unspecified
Ground Water :	Confirmed Above Cleanup Levels
Surface Water :	N/R
Soil :	N/R
Sediment :	N/R
Air :	N/R
Bedrock :	N/R

Contaminant Name :	Petroleum-Other
Ground Water :	N/R
Surface Water :	N/R
Soil :	Confirmed Above Cleanup Levels
Sediment :	N/R
Air :	N/R
Bedrock :	N/R

Contaminant Name :	Polycyclic Aromatic Hydrocarbons
Ground Water :	Suspected
Surface Water :	N/R
Soil :	Below Cleanup Levels
Sediment :	N/R
Air :	N/R
Bedrock :	N/R

PCS ENF

Site Details

NPDES ID :	WAR001545
Last Date in Agency List :	2022-04-06

Formal Enforcement Actions

Settlement Entered Date :	2021-08-11
ENF Identifier :	WA-789686
Activity ID :	3602941255
Activity Type :	Administrative, Formal
ENF Type :	State CWA Non Penalty AO
Agency :	State

Map Id: L59
Direction: E
Distance: 0.131 mi., 690 ft.
Elevation: 13 ft.
Relative: Lower

Site Name : KLEENBLAST DIVISION | KLEEN BLAST | Kleen Blast Abrasives
1448 ST PAUL AVE
TACOMA | Tacoma, WA

Database(s) : [ALL SITES - WA, CSCSL NFA - WA, ECHO, ENVCVN - WA, EPA UST, FRS, HSL - WA, ICIS, INACTIVE PCS, LUST - WA, PCS ENF, PCS FACILITY, SWRCY - WA, SWTIRE 3 - WA, UST - WA, VCP - WA] ***(cont.)***

Envirosite ID: 52365389
EPA ID: N/R

PCS ENF ***(cont.)***

Fed Penalty Assessed Amount : N/R
State Local Penalty Amount : N/R

Informal Enforcement Actions

Achieved Date : 2016-11-16
Registry ID : 110015424441
ENF Identifier : WA-767054
Activity ID : 3600855877
Activity Type : Administrative - Informal
ENF Type : Agency Enforcement Review
Agency : State

Achieved Date : 2016-11-16
Registry ID : 110015424441
ENF Identifier : WA-767055
Activity ID : 3600855871
Activity Type : Administrative - Informal
ENF Type : Agency Enforcement Review
Agency : State

Achieved Date : 2010-10-07
Registry ID : 110015424441
ENF Identifier : WA-73342
Activity ID : 3400013999
Activity Type : Administrative - Informal
ENF Type : Letter of Violation/ Warning Letter
Agency : State

Achieved Date : 2013-07-16
Registry ID : 110015424441
ENF Identifier : WA-532544
Activity ID : 3400134974
Activity Type : Administrative - Informal
ENF Type : Letter of Violation/ Warning Letter
Agency : State

Achieved Date : 2012-05-15
Registry ID : 110015424441
ENF Identifier : WA-232077
Activity ID : 3400011966
Activity Type : Administrative - Informal
ENF Type : Letter of Violation/ Warning Letter
Agency : State

Map Id: L59
Direction: E
Distance: 0.131 mi., 690 ft.
Elevation: 13 ft.
Relative: Lower

Site Name : KLEENBLAST DIVISION | KLEEN BLAST | Kleen Blast Abrasives
1448 ST PAUL AVE
TACOMA | Tacoma, WA

Database(s) : [ALL SITES - WA, CSCSL NFA - WA, ECHO, ENVCVN - WA, EPA UST, FRS, HSL - WA, ICIS, INACTIVE PCS, LUST - WA, PCS ENF, PCS FACILITY, SWRCY - WA, SWTIRE 3 - WA, UST - WA, VCP - WA] ***(cont.)***

Envirosite ID: 52365389
EPA ID: N/R

PCS ENF ***(cont.)***

Achieved Date :	2012-05-10
Registry ID :	110015424441
ENF Identifier :	WA-231965
Activity ID :	3400011902
Activity Type :	Administrative - Informal
ENF Type :	Letter of Violation/ Warning Letter
Agency :	State

Achieved Date :	2011-05-09
Registry ID :	110015424441
ENF Identifier :	WA-120416
Activity ID :	3400006510
Activity Type :	Administrative - Informal
ENF Type :	Letter of Violation/ Warning Letter
Agency :	State

Site Details

NPDES ID :	WAR001545
Last Date in Agency List :	2022-12-28

Formal Enforcement Actions

Settlement Entered Date :	2021-08-11
ENF Identifier :	WA-789686
Activity ID :	3602941255
Activity Type :	Administrative, Formal
ENF Type :	State CWA Non Penalty AO
Agency :	State
Fed Penalty Assessed Amount :	N/R
State Local Penalty Amount :	N/R

Informal Enforcement Actions

Achieved Date :	2016-11-16
Registry ID :	110015424441
ENF Identifier :	WA-767055
Activity ID :	3600855871
Activity Type :	Administrative - Informal
ENF Type :	Agency Enforcement Review
Agency :	State

Achieved Date :	2016-11-16
Registry ID :	110015424441
ENF Identifier :	WA-767054
Activity ID :	3600855877

Map Id: L59
Direction: E
Distance: 0.131 mi., 690 ft.
Elevation: 13 ft.
Relative: Lower

Site Name : KLEENBLAST DIVISION | KLEEN BLAST | Kleen Blast Abrasives
1448 ST PAUL AVE
TACOMA | Tacoma, WA

Database(s) : [ALL SITES - WA, CSCSL NFA - WA, ECHO, ENVCVN - WA, EPA UST, FRS, HSL - WA, ICIS, INACTIVE PCS, LUST - WA, PCS ENF, PCS FACILITY, SWRCY - WA, SWTIRE 3 - WA, UST - WA, VCP - WA] ***(cont.)***

Envirosite ID: 52365389
EPA ID: N/R

PCS ENF ***(cont.)***

Activity Type :	Administrative - Informal
ENF Type :	Agency Enforcement Review
Agency :	State
Achieved Date :	2013-07-16
Registry ID :	110015424441
ENF Identifier :	WA-532544
Activity ID :	3400134974
Activity Type :	Administrative - Informal
ENF Type :	Letter of Violation/ Warning Letter
Agency :	State
Achieved Date :	2012-05-15
Registry ID :	110015424441
ENF Identifier :	WA-232077
Activity ID :	3400011966
Activity Type :	Administrative - Informal
ENF Type :	Letter of Violation/ Warning Letter
Agency :	State
Achieved Date :	2012-05-10
Registry ID :	110015424441
ENF Identifier :	WA-231965
Activity ID :	3400011902
Activity Type :	Administrative - Informal
ENF Type :	Letter of Violation/ Warning Letter
Agency :	State
Achieved Date :	2011-05-09
Registry ID :	110015424441
ENF Identifier :	WA-120416
Activity ID :	3400006510
Activity Type :	Administrative - Informal
ENF Type :	Letter of Violation/ Warning Letter
Agency :	State
Achieved Date :	2010-10-07
Registry ID :	110015424441
ENF Identifier :	WA-73342
Activity ID :	3400013999
Activity Type :	Administrative - Informal
ENF Type :	Letter of Violation/ Warning Letter
Agency :	State

Map Id: L59
Direction: E
Distance: 0.131 mi., 690 ft.
Elevation: 13 ft.
Relative: Lower

Site Name : KLEENBLAST DIVISION | KLEEN BLAST | Kleen Blast Abrasives
1448 ST PAUL AVE
TACOMA | Tacoma, WA

Database(s) : [ALL SITES - WA, CSCSL NFA - WA, ECHO, ENVCVN - WA, EPA UST, FRS, HSL - WA, ICIS, INACTIVE PCS, LUST - WA, PCS ENF, PCS FACILITY, SWRCY - WA, SWTIRE 3 - WA, UST - WA, VCP - WA] ***(cont.)***

Envirosite ID: 52365389
EPA ID: N/R

PCS FACILITY

Issue Date :	2019-11-20
Original Issue Date :	2009-10-21
Effective Date :	2020-01-02
Expiration Date :	2024-12-31
Retirement Date :	N/R
Termination Date :	N/R
Issuing Agency :	State
Agency Type :	State
Activity ID :	3602936700
External Permit Number :	N/R
Facility Type Indicator :	NON-POTW
Permit Type :	General Permit Covered Facility-NPDES)
Major Minor Status :	N
Permit Status :	Effective
Total Design Flow Number :	N/R
Actual Average Flow Number :	N/R
State Water Body :	N/R
State Water Body Name :	N/R
Permit Name :	CanAm Minerals
Permit Comp Status :	N/R
RNC Tracking :	Y
Master External Permit Number :	WAR125726
TMDL Interface :	N/R
EDMR Authorization :	N
Pretreatment Indicator :	N/R
Last Date in Agency List :	2022-04-25

Issue Date :	2009-10-21
Original Issue Date :	2009-10-21
Effective Date :	2010-01-01
Expiration Date :	2014-12-31
Retirement Date :	2014-12-31
Termination Date :	N/R
Issuing Agency :	State
Agency Type :	State
Activity ID :	3400001283
External Permit Number :	N/R
Facility Type Indicator :	NON-POTW
Permit Type :	General Permit Covered Facility-NPDES)
Major Minor Status :	N
Permit Status :	Administratively Continued
Total Design Flow Number :	N/R
Actual Average Flow Number :	N/R
State Water Body :	N/R
State Water Body Name :	N/R
Permit Name :	Kleen Blast
Permit Comp Status :	Y
RNC Tracking :	Y
Master External Permit Number :	WAR125726
TMDL Interface :	N/R
EDMR Authorization :	N

Map Id: L59
Direction: E
Distance: 0.131 mi., 690 ft.
Elevation: 13 ft.
Relative: Lower

Site Name : KLEENBLAST DIVISION | KLEEN BLAST | Kleen Blast Abrasives
1448 ST PAUL AVE
TACOMA | Tacoma, WA

Database(s) : [ALL SITES - WA, CSCSL NFA - WA, ECHO, ENVCVN - WA, EPA UST, FRS, HSL - WA, ICIS, INACTIVE PCS, LUST - WA, PCS ENF, PCS FACILITY, SWRCY - WA, SWTIRE 3 - WA, UST - WA, VCP - WA] ***(cont.)***

Envirosite ID: 52365389
EPA ID: N/R

PCS FACILITY ***(cont.)***

Pretreatment Indicator :	N/R
Last Date in Agency List :	2022-04-25

Issue Date :	2019-11-20
Original Issue Date :	2009-10-21
Effective Date :	2020-01-02
Expiration Date :	2024-12-31
Retirement Date :	N/R
Termination Date :	N/R
Issuing Agency :	State
Agency Type :	State
Activity ID :	3602936700
External Permit Number :	N/R
Facility Type Indicator :	NON-POTW
Permit Type :	General Permit Covered Facility-NPDES)
Major Minor Status :	N
Permit Status :	Effective
Total Design Flow Number :	N/R
Actual Average Flow Number :	N/R
State Water Body :	N/R
State Water Body Name :	N/R
Permit Name :	CanAm Minerals
Permit Comp Status :	N/R
RNC Tracking :	Y
Master External Permit Number :	WAR125726
TMDL Interface :	N/R
EDMR Authorization :	N
Pretreatment Indicator :	N/R
Last Date in Agency List :	2022-12-28

Issue Date :	2009-10-21
Original Issue Date :	2009-10-21
Effective Date :	2010-01-01
Expiration Date :	2014-12-31
Retirement Date :	2014-12-31
Termination Date :	N/R
Issuing Agency :	State
Agency Type :	State
Activity ID :	3400001283
External Permit Number :	N/R
Facility Type Indicator :	NON-POTW
Permit Type :	General Permit Covered Facility-NPDES)
Major Minor Status :	N
Permit Status :	Administratively Continued
Total Design Flow Number :	N/R
Actual Average Flow Number :	N/R
State Water Body :	N/R
State Water Body Name :	N/R
Permit Name :	Kleen Blast
Permit Comp Status :	Y

Map Id: L59
Direction: E
Distance: 0.131 mi., 690 ft.
Elevation: 13 ft.
Relative: Lower

Site Name : KLEENBLAST DIVISION | KLEEN BLAST | Kleen Blast Abrasives
1448 ST PAUL AVE
TACOMA | Tacoma, WA

Database(s) : [ALL SITES - WA, CSCSL NFA - WA, ECHO, ENVCVN - WA, EPA UST, FRS, HSL - WA, ICIS, INACTIVE PCS, LUST - WA, PCS ENF, PCS FACILITY, SWRCY - WA, SWTIRE 3 - WA, UST - WA, VCP - WA] ***(cont.)***

Envirosite ID: 52365389
EPA ID: N/R

PCS FACILITY ***(cont.)***

RNC Tracking :	Y
Master External Permit Number :	WAR125726
TMDL Interface :	N/R
EDMR Authorization :	N
Pretreatment Indicator :	N/R
Last Date in Agency List :	2022-12-28

SWRCY - WA

Facility Name :	Kleen Blast Abrasives
Facility Address :	1448 St Paul Ave, Tacoma, WA 98421
County :	Pierce

Site Details

Facility ID :	1840
Facility Type :	Recycling (exempt)
Regulation :	173-350-210
Permit Status :	Exempt
Operational Status :	Operating
Year Closed :	N/R
Ownership :	N/R
Phone :	925-831-9183
Public :	No
Region :	Southwest Regional Office
Contact Name :	David Ketrenos
Contact Title :	Manager
Contact Organization :	Kleen Blast Abrasives
Contact Address 1 :	1448 Saint Paul Ave, Tacoma, WA 98421
Contact Address 2 :	N/R
Contact Email :	davek@kleenblast.com
Contact Primary Phone :	(253) 383-2168
Contact Extension :	N/R
Contact Fax :	N/R
Recycle Survey ID :	7159
Latitude :	47.25278
Longitude :	-122.42392
Last Date in Agency List :	2023-03-29

SWTIRE 3 - WA

Facility Name :	Kleen Blast Abrasives
Facility Address :	1448 St Paul Ave, Tacoma, WA 98421
County :	Pierce
Permit Number :	N/R
Year Opened :	2004
Year Closed :	N/R
Facility Type :	Recycling (exempt)

Map Id: L59
Direction: E
Distance: 0.131 mi., 690 ft.
Elevation: 13 ft.
Relative: Lower

Site Name : KLEENBLAST DIVISION | KLEEN BLAST | Kleen Blast Abrasives
1448 ST PAUL AVE
TACOMA | Tacoma, WA

Database(s) : [ALL SITES - WA, CSCSL NFA - WA, ECHO, ENVCVN - WA, EPA UST, FRS, HSL - WA, ICIS, INACTIVE PCS, LUST - WA, PCS ENF, PCS FACILITY, SWRCY - WA, SWTIRE 3 - WA, UST - WA, VCP - WA] ***(cont.)***

Envirosite ID: 52365389
EPA ID: N/R

SWTIRE 3 - WA ***(cont.)***

Operational Status :	Operating
Permit Status :	Exempt
Regulation :	173-350-210
Annual Report Required :	Yes
Recycle Survey Required :	No
Open To Public :	No
Contact Name :	N/R
Contact Title :	N/R
Contact Organization :	Kleen Blast Abrasives
Contact Address :	N/R
Contact Email :	N/R
Contact Phone :	N/R
Contact Phone Ext :	N/R
Operator Name :	N/R
Operator Title :	N/R
Operator Organization :	Kleen Blast Abrasives
Operator Email :	N/R
Recycle Survey ID :	7159
Web Address :	N/R
Latitude :	47.25278
Longitude :	-122.42392
Last Date in Agency List :	2022-01-31

UST - WA

Facility Name :	KLEENBLAST DIVISION
Facility Address :	1448 ST PAUL AVE, Tacoma, 98421
County :	Pierce
Facility Site ID :	74422191
UST Site ID :	11991
Tag Number(s) :	N/R
Responsible Unit :	Southwest
Is Active :	No
Latitude :	47.25196
Longitude :	-122.423599
Last Date in Agency List :	2022-12-29

Tank Details

Tank Name :	1
Tank Status :	Closed in Place
Install Date :	1964-12-31
Tank Upgrade Date :	N/R
Tank Permanent Closure Date :	N/R
Permit Expiration Date :	N/R
Tank Material :	Steel
Tank Construction :	N/R
Tank Corrosion Protection :	N/R

Map Id: L59
Direction: E
Distance: 0.131 mi., 690 ft.
Elevation: 13 ft.
Relative: Lower

Site Name : KLEENBLAST DIVISION | KLEEN BLAST | Kleen Blast Abrasives
1448 ST PAUL AVE
TACOMA | Tacoma, WA

Database(s) : [ALL SITES - WA, CSCSL NFA - WA, ECHO, ENVCVN - WA, EPA UST, FRS, HSL - WA, ICIS, INACTIVE PCS, LUST - WA, PCS ENF, PCS FACILITY, SWRCY - WA, SWTIRE 3 - WA, UST - WA, VCP - WA] ***(cont.)***

Envirosite ID: 52365389
EPA ID: N/R

UST - WA ***(cont.)***

Tank Manifold :	N/R
Tank Release Detection :	N/R
Tank Tightness Test :	N/R
Tank Spill Prevention :	N/R
Capacity Range :	111 TO 1,100 Gallons
Actual Capacity :	N/R
Pipe Material :	N/R
Pipe Construction :	N/R
Pipe Corrosion Protection :	N/R
Tank SFC :	N/R
Dispenser SFC :	N/R
Primary Pipe Release Detection :	N/R
Secondary Pipe Release Detection :	N/R
Pipe Pumping System :	N/R
Pipe Install Date :	N/R
Turbine Sump Construction :	N/R
Tank Status Date :	1996-08-06
Tank Install Date :	N/R
Tank Overfill Prevention :	N/R

Compartments Details

Compartment Number :	1
Compartment Capacity :	N/R
Substance Stored :	Unleaded Gasoline
Used Substance :	N/R
Ecy Region :	N/R

Tank Details

Tank Name :	2
Tank Status :	Closed in Place
Install Date :	1964-12-31
Tank Upgrade Date :	N/R
Tank Permanent Closure Date :	N/R
Permit Expiration Date :	N/R
Tank Material :	Steel
Tank Construction :	N/R
Tank Corrosion Protection :	N/R
Tank Manifold :	N/R
Tank Release Detection :	N/R
Tank Tightness Test :	N/R
Tank Spill Prevention :	N/R
Capacity Range :	N/R
Actual Capacity :	N/R
Pipe Material :	N/R
Pipe Construction :	N/R
Pipe Corrosion Protection :	N/R
Tank SFC :	N/R

Map Id: L59
Direction: E
Distance: 0.131 mi., 690 ft.
Elevation: 13 ft.
Relative: Lower

Site Name : KLEENBLAST DIVISION | KLEEN BLAST | Kleen Blast Abrasives
1448 ST PAUL AVE
TACOMA | Tacoma, WA

Database(s) : [ALL SITES - WA, CSCSL NFA - WA, ECHO, ENVCVN - WA, EPA UST, FRS, HSL - WA, ICIS, INACTIVE PCS, LUST - WA, PCS ENF, PCS FACILITY, SWRCY - WA, SWTIRE 3 - WA, UST - WA, VCP - WA] ***(cont.)***

Envirosite ID: 52365389
EPA ID: N/R

UST - WA ***(cont.)***

Dispenser SFC :	N/R
Primary Pipe Release Detection :	N/R
Secondary Pipe Release Detection :	N/R
Pipe Pumping System :	N/R
Pipe Install Date :	N/R
Turbine Sump Construction :	N/R
Tank Status Date :	1996-08-06
Tank Install Date :	N/R
Tank Overfill Prevention :	N/R

Compartments Details

Compartment Number :	1
Compartment Capacity :	N/R
Substance Stored :	N/R
Used Substance :	N/R
Ecy Region :	N/R

VCP - WA

Facility Name :	KLEENBLAST DIVISION
Facility Address :	1448 ST PAUL AVE, TACOMA, 98421
County :	Pierce
Facility/Site ID :	74422191
Alternate Name :	Kleen Blast
Program Name :	N/R
WRIA :	10
Legislative District :	27
Congressional District :	9
Ecology Region :	SWRO
Ecology Program Phone :	(360) 407-7224
Tribal Land :	N
Latitude :	47.25196
Longitude :	-122.423599
Last Date in Agency List :	2023-01-04
Facility/Site ID :	74422191
Alternate Name :	KLEEN BLAST ABRASIVES
Program Name :	N/R
WRIA :	10
Legislative District :	27
Congressional District :	9
Ecology Region :	SWRO
Ecology Program Phone :	(360) 407-7224
Tribal Land :	N
Latitude :	47.25196
Longitude :	-122.423599

Map Id: L59
Direction: E
Distance: 0.131 mi., 690 ft.
Elevation: 13 ft.
Relative: Lower

Site Name : KLEENBLAST DIVISION | KLEEN BLAST | Kleen Blast Abrasives
1448 ST PAUL AVE
TACOMA | Tacoma, WA

Database(s) : [ALL SITES - WA, CSCSL NFA - WA, ECHO, ENVCVN - WA, EPA UST, FRS, HSL - WA, ICIS, INACTIVE PCS, LUST - WA, PCS ENF, PCS FACILITY, SWRCY - WA, SWTIRE 3 - WA, UST - WA, VCP - WA] ***(cont.)***

Envirosite ID: 52365389
EPA ID: N/R

VCP - WA ***(cont.)***

Last Date in Agency List :	2023-01-04

Facility/Site ID :	74422191
Alternate Name :	KLEEN INDUSTRIAL SERVICES
Program Name :	N/R
WRIA :	10
Legislative District :	27
Congressional District :	9
Ecology Region :	SWRO
Ecology Program Phone :	(360) 407-7224
Tribal Land :	N
Latitude :	47.25196
Longitude :	-122.423599
Last Date in Agency List :	2023-01-04

Facility/Site ID :	74422191
Alternate Name :	KLEEN BLAST DIV LEISURE INVESTMENT
Program Name :	N/R
WRIA :	10
Legislative District :	27
Congressional District :	9
Ecology Region :	SWRO
Ecology Program Phone :	(360) 407-7224
Tribal Land :	N
Latitude :	47.25196
Longitude :	-122.423599
Last Date in Agency List :	2023-01-04

Facility/Site ID :	74422191
Alternate Name :	CANAM MINERALS DBA CLEAN BLAST FAC
Program Name :	N/R
WRIA :	10
Legislative District :	27
Congressional District :	9
Ecology Region :	SWRO
Ecology Program Phone :	(360) 407-7224
Tribal Land :	N
Latitude :	47.25196
Longitude :	-122.423599
Last Date in Agency List :	2023-01-04

Facility/Site ID :	74422191
Alternate Name :	N/R
Program Name :	N/R
WRIA :	10
Legislative District :	27
Congressional District :	9

Map Id: L59
Direction: E
Distance: 0.131 mi., 690 ft.
Elevation: 13 ft.
Relative: Lower

Site Name : KLEENBLAST DIVISION | KLEEN BLAST | Kleen Blast Abrasives
1448 ST PAUL AVE
TACOMA | Tacoma, WA

Database(s) : [ALL SITES - WA, CSCSL NFA - WA, ECHO, ENVCVN - WA, EPA UST, FRS, HSL - WA, ICIS, INACTIVE PCS, LUST - WA, PCS ENF, PCS FACILITY, SWRCY - WA, SWTIRE 3 - WA, UST - WA, VCP - WA] ***(cont.)***

Envirosite ID: 52365389
EPA ID: N/R

VCP - WA ***(cont.)***

Ecology Region :	SWRO
Ecology Program Phone :	(360) 407-7224
Tribal Land :	N
Latitude :	47.25196
Longitude :	-122.423599
Last Date in Agency List :	2023-01-04

Program Details

Program :	TOXICS
Program ID :	11991
Interaction Type :	Voluntary Cleanup Sites
Interaction Type Description :	For a fee, Ecology staff will review an independent cleanup report(s) and provide a written decision about the adequacy of the cleanup actions taken and described in the report.
Status :	Inactive
Start Date :	1989-03-22
End Date :	1999-02-04
SIC :	5039 - CONSTRUCTION MATERIALS, NOT ELSEWHERE CLASSIFIED
NAICS :	N/R

Program :	TOXICS
Program ID :	11991
Interaction Type :	Voluntary Cleanup Sites
Interaction Type Description :	For a fee, Ecology staff will review an independent cleanup report(s) and provide a written decision about the adequacy of the cleanup actions taken and described in the report.
Status :	Inactive
Start Date :	1989-03-22
End Date :	1999-02-04
SIC :	3291 - ABRASIVE PRODUCTS
NAICS :	N/R

Program :	TOXICS
Program ID :	11991
Interaction Type :	Voluntary Cleanup Sites
Interaction Type Description :	For a fee, Ecology staff will review an independent cleanup report(s) and provide a written decision about the adequacy of the cleanup actions taken and described in the report.
Status :	Inactive
Start Date :	1989-03-22
End Date :	1999-02-04

Map Id: L59
Direction: E
Distance: 0.131 mi., 690 ft.
Elevation: 13 ft.
Relative: Lower

Site Name : KLEENBLAST DIVISION | KLEEN BLAST | Kleen Blast Abrasives
1448 ST PAUL AVE
TACOMA | Tacoma, WA

Database(s) : [ALL SITES - WA, CSCSL NFA - WA, ECHO, ENVCVN - WA, EPA UST, FRS, HSL - WA, ICIS, INACTIVE PCS, LUST - WA, PCS ENF, PCS FACILITY, SWRCY - WA, SWTIRE 3 - WA, UST - WA, VCP - WA] ***(cont.)***

Envirosite ID: 52365389
EPA ID: N/R

VCP - WA ***(cont.)***

SIC :	5032 - BRICK, STONE, AND RELATED CONSTRUCTION MATERIALS
NAICS :	N/R
Program :	TOXICS
Program ID :	11991
Interaction Type :	Voluntary Cleanup Sites
Interaction Type Description :	For a fee, Ecology staff will review an independent cleanup report(s) and provide a written decision about the adequacy of the cleanup actions taken and described in the report.
Status :	Inactive
Start Date :	1989-03-22
End Date :	1999-02-04
SIC :	N/R
NAICS :	N/R

Map Id: 60
Direction: SSW
Distance: 0.142 mi., 748 ft.
Elevation: 16 ft.
Relative: Lower

Site Name : TACOMA PORT CITY MARINA | Delin Docks Marina
1616 E D ST | 1616 EAST D ST | 1616 EAST D STREET
TACOMA, WA

Database(s) : [ALL SITES - WA, BRS, ERNS, RCRA_NONGEN, SPILLS - WA]

Envirosite ID: 52365428
EPA ID: N/R

ALL SITES - WA

Facility Name :	Tacoma Port City Marina
Facility Address :	1616 E D ST, TACOMA, 98401
County :	Pierce
Facility/Site ID :	51465618
Alternate Name :	N/R
Program Name :	N/R
WRIA :	10
Legislative District :	27
Congressional District :	9
Ecology Region :	SWRO
Ecology Program Phone :	(360) 407-6734
Tribal Land :	N
Latitude :	47.24795
Longitude :	-122.43037

Map Id: 60
Direction: SSW
Distance: 0.142 mi., 748 ft.
Elevation: 16 ft.
Relative: Lower

Site Name : TACOMA PORT CITY MARINA | Delin Docks Marina
1616 E D ST | 1616 EAST D ST | 1616 EAST D STREET
TACOMA, WA

Database(s) : [ALL SITES - WA, BRS, ERNS, RCRA_NONGEN, SPILLS - WA] ***(cont.)***

Envirosite ID: 52365428
EPA ID: N/R

ALL SITES - WA ***(cont.)***

Last Date in Agency List : 2023-01-03

Facility/Site ID : 51465618
Alternate Name : N/R
Program Name : N/R
WRIA : 10
Legislative District : 27
Congressional District : 9
Ecology Region : SWRO
Ecology Program Phone : (360) 407-6712
Tribal Land : N
Latitude : 47.24795
Longitude : -122.43037
Last Date in Agency List : 2023-01-03

Program Details

Program : HAZWASTE
Program ID : WAD982659914
Interaction Type : Hazardous Waste Generator

Interaction Type Description : Facilities that generate any quantity of a dangerous waste. They may be classified as SQG, MQG, or LQG depending on hazardous waste generated for a given month.

Status : Inactive
Start Date : 1989-06-15
End Date : 2003-12-31
SIC : N/R
NAICS : N/R

Program : HAZWASTE
Program ID : WAD982659914
Interaction Type : Hazardous Waste Generator

Interaction Type Description : Facilities that generate any quantity of a dangerous waste. They may be classified as SQG, MQG, or LQG depending on hazardous waste generated for a given month.

Status : Inactive
Start Date : 1989-06-15
End Date : 2003-12-31
SIC : N/R
NAICS : 71393 - Marinas

Program : HAZWASTE
Program ID : WAD982659914
Interaction Type : Enforcement Final

Map Id: 60
Direction: SSW
Distance: 0.142 mi., 748 ft.
Elevation: 16 ft.
Relative: Lower

Site Name : TACOMA PORT CITY MARINA | Delin Docks Marina
1616 E D ST | 1616 EAST D ST | 1616 EAST D STREET
TACOMA, WA

Database(s) : [ALL SITES - WA, BRS, ERNS, RCRA_NONGEN, SPILLS - WA] ***(cont.)***

Envirosite ID: 52365428
EPA ID: N/R

ALL SITES - WA ***(cont.)***

Interaction Type Description :	An Enforcement action (i.e. Penalty, Order, Notice) was finalized and issued to the respective party, indicating the enforcement action was taken. The start and end date listed in the database are both the date the action was issued to the responsible party.
Status :	Active
Start Date :	2007-09-11
End Date :	N/R
SIC :	N/R
NAICS :	N/R

BRS

Facility Name :	TACOMA PORT CITY MARINA
Facility Address :	1616 E D ST, TACOMA, WA 98401
County :	PIERCE

Site Details

Date Form Received by Agency :	2003-12-31
EPA ID :	WAD982659914
Mailing Address :	PO BOX 1837, TACOMA, WA 98401-1837
Contact :	STEVE MORRISON
Contact Address :	N/R
Contact Country :	US
Contact Telephone :	253-572-2524
Contact Email :	N/R
EPA Region :	10
Land Type :	Municipal
Source Type :	Annual/Biennial Report
Classification :	Not a generator, verified
Description :	Not a generator, verified
Last Date in Agency List :	2023-01-23

Owner/Operator Summary

Owner/Operator Name :	CITY MARINA
Owner/Operator Address :	1616 E D ST, TACOMA, WA 98421-1621
Owner/Operator Country :	US
Owner/Operator Telephone :	N/R
Owner/Operator Email :	N/R
Owner/Operator Fax :	N/R
Legal Status :	State
Owner/Operator Type :	Operator
Owner/Operator Start Date :	1996-08-14
Owner/Operator End Date :	N/R

Owner/Operator Name :	TACOMA PORT
Owner/Operator Address :	PO BOX 1837, TACOMA, WA 98401-1837
Owner/Operator Country :	US
Owner/Operator Telephone :	N/R

Map Id: 60
Direction: SSW
Distance: 0.142 mi., 748 ft.
Elevation: 16 ft.
Relative: Lower

Site Name : TACOMA PORT CITY MARINA | Delin Docks Marina
1616 E D ST | 1616 EAST D ST | 1616 EAST D STREET
TACOMA, WA

Database(s) : [ALL SITES - WA, BRS, ERNS, RCRA_NONGEN, SPILLS - WA] ***(cont.)***

Envirosite ID: 52365428
EPA ID: N/R

BRS ***(cont.)***

Owner/Operator Email :	N/R
Owner/Operator Fax :	N/R
Legal Status :	District
Owner/Operator Type :	Owner
Owner/Operator Start Date :	1987-08-04
Owner/Operator End Date :	N/R

Waste Activity Monitoring

Report Cycle :	2003
Hazardous Waste Page Number :	1
Hazardous Waste Sub-Page Number :	1
BR Form :	XX
Waste Description :	N/R
Primary NAICS :	71393 - Marinas
Source Code :	N/R
Form Code :	N/R
Management Method :	N/R
Generation Tons :	0
Managed Tons :	0
Shipped Tons :	0
Received Tons :	0
Receiver ID :	N/R
Receiver State :	N/R
Shipper ID :	N/R
Shipper State :	N/R
Waste Minimization :	N/R
Waste Code List :	N/R
Waste Code Group :	N/R
Waste Generation Type :	N/R

ERNS

Facility Address :	1616 D ST, TACOMA, WA
County :	PIERCE

Incident Information

Details for this site have been truncated due to the large number of available details for this site within this dataset. For the complete details for this site, contact your Envirosite account representative for a complimentary site report containing all of the details available.

Incident Date Time :	2007-08-08 21:00:00
Type of Incident :	UNKNOWN SHEEN
Incident Cause :	UNKNOWN
Incident DTG :	DISCOVERED
Incident Location :	UNKNOWN SHEEN INCIDENT
Sequence Number :	844927
Potential Flag :	N

Map Id: 60
Direction: SSW
Distance: 0.142 mi., 748 ft.
Elevation: 16 ft.
Relative: Lower

Site Name : TACOMA PORT CITY MARINA | Delin Docks Marina
1616 E D ST | 1616 EAST D ST | 1616 EAST D STREET
TACOMA, WA

Database(s) : [ALL SITES - WA, BRS, ERNS, RCRA_NONGEN, SPILLS - WA] ***(cont.)***

Envirosite ID: 52365428
EPA ID: N/R

ERNS ***(cont.)***

Description of Incident :	THE CALLER IS REPORTING A GASOLINE SHEEN DISCOVERY IN THE THEREFOSS WATERWAY.
Last Date in Agency List :	2015-12-23

Incident Response Summary

Date Time Received :	2007-08-08 23:21:00
Date Time Completed :	2007-08-08 23:26:00
Call Type :	Incident
Source :	TELEPHONE
Responsible Company :	N/R
Responsible Org Type :	UNKNOWN
Responsible City :	N/R
Responsible State :	XX
Responsible Zip :	N/R

Incident Details Summary

Remedial Action :	NONE
Medium :	THEREFOSS WATERWAY
Medium Description :	WATER
Body of Water :	THEREFOSS WATERWAY
Weather Conditions :	CLEAR
Water Temperature :	N/R
Water Supply Contaminated :	N
Waterway Closed :	N
Waterway Description :	N/R

Additional Incident Details Summary

Actual Amount :	N/R
Actual Amount Units :	N/R
Capacity of Tank :	N/R
Capacity of Tank Units :	N/R
Continuous Release Begin Date :	N/R
Continuous Release End Date :	N/R
Continuous Release Change Date :	N/R
Continuous Release Permit :	N/R
Continuous Release Type :	N/R
Description of Tank :	N/R
Device Operational :	Y
DOT Crossing Number :	N/R
DOT Regulated :	U
NPDES :	N/R
NPDES Compliance :	U
Pipeline Aboveground :	ABOVE
Pipeline Covered :	U
Pipeline Type :	N/R
Tank ID :	N/R
Tank Regulated :	U

Map Id: 60
Direction: SSW
Distance: 0.142 mi., 748 ft.
Elevation: 16 ft.
Relative: Lower

Site Name : TACOMA PORT CITY MARINA | Delin Docks Marina
1616 E D ST | 1616 EAST D ST | 1616 EAST D STREET
TACOMA, WA

Database(s) : [ALL SITES - WA, BRS, ERNS, RCRA_NONGEN, SPILLS - WA] ***(cont.)***

Envirosite ID: 52365428
EPA ID: N/R

ERNS ***(cont.)***

Tank Regulated by :	N/R

Materials Involved Summary

Name of Material :	GASOLINE: AUTOMOTIVE (UNLEADED)
CAS Number :	000000-00-0
Amount of Material :	0
Unit of Measure :	UNKNOWN AMOUNT
UN Number :	N/R
CHRIS Code :	GAS
Reached Water :	YES
Amount in Water :	0
Unit of Measure (Reach Water) :	UNKNOWN AMOUNT
Facility Address :	1616 EAST D ST, TACOMA, WA
County :	PIERCE

Incident Information

Incident Date Time :	2019-06-28 13:28:00
Type of Incident :	FIXED
Incident Cause :	OPERATOR ERROR
Incident DTG :	OCCURRED
Incident Location :	N/R
Sequence Number :	1250453
Potential Flag :	N
Description of Incident :	CALLER REPORTS THE DISCHARGE OF LESS THAN ONE CUP OF GASOLINE INTO THE WATER CAUSED BY A CAP FAIL ON A GAS CAN.
Last Date in Agency List :	2019-10-30

Incident Response Summary

Date Time Received :	2019-06-28 16:37:00
Date Time Completed :	2019-06-28 16:43:00
Call Type :	Incident
Source :	TELEPHONE
Responsible Company :	N/R
Responsible Org Type :	PRIVATE CITIZEN
Responsible City :	N/R
Responsible State :	XX
Responsible Zip :	N/R

Incident Details Summary

Remedial Action :	CALLER REPORTS THE SPILL IS UNRECOVERABLE AND DISSIPATED FAST.
Medium :	N/R

Map Id: 60
Direction: SSW
Distance: 0.142 mi., 748 ft.
Elevation: 16 ft.
Relative: Lower

Site Name : TACOMA PORT CITY MARINA | Delin Docks Marina
1616 E D ST | 1616 EAST D ST | 1616 EAST D STREET
TACOMA, WA

Database(s) : [ALL SITES - WA, BRS, ERNS, RCRA_NONGEN, SPILLS - WA] ***(cont.)***

Envirosite ID: 52365428
EPA ID: N/R

ERNS ***(cont.)***

Medium Description :	WATER
Body of Water :	THEA FOSS WATERWAY
Weather Conditions :	N/R
Water Temperature :	N/R
Water Supply Contaminated :	U
Waterway Closed :	N
Waterway Description :	N/R

Additional Incident Details Summary

Actual Amount :	N/R
Actual Amount Units :	N/R
Capacity of Tank :	N/R
Capacity of Tank Units :	N/R
Continuous Release Begin Date :	N/R
Continuous Release End Date :	N/R
Continuous Release Change Date :	N/R
Continuous Release Permit :	N/R
Continuous Release Type :	N/R
Description of Tank :	N/R
Device Operational :	U
DOT Crossing Number :	N/R
DOT Regulated :	U
NPDES :	N/R
NPDES Compliance :	U
Pipeline Aboveground :	ABOVE
Pipeline Covered :	U
Pipeline Type :	N/R
Tank ID :	N/R
Tank Regulated :	U
Tank Regulated by :	N/R

Materials Involved Summary

Name of Material :	GASOLINE: AUTOMOTIVE (UNLEADED)
CAS Number :	000000-00-0
Amount of Material :	1
Unit of Measure :	CUP(S)
UN Number :	N/R
CHRIS Code :	GAS
Reached Water :	YES
Amount in Water :	1
Unit of Measure (Reach Water) :	CUP(S)

Incident Information

Incident Date Time :	2011-01-06 17:20:00
Type of Incident :	UNKNOWN SHEEN
Incident Cause :	UNKNOWN
Incident DTG :	DISCOVERED
Incident Location :	UNKNOWN SHEEN INCIDENT, BETWEEN C AND D DOCK

Map Id: 60
Direction: SSW
Distance: 0.142 mi., 748 ft.
Elevation: 16 ft.
Relative: Lower

Site Name : TACOMA PORT CITY MARINA | Delin Docks Marina
1616 E D ST | 1616 EAST D ST | 1616 EAST D STREET
TACOMA, WA

Database(s) : [ALL SITES - WA, BRS, ERNS, RCRA_NONGEN, SPILLS - WA] ***(cont.)***

Envirosite ID: 52365428
EPA ID: N/R

ERNS ***(cont.)***

Sequence Number :	963965
Potential Flag :	N
Description of Incident :	REPORT OF AN UNKNOWN SHEEN IN A SLIP.
Last Date in Agency List :	2015-12-23

Incident Response Summary

Date Time Received :	2011-01-06 20:31:24
Date Time Completed :	2011-01-06 20:34:53
Call Type :	Incident
Source :	TELEPHONE
Responsible Company :	N/R
Responsible Org Type :	UNKNOWN
Responsible City :	N/R
Responsible State :	XX
Responsible Zip :	N/R

Incident Details Summary

Remedial Action :	SOURCE UNDER INVESTIGATION
Medium :	COMMENCEMENT BAY
Medium Description :	WATER
Body of Water :	COMMENCEMENT BAY
Weather Conditions :	UNKNOWN
Water Temperature :	N/R
Water Supply Contaminated :	U
Waterway Closed :	N
Waterway Description :	N/R

Additional Incident Details Summary

Actual Amount :	N/R
Actual Amount Units :	N/R
Capacity of Tank :	N/R
Capacity of Tank Units :	N/R
Continuous Release Begin Date :	N/R
Continuous Release End Date :	N/R
Continuous Release Change Date :	N/R
Continuous Release Permit :	N/R
Continuous Release Type :	N/R
Description of Tank :	N/R
Device Operational :	U
DOT Crossing Number :	N/R
DOT Regulated :	U
NPDES :	N/R
NPDES Compliance :	U
Pipeline Aboveground :	ABOVE
Pipeline Covered :	U
Pipeline Type :	N/R
Tank ID :	N/R
Tank Regulated :	U

Map Id: 60
Direction: SSW
Distance: 0.142 mi., 748 ft.
Elevation: 16 ft.
Relative: Lower

Site Name : TACOMA PORT CITY MARINA | Delin Docks Marina
1616 E D ST | 1616 EAST D ST | 1616 EAST D STREET
TACOMA, WA

Database(s) : [ALL SITES - WA, BRS, ERNS, RCRA_NONGEN, SPILLS - WA] ***(cont.)***

Envirosite ID: 52365428
EPA ID: N/R

ERNS ***(cont.)***

Tank Regulated by : N/R

Materials Involved Summary

Name of Material :	UNKNOWN OIL
CAS Number :	000000-00-0
Amount of Material :	0
Unit of Measure :	UNKNOWN AMOUNT
UN Number :	N/R
CHRIS Code :	OUN
Reached Water :	YES
Amount in Water :	0
Unit of Measure (Reach Water) :	UNKNOWN AMOUNT
Facility Address :	1616 EAST D ST., TACOMA, WA
County :	PIERCE

Incident Information

Incident Date Time :	2006-12-30 08:15:00
Type of Incident :	VESSEL
Incident Cause :	EQUIPMENT FAILURE
Incident DTG :	OCCURRED
Incident Location :	N/R
Sequence Number :	822405
Potential Flag :	N
Description of Incident :	CALLER STATED THAT A YACHT SPILLE MATERIAL OVERBOARD.
Last Date in Agency List :	2015-12-23

Incident Response Summary

Date Time Received :	2006-12-30 15:19:49
Date Time Completed :	2006-12-30 15:28:26
Call Type :	Incident
Source :	TELEPHONE
Responsible Company :	N/R
Responsible Org Type :	PRIVATE CITIZEN
Responsible City :	AUBURN
Responsible State :	WA
Responsible Zip :	98092

Incident Details Summary

Remedial Action :	BOOMS APPLIED,ABSORBENTS APPLIED,CLEANUP COMPLETED
Medium :	THEAFOSS WATER WAY
Medium Description :	WATER
Body of Water :	THEAFOSS WATER WAY
Weather Conditions :	FOGGY

Map Id: 60
Direction: SSW
Distance: 0.142 mi., 748 ft.
Elevation: 16 ft.
Relative: Lower

Site Name : TACOMA PORT CITY MARINA | Delin Docks Marina
1616 E D ST | 1616 EAST D ST | 1616 EAST D STREET
TACOMA, WA

Database(s) : [ALL SITES - WA, BRS, ERNS, RCRA_NONGEN, SPILLS - WA] ***(cont.)***

Envirosite ID: 52365428
EPA ID: N/R

ERNS ***(cont.)***

Water Temperature :	N/R
Water Supply Contaminated :	U
Waterway Closed :	N
Waterway Description :	N/R

Additional Incident Details Summary

Actual Amount :	N/R
Actual Amount Units :	N/R
Capacity of Tank :	N/R
Capacity of Tank Units :	N/R
Continuous Release Begin Date :	N/R
Continuous Release End Date :	N/R
Continuous Release Change Date :	N/R
Continuous Release Permit :	N/R
Continuous Release Type :	N/R
Description of Tank :	N/R
Device Operational :	Y
DOT Crossing Number :	N/R
DOT Regulated :	U
NPDES :	N/R
NPDES Compliance :	U
Pipeline Aboveground :	ABOVE
Pipeline Covered :	U
Pipeline Type :	N/R
Tank ID :	N/R
Tank Regulated :	U
Tank Regulated by :	N/R

Materials Involved Summary

Name of Material :	OIL, FUEL: NO. 2-D
CAS Number :	000000-00-0
Amount of Material :	2
Unit of Measure :	GALLON(S)
UN Number :	N/R
CHRIS Code :	OTD
Reached Water :	YES
Amount in Water :	2
Unit of Measure (Reach Water) :	GALLON(S)

Vessels Details

Vessel Name :	EBONHAWK
Vessel Type :	PLEASURE CRAFT
Vessel Length :	N/R
Hull Construction :	N/R
Fuel Capacity :	N/R
Fuel on Board :	N/R
Cargo Capacity :	N/R
Cargo on Board :	N/R

Map Id: 60
Direction: SSW
Distance: 0.142 mi., 748 ft.
Elevation: 16 ft.
Relative: Lower

Site Name : TACOMA PORT CITY MARINA | Delin Docks Marina
1616 E D ST | 1616 EAST D ST | 1616 EAST D STREET
TACOMA, WA

Database(s) : [ALL SITES - WA, BRS, ERNS, RCRA_NONGEN, SPILLS - WA] ***(cont.)***

Envirosite ID: 52365428
EPA ID: N/R

ERNS ***(cont.)***

Is Vessel Aground :	N
Flag :	N/R
Breadth :	N/R
Draught :	N/R
Fuel Capacity Units :	N/R
Fuel on Board Units :	N/R
Cargo Capacity Units :	N/R
Cargo on Board Units :	N/R
Facility Address :	1616 EAST D ST. BERTH B7, TACOMA, WA
County :	PIERCE

Incident Information

Incident Date Time :	2014-02-17 13:14:00
Type of Incident :	VESSEL
Incident Cause :	OTHER
Incident DTG :	DISCOVERED
Incident Location :	N/R
Sequence Number :	1074285
Potential Flag :	Y
Description of Incident :	THE CALLER IS REPORTING A VESSEL FIRE. THE CALLER STATED THAT IT IS UNKNOWN AT THIS TIME WHAT CAUSED THE VESSEL FIRE (VESSEL IS MOORED AT A MARINA), NO REPORTS OF ANY POLLUTION AT THIS TIME.
Last Date in Agency List :	2015-12-23

Incident Response Summary

Date Time Received :	2014-02-17 18:03:56
Date Time Completed :	2014-02-17 18:09:56
Call Type :	Incident
Source :	TELEPHONE
Responsible Company :	N/R
Responsible Org Type :	PRIVATE CITIZEN
Responsible City :	TACOMA
Responsible State :	WA
Responsible Zip :	N/R

Incident Details Summary

Remedial Action :	LOCAL FD ON SCENE, INVESTIGATION UNDERWAY, BOOMS DEPLOYED.
Medium :	/POTENTIAL RELEASE
Medium Description :	NON-RELEASE (N/A)
Body of Water :	N/R
Weather Conditions :	RAINY
Water Temperature :	N/R
Water Supply Contaminated :	U

Map Id: 60
Direction: SSW
Distance: 0.142 mi., 748 ft.
Elevation: 16 ft.
Relative: Lower

Site Name : TACOMA PORT CITY MARINA | Delin Docks Marina
1616 E D ST | 1616 EAST D ST | 1616 EAST D STREET
TACOMA, WA

Database(s) : [ALL SITES - WA, BRS, ERNS, RCRA_NONGEN, SPILLS - WA] ***(cont.)***

Envirosite ID: 52365428
EPA ID: N/R

ERNS ***(cont.)***

Waterway Closed :	N
Waterway Description :	N/R

Additional Incident Details Summary

Actual Amount :	N/R
Actual Amount Units :	N/R
Capacity of Tank :	N/R
Capacity of Tank Units :	N/R
Continuous Release Begin Date :	N/R
Continuous Release End Date :	N/R
Continuous Release Change Date :	N/R
Continuous Release Permit :	N/R
Continuous Release Type :	N/R
Description of Tank :	N/R
Device Operational :	U
DOT Crossing Number :	N/R
DOT Regulated :	U
NPDES :	N/R
NPDES Compliance :	U
Pipeline Aboveground :	ABOVE
Pipeline Covered :	U
Pipeline Type :	N/R
Tank ID :	N/R
Tank Regulated :	U
Tank Regulated by :	N/R

Materials Involved Summary

Name of Material :	UNKNOWN OIL
CAS Number :	000000-00-0
Amount of Material :	0
Unit of Measure :	UNKNOWN AMOUNT
UN Number :	N/R
CHRIS Code :	OUN
Reached Water :	UNKNOWN
Amount in Water :	0
Unit of Measure (Reach Water) :	UNKNOWN AMOUNT

Vessels Details

Vessel Name :	WILDFLOWER
Vessel Type :	PLEASURE CRAFT
Vessel Length :	N/R
Hull Construction :	N/R
Fuel Capacity :	N/R
Fuel on Board :	N/R
Cargo Capacity :	N/R
Cargo on Board :	N/R
Is Vessel Aground :	N
Flag :	N/R

Map Id: 60
Direction: SSW
Distance: 0.142 mi., 748 ft.
Elevation: 16 ft.
Relative: Lower

Site Name : TACOMA PORT CITY MARINA | Delin Docks Marina
1616 E D ST | 1616 EAST D ST | 1616 EAST D STREET
TACOMA, WA

Database(s) : [ALL SITES - WA, BRS, ERNS, RCRA_NONGEN, SPILLS - WA] ***(cont.)***

Envirosite ID: 52365428
EPA ID: N/R

ERNS ***(cont.)***

Breadth :	N/R
Draught :	N/R
Fuel Capacity Units :	N/R
Fuel on Board Units :	N/R
Cargo Capacity Units :	N/R
Cargo on Board Units :	N/R

RCRA_NONGEN

Facility Name :	TACOMA PORT CITY MARINA
Facility Address :	1616 E D ST, TACOMA, WA 98401
County :	PIERCE
Date Form Received by Agency :	2004-03-02
EPA ID :	WAD982659914
Mailing Address :	PO BOX 1837, TACOMA, WA 98401
Contact :	ROBERT EMERSON
Contact Address :	PO BOX 1837, TACOMA, WA 98401
Contact Country :	US
Contact Telephone :	253-383-5841
Contact Email :	N/R
EPA Region :	10
Land Type :	District
Source Type :	Implementer
Classification :	Not a generator, verified
Description :	Not a generator, verified
Last Date in Agency List :	2023-01-23

Owner/Operator Summary

Owner/Operator Name :	CITY MARINA
Owner/Operator Address :	1616 E D ST, TACOMA, WA 98421
Owner/Operator Country :	US
Owner/Operator Telephone :	253-272-8348
Owner/Operator Email :	N/R
Owner/Operator Fax :	N/R
Legal Status :	Private
Owner/Operator Type :	Operator
Owner/Operator Start Date :	N/R
Owner/Operator End Date :	N/R

Owner/Operator Name :	TACOMA CITY
Owner/Operator Address :	747 MARKET ST RM 620, TACOMA, WA 98402
Owner/Operator Country :	US
Owner/Operator Telephone :	253-591-5171
Owner/Operator Email :	N/R
Owner/Operator Fax :	N/R
Legal Status :	Private
Owner/Operator Type :	Owner
Owner/Operator Start Date :	N/R
Owner/Operator End Date :	N/R

Map Id: 60
Direction: SSW
Distance: 0.142 mi., 748 ft.
Elevation: 16 ft.
Relative: Lower

Site Name : TACOMA PORT CITY MARINA | Delin Docks Marina
1616 E D ST | 1616 EAST D ST | 1616 EAST D STREET
TACOMA, WA

Database(s) : [ALL SITES - WA, BRS, ERNS, RCRA_NONGEN, SPILLS - WA] ***(cont.)***

Envirosite ID: 52365428
EPA ID: N/R

RCRA_NONGEN ***(cont.)***

Owner/Operator Name :	TACOMA PORT
Owner/Operator Address :	PO BOX 1837, TACOMA, WA 98401
Owner/Operator Country :	US
Owner/Operator Telephone :	253-383-5841
Owner/Operator Email :	N/R
Owner/Operator Fax :	N/R
Legal Status :	Private
Owner/Operator Type :	Owner
Owner/Operator Start Date :	1987-08-04
Owner/Operator End Date :	N/R

Handler Activities Summary

U.S. Importer of Hazardous Waste :	N
Mixed Waste (Haz. and Radioactive) :	N
Recycler of Hazardous Waste :	N
Transporter of Hazardous Waste :	N
Treater, Storer or Disposer of HW :	N
Underground Injection Activity :	N
On-site Burner Exemption :	N
Furnace Exemption :	N
Used Oil Fuel Burner :	N
Used Oil Processor :	N
Used Oil Refiner :	N
Used Oil Fuel Marketer to Burner :	N
Used Oil Specification Marketer :	N
Used Oil Transfer Facility :	N
Used Oil Transporter :	N

Historical Generators

Details for this site have been truncated due to the large number of available details for this site within this dataset. For the complete details for this site, contact your Envirosite account representative for a complimentary site report containing all of the details available.

Date Form Received by Agency :	2004-03-01
Facility Name :	TACOMA PORT CITY MARINA
Classification :	Not a generator, verified

Date Form Received by Agency :	2004-03-01
Facility Name :	TACOMA PORT CITY MARINA
Classification :	Very Small Quantity Generator

Date Form Received by Agency :	2003-12-31
Facility Name :	TACOMA PORT CITY MARINA
Classification :	Not a generator, verified

Map Id: 60
Direction: SSW
Distance: 0.142 mi., 748 ft.
Elevation: 16 ft.
Relative: Lower

Site Name : TACOMA PORT CITY MARINA | Delin Docks Marina
1616 E D ST | 1616 EAST D ST | 1616 EAST D STREET
TACOMA, WA

Database(s) : [ALL SITES - WA, BRS, ERNS, RCRA_NONGEN, SPILLS - WA] ***(cont.)***

Envirosite ID: 52365428
EPA ID: N/R

RCRA_NONGEN ***(cont.)***

Date Form Received by Agency : 2003-03-14
Facility Name : TACOMA PORT CITY MARINA
Classification : Very Small Quantity Generator

Date Form Received by Agency : 2002-03-12
Facility Name : TACOMA PORT CITY MARINA
Classification : Very Small Quantity Generator

Date Form Received by Agency : 2001-03-05
Facility Name : TACOMA PORT CITY MARINA
Classification : Very Small Quantity Generator

Date Form Received by Agency : 2000-03-01
Facility Name : TACOMA PORT CITY MARINA
Classification : Very Small Quantity Generator

Date Form Received by Agency : 1999-03-01
Facility Name : TACOMA PORT CITY MARINA
Classification : Not a generator, verified

Date Form Received by Agency : 1998-03-04
Facility Name : TACOMA PORT CITY MARINA
Classification : Very Small Quantity Generator

Date Form Received by Agency : 1997-03-04
Facility Name : TACOMA PORT CITY MARINA
Classification : Small Quantity Generator

Notices of Violations Summary
Regulation Violated : N

SPILLS - WA

Facility Name : N/R
Facility Address : 1616 E D St, TACOMA
County : Pierce

Date Incident : 2021-12-22
ERTS/Incident Number : 711494
Medium : Puget Sound
Incident Category : Oil Spill
Source Type : N/R
Source : N/R
Oil Type : OILY WATER MIXTURE

Map Id: 60
Direction: SSW
Distance: 0.142 mi., 748 ft.
Elevation: 16 ft.
Relative: Lower

Site Name : TACOMA PORT CITY MARINA | Delin Docks Marina
1616 E D ST | 1616 EAST D ST | 1616 EAST D STREET
TACOMA, WA

Database(s) : [ALL SITES - WA, BRS, ERNS, RCRA_NONGEN, SPILLS - WA] ***(cont.)***

Envirosite ID: 52365428
EPA ID: N/R

SPILLS - WA ***(cont.)***

Quantity Total :	1
Quantity to Water :	1
Quantity Imp :	N/R
Quantity Recovered :	N/R
Activity :	Z- UNKNOWN
Cause Type :	UNKNOWN
Cause :	UNKNOWN
Regulated :	Y
Impact :	WATER POLLUTION
Latitude :	47.24809
Longitude :	-122.43139
Last Date in Agency List :	2023-03-28

Date Incident :	2019-08-26
ERTS/Incident Number :	692604
Medium :	Puget Sound
Incident Category :	Oil Spill
Source Type :	Vessel
Source :	NOT COVERED VESSEL
Oil Type :	OILY WATER MIXTURE
Quantity Total :	1
Quantity to Water :	1
Quantity Imp :	N/R
Quantity Recovered :	N/R
Activity :	Z- UNKNOWN
Cause Type :	EQUIPMENT/MATERIAL FAILURE
Cause :	MECHANICAL FAILURE
Regulated :	N
Impact :	WATER POLLUTION
Latitude :	47.24809
Longitude :	-122.43139
Last Date in Agency List :	2023-03-28

Date Incident :	2015-12-29
ERTS/Incident Number :	661818
Medium :	Marine
Incident Category :	Oil Spill
Source Type :	Facility
Source :	MARINA
Oil Type :	GASOLINE
Quantity Total :	1
Quantity to Water :	1
Quantity Imp :	N/R
Quantity Recovered :	0.0
Activity :	Z- UNKNOWN
Cause Type :	EXTERNAL CONDITIONS
Cause :	TIDAL CONDITIONS
Regulated :	N
Impact :	WATER POLLUTION
Latitude :	47.247
Longitude :	-122.431
Last Date in Agency List :	2023-03-28

Map Id: 60
Direction: SSW
Distance: 0.142 mi., 748 ft.
Elevation: 16 ft.
Relative: Lower

Site Name : TACOMA PORT CITY MARINA | Delin Docks Marina
1616 E D ST | 1616 EAST D ST | 1616 EAST D STREET
TACOMA, WA

Database(s) : [ALL SITES - WA, BRS, ERNS, RCRA_NONGEN, SPILLS - WA] ***(cont.)***

Envirosite ID: 52365428
EPA ID: N/R

SPILLS - WA ***(cont.)***

Facility Name :	Delin Docks Marina
Facility Address :	1616 East D St, TACOMA
County :	Pierce
Date Incident :	2015-09-03
ERTS/Incident Number :	659293
Medium :	Marine
Incident Category :	Oil Spill
Source Type :	Facility
Source :	MARINA
Oil Type :	DIESEL/MARINE GAS OIL
Quantity Total :	1
Quantity to Water :	1
Quantity Imp :	N/R
Quantity Recovered :	N/R
Activity :	STATIC OR PERFORMING DESIGNED FUNCTION
Cause Type :	UNKNOWN
Cause :	UNKNOWN
Regulated :	N
Impact :	WATER POLLUTION
Latitude :	47.248116
Longitude :	-122.430801
Last Date in Agency List :	2023-03-28

Facility Name :	DELIN DOCKS MARINA
Facility Address :	1616 East D Street, TACOMA
County :	Pierce
Date Incident :	2021-12-19
ERTS/Incident Number :	711470
Medium :	Puget Sound
Incident Category :	Oil Spill
Source Type :	Vessel
Source :	RECREATIONAL VESSEL
Oil Type :	DIESEL/MARINE GAS OIL
Quantity Total :	5
Quantity to Water :	5
Quantity Imp :	N/R
Quantity Recovered :	0.0
Activity :	INTERNAL TRANSFER
Cause Type :	HUMAN ERROR
Cause :	IMPROPER EQUIPMENT USE
Regulated :	N
Impact :	WATER POLLUTION
Latitude :	47.24682
Longitude :	-122.43181
Last Date in Agency List :	2023-03-28

Map Id: P61
Direction: ESE
Distance: 0.146 mi., 772 ft.
Elevation: 16 ft.
Relative: Lower

Site Name : SHULTZ DISTRIBUTING TACOMA | REINHARD PETROLEUM LLC | SC FUELS
DBA PACIFIC COAST OIL
1546 E J ST
TACOMA, WA

Database(s) : [ALL SITES - WA, AST - WA, FRS, T 2 - WA]

Envirosite ID: 52365418
EPA ID: N/R

ALL SITES - WA

Facility Name :	SHULTZ DISTRIBUTING TACOMA
Facility Address :	1546 E J ST, TACOMA, 98421-1614
County :	Pierce
Facility/Site ID :	53445465
Alternate Name :	N/R
Program Name :	N/R
WRIA :	10
Legislative District :	27
Congressional District :	9
Ecology Region :	SWRO
Ecology Program Phone :	(360) 407-6171
Tribal Land :	N
Latitude :	47.250199
Longitude :	-122.425246
Last Date in Agency List :	2023-01-03

Program Details

Program :	HAZWASTE
Program ID :	CRK000043130
Interaction Type :	Emergency/Haz Chem Rpt TIER2
Interaction Type Description :	Businesses that store 10,000 pounds or more of a hazardous chemical or 500 pounds or less, depending on the chemical, of an extremely hazardous chemical on site at any one time must report annually. Reports are sent to the State Emergency Response Commission (represented by Ecology) Local Emergency Planning Committees, and local fire departments for emergency planning. (product, not waste)
Status :	Inactive
Start Date :	1996-01-01
End Date :	2007-06-28
SIC :	N/R
NAICS :	N/R

AST - WA

Facility Name :	SHULTZ DISTRIBUTING TACOMA
Facility Address :	1546 E J ST, TACOMA, 98421-1614
County :	Pierce
Facility/Site ID :	53445465
Alternate Name :	N/R
Program Name :	N/R
WRIA :	10
Legislative District :	27
Congressional District :	9
Ecology Region :	SWRO
Ecology Program Phone :	(360) 407-6171
Tribal Land :	N

Map Id: P61
Direction: ESE
Distance: 0.146 mi., 772 ft.
Elevation: 16 ft.
Relative: Lower

Site Name : SHULTZ DISTRIBUTING TACOMA | REINHARD PETROLEUM LLC | SC FUELS
DBA PACIFIC COAST OIL
1546 E J ST
TACOMA, WA

Database(s) : [ALL SITES - WA, AST - WA, FRS, T 2 - WA] ***(cont.)***

Envirosite ID: 52365418
EPA ID: N/R

AST - WA ***(cont.)***

Latitude :	47.250199
Longitude :	-122.425246
Last Date in Agency List :	2022-04-27

Program Details

Program :	HAZWASTE
Program ID :	CRK000043130
Interaction Type :	Emergency/Haz Chem Rpt TIER2
Interaction Type Description :	Businesses that store 10,000 pounds or more of a hazardous chemical or 500 pounds or less, depending on the chemical, of an extremely hazardous chemical on site at any one time must report annually. Reports are sent to the State Emergency Response Commission (represented by Ecology) Local Emergency Planning Committees, and local fire departments for emergency planning. (product, not waste)
Status :	Inactive
Start Date :	1996-01-01
End Date :	2007-06-28
SIC :	5171 - PETROLEUM BULK STATIONS AND TERMINALS
NAICS :	N/R

FRS

Facility Name :	REINHARD PETROLEUM LLC
Facility Address :	1546 E J ST, TACOMA, WA 98421
County :	PIERCE

Site Details

Registry ID :	110030908203
FRS Facility URL :	Click here for hyperlink provided by the agency.
Last Date in Agency List :	2023-02-13

Source Description

Source Description :

ICIS provides a database that, when complete, will contain enforcement and compliance information across most of EPA's programs. The vision for ICIS is to replace EPA's independent databases that contain enforcement data with a single repository for that information. Currently, ICIS contains all Federal Administrative and Judicial enforcement actions and a subset of the Permit Compliance System (PCS), which supports the National Pollutant Discharge Elimination System (NPDES). This information is maintained in ICIS by EPA in the Regional offices and at Headquarters. A future release of ICIS will completely replace PCS and will integrate that information with Federal actions already in the system. ICIS also has the capability to track other activities that support compliance and enforcement programs, including incident tracking, compliance assistance, and compliance monitoring.

Map Id: P61
Direction: ESE
Distance: 0.146 mi., 772 ft.
Elevation: 16 ft.
Relative: Lower

Site Name : SHULTZ DISTRIBUTING TACOMA | REINHARD PETROLEUM LLC | SC FUELS DBA PACIFIC COAST OIL
1546 E J ST
TACOMA, WA

Database(s) : [ALL SITES - WA, AST - WA, FRS, T 2 - WA] ***(cont.)***

Envirosite ID: 52365418
EPA ID: N/R

FRS ***(cont.)***

FRS Environmental Interest
Source and System ID : ICIS - 600027710

Facility Name : SC FUELS DBA PACIFIC COAST OIL
Facility Address : 1546 E J ST, TACOMA, WA 98421
County : PIERCE

Site Details
Registry ID : 110030908212
FRS Facility URL : Click here for hyperlink provided by the agency.
Last Date in Agency List : 2023-02-13

Source Description

Source Description :

ICIS provides a database that, when complete, will contain enforcement and compliance information across most of EPA's programs. The vision for ICIS is to replace EPA's independent databases that contain enforcement data with a single repository for that information. Currently, ICIS contains all Federal Administrative and Judicial enforcement actions and a subset of the Permit Compliance System (PCS), which supports the National Pollutant Discharge Elimination System (NPDES). This information is maintained in ICIS by EPA in the Regional offices and at Headquarters. A future release of ICIS will completely replace PCS and will integrate that information with Federal actions already in the system. ICIS also has the capability to track other activities that support compliance and enforcement programs, including incident tracking, compliance assistance, and compliance monitoring.

FRS Environmental Interest
Source and System ID : ICIS - 600027711

Facility Name : SHULTZ DISTRIBUTING TACOMA
Facility Address : 1546 E J ST, TACOMA, WA 98421-1614
County : PIERCE

Site Details
Registry ID : 110015457904
FRS Facility URL : Click here for hyperlink provided by the agency.
Last Date in Agency List : 2023-02-13

Source Description

Map Id: P61
Direction: ESE
Distance: 0.146 mi., 772 ft.
Elevation: 16 ft.
Relative: Lower

Site Name : SHULTZ DISTRIBUTING TACOMA | REINHARD PETROLEUM LLC | SC FUELS
DBA PACIFIC COAST OIL
1546 E J ST
TACOMA, WA

Database(s) : [ALL SITES - WA, AST - WA, FRS, T 2 - WA] ***(cont.)***

Envirosite ID: 52365418
EPA ID: N/R

FRS ***(cont.)***

Source Description :

The WA-FSIS provides a means to query and display data maintained by the Washington Department of Ecology. This system contains key information for each facility/site that is currently, or has been, of interest to the Air Quality, Dam Safety, Hazardous Waste, Toxics Cleanup, and Water Quality Programs.

FRS Environmental Interest

Source and System ID :	WA-FSIS - 53445465

T 2 - WA

Facility Name :	SHULTZ DISTRIBUTING TACOMA
Facility Address :	1546 E J ST, TACOMA, 98421-1614
County :	Pierce
Facility/Site ID :	53445465
Alternate Name :	N/R
Program Name :	N/R
WRIA :	10
Legislative District :	27
Congressional District :	9
Ecology Region :	SWRO
Ecology Program Phone :	(360) 407-6171
Tribal Land :	N
Latitude :	47.250199
Longitude :	-122.425246
Last Date in Agency List :	2023-01-04

Program Details

Program :	HAZWASTE
Interaction Type :	Emergency/Haz Chem Rpt TIER2
Interaction Type Description :	Businesses that store 10,000 pounds or more of a hazardous chemical or 500 pounds or less, depending on the chemical, of an extremely hazardous chemical on site at any one time must report annually. Reports are sent to the State Emergency Response Commission (represented by Ecology) Local Emergency Planning Committees, and local fire departments for emergency planning. (product, not waste)
Status :	Inactive
Start Date :	1996-01-01
End Date :	2007-06-28
SIC :	N/R
NAICS :	N/R

Map Id: Q62
Direction: S
Distance: 0.148 mi., 782 ft.
Elevation: 14 ft.
Relative: Lower

Site Name : SUPERVALU NORTHWEST REGION | WEST COAST GROCERY SUPER VALU | SUPERVALU DISTRIBUTION CENTER
1525 E D ST | 1525 EAST D ST.
TACOMA | Tacoma, WA

Database(s) : [ALL SITES - WA, CSCSL HWS - WA, ECHO, EPA UST, ERNS, FRS, HSL - WA, ICIS, INACTIVE PCS, LUST - WA, PCS ENF, PCS FACILITY, SSTS, T 2 - WA, UST - WA]

Envirosite ID: 52365407
EPA ID: N/R

ALL SITES - WA

Facility Name :	WEST COAST GROCERY SUPER VALU
Facility Address :	1525 E D ST, TACOMA, 98421-1609
County :	Pierce
Facility/Site ID :	46295623
Alternate Name :	N/R
Program Name :	N/R
WRIA :	10
Legislative District :	27
Congressional District :	9
Ecology Region :	SWRO
Ecology Program Phone :	N/R
Tribal Land :	N
Latitude :	47.248944
Longitude :	-122.429722
Last Date in Agency List :	2023-01-03
Facility/Site ID :	46295623
Alternate Name :	SUPERVALU INC TACOMA
Program Name :	N/R
WRIA :	10
Legislative District :	27
Congressional District :	9
Ecology Region :	SWRO
Ecology Program Phone :	(360) 407-7224
Tribal Land :	N
Latitude :	47.248944
Longitude :	-122.429722
Last Date in Agency List :	2023-01-03
Facility/Site ID :	46295623
Alternate Name :	N/R
Program Name :	N/R
WRIA :	10
Legislative District :	27
Congressional District :	9
Ecology Region :	SWRO
Ecology Program Phone :	(360) 407-6171
Tribal Land :	N
Latitude :	47.248944
Longitude :	-122.429722
Last Date in Agency List :	2023-01-03
Facility/Site ID :	46295623
Alternate Name :	WEST COAST GROGERY SUPERVALU
Program Name :	N/R

Map Id: Q62
Direction: S
Distance: 0.148 mi., 782 ft.
Elevation: 14 ft.
Relative: Lower

Site Name : SUPERVALU NORTHWEST REGION | WEST COAST GROCERY SUPER VALU | SUPERVALU DISTRIBUTION CENTER
1525 E D ST | 1525 EAST D ST.
TACOMA | Tacoma, WA

Database(s) : [ALL SITES - WA, CSCSL HWS - WA, ECHO, EPA UST, ERNS, FRS, HSL - WA, ICIS, INACTIVE PCS, LUST - WA, PCS ENF, PCS FACILITY, SSTS, T 2 - WA, UST - WA] ***(cont.)***

Envirosite ID: 52365407
EPA ID: N/R

ALL SITES - WA ***(cont.)***

WRIA :	10
Legislative District :	27
Congressional District :	9
Ecology Region :	SWRO
Ecology Program Phone :	(360) 407-6171
Tribal Land :	N
Latitude :	47.248944
Longitude :	-122.429722
Last Date in Agency List :	2023-01-03

Facility/Site ID :	46295623
Alternate Name :	SUPERVALU INC TACOMA
Program Name :	N/R
WRIA :	10
Legislative District :	27
Congressional District :	9
Ecology Region :	SWRO
Ecology Program Phone :	(360) 407-6171
Tribal Land :	N
Latitude :	47.248944
Longitude :	-122.429722
Last Date in Agency List :	2023-01-03

Facility/Site ID :	46295623
Alternate Name :	WEST COAST GROCERY SUPER VALU
Program Name :	N/R
WRIA :	10
Legislative District :	27
Congressional District :	9
Ecology Region :	SWRO
Ecology Program Phone :	(360) 407-7224
Tribal Land :	N
Latitude :	47.248944
Longitude :	-122.429722
Last Date in Agency List :	2023-01-03

Facility/Site ID :	46295623
Alternate Name :	SUPERVALU NORTHWEST REGION
Program Name :	N/R
WRIA :	10
Legislative District :	27
Congressional District :	9
Ecology Region :	SWRO
Ecology Program Phone :	(360) 407-7224
Tribal Land :	N
Latitude :	47.248944
Longitude :	-122.429722

Map Id: Q62
Direction: S
Distance: 0.148 mi., 782 ft.
Elevation: 14 ft.
Relative: Lower

Site Name : SUPERVALU NORTHWEST REGION | WEST COAST GROCERY SUPER VALU | SUPERVALU DISTRIBUTION CENTER
1525 E D ST | 1525 EAST D ST.
TACOMA | Tacoma, WA

Database(s) : [ALL SITES - WA, CSCSL HWS - WA, ECHO, EPA UST, ERNS, FRS, HSL - WA, ICIS, INACTIVE PCS, LUST - WA, PCS ENF, PCS FACILITY, SSTS, T 2 - WA, UST - WA] ***(cont.)***

Envirosite ID: 52365407
EPA ID: N/R

ALL SITES - WA ***(cont.)***

Last Date in Agency List : 2023-01-03

Facility/Site ID : 46295623
Alternate Name : WEST COAST GROGERY SUPERVALU
Program Name : N/R
WRIA : 10
Legislative District : 27
Congressional District : 9
Ecology Region : SWRO
Ecology Program Phone : (360) 407-7224
Tribal Land : N
Latitude : 47.248944
Longitude : -122.429722
Last Date in Agency List : 2023-01-03

Facility/Site ID : 46295623
Alternate Name : WEST COAST GROCERY SUPERVALU INC TACOMA
Program Name : N/R
WRIA : 10
Legislative District : 27
Congressional District : 9
Ecology Region : SWRO
Ecology Program Phone : (360) 407-7224
Tribal Land : N
Latitude : 47.248944
Longitude : -122.429722
Last Date in Agency List : 2023-01-03

Facility/Site ID : 46295623
Alternate Name : N/R
Program Name : N/R
WRIA : 10
Legislative District : 27
Congressional District : 9
Ecology Region : SWRO
Ecology Program Phone : (360) 407-6400
Tribal Land : N
Latitude : 47.248944
Longitude : -122.429722
Last Date in Agency List : 2023-01-03

Facility/Site ID : 46295623
Alternate Name : N/R
Program Name : N/R
WRIA : 10
Legislative District : 27

Map Id: Q62
Direction: S
Distance: 0.148 mi., 782 ft.
Elevation: 14 ft.
Relative: Lower

Site Name : SUPERVALU NORTHWEST REGION | WEST COAST GROCERY SUPER VALU | SUPERVALU DISTRIBUTION CENTER
1525 E D ST | 1525 EAST D ST.
TACOMA | Tacoma, WA

Database(s) : [ALL SITES - WA, CSCSL HWS - WA, ECHO, EPA UST, ERNS, FRS, HSL - WA, ICIS, INACTIVE PCS, LUST - WA, PCS ENF, PCS FACILITY, SSTS, T 2 - WA, UST - WA] ***(cont.)***

Envirosite ID: 52365407
EPA ID: N/R

ALL SITES - WA ***(cont.)***

Congressional District :	9
Ecology Region :	SWRO
Ecology Program Phone :	(360) 407-6712
Tribal Land :	N
Latitude :	47.248944
Longitude :	-122.429722
Last Date in Agency List :	2023-01-03

Facility/Site ID :	46295623
Alternate Name :	N/R
Program Name :	N/R
WRIA :	10
Legislative District :	27
Congressional District :	9
Ecology Region :	SWRO
Ecology Program Phone :	(360) 407-7224
Tribal Land :	N
Latitude :	47.248944
Longitude :	-122.429722
Last Date in Agency List :	2023-01-03

Facility/Site ID :	46295623
Alternate Name :	WEST COAST GROCERY SUPERVALU INC TACOMA
Program Name :	N/R
WRIA :	10
Legislative District :	27
Congressional District :	9
Ecology Region :	SWRO
Ecology Program Phone :	(360) 407-6171
Tribal Land :	N
Latitude :	47.248944
Longitude :	-122.429722
Last Date in Agency List :	2023-01-03

Facility/Site ID :	46295623
Alternate Name :	SUPERVALU NORTHWEST REGION
Program Name :	N/R
WRIA :	10
Legislative District :	27
Congressional District :	9
Ecology Region :	SWRO
Ecology Program Phone :	(360) 407-6171
Tribal Land :	N
Latitude :	47.248944
Longitude :	-122.429722
Last Date in Agency List :	2023-01-03

Map Id: Q62
Direction: S
Distance: 0.148 mi., 782 ft.
Elevation: 14 ft.
Relative: Lower

Site Name : SUPERVALU NORTHWEST REGION | WEST COAST GROCERY SUPER VALU | SUPERVALU DISTRIBUTION CENTER
1525 E D ST | 1525 EAST D ST.
TACOMA | Tacoma, WA

Database(s) : [ALL SITES - WA, CSCSL HWS - WA, ECHO, EPA UST, ERNS, FRS, HSL - WA, ICIS, INACTIVE PCS, LUST - WA, PCS ENF, PCS FACILITY, SSTS, T 2 - WA, UST - WA] ***(cont.)***

Envirosite ID: 52365407
EPA ID: N/R

ALL SITES - WA ***(cont.)***

Facility/Site ID :	46295623
Alternate Name :	WEST COAST GROCERY SUPER VALU
Program Name :	N/R
WRIA :	10
Legislative District :	27
Congressional District :	9
Ecology Region :	SWRO
Ecology Program Phone :	(360) 407-6171
Tribal Land :	N
Latitude :	47.248944
Longitude :	-122.429722
Last Date in Agency List :	2023-01-03

Program Details

Program :	HAZWASTE
Program ID :	CRK000017570
Interaction Type :	Urban Waters
Interaction Type Description :	The site has been inspected by an Ecology Urban Waters Inspector.
Status :	Active
Start Date :	2008-06-17
End Date :	N/R
SIC :	N/R
NAICS :	N/R

Program :	HAZWASTE
Program ID :	CRK000017570
Interaction Type :	Underground Storage Tank
Interaction Type Description :	Any one or combination of tanks (including connecting underground pipes) that is used to contain regulated substances and has a tank volume of ten percent or more beneath the surface of the ground. This term does not include any of the exempt UST systems specified in WAC 173-360-110(2) or any piping connected thereto. See WAC 173-360
Status :	Active
Start Date :	2000-03-20
End Date :	N/R
SIC :	2099 - FOOD PREPARATIONS, NOT ELSEWHERE CLASSIFIED
NAICS :	N/R

Program :	HAZWASTE
Program ID :	CRK000017570
Interaction Type :	Emergency/Haz Chem Rpt TIER2

Map Id: Q62
Direction: S
Distance: 0.148 mi., 782 ft.
Elevation: 14 ft.
Relative: Lower

Site Name : SUPERVALU NORTHWEST REGION | WEST COAST GROCERY SUPER VALU | SUPERVALU DISTRIBUTION CENTER
1525 E D ST | 1525 EAST D ST.
TACOMA | Tacoma, WA

Database(s) : [ALL SITES - WA, CSCSL HWS - WA, ECHO, EPA UST, ERNS, FRS, HSL - WA, ICIS, INACTIVE PCS, LUST - WA, PCS ENF, PCS FACILITY, SSTS, T 2 - WA, UST - WA] ***(cont.)***

Envirosite ID: 52365407
EPA ID: N/R

ALL SITES - WA ***(cont.)***

Interaction Type Description :	Businesses that store 10,000 pounds or more of a hazardous chemical or 500 pounds or less, depending on the chemical, of an extremely hazardous chemical on site at any one time must report annually. Reports are sent to the State Emergency Response Commission (represented by Ecology) Local Emergency Planning Committees, and local fire departments for emergency planning. (product, not waste)
Status :	Active
Start Date :	1753-01-01
End Date :	N/R
SIC :	N/R
NAICS :	N/R
Program :	HAZWASTE
Program ID :	CRK000017570
Interaction Type :	Emergency/Haz Chem Rpt TIER2
Interaction Type Description :	Businesses that store 10,000 pounds or more of a hazardous chemical or 500 pounds or less, depending on the chemical, of an extremely hazardous chemical on site at any one time must report annually. Reports are sent to the State Emergency Response Commission (represented by Ecology) Local Emergency Planning Committees, and local fire departments for emergency planning. (product, not waste)
Status :	Active
Start Date :	1753-01-01
End Date :	N/R
SIC :	2099 - FOOD PREPARATIONS, NOT ELSEWHERE CLASSIFIED
NAICS :	N/R
Program :	HAZWASTE
Program ID :	CRK000017570
Interaction Type :	Underground Storage Tank
Interaction Type Description :	Any one or combination of tanks (including connecting underground pipes) that is used to contain regulated substances and has a tank volume of ten percent or more beneath the surface of the ground. This term does not include any of the exempt UST systems specified in WAC 173-360-110(2) or any piping connected thereto. See WAC 173-360
Status :	Active
Start Date :	2000-03-20
End Date :	N/R
SIC :	5141 - GROCERIES, GENERAL LINE
NAICS :	N/R

Map Id: Q62
Direction: S
Distance: 0.148 mi., 782 ft.
Elevation: 14 ft.
Relative: Lower

Site Name : SUPERVALU NORTHWEST REGION | WEST COAST GROCERY SUPER VALU | SUPERVALU DISTRIBUTION CENTER
1525 E D ST | 1525 EAST D ST.
TACOMA | Tacoma, WA

Database(s) : [ALL SITES - WA, CSCSL HWS - WA, ECHO, EPA UST, ERNS, FRS, HSL - WA, ICIS, INACTIVE PCS, LUST - WA, PCS ENF, PCS FACILITY, SSTS, T 2 - WA, UST - WA] ***(cont.)***

Envirosite ID: 52365407
EPA ID: N/R

ALL SITES - WA ***(cont.)***

Program :	HAZWASTE
Program ID :	CRK000017570
Interaction Type :	LUST Facility
Interaction Type Description :	A leaking underground tank cleanup site being cleaned up with Ecology oversight or review.
Status :	Active
Start Date :	2009-02-18
End Date :	N/R
SIC :	5141 - GROCERIES, GENERAL LINE
NAICS :	N/R

Program :	HAZWASTE
Program ID :	CRK000017570
Interaction Type :	LUST Facility
Interaction Type Description :	A leaking underground tank cleanup site being cleaned up with Ecology oversight or review.
Status :	Active
Start Date :	2009-02-18
End Date :	N/R
SIC :	2099 - FOOD PREPARATIONS, NOT ELSEWHERE CLASSIFIED
NAICS :	N/R

Program :	HAZWASTE
Program ID :	CRK000017570
Interaction Type :	Industrial SW GP
Interaction Type Description :	General permit issued to industries to regulate the discharge of contaminated stormwater to state waters.
Status :	Active
Start Date :	1994-06-16
End Date :	N/R
SIC :	N/R
NAICS :	N/R

Program :	HAZWASTE
Program ID :	CRK000017570
Interaction Type :	Enforcement Final

Map Id: Q62
Direction: S
Distance: 0.148 mi., 782 ft.
Elevation: 14 ft.
Relative: Lower

Site Name : SUPERVALU NORTHWEST REGION | WEST COAST GROCERY SUPER VALU | SUPERVALU DISTRIBUTION CENTER
1525 E D ST | 1525 EAST D ST.
TACOMA | Tacoma, WA

Database(s) : [ALL SITES - WA, CSCSL HWS - WA, ECHO, EPA UST, ERNS, FRS, HSL - WA, ICIS, INACTIVE PCS, LUST - WA, PCS ENF, PCS FACILITY, SSTS, T 2 - WA, UST - WA] ***(cont.)***

Envirosite ID: 52365407
EPA ID: N/R

ALL SITES - WA ***(cont.)***

Interaction Type Description :	An Enforcement action (i.e. Penalty, Order, Notice) was finalized and issued to the respective party, indicating the enforcement action was taken. The start and end date listed in the database are both the date the action was issued to the responsible party.
Status :	Active
Start Date :	2007-03-26
End Date :	N/R
SIC :	N/R
NAICS :	N/R
Program :	HAZWASTE
Program ID :	CRK000017570
Interaction Type :	Underground Storage Tank
Interaction Type Description :	Any one or combination of tanks (including connecting underground pipes) that is used to contain regulated substances and has a tank volume of ten percent or more beneath the surface of the ground. This term does not include any of the exempt UST systems specified in WAC 173-360-110(2) or any piping connected thereto. See WAC 173-360
Status :	Active
Start Date :	2000-03-20
End Date :	N/R
SIC :	N/R
NAICS :	N/R
Program :	HAZWASTE
Program ID :	CRK000017570
Interaction Type :	Emergency/Haz Chem Rpt TIER2
Interaction Type Description :	Businesses that store 10,000 pounds or more of a hazardous chemical or 500 pounds or less, depending on the chemical, of an extremely hazardous chemical on site at any one time must report annually. Reports are sent to the State Emergency Response Commission (represented by Ecology) Local Emergency Planning Committees, and local fire departments for emergency planning. (product, not waste)
Status :	Active
Start Date :	1753-01-01
End Date :	N/R
SIC :	5141 - GROCERIES, GENERAL LINE
NAICS :	N/R
Program :	HAZWASTE
Program ID :	CRK000017570
Interaction Type :	Enforcement Final

Map Id: Q62
Direction: S
Distance: 0.148 mi., 782 ft.
Elevation: 14 ft.
Relative: Lower

Site Name : SUPERVALU NORTHWEST REGION | WEST COAST GROCERY SUPER VALU | SUPERVALU DISTRIBUTION CENTER
1525 E D ST | 1525 EAST D ST.
TACOMA | Tacoma, WA

Database(s) : [ALL SITES - WA, CSCSL HWS - WA, ECHO, EPA UST, ERNS, FRS, HSL - WA, ICIS, INACTIVE PCS, LUST - WA, PCS ENF, PCS FACILITY, SSTS, T 2 - WA, UST - WA] ***(cont.)***

Envirosite ID: 52365407
EPA ID: N/R

ALL SITES - WA ***(cont.)***

Interaction Type Description :	An Enforcement action (i.e. Penalty, Order, Notice) was finalized and issued to the respective party, indicating the enforcement action was taken. The start and end date listed in the database are both the date the action was issued to the responsible party.
Status :	Active
Start Date :	2004-04-22
End Date :	N/R
SIC :	N/R
NAICS :	N/R
Program :	HAZWASTE
Program ID :	CRK000017570
Interaction Type :	LUST Facility
Interaction Type Description :	A leaking underground tank cleanup site being cleaned up with Ecology oversight or review.
Status :	Active
Start Date :	2009-02-18
End Date :	N/R
SIC :	N/R
NAICS :	N/R

CSCSL HWS - WA

Facility Name :	SUPERVALU NORTHWEST REGION
Facility Address :	1525 E D ST, TACOMA, 98421
County :	PIERCE

Site Details

Facility Site ID :	46295623
Site Status :	Cleanup Started
Cleanup Site ID :	9315
Region :	Southwest
Responsible Section :	Southwest
WARM Rank :	3 - Moderate Risk
Is Brownfield? :	N/R
Is PSI? :	N/R
Current VCP :	N/R
Past VCP :	N/R
Institutional Control :	N/R
Latitude :	47.248944
Longitude :	-122.429722
Last Date in Agency List :	2023-03-07

Map Id: Q62
Direction: S
Distance: 0.148 mi., 782 ft.
Elevation: 14 ft.
Relative: Lower

Site Name : SUPERVALU NORTHWEST REGION | WEST COAST GROCERY SUPER VALU | SUPERVALU DISTRIBUTION CENTER
1525 E D ST | 1525 EAST D ST.
TACOMA | Tacoma, WA

Database(s) : [ALL SITES - WA, CSCSL HWS - WA, ECHO, EPA UST, ERNS, FRS, HSL - WA, ICIS, INACTIVE PCS, LUST - WA, PCS ENF, PCS FACILITY, SSTS, T 2 - WA, UST - WA] ***(cont.)***

Envirosite ID: 52365407
EPA ID: N/R

CSCSL HWS - WA ***(cont.)***

Contaminants Details

Contaminant Name :	Petroleum-Diesel
Groundwater :	Confirmed Above Cleanup Levels
Surface Water :	N/R
Soil :	N/R
Sediment :	N/R
Air :	N/R
Bedrock :	N/R

ECHO

Facility Name :	SUPERVALU DISTRIBUTION CENTER
Facility Address :	1525 E D ST, TACOMA, WA 98421
County :	PIERCE
Last Inspection Date :	2017-06-19
Registry ID :	110015468545
FIPS Code :	53053
EPA Region :	10
Inspection Count :	0
Last Inspection Days :	1994
Informal Count :	0
Last Informal Action Date :	2012-05-15
Formal Action Count :	0
Last Formal Action Date :	2015-01-28
Total Penalties :	0
Penalty Count :	N/R
Last Penalty Date :	2015-01-28
Last Penalty Amount :	120000
QTRS IN NC :	10
Programs IN SNC :	0
Current Compliance Status :	No Violation Identified
Three-Year Compliance Status :	SSSSSSSSSS
Collection Method :	GPS - UNSPECIFIED
Reference Point :	POINT WHERE SUBSTANCE IS RELEASED
Accuracy Meters :	10
Derived Tribes :	Puyallup Tribe of the Puyallup Reservation - .6 mile(s), Puyallup Tribe of the Puyallup Reservation - .7 mile(s), Muckleshoot Indian Tribe - 10.8 mile(s), Muckleshoot Indian Tribe - 13.7 mile(s), Nisqually Indian Tribe - 17.4 mile(s), Squaxin Island Tribe of the Squaxin Island Reservation - 22.1 mile(s), Squaxin Island Tribe of the Squaxin Island Reservation - 23.9 mile(s)
Derived HUC :	17110019
Derived WBD :	171100191200
Derived STCTY FIPS :	53053
Derived Zip :	98421
Derived CD113 :	09

Map Id: Q62
Direction: S
Distance: 0.148 mi., 782 ft.
Elevation: 14 ft.
Relative: Lower

Site Name : SUPERVALU NORTHWEST REGION | WEST COAST GROCERY SUPER VALU | SUPERVALU DISTRIBUTION CENTER
1525 E D ST | 1525 EAST D ST.
TACOMA | Tacoma, WA

Database(s) : [ALL SITES - WA, CSCSL HWS - WA, ECHO, EPA UST, ERNS, FRS, HSL - WA, ICIS, INACTIVE PCS, LUST - WA, PCS ENF, PCS FACILITY, SSTS, T 2 - WA, UST - WA] ***(cont.)***

Envirosite ID: 52365407
EPA ID: N/R

ECHO ***(cont.)***

Derived CB2010 :	530530602001105
MYRTK Universe :	NNN
NPDES IDs :	WAR001693
CWA Permit Types :	Minor
CWA Compliance Tracking :	Off
CWA NAICS :	493120
CWA SICS :	2099 4222 5141
CWA Inspection Count :	N/R
CWA Last Inspection Days :	3495
CWA Informal Count :	N/R
CWA Formal Action Count :	N/R
CWA Last Formal Action Date :	2015-01-28
CWA Penalties :	N/R
CWA Last Penalty Date :	01/28/2015
CWA Last Penalty Amount :	120000
CWA Quarters IN NC :	11
CWA Current Compliance Status :	Terminated Permit
CWA Current SNC Flag :	N
CWA 13 Quarters Compliance Status :	VSSSSSSSSS
CWA 13 Quarters Effluent Exceedances:	N/R
CWA Three-Year QNCR Codes :	N/R
DFR URL :	Click here for hyperlink provided by the agency.
Facility SIC :	2099 4222 5141
Facility NAICS :	493120 - Refrigerated Warehousing and Storage
Facility Last Inspection EPA Date :	2014-07-30
Facility Last Inspection State Date :	2017-06-19
Facility Last Formal Act EPA Date :	2015-01-28
Facility Last Formal Act State Date :	N/R
Facility Last Informal Act EPA Date :	N/R
Facility Last Informal Act State Date:	2012-05-15
Facility Federal Agency :	N/R
TRI Reporter :	N/R
Facility Imp Water Flag :	Y
Current SNC Flag :	N
Indian County Flag :	N
Federal Flag :	N/R
US Mexico Border Flag :	N/R
Chesapeak Bay Flag :	N/R
AIR Flag :	N
NPDES Flag :	Y
SDWIS Flag :	N
RCRA Flag :	N
TRI Flag :	N
GHG Flag :	N
Major Flag :	N/R
Active Flag :	N/R
NAA Flag :	N
Latitude :	47.247459
Longitude :	-122.431
Last Date in Agency List :	2023-01-16

Map Id: Q62
Direction: S
Distance: 0.148 mi., 782 ft.
Elevation: 14 ft.
Relative: Lower

Site Name : SUPERVALU NORTHWEST REGION | WEST COAST GROCERY SUPER VALU | SUPERVALU DISTRIBUTION CENTER
1525 E D ST | 1525 EAST D ST.
TACOMA | Tacoma, WA

Database(s) : [ALL SITES - WA, CSCSL HWS - WA, ECHO, EPA UST, ERNS, FRS, HSL - WA, ICIS, INACTIVE PCS, LUST - WA, PCS ENF, PCS FACILITY, SSTS, T 2 - WA, UST - WA] ***(cont.)***

Envirosite ID: 52365407
EPA ID: N/R

EPA UST

Facility Name :	SUPERVALU NORTHWEST REGION
Facility Address :	1525 E D ST, Tacoma, Washington 984211609
County :	Pierce
Facility ID :	WA46295623
Facility Status :	Open UST(s)
Open USTs :	2
Closed USTs :	6
Temporarily Out of Service USTs :	0
Date of Last Inspection :	N/R
EPA Region :	10
Tribe :	N/R
Facility ID 2 :	N/R
Latitude :	47.248944
Longitude :	-122.429722
Last Date in Agency List :	2023-01-30

Tank Details

Tank ID :	WA46295623_1
Tank Status :	Closed
Installation Date :	1964-12-31
Removal Date :	N/R
Capacity :	N/R
Substances :	N/R
Tank Wall Type :	N/R
Tank ID :	WA46295623_2
Tank Status :	Closed
Installation Date :	1964-12-31
Removal Date :	N/R
Capacity :	N/R
Substances :	N/R
Tank Wall Type :	N/R
Tank ID :	WA46295623_3
Tank Status :	Closed
Installation Date :	1964-12-31
Removal Date :	N/R
Capacity :	N/R
Substances :	N/R
Tank Wall Type :	N/R
Tank ID :	WA46295623_4
Tank Status :	Closed

Map Id: Q62
Direction: S
Distance: 0.148 mi., 782 ft.
Elevation: 14 ft.
Relative: Lower

Site Name : SUPERVALU NORTHWEST REGION | WEST COAST GROCERY SUPER VALU | SUPERVALU DISTRIBUTION CENTER
1525 E D ST | 1525 EAST D ST.
TACOMA | Tacoma, WA

Database(s) : [ALL SITES - WA, CSCSL HWS - WA, ECHO, EPA UST, ERNS, FRS, HSL - WA, ICIS, INACTIVE PCS, LUST - WA, PCS ENF, PCS FACILITY, SSTS, T 2 - WA, UST - WA] ***(cont.)***

Envirosite ID: 52365407
EPA ID: N/R

EPA UST ***(cont.)***

Installation Date :	1964-12-31
Removal Date :	N/R
Capacity :	N/R
Substances :	N/R
Tank Wall Type :	N/R

Tank ID :	WA46295623_5
Tank Status :	Closed
Installation Date :	1964-12-31
Removal Date :	N/R
Capacity :	N/R
Substances :	N/R
Tank Wall Type :	N/R

Tank ID :	WA46295623_A
Tank Status :	Open
Installation Date :	1990-03-14
Removal Date :	N/R
Capacity :	20000
Substances :	D Diesel
Tank Wall Type :	N/R

Tank ID :	WA46295623_B
Tank Status :	Open
Installation Date :	1990-03-14
Removal Date :	N/R
Capacity :	111
Substances :	K Antifreeze
Tank Wall Type :	N/R

Tank ID :	WA46295623_C
Tank Status :	Closed
Installation Date :	1980-12-31
Removal Date :	N/R
Capacity :	N/R
Substances :	D Diesel
Tank Wall Type :	N/R

ERNS

Facility Address :	1525 EAST D ST., TACOMA, WA 98421
County :	PIERCE

Map Id: Q62
Direction: S
Distance: 0.148 mi., 782 ft.
Elevation: 14 ft.
Relative: Lower

Site Name : SUPERVALU NORTHWEST REGION | WEST COAST GROCERY SUPER VALU | SUPERVALU DISTRIBUTION CENTER
1525 E D ST | 1525 EAST D ST.
TACOMA | Tacoma, WA

Database(s) : [ALL SITES - WA, CSCSL HWS - WA, ECHO, EPA UST, ERNS, FRS, HSL - WA, ICIS, INACTIVE PCS, LUST - WA, PCS ENF, PCS FACILITY, SSTS, T 2 - WA, UST - WA] ***(cont.)***

Envirosite ID: 52365407
EPA ID: N/R

ERNS ***(cont.)***

Incident Information

Incident Date Time :	2008-03-18 10:15:00
Type of Incident :	FIXED
Incident Cause :	UNKNOWN
Incident DTG :	DISCOVERED
Incident Location :	N/R
Sequence Number :	865354
Potential Flag :	N
Description of Incident :	THE CALLER IS REPORTING A DISCHARGE OF OIL INTO A DRAINAGE AREA AT THE RECEIVING YARD FROM AN UNKNOWN SOURCE. THE DRAINAGE AREA RUNS TO THE FOSS INLET.
Last Date in Agency List :	2015-12-23

Incident Response Summary

Date Time Received :	2008-03-18 13:29:48
Date Time Completed :	2008-03-18 13:38:25
Call Type :	Incident
Source :	TELEPHONE
Responsible Company :	N/R
Responsible Org Type :	UNKNOWN
Responsible City :	N/R
Responsible State :	XX
Responsible Zip :	N/R

Incident Details Summary

Remedial Action :	NONE
Medium :	THEA FOSS INLET
Medium Description :	WATER
Body of Water :	THEA FOSS INLET
Weather Conditions :	OVERCAST
Water Temperature :	N/R
Water Supply Contaminated :	U
Waterway Closed :	N
Waterway Description :	N/R

Additional Incident Details Summary

Actual Amount :	N/R
Actual Amount Units :	N/R
Capacity of Tank :	N/R
Capacity of Tank Units :	N/R
Continuous Release Begin Date :	N/R
Continuous Release End Date :	N/R

Map Id: Q62
Direction: S
Distance: 0.148 mi., 782 ft.
Elevation: 14 ft.
Relative: Lower

Site Name : SUPERVALU NORTHWEST REGION | WEST COAST GROCERY SUPER VALU | SUPERVALU DISTRIBUTION CENTER
1525 E D ST | 1525 EAST D ST.
TACOMA | Tacoma, WA

Database(s) : [ALL SITES - WA, CSCSL HWS - WA, ECHO, EPA UST, ERNS, FRS, HSL - WA, ICIS, INACTIVE PCS, LUST - WA, PCS ENF, PCS FACILITY, SSTS, T 2 - WA, UST - WA] ***(cont.)***

Envirosite ID: 52365407
EPA ID: N/R

ERNS ***(cont.)***

Continuous Release Change Date :	N/R
Continuous Release Permit :	N/R
Continuous Release Type :	N/R
Description of Tank :	N/R
Device Operational :	Y
DOT Crossing Number :	N/R
DOT Regulated :	U
NPDES :	N/R
NPDES Compliance :	U
Pipeline Aboveground :	ABOVE
Pipeline Covered :	U
Pipeline Type :	N/R
Tank ID :	N/R
Tank Regulated :	U
Tank Regulated by :	N/R

Materials Involved Summary

Name of Material :	UNKNOWN OIL
CAS Number :	000000-00-0
Amount of Material :	0
Unit of Measure :	UNKNOWN AMOUNT
UN Number :	N/R
CHRIS Code :	OUN
Reached Water :	YES
Amount in Water :	0
Unit of Measure (Reach Water) :	UNKNOWN AMOUNT

Incident Information

Incident Date Time :	2007-11-29 04:00:00
Type of Incident :	MOBILE
Incident Cause :	EQUIPMENT FAILURE
Incident DTG :	OCCURRED
Incident Location :	N/R
Sequence Number :	855782
Potential Flag :	N
Description of Incident :	CALLER IS REPORTING A RELEASE OF MATERIAL FROM A FUEL LINE ON A REEFER TRAILER DUE TO A FUEL LEAK IN THE LINE.
Last Date in Agency List :	2015-12-23

Incident Response Summary

Date Time Received :	2007-11-29 10:46:00
Date Time Completed :	2007-11-29 10:55:00

Map Id: Q62
Direction: S
Distance: 0.148 mi., 782 ft.
Elevation: 14 ft.
Relative: Lower

Site Name : SUPERVALU NORTHWEST REGION | WEST COAST GROCERY SUPER VALU | SUPERVALU DISTRIBUTION CENTER
1525 E D ST | 1525 EAST D ST.
TACOMA | Tacoma, WA

Database(s) : [ALL SITES - WA, CSCSL HWS - WA, ECHO, EPA UST, ERNS, FRS, HSL - WA, ICIS, INACTIVE PCS, LUST - WA, PCS ENF, PCS FACILITY, SSTS, T 2 - WA, UST - WA] ***(cont.)***

Envirosite ID: 52365407
EPA ID: N/R

ERNS ***(cont.)***

Call Type :	Incident
Source :	TELEPHONE
Responsible Company :	SUPER VALU
Responsible Org Type :	PRIVATE ENTERPRISE
Responsible City :	TACOMA
Responsible State :	WA
Responsible Zip :	98421

Incident Details Summary

Remedial Action :	BOOMS APPLIED, CLEAN UP UNDERWAY
Medium :	N/R
Medium Description :	WATER
Body of Water :	SOSF
Weather Conditions :	RAINY
Water Temperature :	N/R
Water Supply Contaminated :	U
Waterway Closed :	N
Waterway Description :	N/R

Additional Incident Details Summary

Actual Amount :	N/R
Actual Amount Units :	N/R
Capacity of Tank :	N/R
Capacity of Tank Units :	N/R
Continuous Release Begin Date :	N/R
Continuous Release End Date :	N/R
Continuous Release Change Date :	N/R
Continuous Release Permit :	N/R
Continuous Release Type :	N/R
Description of Tank :	N/R
Device Operational :	Y
DOT Crossing Number :	N/R
DOT Regulated :	U
NPDES :	N/R
NPDES Compliance :	U
Pipeline Aboveground :	ABOVE
Pipeline Covered :	U
Pipeline Type :	N/R
Tank ID :	N/R
Tank Regulated :	U
Tank Regulated by :	N/R

Map Id: Q62
Direction: S
Distance: 0.148 mi., 782 ft.
Elevation: 14 ft.
Relative: Lower

Site Name : SUPERVALU NORTHWEST REGION | WEST COAST GROCERY SUPER VALU | SUPERVALU DISTRIBUTION CENTER
1525 E D ST | 1525 EAST D ST.
TACOMA | Tacoma, WA

Database(s) : [ALL SITES - WA, CSCSL HWS - WA, ECHO, EPA UST, ERNS, FRS, HSL - WA, ICIS, INACTIVE PCS, LUST - WA, PCS ENF, PCS FACILITY, SSTS, T 2 - WA, UST - WA] ***(cont.)***

Envirosite ID: 52365407
EPA ID: N/R

ERNS ***(cont.)***

Materials Involved Summary

Name of Material :	OIL, FUEL: NO. 2-D
CAS Number :	000000-00-0
Amount of Material :	6
Unit of Measure :	GALLON(S)
UN Number :	N/R
CHRIS Code :	OTD
Reached Water :	YES
Amount in Water :	0
Unit of Measure (Reach Water) :	UNKNOWN AMOUNT

Mobile Details

Vehicle Own Fuel Capacity :	N/R
Cargo Capacity :	N/R
Amount of Cargo on Board :	N/R
Hazmat Carrier :	N
Carrier Licensed :	N
Noncompliance with Hazmat :	N
Mobile Type :	TRACTOR TRAILER
Cargo Capacity Units :	N/R
Amount of Cargo on Board Units :	N/R
Vehicle Year :	N/R
Vehicle Make :	N/R
Vehicle Model :	N/R
Vehicle Number :	UNKNOWN
Trailer Number :	N/R

FRS

Facility Name :	SUPERVALU DISTRIBUTION CENTER
Facility Address :	1525 E D ST, TACOMA, WA 98421
County :	PIERCE

Site Details

Registry ID :	110015468545
FRS Facility URL :	Click here for hyperlink provided by the agency.
Last Date in Agency List :	2023-02-13

Source Description

Map Id: Q62
Direction: S
Distance: 0.148 mi., 782 ft.
Elevation: 14 ft.
Relative: Lower

Site Name : SUPERVALU NORTHWEST REGION | WEST COAST GROCERY SUPER VALU | SUPERVALU DISTRIBUTION CENTER
1525 E D ST | 1525 EAST D ST.
TACOMA | Tacoma, WA

Database(s) : [ALL SITES - WA, CSCSL HWS - WA, ECHO, EPA UST, ERNS, FRS, HSL - WA, ICIS, INACTIVE PCS, LUST - WA, PCS ENF, PCS FACILITY, SSTS, T 2 - WA, UST - WA] ***(cont.)***

Envirosite ID: 52365407
EPA ID: N/R

FRS ***(cont.)***

Source Description :

ICIS provides a database that, when complete, will contain enforcement and compliance information across most of EPA's programs. The vision for ICIS is to replace EPA's independent databases that contain enforcement data with a single repository for that information. Currently, ICIS contains all Federal Administrative and Judicial enforcement actions and a subset of the Permit Compliance System (PCS), which supports the National Pollutant Discharge Elimination System (NPDES). This information is maintained in ICIS by EPA in the Regional offices and at Headquarters. A future release of ICIS will completely replace PCS and will integrate that information with Federal actions already in the system. ICIS also has the capability to track other activities that support compliance and enforcement programs, including incident tracking, compliance assistance, and compliance monitoring.
The NPDES module of the Compliance Information System (ICIS) tracks surface water permits issued under the Clean Water Act. Under NPDES, all facilities that discharge pollutants from any point source into waters of the United States are required to obtain a permit. The permit will likely contain limits on what can be discharged, impose monitoring and reporting requirements, and include other provisions to ensure that the discharge does not adversely affect water quality.
The WA-FSIS provides a means to query and display data maintained by the Washington Department of Ecology. This system contains key information for each facility/site that is currently, or has been, of interest to the Air Quality, Dam Safety, Hazardous Waste, Toxics Cleanup, and Water Quality Programs.

FRS Environmental Interest
Source and System ID :

ICIS - 1800004153
ICIS - WAR001693
WA-FSIS - 46295623

HSL - WA

Facility Name : Supervalu Northwest Region
Facility Address : 1525 E D ST, TACOMA, 98421
County : Pierce

Site Details
Facility Site ID : 46295623
Cleanup Site ID : 9315
Status : Cleanup Started
Site Rank : 3 - Moderate Risk

Map Id: Q62
Direction: S
Distance: 0.148 mi., 782 ft.
Elevation: 14 ft.
Relative: Lower

Site Name : SUPERVALU NORTHWEST REGION | WEST COAST GROCERY SUPER VALU | SUPERVALU DISTRIBUTION CENTER
1525 E D ST | 1525 EAST D ST.
TACOMA | Tacoma, WA

Database(s) : [ALL SITES - WA, CSCSL HWS - WA, ECHO, EPA UST, ERNS, FRS, HSL - WA, ICIS, INACTIVE PCS, LUST - WA, PCS ENF, PCS FACILITY, SSTS, T 2 - WA, UST - WA] ***(cont.)***

Envirosite ID: 52365407
EPA ID: N/R

HSL - WA ***(cont.)***

Alternative Site Name :	SUPERVALU INC TACOMA,WEST COAST GROCERY SUPER VALU,WEST COAST GROCERY SUPERVALU INC TACOMA,WEST COAST GROGERY SUPERVALU
Region :	Southwest
Resposbile Unit :	Southwest
Institutional Control :	N/R
Current VCP :	N/R
Past VCP :	N/R
Latitude :	47.248944
Longitude :	-122.429722
Agency Hyperlink :	Click here for hyperlink provided by the agency.
Last Date in Agency List :	2023-02-28

Contaminants

Contaminant Name :	Petroleum-Diesel
Ground water :	Confirmed Above Cleanup Levels
Surface water :	N/R
Soil :	N/R
Sediment :	N/R
Air :	N/R
Bedrock :	N/R

Facility Name :	SUPERVALU NORTHWEST REGION
Facility Address :	1525 E D St, Tacoma, 98421-1609
County :	Pierce

Site Details

Facility Site ID :	46295623
Cleanup Site ID :	9315
Status :	Cleanup Started
Site Rank :	N/R
Alternative Site Name :	N/R
Region :	N/R
Resposbile Unit :	N/R
Institutional Control :	N/R
Current VCP :	N/R
Past VCP :	N/R
Latitude :	N/R
Longitude :	N/R
Agency Hyperlink :	Click here for hyperlink provided by the agency.
Last Date in Agency List :	2022-02-11

Map Id: Q62
Direction: S
Distance: 0.148 mi., 782 ft.
Elevation: 14 ft.
Relative: Lower

Site Name : SUPERVALU NORTHWEST REGION | WEST COAST GROCERY SUPER VALU | SUPERVALU DISTRIBUTION CENTER
1525 E D ST | 1525 EAST D ST.
TACOMA | Tacoma, WA

Database(s) : [ALL SITES - WA, CSCSL HWS - WA, ECHO, EPA UST, ERNS, FRS, HSL - WA, ICIS, INACTIVE PCS, LUST - WA, PCS ENF, PCS FACILITY, SSTS, T 2 - WA, UST - WA] ***(cont.)***

Envirosite ID: 52365407
EPA ID: N/R

ICIS

Facility Name :	SUPERVALU DISTRIBUTION CENTER MAIN
Facility Address :	1525 E D ST, TACOMA, WA 98421-1609

Site Details

NPDES ID :	WAR001693
ICIS Facility Interest ID :	3400001526
Facility UIN :	110015468545
Facility Type Code :	Privately Owned Facility
Impaired Waters :	N/R
Latitude :	47.2489
Longitude :	-122.43
Last Date in Agency List :	2018-01-02

Facility Name :	WEST COAST GROCERY SUPER VALU
Facility Address :	1525 E D ST, TACOMA, WA 98421-1609

Site Details

NPDES ID :	WAR001693
ICIS Facility Interest ID :	3400001526
Facility UIN :	110015468545
Facility Type Code :	Privately Owned Facility
Impaired Waters :	303(D) Listed
Latitude :	47.2489433
Longitude :	-122.429725
Last Date in Agency List :	2022-12-28

INACTIVE PCS

Issue Date :	2014-12-03
Original Issue Date :	2009-10-21
Effective Date :	2015-01-01
Expiration Date :	2019-12-31
Retirement Date :	N/R
Termination Date :	2020-07-27
Issuing Agency :	State
Agency Type :	State
Activity ID :	3600223024
External Permit Number :	WAR001693
Facility Type Indicator :	NON-POTW
Permit Type :	General Permit Covered Facility-NPDES)
Major Minor Status :	N
Permit Status :	Terminated
Total Design Flow Number :	N/R
Actual Average Flow Number :	N/R
State Water Body :	N/R

Map Id: Q62
Direction: S
Distance: 0.148 mi., 782 ft.
Elevation: 14 ft.
Relative: Lower

Site Name : SUPERVALU NORTHWEST REGION | WEST COAST GROCERY SUPER VALU | SUPERVALU DISTRIBUTION CENTER
1525 E D ST | 1525 EAST D ST.
TACOMA | Tacoma, WA

Database(s) : [ALL SITES - WA, CSCSL HWS - WA, ECHO, EPA UST, ERNS, FRS, HSL - WA, ICIS, INACTIVE PCS, LUST - WA, PCS ENF, PCS FACILITY, SSTS, T 2 - WA, UST - WA] ***(cont.)***

Envirosite ID: 52365407
EPA ID: N/R

INACTIVE PCS ***(cont.)***

State Water Body Name :	N/R
Permit Name :	Supervalu Inc
Permit Comp Status :	N/R
RNC Tracking :	Y
Master External Permit Number :	WAR125726
TMDL Interface :	N/R
EDMR Authorization :	N
Pretreatment Indicator :	N/R
Last Date in Agency List :	2022-12-28

LUST - WA

Facility Name :	SUPERVALU NORTHWEST REGION
Facility Address :	1525 E D ST, TACOMA, 98421
County :	Pierce

Site Details

LUST Status Date :	2008-12-15
LUST Status Type :	LUST - Cleanup Started
Facility Site ID :	46295623
Cleanup Site ID :	9315
LUST ID :	6420
UST ID :	5706
Alternate Site Names :	SUPERVALU INC TACOMA,WEST COAST GROCERY SUPER VALU,WEST COAST GROCERY SUPERVALU INC TACOMA,WEST COAST GROGERY SUPERVALU
Release Date :	2009-03-10
Process Type :	N/R
Responsible Unit :	Southwest
Region :	Southwest
Latitude :	47.248944
Longitude :	-122.429722
Last Date in Agency List :	2023-03-20

Contaminants

Contaminant Name :	Petroleum-Diesel
Ground Water :	Confirmed Above Cleanup Levels
Surface Water :	N/R
Soil :	N/R
Sediment :	N/R
Air :	N/R
Bedrock :	N/R

Map Id: Q62
Direction: S
Distance: 0.148 mi., 782 ft.
Elevation: 14 ft.
Relative: Lower

Site Name : SUPERVALU NORTHWEST REGION | WEST COAST GROCERY SUPER VALU | SUPERVALU DISTRIBUTION CENTER
1525 E D ST | 1525 EAST D ST.
TACOMA | Tacoma, WA

Database(s) : [ALL SITES - WA, CSCSL HWS - WA, ECHO, EPA UST, ERNS, FRS, HSL - WA, ICIS, INACTIVE PCS, LUST - WA, PCS ENF, PCS FACILITY, SSTS, T 2 - WA, UST - WA] ***(cont.)***

Envirosite ID: 52365407
EPA ID: N/R

PCS ENF

Site Details

NPDES ID :	WAR001693
Last Date in Agency List :	2022-12-28

Formal Enforcement Actions

Settlement Entered Date :	2015-01-28
ENF Identifier :	10-2015-0039
Activity ID :	3600018630
Activity Type :	Administrative, Formal
ENF Type :	CWA 309G2B AO For Class II Penalties
Agency :	EPA
Fed Penalty Assessed Amount :	120000
State Local Penalty Amount :	N/R

Informal Enforcement Actions

Achieved Date :	2012-05-22
Registry ID :	110015468545
ENF Identifier :	WA-229355
Activity ID :	3400011212
Activity Type :	Administrative - Informal
ENF Type :	Agency Enforcement Review
Agency :	State

Achieved Date :	2012-05-15
Registry ID :	110015468545
ENF Identifier :	WA-232643
Activity ID :	3400012510
Activity Type :	Administrative - Informal
ENF Type :	Letter of Violation/ Warning Letter
Agency :	State

Achieved Date :	2012-05-10
Registry ID :	110015468545
ENF Identifier :	WA-231913
Activity ID :	3400011859
Activity Type :	Administrative - Informal
ENF Type :	Letter of Violation/ Warning Letter
Agency :	State

Achieved Date :	2011-05-09
Registry ID :	110015468545
ENF Identifier :	WA-120428
Activity ID :	3400006525

Map Id: Q62
Direction: S
Distance: 0.148 mi., 782 ft.
Elevation: 14 ft.
Relative: Lower

Site Name : SUPERVALU NORTHWEST REGION | WEST COAST GROCERY SUPER VALU | SUPERVALU DISTRIBUTION CENTER
1525 E D ST | 1525 EAST D ST.
TACOMA | Tacoma, WA

Database(s) : [ALL SITES - WA, CSCSL HWS - WA, ECHO, EPA UST, ERNS, FRS, HSL - WA, ICIS, INACTIVE PCS, LUST - WA, PCS ENF, PCS FACILITY, SSTS, T 2 - WA, UST - WA] ***(cont.)***

Envirosite ID: 52365407
EPA ID: N/R

PCS ENF ***(cont.)***

Activity Type :	Administrative - Informal
ENF Type :	Letter of Violation/ Warning Letter
Agency :	State

PCS FACILITY

Issue Date :	2009-10-21
Original Issue Date :	2009-10-21
Effective Date :	2010-01-01
Expiration Date :	2014-12-31
Retirement Date :	2014-12-31
Termination Date :	N/R
Issuing Agency :	State
Agency Type :	State
Activity ID :	3400001296
External Permit Number :	N/R
Facility Type Indicator :	NON-POTW
Permit Type :	General Permit Covered Facility-NPDES)
Major Minor Status :	N
Permit Status :	Administratively Continued
Total Design Flow Number :	N/R
Actual Average Flow Number :	N/R
State Water Body :	N/R
State Water Body Name :	N/R
Permit Name :	SUPERVALU DISTRIBUTION CENTER MAIN
Permit Comp Status :	Y
RNC Tracking :	Y
Master External Permit Number :	WAR125726
TMDL Interface :	N/R
EDMR Authorization :	N
Pretreatment Indicator :	N/R
Last Date in Agency List :	2022-12-28

SSTS

Facility Name :	PCC LOGISTICS D STREET
Facility Address :	1525 E D ST, TACOMA, WA 98421
County :	Pierce
Establishment Number :	099857-WA-001
Region :	10
Establishment Mailing Address :	1525 E D ST, TACOMA, WA 98421
Establishment Mailing Address 2 :	N/R
Company Name :	Grovpure, LLC
Company Address :	1677 Briar Chapel Parkway, Chapel Hill, NC 27516
Company Address 2 :	N/R
Company Country :	USA
Company Mailing Address :	1677 Briar Chapel Parkway, Chapel Hill, NC 27516
Company Mailing Address 2 :	N/R

Map Id: Q62
Direction: S
Distance: 0.148 mi., 782 ft.
Elevation: 14 ft.
Relative: Lower

Site Name : SUPERVALU NORTHWEST REGION | WEST COAST GROCERY SUPER VALU | SUPERVALU DISTRIBUTION CENTER
1525 E D ST | 1525 EAST D ST.
TACOMA | Tacoma, WA

Database(s) : [ALL SITES - WA, CSCSL HWS - WA, ECHO, EPA UST, ERNS, FRS, HSL - WA, ICIS, INACTIVE PCS, LUST - WA, PCS ENF, PCS FACILITY, SSTS, T 2 - WA, UST - WA] ***(cont.)***

Envirosite ID: 52365407
EPA ID: N/R

SSTS ***(cont.)***

Company Mailing Country :	USA
Last Date in Agency List :	2023-03-13

T 2 - WA

Facility Name :	WEST COAST GROCERY SUPER VALU
Facility Address :	1525 E D ST, TACOMA, 98421-1609
County :	Pierce
Facility/Site ID :	46295623
Alternate Name :	N/R
Program Name :	N/R
WRIA :	10
Legislative District :	27
Congressional District :	9
Ecology Region :	SWRO
Ecology Program Phone :	(360) 407-6171
Tribal Land :	N
Latitude :	47.248944
Longitude :	-122.429722
Last Date in Agency List :	2023-01-04
Facility/Site ID :	46295623
Alternate Name :	WEST COAST GROGERY SUPERVALU
Program Name :	N/R
WRIA :	10
Legislative District :	27
Congressional District :	9
Ecology Region :	SWRO
Ecology Program Phone :	(360) 407-6171
Tribal Land :	N
Latitude :	47.248944
Longitude :	-122.429722
Last Date in Agency List :	2023-01-04
Facility/Site ID :	46295623
Alternate Name :	SUPERVALU INC TACOMA
Program Name :	N/R
WRIA :	10
Legislative District :	27
Congressional District :	9
Ecology Region :	SWRO
Ecology Program Phone :	(360) 407-6171
Tribal Land :	N
Latitude :	47.248944
Longitude :	-122.429722
Last Date in Agency List :	2023-01-04

Map Id: Q62
Direction: S
Distance: 0.148 mi., 782 ft.
Elevation: 14 ft.
Relative: Lower

Site Name : SUPERVALU NORTHWEST REGION | WEST COAST GROCERY SUPER VALU | SUPERVALU DISTRIBUTION CENTER
1525 E D ST | 1525 EAST D ST.
TACOMA | Tacoma, WA

Database(s) : [ALL SITES - WA, CSCSL HWS - WA, ECHO, EPA UST, ERNS, FRS, HSL - WA, ICIS, INACTIVE PCS, LUST - WA, PCS ENF, PCS FACILITY, SSTS, T 2 - WA, UST - WA] ***(cont.)***

Envirosite ID: 52365407
EPA ID: N/R

T 2 - WA ***(cont.)***

Facility/Site ID :	46295623
Alternate Name :	WEST COAST GROCERY SUPERVALU INC TACOMA
Program Name :	N/R
WRIA :	10
Legislative District :	27
Congressional District :	9
Ecology Region :	SWRO
Ecology Program Phone :	(360) 407-6171
Tribal Land :	N
Latitude :	47.248944
Longitude :	-122.429722
Last Date in Agency List :	2023-01-04

Facility/Site ID :	46295623
Alternate Name :	SUPERVALU NORTHWEST REGION
Program Name :	N/R
WRIA :	10
Legislative District :	27
Congressional District :	9
Ecology Region :	SWRO
Ecology Program Phone :	(360) 407-6171
Tribal Land :	N
Latitude :	47.248944
Longitude :	-122.429722
Last Date in Agency List :	2023-01-04

Facility/Site ID :	46295623
Alternate Name :	WEST COAST GROCERY SUPER VALU
Program Name :	N/R
WRIA :	10
Legislative District :	27
Congressional District :	9
Ecology Region :	SWRO
Ecology Program Phone :	(360) 407-6171
Tribal Land :	N
Latitude :	47.248944
Longitude :	-122.429722
Last Date in Agency List :	2023-01-04

Program Details

Program :	HAZWASTE
Interaction Type :	Emergency/Haz Chem Rpt TIER2

Map Id: Q62
Direction: S
Distance: 0.148 mi., 782 ft.
Elevation: 14 ft.
Relative: Lower

Site Name : SUPERVALU NORTHWEST REGION | WEST COAST GROCERY SUPER VALU | SUPERVALU DISTRIBUTION CENTER
1525 E D ST | 1525 EAST D ST.
TACOMA | Tacoma, WA

Database(s) : [ALL SITES - WA, CSCSL HWS - WA, ECHO, EPA UST, ERNS, FRS, HSL - WA, ICIS, INACTIVE PCS, LUST - WA, PCS ENF, PCS FACILITY, SSTS, T 2 - WA, UST - WA] ***(cont.)***

Envirosite ID: 52365407
EPA ID: N/R

T 2 - WA ***(cont.)***

Interaction Type Description :	Businesses that store 10,000 pounds or more of a hazardous chemical or 500 pounds or less, depending on the chemical, of an extremely hazardous chemical on site at any one time must report annually. Reports are sent to the State Emergency Response Commission (represented by Ecology) Local Emergency Planning Committees, and local fire departments for emergency planning. (product, not waste)
Status :	Active
Start Date :	1753-01-01
End Date :	N/R
SIC :	N/R
NAICS :	N/R
Program :	HAZWASTE
Interaction Type :	Emergency/Haz Chem Rpt TIER2
Interaction Type Description :	Businesses that store 10,000 pounds or more of a hazardous chemical or 500 pounds or less, depending on the chemical, of an extremely hazardous chemical on site at any one time must report annually. Reports are sent to the State Emergency Response Commission (represented by Ecology) Local Emergency Planning Committees, and local fire departments for emergency planning. (product, not waste)
Status :	Active
Start Date :	1753-01-01
End Date :	N/R
SIC :	2099 - FOOD PREPARATIONS, NOT ELSEWHERE CLASSIFIED
NAICS :	N/R
Program :	HAZWASTE
Interaction Type :	Emergency/Haz Chem Rpt TIER2
Interaction Type Description :	Businesses that store 10,000 pounds or more of a hazardous chemical or 500 pounds or less, depending on the chemical, of an extremely hazardous chemical on site at any one time must report annually. Reports are sent to the State Emergency Response Commission (represented by Ecology) Local Emergency Planning Committees, and local fire departments for emergency planning. (product, not waste)
Status :	Active
Start Date :	1753-01-01
End Date :	N/R
SIC :	5141 - GROCERIES, GENERAL LINE
NAICS :	N/R

UST - WA

Facility Name :	SUPERVALU NORTHWEST REGION

Map Id: Q62
Direction: S
Distance: 0.148 mi., 782 ft.
Elevation: 14 ft.
Relative: Lower

Site Name : SUPERVALU NORTHWEST REGION | WEST COAST GROCERY SUPER VALU | SUPERVALU DISTRIBUTION CENTER
1525 E D ST | 1525 EAST D ST.
TACOMA | Tacoma, WA

Database(s) : [ALL SITES - WA, CSCSL HWS - WA, ECHO, EPA UST, ERNS, FRS, HSL - WA, ICIS, INACTIVE PCS, LUST - WA, PCS ENF, PCS FACILITY, SSTS, T 2 - WA, UST - WA] ***(cont.)***

Envirosite ID: 52365407
EPA ID: N/R

UST - WA ***(cont.)***

Facility Address :	1525 E D ST, Tacoma, 98421
County :	Pierce
Facility Site ID :	46295623
UST Site ID :	5706
Tag Number(s) :	N/R
Responsible Unit :	Southwest
Is Active :	No
Latitude :	47.248944
Longitude :	-122.429722
Last Date in Agency List :	2022-12-29

Tank Details

Tank Name :	1
Tank Status :	Removed
Install Date :	1964-12-31
Tank Upgrade Date :	N/R
Tank Permanent Closure Date :	N/R
Permit Expiration Date :	N/R
Tank Material :	Steel
Tank Construction :	N/R
Tank Corrosion Protection :	N/R
Tank Manifold :	N/R
Tank Release Detection :	N/R
Tank Tightness Test :	N/R
Tank Spill Prevention :	N/R
Capacity Range :	N/R
Actual Capacity :	N/R
Pipe Material :	Steel
Pipe Construction :	N/R
Pipe Corrosion Protection :	N/R
Tank SFC :	N/R
Dispenser SFC :	N/R
Primary Pipe Release Detection :	N/R
Secondary Pipe Release Detection :	N/R
Pipe Pumping System :	N/R
Pipe Install Date :	N/R
Turbine Sump Construction :	N/R
Tank Status Date :	1996-08-06
Tank Install Date :	N/R
Tank Overfill Prevention :	N/R

Compartments Details

Compartment Number :	1
Compartment Capacity :	N/R

Map Id: Q62
Direction: S
Distance: 0.148 mi., 782 ft.
Elevation: 14 ft.
Relative: Lower

Site Name : SUPERVALU NORTHWEST REGION | WEST COAST GROCERY SUPER VALU | SUPERVALU DISTRIBUTION CENTER
1525 E D ST | 1525 EAST D ST.
TACOMA | Tacoma, WA

Database(s) : [ALL SITES - WA, CSCSL HWS - WA, ECHO, EPA UST, ERNS, FRS, HSL - WA, ICIS, INACTIVE PCS, LUST - WA, PCS ENF, PCS FACILITY, SSTS, T 2 - WA, UST - WA] ***(cont.)***

Envirosite ID: 52365407
EPA ID: N/R

UST - WA ***(cont.)***

Substance Stored :	N/R
Used Substance :	N/R
Ecy Region :	N/R

Tank Details

Tank Name :	2
Tank Status :	Removed
Install Date :	1964-12-31
Tank Upgrade Date :	N/R
Tank Permanent Closure Date :	N/R
Permit Expiration Date :	N/R
Tank Material :	Steel
Tank Construction :	N/R
Tank Corrosion Protection :	N/R
Tank Manifold :	N/R
Tank Release Detection :	N/R
Tank Tightness Test :	N/R
Tank Spill Prevention :	N/R
Capacity Range :	N/R
Actual Capacity :	N/R
Pipe Material :	Steel
Pipe Construction :	N/R
Pipe Corrosion Protection :	N/R
Tank SFC :	N/R
Dispenser SFC :	N/R
Primary Pipe Release Detection :	N/R
Secondary Pipe Release Detection :	N/R
Pipe Pumping System :	N/R
Pipe Install Date :	N/R
Turbine Sump Construction :	N/R
Tank Status Date :	1996-08-06
Tank Install Date :	N/R
Tank Overfill Prevention :	N/R

Compartments Details

Compartment Number :	1
Compartment Capacity :	N/R
Substance Stored :	N/R
Used Substance :	N/R
Ecy Region :	N/R

Tank Details

Tank Name :	3
Tank Status :	Removed

Map Id: Q62
Direction: S
Distance: 0.148 mi., 782 ft.
Elevation: 14 ft.
Relative: Lower

Site Name : SUPERVALU NORTHWEST REGION | WEST COAST GROCERY SUPER VALU | SUPERVALU DISTRIBUTION CENTER
1525 E D ST | 1525 EAST D ST.
TACOMA | Tacoma, WA

Database(s) : [ALL SITES - WA, CSCSL HWS - WA, ECHO, EPA UST, ERNS, FRS, HSL - WA, ICIS, INACTIVE PCS, LUST - WA, PCS ENF, PCS FACILITY, SSTS, T 2 - WA, UST - WA] ***(cont.)***

Envirosite ID: 52365407
EPA ID: N/R

UST - WA ***(cont.)***

Install Date :	1964-12-31
Tank Upgrade Date :	N/R
Tank Permanent Closure Date :	N/R
Permit Expiration Date :	N/R
Tank Material :	Steel
Tank Construction :	N/R
Tank Corrosion Protection :	N/R
Tank Manifold :	N/R
Tank Release Detection :	N/R
Tank Tightness Test :	N/R
Tank Spill Prevention :	N/R
Capacity Range :	N/R
Actual Capacity :	N/R
Pipe Material :	Steel
Pipe Construction :	N/R
Pipe Corrosion Protection :	N/R
Tank SFC :	N/R
Dispenser SFC :	N/R
Primary Pipe Release Detection :	N/R
Secondary Pipe Release Detection :	N/R
Pipe Pumping System :	N/R
Pipe Install Date :	N/R
Turbine Sump Construction :	N/R
Tank Status Date :	1996-08-06
Tank Install Date :	N/R
Tank Overfill Prevention :	N/R

Compartments Details

Compartment Number :	1
Compartment Capacity :	N/R
Substance Stored :	N/R
Used Substance :	N/R
Ecy Region :	N/R

Tank Details

Tank Name :	4
Tank Status :	Removed
Install Date :	1964-12-31
Tank Upgrade Date :	N/R
Tank Permanent Closure Date :	N/R
Permit Expiration Date :	N/R
Tank Material :	Steel
Tank Construction :	N/R
Tank Corrosion Protection :	N/R
Tank Manifold :	N/R
Tank Release Detection :	N/R

Map Id: Q62
Direction: S
Distance: 0.148 mi., 782 ft.
Elevation: 14 ft.
Relative: Lower

Site Name : SUPERVALU NORTHWEST REGION | WEST COAST GROCERY SUPER VALU | SUPERVALU DISTRIBUTION CENTER
1525 E D ST | 1525 EAST D ST.
TACOMA | Tacoma, WA

Database(s) : [ALL SITES - WA, CSCSL HWS - WA, ECHO, EPA UST, ERNS, FRS, HSL - WA, ICIS, INACTIVE PCS, LUST - WA, PCS ENF, PCS FACILITY, SSTS, T 2 - WA, UST - WA] ***(cont.)***

Envirosite ID: 52365407
EPA ID: N/R

UST - WA ***(cont.)***

Tank Tightness Test :	N/R
Tank Spill Prevention :	N/R
Capacity Range :	N/R
Actual Capacity :	N/R
Pipe Material :	Steel
Pipe Construction :	N/R
Pipe Corrosion Protection :	N/R
Tank SFC :	N/R
Dispenser SFC :	N/R
Primary Pipe Release Detection :	N/R
Secondary Pipe Release Detection :	N/R
Pipe Pumping System :	N/R
Pipe Install Date :	N/R
Turbine Sump Construction :	N/R
Tank Status Date :	1996-08-06
Tank Install Date :	N/R
Tank Overfill Prevention :	N/R

Compartments Details

Compartment Number :	1
Compartment Capacity :	N/R
Substance Stored :	N/R
Used Substance :	N/R
Ecy Region :	N/R

Tank Details

Tank Name :	5
Tank Status :	Removed
Install Date :	1964-12-31
Tank Upgrade Date :	N/R
Tank Permanent Closure Date :	N/R
Permit Expiration Date :	N/R
Tank Material :	Steel
Tank Construction :	N/R
Tank Corrosion Protection :	N/R
Tank Manifold :	N/R
Tank Release Detection :	N/R
Tank Tightness Test :	N/R
Tank Spill Prevention :	N/R
Capacity Range :	N/R
Actual Capacity :	N/R
Pipe Material :	Steel
Pipe Construction :	N/R
Pipe Corrosion Protection :	N/R
Tank SFC :	N/R
Dispenser SFC :	N/R

Map Id: Q62
Direction: S
Distance: 0.148 mi., 782 ft.
Elevation: 14 ft.
Relative: Lower

Site Name : SUPERVALU NORTHWEST REGION | WEST COAST GROCERY SUPER VALU | SUPERVALU DISTRIBUTION CENTER
1525 E D ST | 1525 EAST D ST.
TACOMA | Tacoma, WA

Database(s) : [ALL SITES - WA, CSCSL HWS - WA, ECHO, EPA UST, ERNS, FRS, HSL - WA, ICIS, INACTIVE PCS, LUST - WA, PCS ENF, PCS FACILITY, SSTS, T 2 - WA, UST - WA] ***(cont.)***

Envirosite ID: 52365407
EPA ID: N/R

UST - WA ***(cont.)***

Primary Pipe Release Detection :	N/R
Secondary Pipe Release Detection :	N/R
Pipe Pumping System :	N/R
Pipe Install Date :	N/R
Turbine Sump Construction :	N/R
Tank Status Date :	1996-08-06
Tank Install Date :	N/R
Tank Overfill Prevention :	N/R

Compartments Details

Compartment Number :	1
Compartment Capacity :	N/R
Substance Stored :	N/R
Used Substance :	N/R
Ecy Region :	N/R

Tank Details

Tank Name :	A
Tank Status :	Removed
Install Date :	1990-03-14
Tank Upgrade Date :	1990-03-14
Tank Permanent Closure Date :	2021-02-09
Permit Expiration Date :	N/R
Tank Material :	Steel
Tank Construction :	Double Wall Tank
Tank Corrosion Protection :	Impressed Current
Tank Manifold :	Non-Manifolded Tank
Tank Release Detection :	Interstitial Monitoring
Tank Tightness Test :	N/R
Tank Spill Prevention :	Single Wall Spill Bucket
Capacity Range :	20,000 to 29,999 Gallons
Actual Capacity :	22000
Pipe Material :	Fiberglass
Pipe Construction :	Double Wall Pipe
Pipe Corrosion Protection :	Corrosion Resistant
Tank SFC :	Rubber Boot
Dispenser SFC :	Rubber Boot
Primary Pipe Release Detection :	Automatic Line Leak Detector (ALLD)
Secondary Pipe Release Detection :	Interstitial Monitoring (or Sump Sensor)
Pipe Pumping System :	Pressurized System
Pipe Install Date :	N/R
Turbine Sump Construction :	N/R
Tank Status Date :	2021-01-04
Tank Install Date :	N/R
Tank Overfill Prevention :	Ball Float Valve (vent line)

Map Id: Q62
Direction: S
Distance: 0.148 mi., 782 ft.
Elevation: 14 ft.
Relative: Lower

Site Name : SUPERVALU NORTHWEST REGION | WEST COAST GROCERY SUPER VALU | SUPERVALU DISTRIBUTION CENTER
1525 E D ST | 1525 EAST D ST.
TACOMA | Tacoma, WA

Database(s) : [ALL SITES - WA, CSCSL HWS - WA, ECHO, EPA UST, ERNS, FRS, HSL - WA, ICIS, INACTIVE PCS, LUST - WA, PCS ENF, PCS FACILITY, SSTS, T 2 - WA, UST - WA] ***(cont.)***

Envirosite ID: 52365407
EPA ID: N/R

UST - WA ***(cont.)***

Compartments Details

Compartment Number :	1
Compartment Capacity :	22000
Substance Stored :	Diesel
Used Substance :	Motor Fuel for Vehicles
Ecy Region :	N/R

Tank Details

Tank Name :	B
Tank Status :	Removed
Install Date :	1990-03-14
Tank Upgrade Date :	1990-03-14
Tank Permanent Closure Date :	2021-02-09
Permit Expiration Date :	N/R
Tank Material :	Steel
Tank Construction :	Double Wall Tank
Tank Corrosion Protection :	Impressed Current
Tank Manifold :	Non-Manifolded Tank
Tank Release Detection :	Statistical Inventory Reconciliation
Tank Tightness Test :	N/R
Tank Spill Prevention :	Single Wall Spill Bucket
Capacity Range :	111 TO 1,100 Gallons
Actual Capacity :	1100
Pipe Material :	Fiberglass
Pipe Construction :	Other
Pipe Corrosion Protection :	None
Tank SFC :	Not in contact with soil
Dispenser SFC :	Single Wall Sump
Primary Pipe Release Detection :	Safe Suction (No Leak Detection)
Secondary Pipe Release Detection :	N/R
Pipe Pumping System :	Safe Suction
Pipe Install Date :	N/R
Turbine Sump Construction :	N/R
Tank Status Date :	2020-12-30
Tank Install Date :	N/R
Tank Overfill Prevention :	Ball Float Valve (vent line)

Compartments Details

Compartment Number :	1
Compartment Capacity :	550
Substance Stored :	Antifreeze
Used Substance :	Chemical Products (not petroleum)
Ecy Region :	N/R

Map Id: Q62
Direction: S
Distance: 0.148 mi., 782 ft.
Elevation: 14 ft.
Relative: Lower

Site Name : SUPERVALU NORTHWEST REGION | WEST COAST GROCERY SUPER VALU | SUPERVALU DISTRIBUTION CENTER
1525 E D ST | 1525 EAST D ST.
TACOMA | Tacoma, WA

Database(s) : [ALL SITES - WA, CSCSL HWS - WA, ECHO, EPA UST, ERNS, FRS, HSL - WA, ICIS, INACTIVE PCS, LUST - WA, PCS ENF, PCS FACILITY, SSTS, T 2 - WA, UST - WA] ***(cont.)***

Envirosite ID: 52365407
EPA ID: N/R

UST - WA ***(cont.)***

Compartment Number :	2
Compartment Capacity :	550
Substance Stored :	Motor Oil
Used Substance :	Machinery or Engine Lubricant
Ecy Region :	N/R

Tank Details

Tank Name :	C
Tank Status :	Removed
Install Date :	1980-12-31
Tank Upgrade Date :	N/R
Tank Permanent Closure Date :	2008-09-24
Permit Expiration Date :	N/R
Tank Material :	Steel
Tank Construction :	Single Wall Tank
Tank Corrosion Protection :	None
Tank Manifold :	N/R
Tank Release Detection :	Weekly Manual Gauging
Tank Tightness Test :	Not Applicable
Tank Spill Prevention :	None
Capacity Range :	N/R
Actual Capacity :	500
Pipe Material :	Steel
Pipe Construction :	Single Wall Pipe
Pipe Corrosion Protection :	None
Tank SFC :	N/R
Dispenser SFC :	N/R
Primary Pipe Release Detection :	Safe Suction (No Leak Detection)
Secondary Pipe Release Detection :	Safe Suction (No Leak Detection)
Pipe Pumping System :	Gravity Delivery System (No Pump)
Pipe Install Date :	N/R
Turbine Sump Construction :	N/R
Tank Status Date :	2004-06-29
Tank Install Date :	N/R
Tank Overfill Prevention :	None

Compartments Details

Compartment Number :	1
Compartment Capacity :	500
Substance Stored :	Diesel
Used Substance :	Emergency Power Generation
Ecy Region :	N/R

Map Id: Q63
Direction: S
Distance: 0.148 mi., 782 ft.
Elevation: 14 ft.
Relative: Lower

Site Name : PCC LOGISTICS D STREET | SuperValu | SUPERVALU NORTHWEST REGION
1525 E D ST | 1525 East D | 1525 EAST D ST
TACOMA | Tacoma, WA

Database(s) : [ALL SITES - WA, DOCKET, ECHO, EPA LUST, ERNS, FRS, ICIS, INACTIVE PCS, PCS FACILITY, SWRCY - WA, SWTIRE 3 - WA]

Envirosite ID: 52365408
EPA ID: N/R

ALL SITES - WA

Facility Name :	PCC Loagistics D Street
Facility Address :	1525 E D ST, TACOMA, 98421
County :	N/R
Facility/Site ID :	99997090
Alternate Name :	N/R
Program Name :	N/R
WRIA :	10
Legislative District :	27
Congressional District :	9
Ecology Region :	SWRO
Ecology Program Phone :	(360) 407-6400
Tribal Land :	N
Latitude :	47.248639
Longitude :	-122.430549
Last Date in Agency List :	2023-01-03

Program Details

Program :	N/R
Program ID :	N/R
Interaction Type :	Industrial SW GP
Interaction Type Description :	General permit issued to industries to regulate the discharge of contaminated stormwater to state waters.
Status :	Active
Start Date :	2022-05-04
End Date :	N/R
SIC :	N/R
NAICS :	N/R

DOCKET

Facility Name :	SUPERVALU DISTRIBUTION CENTER MAIN
Facility Address :	1525 E D ST, TACOMA, WA 98421-1609

Site Activity Details

Enforcement Action Case Number :	10-2015-0039
Activity ID :	3600018630
Enforcement Action Name :	SUPERVALU DISTRIBUTION CENTER MAIN
Last Date in Agency List :	2018-01-01
Final Ordr Iss/Final Order Enter Date:	2015-01-28
Complaint/Proposed Order Actual Date:	N/R
Final Order Issued Actual Date :	2015-01-28

Map Id: Q63
Direction: S
Distance: 0.148 mi., 782 ft.
Elevation: 14 ft.
Relative: Lower

Site Name : PCC LOGISTICS D STREET | SuperValu | SUPERVALU NORTHWEST REGION
1525 E D ST | 1525 East D | 1525 EAST D ST
TACOMA | Tacoma, WA

Database(s) : [ALL SITES - WA, DOCKET, ECHO, EPA LUST, ERNS, FRS, ICIS, INACTIVE PCS, PCS FACILITY, SWRCY - WA, SWTIRE 3 - WA] ***(cont.)***

Envirosite ID: 52365408
EPA ID: N/R

DOCKET ***(cont.)***

Final Order Name : SUPERVALU HOLDINGS INC - CONSENT AGREEMENT AND FINAL ORDER

Complaint Summary
Respondent/Defendant Name : Supervalu Frozen Foods, Auburn, WA
Named in Complaint : Y
Named in Final Order : Y

Respondent/Defendant Name : Supervalu Holdings Inc
Named in Complaint : Y
Named in Final Order : Y

Respondent/Defendant Name : Supervalu International Warehouse, Tacoma, WA
Named in Complaint : Y
Named in Final Order : Y

Respondent/Defendant Name : Supervalu Main Distribution Center, Tacoma, WA
Named in Complaint : Y
Named in Final Order : Y

SEP Category : N/R
SEP Description : N/R

Regional Docket Number : N/R

Standard Industrial Classification (SIC) Summary
Registry ID : 110015468545
Primary SIC : N/R
Primary NAICS : N/R

Settlement FRS ICIS Facility : 3400001526 - WEST COAST GROCERY SUPER VALU
3400001583 - SUPERVALU FROZEN FOODS
3400003058 - SUPERVALU INTERNATIONAL WAREHOUSE

Pollutants (SRS) : N/R

Admin EA Closed Actual Date : 2015-02-06

Map Id: Q63
Direction: S
Distance: 0.148 mi., 782 ft.
Elevation: 14 ft.
Relative: Lower

Site Name : PCC LOGISTICS D STREET | SuperValu | SUPERVALU NORTHWEST REGION
1525 E D ST | 1525 East D | 1525 EAST D ST
TACOMA | Tacoma, WA

Database(s) : [ALL SITES - WA, DOCKET, ECHO, EPA LUST, ERNS, FRS, ICIS, INACTIVE PCS, PCS FACILITY, SWRCY - WA, SWTIRE 3 - WA] ***(cont.)***

Envirosite ID: 52365408
EPA ID: N/R

DOCKET ***(cont.)***

Enforcement Action Name :	SUPERVALU HOLDINGS INC (MAIN DISTRIBUTION CENTER, INTERNATIONAL WAREHOUSE, AND FROZEN FOODS)
Enforcement Action Resolution :	Final Order With Penalty
Violation Types :	Violation Of A Permit Requirement Violations Of Reporting Requirements
Case Law Sections :	CWA 301/402 - NPDES Permit Violations

Violation Penalties and Compliance Summary

Compliance Action Cost :	5000
EPA Penalty Assessed Amount :	120000
Cost Recovery Required :	N/R
Cost of SEP :	0
Cost of Complying Actions :	N/R

Site Activity Details

Enforcement Action Case Number :	WA-120428
Activity ID :	3400006525
Enforcement Action Name :	SUPERVALU DISTRIBUTION CENTER MAIN
Last Date in Agency List :	2018-01-01
Final Ordr Iss/Final Order Enter Date:	N/R
Complaint/Proposed Order Actual Date:	N/R
Final Order Issued Actual Date :	N/R
Final Order Name :	N/R

Complaint Summary

Respondent/Defendant Name :	N/R
Named in Complaint :	N/R
Named in Final Order :	N/R
SEP Category :	N/R
SEP Description :	N/R
Regional Docket Number :	N/R

Map Id: Q63
Direction: S
Distance: 0.148 mi., 782 ft.
Elevation: 14 ft.
Relative: Lower

Site Name : PCC LOGISTICS D STREET | SuperValu | SUPERVALU NORTHWEST REGION
1525 E D ST | 1525 East D | 1525 EAST D ST
TACOMA | Tacoma, WA

Database(s) : [ALL SITES - WA, DOCKET, ECHO, EPA LUST, ERNS, FRS, ICIS, INACTIVE PCS, PCS FACILITY, SWRCY - WA, SWTIRE 3 - WA] ***(cont.)***

Envirosite ID: 52365408
EPA ID: N/R

DOCKET ***(cont.)***

Standard Industrial Classification (SIC) Summary

Registry ID :	110015468545
Primary SIC :	N/R
Primary NAICS :	N/R
Settlement FRS ICIS Facility :	N/R - N/R
Pollutants (SRS) :	N/R
Admin EA Closed Actual Date :	N/R
Enforcement Action Name :	N/R
Enforcement Action Resolution :	N/R
Violation Types :	N/R
Case Law Sections :	N/R N/R - N/R

Violation Penalties and Compliance Summary

Compliance Action Cost :	N/R
EPA Penalty Assessed Amount :	N/R
Cost Recovery Required :	N/R
Cost of SEP :	N/R
Cost of Complying Actions :	N/R

Site Activity Details

Enforcement Action Case Number :	WA-229355
Activity ID :	3400011212
Enforcement Action Name :	SUPERVALU DISTRIBUTION CENTER MAIN
Last Date in Agency List :	2018-01-01
Final Ordr Iss/Final Order Enter Date:	N/R
Complaint/Proposed Order Actual Date:	N/R
Final Order Issued Actual Date :	N/R
Final Order Name :	N/R

Complaint Summary

Respondent/Defendant Name :	N/R
Named in Complaint :	N/R
Named in Final Order :	N/R

Map Id: Q63
Direction: S
Distance: 0.148 mi., 782 ft.
Elevation: 14 ft.
Relative: Lower

Site Name : PCC LOGISTICS D STREET | SuperValu | SUPERVALU NORTHWEST REGION
1525 E D ST | 1525 East D | 1525 EAST D ST
TACOMA | Tacoma, WA

Database(s) : [ALL SITES - WA, DOCKET, ECHO, EPA LUST, ERNS, FRS, ICIS, INACTIVE PCS, PCS FACILITY, SWRCY - WA, SWTIRE 3 - WA] ***(cont.)***

Envirosite ID: 52365408
EPA ID: N/R

DOCKET ***(cont.)***

SEP Category : N/R
SEP Description : N/R

Regional Docket Number : N/R

Standard Industrial Classification (SIC) Summary
Registry ID : 110015468545
Primary SIC : N/R
Primary NAICS : N/R

Settlement FRS ICIS Facility : N/R - N/R

Pollutants (SRS) : N/R

Admin EA Closed Actual Date : N/R
Enforcement Action Name : N/R
Enforcement Action Resolution : N/R

Violation Types : N/R

Case Law Sections : N/R N/R - N/R

Violation Penalties and Compliance Summary
Compliance Action Cost : N/R
EPA Penalty Assessed Amount : N/R
Cost Recovery Required : N/R
Cost of SEP : N/R
Cost of Complying Actions : N/R

Site Activity Details
Enforcement Action Case Number : WA-231913
Activity ID : 3400011859
Enforcement Action Name : SUPERVALU DISTRIBUTION CENTER MAIN
Last Date in Agency List : 2018-01-01

Final Ordr Iss/Final Order Enter Date: N/R
Complaint/Proposed Order Actual Date: N/R
Final Order Issued Actual Date : N/R

Map Id: Q63
Direction: S
Distance: 0.148 mi., 782 ft.
Elevation: 14 ft.
Relative: Lower

Site Name : PCC LOGISTICS D STREET | SuperValu | SUPERVALU NORTHWEST REGION
1525 E D ST | 1525 East D | 1525 EAST D ST
TACOMA | Tacoma, WA

Database(s) : [ALL SITES - WA, DOCKET, ECHO, EPA LUST, ERNS, FRS, ICIS, INACTIVE PCS, PCS FACILITY, SWRCY - WA, SWTIRE 3 - WA] ***(cont.)***

Envirosite ID: 52365408
EPA ID: N/R

DOCKET ***(cont.)***

Final Order Name : N/R

Complaint Summary
Respondent/Defendant Name : N/R
Named in Complaint : N/R
Named in Final Order : N/R

SEP Category : N/R
SEP Description : N/R

Regional Docket Number : N/R

Standard Industrial Classification (SIC) Summary
Registry ID : 110015468545
Primary SIC : N/R
Primary NAICS : N/R

Settlement FRS ICIS Facility : N/R - N/R

Pollutants (SRS) : N/R

Admin EA Closed Actual Date : N/R
Enforcement Action Name : N/R
Enforcement Action Resolution : N/R

Violation Types : N/R

Case Law Sections : N/R N/R - N/R

Violation Penalties and Compliance Summary
Compliance Action Cost : N/R
EPA Penalty Assessed Amount : N/R
Cost Recovery Required : N/R
Cost of SEP : N/R
Cost of Complying Actions : N/R

Map Id: Q63
Direction: S
Distance: 0.148 mi., 782 ft.
Elevation: 14 ft.
Relative: Lower

Site Name : PCC LOGISTICS D STREET | SuperValu | SUPERVALU NORTHWEST REGION
1525 E D ST | 1525 East D | 1525 EAST D ST
TACOMA | Tacoma, WA

Database(s) : [ALL SITES - WA, DOCKET, ECHO, EPA LUST, ERNS, FRS, ICIS, INACTIVE PCS, PCS FACILITY, SWRCY - WA, SWTIRE 3 - WA] ***(cont.)***

Envirosite ID: 52365408
EPA ID: N/R

DOCKET ***(cont.)***

Site Activity Details

Enforcement Action Case Number :	WA-232643
Activity ID :	3400012510
Enforcement Action Name :	SUPERVALU DISTRIBUTION CENTER MAIN
Last Date in Agency List :	2018-01-01
Final Ordr Iss/Final Order Enter Date:	N/R
Complaint/Proposed Order Actual Date:	N/R
Final Order Issued Actual Date :	N/R
Final Order Name :	N/R

Complaint Summary

Respondent/Defendant Name :	N/R
Named in Complaint :	N/R
Named in Final Order :	N/R
SEP Category :	N/R
SEP Description :	N/R
Regional Docket Number :	N/R

Standard Industrial Classification (SIC) Summary

Registry ID :	110015468545
Primary SIC :	N/R
Primary NAICS :	N/R
Settlement FRS ICIS Facility :	N/R - N/R
Pollutants (SRS) :	N/R
Admin EA Closed Actual Date :	N/R
Enforcement Action Name :	N/R
Enforcement Action Resolution :	N/R
Violation Types :	N/R
Case Law Sections :	N/R N/R - N/R

Map Id: Q63
Direction: S
Distance: 0.148 mi., 782 ft.
Elevation: 14 ft.
Relative: Lower

Site Name : PCC LOGISTICS D STREET | SuperValu | SUPERVALU NORTHWEST REGION
1525 E D ST | 1525 East D | 1525 EAST D ST
TACOMA | Tacoma, WA

Database(s) : [ALL SITES - WA, DOCKET, ECHO, EPA LUST, ERNS, FRS, ICIS, INACTIVE PCS, PCS FACILITY, SWRCY - WA, SWTIRE 3 - WA] ***(cont.)***

Envirosite ID: 52365408
EPA ID: N/R

DOCKET ***(cont.)***

Violation Penalties and Compliance Summary

Compliance Action Cost :	N/R
EPA Penalty Assessed Amount :	N/R
Cost Recovery Required :	N/R
Cost of SEP :	N/R
Cost of Complying Actions :	N/R
Facility Name :	WEST COAST GROCERY SUPER VALU
Facility Address :	1525 E D ST, TACOMA, WA 98421-1609

Site Activity Details

Enforcement Action Case Number :	10-2015-0039
Activity ID :	3600018630
Enforcement Action Name :	WEST COAST GROCERY SUPER VALU
Last Date in Agency List :	2022-12-14
Final Ordr Iss/Final Order Enter Date:	2015-01-28
Complaint/Proposed Order Actual Date:	N/R
Final Order Issued Actual Date :	2015-01-28
Final Order Name :	SUPERVALU HOLDINGS INC - CONSENT AGREEMENT AND FINAL ORDER

Complaint Summary

Respondent/Defendant Name :	Supervalu Frozen Foods, Auburn, WA
Named in Complaint :	Y
Named in Final Order :	Y
Respondent/Defendant Name :	Supervalu Holdings Inc
Named in Complaint :	Y
Named in Final Order :	Y
Respondent/Defendant Name :	Supervalu International Warehouse, Tacoma, WA
Named in Complaint :	Y
Named in Final Order :	Y
Respondent/Defendant Name :	Supervalu Main Distribution Center, Tacoma, WA
Named in Complaint :	Y
Named in Final Order :	Y
SEP Category :	N/R
SEP Description :	N/R

Map Id: Q63
Direction: S
Distance: 0.148 mi., 782 ft.
Elevation: 14 ft.
Relative: Lower

Site Name : PCC LOGISTICS D STREET | SuperValu | SUPERVALU NORTHWEST REGION
1525 E D ST | 1525 East D | 1525 EAST D ST
TACOMA | Tacoma, WA

Database(s) : [ALL SITES - WA, DOCKET, ECHO, EPA LUST, ERNS, FRS, ICIS, INACTIVE PCS, PCS FACILITY, SWRCY - WA, SWTIRE 3 - WA] ***(cont.)***

Envirosite ID: 52365408
EPA ID: N/R

DOCKET ***(cont.)***

Regional Docket Number : N/R

Standard Industrial Classification (SIC) Summary
Registry ID : 110015468545
Primary SIC : N/R
Primary NAICS : N/R

Settlement FRS ICIS Facility : 3400001526 - WEST COAST GROCERY SUPER VALU
3400001583 - SUPERVALU FROZEN FOODS
3400003058 - SUPERVALU INTERNATIONAL WAREHOUSE

Pollutants (SRS) : N/R

Admin EA Closed Actual Date : 2015-02-06

Enforcement Action Name : SUPERVALU HOLDINGS INC (MAIN DISTRIBUTION CENTER, INTERNATIONAL WAREHOUSE, AND FROZEN FOODS)

Enforcement Action Resolution : Final Order With Penalty

Violation Types : Violation Of A Permit Requirement
Violations Of Reporting Requirements

Case Law Sections : CWA 301/402 - NPDES Permit Violations

Violation Penalties and Compliance Summary
Compliance Action Cost : 5000
EPA Penalty Assessed Amount : 120000
Cost Recovery Required : N/R
Cost of SEP : 0
Cost of Complying Actions : N/R

ECHO

Facility Name : PCC LOGISTICS D STREET
Facility Address : 1525 E D ST, TACOMA, WA 98421
County : N/R

Last Inspection Date : 2022-07-06
Registry ID : 110071274779
FIPS Code : 53053

Map Id: Q63
Direction: S
Distance: 0.148 mi., 782 ft.
Elevation: 14 ft.
Relative: Lower

Site Name : PCC LOGISTICS D STREET | SuperValu | SUPERVALU NORTHWEST REGION
1525 E D ST | 1525 East D | 1525 EAST D ST
TACOMA | Tacoma, WA

Database(s) : [ALL SITES - WA, DOCKET, ECHO, EPA LUST, ERNS, FRS, ICIS, INACTIVE PCS, PCS FACILITY, SWRCY - WA, SWTIRE 3 - WA] ***(cont.)***

Envirosite ID: 52365408
EPA ID: N/R

ECHO ***(cont.)***

EPA Region :	10
Inspection Count :	1
Last Inspection Days :	151
Informal Count :	0
Last Informal Action Date :	N/R
Formal Action Count :	0
Last Formal Action Date :	N/R
Total Penalties :	0
Penalty Count :	N/R
Last Penalty Date :	N/R
Last Penalty Amount :	N/R
QTRS IN NC :	0
Programs IN SNC :	0
Current Compliance Status :	No Violation Identified
Three-Year Compliance Status :	_____
Collection Method :	N/R
Reference Point :	N/R
Accuracy Meters :	17533
Derived Tribes :	Puyallup Tribe of the Puyallup Reservation - .7 mile(s), Puyallup Tribe of the Puyallup Reservation - .7 mile(s), Muckleshoot Indian Tribe - 10.8 mile(s), Muckleshoot Indian Tribe - 13.7 mile(s), Nisqually Indian Tribe - 17.4 mile(s), Squaxin Island Tribe of the Squaxin Island Reservation - 22.1 mile(s), Squaxin Island Tribe of the Squaxin Island Reservation - 24 mile(s)
Derived HUC :	17110019
Derived WBD :	171100190301
Derived STCTY FIPS :	53053
Derived Zip :	98421
Derived CD113 :	09
Derived CB2010 :	530530602001088
MYRTK Universe :	NNN
NPDES IDs :	WAR311331
CWA Permit Types :	Minor
CWA Compliance Tracking :	On
CWA NAICS :	493110
CWA SICS :	4225
CWA Inspection Count :	N/R
CWA Last Inspection Days :	N/R
CWA Informal Count :	N/R
CWA Formal Action Count :	N/R
CWA Last Formal Action Date :	N/R
CWA Penalties :	N/R
CWA Last Penalty Date :	N/R
CWA Last Penalty Amount :	N/R
CWA Quarters IN NC :	0
CWA Current Compliance Status :	No Violation Identified
CWA Current SNC Flag :	N
CWA 13 Quarters Compliance Status :	_____
CWA 13 Quarters Effluent Exceedances:	N/R
CWA Three-Year QNCR Codes :	N/R

Map Id: Q63
Direction: S
Distance: 0.148 mi., 782 ft.
Elevation: 14 ft.
Relative: Lower

Site Name : PCC LOGISTICS D STREET | SuperValu | SUPERVALU NORTHWEST REGION
1525 E D ST | 1525 East D | 1525 EAST D ST
TACOMA | Tacoma, WA

Database(s) : [ALL SITES - WA, DOCKET, ECHO, EPA LUST, ERNS, FRS, ICIS, INACTIVE PCS, PCS FACILITY, SWRCY - WA, SWTIRE 3 - WA] ***(cont.)***

Envirosite ID: 52365408
EPA ID: N/R

ECHO ***(cont.)***

DFR URL :	Click here for hyperlink provided by the agency.
Facility SIC :	4225
Facility NAICS :	493110 - General Warehousing and Storage
Facility Last Inspection EPA Date :	2022-07-06
Facility Last Inspection State Date :	N/R
Facility Last Formal Act EPA Date :	N/R
Facility Last Formal Act State Date :	N/R
Facility Last Informal Act EPA Date :	N/R
Facility Last Informal Act State Date:	N/R
Facility Federal Agency :	N/R
TRI Reporter :	N/R
Facility Imp Water Flag :	Y
Current SNC Flag :	N
Indian County Flag :	N
Federal Flag :	N/R
US Mexico Border Flag :	N/R
Chesapeak Bay Flag :	N/R
AIR Flag :	N
NPDES Flag :	Y
SDWIS Flag :	N
RCRA Flag :	N
TRI Flag :	N
GHG Flag :	N
Major Flag :	N/R
Active Flag :	Y
NAA Flag :	N
Latitude :	47.248638
Longitude :	-122.43055
Last Date in Agency List :	2023-01-16

EPA LUST

Facility Name :	SUPERVALU NORTHWEST REGION
Facility Address :	1525 E D ST, TACOMA, Washington
County :	Pierce
Facility ID :	WA46295623
LUST ID :	WA9315
Reported Date :	N/R
Status :	Open
Substance :	Petroleum-Diesel
Closed With Residual Contamination (Tribal Only):	N/R
NFA_Letter (Tribal Only) :	N/R
Tribe (Tribal Only) :	N/R
EPA Region :	10
Estimated Population within 1500ft :	668
Estimated Private Domestic Wells within 1500ft:	52

Map Id: Q63
Direction: S
Distance: 0.148 mi., 782 ft.
Elevation: 14 ft.
Relative: Lower

Site Name : PCC LOGISTICS D STREET | SuperValu | SUPERVALU NORTHWEST REGION
1525 E D ST | 1525 East D | 1525 EAST D ST
TACOMA | Tacoma, WA

Database(s) : [ALL SITES - WA, DOCKET, ECHO, EPA LUST, ERNS, FRS, ICIS, INACTIVE PCS, PCS FACILITY, SWRCY - WA, SWTIRE 3 - WA] ***(cont.)***

Envirosite ID: 52365408
EPA ID: N/R

EPA LUST ***(cont.)***

Within Source Water Protection Area (SPA):	No
SPA Public Water System and Facility ID:	N/R
SPA Water Type :	N/R
SPA Facility Type :	N/R
SPA HUC12 :	N/R
Within Groundwater Wellhead Protection Area (WHPA):	No
WHPA Public Water System and Facility ID:	N/R
WHPA Water Type :	N/R
WHPA Facility Type :	N/R
WHPA HUC12 :	N/R
Within Estimated 100-year Floodplain:	No
Latitude :	47.2489399999999
Longitude :	-122.42972
Last Date in Agency List :	2023-01-30

ERNS

Facility Address :	1525 EAST D ST, TACOMA, WA
County :	PIERCE

Incident Information

Incident Date Time :	2018-08-06 01:20:00
Type of Incident :	MOBILE
Incident Cause :	EQUIPMENT FAILURE
Incident DTG :	DISCOVERED
Incident Location :	N/R
Sequence Number :	1220634
Potential Flag :	N
Description of Incident :	CALLER REPORTED A RELEASE OF MATERIALS FROM A REFER UNIT.
Last Date in Agency List :	2018-09-05

Incident Response Summary

Date Time Received :	2018-08-06 04:21:37
Date Time Completed :	2018-08-06 04:24:17
Call Type :	Incident
Source :	TELEPHONE
Responsible Company :	SUPER VALUE
Responsible Org Type :	PRIVATE ENTERPRISE
Responsible City :	TACOMA
Responsible State :	WA
Responsible Zip :	N/R

Map Id: Q63
Direction: S
Distance: 0.148 mi., 782 ft.
Elevation: 14 ft.
Relative: Lower

Site Name : PCC LOGISTICS D STREET | SuperValu | SUPERVALU NORTHWEST REGION
1525 E D ST | 1525 East D | 1525 EAST D ST
TACOMA | Tacoma, WA

Database(s) : [ALL SITES - WA, DOCKET, ECHO, EPA LUST, ERNS, FRS, ICIS, INACTIVE PCS, PCS FACILITY, SWRCY - WA, SWTIRE 3 - WA] ***(cont.)***

Envirosite ID: 52365408
EPA ID: N/R

ERNS ***(cont.)***

Incident Details Summary

Remedial Action :	ABSORBENTS APPLIED, ISOLATED AREA
Medium :	N/R
Medium Description :	LAND
Body of Water :	N/R
Weather Conditions :	PARTLY CLOUDY
Water Temperature :	N/R
Water Supply Contaminated :	U
Waterway Closed :	N
Waterway Description :	N/R

Additional Incident Details Summary

Actual Amount :	N/R
Actual Amount Units :	N/R
Capacity of Tank :	N/R
Capacity of Tank Units :	N/R
Continuous Release Begin Date :	N/R
Continuous Release End Date :	N/R
Continuous Release Change Date :	N/R
Continuous Release Permit :	N/R
Continuous Release Type :	N/R
Description of Tank :	N/R
Device Operational :	U
DOT Crossing Number :	N/R
DOT Regulated :	U
NPDES :	N/R
NPDES Compliance :	U
Pipeline Aboveground :	ABOVE
Pipeline Covered :	U
Pipeline Type :	N/R
Tank ID :	N/R
Tank Regulated :	U
Tank Regulated by :	N/R

Materials Involved Summary

Name of Material :	OIL, FUEL: NO. 1-D
CAS Number :	000000-00-0
Amount of Material :	0
Unit of Measure :	UNKNOWN AMOUNT
UN Number :	N/R
CHRIS Code :	OOD
Reached Water :	NO
Amount in Water :	N/R
Unit of Measure (Reach Water) :	N/R

Map Id: Q63
Direction: S
Distance: 0.148 mi., 782 ft.
Elevation: 14 ft.
Relative: Lower

Site Name : PCC LOGISTICS D STREET | SuperValu | SUPERVALU NORTHWEST REGION
1525 E D ST | 1525 East D | 1525 EAST D ST
TACOMA | Tacoma, WA

Database(s) : [ALL SITES - WA, DOCKET, ECHO, EPA LUST, ERNS, FRS, ICIS, INACTIVE PCS, PCS FACILITY, SWRCY - WA, SWTIRE 3 - WA] ***(cont.)***

Envirosite ID: 52365408
EPA ID: N/R

ERNS ***(cont.)***

Mobile Details

Vehicle Own Fuel Capacity :	N/R
Cargo Capacity :	N/R
Amount of Cargo on Board :	N/R
Hazmat Carrier :	U
Carrier Licensed :	U
Noncompliance with Hazmat :	U
Mobile Type :	TRACTOR TRAILER
Cargo Capacity Units :	N/R
Amount of Cargo on Board Units :	N/R
Vehicle Year :	N/R
Vehicle Make :	N/R
Vehicle Model :	N/R
Vehicle Number :	UNKNOWN
Trailer Number :	N/R

FRS

Facility Name :	PCC LOGISTICS D STREET
Facility Address :	1525 E D ST, TACOMA, WA 98421
County :	N/R

Site Details

Registry ID :	110071274779
FRS Facility URL :	Click here for hyperlink provided by the agency.
Last Date in Agency List :	2023-02-13

Source Description

Source Description :

ICIS provides a database that, when complete, will contain enforcement and compliance information across most of EPA's programs. The vision for ICIS is to replace EPA's independent databases that contain enforcement data with a single repository for that information. Currently, ICIS contains all Federal Administrative and Judicial enforcement actions and a subset of the Permit Compliance System (PCS), which supports the National Pollutant Discharge Elimination System (NPDES). This information is maintained in ICIS by EPA in the Regional offices and at Headquarters. A future release of ICIS will completely replace PCS and will integrate that information with Federal actions already in the system. ICIS also has the capability to track other activities that support compliance and enforcement programs, including incident tracking, compliance assistance, and compliance monitoring.

Map Id: Q63
Direction: S
Distance: 0.148 mi., 782 ft.
Elevation: 14 ft.
Relative: Lower

Site Name : PCC LOGISTICS D STREET | SuperValu | SUPERVALU NORTHWEST REGION
1525 E D ST | 1525 East D | 1525 EAST D ST
TACOMA | Tacoma, WA

Database(s) : [ALL SITES - WA, DOCKET, ECHO, EPA LUST, ERNS, FRS, ICIS, INACTIVE PCS, PCS FACILITY, SWRCY - WA, SWTIRE 3 - WA] ***(cont.)***

Envirosite ID: 52365408
EPA ID: N/R

FRS ***(cont.)***

The NPDES module of the Compliance Information System (ICIS) tracks surface water permits issued under the Clean Water Act. Under NPDES, all facilities that discharge pollutants from any point source into waters of the United States are required to obtain a permit. The permit will likely contain limits on what can be discharged, impose monitoring and reporting requirements, and include other provisions to ensure that the discharge does not adversely affect water quality.
SSTS tracks the registration of all pesticide-producing establishments and tracks annually the types and amounts of pesticides, active ingredients, and related devices that are produced, sold, or distributed.

FRS Environmental Interest
Source and System ID : API - 099857WA001
ICIS - 3601456956
ICIS - WAR311331

ICIS

Facility Name : PCC LOGISTICS D STREET
Facility Address : 1525 E D ST, TACOMA, WA 98421

Site Details
NPDES ID : WAR311331
ICIS Facility Interest ID : 3601412387
Facility UIN : 110071274779
Facility Type Code : Privately Owned Facility
Impaired Waters : 303(D) Listed
Latitude : 47.2486382
Longitude : -122.43055
Last Date in Agency List : 2022-12-28

INACTIVE PCS

Issue Date : 2019-11-20
Original Issue Date : 2019-11-20
Effective Date : 2022-05-11
Expiration Date : 2024-12-31
Retirement Date : N/R
Termination Date : N/R
Issuing Agency : State
Agency Type : State
Activity ID : 3603164913
External Permit Number : WAR311331
Facility Type Indicator : NON-POTW
Permit Type : General Permit Covered Facility-NPDES)
Major Minor Status : N
Permit Status : Effective

Map Id: Q63
Direction: S
Distance: 0.148 mi., 782 ft.
Elevation: 14 ft.
Relative: Lower

Site Name : PCC LOGISTICS D STREET | SuperValu | SUPERVALU NORTHWEST REGION
1525 E D ST | 1525 East D | 1525 EAST D ST
TACOMA | Tacoma, WA

Database(s) : [ALL SITES - WA, DOCKET, ECHO, EPA LUST, ERNS, FRS, ICIS, INACTIVE PCS, PCS FACILITY, SWRCY - WA, SWTIRE 3 - WA] ***(cont.)***

Envirosite ID: 52365408
EPA ID: N/R

INACTIVE PCS ***(cont.)***

Total Design Flow Number :	N/R
Actual Average Flow Number :	N/R
State Water Body :	N/R
State Water Body Name :	N/R
Permit Name :	PCC Logistics
Permit Comp Status :	Y
RNC Tracking :	Y
Master External Permit Number :	WAR125726
TMDL Interface :	N/R
EDMR Authorization :	N
Pretreatment Indicator :	N/R
Last Date in Agency List :	2022-09-23

PCS FACILITY

Issue Date :	2019-11-20
Original Issue Date :	2019-11-20
Effective Date :	2022-05-11
Expiration Date :	2024-12-31
Retirement Date :	N/R
Termination Date :	N/R
Issuing Agency :	State
Agency Type :	State
Activity ID :	3603164913
External Permit Number :	N/R
Facility Type Indicator :	NON-POTW
Permit Type :	General Permit Covered Facility-NPDES)
Major Minor Status :	N
Permit Status :	Effective
Total Design Flow Number :	N/R
Actual Average Flow Number :	N/R
State Water Body :	N/R
State Water Body Name :	N/R
Permit Name :	PCC Logistics
Permit Comp Status :	Y
RNC Tracking :	Y
Master External Permit Number :	WAR125726
TMDL Interface :	N/R
EDMR Authorization :	N
Pretreatment Indicator :	N/R
Last Date in Agency List :	2022-12-28

SWRCY - WA

Facility Name :	SuperValu
Facility Address :	1525 East D, Tacoma, WA 98421
County :	Pierce

Map Id: Q63
Direction: S
Distance: 0.148 mi., 782 ft.
Elevation: 14 ft.
Relative: Lower

Site Name : PCC LOGISTICS D STREET | SuperValu | SUPERVALU NORTHWEST REGION
1525 E D ST | 1525 East D | 1525 EAST D ST
TACOMA | Tacoma, WA

Database(s) : [ALL SITES - WA, DOCKET, ECHO, EPA LUST, ERNS, FRS, ICIS, INACTIVE PCS, PCS FACILITY, SWRCY - WA, SWTIRE 3 - WA] ***(cont.)***

Envirosite ID: 52365408
EPA ID: N/R

SWRCY - WA ***(cont.)***

Site Details

Facility ID :	2815
Facility Type :	Recycling (non-regulated)
Regulation :	N/R
Permit Status :	Recycle Survey
Operational Status :	Operating
Year Closed :	N/R
Ownership :	N/R
Phone :	(208) 395-4918
Public :	No
Region :	Southwest Regional Office
Contact Name :	Shaun Kochivar
Contact Title :	N/R
Contact Organization :	SuperValu
Contact Address 1 :	1525 East D St, Tacoma, WA 98421
Contact Address 2 :	N/R
Contact Email :	shaun.kochivar@supervalu.com
Contact Primary Phone :	(208) 395-4918
Contact Extension :	N/R
Contact Fax :	N/R
Recycle Survey ID :	6674
Latitude :	N/R
Longitude :	N/R
Last Date in Agency List :	2023-03-29

SWTIRE 3 - WA

Facility Name :	SuperValu
Facility Address :	1525 East D, Tacoma, WA 98421
County :	Pierce
Permit Number :	N/R
Year Opened :	1900
Year Closed :	N/R
Facility Type :	Recycling (non-regulated)
Operational Status :	Operating
Permit Status :	Recycle Survey
Regulation :	N/R
Annual Report Required :	No
Recycle Survey Required :	No
Open To Public :	No
Contact Name :	Shaun Kochivar
Contact Title :	N/R
Contact Organization :	SuperValu
Contact Address :	1525 East D St, Tacoma, WA 98421
Contact Email :	shaun.kochivar@supervalu.com
Contact Phone :	(208) 395-4918
Contact Phone Ext :	N/R
Operator Name :	N/R
Operator Title :	N/R

Map Id: Q63
Direction: S
Distance: 0.148 mi., 782 ft.
Elevation: 14 ft.
Relative: Lower

Site Name : PCC LOGISTICS D STREET | SuperValu | SUPERVALU NORTHWEST REGION
1525 E D ST | 1525 East D | 1525 EAST D ST
TACOMA | Tacoma, WA

Database(s) : [ALL SITES - WA, DOCKET, ECHO, EPA LUST, ERNS, FRS, ICIS, INACTIVE PCS, PCS FACILITY, SWRCY - WA, SWTIRE 3 - WA] ***(cont.)***

Envirosite ID: 52365408
EPA ID: N/R

SWTIRE 3 - WA ***(cont.)***

Operator Organization :	SuperValu
Operator Email :	N/R
Recycle Survey ID :	6674
Web Address :	N/R
Latitude :	N/R
Longitude :	N/R
Last Date in Agency List :	2022-01-31

Map Id: N64
Direction: WSW
Distance: 0.153 mi., 809 ft.
Elevation: 19 ft.
Relative: Higher

Site Name : DOCK ST PROJECT
15TH & DOCK ST
TACOMA, WA 98412

Database(s) : [ALL SITES - WA, FRS]

Envirosite ID: 6601430
EPA ID: N/R

ALL SITES - WA

Facility Name :	DOCK ST PROJECT
Facility Address :	15TH & DOCK ST, TACOMA, 98412
County :	Pierce
Facility/Site ID :	1612526
Alternate Name :	N/R
Program Name :	N/R
WRIA :	10
Legislative District :	27
Congressional District :	6
Ecology Region :	SWRO
Ecology Program Phone :	(360) 407-7224
Tribal Land :	N
Latitude :	47.2495
Longitude :	-122.4352
Last Date in Agency List :	2023-01-03

Program Details

Program :	TOXICS
Program ID :	619344
Interaction Type :	Underground Storage Tank

Map Id: N64
Direction: WSW
Distance: 0.153 mi., 809 ft.
Elevation: 19 ft.
Relative: Higher

Site Name : DOCK ST PROJECT
15TH & DOCK ST
TACOMA, WA 98412

Database(s) : [ALL SITES - WA, FRS] ***(cont.)***

Envirosite ID: 6601430
EPA ID: N/R

ALL SITES - WA ***(cont.)***

Interaction Type Description :	Any one or combination of tanks (including connecting underground pipes) that is used to contain regulated substances and has a tank volume of ten percent or more beneath the surface of the ground. This term does not include any of the exempt UST systems specified in WAC 173-360-110(2) or any piping connected thereto. See WAC 173-360
Status :	Inactive
Start Date :	2007-04-24
End Date :	2007-04-25
SIC :	N/R
NAICS :	N/R

FRS

Facility Name :	DOCK ST PROJECT
Facility Address :	15TH & DOCK ST, TACOMA, WA 98412
County :	PIERCE

Site Details

Registry ID :	110036141494
FRS Facility URL :	Click here for hyperlink provided by the agency.
Last Date in Agency List :	2023-02-13

Source Description

Source Description :

The WA-FSIS provides a means to query and display data maintained by the Washington Department of Ecology. This system contains key information for each facility/site that is currently, or has been, of interest to the Air Quality, Dam Safety, Hazardous Waste, Toxics Cleanup, and Water Quality Programs.

FRS Environmental Interest

Source and System ID :	WA-FSIS - 1612526

Map Id: N65
Direction: WSW
Distance: 0.163 mi., 861 ft.
Elevation: 17 ft.
Relative: Higher

Site Name : TACOMA REDEVELOPMENT PROP | Delin Docks Thea Foss Waterway | VESSEL VICTORIA M D250431
THEA FOSS WATERWAY | THEA FOSS WATERWAY 1616 EAST D ST. | THEA FOSS WATERWAY NEAR THE 11TH ST BRIDGE
TACOMA | Tacoma | TAKOMA, WA 98402

Database(s) : [ALL SITES - WA, BROWNFIELDS - WA, CSCSL HWS - WA, ECHO, ENVCVN - WA, ERNS, FRS, HIST SPILLS - WA, HSL - WA, SPILLS - WA]

Envirosite ID: 32430250
EPA ID: N/R

ALL SITES - WA

Facility Name :	Delin Docks Thea Foss Waterway
Facility Address :	THEA FOSS WATERWAY, TACOMA
County :	Pierce
Facility/Site ID :	5395878
Alternate Name :	N/R
Program Name :	N/R
WRIA :	10
Legislative District :	27
Congressional District :	9
Ecology Region :	SWRO
Ecology Program Phone :	(360) 407-6712
Tribal Land :	N
Latitude :	47.24813
Longitude :	-122.43112
Last Date in Agency List :	2023-01-03

Program Details

Program :	SPILLS
Program ID :	N/R
Interaction Type :	Enforcement Final
Interaction Type Description :	An Enforcement action (i.e. Penalty, Order, Notice) was finalized and issued to the respective party, indicating the enforcement action was taken. The start and end date listed in the database are both the date the action was issued to the responsible party.
Status :	Active
Start Date :	2008-11-19
End Date :	N/R
SIC :	N/R
NAICS :	N/R
Facility Name :	TACOMA REDEVELOPMENT PROP
Facility Address :	THEA FOSS WATERWAY, TACOMA, 98402
County :	Pierce
Facility/Site ID :	1263
Alternate Name :	N/R
Program Name :	N/R
WRIA :	10
Legislative District :	27
Congressional District :	6

Map Id: N65
Direction: WSW
Distance: 0.163 mi., 861 ft.
Elevation: 17 ft.
Relative: Higher

Site Name : TACOMA REDEVELOPMENT PROP | Delin Docks Thea Foss Waterway | VESSEL VICTORIA M D250431
THEA FOSS WATERWAY | THEA FOSS WATERWAY 1616 EAST D ST. | THEA FOSS WATERWAY NEAR THE 11TH ST BRIDGE
TACOMA | Tacoma | TAKOMA, WA 98402

Database(s) : [ALL SITES - WA, BROWNFIELDS - WA, CSCSL HWS - WA, ECHO, ENVCVN - WA, ERNS, FRS, HIST SPILLS - WA, HSL - WA, SPILLS - WA] ***(cont.)***

Envirosite ID: 32430250
EPA ID: N/R

ALL SITES - WA ***(cont.)***

Ecology Region :	SWRO
Ecology Program Phone :	(360) 407-7224
Tribal Land :	N
Latitude :	47.244229
Longitude :	-122.433228
Last Date in Agency List :	2023-01-03

Facility/Site ID :	1263
Alternate Name :	Thea Foss Waterway
Program Name :	N/R
WRIA :	10
Legislative District :	27
Congressional District :	6
Ecology Region :	SWRO
Ecology Program Phone :	(360) 407-7224
Tribal Land :	N
Latitude :	47.244229
Longitude :	-122.433228
Last Date in Agency List :	2023-01-03

Program Details

Program :	TOXICS
Program ID :	N/R
Interaction Type :	Federal (Superfund) Cleanup St
Interaction Type Description :	A federal cleanup site listed in CERCLIS where Ecology has been or is currently involved with the cleanup process or has knowledge of the site from another process.
Status :	Active
Start Date :	N/R
End Date :	N/R
SIC :	N/R
NAICS :	N/R

Program :	TOXICS
Program ID :	N/R
Interaction Type :	Sediments

Map Id: N65
Direction: WSW
Distance: 0.163 mi., 861 ft.
Elevation: 17 ft.
Relative: Higher

Site Name : TACOMA REDEVELOPMENT PROP | Delin Docks Thea Foss Waterway | VESSEL VICTORIA M D250431
THEA FOSS WATERWAY | THEA FOSS WATERWAY 1616 EAST D ST. | THEA FOSS WATERWAY NEAR THE 11TH ST BRIDGE
TACOMA | Tacoma | TAKOMA, WA 98402

Database(s) : [ALL SITES - WA, BROWNFIELDS - WA, CSCSL HWS - WA, ECHO, ENVCVN - WA, ERNS, FRS, HIST SPILLS - WA, HSL - WA, SPILLS - WA] ***(cont.)***

Envirosite ID: 32430250
EPA ID: N/R

ALL SITES - WA ***(cont.)***

Interaction Type Description :	A sediment site is a location of interest at which sediment chemical and/or biological data has been obtained and evaluated for potential impacts to human health or the environment. Sediment sites may exist beneath or be associated with freshwater, marine and estuarine bodies of water. Sediment sites may or may not be linked to a known land-based facility.
Status :	Active
Start Date :	N/R
End Date :	N/R
SIC :	N/R
NAICS :	N/R
Program :	TOXICS
Program ID :	N/R
Interaction Type :	Sediments
Interaction Type Description :	A sediment site is a location of interest at which sediment chemical and/or biological data has been obtained and evaluated for potential impacts to human health or the environment. Sediment sites may exist beneath or be associated with freshwater, marine and estuarine bodies of water. Sediment sites may or may not be linked to a known land-based facility.
Status :	Active
Start Date :	N/R
End Date :	N/R
SIC :	2869 - INDUSTRIAL ORGANIC CHEMICALS, NOT ELSEWHERE CLASSIFIED
NAICS :	N/R
Program :	TOXICS
Program ID :	N/R
Interaction Type :	Federal (Superfund) Cleanup St
Interaction Type Description :	A federal cleanup site listed in CERCLIS where Ecology has been or is currently involved with the cleanup process or has knowledge of the site from another process.
Status :	Active
Start Date :	N/R
End Date :	N/R
SIC :	2869 - INDUSTRIAL ORGANIC CHEMICALS, NOT ELSEWHERE CLASSIFIED
NAICS :	N/R

Map Id: N65
Direction: WSW
Distance: 0.163 mi., 861 ft.
Elevation: 17 ft.
Relative: Higher

Site Name : TACOMA REDEVELOPMENT PROP | Delin Docks Thea Foss Waterway | VESSEL VICTORIA M D250431
THEA FOSS WATERWAY | THEA FOSS WATERWAY 1616 EAST D ST. | THEA FOSS WATERWAY NEAR THE 11TH ST BRIDGE
TACOMA | Tacoma | TAKOMA, WA 98402

Database(s) : [ALL SITES - WA, BROWNFIELDS - WA, CSCSL HWS - WA, ECHO, ENVCVN - WA, ERNS, FRS, HIST SPILLS - WA, HSL - WA, SPILLS - WA] ***(cont.)***

Envirosite ID: 32430250
EPA ID: N/R

BROWNFIELDS - WA

Facility Name :	Tacoma Redevelopment Prop
Facility Address :	THEA FOSS WATERWAY, TACOMA, 98402
County :	Pierce

Site Details

Cleanup Site ID :	3677
Facility Site ID :	1263
Alternate Site Names :	Thea Foss Waterway
Site Status :	CC-Perf. Monitoring
Region :	Southwest
Responsible Unit :	Southwest
Acreage :	2.7
Public Funding Amount :	$25,000.00
Private Funding Amount :	N/R
Public Redevelopment Percent :	N/R
Private Redevelopment Percent :	N/R
Habitat Restoration :	No
Latitude :	47.24422908
Longitude :	-122.43322837
Last Date in Agency List :	2023-02-23

Contaminants

Contaminant Name :	Asbestos
Ground Water :	N/R
Surface Water :	N/R
Soil :	Suspected
Sediment :	N/R
Air :	N/R
Bedrock :	N/R

Contaminant Name :	Base/Neutral/Acid Organics
Ground Water :	Confirmed Above Cleanup Levels
Surface Water :	Confirmed Above Cleanup Levels
Soil :	Confirmed Above Cleanup Levels
Sediment :	N/R
Air :	N/R
Bedrock :	N/R

Contaminant Name :	Conventional Contaminants, Inorganic
Ground Water :	Suspected
Surface Water :	Suspected
Soil :	Suspected

Map Id: N65
Direction: WSW
Distance: 0.163 mi., 861 ft.
Elevation: 17 ft.
Relative: Higher

Site Name : TACOMA REDEVELOPMENT PROP | Delin Docks Thea Foss Waterway | VESSEL VICTORIA M D250431
THEA FOSS WATERWAY | THEA FOSS WATERWAY 1616 EAST D ST. | THEA FOSS WATERWAY NEAR THE 11TH ST BRIDGE
TACOMA | Tacoma | TAKOMA, WA 98402

Database(s) : [ALL SITES - WA, BROWNFIELDS - WA, CSCSL HWS - WA, ECHO, ENVCVN - WA, ERNS, FRS, HIST SPILLS - WA, HSL - WA, SPILLS - WA] ***(cont.)***

Envirosite ID: 32430250
EPA ID: N/R

BROWNFIELDS - WA ***(cont.)***

Sediment :	N/R
Air :	N/R
Bedrock :	N/R

Contaminant Name :	Conventional Contaminants, Organic
Ground Water :	Suspected
Surface Water :	Suspected
Soil :	Suspected
Sediment :	N/R
Air :	N/R
Bedrock :	N/R

Contaminant Name :	Corrosive Wastes
Ground Water :	Remediated
Surface Water :	Remediated
Soil :	Remediated
Sediment :	N/R
Air :	N/R
Bedrock :	N/R

Contaminant Name :	Halogenated Organics
Ground Water :	Suspected
Surface Water :	Suspected
Soil :	Suspected
Sediment :	N/R
Air :	N/R
Bedrock :	N/R

Contaminant Name :	Metals - Other
Ground Water :	Confirmed Above Cleanup Levels
Surface Water :	Suspected
Soil :	Confirmed Above Cleanup Levels
Sediment :	N/R
Air :	N/R
Bedrock :	N/R

Contaminant Name :	Metals Priority Pollutants
Ground Water :	Confirmed Above Cleanup Levels
Surface Water :	Confirmed Above Cleanup Levels
Soil :	Confirmed Above Cleanup Levels
Sediment :	N/R
Air :	N/R
Bedrock :	N/R

Map Id: N65
Direction: WSW
Distance: 0.163 mi., 861 ft.
Elevation: 17 ft.
Relative: Higher

Site Name : TACOMA REDEVELOPMENT PROP | Delin Docks Thea Foss Waterway | VESSEL VICTORIA M D250431
THEA FOSS WATERWAY | THEA FOSS WATERWAY 1616 EAST D ST. | THEA FOSS WATERWAY NEAR THE 11TH ST BRIDGE
TACOMA | Tacoma | TAKOMA, WA 98402

Database(s) : [ALL SITES - WA, BROWNFIELDS - WA, CSCSL HWS - WA, ECHO, ENVCVN - WA, ERNS, FRS, HIST SPILLS - WA, HSL - WA, SPILLS - WA] ***(cont.)***

Envirosite ID: 32430250
EPA ID: N/R

BROWNFIELDS - WA ***(cont.)***

Contaminant Name :	Non-Halogenated Solvents
Ground Water :	Suspected
Surface Water :	Suspected
Soil :	Suspected
Sediment :	N/R
Air :	N/R
Bedrock :	N/R

Contaminant Name :	Pesticides-Unspecified
Ground Water :	N/R
Surface Water :	N/R
Soil :	Suspected
Sediment :	N/R
Air :	N/R
Bedrock :	N/R

Contaminant Name :	Petroleum Products-Unspecified
Ground Water :	Confirmed Above Cleanup Levels
Surface Water :	Confirmed Above Cleanup Levels
Soil :	Confirmed Above Cleanup Levels
Sediment :	N/R
Air :	N/R
Bedrock :	N/R

Contaminant Name :	Phenolic Compounds
Ground Water :	Suspected
Surface Water :	Suspected
Soil :	Suspected
Sediment :	N/R
Air :	N/R
Bedrock :	N/R

Contaminant Name :	Polychlorinated biPhenyls (PCB)
Ground Water :	Suspected
Surface Water :	Suspected
Soil :	Confirmed Above Cleanup Levels
Sediment :	N/R
Air :	N/R
Bedrock :	N/R

Contaminant Name :	Polycyclic Aromatic Hydrocarbons
Ground Water :	Confirmed Above Cleanup Levels
Surface Water :	Confirmed Above Cleanup Levels

Map Id: N65
Direction: WSW
Distance: 0.163 mi., 861 ft.
Elevation: 17 ft.
Relative: Higher

Site Name : TACOMA REDEVELOPMENT PROP | Delin Docks Thea Foss Waterway | VESSEL VICTORIA M D250431
THEA FOSS WATERWAY | THEA FOSS WATERWAY 1616 EAST D ST. | THEA FOSS WATERWAY NEAR THE 11TH ST BRIDGE
TACOMA | Tacoma | TAKOMA, WA 98402

Database(s) : [ALL SITES - WA, BROWNFIELDS - WA, CSCSL HWS - WA, ECHO, ENVCVN - WA, ERNS, FRS, HIST SPILLS - WA, HSL - WA, SPILLS - WA] ***(cont.)***

Envirosite ID: 32430250
EPA ID: N/R

BROWNFIELDS - WA ***(cont.)***

Soil :	Confirmed Above Cleanup Levels
Sediment :	N/R
Air :	N/R
Bedrock :	N/R

CSCSL HWS - WA

Facility Name :	TACOMA REDEVELOPMENT PROP
Facility Address :	THEA FOSS WATERWAY, TACOMA, 98402
County :	PIERCE

Site Details

Facility Site ID :	1263
Site Status :	CC-Perf. Monitoring
Cleanup Site ID :	3677
Region :	Southwest
Responsible Section :	Southwest
WARM Rank :	0 - NPL Site (Fed HRS Score)
Is Brownfield? :	N/R
Is PSI? :	N/R
Current VCP :	N/R
Past VCP :	N/R
Institutional Control :	Yes
Latitude :	47.244229
Longitude :	-122.433228
Last Date in Agency List :	2023-03-07

Contaminants Details

Contaminant Name :	Petroleum Products-Unspecified
Groundwater :	Confirmed Above Cleanup Levels
Surface Water :	Confirmed Above Cleanup Levels
Soil :	Confirmed Above Cleanup Levels
Sediment :	N/R
Air :	N/R
Bedrock :	N/R

Contaminant Name :	Polychlorinated biPhenyls (PCB)
Groundwater :	Suspected
Surface Water :	Suspected
Soil :	Confirmed Above Cleanup Levels
Sediment :	N/R
Air :	N/R
Bedrock :	N/R

Map Id: N65
Direction: WSW
Distance: 0.163 mi., 861 ft.
Elevation: 17 ft.
Relative: Higher

Site Name : TACOMA REDEVELOPMENT PROP | Delin Docks Thea Foss Waterway | VESSEL VICTORIA M D250431
THEA FOSS WATERWAY | THEA FOSS WATERWAY 1616 EAST D ST. | THEA FOSS WATERWAY NEAR THE 11TH ST BRIDGE
TACOMA | Tacoma | TAKOMA, WA 98402

Database(s) : [ALL SITES - WA, BROWNFIELDS - WA, CSCSL HWS - WA, ECHO, ENVCVN - WA, ERNS, FRS, HIST SPILLS - WA, HSL - WA, SPILLS - WA] ***(cont.)***

Envirosite ID: 32430250
EPA ID: N/R

CSCSL HWS - WA ***(cont.)***

Contaminant Name :	Metals Priority Pollutants
Groundwater :	Confirmed Above Cleanup Levels
Surface Water :	Confirmed Above Cleanup Levels
Soil :	Confirmed Above Cleanup Levels
Sediment :	N/R
Air :	N/R
Bedrock :	N/R

Contaminant Name :	Halogenated Organics
Groundwater :	Suspected
Surface Water :	Suspected
Soil :	Suspected
Sediment :	N/R
Air :	N/R
Bedrock :	N/R

Contaminant Name :	Non-Halogenated Solvents
Groundwater :	Suspected
Surface Water :	Suspected
Soil :	Suspected
Sediment :	N/R
Air :	N/R
Bedrock :	N/R

Contaminant Name :	Conventional Contaminants, Inorganic
Groundwater :	Suspected
Surface Water :	Suspected
Soil :	Suspected
Sediment :	N/R
Air :	N/R
Bedrock :	N/R

Contaminant Name :	Metals - Other
Groundwater :	Confirmed Above Cleanup Levels
Surface Water :	Suspected
Soil :	Confirmed Above Cleanup Levels
Sediment :	N/R
Air :	N/R
Bedrock :	N/R

Contaminant Name :	Corrosive Wastes
Groundwater :	Remediated
Surface Water :	Remediated

Map Id: N65
Direction: WSW
Distance: 0.163 mi., 861 ft.
Elevation: 17 ft.
Relative: Higher

Site Name : TACOMA REDEVELOPMENT PROP | Delin Docks Thea Foss Waterway | VESSEL VICTORIA M D250431
THEA FOSS WATERWAY | THEA FOSS WATERWAY 1616 EAST D ST. | THEA FOSS WATERWAY NEAR THE 11TH ST BRIDGE
TACOMA | Tacoma | TAKOMA, WA 98402

Database(s) : [ALL SITES - WA, BROWNFIELDS - WA, CSCSL HWS - WA, ECHO, ENVCVN - WA, ERNS, FRS, HIST SPILLS - WA, HSL - WA, SPILLS - WA] ***(cont.)***

Envirosite ID: 32430250
EPA ID: N/R

CSCSL HWS - WA ***(cont.)***

Soil :	Remediated
Sediment :	N/R
Air :	N/R
Bedrock :	N/R

Contaminant Name :	Conventional Contaminants, Organic
Groundwater :	Suspected
Surface Water :	Suspected
Soil :	Suspected
Sediment :	N/R
Air :	N/R
Bedrock :	N/R

Contaminant Name :	Asbestos
Groundwater :	N/R
Surface Water :	N/R
Soil :	Suspected
Sediment :	N/R
Air :	N/R
Bedrock :	N/R

Contaminant Name :	Pesticides-Unspecified
Groundwater :	N/R
Surface Water :	N/R
Soil :	Suspected
Sediment :	N/R
Air :	N/R
Bedrock :	N/R

Contaminant Name :	Polycyclic Aromatic Hydrocarbons
Groundwater :	Confirmed Above Cleanup Levels
Surface Water :	Confirmed Above Cleanup Levels
Soil :	Confirmed Above Cleanup Levels
Sediment :	N/R
Air :	N/R
Bedrock :	N/R

Contaminant Name :	Base/Neutral/Acid Organics
Groundwater :	Confirmed Above Cleanup Levels
Surface Water :	Confirmed Above Cleanup Levels
Soil :	Confirmed Above Cleanup Levels
Sediment :	N/R
Air :	N/R

Map Id: N65
Direction: WSW
Distance: 0.163 mi., 861 ft.
Elevation: 17 ft.
Relative: Higher

Site Name : TACOMA REDEVELOPMENT PROP | Delin Docks Thea Foss Waterway | VESSEL VICTORIA M D250431
THEA FOSS WATERWAY | THEA FOSS WATERWAY 1616 EAST D ST. | THEA FOSS WATERWAY NEAR THE 11TH ST BRIDGE
TACOMA | Tacoma | TAKOMA, WA 98402

Database(s) : [ALL SITES - WA, BROWNFIELDS - WA, CSCSL HWS - WA, ECHO, ENVCVN - WA, ERNS, FRS, HIST SPILLS - WA, HSL - WA, SPILLS - WA] ***(cont.)***

Envirosite ID: 32430250
EPA ID: N/R

CSCSL HWS - WA ***(cont.)***

Bedrock :	N/R
Contaminant Name :	Phenolic Compounds
Groundwater :	Suspected
Surface Water :	Suspected
Soil :	Suspected
Sediment :	N/R
Air :	N/R
Bedrock :	N/R

ECHO

Facility Name :	VESSEL VICTORIA M D250431
Facility Address :	THEA FOSS WATERWAY, TACOMA, WA 98402
County :	PIERCE
Last Inspection Date :	N/R
Registry ID :	110017612966
FIPS Code :	53053
EPA Region :	10
Inspection Count :	0
Last Inspection Days :	N/R
Informal Count :	0
Last Informal Action Date :	N/R
Formal Action Count :	0
Last Formal Action Date :	N/R
Total Penalties :	0
Penalty Count :	N/R
Last Penalty Date :	N/R
Last Penalty Amount :	N/R
QTRS IN NC :	0
Programs IN SNC :	0
Current Compliance Status :	No Violation Identified
Three-Year Compliance Status :	_____
Collection Method :	ADDRESS MATCHING-HOUSE NUMBER
Reference Point :	ENTRANCE POINT OF A FACILITY OR STATION
Accuracy Meters :	30
Derived Tribes :	Puyallup Tribe of the Puyallup Reservation - .8 mile(s), Puyallup Tribe of the Puyallup Reservation - 1 mile(s), Muckleshoot Indian Tribe - 10.9 mile(s), Muckleshoot Indian Tribe - 13.9 mile(s), Nisqually Indian Tribe - 17.4 mile(s), Squaxin Island Tribe of the Squaxin Island Reservation - 21.9 mile(s), Squaxin Island Tribe of the Squaxin Island Reservation - 23.8 mile(s)
Derived HUC :	17110019

Map Id: N65
Direction: WSW
Distance: 0.163 mi., 861 ft.
Elevation: 17 ft.
Relative: Higher

Site Name : TACOMA REDEVELOPMENT PROP | Delin Docks Thea Foss Waterway | VESSEL VICTORIA M D250431
THEA FOSS WATERWAY | THEA FOSS WATERWAY 1616 EAST D ST. | THEA FOSS WATERWAY NEAR THE 11TH ST BRIDGE
TACOMA | Tacoma | TAKOMA, WA 98402

Database(s) : [ALL SITES - WA, BROWNFIELDS - WA, CSCSL HWS - WA, ECHO, ENVCVN - WA, ERNS, FRS, HIST SPILLS - WA, HSL - WA, SPILLS - WA] ***(cont.)***

Envirosite ID: 32430250
EPA ID: N/R

ECHO ***(cont.)***

Derived WBD :	171100190301
Derived STCTY FIPS :	53053
Derived Zip :	98402
Derived CD113 :	06
Derived CB2010 :	530530602001110
MYRTK Universe :	NNN
NPDES IDs :	N/R
CWA Permit Types :	N/R
CWA Compliance Tracking :	N/R
CWA NAICS :	N/R
CWA SICS :	N/R
CWA Inspection Count :	N/R
CWA Last Inspection Days :	N/R
CWA Informal Count :	N/R
CWA Formal Action Count :	N/R
CWA Last Formal Action Date :	N/R
CWA Penalties :	N/R
CWA Last Penalty Date :	N/R
CWA Last Penalty Amount :	N/R
CWA Quarters IN NC :	N/R
CWA Current Compliance Status :	N/R
CWA Current SNC Flag :	N
CWA 13 Quarters Compliance Status :	N/R
CWA 13 Quarters Effluent Exceedances:	N/R
CWA Three-Year QNCR Codes :	N/R
DFR URL :	Click here for hyperlink provided by the agency.
Facility SIC :	N/R
Facility NAICS :	92412 - Administration of Conservation Programs
Facility Last Inspection EPA Date :	N/R
Facility Last Inspection State Date :	N/R
Facility Last Formal Act EPA Date :	N/R
Facility Last Formal Act State Date :	N/R
Facility Last Informal Act EPA Date :	N/R
Facility Last Informal Act State Date:	N/R
Facility Federal Agency :	N/R
TRI Reporter :	N/R
Facility Imp Water Flag :	N/R
Current SNC Flag :	N
Indian County Flag :	N
Federal Flag :	N/R
US Mexico Border Flag :	N/R
Chesapeak Bay Flag :	N/R
AIR Flag :	N
NPDES Flag :	N
SDWIS Flag :	N
RCRA Flag :	Y
TRI Flag :	N
GHG Flag :	N

Map Id: N65
Direction: WSW
Distance: 0.163 mi., 861 ft.
Elevation: 17 ft.
Relative: Higher

Site Name : TACOMA REDEVELOPMENT PROP | Delin Docks Thea Foss Waterway | VESSEL VICTORIA M D250431
THEA FOSS WATERWAY | THEA FOSS WATERWAY 1616 EAST D ST. | THEA FOSS WATERWAY NEAR THE 11TH ST BRIDGE
TACOMA | Tacoma | TAKOMA, WA 98402

Database(s) : [ALL SITES - WA, BROWNFIELDS - WA, CSCSL HWS - WA, ECHO, ENVCVN - WA, ERNS, FRS, HIST SPILLS - WA, HSL - WA, SPILLS - WA] ***(cont.)***

Envirosite ID: 32430250
EPA ID: N/R

ECHO ***(cont.)***

Major Flag :	N/R
Active Flag :	N/R
NAA Flag :	N
Latitude :	47.24952
Longitude :	-122.4349
Last Date in Agency List :	2023-01-16

ENVCVN - WA

Facility Name :	Tacoma Redevelopment Prop
Facility Address :	THEA FOSS WATERWAY, TACOMA, 98402
County :	Pierce
Cleanup Site ID :	3677
Facility Site ID :	1263
Site Status :	Construction Complete-Performance Monitoring
Alternate Site Names :	Thea Foss Waterway
NFA Date :	N/R
Instrument Type :	Environmental Covenant
Tax Parcel Number :	8950001614
Active Control :	Yes
County Recording Number :	200801140158
County Recording Date :	2008-01-14
Region :	Southwest
ResponsibleUnit :	Southwest
Restrict Land Use :	No
Restrict Surface Water Use :	No
Restrict All Ground Water Extraction/Well Installation:	No
Restrict Domestic Ground Water Extraction/Well Installation:	No
Prohibit Soil Disturbance :	Yes
Prevent the Reuse or Relocation of Site Soil:	No
Restrictive Signage :	No
Restrict Shellfish and/or Finfish Harvesting:	Yes
Restrict Swimming and/or Beach Play :	No
Restrict Access :	No
Ongoing Maintenance of Remedy :	Yes
Require Educational Programs :	No
Prohibit Removal or Alteration of Existing Buildings:	No
Prohibit New Building Construction :	No
Control Stormwater :	No
Control Vapor/Gas :	No
Restrict Sediment Cap Disturbance :	Yes

Map Id: N65
Direction: WSW
Distance: 0.163 mi., 861 ft.
Elevation: 17 ft.
Relative: Higher

Site Name : TACOMA REDEVELOPMENT PROP | Delin Docks Thea Foss Waterway | VESSEL VICTORIA M D250431
THEA FOSS WATERWAY | THEA FOSS WATERWAY 1616 EAST D ST. | THEA FOSS WATERWAY NEAR THE 11TH ST BRIDGE
TACOMA | Tacoma | TAKOMA, WA 98402

Database(s) : [ALL SITES - WA, BROWNFIELDS - WA, CSCSL HWS - WA, ECHO, ENVCVN - WA, ERNS, FRS, HIST SPILLS - WA, HSL - WA, SPILLS - WA] ***(cont.)***

Envirosite ID: 32430250
EPA ID: N/R

ENVCVN - WA ***(cont.)***

Maintain/Protect Monitoring System :	No
Other :	No
MediaRestrictions :	Sediment
Latitude :	47.244229
Longitude :	-122.433228
Last Date in Agency List :	2023-01-20

Cleanup Site ID :	3677
Facility Site ID :	1263
Site Status :	Construction Complete-Performance Monitoring
Alternate Site Names :	Thea Foss Waterway
NFA Date :	N/R
Instrument Type :	Environmental Covenant
Tax Parcel Number :	8950001613
Active Control :	Yes
County Recording Number :	200801140153
County Recording Date :	2008-01-14
Region :	Southwest
ResponsibleUnit :	Southwest
Restrict Land Use :	No
Restrict Surface Water Use :	No
Restrict All Ground Water Extraction/Well Installation:	No
Restrict Domestic Ground Water Extraction/Well Installation:	No
Prohibit Soil Disturbance :	Yes
Prevent the Reuse or Relocation of Site Soil:	No
Restrictive Signage :	No
Restrict Shellfish and/or Finfish Harvesting:	Yes
Restrict Swimming and/or Beach Play :	No
Restrict Access :	No
Ongoing Maintenance of Remedy :	Yes
Require Educational Programs :	No
Prohibit Removal or Alteration of Existing Buildings:	No
Prohibit New Building Construction :	No
Control Stormwater :	No
Control Vapor/Gas :	No
Restrict Sediment Cap Disturbance :	No
Maintain/Protect Monitoring System :	No
Other :	No
MediaRestrictions :	Sediment; Soil
Latitude :	47.244229
Longitude :	-122.433228
Last Date in Agency List :	2023-01-20

Map Id: N65
Direction: WSW
Distance: 0.163 mi., 861 ft.
Elevation: 17 ft.
Relative: Higher

Site Name : TACOMA REDEVELOPMENT PROP | Delin Docks Thea Foss Waterway | VESSEL VICTORIA M D250431
THEA FOSS WATERWAY | THEA FOSS WATERWAY 1616 EAST D ST. | THEA FOSS WATERWAY NEAR THE 11TH ST BRIDGE
TACOMA | Tacoma | TAKOMA, WA 98402

Database(s) : [ALL SITES - WA, BROWNFIELDS - WA, CSCSL HWS - WA, ECHO, ENVCVN - WA, ERNS, FRS, HIST SPILLS - WA, HSL - WA, SPILLS - WA] ***(cont.)***

Envirosite ID: 32430250
EPA ID: N/R

ENVCVN - WA ***(cont.)***

Cleanup Site ID :	3677
Facility Site ID :	1263
Site Status :	Construction Complete-Performance Monitoring
Alternate Site Names :	Thea Foss Waterway
NFA Date :	N/R
Instrument Type :	Environmental Covenant
Tax Parcel Number :	8950000990, 8950000680
Active Control :	Yes
County Recording Number :	200703220383
County Recording Date :	2007-03-22
Region :	Southwest
ResponsibleUnit :	Southwest
Restrict Land Use :	No
Restrict Surface Water Use :	No
Restrict All Ground Water Extraction/Well Installation:	No
Restrict Domestic Ground Water Extraction/Well Installation:	No
Prohibit Soil Disturbance :	No
Prevent the Reuse or Relocation of Site Soil:	No
Restrictive Signage :	No
Restrict Shellfish and/or Finfish Harvesting:	Yes
Restrict Swimming and/or Beach Play :	No
Restrict Access :	No
Ongoing Maintenance of Remedy :	Yes
Require Educational Programs :	No
Prohibit Removal or Alteration of Existing Buildings:	No
Prohibit New Building Construction :	No
Control Stormwater :	No
Control Vapor/Gas :	No
Restrict Sediment Cap Disturbance :	Yes
Maintain/Protect Monitoring System :	No
Other :	No
MediaRestrictions :	Sediment
Latitude :	47.244229
Longitude :	-122.433228
Last Date in Agency List :	2023-01-20

Cleanup Site ID :	3677
Facility Site ID :	1263
Site Status :	Construction Complete-Performance Monitoring
Alternate Site Names :	Thea Foss Waterway
NFA Date :	N/R
Instrument Type :	Environmental Covenant

Map Id: N65
Direction: WSW
Distance: 0.163 mi., 861 ft.
Elevation: 17 ft.
Relative: Higher

Site Name : TACOMA REDEVELOPMENT PROP | Delin Docks Thea Foss Waterway | VESSEL VICTORIA M D250431
THEA FOSS WATERWAY | THEA FOSS WATERWAY 1616 EAST D ST. | THEA FOSS WATERWAY NEAR THE 11TH ST BRIDGE
TACOMA | Tacoma | TAKOMA, WA 98402

Database(s) : [ALL SITES - WA, BROWNFIELDS - WA, CSCSL HWS - WA, ECHO, ENVCVN - WA, ERNS, FRS, HIST SPILLS - WA, HSL - WA, SPILLS - WA] ***(cont.)***

Envirosite ID: 32430250
EPA ID: N/R

ENVCVN - WA ***(cont.)***

Tax Parcel Number :	N/A Tidelands
Active Control :	Yes
County Recording Number :	200701120572
County Recording Date :	2007-01-12
Region :	Southwest
ResponsibleUnit :	Southwest
Restrict Land Use :	No
Restrict Surface Water Use :	No
Restrict All Ground Water Extraction/Well Installation:	No
Restrict Domestic Ground Water Extraction/Well Installation:	No
Prohibit Soil Disturbance :	No
Prevent the Reuse or Relocation of Site Soil:	No
Restrictive Signage :	No
Restrict Shellfish and/or Finfish Harvesting:	Yes
Restrict Swimming and/or Beach Play :	No
Restrict Access :	No
Ongoing Maintenance of Remedy :	Yes
Require Educational Programs :	No
Prohibit Removal or Alteration of Existing Buildings:	No
Prohibit New Building Construction :	No
Control Stormwater :	No
Control Vapor/Gas :	No
Restrict Sediment Cap Disturbance :	Yes
Maintain/Protect Monitoring System :	No
Other :	No
MediaRestrictions :	Sediment
Latitude :	47.244229
Longitude :	-122.433228
Last Date in Agency List :	2023-01-20

Cleanup Site ID :	3677
Facility Site ID :	1263
Site Status :	Construction Complete-Performance Monitoring
Alternate Site Names :	Thea Foss Waterway
NFA Date :	N/R
Instrument Type :	Environmental Covenant
Tax Parcel Number :	N/A, Tidelands
Active Control :	Yes
County Recording Number :	200701120576
County Recording Date :	2007-01-12
Region :	Southwest
ResponsibleUnit :	Southwest

Map Id: N65
Direction: WSW
Distance: 0.163 mi., 861 ft.
Elevation: 17 ft.
Relative: Higher

Site Name : TACOMA REDEVELOPMENT PROP | Delin Docks Thea Foss Waterway | VESSEL VICTORIA M D250431
THEA FOSS WATERWAY | THEA FOSS WATERWAY 1616 EAST D ST. | THEA FOSS WATERWAY NEAR THE 11TH ST BRIDGE
TACOMA | Tacoma | TAKOMA, WA 98402

Database(s) : [ALL SITES - WA, BROWNFIELDS - WA, CSCSL HWS - WA, ECHO, ENVCVN - WA, ERNS, FRS, HIST SPILLS - WA, HSL - WA, SPILLS - WA] ***(cont.)***

Envirosite ID: 32430250
EPA ID: N/R

ENVCVN - WA ***(cont.)***

Restrict Land Use :	No
Restrict Surface Water Use :	No
Restrict All Ground Water Extraction/Well Installation:	No
Restrict Domestic Ground Water Extraction/Well Installation:	No
Prohibit Soil Disturbance :	No
Prevent the Reuse or Relocation of Site Soil:	No
Restrictive Signage :	No
Restrict Shellfish and/or Finfish Harvesting:	Yes
Restrict Swimming and/or Beach Play :	No
Restrict Access :	No
Ongoing Maintenance of Remedy :	Yes
Require Educational Programs :	No
Prohibit Removal or Alteration of Existing Buildings:	No
Prohibit New Building Construction :	No
Control Stormwater :	No
Control Vapor/Gas :	No
Restrict Sediment Cap Disturbance :	Yes
Maintain/Protect Monitoring System :	No
Other :	No
MediaRestrictions :	Sediment
Latitude :	47.244229
Longitude :	-122.433228
Last Date in Agency List :	2023-01-20

Cleanup Site ID :	3677
Facility Site ID :	1263
Site Status :	Construction Complete-Performance Monitoring
Alternate Site Names :	Thea Foss Waterway
NFA Date :	N/R
Instrument Type :	Environmental Covenant
Tax Parcel Number :	8950002050
Active Control :	Yes
County Recording Number :	200701191317
County Recording Date :	2007-01-19
Region :	Southwest
ResponsibleUnit :	Southwest
Restrict Land Use :	No
Restrict Surface Water Use :	No
Restrict All Ground Water Extraction/Well Installation:	No
Restrict Domestic Ground Water Extraction/Well Installation:	No

Map Id: N65
Direction: WSW
Distance: 0.163 mi., 861 ft.
Elevation: 17 ft.
Relative: Higher

Site Name : TACOMA REDEVELOPMENT PROP | Delin Docks Thea Foss Waterway | VESSEL VICTORIA M D250431
THEA FOSS WATERWAY | THEA FOSS WATERWAY 1616 EAST D ST. | THEA FOSS WATERWAY NEAR THE 11TH ST BRIDGE
TACOMA | Tacoma | TAKOMA, WA 98402

Database(s) : [ALL SITES - WA, BROWNFIELDS - WA, CSCSL HWS - WA, ECHO, ENVCVN - WA, ERNS, FRS, HIST SPILLS - WA, HSL - WA, SPILLS - WA] ***(cont.)***

Envirosite ID: 32430250
EPA ID: N/R

ENVCVN - WA ***(cont.)***

Prohibit Soil Disturbance :	No
Prevent the Reuse or Relocation of Site Soil:	No
Restrictive Signage :	No
Restrict Shellfish and/or Finfish Harvesting:	Yes
Restrict Swimming and/or Beach Play :	No
Restrict Access :	No
Ongoing Maintenance of Remedy :	Yes
Require Educational Programs :	No
Prohibit Removal or Alteration of Existing Buildings:	No
Prohibit New Building Construction :	No
Control Stormwater :	No
Control Vapor/Gas :	No
Restrict Sediment Cap Disturbance :	Yes
Maintain/Protect Monitoring System :	No
Other :	No
MediaRestrictions :	Sediment
Latitude :	47.244229
Longitude :	-122.433228
Last Date in Agency List :	2023-01-20

Cleanup Site ID :	3677
Facility Site ID :	1263
Site Status :	Construction Complete-Performance Monitoring
Alternate Site Names :	Thea Foss Waterway
NFA Date :	N/R
Instrument Type :	Environmental Covenant
Tax Parcel Number :	8950001963
Active Control :	Yes
County Recording Number :	200701120563
County Recording Date :	2007-01-12
Region :	Southwest
ResponsibleUnit :	Southwest
Restrict Land Use :	No
Restrict Surface Water Use :	No
Restrict All Ground Water Extraction/Well Installation:	No
Restrict Domestic Ground Water Extraction/Well Installation:	No
Prohibit Soil Disturbance :	No
Prevent the Reuse or Relocation of Site Soil:	No
Restrictive Signage :	No
Restrict Shellfish and/or Finfish Harvesting:	Yes

Map Id: N65
Direction: WSW
Distance: 0.163 mi., 861 ft.
Elevation: 17 ft.
Relative: Higher

Site Name : TACOMA REDEVELOPMENT PROP | Delin Docks Thea Foss Waterway | VESSEL VICTORIA M D250431
THEA FOSS WATERWAY | THEA FOSS WATERWAY 1616 EAST D ST. | THEA FOSS WATERWAY NEAR THE 11TH ST BRIDGE
TACOMA | Tacoma | TAKOMA, WA 98402

Database(s) : [ALL SITES - WA, BROWNFIELDS - WA, CSCSL HWS - WA, ECHO, ENVCVN - WA, ERNS, FRS, HIST SPILLS - WA, HSL - WA, SPILLS - WA] ***(cont.)***

Envirosite ID: 32430250
EPA ID: N/R

ENVCVN - WA ***(cont.)***

Restrict Swimming and/or Beach Play :	No
Restrict Access :	No
Ongoing Maintenance of Remedy :	Yes
Require Educational Programs :	No
Prohibit Removal or Alteration of Existing Buildings:	No
Prohibit New Building Construction :	No
Control Stormwater :	No
Control Vapor/Gas :	No
Restrict Sediment Cap Disturbance :	Yes
Maintain/Protect Monitoring System :	No
Other :	No
MediaRestrictions :	Sediment
Latitude :	47.244229
Longitude :	-122.433228
Last Date in Agency List :	2023-01-20

Cleanup Site ID :	3677
Facility Site ID :	1263
Site Status :	Construction Complete-Performance Monitoring
Alternate Site Names :	Thea Foss Waterway
NFA Date :	N/R
Instrument Type :	Environmental Covenant
Tax Parcel Number :	2022000021
Active Control :	Yes
County Recording Number :	200701120566
County Recording Date :	2007-01-12
Region :	Southwest
ResponsibleUnit :	Southwest
Restrict Land Use :	No
Restrict Surface Water Use :	No
Restrict All Ground Water Extraction/Well Installation:	No
Restrict Domestic Ground Water Extraction/Well Installation:	No
Prohibit Soil Disturbance :	No
Prevent the Reuse or Relocation of Site Soil:	No
Restrictive Signage :	No
Restrict Shellfish and/or Finfish Harvesting:	Yes
Restrict Swimming and/or Beach Play :	No
Restrict Access :	No
Ongoing Maintenance of Remedy :	Yes
Require Educational Programs :	No
Prohibit Removal or Alteration of Existing Buildings:	No

Map Id: N65
Direction: WSW
Distance: 0.163 mi., 861 ft.
Elevation: 17 ft.
Relative: Higher

Site Name : TACOMA REDEVELOPMENT PROP | Delin Docks Thea Foss Waterway | VESSEL VICTORIA M D250431
THEA FOSS WATERWAY | THEA FOSS WATERWAY 1616 EAST D ST. | THEA FOSS WATERWAY NEAR THE 11TH ST BRIDGE
TACOMA | Tacoma | TAKOMA, WA 98402

Database(s) : [ALL SITES - WA, BROWNFIELDS - WA, CSCSL HWS - WA, ECHO, ENVCVN - WA, ERNS, FRS, HIST SPILLS - WA, HSL - WA, SPILLS - WA] ***(cont.)***

Envirosite ID: 32430250
EPA ID: N/R

ENVCVN - WA ***(cont.)***

Prohibit New Building Construction :	No
Control Stormwater :	No
Control Vapor/Gas :	No
Restrict Sediment Cap Disturbance :	Yes
Maintain/Protect Monitoring System :	No
Other :	No
MediaRestrictions :	Sediment
Latitude :	47.244229
Longitude :	-122.433228
Last Date in Agency List :	2023-01-20

Cleanup Site ID :	3677
Facility Site ID :	1263
Site Status :	Construction Complete-Performance Monitoring
Alternate Site Names :	Thea Foss Waterway
NFA Date :	N/R
Instrument Type :	Environmental Covenant
Tax Parcel Number :	8950002040
Active Control :	Yes
County Recording Number :	200701191318
County Recording Date :	2007-01-19
Region :	Southwest
ResponsibleUnit :	Southwest
Restrict Land Use :	No
Restrict Surface Water Use :	No
Restrict All Ground Water Extraction/Well Installation:	No
Restrict Domestic Ground Water Extraction/Well Installation:	No
Prohibit Soil Disturbance :	No
Prevent the Reuse or Relocation of Site Soil:	No
Restrictive Signage :	No
Restrict Shellfish and/or Finfish Harvesting:	Yes
Restrict Swimming and/or Beach Play :	No
Restrict Access :	No
Ongoing Maintenance of Remedy :	Yes
Require Educational Programs :	No
Prohibit Removal or Alteration of Existing Buildings:	No
Prohibit New Building Construction :	No
Control Stormwater :	No
Control Vapor/Gas :	No
Restrict Sediment Cap Disturbance :	Yes
Maintain/Protect Monitoring System :	No
Other :	No

Map Id: N65
Direction: WSW
Distance: 0.163 mi., 861 ft.
Elevation: 17 ft.
Relative: Higher

Site Name : TACOMA REDEVELOPMENT PROP | Delin Docks Thea Foss Waterway | VESSEL VICTORIA M D250431
THEA FOSS WATERWAY | THEA FOSS WATERWAY 1616 EAST D ST. | THEA FOSS WATERWAY NEAR THE 11TH ST BRIDGE
TACOMA | Tacoma | TAKOMA, WA 98402

Database(s) : [ALL SITES - WA, BROWNFIELDS - WA, CSCSL HWS - WA, ECHO, ENVCVN - WA, ERNS, FRS, HIST SPILLS - WA, HSL - WA, SPILLS - WA] ***(cont.)***

Envirosite ID: 32430250
EPA ID: N/R

ENVCVN - WA ***(cont.)***

MediaRestrictions :	Sediment
Latitude :	47.244229
Longitude :	-122.433228
Last Date in Agency List :	2023-01-20
Cleanup Site ID :	3677
Facility Site ID :	1263
Site Status :	Construction Complete-Performance Monitoring
Alternate Site Names :	Thea Foss Waterway
NFA Date :	N/R
Instrument Type :	Environmental Covenant
Tax Parcel Number :	8950002060
Active Control :	Yes
County Recording Number :	200701191316
County Recording Date :	2007-01-19
Region :	Southwest
ResponsibleUnit :	Southwest
Restrict Land Use :	No
Restrict Surface Water Use :	No
Restrict All Ground Water Extraction/Well Installation:	No
Restrict Domestic Ground Water Extraction/Well Installation:	No
Prohibit Soil Disturbance :	No
Prevent the Reuse or Relocation of Site Soil:	No
Restrictive Signage :	No
Restrict Shellfish and/or Finfish Harvesting:	Yes
Restrict Swimming and/or Beach Play :	No
Restrict Access :	No
Ongoing Maintenance of Remedy :	Yes
Require Educational Programs :	No
Prohibit Removal or Alteration of Existing Buildings:	No
Prohibit New Building Construction :	No
Control Stormwater :	No
Control Vapor/Gas :	No
Restrict Sediment Cap Disturbance :	Yes
Maintain/Protect Monitoring System :	No
Other :	No
MediaRestrictions :	Sediment
Latitude :	47.244229
Longitude :	-122.433228
Last Date in Agency List :	2023-01-20

Map Id: N65
Direction: WSW
Distance: 0.163 mi., 861 ft.
Elevation: 17 ft.
Relative: Higher

Site Name : TACOMA REDEVELOPMENT PROP | Delin Docks Thea Foss Waterway | VESSEL VICTORIA M D250431
THEA FOSS WATERWAY | THEA FOSS WATERWAY 1616 EAST D ST. | THEA FOSS WATERWAY NEAR THE 11TH ST BRIDGE
TACOMA | Tacoma | TAKOMA, WA 98402

Database(s) : [ALL SITES - WA, BROWNFIELDS - WA, CSCSL HWS - WA, ECHO, ENVCVN - WA, ERNS, FRS, HIST SPILLS - WA, HSL - WA, SPILLS - WA] ***(cont.)***

Envirosite ID: 32430250
EPA ID: N/R

ENVCVN - WA ***(cont.)***

Cleanup Site ID :	3677
Facility Site ID :	1263
Site Status :	Construction Complete-Performance Monitoring
Alternate Site Names :	Thea Foss Waterway
NFA Date :	N/R
Instrument Type :	Environmental Covenant
Tax Parcel Number :	Tidelands, no parcel #
Active Control :	Yes
County Recording Number :	200701240768
County Recording Date :	2007-01-24
Region :	Southwest
ResponsibleUnit :	Southwest
Restrict Land Use :	No
Restrict Surface Water Use :	No
Restrict All Ground Water Extraction/Well Installation:	No
Restrict Domestic Ground Water Extraction/Well Installation:	No
Prohibit Soil Disturbance :	Yes
Prevent the Reuse or Relocation of Site Soil:	No
Restrictive Signage :	No
Restrict Shellfish and/or Finfish Harvesting:	Yes
Restrict Swimming and/or Beach Play :	No
Restrict Access :	No
Ongoing Maintenance of Remedy :	No
Require Educational Programs :	No
Prohibit Removal or Alteration of Existing Buildings:	No
Prohibit New Building Construction :	No
Control Stormwater :	No
Control Vapor/Gas :	No
Restrict Sediment Cap Disturbance :	No
Maintain/Protect Monitoring System :	No
Other :	No
MediaRestrictions :	Sediment
Latitude :	47.244229
Longitude :	-122.433228
Last Date in Agency List :	2023-01-20

Cleanup Site ID :	3677
Facility Site ID :	1263
Site Status :	Construction Complete-Performance Monitoring
Alternate Site Names :	Thea Foss Waterway
NFA Date :	N/R
Instrument Type :	Environmental Covenant

Map Id: N65
Direction: WSW
Distance: 0.163 mi., 861 ft.
Elevation: 17 ft.
Relative: Higher

Site Name : TACOMA REDEVELOPMENT PROP | Delin Docks Thea Foss Waterway | VESSEL VICTORIA M D250431
THEA FOSS WATERWAY | THEA FOSS WATERWAY 1616 EAST D ST. | THEA FOSS WATERWAY NEAR THE 11TH ST BRIDGE
TACOMA | Tacoma | TAKOMA, WA 98402

Database(s) : [ALL SITES - WA, BROWNFIELDS - WA, CSCSL HWS - WA, ECHO, ENVCVN - WA, ERNS, FRS, HIST SPILLS - WA, HSL - WA, SPILLS - WA] ***(cont.)***

Envirosite ID: 32430250
EPA ID: N/R

ENVCVN - WA ***(cont.)***

Tax Parcel Number :	0320041028, 8950001601
Active Control :	Yes
County Recording Number :	200701250684
County Recording Date :	2007-01-25
Region :	Southwest
ResponsibleUnit :	Southwest
Restrict Land Use :	No
Restrict Surface Water Use :	No
Restrict All Ground Water Extraction/Well Installation:	No
Restrict Domestic Ground Water Extraction/Well Installation:	No
Prohibit Soil Disturbance :	No
Prevent the Reuse or Relocation of Site Soil:	No
Restrictive Signage :	No
Restrict Shellfish and/or Finfish Harvesting:	Yes
Restrict Swimming and/or Beach Play :	No
Restrict Access :	No
Ongoing Maintenance of Remedy :	Yes
Require Educational Programs :	No
Prohibit Removal or Alteration of Existing Buildings:	No
Prohibit New Building Construction :	No
Control Stormwater :	No
Control Vapor/Gas :	No
Restrict Sediment Cap Disturbance :	Yes
Maintain/Protect Monitoring System :	No
Other :	No
MediaRestrictions :	Sediment
Latitude :	47.244229
Longitude :	-122.433228
Last Date in Agency List :	2023-01-20

Cleanup Site ID :	3677
Facility Site ID :	1263
Site Status :	Construction Complete-Performance Monitoring
Alternate Site Names :	Thea Foss Waterway
NFA Date :	N/R
Instrument Type :	Environmental Covenant
Tax Parcel Number :	89500001761
Active Control :	Yes
County Recording Number :	200704301178
County Recording Date :	2007-04-30
Region :	Southwest
ResponsibleUnit :	Southwest

Map Id: N65
Direction: WSW
Distance: 0.163 mi., 861 ft.
Elevation: 17 ft.
Relative: Higher

Site Name : TACOMA REDEVELOPMENT PROP | Delin Docks Thea Foss Waterway | VESSEL VICTORIA M D250431
THEA FOSS WATERWAY | THEA FOSS WATERWAY 1616 EAST D ST. | THEA FOSS WATERWAY NEAR THE 11TH ST BRIDGE
TACOMA | Tacoma | TAKOMA, WA 98402

Database(s) : [ALL SITES - WA, BROWNFIELDS - WA, CSCSL HWS - WA, ECHO, ENVCVN - WA, ERNS, FRS, HIST SPILLS - WA, HSL - WA, SPILLS - WA] ***(cont.)***

Envirosite ID: 32430250
EPA ID: N/R

ENVCVN - WA ***(cont.)***

Restrict Land Use :	No
Restrict Surface Water Use :	No
Restrict All Ground Water Extraction/Well Installation:	No
Restrict Domestic Ground Water Extraction/Well Installation:	No
Prohibit Soil Disturbance :	Yes
Prevent the Reuse or Relocation of Site Soil:	No
Restrictive Signage :	No
Restrict Shellfish and/or Finfish Harvesting:	Yes
Restrict Swimming and/or Beach Play :	No
Restrict Access :	No
Ongoing Maintenance of Remedy :	Yes
Require Educational Programs :	No
Prohibit Removal or Alteration of Existing Buildings:	No
Prohibit New Building Construction :	No
Control Stormwater :	No
Control Vapor/Gas :	No
Restrict Sediment Cap Disturbance :	Yes
Maintain/Protect Monitoring System :	No
Other :	No
MediaRestrictions :	Sediment
Latitude :	47.244229
Longitude :	-122.433228
Last Date in Agency List :	2023-01-20

Cleanup Site ID :	3677
Facility Site ID :	1263
Site Status :	Construction Complete-Performance Monitoring
Alternate Site Names :	Thea Foss Waterway
NFA Date :	N/R
Instrument Type :	Environmental Covenant
Tax Parcel Number :	8950000690
Active Control :	Yes
County Recording Number :	200701250297
County Recording Date :	2007-01-25
Region :	Southwest
ResponsibleUnit :	Southwest
Restrict Land Use :	No
Restrict Surface Water Use :	No
Restrict All Ground Water Extraction/Well Installation:	No
Restrict Domestic Ground Water Extraction/Well Installation:	No

Map Id: N65
Direction: WSW
Distance: 0.163 mi., 861 ft.
Elevation: 17 ft.
Relative: Higher

Site Name : TACOMA REDEVELOPMENT PROP | Delin Docks Thea Foss Waterway | VESSEL VICTORIA M D250431
THEA FOSS WATERWAY | THEA FOSS WATERWAY 1616 EAST D ST. | THEA FOSS WATERWAY NEAR THE 11TH ST BRIDGE
TACOMA | Tacoma | TAKOMA, WA 98402

Database(s) : [ALL SITES - WA, BROWNFIELDS - WA, CSCSL HWS - WA, ECHO, ENVCVN - WA, ERNS, FRS, HIST SPILLS - WA, HSL - WA, SPILLS - WA] ***(cont.)***

Envirosite ID: 32430250
EPA ID: N/R

ENVCVN - WA ***(cont.)***

Prohibit Soil Disturbance :	No
Prevent the Reuse or Relocation of Site Soil:	No
Restrictive Signage :	No
Restrict Shellfish and/or Finfish Harvesting:	Yes
Restrict Swimming and/or Beach Play :	No
Restrict Access :	No
Ongoing Maintenance of Remedy :	Yes
Require Educational Programs :	No
Prohibit Removal or Alteration of Existing Buildings:	No
Prohibit New Building Construction :	No
Control Stormwater :	No
Control Vapor/Gas :	No
Restrict Sediment Cap Disturbance :	Yes
Maintain/Protect Monitoring System :	No
Other :	No
MediaRestrictions :	Sediment
Latitude :	47.244229
Longitude :	-122.433228
Last Date in Agency List :	2023-01-20

Cleanup Site ID :	3677
Facility Site ID :	1263
Site Status :	Construction Complete-Performance Monitoring
Alternate Site Names :	Thea Foss Waterway
NFA Date :	N/R
Instrument Type :	Environmental Covenant
Tax Parcel Number :	NA, Tidelands
Active Control :	Yes
County Recording Number :	200701120575
County Recording Date :	2007-01-12
Region :	Southwest
ResponsibleUnit :	Southwest
Restrict Land Use :	No
Restrict Surface Water Use :	No
Restrict All Ground Water Extraction/Well Installation:	No
Restrict Domestic Ground Water Extraction/Well Installation:	No
Prohibit Soil Disturbance :	No
Prevent the Reuse or Relocation of Site Soil:	No
Restrictive Signage :	No
Restrict Shellfish and/or Finfish Harvesting:	Yes

Map Id: N65
Direction: WSW
Distance: 0.163 mi., 861 ft.
Elevation: 17 ft.
Relative: Higher

Site Name : TACOMA REDEVELOPMENT PROP | Delin Docks Thea Foss Waterway | VESSEL VICTORIA M D250431
THEA FOSS WATERWAY | THEA FOSS WATERWAY 1616 EAST D ST. | THEA FOSS WATERWAY NEAR THE 11TH ST BRIDGE
TACOMA | Tacoma | TAKOMA, WA 98402

Database(s) : [ALL SITES - WA, BROWNFIELDS - WA, CSCSL HWS - WA, ECHO, ENVCVN - WA, ERNS, FRS, HIST SPILLS - WA, HSL - WA, SPILLS - WA] ***(cont.)***

Envirosite ID: 32430250
EPA ID: N/R

ENVCVN - WA ***(cont.)***

Restrict Swimming and/or Beach Play :	No
Restrict Access :	No
Ongoing Maintenance of Remedy :	Yes
Require Educational Programs :	No
Prohibit Removal or Alteration of Existing Buildings:	No
Prohibit New Building Construction :	No
Control Stormwater :	No
Control Vapor/Gas :	No
Restrict Sediment Cap Disturbance :	Yes
Maintain/Protect Monitoring System :	No
Other :	No
MediaRestrictions :	Sediment
Latitude :	47.244229
Longitude :	-122.433228
Last Date in Agency List :	2023-01-20

Cleanup Site ID :	3677
Facility Site ID :	1263
Site Status :	Construction Complete-Performance Monitoring
Alternate Site Names :	Thea Foss Waterway
NFA Date :	N/R
Instrument Type :	Environmental Covenant
Tax Parcel Number :	N/A, Tidelands
Active Control :	Yes
County Recording Number :	200701120578
County Recording Date :	2007-01-12
Region :	Southwest
ResponsibleUnit :	Southwest
Restrict Land Use :	No
Restrict Surface Water Use :	No
Restrict All Ground Water Extraction/Well Installation:	No
Restrict Domestic Ground Water Extraction/Well Installation:	No
Prohibit Soil Disturbance :	No
Prevent the Reuse or Relocation of Site Soil:	No
Restrictive Signage :	No
Restrict Shellfish and/or Finfish Harvesting:	Yes
Restrict Swimming and/or Beach Play :	No
Restrict Access :	No
Ongoing Maintenance of Remedy :	Yes
Require Educational Programs :	No
Prohibit Removal or Alteration of Existing Buildings:	No

Map Id: N65
Direction: WSW
Distance: 0.163 mi., 861 ft.
Elevation: 17 ft.
Relative: Higher

Site Name : TACOMA REDEVELOPMENT PROP | Delin Docks Thea Foss Waterway | VESSEL VICTORIA M D250431
THEA FOSS WATERWAY | THEA FOSS WATERWAY 1616 EAST D ST. | THEA FOSS WATERWAY NEAR THE 11TH ST BRIDGE
TACOMA | Tacoma | TAKOMA, WA 98402

Database(s) : [ALL SITES - WA, BROWNFIELDS - WA, CSCSL HWS - WA, ECHO, ENVCVN - WA, ERNS, FRS, HIST SPILLS - WA, HSL - WA, SPILLS - WA] ***(cont.)***

Envirosite ID: 32430250
EPA ID: N/R

ENVCVN - WA ***(cont.)***

Prohibit New Building Construction :	No
Control Stormwater :	No
Control Vapor/Gas :	No
Restrict Sediment Cap Disturbance :	Yes
Maintain/Protect Monitoring System :	No
Other :	No
MediaRestrictions :	Sediment
Latitude :	47.244229
Longitude :	-122.433228
Last Date in Agency List :	2023-01-20

Cleanup Site ID :	3677
Facility Site ID :	1263
Site Status :	Construction Complete-Performance Monitoring
Alternate Site Names :	Thea Foss Waterway
NFA Date :	N/R
Instrument Type :	Environmental Covenant
Tax Parcel Number :	8950001791
Active Control :	Yes
County Recording Number :	200704301177
County Recording Date :	2007-04-30
Region :	Southwest
ResponsibleUnit :	Southwest
Restrict Land Use :	No
Restrict Surface Water Use :	No
Restrict All Ground Water Extraction/Well Installation:	No
Restrict Domestic Ground Water Extraction/Well Installation:	No
Prohibit Soil Disturbance :	Yes
Prevent the Reuse or Relocation of Site Soil:	No
Restrictive Signage :	No
Restrict Shellfish and/or Finfish Harvesting:	Yes
Restrict Swimming and/or Beach Play :	No
Restrict Access :	No
Ongoing Maintenance of Remedy :	Yes
Require Educational Programs :	No
Prohibit Removal or Alteration of Existing Buildings:	No
Prohibit New Building Construction :	No
Control Stormwater :	No
Control Vapor/Gas :	No
Restrict Sediment Cap Disturbance :	Yes
Maintain/Protect Monitoring System :	No
Other :	No

Map Id: N65
Direction: WSW
Distance: 0.163 mi., 861 ft.
Elevation: 17 ft.
Relative: Higher

Site Name : TACOMA REDEVELOPMENT PROP | Delin Docks Thea Foss Waterway | VESSEL VICTORIA M D250431
THEA FOSS WATERWAY | THEA FOSS WATERWAY 1616 EAST D ST. | THEA FOSS WATERWAY NEAR THE 11TH ST BRIDGE
TACOMA | Tacoma | TAKOMA, WA 98402

Database(s) : [ALL SITES - WA, BROWNFIELDS - WA, CSCSL HWS - WA, ECHO, ENVCVN - WA, ERNS, FRS, HIST SPILLS - WA, HSL - WA, SPILLS - WA] ***(cont.)***

Envirosite ID: 32430250
EPA ID: N/R

ENVCVN - WA ***(cont.)***

MediaRestrictions :	Sediment
Latitude :	47.244229
Longitude :	-122.433228
Last Date in Agency List :	2023-01-20
Cleanup Site ID :	3677
Facility Site ID :	1263
Site Status :	Construction Complete-Performance Monitoring
Alternate Site Names :	Thea Foss Waterway
NFA Date :	N/R
Instrument Type :	Environmental Covenant
Tax Parcel Number :	N/A, Tidelands
Active Control :	Yes
County Recording Number :	200701120572
County Recording Date :	2007-01-12
Region :	Southwest
ResponsibleUnit :	Southwest
Restrict Land Use :	No
Restrict Surface Water Use :	No
Restrict All Ground Water Extraction/Well Installation:	No
Restrict Domestic Ground Water Extraction/Well Installation:	No
Prohibit Soil Disturbance :	No
Prevent the Reuse or Relocation of Site Soil:	No
Restrictive Signage :	No
Restrict Shellfish and/or Finfish Harvesting:	Yes
Restrict Swimming and/or Beach Play :	No
Restrict Access :	No
Ongoing Maintenance of Remedy :	Yes
Require Educational Programs :	No
Prohibit Removal or Alteration of Existing Buildings:	No
Prohibit New Building Construction :	No
Control Stormwater :	No
Control Vapor/Gas :	No
Restrict Sediment Cap Disturbance :	Yes
Maintain/Protect Monitoring System :	No
Other :	No
MediaRestrictions :	Sediment
Latitude :	47.244229
Longitude :	-122.433228
Last Date in Agency List :	2023-01-20

Map Id: N65
Direction: WSW
Distance: 0.163 mi., 861 ft.
Elevation: 17 ft.
Relative: Higher

Site Name : TACOMA REDEVELOPMENT PROP | Delin Docks Thea Foss Waterway | VESSEL VICTORIA M D250431
THEA FOSS WATERWAY | THEA FOSS WATERWAY 1616 EAST D ST. | THEA FOSS WATERWAY NEAR THE 11TH ST BRIDGE
TACOMA | Tacoma | TAKOMA, WA 98402

Database(s) : [ALL SITES - WA, BROWNFIELDS - WA, CSCSL HWS - WA, ECHO, ENVCVN - WA, ERNS, FRS, HIST SPILLS - WA, HSL - WA, SPILLS - WA] ***(cont.)***

Envirosite ID: 32430250
EPA ID: N/R

ENVCVN - WA ***(cont.)***

Cleanup Site ID :	3677
Facility Site ID :	1263
Site Status :	Construction Complete-Performance Monitoring
Alternate Site Names :	Thea Foss Waterway
NFA Date :	N/R
Instrument Type :	Environmental Covenant
Tax Parcel Number :	8950001964
Active Control :	Yes
County Recording Number :	200701120561
County Recording Date :	2007-01-12
Region :	Southwest
ResponsibleUnit :	Southwest
Restrict Land Use :	No
Restrict Surface Water Use :	No
Restrict All Ground Water Extraction/Well Installation:	No
Restrict Domestic Ground Water Extraction/Well Installation:	No
Prohibit Soil Disturbance :	No
Prevent the Reuse or Relocation of Site Soil:	No
Restrictive Signage :	No
Restrict Shellfish and/or Finfish Harvesting:	Yes
Restrict Swimming and/or Beach Play :	No
Restrict Access :	No
Ongoing Maintenance of Remedy :	Yes
Require Educational Programs :	No
Prohibit Removal or Alteration of Existing Buildings:	No
Prohibit New Building Construction :	No
Control Stormwater :	No
Control Vapor/Gas :	No
Restrict Sediment Cap Disturbance :	Yes
Maintain/Protect Monitoring System :	No
Other :	No
MediaRestrictions :	Sediment
Latitude :	47.244229
Longitude :	-122.433228
Last Date in Agency List :	2023-01-20

Cleanup Site ID :	3677
Facility Site ID :	1263
Site Status :	Construction Complete-Performance Monitoring
Alternate Site Names :	Thea Foss Waterway
NFA Date :	N/R
Instrument Type :	Environmental Covenant

Map Id: N65
Direction: WSW
Distance: 0.163 mi., 861 ft.
Elevation: 17 ft.
Relative: Higher

Site Name : TACOMA REDEVELOPMENT PROP | Delin Docks Thea Foss Waterway | VESSEL VICTORIA M D250431
THEA FOSS WATERWAY | THEA FOSS WATERWAY 1616 EAST D ST. | THEA FOSS WATERWAY NEAR THE 11TH ST BRIDGE
TACOMA | Tacoma | TAKOMA, WA 98402

Database(s) : [ALL SITES - WA, BROWNFIELDS - WA, CSCSL HWS - WA, ECHO, ENVCVN - WA, ERNS, FRS, HIST SPILLS - WA, HSL - WA, SPILLS - WA] ***(cont.)***

Envirosite ID: 32430250
EPA ID: N/R

ENVCVN - WA ***(cont.)***

Tax Parcel Number :	N/A, Tidelands
Active Control :	Yes
County Recording Number :	200701120571
County Recording Date :	2007-01-12
Region :	Southwest
ResponsibleUnit :	Southwest
Restrict Land Use :	No
Restrict Surface Water Use :	No
Restrict All Ground Water Extraction/Well Installation:	No
Restrict Domestic Ground Water Extraction/Well Installation:	No
Prohibit Soil Disturbance :	No
Prevent the Reuse or Relocation of Site Soil:	No
Restrictive Signage :	No
Restrict Shellfish and/or Finfish Harvesting:	Yes
Restrict Swimming and/or Beach Play :	No
Restrict Access :	No
Ongoing Maintenance of Remedy :	Yes
Require Educational Programs :	No
Prohibit Removal or Alteration of Existing Buildings:	No
Prohibit New Building Construction :	No
Control Stormwater :	No
Control Vapor/Gas :	No
Restrict Sediment Cap Disturbance :	Yes
Maintain/Protect Monitoring System :	No
Other :	No
MediaRestrictions :	Sediment
Latitude :	47.244229
Longitude :	-122.433228
Last Date in Agency List :	2023-01-20

Cleanup Site ID :	3677
Facility Site ID :	1263
Site Status :	Construction Complete-Performance Monitoring
Alternate Site Names :	Thea Foss Waterway
NFA Date :	N/R
Instrument Type :	Environmental Covenant
Tax Parcel Number :	Tidelands, no parcel #
Active Control :	Yes
County Recording Number :	200701240767
County Recording Date :	2007-01-24
Region :	Southwest
ResponsibleUnit :	Southwest

Map Id: N65
Direction: WSW
Distance: 0.163 mi., 861 ft.
Elevation: 17 ft.
Relative: Higher

Site Name : TACOMA REDEVELOPMENT PROP | Delin Docks Thea Foss Waterway | VESSEL VICTORIA M D250431
THEA FOSS WATERWAY | THEA FOSS WATERWAY 1616 EAST D ST. | THEA FOSS WATERWAY NEAR THE 11TH ST BRIDGE
TACOMA | Tacoma | TAKOMA, WA 98402

Database(s) : [ALL SITES - WA, BROWNFIELDS - WA, CSCSL HWS - WA, ECHO, ENVCVN - WA, ERNS, FRS, HIST SPILLS - WA, HSL - WA, SPILLS - WA] ***(cont.)***

Envirosite ID: 32430250
EPA ID: N/R

ENVCVN - WA ***(cont.)***

Restrict Land Use :	No
Restrict Surface Water Use :	No
Restrict All Ground Water Extraction/Well Installation:	No
Restrict Domestic Ground Water Extraction/Well Installation:	No
Prohibit Soil Disturbance :	Yes
Prevent the Reuse or Relocation of Site Soil:	No
Restrictive Signage :	No
Restrict Shellfish and/or Finfish Harvesting:	Yes
Restrict Swimming and/or Beach Play :	No
Restrict Access :	No
Ongoing Maintenance of Remedy :	No
Require Educational Programs :	No
Prohibit Removal or Alteration of Existing Buildings:	No
Prohibit New Building Construction :	No
Control Stormwater :	No
Control Vapor/Gas :	No
Restrict Sediment Cap Disturbance :	No
Maintain/Protect Monitoring System :	No
Other :	No
MediaRestrictions :	Sediment
Latitude :	47.244229
Longitude :	-122.433228
Last Date in Agency List :	2023-01-20

Cleanup Site ID :	3677
Facility Site ID :	1263
Site Status :	Construction Complete-Performance Monitoring
Alternate Site Names :	Thea Foss Waterway
NFA Date :	N/R
Instrument Type :	Environmental Covenant
Tax Parcel Number :	0320092019
Active Control :	Yes
County Recording Number :	200701250683
County Recording Date :	2007-01-25
Region :	Southwest
ResponsibleUnit :	Southwest
Restrict Land Use :	No
Restrict Surface Water Use :	No
Restrict All Ground Water Extraction/Well Installation:	No
Restrict Domestic Ground Water Extraction/Well Installation:	No

Map Id: N65
Direction: WSW
Distance: 0.163 mi., 861 ft.
Elevation: 17 ft.
Relative: Higher

Site Name : TACOMA REDEVELOPMENT PROP | Delin Docks Thea Foss Waterway | VESSEL VICTORIA M D250431
THEA FOSS WATERWAY | THEA FOSS WATERWAY 1616 EAST D ST. | THEA FOSS WATERWAY NEAR THE 11TH ST BRIDGE
TACOMA | Tacoma | TAKOMA, WA 98402

Database(s) : [ALL SITES - WA, BROWNFIELDS - WA, CSCSL HWS - WA, ECHO, ENVCVN - WA, ERNS, FRS, HIST SPILLS - WA, HSL - WA, SPILLS - WA] ***(cont.)***

Envirosite ID: 32430250
EPA ID: N/R

ENVCVN - WA ***(cont.)***

Prohibit Soil Disturbance :	No
Prevent the Reuse or Relocation of Site Soil:	No
Restrictive Signage :	No
Restrict Shellfish and/or Finfish Harvesting:	Yes
Restrict Swimming and/or Beach Play :	No
Restrict Access :	No
Ongoing Maintenance of Remedy :	Yes
Require Educational Programs :	No
Prohibit Removal or Alteration of Existing Buildings:	No
Prohibit New Building Construction :	No
Control Stormwater :	No
Control Vapor/Gas :	No
Restrict Sediment Cap Disturbance :	Yes
Maintain/Protect Monitoring System :	No
Other :	No
MediaRestrictions :	Sediment
Latitude :	47.244229
Longitude :	-122.433228
Last Date in Agency List :	2023-01-20

Cleanup Site ID :	3677
Facility Site ID :	1263
Site Status :	Construction Complete-Performance Monitoring
Alternate Site Names :	Thea Foss Waterway
NFA Date :	N/R
Instrument Type :	Environmental Covenant
Tax Parcel Number :	89500001822
Active Control :	Yes
County Recording Number :	200704301179
County Recording Date :	2007-04-30
Region :	Southwest
ResponsibleUnit :	Southwest
Restrict Land Use :	No
Restrict Surface Water Use :	No
Restrict All Ground Water Extraction/Well Installation:	No
Restrict Domestic Ground Water Extraction/Well Installation:	No
Prohibit Soil Disturbance :	No
Prevent the Reuse or Relocation of Site Soil:	No
Restrictive Signage :	No
Restrict Shellfish and/or Finfish Harvesting:	Yes

Map Id: N65
Direction: WSW
Distance: 0.163 mi., 861 ft.
Elevation: 17 ft.
Relative: Higher

Site Name : TACOMA REDEVELOPMENT PROP | Delin Docks Thea Foss Waterway | VESSEL VICTORIA M D250431
THEA FOSS WATERWAY | THEA FOSS WATERWAY 1616 EAST D ST. | THEA FOSS WATERWAY NEAR THE 11TH ST BRIDGE
TACOMA | Tacoma | TAKOMA, WA 98402

Database(s) : [ALL SITES - WA, BROWNFIELDS - WA, CSCSL HWS - WA, ECHO, ENVCVN - WA, ERNS, FRS, HIST SPILLS - WA, HSL - WA, SPILLS - WA] ***(cont.)***

Envirosite ID: 32430250
EPA ID: N/R

ENVCVN - WA ***(cont.)***

Restrict Swimming and/or Beach Play :	No
Restrict Access :	No
Ongoing Maintenance of Remedy :	Yes
Require Educational Programs :	No
Prohibit Removal or Alteration of Existing Buildings:	No
Prohibit New Building Construction :	No
Control Stormwater :	No
Control Vapor/Gas :	No
Restrict Sediment Cap Disturbance :	Yes
Maintain/Protect Monitoring System :	No
Other :	No
MediaRestrictions :	Sediment
Latitude :	47.244229
Longitude :	-122.433228
Last Date in Agency List :	2023-01-20

Cleanup Site ID :	3677
Facility Site ID :	1263
Site Status :	Construction Complete-Performance Monitoring
Alternate Site Names :	Thea Foss Waterway
NFA Date :	N/R
Instrument Type :	Environmental Covenant
Tax Parcel Number :	8950000700
Active Control :	Yes
County Recording Number :	200705010303
County Recording Date :	2007-05-01
Region :	Southwest
ResponsibleUnit :	Southwest
Restrict Land Use :	No
Restrict Surface Water Use :	No
Restrict All Ground Water Extraction/Well Installation:	No
Restrict Domestic Ground Water Extraction/Well Installation:	No
Prohibit Soil Disturbance :	No
Prevent the Reuse or Relocation of Site Soil:	No
Restrictive Signage :	No
Restrict Shellfish and/or Finfish Harvesting:	Yes
Restrict Swimming and/or Beach Play :	No
Restrict Access :	No
Ongoing Maintenance of Remedy :	No
Require Educational Programs :	No
Prohibit Removal or Alteration of Existing Buildings:	No

Map Id: N65
Direction: WSW
Distance: 0.163 mi., 861 ft.
Elevation: 17 ft.
Relative: Higher

Site Name : TACOMA REDEVELOPMENT PROP | Delin Docks Thea Foss Waterway | VESSEL VICTORIA M D250431
THEA FOSS WATERWAY | THEA FOSS WATERWAY 1616 EAST D ST. | THEA FOSS WATERWAY NEAR THE 11TH ST BRIDGE
TACOMA | Tacoma | TAKOMA, WA 98402

Database(s) : [ALL SITES - WA, BROWNFIELDS - WA, CSCSL HWS - WA, ECHO, ENVCVN - WA, ERNS, FRS, HIST SPILLS - WA, HSL - WA, SPILLS - WA] ***(cont.)***

Envirosite ID: 32430250
EPA ID: N/R

ENVCVN - WA ***(cont.)***

Prohibit New Building Construction :	No
Control Stormwater :	No
Control Vapor/Gas :	No
Restrict Sediment Cap Disturbance :	Yes
Maintain/Protect Monitoring System :	No
Other :	No
MediaRestrictions :	Sediment
Latitude :	47.244229
Longitude :	-122.433228
Last Date in Agency List :	2023-01-20

Cleanup Site ID :	3677
Facility Site ID :	1263
Site Status :	Construction Complete-Performance Monitoring
Alternate Site Names :	Thea Foss Waterway
NFA Date :	N/R
Instrument Type :	Environmental Covenant
Tax Parcel Number :	N/A, Tidelands
Active Control :	Yes
County Recording Number :	200701120574
County Recording Date :	2007-01-12
Region :	Southwest
ResponsibleUnit :	Southwest
Restrict Land Use :	No
Restrict Surface Water Use :	No
Restrict All Ground Water Extraction/Well Installation:	No
Restrict Domestic Ground Water Extraction/Well Installation:	No
Prohibit Soil Disturbance :	No
Prevent the Reuse or Relocation of Site Soil:	No
Restrictive Signage :	No
Restrict Shellfish and/or Finfish Harvesting:	Yes
Restrict Swimming and/or Beach Play :	No
Restrict Access :	No
Ongoing Maintenance of Remedy :	Yes
Require Educational Programs :	No
Prohibit Removal or Alteration of Existing Buildings:	No
Prohibit New Building Construction :	No
Control Stormwater :	No
Control Vapor/Gas :	No
Restrict Sediment Cap Disturbance :	Yes
Maintain/Protect Monitoring System :	No
Other :	No

Map Id: N65
Direction: WSW
Distance: 0.163 mi., 861 ft.
Elevation: 17 ft.
Relative: Higher

Site Name : TACOMA REDEVELOPMENT PROP | Delin Docks Thea Foss Waterway | VESSEL VICTORIA M D250431
THEA FOSS WATERWAY | THEA FOSS WATERWAY 1616 EAST D ST. | THEA FOSS WATERWAY NEAR THE 11TH ST BRIDGE
TACOMA | Tacoma | TAKOMA, WA 98402

Database(s) : [ALL SITES - WA, BROWNFIELDS - WA, CSCSL HWS - WA, ECHO, ENVCVN - WA, ERNS, FRS, HIST SPILLS - WA, HSL - WA, SPILLS - WA] ***(cont.)***

Envirosite ID: 32430250
EPA ID: N/R

ENVCVN - WA ***(cont.)***

MediaRestrictions :	Sediment
Latitude :	47.244229
Longitude :	-122.433228
Last Date in Agency List :	2023-01-20
Cleanup Site ID :	3677
Facility Site ID :	1263
Site Status :	Construction Complete-Performance Monitoring
Alternate Site Names :	Thea Foss Waterway
NFA Date :	N/R
Instrument Type :	Environmental Covenant
Tax Parcel Number :	8950001626
Active Control :	Yes
County Recording Number :	200702020182
County Recording Date :	2007-02-02
Region :	Southwest
ResponsibleUnit :	Southwest
Restrict Land Use :	No
Restrict Surface Water Use :	No
Restrict All Ground Water Extraction/Well Installation:	No
Restrict Domestic Ground Water Extraction/Well Installation:	No
Prohibit Soil Disturbance :	No
Prevent the Reuse or Relocation of Site Soil:	No
Restrictive Signage :	No
Restrict Shellfish and/or Finfish Harvesting:	Yes
Restrict Swimming and/or Beach Play :	No
Restrict Access :	No
Ongoing Maintenance of Remedy :	Yes
Require Educational Programs :	No
Prohibit Removal or Alteration of Existing Buildings:	No
Prohibit New Building Construction :	No
Control Stormwater :	No
Control Vapor/Gas :	No
Restrict Sediment Cap Disturbance :	Yes
Maintain/Protect Monitoring System :	No
Other :	No
MediaRestrictions :	Sediment
Latitude :	47.244229
Longitude :	-122.433228
Last Date in Agency List :	2023-01-20

Map Id: N65
Direction: WSW
Distance: 0.163 mi., 861 ft.
Elevation: 17 ft.
Relative: Higher

Site Name : TACOMA REDEVELOPMENT PROP | Delin Docks Thea Foss Waterway | VESSEL VICTORIA M D250431
THEA FOSS WATERWAY | THEA FOSS WATERWAY 1616 EAST D ST. | THEA FOSS WATERWAY NEAR THE 11TH ST BRIDGE
TACOMA | Tacoma | TAKOMA, WA 98402

Database(s) : [ALL SITES - WA, BROWNFIELDS - WA, CSCSL HWS - WA, ECHO, ENVCVN - WA, ERNS, FRS, HIST SPILLS - WA, HSL - WA, SPILLS - WA] ***(cont.)***

Envirosite ID: 32430250
EPA ID: N/R

ENVCVN - WA ***(cont.)***

Cleanup Site ID :	3677
Facility Site ID :	1263
Site Status :	Construction Complete-Performance Monitoring
Alternate Site Names :	Thea Foss Waterway
NFA Date :	N/R
Instrument Type :	Environmental Covenant
Tax Parcel Number :	8950001881
Active Control :	Yes
County Recording Number :	200701120564
County Recording Date :	2007-01-12
Region :	Southwest
ResponsibleUnit :	Southwest
Restrict Land Use :	No
Restrict Surface Water Use :	No
Restrict All Ground Water Extraction/Well Installation:	No
Restrict Domestic Ground Water Extraction/Well Installation:	No
Prohibit Soil Disturbance :	No
Prevent the Reuse or Relocation of Site Soil:	No
Restrictive Signage :	No
Restrict Shellfish and/or Finfish Harvesting:	Yes
Restrict Swimming and/or Beach Play :	No
Restrict Access :	No
Ongoing Maintenance of Remedy :	Yes
Require Educational Programs :	No
Prohibit Removal or Alteration of Existing Buildings:	No
Prohibit New Building Construction :	No
Control Stormwater :	No
Control Vapor/Gas :	No
Restrict Sediment Cap Disturbance :	Yes
Maintain/Protect Monitoring System :	No
Other :	No
MediaRestrictions :	Sediment
Latitude :	47.244229
Longitude :	-122.433228
Last Date in Agency List :	2023-01-20

Cleanup Site ID :	3677
Facility Site ID :	1263
Site Status :	Construction Complete-Performance Monitoring
Alternate Site Names :	Thea Foss Waterway
NFA Date :	N/R
Instrument Type :	Environmental Covenant

Map Id: N65
Direction: WSW
Distance: 0.163 mi., 861 ft.
Elevation: 17 ft.
Relative: Higher

Site Name : TACOMA REDEVELOPMENT PROP | Delin Docks Thea Foss Waterway | VESSEL VICTORIA M D250431
THEA FOSS WATERWAY | THEA FOSS WATERWAY 1616 EAST D ST. | THEA FOSS WATERWAY NEAR THE 11TH ST BRIDGE
TACOMA | Tacoma | TAKOMA, WA 98402

Database(s) : [ALL SITES - WA, BROWNFIELDS - WA, CSCSL HWS - WA, ECHO, ENVCVN - WA, ERNS, FRS, HIST SPILLS - WA, HSL - WA, SPILLS - WA] ***(cont.)***

Envirosite ID: 32430250
EPA ID: N/R

ENVCVN - WA ***(cont.)***

Tax Parcel Number :	N/A, Tidelands
Active Control :	Yes
County Recording Number :	200701120579
County Recording Date :	2007-01-12
Region :	Southwest
ResponsibleUnit :	Southwest
Restrict Land Use :	No
Restrict Surface Water Use :	No
Restrict All Ground Water Extraction/Well Installation:	No
Restrict Domestic Ground Water Extraction/Well Installation:	No
Prohibit Soil Disturbance :	No
Prevent the Reuse or Relocation of Site Soil:	No
Restrictive Signage :	No
Restrict Shellfish and/or Finfish Harvesting:	Yes
Restrict Swimming and/or Beach Play :	No
Restrict Access :	No
Ongoing Maintenance of Remedy :	Yes
Require Educational Programs :	No
Prohibit Removal or Alteration of Existing Buildings:	No
Prohibit New Building Construction :	No
Control Stormwater :	No
Control Vapor/Gas :	No
Restrict Sediment Cap Disturbance :	Yes
Maintain/Protect Monitoring System :	No
Other :	No
MediaRestrictions :	Sediment
Latitude :	47.244229
Longitude :	-122.433228
Last Date in Agency List :	2023-01-20

Cleanup Site ID :	3677
Facility Site ID :	1263
Site Status :	Construction Complete-Performance Monitoring
Alternate Site Names :	Thea Foss Waterway
NFA Date :	N/R
Instrument Type :	Environmental Covenant
Tax Parcel Number :	89500001572
Active Control :	Yes
County Recording Number :	200702010547
County Recording Date :	2007-02-01
Region :	Southwest
ResponsibleUnit :	Southwest

Map Id: N65
Direction: WSW
Distance: 0.163 mi., 861 ft.
Elevation: 17 ft.
Relative: Higher

Site Name : TACOMA REDEVELOPMENT PROP | Delin Docks Thea Foss Waterway | VESSEL VICTORIA M D250431
THEA FOSS WATERWAY | THEA FOSS WATERWAY 1616 EAST D ST. | THEA FOSS WATERWAY NEAR THE 11TH ST BRIDGE
TACOMA | Tacoma | TAKOMA, WA 98402

Database(s) : [ALL SITES - WA, BROWNFIELDS - WA, CSCSL HWS - WA, ECHO, ENVCVN - WA, ERNS, FRS, HIST SPILLS - WA, HSL - WA, SPILLS - WA] ***(cont.)***

Envirosite ID: 32430250
EPA ID: N/R

ENVCVN - WA ***(cont.)***

Restrict Land Use :	No
Restrict Surface Water Use :	No
Restrict All Ground Water Extraction/Well Installation:	No
Restrict Domestic Ground Water Extraction/Well Installation:	No
Prohibit Soil Disturbance :	No
Prevent the Reuse or Relocation of Site Soil:	No
Restrictive Signage :	No
Restrict Shellfish and/or Finfish Harvesting:	Yes
Restrict Swimming and/or Beach Play :	No
Restrict Access :	No
Ongoing Maintenance of Remedy :	Yes
Require Educational Programs :	No
Prohibit Removal or Alteration of Existing Buildings:	No
Prohibit New Building Construction :	No
Control Stormwater :	No
Control Vapor/Gas :	No
Restrict Sediment Cap Disturbance :	Yes
Maintain/Protect Monitoring System :	No
Other :	No
MediaRestrictions :	Sediment
Latitude :	47.244229
Longitude :	-122.433228
Last Date in Agency List :	2023-01-20

Cleanup Site ID :	3677
Facility Site ID :	1263
Site Status :	Construction Complete-Performance Monitoring
Alternate Site Names :	Thea Foss Waterway
NFA Date :	N/R
Instrument Type :	Environmental Covenant
Tax Parcel Number :	8950002070
Active Control :	Yes
County Recording Number :	200701120562
County Recording Date :	2007-01-12
Region :	Southwest
ResponsibleUnit :	Southwest
Restrict Land Use :	No
Restrict Surface Water Use :	No
Restrict All Ground Water Extraction/Well Installation:	No
Restrict Domestic Ground Water Extraction/Well Installation:	No

Map Id: N65
Direction: WSW
Distance: 0.163 mi., 861 ft.
Elevation: 17 ft.
Relative: Higher

Site Name : TACOMA REDEVELOPMENT PROP | Delin Docks Thea Foss Waterway | VESSEL VICTORIA M D250431
THEA FOSS WATERWAY | THEA FOSS WATERWAY 1616 EAST D ST. | THEA FOSS WATERWAY NEAR THE 11TH ST BRIDGE
TACOMA | Tacoma | TAKOMA, WA 98402

Database(s) : [ALL SITES - WA, BROWNFIELDS - WA, CSCSL HWS - WA, ECHO, ENVCVN - WA, ERNS, FRS, HIST SPILLS - WA, HSL - WA, SPILLS - WA] ***(cont.)***

Envirosite ID: 32430250
EPA ID: N/R

ENVCVN - WA ***(cont.)***

Prohibit Soil Disturbance :	No
Prevent the Reuse or Relocation of Site Soil:	No
Restrictive Signage :	No
Restrict Shellfish and/or Finfish Harvesting:	Yes
Restrict Swimming and/or Beach Play :	No
Restrict Access :	No
Ongoing Maintenance of Remedy :	Yes
Require Educational Programs :	No
Prohibit Removal or Alteration of Existing Buildings:	No
Prohibit New Building Construction :	No
Control Stormwater :	No
Control Vapor/Gas :	No
Restrict Sediment Cap Disturbance :	Yes
Maintain/Protect Monitoring System :	No
Other :	No
MediaRestrictions :	Sediment
Latitude :	47.244229
Longitude :	-122.433228
Last Date in Agency List :	2023-01-20

Cleanup Site ID :	3677
Facility Site ID :	1263
Site Status :	Construction Complete-Performance Monitoring
Alternate Site Names :	Thea Foss Waterway
NFA Date :	N/R
Instrument Type :	Environmental Covenant
Tax Parcel Number :	N/A, Tidelands
Active Control :	Yes
County Recording Number :	200701220577
County Recording Date :	2007-01-12
Region :	Southwest
ResponsibleUnit :	Southwest
Restrict Land Use :	No
Restrict Surface Water Use :	No
Restrict All Ground Water Extraction/Well Installation:	No
Restrict Domestic Ground Water Extraction/Well Installation:	No
Prohibit Soil Disturbance :	No
Prevent the Reuse or Relocation of Site Soil:	No
Restrictive Signage :	No
Restrict Shellfish and/or Finfish Harvesting:	Yes

Map Id: N65
Direction: WSW
Distance: 0.163 mi., 861 ft.
Elevation: 17 ft.
Relative: Higher

Site Name : TACOMA REDEVELOPMENT PROP | Delin Docks Thea Foss Waterway | VESSEL VICTORIA M D250431
THEA FOSS WATERWAY | THEA FOSS WATERWAY 1616 EAST D ST. | THEA FOSS WATERWAY NEAR THE 11TH ST BRIDGE
TACOMA | Tacoma | TAKOMA, WA 98402

Database(s) : [ALL SITES - WA, BROWNFIELDS - WA, CSCSL HWS - WA, ECHO, ENVCVN - WA, ERNS, FRS, HIST SPILLS - WA, HSL - WA, SPILLS - WA] ***(cont.)***

Envirosite ID: 32430250
EPA ID: N/R

ENVCVN - WA ***(cont.)***

Restrict Swimming and/or Beach Play :	No
Restrict Access :	No
Ongoing Maintenance of Remedy :	Yes
Require Educational Programs :	No
Prohibit Removal or Alteration of Existing Buildings:	No
Prohibit New Building Construction :	No
Control Stormwater :	No
Control Vapor/Gas :	No
Restrict Sediment Cap Disturbance :	Yes
Maintain/Protect Monitoring System :	No
Other :	No
MediaRestrictions :	Sediment
Latitude :	47.244229
Longitude :	-122.433228
Last Date in Agency List :	2023-01-20

Cleanup Site ID :	3677
Facility Site ID :	1263
Site Status :	Construction Complete-Performance Monitoring
Alternate Site Names :	Thea Foss Waterway
NFA Date :	N/R
Instrument Type :	Environmental Covenant
Tax Parcel Number :	89500001832
Active Control :	Yes
County Recording Number :	200704301176
County Recording Date :	2007-04-30
Region :	Southwest
ResponsibleUnit :	Southwest
Restrict Land Use :	No
Restrict Surface Water Use :	No
Restrict All Ground Water Extraction/Well Installation:	No
Restrict Domestic Ground Water Extraction/Well Installation:	No
Prohibit Soil Disturbance :	Yes
Prevent the Reuse or Relocation of Site Soil:	No
Restrictive Signage :	No
Restrict Shellfish and/or Finfish Harvesting:	Yes
Restrict Swimming and/or Beach Play :	No
Restrict Access :	No
Ongoing Maintenance of Remedy :	Yes
Require Educational Programs :	No
Prohibit Removal or Alteration of Existing Buildings:	No

Map Id: N65
Direction: WSW
Distance: 0.163 mi., 861 ft.
Elevation: 17 ft.
Relative: Higher

Site Name : TACOMA REDEVELOPMENT PROP | Delin Docks Thea Foss Waterway | VESSEL VICTORIA M D250431
THEA FOSS WATERWAY | THEA FOSS WATERWAY 1616 EAST D ST. | THEA FOSS WATERWAY NEAR THE 11TH ST BRIDGE
TACOMA | Tacoma | TAKOMA, WA 98402

Database(s) : [ALL SITES - WA, BROWNFIELDS - WA, CSCSL HWS - WA, ECHO, ENVCVN - WA, ERNS, FRS, HIST SPILLS - WA, HSL - WA, SPILLS - WA] ***(cont.)***

Envirosite ID: 32430250
EPA ID: N/R

ENVCVN - WA ***(cont.)***

Prohibit New Building Construction :	No
Control Stormwater :	No
Control Vapor/Gas :	No
Restrict Sediment Cap Disturbance :	Yes
Maintain/Protect Monitoring System :	No
Other :	No
MediaRestrictions :	Sediment
Latitude :	47.244229
Longitude :	-122.433228
Last Date in Agency List :	2023-01-20

Cleanup Site ID :	3677
Facility Site ID :	1263
Site Status :	Construction Complete-Performance Monitoring
Alternate Site Names :	Thea Foss Waterway
NFA Date :	N/R
Instrument Type :	Environmental Covenant
Tax Parcel Number :	N/R
Active Control :	Yes
County Recording Number :	200701120560
County Recording Date :	2007-01-11
Region :	Southwest
ResponsibleUnit :	Southwest
Restrict Land Use :	Yes
Restrict Surface Water Use :	No
Restrict All Ground Water Extraction/Well Installation:	No
Restrict Domestic Ground Water Extraction/Well Installation:	No
Prohibit Soil Disturbance :	No
Prevent the Reuse or Relocation of Site Soil:	No
Restrictive Signage :	No
Restrict Shellfish and/or Finfish Harvesting:	Yes
Restrict Swimming and/or Beach Play :	No
Restrict Access :	Yes
Ongoing Maintenance of Remedy :	No
Require Educational Programs :	No
Prohibit Removal or Alteration of Existing Buildings:	No
Prohibit New Building Construction :	No
Control Stormwater :	No
Control Vapor/Gas :	No
Restrict Sediment Cap Disturbance :	Yes
Maintain/Protect Monitoring System :	No
Other :	No

Map Id: N65
Direction: WSW
Distance: 0.163 mi., 861 ft.
Elevation: 17 ft.
Relative: Higher

Site Name : TACOMA REDEVELOPMENT PROP | Delin Docks Thea Foss Waterway | VESSEL VICTORIA M D250431
THEA FOSS WATERWAY | THEA FOSS WATERWAY 1616 EAST D ST. | THEA FOSS WATERWAY NEAR THE 11TH ST BRIDGE
TACOMA | Tacoma | TAKOMA, WA 98402

Database(s) : [ALL SITES - WA, BROWNFIELDS - WA, CSCSL HWS - WA, ECHO, ENVCVN - WA, ERNS, FRS, HIST SPILLS - WA, HSL - WA, SPILLS - WA] ***(cont.)***

Envirosite ID: 32430250
EPA ID: N/R

ENVCVN - WA ***(cont.)***

MediaRestrictions :	N/R
Latitude :	47.244229
Longitude :	-122.433228
Last Date in Agency List :	2023-01-20
Cleanup Site ID :	3677
Facility Site ID :	1263
Site Status :	Construction Complete-Performance Monitoring
Alternate Site Names :	Thea Foss Waterway
NFA Date :	N/R
Instrument Type :	Environmental Covenant
Tax Parcel Number :	8950000700
Active Control :	Yes
County Recording Number :	20070125098
County Recording Date :	2007-01-25
Region :	Southwest
ResponsibleUnit :	Southwest
Restrict Land Use :	No
Restrict Surface Water Use :	No
Restrict All Ground Water Extraction/Well Installation:	No
Restrict Domestic Ground Water Extraction/Well Installation:	No
Prohibit Soil Disturbance :	Yes
Prevent the Reuse or Relocation of Site Soil:	No
Restrictive Signage :	No
Restrict Shellfish and/or Finfish Harvesting:	Yes
Restrict Swimming and/or Beach Play :	No
Restrict Access :	No
Ongoing Maintenance of Remedy :	Yes
Require Educational Programs :	No
Prohibit Removal or Alteration of Existing Buildings:	No
Prohibit New Building Construction :	No
Control Stormwater :	No
Control Vapor/Gas :	No
Restrict Sediment Cap Disturbance :	No
Maintain/Protect Monitoring System :	No
Other :	No
MediaRestrictions :	Sediment
Latitude :	47.244229
Longitude :	-122.433228
Last Date in Agency List :	2023-01-20

Map Id: N65
Direction: WSW
Distance: 0.163 mi., 861 ft.
Elevation: 17 ft.
Relative: Higher

Site Name : TACOMA REDEVELOPMENT PROP | Delin Docks Thea Foss Waterway | VESSEL VICTORIA M D250431
THEA FOSS WATERWAY | THEA FOSS WATERWAY 1616 EAST D ST. | THEA FOSS WATERWAY NEAR THE 11TH ST BRIDGE
TACOMA | Tacoma | TAKOMA, WA 98402

Database(s) : [ALL SITES - WA, BROWNFIELDS - WA, CSCSL HWS - WA, ECHO, ENVCVN - WA, ERNS, FRS, HIST SPILLS - WA, HSL - WA, SPILLS - WA] ***(cont.)***

Envirosite ID: 32430250
EPA ID: N/R

ENVCVN - WA ***(cont.)***

Cleanup Site ID :	3677
Facility Site ID :	1263
Site Status :	Construction Complete-Performance Monitoring
Alternate Site Names :	Thea Foss Waterway
NFA Date :	N/R
Instrument Type :	Environmental Covenant
Tax Parcel Number :	8950000690
Active Control :	Yes
County Recording Number :	200705010304
County Recording Date :	2007-05-01
Region :	Southwest
ResponsibleUnit :	Southwest
Restrict Land Use :	No
Restrict Surface Water Use :	No
Restrict All Ground Water Extraction/Well Installation:	No
Restrict Domestic Ground Water Extraction/Well Installation:	No
Prohibit Soil Disturbance :	No
Prevent the Reuse or Relocation of Site Soil:	No
Restrictive Signage :	No
Restrict Shellfish and/or Finfish Harvesting:	Yes
Restrict Swimming and/or Beach Play :	No
Restrict Access :	No
Ongoing Maintenance of Remedy :	No
Require Educational Programs :	No
Prohibit Removal or Alteration of Existing Buildings:	No
Prohibit New Building Construction :	No
Control Stormwater :	No
Control Vapor/Gas :	No
Restrict Sediment Cap Disturbance :	Yes
Maintain/Protect Monitoring System :	No
Other :	No
MediaRestrictions :	Sediment
Latitude :	47.244229
Longitude :	-122.433228
Last Date in Agency List :	2023-01-20

Cleanup Site ID :	3677
Facility Site ID :	1263
Site Status :	Construction Complete-Performance Monitoring
Alternate Site Names :	Thea Foss Waterway
NFA Date :	N/R
Instrument Type :	Environmental Covenant

Map Id: N65
Direction: WSW
Distance: 0.163 mi., 861 ft.
Elevation: 17 ft.
Relative: Higher

Site Name : TACOMA REDEVELOPMENT PROP | Delin Docks Thea Foss Waterway | VESSEL VICTORIA M D250431
THEA FOSS WATERWAY | THEA FOSS WATERWAY 1616 EAST D ST. | THEA FOSS WATERWAY NEAR THE 11TH ST BRIDGE
TACOMA | Tacoma | TAKOMA, WA 98402

Database(s) : [ALL SITES - WA, BROWNFIELDS - WA, CSCSL HWS - WA, ECHO, ENVCVN - WA, ERNS, FRS, HIST SPILLS - WA, HSL - WA, SPILLS - WA] ***(cont.)***

Envirosite ID: 32430250
EPA ID: N/R

ENVCVN - WA ***(cont.)***

Tax Parcel Number :	89500001052
Active Control :	Yes
County Recording Number :	200703220384
County Recording Date :	2007-03-22
Region :	Southwest
ResponsibleUnit :	Southwest
Restrict Land Use :	No
Restrict Surface Water Use :	No
Restrict All Ground Water Extraction/Well Installation:	No
Restrict Domestic Ground Water Extraction/Well Installation:	No
Prohibit Soil Disturbance :	No
Prevent the Reuse or Relocation of Site Soil:	No
Restrictive Signage :	No
Restrict Shellfish and/or Finfish Harvesting:	Yes
Restrict Swimming and/or Beach Play :	No
Restrict Access :	No
Ongoing Maintenance of Remedy :	Yes
Require Educational Programs :	No
Prohibit Removal or Alteration of Existing Buildings:	No
Prohibit New Building Construction :	No
Control Stormwater :	No
Control Vapor/Gas :	No
Restrict Sediment Cap Disturbance :	Yes
Maintain/Protect Monitoring System :	No
Other :	No
MediaRestrictions :	Sediment
Latitude :	47.244229
Longitude :	-122.433228
Last Date in Agency List :	2023-01-20

Cleanup Site ID :	3677
Facility Site ID :	1263
Site Status :	Construction Complete-Performance Monitoring
Alternate Site Names :	Thea Foss Waterway
NFA Date :	N/R
Instrument Type :	Environmental Covenant
Tax Parcel Number :	8950001971
Active Control :	Yes
County Recording Number :	200610060691
County Recording Date :	2006-10-06
Region :	Southwest
ResponsibleUnit :	Southwest

Map Id: N65
Direction: WSW
Distance: 0.163 mi., 861 ft.
Elevation: 17 ft.
Relative: Higher

Site Name : TACOMA REDEVELOPMENT PROP | Delin Docks Thea Foss Waterway | VESSEL VICTORIA M D250431
THEA FOSS WATERWAY | THEA FOSS WATERWAY 1616 EAST D ST. | THEA FOSS WATERWAY NEAR THE 11TH ST BRIDGE
TACOMA | Tacoma | TAKOMA, WA 98402

Database(s) : [ALL SITES - WA, BROWNFIELDS - WA, CSCSL HWS - WA, ECHO, ENVCVN - WA, ERNS, FRS, HIST SPILLS - WA, HSL - WA, SPILLS - WA] ***(cont.)***

Envirosite ID: 32430250
EPA ID: N/R

ENVCVN - WA ***(cont.)***

Restrict Land Use :	No
Restrict Surface Water Use :	No
Restrict All Ground Water Extraction/Well Installation:	No
Restrict Domestic Ground Water Extraction/Well Installation:	No
Prohibit Soil Disturbance :	Yes
Prevent the Reuse or Relocation of Site Soil:	No
Restrictive Signage :	No
Restrict Shellfish and/or Finfish Harvesting:	No
Restrict Swimming and/or Beach Play :	No
Restrict Access :	No
Ongoing Maintenance of Remedy :	No
Require Educational Programs :	No
Prohibit Removal or Alteration of Existing Buildings:	No
Prohibit New Building Construction :	No
Control Stormwater :	No
Control Vapor/Gas :	No
Restrict Sediment Cap Disturbance :	Yes
Maintain/Protect Monitoring System :	No
Other :	No
MediaRestrictions :	Sediment
Latitude :	47.244229
Longitude :	-122.433228
Last Date in Agency List :	2023-01-20

Cleanup Site ID :	3677
Facility Site ID :	1263
Site Status :	Construction Complete-Performance Monitoring
Alternate Site Names :	Thea Foss Waterway
NFA Date :	N/R
Instrument Type :	Environmental Covenant
Tax Parcel Number :	8950001851
Active Control :	Yes
County Recording Number :	200701120565
County Recording Date :	2007-01-12
Region :	Southwest
ResponsibleUnit :	Southwest
Restrict Land Use :	No
Restrict Surface Water Use :	No
Restrict All Ground Water Extraction/Well Installation:	No
Restrict Domestic Ground Water Extraction/Well Installation:	No

Map Id: N65
Direction: WSW
Distance: 0.163 mi., 861 ft.
Elevation: 17 ft.
Relative: Higher

Site Name : TACOMA REDEVELOPMENT PROP | Delin Docks Thea Foss Waterway | VESSEL VICTORIA M D250431
THEA FOSS WATERWAY | THEA FOSS WATERWAY 1616 EAST D ST. | THEA FOSS WATERWAY NEAR THE 11TH ST BRIDGE
TACOMA | Tacoma | TAKOMA, WA 98402

Database(s) : [ALL SITES - WA, BROWNFIELDS - WA, CSCSL HWS - WA, ECHO, ENVCVN - WA, ERNS, FRS, HIST SPILLS - WA, HSL - WA, SPILLS - WA] ***(cont.)***

Envirosite ID: 32430250
EPA ID: N/R

ENVCVN - WA ***(cont.)***

Prohibit Soil Disturbance :	No
Prevent the Reuse or Relocation of Site Soil:	No
Restrictive Signage :	No
Restrict Shellfish and/or Finfish Harvesting:	Yes
Restrict Swimming and/or Beach Play :	No
Restrict Access :	No
Ongoing Maintenance of Remedy :	Yes
Require Educational Programs :	No
Prohibit Removal or Alteration of Existing Buildings:	No
Prohibit New Building Construction :	No
Control Stormwater :	No
Control Vapor/Gas :	No
Restrict Sediment Cap Disturbance :	Yes
Maintain/Protect Monitoring System :	No
Other :	No
MediaRestrictions :	Sediment
Latitude :	47.244229
Longitude :	-122.433228
Last Date in Agency List :	2023-01-20

Cleanup Site ID :	3677
Facility Site ID :	1263
Site Status :	Construction Complete-Performance Monitoring
Alternate Site Names :	Thea Foss Waterway
NFA Date :	N/R
Instrument Type :	Environmental Covenant
Tax Parcel Number :	8950002131
Active Control :	Yes
County Recording Number :	200702270862
County Recording Date :	2007-02-27
Region :	Southwest
ResponsibleUnit :	Southwest
Restrict Land Use :	Yes
Restrict Surface Water Use :	No
Restrict All Ground Water Extraction/Well Installation:	Yes
Restrict Domestic Ground Water Extraction/Well Installation:	No
Prohibit Soil Disturbance :	No
Prevent the Reuse or Relocation of Site Soil:	No
Restrictive Signage :	No
Restrict Shellfish and/or Finfish Harvesting:	Yes

Map Id: N65
Direction: WSW
Distance: 0.163 mi., 861 ft.
Elevation: 17 ft.
Relative: Higher

Site Name : TACOMA REDEVELOPMENT PROP | Delin Docks Thea Foss Waterway | VESSEL VICTORIA M D250431
THEA FOSS WATERWAY | THEA FOSS WATERWAY 1616 EAST D ST. | THEA FOSS WATERWAY NEAR THE 11TH ST BRIDGE
TACOMA | Tacoma | TAKOMA, WA 98402

Database(s) : [ALL SITES - WA, BROWNFIELDS - WA, CSCSL HWS - WA, ECHO, ENVCVN - WA, ERNS, FRS, HIST SPILLS - WA, HSL - WA, SPILLS - WA] ***(cont.)***

Envirosite ID: 32430250
EPA ID: N/R

ENVCVN - WA ***(cont.)***

Restrict Swimming and/or Beach Play :	No
Restrict Access :	No
Ongoing Maintenance of Remedy :	No
Require Educational Programs :	No
Prohibit Removal or Alteration of Existing Buildings:	No
Prohibit New Building Construction :	No
Control Stormwater :	No
Control Vapor/Gas :	No
Restrict Sediment Cap Disturbance :	Yes
Maintain/Protect Monitoring System :	No
Other :	No
MediaRestrictions :	Sediment
Latitude :	47.244229
Longitude :	-122.433228
Last Date in Agency List :	2023-01-20

ERNS

Facility Address :	THEA FOSS WATERWAY, TACOMA, WA
County :	PIERCE

Incident Information

Details for this site have been truncated due to the large number of available details for this site within this dataset. For the complete details for this site, contact your Envirosite account representative for a complimentary site report containing all of the details available.

Incident Date Time :	2016-12-19 11:45:00
Type of Incident :	UNKNOWN SHEEN
Incident Cause :	UNKNOWN
Incident DTG :	DISCOVERED
Incident Location :	UNKNOWN SHEEN INCIDENT
Sequence Number :	1166750
Potential Flag :	N
Description of Incident :	CALLER IS REPORTING AN UNKNOWN SHEEN FROM AN UNKNOWN SOURCE ON THE THEA FOSS WATERWAY. SHEEN IS APPROXIMATELY 1 FEET BY 10 FEET AND RAINBOW IN COLOR.
Last Date in Agency List :	2017-02-22

Map Id: N65
Direction: WSW
Distance: 0.163 mi., 861 ft.
Elevation: 17 ft.
Relative: Higher

Site Name : TACOMA REDEVELOPMENT PROP | Delin Docks Thea Foss Waterway | VESSEL VICTORIA M D250431
THEA FOSS WATERWAY | THEA FOSS WATERWAY 1616 EAST D ST. | THEA FOSS WATERWAY NEAR THE 11TH ST BRIDGE
TACOMA | Tacoma | TAKOMA, WA 98402

Database(s) : [ALL SITES - WA, BROWNFIELDS - WA, CSCSL HWS - WA, ECHO, ENVCVN - WA, ERNS, FRS, HIST SPILLS - WA, HSL - WA, SPILLS - WA] ***(cont.)***

Envirosite ID: 32430250
EPA ID: N/R

ERNS ***(cont.)***

Incident Response Summary

Date Time Received :	2016-12-19 14:50:00
Date Time Completed :	2016-12-19 14:55:00
Call Type :	Incident
Source :	TELEPHONE
Responsible Company :	N/R
Responsible Org Type :	UNKNOWN
Responsible City :	N/R
Responsible State :	XX
Responsible Zip :	N/R

Incident Details Summary

Remedial Action :	N/R
Medium :	UNKNOWN SHEEN TACOMA, WA.
Medium Description :	WATER
Body of Water :	THEA FOSS WATERWAY
Weather Conditions :	OVERCAST
Water Temperature :	N/R
Water Supply Contaminated :	U
Waterway Closed :	N
Waterway Description :	N/R

Additional Incident Details Summary

Actual Amount :	N/R
Actual Amount Units :	N/R
Capacity of Tank :	N/R
Capacity of Tank Units :	N/R
Continuous Release Begin Date :	N/R
Continuous Release End Date :	N/R
Continuous Release Change Date :	N/R
Continuous Release Permit :	N/R
Continuous Release Type :	N/R
Description of Tank :	N/R
Device Operational :	U
DOT Crossing Number :	N/R
DOT Regulated :	U
NPDES :	N/R
NPDES Compliance :	U
Pipeline Aboveground :	ABOVE
Pipeline Covered :	U
Pipeline Type :	N/R
Tank ID :	N/R
Tank Regulated :	U
Tank Regulated by :	N/R

Map Id: N65
Direction: WSW
Distance: 0.163 mi., 861 ft.
Elevation: 17 ft.
Relative: Higher

Site Name : TACOMA REDEVELOPMENT PROP | Delin Docks Thea Foss Waterway | VESSEL VICTORIA M D250431
THEA FOSS WATERWAY | THEA FOSS WATERWAY 1616 EAST D ST. | THEA FOSS WATERWAY NEAR THE 11TH ST BRIDGE
TACOMA | Tacoma | TAKOMA, WA 98402

Database(s) : [ALL SITES - WA, BROWNFIELDS - WA, CSCSL HWS - WA, ECHO, ENVCVN - WA, ERNS, FRS, HIST SPILLS - WA, HSL - WA, SPILLS - WA] ***(cont.)***

Envirosite ID: 32430250
EPA ID: N/R

ERNS ***(cont.)***

Materials Involved Summary

Name of Material :	UNKNOWN OIL
CAS Number :	000000-00-0
Amount of Material :	0
Unit of Measure :	UNKNOWN AMOUNT
UN Number :	N/R
CHRIS Code :	OUN
Reached Water :	YES
Amount in Water :	0
Unit of Measure (Reach Water) :	UNKNOWN AMOUNT

Incident Information

Incident Date Time :	2015-03-16 12:00:00
Type of Incident :	VESSEL
Incident Cause :	UNKNOWN
Incident DTG :	DISCOVERED
Incident Location :	SOUTH OF THE 1TH STREET BRIDGE
Sequence Number :	1110845
Potential Flag :	N
Description of Incident :	CALLER STATED THERE IS AN OIL SPILL IN THE THEA FOSS WATERWAY COMING FROM A PLEASURE CRAFT THAT IS DOCKED ON THE WATER.
Last Date in Agency List :	2015-12-23

Incident Response Summary

Date Time Received :	2015-03-16 15:08:46
Date Time Completed :	2015-03-16 15:14:15
Call Type :	Incident
Source :	TELEPHONE
Responsible Company :	N/R
Responsible Org Type :	UNKNOWN
Responsible City :	N/R
Responsible State :	XX
Responsible Zip :	N/R

Incident Details Summary

Remedial Action :	N/R
Medium :	THEA FOSS WATERWAY
Medium Description :	WATER
Body of Water :	THEA FOSS WATERWAY
Weather Conditions :	CLEAR

Map Id: N65
Direction: WSW
Distance: 0.163 mi., 861 ft.
Elevation: 17 ft.
Relative: Higher

Site Name : TACOMA REDEVELOPMENT PROP | Delin Docks Thea Foss Waterway | VESSEL VICTORIA M D250431
THEA FOSS WATERWAY | THEA FOSS WATERWAY 1616 EAST D ST. | THEA FOSS WATERWAY NEAR THE 11TH ST BRIDGE
TACOMA | Tacoma | TAKOMA, WA 98402

Database(s) : [ALL SITES - WA, BROWNFIELDS - WA, CSCSL HWS - WA, ECHO, ENVCVN - WA, ERNS, FRS, HIST SPILLS - WA, HSL - WA, SPILLS - WA] ***(cont.)***

Envirosite ID: 32430250
EPA ID: N/R

ERNS ***(cont.)***

Water Temperature :	N/R
Water Supply Contaminated :	U
Waterway Closed :	N
Waterway Description :	N/R

Additional Incident Details Summary

Actual Amount :	N/R
Actual Amount Units :	N/R
Capacity of Tank :	N/R
Capacity of Tank Units :	N/R
Continuous Release Begin Date :	N/R
Continuous Release End Date :	N/R
Continuous Release Change Date :	N/R
Continuous Release Permit :	N/R
Continuous Release Type :	N/R
Description of Tank :	N/R
Device Operational :	U
DOT Crossing Number :	N/R
DOT Regulated :	U
NPDES :	N/R
NPDES Compliance :	U
Pipeline Aboveground :	ABOVE
Pipeline Covered :	U
Pipeline Type :	N/R
Tank ID :	N/R
Tank Regulated :	U
Tank Regulated by :	N/R

Materials Involved Summary

Name of Material :	UNKNOWN OIL
CAS Number :	000000-00-0
Amount of Material :	0
Unit of Measure :	UNKNOWN AMOUNT
UN Number :	N/R
CHRIS Code :	OUN
Reached Water :	YES
Amount in Water :	0
Unit of Measure (Reach Water) :	UNKNOWN AMOUNT

Vessels Details

Vessel Name :	UNKNOWN
Vessel Type :	PLEASURE CRAFT

Map Id: N65
Direction: WSW
Distance: 0.163 mi., 861 ft.
Elevation: 17 ft.
Relative: Higher

Site Name : TACOMA REDEVELOPMENT PROP | Delin Docks Thea Foss Waterway | VESSEL VICTORIA M D250431
THEA FOSS WATERWAY | THEA FOSS WATERWAY 1616 EAST D ST. | THEA FOSS WATERWAY NEAR THE 11TH ST BRIDGE
TACOMA | Tacoma | TAKOMA, WA 98402

Database(s) : [ALL SITES - WA, BROWNFIELDS - WA, CSCSL HWS - WA, ECHO, ENVCVN - WA, ERNS, FRS, HIST SPILLS - WA, HSL - WA, SPILLS - WA] ***(cont.)***

Envirosite ID: 32430250
EPA ID: N/R

ERNS ***(cont.)***

Vessel Length :	N/R
Hull Construction :	N/R
Fuel Capacity :	N/R
Fuel on Board :	N/R
Cargo Capacity :	N/R
Cargo on Board :	N/R
Is Vessel Aground :	N
Flag :	N/R
Breadth :	N/R
Draught :	N/R
Fuel Capacity Units :	N/R
Fuel on Board Units :	N/R
Cargo Capacity Units :	N/R
Cargo on Board Units :	N/R

Incident Information

Incident Date Time :	2014-04-02 09:15:00
Type of Incident :	VESSEL
Incident Cause :	UNKNOWN
Incident DTG :	OCCURRED
Incident Location :	N/R
Sequence Number :	1078578
Potential Flag :	N
Description of Incident :	**THIS IS A DRILL*** CALLER IS REPORTING A RELEASE OF APPROXIMATELY 9 BARRELS OF DIESEL INTO THE THEA FOSS WATERWAY WHILE OFFLOADING A MARINE VESSEL TO A FACILITY FOR UNKNOWN REASONS.
Last Date in Agency List :	2015-12-23

Incident Response Summary

Date Time Received :	2014-04-02 13:14:09
Date Time Completed :	2014-04-02 13:23:11
Call Type :	Drill
Source :	TELEPHONE
Responsible Company :	N/R
Responsible Org Type :	UNKNOWN
Responsible City :	N/R
Responsible State :	XX
Responsible Zip :	N/R

Map Id: N65
Direction: WSW
Distance: 0.163 mi., 861 ft.
Elevation: 17 ft.
Relative: Higher

Site Name : TACOMA REDEVELOPMENT PROP | Delin Docks Thea Foss Waterway | VESSEL VICTORIA M D250431
THEA FOSS WATERWAY | THEA FOSS WATERWAY 1616 EAST D ST. | THEA FOSS WATERWAY NEAR THE 11TH ST BRIDGE
TACOMA | Tacoma | TAKOMA, WA 98402

Database(s) : [ALL SITES - WA, BROWNFIELDS - WA, CSCSL HWS - WA, ECHO, ENVCVN - WA, ERNS, FRS, HIST SPILLS - WA, HSL - WA, SPILLS - WA] ***(cont.)***

Envirosite ID: 32430250
EPA ID: N/R

ERNS ***(cont.)***

Incident Details Summary

Remedial Action :	550 FEET OF CONTAINMENT BOOM HAS BEEN APPLIED AROUND THE SPILL SITE.
Medium :	THEA FOSS WATERWAY
Medium Description :	WATER
Body of Water :	THEA FOSS WATERWAY
Weather Conditions :	SUNNY
Water Temperature :	N/R
Water Supply Contaminated :	U
Waterway Closed :	N
Waterway Description :	N/R

Additional Incident Details Summary

Actual Amount :	N/R
Actual Amount Units :	N/R
Capacity of Tank :	N/R
Capacity of Tank Units :	N/R
Continuous Release Begin Date :	N/R
Continuous Release End Date :	N/R
Continuous Release Change Date :	N/R
Continuous Release Permit :	N/R
Continuous Release Type :	N/R
Description of Tank :	N/R
Device Operational :	U
DOT Crossing Number :	N/R
DOT Regulated :	U
NPDES :	N/R
NPDES Compliance :	U
Pipeline Aboveground :	ABOVE
Pipeline Covered :	U
Pipeline Type :	N/R
Tank ID :	N/R
Tank Regulated :	U
Tank Regulated by :	N/R

Materials Involved Summary

Name of Material :	OIL: DIESEL
CAS Number :	000000-00-0
Amount of Material :	9
Unit of Measure :	BARREL(S)
UN Number :	N/R
CHRIS Code :	ODS
Reached Water :	YES
Amount in Water :	9

Map Id: N65
Direction: WSW
Distance: 0.163 mi., 861 ft.
Elevation: 17 ft.
Relative: Higher

Site Name : TACOMA REDEVELOPMENT PROP | Delin Docks Thea Foss Waterway | VESSEL VICTORIA M D250431
THEA FOSS WATERWAY | THEA FOSS WATERWAY 1616 EAST D ST. | THEA FOSS WATERWAY NEAR THE 11TH ST BRIDGE
TACOMA | Tacoma | TAKOMA, WA 98402

Database(s) : [ALL SITES - WA, BROWNFIELDS - WA, CSCSL HWS - WA, ECHO, ENVCVN - WA, ERNS, FRS, HIST SPILLS - WA, HSL - WA, SPILLS - WA] ***(cont.)***

Envirosite ID: 32430250
EPA ID: N/R

ERNS ***(cont.)***

Unit of Measure (Reach Water) : BARREL(S)

Vessels Details

Vessel Name :	UNKNOWN
Vessel Type :	UNKNOWN
Vessel Length :	N/R
Hull Construction :	N/R
Fuel Capacity :	N/R
Fuel on Board :	N/R
Cargo Capacity :	N/R
Cargo on Board :	N/R
Is Vessel Aground :	N
Flag :	N/R
Breadth :	N/R
Draught :	N/R
Fuel Capacity Units :	N/R
Fuel on Board Units :	N/R
Cargo Capacity Units :	N/R
Cargo on Board Units :	N/R

Incident Information

Incident Date Time :	2013-01-03 15:15:00
Type of Incident :	UNKNOWN SHEEN
Incident Cause :	UNKNOWN
Incident DTG :	DISCOVERED
Incident Location :	UNKNOWN SHEEN INCIDENT
Sequence Number :	1034751
Potential Flag :	N
Description of Incident :	CALLER STATED THAT DURING AN AUXILIARST OVERFLIGHT AN UNKNOWN SHEEN FROM AN UNKNOWN SOURCE WAS OBSERVED.
Last Date in Agency List :	2015-12-23

Incident Response Summary

Date Time Received :	2013-01-03 18:22:00
Date Time Completed :	2013-01-03 18:27:00
Call Type :	Incident
Source :	TELEPHONE
Responsible Company :	N/R
Responsible Org Type :	UNKNOWN
Responsible City :	N/R

Map Id: N65
Direction: WSW
Distance: 0.163 mi., 861 ft.
Elevation: 17 ft.
Relative: Higher

Site Name : TACOMA REDEVELOPMENT PROP | Delin Docks Thea Foss Waterway | VESSEL VICTORIA M D250431
THEA FOSS WATERWAY | THEA FOSS WATERWAY 1616 EAST D ST. | THEA FOSS WATERWAY NEAR THE 11TH ST BRIDGE
TACOMA | Tacoma | TAKOMA, WA 98402

Database(s) : [ALL SITES - WA, BROWNFIELDS - WA, CSCSL HWS - WA, ECHO, ENVCVN - WA, ERNS, FRS, HIST SPILLS - WA, HSL - WA, SPILLS - WA] ***(cont.)***

Envirosite ID: 32430250
EPA ID: N/R

ERNS ***(cont.)***

Responsible State :	XX
Responsible Zip :	N/R

Incident Details Summary

Remedial Action :	N/R
Medium :	THEA FOSS WATERWAY
Medium Description :	WATER
Body of Water :	THEA FOSS WATERWAY
Weather Conditions :	PARTLY CLOUDY
Water Temperature :	N/R
Water Supply Contaminated :	U
Waterway Closed :	N
Waterway Description :	N/R

Additional Incident Details Summary

Actual Amount :	N/R
Actual Amount Units :	N/R
Capacity of Tank :	N/R
Capacity of Tank Units :	N/R
Continuous Release Begin Date :	N/R
Continuous Release End Date :	N/R
Continuous Release Change Date :	N/R
Continuous Release Permit :	N/R
Continuous Release Type :	N/R
Description of Tank :	N/R
Device Operational :	U
DOT Crossing Number :	N/R
DOT Regulated :	U
NPDES :	N/R
NPDES Compliance :	U
Pipeline Aboveground :	ABOVE
Pipeline Covered :	U
Pipeline Type :	N/R
Tank ID :	N/R
Tank Regulated :	U
Tank Regulated by :	N/R

Materials Involved Summary

Name of Material :	UNKNOWN OIL
CAS Number :	000000-00-0
Amount of Material :	0
Unit of Measure :	UNKNOWN AMOUNT

Map Id: N65
Direction: WSW
Distance: 0.163 mi., 861 ft.
Elevation: 17 ft.
Relative: Higher

Site Name : TACOMA REDEVELOPMENT PROP | Delin Docks Thea Foss Waterway | VESSEL VICTORIA M D250431
THEA FOSS WATERWAY | THEA FOSS WATERWAY 1616 EAST D ST. | THEA FOSS WATERWAY NEAR THE 11TH ST BRIDGE
TACOMA | Tacoma | TAKOMA, WA 98402

Database(s) : [ALL SITES - WA, BROWNFIELDS - WA, CSCSL HWS - WA, ECHO, ENVCVN - WA, ERNS, FRS, HIST SPILLS - WA, HSL - WA, SPILLS - WA] ***(cont.)***

Envirosite ID: 32430250
EPA ID: N/R

ERNS ***(cont.)***

UN Number :	N/R
CHRIS Code :	OUN
Reached Water :	YES
Amount in Water :	0
Unit of Measure (Reach Water) :	UNKNOWN AMOUNT

Incident Information

Incident Date Time :	2009-05-26 08:40:00
Type of Incident :	UNKNOWN SHEEN
Incident Cause :	UNKNOWN
Incident DTG :	DISCOVERED
Incident Location :	MURRY MORGAN BRIDGE
Sequence Number :	906668
Potential Flag :	N
Description of Incident :	THE CALLER REPORTED A SHEEN IN THE WATER. THE SOURCE IS UNKNOWN. THE SOURCE OF THE MATERIAL MIGHT BE A BOAT HOUSE. THAT HAS YET TO BE DETERMINED. THE SHEEN APPEARS TO BE LARGE.
Last Date in Agency List :	2015-12-23

Incident Response Summary

Date Time Received :	2009-05-26 11:47:47
Date Time Completed :	2009-05-26 11:52:04
Call Type :	Incident
Source :	TELEPHONE
Responsible Company :	N/R
Responsible Org Type :	UNKNOWN
Responsible City :	N/R
Responsible State :	XX
Responsible Zip :	N/R

Incident Details Summary

Remedial Action :	NONE
Medium :	THEA FOSS WATERWAY
Medium Description :	WATER
Body of Water :	THEA FOSS WATERWAY
Weather Conditions :	OVERCAST
Water Temperature :	N/R
Water Supply Contaminated :	U
Waterway Closed :	N
Waterway Description :	N/R

Map Id: N65
Direction: WSW
Distance: 0.163 mi., 861 ft.
Elevation: 17 ft.
Relative: Higher

Site Name : TACOMA REDEVELOPMENT PROP | Delin Docks Thea Foss Waterway | VESSEL VICTORIA M D250431
THEA FOSS WATERWAY | THEA FOSS WATERWAY 1616 EAST D ST. | THEA FOSS WATERWAY NEAR THE 11TH ST BRIDGE
TACOMA | Tacoma | TAKOMA, WA 98402

Database(s) : [ALL SITES - WA, BROWNFIELDS - WA, CSCSL HWS - WA, ECHO, ENVCVN - WA, ERNS, FRS, HIST SPILLS - WA, HSL - WA, SPILLS - WA] ***(cont.)***

Envirosite ID: 32430250
EPA ID: N/R

ERNS ***(cont.)***

Additional Incident Details Summary

Actual Amount :	N/R
Actual Amount Units :	N/R
Capacity of Tank :	N/R
Capacity of Tank Units :	N/R
Continuous Release Begin Date :	N/R
Continuous Release End Date :	N/R
Continuous Release Change Date :	N/R
Continuous Release Permit :	N/R
Continuous Release Type :	N/R
Description of Tank :	N/R
Device Operational :	U
DOT Crossing Number :	N/R
DOT Regulated :	U
NPDES :	N/R
NPDES Compliance :	U
Pipeline Aboveground :	ABOVE
Pipeline Covered :	U
Pipeline Type :	N/R
Tank ID :	N/R
Tank Regulated :	U
Tank Regulated by :	N/R

Materials Involved Summary

Name of Material :	UNKNOWN OIL
CAS Number :	000000-00-0
Amount of Material :	0
Unit of Measure :	UNKNOWN AMOUNT
UN Number :	N/R
CHRIS Code :	OUN
Reached Water :	YES
Amount in Water :	0
Unit of Measure (Reach Water) :	UNKNOWN AMOUNT

FRS

Facility Name :	DELIN DOCKS THEA FOSS WATERWAY
Facility Address :	THEA FOSS WATERWAY, TACOMA, WA 98402
County :	PIERCE

Site Details

Registry ID :	110056476031
FRS Facility URL :	Click here for hyperlink provided by the agency.
Last Date in Agency List :	2023-02-13

Map Id: N65
Direction: WSW
Distance: 0.163 mi., 861 ft.
Elevation: 17 ft.
Relative: Higher

Site Name : TACOMA REDEVELOPMENT PROP | Delin Docks Thea Foss Waterway | VESSEL VICTORIA M D250431
THEA FOSS WATERWAY | THEA FOSS WATERWAY 1616 EAST D ST. | THEA FOSS WATERWAY NEAR THE 11TH ST BRIDGE
TACOMA | Tacoma | TAKOMA, WA 98402

Database(s) : [ALL SITES - WA, BROWNFIELDS - WA, CSCSL HWS - WA, ECHO, ENVCVN - WA, ERNS, FRS, HIST SPILLS - WA, HSL - WA, SPILLS - WA] ***(cont.)***

Envirosite ID: 32430250
EPA ID: N/R

FRS ***(cont.)***

Source Description

Source Description :

The WA-FSIS provides a means to query and display data maintained by the Washington Department of Ecology. This system contains key information for each facility/site that is currently, or has been, of interest to the Air Quality, Dam Safety, Hazardous Waste, Toxics Cleanup, and Water Quality Programs.

FRS Environmental Interest

Source and System ID :	WA-FSIS - 5395878
Facility Name :	TACOMA REDEVELOPMENT PROP
Facility Address :	THEA FOSS WATERWAY, TACOMA, WA 98402
County :	PIERCE

Site Details

Registry ID :	110015575607
FRS Facility URL :	Click here for hyperlink provided by the agency.
Last Date in Agency List :	2023-02-13

Source Description

Source Description :

The WA-FSIS provides a means to query and display data maintained by the Washington Department of Ecology. This system contains key information for each facility/site that is currently, or has been, of interest to the Air Quality, Dam Safety, Hazardous Waste, Toxics Cleanup, and Water Quality Programs.

FRS Environmental Interest

Source and System ID :	WA-FSIS - 1263
Facility Name :	VESSEL VICTORIA M D250431
Facility Address :	THEA FOSS WATERWAY, TACOMA, WA 98402
County :	PIERCE

Map Id: N65
Direction: WSW
Distance: 0.163 mi., 861 ft.
Elevation: 17 ft.
Relative: Higher

Site Name : TACOMA REDEVELOPMENT PROP | Delin Docks Thea Foss Waterway | VESSEL VICTORIA M D250431
THEA FOSS WATERWAY | THEA FOSS WATERWAY 1616 EAST D ST. | THEA FOSS WATERWAY NEAR THE 11TH ST BRIDGE
TACOMA | Tacoma | TAKOMA, WA 98402

Database(s) : [ALL SITES - WA, BROWNFIELDS - WA, CSCSL HWS - WA, ECHO, ENVCVN - WA, ERNS, FRS, HIST SPILLS - WA, HSL - WA, SPILLS - WA] ***(cont.)***

Envirosite ID: 32430250
EPA ID: N/R

FRS ***(cont.)***

Site Details

Registry ID :	110017612966
FRS Facility URL :	Click here for hyperlink provided by the agency.
Last Date in Agency List :	2023-02-13

Source Description

Source Description :

RCRAInfo is EPA's comprehensive information system that supports the Resource Conservation and Recovery Act (RCRA) of 1976 and the Hazardous and Solid Waste Amendments (HSWA) of 1984 through the tracking of events and activities related to facilities that generate, transport, and treat, store, or dispose of hazardous waste. RCRAInfo allows RCRA program staff to track the notification, permit, compliance, and corrective action activities required under RCRA. RCRAInfo also supports generation of the National Hazardous Waste Biennial Report. All generators and treatment, storage, and disposal facilities who handle hazardous waste are required to report to the EPA Administrator at least once every two years to support creation of the Biennial Report.
The WA-FSIS provides a means to query and display data maintained by the Washington Department of Ecology. This system contains key information for each facility/site that is currently, or has been, of interest to the Air Quality, Dam Safety, Hazardous Waste, Toxics Cleanup, and Water Quality Programs.

FRS Environmental Interest

Source and System ID :

RCRAINFO - WAH000020255
WA-FSIS - 2332582

HIST SPILLS - WA

Facility Name :	Overbudget Spill in Thea Foss Waterway
Facility Address :	Thea Foss Waterway, Tacoma, Tacoma
County :	N/R

Site Details

Date of Incident :	2008-08-18
Product/Quantity :	Diesel/Estimated 100 gallons maximum
Cause :	Under investigation
Responsible Party :	Unknown
Responsible Parties :	N/R
Vessel Name :	N/R
Vessel Information :	N/R
Project Completed :	N/R

Map Id: N65
Direction: WSW
Distance: 0.163 mi., 861 ft.
Elevation: 17 ft.
Relative: Higher

Site Name : TACOMA REDEVELOPMENT PROP | Delin Docks Thea Foss Waterway | VESSEL VICTORIA M D250431
THEA FOSS WATERWAY | THEA FOSS WATERWAY 1616 EAST D ST. | THEA FOSS WATERWAY NEAR THE 11TH ST BRIDGE
TACOMA | Tacoma | TAKOMA, WA 98402

Database(s) : [ALL SITES - WA, BROWNFIELDS - WA, CSCSL HWS - WA, ECHO, ENVCVN - WA, ERNS, FRS, HIST SPILLS - WA, HSL - WA, SPILLS - WA] ***(cont.)***

Envirosite ID: 32430250
EPA ID: N/R

HIST SPILLS - WA ***(cont.)***

Funding for Response :	N/R
Site Contacts :	N/R
Contact Information :	N/R
Details :	N/R
Last Date in Agency List :	2016-01-11

HSL - WA

Facility Name :	Tacoma Redevelopment Prop
Facility Address :	THEA FOSS WATERWAY, TACOMA, 98402
County :	Pierce

Site Details

Facility Site ID :	1263
Cleanup Site ID :	3677
Status :	Construction Complete-Performance Monitoring
Site Rank :	0 - NPL Site (Fed HRS Score)
Alternative Site Name :	Thea Foss Waterway
Region :	Southwest
Resposbile Unit :	Southwest
Institutional Control :	Yes
Current VCP :	N/R
Past VCP :	N/R
Latitude :	47.2442290804939
Longitude :	-122.433228370031
Agency Hyperlink :	Click here for hyperlink provided by the agency.
Last Date in Agency List :	2023-02-28

Contaminants

Contaminant Name :	Petroleum Products-Unspecified
Ground water :	Confirmed Above Cleanup Levels
Surface water :	Confirmed Above Cleanup Levels
Soil :	Confirmed Above Cleanup Levels
Sediment :	N/R
Air :	N/R
Bedrock :	N/R

Contaminant Name :	Polychlorinated biPhenyls (PCB)
Ground water :	Suspected
Surface water :	Suspected
Soil :	Confirmed Above Cleanup Levels
Sediment :	N/R
Air :	N/R

Map Id: N65
Direction: WSW
Distance: 0.163 mi., 861 ft.
Elevation: 17 ft.
Relative: Higher

Site Name : TACOMA REDEVELOPMENT PROP | Delin Docks Thea Foss Waterway | VESSEL VICTORIA M D250431
THEA FOSS WATERWAY | THEA FOSS WATERWAY 1616 EAST D ST. | THEA FOSS WATERWAY NEAR THE 11TH ST BRIDGE
TACOMA | Tacoma | TAKOMA, WA 98402

Database(s) : [ALL SITES - WA, BROWNFIELDS - WA, CSCSL HWS - WA, ECHO, ENVCVN - WA, ERNS, FRS, HIST SPILLS - WA, HSL - WA, SPILLS - WA] ***(cont.)***

Envirosite ID: 32430250
EPA ID: N/R

HSL - WA ***(cont.)***

Bedrock : N/R

Contaminant Name : Metals Priority Pollutants
Ground water : Confirmed Above Cleanup Levels
Surface water : Confirmed Above Cleanup Levels
Soil : Confirmed Above Cleanup Levels
Sediment : N/R
Air : N/R
Bedrock : N/R

Contaminant Name : Halogenated Organics
Ground water : Suspected
Surface water : Suspected
Soil : Suspected
Sediment : N/R
Air : N/R
Bedrock : N/R

Contaminant Name : Non-Halogenated Solvents
Ground water : Suspected
Surface water : Suspected
Soil : Suspected
Sediment : N/R
Air : N/R
Bedrock : N/R

Contaminant Name : Conventional Contaminants, Inorganic
Ground water : Suspected
Surface water : Suspected
Soil : Suspected
Sediment : N/R
Air : N/R
Bedrock : N/R

Contaminant Name : Metals - Other
Ground water : Confirmed Above Cleanup Levels
Surface water : Suspected
Soil : Confirmed Above Cleanup Levels
Sediment : N/R
Air : N/R
Bedrock : N/R

Map Id: N65
Direction: WSW
Distance: 0.163 mi., 861 ft.
Elevation: 17 ft.
Relative: Higher

Site Name : TACOMA REDEVELOPMENT PROP | Delin Docks Thea Foss Waterway | VESSEL VICTORIA M D250431
THEA FOSS WATERWAY | THEA FOSS WATERWAY 1616 EAST D ST. | THEA FOSS WATERWAY NEAR THE 11TH ST BRIDGE
TACOMA | Tacoma | TAKOMA, WA 98402

Database(s) : [ALL SITES - WA, BROWNFIELDS - WA, CSCSL HWS - WA, ECHO, ENVCVN - WA, ERNS, FRS, HIST SPILLS - WA, HSL - WA, SPILLS - WA] ***(cont.)***

Envirosite ID: 32430250
EPA ID: N/R

HSL - WA ***(cont.)***

Contaminant Name :	Corrosive Wastes
Ground water :	Remediated
Surface water :	Remediated
Soil :	Remediated
Sediment :	N/R
Air :	N/R
Bedrock :	N/R

Contaminant Name :	Conventional Contaminants, Organic
Ground water :	Suspected
Surface water :	Suspected
Soil :	Suspected
Sediment :	N/R
Air :	N/R
Bedrock :	N/R

Contaminant Name :	Asbestos
Ground water :	N/R
Surface water :	N/R
Soil :	Suspected
Sediment :	N/R
Air :	N/R
Bedrock :	N/R

Contaminant Name :	Pesticides-Unspecified
Ground water :	N/R
Surface water :	N/R
Soil :	Suspected
Sediment :	N/R
Air :	N/R
Bedrock :	N/R

Contaminant Name :	Polycyclic Aromatic Hydrocarbons
Ground water :	Confirmed Above Cleanup Levels
Surface water :	Confirmed Above Cleanup Levels
Soil :	Confirmed Above Cleanup Levels
Sediment :	N/R
Air :	N/R
Bedrock :	N/R

Contaminant Name :	Base/Neutral/Acid Organics
Ground water :	Confirmed Above Cleanup Levels
Surface water :	Confirmed Above Cleanup Levels

Map Id: N65
Direction: WSW
Distance: 0.163 mi., 861 ft.
Elevation: 17 ft.
Relative: Higher

Site Name : TACOMA REDEVELOPMENT PROP | Delin Docks Thea Foss Waterway | VESSEL VICTORIA M D250431
THEA FOSS WATERWAY | THEA FOSS WATERWAY 1616 EAST D ST. | THEA FOSS WATERWAY NEAR THE 11TH ST BRIDGE
TACOMA | Tacoma | TAKOMA, WA 98402

Database(s) : [ALL SITES - WA, BROWNFIELDS - WA, CSCSL HWS - WA, ECHO, ENVCVN - WA, ERNS, FRS, HIST SPILLS - WA, HSL - WA, SPILLS - WA] ***(cont.)***

Envirosite ID: 32430250
EPA ID: N/R

HSL - WA ***(cont.)***

Soil :	Confirmed Above Cleanup Levels
Sediment :	N/R
Air :	N/R
Bedrock :	N/R

Contaminant Name :	Phenolic Compounds
Ground water :	Suspected
Surface water :	Suspected
Soil :	Suspected
Sediment :	N/R
Air :	N/R
Bedrock :	N/R

Facility Name :	TACOMA REDEVELOPMENT PROP
Facility Address :	Thea Foss Waterway, Tacoma, 98402
County :	Pierce

Site Details

Facility Site ID :	1263
Cleanup Site ID :	3677
Status :	Construction Complete-Performance Monitoring
Site Rank :	N/R
Alternative Site Name :	N/R
Region :	N/R
Resposbile Unit :	N/R
Institutional Control :	N/R
Current VCP :	N/R
Past VCP :	N/R
Latitude :	N/R
Longitude :	N/R
Agency Hyperlink :	Click here for hyperlink provided by the agency.
Last Date in Agency List :	2022-02-11

SPILLS - WA

Facility Name :	THEA FOSS WATERWAY
Facility Address :	THEA FOSS WATERWAY, TACOMA
County :	PIERCE

Date Incident :	2017-05-11
ERTS/Incident Number :	93678
Medium :	Marine
Incident Category :	Oil Spill

Map Id: N65
Direction: WSW
Distance: 0.163 mi., 861 ft.
Elevation: 17 ft.
Relative: Higher

Site Name : TACOMA REDEVELOPMENT PROP | Delin Docks Thea Foss Waterway | VESSEL VICTORIA M D250431
THEA FOSS WATERWAY | THEA FOSS WATERWAY 1616 EAST D ST. | THEA FOSS WATERWAY NEAR THE 11TH ST BRIDGE
TACOMA | Tacoma | TAKOMA, WA 98402

Database(s) : [ALL SITES - WA, BROWNFIELDS - WA, CSCSL HWS - WA, ECHO, ENVCVN - WA, ERNS, FRS, HIST SPILLS - WA, HSL - WA, SPILLS - WA] ***(cont.)***

Envirosite ID: 32430250
EPA ID: N/R

SPILLS - WA ***(cont.)***

Source Type :	Public Lands
Source :	Public Waterway
Oil Type :	Oily Water Mixture
Quantity Total :	1
Quantity to Water :	1
Quantity Imp :	N/R
Quantity Recovered :	0
Activity :	Static or Performing Designed Function
Cause Type :	Unknown
Cause :	Unknown
Regulated :	N/R
Impact :	Water Pollution
Latitude :	47.26232
Longitude :	-122.43735
Last Date in Agency List :	2018-07-25

Map Id: R66
Direction: N
Distance: 0.166 mi., 877 ft.
Elevation: 15 ft.
Relative: Lower

Site Name : AUOKA TRADING AUTO WRECKING
830 E F ST
TACOMA, WA 98421

Database(s) : [ALL SITES - WA, FRS]

Envirosite ID: 52365723
EPA ID: N/R

ALL SITES - WA

Facility Name :	Auoka Trading Auto Wrecking
Facility Address :	830 E F ST, TACOMA, 98421
County :	Pierce
Facility/Site ID :	12622
Alternate Name :	N/R
Program Name :	N/R
WRIA :	10
Legislative District :	27
Congressional District :	9
Ecology Region :	SWRO
Ecology Program Phone :	(360) 407-6734
Tribal Land :	N
Latitude :	47.256608
Longitude :	-122.429502
Last Date in Agency List :	2023-01-03

Map Id: R66
Direction: N
Distance: 0.166 mi., 877 ft.
Elevation: 15 ft.
Relative: Lower

Site Name : AUOKA TRADING AUTO WRECKING
830 E F ST
TACOMA, WA 98421

Database(s) : [ALL SITES - WA, FRS] ***(cont.)***

Envirosite ID: 52365723
EPA ID: N/R

ALL SITES - WA ***(cont.)***

Program Details

Program :	HAZWASTE
Program ID :	N/R
Interaction Type :	Revised Site Visit Program
Interaction Type Description :	HWTR engages in a variety of field work, site visits, and contacts with sites. While most compliance related activity is recorded into the EPA's RCRAInfo system, the other types of activities are recorded into the Revised Site Visit Program (RSVP).
Status :	Active
Start Date :	2011-05-19
End Date :	N/R
SIC :	N/R
NAICS :	N/R

FRS

Facility Name :	AUOKA TRADING AUTO WRECKING
Facility Address :	830 E F ST, TACOMA, WA 98421
County :	PIERCE

Site Details

Registry ID :	110045350437
FRS Facility URL :	Click here for hyperlink provided by the agency.
Last Date in Agency List :	2023-02-13

Source Description

Source Description :

The WA-FSIS provides a means to query and display data maintained by the Washington Department of Ecology. This system contains key information for each facility/site that is currently, or has been, of interest to the Air Quality, Dam Safety, Hazardous Waste, Toxics Cleanup, and Water Quality Programs.

FRS Environmental Interest

Source and System ID :	WA-FSIS - 12622

Map Id: S67
Direction: SW
Distance: 0.181 mi., 955 ft.
Elevation: 7 ft.
Relative: Lower

Site Name : DORRANE J VESSEL THEA FOSS WATER WAY
COMMENCEMENT BAY
WA

Database(s) : [ALL SITES - WA, FRS]

Envirosite ID: 19491580
EPA ID: N/R

ALL SITES - WA

Facility Name :	Dorrane J Vessel Thea foss Water Way
Facility Address :	COMMENCEMENT BAY
County :	Pierce
Facility/Site ID :	4203659
Alternate Name :	N/R
Program Name :	N/R
WRIA :	10
Legislative District :	27
Congressional District :	9
Ecology Region :	SWRO
Ecology Program Phone :	(360) 407-6712
Tribal Land :	N
Latitude :	47.248353
Longitude :	-122.432861
Last Date in Agency List :	2023-01-03

Program Details

Program :	SPILLS
Program ID :	N/R
Interaction Type :	Enforcement Final
Interaction Type Description :	An Enforcement action (i.e. Penalty, Order, Notice) was finalized and issued to the respective party, indicating the enforcement action was taken. The start and end date listed in the database are both the date the action was issued to the responsible party.
Status :	Active
Start Date :	2006-05-03
End Date :	N/R
SIC :	N/R
NAICS :	N/R

FRS

Facility Name :	DORRANE J VESSEL THEA FOSS WATER WAY
Facility Address :	COMMENCEMENT BAY, WA
County :	PIERCE

Site Details

Registry ID :	110025256256
FRS Facility URL :	Click here for hyperlink provided by the agency.
Last Date in Agency List :	2023-02-13

Source Description

Map Id: S67
Direction: SW
Distance: 0.181 mi., 955 ft.
Elevation: 7 ft.
Relative: Lower

Site Name : DORRANE J VESSEL THEA FOSS WATER WAY
COMMENCEMENT BAY
WA

Database(s) : [ALL SITES - WA, FRS] ***(cont.)***

Envirosite ID: 19491580
EPA ID: N/R

FRS ***(cont.)***

Source Description :

The WA-FSIS provides a means to query and display data maintained by the Washington Department of Ecology. This system contains key information for each facility/site that is currently, or has been, of interest to the Air Quality, Dam Safety, Hazardous Waste, Toxics Cleanup, and Water Quality Programs.

FRS Environmental Interest

Source and System ID :	WA-FSIS - 4203659

Map Id: R68
Direction: N
Distance: 0.187 mi., 989 ft.
Elevation: 15 ft.
Relative: Lower

Site Name : B&B AIRCRAFT EQUIPMENT INC | SERVICE STEEL AEROSPACE CORP
939 E F ST
TACOMA, WA

Database(s) : [ALL SITES - WA, ECHO, FRS, ICIS, INACTIVE PCS, PCS FACILITY]

Envirosite ID: 52365774
EPA ID: N/R

ALL SITES - WA

Facility Name :	B&B Aircraft Equipment Inc
Facility Address :	939 E F ST, TACOMA, 98421
County :	Pierce
Facility/Site ID :	9853
Alternate Name :	N/R
Program Name :	N/R
WRIA :	10
Legislative District :	27
Congressional District :	9
Ecology Region :	SWRO
Ecology Program Phone :	(360) 407-6400
Tribal Land :	N
Latitude :	47.257011
Longitude :	-122.429251
Last Date in Agency List :	2023-01-03

Program Details

Program :	WATQUAL
Program ID :	WAR303581
Interaction Type :	Industrial SW GP
Interaction Type Description :	General permit issued to industries to regulate the discharge of contaminated stormwater to state waters.
Status :	Active

Map Id: R68
Direction: N
Distance: 0.187 mi., 989 ft.
Elevation: 15 ft.
Relative: Lower

Site Name : B&B AIRCRAFT EQUIPMENT INC | SERVICE STEEL AEROSPACE CORP
939 E F ST
TACOMA, WA

Database(s) : [ALL SITES - WA, ECHO, FRS, ICIS, INACTIVE PCS, PCS FACILITY] ***(cont.)***

Envirosite ID: 52365774
EPA ID: N/R

ALL SITES - WA ***(cont.)***

Start Date :	2015-11-23
End Date :	N/R
SIC :	N/R
NAICS :	N/R

ECHO

Facility Name :	B&B AIRCRAFT EQUIPMENT INC
Facility Address :	939 E F ST, TACOMA, WA 98421
County :	PIERCE
Last Inspection Date :	N/R
Registry ID :	110067121144
FIPS Code :	53053
EPA Region :	10
Inspection Count :	0
Last Inspection Days :	N/R
Informal Count :	0
Last Informal Action Date :	N/R
Formal Action Count :	0
Last Formal Action Date :	N/R
Total Penalties :	0
Penalty Count :	N/R
Last Penalty Date :	N/R
Last Penalty Amount :	N/R
QTRS IN NC :	2
Programs IN SNC :	1
Current Compliance Status :	Significant Violation
Three-Year Compliance Status :	_____SV
Collection Method :	ADDRESS MATCHING-HOUSE NUMBER
Reference Point :	ENTRANCE POINT OF A FACILITY OR STATION
Accuracy Meters :	50
Derived Tribes :	Puyallup Tribe of the Puyallup Reservation - .9 mile(s), Puyallup Tribe of the Puyallup Reservation - 1.2 mile(s), Muckleshoot Indian Tribe - 10.6 mile(s), Muckleshoot Indian Tribe - 13.6 mile(s), Nisqually Indian Tribe - 17.9 mile(s), Squaxin Island Tribe of the Squaxin Island Reservation - 22.2 mile(s), Squaxin Island Tribe of the Squaxin Island Reservation - 24.1 mile(s)
Derived HUC :	17110019
Derived WBD :	171100190301
Derived STCTY FIPS :	53053
Derived Zip :	98421
Derived CD113 :	09
Derived CB2010 :	530530602001083
MYRTK Universe :	NNN
NPDES IDs :	WAR303581
CWA Permit Types :	Minor
CWA Compliance Tracking :	On
CWA NAICS :	238120
CWA SICS :	7532
CWA Inspection Count :	N/R
CWA Last Inspection Days :	N/R

Map Id: R68
Direction: N
Distance: 0.187 mi., 989 ft.
Elevation: 15 ft.
Relative: Lower

Site Name : B&B AIRCRAFT EQUIPMENT INC | SERVICE STEEL AEROSPACE CORP
939 E F ST
TACOMA, WA

Database(s) : [ALL SITES - WA, ECHO, FRS, ICIS, INACTIVE PCS, PCS FACILITY] ***(cont.)***

Envirosite ID: 52365774
EPA ID: N/R

ECHO ***(cont.)***

CWA Informal Count :	N/R
CWA Formal Action Count :	N/R
CWA Last Formal Action Date :	N/R
CWA Penalties :	N/R
CWA Last Penalty Date :	N/R
CWA Last Penalty Amount :	N/R
CWA Quarters IN NC :	2
CWA Current Compliance Status :	Failure to Report DMR - Not Received
CWA Current SNC Flag :	Y
CWA 13 Quarters Compliance Status :	_____SV
CWA 13 Quarters Effluent Exceedances:	1
CWA Three-Year QNCR Codes :	N/R
DFR URL :	Click here for hyperlink provided by the agency.
Facility SIC :	7532
Facility NAICS :	238120 - Structural Steel and Precast Concrete Contractors
Facility Last Inspection EPA Date :	N/R
Facility Last Inspection State Date :	N/R
Facility Last Formal Act EPA Date :	N/R
Facility Last Formal Act State Date :	N/R
Facility Last Informal Act EPA Date :	N/R
Facility Last Informal Act State Date:	N/R
Facility Federal Agency :	N/R
TRI Reporter :	N/R
Facility Imp Water Flag :	Y
Current SNC Flag :	N
Indian County Flag :	N
Federal Flag :	N/R
US Mexico Border Flag :	N/R
Chesapeak Bay Flag :	N/R
AIR Flag :	N
NPDES Flag :	Y
SDWIS Flag :	N
RCRA Flag :	N
TRI Flag :	N
GHG Flag :	N
Major Flag :	N/R
Active Flag :	Y
NAA Flag :	N
Latitude :	47.256447
Longitude :	-122.429631
Last Date in Agency List :	2022-03-29
Facility Name :	B&B AIRCRAFT EQUIPMENT INC.
Facility Address :	939 E F ST, TACOMA, WA 98421
County :	PIERCE
Last Inspection Date :	N/R
Registry ID :	110067121144
FIPS Code :	53053
EPA Region :	10
Inspection Count :	0
Last Inspection Days :	N/R
Informal Count :	0

Map Id: R68
Direction: N
Distance: 0.187 mi., 989 ft.
Elevation: 15 ft.
Relative: Lower

Site Name : B&B AIRCRAFT EQUIPMENT INC | SERVICE STEEL AEROSPACE CORP
939 E F ST
TACOMA, WA

Database(s) : [ALL SITES - WA, ECHO, FRS, ICIS, INACTIVE PCS, PCS FACILITY] ***(cont.)***

Envirosite ID: 52365774
EPA ID: N/R

ECHO ***(cont.)***

Last Informal Action Date :	N/R
Formal Action Count :	0
Last Formal Action Date :	N/R
Total Penalties :	0
Penalty Count :	N/R
Last Penalty Date :	N/R
Last Penalty Amount :	N/R
QTRS IN NC :	9
Programs IN SNC :	1
Current Compliance Status :	Significant Violation
Three-Year Compliance Status :	_VV__VVVVVSV
Collection Method :	ADDRESS MATCHING-HOUSE NUMBER
Reference Point :	ENTRANCE POINT OF A FACILITY OR STATION
Accuracy Meters :	50
Derived Tribes :	Puyallup Tribe of the Puyallup Reservation - .9 mile(s), Puyallup Tribe of the Puyallup Reservation - 1.2 mile(s), Muckleshoot Indian Tribe - 10.6 mile(s), Muckleshoot Indian Tribe - 13.6 mile(s), Nisqually Indian Tribe - 17.9 mile(s), Squaxin Island Tribe of the Squaxin Island Reservation - 22.2 mile(s), Squaxin Island Tribe of the Squaxin Island Reservation - 24.1 mile(s)
Derived HUC :	17110019
Derived WBD :	171100190301
Derived STCTY FIPS :	53053
Derived Zip :	98421
Derived CD113 :	09
Derived CB2010 :	530530602001083
MYRTK Universe :	NNN
NPDES IDs :	WAR303581
CWA Permit Types :	Minor
CWA Compliance Tracking :	On
CWA NAICS :	238120
CWA SICS :	7532
CWA Inspection Count :	N/R
CWA Last Inspection Days :	N/R
CWA Informal Count :	N/R
CWA Formal Action Count :	N/R
CWA Last Formal Action Date :	N/R
CWA Penalties :	N/R
CWA Last Penalty Date :	N/R
CWA Last Penalty Amount :	N/R
CWA Quarters IN NC :	9
CWA Current Compliance Status :	Failure to Report DMR - Not Received
CWA Current SNC Flag :	Y
CWA 13 Quarters Compliance Status :	__VV__VVVVVSV
CWA 13 Quarters Effluent Exceedances:	3
CWA Three-Year QNCR Codes :	N/R
DFR URL :	Click here for hyperlink provided by the agency.
Facility SIC :	7532
Facility NAICS :	238120 - Structural Steel and Precast Concrete Contractors
Facility Last Inspection EPA Date :	N/R
Facility Last Inspection State Date :	N/R
Facility Last Formal Act EPA Date :	N/R
Facility Last Formal Act State Date :	N/R

Map Id: R68
Direction: N
Distance: 0.187 mi., 989 ft.
Elevation: 15 ft.
Relative: Lower

Site Name : B&B AIRCRAFT EQUIPMENT INC | SERVICE STEEL AEROSPACE CORP
939 E F ST
TACOMA, WA

Database(s) : [ALL SITES - WA, ECHO, FRS, ICIS, INACTIVE PCS, PCS FACILITY] ***(cont.)***

Envirosite ID: 52365774
EPA ID: N/R

ECHO ***(cont.)***

Facility Last Informal Act EPA Date :	N/R
Facility Last Informal Act State Date:	N/R
Facility Federal Agency :	N/R
TRI Reporter :	N/R
Facility Imp Water Flag :	Y
Current SNC Flag :	N
Indian County Flag :	N
Federal Flag :	N/R
US Mexico Border Flag :	N/R
Chesapeak Bay Flag :	N/R
AIR Flag :	N
NPDES Flag :	Y
SDWIS Flag :	N
RCRA Flag :	N
TRI Flag :	N
GHG Flag :	N
Major Flag :	N/R
Active Flag :	Y
NAA Flag :	N
Latitude :	47.256447
Longitude :	-122.429631
Last Date in Agency List :	2023-01-16

Facility Name :	SERVICE STEEL AEROSPACE CORP
Facility Address :	939 E F ST, TACOMA, WA 98421
County :	PIERCE

Last Inspection Date :	2012-03-12
Registry ID :	110016833747
FIPS Code :	53053
EPA Region :	10
Inspection Count :	0
Last Inspection Days :	3919
Informal Count :	0
Last Informal Action Date :	N/R
Formal Action Count :	0
Last Formal Action Date :	N/R
Total Penalties :	0
Penalty Count :	N/R
Last Penalty Date :	N/R
Last Penalty Amount :	N/R
QTRS IN NC :	0
Programs IN SNC :	0
Current Compliance Status :	N/R
Three-Year Compliance Status :	N/R
Collection Method :	ADDRESS MATCHING-HOUSE NUMBER
Reference Point :	ENTRANCE POINT OF A FACILITY OR STATION
Accuracy Meters :	50

Map Id: R68
Direction: N
Distance: 0.187 mi., 989 ft.
Elevation: 15 ft.
Relative: Lower

Site Name : B&B AIRCRAFT EQUIPMENT INC | SERVICE STEEL AEROSPACE CORP
939 E F ST
TACOMA, WA

Database(s) : [ALL SITES - WA, ECHO, FRS, ICIS, INACTIVE PCS, PCS FACILITY] ***(cont.)***

Envirosite ID: 52365774
EPA ID: N/R

ECHO ***(cont.)***

Derived Tribes :	Puyallup Tribe of the Puyallup Reservation - .9 mile(s), Puyallup Tribe of the Puyallup Reservation - 1.2 mile(s), Muckleshoot Indian Tribe - 10.6 mile(s), Muckleshoot Indian Tribe - 13.6 mile(s), Nisqually Indian Tribe - 17.9 mile(s), Squaxin Island Tribe of the Squaxin Island Reservation - 22.2 mile(s), Squaxin Island Tribe of the Squaxin Island Reservation - 24.1 mile(s)
Derived HUC :	17110019
Derived WBD :	171100190301
Derived STCTY FIPS :	53053
Derived Zip :	98421
Derived CD113 :	09
Derived CB2010 :	530530602001083
MYRTK Universe :	NNN
NPDES IDs :	WAR008685
CWA Permit Types :	Minor
CWA Compliance Tracking :	Off
CWA NAICS :	N/R
CWA SICS :	4225 3728 3441
CWA Inspection Count :	N/R
CWA Last Inspection Days :	3918
CWA Informal Count :	N/R
CWA Formal Action Count :	N/R
CWA Last Formal Action Date :	N/R
CWA Penalties :	N/R
CWA Last Penalty Date :	N/R
CWA Last Penalty Amount :	N/R
CWA Quarters IN NC :	0
CWA Current Compliance Status :	Terminated Permit
CWA Current SNC Flag :	N
CWA 13 Quarters Compliance Status :	N/R
CWA 13 Quarters Effluent Exceedances:	N/R
CWA Three-Year QNCR Codes :	N/R
DFR URL :	Click here for hyperlink provided by the agency.
Facility SIC :	4225 3441 3728
Facility NAICS :	N/R
Facility Last Inspection EPA Date :	N/R
Facility Last Inspection State Date :	2012-03-12
Facility Last Formal Act EPA Date :	N/R
Facility Last Formal Act State Date :	N/R
Facility Last Informal Act EPA Date :	N/R
Facility Last Informal Act State Date:	N/R
Facility Federal Agency :	N/R
TRI Reporter :	N/R
Facility Imp Water Flag :	Y
Current SNC Flag :	N
Indian County Flag :	N
Federal Flag :	N/R
US Mexico Border Flag :	N/R
Chesapeak Bay Flag :	N/R
AIR Flag :	N
NPDES Flag :	Y
SDWIS Flag :	N
RCRA Flag :	N
TRI Flag :	N

Map Id: R68
Direction: N
Distance: 0.187 mi., 989 ft.
Elevation: 15 ft.
Relative: Lower

Site Name : B&B AIRCRAFT EQUIPMENT INC | SERVICE STEEL AEROSPACE CORP
939 E F ST
TACOMA, WA

Database(s) : [ALL SITES - WA, ECHO, FRS, ICIS, INACTIVE PCS, PCS FACILITY] ***(cont.)***

Envirosite ID: 52365774
EPA ID: N/R

ECHO ***(cont.)***

GHG Flag :	N
Major Flag :	N/R
Active Flag :	N/R
NAA Flag :	N
Latitude :	47.256447
Longitude :	-122.429631
Last Date in Agency List :	2023-01-16

FRS

Facility Name :	B&B AIRCRAFT EQUIPMENT INC
Facility Address :	939 E F ST, TACOMA, WA 98421
County :	PIERCE

Site Details

Registry ID :	110067121144
FRS Facility URL :	Click here for hyperlink provided by the agency.
Last Date in Agency List :	2022-02-17

Source Description

Source Description :

The NPDES module of the Compliance Information System (ICIS) tracks surface water permits issued under the Clean Water Act. Under NPDES, all facilities that discharge pollutants from any point source into waters of the United States are required to obtain a permit. The permit will likely contain limits on what can be discharged, impose monitoring and reporting requirements, and include other provisions to ensure that the discharge does not adversely affect water quality.
The WA-FSIS provides a means to query and display data maintained by the Washington Department of Ecology. This system contains key information for each facility/site that is currently, or has been, of interest to the Air Quality, Dam Safety, Hazardous Waste, Toxics Cleanup, and Water Quality Programs.

FRS Environmental Interest

Source and System ID :

ICIS - WAR303581
WA-FSIS - 9853

Facility Name :	B&B AIRCRAFT EQUIPMENT INC.
Facility Address :	939 E F ST, TACOMA, WA 98421
County :	PIERCE

Site Details

Registry ID :	110067121144
FRS Facility URL :	Click here for hyperlink provided by the agency.
Last Date in Agency List :	2023-02-13

Map Id: R68
Direction: N
Distance: 0.187 mi., 989 ft.
Elevation: 15 ft.
Relative: Lower

Site Name : B&B AIRCRAFT EQUIPMENT INC | SERVICE STEEL AEROSPACE CORP
939 E F ST
TACOMA, WA

Database(s) : [ALL SITES - WA, ECHO, FRS, ICIS, INACTIVE PCS, PCS FACILITY] ***(cont.)***

Envirosite ID: 52365774
EPA ID: N/R

FRS ***(cont.)***

Source Description
Source Description : The NPDES module of the Compliance Information System (ICIS) tracks surface water permits issued under the Clean Water Act. Under NPDES, all facilities that discharge pollutants from any point source into waters of the United States are required to obtain a permit. The permit will likely contain limits on what can be discharged, impose monitoring and reporting requirements, and include other provisions to ensure that the discharge does not adversely affect water quality.
The WA-FSIS provides a means to query and display data maintained by the Washington Department of Ecology. This system contains key information for each facility/site that is currently, or has been, of interest to the Air Quality, Dam Safety, Hazardous Waste, Toxics Cleanup, and Water Quality Programs.

FRS Environmental Interest
Source and System ID : ICIS - WAR303581
WA-FSIS - 9853

Facility Name : SERVICE STEEL AEROSPACE CORP
Facility Address : 939 E F ST, TACOMA, WA 98421-1833
County : PIERCE

Site Details
Registry ID : 110016833747
FRS Facility URL : Click here for hyperlink provided by the agency.
Last Date in Agency List : 2023-02-13

Source Description
Source Description : The NPDES module of the Compliance Information System (ICIS) tracks surface water permits issued under the Clean Water Act. Under NPDES, all facilities that discharge pollutants from any point source into waters of the United States are required to obtain a permit. The permit will likely contain limits on what can be discharged, impose monitoring and reporting requirements, and include other provisions to ensure that the discharge does not adversely affect water quality.
The WA-FSIS provides a means to query and display data maintained by the Washington Department of Ecology. This system contains key information for each facility/site that is currently, or has been, of interest to the Air Quality, Dam Safety, Hazardous Waste, Toxics Cleanup, and Water Quality Programs.

FRS Environmental Interest
Source and System ID : ICIS - WAR008685
WA-FSIS - 8097751
WA-FSIS - 9092

Map Id: R68
Direction: N
Distance: 0.187 mi., 989 ft.
Elevation: 15 ft.
Relative: Lower

Site Name : B&B AIRCRAFT EQUIPMENT INC | SERVICE STEEL AEROSPACE CORP
939 E F ST
TACOMA, WA

Database(s) : [ALL SITES - WA, ECHO, FRS, ICIS, INACTIVE PCS, PCS FACILITY] ***(cont.)***

Envirosite ID: 52365774
EPA ID: N/R

ICIS

Facility Name :	B&B AIRCRAFT EQUIPMENT INC
Facility Address :	939 E F ST, TACOMA, WA 98421

Site Details

NPDES ID :	WAR303581
ICIS Facility Interest ID :	3601371915
Facility UIN :	110067121144
Facility Type Code :	Privately Owned Facility
Impaired Waters :	303(D) Listed
Latitude :	47.2570114
Longitude :	-122.429253
Last Date in Agency List :	2022-05-02

Facility Name :	B&B AIRCRAFT EQUIPMENT INC.
Facility Address :	939 E F ST, TACOMA, WA 98421

Site Details

NPDES ID :	WAR303581
ICIS Facility Interest ID :	3601371915
Facility UIN :	110067121144
Facility Type Code :	Privately Owned Facility
Impaired Waters :	303(D) Listed
Latitude :	47.2570114
Longitude :	-122.429253
Last Date in Agency List :	2022-12-28

INACTIVE PCS

Issue Date :	2019-11-20
Original Issue Date :	2019-11-20
Effective Date :	2020-01-02
Expiration Date :	2024-12-31
Retirement Date :	N/R
Termination Date :	N/R
Issuing Agency :	State
Agency Type :	State
Activity ID :	3602938942
External Permit Number :	WAR303581
Facility Type Indicator :	NON-POTW
Permit Type :	General Permit Covered Facility-NPDES)
Major Minor Status :	N
Permit Status :	Effective
Total Design Flow Number :	N/R
Actual Average Flow Number :	N/R
State Water Body :	N/R
State Water Body Name :	N/R
Permit Name :	B&B Aircraft Equipment Inc.
Permit Comp Status :	Y
RNC Tracking :	Y
Master External Permit Number :	WAR125726

Map Id: R68
Direction: N
Distance: 0.187 mi., 989 ft.
Elevation: 15 ft.
Relative: Lower

Site Name : B&B AIRCRAFT EQUIPMENT INC | SERVICE STEEL AEROSPACE CORP
939 E F ST
TACOMA, WA

Database(s) : [ALL SITES - WA, ECHO, FRS, ICIS, INACTIVE PCS, PCS FACILITY] ***(cont.)***

Envirosite ID: 52365774
EPA ID: N/R

INACTIVE PCS ***(cont.)***

TMDL Interface :	N/R
EDMR Authorization :	N
Pretreatment Indicator :	N/R
Last Date in Agency List :	2022-09-23

Issue Date :	2019-11-20
Original Issue Date :	2019-11-20
Effective Date :	2020-01-02
Expiration Date :	2024-12-31
Retirement Date :	N/R
Termination Date :	N/R
Issuing Agency :	State
Agency Type :	State
Activity ID :	3602938942
External Permit Number :	WAR303581
Facility Type Indicator :	NON-POTW
Permit Type :	General Permit Covered Facility-NPDES)
Major Minor Status :	N
Permit Status :	Effective
Total Design Flow Number :	N/R
Actual Average Flow Number :	N/R
State Water Body :	N/R
State Water Body Name :	N/R
Permit Name :	B&B Aircraft Equipment Inc.
Permit Comp Status :	Y
RNC Tracking :	Y
Master External Permit Number :	WAR125726
TMDL Interface :	N/R
EDMR Authorization :	N
Pretreatment Indicator :	N/R
Last Date in Agency List :	2022-04-22

PCS FACILITY

Issue Date :	2019-11-20
Original Issue Date :	2019-11-20
Effective Date :	2020-01-02
Expiration Date :	2024-12-31
Retirement Date :	N/R
Termination Date :	N/R
Issuing Agency :	State
Agency Type :	State
Activity ID :	3602938942
External Permit Number :	N/R
Facility Type Indicator :	NON-POTW
Permit Type :	General Permit Covered Facility-NPDES)
Major Minor Status :	N
Permit Status :	Effective
Total Design Flow Number :	N/R
Actual Average Flow Number :	N/R
State Water Body :	N/R
State Water Body Name :	N/R
Permit Name :	B&B Aircraft Equipment Inc.
Permit Comp Status :	Y

Map Id: R68
Direction: N
Distance: 0.187 mi., 989 ft.
Elevation: 15 ft.
Relative: Lower

Site Name : B&B AIRCRAFT EQUIPMENT INC | SERVICE STEEL AEROSPACE CORP
939 E F ST
TACOMA, WA

Database(s) : [ALL SITES - WA, ECHO, FRS, ICIS, INACTIVE PCS, PCS FACILITY] ***(cont.)***

Envirosite ID: 52365774
EPA ID: N/R

PCS FACILITY ***(cont.)***

RNC Tracking :	Y
Master External Permit Number :	WAR125726
TMDL Interface :	N/R
EDMR Authorization :	N
Pretreatment Indicator :	N/R
Last Date in Agency List :	2022-04-25

Issue Date :	2019-11-20
Original Issue Date :	2019-11-20
Effective Date :	2020-01-02
Expiration Date :	2024-12-31
Retirement Date :	N/R
Termination Date :	N/R
Issuing Agency :	State
Agency Type :	State
Activity ID :	3602938942
External Permit Number :	N/R
Facility Type Indicator :	NON-POTW
Permit Type :	General Permit Covered Facility-NPDES)
Major Minor Status :	N
Permit Status :	Effective
Total Design Flow Number :	N/R
Actual Average Flow Number :	N/R
State Water Body :	N/R
State Water Body Name :	N/R
Permit Name :	B&B Aircraft Equipment Inc.
Permit Comp Status :	Y
RNC Tracking :	Y
Master External Permit Number :	WAR125726
TMDL Interface :	N/R
EDMR Authorization :	N
Pretreatment Indicator :	N/R
Last Date in Agency List :	2022-12-28

Map Id: R69
Direction: N
Distance: 0.187 mi., 989 ft.
Elevation: 15 ft.
Relative: Lower

Site Name : SERVICE STEEL AEROSPACE CORP | B & B Aircraft Equipment, Inc.
939 E F ST
TACOMA, WA

Database(s) : [ALL SITES - WA, DOCKET, HIST PCS FACILITY, ICIS, INACTIVE PCS, MANIFEST EPA, PCS ENF]

Envirosite ID: 52365776
EPA ID: N/R

ALL SITES - WA

Facility Name :	SERVICE STEEL AEROSPACE CORP
Facility Address :	939 E F ST, TACOMA, 98401
County :	Pierce

Map Id: R69
Direction: N
Distance: 0.187 mi., 989 ft.
Elevation: 15 ft.
Relative: Lower

Site Name : SERVICE STEEL AEROSPACE CORP | B & B Aircraft Equipment, Inc.
939 E F ST
TACOMA, WA

Database(s) : [ALL SITES - WA, DOCKET, HIST PCS FACILITY, ICIS, INACTIVE PCS, MANIFEST EPA, PCS ENF] ***(cont.)***

Envirosite ID: 52365776
EPA ID: N/R

ALL SITES - WA ***(cont.)***

Facility/Site ID :	9092
Alternate Name :	N/R
Program Name :	N/R
WRIA :	10
Legislative District :	27
Congressional District :	9
Ecology Region :	SWRO
Ecology Program Phone :	N/R
Tribal Land :	N
Latitude :	47.2558
Longitude :	-122.429
Last Date in Agency List :	2023-01-03

Facility/Site ID :	9092
Alternate Name :	N/R
Program Name :	N/R
WRIA :	10
Legislative District :	27
Congressional District :	9
Ecology Region :	SWRO
Ecology Program Phone :	(360) 407-6400
Tribal Land :	N
Latitude :	47.2558
Longitude :	-122.429
Last Date in Agency List :	2023-01-03

Program Details

Program :	WATQUAL
Program ID :	WAR008685
Interaction Type :	Industrial SW GP
Interaction Type Description :	General permit issued to industries to regulate the discharge of contaminated stormwater to state waters.
Status :	Inactive
Start Date :	2005-03-18
End Date :	2013-08-08
SIC :	N/R
NAICS :	N/R

Program :	WATQUAL
Program ID :	WAR008685
Interaction Type :	Urban Waters
Interaction Type Description :	The site has been inspected by an Ecology Urban Waters Inspector.
Status :	Active
Start Date :	2009-02-17
End Date :	N/R
SIC :	N/R
NAICS :	N/R

Map Id: R69
Direction: N
Distance: 0.187 mi., 989 ft.
Elevation: 15 ft.
Relative: Lower

Site Name : SERVICE STEEL AEROSPACE CORP | B & B Aircraft Equipment, Inc.
939 E F ST
TACOMA, WA

Database(s) : [ALL SITES - WA, DOCKET, HIST PCS FACILITY, ICIS, INACTIVE PCS, MANIFEST EPA, PCS ENF] ***(cont.)***

Envirosite ID: 52365776
EPA ID: N/R

DOCKET

Facility Name :	SERVICE STEEL AEROSPACE CORP
Facility Address :	939 E F ST, TACOMA, WA 98401

Site Activity Details

Enforcement Action Case Number :	WA-120732
Activity ID :	3400006820
Enforcement Action Name :	SERVICE STEEL AEROSPACE CORP
Last Date in Agency List :	2018-12-17
Final Ordr Iss/Final Order Enter Date:	N/R
Complaint/Proposed Order Actual Date:	N/R
Final Order Issued Actual Date :	N/R
Final Order Name :	N/R

Complaint Summary

Respondent/Defendant Name :	N/R
Named in Complaint :	N/R
Named in Final Order :	N/R
SEP Category :	N/R
SEP Description :	N/R
Regional Docket Number :	N/R

Standard Industrial Classification (SIC) Summary

Registry ID :	110016833747
Primary SIC :	N/R
Primary NAICS :	N/R
Settlement FRS ICIS Facility :	N/R - N/R
Pollutants (SRS) :	N/R
Admin EA Closed Actual Date :	2012-12-05
Enforcement Action Name :	N/R
Enforcement Action Resolution :	N/R
Violation Types :	N/R

Map Id: R69
Direction: N
Distance: 0.187 mi., 989 ft.
Elevation: 15 ft.
Relative: Lower

Site Name : SERVICE STEEL AEROSPACE CORP | B & B Aircraft Equipment, Inc.
939 E F ST
TACOMA, WA

Database(s) : [ALL SITES - WA, DOCKET, HIST PCS FACILITY, ICIS, INACTIVE PCS, MANIFEST EPA, PCS ENF] ***(cont.)***

Envirosite ID: 52365776
EPA ID: N/R

DOCKET ***(cont.)***

Case Law Sections : CWA OTHER - Violations not covered elsewhere

Violation Penalties and Compliance Summary
- Compliance Action Cost : N/R
- EPA Penalty Assessed Amount : N/R
- Cost Recovery Required : N/R
- Cost of SEP : N/R
- Cost of Complying Actions : N/R

Site Activity Details
- Enforcement Action Case Number : WA-73393
- Activity ID : 3400014043
- Enforcement Action Name : SERVICE STEEL AEROSPACE CORP
- Last Date in Agency List : 2018-12-17

- Final Ordr Iss/Final Order Enter Date: N/R
- Complaint/Proposed Order Actual Date: N/R
- Final Order Issued Actual Date : N/R
- Final Order Name : N/R

Complaint Summary
- Respondent/Defendant Name : N/R
- Named in Complaint : N/R
- Named in Final Order : N/R

- SEP Category : N/R
- SEP Description : N/R

- Regional Docket Number : N/R

Standard Industrial Classification (SIC) Summary
- Registry ID : 110016833747
- Primary SIC : N/R
- Primary NAICS : N/R

- Settlement FRS ICIS Facility : N/R - N/R

- Pollutants (SRS) : N/R

Map Id: R69
Direction: N
Distance: 0.187 mi., 989 ft.
Elevation: 15 ft.
Relative: Lower

Site Name : SERVICE STEEL AEROSPACE CORP | B & B Aircraft Equipment, Inc.
939 E F ST
TACOMA, WA

Database(s) : [ALL SITES - WA, DOCKET, HIST PCS FACILITY, ICIS, INACTIVE PCS, MANIFEST EPA, PCS ENF] ***(cont.)***

Envirosite ID: 52365776
EPA ID: N/R

DOCKET ***(cont.)***

Admin EA Closed Actual Date :	2012-12-05
Enforcement Action Name :	N/R
Enforcement Action Resolution :	N/R
Violation Types :	N/R
Case Law Sections :	CWA OTHER - Violations not covered elsewhere

Violation Penalties and Compliance Summary

Compliance Action Cost :	N/R
EPA Penalty Assessed Amount :	N/R
Cost Recovery Required :	N/R
Cost of SEP :	N/R
Cost of Complying Actions :	N/R

HIST PCS FACILITY

Facility Name :	SERVICE STEEL AEROSPACE CORP
Facility Address :	939 E F ST, TACOMA, WA 98401
County :	N/R
FRS Facility Site ID :	1627142
NPDES ID :	WAR008685
Current Major/Minor Status :	Minor
Facility Type Description :	Privately Owned Facility
Permit Type :	General Permit Covered Facility
Primary Facility SIC Code :	N/R
Primary Facility SIC Description :	N/R
Total Actual Average Flow (MGD) :	N/R
Total App. Design Flow (MGD) :	N/R
Pretreat Prog Req'd Indicator Description:	N/R
State Water Body Number :	N/R
State Water Body Name :	N/R
Effective Date :	2010-01-01 00:00:00
Expiration Date :	2014-12-31 00:00:00
Tribal Land Code :	N/R
Tribal Land Name :	N/R
Facility Contact Name :	N/R
Contact Number :	N/R
Contact Address :	N/R
Permit Contact Name :	N/R
Permit Contact Address :	PO Box 2333, Tacoma, WA 98401-2333
Latitude :	47.2558
Longitude :	-122.429
Last Date in Agency list :	2014-12-10

Map Id: R69
Direction: N
Distance: 0.187 mi., 989 ft.
Elevation: 15 ft.
Relative: Lower

Site Name : SERVICE STEEL AEROSPACE CORP | B & B Aircraft Equipment, Inc.
939 E F ST
TACOMA, WA

Database(s) : [ALL SITES - WA, DOCKET, HIST PCS FACILITY, ICIS, INACTIVE PCS, MANIFEST EPA, PCS ENF] ***(cont.)***

Envirosite ID: 52365776
EPA ID: N/R

ICIS

Facility Name :	SERVICE STEEL AEROSPACE CORP
Facility Address :	939 E F ST, TACOMA, WA 98401

Site Details

NPDES ID :	WAR008685
ICIS Facility Interest ID :	3400002226
Facility UIN :	110016833747
Facility Type Code :	Privately Owned Facility
Impaired Waters :	303(D) Listed
Latitude :	47.2558
Longitude :	-122.429
Last Date in Agency List :	2022-12-28

INACTIVE PCS

Issue Date :	2009-10-21
Original Issue Date :	2009-10-21
Effective Date :	2010-01-01
Expiration Date :	2014-12-31
Retirement Date :	N/R
Termination Date :	2013-08-08
Issuing Agency :	State
Agency Type :	State
Activity ID :	3400001994
External Permit Number :	WAR008685
Facility Type Indicator :	NON-POTW
Permit Type :	General Permit Covered Facility-NPDES)
Major Minor Status :	N
Permit Status :	Terminated
Total Design Flow Number :	N/R
Actual Average Flow Number :	N/R
State Water Body :	N/R
State Water Body Name :	N/R
Permit Name :	SERVICE STEEL AEROSPACE CORP
Permit Comp Status :	Y
RNC Tracking :	Y
Master External Permit Number :	WAR125726
TMDL Interface :	N/R
EDMR Authorization :	N
Pretreatment Indicator :	N/R
Last Date in Agency List :	2022-12-28

MANIFEST EPA

Manifest Details

Manifest Number :	012304737FLE
Shipped Date :	2019-04-05
Updated Date :	2019-05-13
Received Date :	2019-04-08
Status :	Signed
Generator ID :	EXEMPT
Generator Name :	B & B Aircraft Equipment, Inc.

Map Id: R69
Direction: N
Distance: 0.187 mi., 989 ft.
Elevation: 15 ft.
Relative: Lower

Site Name : SERVICE STEEL AEROSPACE CORP | B & B Aircraft Equipment, Inc.
939 E F ST
TACOMA, WA

Database(s) : [ALL SITES - WA, DOCKET, HIST PCS FACILITY, ICIS, INACTIVE PCS, MANIFEST EPA, PCS ENF] ***(cont.)***

Envirosite ID: 52365776
EPA ID: N/R

MANIFEST EPA ***(cont.)***

Generator Address :	939 E F St, TACOMA, WA 98421
Generator Mailing :	939 E F St, Tacoma, WA 98421
Generator Contact :	N/R
Destination ID :	WAD981769110
Destination Name :	Emerald Services, Inc
Destination Mailing :	1825 Alexander Avenue, Tacoma, WA 98421
Destination Address :	1825 Alexander Avenue, Tacoma, WA 98421
Destination Contact :	N/R
Submission Type :	DataImage5Copy
Origin Type :	Service
Manifest Residue :	N
Rejection :	N
Last Date in Agency List :	2023-02-13

Waste Details

Waste Line Number :	1
Is DOT Hazardous :	Y
DOT ID Number :	UN1263
DOT Information :	RQ, UN1263, WASTE UN1263 WASTE PAINT RELATED MATERIAL, 3 PG II RQ (D001) (ERG#128)(F005,F003,D001,D018,D035 D039,D040), 3, PG II (D001)
Non Waste Description :	N/R
Quantity :	55 Gallons
Quantity Tons, Acute, Non-Acute :	0.2293578, 0, 0.2293578
Quantity Kg, Acute, Non-Acute :	0, 208.03441
Management Method :	H020 - SOLVENTS RECOVERY
Is EPA Waste :	Y
Federal Code :	D001, D035, F003, F005
State Code :	N/R

PCS ENF

Site Details

NPDES ID :	WAR008685
Last Date in Agency List :	2022-12-28

Formal Enforcement Actions

Settlement Entered Date :	N/R
ENF Identifier :	N/R
Activity ID :	N/R
Activity Type :	N/R
ENF Type :	N/R
Agency :	N/R
Fed Penalty Assessed Amount :	N/R
State Local Penalty Amount :	N/R

Map Id: R69
Direction: N
Distance: 0.187 mi., 989 ft.
Elevation: 15 ft.
Relative: Lower

Site Name : SERVICE STEEL AEROSPACE CORP | B & B Aircraft Equipment, Inc.
939 E F ST
TACOMA, WA

Database(s) : [ALL SITES - WA, DOCKET, HIST PCS FACILITY, ICIS, INACTIVE PCS, MANIFEST EPA, PCS ENF] ***(cont.)***

Envirosite ID: 52365776
EPA ID: N/R

PCS ENF ***(cont.)***

Informal Enforcement Actions

Achieved Date :	N/R
Registry ID :	110016833747
ENF Identifier :	WA-73393
Activity ID :	3400014043
Activity Type :	Administrative - Informal
ENF Type :	Letter of Violation/ Warning Letter
Agency :	State

Achieved Date :	N/R
Registry ID :	110016833747
ENF Identifier :	WA-120732
Activity ID :	3400006820
Activity Type :	Administrative - Informal
ENF Type :	Letter of Violation/ Warning Letter
Agency :	State

Map Id: 70
Direction: ESE
Distance: 0.189 mi., 999 ft.
Elevation: 15 ft.
Relative: Lower

Site Name : CHEVRON BULK PLANT USA 1348 | BOWMAN OIL & PROPANE
1656 E J ST
TACOMA | Tacoma, WA

Database(s) : [ALL SITES - WA, AST - WA, CSCSL HWS - WA, EPA UST, FRS, HSL - WA, T 2 - WA, UST - WA]

Envirosite ID: 52365439
EPA ID: N/R

ALL SITES - WA

Facility Name :	Chevron Bulk Plant USA 1348
Facility Address :	1656 E J ST, TACOMA, 98421-1616
County :	Pierce

Facility/Site ID :	1234
Alternate Name :	N/R
Program Name :	N/R
WRIA :	10
Legislative District :	27
Congressional District :	9
Ecology Region :	SWRO
Ecology Program Phone :	(360) 407-7224
Tribal Land :	N
Latitude :	47.24924
Longitude :	-122.42263
Last Date in Agency List :	2023-01-03

Map Id: 70
Direction: ESE
Distance: 0.189 mi., 999 ft.
Elevation: 15 ft.
Relative: Lower

Site Name : CHEVRON BULK PLANT USA 1348 | BOWMAN OIL & PROPANE
1656 E J ST
TACOMA | Tacoma, WA

Database(s) : [ALL SITES - WA, AST - WA, CSCSL HWS - WA, EPA UST, FRS, HSL - WA, T 2 - WA, UST - WA] ***(cont.)***

Envirosite ID: 52365439
EPA ID: N/R

ALL SITES - WA ***(cont.)***

Facility/Site ID :	1234
Alternate Name :	CHEVRON BULK PLANT TACOMA
Program Name :	N/R
WRIA :	10
Legislative District :	27
Congressional District :	9
Ecology Region :	SWRO
Ecology Program Phone :	(360) 407-6171
Tribal Land :	N
Latitude :	47.24924
Longitude :	-122.42263
Last Date in Agency List :	2023-01-03

Facility/Site ID :	1234
Alternate Name :	N/R
Program Name :	N/R
WRIA :	10
Legislative District :	27
Congressional District :	9
Ecology Region :	SWRO
Ecology Program Phone :	(360) 407-6734
Tribal Land :	N
Latitude :	47.24924
Longitude :	-122.42263
Last Date in Agency List :	2023-01-03

Facility/Site ID :	1234
Alternate Name :	N/R
Program Name :	N/R
WRIA :	10
Legislative District :	27
Congressional District :	9
Ecology Region :	SWRO
Ecology Program Phone :	(360) 407-6171
Tribal Land :	N
Latitude :	47.24924
Longitude :	-122.42263
Last Date in Agency List :	2023-01-03

Facility/Site ID :	1234
Alternate Name :	CHEVRON BULK PLANT TACOMA
Program Name :	N/R
WRIA :	10
Legislative District :	27
Congressional District :	9
Ecology Region :	SWRO
Ecology Program Phone :	(360) 407-7224
Tribal Land :	N
Latitude :	47.24924
Longitude :	-122.42263
Last Date in Agency List :	2023-01-03

Map Id: 70
Direction: ESE
Distance: 0.189 mi., 999 ft.
Elevation: 15 ft.
Relative: Lower

Site Name : CHEVRON BULK PLANT USA 1348 | BOWMAN OIL & PROPANE
1656 E J ST
TACOMA | Tacoma, WA

Database(s) : [ALL SITES - WA, AST - WA, CSCSL HWS - WA, EPA UST, FRS, HSL - WA, T 2 - WA, UST - WA] ***(cont.)***

Envirosite ID: 52365439
EPA ID: N/R

ALL SITES - WA ***(cont.)***

Facility/Site ID :	1234
Alternate Name :	N/R
Program Name :	N/R
WRIA :	10
Legislative District :	27
Congressional District :	9
Ecology Region :	SWRO
Ecology Program Phone :	(360) 407-6712
Tribal Land :	N
Latitude :	47.24924
Longitude :	-122.42263
Last Date in Agency List :	2023-01-03

Program Details

Program :	TOXICS
Program ID :	N/R
Interaction Type :	Emergency/Haz Chem Rpt TIER2
Interaction Type Description :	Businesses that store 10,000 pounds or more of a hazardous chemical or 500 pounds or less, depending on the chemical, of an extremely hazardous chemical on site at any one time must report annually. Reports are sent to the State Emergency Response Commission (represented by Ecology) Local Emergency Planning Committees, and local fire departments for emergency planning. (product, not waste)
Status :	Inactive
Start Date :	1999-01-01
End Date :	2012-02-13
SIC :	5984 - LIQUEFIED PETROLEUM GAS (BOTTLED GAS) DEALERS
NAICS :	N/R

Program :	TOXICS
Program ID :	N/R
Interaction Type :	Emergency/Haz Chem Rpt TIER2
Interaction Type Description :	Businesses that store 10,000 pounds or more of a hazardous chemical or 500 pounds or less, depending on the chemical, of an extremely hazardous chemical on site at any one time must report annually. Reports are sent to the State Emergency Response Commission (represented by Ecology) Local Emergency Planning Committees, and local fire departments for emergency planning. (product, not waste)
Status :	Inactive
Start Date :	1999-01-01
End Date :	2012-02-13
SIC :	291 - PETROLEUM REFINING
NAICS :	N/R

Map Id: 70
Direction: ESE
Distance: 0.189 mi., 999 ft.
Elevation: 15 ft.
Relative: Lower

Site Name : CHEVRON BULK PLANT USA 1348 | BOWMAN OIL & PROPANE
1656 E J ST
TACOMA | Tacoma, WA

Database(s) : [ALL SITES - WA, AST - WA, CSCSL HWS - WA, EPA UST, FRS, HSL - WA, T 2 - WA, UST - WA] ***(cont.)***

Envirosite ID: 52365439
EPA ID: N/R

ALL SITES - WA ***(cont.)***

Program :	TOXICS
Program ID :	N/R
Interaction Type :	Emergency/Haz Chem Rpt TIER2
Interaction Type Description :	Businesses that store 10,000 pounds or more of a hazardous chemical or 500 pounds or less, depending on the chemical, of an extremely hazardous chemical on site at any one time must report annually. Reports are sent to the State Emergency Response Commission (represented by Ecology) Local Emergency Planning Committees, and local fire departments for emergency planning. (product, not waste)
Status :	Inactive
Start Date :	1999-01-01
End Date :	2012-02-13
SIC :	N/R
NAICS :	N/R

Program :	TOXICS
Program ID :	N/R
Interaction Type :	Underground Storage Tank
Interaction Type Description :	Any one or combination of tanks (including connecting underground pipes) that is used to contain regulated substances and has a tank volume of ten percent or more beneath the surface of the ground. This term does not include any of the exempt UST systems specified in WAC 173-360-110(2) or any piping connected thereto. See WAC 173-360
Status :	Inactive
Start Date :	2007-02-07
End Date :	2007-02-08
SIC :	N/R
NAICS :	N/R

Program :	TOXICS
Program ID :	N/R
Interaction Type :	Underground Storage Tank
Interaction Type Description :	Any one or combination of tanks (including connecting underground pipes) that is used to contain regulated substances and has a tank volume of ten percent or more beneath the surface of the ground. This term does not include any of the exempt UST systems specified in WAC 173-360-110(2) or any piping connected thereto. See WAC 173-360
Status :	Inactive
Start Date :	2007-02-07
End Date :	2007-02-08
SIC :	291 - PETROLEUM REFINING
NAICS :	N/R

Map Id: 70
Direction: ESE
Distance: 0.189 mi., 999 ft.
Elevation: 15 ft.
Relative: Lower

Site Name : CHEVRON BULK PLANT USA 1348 | BOWMAN OIL & PROPANE
1656 E J ST
TACOMA | Tacoma, WA

Database(s) : [ALL SITES - WA, AST - WA, CSCSL HWS - WA, EPA UST, FRS, HSL - WA, T 2 - WA, UST - WA] ***(cont.)***

Envirosite ID: 52365439
EPA ID: N/R

ALL SITES - WA ***(cont.)***

Program :	TOXICS
Program ID :	N/R
Interaction Type :	Hazardous Waste Generator
Interaction Type Description :	Facilities that generate any quantity of a dangerous waste. They may be classified as SQG, MQG, or LQG depending on hazardous waste generated for a given month.
Status :	Inactive
Start Date :	1993-07-20
End Date :	1993-12-31
SIC :	N/R
NAICS :	N/R

Program :	TOXICS
Program ID :	N/R
Interaction Type :	State Cleanup Site
Interaction Type Description :	A site is being cleaned up under state regulations. Regulations include Model Toxics Control Act or its predecessors.
Status :	Active
Start Date :	2006-04-13
End Date :	N/R
SIC :	N/R
NAICS :	N/R

Program :	TOXICS
Program ID :	N/R
Interaction Type :	Enforcement Final
Interaction Type Description :	An Enforcement action (i.e. Penalty, Order, Notice) was finalized and issued to the respective party, indicating the enforcement action was taken. The start and end date listed in the database are both the date the action was issued to the responsible party.
Status :	Active
Start Date :	2009-11-10
End Date :	N/R
SIC :	N/R
NAICS :	N/R

AST - WA

Facility Name :	Chevron Bulk Plant USA 1348
Facility Address :	1656 E J ST, TACOMA, 98421-1616
County :	Pierce
Facility/Site ID :	1234
Alternate Name :	CHEVRON BULK PLANT TACOMA

Map Id: 70
Direction: ESE
Distance: 0.189 mi., 999 ft.
Elevation: 15 ft.
Relative: Lower

Site Name : CHEVRON BULK PLANT USA 1348 | BOWMAN OIL & PROPANE
1656 E J ST
TACOMA | Tacoma, WA

Database(s) : [ALL SITES - WA, AST - WA, CSCSL HWS - WA, EPA UST, FRS, HSL - WA, T 2 - WA, UST - WA] ***(cont.)***

Envirosite ID: 52365439
EPA ID: N/R

AST - WA ***(cont.)***

Program Name :	N/R
WRIA :	10
Legislative District :	27
Congressional District :	9
Ecology Region :	SWRO
Ecology Program Phone :	(360) 407-7224
Tribal Land :	N
Latitude :	47.24924
Longitude :	-122.42263
Last Date in Agency List :	2023-01-03

Facility/Site ID :	1234
Alternate Name :	CHEVRON BULK PLANT TACOMA
Program Name :	N/R
WRIA :	10
Legislative District :	27
Congressional District :	9
Ecology Region :	SWRO
Ecology Program Phone :	(360) 407-6171
Tribal Land :	N
Latitude :	47.24924
Longitude :	-122.42263
Last Date in Agency List :	2023-01-03

Program Details

Program :	HAZWASTE
Program ID :	WAD988522785
Interaction Type :	Emergency/Haz Chem Rpt TIER2
Interaction Type Description :	Businesses that store 10,000 pounds or more of a hazardous chemical or 500 pounds or less, depending on the chemical, of an extremely hazardous chemical on site at any one time must report annually. Reports are sent to the State Emergency Response Commission (represented by Ecology) Local Emergency Planning Committees, and local fire departments for emergency planning. (product, not waste)
Status :	Inactive
Start Date :	1999-01-01
End Date :	2012-02-13
SIC :	291 - PETROLEUM REFINING
NAICS :	N/R

Program :	HAZWASTE
Program ID :	WAD988522785
Interaction Type :	Underground Storage Tank

Map Id: 70
Direction: ESE
Distance: 0.189 mi., 999 ft.
Elevation: 15 ft.
Relative: Lower

Site Name : CHEVRON BULK PLANT USA 1348 | BOWMAN OIL & PROPANE
1656 E J ST
TACOMA | Tacoma, WA

Database(s) : [ALL SITES - WA, AST - WA, CSCSL HWS - WA, EPA UST, FRS, HSL - WA, T 2 - WA, UST - WA] ***(cont.)***

Envirosite ID: 52365439
EPA ID: N/R

AST - WA ***(cont.)***

Interaction Type Description :	Any one or combination of tanks (including connecting underground pipes) that is used to contain regulated substances and has a tank volume of ten percent or more beneath the surface of the ground. This term does not include any of the exempt UST systems specified in WAC 173-360-110(2) or any piping connected thereto. See WAC 173-360
Status :	Inactive
Start Date :	2007-02-07
End Date :	2007-02-08
SIC :	291 - PETROLEUM REFINING
NAICS :	N/R

CSCSL HWS - WA

Facility Name :	CHEVRON BULK PLANT USA 1348
Facility Address :	1656 E J ST, TACOMA, 98421
County :	PIERCE

Site Details

Facility Site ID :	1234
Site Status :	Cleanup Started
Cleanup Site ID :	3762
Region :	Southwest
Responsible Section :	Southwest
WARM Rank :	1 - Highest Assessed Risk
Is Brownfield? :	N/R
Is PSI? :	N/R
Current VCP :	N/R
Past VCP :	N/R
Institutional Control :	N/R
Latitude :	47.24924
Longitude :	-122.42263
Last Date in Agency List :	2023-03-07

Contaminants Details

Contaminant Name :	Polycyclic Aromatic Hydrocarbons
Groundwater :	Suspected
Surface Water :	N/R
Soil :	Suspected
Sediment :	N/R
Air :	N/R
Bedrock :	N/R

Contaminant Name :	Petroleum-Gasoline
Groundwater :	Confirmed Above Cleanup Levels
Surface Water :	N/R
Soil :	Confirmed Above Cleanup Levels
Sediment :	N/R
Air :	N/R

Map Id: 70
Direction: ESE
Distance: 0.189 mi., 999 ft.
Elevation: 15 ft.
Relative: Lower

Site Name : CHEVRON BULK PLANT USA 1348 | BOWMAN OIL & PROPANE
1656 E J ST
TACOMA | Tacoma, WA

Database(s) : [ALL SITES - WA, AST - WA, CSCSL HWS - WA, EPA UST, FRS, HSL - WA, T 2 - WA, UST - WA] ***(cont.)***

Envirosite ID: 52365439
EPA ID: N/R

CSCSL HWS - WA ***(cont.)***

Bedrock : N/R

Contaminant Name : Non-Halogenated Solvents
Groundwater : Confirmed Above Cleanup Levels
Surface Water : N/R
Soil : Confirmed Above Cleanup Levels
Sediment : N/R
Air : N/R
Bedrock : N/R

Contaminant Name : Petroleum-Diesel
Groundwater : Confirmed Above Cleanup Levels
Surface Water : N/R
Soil : Confirmed Above Cleanup Levels
Sediment : N/R
Air : N/R
Bedrock : N/R

Contaminant Name : Petroleum-Other
Groundwater : Confirmed Above Cleanup Levels
Surface Water : N/R
Soil : Confirmed Above Cleanup Levels
Sediment : N/R
Air : N/R
Bedrock : N/R

Contaminant Name : Metals Priority Pollutants
Groundwater : Suspected
Surface Water : N/R
Soil : Suspected
Sediment : N/R
Air : N/R
Bedrock : N/R

Contaminant Name : Petroleum Products-Unspecified
Groundwater : Confirmed Above Cleanup Levels
Surface Water : Suspected
Soil : Confirmed Above Cleanup Levels
Sediment : N/R
Air : Suspected
Bedrock : N/R

Contaminant Name : Benzene
Groundwater : Confirmed Above Cleanup Levels
Surface Water : N/R
Soil : Confirmed Above Cleanup Levels
Sediment : N/R
Air : N/R

Map Id: 70
Direction: ESE
Distance: 0.189 mi., 999 ft.
Elevation: 15 ft.
Relative: Lower

Site Name : CHEVRON BULK PLANT USA 1348 | BOWMAN OIL & PROPANE
1656 E J ST
TACOMA | Tacoma, WA

Database(s) : [ALL SITES - WA, AST - WA, CSCSL HWS - WA, EPA UST, FRS, HSL - WA, T 2 - WA, UST - WA] ***(cont.)***

Envirosite ID: 52365439
EPA ID: N/R

CSCSL HWS - WA ***(cont.)***

Bedrock :	N/R

EPA UST

Facility Name :	BOWMAN OIL & PROPANE
Facility Address :	1656 E J ST, Tacoma, Washington 984211616
County :	Pierce
Facility ID :	WA1234
Facility Status :	Closed UST(s)
Open USTs :	0
Closed USTs :	4
Temporarily Out of Service USTs :	0
Date of Last Inspection :	N/R
EPA Region :	10
Tribe :	N/R
Facility ID 2 :	N/R
Latitude :	47.24924
Longitude :	-122.42263
Last Date in Agency List :	2023-01-30

Tank Details

Tank ID :	WA1234_1
Tank Status :	Closed
Installation Date :	2001-01-01
Removal Date :	N/R
Capacity :	N/R
Substances :	N/R
Tank Wall Type :	N/R
Tank ID :	WA1234_2
Tank Status :	Closed
Installation Date :	2001-01-01
Removal Date :	N/R
Capacity :	N/R
Substances :	E Aviation Fuel
Tank Wall Type :	N/R
Tank ID :	WA1234_3
Tank Status :	Closed
Installation Date :	2001-01-01
Removal Date :	N/R
Capacity :	N/R
Substances :	N/R
Tank Wall Type :	N/R

Map Id: 70
Direction: ESE
Distance: 0.189 mi., 999 ft.
Elevation: 15 ft.
Relative: Lower

Site Name : CHEVRON BULK PLANT USA 1348 | BOWMAN OIL & PROPANE
1656 E J ST
TACOMA | Tacoma, WA

Database(s) : [ALL SITES - WA, AST - WA, CSCSL HWS - WA, EPA UST, FRS, HSL - WA, T 2 - WA, UST - WA] ***(cont.)***

Envirosite ID: 52365439
EPA ID: N/R

EPA UST ***(cont.)***

Tank ID :	WA1234_4
Tank Status :	Closed
Installation Date :	2001-01-01
Removal Date :	N/R
Capacity :	N/R
Substances :	B Unleaded Gasoline
Tank Wall Type :	N/R

FRS

Facility Name :	CHEVRON BULK PLANT USA 1348
Facility Address :	1656 E J ST, TACOMA, WA 98421
County :	PIERCE

Site Details

Registry ID :	110015575698
FRS Facility URL :	Click here for hyperlink provided by the agency.
Last Date in Agency List :	2016-05-21

Source Description

Source Description :

The RBLC database contains case-specific information on the "Best Available" air pollution technologies that have been required to reduce the emission of air pollutants from stationary sources (e.g., power plants, steel mills, chemical plants, etc.). RACT, or Reasonably Available Control Technology, is required on existing sources in areas that are not meeting national ambient air quality standards. BACT, or Best Available Control Technology, is required on major new or modified sources in clean areas. LAER, or Lowest Achievable Emission Rate, is required on major new or modified sources in non-attainment areas.
The WA-FSIS provides a means to query and display data maintained by the Washington Department of Ecology. This system contains key information for each facility/site that is currently, or has been, of interest to the Air Quality, Dam Safety, Hazardous Waste, Toxics Cleanup, and Water Quality Programs.

FRS Environmental Interest

Source and System ID :

RBLC - 2760
WA-FSIS - 1234

HSL - WA

Facility Name :	Chevron Bulk Plant USA 1348
Facility Address :	1656 E J ST, TACOMA, 98421
County :	Pierce

Map Id: 70
Direction: ESE
Distance: 0.189 mi., 999 ft.
Elevation: 15 ft.
Relative: Lower

Site Name : CHEVRON BULK PLANT USA 1348 | BOWMAN OIL & PROPANE
1656 E J ST
TACOMA | Tacoma, WA

Database(s) : [ALL SITES - WA, AST - WA, CSCSL HWS - WA, EPA UST, FRS, HSL - WA, T 2 - WA, UST - WA] ***(cont.)***

Envirosite ID: 52365439
EPA ID: N/R

HSL - WA ***(cont.)***

Site Details

Facility Site ID :	1234
Cleanup Site ID :	3762
Status :	Cleanup Started
Site Rank :	1 - Highest Assessed Risk
Alternative Site Name :	ANDOR GRIFFIN TACOMA,BOWMAN OIL,BOWMAN OIL & PROPANE, CHEVRON BULK PLANT TACOMA,CHEVRON BULK TERMINAL, STANDARDOIL BULK FUEL TERMINAL
Region :	Southwest
Resposbile Unit :	Southwest
Institutional Control :	N/R
Current VCP :	N/R
Past VCP :	N/R
Latitude :	47.2492400002639
Longitude :	-122.422629999719
Agency Hyperlink :	Click here for hyperlink provided by the agency.
Last Date in Agency List :	2023-02-28

Contaminants

Contaminant Name :	Polycyclic Aromatic Hydrocarbons
Ground water :	Suspected
Surface water :	N/R
Soil :	Suspected
Sediment :	N/R
Air :	N/R
Bedrock :	N/R

Contaminant Name :	Petroleum-Gasoline
Ground water :	Confirmed Above Cleanup Levels
Surface water :	N/R
Soil :	Confirmed Above Cleanup Levels
Sediment :	N/R
Air :	N/R
Bedrock :	N/R

Contaminant Name :	Non-Halogenated Solvents
Ground water :	Confirmed Above Cleanup Levels
Surface water :	N/R
Soil :	Confirmed Above Cleanup Levels
Sediment :	N/R
Air :	N/R
Bedrock :	N/R

Contaminant Name :	Petroleum-Diesel
Ground water :	Confirmed Above Cleanup Levels
Surface water :	N/R
Soil :	Confirmed Above Cleanup Levels

Map Id: 70
Direction: ESE
Distance: 0.189 mi., 999 ft.
Elevation: 15 ft.
Relative: Lower

Site Name : CHEVRON BULK PLANT USA 1348 | BOWMAN OIL & PROPANE
1656 E J ST
TACOMA | Tacoma, WA

Database(s) : [ALL SITES - WA, AST - WA, CSCSL HWS - WA, EPA UST, FRS, HSL - WA, T 2 - WA, UST - WA] ***(cont.)***

Envirosite ID: 52365439
EPA ID: N/R

HSL - WA ***(cont.)***

Sediment :	N/R
Air :	N/R
Bedrock :	N/R

Contaminant Name :	Petroleum-Other
Ground water :	Confirmed Above Cleanup Levels
Surface water :	N/R
Soil :	Confirmed Above Cleanup Levels
Sediment :	N/R
Air :	N/R
Bedrock :	N/R

Contaminant Name :	Metals Priority Pollutants
Ground water :	Suspected
Surface water :	N/R
Soil :	Suspected
Sediment :	N/R
Air :	N/R
Bedrock :	N/R

Contaminant Name :	Petroleum Products-Unspecified
Ground water :	Confirmed Above Cleanup Levels
Surface water :	Suspected
Soil :	Confirmed Above Cleanup Levels
Sediment :	N/R
Air :	Suspected
Bedrock :	N/R

Contaminant Name :	Benzene
Ground water :	Confirmed Above Cleanup Levels
Surface water :	N/R
Soil :	Confirmed Above Cleanup Levels
Sediment :	N/R
Air :	N/R
Bedrock :	N/R

Facility Name :	CHEVRON BULK PLANT USA 1348
Facility Address :	1656 E J St, Tacoma, 98421-1616
County :	Pierce

Site Details

Facility Site ID :	1234
Cleanup Site ID :	3762
Status :	Cleanup Started
Site Rank :	N/R
Alternative Site Name :	N/R
Region :	N/R

Map Id: 70
Direction: ESE
Distance: 0.189 mi., 999 ft.
Elevation: 15 ft.
Relative: Lower

Site Name : CHEVRON BULK PLANT USA 1348 | BOWMAN OIL & PROPANE
1656 E J ST
TACOMA | Tacoma, WA

Database(s) : [ALL SITES - WA, AST - WA, CSCSL HWS - WA, EPA UST, FRS, HSL - WA, T 2 - WA, UST - WA] ***(cont.)***

Envirosite ID: 52365439
EPA ID: N/R

HSL - WA ***(cont.)***

Resposbile Unit :	N/R
Institutional Control :	N/R
Current VCP :	N/R
Past VCP :	N/R
Latitude :	N/R
Longitude :	N/R
Agency Hyperlink :	Click here for hyperlink provided by the agency.
Last Date in Agency List :	2022-02-11

T 2 - WA

Facility Name :	Chevron Bulk Plant USA 1348
Facility Address :	1656 E J ST, TACOMA, 98421-1616
County :	Pierce
Facility/Site ID :	1234
Alternate Name :	CHEVRON BULK PLANT TACOMA
Program Name :	N/R
WRIA :	10
Legislative District :	27
Congressional District :	9
Ecology Region :	SWRO
Ecology Program Phone :	(360) 407-6171
Tribal Land :	N
Latitude :	47.24924
Longitude :	-122.42263
Last Date in Agency List :	2023-01-04

Facility/Site ID :	1234
Alternate Name :	N/R
Program Name :	N/R
WRIA :	10
Legislative District :	27
Congressional District :	9
Ecology Region :	SWRO
Ecology Program Phone :	(360) 407-6171
Tribal Land :	N
Latitude :	47.24924
Longitude :	-122.42263
Last Date in Agency List :	2023-01-04

Program Details

Program :	TOXICS
Interaction Type :	Emergency/Haz Chem Rpt TIER2

Map Id: 70
Direction: ESE
Distance: 0.189 mi., 999 ft.
Elevation: 15 ft.
Relative: Lower

Site Name : CHEVRON BULK PLANT USA 1348 | BOWMAN OIL & PROPANE
1656 E J ST
TACOMA | Tacoma, WA

Database(s) : [ALL SITES - WA, AST - WA, CSCSL HWS - WA, EPA UST, FRS, HSL - WA, T 2 - WA, UST - WA] ***(cont.)***

Envirosite ID: 52365439
EPA ID: N/R

T 2 - WA ***(cont.)***

Interaction Type Description :	Businesses that store 10,000 pounds or more of a hazardous chemical or 500 pounds or less, depending on the chemical, of an extremely hazardous chemical on site at any one time must report annually. Reports are sent to the State Emergency Response Commission (represented by Ecology) Local Emergency Planning Committees, and local fire departments for emergency planning. (product, not waste)
Status :	Inactive
Start Date :	1999-01-01
End Date :	2012-02-13
SIC :	5984 - LIQUEFIED PETROLEUM GAS (BOTTLED GAS) DEALERS
NAICS :	N/R
Program :	TOXICS
Interaction Type :	Emergency/Haz Chem Rpt TIER2
Interaction Type Description :	Businesses that store 10,000 pounds or more of a hazardous chemical or 500 pounds or less, depending on the chemical, of an extremely hazardous chemical on site at any one time must report annually. Reports are sent to the State Emergency Response Commission (represented by Ecology) Local Emergency Planning Committees, and local fire departments for emergency planning. (product, not waste)
Status :	Inactive
Start Date :	1999-01-01
End Date :	2012-02-13
SIC :	291 - PETROLEUM REFINING
NAICS :	N/R
Program :	TOXICS
Interaction Type :	Emergency/Haz Chem Rpt TIER2
Interaction Type Description :	Businesses that store 10,000 pounds or more of a hazardous chemical or 500 pounds or less, depending on the chemical, of an extremely hazardous chemical on site at any one time must report annually. Reports are sent to the State Emergency Response Commission (represented by Ecology) Local Emergency Planning Committees, and local fire departments for emergency planning. (product, not waste)
Status :	Inactive
Start Date :	1999-01-01
End Date :	2012-02-13
SIC :	N/R
NAICS :	N/R

UST - WA

Facility Name :	BOWMAN OIL & PROPANE
Facility Address :	1656 E J ST, Tacoma, 98421
County :	Pierce

Map Id: 70
Direction: ESE
Distance: 0.189 mi., 999 ft.
Elevation: 15 ft.
Relative: Lower

Site Name : CHEVRON BULK PLANT USA 1348 | BOWMAN OIL & PROPANE
1656 E J ST
TACOMA | Tacoma, WA

Database(s) : [ALL SITES - WA, AST - WA, CSCSL HWS - WA, EPA UST, FRS, HSL - WA, T 2 - WA, UST - WA] ***(cont.)***

Envirosite ID: 52365439
EPA ID: N/R

UST - WA ***(cont.)***

Facility Site ID :	1234
UST Site ID :	619327
Tag Number(s) :	N/R
Responsible Unit :	Southwest
Is Active :	No
Latitude :	47.24924
Longitude :	-122.42263
Last Date in Agency List :	2022-12-29

Tank Details

Tank Name :	1
Tank Status :	Removed
Install Date :	N/R
Tank Upgrade Date :	N/R
Tank Permanent Closure Date :	N/R
Permit Expiration Date :	N/R
Tank Material :	N/R
Tank Construction :	N/R
Tank Corrosion Protection :	N/R
Tank Manifold :	N/R
Tank Release Detection :	N/R
Tank Tightness Test :	N/R
Tank Spill Prevention :	N/R
Capacity Range :	10,000 to 19,999 Gallons
Actual Capacity :	N/R
Pipe Material :	N/R
Pipe Construction :	N/R
Pipe Corrosion Protection :	N/R
Tank SFC :	N/R
Dispenser SFC :	N/R
Primary Pipe Release Detection :	N/R
Secondary Pipe Release Detection :	N/R
Pipe Pumping System :	N/R
Pipe Install Date :	N/R
Turbine Sump Construction :	N/R
Tank Status Date :	N/R
Tank Install Date :	N/R
Tank Overfill Prevention :	N/R

Compartments Details

Compartment Number :	0
Compartment Capacity :	N/R
Substance Stored :	N/R
Used Substance :	N/R
Ecy Region :	N/R

Map Id: 70
Direction: ESE
Distance: 0.189 mi., 999 ft.
Elevation: 15 ft.
Relative: Lower

Site Name : CHEVRON BULK PLANT USA 1348 | BOWMAN OIL & PROPANE
1656 E J ST
TACOMA | Tacoma, WA

Database(s) : [ALL SITES - WA, AST - WA, CSCSL HWS - WA, EPA UST, FRS, HSL - WA, T 2 - WA, UST - WA] ***(cont.)***

Envirosite ID: 52365439
EPA ID: N/R

UST - WA ***(cont.)***

Tank Details

Tank Name :	2
Tank Status :	Removed
Install Date :	N/R
Tank Upgrade Date :	N/R
Tank Permanent Closure Date :	N/R
Permit Expiration Date :	N/R
Tank Material :	N/R
Tank Construction :	N/R
Tank Corrosion Protection :	N/R
Tank Manifold :	N/R
Tank Release Detection :	N/R
Tank Tightness Test :	N/R
Tank Spill Prevention :	N/R
Capacity Range :	10,000 to 19,999 Gallons
Actual Capacity :	10000
Pipe Material :	N/R
Pipe Construction :	N/R
Pipe Corrosion Protection :	N/R
Tank SFC :	N/R
Dispenser SFC :	N/R
Primary Pipe Release Detection :	N/R
Secondary Pipe Release Detection :	N/R
Pipe Pumping System :	N/R
Pipe Install Date :	N/R
Turbine Sump Construction :	N/R
Tank Status Date :	2007-02-07
Tank Install Date :	N/R
Tank Overfill Prevention :	N/R

Compartments Details

Compartment Number :	1
Compartment Capacity :	10000
Substance Stored :	Aviation Fuel
Used Substance :	Unknown
Ecy Region :	N/R

Tank Details

Tank Name :	3
Tank Status :	Removed
Install Date :	N/R
Tank Upgrade Date :	N/R
Tank Permanent Closure Date :	N/R
Permit Expiration Date :	N/R
Tank Material :	N/R
Tank Construction :	N/R
Tank Corrosion Protection :	N/R
Tank Manifold :	N/R
Tank Release Detection :	N/R
Tank Tightness Test :	N/R

Map Id: 70
Direction: ESE
Distance: 0.189 mi., 999 ft.
Elevation: 15 ft.
Relative: Lower

Site Name : CHEVRON BULK PLANT USA 1348 | BOWMAN OIL & PROPANE
1656 E J ST
TACOMA | Tacoma, WA

Database(s) : [ALL SITES - WA, AST - WA, CSCSL HWS - WA, EPA UST, FRS, HSL - WA, T 2 - WA, UST - WA] ***(cont.)***

Envirosite ID: 52365439
EPA ID: N/R

UST - WA ***(cont.)***

Tank Spill Prevention :	N/R
Capacity Range :	10,000 to 19,999 Gallons
Actual Capacity :	N/R
Pipe Material :	N/R
Pipe Construction :	N/R
Pipe Corrosion Protection :	N/R
Tank SFC :	N/R
Dispenser SFC :	N/R
Primary Pipe Release Detection :	N/R
Secondary Pipe Release Detection :	N/R
Pipe Pumping System :	N/R
Pipe Install Date :	N/R
Turbine Sump Construction :	N/R
Tank Status Date :	2007-02-07
Tank Install Date :	N/R
Tank Overfill Prevention :	N/R

Compartments Details

Compartment Number :	0
Compartment Capacity :	N/R
Substance Stored :	N/R
Used Substance :	N/R
Ecy Region :	N/R

Tank Details

Tank Name :	4
Tank Status :	Removed
Install Date :	N/R
Tank Upgrade Date :	N/R
Tank Permanent Closure Date :	N/R
Permit Expiration Date :	N/R
Tank Material :	N/R
Tank Construction :	N/R
Tank Corrosion Protection :	N/R
Tank Manifold :	N/R
Tank Release Detection :	N/R
Tank Tightness Test :	N/R
Tank Spill Prevention :	N/R
Capacity Range :	10,000 to 19,999 Gallons
Actual Capacity :	10000
Pipe Material :	N/R
Pipe Construction :	N/R
Pipe Corrosion Protection :	N/R
Tank SFC :	N/R
Dispenser SFC :	N/R
Primary Pipe Release Detection :	N/R
Secondary Pipe Release Detection :	N/R
Pipe Pumping System :	N/R
Pipe Install Date :	N/R
Turbine Sump Construction :	N/R

Map Id: 70
Direction: ESE
Distance: 0.189 mi., 999 ft.
Elevation: 15 ft.
Relative: Lower

Site Name : CHEVRON BULK PLANT USA 1348 | BOWMAN OIL & PROPANE
1656 E J ST
TACOMA | Tacoma, WA

Database(s) : [ALL SITES - WA, AST - WA, CSCSL HWS - WA, EPA UST, FRS, HSL - WA, T 2 - WA, UST - WA] ***(cont.)***

Envirosite ID: 52365439
EPA ID: N/R

UST - WA ***(cont.)***

Tank Status Date :	2007-02-07
Tank Install Date :	N/R
Tank Overfill Prevention :	N/R

Compartments Details

Compartment Number :	1
Compartment Capacity :	10000
Substance Stored :	Unleaded Gasoline
Used Substance :	Motor Fuel for Vehicles
Ecy Region :	N/R

Map Id: 71
Direction: W
Distance: 0.195 mi., 1028 ft.
Elevation: 73 ft.
Relative: Higher

Site Name : KEY BANK PARCEL A
1301 A ST
TACOMA, WA 98402

Database(s) : [ALL SITES - WA, CSCSL NFA - WA, FRS, HSL - WA, VCP - WA]

Envirosite ID: 52365367
EPA ID: N/R

ALL SITES - WA

Facility Name :	KEY BANK PARCEL A
Facility Address :	1301 A ST, TACOMA, 98402
County :	Pierce
Facility/Site ID :	2013156
Alternate Name :	N/R
Program Name :	N/R
WRIA :	10
Legislative District :	27
Congressional District :	6
Ecology Region :	SWRO
Ecology Program Phone :	(360) 407-7224
Tribal Land :	N
Latitude :	47.251469
Longitude :	-122.436242
Last Date in Agency List :	2023-01-03

Program Details

Program :	TOXICS
Program ID :	N/R
Interaction Type :	Voluntary Cleanup Sites

Map Id: 71
Direction: W
Distance: 0.195 mi., 1028 ft.
Elevation: 73 ft.
Relative: Higher

Site Name : KEY BANK PARCEL A
1301 A ST
TACOMA, WA 98402

Database(s) : [ALL SITES - WA, CSCSL NFA - WA, FRS, HSL - WA, VCP - WA] ***(cont.)***

Envirosite ID: 52365367
EPA ID: N/R

ALL SITES - WA ***(cont.)***

Interaction Type Description :	For a fee, Ecology staff will review an independent cleanup report(s) and provide a written decision about the adequacy of the cleanup actions taken and described in the report.
Status :	Inactive
Start Date :	2003-03-11
End Date :	2003-04-29
SIC :	N/R
NAICS :	N/R

CSCSL NFA - WA

Facility Name :	KEY BANK PARCEL A
Facility Address :	1301 A ST, TACOMA, 98402
County :	Pierce
NFA Date :	2003-04-29
Facility Site ID :	2013156
Cleanup Site ID :	4839
Rank :	N/R
VCP :	N/R
Alternate Site Names :	N/R
NFA Reason :	Voluntary Cleanup Program Review
Site Status :	NFA
Region :	Southwest
Responsible Unit :	Southwest
Latitude :	47.251469
Longitude :	-122.436242
Last Date in Agency List :	2023-02-23

Contaminants

Contaminant Name :	Petroleum Products-Unspecified
Ground Water :	Suspected
Surface Water :	N/R
Soil :	Suspected
Sediment :	N/R
Air :	N/R
Bedrock :	N/R
Contaminant Name :	Polychlorinated biPhenyls (PCB)
Ground Water :	Suspected
Surface Water :	N/R
Soil :	Confirmed Above Cleanup Levels
Sediment :	N/R
Air :	N/R
Bedrock :	N/R

FRS

Facility Name :	KEY BANK PARCEL A
Facility Address :	1301 A ST, TACOMA, WA 98402
County :	PIERCE

Map Id: 71
Direction: W
Distance: 0.195 mi., 1028 ft.
Elevation: 73 ft.
Relative: Higher

Site Name : KEY BANK PARCEL A
1301 A ST
TACOMA, WA 98402

Database(s) : [ALL SITES - WA, CSCSL NFA - WA, FRS, HSL - WA, VCP - WA] ***(cont.)***

Envirosite ID: 52365367
EPA ID: N/R

FRS ***(cont.)***

Site Details

Registry ID :	110015560864
FRS Facility URL :	Click here for hyperlink provided by the agency.
Last Date in Agency List :	2023-02-13

Source Description

Source Description :

The WA-FSIS provides a means to query and display data maintained by the Washington Department of Ecology. This system contains key information for each facility/site that is currently, or has been, of interest to the Air Quality, Dam Safety, Hazardous Waste, Toxics Cleanup, and Water Quality Programs.

FRS Environmental Interest

Source and System ID :	WA-FSIS - 2013156

HSL - WA

Facility Name :	KEY BANK PARCEL A
Facility Address :	1301 A St, Tacoma, 98402
County :	Pierce

Site Details

Facility Site ID :	2013156
Cleanup Site ID :	4839
Status :	No Further Action
Site Rank :	N/R
Alternative Site Name :	N/R
Region :	N/R
Resposbile Unit :	N/R
Institutional Control :	N/R
Current VCP :	N/R
Past VCP :	N/R
Latitude :	N/R
Longitude :	N/R
Agency Hyperlink :	Click here for hyperlink provided by the agency.
Last Date in Agency List :	2022-02-11

Facility Name :	KEY BANK PARCEL A
Facility Address :	1301 A ST, TACOMA, 98402
County :	Pierce

Site Details

Facility Site ID :	2013156
Cleanup Site ID :	4839
Status :	No Further Action
Site Rank :	N/R

Map Id: 71
Direction: W
Distance: 0.195 mi., 1028 ft.
Elevation: 73 ft.
Relative: Higher

Site Name : KEY BANK PARCEL A
1301 A ST
TACOMA, WA 98402

Database(s) : [ALL SITES - WA, CSCSL NFA - WA, FRS, HSL - WA, VCP - WA] ***(cont.)***

Envirosite ID: 52365367
EPA ID: N/R

HSL - WA ***(cont.)***

Alternative Site Name :	N/R
Region :	Southwest
Resposbile Unit :	Southwest
Institutional Control :	N/R
Current VCP :	N/R
Past VCP :	Yes
Latitude :	47.25146895987
Longitude :	-122.436241702
Agency Hyperlink :	Click here for hyperlink provided by the agency.
Last Date in Agency List :	2023-02-28

Contaminants

Contaminant Name :	Polychlorinated biPhenyls (PCB)
Ground water :	Suspected
Surface water :	N/R
Soil :	Confirmed Above Cleanup Levels
Sediment :	N/R
Air :	N/R
Bedrock :	N/R

Contaminant Name :	Petroleum Products-Unspecified
Ground water :	Suspected
Surface water :	N/R
Soil :	Suspected
Sediment :	N/R
Air :	N/R
Bedrock :	N/R

VCP - WA

Facility Name :	KEY BANK PARCEL A
Facility Address :	1301 A ST, TACOMA, 98402
County :	Pierce

Facility/Site ID :	2013156
Alternate Name :	N/R
Program Name :	N/R
WRIA :	10
Legislative District :	27
Congressional District :	6
Ecology Region :	SWRO
Ecology Program Phone :	(360) 407-7224
Tribal Land :	N
Latitude :	47.251469
Longitude :	-122.436242
Last Date in Agency List :	2023-01-04

Program Details

Program :	TOXICS
Program ID :	N/R

Map Id: 71
Direction: W
Distance: 0.195 mi., 1028 ft.
Elevation: 73 ft.
Relative: Higher

Site Name : KEY BANK PARCEL A
1301 A ST
TACOMA, WA 98402

Database(s) : [ALL SITES - WA, CSCSL NFA - WA, FRS, HSL - WA, VCP - WA] ***(cont.)***

Envirosite ID: 52365367
EPA ID: N/R

VCP - WA ***(cont.)***

Interaction Type :	Voluntary Cleanup Sites
Interaction Type Description :	For a fee, Ecology staff will review an independent cleanup report(s) and provide a written decision about the adequacy of the cleanup actions taken and described in the report.
Status :	Inactive
Start Date :	2003-03-11
End Date :	2003-04-29
SIC :	N/R
NAICS :	N/R

Map Id: T72
Direction: W
Distance: 0.199 mi., 1049 ft.
Elevation: 79 ft.
Relative: Higher

Site Name : 1201 A STREET SITE KEY BANK | A STREET SITE
1201 A ST
TACOMA | Tacoma, WA

Database(s) : [ALL SITES - WA, BRS, CSCSL HWS - WA, ECHO, EPA LUST, EPA UST, FRS, HSL - WA, LUST - WA, RCRA_NONGEN, UST - WA, VCP - WA]

Envirosite ID: 52365354
EPA ID: N/R

ALL SITES - WA

Facility Name :	1201 A Street Site KEY BANK
Facility Address :	1201 A ST, TACOMA, 98402
County :	Pierce
Facility/Site ID :	22366696
Alternate Name :	1201 A STREET
Program Name :	N/R
WRIA :	10
Legislative District :	27
Congressional District :	6
Ecology Region :	SWRO
Ecology Program Phone :	(360) 407-7224
Tribal Land :	N
Latitude :	47.252123
Longitude :	-122.436392
Last Date in Agency List :	2023-01-03
Facility/Site ID :	22366696
Alternate Name :	N/R
Program Name :	N/R
WRIA :	10
Legislative District :	27
Congressional District :	6

Map Id: T72
Direction: W
Distance: 0.199 mi., 1049 ft.
Elevation: 79 ft.
Relative: Higher

Site Name : 1201 A STREET SITE KEY BANK | A STREET SITE
1201 A ST
TACOMA | Tacoma, WA

Database(s) : [ALL SITES - WA, BRS, CSCSL HWS - WA, ECHO, EPA LUST, EPA UST, FRS, HSL - WA, LUST - WA, RCRA_NONGEN, UST - WA, VCP - WA] ***(cont.)***

Envirosite ID: 52365354
EPA ID: N/R

ALL SITES - WA ***(cont.)***

Ecology Region :	SWRO
Ecology Program Phone :	(360) 407-6734
Tribal Land :	N
Latitude :	47.252123
Longitude :	-122.436392
Last Date in Agency List :	2023-01-03

Facility/Site ID :	22366696
Alternate Name :	A STREET SITE
Program Name :	N/R
WRIA :	10
Legislative District :	27
Congressional District :	6
Ecology Region :	SWRO
Ecology Program Phone :	(360) 407-7224
Tribal Land :	N
Latitude :	47.252123
Longitude :	-122.436392
Last Date in Agency List :	2023-01-03

Facility/Site ID :	22366696
Alternate Name :	N/R
Program Name :	N/R
WRIA :	10
Legislative District :	27
Congressional District :	6
Ecology Region :	SWRO
Ecology Program Phone :	(360) 407-7224
Tribal Land :	N
Latitude :	47.252123
Longitude :	-122.436392
Last Date in Agency List :	2023-01-03

Facility/Site ID :	22366696
Alternate Name :	KEY BANK A ST PROPERTY
Program Name :	N/R
WRIA :	10
Legislative District :	27
Congressional District :	6
Ecology Region :	SWRO
Ecology Program Phone :	(360) 407-7224
Tribal Land :	N
Latitude :	47.252123
Longitude :	-122.436392
Last Date in Agency List :	2023-01-03

Map Id: T72
Direction: W
Distance: 0.199 mi., 1049 ft.
Elevation: 79 ft.
Relative: Higher

Site Name : 1201 A STREET SITE KEY BANK | A STREET SITE
1201 A ST
TACOMA | Tacoma, WA

Database(s) : [ALL SITES - WA, BRS, CSCSL HWS - WA, ECHO, EPA LUST, EPA UST, FRS, HSL - WA, LUST - WA, RCRA_NONGEN, UST - WA, VCP - WA] ***(cont.)***

Envirosite ID: 52365354
EPA ID: N/R

ALL SITES - WA ***(cont.)***

Program Details

Program :	HAZWASTE
Program ID :	WAH000010264
Interaction Type :	LUST Facility
Interaction Type Description :	A leaking underground tank cleanup site being cleaned up with Ecology oversight or review.
Status :	Inactive
Start Date :	2011-03-17
End Date :	2011-03-17
SIC :	N/R
NAICS :	N/R

Program :	HAZWASTE
Program ID :	WAH000010264
Interaction Type :	LUST Facility
Interaction Type Description :	A leaking underground tank cleanup site being cleaned up with Ecology oversight or review.
Status :	Inactive
Start Date :	2011-03-17
End Date :	2011-03-17
SIC :	N/R
NAICS :	53 - Real Estate and Rental and Leasing

Program :	HAZWASTE
Program ID :	WAH000010264
Interaction Type :	Voluntary Cleanup Sites
Interaction Type Description :	For a fee, Ecology staff will review an independent cleanup report(s) and provide a written decision about the adequacy of the cleanup actions taken and described in the report.
Status :	Inactive
Start Date :	1998-05-13
End Date :	2006-07-06
SIC :	7521 - AUTOMOBILE PARKING
NAICS :	N/R

Program :	HAZWASTE
Program ID :	WAH000010264
Interaction Type :	Voluntary Cleanup Sites
Interaction Type Description :	For a fee, Ecology staff will review an independent cleanup report(s) and provide a written decision about the adequacy of the cleanup actions taken and described in the report.

Map Id: T72
Direction: W
Distance: 0.199 mi., 1049 ft.
Elevation: 79 ft.
Relative: Higher

Site Name : 1201 A STREET SITE KEY BANK | A STREET SITE
1201 A ST
TACOMA | Tacoma, WA

Database(s) : [ALL SITES - WA, BRS, CSCSL HWS - WA, ECHO, EPA LUST, EPA UST, FRS, HSL - WA, LUST - WA, RCRA_NONGEN, UST - WA, VCP - WA] ***(cont.)***

Envirosite ID: 52365354
EPA ID: N/R

ALL SITES - WA ***(cont.)***

Status :	Inactive
Start Date :	1998-05-13
End Date :	2006-07-06
SIC :	N/R
NAICS :	81293 - Parking Lots and Garages
Program :	HAZWASTE
Program ID :	WAH000010264
Interaction Type :	Voluntary Cleanup Sites
Interaction Type Description :	For a fee, Ecology staff will review an independent cleanup report(s) and provide a written decision about the adequacy of the cleanup actions taken and described in the report.
Status :	Inactive
Start Date :	1998-05-13
End Date :	2006-07-06
SIC :	N/R
NAICS :	N/R
Program :	HAZWASTE
Program ID :	WAH000010264
Interaction Type :	Hazardous Waste Generator
Interaction Type Description :	Facilities that generate any quantity of a dangerous waste. They may be classified as SQG, MQG, or LQG depending on hazardous waste generated for a given month.
Status :	Inactive
Start Date :	1999-12-20
End Date :	2005-12-31
SIC :	N/R
NAICS :	81293 - Parking Lots and Garages
Program :	HAZWASTE
Program ID :	WAH000010264
Interaction Type :	Hazardous Waste Generator
Interaction Type Description :	Facilities that generate any quantity of a dangerous waste. They may be classified as SQG, MQG, or LQG depending on hazardous waste generated for a given month.
Status :	Inactive
Start Date :	1999-12-20
End Date :	2005-12-31
SIC :	N/R
NAICS :	N/R

Map Id: T72
Direction: W
Distance: 0.199 mi., 1049 ft.
Elevation: 79 ft.
Relative: Higher

Site Name : 1201 A STREET SITE KEY BANK | A STREET SITE
1201 A ST
TACOMA | Tacoma, WA

Database(s) : [ALL SITES - WA, BRS, CSCSL HWS - WA, ECHO, EPA LUST, EPA UST, FRS, HSL - WA, LUST - WA, RCRA_NONGEN, UST - WA, VCP - WA] ***(cont.)***

Envirosite ID: 52365354
EPA ID: N/R

ALL SITES - WA ***(cont.)***

Program :	HAZWASTE
Program ID :	WAH000010264
Interaction Type :	Voluntary Cleanup Sites
Interaction Type Description :	For a fee, Ecology staff will review an independent cleanup report(s) and provide a written decision about the adequacy of the cleanup actions taken and described in the report.
Status :	Active
Start Date :	2006-10-09
End Date :	N/R
SIC :	7521 - AUTOMOBILE PARKING
NAICS :	N/R

Program :	HAZWASTE
Program ID :	WAH000010264
Interaction Type :	Voluntary Cleanup Sites
Interaction Type Description :	For a fee, Ecology staff will review an independent cleanup report(s) and provide a written decision about the adequacy of the cleanup actions taken and described in the report.
Status :	Active
Start Date :	2006-10-09
End Date :	N/R
SIC :	N/R
NAICS :	N/R

Program :	HAZWASTE
Program ID :	WAH000010264
Interaction Type :	Voluntary Cleanup Sites
Interaction Type Description :	For a fee, Ecology staff will review an independent cleanup report(s) and provide a written decision about the adequacy of the cleanup actions taken and described in the report.
Status :	Active
Start Date :	2006-10-09
End Date :	N/R
SIC :	N/R
NAICS :	81293 - Parking Lots and Garages

BRS

Facility Name :	A STREET SITE
Facility Address :	1201 A ST, TACOMA, WA 98402
County :	PIERCE

Map Id: T72
Direction: W
Distance: 0.199 mi., 1049 ft.
Elevation: 79 ft.
Relative: Higher

Site Name : 1201 A STREET SITE KEY BANK | A STREET SITE
1201 A ST
TACOMA | Tacoma, WA

Database(s) : [ALL SITES - WA, BRS, CSCSL HWS - WA, ECHO, EPA LUST, EPA UST, FRS, HSL - WA, LUST - WA, RCRA_NONGEN, UST - WA, VCP - WA] ***(cont.)***

Envirosite ID: 52365354
EPA ID: N/R

BRS ***(cont.)***

Site Details

Date Form Received by Agency :	2005-12-31
EPA ID :	WAH000010264
Mailing Address :	PO BOX 1872, TACOMA, WA 98401-1872
Contact :	MICHAEL HICKEY
Contact Address :	N/R
Contact Country :	US
Contact Telephone :	253-779-2401
Contact Email :	N/R
EPA Region :	10
Land Type :	Private
Source Type :	Annual/Biennial Report
Classification :	Not a generator, verified
Description :	Not a generator, verified
Last Date in Agency List :	2023-01-23

Owner/Operator Summary

Owner/Operator Name :	HAUB BROTHERS ENTERPRISES TRUST
Owner/Operator Address :	WILLIAMS, KASTNER & GIBBS PLLC 1145 BROADWAY PLAZA STE 1000, TACOMA, WA 98402
Owner/Operator Country :	US
Owner/Operator Telephone :	N/R
Owner/Operator Email :	N/R
Owner/Operator Fax :	N/R
Legal Status :	Private
Owner/Operator Type :	Operator
Owner/Operator Start Date :	1999-12-21
Owner/Operator End Date :	N/R

Owner/Operator Name :	HAUB BROTHERS ENTERPRISES TRUST
Owner/Operator Address :	WILLIAMS, KASTNER & GIBBS PLLC 1145 BROADWAY PLAZA STE 1000, TACOMA, WA 98402
Owner/Operator Country :	US
Owner/Operator Telephone :	N/R
Owner/Operator Email :	N/R
Owner/Operator Fax :	N/R
Legal Status :	Private
Owner/Operator Type :	Owner
Owner/Operator Start Date :	1999-07-09
Owner/Operator End Date :	N/R

Map Id: T72
Direction: W
Distance: 0.199 mi., 1049 ft.
Elevation: 79 ft.
Relative: Higher

Site Name : 1201 A STREET SITE KEY BANK | A STREET SITE
1201 A ST
TACOMA | Tacoma, WA

Database(s) : [ALL SITES - WA, BRS, CSCSL HWS - WA, ECHO, EPA LUST, EPA UST, FRS, HSL - WA, LUST - WA, RCRA_NONGEN, UST - WA, VCP - WA] ***(cont.)***

Envirosite ID: 52365354
EPA ID: N/R

BRS ***(cont.)***

Waste Activity Monitoring

Report Cycle :	2005
Hazardous Waste Page Number :	1
Hazardous Waste Sub-Page Number :	1
BR Form :	XX
Waste Description :	N/R
Primary NAICS :	81293 - Parking Lots and Garages
Source Code :	N/R
Form Code :	N/R
Management Method :	N/R
Generation Tons :	0
Managed Tons :	0
Shipped Tons :	0
Received Tons :	0
Receiver ID :	N/R
Receiver State :	N/R
Shipper ID :	N/R
Shipper State :	N/R
Waste Minimization :	N/R
Waste Code List :	N/R
Waste Code Group :	N/R
Waste Generation Type :	N/R

Report Cycle :	2003
Hazardous Waste Page Number :	1
Hazardous Waste Sub-Page Number :	1
BR Form :	XX
Waste Description :	N/R
Primary NAICS :	81293 - Parking Lots and Garages
Source Code :	N/R
Form Code :	N/R
Management Method :	N/R
Generation Tons :	0
Managed Tons :	0
Shipped Tons :	0
Received Tons :	0
Receiver ID :	N/R
Receiver State :	N/R
Shipper ID :	N/R
Shipper State :	N/R
Waste Minimization :	N/R
Waste Code List :	N/R
Waste Code Group :	N/R
Waste Generation Type :	N/R

CSCSL HWS - WA

Facility Name :	1201 A STREET SITE KEY BANK
Facility Address :	1201 A ST, TACOMA, 98402
County :	PIERCE

Map Id: T72
Direction: W
Distance: 0.199 mi., 1049 ft.
Elevation: 79 ft.
Relative: Higher

Site Name : 1201 A STREET SITE KEY BANK | A STREET SITE
1201 A ST
TACOMA | Tacoma, WA

Database(s) : [ALL SITES - WA, BRS, CSCSL HWS - WA, ECHO, EPA LUST, EPA UST, FRS, HSL - WA, LUST - WA, RCRA_NONGEN, UST - WA, VCP - WA] ***(cont.)***

Envirosite ID: 52365354
EPA ID: N/R

CSCSL HWS - WA ***(cont.)***

Site Details

Facility Site ID :	22366696
Site Status :	Cleanup Started
Cleanup Site ID :	3386
Region :	Southwest
Responsible Section :	Southwest
WARM Rank :	N/R
Is Brownfield? :	N/R
Is PSI? :	N/R
Current VCP :	N/R
Past VCP :	Yes
Institutional Control :	N/R
Latitude :	47.252123
Longitude :	-122.436392
Last Date in Agency List :	2023-03-07

Contaminants Details

Contaminant Name :	Petroleum Products-Unspecified
Groundwater :	Confirmed Above Cleanup Levels
Surface Water :	N/R
Soil :	Confirmed Above Cleanup Levels
Sediment :	N/R
Air :	N/R
Bedrock :	N/R

Contaminant Name :	Non-Halogenated Solvents
Groundwater :	Confirmed Above Cleanup Levels
Surface Water :	N/R
Soil :	Confirmed Above Cleanup Levels
Sediment :	N/R
Air :	N/R
Bedrock :	N/R

ECHO

Facility Name :	1201 A STREET SITE KEY BANK
Facility Address :	1201 A ST, TACOMA, WA 98402
County :	PIERCE
Last Inspection Date :	N/R
Registry ID :	110005396614
FIPS Code :	53053
EPA Region :	10
Inspection Count :	0
Last Inspection Days :	N/R
Informal Count :	0
Last Informal Action Date :	N/R
Formal Action Count :	0

Map Id: T72
Direction: W
Distance: 0.199 mi., 1049 ft.
Elevation: 79 ft.
Relative: Higher

Site Name : 1201 A STREET SITE KEY BANK | A STREET SITE
1201 A ST
TACOMA | Tacoma, WA

Database(s) : [ALL SITES - WA, BRS, CSCSL HWS - WA, ECHO, EPA LUST, EPA UST, FRS, HSL - WA, LUST - WA, RCRA_NONGEN, UST - WA, VCP - WA] ***(cont.)***

Envirosite ID: 52365354
EPA ID: N/R

ECHO ***(cont.)***

Last Formal Action Date :	N/R
Total Penalties :	0
Penalty Count :	0
Last Penalty Date :	N/R
Last Penalty Amount :	N/R
QTRS IN NC :	0
Programs IN SNC :	0
Current Compliance Status :	No Violation
Three-Year Compliance Status :	_____
Collection Method :	ADDRESS MATCHING-HOUSE NUMBER
Reference Point :	ENTRANCE POINT OF A FACILITY OR STATION
Accuracy Meters :	50
Derived Tribes :	Puyallup Tribe of the Puyallup Reservation - 1 mile(s), Puyallup Tribe of the Puyallup Reservation - 1.1 mile(s), Muckleshoot Indian Tribe - 11 mile(s), Muckleshoot Indian Tribe - 14 mile(s), Nisqually Indian Tribe - 17.5 mile(s), Squaxin Island Tribe of the Squaxin Island Reservation - 21.8 mile(s), Squaxin Island Tribe of the Squaxin Island Reservation - 23.7 mile(s)
Derived HUC :	17110019
Derived WBD :	171100190301
Derived STCTY FIPS :	53053
Derived Zip :	98402
Derived CD113 :	06
Derived CB2010 :	530530616011053
MYRTK Universe :	NNN
NPDES IDs :	N/R
CWA Permit Types :	N/R
CWA Compliance Tracking :	N/R
CWA NAICS :	N/R
CWA SICS :	N/R
CWA Inspection Count :	N/R
CWA Last Inspection Days :	N/R
CWA Informal Count :	N/R
CWA Formal Action Count :	N/R
CWA Last Formal Action Date :	N/R
CWA Penalties :	N/R
CWA Last Penalty Date :	N/R
CWA Last Penalty Amount :	N/R
CWA Quarters IN NC :	N/R
CWA Current Compliance Status :	N/R
CWA Current SNC Flag :	N
CWA 13 Quarters Compliance Status :	N/R
CWA 13 Quarters Effluent Exceedances:	N/R
CWA Three-Year QNCR Codes :	N/R
DFR URL :	Click here for hyperlink provided by the agency.
Facility SIC :	N/R
Facility NAICS :	81293 - Parking Lots and Garages
Facility Last Inspection EPA Date :	N/R
Facility Last Inspection State Date :	N/R
Facility Last Formal Act EPA Date :	N/R
Facility Last Formal Act State Date :	N/R

Map Id: T72
Direction: W
Distance: 0.199 mi., 1049 ft.
Elevation: 79 ft.
Relative: Higher

Site Name : 1201 A STREET SITE KEY BANK | A STREET SITE
1201 A ST
TACOMA | Tacoma, WA

Database(s) : [ALL SITES - WA, BRS, CSCSL HWS - WA, ECHO, EPA LUST, EPA UST, FRS, HSL - WA, LUST - WA, RCRA_NONGEN, UST - WA, VCP - WA] ***(cont.)***

Envirosite ID: 52365354
EPA ID: N/R

ECHO ***(cont.)***

Facility Last Informal Act EPA Date :	N/R
Facility Last Informal Act State Date:	N/R
Facility Federal Agency :	N/R
TRI Reporter :	N/R
Facility Imp Water Flag :	N/R
Current SNC Flag :	N
Indian County Flag :	N
Federal Flag :	N/R
US Mexico Border Flag :	N/R
Chesapeak Bay Flag :	N/R
AIR Flag :	N
NPDES Flag :	N
SDWIS Flag :	N
RCRA Flag :	Y
TRI Flag :	N
GHG Flag :	N
Major Flag :	N/R
Active Flag :	N/R
NAA Flag :	Y
Latitude :	47.25252
Longitude :	-122.43697
Last Date in Agency List :	2017-10-23

Facility Name :	A STREET SITE
Facility Address :	1201 A ST, TACOMA, WA 98402
County :	PIERCE

Last Inspection Date :	N/R
Registry ID :	110005396614
FIPS Code :	53053
EPA Region :	10
Inspection Count :	0
Last Inspection Days :	N/R
Informal Count :	0
Last Informal Action Date :	N/R
Formal Action Count :	0
Last Formal Action Date :	N/R
Total Penalties :	0
Penalty Count :	N/R
Last Penalty Date :	N/R
Last Penalty Amount :	N/R
QTRS IN NC :	0
Programs IN SNC :	0
Current Compliance Status :	No Violation Identified
Three-Year Compliance Status :	_____
Collection Method :	ADDRESS MATCHING-HOUSE NUMBER
Reference Point :	ENTRANCE POINT OF A FACILITY OR STATION
Accuracy Meters :	50

Map Id: T72
Direction: W
Distance: 0.199 mi., 1049 ft.
Elevation: 79 ft.
Relative: Higher

Site Name : 1201 A STREET SITE KEY BANK | A STREET SITE
1201 A ST
TACOMA | Tacoma, WA

Database(s) : [ALL SITES - WA, BRS, CSCSL HWS - WA, ECHO, EPA LUST, EPA UST, FRS, HSL - WA, LUST - WA, RCRA_NONGEN, UST - WA, VCP - WA] ***(cont.)***

Envirosite ID: 52365354
EPA ID: N/R

ECHO ***(cont.)***

Derived Tribes :	Puyallup Tribe of the Puyallup Reservation - 1 mile(s), Puyallup Tribe of the Puyallup Reservation - 1.1 mile(s), Muckleshoot Indian Tribe - 11 mile(s), Muckleshoot Indian Tribe - 14 mile(s), Nisqually Indian Tribe - 17.5 mile(s), Squaxin Island Tribe of the Squaxin Island Reservation - 21.8 mile(s), Squaxin Island Tribe of the Squaxin Island Reservation - 23.7 mile(s)
Derived HUC :	17110019
Derived WBD :	171100190301
Derived STCTY FIPS :	53053
Derived Zip :	98402
Derived CD113 :	06
Derived CB2010 :	530530616011053
MYRTK Universe :	NNN
NPDES IDs :	N/R
CWA Permit Types :	N/R
CWA Compliance Tracking :	N/R
CWA NAICS :	N/R
CWA SICS :	N/R
CWA Inspection Count :	N/R
CWA Last Inspection Days :	N/R
CWA Informal Count :	N/R
CWA Formal Action Count :	N/R
CWA Last Formal Action Date :	N/R
CWA Penalties :	N/R
CWA Last Penalty Date :	N/R
CWA Last Penalty Amount :	N/R
CWA Quarters IN NC :	N/R
CWA Current Compliance Status :	N/R
CWA Current SNC Flag :	N
CWA 13 Quarters Compliance Status :	N/R
CWA 13 Quarters Effluent Exceedances:	N/R
CWA Three-Year QNCR Codes :	N/R
DFR URL :	Click here for hyperlink provided by the agency.
Facility SIC :	N/R
Facility NAICS :	81293 - Parking Lots and Garages
Facility Last Inspection EPA Date :	N/R
Facility Last Inspection State Date :	N/R
Facility Last Formal Act EPA Date :	N/R
Facility Last Formal Act State Date :	N/R
Facility Last Informal Act EPA Date :	N/R
Facility Last Informal Act State Date:	N/R
Facility Federal Agency :	N/R
TRI Reporter :	N/R
Facility Imp Water Flag :	N/R
Current SNC Flag :	N
Indian County Flag :	N
Federal Flag :	N/R
US Mexico Border Flag :	N/R
Chesapeak Bay Flag :	N/R
AIR Flag :	N
NPDES Flag :	N
SDWIS Flag :	N

Map Id: T72
Direction: W
Distance: 0.199 mi., 1049 ft.
Elevation: 79 ft.
Relative: Higher

Site Name : 1201 A STREET SITE KEY BANK | A STREET SITE
1201 A ST
TACOMA | Tacoma, WA

Database(s) : [ALL SITES - WA, BRS, CSCSL HWS - WA, ECHO, EPA LUST, EPA UST, FRS, HSL - WA, LUST - WA, RCRA_NONGEN, UST - WA, VCP - WA] ***(cont.)***

Envirosite ID: 52365354
EPA ID: N/R

ECHO ***(cont.)***

RCRA Flag :	Y
TRI Flag :	N
GHG Flag :	N
Major Flag :	N/R
Active Flag :	N/R
NAA Flag :	N
Latitude :	47.25252
Longitude :	-122.43697
Last Date in Agency List :	2023-01-16

EPA LUST

Facility Name :	1201 A Street Site KEY BANK
Facility Address :	1201 A ST, TACOMA, Washington 98402
County :	Pierce
Facility ID :	WA22366696
LUST ID :	WA3386
Reported Date :	N/R
Status :	Open
Substance :	Non-Halogenated Solvents
Closed With Residual Contamination (Tribal Only):	N/R
NFA_Letter (Tribal Only) :	N/R
Tribe (Tribal Only) :	N/R
EPA Region :	10
Estimated Population within 1500ft :	629
Estimated Private Domestic Wells within 1500ft:	29
Within Source Water Protection Area (SPA):	No
SPA Public Water System and Facility ID:	N/R
SPA Water Type :	N/R
SPA Facility Type :	N/R
SPA HUC12 :	N/R
Within Groundwater Wellhead Protection Area (WHPA):	No
WHPA Public Water System and Facility ID:	N/R
WHPA Water Type :	N/R
WHPA Facility Type :	N/R
WHPA HUC12 :	N/R
Within Estimated 100-year Floodplain:	No
Latitude :	47.2511
Longitude :	-122.437399999999
Last Date in Agency List :	2023-01-30

EPA UST

Facility Name :	1201 A Street Site KEY BANK
Facility Address :	1201 A ST, Tacoma, Washington 98401
County :	Pierce

Map Id: T72
Direction: W
Distance: 0.199 mi., 1049 ft.
Elevation: 79 ft.
Relative: Higher

Site Name : 1201 A STREET SITE KEY BANK | A STREET SITE
1201 A ST
TACOMA | Tacoma, WA

Database(s) : [ALL SITES - WA, BRS, CSCSL HWS - WA, ECHO, EPA LUST, EPA UST, FRS, HSL - WA, LUST - WA, RCRA_NONGEN, UST - WA, VCP - WA] ***(cont.)***

Envirosite ID: 52365354
EPA ID: N/R

EPA UST ***(cont.)***

Facility ID :	WA22366696
Facility Status :	Closed UST(s)
Open USTs :	0
Closed USTs :	5
Temporarily Out of Service USTs :	0
Date of Last Inspection :	N/R
EPA Region :	10
Tribe :	N/R
Facility ID 2 :	N/R
Latitude :	47.251098
Longitude :	-122.437401
Last Date in Agency List :	2023-01-30

Tank Details

Tank ID :	WA22366696_1
Tank Status :	Closed
Installation Date :	2001-01-01
Removal Date :	N/R
Capacity :	N/R
Substances :	N/R
Tank Wall Type :	N/R

Tank ID :	WA22366696_2
Tank Status :	Closed
Installation Date :	2001-01-01
Removal Date :	N/R
Capacity :	N/R
Substances :	N/R
Tank Wall Type :	N/R

Tank ID :	WA22366696_3
Tank Status :	Closed
Installation Date :	2001-01-01
Removal Date :	N/R
Capacity :	N/R
Substances :	N/R
Tank Wall Type :	N/R

Tank ID :	WA22366696_4
Tank Status :	Closed
Installation Date :	2001-01-01
Removal Date :	N/R
Capacity :	N/R
Substances :	N/R
Tank Wall Type :	N/R

Map Id: T72
Direction: W
Distance: 0.199 mi., 1049 ft.
Elevation: 79 ft.
Relative: Higher

Site Name : 1201 A STREET SITE KEY BANK | A STREET SITE
1201 A ST
TACOMA | Tacoma, WA

Database(s) : [ALL SITES - WA, BRS, CSCSL HWS - WA, ECHO, EPA LUST, EPA UST, FRS, HSL - WA, LUST - WA, RCRA_NONGEN, UST - WA, VCP - WA] ***(cont.)***

Envirosite ID: 52365354
EPA ID: N/R

EPA UST ***(cont.)***

Tank ID :	WA22366696_5
Tank Status :	Closed
Installation Date :	2001-01-01
Removal Date :	N/R
Capacity :	N/R
Substances :	N/R
Tank Wall Type :	N/R

FRS

Facility Name :	1201 A STREET SITE KEY BANK
Facility Address :	1201 A ST, TACOMA, WA 98402
County :	PIERCE

Site Details

Registry ID :	110005396614
FRS Facility URL :	Click here for hyperlink provided by the agency.
Last Date in Agency List :	2018-02-15

Source Description

Source Description :

RCRAInfo is EPA's comprehensive information system that supports the Resource Conservation and Recovery Act (RCRA) of 1976 and the Hazardous and Solid Waste Amendments (HSWA) of 1984 through the tracking of events and activities related to facilities that generate, transport, and treat, store, or dispose of hazardous waste. RCRAInfo allows RCRA program staff to track the notification, permit, compliance, and corrective action activities required under RCRA. RCRAInfo also supports generation of the National Hazardous Waste Biennial Report. All generators and treatment, storage, and disposal facilities who handle hazardous waste are required to report to the EPA Administrator at least once every two years to support creation of the Biennial Report.
The WA-FSIS provides a means to query and display data maintained by the Washington Department of Ecology. This system contains key information for each facility/site that is currently, or has been, of interest to the Air Quality, Dam Safety, Hazardous Waste, Toxics Cleanup, and Water Quality Programs.

Source Description :

All generators and treatment, storage, and disposal (TSD) facilities who handle hazardous waste are required to report to the EPA Administrator at least once every two years. The data collected is used to create the National Biennial Resource Conservation and Recovery Act (RCRA) Hazardous Waste Report. This data is processed within the RCRA Information (RCRAInfo) database.

Map Id: T72
Direction: W
Distance: 0.199 mi., 1049 ft.
Elevation: 79 ft.
Relative: Higher

Site Name : 1201 A STREET SITE KEY BANK | A STREET SITE
1201 A ST
TACOMA | Tacoma, WA

Database(s) : [ALL SITES - WA, BRS, CSCSL HWS - WA, ECHO, EPA LUST, EPA UST, FRS, HSL - WA, LUST - WA, RCRA_NONGEN, UST - WA, VCP - WA] ***(cont.)***

Envirosite ID: 52365354
EPA ID: N/R

FRS ***(cont.)***

FRS Environmental Interest
Source and System ID : RCRAINFO - WAH000010264
WA-FSIS - 22366696

Facility Name : A STREET SITE
Facility Address : 1201 A ST, TACOMA, WA 98402
County : PIERCE

Site Details
Registry ID : 110070735647
FRS Facility URL : Click here for hyperlink provided by the agency.
Last Date in Agency List : 2023-02-13

Source Description

Source Description :

All generators and treatment, storage, and disposal (TSD) facilities who handle hazardous waste are required to report to the EPA Administrator at least once every two years. The data collected is used to create the National Biennial Resource Conservation and Recovery Act (RCRA) Hazardous Waste Report. This data is processed within the RCRA Information (RCRAInfo) database.

FRS Environmental Interest
Source and System ID : RCRAINFO - WAH000010264

Site Details
Registry ID : 110005396614
FRS Facility URL : Click here for hyperlink provided by the agency.
Last Date in Agency List : 2023-02-13

Source Description

Map Id: T72
Direction: W
Distance: 0.199 mi., 1049 ft.
Elevation: 79 ft.
Relative: Higher

Site Name : 1201 A STREET SITE KEY BANK | A STREET SITE
1201 A ST
TACOMA | Tacoma, WA

Database(s) : [ALL SITES - WA, BRS, CSCSL HWS - WA, ECHO, EPA LUST, EPA UST, FRS, HSL - WA, LUST - WA, RCRA_NONGEN, UST - WA, VCP - WA] ***(cont.)***

Envirosite ID: 52365354
EPA ID: N/R

FRS ***(cont.)***

Source Description : RCRAInfo is EPA's comprehensive information system that supports the Resource Conservation and Recovery Act (RCRA) of 1976 and the Hazardous and Solid Waste Amendments (HSWA) of 1984 through the tracking of events and activities related to facilities that generate, transport, and treat, store, or dispose of hazardous waste. RCRAInfo allows RCRA program staff to track the notification, permit, compliance, and corrective action activities required under RCRA. RCRAInfo also supports generation of the National Hazardous Waste Biennial Report. All generators and treatment, storage, and disposal facilities who handle hazardous waste are required to report to the EPA Administrator at least once every two years to support creation of the Biennial Report.
The WA-FSIS provides a means to query and display data maintained by the Washington Department of Ecology. This system contains key information for each facility/site that is currently, or has been, of interest to the Air Quality, Dam Safety, Hazardous Waste, Toxics Cleanup, and Water Quality Programs.

FRS Environmental Interest
Source and System ID : RCRAINFO - WAH000010264
WA-FSIS - 22366696

HSL - WA

Facility Name : 1201 A Street Site KEY BANK
Facility Address : 1201 A St, Tacoma, 98402
County : Pierce

Site Details
Facility Site ID : 22366696
Cleanup Site ID : 3386
Status : Cleanup Started
Site Rank : N/R
Alternative Site Name : N/R
Region : N/R
Resposbile Unit : N/R
Institutional Control : N/R
Current VCP : N/R
Past VCP : N/R
Latitude : N/R
Longitude : N/R
Agency Hyperlink : Click here for hyperlink provided by the agency.
Last Date in Agency List : 2022-02-11

Facility Name : 1201 A Street Site KEY BANK
Facility Address : 1201 A ST, TACOMA, 98402
County : Pierce

Map Id: T72
Direction: W
Distance: 0.199 mi., 1049 ft.
Elevation: 79 ft.
Relative: Higher

Site Name : 1201 A STREET SITE KEY BANK | A STREET SITE
1201 A ST
TACOMA | Tacoma, WA

Database(s) : [ALL SITES - WA, BRS, CSCSL HWS - WA, ECHO, EPA LUST, EPA UST, FRS, HSL - WA, LUST - WA, RCRA_NONGEN, UST - WA, VCP - WA] ***(cont.)***

Envirosite ID: 52365354
EPA ID: N/R

HSL - WA ***(cont.)***

Site Details

Facility Site ID :	22366696
Cleanup Site ID :	3386
Status :	Cleanup Started
Site Rank :	N/R
Alternative Site Name :	1201 A STREET,A STREET SITE,KEY BANK A ST PROPERTY
Region :	Southwest
Resposbile Unit :	Southwest
Institutional Control :	N/R
Current VCP :	N/R
Past VCP :	Yes
Latitude :	47.2521230465059
Longitude :	-122.436392347691
Agency Hyperlink :	Click here for hyperlink provided by the agency.
Last Date in Agency List :	2023-02-28

Contaminants

Contaminant Name :	Petroleum Products-Unspecified
Ground water :	Confirmed Above Cleanup Levels
Surface water :	N/R
Soil :	Confirmed Above Cleanup Levels
Sediment :	N/R
Air :	N/R
Bedrock :	N/R

Contaminant Name :	Non-Halogenated Solvents
Ground water :	Confirmed Above Cleanup Levels
Surface water :	N/R
Soil :	Confirmed Above Cleanup Levels
Sediment :	N/R
Air :	N/R
Bedrock :	N/R

LUST - WA

Facility Name :	1201 A STREET SITE KEY BANK
Facility Address :	1201 A ST, TACOMA, 98402
County :	Pierce

Site Details

LUST Status Date :	2011-03-16
LUST Status Type :	LUST - Cleanup Started
Facility Site ID :	22366696
Cleanup Site ID :	3386
LUST ID :	6526
UST ID :	619784
Alternate Site Names :	1201 A STREET,A STREET SITE,KEY BANK A ST PROPERTY

Map Id: T72
Direction: W
Distance: 0.199 mi., 1049 ft.
Elevation: 79 ft.
Relative: Higher

Site Name : 1201 A STREET SITE KEY BANK | A STREET SITE
1201 A ST
TACOMA | Tacoma, WA

Database(s) : [ALL SITES - WA, BRS, CSCSL HWS - WA, ECHO, EPA LUST, EPA UST, FRS, HSL - WA, LUST - WA, RCRA_NONGEN, UST - WA, VCP - WA] ***(cont.)***

Envirosite ID: 52365354
EPA ID: N/R

LUST - WA ***(cont.)***

Release Date :	2011-03-17
Process Type :	N/R
Responsible Unit :	Southwest
Region :	Southwest
Latitude :	47.252123
Longitude :	-122.436392
Last Date in Agency List :	2023-03-20

Contaminants

Contaminant Name :	Petroleum Products-Unspecified
Ground Water :	Confirmed Above Cleanup Levels
Surface Water :	N/R
Soil :	Confirmed Above Cleanup Levels
Sediment :	N/R
Air :	N/R
Bedrock :	N/R

Contaminant Name :	Non-Halogenated Solvents
Ground Water :	Confirmed Above Cleanup Levels
Surface Water :	N/R
Soil :	Confirmed Above Cleanup Levels
Sediment :	N/R
Air :	N/R
Bedrock :	N/R

RCRA_NONGEN

Facility Name :	A STREET SITE
Facility Address :	1201 A ST, TACOMA, WA 98402
County :	PIERCE

Date Form Received by Agency :	2006-03-04
EPA ID :	WAH000010264
Mailing Address :	PO BOX 1872, TACOMA, WA 98401
Contact :	JEREMY PORTER
Contact Address :	811 1ST AVE STE 480, SEATTLE, WA 98104
Contact Country :	US
Contact Telephone :	206-838-5835
Contact Email :	JPORTER@ASPECTCONSULTING.COM
EPA Region :	10
Land Type :	Private
Source Type :	Implementer
Classification :	Not a generator, verified
Description :	Not a generator, verified
Last Date in Agency List :	2023-01-23

Map Id: T72
Direction: W
Distance: 0.199 mi., 1049 ft.
Elevation: 79 ft.
Relative: Higher

Site Name : 1201 A STREET SITE KEY BANK | A STREET SITE
1201 A ST
TACOMA | Tacoma, WA

Database(s) : [ALL SITES - WA, BRS, CSCSL HWS - WA, ECHO, EPA LUST, EPA UST, FRS, HSL - WA, LUST - WA, RCRA_NONGEN, UST - WA, VCP - WA] ***(cont.)***

Envirosite ID: 52365354
EPA ID: N/R

RCRA_NONGEN ***(cont.)***

Owner/Operator Summary

Owner/Operator Name :	HAUB BROTHERS ENTERPRISES TRUST
Owner/Operator Address :	WILLIAMS, KASTNER & GIBBS PLLC 1145 BROADWAY PLAZA STE 1000, TACOMA, WA 98402
Owner/Operator Country :	US
Owner/Operator Telephone :	253-593-5620
Owner/Operator Email :	N/R
Owner/Operator Fax :	N/R
Legal Status :	Private
Owner/Operator Type :	Operator
Owner/Operator Start Date :	N/R
Owner/Operator End Date :	N/R

Owner/Operator Name :	HAUB BROTHERS ENTERPRISES TRUST
Owner/Operator Address :	WILLIAMS, KASTNER & GIBBS PLLC 1145 BROADWAY PLAZA STE 1000, TACOMA, WA 98402
Owner/Operator Country :	US
Owner/Operator Telephone :	253-593-5620
Owner/Operator Email :	N/R
Owner/Operator Fax :	N/R
Legal Status :	Private
Owner/Operator Type :	Owner
Owner/Operator Start Date :	1999-07-09
Owner/Operator End Date :	N/R

Owner/Operator Name :	HAUB BROTHERS ENTERPRISES TRUST
Owner/Operator Address :	WILLIAMS, KASTNER & GIBBS PLLC 1145 BROADWAY PLAZA STE 1000, TACOMA, WA 98402
Owner/Operator Country :	US
Owner/Operator Telephone :	253-593-5620
Owner/Operator Email :	N/R
Owner/Operator Fax :	N/R
Legal Status :	Private
Owner/Operator Type :	Owner
Owner/Operator Start Date :	N/R
Owner/Operator End Date :	N/R

Handler Activities Summary

U.S. Importer of Hazardous Waste :	N
Mixed Waste (Haz. and Radioactive) :	N
Recycler of Hazardous Waste :	N
Transporter of Hazardous Waste :	N

Map Id: T72
Direction: W
Distance: 0.199 mi., 1049 ft.
Elevation: 79 ft.
Relative: Higher

Site Name : 1201 A STREET SITE KEY BANK | A STREET SITE
1201 A ST
TACOMA | Tacoma, WA

Database(s) : [ALL SITES - WA, BRS, CSCSL HWS - WA, ECHO, EPA LUST, EPA UST, FRS, HSL - WA, LUST - WA, RCRA_NONGEN, UST - WA, VCP - WA] ***(cont.)***

Envirosite ID: 52365354
EPA ID: N/R

RCRA_NONGEN ***(cont.)***

Treater, Storer or Disposer of HW :	N
Underground Injection Activity :	N
On-site Burner Exemption :	N
Furnace Exemption :	N
Used Oil Fuel Burner :	N
Used Oil Processor :	N
Used Oil Refiner :	N
Used Oil Fuel Marketer to Burner :	N
Used Oil Specification Marketer :	N
Used Oil Transfer Facility :	N
Used Oil Transporter :	N

Historical Generators

Date Form Received by Agency :	2006-03-03
Facility Name :	A STREET SITE
Classification :	Not a generator, verified
Date Form Received by Agency :	2005-12-31
Facility Name :	A STREET SITE
Classification :	Not a generator, verified
Date Form Received by Agency :	2005-01-17
Facility Name :	A STREET SITE
Classification :	Not a generator, verified
Date Form Received by Agency :	2004-02-10
Facility Name :	A STREET SITE
Classification :	Not a generator, verified
Date Form Received by Agency :	2003-12-31
Facility Name :	A STREET SITE
Classification :	Not a generator, verified
Date Form Received by Agency :	2003-01-30
Facility Name :	A STREET SITE
Classification :	Not a generator, verified
Date Form Received by Agency :	2002-01-24
Facility Name :	A STREET SITE
Classification :	Not a generator, verified
Date Form Received by Agency :	2001-02-16
Facility Name :	A STREET SITE

Map Id: T72
Direction: W
Distance: 0.199 mi., 1049 ft.
Elevation: 79 ft.
Relative: Higher

Site Name : 1201 A STREET SITE KEY BANK | A STREET SITE
1201 A ST
TACOMA | Tacoma, WA

Database(s) : [ALL SITES - WA, BRS, CSCSL HWS - WA, ECHO, EPA LUST, EPA UST, FRS, HSL - WA, LUST - WA, RCRA_NONGEN, UST - WA, VCP - WA] ***(cont.)***

Envirosite ID: 52365354
EPA ID: N/R

RCRA_NONGEN ***(cont.)***

Classification :	Small Quantity Generator
Date Form Received by Agency :	2000-02-14
Facility Name :	A STREET SITE
Classification :	Not a generator, verified
Date Form Received by Agency :	1999-12-20
Facility Name :	A STREET SITE
Classification :	Small Quantity Generator

Notices of Violations Summary

Regulation Violated :	N

UST - WA

Facility Name :	1201 A Street Site KEY BANK
Facility Address :	1201 A ST, Tacoma, 98401
County :	Pierce
Facility Site ID :	22366696
UST Site ID :	619784
Tag Number(s) :	N/R
Responsible Unit :	Southwest
Is Active :	No
Latitude :	47.252123
Longitude :	-122.436392
Last Date in Agency List :	2022-12-29

Tank Details

Tank Name :	1
Tank Status :	Closed in Place
Install Date :	N/R
Tank Upgrade Date :	N/R
Tank Permanent Closure Date :	N/R
Permit Expiration Date :	N/R
Tank Material :	N/R
Tank Construction :	N/R
Tank Corrosion Protection :	N/R
Tank Manifold :	N/R
Tank Release Detection :	N/R
Tank Tightness Test :	N/R
Tank Spill Prevention :	N/R
Capacity Range :	N/R
Actual Capacity :	N/R
Pipe Material :	N/R

Map Id: T72
Direction: W
Distance: 0.199 mi., 1049 ft.
Elevation: 79 ft.
Relative: Higher

Site Name : 1201 A STREET SITE KEY BANK | A STREET SITE
1201 A ST
TACOMA | Tacoma, WA

Database(s) : [ALL SITES - WA, BRS, CSCSL HWS - WA, ECHO, EPA LUST, EPA UST, FRS, HSL - WA, LUST - WA, RCRA_NONGEN, UST - WA, VCP - WA] ***(cont.)***

Envirosite ID: 52365354
EPA ID: N/R

UST - WA ***(cont.)***

Pipe Construction :	N/R
Pipe Corrosion Protection :	N/R
Tank SFC :	N/R
Dispenser SFC :	N/R
Primary Pipe Release Detection :	N/R
Secondary Pipe Release Detection :	N/R
Pipe Pumping System :	N/R
Pipe Install Date :	N/R
Turbine Sump Construction :	N/R
Tank Status Date :	N/R
Tank Install Date :	N/R
Tank Overfill Prevention :	N/R

Compartments Details

Compartment Number :	0
Compartment Capacity :	N/R
Substance Stored :	N/R
Used Substance :	N/R
Ecy Region :	N/R

Tank Details

Tank Name :	2
Tank Status :	Closed in Place
Install Date :	N/R
Tank Upgrade Date :	N/R
Tank Permanent Closure Date :	N/R
Permit Expiration Date :	N/R
Tank Material :	N/R
Tank Construction :	N/R
Tank Corrosion Protection :	N/R
Tank Manifold :	N/R
Tank Release Detection :	N/R
Tank Tightness Test :	N/R
Tank Spill Prevention :	N/R
Capacity Range :	N/R
Actual Capacity :	N/R
Pipe Material :	N/R
Pipe Construction :	N/R
Pipe Corrosion Protection :	N/R
Tank SFC :	N/R
Dispenser SFC :	N/R
Primary Pipe Release Detection :	N/R
Secondary Pipe Release Detection :	N/R
Pipe Pumping System :	N/R
Pipe Install Date :	N/R
Turbine Sump Construction :	N/R
Tank Status Date :	N/R
Tank Install Date :	N/R
Tank Overfill Prevention :	N/R

Map Id: T72
Direction: W
Distance: 0.199 mi., 1049 ft.
Elevation: 79 ft.
Relative: Higher

Site Name : 1201 A STREET SITE KEY BANK | A STREET SITE
1201 A ST
TACOMA | Tacoma, WA

Database(s) : [ALL SITES - WA, BRS, CSCSL HWS - WA, ECHO, EPA LUST, EPA UST, FRS, HSL - WA, LUST - WA, RCRA_NONGEN, UST - WA, VCP - WA] ***(cont.)***

Envirosite ID: 52365354
EPA ID: N/R

UST - WA ***(cont.)***

Compartments Details

Compartment Number :	0
Compartment Capacity :	N/R
Substance Stored :	N/R
Used Substance :	N/R
Ecy Region :	N/R

Tank Details

Tank Name :	3
Tank Status :	Closed in Place
Install Date :	N/R
Tank Upgrade Date :	N/R
Tank Permanent Closure Date :	N/R
Permit Expiration Date :	N/R
Tank Material :	N/R
Tank Construction :	N/R
Tank Corrosion Protection :	N/R
Tank Manifold :	N/R
Tank Release Detection :	N/R
Tank Tightness Test :	N/R
Tank Spill Prevention :	N/R
Capacity Range :	N/R
Actual Capacity :	N/R
Pipe Material :	N/R
Pipe Construction :	N/R
Pipe Corrosion Protection :	N/R
Tank SFC :	N/R
Dispenser SFC :	N/R
Primary Pipe Release Detection :	N/R
Secondary Pipe Release Detection :	N/R
Pipe Pumping System :	N/R
Pipe Install Date :	N/R
Turbine Sump Construction :	N/R
Tank Status Date :	N/R
Tank Install Date :	N/R
Tank Overfill Prevention :	N/R

Compartments Details

Compartment Number :	0
Compartment Capacity :	N/R
Substance Stored :	N/R
Used Substance :	N/R
Ecy Region :	N/R

Map Id: T72
Direction: W
Distance: 0.199 mi., 1049 ft.
Elevation: 79 ft.
Relative: Higher

Site Name : 1201 A STREET SITE KEY BANK | A STREET SITE
1201 A ST
TACOMA | Tacoma, WA

Database(s) : [ALL SITES - WA, BRS, CSCSL HWS - WA, ECHO, EPA LUST, EPA UST, FRS, HSL - WA, LUST - WA, RCRA_NONGEN, UST - WA, VCP - WA] ***(cont.)***

Envirosite ID: 52365354
EPA ID: N/R

UST - WA ***(cont.)***

Tank Details

Tank Name :	4
Tank Status :	Closed in Place
Install Date :	N/R
Tank Upgrade Date :	N/R
Tank Permanent Closure Date :	N/R
Permit Expiration Date :	N/R
Tank Material :	N/R
Tank Construction :	N/R
Tank Corrosion Protection :	N/R
Tank Manifold :	N/R
Tank Release Detection :	N/R
Tank Tightness Test :	N/R
Tank Spill Prevention :	N/R
Capacity Range :	N/R
Actual Capacity :	N/R
Pipe Material :	N/R
Pipe Construction :	N/R
Pipe Corrosion Protection :	N/R
Tank SFC :	N/R
Dispenser SFC :	N/R
Primary Pipe Release Detection :	N/R
Secondary Pipe Release Detection :	N/R
Pipe Pumping System :	N/R
Pipe Install Date :	N/R
Turbine Sump Construction :	N/R
Tank Status Date :	N/R
Tank Install Date :	N/R
Tank Overfill Prevention :	N/R

Compartments Details

Compartment Number :	0
Compartment Capacity :	N/R
Substance Stored :	N/R
Used Substance :	N/R
Ecy Region :	N/R

Tank Details

Tank Name :	5
Tank Status :	Closed in Place
Install Date :	N/R
Tank Upgrade Date :	N/R
Tank Permanent Closure Date :	N/R
Permit Expiration Date :	N/R
Tank Material :	N/R
Tank Construction :	N/R
Tank Corrosion Protection :	N/R
Tank Manifold :	N/R
Tank Release Detection :	N/R

Map Id: T72
Direction: W
Distance: 0.199 mi., 1049 ft.
Elevation: 79 ft.
Relative: Higher

Site Name : 1201 A STREET SITE KEY BANK | A STREET SITE
1201 A ST
TACOMA | Tacoma, WA

Database(s) : [ALL SITES - WA, BRS, CSCSL HWS - WA, ECHO, EPA LUST, EPA UST, FRS, HSL - WA, LUST - WA, RCRA_NONGEN, UST - WA, VCP - WA] ***(cont.)***

Envirosite ID: 52365354
EPA ID: N/R

UST - WA ***(cont.)***

Tank Tightness Test :	N/R
Tank Spill Prevention :	N/R
Capacity Range :	N/R
Actual Capacity :	N/R
Pipe Material :	N/R
Pipe Construction :	N/R
Pipe Corrosion Protection :	N/R
Tank SFC :	N/R
Dispenser SFC :	N/R
Primary Pipe Release Detection :	N/R
Secondary Pipe Release Detection :	N/R
Pipe Pumping System :	N/R
Pipe Install Date :	N/R
Turbine Sump Construction :	N/R
Tank Status Date :	2011-03-17
Tank Install Date :	N/R
Tank Overfill Prevention :	N/R

Compartments Details

Compartment Number :	0
Compartment Capacity :	N/R
Substance Stored :	N/R
Used Substance :	N/R
Ecy Region :	N/R

VCP - WA

Facility Name :	1201 A Street Site KEY BANK
Facility Address :	1201 A ST, TACOMA, 98402
County :	Pierce
Facility/Site ID :	22366696
Alternate Name :	1201 A STREET
Program Name :	N/R
WRIA :	10
Legislative District :	27
Congressional District :	6
Ecology Region :	SWRO
Ecology Program Phone :	(360) 407-7224
Tribal Land :	N
Latitude :	47.252123
Longitude :	-122.436392
Last Date in Agency List :	2023-01-04
Facility/Site ID :	22366696
Alternate Name :	A STREET SITE
Program Name :	N/R
WRIA :	10

Map Id: T72
Direction: W
Distance: 0.199 mi., 1049 ft.
Elevation: 79 ft.
Relative: Higher

Site Name : 1201 A STREET SITE KEY BANK | A STREET SITE
1201 A ST
TACOMA | Tacoma, WA

Database(s) : [ALL SITES - WA, BRS, CSCSL HWS - WA, ECHO, EPA LUST, EPA UST, FRS, HSL - WA, LUST - WA, RCRA_NONGEN, UST - WA, VCP - WA] ***(cont.)***

Envirosite ID: 52365354
EPA ID: N/R

VCP - WA ***(cont.)***

Legislative District :	27
Congressional District :	6
Ecology Region :	SWRO
Ecology Program Phone :	(360) 407-7224
Tribal Land :	N
Latitude :	47.252123
Longitude :	-122.436392
Last Date in Agency List :	2023-01-04

Facility/Site ID :	22366696
Alternate Name :	N/R
Program Name :	N/R
WRIA :	10
Legislative District :	27
Congressional District :	6
Ecology Region :	SWRO
Ecology Program Phone :	(360) 407-7224
Tribal Land :	N
Latitude :	47.252123
Longitude :	-122.436392
Last Date in Agency List :	2023-01-04

Facility/Site ID :	22366696
Alternate Name :	KEY BANK A ST PROPERTY
Program Name :	N/R
WRIA :	10
Legislative District :	27
Congressional District :	6
Ecology Region :	SWRO
Ecology Program Phone :	(360) 407-7224
Tribal Land :	N
Latitude :	47.252123
Longitude :	-122.436392
Last Date in Agency List :	2023-01-04

Program Details

Program :	HAZWASTE
Program ID :	WAH000010264
Interaction Type :	Voluntary Cleanup Sites
Interaction Type Description :	For a fee, Ecology staff will review an independent cleanup report(s) and provide a written decision about the adequacy of the cleanup actions taken and described in the report.
Status :	Inactive
Start Date :	1998-05-13
End Date :	2006-07-06
SIC :	7521 - AUTOMOBILE PARKING

Map Id: T72
Direction: W
Distance: 0.199 mi., 1049 ft.
Elevation: 79 ft.
Relative: Higher

Site Name : 1201 A STREET SITE KEY BANK | A STREET SITE
1201 A ST
TACOMA | Tacoma, WA

Database(s) : [ALL SITES - WA, BRS, CSCSL HWS - WA, ECHO, EPA LUST, EPA UST, FRS, HSL - WA, LUST - WA, RCRA_NONGEN, UST - WA, VCP - WA] ***(cont.)***

Envirosite ID: 52365354
EPA ID: N/R

VCP - WA ***(cont.)***

NAICS : N/R

Program : HAZWASTE
Program ID : WAH000010264
Interaction Type : Voluntary Cleanup Sites

Interaction Type Description : For a fee, Ecology staff will review an independent cleanup report(s) and provide a written decision about the adequacy of the cleanup actions taken and described in the report.

Status : Inactive
Start Date : 1998-05-13
End Date : 2006-07-06
SIC : N/R
NAICS : 81293 - Parking Lots and Garages

Program : HAZWASTE
Program ID : WAH000010264
Interaction Type : Voluntary Cleanup Sites

Interaction Type Description : For a fee, Ecology staff will review an independent cleanup report(s) and provide a written decision about the adequacy of the cleanup actions taken and described in the report.

Status : Inactive
Start Date : 1998-05-13
End Date : 2006-07-06
SIC : N/R
NAICS : N/R

Program : HAZWASTE
Program ID : WAH000010264
Interaction Type : Voluntary Cleanup Sites

Interaction Type Description : For a fee, Ecology staff will review an independent cleanup report(s) and provide a written decision about the adequacy of the cleanup actions taken and described in the report.

Status : Active
Start Date : 2006-10-09
End Date : N/R
SIC : 7521 - AUTOMOBILE PARKING
NAICS : N/R

Program : HAZWASTE
Program ID : WAH000010264
Interaction Type : Voluntary Cleanup Sites

Map Id: T72
Direction: W
Distance: 0.199 mi., 1049 ft.
Elevation: 79 ft.
Relative: Higher

Site Name : 1201 A STREET SITE KEY BANK | A STREET SITE
1201 A ST
TACOMA | Tacoma, WA

Database(s) : [ALL SITES - WA, BRS, CSCSL HWS - WA, ECHO, EPA LUST, EPA UST, FRS, HSL - WA, LUST - WA, RCRA_NONGEN, UST - WA, VCP - WA] ***(cont.)***

Envirosite ID: 52365354
EPA ID: N/R

VCP - WA ***(cont.)***

Interaction Type Description :	For a fee, Ecology staff will review an independent cleanup report(s) and provide a written decision about the adequacy of the cleanup actions taken and described in the report.
Status :	Active
Start Date :	2006-10-09
End Date :	N/R
SIC :	N/R
NAICS :	N/R
Program :	HAZWASTE
Program ID :	WAH000010264
Interaction Type :	Voluntary Cleanup Sites
Interaction Type Description :	For a fee, Ecology staff will review an independent cleanup report(s) and provide a written decision about the adequacy of the cleanup actions taken and described in the report.
Status :	Active
Start Date :	2006-10-09
End Date :	N/R
SIC :	N/R
NAICS :	81293 - Parking Lots and Garages

Map Id: 73
Direction: NNW
Distance: 0.199 mi., 1049 ft.
Elevation: 16 ft.
Relative: Lower

Site Name : Divido Corp | MYLET FAMILY LIMITED PARTNERS
810 E F ST | 810 EAST F ST
TACOMA, WA 98421

Database(s) : [ALL SITES - WA, FRS, OSHA]

Envirosite ID: 52365701
EPA ID: N/R

ALL SITES - WA

Facility Name :	Divido Corp
Facility Address :	810 E F ST, TACOMA, 98421
County :	N/R
Facility/Site ID :	8635
Alternate Name :	N/R
Program Name :	N/R
WRIA :	10
Legislative District :	27
Congressional District :	9
Ecology Region :	SWRO

Map Id: 73
Direction: NNW
Distance: 0.199 mi., 1049 ft.
Elevation: 16 ft.
Relative: Lower

Site Name : Divido Corp | MYLET FAMILY LIMITED PARTNERS
810 E F ST | 810 EAST F ST
TACOMA, WA 98421

Database(s) : [ALL SITES - WA, FRS, OSHA] ***(cont.)***

Envirosite ID: 52365701
EPA ID: N/R

ALL SITES - WA ***(cont.)***

Ecology Program Phone :	N/R
Tribal Land :	N
Latitude :	47.256879
Longitude :	-122.429921
Last Date in Agency List :	2023-01-03

Program Details

Program :	N/R
Program ID :	N/R
Interaction Type :	Urban Waters
Interaction Type Description :	The site has been inspected by an Ecology Urban Waters Inspector.
Status :	Active
Start Date :	2009-05-16
End Date :	N/R
SIC :	N/R
NAICS :	N/R

FRS

Facility Name :	DIVIDO CORP
Facility Address :	810 E F ST, TACOMA, WA 98421
County :	PIERCE

Site Details

Registry ID :	110056485646
FRS Facility URL :	Click here for hyperlink provided by the agency.
Last Date in Agency List :	2023-02-13

Source Description

Source Description :

The WA-FSIS provides a means to query and display data maintained by the Washington Department of Ecology. This system contains key information for each facility/site that is currently, or has been, of interest to the Air Quality, Dam Safety, Hazardous Waste, Toxics Cleanup, and Water Quality Programs.

FRS Environmental Interest

Source and System ID :	WA-FSIS - 8635

OSHA

Facility Name :	MYLET FAMILY LIMITED PARTNERS
Facility Address :	810 EAST F ST, TACOMA, WA 98421

Map Id: 73
Direction: NNW
Distance: 0.199 mi., 1049 ft.
Elevation: 16 ft.
Relative: Lower

Site Name : Divido Corp | MYLET FAMILY LIMITED PARTNERS
810 E F ST | 810 EAST F ST
TACOMA, WA 98421

Database(s) : [ALL SITES - WA, FRS, OSHA] ***(cont.)***

Envirosite ID: 52365701
EPA ID: N/R

OSHA ***(cont.)***

Site Details

Activity Number :	309387058
Reporting ID :	1055330
Open Date :	2005-10-19
Conference Closed :	2005-10-19
Case Closed :	2006-01-25
Case Mod Date :	2006-01-26
Owner Type :	Private
Advance Notice :	N
Safety/Health :	Health
Number in Establishment :	1
SIC :	8249 - VOCATIONAL SCHOOLS, NOT ELSEWHERE CLASSIFIED
NAICS :	611519 - Other Technical and Trade Schools
Inspection Type :	Prog Related
Inspection Scope :	Partial
Why No Inspection :	N/R
Union :	No
Mailing Address :	PO BOX 64807, UNIVERSITY PLACE, WA 98465
Agency Hyperlink :	Click here for hyperlink provided by the agency.
Last Date in Agency List :	2023-01-13

Violations

Activity Number :	309387058
Citation ID :	01002
Delete Flag :	N/R
Standard Ref :	0620772101 C 01
Violation Type :	Other
Issuance Date :	2005-12-20
Abate Date :	2006-01-22
Abate Complete :	Abatement Completed
Current Penalty :	N/R
Initial Penalty :	N/R
Contest Date :	N/R
Final Order Date :	N/R
Number Instances :	1
Number Exposed :	1
Record :	N/R
Gravity :	N/R
Emphasis :	N/R
Hazcat :	N/R
FTA Insp Number :	N/R
FTA Issuance Date :	N/R
FTA Penalty :	N/R
FTA Contest Date :	N/R
FTA Final Order Date :	N/R
HAZ Subtances :	ASBESTOS, ALL FORMS

Activity Number :	309387058
Citation ID :	01001
Delete Flag :	N/R
Standard Ref :	0620772308
Violation Type :	Other
Issuance Date :	2005-12-20

Map Id: 73
Direction: NNW
Distance: 0.199 mi., 1049 ft.
Elevation: 16 ft.
Relative: Lower

Site Name : Divido Corp | MYLET FAMILY LIMITED PARTNERS
810 E F ST | 810 EAST F ST
TACOMA, WA 98421

Database(s) : [ALL SITES - WA, FRS, OSHA] ***(cont.)***

Envirosite ID: 52365701
EPA ID: N/R

OSHA ***(cont.)***

Abate Date :	2006-01-22
Abate Complete :	Abatement Completed
Current Penalty :	N/R
Initial Penalty :	N/R
Contest Date :	N/R
Final Order Date :	N/R
Number Instances :	1
Number Exposed :	1
Record :	N/R
Gravity :	N/R
Emphasis :	N/R
Hazcat :	N/R
FTA Insp Number :	N/R
FTA Issuance Date :	N/R
FTA Penalty :	N/R
FTA Contest Date :	N/R
FTA Final Order Date :	N/R
HAZ Subtances :	ASBESTOS, ALL FORMS

Map Id: 74
Direction: E
Distance: 0.201 mi., 1061 ft.
Elevation: 18 ft.
Relative: Higher

Site Name : URBAN LOGISTICS INC
1525 SAINT PAUL AVE | 1525 ST PAUL AVE
TACOMA, WA 98421

Database(s) : [ALL SITES - WA, BRS, ECHO, FRS, RCRA_NONGEN]

Envirosite ID: 52365410
EPA ID: N/R

ALL SITES - WA

Facility Name :	Urban Logistics Inc
Facility Address :	1525 SAINT PAUL AVE, TACOMA, 98421
County :	Pierce
Facility/Site ID :	3895367
Alternate Name :	N/R
Program Name :	N/R
WRIA :	10
Legislative District :	27
Congressional District :	9
Ecology Region :	SWRO
Ecology Program Phone :	(360) 407-6734
Tribal Land :	N
Latitude :	47.251048
Longitude :	-122.421417
Last Date in Agency List :	2023-01-03
Facility/Site ID :	3895367
Alternate Name :	N/R

Map Id: 74
Direction: E
Distance: 0.201 mi., 1061 ft.
Elevation: 18 ft.
Relative: Higher

Site Name : URBAN LOGISTICS INC
1525 SAINT PAUL AVE | 1525 ST PAUL AVE
TACOMA, WA 98421

Database(s) : [ALL SITES - WA, BRS, ECHO, FRS, RCRA_NONGEN] ***(cont.)***

Envirosite ID: 52365410
EPA ID: N/R

ALL SITES - WA ***(cont.)***

Program Name :	N/R
WRIA :	10
Legislative District :	27
Congressional District :	9
Ecology Region :	SWRO
Ecology Program Phone :	(360) 407-6712
Tribal Land :	N
Latitude :	47.251048
Longitude :	-122.421417
Last Date in Agency List :	2023-01-03

Program Details

Program :	HAZWASTE
Program ID :	WAH000035824
Interaction Type :	Haz Waste Management Activity
Interaction Type Description :	Facilities that are required to have a RCRA Site ID# but who do not generate and/or manage hazardous waste (XQG generator status). This includes transporters, used oil recyclers, and dangerous waste fuel marketers and burners.
Status :	Inactive
Start Date :	2009-12-31
End Date :	2011-12-31
SIC :	N/R
NAICS :	N/R

Program :	HAZWASTE
Program ID :	WAH000035824
Interaction Type :	Haz Waste Management Activity
Interaction Type Description :	Facilities that are required to have a RCRA Site ID# but who do not generate and/or manage hazardous waste (XQG generator status). This includes transporters, used oil recyclers, and dangerous waste fuel marketers and burners.
Status :	Inactive
Start Date :	2009-12-31
End Date :	2011-12-31
SIC :	N/R
NAICS :	484121 - General Freight Trucking, Long-Distance, Truckload

Program :	HAZWASTE
Program ID :	WAH000035824
Interaction Type :	Hazardous Waste Generator
Interaction Type Description :	Facilities that generate any quantity of a dangerous waste. They may be classified as SQG, MQG, or LQG depending on hazardous waste generated for a given month.
Status :	Inactive

Map Id: 74
Direction: E
Distance: 0.201 mi., 1061 ft.
Elevation: 18 ft.
Relative: Higher

Site Name : URBAN LOGISTICS INC
1525 SAINT PAUL AVE | 1525 ST PAUL AVE
TACOMA, WA 98421

Database(s) : [ALL SITES - WA, BRS, ECHO, FRS, RCRA_NONGEN] ***(cont.)***

Envirosite ID: 52365410
EPA ID: N/R

ALL SITES - WA ***(cont.)***

Start Date :	2009-12-02
End Date :	2009-12-31
SIC :	N/R
NAICS :	N/R
Program :	HAZWASTE
Program ID :	WAH000035824
Interaction Type :	Hazardous Waste Generator
Interaction Type Description :	Facilities that generate any quantity of a dangerous waste. They may be classified as SQG, MQG, or LQG depending on hazardous waste generated for a given month.
Status :	Inactive
Start Date :	2009-12-02
End Date :	2009-12-31
SIC :	N/R
NAICS :	484121 - General Freight Trucking, Long-Distance, Truckload
Program :	HAZWASTE
Program ID :	WAH000035824
Interaction Type :	Enforcement Final
Interaction Type Description :	An Enforcement action (i.e. Penalty, Order, Notice) was finalized and issued to the respective party, indicating the enforcement action was taken. The start and end date listed in the database are both the date the action was issued to the responsible party.
Status :	Active
Start Date :	2008-12-15
End Date :	N/R
SIC :	N/R
NAICS :	N/R

BRS

Facility Name :	URBAN LOGISTICS INC
Facility Address :	1525 ST PAUL AVE, TACOMA, WA 98421
County :	PIERCE

Site Details

Date Form Received by Agency :	2012-01-03
EPA ID :	WAH000035824
Mailing Address :	1525 ST PAUL AVE, TACOMA, WA 98421
Contact :	GEORGE H BUSH
Contact Address :	1525 ST PAUL AVE, TACOMA, WA 98421
Contact Country :	US
Contact Telephone :	253-581-1782
Contact Email :	GEORGEB@URBANLOGISTIC.NET
EPA Region :	10
Land Type :	Private

Map Id: 74
Direction: E
Distance: 0.201 mi., 1061 ft.
Elevation: 18 ft.
Relative: Higher

Site Name : URBAN LOGISTICS INC
1525 SAINT PAUL AVE | 1525 ST PAUL AVE
TACOMA, WA 98421

Database(s) : [ALL SITES - WA, BRS, ECHO, FRS, RCRA_NONGEN] ***(cont.)***

Envirosite ID: 52365410
EPA ID: N/R

BRS ***(cont.)***

Source Type :	Annual/Biennial Report updated with Notification
Classification :	Not a generator, verified
Description :	Not a generator, verified
Last Date in Agency List :	2023-01-23

Owner/Operator Summary

Owner/Operator Name :	J KEVIN HOESCHSMANN
Owner/Operator Address :	1525 ST PAUL AVE, TACOMA, WA 98421
Owner/Operator Country :	US
Owner/Operator Telephone :	253-581-1782
Owner/Operator Email :	N/R
Owner/Operator Fax :	N/R
Legal Status :	Private
Owner/Operator Type :	Owner
Owner/Operator Start Date :	2000-03-14
Owner/Operator End Date :	N/R

Owner/Operator Name :	URBAN LOGISTICS INC
Owner/Operator Address :	1525 ST PAUL AVE, TACOMA, WA 98421
Owner/Operator Country :	US
Owner/Operator Telephone :	253-581-1782
Owner/Operator Email :	N/R
Owner/Operator Fax :	N/R
Legal Status :	Private
Owner/Operator Type :	Operator
Owner/Operator Start Date :	N/R
Owner/Operator End Date :	N/R

Waste Activity Monitoring

Report Cycle :	2011
Hazardous Waste Page Number :	1
Hazardous Waste Sub-Page Number :	1
BR Form :	XX
Waste Description :	N/R
Primary NAICS :	484121 - General Freight Trucking, Long-Distance, Truckload
Source Code :	N/R
Form Code :	N/R
Management Method :	N/R
Generation Tons :	0
Managed Tons :	0
Shipped Tons :	0
Received Tons :	0
Receiver ID :	N/R
Receiver State :	N/R
Shipper ID :	N/R
Shipper State :	N/R
Waste Minimization :	N/R
Waste Code List :	N/R
Waste Code Group :	N/R
Waste Generation Type :	N/R

Map Id: 74
Direction: E
Distance: 0.201 mi., 1061 ft.
Elevation: 18 ft.
Relative: Higher

Site Name : URBAN LOGISTICS INC
1525 SAINT PAUL AVE | 1525 ST PAUL AVE
TACOMA, WA 98421

Database(s) : [ALL SITES - WA, BRS, ECHO, FRS, RCRA_NONGEN] ***(cont.)***

Envirosite ID: 52365410
EPA ID: N/R

BRS ***(cont.)***

Report Cycle :	2009
Hazardous Waste Page Number :	1
Hazardous Waste Sub-Page Number :	1
BR Form :	XX
Waste Description :	N/R
Primary NAICS :	484121 - General Freight Trucking, Long-Distance, Truckload
Source Code :	N/R
Form Code :	N/R
Management Method :	N/R
Generation Tons :	0
Managed Tons :	0
Shipped Tons :	0
Received Tons :	0
Receiver ID :	N/R
Receiver State :	N/R
Shipper ID :	N/R
Shipper State :	N/R
Waste Minimization :	N/R
Waste Code List :	N/R
Waste Code Group :	N/R
Waste Generation Type :	N/R

ECHO

Facility Name :	URBAN LOGISTICS INC
Facility Address :	1525 SAINT PAUL AVE, TACOMA, WA 98421
County :	PIERCE
Last Inspection Date :	N/R
Registry ID :	110037838597
FIPS Code :	53053
EPA Region :	10
Inspection Count :	0
Last Inspection Days :	N/R
Informal Count :	0
Last Informal Action Date :	N/R
Formal Action Count :	0
Last Formal Action Date :	N/R
Total Penalties :	0
Penalty Count :	N/R
Last Penalty Date :	N/R
Last Penalty Amount :	N/R
QTRS IN NC :	0
Programs IN SNC :	0
Current Compliance Status :	No Violation Identified
Three-Year Compliance Status :	_____
Collection Method :	ADDRESS MATCHING-HOUSE NUMBER
Reference Point :	ENTRANCE POINT OF A FACILITY OR STATION
Accuracy Meters :	50

Map Id: 74
Direction: E
Distance: 0.201 mi., 1061 ft.
Elevation: 18 ft.
Relative: Higher

Site Name : URBAN LOGISTICS INC
1525 SAINT PAUL AVE | 1525 ST PAUL AVE
TACOMA, WA 98421

Database(s) : [ALL SITES - WA, BRS, ECHO, FRS, RCRA_NONGEN] ***(cont.)***

Envirosite ID: 52365410
EPA ID: N/R

ECHO ***(cont.)***

Derived Tribes :	Puyallup Tribe of the Puyallup Reservation - .4 mile(s), Puyallup Tribe of the Puyallup Reservation - .8 mile(s), Muckleshoot Indian Tribe - 10.3 mile(s), Muckleshoot Indian Tribe - 13.3 mile(s), Nisqually Indian Tribe - 17.8 mile(s), Squaxin Island Tribe of the Squaxin Island Reservation - 22.5 mile(s), Squaxin Island Tribe of the Squaxin Island Reservation - 24.4 mile(s)
Derived HUC :	17110019
Derived WBD :	171100190301
Derived STCTY FIPS :	53053
Derived Zip :	98421
Derived CD113 :	09
Derived CB2010 :	530530602001075
MYRTK Universe :	NNN
NPDES IDs :	N/R
CWA Permit Types :	N/R
CWA Compliance Tracking :	N/R
CWA NAICS :	N/R
CWA SICS :	N/R
CWA Inspection Count :	N/R
CWA Last Inspection Days :	N/R
CWA Informal Count :	N/R
CWA Formal Action Count :	N/R
CWA Last Formal Action Date :	N/R
CWA Penalties :	N/R
CWA Last Penalty Date :	N/R
CWA Last Penalty Amount :	N/R
CWA Quarters IN NC :	N/R
CWA Current Compliance Status :	N/R
CWA Current SNC Flag :	N
CWA 13 Quarters Compliance Status :	N/R
CWA 13 Quarters Effluent Exceedances:	N/R
CWA Three-Year QNCR Codes :	N/R
DFR URL :	Click here for hyperlink provided by the agency.
Facility SIC :	N/R
Facility NAICS :	484121 - General Freight Trucking, Long-Distance, Truckload
Facility Last Inspection EPA Date :	N/R
Facility Last Inspection State Date :	N/R
Facility Last Formal Act EPA Date :	N/R
Facility Last Formal Act State Date :	N/R
Facility Last Informal Act EPA Date :	N/R
Facility Last Informal Act State Date:	N/R
Facility Federal Agency :	N/R
TRI Reporter :	N/R
Facility Imp Water Flag :	N/R
Current SNC Flag :	N
Indian County Flag :	N
Federal Flag :	N/R
US Mexico Border Flag :	N/R
Chesapeak Bay Flag :	N/R
AIR Flag :	N
NPDES Flag :	N
SDWIS Flag :	N
RCRA Flag :	Y
TRI Flag :	N

Map Id: 74
Direction: E
Distance: 0.201 mi., 1061 ft.
Elevation: 18 ft.
Relative: Higher

Site Name : URBAN LOGISTICS INC
1525 SAINT PAUL AVE | 1525 ST PAUL AVE
TACOMA, WA 98421

Database(s) : [ALL SITES - WA, BRS, ECHO, FRS, RCRA_NONGEN] ***(cont.)***

Envirosite ID: 52365410
EPA ID: N/R

ECHO ***(cont.)***

GHG Flag :	N
Major Flag :	N/R
Active Flag :	N/R
NAA Flag :	N
Latitude :	47.251211
Longitude :	-122.422125
Last Date in Agency List :	2023-01-16

FRS

Facility Name :	URBAN LOGISTICS INC
Facility Address :	1525 SAINT PAUL AVE, TACOMA, WA 98421
County :	PIERCE

Site Details

Registry ID :	110037838597
FRS Facility URL :	Click here for hyperlink provided by the agency.
Last Date in Agency List :	2023-02-13

Source Description

Source Description :

RCRAInfo is EPA's comprehensive information system that supports the Resource Conservation and Recovery Act (RCRA) of 1976 and the Hazardous and Solid Waste Amendments (HSWA) of 1984 through the tracking of events and activities related to facilities that generate, transport, and treat, store, or dispose of hazardous waste. RCRAInfo allows RCRA program staff to track the notification, permit, compliance, and corrective action activities required under RCRA. RCRAInfo also supports generation of the National Hazardous Waste Biennial Report. All generators and treatment, storage, and disposal facilities who handle hazardous waste are required to report to the EPA Administrator at least once every two years to support creation of the Biennial Report.
The WA-FSIS provides a means to query and display data maintained by the Washington Department of Ecology. This system contains key information for each facility/site that is currently, or has been, of interest to the Air Quality, Dam Safety, Hazardous Waste, Toxics Cleanup, and Water Quality Programs.

FRS Environmental Interest

Source and System ID :

RCRAINFO - WAH000035824
WA-FSIS - 3895367

Facility Name :	URBAN LOGISTICS INC
Facility Address :	1525 ST PAUL AVE, TACOMA, WA 98421
County :	PIERCE

Map Id: 74
Direction: E
Distance: 0.201 mi., 1061 ft.
Elevation: 18 ft.
Relative: Higher

Site Name : URBAN LOGISTICS INC
1525 SAINT PAUL AVE | 1525 ST PAUL AVE
TACOMA, WA 98421

Database(s) : [ALL SITES - WA, BRS, ECHO, FRS, RCRA_NONGEN] ***(cont.)***

Envirosite ID: 52365410
EPA ID: N/R

FRS ***(cont.)***

Site Details

Registry ID :	110042431133
FRS Facility URL :	Click here for hyperlink provided by the agency.
Last Date in Agency List :	2015-01-20

Source Description

Source Description :

All generators and treatment, storage, and disposal (TSD) facilities who handle hazardous waste are required to report to the EPA Administrator at least once every two years. The data collected is used to create the National Biennial Resource Conservation and Recovery Act (RCRA) Hazardous Waste Report. This data is processed within the RCRA Information (RCRAInfo) database.

Source Description :

RCRAInfo is EPA's comprehensive information system that supports the Resource Conservation and Recovery Act (RCRA) of 1976 and the Hazardous and Solid Waste Amendments (HSWA) of 1984 through the tracking of events and activities related to facilities that generate, transport, and treat, store, or dispose of hazardous waste. RCRAInfo allows RCRA program staff to track the notification, permit, compliance, and corrective action activities required under RCRA. RCRAInfo also supports generation of the National Hazardous Waste Biennial Report. All generators and treatment, storage, and disposal facilities who handle hazardous waste are required to report to the EPA Administrator at least once every two years to support creation of the Biennial Report.

FRS Environmental Interest

Source and System ID :	RCRAINFO - WAH000035824

Site Details

Registry ID :	110070736039
FRS Facility URL :	Click here for hyperlink provided by the agency.
Last Date in Agency List :	2023-02-13

Source Description

Source Description :

All generators and treatment, storage, and disposal (TSD) facilities who handle hazardous waste are required to report to the EPA Administrator at least once every two years. The data collected is used to create the National Biennial Resource Conservation and Recovery Act (RCRA) Hazardous Waste Report. This data is processed within the RCRA Information (RCRAInfo) database.

Map Id: 74
Direction: E
Distance: 0.201 mi., 1061 ft.
Elevation: 18 ft.
Relative: Higher

Site Name : URBAN LOGISTICS INC
1525 SAINT PAUL AVE | 1525 ST PAUL AVE
TACOMA, WA 98421

Database(s) : [ALL SITES - WA, BRS, ECHO, FRS, RCRA_NONGEN] ***(cont.)***

Envirosite ID: 52365410
EPA ID: N/R

FRS ***(cont.)***

FRS Environmental Interest

Source and System ID :	RCRAINFO - WAH000035824

RCRA_NONGEN

Facility Name :	URBAN LOGISTICS INC
Facility Address :	1525 ST PAUL AVE, TACOMA, WA 98421
County :	PIERCE
Date Form Received by Agency :	2013-03-27
EPA ID :	WAH000035824
Mailing Address :	1525 ST PAUL AVE, TACOMA, WA 98421
Contact :	GEORGE BUSH
Contact Address :	1525 ST PAUL AVE, TACOMA, WA 98421
Contact Country :	US
Contact Telephone :	253-581-1782
Contact Email :	GEORGEB@URBANLOGISTIC.NET
EPA Region :	10
Land Type :	Private
Source Type :	Implementer
Classification :	Not a generator, verified
Description :	Not a generator, verified
Last Date in Agency List :	2023-01-23

Owner/Operator Summary

Owner/Operator Name :	J KEVIN HOESCHSMANN
Owner/Operator Address :	1525 ST PAUL AVE, TACOMA, WA 98421
Owner/Operator Country :	US
Owner/Operator Telephone :	253-581-1782
Owner/Operator Email :	N/R
Owner/Operator Fax :	N/R
Legal Status :	Private
Owner/Operator Type :	Owner
Owner/Operator Start Date :	2000-03-14
Owner/Operator End Date :	N/R
Owner/Operator Name :	TIAA CREF
Owner/Operator Address :	PO BOX 90487, CHICAGO, IL 60696
Owner/Operator Country :	US
Owner/Operator Telephone :	253-722-1450
Owner/Operator Email :	N/R
Owner/Operator Fax :	N/R
Legal Status :	Private
Owner/Operator Type :	Owner
Owner/Operator Start Date :	N/R
Owner/Operator End Date :	N/R
Owner/Operator Name :	URBAN LOGISTICS INC
Owner/Operator Address :	1525 ST PAUL AVE, TACOMA, WA 98421
Owner/Operator Country :	US

Map Id: 74
Direction: E
Distance: 0.201 mi., 1061 ft.
Elevation: 18 ft.
Relative: Higher

Site Name : URBAN LOGISTICS INC
1525 SAINT PAUL AVE | 1525 ST PAUL AVE
TACOMA, WA 98421

Database(s) : [ALL SITES - WA, BRS, ECHO, FRS, RCRA_NONGEN] ***(cont.)***

Envirosite ID: 52365410
EPA ID: N/R

RCRA_NONGEN ***(cont.)***

Owner/Operator Telephone :	253-581-1782
Owner/Operator Email :	N/R
Owner/Operator Fax :	N/R
Legal Status :	Private
Owner/Operator Type :	Operator
Owner/Operator Start Date :	N/R
Owner/Operator End Date :	N/R

Handler Activities Summary

U.S. Importer of Hazardous Waste :	N
Mixed Waste (Haz. and Radioactive) :	N
Recycler of Hazardous Waste :	N
Transporter of Hazardous Waste :	N
Treater, Storer or Disposer of HW :	N
Underground Injection Activity :	N
On-site Burner Exemption :	N
Furnace Exemption :	N
Used Oil Fuel Burner :	N
Used Oil Processor :	N
Used Oil Refiner :	N
Used Oil Fuel Marketer to Burner :	N
Used Oil Specification Marketer :	N
Used Oil Transfer Facility :	N
Used Oil Transporter :	N

Historical Generators

Date Form Received by Agency :	2013-03-26
Facility Name :	URBAN LOGISTICS INC
Classification :	Not a generator, verified
Date Form Received by Agency :	2012-01-03
Facility Name :	URBAN LOGISTICS INC
Classification :	Not a generator, verified
Date Form Received by Agency :	2011-01-04
Facility Name :	URBAN LOGISTICS INC
Classification :	Not a generator, verified
Date Form Received by Agency :	2010-03-11
Facility Name :	URBAN LOGISTICS INC
Classification :	Not a generator, verified
Date Form Received by Agency :	2009-12-02
Facility Name :	URBAN LOGISTICS INC
Classification :	Very Small Quantity Generator

Map Id: 74
Direction: E
Distance: 0.201 mi., 1061 ft.
Elevation: 18 ft.
Relative: Higher

Site Name : URBAN LOGISTICS INC
1525 SAINT PAUL AVE | 1525 ST PAUL AVE
TACOMA, WA 98421

Database(s) : [ALL SITES - WA, BRS, ECHO, FRS, RCRA_NONGEN] ***(cont.)***

Envirosite ID: 52365410
EPA ID: N/R

RCRA_NONGEN ***(cont.)***

Notices of Violations Summary
Regulation Violated : N

Map Id: U75
Direction: NE
Distance: 0.202 mi., 1070 ft.
Elevation: 14 ft.
Relative: Lower

Site Name : SIMPSON TACOMA LAND CO MIDDLE WATERWAY | PAXPORT MILLS
300 MIDDLE WATERWAY
TACOMA | Tacoma | TACOMA, WA

Database(s) : [ALL SITES - WA, BRS, ECHO, EPA UST, FRS, PRP-CORP, RCRA_NONGEN, UST - WA]

Envirosite ID: 52365517
EPA ID: N/R

ALL SITES - WA

Facility Name : Simpson Tacoma Land Co Middle Waterway
Facility Address : 300 MIDDLE WATERWAY, TACOMA, 98421-2502
County : Pierce

Facility/Site ID : 53865741
Alternate Name : N/R
Program Name : N/R
WRIA : 10
Legislative District : 27
Congressional District : 9
Ecology Region : SWRO
Ecology Program Phone : (360) 407-6734
Tribal Land : N
Latitude : 47.25621
Longitude : -122.42484
Last Date in Agency List : 2023-01-03

Facility/Site ID : 53865741
Alternate Name : PAXPORT MILLS
Program Name : N/R
WRIA : 10
Legislative District : 27
Congressional District : 9
Ecology Region : SWRO
Ecology Program Phone : (360) 407-7224
Tribal Land : N
Latitude : 47.25621
Longitude : -122.42484
Last Date in Agency List : 2023-01-03

Map Id: U75
Direction: NE
Distance: 0.202 mi., 1070 ft.
Elevation: 14 ft.
Relative: Lower

Site Name : SIMPSON TACOMA LAND CO MIDDLE WATERWAY | PAXPORT MILLS
300 MIDDLE WATERWAY
TACOMA | Tacoma | TACOMA, WA

Database(s) : [ALL SITES - WA, BRS, ECHO, EPA UST, FRS, PRP-CORP, RCRA_NONGEN, UST - WA] ***(cont.)***

Envirosite ID: 52365517
EPA ID: N/R

ALL SITES - WA ***(cont.)***

Facility/Site ID :	53865741
Alternate Name :	N/R
Program Name :	N/R
WRIA :	10
Legislative District :	27
Congressional District :	9
Ecology Region :	SWRO
Ecology Program Phone :	(360) 407-7224
Tribal Land :	N
Latitude :	47.25621
Longitude :	-122.42484
Last Date in Agency List :	2023-01-03

Facility/Site ID :	53865741
Alternate Name :	PAXPORT MILLS INC
Program Name :	N/R
WRIA :	10
Legislative District :	27
Congressional District :	9
Ecology Region :	SWRO
Ecology Program Phone :	(360) 407-7224
Tribal Land :	N
Latitude :	47.25621
Longitude :	-122.42484
Last Date in Agency List :	2023-01-03

Program Details

Program :	HAZWASTE
Program ID :	WAD988474789
Interaction Type :	Hazardous Waste Generator
Interaction Type Description :	Facilities that generate any quantity of a dangerous waste. They may be classified as SQG, MQG, or LQG depending on hazardous waste generated for a given month.
Status :	Inactive
Start Date :	2003-10-20
End Date :	2003-12-31
SIC :	N/R
NAICS :	N/R

Program :	HAZWASTE
Program ID :	WAD988474789
Interaction Type :	Hazardous Waste Generator
Interaction Type Description :	Facilities that generate any quantity of a dangerous waste. They may be classified as SQG, MQG, or LQG depending on hazardous waste generated for a given month.
Status :	Inactive

Map Id: U75
Direction: NE
Distance: 0.202 mi., 1070 ft.
Elevation: 14 ft.
Relative: Lower

Site Name : SIMPSON TACOMA LAND CO MIDDLE WATERWAY | PAXPORT MILLS
300 MIDDLE WATERWAY
TACOMA | Tacoma | TACOMA, WA

Database(s) : [ALL SITES - WA, BRS, ECHO, EPA UST, FRS, PRP-CORP, RCRA_NONGEN, UST - WA] ***(cont.)***

Envirosite ID: 52365517
EPA ID: N/R

ALL SITES - WA ***(cont.)***

Start Date : 2003-10-20
End Date : 2003-12-31
SIC : N/R
NAICS : 531312 - Nonresidential Property Managers

Program : HAZWASTE
Program ID : WAD988474789
Interaction Type : Underground Storage Tank

Interaction Type Description : Any one or combination of tanks (including connecting underground pipes) that is used to contain regulated substances and has a tank volume of ten percent or more beneath the surface of the ground. This term does not include any of the exempt UST systems specified in WAC 173-360-110(2) or any piping connected thereto. See WAC 173-360

Status : Inactive
Start Date : 1998-06-08
End Date : 2000-03-22
SIC : 2499 - WOOD PRODUCTS, NOT ELSEWHERE CLASSIFIED
NAICS : N/R

Program : HAZWASTE
Program ID : WAD988474789
Interaction Type : Underground Storage Tank

Interaction Type Description : Any one or combination of tanks (including connecting underground pipes) that is used to contain regulated substances and has a tank volume of ten percent or more beneath the surface of the ground. This term does not include any of the exempt UST systems specified in WAC 173-360-110(2) or any piping connected thereto. See WAC 173-360

Status : Inactive
Start Date : 1998-06-08
End Date : 2000-03-22
SIC : N/R
NAICS : N/R

Program : HAZWASTE
Program ID : WAD988474789
Interaction Type : Underground Storage Tank

Interaction Type Description : Any one or combination of tanks (including connecting underground pipes) that is used to contain regulated substances and has a tank volume of ten percent or more beneath the surface of the ground. This term does not include any of the exempt UST systems specified in WAC 173-360-110(2) or any piping connected thereto. See WAC 173-360

Status : Inactive
Start Date : 1998-06-08
End Date : 2000-03-22

Map Id: U75
Direction: NE
Distance: 0.202 mi., 1070 ft.
Elevation: 14 ft.
Relative: Lower

Site Name : SIMPSON TACOMA LAND CO MIDDLE WATERWAY | PAXPORT MILLS
300 MIDDLE WATERWAY
TACOMA | Tacoma | TACOMA, WA

Database(s) : [ALL SITES - WA, BRS, ECHO, EPA UST, FRS, PRP-CORP, RCRA_NONGEN, UST - WA] ***(cont.)***

Envirosite ID: 52365517
EPA ID: N/R

ALL SITES - WA ***(cont.)***

SIC :	2421 - SAWMILLS AND PLANING MILLS, GENERAL
NAICS :	N/R
Program :	HAZWASTE
Program ID :	WAD988474789
Interaction Type :	Underground Storage Tank
Interaction Type Description :	Any one or combination of tanks (including connecting underground pipes) that is used to contain regulated substances and has a tank volume of ten percent or more beneath the surface of the ground. This term does not include any of the exempt UST systems specified in WAC 173-360-110(2) or any piping connected thereto. See WAC 173-360
Status :	Inactive
Start Date :	1998-06-08
End Date :	2000-03-22
SIC :	2429 - SPECIAL PRODUCT SAWMILLS, NOT ELSEWHERE CLASSIFIED
NAICS :	N/R
Program :	HAZWASTE
Program ID :	WAD988474789
Interaction Type :	Underground Storage Tank
Interaction Type Description :	Any one or combination of tanks (including connecting underground pipes) that is used to contain regulated substances and has a tank volume of ten percent or more beneath the surface of the ground. This term does not include any of the exempt UST systems specified in WAC 173-360-110(2) or any piping connected thereto. See WAC 173-360
Status :	Inactive
Start Date :	1998-06-08
End Date :	2000-03-22
SIC :	N/R
NAICS :	531312 - Nonresidential Property Managers
Program :	HAZWASTE
Program ID :	WAD988474789
Interaction Type :	Hazardous Waste Generator
Interaction Type Description :	Facilities that generate any quantity of a dangerous waste. They may be classified as SQG, MQG, or LQG depending on hazardous waste generated for a given month.
Status :	Inactive
Start Date :	1990-06-28
End Date :	1994-12-31
SIC :	N/R
NAICS :	N/R

Map Id: U75
Direction: NE
Distance: 0.202 mi., 1070 ft.
Elevation: 14 ft.
Relative: Lower

Site Name : SIMPSON TACOMA LAND CO MIDDLE WATERWAY | PAXPORT MILLS
300 MIDDLE WATERWAY
TACOMA | Tacoma | TACOMA, WA

Database(s) : [ALL SITES - WA, BRS, ECHO, EPA UST, FRS, PRP-CORP, RCRA_NONGEN, UST - WA] ***(cont.)***

Envirosite ID: 52365517
EPA ID: N/R

ALL SITES - WA ***(cont.)***

Program :	HAZWASTE
Program ID :	WAD988474789
Interaction Type :	Hazardous Waste Generator
Interaction Type Description :	Facilities that generate any quantity of a dangerous waste. They may be classified as SQG, MQG, or LQG depending on hazardous waste generated for a given month.
Status :	Inactive
Start Date :	1990-06-28
End Date :	1994-12-31
SIC :	N/R
NAICS :	531312 - Nonresidential Property Managers

BRS

Facility Name :	SIMPSON TACOMA LAND CO MIDDLE WATERWAY
Facility Address :	300 MIDDLE WATERWAY, TACOMA, WA 98421-2502
County :	PIERCE

Site Details

Date Form Received by Agency :	2003-12-31
EPA ID :	WAD988474789
Mailing Address :	917 EAST 11TH ST, TACOMA, WA 98421
Contact :	DAVE MCENTEE
Contact Address :	N/R
Contact Country :	US
Contact Telephone :	N/R
Contact Email :	dmcente@simpson.com
EPA Region :	10
Land Type :	Private
Source Type :	Annual/Biennial Report
Classification :	Not a generator, verified
Description :	Not a generator, verified
Last Date in Agency List :	2023-01-23

Owner/Operator Summary

Owner/Operator Name :	SIMPSON TACOMA LAND CO
Owner/Operator Address :	917 EAST 11TH ST, TACOMA, WA 98421
Owner/Operator Country :	US
Owner/Operator Telephone :	N/R
Owner/Operator Email :	N/R
Owner/Operator Fax :	N/R
Legal Status :	Private
Owner/Operator Type :	Owner
Owner/Operator Start Date :	1996-07-11
Owner/Operator End Date :	N/R

Map Id: U75
Direction: NE
Distance: 0.202 mi., 1070 ft.
Elevation: 14 ft.
Relative: Lower

Site Name : SIMPSON TACOMA LAND CO MIDDLE WATERWAY | PAXPORT MILLS
300 MIDDLE WATERWAY
TACOMA | Tacoma | TACOMA, WA

Database(s) : [ALL SITES - WA, BRS, ECHO, EPA UST, FRS, PRP-CORP, RCRA_NONGEN, UST - WA] ***(cont.)***

Envirosite ID: 52365517
EPA ID: N/R

BRS ***(cont.)***

Owner/Operator Name :	SIMPSON TACOMA LAND CO
Owner/Operator Address :	917 EAST 11TH ST, TACOMA, WA 98421
Owner/Operator Country :	US
Owner/Operator Telephone :	N/R
Owner/Operator Email :	N/R
Owner/Operator Fax :	N/R
Legal Status :	Private
Owner/Operator Type :	Operator
Owner/Operator Start Date :	N/R
Owner/Operator End Date :	N/R

Waste Activity Monitoring

Report Cycle :	2003
Hazardous Waste Page Number :	1
Hazardous Waste Sub-Page Number :	1
BR Form :	XX
Waste Description :	N/R
Primary NAICS :	531312 - Nonresidential Property Managers
Source Code :	N/R
Form Code :	N/R
Management Method :	N/R
Generation Tons :	0
Managed Tons :	0
Shipped Tons :	0
Received Tons :	0
Receiver ID :	N/R
Receiver State :	N/R
Shipper ID :	N/R
Shipper State :	N/R
Waste Minimization :	N/R
Waste Code List :	N/R
Waste Code Group :	N/R
Waste Generation Type :	N/R

ECHO

Facility Name :	SIMPSON TACOMA LAND CO MIDDLE WATERWAY
Facility Address :	300 MIDDLE WATERWAY, TACOMA, WA 98421
County :	PIERCE
Last Inspection Date :	N/R
Registry ID :	110070523630
FIPS Code :	53053
EPA Region :	10
Inspection Count :	0
Last Inspection Days :	N/R
Informal Count :	0
Last Informal Action Date :	N/R
Formal Action Count :	0
Last Formal Action Date :	N/R
Total Penalties :	0

Map Id: U75
Direction: NE
Distance: 0.202 mi., 1070 ft.
Elevation: 14 ft.
Relative: Lower

Site Name : SIMPSON TACOMA LAND CO MIDDLE WATERWAY | PAXPORT MILLS
300 MIDDLE WATERWAY
TACOMA | Tacoma | TACOMA, WA

Database(s) : [ALL SITES - WA, BRS, ECHO, EPA UST, FRS, PRP-CORP, RCRA_NONGEN, UST - WA] ***(cont.)***

Envirosite ID: 52365517
EPA ID: N/R

ECHO ***(cont.)***

Penalty Count :	N/R
Last Penalty Date :	N/R
Last Penalty Amount :	N/R
QTRS IN NC :	0
Programs IN SNC :	0
Current Compliance Status :	No Violation Identified
Three-Year Compliance Status :	_____
Collection Method :	ADDRESS MATCHING-HOUSE NUMBER
Reference Point :	CENTER OF A FACILITY OR STATION
Accuracy Meters :	30
Derived Tribes :	Puyallup Tribe of the Puyallup Reservation - .8 mile(s), Puyallup Tribe of the Puyallup Reservation - 1.2 mile(s), Muckleshoot Indian Tribe - 10.5 mile(s), Muckleshoot Indian Tribe - 13.5 mile(s), Nisqually Indian Tribe - 18 mile(s), Squaxin Island Tribe of the Squaxin Island Reservation - 22.3 mile(s), Squaxin Island Tribe of the Squaxin Island Reservation - 24.2 mile(s)
Derived HUC :	17110019
Derived WBD :	171100190301
Derived STCTY FIPS :	53053
Derived Zip :	98421
Derived CD113 :	09
Derived CB2010 :	530530602001065
MYRTK Universe :	NNN
NPDES IDs :	N/R
CWA Permit Types :	N/R
CWA Compliance Tracking :	N/R
CWA NAICS :	N/R
CWA SICS :	N/R
CWA Inspection Count :	N/R
CWA Last Inspection Days :	N/R
CWA Informal Count :	N/R
CWA Formal Action Count :	N/R
CWA Last Formal Action Date :	N/R
CWA Penalties :	N/R
CWA Last Penalty Date :	N/R
CWA Last Penalty Amount :	N/R
CWA Quarters IN NC :	N/R
CWA Current Compliance Status :	N/R
CWA Current SNC Flag :	N
CWA 13 Quarters Compliance Status :	N/R
CWA 13 Quarters Effluent Exceedances:	N/R
CWA Three-Year QNCR Codes :	N/R
DFR URL :	Click here for hyperlink provided by the agency.
Facility SIC :	N/R
Facility NAICS :	531312 - Nonresidential Property Managers
Facility Last Inspection EPA Date :	N/R
Facility Last Inspection State Date :	N/R
Facility Last Formal Act EPA Date :	N/R
Facility Last Formal Act State Date :	N/R
Facility Last Informal Act EPA Date :	N/R
Facility Last Informal Act State Date:	N/R
Facility Federal Agency :	N/R

Map Id: U75
Direction: NE
Distance: 0.202 mi., 1070 ft.
Elevation: 14 ft.
Relative: Lower

Site Name : SIMPSON TACOMA LAND CO MIDDLE WATERWAY | PAXPORT MILLS
300 MIDDLE WATERWAY
TACOMA | Tacoma | TACOMA, WA

Database(s) : [ALL SITES - WA, BRS, ECHO, EPA UST, FRS, PRP-CORP, RCRA_NONGEN, UST - WA] ***(cont.)***

Envirosite ID: 52365517
EPA ID: N/R

ECHO ***(cont.)***

TRI Reporter :	N/R
Facility Imp Water Flag :	N/R
Current SNC Flag :	N
Indian County Flag :	N
Federal Flag :	N/R
US Mexico Border Flag :	N/R
Chesapeak Bay Flag :	N/R
AIR Flag :	N
NPDES Flag :	N
SDWIS Flag :	N
RCRA Flag :	Y
TRI Flag :	N
GHG Flag :	N
Major Flag :	N/R
Active Flag :	N/R
NAA Flag :	N
Latitude :	47.25719
Longitude :	-122.42683
Last Date in Agency List :	2023-01-16

EPA UST

Facility Name :	PAXPORT MILLS
Facility Address :	300 MIDDLE WATERWAY, Tacoma, Washington 984212502
County :	Pierce
Facility ID :	WA53865741
Facility Status :	Closed UST(s)
Open USTs :	0
Closed USTs :	2
Temporarily Out of Service USTs :	0
Date of Last Inspection :	N/R
EPA Region :	10
Tribe :	N/R
Facility ID 2 :	N/R
Latitude :	47.25621
Longitude :	-122.42484
Last Date in Agency List :	2023-01-30

Tank Details

Tank ID :	WA53865741_1
Tank Status :	Closed
Installation Date :	1964-12-31
Removal Date :	N/R
Capacity :	N/R
Substances :	B Unleaded Gasoline
Tank Wall Type :	N/R
Tank ID :	WA53865741_2
Tank Status :	Closed

Map Id: U75
Direction: NE
Distance: 0.202 mi., 1070 ft.
Elevation: 14 ft.
Relative: Lower

Site Name : SIMPSON TACOMA LAND CO MIDDLE WATERWAY | PAXPORT MILLS
300 MIDDLE WATERWAY
TACOMA | Tacoma | TACOMA, WA

Database(s) : [ALL SITES - WA, BRS, ECHO, EPA UST, FRS, PRP-CORP, RCRA_NONGEN, UST - WA] ***(cont.)***

Envirosite ID: 52365517
EPA ID: N/R

EPA UST ***(cont.)***

Installation Date :	1964-12-31
Removal Date :	N/R
Capacity :	N/R
Substances :	B Unleaded Gasoline
Tank Wall Type :	N/R

FRS

Facility Name :	SIMPSON TACOMA LAND CO MIDDLE WATERWAY
Facility Address :	300 MIDDLE WATERWAY, TACOMA, WA 98421
County :	PIERCE

Site Details

Registry ID :	110070523630
FRS Facility URL :	Click here for hyperlink provided by the agency.
Last Date in Agency List :	2023-02-13

Source Description

Source Description :

RCRAInfo is EPA's comprehensive information system that supports the Resource Conservation and Recovery Act (RCRA) of 1976 and the Hazardous and Solid Waste Amendments (HSWA) of 1984 through the tracking of events and activities related to facilities that generate, transport, and treat, store, or dispose of hazardous waste. RCRAInfo allows RCRA program staff to track the notification, permit, compliance, and corrective action activities required under RCRA. RCRAInfo also supports generation of the National Hazardous Waste Biennial Report. All generators and treatment, storage, and disposal facilities who handle hazardous waste are required to report to the EPA Administrator at least once every two years to support creation of the Biennial Report.
The WA-FSIS provides a means to query and display data maintained by the Washington Department of Ecology. This system contains key information for each facility/site that is currently, or has been, of interest to the Air Quality, Dam Safety, Hazardous Waste, Toxics Cleanup, and Water Quality Programs.

FRS Environmental Interest

Source and System ID :	RCRAINFO - WAD988474789 WA-FSIS - 53865741

Site Details

Registry ID :	110005353893
FRS Facility URL :	Click here for hyperlink provided by the agency.
Last Date in Agency List :	2015-12-06

Map Id: U75
Direction: NE
Distance: 0.202 mi., 1070 ft.
Elevation: 14 ft.
Relative: Lower

Site Name : SIMPSON TACOMA LAND CO MIDDLE WATERWAY | PAXPORT MILLS
300 MIDDLE WATERWAY
TACOMA | Tacoma | TACOMA, WA

Database(s) : [ALL SITES - WA, BRS, ECHO, EPA UST, FRS, PRP-CORP, RCRA_NONGEN, UST - WA] ***(cont.)***

Envirosite ID: 52365517
EPA ID: N/R

FRS ***(cont.)***

Source Description

Source Description :

All generators and treatment, storage, and disposal (TSD) facilities who handle hazardous waste are required to report to the EPA Administrator at least once every two years. The data collected is used to create the National Biennial Resource Conservation and Recovery Act (RCRA) Hazardous Waste Report. This data is processed within the RCRA Information (RCRAInfo) database.
NCDB supports implementation of the Federal Insecticide, Fungicide, and Rodenticide Act (FIFRA) and the Toxic Substances Control Act (TSCA). The system tracks inspections in regions and states with cooperative agreements, enforcement actions, and settlements.

Source Description :

RCRAInfo is EPA's comprehensive information system that supports the Resource Conservation and Recovery Act (RCRA) of 1976 and the Hazardous and Solid Waste Amendments (HSWA) of 1984 through the tracking of events and activities related to facilities that generate, transport, and treat, store, or dispose of hazardous waste. RCRAInfo allows RCRA program staff to track the notification, permit, compliance, and corrective action activities required under RCRA. RCRAInfo also supports generation of the National Hazardous Waste Biennial Report.
All generators and treatment, storage, and disposal facilities who handle hazardous waste are required to report to the EPA Administrator at least once every two years to support creation of the Biennial Report.
The WA-FSIS provides a means to query and display data maintained by the Washington Department of Ecology. This system contains key information for each facility/site that is currently, or has been, of interest to the Air Quality, Dam Safety, Hazardous Waste, Toxics Cleanup, and Water Quality Programs.

FRS Environmental Interest

Source and System ID :

NCDB - I10#19920630WA003 1
RCRAINFO - WAD988474789
WA-FSIS - 53865741

Site Details

Registry ID : 110070751923
FRS Facility URL : Click here for hyperlink provided by the agency.
Last Date in Agency List : 2023-02-13

Source Description

Source Description :

All generators and treatment, storage, and disposal (TSD) facilities who handle hazardous waste are required to report to the EPA Administrator at least once every two years. The data collected is used to create the National Biennial Resource Conservation and Recovery Act (RCRA) Hazardous Waste Report. This data is processed within the RCRA Information (RCRAInfo) database.

Map Id: U75
Direction: NE
Distance: 0.202 mi., 1070 ft.
Elevation: 14 ft.
Relative: Lower

Site Name : SIMPSON TACOMA LAND CO MIDDLE WATERWAY | PAXPORT MILLS
300 MIDDLE WATERWAY
TACOMA | Tacoma | TACOMA, WA

Database(s) : [ALL SITES - WA, BRS, ECHO, EPA UST, FRS, PRP-CORP, RCRA_NONGEN, UST - WA] ***(cont.)***

Envirosite ID: 52365517
EPA ID: N/R

FRS ***(cont.)***

FRS Environmental Interest

Source and System ID :	RCRAINFO - WAD988474789

PRP-CORP

Facility Name :	PAXPORT MILLS, INC.
Facility Address :	300 MIDDLE WATERWAY, TACOMA,, WA 98421
Actual Date :	1989-04-29
Date Type :	GENERAL NOTICE
EPA ID :	WAD980726368
Site Name :	COMMENCEMENT BAY, NEAR SHORE/TIDE FLATS
NPL Status Description :	Currently on the Final NPL
Non NPL Status Short Name :	N/R
Action Name :	Not Ltrs
Action Type Seq :	NJ-1
Region Code :	10
Last Date in Agency List :	2023-02-01
Actual Date :	1989-04-24
Date Type :	GENERAL NOTICE
EPA ID :	WAD980726368
Site Name :	COMMENCEMENT BAY, NEAR SHORE/TIDE FLATS
NPL Status Description :	Currently on the Final NPL
Non NPL Status Short Name :	N/R
Action Name :	Not Ltrs
Action Type Seq :	NJ-12
Region Code :	10
Last Date in Agency List :	2023-02-01

RCRA_NONGEN

Facility Name :	SIMPSON TACOMA LAND CO MIDDLE WATERWAY
Facility Address :	300 MIDDLE WATERWAY, TACOMA, WA 98421
County :	PIERCE
Date Form Received by Agency :	2005-02-10
EPA ID :	WAD988474789
Mailing Address :	917 EAST 11TH ST, TACOMA, WA 98421
Contact :	DAVE MCENTEE
Contact Address :	917 E 11TH ST, TACOMA, WA 98421
Contact Country :	US
Contact Telephone :	253-776-9405
Contact Email :	DMCENTE@SIMPSON.COM
EPA Region :	10
Land Type :	Private
Source Type :	Implementer
Classification :	Not a generator, verified
Description :	Not a generator, verified
Last Date in Agency List :	2023-01-23

Map Id: U75
Direction: NE
Distance: 0.202 mi., 1070 ft.
Elevation: 14 ft.
Relative: Lower

Site Name : SIMPSON TACOMA LAND CO MIDDLE WATERWAY | PAXPORT MILLS
300 MIDDLE WATERWAY
TACOMA | Tacoma | TACOMA, WA

Database(s) : [ALL SITES - WA, BRS, ECHO, EPA UST, FRS, PRP-CORP, RCRA_NONGEN, UST - WA] ***(cont.)***

Envirosite ID: 52365517
EPA ID: N/R

RCRA_NONGEN ***(cont.)***

Owner/Operator Summary

Owner/Operator Name :	SIMPSON TACOMA LAND CO
Owner/Operator Address :	917 EAST 11TH ST, TACOMA, WA 98421
Owner/Operator Country :	US
Owner/Operator Telephone :	253-779-6405
Owner/Operator Email :	N/R
Owner/Operator Fax :	N/R
Legal Status :	Private
Owner/Operator Type :	Owner
Owner/Operator Start Date :	1996-07-11
Owner/Operator End Date :	N/R

Owner/Operator Name :	SIMPSON TACOMA LAND CO
Owner/Operator Address :	917 EAST 11TH ST, TACOMA, WA 98421
Owner/Operator Country :	US
Owner/Operator Telephone :	253-779-6405
Owner/Operator Email :	N/R
Owner/Operator Fax :	N/R
Legal Status :	Private
Owner/Operator Type :	Operator
Owner/Operator Start Date :	N/R
Owner/Operator End Date :	N/R

Owner/Operator Name :	SIMPSON TACOMA LAND CO
Owner/Operator Address :	917 EAST 11TH ST, TACOMA, WA 98421
Owner/Operator Country :	US
Owner/Operator Telephone :	253-779-6405
Owner/Operator Email :	N/R
Owner/Operator Fax :	N/R
Legal Status :	Private
Owner/Operator Type :	Owner
Owner/Operator Start Date :	N/R
Owner/Operator End Date :	N/R

Handler Activities Summary

U.S. Importer of Hazardous Waste :	N
Mixed Waste (Haz. and Radioactive) :	N
Recycler of Hazardous Waste :	N
Transporter of Hazardous Waste :	N
Treater, Storer or Disposer of HW :	N
Underground Injection Activity :	N
On-site Burner Exemption :	N
Furnace Exemption :	N
Used Oil Fuel Burner :	N
Used Oil Processor :	N
Used Oil Refiner :	N
Used Oil Fuel Marketer to Burner :	N
Used Oil Specification Marketer :	N
Used Oil Transfer Facility :	N
Used Oil Transporter :	N

Map Id: U75
Direction: NE
Distance: 0.202 mi., 1070 ft.
Elevation: 14 ft.
Relative: Lower

Site Name : SIMPSON TACOMA LAND CO MIDDLE WATERWAY | PAXPORT MILLS
300 MIDDLE WATERWAY
TACOMA | Tacoma | TACOMA, WA

Database(s) : [ALL SITES - WA, BRS, ECHO, EPA UST, FRS, PRP-CORP, RCRA_NONGEN, UST - WA] ***(cont.)***

Envirosite ID: 52365517
EPA ID: N/R

RCRA_NONGEN ***(cont.)***

Historical Generators

Date Form Received by Agency :	2005-02-09
Facility Name :	SIMPSON TACOMA LAND CO MIDDLE WATERWAY
Classification :	Not a generator, verified
Date Form Received by Agency :	2004-02-23
Facility Name :	SIMPSON TACOMA LAND CO MIDDLE WATERWAY
Classification :	Not a generator, verified
Date Form Received by Agency :	2003-12-31
Facility Name :	SIMPSON TACOMA LAND CO MIDDLE WATERWAY
Classification :	Not a generator, verified
Date Form Received by Agency :	2003-10-21
Facility Name :	SIMPSON TACOMA LAND CO MIDDLE WATERWAY
Classification :	Not a generator, verified
Date Form Received by Agency :	2003-10-21
Facility Name :	SIMPSON TACOMA LAND CO MIDDLE WATERWAY
Classification :	Very Small Quantity Generator
Date Form Received by Agency :	2000-11-15
Facility Name :	PAXPORT MILLS INC
Classification :	Not a generator, verified
Date Form Received by Agency :	1996-01-17
Facility Name :	PAXPORT MILLS INC
Classification :	Very Small Quantity Generator

Notices of Violations Summary

Regulation Violated :	N

UST - WA

Facility Name :	PAXPORT MILLS
Facility Address :	300 MIDDLE WATERWAY, Tacoma, 98421
County :	Pierce
Facility Site ID :	53865741
UST Site ID :	97685
Tag Number(s) :	N/R
Responsible Unit :	Southwest
Is Active :	No
Latitude :	47.25621

Map Id: U75
Direction: NE
Distance: 0.202 mi., 1070 ft.
Elevation: 14 ft.
Relative: Lower

Site Name : SIMPSON TACOMA LAND CO MIDDLE WATERWAY | PAXPORT MILLS
300 MIDDLE WATERWAY
TACOMA | Tacoma | TACOMA, WA

Database(s) : [ALL SITES - WA, BRS, ECHO, EPA UST, FRS, PRP-CORP, RCRA_NONGEN, UST - WA] ***(cont.)***

Envirosite ID: 52365517
EPA ID: N/R

UST - WA ***(cont.)***

Longitude :	-122.42484
Last Date in Agency List :	2022-12-29

Tank Details

Tank Name :	1
Tank Status :	Removed
Install Date :	1964-12-31
Tank Upgrade Date :	N/R
Tank Permanent Closure Date :	N/R
Permit Expiration Date :	N/R
Tank Material :	N/R
Tank Construction :	N/R
Tank Corrosion Protection :	N/R
Tank Manifold :	N/R
Tank Release Detection :	N/R
Tank Tightness Test :	N/R
Tank Spill Prevention :	N/R
Capacity Range :	N/R
Actual Capacity :	N/R
Pipe Material :	N/R
Pipe Construction :	N/R
Pipe Corrosion Protection :	N/R
Tank SFC :	N/R
Dispenser SFC :	N/R
Primary Pipe Release Detection :	N/R
Secondary Pipe Release Detection :	N/R
Pipe Pumping System :	N/R
Pipe Install Date :	N/R
Turbine Sump Construction :	N/R
Tank Status Date :	1996-08-06
Tank Install Date :	N/R
Tank Overfill Prevention :	N/R

Compartments Details

Compartment Number :	1
Compartment Capacity :	N/R
Substance Stored :	Unleaded Gasoline
Used Substance :	N/R
Ecy Region :	N/R

Tank Details

Tank Name :	2
Tank Status :	Closed in Place
Install Date :	1964-12-31
Tank Upgrade Date :	N/R
Tank Permanent Closure Date :	N/R
Permit Expiration Date :	N/R
Tank Material :	N/R

Map Id: U75
Direction: NE
Distance: 0.202 mi., 1070 ft.
Elevation: 14 ft.
Relative: Lower

Site Name : SIMPSON TACOMA LAND CO MIDDLE WATERWAY | PAXPORT MILLS
300 MIDDLE WATERWAY
TACOMA | Tacoma | TACOMA, WA

Database(s) : [ALL SITES - WA, BRS, ECHO, EPA UST, FRS, PRP-CORP, RCRA_NONGEN, UST - WA] ***(cont.)***

Envirosite ID: 52365517
EPA ID: N/R

UST - WA ***(cont.)***

Tank Construction :	N/R
Tank Corrosion Protection :	N/R
Tank Manifold :	N/R
Tank Release Detection :	N/R
Tank Tightness Test :	N/R
Tank Spill Prevention :	N/R
Capacity Range :	N/R
Actual Capacity :	N/R
Pipe Material :	N/R
Pipe Construction :	N/R
Pipe Corrosion Protection :	N/R
Tank SFC :	N/R
Dispenser SFC :	N/R
Primary Pipe Release Detection :	N/R
Secondary Pipe Release Detection :	N/R
Pipe Pumping System :	N/R
Pipe Install Date :	N/R
Turbine Sump Construction :	N/R
Tank Status Date :	1996-08-06
Tank Install Date :	N/R
Tank Overfill Prevention :	N/R

Compartments Details

Compartment Number :	1
Compartment Capacity :	N/R
Substance Stored :	Unleaded Gasoline
Used Substance :	N/R
Ecy Region :	N/R

Map Id: S76
Direction: SW
Distance: 0.205 mi., 1081 ft.
Elevation: 12 ft.
Relative: Lower

Site Name : SITE 4 FOSS WATERWAY | GEORGE SCOFIELD CO INC | GEO SCOFIELD CO INC
1543 DOCK ST
TACOMA | Tacoma, WA

Database(s) : [ALL SITES - WA, DOCKET, ECHO, EPA UST, FRS, ICIS, INACTIVE PCS, PCS ENF, PCS FACILITY, RCRA_NONGEN, UST - WA]

Envirosite ID: 52365416
EPA ID: N/R

ALL SITES - WA

Facility Name :	George Scofield Co Inc
Facility Address :	1543 DOCK ST, TACOMA, 98402
County :	Pierce

Map Id: S76
Direction: SW
Distance: 0.205 mi., 1081 ft.
Elevation: 12 ft.
Relative: Lower

Site Name : SITE 4 FOSS WATERWAY | GEORGE SCOFIELD CO INC | GEO SCOFIELD CO INC
1543 DOCK ST
TACOMA | Tacoma, WA

Database(s) : [ALL SITES - WA, DOCKET, ECHO, EPA UST, FRS, ICIS, INACTIVE PCS, PCS ENF, PCS FACILITY, RCRA_NONGEN, UST - WA] ***(cont.)***

Envirosite ID: 52365416
EPA ID: N/R

ALL SITES - WA ***(cont.)***

Facility/Site ID :	36323646
Alternate Name :	N/R
Program Name :	N/R
WRIA :	10
Legislative District :	27
Congressional District :	6
Ecology Region :	SWRO
Ecology Program Phone :	(360) 407-6734
Tribal Land :	N
Latitude :	47.249004
Longitude :	-122.434576
Last Date in Agency List :	2023-01-03

Facility/Site ID :	36323646
Alternate Name :	N/R
Program Name :	N/R
WRIA :	10
Legislative District :	27
Congressional District :	6
Ecology Region :	SWRO
Ecology Program Phone :	(360) 407-7224
Tribal Land :	N
Latitude :	47.249004
Longitude :	-122.434576
Last Date in Agency List :	2023-01-03

Program Details

Program :	HAZWASTE
Program ID :	WAD006871206
Interaction Type :	Underground Storage Tank
Interaction Type Description :	Any one or combination of tanks (including connecting underground pipes) that is used to contain regulated substances and has a tank volume of ten percent or more beneath the surface of the ground. This term does not include any of the exempt UST systems specified in WAC 173-360-110(2) or any piping connected thereto. See WAC 173-360
Status :	Inactive
Start Date :	1998-06-08
End Date :	2000-03-22
SIC :	N/R
NAICS :	N/R

Program :	HAZWASTE
Program ID :	WAD006871206
Interaction Type :	Hazardous Waste Generator

Map Id: S76
Direction: SW
Distance: 0.205 mi., 1081 ft.
Elevation: 12 ft.
Relative: Lower

Site Name : SITE 4 FOSS WATERWAY | GEORGE SCOFIELD CO INC | GEO SCOFIELD CO INC
1543 DOCK ST
TACOMA | Tacoma, WA

Database(s) : [ALL SITES - WA, DOCKET, ECHO, EPA UST, FRS, ICIS, INACTIVE PCS, PCS ENF, PCS FACILITY, RCRA_NONGEN, UST - WA] ***(cont.)***

Envirosite ID: 52365416
EPA ID: N/R

ALL SITES - WA ***(cont.)***

Interaction Type Description :	Facilities that generate any quantity of a dangerous waste. They may be classified as SQG, MQG, or LQG depending on hazardous waste generated for a given month.
Status :	Inactive
Start Date :	1987-04-01
End Date :	1991-01-16
SIC :	N/R
NAICS :	N/R
Facility Name :	SITE 4 FOSS WATERWAY
Facility Address :	1543 DOCK ST, TACOMA, 98402
County :	Pierce
Facility/Site ID :	7544
Alternate Name :	N/R
Program Name :	N/R
WRIA :	10
Legislative District :	27
Congressional District :	6
Ecology Region :	SWRO
Ecology Program Phone :	(360) 407-6400
Tribal Land :	N
Latitude :	47.2486
Longitude :	-122.435
Last Date in Agency List :	2023-01-03

Program Details

Program :	WATQUAL
Program ID :	WAR009215
Interaction Type :	Construction SW GP
Interaction Type Description :	General permit issued to owner/operators of construction projects that disturb 1 or more acres of land through clearing, grading, excavating, or stockpiling of fill material that discharge stormwater to state waters.
Status :	Inactive
Start Date :	2007-05-09
End Date :	2015-12-31
SIC :	N/R
NAICS :	N/R

DOCKET

Facility Name :	SITE 4 FOSS WATERWAY
Facility Address :	1543 DOCK ST, TACOMA, WA 98402

Map Id: S76
Direction: SW
Distance: 0.205 mi., 1081 ft.
Elevation: 12 ft.
Relative: Lower

Site Name : SITE 4 FOSS WATERWAY | GEORGE SCOFIELD CO INC | GEO SCOFIELD CO INC
1543 DOCK ST
TACOMA | Tacoma, WA

Database(s) : [ALL SITES - WA, DOCKET, ECHO, EPA UST, FRS, ICIS, INACTIVE PCS, PCS ENF, PCS FACILITY, RCRA_NONGEN, UST - WA] ***(cont.)***

Envirosite ID: 52365416
EPA ID: N/R

DOCKET ***(cont.)***

Site Activity Details

Enforcement Action Case Number :	WA-135627
Activity ID :	3400008208
Enforcement Action Name :	SITE 4 FOSS WATERWAY
Last Date in Agency List :	2018-12-17
Final Ordr Iss/Final Order Enter Date:	N/R
Complaint/Proposed Order Actual Date:	N/R
Final Order Issued Actual Date :	N/R
Final Order Name :	N/R

Complaint Summary

Respondent/Defendant Name :	N/R
Named in Complaint :	N/R
Named in Final Order :	N/R
SEP Category :	N/R
SEP Description :	N/R
Regional Docket Number :	N/R

Standard Industrial Classification (SIC) Summary

Registry ID :	110055004463
Primary SIC :	N/R
Primary NAICS :	N/R
Settlement FRS ICIS Facility :	N/R - N/R
Pollutants (SRS) :	N/R
Admin EA Closed Actual Date :	2011-10-11
Enforcement Action Name :	N/R
Enforcement Action Resolution :	N/R
Violation Types :	N/R
Case Law Sections :	CWA OTHER - Violations not covered elsewhere

Map Id: S76
Direction: SW
Distance: 0.205 mi., 1081 ft.
Elevation: 12 ft.
Relative: Lower

Site Name : SITE 4 FOSS WATERWAY | GEORGE SCOFIELD CO INC | GEO SCOFIELD CO INC
1543 DOCK ST
TACOMA | Tacoma, WA

Database(s) : [ALL SITES - WA, DOCKET, ECHO, EPA UST, FRS, ICIS, INACTIVE PCS, PCS ENF, PCS FACILITY, RCRA_NONGEN, UST - WA] ***(cont.)***

Envirosite ID: 52365416
EPA ID: N/R

DOCKET ***(cont.)***

Violation Penalties and Compliance Summary

Compliance Action Cost :	N/R
EPA Penalty Assessed Amount :	N/R
Cost Recovery Required :	N/R
Cost of SEP :	N/R
Cost of Complying Actions :	N/R

Site Activity Details

Enforcement Action Case Number :	WA-728949
Activity ID :	3600101398
Enforcement Action Name :	SITE 4 FOSS WATERWAY
Last Date in Agency List :	2018-12-17
Final Ordr Iss/Final Order Enter Date:	N/R
Complaint/Proposed Order Actual Date:	N/R
Final Order Issued Actual Date :	N/R
Final Order Name :	N/R

Complaint Summary

Respondent/Defendant Name :	N/R
Named in Complaint :	N/R
Named in Final Order :	N/R
SEP Category :	N/R
SEP Description :	N/R
Regional Docket Number :	N/R

Standard Industrial Classification (SIC) Summary

Registry ID :	110055004463
Primary SIC :	N/R
Primary NAICS :	N/R
Settlement FRS ICIS Facility :	N/R - N/R
Pollutants (SRS) :	N/R
Admin EA Closed Actual Date :	2015-03-27
Enforcement Action Name :	N/R
Enforcement Action Resolution :	N/R

Map Id: S76
Direction: SW
Distance: 0.205 mi., 1081 ft.
Elevation: 12 ft.
Relative: Lower

Site Name : SITE 4 FOSS WATERWAY | GEORGE SCOFIELD CO INC | GEO SCOFIELD CO INC
1543 DOCK ST
TACOMA | Tacoma, WA

Database(s) : [ALL SITES - WA, DOCKET, ECHO, EPA UST, FRS, ICIS, INACTIVE PCS, PCS ENF, PCS FACILITY, RCRA_NONGEN, UST - WA] ***(cont.)***

Envirosite ID: 52365416
EPA ID: N/R

DOCKET ***(cont.)***

Violation Types : N/R

Case Law Sections : CWA OTHER - Violations not covered elsewhere

Violation Penalties and Compliance Summary
Compliance Action Cost : N/R
EPA Penalty Assessed Amount : N/R
Cost Recovery Required : N/R
Cost of SEP : N/R
Cost of Complying Actions : N/R

Site Activity Details
Enforcement Action Case Number : WA-751639
Activity ID : 3600484527
Enforcement Action Name : SITE 4 FOSS WATERWAY
Last Date in Agency List : 2018-12-17

Final Ordr Iss/Final Order Enter Date: N/R
Complaint/Proposed Order Actual Date: N/R
Final Order Issued Actual Date : N/R
Final Order Name : N/R

Complaint Summary
Respondent/Defendant Name : N/R
Named in Complaint : N/R
Named in Final Order : N/R

SEP Category : N/R
SEP Description : N/R

Regional Docket Number : N/R

Standard Industrial Classification (SIC) Summary
Registry ID : 110055004463
Primary SIC : N/R
Primary NAICS : N/R

Settlement FRS ICIS Facility : N/R - N/R

Map Id: S76
Direction: SW
Distance: 0.205 mi., 1081 ft.
Elevation: 12 ft.
Relative: Lower

Site Name : SITE 4 FOSS WATERWAY | GEORGE SCOFIELD CO INC | GEO SCOFIELD CO INC
1543 DOCK ST
TACOMA | Tacoma, WA

Database(s) : [ALL SITES - WA, DOCKET, ECHO, EPA UST, FRS, ICIS, INACTIVE PCS, PCS ENF, PCS FACILITY, RCRA_NONGEN, UST - WA] ***(cont.)***

Envirosite ID: 52365416
EPA ID: N/R

DOCKET ***(cont.)***

Pollutants (SRS) :	N/R
Admin EA Closed Actual Date :	2016-01-17
Enforcement Action Name :	N/R
Enforcement Action Resolution :	N/R
Violation Types :	N/R
Case Law Sections :	CWA OTHER - Violations not covered elsewhere

Violation Penalties and Compliance Summary

Compliance Action Cost :	N/R
EPA Penalty Assessed Amount :	N/R
Cost Recovery Required :	N/R
Cost of SEP :	N/R
Cost of Complying Actions :	N/R

ECHO

Facility Name :	GEORGE SCOFIELD CO INC
Facility Address :	1543 DOCK ST, TACOMA, WA 98402
County :	PIERCE
Last Inspection Date :	N/R
Registry ID :	110005312447
FIPS Code :	53053
EPA Region :	10
Inspection Count :	0
Last Inspection Days :	N/R
Informal Count :	0
Last Informal Action Date :	N/R
Formal Action Count :	0
Last Formal Action Date :	N/R
Total Penalties :	0
Penalty Count :	N/R
Last Penalty Date :	N/R
Last Penalty Amount :	N/R
QTRS IN NC :	0
Programs IN SNC :	0
Current Compliance Status :	No Violation Identified
Three-Year Compliance Status :	_____
Collection Method :	ADDRESS MATCHING-HOUSE NUMBER
Reference Point :	FACILITY CENTROID
Accuracy Meters :	33

Map Id: S76
Direction: SW
Distance: 0.205 mi., 1081 ft.
Elevation: 12 ft.
Relative: Lower

Site Name : SITE 4 FOSS WATERWAY | GEORGE SCOFIELD CO INC | GEO SCOFIELD CO INC
1543 DOCK ST
TACOMA | Tacoma, WA

Database(s) : [ALL SITES - WA, DOCKET, ECHO, EPA UST, FRS, ICIS, INACTIVE PCS, PCS ENF, PCS FACILITY, RCRA_NONGEN, UST - WA] ***(cont.)***

Envirosite ID: 52365416
EPA ID: N/R

ECHO ***(cont.)***

Derived Tribes :	Puyallup Tribe of the Puyallup Reservation - .8 mile(s), Puyallup Tribe of the Puyallup Reservation - .9 mile(s), Muckleshoot Indian Tribe - 11 mile (s), Muckleshoot Indian Tribe - 13.9 mile(s), Nisqually Indian Tribe - 17.4 mile(s), Squaxin Island Tribe of the Squaxin Island Reservation - 21.9 mile(s), Squaxin Island Tribe of the Squaxin Island Reservation - 23.8 mile(s)
Derived HUC :	17110019
Derived WBD :	171100190301
Derived STCTY FIPS :	53053
Derived Zip :	98402
Derived CD113 :	06
Derived CB2010 :	530530602001111
MYRTK Universe :	NNN
NPDES IDs :	N/R
CWA Permit Types :	N/R
CWA Compliance Tracking :	N/R
CWA NAICS :	N/R
CWA SICS :	N/R
CWA Inspection Count :	N/R
CWA Last Inspection Days :	N/R
CWA Informal Count :	N/R
CWA Formal Action Count :	N/R
CWA Last Formal Action Date :	N/R
CWA Penalties :	N/R
CWA Last Penalty Date :	N/R
CWA Last Penalty Amount :	N/R
CWA Quarters IN NC :	N/R
CWA Current Compliance Status :	N/R
CWA Current SNC Flag :	N
CWA 13 Quarters Compliance Status :	N/R
CWA 13 Quarters Effluent Exceedances:	N/R
CWA Three-Year QNCR Codes :	N/R
DFR URL :	Click here for hyperlink provided by the agency.
Facility SIC :	N/R
Facility NAICS :	32732 - Ready-Mix Concrete Manufacturing
Facility Last Inspection EPA Date :	N/R
Facility Last Inspection State Date :	N/R
Facility Last Formal Act EPA Date :	N/R
Facility Last Formal Act State Date :	N/R
Facility Last Informal Act EPA Date :	N/R
Facility Last Informal Act State Date:	N/R
Facility Federal Agency :	N/R
TRI Reporter :	N/R
Facility Imp Water Flag :	N/R
Current SNC Flag :	N
Indian County Flag :	N
Federal Flag :	N/R
US Mexico Border Flag :	N/R
Chesapeak Bay Flag :	N/R
AIR Flag :	N
NPDES Flag :	N
SDWIS Flag :	N

Map Id: S76
Direction: SW
Distance: 0.205 mi., 1081 ft.
Elevation: 12 ft.
Relative: Lower

Site Name : SITE 4 FOSS WATERWAY | GEORGE SCOFIELD CO INC | GEO SCOFIELD CO INC
1543 DOCK ST
TACOMA | Tacoma, WA

Database(s) : [ALL SITES - WA, DOCKET, ECHO, EPA UST, FRS, ICIS, INACTIVE PCS, PCS ENF, PCS FACILITY, RCRA_NONGEN, UST - WA] ***(cont.)***

Envirosite ID: 52365416
EPA ID: N/R

ECHO ***(cont.)***

RCRA Flag :	Y
TRI Flag :	N
GHG Flag :	N
Major Flag :	N/R
Active Flag :	N/R
NAA Flag :	N
Latitude :	47.249
Longitude :	-122.435
Last Date in Agency List :	2023-01-16
Facility Name :	SITE 4 FOSS WATERWAY
Facility Address :	1543 DOCK ST, TACOMA, WA 98402
County :	PIERCE
Last Inspection Date :	2007-10-22
Registry ID :	110055004463
FIPS Code :	53053
EPA Region :	10
Inspection Count :	0
Last Inspection Days :	5522
Informal Count :	0
Last Informal Action Date :	2011-10-11
Formal Action Count :	0
Last Formal Action Date :	N/R
Total Penalties :	0
Penalty Count :	N/R
Last Penalty Date :	N/R
Last Penalty Amount :	N/R
QTRS IN NC :	0
Programs IN SNC :	0
Current Compliance Status :	N/R
Three-Year Compliance Status :	N/R
Collection Method :	GPS - UNSPECIFIED
Reference Point :	POINT WHERE SUBSTANCE IS RELEASED
Accuracy Meters :	10
Derived Tribes :	Puyallup Tribe of the Puyallup Reservation - .7 mile(s), Puyallup Tribe of the Puyallup Reservation - .9 mile(s), Muckleshoot Indian Tribe - 10.9 mile(s), Muckleshoot Indian Tribe - 13.8 mile(s), Nisqually Indian Tribe - 17.4 mile(s), Squaxin Island Tribe of the Squaxin Island Reservation - 22 mile(s), Squaxin Island Tribe of the Squaxin Island Reservation - 23.8 mile(s)
Derived HUC :	17110019
Derived WBD :	171100190301
Derived STCTY FIPS :	53053
Derived Zip :	98402
Derived CD113 :	N/R
Derived CB2010 :	530530602001111
MYRTK Universe :	NNN
NPDES IDs :	WAR009215

Map Id: S76
Direction: SW
Distance: 0.205 mi., 1081 ft.
Elevation: 12 ft.
Relative: Lower

Site Name : SITE 4 FOSS WATERWAY | GEORGE SCOFIELD CO INC | GEO SCOFIELD CO INC
1543 DOCK ST
TACOMA | Tacoma, WA

Database(s) : [ALL SITES - WA, DOCKET, ECHO, EPA UST, FRS, ICIS, INACTIVE PCS, PCS ENF, PCS FACILITY, RCRA_NONGEN, UST - WA] ***(cont.)***

Envirosite ID: 52365416
EPA ID: N/R

ECHO ***(cont.)***

CWA Permit Types :	Minor
CWA Compliance Tracking :	Off
CWA NAICS :	N/R
CWA SICS :	1794
CWA Inspection Count :	N/R
CWA Last Inspection Days :	5521
CWA Informal Count :	N/R
CWA Formal Action Count :	N/R
CWA Last Formal Action Date :	N/R
CWA Penalties :	N/R
CWA Last Penalty Date :	N/R
CWA Last Penalty Amount :	N/R
CWA Quarters IN NC :	0
CWA Current Compliance Status :	Terminated Permit
CWA Current SNC Flag :	N
CWA 13 Quarters Compliance Status :	N/R
CWA 13 Quarters Effluent Exceedances:	N/R
CWA Three-Year QNCR Codes :	N/R
DFR URL :	Click here for hyperlink provided by the agency.
Facility SIC :	1794
Facility NAICS :	N/R
Facility Last Inspection EPA Date :	N/R
Facility Last Inspection State Date :	2007-10-22
Facility Last Formal Act EPA Date :	N/R
Facility Last Formal Act State Date :	N/R
Facility Last Informal Act EPA Date :	N/R
Facility Last Informal Act State Date:	2011-10-11
Facility Federal Agency :	N/R
TRI Reporter :	N/R
Facility Imp Water Flag :	Y
Current SNC Flag :	N
Indian County Flag :	N
Federal Flag :	N/R
US Mexico Border Flag :	N/R
Chesapeak Bay Flag :	N/R
AIR Flag :	N
NPDES Flag :	Y
SDWIS Flag :	N
RCRA Flag :	N
TRI Flag :	N
GHG Flag :	N
Major Flag :	N/R
Active Flag :	N/R
NAA Flag :	N
Latitude :	47.24864
Longitude :	-122.433551
Last Date in Agency List :	2023-01-16

EPA UST

Facility Name :	GEO SCOFIELD CO INC
Facility Address :	1543 DOCK ST, Tacoma, Washington 984023315
County :	Pierce

Map Id: S76
Direction: SW
Distance: 0.205 mi., 1081 ft.
Elevation: 12 ft.
Relative: Lower

Site Name : SITE 4 FOSS WATERWAY | GEORGE SCOFIELD CO INC | GEO SCOFIELD CO INC
1543 DOCK ST
TACOMA | Tacoma, WA

Database(s) : [ALL SITES - WA, DOCKET, ECHO, EPA UST, FRS, ICIS, INACTIVE PCS, PCS ENF, PCS FACILITY, RCRA_NONGEN, UST - WA] ***(cont.)***

Envirosite ID: 52365416
EPA ID: N/R

EPA UST ***(cont.)***

Facility ID :	WA36323646
Facility Status :	Closed UST(s)
Open USTs :	0
Closed USTs :	2
Temporarily Out of Service USTs :	0
Date of Last Inspection :	N/R
EPA Region :	10
Tribe :	N/R
Facility ID 2 :	N/R
Latitude :	47.249004
Longitude :	-122.434576
Last Date in Agency List :	2023-01-30

Tank Details

Tank ID :	WA36323646_DIESEL #2
Tank Status :	Closed
Installation Date :	1964-12-31
Removal Date :	N/R
Capacity :	N/R
Substances :	N/R
Tank Wall Type :	N/R

Tank ID :	WA36323646_REGULAR #1
Tank Status :	Closed
Installation Date :	1964-12-31
Removal Date :	N/R
Capacity :	N/R
Substances :	A Leaded Gasoline
Tank Wall Type :	N/R

FRS

Facility Name :	GEORGE SCOFIELD CO INC
Facility Address :	1543 DOCK ST, TACOMA, WA 98402
County :	PIERCE

Site Details

Registry ID :	110005312447
FRS Facility URL :	Click here for hyperlink provided by the agency.
Last Date in Agency List :	2023-02-13

Source Description

Map Id: S76
Direction: SW
Distance: 0.205 mi., 1081 ft.
Elevation: 12 ft.
Relative: Lower

Site Name : SITE 4 FOSS WATERWAY | GEORGE SCOFIELD CO INC | GEO SCOFIELD CO INC
1543 DOCK ST
TACOMA | Tacoma, WA

Database(s) : [ALL SITES - WA, DOCKET, ECHO, EPA UST, FRS, ICIS, INACTIVE PCS, PCS ENF, PCS FACILITY, RCRA_NONGEN, UST - WA] ***(cont.)***

Envirosite ID: 52365416
EPA ID: N/R

FRS ***(cont.)***

Source Description :

RCRAInfo is EPA's comprehensive information system that supports the Resource Conservation and Recovery Act (RCRA) of 1976 and the Hazardous and Solid Waste Amendments (HSWA) of 1984 through the tracking of events and activities related to facilities that generate, transport, and treat, store, or dispose of hazardous waste. RCRAInfo allows RCRA program staff to track the notification, permit, compliance, and corrective action activities required under RCRA. RCRAInfo also supports generation of the National Hazardous Waste Biennial Report. All generators and treatment, storage, and disposal facilities who handle hazardous waste are required to report to the EPA Administrator at least once every two years to support creation of the Biennial Report.
The WA-FSIS provides a means to query and display data maintained by the Washington Department of Ecology. This system contains key information for each facility/site that is currently, or has been, of interest to the Air Quality, Dam Safety, Hazardous Waste, Toxics Cleanup, and Water Quality Programs.

FRS Environmental Interest

Source and System ID :
RCRAINFO - WAD006871206
WA-FSIS - 36323646

Facility Name :
SITE 4 FOSS WATERWAY
Facility Address :
1543 DOCK ST, TACOMA, WA 98402
County :
PIERCE

Site Details

Registry ID :
110055004463
FRS Facility URL :
Click here for hyperlink provided by the agency.
Last Date in Agency List :
2023-02-13

Source Description

Source Description :

The NPDES module of the Compliance Information System (ICIS) tracks surface water permits issued under the Clean Water Act. Under NPDES, all facilities that discharge pollutants from any point source into waters of the United States are required to obtain a permit. The permit will likely contain limits on what can be discharged, impose monitoring and reporting requirements, and include other provisions to ensure that the discharge does not adversely affect water quality.
The WA-FSIS provides a means to query and display data maintained by the Washington Department of Ecology. This system contains key information for each facility/site that is currently, or has been, of interest to the Air Quality, Dam Safety, Hazardous Waste, Toxics Cleanup, and Water Quality Programs.

Map Id: S76
Direction: SW
Distance: 0.205 mi., 1081 ft.
Elevation: 12 ft.
Relative: Lower

Site Name : SITE 4 FOSS WATERWAY | GEORGE SCOFIELD CO INC | GEO SCOFIELD CO INC
1543 DOCK ST
TACOMA | Tacoma, WA

Database(s) : [ALL SITES - WA, DOCKET, ECHO, EPA UST, FRS, ICIS, INACTIVE PCS, PCS ENF, PCS FACILITY, RCRA_NONGEN, UST - WA] ***(cont.)***

Envirosite ID: 52365416
EPA ID: N/R

FRS ***(cont.)***

FRS Environmental Interest

Source and System ID :	ICIS - WAR009215 WA-FSIS - 7544

ICIS

Facility Name :	SITE 4 FOSS WATERWAY
Facility Address :	1543 DOCK ST, TACOMA, WA 98402

Site Details

NPDES ID :	WAR009215
ICIS Facility Interest ID :	3400002359
Facility UIN :	110055004463
Facility Type Code :	Privately Owned Facility
Impaired Waters :	303(D) Listed
Latitude :	47.2486
Longitude :	-122.435
Last Date in Agency List :	2022-12-28

INACTIVE PCS

Issue Date :	2010-12-01
Original Issue Date :	2010-12-01
Effective Date :	2011-01-01
Expiration Date :	2015-12-31
Retirement Date :	N/R
Termination Date :	2015-12-31
Issuing Agency :	State
Agency Type :	State
Activity ID :	3400002128
External Permit Number :	WAR009215
Facility Type Indicator :	NON-POTW
Permit Type :	General Permit Covered Facility-NPDES)
Major Minor Status :	N
Permit Status :	Terminated
Total Design Flow Number :	N/R
Actual Average Flow Number :	N/R
State Water Body :	N/R
State Water Body Name :	N/R
Permit Name :	SITE 4 FOSS WATERWAY
Permit Comp Status :	Y
RNC Tracking :	Y
Master External Permit Number :	WAR125725
TMDL Interface :	N/R
EDMR Authorization :	N
Pretreatment Indicator :	N/R
Last Date in Agency List :	2022-12-28

Map Id: S76
Direction: SW
Distance: 0.205 mi., 1081 ft.
Elevation: 12 ft.
Relative: Lower

Site Name : SITE 4 FOSS WATERWAY | GEORGE SCOFIELD CO INC | GEO SCOFIELD CO INC
1543 DOCK ST
TACOMA | Tacoma, WA

Database(s) : [ALL SITES - WA, DOCKET, ECHO, EPA UST, FRS, ICIS, INACTIVE PCS, PCS ENF, PCS FACILITY, RCRA_NONGEN, UST - WA] ***(cont.)***

Envirosite ID: 52365416
EPA ID: N/R

PCS ENF

Site Details

NPDES ID :	WAR009215
Last Date in Agency List :	2022-12-28

Formal Enforcement Actions

Settlement Entered Date :	N/R
ENF Identifier :	N/R
Activity ID :	N/R
Activity Type :	N/R
ENF Type :	N/R
Agency :	N/R
Fed Penalty Assessed Amount :	N/R
State Local Penalty Amount :	N/R

Informal Enforcement Actions

Achieved Date :	2016-01-17
Registry ID :	110055004463
ENF Identifier :	WA-751639
Activity ID :	3600484527
Activity Type :	Administrative - Informal
ENF Type :	Agency Enforcement Review
Agency :	State

Achieved Date :	2015-03-27
Registry ID :	110055004463
ENF Identifier :	WA-728949
Activity ID :	3600101398
Activity Type :	Administrative - Informal
ENF Type :	Agency Enforcement Review
Agency :	State

Achieved Date :	2011-10-11
Registry ID :	110055004463
ENF Identifier :	WA-135627
Activity ID :	3400008208
Activity Type :	Administrative - Informal
ENF Type :	Letter of Violation/ Warning Letter
Agency :	State

PCS FACILITY

Issue Date :	2010-12-01
Original Issue Date :	2010-12-01
Effective Date :	2011-01-01
Expiration Date :	2015-12-31
Retirement Date :	N/R

Map Id: S76
Direction: SW
Distance: 0.205 mi., 1081 ft.
Elevation: 12 ft.
Relative: Lower

Site Name : SITE 4 FOSS WATERWAY | GEORGE SCOFIELD CO INC | GEO SCOFIELD CO INC
1543 DOCK ST
TACOMA | Tacoma, WA

Database(s) : [ALL SITES - WA, DOCKET, ECHO, EPA UST, FRS, ICIS, INACTIVE PCS, PCS ENF, PCS FACILITY, RCRA_NONGEN, UST - WA] ***(cont.)***

Envirosite ID: 52365416
EPA ID: N/R

PCS FACILITY ***(cont.)***

Termination Date :	N/R
Issuing Agency :	STATE
Agency Type :	State
Activity ID :	3400002128
External Permit Number :	WAR009215
Facility Type Indicator :	NON-POTW
Permit Type :	General Permit Covered Facility-NPDES)
Major Minor Status :	N
Permit Status :	Administratively Continued
Total Design Flow Number :	N/R
Actual Average Flow Number :	N/R
State Water Body :	N/R
State Water Body Name :	N/R
Permit Name :	SITE 4 FOSS WATERWAY
Permit Comp Status :	Y
RNC Tracking :	N
Master External Permit Number :	WAR125725
TMDL Interface :	N/R
EDMR Authorization :	N
Pretreatment Indicator :	N/R
Last Date in Agency List :	2016-01-15

RCRA_NONGEN

Facility Name :	GEORGE SCOFIELD CO INC
Facility Address :	1543 DOCK ST, TACOMA, WA 98402
County :	PIERCE
Date Form Received by Agency :	1991-01-17
EPA ID :	WAD006871206
Mailing Address :	PO BOX 1730, SEATTLE, WA 98111
Contact :	N/R
Contact Address :	N/R
Contact Country :	N/R
Contact Telephone :	N/R
Contact Email :	N/R
EPA Region :	10
Land Type :	Other land type
Source Type :	Implementer
Classification :	Not a generator, verified
Description :	Not a generator, verified
Last Date in Agency List :	2023-01-23

Owner/Operator Summary

Owner/Operator Name :	GEORGE SCOFIELD CO INC
Owner/Operator Address :	1543 DOCK ST, TACOMA, WA 98402
Owner/Operator Country :	US
Owner/Operator Telephone :	000-000-0000
Owner/Operator Email :	N/R
Owner/Operator Fax :	N/R

Map Id: S76
Direction: SW
Distance: 0.205 mi., 1081 ft.
Elevation: 12 ft.
Relative: Lower

Site Name : SITE 4 FOSS WATERWAY | GEORGE SCOFIELD CO INC | GEO SCOFIELD CO INC
1543 DOCK ST
TACOMA | Tacoma, WA

Database(s) : [ALL SITES - WA, DOCKET, ECHO, EPA UST, FRS, ICIS, INACTIVE PCS, PCS ENF, PCS FACILITY, RCRA_NONGEN, UST - WA] ***(cont.)***

Envirosite ID: 52365416
EPA ID: N/R

RCRA_NONGEN ***(cont.)***

Legal Status :	Private
Owner/Operator Type :	Owner
Owner/Operator Start Date :	N/R
Owner/Operator End Date :	N/R
Owner/Operator Name :	GEORGE SCOFIELD CO INC
Owner/Operator Address :	1543 E DOCK ST, TACOMA, WA 98402
Owner/Operator Country :	US
Owner/Operator Telephone :	000-000-0000
Owner/Operator Email :	N/R
Owner/Operator Fax :	N/R
Legal Status :	Private
Owner/Operator Type :	Owner
Owner/Operator Start Date :	1996-05-02
Owner/Operator End Date :	N/R
Owner/Operator Name :	GEORGE SCOFIELD CO INC
Owner/Operator Address :	1543 DOCK ST, TACOMA, WA 98402
Owner/Operator Country :	US
Owner/Operator Telephone :	000-000-0000
Owner/Operator Email :	N/R
Owner/Operator Fax :	N/R
Legal Status :	Private
Owner/Operator Type :	Operator
Owner/Operator Start Date :	N/R
Owner/Operator End Date :	N/R

Handler Activities Summary

U.S. Importer of Hazardous Waste :	N
Mixed Waste (Haz. and Radioactive) :	N
Recycler of Hazardous Waste :	N
Transporter of Hazardous Waste :	N
Treater, Storer or Disposer of HW :	N
Underground Injection Activity :	N
On-site Burner Exemption :	N
Furnace Exemption :	N
Used Oil Fuel Burner :	N
Used Oil Processor :	N
Used Oil Refiner :	N
Used Oil Fuel Marketer to Burner :	N
Used Oil Specification Marketer :	N
Used Oil Transfer Facility :	N
Used Oil Transporter :	N

Map Id: S76
Direction: SW
Distance: 0.205 mi., 1081 ft.
Elevation: 12 ft.
Relative: Lower

Site Name : SITE 4 FOSS WATERWAY | GEORGE SCOFIELD CO INC | GEO SCOFIELD CO INC
1543 DOCK ST
TACOMA | Tacoma, WA

Database(s) : [ALL SITES - WA, DOCKET, ECHO, EPA UST, FRS, ICIS, INACTIVE PCS, PCS ENF, PCS FACILITY, RCRA_NONGEN, UST - WA] ***(cont.)***

Envirosite ID: 52365416
EPA ID: N/R

RCRA_NONGEN ***(cont.)***

Historical Generators

Date Form Received by Agency :	1991-01-16
Facility Name :	GEORGE SCOFIELD CO INC
Classification :	Not a generator, verified
Date Form Received by Agency :	1990-12-31
Facility Name :	LONE STAR NORTHWEST
Classification :	Large Quantity Generator

Notices of Violations Summary

Regulation Violated :	N

UST - WA

Facility Name :	GEO SCOFIELD CO INC
Facility Address :	1543 DOCK ST, Tacoma, 98402
County :	Pierce
Facility Site ID :	36323646
UST Site ID :	3005
Tag Number(s) :	N/R
Responsible Unit :	Southwest
Is Active :	No
Latitude :	47.249004
Longitude :	-122.434576
Last Date in Agency List :	2022-12-29

Tank Details

Tank Name :	DIESEL #2
Tank Status :	Removed
Install Date :	1964-12-31
Tank Upgrade Date :	N/R
Tank Permanent Closure Date :	N/R
Permit Expiration Date :	N/R
Tank Material :	Steel
Tank Construction :	N/R
Tank Corrosion Protection :	Sacrificial Anode
Tank Manifold :	N/R
Tank Release Detection :	N/R
Tank Tightness Test :	N/R
Tank Spill Prevention :	N/R
Capacity Range :	N/R
Actual Capacity :	N/R
Pipe Material :	Steel
Pipe Construction :	N/R
Pipe Corrosion Protection :	N/R

Map Id: S76
Direction: SW
Distance: 0.205 mi., 1081 ft.
Elevation: 12 ft.
Relative: Lower

Site Name : SITE 4 FOSS WATERWAY | GEORGE SCOFIELD CO INC | GEO SCOFIELD CO INC
1543 DOCK ST
TACOMA | Tacoma, WA

Database(s) : [ALL SITES - WA, DOCKET, ECHO, EPA UST, FRS, ICIS, INACTIVE PCS, PCS ENF, PCS FACILITY, RCRA_NONGEN, UST - WA] ***(cont.)***

Envirosite ID: 52365416
EPA ID: N/R

UST - WA ***(cont.)***

Tank SFC :	N/R
Dispenser SFC :	N/R
Primary Pipe Release Detection :	N/R
Secondary Pipe Release Detection :	N/R
Pipe Pumping System :	N/R
Pipe Install Date :	N/R
Turbine Sump Construction :	N/R
Tank Status Date :	1996-08-06
Tank Install Date :	N/R
Tank Overfill Prevention :	N/R

Compartments Details

Compartment Number :	1
Compartment Capacity :	N/R
Substance Stored :	N/R
Used Substance :	N/R
Ecy Region :	N/R

Tank Details

Tank Name :	REGULAR #1
Tank Status :	Removed
Install Date :	1964-12-31
Tank Upgrade Date :	N/R
Tank Permanent Closure Date :	N/R
Permit Expiration Date :	N/R
Tank Material :	Steel
Tank Construction :	N/R
Tank Corrosion Protection :	N/R
Tank Manifold :	N/R
Tank Release Detection :	N/R
Tank Tightness Test :	N/R
Tank Spill Prevention :	N/R
Capacity Range :	N/R
Actual Capacity :	N/R
Pipe Material :	N/R
Pipe Construction :	N/R
Pipe Corrosion Protection :	N/R
Tank SFC :	N/R
Dispenser SFC :	N/R
Primary Pipe Release Detection :	N/R
Secondary Pipe Release Detection :	N/R
Pipe Pumping System :	N/R
Pipe Install Date :	N/R
Turbine Sump Construction :	N/R
Tank Status Date :	1996-08-06
Tank Install Date :	N/R
Tank Overfill Prevention :	N/R

Map Id: S76
Direction: SW
Distance: 0.205 mi., 1081 ft.
Elevation: 12 ft.
Relative: Lower

Site Name : SITE 4 FOSS WATERWAY | GEORGE SCOFIELD CO INC | GEO SCOFIELD CO INC
1543 DOCK ST
TACOMA | Tacoma, WA

Database(s) : [ALL SITES - WA, DOCKET, ECHO, EPA UST, FRS, ICIS, INACTIVE PCS, PCS ENF, PCS FACILITY, RCRA_NONGEN, UST - WA] ***(cont.)***

Envirosite ID: 52365416
EPA ID: N/R

UST - WA ***(cont.)***

Compartments Details

Compartment Number :	1
Compartment Capacity :	N/R
Substance Stored :	Leaded Gasoline
Used Substance :	N/R
Ecy Region :	N/R

Map Id: V77
Direction: W
Distance: 0.207 mi., 1095 ft.
Elevation: 88 ft.
Relative: Higher

Site Name : PERKINS BLDG
1103 S A ST
TACOMA, WA

Database(s) : [ALL SITES - WA, ECHO, FRS, RCRA_NONGEN]

Envirosite ID: 52365336
EPA ID: N/R

ALL SITES - WA

Facility Name :	Perkins Bldg
Facility Address :	1103 S A ST, TACOMA, 98402-5003
County :	Pierce
Facility/Site ID :	86147822
Alternate Name :	N/R
Program Name :	N/R
WRIA :	10
Legislative District :	27
Congressional District :	6
Ecology Region :	SWRO
Ecology Program Phone :	(360) 407-6734
Tribal Land :	N
Latitude :	47.25325
Longitude :	-122.43671
Last Date in Agency List :	2023-01-03

Program Details

Program :	HAZWASTE
Program ID :	WAD988491981
Interaction Type :	Hazardous Waste Generator
Interaction Type Description :	Facilities that generate any quantity of a dangerous waste. They may be classified as SQG, MQG, or LQG depending on hazardous waste generated for a given month.
Status :	Inactive

Map Id: V77
Direction: W
Distance: 0.207 mi., 1095 ft.
Elevation: 88 ft.
Relative: Higher

Site Name : PERKINS BLDG
1103 S A ST
TACOMA, WA

Database(s) : [ALL SITES - WA, ECHO, FRS, RCRA_NONGEN] ***(cont.)***

Envirosite ID: 52365336
EPA ID: N/R

ALL SITES - WA ***(cont.)***

Start Date :	1991-08-22
End Date :	1991-12-31
SIC :	N/R
NAICS :	N/R

ECHO

Facility Name :	PERKINS BLDG
Facility Address :	1103 S A ST, TACOMA, WA 98402
County :	PIERCE
Last Inspection Date :	N/R
Registry ID :	110005364925
FIPS Code :	53053
EPA Region :	10
Inspection Count :	0
Last Inspection Days :	N/R
Informal Count :	0
Last Informal Action Date :	N/R
Formal Action Count :	0
Last Formal Action Date :	N/R
Total Penalties :	0
Penalty Count :	N/R
Last Penalty Date :	N/R
Last Penalty Amount :	N/R
QTRS IN NC :	0
Programs IN SNC :	0
Current Compliance Status :	No Violation Identified
Three-Year Compliance Status :	_____
Collection Method :	ADDRESS MATCHING-HOUSE NUMBER
Reference Point :	ENTRANCE POINT OF A FACILITY OR STATION
Accuracy Meters :	50
Derived Tribes :	Puyallup Tribe of the Puyallup Reservation - 1.1 mile(s), Puyallup Tribe of the Puyallup Reservation - 1.1 mile(s), Muckleshoot Indian Tribe - 11 mile(s), Muckleshoot Indian Tribe - 14 mile(s), Nisqually Indian Tribe - 17.6 mile(s), Squaxin Island Tribe of the Squaxin Island Reservation - 21.8 mile(s), Squaxin Island Tribe of the Squaxin Island Reservation - 23.7 mile(s)
Derived HUC :	17110019
Derived WBD :	171100190301
Derived STCTY FIPS :	53053
Derived Zip :	98402
Derived CD113 :	06
Derived CB2010 :	530530616011052
MYRTK Universe :	NNN
NPDES IDs :	N/R
CWA Permit Types :	N/R
CWA Compliance Tracking :	N/R
CWA NAICS :	N/R
CWA SICS :	N/R
CWA Inspection Count :	N/R
CWA Last Inspection Days :	N/R
CWA Informal Count :	N/R

Map Id: V77
Direction: W
Distance: 0.207 mi., 1095 ft.
Elevation: 88 ft.
Relative: Higher

Site Name : PERKINS BLDG
1103 S A ST
TACOMA, WA

Database(s) : [ALL SITES - WA, ECHO, FRS, RCRA_NONGEN] ***(cont.)***

Envirosite ID: 52365336
EPA ID: N/R

ECHO ***(cont.)***

CWA Formal Action Count :	N/R
CWA Last Formal Action Date :	N/R
CWA Penalties :	N/R
CWA Last Penalty Date :	N/R
CWA Last Penalty Amount :	N/R
CWA Quarters IN NC :	N/R
CWA Current Compliance Status :	N/R
CWA Current SNC Flag :	N
CWA 13 Quarters Compliance Status :	N/R
CWA 13 Quarters Effluent Exceedances:	N/R
CWA Three-Year QNCR Codes :	N/R
DFR URL :	Click here for hyperlink provided by the agency.
Facility SIC :	N/R
Facility NAICS :	54138 - Testing Laboratories
Facility Last Inspection EPA Date :	N/R
Facility Last Inspection State Date :	N/R
Facility Last Formal Act EPA Date :	N/R
Facility Last Formal Act State Date :	N/R
Facility Last Informal Act EPA Date :	N/R
Facility Last Informal Act State Date:	N/R
Facility Federal Agency :	N/R
TRI Reporter :	N/R
Facility Imp Water Flag :	N/R
Current SNC Flag :	N
Indian County Flag :	N
Federal Flag :	N/R
US Mexico Border Flag :	N/R
Chesapeak Bay Flag :	N/R
AIR Flag :	N
NPDES Flag :	N
SDWIS Flag :	N
RCRA Flag :	Y
TRI Flag :	N
GHG Flag :	N
Major Flag :	N/R
Active Flag :	N/R
NAA Flag :	N
Latitude :	47.253539
Longitude :	-122.437205
Last Date in Agency List :	2023-01-16

FRS

Facility Name :	PERKINS BLDG
Facility Address :	1103 S A ST, TACOMA, WA 98402
County :	PIERCE

Site Details

Registry ID :	110005364925
FRS Facility URL :	Click here for hyperlink provided by the agency.
Last Date in Agency List :	2023-02-13

Map Id: V77
Direction: W
Distance: 0.207 mi., 1095 ft.
Elevation: 88 ft.
Relative: Higher

Site Name : PERKINS BLDG
1103 S A ST
TACOMA, WA

Database(s) : [ALL SITES - WA, ECHO, FRS, RCRA_NONGEN] ***(cont.)***

Envirosite ID: 52365336
EPA ID: N/R

FRS ***(cont.)***

Source Description

Source Description :

RCRAInfo is EPA's comprehensive information system that supports the Resource Conservation and Recovery Act (RCRA) of 1976 and the Hazardous and Solid Waste Amendments (HSWA) of 1984 through the tracking of events and activities related to facilities that generate, transport, and treat, store, or dispose of hazardous waste. RCRAInfo allows RCRA program staff to track the notification, permit, compliance, and corrective action activities required under RCRA. RCRAInfo also supports generation of the National Hazardous Waste Biennial Report. All generators and treatment, storage, and disposal facilities who handle hazardous waste are required to report to the EPA Administrator at least once every two years to support creation of the Biennial Report.

FRS Environmental Interest

Source and System ID :	RCRAINFO - WAD988491981

RCRA_NONGEN

Facility Name :	PERKINS BLDG
Facility Address :	1103 S A ST, TACOMA, WA 98402
County :	PIERCE
Date Form Received by Agency :	2003-03-11
EPA ID :	WAD988491981
Mailing Address :	PO BOX 47775, OLYMPIA, WA 98504
Contact :	N/R
Contact Address :	N/R
Contact Country :	N/R
Contact Telephone :	N/R
Contact Email :	N/R
EPA Region :	10
Land Type :	Other land type
Source Type :	Implementer
Classification :	Not a generator, verified
Description :	Not a generator, verified
Last Date in Agency List :	2023-01-23

Owner/Operator Summary

Owner/Operator Name :	PERKINS BLDG
Owner/Operator Address :	1103 S A ST, TACOMA, WA 98402
Owner/Operator Country :	US
Owner/Operator Telephone :	000-000-0000
Owner/Operator Email :	N/R
Owner/Operator Fax :	N/R
Legal Status :	Private
Owner/Operator Type :	Operator
Owner/Operator Start Date :	N/R
Owner/Operator End Date :	N/R
Owner/Operator Name :	PERKINS BLDG
Owner/Operator Address :	1103 S A ST, TACOMA, WA 98402

Map Id: V77
Direction: W
Distance: 0.207 mi., 1095 ft.
Elevation: 88 ft.
Relative: Higher

Site Name : PERKINS BLDG
1103 S A ST
TACOMA, WA

Database(s) : [ALL SITES - WA, ECHO, FRS, RCRA_NONGEN] ***(cont.)***

Envirosite ID: 52365336
EPA ID: N/R

RCRA_NONGEN ***(cont.)***

Owner/Operator Country :	US
Owner/Operator Telephone :	000-000-0000
Owner/Operator Email :	N/R
Owner/Operator Fax :	N/R
Legal Status :	Private
Owner/Operator Type :	Owner
Owner/Operator Start Date :	N/R
Owner/Operator End Date :	N/R

Owner/Operator Name :	WA ECY
Owner/Operator Address :	1103 A ST, TACOMA, WA 98402
Owner/Operator Country :	US
Owner/Operator Telephone :	000-000-0000
Owner/Operator Email :	N/R
Owner/Operator Fax :	N/R
Legal Status :	Private
Owner/Operator Type :	Owner
Owner/Operator Start Date :	1996-05-02
Owner/Operator End Date :	N/R

Handler Activities Summary

U.S. Importer of Hazardous Waste :	N
Mixed Waste (Haz. and Radioactive) :	N
Recycler of Hazardous Waste :	N
Transporter of Hazardous Waste :	N
Treater, Storer or Disposer of HW :	N
Underground Injection Activity :	N
On-site Burner Exemption :	N
Furnace Exemption :	N
Used Oil Fuel Burner :	N
Used Oil Processor :	N
Used Oil Refiner :	N
Used Oil Fuel Marketer to Burner :	N
Used Oil Specification Marketer :	N
Used Oil Transfer Facility :	N
Used Oil Transporter :	N

Historical Generators

Date Form Received by Agency :	2003-03-11
Facility Name :	PERKINS BLDG
Classification :	Not a generator, verified

Date Form Received by Agency :	1993-12-31
Facility Name :	PERKINS BLDG
Classification :	Large Quantity Generator

Map Id: V77
Direction: W
Distance: 0.207 mi., 1095 ft.
Elevation: 88 ft.
Relative: Higher

Site Name : PERKINS BLDG
1103 S A ST
TACOMA, WA

Database(s) : [ALL SITES - WA, ECHO, FRS, RCRA_NONGEN] ***(cont.)***

Envirosite ID: 52365336
EPA ID: N/R

RCRA_NONGEN ***(cont.)***

Notices of Violations Summary
Regulation Violated : N

Map Id: W78
Direction: ESE
Distance: 0.209 mi., 1102 ft.
Elevation: 14 ft.
Relative: Lower

Site Name : CODEL ENTRY SYSTEMS
1510 ST PAUL AVE
TACOMA, WA 98421

Database(s) : [ALL SITES - WA, ECHO, FRS, ICIS, INACTIVE PCS, PCS ENF, PCS FACILITY, RCRA_VSQG]

Envirosite ID: 52365403
EPA ID: N/R

ALL SITES - WA

Facility Name : Codel Entry Systems
Facility Address : 1510 ST PAUL AVE, TACOMA, 98421
County : Pierce

Facility/Site ID : 23638
Alternate Name : N/R
Program Name : N/R
WRIA : 10
Legislative District : 27
Congressional District : 9
Ecology Region : SWRO
Ecology Program Phone : (360) 407-6734
Tribal Land : N
Latitude : 47.250591
Longitude : -122.4214
Last Date in Agency List : 2023-01-03

Facility/Site ID : 23638
Alternate Name : N/R
Program Name : N/R
WRIA : 10
Legislative District : 27
Congressional District : 9
Ecology Region : SWRO
Ecology Program Phone : (360) 407-6400
Tribal Land : N
Latitude : 47.250591
Longitude : -122.4214
Last Date in Agency List : 2023-01-03

Program Details
Program : WATQUAL
Program ID : WAR126776

Map Id: W78
Direction: ESE
Distance: 0.209 mi., 1102 ft.
Elevation: 14 ft.
Relative: Lower

Site Name : CODEL ENTRY SYSTEMS
1510 ST PAUL AVE
TACOMA, WA 98421

Database(s) : [ALL SITES - WA, ECHO, FRS, ICIS, INACTIVE PCS, PCS ENF, PCS FACILITY, RCRA_VSQG] ***(cont.)***

Envirosite ID: 52365403
EPA ID: N/R

ALL SITES - WA ***(cont.)***

Interaction Type :	Hazardous Waste Generator
Interaction Type Description :	Facilities that generate any quantity of a dangerous waste. They may be classified as SQG, MQG, or LQG depending on hazardous waste generated for a given month.
Status :	Inactive
Start Date :	2014-09-11
End Date :	2019-12-31
SIC :	N/R
NAICS :	N/R
Program :	WATQUAL
Program ID :	WAR126776
Interaction Type :	Hazardous Waste Generator
Interaction Type Description :	Facilities that generate any quantity of a dangerous waste. They may be classified as SQG, MQG, or LQG depending on hazardous waste generated for a given month.
Status :	Active
Start Date :	2021-02-01
End Date :	N/R
SIC :	N/R
NAICS :	N/R
Program :	WATQUAL
Program ID :	WAR126776
Interaction Type :	Industrial SW GP
Interaction Type Description :	General permit issued to industries to regulate the discharge of contaminated stormwater to state waters.
Status :	Active
Start Date :	2013-01-18
End Date :	N/R
SIC :	N/R
NAICS :	N/R

ECHO

Facility Name :	CODEL ENTRY SYSTEMS
Facility Address :	1510 ST PAUL AVE, TACOMA, WA 98421
County :	PIERCE
Last Inspection Date :	2022-05-24
Registry ID :	110055070603
FIPS Code :	53053
EPA Region :	10
Inspection Count :	1
Last Inspection Days :	194
Informal Count :	0

Map Id: W78
Direction: ESE
Distance: 0.209 mi., 1102 ft.
Elevation: 14 ft.
Relative: Lower

Site Name : CODEL ENTRY SYSTEMS
1510 ST PAUL AVE
TACOMA, WA 98421

Database(s) : [ALL SITES - WA, ECHO, FRS, ICIS, INACTIVE PCS, PCS ENF, PCS FACILITY, RCRA_VSQG] ***(cont.)***

Envirosite ID: 52365403
EPA ID: N/R

ECHO ***(cont.)***

Last Informal Action Date :	2015-08-17
Formal Action Count :	0
Last Formal Action Date :	N/R
Total Penalties :	0
Penalty Count :	N/R
Last Penalty Date :	N/R
Last Penalty Amount :	N/R
QTRS IN NC :	12
Programs IN SNC :	0
Current Compliance Status :	Violation Identified
Three-Year Compliance Status :	VSSSSSSSVVV
Collection Method :	ADDRESS MATCHING-HOUSE NUMBER
Reference Point :	CENTER OF A FACILITY OR STATION
Accuracy Meters :	30
Derived Tribes :	Puyallup Tribe of the Puyallup Reservation - .2 mile(s), Puyallup Tribe of the Puyallup Reservation - .8 mile(s), Muckleshoot Indian Tribe - 10.2 mile(s), Muckleshoot Indian Tribe - 13.1 mile(s), Nisqually Indian Tribe - 17.8 mile(s), Squaxin Island Tribe of the Squaxin Island Reservation - 22.7 mile(s), Squaxin Island Tribe of the Squaxin Island Reservation - 24.5 mile(s)
Derived HUC :	17110014
Derived WBD :	171100140502
Derived STCTY FIPS :	53053
Derived Zip :	98421
Derived CD113 :	09
Derived CB2010 :	530530602001075
MYRTK Universe :	NNN
NPDES IDs :	WAR126776
CWA Permit Types :	Minor
CWA Compliance Tracking :	On
CWA NAICS :	332321 423310
CWA SICS :	3442 5031
CWA Inspection Count :	1
CWA Last Inspection Days :	193
CWA Informal Count :	N/R
CWA Formal Action Count :	N/R
CWA Last Formal Action Date :	N/R
CWA Penalties :	N/R
CWA Last Penalty Date :	N/R
CWA Last Penalty Amount :	N/R
CWA Quarters IN NC :	12
CWA Current Compliance Status :	Violation Identified
CWA Current SNC Flag :	N
CWA 13 Quarters Compliance Status :	VVSSSSSSSSVVV
CWA 13 Quarters Effluent Exceedances:	N/R
CWA Three-Year QNCR Codes :	N/R
DFR URL :	Click here for hyperlink provided by the agency.
Facility SIC :	3442 5031
Facility NAICS :	423310 - Lumber, Plywood, Millwork, and Wood Panel Merchant Wholesalers, 332321 - Metal Window and Door Manufacturing, 424990 - Other Miscellaneous Nondurable Goods Merchant Wholesalers

Map Id: W78
Direction: ESE
Distance: 0.209 mi., 1102 ft.
Elevation: 14 ft.
Relative: Lower

Site Name : CODEL ENTRY SYSTEMS
1510 ST PAUL AVE
TACOMA, WA 98421

Database(s) : [ALL SITES - WA, ECHO, FRS, ICIS, INACTIVE PCS, PCS ENF, PCS FACILITY, RCRA_VSQG] ***(cont.)***

Envirosite ID: 52365403
EPA ID: N/R

ECHO ***(cont.)***

Facility Last Inspection EPA Date :	N/R
Facility Last Inspection State Date :	2022-05-24
Facility Last Formal Act EPA Date :	N/R
Facility Last Formal Act State Date :	N/R
Facility Last Informal Act EPA Date :	N/R
Facility Last Informal Act State Date:	2015-08-17
Facility Federal Agency :	N/R
TRI Reporter :	N/R
Facility Imp Water Flag :	Y
Current SNC Flag :	N
Indian County Flag :	N
Federal Flag :	N/R
US Mexico Border Flag :	N/R
Chesapeak Bay Flag :	N/R
AIR Flag :	N
NPDES Flag :	Y
SDWIS Flag :	N
RCRA Flag :	Y
TRI Flag :	N
GHG Flag :	N
Major Flag :	N/R
Active Flag :	Y
NAA Flag :	N
Latitude :	47.25023
Longitude :	-122.41839
Last Date in Agency List :	2023-01-16

FRS

Facility Name :	CODEL ENTRY SYSTEMS
Facility Address :	1510 ST PAUL AVE, TACOMA, WA 98421
County :	PIERCE

Site Details

Registry ID :	110055070603
FRS Facility URL :	Click here for hyperlink provided by the agency.
Last Date in Agency List :	2023-02-13

Source Description

Source Description :

RCRAInfo is EPA’s comprehensive information system that supports the Resource Conservation and Recovery Act (RCRA) of 1976 and the Hazardous and Solid Waste Amendments (HSWA) of 1984 through the tracking of events and activities related to facilities that generate, transport, and treat, store, or dispose of hazardous waste. RCRAInfo allows RCRA program staff to track the notification, permit, compliance, and corrective action activities required under RCRA. RCRAInfo also supports generation of the National Hazardous Waste Biennial Report. All generators and treatment, storage, and disposal facilities who handle hazardous waste are required to report to the EPA Administrator at least once every two years to support creation of the Biennial Report.

Map Id: W78
Direction: ESE
Distance: 0.209 mi., 1102 ft.
Elevation: 14 ft.
Relative: Lower

Site Name : CODEL ENTRY SYSTEMS
1510 ST PAUL AVE
TACOMA, WA 98421

Database(s) : [ALL SITES - WA, ECHO, FRS, ICIS, INACTIVE PCS, PCS ENF, PCS FACILITY, RCRA_VSQG] ***(cont.)***

Envirosite ID: 52365403
EPA ID: N/R

FRS ***(cont.)***

The WA-FSIS provides a means to query and display data maintained by the Washington Department of Ecology. This system contains key information for each facility/site that is currently, or has been, of interest to the Air Quality, Dam Safety, Hazardous Waste, Toxics Cleanup, and Water Quality Programs.

Source Description :

The NPDES module of the Compliance Information System (ICIS) tracks surface water permits issued under the Clean Water Act. Under NPDES, all facilities that discharge pollutants from any point source into waters of the United States are required to obtain a permit. The permit will likely contain limits on what can be discharged, impose monitoring and reporting requirements, and include other provisions to ensure that the discharge does not adversely affect water quality.

FRS Environmental Interest

Source and System ID :	ICIS - WAR126776 RCRAINFO - WAH000047431 WA-FSIS - 23638

ICIS

Facility Name :	CODEL ENTRY SYSTEMS
Facility Address :	1510 ST PAUL AVE, TACOMA, WA 98421

Site Details

NPDES ID :	WAR126776
ICIS Facility Interest ID :	3600827955
Facility UIN :	110055070603
Facility Type Code :	Privately Owned Facility
Impaired Waters :	303(D) Listed
Latitude :	47.2505913
Longitude :	-122.421402
Last Date in Agency List :	2022-12-28

INACTIVE PCS

Issue Date :	2014-12-03
Original Issue Date :	2014-12-03
Effective Date :	2015-01-01
Expiration Date :	2019-12-31
Retirement Date :	2020-01-01
Termination Date :	N/R
Issuing Agency :	State
Agency Type :	State
Activity ID :	3601333005
External Permit Number :	WAR126776
Facility Type Indicator :	NON-POTW
Permit Type :	General Permit Covered Facility-NPDES)
Major Minor Status :	N
Permit Status :	Expired
Total Design Flow Number :	N/R

Map Id: W78
Direction: ESE
Distance: 0.209 mi., 1102 ft.
Elevation: 14 ft.
Relative: Lower

Site Name : CODEL ENTRY SYSTEMS
1510 ST PAUL AVE
TACOMA, WA 98421

Database(s) : [ALL SITES - WA, ECHO, FRS, ICIS, INACTIVE PCS, PCS ENF, PCS FACILITY, RCRA_VSQG] ***(cont.)***

Envirosite ID: 52365403
EPA ID: N/R

INACTIVE PCS ***(cont.)***

Actual Average Flow Number :	N/R
State Water Body :	N/R
State Water Body Name :	N/R
Permit Name :	Codel Entry Systems
Permit Comp Status :	Y
RNC Tracking :	Y
Master External Permit Number :	WAR125726
TMDL Interface :	N/R
EDMR Authorization :	N
Pretreatment Indicator :	N/R
Last Date in Agency List :	2022-12-28

PCS ENF

Site Details

NPDES ID :	WAR126776
Last Date in Agency List :	2022-12-28

Formal Enforcement Actions

Settlement Entered Date :	N/R
ENF Identifier :	N/R
Activity ID :	N/R
Activity Type :	N/R
ENF Type :	N/R
Agency :	N/R
Fed Penalty Assessed Amount :	N/R
State Local Penalty Amount :	N/R

Informal Enforcement Actions

Achieved Date :	2015-11-16
Registry ID :	110055070603
ENF Identifier :	WA-748378
Activity ID :	3601345718
Activity Type :	Administrative - Informal
ENF Type :	Agency Enforcement Review
Agency :	State

Achieved Date :	2015-08-17
Registry ID :	110055070603
ENF Identifier :	WA-773565
Activity ID :	3601345816
Activity Type :	Administrative - Informal
ENF Type :	Letter of Violation/ Warning Letter
Agency :	State

PCS FACILITY

Issue Date :	2019-11-20
Original Issue Date :	2014-12-03
Effective Date :	2020-01-02

Map Id: W78
Direction: ESE
Distance: 0.209 mi., 1102 ft.
Elevation: 14 ft.
Relative: Lower

Site Name : CODEL ENTRY SYSTEMS
1510 ST PAUL AVE
TACOMA, WA 98421

Database(s) : [ALL SITES - WA, ECHO, FRS, ICIS, INACTIVE PCS, PCS ENF, PCS FACILITY, RCRA_VSQG] ***(cont.)***

Envirosite ID: 52365403
EPA ID: N/R

PCS FACILITY ***(cont.)***

Expiration Date :	2024-12-31
Retirement Date :	N/R
Termination Date :	N/R
Issuing Agency :	State
Agency Type :	State
Activity ID :	3602937468
External Permit Number :	N/R
Facility Type Indicator :	NON-POTW
Permit Type :	General Permit Covered Facility-NPDES)
Major Minor Status :	N
Permit Status :	Effective
Total Design Flow Number :	N/R
Actual Average Flow Number :	N/R
State Water Body :	N/R
State Water Body Name :	N/R
Permit Name :	Codel Entry Systems
Permit Comp Status :	N/R
RNC Tracking :	Y
Master External Permit Number :	WAR125726
TMDL Interface :	N/R
EDMR Authorization :	N
Pretreatment Indicator :	N/R
Last Date in Agency List :	2022-12-28

RCRA_VSQG

Facility Name :	CODEL ENTRY SYSTEMS
Facility Address :	1510 ST PAUL AVE, TACOMA, WA 98421
County :	PIERCE
Date Form Received by Agency :	2022-01-25
EPA ID :	WAH000047431
Mailing Address :	1510 ST PAUL AVE, TACOMA, WA 98421
Contact :	GI SOL
Contact Address :	1510 ST PAUL AVE, TACOMA, WA 98421
Contact Country :	US
Contact Telephone :	253-365-5440
Contact Email :	DSOL@CODELDOORS.COM
EPA Region :	10
Land Type :	Private
Source Type :	Notification
Classification :	Very Small Quantity Generator

Description :

Handlers that generate 100 kilograms or less of hazardous waste per calendar month, and accumulate 1000 kg or less of hazardous waste at any time; or generate one kilogram or less of acutely hazardous waste per calendar month, and accumulate at any time: 1 kg or less of acutely hazardous waste; or 100 kg or less of any residue or contaminated soil, waste or other debris resulting from the cleanup of a spill, into or on any land or water, of acutely hazardous waste;or generate 100 kg or less of any residue or contaminated soil, waste or other debris resulting from the cleanup of a spill, into or on any land or water, of acutely hazardous waste during any calendar month, and accumulate at any time: 1 kg or less of acutely hazardous waste; or 100 kg or less of any residue or contaminated soil, waste or other debris resulting from the cleanup of a spill, into or on any land or water, of acutely hazardous waste.

Map Id: W78
Direction: ESE
Distance: 0.209 mi., 1102 ft.
Elevation: 14 ft.
Relative: Lower

Site Name : CODEL ENTRY SYSTEMS
1510 ST PAUL AVE
TACOMA, WA 98421

Database(s) : [ALL SITES - WA, ECHO, FRS, ICIS, INACTIVE PCS, PCS ENF, PCS FACILITY, RCRA_VSQG] ***(cont.)***

Envirosite ID: 52365403
EPA ID: N/R

RCRA_VSQG ***(cont.)***

Last Date in Agency List : 2023-01-23

Owner/Operator Summary

Owner/Operator Name :	1616 ST PAUL LLC
Owner/Operator Address :	1124 112TH ST E, TACOMA, WA 98445
Owner/Operator Country :	US
Owner/Operator Telephone :	253-537-5852
Owner/Operator Email :	N/R
Owner/Operator Fax :	N/R
Legal Status :	Private
Owner/Operator Type :	Owner
Owner/Operator Start Date :	2017-12-31
Owner/Operator End Date :	N/R

Owner/Operator Name :	TRIMLITE LLC
Owner/Operator Address :	901 SW 39TH ST, RENTON, WA 98057
Owner/Operator Country :	US
Owner/Operator Telephone :	425-251-8685
Owner/Operator Email :	N/R
Owner/Operator Fax :	N/R
Legal Status :	Private
Owner/Operator Type :	Operator
Owner/Operator Start Date :	2017-07-26
Owner/Operator End Date :	N/R

Owner/Operator Name :	TRIMLITE LLC
Owner/Operator Address :	901 SW 39TH ST, RENTON, WA 98057
Owner/Operator Country :	US
Owner/Operator Telephone :	425-251-8685
Owner/Operator Email :	N/R
Owner/Operator Fax :	N/R
Legal Status :	Private
Owner/Operator Type :	Owner
Owner/Operator Start Date :	2017-07-26
Owner/Operator End Date :	N/R

Handler Activities Summary

U.S. Importer of Hazardous Waste :	N
Mixed Waste (Haz. and Radioactive) :	N/R
Recycler of Hazardous Waste :	N
Transporter of Hazardous Waste :	N
Treater, Storer or Disposer of HW :	N
Underground Injection Activity :	N
On-site Burner Exemption :	N
Furnace Exemption :	N
Used Oil Fuel Burner :	N
Used Oil Processor :	N
Used Oil Refiner :	N
Used Oil Fuel Marketer to Burner :	N

Map Id: W78
Direction: ESE
Distance: 0.209 mi., 1102 ft.
Elevation: 14 ft.
Relative: Lower

Site Name : CODEL ENTRY SYSTEMS
1510 ST PAUL AVE
TACOMA, WA 98421

Database(s) : [ALL SITES - WA, ECHO, FRS, ICIS, INACTIVE PCS, PCS ENF, PCS FACILITY, RCRA_VSQG] ***(cont.)***

Envirosite ID: 52365403
EPA ID: N/R

RCRA_VSQG ***(cont.)***

Used Oil Specification Marketer :	N
Used Oil Transfer Facility :	N
Used Oil Transporter :	N

Historical Generators

Date Form Received by Agency :	2021-02-01
Facility Name :	CODEL ENTRY SYSTEMS
Classification :	Very Small Quantity Generator
Date Form Received by Agency :	2020-03-05
Facility Name :	CODEL ENTRY SYSTEMS
Classification :	Not a generator, verified
Date Form Received by Agency :	2020-03-04
Facility Name :	CODEL ENTRY SYSTEMS
Classification :	Very Small Quantity Generator
Date Form Received by Agency :	2019-03-04
Facility Name :	CODEL ENTRY SYSTEMS
Classification :	Very Small Quantity Generator
Date Form Received by Agency :	2018-01-09
Facility Name :	CODEL ENTRY SYSTEMS
Classification :	Very Small Quantity Generator
Date Form Received by Agency :	2017-01-09
Facility Name :	CODEL ENTRY SYSTEMS
Classification :	Very Small Quantity Generator
Date Form Received by Agency :	2016-01-04
Facility Name :	CODEL ENTRY SYSTEMS
Classification :	Very Small Quantity Generator
Date Form Received by Agency :	2015-01-05
Facility Name :	CODEL ENTRY SYSTEMS
Classification :	Very Small Quantity Generator
Date Form Received by Agency :	2014-09-11
Facility Name :	CODEL ENTRY SYSTEMS
Classification :	Very Small Quantity Generator

Map Id: W78
Direction: ESE
Distance: 0.209 mi., 1102 ft.
Elevation: 14 ft.
Relative: Lower

Site Name : CODEL ENTRY SYSTEMS
1510 ST PAUL AVE
TACOMA, WA 98421

Database(s) : [ALL SITES - WA, ECHO, FRS, ICIS, INACTIVE PCS, PCS ENF, PCS FACILITY, RCRA_VSQG] ***(cont.)***

Envirosite ID: 52365403
EPA ID: N/R

RCRA_VSQG ***(cont.)***

Hazardous Waste Summary
Waste Code / Name : D001 - IGNITABLE WASTE
Waste Code / Name : F003 - THE FOLLOWING SPENT NONHALOGENATED SOLVENTS: XYLENE, ACETONE, ETHYL ACETATE, ETHYL BENZENE, ETHYL ETHER, METHYL ISOBUTYL KETONE, N-BUTYL ALCOHOL, CYCLOHEXANONE, AND METHANOL; ALL SPENT SOLVENT MIXTURES/BLENDS CONTAINING, BEFORE USE, ONLY THE ABOVE SPENT NONHALOGENATED SOLVENTS; AND ALL SPENT SOLVENT MIXTURES/BLENDS CONTAINING, BEFORE USE, ONE OR MORE OF THE ABOVE NONHALOGENATED SOLVENTS, AND A TOTAL OF TEN PERCENT OR MORE (BY VOLUME) OF ONE OR MORE OF THOSE SOLVENTS LISTED IN F001, F002, F004, AND F005; AND STILL BOTTOMS FROM THE RECOVERY OF THESE SPENT SOLVENTS AND SPENT SOLVENT MIXTURES.
F005 - THE FOLLOWING SPENT NONHALOGENATED SOLVENTS: TOLUENE, METHYL ETHYL KETONE, CARBON DISULFIDE, ISOBUTANOL, PYRIDINE, BENZENE, 2-ETHOXYETHANOL, AND 2-NITROPROPANE; ALL SPENT SOLVENT MIXTURES/BLENDS CONTAINING, BEFORE USE, A TOTAL OF TEN PERCENT OR MORE (BY VOLUME) OF ONE OR MORE OF THE ABOVE NONHALOGENATED SOLVENTS OR THOSE SOLVENTS LISTED IN F001, F002, OR F004; AND STILL BOTTOMS FROM THE RECOVERY OF THESE SPENT SOLVENTS AND SPENT SOLVENT MIXTURES.
WP02 - Washington State Dangerous Persistent Waste containing Halogenated Organic Compounds (HOC) at a total concentration level of 0.01% to 1.0%.

Notices of Violations Summary
Regulation Violated : N

Map Id: W79
Direction: ESE
Distance: 0.209 mi., 1102 ft.
Elevation: 14 ft.
Relative: Lower

Site Name : CODEL ENTRY SYSTEMS
1510 ST PAUL AVE
TACOMA, WA 98421

Database(s) : [DOCKET, MANIFEST EPA]

Envirosite ID: 52365404
EPA ID: N/R

DOCKET

Facility Name : CODEL ENTRY SYSTEMS
Facility Address : 1510 ST PAUL AVE, TACOMA, WA 98421

Site Activity Details
Enforcement Action Case Number : WA-748378
Activity ID : 3601345718
Enforcement Action Name : CODEL ENTRY SYSTEMS
Last Date in Agency List : 2018-12-17

Map Id: W79
Direction: ESE
Distance: 0.209 mi., 1102 ft.
Elevation: 14 ft.
Relative: Lower

Site Name : CODEL ENTRY SYSTEMS
1510 ST PAUL AVE
TACOMA, WA 98421

Database(s) : [DOCKET, MANIFEST EPA] ***(cont.)***

Envirosite ID: 52365404
EPA ID: N/R

DOCKET ***(cont.)***

Final Ordr Iss/Final Order Enter Date:	N/R
Complaint/Proposed Order Actual Date:	N/R
Final Order Issued Actual Date :	N/R
Final Order Name :	N/R

Complaint Summary

Respondent/Defendant Name :	N/R
Named in Complaint :	N/R
Named in Final Order :	N/R
SEP Category :	N/R
SEP Description :	N/R
Regional Docket Number :	N/R

Standard Industrial Classification (SIC) Summary

Registry ID :	110055070603
Primary SIC :	N/R
Primary NAICS :	N/R
Settlement FRS ICIS Facility :	N/R - N/R
Pollutants (SRS) :	N/R
Admin EA Closed Actual Date :	2015-11-16
Enforcement Action Name :	N/R
Enforcement Action Resolution :	N/R
Violation Types :	N/R
Case Law Sections :	CWA OTHER - Violations not covered elsewhere

Violation Penalties and Compliance Summary

Compliance Action Cost :	N/R
EPA Penalty Assessed Amount :	N/R
Cost Recovery Required :	N/R
Cost of SEP :	N/R
Cost of Complying Actions :	N/R

Site Activity Details

Enforcement Action Case Number :	WA-773565
Activity ID :	3601345816

Map Id: W79
Direction: ESE
Distance: 0.209 mi., 1102 ft.
Elevation: 14 ft.
Relative: Lower

Site Name : CODEL ENTRY SYSTEMS
1510 ST PAUL AVE
TACOMA, WA 98421

Database(s) : [DOCKET, MANIFEST EPA] ***(cont.)***

Envirosite ID: 52365404
EPA ID: N/R

DOCKET ***(cont.)***

Enforcement Action Name :	CODEL ENTRY SYSTEMS
Last Date in Agency List :	2018-12-17
Final Ordr Iss/Final Order Enter Date:	N/R
Complaint/Proposed Order Actual Date:	N/R
Final Order Issued Actual Date :	N/R
Final Order Name :	N/R

Complaint Summary

Respondent/Defendant Name :	N/R
Named in Complaint :	N/R
Named in Final Order :	N/R
SEP Category :	N/R
SEP Description :	N/R
Regional Docket Number :	N/R

Standard Industrial Classification (SIC) Summary

Registry ID :	110055070603
Primary SIC :	N/R
Primary NAICS :	N/R
Settlement FRS ICIS Facility :	N/R - N/R
Pollutants (SRS) :	N/R
Admin EA Closed Actual Date :	2015-08-17
Enforcement Action Name :	N/R
Enforcement Action Resolution :	N/R
Violation Types :	N/R
Case Law Sections :	CWA OTHER - Violations not covered elsewhere

Violation Penalties and Compliance Summary

Compliance Action Cost :	N/R
EPA Penalty Assessed Amount :	N/R
Cost Recovery Required :	N/R
Cost of SEP :	N/R
Cost of Complying Actions :	N/R

Map Id: W79
Direction: ESE
Distance: 0.209 mi., 1102 ft.
Elevation: 14 ft.
Relative: Lower

Site Name : CODEL ENTRY SYSTEMS
1510 ST PAUL AVE
TACOMA, WA 98421

Database(s) : [DOCKET, MANIFEST EPA] ***(cont.)***

Envirosite ID: 52365404
EPA ID: N/R

MANIFEST EPA

Manifest Details

Manifest Number :	011581546FLE
Shipped Date :	2018-08-22
Updated Date :	2018-10-05
Received Date :	2018-09-06
Status :	Signed
Generator ID :	WAH000047431
Generator Name :	CODEL ENTRY SYSTEMS
Generator Address :	1510 ST PAUL AVE, TACOMA, WA 98421
Generator Mailing :	1510 ST PAUL AVE, TACOMA, WA 98421
Generator Contact :	N/R
Destination ID :	ORD089452353
Destination Name :	CHEMICAL WASTE MANAGEMENT OF THE NW
Destination Mailing :	17629 CEDAR SPRINGS LANE, ARLINGTON, OR 97812
Destination Address :	17629 CEDAR SPRINGS LN, ARLINGTON, OR 97812-6570
Destination Contact :	N/R
Submission Type :	DataImage5Copy
Origin Type :	Web
Manifest Residue :	N
Rejection :	N
Last Date in Agency List :	2023-02-13

Waste Details

Waste Line Number :	1
Is DOT Hazardous :	Y
DOT ID Number :	UN3175
DOT Information :	UN3175, WASTE Solids containing flammable liquid, n.o.s. (MINERAL SPIRITS), 4.1, PGII
Non Waste Description :	N/R
Quantity :	100 Pounds
Quantity Tons, Acute, Non-Acute :	0.05, 0, 0.05
Quantity Kg, Acute, Non-Acute :	0, 45.3515
Management Method :	H132 - LANDFILL (WITH PRIOR TREATMENT AND/OR STABILIZATION)
Is EPA Waste :	Y
Federal Code :	D001, F003, F005
State Code :	WA - WT02

Map Id: X80
Direction: WNW
Distance: 0.209 mi., 1104 ft.
Elevation: 92 ft.
Relative: Higher

Site Name : WEYERHAEUSER COMPANY UST 317489
1015 A ST TACOMA BLDG
TACOMA, WA 98402

Database(s) : [ALL SITES - WA, FRS]

Envirosite ID: 52365330
EPA ID: N/R

ALL SITES - WA

Facility Name :	WEYERHAEUSER COMPANY UST 317489
Facility Address :	1015 A ST TACOMA BLDG, TACOMA, 98402

Map Id: X80
Direction: WNW
Distance: 0.209 mi., 1104 ft.
Elevation: 92 ft.
Relative: Higher

Site Name : WEYERHAEUSER COMPANY UST 317489
1015 A ST TACOMA BLDG
TACOMA, WA 98402

Database(s) : [ALL SITES - WA, FRS] ***(cont.)***

Envirosite ID: 52365330
EPA ID: N/R

ALL SITES - WA ***(cont.)***

County :	Pierce
Facility/Site ID :	47155259
Alternate Name :	N/R
Program Name :	N/R
WRIA :	10
Legislative District :	27
Congressional District :	6
Ecology Region :	SWRO
Ecology Program Phone :	(360) 407-7224
Tribal Land :	N
Latitude :	47.253941
Longitude :	-122.438144
Last Date in Agency List :	2023-01-03

Program Details

Program :	TOXICS
Program ID :	317489
Interaction Type :	Underground Storage Tank
Interaction Type Description :	Any one or combination of tanks (including connecting underground pipes) that is used to contain regulated substances and has a tank volume of ten percent or more beneath the surface of the ground. This term does not include any of the exempt UST systems specified in WAC 173-360-110(2) or any piping connected thereto. See WAC 173-360
Status :	Inactive
Start Date :	1977-10-01
End Date :	2000-05-18
SIC :	N/R
NAICS :	N/R

FRS

Facility Name :	WEYERHAEUSER COMPANY UST 317489
Facility Address :	1015 A ST TACOMA BLDG, TACOMA, WA 98402
County :	PIERCE

Site Details

Registry ID :	110015467154
FRS Facility URL :	Click here for hyperlink provided by the agency.
Last Date in Agency List :	2023-02-13

Source Description

Source Description :

The WA-FSIS provides a means to query and display data maintained by the Washington Department of Ecology. This system contains key information for each facility/site that is currently, or has been, of interest to the Air Quality, Dam Safety, Hazardous Waste, Toxics Cleanup, and Water Quality Programs.

Map Id: X80
Direction: WNW
Distance: 0.209 mi., 1104 ft.
Elevation: 92 ft.
Relative: Higher

Site Name : WEYERHAEUSER COMPANY UST 317489
1015 A ST TACOMA BLDG
TACOMA, WA 98402

Database(s) : [ALL SITES - WA, FRS] ***(cont.)***

Envirosite ID: 52365330
EPA ID: N/R

FRS ***(cont.)***

FRS Environmental Interest
Source and System ID : WA-FSIS - 47155259

Map Id: Y81
Direction: NW
Distance: 0.210 mi., 1110 ft.
Elevation: 11 ft.
Relative: Lower

Site Name : MIRAGE BOATS INC | PUGET SOUND PACKERS LLC
700 E D ST | 700 EAST D ST.
TACOMA, WA 98421

Database(s) : [ALL SITES - WA, ERNS, FRS]

Envirosite ID: 52365643
EPA ID: N/R

ALL SITES - WA

Facility Name : Mirage Boats Inc
Facility Address : 700 E D ST, TACOMA, 98421
County : Pierce

Facility/Site ID : 3188455
Alternate Name : N/R
Program Name : N/R
WRIA : 10
Legislative District : 27
Congressional District : 9
Ecology Region : SWRO
Ecology Program Phone : (360) 407-6712
Tribal Land : N
Latitude : 47.256286
Longitude : -122.43211
Last Date in Agency List : 2023-01-03

Program Details
Program : SPILLS
Program ID : N/R
Interaction Type : Enforcement Final

Interaction Type Description : An Enforcement action (i.e. Penalty, Order, Notice) was finalized and issued to the respective party, indicating the enforcement action was taken. The start and end date listed in the database are both the date the action was issued to the responsible party.

Status : Active
Start Date : 2004-11-05
End Date : N/R
SIC : N/R
NAICS : N/R

Facility Name : Puget Sound Packers LLC
Facility Address : 700 E D ST, TACOMA, 98421

Map Id: Y81
Direction: NW
Distance: 0.210 mi., 1110 ft.
Elevation: 11 ft.
Relative: Lower

Site Name : MIRAGE BOATS INC | PUGET SOUND PACKERS LLC
700 E D ST | 700 EAST D ST.
TACOMA, WA 98421

Database(s) : [ALL SITES - WA, ERNS, FRS] ***(cont.)***

Envirosite ID: 52365643
EPA ID: N/R

ALL SITES - WA ***(cont.)***

County :	Pierce
Facility/Site ID :	3709648
Alternate Name :	N/R
Program Name :	N/R
WRIA :	10
Legislative District :	27
Congressional District :	9
Ecology Region :	SWRO
Ecology Program Phone :	(360) 407-6712
Tribal Land :	N
Latitude :	47.256286
Longitude :	-122.43211
Last Date in Agency List :	2023-01-03

Program Details

Program :	WATQUAL
Program ID :	N/R
Interaction Type :	Enforcement Final
Interaction Type Description :	An Enforcement action (i.e. Penalty, Order, Notice) was finalized and issued to the respective party, indicating the enforcement action was taken. The start and end date listed in the database are both the date the action was issued to the responsible party.
Status :	Active
Start Date :	2007-02-16
End Date :	N/R
SIC :	N/R
NAICS :	N/R

ERNS

Facility Address :	700 EAST D ST., TACOMA, WA 98421
County :	PIERCE

Incident Information

Incident Date Time :	2021-12-28 11:00:00
Type of Incident :	VESSEL
Incident Cause :	VESSEL SINKING
Incident DTG :	DISCOVERED
Incident Location :	PRIVATE DOCK
Sequence Number :	1325432
Potential Flag :	N
Description of Incident :	CALLER REPORTED THAT A SUNKEN RECREATIONAL VESSEL WAS FOUND NEAR THE ADDRESS LOCATION OF THE INCIDENT. THE VESSEL IS LEAKING SOME OIL. THE CAUSE OF THE SINKING IS UNKNOWN AT THIS TIME.
Last Date in Agency List :	2022-04-27

Map Id: Y81
Direction: NW
Distance: 0.210 mi., 1110 ft.
Elevation: 11 ft.
Relative: Lower

Site Name : MIRAGE BOATS INC | PUGET SOUND PACKERS LLC
700 E D ST | 700 EAST D ST.
TACOMA, WA 98421

Database(s) : [ALL SITES - WA, ERNS, FRS] ***(cont.)***

Envirosite ID: 52365643
EPA ID: N/R

ERNS ***(cont.)***

Incident Response Summary

Date Time Received :	2021-12-28 16:31:00
Date Time Completed :	2021-12-28 16:47:00
Call Type :	Incident
Source :	TELEPHONE
Responsible Company :	N/R
Responsible Org Type :	PRIVATE CITIZEN
Responsible City :	TACOMA
Responsible State :	WA
Responsible Zip :	N/R

Incident Details Summary

Remedial Action :	THE SRP IS MAKING ARRANGEMENTS TO RECOVER THE VESSEL FROM THE WATER. DEPLOYED ABSORBENT PADS ON THE WATER.
Medium :	FOSS WATERWAY
Medium Description :	WATER
Body of Water :	FOSS WATERWAY
Weather Conditions :	PARTLY CLOUDY
Water Temperature :	N/R
Water Supply Contaminated :	U
Waterway Closed :	N
Waterway Description :	N/R

Additional Incident Details Summary

Actual Amount :	N/R
Actual Amount Units :	N/R
Capacity of Tank :	N/R
Capacity of Tank Units :	N/R
Continuous Release Begin Date :	N/R
Continuous Release End Date :	N/R
Continuous Release Change Date :	N/R
Continuous Release Permit :	N/R
Continuous Release Type :	N/R
Description of Tank :	N/R
Device Operational :	U
DOT Crossing Number :	N/R
DOT Regulated :	U
NPDES :	N/R
NPDES Compliance :	U
Pipeline Aboveground :	ABOVE
Pipeline Covered :	U
Pipeline Type :	N/R
Tank ID :	N/R
Tank Regulated :	U
Tank Regulated by :	N/R

Map Id: Y81
Direction: NW
Distance: 0.210 mi., 1110 ft.
Elevation: 11 ft.
Relative: Lower

Site Name : MIRAGE BOATS INC | PUGET SOUND PACKERS LLC
700 E D ST | 700 EAST D ST.
TACOMA, WA 98421

Database(s) : [ALL SITES - WA, ERNS, FRS] ***(cont.)***

Envirosite ID: 52365643
EPA ID: N/R

ERNS ***(cont.)***

Materials Involved Summary

Name of Material :	UNKNOWN OIL
CAS Number :	000000-00-0
Amount of Material :	0
Unit of Measure :	UNKNOWN AMOUNT
UN Number :	N/R
CHRIS Code :	OUN
Reached Water :	YES
Amount in Water :	0
Unit of Measure (Reach Water) :	UNKNOWN AMOUNT

Vessels Details

Vessel Name :	UNKNOWN
Vessel Type :	PLEASURE CRAFT
Vessel Length :	N/R
Hull Construction :	FIBERGLASS HULL
Fuel Capacity :	N/R
Fuel on Board :	N/R
Cargo Capacity :	N/R
Cargo on Board :	N/R
Is Vessel Aground :	N
Flag :	N/R
Breadth :	N/R
Draught :	N/R
Fuel Capacity Units :	N/R
Fuel on Board Units :	N/R
Cargo Capacity Units :	N/R
Cargo on Board Units :	N/R

FRS

Facility Name :	MIRAGE BOATS INC
Facility Address :	700 E D ST, TACOMA, WA 98421
County :	PIERCE

Site Details

Registry ID :	110019914066
FRS Facility URL :	Click here for hyperlink provided by the agency.
Last Date in Agency List :	2023-02-13

Source Description

Source Description :

The WA-FSIS provides a means to query and display data maintained by the Washington Department of Ecology. This system contains key information for each facility/site that is currently, or has been, of interest to the Air Quality, Dam Safety, Hazardous Waste, Toxics Cleanup, and Water Quality Programs.

Map Id: Y81
Direction: NW
Distance: 0.210 mi., 1110 ft.
Elevation: 11 ft.
Relative: Lower

Site Name : MIRAGE BOATS INC | PUGET SOUND PACKERS LLC
700 E D ST | 700 EAST D ST.
TACOMA, WA 98421

Database(s) : [ALL SITES - WA, ERNS, FRS] ***(cont.)***

Envirosite ID: 52365643
EPA ID: N/R

FRS ***(cont.)***

FRS Environmental Interest
Source and System ID : WA-FSIS - 3188455

Facility Name : PUGET SOUND PACKERS LLC
Facility Address : 700 E D ST, TACOMA, WA 98421
County : PIERCE

Site Details
Registry ID : 110036128311
FRS Facility URL : Click here for hyperlink provided by the agency.
Last Date in Agency List : 2023-02-13

Source Description

Source Description :

The WA-FSIS provides a means to query and display data maintained by the Washington Department of Ecology. This system contains key information for each facility/site that is currently, or has been, of interest to the Air Quality, Dam Safety, Hazardous Waste, Toxics Cleanup, and Water Quality Programs.

FRS Environmental Interest
Source and System ID : WA-FSIS - 3709648

Map Id: V82
Direction: W
Distance: 0.212 mi., 1118 ft.
Elevation: 87 ft.
Relative: Higher

Site Name : SPEEDY ONE HOUR PHOTO TACOMA
1117 A ST
TACOMA, WA 98402

Database(s) : [ALL SITES - WA, BRS, ECHO, FRS, RCRA_NONGEN]

Envirosite ID: 52365341
EPA ID: N/R

ALL SITES - WA

Facility Name : Speedy One Hour Photo Tacoma
Facility Address : 1117 A ST, TACOMA, 98402
County : Pierce

Facility/Site ID : 27137564
Alternate Name : N/R
Program Name : N/R
WRIA : 10
Legislative District : 27
Congressional District : 6

Map Id: V82
Direction: W
Distance: 0.212 mi., 1118 ft.
Elevation: 87 ft.
Relative: Higher

Site Name : SPEEDY ONE HOUR PHOTO TACOMA
1117 A ST
TACOMA, WA 98402

Database(s) : [ALL SITES - WA, BRS, ECHO, FRS, RCRA_NONGEN] ***(cont.)***

Envirosite ID: 52365341
EPA ID: N/R

ALL SITES - WA ***(cont.)***

Ecology Region :	SWRO
Ecology Program Phone :	(360) 407-6734
Tribal Land :	N
Latitude :	47.25313
Longitude :	-122.43668
Last Date in Agency List :	2023-01-03

Program Details

Program :	HAZWASTE
Program ID :	WAR000001230
Interaction Type :	Hazardous Waste Generator
Interaction Type Description :	Facilities that generate any quantity of a dangerous waste. They may be classified as SQG, MQG, or LQG depending on hazardous waste generated for a given month.
Status :	Inactive
Start Date :	1995-03-20
End Date :	2003-12-31
SIC :	N/R
NAICS :	N/R

Program :	HAZWASTE
Program ID :	WAR000001230
Interaction Type :	Hazardous Waste Generator
Interaction Type Description :	Facilities that generate any quantity of a dangerous waste. They may be classified as SQG, MQG, or LQG depending on hazardous waste generated for a given month.
Status :	Inactive
Start Date :	1995-03-20
End Date :	2003-12-31
SIC :	N/R
NAICS :	812922 - One-Hour Photofinishing

BRS

Facility Name :	SPEEDY ONE HOUR PHOTO TACOMA
Facility Address :	1117 A ST, TACOMA, WA 98402
County :	PIERCE

Site Details

Date Form Received by Agency :	2003-12-31
EPA ID :	WAR000001230
Mailing Address :	1117 A ST, TACOMA, WA 98402-5003
Contact :	SHIN LAY
Contact Address :	N/R
Contact Country :	US
Contact Telephone :	253-572-8771
Contact Email :	N/R

Map Id: V82
Direction: W
Distance: 0.212 mi., 1118 ft.
Elevation: 87 ft.
Relative: Higher

Site Name : SPEEDY ONE HOUR PHOTO TACOMA
1117 A ST
TACOMA, WA 98402

Database(s) : [ALL SITES - WA, BRS, ECHO, FRS, RCRA_NONGEN] ***(cont.)***

Envirosite ID: 52365341
EPA ID: N/R

BRS ***(cont.)***

EPA Region :	10
Land Type :	Private
Source Type :	Annual/Biennial Report
Classification :	Not a generator, verified
Description :	Not a generator, verified
Last Date in Agency List :	2023-01-23

Owner/Operator Summary

Owner/Operator Name :	SPEEDY ONE HOUR PHOTO
Owner/Operator Address :	1117 A ST, TACOMA, WA 98402-5003
Owner/Operator Country :	US
Owner/Operator Telephone :	N/R
Owner/Operator Email :	N/R
Owner/Operator Fax :	N/R
Legal Status :	Private
Owner/Operator Type :	Owner
Owner/Operator Start Date :	1996-05-03
Owner/Operator End Date :	N/R

Owner/Operator Name :	SPEEDY PHOTO
Owner/Operator Address :	1117 A ST, TACOMA, WA 98402-5003
Owner/Operator Country :	US
Owner/Operator Telephone :	N/R
Owner/Operator Email :	N/R
Owner/Operator Fax :	N/R
Legal Status :	Private
Owner/Operator Type :	Operator
Owner/Operator Start Date :	1984-10-01
Owner/Operator End Date :	N/R

Waste Activity Monitoring

Report Cycle :	2003
Hazardous Waste Page Number :	1
Hazardous Waste Sub-Page Number :	1
BR Form :	XX
Waste Description :	N/R
Primary NAICS :	812922 - One-Hour Photofinishing
Source Code :	N/R
Form Code :	N/R
Management Method :	N/R
Generation Tons :	0
Managed Tons :	0
Shipped Tons :	0
Received Tons :	0
Receiver ID :	N/R
Receiver State :	N/R
Shipper ID :	N/R
Shipper State :	N/R
Waste Minimization :	N/R
Waste Code List :	N/R
Waste Code Group :	N/R

Map Id: V82
Direction: W
Distance: 0.212 mi., 1118 ft.
Elevation: 87 ft.
Relative: Higher

Site Name : SPEEDY ONE HOUR PHOTO TACOMA
1117 A ST
TACOMA, WA 98402

Database(s) : [ALL SITES - WA, BRS, ECHO, FRS, RCRA_NONGEN] ***(cont.)***

Envirosite ID: 52365341
EPA ID: N/R

BRS ***(cont.)***

Waste Generation Type :	N/R

ECHO

Facility Name :	SPEEDY ONE HOUR PHOTO TACOMA
Facility Address :	1117 A ST, TACOMA, WA 98402
County :	PIERCE
Last Inspection Date :	N/R
Registry ID :	110005399103
FIPS Code :	53053
EPA Region :	10
Inspection Count :	0
Last Inspection Days :	N/R
Informal Count :	0
Last Informal Action Date :	N/R
Formal Action Count :	0
Last Formal Action Date :	N/R
Total Penalties :	0
Penalty Count :	N/R
Last Penalty Date :	N/R
Last Penalty Amount :	N/R
QTRS IN NC :	0
Programs IN SNC :	0
Current Compliance Status :	No Violation Identified
Three-Year Compliance Status :	_____
Collection Method :	ADDRESS MATCHING-HOUSE NUMBER
Reference Point :	ENTRANCE POINT OF A FACILITY OR STATION
Accuracy Meters :	50
Derived Tribes :	Puyallup Tribe of the Puyallup Reservation - 1.1 mile(s), Puyallup Tribe of the Puyallup Reservation - 1.1 mile(s), Muckleshoot Indian Tribe - 11 mile(s), Muckleshoot Indian Tribe - 14 mile(s), Nisqually Indian Tribe - 17.6 mile(s), Squaxin Island Tribe of the Squaxin Island Reservation - 21.8 mile(s), Squaxin Island Tribe of the Squaxin Island Reservation - 23.7 mile(s)
Derived HUC :	17110019
Derived WBD :	171100190301
Derived STCTY FIPS :	53053
Derived Zip :	98402
Derived CD113 :	06
Derived CB2010 :	530530616011053
MYRTK Universe :	NNN
NPDES IDs :	N/R
CWA Permit Types :	N/R
CWA Compliance Tracking :	N/R
CWA NAICS :	N/R
CWA SICS :	N/R
CWA Inspection Count :	N/R
CWA Last Inspection Days :	N/R
CWA Informal Count :	N/R
CWA Formal Action Count :	N/R
CWA Last Formal Action Date :	N/R
CWA Penalties :	N/R

Map Id: V82
Direction: W
Distance: 0.212 mi., 1118 ft.
Elevation: 87 ft.
Relative: Higher

Site Name : SPEEDY ONE HOUR PHOTO TACOMA
1117 A ST
TACOMA, WA 98402

Database(s) : [ALL SITES - WA, BRS, ECHO, FRS, RCRA_NONGEN] ***(cont.)***

Envirosite ID: 52365341
EPA ID: N/R

ECHO ***(cont.)***

CWA Last Penalty Date :	N/R
CWA Last Penalty Amount :	N/R
CWA Quarters IN NC :	N/R
CWA Current Compliance Status :	N/R
CWA Current SNC Flag :	N
CWA 13 Quarters Compliance Status :	N/R
CWA 13 Quarters Effluent Exceedances:	N/R
CWA Three-Year QNCR Codes :	N/R
DFR URL :	Click here for hyperlink provided by the agency.
Facility SIC :	N/R
Facility NAICS :	812922 - One-Hour Photofinishing
Facility Last Inspection EPA Date :	N/R
Facility Last Inspection State Date :	N/R
Facility Last Formal Act EPA Date :	N/R
Facility Last Formal Act State Date :	N/R
Facility Last Informal Act EPA Date :	N/R
Facility Last Informal Act State Date:	N/R
Facility Federal Agency :	N/R
TRI Reporter :	N/R
Facility Imp Water Flag :	N/R
Current SNC Flag :	N
Indian County Flag :	N
Federal Flag :	N/R
US Mexico Border Flag :	N/R
Chesapeak Bay Flag :	N/R
AIR Flag :	N
NPDES Flag :	N
SDWIS Flag :	N
RCRA Flag :	Y
TRI Flag :	N
GHG Flag :	N
Major Flag :	N/R
Active Flag :	N/R
NAA Flag :	N
Latitude :	47.25339
Longitude :	-122.437171
Last Date in Agency List :	2023-01-16

FRS

Facility Name :	SPEEDY ONE HOUR PHOTO TACOMA
Facility Address :	1117 A ST, TACOMA, WA 98402
County :	PIERCE

Site Details

Registry ID :	110005399103
FRS Facility URL :	Click here for hyperlink provided by the agency.
Last Date in Agency List :	2023-02-13

Source Description

Map Id: V82
Direction: W
Distance: 0.212 mi., 1118 ft.
Elevation: 87 ft.
Relative: Higher

Site Name : SPEEDY ONE HOUR PHOTO TACOMA
1117 A ST
TACOMA, WA 98402

Database(s) : [ALL SITES - WA, BRS, ECHO, FRS, RCRA_NONGEN] ***(cont.)***

Envirosite ID: 52365341
EPA ID: N/R

FRS ***(cont.)***

Source Description : RCRAInfo is EPA's comprehensive information system that supports the Resource Conservation and Recovery Act (RCRA) of 1976 and the Hazardous and Solid Waste Amendments (HSWA) of 1984 through the tracking of events and activities related to facilities that generate, transport, and treat, store, or dispose of hazardous waste. RCRAInfo allows RCRA program staff to track the notification, permit, compliance, and corrective action activities required under RCRA. RCRAInfo also supports generation of the National Hazardous Waste Biennial Report. All generators and treatment, storage, and disposal facilities who handle hazardous waste are required to report to the EPA Administrator at least once every two years to support creation of the Biennial Report.
The WA-FSIS provides a means to query and display data maintained by the Washington Department of Ecology. This system contains key information for each facility/site that is currently, or has been, of interest to the Air Quality, Dam Safety, Hazardous Waste, Toxics Cleanup, and Water Quality Programs.

Source Description :

All generators and treatment, storage, and disposal (TSD) facilities who handle hazardous waste are required to report to the EPA Administrator at least once every two years. The data collected is used to create the National Biennial Resource Conservation and Recovery Act (RCRA) Hazardous Waste Report. This data is processed within the RCRA Information (RCRAInfo) database.

FRS Environmental Interest

Source and System ID : RCRAINFO - WAR000001230
WA-FSIS - 27137564

RCRA_NONGEN

Facility Name : SPEEDY ONE HOUR PHOTO TACOMA
Facility Address : 1117 A ST, TACOMA, WA 98402
County : PIERCE

Date Form Received by Agency : 2004-06-23
EPA ID : WAR000001230
Mailing Address : 1117 A ST, TACOMA, WA 98402
Contact : SHIN LAY
Contact Address : 1117 A ST, TACOMA, WA 98402
Contact Country : US
Contact Telephone : 253-572-8771
Contact Email : N/R
EPA Region : 10
Land Type : Private
Source Type : Implementer
Classification : Not a generator, verified
Description : Not a generator, verified
Last Date in Agency List : 2023-01-23

Map Id: V82
Direction: W
Distance: 0.212 mi., 1118 ft.
Elevation: 87 ft.
Relative: Higher

Site Name : SPEEDY ONE HOUR PHOTO TACOMA
1117 A ST
TACOMA, WA 98402

Database(s) : [ALL SITES - WA, BRS, ECHO, FRS, RCRA_NONGEN] ***(cont.)***

Envirosite ID: 52365341
EPA ID: N/R

RCRA_NONGEN ***(cont.)***

Owner/Operator Summary

Owner/Operator Name :	JENNINGS BLANTON CORIG LLC
Owner/Operator Address :	2025 1ST AVE STE 420, SEATTLE, WA 98121
Owner/Operator Country :	US
Owner/Operator Telephone :	206-441-3171
Owner/Operator Email :	N/R
Owner/Operator Fax :	N/R
Legal Status :	Private
Owner/Operator Type :	Owner
Owner/Operator Start Date :	N/R
Owner/Operator End Date :	N/R

Owner/Operator Name :	SPEEDY ONE HOUR PHOTO
Owner/Operator Address :	1117 A ST, TACOMA, WA 98402
Owner/Operator Country :	US
Owner/Operator Telephone :	253-572-8771
Owner/Operator Email :	N/R
Owner/Operator Fax :	N/R
Legal Status :	Private
Owner/Operator Type :	Owner
Owner/Operator Start Date :	1996-05-03
Owner/Operator End Date :	N/R

Owner/Operator Name :	SPEEDY PHOTO
Owner/Operator Address :	1117 A ST, TACOMA, WA 98402
Owner/Operator Country :	US
Owner/Operator Telephone :	253-572-8771
Owner/Operator Email :	N/R
Owner/Operator Fax :	N/R
Legal Status :	Private
Owner/Operator Type :	Operator
Owner/Operator Start Date :	N/R
Owner/Operator End Date :	N/R

Handler Activities Summary

U.S. Importer of Hazardous Waste :	N
Mixed Waste (Haz. and Radioactive) :	N
Recycler of Hazardous Waste :	N
Transporter of Hazardous Waste :	N
Treater, Storer or Disposer of HW :	N
Underground Injection Activity :	N
On-site Burner Exemption :	N
Furnace Exemption :	N
Used Oil Fuel Burner :	N
Used Oil Processor :	N
Used Oil Refiner :	N
Used Oil Fuel Marketer to Burner :	N
Used Oil Specification Marketer :	N
Used Oil Transfer Facility :	N
Used Oil Transporter :	N

Map Id: V82
Direction: W
Distance: 0.212 mi., 1118 ft.
Elevation: 87 ft.
Relative: Higher

Site Name : SPEEDY ONE HOUR PHOTO TACOMA
1117 A ST
TACOMA, WA 98402

Database(s) : [ALL SITES - WA, BRS, ECHO, FRS, RCRA_NONGEN] ***(cont.)***

Envirosite ID: 52365341
EPA ID: N/R

RCRA_NONGEN ***(cont.)***

Historical Generators

Details for this site have been truncated due to the large number of available details for this site within this dataset. For the complete details for this site, contact your Envirosite account representative for a complimentary site report containing all of the details available.

Date Form Received by Agency :	2004-06-22
Facility Name :	SPEEDY ONE HOUR PHOTO TACOMA
Classification :	Not a generator, verified
Date Form Received by Agency :	2004-06-22
Facility Name :	SPEEDY ONE HOUR PHOTO TACOMA
Classification :	Very Small Quantity Generator
Date Form Received by Agency :	2003-12-31
Facility Name :	SPEEDY ONE HOUR PHOTO TACOMA
Classification :	Not a generator, verified
Date Form Received by Agency :	2003-01-22
Facility Name :	SPEEDY ONE HOUR PHOTO TACOMA
Classification :	Very Small Quantity Generator
Date Form Received by Agency :	2002-01-14
Facility Name :	SPEEDY ONE HOUR PHOTO TACOMA
Classification :	Very Small Quantity Generator
Date Form Received by Agency :	2000-12-23
Facility Name :	SPEEDY ONE HOUR PHOTO TACOMA
Classification :	Very Small Quantity Generator
Date Form Received by Agency :	1999-12-09
Facility Name :	SPEEDY ONE HOUR PHOTO TACOMA
Classification :	Very Small Quantity Generator
Date Form Received by Agency :	1999-01-07
Facility Name :	SPEEDY ONE HOUR PHOTO TACOMA
Classification :	Very Small Quantity Generator
Date Form Received by Agency :	1998-01-15
Facility Name :	SPEEDY ONE HOUR PHOTO TACOMA
Classification :	Very Small Quantity Generator
Date Form Received by Agency :	1997-06-09
Facility Name :	SPEEDY ONE HOUR PHOTO TACOMA
Classification :	Very Small Quantity Generator

Map Id: V82
Direction: W
Distance: 0.212 mi., 1118 ft.
Elevation: 87 ft.
Relative: Higher

Site Name : SPEEDY ONE HOUR PHOTO TACOMA
1117 A ST
TACOMA, WA 98402

Database(s) : [ALL SITES - WA, BRS, ECHO, FRS, RCRA_NONGEN] ***(cont.)***

Envirosite ID: 52365341
EPA ID: N/R

RCRA_NONGEN ***(cont.)***

Notices of Violations Summary
Regulation Violated : N

Evaluation Action Summary
Evaluation Date : 2003-06-25
Evaluation : COMPLIANCE ASSISTANCE VISIT
Area of Violation : N/R
Date Achieved Compliance : N/R
Evaluation Lead Agency : State

Evaluation Date : 1997-08-28
Evaluation : COMPLIANCE ASSISTANCE VISIT
Area of Violation : N/R
Date Achieved Compliance : N/R
Evaluation Lead Agency : State

Evaluation Date : 1995-05-01
Evaluation : COMPLIANCE ASSISTANCE VISIT
Area of Violation : N/R
Date Achieved Compliance : N/R
Evaluation Lead Agency : State

Map Id: X83
Direction: WNW
Distance: 0.213 mi., 1126 ft.
Elevation: 93 ft.
Relative: Higher

Site Name : WEYERHAEUSER COMPANY TACOMA
TACOMA BLDG 1015 A ST
Tacoma, WA 98402

Database(s) : [EPA UST, UST - WA]

Envirosite ID: 43073360
EPA ID: N/R

EPA UST

Facility Name : WEYERHAEUSER COMPANY TACOMA
Facility Address : TACOMA BLDG 1015 A ST, Tacoma, Washington 98402
County : Pierce

Facility ID : WA47155259
Facility Status : Closed UST(s)
Open USTs : 0
Closed USTs : 2
Temporarily Out of Service USTs : 0
Date of Last Inspection : N/R
EPA Region : 10
Tribe : N/R
Facility ID 2 : N/R
Latitude : 47.253941
Longitude : -122.438144

Map Id: X83
Direction: WNW
Distance: 0.213 mi., 1126 ft.
Elevation: 93 ft.
Relative: Higher

Site Name : WEYERHAEUSER COMPANY TACOMA
TACOMA BLDG 1015 A ST
Tacoma, WA 98402

Database(s) : [EPA UST, UST - WA] ***(cont.)***

Envirosite ID: 43073360
EPA ID: N/R

EPA UST ***(cont.)***

Last Date in Agency List : 2023-01-30

Tank Details

Tank ID : WA47155259_NORTH
Tank Status : Closed
Installation Date : 1977-10-01
Removal Date : N/R
Capacity : N/R
Substances : D Diesel
Tank Wall Type : N/R

Tank ID : WA47155259_SOUTH
Tank Status : Closed
Installation Date : 1977-10-01
Removal Date : N/R
Capacity : N/R
Substances : D Diesel
Tank Wall Type : N/R

UST - WA

Facility Name : WEYERHAEUSER COMPANY TACOMA
Facility Address : TACOMA BLDG 1015 A ST, Tacoma, 98402
County : Pierce

Facility Site ID : 47155259
UST Site ID : 317489
Tag Number(s) : N/R
Responsible Unit : Southwest
Is Active : No
Latitude : 47.253941
Longitude : -122.438144
Last Date in Agency List : 2022-12-29

Tank Details

Tank Name : NORTH
Tank Status : Removed
Install Date : 1977-10-01
Tank Upgrade Date : N/R
Tank Permanent Closure Date : N/R
Permit Expiration Date : N/R
Tank Material : Dielectric Coated Steel
Tank Construction : Single Wall Tank
Tank Corrosion Protection : Corrosion Resistant
Tank Manifold : N/R
Tank Release Detection : Manual Inventory Control (daily)
Tank Tightness Test : Not Performed
Tank Spill Prevention : None
Capacity Range : N/R
Actual Capacity : 1000
Pipe Material : Coated Steel

Map Id: X83
Direction: WNW
Distance: 0.213 mi., 1126 ft.
Elevation: 93 ft.
Relative: Higher

Site Name : WEYERHAEUSER COMPANY TACOMA
TACOMA BLDG 1015 A ST
Tacoma, WA 98402

Database(s) : [EPA UST, UST - WA] ***(cont.)***

Envirosite ID: 43073360
EPA ID: N/R

UST - WA ***(cont.)***

Pipe Construction :	Single Wall Pipe
Pipe Corrosion Protection :	Coated Only
Tank SFC :	N/R
Dispenser SFC :	N/R
Primary Pipe Release Detection :	N/R
Secondary Pipe Release Detection :	N/R
Pipe Pumping System :	N/R
Pipe Install Date :	N/R
Turbine Sump Construction :	N/R
Tank Status Date :	1996-08-06
Tank Install Date :	N/R
Tank Overfill Prevention :	None

Compartments Details

Compartment Number :	1
Compartment Capacity :	1000
Substance Stored :	Diesel
Used Substance :	Emergency Power Generation
Ecy Region :	N/R

Tank Details

Tank Name :	SOUTH
Tank Status :	Removed
Install Date :	1977-10-01
Tank Upgrade Date :	N/R
Tank Permanent Closure Date :	N/R
Permit Expiration Date :	N/R
Tank Material :	Dielectric Coated Steel
Tank Construction :	Single Wall Tank
Tank Corrosion Protection :	Corrosion Resistant
Tank Manifold :	N/R
Tank Release Detection :	Manual Inventory Control (daily)
Tank Tightness Test :	Not Performed
Tank Spill Prevention :	None
Capacity Range :	N/R
Actual Capacity :	1000
Pipe Material :	Coated Steel
Pipe Construction :	Single Wall Pipe
Pipe Corrosion Protection :	Coated Only
Tank SFC :	N/R
Dispenser SFC :	N/R
Primary Pipe Release Detection :	N/R
Secondary Pipe Release Detection :	N/R
Pipe Pumping System :	N/R
Pipe Install Date :	N/R
Turbine Sump Construction :	N/R
Tank Status Date :	1996-08-06
Tank Install Date :	N/R
Tank Overfill Prevention :	None

Map Id: X83
Direction: WNW
Distance: 0.213 mi., 1126 ft.
Elevation: 93 ft.
Relative: Higher

Site Name : WEYERHAEUSER COMPANY TACOMA
TACOMA BLDG 1015 A ST
Tacoma, WA 98402

Database(s) : [EPA UST, UST - WA] ***(cont.)***

Envirosite ID: 43073360
EPA ID: N/R

UST - WA ***(cont.)***

Compartments Details

Compartment Number :	1
Compartment Capacity :	1000
Substance Stored :	Diesel
Used Substance :	Emergency Power Generation
Ecy Region :	N/R

Map Id: 84
Direction: NE
Distance: 0.214 mi., 1129 ft.
Elevation: 14 ft.
Relative: Lower

Site Name : MCCLARY COLUMBIA CORP TACOMA
711 E 11TH
TACOMA, WA

Database(s) : [ALL SITES - WA, ARCHIVED RCRA TSDF, BRS, ECHO, FRS, RCRA_NONGEN]

Envirosite ID: 52365662
EPA ID: N/R

ALL SITES - WA

Facility Name :	McClary Columbia Corp Tacoma
Facility Address :	711 E 11TH, TACOMA, 98421
County :	Pierce
Facility/Site ID :	7487639
Alternate Name :	N/R
Program Name :	N/R
WRIA :	10
Legislative District :	25
Congressional District :	10
Ecology Region :	SWRO
Ecology Program Phone :	(360) 407-6734
Tribal Land :	N
Latitude :	47.15362
Longitude :	-122.2558
Last Date in Agency List :	2023-01-03

Program Details

Program :	HAZWASTE
Program ID :	WAH000003111
Interaction Type :	Hazardous Waste Generator
Interaction Type Description :	Facilities that generate any quantity of a dangerous waste. They may be classified as SQG, MQG, or LQG depending on hazardous waste generated for a given month.
Status :	Inactive
Start Date :	1997-10-01
End Date :	2003-12-31
SIC :	N/R
NAICS :	N/R

Map Id: 84
Direction: NE
Distance: 0.214 mi., 1129 ft.
Elevation: 14 ft.
Relative: Lower

Site Name : MCCLARY COLUMBIA CORP TACOMA
711 E 11TH
TACOMA, WA

Database(s) : [ALL SITES - WA, ARCHIVED RCRA TSDF, BRS, ECHO, FRS, RCRA_NONGEN] ***(cont.)***

Envirosite ID: 52365662
EPA ID: N/R

ALL SITES - WA ***(cont.)***

Program :	HAZWASTE
Program ID :	WAH000003111
Interaction Type :	Hazardous Waste Generator
Interaction Type Description :	Facilities that generate any quantity of a dangerous waste. They may be classified as SQG, MQG, or LQG depending on hazardous waste generated for a given month.
Status :	Inactive
Start Date :	1997-10-01
End Date :	2003-12-31
SIC :	N/R
NAICS :	56292 - Materials Recovery Facilities

ARCHIVED RCRA TSDF

Facility Name :	MCCLARY COLUMBIA CORP TACOMA
Facility Address :	711 E 11TH, TACOMA, WA 98421
County :	PIERCE
Date Form Received by Agency :	2000-03-01
EPA ID :	WAH000003111
Mailing Address :	25414 39TH PL S, KENT, WA 98032
Contact :	JACK MCCLARY
Contact Address :	N/R
Contact Country :	US
Contact Telephone :	253-274-8620
Contact Email :	N/R
EPA Region :	10
Land Type :	Not Reported
Source Type :	Annual/Biennial Report
Classification :	Large Quantity Generator

Description :

Handlers that generate 1,000 kg or more of hazardous waste during any calendar month; or generate more than 1 kg of acutely hazardous waste during any calendar month; or generate more than 100 kg of any residue or contaminated soil, waste or other debris resulting from the cleanup of a spill, into or on any land or water, of acutely hazardous waste during any calendar month; or generate 1 kg or less of acutely hazardous waste during any calendar month, and accumulate more than 1 kg of acutely hazardous waste at any time; or generate 100 kg or less of any residue or contaminated soil, waste or other debris resulting from the cleanup of a spill, into or on any land or water, of acutely hazardous waste during any calendar month, and accumulated more than 100 kg of that material at any time.

Last Date in Agency List : 2019-03-01

Owner/Operator Summary

Owner/Operator Name :	N/R
Owner/Operator Address :	N/R
Owner/Operator Country :	N/R
Owner/Operator Telephone :	N/R
Owner/Operator Email :	N/R
Owner/Operator Fax :	N/R

Map Id: 84
Direction: NE
Distance: 0.214 mi., 1129 ft.
Elevation: 14 ft.
Relative: Lower

Site Name : MCCLARY COLUMBIA CORP TACOMA
711 E 11TH
TACOMA, WA

Database(s) : [ALL SITES - WA, ARCHIVED RCRA TSDF, BRS, ECHO, FRS, RCRA_NONGEN] ***(cont.)***

Envirosite ID: 52365662
EPA ID: N/R

ARCHIVED RCRA TSDF ***(cont.)***

Legal Status :	N/R
Owner/Operator Type :	N/R
Owner/Operator Start Date :	N/R
Owner/Operator End Date :	N/R

BRS

Facility Name :	MCCLARY COLUMBIA CORP TACOMA
Facility Address :	711 E 11TH, TACOMA, WA 98421
County :	PIERCE

Site Details

Date Form Received by Agency :	2003-12-31
EPA ID :	WAH000003111
Mailing Address :	PO BOX 982, KENT, WA 98035-0982
Contact :	JACK MCCLARY
Contact Address :	N/R
Contact Country :	US
Contact Telephone :	206-212-6741
Contact Email :	mccol@telisphere.com
EPA Region :	10
Land Type :	Private
Source Type :	Annual/Biennial Report
Classification :	Not a generator, verified
Description :	Not a generator, verified
Last Date in Agency List :	2023-01-23

Owner/Operator Summary

Owner/Operator Name :	JACK MCCLARY
Owner/Operator Address :	PO BOX 982, KENT, WA 98035-0982
Owner/Operator Country :	US
Owner/Operator Telephone :	N/R
Owner/Operator Email :	N/R
Owner/Operator Fax :	N/R
Legal Status :	Private
Owner/Operator Type :	Operator
Owner/Operator Start Date :	1997-10-01
Owner/Operator End Date :	N/R

Owner/Operator Name :	MCCLARY COLUMBIA CORP
Owner/Operator Address :	PO BOX 982, KENT, WA 98035-0982
Owner/Operator Country :	US
Owner/Operator Telephone :	N/R
Owner/Operator Email :	N/R
Owner/Operator Fax :	N/R
Legal Status :	Private
Owner/Operator Type :	Owner
Owner/Operator Start Date :	2001-02-26
Owner/Operator End Date :	N/R

Map Id: 84
Direction: NE
Distance: 0.214 mi., 1129 ft.
Elevation: 14 ft.
Relative: Lower

Site Name : MCCLARY COLUMBIA CORP TACOMA
711 E 11TH
TACOMA, WA

Database(s) : [ALL SITES - WA, ARCHIVED RCRA TSDF, BRS, ECHO, FRS, RCRA_NONGEN] ***(cont.)***

Envirosite ID: 52365662
EPA ID: N/R

BRS ***(cont.)***

Waste Activity Monitoring

Details for this site have been truncated due to the large number of available details for this site within this dataset. For the complete details for this site, contact your Envirosite account representative for a complimentary site report containing all of the details available.

Report Cycle :	2003
Hazardous Waste Page Number :	1
Hazardous Waste Sub-Page Number :	1
BR Form :	XX
Waste Description :	N/R
Primary NAICS :	56292 - Materials Recovery Facilities
Source Code :	N/R
Form Code :	N/R
Management Method :	N/R
Generation Tons :	0
Managed Tons :	0
Shipped Tons :	0
Received Tons :	0
Receiver ID :	N/R
Receiver State :	N/R
Shipper ID :	N/R
Shipper State :	N/R
Waste Minimization :	N/R
Waste Code List :	N/R
Waste Code Group :	N/R
Waste Generation Type :	N/R

Report Cycle :	2001
Hazardous Waste Page Number :	1
Hazardous Waste Sub-Page Number :	1
BR Form :	WR
Waste Description :	N/R
Primary NAICS :	56292 - Materials Recovery Facilities
Source Code :	N/R
Form Code :	W211 - Paint thinner or petroleum distillates
Management Method :	H020 - Solvents recovery (distillation, extraction, etc)
Generation Tons :	0
Managed Tons :	0.814
Shipped Tons :	0
Received Tons :	0.814
Receiver ID :	WAH000003111
Receiver State :	WA
Shipper ID :	WAD000011064
Shipper State :	WA
Waste Minimization :	N/R
Waste Code List :	D001, D035, F003, F005
Waste Code Group :	F1_5 - F001-F005 combinations
Waste Generation Type :	N/R

Report Cycle :	2001
Hazardous Waste Page Number :	10
Hazardous Waste Sub-Page Number :	1
BR Form :	WR

Map Id: 84
Direction: NE
Distance: 0.214 mi., 1129 ft.
Elevation: 14 ft.
Relative: Lower

Site Name : MCCLARY COLUMBIA CORP TACOMA
711 E 11TH
TACOMA, WA

Database(s) : [ALL SITES - WA, ARCHIVED RCRA TSDF, BRS, ECHO, FRS, RCRA_NONGEN] ***(cont.)***

Envirosite ID: 52365662
EPA ID: N/R

BRS ***(cont.)***

Waste Description :	N/R
Primary NAICS :	56292 - Materials Recovery Facilities
Source Code :	N/R
Form Code :	W211 - Paint thinner or petroleum distillates
Management Method :	H020 - Solvents recovery (distillation, extraction, etc)
Generation Tons :	0
Managed Tons :	0.738
Shipped Tons :	0
Received Tons :	0.738
Receiver ID :	WAH000003111
Receiver State :	WA
Shipper ID :	WAD069558336
Shipper State :	WA
Waste Minimization :	N/R
Waste Code List :	D001, D035, F003, F005
Waste Code Group :	F1_5 - F001-F005 combinations
Waste Generation Type :	N/R

Report Cycle :	2001
Hazardous Waste Page Number :	11
Hazardous Waste Sub-Page Number :	1
BR Form :	WR
Waste Description :	N/R
Primary NAICS :	56292 - Materials Recovery Facilities
Source Code :	N/R
Form Code :	W211 - Paint thinner or petroleum distillates
Management Method :	H020 - Solvents recovery (distillation, extraction, etc)
Generation Tons :	0
Managed Tons :	0.0865
Shipped Tons :	0
Received Tons :	0.0865
Receiver ID :	WAH000003111
Receiver State :	WA
Shipper ID :	WAD094616117
Shipper State :	WA
Waste Minimization :	N/R
Waste Code List :	D001, D035, F003, F005
Waste Code Group :	F1_5 - F001-F005 combinations
Waste Generation Type :	N/R

Report Cycle :	2001
Hazardous Waste Page Number :	12
Hazardous Waste Sub-Page Number :	1
BR Form :	WR
Waste Description :	N/R
Primary NAICS :	56292 - Materials Recovery Facilities
Source Code :	N/R
Form Code :	W211 - Paint thinner or petroleum distillates
Management Method :	H020 - Solvents recovery (distillation, extraction, etc)
Generation Tons :	0
Managed Tons :	4.092
Shipped Tons :	0
Received Tons :	4.092
Receiver ID :	WAH000003111

Map Id: 84
Direction: NE
Distance: 0.214 mi., 1129 ft.
Elevation: 14 ft.
Relative: Lower

Site Name : MCCLARY COLUMBIA CORP TACOMA
711 E 11TH
TACOMA, WA

Database(s) : [ALL SITES - WA, ARCHIVED RCRA TSDF, BRS, ECHO, FRS, RCRA_NONGEN] ***(cont.)***

Envirosite ID: 52365662
EPA ID: N/R

BRS ***(cont.)***

Receiver State :	WA
Shipper ID :	WAD099045353
Shipper State :	WA
Waste Minimization :	N/R
Waste Code List :	D001, D035, F003, F005
Waste Code Group :	F1_5 - F001-F005 combinations
Waste Generation Type :	N/R

Report Cycle :	2001
Hazardous Waste Page Number :	13
Hazardous Waste Sub-Page Number :	1
BR Form :	WR
Waste Description :	N/R
Primary NAICS :	56292 - Materials Recovery Facilities
Source Code :	N/R
Form Code :	W211 - Paint thinner or petroleum distillates
Management Method :	H020 - Solvents recovery (distillation, extraction, etc)
Generation Tons :	0
Managed Tons :	0.306
Shipped Tons :	0
Received Tons :	0.306
Receiver ID :	WAH000003111
Receiver State :	WA
Shipper ID :	WAD980978399
Shipper State :	WA
Waste Minimization :	N/R
Waste Code List :	D001, D035, F003, F005
Waste Code Group :	F1_5 - F001-F005 combinations
Waste Generation Type :	N/R

Report Cycle :	2001
Hazardous Waste Page Number :	14
Hazardous Waste Sub-Page Number :	1
BR Form :	WR
Waste Description :	N/R
Primary NAICS :	56292 - Materials Recovery Facilities
Source Code :	N/R
Form Code :	W211 - Paint thinner or petroleum distillates
Management Method :	H020 - Solvents recovery (distillation, extraction, etc)
Generation Tons :	0
Managed Tons :	0.043
Shipped Tons :	0
Received Tons :	0.043
Receiver ID :	WAH000003111
Receiver State :	WA
Shipper ID :	WAD980983266
Shipper State :	WA
Waste Minimization :	N/R
Waste Code List :	D001, D035, F003, F005
Waste Code Group :	F1_5 - F001-F005 combinations
Waste Generation Type :	N/R

Map Id: 84
Direction: NE
Distance: 0.214 mi., 1129 ft.
Elevation: 14 ft.
Relative: Lower

Site Name : MCCLARY COLUMBIA CORP TACOMA
711 E 11TH
TACOMA, WA

Database(s) : [ALL SITES - WA, ARCHIVED RCRA TSDF, BRS, ECHO, FRS, RCRA_NONGEN] ***(cont.)***

Envirosite ID: 52365662
EPA ID: N/R

BRS ***(cont.)***

Report Cycle :	2001
Hazardous Waste Page Number :	15
Hazardous Waste Sub-Page Number :	1
BR Form :	WR
Waste Description :	N/R
Primary NAICS :	56292 - Materials Recovery Facilities
Source Code :	N/R
Form Code :	W211 - Paint thinner or petroleum distillates
Management Method :	H020 - Solvents recovery (distillation, extraction, etc)
Generation Tons :	0
Managed Tons :	0.292
Shipped Tons :	0
Received Tons :	0.292
Receiver ID :	WAH000003111
Receiver State :	WA
Shipper ID :	WAD981765969
Shipper State :	WA
Waste Minimization :	N/R
Waste Code List :	D001, D035, F003, F005
Waste Code Group :	F1_5 - F001-F005 combinations
Waste Generation Type :	N/R

Report Cycle :	2001
Hazardous Waste Page Number :	16
Hazardous Waste Sub-Page Number :	1
BR Form :	WR
Waste Description :	N/R
Primary NAICS :	56292 - Materials Recovery Facilities
Source Code :	N/R
Form Code :	W211 - Paint thinner or petroleum distillates
Management Method :	H020 - Solvents recovery (distillation, extraction, etc)
Generation Tons :	0
Managed Tons :	0.072
Shipped Tons :	0
Received Tons :	0.072
Receiver ID :	WAH000003111
Receiver State :	WA
Shipper ID :	WAD981768161
Shipper State :	WA
Waste Minimization :	N/R
Waste Code List :	D001, D035, F003, F005
Waste Code Group :	F1_5 - F001-F005 combinations
Waste Generation Type :	N/R

Report Cycle :	2001
Hazardous Waste Page Number :	17
Hazardous Waste Sub-Page Number :	1
BR Form :	WR
Waste Description :	N/R
Primary NAICS :	56292 - Materials Recovery Facilities
Source Code :	N/R
Form Code :	W211 - Paint thinner or petroleum distillates
Management Method :	H020 - Solvents recovery (distillation, extraction, etc)
Generation Tons :	0

Map Id: 84
Direction: NE
Distance: 0.214 mi., 1129 ft.
Elevation: 14 ft.
Relative: Lower

Site Name : MCCLARY COLUMBIA CORP TACOMA
711 E 11TH
TACOMA, WA

Database(s) : [ALL SITES - WA, ARCHIVED RCRA TSDF, BRS, ECHO, FRS, RCRA_NONGEN] ***(cont.)***

Envirosite ID: 52365662
EPA ID: N/R

BRS ***(cont.)***

Managed Tons :	1.0265
Shipped Tons :	0
Received Tons :	1.0265
Receiver ID :	WAH000003111
Receiver State :	WA
Shipper ID :	WAD981768260
Shipper State :	WA
Waste Minimization :	N/R
Waste Code List :	D001, D035, F003, F005
Waste Code Group :	F1_5 - F001-F005 combinations
Waste Generation Type :	N/R

ECHO

Facility Name :	MCCLARY COLUMBIA CORP TACOMA
Facility Address :	711 E 11TH, TACOMA, WA 98421
County :	PIERCE
Last Inspection Date :	2000-11-13
Registry ID :	110000898057
FIPS Code :	53053
EPA Region :	10
Inspection Count :	0
Last Inspection Days :	8056
Informal Count :	0
Last Informal Action Date :	N/R
Formal Action Count :	0
Last Formal Action Date :	2001-08-08
Total Penalties :	0
Penalty Count :	N/R
Last Penalty Date :	2001-08-08
Last Penalty Amount :	6500
QTRS IN NC :	0
Programs IN SNC :	0
Current Compliance Status :	No Violation Identified
Three-Year Compliance Status :	_____
Collection Method :	ADDRESS MATCHING-HOUSE NUMBER
Reference Point :	CENTER OF A FACILITY OR STATION
Accuracy Meters :	30
Derived Tribes :	Puyallup Tribe of the Puyallup Reservation - .7 mile(s), Puyallup Tribe of the Puyallup Reservation - 1.2 mile(s), Muckleshoot Indian Tribe - 10.4 mile(s), Muckleshoot Indian Tribe - 13.4 mile(s), Nisqually Indian Tribe - 18 mile(s), Squaxin Island Tribe of the Squaxin Island Reservation - 22.4 mile(s), Squaxin Island Tribe of the Squaxin Island Reservation - 24.3 mile(s)
Derived HUC :	17110019
Derived WBD :	171100190301
Derived STCTY FIPS :	53053
Derived Zip :	98421
Derived CD113 :	09
Derived CB2010 :	530530602001075
MYRTK Universe :	NNN
NPDES IDs :	N/R

Map Id: 84
Direction: NE
Distance: 0.214 mi., 1129 ft.
Elevation: 14 ft.
Relative: Lower

Site Name : MCCLARY COLUMBIA CORP TACOMA
711 E 11TH
TACOMA, WA

Database(s) : [ALL SITES - WA, ARCHIVED RCRA TSDF, BRS, ECHO, FRS, RCRA_NONGEN] ***(cont.)***

Envirosite ID: 52365662
EPA ID: N/R

ECHO ***(cont.)***

CWA Permit Types :	N/R
CWA Compliance Tracking :	N/R
CWA NAICS :	N/R
CWA SICS :	N/R
CWA Inspection Count :	N/R
CWA Last Inspection Days :	N/R
CWA Informal Count :	N/R
CWA Formal Action Count :	N/R
CWA Last Formal Action Date :	N/R
CWA Penalties :	N/R
CWA Last Penalty Date :	N/R
CWA Last Penalty Amount :	N/R
CWA Quarters IN NC :	N/R
CWA Current Compliance Status :	N/R
CWA Current SNC Flag :	N
CWA 13 Quarters Compliance Status :	N/R
CWA 13 Quarters Effluent Exceedances:	N/R
CWA Three-Year QNCR Codes :	N/R
DFR URL :	Click here for hyperlink provided by the agency.
Facility SIC :	N/R
Facility NAICS :	56292 - Materials Recovery Facilities
Facility Last Inspection EPA Date :	N/R
Facility Last Inspection State Date :	2000-11-13
Facility Last Formal Act EPA Date :	N/R
Facility Last Formal Act State Date :	2001-08-08
Facility Last Informal Act EPA Date :	N/R
Facility Last Informal Act State Date:	N/R
Facility Federal Agency :	N/R
TRI Reporter :	N/R
Facility Imp Water Flag :	N/R
Current SNC Flag :	N
Indian County Flag :	N
Federal Flag :	N/R
US Mexico Border Flag :	N/R
Chesapeak Bay Flag :	N/R
AIR Flag :	N
NPDES Flag :	N
SDWIS Flag :	N
RCRA Flag :	Y
TRI Flag :	N
GHG Flag :	N
Major Flag :	N/R
Active Flag :	N/R
NAA Flag :	N
Latitude :	47.25622
Longitude :	-122.42514
Last Date in Agency List :	2023-01-16

FRS

Facility Name :	MCCLARY COLUMBIA CORP TACOMA
Facility Address :	711 E 11TH, TACOMA, WA 98421
County :	PIERCE

Map Id: 84
Direction: NE
Distance: 0.214 mi., 1129 ft.
Elevation: 14 ft.
Relative: Lower

Site Name : MCCLARY COLUMBIA CORP TACOMA
711 E 11TH
TACOMA, WA

Database(s) : [ALL SITES - WA, ARCHIVED RCRA TSDF, BRS, ECHO, FRS, RCRA_NONGEN] ***(cont.)***

Envirosite ID: 52365662
EPA ID: N/R

FRS ***(cont.)***

Site Details
Registry ID : 110070739540
FRS Facility URL : Click here for hyperlink provided by the agency.
Last Date in Agency List : 2023-02-13

Source Description

Source Description :

All generators and treatment, storage, and disposal (TSD) facilities who handle hazardous waste are required to report to the EPA Administrator at least once every two years. The data collected is used to create the National Biennial Resource Conservation and Recovery Act (RCRA) Hazardous Waste Report. This data is processed within the RCRA Information (RCRAInfo) database.

FRS Environmental Interest
Source and System ID : RCRAINFO - WAH000003111

Facility Name : MCCLARY COLUMBIA CORP TACOMA
Facility Address : 711 E 11TH, TACOMA, WA 98421-2403
County : PIERCE

Site Details
Registry ID : 110000898057
FRS Facility URL : Click here for hyperlink provided by the agency.
Last Date in Agency List : 2023-02-13

Source Description
Source Description :

RCRAInfo is EPA’s comprehensive information system that supports the Resource Conservation and Recovery Act (RCRA) of 1976 and the Hazardous and Solid Waste Amendments (HSWA) of 1984 through the tracking of events and activities related to facilities that generate, transport, and treat, store, or dispose of hazardous waste. RCRAInfo allows RCRA program staff to track the notification, permit, compliance, and corrective action activities required under RCRA. RCRAInfo also supports generation of the National Hazardous Waste Biennial Report. All generators and treatment, storage, and disposal facilities who handle hazardous waste are required to report to the EPA Administrator at least once every two years to support creation of the Biennial Report.
The WA-FSIS provides a means to query and display data maintained by the Washington Department of Ecology. This system contains key information for each facility/site that is currently, or has been, of interest to the Air Quality, Dam Safety, Hazardous Waste, Toxics Cleanup, and Water Quality Programs.

Map Id: 84
Direction: NE
Distance: 0.214 mi., 1129 ft.
Elevation: 14 ft.
Relative: Lower

Site Name : MCCLARY COLUMBIA CORP TACOMA
711 E 11TH
TACOMA, WA

Database(s) : [ALL SITES - WA, ARCHIVED RCRA TSDF, BRS, ECHO, FRS, RCRA_NONGEN] ***(cont.)***

Envirosite ID: 52365662
EPA ID: N/R

FRS ***(cont.)***

FRS Environmental Interest

Source and System ID :	RCRAINFO - WAH000003111 WA-FSIS - 7487639

RCRA_NONGEN

Facility Name :	MCCLARY COLUMBIA CORP TACOMA
Facility Address :	711 E 11TH, TACOMA, WA 98421
County :	PIERCE
Date Form Received by Agency :	2004-07-24
EPA ID :	WAH000003111
Mailing Address :	PO BOX 982, KENT, WA 98035
Contact :	JACK MCCLARY
Contact Address :	PO BOX 982, KENT, WA 98035
Contact Country :	US
Contact Telephone :	206-212-6741
Contact Email :	MCCOL@TELISPHERE.COM
EPA Region :	10
Land Type :	Private
Source Type :	Implementer
Classification :	Not a generator, verified
Description :	Not a generator, verified
Last Date in Agency List :	2023-01-23

Owner/Operator Summary

Owner/Operator Name :	MCCLARY COLUMBIA CORP
Owner/Operator Address :	PO BOX 982, KENT, WA 98035
Owner/Operator Country :	US
Owner/Operator Telephone :	253-274-8620
Owner/Operator Email :	N/R
Owner/Operator Fax :	N/R
Legal Status :	Private
Owner/Operator Type :	Owner
Owner/Operator Start Date :	2001-02-26
Owner/Operator End Date :	N/R
Owner/Operator Name :	MCCLARY, JACK
Owner/Operator Address :	PO BOX 982, KENT, WA 98035
Owner/Operator Country :	US
Owner/Operator Telephone :	253-274-8620
Owner/Operator Email :	N/R
Owner/Operator Fax :	N/R
Legal Status :	Private
Owner/Operator Type :	Operator
Owner/Operator Start Date :	N/R
Owner/Operator End Date :	N/R
Owner/Operator Name :	MORSE INVESTMENT CO
Owner/Operator Address :	817 QUEEN ST, BELLINGHAM, WA 98226
Owner/Operator Country :	US

Map Id: 84
Direction: NE
Distance: 0.214 mi., 1129 ft.
Elevation: 14 ft.
Relative: Lower

Site Name : MCCLARY COLUMBIA CORP TACOMA
711 E 11TH
TACOMA, WA

Database(s) : [ALL SITES - WA, ARCHIVED RCRA TSDF, BRS, ECHO, FRS, RCRA_NONGEN] ***(cont.)***

Envirosite ID: 52365662
EPA ID: N/R

RCRA_NONGEN ***(cont.)***

Owner/Operator Telephone :	360-734-2400
Owner/Operator Email :	N/R
Owner/Operator Fax :	N/R
Legal Status :	Private
Owner/Operator Type :	Owner
Owner/Operator Start Date :	N/R
Owner/Operator End Date :	N/R

Handler Activities Summary

U.S. Importer of Hazardous Waste :	N
Mixed Waste (Haz. and Radioactive) :	N
Recycler of Hazardous Waste :	N
Transporter of Hazardous Waste :	N
Treater, Storer or Disposer of HW :	N
Underground Injection Activity :	N
On-site Burner Exemption :	N
Furnace Exemption :	N
Used Oil Fuel Burner :	N
Used Oil Processor :	N
Used Oil Refiner :	N
Used Oil Fuel Marketer to Burner :	N
Used Oil Specification Marketer :	N
Used Oil Transfer Facility :	N
Used Oil Transporter :	N

Historical Generators

Date Form Received by Agency :	2004-07-23
Facility Name :	MCCLARY COLUMBIA CORP TACOMA
Classification :	Not a generator, verified
Date Form Received by Agency :	2003-12-31
Facility Name :	MCCLARY COLUMBIA CORP TACOMA
Classification :	Not a generator, verified
Date Form Received by Agency :	2003-03-05
Facility Name :	MCCLARY COLUMBIA CORP TACOMA
Classification :	Large Quantity Generator
Date Form Received by Agency :	2002-03-06
Facility Name :	MCCLARY COLUMBIA CORP TACOMA
Classification :	Large Quantity Generator
Date Form Received by Agency :	2001-02-26
Facility Name :	MCCLARY COLUMBIA CORP TACOMA
Classification :	Large Quantity Generator

Map Id: 84
Direction: NE
Distance: 0.214 mi., 1129 ft.
Elevation: 14 ft.
Relative: Lower

Site Name : MCCLARY COLUMBIA CORP TACOMA
711 E 11TH
TACOMA, WA

Database(s) : [ALL SITES - WA, ARCHIVED RCRA TSDF, BRS, ECHO, FRS, RCRA_NONGEN] ***(cont.)***

Envirosite ID: 52365662
EPA ID: N/R

RCRA_NONGEN ***(cont.)***

Date Form Received by Agency :	2000-03-01
Facility Name :	MCCLARY COLUMBIA CORP TACOMA
Classification :	Large Quantity Generator
Date Form Received by Agency :	1999-03-01
Facility Name :	MCCLARY COLUMBIA CORP TACOMA
Classification :	Large Quantity Generator
Date Form Received by Agency :	1998-04-14
Facility Name :	MCCLARY COLUMBIA CORP TACOMA
Classification :	Large Quantity Generator
Date Form Received by Agency :	1997-10-01
Facility Name :	MCCLARY COLUMBIA CORP TACOMA
Classification :	Not a generator, verified

Notices of Violations Summary

Details for this site have been truncated due to the large number of available details for this site within this dataset. For the complete details for this site, contact your Envirosite account representative for a complimentary site report containing all of the details available.

Date of Violation :	2000-11-13
Date Achieved Compliance :	2001-07-10
Regulation Violated :	Y
Area of Violation :	Generators - General
Enforcement Action :	N/R
Enforcement Action Date :	2001-08-08
Enf. Disposition Status :	AS
Enf. Disp. Status Date :	2004-10-20
Violation Lead Agency :	State
Enforcement Lead Agency :	State
Proposed Penalty Amount :	42000
Final Penalty Amount :	6500
Paid Penalty Amount :	6500
Date of Violation :	2000-11-13
Date Achieved Compliance :	2001-07-10
Regulation Violated :	Y
Area of Violation :	Generators - General
Enforcement Action :	FINAL 3008(A) COMPLIANCE ORDER
Enforcement Action Date :	2001-08-08
Enf. Disposition Status :	N/R
Enf. Disp. Status Date :	N/R
Violation Lead Agency :	State
Enforcement Lead Agency :	State
Proposed Penalty Amount :	N/R
Final Penalty Amount :	N/R
Paid Penalty Amount :	N/R

Map Id: 84
Direction: NE
Distance: 0.214 mi., 1129 ft.
Elevation: 14 ft.
Relative: Lower

Site Name : MCCLARY COLUMBIA CORP TACOMA
711 E 11TH
TACOMA, WA

Database(s) : [ALL SITES - WA, ARCHIVED RCRA TSDF, BRS, ECHO, FRS, RCRA_NONGEN] ***(cont.)***

Envirosite ID: 52365662
EPA ID: N/R

RCRA_NONGEN ***(cont.)***

Date of Violation :	2000-11-13
Date Achieved Compliance :	2001-07-01
Regulation Violated :	Y
Area of Violation :	Transporters - Manifest and Recordkeeping
Enforcement Action :	N/R
Enforcement Action Date :	2001-08-08
Enf. Disposition Status :	AS
Enf. Disp. Status Date :	2004-10-20
Violation Lead Agency :	State
Enforcement Lead Agency :	State
Proposed Penalty Amount :	42000
Final Penalty Amount :	6500
Paid Penalty Amount :	6500

Date of Violation :	2000-11-13
Date Achieved Compliance :	2001-07-01
Regulation Violated :	Y
Area of Violation :	Generators - General
Enforcement Action :	N/R
Enforcement Action Date :	2001-08-08
Enf. Disposition Status :	AS
Enf. Disp. Status Date :	2004-10-20
Violation Lead Agency :	State
Enforcement Lead Agency :	State
Proposed Penalty Amount :	42000
Final Penalty Amount :	6500
Paid Penalty Amount :	6500

Date of Violation :	2000-11-13
Date Achieved Compliance :	2001-07-01
Regulation Violated :	Y
Area of Violation :	TSD - General Facility Standards
Enforcement Action :	FINAL 3008(A) COMPLIANCE ORDER
Enforcement Action Date :	2001-08-08
Enf. Disposition Status :	N/R
Enf. Disp. Status Date :	N/R
Violation Lead Agency :	State
Enforcement Lead Agency :	State
Proposed Penalty Amount :	N/R
Final Penalty Amount :	N/R
Paid Penalty Amount :	N/R

Date of Violation :	2000-11-13
Date Achieved Compliance :	2001-07-01
Regulation Violated :	Y
Area of Violation :	TSD - General Facility Standards
Enforcement Action :	N/R
Enforcement Action Date :	2001-08-08
Enf. Disposition Status :	AS
Enf. Disp. Status Date :	2004-10-20
Violation Lead Agency :	State
Enforcement Lead Agency :	State
Proposed Penalty Amount :	42000

Map Id: 84
Direction: NE
Distance: 0.214 mi., 1129 ft.
Elevation: 14 ft.
Relative: Lower

Site Name : MCCLARY COLUMBIA CORP TACOMA
711 E 11TH
TACOMA, WA

Database(s) : [ALL SITES - WA, ARCHIVED RCRA TSDF, BRS, ECHO, FRS, RCRA_NONGEN] ***(cont.)***

Envirosite ID: 52365662
EPA ID: N/R

RCRA_NONGEN ***(cont.)***

Final Penalty Amount :	6500
Paid Penalty Amount :	6500
Date of Violation :	2000-11-13
Date Achieved Compliance :	2001-07-01
Regulation Violated :	Y
Area of Violation :	TSD - Container Use and Management
Enforcement Action :	FINAL 3008(A) COMPLIANCE ORDER
Enforcement Action Date :	2001-08-08
Enf. Disposition Status :	N/R
Enf. Disp. Status Date :	N/R
Violation Lead Agency :	State
Enforcement Lead Agency :	State
Proposed Penalty Amount :	N/R
Final Penalty Amount :	N/R
Paid Penalty Amount :	N/R
Date of Violation :	2000-11-13
Date Achieved Compliance :	2001-07-01
Regulation Violated :	Y
Area of Violation :	Transporters - Manifest and Recordkeeping
Enforcement Action :	FINAL 3008(A) COMPLIANCE ORDER
Enforcement Action Date :	2001-08-08
Enf. Disposition Status :	N/R
Enf. Disp. Status Date :	N/R
Violation Lead Agency :	State
Enforcement Lead Agency :	State
Proposed Penalty Amount :	N/R
Final Penalty Amount :	N/R
Paid Penalty Amount :	N/R
Date of Violation :	2000-11-13
Date Achieved Compliance :	2001-07-01
Regulation Violated :	Y
Area of Violation :	TSD - Container Use and Management
Enforcement Action :	N/R
Enforcement Action Date :	2001-08-08
Enf. Disposition Status :	AS
Enf. Disp. Status Date :	2004-10-20
Violation Lead Agency :	State
Enforcement Lead Agency :	State
Proposed Penalty Amount :	42000
Final Penalty Amount :	6500
Paid Penalty Amount :	6500
Date of Violation :	2000-11-13
Date Achieved Compliance :	2001-07-01
Regulation Violated :	Y
Area of Violation :	Generators - General
Enforcement Action :	FINAL 3008(A) COMPLIANCE ORDER
Enforcement Action Date :	2001-08-08
Enf. Disposition Status :	N/R

Map Id: 84
Direction: NE
Distance: 0.214 mi., 1129 ft.
Elevation: 14 ft.
Relative: Lower

Site Name : MCCLARY COLUMBIA CORP TACOMA
711 E 11TH
TACOMA, WA

Database(s) : [ALL SITES - WA, ARCHIVED RCRA TSDF, BRS, ECHO, FRS, RCRA_NONGEN] ***(cont.)***

Envirosite ID: 52365662
EPA ID: N/R

RCRA_NONGEN ***(cont.)***

Enf. Disp. Status Date :	N/R
Violation Lead Agency :	State
Enforcement Lead Agency :	State
Proposed Penalty Amount :	N/R
Final Penalty Amount :	N/R
Paid Penalty Amount :	N/R

Evaluation Action Summary

Evaluation Date :	2002-06-26
Evaluation :	FOLLOW-UP INSPECTION
Area of Violation :	N/R
Date Achieved Compliance :	N/R
Evaluation Lead Agency :	State

Evaluation Date :	2001-12-28
Evaluation :	FOLLOW-UP INSPECTION
Area of Violation :	N/R
Date Achieved Compliance :	N/R
Evaluation Lead Agency :	State

Evaluation Date :	2001-11-13
Evaluation :	COMPLIANCE ASSISTANCE VISIT
Area of Violation :	N/R
Date Achieved Compliance :	N/R
Evaluation Lead Agency :	State

Evaluation Date :	2000-11-13
Evaluation :	COMPLIANCE EVALUATION INSPECTION ON-SITE
Area of Violation :	Transporters - Manifest and Recordkeeping
Date Achieved Compliance :	2001-07-01
Evaluation Lead Agency :	State

Evaluation Date :	2000-11-13
Evaluation :	COMPLIANCE EVALUATION INSPECTION ON-SITE
Area of Violation :	Generators - General
Date Achieved Compliance :	2001-07-01
Evaluation Lead Agency :	State

Evaluation Date :	2000-11-13
Evaluation :	COMPLIANCE EVALUATION INSPECTION ON-SITE
Area of Violation :	Generators - General
Date Achieved Compliance :	2001-07-10
Evaluation Lead Agency :	State

Evaluation Date :	2000-11-13
Evaluation :	COMPLIANCE EVALUATION INSPECTION ON-SITE
Area of Violation :	TSD - General Facility Standards
Date Achieved Compliance :	2001-07-01

Map Id: 84
Direction: NE
Distance: 0.214 mi., 1129 ft.
Elevation: 14 ft.
Relative: Lower

Site Name : MCCLARY COLUMBIA CORP TACOMA
711 E 11TH
TACOMA, WA

Database(s) : [ALL SITES - WA, ARCHIVED RCRA TSDF, BRS, ECHO, FRS, RCRA_NONGEN] ***(cont.)***

Envirosite ID: 52365662
EPA ID: N/R

RCRA_NONGEN ***(cont.)***

Evaluation Lead Agency :	State
Evaluation Date :	2000-11-13
Evaluation :	COMPLIANCE EVALUATION INSPECTION ON-SITE
Area of Violation :	TSD - Container Use and Management
Date Achieved Compliance :	2001-07-01
Evaluation Lead Agency :	State
Evaluation Date :	2000-08-22
Evaluation :	COMPLIANCE EVALUATION INSPECTION ON-SITE
Area of Violation :	Generators - General
Date Achieved Compliance :	2001-07-10
Evaluation Lead Agency :	State
Evaluation Date :	2000-08-22
Evaluation :	COMPLIANCE EVALUATION INSPECTION ON-SITE
Area of Violation :	TSD - General Facility Standards
Date Achieved Compliance :	2001-07-10
Evaluation Lead Agency :	State

Map Id: V85
Direction: W
Distance: 0.214 mi., 1130 ft.
Elevation: 90 ft.
Relative: Higher

Site Name : MINUTEMAN PRESS TACOMA
1111 A ST
TACOMA, WA 98402

Database(s) : [ALL SITES - WA, FRS]

Envirosite ID: 52365338
EPA ID: N/R

ALL SITES - WA

Facility Name :	MINUTEMAN PRESS TACOMA
Facility Address :	1111 A ST, TACOMA, 98402
County :	Pierce
Facility/Site ID :	2200176
Alternate Name :	N/R
Program Name :	N/R
WRIA :	10
Legislative District :	27
Congressional District :	6
Ecology Region :	SWRO
Ecology Program Phone :	(509) 239-3503
Tribal Land :	N
Latitude :	47.253362
Longitude :	-122.437121
Last Date in Agency List :	2023-01-03

Map Id: V85
Direction: W
Distance: 0.214 mi., 1130 ft.
Elevation: 90 ft.
Relative: Higher

Site Name : MINUTEMAN PRESS TACOMA
1111 A ST
TACOMA, WA 98402

Database(s) : [ALL SITES - WA, FRS] ***(cont.)***

Envirosite ID: 52365338
EPA ID: N/R

ALL SITES - WA ***(cont.)***

Program Details

Program :	HAZWASTE
Program ID :	N/R
Interaction Type :	Local Source Control
Interaction Type Description :	The site has received a technical assistance visit from a Local Source Control Specialist.
Status :	Inactive
Start Date :	2008-09-17
End Date :	2010-04-29
SIC :	N/R
NAICS :	N/R

FRS

Facility Name :	MINUTEMAN PRESS TACOMA
Facility Address :	1111 A ST, TACOMA, WA 98402
County :	PIERCE

Site Details

Registry ID :	110037838506
FRS Facility URL :	Click here for hyperlink provided by the agency.
Last Date in Agency List :	2023-02-13

Source Description

Source Description :

The WA-FSIS provides a means to query and display data maintained by the Washington Department of Ecology. This system contains key information for each facility/site that is currently, or has been, of interest to the Air Quality, Dam Safety, Hazardous Waste, Toxics Cleanup, and Water Quality Programs.

FRS Environmental Interest

Source and System ID :	WA-FSIS - 2200176

Map Id: Z86
Direction: SSE
Distance: 0.217 mi., 1146 ft.
Elevation: 14 ft.
Relative: Lower

Site Name : WEST COAST GROCERY | SUPERVALU HOLDINGS INC | SUPERVALU INC PRODUCE
448 E 18TH ST
TACOMA | Tacoma, WA

Database(s) : [ALL SITES - WA, CSCSL NFA - WA, ECHO, EPA UST, FRS, HSL - WA, LUST - WA, RCRA_NONGEN, T 2 - WA, UST - WA]

Envirosite ID: 52365570
EPA ID: N/R

ALL SITES - WA

Facility Name :	Supervalu Inc Produce
Facility Address :	448 E 18TH ST, TACOMA, 98421-1507
County :	Pierce
Facility/Site ID :	66615685
Alternate Name :	WEST COAST FRUIT & PRODUCE CO
Program Name :	N/R
WRIA :	10
Legislative District :	27
Congressional District :	9
Ecology Region :	SWRO
Ecology Program Phone :	(360) 407-6171
Tribal Land :	N
Latitude :	47.24716
Longitude :	-122.42781
Last Date in Agency List :	2023-01-03

Facility/Site ID :	66615685
Alternate Name :	WEST COAST FRUIT & PRODUCE CO
Program Name :	N/R
WRIA :	10
Legislative District :	27
Congressional District :	9
Ecology Region :	SWRO
Ecology Program Phone :	(360) 407-7224
Tribal Land :	N
Latitude :	47.24716
Longitude :	-122.42781
Last Date in Agency List :	2023-01-03

Facility/Site ID :	66615685
Alternate Name :	N/R
Program Name :	N/R
WRIA :	10
Legislative District :	27
Congressional District :	9
Ecology Region :	SWRO
Ecology Program Phone :	(360) 407-7224
Tribal Land :	N
Latitude :	47.24716
Longitude :	-122.42781
Last Date in Agency List :	2023-01-03

Facility/Site ID :	66615685
Alternate Name :	N/R
Program Name :	N/R
WRIA :	10

Map Id: Z86
Direction: SSE
Distance: 0.217 mi., 1146 ft.
Elevation: 14 ft.
Relative: Lower

Site Name : WEST COAST GROCERY | SUPERVALU HOLDINGS INC | SUPERVALU INC PRODUCE
448 E 18TH ST
TACOMA | Tacoma, WA

Database(s) : [ALL SITES - WA, CSCSL NFA - WA, ECHO, EPA UST, FRS, HSL - WA, LUST - WA, RCRA_NONGEN, T 2 - WA, UST - WA] ***(cont.)***

Envirosite ID: 52365570
EPA ID: N/R

ALL SITES - WA ***(cont.)***

Legislative District :	27
Congressional District :	9
Ecology Region :	SWRO
Ecology Program Phone :	(360) 407-6171
Tribal Land :	N
Latitude :	47.24716
Longitude :	-122.42781
Last Date in Agency List :	2023-01-03

Facility/Site ID :	66615685
Alternate Name :	SUPERVALU INC PRODUCE
Program Name :	N/R
WRIA :	10
Legislative District :	27
Congressional District :	9
Ecology Region :	SWRO
Ecology Program Phone :	(360) 407-7224
Tribal Land :	N
Latitude :	47.24716
Longitude :	-122.42781
Last Date in Agency List :	2023-01-03

Facility/Site ID :	66615685
Alternate Name :	N/R
Program Name :	N/R
WRIA :	10
Legislative District :	27
Congressional District :	9
Ecology Region :	SWRO
Ecology Program Phone :	(360) 407-6731
Tribal Land :	N
Latitude :	47.24716
Longitude :	-122.42781
Last Date in Agency List :	2023-01-03

Facility/Site ID :	66615685
Alternate Name :	SUPERVALU INC PRODUCE
Program Name :	N/R
WRIA :	10
Legislative District :	27
Congressional District :	9
Ecology Region :	SWRO
Ecology Program Phone :	(360) 407-6171
Tribal Land :	N
Latitude :	47.24716
Longitude :	-122.42781
Last Date in Agency List :	2023-01-03

Map Id: Z86
Direction: SSE
Distance: 0.217 mi., 1146 ft.
Elevation: 14 ft.
Relative: Lower

Site Name : WEST COAST GROCERY | SUPERVALU HOLDINGS INC | SUPERVALU INC PRODUCE
448 E 18TH ST
TACOMA | Tacoma, WA

Database(s) : [ALL SITES - WA, CSCSL NFA - WA, ECHO, EPA UST, FRS, HSL - WA, LUST - WA, RCRA_NONGEN, T 2 - WA, UST - WA] ***(cont.)***

Envirosite ID: 52365570
EPA ID: N/R

ALL SITES - WA ***(cont.)***

Facility/Site ID :	66615685
Alternate Name :	N/R
Program Name :	N/R
WRIA :	10
Legislative District :	27
Congressional District :	9
Ecology Region :	SWRO
Ecology Program Phone :	(360) 407-6734
Tribal Land :	N
Latitude :	47.24716
Longitude :	-122.42781
Last Date in Agency List :	2023-01-03

Program Details

Program :	HAZWASTE
Program ID :	CRK000052720
Interaction Type :	Hazardous Waste Generator
Interaction Type Description :	Facilities that generate any quantity of a dangerous waste. They may be classified as SQG, MQG, or LQG depending on hazardous waste generated for a given month.
Status :	Inactive
Start Date :	2015-01-01
End Date :	2019-12-31
SIC :	N/R
NAICS :	N/R

Program :	HAZWASTE
Program ID :	CRK000052720
Interaction Type :	Hazardous Waste Planner
Interaction Type Description :	Under Chapter 173-307 WAC, facilities that report under Section 313 of the Emergency Planning/Community Right-To-Know Act (EPCRA), or that generate more than 2,640 pounds of hazardous waste per year, must prepare Pollution Prevention Plans.
Status :	Inactive
Start Date :	2016-06-03
End Date :	2017-03-07
SIC :	N/R
NAICS :	N/R

Program :	HAZWASTE
Program ID :	CRK000052720
Interaction Type :	Underground Storage Tank

Map Id: Z86
Direction: SSE
Distance: 0.217 mi., 1146 ft.
Elevation: 14 ft.
Relative: Lower

Site Name : WEST COAST GROCERY | SUPERVALU HOLDINGS INC | SUPERVALU INC PRODUCE
448 E 18TH ST
TACOMA | Tacoma, WA

Database(s) : [ALL SITES - WA, CSCSL NFA - WA, ECHO, EPA UST, FRS, HSL - WA, LUST - WA, RCRA_NONGEN, T 2 - WA, UST - WA] ***(cont.)***

Envirosite ID: 52365570
EPA ID: N/R

ALL SITES - WA ***(cont.)***

Interaction Type Description :	Any one or combination of tanks (including connecting underground pipes) that is used to contain regulated substances and has a tank volume of ten percent or more beneath the surface of the ground. This term does not include any of the exempt UST systems specified in WAC 173-360-110(2) or any piping connected thereto. See WAC 173-360
Status :	Inactive
Start Date :	2000-03-20
End Date :	2000-03-21
SIC :	N/R
NAICS :	N/R
Program :	HAZWASTE
Program ID :	CRK000052720
Interaction Type :	Underground Storage Tank
Interaction Type Description :	Any one or combination of tanks (including connecting underground pipes) that is used to contain regulated substances and has a tank volume of ten percent or more beneath the surface of the ground. This term does not include any of the exempt UST systems specified in WAC 173-360-110(2) or any piping connected thereto. See WAC 173-360
Status :	Inactive
Start Date :	2000-03-20
End Date :	2000-03-21
SIC :	5141 - GROCERIES, GENERAL LINE
NAICS :	N/R
Program :	HAZWASTE
Program ID :	CRK000052720
Interaction Type :	LUST Facility
Interaction Type Description :	A leaking underground tank cleanup site being cleaned up with Ecology oversight or review.
Status :	Inactive
Start Date :	1991-03-14
End Date :	1992-07-23
SIC :	5141 - GROCERIES, GENERAL LINE
NAICS :	N/R
Program :	HAZWASTE
Program ID :	CRK000052720
Interaction Type :	LUST Facility
Interaction Type Description :	A leaking underground tank cleanup site being cleaned up with Ecology oversight or review.

Map Id: Z86
Direction: SSE
Distance: 0.217 mi., 1146 ft.
Elevation: 14 ft.
Relative: Lower

Site Name : WEST COAST GROCERY | SUPERVALU HOLDINGS INC | SUPERVALU INC PRODUCE
448 E 18TH ST
TACOMA | Tacoma, WA

Database(s) : [ALL SITES - WA, CSCSL NFA - WA, ECHO, EPA UST, FRS, HSL - WA, LUST - WA, RCRA_NONGEN, T 2 - WA, UST - WA] ***(cont.)***

Envirosite ID: 52365570
EPA ID: N/R

ALL SITES - WA ***(cont.)***

Status :	Inactive
Start Date :	1991-03-14
End Date :	1992-07-23
SIC :	N/R
NAICS :	N/R
Program :	HAZWASTE
Program ID :	CRK000052720
Interaction Type :	Emergency/Haz Chem Rpt TIER2
Interaction Type Description :	Businesses that store 10,000 pounds or more of a hazardous chemical or 500 pounds or less, depending on the chemical, of an extremely hazardous chemical on site at any one time must report annually. Reports are sent to the State Emergency Response Commission (represented by Ecology) Local Emergency Planning Committees, and local fire departments for emergency planning. (product, not waste)
Status :	Active
Start Date :	2003-09-15
End Date :	N/R
SIC :	5141 - GROCERIES, GENERAL LINE
NAICS :	N/R
Program :	HAZWASTE
Program ID :	CRK000052720
Interaction Type :	Emergency/Haz Chem Rpt TIER2
Interaction Type Description :	Businesses that store 10,000 pounds or more of a hazardous chemical or 500 pounds or less, depending on the chemical, of an extremely hazardous chemical on site at any one time must report annually. Reports are sent to the State Emergency Response Commission (represented by Ecology) Local Emergency Planning Committees, and local fire departments for emergency planning. (product, not waste)
Status :	Active
Start Date :	2003-09-15
End Date :	N/R
SIC :	N/R
NAICS :	N/R

CSCSL NFA - WA

Facility Name :	WEST COAST GROCERY
Facility Address :	448 E 18TH ST, TACOMA, 98421
County :	Pierce
NFA Date :	2012-08-29
Facility Site ID :	66615685

Map Id: Z86
Direction: SSE
Distance: 0.217 mi., 1146 ft.
Elevation: 14 ft.
Relative: Lower

Site Name : WEST COAST GROCERY | SUPERVALU HOLDINGS INC | SUPERVALU INC PRODUCE
448 E 18TH ST
TACOMA | Tacoma, WA

Database(s) : [ALL SITES - WA, CSCSL NFA - WA, ECHO, EPA UST, FRS, HSL - WA, LUST - WA, RCRA_NONGEN, T 2 - WA, UST - WA] ***(cont.)***

Envirosite ID: 52365570
EPA ID: N/R

CSCSL NFA - WA ***(cont.)***

Cleanup Site ID :	10098
Rank :	N/R
VCP :	N/R
Alternate Site Names :	Supervalu Inc,Supervalu Inc Produce,WEST COAST FRUIT & PRODUCE CO
NFA Reason :	Initial Investigation
Site Status :	NFA
Region :	Southwest
Responsible Unit :	Southwest
Latitude :	47.24716
Longitude :	-122.42781
Last Date in Agency List :	2023-02-23

Contaminants

Contaminant Name :	Benzene
Ground Water :	Remediated-Below
Surface Water :	N/R
Soil :	Remediated-Below
Sediment :	N/R
Air :	N/R
Bedrock :	N/R

Contaminant Name :	Lead
Ground Water :	N/R
Surface Water :	N/R
Soil :	Below Cleanup Levels
Sediment :	N/R
Air :	N/R
Bedrock :	N/R

Contaminant Name :	Other Non-Halogenated Organics
Ground Water :	Remediated-Below
Surface Water :	N/R
Soil :	Remediated-Below
Sediment :	N/R
Air :	N/R
Bedrock :	N/R

Contaminant Name :	Petroleum-Gasoline
Ground Water :	Remediated-Below
Surface Water :	N/R
Soil :	Remediated-Below
Sediment :	N/R
Air :	N/R
Bedrock :	N/R

Map Id: Z86
Direction: SSE
Distance: 0.217 mi., 1146 ft.
Elevation: 14 ft.
Relative: Lower

Site Name : WEST COAST GROCERY | SUPERVALU HOLDINGS INC | SUPERVALU INC PRODUCE
448 E 18TH ST
TACOMA | Tacoma, WA

Database(s) : [ALL SITES - WA, CSCSL NFA - WA, ECHO, EPA UST, FRS, HSL - WA, LUST - WA, RCRA_NONGEN, T 2 - WA, UST - WA] ***(cont.)***

Envirosite ID: 52365570
EPA ID: N/R

ECHO

Facility Name :	SUPERVALU HOLDINGS INC
Facility Address :	448 E 18TH ST, TACOMA, WA 98421
County :	PIERCE
Last Inspection Date :	N/R
Registry ID :	110067549629
FIPS Code :	53053
EPA Region :	10
Inspection Count :	0
Last Inspection Days :	N/R
Informal Count :	0
Last Informal Action Date :	N/R
Formal Action Count :	0
Last Formal Action Date :	N/R
Total Penalties :	0
Penalty Count :	N/R
Last Penalty Date :	N/R
Last Penalty Amount :	N/R
QTRS IN NC :	0
Programs IN SNC :	0
Current Compliance Status :	No Violation Identified
Three-Year Compliance Status :	_____
Collection Method :	ADDRESS MATCHING-HOUSE NUMBER
Reference Point :	CENTER OF A FACILITY OR STATION
Accuracy Meters :	30
Derived Tribes :	Puyallup Tribe of the Puyallup Reservation - .5 mile(s), Puyallup Tribe of the Puyallup Reservation - .5 mile(s), Muckleshoot Indian Tribe - 10.6 mile(s), Muckleshoot Indian Tribe - 13.5 mile(s), Nisqually Indian Tribe - 17.5 mile(s), Squaxin Island Tribe of the Squaxin Island Reservation - 22.3 mile(s), Squaxin Island Tribe of the Squaxin Island Reservation - 24.2 mile(s)
Derived HUC :	17110019
Derived WBD :	171100190301
Derived STCTY FIPS :	53053
Derived Zip :	98421
Derived CD113 :	09
Derived CB2010 :	530530602001092
MYRTK Universe :	NNN
NPDES IDs :	N/R
CWA Permit Types :	N/R
CWA Compliance Tracking :	N/R
CWA NAICS :	N/R
CWA SICS :	N/R
CWA Inspection Count :	N/R
CWA Last Inspection Days :	N/R
CWA Informal Count :	N/R
CWA Formal Action Count :	N/R
CWA Last Formal Action Date :	N/R

Map Id: Z86
Direction: SSE
Distance: 0.217 mi., 1146 ft.
Elevation: 14 ft.
Relative: Lower

Site Name : WEST COAST GROCERY | SUPERVALU HOLDINGS INC | SUPERVALU INC PRODUCE
448 E 18TH ST
TACOMA | Tacoma, WA

Database(s) : [ALL SITES - WA, CSCSL NFA - WA, ECHO, EPA UST, FRS, HSL - WA, LUST - WA, RCRA_NONGEN, T 2 - WA, UST - WA] ***(cont.)***

Envirosite ID: 52365570
EPA ID: N/R

ECHO ***(cont.)***

CWA Penalties :	N/R
CWA Last Penalty Date :	N/R
CWA Last Penalty Amount :	N/R
CWA Quarters IN NC :	N/R
CWA Current Compliance Status :	N/R
CWA Current SNC Flag :	N
CWA 13 Quarters Compliance Status :	N/R
CWA 13 Quarters Effluent Exceedances:	N/R
CWA Three-Year QNCR Codes :	N/R
DFR URL :	Click here for hyperlink provided by the agency.
Facility SIC :	N/R
Facility NAICS :	493120 - Refrigerated Warehousing and Storage
Facility Last Inspection EPA Date :	N/R
Facility Last Inspection State Date :	N/R
Facility Last Formal Act EPA Date :	N/R
Facility Last Formal Act State Date :	N/R
Facility Last Informal Act EPA Date :	N/R
Facility Last Informal Act State Date:	N/R
Facility Federal Agency :	N/R
TRI Reporter :	N/R
Facility Imp Water Flag :	N/R
Current SNC Flag :	N
Indian County Flag :	N
Federal Flag :	N/R
US Mexico Border Flag :	N/R
Chesapeak Bay Flag :	N/R
AIR Flag :	N
NPDES Flag :	N
SDWIS Flag :	N
RCRA Flag :	Y
TRI Flag :	N
GHG Flag :	N
Major Flag :	N/R
Active Flag :	N/R
NAA Flag :	N
Latitude :	47.24715
Longitude :	-122.42599
Last Date in Agency List :	2023-01-16

EPA UST

Facility Name :	WEST COAST FRUIT & PRODUCE CO
Facility Address :	448 E 18TH ST, Tacoma, Washington 984211507
County :	Pierce
Facility ID :	WA66615685
Facility Status :	Closed UST(s)
Open USTs :	0
Closed USTs :	1
Temporarily Out of Service USTs :	0

Map Id: Z86
Direction: SSE
Distance: 0.217 mi., 1146 ft.
Elevation: 14 ft.
Relative: Lower

Site Name : WEST COAST GROCERY | SUPERVALU HOLDINGS INC | SUPERVALU INC PRODUCE
448 E 18TH ST
TACOMA | Tacoma, WA

Database(s) : [ALL SITES - WA, CSCSL NFA - WA, ECHO, EPA UST, FRS, HSL - WA, LUST - WA, RCRA_NONGEN, T 2 - WA, UST - WA] ***(cont.)***

Envirosite ID: 52365570
EPA ID: N/R

EPA UST ***(cont.)***

Date of Last Inspection :	N/R
EPA Region :	10
Tribe :	N/R
Facility ID 2 :	N/R
Latitude :	47.24716
Longitude :	-122.42781
Last Date in Agency List :	2023-01-30

Tank Details

Tank ID :	WA66615685_1
Tank Status :	Closed
Installation Date :	1964-12-31
Removal Date :	N/R
Capacity :	N/R
Substances :	A Leaded Gasoline
Tank Wall Type :	N/R

FRS

Facility Name :	SUPERVALU HOLDINGS INC
Facility Address :	448 E 18TH ST, TACOMA, WA 98421
County :	PIERCE

Site Details

Registry ID :	110067549629
FRS Facility URL :	Click here for hyperlink provided by the agency.
Last Date in Agency List :	2023-02-13

Source Description

Source Description :

RCRAInfo is EPA’s comprehensive information system that supports the Resource Conservation and Recovery Act (RCRA) of 1976 and the Hazardous and Solid Waste Amendments (HSWA) of 1984 through the tracking of events and activities related to facilities that generate, transport, and treat, store, or dispose of hazardous waste. RCRAInfo allows RCRA program staff to track the notification, permit, compliance, and corrective action activities required under RCRA. RCRAInfo also supports generation of the National Hazardous Waste Biennial Report. All generators and treatment, storage, and disposal facilities who handle hazardous waste are required to report to the EPA Administrator at least once every two years to support creation of the Biennial Report.

FRS Environmental Interest

Source and System ID :	RCRAINFO - WAH000050368

Map Id: Z86
Direction: SSE
Distance: 0.217 mi., 1146 ft.
Elevation: 14 ft.
Relative: Lower

Site Name : WEST COAST GROCERY | SUPERVALU HOLDINGS INC | SUPERVALU INC PRODUCE
448 E 18TH ST
TACOMA | Tacoma, WA

Database(s) : [ALL SITES - WA, CSCSL NFA - WA, ECHO, EPA UST, FRS, HSL - WA, LUST - WA, RCRA_NONGEN, T 2 - WA, UST - WA] ***(cont.)***

Envirosite ID: 52365570
EPA ID: N/R

FRS ***(cont.)***

Facility Name :	SUPERVALU INC PRODUCE
Facility Address :	448 E 18TH ST, TACOMA, WA 98421-1507
County :	PIERCE

Site Details

Registry ID :	110015435769
FRS Facility URL :	Click here for hyperlink provided by the agency.
Last Date in Agency List :	2023-02-13

Source Description

Source Description :

The WA-FSIS provides a means to query and display data maintained by the Washington Department of Ecology. This system contains key information for each facility/site that is currently, or has been, of interest to the Air Quality, Dam Safety, Hazardous Waste, Toxics Cleanup, and Water Quality Programs.

FRS Environmental Interest

Source and System ID :	WA-FSIS - 66615685

HSL - WA

Facility Name :	West Coast Grocery
Facility Address :	448 E 18TH ST, TACOMA, 98421
County :	Pierce

Site Details

Facility Site ID :	66615685
Cleanup Site ID :	10098
Status :	No Further Action
Site Rank :	N/R
Alternative Site Name :	Supervalu Inc,Supervalu Inc Produce,WEST COAST FRUIT & PRODUCE CO
Region :	Southwest
Resposbile Unit :	Southwest
Institutional Control :	N/R
Current VCP :	N/R
Past VCP :	N/R
Latitude :	47.24716
Longitude :	-122.42781
Agency Hyperlink :	Click here for hyperlink provided by the agency.
Last Date in Agency List :	2023-02-28

Map Id: Z86
Direction: SSE
Distance: 0.217 mi., 1146 ft.
Elevation: 14 ft.
Relative: Lower

Site Name : WEST COAST GROCERY | SUPERVALU HOLDINGS INC | SUPERVALU INC PRODUCE
448 E 18TH ST
TACOMA | Tacoma, WA

Database(s) : [ALL SITES - WA, CSCSL NFA - WA, ECHO, EPA UST, FRS, HSL - WA, LUST - WA, RCRA_NONGEN, T 2 - WA, UST - WA] ***(cont.)***

Envirosite ID: 52365570
EPA ID: N/R

HSL - WA ***(cont.)***

Contaminants

Contaminant Name :	Benzene
Ground water :	Remediated-Below
Surface water :	N/R
Soil :	Remediated-Below
Sediment :	N/R
Air :	N/R
Bedrock :	N/R

Contaminant Name :	Other Non-Halogenated Organics
Ground water :	Remediated-Below
Surface water :	N/R
Soil :	Remediated-Below
Sediment :	N/R
Air :	N/R
Bedrock :	N/R

Contaminant Name :	Petroleum-Gasoline
Ground water :	Remediated-Below
Surface water :	N/R
Soil :	Remediated-Below
Sediment :	N/R
Air :	N/R
Bedrock :	N/R

Contaminant Name :	Lead
Ground water :	N/R
Surface water :	N/R
Soil :	Below Cleanup Levels
Sediment :	N/R
Air :	N/R
Bedrock :	N/R

Facility Name :	WEST COAST GROCERY
Facility Address :	448 E 18th St, Tacoma, 98421-1507
County :	Pierce

Site Details

Facility Site ID :	66615685
Cleanup Site ID :	10098
Status :	No Further Action
Site Rank :	N/R
Alternative Site Name :	N/R
Region :	N/R
Resposbile Unit :	N/R

Map Id: Z86
Direction: SSE
Distance: 0.217 mi., 1146 ft.
Elevation: 14 ft.
Relative: Lower

Site Name : WEST COAST GROCERY | SUPERVALU HOLDINGS INC | SUPERVALU INC PRODUCE
448 E 18TH ST
TACOMA | Tacoma, WA

Database(s) : [ALL SITES - WA, CSCSL NFA - WA, ECHO, EPA UST, FRS, HSL - WA, LUST - WA, RCRA_NONGEN, T 2 - WA, UST - WA] ***(cont.)***

Envirosite ID: 52365570
EPA ID: N/R

HSL - WA ***(cont.)***

Institutional Control :	N/R
Current VCP :	N/R
Past VCP :	N/R
Latitude :	N/R
Longitude :	N/R
Agency Hyperlink :	Click here for hyperlink provided by the agency.
Last Date in Agency List :	2022-02-11

LUST - WA

Facility Name :	WEST COAST GROCERY
Facility Address :	448 E 18TH ST, TACOMA, 98421
County :	Pierce

Site Details

LUST Status Date :	2012-08-29
LUST Status Type :	LUST - NFA
Facility Site ID :	66615685
Cleanup Site ID :	10098
LUST ID :	2134
UST ID :	471
Alternate Site Names :	Supervalu Inc,Supervalu Inc Produce,WEST COAST FRUIT & PRODUCE CO
Release Date :	1991-03-14
Process Type :	N/R
Responsible Unit :	Southwest
Region :	Southwest
Latitude :	47.24716
Longitude :	-122.42781
Last Date in Agency List :	2023-03-20

Contaminants

Contaminant Name :	Benzene
Ground Water :	Remediated-Below
Surface Water :	N/R
Soil :	Remediated-Below
Sediment :	N/R
Air :	N/R
Bedrock :	N/R

Contaminant Name :	Lead
Ground Water :	N/R
Surface Water :	N/R
Soil :	Below Cleanup Levels
Sediment :	N/R
Air :	N/R
Bedrock :	N/R

Map Id: Z86
Direction: SSE
Distance: 0.217 mi., 1146 ft.
Elevation: 14 ft.
Relative: Lower

Site Name : WEST COAST GROCERY | SUPERVALU HOLDINGS INC | SUPERVALU INC PRODUCE
448 E 18TH ST
TACOMA | Tacoma, WA

Database(s) : [ALL SITES - WA, CSCSL NFA - WA, ECHO, EPA UST, FRS, HSL - WA, LUST - WA, RCRA_NONGEN, T 2 - WA, UST - WA] ***(cont.)***

Envirosite ID: 52365570
EPA ID: N/R

LUST - WA ***(cont.)***

Contaminant Name :	Other Non-Halogenated Organics
Ground Water :	Remediated-Below
Surface Water :	N/R
Soil :	Remediated-Below
Sediment :	N/R
Air :	N/R
Bedrock :	N/R

Contaminant Name :	Petroleum-Gasoline
Ground Water :	Remediated-Below
Surface Water :	N/R
Soil :	Remediated-Below
Sediment :	N/R
Air :	N/R
Bedrock :	N/R

RCRA_NONGEN

Facility Name :	SUPERVALU HOLDINGS INC
Facility Address :	448 E 18TH ST, TACOMA, WA 98421
County :	PIERCE

Date Form Received by Agency :	2020-03-06
EPA ID :	WAH000050368
Mailing Address :	11840 VALLEY VIEW, EDEN PRAIRIE, MN 55344
Contact :	KATHLEEN ENGELKE
Contact Address :	11840 VALLEY VIEW ROAD, EDEN PRARIE, MN 55344
Contact Country :	US
Contact Telephone :	952-221-1324
Contact Email :	KATHLEEN.A.ENGELKE@UNFI.COM
EPA Region :	10
Land Type :	Private
Source Type :	Implementer
Classification :	Not a generator, verified
Description :	Not a generator, verified
Last Date in Agency List :	2023-01-23

Owner/Operator Summary

Owner/Operator Name :	SUPERVALU HOLDINGS INC
Owner/Operator Address :	PO BOX 20 DEPT 81014, BOISE, ID 83726
Owner/Operator Country :	US
Owner/Operator Telephone :	208-395-4793
Owner/Operator Email :	N/R
Owner/Operator Fax :	N/R
Legal Status :	Private
Owner/Operator Type :	Operator
Owner/Operator Start Date :	1995-12-01

Map Id: Z86
Direction: SSE
Distance: 0.217 mi., 1146 ft.
Elevation: 14 ft.
Relative: Lower

Site Name : WEST COAST GROCERY | SUPERVALU HOLDINGS INC | SUPERVALU INC PRODUCE
448 E 18TH ST
TACOMA | Tacoma, WA

Database(s) : [ALL SITES - WA, CSCSL NFA - WA, ECHO, EPA UST, FRS, HSL - WA, LUST - WA, RCRA_NONGEN, T 2 - WA, UST - WA] ***(cont.)***

Envirosite ID: 52365570
EPA ID: N/R

RCRA_NONGEN ***(cont.)***

Owner/Operator End Date :	N/R
Owner/Operator Name :	SUPERVALU HOLDINGS INC
Owner/Operator Address :	PO BOX 20 DEPT 81014, BOISE, ID 83726
Owner/Operator Country :	US
Owner/Operator Telephone :	208-395-4793
Owner/Operator Email :	N/R
Owner/Operator Fax :	N/R
Legal Status :	Private
Owner/Operator Type :	Owner
Owner/Operator Start Date :	1995-12-01
Owner/Operator End Date :	N/R
Owner/Operator Name :	SUPERVALU HOLDINGS INC
Owner/Operator Address :	11840 VALLEY VIEW ROAD, EDEN PRAIRIE, MN 55344
Owner/Operator Country :	US
Owner/Operator Telephone :	952-221-1324
Owner/Operator Email :	N/R
Owner/Operator Fax :	N/R
Legal Status :	Private
Owner/Operator Type :	Owner
Owner/Operator Start Date :	2017-12-31
Owner/Operator End Date :	N/R

Handler Activities Summary

U.S. Importer of Hazardous Waste :	N
Mixed Waste (Haz. and Radioactive) :	N/R
Recycler of Hazardous Waste :	N
Transporter of Hazardous Waste :	N
Treater, Storer or Disposer of HW :	N
Underground Injection Activity :	N
On-site Burner Exemption :	N
Furnace Exemption :	N
Used Oil Fuel Burner :	N
Used Oil Processor :	N
Used Oil Refiner :	N
Used Oil Fuel Marketer to Burner :	N
Used Oil Specification Marketer :	N
Used Oil Transfer Facility :	N
Used Oil Transporter :	N

Historical Generators

Date Form Received by Agency :	2020-03-05
Facility Name :	SUPERVALU HOLDINGS INC
Classification :	Very Small Quantity Generator

Map Id: Z86
Direction: SSE
Distance: 0.217 mi., 1146 ft.
Elevation: 14 ft.
Relative: Lower

Site Name : WEST COAST GROCERY | SUPERVALU HOLDINGS INC | SUPERVALU INC PRODUCE
448 E 18TH ST
TACOMA | Tacoma, WA

Database(s) : [ALL SITES - WA, CSCSL NFA - WA, ECHO, EPA UST, FRS, HSL - WA, LUST - WA, RCRA_NONGEN, T 2 - WA, UST - WA] ***(cont.)***

Envirosite ID: 52365570
EPA ID: N/R

RCRA_NONGEN ***(cont.)***

Date Form Received by Agency :	2019-02-26
Facility Name :	SUPERVALU HOLDINGS INC
Classification :	Very Small Quantity Generator
Date Form Received by Agency :	2018-03-15
Facility Name :	SUPERVALU HOLDINGS INC
Classification :	Very Small Quantity Generator
Date Form Received by Agency :	2017-02-24
Facility Name :	SUPERVALU HOLDINGS INC
Classification :	Very Small Quantity Generator
Date Form Received by Agency :	2016-03-11
Facility Name :	SUPERVALU HOLDINGS INC
Classification :	Large Quantity Generator
Date Form Received by Agency :	2016-03-07
Facility Name :	SUPERVALU HOLDINGS INC
Classification :	Large Quantity Generator

Notices of Violations Summary

Regulation Violated :	N

T 2 - WA

Facility Name :	Supervalu Inc Produce
Facility Address :	448 E 18TH ST, TACOMA, 98421-1507
County :	Pierce
Facility/Site ID :	66615685
Alternate Name :	WEST COAST FRUIT & PRODUCE CO
Program Name :	N/R
WRIA :	10
Legislative District :	27
Congressional District :	9
Ecology Region :	SWRO
Ecology Program Phone :	(360) 407-6171
Tribal Land :	N
Latitude :	47.24716
Longitude :	-122.42781
Last Date in Agency List :	2023-01-04

Map Id: Z86
Direction: SSE
Distance: 0.217 mi., 1146 ft.
Elevation: 14 ft.
Relative: Lower

Site Name : WEST COAST GROCERY | SUPERVALU HOLDINGS INC | SUPERVALU INC PRODUCE
448 E 18TH ST
TACOMA | Tacoma, WA

Database(s) : [ALL SITES - WA, CSCSL NFA - WA, ECHO, EPA UST, FRS, HSL - WA, LUST - WA, RCRA_NONGEN, T 2 - WA, UST - WA] ***(cont.)***

Envirosite ID: 52365570
EPA ID: N/R

T 2 - WA ***(cont.)***

Facility/Site ID :	66615685
Alternate Name :	SUPERVALU INC PRODUCE
Program Name :	N/R
WRIA :	10
Legislative District :	27
Congressional District :	9
Ecology Region :	SWRO
Ecology Program Phone :	(360) 407-6171
Tribal Land :	N
Latitude :	47.24716
Longitude :	-122.42781
Last Date in Agency List :	2023-01-04

Facility/Site ID :	66615685
Alternate Name :	N/R
Program Name :	N/R
WRIA :	10
Legislative District :	27
Congressional District :	9
Ecology Region :	SWRO
Ecology Program Phone :	(360) 407-6171
Tribal Land :	N
Latitude :	47.24716
Longitude :	-122.42781
Last Date in Agency List :	2023-01-04

Program Details

Program :	TOXICS
Interaction Type :	Emergency/Haz Chem Rpt TIER2
Interaction Type Description :	Businesses that store 10,000 pounds or more of a hazardous chemical or 500 pounds or less, depending on the chemical, of an extremely hazardous chemical on site at any one time must report annually. Reports are sent to the State Emergency Response Commission (represented by Ecology) Local Emergency Planning Committees, and local fire departments for emergency planning. (product, not waste)
Status :	Active
Start Date :	2003-09-15
End Date :	N/R
SIC :	5141 - GROCERIES, GENERAL LINE
NAICS :	N/R

Program :	TOXICS
Interaction Type :	Emergency/Haz Chem Rpt TIER2

Map Id: Z86
Direction: SSE
Distance: 0.217 mi., 1146 ft.
Elevation: 14 ft.
Relative: Lower

Site Name : WEST COAST GROCERY | SUPERVALU HOLDINGS INC | SUPERVALU INC PRODUCE
448 E 18TH ST
TACOMA | Tacoma, WA

Database(s) : [ALL SITES - WA, CSCSL NFA - WA, ECHO, EPA UST, FRS, HSL - WA, LUST - WA, RCRA_NONGEN, T 2 - WA, UST - WA] ***(cont.)***

Envirosite ID: 52365570
EPA ID: N/R

T 2 - WA ***(cont.)***

Interaction Type Description :	Businesses that store 10,000 pounds or more of a hazardous chemical or 500 pounds or less, depending on the chemical, of an extremely hazardous chemical on site at any one time must report annually. Reports are sent to the State Emergency Response Commission (represented by Ecology) Local Emergency Planning Committees, and local fire departments for emergency planning. (product, not waste)
Status :	Active
Start Date :	2003-09-15
End Date :	N/R
SIC :	N/R
NAICS :	N/R

UST - WA

Facility Name :	WEST COAST FRUIT & PRODUCE CO
Facility Address :	448 E 18TH ST, Tacoma, 98421
County :	Pierce
Facility Site ID :	66615685
UST Site ID :	471
Tag Number(s) :	N/R
Responsible Unit :	Southwest
Is Active :	No
Latitude :	47.24716
Longitude :	-122.42781
Last Date in Agency List :	2022-12-29

Tank Details

Tank Name :	1
Tank Status :	Removed
Install Date :	1964-12-31
Tank Upgrade Date :	N/R
Tank Permanent Closure Date :	N/R
Permit Expiration Date :	N/R
Tank Material :	Steel
Tank Construction :	N/R
Tank Corrosion Protection :	N/R
Tank Manifold :	N/R
Tank Release Detection :	N/R
Tank Tightness Test :	N/R
Tank Spill Prevention :	N/R
Capacity Range :	N/R
Actual Capacity :	N/R
Pipe Material :	N/R
Pipe Construction :	N/R
Pipe Corrosion Protection :	N/R
Tank SFC :	N/R

Map Id: Z86
Direction: SSE
Distance: 0.217 mi., 1146 ft.
Elevation: 14 ft.
Relative: Lower

Site Name : WEST COAST GROCERY | SUPERVALU HOLDINGS INC | SUPERVALU INC PRODUCE
448 E 18TH ST
TACOMA | Tacoma, WA

Database(s) : [ALL SITES - WA, CSCSL NFA - WA, ECHO, EPA UST, FRS, HSL - WA, LUST - WA, RCRA_NONGEN, T 2 - WA, UST - WA] ***(cont.)***

Envirosite ID: 52365570
EPA ID: N/R

UST - WA ***(cont.)***

Dispenser SFC :	N/R
Primary Pipe Release Detection :	N/R
Secondary Pipe Release Detection :	N/R
Pipe Pumping System :	N/R
Pipe Install Date :	N/R
Turbine Sump Construction :	N/R
Tank Status Date :	1996-08-06
Tank Install Date :	N/R
Tank Overfill Prevention :	N/R

Compartments Details

Compartment Number :	1
Compartment Capacity :	N/R
Substance Stored :	Leaded Gasoline
Used Substance :	N/R
Ecy Region :	N/R

Map Id: Y87
Direction: NNW
Distance: 0.219 mi., 1156 ft.
Elevation: 16 ft.
Relative: Lower

Site Name : GLOBE MACHINE MANUFACTURING CO | GLOBE MACHINE MANUF. CO | GLOBE MFG CO
701 E D ST | 701 EAST D ST | 701 E "D" Street
TACOMA | Tacoma | TACOMA, WA

Database(s) : [ALL SITES - WA, BRS, DOCKET, ECHO, EPA UST, FRS, HAZNET - CA, HIST PCS FACILITY, ICIS, INACTIVE PCS, MANIFEST EPA, OSHA, PCS ENF, PRP-CORP, RCRA_SQG, UST - WA]

Envirosite ID: 52365648
EPA ID: N/R

ALL SITES - WA

Facility Name :	GLOBE MACHINE MFG CO D STREET
Facility Address :	701 E D ST, TACOMA, 98421-1811
County :	Pierce
Facility/Site ID :	85664266
Alternate Name :	N/R
Program Name :	N/R
WRIA :	10
Legislative District :	27
Congressional District :	9

Map Id: Y87
Direction: NNW
Distance: 0.219 mi., 1156 ft.
Elevation: 16 ft.
Relative: Lower

Site Name : GLOBE MACHINE MANUFACTURING CO | GLOBE MACHINE MANUF. CO | GLOBE MFG CO
701 E D ST | 701 EAST D ST | 701 E "D" Street
TACOMA | Tacoma | TACOMA, WA

Database(s) : [ALL SITES - WA, BRS, DOCKET, ECHO, EPA UST, FRS, HAZNET - CA, HIST PCS FACILITY, ICIS, INACTIVE PCS, MANIFEST EPA, OSHA, PCS ENF, PRP-CORP, RCRA_SQG, UST - WA] ***(cont.)***

Envirosite ID: 52365648
EPA ID: N/R

ALL SITES - WA ***(cont.)***

Ecology Region :	SWRO
Ecology Program Phone :	(360) 407-6400
Tribal Land :	N
Latitude :	47.2569
Longitude :	-122.4319
Last Date in Agency List :	2023-01-03

Facility/Site ID :	85664266
Alternate Name :	GLOBE MFG CO
Program Name :	N/R
WRIA :	10
Legislative District :	27
Congressional District :	9
Ecology Region :	SWRO
Ecology Program Phone :	(360) 407-7224
Tribal Land :	N
Latitude :	47.2569
Longitude :	-122.4319
Last Date in Agency List :	2023-01-03

Facility/Site ID :	85664266
Alternate Name :	N/R
Program Name :	N/R
WRIA :	10
Legislative District :	27
Congressional District :	9
Ecology Region :	SWRO
Ecology Program Phone :	(360) 407-6731
Tribal Land :	N
Latitude :	47.2569
Longitude :	-122.4319
Last Date in Agency List :	2023-01-03

Facility/Site ID :	85664266
Alternate Name :	GLOBE MACHINE
Program Name :	N/R
WRIA :	10
Legislative District :	27
Congressional District :	9
Ecology Region :	SWRO
Ecology Program Phone :	(360) 407-7224
Tribal Land :	N
Latitude :	47.2569
Longitude :	-122.4319
Last Date in Agency List :	2023-01-03

Map Id: Y87
Direction: NNW
Distance: 0.219 mi., 1156 ft.
Elevation: 16 ft.
Relative: Lower

Site Name : GLOBE MACHINE MANUFACTURING CO | GLOBE MACHINE MANUF. CO | GLOBE MFG CO
701 E D ST | 701 EAST D ST | 701 E "D" Street
TACOMA | Tacoma | TACOMA, WA

Database(s) : [ALL SITES - WA, BRS, DOCKET, ECHO, EPA UST, FRS, HAZNET - CA, HIST PCS FACILITY, ICIS, INACTIVE PCS, MANIFEST EPA, OSHA, PCS ENF, PRP-CORP, RCRA_SQG, UST - WA] ***(cont.)***

Envirosite ID: 52365648
EPA ID: N/R

ALL SITES - WA ***(cont.)***

Facility/Site ID :	85664266
Alternate Name :	N/R
Program Name :	N/R
WRIA :	10
Legislative District :	27
Congressional District :	9
Ecology Region :	SWRO
Ecology Program Phone :	(360) 407-6734
Tribal Land :	N
Latitude :	47.2569
Longitude :	-122.4319
Last Date in Agency List :	2023-01-03

Facility/Site ID :	85664266
Alternate Name :	N/R
Program Name :	N/R
WRIA :	10
Legislative District :	27
Congressional District :	9
Ecology Region :	SWRO
Ecology Program Phone :	(360) 407-7224
Tribal Land :	N
Latitude :	47.2569
Longitude :	-122.4319
Last Date in Agency List :	2023-01-03

Program Details

Program :	HAZWASTE
Program ID :	WAD009253782
Interaction Type :	Industrial SW GP
Interaction Type Description :	General permit issued to industries to regulate the discharge of contaminated stormwater to state waters.
Status :	Inactive
Start Date :	2008-02-20
End Date :	2019-12-16
SIC :	N/R
NAICS :	N/R

Program :	HAZWASTE
Program ID :	WAD009253782
Interaction Type :	Hazardous Waste Planner

Map Id: Y87
Direction: NNW
Distance: 0.219 mi., 1156 ft.
Elevation: 16 ft.
Relative: Lower

Site Name : GLOBE MACHINE MANUFACTURING CO | GLOBE MACHINE MANUF. CO | GLOBE MFG CO
701 E D ST | 701 EAST D ST | 701 E "D" Street
TACOMA | Tacoma | TACOMA, WA

Database(s) : [ALL SITES - WA, BRS, DOCKET, ECHO, EPA UST, FRS, HAZNET - CA, HIST PCS FACILITY, ICIS, INACTIVE PCS, MANIFEST EPA, OSHA, PCS ENF, PRP-CORP, RCRA_SQG, UST - WA] ***(cont.)***

Envirosite ID: 52365648
EPA ID: N/R

ALL SITES - WA ***(cont.)***

Interaction Type Description :	Under Chapter 173-307 WAC, facilities that report under Section 313 of the Emergency Planning/Community Right-To-Know Act (EPCRA), or that generate more than 2,640 pounds of hazardous waste per year, must prepare Pollution Prevention Plans.
Status :	Inactive
Start Date :	1992-01-01
End Date :	2017-03-13
SIC :	N/R
NAICS :	N/R
Program :	HAZWASTE
Program ID :	WAD009253782
Interaction Type :	Hazardous Waste Planner
Interaction Type Description :	Under Chapter 173-307 WAC, facilities that report under Section 313 of the Emergency Planning/Community Right-To-Know Act (EPCRA), or that generate more than 2,640 pounds of hazardous waste per year, must prepare Pollution Prevention Plans.
Status :	Inactive
Start Date :	1992-01-01
End Date :	2017-03-13
SIC :	N/R
NAICS :	333922 - Conveyor and Conveying Equipment Manufacturing
Program :	HAZWASTE
Program ID :	WAD009253782
Interaction Type :	Industrial SW GP
Interaction Type Description :	General permit issued to industries to regulate the discharge of contaminated stormwater to state waters.
Status :	Inactive
Start Date :	1994-12-27
End Date :	2007-09-20
SIC :	N/R
NAICS :	N/R
Program :	HAZWASTE
Program ID :	WAD009253782
Interaction Type :	Underground Storage Tank

Map Id: Y87
Direction: NNW
Distance: 0.219 mi., 1156 ft.
Elevation: 16 ft.
Relative: Lower

Site Name : GLOBE MACHINE MANUFACTURING CO | GLOBE MACHINE MANUF. CO | GLOBE MFG CO
701 E D ST | 701 EAST D ST | 701 E "D" Street
TACOMA | Tacoma | TACOMA, WA

Database(s) : [ALL SITES - WA, BRS, DOCKET, ECHO, EPA UST, FRS, HAZNET - CA, HIST PCS FACILITY, ICIS, INACTIVE PCS, MANIFEST EPA, OSHA, PCS ENF, PRP-CORP, RCRA_SQG, UST - WA] ***(cont.)***

Envirosite ID: 52365648
EPA ID: N/R

ALL SITES - WA ***(cont.)***

Interaction Type Description :	Any one or combination of tanks (including connecting underground pipes) that is used to contain regulated substances and has a tank volume of ten percent or more beneath the surface of the ground. This term does not include any of the exempt UST systems specified in WAC 173-360-110(2) or any piping connected thereto. See WAC 173-360
Status :	Inactive
Start Date :	1999-06-23
End Date :	2000-05-18
SIC :	3499 - FABRICATED METAL PRODUCTS, NOT ELSEWHERE CLASSIFIED
NAICS :	N/R
Program :	HAZWASTE
Program ID :	WAD009253782
Interaction Type :	Underground Storage Tank
Interaction Type Description :	Any one or combination of tanks (including connecting underground pipes) that is used to contain regulated substances and has a tank volume of ten percent or more beneath the surface of the ground. This term does not include any of the exempt UST systems specified in WAC 173-360-110(2) or any piping connected thereto. See WAC 173-360
Status :	Inactive
Start Date :	1999-06-23
End Date :	2000-05-18
SIC :	3553 - WOODWORKING MACHINERY
NAICS :	N/R
Program :	HAZWASTE
Program ID :	WAD009253782
Interaction Type :	Underground Storage Tank
Interaction Type Description :	Any one or combination of tanks (including connecting underground pipes) that is used to contain regulated substances and has a tank volume of ten percent or more beneath the surface of the ground. This term does not include any of the exempt UST systems specified in WAC 173-360-110(2) or any piping connected thereto. See WAC 173-360
Status :	Inactive
Start Date :	1999-06-23
End Date :	2000-05-18
SIC :	N/R
NAICS :	N/R
Program :	HAZWASTE
Program ID :	WAD009253782

Map Id: Y87
Direction: NNW
Distance: 0.219 mi., 1156 ft.
Elevation: 16 ft.
Relative: Lower

Site Name : GLOBE MACHINE MANUFACTURING CO | GLOBE MACHINE MANUF. CO | GLOBE MFG CO
701 E D ST | 701 EAST D ST | 701 E "D" Street
TACOMA | Tacoma | TACOMA, WA

Database(s) : [ALL SITES - WA, BRS, DOCKET, ECHO, EPA UST, FRS, HAZNET - CA, HIST PCS FACILITY, ICIS, INACTIVE PCS, MANIFEST EPA, OSHA, PCS ENF, PRP-CORP, RCRA_SQG, UST - WA] ***(cont.)***

Envirosite ID: 52365648
EPA ID: N/R

ALL SITES - WA ***(cont.)***

Interaction Type :	Underground Storage Tank
Interaction Type Description :	Any one or combination of tanks (including connecting underground pipes) that is used to contain regulated substances and has a tank volume of ten percent or more beneath the surface of the ground. This term does not include any of the exempt UST systems specified in WAC 173-360-110(2) or any piping connected thereto. See WAC 173-360
Status :	Inactive
Start Date :	1999-06-23
End Date :	2000-05-18
SIC :	N/R
NAICS :	33392 - Material Handling Equipment Manufacturing
Program :	HAZWASTE
Program ID :	WAD009253782
Interaction Type :	Hazardous Waste Generator
Interaction Type Description :	Facilities that generate any quantity of a dangerous waste. They may be classified as SQG, MQG, or LQG depending on hazardous waste generated for a given month.
Status :	Active
Start Date :	1986-11-17
End Date :	N/R
SIC :	N/R
NAICS :	333922 - Conveyor and Conveying Equipment Manufacturing
Program :	HAZWASTE
Program ID :	WAD009253782
Interaction Type :	Hazardous Waste Planner
Interaction Type Description :	Under Chapter 173-307 WAC, facilities that report under Section 313 of the Emergency Planning/Community Right-To-Know Act (EPCRA), or that generate more than 2,640 pounds of hazardous waste per year, must prepare Pollution Prevention Plans.
Status :	Active
Start Date :	2018-05-11
End Date :	N/R
SIC :	N/R
NAICS :	N/R
Program :	HAZWASTE
Program ID :	WAD009253782
Interaction Type :	Hazardous Waste Generator

Map Id: Y87
Direction: NNW
Distance: 0.219 mi., 1156 ft.
Elevation: 16 ft.
Relative: Lower

Site Name : GLOBE MACHINE MANUFACTURING CO | GLOBE MACHINE MANUF. CO | GLOBE MFG CO
701 E D ST | 701 EAST D ST | 701 E "D" Street
TACOMA | Tacoma | TACOMA, WA

Database(s) : [ALL SITES - WA, BRS, DOCKET, ECHO, EPA UST, FRS, HAZNET - CA, HIST PCS FACILITY, ICIS, INACTIVE PCS, MANIFEST EPA, OSHA, PCS ENF, PRP-CORP, RCRA_SQG, UST - WA] ***(cont.)***

Envirosite ID: 52365648
EPA ID: N/R

ALL SITES - WA ***(cont.)***

Interaction Type Description :	Facilities that generate any quantity of a dangerous waste. They may be classified as SQG, MQG, or LQG depending on hazardous waste generated for a given month.
Status :	Active
Start Date :	1986-11-17
End Date :	N/R
SIC :	N/R
NAICS :	33392 - Material Handling Equipment Manufacturing
Program :	HAZWASTE
Program ID :	WAD009253782
Interaction Type :	Hazardous Waste Generator
Interaction Type Description :	Facilities that generate any quantity of a dangerous waste. They may be classified as SQG, MQG, or LQG depending on hazardous waste generated for a given month.
Status :	Active
Start Date :	1986-11-17
End Date :	N/R
SIC :	N/R
NAICS :	N/R

BRS

Facility Name :	GLOBE MACHINE MANUFACTURING CO
Facility Address :	701 E D ST, TACOMA, WA 98421
County :	PIERCE

Site Details

Date Form Received by Agency :	2012-01-30
EPA ID :	WAD009253782
Mailing Address :	PO BOX 2274, TACOMA, WA 98401
Contact :	RICHARD M GEORGE
Contact Address :	PO BOX 2274, TACOMA, WA 98401
Contact Country :	US
Contact Telephone :	253-383-2584
Contact Email :	N/R
EPA Region :	10
Land Type :	Private
Source Type :	Annual/Biennial Report updated with Notification
Classification :	Small Quantity Generator

Map Id: Y87
Direction: NNW
Distance: 0.219 mi., 1156 ft.
Elevation: 16 ft.
Relative: Lower

Site Name : GLOBE MACHINE MANUFACTURING CO | GLOBE MACHINE MANUF. CO | GLOBE MFG CO
701 E D ST | 701 EAST D ST | 701 E "D" Street
TACOMA | Tacoma | TACOMA, WA

Database(s) : [ALL SITES - WA, BRS, DOCKET, ECHO, EPA UST, FRS, HAZNET - CA, HIST PCS FACILITY, ICIS, INACTIVE PCS, MANIFEST EPA, OSHA, PCS ENF, PRP-CORP, RCRA_SQG, UST - WA] ***(cont.)***

Envirosite ID: 52365648
EPA ID: N/R

BRS ***(cont.)***

Description :	Handlers that generate more than 100 and less than 1000 kilograms of hazardous waste during any calendar month and accumulate less than 6000 kg of hazardous waste at any time; or generate 100 kg or less of hazardous waste during any calendar month, and accumulate more than 1000 kg of hazardous waste at any time.
Last Date in Agency List :	2023-01-23

Owner/Operator Summary

Owner/Operator Name :	GLOBE MACHINE
Owner/Operator Address :	PO BOX 2274, TACOMA, WA 98401-2274
Owner/Operator Country :	US
Owner/Operator Telephone :	253-383-2584
Owner/Operator Email :	N/R
Owner/Operator Fax :	N/R
Legal Status :	Private
Owner/Operator Type :	Operator
Owner/Operator Start Date :	1997-01-01
Owner/Operator End Date :	N/R

Owner/Operator Name :	GLOBE MACHINE MANUFACTURING INC
Owner/Operator Address :	701 E D ST, TACOMA, WA 98421-1811
Owner/Operator Country :	US
Owner/Operator Telephone :	253-383-2584
Owner/Operator Email :	N/R
Owner/Operator Fax :	N/R
Legal Status :	Private
Owner/Operator Type :	Owner
Owner/Operator Start Date :	1996-06-27
Owner/Operator End Date :	N/R

Waste Activity Monitoring

Details for this site have been truncated due to the large number of available details for this site within this dataset. For the complete details for this site, contact your Envirosite account representative for a complimentary site report containing all of the details available.

Report Cycle :	2011
Hazardous Waste Page Number :	1
Hazardous Waste Sub-Page Number :	1
BR Form :	XX
Waste Description :	N/R
Primary NAICS :	333922 - Conveyor and Conveying Equipment Manufacturing
Source Code :	N/R

Map Id: Y87
Direction: NNW
Distance: 0.219 mi., 1156 ft.
Elevation: 16 ft.
Relative: Lower

Site Name : GLOBE MACHINE MANUFACTURING CO | GLOBE MACHINE MANUF. CO | GLOBE MFG CO
701 E D ST | 701 EAST D ST | 701 E "D" Street
TACOMA | Tacoma | TACOMA, WA

Database(s) : [ALL SITES - WA, BRS, DOCKET, ECHO, EPA UST, FRS, HAZNET - CA, HIST PCS FACILITY, ICIS, INACTIVE PCS, MANIFEST EPA, OSHA, PCS ENF, PRP-CORP, RCRA_SQG, UST - WA] ***(cont.)***

Envirosite ID: 52365648
EPA ID: N/R

BRS ***(cont.)***

Form Code :	N/R
Management Method :	N/R
Generation Tons :	0
Managed Tons :	0
Shipped Tons :	0
Received Tons :	0
Receiver ID :	N/R
Receiver State :	N/R
Shipper ID :	N/R
Shipper State :	N/R
Waste Minimization :	N/R
Waste Code List :	N/R
Waste Code Group :	N/R
Waste Generation Type :	N/R

Report Cycle :	2009
Hazardous Waste Page Number :	1
Hazardous Waste Sub-Page Number :	1
BR Form :	XX
Waste Description :	N/R
Primary NAICS :	333922 - Conveyor and Conveying Equipment Manufacturing
Source Code :	N/R
Form Code :	N/R
Management Method :	N/R
Generation Tons :	0
Managed Tons :	0
Shipped Tons :	0
Received Tons :	0
Receiver ID :	N/R
Receiver State :	N/R
Shipper ID :	N/R
Shipper State :	N/R
Waste Minimization :	N/R
Waste Code List :	N/R
Waste Code Group :	N/R
Waste Generation Type :	N/R

Report Cycle :	2007
Hazardous Waste Page Number :	1
Hazardous Waste Sub-Page Number :	1
BR Form :	GM
Waste Description :	PAINT SOLVENT
Primary NAICS :	33392 - Material Handling Equipment Manufacturing
Source Code :	G06 - Painting and coating (manufacturing, building, or maintenance)
Form Code :	W203 - Concentrated non-halogenated (e.g., non-chlorinated) solvent
Management Method :	H020 - Solvents recovery (distillation, extraction, etc)
Generation Tons :	2.8875982

Map Id: Y87
Direction: NNW
Distance: 0.219 mi., 1156 ft.
Elevation: 16 ft.
Relative: Lower

Site Name : GLOBE MACHINE MANUFACTURING CO | GLOBE MACHINE MANUF. CO | GLOBE MFG CO
701 E D ST | 701 EAST D ST | 701 E "D" Street
TACOMA | Tacoma | TACOMA, WA

Database(s) : [ALL SITES - WA, BRS, DOCKET, ECHO, EPA UST, FRS, HAZNET - CA, HIST PCS FACILITY, ICIS, INACTIVE PCS, MANIFEST EPA, OSHA, PCS ENF, PRP-CORP, RCRA_SQG, UST - WA] ***(cont.)***

Envirosite ID: 52365648
EPA ID: N/R

BRS ***(cont.)***

Managed Tons :	0
Shipped Tons :	2.8875982
Received Tons :	0
Receiver ID :	CAD009452657
Receiver State :	CA
Shipper ID :	WAD009253782
Shipper State :	WA
Waste Minimization :	N/R
Waste Code List :	D001, D035, F003, F005
Waste Code Group :	F1_5 - F001-F005 combinations
Waste Generation Type :	N/R

Report Cycle :	2007
Hazardous Waste Page Number :	1
Hazardous Waste Sub-Page Number :	2
BR Form :	GM
Waste Description :	PAINT SOLVENT
Primary NAICS :	33392 - Material Handling Equipment Manufacturing
Source Code :	G06 - Painting and coating (manufacturing, building, or maintenance)
Form Code :	W203 - Concentrated non-halogenated (e.g., non-chlorinated) solvent
Management Method :	H141 - The site receiving this waste stored/bulked and transferred the waste with no treatment or recovery (H010-H129), fuel blending (H061), or disposal (H131-H135) at that receiving site.
Generation Tons :	0.9375319
Managed Tons :	0
Shipped Tons :	0.9375319
Received Tons :	0
Receiver ID :	WAD991281767
Receiver State :	WA
Shipper ID :	WAD009253782
Shipper State :	WA
Waste Minimization :	N/R
Waste Code List :	D001, D035, F003, F005
Waste Code Group :	F1_5 - F001-F005 combinations
Waste Generation Type :	N/R

Report Cycle :	2007
Hazardous Waste Page Number :	2
Hazardous Waste Sub-Page Number :	1
BR Form :	GM
Waste Description :	MACHINE COOLANT WITH TRACE AMOUNT OF SOLVENT
Primary NAICS :	33392 - Material Handling Equipment Manufacturing
Source Code :	G06 - Painting and coating (manufacturing, building, or maintenance)
Form Code :	W203 - Concentrated non-halogenated (e.g., non-chlorinated) solvent

Map Id: Y87
Direction: NNW
Distance: 0.219 mi., 1156 ft.
Elevation: 16 ft.
Relative: Lower

Site Name : GLOBE MACHINE MANUFACTURING CO | GLOBE MACHINE MANUF. CO | GLOBE MFG CO
701 E D ST | 701 EAST D ST | 701 E "D" Street
TACOMA | Tacoma | TACOMA, WA

Database(s) : [ALL SITES - WA, BRS, DOCKET, ECHO, EPA UST, FRS, HAZNET - CA, HIST PCS FACILITY, ICIS, INACTIVE PCS, MANIFEST EPA, OSHA, PCS ENF, PRP-CORP, RCRA_SQG, UST - WA] ***(cont.)***

Envirosite ID: 52365648
EPA ID: N/R

BRS ***(cont.)***

Management Method :	H135 - Discharge to sewer/POTW or NPDES (with prior storage - with or without treatment)
Generation Tons :	0.2200075
Managed Tons :	0
Shipped Tons :	0.2200075
Received Tons :	0
Receiver ID :	CAD009452657
Receiver State :	CA
Shipper ID :	WAD009253782
Shipper State :	WA
Waste Minimization :	N/R
Waste Code List :	D001, F003
Waste Code Group :	F003 - THE FOLLOWING SPENT NONHALOGENATED SOLVENTS: XYLENE, ACETONE, ETHYL ACETATE, ETHYL BENZENE, ETHYL ETHER, METHYL ISOBUTYL KETONE, N-BUTYL ALCOHOL, CYCL
Waste Generation Type :	N/R
Report Cycle :	2007
Hazardous Waste Page Number :	2
Hazardous Waste Sub-Page Number :	2
BR Form :	GM
Waste Description :	MACHINE COOLANT WITH TRACE AMOUNT OF SOLVENT
Primary NAICS :	33392 - Material Handling Equipment Manufacturing
Source Code :	G06 - Painting and coating (manufacturing, building, or maintenance)
Form Code :	W203 - Concentrated non-halogenated (e.g., non-chlorinated) solvent
Management Method :	H141 - The site receiving this waste stored/bulked and transferred the waste with no treatment or recovery (H010-H129), fuel blending (H061), or disposal (H131-H135) at that receiving site.
Generation Tons :	0.2200075
Managed Tons :	0
Shipped Tons :	0.2200075
Received Tons :	0
Receiver ID :	CAD009452657
Receiver State :	CA
Shipper ID :	WAD009253782
Shipper State :	WA
Waste Minimization :	N/R
Waste Code List :	D001, F003
Waste Code Group :	F003 - THE FOLLOWING SPENT NONHALOGENATED SOLVENTS: XYLENE, ACETONE, ETHYL ACETATE, ETHYL BENZENE, ETHYL ETHER, METHYL ISOBUTYL KETONE, N-BUTYL ALCOHOL, CYCL

Map Id: Y87
Direction: NNW
Distance: 0.219 mi., 1156 ft.
Elevation: 16 ft.
Relative: Lower

Site Name : GLOBE MACHINE MANUFACTURING CO | GLOBE MACHINE MANUF. CO | GLOBE MFG CO
701 E D ST | 701 EAST D ST | 701 E "D" Street
TACOMA | Tacoma | TACOMA, WA

Database(s) : [ALL SITES - WA, BRS, DOCKET, ECHO, EPA UST, FRS, HAZNET - CA, HIST PCS FACILITY, ICIS, INACTIVE PCS, MANIFEST EPA, OSHA, PCS ENF, PRP-CORP, RCRA_SQG, UST - WA] ***(cont.)***

Envirosite ID: 52365648
EPA ID: N/R

BRS ***(cont.)***

Waste Generation Type :	N/R

Report Cycle :	2005
Hazardous Waste Page Number :	1
Hazardous Waste Sub-Page Number :	1
BR Form :	XX
Waste Description :	N/R
Primary NAICS :	33392 - Material Handling Equipment Manufacturing
Source Code :	N/R
Form Code :	N/R
Management Method :	N/R
Generation Tons :	0
Managed Tons :	0
Shipped Tons :	0
Received Tons :	0
Receiver ID :	N/R
Receiver State :	N/R
Shipper ID :	N/R
Shipper State :	N/R
Waste Minimization :	N/R
Waste Code List :	N/R
Waste Code Group :	N/R
Waste Generation Type :	N/R

Report Cycle :	2003
Hazardous Waste Page Number :	1
Hazardous Waste Sub-Page Number :	1
BR Form :	XX
Waste Description :	N/R
Primary NAICS :	33392 - Material Handling Equipment Manufacturing
Source Code :	N/R
Form Code :	N/R
Management Method :	N/R
Generation Tons :	0
Managed Tons :	0
Shipped Tons :	0
Received Tons :	0
Receiver ID :	N/R
Receiver State :	N/R
Shipper ID :	N/R
Shipper State :	N/R
Waste Minimization :	N/R
Waste Code List :	N/R
Waste Code Group :	N/R
Waste Generation Type :	N/R

Map Id: Y87
Direction: NNW
Distance: 0.219 mi., 1156 ft.
Elevation: 16 ft.
Relative: Lower

Site Name : GLOBE MACHINE MANUFACTURING CO | GLOBE MACHINE MANUF. CO | GLOBE MFG CO
701 E D ST | 701 EAST D ST | 701 E "D" Street
TACOMA | Tacoma | TACOMA, WA

Database(s) : [ALL SITES - WA, BRS, DOCKET, ECHO, EPA UST, FRS, HAZNET - CA, HIST PCS FACILITY, ICIS, INACTIVE PCS, MANIFEST EPA, OSHA, PCS ENF, PRP-CORP, RCRA_SQG, UST - WA] ***(cont.)***

Envirosite ID: 52365648
EPA ID: N/R

BRS ***(cont.)***

Report Cycle :	2001
Hazardous Waste Page Number :	1
Hazardous Waste Sub-Page Number :	1
BR Form :	GM
Waste Description :	N/R
Primary NAICS :	33392 - Material Handling Equipment Manufacturing
Source Code :	G06 - Painting and coating (manufacturing, building, or maintenance)
Form Code :	W211 - Paint thinner or petroleum distillates
Management Method :	H061 - Fuel blending prior to energy recovery at another site (waste generated either on-site or received from off-site)
Generation Tons :	1.6500561
Managed Tons :	0
Shipped Tons :	1.6500561
Received Tons :	0
Receiver ID :	CAD980884183
Receiver State :	CA
Shipper ID :	WAD009253782
Shipper State :	WA
Waste Minimization :	N/R
Waste Code List :	D001, F003, F005
Waste Code Group :	F1_5 - F001-F005 combinations
Waste Generation Type :	N/R

Report Cycle :	2001
Hazardous Waste Page Number :	2
Hazardous Waste Sub-Page Number :	1
BR Form :	GM
Waste Description :	N/R
Primary NAICS :	33392 - Material Handling Equipment Manufacturing
Source Code :	G06 - Painting and coating (manufacturing, building, or maintenance)
Form Code :	W211 - Paint thinner or petroleum distillates
Management Method :	H050 - Energy recovery at this site - used as fuel (includes on-site fuel blending before energy recovery; report only this code)
Generation Tons :	4.7851627
Managed Tons :	0
Shipped Tons :	4.7851627
Received Tons :	0
Receiver ID :	WAD981769110
Receiver State :	WA
Shipper ID :	WAD009253782
Shipper State :	WA
Waste Minimization :	N/R
Waste Code List :	D001, F003, F005
Waste Code Group :	F1_5 - F001-F005 combinations

Map Id: Y87
Direction: NNW
Distance: 0.219 mi., 1156 ft.
Elevation: 16 ft.
Relative: Lower

Site Name : GLOBE MACHINE MANUFACTURING CO | GLOBE MACHINE MANUF. CO | GLOBE MFG CO
701 E D ST | 701 EAST D ST | 701 E "D" Street
TACOMA | Tacoma | TACOMA, WA

Database(s) : [ALL SITES - WA, BRS, DOCKET, ECHO, EPA UST, FRS, HAZNET - CA, HIST PCS FACILITY, ICIS, INACTIVE PCS, MANIFEST EPA, OSHA, PCS ENF, PRP-CORP, RCRA_SQG, UST - WA] ***(cont.)***

Envirosite ID: 52365648
EPA ID: N/R

BRS ***(cont.)***

Waste Generation Type : N/R

DOCKET

Facility Name : GLOBE MACHINE MANUF. CO
Facility Address : 701 E D ST, TACOMA, WA 98421-1811

Site Activity Details
Enforcement Action Case Number : WA-120784
Activity ID : 3400006857
Enforcement Action Name : GLOBE MACHINE MANUF. CO
Last Date in Agency List : 2018-12-17

Final Ordr Iss/Final Order Enter Date: N/R
Complaint/Proposed Order Actual Date: N/R
Final Order Issued Actual Date : N/R
Final Order Name : N/R

Complaint Summary
Respondent/Defendant Name : N/R
Named in Complaint : N/R
Named in Final Order : N/R

SEP Category : N/R
SEP Description : N/R

Regional Docket Number : N/R

Standard Industrial Classification (SIC) Summary
Registry ID : 110000897101
Primary SIC : N/R
Primary NAICS : N/R

Settlement FRS ICIS Facility : N/R - N/R

Pollutants (SRS) : N/R

Map Id: Y87
Direction: NNW
Distance: 0.219 mi., 1156 ft.
Elevation: 16 ft.
Relative: Lower

Site Name : GLOBE MACHINE MANUFACTURING CO | GLOBE MACHINE MANUF. CO | GLOBE MFG CO
701 E D ST | 701 EAST D ST | 701 E "D" Street
TACOMA | Tacoma | TACOMA, WA

Database(s) : [ALL SITES - WA, BRS, DOCKET, ECHO, EPA UST, FRS, HAZNET - CA, HIST PCS FACILITY, ICIS, INACTIVE PCS, MANIFEST EPA, OSHA, PCS ENF, PRP-CORP, RCRA_SQG, UST - WA] ***(cont.)***

Envirosite ID: 52365648
EPA ID: N/R

DOCKET ***(cont.)***

Admin EA Closed Actual Date :	2011-05-09
Enforcement Action Name :	N/R
Enforcement Action Resolution :	N/R
Violation Types :	N/R
Case Law Sections :	CWA OTHER - Violations not covered elsewhere

Violation Penalties and Compliance Summary

Compliance Action Cost :	N/R
EPA Penalty Assessed Amount :	N/R
Cost Recovery Required :	N/R
Cost of SEP :	N/R
Cost of Complying Actions :	N/R

Site Activity Details

Enforcement Action Case Number :	WA-532563
Activity ID :	3400134993
Enforcement Action Name :	GLOBE MACHINE MANUF. CO
Last Date in Agency List :	2018-12-17
Final Ordr Iss/Final Order Enter Date:	N/R
Complaint/Proposed Order Actual Date:	N/R
Final Order Issued Actual Date :	N/R
Final Order Name :	N/R

Complaint Summary

Respondent/Defendant Name :	N/R
Named in Complaint :	N/R
Named in Final Order :	N/R
SEP Category :	N/R
SEP Description :	N/R
Regional Docket Number :	N/R

Map Id: Y87
Direction: NNW
Distance: 0.219 mi., 1156 ft.
Elevation: 16 ft.
Relative: Lower

Site Name : GLOBE MACHINE MANUFACTURING CO | GLOBE MACHINE MANUF. CO | GLOBE MFG CO
701 E D ST | 701 EAST D ST | 701 E "D" Street
TACOMA | Tacoma | TACOMA, WA

Database(s) : [ALL SITES - WA, BRS, DOCKET, ECHO, EPA UST, FRS, HAZNET - CA, HIST PCS FACILITY, ICIS, INACTIVE PCS, MANIFEST EPA, OSHA, PCS ENF, PRP-CORP, RCRA_SQG, UST - WA] ***(cont.)***

Envirosite ID: 52365648
EPA ID: N/R

DOCKET ***(cont.)***

Standard Industrial Classification (SIC) Summary

Registry ID :	110000897101
Primary SIC :	N/R
Primary NAICS :	N/R
Settlement FRS ICIS Facility :	N/R - N/R
Pollutants (SRS) :	N/R
Admin EA Closed Actual Date :	2013-07-16
Enforcement Action Name :	N/R
Enforcement Action Resolution :	N/R
Violation Types :	N/R
Case Law Sections :	CWA OTHER - Violations not covered elsewhere

Violation Penalties and Compliance Summary

Compliance Action Cost :	N/R
EPA Penalty Assessed Amount :	N/R
Cost Recovery Required :	N/R
Cost of SEP :	N/R
Cost of Complying Actions :	N/R

ECHO

Facility Name :	GLOBE MACHINE MANUFACTURING CO
Facility Address :	701 E D ST, TACOMA, WA 98421
County :	PIERCE
Last Inspection Date :	2016-09-07
Registry ID :	110000897101
FIPS Code :	53053
EPA Region :	10
Inspection Count :	0
Last Inspection Days :	2279
Informal Count :	0
Last Informal Action Date :	2016-10-06
Formal Action Count :	0
Last Formal Action Date :	N/R
Total Penalties :	0

Map Id: Y87
Direction: NNW
Distance: 0.219 mi., 1156 ft.
Elevation: 16 ft.
Relative: Lower

Site Name : GLOBE MACHINE MANUFACTURING CO | GLOBE MACHINE MANUF. CO | GLOBE MFG CO
701 E D ST | 701 EAST D ST | 701 E "D" Street
TACOMA | Tacoma | TACOMA, WA

Database(s) : [ALL SITES - WA, BRS, DOCKET, ECHO, EPA UST, FRS, HAZNET - CA, HIST PCS FACILITY, ICIS, INACTIVE PCS, MANIFEST EPA, OSHA, PCS ENF, PRP-CORP, RCRA_SQG, UST - WA] ***(cont.)***

Envirosite ID: 52365648
EPA ID: N/R

ECHO ***(cont.)***

Penalty Count :	N/R
Last Penalty Date :	N/R
Last Penalty Amount :	N/R
QTRS IN NC :	0
Programs IN SNC :	0
Current Compliance Status :	No Violation Identified
Three-Year Compliance Status :	_____
Collection Method :	ADDRESS MATCHING-HOUSE NUMBER
Reference Point :	CENTER OF A FACILITY OR STATION
Accuracy Meters :	30
Derived Tribes :	Puyallup Tribe of the Puyallup Reservation - 1 mile(s), Puyallup Tribe of the Puyallup Reservation - 1.3 mile(s), Muckleshoot Indian Tribe - 10.7 mile(s), Muckleshoot Indian Tribe - 13.7 mile(s), Nisqually Indian Tribe - 17.9 mile(s), Squaxin Island Tribe of the Squaxin Island Reservation - 22.1 mile(s), Squaxin Island Tribe of the Squaxin Island Reservation - 24 mile(s)
Derived HUC :	17110019
Derived WBD :	171100190301
Derived STCTY FIPS :	53053
Derived Zip :	98421
Derived CD113 :	09
Derived CB2010 :	530530602001080
MYRTK Universe :	NNN
NPDES IDs :	WAR010413
CWA Permit Types :	Minor
CWA Compliance Tracking :	Off
CWA NAICS :	N/R
CWA SICS :	3553
CWA Inspection Count :	N/R
CWA Last Inspection Days :	4589
CWA Informal Count :	N/R
CWA Formal Action Count :	N/R
CWA Last Formal Action Date :	N/R
CWA Penalties :	N/R
CWA Last Penalty Date :	N/R
CWA Last Penalty Amount :	N/R
CWA Quarters IN NC :	0
CWA Current Compliance Status :	Terminated Permit
CWA Current SNC Flag :	N
CWA 13 Quarters Compliance Status :	N/R
CWA 13 Quarters Effluent Exceedances:	N/R
CWA Three-Year QNCR Codes :	N/R
DFR URL :	Click here for hyperlink provided by the agency.
Facility SIC :	3553
Facility NAICS :	333922 - Conveyor and Conveying Equipment Manufacturing
Facility Last Inspection EPA Date :	1995-06-23
Facility Last Inspection State Date :	2016-09-07

Map Id: Y87
Direction: NNW
Distance: 0.219 mi., 1156 ft.
Elevation: 16 ft.
Relative: Lower

Site Name : GLOBE MACHINE MANUFACTURING CO | GLOBE MACHINE MANUF. CO | GLOBE MFG CO
701 E D ST | 701 EAST D ST | 701 E "D" Street
TACOMA | Tacoma | TACOMA, WA

Database(s) : [ALL SITES - WA, BRS, DOCKET, ECHO, EPA UST, FRS, HAZNET - CA, HIST PCS FACILITY, ICIS, INACTIVE PCS, MANIFEST EPA, OSHA, PCS ENF, PRP-CORP, RCRA_SQG, UST - WA] ***(cont.)***

Envirosite ID: 52365648
EPA ID: N/R

ECHO ***(cont.)***

Facility Last Formal Act EPA Date :	N/R
Facility Last Formal Act State Date :	N/R
Facility Last Informal Act EPA Date :	N/R
Facility Last Informal Act State Date:	2016-10-06
Facility Federal Agency :	N/R
TRI Reporter :	N/R
Facility Imp Water Flag :	Y
Current SNC Flag :	N
Indian County Flag :	N
Federal Flag :	N/R
US Mexico Border Flag :	N/R
Chesapeak Bay Flag :	N/R
AIR Flag :	N
NPDES Flag :	Y
SDWIS Flag :	N
RCRA Flag :	Y
TRI Flag :	N
GHG Flag :	N
Major Flag :	N/R
Active Flag :	Y
NAA Flag :	N
Latitude :	47.25706
Longitude :	-122.43242
Last Date in Agency List :	2023-01-16

EPA UST

Facility Name :	GLOBE MFG CO
Facility Address :	701 E D ST, Tacoma, Washington 98421
County :	Pierce
Facility ID :	WA85664266
Facility Status :	Closed UST(s)
Open USTs :	0
Closed USTs :	2
Temporarily Out of Service USTs :	0
Date of Last Inspection :	N/R
EPA Region :	10
Tribe :	N/R
Facility ID 2 :	N/R
Latitude :	47.2569
Longitude :	-122.4319
Last Date in Agency List :	2023-01-30

Map Id: Y87
Direction: NNW
Distance: 0.219 mi., 1156 ft.
Elevation: 16 ft.
Relative: Lower

Site Name : GLOBE MACHINE MANUFACTURING CO | GLOBE MACHINE MANUF. CO | GLOBE MFG CO
701 E D ST | 701 EAST D ST | 701 E "D" Street
TACOMA | Tacoma | TACOMA, WA

Database(s) : [ALL SITES - WA, BRS, DOCKET, ECHO, EPA UST, FRS, HAZNET - CA, HIST PCS FACILITY, ICIS, INACTIVE PCS, MANIFEST EPA, OSHA, PCS ENF, PRP-CORP, RCRA_SQG, UST - WA] ***(cont.)***

Envirosite ID: 52365648
EPA ID: N/R

EPA UST ***(cont.)***

Tank Details

Tank ID :	WA85664266_1
Tank Status :	Closed
Installation Date :	N/R
Removal Date :	N/R
Capacity :	N/R
Substances :	G Used Oil/Waste Oil
Tank Wall Type :	N/R

Tank ID :	WA85664266_3
Tank Status :	Closed
Installation Date :	N/R
Removal Date :	N/R
Capacity :	N/R
Substances :	A Leaded Gasoline
Tank Wall Type :	N/R

FRS

Facility Name :	GLOBE MACHINE MANUFACTURING CO
Facility Address :	701 E D ST, TACOMA, WA 98421
County :	PIERCE

Site Details

Registry ID :	110000897101
FRS Facility URL :	Click here for hyperlink provided by the agency.
Last Date in Agency List :	2023-02-13

Source Description

Source Description : The NPDES module of the Compliance Information System (ICIS) tracks surface water permits issued under the Clean Water Act. Under NPDES, all facilities that discharge pollutants from any point source into waters of the United States are required to obtain a permit. The permit will likely contain limits on what can be discharged, impose monitoring and reporting requirements, and include other provisions to ensure that the discharge does not adversely affect water quality.
OSHA-OIS

Map Id: Y87
Direction: NNW
Distance: 0.219 mi., 1156 ft.
Elevation: 16 ft.
Relative: Lower

Site Name : GLOBE MACHINE MANUFACTURING CO | GLOBE MACHINE MANUF. CO | GLOBE MFG CO
701 E D ST | 701 EAST D ST | 701 E "D" Street
TACOMA | Tacoma | TACOMA, WA

Database(s) : [ALL SITES - WA, BRS, DOCKET, ECHO, EPA UST, FRS, HAZNET - CA, HIST PCS FACILITY, ICIS, INACTIVE PCS, MANIFEST EPA, OSHA, PCS ENF, PRP-CORP, RCRA_SQG, UST - WA] ***(cont.)***

Envirosite ID: 52365648
EPA ID: N/R

FRS ***(cont.)***

Source Description :

RCRAInfo is EPA's comprehensive information system that supports the Resource Conservation and Recovery Act (RCRA) of 1976 and the Hazardous and Solid Waste Amendments (HSWA) of 1984 through the tracking of events and activities related to facilities that generate, transport, and treat, store, or dispose of hazardous waste. RCRAInfo allows RCRA program staff to track the notification, permit, compliance, and corrective action activities required under RCRA. RCRAInfo also supports generation of the National Hazardous Waste Biennial Report. All generators and treatment, storage, and disposal facilities who handle hazardous waste are required to report to the EPA Administrator at least once every two years to support creation of the Biennial Report.
The WA-FSIS provides a means to query and display data maintained by the Washington Department of Ecology. This system contains key information for each facility/site that is currently, or has been, of interest to the Air Quality, Dam Safety, Hazardous Waste, Toxics Cleanup, and Water Quality Programs.

FRS Environmental Interest
Source and System ID :

ICIS - WAR010413
OSHA-OIS - 316974252
RCRAINFO - WAD009253782
WA-FSIS - 85664266

Site Details
Registry ID : 110070746672
FRS Facility URL : Click here for hyperlink provided by the agency.
Last Date in Agency List : 2023-02-13

Source Description

Source Description :

All generators and treatment, storage, and disposal (TSD) facilities who handle hazardous waste are required to report to the EPA Administrator at least once every two years. The data collected is used to create the National Biennial Resource Conservation and Recovery Act (RCRA) Hazardous Waste Report. This data is processed within the RCRA Information (RCRAInfo) database.

FRS Environmental Interest
Source and System ID : RCRAINFO - WAD009253782

Map Id: Y87
Direction: NNW
Distance: 0.219 mi., 1156 ft.
Elevation: 16 ft.
Relative: Lower

Site Name : GLOBE MACHINE MANUFACTURING CO | GLOBE MACHINE MANUF. CO | GLOBE MFG CO
701 E D ST | 701 EAST D ST | 701 E "D" Street
TACOMA | Tacoma | TACOMA, WA

Database(s) : [ALL SITES - WA, BRS, DOCKET, ECHO, EPA UST, FRS, HAZNET - CA, HIST PCS FACILITY, ICIS, INACTIVE PCS, MANIFEST EPA, OSHA, PCS ENF, PRP-CORP, RCRA_SQG, UST - WA] ***(cont.)***

Envirosite ID: 52365648
EPA ID: N/R

HAZNET - CA

Facility Name :	GLOBE MACHINE MANUFACTURING CO
Facility Address :	701 E D ST, TACOMA, WA 98421
County :	N/R

Site Details

Generator EPA ID :	WAD009253782
Active :	N/R
Category :	N/R
Facility Types :	N/R
Type :	N/R
Contact Name :	TIM MCVICKER
Contact Phone :	2533832584
Facility Mailing Address :	PO BOX 2274, TACOMA, WA 98401
Latitude :	N/R
Longitude :	N/R
Agency Hyperlink :	Click here for hyperlink provided by the agency.
Last Date in Agency List :	2021-07-08

Waste Generator Details

State Waste :

2007: 343 - Unspecified organic liquid mixture, 0.278 tons to CAD009452657
2007: 212 - Oxygenated solvents (acetone, butanol, ethyl acetate, etc.), 2.541 tons to CAD009452657
2007: 343 - Unspecified organic liquid mixture, 0.187 tons to CAD009452657
2006: 212 - Oxygenated solvents (acetone, butanol, ethyl acetate, etc.), 0.9075 tons to CAD009452657
2006: 212 - Oxygenated solvents (acetone, butanol, ethyl acetate, etc.), 2.178 tons to CAD009452657
2006: 343 - Unspecified organic liquid mixture, 0.187 tons to CAD009452657
2005: 212 - Oxygenated solvents (acetone, butanol, ethyl acetate, etc.), 4.7355 tons to CAD009452657
2005: 343 - Unspecified organic liquid mixture, 1.122 tons to CAD009452657
2004: 212 - Oxygenated solvents (acetone, butanol, ethyl acetate, etc.), 1.089 tons to CAD009452657
2001: N/R - Blank or unknown, 2.085 tons to CAD980884183

HIST PCS FACILITY

Facility Name :	GLOBE MACHINE MANUF. CO
Facility Address :	701 E D ST, TACOMA, WA 98421-1811
County :	N/R

Map Id: Y87
Direction: NNW
Distance: 0.219 mi., 1156 ft.
Elevation: 16 ft.
Relative: Lower

Site Name : GLOBE MACHINE MANUFACTURING CO | GLOBE MACHINE MANUF. CO | GLOBE MFG CO
701 E D ST | 701 EAST D ST | 701 E "D" Street
TACOMA | Tacoma | TACOMA, WA

Database(s) : [ALL SITES - WA, BRS, DOCKET, ECHO, EPA UST, FRS, HAZNET - CA, HIST PCS FACILITY, ICIS, INACTIVE PCS, MANIFEST EPA, OSHA, PCS ENF, PRP-CORP, RCRA_SQG, UST - WA] ***(cont.)***

Envirosite ID: 52365648
EPA ID: N/R

HIST PCS FACILITY ***(cont.)***

FRS Facility Site ID :	1470501
NPDES ID :	WAR010413
Current Major/Minor Status :	Minor
Facility Type Description :	Privately Owned Facility
Permit Type :	General Permit Covered Facility
Primary Facility SIC Code :	N/R
Primary Facility SIC Description :	N/R
Total Actual Average Flow (MGD) :	N/R
Total App. Design Flow (MGD) :	N/R
Pretreat Prog Req'd Indicator Description:	N/R
State Water Body Number :	N/R
State Water Body Name :	N/R
Effective Date :	2010-01-01 00:00:00
Expiration Date :	2014-12-31 00:00:00
Tribal Land Code :	N/R
Tribal Land Name :	N/R
Facility Contact Name :	N/R
Contact Number :	N/R
Contact Address :	N/R
Permit Contact Name :	N/R
Permit Contact Address :	PO Box 2274, Tacoma, WA 98401-2274
Latitude :	47.2569
Longitude :	-122.4319
Last Date in Agency list :	2014-12-10

ICIS

Facility Name :	GLOBE MACHINE MANUF. CO
Facility Address :	701 E D ST, TACOMA, WA 98421-1811

Site Details

NPDES ID :	WAR010413
ICIS Facility Interest ID :	3400002597
Facility UIN :	110000897101
Facility Type Code :	Privately Owned Facility
Impaired Waters :	303(D) Listed
Latitude :	47.2569
Longitude :	-122.4319
Last Date in Agency List :	2022-12-28

INACTIVE PCS

Issue Date :	2009-10-21
Original Issue Date :	2009-10-21
Effective Date :	2010-01-01
Expiration Date :	2014-12-31

Map Id: Y87
Direction: NNW
Distance: 0.219 mi., 1156 ft.
Elevation: 16 ft.
Relative: Lower

Site Name : GLOBE MACHINE MANUFACTURING CO | GLOBE MACHINE MANUF. CO | GLOBE MFG CO
701 E D ST | 701 EAST D ST | 701 E "D" Street
TACOMA | Tacoma | TACOMA, WA

Database(s) : [ALL SITES - WA, BRS, DOCKET, ECHO, EPA UST, FRS, HAZNET - CA, HIST PCS FACILITY, ICIS, INACTIVE PCS, MANIFEST EPA, OSHA, PCS ENF, PRP-CORP, RCRA_SQG, UST - WA] ***(cont.)***

Envirosite ID: 52365648
EPA ID: N/R

INACTIVE PCS ***(cont.)***

Retirement Date :	N/R
Termination Date :	2013-06-28
Issuing Agency :	State
Agency Type :	State
Activity ID :	3400002367
External Permit Number :	WAR010413
Facility Type Indicator :	NON-POTW
Permit Type :	General Permit Covered Facility-NPDES)
Major Minor Status :	N
Permit Status :	Terminated
Total Design Flow Number :	N/R
Actual Average Flow Number :	N/R
State Water Body :	N/R
State Water Body Name :	N/R
Permit Name :	Globe Machine Manuf. Co
Permit Comp Status :	Y
RNC Tracking :	Y
Master External Permit Number :	WAR125726
TMDL Interface :	N/R
EDMR Authorization :	N
Pretreatment Indicator :	N/R
Last Date in Agency List :	2022-12-28

MANIFEST EPA

Manifest Details

Details for this site have been truncated due to the large number of available details for this site within this dataset. For the complete details for this site, contact your Envirosite account representative for a complimentary site report containing all of the details available.

Manifest Number :	017253518FLE
Shipped Date :	2022-09-30
Updated Date :	2022-10-31
Received Date :	2022-10-05
Status :	Signed
Generator ID :	WAD009253782
Generator Name :	Globe Machine Manufacture Co
Generator Address :	701 E "D" Street, Tacoma, WA 98421
Generator Mailing :	701 E "D" Street, Tacoma, WA 98421
Generator Contact :	Globe Machine Manufacture Co
Destination ID :	WAD981769110
Destination Name :	Emerald Services, Inc
Destination Mailing :	1825 Alexander Avenue, Tacoma, WA 98421
Destination Address :	1825 Alexander Avenue, Tacoma, WA 98421
Destination Contact :	N/R
Submission Type :	DataImage5Copy
Origin Type :	Service
Manifest Residue :	N

Map Id: Y87
Direction: NNW
Distance: 0.219 mi., 1156 ft.
Elevation: 16 ft.
Relative: Lower

Site Name : GLOBE MACHINE MANUFACTURING CO | GLOBE MACHINE MANUF. CO | GLOBE MFG CO
701 E D ST | 701 EAST D ST | 701 E "D" Street
TACOMA | Tacoma | TACOMA, WA

Database(s) : [ALL SITES - WA, BRS, DOCKET, ECHO, EPA UST, FRS, HAZNET - CA, HIST PCS FACILITY, ICIS, INACTIVE PCS, MANIFEST EPA, OSHA, PCS ENF, PRP-CORP, RCRA_SQG, UST - WA] ***(cont.)***

Envirosite ID: 52365648
EPA ID: N/R

MANIFEST EPA ***(cont.)***

Rejection :	N
Last Date in Agency List :	2023-02-13

Waste Details

Waste Line Number :	1
Is DOT Hazardous :	Y
DOT ID Number :	UN1263
DOT Information :	RQ, UN1263, WASTE PAINT RELATED MATERIAL, 3, PG II (D001 = 100 LBS)
Non Waste Description :	N/R
Quantity :	450 Pounds
Quantity Tons, Acute, Non-Acute :	0.225, 0, 0.225
Quantity Kg, Acute, Non-Acute :	0, 204.08176
Management Method :	H061 - FUEL BLENDING
Is EPA Waste :	Y
Federal Code :	D001, D018, D035, F003, F005
State Code :	N/R

Manifest Details

Manifest Number :	017253465FLE
Shipped Date :	2022-09-26
Updated Date :	2022-11-02
Received Date :	2022-10-13
Status :	Signed
Generator ID :	WAD009253782
Generator Name :	Globe Machine Manufacture Co
Generator Address :	701 E "D" Street, Tacoma, WA 98421
Generator Mailing :	701 E "D" Street, Tacoma, WA 98421
Generator Contact :	Globe Machine Manufacture Co
Destination ID :	UTD981552177
Destination Name :	Clean Harbors Aragonite LLC
Destination Mailing :	PO Box 1339, Grantsville, UT 84029
Destination Address :	11600 North Aptus Road, Grantsville, UT 84029
Destination Contact :	N/R
Submission Type :	DataImage5Copy
Origin Type :	Service
Manifest Residue :	N
Rejection :	N
Last Date in Agency List :	2023-02-13

Waste Details

Waste Line Number :	1
Is DOT Hazardous :	N

Map Id: Y87
Direction: NNW
Distance: 0.219 mi., 1156 ft.
Elevation: 16 ft.
Relative: Lower

Site Name : GLOBE MACHINE MANUFACTURING CO | GLOBE MACHINE MANUF. CO | GLOBE MFG CO
701 E D ST | 701 EAST D ST | 701 E "D" Street
TACOMA | Tacoma | TACOMA, WA

Database(s) : [ALL SITES - WA, BRS, DOCKET, ECHO, EPA UST, FRS, HAZNET - CA, HIST PCS FACILITY, ICIS, INACTIVE PCS, MANIFEST EPA, OSHA, PCS ENF, PRP-CORP, RCRA_SQG, UST - WA] ***(cont.)***

Envirosite ID: 52365648
EPA ID: N/R

MANIFEST EPA ***(cont.)***

DOT ID Number :	N/R
DOT Information :	N/R
Non Waste Description :	NONE, MATERIAL NOT REGULATED BY DOT) (WASHINGTON STATE DANGEROUSWASTE ONLY, TOX (WASHINGTON STATE DANGEROUS WASTE ONLY, TOXIC), N/A, NONE
Quantity :	300 Pounds
Quantity Tons, Acute, Non-Acute :	0.15, 0, 0.15
Quantity Kg, Acute, Non-Acute :	0, 136.0545
Management Method :	H040 - INCINERATION
Is EPA Waste :	N
Federal Code :	N/R
State Code :	WA - WT02

Manifest Details

Manifest Number :	017253466FLE
Shipped Date :	2022-09-26
Updated Date :	2022-10-24
Received Date :	2022-09-28
Status :	Signed
Generator ID :	WAD009253782
Generator Name :	Globe Machine Manufacture Co
Generator Address :	701 E "D" Street, Tacoma, WA 98421
Generator Mailing :	701 E "D" Street, Tacoma, WA 98421
Generator Contact :	Globe Machine Manufacture Co
Destination ID :	WAD981769110
Destination Name :	Emerald Services, Inc
Destination Mailing :	1825 Alexander Avenue, Tacoma, WA 98421
Destination Address :	1825 Alexander Avenue, Tacoma, WA 98421
Destination Contact :	N/R
Submission Type :	DataImage5Copy
Origin Type :	Service
Manifest Residue :	N
Rejection :	N
Last Date in Agency List :	2023-02-13

Waste Details

Waste Line Number :	1
Is DOT Hazardous :	Y
DOT ID Number :	UN1263
DOT Information :	RQ, UN1263, WASTE PAINT RELATED MATERIAL, 3, PG II (D001 = 100 LBS)
Non Waste Description :	N/R
Quantity :	300 Pounds

Map Id: Y87
Direction: NNW
Distance: 0.219 mi., 1156 ft.
Elevation: 16 ft.
Relative: Lower

Site Name : GLOBE MACHINE MANUFACTURING CO | GLOBE MACHINE MANUF. CO | GLOBE MFG CO
701 E D ST | 701 EAST D ST | 701 E "D" Street
TACOMA | Tacoma | TACOMA, WA

Database(s) : [ALL SITES - WA, BRS, DOCKET, ECHO, EPA UST, FRS, HAZNET - CA, HIST PCS FACILITY, ICIS, INACTIVE PCS, MANIFEST EPA, OSHA, PCS ENF, PRP-CORP, RCRA_SQG, UST - WA] ***(cont.)***

Envirosite ID: 52365648
EPA ID: N/R

MANIFEST EPA ***(cont.)***

Quantity Tons, Acute, Non-Acute :	0.15, 0, 0.15
Quantity Kg, Acute, Non-Acute :	0, 136.0545
Management Method :	H061 - FUEL BLENDING
Is EPA Waste :	Y
Federal Code :	D001, D018, D035, F003, F005
State Code :	N/R

Manifest Details

Manifest Number :	017254950FLE
Shipped Date :	2022-08-15
Updated Date :	2022-09-09
Received Date :	2022-08-18
Status :	Signed
Generator ID :	WAD009253782
Generator Name :	Globe Machine Manufacture Co
Generator Address :	701 E "D" Street, Tacoma, WA 98421
Generator Mailing :	701 E "D" Street, Tacoma, WA 98421
Generator Contact :	Globe Machine Manufacture Co
Destination ID :	WAD981769110
Destination Name :	Emerald Services, Inc
Destination Mailing :	1825 Alexander Avenue, Tacoma, WA 98421
Destination Address :	1825 Alexander Avenue, Tacoma, WA 98421
Destination Contact :	N/R
Submission Type :	DataImage5Copy
Origin Type :	Service
Manifest Residue :	N
Rejection :	N
Last Date in Agency List :	2023-02-13

Waste Details

Waste Line Number :	1
Is DOT Hazardous :	Y
DOT ID Number :	UN1263
DOT Information :	UN1263, WASTE PAINT RELATED MATERIAL, 3, PG II
Non Waste Description :	N/R
Quantity :	1800 Pounds
Quantity Tons, Acute, Non-Acute :	0.9, 0, 0.9
Quantity Kg, Acute, Non-Acute :	0, 816.327
Management Method :	H061 - FUEL BLENDING
Is EPA Waste :	Y
Federal Code :	D001, D018, D035, F003, F005
State Code :	N/R

Map Id: Y87
Direction: NNW
Distance: 0.219 mi., 1156 ft.
Elevation: 16 ft.
Relative: Lower

Site Name : GLOBE MACHINE MANUFACTURING CO | GLOBE MACHINE MANUF. CO | GLOBE MFG CO
701 E D ST | 701 EAST D ST | 701 E "D" Street
TACOMA | Tacoma | TACOMA, WA

Database(s) : [ALL SITES - WA, BRS, DOCKET, ECHO, EPA UST, FRS, HAZNET - CA, HIST PCS FACILITY, ICIS, INACTIVE PCS, MANIFEST EPA, OSHA, PCS ENF, PRP-CORP, RCRA_SQG, UST - WA] ***(cont.)***

Envirosite ID: 52365648
EPA ID: N/R

MANIFEST EPA ***(cont.)***

Manifest Details

Manifest Number :	016909733FLE
Shipped Date :	2022-05-09
Updated Date :	2022-05-31
Received Date :	2022-05-11
Status :	Signed
Generator ID :	WAD009253782
Generator Name :	Globe Machine Manufacture Co
Generator Address :	701 E "D" Street, Tacoma, WA 98421
Generator Mailing :	701 E "D" Street, Tacoma, WA 98421
Generator Contact :	Globe Machine Manufacture Co
Destination ID :	WAD981769110
Destination Name :	Emerald Services, Inc
Destination Mailing :	1825 Alexander Avenue, Tacoma, WA 98421
Destination Address :	1825 Alexander Avenue, Tacoma, WA 98421
Destination Contact :	N/R
Submission Type :	DataImage5Copy
Origin Type :	Service
Manifest Residue :	N
Rejection :	N
Last Date in Agency List :	2023-02-13

Waste Details

Waste Line Number :	1
Is DOT Hazardous :	Y
DOT ID Number :	UN1263
DOT Information :	RQ, UN1263, WASTE PAINT RELATED MATERIAL, 3, PG II (D001 = 100 LBS)
Non Waste Description :	N/R
Quantity :	2100 Pounds
Quantity Tons, Acute, Non-Acute :	1.05, 0, 1.05
Quantity Kg, Acute, Non-Acute :	0, 952.3815
Management Method :	H061 - FUEL BLENDING
Is EPA Waste :	Y
Federal Code :	D001, D018, D035, F003, F005
State Code :	N/R

OSHA

Facility Name :	GLOBE MACHINE MANUFACTURING CO INC
Facility Address :	701 EAST D ST, TACOMA, WA 98421

Site Details

Activity Number :	303976088
Reporting ID :	1055330

Map Id: Y87
Direction: NNW
Distance: 0.219 mi., 1156 ft.
Elevation: 16 ft.
Relative: Lower

Site Name : GLOBE MACHINE MANUFACTURING CO | GLOBE MACHINE MANUF. CO | GLOBE MFG CO
701 E D ST | 701 EAST D ST | 701 E "D" Street
TACOMA | Tacoma | TACOMA, WA

Database(s) : [ALL SITES - WA, BRS, DOCKET, ECHO, EPA UST, FRS, HAZNET - CA, HIST PCS FACILITY, ICIS, INACTIVE PCS, MANIFEST EPA, OSHA, PCS ENF, PRP-CORP, RCRA_SQG, UST - WA] ***(cont.)***

Envirosite ID: 52365648
EPA ID: N/R

OSHA ***(cont.)***

Open Date :	2002-02-06
Conference Closed :	2002-03-29
Case Closed :	2002-07-24
Case Mod Date :	2008-04-22
Owner Type :	Private
Advance Notice :	N
Safety/Health :	Health
Number in Establishment :	60
SIC :	3531 - CONSTRUCTION MACHINERY AND EQUIPMENT
NAICS :	000000
Inspection Type :	Planned
Inspection Scope :	Complete
Why No Inspection :	N/R
Union :	No
Mailing Address :	PO BOX 2274, TACOMA, WA 98401
Agency Hyperlink :	Click here for hyperlink provided by the agency.
Last Date in Agency List :	2023-01-13

Violations

Activity Number :	303976088
Citation ID :	01001
Delete Flag :	N/R
Standard Ref :	80017030
Violation Type :	Other
Issuance Date :	2002-05-14
Abate Date :	2002-06-16
Abate Complete :	Abatement Completed
Current Penalty :	N/R
Initial Penalty :	N/R
Contest Date :	N/R
Final Order Date :	N/R
Number Instances :	1
Number Exposed :	15
Record :	N/R
Gravity :	N/R
Emphasis :	N/R
Hazcat :	N/R
FTA Insp Number :	N/R
FTA Issuance Date :	N/R
FTA Penalty :	N/R
FTA Contest Date :	N/R
FTA Final Order Date :	N/R
HAZ Subtances :	COBALT METAL, DUST & FUME; CARBON MONOXIDE (AND CO BY COHB)

PCS ENF

Site Details

Map Id: Y87
Direction: NNW
Distance: 0.219 mi., 1156 ft.
Elevation: 16 ft.
Relative: Lower

Site Name : GLOBE MACHINE MANUFACTURING CO | GLOBE MACHINE MANUF. CO | GLOBE MFG CO
701 E D ST | 701 EAST D ST | 701 E "D" Street
TACOMA | Tacoma | TACOMA, WA

Database(s) : [ALL SITES - WA, BRS, DOCKET, ECHO, EPA UST, FRS, HAZNET - CA, HIST PCS FACILITY, ICIS, INACTIVE PCS, MANIFEST EPA, OSHA, PCS ENF, PRP-CORP, RCRA_SQG, UST - WA] ***(cont.)***

Envirosite ID: 52365648
EPA ID: N/R

PCS ENF ***(cont.)***

NPDES ID :	WAR010413
Last Date in Agency List :	2022-12-28

Formal Enforcement Actions

Settlement Entered Date :	N/R
ENF Identifier :	N/R
Activity ID :	N/R
Activity Type :	N/R
ENF Type :	N/R
Agency :	N/R
Fed Penalty Assessed Amount :	N/R
State Local Penalty Amount :	N/R

Informal Enforcement Actions

Achieved Date :	2013-07-16
Registry ID :	110000897101
ENF Identifier :	WA-532563
Activity ID :	3400134993
Activity Type :	Administrative - Informal
ENF Type :	Letter of Violation/ Warning Letter
Agency :	State

Achieved Date :	2011-05-09
Registry ID :	110000897101
ENF Identifier :	WA-120784
Activity ID :	3400006857
Activity Type :	Administrative - Informal
ENF Type :	Letter of Violation/ Warning Letter
Agency :	State

PRP-CORP

Facility Name :	GLOBE MACHINE MANUFACTURING COMPANY
Facility Address :	701 EAST D ST., TACOMA,, WA 98421

Actual Date :	2003-05-09
Date Type :	SETTLEMENT DATE
EPA ID :	WAD980726368
Site Name :	COMMENCEMENT BAY, NEAR SHORE/TIDE FLATS
NPL Status Description :	Currently on the Final NPL
Non NPL Status Short Name :	N/R
Action Name :	C DECREE
Action Type Seq :	CD-21

Map Id: Y87
Direction: NNW
Distance: 0.219 mi., 1156 ft.
Elevation: 16 ft.
Relative: Lower

Site Name : GLOBE MACHINE MANUFACTURING CO | GLOBE MACHINE MANUF. CO | GLOBE MFG CO
701 E D ST | 701 EAST D ST | 701 E "D" Street
TACOMA | Tacoma | TACOMA, WA

Database(s) : [ALL SITES - WA, BRS, DOCKET, ECHO, EPA UST, FRS, HAZNET - CA, HIST PCS FACILITY, ICIS, INACTIVE PCS, MANIFEST EPA, OSHA, PCS ENF, PRP-CORP, RCRA_SQG, UST - WA] ***(cont.)***

Envirosite ID: 52365648
EPA ID: N/R

PRP-CORP ***(cont.)***

Region Code :	10
Last Date in Agency List :	2023-02-01

Actual Date :	2001-06-06
Date Type :	SPECIAL NOTICE
EPA ID :	WAD980726368
Site Name :	COMMENCEMENT BAY, NEAR SHORE/TIDE FLATS
NPL Status Description :	Currently on the Final NPL
Non NPL Status Short Name :	N/R
Action Name :	Spcl Not Ltrs
Action Type Seq :	SG-13
Region Code :	10
Last Date in Agency List :	2023-02-01

Actual Date :	1989-04-29
Date Type :	GENERAL NOTICE
EPA ID :	WAD980726368
Site Name :	COMMENCEMENT BAY, NEAR SHORE/TIDE FLATS
NPL Status Description :	Currently on the Final NPL
Non NPL Status Short Name :	N/R
Action Name :	Not Ltrs
Action Type Seq :	NJ-1
Region Code :	10
Last Date in Agency List :	2023-02-01

Actual Date :	1989-04-24
Date Type :	GENERAL NOTICE
EPA ID :	WAD980726368
Site Name :	COMMENCEMENT BAY, NEAR SHORE/TIDE FLATS
NPL Status Description :	Currently on the Final NPL
Non NPL Status Short Name :	N/R
Action Name :	Not Ltrs
Action Type Seq :	NJ-12
Region Code :	10
Last Date in Agency List :	2023-02-01

Actual Date :	1989-03-07
Date Type :	SPECIAL NOTICE
EPA ID :	WAD980726301
Site Name :	COMMENCEMENT BAY, SOUTH TACOMA CHANNEL
NPL Status Description :	Currently on the Final NPL
Non NPL Status Short Name :	N/R
Action Name :	Spcl Not Ltrs
Action Type Seq :	SG-1
Region Code :	10

Map Id: Y87
Direction: NNW
Distance: 0.219 mi., 1156 ft.
Elevation: 16 ft.
Relative: Lower

Site Name : GLOBE MACHINE MANUFACTURING CO | GLOBE MACHINE MANUF. CO | GLOBE MFG CO
701 E D ST | 701 EAST D ST | 701 E "D" Street
TACOMA | Tacoma | TACOMA, WA

Database(s) : [ALL SITES - WA, BRS, DOCKET, ECHO, EPA UST, FRS, HAZNET - CA, HIST PCS FACILITY, ICIS, INACTIVE PCS, MANIFEST EPA, OSHA, PCS ENF, PRP-CORP, RCRA_SQG, UST - WA] ***(cont.)***

Envirosite ID: 52365648
EPA ID: N/R

PRP-CORP ***(cont.)***

Last Date in Agency List : 2023-02-01

RCRA_SQG

Facility Name : GLOBE MACHINE MANUFACTURING CO
Facility Address : 701 E D ST, TACOMA, WA 98421
County : PIERCE

Date Form Received by Agency : 2022-04-26
EPA ID : WAD009253782
Mailing Address : PO BOX 2274, TACOMA, WA 98401
Contact : ANTHONY GIBBONS
Contact Address : PO BOX 2274, TACOMA, WA 98401
Contact Country : US
Contact Telephone : 253-383-2584
Contact Email : ANTHONYG@GLOBEMACHINE.COM
EPA Region : 10
Land Type : Private
Source Type : Notification
Classification : Small Quantity Generator

Description : Handlers that generate more than 100 and less than 1000 kilograms of hazardous waste during any calendar month and accumulate less than 6000 kg of hazardous waste at any time; or generate 100 kg or less of hazardous waste during any calendar month, and accumulate more than 1000 kg of hazardous waste at any time.

Last Date in Agency List : 2023-01-23

Owner/Operator Summary

Owner/Operator Name : BAMFORD, CAL
Owner/Operator Address : 701 E D ST, TACOMA, WA 98421
Owner/Operator Country : US
Owner/Operator Telephone : 253-383-2584
Owner/Operator Email : N/R
Owner/Operator Fax : N/R
Legal Status : Private
Owner/Operator Type : Owner
Owner/Operator Start Date : 2017-12-31
Owner/Operator End Date : N/R

Owner/Operator Name : GLOBE MACHINE
Owner/Operator Address : PO BOX 2274, TACOMA, WA 98401
Owner/Operator Country : US
Owner/Operator Telephone : 253-383-2584

Map Id: Y87
Direction: NNW
Distance: 0.219 mi., 1156 ft.
Elevation: 16 ft.
Relative: Lower

Site Name : GLOBE MACHINE MANUFACTURING CO | GLOBE MACHINE MANUF. CO | GLOBE MFG CO
701 E D ST | 701 EAST D ST | 701 E "D" Street
TACOMA | Tacoma | TACOMA, WA

Database(s) : [ALL SITES - WA, BRS, DOCKET, ECHO, EPA UST, FRS, HAZNET - CA, HIST PCS FACILITY, ICIS, INACTIVE PCS, MANIFEST EPA, OSHA, PCS ENF, PRP-CORP, RCRA_SQG, UST - WA] ***(cont.)***

Envirosite ID: 52365648
EPA ID: N/R

RCRA_SQG ***(cont.)***

Owner/Operator Email :	N/R
Owner/Operator Fax :	N/R
Legal Status :	Private
Owner/Operator Type :	Operator
Owner/Operator Start Date :	1997-01-01
Owner/Operator End Date :	N/R

Owner/Operator Name :	GLOBE MACHINE MANUFACTURING INC
Owner/Operator Address :	701 E D ST, TACOMA, WA 98421
Owner/Operator Country :	US
Owner/Operator Telephone :	253-383-2584
Owner/Operator Email :	N/R
Owner/Operator Fax :	N/R
Legal Status :	Private
Owner/Operator Type :	Owner
Owner/Operator Start Date :	1996-06-27
Owner/Operator End Date :	N/R

Handler Activities Summary

U.S. Importer of Hazardous Waste :	N
Mixed Waste (Haz. and Radioactive) :	N/R
Recycler of Hazardous Waste :	N
Transporter of Hazardous Waste :	N
Treater, Storer or Disposer of HW :	N
Underground Injection Activity :	N
On-site Burner Exemption :	N
Furnace Exemption :	N
Used Oil Fuel Burner :	N
Used Oil Processor :	N
Used Oil Refiner :	N
Used Oil Fuel Marketer to Burner :	N
Used Oil Specification Marketer :	N
Used Oil Transfer Facility :	N
Used Oil Transporter :	N

Historical Generators

Details for this site have been truncated due to the large number of available details for this site within this dataset. For the complete details for this site, contact your Envirosite account representative for a complimentary site report containing all of the details available.

Date Form Received by Agency :	2019-02-28
Facility Name :	GLOBE MACHINE MANUFACTURING CO
Classification :	Small Quantity Generator

Map Id: Y87
Direction: NNW
Distance: 0.219 mi., 1156 ft.
Elevation: 16 ft.
Relative: Lower

Site Name : GLOBE MACHINE MANUFACTURING CO | GLOBE MACHINE MANUF. CO | GLOBE MFG CO
701 E D ST | 701 EAST D ST | 701 E "D" Street
TACOMA | Tacoma | TACOMA, WA

Database(s) : [ALL SITES - WA, BRS, DOCKET, ECHO, EPA UST, FRS, HAZNET - CA, HIST PCS FACILITY, ICIS, INACTIVE PCS, MANIFEST EPA, OSHA, PCS ENF, PRP-CORP, RCRA_SQG, UST - WA] ***(cont.)***

Envirosite ID: 52365648
EPA ID: N/R

RCRA_SQG ***(cont.)***

Date Form Received by Agency : 2018-02-27
Facility Name : GLOBE MACHINE MANUFACTURING CO
Classification : Small Quantity Generator

Date Form Received by Agency : 2017-03-02
Facility Name : GLOBE MACHINE MANUFACTURING CO
Classification : Small Quantity Generator

Date Form Received by Agency : 2016-02-24
Facility Name : GLOBE MACHINE MANUFACTURING CO
Classification : Small Quantity Generator

Date Form Received by Agency : 2015-02-10
Facility Name : GLOBE MACHINE MANUFACTURING CO
Classification : Small Quantity Generator

Date Form Received by Agency : 2014-01-09
Facility Name : GLOBE MACHINE MANUFACTURING CO
Classification : Small Quantity Generator

Date Form Received by Agency : 2013-02-04
Facility Name : GLOBE MACHINE MANUFACTURING CO
Classification : Small Quantity Generator

Date Form Received by Agency : 2012-01-30
Facility Name : GLOBE MACHINE MANUFACTURING CO
Classification : Small Quantity Generator

Date Form Received by Agency : 2011-02-14
Facility Name : GLOBE MACHINE MANUFACTURING CO
Classification : Small Quantity Generator

Date Form Received by Agency : 2010-01-14
Facility Name : GLOBE MACHINE MANUFACTURING CO
Classification : Small Quantity Generator

Hazardous Waste Summary
Waste Code / Name : D001 - IGNITABLE WASTE
D008 - LEAD

Map Id: Y87
Direction: NNW
Distance: 0.219 mi., 1156 ft.
Elevation: 16 ft.
Relative: Lower

Site Name : GLOBE MACHINE MANUFACTURING CO | GLOBE MACHINE MANUF. CO | GLOBE MFG CO
701 E D ST | 701 EAST D ST | 701 E "D" Street
TACOMA | Tacoma | TACOMA, WA

Database(s) : [ALL SITES - WA, BRS, DOCKET, ECHO, EPA UST, FRS, HAZNET - CA, HIST PCS FACILITY, ICIS, INACTIVE PCS, MANIFEST EPA, OSHA, PCS ENF, PRP-CORP, RCRA_SQG, UST - WA] ***(cont.)***

Envirosite ID: 52365648
EPA ID: N/R

RCRA_SQG ***(cont.)***

Waste Code / Name :	D018 - BENZENE D035 - METHYL ETHYL KETONE F003 - THE FOLLOWING SPENT NONHALOGENATED SOLVENTS: XYLENE, ACETONE, ETHYL ACETATE, ETHYL BENZENE, ETHYL ETHER, METHYL ISOBUTYL KETONE, N-BUTYL ALCOHOL, CYCLOHEXANONE, AND METHANOL; ALL SPENT SOLVENT MIXTURES/BLENDS CONTAINING, BEFORE USE, ONLY THE ABOVE SPENT NONHALOGENATED SOLVENTS; AND ALL SPENT SOLVENT MIXTURES/BLENDS CONTAINING, BEFORE USE, ONE OR MORE OF THE ABOVE NONHALOGENATED SOLVENTS, AND A TOTAL OF TEN PERCENT OR MORE (BY VOLUME) OF ONE OR MORE OF THOSE SOLVENTS LISTED IN F001, F002, F004, AND F005; AND STILL BOTTOMS FROM THE RECOVERY OF THESE SPENT SOLVENTS AND SPENT SOLVENT MIXTURES. F005 - THE FOLLOWING SPENT NONHALOGENATED SOLVENTS: TOLUENE, METHYL ETHYL KETONE, CARBON DISULFIDE, ISOBUTANOL, PYRIDINE, BENZENE, 2-ETHOXYETHANOL, AND 2-NITROPROPANE; ALL SPENT SOLVENT MIXTURES/BLENDS CONTAINING, BEFORE USE, A TOTAL OF TEN PERCENT OR MORE (BY VOLUME) OF ONE OR MORE OF THE ABOVE NONHALOGENATED SOLVENTS OR THOSE SOLVENTS LISTED IN F001, F002, OR F004; AND STILL BOTTOMS FROM THE RECOVERY OF THESE SPENT SOLVENTS AND SPENT SOLVENT MIXTURES.

Notices of Violations Summary

Date of Violation :	2016-09-07
Date Achieved Compliance :	2016-12-05
Regulation Violated :	Y
Area of Violation :	Generators - Pre-transport
Enforcement Action :	WRITTEN INFORMAL
Enforcement Action Date :	2016-10-06
Enf. Disposition Status :	N/R
Enf. Disp. Status Date :	N/R
Violation Lead Agency :	State
Enforcement Lead Agency :	State
Proposed Penalty Amount :	N/R
Final Penalty Amount :	N/R
Paid Penalty Amount :	N/R

Date of Violation :	2016-09-07
Date Achieved Compliance :	2016-12-05
Regulation Violated :	Y
Area of Violation :	TSD IS-Container Use and Management
Enforcement Action :	WRITTEN INFORMAL
Enforcement Action Date :	2016-10-06
Enf. Disposition Status :	N/R
Enf. Disp. Status Date :	N/R
Violation Lead Agency :	State

Map Id: Y87
Direction: NNW
Distance: 0.219 mi., 1156 ft.
Elevation: 16 ft.
Relative: Lower

Site Name : GLOBE MACHINE MANUFACTURING CO | GLOBE MACHINE MANUF. CO | GLOBE MFG CO
701 E D ST | 701 EAST D ST | 701 E "D" Street
TACOMA | Tacoma | TACOMA, WA

Database(s) : [ALL SITES - WA, BRS, DOCKET, ECHO, EPA UST, FRS, HAZNET - CA, HIST PCS FACILITY, ICIS, INACTIVE PCS, MANIFEST EPA, OSHA, PCS ENF, PRP-CORP, RCRA_SQG, UST - WA] ***(cont.)***

Envirosite ID: 52365648
EPA ID: N/R

RCRA_SQG ***(cont.)***

Enforcement Lead Agency :	State
Proposed Penalty Amount :	N/R
Final Penalty Amount :	N/R
Paid Penalty Amount :	N/R

Date of Violation :	2011-03-04
Date Achieved Compliance :	2011-05-17
Regulation Violated :	Y
Area of Violation :	Generators - Pre-transport
Enforcement Action :	WRITTEN INFORMAL
Enforcement Action Date :	2011-05-10
Enf. Disposition Status :	N/R
Enf. Disp. Status Date :	N/R
Violation Lead Agency :	State
Enforcement Lead Agency :	State
Proposed Penalty Amount :	N/R
Final Penalty Amount :	N/R
Paid Penalty Amount :	N/R

Date of Violation :	2011-03-04
Date Achieved Compliance :	2011-05-17
Regulation Violated :	Y
Area of Violation :	Used Oil - Generators
Enforcement Action :	WRITTEN INFORMAL
Enforcement Action Date :	2011-05-10
Enf. Disposition Status :	N/R
Enf. Disp. Status Date :	N/R
Violation Lead Agency :	State
Enforcement Lead Agency :	State
Proposed Penalty Amount :	N/R
Final Penalty Amount :	N/R
Paid Penalty Amount :	N/R

Date of Violation :	2007-11-07
Date Achieved Compliance :	2008-02-29
Regulation Violated :	Y
Area of Violation :	Generators - General
Enforcement Action :	WRITTEN INFORMAL
Enforcement Action Date :	2007-11-27
Enf. Disposition Status :	N/R
Enf. Disp. Status Date :	N/R
Violation Lead Agency :	State
Enforcement Lead Agency :	State
Proposed Penalty Amount :	N/R
Final Penalty Amount :	N/R
Paid Penalty Amount :	N/R

Map Id: Y87
Direction: NNW
Distance: 0.219 mi., 1156 ft.
Elevation: 16 ft.
Relative: Lower

Site Name : GLOBE MACHINE MANUFACTURING CO | GLOBE MACHINE MANUF. CO | GLOBE MFG CO
701 E D ST | 701 EAST D ST | 701 E "D" Street
TACOMA | Tacoma | TACOMA, WA

Database(s) : [ALL SITES - WA, BRS, DOCKET, ECHO, EPA UST, FRS, HAZNET - CA, HIST PCS FACILITY, ICIS, INACTIVE PCS, MANIFEST EPA, OSHA, PCS ENF, PRP-CORP, RCRA_SQG, UST - WA] ***(cont.)***

Envirosite ID: 52365648
EPA ID: N/R

RCRA_SQG ***(cont.)***

Date of Violation :	2007-11-07
Date Achieved Compliance :	2008-01-15
Regulation Violated :	Y
Area of Violation :	State Statute or Regulation
Enforcement Action :	WRITTEN INFORMAL
Enforcement Action Date :	2007-11-27
Enf. Disposition Status :	N/R
Enf. Disp. Status Date :	N/R
Violation Lead Agency :	State
Enforcement Lead Agency :	State
Proposed Penalty Amount :	N/R
Final Penalty Amount :	N/R
Paid Penalty Amount :	N/R

Date of Violation :	2007-11-07
Date Achieved Compliance :	2008-01-14
Regulation Violated :	Y
Area of Violation :	Generators - Records/Reporting
Enforcement Action :	WRITTEN INFORMAL
Enforcement Action Date :	2007-11-27
Enf. Disposition Status :	N/R
Enf. Disp. Status Date :	N/R
Violation Lead Agency :	State
Enforcement Lead Agency :	State
Proposed Penalty Amount :	N/R
Final Penalty Amount :	N/R
Paid Penalty Amount :	N/R

Date of Violation :	2007-11-07
Date Achieved Compliance :	2008-01-08
Regulation Violated :	Y
Area of Violation :	TSD - Preparedness and Prevention
Enforcement Action :	WRITTEN INFORMAL
Enforcement Action Date :	2007-11-27
Enf. Disposition Status :	N/R
Enf. Disp. Status Date :	N/R
Violation Lead Agency :	State
Enforcement Lead Agency :	State
Proposed Penalty Amount :	N/R
Final Penalty Amount :	N/R
Paid Penalty Amount :	N/R

Date of Violation :	2007-11-07
Date Achieved Compliance :	2008-01-03
Regulation Violated :	Y
Area of Violation :	TSD - General Facility Standards

Map Id: Y87
Direction: NNW
Distance: 0.219 mi., 1156 ft.
Elevation: 16 ft.
Relative: Lower

Site Name : GLOBE MACHINE MANUFACTURING CO | GLOBE MACHINE MANUF. CO | GLOBE MFG CO
701 E D ST | 701 EAST D ST | 701 E "D" Street
TACOMA | Tacoma | TACOMA, WA

Database(s) : [ALL SITES - WA, BRS, DOCKET, ECHO, EPA UST, FRS, HAZNET - CA, HIST PCS FACILITY, ICIS, INACTIVE PCS, MANIFEST EPA, OSHA, PCS ENF, PRP-CORP, RCRA_SQG, UST - WA] ***(cont.)***

Envirosite ID: 52365648
EPA ID: N/R

RCRA_SQG ***(cont.)***

Enforcement Action :	WRITTEN INFORMAL
Enforcement Action Date :	2007-11-27
Enf. Disposition Status :	N/R
Enf. Disp. Status Date :	N/R
Violation Lead Agency :	State
Enforcement Lead Agency :	State
Proposed Penalty Amount :	N/R
Final Penalty Amount :	N/R
Paid Penalty Amount :	N/R

Date of Violation :	2007-11-07
Date Achieved Compliance :	2007-12-12
Regulation Violated :	Y
Area of Violation :	Used Oil - Generators
Enforcement Action :	WRITTEN INFORMAL
Enforcement Action Date :	2007-11-27
Enf. Disposition Status :	N/R
Enf. Disp. Status Date :	N/R
Violation Lead Agency :	State
Enforcement Lead Agency :	State
Proposed Penalty Amount :	N/R
Final Penalty Amount :	N/R
Paid Penalty Amount :	N/R

Evaluation Action Summary

Evaluation Date :	2016-09-07
Evaluation :	COMPLIANCE EVALUATION INSPECTION ON-SITE
Area of Violation :	Generators - Pre-transport
Date Achieved Compliance :	2016-12-05
Evaluation Lead Agency :	State

Evaluation Date :	2016-09-07
Evaluation :	COMPLIANCE EVALUATION INSPECTION ON-SITE
Area of Violation :	TSD IS-Container Use and Management
Date Achieved Compliance :	2016-12-05
Evaluation Lead Agency :	State

Evaluation Date :	2011-03-04
Evaluation :	COMPLIANCE EVALUATION INSPECTION ON-SITE
Area of Violation :	Generators - Pre-transport
Date Achieved Compliance :	2011-05-17
Evaluation Lead Agency :	State

Map Id: Y87
Direction: NNW
Distance: 0.219 mi., 1156 ft.
Elevation: 16 ft.
Relative: Lower

Site Name : GLOBE MACHINE MANUFACTURING CO | GLOBE MACHINE MANUF. CO | GLOBE MFG CO
701 E D ST | 701 EAST D ST | 701 E "D" Street
TACOMA | Tacoma | TACOMA, WA

Database(s) : [ALL SITES - WA, BRS, DOCKET, ECHO, EPA UST, FRS, HAZNET - CA, HIST PCS FACILITY, ICIS, INACTIVE PCS, MANIFEST EPA, OSHA, PCS ENF, PRP-CORP, RCRA_SQG, UST - WA] ***(cont.)***

Envirosite ID: 52365648
EPA ID: N/R

RCRA_SQG ***(cont.)***

Evaluation Date :	2011-03-04
Evaluation :	COMPLIANCE EVALUATION INSPECTION ON-SITE
Area of Violation :	Used Oil - Generators
Date Achieved Compliance :	2011-05-17
Evaluation Lead Agency :	State

Evaluation Date :	2007-11-07
Evaluation :	COMPLIANCE EVALUATION INSPECTION ON-SITE
Area of Violation :	Generators - Records/Reporting
Date Achieved Compliance :	2008-01-14
Evaluation Lead Agency :	State

Evaluation Date :	2007-11-07
Evaluation :	COMPLIANCE EVALUATION INSPECTION ON-SITE
Area of Violation :	Generators - Pre-transport
Date Achieved Compliance :	2007-11-28
Evaluation Lead Agency :	State

Evaluation Date :	2007-11-07
Evaluation :	COMPLIANCE EVALUATION INSPECTION ON-SITE
Area of Violation :	TSD - General Facility Standards
Date Achieved Compliance :	2008-01-03
Evaluation Lead Agency :	State

Evaluation Date :	2007-11-07
Evaluation :	COMPLIANCE EVALUATION INSPECTION ON-SITE
Area of Violation :	Generators - General
Date Achieved Compliance :	2008-02-29
Evaluation Lead Agency :	State

Evaluation Date :	2007-11-07
Evaluation :	COMPLIANCE EVALUATION INSPECTION ON-SITE
Area of Violation :	State Statute or Regulation
Date Achieved Compliance :	2008-01-15
Evaluation Lead Agency :	State

Evaluation Date :	2007-11-07
Evaluation :	COMPLIANCE EVALUATION INSPECTION ON-SITE
Area of Violation :	State Statute or Regulation
Date Achieved Compliance :	2007-11-27
Evaluation Lead Agency :	State

Map Id: Y87
Direction: NNW
Distance: 0.219 mi., 1156 ft.
Elevation: 16 ft.
Relative: Lower

Site Name : GLOBE MACHINE MANUFACTURING CO | GLOBE MACHINE MANUF. CO | GLOBE MFG CO
701 E D ST | 701 EAST D ST | 701 E "D" Street
TACOMA | Tacoma | TACOMA, WA

Database(s) : [ALL SITES - WA, BRS, DOCKET, ECHO, EPA UST, FRS, HAZNET - CA, HIST PCS FACILITY, ICIS, INACTIVE PCS, MANIFEST EPA, OSHA, PCS ENF, PRP-CORP, RCRA_SQG, UST - WA] ***(cont.)***

Envirosite ID: 52365648
EPA ID: N/R

UST - WA

Facility Name :	GLOBE MFG CO
Facility Address :	701 E D ST, Tacoma, 98421
County :	Pierce
Facility Site ID :	85664266
UST Site ID :	502529
Tag Number(s) :	N/R
Responsible Unit :	Southwest
Is Active :	No
Latitude :	47.2569
Longitude :	-122.4319
Last Date in Agency List :	2022-12-29

Tank Details

Tank Name :	1
Tank Status :	Removed
Install Date :	N/R
Tank Upgrade Date :	N/R
Tank Permanent Closure Date :	N/R
Permit Expiration Date :	N/R
Tank Material :	N/R
Tank Construction :	N/R
Tank Corrosion Protection :	N/R
Tank Manifold :	N/R
Tank Release Detection :	N/R
Tank Tightness Test :	N/R
Tank Spill Prevention :	N/R
Capacity Range :	N/R
Actual Capacity :	500
Pipe Material :	N/R
Pipe Construction :	N/R
Pipe Corrosion Protection :	N/R
Tank SFC :	N/R
Dispenser SFC :	N/R
Primary Pipe Release Detection :	N/R
Secondary Pipe Release Detection :	N/R
Pipe Pumping System :	N/R
Pipe Install Date :	N/R
Turbine Sump Construction :	N/R
Tank Status Date :	1999-12-10
Tank Install Date :	N/R
Tank Overfill Prevention :	N/R

Map Id: Y87
Direction: NNW
Distance: 0.219 mi., 1156 ft.
Elevation: 16 ft.
Relative: Lower

Site Name : GLOBE MACHINE MANUFACTURING CO | GLOBE MACHINE MANUF. CO | GLOBE MFG CO
701 E D ST | 701 EAST D ST | 701 E "D" Street
TACOMA | Tacoma | TACOMA, WA

Database(s) : [ALL SITES - WA, BRS, DOCKET, ECHO, EPA UST, FRS, HAZNET - CA, HIST PCS FACILITY, ICIS, INACTIVE PCS, MANIFEST EPA, OSHA, PCS ENF, PRP-CORP, RCRA_SQG, UST - WA] ***(cont.)***

Envirosite ID: 52365648
EPA ID: N/R

UST - WA ***(cont.)***

Compartments Details

Compartment Number :	1
Compartment Capacity :	500
Substance Stored :	Used Oil/Waste Oil
Used Substance :	N/R
Ecy Region :	N/R

Tank Details

Tank Name :	2
Tank Status :	Exempt
Install Date :	N/R
Tank Upgrade Date :	N/R
Tank Permanent Closure Date :	N/R
Permit Expiration Date :	N/R
Tank Material :	N/R
Tank Construction :	N/R
Tank Corrosion Protection :	N/R
Tank Manifold :	N/R
Tank Release Detection :	N/R
Tank Tightness Test :	N/R
Tank Spill Prevention :	N/R
Capacity Range :	N/R
Actual Capacity :	250
Pipe Material :	N/R
Pipe Construction :	N/R
Pipe Corrosion Protection :	N/R
Tank SFC :	N/R
Dispenser SFC :	N/R
Primary Pipe Release Detection :	N/R
Secondary Pipe Release Detection :	N/R
Pipe Pumping System :	N/R
Pipe Install Date :	N/R
Turbine Sump Construction :	N/R
Tank Status Date :	1999-12-10
Tank Install Date :	N/R
Tank Overfill Prevention :	N/R

Compartments Details

Compartment Number :	1
Compartment Capacity :	250
Substance Stored :	Heating Fuel
Used Substance :	N/R
Ecy Region :	N/R

Map Id: Y87
Direction: NNW
Distance: 0.219 mi., 1156 ft.
Elevation: 16 ft.
Relative: Lower

Site Name : GLOBE MACHINE MANUFACTURING CO | GLOBE MACHINE MANUF. CO | GLOBE MFG CO
701 E D ST | 701 EAST D ST | 701 E "D" Street
TACOMA | Tacoma | TACOMA, WA

Database(s) : [ALL SITES - WA, BRS, DOCKET, ECHO, EPA UST, FRS, HAZNET - CA, HIST PCS FACILITY, ICIS, INACTIVE PCS, MANIFEST EPA, OSHA, PCS ENF, PRP-CORP, RCRA_SQG, UST - WA] ***(cont.)***

Envirosite ID: 52365648
EPA ID: N/R

UST - WA ***(cont.)***

Tank Details

Tank Name :	3
Tank Status :	Removed
Install Date :	N/R
Tank Upgrade Date :	N/R
Tank Permanent Closure Date :	N/R
Permit Expiration Date :	N/R
Tank Material :	N/R
Tank Construction :	N/R
Tank Corrosion Protection :	N/R
Tank Manifold :	N/R
Tank Release Detection :	N/R
Tank Tightness Test :	N/R
Tank Spill Prevention :	N/R
Capacity Range :	N/R
Actual Capacity :	500
Pipe Material :	N/R
Pipe Construction :	N/R
Pipe Corrosion Protection :	N/R
Tank SFC :	N/R
Dispenser SFC :	N/R
Primary Pipe Release Detection :	N/R
Secondary Pipe Release Detection :	N/R
Pipe Pumping System :	N/R
Pipe Install Date :	N/R
Turbine Sump Construction :	N/R
Tank Status Date :	1999-12-10
Tank Install Date :	N/R
Tank Overfill Prevention :	N/R

Compartments Details

Compartment Number :	1
Compartment Capacity :	500
Substance Stored :	Leaded Gasoline
Used Substance :	N/R
Ecy Region :	N/R

Tank Details

Tank Name :	4
Tank Status :	Exempt
Install Date :	N/R
Tank Upgrade Date :	N/R
Tank Permanent Closure Date :	N/R
Permit Expiration Date :	N/R
Tank Material :	N/R

Map Id: Y87
Direction: NNW
Distance: 0.219 mi., 1156 ft.
Elevation: 16 ft.
Relative: Lower

Site Name : GLOBE MACHINE MANUFACTURING CO | GLOBE MACHINE MANUF. CO | GLOBE MFG CO
701 E D ST | 701 EAST D ST | 701 E "D" Street
TACOMA | Tacoma | TACOMA, WA

Database(s) : [ALL SITES - WA, BRS, DOCKET, ECHO, EPA UST, FRS, HAZNET - CA, HIST PCS FACILITY, ICIS, INACTIVE PCS, MANIFEST EPA, OSHA, PCS ENF, PRP-CORP, RCRA_SQG, UST - WA] ***(cont.)***

Envirosite ID: 52365648
EPA ID: N/R

UST - WA ***(cont.)***

Tank Construction :	N/R
Tank Corrosion Protection :	N/R
Tank Manifold :	N/R
Tank Release Detection :	N/R
Tank Tightness Test :	N/R
Tank Spill Prevention :	N/R
Capacity Range :	10,000 to 19,999 Gallons
Actual Capacity :	10000
Pipe Material :	N/R
Pipe Construction :	N/R
Pipe Corrosion Protection :	N/R
Tank SFC :	N/R
Dispenser SFC :	N/R
Primary Pipe Release Detection :	N/R
Secondary Pipe Release Detection :	N/R
Pipe Pumping System :	N/R
Pipe Install Date :	N/R
Turbine Sump Construction :	N/R
Tank Status Date :	1999-12-10
Tank Install Date :	N/R
Tank Overfill Prevention :	N/R

Compartments Details

Compartment Number :	1
Compartment Capacity :	10000
Substance Stored :	Heating Fuel
Used Substance :	N/R
Ecy Region :	N/R

Map Id: Z88
Direction: S
Distance: 0.222 mi., 1173 ft.
Elevation: 14 ft.
Relative: Lower

Site Name : SUPERVALU INC BLDG 103
420 E 18TH ST
TACOMA, WA 98401

Database(s) : [ALL SITES - WA, FRS, T 2 - WA]

Envirosite ID: 52365556
EPA ID: N/R

ALL SITES - WA

Facility Name :	SUPERVALU INC BLDG 103
Facility Address :	420 E 18TH ST, TACOMA, 98401
County :	Pierce

Map Id: Z88
Direction: S
Distance: 0.222 mi., 1173 ft.
Elevation: 14 ft.
Relative: Lower

Site Name : SUPERVALU INC BLDG 103
420 E 18TH ST
TACOMA, WA 98401

Database(s) : [ALL SITES - WA, FRS, T 2 - WA] ***(cont.)***

Envirosite ID: 52365556
EPA ID: N/R

ALL SITES - WA ***(cont.)***

Facility/Site ID :	782981
Alternate Name :	N/R
Program Name :	N/R
WRIA :	10
Legislative District :	27
Congressional District :	9
Ecology Region :	SWRO
Ecology Program Phone :	(360) 407-6734
Tribal Land :	N
Latitude :	47.246469
Longitude :	-122.431062
Last Date in Agency List :	2023-01-03

Facility/Site ID :	782981
Alternate Name :	N/R
Program Name :	N/R
WRIA :	10
Legislative District :	27
Congressional District :	9
Ecology Region :	SWRO
Ecology Program Phone :	(360) 407-6171
Tribal Land :	N
Latitude :	47.246469
Longitude :	-122.431062
Last Date in Agency List :	2023-01-03

Facility/Site ID :	782981
Alternate Name :	N/R
Program Name :	N/R
WRIA :	10
Legislative District :	27
Congressional District :	9
Ecology Region :	SWRO
Ecology Program Phone :	N/R
Tribal Land :	N
Latitude :	47.246469
Longitude :	-122.431062
Last Date in Agency List :	2023-01-03

Program Details

Program :	HAZWASTE
Program ID :	WAH000046976
Interaction Type :	Haz Waste Management Activity
Interaction Type Description :	Facilities that are required to have a RCRA Site ID# but who do not generate and/or manage hazardous waste (XQG generator status). This includes transporters, used oil recyclers, and dangerous waste fuel marketers and burners.
Status :	Inactive
Start Date :	2014-12-31
End Date :	2015-12-31
SIC :	N/R

Map Id: Z88
Direction: S
Distance: 0.222 mi., 1173 ft.
Elevation: 14 ft.
Relative: Lower

Site Name : SUPERVALU INC BLDG 103
420 E 18TH ST
TACOMA, WA 98401

Database(s) : [ALL SITES - WA, FRS, T 2 - WA] ***(cont.)***

Envirosite ID: 52365556
EPA ID: N/R

ALL SITES - WA ***(cont.)***

NAICS : N/R

Program : HAZWASTE
Program ID : WAH000046976
Interaction Type : Haz Waste Management Activity

Interaction Type Description : Facilities that are required to have a RCRA Site ID# but who do not generate and/or manage hazardous waste (XQG generator status). This includes transporters, used oil recyclers, and dangerous waste fuel marketers and burners.

Status : Inactive
Start Date : 2014-12-31
End Date : 2015-12-31
SIC : N/R
NAICS : 325411 - Medicinal and Botanical Manufacturing

Program : HAZWASTE
Program ID : WAH000046976
Interaction Type : Hazardous Waste Generator

Interaction Type Description : Facilities that generate any quantity of a dangerous waste. They may be classified as SQG, MQG, or LQG depending on hazardous waste generated for a given month.

Status : Inactive
Start Date : 2014-05-22
End Date : 2014-12-31
SIC : N/R
NAICS : N/R

Program : HAZWASTE
Program ID : WAH000046976
Interaction Type : Hazardous Waste Generator

Interaction Type Description : Facilities that generate any quantity of a dangerous waste. They may be classified as SQG, MQG, or LQG depending on hazardous waste generated for a given month.

Status : Inactive
Start Date : 2014-05-22
End Date : 2014-12-31
SIC : N/R
NAICS : 325411 - Medicinal and Botanical Manufacturing

Program : HAZWASTE
Program ID : WAH000046976
Interaction Type : Emergency/Haz Chem Rpt TIER2

Map Id: Z88
Direction: S
Distance: 0.222 mi., 1173 ft.
Elevation: 14 ft.
Relative: Lower

Site Name : SUPERVALU INC BLDG 103
420 E 18TH ST
TACOMA, WA 98401

Database(s) : [ALL SITES - WA, FRS, T 2 - WA] ***(cont.)***

Envirosite ID: 52365556
EPA ID: N/R

ALL SITES - WA ***(cont.)***

Interaction Type Description :	Businesses that store 10,000 pounds or more of a hazardous chemical or 500 pounds or less, depending on the chemical, of an extremely hazardous chemical on site at any one time must report annually. Reports are sent to the State Emergency Response Commission (represented by Ecology) Local Emergency Planning Committees, and local fire departments for emergency planning. (product, not waste)
Status :	Inactive
Start Date :	2003-09-15
End Date :	2006-04-11
SIC :	N/R
NAICS :	N/R

Program :	HAZWASTE
Program ID :	WAH000046976
Interaction Type :	Urban Waters
Interaction Type Description :	The site has been inspected by an Ecology Urban Waters Inspector.
Status :	Active
Start Date :	2009-09-21
End Date :	N/R
SIC :	N/R
NAICS :	N/R

Program :	HAZWASTE
Program ID :	WAH000046976
Interaction Type :	Urban Waters
Interaction Type Description :	The site has been inspected by an Ecology Urban Waters Inspector.
Status :	Active
Start Date :	2009-09-21
End Date :	N/R
SIC :	N/R
NAICS :	325411 - Medicinal and Botanical Manufacturing

FRS

Facility Name :	SUPERVALU INC BLDG 103
Facility Address :	420 E 18TH ST, TACOMA, WA 98401
County :	PIERCE

Site Details

Registry ID :	110022932095
FRS Facility URL :	Click here for hyperlink provided by the agency.
Last Date in Agency List :	2023-02-13

Source Description

Source Description :

The WA-FSIS provides a means to query and display data maintained by the Washington Department of Ecology. This system contains key information for each facility/site that is currently, or has been, of interest to the Air Quality, Dam Safety, Hazardous Waste, Toxics Cleanup, and Water Quality Programs.

Map Id: Z88
Direction: S
Distance: 0.222 mi., 1173 ft.
Elevation: 14 ft.
Relative: Lower

Site Name : SUPERVALU INC BLDG 103
420 E 18TH ST
TACOMA, WA 98401

Database(s) : [ALL SITES - WA, FRS, T 2 - WA] ***(cont.)***

Envirosite ID: 52365556
EPA ID: N/R

FRS ***(cont.)***

FRS Environmental Interest

Source and System ID :	WA-FSIS - 782981

T 2 - WA

Facility Name :	SUPERVALU INC BLDG 103
Facility Address :	420 E 18TH ST, TACOMA, 98401
County :	Pierce
Facility/Site ID :	782981
Alternate Name :	N/R
Program Name :	N/R
WRIA :	10
Legislative District :	27
Congressional District :	9
Ecology Region :	SWRO
Ecology Program Phone :	(360) 407-6171
Tribal Land :	N
Latitude :	47.246469
Longitude :	-122.431062
Last Date in Agency List :	2023-01-04

Program Details

Program :	HAZWASTE
Interaction Type :	Emergency/Haz Chem Rpt TIER2
Interaction Type Description :	Businesses that store 10,000 pounds or more of a hazardous chemical or 500 pounds or less, depending on the chemical, of an extremely hazardous chemical on site at any one time must report annually. Reports are sent to the State Emergency Response Commission (represented by Ecology) Local Emergency Planning Committees, and local fire departments for emergency planning. (product, not waste)
Status :	Inactive
Start Date :	2003-09-15
End Date :	2006-04-11
SIC :	N/R
NAICS :	N/R

Map Id: Z89
Direction: S
Distance: 0.226 mi., 1192 ft.
Elevation: 14 ft.
Relative: Lower

Site Name : SPINNING HEADS INC
420 E 18TH ST
TACOMA, WA 98421

Database(s) : [ECHO, FRS, RCRA_NONGEN]

Envirosite ID: 52365554
EPA ID: N/R

ECHO

Facility Name :	SPINNING HEADS INC

Map Id: Z89
Direction: S
Distance: 0.226 mi., 1192 ft.
Elevation: 14 ft.
Relative: Lower

Site Name : SPINNING HEADS INC
420 E 18TH ST
TACOMA, WA 98421

Database(s) : [ECHO, FRS, RCRA_NONGEN] ***(cont.)***

Envirosite ID: 52365554
EPA ID: N/R

ECHO ***(cont.)***

Facility Address :	420 E 18TH ST, TACOMA, WA 98421
County :	PIERCE
Last Inspection Date :	N/R
Registry ID :	110060243455
FIPS Code :	53053
EPA Region :	10
Inspection Count :	0
Last Inspection Days :	N/R
Informal Count :	0
Last Informal Action Date :	N/R
Formal Action Count :	0
Last Formal Action Date :	N/R
Total Penalties :	0
Penalty Count :	N/R
Last Penalty Date :	N/R
Last Penalty Amount :	N/R
QTRS IN NC :	0
Programs IN SNC :	0
Current Compliance Status :	No Violation Identified
Three-Year Compliance Status :	_____
Collection Method :	ADDRESS MATCHING-HOUSE NUMBER
Reference Point :	CENTER OF A FACILITY OR STATION
Accuracy Meters :	30
Derived Tribes :	Puyallup Tribe of the Puyallup Reservation - .6 mile(s), Puyallup Tribe of the Puyallup Reservation - .6 mile(s), Muckleshoot Indian Tribe - 10.7 mile(s), Muckleshoot Indian Tribe - 13.6 mile(s), Nisqually Indian Tribe - 17.4 mile(s), Squaxin Island Tribe of the Squaxin Island Reservation - 22.2 mile(s), Squaxin Island Tribe of the Squaxin Island Reservation - 24 mile(s)
Derived HUC :	17110019
Derived WBD :	171100190301
Derived STCTY FIPS :	53053
Derived Zip :	98421
Derived CD113 :	09
Derived CB2010 :	530530602001092
MYRTK Universe :	NNN
NPDES IDs :	N/R
CWA Permit Types :	N/R
CWA Compliance Tracking :	N/R
CWA NAICS :	N/R
CWA SICS :	N/R
CWA Inspection Count :	N/R
CWA Last Inspection Days :	N/R
CWA Informal Count :	N/R
CWA Formal Action Count :	N/R
CWA Last Formal Action Date :	N/R
CWA Penalties :	N/R
CWA Last Penalty Date :	N/R
CWA Last Penalty Amount :	N/R
CWA Quarters IN NC :	N/R
CWA Current Compliance Status :	N/R
CWA Current SNC Flag :	N
CWA 13 Quarters Compliance Status :	N/R

Map Id: Z89
Direction: S
Distance: 0.226 mi., 1192 ft.
Elevation: 14 ft.
Relative: Lower

Site Name : SPINNING HEADS INC
420 E 18TH ST
TACOMA, WA 98421

Database(s) : [ECHO, FRS, RCRA_NONGEN] ***(cont.)***

Envirosite ID: 52365554
EPA ID: N/R

ECHO ***(cont.)***

CWA 13 Quarters Effluent Exceedances:	N/R
CWA Three-Year QNCR Codes :	N/R
DFR URL :	Click here for hyperlink provided by the agency.
Facility SIC :	N/R
Facility NAICS :	325411 - Medicinal and Botanical Manufacturing
Facility Last Inspection EPA Date :	N/R
Facility Last Inspection State Date :	N/R
Facility Last Formal Act EPA Date :	N/R
Facility Last Formal Act State Date :	N/R
Facility Last Informal Act EPA Date :	N/R
Facility Last Informal Act State Date:	N/R
Facility Federal Agency :	N/R
TRI Reporter :	N/R
Facility Imp Water Flag :	N/R
Current SNC Flag :	N
Indian County Flag :	N
Federal Flag :	N/R
US Mexico Border Flag :	N/R
Chesapeak Bay Flag :	N/R
AIR Flag :	N
NPDES Flag :	N
SDWIS Flag :	N
RCRA Flag :	Y
TRI Flag :	N
GHG Flag :	N
Major Flag :	N/R
Active Flag :	N/R
NAA Flag :	N
Latitude :	47.24706
Longitude :	-122.42842
Last Date in Agency List :	2023-01-16

FRS

Facility Name :	SPINNING HEADS INC
Facility Address :	420 E 18TH ST, TACOMA, WA 98421
County :	PIERCE

Site Details

Registry ID :	110060243455
FRS Facility URL :	Click here for hyperlink provided by the agency.
Last Date in Agency List :	2023-02-13

Source Description

Map Id: Z89
Direction: S
Distance: 0.226 mi., 1192 ft.
Elevation: 14 ft.
Relative: Lower

Site Name : SPINNING HEADS INC
420 E 18TH ST
TACOMA, WA 98421

Database(s) : [ECHO, FRS, RCRA_NONGEN] ***(cont.)***

Envirosite ID: 52365554
EPA ID: N/R

FRS ***(cont.)***

Source Description :

RCRAInfo is EPA's comprehensive information system that supports the Resource Conservation and Recovery Act (RCRA) of 1976 and the Hazardous and Solid Waste Amendments (HSWA) of 1984 through the tracking of events and activities related to facilities that generate, transport, and treat, store, or dispose of hazardous waste. RCRAInfo allows RCRA program staff to track the notification, permit, compliance, and corrective action activities required under RCRA. RCRAInfo also supports generation of the National Hazardous Waste Biennial Report. All generators and treatment, storage, and disposal facilities who handle hazardous waste are required to report to the EPA Administrator at least once every two years to support creation of the Biennial Report.

FRS Environmental Interest

Source and System ID :	RCRAINFO - WAH000046976

RCRA_NONGEN

Facility Name :	SPINNING HEADS INC
Facility Address :	420 E 18TH ST, TACOMA, WA 98421
County :	PIERCE
Date Form Received by Agency :	2018-03-15
EPA ID :	WAH000046976
Mailing Address :	1122 E PIKE ST, SEATTLE, WA 98122
Contact :	MARK DUNCAN
Contact Address :	1122 E PIKE ST, SEATTLE, WA 98122
Contact Country :	US
Contact Telephone :	253-219-5457
Contact Email :	MDUNCAN460@GMAIL.COM
EPA Region :	10
Land Type :	Private
Source Type :	Implementer
Classification :	Not a generator, verified
Description :	Not a generator, verified
Last Date in Agency List :	2023-01-23

Owner/Operator Summary

Owner/Operator Name :	SPINNING HEADS INC
Owner/Operator Address :	1122 E PIKE ST, SEATTLE, WA 98122
Owner/Operator Country :	US
Owner/Operator Telephone :	253-219-5457
Owner/Operator Email :	N/R
Owner/Operator Fax :	N/R
Legal Status :	Private
Owner/Operator Type :	Operator
Owner/Operator Start Date :	N/R
Owner/Operator End Date :	N/R
Owner/Operator Name :	TIMES FOUR LLC
Owner/Operator Address :	719 K ST, CENTRALIA, WA 98531
Owner/Operator Country :	US
Owner/Operator Telephone :	000-000-0000
Owner/Operator Email :	N/R

Map Id: Z89
Direction: S
Distance: 0.226 mi., 1192 ft.
Elevation: 14 ft.
Relative: Lower

Site Name : SPINNING HEADS INC
420 E 18TH ST
TACOMA, WA 98421

Database(s) : [ECHO, FRS, RCRA_NONGEN] ***(cont.)***

Envirosite ID: 52365554
EPA ID: N/R

RCRA_NONGEN ***(cont.)***

Owner/Operator Fax :	N/R
Legal Status :	Private
Owner/Operator Type :	Owner
Owner/Operator Start Date :	N/R
Owner/Operator End Date :	N/R

Handler Activities Summary

U.S. Importer of Hazardous Waste :	N
Mixed Waste (Haz. and Radioactive) :	N
Recycler of Hazardous Waste :	N
Transporter of Hazardous Waste :	N
Treater, Storer or Disposer of HW :	N
Underground Injection Activity :	N
On-site Burner Exemption :	N
Furnace Exemption :	N
Used Oil Fuel Burner :	N
Used Oil Processor :	N
Used Oil Refiner :	N
Used Oil Fuel Marketer to Burner :	N
Used Oil Specification Marketer :	N
Used Oil Transfer Facility :	N
Used Oil Transporter :	N

Historical Generators

Date Form Received by Agency :	2016-01-04
Facility Name :	SPINNING HEADS INC
Classification :	Not a generator, verified
Date Form Received by Agency :	2015-01-22
Facility Name :	SPINNING HEADS INC
Classification :	Not a generator, verified
Date Form Received by Agency :	2014-05-22
Facility Name :	SPINNING HEADS INC
Classification :	Small Quantity Generator

Notices of Violations Summary

Regulation Violated :	N

Evaluation Action Summary

Evaluation Date :	2015-02-18
Evaluation :	COMPLIANCE ASSISTANCE VISIT
Area of Violation :	N/R
Date Achieved Compliance :	N/R
Evaluation Lead Agency :	State

Map Id: 90
Direction: WNW
Distance: 0.227 mi., 1200 ft.
Elevation: 19 ft.
Relative: Higher

Site Name : FOSS WATERWAY MARINA | Foss Harbor Marina | Foss Waterway Marina - Totem Marina
821 DOCK ST | 821 E Dock St | 821 DOCK ST SLIP K-3
TACOMA | Tacoma, WA

Database(s) : [ALL SITES - WA, ERNS, FRS, MANIFEST EPA, SPILLS - WA, UST - WA]

Envirosite ID: 52365711
EPA ID: N/R

ALL SITES - WA

Facility Name :	Foss Waterway Marina
Facility Address :	821 DOCK ST, TACOMA, 98422
County :	Pierce

Facility/Site ID :	29933569
Alternate Name :	N/R
Program Name :	N/R
WRIA :	10
Legislative District :	27
Congressional District :	6
Ecology Region :	SWRO
Ecology Program Phone :	(360) 407-7455
Tribal Land :	N
Latitude :	47.256923
Longitude :	-122.436552
Last Date in Agency List :	2023-01-03

Facility/Site ID :	29933569
Alternate Name :	N/R
Program Name :	N/R
WRIA :	10
Legislative District :	27
Congressional District :	6
Ecology Region :	SWRO
Ecology Program Phone :	(360) 407-7224
Tribal Land :	N
Latitude :	47.256923
Longitude :	-122.436552
Last Date in Agency List :	2023-01-03

Facility/Site ID :	29933569
Alternate Name :	N/R
Program Name :	N/R
WRIA :	10
Legislative District :	27
Congressional District :	6
Ecology Region :	SWRO
Ecology Program Phone :	360-742-2826
Tribal Land :	N
Latitude :	47.256923
Longitude :	-122.436552
Last Date in Agency List :	2023-01-03

Program Details

Program :	SEA
Program ID :	20000090
Interaction Type :	SEAPROJ
Interaction Type Description :	SEAPROJ

Map Id: 90
Direction: WNW
Distance: 0.227 mi., 1200 ft.
Elevation: 19 ft.
Relative: Higher

Site Name : FOSS WATERWAY MARINA | Foss Harbor Marina | Foss Waterway Marina - Totem Marina
821 DOCK ST | 821 E Dock St | 821 DOCK ST SLIP K-3
TACOMA | Tacoma, WA

Database(s) : [ALL SITES - WA, ERNS, FRS, MANIFEST EPA, SPILLS - WA, UST - WA] ***(cont.)***

Envirosite ID: 52365711
EPA ID: N/R

ALL SITES - WA ***(cont.)***

Status :	Inactive
Start Date :	2004-06-11
End Date :	2004-08-18
SIC :	N/R
NAICS :	N/R

Program :	SEA
Program ID :	20000090
Interaction Type :	Underground Storage Tank
Interaction Type Description :	Any one or combination of tanks (including connecting underground pipes) that is used to contain regulated substances and has a tank volume of ten percent or more beneath the surface of the ground. This term does not include any of the exempt UST systems specified in WAC 173-360-110(2) or any piping connected thereto. See WAC 173-360

Status :	Inactive
Start Date :	1991-01-24
End Date :	2000-03-22
SIC :	N/R
NAICS :	N/R

Program :	SEA
Program ID :	20000090
Interaction Type :	Class 4 Facility
Interaction Type Description :	Applies to marinas and other small fueling facilities that transfer oil to non-recreation vessels that have a fuel capacity of less than 10,500 gallons. Full definition can be found in Washington Administrative Code (WAC) 173-180-020.

Status :	Active
Start Date :	2006-10-26
End Date :	N/R
SIC :	N/R
NAICS :	N/R

ERNS

Facility Address :	821 DOCKS STREET, TACOMA, WA
County :	PIERCE

Incident Information

Map Id: 90
Direction: WNW
Distance: 0.227 mi., 1200 ft.
Elevation: 19 ft.
Relative: Higher

Site Name : FOSS WATERWAY MARINA | Foss Harbor Marina | Foss Waterway Marina - Totem Marina
821 DOCK ST | 821 E Dock St | 821 DOCK ST SLIP K-3
TACOMA | Tacoma, WA

Database(s) : [ALL SITES - WA, ERNS, FRS, MANIFEST EPA, SPILLS - WA, UST - WA] ***(cont.)***

Envirosite ID: 52365711
EPA ID: N/R

ERNS ***(cont.)***

Details for this site have been truncated due to the large number of available details for this site within this dataset. For the complete details for this site, contact your Envirosite account representative for a complimentary site report containing all of the details available.

Incident Date Time :	2012-11-03 12:20:00
Type of Incident :	STORAGE TANK
Incident Cause :	UNKNOWN
Incident DTG :	DISCOVERED
Incident Location :	N/R
Sequence Number :	1029495
Potential Flag :	N
Description of Incident :	CALLER IS REPORTING A DRUM THAT WAS FOUND AND IS LEAKING AN UNKNOWN MATERIAL.
Last Date in Agency List :	2015-12-23

Incident Response Summary

Date Time Received :	2012-11-03 15:53:16
Date Time Completed :	2012-11-03 16:00:15
Call Type :	Incident
Source :	TELEPHONE
Responsible Company :	N/R
Responsible Org Type :	UNKNOWN
Responsible City :	N/R
Responsible State :	XX
Responsible Zip :	N/R

Incident Details Summary

Remedial Action :	CITY OF TACOMA IS INVESTIGATING
Medium :	THEO FOSS WATERWAY
Medium Description :	WATER
Body of Water :	THEO FOSS WATERWAY
Weather Conditions :	RAINY
Water Temperature :	N/R
Water Supply Contaminated :	U
Waterway Closed :	N
Waterway Description :	N/R

Additional Incident Details Summary

Actual Amount :	N/R
Actual Amount Units :	N/R
Capacity of Tank :	N/R
Capacity of Tank Units :	N/R
Continuous Release Begin Date :	N/R
Continuous Release End Date :	N/R

Map Id: 90
Direction: WNW
Distance: 0.227 mi., 1200 ft.
Elevation: 19 ft.
Relative: Higher

Site Name : FOSS WATERWAY MARINA | Foss Harbor Marina | Foss Waterway Marina - Totem Marina
821 DOCK ST | 821 E Dock St | 821 DOCK ST SLIP K-3
TACOMA | Tacoma, WA

Database(s) : [ALL SITES - WA, ERNS, FRS, MANIFEST EPA, SPILLS - WA, UST - WA] ***(cont.)***

Envirosite ID: 52365711
EPA ID: N/R

ERNS ***(cont.)***

Continuous Release Change Date :	N/R
Continuous Release Permit :	N/R
Continuous Release Type :	N/R
Description of Tank :	UNKNOWN MARKED HAZARDOUS WASTE
Device Operational :	U
DOT Crossing Number :	N/R
DOT Regulated :	U
NPDES :	N/R
NPDES Compliance :	U
Pipeline Aboveground :	ABOVE
Pipeline Covered :	U
Pipeline Type :	N/R
Tank ID :	N/R
Tank Regulated :	U
Tank Regulated by :	N/R

Materials Involved Summary

Name of Material :	UNKNOWN MATERIAL
CAS Number :	000000-00-0
Amount of Material :	0
Unit of Measure :	UNKNOWN AMOUNT
UN Number :	N/R
CHRIS Code :	UNK
Reached Water :	YES
Amount in Water :	0
Unit of Measure (Reach Water) :	UNKNOWN AMOUNT

Facility Address :	821 DOCK ST, TACOMA, WA 98402
County :	PIERCE

Incident Information

Incident Date Time :	2017-02-01 16:10:00
Type of Incident :	UNKNOWN SHEEN
Incident Cause :	UNKNOWN
Incident DTG :	DISCOVERED
Incident Location :	UNKNOWN SHEEN INCIDENT
Sequence Number :	1170046
Potential Flag :	N

Description of Incident :

CALLER IS REPORTING THE DISCOVERY OF AN UNKNOWN SHEEN ON THE SURFACE OF THE THEA FOSS WATERWAY, CALLER STATES THAT THE SHEEN IS CONSISTENT WITH BILGE WATER DISCHARGE. CALLER ALSO NOTES THAT THERE IS A LARGE AMOUNT OF WHAT APPEARS TO BE SHREDDED PLASTIC ON THE SURFACE OF THE WATER SUSPENDED IN THE SHEEN. SHEEN ORIGINATED FROM NORTH OF THE MARINA AND POSSIBLY CAME DOWN THE WATERWAY FROM COMMENCEMENT BAY.

Map Id: 90
Direction: WNW
Distance: 0.227 mi., 1200 ft.
Elevation: 19 ft.
Relative: Higher

Site Name : FOSS WATERWAY MARINA | Foss Harbor Marina | Foss Waterway Marina - Totem Marina
821 DOCK ST | 821 E Dock St | 821 DOCK ST SLIP K-3
TACOMA | Tacoma, WA

Database(s) : [ALL SITES - WA, ERNS, FRS, MANIFEST EPA, SPILLS - WA, UST - WA] ***(cont.)***

Envirosite ID: 52365711
EPA ID: N/R

ERNS ***(cont.)***

Last Date in Agency List :	2017-05-03

Incident Response Summary

Date Time Received :	2017-02-01 19:36:00
Date Time Completed :	2017-02-01 19:42:00
Call Type :	Incident
Source :	TELEPHONE
Responsible Company :	N/R
Responsible Org Type :	UNKNOWN
Responsible City :	N/R
Responsible State :	XX
Responsible Zip :	N/R

Incident Details Summary

Remedial Action :	N/R
Medium :	UNKNOWN SHEEN THEA FOSS WATERWAY.
Medium Description :	WATER
Body of Water :	THEA FOSS WATERWAY
Weather Conditions :	PARTLY CLOUDY
Water Temperature :	N/R
Water Supply Contaminated :	U
Waterway Closed :	N
Waterway Description :	N/R

Additional Incident Details Summary

Actual Amount :	N/R
Actual Amount Units :	N/R
Capacity of Tank :	N/R
Capacity of Tank Units :	N/R
Continuous Release Begin Date :	N/R
Continuous Release End Date :	N/R
Continuous Release Change Date :	N/R
Continuous Release Permit :	N/R
Continuous Release Type :	N/R
Description of Tank :	N/R
Device Operational :	U
DOT Crossing Number :	N/R
DOT Regulated :	U
NPDES :	N/R
NPDES Compliance :	U
Pipeline Aboveground :	ABOVE
Pipeline Covered :	U
Pipeline Type :	N/R
Tank ID :	N/R
Tank Regulated :	U
Tank Regulated by :	N/R

Map Id: 90
Direction: WNW
Distance: 0.227 mi., 1200 ft.
Elevation: 19 ft.
Relative: Higher

Site Name : FOSS WATERWAY MARINA | Foss Harbor Marina | Foss Waterway Marina - Totem Marina
821 DOCK ST | 821 E Dock St | 821 DOCK ST SLIP K-3
TACOMA | Tacoma, WA

Database(s) : [ALL SITES - WA, ERNS, FRS, MANIFEST EPA, SPILLS - WA, UST - WA] ***(cont.)***

Envirosite ID: 52365711
EPA ID: N/R

ERNS ***(cont.)***

Materials Involved Summary

Name of Material :	UNKNOWN OIL
CAS Number :	000000-00-0
Amount of Material :	0
Unit of Measure :	UNKNOWN AMOUNT
UN Number :	N/R
CHRIS Code :	OUN
Reached Water :	YES
Amount in Water :	0
Unit of Measure (Reach Water) :	UNKNOWN AMOUNT

Incident Information

Incident Date Time :	2016-05-14 08:00:00
Type of Incident :	VESSEL
Incident Cause :	EQUIPMENT FAILURE
Incident DTG :	DISCOVERED
Incident Location :	N/R
Sequence Number :	1147759
Potential Flag :	N
Description of Incident :	CALLER STATED THAT YESTERDAY THE INDIVIDUAL FILLED AN AUXILIARY FUEL TANK WITH GASOLINE. THE THE TANK BEGAN TO LEAK FUEL INTO THE BILGE AND BE DISCHARGED THROUGH THE BILGE PUMPS INTO THE WATER. THE DISCHARGE OCCURRED THROUGHOUT THE NIGHT AND WAS DISCOVERED THIS MORNING BY THE MARINA. THE MARINA IMMEDIATELY SHUT THE BILGE PUMPS OFF.
Last Date in Agency List :	2016-10-05

Incident Response Summary

Date Time Received :	2016-05-14 12:49:00
Date Time Completed :	2016-05-14 12:58:00
Call Type :	Incident
Source :	TELEPHONE
Responsible Company :	N/R
Responsible Org Type :	PRIVATE CITIZEN
Responsible City :	TACOMA
Responsible State :	WA
Responsible Zip :	N/R

Incident Details Summary

Remedial Action :	CONTACTING CONTRACTOR TO PUMP OUT REMAINDER OF TANK
Medium :	THEA FOSS WATERWAY
Medium Description :	WATER
Body of Water :	THEA FOSS WATERWAY
Weather Conditions :	OVERCAST

Map Id: 90
Direction: WNW
Distance: 0.227 mi., 1200 ft.
Elevation: 19 ft.
Relative: Higher

Site Name : FOSS WATERWAY MARINA | Foss Harbor Marina | Foss Waterway Marina - Totem Marina
821 DOCK ST | 821 E Dock St | 821 DOCK ST SLIP K-3
TACOMA | Tacoma, WA

Database(s) : [ALL SITES - WA, ERNS, FRS, MANIFEST EPA, SPILLS - WA, UST - WA] ***(cont.)***

Envirosite ID: 52365711
EPA ID: N/R

ERNS ***(cont.)***

Water Temperature :	N/R
Water Supply Contaminated :	U
Waterway Closed :	N
Waterway Description :	N/R

Additional Incident Details Summary

Actual Amount :	N/R
Actual Amount Units :	N/R
Capacity of Tank :	N/R
Capacity of Tank Units :	N/R
Continuous Release Begin Date :	N/R
Continuous Release End Date :	N/R
Continuous Release Change Date :	N/R
Continuous Release Permit :	N/R
Continuous Release Type :	N/R
Description of Tank :	N/R
Device Operational :	U
DOT Crossing Number :	N/R
DOT Regulated :	U
NPDES :	N/R
NPDES Compliance :	U
Pipeline Aboveground :	ABOVE
Pipeline Covered :	U
Pipeline Type :	N/R
Tank ID :	N/R
Tank Regulated :	U
Tank Regulated by :	N/R

Materials Involved Summary

Name of Material :	GASOLINE: AUTOMOTIVE (UNLEADED)
CAS Number :	000000-00-0
Amount of Material :	5
Unit of Measure :	GALLON(S)
UN Number :	N/R
CHRIS Code :	GAS
Reached Water :	YES
Amount in Water :	5
Unit of Measure (Reach Water) :	GALLON(S)

Vessels Details

Vessel Name :	WHAT YARD
Vessel Type :	PLEASURE CRAFT
Vessel Length :	N/R
Hull Construction :	N/R
Fuel Capacity :	N/R
Fuel on Board :	N/R

Map Id: 90
Direction: WNW
Distance: 0.227 mi., 1200 ft.
Elevation: 19 ft.
Relative: Higher

Site Name : FOSS WATERWAY MARINA | Foss Harbor Marina | Foss Waterway Marina - Totem Marina
821 DOCK ST | 821 E Dock St | 821 DOCK ST SLIP K-3
TACOMA | Tacoma, WA

Database(s) : [ALL SITES - WA, ERNS, FRS, MANIFEST EPA, SPILLS - WA, UST - WA] ***(cont.)***

Envirosite ID: 52365711
EPA ID: N/R

ERNS ***(cont.)***

Cargo Capacity :	N/R
Cargo on Board :	N/R
Is Vessel Aground :	N
Flag :	N/R
Breadth :	N/R
Draught :	N/R
Fuel Capacity Units :	N/R
Fuel on Board Units :	N/R
Cargo Capacity Units :	N/R
Cargo on Board Units :	N/R

Incident Information

Incident Date Time :	2015-03-06 05:00:00
Type of Incident :	UNKNOWN SHEEN
Incident Cause :	UNKNOWN
Incident DTG :	DISCOVERED
Incident Location :	UNKNOWN SHEEN INCIDENT
Sequence Number :	1109819
Potential Flag :	N
Description of Incident :	CALLER IS REPORTING A DIESEL SHEEN FROM AN UNKNOWN SOURCE. CALLER STATED THE SHEEN WAS DISCOVERED NEAR THE SOUTHERN DOCK PAST THE 11TH STREET BRIDGE. CALLER STATED THAT THE SHEEN SMELLS LIKE DIESEL.
Last Date in Agency List :	2015-12-23

Incident Response Summary

Date Time Received :	2015-03-06 14:14:21
Date Time Completed :	2015-03-06 14:31:00
Call Type :	Incident
Source :	TELEPHONE
Responsible Company :	N/R
Responsible Org Type :	UNKNOWN
Responsible City :	N/R
Responsible State :	XX
Responsible Zip :	N/R

Incident Details Summary

Remedial Action :	NON RECOVERABLE
Medium :	FOSS WATERWAY
Medium Description :	WATER
Body of Water :	FOSS WATERWAY
Weather Conditions :	CLEAR
Water Temperature :	N/R
Water Supply Contaminated :	U

Map Id: 90
Direction: WNW
Distance: 0.227 mi., 1200 ft.
Elevation: 19 ft.
Relative: Higher

Site Name : FOSS WATERWAY MARINA | Foss Harbor Marina | Foss Waterway Marina - Totem Marina
821 DOCK ST | 821 E Dock St | 821 DOCK ST SLIP K-3
TACOMA | Tacoma, WA

Database(s) : [ALL SITES - WA, ERNS, FRS, MANIFEST EPA, SPILLS - WA, UST - WA] ***(cont.)***

Envirosite ID: 52365711
EPA ID: N/R

ERNS ***(cont.)***

Waterway Closed :	N
Waterway Description :	N/R

Additional Incident Details Summary

Actual Amount :	N/R
Actual Amount Units :	N/R
Capacity of Tank :	N/R
Capacity of Tank Units :	N/R
Continuous Release Begin Date :	N/R
Continuous Release End Date :	N/R
Continuous Release Change Date :	N/R
Continuous Release Permit :	N/R
Continuous Release Type :	N/R
Description of Tank :	N/R
Device Operational :	U
DOT Crossing Number :	N/R
DOT Regulated :	U
NPDES :	N/R
NPDES Compliance :	U
Pipeline Aboveground :	ABOVE
Pipeline Covered :	U
Pipeline Type :	N/R
Tank ID :	N/R
Tank Regulated :	U
Tank Regulated by :	N/R

Materials Involved Summary

Name of Material :	OIL, FUEL: NO. 2-D
CAS Number :	000000-00-0
Amount of Material :	0
Unit of Measure :	UNKNOWN AMOUNT
UN Number :	N/R
CHRIS Code :	OTD
Reached Water :	YES
Amount in Water :	0
Unit of Measure (Reach Water) :	UNKNOWN AMOUNT

Incident Information

Incident Date Time :	2015-02-03 10:45:00
Type of Incident :	UNKNOWN SHEEN
Incident Cause :	UNKNOWN
Incident DTG :	DISCOVERED
Incident Location :	FOSS WATERWAY, DOCK O
Sequence Number :	1107240
Potential Flag :	N

Map Id: 90
Direction: WNW
Distance: 0.227 mi., 1200 ft.
Elevation: 19 ft.
Relative: Higher

Site Name : FOSS WATERWAY MARINA | Foss Harbor Marina | Foss Waterway Marina - Totem Marina
821 DOCK ST | 821 E Dock St | 821 DOCK ST SLIP K-3
TACOMA | Tacoma, WA

Database(s) : [ALL SITES - WA, ERNS, FRS, MANIFEST EPA, SPILLS - WA, UST - WA] ***(cont.)***

Envirosite ID: 52365711
EPA ID: N/R

ERNS ***(cont.)***

Description of Incident :	UNKNOWN SHEEN SIGHTING. EXACT SOURCE OF THE SHEEN IS UNKNOWN AT THIS TIME.
Last Date in Agency List :	2015-12-23

Incident Response Summary

Date Time Received :	2015-02-03 14:12:26
Date Time Completed :	2015-02-03 14:14:47
Call Type :	Incident
Source :	TELEPHONE
Responsible Company :	N/R
Responsible Org Type :	UNKNOWN
Responsible City :	N/R
Responsible State :	XX
Responsible Zip :	N/R

Incident Details Summary

Remedial Action :	AN INVESTIGATION IS UNDERWAY TO LOCATE THE SOURCE.
Medium :	FOSS WATERWAY
Medium Description :	WATER
Body of Water :	FOSS WATERWAY
Weather Conditions :	CLEAR
Water Temperature :	N/R
Water Supply Contaminated :	U
Waterway Closed :	N
Waterway Description :	N/R

Additional Incident Details Summary

Actual Amount :	N/R
Actual Amount Units :	N/R
Capacity of Tank :	N/R
Capacity of Tank Units :	N/R
Continuous Release Begin Date :	N/R
Continuous Release End Date :	N/R
Continuous Release Change Date :	N/R
Continuous Release Permit :	N/R
Continuous Release Type :	N/R
Description of Tank :	N/R
Device Operational :	U
DOT Crossing Number :	N/R
DOT Regulated :	U
NPDES :	N/R
NPDES Compliance :	U
Pipeline Aboveground :	ABOVE
Pipeline Covered :	U
Pipeline Type :	N/R
Tank ID :	N/R

Map Id: 90
Direction: WNW
Distance: 0.227 mi., 1200 ft.
Elevation: 19 ft.
Relative: Higher

Site Name : FOSS WATERWAY MARINA | Foss Harbor Marina | Foss Waterway Marina - Totem Marina
821 DOCK ST | 821 E Dock St | 821 DOCK ST SLIP K-3
TACOMA | Tacoma, WA

Database(s) : [ALL SITES - WA, ERNS, FRS, MANIFEST EPA, SPILLS - WA, UST - WA] ***(cont.)***

Envirosite ID: 52365711
EPA ID: N/R

ERNS ***(cont.)***

Tank Regulated :	U
Tank Regulated by :	N/R

Materials Involved Summary

Name of Material :	UNKNOWN OIL
CAS Number :	000000-00-0
Amount of Material :	0
Unit of Measure :	UNKNOWN AMOUNT
UN Number :	N/R
CHRIS Code :	OUN
Reached Water :	YES
Amount in Water :	0
Unit of Measure (Reach Water) :	UNKNOWN AMOUNT

FRS

Facility Name :	FOSS WATERWAY MARINA
Facility Address :	821 DOCK ST, TACOMA, WA 98422
County :	PIERCE

Site Details

Registry ID :	110015496122
FRS Facility URL :	Click here for hyperlink provided by the agency.
Last Date in Agency List :	2023-02-13

Source Description

Source Description :

The WA-FSIS provides a means to query and display data maintained by the Washington Department of Ecology. This system contains key information for each facility/site that is currently, or has been, of interest to the Air Quality, Dam Safety, Hazardous Waste, Toxics Cleanup, and Water Quality Programs.

FRS Environmental Interest

Source and System ID :	WA-FSIS - 29933569 WA-FSIS - 3420249

MANIFEST EPA

Manifest Details

Manifest Number :	012304508FLE
Shipped Date :	2018-10-23
Updated Date :	2018-12-07
Received Date :	2018-10-26

Map Id: 90
Direction: WNW
Distance: 0.227 mi., 1200 ft.
Elevation: 19 ft.
Relative: Higher

Site Name : FOSS WATERWAY MARINA | Foss Harbor Marina | Foss Waterway Marina - Totem Marina
821 DOCK ST | 821 E Dock St | 821 DOCK ST SLIP K-3
TACOMA | Tacoma, WA

Database(s) : [ALL SITES - WA, ERNS, FRS, MANIFEST EPA, SPILLS - WA, UST - WA] ***(cont.)***

Envirosite ID: 52365711
EPA ID: N/R

MANIFEST EPA ***(cont.)***

Status :	Signed
Generator ID :	EXEMPT
Generator Name :	Foss Waterway Marine Llc
Generator Address :	821 Dock St, TACOMA, WA 98402
Generator Mailing :	821 Dock St, Tacoma, WA 98402
Generator Contact :	N/R
Destination ID :	WAD981769110
Destination Name :	Emerald Services, Inc
Destination Mailing :	1825 Alexander Avenue, Tacoma, WA 98421
Destination Address :	1825 Alexander Avenue, Tacoma, WA 98421
Destination Contact :	N/R
Submission Type :	DataImage5Copy
Origin Type :	Service
Manifest Residue :	N
Rejection :	N
Last Date in Agency List :	2023-02-13

Waste Details

Waste Line Number :	1
Is DOT Hazardous :	Y
DOT ID Number :	UN1263
DOT Information :	RQ, UN1263, WASTE UN1263 WASTE PAINT RELATED MATERIAL, 3 PG II RQ (D001) (ERG#128)(F005,F003,D001,D018,D035 D039,D040), 3, PG II (D001)
Non Waste Description :	N/R
Quantity :	55 Gallons
Quantity Tons, Acute, Non-Acute :	0.2293578, 0, 0.2293578
Quantity Kg, Acute, Non-Acute :	0, 208.03441
Management Method :	H020 - SOLVENTS RECOVERY
Is EPA Waste :	Y
Federal Code :	D001, D035, F003, F005
State Code :	N/R

SPILLS - WA

Facility Name :	Foss Harbor Marina
Facility Address :	821 East Dock Street South of 11th St Bridge, TACOMA
County :	Pierce
Date Incident :	2015-03-16
ERTS/Incident Number :	655499
Medium :	Marine
Incident Category :	Oil Spill
Source Type :	Vessel
Source :	RECREATIONAL VESSEL
Oil Type :	DIESEL/MARINE GAS OIL
Quantity Total :	1

Map Id: 90
Direction: WNW
Distance: 0.227 mi., 1200 ft.
Elevation: 19 ft.
Relative: Higher

Site Name : FOSS WATERWAY MARINA | Foss Harbor Marina | Foss Waterway Marina - Totem Marina
821 DOCK ST | 821 E Dock St | 821 DOCK ST SLIP K-3
TACOMA | Tacoma, WA

Database(s) : [ALL SITES - WA, ERNS, FRS, MANIFEST EPA, SPILLS - WA, UST - WA] ***(cont.)***

Envirosite ID: 52365711
EPA ID: N/R

SPILLS - WA ***(cont.)***

Quantity to Water :	1
Quantity Imp :	N/R
Quantity Recovered :	0.0
Activity :	BILGE PUMPING
Cause Type :	QUIPMENT/MATERIAL FAILURE,HUMAN ERROR,ORG/MANAGEMENT FAILURE
Cause :	IMPROPER MAINTENANCE, INEXPERIENCE, LACK OF PLANNED MAINTENANCE PROGRAM, LACK OF SITUATIONAL AWARENESS, MECHANICAL FAILURE
Regulated :	N
Impact :	WATER POLLUTION
Latitude :	47.25341
Longitude :	-122.43425
Last Date in Agency List :	2023-03-28
Facility Name :	Foss Harbor Marina
Facility Address :	821 E Dock St, TACOMA
County :	Pierce
Date Incident :	2016-05-04
ERTS/Incident Number :	664752
Medium :	Marine
Incident Category :	Oil Spill
Source Type :	Vessel
Source :	RECREATIONAL VESSEL
Oil Type :	DIESEL/MARINE GAS OIL
Quantity Total :	1
Quantity to Water :	1
Quantity Imp :	N/R
Quantity Recovered :	N/R
Activity :	BILGE PUMPING
Cause Type :	UNKNOWN
Cause :	UNKNOWN
Regulated :	N
Impact :	WATER POLLUTION
Latitude :	47.25528
Longitude :	-122.43555
Last Date in Agency List :	2023-03-28
Facility Name :	Foss Marina
Facility Address :	821 E Dock St, TACOMA
County :	Pierce
Date Incident :	2016-05-14
ERTS/Incident Number :	664952
Medium :	Marine

Map Id: 90
Direction: WNW
Distance: 0.227 mi., 1200 ft.
Elevation: 19 ft.
Relative: Higher

Site Name : FOSS WATERWAY MARINA | Foss Harbor Marina | Foss Waterway Marina - Totem Marina
821 DOCK ST | 821 E Dock St | 821 DOCK ST SLIP K-3
TACOMA | Tacoma, WA

Database(s) : [ALL SITES - WA, ERNS, FRS, MANIFEST EPA, SPILLS - WA, UST - WA] ***(cont.)***

Envirosite ID: 52365711
EPA ID: N/R

SPILLS - WA ***(cont.)***

Incident Category :	Oil Spill
Source Type :	Vessel
Source :	RECREATIONAL VESSEL
Oil Type :	GASOLINE
Quantity Total :	3
Quantity to Water :	3
Quantity Imp :	N/R
Quantity Recovered :	0.0
Activity :	STATIC OR PERFORMING DESIGNED FUNCTION
Cause Type :	EQUIPMENT/MATERIAL FAILURE
Cause :	STRUCTURAL FAILURE
Regulated :	N
Impact :	WATER POLLUTION
Latitude :	47.25528
Longitude :	-122.43555
Last Date in Agency List :	2023-03-28

UST - WA

Facility Name :	Foss Waterway Marina - Totem Marina
Facility Address :	821 DOCK STREET, Tacoma, 98422
County :	Pierce
Facility Site ID :	29933569
UST Site ID :	100412
Tag Number(s) :	N/R
Responsible Unit :	Southwest
Is Active :	No
Latitude :	47.256923
Longitude :	-122.436552
Last Date in Agency List :	2022-12-29

Tank Details

Tank Name :	2-4000GAS
Tank Status :	Removed
Install Date :	1964-12-31
Tank Upgrade Date :	N/R
Tank Permanent Closure Date :	N/R
Permit Expiration Date :	N/R
Tank Material :	N/R
Tank Construction :	N/R
Tank Corrosion Protection :	N/R
Tank Manifold :	N/R
Tank Release Detection :	N/R
Tank Tightness Test :	N/R
Tank Spill Prevention :	N/R
Capacity Range :	N/R
Actual Capacity :	N/R
Pipe Material :	N/R
Pipe Construction :	N/R

Map Id: 90
Direction: WNW
Distance: 0.227 mi., 1200 ft.
Elevation: 19 ft.
Relative: Higher

Site Name : FOSS WATERWAY MARINA | Foss Harbor Marina | Foss Waterway Marina - Totem Marina
821 DOCK ST | 821 E Dock St | 821 DOCK ST SLIP K-3
TACOMA | Tacoma, WA

Database(s) : [ALL SITES - WA, ERNS, FRS, MANIFEST EPA, SPILLS - WA, UST - WA] ***(cont.)***

Envirosite ID: 52365711
EPA ID: N/R

UST - WA ***(cont.)***

Pipe Corrosion Protection :	N/R
Tank SFC :	N/R
Dispenser SFC :	N/R
Primary Pipe Release Detection :	N/R
Secondary Pipe Release Detection :	N/R
Pipe Pumping System :	N/R
Pipe Install Date :	N/R
Turbine Sump Construction :	N/R
Tank Status Date :	1996-08-06
Tank Install Date :	N/R
Tank Overfill Prevention :	N/R

Compartments Details

Compartment Number :	1
Compartment Capacity :	N/R
Substance Stored :	Leaded Gasoline
Used Substance :	N/R
Ecy Region :	N/R

Tank Details

Tank Name :	3-4000DSL
Tank Status :	Removed
Install Date :	1964-12-31
Tank Upgrade Date :	N/R
Tank Permanent Closure Date :	N/R
Permit Expiration Date :	N/R
Tank Material :	N/R
Tank Construction :	N/R
Tank Corrosion Protection :	N/R
Tank Manifold :	N/R
Tank Release Detection :	N/R
Tank Tightness Test :	N/R
Tank Spill Prevention :	N/R
Capacity Range :	N/R
Actual Capacity :	N/R
Pipe Material :	N/R
Pipe Construction :	N/R
Pipe Corrosion Protection :	N/R
Tank SFC :	N/R
Dispenser SFC :	N/R
Primary Pipe Release Detection :	N/R
Secondary Pipe Release Detection :	N/R
Pipe Pumping System :	N/R
Pipe Install Date :	N/R
Turbine Sump Construction :	N/R
Tank Status Date :	1996-08-06
Tank Install Date :	N/R
Tank Overfill Prevention :	N/R

Map Id: 90
Direction: WNW
Distance: 0.227 mi., 1200 ft.
Elevation: 19 ft.
Relative: Higher

Site Name : FOSS WATERWAY MARINA | Foss Harbor Marina | Foss Waterway Marina - Totem Marina
821 DOCK ST | 821 E Dock St | 821 DOCK ST SLIP K-3
TACOMA | Tacoma, WA

Database(s) : [ALL SITES - WA, ERNS, FRS, MANIFEST EPA, SPILLS - WA, UST - WA] ***(cont.)***

Envirosite ID: 52365711
EPA ID: N/R

UST - WA ***(cont.)***

Compartments Details

Compartment Number :	1
Compartment Capacity :	N/R
Substance Stored :	N/R
Used Substance :	N/R
Ecy Region :	N/R

Tank Details

Tank Name :	1-10000GAS
Tank Status :	Removed
Install Date :	1964-12-31
Tank Upgrade Date :	N/R
Tank Permanent Closure Date :	N/R
Permit Expiration Date :	N/R
Tank Material :	N/R
Tank Construction :	N/R
Tank Corrosion Protection :	N/R
Tank Manifold :	N/R
Tank Release Detection :	N/R
Tank Tightness Test :	N/R
Tank Spill Prevention :	N/R
Capacity Range :	N/R
Actual Capacity :	N/R
Pipe Material :	N/R
Pipe Construction :	N/R
Pipe Corrosion Protection :	N/R
Tank SFC :	N/R
Dispenser SFC :	N/R
Primary Pipe Release Detection :	N/R
Secondary Pipe Release Detection :	N/R
Pipe Pumping System :	N/R
Pipe Install Date :	N/R
Turbine Sump Construction :	N/R
Tank Status Date :	1996-08-06
Tank Install Date :	N/R
Tank Overfill Prevention :	N/R

Compartments Details

Compartment Number :	1
Compartment Capacity :	N/R
Substance Stored :	Leaded Gasoline
Used Substance :	N/R
Ecy Region :	N/R

Map Id: 91
Direction: ESE
Distance: 0.231 mi., 1219 ft.
Elevation: 17 ft.
Relative: Higher

Site Name : NORTHWEST DETENTION CENTER | HYGRADE FOOD PRODUCTS CORP | GEO FACILITY EXPANSION PROJECT
1623 E J ST | 1623 EAST J ST. | 1623 EAST J STREET
TACOMA | Tacoma | TACOMA, WA 98421

Database(s) : [ALL SITES - WA, CSCSL NFA - WA, DOCKET, ECHO, ENVCVN - WA, FRS, HSL - WA, PRISONS, PRP-CORP, RCRA_NONGEN, T 2 - WA, VCP - WA]

Envirosite ID: 52365432
EPA ID: N/R

ALL SITES - WA

Facility Name :	GEO FACILITY EXPANSION PROJECT
Facility Address :	1623 E J ST, TACOMA, 98421
County :	Pierce
Facility/Site ID :	24264
Alternate Name :	N/R
Program Name :	N/R
WRIA :	10
Legislative District :	27
Congressional District :	9
Ecology Region :	SWRO
Ecology Program Phone :	(360) 407-6400
Tribal Land :	N
Latitude :	47.25
Longitude :	-122.422
Last Date in Agency List :	2023-01-03

Program Details

Program :	WATQUAL
Program ID :	WAR011502
Interaction Type :	Construction SW GP
Interaction Type Description :	General permit issued to owner/operators of construction projects that disturb 1 or more acres of land through clearing, grading, excavating, or stockpiling of fill material that discharge stormwater to state waters.
Status :	Inactive
Start Date :	2009-04-06
End Date :	2010-12-16
SIC :	N/R
NAICS :	N/R
Facility Name :	NORTHWEST DETENTION CENTER
Facility Address :	1623 E J ST, TACOMA, 98421
County :	Pierce
Facility/Site ID :	87873175
Alternate Name :	N/R
Program Name :	N/R
WRIA :	10
Legislative District :	27
Congressional District :	9
Ecology Region :	SWRO
Ecology Program Phone :	(360) 407-6171

Map Id: 91
Direction: ESE
Distance: 0.231 mi., 1219 ft.
Elevation: 17 ft.
Relative: Higher

Site Name : NORTHWEST DETENTION CENTER | HYGRADE FOOD PRODUCTS CORP | GEO FACILITY EXPANSION PROJECT
1623 E J ST | 1623 EAST J ST. | 1623 EAST J STREET
TACOMA | Tacoma | TACOMA, WA 98421

Database(s) : [ALL SITES - WA, CSCSL NFA - WA, DOCKET, ECHO, ENVCVN - WA, FRS, HSL - WA, PRISONS, PRP-CORP, RCRA_NONGEN, T 2 - WA, VCP - WA] ***(cont.)***

Envirosite ID: 52365432
EPA ID: N/R

ALL SITES - WA ***(cont.)***

Tribal Land :	N
Latitude :	47.250258
Longitude :	-122.422389
Last Date in Agency List :	2023-01-03

Facility/Site ID :	87873175
Alternate Name :	INS CORRECTIONAL SERVICES CORP
Program Name :	N/R
WRIA :	10
Legislative District :	27
Congressional District :	9
Ecology Region :	SWRO
Ecology Program Phone :	(360) 407-6734
Tribal Land :	N
Latitude :	47.250258
Longitude :	-122.422389
Last Date in Agency List :	2023-01-03

Facility/Site ID :	87873175
Alternate Name :	HYGRADE FOOD PRODUCTS CORP
Program Name :	N/R
WRIA :	10
Legislative District :	27
Congressional District :	9
Ecology Region :	SWRO
Ecology Program Phone :	(360) 407-6171
Tribal Land :	N
Latitude :	47.250258
Longitude :	-122.422389
Last Date in Agency List :	2023-01-03

Facility/Site ID :	87873175
Alternate Name :	N/R
Program Name :	N/R
WRIA :	10
Legislative District :	27
Congressional District :	9
Ecology Region :	SWRO
Ecology Program Phone :	(360) 407-7224
Tribal Land :	N
Latitude :	47.250258
Longitude :	-122.422389
Last Date in Agency List :	2023-01-03

Map Id: 91
Direction: ESE
Distance: 0.231 mi., 1219 ft.
Elevation: 17 ft.
Relative: Higher

Site Name : NORTHWEST DETENTION CENTER | HYGRADE FOOD PRODUCTS CORP | GEO FACILITY EXPANSION PROJECT
1623 E J ST | 1623 EAST J ST. | 1623 EAST J STREET
TACOMA | Tacoma | TACOMA, WA 98421

Database(s) : [ALL SITES - WA, CSCSL NFA - WA, DOCKET, ECHO, ENVCVN - WA, FRS, HSL - WA, PRISONS, PRP-CORP, RCRA_NONGEN, T 2 - WA, VCP - WA] ***(cont.)***

Envirosite ID: 52365432
EPA ID: N/R

ALL SITES - WA ***(cont.)***

Facility/Site ID :	87873175
Alternate Name :	N/R
Program Name :	N/R
WRIA :	10
Legislative District :	27
Congressional District :	9
Ecology Region :	SWRO
Ecology Program Phone :	(360) 407-6734
Tribal Land :	N
Latitude :	47.250258
Longitude :	-122.422389
Last Date in Agency List :	2023-01-03

Facility/Site ID :	87873175
Alternate Name :	HYGRADE FOOD PRODUCTS CORP
Program Name :	N/R
WRIA :	10
Legislative District :	27
Congressional District :	9
Ecology Region :	SWRO
Ecology Program Phone :	(360) 407-7224
Tribal Land :	N
Latitude :	47.250258
Longitude :	-122.422389
Last Date in Agency List :	2023-01-03

Facility/Site ID :	87873175
Alternate Name :	INS CORRECTIONAL SERVICES CORP
Program Name :	N/R
WRIA :	10
Legislative District :	27
Congressional District :	9
Ecology Region :	SWRO
Ecology Program Phone :	(360) 407-7224
Tribal Land :	N
Latitude :	47.250258
Longitude :	-122.422389
Last Date in Agency List :	2023-01-03

Facility/Site ID :	87873175
Alternate Name :	INS CORRECTIONAL SERVICES CORP
Program Name :	N/R
WRIA :	10
Legislative District :	27
Congressional District :	9
Ecology Region :	SWRO

Map Id: 91
Direction: ESE
Distance: 0.231 mi., 1219 ft.
Elevation: 17 ft.
Relative: Higher

Site Name : NORTHWEST DETENTION CENTER | HYGRADE FOOD PRODUCTS CORP | GEO FACILITY EXPANSION PROJECT
1623 E J ST | 1623 EAST J ST. | 1623 EAST J STREET
TACOMA | Tacoma | TACOMA, WA 98421

Database(s) : [ALL SITES - WA, CSCSL NFA - WA, DOCKET, ECHO, ENVCVN - WA, FRS, HSL - WA, PRISONS, PRP-CORP, RCRA_NONGEN, T 2 - WA, VCP - WA] ***(cont.)***

Envirosite ID: 52365432
EPA ID: N/R

ALL SITES - WA ***(cont.)***

Ecology Program Phone :	(360) 407-6171
Tribal Land :	N
Latitude :	47.250258
Longitude :	-122.422389
Last Date in Agency List :	2023-01-03

Facility/Site ID :	87873175
Alternate Name :	HYGRADE FOOD PRODUCTS CORP
Program Name :	N/R
WRIA :	10
Legislative District :	27
Congressional District :	9
Ecology Region :	SWRO
Ecology Program Phone :	(360) 407-6734
Tribal Land :	N
Latitude :	47.250258
Longitude :	-122.422389
Last Date in Agency List :	2023-01-03

Program Details

Program :	TOXICS
Program ID :	SW1011
Interaction Type :	Voluntary Cleanup Sites
Interaction Type Description :	For a fee, Ecology staff will review an independent cleanup report(s) and provide a written decision about the adequacy of the cleanup actions taken and described in the report.
Status :	Inactive
Start Date :	2009-01-28
End Date :	2009-05-18
SIC :	N/R
NAICS :	N/R

Program :	TOXICS
Program ID :	SW1011
Interaction Type :	Voluntary Cleanup Sites
Interaction Type Description :	For a fee, Ecology staff will review an independent cleanup report(s) and provide a written decision about the adequacy of the cleanup actions taken and described in the report.
Status :	Inactive
Start Date :	2009-01-28
End Date :	2009-05-18

Map Id: 91
Direction: ESE
Distance: 0.231 mi., 1219 ft.
Elevation: 17 ft.
Relative: Higher

Site Name : NORTHWEST DETENTION CENTER | HYGRADE FOOD PRODUCTS CORP | GEO FACILITY EXPANSION PROJECT
1623 E J ST | 1623 EAST J ST. | 1623 EAST J STREET
TACOMA | Tacoma | TACOMA, WA 98421

Database(s) : [ALL SITES - WA, CSCSL NFA - WA, DOCKET, ECHO, ENVCVN - WA, FRS, HSL - WA, PRISONS, PRP-CORP, RCRA_NONGEN, T 2 - WA, VCP - WA] ***(cont.)***

Envirosite ID: 52365432
EPA ID: N/R

ALL SITES - WA ***(cont.)***

SIC :	9999 - NONCLASSIFIABLE ESTABLISHMENTS
NAICS :	N/R
Program :	TOXICS
Program ID :	SW1011
Interaction Type :	Voluntary Cleanup Sites
Interaction Type Description :	For a fee, Ecology staff will review an independent cleanup report(s) and provide a written decision about the adequacy of the cleanup actions taken and described in the report.
Status :	Inactive
Start Date :	2002-08-15
End Date :	2003-03-07
SIC :	N/R
NAICS :	N/R
Program :	TOXICS
Program ID :	SW1011
Interaction Type :	Voluntary Cleanup Sites
Interaction Type Description :	For a fee, Ecology staff will review an independent cleanup report(s) and provide a written decision about the adequacy of the cleanup actions taken and described in the report.
Status :	Inactive
Start Date :	2002-08-15
End Date :	2003-03-07
SIC :	9999 - NONCLASSIFIABLE ESTABLISHMENTS
NAICS :	N/R
Program :	TOXICS
Program ID :	SW1011
Interaction Type :	Toxics Release Inventory
Interaction Type Description :	Facilities in specific industries that manufacture, process or use more than the threshold amount of one or more of 600 listed toxic chemicals. Most threshold amounts are 10,000 or 25,000 pounds per year. Some chemicals have much lower thresholds.
Status :	Inactive
Start Date :	1987-01-01
End Date :	2002-10-09
SIC :	9999 - NONCLASSIFIABLE ESTABLISHMENTS
NAICS :	N/R

Map Id: 91
Direction: ESE
Distance: 0.231 mi., 1219 ft.
Elevation: 17 ft.
Relative: Higher

Site Name : NORTHWEST DETENTION CENTER | HYGRADE FOOD PRODUCTS CORP | GEO FACILITY EXPANSION PROJECT
1623 E J ST | 1623 EAST J ST. | 1623 EAST J STREET
TACOMA | Tacoma | TACOMA, WA 98421

Database(s) : [ALL SITES - WA, CSCSL NFA - WA, DOCKET, ECHO, ENVCVN - WA, FRS, HSL - WA, PRISONS, PRP-CORP, RCRA_NONGEN, T 2 - WA, VCP - WA] ***(cont.)***

Envirosite ID: 52365432
EPA ID: N/R

ALL SITES - WA ***(cont.)***

Program : TOXICS
Program ID : SW1011
Interaction Type : Toxics Release Inventory

Interaction Type Description : Facilities in specific industries that manufacture, process or use more than the threshold amount of one or more of 600 listed toxic chemicals. Most threshold amounts are 10,000 or 25,000 pounds per year. Some chemicals have much lower thresholds.

Status : Inactive
Start Date : 1987-01-01
End Date : 2002-10-09
SIC : N/R
NAICS : N/R

Program : TOXICS
Program ID : SW1011
Interaction Type : Hazardous Waste Generator

Interaction Type Description : Facilities that generate any quantity of a dangerous waste. They may be classified as SQG, MQG, or LQG depending on hazardous waste generated for a given month.

Status : Inactive
Start Date : 1986-06-13
End Date : 1990-09-08
SIC : 9999 - NONCLASSIFIABLE ESTABLISHMENTS
NAICS : N/R

Program : TOXICS
Program ID : SW1011
Interaction Type : Hazardous Waste Generator

Interaction Type Description : Facilities that generate any quantity of a dangerous waste. They may be classified as SQG, MQG, or LQG depending on hazardous waste generated for a given month.

Status : Inactive
Start Date : 1986-06-13
End Date : 1990-09-08
SIC : N/R
NAICS : N/R

Program : TOXICS
Program ID : SW1011
Interaction Type : Toxics Release Inventory

Map Id: 91
Direction: ESE
Distance: 0.231 mi., 1219 ft.
Elevation: 17 ft.
Relative: Higher

Site Name : NORTHWEST DETENTION CENTER | HYGRADE FOOD PRODUCTS CORP | GEO FACILITY EXPANSION PROJECT
1623 E J ST | 1623 EAST J ST. | 1623 EAST J STREET
TACOMA | Tacoma | TACOMA, WA 98421

Database(s) : [ALL SITES - WA, CSCSL NFA - WA, DOCKET, ECHO, ENVCVN - WA, FRS, HSL - WA, PRISONS, PRP-CORP, RCRA_NONGEN, T 2 - WA, VCP - WA] ***(cont.)***

Envirosite ID: 52365432
EPA ID: N/R

ALL SITES - WA ***(cont.)***

Interaction Type Description :	Facilities in specific industries that manufacture, process or use more than the threshold amount of one or more of 600 listed toxic chemicals. Most threshold amounts are 10,000 or 25,000 pounds per year. Some chemicals have much lower thresholds.
Status :	Inactive
Start Date :	1988-07-01
End Date :	1989-07-01
SIC :	N/R
NAICS :	N/R
Program :	TOXICS
Program ID :	SW1011
Interaction Type :	Toxics Release Inventory
Interaction Type Description :	Facilities in specific industries that manufacture, process or use more than the threshold amount of one or more of 600 listed toxic chemicals. Most threshold amounts are 10,000 or 25,000 pounds per year. Some chemicals have much lower thresholds.
Status :	Inactive
Start Date :	1988-07-01
End Date :	1989-07-01
SIC :	9999 - NONCLASSIFIABLE ESTABLISHMENTS
NAICS :	N/R
Program :	TOXICS
Program ID :	SW1011
Interaction Type :	Emergency/Haz Chem Rpt TIER2
Interaction Type Description :	Businesses that store 10,000 pounds or more of a hazardous chemical or 500 pounds or less, depending on the chemical, of an extremely hazardous chemical on site at any one time must report annually. Reports are sent to the State Emergency Response Commission (represented by Ecology) Local Emergency Planning Committees, and local fire departments for emergency planning. (product, not waste)
Status :	Active
Start Date :	1987-01-01
End Date :	N/R
SIC :	N/R
NAICS :	N/R
Program :	TOXICS
Program ID :	SW1011
Interaction Type :	Emergency/Haz Chem Rpt TIER2

Map Id: 91
Direction: ESE
Distance: 0.231 mi., 1219 ft.
Elevation: 17 ft.
Relative: Higher

Site Name : NORTHWEST DETENTION CENTER | HYGRADE FOOD PRODUCTS CORP | GEO FACILITY EXPANSION PROJECT
1623 E J ST | 1623 EAST J ST. | 1623 EAST J STREET
TACOMA | Tacoma | TACOMA, WA 98421

Database(s) : [ALL SITES - WA, CSCSL NFA - WA, DOCKET, ECHO, ENVCVN - WA, FRS, HSL - WA, PRISONS, PRP-CORP, RCRA_NONGEN, T 2 - WA, VCP - WA] ***(cont.)***

Envirosite ID: 52365432
EPA ID: N/R

ALL SITES - WA ***(cont.)***

Interaction Type Description :	Businesses that store 10,000 pounds or more of a hazardous chemical or 500 pounds or less, depending on the chemical, of an extremely hazardous chemical on site at any one time must report annually. Reports are sent to the State Emergency Response Commission (represented by Ecology) Local Emergency Planning Committees, and local fire departments for emergency planning. (product, not waste)
Status :	Active
Start Date :	1987-01-01
End Date :	N/R
SIC :	9999 - NONCLASSIFIABLE ESTABLISHMENTS
NAICS :	N/R

CSCSL NFA - WA

Facility Name :	NORTHWEST DETENTION CENTER
Facility Address :	1623 E J ST, TACOMA, 98421
County :	Pierce
NFA Date :	2003-03-07
Facility Site ID :	87873175
Cleanup Site ID :	1847
Rank :	N/R
VCP :	N/R
Alternate Site Names :	HYGRADE FOOD PRODUCTS CORP,INS CORRECTIONAL SERVICES CORP
NFA Reason :	Voluntary Cleanup Program Review
Site Status :	NFA
Region :	Southwest
Responsible Unit :	Southwest
Latitude :	47.250258
Longitude :	-122.422389
Last Date in Agency List :	2023-02-23

Contaminants

Contaminant Name :	Metals Priority Pollutants
Ground Water :	Confirmed Above Cleanup Levels
Surface Water :	N/R
Soil :	Confirmed Above Cleanup Levels
Sediment :	N/R
Air :	N/R
Bedrock :	N/R
Contaminant Name :	Petroleum Products-Unspecified
Ground Water :	Confirmed Above Cleanup Levels
Surface Water :	N/R

Map Id: 91
Direction: ESE
Distance: 0.231 mi., 1219 ft.
Elevation: 17 ft.
Relative: Higher

Site Name : NORTHWEST DETENTION CENTER | HYGRADE FOOD PRODUCTS CORP | GEO FACILITY EXPANSION PROJECT
1623 E J ST | 1623 EAST J ST. | 1623 EAST J STREET
TACOMA | Tacoma | TACOMA, WA 98421

Database(s) : [ALL SITES - WA, CSCSL NFA - WA, DOCKET, ECHO, ENVCVN - WA, FRS, HSL - WA, PRISONS, PRP-CORP, RCRA_NONGEN, T 2 - WA, VCP - WA] ***(cont.)***

Envirosite ID: 52365432
EPA ID: N/R

CSCSL NFA - WA ***(cont.)***

Soil :	Confirmed Above Cleanup Levels
Sediment :	N/R
Air :	N/R
Bedrock :	N/R

Contaminant Name :	Polycyclic Aromatic Hydrocarbons
Ground Water :	Suspected
Surface Water :	N/R
Soil :	Confirmed Above Cleanup Levels
Sediment :	N/R
Air :	N/R
Bedrock :	N/R

DOCKET

Facility Name :	GEO GROUP - NORTHWEST ICE PROCESSING CENTER
Facility Address :	1623 E J ST, TACOMA, WA 98421

Site Activity Details

Enforcement Action Case Number :	10-2021-0177
Activity ID :	3602765414
Enforcement Action Name :	GEO GROUP - NORTHWEST ICE PROCESSING CENTER
Last Date in Agency List :	2022-12-14

Final Ordr Iss/Final Order Enter Date:	2021-07-07
Complaint/Proposed Order Actual Date:	N/R
Final Order Issued Actual Date :	2021-07-07
Final Order Name :	GEO Group, Inc.

Complaint Summary

Respondent/Defendant Name :	GEO Group, Inc.
Named in Complaint :	Y
Named in Final Order :	Y

SEP Category :	N/R
SEP Description :	N/R

Regional Docket Number :	N/R

Map Id: 91
Direction: ESE
Distance: 0.231 mi., 1219 ft.
Elevation: 17 ft.
Relative: Higher

Site Name : NORTHWEST DETENTION CENTER | HYGRADE FOOD PRODUCTS CORP | GEO FACILITY EXPANSION PROJECT
1623 E J ST | 1623 EAST J ST. | 1623 EAST J STREET
TACOMA | Tacoma | TACOMA, WA 98421

Database(s) : [ALL SITES - WA, CSCSL NFA - WA, DOCKET, ECHO, ENVCVN - WA, FRS, HSL - WA, PRISONS, PRP-CORP, RCRA_NONGEN, T 2 - WA, VCP - WA] ***(cont.)***

Envirosite ID: 52365432
EPA ID: N/R

DOCKET ***(cont.)***

Standard Industrial Classification (SIC) Summary

Registry ID :	110002150662
Primary SIC :	2011 - MEAT PACKING PLANTS
Primary NAICS :	N/R
Settlement FRS ICIS Facility :	3601275043 - GEO GROUP - NORTHWEST ICE PROCESSING CENTER
Pollutants (SRS) :	N/R
Admin EA Closed Actual Date :	2021-07-07
Enforcement Action Name :	GEO Group, Inc.
Enforcement Action Resolution :	Final Order No Penalty
Violation Types :	PPE maintenance. Failed to assure cleaning/maintenance Misuse Of A Registered Pesticide
Case Law Sections :	FIFRA 12A2G - Misuse

Violation Penalties and Compliance Summary

Compliance Action Cost :	5000
EPA Penalty Assessed Amount :	0
Cost Recovery Required :	N/R
Cost of SEP :	0
Cost of Complying Actions :	N/R
Facility Name :	HYGRADE FOOD PRODUCTS CORP
Facility Address :	1623 E J ST, TACOMA, WA 98421

Site Activity Details

Enforcement Action Case Number :	10-1985-0003
Activity ID :	53998
Enforcement Action Name :	HYGRADE FOOD PRODUCTS CORP
Last Date in Agency List :	2022-12-14
Final Ordr Iss/Final Order Enter Date:	1985-09-10
Complaint/Proposed Order Actual Date:	1985-09-10
Final Order Issued Actual Date :	1985-09-10
Final Order Name :	HYGRADE FOOD PRODUCTS

Map Id: 91
Direction: ESE
Distance: 0.231 mi., 1219 ft.
Elevation: 17 ft.
Relative: Higher

Site Name : NORTHWEST DETENTION CENTER | HYGRADE FOOD PRODUCTS CORP | GEO FACILITY EXPANSION PROJECT
1623 E J ST | 1623 EAST J ST. | 1623 EAST J STREET
TACOMA | Tacoma | TACOMA, WA 98421

Database(s) : [ALL SITES - WA, CSCSL NFA - WA, DOCKET, ECHO, ENVCVN - WA, FRS, HSL - WA, PRISONS, PRP-CORP, RCRA_NONGEN, T 2 - WA, VCP - WA] ***(cont.)***

Envirosite ID: 52365432
EPA ID: N/R

DOCKET ***(cont.)***

Complaint Summary

Respondent/Defendant Name :	HYGRADE FOOD PRODUCTS CORPORATION
Named in Complaint :	Y
Named in Final Order :	Y
SEP Category :	N/R
SEP Description :	N/R
Regional Docket Number :	85-551(C-T)

Standard Industrial Classification (SIC) Summary

Registry ID :	110002150662
Primary SIC :	2011 - MEAT PACKING PLANTS
Primary NAICS :	N/R
Settlement FRS ICIS Facility :	7892 - HYGRADE FOOD PRODUCTS CORP
Pollutants (SRS) :	PM PARTICULATES
Admin EA Closed Actual Date :	1985-11-27
Enforcement Action Name :	HYGRADE FOOD PRODUCTS CORPORATION
Enforcement Action Resolution :	Final Order With Penalty
Violation Types :	Violation Of A SIP, Not Otherwise Specified
Case Law Sections :	CAA 110 - Implementation Plan for National Primary and Secondary Ambient Air Quality Standards

Violation Penalties and Compliance Summary

Compliance Action Cost :	0
EPA Penalty Assessed Amount :	5300
Cost Recovery Required :	N/R
Cost of SEP :	0
Cost of Complying Actions :	N/R

Map Id: 91
Direction: ESE
Distance: 0.231 mi., 1219 ft.
Elevation: 17 ft.
Relative: Higher

Site Name : NORTHWEST DETENTION CENTER | HYGRADE FOOD PRODUCTS CORP | GEO FACILITY EXPANSION PROJECT
1623 E J ST | 1623 EAST J ST. | 1623 EAST J STREET
TACOMA | Tacoma | TACOMA, WA 98421

Database(s) : [ALL SITES - WA, CSCSL NFA - WA, DOCKET, ECHO, ENVCVN - WA, FRS, HSL - WA, PRISONS, PRP-CORP, RCRA_NONGEN, T 2 - WA, VCP - WA] ***(cont.)***

Envirosite ID: 52365432
EPA ID: N/R

DOCKET ***(cont.)***

Site Activity Details

Enforcement Action Case Number :	10-1986-0002
Activity ID :	54023
Enforcement Action Name :	HYGRADE FOOD PRODUCTS CORP
Last Date in Agency List :	2022-12-14
Final Ordr Iss/Final Order Enter Date:	1985-05-15
Complaint/Proposed Order Actual Date:	1985-05-15
Final Order Issued Actual Date :	1985-05-15
Final Order Name :	HYGRADE FOOD PRODUCTS

Complaint Summary

Respondent/Defendant Name :	HYGRADE FOOD PRODUCTS
Named in Complaint :	Y
Named in Final Order :	Y
SEP Category :	N/R
SEP Description :	N/R
Regional Docket Number :	N/R

Standard Industrial Classification (SIC) Summary

Registry ID :	110002150662
Primary SIC :	2011 - MEAT PACKING PLANTS
Primary NAICS :	N/R
Settlement FRS ICIS Facility :	7892 - HYGRADE FOOD PRODUCTS CORP
Pollutants (SRS) :	NONE
Admin EA Closed Actual Date :	1985-11-05
Enforcement Action Name :	HYGRADE FOOD PRODUCTS
Enforcement Action Resolution :	Final Order With Penalty
Violation Types :	N/R

Map Id: 91
Direction: ESE
Distance: 0.231 mi., 1219 ft.
Elevation: 17 ft.
Relative: Higher

Site Name : NORTHWEST DETENTION CENTER | HYGRADE FOOD PRODUCTS CORP | GEO FACILITY EXPANSION PROJECT
1623 E J ST | 1623 EAST J ST. | 1623 EAST J STREET
TACOMA | Tacoma | TACOMA, WA 98421

Database(s) : [ALL SITES - WA, CSCSL NFA - WA, DOCKET, ECHO, ENVCVN - WA, FRS, HSL - WA, PRISONS, PRP-CORP, RCRA_NONGEN, T 2 - WA, VCP - WA] ***(cont.)***

Envirosite ID: 52365432
EPA ID: N/R

DOCKET ***(cont.)***

Case Law Sections :	CAA 120 - Clean Air Act

Violation Penalties and Compliance Summary

Compliance Action Cost :	0
EPA Penalty Assessed Amount :	8500
Cost Recovery Required :	N/R
Cost of SEP :	0
Cost of Complying Actions :	N/R

ECHO

Facility Name :	HYGRADE FOOD PRODUCTS
Facility Address :	1623 E J ST, TACOMA, WA 98421
County :	PIERCE
Last Inspection Date :	N/R
Registry ID :	110002150662
FIPS Code :	53053
EPA Region :	10
Inspection Count :	0
Last Inspection Days :	N/R
Informal Count :	0
Last Informal Action Date :	N/R
Formal Action Count :	0
Last Formal Action Date :	1985-09-10
Total Penalties :	0
Penalty Count :	N/R
Last Penalty Date :	1985-09-10
Last Penalty Amount :	5300
QTRS IN NC :	0
Programs IN SNC :	0
Current Compliance Status :	No Violation Identified
Three-Year Compliance Status :	_____
Collection Method :	ADDRESS MATCHING-HOUSE NUMBER
Reference Point :	CENTER OF A FACILITY OR STATION
Accuracy Meters :	99999999
Derived Tribes :	Puyallup Tribe of the Puyallup Reservation - .4 mile(s), Puyallup Tribe of the Puyallup Reservation - .7 mile(s), Muckleshoot Indian Tribe - 10.4 mile(s), Muckleshoot Indian Tribe - 13.3 mile(s), Nisqually Indian Tribe - 17.7 mile(s), Squaxin Island Tribe of the Squaxin Island Reservation - 22.5 mile(s), Squaxin Island Tribe of the Squaxin Island Reservation - 24.3 mile(s)
Derived HUC :	17110019
Derived WBD :	171100190301

Map Id: 91
Direction: ESE
Distance: 0.231 mi., 1219 ft.
Elevation: 17 ft.
Relative: Higher

Site Name : NORTHWEST DETENTION CENTER | HYGRADE FOOD PRODUCTS CORP | GEO FACILITY EXPANSION PROJECT
1623 E J ST | 1623 EAST J ST. | 1623 EAST J STREET
TACOMA | Tacoma | TACOMA, WA 98421

Database(s) : [ALL SITES - WA, CSCSL NFA - WA, DOCKET, ECHO, ENVCVN - WA, FRS, HSL - WA, PRISONS, PRP-CORP, RCRA_NONGEN, T 2 - WA, VCP - WA] ***(cont.)***

Envirosite ID: 52365432
EPA ID: N/R

ECHO ***(cont.)***

Derived STCTY FIPS :	53053
Derived Zip :	98421
Derived CD113 :	09
Derived CB2010 :	530530602001088
MYRTK Universe :	NNN
NPDES IDs :	N/R
CWA Permit Types :	N/R
CWA Compliance Tracking :	N/R
CWA NAICS :	N/R
CWA SICS :	N/R
CWA Inspection Count :	N/R
CWA Last Inspection Days :	N/R
CWA Informal Count :	N/R
CWA Formal Action Count :	N/R
CWA Last Formal Action Date :	N/R
CWA Penalties :	N/R
CWA Last Penalty Date :	N/R
CWA Last Penalty Amount :	N/R
CWA Quarters IN NC :	N/R
CWA Current Compliance Status :	N/R
CWA Current SNC Flag :	N
CWA 13 Quarters Compliance Status :	N/R
CWA 13 Quarters Effluent Exceedances:	N/R
CWA Three-Year QNCR Codes :	N/R
DFR URL :	Click here for hyperlink provided by the agency.
Facility SIC :	2013
Facility NAICS :	311213 - Malt Manufacturing
Facility Last Inspection EPA Date :	N/R
Facility Last Inspection State Date :	N/R
Facility Last Formal Act EPA Date :	1985-09-10
Facility Last Formal Act State Date :	N/R
Facility Last Informal Act EPA Date :	N/R
Facility Last Informal Act State Date:	N/R
Facility Federal Agency :	N/R
TRI Reporter :	N/R
Facility Imp Water Flag :	N/R
Current SNC Flag :	N
Indian County Flag :	N
Federal Flag :	N/R
US Mexico Border Flag :	N/R
Chesapeak Bay Flag :	N/R
AIR Flag :	N
NPDES Flag :	N
SDWIS Flag :	Y
RCRA Flag :	Y
TRI Flag :	N
GHG Flag :	N
Major Flag :	N/R
Active Flag :	N/R

Map Id: 91
Direction: ESE
Distance: 0.231 mi., 1219 ft.
Elevation: 17 ft.
Relative: Higher

Site Name : NORTHWEST DETENTION CENTER | HYGRADE FOOD PRODUCTS CORP | GEO FACILITY EXPANSION PROJECT
1623 E J ST | 1623 EAST J ST. | 1623 EAST J STREET
TACOMA | Tacoma | TACOMA, WA 98421

Database(s) : [ALL SITES - WA, CSCSL NFA - WA, DOCKET, ECHO, ENVCVN - WA, FRS, HSL - WA, PRISONS, PRP-CORP, RCRA_NONGEN, T 2 - WA, VCP - WA] ***(cont.)***

Envirosite ID: 52365432
EPA ID: N/R

ECHO ***(cont.)***

NAA Flag :	Y
Latitude :	47.24881
Longitude :	-122.42248
Last Date in Agency List :	2019-05-06
Facility Name :	HYGRADE FOOD PRODUCTS CORP
Facility Address :	1623 EAST J STREET, TACOMA, WA 98421
County :	PIERCE
Last Inspection Date :	N/R
Registry ID :	110002150662
FIPS Code :	53053
EPA Region :	10
Inspection Count :	0
Last Inspection Days :	N/R
Informal Count :	0
Last Informal Action Date :	N/R
Formal Action Count :	0
Last Formal Action Date :	1985-06-21
Total Penalties :	0
Penalty Count :	0
Last Penalty Date :	1985-06-21
Last Penalty Amount :	5300
QTRS IN NC :	0
Programs IN SNC :	0
Current Compliance Status :	No Violation
Three-Year Compliance Status :	N/R
Collection Method :	ADDRESS MATCHING-HOUSE NUMBER
Reference Point :	CENTER OF A FACILITY OR STATION
Accuracy Meters :	30
Derived Tribes :	Puyallup Tribe of the Puyallup Reservation - .4 mile(s), Puyallup Tribe of the Puyallup Reservation - .7 mile(s), Muckleshoot Indian Tribe - 10.4 mile(s), Muckleshoot Indian Tribe - 13.3 mile(s), Nisqually Indian Tribe - 17.7 mile(s), Squaxin Island Tribe of the Squaxin Island Reservation - 22.5 mile(s), Squaxin Island Tribe of the Squaxin Island Reservation - 24.4 mile(s)
Derived HUC :	17110019
Derived WBD :	N/R
Derived STCTY FIPS :	53053
Derived Zip :	98421
Derived CD113 :	09
Derived CB2010 :	530530602001088
MYRTK Universe :	NNN
NPDES IDs :	N/R
CWA Permit Types :	N/R

Map Id: 91
Direction: ESE
Distance: 0.231 mi., 1219 ft.
Elevation: 17 ft.
Relative: Higher

Site Name : NORTHWEST DETENTION CENTER | HYGRADE FOOD PRODUCTS CORP | GEO FACILITY EXPANSION PROJECT
1623 E J ST | 1623 EAST J ST. | 1623 EAST J STREET
TACOMA | Tacoma | TACOMA, WA 98421

Database(s) : [ALL SITES - WA, CSCSL NFA - WA, DOCKET, ECHO, ENVCVN - WA, FRS, HSL - WA, PRISONS, PRP-CORP, RCRA_NONGEN, T 2 - WA, VCP - WA] ***(cont.)***

Envirosite ID: 52365432
EPA ID: N/R

ECHO ***(cont.)***

CWA Compliance Tracking :	N/R
CWA NAICS :	N/R
CWA SICS :	N/R
CWA Inspection Count :	N/R
CWA Last Inspection Days :	N/R
CWA Informal Count :	N/R
CWA Formal Action Count :	N/R
CWA Last Formal Action Date :	N/R
CWA Penalties :	N/R
CWA Last Penalty Date :	N/R
CWA Last Penalty Amount :	N/R
CWA Quarters IN NC :	N/R
CWA Current Compliance Status :	N/R
CWA Current SNC Flag :	N
CWA 13 Quarters Compliance Status :	N/R
CWA 13 Quarters Effluent Exceedances:	N/R
CWA Three-Year QNCR Codes :	N/R
DFR URL :	Click here for hyperlink provided by the agency.
Facility SIC :	2013
Facility NAICS :	311213 - Malt Manufacturing
Facility Last Inspection EPA Date :	N/R
Facility Last Inspection State Date :	N/R
Facility Last Formal Act EPA Date :	1985-06-21
Facility Last Formal Act State Date :	N/R
Facility Last Informal Act EPA Date :	N/R
Facility Last Informal Act State Date:	N/R
Facility Federal Agency :	N/R
TRI Reporter :	N/R
Facility Imp Water Flag :	N/R
Current SNC Flag :	N
Indian County Flag :	N
Federal Flag :	N
US Mexico Border Flag :	N/R
Chesapeak Bay Flag :	N/R
AIR Flag :	N
NPDES Flag :	N
SDWIS Flag :	N
RCRA Flag :	Y
TRI Flag :	N
GHG Flag :	N
Major Flag :	N/R
Active Flag :	N/R
NAA Flag :	Y
Latitude :	47.24922
Longitude :	-122.42183
Last Date in Agency List :	2016-01-19

Map Id: 91
Direction: ESE
Distance: 0.231 mi., 1219 ft.
Elevation: 17 ft.
Relative: Higher

Site Name : NORTHWEST DETENTION CENTER | HYGRADE FOOD PRODUCTS CORP | GEO FACILITY EXPANSION PROJECT
1623 E J ST | 1623 EAST J ST. | 1623 EAST J STREET
TACOMA | Tacoma | TACOMA, WA 98421

Database(s) : [ALL SITES - WA, CSCSL NFA - WA, DOCKET, ECHO, ENVCVN - WA, FRS, HSL - WA, PRISONS, PRP-CORP, RCRA_NONGEN, T 2 - WA, VCP - WA] ***(cont.)***

Envirosite ID: 52365432
EPA ID: N/R

ECHO ***(cont.)***

Facility Name :	NORTHWEST DETENTION CENTER
Facility Address :	1623 E J ST, TACOMA, WA 98421
County :	PIERCE
Last Inspection Date :	N/R
Registry ID :	110002150662
FIPS Code :	53053
EPA Region :	10
Inspection Count :	0
Last Inspection Days :	N/R
Informal Count :	0
Last Informal Action Date :	N/R
Formal Action Count :	1
Last Formal Action Date :	2021-07-07
Total Penalties :	0
Penalty Count :	N/R
Last Penalty Date :	1985-09-10
Last Penalty Amount :	5300
QTRS IN NC :	0
Programs IN SNC :	0
Current Compliance Status :	No Violation Identified
Three-Year Compliance Status :	_____
Collection Method :	INTERPOLATION-PHOTO
Reference Point :	FACILITY CENTROID
Accuracy Meters :	351
Derived Tribes :	Puyallup Tribe of the Puyallup Reservation - .3 mile(s), Puyallup Tribe of the Puyallup Reservation - .7 mile(s), Muckleshoot Indian Tribe - 10.3 mile(s), Muckleshoot Indian Tribe - 13.2 mile(s), Nisqually Indian Tribe - 17.7 mile(s), Squaxin Island Tribe of the Squaxin Island Reservation - 22.5 mile(s), Squaxin Island Tribe of the Squaxin Island Reservation - 24.4 mile(s)
Derived HUC :	17110014
Derived WBD :	171100190301
Derived STCTY FIPS :	53053
Derived Zip :	98421
Derived CD113 :	09
Derived CB2010 :	530530602001088
MYRTK Universe :	NNN
NPDES IDs :	N/R
CWA Permit Types :	N/R
CWA Compliance Tracking :	N/R
CWA NAICS :	N/R
CWA SICS :	N/R
CWA Inspection Count :	N/R
CWA Last Inspection Days :	N/R
CWA Informal Count :	N/R

Map Id: 91
Direction: ESE
Distance: 0.231 mi., 1219 ft.
Elevation: 17 ft.
Relative: Higher

Site Name : NORTHWEST DETENTION CENTER | HYGRADE FOOD PRODUCTS CORP | GEO FACILITY EXPANSION PROJECT
1623 E J ST | 1623 EAST J ST. | 1623 EAST J STREET
TACOMA | Tacoma | TACOMA, WA 98421

Database(s) : [ALL SITES - WA, CSCSL NFA - WA, DOCKET, ECHO, ENVCVN - WA, FRS, HSL - WA, PRISONS, PRP-CORP, RCRA_NONGEN, T 2 - WA, VCP - WA] ***(cont.)***

Envirosite ID: 52365432
EPA ID: N/R

ECHO ***(cont.)***

CWA Formal Action Count :	N/R
CWA Last Formal Action Date :	N/R
CWA Penalties :	N/R
CWA Last Penalty Date :	N/R
CWA Last Penalty Amount :	N/R
CWA Quarters IN NC :	N/R
CWA Current Compliance Status :	N/R
CWA Current SNC Flag :	N
CWA 13 Quarters Compliance Status :	N/R
CWA 13 Quarters Effluent Exceedances:	N/R
CWA Three-Year QNCR Codes :	N/R
DFR URL :	Click here for hyperlink provided by the agency.
Facility SIC :	2013
Facility NAICS :	311213 - Malt Manufacturing
Facility Last Inspection EPA Date :	N/R
Facility Last Inspection State Date :	N/R
Facility Last Formal Act EPA Date :	2021-07-07
Facility Last Formal Act State Date :	N/R
Facility Last Informal Act EPA Date :	N/R
Facility Last Informal Act State Date:	N/R
Facility Federal Agency :	N/R
TRI Reporter :	N/R
Facility Imp Water Flag :	N/R
Current SNC Flag :	N
Indian County Flag :	N
Federal Flag :	N/R
US Mexico Border Flag :	N/R
Chesapeak Bay Flag :	N/R
AIR Flag :	N
NPDES Flag :	N
SDWIS Flag :	Y
RCRA Flag :	Y
TRI Flag :	N
GHG Flag :	N
Major Flag :	N/R
Active Flag :	N/R
NAA Flag :	N
Latitude :	47.249259
Longitude :	-122.421239
Last Date in Agency List :	2023-01-16

ENVCVN - WA

Facility Name :	Northwest Detention Center
Facility Address :	1623 E J ST, TACOMA, 98421
County :	Pierce

Map Id: 91
Direction: ESE
Distance: 0.231 mi., 1219 ft.
Elevation: 17 ft.
Relative: Higher

Site Name : NORTHWEST DETENTION CENTER | HYGRADE FOOD PRODUCTS CORP | GEO FACILITY EXPANSION PROJECT
1623 E J ST | 1623 EAST J ST. | 1623 EAST J STREET
TACOMA | Tacoma | TACOMA, WA 98421

Database(s) : [ALL SITES - WA, CSCSL NFA - WA, DOCKET, ECHO, ENVCVN - WA, FRS, HSL - WA, PRISONS, PRP-CORP, RCRA_NONGEN, T 2 - WA, VCP - WA] ***(cont.)***

Envirosite ID: 52365432
EPA ID: N/R

ENVCVN - WA ***(cont.)***

Cleanup Site ID :	1847
Facility Site ID :	87873175
Site Status :	No Further Action
Alternate Site Names :	HYGRADE FOOD PRODUCTS CORP,INS CORRECTIONAL SERVICES CORP
NFA Date :	2003-03-07
Instrument Type :	Other Upland Instrument
Tax Parcel Number :	03200033003, 0320044004, 8950001390, 8950001420, 8950001430, 0320041015, 8950001440, 8950001490, 0320044001
Active Control :	Yes
County Recording Number :	N/R
County Recording Date :	N/R
Region :	Southwest
ResponsibleUnit :	Southwest
Restrict Land Use :	No
Restrict Surface Water Use :	No
Restrict All Ground Water Extraction/Well Installation:	Yes
Restrict Domestic Ground Water Extraction/Well Installation:	Yes
Prohibit Soil Disturbance :	No
Prevent the Reuse or Relocation of Site Soil:	No
Restrictive Signage :	No
Restrict Shellfish and/or Finfish Harvesting:	No
Restrict Swimming and/or Beach Play :	No
Restrict Access :	No
Ongoing Maintenance of Remedy :	Yes
Require Educational Programs :	No
Prohibit Removal or Alteration of Existing Buildings:	No
Prohibit New Building Construction :	No
Control Stormwater :	No
Control Vapor/Gas :	No
Restrict Sediment Cap Disturbance :	No
Maintain/Protect Monitoring System :	No
Other :	No
MediaRestrictions :	Groundwater; Soil
Latitude :	47.250258
Longitude :	-122.422389
Last Date in Agency List :	2023-01-20

FRS

Facility Name :	GEO FACILITY EXPANSION PROJECT
Facility Address :	1623 E J ST, TACOMA, WA 98421
County :	PIERCE

Map Id: 91
Direction: ESE
Distance: 0.231 mi., 1219 ft.
Elevation: 17 ft.
Relative: Higher

Site Name : NORTHWEST DETENTION CENTER | HYGRADE FOOD PRODUCTS CORP | GEO FACILITY EXPANSION PROJECT
1623 E J ST | 1623 EAST J ST. | 1623 EAST J STREET
TACOMA | Tacoma | TACOMA, WA 98421

Database(s) : [ALL SITES - WA, CSCSL NFA - WA, DOCKET, ECHO, ENVCVN - WA, FRS, HSL - WA, PRISONS, PRP-CORP, RCRA_NONGEN, T 2 - WA, VCP - WA] ***(cont.)***

Envirosite ID: 52365432
EPA ID: N/R

FRS ***(cont.)***

Site Details
Registry ID : 110056465221
FRS Facility URL : Click here for hyperlink provided by the agency.
Last Date in Agency List : 2016-03-07

Source Description

Source Description :

The WA-FSIS provides a means to query and display data maintained by the Washington Department of Ecology. This system contains key information for each facility/site that is currently, or has been, of interest to the Air Quality, Dam Safety, Hazardous Waste, Toxics Cleanup, and Water Quality Programs.

FRS Environmental Interest
Source and System ID : WA-FSIS - 24264

Facility Name : HYGRADE FOOD PRODUCTS
Facility Address : 1623 E J ST, TACOMA, WA 98421
County : PIERCE

Site Details
Registry ID : 110002150662
FRS Facility URL : Click here for hyperlink provided by the agency.
Last Date in Agency List : 2019-04-11

Source Description
Source Description :

RCRAInfo is EPA’s comprehensive information system that supports the Resource Conservation and Recovery Act (RCRA) of 1976 and the Hazardous and Solid Waste Amendments (HSWA) of 1984 through the tracking of events and activities related to facilities that generate, transport, and treat, store, or dispose of hazardous waste. RCRAInfo allows RCRA program staff to track the notification, permit, compliance, and corrective action activities required under RCRA. RCRAInfo also supports generation of the National Hazardous Waste Biennial Report. All generators and treatment, storage, and disposal facilities who handle hazardous waste are required to report to the EPA Administrator at least once every two years to support creation of the Biennial Report.
The Safe Drinking Water Information System Federal Data Warehouse contains information about public water systems and their violations of EPA's drinking water regulations.

Map Id: 91
Direction: ESE
Distance: 0.231 mi., 1219 ft.
Elevation: 17 ft.
Relative: Higher

Site Name : NORTHWEST DETENTION CENTER | HYGRADE FOOD PRODUCTS CORP | GEO FACILITY EXPANSION PROJECT
1623 E J ST | 1623 EAST J ST. | 1623 EAST J STREET
TACOMA | Tacoma | TACOMA, WA 98421

Database(s) : [ALL SITES - WA, CSCSL NFA - WA, DOCKET, ECHO, ENVCVN - WA, FRS, HSL - WA, PRISONS, PRP-CORP, RCRA_NONGEN, T 2 - WA, VCP - WA] ***(cont.)***

Envirosite ID: 52365432
EPA ID: N/R

FRS ***(cont.)***

TRIS is a publicly available EPA database reported annually by certain covered industry groups, as well as federal facilities. It contains information about more than 650 toxic chemicals that are being used, manufactured, treated, transported, or released into the environment, and includes information about waste management and pollution prevention activities.
The WA-FSIS provides a means to query and display data maintained by the Washington Department of Ecology. This system contains key information for each facility/site that is currently, or has been, of interest to the Air Quality, Dam Safety, Hazardous Waste, Toxics Cleanup, and Water Quality Programs.

Source Description :

ICIS provides a database that, when complete, will contain enforcement and compliance information across most of EPA's programs. The vision for ICIS is to replace EPA's independent databases that contain enforcement data with a single repository for that information. Currently, ICIS contains all Federal Administrative and Judicial enforcement actions and a subset of the Permit Compliance System (PCS), which supports the National Pollutant Discharge Elimination System (NPDES). This information is maintained in ICIS by EPA in the Regional offices and at Headquarters. A future release of ICIS will completely replace PCS and will integrate that information with Federal actions already in the system. ICIS also has the capability to track other activities that support compliance and enforcement programs, including incident tracking, compliance assistance, and compliance monitoring.

FRS Environmental Interest

Source and System ID :	ICIS - 7892 RCRAINFO - WAD099034977 SFDW - WA5335300 SFDW - WA5335320 TRIS - 98421HYGRD1636E WA-FSIS - 24264 WA-FSIS - 87873175
Facility Name :	NORTHWEST DETENTION CENTER
Facility Address :	1623 E J ST, TACOMA, WA 98421
County :	PIERCE

Site Details

Registry ID :	110002150662
FRS Facility URL :	Click here for hyperlink provided by the agency.
Last Date in Agency List :	2023-02-13

Map Id: 91
Direction: ESE
Distance: 0.231 mi., 1219 ft.
Elevation: 17 ft.
Relative: Higher

Site Name : NORTHWEST DETENTION CENTER | HYGRADE FOOD PRODUCTS CORP | GEO FACILITY EXPANSION PROJECT
1623 E J ST | 1623 EAST J ST. | 1623 EAST J STREET
TACOMA | Tacoma | TACOMA, WA 98421

Database(s) : [ALL SITES - WA, CSCSL NFA - WA, DOCKET, ECHO, ENVCVN - WA, FRS, HSL - WA, PRISONS, PRP-CORP, RCRA_NONGEN, T 2 - WA, VCP - WA] ***(cont.)***

Envirosite ID: 52365432
EPA ID: N/R

FRS ***(cont.)***

Source Description

Source Description :

RCRAInfo is EPA's comprehensive information system that supports the Resource Conservation and Recovery Act (RCRA) of 1976 and the Hazardous and Solid Waste Amendments (HSWA) of 1984 through the tracking of events and activities related to facilities that generate, transport, and treat, store, or dispose of hazardous waste. RCRAInfo allows RCRA program staff to track the notification, permit, compliance, and corrective action activities required under RCRA. RCRAInfo also supports generation of the National Hazardous Waste Biennial Report. All generators and treatment, storage, and disposal facilities who handle hazardous waste are required to report to the EPA Administrator at least once every two years to support creation of the Biennial Report.
The Safe Drinking Water Information System Federal Data Warehouse contains information about public water systems and their violations of EPA's drinking water regulations.
TRIS is a publicly available EPA database reported annually by certain covered industry groups, as well as federal facilities. It contains information about more than 650 toxic chemicals that are being used, manufactured, treated, transported, or released into the environment, and includes information about waste management and pollution prevention activities.
The WA-FSIS provides a means to query and display data maintained by the Washington Department of Ecology. This system contains key information for each facility/site that is currently, or has been, of interest to the Air Quality, Dam Safety, Hazardous Waste, Toxics Cleanup, and Water Quality Programs.

Source Description :

ICIS provides a database that, when complete, will contain enforcement and compliance information across most of EPA's programs. The vision for ICIS is to replace EPA's independent databases that contain enforcement data with a single repository for that information. Currently, ICIS contains all Federal Administrative and Judicial enforcement actions and a subset of the Permit Compliance System (PCS), which supports the National Pollutant Discharge Elimination System (NPDES). This information is maintained in ICIS by EPA in the Regional offices and at Headquarters. A future release of ICIS will completely replace PCS and will integrate that information with Federal actions already in the system. ICIS also has the capability to track other activities that support compliance and enforcement programs, including incident tracking, compliance assistance, and compliance monitoring.

FRS Environmental Interest

Source and System ID :

ICIS - 3601275043
ICIS - 3601406731
ICIS - 7892
RCRAINFO - WAD099034977
SFDW - WA5335300
SFDW - WA5335320
TRIS - 98421HYGRD1636E
WA-FSIS - 24264

Map Id: 91
Direction: ESE
Distance: 0.231 mi., 1219 ft.
Elevation: 17 ft.
Relative: Higher

Site Name : NORTHWEST DETENTION CENTER | HYGRADE FOOD PRODUCTS CORP | GEO FACILITY EXPANSION PROJECT
1623 E J ST | 1623 EAST J ST. | 1623 EAST J STREET
TACOMA | Tacoma | TACOMA, WA 98421

Database(s) : [ALL SITES - WA, CSCSL NFA - WA, DOCKET, ECHO, ENVCVN - WA, FRS, HSL - WA, PRISONS, PRP-CORP, RCRA_NONGEN, T 2 - WA, VCP - WA] ***(cont.)***

Envirosite ID: 52365432
EPA ID: N/R

FRS ***(cont.)***

WA-FSIS - 87873175

HSL - WA

Facility Name :	Northwest Detention Center
Facility Address :	1623 E J ST, TACOMA, 98421
County :	Pierce

Site Details

Facility Site ID :	87873175
Cleanup Site ID :	1847
Status :	No Further Action
Site Rank :	N/R
Alternative Site Name :	HYGRADE FOOD PRODUCTS CORP,INS CORRECTIONAL SERVICES CORP
Region :	Southwest
Resposbile Unit :	Southwest
Institutional Control :	Yes
Current VCP :	N/R
Past VCP :	Yes
Latitude :	47.250258
Longitude :	-122.422389
Agency Hyperlink :	Click here for hyperlink provided by the agency.
Last Date in Agency List :	2023-02-28

Contaminants

Contaminant Name :	Polycyclic Aromatic Hydrocarbons
Ground water :	Suspected
Surface water :	N/R
Soil :	Confirmed Above Cleanup Levels
Sediment :	N/R
Air :	N/R
Bedrock :	N/R

Contaminant Name :	Petroleum Products-Unspecified
Ground water :	Confirmed Above Cleanup Levels
Surface water :	N/R
Soil :	Confirmed Above Cleanup Levels
Sediment :	N/R
Air :	N/R
Bedrock :	N/R

Contaminant Name :	Metals Priority Pollutants
Ground water :	Confirmed Above Cleanup Levels

Map Id: 91
Direction: ESE
Distance: 0.231 mi., 1219 ft.
Elevation: 17 ft.
Relative: Higher

Site Name : NORTHWEST DETENTION CENTER | HYGRADE FOOD PRODUCTS CORP | GEO FACILITY EXPANSION PROJECT
1623 E J ST | 1623 EAST J ST. | 1623 EAST J STREET
TACOMA | Tacoma | TACOMA, WA 98421

Database(s) : [ALL SITES - WA, CSCSL NFA - WA, DOCKET, ECHO, ENVCVN - WA, FRS, HSL - WA, PRISONS, PRP-CORP, RCRA_NONGEN, T 2 - WA, VCP - WA] ***(cont.)***

Envirosite ID: 52365432
EPA ID: N/R

HSL - WA ***(cont.)***

Surface water :	N/R
Soil :	Confirmed Above Cleanup Levels
Sediment :	N/R
Air :	N/R
Bedrock :	N/R
Facility Name :	NORTHWEST DETENTION CENTER
Facility Address :	1623 E J St, Tacoma, 98421
County :	Pierce

Site Details

Facility Site ID :	87873175
Cleanup Site ID :	1847
Status :	No Further Action
Site Rank :	N/R
Alternative Site Name :	N/R
Region :	N/R
Resposbile Unit :	N/R
Institutional Control :	N/R
Current VCP :	N/R
Past VCP :	N/R
Latitude :	N/R
Longitude :	N/R
Agency Hyperlink :	Click here for hyperlink provided by the agency.
Last Date in Agency List :	2022-02-11

PRISONS

Facility Name :	TACOMA NORTHWEST DETENTION CENTER
Facility Address :	1623 E J ST, TACOMA, WA 98421
County :	PIERCE
Facility ID :	10002488
Status :	OPEN
Type :	FEDERAL
Secure Level :	MAXIMUM
Capacity :	1575
NAICS Code :	922140
NAICS Description :	CORRECTIONAL INSTITUTIONS
Telephone :	(253) 396-1611
Population :	1382
County FIPS :	53053
Country :	USA
Last Date in Agency List :	2023-03-21

Map Id: 91
Direction: ESE
Distance: 0.231 mi., 1219 ft.
Elevation: 17 ft.
Relative: Higher

Site Name : NORTHWEST DETENTION CENTER | HYGRADE FOOD PRODUCTS CORP | GEO FACILITY EXPANSION PROJECT
1623 E J ST | 1623 EAST J ST. | 1623 EAST J STREET
TACOMA | Tacoma | TACOMA, WA 98421

Database(s) : [ALL SITES - WA, CSCSL NFA - WA, DOCKET, ECHO, ENVCVN - WA, FRS, HSL - WA, PRISONS, PRP-CORP, RCRA_NONGEN, T 2 - WA, VCP - WA] ***(cont.)***

Envirosite ID: 52365432
EPA ID: N/R

PRP-CORP

Facility Name :	HYGRADE FOOD PRODUCTS CORP.
Facility Address :	1623 EAST J ST., TACOMA,, WA 98421
Actual Date :	2003-05-09
Date Type :	SETTLEMENT DATE
EPA ID :	WAD980726368
Site Name :	COMMENCEMENT BAY, NEAR SHORE/TIDE FLATS
NPL Status Description :	Currently on the Final NPL
Non NPL Status Short Name :	N/R
Action Name :	C DECREE
Action Type Seq :	CD-21
Region Code :	10
Last Date in Agency List :	2023-02-01
Actual Date :	1989-04-29
Date Type :	GENERAL NOTICE
EPA ID :	WAD980726368
Site Name :	COMMENCEMENT BAY, NEAR SHORE/TIDE FLATS
NPL Status Description :	Currently on the Final NPL
Non NPL Status Short Name :	N/R
Action Name :	Not Ltrs
Action Type Seq :	NJ-1
Region Code :	10
Last Date in Agency List :	2023-02-01
Actual Date :	1989-04-24
Date Type :	GENERAL NOTICE
EPA ID :	WAD980726368
Site Name :	COMMENCEMENT BAY, NEAR SHORE/TIDE FLATS
NPL Status Description :	Currently on the Final NPL
Non NPL Status Short Name :	N/R
Action Name :	Not Ltrs
Action Type Seq :	NJ-12
Region Code :	10
Last Date in Agency List :	2023-02-01

RCRA_NONGEN

Facility Name :	INS CORRECTIONAL SERVICES CORP
Facility Address :	1623 E J ST, TACOMA, WA 98421
County :	PIERCE
Date Form Received by Agency :	1991-04-23
EPA ID :	WAD099034977
Mailing Address :	1623 E J ST, TACOMA, WA 98421

Map Id: 91
Direction: ESE
Distance: 0.231 mi., 1219 ft.
Elevation: 17 ft.
Relative: Higher

Site Name : NORTHWEST DETENTION CENTER | HYGRADE FOOD PRODUCTS CORP | GEO FACILITY EXPANSION PROJECT
1623 E J ST | 1623 EAST J ST. | 1623 EAST J STREET
TACOMA | Tacoma | TACOMA, WA 98421

Database(s) : [ALL SITES - WA, CSCSL NFA - WA, DOCKET, ECHO, ENVCVN - WA, FRS, HSL - WA, PRISONS, PRP-CORP, RCRA_NONGEN, T 2 - WA, VCP - WA] ***(cont.)***

Envirosite ID: 52365432
EPA ID: N/R

RCRA_NONGEN ***(cont.)***

Contact :	MICHAEL DEDRICK
Contact Address :	38200 PLYMOUTH RD, LIVONIA, MI 48150
Contact Country :	US
Contact Telephone :	313-464-2400
Contact Email :	N/R
EPA Region :	10
Land Type :	Other land type
Source Type :	Implementer
Classification :	Not a generator, verified
Description :	Not a generator, verified
Last Date in Agency List :	2023-01-23

Owner/Operator Summary

Owner/Operator Name :	HYGRADE FOOD PRODUCTS
Owner/Operator Address :	1623 E J ST, TACOMA, WA 98421
Owner/Operator Country :	US
Owner/Operator Telephone :	000-000-0000
Owner/Operator Email :	N/R
Owner/Operator Fax :	N/R
Legal Status :	Private
Owner/Operator Type :	Owner
Owner/Operator Start Date :	1996-05-02
Owner/Operator End Date :	N/R

Owner/Operator Name :	HYGRADE FOOD PRODUCTS CORP
Owner/Operator Address :	PO BOX 19170, DETROIT, MI 48219
Owner/Operator Country :	US
Owner/Operator Telephone :	000-000-0000
Owner/Operator Email :	N/R
Owner/Operator Fax :	N/R
Legal Status :	Private
Owner/Operator Type :	Owner
Owner/Operator Start Date :	N/R
Owner/Operator End Date :	N/R

Owner/Operator Name :	INS CORRECTIONAL SERVICES CORP
Owner/Operator Address :	1623 E J ST, TACOMA, WA 98421
Owner/Operator Country :	US
Owner/Operator Telephone :	000-000-0000
Owner/Operator Email :	N/R
Owner/Operator Fax :	N/R
Legal Status :	Private
Owner/Operator Type :	Operator
Owner/Operator Start Date :	N/R
Owner/Operator End Date :	N/R

Map Id: 91
Direction: ESE
Distance: 0.231 mi., 1219 ft.
Elevation: 17 ft.
Relative: Higher

Site Name : NORTHWEST DETENTION CENTER | HYGRADE FOOD PRODUCTS CORP | GEO FACILITY EXPANSION PROJECT
1623 E J ST | 1623 EAST J ST. | 1623 EAST J STREET
TACOMA | Tacoma | TACOMA, WA 98421

Database(s) : [ALL SITES - WA, CSCSL NFA - WA, DOCKET, ECHO, ENVCVN - WA, FRS, HSL - WA, PRISONS, PRP-CORP, RCRA_NONGEN, T 2 - WA, VCP - WA] ***(cont.)***

Envirosite ID: 52365432
EPA ID: N/R

RCRA_NONGEN ***(cont.)***

Handler Activities Summary

U.S. Importer of Hazardous Waste :	N
Mixed Waste (Haz. and Radioactive) :	N
Recycler of Hazardous Waste :	N
Transporter of Hazardous Waste :	N
Treater, Storer or Disposer of HW :	N
Underground Injection Activity :	N
On-site Burner Exemption :	N
Furnace Exemption :	N
Used Oil Fuel Burner :	N
Used Oil Processor :	N
Used Oil Refiner :	N
Used Oil Fuel Marketer to Burner :	N
Used Oil Specification Marketer :	N
Used Oil Transfer Facility :	N
Used Oil Transporter :	N

Historical Generators

Date Form Received by Agency :	1991-04-22
Facility Name :	INS CORRECTIONAL SERVICES CORP
Classification :	Not a generator, verified

Notices of Violations Summary

Regulation Violated :	N

T 2 - WA

Facility Name :	NORTHWEST DETENTION CENTER
Facility Address :	1623 E J ST, TACOMA, 98421
County :	Pierce
Facility/Site ID :	87873175
Alternate Name :	N/R
Program Name :	N/R
WRIA :	10
Legislative District :	27
Congressional District :	9
Ecology Region :	SWRO
Ecology Program Phone :	(360) 407-6171
Tribal Land :	N
Latitude :	47.250258
Longitude :	-122.422389
Last Date in Agency List :	2023-01-04

Map Id: 91
Direction: ESE
Distance: 0.231 mi., 1219 ft.
Elevation: 17 ft.
Relative: Higher

Site Name : NORTHWEST DETENTION CENTER | HYGRADE FOOD PRODUCTS CORP | GEO FACILITY EXPANSION PROJECT
1623 E J ST | 1623 EAST J ST. | 1623 EAST J STREET
TACOMA | Tacoma | TACOMA, WA 98421

Database(s) : [ALL SITES - WA, CSCSL NFA - WA, DOCKET, ECHO, ENVCVN - WA, FRS, HSL - WA, PRISONS, PRP-CORP, RCRA_NONGEN, T 2 - WA, VCP - WA] ***(cont.)***

Envirosite ID: 52365432
EPA ID: N/R

T 2 - WA ***(cont.)***

Facility/Site ID :	87873175
Alternate Name :	HYGRADE FOOD PRODUCTS CORP
Program Name :	N/R
WRIA :	10
Legislative District :	27
Congressional District :	9
Ecology Region :	SWRO
Ecology Program Phone :	(360) 407-6171
Tribal Land :	N
Latitude :	47.250258
Longitude :	-122.422389
Last Date in Agency List :	2023-01-04

Facility/Site ID :	87873175
Alternate Name :	INS CORRECTIONAL SERVICES CORP
Program Name :	N/R
WRIA :	10
Legislative District :	27
Congressional District :	9
Ecology Region :	SWRO
Ecology Program Phone :	(360) 407-6171
Tribal Land :	N
Latitude :	47.250258
Longitude :	-122.422389
Last Date in Agency List :	2023-01-04

Program Details

Program :	TOXICS
Interaction Type :	Emergency/Haz Chem Rpt TIER2
Interaction Type Description :	Businesses that store 10,000 pounds or more of a hazardous chemical or 500 pounds or less, depending on the chemical, of an extremely hazardous chemical on site at any one time must report annually. Reports are sent to the State Emergency Response Commission (represented by Ecology) Local Emergency Planning Committees, and local fire departments for emergency planning. (product, not waste)
Status :	Active
Start Date :	1987-01-01
End Date :	N/R
SIC :	N/R
NAICS :	N/R

Program :	TOXICS
Interaction Type :	Emergency/Haz Chem Rpt TIER2

Map Id: 91
Direction: ESE
Distance: 0.231 mi., 1219 ft.
Elevation: 17 ft.
Relative: Higher

Site Name : NORTHWEST DETENTION CENTER | HYGRADE FOOD PRODUCTS CORP | GEO FACILITY EXPANSION PROJECT
1623 E J ST | 1623 EAST J ST. | 1623 EAST J STREET
TACOMA | Tacoma | TACOMA, WA 98421

Database(s) : [ALL SITES - WA, CSCSL NFA - WA, DOCKET, ECHO, ENVCVN - WA, FRS, HSL - WA, PRISONS, PRP-CORP, RCRA_NONGEN, T 2 - WA, VCP - WA] ***(cont.)***

Envirosite ID: 52365432
EPA ID: N/R

T 2 - WA ***(cont.)***

Interaction Type Description :	Businesses that store 10,000 pounds or more of a hazardous chemical or 500 pounds or less, depending on the chemical, of an extremely hazardous chemical on site at any one time must report annually. Reports are sent to the State Emergency Response Commission (represented by Ecology) Local Emergency Planning Committees, and local fire departments for emergency planning. (product, not waste)
Status :	Active
Start Date :	1987-01-01
End Date :	N/R
SIC :	9999 - NONCLASSIFIABLE ESTABLISHMENTS
NAICS :	N/R

VCP - WA

Facility Name :	NORTHWEST DETENTION CENTER
Facility Address :	1623 E J ST, TACOMA, 98421
County :	Pierce
Facility/Site ID :	87873175
Alternate Name :	INS CORRECTIONAL SERVICES CORP
Program Name :	N/R
WRIA :	10
Legislative District :	27
Congressional District :	9
Ecology Region :	SWRO
Ecology Program Phone :	(360) 407-7224
Tribal Land :	N
Latitude :	47.250258
Longitude :	-122.422389
Last Date in Agency List :	2023-01-04

Facility/Site ID :	87873175
Alternate Name :	HYGRADE FOOD PRODUCTS CORP
Program Name :	N/R
WRIA :	10
Legislative District :	27
Congressional District :	9
Ecology Region :	SWRO
Ecology Program Phone :	(360) 407-7224
Tribal Land :	N
Latitude :	47.250258
Longitude :	-122.422389
Last Date in Agency List :	2023-01-04

Map Id: 91
Direction: ESE
Distance: 0.231 mi., 1219 ft.
Elevation: 17 ft.
Relative: Higher

Site Name : NORTHWEST DETENTION CENTER | HYGRADE FOOD PRODUCTS CORP | GEO FACILITY EXPANSION PROJECT
1623 E J ST | 1623 EAST J ST. | 1623 EAST J STREET
TACOMA | Tacoma | TACOMA, WA 98421

Database(s) : [ALL SITES - WA, CSCSL NFA - WA, DOCKET, ECHO, ENVCVN - WA, FRS, HSL - WA, PRISONS, PRP-CORP, RCRA_NONGEN, T 2 - WA, VCP - WA] ***(cont.)***

Envirosite ID: 52365432
EPA ID: N/R

VCP - WA ***(cont.)***

Facility/Site ID :	87873175
Alternate Name :	N/R
Program Name :	N/R
WRIA :	10
Legislative District :	27
Congressional District :	9
Ecology Region :	SWRO
Ecology Program Phone :	(360) 407-7224
Tribal Land :	N
Latitude :	47.250258
Longitude :	-122.422389
Last Date in Agency List :	2023-01-04

Program Details

Program :	TOXICS
Program ID :	N/R
Interaction Type :	Voluntary Cleanup Sites
Interaction Type Description :	For a fee, Ecology staff will review an independent cleanup report(s) and provide a written decision about the adequacy of the cleanup actions taken and described in the report.
Status :	Inactive
Start Date :	2009-01-28
End Date :	2009-05-18
SIC :	9999 - NONCLASSIFIABLE ESTABLISHMENTS
NAICS :	N/R

Program :	TOXICS
Program ID :	N/R
Interaction Type :	Voluntary Cleanup Sites
Interaction Type Description :	For a fee, Ecology staff will review an independent cleanup report(s) and provide a written decision about the adequacy of the cleanup actions taken and described in the report.
Status :	Inactive
Start Date :	2009-01-28
End Date :	2009-05-18
SIC :	N/R
NAICS :	N/R

Program :	TOXICS
Program ID :	N/R
Interaction Type :	Voluntary Cleanup Sites

Map Id: 91
Direction: ESE
Distance: 0.231 mi., 1219 ft.
Elevation: 17 ft.
Relative: Higher

Site Name : NORTHWEST DETENTION CENTER | HYGRADE FOOD PRODUCTS CORP | GEO FACILITY EXPANSION PROJECT
1623 E J ST | 1623 EAST J ST. | 1623 EAST J STREET
TACOMA | Tacoma | TACOMA, WA 98421

Database(s) : [ALL SITES - WA, CSCSL NFA - WA, DOCKET, ECHO, ENVCVN - WA, FRS, HSL - WA, PRISONS, PRP-CORP, RCRA_NONGEN, T 2 - WA, VCP - WA] ***(cont.)***

Envirosite ID: 52365432
EPA ID: N/R

VCP - WA ***(cont.)***

Interaction Type Description :	For a fee, Ecology staff will review an independent cleanup report(s) and provide a written decision about the adequacy of the cleanup actions taken and described in the report.
Status :	Inactive
Start Date :	2002-08-15
End Date :	2003-03-07
SIC :	9999 - NONCLASSIFIABLE ESTABLISHMENTS
NAICS :	N/R
Program :	TOXICS
Program ID :	N/R
Interaction Type :	Voluntary Cleanup Sites
Interaction Type Description :	For a fee, Ecology staff will review an independent cleanup report(s) and provide a written decision about the adequacy of the cleanup actions taken and described in the report.
Status :	Inactive
Start Date :	2002-08-15
End Date :	2003-03-07
SIC :	N/R
NAICS :	N/R

Map Id: BA92
Direction: SSW
Distance: 0.237 mi., 1250 ft.
Elevation: 15 ft.
Relative: Lower

Site Name : BNSF D ST PIPELINE
18TH & D ST
TACOMA | Tacoma, WA 98421

Database(s) : [ALL SITES - WA, CSCSL HWS - WA, ENVCVN - WA, FRS, HSL - WA]

Envirosite ID: 6533278
EPA ID: N/R

ALL SITES - WA

Facility Name :	BNSF D ST PIPELINE
Facility Address :	18TH & D ST, TACOMA, 98421
County :	Pierce
Facility/Site ID :	2923141
Alternate Name :	N/R
Program Name :	N/R
WRIA :	10

Map Id: BA92
Direction: SSW
Distance: 0.237 mi., 1250 ft.
Elevation: 15 ft.
Relative: Lower

Site Name : BNSF D ST PIPELINE
18TH & D ST
TACOMA | Tacoma, WA 98421

Database(s) : [ALL SITES - WA, CSCSL HWS - WA, ENVCVN - WA, FRS, HSL - WA] ***(cont.)***

Envirosite ID: 6533278
EPA ID: N/R

ALL SITES - WA ***(cont.)***

Legislative District :	27
Congressional District :	9
Ecology Region :	SWRO
Ecology Program Phone :	(360) 407-6712
Tribal Land :	N
Latitude :	47.246708
Longitude :	-122.430089
Last Date in Agency List :	2023-01-03

Facility/Site ID :	2923141
Alternate Name :	N/R
Program Name :	N/R
WRIA :	10
Legislative District :	27
Congressional District :	9
Ecology Region :	SWRO
Ecology Program Phone :	(360) 407-7224
Tribal Land :	N
Latitude :	47.246708
Longitude :	-122.430089
Last Date in Agency List :	2023-01-03

Program Details

Program :	TOXICS
Program ID :	N/R
Interaction Type :	Enforcement Final
Interaction Type Description :	An Enforcement action (i.e. Penalty, Order, Notice) was finalized and issued to the respective party, indicating the enforcement action was taken. The start and end date listed in the database are both the date the action was issued to the responsible party.
Status :	Active
Start Date :	2004-02-25
End Date :	N/R
SIC :	N/R
NAICS :	N/R

Program :	TOXICS
Program ID :	N/R
Interaction Type :	State Cleanup Site
Interaction Type Description :	A site is being cleaned up under state regulations. Regulations include Model Toxics Control Act or its predecessors.
Status :	Active
Start Date :	2007-03-01
End Date :	N/R
SIC :	N/R
NAICS :	N/R

Map Id: BA92
Direction: SSW
Distance: 0.237 mi., 1250 ft.
Elevation: 15 ft.
Relative: Lower

Site Name : BNSF D ST PIPELINE
18TH & D ST
TACOMA | Tacoma, WA 98421

Database(s) : [ALL SITES - WA, CSCSL HWS - WA, ENVCVN - WA, FRS, HSL - WA] ***(cont.)***

Envirosite ID: 6533278
EPA ID: N/R

ALL SITES - WA ***(cont.)***

Program :	TOXICS
Program ID :	N/R
Interaction Type :	LUST Facility
Interaction Type Description :	A leaking underground tank cleanup site being cleaned up with Ecology oversight or review.
Status :	Active
Start Date :	2007-03-01
End Date :	N/R
SIC :	N/R
NAICS :	N/R

CSCSL HWS - WA

Facility Name :	BNSF D ST PIPELINE
Facility Address :	18TH & D ST, TACOMA, 98421
County :	PIERCE

Site Details

Facility Site ID :	2923141
Site Status :	CC-Perf. Monitoring
Cleanup Site ID :	1350
Region :	Southwest
Responsible Section :	Southwest
WARM Rank :	N/R
Is Brownfield? :	N/R
Is PSI? :	N/R
Current VCP :	N/R
Past VCP :	N/R
Institutional Control :	Yes
Latitude :	47.246708
Longitude :	-122.430089
Last Date in Agency List :	2023-03-07

Contaminants Details

Contaminant Name :	Petroleum Products-Unspecified
Groundwater :	Confirmed Above Cleanup Levels
Surface Water :	Confirmed Above Cleanup Levels
Soil :	Confirmed Above Cleanup Levels
Sediment :	N/R
Air :	N/R
Bedrock :	N/R

Contaminant Name :	Polycyclic Aromatic Hydrocarbons
Groundwater :	Confirmed Above Cleanup Levels
Surface Water :	Confirmed Above Cleanup Levels
Soil :	Confirmed Above Cleanup Levels
Sediment :	N/R
Air :	N/R
Bedrock :	N/R

Map Id: BA92
Direction: SSW
Distance: 0.237 mi., 1250 ft.
Elevation: 15 ft.
Relative: Lower

Site Name : BNSF D ST PIPELINE
18TH & D ST
TACOMA | Tacoma, WA 98421

Database(s) : [ALL SITES - WA, CSCSL HWS - WA, ENVCVN - WA, FRS, HSL - WA] ***(cont.)***

Envirosite ID: 6533278
EPA ID: N/R

ENVCVN - WA

Facility Name :	BNSF D St Pipeline
Facility Address :	18TH & D ST, TACOMA, 98421
County :	Pierce
Cleanup Site ID :	1350
Facility Site ID :	2923141
Site Status :	Construction Complete-Performance Monitoring
Alternate Site Names :	N/R
NFA Date :	N/R
Instrument Type :	Environmental Covenant
Tax Parcel Number :	6370000040
Active Control :	Yes
County Recording Number :	201008310746
County Recording Date :	2010-08-31
Region :	Southwest
ResponsibleUnit :	Southwest
Restrict Land Use :	No
Restrict Surface Water Use :	No
Restrict All Ground Water Extraction/Well Installation:	Yes
Restrict Domestic Ground Water Extraction/Well Installation:	No
Prohibit Soil Disturbance :	Yes
Prevent the Reuse or Relocation of Site Soil:	No
Restrictive Signage :	No
Restrict Shellfish and/or Finfish Harvesting:	No
Restrict Swimming and/or Beach Play :	No
Restrict Access :	No
Ongoing Maintenance of Remedy :	Yes
Require Educational Programs :	No
Prohibit Removal or Alteration of Existing Buildings:	No
Prohibit New Building Construction :	No
Control Stormwater :	No
Control Vapor/Gas :	No
Restrict Sediment Cap Disturbance :	No
Maintain/Protect Monitoring System :	No
Other :	No
MediaRestrictions :	Groundwater; Soil
Latitude :	47.246708
Longitude :	-122.430089
Last Date in Agency List :	2023-01-20
Cleanup Site ID :	1350
Facility Site ID :	2923141
Site Status :	Construction Complete-Performance Monitoring
Alternate Site Names :	N/R
NFA Date :	N/R
Instrument Type :	Environmental Covenant
Tax Parcel Number :	N/R
Active Control :	Yes
County Recording Number :	201007130402

Map Id: BA92
Direction: SSW
Distance: 0.237 mi., 1250 ft.
Elevation: 15 ft.
Relative: Lower

Site Name : BNSF D ST PIPELINE
18TH & D ST
TACOMA | Tacoma, WA 98421

Database(s) : [ALL SITES - WA, CSCSL HWS - WA, ENVCVN - WA, FRS, HSL - WA] ***(cont.)***

Envirosite ID: 6533278
EPA ID: N/R

ENVCVN - WA ***(cont.)***

County Recording Date :	2010-07-13
Region :	Southwest
ResponsibleUnit :	Southwest
Restrict Land Use :	No
Restrict Surface Water Use :	No
Restrict All Ground Water Extraction/Well Installation:	Yes
Restrict Domestic Ground Water Extraction/Well Installation:	No
Prohibit Soil Disturbance :	Yes
Prevent the Reuse or Relocation of Site Soil:	No
Restrictive Signage :	No
Restrict Shellfish and/or Finfish Harvesting:	No
Restrict Swimming and/or Beach Play :	No
Restrict Access :	No
Ongoing Maintenance of Remedy :	Yes
Require Educational Programs :	No
Prohibit Removal or Alteration of Existing Buildings:	No
Prohibit New Building Construction :	No
Control Stormwater :	No
Control Vapor/Gas :	No
Restrict Sediment Cap Disturbance :	No
Maintain/Protect Monitoring System :	No
Other :	No
MediaRestrictions :	Groundwater; Soil
Latitude :	47.246708
Longitude :	-122.430089
Last Date in Agency List :	2023-01-20

Cleanup Site ID :	1350
Facility Site ID :	2923141
Site Status :	Construction Complete-Performance Monitoring
Alternate Site Names :	N/R
NFA Date :	N/R
Instrument Type :	Environmental Covenant
Tax Parcel Number :	6370000070
Active Control :	Yes
County Recording Number :	201108230366
County Recording Date :	2011-08-23
Region :	Southwest
ResponsibleUnit :	Southwest
Restrict Land Use :	No
Restrict Surface Water Use :	No
Restrict All Ground Water Extraction/Well Installation:	Yes
Restrict Domestic Ground Water Extraction/Well Installation:	No
Prohibit Soil Disturbance :	Yes
Prevent the Reuse or Relocation of Site Soil:	No
Restrictive Signage :	No

Map Id: BA92
Direction: SSW
Distance: 0.237 mi., 1250 ft.
Elevation: 15 ft.
Relative: Lower

Site Name : BNSF D ST PIPELINE
18TH & D ST
TACOMA | Tacoma, WA 98421

Database(s) : [ALL SITES - WA, CSCSL HWS - WA, ENVCVN - WA, FRS, HSL - WA] ***(cont.)***

Envirosite ID: 6533278
EPA ID: N/R

ENVCVN - WA ***(cont.)***

Restrict Shellfish and/or Finfish Harvesting:	No
Restrict Swimming and/or Beach Play :	No
Restrict Access :	No
Ongoing Maintenance of Remedy :	No
Require Educational Programs :	No
Prohibit Removal or Alteration of Existing Buildings:	No
Prohibit New Building Construction :	No
Control Stormwater :	No
Control Vapor/Gas :	No
Restrict Sediment Cap Disturbance :	No
Maintain/Protect Monitoring System :	No
Other :	No
MediaRestrictions :	Groundwater; Soil
Latitude :	47.246708
Longitude :	-122.430089
Last Date in Agency List :	2023-01-20

FRS

Facility Name :	BNSF D ST PIPELINE
Facility Address :	18TH & D ST, TACOMA, WA 98421
County :	PIERCE

Site Details

Registry ID :	110036126652
FRS Facility URL :	Click here for hyperlink provided by the agency.
Last Date in Agency List :	2023-02-13

Source Description

Source Description :

The WA-FSIS provides a means to query and display data maintained by the Washington Department of Ecology. This system contains key information for each facility/site that is currently, or has been, of interest to the Air Quality, Dam Safety, Hazardous Waste, Toxics Cleanup, and Water Quality Programs.

FRS Environmental Interest

Source and System ID :	WA-FSIS - 2923141

HSL - WA

Facility Name :	BNSF D St Pipeline
Facility Address :	18TH & D ST, TACOMA, 98421
County :	Pierce

Map Id: BA92
Direction: SSW
Distance: 0.237 mi., 1250 ft.
Elevation: 15 ft.
Relative: Lower

Site Name : BNSF D ST PIPELINE
18TH & D ST
TACOMA | Tacoma, WA 98421

Database(s) : [ALL SITES - WA, CSCSL HWS - WA, ENVCVN - WA, FRS, HSL - WA] ***(cont.)***

Envirosite ID: 6533278
EPA ID: N/R

HSL - WA ***(cont.)***

Site Details

Facility Site ID :	2923141
Cleanup Site ID :	1350
Status :	Construction Complete-Performance Monitoring
Site Rank :	N/R
Alternative Site Name :	N/R
Region :	Southwest
Resposbile Unit :	Southwest
Institutional Control :	Yes
Current VCP :	N/R
Past VCP :	N/R
Latitude :	47.246708
Longitude :	-122.430089
Agency Hyperlink :	Click here for hyperlink provided by the agency.
Last Date in Agency List :	2023-02-28

Contaminants

Contaminant Name :	Petroleum Products-Unspecified
Ground water :	Confirmed Above Cleanup Levels
Surface water :	Confirmed Above Cleanup Levels
Soil :	Confirmed Above Cleanup Levels
Sediment :	N/R
Air :	N/R
Bedrock :	N/R

Contaminant Name :	Polycyclic Aromatic Hydrocarbons
Ground water :	Confirmed Above Cleanup Levels
Surface water :	Confirmed Above Cleanup Levels
Soil :	Confirmed Above Cleanup Levels
Sediment :	N/R
Air :	N/R
Bedrock :	N/R

Facility Name :	BNSF D ST PIPELINE
Facility Address :	18th & D St, Tacoma, 98421
County :	Pierce

Site Details

Facility Site ID :	2923141
Cleanup Site ID :	1350
Status :	Construction Complete-Performance Monitoring
Site Rank :	N/R
Alternative Site Name :	N/R
Region :	N/R
Resposbile Unit :	N/R
Institutional Control :	N/R
Current VCP :	N/R
Past VCP :	N/R
Latitude :	N/R
Longitude :	N/R

Map Id: BA92
Direction: SSW
Distance: 0.237 mi., 1250 ft.
Elevation: 15 ft.
Relative: Lower

Site Name : BNSF D ST PIPELINE
18TH & D ST
TACOMA | Tacoma, WA 98421

Database(s) : [ALL SITES - WA, CSCSL HWS - WA, ENVCVN - WA, FRS, HSL - WA] ***(cont.)***

Envirosite ID: 6533278
EPA ID: N/R

HSL - WA ***(cont.)***

Agency Hyperlink :	Click here for hyperlink provided by the agency.
Last Date in Agency List :	2022-02-11

Map Id: U93
Direction: NE
Distance: 0.242 mi., 1277 ft.
Elevation: 18 ft.
Relative: Higher

Site Name : USF REDDAWAY TACOMA
802 E 11TH ST | 802 EAST 11TH ST | 802 EAST 11TH ST EAST
TACOMA, WA

Database(s) : [ALL SITES - WA, CSCSL HWS - WA, CSCSL NFA - WA, ECHO, ENVCVN - WA, FRS, HMIRS (DOT), HSL - WA, RCRA_NONGEN, T 2 - WA, VCP - WA]

Envirosite ID: 52365697
EPA ID: N/R

ALL SITES - WA

Facility Name :	USF Reddaway Tacoma
Facility Address :	802 E 11TH ST, TACOMA, 98421
County :	Pierce
Facility/Site ID :	17920
Alternate Name :	N/R
Program Name :	N/R
WRIA :	10
Legislative District :	27
Congressional District :	9
Ecology Region :	SWRO
Ecology Program Phone :	(360) 407-7224
Tribal Land :	N
Latitude :	47.255695
Longitude :	-122.423381
Last Date in Agency List :	2023-01-03
Facility/Site ID :	17920
Alternate Name :	N/R
Program Name :	N/R
WRIA :	10
Legislative District :	27
Congressional District :	9
Ecology Region :	SWRO
Ecology Program Phone :	(360) 407-6171
Tribal Land :	N
Latitude :	47.255695
Longitude :	-122.423381
Last Date in Agency List :	2023-01-03

Map Id: U93
Direction: NE
Distance: 0.242 mi., 1277 ft.
Elevation: 18 ft.
Relative: Higher

Site Name : USF REDDAWAY TACOMA
802 E 11TH ST | 802 EAST 11TH ST | 802 EAST 11TH ST EAST
TACOMA, WA

Database(s) : [ALL SITES - WA, CSCSL HWS - WA, CSCSL NFA - WA, ECHO, ENVCVN - WA, FRS, HMIRS (DOT), HSL - WA, RCRA_NONGEN, T 2 - WA, VCP - WA] ***(cont.)***

Envirosite ID: 52365697
EPA ID: N/R

ALL SITES - WA ***(cont.)***

Facility/Site ID :	17920
Alternate Name :	N/R
Program Name :	N/R
WRIA :	10
Legislative District :	27
Congressional District :	9
Ecology Region :	SWRO
Ecology Program Phone :	(360) 407-6400
Tribal Land :	N
Latitude :	47.255695
Longitude :	-122.423381
Last Date in Agency List :	2023-01-03

Facility/Site ID :	17920
Alternate Name :	N/R
Program Name :	N/R
WRIA :	10
Legislative District :	27
Congressional District :	9
Ecology Region :	SWRO
Ecology Program Phone :	(360) 407-6734
Tribal Land :	N
Latitude :	47.255695
Longitude :	-122.423381
Last Date in Agency List :	2023-01-03

Facility/Site ID :	17920
Alternate Name :	N/R
Program Name :	N/R
WRIA :	10
Legislative District :	27
Congressional District :	9
Ecology Region :	SWRO
Ecology Program Phone :	N/R
Tribal Land :	N
Latitude :	47.255695
Longitude :	-122.423381
Last Date in Agency List :	2023-01-03

Program Details

Program :	HAZWASTE
Program ID :	WAH000042012
Interaction Type :	Industrial SW GP
Interaction Type Description :	General permit issued to industries to regulate the discharge of contaminated stormwater to state waters.

Map Id: U93
Direction: NE
Distance: 0.242 mi., 1277 ft.
Elevation: 18 ft.
Relative: Higher

Site Name : USF REDDAWAY TACOMA
802 E 11TH ST | 802 EAST 11TH ST | 802 EAST 11TH ST EAST
TACOMA, WA

Database(s) : [ALL SITES - WA, CSCSL HWS - WA, CSCSL NFA - WA, ECHO, ENVCVN - WA, FRS, HMIRS (DOT), HSL - WA, RCRA_NONGEN, T 2 - WA, VCP - WA] ***(cont.)***

Envirosite ID: 52365697
EPA ID: N/R

ALL SITES - WA ***(cont.)***

Status :	Inactive
Start Date :	2010-07-08
End Date :	2019-12-16
SIC :	N/R
NAICS :	N/R
Program :	HAZWASTE
Program ID :	WAH000042012
Interaction Type :	Haz Waste Management Activity
Interaction Type Description :	Facilities that are required to have a RCRA Site ID# but who do not generate and/or manage hazardous waste (XQG generator status). This includes transporters, used oil recyclers, and dangerous waste fuel marketers and burners.
Status :	Inactive
Start Date :	2016-12-31
End Date :	2017-02-24
SIC :	N/R
NAICS :	484122 - General Freight Trucking, Long-Distance, Less Than Truckload
Program :	HAZWASTE
Program ID :	WAH000042012
Interaction Type :	Haz Waste Management Activity
Interaction Type Description :	Facilities that are required to have a RCRA Site ID# but who do not generate and/or manage hazardous waste (XQG generator status). This includes transporters, used oil recyclers, and dangerous waste fuel marketers and burners.
Status :	Inactive
Start Date :	2016-12-31
End Date :	2017-02-24
SIC :	N/R
NAICS :	N/R
Program :	HAZWASTE
Program ID :	WAH000042012
Interaction Type :	Hazardous Waste Generator
Interaction Type Description :	Facilities that generate any quantity of a dangerous waste. They may be classified as SQG, MQG, or LQG depending on hazardous waste generated for a given month.
Status :	Inactive
Start Date :	2012-09-18
End Date :	2016-12-31
SIC :	N/R

Map Id: U93
Direction: NE
Distance: 0.242 mi., 1277 ft.
Elevation: 18 ft.
Relative: Higher

Site Name : USF REDDAWAY TACOMA
802 E 11TH ST | 802 EAST 11TH ST | 802 EAST 11TH ST EAST
TACOMA, WA

Database(s) : [ALL SITES - WA, CSCSL HWS - WA, CSCSL NFA - WA, ECHO, ENVCVN - WA, FRS, HMIRS (DOT), HSL - WA, RCRA_NONGEN, T 2 - WA, VCP - WA] ***(cont.)***

Envirosite ID: 52365697
EPA ID: N/R

ALL SITES - WA ***(cont.)***

NAICS : 484122 - General Freight Trucking, Long-Distance, Less Than Truckload

Program : HAZWASTE
Program ID : WAH000042012
Interaction Type : Hazardous Waste Generator

Interaction Type Description : Facilities that generate any quantity of a dangerous waste. They may be classified as SQG, MQG, or LQG depending on hazardous waste generated for a given month.

Status : Inactive
Start Date : 2012-09-18
End Date : 2016-12-31
SIC : N/R
NAICS : N/R

Program : HAZWASTE
Program ID : WAH000042012
Interaction Type : Voluntary Cleanup Sites

Interaction Type Description : For a fee, Ecology staff will review an independent cleanup report(s) and provide a written decision about the adequacy of the cleanup actions taken and described in the report.

Status : Active
Start Date : 2010-02-17
End Date : N/R
SIC : N/R
NAICS : N/R

Program : HAZWASTE
Program ID : WAH000042012
Interaction Type : Emergency/Haz Chem Rpt TIER2

Interaction Type Description : Businesses that store 10,000 pounds or more of a hazardous chemical or 500 pounds or less, depending on the chemical, of an extremely hazardous chemical on site at any one time must report annually. Reports are sent to the State Emergency Response Commission (represented by Ecology) Local Emergency Planning Committees, and local fire departments for emergency planning. (product, not waste)

Status : Active
Start Date : 2007-08-02
End Date : N/R
SIC : N/R
NAICS : N/R

Map Id: U93
Direction: NE
Distance: 0.242 mi., 1277 ft.
Elevation: 18 ft.
Relative: Higher

Site Name : USF REDDAWAY TACOMA
802 E 11TH ST | 802 EAST 11TH ST | 802 EAST 11TH ST EAST
TACOMA, WA

Database(s) : [ALL SITES - WA, CSCSL HWS - WA, CSCSL NFA - WA, ECHO, ENVCVN - WA, FRS, HMIRS (DOT), HSL - WA, RCRA_NONGEN, T 2 - WA, VCP - WA] ***(cont.)***

Envirosite ID: 52365697
EPA ID: N/R

ALL SITES - WA ***(cont.)***

Program :	HAZWASTE
Program ID :	WAH000042012
Interaction Type :	Hazardous Waste Generator
Interaction Type Description :	Facilities that generate any quantity of a dangerous waste. They may be classified as SQG, MQG, or LQG depending on hazardous waste generated for a given month.
Status :	Active
Start Date :	2017-02-24
End Date :	N/R
SIC :	N/R
NAICS :	484122 - General Freight Trucking, Long-Distance, Less Than Truckload

Program :	HAZWASTE
Program ID :	WAH000042012
Interaction Type :	Urban Waters
Interaction Type Description :	The site has been inspected by an Ecology Urban Waters Inspector.
Status :	Active
Start Date :	2009-05-19
End Date :	N/R
SIC :	N/R
NAICS :	484122 - General Freight Trucking, Long-Distance, Less Than Truckload

Program :	HAZWASTE
Program ID :	WAH000042012
Interaction Type :	Hazardous Waste Generator
Interaction Type Description :	Facilities that generate any quantity of a dangerous waste. They may be classified as SQG, MQG, or LQG depending on hazardous waste generated for a given month.
Status :	Active
Start Date :	2017-02-24
End Date :	N/R
SIC :	N/R
NAICS :	N/R

Program :	HAZWASTE
Program ID :	WAH000042012
Interaction Type :	Urban Waters
Interaction Type Description :	The site has been inspected by an Ecology Urban Waters Inspector.
Status :	Active
Start Date :	2009-05-19
End Date :	N/R
SIC :	N/R
NAICS :	N/R

Map Id: U93
Direction: NE
Distance: 0.242 mi., 1277 ft.
Elevation: 18 ft.
Relative: Higher

Site Name : USF REDDAWAY TACOMA
802 E 11TH ST | 802 EAST 11TH ST | 802 EAST 11TH ST EAST
TACOMA, WA

Database(s) : [ALL SITES - WA, CSCSL HWS - WA, CSCSL NFA - WA, ECHO, ENVCVN - WA, FRS, HMIRS (DOT), HSL - WA, RCRA_NONGEN, T 2 - WA, VCP - WA] ***(cont.)***

Envirosite ID: 52365697
EPA ID: N/R

ALL SITES - WA ***(cont.)***

Program :	HAZWASTE
Program ID :	WAH000042012
Interaction Type :	Voluntary Cleanup Sites
Interaction Type Description :	For a fee, Ecology staff will review an independent cleanup report(s) and provide a written decision about the adequacy of the cleanup actions taken and described in the report.
Status :	Active
Start Date :	2010-02-17
End Date :	N/R
SIC :	N/R
NAICS :	4841 - General Freight Trucking

CSCSL HWS - WA

Facility Name :	N/R
Facility Address :	802 E 11TH ST, TACOMA, 98421
County :	Pierce

Site Details

Facility Site ID :	17920
Site Status :	Cleanup Started
Cleanup Site ID :	2140
Region :	Southwest
Responsible Section :	N/R
WARM Rank :	N/R
Is Brownfield? :	N/R
Is PSI? :	Yes
Current VCP :	N/R
Past VCP :	N/R
Institutional Control :	N/R
Latitude :	47.255695
Longitude :	-122.423381
Last Date in Agency List :	2017-10-10

Contaminants Details

Contaminant Name :	N/R
Groundwater :	N/R
Surface Water :	N/R
Soil :	N/R
Sediment :	N/R
Air :	N/R
Bedrock :	N/R

Map Id: U93
Direction: NE
Distance: 0.242 mi., 1277 ft.
Elevation: 18 ft.
Relative: Higher

Site Name : USF REDDAWAY TACOMA
802 E 11TH ST | 802 EAST 11TH ST | 802 EAST 11TH ST EAST
TACOMA, WA

Database(s) : [ALL SITES - WA, CSCSL HWS - WA, CSCSL NFA - WA, ECHO, ENVCVN - WA, FRS, HMIRS (DOT), HSL - WA, RCRA_NONGEN, T 2 - WA, VCP - WA] ***(cont.)***

Envirosite ID: 52365697
EPA ID: N/R

CSCSL NFA - WA

Facility Name :	USF REDDAWAY TACOMA
Facility Address :	802 E 11TH ST, TACOMA, 98421
County :	Pierce
NFA Date :	2017-12-12
Facility Site ID :	17920
Cleanup Site ID :	2140
Rank :	N/R
VCP :	N/R
Alternate Site Names :	Estes Express Lines Terminal Facility
NFA Reason :	Voluntary Cleanup Program Review
Site Status :	NFA
Region :	Southwest
Responsible Unit :	Southwest
Latitude :	47.255695
Longitude :	-122.423381
Last Date in Agency List :	2023-02-23

Contaminants

Contaminant Name :	Arsenic
Ground Water :	Remediated-Below
Surface Water :	N/R
Soil :	N/R
Sediment :	N/R
Air :	N/R
Bedrock :	N/R

Contaminant Name :	Petroleum Products-Unspecified
Ground Water :	N/R
Surface Water :	N/R
Soil :	Remediated-Below
Sediment :	N/R
Air :	N/R
Bedrock :	N/R

Contaminant Name :	Polychlorinated biPhenyls (PCB)
Ground Water :	N/R
Surface Water :	N/R
Soil :	Remediated-Below
Sediment :	N/R
Air :	N/R
Bedrock :	N/R

ECHO

Facility Name :	USF REDDAWAY TACOMA

Map Id: U93
Direction: NE
Distance: 0.242 mi., 1277 ft.
Elevation: 18 ft.
Relative: Higher

Site Name : USF REDDAWAY TACOMA
802 E 11TH ST | 802 EAST 11TH ST | 802 EAST 11TH ST EAST
TACOMA, WA

Database(s) : [ALL SITES - WA, CSCSL HWS - WA, CSCSL NFA - WA, ECHO, ENVCVN - WA, FRS, HMIRS (DOT), HSL - WA, RCRA_NONGEN, T 2 - WA, VCP - WA] ***(cont.)***

Envirosite ID: 52365697
EPA ID: N/R

ECHO ***(cont.)***

Facility Address :	802 E 11TH ST, TACOMA, WA 98421
County :	PIERCE
Last Inspection Date :	2013-04-03
Registry ID :	110045014275
FIPS Code :	53053
EPA Region :	10
Inspection Count :	0
Last Inspection Days :	3532
Informal Count :	0
Last Informal Action Date :	N/R
Formal Action Count :	0
Last Formal Action Date :	N/R
Total Penalties :	0
Penalty Count :	N/R
Last Penalty Date :	N/R
Last Penalty Amount :	N/R
QTRS IN NC :	0
Programs IN SNC :	0
Current Compliance Status :	No Violation Identified
Three-Year Compliance Status :	_____
Collection Method :	ADDRESS MATCHING-HOUSE NUMBER
Reference Point :	CENTER OF A FACILITY OR STATION
Accuracy Meters :	30
Derived Tribes :	Puyallup Tribe of the Puyallup Reservation - .7 mile(s), Puyallup Tribe of the Puyallup Reservation - 1.2 mile(s), Muckleshoot Indian Tribe - 10.4 mile(s), Muckleshoot Indian Tribe - 13.4 mile(s), Nisqually Indian Tribe - 18 mile(s), Squaxin Island Tribe of the Squaxin Island Reservation - 22.4 mile(s), Squaxin Island Tribe of the Squaxin Island Reservation - 24.3 mile(s)
Derived HUC :	17110019
Derived WBD :	171100190301
Derived STCTY FIPS :	53053
Derived Zip :	98421
Derived CD113 :	09
Derived CB2010 :	530530602001076
MYRTK Universe :	NNN
NPDES IDs :	N/R
CWA Permit Types :	N/R
CWA Compliance Tracking :	N/R
CWA NAICS :	N/R
CWA SICS :	N/R
CWA Inspection Count :	N/R
CWA Last Inspection Days :	N/R
CWA Informal Count :	N/R
CWA Formal Action Count :	N/R
CWA Last Formal Action Date :	N/R
CWA Penalties :	N/R

Map Id: U93
Direction: NE
Distance: 0.242 mi., 1277 ft.
Elevation: 18 ft.
Relative: Higher

Site Name : USF REDDAWAY TACOMA
802 E 11TH ST | 802 EAST 11TH ST | 802 EAST 11TH ST EAST
TACOMA, WA

Database(s) : [ALL SITES - WA, CSCSL HWS - WA, CSCSL NFA - WA, ECHO, ENVCVN - WA, FRS, HMIRS (DOT), HSL - WA, RCRA_NONGEN, T 2 - WA, VCP - WA] ***(cont.)***

Envirosite ID: 52365697
EPA ID: N/R

ECHO ***(cont.)***

CWA Last Penalty Date :	N/R
CWA Last Penalty Amount :	N/R
CWA Quarters IN NC :	N/R
CWA Current Compliance Status :	N/R
CWA Current SNC Flag :	N
CWA 13 Quarters Compliance Status :	N/R
CWA 13 Quarters Effluent Exceedances:	N/R
CWA Three-Year QNCR Codes :	N/R
DFR URL :	Click here for hyperlink provided by the agency.
Facility SIC :	N/R
Facility NAICS :	484122 - General Freight Trucking, Long-Distance, Less Than Truckload
Facility Last Inspection EPA Date :	N/R
Facility Last Inspection State Date :	2013-04-03
Facility Last Formal Act EPA Date :	N/R
Facility Last Formal Act State Date :	N/R
Facility Last Informal Act EPA Date :	N/R
Facility Last Informal Act State Date:	N/R
Facility Federal Agency :	N/R
TRI Reporter :	N/R
Facility Imp Water Flag :	N/R
Current SNC Flag :	N
Indian County Flag :	N
Federal Flag :	N/R
US Mexico Border Flag :	N/R
Chesapeak Bay Flag :	N/R
AIR Flag :	N
NPDES Flag :	N
SDWIS Flag :	N
RCRA Flag :	Y
TRI Flag :	N
GHG Flag :	N
Major Flag :	N/R
Active Flag :	N/R
NAA Flag :	N
Latitude :	47.25591
Longitude :	-122.42563
Last Date in Agency List :	2023-01-16

ENVCVN - WA

Facility Name :	USF Reddaway Tacoma
Facility Address :	802 E 11TH ST, TACOMA, 98421
County :	Pierce
Cleanup Site ID :	2140
Facility Site ID :	17920
Site Status :	No Further Action
Alternate Site Names :	Estes Express Lines Terminal Facility
NFA Date :	2017-12-12
Instrument Type :	Environmental Covenant

Map Id: U93
Direction: NE
Distance: 0.242 mi., 1277 ft.
Elevation: 18 ft.
Relative: Higher

Site Name : USF REDDAWAY TACOMA
802 E 11TH ST | 802 EAST 11TH ST | 802 EAST 11TH ST EAST
TACOMA, WA

Database(s) : [ALL SITES - WA, CSCSL HWS - WA, CSCSL NFA - WA, ECHO, ENVCVN - WA, FRS, HMIRS (DOT), HSL - WA, RCRA_NONGEN, T 2 - WA, VCP - WA] ***(cont.)***

Envirosite ID: 52365697
EPA ID: N/R

ENVCVN - WA ***(cont.)***

Tax Parcel Number :	8950001277
Active Control :	Yes
County Recording Number :	20171012128
County Recording Date :	2017-10-12
Region :	Southwest
ResponsibleUnit :	Southwest
Restrict Land Use :	No
Restrict Surface Water Use :	No
Restrict All Ground Water Extraction/Well Installation:	No
Restrict Domestic Ground Water Extraction/Well Installation:	No
Prohibit Soil Disturbance :	Yes
Prevent the Reuse or Relocation of Site Soil:	No
Restrictive Signage :	No
Restrict Shellfish and/or Finfish Harvesting:	No
Restrict Swimming and/or Beach Play :	No
Restrict Access :	No
Ongoing Maintenance of Remedy :	No
Require Educational Programs :	No
Prohibit Removal or Alteration of Existing Buildings:	No
Prohibit New Building Construction :	No
Control Stormwater :	No
Control Vapor/Gas :	No
Restrict Sediment Cap Disturbance :	No
Maintain/Protect Monitoring System :	No
Other :	No
MediaRestrictions :	Soil
Latitude :	47.255695
Longitude :	-122.423381
Last Date in Agency List :	2023-01-20

FRS

Facility Name :	USF REDDAWAY TACOMA
Facility Address :	802 E 11TH ST, TACOMA, WA 98421
County :	PIERCE

Site Details

Registry ID :	110045014275
FRS Facility URL :	Click here for hyperlink provided by the agency.
Last Date in Agency List :	2023-02-13

Map Id: U93
Direction: NE
Distance: 0.242 mi., 1277 ft.
Elevation: 18 ft.
Relative: Higher

Site Name : USF REDDAWAY TACOMA
802 E 11TH ST | 802 EAST 11TH ST | 802 EAST 11TH ST EAST
TACOMA, WA

Database(s) : [ALL SITES - WA, CSCSL HWS - WA, CSCSL NFA - WA, ECHO, ENVCVN - WA, FRS, HMIRS (DOT), HSL - WA, RCRA_NONGEN, T 2 - WA, VCP - WA] ***(cont.)***

Envirosite ID: 52365697
EPA ID: N/R

FRS ***(cont.)***

Source Description

Source Description : RCRAInfo is EPA's comprehensive information system that supports the Resource Conservation and Recovery Act (RCRA) of 1976 and the Hazardous and Solid Waste Amendments (HSWA) of 1984 through the tracking of events and activities related to facilities that generate, transport, and treat, store, or dispose of hazardous waste. RCRAInfo allows RCRA program staff to track the notification, permit, compliance, and corrective action activities required under RCRA. RCRAInfo also supports generation of the National Hazardous Waste Biennial Report. All generators and treatment, storage, and disposal facilities who handle hazardous waste are required to report to the EPA Administrator at least once every two years to support creation of the Biennial Report.
The WA-FSIS provides a means to query and display data maintained by the Washington Department of Ecology. This system contains key information for each facility/site that is currently, or has been, of interest to the Air Quality, Dam Safety, Hazardous Waste, Toxics Cleanup, and Water Quality Programs.

FRS Environmental Interest

Source and System ID : RCRAINFO - WAH000042012
WA-FSIS - 17920

HMIRS (DOT)

Facility Address : 802 E 11TH ST, TACOMA, WA 98421
County : PIERCE

Site Details

Details for this site have been truncated due to the large number of available details for this site within this dataset. For the complete details for this site, contact your Envirosite account representative for a complimentary site report containing all of the details available.

Date of Incident :	2007-02-28
Time of Incident :	13:00
Report Submission Source :	Paper
Report Number :	I-2007040259
Multiple Rows per Incident :	No
NRC Number :	N/R
Federal DOT Agency Name :	N/R
Mode of Transportation :	Highway
Transportation Phase :	UNLOADING
Carrier/Reporter Name :	USF REDDAWAY INC.
Carrier/Reporter Address :	12250 SE FORD ST
Carrier/Reporter Non-US State :	OR
Carrier/Reporter FED DOT ID :	62227
Carrier/Reporter HAZMAT Reg ID :	050406550047OQ

Map Id: U93
Direction: NE
Distance: 0.242 mi., 1277 ft.
Elevation: 18 ft.
Relative: Higher

Site Name : USF REDDAWAY TACOMA
802 E 11TH ST | 802 EAST 11TH ST | 802 EAST 11TH ST EAST
TACOMA, WA

Database(s) : [ALL SITES - WA, CSCSL HWS - WA, CSCSL NFA - WA, ECHO, ENVCVN - WA, FRS, HMIRS (DOT), HSL - WA, RCRA_NONGEN, T 2 - WA, VCP - WA] ***(cont.)***

Envirosite ID: 52365697
EPA ID: N/R

HMIRS (DOT) ***(cont.)***

Carrier/Reporter Country :	UNITED STATES
Shipper Name :	PGW AUTO GLASS LLC
Shipper Address :	11900 SE JENNIFER ST
Shipper Non-US State :	OR
Shipper Country :	UNITED STATES
Shipper Waybill/Shipping Paper :	5016605317
Shipper HAZMAT Registration ID :	N/R
Origin City :	CLACKAMAS
Origin State :	OREGON
Origin Postal Code :	97015
Origin Country :	US
Destination City :	TACOMA
Destination State :	WASHINGTON
Destination Postal Code :	98409
Destination Non-US State :	N/R
Destination Country :	US
Commodity Short Name :	PAINT INCLUDING PAINT L
Commodity Long Name :	PAINT INCLUDING PAINT LACQUER ENAMEL STAIN SHELLAC SOLUTIONS VARNISH POLISH LIQUID FILLER AND LIQUID LACQUER BASE
Technical/Trade Name :	MEDIUM GRAY ULTRA R/I URETHANE PRIMER/TK WHITE TW
Identification Number :	UN1263
Hazardous Class :	FLAMMABLE - COMBUSTIBLE LIQUID
Packing Group :	II
Quantity Released :	0.125
Unit of Measure :	Liquid - Gallon Liquid
HAZMAT Waste Indicator :	No
HAZMAT Waste EPA Number :	N/R
HMIS Toxic by Inhalation Indicator :	No
TIH Hazard Zone :	N/R
Material Shipment Approval Indicator:	No
Material Shipment Approval Number :	N/R
Undeclared HAZMAT Shipment Indicator:	No
Packaging Type :	Non-Bulk
Failed Object Code :	128
Failed Object Description :	Inner Packaging
Manner of Failure Code :	302
Manner of Failure Description :	Bent
Failure Cause Code :	515
Failure Cause Description :	Human Error
Identification Markings :	N/R
Cont 1 Packaging Type :	Box
Cont 1 Material of Construction :	Fiberboard
Cont 1 Head Type :	N/R
Cont 1 Package Amount :	4
Cont 1 Package Amount UOM :	Liquid - Gallon Liquid
Cont 1 Package Number in Shipment :	1
Cont 1 Package Shipment Number Failed:	1
Cont 1 Package Manufacturer :	N/R
Cont 1 Pkg Manufacturer Date :	N/R

Map Id: U93
Direction: NE
Distance: 0.242 mi., 1277 ft.
Elevation: 18 ft.
Relative: Higher

Site Name : USF REDDAWAY TACOMA
802 E 11TH ST | 802 EAST 11TH ST | 802 EAST 11TH ST EAST
TACOMA, WA

Database(s) : [ALL SITES - WA, CSCSL HWS - WA, CSCSL NFA - WA, ECHO, ENVCVN - WA, FRS, HMIRS (DOT), HSL - WA, RCRA_NONGEN, T 2 - WA, VCP - WA] ***(cont.)***

Envirosite ID: 52365697
EPA ID: N/R

HMIRS (DOT) ***(cont.)***

Cont 1 Package Serial Number :	N/R
Cont 1 Package Last Test Date :	N/R
Cont 1 Package Design Pressure Reported:	N/R
Cont 1 Design Pressure UOM Reported :	N/R
Cont 1 Package Shell Thickness Reported:	N/R
Cont 1 Shell Thickness UOM Reported :	N/R
Cont 1 Head Thickness Reported :	N/R
Cont 1 Head Thickness UOM Reported :	N/R
Cont 1 Valve or Device Fail Indicator:	No
Cont 1 Valve or Device Type :	N/R
Cont 1 Valve Device Manufacturer :	N/R
Cont 1 Valve or Device Model :	N/R
Cont 2 Package Type :	Can
Cont 2 Material of Construction :	Metal (any type)
Cont 2 Package Capacity :	1
Cont 2 Capacity UOM Reported :	Liquid - Gallon Liquid
Cont 2 Package Amount UOM :	Liquid - Gallon Liquid
Cont 2 Package Number in Shipment :	4
Cont 2 Package Shipment Number Failed:	1
RAM Package Category :	N/R
RAM Package Certification :	FALSE
RAM Nuclide(s) Present :	N/R
RAM Transport Index :	N/R
RAM Activity Reported :	N/R
RAM UOM Reported :	N/R
RAM Activity :	0
RAM Activity UOM :	N/R
Spillage (Result) Indicator :	Yes
Fire (Result) Indicator :	No
Explosion (Result) Indicator :	No
Water Sewer (Result) Indicator :	No
Gas Dispersion (Result) Indicator :	No
Environmental Damage (Result) :	No
No Release (Result) Indicator :	No
Fire/EMS Report Indicator :	No
Fire EMS/EMS Report Number :	N/R
Police Report Indicator :	No
Police Report Number :	N/R
In-House Cleanup Indicator :	Yes
Other Cleanup Indicator :	No
Damage More than 500 :	No
Material Loss :	$0.00
Carrier Damage :	$0.00
Property Damage :	$0.00
Response Cost :	$0.00
Remediation Cleanup Cost :	$0.00
Damage Other (Old Form) :	$0.00
Total Amount of Damages :	$0.00
HAZMAT Fatality Indicator :	No

Map Id: U93
Direction: NE
Distance: 0.242 mi., 1277 ft.
Elevation: 18 ft.
Relative: Higher

Site Name : USF REDDAWAY TACOMA
802 E 11TH ST | 802 EAST 11TH ST | 802 EAST 11TH ST EAST
TACOMA, WA

Database(s) : [ALL SITES - WA, CSCSL HWS - WA, CSCSL NFA - WA, ECHO, ENVCVN - WA, FRS, HMIRS (DOT), HSL - WA, RCRA_NONGEN, T 2 - WA, VCP - WA] ***(cont.)***

Envirosite ID: 52365697
EPA ID: N/R

HMIRS (DOT) ***(cont.)***

HAZMAT Fatalities Employees :	0
HAZMAT Fatalities Responders :	0
HAZMAT Fatality General Public :	0
Total Hazmat Fatalities :	0
Non-HAZMAT Fatality Indicator :	No
Non-HAZMAT Fatalities :	0
HAZMAT Injury Indicator :	No
HAZMAT Hospitalized Employees :	0
HAZMAT Hospitalized Responders :	0
HAZMAT Hospitalized Gen Public :	0
HAZMAT Hospitalized (Old Form) :	0
Total Hazmat Hospital Injuries :	0
HAZMAT Non-Hospital Employees :	0
HAZMAT Non-Hospital Responders :	0
HAZMAT Non-Hospital General Public :	0
HAZMAT Non-Hospital (Old Form) :	0
Total Hazmat Non-Hospital Injuries :	0
Total Hazmat Injuries :	0
Evacuation Indicator :	No
Public Evacuated :	0
Employees Evacuated :	0
Total Evacuated :	0
Total Evacuation Hours :	0
Major Artery Closed :	No
Major Artery Hours Closed :	0
Material Involved in Accident :	No
Estimated Speed :	0
Weather Conditions :	N/R
Vehicle Overturn :	No
Vehicle Left Roadway/Track :	No
Passenger Aircraft Indicator :	No
Cargo Passenger Baggage Indicator :	N/R
Incident Occurrence :	N/R
Shipphase Non-Transported Indicator :	No
Shipphase Air First Flight Indicator:	No
Shipphase Air SubFlight Indicator :	No
Shipphase Init Transport Indicator :	No
Shipphase Transfer Indicator :	No
Contact Name :	MICHAEL N WINDSOR
Contact Title :	MANAGER - HAZARDOUS MANAGER
Contact Business Name :	ROADWAY EXPRESS
Contact Address :	1077 GORGE BOULEVARD
Contact Non-US State :	N/R
Contact Country :	US
Preparer of Incident Report :	Carrier

Map Id: U93
Direction: NE
Distance: 0.242 mi., 1277 ft.
Elevation: 18 ft.
Relative: Higher

Site Name : USF REDDAWAY TACOMA
802 E 11TH ST | 802 EAST 11TH ST | 802 EAST 11TH ST EAST
TACOMA, WA

Database(s) : [ALL SITES - WA, CSCSL HWS - WA, CSCSL NFA - WA, ECHO, ENVCVN - WA, FRS, HMIRS (DOT), HSL - WA, RCRA_NONGEN, T 2 - WA, VCP - WA] ***(cont.)***

Envirosite ID: 52365697
EPA ID: N/R

HMIRS (DOT) ***(cont.)***

Description of Events : DURING THE UNLOADING PROCESS AN EMPLOYEE WAS PLACING SOME FREIGHT BESIDE ANOTHER SKID OF PRODUCT. WHEN THE EMPLOYEE WENT TO SET DOWN THE OTHER PRODUCT A PIECE OF FREIGHT WAS PROTRUDING FROM THE OTHER SKID AND PUNCTURED A CASE OF PAINT. AS A RESULT ONE CAN OF PRODUCT WAS LOST. THE AFFECTED CARTONS WERE PLACED INTO A PROPERLY MARKED LABELED AND LINED SALVAGE DRUM PENDING DISPOSITION.

Recommendations/Actions Taken :

A CONTINUED EDUCATION PROGRAM TO HELP ENSURE PROPER LOADING PRACTICES. A REINTRODUCTION OF THE PRACTICE OF USING DUN NAGE TO BLOCK AND BRACE FREIGHT. SUPERVISORS INVOVLEMENT DURING THE ENTIRE LOADING PROCESS TO HELP ENSURE THE FREIGHT WILL ARRIVE AT THE DESTINATION IN A SAFE MANNER. A FOCUS ON PROPER EQUIPMENT USAGES (FORKLIFT) SO THAT THE AWARENESS LEVEL FOR THE LOCATION AND LENGTH OF THE FORKLIFT BLADES IS CONSTANTLY ENFORCED.

HMIS Serious Incident Indicator :	No
HMIS Serious Fatality :	No
HMIS Serious Injury :	No
HMIS Serious Flight Plan :	No
HMIS Serious Evacuations :	No
HMIS Serious Major Artery :	No
HMIS Serious Bulk Release :	No
HMIS Serious Marine Pollutant :	No
HMIS Serious Radioactive :	No
HMIS General Package Type :	OHMIR.Ref_Container.descr_txt
HMIS Container Code :	BOX FBR
HMIS Container Description :	Fiberboard box or carton
HMIS Bulk Incident Indicator :	No
Undeclared Shipment :	No
Last Date in Agency List :	2014-05-05

Date of Incident :	2013-04-24
Time of Incident :	05:45
Report Submission Source :	Paper
Report Number :	I-2013050111
Multiple Rows per Incident :	No
NRC Number :	N/R
Federal DOT Agency Name :	N/R
Mode of Transportation :	Highway
Transportation Phase :	UNLOADING
Carrier/Reporter Name :	USF REDDAWAY INC.
Carrier/Reporter Address :	7720 SW MOHAWK ST BLDG H
Carrier/Reporter Non-US State :	OR
Carrier/Reporter FED DOT ID :	62227
Carrier/Reporter HAZMAT Reg ID :	052909550094RT
Carrier/Reporter Country :	UNITED STATES
Shipper Name :	RODDA PAINT CO
Shipper Address :	1211 COURT ST

Map Id: U93
Direction: NE
Distance: 0.242 mi., 1277 ft.
Elevation: 18 ft.
Relative: Higher

Site Name : USF REDDAWAY TACOMA
802 E 11TH ST | 802 EAST 11TH ST | 802 EAST 11TH ST EAST
TACOMA, WA

Database(s) : [ALL SITES - WA, CSCSL HWS - WA, CSCSL NFA - WA, ECHO, ENVCVN - WA, FRS, HMIRS (DOT), HSL - WA, RCRA_NONGEN, T 2 - WA, VCP - WA] ***(cont.)***

Envirosite ID: 52365697
EPA ID: N/R

HMIRS (DOT) ***(cont.)***

Shipper Non-US State :	OR
Shipper Country :	UNITED STATES
Shipper Waybill/Shipping Paper :	5081226169
Shipper HAZMAT Registration ID :	N/R
Origin City :	MEDFORD
Origin State :	OREGON
Origin Postal Code :	97501
Origin Country :	US
Destination City :	LAKEWOOD
Destination State :	WASHINGTON
Destination Postal Code :	98499
Destination Non-US State :	N/R
Destination Country :	US
Commodity Short Name :	PAINT INCLUDING PAINT L
Commodity Long Name :	PAINT INCLUDING PAINT LACQUER ENAMEL STAIN SHELLAC SOLUTIONS VARNISH POLISH LIQUID FILLER AND LIQUID LACQUER BASE
Technical/Trade Name :	MEDIUM GRAY ULTRA R/I URETHANE PRIMER/TK WHITE TW
Identification Number :	UN1263
Hazardous Class :	FLAMMABLE - COMBUSTIBLE LIQUID
Packing Group :	II
Quantity Released :	1
Unit of Measure :	Liquid - Gallon Liquid
HAZMAT Waste Indicator :	No
HAZMAT Waste EPA Number :	N/R
HMIS Toxic by Inhalation Indicator :	No
TIH Hazard Zone :	N/R
Material Shipment Approval Indicator:	No
Material Shipment Approval Number :	N/R
Undeclared HAZMAT Shipment Indicator:	No
Packaging Type :	Non-Bulk
Failed Object Code :	128
Failed Object Description :	Inner Packaging
Manner of Failure Code :	303
Manner of Failure Description :	Burst or Ruptured
Failure Cause Code :	517
Failure Cause Description :	Improper Preparation for Transportation
Identification Markings :	N/R
Cont 1 Packaging Type :	Box
Cont 1 Material of Construction :	Fiberboard
Cont 1 Head Type :	N/R
Cont 1 Package Amount :	4
Cont 1 Package Amount UOM :	Liquid - Gallon Liquid
Cont 1 Package Number in Shipment :	1
Cont 1 Package Shipment Number Failed:	1
Cont 1 Package Manufacturer :	N/R
Cont 1 Pkg Manufacturer Date :	N/R
Cont 1 Package Serial Number :	N/R
Cont 1 Package Last Test Date :	N/R

Map Id: U93
Direction: NE
Distance: 0.242 mi., 1277 ft.
Elevation: 18 ft.
Relative: Higher

Site Name : USF REDDAWAY TACOMA
802 E 11TH ST | 802 EAST 11TH ST | 802 EAST 11TH ST EAST
TACOMA, WA

Database(s) : [ALL SITES - WA, CSCSL HWS - WA, CSCSL NFA - WA, ECHO, ENVCVN - WA, FRS, HMIRS (DOT), HSL - WA, RCRA_NONGEN, T 2 - WA, VCP - WA] ***(cont.)***

Envirosite ID: 52365697
EPA ID: N/R

HMIRS (DOT) ***(cont.)***

Cont 1 Package Design Pressure Reported:	N/R
Cont 1 Design Pressure UOM Reported :	N/R
Cont 1 Package Shell Thickness Reported:	N/R
Cont 1 Shell Thickness UOM Reported :	N/R
Cont 1 Head Thickness Reported :	N/R
Cont 1 Head Thickness UOM Reported :	N/R
Cont 1 Valve or Device Fail Indicator:	No
Cont 1 Valve or Device Type :	N/R
Cont 1 Valve Device Manufacturer :	N/R
Cont 1 Valve or Device Model :	N/R
Cont 2 Package Type :	Can
Cont 2 Material of Construction :	Metal (any type)
Cont 2 Package Capacity :	1
Cont 2 Capacity UOM Reported :	Liquid - Gallon Liquid
Cont 2 Package Amount UOM :	Liquid - Gallon Liquid
Cont 2 Package Number in Shipment :	4
Cont 2 Package Shipment Number Failed:	1
RAM Package Category :	N/R
RAM Package Certification :	FALSE
RAM Nuclide(s) Present :	N/R
RAM Transport Index :	N/R
RAM Activity Reported :	N/R
RAM UOM Reported :	N/R
RAM Activity :	0
RAM Activity UOM :	N/R
Spillage (Result) Indicator :	Yes
Fire (Result) Indicator :	No
Explosion (Result) Indicator :	No
Water Sewer (Result) Indicator :	No
Gas Dispersion (Result) Indicator :	No
Environmental Damage (Result) :	No
No Release (Result) Indicator :	No
Fire/EMS Report Indicator :	No
Fire EMS/EMS Report Number :	N/R
Police Report Indicator :	No
Police Report Number :	N/R
In-House Cleanup Indicator :	Yes
Other Cleanup Indicator :	No
Damage More than 500 :	No
Material Loss :	$0.00
Carrier Damage :	$0.00
Property Damage :	$0.00
Response Cost :	$0.00
Remediation Cleanup Cost :	$0.00
Damage Other (Old Form) :	$0.00
Total Amount of Damages :	$0.00
HAZMAT Fatality Indicator :	No
HAZMAT Fatalities Employees :	0
HAZMAT Fatalities Responders :	0

Map Id: U93
Direction: NE
Distance: 0.242 mi., 1277 ft.
Elevation: 18 ft.
Relative: Higher

Site Name : USF REDDAWAY TACOMA
802 E 11TH ST | 802 EAST 11TH ST | 802 EAST 11TH ST EAST
TACOMA, WA

Database(s) : [ALL SITES - WA, CSCSL HWS - WA, CSCSL NFA - WA, ECHO, ENVCVN - WA, FRS, HMIRS (DOT), HSL - WA, RCRA_NONGEN, T 2 - WA, VCP - WA] ***(cont.)***

Envirosite ID: 52365697
EPA ID: N/R

HMIRS (DOT) ***(cont.)***

HAZMAT Fatality General Public :	0
Total Hazmat Fatalities :	0
Non-HAZMAT Fatality Indicator :	No
Non-HAZMAT Fatalities :	0
HAZMAT Injury Indicator :	No
HAZMAT Hospitalized Employees :	0
HAZMAT Hospitalized Responders :	0
HAZMAT Hospitalized Gen Public :	0
HAZMAT Hospitalized (Old Form) :	0
Total Hazmat Hospital Injuries :	0
HAZMAT Non-Hospital Employees :	0
HAZMAT Non-Hospital Responders :	0
HAZMAT Non-Hospital General Public :	0
HAZMAT Non-Hospital (Old Form) :	0
Total Hazmat Non-Hospital Injuries :	0
Total Hazmat Injuries :	0
Evacuation Indicator :	No
Public Evacuated :	0
Employees Evacuated :	0
Total Evacuated :	0
Total Evacuation Hours :	0
Major Artery Closed :	No
Major Artery Hours Closed :	0
Material Involved in Accident :	No
Estimated Speed :	0
Weather Conditions :	N/R
Vehicle Overturn :	No
Vehicle Left Roadway/Track :	No
Passenger Aircraft Indicator :	No
Cargo Passenger Baggage Indicator :	N/R
Incident Occurrence :	N/R
Shipphase Non-Transported Indicator :	No
Shipphase Air First Flight Indicator:	No
Shipphase Air SubFlight Indicator :	No
Shipphase Init Transport Indicator :	No
Shipphase Transfer Indicator :	No
Contact Name :	SUSAN CAMARA
Contact Title :	MANAGER SAFETY
Contact Business Name :	HOLLAND
Contact Address :	750 E 40TH
Contact Non-US State :	N/R
Contact Country :	US
Preparer of Incident Report :	Carrier
Description of Events :	WHILE UNLOADING THE TRAILER ONE BOX FOUND DAMAGED AND LEAKING. THE RELEASE WAS PROPERLY MANAGED. THE DAMAGED FREIGHT WAS PLACED INTO A LINED SALVAGE DRUM AND HELD PENDING DISPOSITION FROM THE SHIPPER.
Recommendations/Actions Taken :	ALL FREIGHT MUST BE PROPERLY BLOCKED AND BRACED TO PREVENT MOVEMENT.
HMIS Serious Incident Indicator :	No

Map Id: U93
Direction: NE
Distance: 0.242 mi., 1277 ft.
Elevation: 18 ft.
Relative: Higher

Site Name : USF REDDAWAY TACOMA
802 E 11TH ST | 802 EAST 11TH ST | 802 EAST 11TH ST EAST
TACOMA, WA

Database(s) : [ALL SITES - WA, CSCSL HWS - WA, CSCSL NFA - WA, ECHO, ENVCVN - WA, FRS, HMIRS (DOT), HSL - WA, RCRA_NONGEN, T 2 - WA, VCP - WA] ***(cont.)***

Envirosite ID: 52365697
EPA ID: N/R

HMIRS (DOT) ***(cont.)***

HMIS Serious Fatality :	No
HMIS Serious Injury :	No
HMIS Serious Flight Plan :	No
HMIS Serious Evacuations :	No
HMIS Serious Major Artery :	No
HMIS Serious Bulk Release :	No
HMIS Serious Marine Pollutant :	No
HMIS Serious Radioactive :	No
HMIS General Package Type :	OHMIR.Ref_Container.descr_txt
HMIS Container Code :	4G
HMIS Container Description :	Fiberboard box
HMIS Bulk Incident Indicator :	No
Undeclared Shipment :	No
Last Date in Agency List :	2014-05-05

Date of Incident :	2007-03-12
Time of Incident :	04:00
Report Submission Source :	Paper
Report Number :	I-2007040280
Multiple Rows per Incident :	No
NRC Number :	N/R
Federal DOT Agency Name :	N/R
Mode of Transportation :	Highway
Transportation Phase :	UNLOADING
Carrier/Reporter Name :	USF REDDAWAY INC.
Carrier/Reporter Address :	12250 SE FORD ST
Carrier/Reporter Non-US State :	OR
Carrier/Reporter FED DOT ID :	62227
Carrier/Reporter HAZMAT Reg ID :	050406550047OQ
Carrier/Reporter Country :	UNITED STATES
Shipper Name :	ROCHESTER MIDLAND CORPORATION
Shipper Address :	7275 SYCAMORE CANYON BLVD # 101
Shipper Non-US State :	CA
Shipper Country :	UNITED STATES
Shipper Waybill/Shipping Paper :	5232563662
Shipper HAZMAT Registration ID :	N/R
Origin City :	ONTARIO
Origin State :	CALIFORNIA
Origin Postal Code :	91762
Origin Country :	US
Destination City :	SUMNER
Destination State :	WASHINGTON
Destination Postal Code :	98390
Destination Non-US State :	N/R
Destination Country :	US
Commodity Short Name :	SODIUM HYDROXIDE SOLUTI
Commodity Long Name :	SODIUM HYDROXIDE SOLUTION
Technical/Trade Name :	N/R
Identification Number :	UN1824
Hazardous Class :	CORROSIVE MATERIAL
Packing Group :	II

Map Id: U93
Direction: NE
Distance: 0.242 mi., 1277 ft.
Elevation: 18 ft.
Relative: Higher

Site Name : USF REDDAWAY TACOMA
802 E 11TH ST | 802 EAST 11TH ST | 802 EAST 11TH ST EAST
TACOMA, WA

Database(s) : [ALL SITES - WA, CSCSL HWS - WA, CSCSL NFA - WA, ECHO, ENVCVN - WA, FRS, HMIRS (DOT), HSL - WA, RCRA_NONGEN, T 2 - WA, VCP - WA] ***(cont.)***

Envirosite ID: 52365697
EPA ID: N/R

HMIRS (DOT) ***(cont.)***

Quantity Released :	0.5
Unit of Measure :	Liquid - Gallon Liquid
HAZMAT Waste Indicator :	No
HAZMAT Waste EPA Number :	N/R
HMIS Toxic by Inhalation Indicator :	No
TIH Hazard Zone :	N/R
Material Shipment Approval Indicator:	No
Material Shipment Approval Number :	N/R
Undeclared HAZMAT Shipment Indicator:	No
Packaging Type :	Non-Bulk
Failed Object Code :	109
Failed Object Description :	Closure (e.g. Cap Top or Plug)
Manner of Failure Code :	308
Manner of Failure Description :	Leaked
Failure Cause Code :	517
Failure Cause Description :	Improper Preparation for Transportation
Identification Markings :	N/R
Cont 1 Packaging Type :	Box
Cont 1 Material of Construction :	Fiberboard
Cont 1 Head Type :	N/R
Cont 1 Package Amount :	4
Cont 1 Package Amount UOM :	Liquid - Gallon Liquid
Cont 1 Package Number in Shipment :	2
Cont 1 Package Shipment Number Failed:	1
Cont 1 Package Manufacturer :	N/R
Cont 1 Pkg Manufacturer Date :	N/R
Cont 1 Package Serial Number :	N/R
Cont 1 Package Last Test Date :	N/R
Cont 1 Package Design Pressure Reported:	N/R
Cont 1 Design Pressure UOM Reported :	N/R
Cont 1 Package Shell Thickness Reported:	N/R
Cont 1 Shell Thickness UOM Reported :	N/R
Cont 1 Head Thickness Reported :	N/R
Cont 1 Head Thickness UOM Reported :	N/R
Cont 1 Valve or Device Fail Indicator:	No
Cont 1 Valve or Device Type :	N/R
Cont 1 Valve Device Manufacturer :	N/R
Cont 1 Valve or Device Model :	N/R
Cont 2 Package Type :	Bottle
Cont 2 Material of Construction :	Plastic
Cont 2 Package Capacity :	1
Cont 2 Capacity UOM Reported :	Liquid - Gallon Liquid
Cont 2 Package Amount UOM :	Liquid - Gallon Liquid
Cont 2 Package Number in Shipment :	8
Cont 2 Package Shipment Number Failed:	2
RAM Package Category :	N/R
RAM Package Certification :	FALSE
RAM Nuclide(s) Present :	N/R

Map Id: U93
Direction: NE
Distance: 0.242 mi., 1277 ft.
Elevation: 18 ft.
Relative: Higher

Site Name : USF REDDAWAY TACOMA
802 E 11TH ST | 802 EAST 11TH ST | 802 EAST 11TH ST EAST
TACOMA, WA

Database(s) : [ALL SITES - WA, CSCSL HWS - WA, CSCSL NFA - WA, ECHO, ENVCVN - WA, FRS, HMIRS (DOT), HSL - WA, RCRA_NONGEN, T 2 - WA, VCP - WA] ***(cont.)***

Envirosite ID: 52365697
EPA ID: N/R

HMIRS (DOT) ***(cont.)***

RAM Transport Index :	N/R
RAM Activity Reported :	N/R
RAM UOM Reported :	N/R
RAM Activity :	0
RAM Activity UOM :	N/R
Spillage (Result) Indicator :	Yes
Fire (Result) Indicator :	No
Explosion (Result) Indicator :	No
Water Sewer (Result) Indicator :	No
Gas Dispersion (Result) Indicator :	No
Environmental Damage (Result) :	No
No Release (Result) Indicator :	No
Fire/EMS Report Indicator :	No
Fire EMS/EMS Report Number :	N/R
Police Report Indicator :	No
Police Report Number :	N/R
In-House Cleanup Indicator :	Yes
Other Cleanup Indicator :	No
Damage More than 500 :	No
Material Loss :	$0.00
Carrier Damage :	$0.00
Property Damage :	$0.00
Response Cost :	$0.00
Remediation Cleanup Cost :	$0.00
Damage Other (Old Form) :	$0.00
Total Amount of Damages :	$0.00
HAZMAT Fatality Indicator :	No
HAZMAT Fatalities Employees :	0
HAZMAT Fatalities Responders :	0
HAZMAT Fatality General Public :	0
Total Hazmat Fatalities :	0
Non-HAZMAT Fatality Indicator :	No
Non-HAZMAT Fatalities :	0
HAZMAT Injury Indicator :	No
HAZMAT Hospitalized Employees :	0
HAZMAT Hospitalized Responders :	0
HAZMAT Hospitalized Gen Public :	0
HAZMAT Hospitalized (Old Form) :	0
Total Hazmat Hospital Injuries :	0
HAZMAT Non-Hospital Employees :	0
HAZMAT Non-Hospital Responders :	0
HAZMAT Non-Hospital General Public :	0
HAZMAT Non-Hospital (Old Form) :	0
Total Hazmat Non-Hospital Injuries :	0
Total Hazmat Injuries :	0
Evacuation Indicator :	No
Public Evacuated :	0
Employees Evacuated :	0
Total Evacuated :	0
Total Evacuation Hours :	0
Major Artery Closed :	No
Major Artery Hours Closed :	0

Map Id: U93
Direction: NE
Distance: 0.242 mi., 1277 ft.
Elevation: 18 ft.
Relative: Higher

Site Name : USF REDDAWAY TACOMA
802 E 11TH ST | 802 EAST 11TH ST | 802 EAST 11TH ST EAST
TACOMA, WA

Database(s) : [ALL SITES - WA, CSCSL HWS - WA, CSCSL NFA - WA, ECHO, ENVCVN - WA, FRS, HMIRS (DOT), HSL - WA, RCRA_NONGEN, T 2 - WA, VCP - WA] ***(cont.)***

Envirosite ID: 52365697
EPA ID: N/R

HMIRS (DOT) ***(cont.)***

Material Involved in Accident :	No
Estimated Speed :	0
Weather Conditions :	N/R
Vehicle Overturn :	No
Vehicle Left Roadway/Track :	No
Passenger Aircraft Indicator :	No
Cargo Passenger Baggage Indicator :	N/R
Incident Occurrence :	N/R
Shipphase Non-Transported Indicator :	No
Shipphase Air First Flight Indicator:	No
Shipphase Air SubFlight Indicator :	No
Shipphase Init Transport Indicator :	No
Shipphase Transfer Indicator :	No
Contact Name :	MICHAEL N WINDSOR
Contact Title :	MANAGER - HAZARDOUS MANAGER
Contact Business Name :	ROADWAY EXPRESS
Contact Address :	1077 GORGE BOULEVARD
Contact Non-US State :	N/R
Contact Country :	US
Preparer of Incident Report :	Carrier

Description of Events :

DURING THE UNLOADING PROCESS AN EMPLOYEE DISCOVERED A WET BOX OF PRODUCT. THE EMPLOYEE SEPERATED THE BOX A EXAMINED FURTHER. THE EMPLOYEE FOUND THAT TWO OF THE BOTTLES IN THE BOX HAD LOOSE CAPS. THE EMPLOYEE TIGHTENED THE CAPS AND OVERPACKED THE CONTAMINATED BOX AND THE 4 JUGS INSIDE INTO A PROPERLY MARKED LABELED AND LINED SALVAGE DRUM PENDING DISPOSITION.

Recommendations/Actions Taken :

A CONTINUED EDUCATION PROGRAM TO HELP ENSURE PROPER LOADING PRACTICES. A REINTRODUCTION OF THE PRACTICE OF USING DUNNAGE TO BLOCK AND BRACE FREIGHT. SUPERVISORS INVOLVEMENT DURING THE ENTIRE LOADING PROCESS TO HELP ENSURE THE FREIGHT WILL ARRIVE AT THE DESTINATION IN A SAFE MANNER. A FOCUS ON PROPER EQUIPMENT USAGES (FORKLIFT) SO THAT THE AWARENESS LEVEL FOR THE LOCATION AND LENGTH OF THE FORKLIFT BLADES IS CONSTANTLY ENFORCED.

HMIS Serious Incident Indicator :	No
HMIS Serious Fatality :	No
HMIS Serious Injury :	No
HMIS Serious Flight Plan :	No
HMIS Serious Evacuations :	No
HMIS Serious Major Artery :	No
HMIS Serious Bulk Release :	No
HMIS Serious Marine Pollutant :	No
HMIS Serious Radioactive :	No
HMIS General Package Type :	OHMIR.Ref_Container.descr_txt
HMIS Container Code :	BOX FBR
HMIS Container Description :	Fiberboard box or carton
HMIS Bulk Incident Indicator :	No

Map Id: U93
Direction: NE
Distance: 0.242 mi., 1277 ft.
Elevation: 18 ft.
Relative: Higher

Site Name : USF REDDAWAY TACOMA
802 E 11TH ST | 802 EAST 11TH ST | 802 EAST 11TH ST EAST
TACOMA, WA

Database(s) : [ALL SITES - WA, CSCSL HWS - WA, CSCSL NFA - WA, ECHO, ENVCVN - WA, FRS, HMIRS (DOT), HSL - WA, RCRA_NONGEN, T 2 - WA, VCP - WA] ***(cont.)***

Envirosite ID: 52365697
EPA ID: N/R

HMIRS (DOT) ***(cont.)***

Undeclared Shipment :	No
Last Date in Agency List :	2014-05-05
Date of Incident :	2006-03-09
Time of Incident :	14:45
Report Submission Source :	Paper
Report Number :	I-2006030943
Multiple Rows per Incident :	No
NRC Number :	N/R
Federal DOT Agency Name :	N/R
Mode of Transportation :	Highway
Transportation Phase :	UNLOADING
Carrier/Reporter Name :	USF REDDAWAY INC.
Carrier/Reporter Address :	12250 SE FORD ST
Carrier/Reporter Non-US State :	OR
Carrier/Reporter FED DOT ID :	62227
Carrier/Reporter HAZMAT Reg ID :	052703028011LN
Carrier/Reporter Country :	UNITED STATES
Shipper Name :	PGW AUTO GLASS LLC
Shipper Address :	11900 SE JENNIFER ST
Shipper Non-US State :	OR
Shipper Country :	UNITED STATES
Shipper Waybill/Shipping Paper :	5015404323
Shipper HAZMAT Registration ID :	N/R
Origin City :	CLACKAMAS
Origin State :	OREGON
Origin Postal Code :	97015
Origin Country :	US
Destination City :	ANCHORAGE
Destination State :	ALASKA
Destination Postal Code :	99507
Destination Non-US State :	N/R
Destination Country :	US
Commodity Short Name :	PAINT INCLUDING PAINT L
Commodity Long Name :	PAINT INCLUDING PAINT LACQUER ENAMEL STAIN SHELLAC SOLUTIONS VARNISH POLISH LIQUID FILLER AND LIQUID LACQUER BASE
Technical/Trade Name :	MEDIUM GRAY ULTRA R/I URETHANE PRIMER/TK WHITE TW
Identification Number :	UN1263
Hazardous Class :	FLAMMABLE - COMBUSTIBLE LIQUID
Packing Group :	II
Quantity Released :	1
Unit of Measure :	Liquid - Gallon Liquid
HAZMAT Waste Indicator :	No
HAZMAT Waste EPA Number :	N/R
HMIS Toxic by Inhalation Indicator :	No
TIH Hazard Zone :	N/R
Material Shipment Approval Indicator:	No
Material Shipment Approval Number :	N/R

Map Id: U93
Direction: NE
Distance: 0.242 mi., 1277 ft.
Elevation: 18 ft.
Relative: Higher

Site Name : USF REDDAWAY TACOMA
802 E 11TH ST | 802 EAST 11TH ST | 802 EAST 11TH ST EAST
TACOMA, WA

Database(s) : [ALL SITES - WA, CSCSL HWS - WA, CSCSL NFA - WA, ECHO, ENVCVN - WA, FRS, HMIRS (DOT), HSL - WA, RCRA_NONGEN, T 2 - WA, VCP - WA] ***(cont.)***

Envirosite ID: 52365697
EPA ID: N/R

HMIRS (DOT) ***(cont.)***

Undeclared HAZMAT Shipment Indicator:	No
Packaging Type :	Non-Bulk
Failed Object Code :	104
Failed Object Description :	Body
Manner of Failure Code :	305
Manner of Failure Description :	Crushed
Failure Cause Code :	515
Failure Cause Description :	Human Error
Identification Markings :	N/R
Cont 1 Packaging Type :	Box
Cont 1 Material of Construction :	Fiberboard
Cont 1 Head Type :	N/R
Cont 1 Package Amount :	4
Cont 1 Package Amount UOM :	Liquid - Gallon Liquid
Cont 1 Package Number in Shipment :	6
Cont 1 Package Shipment Number Failed:	1
Cont 1 Package Manufacturer :	N/R
Cont 1 Pkg Manufacturer Date :	N/R
Cont 1 Package Serial Number :	N/R
Cont 1 Package Last Test Date :	N/R
Cont 1 Package Design Pressure Reported:	N/R
Cont 1 Design Pressure UOM Reported :	N/R
Cont 1 Package Shell Thickness Reported:	N/R
Cont 1 Shell Thickness UOM Reported :	N/R
Cont 1 Head Thickness Reported :	N/R
Cont 1 Head Thickness UOM Reported :	N/R
Cont 1 Valve or Device Fail Indicator:	No
Cont 1 Valve or Device Type :	N/R
Cont 1 Valve Device Manufacturer :	N/R
Cont 1 Valve or Device Model :	N/R
Cont 2 Package Type :	Can
Cont 2 Material of Construction :	Metal (any type)
Cont 2 Package Capacity :	1
Cont 2 Capacity UOM Reported :	Liquid - Gallon Liquid
Cont 2 Package Amount UOM :	Liquid - Gallon Liquid
Cont 2 Package Number in Shipment :	24
Cont 2 Package Shipment Number Failed:	1
RAM Package Category :	N/R
RAM Package Certification :	FALSE
RAM Nuclide(s) Present :	N/R
RAM Transport Index :	N/R
RAM Activity Reported :	N/R
RAM UOM Reported :	N/R
RAM Activity :	0
RAM Activity UOM :	N/R
Spillage (Result) Indicator :	Yes
Fire (Result) Indicator :	No
Explosion (Result) Indicator :	No

Map Id: U93
Direction: NE
Distance: 0.242 mi., 1277 ft.
Elevation: 18 ft.
Relative: Higher

Site Name : USF REDDAWAY TACOMA
802 E 11TH ST | 802 EAST 11TH ST | 802 EAST 11TH ST EAST
TACOMA, WA

Database(s) : [ALL SITES - WA, CSCSL HWS - WA, CSCSL NFA - WA, ECHO, ENVCVN - WA, FRS, HMIRS (DOT), HSL - WA, RCRA_NONGEN, T 2 - WA, VCP - WA] ***(cont.)***

Envirosite ID: 52365697
EPA ID: N/R

HMIRS (DOT) ***(cont.)***

Water Sewer (Result) Indicator :	No
Gas Dispersion (Result) Indicator :	No
Environmental Damage (Result) :	No
No Release (Result) Indicator :	No
Fire/EMS Report Indicator :	No
Fire EMS/EMS Report Number :	N/R
Police Report Indicator :	No
Police Report Number :	N/R
In-House Cleanup Indicator :	Yes
Other Cleanup Indicator :	No
Damage More than 500 :	No
Material Loss :	$0.00
Carrier Damage :	$0.00
Property Damage :	$0.00
Response Cost :	$0.00
Remediation Cleanup Cost :	$0.00
Damage Other (Old Form) :	$0.00
Total Amount of Damages :	$0.00
HAZMAT Fatality Indicator :	No
HAZMAT Fatalities Employees :	0
HAZMAT Fatalities Responders :	0
HAZMAT Fatality General Public :	0
Total Hazmat Fatalities :	0
Non-HAZMAT Fatality Indicator :	No
Non-HAZMAT Fatalities :	0
HAZMAT Injury Indicator :	No
HAZMAT Hospitalized Employees :	0
HAZMAT Hospitalized Responders :	0
HAZMAT Hospitalized Gen Public :	0
HAZMAT Hospitalized (Old Form) :	0
Total Hazmat Hospital Injuries :	0
HAZMAT Non-Hospital Employees :	0
HAZMAT Non-Hospital Responders :	0
HAZMAT Non-Hospital General Public :	0
HAZMAT Non-Hospital (Old Form) :	0
Total Hazmat Non-Hospital Injuries :	0
Total Hazmat Injuries :	0
Evacuation Indicator :	No
Public Evacuated :	0
Employees Evacuated :	0
Total Evacuated :	0
Total Evacuation Hours :	0
Major Artery Closed :	No
Major Artery Hours Closed :	0
Material Involved in Accident :	No
Estimated Speed :	0
Weather Conditions :	N/R
Vehicle Overturn :	No
Vehicle Left Roadway/Track :	No
Passenger Aircraft Indicator :	No
Cargo Passenger Baggage Indicator :	N/R
Incident Occurrence :	N/R

Map Id: U93
Direction: NE
Distance: 0.242 mi., 1277 ft.
Elevation: 18 ft.
Relative: Higher

Site Name : USF REDDAWAY TACOMA
802 E 11TH ST | 802 EAST 11TH ST | 802 EAST 11TH ST EAST
TACOMA, WA

Database(s) : [ALL SITES - WA, CSCSL HWS - WA, CSCSL NFA - WA, ECHO, ENVCVN - WA, FRS, HMIRS (DOT), HSL - WA, RCRA_NONGEN, T 2 - WA, VCP - WA] ***(cont.)***

Envirosite ID: 52365697
EPA ID: N/R

HMIRS (DOT) ***(cont.)***

Shipphase Non-Transported Indicator :	No
Shipphase Air First Flight Indicator:	No
Shipphase Air SubFlight Indicator :	No
Shipphase Init Transport Indicator :	No
Shipphase Transfer Indicator :	No
Contact Name :	THERESA ANTHONY
Contact Title :	MANAGER - HAZARDOUS MATERIALS
Contact Business Name :	USF REDDAWAY
Contact Address :	P O BOX 1035
Contact Non-US State :	N/R
Contact Country :	US
Preparer of Incident Report :	Carrier
Description of Events :	ONE CARTON CONTAINING 4 ONE GALLON CANS OF PAINT CRUSHED. PAINT CLEANED UP AND LEAKING CARTON AND CONTAINER OVERPACKED PENDING DISPOSITION
Recommendations/Actions Taken :	PROPER LOADING TECHNIQUES.
HMIS Serious Incident Indicator :	No
HMIS Serious Fatality :	No
HMIS Serious Injury :	No
HMIS Serious Flight Plan :	No
HMIS Serious Evacuations :	No
HMIS Serious Major Artery :	No
HMIS Serious Bulk Release :	No
HMIS Serious Marine Pollutant :	No
HMIS Serious Radioactive :	No
HMIS General Package Type :	OHMIR.Ref_Container.descr_txt
HMIS Container Code :	BOX FBR
HMIS Container Description :	Fiberboard box or carton
HMIS Bulk Incident Indicator :	No
Undeclared Shipment :	No
Last Date in Agency List :	2014-05-05
Date of Incident :	2006-03-09
Time of Incident :	14:45
Report Submission Source :	Paper
Report Number :	I-2006030942
Multiple Rows per Incident :	No
NRC Number :	N/R
Federal DOT Agency Name :	N/R
Mode of Transportation :	Highway
Transportation Phase :	UNLOADING
Carrier/Reporter Name :	USF REDDAWAY INC.
Carrier/Reporter Address :	12250 SE FORD ST
Carrier/Reporter Non-US State :	OR
Carrier/Reporter FED DOT ID :	62227
Carrier/Reporter HAZMAT Reg ID :	052703028011LN
Carrier/Reporter Country :	UNITED STATES
Shipper Name :	SHERWIN WILLIAMS CO SIERRA NV

Map Id: U93
Direction: NE
Distance: 0.242 mi., 1277 ft.
Elevation: 18 ft.
Relative: Higher

Site Name : USF REDDAWAY TACOMA
802 E 11TH ST | 802 EAST 11TH ST | 802 EAST 11TH ST EAST
TACOMA, WA

Database(s) : [ALL SITES - WA, CSCSL HWS - WA, CSCSL NFA - WA, ECHO, ENVCVN - WA, FRS, HMIRS (DOT), HSL - WA, RCRA_NONGEN, T 2 - WA, VCP - WA] ***(cont.)***

Envirosite ID: 52365697
EPA ID: N/R

HMIRS (DOT) ***(cont.)***

Shipper Address :	12900 SAGE POINT CT
Shipper Non-US State :	NV
Shipper Country :	UNITED STATES
Shipper Waybill/Shipping Paper :	5251383694
Shipper HAZMAT Registration ID :	N/R
Origin City :	RENO
Origin State :	NEVADA
Origin Postal Code :	89506
Origin Country :	US
Destination City :	SILVERDALE
Destination State :	WASHINGTON
Destination Postal Code :	98383
Destination Non-US State :	N/R
Destination Country :	US
Commodity Short Name :	PAINT INCLUDING PAINT L
Commodity Long Name :	PAINT INCLUDING PAINT LACQUER ENAMEL STAIN SHELLAC SOLUTIONS VARNISH POLISH LIQUID FILLER AND LIQUID LACQUER BASE
Technical/Trade Name :	MEDIUM GRAY ULTRA R/I URETHANE PRIMER/TK WHITE TW
Identification Number :	UN1263
Hazardous Class :	FLAMMABLE - COMBUSTIBLE LIQUID
Packing Group :	II
Quantity Released :	0.015625
Unit of Measure :	Liquid - Gallon Liquid
HAZMAT Waste Indicator :	No
HAZMAT Waste EPA Number :	N/R
HMIS Toxic by Inhalation Indicator :	No
TIH Hazard Zone :	N/R
Material Shipment Approval Indicator:	No
Material Shipment Approval Number :	N/R
Undeclared HAZMAT Shipment Indicator:	No
Packaging Type :	Non-Bulk
Failed Object Code :	104
Failed Object Description :	Body
Manner of Failure Code :	305
Manner of Failure Description :	Crushed
Failure Cause Code :	515
Failure Cause Description :	Human Error
Identification Markings :	N/R
Cont 1 Packaging Type :	Jerrican
Cont 1 Material of Construction :	Plastic
Cont 1 Head Type :	N/R
Cont 1 Package Amount :	5
Cont 1 Package Amount UOM :	Liquid - Gallon Liquid
Cont 1 Package Number in Shipment :	8
Cont 1 Package Shipment Number Failed:	1
Cont 1 Package Manufacturer :	N/R
Cont 1 Pkg Manufacturer Date :	N/R
Cont 1 Package Serial Number :	N/R
Cont 1 Package Last Test Date :	N/R

Map Id: U93
Direction: NE
Distance: 0.242 mi., 1277 ft.
Elevation: 18 ft.
Relative: Higher

Site Name : USF REDDAWAY TACOMA
802 E 11TH ST | 802 EAST 11TH ST | 802 EAST 11TH ST EAST
TACOMA, WA

Database(s) : [ALL SITES - WA, CSCSL HWS - WA, CSCSL NFA - WA, ECHO, ENVCVN - WA, FRS, HMIRS (DOT), HSL - WA, RCRA_NONGEN, T 2 - WA, VCP - WA] ***(cont.)***

Envirosite ID: 52365697
EPA ID: N/R

HMIRS (DOT) ***(cont.)***

Cont 1 Package Design Pressure Reported:	N/R
Cont 1 Design Pressure UOM Reported :	N/R
Cont 1 Package Shell Thickness Reported:	N/R
Cont 1 Shell Thickness UOM Reported :	N/R
Cont 1 Head Thickness Reported :	N/R
Cont 1 Head Thickness UOM Reported :	N/R
Cont 1 Valve or Device Fail Indicator:	No
Cont 1 Valve or Device Type :	N/R
Cont 1 Valve Device Manufacturer :	N/R
Cont 1 Valve or Device Model :	N/R
Cont 2 Package Type :	N/R
Cont 2 Material of Construction :	N/R
Cont 2 Package Capacity :	N/R
Cont 2 Capacity UOM Reported :	N/R
Cont 2 Package Amount UOM :	N/R
Cont 2 Package Number in Shipment :	N/R
Cont 2 Package Shipment Number Failed:	N/R
RAM Package Category :	N/R
RAM Package Certification :	FALSE
RAM Nuclide(s) Present :	N/R
RAM Transport Index :	N/R
RAM Activity Reported :	N/R
RAM UOM Reported :	N/R
RAM Activity :	0
RAM Activity UOM :	N/R
Spillage (Result) Indicator :	Yes
Fire (Result) Indicator :	No
Explosion (Result) Indicator :	No
Water Sewer (Result) Indicator :	No
Gas Dispersion (Result) Indicator :	No
Environmental Damage (Result) :	No
No Release (Result) Indicator :	No
Fire/EMS Report Indicator :	No
Fire EMS/EMS Report Number :	N/R
Police Report Indicator :	No
Police Report Number :	N/R
In-House Cleanup Indicator :	Yes
Other Cleanup Indicator :	No
Damage More than 500 :	No
Material Loss :	$0.00
Carrier Damage :	$0.00
Property Damage :	$0.00
Response Cost :	$0.00
Remediation Cleanup Cost :	$0.00
Damage Other (Old Form) :	$0.00
Total Amount of Damages :	$0.00
HAZMAT Fatality Indicator :	No
HAZMAT Fatalities Employees :	0
HAZMAT Fatalities Responders :	0

Map Id: U93
Direction: NE
Distance: 0.242 mi., 1277 ft.
Elevation: 18 ft.
Relative: Higher

Site Name : USF REDDAWAY TACOMA
802 E 11TH ST | 802 EAST 11TH ST | 802 EAST 11TH ST EAST
TACOMA, WA

Database(s) : [ALL SITES - WA, CSCSL HWS - WA, CSCSL NFA - WA, ECHO, ENVCVN - WA, FRS, HMIRS (DOT), HSL - WA, RCRA_NONGEN, T 2 - WA, VCP - WA] ***(cont.)***

Envirosite ID: 52365697
EPA ID: N/R

HMIRS (DOT) ***(cont.)***

HAZMAT Fatality General Public :	0
Total Hazmat Fatalities :	0
Non-HAZMAT Fatality Indicator :	No
Non-HAZMAT Fatalities :	0
HAZMAT Injury Indicator :	No
HAZMAT Hospitalized Employees :	0
HAZMAT Hospitalized Responders :	0
HAZMAT Hospitalized Gen Public :	0
HAZMAT Hospitalized (Old Form) :	0
Total Hazmat Hospital Injuries :	0
HAZMAT Non-Hospital Employees :	0
HAZMAT Non-Hospital Responders :	0
HAZMAT Non-Hospital General Public :	0
HAZMAT Non-Hospital (Old Form) :	0
Total Hazmat Non-Hospital Injuries :	0
Total Hazmat Injuries :	0
Evacuation Indicator :	No
Public Evacuated :	0
Employees Evacuated :	0
Total Evacuated :	0
Total Evacuation Hours :	0
Major Artery Closed :	No
Major Artery Hours Closed :	0
Material Involved in Accident :	No
Estimated Speed :	0
Weather Conditions :	N/R
Vehicle Overturn :	No
Vehicle Left Roadway/Track :	No
Passenger Aircraft Indicator :	No
Cargo Passenger Baggage Indicator :	N/R
Incident Occurrence :	N/R
Shipphase Non-Transported Indicator :	No
Shipphase Air First Flight Indicator:	No
Shipphase Air SubFlight Indicator :	No
Shipphase Init Transport Indicator :	No
Shipphase Transfer Indicator :	No
Contact Name :	MICHAEL N. WINDSOR
Contact Title :	MANAGER-HAZARDOUS MATERIALS
Contact Business Name :	USF REDDAWAY
Contact Address :	PO BOX 1035
Contact Non-US State :	N/R
Contact Country :	US
Preparer of Incident Report :	Carrier
Description of Events :	ONE PAIL OF PAINT WAS FOUND TO BE CRUSHED DURING THE UNLOADING PROCESS. THIS ONE PAIL WAS OVERPACKED PENDING DISPOSITION FROM THE SHIPPER AFTER THE PAINT WAS CLEANED UP.
Recommendations/Actions Taken :	PROPER UNLOADING PRACTICES.
HMIS Serious Incident Indicator :	No
HMIS Serious Fatality :	No
HMIS Serious Injury :	No

Map Id: U93
Direction: NE
Distance: 0.242 mi., 1277 ft.
Elevation: 18 ft.
Relative: Higher

Site Name : USF REDDAWAY TACOMA
802 E 11TH ST | 802 EAST 11TH ST | 802 EAST 11TH ST EAST
TACOMA, WA

Database(s) : [ALL SITES - WA, CSCSL HWS - WA, CSCSL NFA - WA, ECHO, ENVCVN - WA, FRS, HMIRS (DOT), HSL - WA, RCRA_NONGEN, T 2 - WA, VCP - WA] ***(cont.)***

Envirosite ID: 52365697
EPA ID: N/R

HMIRS (DOT) ***(cont.)***

HMIS Serious Flight Plan :	No
HMIS Serious Evacuations :	No
HMIS Serious Major Artery :	No
HMIS Serious Bulk Release :	No
HMIS Serious Marine Pollutant :	No
HMIS Serious Radioactive :	No
HMIS General Package Type :	OHMIR.Ref_Container.descr_txt
HMIS Container Code :	PAIL PLS
HMIS Container Description :	Plastic pail open head capacity 10 gallons or less
HMIS Bulk Incident Indicator :	No
Undeclared Shipment :	No
Last Date in Agency List :	2014-05-05

HSL - WA

Facility Name :	USF Reddaway Tacoma
Facility Address :	802 E 11th St, Tacoma, 98421
County :	Pierce

Site Details

Facility Site ID :	17920
Cleanup Site ID :	2140
Status :	No Further Action
Site Rank :	N/R
Alternative Site Name :	N/R
Region :	N/R
Resposbile Unit :	N/R
Institutional Control :	N/R
Current VCP :	N/R
Past VCP :	N/R
Latitude :	N/R
Longitude :	N/R
Agency Hyperlink :	Click here for hyperlink provided by the agency.
Last Date in Agency List :	2022-02-11

Facility Name :	USF Reddaway Tacoma
Facility Address :	802 E 11TH ST, TACOMA, 98421
County :	Pierce

Site Details

Facility Site ID :	17920
Cleanup Site ID :	2140
Status :	No Further Action
Site Rank :	N/R
Alternative Site Name :	Estes Express Lines Terminal Facility
Region :	Southwest

Map Id: U93
Direction: NE
Distance: 0.242 mi., 1277 ft.
Elevation: 18 ft.
Relative: Higher

Site Name : USF REDDAWAY TACOMA
802 E 11TH ST | 802 EAST 11TH ST | 802 EAST 11TH ST EAST
TACOMA, WA

Database(s) : [ALL SITES - WA, CSCSL HWS - WA, CSCSL NFA - WA, ECHO, ENVCVN - WA, FRS, HMIRS (DOT), HSL - WA, RCRA_NONGEN, T 2 - WA, VCP - WA] ***(cont.)***

Envirosite ID: 52365697
EPA ID: N/R

HSL - WA ***(cont.)***

Resposbile Unit :	Southwest
Institutional Control :	Yes
Current VCP :	N/R
Past VCP :	Yes
Latitude :	47.255695
Longitude :	-122.423381
Agency Hyperlink :	Click here for hyperlink provided by the agency.
Last Date in Agency List :	2023-02-28

Contaminants

Contaminant Name :	Arsenic
Ground water :	Remediated-Below
Surface water :	N/R
Soil :	N/R
Sediment :	N/R
Air :	N/R
Bedrock :	N/R

Contaminant Name :	Petroleum Products-Unspecified
Ground water :	N/R
Surface water :	N/R
Soil :	Remediated-Below
Sediment :	N/R
Air :	N/R
Bedrock :	N/R

Contaminant Name :	Polychlorinated biPhenyls (PCB)
Ground water :	N/R
Surface water :	N/R
Soil :	Remediated-Below
Sediment :	N/R
Air :	N/R
Bedrock :	N/R

RCRA_NONGEN

Facility Name :	USF REDDAWAY INC TACOMA
Facility Address :	802 E 11TH ST, TACOMA, WA 98421
County :	PIERCE
Date Form Received by Agency :	2022-02-04
EPA ID :	WAH000042012
Mailing Address :	10990 ROE AVE, OVERLAND PARK, KS 66211
Contact :	JAMIE HAINES
Contact Address :	10990 ROE AVE, OVERLAND PARK, KS 66211
Contact Country :	US

Map Id: U93
Direction: NE
Distance: 0.242 mi., 1277 ft.
Elevation: 18 ft.
Relative: Higher

Site Name : USF REDDAWAY TACOMA
802 E 11TH ST | 802 EAST 11TH ST | 802 EAST 11TH ST EAST
TACOMA, WA

Database(s) : [ALL SITES - WA, CSCSL HWS - WA, CSCSL NFA - WA, ECHO, ENVCVN - WA, FRS, HMIRS (DOT), HSL - WA, RCRA_NONGEN, T 2 - WA, VCP - WA] ***(cont.)***

Envirosite ID: 52365697
EPA ID: N/R

RCRA_NONGEN ***(cont.)***

Contact Telephone :	913-344-5205
Contact Email :	JAMIE.HAINES@MYYELLOW.COM
EPA Region :	10
Land Type :	Private
Source Type :	Notification
Classification :	Not a generator, verified
Description :	Not a generator, verified
Last Date in Agency List :	2023-01-23

Owner/Operator Summary

Owner/Operator Name :	GI TRUCKING COMPANY
Owner/Operator Address :	3901 W BROAD ST, RICHMOND, VA 23230
Owner/Operator Country :	US
Owner/Operator Telephone :	804-353-1900
Owner/Operator Email :	N/R
Owner/Operator Fax :	N/R
Legal Status :	Private
Owner/Operator Type :	Owner
Owner/Operator Start Date :	2017-12-31
Owner/Operator End Date :	N/R

Owner/Operator Name :	USF REDDAWAY INC
Owner/Operator Address :	10990 ROE AVE, OVERLAND PARK, KS 66211
Owner/Operator Country :	US
Owner/Operator Telephone :	913-344-5205
Owner/Operator Email :	N/R
Owner/Operator Fax :	N/R
Legal Status :	Private
Owner/Operator Type :	Operator
Owner/Operator Start Date :	2002-07-01
Owner/Operator End Date :	N/R

Owner/Operator Name :	USF REEDAWAY INC
Owner/Operator Address :	10990 ROE AVE, OVERLAND PARK, KS 66211
Owner/Operator Country :	US
Owner/Operator Telephone :	913-344-5205
Owner/Operator Email :	N/R
Owner/Operator Fax :	N/R
Legal Status :	Private
Owner/Operator Type :	Owner
Owner/Operator Start Date :	2009-06-26
Owner/Operator End Date :	N/R

Map Id: U93
Direction: NE
Distance: 0.242 mi., 1277 ft.
Elevation: 18 ft.
Relative: Higher

Site Name : USF REDDAWAY TACOMA
802 E 11TH ST | 802 EAST 11TH ST | 802 EAST 11TH ST EAST
TACOMA, WA

Database(s) : [ALL SITES - WA, CSCSL HWS - WA, CSCSL NFA - WA, ECHO, ENVCVN - WA, FRS, HMIRS (DOT), HSL - WA, RCRA_NONGEN, T 2 - WA, VCP - WA] ***(cont.)***

Envirosite ID: 52365697
EPA ID: N/R

RCRA_NONGEN ***(cont.)***

Handler Activities Summary

U.S. Importer of Hazardous Waste :	N
Mixed Waste (Haz. and Radioactive) :	N/R
Recycler of Hazardous Waste :	N
Transporter of Hazardous Waste :	N
Treater, Storer or Disposer of HW :	N
Underground Injection Activity :	N
On-site Burner Exemption :	N
Furnace Exemption :	N
Used Oil Fuel Burner :	N
Used Oil Processor :	N
Used Oil Refiner :	N
Used Oil Fuel Marketer to Burner :	N
Used Oil Specification Marketer :	N
Used Oil Transfer Facility :	N
Used Oil Transporter :	N

Historical Generators

Details for this site have been truncated due to the large number of available details for this site within this dataset. For the complete details for this site, contact your Envirosite account representative for a complimentary site report containing all of the details available.

Date Form Received by Agency :	2021-03-25
Facility Name :	USF REDDAWAY INC TACOMA
Classification :	Not a generator, verified

Date Form Received by Agency :	2020-03-03
Facility Name :	USF REDDAWAY INC TACOMA
Classification :	Not a generator, verified

Date Form Received by Agency :	2019-02-25
Facility Name :	USF REDDAWAY INC TACOMA
Classification :	Small Quantity Generator

Date Form Received by Agency :	2018-02-22
Facility Name :	USF REDDAWAY INC TACOMA
Classification :	Very Small Quantity Generator

Date Form Received by Agency :	2017-02-24
Facility Name :	USF REDDAWAY INC TACOMA
Classification :	Very Small Quantity Generator

Map Id: U93
Direction: NE
Distance: 0.242 mi., 1277 ft.
Elevation: 18 ft.
Relative: Higher

Site Name : USF REDDAWAY TACOMA
802 E 11TH ST | 802 EAST 11TH ST | 802 EAST 11TH ST EAST
TACOMA, WA

Database(s) : [ALL SITES - WA, CSCSL HWS - WA, CSCSL NFA - WA, ECHO, ENVCVN - WA, FRS, HMIRS (DOT), HSL - WA, RCRA_NONGEN, T 2 - WA, VCP - WA] ***(cont.)***

Envirosite ID: 52365697
EPA ID: N/R

RCRA_NONGEN ***(cont.)***

Date Form Received by Agency : 2017-02-23
Facility Name : USF REDDAWAY INC TACOMA
Classification : Not a generator, verified

Date Form Received by Agency : 2016-02-13
Facility Name : USF REDDAWAY INC TACOMA
Classification : Small Quantity Generator

Date Form Received by Agency : 2015-02-12
Facility Name : USF REDDAWAY INC TACOMA
Classification : Very Small Quantity Generator

Date Form Received by Agency : 2014-02-15
Facility Name : USF REDDAWAY INC TACOMA
Classification : Very Small Quantity Generator

Date Form Received by Agency : 2013-04-25
Facility Name : USF REDDAWAY INC TACOMA
Classification : Very Small Quantity Generator

Notices of Violations Summary
Regulation Violated : N

Evaluation Action Summary
Evaluation Date : 2013-04-03
Evaluation : COMPLIANCE EVALUATION INSPECTION ON-SITE
Area of Violation : N/R
Date Achieved Compliance : N/R
Evaluation Lead Agency : State

T 2 - WA

Facility Name : USF Reddaway Tacoma
Facility Address : 802 E 11TH ST, TACOMA, 98421
County : Pierce

Facility/Site ID : 17920
Alternate Name : N/R
Program Name : N/R
WRIA : 10
Legislative District : 27
Congressional District : 9

Map Id: U93
Direction: NE
Distance: 0.242 mi., 1277 ft.
Elevation: 18 ft.
Relative: Higher

Site Name : USF REDDAWAY TACOMA
802 E 11TH ST | 802 EAST 11TH ST | 802 EAST 11TH ST EAST
TACOMA, WA

Database(s) : [ALL SITES - WA, CSCSL HWS - WA, CSCSL NFA - WA, ECHO, ENVCVN - WA, FRS, HMIRS (DOT), HSL - WA, RCRA_NONGEN, T 2 - WA, VCP - WA] ***(cont.)***

Envirosite ID: 52365697
EPA ID: N/R

T 2 - WA ***(cont.)***

Ecology Region :	SWRO
Ecology Program Phone :	(360) 407-6171
Tribal Land :	N
Latitude :	47.255695
Longitude :	-122.423381
Last Date in Agency List :	2023-01-04

Program Details

Program :	HAZWASTE
Interaction Type :	Emergency/Haz Chem Rpt TIER2
Interaction Type Description :	Businesses that store 10,000 pounds or more of a hazardous chemical or 500 pounds or less, depending on the chemical, of an extremely hazardous chemical on site at any one time must report annually. Reports are sent to the State Emergency Response Commission (represented by Ecology) Local Emergency Planning Committees, and local fire departments for emergency planning. (product, not waste)
Status :	Active
Start Date :	2007-08-02
End Date :	N/R
SIC :	N/R
NAICS :	N/R

VCP - WA

Facility Name :	USF Reddaway Tacoma
Facility Address :	802 E 11TH ST, TACOMA, 98421
County :	Pierce
Facility/Site ID :	17920
Alternate Name :	N/R
Program Name :	N/R
WRIA :	10
Legislative District :	27
Congressional District :	9
Ecology Region :	SWRO
Ecology Program Phone :	(360) 407-7224
Tribal Land :	N
Latitude :	47.255695
Longitude :	-122.423381
Last Date in Agency List :	2023-01-04

Program Details

Program :	TOXICS
Program ID :	SW1095

Map Id: U93
Direction: NE
Distance: 0.242 mi., 1277 ft.
Elevation: 18 ft.
Relative: Higher

Site Name : USF REDDAWAY TACOMA
802 E 11TH ST | 802 EAST 11TH ST | 802 EAST 11TH ST EAST
TACOMA, WA

Database(s) : [ALL SITES - WA, CSCSL HWS - WA, CSCSL NFA - WA, ECHO, ENVCVN - WA, FRS, HMIRS (DOT), HSL - WA, RCRA_NONGEN, T 2 - WA, VCP - WA] ***(cont.)***

Envirosite ID: 52365697
EPA ID: N/R

VCP - WA ***(cont.)***

Interaction Type :	Voluntary Cleanup Sites
Interaction Type Description :	For a fee, Ecology staff will review an independent cleanup report(s) and provide a written decision about the adequacy of the cleanup actions taken and described in the report.
Status :	Active
Start Date :	2010-02-17
End Date :	N/R
SIC :	N/R
NAICS :	4841 - General Freight Trucking
Program :	TOXICS
Program ID :	SW1095
Interaction Type :	Voluntary Cleanup Sites
Interaction Type Description :	For a fee, Ecology staff will review an independent cleanup report(s) and provide a written decision about the adequacy of the cleanup actions taken and described in the report.
Status :	Active
Start Date :	2010-02-17
End Date :	N/R
SIC :	N/R
NAICS :	N/R

Map Id: BB94
Direction: SE
Distance: 0.244 mi., 1291 ft.
Elevation: 15 ft.
Relative: Lower

Site Name : TRUCK RAIL HANDLING INC | MPS INC | ARROW TRANSPORTATION CO TACOMA TERMINAL
457 E 18TH ST | 457 E 18TH ST ARROW | 457 E 18TH ST FRONT OF BLDG 2ND FLOOR
TACOMA, WA

Database(s) : [ALL SITES - WA, BRS, CSCSL HWS - WA, DOCKET, ECHO, ERNS, FRS, HSL - WA, ICIS, INACTIVE PCS, MANIFEST EPA, PCS ENF, PCS FACILITY, PRP-CORP, RCRA_NONGEN, RCRA_VSQG, T 2 - WA]

Envirosite ID: 52365574
EPA ID: N/R

ALL SITES - WA

Facility Name :	Arrow Transportation Co Tacoma Terminal

Map Id: BB94
Direction: SE
Distance: 0.244 mi., 1291 ft.
Elevation: 15 ft.
Relative: Lower

Site Name : TRUCK RAIL HANDLING INC | MPS INC | ARROW TRANSPORTATION CO TACOMA TERMINAL
457 E 18TH ST | 457 E 18TH ST ARROW | 457 E 18TH ST FRONT OF BLDG 2ND FLOOR
TACOMA, WA

Database(s) : [ALL SITES - WA, BRS, CSCSL HWS - WA, DOCKET, ECHO, ERNS, FRS, HSL - WA, ICIS, INACTIVE PCS, MANIFEST EPA, PCS ENF, PCS FACILITY, PRP-CORP, RCRA_NONGEN, RCRA_VSQG, T 2 - WA] ***(cont.)***

Envirosite ID: 52365574
EPA ID: N/R

ALL SITES - WA ***(cont.)***

Facility Address :	457 E 18TH ST ARROW, TACOMA, 98421
County :	Pierce
Facility/Site ID :	94425177
Alternate Name :	ARROW TRANSPORTATION CO TACOMA
Program Name :	N/R
WRIA :	10
Legislative District :	27
Congressional District :	9
Ecology Region :	SWRO
Ecology Program Phone :	(360) 407-6171
Tribal Land :	N
Latitude :	47.24672
Longitude :	-122.42883
Last Date in Agency List :	2023-01-03

Facility/Site ID :	94425177
Alternate Name :	ARROW TRANSPORTATION CO TACOMA
Program Name :	N/R
WRIA :	10
Legislative District :	27
Congressional District :	9
Ecology Region :	SWRO
Ecology Program Phone :	(360) 407-6734
Tribal Land :	N
Latitude :	47.24672
Longitude :	-122.42883
Last Date in Agency List :	2023-01-03

Facility/Site ID :	94425177
Alternate Name :	N/R
Program Name :	N/R
WRIA :	10
Legislative District :	27
Congressional District :	9
Ecology Region :	SWRO
Ecology Program Phone :	(360) 407-6731
Tribal Land :	N
Latitude :	47.24672
Longitude :	-122.42883
Last Date in Agency List :	2023-01-03

Map Id: BB94
Direction: SE
Distance: 0.244 mi., 1291 ft.
Elevation: 15 ft.
Relative: Lower

Site Name : TRUCK RAIL HANDLING INC | MPS INC | ARROW TRANSPORTATION CO TACOMA TERMINAL
457 E 18TH ST | 457 E 18TH ST ARROW | 457 E 18TH ST FRONT OF BLDG 2ND FLOOR
TACOMA, WA

Database(s) : [ALL SITES - WA, BRS, CSCSL HWS - WA, DOCKET, ECHO, ERNS, FRS, HSL - WA, ICIS, INACTIVE PCS, MANIFEST EPA, PCS ENF, PCS FACILITY, PRP-CORP, RCRA_NONGEN, RCRA_VSQG, T 2 - WA] ***(cont.)***

Envirosite ID: 52365574
EPA ID: N/R

ALL SITES - WA ***(cont.)***

Facility/Site ID :	94425177
Alternate Name :	CHEMTRON POLYMER
Program Name :	N/R
WRIA :	10
Legislative District :	27
Congressional District :	9
Ecology Region :	SWRO
Ecology Program Phone :	(360) 407-6171
Tribal Land :	N
Latitude :	47.24672
Longitude :	-122.42883
Last Date in Agency List :	2023-01-03

Facility/Site ID :	94425177
Alternate Name :	CHEMTRON POLYMER
Program Name :	N/R
WRIA :	10
Legislative District :	27
Congressional District :	9
Ecology Region :	SWRO
Ecology Program Phone :	(360) 407-6734
Tribal Land :	N
Latitude :	47.24672
Longitude :	-122.42883
Last Date in Agency List :	2023-01-03

Facility/Site ID :	94425177
Alternate Name :	N/R
Program Name :	N/R
WRIA :	10
Legislative District :	27
Congressional District :	9
Ecology Region :	SWRO
Ecology Program Phone :	(360) 407-6734
Tribal Land :	N
Latitude :	47.24672
Longitude :	-122.42883
Last Date in Agency List :	2023-01-03

Facility/Site ID :	94425177
Alternate Name :	N/R
Program Name :	N/R
WRIA :	10
Legislative District :	27

Map Id: BB94
Direction: SE
Distance: 0.244 mi., 1291 ft.
Elevation: 15 ft.
Relative: Lower

Site Name : TRUCK RAIL HANDLING INC | MPS INC | ARROW TRANSPORTATION CO TACOMA TERMINAL
457 E 18TH ST | 457 E 18TH ST ARROW | 457 E 18TH ST FRONT OF BLDG 2ND FLOOR
TACOMA, WA

Database(s) : [ALL SITES - WA, BRS, CSCSL HWS - WA, DOCKET, ECHO, ERNS, FRS, HSL - WA, ICIS, INACTIVE PCS, MANIFEST EPA, PCS ENF, PCS FACILITY, PRP-CORP, RCRA_NONGEN, RCRA_VSQG, T 2 - WA] ***(cont.)***

Envirosite ID: 52365574
EPA ID: N/R

ALL SITES - WA ***(cont.)***

Congressional District :	9
Ecology Region :	SWRO
Ecology Program Phone :	(360) 407-6171
Tribal Land :	N
Latitude :	47.24672
Longitude :	-122.42883
Last Date in Agency List :	2023-01-03

Program Details

Program :	HAZWASTE
Program ID :	WAD988474128
Interaction Type :	Emergency/Haz Chem Rpt TIER2
Interaction Type Description :	Businesses that store 10,000 pounds or more of a hazardous chemical or 500 pounds or less, depending on the chemical, of an extremely hazardous chemical on site at any one time must report annually. Reports are sent to the State Emergency Response Commission (represented by Ecology) Local Emergency Planning Committees, and local fire departments for emergency planning. (product, not waste)
Status :	Inactive
Start Date :	1753-01-01
End Date :	2000-01-01
SIC :	3087 - CUSTOM COMPOUNDING OF PURCHASED PLASTICS RESINS
NAICS :	N/R

Program :	HAZWASTE
Program ID :	WAD988474128
Interaction Type :	Emergency/Haz Chem Rpt TIER2
Interaction Type Description :	Businesses that store 10,000 pounds or more of a hazardous chemical or 500 pounds or less, depending on the chemical, of an extremely hazardous chemical on site at any one time must report annually. Reports are sent to the State Emergency Response Commission (represented by Ecology) Local Emergency Planning Committees, and local fire departments for emergency planning. (product, not waste)
Status :	Inactive
Start Date :	1753-01-01
End Date :	2000-01-01
SIC :	4231 - Terminal and Joint Terminal Maintenance Facilities for Motor Freight Transportation

Map Id: BB94
Direction: SE
Distance: 0.244 mi., 1291 ft.
Elevation: 15 ft.
Relative: Lower

Site Name : TRUCK RAIL HANDLING INC | MPS INC | ARROW TRANSPORTATION CO TACOMA TERMINAL
457 E 18TH ST | 457 E 18TH ST ARROW | 457 E 18TH ST FRONT OF BLDG 2ND FLOOR
TACOMA, WA

Database(s) : [ALL SITES - WA, BRS, CSCSL HWS - WA, DOCKET, ECHO, ERNS, FRS, HSL - WA, ICIS, INACTIVE PCS, MANIFEST EPA, PCS ENF, PCS FACILITY, PRP-CORP, RCRA_NONGEN, RCRA_VSQG, T 2 - WA] ***(cont.)***

Envirosite ID: 52365574
EPA ID: N/R

ALL SITES - WA ***(cont.)***

NAICS : N/R

Program : HAZWASTE
Program ID : WAD988474128
Interaction Type : Emergency/Haz Chem Rpt TIER2

Interaction Type Description : Businesses that store 10,000 pounds or more of a hazardous chemical or 500 pounds or less, depending on the chemical, of an extremely hazardous chemical on site at any one time must report annually. Reports are sent to the State Emergency Response Commission (represented by Ecology) Local Emergency Planning Committees, and local fire departments for emergency planning. (product, not waste)

Status : Inactive
Start Date : 1753-01-01
End Date : 2000-01-01
SIC : N/R
NAICS : N/R

Program : HAZWASTE
Program ID : WAD988474128
Interaction Type : Hazardous Waste Generator

Interaction Type Description : Facilities that generate any quantity of a dangerous waste. They may be classified as SQG, MQG, or LQG depending on hazardous waste generated for a given month.

Status : Inactive
Start Date : 1990-05-10
End Date : 1998-03-11
SIC : 3087 - CUSTOM COMPOUNDING OF PURCHASED PLASTICS RESINS
NAICS : N/R

Program : HAZWASTE
Program ID : WAD988474128
Interaction Type : Hazardous Waste Generator

Interaction Type Description : Facilities that generate any quantity of a dangerous waste. They may be classified as SQG, MQG, or LQG depending on hazardous waste generated for a given month.

Status : Inactive
Start Date : 1990-05-10
End Date : 1998-03-11

Map Id: BB94
Direction: SE
Distance: 0.244 mi., 1291 ft.
Elevation: 15 ft.
Relative: Lower

Site Name : TRUCK RAIL HANDLING INC | MPS INC | ARROW TRANSPORTATION CO TACOMA TERMINAL
457 E 18TH ST | 457 E 18TH ST ARROW | 457 E 18TH ST FRONT OF BLDG 2ND FLOOR
TACOMA, WA

Database(s) : [ALL SITES - WA, BRS, CSCSL HWS - WA, DOCKET, ECHO, ERNS, FRS, HSL - WA, ICIS, INACTIVE PCS, MANIFEST EPA, PCS ENF, PCS FACILITY, PRP-CORP, RCRA_NONGEN, RCRA_VSQG, T 2 - WA] ***(cont.)***

Envirosite ID: 52365574
EPA ID: N/R

ALL SITES - WA ***(cont.)***

SIC :	N/R
NAICS :	N/R
Program :	HAZWASTE
Program ID :	WAD988474128
Interaction Type :	Hazardous Waste Generator
Interaction Type Description :	Facilities that generate any quantity of a dangerous waste. They may be classified as SQG, MQG, or LQG depending on hazardous waste generated for a given month.
Status :	Inactive
Start Date :	1990-05-10
End Date :	1998-03-11
SIC :	4231 - Terminal and Joint Terminal Maintenance Facilities for Motor Freight Transportation
NAICS :	N/R
Program :	HAZWASTE
Program ID :	WAD988474128
Interaction Type :	Hazardous Waste Planner
Interaction Type Description :	Under Chapter 173-307 WAC, facilities that report under Section 313 of the Emergency Planning/Community Right-To-Know Act (EPCRA), or that generate more than 2,640 pounds of hazardous waste per year, must prepare Pollution Prevention Plans.
Status :	Inactive
Start Date :	1991-01-01
End Date :	1997-09-01
SIC :	N/R
NAICS :	N/R
Facility Name :	MPS Inc
Facility Address :	457 E 18TH ST FRONT OF BLDG 2ND FLOOR, TACOMA, 98421
County :	Pierce
Facility/Site ID :	24976983
Alternate Name :	N/R
Program Name :	N/R
WRIA :	10

Map Id: BB94
Direction: SE
Distance: 0.244 mi., 1291 ft.
Elevation: 15 ft.
Relative: Lower

Site Name : TRUCK RAIL HANDLING INC | MPS INC | ARROW TRANSPORTATION CO TACOMA TERMINAL
457 E 18TH ST | 457 E 18TH ST ARROW | 457 E 18TH ST FRONT OF BLDG 2ND FLOOR
TACOMA, WA

Database(s) : [ALL SITES - WA, BRS, CSCSL HWS - WA, DOCKET, ECHO, ERNS, FRS, HSL - WA, ICIS, INACTIVE PCS, MANIFEST EPA, PCS ENF, PCS FACILITY, PRP-CORP, RCRA_NONGEN, RCRA_VSQG, T 2 - WA] ***(cont.)***

Envirosite ID: 52365574
EPA ID: N/R

ALL SITES - WA ***(cont.)***

Legislative District :	27
Congressional District :	9
Ecology Region :	SWRO
Ecology Program Phone :	(360) 407-6734
Tribal Land :	N
Latitude :	47.24671
Longitude :	-122.43009
Last Date in Agency List :	2023-01-03

Facility/Site ID :	24976983
Alternate Name :	N/R
Program Name :	N/R
WRIA :	10
Legislative District :	27
Congressional District :	9
Ecology Region :	SWRO
Ecology Program Phone :	(360) 407-6171
Tribal Land :	N
Latitude :	47.24671
Longitude :	-122.43009
Last Date in Agency List :	2023-01-03

Program Details

Program :	HAZWASTE
Program ID :	WAD988480737
Interaction Type :	Hazardous Waste Generator
Interaction Type Description :	Facilities that generate any quantity of a dangerous waste. They may be classified as SQG, MQG, or LQG depending on hazardous waste generated for a given month.
Status :	Inactive
Start Date :	1998-12-15
End Date :	1998-12-31
SIC :	N/R
NAICS :	N/R

Program :	HAZWASTE
Program ID :	WAD988480737
Interaction Type :	Hazardous Waste Generator

Map Id: BB94
Direction: SE
Distance: 0.244 mi., 1291 ft.
Elevation: 15 ft.
Relative: Lower

Site Name : TRUCK RAIL HANDLING INC | MPS INC | ARROW TRANSPORTATION CO TACOMA TERMINAL
457 E 18TH ST | 457 E 18TH ST ARROW | 457 E 18TH ST FRONT OF BLDG 2ND FLOOR
TACOMA, WA

Database(s) : [ALL SITES - WA, BRS, CSCSL HWS - WA, DOCKET, ECHO, ERNS, FRS, HSL - WA, ICIS, INACTIVE PCS, MANIFEST EPA, PCS ENF, PCS FACILITY, PRP-CORP, RCRA_NONGEN, RCRA_VSQG, T 2 - WA] ***(cont.)***

Envirosite ID: 52365574
EPA ID: N/R

ALL SITES - WA ***(cont.)***

Interaction Type Description :	Facilities that generate any quantity of a dangerous waste. They may be classified as SQG, MQG, or LQG depending on hazardous waste generated for a given month.
Status :	Inactive
Start Date :	1990-11-30
End Date :	1994-12-31
SIC :	N/R
NAICS :	N/R
Program :	HAZWASTE
Program ID :	WAD988480737
Interaction Type :	Emergency/Haz Chem Rpt TIER2
Interaction Type Description :	Businesses that store 10,000 pounds or more of a hazardous chemical or 500 pounds or less, depending on the chemical, of an extremely hazardous chemical on site at any one time must report annually. Reports are sent to the State Emergency Response Commission (represented by Ecology) Local Emergency Planning Committees, and local fire departments for emergency planning. (product, not waste)
Status :	Active
Start Date :	1753-01-01
End Date :	N/R
SIC :	N/R
NAICS :	N/R
Facility Name :	Safety Kleen Systems 457 E 18th
Facility Address :	457 E 18TH ST TRANSFER FACILITY, TACOMA, 98421
County :	Pierce
Facility/Site ID :	53196144
Alternate Name :	N/R
Program Name :	N/R
WRIA :	10
Legislative District :	27
Congressional District :	9
Ecology Region :	SWRO
Ecology Program Phone :	(360) 407-6734
Tribal Land :	N
Latitude :	47.24686
Longitude :	-122.426138
Last Date in Agency List :	2023-01-03

Map Id: BB94
Direction: SE
Distance: 0.244 mi., 1291 ft.
Elevation: 15 ft.
Relative: Lower

Site Name : TRUCK RAIL HANDLING INC | MPS INC | ARROW TRANSPORTATION CO TACOMA TERMINAL
457 E 18TH ST | 457 E 18TH ST ARROW | 457 E 18TH ST FRONT OF BLDG 2ND FLOOR
TACOMA, WA

Database(s) : [ALL SITES - WA, BRS, CSCSL HWS - WA, DOCKET, ECHO, ERNS, FRS, HSL - WA, ICIS, INACTIVE PCS, MANIFEST EPA, PCS ENF, PCS FACILITY, PRP-CORP, RCRA_NONGEN, RCRA_VSQG, T 2 - WA] ***(cont.)***

Envirosite ID: 52365574
EPA ID: N/R

ALL SITES - WA ***(cont.)***

Program Details

Program :	HAZWASTE
Program ID :	N/R
Interaction Type :	Haz Waste Transfer Facility

Interaction Type Description :

A site owned, leased or operated by a transporter of regulated hazardous waste shipments where any of the following occurs: 1) receives wastes from another transporter, 2) transfers wastes from one transport vehicle to another, 3) transfers waste from one container to another, and 4) stores waste within a vehicle or on property for 10 days or less. Examples include a parking lot, warehouse, truck terminal, barge or steamship loading/unloading facility, or railroad spur loading/unloading facility.

Status :	Inactive
Start Date :	2001-08-22
End Date :	2001-12-31
SIC :	N/R
NAICS :	N/R

Program :	HAZWASTE
Program ID :	N/R
Interaction Type :	Haz Waste Transfer Facility

Interaction Type Description :

A site owned, leased or operated by a transporter of regulated hazardous waste shipments where any of the following occurs: 1) receives wastes from another transporter, 2) transfers wastes from one transport vehicle to another, 3) transfers waste from one container to another, and 4) stores waste within a vehicle or on property for 10 days or less. Examples include a parking lot, warehouse, truck terminal, barge or steamship loading/unloading facility, or railroad spur loading/unloading facility.

Status :	Inactive
Start Date :	2001-08-22
End Date :	2001-12-31
SIC :	N/R
NAICS :	482111 - Line-Haul Railroads

Program :	HAZWASTE
Program ID :	N/R
Interaction Type :	Revised Site Visit Program

Map Id: BB94
Direction: SE
Distance: 0.244 mi., 1291 ft.
Elevation: 15 ft.
Relative: Lower

Site Name : TRUCK RAIL HANDLING INC | MPS INC | ARROW TRANSPORTATION CO TACOMA TERMINAL
457 E 18TH ST | 457 E 18TH ST ARROW | 457 E 18TH ST FRONT OF BLDG 2ND FLOOR
TACOMA, WA

Database(s) : [ALL SITES - WA, BRS, CSCSL HWS - WA, DOCKET, ECHO, ERNS, FRS, HSL - WA, ICIS, INACTIVE PCS, MANIFEST EPA, PCS ENF, PCS FACILITY, PRP-CORP, RCRA_NONGEN, RCRA_VSQG, T 2 - WA] ***(cont.)***

Envirosite ID: 52365574
EPA ID: N/R

ALL SITES - WA ***(cont.)***

Interaction Type Description :	HWTR engages in a variety of field work, site visits, and contacts with sites. While most compliance related activity is recorded into the EPA's RCRAInfo system, the other types of activities are recorded into the Revised Site Visit Program (RSVP).
Status :	Active
Start Date :	2002-06-24
End Date :	N/R
SIC :	N/R
NAICS :	N/R
Program :	HAZWASTE
Program ID :	N/R
Interaction Type :	Haz Waste Management Activity
Interaction Type Description :	Facilities that are required to have a RCRA Site ID# but who do not generate and/or manage hazardous waste (XQG generator status). This includes transporters, used oil recyclers, and dangerous waste fuel marketers and burners.
Status :	Active
Start Date :	2001-12-31
End Date :	N/R
SIC :	N/R
NAICS :	N/R
Facility Name :	Truck Rail Handling Inc
Facility Address :	457 E 18TH ST, TACOMA, 98421
County :	Pierce
Facility/Site ID :	63316697
Alternate Name :	N/R
Program Name :	N/R
WRIA :	10
Legislative District :	27
Congressional District :	9
Ecology Region :	SWRO
Ecology Program Phone :	(360) 407-6734
Tribal Land :	N
Latitude :	47.247
Longitude :	-122.42381
Last Date in Agency List :	2023-01-03

Map Id: BB94
Direction: SE
Distance: 0.244 mi., 1291 ft.
Elevation: 15 ft.
Relative: Lower

Site Name : TRUCK RAIL HANDLING INC | MPS INC | ARROW TRANSPORTATION CO TACOMA TERMINAL
457 E 18TH ST | 457 E 18TH ST ARROW | 457 E 18TH ST FRONT OF BLDG 2ND FLOOR
TACOMA, WA

Database(s) : [ALL SITES - WA, BRS, CSCSL HWS - WA, DOCKET, ECHO, ERNS, FRS, HSL - WA, ICIS, INACTIVE PCS, MANIFEST EPA, PCS ENF, PCS FACILITY, PRP-CORP, RCRA_NONGEN, RCRA_VSQG, T 2 - WA] ***(cont.)***

Envirosite ID: 52365574
EPA ID: N/R

ALL SITES - WA ***(cont.)***

Facility/Site ID :	63316697
Alternate Name :	N/R
Program Name :	N/R
WRIA :	10
Legislative District :	27
Congressional District :	9
Ecology Region :	SWRO
Ecology Program Phone :	(360) 407-7224
Tribal Land :	N
Latitude :	47.247
Longitude :	-122.42381
Last Date in Agency List :	2023-01-03

Facility/Site ID :	63316697
Alternate Name :	N/R
Program Name :	N/R
WRIA :	10
Legislative District :	27
Congressional District :	9
Ecology Region :	SWRO
Ecology Program Phone :	(360) 407-6400
Tribal Land :	N
Latitude :	47.247
Longitude :	-122.42381
Last Date in Agency List :	2023-01-03

Program Details

Details for this site have been truncated due to the large number of available details for this site within this dataset. For the complete details for this site, contact your Envirosite account representative for a complimentary site report containing all of the details available.

Program :	HAZWASTE
Program ID :	WAH000002261
Interaction Type :	Hazardous Waste Generator
Interaction Type Description :	Facilities that generate any quantity of a dangerous waste. They may be classified as SQG, MQG, or LQG depending on hazardous waste generated for a given month.
Status :	Inactive
Start Date :	2008-01-25
End Date :	2013-12-31
SIC :	N/R

Map Id: BB94
Direction: SE
Distance: 0.244 mi., 1291 ft.
Elevation: 15 ft.
Relative: Lower

Site Name : TRUCK RAIL HANDLING INC | MPS INC | ARROW TRANSPORTATION CO TACOMA TERMINAL
457 E 18TH ST | 457 E 18TH ST ARROW | 457 E 18TH ST FRONT OF BLDG 2ND FLOOR
TACOMA, WA

Database(s) : [ALL SITES - WA, BRS, CSCSL HWS - WA, DOCKET, ECHO, ERNS, FRS, HSL - WA, ICIS, INACTIVE PCS, MANIFEST EPA, PCS ENF, PCS FACILITY, PRP-CORP, RCRA_NONGEN, RCRA_VSQG, T 2 - WA] ***(cont.)***

Envirosite ID: 52365574
EPA ID: N/R

ALL SITES - WA ***(cont.)***

NAICS : N/R

Program : HAZWASTE
Program ID : WAH000002261
Interaction Type : Hazardous Waste Generator

Interaction Type Description : Facilities that generate any quantity of a dangerous waste. They may be classified as SQG, MQG, or LQG depending on hazardous waste generated for a given month.

Status : Inactive
Start Date : 2008-01-25
End Date : 2013-12-31
SIC : N/R
NAICS : 48821 - Support Activities for Rail Transportation

Program : HAZWASTE
Program ID : WAH000002261
Interaction Type : Haz Waste Transfer Facility

Interaction Type Description :

A site owned, leased or operated by a transporter of regulated hazardous waste shipments where any of the following occurs: 1) receives wastes from another transporter, 2) transfers wastes from one transport vehicle to another, 3) transfers waste from one container to another, and 4) stores waste within a vehicle or on property for 10 days or less. Examples include a parking lot, warehouse, truck terminal, barge or steamship loading/unloading facility, or railroad spur loading/unloading facility.

Status : Inactive
Start Date : 2008-12-31
End Date : 2011-01-31
SIC : N/R
NAICS : N/R

Program : HAZWASTE
Program ID : WAH000002261
Interaction Type : Haz Waste Transfer Facility

Map Id: BB94
Direction: SE
Distance: 0.244 mi., 1291 ft.
Elevation: 15 ft.
Relative: Lower

Site Name : TRUCK RAIL HANDLING INC | MPS INC | ARROW TRANSPORTATION CO TACOMA TERMINAL
457 E 18TH ST | 457 E 18TH ST ARROW | 457 E 18TH ST FRONT OF BLDG 2ND FLOOR
TACOMA, WA

Database(s) : [ALL SITES - WA, BRS, CSCSL HWS - WA, DOCKET, ECHO, ERNS, FRS, HSL - WA, ICIS, INACTIVE PCS, MANIFEST EPA, PCS ENF, PCS FACILITY, PRP-CORP, RCRA_NONGEN, RCRA_VSQG, T 2 - WA] ***(cont.)***

Envirosite ID: 52365574
EPA ID: N/R

ALL SITES - WA ***(cont.)***

Interaction Type Description :

A site owned, leased or operated by a transporter of regulated hazardous waste shipments where any of the following occurs: 1) receives wastes from another transporter, 2) transfers wastes from one transport vehicle to another, 3) transfers waste from one container to another, and 4) stores waste within a vehicle or on property for 10 days or less. Examples include a parking lot, warehouse, truck terminal, barge or steamship loading/unloading facility, or railroad spur loading/unloading facility.

Status :	Inactive
Start Date :	2008-12-31
End Date :	2011-01-31
SIC :	N/R
NAICS :	48821 - Support Activities for Rail Transportation

Program :	HAZWASTE
Program ID :	WAH000002261
Interaction Type :	Haz Waste Transfer Facility

Interaction Type Description :

A site owned, leased or operated by a transporter of regulated hazardous waste shipments where any of the following occurs: 1) receives wastes from another transporter, 2) transfers wastes from one transport vehicle to another, 3) transfers waste from one container to another, and 4) stores waste within a vehicle or on property for 10 days or less. Examples include a parking lot, warehouse, truck terminal, barge or steamship loading/unloading facility, or railroad spur loading/unloading facility.

Status :	Inactive
Start Date :	2000-08-21
End Date :	2009-01-01
SIC :	N/R
NAICS :	48821 - Support Activities for Rail Transportation

Program :	HAZWASTE
Program ID :	WAH000002261
Interaction Type :	Haz Waste Transfer Facility

Interaction Type Description :

A site owned, leased or operated by a transporter of regulated hazardous waste shipments where any of the following occurs: 1) receives wastes from another transporter, 2) transfers wastes from one transport vehicle to another, 3) transfers waste from one container to another, and 4) stores waste within a vehicle or on property for 10 days or less. Examples include a parking lot, warehouse, truck terminal, barge or steamship loading/unloading facility, or railroad spur loading/unloading facility.

Status :	Inactive

Map Id: BB94
Direction: SE
Distance: 0.244 mi., 1291 ft.
Elevation: 15 ft.
Relative: Lower

Site Name : TRUCK RAIL HANDLING INC | MPS INC | ARROW TRANSPORTATION CO TACOMA TERMINAL
457 E 18TH ST | 457 E 18TH ST ARROW | 457 E 18TH ST FRONT OF BLDG 2ND FLOOR
TACOMA, WA

Database(s) : [ALL SITES - WA, BRS, CSCSL HWS - WA, DOCKET, ECHO, ERNS, FRS, HSL - WA, ICIS, INACTIVE PCS, MANIFEST EPA, PCS ENF, PCS FACILITY, PRP-CORP, RCRA_NONGEN, RCRA_VSQG, T 2 - WA] ***(cont.)***

Envirosite ID: 52365574
EPA ID: N/R

ALL SITES - WA ***(cont.)***

Start Date :	2000-08-21
End Date :	2009-01-01
SIC :	N/R
NAICS :	N/R
Program :	HAZWASTE
Program ID :	WAH000002261
Interaction Type :	Haz Waste Management Activity
Interaction Type Description :	Facilities that are required to have a RCRA Site ID# but who do not generate and/or manage hazardous waste (XQG generator status). This includes transporters, used oil recyclers, and dangerous waste fuel marketers and burners.
Status :	Inactive
Start Date :	2005-12-31
End Date :	2008-01-25
SIC :	N/R
NAICS :	N/R
Program :	HAZWASTE
Program ID :	WAH000002261
Interaction Type :	Haz Waste Management Activity
Interaction Type Description :	Facilities that are required to have a RCRA Site ID# but who do not generate and/or manage hazardous waste (XQG generator status). This includes transporters, used oil recyclers, and dangerous waste fuel marketers and burners.
Status :	Inactive
Start Date :	2005-12-31
End Date :	2008-01-25
SIC :	N/R
NAICS :	48821 - Support Activities for Rail Transportation
Program :	HAZWASTE
Program ID :	WAH000002261
Interaction Type :	Haz Waste Transfer Facility

Map Id: BB94
Direction: SE
Distance: 0.244 mi., 1291 ft.
Elevation: 15 ft.
Relative: Lower

Site Name : TRUCK RAIL HANDLING INC | MPS INC | ARROW TRANSPORTATION CO TACOMA TERMINAL
457 E 18TH ST | 457 E 18TH ST ARROW | 457 E 18TH ST FRONT OF BLDG 2ND FLOOR
TACOMA, WA

Database(s) : [ALL SITES - WA, BRS, CSCSL HWS - WA, DOCKET, ECHO, ERNS, FRS, HSL - WA, ICIS, INACTIVE PCS, MANIFEST EPA, PCS ENF, PCS FACILITY, PRP-CORP, RCRA_NONGEN, RCRA_VSQG, T 2 - WA] ***(cont.)***

Envirosite ID: 52365574
EPA ID: N/R

ALL SITES - WA ***(cont.)***

Interaction Type Description :

A site owned, leased or operated by a transporter of regulated hazardous waste shipments where any of the following occurs: 1) receives wastes from another transporter, 2) transfers wastes from one transport vehicle to another, 3) transfers waste from one container to another, and 4) stores waste within a vehicle or on property for 10 days or less. Examples include a parking lot, warehouse, truck terminal, barge or steamship loading/unloading facility, or railroad spur loading/unloading facility.

Status :	Inactive
Start Date :	2004-12-31
End Date :	2006-12-31
SIC :	N/R
NAICS :	48821 - Support Activities for Rail Transportation

Program :	HAZWASTE
Program ID :	WAH000002261
Interaction Type :	Haz Waste Transfer Facility

Interaction Type Description :

A site owned, leased or operated by a transporter of regulated hazardous waste shipments where any of the following occurs: 1) receives wastes from another transporter, 2) transfers wastes from one transport vehicle to another, 3) transfers waste from one container to another, and 4) stores waste within a vehicle or on property for 10 days or less. Examples include a parking lot, warehouse, truck terminal, barge or steamship loading/unloading facility, or railroad spur loading/unloading facility.

Status :	Inactive
Start Date :	2004-12-31
End Date :	2006-12-31
SIC :	N/R
NAICS :	N/R

Program :	HAZWASTE
Program ID :	WAH000002261
Interaction Type :	Hazardous Waste Generator
Interaction Type Description :	Facilities that generate any quantity of a dangerous waste. They may be classified as SQG, MQG, or LQG depending on hazardous waste generated for a given month.
Status :	Inactive
Start Date :	2004-12-31
End Date :	2005-12-31
SIC :	N/R
NAICS :	48821 - Support Activities for Rail Transportation

Map Id: BB94
Direction: SE
Distance: 0.244 mi., 1291 ft.
Elevation: 15 ft.
Relative: Lower

Site Name : TRUCK RAIL HANDLING INC | MPS INC | ARROW TRANSPORTATION CO TACOMA TERMINAL
457 E 18TH ST | 457 E 18TH ST ARROW | 457 E 18TH ST FRONT OF BLDG 2ND FLOOR
TACOMA, WA

Database(s) : [ALL SITES - WA, BRS, CSCSL HWS - WA, DOCKET, ECHO, ERNS, FRS, HSL - WA, ICIS, INACTIVE PCS, MANIFEST EPA, PCS ENF, PCS FACILITY, PRP-CORP, RCRA_NONGEN, RCRA_VSQG, T 2 - WA] ***(cont.)***

Envirosite ID: 52365574
EPA ID: N/R

ALL SITES - WA ***(cont.)***

Program :	HAZWASTE
Program ID :	WAH000002261
Interaction Type :	Hazardous Waste Generator
Interaction Type Description :	Facilities that generate any quantity of a dangerous waste. They may be classified as SQG, MQG, or LQG depending on hazardous waste generated for a given month.
Status :	Inactive
Start Date :	2004-12-31
End Date :	2005-12-31
SIC :	N/R
NAICS :	N/R

Program :	HAZWASTE
Program ID :	WAH000002261
Interaction Type :	Haz Waste Management Activity
Interaction Type Description :	Facilities that are required to have a RCRA Site ID# but who do not generate and/or manage hazardous waste (XQG generator status). This includes transporters, used oil recyclers, and dangerous waste fuel marketers and burners.
Status :	Inactive
Start Date :	2003-12-31
End Date :	2004-12-31
SIC :	N/R
NAICS :	48821 - Support Activities for Rail Transportation

Program :	HAZWASTE
Program ID :	WAH000002261
Interaction Type :	Haz Waste Management Activity
Interaction Type Description :	Facilities that are required to have a RCRA Site ID# but who do not generate and/or manage hazardous waste (XQG generator status). This includes transporters, used oil recyclers, and dangerous waste fuel marketers and burners.
Status :	Inactive
Start Date :	2003-12-31
End Date :	2004-12-31
SIC :	N/R
NAICS :	N/R

Map Id: BB94
Direction: SE
Distance: 0.244 mi., 1291 ft.
Elevation: 15 ft.
Relative: Lower

Site Name : TRUCK RAIL HANDLING INC | MPS INC | ARROW TRANSPORTATION CO TACOMA TERMINAL
457 E 18TH ST | 457 E 18TH ST ARROW | 457 E 18TH ST FRONT OF BLDG 2ND FLOOR
TACOMA, WA

Database(s) : [ALL SITES - WA, BRS, CSCSL HWS - WA, DOCKET, ECHO, ERNS, FRS, HSL - WA, ICIS, INACTIVE PCS, MANIFEST EPA, PCS ENF, PCS FACILITY, PRP-CORP, RCRA_NONGEN, RCRA_VSQG, T 2 - WA] ***(cont.)***

Envirosite ID: 52365574
EPA ID: N/R

ALL SITES - WA ***(cont.)***

Program :	HAZWASTE
Program ID :	WAH000002261
Interaction Type :	Hazardous Waste Generator
Interaction Type Description :	Facilities that generate any quantity of a dangerous waste. They may be classified as SQG, MQG, or LQG depending on hazardous waste generated for a given month.
Status :	Inactive
Start Date :	1997-07-18
End Date :	2004-03-16
SIC :	N/R
NAICS :	N/R

Program :	HAZWASTE
Program ID :	WAH000002261
Interaction Type :	Hazardous Waste Generator
Interaction Type Description :	Facilities that generate any quantity of a dangerous waste. They may be classified as SQG, MQG, or LQG depending on hazardous waste generated for a given month.
Status :	Inactive
Start Date :	1997-07-18
End Date :	2004-03-16
SIC :	N/R
NAICS :	48821 - Support Activities for Rail Transportation

Program :	HAZWASTE
Program ID :	WAH000002261
Interaction Type :	State Cleanup Site
Interaction Type Description :	A site is being cleaned up under state regulations. Regulations include Model Toxics Control Act or its predecessors.
Status :	Active
Start Date :	2007-04-27
End Date :	N/R
SIC :	N/R
NAICS :	N/R

Program :	HAZWASTE
Program ID :	WAH000002261
Interaction Type :	State Cleanup Site

Map Id: BB94
Direction: SE
Distance: 0.244 mi., 1291 ft.
Elevation: 15 ft.
Relative: Lower

Site Name : TRUCK RAIL HANDLING INC | MPS INC | ARROW TRANSPORTATION CO TACOMA TERMINAL
457 E 18TH ST | 457 E 18TH ST ARROW | 457 E 18TH ST FRONT OF BLDG 2ND FLOOR
TACOMA, WA

Database(s) : [ALL SITES - WA, BRS, CSCSL HWS - WA, DOCKET, ECHO, ERNS, FRS, HSL - WA, ICIS, INACTIVE PCS, MANIFEST EPA, PCS ENF, PCS FACILITY, PRP-CORP, RCRA_NONGEN, RCRA_VSQG, T 2 - WA] ***(cont.)***

Envirosite ID: 52365574
EPA ID: N/R

ALL SITES - WA ***(cont.)***

Interaction Type Description : A site is being cleaned up under state regulations. Regulations include Model Toxics Control Act or its predecessors.

Status : Active
Start Date : 2007-04-27
End Date : N/R
SIC : N/R
NAICS : 48821 - Support Activities for Rail Transportation

Program : HAZWASTE
Program ID : WAH000002261
Interaction Type : Haz Waste Transfer Facility

Interaction Type Description :

A site owned, leased or operated by a transporter of regulated hazardous waste shipments where any of the following occurs: 1) receives wastes from another transporter, 2) transfers wastes from one transport vehicle to another, 3) transfers waste from one container to another, and 4) stores waste within a vehicle or on property for 10 days or less. Examples include a parking lot, warehouse, truck terminal, barge or steamship loading/unloading facility, or railroad spur loading/unloading facility.

Status : Active
Start Date : 2011-01-31
End Date : N/R
SIC : N/R
NAICS : N/R

Program : HAZWASTE
Program ID : WAH000002261
Interaction Type : Hazardous Waste Generator

Interaction Type Description : Facilities that generate any quantity of a dangerous waste. They may be classified as SQG, MQG, or LQG depending on hazardous waste generated for a given month.

Status : Active
Start Date : 2014-12-31
End Date : N/R
SIC : N/R
NAICS : N/R

Facility Name : Truck Rail Handling Inc Transporter
Facility Address : 457 E 18TH ST TRANSPORTER, TACOMA, 98421-1506
County : Pierce

Map Id: BB94
Direction: SE
Distance: 0.244 mi., 1291 ft.
Elevation: 15 ft.
Relative: Lower

Site Name : TRUCK RAIL HANDLING INC | MPS INC | ARROW TRANSPORTATION CO TACOMA TERMINAL
457 E 18TH ST | 457 E 18TH ST ARROW | 457 E 18TH ST FRONT OF BLDG 2ND FLOOR
TACOMA, WA

Database(s) : [ALL SITES - WA, BRS, CSCSL HWS - WA, DOCKET, ECHO, ERNS, FRS, HSL - WA, ICIS, INACTIVE PCS, MANIFEST EPA, PCS ENF, PCS FACILITY, PRP-CORP, RCRA_NONGEN, RCRA_VSQG, T 2 - WA] ***(cont.)***

Envirosite ID: 52365574
EPA ID: N/R

ALL SITES - WA ***(cont.)***

Facility/Site ID :	22736925
Alternate Name :	N/R
Program Name :	N/R
WRIA :	10
Legislative District :	27
Congressional District :	9
Ecology Region :	SWRO
Ecology Program Phone :	(360) 407-6734
Tribal Land :	N
Latitude :	47.246654
Longitude :	-122.430262
Last Date in Agency List :	2023-01-03

Program Details

Program :	HAZWASTE
Program ID :	WAH000012781
Interaction Type :	Hazardous Waste Generator
Interaction Type Description :	Facilities that generate any quantity of a dangerous waste. They may be classified as SQG, MQG, or LQG depending on hazardous waste generated for a given month.
Status :	Inactive
Start Date :	2000-09-05
End Date :	2002-12-31
SIC :	N/R
NAICS :	48821 - Support Activities for Rail Transportation

Program :	HAZWASTE
Program ID :	WAH000012781
Interaction Type :	Hazardous Waste Generator
Interaction Type Description :	Facilities that generate any quantity of a dangerous waste. They may be classified as SQG, MQG, or LQG depending on hazardous waste generated for a given month.
Status :	Inactive
Start Date :	2000-09-05
End Date :	2002-12-31
SIC :	N/R
NAICS :	N/R

Map Id: BB94
Direction: SE
Distance: 0.244 mi., 1291 ft.
Elevation: 15 ft.
Relative: Lower

Site Name : TRUCK RAIL HANDLING INC | MPS INC | ARROW TRANSPORTATION CO TACOMA TERMINAL
457 E 18TH ST | 457 E 18TH ST ARROW | 457 E 18TH ST FRONT OF BLDG 2ND FLOOR
TACOMA, WA

Database(s) : [ALL SITES - WA, BRS, CSCSL HWS - WA, DOCKET, ECHO, ERNS, FRS, HSL - WA, ICIS, INACTIVE PCS, MANIFEST EPA, PCS ENF, PCS FACILITY, PRP-CORP, RCRA_NONGEN, RCRA_VSQG, T 2 - WA] ***(cont.)***

Envirosite ID: 52365574
EPA ID: N/R

BRS

Facility Name :	TRUCK RAIL HANDLING INC
Facility Address :	457 E 18TH ST, TACOMA, WA 98421
County :	PIERCE

Site Details

Date Form Received by Agency :	2012-02-01
EPA ID :	WAH000002261
Mailing Address :	457 E 18TH ST, TACOMA, WA 98421
Contact :	MIKE MCPHERSON
Contact Address :	457 E 18TH ST, TACOMA, WA 98421
Contact Country :	US
Contact Telephone :	253-383-1009
Contact Email :	MMCPHERSON@QATP-TRH.COM
EPA Region :	10
Land Type :	Private
Source Type :	Annual/Biennial Report updated with Notification
Classification :	Very Small Quantity Generator

Description :

Handlers that generate 100 kilograms or less of hazardous waste per calendar month, and accumulate 1000 kg or less of hazardous waste at any time; or generate one kilogram or less of acutely hazardous waste per calendar month, and accumulate at any time: 1 kg or less of acutely hazardous waste; or 100 kg or less of any residue or contaminated soil, waste or other debris resulting from the cleanup of a spill, into or on any land or water, of acutely hazardous waste;or generate 100 kg or less of any residue or contaminated soil, waste or other debris resulting from the cleanup of a spill, into or on any land or water, of acutely hazardous waste during any calendar month, and accumulate at any time: 1 kg or less of acutely hazardous waste; or 100 kg or less of any residue or contaminated soil, waste or other debris resulting from the cleanup of a spill, into or on any land or water, of acutely hazardous waste.

Last Date in Agency List : 2023-01-23

Owner/Operator Summary

Owner/Operator Name :	TRUCK RAIL HANDLING INC
Owner/Operator Address :	45051 INDUSTRIAL DR, FREMONT, CA 94538
Owner/Operator Country :	US
Owner/Operator Telephone :	510-657-4267
Owner/Operator Email :	N/R
Owner/Operator Fax :	N/R
Legal Status :	Private
Owner/Operator Type :	Owner
Owner/Operator Start Date :	2000-08-21
Owner/Operator End Date :	N/R

Map Id: BB94
Direction: SE
Distance: 0.244 mi., 1291 ft.
Elevation: 15 ft.
Relative: Lower

Site Name : TRUCK RAIL HANDLING INC | MPS INC | ARROW TRANSPORTATION CO TACOMA TERMINAL
457 E 18TH ST | 457 E 18TH ST ARROW | 457 E 18TH ST FRONT OF BLDG 2ND FLOOR
TACOMA, WA

Database(s) : [ALL SITES - WA, BRS, CSCSL HWS - WA, DOCKET, ECHO, ERNS, FRS, HSL - WA, ICIS, INACTIVE PCS, MANIFEST EPA, PCS ENF, PCS FACILITY, PRP-CORP, RCRA_NONGEN, RCRA_VSQG, T 2 - WA] ***(cont.)***

Envirosite ID: 52365574
EPA ID: N/R

BRS ***(cont.)***

Owner/Operator Name :	TRUCK RAIL HANDLING INC.
Owner/Operator Address :	457 E 18TH ST, TACOMA, WA 98421
Owner/Operator Country :	US
Owner/Operator Telephone :	253-383-1009
Owner/Operator Email :	N/R
Owner/Operator Fax :	N/R
Legal Status :	Private
Owner/Operator Type :	Operator
Owner/Operator Start Date :	2008-01-01
Owner/Operator End Date :	N/R

Waste Activity Monitoring

Report Cycle :	2011
Hazardous Waste Page Number :	1
Hazardous Waste Sub-Page Number :	1
BR Form :	XX
Waste Description :	N/R
Primary NAICS :	48821 - Support Activities for Rail Transportation
Source Code :	N/R
Form Code :	N/R
Management Method :	N/R
Generation Tons :	0
Managed Tons :	0
Shipped Tons :	0
Received Tons :	0
Receiver ID :	N/R
Receiver State :	N/R
Shipper ID :	N/R
Shipper State :	N/R
Waste Minimization :	N/R
Waste Code List :	N/R
Waste Code Group :	N/R
Waste Generation Type :	N/R

Report Cycle :	2009
Hazardous Waste Page Number :	1
Hazardous Waste Sub-Page Number :	1
BR Form :	XX
Waste Description :	N/R
Primary NAICS :	48821 - Support Activities for Rail Transportation
Source Code :	N/R
Form Code :	N/R
Management Method :	N/R
Generation Tons :	0

Map Id: BB94
Direction: SE
Distance: 0.244 mi., 1291 ft.
Elevation: 15 ft.
Relative: Lower

Site Name : TRUCK RAIL HANDLING INC | MPS INC | ARROW TRANSPORTATION CO TACOMA TERMINAL
457 E 18TH ST | 457 E 18TH ST ARROW | 457 E 18TH ST FRONT OF BLDG 2ND FLOOR
TACOMA, WA

Database(s) : [ALL SITES - WA, BRS, CSCSL HWS - WA, DOCKET, ECHO, ERNS, FRS, HSL - WA, ICIS, INACTIVE PCS, MANIFEST EPA, PCS ENF, PCS FACILITY, PRP-CORP, RCRA_NONGEN, RCRA_VSQG, T 2 - WA] ***(cont.)***

Envirosite ID: 52365574
EPA ID: N/R

BRS ***(cont.)***

Managed Tons :	0
Shipped Tons :	0
Received Tons :	0
Receiver ID :	N/R
Receiver State :	N/R
Shipper ID :	N/R
Shipper State :	N/R
Waste Minimization :	N/R
Waste Code List :	N/R
Waste Code Group :	N/R
Waste Generation Type :	N/R

Report Cycle :	2007
Hazardous Waste Page Number :	1
Hazardous Waste Sub-Page Number :	1
BR Form :	XX
Waste Description :	N/R
Primary NAICS :	48821 - Support Activities for Rail Transportation
Source Code :	N/R
Form Code :	N/R
Management Method :	N/R
Generation Tons :	0
Managed Tons :	0
Shipped Tons :	0
Received Tons :	0
Receiver ID :	N/R
Receiver State :	N/R
Shipper ID :	N/R
Shipper State :	N/R
Waste Minimization :	N/R
Waste Code List :	N/R
Waste Code Group :	N/R
Waste Generation Type :	N/R

Report Cycle :	2005
Hazardous Waste Page Number :	1
Hazardous Waste Sub-Page Number :	1
BR Form :	XX
Waste Description :	N/R
Primary NAICS :	48821 - Support Activities for Rail Transportation
Source Code :	N/R
Form Code :	N/R
Management Method :	N/R
Generation Tons :	0
Managed Tons :	0

Map Id: BB94
Direction: SE
Distance: 0.244 mi., 1291 ft.
Elevation: 15 ft.
Relative: Lower

Site Name : TRUCK RAIL HANDLING INC | MPS INC | ARROW TRANSPORTATION CO TACOMA TERMINAL
457 E 18TH ST | 457 E 18TH ST ARROW | 457 E 18TH ST FRONT OF BLDG 2ND FLOOR
TACOMA, WA

Database(s) : [ALL SITES - WA, BRS, CSCSL HWS - WA, DOCKET, ECHO, ERNS, FRS, HSL - WA, ICIS, INACTIVE PCS, MANIFEST EPA, PCS ENF, PCS FACILITY, PRP-CORP, RCRA_NONGEN, RCRA_VSQG, T 2 - WA] ***(cont.)***

Envirosite ID: 52365574
EPA ID: N/R

BRS ***(cont.)***

Shipped Tons :	0
Received Tons :	0
Receiver ID :	N/R
Receiver State :	N/R
Shipper ID :	N/R
Shipper State :	N/R
Waste Minimization :	N/R
Waste Code List :	N/R
Waste Code Group :	N/R
Waste Generation Type :	N/R

Report Cycle :	2003
Hazardous Waste Page Number :	1
Hazardous Waste Sub-Page Number :	1
BR Form :	XX
Waste Description :	N/R
Primary NAICS :	48821 - Support Activities for Rail Transportation
Source Code :	N/R
Form Code :	N/R
Management Method :	N/R
Generation Tons :	0
Managed Tons :	0
Shipped Tons :	0
Received Tons :	0
Receiver ID :	N/R
Receiver State :	N/R
Shipper ID :	N/R
Shipper State :	N/R
Waste Minimization :	N/R
Waste Code List :	N/R
Waste Code Group :	N/R
Waste Generation Type :	N/R

CSCSL HWS - WA

Facility Name :	TRUCK RAIL HANDLING INC
Facility Address :	457 E 18TH ST, TACOMA, 98421
County :	PIERCE

Site Details

Facility Site ID :	63316697
Site Status :	Awaiting Cleanup
Cleanup Site ID :	11416
Region :	Southwest

Map Id: BB94
Direction: SE
Distance: 0.244 mi., 1291 ft.
Elevation: 15 ft.
Relative: Lower

Site Name : TRUCK RAIL HANDLING INC | MPS INC | ARROW TRANSPORTATION CO TACOMA TERMINAL
457 E 18TH ST | 457 E 18TH ST ARROW | 457 E 18TH ST FRONT OF BLDG 2ND FLOOR
TACOMA, WA

Database(s) : [ALL SITES - WA, BRS, CSCSL HWS - WA, DOCKET, ECHO, ERNS, FRS, HSL - WA, ICIS, INACTIVE PCS, MANIFEST EPA, PCS ENF, PCS FACILITY, PRP-CORP, RCRA_NONGEN, RCRA_VSQG, T 2 - WA] ***(cont.)***

Envirosite ID: 52365574
EPA ID: N/R

CSCSL HWS - WA ***(cont.)***

Responsible Section :	Southwest
WARM Rank :	4 - Low-Moderate Risk
Is Brownfield? :	N/R
Is PSI? :	N/R
Current VCP :	N/R
Past VCP :	N/R
Institutional Control :	N/R
Latitude :	47.247
Longitude :	-122.42381
Last Date in Agency List :	2023-03-07

Contaminants Details

Contaminant Name :	Petroleum-Gasoline
Groundwater :	N/R
Surface Water :	N/R
Soil :	Confirmed Above Cleanup Levels
Sediment :	N/R
Air :	N/R
Bedrock :	N/R

Contaminant Name :	Metals - Other
Groundwater :	N/R
Surface Water :	N/R
Soil :	Suspected
Sediment :	N/R
Air :	N/R
Bedrock :	N/R

Contaminant Name :	Polycyclic Aromatic Hydrocarbons
Groundwater :	N/R
Surface Water :	N/R
Soil :	Suspected
Sediment :	N/R
Air :	N/R
Bedrock :	N/R

DOCKET

Facility Name :	ARROW TRANSPORTATION COMPANY TACOMA TERMINAL
Facility Address :	457 E 18TH ST ARROW, TACOMA, WA 98421

Map Id: BB94
Direction: SE
Distance: 0.244 mi., 1291 ft.
Elevation: 15 ft.
Relative: Lower

Site Name : TRUCK RAIL HANDLING INC | MPS INC | ARROW TRANSPORTATION CO TACOMA TERMINAL
457 E 18TH ST | 457 E 18TH ST ARROW | 457 E 18TH ST FRONT OF BLDG 2ND FLOOR
TACOMA, WA

Database(s) : [ALL SITES - WA, BRS, CSCSL HWS - WA, DOCKET, ECHO, ERNS, FRS, HSL - WA, ICIS, INACTIVE PCS, MANIFEST EPA, PCS ENF, PCS FACILITY, PRP-CORP, RCRA_NONGEN, RCRA_VSQG, T 2 - WA] ***(cont.)***

Envirosite ID: 52365574
EPA ID: N/R

DOCKET ***(cont.)***

Site Activity Details

Enforcement Action Case Number :	10-1998-0019
Activity ID :	55485
Enforcement Action Name :	ARROW TRANSPORTATION COMPANY TACOMA TERMINAL
Last Date in Agency List :	2022-12-14
Final Ordr Iss/Final Order Enter Date:	1999-06-09
Complaint/Proposed Order Actual Date:	1998-10-05
Final Order Issued Actual Date :	1999-06-09
Final Order Name :	ARROW TRANSPORTATION CO. OF DELAWARE

Complaint Summary

Respondent/Defendant Name :	ARROW TRANSPORTATION CO. OF DELAWARE
Named in Complaint :	Y
Named in Final Order :	Y
SEP Category :	N/R
SEP Description :	N/R
Regional Docket Number :	397-34556-PSH11

Standard Industrial Classification (SIC) Summary

Registry ID :	110015581324
Primary SIC :	4213 - TRUCKING, EXCEPT LOCAL
Primary NAICS :	N/R
Settlement FRS ICIS Facility :	21227 - ARROW TRANSPORTATION COMPANY TACOMA TERMINAL
Pollutants (SRS) :	NONE
Admin EA Closed Actual Date :	1999-07-14
Enforcement Action Name :	ARROW TRANSPORTATION COMPANY OF DELAWARE
Enforcement Action Resolution :	Final Order With Penalty
Violation Types :	N/R

Map Id: BB94
Direction: SE
Distance: 0.244 mi., 1291 ft.
Elevation: 15 ft.
Relative: Lower

Site Name : TRUCK RAIL HANDLING INC | MPS INC | ARROW TRANSPORTATION CO TACOMA TERMINAL
457 E 18TH ST | 457 E 18TH ST ARROW | 457 E 18TH ST FRONT OF BLDG 2ND FLOOR
TACOMA, WA

Database(s) : [ALL SITES - WA, BRS, CSCSL HWS - WA, DOCKET, ECHO, ERNS, FRS, HSL - WA, ICIS, INACTIVE PCS, MANIFEST EPA, PCS ENF, PCS FACILITY, PRP-CORP, RCRA_NONGEN, RCRA_VSQG, T 2 - WA] ***(cont.)***

Envirosite ID: 52365574
EPA ID: N/R

DOCKET ***(cont.)***

Case Law Sections :	CERCLA 107A - Cost Recovery

Violation Penalties and Compliance Summary

Compliance Action Cost :	0
EPA Penalty Assessed Amount :	86500
Cost Recovery Required :	N/R
Cost of SEP :	0
Cost of Complying Actions :	N/R

Facility Name :	TRUCK RAIL HANDLING INC
Facility Address :	457 E 18TH ST, TACOMA, WA 98421-1506

Site Activity Details

Enforcement Action Case Number :	WA-120554
Activity ID :	3400006660
Enforcement Action Name :	TRUCK RAIL HANDLING INC
Last Date in Agency List :	2018-12-17

Final Ordr Iss/Final Order Enter Date:	N/R
Complaint/Proposed Order Actual Date:	N/R
Final Order Issued Actual Date :	N/R
Final Order Name :	N/R

Complaint Summary

Respondent/Defendant Name :	N/R
Named in Complaint :	N/R
Named in Final Order :	N/R

SEP Category :	N/R
SEP Description :	N/R

Regional Docket Number :	N/R

Map Id: BB94
Direction: SE
Distance: 0.244 mi., 1291 ft.
Elevation: 15 ft.
Relative: Lower

Site Name : TRUCK RAIL HANDLING INC | MPS INC | ARROW TRANSPORTATION CO TACOMA TERMINAL
457 E 18TH ST | 457 E 18TH ST ARROW | 457 E 18TH ST FRONT OF BLDG 2ND FLOOR
TACOMA, WA

Database(s) : [ALL SITES - WA, BRS, CSCSL HWS - WA, DOCKET, ECHO, ERNS, FRS, HSL - WA, ICIS, INACTIVE PCS, MANIFEST EPA, PCS ENF, PCS FACILITY, PRP-CORP, RCRA_NONGEN, RCRA_VSQG, T 2 - WA] ***(cont.)***

Envirosite ID: 52365574
EPA ID: N/R

DOCKET ***(cont.)***

Standard Industrial Classification (SIC) Summary

Registry ID :	110000829131
Primary SIC :	N/R
Primary NAICS :	N/R
Settlement FRS ICIS Facility :	N/R - N/R
Pollutants (SRS) :	N/R
Admin EA Closed Actual Date :	2011-05-09
Enforcement Action Name :	N/R
Enforcement Action Resolution :	N/R
Violation Types :	N/R
Case Law Sections :	CWA OTHER - Violations not covered elsewhere

Violation Penalties and Compliance Summary

Compliance Action Cost :	N/R
EPA Penalty Assessed Amount :	N/R
Cost Recovery Required :	N/R
Cost of SEP :	N/R
Cost of Complying Actions :	N/R

Site Activity Details

Enforcement Action Case Number :	WA-123606
Activity ID :	3400007639
Enforcement Action Name :	TRUCK RAIL HANDLING INC
Last Date in Agency List :	2018-12-17
Final Ordr Iss/Final Order Enter Date:	N/R
Complaint/Proposed Order Actual Date:	N/R
Final Order Issued Actual Date :	N/R
Final Order Name :	N/R

Map Id: BB94
Direction: SE
Distance: 0.244 mi., 1291 ft.
Elevation: 15 ft.
Relative: Lower

Site Name : TRUCK RAIL HANDLING INC | MPS INC | ARROW TRANSPORTATION CO TACOMA TERMINAL
457 E 18TH ST | 457 E 18TH ST ARROW | 457 E 18TH ST FRONT OF BLDG 2ND FLOOR
TACOMA, WA

Database(s) : [ALL SITES - WA, BRS, CSCSL HWS - WA, DOCKET, ECHO, ERNS, FRS, HSL - WA, ICIS, INACTIVE PCS, MANIFEST EPA, PCS ENF, PCS FACILITY, PRP-CORP, RCRA_NONGEN, RCRA_VSQG, T 2 - WA] ***(cont.)***

Envirosite ID: 52365574
EPA ID: N/R

DOCKET ***(cont.)***

Complaint Summary

Respondent/Defendant Name :	N/R
Named in Complaint :	N/R
Named in Final Order :	N/R
SEP Category :	N/R
SEP Description :	N/R
Regional Docket Number :	N/R

Standard Industrial Classification (SIC) Summary

Registry ID :	110000829131
Primary SIC :	N/R
Primary NAICS :	N/R
Settlement FRS ICIS Facility :	N/R - N/R
Pollutants (SRS) :	N/R
Admin EA Closed Actual Date :	2011-08-04
Enforcement Action Name :	N/R
Enforcement Action Resolution :	N/R
Violation Types :	N/R
Case Law Sections :	CWA OTHER - Violations not covered elsewhere

Violation Penalties and Compliance Summary

Compliance Action Cost :	N/R
EPA Penalty Assessed Amount :	N/R
Cost Recovery Required :	N/R
Cost of SEP :	N/R
Cost of Complying Actions :	N/R

Map Id: BB94
Direction: SE
Distance: 0.244 mi., 1291 ft.
Elevation: 15 ft.
Relative: Lower

Site Name : TRUCK RAIL HANDLING INC | MPS INC | ARROW TRANSPORTATION CO TACOMA TERMINAL
457 E 18TH ST | 457 E 18TH ST ARROW | 457 E 18TH ST FRONT OF BLDG 2ND FLOOR
TACOMA, WA

Database(s) : [ALL SITES - WA, BRS, CSCSL HWS - WA, DOCKET, ECHO, ERNS, FRS, HSL - WA, ICIS, INACTIVE PCS, MANIFEST EPA, PCS ENF, PCS FACILITY, PRP-CORP, RCRA_NONGEN, RCRA_VSQG, T 2 - WA] ***(cont.)***

Envirosite ID: 52365574
EPA ID: N/R

ECHO

Facility Name :	ARROW TRANSPORTATION CO TACOMA TERMINAL
Facility Address :	457 E 18TH ST ARROW, TACOMA, WA 98421
County :	PIERCE
Last Inspection Date :	1997-10-29
Registry ID :	110015581324
FIPS Code :	53053
EPA Region :	10
Inspection Count :	0
Last Inspection Days :	9167
Informal Count :	0
Last Informal Action Date :	1997-08-26
Formal Action Count :	0
Last Formal Action Date :	1999-06-09
Total Penalties :	0
Penalty Count :	N/R
Last Penalty Date :	1999-06-09
Last Penalty Amount :	86500
QTRS IN NC :	0
Programs IN SNC :	0
Current Compliance Status :	No Violation Identified
Three-Year Compliance Status :	_____
Collection Method :	ADDRESS MATCHING-HOUSE NUMBER
Reference Point :	CENTER OF A FACILITY OR STATION
Accuracy Meters :	30
Derived Tribes :	Puyallup Tribe of the Puyallup Reservation - .5 mile(s), Puyallup Tribe of the Puyallup Reservation - .5 mile(s), Muckleshoot Indian Tribe - 10.5 mile(s), Muckleshoot Indian Tribe - 13.4 mile(s), Nisqually Indian Tribe - 17.5 mile(s), Squaxin Island Tribe of the Squaxin Island Reservation - 22.3 mile(s), Squaxin Island Tribe of the Squaxin Island Reservation - 24.2 mile(s)
Derived HUC :	17110019
Derived WBD :	171100190301
Derived STCTY FIPS :	53053
Derived Zip :	98421
Derived CD113 :	09
Derived CB2010 :	530530602001092
MYRTK Universe :	NNN
NPDES IDs :	N/R
CWA Permit Types :	N/R
CWA Compliance Tracking :	N/R
CWA NAICS :	N/R
CWA SICS :	N/R
CWA Inspection Count :	N/R

Map Id: BB94
Direction: SE
Distance: 0.244 mi., 1291 ft.
Elevation: 15 ft.
Relative: Lower

Site Name : TRUCK RAIL HANDLING INC | MPS INC | ARROW TRANSPORTATION CO TACOMA TERMINAL
457 E 18TH ST | 457 E 18TH ST ARROW | 457 E 18TH ST FRONT OF BLDG 2ND FLOOR
TACOMA, WA

Database(s) : [ALL SITES - WA, BRS, CSCSL HWS - WA, DOCKET, ECHO, ERNS, FRS, HSL - WA, ICIS, INACTIVE PCS, MANIFEST EPA, PCS ENF, PCS FACILITY, PRP-CORP, RCRA_NONGEN, RCRA_VSQG, T 2 - WA] ***(cont.)***

Envirosite ID: 52365574
EPA ID: N/R

ECHO ***(cont.)***

CWA Last Inspection Days :	N/R
CWA Informal Count :	N/R
CWA Formal Action Count :	N/R
CWA Last Formal Action Date :	N/R
CWA Penalties :	N/R
CWA Last Penalty Date :	N/R
CWA Last Penalty Amount :	N/R
CWA Quarters IN NC :	N/R
CWA Current Compliance Status :	N/R
CWA Current SNC Flag :	N
CWA 13 Quarters Compliance Status :	N/R
CWA 13 Quarters Effluent Exceedances:	N/R
CWA Three-Year QNCR Codes :	N/R
DFR URL :	Click here for hyperlink provided by the agency.
Facility SIC :	N/R
Facility NAICS :	48849 - Other Support Activities for Road Transportation
Facility Last Inspection EPA Date :	N/R
Facility Last Inspection State Date :	1997-10-29
Facility Last Formal Act EPA Date :	1999-06-09
Facility Last Formal Act State Date :	N/R
Facility Last Informal Act EPA Date :	N/R
Facility Last Informal Act State Date:	1997-08-26
Facility Federal Agency :	N/R
TRI Reporter :	N/R
Facility Imp Water Flag :	N/R
Current SNC Flag :	N
Indian County Flag :	N
Federal Flag :	N/R
US Mexico Border Flag :	N/R
Chesapeak Bay Flag :	N/R
AIR Flag :	N
NPDES Flag :	N
SDWIS Flag :	N
RCRA Flag :	Y
TRI Flag :	N
GHG Flag :	N
Major Flag :	N/R
Active Flag :	N/R
NAA Flag :	N
Latitude :	47.24701
Longitude :	-122.42532
Last Date in Agency List :	2023-01-16

Facility Name :	MPS INC
Facility Address :	457 E 18TH ST FRONT OF BLDG 2ND FLOOR, TACOMA, WA 98421
County :	PIERCE

Map Id: BB94
Direction: SE
Distance: 0.244 mi., 1291 ft.
Elevation: 15 ft.
Relative: Lower

Site Name : TRUCK RAIL HANDLING INC | MPS INC | ARROW TRANSPORTATION CO TACOMA TERMINAL
457 E 18TH ST | 457 E 18TH ST ARROW | 457 E 18TH ST FRONT OF BLDG 2ND FLOOR
TACOMA, WA

Database(s) : [ALL SITES - WA, BRS, CSCSL HWS - WA, DOCKET, ECHO, ERNS, FRS, HSL - WA, ICIS, INACTIVE PCS, MANIFEST EPA, PCS ENF, PCS FACILITY, PRP-CORP, RCRA_NONGEN, RCRA_VSQG, T 2 - WA] ***(cont.)***

Envirosite ID: 52365574
EPA ID: N/R

ECHO ***(cont.)***

Last Inspection Date :	N/R
Registry ID :	110015581315
FIPS Code :	53053
EPA Region :	10
Inspection Count :	0
Last Inspection Days :	N/R
Informal Count :	0
Last Informal Action Date :	N/R
Formal Action Count :	0
Last Formal Action Date :	N/R
Total Penalties :	0
Penalty Count :	N/R
Last Penalty Date :	N/R
Last Penalty Amount :	N/R
QTRS IN NC :	0
Programs IN SNC :	0
Current Compliance Status :	No Violation Identified
Three-Year Compliance Status :	_____
Collection Method :	ADDRESS MATCHING-HOUSE NUMBER
Reference Point :	CENTER OF A FACILITY OR STATION
Accuracy Meters :	30
Derived Tribes :	Puyallup Tribe of the Puyallup Reservation - .5 mile(s), Puyallup Tribe of the Puyallup Reservation - .5 mile(s), Muckleshoot Indian Tribe - 10.5 mile(s), Muckleshoot Indian Tribe - 13.4 mile(s), Nisqually Indian Tribe - 17.5 mile(s), Squaxin Island Tribe of the Squaxin Island Reservation - 22.3 mile(s), Squaxin Island Tribe of the Squaxin Island Reservation - 24.2 mile(s)
Derived HUC :	17110019
Derived WBD :	171100190301
Derived STCTY FIPS :	53053
Derived Zip :	98421
Derived CD113 :	09
Derived CB2010 :	530530602001092
MYRTK Universe :	NNN
NPDES IDs :	N/R
CWA Permit Types :	N/R
CWA Compliance Tracking :	N/R
CWA NAICS :	N/R
CWA SICS :	N/R
CWA Inspection Count :	N/R
CWA Last Inspection Days :	N/R
CWA Informal Count :	N/R
CWA Formal Action Count :	N/R
CWA Last Formal Action Date :	N/R
CWA Penalties :	N/R

Map Id: BB94
Direction: SE
Distance: 0.244 mi., 1291 ft.
Elevation: 15 ft.
Relative: Lower

Site Name : TRUCK RAIL HANDLING INC | MPS INC | ARROW TRANSPORTATION CO TACOMA TERMINAL
457 E 18TH ST | 457 E 18TH ST ARROW | 457 E 18TH ST FRONT OF BLDG 2ND FLOOR
TACOMA, WA

Database(s) : [ALL SITES - WA, BRS, CSCSL HWS - WA, DOCKET, ECHO, ERNS, FRS, HSL - WA, ICIS, INACTIVE PCS, MANIFEST EPA, PCS ENF, PCS FACILITY, PRP-CORP, RCRA_NONGEN, RCRA_VSQG, T 2 - WA] ***(cont.)***

Envirosite ID: 52365574
EPA ID: N/R

ECHO ***(cont.)***

CWA Last Penalty Date :	N/R
CWA Last Penalty Amount :	N/R
CWA Quarters IN NC :	N/R
CWA Current Compliance Status :	N/R
CWA Current SNC Flag :	N
CWA 13 Quarters Compliance Status :	N/R
CWA 13 Quarters Effluent Exceedances:	N/R
CWA Three-Year QNCR Codes :	N/R
DFR URL :	Click here for hyperlink provided by the agency.
Facility SIC :	N/R
Facility NAICS :	48849 - Other Support Activities for Road Transportation
Facility Last Inspection EPA Date :	N/R
Facility Last Inspection State Date :	N/R
Facility Last Formal Act EPA Date :	N/R
Facility Last Formal Act State Date :	N/R
Facility Last Informal Act EPA Date :	N/R
Facility Last Informal Act State Date:	N/R
Facility Federal Agency :	N/R
TRI Reporter :	N/R
Facility Imp Water Flag :	N/R
Current SNC Flag :	N
Indian County Flag :	N
Federal Flag :	N/R
US Mexico Border Flag :	N/R
Chesapeak Bay Flag :	N/R
AIR Flag :	N
NPDES Flag :	N
SDWIS Flag :	N
RCRA Flag :	Y
TRI Flag :	N
GHG Flag :	N
Major Flag :	N/R
Active Flag :	N/R
NAA Flag :	N
Latitude :	47.24701
Longitude :	-122.42532
Last Date in Agency List :	2023-01-16
Facility Name :	SAFETY KLEEN SYSTEMS 457 E 18TH
Facility Address :	457 E 18TH ST TRANSFER FACILIT, TACOMA, WA 98421
County :	PIERCE
Last Inspection Date :	N/R
Registry ID :	110012223281
FIPS Code :	53053

Map Id: BB94
Direction: SE
Distance: 0.244 mi., 1291 ft.
Elevation: 15 ft.
Relative: Lower

Site Name : TRUCK RAIL HANDLING INC | MPS INC | ARROW TRANSPORTATION CO TACOMA TERMINAL
457 E 18TH ST | 457 E 18TH ST ARROW | 457 E 18TH ST FRONT OF BLDG 2ND FLOOR
TACOMA, WA

Database(s) : [ALL SITES - WA, BRS, CSCSL HWS - WA, DOCKET, ECHO, ERNS, FRS, HSL - WA, ICIS, INACTIVE PCS, MANIFEST EPA, PCS ENF, PCS FACILITY, PRP-CORP, RCRA_NONGEN, RCRA_VSQG, T 2 - WA] ***(cont.)***

Envirosite ID: 52365574
EPA ID: N/R

ECHO ***(cont.)***

EPA Region :	10
Inspection Count :	0
Last Inspection Days :	N/R
Informal Count :	0
Last Informal Action Date :	N/R
Formal Action Count :	0
Last Formal Action Date :	N/R
Total Penalties :	0
Penalty Count :	N/R
Last Penalty Date :	N/R
Last Penalty Amount :	N/R
QTRS IN NC :	0
Programs IN SNC :	0
Current Compliance Status :	No Violation Identified
Three-Year Compliance Status :	_____
Collection Method :	ADDRESS MATCHING-HOUSE NUMBER
Reference Point :	CENTER OF A FACILITY OR STATION
Accuracy Meters :	30
Derived Tribes :	Puyallup Tribe of the Puyallup Reservation - .5 mile(s), Puyallup Tribe of the Puyallup Reservation - .5 mile(s), Muckleshoot Indian Tribe - 10.5 mile(s), Muckleshoot Indian Tribe - 13.4 mile(s), Nisqually Indian Tribe - 17.5 mile(s), Squaxin Island Tribe of the Squaxin Island Reservation - 22.3 mile(s), Squaxin Island Tribe of the Squaxin Island Reservation - 24.2 mile(s)
Derived HUC :	17110019
Derived WBD :	171100190301
Derived STCTY FIPS :	53053
Derived Zip :	98421
Derived CD113 :	09
Derived CB2010 :	530530602001092
MYRTK Universe :	NNN
NPDES IDs :	N/R
CWA Permit Types :	N/R
CWA Compliance Tracking :	N/R
CWA NAICS :	N/R
CWA SICS :	N/R
CWA Inspection Count :	N/R
CWA Last Inspection Days :	N/R
CWA Informal Count :	N/R
CWA Formal Action Count :	N/R
CWA Last Formal Action Date :	N/R
CWA Penalties :	N/R
CWA Last Penalty Date :	N/R
CWA Last Penalty Amount :	N/R
CWA Quarters IN NC :	N/R

Map Id: BB94
Direction: SE
Distance: 0.244 mi., 1291 ft.
Elevation: 15 ft.
Relative: Lower

Site Name : TRUCK RAIL HANDLING INC | MPS INC | ARROW TRANSPORTATION CO TACOMA TERMINAL
457 E 18TH ST | 457 E 18TH ST ARROW | 457 E 18TH ST FRONT OF BLDG 2ND FLOOR
TACOMA, WA

Database(s) : [ALL SITES - WA, BRS, CSCSL HWS - WA, DOCKET, ECHO, ERNS, FRS, HSL - WA, ICIS, INACTIVE PCS, MANIFEST EPA, PCS ENF, PCS FACILITY, PRP-CORP, RCRA_NONGEN, RCRA_VSQG, T 2 - WA] ***(cont.)***

Envirosite ID: 52365574
EPA ID: N/R

ECHO ***(cont.)***

CWA Current Compliance Status :	N/R
CWA Current SNC Flag :	N
CWA 13 Quarters Compliance Status :	N/R
CWA 13 Quarters Effluent Exceedances:	N/R
CWA Three-Year QNCR Codes :	N/R
DFR URL :	Click here for hyperlink provided by the agency.
Facility SIC :	N/R
Facility NAICS :	482111 - Line-Haul Railroads
Facility Last Inspection EPA Date :	N/R
Facility Last Inspection State Date :	N/R
Facility Last Formal Act EPA Date :	N/R
Facility Last Formal Act State Date :	N/R
Facility Last Informal Act EPA Date :	N/R
Facility Last Informal Act State Date:	N/R
Facility Federal Agency :	N/R
TRI Reporter :	N/R
Facility Imp Water Flag :	N/R
Current SNC Flag :	N
Indian County Flag :	N
Federal Flag :	N/R
US Mexico Border Flag :	N/R
Chesapeak Bay Flag :	N/R
AIR Flag :	N
NPDES Flag :	N
SDWIS Flag :	N
RCRA Flag :	Y
TRI Flag :	N
GHG Flag :	N
Major Flag :	N/R
Active Flag :	N/R
NAA Flag :	N
Latitude :	47.24701
Longitude :	-122.42532
Last Date in Agency List :	2023-01-16

Facility Name :	TRUCK RAIL HANDLING INC
Facility Address :	457 EAST 18TH STREET, TACOMA, WA 98421
County :	PIERCE

Last Inspection Date :	2022-02-09
Registry ID :	110000829131
FIPS Code :	53053
EPA Region :	10
Inspection Count :	1
Last Inspection Days :	298

Map Id: BB94
Direction: SE
Distance: 0.244 mi., 1291 ft.
Elevation: 15 ft.
Relative: Lower

Site Name : TRUCK RAIL HANDLING INC | MPS INC | ARROW TRANSPORTATION CO TACOMA TERMINAL
457 E 18TH ST | 457 E 18TH ST ARROW | 457 E 18TH ST FRONT OF BLDG 2ND FLOOR
TACOMA, WA

Database(s) : [ALL SITES - WA, BRS, CSCSL HWS - WA, DOCKET, ECHO, ERNS, FRS, HSL - WA, ICIS, INACTIVE PCS, MANIFEST EPA, PCS ENF, PCS FACILITY, PRP-CORP, RCRA_NONGEN, RCRA_VSQG, T 2 - WA] ***(cont.)***

Envirosite ID: 52365574
EPA ID: N/R

ECHO ***(cont.)***

Informal Count :	0
Last Informal Action Date :	2014-11-24
Formal Action Count :	0
Last Formal Action Date :	N/R
Total Penalties :	0
Penalty Count :	N/R
Last Penalty Date :	N/R
Last Penalty Amount :	N/R
QTRS IN NC :	12
Programs IN SNC :	1
Current Compliance Status :	Significant Violation
Three-Year Compliance Status :	VVVVVVVVVVSV
Collection Method :	GPS - UNSPECIFIED
Reference Point :	POINT WHERE SUBSTANCE IS RELEASED
Accuracy Meters :	10
Derived Tribes :	Puyallup Tribe of the Puyallup Reservation - .6 mile(s), Puyallup Tribe of the Puyallup Reservation - .7 mile(s), Muckleshoot Indian Tribe - 10.8 mile(s), Muckleshoot Indian Tribe - 13.7 mile(s), Nisqually Indian Tribe - 17.4 mile(s), Squaxin Island Tribe of the Squaxin Island Reservation - 22.1 mile(s), Squaxin Island Tribe of the Squaxin Island Reservation - 24 mile(s)
Derived HUC :	17110019
Derived WBD :	171100190301
Derived STCTY FIPS :	53053
Derived Zip :	98421
Derived CD113 :	09
Derived CB2010 :	530530602001088
MYRTK Universe :	NNN
NPDES IDs :	WAR002841
CWA Permit Types :	Minor
CWA Compliance Tracking :	On
CWA NAICS :	484230
CWA SICS :	4231
CWA Inspection Count :	1
CWA Last Inspection Days :	297
CWA Informal Count :	N/R
CWA Formal Action Count :	N/R
CWA Last Formal Action Date :	N/R
CWA Penalties :	N/R
CWA Last Penalty Date :	N/R
CWA Last Penalty Amount :	N/R
CWA Quarters IN NC :	12
CWA Current Compliance Status :	Failure to Report DMR - Not Received
CWA Current SNC Flag :	Y
CWA 13 Quarters Compliance Status :	VVVVVVVVVVVSV

Map Id: BB94
Direction: SE
Distance: 0.244 mi., 1291 ft.
Elevation: 15 ft.
Relative: Lower

Site Name : TRUCK RAIL HANDLING INC | MPS INC | ARROW TRANSPORTATION CO TACOMA TERMINAL
457 E 18TH ST | 457 E 18TH ST ARROW | 457 E 18TH ST FRONT OF BLDG 2ND FLOOR
TACOMA, WA

Database(s) : [ALL SITES - WA, BRS, CSCSL HWS - WA, DOCKET, ECHO, ERNS, FRS, HSL - WA, ICIS, INACTIVE PCS, MANIFEST EPA, PCS ENF, PCS FACILITY, PRP-CORP, RCRA_NONGEN, RCRA_VSQG, T 2 - WA] ***(cont.)***

Envirosite ID: 52365574
EPA ID: N/R

ECHO ***(cont.)***

CWA 13 Quarters Effluent Exceedances:	8
CWA Three-Year QNCR Codes :	N/R
DFR URL :	Click here for hyperlink provided by the agency.
Facility SIC :	4231
Facility NAICS :	48821 - Support Activities for Rail Transportation, 488210 - Support Activities for Rail Transportation, 484230 - Specialized Freight (except Used Goods) Trucking, Long-Distance
Facility Last Inspection EPA Date :	N/R
Facility Last Inspection State Date :	2022-02-09
Facility Last Formal Act EPA Date :	N/R
Facility Last Formal Act State Date :	N/R
Facility Last Informal Act EPA Date :	N/R
Facility Last Informal Act State Date:	2014-11-24
Facility Federal Agency :	N/R
TRI Reporter :	N/R
Facility Imp Water Flag :	Y
Current SNC Flag :	N
Indian County Flag :	N
Federal Flag :	N/R
US Mexico Border Flag :	N/R
Chesapeak Bay Flag :	N/R
AIR Flag :	N
NPDES Flag :	Y
SDWIS Flag :	N
RCRA Flag :	Y
TRI Flag :	N
GHG Flag :	N
Major Flag :	N/R
Active Flag :	Y
NAA Flag :	N
Latitude :	47.246944
Longitude :	-122.43
Last Date in Agency List :	2023-01-16
Facility Name :	TRUCK RAIL HANDLING INC TRANSPORTER
Facility Address :	457 EAST 18TH STREET, TACOMA, WA 98421
County :	PIERCE
Last Inspection Date :	2015-01-08
Registry ID :	110000829131
FIPS Code :	53053
EPA Region :	10
Inspection Count :	0

Map Id: BB94
Direction: SE
Distance: 0.244 mi., 1291 ft.
Elevation: 15 ft.
Relative: Lower

Site Name : TRUCK RAIL HANDLING INC | MPS INC | ARROW TRANSPORTATION CO TACOMA TERMINAL
457 E 18TH ST | 457 E 18TH ST ARROW | 457 E 18TH ST FRONT OF BLDG 2ND FLOOR
TACOMA, WA

Database(s) : [ALL SITES - WA, BRS, CSCSL HWS - WA, DOCKET, ECHO, ERNS, FRS, HSL - WA, ICIS, INACTIVE PCS, MANIFEST EPA, PCS ENF, PCS FACILITY, PRP-CORP, RCRA_NONGEN, RCRA_VSQG, T 2 - WA] ***(cont.)***

Envirosite ID: 52365574
EPA ID: N/R

ECHO ***(cont.)***

Last Inspection Days :	2537
Informal Count :	0
Last Informal Action Date :	2014-11-24
Formal Action Count :	0
Last Formal Action Date :	N/R
Total Penalties :	0
Penalty Count :	N/R
Last Penalty Date :	N/R
Last Penalty Amount :	N/R
QTRS IN NC :	12
Programs IN SNC :	0
Current Compliance Status :	Violation Identified
Three-Year Compliance Status :	VVVVVVVVVVVV
Collection Method :	GPS - UNSPECIFIED
Reference Point :	POINT WHERE SUBSTANCE IS RELEASED
Accuracy Meters :	10
Derived Tribes :	Puyallup Tribe of the Puyallup Reservation - .6 mile(s), Puyallup Tribe of the Puyallup Reservation - .7 mile(s), Muckleshoot Indian Tribe - 10.8 mile(s), Muckleshoot Indian Tribe - 13.7 mile(s), Nisqually Indian Tribe - 17.4 mile(s), Squaxin Island Tribe of the Squaxin Island Reservation - 22.1 mile(s), Squaxin Island Tribe of the Squaxin Island Reservation - 24 mile(s)
Derived HUC :	17110019
Derived WBD :	171100190301
Derived STCTY FIPS :	53053
Derived Zip :	98421
Derived CD113 :	09
Derived CB2010 :	530530602001088
MYRTK Universe :	NNN
NPDES IDs :	WAR002841
CWA Permit Types :	Minor
CWA Compliance Tracking :	Partial
CWA NAICS :	N/R
CWA SICS :	4231 4731
CWA Inspection Count :	N/R
CWA Last Inspection Days :	2537
CWA Informal Count :	N/R
CWA Formal Action Count :	N/R
CWA Last Formal Action Date :	N/R
CWA Penalties :	N/R
CWA Last Penalty Date :	N/R
CWA Last Penalty Amount :	N/R
CWA Quarters IN NC :	12
CWA Current Compliance Status :	Violation Identified
CWA Current SNC Flag :	N

Map Id: BB94
Direction: SE
Distance: 0.244 mi., 1291 ft.
Elevation: 15 ft.
Relative: Lower

Site Name : TRUCK RAIL HANDLING INC | MPS INC | ARROW TRANSPORTATION CO TACOMA TERMINAL
457 E 18TH ST | 457 E 18TH ST ARROW | 457 E 18TH ST FRONT OF BLDG 2ND FLOOR
TACOMA, WA

Database(s) : [ALL SITES - WA, BRS, CSCSL HWS - WA, DOCKET, ECHO, ERNS, FRS, HSL - WA, ICIS, INACTIVE PCS, MANIFEST EPA, PCS ENF, PCS FACILITY, PRP-CORP, RCRA_NONGEN, RCRA_VSQG, T 2 - WA] ***(cont.)***

Envirosite ID: 52365574
EPA ID: N/R

ECHO ***(cont.)***

CWA 13 Quarters Compliance Status :	UVVVVVVVVVVVV
CWA 13 Quarters Effluent Exceedances:	N/R
CWA Three-Year QNCR Codes :	N/R
DFR URL :	Click here for hyperlink provided by the agency.
Facility SIC :	4231 4731
Facility NAICS :	48821 - Support Activities for Rail Transportation, 488210 - Support Activities for Rail Transportation
Facility Last Inspection EPA Date :	N/R
Facility Last Inspection State Date :	2015-01-08
Facility Last Formal Act EPA Date :	N/R
Facility Last Formal Act State Date :	N/R
Facility Last Informal Act EPA Date :	N/R
Facility Last Informal Act State Date:	2014-11-24
Facility Federal Agency :	N/R
TRI Reporter :	N/R
Facility Imp Water Flag :	Y
Current SNC Flag :	N
Indian County Flag :	N
Federal Flag :	N/R
US Mexico Border Flag :	N/R
Chesapeak Bay Flag :	N/R
AIR Flag :	N
NPDES Flag :	Y
SDWIS Flag :	N
RCRA Flag :	Y
TRI Flag :	N
GHG Flag :	N
Major Flag :	N/R
Active Flag :	Y
NAA Flag :	N
Latitude :	47.246944
Longitude :	-122.43
Last Date in Agency List :	2022-01-17

ERNS

Facility Address :	457 EAST 18TH ST, TACOMA, WA
County :	PIERCE

Incident Information

Incident Date Time :	2019-07-18 11:00:00
Type of Incident :	MOBILE
Incident Cause :	OPERATOR ERROR

Map Id: BB94
Direction: SE
Distance: 0.244 mi., 1291 ft.
Elevation: 15 ft.
Relative: Lower

Site Name : TRUCK RAIL HANDLING INC | MPS INC | ARROW TRANSPORTATION CO TACOMA TERMINAL
457 E 18TH ST | 457 E 18TH ST ARROW | 457 E 18TH ST FRONT OF BLDG 2ND FLOOR
TACOMA, WA

Database(s) : [ALL SITES - WA, BRS, CSCSL HWS - WA, DOCKET, ECHO, ERNS, FRS, HSL - WA, ICIS, INACTIVE PCS, MANIFEST EPA, PCS ENF, PCS FACILITY, PRP-CORP, RCRA_NONGEN, RCRA_VSQG, T 2 - WA] ***(cont.)***

Envirosite ID: 52365574
EPA ID: N/R

ERNS ***(cont.)***

Incident DTG :	OCCURRED
Incident Location :	TRUCK RAIL
Sequence Number :	1252416
Potential Flag :	N
Description of Incident :	CALLER REPORTED A DRIVER FAILED TO SECURE THE MANHOLE ON A TANKER AND CAUSED A RELEASE OF MATERIALS.
Last Date in Agency List :	2019-10-30

Incident Response Summary

Date Time Received :	2019-07-18 16:39:00
Date Time Completed :	2019-07-18 16:43:00
Call Type :	Incident
Source :	TELEPHONE
Responsible Company :	PSC ENVIRONMENTAL SERVICES
Responsible Org Type :	PRIVATE ENTERPRISE
Responsible City :	TACOMA
Responsible State :	WA
Responsible Zip :	N/R

Incident Details Summary

Remedial Action :	CLEAN UP UNDERWAY
Medium :	GROUND
Medium Description :	LAND
Body of Water :	N/R
Weather Conditions :	PARTLY CLOUDY
Water Temperature :	N/R
Water Supply Contaminated :	U
Waterway Closed :	N
Waterway Description :	N/R

Additional Incident Details Summary

Actual Amount :	N/R
Actual Amount Units :	N/R
Capacity of Tank :	N/R
Capacity of Tank Units :	N/R
Continuous Release Begin Date :	N/R
Continuous Release End Date :	N/R
Continuous Release Change Date :	N/R
Continuous Release Permit :	N/R

Map Id: BB94
Direction: SE
Distance: 0.244 mi., 1291 ft.
Elevation: 15 ft.
Relative: Lower

Site Name : TRUCK RAIL HANDLING INC | MPS INC | ARROW TRANSPORTATION CO TACOMA TERMINAL
457 E 18TH ST | 457 E 18TH ST ARROW | 457 E 18TH ST FRONT OF BLDG 2ND FLOOR
TACOMA, WA

Database(s) : [ALL SITES - WA, BRS, CSCSL HWS - WA, DOCKET, ECHO, ERNS, FRS, HSL - WA, ICIS, INACTIVE PCS, MANIFEST EPA, PCS ENF, PCS FACILITY, PRP-CORP, RCRA_NONGEN, RCRA_VSQG, T 2 - WA] ***(cont.)***

Envirosite ID: 52365574
EPA ID: N/R

ERNS ***(cont.)***

Continuous Release Type :	N/R
Description of Tank :	N/R
Device Operational :	U
DOT Crossing Number :	N/R
DOT Regulated :	U
NPDES :	N/R
NPDES Compliance :	U
Pipeline Aboveground :	ABOVE
Pipeline Covered :	U
Pipeline Type :	N/R
Tank ID :	N/R
Tank Regulated :	U
Tank Regulated by :	N/R

Materials Involved Summary

Name of Material :	JET FUEL: JP-1 (KEROSENE)
CAS Number :	000000-00-0
Amount of Material :	1
Unit of Measure :	GALLON(S)
UN Number :	N/R
CHRIS Code :	JPO
Reached Water :	NO
Amount in Water :	N/R
Unit of Measure (Reach Water) :	N/R

Mobile Details

Vehicle Own Fuel Capacity :	N/R
Cargo Capacity :	N/R
Amount of Cargo on Board :	N/R
Hazmat Carrier :	U
Carrier Licensed :	U
Noncompliance with Hazmat :	U
Mobile Type :	TANKER TRUCK
Cargo Capacity Units :	N/R
Amount of Cargo on Board Units :	N/R
Vehicle Year :	N/R
Vehicle Make :	N/R
Vehicle Model :	N/R
Vehicle Number :	UNKNOWN
Trailer Number :	N/R

Map Id: BB94
Direction: SE
Distance: 0.244 mi., 1291 ft.
Elevation: 15 ft.
Relative: Lower

Site Name : TRUCK RAIL HANDLING INC | MPS INC | ARROW TRANSPORTATION CO TACOMA TERMINAL
457 E 18TH ST | 457 E 18TH ST ARROW | 457 E 18TH ST FRONT OF BLDG 2ND FLOOR
TACOMA, WA

Database(s) : [ALL SITES - WA, BRS, CSCSL HWS - WA, DOCKET, ECHO, ERNS, FRS, HSL - WA, ICIS, INACTIVE PCS, MANIFEST EPA, PCS ENF, PCS FACILITY, PRP-CORP, RCRA_NONGEN, RCRA_VSQG, T 2 - WA] ***(cont.)***

Envirosite ID: 52365574
EPA ID: N/R

FRS

Facility Name :	ARROW TRANSPORTATION CO TACOMA TERMINAL
Facility Address :	457 E 18TH ST ARROW, TACOMA, WA 98421-1508
County :	PIERCE

Site Details

Registry ID :	110015581324
FRS Facility URL :	Click here for hyperlink provided by the agency.
Last Date in Agency List :	2023-02-13

Source Description

Source Description :

RCRAInfo is EPA’s comprehensive information system that supports the Resource Conservation and Recovery Act (RCRA) of 1976 and the Hazardous and Solid Waste Amendments (HSWA) of 1984 through the tracking of events and activities related to facilities that generate, transport, and treat, store, or dispose of hazardous waste. RCRAInfo allows RCRA program staff to track the notification, permit, compliance, and corrective action activities required under RCRA. RCRAInfo also supports generation of the National Hazardous Waste Biennial Report. All generators and treatment, storage, and disposal facilities who handle hazardous waste are required to report to the EPA Administrator at least once every two years to support creation of the Biennial Report.
The WA-FSIS provides a means to query and display data maintained by the Washington Department of Ecology. This system contains key information for each facility/site that is currently, or has been, of interest to the Air Quality, Dam Safety, Hazardous Waste, Toxics Cleanup, and Water Quality Programs.

Source Description :

ICIS provides a database that, when complete, will contain enforcement and compliance information across most of EPA's programs. The vision for ICIS is to replace EPA's independent databases that contain enforcement data with a single repository for that information. Currently, ICIS contains all Federal Administrative and Judicial enforcement actions and a subset of the Permit Compliance System (PCS), which supports the National Pollutant Discharge Elimination System (NPDES). This information is maintained in ICIS by EPA in the Regional offices and at Headquarters. A future release of ICIS will completely replace PCS and will integrate that information with Federal actions already in the system. ICIS also has the capability to track other activities that support compliance and enforcement programs, including incident tracking, compliance assistance, and compliance monitoring.

FRS Environmental Interest

Source and System ID :	ICIS - 21227 RCRAINFO - WAD988474128

Map Id: BB94
Direction: SE
Distance: 0.244 mi., 1291 ft.
Elevation: 15 ft.
Relative: Lower

Site Name : TRUCK RAIL HANDLING INC | MPS INC | ARROW TRANSPORTATION CO TACOMA TERMINAL
457 E 18TH ST | 457 E 18TH ST ARROW | 457 E 18TH ST FRONT OF BLDG 2ND FLOOR
TACOMA, WA

Database(s) : [ALL SITES - WA, BRS, CSCSL HWS - WA, DOCKET, ECHO, ERNS, FRS, HSL - WA, ICIS, INACTIVE PCS, MANIFEST EPA, PCS ENF, PCS FACILITY, PRP-CORP, RCRA_NONGEN, RCRA_VSQG, T 2 - WA] ***(cont.)***

Envirosite ID: 52365574
EPA ID: N/R

FRS ***(cont.)***

WA-FSIS - 94425177

Facility Name : MPS INC
Facility Address : 457 E 18TH ST FRONT OF BLDG 2ND FLOOR, TACOMA, WA 98421-1508
County : PIERCE

Site Details
Registry ID : 110015581315
FRS Facility URL : Click here for hyperlink provided by the agency.
Last Date in Agency List : 2023-02-13

Source Description
Source Description : RCRAInfo is EPA's comprehensive information system that supports the Resource Conservation and Recovery Act (RCRA) of 1976 and the Hazardous and Solid Waste Amendments (HSWA) of 1984 through the tracking of events and activities related to facilities that generate, transport, and treat, store, or dispose of hazardous waste. RCRAInfo allows RCRA program staff to track the notification, permit, compliance, and corrective action activities required under RCRA. RCRAInfo also supports generation of the National Hazardous Waste Biennial Report. All generators and treatment, storage, and disposal facilities who handle hazardous waste are required to report to the EPA Administrator at least once every two years to support creation of the Biennial Report.
The WA-FSIS provides a means to query and display data maintained by the Washington Department of Ecology. This system contains key information for each facility/site that is currently, or has been, of interest to the Air Quality, Dam Safety, Hazardous Waste, Toxics Cleanup, and Water Quality Programs.

FRS Environmental Interest
Source and System ID : RCRAINFO - WAD988480737
WA-FSIS - 24976983

Facility Name : SAFETY KLEEN SYSTEMS 457 E 18TH
Facility Address : 457 E 18TH ST TRANSFER FACILIT, TACOMA, WA 98421-1508
County : PIERCE

Map Id: BB94
Direction: SE
Distance: 0.244 mi., 1291 ft.
Elevation: 15 ft.
Relative: Lower

Site Name : TRUCK RAIL HANDLING INC | MPS INC | ARROW TRANSPORTATION CO TACOMA TERMINAL
457 E 18TH ST | 457 E 18TH ST ARROW | 457 E 18TH ST FRONT OF BLDG 2ND FLOOR
TACOMA, WA

Database(s) : [ALL SITES - WA, BRS, CSCSL HWS - WA, DOCKET, ECHO, ERNS, FRS, HSL - WA, ICIS, INACTIVE PCS, MANIFEST EPA, PCS ENF, PCS FACILITY, PRP-CORP, RCRA_NONGEN, RCRA_VSQG, T 2 - WA] ***(cont.)***

Envirosite ID: 52365574
EPA ID: N/R

FRS ***(cont.)***

Site Details
Registry ID : 110012223281
FRS Facility URL : Click here for hyperlink provided by the agency.
Last Date in Agency List : 2023-02-13

Source Description
Source Description : RCRAInfo is EPA's comprehensive information system that supports the Resource Conservation and Recovery Act (RCRA) of 1976 and the Hazardous and Solid Waste Amendments (HSWA) of 1984 through the tracking of events and activities related to facilities that generate, transport, and treat, store, or dispose of hazardous waste. RCRAInfo allows RCRA program staff to track the notification, permit, compliance, and corrective action activities required under RCRA. RCRAInfo also supports generation of the National Hazardous Waste Biennial Report. All generators and treatment, storage, and disposal facilities who handle hazardous waste are required to report to the EPA Administrator at least once every two years to support creation of the Biennial Report.
The WA-FSIS provides a means to query and display data maintained by the Washington Department of Ecology. This system contains key information for each facility/site that is currently, or has been, of interest to the Air Quality, Dam Safety, Hazardous Waste, Toxics Cleanup, and Water Quality Programs.

FRS Environmental Interest
Source and System ID : RCRAINFO - WAH000015891
WA-FSIS - 53196144

Facility Name : TRUCK RAIL HANDLING INC
Facility Address : 457 E 18TH ST, TACOMA, WA 98421
County : PIERCE

Site Details
Registry ID : 110070755789
FRS Facility URL : Click here for hyperlink provided by the agency.
Last Date in Agency List : 2023-02-13

Map Id: BB94
Direction: SE
Distance: 0.244 mi., 1291 ft.
Elevation: 15 ft.
Relative: Lower

Site Name : TRUCK RAIL HANDLING INC | MPS INC | ARROW TRANSPORTATION CO TACOMA TERMINAL
457 E 18TH ST | 457 E 18TH ST ARROW | 457 E 18TH ST FRONT OF BLDG 2ND FLOOR
TACOMA, WA

Database(s) : [ALL SITES - WA, BRS, CSCSL HWS - WA, DOCKET, ECHO, ERNS, FRS, HSL - WA, ICIS, INACTIVE PCS, MANIFEST EPA, PCS ENF, PCS FACILITY, PRP-CORP, RCRA_NONGEN, RCRA_VSQG, T 2 - WA] ***(cont.)***

Envirosite ID: 52365574
EPA ID: N/R

FRS ***(cont.)***

Source Description

Source Description :

All generators and treatment, storage, and disposal (TSD) facilities who handle hazardous waste are required to report to the EPA Administrator at least once every two years. The data collected is used to create the National Biennial Resource Conservation and Recovery Act (RCRA) Hazardous Waste Report. This data is processed within the RCRA Information (RCRAInfo) database.

FRS Environmental Interest

Source and System ID :	RCRAINFO - WAH000002261
Facility Name :	TRUCK RAIL HANDLING INC
Facility Address :	457 EAST 18TH STREET, TACOMA, WA 98421-1508
County :	PIERCE

Site Details

Registry ID :	110000829131
FRS Facility URL :	Click here for hyperlink provided by the agency.
Last Date in Agency List :	2023-02-13

Source Description

Source Description :

RCRAInfo is EPA's comprehensive information system that supports the Resource Conservation and Recovery Act (RCRA) of 1976 and the Hazardous and Solid Waste Amendments (HSWA) of 1984 through the tracking of events and activities related to facilities that generate, transport, and treat, store, or dispose of hazardous waste. RCRAInfo allows RCRA program staff to track the notification, permit, compliance, and corrective action activities required under RCRA. RCRAInfo also supports generation of the National Hazardous Waste Biennial Report. All generators and treatment, storage, and disposal facilities who handle hazardous waste are required to report to the EPA Administrator at least once every two years to support creation of the Biennial Report.
The WA-FSIS provides a means to query and display data maintained by the Washington Department of Ecology. This system contains key information for each facility/site that is currently, or has been, of interest to the Air Quality, Dam Safety, Hazardous Waste, Toxics Cleanup, and Water Quality Programs.

Map Id: BB94
Direction: SE
Distance: 0.244 mi., 1291 ft.
Elevation: 15 ft.
Relative: Lower

Site Name : TRUCK RAIL HANDLING INC | MPS INC | ARROW TRANSPORTATION CO TACOMA TERMINAL
457 E 18TH ST | 457 E 18TH ST ARROW | 457 E 18TH ST FRONT OF BLDG 2ND FLOOR
TACOMA, WA

Database(s) : [ALL SITES - WA, BRS, CSCSL HWS - WA, DOCKET, ECHO, ERNS, FRS, HSL - WA, ICIS, INACTIVE PCS, MANIFEST EPA, PCS ENF, PCS FACILITY, PRP-CORP, RCRA_NONGEN, RCRA_VSQG, T 2 - WA] ***(cont.)***

Envirosite ID: 52365574
EPA ID: N/R

FRS ***(cont.)***

Source Description :

The NPDES module of the Compliance Information System (ICIS) tracks surface water permits issued under the Clean Water Act. Under NPDES, all facilities that discharge pollutants from any point source into waters of the United States are required to obtain a permit. The permit will likely contain limits on what can be discharged, impose monitoring and reporting requirements, and include other provisions to ensure that the discharge does not adversely affect water quality.

FRS Environmental Interest

Source and System ID :	ICIS - WAR002841 RCRAINFO - WAH000002261 RCRAINFO - WAH000012781 WA-FSIS - 63316697
Facility Name :	TRUCK RAIL HANDLING INC TRANSPORTER
Facility Address :	457 EAST 18TH STREET, TACOMA, WA 98421-1508
County :	PIERCE

Site Details

Registry ID :	110000829131
FRS Facility URL :	Click here for hyperlink provided by the agency.
Last Date in Agency List :	2021-12-17

Source Description

Source Description :

RCRAInfo is EPA's comprehensive information system that supports the Resource Conservation and Recovery Act (RCRA) of 1976 and the Hazardous and Solid Waste Amendments (HSWA) of 1984 through the tracking of events and activities related to facilities that generate, transport, and treat, store, or dispose of hazardous waste. RCRAInfo allows RCRA program staff to track the notification, permit, compliance, and corrective action activities required under RCRA. RCRAInfo also supports generation of the National Hazardous Waste Biennial Report. All generators and treatment, storage, and disposal facilities who handle hazardous waste are required to report to the EPA Administrator at least once every two years to support creation of the Biennial Report.
The WA-FSIS provides a means to query and display data maintained by the Washington Department of Ecology. This system contains key information for each facility/site that is currently, or has been, of interest to the Air Quality, Dam Safety, Hazardous Waste, Toxics Cleanup, and Water Quality Programs.

Map Id: BB94
Direction: SE
Distance: 0.244 mi., 1291 ft.
Elevation: 15 ft.
Relative: Lower

Site Name : TRUCK RAIL HANDLING INC | MPS INC | ARROW TRANSPORTATION CO TACOMA TERMINAL
457 E 18TH ST | 457 E 18TH ST ARROW | 457 E 18TH ST FRONT OF BLDG 2ND FLOOR
TACOMA, WA

Database(s) : [ALL SITES - WA, BRS, CSCSL HWS - WA, DOCKET, ECHO, ERNS, FRS, HSL - WA, ICIS, INACTIVE PCS, MANIFEST EPA, PCS ENF, PCS FACILITY, PRP-CORP, RCRA_NONGEN, RCRA_VSQG, T 2 - WA] ***(cont.)***

Envirosite ID: 52365574
EPA ID: N/R

FRS ***(cont.)***

Source Description :

The NPDES module of the Compliance Information System (ICIS) tracks surface water permits issued under the Clean Water Act. Under NPDES, all facilities that discharge pollutants from any point source into waters of the United States are required to obtain a permit. The permit will likely contain limits on what can be discharged, impose monitoring and reporting requirements, and include other provisions to ensure that the discharge does not adversely affect water quality.

FRS Environmental Interest

Source and System ID :	ICIS - WAR002841 RCRAINFO - WAH000002261 RCRAINFO - WAH000012781 WA-FSIS - 63316697
Facility Name :	UNION PACIFIC RR D ST
Facility Address :	457 E 18TH ST, TACOMA, WA 98421-1593
County :	PIERCE

Site Details

Registry ID :	110015574886
FRS Facility URL :	Click here for hyperlink provided by the agency.
Last Date in Agency List :	2023-02-13

Source Description

Source Description :

The WA-FSIS provides a means to query and display data maintained by the Washington Department of Ecology. This system contains key information for each facility/site that is currently, or has been, of interest to the Air Quality, Dam Safety, Hazardous Waste, Toxics Cleanup, and Water Quality Programs.

FRS Environmental Interest

Source and System ID :	WA-FSIS - 1357

HSL - WA

Facility Name :	Truck Rail Handling Inc
Facility Address :	457 E 18th St, Tacoma, 98421

Map Id: BB94
Direction: SE
Distance: 0.244 mi., 1291 ft.
Elevation: 15 ft.
Relative: Lower

Site Name : TRUCK RAIL HANDLING INC | MPS INC | ARROW TRANSPORTATION CO TACOMA TERMINAL
457 E 18TH ST | 457 E 18TH ST ARROW | 457 E 18TH ST FRONT OF BLDG 2ND FLOOR
TACOMA, WA

Database(s) : [ALL SITES - WA, BRS, CSCSL HWS - WA, DOCKET, ECHO, ERNS, FRS, HSL - WA, ICIS, INACTIVE PCS, MANIFEST EPA, PCS ENF, PCS FACILITY, PRP-CORP, RCRA_NONGEN, RCRA_VSQG, T 2 - WA] ***(cont.)***

Envirosite ID: 52365574
EPA ID: N/R

HSL - WA ***(cont.)***

County : Pierce

Site Details

Facility Site ID :	63316697
Cleanup Site ID :	11416
Status :	Awaiting Cleanup
Site Rank :	N/R
Alternative Site Name :	N/R
Region :	N/R
Resposbile Unit :	N/R
Institutional Control :	N/R
Current VCP :	N/R
Past VCP :	N/R
Latitude :	N/R
Longitude :	N/R
Agency Hyperlink :	Click here for hyperlink provided by the agency.
Last Date in Agency List :	2022-02-11

Facility Name :	Truck Rail Handling Inc
Facility Address :	457 E 18TH ST, TACOMA, 98421
County :	Pierce

Site Details

Facility Site ID :	63316697
Cleanup Site ID :	11416
Status :	Awaiting Cleanup
Site Rank :	4 - Low-Moderate Risk
Alternative Site Name :	MPS TACOMA INC
Region :	Southwest
Resposbile Unit :	Southwest
Institutional Control :	N/R
Current VCP :	N/R
Past VCP :	N/R
Latitude :	47.247
Longitude :	-122.42381
Agency Hyperlink :	Click here for hyperlink provided by the agency.
Last Date in Agency List :	2023-02-28

Map Id: BB94
Direction: SE
Distance: 0.244 mi., 1291 ft.
Elevation: 15 ft.
Relative: Lower

Site Name : TRUCK RAIL HANDLING INC | MPS INC | ARROW TRANSPORTATION CO TACOMA TERMINAL
457 E 18TH ST | 457 E 18TH ST ARROW | 457 E 18TH ST FRONT OF BLDG 2ND FLOOR
TACOMA, WA

Database(s) : [ALL SITES - WA, BRS, CSCSL HWS - WA, DOCKET, ECHO, ERNS, FRS, HSL - WA, ICIS, INACTIVE PCS, MANIFEST EPA, PCS ENF, PCS FACILITY, PRP-CORP, RCRA_NONGEN, RCRA_VSQG, T 2 - WA] ***(cont.)***

Envirosite ID: 52365574
EPA ID: N/R

HSL - WA ***(cont.)***

Contaminants

Contaminant Name :	Petroleum-Gasoline
Ground water :	N/R
Surface water :	N/R
Soil :	Confirmed Above Cleanup Levels
Sediment :	N/R
Air :	N/R
Bedrock :	N/R

Contaminant Name :	Metals - Other
Ground water :	N/R
Surface water :	N/R
Soil :	Suspected
Sediment :	N/R
Air :	N/R
Bedrock :	N/R

Contaminant Name :	Polycyclic Aromatic Hydrocarbons
Ground water :	N/R
Surface water :	N/R
Soil :	Suspected
Sediment :	N/R
Air :	N/R
Bedrock :	N/R

ICIS

Facility Name :	TRUCK RAIL HANDLING INC
Facility Address :	457 E 18TH ST, TACOMA, WA 98421

Site Details

NPDES ID :	WAR002841
ICIS Facility Interest ID :	3400001696
Facility UIN :	110000829131
Facility Type Code :	Privately Owned Facility
Impaired Waters :	303(D) Listed
Latitude :	47.2470016
Longitude :	-122.423813
Last Date in Agency List :	2022-12-28

INACTIVE PCS

Issue Date :	2014-12-03

Map Id: BB94
Direction: SE
Distance: 0.244 mi., 1291 ft.
Elevation: 15 ft.
Relative: Lower

Site Name : TRUCK RAIL HANDLING INC | MPS INC | ARROW TRANSPORTATION CO TACOMA TERMINAL
457 E 18TH ST | 457 E 18TH ST ARROW | 457 E 18TH ST FRONT OF BLDG 2ND FLOOR
TACOMA, WA

Database(s) : [ALL SITES - WA, BRS, CSCSL HWS - WA, DOCKET, ECHO, ERNS, FRS, HSL - WA, ICIS, INACTIVE PCS, MANIFEST EPA, PCS ENF, PCS FACILITY, PRP-CORP, RCRA_NONGEN, RCRA_VSQG, T 2 - WA] ***(cont.)***

Envirosite ID: 52365574
EPA ID: N/R

INACTIVE PCS ***(cont.)***

Original Issue Date :	2009-10-21
Effective Date :	2017-04-18
Expiration Date :	2019-12-31
Retirement Date :	2020-01-01
Termination Date :	N/R
Issuing Agency :	State
Agency Type :	State
Activity ID :	3601334932
External Permit Number :	WAR002841
Facility Type Indicator :	NON-POTW
Permit Type :	General Permit Covered Facility-NPDES)
Major Minor Status :	N
Permit Status :	Expired
Total Design Flow Number :	N/R
Actual Average Flow Number :	N/R
State Water Body :	N/R
State Water Body Name :	N/R
Permit Name :	Truck Rail Handling, Inc
Permit Comp Status :	N/R
RNC Tracking :	Y
Master External Permit Number :	WAR125726
TMDL Interface :	N/R
EDMR Authorization :	N
Pretreatment Indicator :	N/R
Last Date in Agency List :	2022-12-28

MANIFEST EPA

Manifest Details

Details for this site have been truncated due to the large number of available details for this site within this dataset. For the complete details for this site, contact your Envirosite account representative for a complimentary site report containing all of the details available.

Manifest Number :	000412961DAT
Shipped Date :	2021-12-14
Updated Date :	2022-03-10
Received Date :	2022-01-07
Status :	Corrected
Generator ID :	WAH000002261
Generator Name :	TRUCK RAIL HANDLING INC
Generator Address :	457 E 18TH ST, TACOMA, WA 98421
Generator Mailing :	457 E 18TH ST, TACOMA, WA 98421
Generator Contact :	N/R
Destination ID :	KSD031203318
Destination Name :	ASH GROVE CEMENT CO
Destination Mailing :	PO BOX 519, CHANUTE, KS 66720

Map Id: BB94
Direction: SE
Distance: 0.244 mi., 1291 ft.
Elevation: 15 ft.
Relative: Lower

Site Name : TRUCK RAIL HANDLING INC | MPS INC | ARROW TRANSPORTATION CO TACOMA TERMINAL
457 E 18TH ST | 457 E 18TH ST ARROW | 457 E 18TH ST FRONT OF BLDG 2ND FLOOR
TACOMA, WA

Database(s) : [ALL SITES - WA, BRS, CSCSL HWS - WA, DOCKET, ECHO, ERNS, FRS, HSL - WA, ICIS, INACTIVE PCS, MANIFEST EPA, PCS ENF, PCS FACILITY, PRP-CORP, RCRA_NONGEN, RCRA_VSQG, T 2 - WA] ***(cont.)***

Envirosite ID: 52365574
EPA ID: N/R

MANIFEST EPA ***(cont.)***

Destination Address :	1801 N SANTA FE AVE, CHANUTE, KS 66720
Destination Contact :	N/R
Submission Type :	DataImage5Copy
Origin Type :	Web
Manifest Residue :	N
Rejection :	N
Last Date in Agency List :	2023-02-13

Waste Details

Waste Line Number :	1
Is DOT Hazardous :	Y
DOT ID Number :	UN1993
DOT Information :	RQ UN1993 WASTE FLAMMABLE LIQUIDS, N.O.S. (ACETONE, TOLUENE) 3 PGII RQ (1)
Non Waste Description :	N/R
Quantity :	21377 Gallons
Quantity Tons, Acute, Non-Acute :	89.14512, 0, 89.14512
Quantity Kg, Acute, Non-Acute :	0, 80857.3
Management Method :	H050 - ENERGY RECOVERY
Is EPA Waste :	Y
Federal Code :	D001, D004, D005, D006, D007, D008
State Code :	N/R

Manifest Details

Manifest Number :	000412885DAT
Shipped Date :	2021-11-30
Updated Date :	2022-03-10
Received Date :	2022-01-11
Status :	Corrected
Generator ID :	WAH000002261
Generator Name :	TRUCK RAIL HANDLING INC
Generator Address :	457 E 18TH ST, TACOMA, WA 98421
Generator Mailing :	457 E 18TH ST, TACOMA, WA 98421
Generator Contact :	N/R
Destination ID :	KSD031203318
Destination Name :	ASH GROVE CEMENT CO
Destination Mailing :	PO BOX 519, CHANUTE, KS 66720
Destination Address :	1801 N SANTA FE AVE, CHANUTE, KS 66720
Destination Contact :	N/R
Submission Type :	DataImage5Copy
Origin Type :	Web
Manifest Residue :	N
Rejection :	N

Map Id: BB94
Direction: SE
Distance: 0.244 mi., 1291 ft.
Elevation: 15 ft.
Relative: Lower

Site Name : TRUCK RAIL HANDLING INC | MPS INC | ARROW TRANSPORTATION CO TACOMA TERMINAL
457 E 18TH ST | 457 E 18TH ST ARROW | 457 E 18TH ST FRONT OF BLDG 2ND FLOOR
TACOMA, WA

Database(s) : [ALL SITES - WA, BRS, CSCSL HWS - WA, DOCKET, ECHO, ERNS, FRS, HSL - WA, ICIS, INACTIVE PCS, MANIFEST EPA, PCS ENF, PCS FACILITY, PRP-CORP, RCRA_NONGEN, RCRA_VSQG, T 2 - WA] ***(cont.)***

Envirosite ID: 52365574
EPA ID: N/R

MANIFEST EPA ***(cont.)***

Last Date in Agency List : 2023-02-13

Waste Details

Waste Line Number :	1
Is DOT Hazardous :	Y
DOT ID Number :	UN1993
DOT Information :	RQ UN1993 WASTE FLAMMABLE LIQUIDS, N.O.S. (ACETONE, TOLUENE) 3 PGII RQ (1)
Non Waste Description :	N/R
Quantity :	21224 Gallons
Quantity Tons, Acute, Non-Acute :	88.50709, 0, 88.50709
Quantity Kg, Acute, Non-Acute :	0, 80278.586
Management Method :	H050 - ENERGY RECOVERY
Is EPA Waste :	Y
Federal Code :	D001, D004, D005, D006, D007, D008
State Code :	N/R

Manifest Details

Manifest Number :	000412835DAT
Shipped Date :	2021-11-19
Updated Date :	2022-03-10
Received Date :	2022-01-10
Status :	Corrected
Generator ID :	WAH000002261
Generator Name :	TRUCK RAIL HANDLING INC
Generator Address :	457 E 18TH ST, TACOMA, WA 98421
Generator Mailing :	457 E 18TH ST, TACOMA, WA 98421
Generator Contact :	N/R
Destination ID :	KSD031203318
Destination Name :	ASH GROVE CEMENT CO
Destination Mailing :	PO BOX 519, CHANUTE, KS 66720
Destination Address :	1801 N SANTA FE AVE, CHANUTE, KS 66720
Destination Contact :	N/R
Submission Type :	DataImage5Copy
Origin Type :	Web
Manifest Residue :	N
Rejection :	N
Last Date in Agency List :	2023-02-13

Map Id: BB94
Direction: SE
Distance: 0.244 mi., 1291 ft.
Elevation: 15 ft.
Relative: Lower

Site Name : TRUCK RAIL HANDLING INC | MPS INC | ARROW TRANSPORTATION CO TACOMA TERMINAL
457 E 18TH ST | 457 E 18TH ST ARROW | 457 E 18TH ST FRONT OF BLDG 2ND FLOOR
TACOMA, WA

Database(s) : [ALL SITES - WA, BRS, CSCSL HWS - WA, DOCKET, ECHO, ERNS, FRS, HSL - WA, ICIS, INACTIVE PCS, MANIFEST EPA, PCS ENF, PCS FACILITY, PRP-CORP, RCRA_NONGEN, RCRA_VSQG, T 2 - WA] ***(cont.)***

Envirosite ID: 52365574
EPA ID: N/R

MANIFEST EPA ***(cont.)***

Waste Details

Waste Line Number :	1
Is DOT Hazardous :	Y
DOT ID Number :	UN1993
DOT Information :	RQ UN1993 WASTE FLAMMABLE LIQUIDS, N.O.S. (ACETONE, TOLUENE) 3 PGII RQ (1)
Non Waste Description :	N/R
Quantity :	21379 Gallons
Quantity Tons, Acute, Non-Acute :	89.15346, 0, 89.15346
Quantity Kg, Acute, Non-Acute :	0, 80864.87
Management Method :	H050 - ENERGY RECOVERY
Is EPA Waste :	Y
Federal Code :	D001, D004, D005, D006, D007, D008
State Code :	N/R

Manifest Details

Manifest Number :	000412836DAT
Shipped Date :	2021-11-16
Updated Date :	2022-03-10
Received Date :	2021-12-16
Status :	Corrected
Generator ID :	WAH000002261
Generator Name :	TRUCK RAIL HANDLING INC
Generator Address :	457 E 18TH ST, TACOMA, WA 98421
Generator Mailing :	457 E 18TH ST, TACOMA, WA 98421
Generator Contact :	N/R
Destination ID :	KSD031203318
Destination Name :	ASH GROVE CEMENT CO
Destination Mailing :	PO BOX 519, CHANUTE, KS 66720
Destination Address :	1801 N SANTA FE AVE, CHANUTE, KS 66720
Destination Contact :	N/R
Submission Type :	DataImage5Copy
Origin Type :	Web
Manifest Residue :	N
Rejection :	N
Last Date in Agency List :	2023-02-13

Waste Details

Waste Line Number :	1
Is DOT Hazardous :	Y
DOT ID Number :	UN1993
DOT Information :	RQ UN1993 WASTE FLAMMABLE LIQUIDS, N.O.S. (ACETONE, TOLUENE) 3 PGII RQ(1)

Map Id: BB94
Direction: SE
Distance: 0.244 mi., 1291 ft.
Elevation: 15 ft.
Relative: Lower

Site Name : TRUCK RAIL HANDLING INC | MPS INC | ARROW TRANSPORTATION CO TACOMA TERMINAL
457 E 18TH ST | 457 E 18TH ST ARROW | 457 E 18TH ST FRONT OF BLDG 2ND FLOOR
TACOMA, WA

Database(s) : [ALL SITES - WA, BRS, CSCSL HWS - WA, DOCKET, ECHO, ERNS, FRS, HSL - WA, ICIS, INACTIVE PCS, MANIFEST EPA, PCS ENF, PCS FACILITY, PRP-CORP, RCRA_NONGEN, RCRA_VSQG, T 2 - WA] ***(cont.)***

Envirosite ID: 52365574
EPA ID: N/R

MANIFEST EPA ***(cont.)***

Non Waste Description :	N/R
Quantity :	21155 Gallons
Quantity Tons, Acute, Non-Acute :	88.219345, 0, 88.219345
Quantity Kg, Acute, Non-Acute :	0, 80017.59
Management Method :	H050 - ENERGY RECOVERY
Is EPA Waste :	Y
Federal Code :	D001, D004, D005, D006, D007, D008
State Code :	N/R

Manifest Details

Manifest Number :	000412777DAT
Shipped Date :	2021-11-04
Updated Date :	2022-03-10
Received Date :	2021-12-07
Status :	Corrected
Generator ID :	WAH000002261
Generator Name :	TRUCK RAIL HANDLING INC
Generator Address :	457 E 18TH ST, TACOMA, WA 98421
Generator Mailing :	457 E 18TH ST, TACOMA, WA 98421
Generator Contact :	N/R
Destination ID :	KSD031203318
Destination Name :	ASH GROVE CEMENT CO
Destination Mailing :	PO BOX 519, CHANUTE, KS 66720
Destination Address :	1801 N SANTA FE AVE, CHANUTE, KS 66720
Destination Contact :	N/R
Submission Type :	DataImage5Copy
Origin Type :	Web
Manifest Residue :	N
Rejection :	N
Last Date in Agency List :	2023-02-13

Waste Details

Waste Line Number :	1
Is DOT Hazardous :	Y
DOT ID Number :	UN1993
DOT Information :	RQ UN1993 WASTE FLAMMABLE LIQUIDS, N.O.S. (ACETONE, TOLUENE) 3 PGII RQ(1)
Non Waste Description :	N/R
Quantity :	21263 Gallons
Quantity Tons, Acute, Non-Acute :	88.66972, 0, 88.66972
Quantity Kg, Acute, Non-Acute :	0, 80426.1
Management Method :	H050 - ENERGY RECOVERY
Is EPA Waste :	Y

Map Id: BB94
Direction: SE
Distance: 0.244 mi., 1291 ft.
Elevation: 15 ft.
Relative: Lower

Site Name : TRUCK RAIL HANDLING INC | MPS INC | ARROW TRANSPORTATION CO TACOMA TERMINAL
457 E 18TH ST | 457 E 18TH ST ARROW | 457 E 18TH ST FRONT OF BLDG 2ND FLOOR
TACOMA, WA

Database(s) : [ALL SITES - WA, BRS, CSCSL HWS - WA, DOCKET, ECHO, ERNS, FRS, HSL - WA, ICIS, INACTIVE PCS, MANIFEST EPA, PCS ENF, PCS FACILITY, PRP-CORP, RCRA_NONGEN, RCRA_VSQG, T 2 - WA] ***(cont.)***

Envirosite ID: 52365574
EPA ID: N/R

MANIFEST EPA ***(cont.)***

Federal Code :	D001, D004, D005, D006, D007, D008
State Code :	N/R

PCS ENF

Site Details

NPDES ID :	WAR002841
Last Date in Agency List :	2022-12-28

Formal Enforcement Actions

Settlement Entered Date :	N/R
ENF Identifier :	N/R
Activity ID :	N/R
Activity Type :	N/R
ENF Type :	N/R
Agency :	N/R
Fed Penalty Assessed Amount :	N/R
State Local Penalty Amount :	N/R

Informal Enforcement Actions

Achieved Date :	2011-08-04
Registry ID :	110000829131
ENF Identifier :	WA-123606
Activity ID :	3400007639
Activity Type :	Administrative - Informal
ENF Type :	Letter of Violation/ Warning Letter
Agency :	State

Achieved Date :	2011-05-09
Registry ID :	110000829131
ENF Identifier :	WA-120554
Activity ID :	3400006660
Activity Type :	Administrative - Informal
ENF Type :	Letter of Violation/ Warning Letter
Agency :	State

PCS FACILITY

Issue Date :	2019-11-20
Original Issue Date :	2009-10-21
Effective Date :	2020-01-02
Expiration Date :	2024-12-31

Map Id: BB94
Direction: SE
Distance: 0.244 mi., 1291 ft.
Elevation: 15 ft.
Relative: Lower

Site Name : TRUCK RAIL HANDLING INC | MPS INC | ARROW TRANSPORTATION CO TACOMA TERMINAL
457 E 18TH ST | 457 E 18TH ST ARROW | 457 E 18TH ST FRONT OF BLDG 2ND FLOOR
TACOMA, WA

Database(s) : [ALL SITES - WA, BRS, CSCSL HWS - WA, DOCKET, ECHO, ERNS, FRS, HSL - WA, ICIS, INACTIVE PCS, MANIFEST EPA, PCS ENF, PCS FACILITY, PRP-CORP, RCRA_NONGEN, RCRA_VSQG, T 2 - WA] ***(cont.)***

Envirosite ID: 52365574
EPA ID: N/R

PCS FACILITY ***(cont.)***

Retirement Date :	N/R
Termination Date :	N/R
Issuing Agency :	State
Agency Type :	State
Activity ID :	3602936819
External Permit Number :	N/R
Facility Type Indicator :	NON-POTW
Permit Type :	General Permit Covered Facility-NPDES)
Major Minor Status :	N
Permit Status :	Effective
Total Design Flow Number :	N/R
Actual Average Flow Number :	N/R
State Water Body :	N/R
State Water Body Name :	N/R
Permit Name :	Truck Rail Handling, Inc
Permit Comp Status :	N/R
RNC Tracking :	Y
Master External Permit Number :	WAR125726
TMDL Interface :	N/R
EDMR Authorization :	N
Pretreatment Indicator :	N/R
Last Date in Agency List :	2022-12-28

Issue Date :	2009-10-21
Original Issue Date :	2009-10-21
Effective Date :	2010-01-01
Expiration Date :	2014-12-31
Retirement Date :	2017-04-17
Termination Date :	N/R
Issuing Agency :	State
Agency Type :	State
Activity ID :	3400001465
External Permit Number :	N/R
Facility Type Indicator :	NON-POTW
Permit Type :	General Permit Covered Facility-NPDES)
Major Minor Status :	N
Permit Status :	Administratively Continued
Total Design Flow Number :	N/R
Actual Average Flow Number :	N/R
State Water Body :	N/R
State Water Body Name :	N/R
Permit Name :	TRUCK RAIL HANDLING INC
Permit Comp Status :	Y
RNC Tracking :	Y
Master External Permit Number :	WAR125726
TMDL Interface :	N/R

Map Id: BB94
Direction: SE
Distance: 0.244 mi., 1291 ft.
Elevation: 15 ft.
Relative: Lower

Site Name : TRUCK RAIL HANDLING INC | MPS INC | ARROW TRANSPORTATION CO TACOMA TERMINAL
457 E 18TH ST | 457 E 18TH ST ARROW | 457 E 18TH ST FRONT OF BLDG 2ND FLOOR
TACOMA, WA

Database(s) : [ALL SITES - WA, BRS, CSCSL HWS - WA, DOCKET, ECHO, ERNS, FRS, HSL - WA, ICIS, INACTIVE PCS, MANIFEST EPA, PCS ENF, PCS FACILITY, PRP-CORP, RCRA_NONGEN, RCRA_VSQG, T 2 - WA] ***(cont.)***

Envirosite ID: 52365574
EPA ID: N/R

PCS FACILITY ***(cont.)***

EDMR Authorization :	N
Pretreatment Indicator :	N/R
Last Date in Agency List :	2022-12-28

PRP-CORP

Facility Name :	ARROW TRANSPORTATION
Facility Address :	457 East 18th St., TACOMA, WA 984212404
Actual Date :	1999-06-09
Date Type :	SETTLEMENT DATE
EPA ID :	WAD980726368
Site Name :	COMMENCEMENT BAY, NEAR SHORE/TIDE FLATS
NPL Status Description :	Currently on the Final NPL
Non NPL Status Short Name :	N/R
Action Name :	ADM ORDR
Action Type Seq :	AC-14
Region Code :	10
Last Date in Agency List :	2023-02-01
Actual Date :	1997-07-26
Date Type :	GENERAL NOTICE
EPA ID :	WAD980726368
Site Name :	COMMENCEMENT BAY, NEAR SHORE/TIDE FLATS
NPL Status Description :	Currently on the Final NPL
Non NPL Status Short Name :	N/R
Action Name :	Not Ltrs
Action Type Seq :	NJ-19
Region Code :	10
Last Date in Agency List :	2023-02-01
Facility Name :	MPS INC.
Facility Address :	457 East 18th St., TACOMA, WA 98421
Actual Date :	2001-06-06
Date Type :	SPECIAL NOTICE
EPA ID :	WAD980726368
Site Name :	COMMENCEMENT BAY, NEAR SHORE/TIDE FLATS
NPL Status Description :	Currently on the Final NPL
Non NPL Status Short Name :	N/R
Action Name :	Spcl Not Ltrs
Action Type Seq :	SG-13
Region Code :	10

Map Id: BB94
Direction: SE
Distance: 0.244 mi., 1291 ft.
Elevation: 15 ft.
Relative: Lower

Site Name : TRUCK RAIL HANDLING INC | MPS INC | ARROW TRANSPORTATION CO TACOMA TERMINAL
457 E 18TH ST | 457 E 18TH ST ARROW | 457 E 18TH ST FRONT OF BLDG 2ND FLOOR
TACOMA, WA

Database(s) : [ALL SITES - WA, BRS, CSCSL HWS - WA, DOCKET, ECHO, ERNS, FRS, HSL - WA, ICIS, INACTIVE PCS, MANIFEST EPA, PCS ENF, PCS FACILITY, PRP-CORP, RCRA_NONGEN, RCRA_VSQG, T 2 - WA] ***(cont.)***

Envirosite ID: 52365574
EPA ID: N/R

PRP-CORP ***(cont.)***

Last Date in Agency List :	2023-02-01
Actual Date :	1997-01-31
Date Type :	GENERAL NOTICE
EPA ID :	WAD980726368
Site Name :	COMMENCEMENT BAY, NEAR SHORE/TIDE FLATS
NPL Status Description :	Currently on the Final NPL
Non NPL Status Short Name :	N/R
Action Name :	Not Ltrs
Action Type Seq :	NJ-5
Region Code :	10
Last Date in Agency List :	2023-02-01
Facility Name :	MPS TERMINAL CORP.
Facility Address :	457 East 18th Street, TACOMA, WA 98421
Actual Date :	2001-06-06
Date Type :	SPECIAL NOTICE
EPA ID :	WAD980726368
Site Name :	COMMENCEMENT BAY, NEAR SHORE/TIDE FLATS
NPL Status Description :	Currently on the Final NPL
Non NPL Status Short Name :	N/R
Action Name :	Spcl Not Ltrs
Action Type Seq :	SG-13
Region Code :	10
Last Date in Agency List :	2023-02-01
Actual Date :	1997-01-31
Date Type :	GENERAL NOTICE
EPA ID :	WAD980726368
Site Name :	COMMENCEMENT BAY, NEAR SHORE/TIDE FLATS
NPL Status Description :	Currently on the Final NPL
Non NPL Status Short Name :	N/R
Action Name :	Not Ltrs
Action Type Seq :	NJ-5
Region Code :	10
Last Date in Agency List :	2023-02-01
Facility Name :	TRUCK RAIL HANDLING
Facility Address :	457 East 18th St., TACOMA, WA 98421

Map Id: BB94
Direction: SE
Distance: 0.244 mi., 1291 ft.
Elevation: 15 ft.
Relative: Lower

Site Name : TRUCK RAIL HANDLING INC | MPS INC | ARROW TRANSPORTATION CO TACOMA TERMINAL
457 E 18TH ST | 457 E 18TH ST ARROW | 457 E 18TH ST FRONT OF BLDG 2ND FLOOR
TACOMA, WA

Database(s) : [ALL SITES - WA, BRS, CSCSL HWS - WA, DOCKET, ECHO, ERNS, FRS, HSL - WA, ICIS, INACTIVE PCS, MANIFEST EPA, PCS ENF, PCS FACILITY, PRP-CORP, RCRA_NONGEN, RCRA_VSQG, T 2 - WA] ***(cont.)***

Envirosite ID: 52365574
EPA ID: N/R

PRP-CORP ***(cont.)***

Actual Date :	2003-05-09
Date Type :	SETTLEMENT DATE
EPA ID :	WAD980726368
Site Name :	COMMENCEMENT BAY, NEAR SHORE/TIDE FLATS
NPL Status Description :	Currently on the Final NPL
Non NPL Status Short Name :	N/R
Action Name :	C DECREE
Action Type Seq :	CD-21
Region Code :	10
Last Date in Agency List :	2023-02-01

Actual Date :	2001-06-06
Date Type :	SPECIAL NOTICE
EPA ID :	WAD980726368
Site Name :	COMMENCEMENT BAY, NEAR SHORE/TIDE FLATS
NPL Status Description :	Currently on the Final NPL
Non NPL Status Short Name :	N/R
Action Name :	Spcl Not Ltrs
Action Type Seq :	SG-13
Region Code :	10
Last Date in Agency List :	2023-02-01

Actual Date :	1997-01-31
Date Type :	GENERAL NOTICE
EPA ID :	WAD980726368
Site Name :	COMMENCEMENT BAY, NEAR SHORE/TIDE FLATS
NPL Status Description :	Currently on the Final NPL
Non NPL Status Short Name :	N/R
Action Name :	Not Ltrs
Action Type Seq :	NJ-5
Region Code :	10
Last Date in Agency List :	2023-02-01

RCRA_NONGEN

Facility Name :	ARROW TRANSPORTATION CO TACOMA TERMINAL
Facility Address :	457 E 18TH ST ARROW, TACOMA, WA 98421
County :	PIERCE

Date Form Received by Agency :	1998-04-07
EPA ID :	WAD988474128
Mailing Address :	PO BOX 83159, PORTLAND, WA 97283
Contact :	CONRAD MYERS
Contact Address :	PO BOX 83159, PORTLAND, OR 97283

Map Id: BB94
Direction: SE
Distance: 0.244 mi., 1291 ft.
Elevation: 15 ft.
Relative: Lower

Site Name : TRUCK RAIL HANDLING INC | MPS INC | ARROW TRANSPORTATION CO TACOMA TERMINAL
457 E 18TH ST | 457 E 18TH ST ARROW | 457 E 18TH ST FRONT OF BLDG 2ND FLOOR
TACOMA, WA

Database(s) : [ALL SITES - WA, BRS, CSCSL HWS - WA, DOCKET, ECHO, ERNS, FRS, HSL - WA, ICIS, INACTIVE PCS, MANIFEST EPA, PCS ENF, PCS FACILITY, PRP-CORP, RCRA_NONGEN, RCRA_VSQG, T 2 - WA] ***(cont.)***

Envirosite ID: 52365574
EPA ID: N/R

RCRA_NONGEN ***(cont.)***

Contact Country :	US
Contact Telephone :	503-240-4350
Contact Email :	N/R
EPA Region :	10
Land Type :	Other land type
Source Type :	Implementer
Classification :	Not a generator, verified
Description :	Not a generator, verified
Last Date in Agency List :	2023-01-23

Owner/Operator Summary

Owner/Operator Name :	ARROW TRANSPORTATION CO
Owner/Operator Address :	PO BOX 83159, PORTLAND, OR 97283
Owner/Operator Country :	US
Owner/Operator Telephone :	000-000-0000
Owner/Operator Email :	N/R
Owner/Operator Fax :	N/R
Legal Status :	Private
Owner/Operator Type :	Operator
Owner/Operator Start Date :	N/R
Owner/Operator End Date :	N/R

Owner/Operator Name :	MPS TERMINALS CORP
Owner/Operator Address :	457 E 18TH ST, TACOMA, WA 98421
Owner/Operator Country :	US
Owner/Operator Telephone :	253-922-0119
Owner/Operator Email :	N/R
Owner/Operator Fax :	N/R
Legal Status :	Private
Owner/Operator Type :	Owner
Owner/Operator Start Date :	N/R
Owner/Operator End Date :	N/R

Owner/Operator Name :	MPS TERMINALS CORP
Owner/Operator Address :	457 E 18TH ST, TACOMA, WA 98421
Owner/Operator Country :	US
Owner/Operator Telephone :	253-922-0119
Owner/Operator Email :	N/R
Owner/Operator Fax :	N/R
Legal Status :	Private
Owner/Operator Type :	Owner
Owner/Operator Start Date :	1997-09-30
Owner/Operator End Date :	N/R

Map Id: BB94
Direction: SE
Distance: 0.244 mi., 1291 ft.
Elevation: 15 ft.
Relative: Lower

Site Name : TRUCK RAIL HANDLING INC | MPS INC | ARROW TRANSPORTATION CO TACOMA TERMINAL
457 E 18TH ST | 457 E 18TH ST ARROW | 457 E 18TH ST FRONT OF BLDG 2ND FLOOR
TACOMA, WA

Database(s) : [ALL SITES - WA, BRS, CSCSL HWS - WA, DOCKET, ECHO, ERNS, FRS, HSL - WA, ICIS, INACTIVE PCS, MANIFEST EPA, PCS ENF, PCS FACILITY, PRP-CORP, RCRA_NONGEN, RCRA_VSQG, T 2 - WA] ***(cont.)***

Envirosite ID: 52365574
EPA ID: N/R

RCRA_NONGEN ***(cont.)***

Handler Activities Summary

U.S. Importer of Hazardous Waste :	N
Mixed Waste (Haz. and Radioactive) :	N
Recycler of Hazardous Waste :	N
Transporter of Hazardous Waste :	N
Treater, Storer or Disposer of HW :	N
Underground Injection Activity :	N
On-site Burner Exemption :	N
Furnace Exemption :	N
Used Oil Fuel Burner :	N
Used Oil Processor :	N
Used Oil Refiner :	N
Used Oil Fuel Marketer to Burner :	N
Used Oil Specification Marketer :	N
Used Oil Transfer Facility :	N
Used Oil Transporter :	N

Historical Generators

Details for this site have been truncated due to the large number of available details for this site within this dataset. For the complete details for this site, contact your Envirosite account representative for a complimentary site report containing all of the details available.

Date Form Received by Agency :	1998-04-06
Facility Name :	ARROW TRANSPORTATION CO TACOMA TERMINAL
Classification :	Not a generator, verified

Date Form Received by Agency :	1998-04-06
Facility Name :	ARROW TRANSPORTATION CO TACOMA TERMINAL
Classification :	Large Quantity Generator

Date Form Received by Agency :	1998-03-04
Facility Name :	ARROW TRANSPORTATION CO TACOMA TERMINAL
Classification :	Large Quantity Generator

Date Form Received by Agency :	1997-02-21
Facility Name :	ARROW TRANSPORTATION CO TACOMA TERMINAL
Classification :	Large Quantity Generator

Date Form Received by Agency :	1996-03-06
Facility Name :	ARROW TRANSPORTATION CO TACOMA TERMINAL

Map Id: BB94
Direction: SE
Distance: 0.244 mi., 1291 ft.
Elevation: 15 ft.
Relative: Lower

Site Name : TRUCK RAIL HANDLING INC | MPS INC | ARROW TRANSPORTATION CO TACOMA TERMINAL
457 E 18TH ST | 457 E 18TH ST ARROW | 457 E 18TH ST FRONT OF BLDG 2ND FLOOR
TACOMA, WA

Database(s) : [ALL SITES - WA, BRS, CSCSL HWS - WA, DOCKET, ECHO, ERNS, FRS, HSL - WA, ICIS, INACTIVE PCS, MANIFEST EPA, PCS ENF, PCS FACILITY, PRP-CORP, RCRA_NONGEN, RCRA_VSQG, T 2 - WA] ***(cont.)***

Envirosite ID: 52365574
EPA ID: N/R

RCRA_NONGEN ***(cont.)***

Classification : Large Quantity Generator

Date Form Received by Agency : 1996-03-01
Facility Name : ARROW TRANSPORTATION CO-TACOMA TERMINAL
Classification : Large Quantity Generator

Date Form Received by Agency : 1995-01-01
Facility Name : ARROW TRANSPORTATION CO TACOMA TERMINAL
Classification : Not a generator, verified

Date Form Received by Agency : 1994-03-31
Facility Name : ARROW TRANSPORTATION COMPANY
Classification : Large Quantity Generator

Date Form Received by Agency : 1994-01-01
Facility Name : ARROW TRANSPORTATION CO TACOMA TERMINAL
Classification : Not a generator, verified

Date Form Received by Agency : 1993-12-31
Facility Name : ARROW TRANSPORTATION CO TACOMA TERMINAL
Classification : Large Quantity Generator

Notices of Violations Summary
Date of Violation : 1997-10-29
Date Achieved Compliance : 1998-01-05
Regulation Violated : Y
Area of Violation : Generators - General
Enforcement Action : WRITTEN INFORMAL
Enforcement Action Date : 1997-08-26
Enf. Disposition Status : N/R
Enf. Disp. Status Date : N/R
Violation Lead Agency : State
Enforcement Lead Agency : State
Proposed Penalty Amount : N/R
Final Penalty Amount : N/R
Paid Penalty Amount : N/R

Date of Violation : 1997-10-29
Date Achieved Compliance : 1997-11-30

Map Id: BB94
Direction: SE
Distance: 0.244 mi., 1291 ft.
Elevation: 15 ft.
Relative: Lower

Site Name : TRUCK RAIL HANDLING INC | MPS INC | ARROW TRANSPORTATION CO TACOMA TERMINAL
457 E 18TH ST | 457 E 18TH ST ARROW | 457 E 18TH ST FRONT OF BLDG 2ND FLOOR
TACOMA, WA

Database(s) : [ALL SITES - WA, BRS, CSCSL HWS - WA, DOCKET, ECHO, ERNS, FRS, HSL - WA, ICIS, INACTIVE PCS, MANIFEST EPA, PCS ENF, PCS FACILITY, PRP-CORP, RCRA_NONGEN, RCRA_VSQG, T 2 - WA] ***(cont.)***

Envirosite ID: 52365574
EPA ID: N/R

RCRA_NONGEN ***(cont.)***

Regulation Violated :	Y
Area of Violation :	Generators - General
Enforcement Action :	WRITTEN INFORMAL
Enforcement Action Date :	1997-08-26
Enf. Disposition Status :	N/R
Enf. Disp. Status Date :	N/R
Violation Lead Agency :	State
Enforcement Lead Agency :	State
Proposed Penalty Amount :	N/R
Final Penalty Amount :	N/R
Paid Penalty Amount :	N/R

Date of Violation :	1997-08-26
Date Achieved Compliance :	1998-01-05
Regulation Violated :	Y
Area of Violation :	Generators - General
Enforcement Action :	WRITTEN INFORMAL
Enforcement Action Date :	1997-08-26
Enf. Disposition Status :	N/R
Enf. Disp. Status Date :	N/R
Violation Lead Agency :	State
Enforcement Lead Agency :	State
Proposed Penalty Amount :	N/R
Final Penalty Amount :	N/R
Paid Penalty Amount :	N/R

Date of Violation :	1997-08-26
Date Achieved Compliance :	1997-11-30
Regulation Violated :	Y
Area of Violation :	Generators - General
Enforcement Action :	WRITTEN INFORMAL
Enforcement Action Date :	1997-08-26
Enf. Disposition Status :	N/R
Enf. Disp. Status Date :	N/R
Violation Lead Agency :	State
Enforcement Lead Agency :	State
Proposed Penalty Amount :	N/R
Final Penalty Amount :	N/R
Paid Penalty Amount :	N/R

Evaluation Action Summary

Evaluation Date :	1997-10-29
Evaluation :	COMPLIANCE EVALUATION INSPECTION ON-SITE

Map Id: BB94
Direction: SE
Distance: 0.244 mi., 1291 ft.
Elevation: 15 ft.
Relative: Lower

Site Name : TRUCK RAIL HANDLING INC | MPS INC | ARROW TRANSPORTATION CO TACOMA TERMINAL
457 E 18TH ST | 457 E 18TH ST ARROW | 457 E 18TH ST FRONT OF BLDG 2ND FLOOR
TACOMA, WA

Database(s) : [ALL SITES - WA, BRS, CSCSL HWS - WA, DOCKET, ECHO, ERNS, FRS, HSL - WA, ICIS, INACTIVE PCS, MANIFEST EPA, PCS ENF, PCS FACILITY, PRP-CORP, RCRA_NONGEN, RCRA_VSQG, T 2 - WA] ***(cont.)***

Envirosite ID: 52365574
EPA ID: N/R

RCRA_NONGEN ***(cont.)***

Area of Violation :	Generators - General
Date Achieved Compliance :	1998-01-05
Evaluation Lead Agency :	State
Evaluation Date :	1997-10-29
Evaluation :	COMPLIANCE EVALUATION INSPECTION ON-SITE
Area of Violation :	Generators - General
Date Achieved Compliance :	1997-11-30
Evaluation Lead Agency :	State
Evaluation Date :	1997-08-26
Evaluation :	COMPLIANCE EVALUATION INSPECTION ON-SITE
Area of Violation :	Generators - General
Date Achieved Compliance :	1997-11-30
Evaluation Lead Agency :	State
Evaluation Date :	1997-08-26
Evaluation :	COMPLIANCE EVALUATION INSPECTION ON-SITE
Area of Violation :	Generators - General
Date Achieved Compliance :	1998-01-05
Evaluation Lead Agency :	State
Evaluation Date :	1994-11-17
Evaluation :	CASE DEVELOPMENT INSPECTION
Area of Violation :	N/R
Date Achieved Compliance :	N/R
Evaluation Lead Agency :	State
Facility Name :	MPS INC
Facility Address :	457 E 18TH ST FRONT OF BLDG 2ND FLOOR, TACOMA, WA 98421
County :	PIERCE
Date Form Received by Agency :	2000-04-12
EPA ID :	WAD988480737
Mailing Address :	457 E 18TH ST, TACOMA, WA 98421
Contact :	JAMES ROBERTS
Contact Address :	PO BOX 581, MEDINA, WA 98039
Contact Country :	US
Contact Telephone :	425-454-6165
Contact Email :	N/R
EPA Region :	10

Map Id: BB94
Direction: SE
Distance: 0.244 mi., 1291 ft.
Elevation: 15 ft.
Relative: Lower

Site Name : TRUCK RAIL HANDLING INC | MPS INC | ARROW TRANSPORTATION CO TACOMA TERMINAL
457 E 18TH ST | 457 E 18TH ST ARROW | 457 E 18TH ST FRONT OF BLDG 2ND FLOOR
TACOMA, WA

Database(s) : [ALL SITES - WA, BRS, CSCSL HWS - WA, DOCKET, ECHO, ERNS, FRS, HSL - WA, ICIS, INACTIVE PCS, MANIFEST EPA, PCS ENF, PCS FACILITY, PRP-CORP, RCRA_NONGEN, RCRA_VSQG, T 2 - WA] ***(cont.)***

Envirosite ID: 52365574
EPA ID: N/R

RCRA_NONGEN ***(cont.)***

Land Type :	Other land type
Source Type :	Implementer
Classification :	Not a generator, verified
Description :	Not a generator, verified
Last Date in Agency List :	2023-01-23

Owner/Operator Summary

Owner/Operator Name :	MPS INC
Owner/Operator Address :	PO BOX 581 2ND FLOOR, MEDINA, WA 98039
Owner/Operator Country :	US
Owner/Operator Telephone :	425-454-6165
Owner/Operator Email :	N/R
Owner/Operator Fax :	N/R
Legal Status :	Private
Owner/Operator Type :	Owner
Owner/Operator Start Date :	1998-12-16
Owner/Operator End Date :	N/R

Owner/Operator Name :	ROBERTS, JAMES M
Owner/Operator Address :	PO BOX 581 2ND FLOOR, MEDINA, WA 98039
Owner/Operator Country :	US
Owner/Operator Telephone :	425-454-6165
Owner/Operator Email :	N/R
Owner/Operator Fax :	N/R
Legal Status :	Private
Owner/Operator Type :	Operator
Owner/Operator Start Date :	N/R
Owner/Operator End Date :	N/R

Owner/Operator Name :	ROBERTS, JAMES M
Owner/Operator Address :	PO BOX 581 2ND FLOOR, MEDINA, WA 98039
Owner/Operator Country :	US
Owner/Operator Telephone :	425-454-6165
Owner/Operator Email :	N/R
Owner/Operator Fax :	N/R
Legal Status :	Private
Owner/Operator Type :	Owner
Owner/Operator Start Date :	N/R
Owner/Operator End Date :	N/R

Map Id: BB94
Direction: SE
Distance: 0.244 mi., 1291 ft.
Elevation: 15 ft.
Relative: Lower

Site Name : TRUCK RAIL HANDLING INC | MPS INC | ARROW TRANSPORTATION CO TACOMA TERMINAL
457 E 18TH ST | 457 E 18TH ST ARROW | 457 E 18TH ST FRONT OF BLDG 2ND FLOOR
TACOMA, WA

Database(s) : [ALL SITES - WA, BRS, CSCSL HWS - WA, DOCKET, ECHO, ERNS, FRS, HSL - WA, ICIS, INACTIVE PCS, MANIFEST EPA, PCS ENF, PCS FACILITY, PRP-CORP, RCRA_NONGEN, RCRA_VSQG, T 2 - WA] ***(cont.)***

Envirosite ID: 52365574
EPA ID: N/R

RCRA_NONGEN ***(cont.)***

Handler Activities Summary

U.S. Importer of Hazardous Waste :	N
Mixed Waste (Haz. and Radioactive) :	N
Recycler of Hazardous Waste :	N
Transporter of Hazardous Waste :	N
Treater, Storer or Disposer of HW :	N
Underground Injection Activity :	N
On-site Burner Exemption :	N
Furnace Exemption :	N
Used Oil Fuel Burner :	N
Used Oil Processor :	N
Used Oil Refiner :	N
Used Oil Fuel Marketer to Burner :	N
Used Oil Specification Marketer :	N
Used Oil Transfer Facility :	N
Used Oil Transporter :	N

Historical Generators

Date Form Received by Agency :	2000-04-11
Facility Name :	MPS INC
Classification :	Not a generator, verified
Date Form Received by Agency :	2000-03-01
Facility Name :	MPS INC
Classification :	Not a generator, verified
Date Form Received by Agency :	1999-08-25
Facility Name :	MPS INC
Classification :	Not a generator, verified
Date Form Received by Agency :	1998-12-15
Facility Name :	MPS INC
Classification :	Not a generator, verified
Date Form Received by Agency :	1997-09-29
Facility Name :	MPS INC
Classification :	Not a generator, verified
Date Form Received by Agency :	1993-12-31
Facility Name :	MPS INC

Map Id: BB94
Direction: SE
Distance: 0.244 mi., 1291 ft.
Elevation: 15 ft.
Relative: Lower

Site Name : TRUCK RAIL HANDLING INC | MPS INC | ARROW TRANSPORTATION CO TACOMA TERMINAL
457 E 18TH ST | 457 E 18TH ST ARROW | 457 E 18TH ST FRONT OF BLDG 2ND FLOOR
TACOMA, WA

Database(s) : [ALL SITES - WA, BRS, CSCSL HWS - WA, DOCKET, ECHO, ERNS, FRS, HSL - WA, ICIS, INACTIVE PCS, MANIFEST EPA, PCS ENF, PCS FACILITY, PRP-CORP, RCRA_NONGEN, RCRA_VSQG, T 2 - WA] ***(cont.)***

Envirosite ID: 52365574
EPA ID: N/R

RCRA_NONGEN ***(cont.)***

Classification : Very Small Quantity Generator

Notices of Violations Summary
Regulation Violated : N

Facility Name : SAFETY KLEEN SYSTEMS 457 E 18TH
Facility Address : 457 E 18TH ST TRANSFER FACILITY, TACOMA, WA 98421
County : PIERCE

Date Form Received by Agency : 2003-09-16
EPA ID : WAH000015891
Mailing Address : 3210 C ST UNIT G, AUBURN, WA 98002
Contact : JERRY MATTE
Contact Address : 3210 C ST UNIT G, AUBURN, WA 98002
Contact Country : US
Contact Telephone : 253-932-2022
Contact Email : N/R
EPA Region : 10
Land Type : Other land type
Source Type : Implementer
Classification : Not a generator, verified
Description : Not a generator, verified
Last Date in Agency List : 2023-01-23

Owner/Operator Summary
Owner/Operator Name : SAFETY KLEEN SYSTEMS 457 E 18TH
Owner/Operator Address : 457 E 18TH ST TRANSFER FACILITY, TACOMA, WA 98421
Owner/Operator Country : US
Owner/Operator Telephone : 000-000-0000
Owner/Operator Email : N/R
Owner/Operator Fax : N/R
Legal Status : Private
Owner/Operator Type : Operator
Owner/Operator Start Date : N/R
Owner/Operator End Date : N/R

Owner/Operator Name : SAFETY KLEEN SYSTEMS INC
Owner/Operator Address : 1301 GERVAIS ST TRANSFER FACILITY, COLUMBIA, SC 29201
Owner/Operator Country : US
Owner/Operator Telephone : 803-933-4200

Map Id: BB94
Direction: SE
Distance: 0.244 mi., 1291 ft.
Elevation: 15 ft.
Relative: Lower

Site Name : TRUCK RAIL HANDLING INC | MPS INC | ARROW TRANSPORTATION CO TACOMA TERMINAL
457 E 18TH ST | 457 E 18TH ST ARROW | 457 E 18TH ST FRONT OF BLDG 2ND FLOOR
TACOMA, WA

Database(s) : [ALL SITES - WA, BRS, CSCSL HWS - WA, DOCKET, ECHO, ERNS, FRS, HSL - WA, ICIS, INACTIVE PCS, MANIFEST EPA, PCS ENF, PCS FACILITY, PRP-CORP, RCRA_NONGEN, RCRA_VSQG, T 2 - WA] ***(cont.)***

Envirosite ID: 52365574
EPA ID: N/R

RCRA_NONGEN ***(cont.)***

Owner/Operator Email :	N/R
Owner/Operator Fax :	N/R
Legal Status :	Private
Owner/Operator Type :	Owner
Owner/Operator Start Date :	2001-08-22
Owner/Operator End Date :	N/R

Owner/Operator Name :	TRUCK RALL HANDLING INC
Owner/Operator Address :	457 E 18TH ST TRANSFER FACILITY, TACOMA, WA 98421
Owner/Operator Country :	US
Owner/Operator Telephone :	253-383-1009
Owner/Operator Email :	N/R
Owner/Operator Fax :	N/R
Legal Status :	Private
Owner/Operator Type :	Owner
Owner/Operator Start Date :	N/R
Owner/Operator End Date :	N/R

Handler Activities Summary

U.S. Importer of Hazardous Waste :	N
Mixed Waste (Haz. and Radioactive) :	N
Recycler of Hazardous Waste :	N
Transporter of Hazardous Waste :	N
Treater, Storer or Disposer of HW :	N
Underground Injection Activity :	N
On-site Burner Exemption :	N
Furnace Exemption :	N
Used Oil Fuel Burner :	N
Used Oil Processor :	N
Used Oil Refiner :	N
Used Oil Fuel Marketer to Burner :	N
Used Oil Specification Marketer :	N
Used Oil Transfer Facility :	N
Used Oil Transporter :	N

Historical Generators

Date Form Received by Agency :	2003-09-15
Facility Name :	SAFETY KLEEN SYSTEMS 457 E 18TH
Classification :	Not a generator, verified

Map Id: BB94
Direction: SE
Distance: 0.244 mi., 1291 ft.
Elevation: 15 ft.
Relative: Lower

Site Name : TRUCK RAIL HANDLING INC | MPS INC | ARROW TRANSPORTATION CO TACOMA TERMINAL
457 E 18TH ST | 457 E 18TH ST ARROW | 457 E 18TH ST FRONT OF BLDG 2ND FLOOR
TACOMA, WA

Database(s) : [ALL SITES - WA, BRS, CSCSL HWS - WA, DOCKET, ECHO, ERNS, FRS, HSL - WA, ICIS, INACTIVE PCS, MANIFEST EPA, PCS ENF, PCS FACILITY, PRP-CORP, RCRA_NONGEN, RCRA_VSQG, T 2 - WA] ***(cont.)***

Envirosite ID: 52365574
EPA ID: N/R

RCRA_NONGEN ***(cont.)***

Date Form Received by Agency :	2002-05-14
Facility Name :	SAFETY KLEEN SYSTEMS 457 E 18TH
Classification :	Not a generator, verified
Date Form Received by Agency :	2001-08-22
Facility Name :	SAFETY KLEEN SYSTEMS 457 E 18TH
Classification :	Not a generator, verified

Notices of Violations Summary

Regulation Violated :	N

Evaluation Action Summary

Evaluation Date :	2002-01-29
Evaluation :	FOCUSED COMPLIANCE INSPECTION
Area of Violation :	N/R
Date Achieved Compliance :	N/R
Evaluation Lead Agency :	State
Facility Name :	TRUCK RAIL HANDLING INC TRANSPORTER
Facility Address :	457 E 18TH ST TRANSPORTER, TACOMA, WA 98421
County :	PIERCE
Date Form Received by Agency :	2004-02-20
EPA ID :	WAH000012781
Mailing Address :	457 E 18TH ST TRANSPORTER, TACOMA, WA 98421
Contact :	LYNNE LASATER
Contact Address :	45051 INDUSTRIAL DR, FREMONT, CA 94538
Contact Country :	US
Contact Telephone :	510-657-4267
Contact Email :	LLASATER@QATP-TRH.COM
EPA Region :	10
Land Type :	Other land type
Source Type :	Implementer
Classification :	Not a generator, verified
Description :	Not a generator, verified
Last Date in Agency List :	2023-01-23

Map Id: BB94
Direction: SE
Distance: 0.244 mi., 1291 ft.
Elevation: 15 ft.
Relative: Lower

Site Name : TRUCK RAIL HANDLING INC | MPS INC | ARROW TRANSPORTATION CO TACOMA TERMINAL
457 E 18TH ST | 457 E 18TH ST ARROW | 457 E 18TH ST FRONT OF BLDG 2ND FLOOR
TACOMA, WA

Database(s) : [ALL SITES - WA, BRS, CSCSL HWS - WA, DOCKET, ECHO, ERNS, FRS, HSL - WA, ICIS, INACTIVE PCS, MANIFEST EPA, PCS ENF, PCS FACILITY, PRP-CORP, RCRA_NONGEN, RCRA_VSQG, T 2 - WA] ***(cont.)***

Envirosite ID: 52365574
EPA ID: N/R

RCRA_NONGEN ***(cont.)***

Owner/Operator Summary

Owner/Operator Name :	TRUCK RAIL HANDLING INC
Owner/Operator Address :	457 E 18TH ST, TACOMA, WA 98421
Owner/Operator Country :	US
Owner/Operator Telephone :	253-383-1009
Owner/Operator Email :	N/R
Owner/Operator Fax :	N/R
Legal Status :	Private
Owner/Operator Type :	Operator
Owner/Operator Start Date :	N/R
Owner/Operator End Date :	N/R

Owner/Operator Name :	TRUCK RAIL HANDLING INC
Owner/Operator Address :	45051 INDUSTRIAL DR, FREMONT, CA 94538
Owner/Operator Country :	US
Owner/Operator Telephone :	510-657-4267
Owner/Operator Email :	N/R
Owner/Operator Fax :	N/R
Legal Status :	Private
Owner/Operator Type :	Owner
Owner/Operator Start Date :	N/R
Owner/Operator End Date :	N/R

Owner/Operator Name :	TRUCK RAIL HANDLING INC
Owner/Operator Address :	45051 INDUSTRIAL DR, FREMONT, CA 94538
Owner/Operator Country :	US
Owner/Operator Telephone :	510-657-4267
Owner/Operator Email :	N/R
Owner/Operator Fax :	N/R
Legal Status :	Private
Owner/Operator Type :	Owner
Owner/Operator Start Date :	2000-09-05
Owner/Operator End Date :	N/R

Handler Activities Summary

U.S. Importer of Hazardous Waste :	N
Mixed Waste (Haz. and Radioactive) :	N
Recycler of Hazardous Waste :	N
Transporter of Hazardous Waste :	N
Treater, Storer or Disposer of HW :	N
Underground Injection Activity :	N
On-site Burner Exemption :	N
Furnace Exemption :	N

Map Id: BB94
Direction: SE
Distance: 0.244 mi., 1291 ft.
Elevation: 15 ft.
Relative: Lower

Site Name : TRUCK RAIL HANDLING INC | MPS INC | ARROW TRANSPORTATION CO TACOMA TERMINAL
457 E 18TH ST | 457 E 18TH ST ARROW | 457 E 18TH ST FRONT OF BLDG 2ND FLOOR
TACOMA, WA

Database(s) : [ALL SITES - WA, BRS, CSCSL HWS - WA, DOCKET, ECHO, ERNS, FRS, HSL - WA, ICIS, INACTIVE PCS, MANIFEST EPA, PCS ENF, PCS FACILITY, PRP-CORP, RCRA_NONGEN, RCRA_VSQG, T 2 - WA] ***(cont.)***

Envirosite ID: 52365574
EPA ID: N/R

RCRA_NONGEN ***(cont.)***

Used Oil Fuel Burner :	N
Used Oil Processor :	N
Used Oil Refiner :	N
Used Oil Fuel Marketer to Burner :	N
Used Oil Specification Marketer :	N
Used Oil Transfer Facility :	N
Used Oil Transporter :	N

Historical Generators

Date Form Received by Agency :	2004-02-19
Facility Name :	TRUCK RAIL HANDLING INC TRANSPORTER
Classification :	Not a generator, verified
Date Form Received by Agency :	2003-01-22
Facility Name :	TRUCK RAIL HANDLING INC TRANSPORTER
Classification :	Not a generator, verified
Date Form Received by Agency :	2003-01-22
Facility Name :	TRUCK RAIL HANDLING INC TRANSPORTER
Classification :	Very Small Quantity Generator
Date Form Received by Agency :	2002-02-01
Facility Name :	TRUCK RAIL HANDLING INC TRANSPORTER
Classification :	Very Small Quantity Generator
Date Form Received by Agency :	2000-09-05
Facility Name :	TRUCK RAIL HANDLING INC TRANSPORTER
Classification :	Not a generator, verified

Notices of Violations Summary

Regulation Violated :	N

RCRA_VSQG

Facility Name :	TRUCK RAIL HANDLING INC
Facility Address :	457 E 18TH ST, TACOMA, WA 98421
County :	PIERCE

Map Id: BB94
Direction: SE
Distance: 0.244 mi., 1291 ft.
Elevation: 15 ft.
Relative: Lower

Site Name : TRUCK RAIL HANDLING INC | MPS INC | ARROW TRANSPORTATION CO TACOMA TERMINAL
457 E 18TH ST | 457 E 18TH ST ARROW | 457 E 18TH ST FRONT OF BLDG 2ND FLOOR
TACOMA, WA

Database(s) : [ALL SITES - WA, BRS, CSCSL HWS - WA, DOCKET, ECHO, ERNS, FRS, HSL - WA, ICIS, INACTIVE PCS, MANIFEST EPA, PCS ENF, PCS FACILITY, PRP-CORP, RCRA_NONGEN, RCRA_VSQG, T 2 - WA] ***(cont.)***

Envirosite ID: 52365574
EPA ID: N/R

RCRA_VSQG ***(cont.)***

Date Form Received by Agency :	2022-02-03
EPA ID :	WAH000002261
Mailing Address :	457 E 18TH ST, TACOMA, WA 98421
Contact :	MIKE MCPHERSON
Contact Address :	457 E 18TH ST., TACOMA, WA 98421
Contact Country :	US
Contact Telephone :	253-377-0102
Contact Email :	MMCPHERSON@QATP-TRH.COM
EPA Region :	10
Land Type :	Private
Source Type :	Notification
Classification :	Very Small Quantity Generator

Description :

Handlers that generate 100 kilograms or less of hazardous waste per calendar month, and accumulate 1000 kg or less of hazardous waste at any time; or generate one kilogram or less of acutely hazardous waste per calendar month, and accumulate at any time: 1 kg or less of acutely hazardous waste; or 100 kg or less of any residue or contaminated soil, waste or other debris resulting from the cleanup of a spill, into or on any land or water, of acutely hazardous waste;or generate 100 kg or less of any residue or contaminated soil, waste or other debris resulting from the cleanup of a spill, into or on any land or water, of acutely hazardous waste during any calendar month, and accumulate at any time: 1 kg or less of acutely hazardous waste; or 100 kg or less of any residue or contaminated soil, waste or other debris resulting from the cleanup of a spill, into or on any land or water, of acutely hazardous waste.

Last Date in Agency List : 2023-01-23

Owner/Operator Summary

Owner/Operator Name :	TRUCK RAIL HANDLING INC
Owner/Operator Address :	45051 INDUSTRIAL DR, FREMONT, CA 94538
Owner/Operator Country :	US
Owner/Operator Telephone :	510-657-4267
Owner/Operator Email :	N/R
Owner/Operator Fax :	N/R
Legal Status :	Private
Owner/Operator Type :	Owner
Owner/Operator Start Date :	2017-12-31
Owner/Operator End Date :	N/R

Owner/Operator Name :	TRUCK RAIL HANDLING INC
Owner/Operator Address :	45051 INDUSTRIAL DR, FREMONT, CA 94538
Owner/Operator Country :	US
Owner/Operator Telephone :	510-657-4267
Owner/Operator Email :	N/R

Map Id: BB94
Direction: SE
Distance: 0.244 mi., 1291 ft.
Elevation: 15 ft.
Relative: Lower

Site Name : TRUCK RAIL HANDLING INC | MPS INC | ARROW TRANSPORTATION CO TACOMA TERMINAL
457 E 18TH ST | 457 E 18TH ST ARROW | 457 E 18TH ST FRONT OF BLDG 2ND FLOOR
TACOMA, WA

Database(s) : [ALL SITES - WA, BRS, CSCSL HWS - WA, DOCKET, ECHO, ERNS, FRS, HSL - WA, ICIS, INACTIVE PCS, MANIFEST EPA, PCS ENF, PCS FACILITY, PRP-CORP, RCRA_NONGEN, RCRA_VSQG, T 2 - WA] ***(cont.)***

Envirosite ID: 52365574
EPA ID: N/R

RCRA_VSQG ***(cont.)***

Owner/Operator Fax :	N/R
Legal Status :	Private
Owner/Operator Type :	Owner
Owner/Operator Start Date :	2000-08-21
Owner/Operator End Date :	N/R

Owner/Operator Name :	TRUCK RAIL HANDLING INC., MIKE MCPHERSON
Owner/Operator Address :	457 E 18TH ST, TACOMA, WA 98421
Owner/Operator Country :	US
Owner/Operator Telephone :	253-383-1009
Owner/Operator Email :	N/R
Owner/Operator Fax :	N/R
Legal Status :	Private
Owner/Operator Type :	Operator
Owner/Operator Start Date :	2008-01-01
Owner/Operator End Date :	N/R

Handler Activities Summary

U.S. Importer of Hazardous Waste :	N
Mixed Waste (Haz. and Radioactive) :	N/R
Recycler of Hazardous Waste :	N
Transporter of Hazardous Waste :	N
Treater, Storer or Disposer of HW :	N
Underground Injection Activity :	N
On-site Burner Exemption :	N
Furnace Exemption :	N
Used Oil Fuel Burner :	N
Used Oil Processor :	N
Used Oil Refiner :	N
Used Oil Fuel Marketer to Burner :	N
Used Oil Specification Marketer :	N
Used Oil Transfer Facility :	Y
Used Oil Transporter :	N

Historical Generators

Details for this site have been truncated due to the large number of available details for this site within this dataset. For the complete details for this site, contact your Envirosite account representative for a complimentary site report containing all of the details available.

Date Form Received by Agency :	2021-02-11
Facility Name :	TRUCK RAIL HANDLING INC

Map Id: BB94
Direction: SE
Distance: 0.244 mi., 1291 ft.
Elevation: 15 ft.
Relative: Lower

Site Name : TRUCK RAIL HANDLING INC | MPS INC | ARROW TRANSPORTATION CO TACOMA TERMINAL
457 E 18TH ST | 457 E 18TH ST ARROW | 457 E 18TH ST FRONT OF BLDG 2ND FLOOR
TACOMA, WA

Database(s) : [ALL SITES - WA, BRS, CSCSL HWS - WA, DOCKET, ECHO, ERNS, FRS, HSL - WA, ICIS, INACTIVE PCS, MANIFEST EPA, PCS ENF, PCS FACILITY, PRP-CORP, RCRA_NONGEN, RCRA_VSQG, T 2 - WA] ***(cont.)***

Envirosite ID: 52365574
EPA ID: N/R

RCRA_VSQG ***(cont.)***

Classification : Very Small Quantity Generator

Date Form Received by Agency : 2020-02-25
Facility Name : TRUCK RAIL HANDLING INC
Classification : Very Small Quantity Generator

Date Form Received by Agency : 2019-03-05
Facility Name : TRUCK RAIL HANDLING INC
Classification : Very Small Quantity Generator

Date Form Received by Agency : 2018-01-23
Facility Name : TRUCK RAIL HANDLING INC
Classification : Very Small Quantity Generator

Date Form Received by Agency : 2017-02-20
Facility Name : TRUCK RAIL HANDLING INC
Classification : Very Small Quantity Generator

Date Form Received by Agency : 2016-02-23
Facility Name : TRUCK RAIL HANDLING INC
Classification : Very Small Quantity Generator

Date Form Received by Agency : 2015-02-27
Facility Name : TRUCK RAIL HANDLING INC
Classification : Very Small Quantity Generator

Date Form Received by Agency : 2014-02-04
Facility Name : TRUCK RAIL HANDLING INC
Classification : Not a generator, verified

Date Form Received by Agency : 2013-02-14
Facility Name : TRUCK RAIL HANDLING INC
Classification : Very Small Quantity Generator

Date Form Received by Agency : 2012-02-01
Facility Name : TRUCK RAIL HANDLING INC
Classification : Very Small Quantity Generator

Map Id: BB94
Direction: SE
Distance: 0.244 mi., 1291 ft.
Elevation: 15 ft.
Relative: Lower

Site Name : TRUCK RAIL HANDLING INC | MPS INC | ARROW TRANSPORTATION CO TACOMA TERMINAL
457 E 18TH ST | 457 E 18TH ST ARROW | 457 E 18TH ST FRONT OF BLDG 2ND FLOOR
TACOMA, WA

Database(s) : [ALL SITES - WA, BRS, CSCSL HWS - WA, DOCKET, ECHO, ERNS, FRS, HSL - WA, ICIS, INACTIVE PCS, MANIFEST EPA, PCS ENF, PCS FACILITY, PRP-CORP, RCRA_NONGEN, RCRA_VSQG, T 2 - WA] ***(cont.)***

Envirosite ID: 52365574
EPA ID: N/R

RCRA_VSQG ***(cont.)***

Hazardous Waste Summary
Waste Code / Name : D001 - IGNITABLE WASTE

Notices of Violations Summary
Date of Violation : 2014-06-19
Date Achieved Compliance : 2014-11-24
Regulation Violated : Y
Area of Violation : Transporters - General
Enforcement Action : WRITTEN INFORMAL
Enforcement Action Date : 2014-11-24
Enf. Disposition Status : N/R
Enf. Disp. Status Date : N/R
Violation Lead Agency : State
Enforcement Lead Agency : State
Proposed Penalty Amount : N/R
Final Penalty Amount : N/R
Paid Penalty Amount : N/R

Date of Violation : 2010-09-01
Date Achieved Compliance : 2010-06-01
Regulation Violated : Y
Area of Violation : Transporters - General
Enforcement Action : WRITTEN INFORMAL
Enforcement Action Date : 2010-09-14
Enf. Disposition Status : N/R
Enf. Disp. Status Date : N/R
Violation Lead Agency : State
Enforcement Lead Agency : State
Proposed Penalty Amount : N/R
Final Penalty Amount : N/R
Paid Penalty Amount : N/R

Evaluation Action Summary
Evaluation Date : 2014-06-19
Evaluation : NON-FINANCIAL RECORD REVIEW
Area of Violation : Transporters - General
Date Achieved Compliance : 2014-11-24
Evaluation Lead Agency : State

Evaluation Date : 2011-05-18
Evaluation : COMPLIANCE EVALUATION INSPECTION ON-SITE

Map Id: BB94
Direction: SE
Distance: 0.244 mi., 1291 ft.
Elevation: 15 ft.
Relative: Lower

Site Name : TRUCK RAIL HANDLING INC | MPS INC | ARROW TRANSPORTATION CO TACOMA TERMINAL
457 E 18TH ST | 457 E 18TH ST ARROW | 457 E 18TH ST FRONT OF BLDG 2ND FLOOR
TACOMA, WA

Database(s) : [ALL SITES - WA, BRS, CSCSL HWS - WA, DOCKET, ECHO, ERNS, FRS, HSL - WA, ICIS, INACTIVE PCS, MANIFEST EPA, PCS ENF, PCS FACILITY, PRP-CORP, RCRA_NONGEN, RCRA_VSQG, T 2 - WA] ***(cont.)***

Envirosite ID: 52365574
EPA ID: N/R

RCRA_VSQG ***(cont.)***

Area of Violation : N/R
Date Achieved Compliance : N/R
Evaluation Lead Agency : State

Evaluation Date : 2010-09-01
Evaluation : NON-FINANCIAL RECORD REVIEW
Area of Violation : Transporters - General
Date Achieved Compliance : 2010-06-01
Evaluation Lead Agency : State

Evaluation Date : 2004-12-16
Evaluation : COMPLIANCE EVALUATION INSPECTION ON-SITE
Area of Violation : N/R
Date Achieved Compliance : N/R
Evaluation Lead Agency : State

Evaluation Date : 2002-01-15
Evaluation : COMPLIANCE EVALUATION INSPECTION ON-SITE
Area of Violation : N/R
Date Achieved Compliance : N/R
Evaluation Lead Agency : State

Evaluation Date : 2001-03-01
Evaluation : COMPLIANCE EVALUATION INSPECTION ON-SITE
Area of Violation : N/R
Date Achieved Compliance : N/R
Evaluation Lead Agency : State

Evaluation Date : 2000-09-20
Evaluation : CASE DEVELOPMENT INSPECTION
Area of Violation : N/R
Date Achieved Compliance : N/R
Evaluation Lead Agency : State

Evaluation Date : 2000-09-06
Evaluation : COMPLIANCE EVALUATION INSPECTION ON-SITE
Area of Violation : N/R
Date Achieved Compliance : N/R
Evaluation Lead Agency : State

Map Id: BB94
Direction: SE
Distance: 0.244 mi., 1291 ft.
Elevation: 15 ft.
Relative: Lower

Site Name : TRUCK RAIL HANDLING INC | MPS INC | ARROW TRANSPORTATION CO TACOMA TERMINAL
457 E 18TH ST | 457 E 18TH ST ARROW | 457 E 18TH ST FRONT OF BLDG 2ND FLOOR
TACOMA, WA

Database(s) : [ALL SITES - WA, BRS, CSCSL HWS - WA, DOCKET, ECHO, ERNS, FRS, HSL - WA, ICIS, INACTIVE PCS, MANIFEST EPA, PCS ENF, PCS FACILITY, PRP-CORP, RCRA_NONGEN, RCRA_VSQG, T 2 - WA] ***(cont.)***

Envirosite ID: 52365574
EPA ID: N/R

RCRA_VSQG ***(cont.)***

Evaluation Date :	2000-03-29
Evaluation :	COMPLIANCE EVALUATION INSPECTION ON-SITE
Area of Violation :	N/R
Date Achieved Compliance :	N/R
Evaluation Lead Agency :	State

T 2 - WA

Facility Name :	Arrow Transportation Co Tacoma Terminal
Facility Address :	457 E 18TH ST ARROW, TACOMA, 98421
County :	Pierce
Facility/Site ID :	94425177
Alternate Name :	ARROW TRANSPORTATION CO TACOMA
Program Name :	N/R
WRIA :	10
Legislative District :	27
Congressional District :	9
Ecology Region :	SWRO
Ecology Program Phone :	(360) 407-6171
Tribal Land :	N
Latitude :	47.24672
Longitude :	-122.42883
Last Date in Agency List :	2023-01-04
Facility/Site ID :	94425177
Alternate Name :	CHEMTRON POLYMER
Program Name :	N/R
WRIA :	10
Legislative District :	27
Congressional District :	9
Ecology Region :	SWRO
Ecology Program Phone :	(360) 407-6171
Tribal Land :	N
Latitude :	47.24672
Longitude :	-122.42883
Last Date in Agency List :	2023-01-04
Facility/Site ID :	94425177
Alternate Name :	N/R
Program Name :	N/R
WRIA :	10
Legislative District :	27
Congressional District :	9

Map Id: BB94
Direction: SE
Distance: 0.244 mi., 1291 ft.
Elevation: 15 ft.
Relative: Lower

Site Name : TRUCK RAIL HANDLING INC | MPS INC | ARROW TRANSPORTATION CO TACOMA TERMINAL
457 E 18TH ST | 457 E 18TH ST ARROW | 457 E 18TH ST FRONT OF BLDG 2ND FLOOR
TACOMA, WA

Database(s) : [ALL SITES - WA, BRS, CSCSL HWS - WA, DOCKET, ECHO, ERNS, FRS, HSL - WA, ICIS, INACTIVE PCS, MANIFEST EPA, PCS ENF, PCS FACILITY, PRP-CORP, RCRA_NONGEN, RCRA_VSQG, T 2 - WA] ***(cont.)***

Envirosite ID: 52365574
EPA ID: N/R

T 2 - WA ***(cont.)***

Ecology Region :	SWRO
Ecology Program Phone :	(360) 407-6171
Tribal Land :	N
Latitude :	47.24672
Longitude :	-122.42883
Last Date in Agency List :	2023-01-04

Program Details

Program :	HAZWASTE
Interaction Type :	Emergency/Haz Chem Rpt TIER2
Interaction Type Description :	Businesses that store 10,000 pounds or more of a hazardous chemical or 500 pounds or less, depending on the chemical, of an extremely hazardous chemical on site at any one time must report annually. Reports are sent to the State Emergency Response Commission (represented by Ecology) Local Emergency Planning Committees, and local fire departments for emergency planning. (product, not waste)
Status :	Inactive
Start Date :	1753-01-01
End Date :	2000-01-01
SIC :	3087 - CUSTOM COMPOUNDING OF PURCHASED PLASTICS RESINS
NAICS :	N/R

Program :	HAZWASTE
Interaction Type :	Emergency/Haz Chem Rpt TIER2
Interaction Type Description :	Businesses that store 10,000 pounds or more of a hazardous chemical or 500 pounds or less, depending on the chemical, of an extremely hazardous chemical on site at any one time must report annually. Reports are sent to the State Emergency Response Commission (represented by Ecology) Local Emergency Planning Committees, and local fire departments for emergency planning. (product, not waste)
Status :	Inactive
Start Date :	1753-01-01
End Date :	2000-01-01
SIC :	4231 - Terminal and Joint Terminal Maintenance Facilities for Motor Freight Transportation
NAICS :	N/R

Map Id: BB94
Direction: SE
Distance: 0.244 mi., 1291 ft.
Elevation: 15 ft.
Relative: Lower

Site Name : TRUCK RAIL HANDLING INC | MPS INC | ARROW TRANSPORTATION CO TACOMA TERMINAL
457 E 18TH ST | 457 E 18TH ST ARROW | 457 E 18TH ST FRONT OF BLDG 2ND FLOOR
TACOMA, WA

Database(s) : [ALL SITES - WA, BRS, CSCSL HWS - WA, DOCKET, ECHO, ERNS, FRS, HSL - WA, ICIS, INACTIVE PCS, MANIFEST EPA, PCS ENF, PCS FACILITY, PRP-CORP, RCRA_NONGEN, RCRA_VSQG, T 2 - WA] ***(cont.)***

Envirosite ID: 52365574
EPA ID: N/R

T 2 - WA ***(cont.)***

Program :	HAZWASTE
Interaction Type :	Emergency/Haz Chem Rpt TIER2
Interaction Type Description :	Businesses that store 10,000 pounds or more of a hazardous chemical or 500 pounds or less, depending on the chemical, of an extremely hazardous chemical on site at any one time must report annually. Reports are sent to the State Emergency Response Commission (represented by Ecology) Local Emergency Planning Committees, and local fire departments for emergency planning. (product, not waste)
Status :	Inactive
Start Date :	1753-01-01
End Date :	2000-01-01
SIC :	N/R
NAICS :	N/R
Facility Name :	MPS Inc
Facility Address :	457 E 18TH ST FRONT OF BLDG 2ND FLOOR, TACOMA, 98421
County :	Pierce
Facility/Site ID :	24976983
Alternate Name :	N/R
Program Name :	N/R
WRIA :	10
Legislative District :	27
Congressional District :	9
Ecology Region :	SWRO
Ecology Program Phone :	(360) 407-6171
Tribal Land :	N
Latitude :	47.24671
Longitude :	-122.43009
Last Date in Agency List :	2023-01-04

Program Details

Program :	HAZWASTE
Interaction Type :	Emergency/Haz Chem Rpt TIER2

Map Id: BB94
Direction: SE
Distance: 0.244 mi., 1291 ft.
Elevation: 15 ft.
Relative: Lower

Site Name : TRUCK RAIL HANDLING INC | MPS INC | ARROW TRANSPORTATION CO TACOMA TERMINAL
457 E 18TH ST | 457 E 18TH ST ARROW | 457 E 18TH ST FRONT OF BLDG 2ND FLOOR
TACOMA, WA

Database(s) : [ALL SITES - WA, BRS, CSCSL HWS - WA, DOCKET, ECHO, ERNS, FRS, HSL - WA, ICIS, INACTIVE PCS, MANIFEST EPA, PCS ENF, PCS FACILITY, PRP-CORP, RCRA_NONGEN, RCRA_VSQG, T 2 - WA] ***(cont.)***

Envirosite ID: 52365574
EPA ID: N/R

T 2 - WA ***(cont.)***

Interaction Type Description :	Businesses that store 10,000 pounds or more of a hazardous chemical or 500 pounds or less, depending on the chemical, of an extremely hazardous chemical on site at any one time must report annually. Reports are sent to the State Emergency Response Commission (represented by Ecology) Local Emergency Planning Committees, and local fire departments for emergency planning. (product, not waste)
Status :	Active
Start Date :	1753-01-01
End Date :	N/R
SIC :	N/R
NAICS :	N/R

Map Id: BA95
Direction: S
Distance: 0.245 mi., 1292 ft.
Elevation: 14 ft.
Relative: Lower

Site Name : SUPERVALU INTERNATIONAL WAREHOUSE
1801 E D ST
TACOMA, WA 98421

Database(s) : [ALL SITES - WA, DOCKET, ECHO, FRS, ICIS, INACTIVE PCS, PCS ENF, PCS FACILITY]

Envirosite ID: 52365461
EPA ID: N/R

ALL SITES - WA

Facility Name :	SUPERVALU INTERNATIONAL WAREHOUSE
Facility Address :	1801 E D ST, TACOMA, 98421
County :	Pierce
Facility/Site ID :	7821
Alternate Name :	N/R
Program Name :	N/R
WRIA :	10
Legislative District :	27
Congressional District :	9
Ecology Region :	SWRO
Ecology Program Phone :	(360) 407-6400
Tribal Land :	N
Latitude :	47.2467
Longitude :	-122.429
Last Date in Agency List :	2023-01-03

Map Id: BA95
Direction: S
Distance: 0.245 mi., 1292 ft.
Elevation: 14 ft.
Relative: Lower

Site Name : SUPERVALU INTERNATIONAL WAREHOUSE
1801 E D ST
TACOMA, WA 98421

Database(s) : [ALL SITES - WA, DOCKET, ECHO, FRS, ICIS, INACTIVE PCS, PCS ENF, PCS FACILITY] ***(cont.)***

Envirosite ID: 52365461
EPA ID: N/R

ALL SITES - WA ***(cont.)***

Program Details

Program :	WATQUAL
Program ID :	WAR011773
Interaction Type :	Industrial SW GP
Interaction Type Description :	General permit issued to industries to regulate the discharge of contaminated stormwater to state waters.
Status :	Active
Start Date :	2009-08-06
End Date :	N/R
SIC :	N/R
NAICS :	N/R

DOCKET

Facility Name :	SUPERVALU INTERNATIONAL WAREHOUSE
Facility Address :	1801 E D ST, TACOMA, WA 98421

Site Activity Details

Enforcement Action Case Number :	10-2015-0039
Activity ID :	3600018630
Enforcement Action Name :	SUPERVALU INTERNATIONAL WAREHOUSE
Last Date in Agency List :	2022-12-14
Final Ordr Iss/Final Order Enter Date:	2015-01-28
Complaint/Proposed Order Actual Date:	N/R
Final Order Issued Actual Date :	2015-01-28
Final Order Name :	SUPERVALU HOLDINGS INC - CONSENT AGREEMENT AND FINAL ORDER

Complaint Summary

Respondent/Defendant Name :	Supervalu Frozen Foods, Auburn, WA
Named in Complaint :	Y
Named in Final Order :	Y
Respondent/Defendant Name :	Supervalu Holdings Inc
Named in Complaint :	Y
Named in Final Order :	Y
Respondent/Defendant Name :	Supervalu International Warehouse, Tacoma, WA
Named in Complaint :	Y
Named in Final Order :	Y
Respondent/Defendant Name :	Supervalu Main Distribution Center, Tacoma, WA
Named in Complaint :	Y
Named in Final Order :	Y

Map Id: BA95
Direction: S
Distance: 0.245 mi., 1292 ft.
Elevation: 14 ft.
Relative: Lower

Site Name : SUPERVALU INTERNATIONAL WAREHOUSE
1801 E D ST
TACOMA, WA 98421

Database(s) : [ALL SITES - WA, DOCKET, ECHO, FRS, ICIS, INACTIVE PCS, PCS ENF, PCS FACILITY] ***(cont.)***

Envirosite ID: 52365461
EPA ID: N/R

DOCKET ***(cont.)***

SEP Category :	N/R
SEP Description :	N/R
Regional Docket Number :	N/R

Standard Industrial Classification (SIC) Summary

Registry ID :	110040160562
Primary SIC :	N/R
Primary NAICS :	N/R
Settlement FRS ICIS Facility :	3400001526 - WEST COAST GROCERY SUPER VALU 3400001583 - SUPERVALU FROZEN FOODS 3400003058 - SUPERVALU INTERNATIONAL WAREHOUSE
Pollutants (SRS) :	N/R
Admin EA Closed Actual Date :	2015-02-06
Enforcement Action Name :	SUPERVALU HOLDINGS INC (MAIN DISTRIBUTION CENTER, INTERNATIONAL WAREHOUSE, AND FROZEN FOODS)
Enforcement Action Resolution :	Final Order With Penalty
Violation Types :	Violation Of A Permit Requirement Violations Of Reporting Requirements
Case Law Sections :	CWA 301/402 - NPDES Permit Violations

Violation Penalties and Compliance Summary

Compliance Action Cost :	5000
EPA Penalty Assessed Amount :	120000
Cost Recovery Required :	N/R
Cost of SEP :	0
Cost of Complying Actions :	N/R

ECHO

Facility Name :	SUPERVALU INTERNATIONAL WAREHOUSE
Facility Address :	1801 E D ST, TACOMA, WA 98421
County :	PIERCE
Last Inspection Date :	2017-01-11
Registry ID :	110040160562

Map Id: BA95
Direction: S
Distance: 0.245 mi., 1292 ft.
Elevation: 14 ft.
Relative: Lower

Site Name : SUPERVALU INTERNATIONAL WAREHOUSE
1801 E D ST
TACOMA, WA 98421

Database(s) : [ALL SITES - WA, DOCKET, ECHO, FRS, ICIS, INACTIVE PCS, PCS ENF, PCS FACILITY] ***(cont.)***

Envirosite ID: 52365461
EPA ID: N/R

ECHO ***(cont.)***

FIPS Code :	53053
EPA Region :	10
Inspection Count :	0
Last Inspection Days :	2153
Informal Count :	0
Last Informal Action Date :	2012-05-15
Formal Action Count :	0
Last Formal Action Date :	2015-01-28
Total Penalties :	0
Penalty Count :	N/R
Last Penalty Date :	2015-01-28
Last Penalty Amount :	120000
QTRS IN NC :	10
Programs IN SNC :	0
Current Compliance Status :	N/R
Three-Year Compliance Status :	SSSSSSSSSS
Collection Method :	GPS - UNSPECIFIED
Reference Point :	POINT WHERE SUBSTANCE IS RELEASED
Accuracy Meters :	10
Derived Tribes :	Puyallup Tribe of the Puyallup Reservation - .6 mile(s), Puyallup Tribe of the Puyallup Reservation - .7 mile(s), Muckleshoot Indian Tribe - 10.8 mile(s), Muckleshoot Indian Tribe - 13.7 mile(s), Nisqually Indian Tribe - 17.3 mile(s), Squaxin Island Tribe of the Squaxin Island Reservation - 22.1 mile(s), Squaxin Island Tribe of the Squaxin Island Reservation - 23.9 mile(s)
Derived HUC :	17110019
Derived WBD :	171100191200
Derived STCTY FIPS :	53053
Derived Zip :	98421
Derived CD113 :	09
Derived CB2010 :	530530602001104
MYRTK Universe :	NNN
NPDES IDs :	WAR011773
CWA Permit Types :	Minor
CWA Compliance Tracking :	Off
CWA NAICS :	493110
CWA SICS :	5141
CWA Inspection Count :	N/R
CWA Last Inspection Days :	3495
CWA Informal Count :	N/R
CWA Formal Action Count :	N/R
CWA Last Formal Action Date :	2015-01-28
CWA Penalties :	N/R
CWA Last Penalty Date :	01/28/2015
CWA Last Penalty Amount :	120000
CWA Quarters IN NC :	11
CWA Current Compliance Status :	Terminated Permit
CWA Current SNC Flag :	N
CWA 13 Quarters Compliance Status :	VSSSSSSSSS
CWA 13 Quarters Effluent Exceedances:	N/R
CWA Three-Year QNCR Codes :	N/R
DFR URL :	Click here for hyperlink provided by the agency.
Facility SIC :	5141

Map Id: BA95
Direction: S
Distance: 0.245 mi., 1292 ft.
Elevation: 14 ft.
Relative: Lower

Site Name : SUPERVALU INTERNATIONAL WAREHOUSE
1801 E D ST
TACOMA, WA 98421

Database(s) : [ALL SITES - WA, DOCKET, ECHO, FRS, ICIS, INACTIVE PCS, PCS ENF, PCS FACILITY] ***(cont.)***

Envirosite ID: 52365461
EPA ID: N/R

ECHO ***(cont.)***

Facility NAICS :	493110 - General Warehousing and Storage
Facility Last Inspection EPA Date :	2013-05-09
Facility Last Inspection State Date :	2017-01-11
Facility Last Formal Act EPA Date :	2015-01-28
Facility Last Formal Act State Date :	N/R
Facility Last Informal Act EPA Date :	N/R
Facility Last Informal Act State Date:	2012-05-15
Facility Federal Agency :	N/R
TRI Reporter :	N/R
Facility Imp Water Flag :	Y
Current SNC Flag :	N
Indian County Flag :	N
Federal Flag :	N/R
US Mexico Border Flag :	N/R
Chesapeak Bay Flag :	N/R
AIR Flag :	N
NPDES Flag :	Y
SDWIS Flag :	N
RCRA Flag :	N
TRI Flag :	N
GHG Flag :	N
Major Flag :	N/R
Active Flag :	N/R
NAA Flag :	N
Latitude :	47.246788
Longitude :	-122.43087
Last Date in Agency List :	2023-01-16

FRS

Facility Name :	SUPERVALU INTERNATIONAL WAREHOUSE
Facility Address :	1801 E D ST, TACOMA, WA 98421
County :	PIERCE

Site Details

Registry ID :	110040160562
FRS Facility URL :	Click here for hyperlink provided by the agency.
Last Date in Agency List :	2023-02-13

Source Description

Source Description : The NPDES module of the Compliance Information System (ICIS) tracks surface water permits issued under the Clean Water Act. Under NPDES, all facilities that discharge pollutants from any point source into waters of the United States are required to obtain a permit. The permit will likely contain limits on what can be discharged, impose monitoring and reporting requirements, and include other provisions to ensure that the discharge does not adversely affect water quality.

Map Id: BA95
Direction: S
Distance: 0.245 mi., 1292 ft.
Elevation: 14 ft.
Relative: Lower

Site Name : SUPERVALU INTERNATIONAL WAREHOUSE
1801 E D ST
TACOMA, WA 98421

Database(s) : [ALL SITES - WA, DOCKET, ECHO, FRS, ICIS, INACTIVE PCS, PCS ENF, PCS FACILITY] ***(cont.)***

Envirosite ID: 52365461
EPA ID: N/R

FRS ***(cont.)***

The WA-FSIS provides a means to query and display data maintained by the Washington Department of Ecology. This system contains key information for each facility/site that is currently, or has been, of interest to the Air Quality, Dam Safety, Hazardous Waste, Toxics Cleanup, and Water Quality Programs.

FRS Environmental Interest

Source and System ID :	ICIS - WAR011773 WA-FSIS - 7821

ICIS

Facility Name :	SUPERVALU INTERNATIONAL WAREHOUSE
Facility Address :	1801 E D ST, TACOMA, WA 98421

Site Details

NPDES ID :	WAR011773
ICIS Facility Interest ID :	3400003058
Facility UIN :	110040160562
Facility Type Code :	Privately Owned Facility
Impaired Waters :	303(D) Listed
Latitude :	47.2467002
Longitude :	-122.429
Last Date in Agency List :	2022-12-28

INACTIVE PCS

Issue Date :	2014-12-03
Original Issue Date :	2009-10-21
Effective Date :	2015-01-01
Expiration Date :	2019-12-31
Retirement Date :	N/R
Termination Date :	2020-06-18
Issuing Agency :	State
Agency Type :	State
Activity ID :	3600223489
External Permit Number :	WAR011773
Facility Type Indicator :	NON-POTW
Permit Type :	General Permit Covered Facility-NPDES)
Major Minor Status :	N
Permit Status :	Terminated
Total Design Flow Number :	N/R
Actual Average Flow Number :	N/R
State Water Body :	N/R
State Water Body Name :	N/R
Permit Name :	Supervalu Inc
Permit Comp Status :	N/R
RNC Tracking :	Y
Master External Permit Number :	WAR125726
TMDL Interface :	N/R
EDMR Authorization :	N

Map Id: BA95
Direction: S
Distance: 0.245 mi., 1292 ft.
Elevation: 14 ft.
Relative: Lower

Site Name : SUPERVALU INTERNATIONAL WAREHOUSE
1801 E D ST
TACOMA, WA 98421

Database(s) : [ALL SITES - WA, DOCKET, ECHO, FRS, ICIS, INACTIVE PCS, PCS ENF, PCS FACILITY] ***(cont.)***

Envirosite ID: 52365461
EPA ID: N/R

INACTIVE PCS ***(cont.)***

Pretreatment Indicator : N/R
Last Date in Agency List : 2022-12-28

PCS ENF

Site Details
NPDES ID : WAR011773
Last Date in Agency List : 2022-12-28

Formal Enforcement Actions
Settlement Entered Date : 2015-01-28
ENF Identifier : 10-2015-0039
Activity ID : 3600018630
Activity Type : Administrative, Formal
ENF Type : CWA 309G2B AO For Class II Penalties
Agency : EPA
Fed Penalty Assessed Amount : 120000
State Local Penalty Amount : N/R

Informal Enforcement Actions
Achieved Date : 2012-05-15
Registry ID : 110040160562
ENF Identifier : WA-232279
Activity ID : 3400012169
Activity Type : Administrative - Informal
ENF Type : Letter of Violation/ Warning Letter
Agency : State

Achieved Date : 2012-05-10
Registry ID : 110040160562
ENF Identifier : WA-231679
Activity ID : 3400011623
Activity Type : Administrative - Informal
ENF Type : Letter of Violation/ Warning Letter
Agency : State

Achieved Date : 2011-05-09
Registry ID : 110040160562
ENF Identifier : WA-120886
Activity ID : 3400006949
Activity Type : Administrative - Informal
ENF Type : Letter of Violation/ Warning Letter
Agency : State

PCS FACILITY

Issue Date : 2009-10-21
Original Issue Date : 2009-10-21
Effective Date : 2010-01-01

Map Id: BA95
Direction: S
Distance: 0.245 mi., 1292 ft.
Elevation: 14 ft.
Relative: Lower

Site Name : SUPERVALU INTERNATIONAL WAREHOUSE
1801 E D ST
TACOMA, WA 98421

Database(s) : [ALL SITES - WA, DOCKET, ECHO, FRS, ICIS, INACTIVE PCS, PCS ENF, PCS FACILITY] ***(cont.)***

Envirosite ID: 52365461
EPA ID: N/R

PCS FACILITY ***(cont.)***

Expiration Date :	2014-12-31
Retirement Date :	2014-12-31
Termination Date :	N/R
Issuing Agency :	State
Agency Type :	State
Activity ID :	3400002828
External Permit Number :	N/R
Facility Type Indicator :	NON-POTW
Permit Type :	General Permit Covered Facility-NPDES)
Major Minor Status :	N
Permit Status :	Administratively Continued
Total Design Flow Number :	N/R
Actual Average Flow Number :	N/R
State Water Body :	N/R
State Water Body Name :	N/R
Permit Name :	SUPERVALU INTERNATIONAL WAREHOUSE
Permit Comp Status :	Y
RNC Tracking :	Y
Master External Permit Number :	WAR125726
TMDL Interface :	N/R
EDMR Authorization :	N
Pretreatment Indicator :	N/R
Last Date in Agency List :	2022-12-28

Map Id: 96
Direction: E
Distance: 0.245 mi., 1296 ft.
Elevation: 18 ft.
Relative: Higher

Site Name : SOLO CUP COMPANY TACOMA | CHIHULY INC | CHIHULY INC TACOMA STE 200
1401 ST PAUL AVE | 1401 ST PAUL AVE STE 200
TACOMA, WA 98421

Database(s) : [ALL SITES - WA, ECHO, FRS, RCRA_NONGEN, SPILLS - WA, T 2 - WA]

Envirosite ID: 52365382
EPA ID: N/R

ALL SITES - WA

Facility Name :	Chihuly Inc Tacoma Ste 200
Facility Address :	1401 ST PAUL AVE Ste 200, TACOMA, 98421
County :	Pierce
Facility/Site ID :	19531
Alternate Name :	N/R
Program Name :	N/R
WRIA :	10
Legislative District :	27
Congressional District :	9
Ecology Region :	SWRO

Map Id: 96
Direction: E
Distance: 0.245 mi., 1296 ft.
Elevation: 18 ft.
Relative: Higher

Site Name : SOLO CUP COMPANY TACOMA | CHIHULY INC | CHIHULY INC TACOMA STE 200
1401 ST PAUL AVE | 1401 ST PAUL AVE STE 200
TACOMA, WA 98421

Database(s) : [ALL SITES - WA, ECHO, FRS, RCRA_NONGEN, SPILLS - WA, T 2 - WA] ***(cont.)***

Envirosite ID: 52365382
EPA ID: N/R

ALL SITES - WA ***(cont.)***

Ecology Program Phone :	(360) 407-6734
Tribal Land :	N
Latitude :	47.25349
Longitude :	-122.42234
Last Date in Agency List :	2023-01-03

Facility/Site ID :	19531
Alternate Name :	N/R
Program Name :	N/R
WRIA :	10
Legislative District :	27
Congressional District :	9
Ecology Region :	SWRO
Ecology Program Phone :	(360) 407-6731
Tribal Land :	N
Latitude :	47.25349
Longitude :	-122.42234
Last Date in Agency List :	2023-01-03

Program Details

Program :	HAZWASTE
Program ID :	WAH000043983
Interaction Type :	Haz Waste Management Activity
Interaction Type Description :	Facilities that are required to have a RCRA Site ID# but who do not generate and/or manage hazardous waste (XQG generator status). This includes transporters, used oil recyclers, and dangerous waste fuel marketers and burners.
Status :	Inactive
Start Date :	2013-12-31
End Date :	2014-12-31
SIC :	N/R
NAICS :	N/R

Program :	HAZWASTE
Program ID :	WAH000043983
Interaction Type :	Hazardous Waste Planner
Interaction Type Description :	Under Chapter 173-307 WAC, facilities that report under Section 313 of the Emergency Planning/Community Right-To-Know Act (EPCRA), or that generate more than 2,640 pounds of hazardous waste per year, must prepare Pollution Prevention Plans.
Status :	Inactive
Start Date :	2013-08-08
End Date :	2014-10-03
SIC :	N/R

Map Id: 96
Direction: E
Distance: 0.245 mi., 1296 ft.
Elevation: 18 ft.
Relative: Higher

Site Name : SOLO CUP COMPANY TACOMA | CHIHULY INC | CHIHULY INC TACOMA STE 200
1401 ST PAUL AVE | 1401 ST PAUL AVE STE 200
TACOMA, WA 98421

Database(s) : [ALL SITES - WA, ECHO, FRS, RCRA_NONGEN, SPILLS - WA, T 2 - WA] ***(cont.)***

Envirosite ID: 52365382
EPA ID: N/R

ALL SITES - WA ***(cont.)***

NAICS : N/R

Program : HAZWASTE
Program ID : WAH000043983
Interaction Type : Hazardous Waste Generator

Interaction Type Description : Facilities that generate any quantity of a dangerous waste. They may be classified as SQG, MQG, or LQG depending on hazardous waste generated for a given month.

Status : Inactive
Start Date : 2013-08-08
End Date : 2013-12-31
SIC : N/R
NAICS : 45439 - Other Direct Selling Establishments

Program : HAZWASTE
Program ID : WAH000043983
Interaction Type : Hazardous Waste Generator

Interaction Type Description : Facilities that generate any quantity of a dangerous waste. They may be classified as SQG, MQG, or LQG depending on hazardous waste generated for a given month.

Status : Inactive
Start Date : 2013-08-08
End Date : 2013-12-31
SIC : N/R
NAICS : N/R

Program : HAZWASTE
Program ID : WAH000043983
Interaction Type : Hazardous Waste Generator

Interaction Type Description : Facilities that generate any quantity of a dangerous waste. They may be classified as SQG, MQG, or LQG depending on hazardous waste generated for a given month.

Status : Active
Start Date : 2014-12-31
End Date : N/R
SIC : N/R
NAICS : N/R

Facility Name : SOLO CUP COMPANY TACOMA
Facility Address : 1401 ST PAUL AVE, TACOMA, 98421
County : Pierce

Map Id: 96
Direction: E
Distance: 0.245 mi., 1296 ft.
Elevation: 18 ft.
Relative: Higher

Site Name : SOLO CUP COMPANY TACOMA | CHIHULY INC | CHIHULY INC TACOMA STE 200
1401 ST PAUL AVE | 1401 ST PAUL AVE STE 200
TACOMA, WA 98421

Database(s) : [ALL SITES - WA, ECHO, FRS, RCRA_NONGEN, SPILLS - WA, T 2 - WA] ***(cont.)***

Envirosite ID: 52365382
EPA ID: N/R

ALL SITES - WA ***(cont.)***

Facility/Site ID :	6653
Alternate Name :	N/R
Program Name :	N/R
WRIA :	10
Legislative District :	27
Congressional District :	9
Ecology Region :	SWRO
Ecology Program Phone :	(360) 407-6171
Tribal Land :	N
Latitude :	47.253487
Longitude :	-122.422347
Last Date in Agency List :	2023-01-03

Program Details

Program :	HAZWASTE
Program ID :	CRK000081430
Interaction Type :	Emergency/Haz Chem Rpt TIER2
Interaction Type Description :	Businesses that store 10,000 pounds or more of a hazardous chemical or 500 pounds or less, depending on the chemical, of an extremely hazardous chemical on site at any one time must report annually. Reports are sent to the State Emergency Response Commission (represented by Ecology) Local Emergency Planning Committees, and local fire departments for emergency planning. (product, not waste)
Status :	Active
Start Date :	2013-03-12
End Date :	N/R
SIC :	N/R
NAICS :	N/R

ECHO

Facility Name :	CHIHULY INC
Facility Address :	1401 ST PAUL AVE, TACOMA, WA 98421
County :	PIERCE
Last Inspection Date :	N/R
Registry ID :	110064379499
FIPS Code :	53053
EPA Region :	10
Inspection Count :	0
Last Inspection Days :	N/R
Informal Count :	0
Last Informal Action Date :	N/R
Formal Action Count :	0
Last Formal Action Date :	N/R
Total Penalties :	0
Penalty Count :	N/R

Map Id: 96
Direction: E
Distance: 0.245 mi., 1296 ft.
Elevation: 18 ft.
Relative: Higher

Site Name : SOLO CUP COMPANY TACOMA | CHIHULY INC | CHIHULY INC TACOMA STE 200
1401 ST PAUL AVE | 1401 ST PAUL AVE STE 200
TACOMA, WA 98421

Database(s) : [ALL SITES - WA, ECHO, FRS, RCRA_NONGEN, SPILLS - WA, T 2 - WA] ***(cont.)***

Envirosite ID: 52365382
EPA ID: N/R

ECHO ***(cont.)***

Last Penalty Date :	N/R
Last Penalty Amount :	N/R
QTRS IN NC :	0
Programs IN SNC :	0
Current Compliance Status :	No Violation Identified
Three-Year Compliance Status :	_____
Collection Method :	ADDRESS MATCHING-HOUSE NUMBER
Reference Point :	CENTER OF A FACILITY OR STATION
Accuracy Meters :	30
Derived Tribes :	Puyallup Tribe of the Puyallup Reservation - .5 mile(s), Puyallup Tribe of the Puyallup Reservation - .9 mile(s), Muckleshoot Indian Tribe - 10.4 mile(s), Muckleshoot Indian Tribe - 13.4 mile(s), Nisqually Indian Tribe - 17.9 mile(s), Squaxin Island Tribe of the Squaxin Island Reservation - 22.5 mile(s), Squaxin Island Tribe of the Squaxin Island Reservation - 24.3 mile(s)
Derived HUC :	17110019
Derived WBD :	171100190301
Derived STCTY FIPS :	53053
Derived Zip :	98421
Derived CD113 :	09
Derived CB2010 :	530530602001077
MYRTK Universe :	NNN
NPDES IDs :	N/R
CWA Permit Types :	N/R
CWA Compliance Tracking :	N/R
CWA NAICS :	N/R
CWA SICS :	N/R
CWA Inspection Count :	N/R
CWA Last Inspection Days :	N/R
CWA Informal Count :	N/R
CWA Formal Action Count :	N/R
CWA Last Formal Action Date :	N/R
CWA Penalties :	N/R
CWA Last Penalty Date :	N/R
CWA Last Penalty Amount :	N/R
CWA Quarters IN NC :	N/R
CWA Current Compliance Status :	N/R
CWA Current SNC Flag :	N
CWA 13 Quarters Compliance Status :	N/R
CWA 13 Quarters Effluent Exceedances:	N/R
CWA Three-Year QNCR Codes :	N/R
DFR URL :	Click here for hyperlink provided by the agency.
Facility SIC :	N/R
Facility NAICS :	454390 - Other Direct Selling Establishments
Facility Last Inspection EPA Date :	N/R
Facility Last Inspection State Date :	N/R
Facility Last Formal Act EPA Date :	N/R
Facility Last Formal Act State Date :	N/R
Facility Last Informal Act EPA Date :	N/R
Facility Last Informal Act State Date:	N/R
Facility Federal Agency :	N/R

Map Id: 96
Direction: E
Distance: 0.245 mi., 1296 ft.
Elevation: 18 ft.
Relative: Higher

Site Name : SOLO CUP COMPANY TACOMA | CHIHULY INC | CHIHULY INC TACOMA STE 200
1401 ST PAUL AVE | 1401 ST PAUL AVE STE 200
TACOMA, WA 98421

Database(s) : [ALL SITES - WA, ECHO, FRS, RCRA_NONGEN, SPILLS - WA, T 2 - WA] ***(cont.)***

Envirosite ID: 52365382
EPA ID: N/R

ECHO ***(cont.)***

TRI Reporter :	N/R
Facility Imp Water Flag :	N/R
Current SNC Flag :	N
Indian County Flag :	N
Federal Flag :	N/R
US Mexico Border Flag :	N/R
Chesapeak Bay Flag :	N/R
AIR Flag :	N
NPDES Flag :	N
SDWIS Flag :	N
RCRA Flag :	Y
TRI Flag :	N
GHG Flag :	N
Major Flag :	N/R
Active Flag :	N/R
NAA Flag :	N
Latitude :	47.25288
Longitude :	-122.42387
Last Date in Agency List :	2023-01-16

FRS

Facility Name :	CHIHULY INC
Facility Address :	1401 ST PAUL AVE STE 200, TACOMA, WA 98421
County :	PIERCE

Site Details

Registry ID :	110064379499
FRS Facility URL :	Click here for hyperlink provided by the agency.
Last Date in Agency List :	2023-02-13

Source Description

Source Description :

RCRAInfo is EPA's comprehensive information system that supports the Resource Conservation and Recovery Act (RCRA) of 1976 and the Hazardous and Solid Waste Amendments (HSWA) of 1984 through the tracking of events and activities related to facilities that generate, transport, and treat, store, or dispose of hazardous waste. RCRAInfo allows RCRA program staff to track the notification, permit, compliance, and corrective action activities required under RCRA. RCRAInfo also supports generation of the National Hazardous Waste Biennial Report. All generators and treatment, storage, and disposal facilities who handle hazardous waste are required to report to the EPA Administrator at least once every two years to support creation of the Biennial Report.
The WA-FSIS provides a means to query and display data maintained by the Washington Department of Ecology. This system contains key information for each facility/site that is currently, or has been, of interest to the Air Quality, Dam Safety, Hazardous Waste, Toxics Cleanup, and Water Quality Programs.

Map Id: 96
Direction: E
Distance: 0.245 mi., 1296 ft.
Elevation: 18 ft.
Relative: Higher

Site Name : SOLO CUP COMPANY TACOMA | CHIHULY INC | CHIHULY INC TACOMA STE 200
1401 ST PAUL AVE | 1401 ST PAUL AVE STE 200
TACOMA, WA 98421

Database(s) : [ALL SITES - WA, ECHO, FRS, RCRA_NONGEN, SPILLS - WA, T 2 - WA] ***(cont.)***

Envirosite ID: 52365382
EPA ID: N/R

FRS ***(cont.)***

FRS Environmental Interest
Source and System ID : RCRAINFO - WAH000043983
WA-FSIS - 19531

Facility Name : CHIHULY INC TACOMA STE 200
Facility Address : 1401 ST PAUL AVE STE 200, TACOMA, WA 98421
County : PIERCE

Site Details
Registry ID : 110056463919
FRS Facility URL : Click here for hyperlink provided by the agency.
Last Date in Agency List : 2017-05-11

Source Description

Source Description :

The WA-FSIS provides a means to query and display data maintained by the Washington Department of Ecology. This system contains key information for each facility/site that is currently, or has been, of interest to the Air Quality, Dam Safety, Hazardous Waste, Toxics Cleanup, and Water Quality Programs.

FRS Environmental Interest
Source and System ID : WA-FSIS - 19531

Facility Name : SOLO CUP COMPANY TACOMA
Facility Address : 1401 ST PAUL AVE, TACOMA, WA 98421
County : PIERCE

Site Details
Registry ID : 110055378050
FRS Facility URL : Click here for hyperlink provided by the agency.
Last Date in Agency List : 2023-02-13

Source Description

Map Id: 96
Direction: E
Distance: 0.245 mi., 1296 ft.
Elevation: 18 ft.
Relative: Higher

Site Name : SOLO CUP COMPANY TACOMA | CHIHULY INC | CHIHULY INC TACOMA STE 200
1401 ST PAUL AVE | 1401 ST PAUL AVE STE 200
TACOMA, WA 98421

Database(s) : [ALL SITES - WA, ECHO, FRS, RCRA_NONGEN, SPILLS - WA, T 2 - WA] ***(cont.)***

Envirosite ID: 52365382
EPA ID: N/R

FRS ***(cont.)***

Source Description : ICIS provides a database that, when complete, will contain enforcement and compliance information across most of EPA's programs. The vision for ICIS is to replace EPA's independent databases that contain enforcement data with a single repository for that information. Currently, ICIS contains all Federal Administrative and Judicial enforcement actions and a subset of the Permit Compliance System (PCS), which supports the National Pollutant Discharge Elimination System (NPDES). This information is maintained in ICIS by EPA in the Regional offices and at Headquarters. A future release of ICIS will completely replace PCS and will integrate that information with Federal actions already in the system. ICIS also has the capability to track other activities that support compliance and enforcement programs, including incident tracking, compliance assistance, and compliance monitoring. The WA-FSIS provides a means to query and display data maintained by the Washington Department of Ecology. This system contains key information for each facility/site that is currently, or has been, of interest to the Air Quality, Dam Safety, Hazardous Waste, Toxics Cleanup, and Water Quality Programs.

FRS Environmental Interest
Source and System ID : ICIS - 3600054560
WA-FSIS - 6653

Facility Name : WA317947113 - DART CONTAINER CORPORATION OF GEORGIA
Facility Address : 1401 ST PAUL AVE, TACOMA, WA 98421
County : N/R

Site Details
Registry ID : 110070347466
FRS Facility URL : Click here for hyperlink provided by the agency.
Last Date in Agency List : 2023-02-13

Source Description
Source Description : OSHA-OIS

FRS Environmental Interest
Source and System ID : OSHA-OIS - 342741576

RCRA_NONGEN

Facility Name : CHIHULY INC
Facility Address : 1401 ST PAUL AVE STE 200, TACOMA, WA 98421
County : PIERCE

Map Id: 96
Direction: E
Distance: 0.245 mi., 1296 ft.
Elevation: 18 ft.
Relative: Higher

Site Name : SOLO CUP COMPANY TACOMA | CHIHULY INC | CHIHULY INC TACOMA STE 200
1401 ST PAUL AVE | 1401 ST PAUL AVE STE 200
TACOMA, WA 98421

Database(s) : [ALL SITES - WA, ECHO, FRS, RCRA_NONGEN, SPILLS - WA, T 2 - WA] ***(cont.)***

Envirosite ID: 52365382
EPA ID: N/R

RCRA_NONGEN ***(cont.)***

Date Form Received by Agency :	2021-03-25
EPA ID :	WAH000043983
Mailing Address :	1111 NW 50TH ST, SEATTLE, WA 98107
Contact :	ERIN KANTOLA
Contact Address :	1401 ST PAUL AVE STE 200, TACOMA, WA 98421
Contact Country :	US
Contact Telephone :	253-627-0460
Contact Email :	ERINK@CHIHULY.COM
EPA Region :	10
Land Type :	Private
Source Type :	Notification
Classification :	Not a generator, verified
Description :	Not a generator, verified
Last Date in Agency List :	2023-01-23

Owner/Operator Summary

Owner/Operator Name :	AUGINO, ERIC
Owner/Operator Address :	1401 ST PAUL AVE STE 200, TACOMA, WA 98421
Owner/Operator Country :	US
Owner/Operator Telephone :	253-627-0460
Owner/Operator Email :	N/R
Owner/Operator Fax :	N/R
Legal Status :	Private
Owner/Operator Type :	Operator
Owner/Operator Start Date :	2013-02-01
Owner/Operator End Date :	N/R

Owner/Operator Name :	CHIHULY INC
Owner/Operator Address :	1111 NW 50TH ST STE 200, SEATTLE, WA 98107
Owner/Operator Country :	US
Owner/Operator Telephone :	206-781-8707
Owner/Operator Email :	N/R
Owner/Operator Fax :	N/R
Legal Status :	Private
Owner/Operator Type :	Owner
Owner/Operator Start Date :	1985-07-18
Owner/Operator End Date :	N/R

Owner/Operator Name :	IIT TACOMA DISTRIBUTION CENTER LLC
Owner/Operator Address :	4675 MACARTHUR CT STE 625, NEWPORT BEACH, CA 92660
Owner/Operator Country :	US
Owner/Operator Telephone :	425-656-4901
Owner/Operator Email :	N/R
Owner/Operator Fax :	N/R
Legal Status :	Private
Owner/Operator Type :	Owner
Owner/Operator Start Date :	2016-12-31
Owner/Operator End Date :	N/R

Map Id: 96
Direction: E
Distance: 0.245 mi., 1296 ft.
Elevation: 18 ft.
Relative: Higher

Site Name : SOLO CUP COMPANY TACOMA | CHIHULY INC | CHIHULY INC TACOMA STE 200
1401 ST PAUL AVE | 1401 ST PAUL AVE STE 200
TACOMA, WA 98421

Database(s) : [ALL SITES - WA, ECHO, FRS, RCRA_NONGEN, SPILLS - WA, T 2 - WA] ***(cont.)***

Envirosite ID: 52365382
EPA ID: N/R

RCRA_NONGEN ***(cont.)***

Handler Activities Summary

U.S. Importer of Hazardous Waste :	N
Mixed Waste (Haz. and Radioactive) :	N/R
Recycler of Hazardous Waste :	N
Transporter of Hazardous Waste :	N
Treater, Storer or Disposer of HW :	N
Underground Injection Activity :	N
On-site Burner Exemption :	N
Furnace Exemption :	N
Used Oil Fuel Burner :	N
Used Oil Processor :	N
Used Oil Refiner :	N
Used Oil Fuel Marketer to Burner :	N
Used Oil Specification Marketer :	N
Used Oil Transfer Facility :	N
Used Oil Transporter :	N

Historical Generators

Date Form Received by Agency :	2020-03-18
Facility Name :	CHIHULY INC
Classification :	Very Small Quantity Generator
Date Form Received by Agency :	2019-03-21
Facility Name :	CHIHULY INC
Classification :	Very Small Quantity Generator
Date Form Received by Agency :	2018-02-26
Facility Name :	CHIHULY INC
Classification :	Very Small Quantity Generator
Date Form Received by Agency :	2016-02-22
Facility Name :	CHIHULY INC
Classification :	Very Small Quantity Generator
Date Form Received by Agency :	2015-02-23
Facility Name :	CHIHULY INC
Classification :	Very Small Quantity Generator
Date Form Received by Agency :	2014-02-15
Facility Name :	CHIHULY INC
Classification :	Not a generator, verified
Date Form Received by Agency :	2013-08-08
Facility Name :	CHIHULY INC

Map Id: 96
Direction: E
Distance: 0.245 mi., 1296 ft.
Elevation: 18 ft.
Relative: Higher

Site Name : SOLO CUP COMPANY TACOMA | CHIHULY INC | CHIHULY INC TACOMA STE 200
1401 ST PAUL AVE | 1401 ST PAUL AVE STE 200
TACOMA, WA 98421

Database(s) : [ALL SITES - WA, ECHO, FRS, RCRA_NONGEN, SPILLS - WA, T 2 - WA] ***(cont.)***

Envirosite ID: 52365382
EPA ID: N/R

RCRA_NONGEN ***(cont.)***

Classification :	Very Small Quantity Generator

Notices of Violations Summary

Regulation Violated :	N

SPILLS - WA

Facility Name :	Union Pacific Raillroad Track & St. Paul Ave.
Facility Address :	1401 St Paul Ave, TACOMA
County :	Pierce
Date Incident :	2015-08-26
ERTS/Incident Number :	659087
Medium :	Fresh water
Incident Category :	Oil Spill
Source Type :	Vehicle
Source :	TRAIN
Oil Type :	LUBE OIL/MOTOR OIL
Quantity Total :	1
Quantity to Water :	1
Quantity Imp :	N/R
Quantity Recovered :	1.0
Activity :	UNDERWAY OR IN MOTION
Cause Type :	EQUIPMENT/MATERIAL FAILURE
Cause :	MECHANICAL FAILURE
Regulated :	N
Impact :	CONTAMINATED ROADWAY/PARKING LOT, SOIL CONTAMINATION
Latitude :	47.25349
Longitude :	-122.42235
Last Date in Agency List :	2023-03-28

T 2 - WA

Facility Name :	SOLO CUP COMPANY TACOMA
Facility Address :	1401 ST PAUL AVE, TACOMA, 98421
County :	Pierce
Facility/Site ID :	6653
Alternate Name :	N/R
Program Name :	N/R
WRIA :	10
Legislative District :	27
Congressional District :	9
Ecology Region :	SWRO
Ecology Program Phone :	(360) 407-6171
Tribal Land :	N
Latitude :	47.253487
Longitude :	-122.422347

Map Id: 96
Direction: E
Distance: 0.245 mi., 1296 ft.
Elevation: 18 ft.
Relative: Higher

Site Name : SOLO CUP COMPANY TACOMA | CHIHULY INC | CHIHULY INC TACOMA STE 200
1401 ST PAUL AVE | 1401 ST PAUL AVE STE 200
TACOMA, WA 98421

Database(s) : [ALL SITES - WA, ECHO, FRS, RCRA_NONGEN, SPILLS - WA, T 2 - WA] ***(cont.)***

Envirosite ID: 52365382
EPA ID: N/R

T 2 - WA ***(cont.)***

Last Date in Agency List : 2023-01-04

Program Details
Program : HAZWASTE
Interaction Type : Emergency/Haz Chem Rpt TIER2

Interaction Type Description : Businesses that store 10,000 pounds or more of a hazardous chemical or 500 pounds or less, depending on the chemical, of an extremely hazardous chemical on site at any one time must report annually. Reports are sent to the State Emergency Response Commission (represented by Ecology) Local Emergency Planning Committees, and local fire departments for emergency planning. (product, not waste)

Status : Active
Start Date : 2013-03-12
End Date : N/R
SIC : N/R
NAICS : N/R

Map Id: U97
Direction: NE
Distance: 0.246 mi., 1298 ft.
Elevation: 18 ft.
Relative: Higher

Site Name : Regal Logistics Transshipping & Logistic
810 E 11TH ST
TACOMA, WA 98421

Database(s) : [ALL SITES - WA]

Envirosite ID: 52365700
EPA ID: N/R

ALL SITES - WA

Facility Name : Regal Logistics Transshipping & Logistic
Facility Address : 810 E 11TH ST, TACOMA, 98421
County : Pierce

Facility/Site ID : 44350
Alternate Name : N/R
Program Name : N/R
WRIA : 10
Legislative District : 27
Congressional District : 9
Ecology Region : SWRO
Ecology Program Phone : (360) 407-6400
Tribal Land : N
Latitude : 47.260848
Longitude : -122.428594
Last Date in Agency List : 2023-01-03

Map Id: U97
Direction: NE
Distance: 0.246 mi., 1298 ft.
Elevation: 18 ft.
Relative: Higher

Site Name : Regal Logistics Transshipping & Logistic
810 E 11TH ST
TACOMA, WA 98421

Database(s) : [ALL SITES - WA] ***(cont.)***

Envirosite ID: 52365700
EPA ID: N/R

ALL SITES - WA ***(cont.)***

Program Details

Program :	WATQUAL
Program ID :	WAR306873
Interaction Type :	Construction SW GP
Interaction Type Description :	General permit issued to owner/operators of construction projects that disturb 1 or more acres of land through clearing, grading, excavating, or stockpiling of fill material that discharge stormwater to state waters.
Status :	Inactive
Start Date :	2018-06-08
End Date :	2019-06-18
SIC :	N/R
NAICS :	N/R

Map Id: BC98
Direction: WSW
Distance: 0.246 mi., 1299 ft.
Elevation: 66 ft.
Relative: Higher

Site Name : USPS DOWNTOWN TACOMA PARKING LOT
S 14TH ST & COURT A
TACOMA | Tacoma, WA 98402

Database(s) : [ALL SITES - WA, CSCSL HWS - WA, FRS, HSL - WA]

Envirosite ID: 6533572
EPA ID: N/R

ALL SITES - WA

Facility Name :	USPS DOWNTOWN TACOMA PARKING LOT
Facility Address :	S 14TH ST & COURT A, TACOMA, 98402
County :	Pierce
Facility/Site ID :	99997000
Alternate Name :	N/R
Program Name :	N/R
WRIA :	10
Legislative District :	27
Congressional District :	6
Ecology Region :	SWRO
Ecology Program Phone :	(360) 407-7224
Tribal Land :	N
Latitude :	47.250709
Longitude :	-122.437126
Last Date in Agency List :	2023-01-03

Program Details

Program :	TOXICS
Program ID :	N/R
Interaction Type :	State Cleanup Site

Map Id: BC98
Direction: WSW
Distance: 0.246 mi., 1299 ft.
Elevation: 66 ft.
Relative: Higher

Site Name : USPS DOWNTOWN TACOMA PARKING LOT
S 14TH ST & COURT A
TACOMA | Tacoma, WA 98402

Database(s) : [ALL SITES - WA, CSCSL HWS - WA, FRS, HSL - WA] ***(cont.)***

Envirosite ID: 6533572
EPA ID: N/R

ALL SITES - WA ***(cont.)***

Interaction Type Description :	A site is being cleaned up under state regulations. Regulations include Model Toxics Control Act or its predecessors.
Status :	Active
Start Date :	2009-04-09
End Date :	N/R
SIC :	N/R
NAICS :	N/R
Program :	TOXICS
Program ID :	N/R
Interaction Type :	State Cleanup Site
Interaction Type Description :	A site is being cleaned up under state regulations. Regulations include Model Toxics Control Act or its predecessors.
Status :	Active
Start Date :	2009-04-09
End Date :	N/R
SIC :	N/R
NAICS :	81293 - Parking Lots and Garages

CSCSL HWS - WA

Facility Name :	USPS DOWNTOWN TACOMA PARKING LOT
Facility Address :	S 14TH ST & COURT A, TACOMA, 98402
County :	PIERCE

Site Details

Facility Site ID :	99997000
Site Status :	Awaiting Cleanup
Cleanup Site ID :	4741
Region :	Southwest
Responsible Section :	Southwest
WARM Rank :	5 - Lowest Assessed Risk
Is Brownfield? :	N/R
Is PSI? :	N/R
Current VCP :	N/R
Past VCP :	N/R
Institutional Control :	N/R
Latitude :	47.250709
Longitude :	-122.437126
Last Date in Agency List :	2023-03-07

Contaminants Details

Contaminant Name :	Petroleum Products-Unspecified
Groundwater :	N/R
Surface Water :	N/R
Soil :	Confirmed Above Cleanup Levels
Sediment :	N/R
Air :	N/R

Map Id: BC98
Direction: WSW
Distance: 0.246 mi., 1299 ft.
Elevation: 66 ft.
Relative: Higher

Site Name : USPS DOWNTOWN TACOMA PARKING LOT
S 14TH ST & COURT A
TACOMA | Tacoma, WA 98402

Database(s) : [ALL SITES - WA, CSCSL HWS - WA, FRS, HSL - WA] ***(cont.)***

Envirosite ID: 6533572
EPA ID: N/R

CSCSL HWS - WA ***(cont.)***

Bedrock :	N/R
Contaminant Name :	Non-Halogenated Solvents
Groundwater :	N/R
Surface Water :	N/R
Soil :	Confirmed Above Cleanup Levels
Sediment :	N/R
Air :	N/R
Bedrock :	N/R
Contaminant Name :	Polycyclic Aromatic Hydrocarbons
Groundwater :	N/R
Surface Water :	N/R
Soil :	Confirmed Above Cleanup Levels
Sediment :	N/R
Air :	N/R
Bedrock :	N/R
Contaminant Name :	Metals Priority Pollutants
Groundwater :	N/R
Surface Water :	N/R
Soil :	Confirmed Above Cleanup Levels
Sediment :	N/R
Air :	N/R
Bedrock :	N/R

FRS

Facility Name :	USPS DOWNTOWN TACOMA PARKING LOT
Facility Address :	S 14TH ST & COURT A, TACOMA, WA 98402
County :	PIERCE

Site Details

Registry ID :	110056484371
FRS Facility URL :	Click here for hyperlink provided by the agency.
Last Date in Agency List :	2023-02-13

Source Description

Source Description :

The WA-FSIS provides a means to query and display data maintained by the Washington Department of Ecology. This system contains key information for each facility/site that is currently, or has been, of interest to the Air Quality, Dam Safety, Hazardous Waste, Toxics Cleanup, and Water Quality Programs.

Map Id: BC98
Direction: WSW
Distance: 0.246 mi., 1299 ft.
Elevation: 66 ft.
Relative: Higher

Site Name : USPS DOWNTOWN TACOMA PARKING LOT
S 14TH ST & COURT A
TACOMA | Tacoma, WA 98402

Database(s) : [ALL SITES - WA, CSCSL HWS - WA, FRS, HSL - WA] ***(cont.)***

Envirosite ID: 6533572
EPA ID: N/R

FRS ***(cont.)***

FRS Environmental Interest
Source and System ID : WA-FSIS - 99997000

HSL - WA

Facility Name : USPS DOWNTOWN TACOMA PARKING LOT
Facility Address : S 14th St & Court A, Tacoma, 98402
County : Pierce

Site Details
Facility Site ID : 99997000
Cleanup Site ID : 4741
Status : Awaiting Cleanup
Site Rank : N/R
Alternative Site Name : N/R
Region : N/R
Resposbile Unit : N/R
Institutional Control : N/R
Current VCP : N/R
Past VCP : N/R
Latitude : N/R
Longitude : N/R
Agency Hyperlink : Click here for hyperlink provided by the agency.
Last Date in Agency List : 2022-02-11

Facility Name : USPS DOWNTOWN TACOMA PARKING LOT
Facility Address : S 14TH ST & COURT A, TACOMA, 98402
County : Pierce

Site Details
Facility Site ID : 99997000
Cleanup Site ID : 4741
Status : Awaiting Cleanup
Site Rank : 5 - Lowest Assessed Risk
Alternative Site Name : N/R
Region : Southwest
Resposbile Unit : Southwest
Institutional Control : N/R
Current VCP : N/R
Past VCP : N/R
Latitude : 47.250709164455
Longitude : -122.437125571055
Agency Hyperlink : Click here for hyperlink provided by the agency.
Last Date in Agency List : 2023-02-28

Contaminants
Contaminant Name : Petroleum Products-Unspecified
Ground water : N/R
Surface water : N/R

Map Id: BC98
Direction: WSW
Distance: 0.246 mi., 1299 ft.
Elevation: 66 ft.
Relative: Higher

Site Name : USPS DOWNTOWN TACOMA PARKING LOT
S 14TH ST & COURT A
TACOMA | Tacoma, WA 98402

Database(s) : [ALL SITES - WA, CSCSL HWS - WA, FRS, HSL - WA] ***(cont.)***

Envirosite ID: 6533572
EPA ID: N/R

HSL - WA ***(cont.)***

Soil :	Confirmed Above Cleanup Levels
Sediment :	N/R
Air :	N/R
Bedrock :	N/R

Contaminant Name :	Non-Halogenated Solvents
Ground water :	N/R
Surface water :	N/R
Soil :	Confirmed Above Cleanup Levels
Sediment :	N/R
Air :	N/R
Bedrock :	N/R

Contaminant Name :	Polycyclic Aromatic Hydrocarbons
Ground water :	N/R
Surface water :	N/R
Soil :	Confirmed Above Cleanup Levels
Sediment :	N/R
Air :	N/R
Bedrock :	N/R

Contaminant Name :	Metals Priority Pollutants
Ground water :	N/R
Surface water :	N/R
Soil :	Confirmed Above Cleanup Levels
Sediment :	N/R
Air :	N/R
Bedrock :	N/R

Map Id: T99
Direction: W
Distance: 0.246 mi., 1301 ft.
Elevation: 84 ft.
Relative: Higher

Site Name : FIRST INTERSTATE PLAZA BLDG CA | FIRST INTERSTATE PLAZA | JONES CHEMICALS INC
1201 PACIFIC AVE | 1201 PACIFIC AVE STE 1101 | 1201 PACIFIC AVE STE 1450
TACOMA | Tacoma, WA

Database(s) : [ALL SITES - WA, ALT FUELING, ECHO, FRS, OSHA, RCRA_LQG, T 2 - WA, UST - WA]

Envirosite ID: 52365355
EPA ID: N/R

ALL SITES - WA

Facility Name :	First Interstate Plaza Bldg CA
Facility Address :	1201 PACIFIC AVE, TACOMA, 98402
County :	Pierce

Map Id: T99
Direction: W
Distance: 0.246 mi., 1301 ft.
Elevation: 84 ft.
Relative: Higher

Site Name : FIRST INTERSTATE PLAZA BLDG CA | FIRST INTERSTATE PLAZA | JONES CHEMICALS INC
1201 PACIFIC AVE | 1201 PACIFIC AVE STE 1101 | 1201 PACIFIC AVE STE 1450 TACOMA | Tacoma, WA

Database(s) : [ALL SITES - WA, ALT FUELING, ECHO, FRS, OSHA, RCRA_LQG, T 2 - WA, UST - WA] ***(cont.)***

Envirosite ID: 52365355
EPA ID: N/R

ALL SITES - WA ***(cont.)***

Facility/Site ID :	1811859
Alternate Name :	FIRST INTERSTATE PLAZA
Program Name :	N/R
WRIA :	10
Legislative District :	27
Congressional District :	6
Ecology Region :	SWRO
Ecology Program Phone :	(360) 407-7224
Tribal Land :	N
Latitude :	47.25201
Longitude :	-122.43793
Last Date in Agency List :	2023-01-03

Facility/Site ID :	1811859
Alternate Name :	N/R
Program Name :	N/R
WRIA :	10
Legislative District :	27
Congressional District :	6
Ecology Region :	SWRO
Ecology Program Phone :	(360) 407-6734
Tribal Land :	N
Latitude :	47.25201
Longitude :	-122.43793
Last Date in Agency List :	2023-01-03

Facility/Site ID :	1811859
Alternate Name :	FIRST INTERSTATE PLAZA
Program Name :	N/R
WRIA :	10
Legislative District :	27
Congressional District :	6
Ecology Region :	SWRO
Ecology Program Phone :	(360) 407-6734
Tribal Land :	N
Latitude :	47.25201
Longitude :	-122.43793
Last Date in Agency List :	2023-01-03

Facility/Site ID :	1811859
Alternate Name :	N/R
Program Name :	N/R
WRIA :	10
Legislative District :	27
Congressional District :	6
Ecology Region :	SWRO
Ecology Program Phone :	(360) 407-6171
Tribal Land :	N

Map Id: T99
Direction: W
Distance: 0.246 mi., 1301 ft.
Elevation: 84 ft.
Relative: Higher

Site Name : FIRST INTERSTATE PLAZA BLDG CA | FIRST INTERSTATE PLAZA | JONES CHEMICALS INC
1201 PACIFIC AVE | 1201 PACIFIC AVE STE 1101 | 1201 PACIFIC AVE STE 1450
TACOMA | Tacoma, WA

Database(s) : [ALL SITES - WA, ALT FUELING, ECHO, FRS, OSHA, RCRA_LQG, T 2 - WA, UST - WA] ***(cont.)***

Envirosite ID: 52365355
EPA ID: N/R

ALL SITES - WA ***(cont.)***

Latitude :	47.25201
Longitude :	-122.43793
Last Date in Agency List :	2023-01-03
Facility/Site ID :	1811859
Alternate Name :	N/R
Program Name :	N/R
WRIA :	10
Legislative District :	27
Congressional District :	6
Ecology Region :	SWRO
Ecology Program Phone :	(360) 407-7224
Tribal Land :	N
Latitude :	47.25201
Longitude :	-122.43793
Last Date in Agency List :	2023-01-03

Program Details

Program :	HAZWASTE
Program ID :	WAD988466058
Interaction Type :	Emergency/Haz Chem Rpt TIER2
Interaction Type Description :	Businesses that store 10,000 pounds or more of a hazardous chemical or 500 pounds or less, depending on the chemical, of an extremely hazardous chemical on site at any one time must report annually. Reports are sent to the State Emergency Response Commission (represented by Ecology) Local Emergency Planning Committees, and local fire departments for emergency planning. (product, not waste)
Status :	Inactive
Start Date :	2001-12-31
End Date :	2011-10-17
SIC :	N/R
NAICS :	N/R
Program :	HAZWASTE
Program ID :	WAD988466058
Interaction Type :	Underground Storage Tank
Interaction Type Description :	Any one or combination of tanks (including connecting underground pipes) that is used to contain regulated substances and has a tank volume of ten percent or more beneath the surface of the ground. This term does not include any of the exempt UST systems specified in WAC 173-360-110(2) or any piping connected thereto. See WAC 173-360
Status :	Inactive
Start Date :	1999-06-24

Map Id: T99
Direction: W
Distance: 0.246 mi., 1301 ft.
Elevation: 84 ft.
Relative: Higher

Site Name : FIRST INTERSTATE PLAZA BLDG CA | FIRST INTERSTATE PLAZA | JONES CHEMICALS INC
1201 PACIFIC AVE | 1201 PACIFIC AVE STE 1101 | 1201 PACIFIC AVE STE 1450
TACOMA | Tacoma, WA

Database(s) : [ALL SITES - WA, ALT FUELING, ECHO, FRS, OSHA, RCRA_LQG, T 2 - WA, UST - WA] ***(cont.)***

Envirosite ID: 52365355
EPA ID: N/R

ALL SITES - WA ***(cont.)***

End Date : 2000-05-18
SIC : 9999 - NONCLASSIFIABLE ESTABLISHMENTS
NAICS : N/R

Program : HAZWASTE
Program ID : WAD988466058
Interaction Type : Underground Storage Tank

Interaction Type Description : Any one or combination of tanks (including connecting underground pipes) that is used to contain regulated substances and has a tank volume of ten percent or more beneath the surface of the ground. This term does not include any of the exempt UST systems specified in WAC 173-360-110(2) or any piping connected thereto. See WAC 173-360

Status : Inactive
Start Date : 1999-06-24
End Date : 2000-05-18
SIC : N/R
NAICS : N/R

Program : HAZWASTE
Program ID : WAD988466058
Interaction Type : Hazardous Waste Generator

Interaction Type Description : Facilities that generate any quantity of a dangerous waste. They may be classified as SQG, MQG, or LQG depending on hazardous waste generated for a given month.

Status : Inactive
Start Date : 1989-08-22
End Date : 1989-12-31
SIC : N/R
NAICS : N/R

Program : HAZWASTE
Program ID : WAD988466058
Interaction Type : Hazardous Waste Generator

Interaction Type Description : Facilities that generate any quantity of a dangerous waste. They may be classified as SQG, MQG, or LQG depending on hazardous waste generated for a given month.

Status : Inactive
Start Date : 1989-08-22
End Date : 1989-12-31
SIC : 9999 - NONCLASSIFIABLE ESTABLISHMENTS
NAICS : N/R

Map Id: T99
Direction: W
Distance: 0.246 mi., 1301 ft.
Elevation: 84 ft.
Relative: Higher

Site Name : FIRST INTERSTATE PLAZA BLDG CA | FIRST INTERSTATE PLAZA | JONES CHEMICALS INC
1201 PACIFIC AVE | 1201 PACIFIC AVE STE 1101 | 1201 PACIFIC AVE STE 1450
TACOMA | Tacoma, WA

Database(s) : [ALL SITES - WA, ALT FUELING, ECHO, FRS, OSHA, RCRA_LQG, T 2 - WA, UST - WA] ***(cont.)***

Envirosite ID: 52365355
EPA ID: N/R

ALL SITES - WA ***(cont.)***

Facility Name :	JONES CHEMICALS INC
Facility Address :	1201 PACIFIC AVE STE 1101, TACOMA, 98402
County :	N/R
Facility/Site ID :	5755113
Alternate Name :	N/R
Program Name :	N/R
WRIA :	10
Legislative District :	27
Congressional District :	6
Ecology Region :	SWRO
Ecology Program Phone :	N/R
Tribal Land :	N
Latitude :	47.252327
Longitude :	-122.438387
Last Date in Agency List :	2023-01-03

Program Details

Program :	N/R
Program ID :	N/R
Interaction Type :	Urban Waters
Interaction Type Description :	The site has been inspected by an Ecology Urban Waters Inspector.
Status :	Active
Start Date :	2008-03-14
End Date :	N/R
SIC :	N/R
NAICS :	N/R

ALT FUELING

Facility Name :	VISITOR GARAGE
Facility Address :	1201 Pacific Ave, Tacoma, WA 98402
ID Number :	67692
Date Last Confirmed :	2021-01-13
Status :	Open: The station is open.
Station Phone :	888-758-4389
Expected Date :	N/R
Groups With Access Code :	Public
Access Days Time :	24 hours daily
Cards Accepted :	N/R
Date Updated :	2021-01-13 00:27:58
BD Blends :	N/R
Open Date :	N/R
Fuel Type :	Electric
NG Fill Type :	N/R
NG PSI :	N/R

Map Id: T99
Direction: W
Distance: 0.246 mi., 1301 ft.
Elevation: 84 ft.
Relative: Higher

Site Name : FIRST INTERSTATE PLAZA BLDG CA | FIRST INTERSTATE PLAZA | JONES CHEMICALS INC
1201 PACIFIC AVE | 1201 PACIFIC AVE STE 1101 | 1201 PACIFIC AVE STE 1450 TACOMA | Tacoma, WA

Database(s) : [ALL SITES - WA, ALT FUELING, ECHO, FRS, OSHA, RCRA_LQG, T 2 - WA, UST - WA] ***(cont.)***

Envirosite ID: 52365355
EPA ID: N/R

ALT FUELING ***(cont.)***

EV Level 1 EVSE Number :	N/R
EV Level 2 EVSE Number :	2
EV DC Fast Count :	N/R
EV Other Information :	N/R
EV Network :	ChargePoint Network
EV Network Website :	Click here for hyperlink provided by the agency.
Hydrogen Status Link :	N/R
NG Vehicle Class :	N/R
LPG Primary :	N/R
E85 Blender Pump :	N/R
EV Connector Types :	J1772
Hydrogen is Retail :	N/R
Access Code :	public
Access Detail Code :	N/R
Intersection Directions :	PEDESTAL UNIT; Visitor (Basement) Garage-Entry on "A" St. north of 13th & "A" St. intersection, use left entry gate. WALL UNIT; Visitor (Basement) Garage-Entry on "A" St. north of 13th & "A" St. intersection, use left entry gate.
Geocode Status :	200-9
Geocode Status Description :	Premise (building name, property name, shopping center, etc.) level accuracy.
Owner Type :	N/R
Federal Agency ID :	N/R
Federal Agency Name :	N/R
Facility Type :	N/R
CNG Dispenser Num :	N/R
CNG On-Site Renewable Source :	N/R
CNG Total Compression Capacity :	N/R
CNG Storage Capacity :	N/R
LNG On-Site Renewable Source :	N/R
E85 Other Ethanol Blends :	N/R
EV Pricing :	$0.25 per kWh
LPG Nozzle Types :	N/R
Hydrogen Pressures :	N/R
Hydrogen Standards :	N/R
CNG Fill Type :	N/R
CNG PSI :	N/R
CNG Vehicle Class :	N/R
LNG Vehicle Class :	N/R
Latitude :	47.252087
Longitude :	-122.437535
EV On-Site Renewable Source :	N/R
Last Date in Agency List :	2021-02-15
Facility Name :	VISITOR GARAGE PEDESTAL UNIT
Facility Address :	1201 Pacific Ave, Tacoma, WA 98402

Map Id: T99
Direction: W
Distance: 0.246 mi., 1301 ft.
Elevation: 84 ft.
Relative: Higher

Site Name : FIRST INTERSTATE PLAZA BLDG CA | FIRST INTERSTATE PLAZA | JONES CHEMICALS INC
1201 PACIFIC AVE | 1201 PACIFIC AVE STE 1101 | 1201 PACIFIC AVE STE 1450 TACOMA | Tacoma, WA

Database(s) : [ALL SITES - WA, ALT FUELING, ECHO, FRS, OSHA, RCRA_LQG, T 2 - WA, UST - WA] ***(cont.)***

Envirosite ID: 52365355
EPA ID: N/R

ALT FUELING ***(cont.)***

ID Number :	67692
Date Last Confirmed :	2022-12-13
Status :	Open: The station is open.
Station Phone :	888-758-4389
Expected Date :	N/R
Groups With Access Code :	Public
Access Days Time :	24 hours daily
Cards Accepted :	N/R
Date Updated :	2022-12-13 23:23:15
BD Blends :	N/R
Open Date :	2015-06-06
Fuel Type :	Electric
NG Fill Type :	N/R
NG PSI :	N/R
EV Level 1 EVSE Number :	N/R
EV Level 2 EVSE Number :	1
EV DC Fast Count :	N/R
EV Other Information :	N/R
EV Network :	ChargePoint Network
EV Network Website :	Click here for hyperlink provided by the agency.
Hydrogen Status Link :	N/R
NG Vehicle Class :	N/R
LPG Primary :	N/R
E85 Blender Pump :	N/R
EV Connector Types :	J1772
Hydrogen is Retail :	N/R
Access Code :	public
Access Detail Code :	N/R
Intersection Directions :	N/R
Geocode Status :	GPS
Geocode Status Description :	The location is from a real GPS readout at the station.
Owner Type :	N/R
Federal Agency ID :	N/R
Federal Agency Name :	N/R
Facility Type :	N/R
CNG Dispenser Num :	N/R
CNG On-Site Renewable Source :	N/R
CNG Total Compression Capacity :	N/R
CNG Storage Capacity :	N/R
LNG On-Site Renewable Source :	N/R
E85 Other Ethanol Blends :	N/R
EV Pricing :	N/R
LPG Nozzle Types :	N/R
Hydrogen Pressures :	N/R
Hydrogen Standards :	N/R
CNG Fill Type :	N/R
CNG PSI :	N/R
CNG Vehicle Class :	N/R
LNG Vehicle Class :	N/R
Latitude :	47.252117
Longitude :	-122.437452
EV On-Site Renewable Source :	N/R

Map Id: T99
Direction: W
Distance: 0.246 mi., 1301 ft.
Elevation: 84 ft.
Relative: Higher

Site Name : FIRST INTERSTATE PLAZA BLDG CA | FIRST INTERSTATE PLAZA | JONES CHEMICALS INC
1201 PACIFIC AVE | 1201 PACIFIC AVE STE 1101 | 1201 PACIFIC AVE STE 1450
TACOMA | Tacoma, WA

Database(s) : [ALL SITES - WA, ALT FUELING, ECHO, FRS, OSHA, RCRA_LQG, T 2 - WA, UST - WA] ***(cont.)***

Envirosite ID: 52365355
EPA ID: N/R

ALT FUELING ***(cont.)***

Last Date in Agency List :	2022-12-20
Facility Name :	VISITOR GARAGE WALL UNIT
Facility Address :	1201 Pacific Ave, Tacoma, WA 98402
ID Number :	172050
Date Last Confirmed :	2022-12-13
Status :	Open: The station is open.
Station Phone :	888-758-4389
Expected Date :	N/R
Groups With Access Code :	Public
Access Days Time :	24 hours daily
Cards Accepted :	N/R
Date Updated :	2022-12-13 23:22:56
BD Blends :	N/R
Open Date :	2021-01-27
Fuel Type :	Electric
NG Fill Type :	N/R
NG PSI :	N/R
EV Level 1 EVSE Number :	N/R
EV Level 2 EVSE Number :	1
EV DC Fast Count :	N/R
EV Other Information :	N/R
EV Network :	ChargePoint Network
EV Network Website :	Click here for hyperlink provided by the agency.
Hydrogen Status Link :	N/R
NG Vehicle Class :	N/R
LPG Primary :	N/R
E85 Blender Pump :	N/R
EV Connector Types :	J1772
Hydrogen is Retail :	N/R
Access Code :	public
Access Detail Code :	N/R
Intersection Directions :	N/R
Geocode Status :	GPS
Geocode Status Description :	The location is from a real GPS readout at the station.
Owner Type :	N/R
Federal Agency ID :	N/R
Federal Agency Name :	N/R
Facility Type :	N/R
CNG Dispenser Num :	N/R
CNG On-Site Renewable Source :	N/R
CNG Total Compression Capacity :	N/R
CNG Storage Capacity :	N/R
LNG On-Site Renewable Source :	N/R
E85 Other Ethanol Blends :	N/R
EV Pricing :	N/R
LPG Nozzle Types :	N/R
Hydrogen Pressures :	N/R
Hydrogen Standards :	N/R

Map Id: T99
Direction: W
Distance: 0.246 mi., 1301 ft.
Elevation: 84 ft.
Relative: Higher

Site Name : FIRST INTERSTATE PLAZA BLDG CA | FIRST INTERSTATE PLAZA | JONES CHEMICALS INC
1201 PACIFIC AVE | 1201 PACIFIC AVE STE 1101 | 1201 PACIFIC AVE STE 1450
TACOMA | Tacoma, WA

Database(s) : [ALL SITES - WA, ALT FUELING, ECHO, FRS, OSHA, RCRA_LQG, T 2 - WA, UST - WA] ***(cont.)***

Envirosite ID: 52365355
EPA ID: N/R

ALT FUELING ***(cont.)***

CNG Fill Type :	N/R
CNG PSI :	N/R
CNG Vehicle Class :	N/R
LNG Vehicle Class :	N/R
Latitude :	47.252059
Longitude :	-122.437484
EV On-Site Renewable Source :	N/R
Last Date in Agency List :	2022-12-20

ECHO

Facility Name :	FIRST INTERSTATE PLAZA BLDG CA
Facility Address :	1201 PACIFIC AVE, TACOMA, WA 98402
County :	PIERCE
Last Inspection Date :	N/R
Registry ID :	110005349033
FIPS Code :	53053
EPA Region :	10
Inspection Count :	0
Last Inspection Days :	N/R
Informal Count :	0
Last Informal Action Date :	N/R
Formal Action Count :	0
Last Formal Action Date :	N/R
Total Penalties :	0
Penalty Count :	N/R
Last Penalty Date :	N/R
Last Penalty Amount :	N/R
QTRS IN NC :	0
Programs IN SNC :	0
Current Compliance Status :	No Violation Identified
Three-Year Compliance Status :	_____
Collection Method :	ADDRESS MATCHING-HOUSE NUMBER
Reference Point :	CENTER OF A FACILITY OR STATION
Accuracy Meters :	30
Derived Tribes :	Puyallup Tribe of the Puyallup Reservation - 1 mile(s), Puyallup Tribe of the Puyallup Reservation - 1.2 mile(s), Muckleshoot Indian Tribe - 11.1 mile(s), Muckleshoot Indian Tribe - 14 mile(s), Nisqually Indian Tribe - 17.5 mile(s), Squaxin Island Tribe of the Squaxin Island Reservation - 21.8 mile(s), Squaxin Island Tribe of the Squaxin Island Reservation - 23.6 mile(s)
Derived HUC :	17110019
Derived WBD :	171100190301
Derived STCTY FIPS :	53053
Derived Zip :	98402
Derived CD113 :	06
Derived CB2010 :	530530616011049

Map Id: T99
Direction: W
Distance: 0.246 mi., 1301 ft.
Elevation: 84 ft.
Relative: Higher

Site Name : FIRST INTERSTATE PLAZA BLDG CA | FIRST INTERSTATE PLAZA | JONES CHEMICALS INC
1201 PACIFIC AVE | 1201 PACIFIC AVE STE 1101 | 1201 PACIFIC AVE STE 1450
TACOMA | Tacoma, WA

Database(s) : [ALL SITES - WA, ALT FUELING, ECHO, FRS, OSHA, RCRA_LQG, T 2 - WA, UST - WA] ***(cont.)***

Envirosite ID: 52365355
EPA ID: N/R

ECHO ***(cont.)***

MYRTK Universe :	NNN
NPDES IDs :	N/R
CWA Permit Types :	N/R
CWA Compliance Tracking :	N/R
CWA NAICS :	N/R
CWA SICS :	N/R
CWA Inspection Count :	N/R
CWA Last Inspection Days :	N/R
CWA Informal Count :	N/R
CWA Formal Action Count :	N/R
CWA Last Formal Action Date :	N/R
CWA Penalties :	N/R
CWA Last Penalty Date :	N/R
CWA Last Penalty Amount :	N/R
CWA Quarters IN NC :	N/R
CWA Current Compliance Status :	N/R
CWA Current SNC Flag :	N
CWA 13 Quarters Compliance Status :	N/R
CWA 13 Quarters Effluent Exceedances:	N/R
CWA Three-Year QNCR Codes :	N/R
DFR URL :	Click here for hyperlink provided by the agency.
Facility SIC :	N/R
Facility NAICS :	53119 - Lessors of Other Real Estate Property
Facility Last Inspection EPA Date :	N/R
Facility Last Inspection State Date :	N/R
Facility Last Formal Act EPA Date :	N/R
Facility Last Formal Act State Date :	N/R
Facility Last Informal Act EPA Date :	N/R
Facility Last Informal Act State Date:	N/R
Facility Federal Agency :	N/R
TRI Reporter :	N/R
Facility Imp Water Flag :	N/R
Current SNC Flag :	N
Indian County Flag :	N
Federal Flag :	N/R
US Mexico Border Flag :	N/R
Chesapeak Bay Flag :	N/R
AIR Flag :	N
NPDES Flag :	N
SDWIS Flag :	N
RCRA Flag :	Y
TRI Flag :	N
GHG Flag :	N
Major Flag :	N/R
Active Flag :	N/R
NAA Flag :	N
Latitude :	47.252
Longitude :	-122.43835
Last Date in Agency List :	2023-01-16

Map Id: T99
Direction: W
Distance: 0.246 mi., 1301 ft.
Elevation: 84 ft.
Relative: Higher

Site Name : FIRST INTERSTATE PLAZA BLDG CA | FIRST INTERSTATE PLAZA | JONES CHEMICALS INC
1201 PACIFIC AVE | 1201 PACIFIC AVE STE 1101 | 1201 PACIFIC AVE STE 1450 TACOMA | Tacoma, WA

Database(s) : [ALL SITES - WA, ALT FUELING, ECHO, FRS, OSHA, RCRA_LQG, T 2 - WA, UST - WA] ***(cont.)***

Envirosite ID: 52365355
EPA ID: N/R

FRS

Facility Name : FIRST INTERSTATE PLAZA BLDG CA
Facility Address : 1201 PACIFIC AVE, TACOMA, WA 98402
County : PIERCE

Site Details
Registry ID : 110005349033
FRS Facility URL : Click here for hyperlink provided by the agency.
Last Date in Agency List : 2023-02-13

Source Description
Source Description : RCRAInfo is EPA's comprehensive information system that supports the Resource Conservation and Recovery Act (RCRA) of 1976 and the Hazardous and Solid Waste Amendments (HSWA) of 1984 through the tracking of events and activities related to facilities that generate, transport, and treat, store, or dispose of hazardous waste. RCRAInfo allows RCRA program staff to track the notification, permit, compliance, and corrective action activities required under RCRA. RCRAInfo also supports generation of the National Hazardous Waste Biennial Report. All generators and treatment, storage, and disposal facilities who handle hazardous waste are required to report to the EPA Administrator at least once every two years to support creation of the Biennial Report.
The WA-FSIS provides a means to query and display data maintained by the Washington Department of Ecology. This system contains key information for each facility/site that is currently, or has been, of interest to the Air Quality, Dam Safety, Hazardous Waste, Toxics Cleanup, and Water Quality Programs.

Source Description :

NCDB supports implementation of the Federal Insecticide, Fungicide, and Rodenticide Act (FIFRA) and the Toxic Substances Control Act (TSCA). The system tracks inspections in regions and states with cooperative agreements, enforcement actions, and settlements.

FRS Environmental Interest
Source and System ID : NCDB - I10#19880224WA002 1
RCRAINFO - WAD988466058
WA-FSIS - 1811859

Facility Name : JONES CHEMICALS INC
Facility Address : 1201 PACIFIC AVE STE 1101, TACOMA, WA 98402
County : PIERCE

Map Id: T99
Direction: W
Distance: 0.246 mi., 1301 ft.
Elevation: 84 ft.
Relative: Higher

Site Name : FIRST INTERSTATE PLAZA BLDG CA | FIRST INTERSTATE PLAZA | JONES CHEMICALS INC
1201 PACIFIC AVE | 1201 PACIFIC AVE STE 1101 | 1201 PACIFIC AVE STE 1450
TACOMA | Tacoma, WA

Database(s) : [ALL SITES - WA, ALT FUELING, ECHO, FRS, OSHA, RCRA_LQG, T 2 - WA, UST - WA] ***(cont.)***

Envirosite ID: 52365355
EPA ID: N/R

FRS ***(cont.)***

Site Details

Registry ID :	110037548641
FRS Facility URL :	Click here for hyperlink provided by the agency.
Last Date in Agency List :	2023-02-13

Source Description

Source Description :

The WA-FSIS provides a means to query and display data maintained by the Washington Department of Ecology. This system contains key information for each facility/site that is currently, or has been, of interest to the Air Quality, Dam Safety, Hazardous Waste, Toxics Cleanup, and Water Quality Programs.

FRS Environmental Interest

Source and System ID :	WA-FSIS - 5755113

OSHA

Facility Name :	RESTEC CONTRACTORS INC
Facility Address :	1201 PACIFIC AVE, TACOMA, WA 98402

Site Details

Activity Number :	111471579
Reporting ID :	1055330
Open Date :	1991-05-23
Conference Closed :	1991-08-19
Case Closed :	1991-09-11
Case Mod Date :	N/R
Owner Type :	Private
Advance Notice :	N
Safety/Health :	Health
Number in Establishment :	6
SIC :	1742 - PLASTERING, DRYWALL, ACOUSTICAL, AND INSULATION WORK
NAICS :	000000
Inspection Type :	Planned
Inspection Scope :	Complete
Why No Inspection :	N/R
Union :	Yes
Mailing Address :	14700 NE 95TH ST, REDMOND, WA 98052
Agency Hyperlink :	Click here for hyperlink provided by the agency.
Last Date in Agency List :	2023-01-13

Map Id: T99
Direction: W
Distance: 0.246 mi., 1301 ft.
Elevation: 84 ft.
Relative: Higher

Site Name : FIRST INTERSTATE PLAZA BLDG CA | FIRST INTERSTATE PLAZA | JONES CHEMICALS INC
1201 PACIFIC AVE | 1201 PACIFIC AVE STE 1101 | 1201 PACIFIC AVE STE 1450 TACOMA | Tacoma, WA

Database(s) : [ALL SITES - WA, ALT FUELING, ECHO, FRS, OSHA, RCRA_LQG, T 2 - WA, UST - WA] ***(cont.)***

Envirosite ID: 52365355
EPA ID: N/R

OSHA ***(cont.)***

Violations

Activity Number :	111471579
Citation ID :	01001
Delete Flag :	N/R
Standard Ref :	0650002001 E
Violation Type :	Other
Issuance Date :	1991-09-05
Abate Date :	1991-08-19
Abate Complete :	Abatement Completed
Current Penalty :	120.0
Initial Penalty :	120.0
Contest Date :	N/R
Final Order Date :	N/R
Number Instances :	1
Number Exposed :	6
Record :	N/R
Gravity :	N/R
Emphasis :	N/R
Hazcat :	N/R
FTA Insp Number :	N/R
FTA Issuance Date :	N/R
FTA Penalty :	N/R
FTA Contest Date :	N/R
FTA Final Order Date :	N/R
HAZ Subtances :	ASBESTOS, ALL FORMS
Facility Name :	WINGARD & COMPANY INC
Facility Address :	1201 PACIFIC AVE STE 1450, TACOMA, WA 98402

Site Details

Activity Number :	115176315
Reporting ID :	1055330
Open Date :	1997-12-03
Conference Closed :	1997-12-16
Case Closed :	1998-04-01
Case Mod Date :	N/R
Owner Type :	Private
Advance Notice :	N
Safety/Health :	Health
Number in Establishment :	1
SIC :	1711 - PLUMBING, HEATING AND AIR-CONDITIONING
NAICS :	000000
Inspection Type :	Unprog Rel
Inspection Scope :	Complete
Why No Inspection :	N/R
Union :	Yes
Mailing Address :	2306 PACIFIC AVE, TACOMA, WA 98402
Agency Hyperlink :	Click here for hyperlink provided by the agency.

Map Id: T99
Direction: W
Distance: 0.246 mi., 1301 ft.
Elevation: 84 ft.
Relative: Higher

Site Name : FIRST INTERSTATE PLAZA BLDG CA | FIRST INTERSTATE PLAZA | JONES CHEMICALS INC
1201 PACIFIC AVE | 1201 PACIFIC AVE STE 1101 | 1201 PACIFIC AVE STE 1450
TACOMA | Tacoma, WA

Database(s) : [ALL SITES - WA, ALT FUELING, ECHO, FRS, OSHA, RCRA_LQG, T 2 - WA, UST - WA] ***(cont.)***

Envirosite ID: 52365355
EPA ID: N/R

OSHA ***(cont.)***

Last Date in Agency List : 2023-01-13

Violations

Activity Number :	115176315
Citation ID :	01001
Delete Flag :	N/R
Standard Ref :	0620013002 A
Violation Type :	Other
Issuance Date :	1998-02-09
Abate Date :	1997-12-16
Abate Complete :	Abatement Completed
Current Penalty :	N/R
Initial Penalty :	N/R
Contest Date :	N/R
Final Order Date :	N/R
Number Instances :	1
Number Exposed :	1
Record :	N/R
Gravity :	N/R
Emphasis :	N/R
Hazcat :	N/R
FTA Insp Number :	N/R
FTA Issuance Date :	N/R
FTA Penalty :	N/R
FTA Contest Date :	N/R
FTA Final Order Date :	N/R
HAZ Subtances :	SODIUM HYDROXIDE; POTASSIUM HYDROXIDE

RCRA_LQG

Facility Name :	FIRST INTERSTATE PLAZA
Facility Address :	1201 PACIFIC AVE, TACOMA, WA 98402
County :	PIERCE
Date Form Received by Agency :	1990-12-31
EPA ID :	WAD988466058
Mailing Address :	PO BOX 1193, TACOMA, WA 98401
Contact :	GREGORY RICH
Contact Address :	N/R
Contact Country :	US
Contact Telephone :	206-383-0700
Contact Email :	N/R
EPA Region :	10
Land Type :	Not Reported
Source Type :	Annual/Biennial Report
Classification :	Large Quantity Generator

Map Id: T99
Direction: W
Distance: 0.246 mi., 1301 ft.
Elevation: 84 ft.
Relative: Higher

Site Name : FIRST INTERSTATE PLAZA BLDG CA | FIRST INTERSTATE PLAZA | JONES CHEMICALS INC
1201 PACIFIC AVE | 1201 PACIFIC AVE STE 1101 | 1201 PACIFIC AVE STE 1450
TACOMA | Tacoma, WA

Database(s) : [ALL SITES - WA, ALT FUELING, ECHO, FRS, OSHA, RCRA_LQG, T 2 - WA, UST - WA] ***(cont.)***

Envirosite ID: 52365355
EPA ID: N/R

RCRA_LQG ***(cont.)***

Description :

Handlers that generate 1,000 kg or more of hazardous waste during any calendar month; or generate more than 1 kg of acutely hazardous waste during any calendar month; or generate more than 100 kg of any residue or contaminated soil, waste or other debris resulting from the cleanup of a spill, into or on any land or water, of acutely hazardous waste during any calendar month; or generate 1 kg or less of acutely hazardous waste during any calendar month, and accumulate more than 1 kg of acutely hazardous waste at any time; or generate 100 kg or less of any residue or contaminated soil, waste or other debris resulting from the cleanup of a spill, into or on any land or water, of acutely hazardous waste during any calendar month, and accumulated more than 100 kg of that material at any time.

Last Date in Agency List : 2023-01-23

Owner/Operator Summary

Owner/Operator Name :	N/R
Owner/Operator Address :	N/R
Owner/Operator Country :	N/R
Owner/Operator Telephone :	N/R
Owner/Operator Email :	N/R
Owner/Operator Fax :	N/R
Legal Status :	N/R
Owner/Operator Type :	N/R
Owner/Operator Start Date :	N/R
Owner/Operator End Date :	N/R

Handler Activities Summary

U.S. Importer of Hazardous Waste :	N
Mixed Waste (Haz. and Radioactive) :	N
Recycler of Hazardous Waste :	N
Transporter of Hazardous Waste :	N
Treater, Storer or Disposer of HW :	N
Underground Injection Activity :	N
On-site Burner Exemption :	N
Furnace Exemption :	N
Used Oil Fuel Burner :	N
Used Oil Processor :	N
Used Oil Refiner :	N
Used Oil Fuel Marketer to Burner :	N
Used Oil Specification Marketer :	N
Used Oil Transfer Facility :	N
Used Oil Transporter :	N

Historical Generators

Date Form Received by Agency :	1989-08-22
Facility Name :	FIRST INTERSTATE PLAZA BLDG CA

Map Id: T99
Direction: W
Distance: 0.246 mi., 1301 ft.
Elevation: 84 ft.
Relative: Higher

Site Name : FIRST INTERSTATE PLAZA BLDG CA | FIRST INTERSTATE PLAZA | JONES CHEMICALS INC
1201 PACIFIC AVE | 1201 PACIFIC AVE STE 1101 | 1201 PACIFIC AVE STE 1450 TACOMA | Tacoma, WA

Database(s) : [ALL SITES - WA, ALT FUELING, ECHO, FRS, OSHA, RCRA_LQG, T 2 - WA, UST - WA] ***(cont.)***

Envirosite ID: 52365355
EPA ID: N/R

RCRA_LQG ***(cont.)***

Classification : Not a generator, verified

Notices of Violations Summary
Regulation Violated : N

T 2 - WA

Facility Name : First Interstate Plaza Bldg CA
Facility Address : 1201 PACIFIC AVE, TACOMA, 98402
County : Pierce

Facility/Site ID : 1811859
Alternate Name : N/R
Program Name : N/R
WRIA : 10
Legislative District : 27
Congressional District : 6
Ecology Region : SWRO
Ecology Program Phone : (360) 407-6171
Tribal Land : N
Latitude : 47.25201
Longitude : -122.43793
Last Date in Agency List : 2023-01-04

Program Details
Program : HAZWASTE
Interaction Type : Emergency/Haz Chem Rpt TIER2

Interaction Type Description : Businesses that store 10,000 pounds or more of a hazardous chemical or 500 pounds or less, depending on the chemical, of an extremely hazardous chemical on site at any one time must report annually. Reports are sent to the State Emergency Response Commission (represented by Ecology) Local Emergency Planning Committees, and local fire departments for emergency planning. (product, not waste)

Status : Inactive
Start Date : 2001-12-31
End Date : 2011-10-17
SIC : N/R
NAICS : N/R

UST - WA

Facility Name : FIRST INTERSTATE PLAZA
Facility Address : 1201 PACIFIC AVE, Tacoma, 98042
County : Pierce

Map Id: T99
Direction: W
Distance: 0.246 mi., 1301 ft.
Elevation: 84 ft.
Relative: Higher

Site Name : FIRST INTERSTATE PLAZA BLDG CA | FIRST INTERSTATE PLAZA | JONES CHEMICALS INC
1201 PACIFIC AVE | 1201 PACIFIC AVE STE 1101 | 1201 PACIFIC AVE STE 1450
TACOMA | Tacoma, WA

Database(s) : [ALL SITES - WA, ALT FUELING, ECHO, FRS, OSHA, RCRA_LQG, T 2 - WA, UST - WA] ***(cont.)***

Envirosite ID: 52365355
EPA ID: N/R

UST - WA ***(cont.)***

Facility Site ID :	1811859
UST Site ID :	502811
Tag Number(s) :	N/R
Responsible Unit :	Southwest
Is Active :	No
Latitude :	47.25201
Longitude :	-122.43793
Last Date in Agency List :	2022-12-29

Tank Details

Tank Name :	1
Tank Status :	Closed in Place
Install Date :	1964-01-01
Tank Upgrade Date :	N/R
Tank Permanent Closure Date :	1995-01-19
Permit Expiration Date :	N/R
Tank Material :	N/R
Tank Construction :	N/R
Tank Corrosion Protection :	N/R
Tank Manifold :	N/R
Tank Release Detection :	N/R
Tank Tightness Test :	N/R
Tank Spill Prevention :	N/R
Capacity Range :	N/R
Actual Capacity :	1000
Pipe Material :	N/R
Pipe Construction :	N/R
Pipe Corrosion Protection :	N/R
Tank SFC :	N/R
Dispenser SFC :	N/R
Primary Pipe Release Detection :	N/R
Secondary Pipe Release Detection :	N/R
Pipe Pumping System :	N/R
Pipe Install Date :	N/R
Turbine Sump Construction :	N/R
Tank Status Date :	1999-12-10
Tank Install Date :	N/R
Tank Overfill Prevention :	N/R

Compartments Details

Compartment Number :	1
Compartment Capacity :	1000
Substance Stored :	Diesel
Used Substance :	N/R
Ecy Region :	N/R

Map Id: BD100
Direction: WSW
Distance: 0.249 mi., 1317 ft.
Elevation: 50 ft.
Relative: Higher

Site Name : VETERANS INDEPENDENT ENTERPRISES OF WA
AMERICAN LAKE VAMC 117 BLD 148
TACOMA, WA

Database(s) : [ALL SITES - WA, RCRA_NONGEN]

Envirosite ID: 6594574
EPA ID: WAD988513305

ALL SITES - WA

Facility Name :	Veterans Independent Enterprises of WA
Facility Address :	AMERICAN LAKE VAMC 117 BLD 148, TACOMA, 98493-5000
County :	Pierce
Facility/Site ID :	72864418
Alternate Name :	N/R
Program Name :	N/R
WRIA :	10
Legislative District :	27
Congressional District :	6
Ecology Region :	SWRO
Ecology Program Phone :	(360) 407-6734
Tribal Land :	N
Latitude :	47.2481
Longitude :	-122.43551
Last Date in Agency List :	2023-01-03

Facility/Site ID :	72864418
Alternate Name :	N/R
Program Name :	N/R
WRIA :	10
Legislative District :	27
Congressional District :	6
Ecology Region :	SWRO
Ecology Program Phone :	(360) 407-6731
Tribal Land :	N
Latitude :	47.2481
Longitude :	-122.43551
Last Date in Agency List :	2023-01-03

Program Details

Program :	HAZWASTE
Program ID :	WAD988513305
Interaction Type :	Hazardous Waste Generator
Interaction Type Description :	Facilities that generate any quantity of a dangerous waste. They may be classified as SQG, MQG, or LQG depending on hazardous waste generated for a given month.
Status :	Inactive
Start Date :	1992-10-27
End Date :	1995-07-18
SIC :	N/R
NAICS :	N/R

Program :	HAZWASTE
Program ID :	WAD988513305
Interaction Type :	Hazardous Waste Planner

Map Id: BD100
Direction: WSW
Distance: 0.249 mi., 1317 ft.
Elevation: 50 ft.
Relative: Higher

Site Name : VETERANS INDEPENDENT ENTERPRISES OF WA
AMERICAN LAKE VAMC 117 BLD 148
TACOMA, WA

Database(s) : [ALL SITES - WA, RCRA_NONGEN] ***(cont.)***

Envirosite ID: 6594574
EPA ID: WAD988513305

ALL SITES - WA ***(cont.)***

Interaction Type Description :	Under Chapter 173-307 WAC, facilities that report under Section 313 of the Emergency Planning/Community Right-To-Know Act (EPCRA), or that generate more than 2,640 pounds of hazardous waste per year, must prepare Pollution Prevention Plans.
Status :	Inactive
Start Date :	1995-01-01
End Date :	1995-07-01
SIC :	N/R
NAICS :	N/R

RCRA_NONGEN

Facility Name :	VETERANS INDEPENDENT ENTERPRISES OF WA
Facility Address :	AMERICAN LAKE VAMC 117 BLD 148, TACOMA, WA 98493
County :	PIERCE
Date Form Received by Agency :	1997-04-24
EPA ID :	WAD988513305
Mailing Address :	117 AMERICAN LAKE BLDG #148, TACOMA, WA 98493
Contact :	ERIC HANCOCK
Contact Address :	4630 16TH ST E STE B-16, FIFE, WA 98424
Contact Country :	US
Contact Telephone :	253-922-5650
Contact Email :	N/R
EPA Region :	10
Land Type :	Other land type
Source Type :	Implementer
Classification :	Not a generator, verified
Description :	Not a generator, verified
Last Date in Agency List :	2023-01-23

Owner/Operator Summary

Owner/Operator Name :	BOARD OF DIRECTORS VIEW
Owner/Operator Address :	117 AMERICAN LAKE BLDG #148, TACOMA, WA 98493
Owner/Operator Country :	US
Owner/Operator Telephone :	253-922-5650
Owner/Operator Email :	N/R
Owner/Operator Fax :	N/R
Legal Status :	Private
Owner/Operator Type :	Owner
Owner/Operator Start Date :	1996-06-26
Owner/Operator End Date :	N/R
Owner/Operator Name :	BOARD OF DIRECTORS VIEW
Owner/Operator Address :	117 AMERICAN LAKE BLDG #148, TACOMA, WA 98493-5000
Owner/Operator Country :	US
Owner/Operator Telephone :	253-922-5650
Owner/Operator Email :	N/R
Owner/Operator Fax :	N/R
Legal Status :	Other land type
Owner/Operator Type :	Owner

Map Id: BD100
Direction: WSW
Distance: 0.249 mi., 1317 ft.
Elevation: 50 ft.
Relative: Higher

Site Name : VETERANS INDEPENDENT ENTERPRISES OF WA
AMERICAN LAKE VAMC 117 BLD 148
TACOMA, WA

Database(s) : [ALL SITES - WA, RCRA_NONGEN] ***(cont.)***

Envirosite ID: 6594574
EPA ID: WAD988513305

RCRA_NONGEN ***(cont.)***

Owner/Operator Start Date :	1996-06-26
Owner/Operator End Date :	N/R
Owner/Operator Name :	ERIC HANCOCK
Owner/Operator Address :	4630 16TH ST E STE B16, FIFE, WA 98424-2666
Owner/Operator Country :	US
Owner/Operator Telephone :	253-922-5650
Owner/Operator Email :	N/R
Owner/Operator Fax :	N/R
Legal Status :	Other land type
Owner/Operator Type :	Operator
Owner/Operator Start Date :	1997-05-01
Owner/Operator End Date :	N/R
Owner/Operator Name :	HANCOCK, ERIC
Owner/Operator Address :	4630 16TH ST E STE B16, FIFE, WA 98424
Owner/Operator Country :	US
Owner/Operator Telephone :	253-922-5650
Owner/Operator Email :	N/R
Owner/Operator Fax :	N/R
Legal Status :	Private
Owner/Operator Type :	Operator
Owner/Operator Start Date :	1997-05-01
Owner/Operator End Date :	N/R
Owner/Operator Name :	SHURGARD STORAGE CTRS
Owner/Operator Address :	1201 3RD AVE STE 2200, SEATTLE, WA 98101
Owner/Operator Country :	US
Owner/Operator Telephone :	206-624-8100
Owner/Operator Email :	N/R
Owner/Operator Fax :	N/R
Legal Status :	Private
Owner/Operator Type :	Owner
Owner/Operator Start Date :	1996-06-26
Owner/Operator End Date :	N/R

Handler Activities Summary

U.S. Importer of Hazardous Waste :	N
Mixed Waste (Haz. and Radioactive) :	N
Recycler of Hazardous Waste :	N
Transporter of Hazardous Waste :	N
Treater, Storer or Disposer of HW :	N
Underground Injection Activity :	N
On-site Burner Exemption :	N
Furnace Exemption :	N
Used Oil Fuel Burner :	N
Used Oil Processor :	N
Used Oil Refiner :	N
Used Oil Fuel Marketer to Burner :	N
Used Oil Specification Marketer :	N
Used Oil Transfer Facility :	N

Map Id: BD100
Direction: WSW
Distance: 0.249 mi., 1317 ft.
Elevation: 50 ft.
Relative: Higher

Site Name : VETERANS INDEPENDENT ENTERPRISES OF WA
AMERICAN LAKE VAMC 117 BLD 148
TACOMA, WA

Database(s) : [ALL SITES - WA, RCRA_NONGEN] ***(cont.)***

Envirosite ID: 6594574
EPA ID: WAD988513305

RCRA_NONGEN ***(cont.)***

Used Oil Transporter : N

Historical Generators

Date Form Received by Agency : 1997-04-23
Facility Name : VETERANS INDEPENDENT ENTERPRISES OF WA
Classification : Not a generator, verified

Date Form Received by Agency : 1997-04-23
Facility Name : VETERANS INDEPENDENT ENTERPRISES OF WA
Classification : Very Small Quantity Generator

Date Form Received by Agency : 1996-03-04
Facility Name : VETERANS INDEPENDENT ENTERPRISES OF WA
Classification : Large Quantity Generator

Date Form Received by Agency : 1996-03-01
Facility Name : VETERAN'S INDEPENDENT ENTERPRISES OF WA
Classification : Large Quantity Generator

Date Form Received by Agency : 1995-01-01
Facility Name : VETERANS INDEPENDENT ENTERPRISES OF WA
Classification : Unverified

Date Form Received by Agency : 1994-01-01
Facility Name : VETERANS INDEPENDENT ENTERPRISES OF WA
Classification : Unverified

Date Form Received by Agency : 1993-12-31
Facility Name : VETERANS INDEPENDENT ENTERPRISES OF WA
Classification : Large Quantity Generator

Notices of Violations Summary

Regulation Violated : N

Facility Name : VETERANS INDEPENDENT ENTERPRISES OF WA
Facility Address : AMERICAN LAKE VAMC 117 BLD 148, TACOMA, WA 98493-5000
County : PIERCE

Date Form Received by Agency : 1997-04-24
EPA ID : WAD988513305
Mailing Address : 117 AMERICAN LAKE BLDG #148, TACOMA, WA 98493-5000
Contact : ROBERT BROWN
Contact Address : 4630 16TH ST E STE B16, FIFE, WA 98424-2666
Contact Country : US

Map Id: BD100
Direction: WSW
Distance: 0.249 mi., 1317 ft.
Elevation: 50 ft.
Relative: Higher

Site Name : VETERANS INDEPENDENT ENTERPRISES OF WA
AMERICAN LAKE VAMC 117 BLD 148
TACOMA, WA

Database(s) : [ALL SITES - WA, RCRA_NONGEN] ***(cont.)***

Envirosite ID: 6594574
EPA ID: WAD988513305

RCRA_NONGEN ***(cont.)***

Contact Telephone :	253-922-5650
Contact Email :	N/R
EPA Region :	10
Land Type :	Not Reported
Source Type :	Implementer
Classification :	Unverified
Description :	Unverified
Last Date in Agency List :	2023-01-23

Owner/Operator Summary

Owner/Operator Name :	BOARD OF DIRECTORS VIEW
Owner/Operator Address :	117 AMERICAN LAKE BLDG #148, TACOMA, WA 98493
Owner/Operator Country :	US
Owner/Operator Telephone :	253-922-5650
Owner/Operator Email :	N/R
Owner/Operator Fax :	N/R
Legal Status :	Private
Owner/Operator Type :	Owner
Owner/Operator Start Date :	1996-06-26
Owner/Operator End Date :	N/R

Owner/Operator Name :	BOARD OF DIRECTORS VIEW
Owner/Operator Address :	117 AMERICAN LAKE BLDG #148, TACOMA, WA 98493-5000
Owner/Operator Country :	US
Owner/Operator Telephone :	253-922-5650
Owner/Operator Email :	N/R
Owner/Operator Fax :	N/R
Legal Status :	Other land type
Owner/Operator Type :	Owner
Owner/Operator Start Date :	1996-06-26
Owner/Operator End Date :	N/R

Owner/Operator Name :	ERIC HANCOCK
Owner/Operator Address :	4630 16TH ST E STE B16, FIFE, WA 98424-2666
Owner/Operator Country :	US
Owner/Operator Telephone :	253-922-5650
Owner/Operator Email :	N/R
Owner/Operator Fax :	N/R
Legal Status :	Other land type
Owner/Operator Type :	Operator
Owner/Operator Start Date :	1997-05-01
Owner/Operator End Date :	N/R

Owner/Operator Name :	HANCOCK, ERIC
Owner/Operator Address :	4630 16TH ST E STE B16, FIFE, WA 98424
Owner/Operator Country :	US
Owner/Operator Telephone :	253-922-5650
Owner/Operator Email :	N/R
Owner/Operator Fax :	N/R
Legal Status :	Private
Owner/Operator Type :	Operator

Map Id: BD100
Direction: WSW
Distance: 0.249 mi., 1317 ft.
Elevation: 50 ft.
Relative: Higher

Site Name : VETERANS INDEPENDENT ENTERPRISES OF WA
AMERICAN LAKE VAMC 117 BLD 148
TACOMA, WA

Database(s) : [ALL SITES - WA, RCRA_NONGEN] ***(cont.)***

Envirosite ID: 6594574
EPA ID: WAD988513305

RCRA_NONGEN ***(cont.)***

Owner/Operator Start Date :	1997-05-01
Owner/Operator End Date :	N/R
Owner/Operator Name :	SHURGARD STORAGE CTRS
Owner/Operator Address :	1201 3RD AVE STE 2200, SEATTLE, WA 98101
Owner/Operator Country :	US
Owner/Operator Telephone :	206-624-8100
Owner/Operator Email :	N/R
Owner/Operator Fax :	N/R
Legal Status :	Private
Owner/Operator Type :	Owner
Owner/Operator Start Date :	1996-06-26
Owner/Operator End Date :	N/R

Handler Activities Summary

U.S. Importer of Hazardous Waste :	N
Mixed Waste (Haz. and Radioactive) :	N
Recycler of Hazardous Waste :	N
Transporter of Hazardous Waste :	N
Treater, Storer or Disposer of HW :	N
Underground Injection Activity :	N
On-site Burner Exemption :	N
Furnace Exemption :	N
Used Oil Fuel Burner :	N
Used Oil Processor :	N
Used Oil Refiner :	N
Used Oil Fuel Marketer to Burner :	N
Used Oil Specification Marketer :	N
Used Oil Transfer Facility :	N
Used Oil Transporter :	N

Historical Generators

Date Form Received by Agency :	1997-04-23
Facility Name :	VETERANS INDEPENDENT ENTERPRISES OF WA
Classification :	Not a generator, verified
Date Form Received by Agency :	1997-04-23
Facility Name :	VETERANS INDEPENDENT ENTERPRISES OF WA
Classification :	Very Small Quantity Generator
Date Form Received by Agency :	1996-03-04
Facility Name :	VETERANS INDEPENDENT ENTERPRISES OF WA
Classification :	Large Quantity Generator
Date Form Received by Agency :	1996-03-01
Facility Name :	VETERAN'S INDEPENDENT ENTERPRISES OF WA
Classification :	Large Quantity Generator

Map Id: BD100
Direction: WSW
Distance: 0.249 mi., 1317 ft.
Elevation: 50 ft.
Relative: Higher

Site Name : VETERANS INDEPENDENT ENTERPRISES OF WA
AMERICAN LAKE VAMC 117 BLD 148
TACOMA, WA

Database(s) : [ALL SITES - WA, RCRA_NONGEN] ***(cont.)***

Envirosite ID: 6594574
EPA ID: WAD988513305

RCRA_NONGEN ***(cont.)***

Date Form Received by Agency :	1995-01-01
Facility Name :	VETERANS INDEPENDENT ENTERPRISES OF WA
Classification :	Unverified
Date Form Received by Agency :	1994-01-01
Facility Name :	VETERANS INDEPENDENT ENTERPRISES OF WA
Classification :	Unverified
Date Form Received by Agency :	1993-12-31
Facility Name :	VETERANS INDEPENDENT ENTERPRISES OF WA
Classification :	Large Quantity Generator

Notices of Violations Summary
Regulation Violated : N

Map Id: BC101
Direction: WSW
Distance: 0.260 mi., 1376 ft.
Elevation: 51 ft.
Relative: Higher

Site Name : HORIZON HOLDINGS 1 LLC | SCHOENFELDS INC
1423 PACIFIC AVE
TACOMA, WA 98424

Database(s) : [ALL SITES - WA, BRS, CSCSL NFA - WA, FRS, HSL - WA, LUST - WA, RCRA_NONGEN]

Envirosite ID: 52365387
EPA ID: WAH000010165

ALL SITES - WA

Facility Name :	Horizon Holdings 1 LLC
Facility Address :	1423 PACIFIC AVE, TACOMA, 98424
County :	Pierce
Facility/Site ID :	49782234
Alternate Name :	N/R
Program Name :	N/R
WRIA :	10
Legislative District :	27
Congressional District :	6
Ecology Region :	SWRO
Ecology Program Phone :	(360) 407-7224
Tribal Land :	N
Latitude :	47.249634
Longitude :	-122.437353
Last Date in Agency List :	2023-01-03

Map Id: BC101
Direction: WSW
Distance: 0.260 mi., 1376 ft.
Elevation: 51 ft.
Relative: Higher

Site Name : HORIZON HOLDINGS 1 LLC | SCHOENFELDS INC
1423 PACIFIC AVE
TACOMA, WA 98424

Database(s) : [ALL SITES - WA, BRS, CSCSL NFA - WA, FRS, HSL - WA, LUST - WA, RCRA_NONGEN] ***(cont.)***

Envirosite ID: 52365387
EPA ID: WAH000010165

ALL SITES - WA ***(cont.)***

Facility/Site ID :	49782234
Alternate Name :	N/R
Program Name :	N/R
WRIA :	10
Legislative District :	27
Congressional District :	6
Ecology Region :	SWRO
Ecology Program Phone :	(360) 407-6734
Tribal Land :	N
Latitude :	47.249634
Longitude :	-122.437353
Last Date in Agency List :	2023-01-03

Facility/Site ID :	49782234
Alternate Name :	SCHOENFELDS INC
Program Name :	N/R
WRIA :	10
Legislative District :	27
Congressional District :	6
Ecology Region :	SWRO
Ecology Program Phone :	(360) 407-7224
Tribal Land :	N
Latitude :	47.249634
Longitude :	-122.437353
Last Date in Agency List :	2023-01-03

Program Details

Program :	TOXICS
Program ID :	2587
Interaction Type :	Hazardous Waste Generator
Interaction Type Description :	Facilities that generate any quantity of a dangerous waste. They may be classified as SQG, MQG, or LQG depending on hazardous waste generated for a given month.
Status :	Inactive
Start Date :	1999-11-19
End Date :	2003-12-31
SIC :	N/R
NAICS :	N/R

Program :	TOXICS
Program ID :	2587
Interaction Type :	Hazardous Waste Generator
Interaction Type Description :	Facilities that generate any quantity of a dangerous waste. They may be classified as SQG, MQG, or LQG depending on hazardous waste generated for a given month.
Status :	Inactive

Map Id: BC101
Direction: WSW
Distance: 0.260 mi., 1376 ft.
Elevation: 51 ft.
Relative: Higher

Site Name : HORIZON HOLDINGS 1 LLC | SCHOENFELDS INC
1423 PACIFIC AVE
TACOMA, WA 98424

Database(s) : [ALL SITES - WA, BRS, CSCSL NFA - WA, FRS, HSL - WA, LUST - WA, RCRA_NONGEN] ***(cont.)***

Envirosite ID: 52365387
EPA ID: WAH000010165

ALL SITES - WA ***(cont.)***

Start Date : 1999-11-19
End Date : 2003-12-31
SIC : N/R
NAICS : 53119 - Lessors of Other Real Estate Property

Program : TOXICS
Program ID : 2587
Interaction Type : LUST Facility

Interaction Type Description : A leaking underground tank cleanup site being cleaned up with Ecology oversight or review.

Status : Inactive
Start Date : 1993-10-04
End Date : 1993-12-02
SIC : N/R
NAICS : N/R

Program : TOXICS
Program ID : 2587
Interaction Type : LUST Facility

Interaction Type Description : A leaking underground tank cleanup site being cleaned up with Ecology oversight or review.

Status : Inactive
Start Date : 1993-10-04
End Date : 1993-12-02
SIC : 6519 - LESSORS OF REAL PROPERTY, NOT ELSEWHERE CLASSIFIED
NAICS : N/R

Program : TOXICS
Program ID : 2587
Interaction Type : LUST Facility

Interaction Type Description : A leaking underground tank cleanup site being cleaned up with Ecology oversight or review.

Status : Inactive
Start Date : 1993-10-04
End Date : 1993-12-02
SIC : N/R
NAICS : 53119 - Lessors of Other Real Estate Property

Program : TOXICS
Program ID : 2587
Interaction Type : Underground Storage Tank

Map Id: BC101
Direction: WSW
Distance: 0.260 mi., 1376 ft.
Elevation: 51 ft.
Relative: Higher

Site Name : HORIZON HOLDINGS 1 LLC | SCHOENFELDS INC
1423 PACIFIC AVE
TACOMA, WA 98424

Database(s) : [ALL SITES - WA, BRS, CSCSL NFA - WA, FRS, HSL - WA, LUST - WA, RCRA_NONGEN] ***(cont.)***

Envirosite ID: 52365387
EPA ID: WAH000010165

ALL SITES - WA ***(cont.)***

Interaction Type Description : Any one or combination of tanks (including connecting underground pipes) that is used to contain regulated substances and has a tank volume of ten percent or more beneath the surface of the ground. This term does not include any of the exempt UST systems specified in WAC 173-360-110(2) or any piping connected thereto. See WAC 173-360

Status : Active
Start Date : 1979-12-30
End Date : N/R
SIC : N/R
NAICS : N/R

Program : TOXICS
Program ID : 2587
Interaction Type : Underground Storage Tank

Interaction Type Description : Any one or combination of tanks (including connecting underground pipes) that is used to contain regulated substances and has a tank volume of ten percent or more beneath the surface of the ground. This term does not include any of the exempt UST systems specified in WAC 173-360-110(2) or any piping connected thereto. See WAC 173-360

Status : Active
Start Date : 1979-12-30
End Date : N/R
SIC : 6519 - LESSORS OF REAL PROPERTY, NOT ELSEWHERE CLASSIFIED
NAICS : N/R

Program : TOXICS
Program ID : 2587
Interaction Type : Underground Storage Tank

Interaction Type Description : Any one or combination of tanks (including connecting underground pipes) that is used to contain regulated substances and has a tank volume of ten percent or more beneath the surface of the ground. This term does not include any of the exempt UST systems specified in WAC 173-360-110(2) or any piping connected thereto. See WAC 173-360

Status : Active
Start Date : 1979-12-30
End Date : N/R
SIC : N/R
NAICS : 53119 - Lessors of Other Real Estate Property

BRS

Facility Name : HORIZON HOLDINGS 1 LLC
Facility Address : 1423 PACIFIC AVE, TACOMA, WA 98424
County : PIERCE

Map Id: BC101
Direction: WSW
Distance: 0.260 mi., 1376 ft.
Elevation: 51 ft.
Relative: Higher

Site Name : HORIZON HOLDINGS 1 LLC | SCHOENFELDS INC
1423 PACIFIC AVE
TACOMA, WA 98424

Database(s) : [ALL SITES - WA, BRS, CSCSL NFA - WA, FRS, HSL - WA, LUST - WA, RCRA_NONGEN] ***(cont.)***

Envirosite ID: 52365387
EPA ID: WAH000010165

BRS ***(cont.)***

Site Details

Date Form Received by Agency :	2003-12-31
EPA ID :	WAH000010165
Mailing Address :	2106 PACIFIC AVE SUITE 501, TACOMA, WA 98402
Contact :	CAMMY G WITTRELL
Contact Address :	N/R
Contact Country :	US
Contact Telephone :	253-272-4878
Contact Email :	N/R
EPA Region :	10
Land Type :	Private
Source Type :	Annual/Biennial Report
Classification :	Not a generator, verified
Description :	Not a generator, verified
Last Date in Agency List :	2023-01-23

Owner/Operator Summary

Owner/Operator Name :	HORIZON HOLDINGS 1 LLC
Owner/Operator Address :	201 THIRD ST LOFT 1, OAKLAND, CA 94607
Owner/Operator Country :	US
Owner/Operator Telephone :	N/R
Owner/Operator Email :	N/R
Owner/Operator Fax :	N/R
Legal Status :	Private
Owner/Operator Type :	Owner
Owner/Operator Start Date :	1999-11-19
Owner/Operator End Date :	N/R

Owner/Operator Name :	TLH ABATEMENT
Owner/Operator Address :	9221 ROOSEVELT WAY NE, SEATTLE, WA 98115
Owner/Operator Country :	US
Owner/Operator Telephone :	N/R
Owner/Operator Email :	N/R
Owner/Operator Fax :	N/R
Legal Status :	Private
Owner/Operator Type :	Operator
Owner/Operator Start Date :	1999-11-19
Owner/Operator End Date :	N/R

Waste Activity Monitoring

Report Cycle :	2003
Hazardous Waste Page Number :	1
Hazardous Waste Sub-Page Number :	1
BR Form :	XX
Waste Description :	N/R
Primary NAICS :	53119 - Lessors of Other Real Estate Property
Source Code :	N/R
Form Code :	N/R
Management Method :	N/R

Map Id: BC101
Direction: WSW
Distance: 0.260 mi., 1376 ft.
Elevation: 51 ft.
Relative: Higher

Site Name : HORIZON HOLDINGS 1 LLC | SCHOENFELDS INC
1423 PACIFIC AVE
TACOMA, WA 98424

Database(s) : [ALL SITES - WA, BRS, CSCSL NFA - WA, FRS, HSL - WA, LUST - WA, RCRA_NONGEN] ***(cont.)***

Envirosite ID: 52365387
EPA ID: WAH000010165

BRS ***(cont.)***

Generation Tons :	0
Managed Tons :	0
Shipped Tons :	0
Received Tons :	0
Receiver ID :	N/R
Receiver State :	N/R
Shipper ID :	N/R
Shipper State :	N/R
Waste Minimization :	N/R
Waste Code List :	N/R
Waste Code Group :	N/R
Waste Generation Type :	N/R

CSCSL NFA - WA

Facility Name :	SCHOENFELDS INC
Facility Address :	1423 PACIFIC AVE, TACOMA, 98424
County :	Pierce
NFA Date :	2012-08-29
Facility Site ID :	49782234
Cleanup Site ID :	9464
Rank :	N/R
VCP :	N/R
Alternate Site Names :	Horizon Holdings 1 LLC
NFA Reason :	Initial Investigation
Site Status :	NFA
Region :	Southwest
Responsible Unit :	Southwest
Latitude :	47.249634
Longitude :	-122.437353
Last Date in Agency List :	2023-02-23

Contaminants

Contaminant Name :	Benzene
Ground Water :	N/R
Surface Water :	N/R
Soil :	Below Cleanup Levels
Sediment :	N/R
Air :	N/R
Bedrock :	N/R
Contaminant Name :	Other Non-Halogenated Organics
Ground Water :	N/R
Surface Water :	N/R
Soil :	Below Cleanup Levels
Sediment :	N/R
Air :	N/R
Bedrock :	N/R

Map Id: BC101
Direction: WSW
Distance: 0.260 mi., 1376 ft.
Elevation: 51 ft.
Relative: Higher

Site Name : HORIZON HOLDINGS 1 LLC | SCHOENFELDS INC
1423 PACIFIC AVE
TACOMA, WA 98424

Database(s) : [ALL SITES - WA, BRS, CSCSL NFA - WA, FRS, HSL - WA, LUST - WA, RCRA_NONGEN] ***(cont.)***

Envirosite ID: 52365387
EPA ID: WAH000010165

CSCSL NFA - WA ***(cont.)***

Contaminant Name :	Petroleum-Diesel
Ground Water :	N/R
Surface Water :	N/R
Soil :	Remediated-Below
Sediment :	N/R
Air :	N/R
Bedrock :	N/R

Contaminant Name :	Petroleum-Gasoline
Ground Water :	N/R
Surface Water :	N/R
Soil :	Below Cleanup Levels
Sediment :	N/R
Air :	N/R
Bedrock :	N/R

FRS

Facility Name :	HORIZON HOLDINGS 1 LLC
Facility Address :	1423 PACIFIC AVE, TACOMA, WA 98424
County :	PIERCE

Site Details

Registry ID :	110070735646
FRS Facility URL :	Click here for hyperlink provided by the agency.
Last Date in Agency List :	2023-02-13

Source Description

Source Description :

All generators and treatment, storage, and disposal (TSD) facilities who handle hazardous waste are required to report to the EPA Administrator at least once every two years. The data collected is used to create the National Biennial Resource Conservation and Recovery Act (RCRA) Hazardous Waste Report. This data is processed within the RCRA Information (RCRAInfo) database.

FRS Environmental Interest

Source and System ID :	RCRAINFO - WAH000010165

HSL - WA

Facility Name :	SCHOENFELDS INC
Facility Address :	1423 Pacific Ave, Tacoma, 98424
County :	Pierce

Map Id: BC101
Direction: WSW
Distance: 0.260 mi., 1376 ft.
Elevation: 51 ft.
Relative: Higher

Site Name : HORIZON HOLDINGS 1 LLC | SCHOENFELDS INC
1423 PACIFIC AVE
TACOMA, WA 98424

Database(s) : [ALL SITES - WA, BRS, CSCSL NFA - WA, FRS, HSL - WA, LUST - WA, RCRA_NONGEN] ***(cont.)***

Envirosite ID: 52365387
EPA ID: WAH000010165

HSL - WA ***(cont.)***

Site Details

Facility Site ID :	49782234
Cleanup Site ID :	9464
Status :	No Further Action
Site Rank :	N/R
Alternative Site Name :	N/R
Region :	N/R
Resposbile Unit :	N/R
Institutional Control :	N/R
Current VCP :	N/R
Past VCP :	N/R
Latitude :	N/R
Longitude :	N/R
Agency Hyperlink :	Click here for hyperlink provided by the agency.
Last Date in Agency List :	2022-02-11
Facility Name :	SCHOENFELDS INC
Facility Address :	1423 PACIFIC AVE, TACOMA, 98424
County :	Pierce

Site Details

Facility Site ID :	49782234
Cleanup Site ID :	9464
Status :	No Further Action
Site Rank :	N/R
Alternative Site Name :	Horizon Holdings 1 LLC
Region :	Southwest
Resposbile Unit :	Southwest
Institutional Control :	N/R
Current VCP :	N/R
Past VCP :	N/R
Latitude :	47.2496342159734
Longitude :	-122.437352829664
Agency Hyperlink :	Click here for hyperlink provided by the agency.
Last Date in Agency List :	2023-02-28

Contaminants

Contaminant Name :	Petroleum-Diesel
Ground water :	N/R
Surface water :	N/R
Soil :	Remediated-Below
Sediment :	N/R
Air :	N/R
Bedrock :	N/R
Contaminant Name :	Other Non-Halogenated Organics
Ground water :	N/R
Surface water :	N/R

Map Id: BC101
Direction: WSW
Distance: 0.260 mi., 1376 ft.
Elevation: 51 ft.
Relative: Higher

Site Name : HORIZON HOLDINGS 1 LLC | SCHOENFELDS INC
1423 PACIFIC AVE
TACOMA, WA 98424

Database(s) : [ALL SITES - WA, BRS, CSCSL NFA - WA, FRS, HSL - WA, LUST - WA, RCRA_NONGEN] ***(cont.)***

Envirosite ID: 52365387
EPA ID: WAH000010165

HSL - WA ***(cont.)***

Soil :	Below Cleanup Levels
Sediment :	N/R
Air :	N/R
Bedrock :	N/R

Contaminant Name :	Petroleum-Gasoline
Ground water :	N/R
Surface water :	N/R
Soil :	Below Cleanup Levels
Sediment :	N/R
Air :	N/R
Bedrock :	N/R

Contaminant Name :	Benzene
Ground water :	N/R
Surface water :	N/R
Soil :	Below Cleanup Levels
Sediment :	N/R
Air :	N/R
Bedrock :	N/R

LUST - WA

Facility Name :	SCHOENFELDS INC
Facility Address :	1423 PACIFIC AVE, TACOMA, 98424
County :	Pierce

Site Details

LUST Status Date :	2012-08-29
LUST Status Type :	LUST - NFA
Facility Site ID :	49782234
Cleanup Site ID :	9464
LUST ID :	3209
UST ID :	2587
Alternate Site Names :	Horizon Holdings 1 LLC
Release Date :	1993-10-04
Process Type :	N/R
Responsible Unit :	Southwest
Region :	Southwest
Latitude :	47.249634
Longitude :	-122.437353
Last Date in Agency List :	2023-03-20

Contaminants

Contaminant Name :	Other Non-Halogenated Organics
Ground Water :	N/R
Surface Water :	N/R
Soil :	Below Cleanup Levels

Map Id: BC101
Direction: WSW
Distance: 0.260 mi., 1376 ft.
Elevation: 51 ft.
Relative: Higher

Site Name : HORIZON HOLDINGS 1 LLC | SCHOENFELDS INC
1423 PACIFIC AVE
TACOMA, WA 98424

Database(s) : [ALL SITES - WA, BRS, CSCSL NFA - WA, FRS, HSL - WA, LUST - WA, RCRA_NONGEN] ***(cont.)***

Envirosite ID: 52365387
EPA ID: WAH000010165

LUST - WA ***(cont.)***

Sediment :	N/R
Air :	N/R
Bedrock :	N/R

Contaminant Name :	Benzene
Ground Water :	N/R
Surface Water :	N/R
Soil :	Below Cleanup Levels
Sediment :	N/R
Air :	N/R
Bedrock :	N/R

Contaminant Name :	Petroleum-Gasoline
Ground Water :	N/R
Surface Water :	N/R
Soil :	Below Cleanup Levels
Sediment :	N/R
Air :	N/R
Bedrock :	N/R

Contaminant Name :	Petroleum-Diesel
Ground Water :	N/R
Surface Water :	N/R
Soil :	Remediated-Below
Sediment :	N/R
Air :	N/R
Bedrock :	N/R

RCRA_NONGEN

Facility Name :	HORIZON HOLDINGS 1 LLC
Facility Address :	1423 PACIFIC AVE, TACOMA, WA 98424
County :	PIERCE

Date Form Received by Agency :	2005-03-04
EPA ID :	WAH000010165
Mailing Address :	2106 PACIFIC AVE SUITE 501, TACOMA, WA 98402
Contact :	CAMMY WITTRELL
Contact Address :	2106 PACIFIC AVE SUITE501, TACOMA, WA 98402
Contact Country :	US
Contact Telephone :	253-272-4878
Contact Email :	N/R
EPA Region :	10
Land Type :	Private
Source Type :	Implementer
Classification :	Not a generator, verified
Description :	Not a generator, verified
Last Date in Agency List :	2023-01-23

Map Id: BC101
Direction: WSW
Distance: 0.260 mi., 1376 ft.
Elevation: 51 ft.
Relative: Higher

Site Name : HORIZON HOLDINGS 1 LLC | SCHOENFELDS INC
1423 PACIFIC AVE
TACOMA, WA 98424

Database(s) : [ALL SITES - WA, BRS, CSCSL NFA - WA, FRS, HSL - WA, LUST - WA, RCRA_NONGEN] ***(cont.)***

Envirosite ID: 52365387
EPA ID: WAH000010165

RCRA_NONGEN ***(cont.)***

Owner/Operator Summary

Owner/Operator Name :	HORIZON HOLDINGS 1 LLC
Owner/Operator Address :	201 THIRD ST LOFT 1, OAKLAND, CA 94607
Owner/Operator Country :	US
Owner/Operator Telephone :	510-465-4248
Owner/Operator Email :	N/R
Owner/Operator Fax :	N/R
Legal Status :	Private
Owner/Operator Type :	Owner
Owner/Operator Start Date :	N/R
Owner/Operator End Date :	N/R

Owner/Operator Name :	HORIZON HOLDINGS 1 LLC
Owner/Operator Address :	201 THIRD ST LOFT 1, OAKLAND, CA 94607
Owner/Operator Country :	US
Owner/Operator Telephone :	510-465-4248
Owner/Operator Email :	N/R
Owner/Operator Fax :	N/R
Legal Status :	Private
Owner/Operator Type :	Owner
Owner/Operator Start Date :	1999-11-19
Owner/Operator End Date :	N/R

Owner/Operator Name :	TLH ABATEMENT
Owner/Operator Address :	9221 ROOSEVELT WAY NE, SEATTLE, WA 98115
Owner/Operator Country :	US
Owner/Operator Telephone :	206-523-4441
Owner/Operator Email :	N/R
Owner/Operator Fax :	N/R
Legal Status :	Private
Owner/Operator Type :	Operator
Owner/Operator Start Date :	N/R
Owner/Operator End Date :	N/R

Handler Activities Summary

U.S. Importer of Hazardous Waste :	N
Mixed Waste (Haz. and Radioactive) :	N
Recycler of Hazardous Waste :	N
Transporter of Hazardous Waste :	N
Treater, Storer or Disposer of HW :	N
Underground Injection Activity :	N
On-site Burner Exemption :	N
Furnace Exemption :	N
Used Oil Fuel Burner :	N
Used Oil Processor :	N
Used Oil Refiner :	N
Used Oil Fuel Marketer to Burner :	N
Used Oil Specification Marketer :	N
Used Oil Transfer Facility :	N
Used Oil Transporter :	N

Map Id: BC101
Direction: WSW
Distance: 0.260 mi., 1376 ft.
Elevation: 51 ft.
Relative: Higher

Site Name : HORIZON HOLDINGS 1 LLC | SCHOENFELDS INC
1423 PACIFIC AVE
TACOMA, WA 98424

Database(s) : [ALL SITES - WA, BRS, CSCSL NFA - WA, FRS, HSL - WA, LUST - WA, RCRA_NONGEN] ***(cont.)***

Envirosite ID: 52365387
EPA ID: WAH000010165

RCRA_NONGEN ***(cont.)***

Historical Generators

Date Form Received by Agency : 2005-03-03
Facility Name : HORIZON HOLDINGS 1 LLC
Classification : Not a generator, verified

Date Form Received by Agency : 2004-01-12
Facility Name : HORIZON HOLDINGS 1 LLC
Classification : Not a generator, verified

Date Form Received by Agency : 2003-12-31
Facility Name : HORIZON HOLDINGS 1 LLC
Classification : Not a generator, verified

Date Form Received by Agency : 2003-02-11
Facility Name : HORIZON HOLDINGS 1 LLC
Classification : Not a generator, verified

Date Form Received by Agency : 2002-01-11
Facility Name : HORIZON HOLDINGS 1 LLC
Classification : Not a generator, verified

Date Form Received by Agency : 2001-03-09
Facility Name : HORIZON HOLDINGS 1 LLC
Classification : Not a generator, verified

Date Form Received by Agency : 1999-11-19
Facility Name : HORIZON HOLDINGS 1 LLC
Classification : Small Quantity Generator

Notices of Violations Summary

Regulation Violated : N

Map Id: BC102
Direction: WSW
Distance: 0.261 mi., 1379 ft.
Elevation: 43 ft.
Relative: Higher

Site Name : SAUROS CLEANERAMA TACOMA
1401 S PACIFIC AVE
TACOMA | Tacoma, WA 98402

Database(s) : [ALL SITES - WA, BRS, CSCSL HWS - WA, ECHO, ENVCVN - WA, FRS, HSL - WA, RCRA_NONGEN, VCP - WA]

Envirosite ID: 52365379
EPA ID: N/R

ALL SITES - WA

Facility Name :	SAUROS CLEANERAMA TACOMA
Facility Address :	1401 S PACIFIC AVE, TACOMA, 98402
County :	Pierce
Facility/Site ID :	4339824
Alternate Name :	N/R
Program Name :	N/R
WRIA :	10
Legislative District :	27
Congressional District :	6
Ecology Region :	SWRO
Ecology Program Phone :	(360) 407-6712
Tribal Land :	N
Latitude :	47.250154
Longitude :	-122.43748
Last Date in Agency List :	2023-01-03

Facility/Site ID :	4339824
Alternate Name :	N/R
Program Name :	N/R
WRIA :	10
Legislative District :	27
Congressional District :	6
Ecology Region :	SWRO
Ecology Program Phone :	(360) 407-6734
Tribal Land :	N
Latitude :	47.250154
Longitude :	-122.43748
Last Date in Agency List :	2023-01-03

Facility/Site ID :	4339824
Alternate Name :	N/R
Program Name :	N/R
WRIA :	10
Legislative District :	27
Congressional District :	6
Ecology Region :	SWRO
Ecology Program Phone :	(360) 407-7224
Tribal Land :	N
Latitude :	47.250154
Longitude :	-122.43748
Last Date in Agency List :	2023-01-03

Program Details

Program :	HAZWASTE
Program ID :	WAD027550722
Interaction Type :	Haz Waste Management Activity

Map Id: BC102
Direction: WSW
Distance: 0.261 mi., 1379 ft.
Elevation: 43 ft.
Relative: Higher

Site Name : SAUROS CLEANERAMA TACOMA
1401 S PACIFIC AVE
TACOMA | Tacoma, WA 98402

Database(s) : [ALL SITES - WA, BRS, CSCSL HWS - WA, ECHO, ENVCVN - WA, FRS, HSL - WA, RCRA_NONGEN, VCP - WA] ***(cont.)***

Envirosite ID: 52365379
EPA ID: N/R

ALL SITES - WA ***(cont.)***

Interaction Type Description :	Facilities that are required to have a RCRA Site ID# but who do not generate and/or manage hazardous waste (XQG generator status). This includes transporters, used oil recyclers, and dangerous waste fuel marketers and burners.
Status :	Inactive
Start Date :	2010-12-31
End Date :	2011-12-31
SIC :	N/R
NAICS :	N/R
Program :	HAZWASTE
Program ID :	WAD027550722
Interaction Type :	Hazardous Waste Generator
Interaction Type Description :	Facilities that generate any quantity of a dangerous waste. They may be classified as SQG, MQG, or LQG depending on hazardous waste generated for a given month.
Status :	Inactive
Start Date :	2010-09-15
End Date :	2010-12-31
SIC :	N/R
NAICS :	N/R
Program :	HAZWASTE
Program ID :	WAD027550722
Interaction Type :	Haz Waste Management Activity
Interaction Type Description :	Facilities that are required to have a RCRA Site ID# but who do not generate and/or manage hazardous waste (XQG generator status). This includes transporters, used oil recyclers, and dangerous waste fuel marketers and burners.
Status :	Inactive
Start Date :	2008-12-31
End Date :	2010-09-15
SIC :	N/R
NAICS :	N/R
Program :	HAZWASTE
Program ID :	WAD027550722
Interaction Type :	Haz Waste Management Activity
Interaction Type Description :	Facilities that are required to have a RCRA Site ID# but who do not generate and/or manage hazardous waste (XQG generator status). This includes transporters, used oil recyclers, and dangerous waste fuel marketers and burners.
Status :	Inactive
Start Date :	2008-12-31
End Date :	2010-09-15

Map Id: BC102
Direction: WSW
Distance: 0.261 mi., 1379 ft.
Elevation: 43 ft.
Relative: Higher

Site Name : SAUROS CLEANERAMA TACOMA
1401 S PACIFIC AVE
TACOMA | Tacoma, WA 98402

Database(s) : [ALL SITES - WA, BRS, CSCSL HWS - WA, ECHO, ENVCVN - WA, FRS, HSL - WA, RCRA_NONGEN, VCP - WA] ***(cont.)***

Envirosite ID: 52365379
EPA ID: N/R

ALL SITES - WA ***(cont.)***

SIC :	N/R
NAICS :	812320 - Drycleaning and Laundry Services (except Coin-Operated)
Program :	HAZWASTE
Program ID :	WAD027550722
Interaction Type :	Hazardous Waste Generator
Interaction Type Description :	Facilities that generate any quantity of a dangerous waste. They may be classified as SQG, MQG, or LQG depending on hazardous waste generated for a given month.
Status :	Inactive
Start Date :	2008-01-17
End Date :	2008-12-31
SIC :	N/R
NAICS :	N/R
Program :	HAZWASTE
Program ID :	WAD027550722
Interaction Type :	Hazardous Waste Generator
Interaction Type Description :	Facilities that generate any quantity of a dangerous waste. They may be classified as SQG, MQG, or LQG depending on hazardous waste generated for a given month.
Status :	Inactive
Start Date :	2008-01-17
End Date :	2008-12-31
SIC :	N/R
NAICS :	812320 - Drycleaning and Laundry Services (except Coin-Operated)
Program :	HAZWASTE
Program ID :	WAD027550722
Interaction Type :	Voluntary Cleanup Sites
Interaction Type Description :	For a fee, Ecology staff will review an independent cleanup report(s) and provide a written decision about the adequacy of the cleanup actions taken and described in the report.
Status :	Inactive
Start Date :	2001-03-28
End Date :	2006-11-20
SIC :	N/R
NAICS :	N/R
Program :	HAZWASTE
Program ID :	WAD027550722
Interaction Type :	Voluntary Cleanup Sites

Map Id: BC102
Direction: WSW
Distance: 0.261 mi., 1379 ft.
Elevation: 43 ft.
Relative: Higher

Site Name : SAUROS CLEANERAMA TACOMA
1401 S PACIFIC AVE
TACOMA | Tacoma, WA 98402

Database(s) : [ALL SITES - WA, BRS, CSCSL HWS - WA, ECHO, ENVCVN - WA, FRS, HSL - WA, RCRA_NONGEN, VCP - WA] ***(cont.)***

Envirosite ID: 52365379
EPA ID: N/R

ALL SITES - WA ***(cont.)***

Interaction Type Description :	For a fee, Ecology staff will review an independent cleanup report(s) and provide a written decision about the adequacy of the cleanup actions taken and described in the report.
Status :	Inactive
Start Date :	2001-03-28
End Date :	2006-11-20
SIC :	N/R
NAICS :	812320 - Drycleaning and Laundry Services (except Coin-Operated)
Program :	HAZWASTE
Program ID :	WAD027550722
Interaction Type :	Hazardous Waste Generator
Interaction Type Description :	Facilities that generate any quantity of a dangerous waste. They may be classified as SQG, MQG, or LQG depending on hazardous waste generated for a given month.
Status :	Inactive
Start Date :	1987-02-06
End Date :	2000-12-01
SIC :	N/R
NAICS :	812320 - Drycleaning and Laundry Services (except Coin-Operated)
Program :	HAZWASTE
Program ID :	WAD027550722
Interaction Type :	Hazardous Waste Generator
Interaction Type Description :	Facilities that generate any quantity of a dangerous waste. They may be classified as SQG, MQG, or LQG depending on hazardous waste generated for a given month.
Status :	Inactive
Start Date :	1987-02-06
End Date :	2000-12-01
SIC :	N/R
NAICS :	N/R
Program :	HAZWASTE
Program ID :	WAD027550722
Interaction Type :	Enforcement Final
Interaction Type Description :	An Enforcement action (i.e. Penalty, Order, Notice) was finalized and issued to the respective party, indicating the enforcement action was taken. The start and end date listed in the database are both the date the action was issued to the responsible party.
Status :	Active
Start Date :	2015-01-06
End Date :	N/R
SIC :	N/R
NAICS :	N/R

Map Id: BC102
Direction: WSW
Distance: 0.261 mi., 1379 ft.
Elevation: 43 ft.
Relative: Higher

Site Name : SAUROS CLEANERAMA TACOMA
1401 S PACIFIC AVE
TACOMA | Tacoma, WA 98402

Database(s) : [ALL SITES - WA, BRS, CSCSL HWS - WA, ECHO, ENVCVN - WA, FRS, HSL - WA, RCRA_NONGEN, VCP - WA] ***(cont.)***

Envirosite ID: 52365379
EPA ID: N/R

ALL SITES - WA ***(cont.)***

Program :	HAZWASTE
Program ID :	WAD027550722
Interaction Type :	State Cleanup Site
Interaction Type Description :	A site is being cleaned up under state regulations. Regulations include Model Toxics Control Act or its predecessors.
Status :	Active
Start Date :	2006-11-20
End Date :	N/R
SIC :	N/R
NAICS :	N/R

Program :	HAZWASTE
Program ID :	WAD027550722
Interaction Type :	State Cleanup Site
Interaction Type Description :	A site is being cleaned up under state regulations. Regulations include Model Toxics Control Act or its predecessors.
Status :	Active
Start Date :	2006-11-20
End Date :	N/R
SIC :	N/R
NAICS :	812320 - Drycleaning and Laundry Services (except Coin-Operated)

BRS

Facility Name :	SAUROS CLEANERAMA TACOMA
Facility Address :	1401 S PACIFIC AVE, TACOMA, WA 98402
County :	PIERCE

Site Details

Date Form Received by Agency :	2012-01-17
EPA ID :	WAD027550722
Mailing Address :	747 MARKET ST RM 737, TACOMA, WA 98402
Contact :	CALVIN TAYLOR
Contact Address :	326 E D ST, TACOMA, WA 98421
Contact Country :	US
Contact Telephone :	253-593-7711
Contact Email :	CTAYLOR5@CITYOFTACOMA.ORG
EPA Region :	10
Land Type :	Municipal
Source Type :	Annual/Biennial Report updated with Notification
Classification :	Not a generator, verified
Description :	Not a generator, verified
Last Date in Agency List :	2023-01-23

Map Id: BC102
Direction: WSW
Distance: 0.261 mi., 1379 ft.
Elevation: 43 ft.
Relative: Higher

Site Name : SAUROS CLEANERAMA TACOMA
1401 S PACIFIC AVE
TACOMA | Tacoma, WA 98402

Database(s) : [ALL SITES - WA, BRS, CSCSL HWS - WA, ECHO, ENVCVN - WA, FRS, HSL - WA, RCRA_NONGEN, VCP - WA] ***(cont.)***

Envirosite ID: 52365379
EPA ID: N/R

BRS ***(cont.)***

Owner/Operator Summary

Owner/Operator Name :	CALVIN TAYLOR
Owner/Operator Address :	326 E D ST, TACOMA, WA 98421
Owner/Operator Country :	US
Owner/Operator Telephone :	253-593-7711
Owner/Operator Email :	N/R
Owner/Operator Fax :	N/R
Legal Status :	Municipal
Owner/Operator Type :	Operator
Owner/Operator Start Date :	2008-12-24
Owner/Operator End Date :	N/R

Owner/Operator Name :	CITY OF TACOMA REAL PROPERTY SERVICES
Owner/Operator Address :	747 MARKET ST RM 737, TACOMA, WA 98402
Owner/Operator Country :	US
Owner/Operator Telephone :	253-591-5515
Owner/Operator Email :	N/R
Owner/Operator Fax :	N/R
Legal Status :	Municipal
Owner/Operator Type :	Owner
Owner/Operator Start Date :	2008-12-24
Owner/Operator End Date :	N/R

Waste Activity Monitoring

Report Cycle :	2011
Hazardous Waste Page Number :	1
Hazardous Waste Sub-Page Number :	1
BR Form :	XX
Waste Description :	N/R
Primary NAICS :	92119 - Other General Government Support
Source Code :	N/R
Form Code :	N/R
Management Method :	N/R
Generation Tons :	0
Managed Tons :	0
Shipped Tons :	0
Received Tons :	0
Receiver ID :	N/R
Receiver State :	N/R
Shipper ID :	N/R
Shipper State :	N/R
Waste Minimization :	N/R
Waste Code List :	N/R
Waste Code Group :	N/R
Waste Generation Type :	N/R

Report Cycle :	2007
Hazardous Waste Page Number :	1
Hazardous Waste Sub-Page Number :	1
BR Form :	XX
Waste Description :	N/R

Map Id: BC102
Direction: WSW
Distance: 0.261 mi., 1379 ft.
Elevation: 43 ft.
Relative: Higher

Site Name : SAUROS CLEANERAMA TACOMA
1401 S PACIFIC AVE
TACOMA | Tacoma, WA 98402

Database(s) : [ALL SITES - WA, BRS, CSCSL HWS - WA, ECHO, ENVCVN - WA, FRS, HSL - WA, RCRA_NONGEN, VCP - WA] ***(cont.)***

Envirosite ID: 52365379
EPA ID: N/R

BRS ***(cont.)***

Primary NAICS :	81232 - Drycleaning and Laundry Services (except Coin-Operated)
Source Code :	N/R
Form Code :	N/R
Management Method :	N/R
Generation Tons :	0
Managed Tons :	0
Shipped Tons :	0
Received Tons :	0
Receiver ID :	N/R
Receiver State :	N/R
Shipper ID :	N/R
Shipper State :	N/R
Waste Minimization :	N/R
Waste Code List :	N/R
Waste Code Group :	N/R
Waste Generation Type :	N/R

CSCSL HWS - WA

Facility Name :	SAUROS CLEANERAMA TACOMA
Facility Address :	1401 S PACIFIC AVE, TACOMA, 98402
County :	PIERCE

Site Details

Facility Site ID :	4339824
Site Status :	CC-Perf. Monitoring
Cleanup Site ID :	3310
Region :	Southwest
Responsible Section :	Southwest
WARM Rank :	1 - Highest Assessed Risk
Is Brownfield? :	N/R
Is PSI? :	N/R
Current VCP :	N/R
Past VCP :	Yes
Institutional Control :	Yes
Latitude :	47.250154
Longitude :	-122.43748
Last Date in Agency List :	2023-03-07

Contaminants Details

Contaminant Name :	Halogenated Organics
Groundwater :	N/R
Surface Water :	N/R
Soil :	Confirmed Above Cleanup Levels
Sediment :	N/R
Air :	Suspected
Bedrock :	N/R

Contaminant Name :	Halogenated Solvents
Groundwater :	Confirmed Above Cleanup Levels

Map Id: BC102
Direction: WSW
Distance: 0.261 mi., 1379 ft.
Elevation: 43 ft.
Relative: Higher

Site Name : SAUROS CLEANERAMA TACOMA
1401 S PACIFIC AVE
TACOMA | Tacoma, WA 98402

Database(s) : [ALL SITES - WA, BRS, CSCSL HWS - WA, ECHO, ENVCVN - WA, FRS, HSL - WA, RCRA_NONGEN, VCP - WA] ***(cont.)***

Envirosite ID: 52365379
EPA ID: N/R

CSCSL HWS - WA ***(cont.)***

Surface Water :	N/R
Soil :	Confirmed Above Cleanup Levels
Sediment :	N/R
Air :	N/R
Bedrock :	N/R

Contaminant Name :	Non-Halogenated Solvents
Groundwater :	Confirmed Above Cleanup Levels
Surface Water :	N/R
Soil :	Confirmed Above Cleanup Levels
Sediment :	N/R
Air :	N/R
Bedrock :	N/R

Contaminant Name :	Metals Priority Pollutants
Groundwater :	Confirmed Above Cleanup Levels
Surface Water :	N/R
Soil :	Suspected
Sediment :	N/R
Air :	N/R
Bedrock :	N/R

ECHO

Facility Name :	SAUROS CLEANERAMA TACOMA
Facility Address :	1401 S PACIFIC AVE, TACOMA, WA 98402
County :	PIERCE

Last Inspection Date :	N/R
Registry ID :	110005264310
FIPS Code :	53053
EPA Region :	10
Inspection Count :	0
Last Inspection Days :	N/R
Informal Count :	0
Last Informal Action Date :	N/R
Formal Action Count :	0
Last Formal Action Date :	N/R
Total Penalties :	0
Penalty Count :	N/R
Last Penalty Date :	N/R
Last Penalty Amount :	N/R
QTRS IN NC :	0
Programs IN SNC :	0
Current Compliance Status :	No Violation Identified
Three-Year Compliance Status :	_____
Collection Method :	ADDRESS MATCHING-HOUSE NUMBER
Reference Point :	ENTRANCE POINT OF A FACILITY OR STATION
Accuracy Meters :	50

Map Id: BC102
Direction: WSW
Distance: 0.261 mi., 1379 ft.
Elevation: 43 ft.
Relative: Higher

Site Name : SAUROS CLEANERAMA TACOMA
1401 S PACIFIC AVE
TACOMA | Tacoma, WA 98402

Database(s) : [ALL SITES - WA, BRS, CSCSL HWS - WA, ECHO, ENVCVN - WA, FRS, HSL - WA, RCRA_NONGEN, VCP - WA] ***(cont.)***

Envirosite ID: 52365379
EPA ID: N/R

ECHO ***(cont.)***

Derived Tribes :	Puyallup Tribe of the Puyallup Reservation - .9 mile(s), Puyallup Tribe of the Puyallup Reservation - 1.1 mile(s), Muckleshoot Indian Tribe - 11.1 mile(s), Muckleshoot Indian Tribe - 14 mile(s), Nisqually Indian Tribe - 17.4 mile(s), Squaxin Island Tribe of the Squaxin Island Reservation - 21.8 mile(s), Squaxin Island Tribe of the Squaxin Island Reservation - 23.6 mile(s)
Derived HUC :	17110019
Derived WBD :	171100190301
Derived STCTY FIPS :	53053
Derived Zip :	98402
Derived CD113 :	06
Derived CB2010 :	530530616011061
MYRTK Universe :	NNN
NPDES IDs :	N/R
CWA Permit Types :	N/R
CWA Compliance Tracking :	N/R
CWA NAICS :	N/R
CWA SICS :	N/R
CWA Inspection Count :	N/R
CWA Last Inspection Days :	N/R
CWA Informal Count :	N/R
CWA Formal Action Count :	N/R
CWA Last Formal Action Date :	N/R
CWA Penalties :	N/R
CWA Last Penalty Date :	N/R
CWA Last Penalty Amount :	N/R
CWA Quarters IN NC :	N/R
CWA Current Compliance Status :	N/R
CWA Current SNC Flag :	N
CWA 13 Quarters Compliance Status :	N/R
CWA 13 Quarters Effluent Exceedances:	N/R
CWA Three-Year QNCR Codes :	N/R
DFR URL :	Click here for hyperlink provided by the agency.
Facility SIC :	N/R
Facility NAICS :	921190 - Other General Government Support
Facility Last Inspection EPA Date :	N/R
Facility Last Inspection State Date :	N/R
Facility Last Formal Act EPA Date :	N/R
Facility Last Formal Act State Date :	N/R
Facility Last Informal Act EPA Date :	N/R
Facility Last Informal Act State Date:	N/R
Facility Federal Agency :	N/R
TRI Reporter :	N/R
Facility Imp Water Flag :	N/R
Current SNC Flag :	N
Indian County Flag :	N
Federal Flag :	N/R
US Mexico Border Flag :	N/R
Chesapeak Bay Flag :	N/R
AIR Flag :	N
NPDES Flag :	N
SDWIS Flag :	N
RCRA Flag :	Y
TRI Flag :	N

Map Id: BC102
Direction: WSW
Distance: 0.261 mi., 1379 ft.
Elevation: 43 ft.
Relative: Higher

Site Name : SAUROS CLEANERAMA TACOMA
1401 S PACIFIC AVE
TACOMA | Tacoma, WA 98402

Database(s) : [ALL SITES - WA, BRS, CSCSL HWS - WA, ECHO, ENVCVN - WA, FRS, HSL - WA, RCRA_NONGEN, VCP - WA] ***(cont.)***

Envirosite ID: 52365379
EPA ID: N/R

ECHO ***(cont.)***

GHG Flag :	N
Major Flag :	N/R
Active Flag :	N/R
NAA Flag :	N
Latitude :	47.2503
Longitude :	-122.43797
Last Date in Agency List :	2023-01-16

ENVCVN - WA

Facility Name :	Sauros Cleanerama Tacoma
Facility Address :	1401 S PACIFIC AVE, TACOMA, 98402
County :	Pierce
Cleanup Site ID :	3310
Facility Site ID :	4339824
Site Status :	Construction Complete-Performance Monitoring
Alternate Site Names :	N/R
NFA Date :	N/R
Instrument Type :	Environmental Covenant
Tax Parcel Number :	2014030010, 201403020, 2014030030
Active Control :	Yes
County Recording Number :	201507290711
County Recording Date :	2015-07-09
Region :	Southwest
ResponsibleUnit :	Southwest
Restrict Land Use :	No
Restrict Surface Water Use :	No
Restrict All Ground Water Extraction/Well Installation:	Yes
Restrict Domestic Ground Water Extraction/Well Installation:	Yes
Prohibit Soil Disturbance :	No
Prevent the Reuse or Relocation of Site Soil:	No
Restrictive Signage :	No
Restrict Shellfish and/or Finfish Harvesting:	No
Restrict Swimming and/or Beach Play :	No
Restrict Access :	No
Ongoing Maintenance of Remedy :	Yes
Require Educational Programs :	No
Prohibit Removal or Alteration of Existing Buildings:	No
Prohibit New Building Construction :	No
Control Stormwater :	No
Control Vapor/Gas :	No
Restrict Sediment Cap Disturbance :	No
Maintain/Protect Monitoring System :	No
Other :	No
MediaRestrictions :	Groundwater
Latitude :	47.250154
Longitude :	-122.43748
Last Date in Agency List :	2023-01-20

Map Id: BC102
Direction: WSW
Distance: 0.261 mi., 1379 ft.
Elevation: 43 ft.
Relative: Higher

Site Name : SAUROS CLEANERAMA TACOMA
1401 S PACIFIC AVE
TACOMA | Tacoma, WA 98402

Database(s) : [ALL SITES - WA, BRS, CSCSL HWS - WA, ECHO, ENVCVN - WA, FRS, HSL - WA, RCRA_NONGEN, VCP - WA] ***(cont.)***

Envirosite ID: 52365379
EPA ID: N/R

FRS

Facility Name : SAUROS CLEANERAMA TACOMA
Facility Address : 1401 S PACIFIC AVE, TACOMA, WA 98402
County : PIERCE

Site Details
Registry ID : 110070753716
FRS Facility URL : Click here for hyperlink provided by the agency.
Last Date in Agency List : 2023-02-13

Source Description

Source Description :

All generators and treatment, storage, and disposal (TSD) facilities who handle hazardous waste are required to report to the EPA Administrator at least once every two years. The data collected is used to create the National Biennial Resource Conservation and Recovery Act (RCRA) Hazardous Waste Report. This data is processed within the RCRA Information (RCRAInfo) database.

FRS Environmental Interest
Source and System ID : RCRAINFO - WAD027550722

Site Details
Registry ID : 110005264310
FRS Facility URL : Click here for hyperlink provided by the agency.
Last Date in Agency List : 2023-02-13

Source Description
Source Description :

RCRAInfo is EPA’s comprehensive information system that supports the Resource Conservation and Recovery Act (RCRA) of 1976 and the Hazardous and Solid Waste Amendments (HSWA) of 1984 through the tracking of events and activities related to facilities that generate, transport, and treat, store, or dispose of hazardous waste. RCRAInfo allows RCRA program staff to track the notification, permit, compliance, and corrective action activities required under RCRA. RCRAInfo also supports generation of the National Hazardous Waste Biennial Report. All generators and treatment, storage, and disposal facilities who handle hazardous waste are required to report to the EPA Administrator at least once every two years to support creation of the Biennial Report.
The WA-FSIS provides a means to query and display data maintained by the Washington Department of Ecology. This system contains key information for each facility/site that is currently, or has been, of interest to the Air Quality, Dam Safety, Hazardous Waste, Toxics Cleanup, and Water Quality Programs.

Map Id: BC102
Direction: WSW
Distance: 0.261 mi., 1379 ft.
Elevation: 43 ft.
Relative: Higher

Site Name : SAUROS CLEANERAMA TACOMA
1401 S PACIFIC AVE
TACOMA | Tacoma, WA 98402

Database(s) : [ALL SITES - WA, BRS, CSCSL HWS - WA, ECHO, ENVCVN - WA, FRS, HSL - WA, RCRA_NONGEN, VCP - WA] ***(cont.)***

Envirosite ID: 52365379
EPA ID: N/R

FRS ***(cont.)***

FRS Environmental Interest

Source and System ID :	RCRAINFO - WAD027550722 WA-FSIS - 4339824

HSL - WA

Facility Name :	Sauros Cleanerama Tacoma
Facility Address :	1401 S PACIFIC AVE, TACOMA, 98402
County :	Pierce

Site Details

Facility Site ID :	4339824
Cleanup Site ID :	3310
Status :	Construction Complete-Performance Monitoring
Site Rank :	1 - Highest Assessed Risk
Alternative Site Name :	N/R
Region :	Southwest
Resposbile Unit :	Southwest
Institutional Control :	Yes
Current VCP :	N/R
Past VCP :	Yes
Latitude :	47.250154
Longitude :	-122.43748
Agency Hyperlink :	Click here for hyperlink provided by the agency.
Last Date in Agency List :	2023-02-28

Contaminants

Contaminant Name :	Halogenated Organics
Ground water :	N/R
Surface water :	N/R
Soil :	Confirmed Above Cleanup Levels
Sediment :	N/R
Air :	Suspected
Bedrock :	N/R

Contaminant Name :	Halogenated Solvents
Ground water :	Confirmed Above Cleanup Levels
Surface water :	N/R
Soil :	Confirmed Above Cleanup Levels
Sediment :	N/R
Air :	N/R
Bedrock :	N/R

Contaminant Name :	Non-Halogenated Solvents
Ground water :	Confirmed Above Cleanup Levels
Surface water :	N/R
Soil :	Confirmed Above Cleanup Levels
Sediment :	N/R
Air :	N/R

Map Id: BC102
Direction: WSW
Distance: 0.261 mi., 1379 ft.
Elevation: 43 ft.
Relative: Higher

Site Name : SAUROS CLEANERAMA TACOMA
1401 S PACIFIC AVE
TACOMA | Tacoma, WA 98402

Database(s) : [ALL SITES - WA, BRS, CSCSL HWS - WA, ECHO, ENVCVN - WA, FRS, HSL - WA, RCRA_NONGEN, VCP - WA] ***(cont.)***

Envirosite ID: 52365379
EPA ID: N/R

HSL - WA ***(cont.)***

Bedrock :	N/R
Contaminant Name :	Metals Priority Pollutants
Ground water :	Confirmed Above Cleanup Levels
Surface water :	N/R
Soil :	Suspected
Sediment :	N/R
Air :	N/R
Bedrock :	N/R
Facility Name :	SAUROS CLEANERAMA TACOMA
Facility Address :	1401 S Pacific Ave, Tacoma, 98402
County :	Pierce

Site Details

Facility Site ID :	4339824
Cleanup Site ID :	3310
Status :	Construction Complete-Performance Monitoring
Site Rank :	N/R
Alternative Site Name :	N/R
Region :	N/R
Resposbile Unit :	N/R
Institutional Control :	N/R
Current VCP :	N/R
Past VCP :	N/R
Latitude :	N/R
Longitude :	N/R
Agency Hyperlink :	Click here for hyperlink provided by the agency.
Last Date in Agency List :	2022-02-11

RCRA_NONGEN

Facility Name :	SAUROS CLEANERAMA TACOMA
Facility Address :	1401 S PACIFIC AVE, TACOMA, WA 98402
County :	PIERCE
Date Form Received by Agency :	2012-01-18
EPA ID :	WAD027550722
Mailing Address :	747 MARKET ST RM 737, TACOMA, WA 98402
Contact :	CALVIN TAYLOR
Contact Address :	326 E D ST, TACOMA, WA 98421
Contact Country :	US
Contact Telephone :	253-593-7711
Contact Email :	CTAYLOR5@CITYOFTACOMA.ORG
EPA Region :	10
Land Type :	Municipal
Source Type :	Implementer
Classification :	Not a generator, verified
Description :	Not a generator, verified
Last Date in Agency List :	2023-01-23

Map Id: BC102
Direction: WSW
Distance: 0.261 mi., 1379 ft.
Elevation: 43 ft.
Relative: Higher

Site Name : SAUROS CLEANERAMA TACOMA
1401 S PACIFIC AVE
TACOMA | Tacoma, WA 98402

Database(s) : [ALL SITES - WA, BRS, CSCSL HWS - WA, ECHO, ENVCVN - WA, FRS, HSL - WA, RCRA_NONGEN, VCP - WA] ***(cont.)***

Envirosite ID: 52365379
EPA ID: N/R

RCRA_NONGEN ***(cont.)***

Owner/Operator Summary

Owner/Operator Name :	CITY OF TACOMA REAL PROPERTY SERVICES
Owner/Operator Address :	747 MARKET ST RM 737, TACOMA, WA 98402
Owner/Operator Country :	US
Owner/Operator Telephone :	253-591-5515
Owner/Operator Email :	N/R
Owner/Operator Fax :	N/R
Legal Status :	Private
Owner/Operator Type :	Owner
Owner/Operator Start Date :	N/R
Owner/Operator End Date :	N/R

Owner/Operator Name :	CITY OF TACOMA REAL PROPERTY SERVICES
Owner/Operator Address :	747 MARKET ST RM 737, TACOMA, WA 98402
Owner/Operator Country :	US
Owner/Operator Telephone :	253-591-5515
Owner/Operator Email :	N/R
Owner/Operator Fax :	N/R
Legal Status :	Private
Owner/Operator Type :	Owner
Owner/Operator Start Date :	2008-12-24
Owner/Operator End Date :	N/R

Owner/Operator Name :	TAYLOR, CALVIN
Owner/Operator Address :	326 E D ST, TACOMA, WA 98421
Owner/Operator Country :	US
Owner/Operator Telephone :	253-593-7711
Owner/Operator Email :	N/R
Owner/Operator Fax :	N/R
Legal Status :	Private
Owner/Operator Type :	Operator
Owner/Operator Start Date :	N/R
Owner/Operator End Date :	N/R

Handler Activities Summary

U.S. Importer of Hazardous Waste :	N
Mixed Waste (Haz. and Radioactive) :	N
Recycler of Hazardous Waste :	N
Transporter of Hazardous Waste :	N
Treater, Storer or Disposer of HW :	N
Underground Injection Activity :	N
On-site Burner Exemption :	N
Furnace Exemption :	N
Used Oil Fuel Burner :	N
Used Oil Processor :	N
Used Oil Refiner :	N
Used Oil Fuel Marketer to Burner :	N
Used Oil Specification Marketer :	N
Used Oil Transfer Facility :	N
Used Oil Transporter :	N

Map Id: BC102
Direction: WSW
Distance: 0.261 mi., 1379 ft.
Elevation: 43 ft.
Relative: Higher

Site Name : SAUROS CLEANERAMA TACOMA
1401 S PACIFIC AVE
TACOMA | Tacoma, WA 98402

Database(s) : [ALL SITES - WA, BRS, CSCSL HWS - WA, ECHO, ENVCVN - WA, FRS, HSL - WA, RCRA_NONGEN, VCP - WA] ***(cont.)***

Envirosite ID: 52365379
EPA ID: N/R

RCRA_NONGEN ***(cont.)***

Historical Generators

Details for this site have been truncated due to the large number of available details for this site within this dataset. For the complete details for this site, contact your Envirosite account representative for a complimentary site report containing all of the details available.

Date Form Received by Agency :	2012-01-17
Facility Name :	SAUROS CLEANERAMA TACOMA
Classification :	Not a generator, verified
Date Form Received by Agency :	2011-01-03
Facility Name :	SAUROS CLEANERAMA TACOMA
Classification :	Not a generator, verified
Date Form Received by Agency :	2010-12-29
Facility Name :	SAUROS CLEANERAMA TACOMA
Classification :	Large Quantity Generator
Date Form Received by Agency :	2010-09-22
Facility Name :	SAUROS CLEANERAMA TACOMA
Classification :	Large Quantity Generator
Date Form Received by Agency :	2010-09-22
Facility Name :	SAUROS CLEANERAMA TACOMA
Classification :	Not a generator, verified
Date Form Received by Agency :	2009-02-27
Facility Name :	SAUROS CLEANERAMA TACOMA
Classification :	Not a generator, verified
Date Form Received by Agency :	2008-02-29
Facility Name :	SAUROS CLEANERAMA TACOMA
Classification :	Not a generator, verified
Date Form Received by Agency :	2008-01-17
Facility Name :	SAUROS CLEANERAMA TACOMA
Classification :	Large Quantity Generator
Date Form Received by Agency :	2007-12-31
Facility Name :	SAUROS CLEANERAMA TACOMA
Classification :	Not a generator, verified
Date Form Received by Agency :	2002-06-06
Facility Name :	SAUROS CLEANERAMA TACOMA
Classification :	Not a generator, verified

Map Id: BC102
Direction: WSW
Distance: 0.261 mi., 1379 ft.
Elevation: 43 ft.
Relative: Higher

Site Name : SAUROS CLEANERAMA TACOMA
1401 S PACIFIC AVE
TACOMA | Tacoma, WA 98402

Database(s) : [ALL SITES - WA, BRS, CSCSL HWS - WA, ECHO, ENVCVN - WA, FRS, HSL - WA, RCRA_NONGEN, VCP - WA] ***(cont.)***

Envirosite ID: 52365379
EPA ID: N/R

RCRA_NONGEN ***(cont.)***

Notices of Violations Summary
Regulation Violated : N

Evaluation Action Summary
Evaluation Date : 2002-03-12
Evaluation : FOCUSED COMPLIANCE INSPECTION
Area of Violation : N/R
Date Achieved Compliance : N/R
Evaluation Lead Agency : State

VCP - WA

Facility Name : SAUROS CLEANERAMA TACOMA
Facility Address : 1401 S PACIFIC AVE, TACOMA, 98402
County : Pierce

Facility/Site ID : 4339824
Alternate Name : N/R
Program Name : N/R
WRIA : 10
Legislative District : 27
Congressional District : 6
Ecology Region : SWRO
Ecology Program Phone : (360) 407-7224
Tribal Land : N
Latitude : 47.250154
Longitude : -122.43748
Last Date in Agency List : 2023-01-04

Program Details
Program : HAZWASTE
Program ID : WAD027550722
Interaction Type : Voluntary Cleanup Sites

Interaction Type Description : For a fee, Ecology staff will review an independent cleanup report(s) and provide a written decision about the adequacy of the cleanup actions taken and described in the report.

Status : Inactive
Start Date : 2001-03-28
End Date : 2006-11-20
SIC : N/R
NAICS : N/R

Program : HAZWASTE
Program ID : WAD027550722
Interaction Type : Voluntary Cleanup Sites

Map Id: BC102
Direction: WSW
Distance: 0.261 mi., 1379 ft.
Elevation: 43 ft.
Relative: Higher

Site Name : SAUROS CLEANERAMA TACOMA
1401 S PACIFIC AVE
TACOMA | Tacoma, WA 98402

Database(s) : [ALL SITES - WA, BRS, CSCSL HWS - WA, ECHO, ENVCVN - WA, FRS, HSL - WA, RCRA_NONGEN, VCP - WA] ***(cont.)***

Envirosite ID: 52365379
EPA ID: N/R

VCP - WA ***(cont.)***

Interaction Type Description :	For a fee, Ecology staff will review an independent cleanup report(s) and provide a written decision about the adequacy of the cleanup actions taken and described in the report.
Status :	Inactive
Start Date :	2001-03-28
End Date :	2006-11-20
SIC :	N/R
NAICS :	812320 - Drycleaning and Laundry Services (except Coin-Operated)

Map Id: BC103
Direction: WSW
Distance: 0.261 mi., 1381 ft.
Elevation: 45 ft.
Relative: Higher

Site Name : SAUROS CLEANARAMA
1407 PACIFIC AVE
TACOMA, WA 98402

Database(s) : [ALL SITES - WA, FRS]

Envirosite ID: 52365385
EPA ID: N/R

ALL SITES - WA

Facility Name :	Sauros Cleanarama
Facility Address :	1407 PACIFIC AVE, TACOMA, 98402
County :	Pierce
Facility/Site ID :	16098
Alternate Name :	N/R
Program Name :	N/R
WRIA :	10
Legislative District :	27
Congressional District :	6
Ecology Region :	SWRO
Ecology Program Phone :	(360) 407-6712
Tribal Land :	N
Latitude :	47.249855
Longitude :	-122.437647
Last Date in Agency List :	2023-01-03

Program Details

Program :	TOXICS
Program ID :	N/R
Interaction Type :	Enforcement Final
Interaction Type Description :	An Enforcement action (i.e. Penalty, Order, Notice) was finalized and issued to the respective party, indicating the enforcement action was taken. The start and end date listed in the database are both the date the action was issued to the responsible party.
Status :	Active

Map Id: BC103
Direction: WSW
Distance: 0.261 mi., 1381 ft.
Elevation: 45 ft.
Relative: Higher

Site Name : SAUROS CLEANARAMA
1407 PACIFIC AVE
TACOMA, WA 98402

Database(s) : [ALL SITES - WA, FRS] ***(cont.)***

Envirosite ID: 52365385
EPA ID: N/R

ALL SITES - WA ***(cont.)***

Start Date :	2007-05-01
End Date :	N/R
SIC :	N/R
NAICS :	N/R

FRS

Facility Name :	SAUROS CLEANARAMA
Facility Address :	1407 PACIFIC AVE, TACOMA, WA 98402
County :	PIERCE

Site Details

Registry ID :	110056450683
FRS Facility URL :	Click here for hyperlink provided by the agency.
Last Date in Agency List :	2023-02-13

Source Description

Source Description :

The WA-FSIS provides a means to query and display data maintained by the Washington Department of Ecology. This system contains key information for each facility/site that is currently, or has been, of interest to the Air Quality, Dam Safety, Hazardous Waste, Toxics Cleanup, and Water Quality Programs.

FRS Environmental Interest

Source and System ID :	WA-FSIS - 16098

Map Id: Y104
Direction: NNW
Distance: 0.265 mi., 1400 ft.
Elevation: 16 ft.
Relative: Lower

Site Name : PHILLIPS 66 COMPANY TACOMA TERMINAL SOUTH | CONOCOPHILLIPS TACOMA TERMINAL SOUTH | PHILLIPS 66 COMPANY - TACOMA TERMINAL
520 E D ST | 520 EAST 'D' STREET | 520 EAST D ST
TACOMA | Tacoma, WA 98421

Database(s) : [AFS, ALL SITES - WA, AST - WA, AST PBS, BRS, DOCKET, ECHO, EMI - WA, EPA FUELS, ERNS, FRS, HAZNET - CA, HIST AFS 2, HMIRS (DOT), ICIS, INACTIVE PCS, MANIFEST EPA, OSHA, PCS ENF, PCS FACILITY, RCRA_LQG, SPILLS - WA, T 2 - WA, TRIS, UST - WA]

Envirosite ID: 52365609
EPA ID: N/R

AFS

Facility Name :	PHILLIPS 66 COMPANY - TACOMA TERMINAL
Facility Address :	520 E D ST, TACOMA, WA 98421
County :	Pierce

Facility Summary

Program System ID :	WAPSC0005305320939
Facility Registry ID :	110000897003
EPA Region :	EPA Region 10 - AK, ID, OR, WA
SIC :	N/R
NAICS :	424710 - Petroleum Bulk Stations and Terminals
Facility Type :	Privately Owned Facility
Air Pollutant Class :	Synthetic Minor Emissions
Air Operating Status :	Operating
Current High Priority Violation (HPV):	No Violation Identified
Local Control Region Name :	Puget Sound Clean Air Agency
Last Date in Agency List :	2023-01-23

Air Pollutant Details

Program System ID :	WAPSC0005305320939
Pollutant :	VOLATILE ORGANIC COMPOUNDS (VOCS)
Substance Registry Services ID (SRS):	761346
Chemical Abstract Service Number :	N/R
Air Pollutant Class :	Minor Emissions

Program System ID :	WAPSC0005305320939
Pollutant :	TOTAL HAZARDOUS AIR POLLUTANTS (HAPS)
Substance Registry Services ID (SRS):	761502
Chemical Abstract Service Number :	N/R
Air Pollutant Class :	Synthetic Minor Emissions

Program System ID :	WAPSC0005305320939
Pollutant :	VOLATILE ORGANIC COMPOUNDS (VOCS)
Substance Registry Services ID (SRS):	761346
Chemical Abstract Service Number :	N/R
Air Pollutant Class :	Synthetic Minor Emissions

Map Id: Y104
Direction: NNW
Distance: 0.265 mi., 1400 ft.
Elevation: 16 ft.
Relative: Lower

Site Name : PHILLIPS 66 COMPANY TACOMA TERMINAL SOUTH | CONOCOPHILLIPS TACOMA TERMINAL SOUTH | PHILLIPS 66 COMPANY - TACOMA TERMINAL
520 E D ST | 520 EAST 'D' STREET | 520 EAST D ST
TACOMA | Tacoma, WA 98421

Database(s) : [AFS, ALL SITES - WA, AST - WA, AST PBS, BRS, DOCKET, ECHO, EMI - WA, EPA FUELS, ERNS, FRS, HAZNET - CA, HIST AFS 2, HMIRS (DOT), ICIS, INACTIVE PCS, MANIFEST EPA, OSHA, PCS ENF, PCS FACILITY, RCRA_LQG, SPILLS - WA, T 2 - WA, TRIS, UST - WA] ***(cont.)***

Envirosite ID: 52365609
EPA ID: N/R

AFS ***(cont.)***

Air Violation History Details

HPV Day Zero Date :	N/R
HPV Resolved Date :	N/R
Program System ID :	WAPSC0005305320939
Activity ID :	N/R
Agency Type :	N/R
State Code :	N/R
Air Local Control Region Code (LCON):	N/R
Comp Determination UID :	N/R
Enforcement Response Policy :	N/R
Program :	N/R
Pollutant :	N/R
Earliest Determination Date of Federally Reportable Violation (FRV):	N/R

ALL SITES - WA

Facility Name :	CONOCOPHILLIPS TACOMA TERMINAL SOUTH
Facility Address :	520 E D ST, TACOMA, 98421
County :	Pierce
Facility/Site ID :	75966799
Alternate Name :	N/R
Program Name :	N/R
WRIA :	10
Legislative District :	27
Congressional District :	9
Ecology Region :	SWRO
Ecology Program Phone :	(360) 407-6806
Tribal Land :	N
Latitude :	47.25846
Longitude :	-122.433
Last Date in Agency List :	2023-01-03

Facility/Site ID :	75966799
Alternate Name :	N/R
Program Name :	N/R
WRIA :	10
Legislative District :	27
Congressional District :	9
Ecology Region :	SWRO
Ecology Program Phone :	(360) 407-6734
Tribal Land :	N
Latitude :	47.25846

Map Id: Y104
Direction: NNW
Distance: 0.265 mi., 1400 ft.
Elevation: 16 ft.
Relative: Lower

Site Name : PHILLIPS 66 COMPANY TACOMA TERMINAL SOUTH | CONOCOPHILLIPS TACOMA TERMINAL SOUTH | PHILLIPS 66 COMPANY - TACOMA TERMINAL
520 E D ST | 520 EAST 'D' STREET | 520 EAST D ST
TACOMA | Tacoma, WA 98421

Database(s) : [AFS, ALL SITES - WA, AST - WA, AST PBS, BRS, DOCKET, ECHO, EMI - WA, EPA FUELS, ERNS, FRS, HAZNET - CA, HIST AFS 2, HMIRS (DOT), ICIS, INACTIVE PCS, MANIFEST EPA, OSHA, PCS ENF, PCS FACILITY, RCRA_LQG, SPILLS - WA, T 2 - WA, TRIS, UST - WA] ***(cont.)***

Envirosite ID: 52365609
EPA ID: N/R

ALL SITES - WA ***(cont.)***

Longitude :	-122.433
Last Date in Agency List :	2023-01-03

Facility/Site ID :	75966799
Alternate Name :	N/R
Program Name :	N/R
WRIA :	10
Legislative District :	27
Congressional District :	9
Ecology Region :	SWRO
Ecology Program Phone :	(360) 407-6171
Tribal Land :	N
Latitude :	47.25846
Longitude :	-122.433
Last Date in Agency List :	2023-01-03

Facility/Site ID :	75966799
Alternate Name :	CONOCOPHILLIPS TACOMA TERMINAL - SOUTH
Program Name :	N/R
WRIA :	10
Legislative District :	27
Congressional District :	9
Ecology Region :	SWRO
Ecology Program Phone :	(360) 407-6171
Tribal Land :	N
Latitude :	47.25846
Longitude :	-122.433
Last Date in Agency List :	2023-01-03

Facility/Site ID :	75966799
Alternate Name :	TOSCO NORTHWEST CO TACOMA TERMINAL
Program Name :	N/R
WRIA :	10
Legislative District :	27
Congressional District :	9
Ecology Region :	SWRO
Ecology Program Phone :	(360) 407-7224
Tribal Land :	N
Latitude :	47.25846
Longitude :	-122.433
Last Date in Agency List :	2023-01-03

Map Id: Y104
Direction: NNW
Distance: 0.265 mi., 1400 ft.
Elevation: 16 ft.
Relative: Lower

Site Name : PHILLIPS 66 COMPANY TACOMA TERMINAL SOUTH | CONOCOPHILLIPS TACOMA TERMINAL SOUTH | PHILLIPS 66 COMPANY - TACOMA TERMINAL
520 E D ST | 520 EAST 'D' STREET | 520 EAST D ST
TACOMA | Tacoma, WA 98421

Database(s) : [AFS, ALL SITES - WA, AST - WA, AST PBS, BRS, DOCKET, ECHO, EMI - WA, EPA FUELS, ERNS, FRS, HAZNET - CA, HIST AFS 2, HMIRS (DOT), ICIS, INACTIVE PCS, MANIFEST EPA, OSHA, PCS ENF, PCS FACILITY, RCRA_LQG, SPILLS - WA, T 2 - WA, TRIS, UST - WA] ***(cont.)***

Envirosite ID: 52365609
EPA ID: N/R

ALL SITES - WA ***(cont.)***

Facility/Site ID :	75966799
Alternate Name :	CONOCOPHILLIPS CO TACOMA SOUTH
Program Name :	N/R
WRIA :	10
Legislative District :	27
Congressional District :	9
Ecology Region :	SWRO
Ecology Program Phone :	(360) 407-6171
Tribal Land :	N
Latitude :	47.25846
Longitude :	-122.433
Last Date in Agency List :	2023-01-03

Facility/Site ID :	75966799
Alternate Name :	CONOCOPHILLIPS 520 EAST D STREET
Program Name :	N/R
WRIA :	10
Legislative District :	27
Congressional District :	9
Ecology Region :	SWRO
Ecology Program Phone :	(360) 407-7224
Tribal Land :	N
Latitude :	47.25846
Longitude :	-122.433
Last Date in Agency List :	2023-01-03

Facility/Site ID :	75966799
Alternate Name :	TOSCO NORTHWEST CO TACOMA TERMINAL
Program Name :	N/R
WRIA :	10
Legislative District :	27
Congressional District :	9
Ecology Region :	SWRO
Ecology Program Phone :	(360) 407-6171
Tribal Land :	N
Latitude :	47.25846
Longitude :	-122.433
Last Date in Agency List :	2023-01-03

Facility/Site ID :	75966799
Alternate Name :	CONOCOPHILLIPS TACOMA TERMINAL SOUTH
Program Name :	N/R
WRIA :	10

Map Id: Y104
Direction: NNW
Distance: 0.265 mi., 1400 ft.
Elevation: 16 ft.
Relative: Lower

Site Name : PHILLIPS 66 COMPANY TACOMA TERMINAL SOUTH | CONOCOPHILLIPS TACOMA TERMINAL SOUTH | PHILLIPS 66 COMPANY - TACOMA TERMINAL
520 E D ST | 520 EAST 'D' STREET | 520 EAST D ST
TACOMA | Tacoma, WA 98421

Database(s) : [AFS, ALL SITES - WA, AST - WA, AST PBS, BRS, DOCKET, ECHO, EMI - WA, EPA FUELS, ERNS, FRS, HAZNET - CA, HIST AFS 2, HMIRS (DOT), ICIS, INACTIVE PCS, MANIFEST EPA, OSHA, PCS ENF, PCS FACILITY, RCRA_LQG, SPILLS - WA, T 2 - WA, TRIS, UST - WA] ***(cont.)***

Envirosite ID: 52365609
EPA ID: N/R

ALL SITES - WA ***(cont.)***

Legislative District :	27
Congressional District :	9
Ecology Region :	SWRO
Ecology Program Phone :	(360) 407-6400
Tribal Land :	N
Latitude :	47.25846
Longitude :	-122.433
Last Date in Agency List :	2023-01-03

Facility/Site ID :	75966799
Alternate Name :	N/R
Program Name :	N/R
WRIA :	10
Legislative District :	27
Congressional District :	9
Ecology Region :	SWRO
Ecology Program Phone :	(360) 407-7224
Tribal Land :	N
Latitude :	47.25846
Longitude :	-122.433
Last Date in Agency List :	2023-01-03

Facility/Site ID :	75966799
Alternate Name :	N/R
Program Name :	N/R
WRIA :	10
Legislative District :	27
Congressional District :	9
Ecology Region :	SWRO
Ecology Program Phone :	(360) 407-7455
Tribal Land :	N
Latitude :	47.25846
Longitude :	-122.433
Last Date in Agency List :	2023-01-03

Facility/Site ID :	75966799
Alternate Name :	N/R
Program Name :	N/R
WRIA :	10
Legislative District :	27
Congressional District :	9
Ecology Region :	SWRO
Ecology Program Phone :	(360) 407-6731

Map Id: Y104
Direction: NNW
Distance: 0.265 mi., 1400 ft.
Elevation: 16 ft.
Relative: Lower

Site Name : PHILLIPS 66 COMPANY TACOMA TERMINAL SOUTH | CONOCOPHILLIPS TACOMA TERMINAL SOUTH | PHILLIPS 66 COMPANY - TACOMA TERMINAL
520 E D ST | 520 EAST 'D' STREET | 520 EAST D ST
TACOMA | Tacoma, WA 98421

Database(s) : [AFS, ALL SITES - WA, AST - WA, AST PBS, BRS, DOCKET, ECHO, EMI - WA, EPA FUELS, ERNS, FRS, HAZNET - CA, HIST AFS 2, HMIRS (DOT), ICIS, INACTIVE PCS, MANIFEST EPA, OSHA, PCS ENF, PCS FACILITY, RCRA_LQG, SPILLS - WA, T 2 - WA, TRIS, UST - WA] ***(cont.)***

Envirosite ID: 52365609
EPA ID: N/R

ALL SITES - WA ***(cont.)***

Tribal Land :	N
Latitude :	47.25846
Longitude :	-122.433
Last Date in Agency List :	2023-01-03

Facility/Site ID :	75966799
Alternate Name :	N/R
Program Name :	N/R
WRIA :	10
Legislative District :	27
Congressional District :	9
Ecology Region :	SWRO
Ecology Program Phone :	(360) 407-6400
Tribal Land :	N
Latitude :	47.25846
Longitude :	-122.433
Last Date in Agency List :	2023-01-03

Facility/Site ID :	75966799
Alternate Name :	CONOCOPHILLIPS 520 EAST D STREET
Program Name :	N/R
WRIA :	10
Legislative District :	27
Congressional District :	9
Ecology Region :	SWRO
Ecology Program Phone :	(360) 407-6171
Tribal Land :	N
Latitude :	47.25846
Longitude :	-122.433
Last Date in Agency List :	2023-01-03

Facility/Site ID :	75966799
Alternate Name :	CONOCOPHILLIPS TACOMA TERMINAL - SOUTH
Program Name :	N/R
WRIA :	10
Legislative District :	27
Congressional District :	9
Ecology Region :	SWRO
Ecology Program Phone :	(360) 407-7224
Tribal Land :	N
Latitude :	47.25846
Longitude :	-122.433
Last Date in Agency List :	2023-01-03

Map Id: Y104
Direction: NNW
Distance: 0.265 mi., 1400 ft.
Elevation: 16 ft.
Relative: Lower

Site Name : PHILLIPS 66 COMPANY TACOMA TERMINAL SOUTH | CONOCOPHILLIPS TACOMA TERMINAL SOUTH | PHILLIPS 66 COMPANY - TACOMA TERMINAL
520 E D ST | 520 EAST 'D' STREET | 520 EAST D ST
TACOMA | Tacoma, WA 98421

Database(s) : [AFS, ALL SITES - WA, AST - WA, AST PBS, BRS, DOCKET, ECHO, EMI - WA, EPA FUELS, ERNS, FRS, HAZNET - CA, HIST AFS 2, HMIRS (DOT), ICIS, INACTIVE PCS, MANIFEST EPA, OSHA, PCS ENF, PCS FACILITY, RCRA_LQG, SPILLS - WA, T 2 - WA, TRIS, UST - WA] ***(cont.)***

Envirosite ID: 52365609
EPA ID: N/R

ALL SITES - WA ***(cont.)***

Program Details

Program :	HAZWASTE
Program ID :	WAD000641522
Interaction Type :	Industrial NPDES IP
Interaction Type Description :	Individual NPDES and State permits issued to industries to regulate discharges of process wastewater to state waters.
Status :	Inactive
Start Date :	1986-01-24
End Date :	2016-03-18
SIC :	5171 - PETROLEUM BULK STATIONS AND TERMINALS
NAICS :	N/R

Program :	HAZWASTE
Program ID :	WAD000641522
Interaction Type :	Industrial NPDES IP
Interaction Type Description :	Individual NPDES and State permits issued to industries to regulate discharges of process wastewater to state waters.
Status :	Inactive
Start Date :	1986-01-24
End Date :	2016-03-18
SIC :	N/R
NAICS :	N/R

Program :	HAZWASTE
Program ID :	WAD000641522
Interaction Type :	Air Qual Local Authority Reg
Interaction Type Description :	Small sources governed only by local air authorities.
Status :	Active
Start Date :	2007-01-01
End Date :	N/R
SIC :	N/R
NAICS :	N/R

Program :	HAZWASTE
Program ID :	WAD000641522
Interaction Type :	Hazardous Waste Generator

Map Id: Y104
Direction: NNW
Distance: 0.265 mi., 1400 ft.
Elevation: 16 ft.
Relative: Lower

Site Name : PHILLIPS 66 COMPANY TACOMA TERMINAL SOUTH | CONOCOPHILLIPS TACOMA TERMINAL SOUTH | PHILLIPS 66 COMPANY - TACOMA TERMINAL
520 E D ST | 520 EAST 'D' STREET | 520 EAST D ST
TACOMA | Tacoma, WA 98421

Database(s) : [AFS, ALL SITES - WA, AST - WA, AST PBS, BRS, DOCKET, ECHO, EMI - WA, EPA FUELS, ERNS, FRS, HAZNET - CA, HIST AFS 2, HMIRS (DOT), ICIS, INACTIVE PCS, MANIFEST EPA, OSHA, PCS ENF, PCS FACILITY, RCRA_LQG, SPILLS - WA, T 2 - WA, TRIS, UST - WA] ***(cont.)***

Envirosite ID: 52365609
EPA ID: N/R

ALL SITES - WA ***(cont.)***

Interaction Type Description : Facilities that generate any quantity of a dangerous waste. They may be classified as SQG, MQG, or LQG depending on hazardous waste generated for a given month.

Status : Active
Start Date : 1980-08-18
End Date : N/R
SIC : N/R

NAICS : 42472 - Petroleum and Petroleum Products Merchant Wholesalers (except Bulk Stations and Terminals)

Program : HAZWASTE
Program ID : WAD000641522
Interaction Type : Emergency/Haz Chem Rpt TIER2

Interaction Type Description : Businesses that store 10,000 pounds or more of a hazardous chemical or 500 pounds or less, depending on the chemical, of an extremely hazardous chemical on site at any one time must report annually. Reports are sent to the State Emergency Response Commission (represented by Ecology) Local Emergency Planning Committees, and local fire departments for emergency planning. (product, not waste)

Status : Active
Start Date : 1988-01-01
End Date : N/R
SIC : N/R
NAICS : N/R

Program : HAZWASTE
Program ID : WAD000641522
Interaction Type : Emergency/Haz Chem Rpt TIER2

Interaction Type Description : Businesses that store 10,000 pounds or more of a hazardous chemical or 500 pounds or less, depending on the chemical, of an extremely hazardous chemical on site at any one time must report annually. Reports are sent to the State Emergency Response Commission (represented by Ecology) Local Emergency Planning Committees, and local fire departments for emergency planning. (product, not waste)

Status : Active
Start Date : 1988-01-01
End Date : N/R
SIC : 5171 - PETROLEUM BULK STATIONS AND TERMINALS

Map Id: Y104
Direction: NNW
Distance: 0.265 mi., 1400 ft.
Elevation: 16 ft.
Relative: Lower

Site Name : PHILLIPS 66 COMPANY TACOMA TERMINAL SOUTH | CONOCOPHILLIPS TACOMA TERMINAL SOUTH | PHILLIPS 66 COMPANY - TACOMA TERMINAL
520 E D ST | 520 EAST 'D' STREET | 520 EAST D ST
TACOMA | Tacoma, WA 98421

Database(s) : [AFS, ALL SITES - WA, AST - WA, AST PBS, BRS, DOCKET, ECHO, EMI - WA, EPA FUELS, ERNS, FRS, HAZNET - CA, HIST AFS 2, HMIRS (DOT), ICIS, INACTIVE PCS, MANIFEST EPA, OSHA, PCS ENF, PCS FACILITY, RCRA_LQG, SPILLS - WA, T 2 - WA, TRIS, UST - WA] ***(cont.)***

Envirosite ID: 52365609
EPA ID: N/R

ALL SITES - WA ***(cont.)***

NAICS : N/R

Program : HAZWASTE
Program ID : WAD000641522
Interaction Type : Emergency/Haz Chem Rpt TIER2

Interaction Type Description : Businesses that store 10,000 pounds or more of a hazardous chemical or 500 pounds or less, depending on the chemical, of an extremely hazardous chemical on site at any one time must report annually. Reports are sent to the State Emergency Response Commission (represented by Ecology) Local Emergency Planning Committees, and local fire departments for emergency planning. (product, not waste)

Status : Active
Start Date : 1988-01-01
End Date : N/R
SIC : N/R
NAICS : 424710 - Petroleum Bulk Stations and Terminals

Program : HAZWASTE
Program ID : WAD000641522
Interaction Type : Underground Storage Tank

Interaction Type Description : Any one or combination of tanks (including connecting underground pipes) that is used to contain regulated substances and has a tank volume of ten percent or more beneath the surface of the ground. This term does not include any of the exempt UST systems specified in WAC 173-360-110(2) or any piping connected thereto. See WAC 173-360

Status : Active
Start Date : 2006-06-28
End Date : N/R
SIC : 5171 - PETROLEUM BULK STATIONS AND TERMINALS
NAICS : N/R

Program : HAZWASTE
Program ID : WAD000641522
Interaction Type : Emergency/Haz Chem Rpt TIER2

Map Id: Y104
Direction: NNW
Distance: 0.265 mi., 1400 ft.
Elevation: 16 ft.
Relative: Lower

Site Name : PHILLIPS 66 COMPANY TACOMA TERMINAL SOUTH | CONOCOPHILLIPS TACOMA TERMINAL SOUTH | PHILLIPS 66 COMPANY - TACOMA TERMINAL
520 E D ST | 520 EAST 'D' STREET | 520 EAST D ST
TACOMA | Tacoma, WA 98421

Database(s) : [AFS, ALL SITES - WA, AST - WA, AST PBS, BRS, DOCKET, ECHO, EMI - WA, EPA FUELS, ERNS, FRS, HAZNET - CA, HIST AFS 2, HMIRS (DOT), ICIS, INACTIVE PCS, MANIFEST EPA, OSHA, PCS ENF, PCS FACILITY, RCRA_LQG, SPILLS - WA, T 2 - WA, TRIS, UST - WA] ***(cont.)***

Envirosite ID: 52365609
EPA ID: N/R

ALL SITES - WA ***(cont.)***

Interaction Type Description :	Businesses that store 10,000 pounds or more of a hazardous chemical or 500 pounds or less, depending on the chemical, of an extremely hazardous chemical on site at any one time must report annually. Reports are sent to the State Emergency Response Commission (represented by Ecology) Local Emergency Planning Committees, and local fire departments for emergency planning. (product, not waste)
Status :	Active
Start Date :	1988-01-01
End Date :	N/R
SIC :	N/R
NAICS :	42472 - Petroleum and Petroleum Products Merchant Wholesalers (except Bulk Stations and Terminals)
Program :	HAZWASTE
Program ID :	WAD000641522
Interaction Type :	Underground Storage Tank
Interaction Type Description :	Any one or combination of tanks (including connecting underground pipes) that is used to contain regulated substances and has a tank volume of ten percent or more beneath the surface of the ground. This term does not include any of the exempt UST systems specified in WAC 173-360-110(2) or any piping connected thereto. See WAC 173-360
Status :	Active
Start Date :	2006-06-28
End Date :	N/R
SIC :	N/R
NAICS :	42472 - Petroleum and Petroleum Products Merchant Wholesalers (except Bulk Stations and Terminals)
Program :	HAZWASTE
Program ID :	WAD000641522
Interaction Type :	Class 1 Facility
Interaction Type Description :	Applies to large, fixed shore-side facilities such as refineries, refueling terminals, and oil pipelines. This definition includes facilities that transfer to tank vessels and pipelines. Full definition can be found in Washington Administrative Code (WAC) 173-180-020.
Status :	Active
Start Date :	2006-10-26

Map Id: Y104
Direction: NNW
Distance: 0.265 mi., 1400 ft.
Elevation: 16 ft.
Relative: Lower

Site Name : PHILLIPS 66 COMPANY TACOMA TERMINAL SOUTH | CONOCOPHILLIPS TACOMA TERMINAL SOUTH | PHILLIPS 66 COMPANY - TACOMA TERMINAL
520 E D ST | 520 EAST 'D' STREET | 520 EAST D ST
TACOMA | Tacoma, WA 98421

Database(s) : [AFS, ALL SITES - WA, AST - WA, AST PBS, BRS, DOCKET, ECHO, EMI - WA, EPA FUELS, ERNS, FRS, HAZNET - CA, HIST AFS 2, HMIRS (DOT), ICIS, INACTIVE PCS, MANIFEST EPA, OSHA, PCS ENF, PCS FACILITY, RCRA_LQG, SPILLS - WA, T 2 - WA, TRIS, UST - WA] ***(cont.)***

Envirosite ID: 52365609
EPA ID: N/R

ALL SITES - WA ***(cont.)***

End Date : N/R
SIC : N/R
NAICS : N/R

Program : HAZWASTE
Program ID : WAD000641522
Interaction Type : Hazardous Waste Planner

Interaction Type Description : Under Chapter 173-307 WAC, facilities that report under Section 313 of the Emergency Planning/Community Right-To-Know Act (EPCRA), or that generate more than 2,640 pounds of hazardous waste per year, must prepare Pollution Prevention Plans.

Status : Active
Start Date : 1993-01-01
End Date : N/R
SIC : N/R
NAICS : N/R

Program : HAZWASTE
Program ID : WAD000641522
Interaction Type : Oil Facility Contingency Plan

Interaction Type Description : Oil handling facilities that are required to file oil spill contingency plans. An oil handling facility can be classified as a structure, equipment, pipeline, or device located on or near navigable waters of the state that transfers oil in bulk to or from a tank vessel or pipeline and is used for producing, storing, handling, transferring, processing, or transporting oil in bulk.

Status : Active
Start Date : 1991-07-01
End Date : N/R
SIC : N/R
NAICS : N/R

Program : HAZWASTE
Program ID : WAD000641522
Interaction Type : Underground Storage Tank

Map Id: Y104
Direction: NNW
Distance: 0.265 mi., 1400 ft.
Elevation: 16 ft.
Relative: Lower

Site Name : PHILLIPS 66 COMPANY TACOMA TERMINAL SOUTH | CONOCOPHILLIPS TACOMA TERMINAL SOUTH | PHILLIPS 66 COMPANY - TACOMA TERMINAL
520 E D ST | 520 EAST 'D' STREET | 520 EAST D ST
TACOMA | Tacoma, WA 98421

Database(s) : [AFS, ALL SITES - WA, AST - WA, AST PBS, BRS, DOCKET, ECHO, EMI - WA, EPA FUELS, ERNS, FRS, HAZNET - CA, HIST AFS 2, HMIRS (DOT), ICIS, INACTIVE PCS, MANIFEST EPA, OSHA, PCS ENF, PCS FACILITY, RCRA_LQG, SPILLS - WA, T 2 - WA, TRIS, UST - WA] ***(cont.)***

Envirosite ID: 52365609
EPA ID: N/R

ALL SITES - WA ***(cont.)***

Interaction Type Description :	Any one or combination of tanks (including connecting underground pipes) that is used to contain regulated substances and has a tank volume of ten percent or more beneath the surface of the ground. This term does not include any of the exempt UST systems specified in WAC 173-360-110(2) or any piping connected thereto. See WAC 173-360
Status :	Active
Start Date :	2006-06-28
End Date :	N/R
SIC :	N/R
NAICS :	N/R
Program :	HAZWASTE
Program ID :	WAD000641522
Interaction Type :	Hazardous Waste Generator
Interaction Type Description :	Facilities that generate any quantity of a dangerous waste. They may be classified as SQG, MQG, or LQG depending on hazardous waste generated for a given month.
Status :	Active
Start Date :	1980-08-18
End Date :	N/R
SIC :	N/R
NAICS :	N/R

AST - WA

Facility Name :	CONOCOPHILLIPS TACOMA TERMINAL SOUTH
Facility Address :	520 E D ST, TACOMA, 98421
County :	Pierce
Facility/Site ID :	75966799
Alternate Name :	N/R
Program Name :	N/R
WRIA :	10
Legislative District :	27
Congressional District :	9
Ecology Region :	SWRO
Ecology Program Phone :	(360) 407-6171
Tribal Land :	N
Latitude :	47.25846
Longitude :	-122.433
Last Date in Agency List :	2023-01-03

Map Id: Y104
Direction: NNW
Distance: 0.265 mi., 1400 ft.
Elevation: 16 ft.
Relative: Lower

Site Name : PHILLIPS 66 COMPANY TACOMA TERMINAL SOUTH | CONOCOPHILLIPS TACOMA TERMINAL SOUTH | PHILLIPS 66 COMPANY - TACOMA TERMINAL
520 E D ST | 520 EAST 'D' STREET | 520 EAST D ST
TACOMA | Tacoma, WA 98421

Database(s) : [AFS, ALL SITES - WA, AST - WA, AST PBS, BRS, DOCKET, ECHO, EMI - WA, EPA FUELS, ERNS, FRS, HAZNET - CA, HIST AFS 2, HMIRS (DOT), ICIS, INACTIVE PCS, MANIFEST EPA, OSHA, PCS ENF, PCS FACILITY, RCRA_LQG, SPILLS - WA, T 2 - WA, TRIS, UST - WA] ***(cont.)***

Envirosite ID: 52365609
EPA ID: N/R

AST - WA ***(cont.)***

Facility/Site ID :	75966799
Alternate Name :	N/R
Program Name :	N/R
WRIA :	10
Legislative District :	27
Congressional District :	9
Ecology Region :	SWRO
Ecology Program Phone :	(360) 407-7455
Tribal Land :	N
Latitude :	47.25846
Longitude :	-122.433
Last Date in Agency List :	2023-01-03

Program Details

Program :	HAZWASTE
Program ID :	WAD000641522
Interaction Type :	Emergency/Haz Chem Rpt TIER2
Interaction Type Description :	Businesses that store 10,000 pounds or more of a hazardous chemical or 500 pounds or less, depending on the chemical, of an extremely hazardous chemical on site at any one time must report annually. Reports are sent to the State Emergency Response Commission (represented by Ecology) Local Emergency Planning Committees, and local fire departments for emergency planning. (product, not waste)
Status :	Active
Start Date :	1988-01-01
End Date :	N/R
SIC :	N/R
NAICS :	424710 - Petroleum Bulk Stations and Terminals

Program :	HAZWASTE
Program ID :	WAD000641522
Interaction Type :	Oil Facility Contingency Plan
Interaction Type Description :	Oil handling facilities that are required to file oil spill contingency plans. An oil handling facility can be classified as a structure, equipment, pipeline, or device located on or near navigable waters of the state that transfers oil in bulk to or from a tank vessel or pipeline and is used for producing, storing, handling, transferring, processing, or transporting oil in bulk.
Status :	Active

Map Id: Y104
Direction: NNW
Distance: 0.265 mi., 1400 ft.
Elevation: 16 ft.
Relative: Lower

Site Name : PHILLIPS 66 COMPANY TACOMA TERMINAL SOUTH | CONOCOPHILLIPS TACOMA TERMINAL SOUTH | PHILLIPS 66 COMPANY - TACOMA TERMINAL
520 E D ST | 520 EAST 'D' STREET | 520 EAST D ST
TACOMA | Tacoma, WA 98421

Database(s) : [AFS, ALL SITES - WA, AST - WA, AST PBS, BRS, DOCKET, ECHO, EMI - WA, EPA FUELS, ERNS, FRS, HAZNET - CA, HIST AFS 2, HMIRS (DOT), ICIS, INACTIVE PCS, MANIFEST EPA, OSHA, PCS ENF, PCS FACILITY, RCRA_LQG, SPILLS - WA, T 2 - WA, TRIS, UST - WA] ***(cont.)***

Envirosite ID: 52365609
EPA ID: N/R

AST - WA ***(cont.)***

Start Date :	1991-07-01
End Date :	N/R
SIC :	N/R
NAICS :	N/R

AST PBS

Facility Name :	CONOCOPHILLIPS - SOUTH & NORTH TERMINAL
Facility Address :	520 EAST D STREET, TACOMA, WA 98421
County :	PIERCE
Terminal ID :	ANLTK53023
Type :	MARINE TERMINAL
Status :	IN SERVICE
NAICS Code :	424710
NAICS Description :	PETROLEUM BULK STATIONS AND TERMINALS
Source :	EIA
Source Date :	2015-07-27
Val Method :	OTHER
Val Date :	2015-10-28
Posrel :	WITHIN 40 FEET
Commodity :	REFINED, CHEMICALS
Capacity :	282000
Truck In :	YES
Truck Out :	YES
Pipe In :	YES
Pipe Out :	YES
Marine In :	YES
Marine Out :	YES
Rail In :	NO
Rail Out :	NO
Asphalt :	NO
Chemicals :	YES
Propane :	NO
Butane :	NO
Refined :	YES
Ethanol :	NOT AVAILABLE
Biodiesel :	NOT AVAILABLE
Crude Oil :	NO
Jet Fuel :	NO
Gasoline :	NO
Distillate :	YES
Avgas :	NOT AVAILABLE
Telephone :	(253) 627-3878
Owner :	NOT AVAILABLE

Map Id: Y104
Direction: NNW
Distance: 0.265 mi., 1400 ft.
Elevation: 16 ft.
Relative: Lower

Site Name : PHILLIPS 66 COMPANY TACOMA TERMINAL SOUTH | CONOCOPHILLIPS TACOMA TERMINAL SOUTH | PHILLIPS 66 COMPANY - TACOMA TERMINAL
520 E D ST | 520 EAST 'D' STREET | 520 EAST D ST
TACOMA | Tacoma, WA 98421

Database(s) : [AFS, ALL SITES - WA, AST - WA, AST PBS, BRS, DOCKET, ECHO, EMI - WA, EPA FUELS, ERNS, FRS, HAZNET - CA, HIST AFS 2, HMIRS (DOT), ICIS, INACTIVE PCS, MANIFEST EPA, OSHA, PCS ENF, PCS FACILITY, RCRA_LQG, SPILLS - WA, T 2 - WA, TRIS, UST - WA] ***(cont.)***

Envirosite ID: 52365609
EPA ID: N/R

AST PBS ***(cont.)***

Operator :	NOT AVAILABLE
Website :	Click here for hyperlink provided by the agency.
Latitude :	47.258719
Longitude :	-122.432499
Last Date in Agency List :	2020-06-18
Facility Name :	PHILLIPS 66 PIPELINE TACOMA TERMINAL
Facility Address :	520 EAST D STREET, TACOMA, WA 98421
County :	PIERCE
Terminal ID :	ANLTK53023
Type :	MARINE TERMINAL
Status :	IN SERVICE
NAICS Code :	424710
NAICS Description :	PETROLEUM BULK STATIONS AND TERMINALS
Source :	EIA
Source Date :	2015-07-27
Val Method :	OTHER
Val Date :	2019-06-20
Posrel :	WITHIN 40 FEET
Commodity :	REFINED, CHEMICALS
Capacity :	307000
Truck In :	YES
Truck Out :	YES
Pipe In :	YES
Pipe Out :	YES
Marine In :	YES
Marine Out :	YES
Rail In :	NO
Rail Out :	NO
Asphalt :	NO
Chemicals :	YES
Propane :	NO
Butane :	NO
Refined :	YES
Ethanol :	NOT AVAILABLE
Biodiesel :	NO
Crude Oil :	NO
Jet Fuel :	NO
Gasoline :	NO
Distillate :	YES
Avgas :	NOT AVAILABLE
Telephone :	(253) 627-3878
Owner :	NOT AVAILABLE

Map Id: Y104
Direction: NNW
Distance: 0.265 mi., 1400 ft.
Elevation: 16 ft.
Relative: Lower

Site Name : PHILLIPS 66 COMPANY TACOMA TERMINAL SOUTH | CONOCOPHILLIPS TACOMA TERMINAL SOUTH | PHILLIPS 66 COMPANY - TACOMA TERMINAL
520 E D ST | 520 EAST 'D' STREET | 520 EAST D ST
TACOMA | Tacoma, WA 98421

Database(s) : [AFS, ALL SITES - WA, AST - WA, AST PBS, BRS, DOCKET, ECHO, EMI - WA, EPA FUELS, ERNS, FRS, HAZNET - CA, HIST AFS 2, HMIRS (DOT), ICIS, INACTIVE PCS, MANIFEST EPA, OSHA, PCS ENF, PCS FACILITY, RCRA_LQG, SPILLS - WA, T 2 - WA, TRIS, UST - WA] ***(cont.)***

Envirosite ID: 52365609
EPA ID: N/R

AST PBS ***(cont.)***

Operator :	NOT AVAILABLE
Website :	Click here for hyperlink provided by the agency.
Latitude :	47.258719
Longitude :	-122.432499
Last Date in Agency List :	2023-02-20

BRS

Facility Name :	CONOCOPHILLIPS TACOMA TERMINAL - SOUTH
Facility Address :	520 E D ST, TACOMA, WA 98421
County :	PIERCE

Site Details

Date Form Received by Agency :	2012-02-16
EPA ID :	WAD000641522
Mailing Address :	520 EAST D STREET, TACOMA, WA 98421
Contact :	JEFF MCBRIDE
Contact Address :	520 EAST D STREET, TACOMA, WA 98421
Contact Country :	US
Contact Telephone :	253-627-3878
Contact Email :	JEFFREY.MCBRIDE@CONOCOPHILLIPS.COM
EPA Region :	10
Land Type :	Private
Source Type :	Annual/Biennial Report updated with Notification
Classification :	Large Quantity Generator

Description :

Handlers that generate 1,000 kg or more of hazardous waste during any calendar month; or generate more than 1 kg of acutely hazardous waste during any calendar month; or generate more than 100 kg of any residue or contaminated soil, waste or other debris resulting from the cleanup of a spill, into or on any land or water, of acutely hazardous waste during any calendar month; or generate 1 kg or less of acutely hazardous waste during any calendar month, and accumulate more than 1 kg of acutely hazardous waste at any time; or generate 100 kg or less of any residue or contaminated soil, waste or other debris resulting from the cleanup of a spill, into or on any land or water, of acutely hazardous waste during any calendar month, and accumulated more than 100 kg of that material at any time.

Last Date in Agency List : 2023-01-23

Owner/Operator Summary

Owner/Operator Name :	CONOCOPHILLIPS COMPANY
Owner/Operator Address :	600 N DAIRY ASHFORD ROAD, HOUSTON, TX 77079

Map Id: Y104
Direction: NNW
Distance: 0.265 mi., 1400 ft.
Elevation: 16 ft.
Relative: Lower

Site Name :	PHILLIPS 66 COMPANY TACOMA TERMINAL SOUTH | CONOCOPHILLIPS TACOMA TERMINAL SOUTH | PHILLIPS 66 COMPANY - TACOMA TERMINAL 520 E D ST | 520 EAST 'D' STREET | 520 EAST D ST TACOMA | Tacoma, WA 98421
Database(s) :	[AFS, ALL SITES - WA, AST - WA, AST PBS, BRS, DOCKET, ECHO, EMI - WA, EPA FUELS, ERNS, FRS, HAZNET - CA, HIST AFS 2, HMIRS (DOT), ICIS, INACTIVE PCS, MANIFEST EPA, OSHA, PCS ENF, PCS FACILITY, RCRA_LQG, SPILLS - WA, T 2 - WA, TRIS, UST - WA] ***(cont.)***

Envirosite ID: 52365609
EPA ID: N/R

BRS ***(cont.)***

Owner/Operator Country :	US
Owner/Operator Telephone :	281-293-1000
Owner/Operator Email :	N/R
Owner/Operator Fax :	N/R
Legal Status :	Private
Owner/Operator Type :	Owner
Owner/Operator Start Date :	2003-01-01
Owner/Operator End Date :	N/R

Owner/Operator Name :	CONOCOPHILLIPS COMPANY
Owner/Operator Address :	600 N DAIRY ASHFORD ROAD, HOUSTON, TX 77079
Owner/Operator Country :	US
Owner/Operator Telephone :	281-293-1000
Owner/Operator Email :	N/R
Owner/Operator Fax :	N/R
Legal Status :	Private
Owner/Operator Type :	Operator
Owner/Operator Start Date :	2003-10-01
Owner/Operator End Date :	N/R

Waste Activity Monitoring

Details for this site have been truncated due to the large number of available details for this site within this dataset. For the complete details for this site, contact your Envirosite account representative for a complimentary site report containing all of the details available.

Report Cycle :	2011
Hazardous Waste Page Number :	1
Hazardous Waste Sub-Page Number :	1
BR Form :	GM
Waste Description :	WASTE PAINT
Primary NAICS :	42471 - Petroleum Bulk Stations and Terminals
Source Code :	G06 - Painting and coating (manufacturing, building, or maintenance)
Form Code :	W209 - Paint, ink, lacquer, or varnish (fluid - not dried out or sludge)
Management Method :	H141 - The site receiving this waste stored/bulked and transferred the waste with no treatment or recovery (H010-H129), fuel blending (H061), or disposal (H131-H135) at that receiving site.
Generation Tons :	0.145
Managed Tons :	0
Shipped Tons :	0.145
Received Tons :	0

Map Id: Y104
Direction: NNW
Distance: 0.265 mi., 1400 ft.
Elevation: 16 ft.
Relative: Lower

Site Name : PHILLIPS 66 COMPANY TACOMA TERMINAL SOUTH | CONOCOPHILLIPS TACOMA TERMINAL SOUTH | PHILLIPS 66 COMPANY - TACOMA TERMINAL
520 E D ST | 520 EAST 'D' STREET | 520 EAST D ST
TACOMA | Tacoma, WA 98421

Database(s) : [AFS, ALL SITES - WA, AST - WA, AST PBS, BRS, DOCKET, ECHO, EMI - WA, EPA FUELS, ERNS, FRS, HAZNET - CA, HIST AFS 2, HMIRS (DOT), ICIS, INACTIVE PCS, MANIFEST EPA, OSHA, PCS ENF, PCS FACILITY, RCRA_LQG, SPILLS - WA, T 2 - WA, TRIS, UST - WA] ***(cont.)***

Envirosite ID: 52365609
EPA ID: N/R

BRS ***(cont.)***

Receiver ID :	WAD991281767
Receiver State :	WA
Shipper ID :	WAD000641522
Shipper State :	WA
Waste Minimization :	N - Waste minimization efforts were unsuccessful in reducing quantity and/or toxicity (please detail reasons in the Comments section)
Waste Code List :	D001
Waste Code Group :	D001 - IGNITABLE WASTE
Waste Generation Type :	N/R
Report Cycle :	2011
Hazardous Waste Page Number :	2
Hazardous Waste Sub-Page Number :	1
BR Form :	GM
Waste Description :	ETHYLENE GLYCOL / GASOLINE
Primary NAICS :	42471 - Petroleum Bulk Stations and Terminals
Source Code :	G08 - Removal of spent process liquids or catalysts (bulk removal of wastes from chemical manufacturing or processing, etc.)
Form Code :	W219 - Other organic liquid (specify in comments)
Management Method :	H141 - The site receiving this waste stored/bulked and transferred the waste with no treatment or recovery (H010-H129), fuel blending (H061), or disposal (H131-H135) at that receiving site.
Generation Tons :	0.8255
Managed Tons :	0
Shipped Tons :	0.8255
Received Tons :	0
Receiver ID :	WAD991281767
Receiver State :	WA
Shipper ID :	WAD000641522
Shipper State :	WA
Waste Minimization :	N - Waste minimization efforts were unsuccessful in reducing quantity and/or toxicity (please detail reasons in the Comments section)
Waste Code List :	D001, D018
Waste Code Group :	TCORICR - One or more D018-D043 code
Waste Generation Type :	N/R

Map Id: Y104
Direction: NNW
Distance: 0.265 mi., 1400 ft.
Elevation: 16 ft.
Relative: Lower

Site Name : PHILLIPS 66 COMPANY TACOMA TERMINAL SOUTH | CONOCOPHILLIPS TACOMA TERMINAL SOUTH | PHILLIPS 66 COMPANY - TACOMA TERMINAL
520 E D ST | 520 EAST 'D' STREET | 520 EAST D ST
TACOMA | Tacoma, WA 98421

Database(s) : [AFS, ALL SITES - WA, AST - WA, AST PBS, BRS, DOCKET, ECHO, EMI - WA, EPA FUELS, ERNS, FRS, HAZNET - CA, HIST AFS 2, HMIRS (DOT), ICIS, INACTIVE PCS, MANIFEST EPA, OSHA, PCS ENF, PCS FACILITY, RCRA_LQG, SPILLS - WA, T 2 - WA, TRIS, UST - WA] ***(cont.)***

Envirosite ID: 52365609
EPA ID: N/R

BRS ***(cont.)***

Report Cycle :	2011
Hazardous Waste Page Number :	3
Hazardous Waste Sub-Page Number :	1
BR Form :	GM
Waste Description :	OIL/WATER MIX
Primary NAICS :	42471 - Petroleum Bulk Stations and Terminals
Source Code :	G07 - Product and by-product processing (direct flow of wastes from chemical manufacturing or processing, etc.)
Form Code :	W219 - Other organic liquid (specify in comments)
Management Method :	H124 - Phase separation (as the major component of treatment; not reportable as H071-H083)
Generation Tons :	1.1676008
Managed Tons :	0
Shipped Tons :	1.1676
Received Tons :	0
Receiver ID :	WAD020257945
Receiver State :	WA
Shipper ID :	WAD000641522
Shipper State :	WA
Waste Minimization :	N - Waste minimization efforts were unsuccessful in reducing quantity and/or toxicity (please detail reasons in the Comments section)
Waste Code List :	D001, D018
Waste Code Group :	TCORICR - One or more D018-D043 code
Waste Generation Type :	N/R

Report Cycle :	2011
Hazardous Waste Page Number :	3
Hazardous Waste Sub-Page Number :	2
BR Form :	GM
Waste Description :	OIL/WATER MIX
Primary NAICS :	42471 - Petroleum Bulk Stations and Terminals
Source Code :	G07 - Product and by-product processing (direct flow of wastes from chemical manufacturing or processing, etc.)
Form Code :	W219 - Other organic liquid (specify in comments)

Map Id: Y104
Direction: NNW
Distance: 0.265 mi., 1400 ft.
Elevation: 16 ft.
Relative: Lower

Site Name : PHILLIPS 66 COMPANY TACOMA TERMINAL SOUTH | CONOCOPHILLIPS TACOMA TERMINAL SOUTH | PHILLIPS 66 COMPANY - TACOMA TERMINAL
520 E D ST | 520 EAST 'D' STREET | 520 EAST D ST
TACOMA | Tacoma, WA 98421

Database(s) : [AFS, ALL SITES - WA, AST - WA, AST PBS, BRS, DOCKET, ECHO, EMI - WA, EPA FUELS, ERNS, FRS, HAZNET - CA, HIST AFS 2, HMIRS (DOT), ICIS, INACTIVE PCS, MANIFEST EPA, OSHA, PCS ENF, PCS FACILITY, RCRA_LQG, SPILLS - WA, T 2 - WA, TRIS, UST - WA] ***(cont.)***

Envirosite ID: 52365609
EPA ID: N/R

BRS ***(cont.)***

Management Method :	H141 - The site receiving this waste stored/bulked and transferred the waste with no treatment or recovery (H010-H129), fuel blending (H061), or disposal (H131-H135) at that receiving site.
Generation Tons :	3.6153924
Managed Tons :	0
Shipped Tons :	3.61539
Received Tons :	0
Receiver ID :	WAD020257945
Receiver State :	WA
Shipper ID :	WAD000641522
Shipper State :	WA
Waste Minimization :	N - Waste minimization efforts were unsuccessful in reducing quantity and/or toxicity (please detail reasons in the Comments section)
Waste Code List :	D001, D018
Waste Code Group :	TCORICR - One or more D018-D043 code
Waste Generation Type :	N/R
Report Cycle :	2011
Hazardous Waste Page Number :	3
Hazardous Waste Sub-Page Number :	3
BR Form :	GM
Waste Description :	OIL/WATER MIX
Primary NAICS :	42471 - Petroleum Bulk Stations and Terminals
Source Code :	G07 - Product and by-product processing (direct flow of wastes from chemical manufacturing or processing, etc.)
Form Code :	W219 - Other organic liquid (specify in comments)
Management Method :	H082 - Adsorption (as the major component of treatment)
Generation Tons :	24.8407068
Managed Tons :	0
Shipped Tons :	24.84069
Received Tons :	0
Receiver ID :	WAD991281767
Receiver State :	WA
Shipper ID :	WAD000641522
Shipper State :	WA
Waste Minimization :	N - Waste minimization efforts were unsuccessful in reducing quantity and/or toxicity (please detail reasons in the Comments section)
Waste Code List :	D001, D018

Map Id: Y104
Direction: NNW
Distance: 0.265 mi., 1400 ft.
Elevation: 16 ft.
Relative: Lower

Site Name : PHILLIPS 66 COMPANY TACOMA TERMINAL SOUTH | CONOCOPHILLIPS TACOMA TERMINAL SOUTH | PHILLIPS 66 COMPANY - TACOMA TERMINAL
520 E D ST | 520 EAST 'D' STREET | 520 EAST D ST
TACOMA | Tacoma, WA 98421

Database(s) : [AFS, ALL SITES - WA, AST - WA, AST PBS, BRS, DOCKET, ECHO, EMI - WA, EPA FUELS, ERNS, FRS, HAZNET - CA, HIST AFS 2, HMIRS (DOT), ICIS, INACTIVE PCS, MANIFEST EPA, OSHA, PCS ENF, PCS FACILITY, RCRA_LQG, SPILLS - WA, T 2 - WA, TRIS, UST - WA] ***(cont.)***

Envirosite ID: 52365609
EPA ID: N/R

BRS ***(cont.)***

Waste Code Group :	TCORICR - One or more D018-D043 code
Waste Generation Type :	N/R
Report Cycle :	2011
Hazardous Waste Page Number :	4
Hazardous Waste Sub-Page Number :	1
BR Form :	GM
Waste Description :	PONTOON WASH WATER
Primary NAICS :	42471 - Petroleum Bulk Stations and Terminals
Source Code :	G13 - Cleaning out process equipment (periodic sludge or residual removal from enclosed processes including internal scrubbing or cleaning)
Form Code :	W219 - Other organic liquid (specify in comments)
Management Method :	H077 - Other chemical precipitation with or without pre-treatment (includes processes for consolidation of residuals)
Generation Tons :	3.471525
Managed Tons :	0
Shipped Tons :	3.471525
Received Tons :	0
Receiver ID :	WAD020257945
Receiver State :	WA
Shipper ID :	WAD000641522
Shipper State :	WA
Waste Minimization :	N - Waste minimization efforts were unsuccessful in reducing quantity and/or toxicity (please detail reasons in the Comments section)
Waste Code List :	D006, D008
Waste Code Group :	TCMT - D004-D011 combinations
Waste Generation Type :	N/R
Report Cycle :	2011
Hazardous Waste Page Number :	5
Hazardous Waste Sub-Page Number :	1
BR Form :	GM
Waste Description :	WASTE MERCURY
Primary NAICS :	42471 - Petroleum Bulk Stations and Terminals

Map Id: Y104
Direction: NNW
Distance: 0.265 mi., 1400 ft.
Elevation: 16 ft.
Relative: Lower

Site Name : PHILLIPS 66 COMPANY TACOMA TERMINAL SOUTH | CONOCOPHILLIPS TACOMA TERMINAL SOUTH | PHILLIPS 66 COMPANY - TACOMA TERMINAL
520 E D ST | 520 EAST 'D' STREET | 520 EAST D ST
TACOMA | Tacoma, WA 98421

Database(s) : [AFS, ALL SITES - WA, AST - WA, AST PBS, BRS, DOCKET, ECHO, EMI - WA, EPA FUELS, ERNS, FRS, HAZNET - CA, HIST AFS 2, HMIRS (DOT), ICIS, INACTIVE PCS, MANIFEST EPA, OSHA, PCS ENF, PCS FACILITY, RCRA_LQG, SPILLS - WA, T 2 - WA, TRIS, UST - WA] ***(cont.)***

Envirosite ID: 52365609
EPA ID: N/R

BRS ***(cont.)***

Source Code :	G15 - Process equipment change-out or discontinuation of equipment use (final materials and residuals removal including cleaning)
Form Code :	W117 - Waste liquid mercury (metallic)
Management Method :	H141 - The site receiving this waste stored/bulked and transferred the waste with no treatment or recovery (H010-H129), fuel blending (H061), or disposal (H131-H135) at that receiving site.
Generation Tons :	0.0025
Managed Tons :	0
Shipped Tons :	0.0025
Received Tons :	0
Receiver ID :	WAD991281767
Receiver State :	WA
Shipper ID :	WAD000641522
Shipper State :	WA
Waste Minimization :	N - Waste minimization efforts were unsuccessful in reducing quantity and/or toxicity (please detail reasons in the Comments section)
Waste Code List :	D009
Waste Code Group :	D009 - MERCURY
Waste Generation Type :	N/R
Report Cycle :	2011
Hazardous Waste Page Number :	6
Hazardous Waste Sub-Page Number :	1
BR Form :	GM
Waste Description :	OILY DEBRIS
Primary NAICS :	42471 - Petroleum Bulk Stations and Terminals
Source Code :	G07 - Product and by-product processing (direct flow of wastes from chemical manufacturing or processing, etc.)
Form Code :	W002 - Contaminated debris (see definition at 40 CFR 268.2(g) and requirements at 40 CFR 268.45):for example, certain paper, clothing, rags, wood, empty fiber or plastic containers, glass, piping, or other solids

Map Id: Y104
Direction: NNW
Distance: 0.265 mi., 1400 ft.
Elevation: 16 ft.
Relative: Lower

Site Name : PHILLIPS 66 COMPANY TACOMA TERMINAL SOUTH | CONOCOPHILLIPS TACOMA TERMINAL SOUTH | PHILLIPS 66 COMPANY - TACOMA TERMINAL
520 E D ST | 520 EAST 'D' STREET | 520 EAST D ST
TACOMA | Tacoma, WA 98421

Database(s) : [AFS, ALL SITES - WA, AST - WA, AST PBS, BRS, DOCKET, ECHO, EMI - WA, EPA FUELS, ERNS, FRS, HAZNET - CA, HIST AFS 2, HMIRS (DOT), ICIS, INACTIVE PCS, MANIFEST EPA, OSHA, PCS ENF, PCS FACILITY, RCRA_LQG, SPILLS - WA, T 2 - WA, TRIS, UST - WA] ***(cont.)***

Envirosite ID: 52365609
EPA ID: N/R

BRS ***(cont.)***

Management Method :	H141 - The site receiving this waste stored/bulked and transferred the waste with no treatment or recovery (H010-H129), fuel blending (H061), or disposal (H131-H135) at that receiving site.
Generation Tons :	0.0275
Managed Tons :	0
Shipped Tons :	0.0275
Received Tons :	0
Receiver ID :	WAD991281767
Receiver State :	WA
Shipper ID :	WAD000641522
Shipper State :	WA
Waste Minimization :	N - Waste minimization efforts were unsuccessful in reducing quantity and/or toxicity (please detail reasons in the Comments section)
Waste Code List :	D001, D018
Waste Code Group :	TCORICR - One or more D018-D043 code
Waste Generation Type :	N/R
Report Cycle :	2011
Hazardous Waste Page Number :	7
Hazardous Waste Sub-Page Number :	1
BR Form :	GM
Waste Description :	LEAD PAINT CHIPS
Primary NAICS :	42471 - Petroleum Bulk Stations and Terminals
Source Code :	G06 - Painting and coating (manufacturing, building, or maintenance)
Form Code :	W209 - Paint, ink, lacquer, or varnish (fluid - not dried out or sludge)
Management Method :	H111 - Stabilization or chemical fixation prior to disposal at another site (as the major component of treatment; not H071-H075, H077, or H082)
Generation Tons :	10.854
Managed Tons :	0
Shipped Tons :	10.854
Received Tons :	0
Receiver ID :	ORD089452353
Receiver State :	OR
Shipper ID :	WAD000641522
Shipper State :	WA
Waste Minimization :	N - Waste minimization efforts were unsuccessful in reducing quantity and/or toxicity (please detail reasons in the Comments section)
Waste Code List :	D008

Map Id: Y104
Direction: NNW
Distance: 0.265 mi., 1400 ft.
Elevation: 16 ft.
Relative: Lower

Site Name : PHILLIPS 66 COMPANY TACOMA TERMINAL SOUTH | CONOCOPHILLIPS TACOMA TERMINAL SOUTH | PHILLIPS 66 COMPANY - TACOMA TERMINAL
520 E D ST | 520 EAST 'D' STREET | 520 EAST D ST
TACOMA | Tacoma, WA 98421

Database(s) : [AFS, ALL SITES - WA, AST - WA, AST PBS, BRS, DOCKET, ECHO, EMI - WA, EPA FUELS, ERNS, FRS, HAZNET - CA, HIST AFS 2, HMIRS (DOT), ICIS, INACTIVE PCS, MANIFEST EPA, OSHA, PCS ENF, PCS FACILITY, RCRA_LQG, SPILLS - WA, T 2 - WA, TRIS, UST - WA] ***(cont.)***

Envirosite ID: 52365609
EPA ID: N/R

BRS ***(cont.)***

Waste Code Group :	D008 - LEAD
Waste Generation Type :	N/R
Report Cycle :	2011
Hazardous Waste Page Number :	8
Hazardous Waste Sub-Page Number :	1
BR Form :	GM
Waste Description :	OLD ADDITIVE
Primary NAICS :	42471 - Petroleum Bulk Stations and Terminals
Source Code :	G15 - Process equipment change-out or discontinuation of equipment use (final materials and residuals removal including cleaning)
Form Code :	W219 - Other organic liquid (specify in comments)
Management Method :	H061 - Fuel blending prior to energy recovery at another site (waste generated either on-site or received from off-site)
Generation Tons :	2.147
Managed Tons :	0
Shipped Tons :	2.147
Received Tons :	0
Receiver ID :	ARD981057870
Receiver State :	AR
Shipper ID :	WAD000641522
Shipper State :	WA
Waste Minimization :	N - Waste minimization efforts were unsuccessful in reducing quantity and/or toxicity (please detail reasons in the Comments section)
Waste Code List :	D001
Waste Code Group :	D001 - IGNITABLE WASTE
Waste Generation Type :	N/R

DOCKET

Facility Name :	PHILLIPS 66 COMPANY - TACOMA TERMINAL
Facility Address :	520 E D ST, TACOMA, WA 98421

Site Activity Details

Map Id: Y104
Direction: NNW
Distance: 0.265 mi., 1400 ft.
Elevation: 16 ft.
Relative: Lower

Site Name : PHILLIPS 66 COMPANY TACOMA TERMINAL SOUTH | CONOCOPHILLIPS TACOMA TERMINAL SOUTH | PHILLIPS 66 COMPANY - TACOMA TERMINAL
520 E D ST | 520 EAST 'D' STREET | 520 EAST D ST
TACOMA | Tacoma, WA 98421

Database(s) : [AFS, ALL SITES - WA, AST - WA, AST PBS, BRS, DOCKET, ECHO, EMI - WA, EPA FUELS, ERNS, FRS, HAZNET - CA, HIST AFS 2, HMIRS (DOT), ICIS, INACTIVE PCS, MANIFEST EPA, OSHA, PCS ENF, PCS FACILITY, RCRA_LQG, SPILLS - WA, T 2 - WA, TRIS, UST - WA] ***(cont.)***

Envirosite ID: 52365609
EPA ID: N/R

DOCKET ***(cont.)***

Details for this site have been truncated due to the large number of available details for this site within this dataset. For the complete details for this site, contact your Envirosite account representative for a complimentary site report containing all of the details available.

Enforcement Action Case Number :	WAPSCA0000530532093900001
Activity ID :	3400684670
Enforcement Action Name :	PHILLIPS 66 COMPANY - TACOMA TERMINAL
Last Date in Agency List :	2018-12-17
Final Ordr Iss/Final Order Enter Date:	N/R
Complaint/Proposed Order Actual Date:	N/R
Final Order Issued Actual Date :	N/R
Final Order Name :	N/R

Complaint Summary

Respondent/Defendant Name :	N/R
Named in Complaint :	N/R
Named in Final Order :	N/R
SEP Category :	N/R
SEP Description :	N/R
Regional Docket Number :	N/R

Standard Industrial Classification (SIC) Summary

Registry ID :	110000897003
Primary SIC :	N/R
Primary NAICS :	424710 - Petroleum Bulk Stations and Terminals
Settlement FRS ICIS Facility :	N/R - N/R
Pollutants (SRS) :	N/R
Admin EA Closed Actual Date :	2004-08-18
Enforcement Action Name :	PHILLIPS 66 COMPANY 530532093900001
Enforcement Action Resolution :	N/R

Map Id: Y104
Direction: NNW
Distance: 0.265 mi., 1400 ft.
Elevation: 16 ft.
Relative: Lower

Site Name : PHILLIPS 66 COMPANY TACOMA TERMINAL SOUTH | CONOCOPHILLIPS TACOMA TERMINAL SOUTH | PHILLIPS 66 COMPANY - TACOMA TERMINAL
520 E D ST | 520 EAST 'D' STREET | 520 EAST D ST
TACOMA | Tacoma, WA 98421

Database(s) : [AFS, ALL SITES - WA, AST - WA, AST PBS, BRS, DOCKET, ECHO, EMI - WA, EPA FUELS, ERNS, FRS, HAZNET - CA, HIST AFS 2, HMIRS (DOT), ICIS, INACTIVE PCS, MANIFEST EPA, OSHA, PCS ENF, PCS FACILITY, RCRA_LQG, SPILLS - WA, T 2 - WA, TRIS, UST - WA] ***(cont.)***

Envirosite ID: 52365609
EPA ID: N/R

DOCKET ***(cont.)***

Violation Types : N/R

Case Law Sections : CAA OTHER - Violations not covered elsewhere

Violation Penalties and Compliance Summary
Compliance Action Cost : N/R
EPA Penalty Assessed Amount : N/R
Cost Recovery Required : N/R
Cost of SEP : N/R
Cost of Complying Actions : N/R

Site Activity Details
Enforcement Action Case Number : WAPSCA00005305320939000004
Activity ID : 3400684668
Enforcement Action Name : PHILLIPS 66 COMPANY - TACOMA TERMINAL
Last Date in Agency List : 2018-12-17

Final Ordr Iss/Final Order Enter Date: N/R
Complaint/Proposed Order Actual Date: N/R
Final Order Issued Actual Date : N/R
Final Order Name : N/R

Complaint Summary
Respondent/Defendant Name : N/R
Named in Complaint : N/R
Named in Final Order : N/R

SEP Category : N/R
SEP Description : N/R

Regional Docket Number : N/R

Map Id: Y104
Direction: NNW
Distance: 0.265 mi., 1400 ft.
Elevation: 16 ft.
Relative: Lower

Site Name : PHILLIPS 66 COMPANY TACOMA TERMINAL SOUTH | CONOCOPHILLIPS TACOMA TERMINAL SOUTH | PHILLIPS 66 COMPANY - TACOMA TERMINAL
520 E D ST | 520 EAST 'D' STREET | 520 EAST D ST
TACOMA | Tacoma, WA 98421

Database(s) : [AFS, ALL SITES - WA, AST - WA, AST PBS, BRS, DOCKET, ECHO, EMI - WA, EPA FUELS, ERNS, FRS, HAZNET - CA, HIST AFS 2, HMIRS (DOT), ICIS, INACTIVE PCS, MANIFEST EPA, OSHA, PCS ENF, PCS FACILITY, RCRA_LQG, SPILLS - WA, T 2 - WA, TRIS, UST - WA] ***(cont.)***

Envirosite ID: 52365609
EPA ID: N/R

DOCKET ***(cont.)***

Standard Industrial Classification (SIC) Summary

Registry ID :	110000897003
Primary SIC :	N/R
Primary NAICS :	424710 - Petroleum Bulk Stations and Terminals
Settlement FRS ICIS Facility :	N/R - N/R
Pollutants (SRS) :	N/R
Admin EA Closed Actual Date :	2004-08-18
Enforcement Action Name :	PHILLIPS 66 COMPANY 530532093900004
Enforcement Action Resolution :	N/R
Violation Types :	N/R
Case Law Sections :	CAA OTHER - Violations not covered elsewhere

Violation Penalties and Compliance Summary

Compliance Action Cost :	N/R
EPA Penalty Assessed Amount :	N/R
Cost Recovery Required :	N/R
Cost of SEP :	N/R
Cost of Complying Actions :	N/R

Site Activity Details

Enforcement Action Case Number :	WAPSCA0000530532093900005
Activity ID :	3400684666
Enforcement Action Name :	PHILLIPS 66 COMPANY - TACOMA TERMINAL
Last Date in Agency List :	2018-12-17
Final Ordr Iss/Final Order Enter Date:	N/R
Complaint/Proposed Order Actual Date:	N/R
Final Order Issued Actual Date :	N/R
Final Order Name :	N/R

Map Id: Y104
Direction: NNW
Distance: 0.265 mi., 1400 ft.
Elevation: 16 ft.
Relative: Lower

Site Name : PHILLIPS 66 COMPANY TACOMA TERMINAL SOUTH | CONOCOPHILLIPS TACOMA TERMINAL SOUTH | PHILLIPS 66 COMPANY - TACOMA TERMINAL
520 E D ST | 520 EAST 'D' STREET | 520 EAST D ST
TACOMA | Tacoma, WA 98421

Database(s) : [AFS, ALL SITES - WA, AST - WA, AST PBS, BRS, DOCKET, ECHO, EMI - WA, EPA FUELS, ERNS, FRS, HAZNET - CA, HIST AFS 2, HMIRS (DOT), ICIS, INACTIVE PCS, MANIFEST EPA, OSHA, PCS ENF, PCS FACILITY, RCRA_LQG, SPILLS - WA, T 2 - WA, TRIS, UST - WA] ***(cont.)***

Envirosite ID: 52365609
EPA ID: N/R

DOCKET ***(cont.)***

Complaint Summary

Respondent/Defendant Name :	N/R
Named in Complaint :	N/R
Named in Final Order :	N/R
SEP Category :	N/R
SEP Description :	N/R
Regional Docket Number :	N/R

Standard Industrial Classification (SIC) Summary

Registry ID :	110000897003
Primary SIC :	N/R
Primary NAICS :	424710 - Petroleum Bulk Stations and Terminals
Settlement FRS ICIS Facility :	N/R - N/R
Pollutants (SRS) :	N/R
Admin EA Closed Actual Date :	2004-08-18
Enforcement Action Name :	PHILLIPS 66 COMPANY 530532093900005
Enforcement Action Resolution :	N/R
Violation Types :	N/R
Case Law Sections :	CAA OTHER - Violations not covered elsewhere

Violation Penalties and Compliance Summary

Compliance Action Cost :	N/R
EPA Penalty Assessed Amount :	N/R
Cost Recovery Required :	N/R
Cost of SEP :	N/R
Cost of Complying Actions :	N/R

Map Id: Y104
Direction: NNW
Distance: 0.265 mi., 1400 ft.
Elevation: 16 ft.
Relative: Lower

Site Name : PHILLIPS 66 COMPANY TACOMA TERMINAL SOUTH | CONOCOPHILLIPS TACOMA TERMINAL SOUTH | PHILLIPS 66 COMPANY - TACOMA TERMINAL
520 E D ST | 520 EAST 'D' STREET | 520 EAST D ST
TACOMA | Tacoma, WA 98421

Database(s) : [AFS, ALL SITES - WA, AST - WA, AST PBS, BRS, DOCKET, ECHO, EMI - WA, EPA FUELS, ERNS, FRS, HAZNET - CA, HIST AFS 2, HMIRS (DOT), ICIS, INACTIVE PCS, MANIFEST EPA, OSHA, PCS ENF, PCS FACILITY, RCRA_LQG, SPILLS - WA, T 2 - WA, TRIS, UST - WA] ***(cont.)***

Envirosite ID: 52365609
EPA ID: N/R

DOCKET ***(cont.)***

Site Activity Details

Enforcement Action Case Number :	WAPSCA0000530532093900006
Activity ID :	3400684665
Enforcement Action Name :	PHILLIPS 66 COMPANY - TACOMA TERMINAL
Last Date in Agency List :	2018-12-17
Final Ordr Iss/Final Order Enter Date:	N/R
Complaint/Proposed Order Actual Date:	N/R
Final Order Issued Actual Date :	N/R
Final Order Name :	N/R

Complaint Summary

Respondent/Defendant Name :	N/R
Named in Complaint :	N/R
Named in Final Order :	N/R
SEP Category :	N/R
SEP Description :	N/R
Regional Docket Number :	N/R

Standard Industrial Classification (SIC) Summary

Registry ID :	110000897003
Primary SIC :	N/R
Primary NAICS :	424710 - Petroleum Bulk Stations and Terminals
Settlement FRS ICIS Facility :	N/R - N/R
Pollutants (SRS) :	N/R
Admin EA Closed Actual Date :	2004-08-18
Enforcement Action Name :	PHILLIPS 66 COMPANY 530532093900006
Enforcement Action Resolution :	N/R

Map Id: Y104
Direction: NNW
Distance: 0.265 mi., 1400 ft.
Elevation: 16 ft.
Relative: Lower

Site Name : PHILLIPS 66 COMPANY TACOMA TERMINAL SOUTH | CONOCOPHILLIPS TACOMA TERMINAL SOUTH | PHILLIPS 66 COMPANY - TACOMA TERMINAL
520 E D ST | 520 EAST 'D' STREET | 520 EAST D ST
TACOMA | Tacoma, WA 98421

Database(s) : [AFS, ALL SITES - WA, AST - WA, AST PBS, BRS, DOCKET, ECHO, EMI - WA, EPA FUELS, ERNS, FRS, HAZNET - CA, HIST AFS 2, HMIRS (DOT), ICIS, INACTIVE PCS, MANIFEST EPA, OSHA, PCS ENF, PCS FACILITY, RCRA_LQG, SPILLS - WA, T 2 - WA, TRIS, UST - WA] ***(cont.)***

Envirosite ID: 52365609
EPA ID: N/R

DOCKET ***(cont.)***

Violation Types : N/R

Case Law Sections : CAA OTHER - Violations not covered elsewhere

Violation Penalties and Compliance Summary
Compliance Action Cost : N/R
EPA Penalty Assessed Amount : N/R
Cost Recovery Required : N/R
Cost of SEP : N/R
Cost of Complying Actions : N/R

Site Activity Details
Enforcement Action Case Number : WAPSCA00005305320939000007
Activity ID : 3400684663
Enforcement Action Name : PHILLIPS 66 COMPANY - TACOMA TERMINAL
Last Date in Agency List : 2018-12-17

Final Ordr Iss/Final Order Enter Date: N/R
Complaint/Proposed Order Actual Date: N/R
Final Order Issued Actual Date : N/R
Final Order Name : N/R

Complaint Summary
Respondent/Defendant Name : N/R
Named in Complaint : N/R
Named in Final Order : N/R

SEP Category : N/R
SEP Description : N/R

Regional Docket Number : N/R

Map Id: Y104
Direction: NNW
Distance: 0.265 mi., 1400 ft.
Elevation: 16 ft.
Relative: Lower

Site Name : PHILLIPS 66 COMPANY TACOMA TERMINAL SOUTH | CONOCOPHILLIPS TACOMA TERMINAL SOUTH | PHILLIPS 66 COMPANY - TACOMA TERMINAL
520 E D ST | 520 EAST 'D' STREET | 520 EAST D ST
TACOMA | Tacoma, WA 98421

Database(s) : [AFS, ALL SITES - WA, AST - WA, AST PBS, BRS, DOCKET, ECHO, EMI - WA, EPA FUELS, ERNS, FRS, HAZNET - CA, HIST AFS 2, HMIRS (DOT), ICIS, INACTIVE PCS, MANIFEST EPA, OSHA, PCS ENF, PCS FACILITY, RCRA_LQG, SPILLS - WA, T 2 - WA, TRIS, UST - WA] ***(cont.)***

Envirosite ID: 52365609
EPA ID: N/R

DOCKET ***(cont.)***

Standard Industrial Classification (SIC) Summary

Registry ID :	110000897003
Primary SIC :	N/R
Primary NAICS :	424710 - Petroleum Bulk Stations and Terminals
Settlement FRS ICIS Facility :	N/R - N/R
Pollutants (SRS) :	N/R
Admin EA Closed Actual Date :	2004-08-18
Enforcement Action Name :	PHILLIPS 66 COMPANY 530532093900007
Enforcement Action Resolution :	N/R
Violation Types :	N/R
Case Law Sections :	CAA OTHER - Violations not covered elsewhere

Violation Penalties and Compliance Summary

Compliance Action Cost :	N/R
EPA Penalty Assessed Amount :	N/R
Cost Recovery Required :	N/R
Cost of SEP :	N/R
Cost of Complying Actions :	N/R

Site Activity Details

Enforcement Action Case Number :	WAPSCA0000530532093900008
Activity ID :	3400684684
Enforcement Action Name :	PHILLIPS 66 COMPANY - TACOMA TERMINAL
Last Date in Agency List :	2019-02-25
Final Ordr Iss/Final Order Enter Date:	2005-03-18
Complaint/Proposed Order Actual Date:	N/R
Final Order Issued Actual Date :	2005-03-18
Final Order Name :	PHILLIPS 66 COMPANY 530532093900008

Map Id: Y104
Direction: NNW
Distance: 0.265 mi., 1400 ft.
Elevation: 16 ft.
Relative: Lower

Site Name : PHILLIPS 66 COMPANY TACOMA TERMINAL SOUTH | CONOCOPHILLIPS TACOMA TERMINAL SOUTH | PHILLIPS 66 COMPANY - TACOMA TERMINAL
520 E D ST | 520 EAST 'D' STREET | 520 EAST D ST
TACOMA | Tacoma, WA 98421

Database(s) : [AFS, ALL SITES - WA, AST - WA, AST PBS, BRS, DOCKET, ECHO, EMI - WA, EPA FUELS, ERNS, FRS, HAZNET - CA, HIST AFS 2, HMIRS (DOT), ICIS, INACTIVE PCS, MANIFEST EPA, OSHA, PCS ENF, PCS FACILITY, RCRA_LQG, SPILLS - WA, T 2 - WA, TRIS, UST - WA] ***(cont.)***

Envirosite ID: 52365609
EPA ID: N/R

DOCKET ***(cont.)***

Complaint Summary

Respondent/Defendant Name :	N/R
Named in Complaint :	N/R
Named in Final Order :	N/R
SEP Category :	N/R
SEP Description :	N/R
Regional Docket Number :	N/R

Standard Industrial Classification (SIC) Summary

Registry ID :	110000897003
Primary SIC :	N/R
Primary NAICS :	424710 - Petroleum Bulk Stations and Terminals
Settlement FRS ICIS Facility :	3400130397 - PHILLIPS 66 COMPANY - TACOMA TERMINAL
Pollutants (SRS) :	N/R
Admin EA Closed Actual Date :	N/R
Enforcement Action Name :	N/R
Enforcement Action Resolution :	N/R
Violation Types :	N/R
Case Law Sections :	CAA OTHER - Violations not covered elsewhere

Violation Penalties and Compliance Summary

Compliance Action Cost :	0
EPA Penalty Assessed Amount :	0
Cost Recovery Required :	N/R
Cost of SEP :	0
Cost of Complying Actions :	N/R

Map Id: Y104
Direction: NNW
Distance: 0.265 mi., 1400 ft.
Elevation: 16 ft.
Relative: Lower

Site Name : PHILLIPS 66 COMPANY TACOMA TERMINAL SOUTH | CONOCOPHILLIPS TACOMA TERMINAL SOUTH | PHILLIPS 66 COMPANY - TACOMA TERMINAL
520 E D ST | 520 EAST 'D' STREET | 520 EAST D ST
TACOMA | Tacoma, WA 98421

Database(s) : [AFS, ALL SITES - WA, AST - WA, AST PBS, BRS, DOCKET, ECHO, EMI - WA, EPA FUELS, ERNS, FRS, HAZNET - CA, HIST AFS 2, HMIRS (DOT), ICIS, INACTIVE PCS, MANIFEST EPA, OSHA, PCS ENF, PCS FACILITY, RCRA_LQG, SPILLS - WA, T 2 - WA, TRIS, UST - WA] ***(cont.)***

Envirosite ID: 52365609
EPA ID: N/R

DOCKET ***(cont.)***

Site Activity Details

Enforcement Action Case Number :	WAPSCA0000530532093900011
Activity ID :	3400684679
Enforcement Action Name :	PHILLIPS 66 COMPANY - TACOMA TERMINAL
Last Date in Agency List :	2019-02-25
Final Ordr Iss/Final Order Enter Date:	2005-10-14
Complaint/Proposed Order Actual Date:	N/R
Final Order Issued Actual Date :	2005-10-14
Final Order Name :	PHILLIPS 66 COMPANY 530532093900011

Complaint Summary

Respondent/Defendant Name :	N/R
Named in Complaint :	N/R
Named in Final Order :	N/R
SEP Category :	N/R
SEP Description :	N/R
Regional Docket Number :	N/R

Standard Industrial Classification (SIC) Summary

Registry ID :	110000897003
Primary SIC :	N/R
Primary NAICS :	424710 - Petroleum Bulk Stations and Terminals
Settlement FRS ICIS Facility :	3400130397 - PHILLIPS 66 COMPANY - TACOMA TERMINAL
Pollutants (SRS) :	N/R
Admin EA Closed Actual Date :	N/R
Enforcement Action Name :	N/R
Enforcement Action Resolution :	N/R

Map Id: Y104
Direction: NNW
Distance: 0.265 mi., 1400 ft.
Elevation: 16 ft.
Relative: Lower

Site Name : PHILLIPS 66 COMPANY TACOMA TERMINAL SOUTH | CONOCOPHILLIPS TACOMA TERMINAL SOUTH | PHILLIPS 66 COMPANY - TACOMA TERMINAL
520 E D ST | 520 EAST 'D' STREET | 520 EAST D ST
TACOMA | Tacoma, WA 98421

Database(s) : [AFS, ALL SITES - WA, AST - WA, AST PBS, BRS, DOCKET, ECHO, EMI - WA, EPA FUELS, ERNS, FRS, HAZNET - CA, HIST AFS 2, HMIRS (DOT), ICIS, INACTIVE PCS, MANIFEST EPA, OSHA, PCS ENF, PCS FACILITY, RCRA_LQG, SPILLS - WA, T 2 - WA, TRIS, UST - WA] ***(cont.)***

Envirosite ID: 52365609
EPA ID: N/R

DOCKET ***(cont.)***

Violation Types : N/R

Case Law Sections : CAA OTHER - Violations not covered elsewhere

Violation Penalties and Compliance Summary
Compliance Action Cost : 0
EPA Penalty Assessed Amount : 0
Cost Recovery Required : N/R
Cost of SEP : 0
Cost of Complying Actions : N/R

Site Activity Details
Enforcement Action Case Number : WAPSCA00005305320939000013
Activity ID : 3400684660
Enforcement Action Name : PHILLIPS 66 COMPANY - TACOMA TERMINAL
Last Date in Agency List : 2018-12-17

Final Ordr Iss/Final Order Enter Date: N/R
Complaint/Proposed Order Actual Date: N/R
Final Order Issued Actual Date : N/R
Final Order Name : N/R

Complaint Summary
Respondent/Defendant Name : N/R
Named in Complaint : N/R
Named in Final Order : N/R

SEP Category : N/R
SEP Description : N/R

Regional Docket Number : N/R

Map Id: Y104
Direction: NNW
Distance: 0.265 mi., 1400 ft.
Elevation: 16 ft.
Relative: Lower

Site Name : PHILLIPS 66 COMPANY TACOMA TERMINAL SOUTH | CONOCOPHILLIPS TACOMA TERMINAL SOUTH | PHILLIPS 66 COMPANY - TACOMA TERMINAL
520 E D ST | 520 EAST 'D' STREET | 520 EAST D ST
TACOMA | Tacoma, WA 98421

Database(s) : [AFS, ALL SITES - WA, AST - WA, AST PBS, BRS, DOCKET, ECHO, EMI - WA, EPA FUELS, ERNS, FRS, HAZNET - CA, HIST AFS 2, HMIRS (DOT), ICIS, INACTIVE PCS, MANIFEST EPA, OSHA, PCS ENF, PCS FACILITY, RCRA_LQG, SPILLS - WA, T 2 - WA, TRIS, UST - WA] ***(cont.)***

Envirosite ID: 52365609
EPA ID: N/R

DOCKET ***(cont.)***

Standard Industrial Classification (SIC) Summary

Registry ID :	110000897003
Primary SIC :	N/R
Primary NAICS :	424710 - Petroleum Bulk Stations and Terminals
Settlement FRS ICIS Facility :	N/R - N/R
Pollutants (SRS) :	N/R
Admin EA Closed Actual Date :	2005-07-07
Enforcement Action Name :	PHILLIPS 66 COMPANY 530532093900013
Enforcement Action Resolution :	N/R
Violation Types :	N/R
Case Law Sections :	CAA OTHER - Violations not covered elsewhere

Violation Penalties and Compliance Summary

Compliance Action Cost :	N/R
EPA Penalty Assessed Amount :	N/R
Cost Recovery Required :	N/R
Cost of SEP :	N/R
Cost of Complying Actions :	N/R

Site Activity Details

Enforcement Action Case Number :	WAPSCA0000530532093900024
Activity ID :	3400684675
Enforcement Action Name :	PHILLIPS 66 COMPANY - TACOMA TERMINAL
Last Date in Agency List :	2018-12-17
Final Ordr Iss/Final Order Enter Date:	N/R
Complaint/Proposed Order Actual Date:	N/R
Final Order Issued Actual Date :	N/R
Final Order Name :	N/R

Map Id: Y104
Direction: NNW
Distance: 0.265 mi., 1400 ft.
Elevation: 16 ft.
Relative: Lower

Site Name : PHILLIPS 66 COMPANY TACOMA TERMINAL SOUTH | CONOCOPHILLIPS TACOMA TERMINAL SOUTH | PHILLIPS 66 COMPANY - TACOMA TERMINAL
520 E D ST | 520 EAST 'D' STREET | 520 EAST D ST
TACOMA | Tacoma, WA 98421

Database(s) : [AFS, ALL SITES - WA, AST - WA, AST PBS, BRS, DOCKET, ECHO, EMI - WA, EPA FUELS, ERNS, FRS, HAZNET - CA, HIST AFS 2, HMIRS (DOT), ICIS, INACTIVE PCS, MANIFEST EPA, OSHA, PCS ENF, PCS FACILITY, RCRA_LQG, SPILLS - WA, T 2 - WA, TRIS, UST - WA] ***(cont.)***

Envirosite ID: 52365609
EPA ID: N/R

DOCKET ***(cont.)***

Complaint Summary

Respondent/Defendant Name :	N/R
Named in Complaint :	N/R
Named in Final Order :	N/R
SEP Category :	N/R
SEP Description :	N/R
Regional Docket Number :	N/R

Standard Industrial Classification (SIC) Summary

Registry ID :	110000897003
Primary SIC :	N/R
Primary NAICS :	424710 - Petroleum Bulk Stations and Terminals
Settlement FRS ICIS Facility :	N/R - N/R
Pollutants (SRS) :	N/R
Admin EA Closed Actual Date :	2011-09-07
Enforcement Action Name :	PHILLIPS 66 COMPANY 530532093900024
Enforcement Action Resolution :	N/R
Violation Types :	N/R
Case Law Sections :	CAA OTHER - Violations not covered elsewhere

Violation Penalties and Compliance Summary

Compliance Action Cost :	N/R
EPA Penalty Assessed Amount :	N/R
Cost Recovery Required :	N/R
Cost of SEP :	N/R
Cost of Complying Actions :	N/R

Map Id: Y104
Direction: NNW
Distance: 0.265 mi., 1400 ft.
Elevation: 16 ft.
Relative: Lower

Site Name : PHILLIPS 66 COMPANY TACOMA TERMINAL SOUTH | CONOCOPHILLIPS TACOMA TERMINAL SOUTH | PHILLIPS 66 COMPANY - TACOMA TERMINAL
520 E D ST | 520 EAST 'D' STREET | 520 EAST D ST
TACOMA | Tacoma, WA 98421

Database(s) : [AFS, ALL SITES - WA, AST - WA, AST PBS, BRS, DOCKET, ECHO, EMI - WA, EPA FUELS, ERNS, FRS, HAZNET - CA, HIST AFS 2, HMIRS (DOT), ICIS, INACTIVE PCS, MANIFEST EPA, OSHA, PCS ENF, PCS FACILITY, RCRA_LQG, SPILLS - WA, T 2 - WA, TRIS, UST - WA] ***(cont.)***

Envirosite ID: 52365609
EPA ID: N/R

DOCKET ***(cont.)***

Site Activity Details

Enforcement Action Case Number :	WAPSCA0000530532093900030
Activity ID :	3400684658
Enforcement Action Name :	PHILLIPS 66 COMPANY - TACOMA TERMINAL
Last Date in Agency List :	2018-12-17
Final Ordr Iss/Final Order Enter Date:	N/R
Complaint/Proposed Order Actual Date:	N/R
Final Order Issued Actual Date :	N/R
Final Order Name :	N/R

Complaint Summary

Respondent/Defendant Name :	N/R
Named in Complaint :	N/R
Named in Final Order :	N/R
SEP Category :	N/R
SEP Description :	N/R
Regional Docket Number :	N/R

Standard Industrial Classification (SIC) Summary

Registry ID :	110000897003
Primary SIC :	N/R
Primary NAICS :	424710 - Petroleum Bulk Stations and Terminals
Settlement FRS ICIS Facility :	N/R - N/R
Pollutants (SRS) :	N/R
Admin EA Closed Actual Date :	2012-04-06
Enforcement Action Name :	PHILLIPS 66 COMPANY 530532093900030
Enforcement Action Resolution :	N/R

Map Id: Y104
Direction: NNW
Distance: 0.265 mi., 1400 ft.
Elevation: 16 ft.
Relative: Lower

Site Name : PHILLIPS 66 COMPANY TACOMA TERMINAL SOUTH | CONOCOPHILLIPS TACOMA TERMINAL SOUTH | PHILLIPS 66 COMPANY - TACOMA TERMINAL
520 E D ST | 520 EAST 'D' STREET | 520 EAST D ST
TACOMA | Tacoma, WA 98421

Database(s) : [AFS, ALL SITES - WA, AST - WA, AST PBS, BRS, DOCKET, ECHO, EMI - WA, EPA FUELS, ERNS, FRS, HAZNET - CA, HIST AFS 2, HMIRS (DOT), ICIS, INACTIVE PCS, MANIFEST EPA, OSHA, PCS ENF, PCS FACILITY, RCRA_LQG, SPILLS - WA, T 2 - WA, TRIS, UST - WA] ***(cont.)***

Envirosite ID: 52365609
EPA ID: N/R

DOCKET ***(cont.)***

Violation Types :	N/R
Case Law Sections :	CAA OTHER - Violations not covered elsewhere

Violation Penalties and Compliance Summary

Compliance Action Cost :	N/R
EPA Penalty Assessed Amount :	N/R
Cost Recovery Required :	N/R
Cost of SEP :	N/R
Cost of Complying Actions :	N/R

ECHO

Facility Name :	CONOCOPHILLIPS TACOMA TERMINAL SOUT
Facility Address :	520 EAST D STREET, TACOMA, WA 98421
County :	PIERCE
Last Inspection Date :	2015-08-25
Registry ID :	110000897003
FIPS Code :	53053
EPA Region :	10
Inspection Count :	10
Last Inspection Days :	139
Informal Count :	7
Last Informal Action Date :	2013-09-25
Formal Action Count :	2
Last Formal Action Date :	2013-04-17
Total Penalties :	4500
Penalty Count :	2
Last Penalty Date :	2013-04-17
Last Penalty Amount :	1500
QTRS IN NC :	4
Programs IN SNC :	0
Current Compliance Status :	Unknown
Three-Year Compliance Status :	VVVVUUUUUUU_
Collection Method :	GPS - UNSPECIFIED
Reference Point :	POINT WHERE SUBSTANCE IS RELEASED
Accuracy Meters :	10

Map Id: Y104
Direction: NNW
Distance: 0.265 mi., 1400 ft.
Elevation: 16 ft.
Relative: Lower

Site Name : PHILLIPS 66 COMPANY TACOMA TERMINAL SOUTH | CONOCOPHILLIPS TACOMA TERMINAL SOUTH | PHILLIPS 66 COMPANY - TACOMA TERMINAL
520 E D ST | 520 EAST 'D' STREET | 520 EAST D ST
TACOMA | Tacoma, WA 98421

Database(s) : [AFS, ALL SITES - WA, AST - WA, AST PBS, BRS, DOCKET, ECHO, EMI - WA, EPA FUELS, ERNS, FRS, HAZNET - CA, HIST AFS 2, HMIRS (DOT), ICIS, INACTIVE PCS, MANIFEST EPA, OSHA, PCS ENF, PCS FACILITY, RCRA_LQG, SPILLS - WA, T 2 - WA, TRIS, UST - WA] ***(cont.)***

Envirosite ID: 52365609
EPA ID: N/R

ECHO ***(cont.)***

Derived Tribes :	Puyallup Tribe of the Puyallup Reservation - 1.1 mile(s), Puyallup Tribe of the Puyallup Reservation - 1.4 mile(s), Muckleshoot Indian Tribe - 10.7 mile(s), Muckleshoot Indian Tribe - 13.8 mile(s), Nisqually Indian Tribe - 18 mile(s), Squaxin Island Tribe of the Squaxin Island Reservation - 22.1 mile(s), Squaxin Island Tribe of the Squaxin Island Reservation - 24 mile (s)
Derived HUC :	17110019
Derived WBD :	N/R
Derived STCTY FIPS :	53053
Derived Zip :	98421
Derived CD113 :	09
Derived CB2010 :	530530602001081
MYRTK Universe :	NNY
NPDES IDs :	WA0003387
CWA Permit Types :	Minor
CWA Compliance Tracking :	Off
CWA NAICS :	N/R
CWA SICS :	5171
CWA Inspection Count :	4
CWA Last Inspection Days :	272
CWA Informal Count :	3
CWA Formal Action Count :	N/R
CWA Last Formal Action Date :	N/R
CWA Penalties :	N/R
CWA Last Penalty Date :	N/R
CWA Last Penalty Amount :	N/R
CWA Quarters IN NC :	5
CWA Current Compliance Status :	Unknown
CWA Current SNC Flag :	N
CWA 13 Quarters Compliance Status :	VVVVVUUUUUUU_
CWA 13 Quarters Effluent Exceedances:	N/R
CWA Three-Year QNCR Codes :	N/R
DFR URL :	Click here for hyperlink provided by the agency.
Facility SIC :	5171
Facility NAICS :	424710 - Petroleum Bulk Stations and Terminals, 42471 - Petroleum Bulk Stations and Terminals
Facility Last Inspection EPA Date :	2005-08-25
Facility Last Inspection State Date :	2015-08-25
Facility Last Formal Act EPA Date :	N/R
Facility Last Formal Act State Date :	2013-04-17
Facility Last Informal Act EPA Date :	N/R
Facility Last Informal Act State Date:	2013-09-25
Facility Federal Agency :	N/R

Map Id: Y104
Direction: NNW
Distance: 0.265 mi., 1400 ft.
Elevation: 16 ft.
Relative: Lower

Site Name : PHILLIPS 66 COMPANY TACOMA TERMINAL SOUTH | CONOCOPHILLIPS TACOMA TERMINAL SOUTH | PHILLIPS 66 COMPANY - TACOMA TERMINAL
520 E D ST | 520 EAST 'D' STREET | 520 EAST D ST
TACOMA | Tacoma, WA 98421

Database(s) : [AFS, ALL SITES - WA, AST - WA, AST PBS, BRS, DOCKET, ECHO, EMI - WA, EPA FUELS, ERNS, FRS, HAZNET - CA, HIST AFS 2, HMIRS (DOT), ICIS, INACTIVE PCS, MANIFEST EPA, OSHA, PCS ENF, PCS FACILITY, RCRA_LQG, SPILLS - WA, T 2 - WA, TRIS, UST - WA] ***(cont.)***

Envirosite ID: 52365609
EPA ID: N/R

ECHO ***(cont.)***

TRI Reporter :	Y
Facility Imp Water Flag :	N/R
Current SNC Flag :	N
Indian County Flag :	N
Federal Flag :	N
US Mexico Border Flag :	N/R
Chesapeak Bay Flag :	N/R
AIR Flag :	Y
NPDES Flag :	Y
SDWIS Flag :	N
RCRA Flag :	Y
TRI Flag :	Y
GHG Flag :	N
Major Flag :	N/R
Active Flag :	Y
NAA Flag :	Y
Latitude :	47.258333
Longitude :	-122.432778
Last Date in Agency List :	2016-01-19
Facility Name :	CONOCOPHILLIPS TACOMA TERMINAL SOUTH
Facility Address :	520 E D ST, TACOMA, WA 98421
County :	PIERCE
Last Inspection Date :	2022-06-14
Registry ID :	110000897003
FIPS Code :	53053
EPA Region :	10
Inspection Count :	23
Last Inspection Days :	173
Informal Count :	0
Last Informal Action Date :	2016-04-08
Formal Action Count :	0
Last Formal Action Date :	2013-04-17
Total Penalties :	0
Penalty Count :	N/R
Last Penalty Date :	2013-04-17
Last Penalty Amount :	1500
QTRS IN NC :	0
Programs IN SNC :	0
Current Compliance Status :	No Violation Identified
Three-Year Compliance Status :	_____
Collection Method :	INTERPOLATION-PHOTO
Reference Point :	FACILITY CENTROID

Map Id: Y104
Direction: NNW
Distance: 0.265 mi., 1400 ft.
Elevation: 16 ft.
Relative: Lower

Site Name : PHILLIPS 66 COMPANY TACOMA TERMINAL SOUTH | CONOCOPHILLIPS TACOMA TERMINAL SOUTH | PHILLIPS 66 COMPANY - TACOMA TERMINAL
520 E D ST | 520 EAST 'D' STREET | 520 EAST D ST
TACOMA | Tacoma, WA 98421

Database(s) : [AFS, ALL SITES - WA, AST - WA, AST PBS, BRS, DOCKET, ECHO, EMI - WA, EPA FUELS, ERNS, FRS, HAZNET - CA, HIST AFS 2, HMIRS (DOT), ICIS, INACTIVE PCS, MANIFEST EPA, OSHA, PCS ENF, PCS FACILITY, RCRA_LQG, SPILLS - WA, T 2 - WA, TRIS, UST - WA] ***(cont.)***

Envirosite ID: 52365609
EPA ID: N/R

ECHO ***(cont.)***

Accuracy Meters :	176
Derived Tribes :	Puyallup Tribe of the Puyallup Reservation - 1.1 mile(s), Puyallup Tribe of the Puyallup Reservation - 1.4 mile(s), Muckleshoot Indian Tribe - 10.7 mile(s), Muckleshoot Indian Tribe - 13.8 mile(s), Nisqually Indian Tribe - 18 mile(s), Squaxin Island Tribe of the Squaxin Island Reservation - 22.1 mile(s), Squaxin Island Tribe of the Squaxin Island Reservation - 23.9 mile(s)
Derived HUC :	17110019
Derived WBD :	171100190301
Derived STCTY FIPS :	53053
Derived Zip :	98421
Derived CD113 :	09
Derived CB2010 :	530530602001081
MYRTK Universe :	NNY
NPDES IDs :	WA0003387
CWA Permit Types :	Minor
CWA Compliance Tracking :	Off
CWA NAICS :	N/R
CWA SICS :	5171
CWA Inspection Count :	2
CWA Last Inspection Days :	2791
CWA Informal Count :	N/R
CWA Formal Action Count :	N/R
CWA Last Formal Action Date :	N/R
CWA Penalties :	N/R
CWA Last Penalty Date :	N/R
CWA Last Penalty Amount :	N/R
CWA Quarters IN NC :	0
CWA Current Compliance Status :	Terminated Permit
CWA Current SNC Flag :	N
CWA 13 Quarters Compliance Status :	N/R
CWA 13 Quarters Effluent Exceedances:	N/R
CWA Three-Year QNCR Codes :	N/R
DFR URL :	Click here for hyperlink provided by the agency.
Facility SIC :	5171
Facility NAICS :	424710 - Petroleum Bulk Stations and Terminals
Facility Last Inspection EPA Date :	N/R
Facility Last Inspection State Date :	2022-06-14
Facility Last Formal Act EPA Date :	N/R
Facility Last Formal Act State Date :	2013-04-17
Facility Last Informal Act EPA Date :	N/R
Facility Last Informal Act State Date:	2016-04-08
Facility Federal Agency :	N/R
TRI Reporter :	Y

Map Id: Y104
Direction: NNW
Distance: 0.265 mi., 1400 ft.
Elevation: 16 ft.
Relative: Lower

Site Name : PHILLIPS 66 COMPANY TACOMA TERMINAL SOUTH | CONOCOPHILLIPS TACOMA TERMINAL SOUTH | PHILLIPS 66 COMPANY - TACOMA TERMINAL
520 E D ST | 520 EAST 'D' STREET | 520 EAST D ST
TACOMA | Tacoma, WA 98421

Database(s) : [AFS, ALL SITES - WA, AST - WA, AST PBS, BRS, DOCKET, ECHO, EMI - WA, EPA FUELS, ERNS, FRS, HAZNET - CA, HIST AFS 2, HMIRS (DOT), ICIS, INACTIVE PCS, MANIFEST EPA, OSHA, PCS ENF, PCS FACILITY, RCRA_LQG, SPILLS - WA, T 2 - WA, TRIS, UST - WA] ***(cont.)***

Envirosite ID: 52365609
EPA ID: N/R

ECHO ***(cont.)***

Facility Imp Water Flag :	Y
Current SNC Flag :	N
Indian County Flag :	N
Federal Flag :	N/R
US Mexico Border Flag :	N/R
Chesapeak Bay Flag :	N/R
AIR Flag :	Y
NPDES Flag :	Y
SDWIS Flag :	N
RCRA Flag :	Y
TRI Flag :	Y
GHG Flag :	N
Major Flag :	N/R
Active Flag :	Y
NAA Flag :	N
Latitude :	47.258539
Longitude :	-122.4331
Last Date in Agency List :	2023-01-16
Facility Name :	PHILLIPS 66 TACOMA TERMINAL
Facility Address :	520 E D ST, TACOMA, WA 98421
County :	PIERCE COUNTY
Last Inspection Date :	2017-03-28
Registry ID :	110000897003
FIPS Code :	53053
EPA Region :	10
Inspection Count :	9
Last Inspection Days :	68
Informal Count :	5
Last Informal Action Date :	2016-04-08
Formal Action Count :	2
Last Formal Action Date :	2013-04-17
Total Penalties :	4500
Penalty Count :	2
Last Penalty Date :	2013-04-17
Last Penalty Amount :	1500
QTRS IN NC :	2
Programs IN SNC :	0
Current Compliance Status :	In Violation
Three-Year Compliance Status :	UUUUUUVUU__V
Collection Method :	GPS - UNSPECIFIED
Reference Point :	POINT WHERE SUBSTANCE IS RELEASED
Accuracy Meters :	10

Map Id: Y104
Direction: NNW
Distance: 0.265 mi., 1400 ft.
Elevation: 16 ft.
Relative: Lower

Site Name : PHILLIPS 66 COMPANY TACOMA TERMINAL SOUTH | CONOCOPHILLIPS TACOMA TERMINAL SOUTH | PHILLIPS 66 COMPANY - TACOMA TERMINAL
520 E D ST | 520 EAST 'D' STREET | 520 EAST D ST
TACOMA | Tacoma, WA 98421

Database(s) : [AFS, ALL SITES - WA, AST - WA, AST PBS, BRS, DOCKET, ECHO, EMI - WA, EPA FUELS, ERNS, FRS, HAZNET - CA, HIST AFS 2, HMIRS (DOT), ICIS, INACTIVE PCS, MANIFEST EPA, OSHA, PCS ENF, PCS FACILITY, RCRA_LQG, SPILLS - WA, T 2 - WA, TRIS, UST - WA] ***(cont.)***

Envirosite ID: 52365609
EPA ID: N/R

ECHO ***(cont.)***

Derived Tribes :	Puyallup Tribe of the Puyallup Reservation - 1.1 mile(s), Puyallup Tribe of the Puyallup Reservation - 1.4 mile(s), Muckleshoot Indian Tribe - 10.7 mile(s), Muckleshoot Indian Tribe - 13.8 mile(s), Nisqually Indian Tribe - 18 mile(s), Squaxin Island Tribe of the Squaxin Island Reservation - 22.1 mile(s), Squaxin Island Tribe of the Squaxin Island Reservation - 24 mile (s)
Derived HUC :	17110019
Derived WBD :	N/R
Derived STCTY FIPS :	53053
Derived Zip :	98421
Derived CD113 :	09
Derived CB2010 :	530530602001081
MYRTK Universe :	NNN
NPDES IDs :	WA0003387
CWA Permit Types :	Minor
CWA Compliance Tracking :	Off
CWA NAICS :	N/R
CWA SICS :	5171
CWA Inspection Count :	3
CWA Last Inspection Days :	783
CWA Informal Count :	2
CWA Formal Action Count :	N/R
CWA Last Formal Action Date :	N/R
CWA Penalties :	N/R
CWA Last Penalty Date :	N/R
CWA Last Penalty Amount :	N/R
CWA Quarters IN NC :	2
CWA Current Compliance Status :	Noncompliance
CWA Current SNC Flag :	N
CWA 13 Quarters Compliance Status :	UUUUUUUVUU__V
CWA 13 Quarters Effluent Exceedances:	N/R
CWA Three-Year QNCR Codes :	N/R
DFR URL :	Click here for hyperlink provided by the agency.
Facility SIC :	5171
Facility NAICS :	424710 - Petroleum Bulk Stations and Terminals
Facility Last Inspection EPA Date :	2005-08-25
Facility Last Inspection State Date :	2015-08-25
Facility Last Formal Act EPA Date :	N/R
Facility Last Formal Act State Date :	2013-04-17
Facility Last Informal Act EPA Date :	N/R
Facility Last Informal Act State Date:	2016-04-08
Facility Federal Agency :	N/R
TRI Reporter :	Y
Facility Imp Water Flag :	N/R
Current SNC Flag :	N

Map Id: Y104
Direction: NNW
Distance: 0.265 mi., 1400 ft.
Elevation: 16 ft.
Relative: Lower

Site Name : PHILLIPS 66 COMPANY TACOMA TERMINAL SOUTH | CONOCOPHILLIPS TACOMA TERMINAL SOUTH | PHILLIPS 66 COMPANY - TACOMA TERMINAL
520 E D ST | 520 EAST 'D' STREET | 520 EAST D ST
TACOMA | Tacoma, WA 98421

Database(s) : [AFS, ALL SITES - WA, AST - WA, AST PBS, BRS, DOCKET, ECHO, EMI - WA, EPA FUELS, ERNS, FRS, HAZNET - CA, HIST AFS 2, HMIRS (DOT), ICIS, INACTIVE PCS, MANIFEST EPA, OSHA, PCS ENF, PCS FACILITY, RCRA_LQG, SPILLS - WA, T 2 - WA, TRIS, UST - WA] ***(cont.)***

Envirosite ID: 52365609
EPA ID: N/R

ECHO ***(cont.)***

Indian County Flag :	N
Federal Flag :	N
US Mexico Border Flag :	N/R
Chesapeak Bay Flag :	N/R
AIR Flag :	Y
NPDES Flag :	Y
SDWIS Flag :	N
RCRA Flag :	Y
TRI Flag :	Y
GHG Flag :	N
Major Flag :	N/R
Active Flag :	Y
NAA Flag :	Y
Latitude :	47.258333
Longitude :	-122.432778
Last Date in Agency List :	2017-06-05

EMI - WA

Facility Name :	Phillips 66 Company - Tacoma Terminal
Facility Address :	520 E D St, Tacoma, 98421
County :	PIERCE
Facility Site ID :	N/R
Inventory Year Code :	2010
Permitting Agency :	Puget Sound Clean Air Agency
FS User Defined Site Code :	N/R
Facility Category Short Name :	N/R
Facility Site Status :	N/R
NAICS :	N/R
PM10 :	0
PM25 :	0
SO2 :	N/R
NOX :	N/R
VOC :	27.213
CO :	N/R
NH3 :	N/R
PM :	N/R
Latitude :	47.258063
Longitude :	122.432905
Last Date in Agency List :	2023-02-21
Facility Site ID :	N/R
Inventory Year Code :	2014

Map Id: Y104
Direction: NNW
Distance: 0.265 mi., 1400 ft.
Elevation: 16 ft.
Relative: Lower

Site Name : PHILLIPS 66 COMPANY TACOMA TERMINAL SOUTH | CONOCOPHILLIPS TACOMA TERMINAL SOUTH | PHILLIPS 66 COMPANY - TACOMA TERMINAL
520 E D ST | 520 EAST 'D' STREET | 520 EAST D ST
TACOMA | Tacoma, WA 98421

Database(s) : [AFS, ALL SITES - WA, AST - WA, AST PBS, BRS, DOCKET, ECHO, EMI - WA, EPA FUELS, ERNS, FRS, HAZNET - CA, HIST AFS 2, HMIRS (DOT), ICIS, INACTIVE PCS, MANIFEST EPA, OSHA, PCS ENF, PCS FACILITY, RCRA_LQG, SPILLS - WA, T 2 - WA, TRIS, UST - WA] ***(cont.)***

Envirosite ID: 52365609
EPA ID: N/R

EMI - WA ***(cont.)***

Permitting Agency :	Puget Sound Clean Air Agency
FS User Defined Site Code :	N/R
Facility Category Short Name :	N/R
Facility Site Status :	N/R
NAICS :	N/R
PM10 :	0
PM25 :	0
SO2 :	N/R
NOX :	N/R
VOC :	24.109
CO :	N/R
NH3 :	N/R
PM :	N/R
Latitude :	47.258063
Longitude :	122.432905
Last Date in Agency List :	2023-02-21

Facility Site ID :	N/R
Inventory Year Code :	2012
Permitting Agency :	Puget Sound Clean Air Agency
FS User Defined Site Code :	N/R
Facility Category Short Name :	N/R
Facility Site Status :	N/R
NAICS :	N/R
PM10 :	0
PM25 :	0
SO2 :	N/R
NOX :	N/R
VOC :	30.181
CO :	N/R
NH3 :	N/R
PM :	N/R
Latitude :	47.258063
Longitude :	122.432905
Last Date in Agency List :	2023-02-21

Facility Site ID :	N/R
Inventory Year Code :	2013
Permitting Agency :	Puget Sound Clean Air Agency
FS User Defined Site Code :	N/R
Facility Category Short Name :	N/R
Facility Site Status :	N/R
NAICS :	N/R
PM10 :	0

Map Id: Y104
Direction: NNW
Distance: 0.265 mi., 1400 ft.
Elevation: 16 ft.
Relative: Lower

Site Name : PHILLIPS 66 COMPANY TACOMA TERMINAL SOUTH | CONOCOPHILLIPS TACOMA TERMINAL SOUTH | PHILLIPS 66 COMPANY - TACOMA TERMINAL
520 E D ST | 520 EAST 'D' STREET | 520 EAST D ST
TACOMA | Tacoma, WA 98421

Database(s) : [AFS, ALL SITES - WA, AST - WA, AST PBS, BRS, DOCKET, ECHO, EMI - WA, EPA FUELS, ERNS, FRS, HAZNET - CA, HIST AFS 2, HMIRS (DOT), ICIS, INACTIVE PCS, MANIFEST EPA, OSHA, PCS ENF, PCS FACILITY, RCRA_LQG, SPILLS - WA, T 2 - WA, TRIS, UST - WA] ***(cont.)***

Envirosite ID: 52365609
EPA ID: N/R

EMI - WA ***(cont.)***

PM25 :	0
SO2 :	N/R
NOX :	N/R
VOC :	28.9735
CO :	N/R
NH3 :	N/R
PM :	N/R
Latitude :	47.258063
Longitude :	122.432905
Last Date in Agency List :	2023-02-21

Facility Site ID :	N/R
Inventory Year Code :	2009
Permitting Agency :	Puget Sound Clean Air Agency
FS User Defined Site Code :	N/R
Facility Category Short Name :	N/R
Facility Site Status :	N/R
NAICS :	N/R
PM10 :	0
PM25 :	0
SO2 :	N/R
NOX :	N/R
VOC :	27.1205
CO :	N/R
NH3 :	N/R
PM :	N/R
Latitude :	47.258063
Longitude :	122.432905
Last Date in Agency List :	2023-02-21

Facility Site ID :	N/R
Inventory Year Code :	2011
Permitting Agency :	Puget Sound Clean Air Agency
FS User Defined Site Code :	N/R
Facility Category Short Name :	N/R
Facility Site Status :	N/R
NAICS :	N/R
PM10 :	0
PM25 :	0
SO2 :	N/R
NOX :	N/R
VOC :	31.076
CO :	N/R
NH3 :	N/R

Map Id: Y104
Direction: NNW
Distance: 0.265 mi., 1400 ft.
Elevation: 16 ft.
Relative: Lower

Site Name : PHILLIPS 66 COMPANY TACOMA TERMINAL SOUTH | CONOCOPHILLIPS TACOMA TERMINAL SOUTH | PHILLIPS 66 COMPANY - TACOMA TERMINAL
520 E D ST | 520 EAST 'D' STREET | 520 EAST D ST
TACOMA | Tacoma, WA 98421

Database(s) : [AFS, ALL SITES - WA, AST - WA, AST PBS, BRS, DOCKET, ECHO, EMI - WA, EPA FUELS, ERNS, FRS, HAZNET - CA, HIST AFS 2, HMIRS (DOT), ICIS, INACTIVE PCS, MANIFEST EPA, OSHA, PCS ENF, PCS FACILITY, RCRA_LQG, SPILLS - WA, T 2 - WA, TRIS, UST - WA] ***(cont.)***

Envirosite ID: 52365609
EPA ID: N/R

EMI - WA ***(cont.)***

PM :	N/R
Latitude :	47.258063
Longitude :	122.432905
Last Date in Agency List :	2023-02-21

EPA FUELS

Facility Name :	TACOMA TERMINAL
Facility Address :	520 E D ST, TACOMA, WA 98421
Facility ID :	81999, 83408
Company ID :	4528
Company Name :	Phillips 66 Company
Company Address :	2331 CityWest BLVD, HOUSTON, TX 77042
Company Address 2 :	N/R
Program Types :	Gasoline, Diesel, Renewable Fuel Standard, Part79
Business Activities :	Non-Renewable Fuels Importer, Oxygenate Blender, PADD Importer, Refiner, ECA Marine Fuel Terminal, Mobile Facility, Pipeline/Pass-Through Terminal, Refiner (Biodiesel and Renewable Diesel), Refiner - ECA Marine Fuel, Truck Loading Terminal/Locomotive Marker Facility, PADD Importer (Renewable Fuel Importer), Renewable Fuel Producer, Renewable Fuels Exporter, Renewable Fuels Importer, Part79
Facility Type :	Diesel/Biodiesel
OTAQ Program ID :	OTAQREG10023980
Facility Activities :	Refinery, Truck Loading Terminal/Locomotive Marker Facility, Refinery - ECA Marine Fuel
Fuel for 80.1403 :	N/R
Fuel Only Sold for Off Road Use :	Y
Fuel Created Code :	N/R
D Code :	N/R
Last Date in Agency List :	2023-02-02
Facility ID :	07731, 20036
Company ID :	4528
Company Name :	Phillips 66 Company
Company Address :	2331 CityWest BLVD, HOUSTON, TX 77042
Company Address 2 :	N/R
Program Types :	Gasoline, Diesel, Renewable Fuel Standard, Part79

Map Id: Y104
Direction: NNW
Distance: 0.265 mi., 1400 ft.
Elevation: 16 ft.
Relative: Lower

Site Name : PHILLIPS 66 COMPANY TACOMA TERMINAL SOUTH | CONOCOPHILLIPS TACOMA TERMINAL SOUTH | PHILLIPS 66 COMPANY - TACOMA TERMINAL
520 E D ST | 520 EAST 'D' STREET | 520 EAST D ST
TACOMA | Tacoma, WA 98421

Database(s) : [AFS, ALL SITES - WA, AST - WA, AST PBS, BRS, DOCKET, ECHO, EMI - WA, EPA FUELS, ERNS, FRS, HAZNET - CA, HIST AFS 2, HMIRS (DOT), ICIS, INACTIVE PCS, MANIFEST EPA, OSHA, PCS ENF, PCS FACILITY, RCRA_LQG, SPILLS - WA, T 2 - WA, TRIS, UST - WA] ***(cont.)***

Envirosite ID: 52365609
EPA ID: N/R

EPA FUELS ***(cont.)***

Business Activities :	Non-Renewable Fuels Importer, Oxygenate Blender, PADD Importer, Refiner, ECA Marine Fuel Terminal, Mobile Facility, Pipeline/Pass-Through Terminal, Refiner (Biodiesel and Renewable Diesel), Refiner - ECA Marine Fuel, Truck Loading Terminal/Locomotive Marker Facility, PADD Importer (Renewable Fuel Importer), Renewable Fuel Producer, Renewable Fuels Exporter, Renewable Fuels Importer, Part79
Facility Type :	Gas/Ethanol
OTAQ Program ID :	OTAQREG10023731
Facility Activities :	Refinery, Oxygenate Blender
Fuel for 80.1403 :	N/R
Fuel Only Sold for Off Road Use :	Y
Fuel Created Code :	N/R
D Code :	N/R
Last Date in Agency List :	2023-02-02

ERNS

Facility Address :	520 EAST D ST, TACOMA, WA 98421
County :	PIERCE

Incident Information

Details for this site have been truncated due to the large number of available details for this site within this dataset. For the complete details for this site, contact your Envirosite account representative for a complimentary site report containing all of the details available.

Incident Date Time :	1992-09-17 08:00:00
Type of Incident :	FIXED
Incident Cause :	EQUIPMENT FAILURE
Incident DTG :	DISCOVERED
Incident Location :	N/R
Sequence Number :	137113
Potential Flag :	N/R
Description of Incident :	STORAGE TANK/LEAKING VALVE
Last Date in Agency List :	2015-12-23

Incident Response Summary

Date Time Received :	1992-09-17 13:45:00
Date Time Completed :	1992-09-17 13:50:00
Call Type :	Incident
Source :	UNAVAILABLE

Map Id: Y104
Direction: NNW
Distance: 0.265 mi., 1400 ft.
Elevation: 16 ft.
Relative: Lower

Site Name : PHILLIPS 66 COMPANY TACOMA TERMINAL SOUTH | CONOCOPHILLIPS TACOMA TERMINAL SOUTH | PHILLIPS 66 COMPANY - TACOMA TERMINAL
520 E D ST | 520 EAST 'D' STREET | 520 EAST D ST
TACOMA | Tacoma, WA 98421

Database(s) : [AFS, ALL SITES - WA, AST - WA, AST PBS, BRS, DOCKET, ECHO, EMI - WA, EPA FUELS, ERNS, FRS, HAZNET - CA, HIST AFS 2, HMIRS (DOT), ICIS, INACTIVE PCS, MANIFEST EPA, OSHA, PCS ENF, PCS FACILITY, RCRA_LQG, SPILLS - WA, T 2 - WA, TRIS, UST - WA] ***(cont.)***

Envirosite ID: 52365609
EPA ID: N/R

ERNS ***(cont.)***

Responsible Company :	BP OIL CO
Responsible Org Type :	PRIVATE ENTERPRISE
Responsible City :	TACOMA
Responsible State :	WA
Responsible Zip :	98421

Incident Details Summary

Remedial Action :	SPILL OCCURRED TO DIKED AREA, WILL REMOVE CONTAMINATED SOIL
Medium :	SOIL
Medium Description :	LAND
Body of Water :	N/R
Weather Conditions :	N/R
Water Temperature :	N/R
Water Supply Contaminated :	U
Waterway Closed :	N
Waterway Description :	N/R

Additional Incident Details Summary

Actual Amount :	N/R
Actual Amount Units :	N/R
Capacity of Tank :	N/R
Capacity of Tank Units :	N/R
Continuous Release Begin Date :	N/R
Continuous Release End Date :	N/R
Continuous Release Change Date :	N/R
Continuous Release Permit :	N/R
Continuous Release Type :	N/R
Description of Tank :	N/R
Device Operational :	Y
DOT Crossing Number :	N/R
DOT Regulated :	U
NPDES :	N/R
NPDES Compliance :	U
Pipeline Aboveground :	ABOVE
Pipeline Covered :	U
Pipeline Type :	UNKNOWN
Tank ID :	N/R
Tank Regulated :	U
Tank Regulated by :	N/R

Map Id: Y104
Direction: NNW
Distance: 0.265 mi., 1400 ft.
Elevation: 16 ft.
Relative: Lower

Site Name : PHILLIPS 66 COMPANY TACOMA TERMINAL SOUTH | CONOCOPHILLIPS TACOMA TERMINAL SOUTH | PHILLIPS 66 COMPANY - TACOMA TERMINAL
520 E D ST | 520 EAST 'D' STREET | 520 EAST D ST
TACOMA | Tacoma, WA 98421

Database(s) : [AFS, ALL SITES - WA, AST - WA, AST PBS, BRS, DOCKET, ECHO, EMI - WA, EPA FUELS, ERNS, FRS, HAZNET - CA, HIST AFS 2, HMIRS (DOT), ICIS, INACTIVE PCS, MANIFEST EPA, OSHA, PCS ENF, PCS FACILITY, RCRA_LQG, SPILLS - WA, T 2 - WA, TRIS, UST - WA] ***(cont.)***

Envirosite ID: 52365609
EPA ID: N/R

ERNS ***(cont.)***

Materials Involved Summary

Name of Material :	ETHANOL
CAS Number :	N/R
Amount of Material :	17000
Unit of Measure :	GALLON(S)
UN Number :	N/R
CHRIS Code :	NCC
Reached Water :	YES
Amount in Water :	0
Unit of Measure (Reach Water) :	NONE
Facility Address :	520 EAST D. ST., TACOMA, WA
County :	PIERCE

Incident Information

Incident Date Time :	1999-11-15 06:30:00
Type of Incident :	MOBILE
Incident Cause :	OPERATOR ERROR
Incident DTG :	OCCURRED
Incident Location :	N/R
Sequence Number :	505810
Potential Flag :	N/R
Description of Incident :	TANK TRUCK / 1 COMPARTMENT OVERFILLED / RELEASED GAS ON CEMENTTRUCK IS HAZMAT CARRIER
Last Date in Agency List :	2015-12-23

Incident Response Summary

Date Time Received :	1999-11-15 11:26:00
Date Time Completed :	1999-11-15 11:33:00
Call Type :	Incident
Source :	UNAVAILABLE
Responsible Company :	TOSCO
Responsible Org Type :	PRIVATE ENTERPRISE
Responsible City :	PORTLAND
Responsible State :	OR
Responsible Zip :	97207

Map Id: Y104
Direction: NNW
Distance: 0.265 mi., 1400 ft.
Elevation: 16 ft.
Relative: Lower

Site Name : PHILLIPS 66 COMPANY TACOMA TERMINAL SOUTH | CONOCOPHILLIPS TACOMA TERMINAL SOUTH | PHILLIPS 66 COMPANY - TACOMA TERMINAL
520 E D ST | 520 EAST 'D' STREET | 520 EAST D ST
TACOMA | Tacoma, WA 98421

Database(s) : [AFS, ALL SITES - WA, AST - WA, AST PBS, BRS, DOCKET, ECHO, EMI - WA, EPA FUELS, ERNS, FRS, HAZNET - CA, HIST AFS 2, HMIRS (DOT), ICIS, INACTIVE PCS, MANIFEST EPA, OSHA, PCS ENF, PCS FACILITY, RCRA_LQG, SPILLS - WA, T 2 - WA, TRIS, UST - WA] ***(cont.)***

Envirosite ID: 52365609
EPA ID: N/R

ERNS ***(cont.)***

Incident Details Summary

Remedial Action :	SPILLED BETWEEN 25-150 GALLONS / LOAD RACK SHUT / LOADING DISCONTINUEDRACK AREA WASHED INTO SPILL CONTAINMENT TANK / SPILL SECURED
Medium :	CEMENT
Medium Description :	LAND
Body of Water :	N/R
Weather Conditions :	N/R
Water Temperature :	N/R
Water Supply Contaminated :	U
Waterway Closed :	N
Waterway Description :	N/R

Additional Incident Details Summary

Actual Amount :	N/R
Actual Amount Units :	N/R
Capacity of Tank :	N/R
Capacity of Tank Units :	N/R
Continuous Release Begin Date :	N/R
Continuous Release End Date :	N/R
Continuous Release Change Date :	N/R
Continuous Release Permit :	N/R
Continuous Release Type :	N/R
Description of Tank :	N/R
Device Operational :	Y
DOT Crossing Number :	N/R
DOT Regulated :	U
NPDES :	N/R
NPDES Compliance :	U
Pipeline Aboveground :	ABOVE
Pipeline Covered :	U
Pipeline Type :	UNKNOWN
Tank ID :	N/R
Tank Regulated :	U
Tank Regulated by :	N/R

Materials Involved Summary

Name of Material :	GASOLINE: AUTOMOTIVE (UNLEADED)
CAS Number :	N/R
Amount of Material :	150

Map Id: Y104
Direction: NNW
Distance: 0.265 mi., 1400 ft.
Elevation: 16 ft.
Relative: Lower

Site Name : PHILLIPS 66 COMPANY TACOMA TERMINAL SOUTH | CONOCOPHILLIPS TACOMA TERMINAL SOUTH | PHILLIPS 66 COMPANY - TACOMA TERMINAL
520 E D ST | 520 EAST 'D' STREET | 520 EAST D ST
TACOMA | Tacoma, WA 98421

Database(s) : [AFS, ALL SITES - WA, AST - WA, AST PBS, BRS, DOCKET, ECHO, EMI - WA, EPA FUELS, ERNS, FRS, HAZNET - CA, HIST AFS 2, HMIRS (DOT), ICIS, INACTIVE PCS, MANIFEST EPA, OSHA, PCS ENF, PCS FACILITY, RCRA_LQG, SPILLS - WA, T 2 - WA, TRIS, UST - WA] ***(cont.)***

Envirosite ID: 52365609
EPA ID: N/R

ERNS ***(cont.)***

Unit of Measure :	GALLON(S)
UN Number :	N/R
CHRIS Code :	GAS
Reached Water :	YES
Amount in Water :	0
Unit of Measure (Reach Water) :	NONE

Mobile Details

Vehicle Own Fuel Capacity :	N/R
Cargo Capacity :	N/R
Amount of Cargo on Board :	N/R
Hazmat Carrier :	U
Carrier Licensed :	U
Noncompliance with Hazmat :	U
Mobile Type :	UNKNOWN
Cargo Capacity Units :	N/R
Amount of Cargo on Board Units :	N/R
Vehicle Year :	N/R
Vehicle Make :	N/R
Vehicle Model :	N/R
Vehicle Number :	UNK
Trailer Number :	N/R

Facility Address :	520 EAST D STREET, TACOMA, WA
County :	PIERCE

Incident Information

Incident Date Time :	2003-09-14 14:00:00
Type of Incident :	VESSEL
Incident Cause :	EQUIPMENT FAILURE
Incident DTG :	OCCURRED
Incident Location :	N/R
Sequence Number :	656862
Potential Flag :	N/R
Description of Incident :	A METER ON A SLOP TANK ON A BARGE FAILED CAUSING DIESEL FUEL TO SPILL INTO THE THEA FOSS WATERWAY.
Last Date in Agency List :	2015-12-23

Map Id: Y104
Direction: NNW
Distance: 0.265 mi., 1400 ft.
Elevation: 16 ft.
Relative: Lower

Site Name : PHILLIPS 66 COMPANY TACOMA TERMINAL SOUTH | CONOCOPHILLIPS TACOMA TERMINAL SOUTH | PHILLIPS 66 COMPANY - TACOMA TERMINAL
520 E D ST | 520 EAST 'D' STREET | 520 EAST D ST
TACOMA | Tacoma, WA 98421

Database(s) : [AFS, ALL SITES - WA, AST - WA, AST PBS, BRS, DOCKET, ECHO, EMI - WA, EPA FUELS, ERNS, FRS, HAZNET - CA, HIST AFS 2, HMIRS (DOT), ICIS, INACTIVE PCS, MANIFEST EPA, OSHA, PCS ENF, PCS FACILITY, RCRA_LQG, SPILLS - WA, T 2 - WA, TRIS, UST - WA] ***(cont.)***

Envirosite ID: 52365609
EPA ID: N/R

ERNS ***(cont.)***

Incident Response Summary

Date Time Received :	2003-09-14 18:06:32
Date Time Completed :	2003-09-14 18:10:06
Call Type :	Incident
Source :	TELEPHONE
Responsible Company :	SEA COAST TOWING
Responsible Org Type :	PRIVATE ENTERPRISE
Responsible City :	SEATTLE
Responsible State :	WA
Responsible Zip :	N/R

Incident Details Summary

Remedial Action :	APPLIED BOOMS AND ABSORBENTS
Medium :	THEA FOSS WATERWAY
Medium Description :	WATER
Body of Water :	THEA FOSS WATERWAY
Weather Conditions :	CLEAR
Water Temperature :	N/R
Water Supply Contaminated :	N
Waterway Closed :	N
Waterway Description :	N/R

Additional Incident Details Summary

Actual Amount :	N/R
Actual Amount Units :	N/R
Capacity of Tank :	N/R
Capacity of Tank Units :	N/R
Continuous Release Begin Date :	N/R
Continuous Release End Date :	N/R
Continuous Release Change Date :	N/R
Continuous Release Permit :	N/R
Continuous Release Type :	N/R
Description of Tank :	N/R
Device Operational :	Y
DOT Crossing Number :	N/R
DOT Regulated :	U
NPDES :	N/R
NPDES Compliance :	U
Pipeline Aboveground :	ABOVE
Pipeline Covered :	U
Pipeline Type :	N/R
Tank ID :	N/R

Map Id: Y104
Direction: NNW
Distance: 0.265 mi., 1400 ft.
Elevation: 16 ft.
Relative: Lower

Site Name : PHILLIPS 66 COMPANY TACOMA TERMINAL SOUTH | CONOCOPHILLIPS TACOMA TERMINAL SOUTH | PHILLIPS 66 COMPANY - TACOMA TERMINAL
520 E D ST | 520 EAST 'D' STREET | 520 EAST D ST
TACOMA | Tacoma, WA 98421

Database(s) : [AFS, ALL SITES - WA, AST - WA, AST PBS, BRS, DOCKET, ECHO, EMI - WA, EPA FUELS, ERNS, FRS, HAZNET - CA, HIST AFS 2, HMIRS (DOT), ICIS, INACTIVE PCS, MANIFEST EPA, OSHA, PCS ENF, PCS FACILITY, RCRA_LQG, SPILLS - WA, T 2 - WA, TRIS, UST - WA] ***(cont.)***

Envirosite ID: 52365609
EPA ID: N/R

ERNS ***(cont.)***

Tank Regulated :	U
Tank Regulated by :	N/R

Materials Involved Summary

Name of Material :	OIL: DIESEL
CAS Number :	000000-00-0
Amount of Material :	1
Unit of Measure :	GALLON(S)
UN Number :	N/R
CHRIS Code :	ODS
Reached Water :	YES
Amount in Water :	1
Unit of Measure (Reach Water) :	GALLON(S)

Vessels Details

Vessel Name :	PUGET SOUNDER
Vessel Type :	BARGE
Vessel Length :	N/R
Hull Construction :	N/R
Fuel Capacity :	N/R
Fuel on Board :	N/R
Cargo Capacity :	N/R
Cargo on Board :	N/R
Is Vessel Aground :	N
Flag :	N/R
Breadth :	N/R
Draught :	N/R
Fuel Capacity Units :	N/R
Fuel on Board Units :	N/R
Cargo Capacity Units :	N/R
Cargo on Board Units :	N/R

Facility Address :	520 EAST D STREET, TACOMA, WA 98421
County :	PIERCE

Incident Information

Incident Date Time :	2005-06-17 20:10:00
Type of Incident :	UNKNOWN SHEEN
Incident Cause :	UNKNOWN

Map Id: Y104
Direction: NNW
Distance: 0.265 mi., 1400 ft.
Elevation: 16 ft.
Relative: Lower

Site Name : PHILLIPS 66 COMPANY TACOMA TERMINAL SOUTH | CONOCOPHILLIPS TACOMA TERMINAL SOUTH | PHILLIPS 66 COMPANY - TACOMA TERMINAL
520 E D ST | 520 EAST 'D' STREET | 520 EAST D ST
TACOMA | Tacoma, WA 98421

Database(s) : [AFS, ALL SITES - WA, AST - WA, AST PBS, BRS, DOCKET, ECHO, EMI - WA, EPA FUELS, ERNS, FRS, HAZNET - CA, HIST AFS 2, HMIRS (DOT), ICIS, INACTIVE PCS, MANIFEST EPA, OSHA, PCS ENF, PCS FACILITY, RCRA_LQG, SPILLS - WA, T 2 - WA, TRIS, UST - WA] ***(cont.)***

Envirosite ID: 52365609
EPA ID: N/R

ERNS ***(cont.)***

Incident DTG :	DISCOVERED
Incident Location :	OFFLOADING DOCK
Sequence Number :	762553
Potential Flag :	N/R
Description of Incident :	REPORT OF A SHEEN ON THE WATER FROM UNKNOWN ORIGIN.
Last Date in Agency List :	2015-12-23

Incident Response Summary

Date Time Received :	2005-06-18 00:10:00
Date Time Completed :	2005-06-18 00:16:00
Call Type :	Incident
Source :	TELEPHONE
Responsible Company :	N/R
Responsible Org Type :	UNKNOWN
Responsible City :	N/R
Responsible State :	XX
Responsible Zip :	N/R

Incident Details Summary

Remedial Action :	N/R
Medium :	N/R
Medium Description :	WATER
Body of Water :	THEAFOSS
Weather Conditions :	CLEAR
Water Temperature :	N/R
Water Supply Contaminated :	N
Waterway Closed :	N
Waterway Description :	N/R

Additional Incident Details Summary

Actual Amount :	N/R
Actual Amount Units :	N/R
Capacity of Tank :	N/R
Capacity of Tank Units :	N/R
Continuous Release Begin Date :	N/R
Continuous Release End Date :	N/R
Continuous Release Change Date :	N/R
Continuous Release Permit :	N/R
Continuous Release Type :	N/R
Description of Tank :	N/R

Map Id: Y104
Direction: NNW
Distance: 0.265 mi., 1400 ft.
Elevation: 16 ft.
Relative: Lower

Site Name : PHILLIPS 66 COMPANY TACOMA TERMINAL SOUTH | CONOCOPHILLIPS TACOMA TERMINAL SOUTH | PHILLIPS 66 COMPANY - TACOMA TERMINAL
520 E D ST | 520 EAST 'D' STREET | 520 EAST D ST
TACOMA | Tacoma, WA 98421

Database(s) : [AFS, ALL SITES - WA, AST - WA, AST PBS, BRS, DOCKET, ECHO, EMI - WA, EPA FUELS, ERNS, FRS, HAZNET - CA, HIST AFS 2, HMIRS (DOT), ICIS, INACTIVE PCS, MANIFEST EPA, OSHA, PCS ENF, PCS FACILITY, RCRA_LQG, SPILLS - WA, T 2 - WA, TRIS, UST - WA] ***(cont.)***

Envirosite ID: 52365609
EPA ID: N/R

ERNS ***(cont.)***

Device Operational :	Y
DOT Crossing Number :	N/R
DOT Regulated :	U
NPDES :	N/R
NPDES Compliance :	U
Pipeline Aboveground :	ABOVE
Pipeline Covered :	U
Pipeline Type :	N/R
Tank ID :	N/R
Tank Regulated :	U
Tank Regulated by :	N/R

Materials Involved Summary

Name of Material :	UNKNOWN OIL
CAS Number :	000000-00-0
Amount of Material :	0
Unit of Measure :	UNKNOWN AMOUNT
UN Number :	N/R
CHRIS Code :	OUN
Reached Water :	YES
Amount in Water :	0
Unit of Measure (Reach Water) :	UNKNOWN AMOUNT

Facility Address :	520 EAST D STREET 520 EAST D STREET, TACOMA, WA
County :	PIERCE

Incident Information

Incident Date Time :	2016-10-20 16:10:00
Type of Incident :	UNKNOWN SHEEN
Incident Cause :	UNKNOWN
Incident DTG :	DISCOVERED
Incident Location :	UNKNOWN SHEEN INCIDENT
Sequence Number :	1162107
Potential Flag :	N
Description of Incident :	CALLER IS REPORTING A SHEEN OUTSIDE OF THE BOOM AROUND THEIR DOCK COMING FROM AN UNKNOWN SOURCE.
Last Date in Agency List :	2016-12-14

Map Id: Y104
Direction: NNW
Distance: 0.265 mi., 1400 ft.
Elevation: 16 ft.
Relative: Lower

Site Name : PHILLIPS 66 COMPANY TACOMA TERMINAL SOUTH | CONOCOPHILLIPS TACOMA TERMINAL SOUTH | PHILLIPS 66 COMPANY - TACOMA TERMINAL
520 E D ST | 520 EAST 'D' STREET | 520 EAST D ST
TACOMA | Tacoma, WA 98421

Database(s) : [AFS, ALL SITES - WA, AST - WA, AST PBS, BRS, DOCKET, ECHO, EMI - WA, EPA FUELS, ERNS, FRS, HAZNET - CA, HIST AFS 2, HMIRS (DOT), ICIS, INACTIVE PCS, MANIFEST EPA, OSHA, PCS ENF, PCS FACILITY, RCRA_LQG, SPILLS - WA, T 2 - WA, TRIS, UST - WA] ***(cont.)***

Envirosite ID: 52365609
EPA ID: N/R

ERNS ***(cont.)***

Incident Response Summary

Date Time Received :	2016-10-20 19:32:00
Date Time Completed :	2016-10-20 19:37:00
Call Type :	Incident
Source :	TELEPHONE
Responsible Company :	N/R
Responsible Org Type :	UNKNOWN
Responsible City :	N/R
Responsible State :	XX
Responsible Zip :	N/R

Incident Details Summary

Remedial Action :	CONTRACTORS ARE EN ROUTE.
Medium :	THEA FOSS WATERWAY
Medium Description :	WATER
Body of Water :	THEA FOSS WATERWAY
Weather Conditions :	PARTLY CLOUDY
Water Temperature :	N/R
Water Supply Contaminated :	U
Waterway Closed :	N
Waterway Description :	N/R

Additional Incident Details Summary

Actual Amount :	N/R
Actual Amount Units :	N/R
Capacity of Tank :	N/R
Capacity of Tank Units :	N/R
Continuous Release Begin Date :	N/R
Continuous Release End Date :	N/R
Continuous Release Change Date :	N/R
Continuous Release Permit :	N/R
Continuous Release Type :	N/R
Description of Tank :	N/R
Device Operational :	U
DOT Crossing Number :	N/R
DOT Regulated :	U
NPDES :	N/R
NPDES Compliance :	U
Pipeline Aboveground :	ABOVE
Pipeline Covered :	U
Pipeline Type :	N/R
Tank ID :	N/R

Map Id: Y104
Direction: NNW
Distance: 0.265 mi., 1400 ft.
Elevation: 16 ft.
Relative: Lower

Site Name : PHILLIPS 66 COMPANY TACOMA TERMINAL SOUTH | CONOCOPHILLIPS TACOMA TERMINAL SOUTH | PHILLIPS 66 COMPANY - TACOMA TERMINAL
520 E D ST | 520 EAST 'D' STREET | 520 EAST D ST
TACOMA | Tacoma, WA 98421

Database(s) : [AFS, ALL SITES - WA, AST - WA, AST PBS, BRS, DOCKET, ECHO, EMI - WA, EPA FUELS, ERNS, FRS, HAZNET - CA, HIST AFS 2, HMIRS (DOT), ICIS, INACTIVE PCS, MANIFEST EPA, OSHA, PCS ENF, PCS FACILITY, RCRA_LQG, SPILLS - WA, T 2 - WA, TRIS, UST - WA] ***(cont.)***

Envirosite ID: 52365609
EPA ID: N/R

ERNS ***(cont.)***

Tank Regulated :	U
Tank Regulated by :	N/R

Materials Involved Summary

Name of Material :	UNKNOWN OIL
CAS Number :	000000-00-0
Amount of Material :	0
Unit of Measure :	UNKNOWN AMOUNT
UN Number :	N/R
CHRIS Code :	OUN
Reached Water :	YES
Amount in Water :	0
Unit of Measure (Reach Water) :	UNKNOWN AMOUNT

FRS

Facility Name :	CONOCOPHILLIPS - TACOMA
Facility Address :	520 EAST D ST, TACOMA, WA 98421
County :	PIERCE

Site Details

Registry ID :	110045646663
FRS Facility URL :	Click here for hyperlink provided by the agency.
Last Date in Agency List :	2015-01-20

Source Description

Source Description :

The OIL database contains information on Spill Prevention, Control and Countermeasure (SPCC) and Facility Response Plan (FRP) subject facilities to prevent and respond to oil spills. FRP facilities are referred to as Substantial Harm facilities due to the quantities of oil stored and facility characteristics.

FRS Environmental Interest

Source and System ID :	OIL - R10-WA-00015

Map Id: Y104
Direction: NNW
Distance: 0.265 mi., 1400 ft.
Elevation: 16 ft.
Relative: Lower

Site Name : PHILLIPS 66 COMPANY TACOMA TERMINAL SOUTH | CONOCOPHILLIPS TACOMA TERMINAL SOUTH | PHILLIPS 66 COMPANY - TACOMA TERMINAL
520 E D ST | 520 EAST 'D' STREET | 520 EAST D ST
TACOMA | Tacoma, WA 98421

Database(s) : [AFS, ALL SITES - WA, AST - WA, AST PBS, BRS, DOCKET, ECHO, EMI - WA, EPA FUELS, ERNS, FRS, HAZNET - CA, HIST AFS 2, HMIRS (DOT), ICIS, INACTIVE PCS, MANIFEST EPA, OSHA, PCS ENF, PCS FACILITY, RCRA_LQG, SPILLS - WA, T 2 - WA, TRIS, UST - WA] ***(cont.)***

Envirosite ID: 52365609
EPA ID: N/R

FRS ***(cont.)***

Facility Name :	CONOCOPHILLIPS TACOMA TERMINAL SOUTH
Facility Address :	520 E D ST, TACOMA, WA 98421
County :	PIERCE

Site Details

Registry ID :	110000897003
FRS Facility URL :	Click here for hyperlink provided by the agency.
Last Date in Agency List :	2023-02-13

Source Description

Source Description :	AIR contains compliance and permit data for stationary sources of air pollution regulated by the EPA, State, and Local air pollution agencies. AFS contains compliance and permit data for stationary sources of air pollution regulated by the EPA, State, and Local air pollution agencies.
Source Description :	ICIS provides a database that, when complete, will contain enforcement and compliance information across most of EPA's programs. The vision for ICIS is to replace EPA's independent databases that contain enforcement data with a single repository for that information. Currently, ICIS contains all Federal Administrative and Judicial enforcement actions and a subset of the Permit Compliance System (PCS), which supports the National Pollutant Discharge Elimination System (NPDES). This information is maintained in ICIS by EPA in the Regional offices and at Headquarters. A future release of ICIS will completely replace PCS and will integrate that information with Federal actions already in the system. ICIS also has the capability to track other activities that support compliance and enforcement programs, including incident tracking, compliance assistance, and compliance monitoring. The NPDES module of the Compliance Information System (ICIS) tracks surface water permits issued under the Clean Water Act. Under NPDES, all facilities that discharge pollutants from any point source into waters of the United States are required to obtain a permit. The permit will likely contain limits on what can be discharged, impose monitoring and reporting requirements, and include other provisions to ensure that the discharge does not adversely affect water quality.

Map Id: Y104
Direction: NNW
Distance: 0.265 mi., 1400 ft.
Elevation: 16 ft.
Relative: Lower

Site Name : PHILLIPS 66 COMPANY TACOMA TERMINAL SOUTH | CONOCOPHILLIPS TACOMA TERMINAL SOUTH | PHILLIPS 66 COMPANY - TACOMA TERMINAL
520 E D ST | 520 EAST 'D' STREET | 520 EAST D ST
TACOMA | Tacoma, WA 98421

Database(s) : [AFS, ALL SITES - WA, AST - WA, AST PBS, BRS, DOCKET, ECHO, EMI - WA, EPA FUELS, ERNS, FRS, HAZNET - CA, HIST AFS 2, HMIRS (DOT), ICIS, INACTIVE PCS, MANIFEST EPA, OSHA, PCS ENF, PCS FACILITY, RCRA_LQG, SPILLS - WA, T 2 - WA, TRIS, UST - WA] ***(cont.)***

Envirosite ID: 52365609
EPA ID: N/R

FRS ***(cont.)***

Source Description :

RCRAInfo is EPA's comprehensive information system that supports the Resource Conservation and Recovery Act (RCRA) of 1976 and the Hazardous and Solid Waste Amendments (HSWA) of 1984 through the tracking of events and activities related to facilities that generate, transport, and treat, store, or dispose of hazardous waste. RCRAInfo allows RCRA program staff to track the notification, permit, compliance, and corrective action activities required under RCRA. RCRAInfo also supports generation of the National Hazardous Waste Biennial Report. All generators and treatment, storage, and disposal facilities who handle hazardous waste are required to report to the EPA Administrator at least once every two years to support creation of the Biennial Report.
TRIS is a publicly available EPA database reported annually by certain covered industry groups, as well as federal facilities. It contains information about more than 650 toxic chemicals that are being used, manufactured, treated, transported, or released into the environment, and includes information about waste management and pollution prevention activities.
The WA-FSIS provides a means to query and display data maintained by the Washington Department of Ecology. This system contains key information for each facility/site that is currently, or has been, of interest to the Air Quality, Dam Safety, Hazardous Waste, Toxics Cleanup, and Water Quality Programs.

Source Description :

In accordance with the federal Clean Air Act (CAA), EPA establishes fuel quality standards to help protect public health and the environment from harmful gas and particulate matter emissions from motor vehicles and engines. The Office of Transportation and Air Quality (OTAQ) has developed the registration and DC fuels online applications, implemented through EPA's Central Data Exchange (CDX), which provides online applications to assist the fuel manufacturing community with registration and compliance with reporting requirements.

FRS Environmental Interest
Source and System ID :

AIRS/AFS - 5305320939
ICIS - 7733214
ICIS - WA0003387
ICIS - WAPSC0005305320939
OTAQREG - OTAQREG10023731
OTAQREG - OTAQREG10023980
RCRAINFO - WAD000641522
TRIS - 9842WCNCPH52EAS
WA-FSIS - 75966799

Map Id: Y104
Direction: NNW
Distance: 0.265 mi., 1400 ft.
Elevation: 16 ft.
Relative: Lower

Site Name : PHILLIPS 66 COMPANY TACOMA TERMINAL SOUTH | CONOCOPHILLIPS TACOMA TERMINAL SOUTH | PHILLIPS 66 COMPANY - TACOMA TERMINAL
520 E D ST | 520 EAST 'D' STREET | 520 EAST D ST
TACOMA | Tacoma, WA 98421

Database(s) : [AFS, ALL SITES - WA, AST - WA, AST PBS, BRS, DOCKET, ECHO, EMI - WA, EPA FUELS, ERNS, FRS, HAZNET - CA, HIST AFS 2, HMIRS (DOT), ICIS, INACTIVE PCS, MANIFEST EPA, OSHA, PCS ENF, PCS FACILITY, RCRA_LQG, SPILLS - WA, T 2 - WA, TRIS, UST - WA] ***(cont.)***

Envirosite ID: 52365609
EPA ID: N/R

FRS ***(cont.)***

Facility Name : PHILLIPS 66 COMPANY TACOMA TERMINAL SOUTH
Facility Address : 520 E D ST, TACOMA, WA 98421
County : PIERCE

Site Details
Registry ID : 110054935576
FRS Facility URL : Click here for hyperlink provided by the agency.
Last Date in Agency List : 2015-01-20

Source Description

Source Description :

The NPDES module of the Compliance Information System (ICIS) tracks surface water permits issued under the Clean Water Act. Under NPDES, all facilities that discharge pollutants from any point source into waters of the United States are required to obtain a permit. The permit will likely contain limits on what can be discharged, impose monitoring and reporting requirements, and include other provisions to ensure that the discharge does not adversely affect water quality.

FRS Environmental Interest
Source and System ID : ICIS - WA0003387

Facility Name : PHILLIPS 66 CO - SOUTH TACOMA
Facility Address : 520 E D ST, TACOMA, WA 98421
County : PIERCE

Site Details
Registry ID : 110070747312
FRS Facility URL : Click here for hyperlink provided by the agency.
Last Date in Agency List : 2023-02-13

Source Description

Map Id: Y104
Direction: NNW
Distance: 0.265 mi., 1400 ft.
Elevation: 16 ft.
Relative: Lower

Site Name : PHILLIPS 66 COMPANY TACOMA TERMINAL SOUTH | CONOCOPHILLIPS TACOMA TERMINAL SOUTH | PHILLIPS 66 COMPANY - TACOMA TERMINAL
520 E D ST | 520 EAST 'D' STREET | 520 EAST D ST
TACOMA | Tacoma, WA 98421

Database(s) : [AFS, ALL SITES - WA, AST - WA, AST PBS, BRS, DOCKET, ECHO, EMI - WA, EPA FUELS, ERNS, FRS, HAZNET - CA, HIST AFS 2, HMIRS (DOT), ICIS, INACTIVE PCS, MANIFEST EPA, OSHA, PCS ENF, PCS FACILITY, RCRA_LQG, SPILLS - WA, T 2 - WA, TRIS, UST - WA] ***(cont.)***

Envirosite ID: 52365609
EPA ID: N/R

FRS ***(cont.)***

Source Description :

All generators and treatment, storage, and disposal (TSD) facilities who handle hazardous waste are required to report to the EPA Administrator at least once every two years. The data collected is used to create the National Biennial Resource Conservation and Recovery Act (RCRA) Hazardous Waste Report. This data is processed within the RCRA Information (RCRAInfo) database.

FRS Environmental Interest
Source and System ID : RCRAINFO - WAD000641522

Facility Name : PHILLIPS 66 TACOMA SOUTH
Facility Address : 520 E D ST, TACOMA, WA 98421
County : PIERCE

Site Details
Registry ID : 110061925868
FRS Facility URL : Click here for hyperlink provided by the agency.
Last Date in Agency List : 2015-12-06

Source Description

Source Description :

The OIL database contains information on Spill Prevention, Control and Countermeasure (SPCC) and Facility Response Plan (FRP) subject facilities to prevent and respond to oil spills. FRP facilities are referred to as Substantial Harm facilities due to the quantities of oil stored and facility characteristics.

FRS Environmental Interest
Source and System ID : OIL - R10-WA-00015

HAZNET - CA

Facility Name : CONOCOPHILLIPS TACOMA TERMINAL SOUT
Facility Address : 520 EAST D ST, TACOMA, WA 98421
County : N/R

Map Id: Y104
Direction: NNW
Distance: 0.265 mi., 1400 ft.
Elevation: 16 ft.
Relative: Lower

Site Name : PHILLIPS 66 COMPANY TACOMA TERMINAL SOUTH | CONOCOPHILLIPS TACOMA TERMINAL SOUTH | PHILLIPS 66 COMPANY - TACOMA TERMINAL
520 E D ST | 520 EAST 'D' STREET | 520 EAST D ST
TACOMA | Tacoma, WA 98421

Database(s) : [AFS, ALL SITES - WA, AST - WA, AST PBS, BRS, DOCKET, ECHO, EMI - WA, EPA FUELS, ERNS, FRS, HAZNET - CA, HIST AFS 2, HMIRS (DOT), ICIS, INACTIVE PCS, MANIFEST EPA, OSHA, PCS ENF, PCS FACILITY, RCRA_LQG, SPILLS - WA, T 2 - WA, TRIS, UST - WA] ***(cont.)***

Envirosite ID: 52365609
EPA ID: N/R

HAZNET - CA ***(cont.)***

Site Details

Generator EPA ID :	WAD000641522
Active :	N/R
Category :	N/R
Facility Types :	N/R
Type :	N/R
Contact Name :	ANDREW HOLBROOK
Contact Phone :	2536273878
Facility Mailing Address :	520 EAST D ST, TACOMA, WA 98421
Latitude :	N/R
Longitude :	N/R
Agency Hyperlink :	Click here for hyperlink provided by the agency.
Last Date in Agency List :	2021-07-08

Waste Generator Details

State Waste :	2006: 352 - Other organic solids, 0.0834 tons to CAD009452657

HIST AFS 2

Facility Name :	PHILLIPS 66 COMPANY
Facility Address :	520 E D ST, TACOMA, WA 98421
County :	PIERCE

Site Details

PEPA :	110000897003
Region :	10
STTE :	53
County Code :	053
PCDS :	20939
DB Number :	N/R
AQCR :	229
SIC Code :	5171
NIC Code :	424710
DCS :	3
DCL :	SM
Government :	0
CMSC :	S
HP1F :	N/R
Last Date in Agency List :	2015-01-14

Map Id: Y104
Direction: NNW
Distance: 0.265 mi., 1400 ft.
Elevation: 16 ft.
Relative: Lower

Site Name : PHILLIPS 66 COMPANY TACOMA TERMINAL SOUTH | CONOCOPHILLIPS TACOMA TERMINAL SOUTH | PHILLIPS 66 COMPANY - TACOMA TERMINAL
520 E D ST | 520 EAST 'D' STREET | 520 EAST D ST
TACOMA | Tacoma, WA 98421

Database(s) : [AFS, ALL SITES - WA, AST - WA, AST PBS, BRS, DOCKET, ECHO, EMI - WA, EPA FUELS, ERNS, FRS, HAZNET - CA, HIST AFS 2, HMIRS (DOT), ICIS, INACTIVE PCS, MANIFEST EPA, OSHA, PCS ENF, PCS FACILITY, RCRA_LQG, SPILLS - WA, T 2 - WA, TRIS, UST - WA] ***(cont.)***

Envirosite ID: 52365609
EPA ID: N/R

HIST AFS 2 ***(cont.)***

Air Program Pollutant Data

Region :	10
STTE :	53
County Code :	053
PCDS :	20939
APC :	0
PLAP :	VOC
DCAP :	9
DCLP :	SM
DATT :	A

Region :	10
STTE :	53
County Code :	053
PCDS :	20939
APC :	F
PLAP :	VOC
DCAP :	3
DCLP :	SM
DATT :	A

Region :	10
STTE :	53
County Code :	053
PCDS :	20939
APC :	M
PLAP :	VOC
DCAP :	3
DCLP :	B
DATT :	A

Region :	10
STTE :	53
County Code :	053
PCDS :	20939
APC :	0
PLAP :	THAP
DCAP :	9
DCLP :	SM
DATT :	A

Map Id: Y104
Direction: NNW
Distance: 0.265 mi., 1400 ft.
Elevation: 16 ft.
Relative: Lower

Site Name : PHILLIPS 66 COMPANY TACOMA TERMINAL SOUTH | CONOCOPHILLIPS TACOMA TERMINAL SOUTH | PHILLIPS 66 COMPANY - TACOMA TERMINAL
520 E D ST | 520 EAST 'D' STREET | 520 EAST D ST
TACOMA | Tacoma, WA 98421

Database(s) : [AFS, ALL SITES - WA, AST - WA, AST PBS, BRS, DOCKET, ECHO, EMI - WA, EPA FUELS, ERNS, FRS, HAZNET - CA, HIST AFS 2, HMIRS (DOT), ICIS, INACTIVE PCS, MANIFEST EPA, OSHA, PCS ENF, PCS FACILITY, RCRA_LQG, SPILLS - WA, T 2 - WA, TRIS, UST - WA] ***(cont.)***

Envirosite ID: 52365609
EPA ID: N/R

HIST AFS 2 ***(cont.)***

Region :	10
STTE :	53
County Code :	053
PCDS :	20939
APC :	F
PLAP :	THAP
DCAP :	3
DCLP :	SM
DATT :	A

Class A Sources - Actions 4

Details for this site have been truncated due to the large number of available details for this site within this dataset. For the complete details for this site, contact your Envirosite account representative for a complimentary site report containing all of the details available.

Region :	10
STTE :	53
County Code :	053
PCDS :	20939
APC :	0
ANTI :	FS
DTA :	051208
PAM :	N/R

Region :	10
STTE :	53
County Code :	053
PCDS :	20939
APC :	M
ANTI :	7C
DTA :	130925
PAM :	N/R

Region :	10
STTE :	53
County Code :	053
PCDS :	20939
APC :	M
ANTI :	PX
DTA :	120910
PAM :	N/R

Map Id: Y104
Direction: NNW
Distance: 0.265 mi., 1400 ft.
Elevation: 16 ft.
Relative: Lower

Site Name : PHILLIPS 66 COMPANY TACOMA TERMINAL SOUTH | CONOCOPHILLIPS TACOMA TERMINAL SOUTH | PHILLIPS 66 COMPANY - TACOMA TERMINAL
520 E D ST | 520 EAST 'D' STREET | 520 EAST D ST
TACOMA | Tacoma, WA 98421

Database(s) : [AFS, ALL SITES - WA, AST - WA, AST PBS, BRS, DOCKET, ECHO, EMI - WA, EPA FUELS, ERNS, FRS, HAZNET - CA, HIST AFS 2, HMIRS (DOT), ICIS, INACTIVE PCS, MANIFEST EPA, OSHA, PCS ENF, PCS FACILITY, RCRA_LQG, SPILLS - WA, T 2 - WA, TRIS, UST - WA] ***(cont.)***

Envirosite ID: 52365609
EPA ID: N/R

HIST AFS 2 ***(cont.)***

Region :	10
STTE :	53
County Code :	053
PCDS :	20939
APC :	0
ANTI :	FS
DTA :	040930
PAM :	N/R

Region :	10
STTE :	53
County Code :	053
PCDS :	20939
APC :	0
ANTI :	FS
DTA :	070816
PAM :	N/R

Region :	10
STTE :	53
County Code :	053
PCDS :	20939
APC :	M
ANTI :	PS
DTA :	140606
PAM :	N/R

Region :	10
STTE :	53
County Code :	053
PCDS :	20939
APC :	0
ANTI :	PS
DTA :	051208
PAM :	N/R

Region :	10
STTE :	53
County Code :	053
PCDS :	20939
APC :	0
ANTI :	PS

Map Id: Y104
Direction: NNW
Distance: 0.265 mi., 1400 ft.
Elevation: 16 ft.
Relative: Lower

Site Name : PHILLIPS 66 COMPANY TACOMA TERMINAL SOUTH | CONOCOPHILLIPS TACOMA TERMINAL SOUTH | PHILLIPS 66 COMPANY - TACOMA TERMINAL
520 E D ST | 520 EAST 'D' STREET | 520 EAST D ST
TACOMA | Tacoma, WA 98421

Database(s) : [AFS, ALL SITES - WA, AST - WA, AST PBS, BRS, DOCKET, ECHO, EMI - WA, EPA FUELS, ERNS, FRS, HAZNET - CA, HIST AFS 2, HMIRS (DOT), ICIS, INACTIVE PCS, MANIFEST EPA, OSHA, PCS ENF, PCS FACILITY, RCRA_LQG, SPILLS - WA, T 2 - WA, TRIS, UST - WA] ***(cont.)***

Envirosite ID: 52365609
EPA ID: N/R

HIST AFS 2 ***(cont.)***

DTA : 090810
PAM : N/R

Region : 10
STTE : 53
County Code : 053
PCDS : 20939
APC : F
ANTI : PX
DTA : 111114
PAM : N/R

Region : 10
STTE : 53
County Code : 053
PCDS : 20939
APC : M
ANTI : FS
DTA : 130906
PAM : N/R

Historical Quarterly 4

Region : 10
STTE : 53
County Code : 053
PCDS : 20939
SCH : 3
HDT : 1302
APH : F

Region : 10
STTE : 53
County Code : 053
PCDS : 20939
SCH : 3
HDT : 1304
APH : M

Region : 10
STTE : 53

Map Id: Y104
Direction: NNW
Distance: 0.265 mi., 1400 ft.
Elevation: 16 ft.
Relative: Lower

Site Name : PHILLIPS 66 COMPANY TACOMA TERMINAL SOUTH | CONOCOPHILLIPS TACOMA TERMINAL SOUTH | PHILLIPS 66 COMPANY - TACOMA TERMINAL
520 E D ST | 520 EAST 'D' STREET | 520 EAST D ST
TACOMA | Tacoma, WA 98421

Database(s) : [AFS, ALL SITES - WA, AST - WA, AST PBS, BRS, DOCKET, ECHO, EMI - WA, EPA FUELS, ERNS, FRS, HAZNET - CA, HIST AFS 2, HMIRS (DOT), ICIS, INACTIVE PCS, MANIFEST EPA, OSHA, PCS ENF, PCS FACILITY, RCRA_LQG, SPILLS - WA, T 2 - WA, TRIS, UST - WA] ***(cont.)***

Envirosite ID: 52365609
EPA ID: N/R

HIST AFS 2 ***(cont.)***

County Code :	053
PCDS :	20939
SCH :	9
HDT :	1403
APH :	0

Region :	10
STTE :	53
County Code :	053
PCDS :	20939
SCH :	9
HDT :	1304
APH :	0

Region :	10
STTE :	53
County Code :	053
PCDS :	20939
SCH :	3
HDT :	1202
APH :	F

Region :	10
STTE :	53
County Code :	053
PCDS :	20939
SCH :	3
HDT :	1204
APH :	F

Region :	10
STTE :	53
County Code :	053
PCDS :	20939
SCH :	3
HDT :	1201
APH :	M

Region :	10
STTE :	53
County Code :	053

Map Id: Y104
Direction: NNW
Distance: 0.265 mi., 1400 ft.
Elevation: 16 ft.
Relative: Lower

Site Name : PHILLIPS 66 COMPANY TACOMA TERMINAL SOUTH | CONOCOPHILLIPS TACOMA TERMINAL SOUTH | PHILLIPS 66 COMPANY - TACOMA TERMINAL
520 E D ST | 520 EAST 'D' STREET | 520 EAST D ST
TACOMA | Tacoma, WA 98421

Database(s) : [AFS, ALL SITES - WA, AST - WA, AST PBS, BRS, DOCKET, ECHO, EMI - WA, EPA FUELS, ERNS, FRS, HAZNET - CA, HIST AFS 2, HMIRS (DOT), ICIS, INACTIVE PCS, MANIFEST EPA, OSHA, PCS ENF, PCS FACILITY, RCRA_LQG, SPILLS - WA, T 2 - WA, TRIS, UST - WA] ***(cont.)***

Envirosite ID: 52365609
EPA ID: N/R

HIST AFS 2 ***(cont.)***

PCDS :	20939
SCH :	3
HDT :	1402
APH :	F
Region :	10
STTE :	53
County Code :	053
PCDS :	20939
SCH :	3
HDT :	1204
APH :	M
Region :	10
STTE :	53
County Code :	053
PCDS :	20939
SCH :	3
HDT :	1301
APH :	M

HMIRS (DOT)

Facility Address :	520 EAST D STREET, TACOMA, WA
County :	PIERCE

Site Details

Date of Incident :	1999-11-15
Time of Incident :	06:00
Report Submission Source :	Paper
Report Number :	I-2001051493
Multiple Rows per Incident :	No
NRC Number :	505810
Federal DOT Agency Name :	N/R
Mode of Transportation :	Highway
Transportation Phase :	LOADING
Carrier/Reporter Name :	TOSCO DISTRIBUTION
Carrier/Reporter Address :	520 E D ST
Carrier/Reporter Non-US State :	WA
Carrier/Reporter FED DOT ID :	0
Carrier/Reporter HAZMAT Reg ID :	N/R
Carrier/Reporter Country :	UNITED STATES

Map Id: Y104
Direction: NNW
Distance: 0.265 mi., 1400 ft.
Elevation: 16 ft.
Relative: Lower

Site Name : PHILLIPS 66 COMPANY TACOMA TERMINAL SOUTH | CONOCOPHILLIPS TACOMA TERMINAL SOUTH | PHILLIPS 66 COMPANY - TACOMA TERMINAL
520 E D ST | 520 EAST 'D' STREET | 520 EAST D ST
TACOMA | Tacoma, WA 98421

Database(s) : [AFS, ALL SITES - WA, AST - WA, AST PBS, BRS, DOCKET, ECHO, EMI - WA, EPA FUELS, ERNS, FRS, HAZNET - CA, HIST AFS 2, HMIRS (DOT), ICIS, INACTIVE PCS, MANIFEST EPA, OSHA, PCS ENF, PCS FACILITY, RCRA_LQG, SPILLS - WA, T 2 - WA, TRIS, UST - WA] ***(cont.)***

Envirosite ID: 52365609
EPA ID: N/R

HMIRS (DOT) ***(cont.)***

Shipper Name :	TOSCO DISTRIBUTION
Shipper Address :	520 E D ST
Shipper Non-US State :	WA
Shipper Country :	UNITED STATES
Shipper Waybill/Shipping Paper :	N/R
Shipper HAZMAT Registration ID :	N/R
Origin City :	TACOMA
Origin State :	WASHINGTON
Origin Postal Code :	98421
Origin Country :	US
Destination City :	N/R
Destination State :	N/R
Destination Postal Code :	N/R
Destination Non-US State :	N/R
Destination Country :	N/R
Commodity Short Name :	GASOLINE INCLUDES GASOLI
Commodity Long Name :	GASOLINE INCLUDES GASOLINE MIXED WITH ETHYL ALCOHOL WITH NOT MORE THAN 10% ALCOHOL
Technical/Trade Name :	GASOLINE
Identification Number :	UN1203
Hazardous Class :	FLAMMABLE - COMBUSTIBLE LIQUID
Packing Group :	N/R
Quantity Released :	150
Unit of Measure :	Liquid - Gallon Liquid
HAZMAT Waste Indicator :	No
HAZMAT Waste EPA Number :	N/R
HMIS Toxic by Inhalation Indicator :	No
TIH Hazard Zone :	N/R
Material Shipment Approval Indicator:	No
Material Shipment Approval Number :	N/R
Undeclared HAZMAT Shipment Indicator:	No
Packaging Type :	Portable Tank
Failed Object Code :	N/R
Failed Object Description :	N/R
Manner of Failure Code :	N/R
Manner of Failure Description :	N/R
Failure Cause Code :	529
Failure Cause Description :	Overfilled
Identification Markings :	N/R
Cont 1 Packaging Type :	N/R
Cont 1 Material of Construction :	N/R
Cont 1 Head Type :	N/R
Cont 1 Package Amount :	N/R
Cont 1 Package Amount UOM :	N/R

Map Id: Y104
Direction: NNW
Distance: 0.265 mi., 1400 ft.
Elevation: 16 ft.
Relative: Lower

Site Name : PHILLIPS 66 COMPANY TACOMA TERMINAL SOUTH | CONOCOPHILLIPS TACOMA TERMINAL SOUTH | PHILLIPS 66 COMPANY - TACOMA TERMINAL
520 E D ST | 520 EAST 'D' STREET | 520 EAST D ST
TACOMA | Tacoma, WA 98421

Database(s) : [AFS, ALL SITES - WA, AST - WA, AST PBS, BRS, DOCKET, ECHO, EMI - WA, EPA FUELS, ERNS, FRS, HAZNET - CA, HIST AFS 2, HMIRS (DOT), ICIS, INACTIVE PCS, MANIFEST EPA, OSHA, PCS ENF, PCS FACILITY, RCRA_LQG, SPILLS - WA, T 2 - WA, TRIS, UST - WA] ***(cont.)***

Envirosite ID: 52365609
EPA ID: N/R

HMIRS (DOT) ***(cont.)***

Cont 1 Package Number in Shipment :	1
Cont 1 Package Shipment Number Failed:	1
Cont 1 Package Manufacturer :	NOT REPORTED BY CARRIER
Cont 1 Pkg Manufacturer Date :	N/R
Cont 1 Package Serial Number :	N/R
Cont 1 Package Last Test Date :	N/R
Cont 1 Package Design Pressure Reported:	N/R
Cont 1 Design Pressure UOM Reported :	N/R
Cont 1 Package Shell Thickness Reported:	N/R
Cont 1 Shell Thickness UOM Reported :	N/R
Cont 1 Head Thickness Reported :	N/R
Cont 1 Head Thickness UOM Reported :	N/R
Cont 1 Valve or Device Fail Indicator:	No
Cont 1 Valve or Device Type :	N/R
Cont 1 Valve Device Manufacturer :	N/R
Cont 1 Valve or Device Model :	N/R
Cont 2 Package Type :	N/R
Cont 2 Material of Construction :	N/R
Cont 2 Package Capacity :	N/R
Cont 2 Capacity UOM Reported :	N/R
Cont 2 Package Amount UOM :	N/R
Cont 2 Package Number in Shipment :	N/R
Cont 2 Package Shipment Number Failed:	N/R
RAM Package Category :	N/R
RAM Package Certification :	FALSE
RAM Nuclide(s) Present :	N/R
RAM Transport Index :	N/R
RAM Activity Reported :	N/R
RAM UOM Reported :	N/R
RAM Activity :	N/R
RAM Activity UOM :	N/R
Spillage (Result) Indicator :	Yes
Fire (Result) Indicator :	No
Explosion (Result) Indicator :	No
Water Sewer (Result) Indicator :	No
Gas Dispersion (Result) Indicator :	Yes
Environmental Damage (Result) :	No
No Release (Result) Indicator :	No
Fire/EMS Report Indicator :	No
Fire EMS/EMS Report Number :	N/R
Police Report Indicator :	No
Police Report Number :	N/R

Map Id: Y104
Direction: NNW
Distance: 0.265 mi., 1400 ft.
Elevation: 16 ft.
Relative: Lower

Site Name : PHILLIPS 66 COMPANY TACOMA TERMINAL SOUTH | CONOCOPHILLIPS TACOMA TERMINAL SOUTH | PHILLIPS 66 COMPANY - TACOMA TERMINAL
520 E D ST | 520 EAST 'D' STREET | 520 EAST D ST
TACOMA | Tacoma, WA 98421

Database(s) : [AFS, ALL SITES - WA, AST - WA, AST PBS, BRS, DOCKET, ECHO, EMI - WA, EPA FUELS, ERNS, FRS, HAZNET - CA, HIST AFS 2, HMIRS (DOT), ICIS, INACTIVE PCS, MANIFEST EPA, OSHA, PCS ENF, PCS FACILITY, RCRA_LQG, SPILLS - WA, T 2 - WA, TRIS, UST - WA] ***(cont.)***

Envirosite ID: 52365609
EPA ID: N/R

HMIRS (DOT) ***(cont.)***

In-House Cleanup Indicator :	No
Other Cleanup Indicator :	No
Damage More than 500 :	No
Material Loss :	$200.00
Carrier Damage :	$0.00
Property Damage :	$0.00
Response Cost :	$0.00
Remediation Cleanup Cost :	$0.00
Damage Other (Old Form) :	$0.00
Total Amount of Damages :	$200.00
HAZMAT Fatality Indicator :	No
HAZMAT Fatalities Employees :	0
HAZMAT Fatalities Responders :	0
HAZMAT Fatality General Public :	0
Total Hazmat Fatalities :	0
Non-HAZMAT Fatality Indicator :	No
Non-HAZMAT Fatalities :	0
HAZMAT Injury Indicator :	No
HAZMAT Hospitalized Employees :	0
HAZMAT Hospitalized Responders :	0
HAZMAT Hospitalized Gen Public :	0
HAZMAT Hospitalized (Old Form) :	0
Total Hazmat Hospital Injuries :	0
HAZMAT Non-Hospital Employees :	0
HAZMAT Non-Hospital Responders :	0
HAZMAT Non-Hospital General Public :	0
HAZMAT Non-Hospital (Old Form) :	0
Total Hazmat Non-Hospital Injuries :	0
Total Hazmat Injuries :	0
Evacuation Indicator :	Yes
Public Evacuated :	0
Employees Evacuated :	0
Total Evacuated :	1
Total Evacuation Hours :	0
Major Artery Closed :	No
Major Artery Hours Closed :	0
Material Involved in Accident :	No
Estimated Speed :	0
Weather Conditions :	N/R
Vehicle Overturn :	No
Vehicle Left Roadway/Track :	No
Passenger Aircraft Indicator :	No
Cargo Passenger Baggage Indicator :	N/R
Incident Occurrence :	N/R
Shipphase Non-Transported Indicator :	No
Shipphase Air First Flight Indicator:	No

Map Id: Y104
Direction: NNW
Distance: 0.265 mi., 1400 ft.
Elevation: 16 ft.
Relative: Lower

Site Name : PHILLIPS 66 COMPANY TACOMA TERMINAL SOUTH | CONOCOPHILLIPS TACOMA TERMINAL SOUTH | PHILLIPS 66 COMPANY - TACOMA TERMINAL
520 E D ST | 520 EAST 'D' STREET | 520 EAST D ST
TACOMA | Tacoma, WA 98421

Database(s) : [AFS, ALL SITES - WA, AST - WA, AST PBS, BRS, DOCKET, ECHO, EMI - WA, EPA FUELS, ERNS, FRS, HAZNET - CA, HIST AFS 2, HMIRS (DOT), ICIS, INACTIVE PCS, MANIFEST EPA, OSHA, PCS ENF, PCS FACILITY, RCRA_LQG, SPILLS - WA, T 2 - WA, TRIS, UST - WA] ***(cont.)***

Envirosite ID: 52365609
EPA ID: N/R

HMIRS (DOT) ***(cont.)***

Shipphase Air SubFlight Indicator :	No
Shipphase Init Transport Indicator :	No
Shipphase Transfer Indicator :	No
Contact Name :	ANDREW HOLBROOK
Contact Title :	TERMINAL SUPERINTENDENT
Contact Business Name :	N/R
Contact Address :	N/R
Contact Non-US State :	N/R
Contact Country :	US
Preparer of Incident Report :	N/R
Description of Events :	DUE TO A CONTROL VALVE SHUTDOWN MALFUNCTION ON A GASOLINE LOADING ARM AT THE TRUCK LOADING RACK A TRUCK COMPARTMENT WAS OVERFILLED BY APPROXIMATELY 150 GALLONS. THIS OCCURRED IN A SECURED FACILITY WITH SPILL ONTO A CONCRETE AREA WITH SPILL DRAINS AND AN EMERGENCY SPILL CONTAINMENT TANK. NO INJURIES OR ENVIRONMENTAL IMPACT OCCURRED.
Recommendations/Actions Taken :	N/R
HMIS Serious Incident Indicator :	Yes
HMIS Serious Fatality :	No
HMIS Serious Injury :	No
HMIS Serious Flight Plan :	No
HMIS Serious Evacuations :	Yes
HMIS Serious Major Artery :	No
HMIS Serious Bulk Release :	Yes
HMIS Serious Marine Pollutant :	No
HMIS Serious Radioactive :	No
HMIS General Package Type :	OHMIR.Ref_Container.descr_txt
HMIS Container Code :	TANK TRK
HMIS Container Description :	Tank truck tank mounted on truck chassis
HMIS Bulk Incident Indicator :	Yes
Undeclared Shipment :	No
Last Date in Agency List :	2014-05-05

ICIS

Facility Name :	PHILLIPS 66 COMPANY TACOMA TERMINAL SOUTH
Facility Address :	520 E D ST, TACOMA, WA 98421

Site Details

NPDES ID :	WA0003387
ICIS Facility Interest ID :	3400000050
Facility UIN :	110000897003

Map Id: Y104
Direction: NNW
Distance: 0.265 mi., 1400 ft.
Elevation: 16 ft.
Relative: Lower

Site Name : PHILLIPS 66 COMPANY TACOMA TERMINAL SOUTH | CONOCOPHILLIPS TACOMA TERMINAL SOUTH | PHILLIPS 66 COMPANY - TACOMA TERMINAL
520 E D ST | 520 EAST 'D' STREET | 520 EAST D ST
TACOMA | Tacoma, WA 98421

Database(s) : [AFS, ALL SITES - WA, AST - WA, AST PBS, BRS, DOCKET, ECHO, EMI - WA, EPA FUELS, ERNS, FRS, HAZNET - CA, HIST AFS 2, HMIRS (DOT), ICIS, INACTIVE PCS, MANIFEST EPA, OSHA, PCS ENF, PCS FACILITY, RCRA_LQG, SPILLS - WA, T 2 - WA, TRIS, UST - WA] ***(cont.)***

Envirosite ID: 52365609
EPA ID: N/R

ICIS ***(cont.)***

Facility Type Code :	Privately Owned Facility
Impaired Waters :	303(D) Listed
Latitude :	47.25846
Longitude :	-122.433
Last Date in Agency List :	2022-12-28

INACTIVE PCS

Issue Date :	2010-12-15
Original Issue Date :	2010-12-15
Effective Date :	2011-01-01
Expiration Date :	2015-12-31
Retirement Date :	N/R
Termination Date :	2016-03-18
Issuing Agency :	State
Agency Type :	State
Activity ID :	3400000051
External Permit Number :	WA0003387
Facility Type Indicator :	NON-POTW
Permit Type :	NPDES Individual Permit
Major Minor Status :	N
Permit Status :	Terminated
Total Design Flow Number :	N/R
Actual Average Flow Number :	N/R
State Water Body :	N/R
State Water Body Name :	N/R
Permit Name :	Phillips 66 Company Tacoma Terminal South
Permit Comp Status :	Y
RNC Tracking :	Y
Master External Permit Number :	N/R
TMDL Interface :	N/R
EDMR Authorization :	N
Pretreatment Indicator :	N/R
Last Date in Agency List :	2022-12-28

MANIFEST EPA

Manifest Details

Details for this site have been truncated due to the large number of available details for this site within this dataset. For the complete details for this site, contact your Envirosite account representative for a complimentary site report containing all of the details available.

Manifest Number :	008924875FLE
Shipped Date :	2022-06-08
Updated Date :	2022-07-18

Map Id: Y104
Direction: NNW
Distance: 0.265 mi., 1400 ft.
Elevation: 16 ft.
Relative: Lower

Site Name : PHILLIPS 66 COMPANY TACOMA TERMINAL SOUTH | CONOCOPHILLIPS TACOMA TERMINAL SOUTH | PHILLIPS 66 COMPANY - TACOMA TERMINAL
520 E D ST | 520 EAST 'D' STREET | 520 EAST D ST
TACOMA | Tacoma, WA 98421

Database(s) : [AFS, ALL SITES - WA, AST - WA, AST PBS, BRS, DOCKET, ECHO, EMI - WA, EPA FUELS, ERNS, FRS, HAZNET - CA, HIST AFS 2, HMIRS (DOT), ICIS, INACTIVE PCS, MANIFEST EPA, OSHA, PCS ENF, PCS FACILITY, RCRA_LQG, SPILLS - WA, T 2 - WA, TRIS, UST - WA] ***(cont.)***

Envirosite ID: 52365609
EPA ID: N/R

MANIFEST EPA ***(cont.)***

Received Date :	2022-06-16
Status :	Corrected
Generator ID :	WAD000641522
Generator Name :	PHILLIPS 66 CO - SOUTH TACOMA
Generator Address :	520 E D ST, TACOMA, WA 98421
Generator Mailing :	520 EAST D STREET, TACOMA, WA 98421
Generator Contact :	N/R
Destination ID :	ORD089452353
Destination Name :	CHEMICAL WASTE MANAGEMENT OF THE NW
Destination Mailing :	17629 CEDAR SPRINGS LANE, ARLINGTON, OR 97812
Destination Address :	17629 CEDAR SPRINGS LN, ARLINGTON, OR 97812-6570
Destination Contact :	N/R
Submission Type :	DataImage5Copy
Origin Type :	Web
Manifest Residue :	N
Rejection :	N
Last Date in Agency List :	2023-02-13

Waste Details

Waste Line Number :	1
Is DOT Hazardous :	Y
DOT ID Number :	UN1325
DOT Information :	UN1325, FLAMMABLE SOLID, ORGANIC, N.O.S (GASOLINE) 4.1 PGII
Non Waste Description :	N/R
Quantity :	300 Pounds
Quantity Tons, Acute, Non-Acute :	0.15, 0, 0.15
Quantity Kg, Acute, Non-Acute :	0, 136.0545
Management Method :	H061 - FUEL BLENDING
Is EPA Waste :	Y
Federal Code :	D018
State Code :	N/R

Manifest Details

Manifest Number :	008924754FLE
Shipped Date :	2021-12-22
Updated Date :	2022-02-12
Received Date :	2022-01-11
Status :	Signed
Generator ID :	WAD000641522
Generator Name :	PHILLIPS 66 TACOMA
Generator Address :	520 EAST D STREET, TACOMA, WA 98421
Generator Mailing :	520 EAST D STREET, TACOMA, WA 98421

Map Id: Y104
Direction: NNW
Distance: 0.265 mi., 1400 ft.
Elevation: 16 ft.
Relative: Lower

Site Name : PHILLIPS 66 COMPANY TACOMA TERMINAL SOUTH | CONOCOPHILLIPS TACOMA TERMINAL SOUTH | PHILLIPS 66 COMPANY - TACOMA TERMINAL
520 E D ST | 520 EAST 'D' STREET | 520 EAST D ST
TACOMA | Tacoma, WA 98421

Database(s) : [AFS, ALL SITES - WA, AST - WA, AST PBS, BRS, DOCKET, ECHO, EMI - WA, EPA FUELS, ERNS, FRS, HAZNET - CA, HIST AFS 2, HMIRS (DOT), ICIS, INACTIVE PCS, MANIFEST EPA, OSHA, PCS ENF, PCS FACILITY, RCRA_LQG, SPILLS - WA, T 2 - WA, TRIS, UST - WA] ***(cont.)***

Envirosite ID: 52365609
EPA ID: N/R

MANIFEST EPA ***(cont.)***

Generator Contact :	N/R
Destination ID :	IDD073114654
Destination Name :	US ECOLOGY IDAHO, INC.
Destination Mailing :	20400 LEMLEY ROAD, GRAND VIEW, ID 83624
Destination Address :	20400 LEMLEY ROAD, GRAND VIEW, ID 83624
Destination Contact :	N/R
Submission Type :	DataImage5Copy
Origin Type :	Service
Manifest Residue :	N
Rejection :	N
Last Date in Agency List :	2023-02-13

Waste Details

Waste Line Number :	1
Is DOT Hazardous :	N
DOT ID Number :	N/R
DOT Information :	N/R
Non Waste Description :	SAND BLAST SAND
Quantity :	2000 Pounds
Quantity Tons, Acute, Non-Acute :	1, 0, 1
Quantity Kg, Acute, Non-Acute :	0, 907.03
Management Method :	H132 - LANDFILL (WITH PRIOR TREATMENT AND/OR STABILIZATION)
Is EPA Waste :	N
Federal Code :	N/R
State Code :	WA - WT02

Manifest Details

Manifest Number :	008924755FLE
Shipped Date :	2021-12-22
Updated Date :	2022-01-18
Received Date :	2022-01-09
Status :	Signed
Generator ID :	WAD000641522
Generator Name :	PHILLIPS 66
Generator Address :	520 East "D" Street, TACOMA, WA 98421
Generator Mailing :	520 East "D" Street, Tacoma, WA 98421
Generator Contact :	N/R
Destination ID :	WAD020257945
Destination Name :	Burlington Environmental, LLC Tacoma Plant
Destination Mailing :	1701 East Alexander Avenue, Tacoma, WA 98421
Destination Address :	1701 East Alexander Avenue, Tacoma, WA 98421
Destination Contact :	N/R

Map Id: Y104
Direction: NNW
Distance: 0.265 mi., 1400 ft.
Elevation: 16 ft.
Relative: Lower

Site Name : PHILLIPS 66 COMPANY TACOMA TERMINAL SOUTH | CONOCOPHILLIPS TACOMA TERMINAL SOUTH | PHILLIPS 66 COMPANY - TACOMA TERMINAL
520 E D ST | 520 EAST 'D' STREET | 520 EAST D ST
TACOMA | Tacoma, WA 98421

Database(s) : [AFS, ALL SITES - WA, AST - WA, AST PBS, BRS, DOCKET, ECHO, EMI - WA, EPA FUELS, ERNS, FRS, HAZNET - CA, HIST AFS 2, HMIRS (DOT), ICIS, INACTIVE PCS, MANIFEST EPA, OSHA, PCS ENF, PCS FACILITY, RCRA_LQG, SPILLS - WA, T 2 - WA, TRIS, UST - WA] ***(cont.)***

Envirosite ID: 52365609
EPA ID: N/R

MANIFEST EPA ***(cont.)***

Submission Type :	DataImage5Copy
Origin Type :	Service
Manifest Residue :	N
Rejection :	N
Last Date in Agency List :	2023-02-13

Waste Details

Waste Line Number :	1
Is DOT Hazardous :	Y
DOT ID Number :	UN1950
DOT Information :	UN1950 WASTE AEROSOLS, FLAMMABLE 2.1
Non Waste Description :	N/R
Quantity :	150 Pounds
Quantity Tons, Acute, Non-Acute :	0.075, 0, 0.075
Quantity Kg, Acute, Non-Acute :	0, 68.02725
Management Method :	H141 - STORAGE, BULKING AND/OR TRANSFER OFF SITE
Is EPA Waste :	Y
Federal Code :	D001
State Code :	N/R

Manifest Details

Manifest Number :	008924419FLE
Shipped Date :	2020-05-21
Updated Date :	2020-06-01
Received Date :	2020-05-28
Status :	Signed
Generator ID :	WAD000641522
Generator Name :	PHILLIPS 66
Generator Address :	520 East "D" Street, TACOMA, WA 98421
Generator Mailing :	520 East "D" Street, Tacoma, WA 98421
Generator Contact :	N/R
Destination ID :	WAD020257945
Destination Name :	Burlington Environmental, LLC Tacoma Plant
Destination Mailing :	1701 East Alexander Avenue, Tacoma, WA 98421
Destination Address :	1701 East Alexander Avenue, Tacoma, WA 98421
Destination Contact :	N/R
Submission Type :	DataImage5Copy
Origin Type :	Service
Manifest Residue :	N
Rejection :	N
Last Date in Agency List :	2023-02-13

Map Id: Y104
Direction: NNW
Distance: 0.265 mi., 1400 ft.
Elevation: 16 ft.
Relative: Lower

Site Name : PHILLIPS 66 COMPANY TACOMA TERMINAL SOUTH | CONOCOPHILLIPS TACOMA TERMINAL SOUTH | PHILLIPS 66 COMPANY - TACOMA TERMINAL
520 E D ST | 520 EAST 'D' STREET | 520 EAST D ST
TACOMA | Tacoma, WA 98421

Database(s) : [AFS, ALL SITES - WA, AST - WA, AST PBS, BRS, DOCKET, ECHO, EMI - WA, EPA FUELS, ERNS, FRS, HAZNET - CA, HIST AFS 2, HMIRS (DOT), ICIS, INACTIVE PCS, MANIFEST EPA, OSHA, PCS ENF, PCS FACILITY, RCRA_LQG, SPILLS - WA, T 2 - WA, TRIS, UST - WA] ***(cont.)***

Envirosite ID: 52365609
EPA ID: N/R

MANIFEST EPA ***(cont.)***

Waste Details

Waste Line Number :	1
Is DOT Hazardous :	Y
DOT ID Number :	NA3077
DOT Information :	NA3077 HAZARDOUS WASTE, SOLID, N.O.S. (LEAD) III 9 1
Non Waste Description :	N/R
Quantity :	1000 Pounds
Quantity Tons, Acute, Non-Acute :	0.5, 0, 0.5
Quantity Kg, Acute, Non-Acute :	0, 453.515
Management Method :	H110 - STABILIZATION
Is EPA Waste :	Y
Federal Code :	D008
State Code :	N/R

Manifest Details

Manifest Number :	008924658FLE
Shipped Date :	2019-12-31
Updated Date :	2020-01-21
Received Date :	2020-01-05
Status :	Signed
Generator ID :	WAD000641522
Generator Name :	PHILLIPS 66
Generator Address :	520 East "D" Street, TACOMA, WA 98421
Generator Mailing :	520 East "D" Street, Tacoma, WA 98421
Generator Contact :	N/R
Destination ID :	WAD020257945
Destination Name :	Burlington Environmental, LLC Tacoma Plant
Destination Mailing :	1701 East Alexander Avenue, Tacoma, WA 98421
Destination Address :	1701 East Alexander Avenue, Tacoma, WA 98421
Destination Contact :	N/R
Submission Type :	DataImage5Copy
Origin Type :	Service
Manifest Residue :	N
Rejection :	N
Last Date in Agency List :	2023-02-13

Waste Details

Waste Line Number :	1
Is DOT Hazardous :	N
DOT ID Number :	N/R
DOT Information :	N/R
Non Waste Description :	MATERIAL NOT REGULATED BY DOT

Map Id: Y104
Direction: NNW
Distance: 0.265 mi., 1400 ft.
Elevation: 16 ft.
Relative: Lower

Site Name : PHILLIPS 66 COMPANY TACOMA TERMINAL SOUTH | CONOCOPHILLIPS TACOMA TERMINAL SOUTH | PHILLIPS 66 COMPANY - TACOMA TERMINAL
520 E D ST | 520 EAST 'D' STREET | 520 EAST D ST
TACOMA | Tacoma, WA 98421

Database(s) : [AFS, ALL SITES - WA, AST - WA, AST PBS, BRS, DOCKET, ECHO, EMI - WA, EPA FUELS, ERNS, FRS, HAZNET - CA, HIST AFS 2, HMIRS (DOT), ICIS, INACTIVE PCS, MANIFEST EPA, OSHA, PCS ENF, PCS FACILITY, RCRA_LQG, SPILLS - WA, T 2 - WA, TRIS, UST - WA] ***(cont.)***

Envirosite ID: 52365609
EPA ID: N/R

MANIFEST EPA ***(cont.)***

Quantity :	1375 Gallons
Quantity Tons, Acute, Non-Acute :	5.733945, 0, 5.733945
Quantity Kg, Acute, Non-Acute :	0, 5200.8604
Management Method :	H141 - STORAGE, BULKING AND/OR TRANSFER OFF SITE
Is EPA Waste :	N
Federal Code :	N/R
State Code :	WA - WP02, WA - WT02
Waste Line Number :	2
Is DOT Hazardous :	N
DOT ID Number :	N/R
DOT Information :	N/R
Non Waste Description :	MATERIAL NOT REGULATED BY DOT (WASHINGTON STATE DANGEROUS WASTE ONLY, TOXIC, PERSISTENT)
Quantity :	550 Gallons
Quantity Tons, Acute, Non-Acute :	2.293578, 0, 2.293578
Quantity Kg, Acute, Non-Acute :	0, 2080.344
Management Method :	H141 - STORAGE, BULKING AND/OR TRANSFER OFF SITE
Is EPA Waste :	N
Federal Code :	N/R
State Code :	WA - WP01, WA - WT02
Waste Line Number :	3
Is DOT Hazardous :	N
DOT ID Number :	N/R
DOT Information :	N/R
Non Waste Description :	MATERIAL NOT REGULATED BY DOT (WASHINGTON STATE DANGEROUS WASTE ONLY, PERSISTENT)
Quantity :	800 Pounds
Quantity Tons, Acute, Non-Acute :	0.4, 0, 0.4
Quantity Kg, Acute, Non-Acute :	0, 362.812
Management Method :	H141 - STORAGE, BULKING AND/OR TRANSFER OFF SITE
Is EPA Waste :	N
Federal Code :	N/R
State Code :	WA - WP02

OSHA

Facility Name :	CONOCOPHILLIPS
Facility Address :	520 EAST 'D' STREET, TACOMA, WA 98421

Map Id: Y104
Direction: NNW
Distance: 0.265 mi., 1400 ft.
Elevation: 16 ft.
Relative: Lower

Site Name : PHILLIPS 66 COMPANY TACOMA TERMINAL SOUTH | CONOCOPHILLIPS TACOMA TERMINAL SOUTH | PHILLIPS 66 COMPANY - TACOMA TERMINAL
520 E D ST | 520 EAST 'D' STREET | 520 EAST D ST
TACOMA | Tacoma, WA 98421

Database(s) : [AFS, ALL SITES - WA, AST - WA, AST PBS, BRS, DOCKET, ECHO, EMI - WA, EPA FUELS, ERNS, FRS, HAZNET - CA, HIST AFS 2, HMIRS (DOT), ICIS, INACTIVE PCS, MANIFEST EPA, OSHA, PCS ENF, PCS FACILITY, RCRA_LQG, SPILLS - WA, T 2 - WA, TRIS, UST - WA] ***(cont.)***

Envirosite ID: 52365609
EPA ID: N/R

OSHA ***(cont.)***

Site Details

Activity Number :	308071745
Reporting ID :	1055330
Open Date :	2004-10-25
Conference Closed :	2004-11-29
Case Closed :	2005-02-17
Case Mod Date :	2006-10-05
Owner Type :	Private
Advance Notice :	N
Safety/Health :	Health
Number in Establishment :	6
SIC :	5541 - GASOLINE SERVICE STATIONS
NAICS :	447110 - Gasoline Stations with Convenience Stores
Inspection Type :	Complaint
Inspection Scope :	Complete
Why No Inspection :	N/R
Union :	No
Mailing Address :	520 EAST 'D' STREET ATTN ANDREW HOLBROOK, TACOMA, WA 98421
Agency Hyperlink :	Click here for hyperlink provided by the agency.
Last Date in Agency List :	2023-01-13

Violations

Activity Number :	308071745
Citation ID :	01001
Delete Flag :	N/R
Standard Ref :	80220010
Violation Type :	Other
Issuance Date :	2004-12-30
Abate Date :	2004-11-29
Abate Complete :	Abatement Completed
Current Penalty :	N/R
Initial Penalty :	N/R
Contest Date :	N/R
Final Order Date :	N/R
Number Instances :	1
Number Exposed :	6
Record :	Complaint
Gravity :	N/R
Emphasis :	N/R
Hazcat :	N/R
FTA Insp Number :	N/R
FTA Issuance Date :	N/R
FTA Penalty :	N/R
FTA Contest Date :	N/R

Map Id: Y104
Direction: NNW
Distance: 0.265 mi., 1400 ft.
Elevation: 16 ft.
Relative: Lower

Site Name : PHILLIPS 66 COMPANY TACOMA TERMINAL SOUTH | CONOCOPHILLIPS TACOMA TERMINAL SOUTH | PHILLIPS 66 COMPANY - TACOMA TERMINAL
520 E D ST | 520 EAST 'D' STREET | 520 EAST D ST
TACOMA | Tacoma, WA 98421

Database(s) : [AFS, ALL SITES - WA, AST - WA, AST PBS, BRS, DOCKET, ECHO, EMI - WA, EPA FUELS, ERNS, FRS, HAZNET - CA, HIST AFS 2, HMIRS (DOT), ICIS, INACTIVE PCS, MANIFEST EPA, OSHA, PCS ENF, PCS FACILITY, RCRA_LQG, SPILLS - WA, T 2 - WA, TRIS, UST - WA] ***(cont.)***

Envirosite ID: 52365609
EPA ID: N/R

OSHA ***(cont.)***

FTA Final Order Date :	N/R
HAZ Subtances :	BENZENE

PCS ENF

Site Details

NPDES ID :	WA0003387
Last Date in Agency List :	2022-12-28

Formal Enforcement Actions

Settlement Entered Date :	N/R
ENF Identifier :	N/R
Activity ID :	N/R
Activity Type :	N/R
ENF Type :	N/R
Agency :	N/R
Fed Penalty Assessed Amount :	N/R
State Local Penalty Amount :	N/R

Informal Enforcement Actions

Achieved Date :	2012-11-27
Registry ID :	110000897003
ENF Identifier :	WA-337333
Activity ID :	3400013382
Activity Type :	Administrative - Informal
ENF Type :	Letter of Violation/ Warning Letter
Agency :	State

Achieved Date :	2012-08-15
Registry ID :	110000897003
ENF Identifier :	WA-318334
Activity ID :	3400013228
Activity Type :	Administrative - Informal
ENF Type :	Letter of Violation/ Warning Letter
Agency :	State

Achieved Date :	2011-08-05
Registry ID :	110000897003
ENF Identifier :	WA-122753
Activity ID :	3400007590

Map Id: Y104
Direction: NNW
Distance: 0.265 mi., 1400 ft.
Elevation: 16 ft.
Relative: Lower

Site Name : PHILLIPS 66 COMPANY TACOMA TERMINAL SOUTH | CONOCOPHILLIPS TACOMA TERMINAL SOUTH | PHILLIPS 66 COMPANY - TACOMA TERMINAL
520 E D ST | 520 EAST 'D' STREET | 520 EAST D ST
TACOMA | Tacoma, WA 98421

Database(s) : [AFS, ALL SITES - WA, AST - WA, AST PBS, BRS, DOCKET, ECHO, EMI - WA, EPA FUELS, ERNS, FRS, HAZNET - CA, HIST AFS 2, HMIRS (DOT), ICIS, INACTIVE PCS, MANIFEST EPA, OSHA, PCS ENF, PCS FACILITY, RCRA_LQG, SPILLS - WA, T 2 - WA, TRIS, UST - WA] ***(cont.)***

Envirosite ID: 52365609
EPA ID: N/R

PCS ENF ***(cont.)***

Activity Type :	Administrative - Informal
ENF Type :	Letter of Violation/ Warning Letter
Agency :	State

PCS FACILITY

Issue Date :	2010-12-15
Original Issue Date :	2010-12-15
Effective Date :	2011-01-01
Expiration Date :	2015-12-31
Retirement Date :	N/R
Termination Date :	N/R
Issuing Agency :	STATE
Agency Type :	State
Activity ID :	3400000051
External Permit Number :	WA0003387
Facility Type Indicator :	NON-POTW
Permit Type :	NPDES Individual Permit
Major Minor Status :	N
Permit Status :	Administratively Continued
Total Design Flow Number :	N/R
Actual Average Flow Number :	N/R
State Water Body :	N/R
State Water Body Name :	N/R
Permit Name :	Phillips 66 Company Tacoma Terminal South
Permit Comp Status :	Y
RNC Tracking :	N
Master External Permit Number :	N/R
TMDL Interface :	N/R
EDMR Authorization :	N
Pretreatment Indicator :	N/R
Last Date in Agency List :	2016-01-15

RCRA_LQG

Facility Name :	PHILLIPS 66 CO - SOUTH TACOMA
Facility Address :	520 E D ST, TACOMA, WA 98421
County :	PIERCE
Date Form Received by Agency :	2022-02-10
EPA ID :	WAD000641522
Mailing Address :	520 EAST D STREET, TACOMA, WA 98421
Contact :	KELLY HAYES
Contact Address :	P.O. BOX 4428, HOUSTON, TX 77210
Contact Country :	US

Map Id: Y104
Direction: NNW
Distance: 0.265 mi., 1400 ft.
Elevation: 16 ft.
Relative: Lower

Site Name : PHILLIPS 66 COMPANY TACOMA TERMINAL SOUTH | CONOCOPHILLIPS TACOMA TERMINAL SOUTH | PHILLIPS 66 COMPANY - TACOMA TERMINAL
520 E D ST | 520 EAST 'D' STREET | 520 EAST D ST
TACOMA | Tacoma, WA 98421

Database(s) : [AFS, ALL SITES - WA, AST - WA, AST PBS, BRS, DOCKET, ECHO, EMI - WA, EPA FUELS, ERNS, FRS, HAZNET - CA, HIST AFS 2, HMIRS (DOT), ICIS, INACTIVE PCS, MANIFEST EPA, OSHA, PCS ENF, PCS FACILITY, RCRA_LQG, SPILLS - WA, T 2 - WA, TRIS, UST - WA] ***(cont.)***

Envirosite ID: 52365609
EPA ID: N/R

RCRA_LQG ***(cont.)***

Contact Telephone :	253-207-5569
Contact Email :	HAYESKW@P66.COM
EPA Region :	10
Land Type :	Private
Source Type :	Notification
Classification :	Large Quantity Generator

Description :

Handlers that generate 1,000 kg or more of hazardous waste during any calendar month; or generate more than 1 kg of acutely hazardous waste during any calendar month; or generate more than 100 kg of any residue or contaminated soil, waste or other debris resulting from the cleanup of a spill, into or on any land or water, of acutely hazardous waste during any calendar month; or generate 1 kg or less of acutely hazardous waste during any calendar month, and accumulate more than 1 kg of acutely hazardous waste at any time; or generate 100 kg or less of any residue or contaminated soil, waste or other debris resulting from the cleanup of a spill, into or on any land or water, of acutely hazardous waste during any calendar month, and accumulated more than 100 kg of that material at any time.

Last Date in Agency List : 2023-01-23

Owner/Operator Summary

Owner/Operator Name :	PHILLIPS 66 COMPANY
Owner/Operator Address :	PO BOX 4428, HOUSTON, TX 77210
Owner/Operator Country :	US
Owner/Operator Telephone :	832-765-3010
Owner/Operator Email :	N/R
Owner/Operator Fax :	N/R
Legal Status :	Private
Owner/Operator Type :	Owner
Owner/Operator Start Date :	2012-05-01
Owner/Operator End Date :	N/R

Owner/Operator Name :	PHILLIPS 66 COMPANY
Owner/Operator Address :	PO BOX 4428, HOUSTON, TX 77210
Owner/Operator Country :	US
Owner/Operator Telephone :	832-765-3010
Owner/Operator Email :	N/R
Owner/Operator Fax :	N/R
Legal Status :	Private
Owner/Operator Type :	Owner
Owner/Operator Start Date :	2017-12-31
Owner/Operator End Date :	N/R

Map Id: Y104
Direction: NNW
Distance: 0.265 mi., 1400 ft.
Elevation: 16 ft.
Relative: Lower

Site Name : PHILLIPS 66 COMPANY TACOMA TERMINAL SOUTH | CONOCOPHILLIPS TACOMA TERMINAL SOUTH | PHILLIPS 66 COMPANY - TACOMA TERMINAL
520 E D ST | 520 EAST 'D' STREET | 520 EAST D ST
TACOMA | Tacoma, WA 98421

Database(s) : [AFS, ALL SITES - WA, AST - WA, AST PBS, BRS, DOCKET, ECHO, EMI - WA, EPA FUELS, ERNS, FRS, HAZNET - CA, HIST AFS 2, HMIRS (DOT), ICIS, INACTIVE PCS, MANIFEST EPA, OSHA, PCS ENF, PCS FACILITY, RCRA_LQG, SPILLS - WA, T 2 - WA, TRIS, UST - WA] ***(cont.)***

Envirosite ID: 52365609
EPA ID: N/R

RCRA_LQG ***(cont.)***

Owner/Operator Name :	PHILLIPS 66 PIPELINE LLC
Owner/Operator Address :	520 EAST D STREET, TACOMA, WA 98421
Owner/Operator Country :	US
Owner/Operator Telephone :	253-207-5566
Owner/Operator Email :	N/R
Owner/Operator Fax :	N/R
Legal Status :	Private
Owner/Operator Type :	Operator
Owner/Operator Start Date :	2012-05-01
Owner/Operator End Date :	N/R

Handler Activities Summary

U.S. Importer of Hazardous Waste :	N
Mixed Waste (Haz. and Radioactive) :	N/R
Recycler of Hazardous Waste :	N
Transporter of Hazardous Waste :	N
Treater, Storer or Disposer of HW :	N
Underground Injection Activity :	N
On-site Burner Exemption :	N
Furnace Exemption :	N
Used Oil Fuel Burner :	N
Used Oil Processor :	N
Used Oil Refiner :	N
Used Oil Fuel Marketer to Burner :	N
Used Oil Specification Marketer :	N
Used Oil Transfer Facility :	N
Used Oil Transporter :	N

Historical Generators

Details for this site have been truncated due to the large number of available details for this site within this dataset. For the complete details for this site, contact your Envirosite account representative for a complimentary site report containing all of the details available.

Date Form Received by Agency :	2021-02-17
Facility Name :	PHILLIPS 66 CO - SOUTH TACOMA
Classification :	Small Quantity Generator

Date Form Received by Agency :	2020-02-11
Facility Name :	PHILLIPS 66 CO - SOUTH TACOMA
Classification :	Not a generator, verified

Map Id: Y104
Direction: NNW
Distance: 0.265 mi., 1400 ft.
Elevation: 16 ft.
Relative: Lower

Site Name : PHILLIPS 66 COMPANY TACOMA TERMINAL SOUTH | CONOCOPHILLIPS TACOMA TERMINAL SOUTH | PHILLIPS 66 COMPANY - TACOMA TERMINAL
520 E D ST | 520 EAST 'D' STREET | 520 EAST D ST
TACOMA | Tacoma, WA 98421

Database(s) : [AFS, ALL SITES - WA, AST - WA, AST PBS, BRS, DOCKET, ECHO, EMI - WA, EPA FUELS, ERNS, FRS, HAZNET - CA, HIST AFS 2, HMIRS (DOT), ICIS, INACTIVE PCS, MANIFEST EPA, OSHA, PCS ENF, PCS FACILITY, RCRA_LQG, SPILLS - WA, T 2 - WA, TRIS, UST - WA] ***(cont.)***

Envirosite ID: 52365609
EPA ID: N/R

RCRA_LQG ***(cont.)***

Date Form Received by Agency :	2019-02-18
Facility Name :	PHILLIPS 66 CO - SOUTH TACOMA
Classification :	Not a generator, verified
Date Form Received by Agency :	2018-03-15
Facility Name :	PHILLIPS 66 CO - SOUTH TACOMA
Classification :	Small Quantity Generator
Date Form Received by Agency :	2018-03-14
Facility Name :	PHILLIPS 66 CO - SOUTH TACOMA
Classification :	Very Small Quantity Generator
Date Form Received by Agency :	2018-02-09
Facility Name :	PHILLIPS 66 CO - SOUTH TACOMA
Classification :	Very Small Quantity Generator
Date Form Received by Agency :	2017-02-14
Facility Name :	PHILLIPS 66 CO - SOUTH TACOMA
Classification :	Very Small Quantity Generator
Date Form Received by Agency :	2016-02-19
Facility Name :	PHILLIPS 66 CO - SOUTH TACOMA
Classification :	Very Small Quantity Generator
Date Form Received by Agency :	2015-02-23
Facility Name :	PHILLIPS 66 CO - SOUTH TACOMA
Classification :	Large Quantity Generator
Date Form Received by Agency :	2014-02-14
Facility Name :	PHILLIPS 66 CO - SOUTH TACOMA
Classification :	Small Quantity Generator

Hazardous Waste Summary
Waste Code / Name : D001 - IGNITABLE WASTE
D008 - LEAD

Map Id: Y104
Direction: NNW
Distance: 0.265 mi., 1400 ft.
Elevation: 16 ft.
Relative: Lower

Site Name : PHILLIPS 66 COMPANY TACOMA TERMINAL SOUTH | CONOCOPHILLIPS TACOMA TERMINAL SOUTH | PHILLIPS 66 COMPANY - TACOMA TERMINAL
520 E D ST | 520 EAST 'D' STREET | 520 EAST D ST
TACOMA | Tacoma, WA 98421

Database(s) : [AFS, ALL SITES - WA, AST - WA, AST PBS, BRS, DOCKET, ECHO, EMI - WA, EPA FUELS, ERNS, FRS, HAZNET - CA, HIST AFS 2, HMIRS (DOT), ICIS, INACTIVE PCS, MANIFEST EPA, OSHA, PCS ENF, PCS FACILITY, RCRA_LQG, SPILLS - WA, T 2 - WA, TRIS, UST - WA] ***(cont.)***

Envirosite ID: 52365609
EPA ID: N/R

RCRA_LQG ***(cont.)***

WT02 - Washington State Dangerous Toxic Waste with a toxic constituents concentration greater than or equal to 0.001% and less than 1.0%, determined by biological testing methods or a book designation procedure.

Notices of Violations Summary

Date of Violation :	1984-03-09
Date Achieved Compliance :	1994-07-04
Regulation Violated :	Y
Area of Violation :	Generators - General
Enforcement Action :	WRITTEN INFORMAL
Enforcement Action Date :	1984-03-21
Enf. Disposition Status :	N/R
Enf. Disp. Status Date :	N/R
Violation Lead Agency :	State
Enforcement Lead Agency :	State
Proposed Penalty Amount :	N/R
Final Penalty Amount :	N/R
Paid Penalty Amount :	N/R

Evaluation Action Summary

Evaluation Date :	2022-06-09
Evaluation :	COMPLIANCE EVALUATION INSPECTION ON-SITE
Area of Violation :	N/R
Date Achieved Compliance :	N/R
Evaluation Lead Agency :	State

Evaluation Date :	2015-08-25
Evaluation :	COMPLIANCE EVALUATION INSPECTION ON-SITE
Area of Violation :	N/R
Date Achieved Compliance :	N/R
Evaluation Lead Agency :	State

Evaluation Date :	2003-03-13
Evaluation :	COMPLIANCE EVALUATION INSPECTION ON-SITE
Area of Violation :	N/R
Date Achieved Compliance :	N/R
Evaluation Lead Agency :	State

Map Id: Y104
Direction: NNW
Distance: 0.265 mi., 1400 ft.
Elevation: 16 ft.
Relative: Lower

Site Name : PHILLIPS 66 COMPANY TACOMA TERMINAL SOUTH | CONOCOPHILLIPS TACOMA TERMINAL SOUTH | PHILLIPS 66 COMPANY - TACOMA TERMINAL
520 E D ST | 520 EAST 'D' STREET | 520 EAST D ST
TACOMA | Tacoma, WA 98421

Database(s) : [AFS, ALL SITES - WA, AST - WA, AST PBS, BRS, DOCKET, ECHO, EMI - WA, EPA FUELS, ERNS, FRS, HAZNET - CA, HIST AFS 2, HMIRS (DOT), ICIS, INACTIVE PCS, MANIFEST EPA, OSHA, PCS ENF, PCS FACILITY, RCRA_LQG, SPILLS - WA, T 2 - WA, TRIS, UST - WA] ***(cont.)***

Envirosite ID: 52365609
EPA ID: N/R

RCRA_LQG ***(cont.)***

Evaluation Date :	2003-02-27
Evaluation :	COMPLIANCE EVALUATION INSPECTION ON-SITE
Area of Violation :	N/R
Date Achieved Compliance :	N/R
Evaluation Lead Agency :	State

Evaluation Date :	1984-12-13
Evaluation :	COMPLIANCE EVALUATION INSPECTION ON-SITE
Area of Violation :	N/R
Date Achieved Compliance :	N/R
Evaluation Lead Agency :	State

Evaluation Date :	1984-03-09
Evaluation :	COMPLIANCE EVALUATION INSPECTION ON-SITE
Area of Violation :	Generators - General
Date Achieved Compliance :	1994-07-04
Evaluation Lead Agency :	State

SPILLS - WA

Facility Name :	Phillips 66 Terminal
Facility Address :	520 EAST D ST, TACOMA
County :	Pierce

Date Incident :	2016-10-20
ERTS/Incident Number :	668414
Medium :	Marine
Incident Category :	Oil Spill
Source Type :	Unknown
Source :	UNKNOWN
Oil Type :	UNKNOWN
Quantity Total :	1
Quantity to Water :	1
Quantity Imp :	N/R
Quantity Recovered :	1.0
Activity :	Z- UNKNOWN
Cause Type :	UNKNOWN
Cause :	UNKNOWN
Regulated :	N
Impact :	WATER POLLUTION
Latitude :	47.258616
Longitude :	-122.434363
Last Date in Agency List :	2023-03-28

Map Id: Y104
Direction: NNW
Distance: 0.265 mi., 1400 ft.
Elevation: 16 ft.
Relative: Lower

Site Name : PHILLIPS 66 COMPANY TACOMA TERMINAL SOUTH | CONOCOPHILLIPS TACOMA TERMINAL SOUTH | PHILLIPS 66 COMPANY - TACOMA TERMINAL
520 E D ST | 520 EAST 'D' STREET | 520 EAST D ST
TACOMA | Tacoma, WA 98421

Database(s) : [AFS, ALL SITES - WA, AST - WA, AST PBS, BRS, DOCKET, ECHO, EMI - WA, EPA FUELS, ERNS, FRS, HAZNET - CA, HIST AFS 2, HMIRS (DOT), ICIS, INACTIVE PCS, MANIFEST EPA, OSHA, PCS ENF, PCS FACILITY, RCRA_LQG, SPILLS - WA, T 2 - WA, TRIS, UST - WA] ***(cont.)***

Envirosite ID: 52365609
EPA ID: N/R

SPILLS - WA ***(cont.)***

Facility Name :	TACOMA PHILLIPS 66 (EX-TOSCO)
Facility Address :	520 East D St, TACOMA
County :	Pierce
Date Incident :	2021-07-03
ERTS/Incident Number :	707781
Medium :	Puget Sound
Incident Category :	Oil Spill
Source Type :	Facility
Source :	MARINE TERMINAL
Oil Type :	DIESEL LOW SULPHUR (ULSD)
Quantity Total :	1
Quantity to Water :	1
Quantity Imp :	N/R
Quantity Recovered :	N/R
Activity :	OIL TRANSFER (CARGO)
Cause Type :	UMAN ERROR,ORG/MANAGEMENT FAILURE
Cause :	INADEQUATE PROCEDURE/POLICY, INEXPERIENCE
Regulated :	N
Impact :	WATER POLLUTION
Latitude :	47.25861
Longitude :	-122.43444
Last Date in Agency List :	2023-03-28

T 2 - WA

Facility Name :	CONOCOPHILLIPS TACOMA TERMINAL SOUTH
Facility Address :	520 E D ST, TACOMA, 98421
County :	Pierce
Facility/Site ID :	75966799
Alternate Name :	N/R
Program Name :	N/R
WRIA :	10
Legislative District :	27
Congressional District :	9
Ecology Region :	SWRO
Ecology Program Phone :	(360) 407-6171
Tribal Land :	N
Latitude :	47.25846
Longitude :	-122.433
Last Date in Agency List :	2023-01-04

Map Id: Y104
Direction: NNW
Distance: 0.265 mi., 1400 ft.
Elevation: 16 ft.
Relative: Lower

Site Name : PHILLIPS 66 COMPANY TACOMA TERMINAL SOUTH | CONOCOPHILLIPS TACOMA TERMINAL SOUTH | PHILLIPS 66 COMPANY - TACOMA TERMINAL
520 E D ST | 520 EAST 'D' STREET | 520 EAST D ST
TACOMA | Tacoma, WA 98421

Database(s) : [AFS, ALL SITES - WA, AST - WA, AST PBS, BRS, DOCKET, ECHO, EMI - WA, EPA FUELS, ERNS, FRS, HAZNET - CA, HIST AFS 2, HMIRS (DOT), ICIS, INACTIVE PCS, MANIFEST EPA, OSHA, PCS ENF, PCS FACILITY, RCRA_LQG, SPILLS - WA, T 2 - WA, TRIS, UST - WA] ***(cont.)***

Envirosite ID: 52365609
EPA ID: N/R

T 2 - WA ***(cont.)***

Facility/Site ID :	75966799
Alternate Name :	CONOCOPHILLIPS TACOMA TERMINAL - SOUTH
Program Name :	N/R
WRIA :	10
Legislative District :	27
Congressional District :	9
Ecology Region :	SWRO
Ecology Program Phone :	(360) 407-6171
Tribal Land :	N
Latitude :	47.25846
Longitude :	-122.433
Last Date in Agency List :	2023-01-04

Facility/Site ID :	75966799
Alternate Name :	CONOCOPHILLIPS CO TACOMA SOUTH
Program Name :	N/R
WRIA :	10
Legislative District :	27
Congressional District :	9
Ecology Region :	SWRO
Ecology Program Phone :	(360) 407-6171
Tribal Land :	N
Latitude :	47.25846
Longitude :	-122.433
Last Date in Agency List :	2023-01-04

Facility/Site ID :	75966799
Alternate Name :	TOSCO NORTHWEST CO TACOMA TERMINAL
Program Name :	N/R
WRIA :	10
Legislative District :	27
Congressional District :	9
Ecology Region :	SWRO
Ecology Program Phone :	(360) 407-6171
Tribal Land :	N
Latitude :	47.25846
Longitude :	-122.433
Last Date in Agency List :	2023-01-04

Facility/Site ID :	75966799
Alternate Name :	CONOCOPHILLIPS 520 EAST D STREET
Program Name :	N/R
WRIA :	10

Map Id: Y104
Direction: NNW
Distance: 0.265 mi., 1400 ft.
Elevation: 16 ft.
Relative: Lower

Site Name : PHILLIPS 66 COMPANY TACOMA TERMINAL SOUTH | CONOCOPHILLIPS TACOMA TERMINAL SOUTH | PHILLIPS 66 COMPANY - TACOMA TERMINAL
520 E D ST | 520 EAST 'D' STREET | 520 EAST D ST
TACOMA | Tacoma, WA 98421

Database(s) : [AFS, ALL SITES - WA, AST - WA, AST PBS, BRS, DOCKET, ECHO, EMI - WA, EPA FUELS, ERNS, FRS, HAZNET - CA, HIST AFS 2, HMIRS (DOT), ICIS, INACTIVE PCS, MANIFEST EPA, OSHA, PCS ENF, PCS FACILITY, RCRA_LQG, SPILLS - WA, T 2 - WA, TRIS, UST - WA] ***(cont.)***

Envirosite ID: 52365609
EPA ID: N/R

T 2 - WA ***(cont.)***

Legislative District :	27
Congressional District :	9
Ecology Region :	SWRO
Ecology Program Phone :	(360) 407-6171
Tribal Land :	N
Latitude :	47.25846
Longitude :	-122.433
Last Date in Agency List :	2023-01-04

Program Details

Program :	HAZWASTE
Interaction Type :	Emergency/Haz Chem Rpt TIER2
Interaction Type Description :	Businesses that store 10,000 pounds or more of a hazardous chemical or 500 pounds or less, depending on the chemical, of an extremely hazardous chemical on site at any one time must report annually. Reports are sent to the State Emergency Response Commission (represented by Ecology) Local Emergency Planning Committees, and local fire departments for emergency planning. (product, not waste)
Status :	Active
Start Date :	1988-01-01
End Date :	N/R
SIC :	N/R
NAICS :	N/R

Program :	HAZWASTE
Interaction Type :	Emergency/Haz Chem Rpt TIER2
Interaction Type Description :	Businesses that store 10,000 pounds or more of a hazardous chemical or 500 pounds or less, depending on the chemical, of an extremely hazardous chemical on site at any one time must report annually. Reports are sent to the State Emergency Response Commission (represented by Ecology) Local Emergency Planning Committees, and local fire departments for emergency planning. (product, not waste)
Status :	Active
Start Date :	1988-01-01
End Date :	N/R
SIC :	5171 - PETROLEUM BULK STATIONS AND TERMINALS
NAICS :	N/R

Map Id: Y104
Direction: NNW
Distance: 0.265 mi., 1400 ft.
Elevation: 16 ft.
Relative: Lower

Site Name : PHILLIPS 66 COMPANY TACOMA TERMINAL SOUTH | CONOCOPHILLIPS TACOMA TERMINAL SOUTH | PHILLIPS 66 COMPANY - TACOMA TERMINAL
520 E D ST | 520 EAST 'D' STREET | 520 EAST D ST
TACOMA | Tacoma, WA 98421

Database(s) : [AFS, ALL SITES - WA, AST - WA, AST PBS, BRS, DOCKET, ECHO, EMI - WA, EPA FUELS, ERNS, FRS, HAZNET - CA, HIST AFS 2, HMIRS (DOT), ICIS, INACTIVE PCS, MANIFEST EPA, OSHA, PCS ENF, PCS FACILITY, RCRA_LQG, SPILLS - WA, T 2 - WA, TRIS, UST - WA] ***(cont.)***

Envirosite ID: 52365609
EPA ID: N/R

T 2 - WA ***(cont.)***

Program : HAZWASTE
Interaction Type : Emergency/Haz Chem Rpt TIER2

Interaction Type Description : Businesses that store 10,000 pounds or more of a hazardous chemical or 500 pounds or less, depending on the chemical, of an extremely hazardous chemical on site at any one time must report annually. Reports are sent to the State Emergency Response Commission (represented by Ecology) Local Emergency Planning Committees, and local fire departments for emergency planning. (product, not waste)

Status : Active
Start Date : 1988-01-01
End Date : N/R
SIC : N/R
NAICS : 424710 - Petroleum Bulk Stations and Terminals

Program : HAZWASTE
Interaction Type : Emergency/Haz Chem Rpt TIER2

Interaction Type Description : Businesses that store 10,000 pounds or more of a hazardous chemical or 500 pounds or less, depending on the chemical, of an extremely hazardous chemical on site at any one time must report annually. Reports are sent to the State Emergency Response Commission (represented by Ecology) Local Emergency Planning Committees, and local fire departments for emergency planning. (product, not waste)

Status : Active
Start Date : 1988-01-01
End Date : N/R
SIC : N/R

NAICS : 42472 - Petroleum and Petroleum Products Merchant Wholesalers (except Bulk Stations and Terminals)

TRIS

Facility Name : PHILLIPS 66 TACOMA TERMINAL
Facility Address : 520 E D ST, TACOMA, WA 98421
County : PIERCE

Map Id: Y104
Direction: NNW
Distance: 0.265 mi., 1400 ft.
Elevation: 16 ft.
Relative: Lower

Site Name : PHILLIPS 66 COMPANY TACOMA TERMINAL SOUTH | CONOCOPHILLIPS TACOMA TERMINAL SOUTH | PHILLIPS 66 COMPANY - TACOMA TERMINAL
520 E D ST | 520 EAST 'D' STREET | 520 EAST D ST
TACOMA | Tacoma, WA 98421

Database(s) : [AFS, ALL SITES - WA, AST - WA, AST PBS, BRS, DOCKET, ECHO, EMI - WA, EPA FUELS, ERNS, FRS, HAZNET - CA, HIST AFS 2, HMIRS (DOT), ICIS, INACTIVE PCS, MANIFEST EPA, OSHA, PCS ENF, PCS FACILITY, RCRA_LQG, SPILLS - WA, T 2 - WA, TRIS, UST - WA] ***(cont.)***

Envirosite ID: 52365609
EPA ID: N/R

TRIS ***(cont.)***

Facility Details

TRIF ID :	9842WCNCPH52EAS
Federal Facility Flag :	NO
Primary NAICS :	424710 - Petroleum Bulk Stations and Terminals
NAICS 2 :	N/R
NAICS 3 :	N/R
NAICS 4 :	N/R
NAICS 5 :	N/R
NAICS 6 :	N/R
Agency Hyperlink :	Click here for hyperlink provided by the agency.
Last Date in Agency List :	2022-12-20

Contact Information

Public Contact Name :	RICH JOHNSON
Public Contact Email :	RICH.JOHNSON@P66.COM
Public Contact Phone :	8327651016
Public Contact Phone Ext :	N/R
Parent Company Name :	PHILLIPS 66
Parent Company DB NR :	078378508

Reported Chemical Information

Reporting Year :	2021
Document Control Number :	1321219787126
CAS Number :	110-54-3
Chemical Name :	n-Hexane
Unit of Measure :	Pounds
Maximum Amount Onsite :	05

Reporting Year :	2021
Document Control Number :	1321219786338
CAS Number :	71-43-2
Chemical Name :	Benzene
Unit of Measure :	Pounds
Maximum Amount Onsite :	05

Reporting Year :	2021
Document Control Number :	1321219786353
CAS Number :	98-82-8
Chemical Name :	Cumene
Unit of Measure :	Pounds

Map Id: Y104
Direction: NNW
Distance: 0.265 mi., 1400 ft.
Elevation: 16 ft.
Relative: Lower

Site Name : PHILLIPS 66 COMPANY TACOMA TERMINAL SOUTH | CONOCOPHILLIPS TACOMA TERMINAL SOUTH | PHILLIPS 66 COMPANY - TACOMA TERMINAL
520 E D ST | 520 EAST 'D' STREET | 520 EAST D ST
TACOMA | Tacoma, WA 98421

Database(s) : [AFS, ALL SITES - WA, AST - WA, AST PBS, BRS, DOCKET, ECHO, EMI - WA, EPA FUELS, ERNS, FRS, HAZNET - CA, HIST AFS 2, HMIRS (DOT), ICIS, INACTIVE PCS, MANIFEST EPA, OSHA, PCS ENF, PCS FACILITY, RCRA_LQG, SPILLS - WA, T 2 - WA, TRIS, UST - WA] ***(cont.)***

Envirosite ID: 52365609
EPA ID: N/R

TRIS ***(cont.)***

Maximum Amount Onsite : 04

Reporting Year : 2021
Document Control Number : 1321219787215
CAS Number : 1330-20-7
Chemical Name : Xylene (mixed isomers)
Unit of Measure : Pounds
Maximum Amount Onsite : 06

Reporting Year : 2021
Document Control Number : 1321219787138
CAS Number : 91-20-3
Chemical Name : Naphthalene
Unit of Measure : Pounds
Maximum Amount Onsite : 04

Reporting Year : 2021
Document Control Number : 1321219787140
CAS Number : N590
Chemical Name : Polycyclic aromatic compounds
Unit of Measure : Pounds
Maximum Amount Onsite : 03

Reporting Year : 2021
Document Control Number : 1321219786326
CAS Number : 95-63-6
Chemical Name : 1,2,4-Trimethylbenzene
Unit of Measure : Pounds
Maximum Amount Onsite : 05

Reporting Year : 2021
Document Control Number : 1321219786340
CAS Number : 191-24-2
Chemical Name : Benzo[g,h,i]perylene
Unit of Measure : Pounds
Maximum Amount Onsite : 02

Reporting Year : 2021
Document Control Number : 1321219787153
CAS Number : 108-88-3

Map Id: Y104
Direction: NNW
Distance: 0.265 mi., 1400 ft.
Elevation: 16 ft.
Relative: Lower

Site Name : PHILLIPS 66 COMPANY TACOMA TERMINAL SOUTH | CONOCOPHILLIPS TACOMA TERMINAL SOUTH | PHILLIPS 66 COMPANY - TACOMA TERMINAL
520 E D ST | 520 EAST 'D' STREET | 520 EAST D ST
TACOMA | Tacoma, WA 98421

Database(s) : [AFS, ALL SITES - WA, AST - WA, AST PBS, BRS, DOCKET, ECHO, EMI - WA, EPA FUELS, ERNS, FRS, HAZNET - CA, HIST AFS 2, HMIRS (DOT), ICIS, INACTIVE PCS, MANIFEST EPA, OSHA, PCS ENF, PCS FACILITY, RCRA_LQG, SPILLS - WA, T 2 - WA, TRIS, UST - WA] ***(cont.)***

Envirosite ID: 52365609
EPA ID: N/R

TRIS ***(cont.)***

Chemical Name :	Toluene
Unit of Measure :	Pounds
Maximum Amount Onsite :	06
Reporting Year :	2021
Document Control Number :	1321219787114
CAS Number :	100-41-4
Chemical Name :	Ethylbenzene
Unit of Measure :	Pounds
Maximum Amount Onsite :	05

Onsite Release Summary

Total Fugitive Air Emissions :	0
Total Stack Air Emissions :	0
Total Air Emissions :	0
Total Number of Receiving Streams :	1
Total Surface Water Discharge :	.2
Total Underground Injection Onsite to Class I Wells - Pounds:	0
Total Underground Injection Onsite to Class II-V Wells - Pounds:	0
Total Underground Injection :	0
Total RCRA Subtitle C Landfills :	0
Total Other On-Site Land Releases :	0
Total Land Treatment :	0
Total Surface Impoundments :	N/R
Total Other Disposal :	0
Total On-Site Land Releases :	0
Total Fugitive Air Emissions :	0
Total Stack Air Emissions :	0
Total Air Emissions :	0
Total Number of Receiving Streams :	1
Total Surface Water Discharge :	0
Total Underground Injection Onsite to Class I Wells - Pounds:	0
Total Underground Injection Onsite to Class II-V Wells - Pounds:	0
Total Underground Injection :	0
Total RCRA Subtitle C Landfills :	0
Total Other On-Site Land Releases :	0
Total Land Treatment :	0

Map Id: Y104
Direction: NNW
Distance: 0.265 mi., 1400 ft.
Elevation: 16 ft.
Relative: Lower

Site Name : PHILLIPS 66 COMPANY TACOMA TERMINAL SOUTH | CONOCOPHILLIPS TACOMA TERMINAL SOUTH | PHILLIPS 66 COMPANY - TACOMA TERMINAL
520 E D ST | 520 EAST 'D' STREET | 520 EAST D ST
TACOMA | Tacoma, WA 98421

Database(s) : [AFS, ALL SITES - WA, AST - WA, AST PBS, BRS, DOCKET, ECHO, EMI - WA, EPA FUELS, ERNS, FRS, HAZNET - CA, HIST AFS 2, HMIRS (DOT), ICIS, INACTIVE PCS, MANIFEST EPA, OSHA, PCS ENF, PCS FACILITY, RCRA_LQG, SPILLS - WA, T 2 - WA, TRIS, UST - WA] ***(cont.)***

Envirosite ID: 52365609
EPA ID: N/R

TRIS ***(cont.)***

Total Surface Impoundments :	N/R
Total Other Disposal :	0
Total On-Site Land Releases :	0
Total Fugitive Air Emissions :	130
Total Stack Air Emissions :	310
Total Air Emissions :	440
Total Number of Receiving Streams :	1
Total Surface Water Discharge :	0
Total Underground Injection Onsite to Class I Wells - Pounds:	0
Total Underground Injection Onsite to Class II-V Wells - Pounds:	0
Total Underground Injection :	0
Total RCRA Subtitle C Landfills :	0
Total Other On-Site Land Releases :	0
Total Land Treatment :	0
Total Surface Impoundments :	N/R
Total Other Disposal :	0
Total On-Site Land Releases :	0
Total Fugitive Air Emissions :	23
Total Stack Air Emissions :	23
Total Air Emissions :	46
Total Number of Receiving Streams :	1
Total Surface Water Discharge :	0
Total Underground Injection Onsite to Class I Wells - Pounds:	0
Total Underground Injection Onsite to Class II-V Wells - Pounds:	0
Total Underground Injection :	0
Total RCRA Subtitle C Landfills :	0
Total Other On-Site Land Releases :	0
Total Land Treatment :	0
Total Surface Impoundments :	N/R
Total Other Disposal :	0
Total On-Site Land Releases :	0
Total Fugitive Air Emissions :	4
Total Stack Air Emissions :	2
Total Air Emissions :	6
Total Number of Receiving Streams :	1
Total Surface Water Discharge :	0

Map Id: Y104
Direction: NNW
Distance: 0.265 mi., 1400 ft.
Elevation: 16 ft.
Relative: Lower

Site Name : PHILLIPS 66 COMPANY TACOMA TERMINAL SOUTH | CONOCOPHILLIPS TACOMA TERMINAL SOUTH | PHILLIPS 66 COMPANY - TACOMA TERMINAL
520 E D ST | 520 EAST 'D' STREET | 520 EAST D ST
TACOMA | Tacoma, WA 98421

Database(s) : [AFS, ALL SITES - WA, AST - WA, AST PBS, BRS, DOCKET, ECHO, EMI - WA, EPA FUELS, ERNS, FRS, HAZNET - CA, HIST AFS 2, HMIRS (DOT), ICIS, INACTIVE PCS, MANIFEST EPA, OSHA, PCS ENF, PCS FACILITY, RCRA_LQG, SPILLS - WA, T 2 - WA, TRIS, UST - WA] ***(cont.)***

Envirosite ID: 52365609
EPA ID: N/R

TRIS ***(cont.)***

Total Underground Injection Onsite to Class I Wells - Pounds:	0
Total Underground Injection Onsite to Class II-V Wells - Pounds:	0
Total Underground Injection :	0
Total RCRA Subtitle C Landfills :	0
Total Other On-Site Land Releases :	0
Total Land Treatment :	0
Total Surface Impoundments :	N/R
Total Other Disposal :	0
Total On-Site Land Releases :	0

Total Fugitive Air Emissions :	5
Total Stack Air Emissions :	3
Total Air Emissions :	8
Total Number of Receiving Streams :	1
Total Surface Water Discharge :	0
Total Underground Injection Onsite to Class I Wells - Pounds:	0
Total Underground Injection Onsite to Class II-V Wells - Pounds:	0
Total Underground Injection :	0
Total RCRA Subtitle C Landfills :	0
Total Other On-Site Land Releases :	0
Total Land Treatment :	0
Total Surface Impoundments :	N/R
Total Other Disposal :	0
Total On-Site Land Releases :	0

Total Fugitive Air Emissions :	59
Total Stack Air Emissions :	73
Total Air Emissions :	132
Total Number of Receiving Streams :	1
Total Surface Water Discharge :	0
Total Underground Injection Onsite to Class I Wells - Pounds:	0
Total Underground Injection Onsite to Class II-V Wells - Pounds:	0
Total Underground Injection :	0
Total RCRA Subtitle C Landfills :	0
Total Other On-Site Land Releases :	0
Total Land Treatment :	0
Total Surface Impoundments :	N/R
Total Other Disposal :	0

Map Id: Y104
Direction: NNW
Distance: 0.265 mi., 1400 ft.
Elevation: 16 ft.
Relative: Lower

Site Name : PHILLIPS 66 COMPANY TACOMA TERMINAL SOUTH | CONOCOPHILLIPS TACOMA TERMINAL SOUTH | PHILLIPS 66 COMPANY - TACOMA TERMINAL
520 E D ST | 520 EAST 'D' STREET | 520 EAST D ST
TACOMA | Tacoma, WA 98421

Database(s) : [AFS, ALL SITES - WA, AST - WA, AST PBS, BRS, DOCKET, ECHO, EMI - WA, EPA FUELS, ERNS, FRS, HAZNET - CA, HIST AFS 2, HMIRS (DOT), ICIS, INACTIVE PCS, MANIFEST EPA, OSHA, PCS ENF, PCS FACILITY, RCRA_LQG, SPILLS - WA, T 2 - WA, TRIS, UST - WA] ***(cont.)***

Envirosite ID: 52365609
EPA ID: N/R

TRIS ***(cont.)***

Total On-Site Land Releases :	0
Total Fugitive Air Emissions :	73
Total Stack Air Emissions :	230
Total Air Emissions :	303
Total Number of Receiving Streams :	1
Total Surface Water Discharge :	0
Total Underground Injection Onsite to Class I Wells - Pounds:	0
Total Underground Injection Onsite to Class II-V Wells - Pounds:	0
Total Underground Injection :	0
Total RCRA Subtitle C Landfills :	0
Total Other On-Site Land Releases :	0
Total Land Treatment :	0
Total Surface Impoundments :	N/R
Total Other Disposal :	0
Total On-Site Land Releases :	0
Total Fugitive Air Emissions :	88
Total Stack Air Emissions :	170
Total Air Emissions :	258
Total Number of Receiving Streams :	1
Total Surface Water Discharge :	0
Total Underground Injection Onsite to Class I Wells - Pounds:	0
Total Underground Injection Onsite to Class II-V Wells - Pounds:	0
Total Underground Injection :	0
Total RCRA Subtitle C Landfills :	0
Total Other On-Site Land Releases :	0
Total Land Treatment :	0
Total Surface Impoundments :	N/R
Total Other Disposal :	0
Total On-Site Land Releases :	0
Total Fugitive Air Emissions :	91
Total Stack Air Emissions :	390
Total Air Emissions :	481
Total Number of Receiving Streams :	1
Total Surface Water Discharge :	0
Total Underground Injection Onsite to Class I Wells - Pounds:	0

Map Id: Y104
Direction: NNW
Distance: 0.265 mi., 1400 ft.
Elevation: 16 ft.
Relative: Lower

Site Name : PHILLIPS 66 COMPANY TACOMA TERMINAL SOUTH | CONOCOPHILLIPS TACOMA TERMINAL SOUTH | PHILLIPS 66 COMPANY - TACOMA TERMINAL
520 E D ST | 520 EAST 'D' STREET | 520 EAST D ST
TACOMA | Tacoma, WA 98421

Database(s) : [AFS, ALL SITES - WA, AST - WA, AST PBS, BRS, DOCKET, ECHO, EMI - WA, EPA FUELS, ERNS, FRS, HAZNET - CA, HIST AFS 2, HMIRS (DOT), ICIS, INACTIVE PCS, MANIFEST EPA, OSHA, PCS ENF, PCS FACILITY, RCRA_LQG, SPILLS - WA, T 2 - WA, TRIS, UST - WA] ***(cont.)***

Envirosite ID: 52365609
EPA ID: N/R

TRIS ***(cont.)***

Total Underground Injection Onsite to Class II-V Wells - Pounds:	0
Total Underground Injection :	0
Total RCRA Subtitle C Landfills :	0
Total Other On-Site Land Releases :	0
Total Land Treatment :	0
Total Surface Impoundments :	N/R
Total Other Disposal :	0
Total On-Site Land Releases :	0

Offsite Release Summary

Total Transferred Off-Site to Disposal:	0
Total Transferred Off-Site for Further Waste Management:	174
Total RCRA C Surface Impoundments :	0
Total Other Surface Impoundments :	0

Total Transferred Off-Site to Disposal:	0
Total Transferred Off-Site for Further Waste Management:	316
Total RCRA C Surface Impoundments :	0
Total Other Surface Impoundments :	0

Total Transferred Off-Site to Disposal:	0
Total Transferred Off-Site for Further Waste Management:	88
Total RCRA C Surface Impoundments :	0
Total Other Surface Impoundments :	0

Total Transferred Off-Site to Disposal:	0
Total Transferred Off-Site for Further Waste Management:	1225
Total RCRA C Surface Impoundments :	0
Total Other Surface Impoundments :	0

Total Transferred Off-Site to Disposal:	0
Total Transferred Off-Site for Further Waste Management:	83
Total RCRA C Surface Impoundments :	0
Total Other Surface Impoundments :	0

Map Id: Y104
Direction: NNW
Distance: 0.265 mi., 1400 ft.
Elevation: 16 ft.
Relative: Lower

Site Name : PHILLIPS 66 COMPANY TACOMA TERMINAL SOUTH | CONOCOPHILLIPS TACOMA TERMINAL SOUTH | PHILLIPS 66 COMPANY - TACOMA TERMINAL
520 E D ST | 520 EAST 'D' STREET | 520 EAST D ST
TACOMA | Tacoma, WA 98421

Database(s) : [AFS, ALL SITES - WA, AST - WA, AST PBS, BRS, DOCKET, ECHO, EMI - WA, EPA FUELS, ERNS, FRS, HAZNET - CA, HIST AFS 2, HMIRS (DOT), ICIS, INACTIVE PCS, MANIFEST EPA, OSHA, PCS ENF, PCS FACILITY, RCRA_LQG, SPILLS - WA, T 2 - WA, TRIS, UST - WA] ***(cont.)***

Envirosite ID: 52365609
EPA ID: N/R

TRIS ***(cont.)***

Total Transferred Off-Site to Disposal:	0
Total Transferred Off-Site for Further Waste Management:	.7
Total RCRA C Surface Impoundments :	0
Total Other Surface Impoundments :	0

Total Transferred Off-Site to Disposal:	0
Total Transferred Off-Site for Further Waste Management:	559
Total RCRA C Surface Impoundments :	0
Total Other Surface Impoundments :	0

Total Transferred Off-Site to Disposal:	0
Total Transferred Off-Site for Further Waste Management:	.2
Total RCRA C Surface Impoundments :	0
Total Other Surface Impoundments :	0

Total Transferred Off-Site to Disposal:	0
Total Transferred Off-Site for Further Waste Management:	245
Total RCRA C Surface Impoundments :	0
Total Other Surface Impoundments :	0

UST - WA

Facility Name :	PHILLIPS 66 TACOMA TERMINAL
Facility Address :	520 E D ST, Tacoma, 98421
County :	Pierce

Facility Site ID :	75966799
UST Site ID :	619238
Tag Number(s) :	A5342
Responsible Unit :	Southwest
Is Active :	No
Latitude :	47.25846
Longitude :	-122.433
Last Date in Agency List :	2022-12-29

Map Id: Y104
Direction: NNW
Distance: 0.265 mi., 1400 ft.
Elevation: 16 ft.
Relative: Lower

Site Name : PHILLIPS 66 COMPANY TACOMA TERMINAL SOUTH | CONOCOPHILLIPS TACOMA TERMINAL SOUTH | PHILLIPS 66 COMPANY - TACOMA TERMINAL
520 E D ST | 520 EAST 'D' STREET | 520 EAST D ST
TACOMA | Tacoma, WA 98421

Database(s) : [AFS, ALL SITES - WA, AST - WA, AST PBS, BRS, DOCKET, ECHO, EMI - WA, EPA FUELS, ERNS, FRS, HAZNET - CA, HIST AFS 2, HMIRS (DOT), ICIS, INACTIVE PCS, MANIFEST EPA, OSHA, PCS ENF, PCS FACILITY, RCRA_LQG, SPILLS - WA, T 2 - WA, TRIS, UST - WA] ***(cont.)***

Envirosite ID: 52365609
EPA ID: N/R

UST - WA ***(cont.)***

Tank Details

Tank Name :	UST1
Tank Status :	Exempt - Operational
Install Date :	2006-05-17
Tank Upgrade Date :	N/R
Tank Permanent Closure Date :	N/R
Permit Expiration Date :	N/R
Tank Material :	Steel Clad with Corrosion Resistant Composite
Tank Construction :	Double Wall Tank
Tank Corrosion Protection :	Corrosion Resistant
Tank Manifold :	N/R
Tank Release Detection :	Interstitial Monitoring
Tank Tightness Test :	Not Applicable
Tank Spill Prevention :	None
Capacity Range :	N/R
Actual Capacity :	10000
Pipe Material :	Coated Steel
Pipe Construction :	Single Wall Pipe
Pipe Corrosion Protection :	Impressed Current
Tank SFC :	N/R
Dispenser SFC :	N/R
Primary Pipe Release Detection :	No Piping Attached to Tank
Secondary Pipe Release Detection :	N/R
Pipe Pumping System :	Product Removed by Reclaimer
Pipe Install Date :	N/R
Turbine Sump Construction :	N/R
Tank Status Date :	2009-05-27
Tank Install Date :	N/R
Tank Overfill Prevention :	Overfill Alarm

Compartments Details

Compartment Number :	1
Compartment Capacity :	10000
Substance Stored :	Other Petroleum Substance
Used Substance :	Other
Ecy Region :	N/R

Map Id: Y105
Direction: NW
Distance: 0.265 mi., 1400 ft.
Elevation: 15 ft.
Relative: Lower

Site Name : D ST PETROLEUM
3RD-7TH & D ST
TACOMA | Tacoma, WA 98421

Database(s) : [ALL SITES - WA, CSCSL HWS - WA, FRS, HSL - WA]

Envirosite ID: 6533318
EPA ID: N/R

ALL SITES - WA

Facility Name :	D ST PETROLEUM
Facility Address :	3RD-7TH & D ST, TACOMA, 98421
County :	Pierce
Facility/Site ID :	1207
Alternate Name :	N/R
Program Name :	N/R
WRIA :	10
Legislative District :	27
Congressional District :	9
Ecology Region :	SWRO
Ecology Program Phone :	(360) 407-7224
Tribal Land :	N
Latitude :	47.2577
Longitude :	-122.43272
Last Date in Agency List :	2023-01-03

Program Details

Program :	TOXICS
Program ID :	N/R
Interaction Type :	State Cleanup Site
Interaction Type Description :	A site is being cleaned up under state regulations. Regulations include Model Toxics Control Act or its predecessors.
Status :	Active
Start Date :	N/R
End Date :	N/R
SIC :	N/R
NAICS :	N/R

CSCSL HWS - WA

Facility Name :	D ST PETROLEUM
Facility Address :	3RD-7TH & D ST, TACOMA, 98421
County :	PIERCE

Site Details

Facility Site ID :	1207
Site Status :	CC-Perf. Monitoring
Cleanup Site ID :	3048
Region :	Southwest
Responsible Section :	Southwest
WARM Rank :	4 - Low-Moderate Risk
Is Brownfield? :	N/R
Is PSI? :	N/R
Current VCP :	N/R
Past VCP :	N/R
Institutional Control :	N/R
Latitude :	47.2577
Longitude :	-122.43272

Map Id: Y105
Direction: NW
Distance: 0.265 mi., 1400 ft.
Elevation: 15 ft.
Relative: Lower

Site Name : D ST PETROLEUM
3RD-7TH & D ST
TACOMA | Tacoma, WA 98421

Database(s) : [ALL SITES - WA, CSCSL HWS - WA, FRS, HSL - WA] ***(cont.)***

Envirosite ID: 6533318
EPA ID: N/R

CSCSL HWS - WA ***(cont.)***

Last Date in Agency List : 2023-03-07

Contaminants Details

Contaminant Name :	Petroleum Products-Unspecified
Groundwater :	Confirmed Above Cleanup Levels
Surface Water :	Remediated
Soil :	Confirmed Above Cleanup Levels
Sediment :	N/R
Air :	N/R
Bedrock :	N/R

Contaminant Name :	Polycyclic Aromatic Hydrocarbons
Groundwater :	Confirmed Above Cleanup Levels
Surface Water :	Remediated
Soil :	Confirmed Above Cleanup Levels
Sediment :	N/R
Air :	N/R
Bedrock :	N/R

FRS

Facility Name :	D ST PETROLEUM
Facility Address :	3RD-7TH & D ST, TACOMA, WA 98421
County :	PIERCE

Site Details

Registry ID :	110015575894
FRS Facility URL :	Click here for hyperlink provided by the agency.
Last Date in Agency List :	2023-02-13

Source Description

Source Description :

The WA-FSIS provides a means to query and display data maintained by the Washington Department of Ecology. This system contains key information for each facility/site that is currently, or has been, of interest to the Air Quality, Dam Safety, Hazardous Waste, Toxics Cleanup, and Water Quality Programs.

FRS Environmental Interest

Source and System ID : WA-FSIS - 1207

HSL - WA

Facility Name :	D St Petroleum
Facility Address :	3RD-7TH & D ST, TACOMA, 98421
County :	Pierce

Map Id: Y105
Direction: NW
Distance: 0.265 mi., 1400 ft.
Elevation: 15 ft.
Relative: Lower

Site Name : D ST PETROLEUM
3RD-7TH & D ST
TACOMA | Tacoma, WA 98421

Database(s) : [ALL SITES - WA, CSCSL HWS - WA, FRS, HSL - WA] ***(cont.)***

Envirosite ID: 6533318
EPA ID: N/R

HSL - WA ***(cont.)***

Site Details

Facility Site ID :	1207
Cleanup Site ID :	3048
Status :	Construction Complete-Performance Monitoring
Site Rank :	4 - Low-Moderate Risk
Alternative Site Name :	N/R
Region :	Southwest
Resposbile Unit :	Southwest
Institutional Control :	N/R
Current VCP :	N/R
Past VCP :	N/R
Latitude :	47.2577
Longitude :	-122.43272
Agency Hyperlink :	Click here for hyperlink provided by the agency.
Last Date in Agency List :	2023-02-28

Contaminants

Contaminant Name :	Petroleum Products-Unspecified
Ground water :	Confirmed Above Cleanup Levels
Surface water :	Remediated
Soil :	Confirmed Above Cleanup Levels
Sediment :	N/R
Air :	N/R
Bedrock :	N/R

Contaminant Name :	Polycyclic Aromatic Hydrocarbons
Ground water :	Confirmed Above Cleanup Levels
Surface water :	Remediated
Soil :	Confirmed Above Cleanup Levels
Sediment :	N/R
Air :	N/R
Bedrock :	N/R

Facility Name :	D ST PETROLEUM
Facility Address :	3rd-7th & D St, Tacoma, 98421
County :	Pierce

Site Details

Facility Site ID :	1207
Cleanup Site ID :	3048
Status :	Construction Complete-Performance Monitoring
Site Rank :	N/R
Alternative Site Name :	N/R
Region :	N/R
Resposbile Unit :	N/R
Institutional Control :	N/R
Current VCP :	N/R
Past VCP :	N/R
Latitude :	N/R
Longitude :	N/R

Map Id: Y105
Direction: NW
Distance: 0.265 mi., 1400 ft.
Elevation: 15 ft.
Relative: Lower

Site Name : D ST PETROLEUM
3RD-7TH & D ST
TACOMA | Tacoma, WA 98421

Database(s) : [ALL SITES - WA, CSCSL HWS - WA, FRS, HSL - WA] ***(cont.)***

Envirosite ID: 6533318
EPA ID: N/R

HSL - WA ***(cont.)***

Agency Hyperlink :	Click here for hyperlink provided by the agency.
Last Date in Agency List :	2022-02-11

Map Id: BA106
Direction: S
Distance: 0.266 mi., 1407 ft.
Elevation: 13 ft.
Relative: Lower

Site Name : TACOMA FIXTURE CO INC | TACOMA FIXTURE INC | VALLEY LINE CABINETS
1815 E D ST | 1815 EAST D STREET
TACOMA, WA

Database(s) : [AFS, ALL SITES - WA, BRS, ECHO, FRS, HIST AFS 2, ICIS, INACTIVE PCS, PCS ENF, PCS FACILITY, RCRA_NONGEN]

Envirosite ID: 52365465
EPA ID: N/R

AFS

Facility Name :	TACOMA FIXTURE CO INC
Facility Address :	1815 E D ST, TACOMA, WA 98421
County :	Pierce

Facility Summary

Program System ID :	WAPSC0005305300170
Facility Registry ID :	110000774387
EPA Region :	EPA Region 10 - AK, ID, OR, WA
SIC :	N/R
NAICS :	321918 - Other Millwork (including Flooring)
Facility Type :	Privately Owned Facility
Air Pollutant Class :	Synthetic Minor Emissions
Air Operating Status :	Operating
Current High Priority Violation (HPV):	No Violation Identified
Local Control Region Name :	Puget Sound Clean Air Agency
Last Date in Agency List :	2023-01-23

Air Pollutant Details

Program System ID :	WAPSC0005305300170
Pollutant :	TOTAL PARTICULATE MATTER
Substance Registry Services ID (SRS):	1647643
Chemical Abstract Service Number :	N/R
Air Pollutant Class :	Synthetic Minor Emissions

Program System ID :	WAPSC0005305300170
Pollutant :	Methanol
Substance Registry Services ID (SRS):	4283
Chemical Abstract Service Number :	67561
Air Pollutant Class :	Synthetic Minor Emissions

Map Id: BA106
Direction: S
Distance: 0.266 mi., 1407 ft.
Elevation: 13 ft.
Relative: Lower

Site Name : TACOMA FIXTURE CO INC | TACOMA FIXTURE INC | VALLEY LINE CABINETS 1815 E D ST | 1815 EAST D STREET TACOMA, WA

Database(s) : [AFS, ALL SITES - WA, BRS, ECHO, FRS, HIST AFS 2, ICIS, INACTIVE PCS, PCS ENF, PCS FACILITY, RCRA_NONGEN] ***(cont.)***

Envirosite ID: 52365465
EPA ID: N/R

AFS ***(cont.)***

Program System ID :	WAPSC0005305300170
Pollutant :	VOLATILE ORGANIC COMPOUNDS (VOCS)
Substance Registry Services ID (SRS):	761346
Chemical Abstract Service Number :	N/R
Air Pollutant Class :	Minor Emissions

Program System ID :	WAPSC0005305300170
Pollutant :	OTHER
Substance Registry Services ID (SRS):	N/R
Chemical Abstract Service Number :	N/R
Air Pollutant Class :	Synthetic Minor Emissions

Program System ID :	WAPSC0005305300170
Pollutant :	Toluene
Substance Registry Services ID (SRS):	25452
Chemical Abstract Service Number :	108883
Air Pollutant Class :	Synthetic Minor Emissions

Program System ID :	WAPSC0005305300170
Pollutant :	TOTAL HAZARDOUS AIR POLLUTANTS (HAPS)
Substance Registry Services ID (SRS):	761502
Chemical Abstract Service Number :	N/R
Air Pollutant Class :	Synthetic Minor Emissions

Program System ID :	WAPSC0005305300170
Pollutant :	VOLATILE ORGANIC COMPOUNDS (VOCS)
Substance Registry Services ID (SRS):	761346
Chemical Abstract Service Number :	N/R
Air Pollutant Class :	Synthetic Minor Emissions

Air Violation History Details

HPV Day Zero Date :	N/R
HPV Resolved Date :	N/R
Program System ID :	WAPSC0005305300170
Activity ID :	N/R
Agency Type :	N/R
State Code :	N/R
Air Local Control Region Code (LCON):	N/R
Comp Determination UID :	N/R
Enforcement Response Policy :	N/R
Program :	N/R
Pollutant :	N/R
Earliest Determination Date of Federally Reportable Violation (FRV):	N/R

ALL SITES - WA

Facility Name :	TACOMA FIXTURE COMPANY

Map Id: BA106
Direction: S
Distance: 0.266 mi., 1407 ft.
Elevation: 13 ft.
Relative: Lower

Site Name : TACOMA FIXTURE CO INC | TACOMA FIXTURE INC | VALLEY LINE CABINETS
1815 E D ST | 1815 EAST D STREET
TACOMA, WA

Database(s) : [AFS, ALL SITES - WA, BRS, ECHO, FRS, HIST AFS 2, ICIS, INACTIVE PCS, PCS ENF, PCS FACILITY, RCRA_NONGEN] ***(cont.)***

Envirosite ID: 52365465
EPA ID: N/R

ALL SITES - WA ***(cont.)***

Facility Address :	1815 E D ST, TACOMA, 98421
County :	Pierce
Facility/Site ID :	6212892
Alternate Name :	N/R
Program Name :	N/R
WRIA :	10
Legislative District :	27
Congressional District :	9
Ecology Region :	SWRO
Ecology Program Phone :	(360) 407-6400
Tribal Land :	N
Latitude :	47.246078
Longitude :	-122.429096
Last Date in Agency List :	2023-01-03

Facility/Site ID :	6212892
Alternate Name :	N/R
Program Name :	N/R
WRIA :	10
Legislative District :	27
Congressional District :	9
Ecology Region :	SWRO
Ecology Program Phone :	(360) 407-6734
Tribal Land :	N
Latitude :	47.246078
Longitude :	-122.429096
Last Date in Agency List :	2023-01-03

Facility/Site ID :	6212892
Alternate Name :	N/R
Program Name :	N/R
WRIA :	10
Legislative District :	27
Congressional District :	9
Ecology Region :	SWRO
Ecology Program Phone :	(360) 407-6171
Tribal Land :	N
Latitude :	47.246078
Longitude :	-122.429096
Last Date in Agency List :	2023-01-03

Facility/Site ID :	6212892
Alternate Name :	N/R
Program Name :	N/R
WRIA :	10
Legislative District :	27
Congressional District :	9
Ecology Region :	SWRO
Ecology Program Phone :	(360) 407-6806

Map Id: BA106
Direction: S
Distance: 0.266 mi., 1407 ft.
Elevation: 13 ft.
Relative: Lower

Site Name : TACOMA FIXTURE CO INC | TACOMA FIXTURE INC | VALLEY LINE CABINETS 1815 E D ST | 1815 EAST D STREET TACOMA, WA

Database(s) : [AFS, ALL SITES - WA, BRS, ECHO, FRS, HIST AFS 2, ICIS, INACTIVE PCS, PCS ENF, PCS FACILITY, RCRA_NONGEN] ***(cont.)***

Envirosite ID: 52365465
EPA ID: N/R

ALL SITES - WA ***(cont.)***

Tribal Land :	N
Latitude :	47.246078
Longitude :	-122.429096
Last Date in Agency List :	2023-01-03

Facility/Site ID :	6212892
Alternate Name :	TACOMA FIXTURE CO INC
Program Name :	N/R
WRIA :	10
Legislative District :	27
Congressional District :	9
Ecology Region :	SWRO
Ecology Program Phone :	(360) 407-6171
Tribal Land :	N
Latitude :	47.246078
Longitude :	-122.429096
Last Date in Agency List :	2023-01-03

Facility/Site ID :	6212892
Alternate Name :	TACOMA FIXTURE CO
Program Name :	N/R
WRIA :	10
Legislative District :	27
Congressional District :	9
Ecology Region :	SWRO
Ecology Program Phone :	(360) 407-6171
Tribal Land :	N
Latitude :	47.246078
Longitude :	-122.429096
Last Date in Agency List :	2023-01-03

Facility/Site ID :	6212892
Alternate Name :	N/R
Program Name :	N/R
WRIA :	10
Legislative District :	27
Congressional District :	9
Ecology Region :	SWRO
Ecology Program Phone :	(360) 407-6731
Tribal Land :	N
Latitude :	47.246078
Longitude :	-122.429096
Last Date in Agency List :	2023-01-03

Program Details

Program :	HAZWASTE
Program ID :	WAD099045353
Interaction Type :	Hazardous Waste Planner

Map Id: BA106
Direction: S
Distance: 0.266 mi., 1407 ft.
Elevation: 13 ft.
Relative: Lower

Site Name : TACOMA FIXTURE CO INC | TACOMA FIXTURE INC | VALLEY LINE CABINETS 1815 E D ST | 1815 EAST D STREET TACOMA, WA

Database(s) : [AFS, ALL SITES - WA, BRS, ECHO, FRS, HIST AFS 2, ICIS, INACTIVE PCS, PCS ENF, PCS FACILITY, RCRA_NONGEN] ***(cont.)***

Envirosite ID: 52365465
EPA ID: N/R

ALL SITES - WA ***(cont.)***

Interaction Type Description : Under Chapter 173-307 WAC, facilities that report under Section 313 of the Emergency Planning/Community Right-To-Know Act (EPCRA), or that generate more than 2,640 pounds of hazardous waste per year, must prepare Pollution Prevention Plans.

Status : Inactive
Start Date : 1996-01-01
End Date : 2007-05-31
SIC : N/R
NAICS : N/R

Program : HAZWASTE
Program ID : WAD099045353
Interaction Type : Hazardous Waste Generator

Interaction Type Description : Facilities that generate any quantity of a dangerous waste. They may be classified as SQG, MQG, or LQG depending on hazardous waste generated for a given month.

Status : Inactive
Start Date : 1988-05-09
End Date : 2006-12-31
SIC : N/R
NAICS : 321911 - Wood Window and Door Manufacturing

Program : HAZWASTE
Program ID : WAD099045353
Interaction Type : Hazardous Waste Generator

Interaction Type Description : Facilities that generate any quantity of a dangerous waste. They may be classified as SQG, MQG, or LQG depending on hazardous waste generated for a given month.

Status : Inactive
Start Date : 1988-05-09
End Date : 2006-12-31
SIC : N/R
NAICS : N/R

Program : HAZWASTE
Program ID : WAD099045353
Interaction Type : Haz Waste Transfer Facility

Interaction Type Description :

A site owned, leased or operated by a transporter of regulated hazardous waste shipments where any of the following occurs: 1) receives wastes from another transporter, 2) transfers wastes from one transport vehicle to another, 3) transfers waste from one container to another, and 4) stores waste within a vehicle or on property for 10 days or less. Examples include a parking lot, warehouse, truck terminal, barge or steamship loading/unloading facility, or railroad spur loading/unloading facility.

Map Id: BA106
Direction: S
Distance: 0.266 mi., 1407 ft.
Elevation: 13 ft.
Relative: Lower

Site Name : TACOMA FIXTURE CO INC | TACOMA FIXTURE INC | VALLEY LINE CABINETS 1815 E D ST | 1815 EAST D STREET TACOMA, WA

Database(s) : [AFS, ALL SITES - WA, BRS, ECHO, FRS, HIST AFS 2, ICIS, INACTIVE PCS, PCS ENF, PCS FACILITY, RCRA_NONGEN] ***(cont.)***

Envirosite ID: 52365465
EPA ID: N/R

ALL SITES - WA ***(cont.)***

Status : Inactive
Start Date : 2003-07-01
End Date : 2003-11-06
SIC : N/R
NAICS : N/R

Program : HAZWASTE
Program ID : WAD099045353
Interaction Type : Haz Waste Transfer Facility

Interaction Type Description :

A site owned, leased or operated by a transporter of regulated hazardous waste shipments where any of the following occurs: 1) receives wastes from another transporter, 2) transfers wastes from one transport vehicle to another, 3) transfers waste from one container to another, and 4) stores waste within a vehicle or on property for 10 days or less. Examples include a parking lot, warehouse, truck terminal, barge or steamship loading/unloading facility, or railroad spur loading/unloading facility.

Status : Inactive
Start Date : 2003-07-01
End Date : 2003-11-06
SIC : N/R
NAICS : 321911 - Wood Window and Door Manufacturing

Program : HAZWASTE
Program ID : WAD099045353
Interaction Type : Toxics Release Inventory

Interaction Type Description : Facilities in specific industries that manufacture, process or use more than the threshold amount of one or more of 600 listed toxic chemicals. Most threshold amounts are 10,000 or 25,000 pounds per year. Some chemicals have much lower thresholds.

Status : Inactive
Start Date : 1991-01-01
End Date : 2002-10-08
SIC : N/R
NAICS : 321911 - Wood Window and Door Manufacturing

Program : HAZWASTE
Program ID : WAD099045353
Interaction Type : Toxics Release Inventory

Interaction Type Description : Facilities in specific industries that manufacture, process or use more than the threshold amount of one or more of 600 listed toxic chemicals. Most threshold amounts are 10,000 or 25,000 pounds per year. Some chemicals have much lower thresholds.

Status : Inactive
Start Date : 1991-01-01

Map Id: BA106
Direction: S
Distance: 0.266 mi., 1407 ft.
Elevation: 13 ft.
Relative: Lower

Site Name : TACOMA FIXTURE CO INC | TACOMA FIXTURE INC | VALLEY LINE CABINETS
1815 E D ST | 1815 EAST D STREET
TACOMA, WA

Database(s) : [AFS, ALL SITES - WA, BRS, ECHO, FRS, HIST AFS 2, ICIS, INACTIVE PCS, PCS ENF, PCS FACILITY, RCRA_NONGEN] ***(cont.)***

Envirosite ID: 52365465
EPA ID: N/R

ALL SITES - WA ***(cont.)***

End Date :	2002-10-08
SIC :	2434 - WOOD KITCHEN CABINETS
NAICS :	N/R
Program :	HAZWASTE
Program ID :	WAD099045353
Interaction Type :	Toxics Release Inventory
Interaction Type Description :	Facilities in specific industries that manufacture, process or use more than the threshold amount of one or more of 600 listed toxic chemicals. Most threshold amounts are 10,000 or 25,000 pounds per year. Some chemicals have much lower thresholds.
Status :	Inactive
Start Date :	1991-01-01
End Date :	2002-10-08
SIC :	2431 - MILLWORK
NAICS :	N/R
Program :	HAZWASTE
Program ID :	WAD099045353
Interaction Type :	Toxics Release Inventory
Interaction Type Description :	Facilities in specific industries that manufacture, process or use more than the threshold amount of one or more of 600 listed toxic chemicals. Most threshold amounts are 10,000 or 25,000 pounds per year. Some chemicals have much lower thresholds.
Status :	Inactive
Start Date :	1991-01-01
End Date :	2002-10-08
SIC :	N/R
NAICS :	N/R
Program :	HAZWASTE
Program ID :	WAD099045353
Interaction Type :	Industrial SW GP
Interaction Type Description :	General permit issued to industries to regulate the discharge of contaminated stormwater to state waters.
Status :	Inactive
Start Date :	1994-07-12
End Date :	1995-10-13
SIC :	N/R
NAICS :	N/R
Program :	HAZWASTE
Program ID :	WAD099045353

Map Id: BA106
Direction: S
Distance: 0.266 mi., 1407 ft.
Elevation: 13 ft.
Relative: Lower

Site Name : TACOMA FIXTURE CO INC | TACOMA FIXTURE INC | VALLEY LINE CABINETS
1815 E D ST | 1815 EAST D STREET
TACOMA, WA

Database(s) : [AFS, ALL SITES - WA, BRS, ECHO, FRS, HIST AFS 2, ICIS, INACTIVE PCS, PCS ENF, PCS FACILITY, RCRA_NONGEN] ***(cont.)***

Envirosite ID: 52365465
EPA ID: N/R

ALL SITES - WA ***(cont.)***

Interaction Type :	Industrial SW GP
Interaction Type Description :	General permit issued to industries to regulate the discharge of contaminated stormwater to state waters.
Status :	Active
Start Date :	2005-03-18
End Date :	N/R
SIC :	N/R
NAICS :	N/R
Program :	HAZWASTE
Program ID :	WAD099045353
Interaction Type :	Air Qual Synth Minor Source
Interaction Type Description :	Facilities that would be regulated under the operating permit program but have opted to keep their emission limits lower than the threshold for the program Their enforceable emission limits keep them out of the operating permit program. See WAC 173-400-030-77 and 091.
Status :	Active
Start Date :	1995-01-01
End Date :	N/R
SIC :	N/R
NAICS :	N/R

BRS

Facility Name :	TACOMA FIXTURE INC
Facility Address :	1815 E D ST, TACOMA, WA 98421-1505
County :	PIERCE

Site Details

Date Form Received by Agency :	2003-12-31
EPA ID :	WAD099045353
Mailing Address :	1815 E D ST, TACOMA, WA 98421-1505
Contact :	JASON WYNIA
Contact Address :	N/R
Contact Country :	US
Contact Telephone :	253-831-6249
Contact Email :	dad2bg@aol.com
EPA Region :	10
Land Type :	Private
Source Type :	Annual/Biennial Report
Classification :	Large Quantity Generator

Map Id: BA106
Direction: S
Distance: 0.266 mi., 1407 ft.
Elevation: 13 ft.
Relative: Lower

Site Name : TACOMA FIXTURE CO INC | TACOMA FIXTURE INC | VALLEY LINE CABINETS
1815 E D ST | 1815 EAST D STREET
TACOMA, WA

Database(s) : [AFS, ALL SITES - WA, BRS, ECHO, FRS, HIST AFS 2, ICIS, INACTIVE PCS, PCS ENF, PCS FACILITY, RCRA_NONGEN] ***(cont.)***

Envirosite ID: 52365465
EPA ID: N/R

BRS ***(cont.)***

Description :

Handlers that generate 1,000 kg or more of hazardous waste during any calendar month; or generate more than 1 kg of acutely hazardous waste during any calendar month; or generate more than 100 kg of any residue or contaminated soil, waste or other debris resulting from the cleanup of a spill, into or on any land or water, of acutely hazardous waste during any calendar month; or generate 1 kg or less of acutely hazardous waste during any calendar month, and accumulate more than 1 kg of acutely hazardous waste at any time; or generate 100 kg or less of any residue or contaminated soil, waste or other debris resulting from the cleanup of a spill, into or on any land or water, of acutely hazardous waste during any calendar month, and accumulated more than 100 kg of that material at any time.

Last Date in Agency List : 2023-01-23

Owner/Operator Summary

Owner/Operator Name :	HOME ELECTRIC
Owner/Operator Address :	2366 EASTLAKE AVE E #312, SEATTLE, WA 98102
Owner/Operator Country :	US
Owner/Operator Telephone :	N/R
Owner/Operator Email :	N/R
Owner/Operator Fax :	N/R
Legal Status :	Private
Owner/Operator Type :	Owner
Owner/Operator Start Date :	N/R
Owner/Operator End Date :	N/R

Owner/Operator Name :	TACOMA FIXTURE INC
Owner/Operator Address :	1815 E D ST, TACOMA, WA 98421-1505
Owner/Operator Country :	US
Owner/Operator Telephone :	N/R
Owner/Operator Email :	N/R
Owner/Operator Fax :	N/R
Legal Status :	Private
Owner/Operator Type :	Operator
Owner/Operator Start Date :	N/R
Owner/Operator End Date :	N/R

Waste Activity Monitoring

Report Cycle :	2003
Hazardous Waste Page Number :	1
Hazardous Waste Sub-Page Number :	1
BR Form :	GM
Waste Description :	SPENT THINNERS
Primary NAICS :	337129 - Wood Television, Radio, and Sewing Machine Cabinet Manufacturing
Source Code :	G06 - Painting and coating (manufacturing, building, or maintenance)
Form Code :	W203 - Concentrated non-halogenated (e.g., non-chlorinated) solvent

Map Id: BA106
Direction: S
Distance: 0.266 mi., 1407 ft.
Elevation: 13 ft.
Relative: Lower

Site Name : TACOMA FIXTURE CO INC | TACOMA FIXTURE INC | VALLEY LINE CABINETS 1815 E D ST | 1815 EAST D STREET TACOMA, WA

Database(s) : [AFS, ALL SITES - WA, BRS, ECHO, FRS, HIST AFS 2, ICIS, INACTIVE PCS, PCS ENF, PCS FACILITY, RCRA_NONGEN] ***(cont.)***

Envirosite ID: 52365465
EPA ID: N/R

BRS ***(cont.)***

Management Method :	H050 - Energy recovery at this site - used as fuel (includes on-site fuel blending before energy recovery; report only this code)
Generation Tons :	1.1535
Managed Tons :	0
Shipped Tons :	1.1535
Received Tons :	0
Receiver ID :	KSD980633259
Receiver State :	KS
Shipper ID :	WAD099045353
Shipper State :	WA
Waste Minimization :	N/R
Waste Code List :	D001, D002, D018, D035, F003, F005
Waste Code Group :	F1_5 - F001-F005 combinations
Waste Generation Type :	N/R
Report Cycle :	2003
Hazardous Waste Page Number :	1
Hazardous Waste Sub-Page Number :	2
BR Form :	GM
Waste Description :	SPENT THINNERS
Primary NAICS :	337129 - Wood Television, Radio, and Sewing Machine Cabinet Manufacturing
Source Code :	G06 - Painting and coating (manufacturing, building, or maintenance)
Form Code :	W203 - Concentrated non-halogenated (e.g., non-chlorinated) solvent
Management Method :	H141 - The site receiving this waste stored/bulked and transferred the waste with no treatment or recovery (H010-H129), fuel blending (H061), or disposal (H131-H135) at that receiving site.
Generation Tons :	3.959
Managed Tons :	0
Shipped Tons :	3.959
Received Tons :	0
Receiver ID :	WAD067548966
Receiver State :	WA
Shipper ID :	WAD099045353
Shipper State :	WA
Waste Minimization :	N/R
Waste Code List :	D001, D002, D018, D035, F003, F005
Waste Code Group :	F1_5 - F001-F005 combinations
Waste Generation Type :	N/R
Report Cycle :	2003
Hazardous Waste Page Number :	1
Hazardous Waste Sub-Page Number :	3
BR Form :	GM
Waste Description :	SPENT THINNERS
Primary NAICS :	337129 - Wood Television, Radio, and Sewing Machine Cabinet Manufacturing
Source Code :	G06 - Painting and coating (manufacturing, building, or maintenance)
Form Code :	W203 - Concentrated non-halogenated (e.g., non-chlorinated) solvent

Map Id: BA106
Direction: S
Distance: 0.266 mi., 1407 ft.
Elevation: 13 ft.
Relative: Lower

Site Name : TACOMA FIXTURE CO INC | TACOMA FIXTURE INC | VALLEY LINE CABINETS 1815 E D ST | 1815 EAST D STREET TACOMA, WA

Database(s) : [AFS, ALL SITES - WA, BRS, ECHO, FRS, HIST AFS 2, ICIS, INACTIVE PCS, PCS ENF, PCS FACILITY, RCRA_NONGEN] ***(cont.)***

Envirosite ID: 52365465
EPA ID: N/R

BRS ***(cont.)***

Management Method :	H020 - Solvents recovery (distillation, extraction, etc)
Generation Tons :	5.6665
Managed Tons :	0
Shipped Tons :	5.6665
Received Tons :	0
Receiver ID :	WAH000016212
Receiver State :	WA
Shipper ID :	WAD099045353
Shipper State :	WA
Waste Minimization :	N/R
Waste Code List :	D001, D002, D018, D035, F003, F005
Waste Code Group :	F1_5 - F001-F005 combinations
Waste Generation Type :	N/R

ECHO

Facility Name :	TACOMA FIXTURE COMPANY
Facility Address :	1815 EAST D STREET, TACOMA, WA 98421
County :	PIERCE
Last Inspection Date :	2015-06-12
Registry ID :	110000774387
FIPS Code :	53053
EPA Region :	10
Inspection Count :	7
Last Inspection Days :	213
Informal Count :	4
Last Informal Action Date :	2015-09-16
Formal Action Count :	0
Last Formal Action Date :	2008-01-09
Total Penalties :	0
Penalty Count :	0
Last Penalty Date :	2008-01-09
Last Penalty Amount :	1000
QTRS IN NC :	1
Programs IN SNC :	0
Current Compliance Status :	Unknown
Three-Year Compliance Status :	UUUUUUVUUUU_
Collection Method :	ADDRESS MATCHING-HOUSE NUMBER
Reference Point :	CENTER OF A FACILITY OR STATION
Accuracy Meters :	30
Derived Tribes :	Puyallup Tribe of the Puyallup Reservation - .5 mile(s), Puyallup Tribe of the Puyallup Reservation - .6 mile(s), Muckleshoot Indian Tribe - 10.7 mile(s), Muckleshoot Indian Tribe - 13.6 mile(s), Nisqually Indian Tribe - 17.3 mile(s), Squaxin Island Tribe of the Squaxin Island Reservation - 22.2 mile(s), Squaxin Island Tribe of the Squaxin Island Reservation - 24 mile(s)
Derived HUC :	17110019
Derived WBD :	N/R
Derived STCTY FIPS :	53053
Derived Zip :	98421

Map Id: BA106
Direction: S
Distance: 0.266 mi., 1407 ft.
Elevation: 13 ft.
Relative: Lower

Site Name : TACOMA FIXTURE CO INC | TACOMA FIXTURE INC | VALLEY LINE CABINETS 1815 E D ST | 1815 EAST D STREET TACOMA, WA

Database(s) : [AFS, ALL SITES - WA, BRS, ECHO, FRS, HIST AFS 2, ICIS, INACTIVE PCS, PCS ENF, PCS FACILITY, RCRA_NONGEN] ***(cont.)***

Envirosite ID: 52365465
EPA ID: N/R

ECHO ***(cont.)***

Derived CD113 :	09
Derived CB2010 :	530530602001092
MYRTK Universe :	NNN
NPDES IDs :	WAR008709
CWA Permit Types :	Minor
CWA Compliance Tracking :	Off
CWA NAICS :	337110
CWA SICS :	2434
CWA Inspection Count :	2
CWA Last Inspection Days :	479
CWA Informal Count :	1
CWA Formal Action Count :	N/R
CWA Last Formal Action Date :	N/R
CWA Penalties :	N/R
CWA Last Penalty Date :	N/R
CWA Last Penalty Amount :	N/R
CWA Quarters IN NC :	1
CWA Current Compliance Status :	Unknown
CWA Current SNC Flag :	N
CWA 13 Quarters Compliance Status :	UUUUUUUVUUUU_
CWA 13 Quarters Effluent Exceedances:	N/R
CWA Three-Year QNCR Codes :	N/R
DFR URL :	Click here for hyperlink provided by the agency.
Facility SIC :	2434
Facility NAICS :	337110 - Wood Kitchen Cabinet and Countertop Manufacturing, 321918 - Other Millwork (including Flooring), 337129 - Wood Television, Radio, and Sewing Machine Cabinet Manufacturing
Facility Last Inspection EPA Date :	2004-04-15
Facility Last Inspection State Date :	2014-09-18
Facility Last Formal Act EPA Date :	1995-09-20
Facility Last Formal Act State Date :	2008-01-09
Facility Last Informal Act EPA Date :	N/R
Facility Last Informal Act State Date:	2015-09-16
Facility Federal Agency :	N/R
TRI Reporter :	N/R
Facility Imp Water Flag :	N/R
Current SNC Flag :	N
Indian County Flag :	N
Federal Flag :	N
US Mexico Border Flag :	N/R
Chesapeak Bay Flag :	N/R
AIR Flag :	Y
NPDES Flag :	Y
SDWIS Flag :	N
RCRA Flag :	Y
TRI Flag :	N
GHG Flag :	N
Major Flag :	N/R
Active Flag :	Y
NAA Flag :	Y
Latitude :	47.24608
Longitude :	-122.4291

Map Id: BA106
Direction: S
Distance: 0.266 mi., 1407 ft.
Elevation: 13 ft.
Relative: Lower

Site Name : TACOMA FIXTURE CO INC | TACOMA FIXTURE INC | VALLEY LINE CABINETS 1815 E D ST | 1815 EAST D STREET TACOMA, WA

Database(s) : [AFS, ALL SITES - WA, BRS, ECHO, FRS, HIST AFS 2, ICIS, INACTIVE PCS, PCS ENF, PCS FACILITY, RCRA_NONGEN] ***(cont.)***

Envirosite ID: 52365465
EPA ID: N/R

ECHO ***(cont.)***

Last Date in Agency List :	2016-01-19
Facility Name :	TACOMA FIXTURES
Facility Address :	1815 E D ST, TACOMA, WA 98421
County :	PIERCE
Last Inspection Date :	2018-08-20
Registry ID :	110000774387
FIPS Code :	53053
EPA Region :	10
Inspection Count :	7
Last Inspection Days :	251
Informal Count :	1
Last Informal Action Date :	2015-09-16
Formal Action Count :	0
Last Formal Action Date :	2008-01-09
Total Penalties :	0
Penalty Count :	N/R
Last Penalty Date :	2008-01-09
Last Penalty Amount :	1000
QTRS IN NC :	8
Programs IN SNC :	0
Current Compliance Status :	Violation Identified
Three-Year Compliance Status :	VUVVUV__VVVV
Collection Method :	ADDRESS MATCHING-HOUSE NUMBER
Reference Point :	CENTER OF A FACILITY OR STATION
Accuracy Meters :	99999999
Derived Tribes :	Puyallup Tribe of the Puyallup Reservation - .5 mile(s), Puyallup Tribe of the Puyallup Reservation - .7 mile(s), Muckleshoot Indian Tribe - 10.8 mile(s), Muckleshoot Indian Tribe - 13.7 mile(s), Nisqually Indian Tribe - 17.3 mile(s), Squaxin Island Tribe of the Squaxin Island Reservation - 22.1 mile(s), Squaxin Island Tribe of the Squaxin Island Reservation - 23.9 mile(s)
Derived HUC :	17110019
Derived WBD :	171100190301
Derived STCTY FIPS :	53053
Derived Zip :	98421
Derived CD113 :	09
Derived CB2010 :	530530602001104
MYRTK Universe :	NNN
NPDES IDs :	WAR008709
CWA Permit Types :	Minor
CWA Compliance Tracking :	On
CWA NAICS :	337110
CWA SICS :	2434
CWA Inspection Count :	3
CWA Last Inspection Days :	839
CWA Informal Count :	N/R
CWA Formal Action Count :	N/R
CWA Last Formal Action Date :	N/R

Map Id: BA106
Direction: S
Distance: 0.266 mi., 1407 ft.
Elevation: 13 ft.
Relative: Lower

Site Name : TACOMA FIXTURE CO INC | TACOMA FIXTURE INC | VALLEY LINE CABINETS 1815 E D ST | 1815 EAST D STREET TACOMA, WA

Database(s) : [AFS, ALL SITES - WA, BRS, ECHO, FRS, HIST AFS 2, ICIS, INACTIVE PCS, PCS ENF, PCS FACILITY, RCRA_NONGEN] ***(cont.)***

Envirosite ID: 52365465
EPA ID: N/R

ECHO ***(cont.)***

CWA Penalties :	N/R
CWA Last Penalty Date :	N/R
CWA Last Penalty Amount :	N/R
CWA Quarters IN NC :	8
CWA Current Compliance Status :	Violation Identified
CWA Current SNC Flag :	N
CWA 13 Quarters Compliance Status :	UVUVVUV__VVVV
CWA 13 Quarters Effluent Exceedances:	3
CWA Three-Year QNCR Codes :	N/R
DFR URL :	Click here for hyperlink provided by the agency.
Facility SIC :	2434
Facility NAICS :	337110 - Wood Kitchen Cabinet and Countertop Manufacturing, 321918 - Other Millwork (including Flooring), 337129 - Wood Television, Radio, and Sewing Machine Cabinet Manufacturing
Facility Last Inspection EPA Date :	2004-04-15
Facility Last Inspection State Date :	2018-08-20
Facility Last Formal Act EPA Date :	1995-12-14
Facility Last Formal Act State Date :	2008-01-09
Facility Last Informal Act EPA Date :	N/R
Facility Last Informal Act State Date:	2015-09-16
Facility Federal Agency :	N/R
TRI Reporter :	N/R
Facility Imp Water Flag :	N/R
Current SNC Flag :	N
Indian County Flag :	N
Federal Flag :	N/R
US Mexico Border Flag :	N/R
Chesapeak Bay Flag :	N/R
AIR Flag :	Y
NPDES Flag :	Y
SDWIS Flag :	N
RCRA Flag :	Y
TRI Flag :	N
GHG Flag :	N
Major Flag :	N/R
Active Flag :	Y
NAA Flag :	Y
Latitude :	47.24606
Longitude :	-122.43061
Last Date in Agency List :	2019-05-06
Facility Name :	VALLEY LINE CABINETS
Facility Address :	1815 E D ST, TACOMA, WA 98421
County :	PIERCE
Last Inspection Date :	2022-07-19
Registry ID :	110000774387
FIPS Code :	53053
EPA Region :	10
Inspection Count :	10

Map Id: BA106
Direction: S
Distance: 0.266 mi., 1407 ft.
Elevation: 13 ft.
Relative: Lower

Site Name : TACOMA FIXTURE CO INC | TACOMA FIXTURE INC | VALLEY LINE CABINETS 1815 E D ST | 1815 EAST D STREET TACOMA, WA

Database(s) : [AFS, ALL SITES - WA, BRS, ECHO, FRS, HIST AFS 2, ICIS, INACTIVE PCS, PCS ENF, PCS FACILITY, RCRA_NONGEN] ***(cont.)***

Envirosite ID: 52365465
EPA ID: N/R

ECHO ***(cont.)***

Last Inspection Days :	138
Informal Count :	0
Last Informal Action Date :	2015-09-16
Formal Action Count :	0
Last Formal Action Date :	2008-01-09
Total Penalties :	0
Penalty Count :	N/R
Last Penalty Date :	2008-01-09
Last Penalty Amount :	1000
QTRS IN NC :	12
Programs IN SNC :	0
Current Compliance Status :	Violation Identified
Three-Year Compliance Status :	VVVVVVVVVVVV
Collection Method :	INTERPOLATION-PHOTO
Reference Point :	FACILITY CENTROID
Accuracy Meters :	176
Derived Tribes :	Puyallup Tribe of the Puyallup Reservation - .5 mile(s), Puyallup Tribe of the Puyallup Reservation - .6 mile(s), Muckleshoot Indian Tribe - 10.7 mile(s), Muckleshoot Indian Tribe - 13.6 mile(s), Nisqually Indian Tribe - 17.3 mile(s), Squaxin Island Tribe of the Squaxin Island Reservation - 22.2 mile(s), Squaxin Island Tribe of the Squaxin Island Reservation - 24 mile(s)
Derived HUC :	17110019
Derived WBD :	171100190301
Derived STCTY FIPS :	53053
Derived Zip :	98421
Derived CD113 :	09
Derived CB2010 :	530530602001092
MYRTK Universe :	NNN
NPDES IDs :	WAR008709
CWA Permit Types :	Minor
CWA Compliance Tracking :	On
CWA NAICS :	337110
CWA SICS :	2434
CWA Inspection Count :	2
CWA Last Inspection Days :	137
CWA Informal Count :	N/R
CWA Formal Action Count :	N/R
CWA Last Formal Action Date :	N/R
CWA Penalties :	N/R
CWA Last Penalty Date :	N/R
CWA Last Penalty Amount :	N/R
CWA Quarters IN NC :	12
CWA Current Compliance Status :	Violation Identified
CWA Current SNC Flag :	N
CWA 13 Quarters Compliance Status :	VVVVVVVVVVVVV
CWA 13 Quarters Effluent Exceedances:	4
CWA Three-Year QNCR Codes :	N/R
DFR URL :	Click here for hyperlink provided by the agency.
Facility SIC :	2434

Map Id: BA106
Direction: S
Distance: 0.266 mi., 1407 ft.
Elevation: 13 ft.
Relative: Lower

Site Name : TACOMA FIXTURE CO INC | TACOMA FIXTURE INC | VALLEY LINE CABINETS 1815 E D ST | 1815 EAST D STREET TACOMA, WA

Database(s) : [AFS, ALL SITES - WA, BRS, ECHO, FRS, HIST AFS 2, ICIS, INACTIVE PCS, PCS ENF, PCS FACILITY, RCRA_NONGEN] ***(cont.)***

Envirosite ID: 52365465
EPA ID: N/R

ECHO ***(cont.)***

Facility NAICS :	337110 - Wood Kitchen Cabinet and Countertop Manufacturing, 321918 - Other Millwork (including Flooring), 337129 - Wood Television, Radio, and Sewing Machine Cabinet Manufacturing
Facility Last Inspection EPA Date :	N/R
Facility Last Inspection State Date :	2022-07-19
Facility Last Formal Act EPA Date :	1995-12-14
Facility Last Formal Act State Date :	2008-01-09
Facility Last Informal Act EPA Date :	N/R
Facility Last Informal Act State Date:	2015-09-16
Facility Federal Agency :	N/R
TRI Reporter :	N/R
Facility Imp Water Flag :	Y
Current SNC Flag :	N
Indian County Flag :	N
Federal Flag :	N/R
US Mexico Border Flag :	N/R
Chesapeak Bay Flag :	N/R
AIR Flag :	Y
NPDES Flag :	Y
SDWIS Flag :	N
RCRA Flag :	Y
TRI Flag :	N
GHG Flag :	N
Major Flag :	N/R
Active Flag :	Y
NAA Flag :	N
Latitude :	47.246177
Longitude :	-122.429194
Last Date in Agency List :	2023-01-16

FRS

Facility Name :	TACOMA FIXTURE INC
Facility Address :	1815 E D ST, TACOMA, WA 98421
County :	PIERCE

Site Details

Registry ID :	110070733476
FRS Facility URL :	Click here for hyperlink provided by the agency.
Last Date in Agency List :	2023-02-13

Source Description

Map Id: BA106
Direction: S
Distance: 0.266 mi., 1407 ft.
Elevation: 13 ft.
Relative: Lower

Site Name : TACOMA FIXTURE CO INC | TACOMA FIXTURE INC | VALLEY LINE CABINETS 1815 E D ST | 1815 EAST D STREET TACOMA, WA

Database(s) : [AFS, ALL SITES - WA, BRS, ECHO, FRS, HIST AFS 2, ICIS, INACTIVE PCS, PCS ENF, PCS FACILITY, RCRA_NONGEN] ***(cont.)***

Envirosite ID: 52365465
EPA ID: N/R

FRS ***(cont.)***

Source Description :

All generators and treatment, storage, and disposal (TSD) facilities who handle hazardous waste are required to report to the EPA Administrator at least once every two years. The data collected is used to create the National Biennial Resource Conservation and Recovery Act (RCRA) Hazardous Waste Report. This data is processed within the RCRA Information (RCRAInfo) database.

FRS Environmental Interest

Source and System ID :	RCRAINFO - WAD099045353
Facility Name :	TACOMA FIXTURES
Facility Address :	1815 E D ST, TACOMA, WA 98421
County :	PIERCE

Site Details

Registry ID :	110000774387
FRS Facility URL :	Click here for hyperlink provided by the agency.
Last Date in Agency List :	2019-04-11

Source Description

Source Description :	AIR contains compliance and permit data for stationary sources of air pollution regulated by the EPA, State, and Local air pollution agencies. AFS contains compliance and permit data for stationary sources of air pollution regulated by the EPA, State, and Local air pollution agencies. All generators and treatment, storage, and disposal (TSD) facilities who handle hazardous waste are required to report to the EPA Administrator at least once every two years. The data collected is used to create the National Biennial Resource Conservation and Recovery Act (RCRA) Hazardous Waste Report. This data is processed within the RCRA Information (RCRAInfo) database.
Source Description :	ICIS provides a database that, when complete, will contain enforcement and compliance information across most of EPA's programs. The vision for ICIS is to replace EPA's independent databases that contain enforcement data with a single repository for that information. Currently, ICIS contains all Federal Administrative and Judicial enforcement actions and a subset of the Permit Compliance System (PCS), which supports the National Pollutant Discharge Elimination System (NPDES). This information is maintained in ICIS by EPA in the Regional offices and at Headquarters. A future release of ICIS will completely replace PCS and will integrate that information with Federal actions already in the system. ICIS also has the capability to track other activities that support compliance and enforcement programs, including incident tracking, compliance assistance, and compliance monitoring. NCDB supports implementation of the Federal Insecticide, Fungicide, and Rodenticide Act (FIFRA) and the Toxic Substances Control Act (TSCA). The system tracks inspections in regions and states with cooperative agreements, enforcement actions, and settlements.

Map Id: BA106
Direction: S
Distance: 0.266 mi., 1407 ft.
Elevation: 13 ft.
Relative: Lower

Site Name : TACOMA FIXTURE CO INC | TACOMA FIXTURE INC | VALLEY LINE CABINETS 1815 E D ST | 1815 EAST D STREET TACOMA, WA

Database(s) : [AFS, ALL SITES - WA, BRS, ECHO, FRS, HIST AFS 2, ICIS, INACTIVE PCS, PCS ENF, PCS FACILITY, RCRA_NONGEN] ***(cont.)***

Envirosite ID: 52365465
EPA ID: N/R

FRS ***(cont.)***

Source Description :

The NPDES module of the Compliance Information System (ICIS) tracks surface water permits issued under the Clean Water Act. Under NPDES, all facilities that discharge pollutants from any point source into waters of the United States are required to obtain a permit. The permit will likely contain limits on what can be discharged, impose monitoring and reporting requirements, and include other provisions to ensure that the discharge does not adversely affect water quality.
OSHA-OIS
RCRAInfo is EPA's comprehensive information system that supports the Resource Conservation and Recovery Act (RCRA) of 1976 and the Hazardous and Solid Waste Amendments (HSWA) of 1984 through the tracking of events and activities related to facilities that generate, transport, and treat, store, or dispose of hazardous waste. RCRAInfo allows RCRA program staff to track the notification, permit, compliance, and corrective action activities required under RCRA. RCRAInfo also supports generation of the National Hazardous Waste Biennial Report. All generators and treatment, storage, and disposal facilities who handle hazardous waste are required to report to the EPA Administrator at least once every two years to support creation of the Biennial Report.
TRIS is a publicly available EPA database reported annually by certain covered industry groups, as well as federal facilities. It contains information about more than 650 toxic chemicals that are being used, manufactured, treated, transported, or released into the environment, and includes information about waste management and pollution prevention activities.
The WA-FSIS provides a means to query and display data maintained by the Washington Department of Ecology. This system contains key information for each facility/site that is currently, or has been, of interest to the Air Quality, Dam Safety, Hazardous Waste, Toxics Cleanup, and Water Quality Programs.

FRS Environmental Interest
Source and System ID :

AIRS/AFS - 5305300170
ICIS - 9048
ICIS - WAPSC0005305300170
ICIS - WAR008709
NCDB - D10#1095-0098-EPCRA
NCDB - I10#19941214AX001 1
NCDB - I10#20040415EX202 1
OSHA-OIS - 316580133
OSHA-OIS - 316958115
RCRAINFO - WAD099045353
TRIS - 98421TCMFX1815E
WA-FSIS - 6212892

Facility Name : VALLEY LINE CABINETS
Facility Address : 1815 E D ST, TACOMA, WA 98421
County : PIERCE

Map Id: BA106
Direction: S
Distance: 0.266 mi., 1407 ft.
Elevation: 13 ft.
Relative: Lower

Site Name : TACOMA FIXTURE CO INC | TACOMA FIXTURE INC | VALLEY LINE CABINETS 1815 E D ST | 1815 EAST D STREET TACOMA, WA

Database(s) : [AFS, ALL SITES - WA, BRS, ECHO, FRS, HIST AFS 2, ICIS, INACTIVE PCS, PCS ENF, PCS FACILITY, RCRA_NONGEN] ***(cont.)***

Envirosite ID: 52365465
EPA ID: N/R

FRS ***(cont.)***

Site Details

Registry ID :	110000774387
FRS Facility URL :	Click here for hyperlink provided by the agency.
Last Date in Agency List :	2023-02-13

Source Description

Source Description :	AIR contains compliance and permit data for stationary sources of air pollution regulated by the EPA, State, and Local air pollution agencies. AFS contains compliance and permit data for stationary sources of air pollution regulated by the EPA, State, and Local air pollution agencies.
Source Description :	ICIS provides a database that, when complete, will contain enforcement and compliance information across most of EPA's programs. The vision for ICIS is to replace EPA's independent databases that contain enforcement data with a single repository for that information. Currently, ICIS contains all Federal Administrative and Judicial enforcement actions and a subset of the Permit Compliance System (PCS), which supports the National Pollutant Discharge Elimination System (NPDES). This information is maintained in ICIS by EPA in the Regional offices and at Headquarters. A future release of ICIS will completely replace PCS and will integrate that information with Federal actions already in the system. ICIS also has the capability to track other activities that support compliance and enforcement programs, including incident tracking, compliance assistance, and compliance monitoring. NCDB supports implementation of the Federal Insecticide, Fungicide, and Rodenticide Act (FIFRA) and the Toxic Substances Control Act (TSCA). The system tracks inspections in regions and states with cooperative agreements, enforcement actions, and settlements. The NPDES module of the Compliance Information System (ICIS) tracks surface water permits issued under the Clean Water Act. Under NPDES, all facilities that discharge pollutants from any point source into waters of the United States are required to obtain a permit. The permit will likely contain limits on what can be discharged, impose monitoring and reporting requirements, and include other provisions to ensure that the discharge does not adversely affect water quality. OSHA-OIS
Source Description :	RCRAInfo is EPA’s comprehensive information system that supports the Resource Conservation and Recovery Act (RCRA) of 1976 and the Hazardous and Solid Waste Amendments (HSWA) of 1984 through the tracking of events and activities related to facilities that generate, transport, and treat, store, or dispose of hazardous waste. RCRAInfo allows RCRA program staff to track the notification, permit, compliance, and corrective action activities required under RCRA. RCRAInfo also supports generation of the National Hazardous Waste Biennial Report. All generators and treatment, storage, and disposal facilities who handle hazardous waste are required to report to the EPA Administrator at least once every two years to support creation of the Biennial Report. TRIS is a publicly available EPA database reported annually by certain covered industry groups, as well as federal facilities. It contains information about more than 650 toxic chemicals that are being used, manufactured, treated, transported, or released into the environment, and includes information about waste management and pollution prevention activities.

Map Id: BA106
Direction: S
Distance: 0.266 mi., 1407 ft.
Elevation: 13 ft.
Relative: Lower

Site Name : TACOMA FIXTURE CO INC | TACOMA FIXTURE INC | VALLEY LINE CABINETS
1815 E D ST | 1815 EAST D STREET
TACOMA, WA

Database(s) : [AFS, ALL SITES - WA, BRS, ECHO, FRS, HIST AFS 2, ICIS, INACTIVE PCS, PCS ENF, PCS FACILITY, RCRA_NONGEN] ***(cont.)***

Envirosite ID: 52365465
EPA ID: N/R

FRS ***(cont.)***

The WA-FSIS provides a means to query and display data maintained by the Washington Department of Ecology. This system contains key information for each facility/site that is currently, or has been, of interest to the Air Quality, Dam Safety, Hazardous Waste, Toxics Cleanup, and Water Quality Programs.

FRS Environmental Interest

Source and System ID :	AIRS/AFS - 5305300170 ICIS - 9048 ICIS - WAPSC0005305300170 ICIS - WAR008709 NCDB - D10#1095-0098-EPCRA NCDB - I10#19941214AX001 1 NCDB - I10#20040415EX202 1 OSHA-OIS - 316580133 OSHA-OIS - 316958115 RCRAINFO - WAD099045353 TRIS - 98421TCMFX1815E WA-FSIS - 6212892

HIST AFS 2

Facility Name :	TACOMA FIXTURE CO INC
Facility Address :	1815 E D ST, TACOMA, WA 98421
County :	PIERCE

Site Details

PEPA :	110000774387
Region :	10
STTE :	53
County Code :	053
PCDS :	00170
DB Number :	N/R
AQCR :	229
SIC Code :	2431
NIC Code :	321918
DCS :	3
DCL :	SM
Government :	0
CMSC :	S
HP1F :	N/R
Last Date in Agency List :	2015-01-14

Air Program Pollutant Data

Region :	10
STTE :	53
County Code :	053
PCDS :	00170

Map Id: BA106
Direction: S
Distance: 0.266 mi., 1407 ft.
Elevation: 13 ft.
Relative: Lower

Site Name : TACOMA FIXTURE CO INC | TACOMA FIXTURE INC | VALLEY LINE CABINETS 1815 E D ST | 1815 EAST D STREET TACOMA, WA

Database(s) : [AFS, ALL SITES - WA, BRS, ECHO, FRS, HIST AFS 2, ICIS, INACTIVE PCS, PCS ENF, PCS FACILITY, RCRA_NONGEN] ***(cont.)***

Envirosite ID: 52365465
EPA ID: N/R

HIST AFS 2 ***(cont.)***

APC :	0
PLAP :	VOC
DCAP :	9
DCLP :	SM
DATT :	A
Region :	10
STTE :	53
County Code :	053
PCDS :	00170
APC :	0
PLAP :	THAP
DCAP :	9
DCLP :	SM
DATT :	A
Region :	10
STTE :	53
County Code :	053
PCDS :	00170
APC :	V
PLAP :	VOC
DCAP :	9
DCLP :	B
DATT :	A
Region :	10
STTE :	53
County Code :	053
PCDS :	00170
APC :	F
PLAP :	THAP
DCAP :	3
DCLP :	SM
DATT :	A
Region :	10
STTE :	53
County Code :	053
PCDS :	00170
APC :	0
PLAP :	N/R
DCAP :	9
DCLP :	SM
DATT :	A
Region :	10
STTE :	53
County Code :	053

Map Id: BA106
Direction: S
Distance: 0.266 mi., 1407 ft.
Elevation: 13 ft.
Relative: Lower

Site Name : TACOMA FIXTURE CO INC | TACOMA FIXTURE INC | VALLEY LINE CABINETS 1815 E D ST | 1815 EAST D STREET TACOMA, WA

Database(s) : [AFS, ALL SITES - WA, BRS, ECHO, FRS, HIST AFS 2, ICIS, INACTIVE PCS, PCS ENF, PCS FACILITY, RCRA_NONGEN] ***(cont.)***

Envirosite ID: 52365465
EPA ID: N/R

HIST AFS 2 ***(cont.)***

PCDS :	00170
APC :	F
PLAP :	VOC
DCAP :	3
DCLP :	SM
DATT :	A

Region :	10
STTE :	53
County Code :	053
PCDS :	00170
APC :	0
PLAP :	OT
DCAP :	9
DCLP :	SM
DATT :	A

Region :	10
STTE :	53
County Code :	053
PCDS :	00170
APC :	0
PLAP :	PT
DCAP :	9
DCLP :	SM
DATT :	A

Class A Sources - Actions 4

Details for this site have been truncated due to the large number of available details for this site within this dataset. For the complete details for this site, contact your Envirosite account representative for a complimentary site report containing all of the details available.

Region :	10
STTE :	53
County Code :	053
PCDS :	00170
APC :	F
ANTI :	PS
DTA :	130423
PAM :	N/R

Region :	10
STTE :	53
County Code :	053
PCDS :	00170
APC :	F
ANTI :	PS
DTA :	140410

Map Id: BA106
Direction: S
Distance: 0.266 mi., 1407 ft.
Elevation: 13 ft.
Relative: Lower

Site Name : TACOMA FIXTURE CO INC | TACOMA FIXTURE INC | VALLEY LINE CABINETS 1815 E D ST | 1815 EAST D STREET TACOMA, WA

Database(s) : [AFS, ALL SITES - WA, BRS, ECHO, FRS, HIST AFS 2, ICIS, INACTIVE PCS, PCS ENF, PCS FACILITY, RCRA_NONGEN] ***(cont.)***

Envirosite ID: 52365465
EPA ID: N/R

HIST AFS 2 ***(cont.)***

PAM :	N/R

Region :	10
STTE :	53
County Code :	053
PCDS :	00170
APC :	0
ANTI :	7C
DTA :	980203
PAM :	000000000

Region :	10
STTE :	53
County Code :	053
PCDS :	00170
APC :	0
ANTI :	PS
DTA :	090731
PAM :	N/R

Region :	10
STTE :	53
County Code :	053
PCDS :	00170
APC :	0
ANTI :	FS
DTA :	090731
PAM :	N/R

Region :	10
STTE :	53
County Code :	053
PCDS :	00170
APC :	F
ANTI :	PS
DTA :	120606
PAM :	N/R

Region :	10
STTE :	53
County Code :	053
PCDS :	00170
APC :	0
ANTI :	PS
DTA :	070828
PAM :	N/R

Map Id: BA106
Direction: S
Distance: 0.266 mi., 1407 ft.
Elevation: 13 ft.
Relative: Lower

Site Name : TACOMA FIXTURE CO INC | TACOMA FIXTURE INC | VALLEY LINE CABINETS 1815 E D ST | 1815 EAST D STREET TACOMA, WA

Database(s) : [AFS, ALL SITES - WA, BRS, ECHO, FRS, HIST AFS 2, ICIS, INACTIVE PCS, PCS ENF, PCS FACILITY, RCRA_NONGEN] ***(cont.)***

Envirosite ID: 52365465
EPA ID: N/R

HIST AFS 2 ***(cont.)***

Region :	10
STTE :	53
County Code :	053
PCDS :	00170
APC :	0
ANTI :	PS
DTA :	080703
PAM :	N/R

Region :	10
STTE :	53
County Code :	053
PCDS :	00170
APC :	0
ANTI :	FS
DTA :	040930
PAM :	N/R

Region :	10
STTE :	53
County Code :	053
PCDS :	00170
APC :	0
ANTI :	FS
DTA :	050110
PAM :	N/R

Historical Quarterly 4

Region :	10
STTE :	53
County Code :	053
PCDS :	00170
SCH :	3
HDT :	1302
APH :	F

Region :	10
STTE :	53
County Code :	053
PCDS :	00170
SCH :	3
HDT :	1403
APH :	F

Region :	10
STTE :	53
County Code :	053
PCDS :	00170

Map Id: BA106
Direction: S
Distance: 0.266 mi., 1407 ft.
Elevation: 13 ft.
Relative: Lower

Site Name : TACOMA FIXTURE CO INC | TACOMA FIXTURE INC | VALLEY LINE CABINETS
1815 E D ST | 1815 EAST D STREET
TACOMA, WA

Database(s) : [AFS, ALL SITES - WA, BRS, ECHO, FRS, HIST AFS 2, ICIS, INACTIVE PCS, PCS ENF, PCS FACILITY, RCRA_NONGEN] ***(cont.)***

Envirosite ID: 52365465
EPA ID: N/R

HIST AFS 2 ***(cont.)***

SCH :	9
HDT :	1204
APH :	V
Region :	10
STTE :	53
County Code :	053
PCDS :	00170
SCH :	9
HDT :	1303
APH :	0
Region :	10
STTE :	53
County Code :	053
PCDS :	00170
SCH :	9
HDT :	1301
APH :	V
Region :	10
STTE :	53
County Code :	053
PCDS :	00170
SCH :	3
HDT :	1204
APH :	F
Region :	10
STTE :	53
County Code :	053
PCDS :	00170
SCH :	9
HDT :	1302
APH :	V
Region :	10
STTE :	53
County Code :	053
PCDS :	00170
SCH :	9
HDT :	1401
APH :	V
Region :	10
STTE :	53
County Code :	053
PCDS :	00170

Map Id: BA106
Direction: S
Distance: 0.266 mi., 1407 ft.
Elevation: 13 ft.
Relative: Lower

Site Name : TACOMA FIXTURE CO INC | TACOMA FIXTURE INC | VALLEY LINE CABINETS 1815 E D ST | 1815 EAST D STREET TACOMA, WA

Database(s) : [AFS, ALL SITES - WA, BRS, ECHO, FRS, HIST AFS 2, ICIS, INACTIVE PCS, PCS ENF, PCS FACILITY, RCRA_NONGEN] ***(cont.)***

Envirosite ID: 52365465
EPA ID: N/R

HIST AFS 2 ***(cont.)***

SCH :	9
HDT :	1202
APH :	V
Region :	10
STTE :	53
County Code :	053
PCDS :	00170
SCH :	3
HDT :	1202
APH :	F

ICIS

Facility Name :	TACOMA FIXTURE CO INC
Facility Address :	1815 E D ST, TACOMA, WA 98421

Site Details

NPDES ID :	WAR008709
ICIS Facility Interest ID :	3400002253
Facility UIN :	110000774387
Facility Type Code :	Privately Owned Facility
Impaired Waters :	303(D) Listed
Latitude :	47.2460785
Longitude :	-122.429092
Last Date in Agency List :	2022-12-28

INACTIVE PCS

Issue Date :	2019-11-20
Original Issue Date :	2009-10-21
Effective Date :	2020-01-02
Expiration Date :	2024-12-31
Retirement Date :	N/R
Termination Date :	N/R
Issuing Agency :	State
Agency Type :	State
Activity ID :	3602937007
External Permit Number :	WAR008709
Facility Type Indicator :	NON-POTW
Permit Type :	General Permit Covered Facility-NPDES)
Major Minor Status :	N
Permit Status :	Effective
Total Design Flow Number :	N/R
Actual Average Flow Number :	N/R
State Water Body :	N/R
State Water Body Name :	N/R
Permit Name :	Tacoma Fixture Co Inc
Permit Comp Status :	N/R
RNC Tracking :	Y
Master External Permit Number :	WAR125726

Map Id: BA106
Direction: S
Distance: 0.266 mi., 1407 ft.
Elevation: 13 ft.
Relative: Lower

Site Name : TACOMA FIXTURE CO INC | TACOMA FIXTURE INC | VALLEY LINE CABINETS
1815 E D ST | 1815 EAST D STREET
TACOMA, WA

Database(s) : [AFS, ALL SITES - WA, BRS, ECHO, FRS, HIST AFS 2, ICIS, INACTIVE PCS, PCS ENF, PCS FACILITY, RCRA_NONGEN] ***(cont.)***

Envirosite ID: 52365465
EPA ID: N/R

INACTIVE PCS ***(cont.)***

TMDL Interface :	N/R
EDMR Authorization :	N
Pretreatment Indicator :	N/R
Last Date in Agency List :	2022-09-23

Issue Date :	2014-12-03
Original Issue Date :	2009-10-21
Effective Date :	2015-01-01
Expiration Date :	2019-12-31
Retirement Date :	2020-01-01
Termination Date :	N/R
Issuing Agency :	State
Agency Type :	State
Activity ID :	3600223348
External Permit Number :	WAR008709
Facility Type Indicator :	NON-POTW
Permit Type :	General Permit Covered Facility-NPDES)
Major Minor Status :	N
Permit Status :	Administratively Continued
Total Design Flow Number :	N/R
Actual Average Flow Number :	N/R
State Water Body :	N/R
State Water Body Name :	N/R
Permit Name :	Tacoma Fixture Co Inc
Permit Comp Status :	N/R
RNC Tracking :	Y
Master External Permit Number :	WAR125726
TMDL Interface :	N/R
EDMR Authorization :	N
Pretreatment Indicator :	N/R
Last Date in Agency List :	2022-09-23

Issue Date :	2009-10-21
Original Issue Date :	2009-10-21
Effective Date :	2010-01-01
Expiration Date :	2014-12-31
Retirement Date :	2014-12-31
Termination Date :	N/R
Issuing Agency :	State
Agency Type :	State
Activity ID :	3400002021
External Permit Number :	WAR008709
Facility Type Indicator :	NON-POTW
Permit Type :	General Permit Covered Facility-NPDES)
Major Minor Status :	N
Permit Status :	Administratively Continued
Total Design Flow Number :	N/R
Actual Average Flow Number :	N/R
State Water Body :	N/R
State Water Body Name :	N/R
Permit Name :	TACOMA FIXTURE CO INC
Permit Comp Status :	Y

Map Id: BA106
Direction: S
Distance: 0.266 mi., 1407 ft.
Elevation: 13 ft.
Relative: Lower

Site Name : TACOMA FIXTURE CO INC | TACOMA FIXTURE INC | VALLEY LINE CABINETS 1815 E D ST | 1815 EAST D STREET TACOMA, WA

Database(s) : [AFS, ALL SITES - WA, BRS, ECHO, FRS, HIST AFS 2, ICIS, INACTIVE PCS, PCS ENF, PCS FACILITY, RCRA_NONGEN] ***(cont.)***

Envirosite ID: 52365465
EPA ID: N/R

INACTIVE PCS ***(cont.)***

RNC Tracking :	Y
Master External Permit Number :	WAR125726
TMDL Interface :	N/R
EDMR Authorization :	N
Pretreatment Indicator :	N/R
Last Date in Agency List :	2022-09-23

PCS ENF

Site Details

NPDES ID :	WAR008709
Last Date in Agency List :	2022-12-28

Formal Enforcement Actions

Settlement Entered Date :	N/R
ENF Identifier :	N/R
Activity ID :	N/R
Activity Type :	N/R
ENF Type :	N/R
Agency :	N/R
Fed Penalty Assessed Amount :	N/R
State Local Penalty Amount :	N/R

Informal Enforcement Actions

Achieved Date :	2011-05-09
Registry ID :	110000774387
ENF Identifier :	WA-120739
Activity ID :	3400006813
Activity Type :	Administrative - Informal
ENF Type :	Letter of Violation/ Warning Letter
Agency :	State

PCS FACILITY

Issue Date :	2019-11-20
Original Issue Date :	2009-10-21
Effective Date :	2020-01-02
Expiration Date :	2024-12-31
Retirement Date :	N/R
Termination Date :	N/R
Issuing Agency :	State
Agency Type :	State
Activity ID :	3602937007
External Permit Number :	N/R
Facility Type Indicator :	NON-POTW
Permit Type :	General Permit Covered Facility-NPDES)
Major Minor Status :	N
Permit Status :	Effective
Total Design Flow Number :	N/R
Actual Average Flow Number :	N/R

Map Id: BA106
Direction: S
Distance: 0.266 mi., 1407 ft.
Elevation: 13 ft.
Relative: Lower

Site Name : TACOMA FIXTURE CO INC | TACOMA FIXTURE INC | VALLEY LINE CABINETS 1815 E D ST | 1815 EAST D STREET TACOMA, WA

Database(s) : [AFS, ALL SITES - WA, BRS, ECHO, FRS, HIST AFS 2, ICIS, INACTIVE PCS, PCS ENF, PCS FACILITY, RCRA_NONGEN] ***(cont.)***

Envirosite ID: 52365465
EPA ID: N/R

PCS FACILITY ***(cont.)***

State Water Body :	N/R
State Water Body Name :	N/R
Permit Name :	Tacoma Fixture Co Inc
Permit Comp Status :	N/R
RNC Tracking :	Y
Master External Permit Number :	WAR125726
TMDL Interface :	N/R
EDMR Authorization :	N
Pretreatment Indicator :	N/R
Last Date in Agency List :	2022-12-28

Issue Date :	2014-12-03
Original Issue Date :	2009-10-21
Effective Date :	2015-01-01
Expiration Date :	2019-12-31
Retirement Date :	2020-01-01
Termination Date :	N/R
Issuing Agency :	State
Agency Type :	State
Activity ID :	3600223348
External Permit Number :	N/R
Facility Type Indicator :	NON-POTW
Permit Type :	General Permit Covered Facility-NPDES)
Major Minor Status :	N
Permit Status :	Administratively Continued
Total Design Flow Number :	N/R
Actual Average Flow Number :	N/R
State Water Body :	N/R
State Water Body Name :	N/R
Permit Name :	Tacoma Fixture Co Inc
Permit Comp Status :	N/R
RNC Tracking :	Y
Master External Permit Number :	WAR125726
TMDL Interface :	N/R
EDMR Authorization :	N
Pretreatment Indicator :	N/R
Last Date in Agency List :	2022-12-28

Issue Date :	2009-10-21
Original Issue Date :	2009-10-21
Effective Date :	2010-01-01
Expiration Date :	2014-12-31
Retirement Date :	2014-12-31
Termination Date :	N/R
Issuing Agency :	State
Agency Type :	State
Activity ID :	3400002021
External Permit Number :	N/R
Facility Type Indicator :	NON-POTW
Permit Type :	General Permit Covered Facility-NPDES)
Major Minor Status :	N
Permit Status :	Administratively Continued

Map Id: BA106
Direction: S
Distance: 0.266 mi., 1407 ft.
Elevation: 13 ft.
Relative: Lower

Site Name : TACOMA FIXTURE CO INC | TACOMA FIXTURE INC | VALLEY LINE CABINETS 1815 E D ST | 1815 EAST D STREET TACOMA, WA

Database(s) : [AFS, ALL SITES - WA, BRS, ECHO, FRS, HIST AFS 2, ICIS, INACTIVE PCS, PCS ENF, PCS FACILITY, RCRA_NONGEN] ***(cont.)***

Envirosite ID: 52365465
EPA ID: N/R

PCS FACILITY ***(cont.)***

Total Design Flow Number :	N/R
Actual Average Flow Number :	N/R
State Water Body :	N/R
State Water Body Name :	N/R
Permit Name :	TACOMA FIXTURE CO INC
Permit Comp Status :	Y
RNC Tracking :	Y
Master External Permit Number :	WAR125726
TMDL Interface :	N/R
EDMR Authorization :	N
Pretreatment Indicator :	N/R
Last Date in Agency List :	2022-12-28

RCRA_NONGEN

Facility Name :	TACOMA FIXTURE INC
Facility Address :	1815 E D ST, TACOMA, WA 98421
County :	PIERCE
Date Form Received by Agency :	2007-04-07
EPA ID :	WAD099045353
Mailing Address :	1815 E D ST, TACOMA, WA 98421
Contact :	JASON WYNIA
Contact Address :	1815 E D ST, TACOMA, WA 98421
Contact Country :	US
Contact Telephone :	253-831-6249
Contact Email :	DAD2BG@AOL.COM
EPA Region :	10
Land Type :	Private
Source Type :	Implementer
Classification :	Not a generator, verified
Description :	Not a generator, verified
Last Date in Agency List :	2023-01-23

Owner/Operator Summary

Owner/Operator Name :	HOME ELECTRIC
Owner/Operator Address :	2366 EASTLAKE AVE E #312, SEATTLE, WA 98102
Owner/Operator Country :	US
Owner/Operator Telephone :	206-324-0964
Owner/Operator Email :	N/R
Owner/Operator Fax :	N/R
Legal Status :	Private
Owner/Operator Type :	Owner
Owner/Operator Start Date :	N/R
Owner/Operator End Date :	N/R
Owner/Operator Name :	TACOMA FIXTURE INC
Owner/Operator Address :	1815 E D ST, TACOMA, WA 98421
Owner/Operator Country :	US
Owner/Operator Telephone :	253-831-6249

Map Id: BA106
Direction: S
Distance: 0.266 mi., 1407 ft.
Elevation: 13 ft.
Relative: Lower

Site Name : TACOMA FIXTURE CO INC | TACOMA FIXTURE INC | VALLEY LINE CABINETS 1815 E D ST | 1815 EAST D STREET TACOMA, WA

Database(s) : [AFS, ALL SITES - WA, BRS, ECHO, FRS, HIST AFS 2, ICIS, INACTIVE PCS, PCS ENF, PCS FACILITY, RCRA_NONGEN] ***(cont.)***

Envirosite ID: 52365465
EPA ID: N/R

RCRA_NONGEN ***(cont.)***

Owner/Operator Email :	N/R
Owner/Operator Fax :	N/R
Legal Status :	Private
Owner/Operator Type :	Operator
Owner/Operator Start Date :	N/R
Owner/Operator End Date :	N/R

Handler Activities Summary

U.S. Importer of Hazardous Waste :	N
Mixed Waste (Haz. and Radioactive) :	N
Recycler of Hazardous Waste :	N
Transporter of Hazardous Waste :	N
Treater, Storer or Disposer of HW :	N
Underground Injection Activity :	N
On-site Burner Exemption :	N
Furnace Exemption :	N
Used Oil Fuel Burner :	N
Used Oil Processor :	N
Used Oil Refiner :	N
Used Oil Fuel Marketer to Burner :	N
Used Oil Specification Marketer :	N
Used Oil Transfer Facility :	N
Used Oil Transporter :	N

Historical Generators

Details for this site have been truncated due to the large number of available details for this site within this dataset. For the complete details for this site, contact your Envirosite account representative for a complimentary site report containing all of the details available.

Date Form Received by Agency :	2007-04-06
Facility Name :	TACOMA FIXTURE INC
Classification :	Large Quantity Generator

Date Form Received by Agency :	2007-04-06
Facility Name :	TACOMA FIXTURE INC
Classification :	Not a generator, verified

Date Form Received by Agency :	2007-04-06
Facility Name :	TACOMA FIXTURE INC
Classification :	Very Small Quantity Generator

Date Form Received by Agency :	2007-04-05
Facility Name :	TACOMA FIXTURE INC
Classification :	Very Small Quantity Generator

Map Id: BA106
Direction: S
Distance: 0.266 mi., 1407 ft.
Elevation: 13 ft.
Relative: Lower

Site Name : TACOMA FIXTURE CO INC | TACOMA FIXTURE INC | VALLEY LINE CABINETS 1815 E D ST | 1815 EAST D STREET TACOMA, WA

Database(s) : [AFS, ALL SITES - WA, BRS, ECHO, FRS, HIST AFS 2, ICIS, INACTIVE PCS, PCS ENF, PCS FACILITY, RCRA_NONGEN] ***(cont.)***

Envirosite ID: 52365465
EPA ID: N/R

RCRA_NONGEN ***(cont.)***

Date Form Received by Agency :	2004-03-01
Facility Name :	TACOMA FIXTURE INC
Classification :	Large Quantity Generator
Date Form Received by Agency :	2003-12-31
Facility Name :	TACOMA FIXTURE INC
Classification :	Large Quantity Generator
Date Form Received by Agency :	2003-08-18
Facility Name :	TACOMA FIXTURE INC
Classification :	Small Quantity Generator
Date Form Received by Agency :	2003-08-18
Facility Name :	TACOMA FIXTURE INC
Classification :	Not a generator, verified
Date Form Received by Agency :	2003-03-03
Facility Name :	TACOMA FIXTURE CO INC
Classification :	Large Quantity Generator
Date Form Received by Agency :	2002-03-19
Facility Name :	TACOMA FIXTURE CO INC
Classification :	Small Quantity Generator

Notices of Violations Summary

Date of Violation :	2003-10-28
Date Achieved Compliance :	2003-12-15
Regulation Violated :	Y
Area of Violation :	Generators - General
Enforcement Action :	WRITTEN INFORMAL
Enforcement Action Date :	2003-12-05
Enf. Disposition Status :	N/R
Enf. Disp. Status Date :	N/R
Violation Lead Agency :	State
Enforcement Lead Agency :	State
Proposed Penalty Amount :	N/R
Final Penalty Amount :	N/R
Paid Penalty Amount :	N/R
Date of Violation :	2003-10-28
Date Achieved Compliance :	2003-10-28
Regulation Violated :	Y
Area of Violation :	Generators - General
Enforcement Action :	WRITTEN INFORMAL
Enforcement Action Date :	2003-12-05
Enf. Disposition Status :	N/R

Map Id: BA106
Direction: S
Distance: 0.266 mi., 1407 ft.
Elevation: 13 ft.
Relative: Lower

Site Name : TACOMA FIXTURE CO INC | TACOMA FIXTURE INC | VALLEY LINE CABINETS 1815 E D ST | 1815 EAST D STREET TACOMA, WA

Database(s) : [AFS, ALL SITES - WA, BRS, ECHO, FRS, HIST AFS 2, ICIS, INACTIVE PCS, PCS ENF, PCS FACILITY, RCRA_NONGEN] ***(cont.)***

Envirosite ID: 52365465
EPA ID: N/R

RCRA_NONGEN ***(cont.)***

Enf. Disp. Status Date :	N/R
Violation Lead Agency :	State
Enforcement Lead Agency :	State
Proposed Penalty Amount :	N/R
Final Penalty Amount :	N/R
Paid Penalty Amount :	N/R

Date of Violation :	1998-01-15
Date Achieved Compliance :	1998-02-20
Regulation Violated :	Y
Area of Violation :	Generators - General
Enforcement Action :	WRITTEN INFORMAL
Enforcement Action Date :	1998-01-15
Enf. Disposition Status :	N/R
Enf. Disp. Status Date :	N/R
Violation Lead Agency :	State
Enforcement Lead Agency :	State
Proposed Penalty Amount :	N/R
Final Penalty Amount :	N/R
Paid Penalty Amount :	N/R

Evaluation Action Summary

Evaluation Date :	2008-04-24
Evaluation :	COMPLIANCE EVALUATION INSPECTION ON-SITE
Area of Violation :	N/R
Date Achieved Compliance :	N/R
Evaluation Lead Agency :	State

Evaluation Date :	2003-10-28
Evaluation :	COMPLIANCE EVALUATION INSPECTION ON-SITE
Area of Violation :	Generators - General
Date Achieved Compliance :	2003-12-15
Evaluation Lead Agency :	State

Evaluation Date :	2003-10-28
Evaluation :	COMPLIANCE EVALUATION INSPECTION ON-SITE
Area of Violation :	Generators - General
Date Achieved Compliance :	2003-10-28
Evaluation Lead Agency :	State

Evaluation Date :	1998-01-15
Evaluation :	COMPLIANCE EVALUATION INSPECTION ON-SITE
Area of Violation :	Generators - General
Date Achieved Compliance :	1998-02-20
Evaluation Lead Agency :	State

Map Id: BE107
Direction: SSE
Distance: 0.267 mi., 1410 ft.
Elevation: 15 ft.
Relative: Lower

Site Name : SUPERVALU INC MEAT | SUPERVALU MEAT WAREHOUSE
475 E 19TH ST
TACOMA, WA

Database(s) : [ALL SITES - WA, DOCKET, ECHO, FRS, ICIS, INACTIVE PCS, PCS ENF, PCS FACILITY, T 2 - WA]

Envirosite ID: 52365584
EPA ID: N/R

ALL SITES - WA

Facility Name :	SUPERVALU INC MEAT
Facility Address :	475 E 19TH ST, TACOMA, 98421-1514
County :	Pierce
Facility/Site ID :	67349491
Alternate Name :	N/R
Program Name :	N/R
WRIA :	10
Legislative District :	27
Congressional District :	9
Ecology Region :	SWRO
Ecology Program Phone :	(360) 407-6171
Tribal Land :	N
Latitude :	47.245197
Longitude :	-122.431082
Last Date in Agency List :	2023-01-03

Facility/Site ID :	67349491
Alternate Name :	N/R
Program Name :	N/R
WRIA :	10
Legislative District :	27
Congressional District :	9
Ecology Region :	SWRO
Ecology Program Phone :	(360) 407-6400
Tribal Land :	N
Latitude :	47.245197
Longitude :	-122.431082
Last Date in Agency List :	2023-01-03

Facility/Site ID :	67349491
Alternate Name :	N/R
Program Name :	N/R
WRIA :	10
Legislative District :	27
Congressional District :	9
Ecology Region :	SWRO
Ecology Program Phone :	(360) 407-6712
Tribal Land :	N
Latitude :	47.245197
Longitude :	-122.431082
Last Date in Agency List :	2023-01-03

Program Details

Program :	HAZWASTE
Program ID :	CRK000017580
Interaction Type :	Emergency/Haz Chem Rpt TIER2

Map Id: BE107
Direction: SSE
Distance: 0.267 mi., 1410 ft.
Elevation: 15 ft.
Relative: Lower

Site Name : SUPERVALU INC MEAT | SUPERVALU MEAT WAREHOUSE
475 E 19TH ST
TACOMA, WA

Database(s) : [ALL SITES - WA, DOCKET, ECHO, FRS, ICIS, INACTIVE PCS, PCS ENF, PCS FACILITY, T 2 - WA] ***(cont.)***

Envirosite ID: 52365584
EPA ID: N/R

ALL SITES - WA ***(cont.)***

Interaction Type Description : Businesses that store 10,000 pounds or more of a hazardous chemical or 500 pounds or less, depending on the chemical, of an extremely hazardous chemical on site at any one time must report annually. Reports are sent to the State Emergency Response Commission (represented by Ecology) Local Emergency Planning Committees, and local fire departments for emergency planning. (product, not waste)

Status : Active
Start Date : 1991-01-01
End Date : N/R
SIC : N/R
NAICS : N/R

Program : HAZWASTE
Program ID : CRK000017580
Interaction Type : Industrial SW GP

Interaction Type Description : General permit issued to industries to regulate the discharge of contaminated stormwater to state waters.

Status : Active
Start Date : 2009-08-06
End Date : N/R
SIC : N/R
NAICS : N/R

Program : HAZWASTE
Program ID : CRK000017580
Interaction Type : Enforcement Final

Interaction Type Description : An Enforcement action (i.e. Penalty, Order, Notice) was finalized and issued to the respective party, indicating the enforcement action was taken. The start and end date listed in the database are both the date the action was issued to the responsible party.

Status : Active
Start Date : 2007-10-17
End Date : N/R
SIC : N/R
NAICS : N/R

DOCKET

Facility Name : SUPERVALU INC MEAT
Facility Address : 475 E 19TH ST, TACOMA, WA 98421-1514

Site Activity Details
Enforcement Action Case Number : WA-121267
Activity ID : 3400007307

Map Id: BE107
Direction: SSE
Distance: 0.267 mi., 1410 ft.
Elevation: 15 ft.
Relative: Lower

Site Name : SUPERVALU INC MEAT | SUPERVALU MEAT WAREHOUSE
475 E 19TH ST
TACOMA, WA

Database(s) : [ALL SITES - WA, DOCKET, ECHO, FRS, ICIS, INACTIVE PCS, PCS ENF, PCS FACILITY, T 2 - WA] ***(cont.)***

Envirosite ID: 52365584
EPA ID: N/R

DOCKET ***(cont.)***

Enforcement Action Name :	SUPERVALU INC MEAT
Last Date in Agency List :	2018-12-17
Final Ordr Iss/Final Order Enter Date:	N/R
Complaint/Proposed Order Actual Date:	N/R
Final Order Issued Actual Date :	N/R
Final Order Name :	N/R

Complaint Summary

Respondent/Defendant Name :	N/R
Named in Complaint :	N/R
Named in Final Order :	N/R
SEP Category :	N/R
SEP Description :	N/R
Regional Docket Number :	N/R

Standard Industrial Classification (SIC) Summary

Registry ID :	110015434859
Primary SIC :	N/R
Primary NAICS :	N/R
Settlement FRS ICIS Facility :	N/R - N/R
Pollutants (SRS) :	N/R
Admin EA Closed Actual Date :	2011-05-09
Enforcement Action Name :	N/R
Enforcement Action Resolution :	N/R
Violation Types :	N/R
Case Law Sections :	CWA OTHER - Violations not covered elsewhere

Violation Penalties and Compliance Summary

Compliance Action Cost :	N/R
EPA Penalty Assessed Amount :	N/R
Cost Recovery Required :	N/R

Map Id: BE107
Direction: SSE
Distance: 0.267 mi., 1410 ft.
Elevation: 15 ft.
Relative: Lower

Site Name : SUPERVALU INC MEAT | SUPERVALU MEAT WAREHOUSE
475 E 19TH ST
TACOMA, WA

Database(s) : [ALL SITES - WA, DOCKET, ECHO, FRS, ICIS, INACTIVE PCS, PCS ENF, PCS FACILITY, T 2 - WA] ***(cont.)***

Envirosite ID: 52365584
EPA ID: N/R

DOCKET ***(cont.)***

Cost of SEP :	N/R
Cost of Complying Actions :	N/R

Site Activity Details

Enforcement Action Case Number :	WA-123647
Activity ID :	3400007678
Enforcement Action Name :	SUPERVALU INC MEAT
Last Date in Agency List :	2018-12-17
Final Ordr Iss/Final Order Enter Date:	N/R
Complaint/Proposed Order Actual Date:	N/R
Final Order Issued Actual Date :	N/R
Final Order Name :	N/R

Complaint Summary

Respondent/Defendant Name :	N/R
Named in Complaint :	N/R
Named in Final Order :	N/R
SEP Category :	N/R
SEP Description :	N/R
Regional Docket Number :	N/R

Standard Industrial Classification (SIC) Summary

Registry ID :	110015434859
Primary SIC :	N/R
Primary NAICS :	N/R
Settlement FRS ICIS Facility :	N/R - N/R
Pollutants (SRS) :	N/R
Admin EA Closed Actual Date :	2011-08-04
Enforcement Action Name :	N/R
Enforcement Action Resolution :	N/R
Violation Types :	N/R

Map Id: BE107
Direction: SSE
Distance: 0.267 mi., 1410 ft.
Elevation: 15 ft.
Relative: Lower

Site Name : SUPERVALU INC MEAT | SUPERVALU MEAT WAREHOUSE
475 E 19TH ST
TACOMA, WA

Database(s) : [ALL SITES - WA, DOCKET, ECHO, FRS, ICIS, INACTIVE PCS, PCS ENF, PCS FACILITY, T 2 - WA] ***(cont.)***

Envirosite ID: 52365584
EPA ID: N/R

DOCKET ***(cont.)***

Case Law Sections :	CWA OTHER - Violations not covered elsewhere

Violation Penalties and Compliance Summary

Compliance Action Cost :	N/R
EPA Penalty Assessed Amount :	N/R
Cost Recovery Required :	N/R
Cost of SEP :	N/R
Cost of Complying Actions :	N/R

Site Activity Details

Enforcement Action Case Number :	WA-231680
Activity ID :	3400011624
Enforcement Action Name :	SUPERVALU INC MEAT
Last Date in Agency List :	2018-12-17
Final Ordr Iss/Final Order Enter Date:	N/R
Complaint/Proposed Order Actual Date:	N/R
Final Order Issued Actual Date :	N/R
Final Order Name :	N/R

Complaint Summary

Respondent/Defendant Name :	N/R
Named in Complaint :	N/R
Named in Final Order :	N/R
SEP Category :	N/R
SEP Description :	N/R
Regional Docket Number :	N/R

Standard Industrial Classification (SIC) Summary

Registry ID :	110015434859
Primary SIC :	N/R
Primary NAICS :	N/R
Settlement FRS ICIS Facility :	N/R - N/R
Pollutants (SRS) :	N/R

Map Id: BE107
Direction: SSE
Distance: 0.267 mi., 1410 ft.
Elevation: 15 ft.
Relative: Lower

Site Name : SUPERVALU INC MEAT | SUPERVALU MEAT WAREHOUSE
475 E 19TH ST
TACOMA, WA

Database(s) : [ALL SITES - WA, DOCKET, ECHO, FRS, ICIS, INACTIVE PCS, PCS ENF, PCS FACILITY, T 2 - WA] ***(cont.)***

Envirosite ID: 52365584
EPA ID: N/R

DOCKET ***(cont.)***

Admin EA Closed Actual Date :	2012-05-10
Enforcement Action Name :	N/R
Enforcement Action Resolution :	N/R
Violation Types :	N/R
Case Law Sections :	CWA OTHER - Violations not covered elsewhere

Violation Penalties and Compliance Summary

Compliance Action Cost :	N/R
EPA Penalty Assessed Amount :	N/R
Cost Recovery Required :	N/R
Cost of SEP :	N/R
Cost of Complying Actions :	N/R

Site Activity Details

Enforcement Action Case Number :	WA-232344
Activity ID :	3400012221
Enforcement Action Name :	SUPERVALU INC MEAT
Last Date in Agency List :	2018-12-17
Final Ordr Iss/Final Order Enter Date:	N/R
Complaint/Proposed Order Actual Date:	N/R
Final Order Issued Actual Date :	N/R
Final Order Name :	N/R

Complaint Summary

Respondent/Defendant Name :	N/R
Named in Complaint :	N/R
Named in Final Order :	N/R
SEP Category :	N/R
SEP Description :	N/R
Regional Docket Number :	N/R

Standard Industrial Classification (SIC) Summary

Registry ID :	110015434859
Primary SIC :	N/R
Primary NAICS :	N/R

Map Id: BE107
Direction: SSE
Distance: 0.267 mi., 1410 ft.
Elevation: 15 ft.
Relative: Lower

Site Name : SUPERVALU INC MEAT | SUPERVALU MEAT WAREHOUSE
475 E 19TH ST
TACOMA, WA

Database(s) : [ALL SITES - WA, DOCKET, ECHO, FRS, ICIS, INACTIVE PCS, PCS ENF, PCS FACILITY, T 2 - WA] ***(cont.)***

Envirosite ID: 52365584
EPA ID: N/R

DOCKET ***(cont.)***

Settlement FRS ICIS Facility :	N/R - N/R
Pollutants (SRS) :	N/R
Admin EA Closed Actual Date :	2012-05-15
Enforcement Action Name :	N/R
Enforcement Action Resolution :	N/R
Violation Types :	N/R
Case Law Sections :	CWA OTHER - Violations not covered elsewhere

Violation Penalties and Compliance Summary

Compliance Action Cost :	N/R
EPA Penalty Assessed Amount :	N/R
Cost Recovery Required :	N/R
Cost of SEP :	N/R
Cost of Complying Actions :	N/R

Site Activity Details

Enforcement Action Case Number :	WA-73426
Activity ID :	3400014079
Enforcement Action Name :	SUPERVALU INC MEAT
Last Date in Agency List :	2018-12-17
Final Ordr Iss/Final Order Enter Date:	N/R
Complaint/Proposed Order Actual Date:	N/R
Final Order Issued Actual Date :	N/R
Final Order Name :	N/R

Complaint Summary

Respondent/Defendant Name :	N/R
Named in Complaint :	N/R
Named in Final Order :	N/R
SEP Category :	N/R
SEP Description :	N/R
Regional Docket Number :	N/R

Map Id: BE107
Direction: SSE
Distance: 0.267 mi., 1410 ft.
Elevation: 15 ft.
Relative: Lower

Site Name : SUPERVALU INC MEAT | SUPERVALU MEAT WAREHOUSE
475 E 19TH ST
TACOMA, WA

Database(s) : [ALL SITES - WA, DOCKET, ECHO, FRS, ICIS, INACTIVE PCS, PCS ENF, PCS FACILITY, T 2 - WA] ***(cont.)***

Envirosite ID: 52365584
EPA ID: N/R

DOCKET ***(cont.)***

Standard Industrial Classification (SIC) Summary

Registry ID :	110015434859
Primary SIC :	N/R
Primary NAICS :	N/R
Settlement FRS ICIS Facility :	N/R - N/R
Pollutants (SRS) :	N/R
Admin EA Closed Actual Date :	2010-10-07
Enforcement Action Name :	N/R
Enforcement Action Resolution :	N/R
Violation Types :	N/R
Case Law Sections :	CWA OTHER - Violations not covered elsewhere

Violation Penalties and Compliance Summary

Compliance Action Cost :	N/R
EPA Penalty Assessed Amount :	N/R
Cost Recovery Required :	N/R
Cost of SEP :	N/R
Cost of Complying Actions :	N/R

ECHO

Facility Name :	SUPERVALU MEAT WAREHOUSE
Facility Address :	475 E 19TH ST, TACOMA, WA 98421
County :	PIERCE
Last Inspection Date :	2017-01-11
Registry ID :	110015434859
FIPS Code :	53053
EPA Region :	10
Inspection Count :	0
Last Inspection Days :	2153
Informal Count :	0
Last Informal Action Date :	2012-05-15
Formal Action Count :	0
Last Formal Action Date :	N/R
Total Penalties :	0
Penalty Count :	N/R
Last Penalty Date :	N/R
Last Penalty Amount :	N/R
QTRS IN NC :	10

Map Id: BE107
Direction: SSE
Distance: 0.267 mi., 1410 ft.
Elevation: 15 ft.
Relative: Lower

Site Name : SUPERVALU INC MEAT | SUPERVALU MEAT WAREHOUSE
475 E 19TH ST
TACOMA, WA

Database(s) : [ALL SITES - WA, DOCKET, ECHO, FRS, ICIS, INACTIVE PCS, PCS ENF, PCS FACILITY, T 2 - WA] ***(cont.)***

Envirosite ID: 52365584
EPA ID: N/R

ECHO ***(cont.)***

Programs IN SNC :	0
Current Compliance Status :	N/R
Three-Year Compliance Status :	SSSSSSSSS
Collection Method :	GPS - UNSPECIFIED
Reference Point :	POINT WHERE SUBSTANCE IS RELEASED
Accuracy Meters :	10
Derived Tribes :	Puyallup Tribe of the Puyallup Reservation - .5 mile(s), Puyallup Tribe of the Puyallup Reservation - .7 mile(s), Muckleshoot Indian Tribe - 10.8 mile(s), Muckleshoot Indian Tribe - 13.7 mile(s), Nisqually Indian Tribe - 17.3 mile(s), Squaxin Island Tribe of the Squaxin Island Reservation - 22.1 mile(s), Squaxin Island Tribe of the Squaxin Island Reservation - 23.9 mile(s)
Derived HUC :	17110019
Derived WBD :	171100191200
Derived STCTY FIPS :	53053
Derived Zip :	98421
Derived CD113 :	09
Derived CB2010 :	530530602001104
MYRTK Universe :	NNN
NPDES IDs :	WAR011774
CWA Permit Types :	Minor
CWA Compliance Tracking :	Off
CWA NAICS :	493120
CWA SICS :	4222 5141
CWA Inspection Count :	N/R
CWA Last Inspection Days :	3495
CWA Informal Count :	N/R
CWA Formal Action Count :	N/R
CWA Last Formal Action Date :	N/R
CWA Penalties :	N/R
CWA Last Penalty Date :	N/R
CWA Last Penalty Amount :	N/R
CWA Quarters IN NC :	11
CWA Current Compliance Status :	Terminated Permit
CWA Current SNC Flag :	N
CWA 13 Quarters Compliance Status :	VSSSSSSSSSS
CWA 13 Quarters Effluent Exceedances:	N/R
CWA Three-Year QNCR Codes :	N/R
DFR URL :	Click here for hyperlink provided by the agency.
Facility SIC :	4222 5141
Facility NAICS :	493120 - Refrigerated Warehousing and Storage
Facility Last Inspection EPA Date :	2013-05-09
Facility Last Inspection State Date :	2017-01-11
Facility Last Formal Act EPA Date :	N/R
Facility Last Formal Act State Date :	N/R
Facility Last Informal Act EPA Date :	N/R
Facility Last Informal Act State Date:	2012-05-15
Facility Federal Agency :	N/R
TRI Reporter :	N/R
Facility Imp Water Flag :	Y
Current SNC Flag :	N
Indian County Flag :	N

Map Id: BE107
Direction: SSE
Distance: 0.267 mi., 1410 ft.
Elevation: 15 ft.
Relative: Lower

Site Name : SUPERVALU INC MEAT | SUPERVALU MEAT WAREHOUSE
475 E 19TH ST
TACOMA, WA

Database(s) : [ALL SITES - WA, DOCKET, ECHO, FRS, ICIS, INACTIVE PCS, PCS ENF, PCS FACILITY, T 2 - WA] ***(cont.)***

Envirosite ID: 52365584
EPA ID: N/R

ECHO ***(cont.)***

Federal Flag :	N/R
US Mexico Border Flag :	N/R
Chesapeak Bay Flag :	N/R
AIR Flag :	N
NPDES Flag :	Y
SDWIS Flag :	N
RCRA Flag :	N
TRI Flag :	N
GHG Flag :	N
Major Flag :	N/R
Active Flag :	N/R
NAA Flag :	N
Latitude :	47.245495
Longitude :	-122.431137
Last Date in Agency List :	2023-01-16

FRS

Facility Name :	SUPERVALU MEAT WAREHOUSE
Facility Address :	475 E 19TH ST, TACOMA, WA 98421
County :	PIERCE

Site Details

Registry ID :	110015434859
FRS Facility URL :	Click here for hyperlink provided by the agency.
Last Date in Agency List :	2023-02-13

Source Description

Source Description : ICIS provides a database that, when complete, will contain enforcement and compliance information across most of EPA's programs. The vision for ICIS is to replace EPA's independent databases that contain enforcement data with a single repository for that information. Currently, ICIS contains all Federal Administrative and Judicial enforcement actions and a subset of the Permit Compliance System (PCS), which supports the National Pollutant Discharge Elimination System (NPDES). This information is maintained in ICIS by EPA in the Regional offices and at Headquarters. A future release of ICIS will completely replace PCS and will integrate that information with Federal actions already in the system. ICIS also has the capability to track other activities that support compliance and enforcement programs, including incident tracking, compliance assistance, and compliance monitoring. The NPDES module of the Compliance Information System (ICIS) tracks surface water permits issued under the Clean Water Act. Under NPDES, all facilities that discharge pollutants from any point source into waters of the United States are required to obtain a permit. The permit will likely contain limits on what can be discharged, impose monitoring and reporting requirements, and include other provisions to ensure that the discharge does not adversely affect water quality.

Map Id: BE107
Direction: SSE
Distance: 0.267 mi., 1410 ft.
Elevation: 15 ft.
Relative: Lower

Site Name : SUPERVALU INC MEAT | SUPERVALU MEAT WAREHOUSE
475 E 19TH ST
TACOMA, WA

Database(s) : [ALL SITES - WA, DOCKET, ECHO, FRS, ICIS, INACTIVE PCS, PCS ENF, PCS FACILITY, T 2 - WA] ***(cont.)***

Envirosite ID: 52365584
EPA ID: N/R

FRS ***(cont.)***

The WA-FSIS provides a means to query and display data maintained by the Washington Department of Ecology. This system contains key information for each facility/site that is currently, or has been, of interest to the Air Quality, Dam Safety, Hazardous Waste, Toxics Cleanup, and Water Quality Programs.

FRS Environmental Interest

Source and System ID :	ICIS - 1800004154 ICIS - WAR011774 WA-FSIS - 67349491

ICIS

Facility Name :	SUPERVALU INC MEAT
Facility Address :	475 E 19TH ST, TACOMA, WA 98421-1514

Site Details

NPDES ID :	WAR011774
ICIS Facility Interest ID :	3400003055
Facility UIN :	110015434859
Facility Type Code :	Privately Owned Facility
Impaired Waters :	303(D) Listed
Latitude :	47.2453765
Longitude :	-122.429847
Last Date in Agency List :	2022-12-28

INACTIVE PCS

Issue Date :	2014-12-03
Original Issue Date :	2009-10-21
Effective Date :	2015-01-01
Expiration Date :	2019-12-31
Retirement Date :	N/R
Termination Date :	2021-09-17
Issuing Agency :	State
Agency Type :	State
Activity ID :	3600223490
External Permit Number :	WAR011774
Facility Type Indicator :	NON-POTW
Permit Type :	General Permit Covered Facility-NPDES)
Major Minor Status :	N
Permit Status :	Terminated
Total Design Flow Number :	N/R
Actual Average Flow Number :	N/R
State Water Body :	N/R
State Water Body Name :	N/R
Permit Name :	Supervalu Inc
Permit Comp Status :	N/R
RNC Tracking :	Y
Master External Permit Number :	WAR125726

Map Id: BE107
Direction: SSE
Distance: 0.267 mi., 1410 ft.
Elevation: 15 ft.
Relative: Lower

Site Name : SUPERVALU INC MEAT | SUPERVALU MEAT WAREHOUSE
475 E 19TH ST
TACOMA, WA

Database(s) : [ALL SITES - WA, DOCKET, ECHO, FRS, ICIS, INACTIVE PCS, PCS ENF, PCS FACILITY, T 2 - WA] ***(cont.)***

Envirosite ID: 52365584
EPA ID: N/R

INACTIVE PCS ***(cont.)***

TMDL Interface :	N/R
EDMR Authorization :	N
Pretreatment Indicator :	N/R
Last Date in Agency List :	2022-12-28

PCS ENF

Site Details

NPDES ID :	WAR011774
Last Date in Agency List :	2022-12-28

Formal Enforcement Actions

Settlement Entered Date :	N/R
ENF Identifier :	N/R
Activity ID :	N/R
Activity Type :	N/R
ENF Type :	N/R
Agency :	N/R
Fed Penalty Assessed Amount :	N/R
State Local Penalty Amount :	N/R

Informal Enforcement Actions

Achieved Date :	2012-05-15
Registry ID :	110015434859
ENF Identifier :	WA-232344
Activity ID :	3400012221
Activity Type :	Administrative - Informal
ENF Type :	Letter of Violation/ Warning Letter
Agency :	State

Achieved Date :	2012-05-10
Registry ID :	110015434859
ENF Identifier :	WA-231680
Activity ID :	3400011624
Activity Type :	Administrative - Informal
ENF Type :	Letter of Violation/ Warning Letter
Agency :	State

Achieved Date :	2011-08-04
Registry ID :	110015434859
ENF Identifier :	WA-123647
Activity ID :	3400007678
Activity Type :	Administrative - Informal
ENF Type :	Letter of Violation/ Warning Letter
Agency :	State

Map Id: BE107
Direction: SSE
Distance: 0.267 mi., 1410 ft.
Elevation: 15 ft.
Relative: Lower

Site Name : SUPERVALU INC MEAT | SUPERVALU MEAT WAREHOUSE
475 E 19TH ST
TACOMA, WA

Database(s) : [ALL SITES - WA, DOCKET, ECHO, FRS, ICIS, INACTIVE PCS, PCS ENF, PCS FACILITY, T 2 - WA] ***(cont.)***

Envirosite ID: 52365584
EPA ID: N/R

PCS ENF ***(cont.)***

Achieved Date :	2011-05-09
Registry ID :	110015434859
ENF Identifier :	WA-121267
Activity ID :	3400007307
Activity Type :	Administrative - Informal
ENF Type :	Letter of Violation/ Warning Letter
Agency :	State

Achieved Date :	2010-10-07
Registry ID :	110015434859
ENF Identifier :	WA-73426
Activity ID :	3400014079
Activity Type :	Administrative - Informal
ENF Type :	Letter of Violation/ Warning Letter
Agency :	State

PCS FACILITY

Issue Date :	2009-10-21
Original Issue Date :	2009-10-21
Effective Date :	2010-01-01
Expiration Date :	2014-12-31
Retirement Date :	2014-12-31
Termination Date :	N/R
Issuing Agency :	State
Agency Type :	State
Activity ID :	3400002825
External Permit Number :	N/R
Facility Type Indicator :	NON-POTW
Permit Type :	General Permit Covered Facility-NPDES)
Major Minor Status :	N
Permit Status :	Administratively Continued
Total Design Flow Number :	N/R
Actual Average Flow Number :	N/R
State Water Body :	N/R
State Water Body Name :	N/R
Permit Name :	SUPERVALU MEAT WAREHOUSE TRUCK MAIN
Permit Comp Status :	Y
RNC Tracking :	Y
Master External Permit Number :	WAR125726
TMDL Interface :	N/R
EDMR Authorization :	N
Pretreatment Indicator :	N/R
Last Date in Agency List :	2022-12-28

T 2 - WA

Facility Name :	SUPERVALU INC MEAT
Facility Address :	475 E 19TH ST, TACOMA, 98421-1514
County :	Pierce

Map Id: BE107
Direction: SSE
Distance: 0.267 mi., 1410 ft.
Elevation: 15 ft.
Relative: Lower

Site Name : SUPERVALU INC MEAT | SUPERVALU MEAT WAREHOUSE
475 E 19TH ST
TACOMA, WA

Database(s) : [ALL SITES - WA, DOCKET, ECHO, FRS, ICIS, INACTIVE PCS, PCS ENF, PCS FACILITY, T 2 - WA] ***(cont.)***

Envirosite ID: 52365584
EPA ID: N/R

T 2 - WA ***(cont.)***

Facility/Site ID :	67349491
Alternate Name :	N/R
Program Name :	N/R
WRIA :	10
Legislative District :	27
Congressional District :	9
Ecology Region :	SWRO
Ecology Program Phone :	(360) 407-6171
Tribal Land :	N
Latitude :	47.245197
Longitude :	-122.431082
Last Date in Agency List :	2023-01-04

Program Details

Program :	SPILLS
Interaction Type :	Emergency/Haz Chem Rpt TIER2
Interaction Type Description :	Businesses that store 10,000 pounds or more of a hazardous chemical or 500 pounds or less, depending on the chemical, of an extremely hazardous chemical on site at any one time must report annually. Reports are sent to the State Emergency Response Commission (represented by Ecology) Local Emergency Planning Committees, and local fire departments for emergency planning. (product, not waste)
Status :	Active
Start Date :	1991-01-01
End Date :	N/R
SIC :	N/R
NAICS :	N/R

Map Id: BE108
Direction: SSE
Distance: 0.268 mi., 1416 ft.
Elevation: 15 ft.
Relative: Lower

Site Name : SUPERVALU AMMONIA RESPONSE
590 E. 19TH
TACOMA, WA 98421

Database(s) : [FRS, SEMS_8R_ACTIVE SITES]

Envirosite ID: 52365618
EPA ID: N/R

FRS

Facility Name :	SUPERVALU AMMONIA RESPONSE
Facility Address :	590 E. 19TH, TACOMA, WA 98421
County :	KING

Map Id: BE108
Direction: SSE
Distance: 0.268 mi., 1416 ft.
Elevation: 15 ft.
Relative: Lower

Site Name : SUPERVALU AMMONIA RESPONSE
590 E. 19TH
TACOMA, WA 98421

Database(s) : [FRS, SEMS_8R_ACTIVE SITES] ***(cont.)***

Envirosite ID: 52365618
EPA ID: N/R

FRS ***(cont.)***

Site Details
Registry ID : 110071102665
FRS Facility URL : Click here for hyperlink provided by the agency.
Last Date in Agency List : 2023-02-13

Source Description

Source Description :

The Superfund Enterprise Management System (SEMS) integrates multiple legacy systems into a comprehensive tracking and reporting tool, providing data on the inventory of active and archived hazardous waste sites evaluated by the Superfund program. It contains sites that are either proposed to be or are on the National Priorities List (NPL) as well as sites that are in the screening and assessment phase for possible inclusion on the NPL.

FRS Environmental Interest
Source and System ID : SEMS - WAN001002121

Site Details
Registry ID : 110070135268
FRS Facility URL : Click here for hyperlink provided by the agency.
Last Date in Agency List : 2021-10-09

Source Description

Source Description :

The Superfund Enterprise Management System (SEMS) integrates multiple legacy systems into a comprehensive tracking and reporting tool, providing data on the inventory of active and archived hazardous waste sites evaluated by the Superfund program. It contains sites that are either proposed to be or are on the National Priorities List (NPL) as well as sites that are in the screening and assessment phase for possible inclusion on the NPL.

FRS Environmental Interest
Source and System ID : SEMS - WAN001002121

SEMS_8R_ACTIVE SITES

Facility Name : SUPERVALU AMMONIA RESPONSE
Facility Address : 590 E. 19th, TACOMA, WA 98421
County : KING

Map Id: BE108
Direction: SSE
Distance: 0.268 mi., 1416 ft.
Elevation: 15 ft.
Relative: Lower

Site Name : SUPERVALU AMMONIA RESPONSE
590 E. 19TH
TACOMA, WA 98421

Database(s) : [FRS, SEMS_8R_ACTIVE SITES] ***(cont.)***

Envirosite ID: 52365618
EPA ID: N/R

SEMS_8R_ACTIVE SITES ***(cont.)***

Site Details

Site ID :	1002121
EPA ID :	WAN001002121
Region :	10
Congressional District :	N/R
Federal Facility :	N
Federal Facility Docket :	N
NPL Status :	Not on the NPL
Non NPL Status :	Removal Only Site (No Site Assessment Work Needed)
FIPS Code :	53033
Superfund Alternative Agreement :	N
Latitude :	+47.246454
Longitude :	-122.423342
Last Date in Agency List :	2023-01-20

Additional Information

Start Date :	2017-06-07
Finish Date :	2017-06-09
OU :	00
Action Code :	PJ
Action Name :	RP EM REM
Sequence :	1
Quality :	N/R
Current Action Lead :	EPA Ovrsght

Map Id: BF109
Direction: NNW
Distance: 0.269 mi., 1422 ft.
Elevation: 15 ft.
Relative: Lower

Site Name : SHELL OIL COMPANY TACOMA PLANT | SHELLTACOMA PLANT
501 E 7TH ST
TACOMA | Tacoma, WA

Database(s) : [ALL SITES - WA, AST - WA, ECHO, EPA UST, FRS, RCRA_NONGEN, T 2 - WA, UST - WA]

Envirosite ID: 42931895
EPA ID: N/R

ALL SITES - WA

Facility Name :	SHELL OIL COMPANY TACOMA PLANT
Facility Address :	501 E 7TH ST, TACOMA, 98421
County :	Pierce
Facility/Site ID :	99983927
Alternate Name :	N/R
Program Name :	N/R
WRIA :	10
Legislative District :	27
Congressional District :	9
Ecology Region :	SWRO
Ecology Program Phone :	(360) 407-6734

Map Id: BF109
Direction: NNW
Distance: 0.269 mi., 1422 ft.
Elevation: 15 ft.
Relative: Lower

Site Name : SHELL OIL COMPANY TACOMA PLANT | SHELLTACOMA PLANT
501 E 7TH ST
TACOMA | Tacoma, WA

Database(s) : [ALL SITES - WA, AST - WA, ECHO, EPA UST, FRS, RCRA_NONGEN, T 2 - WA, UST - WA] ***(cont.)***

Envirosite ID: 42931895
EPA ID: N/R

ALL SITES - WA ***(cont.)***

Tribal Land :	N
Latitude :	47.257191
Longitude :	-122.432414
Last Date in Agency List :	2023-01-03

Facility/Site ID :	99983927
Alternate Name :	N/R
Program Name :	N/R
WRIA :	10
Legislative District :	27
Congressional District :	9
Ecology Region :	SWRO
Ecology Program Phone :	(360) 407-6171
Tribal Land :	N
Latitude :	47.257191
Longitude :	-122.432414
Last Date in Agency List :	2023-01-03

Facility/Site ID :	99983927
Alternate Name :	N/R
Program Name :	N/R
WRIA :	10
Legislative District :	27
Congressional District :	9
Ecology Region :	SWRO
Ecology Program Phone :	(360) 407-7224
Tribal Land :	N
Latitude :	47.257191
Longitude :	-122.432414
Last Date in Agency List :	2023-01-03

Facility/Site ID :	99983927
Alternate Name :	Shell Oil Co Tacoma Plant
Program Name :	N/R
WRIA :	10
Legislative District :	27
Congressional District :	9
Ecology Region :	SWRO
Ecology Program Phone :	(360) 407-7224
Tribal Land :	N
Latitude :	47.257191
Longitude :	-122.432414
Last Date in Agency List :	2023-01-03

Program Details

Program :	TOXICS
Program ID :	2959
Interaction Type :	Hazardous Waste Generator

Map Id: BF109
Direction: NNW
Distance: 0.269 mi., 1422 ft.
Elevation: 15 ft.
Relative: Lower

Site Name : SHELL OIL COMPANY TACOMA PLANT | SHELLTACOMA PLANT
501 E 7TH ST
TACOMA | Tacoma, WA

Database(s) : [ALL SITES - WA, AST - WA, ECHO, EPA UST, FRS, RCRA_NONGEN, T 2 - WA, UST - WA] ***(cont.)***

Envirosite ID: 42931895
EPA ID: N/R

ALL SITES - WA ***(cont.)***

Interaction Type Description : Facilities that generate any quantity of a dangerous waste. They may be classified as SQG, MQG, or LQG depending on hazardous waste generated for a given month.

Status : Inactive
Start Date : 1985-04-11
End Date : 2001-12-31
SIC : N/R
NAICS : N/R

Program : TOXICS
Program ID : 2959
Interaction Type : Underground Storage Tank

Interaction Type Description : Any one or combination of tanks (including connecting underground pipes) that is used to contain regulated substances and has a tank volume of ten percent or more beneath the surface of the ground. This term does not include any of the exempt UST systems specified in WAC 173-360-110(2) or any piping connected thereto. See WAC 173-360

Status : Inactive
Start Date : 1998-06-08
End Date : 2000-03-22
SIC : N/R
NAICS : N/R

Program : TOXICS
Program ID : 2959
Interaction Type : Underground Storage Tank

Interaction Type Description : Any one or combination of tanks (including connecting underground pipes) that is used to contain regulated substances and has a tank volume of ten percent or more beneath the surface of the ground. This term does not include any of the exempt UST systems specified in WAC 173-360-110(2) or any piping connected thereto. See WAC 173-360

Status : Inactive
Start Date : 1998-06-08
End Date : 2000-03-22
SIC : 5171 - PETROLEUM BULK STATIONS AND TERMINALS
NAICS : N/R

Program : TOXICS
Program ID : 2959
Interaction Type : Emergency/Haz Chem Rpt TIER2

Map Id: BF109
Direction: NNW
Distance: 0.269 mi., 1422 ft.
Elevation: 15 ft.
Relative: Lower

Site Name : SHELL OIL COMPANY TACOMA PLANT | SHELLTACOMA PLANT
501 E 7TH ST
TACOMA | Tacoma, WA

Database(s) : [ALL SITES - WA, AST - WA, ECHO, EPA UST, FRS, RCRA_NONGEN, T 2 - WA, UST - WA] ***(cont.)***

Envirosite ID: 42931895
EPA ID: N/R

ALL SITES - WA ***(cont.)***

Interaction Type Description :	Businesses that store 10,000 pounds or more of a hazardous chemical or 500 pounds or less, depending on the chemical, of an extremely hazardous chemical on site at any one time must report annually. Reports are sent to the State Emergency Response Commission (represented by Ecology) Local Emergency Planning Committees, and local fire departments for emergency planning. (product, not waste)
Status :	Inactive
Start Date :	1987-01-01
End Date :	1987-08-19
SIC :	N/R
NAICS :	N/R

AST - WA

Facility Name :	SHELL OIL COMPANY TACOMA PLANT
Facility Address :	501 E 7TH ST, TACOMA, 98421
County :	N/R
Facility/Site ID :	99983927
Alternate Name :	Shell Oil Co Tacoma Plant
Program Name :	N/R
WRIA :	10
Legislative District :	27
Congressional District :	9
Ecology Region :	SWRO
Ecology Program Phone :	(360) 407-7224
Tribal Land :	N
Latitude :	47.257191
Longitude :	-122.432414
Last Date in Agency List :	2022-07-21

Program Details

Program :	N/R
Program ID :	N/R
Interaction Type :	Underground Storage Tank
Interaction Type Description :	Any one or combination of tanks (including connecting underground pipes) that is used to contain regulated substances and has a tank volume of ten percent or more beneath the surface of the ground. This term does not include any of the exempt UST systems specified in WAC 173-360-110(2) or any piping connected thereto. See WAC 173-360
Status :	Inactive
Start Date :	1998-06-08
End Date :	2000-03-22
SIC :	5171 - PETROLEUM BULK STATIONS AND TERMINALS
NAICS :	N/R

Map Id: BF109
Direction: NNW
Distance: 0.269 mi., 1422 ft.
Elevation: 15 ft.
Relative: Lower

Site Name : SHELL OIL COMPANY TACOMA PLANT | SHELLTACOMA PLANT
501 E 7TH ST
TACOMA | Tacoma, WA

Database(s) : [ALL SITES - WA, AST - WA, ECHO, EPA UST, FRS, RCRA_NONGEN, T 2 - WA, UST - WA] ***(cont.)***

Envirosite ID: 42931895
EPA ID: N/R

ECHO

Facility Name :	SHELL OIL COMPANY TACOMA PLANT
Facility Address :	501 E 7TH ST, TACOMA, WA 98421
County :	PIERCE
Last Inspection Date :	N/R
Registry ID :	110005311135
FIPS Code :	53053
EPA Region :	10
Inspection Count :	0
Last Inspection Days :	N/R
Informal Count :	0
Last Informal Action Date :	N/R
Formal Action Count :	0
Last Formal Action Date :	N/R
Total Penalties :	0
Penalty Count :	N/R
Last Penalty Date :	N/R
Last Penalty Amount :	N/R
QTRS IN NC :	0
Programs IN SNC :	0
Current Compliance Status :	No Violation Identified
Three-Year Compliance Status :	_____
Collection Method :	ADDRESS MATCHING-HOUSE NUMBER
Reference Point :	ENTRANCE POINT OF A FACILITY OR STATION
Accuracy Meters :	50
Derived Tribes :	Puyallup Tribe of the Puyallup Reservation - 1 mile(s), Puyallup Tribe of the Puyallup Reservation - 1.3 mile(s), Muckleshoot Indian Tribe - 10.6 mile(s), Muckleshoot Indian Tribe - 13.7 mile(s), Nisqually Indian Tribe - 18 mile(s), Squaxin Island Tribe of the Squaxin Island Reservation - 22.2 mile(s), Squaxin Island Tribe of the Squaxin Island Reservation - 24.1 mile(s)
Derived HUC :	17110019
Derived WBD :	171100190301
Derived STCTY FIPS :	53053
Derived Zip :	98421
Derived CD113 :	09
Derived CB2010 :	530530602001067
MYRTK Universe :	NNN
NPDES IDs :	N/R
CWA Permit Types :	N/R
CWA Compliance Tracking :	N/R
CWA NAICS :	N/R
CWA SICS :	N/R
CWA Inspection Count :	N/R
CWA Last Inspection Days :	N/R
CWA Informal Count :	N/R
CWA Formal Action Count :	N/R
CWA Last Formal Action Date :	N/R
CWA Penalties :	N/R
CWA Last Penalty Date :	N/R
CWA Last Penalty Amount :	N/R

Map Id: BF109
Direction: NNW
Distance: 0.269 mi., 1422 ft.
Elevation: 15 ft.
Relative: Lower

Site Name : SHELL OIL COMPANY TACOMA PLANT | SHELLTACOMA PLANT
501 E 7TH ST
TACOMA | Tacoma, WA

Database(s) : [ALL SITES - WA, AST - WA, ECHO, EPA UST, FRS, RCRA_NONGEN, T 2 - WA, UST - WA] ***(cont.)***

Envirosite ID: 42931895
EPA ID: N/R

ECHO ***(cont.)***

CWA Quarters IN NC :	N/R
CWA Current Compliance Status :	N/R
CWA Current SNC Flag :	N
CWA 13 Quarters Compliance Status :	N/R
CWA 13 Quarters Effluent Exceedances:	N/R
CWA Three-Year QNCR Codes :	N/R
DFR URL :	Click here for hyperlink provided by the agency.
Facility SIC :	N/R
Facility NAICS :	42471 - Petroleum Bulk Stations and Terminals
Facility Last Inspection EPA Date :	N/R
Facility Last Inspection State Date :	N/R
Facility Last Formal Act EPA Date :	N/R
Facility Last Formal Act State Date :	N/R
Facility Last Informal Act EPA Date :	N/R
Facility Last Informal Act State Date:	N/R
Facility Federal Agency :	N/R
TRI Reporter :	N/R
Facility Imp Water Flag :	N/R
Current SNC Flag :	N
Indian County Flag :	N
Federal Flag :	N/R
US Mexico Border Flag :	N/R
Chesapeak Bay Flag :	N/R
AIR Flag :	N
NPDES Flag :	N
SDWIS Flag :	N
RCRA Flag :	Y
TRI Flag :	N
GHG Flag :	N
Major Flag :	N/R
Active Flag :	N/R
NAA Flag :	N
Latitude :	47.25791
Longitude :	-122.43059
Last Date in Agency List :	2023-01-16

EPA UST

Facility Name :	SHELLTACOMA PLANT
Facility Address :	501 E 7TH ST, Tacoma, Washington 984211700
County :	Pierce
Facility ID :	WA99983927
Facility Status :	Closed UST(s)
Open USTs :	0
Closed USTs :	2
Temporarily Out of Service USTs :	0
Date of Last Inspection :	N/R
EPA Region :	10
Tribe :	N/R
Facility ID 2 :	N/R
Latitude :	47.257191
Longitude :	-122.432414

Map Id: BF109
Direction: NNW
Distance: 0.269 mi., 1422 ft.
Elevation: 15 ft.
Relative: Lower

Site Name : SHELL OIL COMPANY TACOMA PLANT | SHELLTACOMA PLANT
501 E 7TH ST
TACOMA | Tacoma, WA

Database(s) : [ALL SITES - WA, AST - WA, ECHO, EPA UST, FRS, RCRA_NONGEN, T 2 - WA, UST - WA] ***(cont.)***

Envirosite ID: 42931895
EPA ID: N/R

EPA UST ***(cont.)***

Last Date in Agency List : 2023-01-30

Tank Details

Tank ID : WA99983927_T-1
Tank Status : Closed
Installation Date : 1964-12-31
Removal Date : N/R
Capacity : N/R
Substances : A Leaded Gasoline
Tank Wall Type : N/R

Tank ID : WA99983927_T-2
Tank Status : Closed
Installation Date : 1964-12-31
Removal Date : N/R
Capacity : N/R
Substances : N/R
Tank Wall Type : N/R

FRS

Facility Name : SHELL OIL COMPANY TACOMA PLANT
Facility Address : 501 E 7TH ST, TACOMA, WA 98421
County : PIERCE

Site Details

Registry ID : 110005311135
FRS Facility URL : Click here for hyperlink provided by the agency.
Last Date in Agency List : 2023-02-13

Source Description

Source Description : RCRAInfo is EPA's comprehensive information system that supports the Resource Conservation and Recovery Act (RCRA) of 1976 and the Hazardous and Solid Waste Amendments (HSWA) of 1984 through the tracking of events and activities related to facilities that generate, transport, and treat, store, or dispose of hazardous waste. RCRAInfo allows RCRA program staff to track the notification, permit, compliance, and corrective action activities required under RCRA. RCRAInfo also supports generation of the National Hazardous Waste Biennial Report. All generators and treatment, storage, and disposal facilities who handle hazardous waste are required to report to the EPA Administrator at least once every two years to support creation of the Biennial Report.

Map Id: BF109
Direction: NNW
Distance: 0.269 mi., 1422 ft.
Elevation: 15 ft.
Relative: Lower

Site Name : SHELL OIL COMPANY TACOMA PLANT | SHELLTACOMA PLANT
501 E 7TH ST
TACOMA | Tacoma, WA

Database(s) : [ALL SITES - WA, AST - WA, ECHO, EPA UST, FRS, RCRA_NONGEN, T 2 - WA, UST - WA] ***(cont.)***

Envirosite ID: 42931895
EPA ID: N/R

FRS ***(cont.)***

The WA-FSIS provides a means to query and display data maintained by the Washington Department of Ecology. This system contains key information for each facility/site that is currently, or has been, of interest to the Air Quality, Dam Safety, Hazardous Waste, Toxics Cleanup, and Water Quality Programs.

FRS Environmental Interest

Source and System ID :	RCRAINFO - WAD000643163 WA-FSIS - 99983927

RCRA_NONGEN

Facility Name :	SHELL OIL COMPANY TACOMA PLANT
Facility Address :	501 E 7TH ST, TACOMA, WA 98421
County :	PIERCE
Date Form Received by Agency :	2002-07-30
EPA ID :	WAD000643163
Mailing Address :	PO BOX 4453 MFT226, HOUSTON, WA 77210
Contact :	SONDRA BIENVENU
Contact Address :	PO BOX 2648, HOUSTON, TX 77252
Contact Country :	US
Contact Telephone :	713-241-5036
Contact Email :	N/R
EPA Region :	10
Land Type :	Other land type
Source Type :	Implementer
Classification :	Not a generator, verified
Description :	Not a generator, verified
Last Date in Agency List :	2023-01-23

Owner/Operator Summary

Owner/Operator Name :	EQUILON ENTERPRISES LLC DBA SHELL OIL PR
Owner/Operator Address :	PO BOX 4453, HOUSTON, TX 77210
Owner/Operator Country :	US
Owner/Operator Telephone :	713-241-5036
Owner/Operator Email :	N/R
Owner/Operator Fax :	N/R
Legal Status :	Private
Owner/Operator Type :	Owner
Owner/Operator Start Date :	N/R
Owner/Operator End Date :	N/R
Owner/Operator Name :	EQUILON ENTERPRISES LLC DBA SHELL OIL PR
Owner/Operator Address :	PO BOX 4453, HOUSTON, TX 77210
Owner/Operator Country :	US
Owner/Operator Telephone :	713-241-5036
Owner/Operator Email :	N/R

Map Id: BF109
Direction: NNW
Distance: 0.269 mi., 1422 ft.
Elevation: 15 ft.
Relative: Lower

Site Name : SHELL OIL COMPANY TACOMA PLANT | SHELLTACOMA PLANT
501 E 7TH ST
TACOMA | Tacoma, WA

Database(s) : [ALL SITES - WA, AST - WA, ECHO, EPA UST, FRS, RCRA_NONGEN, T 2 - WA, UST - WA] ***(cont.)***

Envirosite ID: 42931895
EPA ID: N/R

RCRA_NONGEN ***(cont.)***

Owner/Operator Fax :	N/R
Legal Status :	Private
Owner/Operator Type :	Owner
Owner/Operator Start Date :	2001-03-02
Owner/Operator End Date :	N/R

Owner/Operator Name :	SHELL OIL CO
Owner/Operator Address :	PO BOX 6249, CARSON, CA 90749
Owner/Operator Country :	US
Owner/Operator Telephone :	310-816-2312
Owner/Operator Email :	N/R
Owner/Operator Fax :	N/R
Legal Status :	Private
Owner/Operator Type :	Operator
Owner/Operator Start Date :	N/R
Owner/Operator End Date :	N/R

Handler Activities Summary

U.S. Importer of Hazardous Waste :	N
Mixed Waste (Haz. and Radioactive) :	N
Recycler of Hazardous Waste :	N
Transporter of Hazardous Waste :	N
Treater, Storer or Disposer of HW :	N
Underground Injection Activity :	N
On-site Burner Exemption :	N
Furnace Exemption :	N
Used Oil Fuel Burner :	N
Used Oil Processor :	N
Used Oil Refiner :	N
Used Oil Fuel Marketer to Burner :	N
Used Oil Specification Marketer :	N
Used Oil Transfer Facility :	N
Used Oil Transporter :	N

Historical Generators

Date Form Received by Agency :	2002-07-29
Facility Name :	SHELL OIL COMPANY TACOMA PLANT
Classification :	Not a generator, verified

Date Form Received by Agency :	2002-03-01
Facility Name :	SHELL OIL COMPANY TACOMA PLANT
Classification :	Not a generator, verified

Date Form Received by Agency :	2001-03-02
Facility Name :	SHELL OIL COMPANY TACOMA PLANT
Classification :	Not a generator, verified

Map Id: BF109
Direction: NNW
Distance: 0.269 mi., 1422 ft.
Elevation: 15 ft.
Relative: Lower

Site Name : SHELL OIL COMPANY TACOMA PLANT | SHELLTACOMA PLANT
501 E 7TH ST
TACOMA | Tacoma, WA

Database(s) : [ALL SITES - WA, AST - WA, ECHO, EPA UST, FRS, RCRA_NONGEN, T 2 - WA, UST - WA] ***(cont.)***

Envirosite ID: 42931895
EPA ID: N/R

RCRA_NONGEN ***(cont.)***

Date Form Received by Agency : 2000-03-07
Facility Name : SHELL OIL COMPANY TACOMA PLANT
Classification : Not a generator, verified

Date Form Received by Agency : 1999-06-21
Facility Name : SHELL OIL COMPANY TACOMA PLANT
Classification : Not a generator, verified

Date Form Received by Agency : 1998-04-20
Facility Name : SHELL OIL COMPANY TACOMA PLANT
Classification : Not a generator, verified

Date Form Received by Agency : 1998-03-03
Facility Name : SHELL OIL COMPANY TACOMA PLANT
Classification : Not a generator, verified

Date Form Received by Agency : 1997-03-03
Facility Name : SHELL OIL COMPANY TACOMA PLANT
Classification : Very Small Quantity Generator

Date Form Received by Agency : 1996-03-04
Facility Name : SHELL OIL COMPANY TACOMA PLANT
Classification : Very Small Quantity Generator

Date Form Received by Agency : 1993-12-31
Facility Name : SHELL OIL COMPANY TACOMA PLANT
Classification : Large Quantity Generator

Notices of Violations Summary
Regulation Violated : N

T 2 - WA

Facility Name : SHELL OIL COMPANY TACOMA PLANT
Facility Address : 501 E 7TH ST, TACOMA, 98421
County : Pierce

Facility/Site ID : 99983927
Alternate Name : N/R
Program Name : N/R
WRIA : 10
Legislative District : 27
Congressional District : 9
Ecology Region : SWRO

Map Id: BF109
Direction: NNW
Distance: 0.269 mi., 1422 ft.
Elevation: 15 ft.
Relative: Lower

Site Name : SHELL OIL COMPANY TACOMA PLANT | SHELLTACOMA PLANT
501 E 7TH ST
TACOMA | Tacoma, WA

Database(s) : [ALL SITES - WA, AST - WA, ECHO, EPA UST, FRS, RCRA_NONGEN, T 2 - WA, UST - WA] ***(cont.)***

Envirosite ID: 42931895
EPA ID: N/R

T 2 - WA ***(cont.)***

Ecology Program Phone :	(360) 407-6171
Tribal Land :	N
Latitude :	47.257191
Longitude :	-122.432414
Last Date in Agency List :	2023-01-04

Program Details

Program :	TOXICS
Interaction Type :	Emergency/Haz Chem Rpt TIER2
Interaction Type Description :	Businesses that store 10,000 pounds or more of a hazardous chemical or 500 pounds or less, depending on the chemical, of an extremely hazardous chemical on site at any one time must report annually. Reports are sent to the State Emergency Response Commission (represented by Ecology) Local Emergency Planning Committees, and local fire departments for emergency planning. (product, not waste)
Status :	Inactive
Start Date :	1987-01-01
End Date :	1987-08-19
SIC :	N/R
NAICS :	N/R

UST - WA

Facility Name :	SHELLTACOMA PLANT
Facility Address :	501 E 7TH ST, Tacoma, 98421
County :	Pierce
Facility Site ID :	99983927
UST Site ID :	2959
Tag Number(s) :	N/R
Responsible Unit :	Southwest
Is Active :	No
Latitude :	47.257191
Longitude :	-122.432414
Last Date in Agency List :	2022-12-29

Tank Details

Tank Name :	T-1
Tank Status :	Removed
Install Date :	1964-12-31
Tank Upgrade Date :	N/R
Tank Permanent Closure Date :	N/R
Permit Expiration Date :	N/R
Tank Material :	Fiberglass Reinforced Plastic
Tank Construction :	N/R
Tank Corrosion Protection :	N/R

Map Id: BF109
Direction: NNW
Distance: 0.269 mi., 1422 ft.
Elevation: 15 ft.
Relative: Lower

Site Name : SHELL OIL COMPANY TACOMA PLANT | SHELLTACOMA PLANT
501 E 7TH ST
TACOMA | Tacoma, WA

Database(s) : [ALL SITES - WA, AST - WA, ECHO, EPA UST, FRS, RCRA_NONGEN, T 2 - WA, UST - WA] ***(cont.)***

Envirosite ID: 42931895
EPA ID: N/R

UST - WA ***(cont.)***

Tank Manifold :	N/R
Tank Release Detection :	N/R
Tank Tightness Test :	N/R
Tank Spill Prevention :	N/R
Capacity Range :	N/R
Actual Capacity :	N/R
Pipe Material :	Steel
Pipe Construction :	N/R
Pipe Corrosion Protection :	N/R
Tank SFC :	N/R
Dispenser SFC :	N/R
Primary Pipe Release Detection :	N/R
Secondary Pipe Release Detection :	N/R
Pipe Pumping System :	N/R
Pipe Install Date :	N/R
Turbine Sump Construction :	N/R
Tank Status Date :	1996-08-06
Tank Install Date :	N/R
Tank Overfill Prevention :	N/R

Compartments Details

Compartment Number :	1
Compartment Capacity :	N/R
Substance Stored :	Leaded Gasoline
Used Substance :	N/R
Ecy Region :	N/R

Tank Details

Tank Name :	T-2
Tank Status :	Removed
Install Date :	1964-12-31
Tank Upgrade Date :	N/R
Tank Permanent Closure Date :	N/R
Permit Expiration Date :	N/R
Tank Material :	Steel
Tank Construction :	N/R
Tank Corrosion Protection :	Sacrificial Anode
Tank Manifold :	N/R
Tank Release Detection :	N/R
Tank Tightness Test :	N/R
Tank Spill Prevention :	N/R
Capacity Range :	N/R
Actual Capacity :	N/R
Pipe Material :	Steel
Pipe Construction :	N/R
Pipe Corrosion Protection :	N/R
Tank SFC :	N/R
Dispenser SFC :	N/R
Primary Pipe Release Detection :	N/R
Secondary Pipe Release Detection :	N/R

Map Id: BF109
Direction: NNW
Distance: 0.269 mi., 1422 ft.
Elevation: 15 ft.
Relative: Lower

Site Name : SHELL OIL COMPANY TACOMA PLANT | SHELLTACOMA PLANT
501 E 7TH ST
TACOMA | Tacoma, WA

Database(s) : [ALL SITES - WA, AST - WA, ECHO, EPA UST, FRS, RCRA_NONGEN, T 2 - WA, UST - WA] ***(cont.)***

Envirosite ID: 42931895
EPA ID: N/R

UST - WA ***(cont.)***

Pipe Pumping System :	N/R
Pipe Install Date :	N/R
Turbine Sump Construction :	N/R
Tank Status Date :	1996-08-06
Tank Install Date :	N/R
Tank Overfill Prevention :	N/R

Compartments Details

Compartment Number :	1
Compartment Capacity :	N/R
Substance Stored :	N/R
Used Substance :	N/R
Ecy Region :	N/R

Map Id: BC110
Direction: WSW
Distance: 0.272 mi., 1439 ft.
Elevation: 56 ft.
Relative: Higher

Site Name : PIONEER MASONRY RESTORATION BETTE MARTIN
1501 PACIFIC AVE
TACOMA | Tacoma, WA 98402

Database(s) : [ALL SITES - WA, CSCSL NFA - WA, ECHO, HSL - WA, RCRA_LQG, RCRA_NONGEN, VCP - WA]

Envirosite ID: 52365398
EPA ID: N/R

ALL SITES - WA

Facility Name :	Pioneer Masonry Restoration Bette Martin
Facility Address :	1501 PACIFIC AVE, TACOMA, 98402
County :	Pierce
Facility/Site ID :	10718143
Alternate Name :	N/R
Program Name :	N/R
WRIA :	10
Legislative District :	27
Congressional District :	6
Ecology Region :	SWRO
Ecology Program Phone :	(360) 407-7224
Tribal Land :	N
Latitude :	47.2492
Longitude :	-122.43814
Last Date in Agency List :	2023-01-03

Map Id: BC110
Direction: WSW
Distance: 0.272 mi., 1439 ft.
Elevation: 56 ft.
Relative: Higher

Site Name : PIONEER MASONRY RESTORATION BETTE MARTIN
1501 PACIFIC AVE
TACOMA | Tacoma, WA 98402

Database(s) : [ALL SITES - WA, CSCSL NFA - WA, ECHO, HSL - WA, RCRA_LQG, RCRA_NONGEN, VCP - WA] ***(cont.)***

Envirosite ID: 52365398
EPA ID: N/R

ALL SITES - WA ***(cont.)***

Facility/Site ID :	10718143
Alternate Name :	1501 PACIFIC AVE
Program Name :	N/R
WRIA :	10
Legislative District :	27
Congressional District :	6
Ecology Region :	SWRO
Ecology Program Phone :	(360) 407-6734
Tribal Land :	N
Latitude :	47.2492
Longitude :	-122.43814
Last Date in Agency List :	2023-01-03

Facility/Site ID :	10718143
Alternate Name :	UNITED WAY OF PIERCE COUNTY
Program Name :	N/R
WRIA :	10
Legislative District :	27
Congressional District :	6
Ecology Region :	SWRO
Ecology Program Phone :	(360) 407-7224
Tribal Land :	N
Latitude :	47.2492
Longitude :	-122.43814
Last Date in Agency List :	2023-01-03

Facility/Site ID :	10718143
Alternate Name :	UNITED WAY OF PIERCE COUNTY
Program Name :	N/R
WRIA :	10
Legislative District :	27
Congressional District :	6
Ecology Region :	SWRO
Ecology Program Phone :	(360) 407-6734
Tribal Land :	N
Latitude :	47.2492
Longitude :	-122.43814
Last Date in Agency List :	2023-01-03

Facility/Site ID :	10718143
Alternate Name :	N/R
Program Name :	N/R
WRIA :	10
Legislative District :	27
Congressional District :	6
Ecology Region :	SWRO
Ecology Program Phone :	(360) 407-6734
Tribal Land :	N
Latitude :	47.2492
Longitude :	-122.43814
Last Date in Agency List :	2023-01-03

Map Id: BC110
Direction: WSW
Distance: 0.272 mi., 1439 ft.
Elevation: 56 ft.
Relative: Higher

Site Name : PIONEER MASONRY RESTORATION BETTE MARTIN
1501 PACIFIC AVE
TACOMA | Tacoma, WA 98402

Database(s) : [ALL SITES - WA, CSCSL NFA - WA, ECHO, HSL - WA, RCRA_LQG, RCRA_NONGEN, VCP - WA] ***(cont.)***

Envirosite ID: 52365398
EPA ID: N/R

ALL SITES - WA ***(cont.)***

Facility/Site ID :	10718143
Alternate Name :	1501 PACIFIC AVE
Program Name :	N/R
WRIA :	10
Legislative District :	27
Congressional District :	6
Ecology Region :	SWRO
Ecology Program Phone :	(360) 407-7224
Tribal Land :	N
Latitude :	47.2492
Longitude :	-122.43814
Last Date in Agency List :	2023-01-03

Program Details

Program :	HAZWASTE
Program ID :	WAR000008581
Interaction Type :	Voluntary Cleanup Sites
Interaction Type Description :	For a fee, Ecology staff will review an independent cleanup report(s) and provide a written decision about the adequacy of the cleanup actions taken and described in the report.
Status :	Inactive
Start Date :	2003-10-30
End Date :	2005-03-30
SIC :	N/R
NAICS :	N/R

Program :	HAZWASTE
Program ID :	WAR000008581
Interaction Type :	Voluntary Cleanup Sites
Interaction Type Description :	For a fee, Ecology staff will review an independent cleanup report(s) and provide a written decision about the adequacy of the cleanup actions taken and described in the report.
Status :	Inactive
Start Date :	2003-10-30
End Date :	2005-03-30
SIC :	1741 - MASONRY, STONE SETTING, AND OTHER STONE WORK
NAICS :	N/R

Program :	HAZWASTE
Program ID :	WAR000008581
Interaction Type :	Hazardous Waste Generator

Map Id: BC110
Direction: WSW
Distance: 0.272 mi., 1439 ft.
Elevation: 56 ft.
Relative: Higher

Site Name : PIONEER MASONRY RESTORATION BETTE MARTIN
1501 PACIFIC AVE
TACOMA | Tacoma, WA 98402

Database(s) : [ALL SITES - WA, CSCSL NFA - WA, ECHO, HSL - WA, RCRA_LQG, RCRA_NONGEN, VCP - WA] ***(cont.)***

Envirosite ID: 52365398
EPA ID: N/R

ALL SITES - WA ***(cont.)***

Interaction Type Description :	Facilities that generate any quantity of a dangerous waste. They may be classified as SQG, MQG, or LQG depending on hazardous waste generated for a given month.
Status :	Inactive
Start Date :	1996-03-01
End Date :	1996-03-26
SIC :	1741 - MASONRY, STONE SETTING, AND OTHER STONE WORK
NAICS :	N/R
Program :	HAZWASTE
Program ID :	WAR000008581
Interaction Type :	Hazardous Waste Generator
Interaction Type Description :	Facilities that generate any quantity of a dangerous waste. They may be classified as SQG, MQG, or LQG depending on hazardous waste generated for a given month.
Status :	Inactive
Start Date :	1996-03-01
End Date :	1996-03-26
SIC :	N/R
NAICS :	N/R

CSCSL NFA - WA

Facility Name :	PIONEER MASONRY RESTORATION BETTE MARTIN
Facility Address :	1501 PACIFIC AVE, TACOMA, 98402
County :	Pierce
NFA Date :	2005-03-30
Facility Site ID :	10718143
Cleanup Site ID :	595
Rank :	N/R
VCP :	N/R
Alternate Site Names :	1501 PACIFIC AVE,UNITED WAY OF PIERCE COUNTY
NFA Reason :	Voluntary Cleanup Program Review
Site Status :	NFA
Region :	Southwest
Responsible Unit :	Southwest
Latitude :	47.2492
Longitude :	-122.43814
Last Date in Agency List :	2023-02-23

Contaminants

Contaminant Name :	Petroleum Products-Unspecified
Ground Water :	Remediated
Surface Water :	N/R
Soil :	Remediated

Map Id: BC110
Direction: WSW
Distance: 0.272 mi., 1439 ft.
Elevation: 56 ft.
Relative: Higher

Site Name : PIONEER MASONRY RESTORATION BETTE MARTIN
1501 PACIFIC AVE
TACOMA | Tacoma, WA 98402

Database(s) : [ALL SITES - WA, CSCSL NFA - WA, ECHO, HSL - WA, RCRA_LQG, RCRA_NONGEN, VCP - WA] ***(cont.)***

Envirosite ID: 52365398
EPA ID: N/R

CSCSL NFA - WA ***(cont.)***

Sediment :	N/R
Air :	N/R
Bedrock :	N/R

ECHO

Facility Name :	PIONEER MASONRY RESTORATION BETTE MARTIN
Facility Address :	1501 PACIFIC AVE, TACOMA, WA 98402
County :	PIERCE
Last Inspection Date :	N/R
Registry ID :	110005404473
FIPS Code :	53053
EPA Region :	10
Inspection Count :	0
Last Inspection Days :	N/R
Informal Count :	0
Last Informal Action Date :	N/R
Formal Action Count :	0
Last Formal Action Date :	N/R
Total Penalties :	0
Penalty Count :	N/R
Last Penalty Date :	N/R
Last Penalty Amount :	N/R
QTRS IN NC :	0
Programs IN SNC :	0
Current Compliance Status :	No Violation Identified
Three-Year Compliance Status :	_____
Collection Method :	ADDRESS MATCHING-HOUSE NUMBER
Reference Point :	CENTER OF A FACILITY OR STATION
Accuracy Meters :	30
Derived Tribes :	Puyallup Tribe of the Puyallup Reservation - .8 mile(s), Puyallup Tribe of the Puyallup Reservation - 1 mile(s), Muckleshoot Indian Tribe - 11.1 mile(s), Muckleshoot Indian Tribe - 14 mile(s), Nisqually Indian Tribe - 17.3 mile(s), Squaxin Island Tribe of the Squaxin Island Reservation - 21.8 mile(s), Squaxin Island Tribe of the Squaxin Island Reservation - 23.6 mile(s)
Derived HUC :	17110019
Derived WBD :	171100190301
Derived STCTY FIPS :	53053
Derived Zip :	98402
Derived CD113 :	06
Derived CB2010 :	530530616021001
MYRTK Universe :	NNN
NPDES IDs :	N/R
CWA Permit Types :	N/R
CWA Compliance Tracking :	N/R
CWA NAICS :	N/R
CWA SICS :	N/R
CWA Inspection Count :	N/R
CWA Last Inspection Days :	N/R

Map Id: BC110
Direction: WSW
Distance: 0.272 mi., 1439 ft.
Elevation: 56 ft.
Relative: Higher

Site Name : PIONEER MASONRY RESTORATION BETTE MARTIN
1501 PACIFIC AVE
TACOMA | Tacoma, WA 98402

Database(s) : [ALL SITES - WA, CSCSL NFA - WA, ECHO, HSL - WA, RCRA_LQG, RCRA_NONGEN, VCP - WA] ***(cont.)***

Envirosite ID: 52365398
EPA ID: N/R

ECHO ***(cont.)***

CWA Informal Count :	N/R
CWA Formal Action Count :	N/R
CWA Last Formal Action Date :	N/R
CWA Penalties :	N/R
CWA Last Penalty Date :	N/R
CWA Last Penalty Amount :	N/R
CWA Quarters IN NC :	N/R
CWA Current Compliance Status :	N/R
CWA Current SNC Flag :	N
CWA 13 Quarters Compliance Status :	N/R
CWA 13 Quarters Effluent Exceedances:	N/R
CWA Three-Year QNCR Codes :	N/R
DFR URL :	Click here for hyperlink provided by the agency.
Facility SIC :	N/R
Facility NAICS :	23814 - Masonry Contractors
Facility Last Inspection EPA Date :	N/R
Facility Last Inspection State Date :	N/R
Facility Last Formal Act EPA Date :	N/R
Facility Last Formal Act State Date :	N/R
Facility Last Informal Act EPA Date :	N/R
Facility Last Informal Act State Date:	N/R
Facility Federal Agency :	N/R
TRI Reporter :	N/R
Facility Imp Water Flag :	N/R
Current SNC Flag :	N
Indian County Flag :	N
Federal Flag :	N/R
US Mexico Border Flag :	N/R
Chesapeak Bay Flag :	N/R
AIR Flag :	N
NPDES Flag :	N
SDWIS Flag :	N
RCRA Flag :	Y
TRI Flag :	N
GHG Flag :	N
Major Flag :	N/R
Active Flag :	N/R
NAA Flag :	N
Latitude :	47.24844
Longitude :	-122.4375
Last Date in Agency List :	2023-01-16

HSL - WA

Facility Name :	Pioneer Masonry Restoration Bette Martin
Facility Address :	1501 Pacific Ave, Tacoma, 98402
County :	Pierce

Site Details

Facility Site ID :	10718143
Cleanup Site ID :	595
Status :	No Further Action

Map Id: BC110
Direction: WSW
Distance: 0.272 mi., 1439 ft.
Elevation: 56 ft.
Relative: Higher

Site Name : PIONEER MASONRY RESTORATION BETTE MARTIN
1501 PACIFIC AVE
TACOMA | Tacoma, WA 98402

Database(s) : [ALL SITES - WA, CSCSL NFA - WA, ECHO, HSL - WA, RCRA_LQG, RCRA_NONGEN, VCP - WA] ***(cont.)***

Envirosite ID: 52365398
EPA ID: N/R

HSL - WA ***(cont.)***

Site Rank :	N/R
Alternative Site Name :	N/R
Region :	N/R
Resposbile Unit :	N/R
Institutional Control :	N/R
Current VCP :	N/R
Past VCP :	N/R
Latitude :	N/R
Longitude :	N/R
Agency Hyperlink :	Click here for hyperlink provided by the agency.
Last Date in Agency List :	2022-02-11

Facility Name :	Pioneer Masonry Restoration Bette Martin
Facility Address :	1501 PACIFIC AVE, TACOMA, 98402
County :	Pierce

Site Details

Facility Site ID :	10718143
Cleanup Site ID :	595
Status :	No Further Action
Site Rank :	N/R
Alternative Site Name :	1501 PACIFIC AVE,UNITED WAY OF PIERCE COUNTY
Region :	Southwest
Resposbile Unit :	Southwest
Institutional Control :	N/R
Current VCP :	N/R
Past VCP :	Yes
Latitude :	47.2492
Longitude :	-122.43814
Agency Hyperlink :	Click here for hyperlink provided by the agency.
Last Date in Agency List :	2023-02-28

Contaminants

Contaminant Name :	Petroleum Products-Unspecified
Ground water :	Remediated
Surface water :	N/R
Soil :	Remediated
Sediment :	N/R
Air :	N/R
Bedrock :	N/R

RCRA_LQG

Facility Name :	PIONEER MASONRY RESTORATION BETTE MARTIN
Facility Address :	1501 PACIFIC AVE, TACOMA, WA 98402
County :	PIERCE

Map Id: BC110
Direction: WSW
Distance: 0.272 mi., 1439 ft.
Elevation: 56 ft.
Relative: Higher

Site Name : PIONEER MASONRY RESTORATION BETTE MARTIN
1501 PACIFIC AVE
TACOMA | Tacoma, WA 98402

Database(s) : [ALL SITES - WA, CSCSL NFA - WA, ECHO, HSL - WA, RCRA_LQG, RCRA_NONGEN, VCP - WA] ***(cont.)***

Envirosite ID: 52365398
EPA ID: N/R

RCRA_LQG ***(cont.)***

Date Form Received by Agency :	1996-03-01
EPA ID :	WAR000008581
Mailing Address :	PO BOX 70110, SEATTLE, WA 98107
Contact :	JEFF NEWMAN
Contact Address :	1501 PACIFIC AVE, TACOMA, WA 98402
Contact Country :	US
Contact Telephone :	206-782-4331
Contact Email :	N/R
EPA Region :	10
Land Type :	Other land type
Source Type :	Notification
Classification :	Large Quantity Generator

Description :

Handlers that generate 1,000 kg or more of hazardous waste during any calendar month; or generate more than 1 kg of acutely hazardous waste during any calendar month; or generate more than 100 kg of any residue or contaminated soil, waste or other debris resulting from the cleanup of a spill, into or on any land or water, of acutely hazardous waste during any calendar month; or generate 1 kg or less of acutely hazardous waste during any calendar month, and accumulate more than 1 kg of acutely hazardous waste at any time; or generate 100 kg or less of any residue or contaminated soil, waste or other debris resulting from the cleanup of a spill, into or on any land or water, of acutely hazardous waste during any calendar month, and accumulated more than 100 kg of that material at any time.

Last Date in Agency List : 2023-01-23

Owner/Operator Summary

Owner/Operator Name :	UNITED WAY
Owner/Operator Address :	734 BROADWAY, TACOMA, WA 98402
Owner/Operator Country :	US
Owner/Operator Telephone :	253-272-4263
Owner/Operator Email :	N/R
Owner/Operator Fax :	N/R
Legal Status :	Private
Owner/Operator Type :	Owner
Owner/Operator Start Date :	1996-08-20
Owner/Operator End Date :	N/R

Owner/Operator Name :	UNITED WAY
Owner/Operator Address :	734 BROADWAY, TACOMA, WA 98402
Owner/Operator Country :	US
Owner/Operator Telephone :	253-272-4263
Owner/Operator Email :	N/R
Owner/Operator Fax :	N/R
Legal Status :	Private
Owner/Operator Type :	Owner
Owner/Operator Start Date :	N/R
Owner/Operator End Date :	N/R

Map Id: BC110
Direction: WSW
Distance: 0.272 mi., 1439 ft.
Elevation: 56 ft.
Relative: Higher

Site Name : PIONEER MASONRY RESTORATION BETTE MARTIN
1501 PACIFIC AVE
TACOMA | Tacoma, WA 98402

Database(s) : [ALL SITES - WA, CSCSL NFA - WA, ECHO, HSL - WA, RCRA_LQG, RCRA_NONGEN, VCP - WA] ***(cont.)***

Envirosite ID: 52365398
EPA ID: N/R

RCRA_LQG ***(cont.)***

Owner/Operator Name :	UNITED WAY
Owner/Operator Address :	734 BROADWAY, TACOMA, WA 98402
Owner/Operator Country :	US
Owner/Operator Telephone :	253-272-4263
Owner/Operator Email :	N/R
Owner/Operator Fax :	N/R
Legal Status :	Private
Owner/Operator Type :	Operator
Owner/Operator Start Date :	N/R
Owner/Operator End Date :	N/R

Handler Activities Summary

U.S. Importer of Hazardous Waste :	N
Mixed Waste (Haz. and Radioactive) :	N
Recycler of Hazardous Waste :	N
Transporter of Hazardous Waste :	N
Treater, Storer or Disposer of HW :	N
Underground Injection Activity :	N
On-site Burner Exemption :	N
Furnace Exemption :	N
Used Oil Fuel Burner :	N
Used Oil Processor :	N
Used Oil Refiner :	N
Used Oil Fuel Marketer to Burner :	N
Used Oil Specification Marketer :	N
Used Oil Transfer Facility :	N
Used Oil Transporter :	N

Historical Generators

Date Form Received by Agency :	1996-03-01
Facility Name :	PIONEER MASONRY RESTORATION BETTE MARTIN
Classification :	Not a generator, verified

Notices of Violations Summary

Regulation Violated :	N

RCRA_NONGEN

Facility Name :	PIONEER MASONRY RESTORATION BETTE MARTIN
Facility Address :	1501 PACIFIC AVE, TACOMA, WA 98402
County :	PIERCE
Date Form Received by Agency :	1996-03-01
EPA ID :	WAR000008581
Mailing Address :	PO BOX 70110, SEATTLE, WA 98107-0110
Contact :	PIONEER MASONRY PIONEER MASONRY

Map Id: BC110
Direction: WSW
Distance: 0.272 mi., 1439 ft.
Elevation: 56 ft.
Relative: Higher

Site Name : PIONEER MASONRY RESTORATION BETTE MARTIN
1501 PACIFIC AVE
TACOMA | Tacoma, WA 98402

Database(s) : [ALL SITES - WA, CSCSL NFA - WA, ECHO, HSL - WA, RCRA_LQG, RCRA_NONGEN, VCP - WA] ***(cont.)***

Envirosite ID: 52365398
EPA ID: N/R

RCRA_NONGEN ***(cont.)***

Contact Address :	PO BOX 70110, SEATTLE, WA 98107-0110
Contact Country :	US
Contact Telephone :	000-000-0000
Contact Email :	N/R
EPA Region :	10
Land Type :	Private
Source Type :	Implementer
Classification :	Not a generator, verified
Description :	Not a generator, verified
Last Date in Agency List :	2023-01-23

Owner/Operator Summary

Owner/Operator Name :	UNITED WAY U
Owner/Operator Address :	734 BROADWAY, TACOMA, WA 98402-3710
Owner/Operator Country :	US
Owner/Operator Telephone :	253-272-4263
Owner/Operator Email :	N/R
Owner/Operator Fax :	N/R
Legal Status :	Private
Owner/Operator Type :	Operator
Owner/Operator Start Date :	1996-08-20
Owner/Operator End Date :	N/R

Owner/Operator Name :	UNITED WAY U
Owner/Operator Address :	734 BROADWAY, TACOMA, WA 98402-3710
Owner/Operator Country :	US
Owner/Operator Telephone :	253-272-4263
Owner/Operator Email :	N/R
Owner/Operator Fax :	N/R
Legal Status :	Private
Owner/Operator Type :	Owner
Owner/Operator Start Date :	1996-08-20
Owner/Operator End Date :	N/R

Handler Activities Summary

U.S. Importer of Hazardous Waste :	N
Mixed Waste (Haz. and Radioactive) :	N
Recycler of Hazardous Waste :	N
Transporter of Hazardous Waste :	N
Treater, Storer or Disposer of HW :	N
Underground Injection Activity :	N
On-site Burner Exemption :	N
Furnace Exemption :	N
Used Oil Fuel Burner :	N
Used Oil Processor :	N
Used Oil Refiner :	N
Used Oil Fuel Marketer to Burner :	N
Used Oil Specification Marketer :	N
Used Oil Transfer Facility :	N

Map Id: BC110
Direction: WSW
Distance: 0.272 mi., 1439 ft.
Elevation: 56 ft.
Relative: Higher

Site Name : PIONEER MASONRY RESTORATION BETTE MARTIN
1501 PACIFIC AVE
TACOMA | Tacoma, WA 98402

Database(s) : [ALL SITES - WA, CSCSL NFA - WA, ECHO, HSL - WA, RCRA_LQG, RCRA_NONGEN, VCP - WA] ***(cont.)***

Envirosite ID: 52365398
EPA ID: N/R

RCRA_NONGEN ***(cont.)***

Used Oil Transporter : N

Historical Generators
Date Form Received by Agency : 1996-03-01
Facility Name : PIONEER MASONRY RESTORATION BETTE MARTIN
Classification : Large Quantity Generator

Hazardous Waste Summary
Waste Code / Name : D008 - LEAD

Notices of Violations Summary
Regulation Violated : N

VCP - WA

Facility Name : Pioneer Masonry Restoration Bette Martin
Facility Address : 1501 PACIFIC AVE, TACOMA, 98402
County : Pierce

Facility/Site ID : 10718143
Alternate Name : UNITED WAY OF PIERCE COUNTY
Program Name : N/R
WRIA : 10
Legislative District : 27
Congressional District : 6
Ecology Region : SWRO
Ecology Program Phone : (360) 407-7224
Tribal Land : N
Latitude : 47.2492
Longitude : -122.43814
Last Date in Agency List : 2023-01-04

Facility/Site ID : 10718143
Alternate Name : N/R
Program Name : N/R
WRIA : 10
Legislative District : 27
Congressional District : 6
Ecology Region : SWRO
Ecology Program Phone : (360) 407-7224
Tribal Land : N
Latitude : 47.2492
Longitude : -122.43814
Last Date in Agency List : 2023-01-04

Map Id: BC110
Direction: WSW
Distance: 0.272 mi., 1439 ft.
Elevation: 56 ft.
Relative: Higher

Site Name : PIONEER MASONRY RESTORATION BETTE MARTIN
1501 PACIFIC AVE
TACOMA | Tacoma, WA 98402

Database(s) : [ALL SITES - WA, CSCSL NFA - WA, ECHO, HSL - WA, RCRA_LQG, RCRA_NONGEN, VCP - WA] ***(cont.)***

Envirosite ID: 52365398
EPA ID: N/R

VCP - WA ***(cont.)***

Facility/Site ID :	10718143
Alternate Name :	1501 PACIFIC AVE
Program Name :	N/R
WRIA :	10
Legislative District :	27
Congressional District :	6
Ecology Region :	SWRO
Ecology Program Phone :	(360) 407-7224
Tribal Land :	N
Latitude :	47.2492
Longitude :	-122.43814
Last Date in Agency List :	2023-01-04

Program Details

Program :	TOXICS
Program ID :	SW0539
Interaction Type :	Voluntary Cleanup Sites
Interaction Type Description :	For a fee, Ecology staff will review an independent cleanup report(s) and provide a written decision about the adequacy of the cleanup actions taken and described in the report.
Status :	Inactive
Start Date :	2003-10-30
End Date :	2005-03-30
SIC :	1741 - MASONRY, STONE SETTING, AND OTHER STONE WORK
NAICS :	N/R

Program :	TOXICS
Program ID :	SW0539
Interaction Type :	Voluntary Cleanup Sites
Interaction Type Description :	For a fee, Ecology staff will review an independent cleanup report(s) and provide a written decision about the adequacy of the cleanup actions taken and described in the report.
Status :	Inactive
Start Date :	2003-10-30
End Date :	2005-03-30
SIC :	N/R
NAICS :	N/R

Map Id: BG111
Direction: W
Distance: 0.273 mi., 1440 ft.
Elevation: 83 ft.
Relative: Higher

Site Name : PACIFIC AVE STREETSCAPE
PACIFIC AVE FROM S 7TH ST
TACOMA, WA 98402

Database(s) : [ALL SITES - WA, DOCKET, ECHO, FRS, HIST PCS ENF, HIST PCS FACILITY, ICIS, INACTIVE PCS, PCS ENF]

Envirosite ID: 6552151
EPA ID: N/R

ALL SITES - WA

Facility Name :	Pacific Ave Streetscape
Facility Address :	PACIFIC AVE FROM S 7TH ST, TACOMA, 98402
County :	Pierce
Facility/Site ID :	12231
Alternate Name :	N/R
Program Name :	N/R
WRIA :	10
Legislative District :	27
Congressional District :	6
Ecology Region :	SWRO
Ecology Program Phone :	(360) 407-6400
Tribal Land :	N
Latitude :	47.252396
Longitude :	-122.438422
Last Date in Agency List :	2023-01-03

Program Details

Program :	WATQUAL
Program ID :	WAR125967
Interaction Type :	Construction SW GP
Interaction Type Description :	General permit issued to owner/operators of construction projects that disturb 1 or more acres of land through clearing, grading, excavating, or stockpiling of fill material that discharge stormwater to state waters.
Status :	Inactive
Start Date :	2012-05-29
End Date :	2015-05-14
SIC :	N/R
NAICS :	N/R

DOCKET

Facility Name :	PACIFIC AVE STREETSCAPE
Facility Address :	PACIFIC AVE FROM S 7TH ST, TACOMA, WA 98402

Site Activity Details

Enforcement Action Case Number :	WA-729567
Activity ID :	3600101832
Enforcement Action Name :	PACIFIC AVE STREETSCAPE
Last Date in Agency List :	2018-12-17
Final Ordr Iss/Final Order Enter Date:	N/R
Complaint/Proposed Order Actual Date:	N/R
Final Order Issued Actual Date :	N/R
Final Order Name :	N/R

Map Id: BG111
Direction: W
Distance: 0.273 mi., 1440 ft.
Elevation: 83 ft.
Relative: Higher

Site Name : PACIFIC AVE STREETSCAPE
PACIFIC AVE FROM S 7TH ST
TACOMA, WA 98402

Database(s) : [ALL SITES - WA, DOCKET, ECHO, FRS, HIST PCS ENF, HIST PCS FACILITY, ICIS, INACTIVE PCS, PCS ENF] ***(cont.)***

Envirosite ID: 6552151
EPA ID: N/R

DOCKET ***(cont.)***

Complaint Summary

Respondent/Defendant Name :	N/R
Named in Complaint :	N/R
Named in Final Order :	N/R
SEP Category :	N/R
SEP Description :	N/R
Regional Docket Number :	N/R

Standard Industrial Classification (SIC) Summary

Registry ID :	110046096791
Primary SIC :	N/R
Primary NAICS :	N/R
Settlement FRS ICIS Facility :	N/R - N/R
Pollutants (SRS) :	N/R
Admin EA Closed Actual Date :	2015-03-27
Enforcement Action Name :	N/R
Enforcement Action Resolution :	N/R
Violation Types :	N/R
Case Law Sections :	CWA OTHER - Violations not covered elsewhere

Violation Penalties and Compliance Summary

Compliance Action Cost :	N/R
EPA Penalty Assessed Amount :	N/R
Cost Recovery Required :	N/R
Cost of SEP :	N/R
Cost of Complying Actions :	N/R

ECHO

Facility Name :	PACIFIC AVE STREETSCAPE
Facility Address :	PACIFIC AVE FROM S 7TH ST, TACOMA, WA 98402
County :	PIERCE
Last Inspection Date :	N/R
Registry ID :	110046096791

Map Id: BG111
Direction: W
Distance: 0.273 mi., 1440 ft.
Elevation: 83 ft.
Relative: Higher

Site Name : PACIFIC AVE STREETSCAPE
PACIFIC AVE FROM S 7TH ST
TACOMA, WA 98402

Database(s) : [ALL SITES - WA, DOCKET, ECHO, FRS, HIST PCS ENF, HIST PCS FACILITY, ICIS, INACTIVE PCS, PCS ENF] ***(cont.)***

Envirosite ID: 6552151
EPA ID: N/R

ECHO ***(cont.)***

FIPS Code :	53053
EPA Region :	10
Inspection Count :	0
Last Inspection Days :	N/R
Informal Count :	0
Last Informal Action Date :	N/R
Formal Action Count :	0
Last Formal Action Date :	N/R
Total Penalties :	0
Penalty Count :	N/R
Last Penalty Date :	N/R
Last Penalty Amount :	N/R
QTRS IN NC :	0
Programs IN SNC :	0
Current Compliance Status :	N/R
Three-Year Compliance Status :	N/R
Collection Method :	N/R
Reference Point :	N/R
Accuracy Meters :	17533
Derived Tribes :	Puyallup Tribe of the Puyallup Reservation - 1 mile(s), Puyallup Tribe of the Puyallup Reservation - 1.2 mile(s), Muckleshoot Indian Tribe - 11.1 mile(s), Muckleshoot Indian Tribe - 14 mile(s), Nisqually Indian Tribe - 17.5 mile(s), Squaxin Island Tribe of the Squaxin Island Reservation - 21.8 mile(s), Squaxin Island Tribe of the Squaxin Island Reservation - 23.6 mile(s)
Derived HUC :	17110019
Derived WBD :	171100190301
Derived STCTY FIPS :	53053
Derived Zip :	98402
Derived CD113 :	06
Derived CB2010 :	530530616011049
MYRTK Universe :	NNN
NPDES IDs :	WAR125967
CWA Permit Types :	Minor
CWA Compliance Tracking :	Off
CWA NAICS :	N/R
CWA SICS :	1794
CWA Inspection Count :	N/R
CWA Last Inspection Days :	N/R
CWA Informal Count :	N/R
CWA Formal Action Count :	N/R
CWA Last Formal Action Date :	N/R
CWA Penalties :	N/R
CWA Last Penalty Date :	N/R
CWA Last Penalty Amount :	N/R
CWA Quarters IN NC :	0
CWA Current Compliance Status :	Terminated Permit
CWA Current SNC Flag :	N
CWA 13 Quarters Compliance Status :	N/R
CWA 13 Quarters Effluent Exceedances:	N/R
CWA Three-Year QNCR Codes :	N/R
DFR URL :	Click here for hyperlink provided by the agency.
Facility SIC :	1794

Map Id: BG111
Direction: W
Distance: 0.273 mi., 1440 ft.
Elevation: 83 ft.
Relative: Higher

Site Name : PACIFIC AVE STREETSCAPE
PACIFIC AVE FROM S 7TH ST
TACOMA, WA 98402

Database(s) : [ALL SITES - WA, DOCKET, ECHO, FRS, HIST PCS ENF, HIST PCS FACILITY, ICIS, INACTIVE PCS, PCS ENF] ***(cont.)***

Envirosite ID: 6552151
EPA ID: N/R

ECHO ***(cont.)***

Facility NAICS :	N/R
Facility Last Inspection EPA Date :	N/R
Facility Last Inspection State Date :	N/R
Facility Last Formal Act EPA Date :	N/R
Facility Last Formal Act State Date :	N/R
Facility Last Informal Act EPA Date :	N/R
Facility Last Informal Act State Date:	N/R
Facility Federal Agency :	N/R
TRI Reporter :	N/R
Facility Imp Water Flag :	Y
Current SNC Flag :	N
Indian County Flag :	N
Federal Flag :	N/R
US Mexico Border Flag :	N/R
Chesapeak Bay Flag :	N/R
AIR Flag :	N
NPDES Flag :	Y
SDWIS Flag :	N
RCRA Flag :	N
TRI Flag :	N
GHG Flag :	N
Major Flag :	N/R
Active Flag :	N/R
NAA Flag :	N
Latitude :	47.252396
Longitude :	-122.438422
Last Date in Agency List :	2023-01-16

FRS

Facility Name :	PACIFIC AVE STREETSCAPE
Facility Address :	PACIFIC AVE FROM S 7TH ST, TACOMA, WA 98402
County :	PIERCE

Site Details

Registry ID :	110046096791
FRS Facility URL :	Click here for hyperlink provided by the agency.
Last Date in Agency List :	2023-02-13

Source Description

Source Description : The NPDES module of the Compliance Information System (ICIS) tracks surface water permits issued under the Clean Water Act. Under NPDES, all facilities that discharge pollutants from any point source into waters of the United States are required to obtain a permit. The permit will likely contain limits on what can be discharged, impose monitoring and reporting requirements, and include other provisions to ensure that the discharge does not adversely affect water quality.

Map Id: BG111
Direction: W
Distance: 0.273 mi., 1440 ft.
Elevation: 83 ft.
Relative: Higher

Site Name : PACIFIC AVE STREETSCAPE
PACIFIC AVE FROM S 7TH ST
TACOMA, WA 98402

Database(s) : [ALL SITES - WA, DOCKET, ECHO, FRS, HIST PCS ENF, HIST PCS FACILITY, ICIS, INACTIVE PCS, PCS ENF] ***(cont.)***

Envirosite ID: 6552151
EPA ID: N/R

FRS ***(cont.)***

The WA-FSIS provides a means to query and display data maintained by the Washington Department of Ecology. This system contains key information for each facility/site that is currently, or has been, of interest to the Air Quality, Dam Safety, Hazardous Waste, Toxics Cleanup, and Water Quality Programs.

FRS Environmental Interest

Source and System ID :	ICIS - WAR125967 WA-FSIS - 12231

HIST PCS ENF

Facility Name :	PACIFIC AVE STREETSCAPE
Facility Address :	PACIFIC AVE FROM S 7TH ST, TACOMA, WA 98402
Effective Date :	2012-07-18
Expiration Date :	2015-12-31
NPDES ID :	WAR125967
FRS Facility Site ID :	3000309955
Primary Facility SIC Code :	N/R
Primary Facility SIC Description :	N/R
Current Major/Minor Status :	Minor
Facility Type Description :	Municipal or Water District
Facility Non-Government Contact Name:	N/R
Facility Non-Gov Addresses :	N/R
Total Actual Average Flow (MGD) :	N/R
Total App. Design Flow (MGD) :	N/R
Pretreat Program Required Indicator :	N/R
State Water Body :	N/R
State Water Body Name :	N/R
Tribal Land Code :	N/R
Tribal Land Name :	N/R
Contact Office Telephone Number :	N/R
Permit Non-Gov Addresses :	4224 Waller Rd E
Permit Non-Government Contact Name :	N/R
Permit Type Description :	General Permit Covered Facility
Last Date in Agency List :	2015-01-15

HIST PCS FACILITY

Facility Name :	PACIFIC AVE STREETSCAPE
Facility Address :	PACIFIC AVE FROM S 7TH ST, TACOMA, WA 98402
County :	N/R
FRS Facility Site ID :	3000309955
NPDES ID :	WAR125967
Current Major/Minor Status :	Minor
Facility Type Description :	Municipal or Water District
Permit Type :	General Permit Covered Facility
Primary Facility SIC Code :	N/R
Primary Facility SIC Description :	N/R

Map Id: BG111
Direction: W
Distance: 0.273 mi., 1440 ft.
Elevation: 83 ft.
Relative: Higher

Site Name : PACIFIC AVE STREETSCAPE
PACIFIC AVE FROM S 7TH ST
TACOMA, WA 98402

Database(s) : [ALL SITES - WA, DOCKET, ECHO, FRS, HIST PCS ENF, HIST PCS FACILITY, ICIS, INACTIVE PCS, PCS ENF] ***(cont.)***

Envirosite ID: 6552151
EPA ID: N/R

HIST PCS FACILITY ***(cont.)***

Total Actual Average Flow (MGD) :	N/R
Total App. Design Flow (MGD) :	N/R
Pretreat Prog Req'd Indicator Description:	N/R
State Water Body Number :	N/R
State Water Body Name :	N/R
Effective Date :	2012-07-18 00:00:00
Expiration Date :	2015-12-31 00:00:00
Tribal Land Code :	N/R
Tribal Land Name :	N/R
Facility Contact Name :	N/R
Contact Number :	N/R
Contact Address :	N/R
Permit Contact Name :	N/R
Permit Contact Address :	4224 Waller Rd E, Tacoma, WA 98443-1623
Latitude :	47.252396
Longitude :	-122.438422
Last Date in Agency list :	2014-12-10

ICIS

Facility Name :	PACIFIC AVE STREETSCAPE
Facility Address :	PACIFIC AVE FROM S 7TH ST, TACOMA, WA 98402

Site Details

NPDES ID :	WAR125967
ICIS Facility Interest ID :	3400004327
Facility UIN :	110046096791
Facility Type Code :	Municipal or Water District
Impaired Waters :	303(D) Listed
Latitude :	47.252396
Longitude :	-122.438422
Last Date in Agency List :	2022-12-28

INACTIVE PCS

Issue Date :	2010-12-01
Original Issue Date :	2010-12-01
Effective Date :	2012-07-18
Expiration Date :	2015-12-31
Retirement Date :	N/R
Termination Date :	2015-05-14
Issuing Agency :	State
Agency Type :	State
Activity ID :	3400004636
External Permit Number :	WAR125967
Facility Type Indicator :	NON-POTW
Permit Type :	General Permit Covered Facility-NPDES)
Major Minor Status :	N
Permit Status :	Terminated
Total Design Flow Number :	N/R
Actual Average Flow Number :	N/R
State Water Body :	N/R

Map Id: BG111
Direction: W
Distance: 0.273 mi., 1440 ft.
Elevation: 83 ft.
Relative: Higher

Site Name : PACIFIC AVE STREETSCAPE
PACIFIC AVE FROM S 7TH ST
TACOMA, WA 98402

Database(s) : [ALL SITES - WA, DOCKET, ECHO, FRS, HIST PCS ENF, HIST PCS FACILITY, ICIS, INACTIVE PCS, PCS ENF] ***(cont.)***

Envirosite ID: 6552151
EPA ID: N/R

INACTIVE PCS ***(cont.)***

State Water Body Name :	N/R
Permit Name :	Pacific Ave Streetscape
Permit Comp Status :	Y
RNC Tracking :	Y
Master External Permit Number :	WAR125725
TMDL Interface :	N/R
EDMR Authorization :	N
Pretreatment Indicator :	N/R
Last Date in Agency List :	2022-12-28

PCS ENF

Site Details

NPDES ID :	WAR125967
Last Date in Agency List :	2022-12-28

Formal Enforcement Actions

Settlement Entered Date :	N/R
ENF Identifier :	N/R
Activity ID :	N/R
Activity Type :	N/R
ENF Type :	N/R
Agency :	N/R
Fed Penalty Assessed Amount :	N/R
State Local Penalty Amount :	N/R

Informal Enforcement Actions

Achieved Date :	2015-03-27
Registry ID :	110046096791
ENF Identifier :	WA-729567
Activity ID :	3600101832
Activity Type :	Administrative - Informal
ENF Type :	Agency Enforcement Review
Agency :	State

Map Id: 112
Direction: WSW
Distance: 0.273 mi., 1441 ft.
Elevation: 52 ft.
Relative: Higher

Site Name : PRAIRIE LINE TRAIL
1547 PACIFIC AVE
TACOMA, WA 98402

Database(s) : [ALL SITES - WA, CSCSL HWS - WA, HSL - WA]

Envirosite ID: 52365420
EPA ID: N/R

ALL SITES - WA

Facility Name :	Prairie Line Trail

Map Id: 112
Direction: WSW
Distance: 0.273 mi., 1441 ft.
Elevation: 52 ft.
Relative: Higher

Site Name : PRAIRIE LINE TRAIL
1547 PACIFIC AVE
TACOMA, WA 98402

Database(s) : [ALL SITES - WA, CSCSL HWS - WA, HSL - WA] ***(cont.)***

Envirosite ID: 52365420
EPA ID: N/R

ALL SITES - WA ***(cont.)***

Facility Address :	1547 PACIFIC AVE, TACOMA, 98402
County :	Pierce
Facility/Site ID :	82265
Alternate Name :	N/R
Program Name :	N/R
WRIA :	10
Legislative District :	27
Congressional District :	6
Ecology Region :	SWRO
Ecology Program Phone :	(360) 407-7224
Tribal Land :	N
Latitude :	47.24761
Longitude :	-122.43723
Last Date in Agency List :	2023-01-03

Program Details

Program :	TOXICS
Program ID :	N/R
Interaction Type :	State Cleanup Site
Interaction Type Description :	A site is being cleaned up under state regulations. Regulations include Model Toxics Control Act or its predecessors.
Status :	Active
Start Date :	2017-02-23
End Date :	N/R
SIC :	N/R
NAICS :	N/R

CSCSL HWS - WA

Facility Name :	PRAIRIE LINE TRAIL
Facility Address :	1547 PACIFIC AVE, TACOMA, 98402
County :	PIERCE

Site Details

Facility Site ID :	82265
Site Status :	Cleanup Started
Cleanup Site ID :	14666
Region :	Southwest
Responsible Section :	Southwest
WARM Rank :	N/R
Is Brownfield? :	N/R
Is PSI? :	N/R
Current VCP :	N/R
Past VCP :	N/R
Institutional Control :	N/R
Latitude :	47.24761
Longitude :	-122.43723
Last Date in Agency List :	2023-03-07

Map Id: 112
Direction: WSW
Distance: 0.273 mi., 1441 ft.
Elevation: 52 ft.
Relative: Higher

Site Name : PRAIRIE LINE TRAIL
1547 PACIFIC AVE
TACOMA, WA 98402

Database(s) : [ALL SITES - WA, CSCSL HWS - WA, HSL - WA] ***(cont.)***

Envirosite ID: 52365420
EPA ID: N/R

CSCSL HWS - WA ***(cont.)***

Contaminants Details

Contaminant Name :	Halogenated Solvents
Groundwater :	N/R
Surface Water :	N/R
Soil :	Suspected
Sediment :	N/R
Air :	N/R
Bedrock :	N/R

Contaminant Name :	Petroleum-Other
Groundwater :	N/R
Surface Water :	N/R
Soil :	Suspected
Sediment :	N/R
Air :	N/R
Bedrock :	N/R

Contaminant Name :	Lead
Groundwater :	N/R
Surface Water :	N/R
Soil :	Confirmed Above Cleanup Levels
Sediment :	N/R
Air :	N/R
Bedrock :	N/R

Contaminant Name :	Polycyclic Aromatic Hydrocarbons
Groundwater :	N/R
Surface Water :	N/R
Soil :	Confirmed Above Cleanup Levels
Sediment :	N/R
Air :	N/R
Bedrock :	N/R

Contaminant Name :	Other Halogenated Organics
Groundwater :	N/R
Surface Water :	N/R
Soil :	Below Cleanup Levels
Sediment :	N/R
Air :	N/R
Bedrock :	N/R

HSL - WA

Facility Name :	Prairie Line Trail
Facility Address :	1547 Pacific Ave, Tacoma, 98402
County :	Pierce

Site Details

Facility Site ID :	82265
Cleanup Site ID :	14666

Map Id: 112
Direction: WSW
Distance: 0.273 mi., 1441 ft.
Elevation: 52 ft.
Relative: Higher

Site Name : PRAIRIE LINE TRAIL
1547 PACIFIC AVE
TACOMA, WA 98402

Database(s) : [ALL SITES - WA, CSCSL HWS - WA, HSL - WA] ***(cont.)***

Envirosite ID: 52365420
EPA ID: N/R

HSL - WA ***(cont.)***

Status :	Cleanup Started
Site Rank :	N/R
Alternative Site Name :	N/R
Region :	N/R
Resposbile Unit :	N/R
Institutional Control :	N/R
Current VCP :	N/R
Past VCP :	N/R
Latitude :	N/R
Longitude :	N/R
Agency Hyperlink :	Click here for hyperlink provided by the agency.
Last Date in Agency List :	2022-02-11

Facility Name :	Prairie Line Trail
Facility Address :	1547 PACIFIC AVE, TACOMA, 98402
County :	Pierce

Site Details

Facility Site ID :	82265
Cleanup Site ID :	14666
Status :	Cleanup Started
Site Rank :	N/R
Alternative Site Name :	N/R
Region :	Southwest
Resposbile Unit :	Southwest
Institutional Control :	N/R
Current VCP :	N/R
Past VCP :	N/R
Latitude :	47.24761
Longitude :	-122.43723
Agency Hyperlink :	Click here for hyperlink provided by the agency.
Last Date in Agency List :	2023-02-28

Contaminants

Contaminant Name :	Halogenated Solvents
Ground water :	N/R
Surface water :	N/R
Soil :	Suspected
Sediment :	N/R
Air :	N/R
Bedrock :	N/R

Contaminant Name :	Petroleum-Other
Ground water :	N/R
Surface water :	N/R
Soil :	Suspected
Sediment :	N/R
Air :	N/R
Bedrock :	N/R

Map Id: 112
Direction: WSW
Distance: 0.273 mi., 1441 ft.
Elevation: 52 ft.
Relative: Higher

Site Name : PRAIRIE LINE TRAIL
1547 PACIFIC AVE
TACOMA, WA 98402

Database(s) : [ALL SITES - WA, CSCSL HWS - WA, HSL - WA] ***(cont.)***

Envirosite ID: 52365420
EPA ID: N/R

HSL - WA ***(cont.)***

Contaminant Name :	Lead
Ground water :	N/R
Surface water :	N/R
Soil :	Confirmed Above Cleanup Levels
Sediment :	N/R
Air :	N/R
Bedrock :	N/R

Contaminant Name :	Polycyclic Aromatic Hydrocarbons
Ground water :	N/R
Surface water :	N/R
Soil :	Confirmed Above Cleanup Levels
Sediment :	N/R
Air :	N/R
Bedrock :	N/R

Contaminant Name :	Other Halogenated Organics
Ground water :	N/R
Surface water :	N/R
Soil :	Below Cleanup Levels
Sediment :	N/R
Air :	N/R
Bedrock :	N/R

Map Id: 113
Direction: NE
Distance: 0.273 mi., 1443 ft.
Elevation: 17 ft.
Relative: Higher

Site Name : BILLENES DELI MART | TEXACO GAS AND DELI
801 E 11TH ST
TACOMA | Tacoma, WA 98421

Database(s) : [ALL SITES - WA, CSCSL HWS - WA, CSCSL NFA - WA, EPA LUST, EPA UST, FRS, HSL - WA, LUST - WA, UST - WA, VCP - WA]

Envirosite ID: 52365693
EPA ID: N/R

ALL SITES - WA

Facility Name :	BILLENES DELI MART
Facility Address :	801 E 11TH ST, TACOMA, 98421
County :	Pierce

Facility/Site ID :	43962719
Alternate Name :	N/R
Program Name :	N/R
WRIA :	10
Legislative District :	27
Congressional District :	9

Map Id: 113
Direction: NE
Distance: 0.273 mi., 1443 ft.
Elevation: 17 ft.
Relative: Higher

Site Name : BILLENES DELI MART | TEXACO GAS AND DELI
801 E 11TH ST
TACOMA | Tacoma, WA 98421

Database(s) : [ALL SITES - WA, CSCSL HWS - WA, CSCSL NFA - WA, EPA LUST, EPA UST, FRS, HSL - WA, LUST - WA, UST - WA, VCP - WA] ***(cont.)***

Envirosite ID: 52365693
EPA ID: N/R

ALL SITES - WA ***(cont.)***

Ecology Region :	SWRO
Ecology Program Phone :	(360) 407-7224
Tribal Land :	N
Latitude :	47.25692
Longitude :	-122.42438
Last Date in Agency List :	2023-01-03

Program Details

Program :	TOXICS
Program ID :	100798
Interaction Type :	LUST Facility
Interaction Type Description :	A leaking underground tank cleanup site being cleaned up with Ecology oversight or review.
Status :	Inactive
Start Date :	1998-03-18
End Date :	2019-10-01
SIC :	N/R
NAICS :	N/R

Program :	TOXICS
Program ID :	100798
Interaction Type :	Voluntary Cleanup Sites
Interaction Type Description :	For a fee, Ecology staff will review an independent cleanup report(s) and provide a written decision about the adequacy of the cleanup actions taken and described in the report.
Status :	Inactive
Start Date :	2017-11-27
End Date :	2019-10-01
SIC :	N/R
NAICS :	44711 - Gasoline Stations with Convenience Stores

Program :	TOXICS
Program ID :	100798
Interaction Type :	Voluntary Cleanup Sites
Interaction Type Description :	For a fee, Ecology staff will review an independent cleanup report(s) and provide a written decision about the adequacy of the cleanup actions taken and described in the report.
Status :	Inactive
Start Date :	2017-11-27
End Date :	2019-10-01
SIC :	N/R
NAICS :	N/R

Map Id: 113
Direction: NE
Distance: 0.273 mi., 1443 ft.
Elevation: 17 ft.
Relative: Higher

Site Name : BILLENES DELI MART | TEXACO GAS AND DELI
801 E 11TH ST
TACOMA | Tacoma, WA 98421

Database(s) : [ALL SITES - WA, CSCSL HWS - WA, CSCSL NFA - WA, EPA LUST, EPA UST, FRS, HSL - WA, LUST - WA, UST - WA, VCP - WA] ***(cont.)***

Envirosite ID: 52365693
EPA ID: N/R

ALL SITES - WA ***(cont.)***

Program :	TOXICS
Program ID :	100798
Interaction Type :	Voluntary Cleanup Sites
Interaction Type Description :	For a fee, Ecology staff will review an independent cleanup report(s) and provide a written decision about the adequacy of the cleanup actions taken and described in the report.
Status :	Inactive
Start Date :	2012-08-14
End Date :	2014-01-09
SIC :	N/R
NAICS :	44711 - Gasoline Stations with Convenience Stores

Program :	TOXICS
Program ID :	100798
Interaction Type :	Voluntary Cleanup Sites
Interaction Type Description :	For a fee, Ecology staff will review an independent cleanup report(s) and provide a written decision about the adequacy of the cleanup actions taken and described in the report.
Status :	Inactive
Start Date :	2012-08-14
End Date :	2014-01-09
SIC :	N/R
NAICS :	N/R

Program :	TOXICS
Program ID :	100798
Interaction Type :	Underground Storage Tank
Interaction Type Description :	Any one or combination of tanks (including connecting underground pipes) that is used to contain regulated substances and has a tank volume of ten percent or more beneath the surface of the ground. This term does not include any of the exempt UST systems specified in WAC 173-360-110(2) or any piping connected thereto. See WAC 173-360
Status :	Inactive
Start Date :	1988-05-01
End Date :	1998-05-20
SIC :	N/R
NAICS :	N/R

CSCSL HWS - WA

Facility Name :	TEXACO GAS AND DELI
Facility Address :	801 E 11TH ST, TACOMA, 98421
County :	Pierce

Map Id: 113
Direction: NE
Distance: 0.273 mi., 1443 ft.
Elevation: 17 ft.
Relative: Higher

Site Name : BILLENES DELI MART | TEXACO GAS AND DELI
801 E 11TH ST
TACOMA | Tacoma, WA 98421

Database(s) : [ALL SITES - WA, CSCSL HWS - WA, CSCSL NFA - WA, EPA LUST, EPA UST, FRS, HSL - WA, LUST - WA, UST - WA, VCP - WA] ***(cont.)***

Envirosite ID: 52365693
EPA ID: N/R

CSCSL HWS - WA ***(cont.)***

Site Details

Facility Site ID :	43962719
Site Status :	Cleanup Started
Cleanup Site ID :	9207
Region :	Southwest
Responsible Section :	Southwest
WARM Rank :	N/R
Is Brownfield? :	N/R
Is PSI? :	N/R
Current VCP :	Yes
Past VCP :	Yes
Institutional Control :	N/R
Latitude :	47.25692
Longitude :	-122.42438
Last Date in Agency List :	2019-09-09

Contaminants Details

Contaminant Name :	Benzene
Groundwater :	Confirmed Above Cleanup Levels
Surface Water :	N/R
Soil :	Confirmed Above Cleanup Levels
Sediment :	N/R
Air :	N/R
Bedrock :	N/R

Contaminant Name :	Petroleum-Other
Groundwater :	Confirmed Above Cleanup Levels
Surface Water :	N/R
Soil :	Confirmed Above Cleanup Levels
Sediment :	N/R
Air :	N/R
Bedrock :	N/R

CSCSL NFA - WA

Facility Name :	TEXACO GAS AND DELI
Facility Address :	801 E 11TH ST, TACOMA, 98421
County :	Pierce

NFA Date :	2019-10-01
Facility Site ID :	43962719
Cleanup Site ID :	9207
Rank :	N/R
VCP :	N/R
Alternate Site Names :	BILLENES DELI MART
NFA Reason :	Voluntary Cleanup Program Review
Site Status :	NFA
Region :	Southwest

Map Id: 113
Direction: NE
Distance: 0.273 mi., 1443 ft.
Elevation: 17 ft.
Relative: Higher

Site Name : BILLENES DELI MART | TEXACO GAS AND DELI
801 E 11TH ST
TACOMA | Tacoma, WA 98421

Database(s) : [ALL SITES - WA, CSCSL HWS - WA, CSCSL NFA - WA, EPA LUST, EPA UST, FRS, HSL - WA, LUST - WA, UST - WA, VCP - WA] ***(cont.)***

Envirosite ID: 52365693
EPA ID: N/R

CSCSL NFA - WA ***(cont.)***

Responsible Unit :	Southwest
Latitude :	47.25692
Longitude :	-122.42438
Last Date in Agency List :	2023-02-23

Contaminants

Contaminant Name :	Benzene
Ground Water :	Remediated-Below
Surface Water :	N/R
Soil :	Remediated-Below
Sediment :	N/R
Air :	N/R
Bedrock :	N/R

Contaminant Name :	Petroleum-Other
Ground Water :	Remediated-Below
Surface Water :	N/R
Soil :	Remediated-Below
Sediment :	N/R
Air :	N/R
Bedrock :	N/R

EPA LUST

Facility Name :	TEXACO GAS AND DELI
Facility Address :	801 E 11TH ST, TACOMA, Washington 98421
County :	Pierce
Facility ID :	WA43962719
LUST ID :	WA9207
Reported Date :	N/R
Status :	Open
Substance :	Benzene
Closed With Residual Contamination (Tribal Only):	N/R
NFA_Letter (Tribal Only) :	N/R
Tribe (Tribal Only) :	N/R
EPA Region :	10
Estimated Population within 1500ft :	3
Estimated Private Domestic Wells within 1500ft:	0
Within Source Water Protection Area (SPA):	No
SPA Public Water System and Facility ID:	N/R
SPA Water Type :	N/R
SPA Facility Type :	N/R
SPA HUC12 :	N/R

Map Id: 113
Direction: NE
Distance: 0.273 mi., 1443 ft.
Elevation: 17 ft.
Relative: Higher

Site Name : BILLENES DELI MART | TEXACO GAS AND DELI
801 E 11TH ST
TACOMA | Tacoma, WA 98421

Database(s) : [ALL SITES - WA, CSCSL HWS - WA, CSCSL NFA - WA, EPA LUST, EPA UST, FRS, HSL - WA, LUST - WA, UST - WA, VCP - WA] ***(cont.)***

Envirosite ID: 52365693
EPA ID: N/R

EPA LUST ***(cont.)***

Within Groundwater Wellhead Protection Area (WHPA):	No
WHPA Public Water System and Facility ID:	N/R
WHPA Water Type :	N/R
WHPA Facility Type :	N/R
WHPA HUC12 :	N/R
Within Estimated 100-year Floodplain:	No
Latitude :	47.25692
Longitude :	-122.424379999999
Last Date in Agency List :	2023-01-30

EPA UST

Facility Name :	BILLENES DELI MART
Facility Address :	801 E 11TH ST, Tacoma, Washington 98421
County :	Pierce
Facility ID :	WA43962719
Facility Status :	Closed UST(s)
Open USTs :	0
Closed USTs :	3
Temporarily Out of Service USTs :	0
Date of Last Inspection :	N/R
EPA Region :	10
Tribe :	N/R
Facility ID 2 :	N/R
Latitude :	47.25692
Longitude :	-122.42438
Last Date in Agency List :	2023-01-30

Tank Details

Tank ID :	WA43962719_342REG
Tank Status :	Closed
Installation Date :	1988-05-01
Removal Date :	N/R
Capacity :	5000
Substances :	A Leaded Gasoline
Tank Wall Type :	N/R
Tank ID :	WA43962719_365UNL
Tank Status :	Closed
Installation Date :	1988-05-01
Removal Date :	N/R
Capacity :	N/R
Substances :	B Unleaded Gasoline
Tank Wall Type :	N/R

Map Id: 113
Direction: NE
Distance: 0.273 mi., 1443 ft.
Elevation: 17 ft.
Relative: Higher

Site Name : BILLENES DELI MART | TEXACO GAS AND DELI
801 E 11TH ST
TACOMA | Tacoma, WA 98421

Database(s) : [ALL SITES - WA, CSCSL HWS - WA, CSCSL NFA - WA, EPA LUST, EPA UST, FRS, HSL - WA, LUST - WA, UST - WA, VCP - WA] ***(cont.)***

Envirosite ID: 52365693
EPA ID: N/R

EPA UST ***(cont.)***

Tank ID :	WA43962719_449DIE
Tank Status :	Closed
Installation Date :	1988-05-01
Removal Date :	N/R
Capacity :	5000
Substances :	B Unleaded Gasoline
Tank Wall Type :	N/R

FRS

Facility Name :	BILLENES DELI MART
Facility Address :	801 E 11TH ST, TACOMA, WA 98421
County :	PIERCE

Site Details

Registry ID :	110015473101
FRS Facility URL :	Click here for hyperlink provided by the agency.
Last Date in Agency List :	2023-02-13

Source Description

Source Description :

The WA-FSIS provides a means to query and display data maintained by the Washington Department of Ecology. This system contains key information for each facility/site that is currently, or has been, of interest to the Air Quality, Dam Safety, Hazardous Waste, Toxics Cleanup, and Water Quality Programs.

FRS Environmental Interest

Source and System ID :	WA-FSIS - 43962719

HSL - WA

Facility Name :	TEXACO GAS AND DELI
Facility Address :	801 E 11th St, Tacoma, 98421
County :	Pierce

Site Details

Facility Site ID :	43962719
Cleanup Site ID :	9207
Status :	No Further Action
Site Rank :	N/R
Alternative Site Name :	N/R
Region :	N/R
Resposbile Unit :	N/R

Map Id: 113
Direction: NE
Distance: 0.273 mi., 1443 ft.
Elevation: 17 ft.
Relative: Higher

Site Name : BILLENES DELI MART | TEXACO GAS AND DELI
801 E 11TH ST
TACOMA | Tacoma, WA 98421

Database(s) : [ALL SITES - WA, CSCSL HWS - WA, CSCSL NFA - WA, EPA LUST, EPA UST, FRS, HSL - WA, LUST - WA, UST - WA, VCP - WA] ***(cont.)***

Envirosite ID: 52365693
EPA ID: N/R

HSL - WA ***(cont.)***

Institutional Control :	N/R
Current VCP :	N/R
Past VCP :	N/R
Latitude :	N/R
Longitude :	N/R
Agency Hyperlink :	Click here for hyperlink provided by the agency.
Last Date in Agency List :	2022-02-11

Facility Name :	TEXACO GAS AND DELI
Facility Address :	801 E 11TH ST, TACOMA, 98421
County :	Pierce

Site Details

Facility Site ID :	43962719
Cleanup Site ID :	9207
Status :	No Further Action
Site Rank :	N/R
Alternative Site Name :	BILLENES DELI MART
Region :	Southwest
Resposbile Unit :	Southwest
Institutional Control :	N/R
Current VCP :	N/R
Past VCP :	Yes
Latitude :	47.25692
Longitude :	-122.42438
Agency Hyperlink :	Click here for hyperlink provided by the agency.
Last Date in Agency List :	2023-02-28

Contaminants

Contaminant Name :	Petroleum-Other
Ground water :	Remediated-Below
Surface water :	N/R
Soil :	Remediated-Below
Sediment :	N/R
Air :	N/R
Bedrock :	N/R

Contaminant Name :	Benzene
Ground water :	Remediated-Below
Surface water :	N/R
Soil :	Remediated-Below
Sediment :	N/R
Air :	N/R
Bedrock :	N/R

Map Id: 113
Direction: NE
Distance: 0.273 mi., 1443 ft.
Elevation: 17 ft.
Relative: Higher

Site Name : BILLENES DELI MART | TEXACO GAS AND DELI
801 E 11TH ST
TACOMA | Tacoma, WA 98421

Database(s) : [ALL SITES - WA, CSCSL HWS - WA, CSCSL NFA - WA, EPA LUST, EPA UST, FRS, HSL - WA, LUST - WA, UST - WA, VCP - WA] ***(cont.)***

Envirosite ID: 52365693
EPA ID: N/R

LUST - WA

Facility Name :	TEXACO GAS AND DELI
Facility Address :	801 E 11TH ST, TACOMA, 98421
County :	Pierce

Site Details

LUST Status Date :	2019-10-01
LUST Status Type :	LUST - NFA
Facility Site ID :	43962719
Cleanup Site ID :	9207
LUST ID :	4793
UST ID :	100798
Alternate Site Names :	BILLENES DELI MART
Release Date :	1998-03-18
Process Type :	N/R
Responsible Unit :	Southwest
Region :	Southwest
Latitude :	47.25692
Longitude :	-122.42438
Last Date in Agency List :	2023-03-20

Contaminants

Contaminant Name :	Petroleum-Other
Ground Water :	Remediated-Below
Surface Water :	N/R
Soil :	Remediated-Below
Sediment :	N/R
Air :	N/R
Bedrock :	N/R

Contaminant Name :	Benzene
Ground Water :	Remediated-Below
Surface Water :	N/R
Soil :	Remediated-Below
Sediment :	N/R
Air :	N/R
Bedrock :	N/R

UST - WA

Facility Name :	BILLENES DELI MART
Facility Address :	801 E 11TH ST, Tacoma, 98421
County :	Pierce

Facility Site ID :	43962719
UST Site ID :	100798
Tag Number(s) :	N/R

Map Id: 113
Direction: NE
Distance: 0.273 mi., 1443 ft.
Elevation: 17 ft.
Relative: Higher

Site Name : BILLENES DELI MART | TEXACO GAS AND DELI
801 E 11TH ST
TACOMA | Tacoma, WA 98421

Database(s) : [ALL SITES - WA, CSCSL HWS - WA, CSCSL NFA - WA, EPA LUST, EPA UST, FRS, HSL - WA, LUST - WA, UST - WA, VCP - WA] ***(cont.)***

Envirosite ID: 52365693
EPA ID: N/R

UST - WA ***(cont.)***

Responsible Unit :	Southwest
Is Active :	No
Latitude :	47.25692
Longitude :	-122.42438
Last Date in Agency List :	2022-12-29

Tank Details

Tank Name :	342REG
Tank Status :	Removed
Install Date :	1988-05-01
Tank Upgrade Date :	1998-07-13
Tank Permanent Closure Date :	1998-05-20
Permit Expiration Date :	N/R
Tank Material :	Steel
Tank Construction :	Single Wall Tank
Tank Corrosion Protection :	Impressed Current
Tank Manifold :	N/R
Tank Release Detection :	Manual Inventory Control (daily)
Tank Tightness Test :	N/R
Tank Spill Prevention :	Single Wall Spill Bucket
Capacity Range :	5,000 to 9,999 Gallons
Actual Capacity :	N/R
Pipe Material :	Steel
Pipe Construction :	Other
Pipe Corrosion Protection :	Sacrificial Anode
Tank SFC :	N/R
Dispenser SFC :	N/R
Primary Pipe Release Detection :	Automatic Line Leak Detector (ALLD)
Secondary Pipe Release Detection :	N/R
Pipe Pumping System :	Pressurized System
Pipe Install Date :	N/R
Turbine Sump Construction :	N/R
Tank Status Date :	1998-03-04
Tank Install Date :	N/R
Tank Overfill Prevention :	Automatic Shutoff (fill pipe)

Compartments Details

Compartment Number :	1
Compartment Capacity :	N/R
Substance Stored :	Leaded Gasoline
Used Substance :	Motor Fuel for Vehicles
Ecy Region :	N/R

Tank Details

Tank Name :	365UNL
Tank Status :	Removed

Map Id: 113
Direction: NE
Distance: 0.273 mi., 1443 ft.
Elevation: 17 ft.
Relative: Higher

Site Name : BILLENES DELI MART | TEXACO GAS AND DELI
801 E 11TH ST
TACOMA | Tacoma, WA 98421

Database(s) : [ALL SITES - WA, CSCSL HWS - WA, CSCSL NFA - WA, EPA LUST, EPA UST, FRS, HSL - WA, LUST - WA, UST - WA, VCP - WA] ***(cont.)***

Envirosite ID: 52365693
EPA ID: N/R

UST - WA ***(cont.)***

Install Date :	1988-05-01
Tank Upgrade Date :	1998-07-13
Tank Permanent Closure Date :	1998-05-20
Permit Expiration Date :	N/R
Tank Material :	Steel
Tank Construction :	Single Wall Tank
Tank Corrosion Protection :	Impressed Current
Tank Manifold :	N/R
Tank Release Detection :	Manual Inventory Control (daily)
Tank Tightness Test :	N/R
Tank Spill Prevention :	Single Wall Spill Bucket
Capacity Range :	10,000 to 19,999 Gallons
Actual Capacity :	N/R
Pipe Material :	Steel
Pipe Construction :	Other
Pipe Corrosion Protection :	Sacrificial Anode
Tank SFC :	N/R
Dispenser SFC :	N/R
Primary Pipe Release Detection :	Automatic Line Leak Detector (ALLD)
Secondary Pipe Release Detection :	N/R
Pipe Pumping System :	Pressurized System
Pipe Install Date :	N/R
Turbine Sump Construction :	N/R
Tank Status Date :	1998-03-04
Tank Install Date :	N/R
Tank Overfill Prevention :	Automatic Shutoff (fill pipe)

Compartments Details

Compartment Number :	1
Compartment Capacity :	N/R
Substance Stored :	Unleaded Gasoline
Used Substance :	Motor Fuel for Vehicles
Ecy Region :	N/R

Tank Details

Tank Name :	449DIE
Tank Status :	Removed
Install Date :	1988-05-01
Tank Upgrade Date :	1998-07-13
Tank Permanent Closure Date :	1998-05-20
Permit Expiration Date :	N/R
Tank Material :	Steel
Tank Construction :	Single Wall Tank
Tank Corrosion Protection :	Impressed Current
Tank Manifold :	N/R
Tank Release Detection :	Manual Inventory Control (daily)
Tank Tightness Test :	N/R
Tank Spill Prevention :	Single Wall Spill Bucket
Capacity Range :	5,000 to 9,999 Gallons

Map Id: 113
Direction: NE
Distance: 0.273 mi., 1443 ft.
Elevation: 17 ft.
Relative: Higher

Site Name : BILLENES DELI MART | TEXACO GAS AND DELI
801 E 11TH ST
TACOMA | Tacoma, WA 98421

Database(s) : [ALL SITES - WA, CSCSL HWS - WA, CSCSL NFA - WA, EPA LUST, EPA UST, FRS, HSL - WA, LUST - WA, UST - WA, VCP - WA] ***(cont.)***

Envirosite ID: 52365693
EPA ID: N/R

UST - WA ***(cont.)***

Actual Capacity :	N/R
Pipe Material :	Steel
Pipe Construction :	Other
Pipe Corrosion Protection :	Sacrificial Anode
Tank SFC :	N/R
Dispenser SFC :	N/R
Primary Pipe Release Detection :	Automatic Line Leak Detector (ALLD)
Secondary Pipe Release Detection :	N/R
Pipe Pumping System :	Pressurized System
Pipe Install Date :	N/R
Turbine Sump Construction :	N/R
Tank Status Date :	1998-03-04
Tank Install Date :	N/R
Tank Overfill Prevention :	Automatic Shutoff (fill pipe)

Compartments Details

Compartment Number :	1
Compartment Capacity :	N/R
Substance Stored :	Unleaded Gasoline
Used Substance :	Motor Fuel for Vehicles
Ecy Region :	N/R

VCP - WA

Facility Name :	BILLENES DELI MART
Facility Address :	801 E 11TH ST, TACOMA, 98421
County :	Pierce
Facility/Site ID :	43962719
Alternate Name :	N/R
Program Name :	N/R
WRIA :	10
Legislative District :	27
Congressional District :	9
Ecology Region :	SWRO
Ecology Program Phone :	(360) 407-7224
Tribal Land :	N
Latitude :	47.25692
Longitude :	-122.42438
Last Date in Agency List :	2023-01-04

Program Details

Program :	TOXICS
Program ID :	SW1617
Interaction Type :	Voluntary Cleanup Sites

Map Id: 113
Direction: NE
Distance: 0.273 mi., 1443 ft.
Elevation: 17 ft.
Relative: Higher

Site Name : BILLENES DELI MART | TEXACO GAS AND DELI
801 E 11TH ST
TACOMA | Tacoma, WA 98421

Database(s) : [ALL SITES - WA, CSCSL HWS - WA, CSCSL NFA - WA, EPA LUST, EPA UST, FRS, HSL - WA, LUST - WA, UST - WA, VCP - WA] ***(cont.)***

Envirosite ID: 52365693
EPA ID: N/R

VCP - WA ***(cont.)***

Interaction Type Description :	For a fee, Ecology staff will review an independent cleanup report(s) and provide a written decision about the adequacy of the cleanup actions taken and described in the report.
Status :	Inactive
Start Date :	2017-11-27
End Date :	2019-10-01
SIC :	N/R
NAICS :	N/R
Program :	TOXICS
Program ID :	SW1617
Interaction Type :	Voluntary Cleanup Sites
Interaction Type Description :	For a fee, Ecology staff will review an independent cleanup report(s) and provide a written decision about the adequacy of the cleanup actions taken and described in the report.
Status :	Inactive
Start Date :	2017-11-27
End Date :	2019-10-01
SIC :	N/R
NAICS :	44711 - Gasoline Stations with Convenience Stores
Program :	TOXICS
Program ID :	SW1617
Interaction Type :	Voluntary Cleanup Sites
Interaction Type Description :	For a fee, Ecology staff will review an independent cleanup report(s) and provide a written decision about the adequacy of the cleanup actions taken and described in the report.
Status :	Inactive
Start Date :	2012-08-14
End Date :	2014-01-09
SIC :	N/R
NAICS :	44711 - Gasoline Stations with Convenience Stores
Program :	TOXICS
Program ID :	SW1617
Interaction Type :	Voluntary Cleanup Sites
Interaction Type Description :	For a fee, Ecology staff will review an independent cleanup report(s) and provide a written decision about the adequacy of the cleanup actions taken and described in the report.
Status :	Inactive
Start Date :	2012-08-14
End Date :	2014-01-09

Map Id: 113
Direction: NE
Distance: 0.273 mi., 1443 ft.
Elevation: 17 ft.
Relative: Higher

Site Name : BILLENES DELI MART | TEXACO GAS AND DELI
801 E 11TH ST
TACOMA | Tacoma, WA 98421

Database(s) : [ALL SITES - WA, CSCSL HWS - WA, CSCSL NFA - WA, EPA LUST, EPA UST, FRS, HSL - WA, LUST - WA, UST - WA, VCP - WA] ***(cont.)***

Envirosite ID: 52365693
EPA ID: N/R

VCP - WA ***(cont.)***

SIC :	N/R
NAICS :	N/R

Map Id: 114
Direction: ESE
Distance: 0.275 mi., 1455 ft.
Elevation: 13 ft.
Relative: Lower

Site Name : KML CORPORATION | KML DESIGNER FINISHES TACOMA
1616 SAINT PAUL AVE
TACOMA, WA

Database(s) : [ALL SITES - WA, DOCKET, ECHO, FRS, ICIS, INACTIVE PCS, PCS ENF, PCS FACILITY, RCRA_SQG]

Envirosite ID: 52365430
EPA ID: N/R

ALL SITES - WA

Facility Name :	KML CORPORATION
Facility Address :	1616 SAINT PAUL AVE, TACOMA, 98421-2400
County :	Pierce
Facility/Site ID :	20921
Alternate Name :	N/R
Program Name :	N/R
WRIA :	10
Legislative District :	27
Congressional District :	9
Ecology Region :	SWRO
Ecology Program Phone :	(360) 407-6400
Tribal Land :	N
Latitude :	47.249555
Longitude :	-122.419641
Last Date in Agency List :	2023-01-03

Facility/Site ID :	20921
Alternate Name :	N/R
Program Name :	N/R
WRIA :	10
Legislative District :	27
Congressional District :	9
Ecology Region :	SWRO
Ecology Program Phone :	N/R
Tribal Land :	N
Latitude :	47.249555
Longitude :	-122.419641
Last Date in Agency List :	2023-01-03

Map Id: 114
Direction: ESE
Distance: 0.275 mi., 1455 ft.
Elevation: 13 ft.
Relative: Lower

Site Name : KML CORPORATION | KML DESIGNER FINISHES TACOMA
1616 SAINT PAUL AVE
TACOMA, WA

Database(s) : [ALL SITES - WA, DOCKET, ECHO, FRS, ICIS, INACTIVE PCS, PCS ENF, PCS FACILITY, RCRA_SQG] ***(cont.)***

Envirosite ID: 52365430
EPA ID: N/R

ALL SITES - WA ***(cont.)***

Facility/Site ID :	20921
Alternate Name :	N/R
Program Name :	N/R
WRIA :	10
Legislative District :	27
Congressional District :	9
Ecology Region :	SWRO
Ecology Program Phone :	(360) 407-6734
Tribal Land :	N
Latitude :	47.249555
Longitude :	-122.419641
Last Date in Agency List :	2023-01-03

Program Details

Program :	HAZWASTE
Program ID :	WAH000059320
Interaction Type :	Industrial SW GP
Interaction Type Description :	General permit issued to industries to regulate the discharge of contaminated stormwater to state waters.
Status :	Active
Start Date :	1992-12-24
End Date :	N/R
SIC :	N/R
NAICS :	N/R

Program :	HAZWASTE
Program ID :	WAH000059320
Interaction Type :	Urban Waters
Interaction Type Description :	The site has been inspected by an Ecology Urban Waters Inspector.
Status :	Active
Start Date :	2010-07-21
End Date :	N/R
SIC :	N/R
NAICS :	N/R

Program :	HAZWASTE
Program ID :	WAH000059320
Interaction Type :	Hazardous Waste Generator
Interaction Type Description :	Facilities that generate any quantity of a dangerous waste. They may be classified as SQG, MQG, or LQG depending on hazardous waste generated for a given month.
Status :	Active
Start Date :	2021-11-30
End Date :	N/R
SIC :	N/R
NAICS :	N/R

Map Id: 114
Direction: ESE
Distance: 0.275 mi., 1455 ft.
Elevation: 13 ft.
Relative: Lower

Site Name : KML CORPORATION | KML DESIGNER FINISHES TACOMA
1616 SAINT PAUL AVE
TACOMA, WA

Database(s) : [ALL SITES - WA, DOCKET, ECHO, FRS, ICIS, INACTIVE PCS, PCS ENF, PCS FACILITY, RCRA_SQG] ***(cont.)***

Envirosite ID: 52365430
EPA ID: N/R

ALL SITES - WA ***(cont.)***

Program :	HAZWASTE
Program ID :	WAH000059320
Interaction Type :	Industrial SW GP
Interaction Type Description :	General permit issued to industries to regulate the discharge of contaminated stormwater to state waters.
Status :	Active
Start Date :	1992-12-24
End Date :	N/R
SIC :	N/R
NAICS :	3219 - Other Wood Product Manufacturing

DOCKET

Facility Name :	KML CORPORATION
Facility Address :	1616 SAINT PAUL AVE, TACOMA, WA 98421-2400

Site Activity Details

Enforcement Action Case Number :	WA-131106
Activity ID :	3400007958
Enforcement Action Name :	KML CORPORATION
Last Date in Agency List :	2018-12-17
Final Ordr Iss/Final Order Enter Date:	N/R
Complaint/Proposed Order Actual Date:	N/R
Final Order Issued Actual Date :	N/R
Final Order Name :	N/R

Complaint Summary

Respondent/Defendant Name :	N/R
Named in Complaint :	N/R
Named in Final Order :	N/R
SEP Category :	N/R
SEP Description :	N/R
Regional Docket Number :	N/R

Standard Industrial Classification (SIC) Summary

Registry ID :	110040336179
Primary SIC :	N/R
Primary NAICS :	N/R

Map Id: 114
Direction: ESE
Distance: 0.275 mi., 1455 ft.
Elevation: 13 ft.
Relative: Lower

Site Name : KML CORPORATION | KML DESIGNER FINISHES TACOMA
1616 SAINT PAUL AVE
TACOMA, WA

Database(s) : [ALL SITES - WA, DOCKET, ECHO, FRS, ICIS, INACTIVE PCS, PCS ENF, PCS FACILITY, RCRA_SQG] ***(cont.)***

Envirosite ID: 52365430
EPA ID: N/R

DOCKET ***(cont.)***

Settlement FRS ICIS Facility :	N/R - N/R
Pollutants (SRS) :	N/R
Admin EA Closed Actual Date :	2011-09-22
Enforcement Action Name :	N/R
Enforcement Action Resolution :	N/R
Violation Types :	N/R
Case Law Sections :	CWA OTHER - Violations not covered elsewhere

Violation Penalties and Compliance Summary

Compliance Action Cost :	N/R
EPA Penalty Assessed Amount :	N/R
Cost Recovery Required :	N/R
Cost of SEP :	N/R
Cost of Complying Actions :	N/R

Site Activity Details

Enforcement Action Case Number :	WA-131108
Activity ID :	3400007944
Enforcement Action Name :	KML CORPORATION
Last Date in Agency List :	2018-12-17
Final Ordr Iss/Final Order Enter Date:	N/R
Complaint/Proposed Order Actual Date:	N/R
Final Order Issued Actual Date :	N/R
Final Order Name :	N/R

Complaint Summary

Respondent/Defendant Name :	N/R
Named in Complaint :	N/R
Named in Final Order :	N/R
SEP Category :	N/R
SEP Description :	N/R
Regional Docket Number :	N/R

Map Id: 114
Direction: ESE
Distance: 0.275 mi., 1455 ft.
Elevation: 13 ft.
Relative: Lower

Site Name : KML CORPORATION | KML DESIGNER FINISHES TACOMA
1616 SAINT PAUL AVE
TACOMA, WA

Database(s) : [ALL SITES - WA, DOCKET, ECHO, FRS, ICIS, INACTIVE PCS, PCS ENF, PCS FACILITY, RCRA_SQG] ***(cont.)***

Envirosite ID: 52365430
EPA ID: N/R

DOCKET ***(cont.)***

Standard Industrial Classification (SIC) Summary

Registry ID :	110040336179
Primary SIC :	N/R
Primary NAICS :	N/R
Settlement FRS ICIS Facility :	N/R - N/R
Pollutants (SRS) :	N/R
Admin EA Closed Actual Date :	2011-09-22
Enforcement Action Name :	N/R
Enforcement Action Resolution :	N/R
Violation Types :	N/R
Case Law Sections :	CWA OTHER - Violations not covered elsewhere

Violation Penalties and Compliance Summary

Compliance Action Cost :	N/R
EPA Penalty Assessed Amount :	N/R
Cost Recovery Required :	N/R
Cost of SEP :	N/R
Cost of Complying Actions :	N/R

Site Activity Details

Enforcement Action Case Number :	WA-231801
Activity ID :	3400011733
Enforcement Action Name :	KML CORPORATION
Last Date in Agency List :	2018-12-17
Final Ordr Iss/Final Order Enter Date:	N/R
Complaint/Proposed Order Actual Date:	N/R
Final Order Issued Actual Date :	N/R
Final Order Name :	N/R

Complaint Summary

Respondent/Defendant Name :	N/R
Named in Complaint :	N/R
Named in Final Order :	N/R

Map Id: 114
Direction: ESE
Distance: 0.275 mi., 1455 ft.
Elevation: 13 ft.
Relative: Lower

Site Name : KML CORPORATION | KML DESIGNER FINISHES TACOMA
1616 SAINT PAUL AVE
TACOMA, WA

Database(s) : [ALL SITES - WA, DOCKET, ECHO, FRS, ICIS, INACTIVE PCS, PCS ENF, PCS FACILITY, RCRA_SQG] ***(cont.)***

Envirosite ID: 52365430
EPA ID: N/R

DOCKET ***(cont.)***

SEP Category :	N/R
SEP Description :	N/R
Regional Docket Number :	N/R

Standard Industrial Classification (SIC) Summary

Registry ID :	110040336179
Primary SIC :	N/R
Primary NAICS :	N/R
Settlement FRS ICIS Facility :	N/R - N/R
Pollutants (SRS) :	N/R
Admin EA Closed Actual Date :	2012-05-10
Enforcement Action Name :	N/R
Enforcement Action Resolution :	N/R
Violation Types :	N/R
Case Law Sections :	CWA OTHER - Violations not covered elsewhere

Violation Penalties and Compliance Summary

Compliance Action Cost :	N/R
EPA Penalty Assessed Amount :	N/R
Cost Recovery Required :	N/R
Cost of SEP :	N/R
Cost of Complying Actions :	N/R

Site Activity Details

Enforcement Action Case Number :	WA-232186
Activity ID :	3400012071
Enforcement Action Name :	KML CORPORATION
Last Date in Agency List :	2018-12-17
Final Ordr Iss/Final Order Enter Date:	N/R
Complaint/Proposed Order Actual Date:	N/R
Final Order Issued Actual Date :	N/R
Final Order Name :	N/R

Map Id: 114
Direction: ESE
Distance: 0.275 mi., 1455 ft.
Elevation: 13 ft.
Relative: Lower

Site Name : KML CORPORATION | KML DESIGNER FINISHES TACOMA
1616 SAINT PAUL AVE
TACOMA, WA

Database(s) : [ALL SITES - WA, DOCKET, ECHO, FRS, ICIS, INACTIVE PCS, PCS ENF, PCS FACILITY, RCRA_SQG] ***(cont.)***

Envirosite ID: 52365430
EPA ID: N/R

DOCKET ***(cont.)***

Complaint Summary

Respondent/Defendant Name :	N/R
Named in Complaint :	N/R
Named in Final Order :	N/R
SEP Category :	N/R
SEP Description :	N/R
Regional Docket Number :	N/R

Standard Industrial Classification (SIC) Summary

Registry ID :	110040336179
Primary SIC :	N/R
Primary NAICS :	N/R
Settlement FRS ICIS Facility :	N/R - N/R
Pollutants (SRS) :	N/R
Admin EA Closed Actual Date :	2012-05-15
Enforcement Action Name :	N/R
Enforcement Action Resolution :	N/R
Violation Types :	N/R
Case Law Sections :	CWA OTHER - Violations not covered elsewhere

Violation Penalties and Compliance Summary

Compliance Action Cost :	N/R
EPA Penalty Assessed Amount :	N/R
Cost Recovery Required :	N/R
Cost of SEP :	N/R
Cost of Complying Actions :	N/R

Site Activity Details

Enforcement Action Case Number :	WA-748300
Activity ID :	3600446313
Enforcement Action Name :	KML CORPORATION
Last Date in Agency List :	2018-12-17

Map Id: 114
Direction: ESE
Distance: 0.275 mi., 1455 ft.
Elevation: 13 ft.
Relative: Lower

Site Name : KML CORPORATION | KML DESIGNER FINISHES TACOMA
1616 SAINT PAUL AVE
TACOMA, WA

Database(s) : [ALL SITES - WA, DOCKET, ECHO, FRS, ICIS, INACTIVE PCS, PCS ENF, PCS FACILITY, RCRA_SQG] ***(cont.)***

Envirosite ID: 52365430
EPA ID: N/R

DOCKET ***(cont.)***

Final Ordr Iss/Final Order Enter Date:	N/R
Complaint/Proposed Order Actual Date:	N/R
Final Order Issued Actual Date :	N/R
Final Order Name :	N/R

Complaint Summary

Respondent/Defendant Name :	N/R
Named in Complaint :	N/R
Named in Final Order :	N/R
SEP Category :	N/R
SEP Description :	N/R
Regional Docket Number :	N/R

Standard Industrial Classification (SIC) Summary

Registry ID :	110040336179
Primary SIC :	N/R
Primary NAICS :	N/R
Settlement FRS ICIS Facility :	N/R - N/R
Pollutants (SRS) :	N/R
Admin EA Closed Actual Date :	2015-11-16
Enforcement Action Name :	N/R
Enforcement Action Resolution :	N/R
Violation Types :	N/R
Case Law Sections :	CWA OTHER - Violations not covered elsewhere

Violation Penalties and Compliance Summary

Compliance Action Cost :	N/R
EPA Penalty Assessed Amount :	N/R
Cost Recovery Required :	N/R
Cost of SEP :	N/R
Cost of Complying Actions :	N/R

Map Id: 114
Direction: ESE
Distance: 0.275 mi., 1455 ft.
Elevation: 13 ft.
Relative: Lower

Site Name : KML CORPORATION | KML DESIGNER FINISHES TACOMA
1616 SAINT PAUL AVE
TACOMA, WA

Database(s) : [ALL SITES - WA, DOCKET, ECHO, FRS, ICIS, INACTIVE PCS, PCS ENF, PCS FACILITY, RCRA_SQG] ***(cont.)***

Envirosite ID: 52365430
EPA ID: N/R

DOCKET ***(cont.)***

Site Activity Details

Enforcement Action Case Number :	WA-773566
Activity ID :	3601022739
Enforcement Action Name :	KML CORPORATION
Last Date in Agency List :	2018-12-17
Final Ordr Iss/Final Order Enter Date:	N/R
Complaint/Proposed Order Actual Date:	N/R
Final Order Issued Actual Date :	N/R
Final Order Name :	N/R

Complaint Summary

Respondent/Defendant Name :	N/R
Named in Complaint :	N/R
Named in Final Order :	N/R
SEP Category :	N/R
SEP Description :	N/R
Regional Docket Number :	N/R

Standard Industrial Classification (SIC) Summary

Registry ID :	110040336179
Primary SIC :	N/R
Primary NAICS :	N/R
Settlement FRS ICIS Facility :	N/R - N/R
Pollutants (SRS) :	N/R
Admin EA Closed Actual Date :	2015-08-19
Enforcement Action Name :	N/R
Enforcement Action Resolution :	N/R
Violation Types :	N/R
Case Law Sections :	CWA OTHER - Violations not covered elsewhere

Map Id: 114
Direction: ESE
Distance: 0.275 mi., 1455 ft.
Elevation: 13 ft.
Relative: Lower

Site Name : KML CORPORATION | KML DESIGNER FINISHES TACOMA
1616 SAINT PAUL AVE
TACOMA, WA

Database(s) : [ALL SITES - WA, DOCKET, ECHO, FRS, ICIS, INACTIVE PCS, PCS ENF, PCS FACILITY, RCRA_SQG] ***(cont.)***

Envirosite ID: 52365430
EPA ID: N/R

DOCKET ***(cont.)***

Violation Penalties and Compliance Summary

Compliance Action Cost :	N/R
EPA Penalty Assessed Amount :	N/R
Cost Recovery Required :	N/R
Cost of SEP :	N/R
Cost of Complying Actions :	N/R

Site Activity Details

Enforcement Action Case Number :	WA-783473
Activity ID :	3601443291
Enforcement Action Name :	KML CORPORATION
Last Date in Agency List :	2018-12-17
Final Ordr Iss/Final Order Enter Date:	N/R
Complaint/Proposed Order Actual Date:	N/R
Final Order Issued Actual Date :	N/R
Final Order Name :	N/R

Complaint Summary

Respondent/Defendant Name :	N/R
Named in Complaint :	N/R
Named in Final Order :	N/R
SEP Category :	N/R
SEP Description :	N/R
Regional Docket Number :	N/R

Standard Industrial Classification (SIC) Summary

Registry ID :	110040336179
Primary SIC :	N/R
Primary NAICS :	N/R
Settlement FRS ICIS Facility :	N/R - N/R
Pollutants (SRS) :	N/R
Admin EA Closed Actual Date :	2018-05-17
Enforcement Action Name :	N/R
Enforcement Action Resolution :	N/R

Map Id: 114
Direction: ESE
Distance: 0.275 mi., 1455 ft.
Elevation: 13 ft.
Relative: Lower

Site Name : KML CORPORATION | KML DESIGNER FINISHES TACOMA
1616 SAINT PAUL AVE
TACOMA, WA

Database(s) : [ALL SITES - WA, DOCKET, ECHO, FRS, ICIS, INACTIVE PCS, PCS ENF, PCS FACILITY, RCRA_SQG] ***(cont.)***

Envirosite ID: 52365430
EPA ID: N/R

DOCKET ***(cont.)***

Violation Types : N/R

Case Law Sections : CWA OTHER - Violations not covered elsewhere

Violation Penalties and Compliance Summary
Compliance Action Cost : N/R
EPA Penalty Assessed Amount : N/R
Cost Recovery Required : N/R
Cost of SEP : N/R
Cost of Complying Actions : N/R

ECHO

Facility Name : KML DESIGNER FINISHES TACOMA
Facility Address : 1616 SAINT PAUL AVE, TACOMA, WA 98421
County : PIERCE

Last Inspection Date : N/R
Registry ID : 110071192244
FIPS Code : 53053
EPA Region : 10
Inspection Count : 0
Last Inspection Days : N/R
Informal Count : 0
Last Informal Action Date : N/R
Formal Action Count : 0
Last Formal Action Date : N/R
Total Penalties : 0
Penalty Count : N/R
Last Penalty Date : N/R
Last Penalty Amount : N/R
QTRS IN NC : 0
Programs IN SNC : 0
Current Compliance Status : No Violation Identified
Three-Year Compliance Status : _____
Collection Method : ADDRESS MATCHING-HOUSE NUMBER
Reference Point : ENTRANCE POINT OF A FACILITY OR STATION
Accuracy Meters : 50

Derived Tribes : Puyallup Tribe of the Puyallup Reservation - .3 mile(s), Puyallup Tribe of the Puyallup Reservation - .8 mile(s), Muckleshoot Indian Tribe - 10.2 mile(s), Muckleshoot Indian Tribe - 13.2 mile(s), Nisqually Indian Tribe - 17.8 mile(s), Squaxin Island Tribe of the Squaxin Island Reservation - 22.6 mile(s), Squaxin Island Tribe of the Squaxin Island Reservation - 24.5 mile(s)

Derived HUC : 17110014
Derived WBD : 171100140502
Derived STCTY FIPS : 53053
Derived Zip : 98421

Map Id: 114
Direction: ESE
Distance: 0.275 mi., 1455 ft.
Elevation: 13 ft.
Relative: Lower

Site Name : KML CORPORATION | KML DESIGNER FINISHES TACOMA
1616 SAINT PAUL AVE
TACOMA, WA

Database(s) : [ALL SITES - WA, DOCKET, ECHO, FRS, ICIS, INACTIVE PCS, PCS ENF, PCS FACILITY, RCRA_SQG] ***(cont.)***

Envirosite ID: 52365430
EPA ID: N/R

ECHO ***(cont.)***

Derived CD113 :	09
Derived CB2010 :	530530602001075
MYRTK Universe :	NNN
NPDES IDs :	N/R
CWA Permit Types :	N/R
CWA Compliance Tracking :	N/R
CWA NAICS :	N/R
CWA SICS :	N/R
CWA Inspection Count :	N/R
CWA Last Inspection Days :	N/R
CWA Informal Count :	N/R
CWA Formal Action Count :	N/R
CWA Last Formal Action Date :	N/R
CWA Penalties :	N/R
CWA Last Penalty Date :	N/R
CWA Last Penalty Amount :	N/R
CWA Quarters IN NC :	N/R
CWA Current Compliance Status :	N/R
CWA Current SNC Flag :	N
CWA 13 Quarters Compliance Status :	N/R
CWA 13 Quarters Effluent Exceedances:	N/R
CWA Three-Year QNCR Codes :	N/R
DFR URL :	Click here for hyperlink provided by the agency.
Facility SIC :	N/R
Facility NAICS :	326130 - Laminated Plastics Plate, Sheet (except Packaging), and Shape Manufacturing
Facility Last Inspection EPA Date :	N/R
Facility Last Inspection State Date :	N/R
Facility Last Formal Act EPA Date :	N/R
Facility Last Formal Act State Date :	N/R
Facility Last Informal Act EPA Date :	N/R
Facility Last Informal Act State Date:	N/R
Facility Federal Agency :	N/R
TRI Reporter :	N/R
Facility Imp Water Flag :	N/R
Current SNC Flag :	N
Indian County Flag :	N
Federal Flag :	N/R
US Mexico Border Flag :	N/R
Chesapeak Bay Flag :	N/R
AIR Flag :	N
NPDES Flag :	N
SDWIS Flag :	N
RCRA Flag :	Y
TRI Flag :	N
GHG Flag :	N
Major Flag :	N/R
Active Flag :	Y
NAA Flag :	N
Latitude :	47.250548
Longitude :	-122.4196
Last Date in Agency List :	2023-01-16

Map Id: 114
Direction: ESE
Distance: 0.275 mi., 1455 ft.
Elevation: 13 ft.
Relative: Lower

Site Name : KML CORPORATION | KML DESIGNER FINISHES TACOMA
1616 SAINT PAUL AVE
TACOMA, WA

Database(s) : [ALL SITES - WA, DOCKET, ECHO, FRS, ICIS, INACTIVE PCS, PCS ENF, PCS FACILITY, RCRA_SQG] ***(cont.)***

Envirosite ID: 52365430
EPA ID: N/R

ECHO ***(cont.)***

Facility Name :	KML DESIGNER FINISHES TACOMA
Facility Address :	1616 SAINT PAUL AVE, TACOMA, WA 98421-2400
County :	PIERCE
Last Inspection Date :	N/R
Registry ID :	N/R
FIPS Code :	N/R
EPA Region :	10
Inspection Count :	0
Last Inspection Days :	N/R
Informal Count :	0
Last Informal Action Date :	N/R
Formal Action Count :	0
Last Formal Action Date :	N/R
Total Penalties :	0
Penalty Count :	N/R
Last Penalty Date :	N/R
Last Penalty Amount :	N/R
QTRS IN NC :	0
Programs IN SNC :	0
Current Compliance Status :	No Violation Identified
Three-Year Compliance Status :	_____
Collection Method :	Zip Code Centroid
Reference Point :	N/R
Accuracy Meters :	10000
Derived Tribes :	N/R
Derived HUC :	N/R
Derived WBD :	N/R
Derived STCTY FIPS :	N/R
Derived Zip :	N/R
Derived CD113 :	N/R
Derived CB2010 :	N/R
MYRTK Universe :	NNN
NPDES IDs :	N/R
CWA Permit Types :	N/R
CWA Compliance Tracking :	N/R
CWA NAICS :	N/R
CWA SICS :	N/R
CWA Inspection Count :	N/R
CWA Last Inspection Days :	N/R
CWA Informal Count :	N/R
CWA Formal Action Count :	N/R
CWA Last Formal Action Date :	N/R
CWA Penalties :	N/R
CWA Last Penalty Date :	N/R
CWA Last Penalty Amount :	N/R
CWA Quarters IN NC :	N/R
CWA Current Compliance Status :	N/R
CWA Current SNC Flag :	N
CWA 13 Quarters Compliance Status :	N/R
CWA 13 Quarters Effluent Exceedances:	N/R
CWA Three-Year QNCR Codes :	N/R
DFR URL :	Click here for hyperlink provided by the agency.

Map Id: 114
Direction: ESE
Distance: 0.275 mi., 1455 ft.
Elevation: 13 ft.
Relative: Lower

Site Name : KML CORPORATION | KML DESIGNER FINISHES TACOMA
1616 SAINT PAUL AVE
TACOMA, WA

Database(s) : [ALL SITES - WA, DOCKET, ECHO, FRS, ICIS, INACTIVE PCS, PCS ENF, PCS FACILITY, RCRA_SQG] ***(cont.)***

Envirosite ID: 52365430
EPA ID: N/R

ECHO ***(cont.)***

Facility SIC :	N/R
Facility NAICS :	326130 - Laminated Plastics Plate, Sheet (except Packaging), and Shape Manufacturing
Facility Last Inspection EPA Date :	N/R
Facility Last Inspection State Date :	N/R
Facility Last Formal Act EPA Date :	N/R
Facility Last Formal Act State Date :	N/R
Facility Last Informal Act EPA Date :	N/R
Facility Last Informal Act State Date:	N/R
Facility Federal Agency :	N/R
TRI Reporter :	N/R
Facility Imp Water Flag :	N/R
Current SNC Flag :	N
Indian County Flag :	N
Federal Flag :	N/R
US Mexico Border Flag :	N/R
Chesapeak Bay Flag :	N/R
AIR Flag :	N
NPDES Flag :	N
SDWIS Flag :	N
RCRA Flag :	Y
TRI Flag :	N
GHG Flag :	N
Major Flag :	N/R
Active Flag :	Y
NAA Flag :	N
Latitude :	47.260618
Longitude :	-122.398884
Last Date in Agency List :	2022-01-17

FRS

Facility Name :	KML DESIGNER FINISHES TACOMA
Facility Address :	1616 SAINT PAUL AVE, TACOMA, WA 98421-2400
County :	PIERCE

Site Details

Registry ID :	110071192244
FRS Facility URL :	Click here for hyperlink provided by the agency.
Last Date in Agency List :	2023-02-13

Source Description

Map Id: 114
Direction: ESE
Distance: 0.275 mi., 1455 ft.
Elevation: 13 ft.
Relative: Lower

Site Name : KML CORPORATION | KML DESIGNER FINISHES TACOMA
1616 SAINT PAUL AVE
TACOMA, WA

Database(s) : [ALL SITES - WA, DOCKET, ECHO, FRS, ICIS, INACTIVE PCS, PCS ENF, PCS FACILITY, RCRA_SQG] ***(cont.)***

Envirosite ID: 52365430
EPA ID: N/R

FRS ***(cont.)***

Source Description :

RCRAInfo is EPA's comprehensive information system that supports the Resource Conservation and Recovery Act (RCRA) of 1976 and the Hazardous and Solid Waste Amendments (HSWA) of 1984 through the tracking of events and activities related to facilities that generate, transport, and treat, store, or dispose of hazardous waste. RCRAInfo allows RCRA program staff to track the notification, permit, compliance, and corrective action activities required under RCRA. RCRAInfo also supports generation of the National Hazardous Waste Biennial Report. All generators and treatment, storage, and disposal facilities who handle hazardous waste are required to report to the EPA Administrator at least once every two years to support creation of the Biennial Report.

FRS Environmental Interest

Source and System ID :	RCRAINFO - WAH000059320

ICIS

Facility Name :	KML CORPORATION
Facility Address :	1616 SAINT PAUL AVE, TACOMA, WA 98421-2400

Site Details

NPDES ID :	WAR000134
ICIS Facility Interest ID :	3400001164
Facility UIN :	110040336179
Facility Type Code :	Privately Owned Facility
Impaired Waters :	303(D) Listed
Latitude :	47.2495537
Longitude :	-122.41964
Last Date in Agency List :	2022-12-28

INACTIVE PCS

Issue Date :	2019-11-20
Original Issue Date :	2009-10-21
Effective Date :	2020-01-02
Expiration Date :	2024-12-31
Retirement Date :	N/R
Termination Date :	2022-01-06
Issuing Agency :	State
Agency Type :	State
Activity ID :	3602936455
External Permit Number :	WAR000134
Facility Type Indicator :	NON-POTW
Permit Type :	General Permit Covered Facility-NPDES)
Major Minor Status :	N
Permit Status :	Terminated
Total Design Flow Number :	N/R
Actual Average Flow Number :	N/R
State Water Body :	N/R
State Water Body Name :	N/R
Permit Name :	KML Corporation

Map Id: 114
Direction: ESE
Distance: 0.275 mi., 1455 ft.
Elevation: 13 ft.
Relative: Lower

Site Name : KML CORPORATION | KML DESIGNER FINISHES TACOMA
1616 SAINT PAUL AVE
TACOMA, WA

Database(s) : [ALL SITES - WA, DOCKET, ECHO, FRS, ICIS, INACTIVE PCS, PCS ENF, PCS FACILITY, RCRA_SQG] ***(cont.)***

Envirosite ID: 52365430
EPA ID: N/R

INACTIVE PCS ***(cont.)***

Permit Comp Status :	N/R
RNC Tracking :	Y
Master External Permit Number :	WAR125726
TMDL Interface :	N/R
EDMR Authorization :	N
Pretreatment Indicator :	N/R
Last Date in Agency List :	2022-12-28

Issue Date :	2014-12-03
Original Issue Date :	2009-10-21
Effective Date :	2015-01-01
Expiration Date :	2019-12-31
Retirement Date :	2020-01-01
Termination Date :	N/R
Issuing Agency :	State
Agency Type :	State
Activity ID :	3600222734
External Permit Number :	WAR000134
Facility Type Indicator :	NON-POTW
Permit Type :	General Permit Covered Facility-NPDES)
Major Minor Status :	N
Permit Status :	Expired
Total Design Flow Number :	N/R
Actual Average Flow Number :	N/R
State Water Body :	N/R
State Water Body Name :	N/R
Permit Name :	KML Corporation
Permit Comp Status :	N/R
RNC Tracking :	Y
Master External Permit Number :	WAR125726
TMDL Interface :	N/R
EDMR Authorization :	N
Pretreatment Indicator :	N/R
Last Date in Agency List :	2022-12-28

PCS ENF

Site Details

NPDES ID :	WAR000134
Last Date in Agency List :	2022-12-28

Formal Enforcement Actions

Settlement Entered Date :	N/R
ENF Identifier :	N/R
Activity ID :	N/R
Activity Type :	N/R
ENF Type :	N/R
Agency :	N/R
Fed Penalty Assessed Amount :	N/R
State Local Penalty Amount :	N/R

Map Id: 114
Direction: ESE
Distance: 0.275 mi., 1455 ft.
Elevation: 13 ft.
Relative: Lower

Site Name : KML CORPORATION | KML DESIGNER FINISHES TACOMA
1616 SAINT PAUL AVE
TACOMA, WA

Database(s) : [ALL SITES - WA, DOCKET, ECHO, FRS, ICIS, INACTIVE PCS, PCS ENF, PCS FACILITY, RCRA_SQG] ***(cont.)***

Envirosite ID: 52365430
EPA ID: N/R

PCS ENF ***(cont.)***

Informal Enforcement Actions

Achieved Date :	2018-05-17
Registry ID :	110040336179
ENF Identifier :	WA-783473
Activity ID :	3601443291
Activity Type :	Administrative - Informal
ENF Type :	Agency Enforcement Review
Agency :	State

Achieved Date :	2015-11-16
Registry ID :	110040336179
ENF Identifier :	WA-748300
Activity ID :	3600446313
Activity Type :	Administrative - Informal
ENF Type :	Agency Enforcement Review
Agency :	State

Achieved Date :	2015-08-19
Registry ID :	110040336179
ENF Identifier :	WA-773566
Activity ID :	3601022739
Activity Type :	Administrative - Informal
ENF Type :	Letter of Violation/ Warning Letter
Agency :	State

Achieved Date :	2012-05-15
Registry ID :	110040336179
ENF Identifier :	WA-232186
Activity ID :	3400012071
Activity Type :	Administrative - Informal
ENF Type :	Letter of Violation/ Warning Letter
Agency :	State

Achieved Date :	2012-05-10
Registry ID :	110040336179
ENF Identifier :	WA-231801
Activity ID :	3400011733
Activity Type :	Administrative - Informal
ENF Type :	Letter of Violation/ Warning Letter
Agency :	State

Achieved Date :	2011-09-22
Registry ID :	110040336179
ENF Identifier :	WA-131106
Activity ID :	3400007958
Activity Type :	Administrative - Informal
ENF Type :	Agency Enforcement Review
Agency :	State

Map Id: 114
Direction: ESE
Distance: 0.275 mi., 1455 ft.
Elevation: 13 ft.
Relative: Lower

Site Name : KML CORPORATION | KML DESIGNER FINISHES TACOMA
1616 SAINT PAUL AVE
TACOMA, WA

Database(s) : [ALL SITES - WA, DOCKET, ECHO, FRS, ICIS, INACTIVE PCS, PCS ENF, PCS FACILITY, RCRA_SQG] ***(cont.)***

Envirosite ID: 52365430
EPA ID: N/R

PCS ENF ***(cont.)***

Achieved Date :	2011-09-22
Registry ID :	110040336179
ENF Identifier :	WA-131108
Activity ID :	3400007944
Activity Type :	Administrative - Informal
ENF Type :	Agency Enforcement Review
Agency :	State

PCS FACILITY

Issue Date :	2009-10-21
Original Issue Date :	2009-10-21
Effective Date :	2010-01-01
Expiration Date :	2014-12-31
Retirement Date :	2014-12-31
Termination Date :	N/R
Issuing Agency :	State
Agency Type :	State
Activity ID :	3400000930
External Permit Number :	N/R
Facility Type Indicator :	NON-POTW
Permit Type :	General Permit Covered Facility-NPDES)
Major Minor Status :	N
Permit Status :	Administratively Continued
Total Design Flow Number :	N/R
Actual Average Flow Number :	N/R
State Water Body :	N/R
State Water Body Name :	N/R
Permit Name :	KML CORPORATION
Permit Comp Status :	Y
RNC Tracking :	Y
Master External Permit Number :	WAR125726
TMDL Interface :	N/R
EDMR Authorization :	N
Pretreatment Indicator :	N/R
Last Date in Agency List :	2022-12-28

RCRA_SQG

Facility Name :	KML DESIGNER FINISHES TACOMA
Facility Address :	1616 SAINT PAUL AVE, TACOMA, WA 98421-2400
County :	PIERCE
Date Form Received by Agency :	2021-11-30
EPA ID :	WAH000059320
Mailing Address :	10501 NW H.K DODGEN LP, TEMPLE, TX 76504
Contact :	TODD HYER
Contact Address :	10501 NW H.K DODGEN LP, TEMPLE, TX 76504
Contact Country :	US
Contact Telephone :	254-760-2836
Contact Email :	HYERT@WILSONART.COM
EPA Region :	10
Land Type :	Private

Map Id: 114
Direction: ESE
Distance: 0.275 mi., 1455 ft.
Elevation: 13 ft.
Relative: Lower

Site Name : KML CORPORATION | KML DESIGNER FINISHES TACOMA
1616 SAINT PAUL AVE
TACOMA, WA

Database(s) : [ALL SITES - WA, DOCKET, ECHO, FRS, ICIS, INACTIVE PCS, PCS ENF, PCS FACILITY, RCRA_SQG] ***(cont.)***

Envirosite ID: 52365430
EPA ID: N/R

RCRA_SQG ***(cont.)***

Source Type :	Notification
Classification :	Small Quantity Generator
Description :	Handlers that generate more than 100 and less than 1000 kilograms of hazardous waste during any calendar month and accumulate less than 6000 kg of hazardous waste at any time; or generate 100 kg or less of hazardous waste during any calendar month, and accumulate more than 1000 kg of hazardous waste at any time.
Last Date in Agency List :	2023-01-23

Owner/Operator Summary

Owner/Operator Name :	1616 ST PAUL LLC ET AL
Owner/Operator Address :	1124 112TH ST E, TACOMA, WA 98445
Owner/Operator Country :	US
Owner/Operator Telephone :	253-537-5852
Owner/Operator Email :	N/R
Owner/Operator Fax :	N/R
Legal Status :	Private
Owner/Operator Type :	Owner
Owner/Operator Start Date :	2003-02-01
Owner/Operator End Date :	N/R

Owner/Operator Name :	KML DESIGNER FINISHES
Owner/Operator Address :	1616 SAINT PAUL AVE, TACOMA, WA 98421-2400
Owner/Operator Country :	US
Owner/Operator Telephone :	254-760-2836
Owner/Operator Email :	N/R
Owner/Operator Fax :	N/R
Legal Status :	Private
Owner/Operator Type :	Operator
Owner/Operator Start Date :	2003-02-01
Owner/Operator End Date :	N/R

Owner/Operator Name :	WILSONART
Owner/Operator Address :	10501 NW H.K DODGEN LP, TEMPLE, TX 76504
Owner/Operator Country :	US
Owner/Operator Telephone :	254-760-2836
Owner/Operator Email :	N/R
Owner/Operator Fax :	N/R
Legal Status :	Private
Owner/Operator Type :	Owner
Owner/Operator Start Date :	N/R
Owner/Operator End Date :	N/R

Map Id: 114
Direction: ESE
Distance: 0.275 mi., 1455 ft.
Elevation: 13 ft.
Relative: Lower

Site Name : KML CORPORATION | KML DESIGNER FINISHES TACOMA
1616 SAINT PAUL AVE
TACOMA, WA

Database(s) : [ALL SITES - WA, DOCKET, ECHO, FRS, ICIS, INACTIVE PCS, PCS ENF, PCS FACILITY, RCRA_SQG] ***(cont.)***

Envirosite ID: 52365430
EPA ID: N/R

RCRA_SQG ***(cont.)***

Handler Activities Summary

U.S. Importer of Hazardous Waste :	N
Mixed Waste (Haz. and Radioactive) :	N/R
Recycler of Hazardous Waste :	N
Transporter of Hazardous Waste :	N
Treater, Storer or Disposer of HW :	N
Underground Injection Activity :	N
On-site Burner Exemption :	N
Furnace Exemption :	N
Used Oil Fuel Burner :	N
Used Oil Processor :	N
Used Oil Refiner :	N
Used Oil Fuel Marketer to Burner :	N
Used Oil Specification Marketer :	N
Used Oil Transfer Facility :	N
Used Oil Transporter :	N

Hazardous Waste Summary

Waste Code / Name :	D002 - CORROSIVE WASTE WT02 - Washington State Dangerous Toxic Waste with a toxic constituents concentration greater than or equal to 0.001% and less than 1.0%, determined by biological testing methods or a book designation procedure.

Notices of Violations Summary

Regulation Violated :	N

Map Id: BD115
Direction: SW
Distance: 0.281 mi., 1485 ft.
Elevation: 37 ft.
Relative: Higher

Site Name : TACOMA SPUR
24TH S AND EAST A (I-705) | 24TH S AND EAST A (I-705) 24TH S AND EAST A (I-705)
TACOMA, WA 98402

Database(s) : [CERCLIS-HIST, FRS, PART NPL, SEMS_8R_ACTIVE SITES]

Envirosite ID: 50655397
EPA ID: N/R

CERCLIS-HIST

Facility Name :	TACOMA SPUR
Facility Address :	24TH S AND EAST A (I-705), TACOMA, WA 98402
County :	PIERCE

Map Id: BD115
Direction: SW
Distance: 0.281 mi., 1485 ft.
Elevation: 37 ft.
Relative: Higher

Site Name : TACOMA SPUR
24TH S AND EAST A (I-705) | 24TH S AND EAST A (I-705) 24TH S AND EAST A (I-705)
TACOMA, WA 98402

Database(s) : [CERCLIS-HIST, FRS, PART NPL, SEMS_8R_ACTIVE SITES] ***(cont.)***

Envirosite ID: 50655397
EPA ID: N/R

CERCLIS-HIST ***(cont.)***

Site ID :	1001025
Epa ID :	WAD980835789
Short Name :	TACOMA SPUR
Congressional District :	06
IFMS ID :	N/R
SMSA Number :	8200
USGC Hydro Unit :	17110019
Federal Facility :	N
DMNSN Number :	N/R
Site Orphan Flag :	N
RCRA ID :	N/R
USGS Quadrangle :	N/R
Site Init by Prog :	N/R
NFRAP Flag :	N/R
Parent ID :	1000981
RST Code :	N/R
EPA Region :	10
Classification :	N/R
Site Settings Code :	N/R
NPL Status :	Site is Part of NPL Site
DMNSN Unit Code :	N/R
RBRAC Code :	N/R
RResp Fed Agency Code :	N/R
Non NPL Status :	N/R
Non NPL Status Date :	N/R
Site Fips Code :	53053
CC Concurrence Date :	N/R
CC Concurrence FY :	N/R
Alias EPA ID :	N/R
Site FUDS Flag :	N/R

CERCLIS Site Contact Name(s)

Contact ID :	N/R
Contact Name :	N/R
Contact Tel. :	N/R
Contact Title :	N/R
Contact Email :	N/R
Alias Comments :	N/R
Site Description :	N/R

CERCLIS Assessment History

Action Code :	001
Action :	DISCOVERY
Date Started :	N/R
Date Completed :	1984-02-01
Priority Level :	1
Operational Unit :	00
Primary Responsibility :	EPA Fund-Financed
Planning Status :	N/R

Map Id: BD115
Direction: SW
Distance: 0.281 mi., 1485 ft.
Elevation: 37 ft.
Relative: Higher

Site Name : TACOMA SPUR
24TH S AND EAST A (I-705) | 24TH S AND EAST A (I-705) 24TH S AND EAST A (I-705)
TACOMA, WA 98402

Database(s) : [CERCLIS-HIST, FRS, PART NPL, SEMS_8R_ACTIVE SITES] ***(cont.)***

Envirosite ID: 50655397
EPA ID: N/R

CERCLIS-HIST ***(cont.)***

Urgency Indicator :	N/R
Action Anomaly :	N/R

Action Code :	001
Action :	SITE INSPECTION
Date Started :	1988-11-28
Date Completed :	1988-11-28
Priority Level :	1
Operational Unit :	00
Primary Responsibility :	EPA Fund-Financed
Planning Status :	N/R
Urgency Indicator :	N/R
Action Anomaly :	N/R

Action Code :	001
Action :	PRELIMINARY ASSESSMENT
Date Started :	1984-08-30
Date Completed :	1984-09-01
Priority Level :	1
Operational Unit :	00
Primary Responsibility :	State, Fund Financed
Planning Status :	N/R
Urgency Indicator :	N/R
Action Anomaly :	N/R

FRS

Facility Name :	TACOMA SPUR
Facility Address :	24TH S AND EAST A (I-705), TACOMA, WA 98402
County :	PIERCE

Site Details

Registry ID :	110071102693
FRS Facility URL :	Click here for hyperlink provided by the agency.
Last Date in Agency List :	2023-02-13

Source Description

Source Description :

The Superfund Enterprise Management System (SEMS) integrates multiple legacy systems into a comprehensive tracking and reporting tool, providing data on the inventory of active and archived hazardous waste sites evaluated by the Superfund program. It contains sites that are either proposed to be or are on the National Priorities List (NPL) as well as sites that are in the screening and assessment phase for possible inclusion on the NPL.

Map Id: BD115
Direction: SW
Distance: 0.281 mi., 1485 ft.
Elevation: 37 ft.
Relative: Higher

Site Name : TACOMA SPUR
24TH S AND EAST A (I-705) | 24TH S AND EAST A (I-705) 24TH S AND EAST A (I-705)
TACOMA, WA 98402

Database(s) : [CERCLIS-HIST, FRS, PART NPL, SEMS_8R_ACTIVE SITES] ***(cont.)***

Envirosite ID: 50655397
EPA ID: N/R

FRS ***(cont.)***

FRS Environmental Interest
Source and System ID : SEMS - WAD980835789

Site Details
Registry ID : 110070605583
FRS Facility URL : Click here for hyperlink provided by the agency.
Last Date in Agency List : 2021-10-09

Source Description

Source Description :

The Superfund Enterprise Management System (SEMS) integrates multiple legacy systems into a comprehensive tracking and reporting tool, providing data on the inventory of active and archived hazardous waste sites evaluated by the Superfund program. It contains sites that are either proposed to be or are on the National Priorities List (NPL) as well as sites that are in the screening and assessment phase for possible inclusion on the NPL.

FRS Environmental Interest
Source and System ID : SEMS - WAD980835789

Facility Name : TACOMA SPUR
Facility Address : 24TH S AND EAST A (I-705) 24TH S AND EAST A (I-705), TACOMA, WA 98402
County : PIERCE

Site Details
Registry ID : 110009314535
FRS Facility URL : Click here for hyperlink provided by the agency.
Last Date in Agency List : 2019-04-11

Source Description

Source Description :

The Superfund Enterprise Management System (SEMS) integrates multiple legacy systems into a comprehensive tracking and reporting tool, providing data on the inventory of active and archived hazardous waste sites evaluated by the Superfund program. It contains sites that are either proposed to be or are on the National Priorities List (NPL) as well as sites that are in the screening and assessment phase for possible inclusion on the NPL.

Map Id: BD115
Direction: SW
Distance: 0.281 mi., 1485 ft.
Elevation: 37 ft.
Relative: Higher

Site Name : TACOMA SPUR
24TH S AND EAST A (I-705) | 24TH S AND EAST A (I-705) 24TH S AND EAST A (I-705)
TACOMA, WA 98402

Database(s) : [CERCLIS-HIST, FRS, PART NPL, SEMS_8R_ACTIVE SITES] ***(cont.)***

Envirosite ID: 50655397
EPA ID: N/R

FRS ***(cont.)***

FRS Environmental Interest
Source and System ID : SEMS - WAD980835789

PART NPL

Facility Name : TACOMA SPUR
Facility Address : 24TH S AND EAST A (I-705), TACOMA, WA 98402
County : PIERCE

Site Details
NPL Status : Site is Part of NPL Site
EPA ID : WAD980835789
EPA Region : 10
Parent Site : COMMENCEMENT BAY, NEAR SHORE/TIDE FLATS
Federal Facility Flag : Not a Federal Facility
Incident Category : N/R
Superfund Alternative Approach : No
Construction Complete : No
Site-wide Ready for Anticipated Use : No
Human Exposure Under Control : Status Unavailable
Groundwater Migration Under Control : Status Unavailable
Latitude : +47.240278
Longitude : -122.432778
Facility Details Link : Click here for hyperlink provided by the agency.
Last Date in Agency List : 2023-02-08

Additional Information
Alias Name : N/R
Alias Address : N/R

Operable Units Information
OU ID : 00
OU Name : SITEWIDE

Contaminant Information
Contaminant : N/R
Media : N/R

Contact Information
Contact Name : N/R
Contact Title : N/R
Phone Number : N/R

Map Id: BD115
Direction: SW
Distance: 0.281 mi., 1485 ft.
Elevation: 37 ft.
Relative: Higher

Site Name : TACOMA SPUR
24TH S AND EAST A (I-705) | 24TH S AND EAST A (I-705) 24TH S AND EAST A (I-705)
TACOMA, WA 98402

Database(s) : [CERCLIS-HIST, FRS, PART NPL, SEMS_8R_ACTIVE SITES] ***(cont.)***

Envirosite ID: 50655397
EPA ID: N/R

SEMS_8R_ACTIVE SITES

Facility Name :	TACOMA SPUR
Facility Address :	24TH S AND EAST A (I-705), TACOMA, WA 98402
County :	PIERCE

Site Details

Site ID :	1001025
EPA ID :	WAD980835789
Region :	10
Congressional District :	06
Federal Facility :	N
Federal Facility Docket :	N
NPL Status :	Site is Part of NPL Site
Non NPL Status :	N/R
FIPS Code :	53053
Superfund Alternative Agreement :	N
Latitude :	+47.240278
Longitude :	-122.432778
Last Date in Agency List :	2023-01-20

Additional Information

Start Date :	1988-11-28
Finish Date :	1988-11-28
OU :	00
Action Code :	SI
Action Name :	SI
Sequence :	1
Quality :	A
Current Action Lead :	EPA Perf

Start Date :	1984-08-30
Finish Date :	1984-09-01
OU :	00
Action Code :	PA
Action Name :	PA
Sequence :	1
Quality :	H
Current Action Lead :	St Perf

Start Date :	1984-02-01
Finish Date :	1984-02-01
OU :	00
Action Code :	DS
Action Name :	DISCVRY
Sequence :	1
Quality :	N/R
Current Action Lead :	EPA Perf

Map Id: BH116
Direction: WNW
Distance: 0.281 mi., 1486 ft.
Elevation: 113 ft.
Relative: Higher

Site Name : STATE FARM TACOMA
906 A ST
TACOMA, WA 98402

Database(s) : [ALL SITES - WA, T 2 - WA]

Envirosite ID: 52365747
EPA ID: N/R

ALL SITES - WA

Facility Name :	STATE FARM TACOMA
Facility Address :	906 A ST, TACOMA, 98402
County :	Pierce
Facility/Site ID :	87900
Alternate Name :	N/R
Program Name :	N/R
WRIA :	10
Legislative District :	27
Congressional District :	6
Ecology Region :	SWRO
Ecology Program Phone :	(360) 407-6171
Tribal Land :	N
Latitude :	47.25549
Longitude :	-122.4377
Last Date in Agency List :	2023-01-03

Program Details

Program :	HAZWASTE
Program ID :	CRK000090510
Interaction Type :	Emergency/Haz Chem Rpt TIER2
Interaction Type Description :	Businesses that store 10,000 pounds or more of a hazardous chemical or 500 pounds or less, depending on the chemical, of an extremely hazardous chemical on site at any one time must report annually. Reports are sent to the State Emergency Response Commission (represented by Ecology) Local Emergency Planning Committees, and local fire departments for emergency planning. (product, not waste)
Status :	Active
Start Date :	2016-01-01
End Date :	N/R
SIC :	N/R
NAICS :	N/R

T 2 - WA

Facility Name :	STATE FARM TACOMA
Facility Address :	906 A ST, TACOMA, 98402
County :	Pierce
Facility/Site ID :	87900
Alternate Name :	N/R
Program Name :	N/R
WRIA :	10
Legislative District :	27
Congressional District :	6
Ecology Region :	SWRO
Ecology Program Phone :	(360) 407-6171
Tribal Land :	N
Latitude :	47.25549
Longitude :	-122.4377
Last Date in Agency List :	2023-01-04

Map Id: BH116
Direction: WNW
Distance: 0.281 mi., 1486 ft.
Elevation: 113 ft.
Relative: Higher

Site Name : STATE FARM TACOMA
906 A ST
TACOMA, WA 98402

Database(s) : [ALL SITES - WA, T 2 - WA] ***(cont.)***

Envirosite ID: 52365747
EPA ID: N/R

T 2 - WA ***(cont.)***

Program Details

Program :	HAZWASTE
Interaction Type :	Emergency/Haz Chem Rpt TIER2
Interaction Type Description :	Businesses that store 10,000 pounds or more of a hazardous chemical or 500 pounds or less, depending on the chemical, of an extremely hazardous chemical on site at any one time must report annually. Reports are sent to the State Emergency Response Commission (represented by Ecology) Local Emergency Planning Committees, and local fire departments for emergency planning. (product, not waste)
Status :	Active
Start Date :	2016-01-01
End Date :	N/R
SIC :	N/R
NAICS :	N/R

Map Id: BF117
Direction: NNW
Distance: 0.283 mi., 1496 ft.
Elevation: 15 ft.
Relative: Lower

Site Name : OLYMPIC PIPE LINE CO TACOMA DF
706 E F ST
TACOMA | Tacoma, WA 98421

Database(s) : [ALL SITES - WA, BRS, CSCSL HWS - WA, ECHO, FRS, HSL - WA, RCRA_NONGEN, T 2 - WA, VCP - WA]

Envirosite ID: 52365654
EPA ID: N/R

ALL SITES - WA

Facility Name :	Olympic Pipe Line Co Tacoma DF
Facility Address :	706 E F ST, TACOMA, 98421
County :	Pierce
Facility/Site ID :	35497187
Alternate Name :	N/R
Program Name :	N/R
WRIA :	10
Legislative District :	27
Congressional District :	9
Ecology Region :	SWRO
Ecology Program Phone :	(360) 407-6734
Tribal Land :	N
Latitude :	47.258021
Longitude :	-122.431158
Last Date in Agency List :	2023-01-03
Facility/Site ID :	35497187
Alternate Name :	OLYMPIC PIPE LINE CO TACOMA
Program Name :	N/R
WRIA :	10
Legislative District :	27

Map Id: BF117
Direction: NNW
Distance: 0.283 mi., 1496 ft.
Elevation: 15 ft.
Relative: Lower

Site Name : OLYMPIC PIPE LINE CO TACOMA DF
706 E F ST
TACOMA | Tacoma, WA 98421

Database(s) : [ALL SITES - WA, BRS, CSCSL HWS - WA, ECHO, FRS, HSL - WA, RCRA_NONGEN, T 2 - WA, VCP - WA] ***(cont.)***

Envirosite ID: 52365654
EPA ID: N/R

ALL SITES - WA ***(cont.)***

Congressional District :	9
Ecology Region :	SWRO
Ecology Program Phone :	(360) 407-7224
Tribal Land :	N
Latitude :	47.258021
Longitude :	-122.431158
Last Date in Agency List :	2023-01-03

Facility/Site ID :	35497187
Alternate Name :	N/R
Program Name :	N/R
WRIA :	10
Legislative District :	27
Congressional District :	9
Ecology Region :	SWRO
Ecology Program Phone :	(360) 407-7224
Tribal Land :	N
Latitude :	47.258021
Longitude :	-122.431158
Last Date in Agency List :	2023-01-03

Facility/Site ID :	35497187
Alternate Name :	OLYMPIC PIPE LINE CO TACOMA DF
Program Name :	N/R
WRIA :	10
Legislative District :	27
Congressional District :	9
Ecology Region :	SWRO
Ecology Program Phone :	(360) 407-7224
Tribal Land :	N
Latitude :	47.258021
Longitude :	-122.431158
Last Date in Agency List :	2023-01-03

Facility/Site ID :	35497187
Alternate Name :	N/R
Program Name :	N/R
WRIA :	10
Legislative District :	27
Congressional District :	9
Ecology Region :	SWRO
Ecology Program Phone :	(360) 407-6171
Tribal Land :	N
Latitude :	47.258021
Longitude :	-122.431158
Last Date in Agency List :	2023-01-03

Program Details

Program :	HAZWASTE
Program ID :	WAD000641720

Map Id: BF117
Direction: NNW
Distance: 0.283 mi., 1496 ft.
Elevation: 15 ft.
Relative: Lower

Site Name : OLYMPIC PIPE LINE CO TACOMA DF
706 E F ST
TACOMA | Tacoma, WA 98421

Database(s) : [ALL SITES - WA, BRS, CSCSL HWS - WA, ECHO, FRS, HSL - WA, RCRA_NONGEN, T 2 - WA, VCP - WA] ***(cont.)***

Envirosite ID: 52365654
EPA ID: N/R

ALL SITES - WA ***(cont.)***

Interaction Type :	Emergency/Haz Chem Rpt TIER2
Interaction Type Description :	Businesses that store 10,000 pounds or more of a hazardous chemical or 500 pounds or less, depending on the chemical, of an extremely hazardous chemical on site at any one time must report annually. Reports are sent to the State Emergency Response Commission (represented by Ecology) Local Emergency Planning Committees, and local fire departments for emergency planning. (product, not waste)
Status :	Inactive
Start Date :	2014-01-01
End Date :	2016-12-31
SIC :	N/R
NAICS :	N/R
Program :	HAZWASTE
Program ID :	WAD000641720
Interaction Type :	Hazardous Waste Generator
Interaction Type Description :	Facilities that generate any quantity of a dangerous waste. They may be classified as SQG, MQG, or LQG depending on hazardous waste generated for a given month.
Status :	Inactive
Start Date :	2004-12-31
End Date :	2005-12-31
SIC :	N/R
NAICS :	48691 - Pipeline Transportation of Refined Petroleum Products
Program :	HAZWASTE
Program ID :	WAD000641720
Interaction Type :	Hazardous Waste Generator
Interaction Type Description :	Facilities that generate any quantity of a dangerous waste. They may be classified as SQG, MQG, or LQG depending on hazardous waste generated for a given month.
Status :	Inactive
Start Date :	2004-12-31
End Date :	2005-12-31
SIC :	N/R
NAICS :	N/R
Program :	HAZWASTE
Program ID :	WAD000641720
Interaction Type :	Haz Waste Management Activity
Interaction Type Description :	Facilities that are required to have a RCRA Site ID# but who do not generate and/or manage hazardous waste (XQG generator status). This includes transporters, used oil recyclers, and dangerous waste fuel marketers and burners.

Map Id: BF117
Direction: NNW
Distance: 0.283 mi., 1496 ft.
Elevation: 15 ft.
Relative: Lower

Site Name : OLYMPIC PIPE LINE CO TACOMA DF
706 E F ST
TACOMA | Tacoma, WA 98421

Database(s) : [ALL SITES - WA, BRS, CSCSL HWS - WA, ECHO, FRS, HSL - WA, RCRA_NONGEN, T 2 - WA, VCP - WA] ***(cont.)***

Envirosite ID: 52365654
EPA ID: N/R

ALL SITES - WA ***(cont.)***

Status :	Inactive
Start Date :	2003-12-31
End Date :	2004-12-31
SIC :	N/R
NAICS :	48691 - Pipeline Transportation of Refined Petroleum Products
Program :	HAZWASTE
Program ID :	WAD000641720
Interaction Type :	Haz Waste Management Activity
Interaction Type Description :	Facilities that are required to have a RCRA Site ID# but who do not generate and/or manage hazardous waste (XQG generator status). This includes transporters, used oil recyclers, and dangerous waste fuel marketers and burners.
Status :	Inactive
Start Date :	2003-12-31
End Date :	2004-12-31
SIC :	N/R
NAICS :	N/R
Program :	HAZWASTE
Program ID :	WAD000641720
Interaction Type :	Hazardous Waste Generator
Interaction Type Description :	Facilities that generate any quantity of a dangerous waste. They may be classified as SQG, MQG, or LQG depending on hazardous waste generated for a given month.
Status :	Inactive
Start Date :	1980-08-14
End Date :	2004-03-05
SIC :	N/R
NAICS :	N/R
Program :	HAZWASTE
Program ID :	WAD000641720
Interaction Type :	Hazardous Waste Generator
Interaction Type Description :	Facilities that generate any quantity of a dangerous waste. They may be classified as SQG, MQG, or LQG depending on hazardous waste generated for a given month.
Status :	Inactive
Start Date :	1980-08-14
End Date :	2004-03-05
SIC :	N/R
NAICS :	48691 - Pipeline Transportation of Refined Petroleum Products
Program :	HAZWASTE
Program ID :	WAD000641720

Map Id: BF117
Direction: NNW
Distance: 0.283 mi., 1496 ft.
Elevation: 15 ft.
Relative: Lower

Site Name : OLYMPIC PIPE LINE CO TACOMA DF
706 E F ST
TACOMA | Tacoma, WA 98421

Database(s) : [ALL SITES - WA, BRS, CSCSL HWS - WA, ECHO, FRS, HSL - WA, RCRA_NONGEN, T 2 - WA, VCP - WA] ***(cont.)***

Envirosite ID: 52365654
EPA ID: N/R

ALL SITES - WA ***(cont.)***

Interaction Type :	Haz Waste Management Activity
Interaction Type Description :	Facilities that are required to have a RCRA Site ID# but who do not generate and/or manage hazardous waste (XQG generator status). This includes transporters, used oil recyclers, and dangerous waste fuel marketers and burners.
Status :	Active
Start Date :	2005-12-31
End Date :	N/R
SIC :	N/R
NAICS :	N/R
Program :	HAZWASTE
Program ID :	WAD000641720
Interaction Type :	Voluntary Cleanup Sites
Interaction Type Description :	For a fee, Ecology staff will review an independent cleanup report(s) and provide a written decision about the adequacy of the cleanup actions taken and described in the report.
Status :	Active
Start Date :	2004-07-22
End Date :	N/R
SIC :	4613 - REFINED PETROLEUM PIPELINES
NAICS :	N/R
Program :	HAZWASTE
Program ID :	WAD000641720
Interaction Type :	Voluntary Cleanup Sites
Interaction Type Description :	For a fee, Ecology staff will review an independent cleanup report(s) and provide a written decision about the adequacy of the cleanup actions taken and described in the report.
Status :	Active
Start Date :	2004-07-22
End Date :	N/R
SIC :	N/R
NAICS :	48691 - Pipeline Transportation of Refined Petroleum Products
Program :	HAZWASTE
Program ID :	WAD000641720
Interaction Type :	Haz Waste Management Activity
Interaction Type Description :	Facilities that are required to have a RCRA Site ID# but who do not generate and/or manage hazardous waste (XQG generator status). This includes transporters, used oil recyclers, and dangerous waste fuel marketers and burners.
Status :	Active
Start Date :	2005-12-31

Map Id: BF117
Direction: NNW
Distance: 0.283 mi., 1496 ft.
Elevation: 15 ft.
Relative: Lower

Site Name : OLYMPIC PIPE LINE CO TACOMA DF
706 E F ST
TACOMA | Tacoma, WA 98421

Database(s) : [ALL SITES - WA, BRS, CSCSL HWS - WA, ECHO, FRS, HSL - WA, RCRA_NONGEN, T 2 - WA, VCP - WA] ***(cont.)***

Envirosite ID: 52365654
EPA ID: N/R

ALL SITES - WA ***(cont.)***

End Date :	N/R
SIC :	N/R
NAICS :	48691 - Pipeline Transportation of Refined Petroleum Products
Program :	HAZWASTE
Program ID :	WAD000641720
Interaction Type :	Voluntary Cleanup Sites
Interaction Type Description :	For a fee, Ecology staff will review an independent cleanup report(s) and provide a written decision about the adequacy of the cleanup actions taken and described in the report.
Status :	Active
Start Date :	2004-07-22
End Date :	N/R
SIC :	N/R
NAICS :	N/R

BRS

Facility Name :	OLYMPIC PIPE LINE CO TACOMA DF
Facility Address :	706 E F ST, TACOMA, WA 98421
County :	PIERCE

Site Details

Date Form Received by Agency :	2012-02-22
EPA ID :	WAD000641720
Mailing Address :	2201 LIND AVE SW STE 270, RENTON, WA 98057
Contact :	KELLI GUSTAF
Contact Address :	2201 LIND AVE SW STE 270, RENTON, WA 98057
Contact Country :	US
Contact Telephone :	425-633-5138
Contact Email :	KELLI.GUSTAF@BP.COM
EPA Region :	10
Land Type :	Private
Source Type :	Annual/Biennial Report updated with Notification
Classification :	Not a generator, verified
Description :	Not a generator, verified
Last Date in Agency List :	2023-01-23

Owner/Operator Summary

Owner/Operator Name :	BP PIPELINES NORTH AMERICA INC.
Owner/Operator Address :	2201 LIND AVE SW STE 270, RENTON, WA 98057
Owner/Operator Country :	US
Owner/Operator Telephone :	425-235-7736
Owner/Operator Email :	N/R
Owner/Operator Fax :	N/R
Legal Status :	Private
Owner/Operator Type :	Operator
Owner/Operator Start Date :	2000-07-01

Map Id: BF117
Direction: NNW
Distance: 0.283 mi., 1496 ft.
Elevation: 15 ft.
Relative: Lower

Site Name : OLYMPIC PIPE LINE CO TACOMA DF
706 E F ST
TACOMA | Tacoma, WA 98421

Database(s) : [ALL SITES - WA, BRS, CSCSL HWS - WA, ECHO, FRS, HSL - WA, RCRA_NONGEN, T 2 - WA, VCP - WA] ***(cont.)***

Envirosite ID: 52365654
EPA ID: N/R

BRS ***(cont.)***

Owner/Operator End Date :	N/R
Owner/Operator Name :	OLYMPIC PIPE LINE CO
Owner/Operator Address :	2201 LIND AVE SW STE 270, RENTON, WA 98057
Owner/Operator Country :	US
Owner/Operator Telephone :	425-235-7736
Owner/Operator Email :	N/R
Owner/Operator Fax :	N/R
Legal Status :	Private
Owner/Operator Type :	Owner
Owner/Operator Start Date :	1965-01-01
Owner/Operator End Date :	N/R

Waste Activity Monitoring

Report Cycle :	2011
Hazardous Waste Page Number :	1
Hazardous Waste Sub-Page Number :	1
BR Form :	XX
Waste Description :	N/R
Primary NAICS :	48691 - Pipeline Transportation of Refined Petroleum Products
Source Code :	N/R
Form Code :	N/R
Management Method :	N/R
Generation Tons :	0
Managed Tons :	0
Shipped Tons :	0
Received Tons :	0
Receiver ID :	N/R
Receiver State :	N/R
Shipper ID :	N/R
Shipper State :	N/R
Waste Minimization :	N/R
Waste Code List :	N/R
Waste Code Group :	N/R
Waste Generation Type :	N/R

Report Cycle :	2009
Hazardous Waste Page Number :	1
Hazardous Waste Sub-Page Number :	1
BR Form :	XX
Waste Description :	N/R
Primary NAICS :	48691 - Pipeline Transportation of Refined Petroleum Products
Source Code :	N/R
Form Code :	N/R
Management Method :	N/R
Generation Tons :	0
Managed Tons :	0
Shipped Tons :	0
Received Tons :	0
Receiver ID :	N/R
Receiver State :	N/R

Map Id: BF117
Direction: NNW
Distance: 0.283 mi., 1496 ft.
Elevation: 15 ft.
Relative: Lower

Site Name : OLYMPIC PIPE LINE CO TACOMA DF
706 E F ST
TACOMA | Tacoma, WA 98421

Database(s) : [ALL SITES - WA, BRS, CSCSL HWS - WA, ECHO, FRS, HSL - WA, RCRA_NONGEN, T 2 - WA, VCP - WA] ***(cont.)***

Envirosite ID: 52365654
EPA ID: N/R

BRS ***(cont.)***

Shipper ID :	N/R
Shipper State :	N/R
Waste Minimization :	N/R
Waste Code List :	N/R
Waste Code Group :	N/R
Waste Generation Type :	N/R

Report Cycle :	2007
Hazardous Waste Page Number :	1
Hazardous Waste Sub-Page Number :	1
BR Form :	XX
Waste Description :	N/R
Primary NAICS :	48691 - Pipeline Transportation of Refined Petroleum Products
Source Code :	N/R
Form Code :	N/R
Management Method :	N/R
Generation Tons :	0
Managed Tons :	0
Shipped Tons :	0
Received Tons :	0
Receiver ID :	N/R
Receiver State :	N/R
Shipper ID :	N/R
Shipper State :	N/R
Waste Minimization :	N/R
Waste Code List :	N/R
Waste Code Group :	N/R
Waste Generation Type :	N/R

Report Cycle :	2005
Hazardous Waste Page Number :	1
Hazardous Waste Sub-Page Number :	1
BR Form :	XX
Waste Description :	N/R
Primary NAICS :	48691 - Pipeline Transportation of Refined Petroleum Products
Source Code :	N/R
Form Code :	N/R
Management Method :	N/R
Generation Tons :	0
Managed Tons :	0
Shipped Tons :	0
Received Tons :	0
Receiver ID :	N/R
Receiver State :	N/R
Shipper ID :	N/R
Shipper State :	N/R
Waste Minimization :	N/R
Waste Code List :	N/R
Waste Code Group :	N/R
Waste Generation Type :	N/R

Map Id: BF117
Direction: NNW
Distance: 0.283 mi., 1496 ft.
Elevation: 15 ft.
Relative: Lower

Site Name : OLYMPIC PIPE LINE CO TACOMA DF
706 E F ST
TACOMA | Tacoma, WA 98421

Database(s) : [ALL SITES - WA, BRS, CSCSL HWS - WA, ECHO, FRS, HSL - WA, RCRA_NONGEN, T 2 - WA, VCP - WA] ***(cont.)***

Envirosite ID: 52365654
EPA ID: N/R

BRS ***(cont.)***

Report Cycle :	2003
Hazardous Waste Page Number :	1
Hazardous Waste Sub-Page Number :	1
BR Form :	XX
Waste Description :	N/R
Primary NAICS :	48691 - Pipeline Transportation of Refined Petroleum Products
Source Code :	N/R
Form Code :	N/R
Management Method :	N/R
Generation Tons :	0
Managed Tons :	0
Shipped Tons :	0
Received Tons :	0
Receiver ID :	N/R
Receiver State :	N/R
Shipper ID :	N/R
Shipper State :	N/R
Waste Minimization :	N/R
Waste Code List :	N/R
Waste Code Group :	N/R
Waste Generation Type :	N/R

CSCSL HWS - WA

Facility Name :	OLYMPIC PIPE LINE CO TACOMA DF
Facility Address :	706 E F ST, TACOMA, 98421
County :	PIERCE

Site Details

Facility Site ID :	35497187
Site Status :	Cleanup Started
Cleanup Site ID :	3300
Region :	Southwest
Responsible Section :	Southwest
WARM Rank :	N/R
Is Brownfield? :	N/R
Is PSI? :	N/R
Current VCP :	Yes
Past VCP :	Yes
Institutional Control :	N/R
Latitude :	47.258021
Longitude :	-122.431158
Last Date in Agency List :	2023-03-07

Contaminants Details

Contaminant Name :	Non-Halogenated Solvents
Groundwater :	Confirmed Above Cleanup Levels
Surface Water :	N/R
Soil :	N/R
Sediment :	N/R
Air :	N/R

Map Id: BF117
Direction: NNW
Distance: 0.283 mi., 1496 ft.
Elevation: 15 ft.
Relative: Lower

Site Name : OLYMPIC PIPE LINE CO TACOMA DF
706 E F ST
TACOMA | Tacoma, WA 98421

Database(s) : [ALL SITES - WA, BRS, CSCSL HWS - WA, ECHO, FRS, HSL - WA, RCRA_NONGEN, T 2 - WA, VCP - WA] ***(cont.)***

Envirosite ID: 52365654
EPA ID: N/R

CSCSL HWS - WA ***(cont.)***

Bedrock :	N/R
Contaminant Name :	Petroleum Products-Unspecified
Groundwater :	Confirmed Above Cleanup Levels
Surface Water :	N/R
Soil :	Confirmed Above Cleanup Levels
Sediment :	N/R
Air :	N/R
Bedrock :	N/R

ECHO

Facility Name :	OLYMPIC PIPE LINE CO TACOMA DF
Facility Address :	706 E F ST, TACOMA, WA 98421
County :	PIERCE
Last Inspection Date :	2019-07-26
Registry ID :	110005311037
FIPS Code :	53053
EPA Region :	10
Inspection Count :	2
Last Inspection Days :	1227
Informal Count :	0
Last Informal Action Date :	N/R
Formal Action Count :	0
Last Formal Action Date :	N/R
Total Penalties :	0
Penalty Count :	N/R
Last Penalty Date :	N/R
Last Penalty Amount :	N/R
QTRS IN NC :	0
Programs IN SNC :	0
Current Compliance Status :	No Violation Identified
Three-Year Compliance Status :	_____
Collection Method :	ADDRESS MATCHING-HOUSE NUMBER
Reference Point :	ENTRANCE POINT OF A FACILITY OR STATION
Accuracy Meters :	50
Derived Tribes :	Puyallup Tribe of the Puyallup Reservation - 1 mile(s), Puyallup Tribe of the Puyallup Reservation - 1.3 mile(s), Muckleshoot Indian Tribe - 10.6 mile(s), Muckleshoot Indian Tribe - 13.7 mile(s), Nisqually Indian Tribe - 18 mile(s), Squaxin Island Tribe of the Squaxin Island Reservation - 22.2 mile(s), Squaxin Island Tribe of the Squaxin Island Reservation - 24 mile (s)
Derived HUC :	17110019
Derived WBD :	171100190301
Derived STCTY FIPS :	53053
Derived Zip :	98421
Derived CD113 :	09
Derived CB2010 :	530530602001067
MYRTK Universe :	NNN
NPDES IDs :	N/R

Map Id: BF117
Direction: NNW
Distance: 0.283 mi., 1496 ft.
Elevation: 15 ft.
Relative: Lower

Site Name : OLYMPIC PIPE LINE CO TACOMA DF
706 E F ST
TACOMA | Tacoma, WA 98421

Database(s) : [ALL SITES - WA, BRS, CSCSL HWS - WA, ECHO, FRS, HSL - WA, RCRA_NONGEN, T 2 - WA, VCP - WA] ***(cont.)***

Envirosite ID: 52365654
EPA ID: N/R

ECHO ***(cont.)***

CWA Permit Types :	N/R
CWA Compliance Tracking :	N/R
CWA NAICS :	N/R
CWA SICS :	N/R
CWA Inspection Count :	N/R
CWA Last Inspection Days :	N/R
CWA Informal Count :	N/R
CWA Formal Action Count :	N/R
CWA Last Formal Action Date :	N/R
CWA Penalties :	N/R
CWA Last Penalty Date :	N/R
CWA Last Penalty Amount :	N/R
CWA Quarters IN NC :	N/R
CWA Current Compliance Status :	N/R
CWA Current SNC Flag :	N
CWA 13 Quarters Compliance Status :	N/R
CWA 13 Quarters Effluent Exceedances:	N/R
CWA Three-Year QNCR Codes :	N/R
DFR URL :	Click here for hyperlink provided by the agency.
Facility SIC :	N/R
Facility NAICS :	486910 - Pipeline Transportation of Refined Petroleum Products, 541330 - Engineering Services
Facility Last Inspection EPA Date :	N/R
Facility Last Inspection State Date :	2019-07-26
Facility Last Formal Act EPA Date :	N/R
Facility Last Formal Act State Date :	N/R
Facility Last Informal Act EPA Date :	N/R
Facility Last Informal Act State Date:	N/R
Facility Federal Agency :	N/R
TRI Reporter :	N/R
Facility Imp Water Flag :	N/R
Current SNC Flag :	N
Indian County Flag :	N
Federal Flag :	N/R
US Mexico Border Flag :	N/R
Chesapeak Bay Flag :	N/R
AIR Flag :	Y
NPDES Flag :	N
SDWIS Flag :	N
RCRA Flag :	Y
TRI Flag :	N
GHG Flag :	N
Major Flag :	N/R
Active Flag :	Y
NAA Flag :	N
Latitude :	47.258468
Longitude :	-122.430959
Last Date in Agency List :	2023-01-16

FRS

Facility Name :	OLYMPIC PIPE LINE CO TACOMA DF
Facility Address :	706 E F ST, TACOMA, WA 98421

Map Id: BF117
Direction: NNW
Distance: 0.283 mi., 1496 ft.
Elevation: 15 ft.
Relative: Lower

Site Name : OLYMPIC PIPE LINE CO TACOMA DF
706 E F ST
TACOMA | Tacoma, WA 98421

Database(s) : [ALL SITES - WA, BRS, CSCSL HWS - WA, ECHO, FRS, HSL - WA, RCRA_NONGEN, T 2 - WA, VCP - WA] ***(cont.)***

Envirosite ID: 52365654
EPA ID: N/R

FRS ***(cont.)***

County : PIERCE

Site Details
Registry ID : 110005311037
FRS Facility URL : Click here for hyperlink provided by the agency.
Last Date in Agency List : 2023-02-13

Source Description
Source Description : AIR contains compliance and permit data for stationary sources of air pollution regulated by the EPA, State, and Local air pollution agencies.
AFS contains compliance and permit data for stationary sources of air pollution regulated by the EPA, State, and Local air pollution agencies.
Source Description : RCRAInfo is EPA's comprehensive information system that supports the Resource Conservation and Recovery Act (RCRA) of 1976 and the Hazardous and Solid Waste Amendments (HSWA) of 1984 through the tracking of events and activities related to facilities that generate, transport, and treat, store, or dispose of hazardous waste. RCRAInfo allows RCRA program staff to track the notification, permit, compliance, and corrective action activities required under RCRA. RCRAInfo also supports generation of the National Hazardous Waste Biennial Report. All generators and treatment, storage, and disposal facilities who handle hazardous waste are required to report to the EPA Administrator at least once every two years to support creation of the Biennial Report.
The WA-FSIS provides a means to query and display data maintained by the Washington Department of Ecology. This system contains key information for each facility/site that is currently, or has been, of interest to the Air Quality, Dam Safety, Hazardous Waste, Toxics Cleanup, and Water Quality Programs.

FRS Environmental Interest
Source and System ID : AIRS/AFS - 5305328964
ICIS - WAPSC0005305328964
RCRAINFO - WAD000641720
WA-FSIS - 35497187

Site Details
Registry ID : 110070754592
FRS Facility URL : Click here for hyperlink provided by the agency.
Last Date in Agency List : 2023-02-13

Source Description

Map Id: BF117
Direction: NNW
Distance: 0.283 mi., 1496 ft.
Elevation: 15 ft.
Relative: Lower

Site Name : OLYMPIC PIPE LINE CO TACOMA DF
706 E F ST
TACOMA | Tacoma, WA 98421

Database(s) : [ALL SITES - WA, BRS, CSCSL HWS - WA, ECHO, FRS, HSL - WA, RCRA_NONGEN, T 2 - WA, VCP - WA] ***(cont.)***

Envirosite ID: 52365654
EPA ID: N/R

FRS ***(cont.)***

Source Description :

All generators and treatment, storage, and disposal (TSD) facilities who handle hazardous waste are required to report to the EPA Administrator at least once every two years. The data collected is used to create the National Biennial Resource Conservation and Recovery Act (RCRA) Hazardous Waste Report. This data is processed within the RCRA Information (RCRAInfo) database.

FRS Environmental Interest

Source and System ID :	RCRAINFO - WAD000641720

HSL - WA

Facility Name :	Olympic Pipe Line Co Tacoma DF
Facility Address :	706 E F St, Tacoma, 98421
County :	Pierce

Site Details

Facility Site ID :	35497187
Cleanup Site ID :	3300
Status :	Cleanup Started
Site Rank :	N/R
Alternative Site Name :	N/R
Region :	N/R
Resposbile Unit :	N/R
Institutional Control :	N/R
Current VCP :	N/R
Past VCP :	N/R
Latitude :	N/R
Longitude :	N/R
Agency Hyperlink :	Click here for hyperlink provided by the agency.
Last Date in Agency List :	2022-02-11

Facility Name :	Olympic Pipe Line Co Tacoma DF
Facility Address :	706 E F ST, TACOMA, 98421
County :	Pierce

Site Details

Facility Site ID :	35497187
Cleanup Site ID :	3300
Status :	Cleanup Started
Site Rank :	N/R
Alternative Site Name :	OLYMPIC PIPE LINE CO TACOMA
Region :	Southwest
Resposbile Unit :	Southwest
Institutional Control :	N/R
Current VCP :	Yes
Past VCP :	Yes
Latitude :	47.258020788503

Map Id: BF117
Direction: NNW
Distance: 0.283 mi., 1496 ft.
Elevation: 15 ft.
Relative: Lower

Site Name : OLYMPIC PIPE LINE CO TACOMA DF
706 E F ST
TACOMA | Tacoma, WA 98421

Database(s) : [ALL SITES - WA, BRS, CSCSL HWS - WA, ECHO, FRS, HSL - WA, RCRA_NONGEN, T 2 - WA, VCP - WA] ***(cont.)***

Envirosite ID: 52365654
EPA ID: N/R

HSL - WA ***(cont.)***

Longitude :	-122.431158189364
Agency Hyperlink :	Click here for hyperlink provided by the agency.
Last Date in Agency List :	2023-02-28

Contaminants

Contaminant Name :	Non-Halogenated Solvents
Ground water :	Confirmed Above Cleanup Levels
Surface water :	N/R
Soil :	N/R
Sediment :	N/R
Air :	N/R
Bedrock :	N/R

Contaminant Name :	Petroleum Products-Unspecified
Ground water :	Confirmed Above Cleanup Levels
Surface water :	N/R
Soil :	Confirmed Above Cleanup Levels
Sediment :	N/R
Air :	N/R
Bedrock :	N/R

RCRA_NONGEN

Facility Name :	OLYMPIC PIPE LINE CO TACOMA DF
Facility Address :	706 E F ST, TACOMA, WA 98421
County :	PIERCE
Date Form Received by Agency :	2022-04-27
EPA ID :	WAD000641720
Mailing Address :	600 SW LIND SUITE 275, RENTON, WA 98057
Contact :	PAULA SKRYJA
Contact Address :	600 SW 39TH STREET SUITE 275, RENTON, WA 98057
Contact Country :	US
Contact Telephone :	425-469-4043
Contact Email :	PAULA.SKRYJA@BP.COM
EPA Region :	10
Land Type :	Private
Source Type :	Notification
Classification :	Not a generator, verified
Description :	Not a generator, verified
Last Date in Agency List :	2023-01-23

Owner/Operator Summary

Owner/Operator Name :	BP PIPELINES NORTH AMERICA INC.
Owner/Operator Address :	600 SW 39TH STREET, RENTON, WA 98057
Owner/Operator Country :	US
Owner/Operator Telephone :	425-235-7736
Owner/Operator Email :	N/R
Owner/Operator Fax :	N/R

Map Id: BF117
Direction: NNW
Distance: 0.283 mi., 1496 ft.
Elevation: 15 ft.
Relative: Lower

Site Name : OLYMPIC PIPE LINE CO TACOMA DF
706 E F ST
TACOMA | Tacoma, WA 98421

Database(s) : [ALL SITES - WA, BRS, CSCSL HWS - WA, ECHO, FRS, HSL - WA, RCRA_NONGEN, T 2 - WA, VCP - WA] ***(cont.)***

Envirosite ID: 52365654
EPA ID: N/R

RCRA_NONGEN ***(cont.)***

Legal Status :	Private
Owner/Operator Type :	Operator
Owner/Operator Start Date :	2000-07-01
Owner/Operator End Date :	N/R
Owner/Operator Name :	OLYMPIC PIPE LINE CO
Owner/Operator Address :	600 SW 39TH STREET SUITE 275, RENTON, WA 98057
Owner/Operator Country :	US
Owner/Operator Telephone :	425-235-7736
Owner/Operator Email :	N/R
Owner/Operator Fax :	N/R
Legal Status :	Private
Owner/Operator Type :	Owner
Owner/Operator Start Date :	1965-01-01
Owner/Operator End Date :	N/R
Owner/Operator Name :	SHELL OIL CO
Owner/Operator Address :	PO BOX 44704, SAN FRANCISCO, CA 94144
Owner/Operator Country :	US
Owner/Operator Telephone :	713-241-3867
Owner/Operator Email :	N/R
Owner/Operator Fax :	N/R
Legal Status :	Private
Owner/Operator Type :	Owner
Owner/Operator Start Date :	2017-12-31
Owner/Operator End Date :	N/R

Handler Activities Summary

U.S. Importer of Hazardous Waste :	N
Mixed Waste (Haz. and Radioactive) :	N/R
Recycler of Hazardous Waste :	N
Transporter of Hazardous Waste :	N
Treater, Storer or Disposer of HW :	N
Underground Injection Activity :	N
On-site Burner Exemption :	N
Furnace Exemption :	N
Used Oil Fuel Burner :	N
Used Oil Processor :	N
Used Oil Refiner :	N
Used Oil Fuel Marketer to Burner :	N
Used Oil Specification Marketer :	N
Used Oil Transfer Facility :	N
Used Oil Transporter :	N

Historical Generators

Map Id: BF117
Direction: NNW
Distance: 0.283 mi., 1496 ft.
Elevation: 15 ft.
Relative: Lower

Site Name : OLYMPIC PIPE LINE CO TACOMA DF
706 E F ST
TACOMA | Tacoma, WA 98421

Database(s) : [ALL SITES - WA, BRS, CSCSL HWS - WA, ECHO, FRS, HSL - WA, RCRA_NONGEN, T 2 - WA, VCP - WA] ***(cont.)***

Envirosite ID: 52365654
EPA ID: N/R

RCRA_NONGEN ***(cont.)***

Details for this site have been truncated due to the large number of available details for this site within this dataset. For the complete details for this site, contact your Envirosite account representative for a complimentary site report containing all of the details available.

Date Form Received by Agency :	2022-03-15
Facility Name :	OLYMPIC PIPE LINE CO TACOMA DF
Classification :	Not a generator, verified
Date Form Received by Agency :	2021-02-19
Facility Name :	OLYMPIC PIPE LINE CO TACOMA DF
Classification :	Not a generator, verified
Date Form Received by Agency :	2020-02-21
Facility Name :	OLYMPIC PIPE LINE CO TACOMA DF
Classification :	Not a generator, verified
Date Form Received by Agency :	2019-03-18
Facility Name :	OLYMPIC PIPE LINE CO TACOMA DF
Classification :	Not a generator, verified
Date Form Received by Agency :	2018-03-02
Facility Name :	OLYMPIC PIPE LINE CO TACOMA DF
Classification :	Not a generator, verified
Date Form Received by Agency :	2017-03-16
Facility Name :	OLYMPIC PIPE LINE CO TACOMA DF
Classification :	Not a generator, verified
Date Form Received by Agency :	2016-02-26
Facility Name :	OLYMPIC PIPE LINE CO TACOMA DF
Classification :	Not a generator, verified
Date Form Received by Agency :	2015-02-23
Facility Name :	OLYMPIC PIPE LINE CO TACOMA DF
Classification :	Not a generator, verified
Date Form Received by Agency :	2014-02-18
Facility Name :	OLYMPIC PIPE LINE CO TACOMA DF
Classification :	Not a generator, verified
Date Form Received by Agency :	2013-02-06
Facility Name :	OLYMPIC PIPE LINE CO TACOMA DF
Classification :	Not a generator, verified

Map Id: BF117
Direction: NNW
Distance: 0.283 mi., 1496 ft.
Elevation: 15 ft.
Relative: Lower

Site Name : OLYMPIC PIPE LINE CO TACOMA DF
706 E F ST
TACOMA | Tacoma, WA 98421

Database(s) : [ALL SITES - WA, BRS, CSCSL HWS - WA, ECHO, FRS, HSL - WA, RCRA_NONGEN, T 2 - WA, VCP - WA] ***(cont.)***

Envirosite ID: 52365654
EPA ID: N/R

RCRA_NONGEN ***(cont.)***

Notices of Violations Summary
Regulation Violated : N

T 2 - WA

Facility Name : Olympic Pipe Line Co Tacoma DF
Facility Address : 706 E F ST, TACOMA, 98421
County : Pierce

Facility/Site ID : 35497187
Alternate Name : N/R
Program Name : N/R
WRIA : 10
Legislative District : 27
Congressional District : 9
Ecology Region : SWRO
Ecology Program Phone : (360) 407-6171
Tribal Land : N
Latitude : 47.258021
Longitude : -122.431158
Last Date in Agency List : 2023-01-04

Program Details
Program : HAZWASTE
Interaction Type : Emergency/Haz Chem Rpt TIER2

Interaction Type Description : Businesses that store 10,000 pounds or more of a hazardous chemical or 500 pounds or less, depending on the chemical, of an extremely hazardous chemical on site at any one time must report annually. Reports are sent to the State Emergency Response Commission (represented by Ecology) Local Emergency Planning Committees, and local fire departments for emergency planning. (product, not waste)

Status : Inactive
Start Date : 2014-01-01
End Date : 2016-12-31
SIC : N/R
NAICS : N/R

VCP - WA

Facility Name : Olympic Pipe Line Co Tacoma DF
Facility Address : 706 E F ST, TACOMA, 98421
County : Pierce

Facility/Site ID : 35497187
Alternate Name : OLYMPIC PIPE LINE CO TACOMA
Program Name : N/R
WRIA : 10
Legislative District : 27
Congressional District : 9

Map Id: BF117
Direction: NNW
Distance: 0.283 mi., 1496 ft.
Elevation: 15 ft.
Relative: Lower

Site Name : OLYMPIC PIPE LINE CO TACOMA DF
706 E F ST
TACOMA | Tacoma, WA 98421

Database(s) : [ALL SITES - WA, BRS, CSCSL HWS - WA, ECHO, FRS, HSL - WA, RCRA_NONGEN, T 2 - WA, VCP - WA] ***(cont.)***

Envirosite ID: 52365654
EPA ID: N/R

VCP - WA ***(cont.)***

Ecology Region :	SWRO
Ecology Program Phone :	(360) 407-7224
Tribal Land :	N
Latitude :	47.258021
Longitude :	-122.431158
Last Date in Agency List :	2023-01-04

Facility/Site ID :	35497187
Alternate Name :	N/R
Program Name :	N/R
WRIA :	10
Legislative District :	27
Congressional District :	9
Ecology Region :	SWRO
Ecology Program Phone :	(360) 407-7224
Tribal Land :	N
Latitude :	47.258021
Longitude :	-122.431158
Last Date in Agency List :	2023-01-04

Facility/Site ID :	35497187
Alternate Name :	OLYMPIC PIPE LINE CO TACOMA DF
Program Name :	N/R
WRIA :	10
Legislative District :	27
Congressional District :	9
Ecology Region :	SWRO
Ecology Program Phone :	(360) 407-7224
Tribal Land :	N
Latitude :	47.258021
Longitude :	-122.431158
Last Date in Agency List :	2023-01-04

Program Details

Program :	HAZWASTE
Program ID :	WAD000641720
Interaction Type :	Voluntary Cleanup Sites
Interaction Type Description :	For a fee, Ecology staff will review an independent cleanup report(s) and provide a written decision about the adequacy of the cleanup actions taken and described in the report.
Status :	Active
Start Date :	2004-07-22
End Date :	N/R
SIC :	4613 - REFINED PETROLEUM PIPELINES
NAICS :	N/R

Program :	HAZWASTE
Program ID :	WAD000641720

Map Id: BF117
Direction: NNW
Distance: 0.283 mi., 1496 ft.
Elevation: 15 ft.
Relative: Lower

Site Name : OLYMPIC PIPE LINE CO TACOMA DF
706 E F ST
TACOMA | Tacoma, WA 98421

Database(s) : [ALL SITES - WA, BRS, CSCSL HWS - WA, ECHO, FRS, HSL - WA, RCRA_NONGEN, T 2 - WA, VCP - WA] ***(cont.)***

Envirosite ID: 52365654
EPA ID: N/R

VCP - WA ***(cont.)***

Interaction Type :	Voluntary Cleanup Sites
Interaction Type Description :	For a fee, Ecology staff will review an independent cleanup report(s) and provide a written decision about the adequacy of the cleanup actions taken and described in the report.
Status :	Active
Start Date :	2004-07-22
End Date :	N/R
SIC :	N/R
NAICS :	48691 - Pipeline Transportation of Refined Petroleum Products
Program :	HAZWASTE
Program ID :	WAD000641720
Interaction Type :	Voluntary Cleanup Sites
Interaction Type Description :	For a fee, Ecology staff will review an independent cleanup report(s) and provide a written decision about the adequacy of the cleanup actions taken and described in the report.
Status :	Active
Start Date :	2004-07-22
End Date :	N/R
SIC :	N/R
NAICS :	N/R

Map Id: BF118
Direction: N
Distance: 0.287 mi., 1518 ft.
Elevation: 16 ft.
Relative: Lower

Site Name : VIGOR MARINE LLC TACOMA | GENERAL CONSTRUCTION COMPANY | WAR301348
701 E F ST | 701 EAST F STREET
TACOMA, WA 98421

Database(s) : [ALL SITES - WA, DOCKET, ECHO, ERNS, FRS, ICIS, INACTIVE PCS, PCS ENF, PCS FACILITY]

Envirosite ID: 52365653
EPA ID: N/R

ALL SITES - WA

Facility Name :	GENERAL CONSTRUCTION COMPANY
Facility Address :	701 E F ST, TACOMA, 98421
County :	N/R
Facility/Site ID :	6915510
Alternate Name :	N/R
Program Name :	N/R
WRIA :	10
Legislative District :	27

Map Id: BF118
Direction: N
Distance: 0.287 mi., 1518 ft.
Elevation: 16 ft.
Relative: Lower

Site Name : VIGOR MARINE LLC TACOMA | GENERAL CONSTRUCTION COMPANY | WAR301348
701 E F ST | 701 EAST F STREET
TACOMA, WA 98421

Database(s) : [ALL SITES - WA, DOCKET, ECHO, ERNS, FRS, ICIS, INACTIVE PCS, PCS ENF, PCS FACILITY] ***(cont.)***

Envirosite ID: 52365653
EPA ID: N/R

ALL SITES - WA ***(cont.)***

Congressional District :	9
Ecology Region :	SWRO
Ecology Program Phone :	N/R
Tribal Land :	N
Latitude :	47.257858
Longitude :	-122.430521
Last Date in Agency List :	2023-01-03

Program Details

Program :	N/R
Program ID :	N/R
Interaction Type :	Urban Waters
Interaction Type Description :	The site has been inspected by an Ecology Urban Waters Inspector.
Status :	Active
Start Date :	2008-03-13
End Date :	N/R
SIC :	N/R
NAICS :	N/R

Facility Name :	Vigor Marine LLC Tacoma
Facility Address :	701 E F ST, TACOMA, 98421
County :	Pierce

Facility/Site ID :	22249
Alternate Name :	N/R
Program Name :	N/R
WRIA :	10
Legislative District :	27
Congressional District :	9
Ecology Region :	SWRO
Ecology Program Phone :	(360) 407-6400
Tribal Land :	N
Latitude :	47.25766
Longitude :	-122.429958
Last Date in Agency List :	2023-01-03

Program Details

Program :	WATQUAL
Program ID :	WAR301348
Interaction Type :	Industrial SW GP
Interaction Type Description :	General permit issued to industries to regulate the discharge of contaminated stormwater to state waters.
Status :	Active
Start Date :	2013-10-25
End Date :	N/R
SIC :	N/R

Map Id: BF118
Direction: N
Distance: 0.287 mi., 1518 ft.
Elevation: 16 ft.
Relative: Lower

Site Name : VIGOR MARINE LLC TACOMA | GENERAL CONSTRUCTION COMPANY | WAR301348
701 E F ST | 701 EAST F STREET
TACOMA, WA 98421

Database(s) : [ALL SITES - WA, DOCKET, ECHO, ERNS, FRS, ICIS, INACTIVE PCS, PCS ENF, PCS FACILITY] ***(cont.)***

Envirosite ID: 52365653
EPA ID: N/R

ALL SITES - WA ***(cont.)***

NAICS : N/R

Program : WATQUAL
Program ID : WAR301348
Interaction Type : Industrial SW GP

Interaction Type Description : General permit issued to industries to regulate the discharge of contaminated stormwater to state waters.

Status : Active
Start Date : 2013-10-25
End Date : N/R
SIC : N/R
NAICS : 336611 - Ship Building and Repairing

DOCKET

Facility Name : VIGOR MARINE LLC TACOMA
Facility Address : 701 E F ST, TACOMA, WA 98421

Site Activity Details

Enforcement Action Case Number : WA-740211
Activity ID : 3601419580
Enforcement Action Name : VIGOR MARINE LLC TACOMA
Last Date in Agency List : 2018-12-17

Final Ordr Iss/Final Order Enter Date: N/R
Complaint/Proposed Order Actual Date: N/R
Final Order Issued Actual Date : N/R
Final Order Name : N/R

Complaint Summary

Respondent/Defendant Name : N/R
Named in Complaint : N/R
Named in Final Order : N/R

SEP Category : N/R
SEP Description : N/R

Regional Docket Number : N/R

Map Id: BF118
Direction: N
Distance: 0.287 mi., 1518 ft.
Elevation: 16 ft.
Relative: Lower

Site Name : VIGOR MARINE LLC TACOMA | GENERAL CONSTRUCTION COMPANY | WAR301348
701 E F ST | 701 EAST F STREET
TACOMA, WA 98421

Database(s) : [ALL SITES - WA, DOCKET, ECHO, ERNS, FRS, ICIS, INACTIVE PCS, PCS ENF, PCS FACILITY] ***(cont.)***

Envirosite ID: 52365653
EPA ID: N/R

DOCKET ***(cont.)***

Standard Industrial Classification (SIC) Summary

Registry ID :	110009763684
Primary SIC :	N/R
Primary NAICS :	336611 - Ship Building and Repairing
Settlement FRS ICIS Facility :	N/R - N/R
Pollutants (SRS) :	N/R
Admin EA Closed Actual Date :	2015-08-17
Enforcement Action Name :	N/R
Enforcement Action Resolution :	N/R
Violation Types :	N/R
Case Law Sections :	CWA OTHER - Violations not covered elsewhere

Violation Penalties and Compliance Summary

Compliance Action Cost :	N/R
EPA Penalty Assessed Amount :	N/R
Cost Recovery Required :	N/R
Cost of SEP :	N/R
Cost of Complying Actions :	N/R

ECHO

Facility Name :	VIGOR MARINE LLC TACOMA
Facility Address :	701 E F ST, TACOMA, WA 98421
County :	N/R
Last Inspection Date :	2015-11-24
Registry ID :	110070202737
FIPS Code :	53053
EPA Region :	10
Inspection Count :	1
Last Inspection Days :	971
Informal Count :	0
Last Informal Action Date :	N/R
Formal Action Count :	0
Last Formal Action Date :	N/R
Total Penalties :	0
Penalty Count :	N/R
Last Penalty Date :	N/R
Last Penalty Amount :	N/R
QTRS IN NC :	1

Map Id: BF118
Direction: N
Distance: 0.287 mi., 1518 ft.
Elevation: 16 ft.
Relative: Lower

Site Name : VIGOR MARINE LLC TACOMA | GENERAL CONSTRUCTION COMPANY | WAR301348
701 E F ST | 701 EAST F STREET
TACOMA, WA 98421

Database(s) : [ALL SITES - WA, DOCKET, ECHO, ERNS, FRS, ICIS, INACTIVE PCS, PCS ENF, PCS FACILITY] ***(cont.)***

Envirosite ID: 52365653
EPA ID: N/R

ECHO ***(cont.)***

Programs IN SNC :	0
Current Compliance Status :	No Violation
Three-Year Compliance Status :	S_____
Collection Method :	GPS - UNSPECIFIED
Reference Point :	POINT WHERE SUBSTANCE IS RELEASED
Accuracy Meters :	10
Derived Tribes :	Puyallup Tribe of the Puyallup Reservation - .9 mile(s), Puyallup Tribe of the Puyallup Reservation - 1.3 mile(s), Muckleshoot Indian Tribe - 10.6 mile(s), Muckleshoot Indian Tribe - 13.6 mile(s), Nisqually Indian Tribe - 18 mile(s), Squaxin Island Tribe of the Squaxin Island Reservation - 22.2 mile(s), Squaxin Island Tribe of the Squaxin Island Reservation - 24.1 mile(s)
Derived HUC :	17110019
Derived WBD :	171100190301
Derived STCTY FIPS :	53053
Derived Zip :	98421
Derived CD113 :	09
Derived CB2010 :	530530602001065
MYRTK Universe :	NNN
NPDES IDs :	WAR301348
CWA Permit Types :	Minor
CWA Compliance Tracking :	Off
CWA NAICS :	336611
CWA SICS :	3731
CWA Inspection Count :	1
CWA Last Inspection Days :	971
CWA Informal Count :	N/R
CWA Formal Action Count :	N/R
CWA Last Formal Action Date :	N/R
CWA Penalties :	N/R
CWA Last Penalty Date :	N/R
CWA Last Penalty Amount :	N/R
CWA Quarters IN NC :	2
CWA Current Compliance Status :	No Violation
CWA Current SNC Flag :	N
CWA 13 Quarters Compliance Status :	SS_____
CWA 13 Quarters Effluent Exceedances:	3
CWA Three-Year QNCR Codes :	N/R
DFR URL :	Click here for hyperlink provided by the agency.
Facility SIC :	3731
Facility NAICS :	336611 - Ship Building and Repairing
Facility Last Inspection EPA Date :	N/R
Facility Last Inspection State Date :	2015-11-24
Facility Last Formal Act EPA Date :	N/R
Facility Last Formal Act State Date :	N/R
Facility Last Informal Act EPA Date :	N/R
Facility Last Informal Act State Date:	N/R
Facility Federal Agency :	N/R
TRI Reporter :	N/R
Facility Imp Water Flag :	N/R
Current SNC Flag :	N
Indian County Flag :	N

Map Id: BF118
Direction: N
Distance: 0.287 mi., 1518 ft.
Elevation: 16 ft.
Relative: Lower

Site Name : VIGOR MARINE LLC TACOMA | GENERAL CONSTRUCTION COMPANY | WAR301348
701 E F ST | 701 EAST F STREET
TACOMA, WA 98421

Database(s) : [ALL SITES - WA, DOCKET, ECHO, ERNS, FRS, ICIS, INACTIVE PCS, PCS ENF, PCS FACILITY] ***(cont.)***

Envirosite ID: 52365653
EPA ID: N/R

ECHO ***(cont.)***

Federal Flag :	N/R
US Mexico Border Flag :	N/R
Chesapeak Bay Flag :	N/R
AIR Flag :	N
NPDES Flag :	Y
SDWIS Flag :	N
RCRA Flag :	N
TRI Flag :	N
GHG Flag :	N
Major Flag :	N/R
Active Flag :	N/R
NAA Flag :	Y
Latitude :	47.258333
Longitude :	-122.43
Last Date in Agency List :	2018-07-30

ERNS

Facility Address :	701 EAST F STREET, TACOMA, WA
County :	PIERCE

Incident Information

Incident Date Time :	2013-05-22 14:45:00
Type of Incident :	UNKNOWN SHEEN
Incident Cause :	UNKNOWN
Incident DTG :	DISCOVERED
Incident Location :	UNKNOWN SHEEN INCIDENT
Sequence Number :	1048010
Potential Flag :	N
Description of Incident :	CALLER IS REPORTING AN UNKNOWN SHEEN.
Last Date in Agency List :	2015-12-23

Incident Response Summary

Date Time Received :	2013-05-22 18:42:00
Date Time Completed :	2013-05-22 18:45:00
Call Type :	Incident
Source :	TELEPHONE
Responsible Company :	N/R
Responsible Org Type :	UNKNOWN
Responsible City :	N/R
Responsible State :	XX
Responsible Zip :	N/R

Incident Details Summary

Remedial Action :	INVESTIGATION UNDERWAY
Medium :	PUGET SOUND
Medium Description :	WATER
Body of Water :	PUGET SOUND

Map Id: BF118
Direction: N
Distance: 0.287 mi., 1518 ft.
Elevation: 16 ft.
Relative: Lower

Site Name : VIGOR MARINE LLC TACOMA | GENERAL CONSTRUCTION COMPANY | WAR301348
701 E F ST | 701 EAST F STREET
TACOMA, WA 98421

Database(s) : [ALL SITES - WA, DOCKET, ECHO, ERNS, FRS, ICIS, INACTIVE PCS, PCS ENF, PCS FACILITY] ***(cont.)***

Envirosite ID: 52365653
EPA ID: N/R

ERNS ***(cont.)***

Weather Conditions :	RAINY
Water Temperature :	N/R
Water Supply Contaminated :	U
Waterway Closed :	N
Waterway Description :	N/R

Additional Incident Details Summary

Actual Amount :	N/R
Actual Amount Units :	N/R
Capacity of Tank :	N/R
Capacity of Tank Units :	N/R
Continuous Release Begin Date :	N/R
Continuous Release End Date :	N/R
Continuous Release Change Date :	N/R
Continuous Release Permit :	N/R
Continuous Release Type :	N/R
Description of Tank :	N/R
Device Operational :	U
DOT Crossing Number :	N/R
DOT Regulated :	U
NPDES :	N/R
NPDES Compliance :	U
Pipeline Aboveground :	ABOVE
Pipeline Covered :	U
Pipeline Type :	N/R
Tank ID :	N/R
Tank Regulated :	U
Tank Regulated by :	N/R

Materials Involved Summary

Name of Material :	UNKNOWN OIL
CAS Number :	000000-00-0
Amount of Material :	0
Unit of Measure :	UNKNOWN AMOUNT
UN Number :	N/R
CHRIS Code :	OUN
Reached Water :	YES
Amount in Water :	0
Unit of Measure (Reach Water) :	UNKNOWN AMOUNT

FRS

Facility Name :	GENERAL CONSTRUCTION COMPANY
Facility Address :	701 E F ST, TACOMA, WA 98421
County :	PIERCE

Map Id: BF118
Direction: N
Distance: 0.287 mi., 1518 ft.
Elevation: 16 ft.
Relative: Lower

Site Name : VIGOR MARINE LLC TACOMA | GENERAL CONSTRUCTION COMPANY | WAR301348
701 E F ST | 701 EAST F STREET
TACOMA, WA 98421

Database(s) : [ALL SITES - WA, DOCKET, ECHO, ERNS, FRS, ICIS, INACTIVE PCS, PCS ENF, PCS FACILITY] ***(cont.)***

Envirosite ID: 52365653
EPA ID: N/R

FRS ***(cont.)***

Site Details
Registry ID : 110037545671
FRS Facility URL : Click here for hyperlink provided by the agency.
Last Date in Agency List : 2016-03-07

Source Description

Source Description :

The WA-FSIS provides a means to query and display data maintained by the Washington Department of Ecology. This system contains key information for each facility/site that is currently, or has been, of interest to the Air Quality, Dam Safety, Hazardous Waste, Toxics Cleanup, and Water Quality Programs.

FRS Environmental Interest
Source and System ID : WA-FSIS - 6915510

Facility Name : VIGOR MARINE LLC TACOMA
Facility Address : 701 E F ST, TACOMA, WA 98421
County : N/R

Site Details
Registry ID : 110070202737
FRS Facility URL : Click here for hyperlink provided by the agency.
Last Date in Agency List : 2018-09-13

Source Description

Source Description :

The NPDES module of the Compliance Information System (ICIS) tracks surface water permits issued under the Clean Water Act. Under NPDES, all facilities that discharge pollutants from any point source into waters of the United States are required to obtain a permit. The permit will likely contain limits on what can be discharged, impose monitoring and reporting requirements, and include other provisions to ensure that the discharge does not adversely affect water quality.

FRS Environmental Interest
Source and System ID : ICIS - WAR301348

Facility Name : VIGOR MARINE LLC TACOMA
Facility Address : 701 E F ST, TACOMA, WA 98421
County : PIERCE

Map Id: BF118
Direction: N
Distance: 0.287 mi., 1518 ft.
Elevation: 16 ft.
Relative: Lower

Site Name : VIGOR MARINE LLC TACOMA | GENERAL CONSTRUCTION COMPANY | WAR301348
701 E F ST | 701 EAST F STREET
TACOMA, WA 98421

Database(s) : [ALL SITES - WA, DOCKET, ECHO, ERNS, FRS, ICIS, INACTIVE PCS, PCS ENF, PCS FACILITY] ***(cont.)***

Envirosite ID: 52365653
EPA ID: N/R

FRS ***(cont.)***

Site Details

Registry ID :	110057053281
FRS Facility URL :	Click here for hyperlink provided by the agency.
Last Date in Agency List :	2016-03-07

Source Description

Source Description :

The WA-FSIS provides a means to query and display data maintained by the Washington Department of Ecology. This system contains key information for each facility/site that is currently, or has been, of interest to the Air Quality, Dam Safety, Hazardous Waste, Toxics Cleanup, and Water Quality Programs.

FRS Environmental Interest

Source and System ID :	WA-FSIS - 22249

ICIS

Facility Name :	VIGOR MARINE LLC TACOMA
Facility Address :	701 E F ST, TACOMA, WA 98421

Site Details

NPDES ID :	WAR301348
ICIS Facility Interest ID :	3600827956
Facility UIN :	110009763684
Facility Type Code :	Privately Owned Facility
Impaired Waters :	303(D) Listed
Latitude :	47.25766
Longitude :	-122.429958
Last Date in Agency List :	2022-12-28

INACTIVE PCS

Issue Date :	2014-12-03
Original Issue Date :	2014-12-03
Effective Date :	2015-01-01
Expiration Date :	2019-12-31
Retirement Date :	N/R
Termination Date :	2015-11-09
Issuing Agency :	State
Agency Type :	State
Activity ID :	3601333004
External Permit Number :	WAR301348
Facility Type Indicator :	NON-POTW
Permit Type :	General Permit Covered Facility-NPDES)
Major Minor Status :	N
Permit Status :	Terminated

Map Id: BF118
Direction: N
Distance: 0.287 mi., 1518 ft.
Elevation: 16 ft.
Relative: Lower

Site Name : VIGOR MARINE LLC TACOMA | GENERAL CONSTRUCTION COMPANY | WAR301348
701 E F ST | 701 EAST F STREET
TACOMA, WA 98421

Database(s) : [ALL SITES - WA, DOCKET, ECHO, ERNS, FRS, ICIS, INACTIVE PCS, PCS ENF, PCS FACILITY] ***(cont.)***

Envirosite ID: 52365653
EPA ID: N/R

INACTIVE PCS ***(cont.)***

Total Design Flow Number :	N/R
Actual Average Flow Number :	N/R
State Water Body :	N/R
State Water Body Name :	N/R
Permit Name :	Vigor Marine LLC
Permit Comp Status :	Y
RNC Tracking :	Y
Master External Permit Number :	WAR125726
TMDL Interface :	N/R
EDMR Authorization :	N
Pretreatment Indicator :	N/R
Last Date in Agency List :	2022-12-28

PCS ENF

Site Details

NPDES ID :	WAR301348
Last Date in Agency List :	2022-12-28

Formal Enforcement Actions

Settlement Entered Date :	N/R
ENF Identifier :	N/R
Activity ID :	N/R
Activity Type :	N/R
ENF Type :	N/R
Agency :	N/R
Fed Penalty Assessed Amount :	N/R
State Local Penalty Amount :	N/R

Informal Enforcement Actions

Achieved Date :	2015-08-17
Registry ID :	110009763684
ENF Identifier :	WA-740211
Activity ID :	3601419580
Activity Type :	Administrative - Informal
ENF Type :	Agency Enforcement Review
Agency :	State

PCS FACILITY

Issue Date :	2014-12-03
Original Issue Date :	2014-12-03
Effective Date :	2015-01-01
Expiration Date :	2019-12-31
Retirement Date :	N/R
Termination Date :	N/R
Issuing Agency :	STATE
Agency Type :	State
Activity ID :	3601333004
External Permit Number :	WAR301348

Map Id: BF118
Direction: N
Distance: 0.287 mi., 1518 ft.
Elevation: 16 ft.
Relative: Lower

Site Name : VIGOR MARINE LLC TACOMA | GENERAL CONSTRUCTION COMPANY | WAR301348
701 E F ST | 701 EAST F STREET
TACOMA, WA 98421

Database(s) : [ALL SITES - WA, DOCKET, ECHO, ERNS, FRS, ICIS, INACTIVE PCS, PCS ENF, PCS FACILITY] ***(cont.)***

Envirosite ID: 52365653
EPA ID: N/R

PCS FACILITY ***(cont.)***

Facility Type Indicator :	NON-POTW
Permit Type :	General Permit Covered Facility-NPDES)
Major Minor Status :	N
Permit Status :	Effective
Total Design Flow Number :	N/R
Actual Average Flow Number :	N/R
State Water Body :	N/R
State Water Body Name :	N/R
Permit Name :	Vigor Marine LLC
Permit Comp Status :	Y
RNC Tracking :	Y
Master External Permit Number :	WAR125726
TMDL Interface :	N/R
EDMR Authorization :	N
Pretreatment Indicator :	N/R
Last Date in Agency List :	2018-03-13

Map Id: BB119
Direction: SE
Distance: 0.292 mi., 1540 ft.
Elevation: 15 ft.
Relative: Lower

Site Name : Supervalu International
495 E 19TH ST
TACOMA, WA 98421

Database(s) : [ALL SITES - WA]

Envirosite ID: 52365592
EPA ID: N/R

ALL SITES - WA

Facility Name :	Supervalu International
Facility Address :	495 E 19TH ST, TACOMA, 98421
County :	N/R
Facility/Site ID :	23977
Alternate Name :	N/R
Program Name :	N/R
WRIA :	10
Legislative District :	27
Congressional District :	9
Ecology Region :	SWRO
Ecology Program Phone :	N/R
Tribal Land :	N
Latitude :	47.245868
Longitude :	-122.425783
Last Date in Agency List :	2023-01-03

Program Details

Program :	N/R
Program ID :	N/R

Map Id: BB119
Direction: SE
Distance: 0.292 mi., 1540 ft.
Elevation: 15 ft.
Relative: Lower

Site Name : Supervalu International
495 E 19TH ST
TACOMA, WA 98421

Database(s) : [ALL SITES - WA] ***(cont.)***

Envirosite ID: 52365592
EPA ID: N/R

ALL SITES - WA ***(cont.)***

Interaction Type :	Urban Waters
Interaction Type Description :	The site has been inspected by an Ecology Urban Waters Inspector.
Status :	Active
Start Date :	2008-06-17
End Date :	N/R
SIC :	N/R
NAICS :	N/R

Map Id: BB120
Direction: SE
Distance: 0.292 mi., 1544 ft.
Elevation: 15 ft.
Relative: Lower

Site Name : TACOMA TRANSLOAD INC
501 E 19TH ST
TACOMA, WA 98421

Database(s) : [ALL SITES - WA, CSCSL HWS - WA, ECHO, FRS, HSL - WA, ICIS, ICR - WA, INACTIVE PCS, PCS ENF, PCS FACILITY, VCP - WA]

Envirosite ID: 52365597
EPA ID: N/R

ALL SITES - WA

Facility Name :	TACOMA TRANSLOAD INC
Facility Address :	501 E 19TH ST, TACOMA, 98421
County :	Pierce
Facility/Site ID :	25392634
Alternate Name :	N/R
Program Name :	N/R
WRIA :	10
Legislative District :	27
Congressional District :	9
Ecology Region :	SWRO
Ecology Program Phone :	(360) 407-7224
Tribal Land :	N
Latitude :	47.245833
Longitude :	-122.428332
Last Date in Agency List :	2023-01-03
Facility/Site ID :	25392634
Alternate Name :	UNION PACIFIC RR D ST
Program Name :	N/R
WRIA :	10
Legislative District :	27
Congressional District :	9
Ecology Region :	SWRO
Ecology Program Phone :	(360) 407-7224
Tribal Land :	N
Latitude :	47.245833
Longitude :	-122.428332
Last Date in Agency List :	2023-01-03

Map Id: BB120
Direction: SE
Distance: 0.292 mi., 1544 ft.
Elevation: 15 ft.
Relative: Lower

Site Name : TACOMA TRANSLOAD INC
501 E 19TH ST
TACOMA, WA 98421

Database(s) : [ALL SITES - WA, CSCSL HWS - WA, ECHO, FRS, HSL - WA, ICIS, ICR - WA, INACTIVE PCS, PCS ENF, PCS FACILITY, VCP - WA] ***(cont.)***

Envirosite ID: 52365597
EPA ID: N/R

ALL SITES - WA ***(cont.)***

Facility/Site ID :	25392634
Alternate Name :	TACOMA TRANSLOAD INC
Program Name :	N/R
WRIA :	10
Legislative District :	27
Congressional District :	9
Ecology Region :	SWRO
Ecology Program Phone :	(360) 407-7224
Tribal Land :	N
Latitude :	47.245833
Longitude :	-122.428332
Last Date in Agency List :	2023-01-03

Facility/Site ID :	25392634
Alternate Name :	N/R
Program Name :	N/R
WRIA :	10
Legislative District :	27
Congressional District :	9
Ecology Region :	SWRO
Ecology Program Phone :	(360) 407-6712
Tribal Land :	N
Latitude :	47.245833
Longitude :	-122.428332
Last Date in Agency List :	2023-01-03

Facility/Site ID :	25392634
Alternate Name :	N/R
Program Name :	N/R
WRIA :	10
Legislative District :	27
Congressional District :	9
Ecology Region :	SWRO
Ecology Program Phone :	(360) 407-6400
Tribal Land :	N
Latitude :	47.245833
Longitude :	-122.428332
Last Date in Agency List :	2023-01-03

Program Details

Program :	WATQUAL
Program ID :	WAR003419
Interaction Type :	State Cleanup Site
Interaction Type Description :	A site is being cleaned up under state regulations. Regulations include Model Toxics Control Act or its predecessors.
Status :	Inactive
Start Date :	2010-10-13
End Date :	2011-06-30

Map Id: BB120
Direction: SE
Distance: 0.292 mi., 1544 ft.
Elevation: 15 ft.
Relative: Lower

Site Name : TACOMA TRANSLOAD INC
501 E 19TH ST
TACOMA, WA 98421

Database(s) : [ALL SITES - WA, CSCSL HWS - WA, ECHO, FRS, HSL - WA, ICIS, ICR - WA, INACTIVE PCS, PCS ENF, PCS FACILITY, VCP - WA] ***(cont.)***

Envirosite ID: 52365597
EPA ID: N/R

ALL SITES - WA ***(cont.)***

SIC :	N/R
NAICS :	33635 - Motor Vehicle Transmission and Power Train Parts Manufacturing
Program :	WATQUAL
Program ID :	WAR003419
Interaction Type :	State Cleanup Site
Interaction Type Description :	A site is being cleaned up under state regulations. Regulations include Model Toxics Control Act or its predecessors.
Status :	Inactive
Start Date :	2010-10-13
End Date :	2011-06-30
SIC :	N/R
NAICS :	N/R
Program :	WATQUAL
Program ID :	WAR003419
Interaction Type :	Voluntary Cleanup Sites
Interaction Type Description :	For a fee, Ecology staff will review an independent cleanup report(s) and provide a written decision about the adequacy of the cleanup actions taken and described in the report.
Status :	Inactive
Start Date :	2000-06-05
End Date :	2000-08-31
SIC :	N/R
NAICS :	N/R
Program :	WATQUAL
Program ID :	WAR003419
Interaction Type :	Voluntary Cleanup Sites
Interaction Type Description :	For a fee, Ecology staff will review an independent cleanup report(s) and provide a written decision about the adequacy of the cleanup actions taken and described in the report.
Status :	Inactive
Start Date :	2000-06-05
End Date :	2000-08-31
SIC :	4731 - ARRANGEMENT OF TRANSPORTATION OF FREIGHT AND CARGO
NAICS :	N/R
Program :	WATQUAL
Program ID :	WAR003419
Interaction Type :	Independent Cleanup

Map Id: BB120
Direction: SE
Distance: 0.292 mi., 1544 ft.
Elevation: 15 ft.
Relative: Lower

Site Name : TACOMA TRANSLOAD INC
501 E 19TH ST
TACOMA, WA 98421

Database(s) : [ALL SITES - WA, CSCSL HWS - WA, ECHO, FRS, HSL - WA, ICIS, ICR - WA, INACTIVE PCS, PCS ENF, PCS FACILITY, VCP - WA] ***(cont.)***

Envirosite ID: 52365597
EPA ID: N/R

ALL SITES - WA ***(cont.)***

Interaction Type Description :	Any remedial action without department oversight or approval and not under an order or decree.
Status :	Active
Start Date :	N/R
End Date :	N/R
SIC :	40 - RAILROAD TRANSPORTATION
NAICS :	N/R
Program :	WATQUAL
Program ID :	WAR003419
Interaction Type :	Enforcement Final
Interaction Type Description :	An Enforcement action (i.e. Penalty, Order, Notice) was finalized and issued to the respective party, indicating the enforcement action was taken. The start and end date listed in the database are both the date the action was issued to the responsible party.
Status :	Active
Start Date :	2005-03-14
End Date :	N/R
SIC :	N/R
NAICS :	N/R
Program :	WATQUAL
Program ID :	WAR003419
Interaction Type :	Independent Cleanup
Interaction Type Description :	Any remedial action without department oversight or approval and not under an order or decree.
Status :	Active
Start Date :	N/R
End Date :	N/R
SIC :	N/R
NAICS :	N/R
Program :	WATQUAL
Program ID :	WAR003419
Interaction Type :	Industrial SW GP
Interaction Type Description :	General permit issued to industries to regulate the discharge of contaminated stormwater to state waters.
Status :	Active
Start Date :	1998-09-16
End Date :	N/R
SIC :	N/R
NAICS :	N/R

Map Id: BB120
Direction: SE
Distance: 0.292 mi., 1544 ft.
Elevation: 15 ft.
Relative: Lower

Site Name : TACOMA TRANSLOAD INC
501 E 19TH ST
TACOMA, WA 98421

Database(s) : [ALL SITES - WA, CSCSL HWS - WA, ECHO, FRS, HSL - WA, ICIS, ICR - WA, INACTIVE PCS, PCS ENF, PCS FACILITY, VCP - WA] ***(cont.)***

Envirosite ID: 52365597
EPA ID: N/R

ALL SITES - WA ***(cont.)***

Program :	WATQUAL
Program ID :	WAR003419
Interaction Type :	Industrial SW GP
Interaction Type Description :	General permit issued to industries to regulate the discharge of contaminated stormwater to state waters.
Status :	Active
Start Date :	1998-09-16
End Date :	N/R
SIC :	N/R
NAICS :	484122 - General Freight Trucking, Long-Distance, Less Than Truckload

CSCSL HWS - WA

Facility Name :	TACOMA TRANSLOAD INC
Facility Address :	501 E 19TH ST, TACOMA, 98421
County :	PIERCE

Site Details

Facility Site ID :	25392634
Site Status :	Cleanup Started
Cleanup Site ID :	1981
Region :	Southwest
Responsible Section :	Southwest
WARM Rank :	N/R
Is Brownfield? :	N/R
Is PSI? :	N/R
Current VCP :	N/R
Past VCP :	Yes
Institutional Control :	N/R
Latitude :	47.245833
Longitude :	-122.428332
Last Date in Agency List :	2023-03-07

Contaminants Details

Contaminant Name :	Petroleum Products-Unspecified
Groundwater :	Suspected
Surface Water :	N/R
Soil :	Remediated
Sediment :	N/R
Air :	N/R
Bedrock :	N/R

ECHO

Facility Name :	TACOMA TRANSLOAD INC
Facility Address :	501 E 19TH ST, TACOMA, WA 98421
County :	PIERCE

Map Id: BB120
Direction: SE
Distance: 0.292 mi., 1544 ft.
Elevation: 15 ft.
Relative: Lower

Site Name : TACOMA TRANSLOAD INC
501 E 19TH ST
TACOMA, WA 98421

Database(s) : [ALL SITES - WA, CSCSL HWS - WA, ECHO, FRS, HSL - WA, ICIS, ICR - WA, INACTIVE PCS, PCS ENF, PCS FACILITY, VCP - WA] ***(cont.)***

Envirosite ID: 52365597
EPA ID: N/R

ECHO ***(cont.)***

Last Inspection Date :	2022-03-24
Registry ID :	110015503837
FIPS Code :	53053
EPA Region :	10
Inspection Count :	2
Last Inspection Days :	255
Informal Count :	0
Last Informal Action Date :	2011-05-09
Formal Action Count :	0
Last Formal Action Date :	N/R
Total Penalties :	0
Penalty Count :	N/R
Last Penalty Date :	N/R
Last Penalty Amount :	N/R
QTRS IN NC :	12
Programs IN SNC :	0
Current Compliance Status :	Violation Identified
Three-Year Compliance Status :	SSSSSSSSVVVV
Collection Method :	ADDRESS MATCHING-HOUSE NUMBER
Reference Point :	ENTRANCE POINT OF A FACILITY OR STATION
Accuracy Meters :	50
Derived Tribes :	Puyallup Tribe of the Puyallup Reservation - .4 mile(s), Puyallup Tribe of the Puyallup Reservation - .5 mile(s), Muckleshoot Indian Tribe - 10.5 mile(s), Muckleshoot Indian Tribe - 13.4 mile(s), Nisqually Indian Tribe - 17.5 mile(s), Squaxin Island Tribe of the Squaxin Island Reservation - 22.4 mile(s), Squaxin Island Tribe of the Squaxin Island Reservation - 24.3 mile(s)
Derived HUC :	17110019
Derived WBD :	171100190301
Derived STCTY FIPS :	53053
Derived Zip :	98421
Derived CD113 :	09
Derived CB2010 :	530530602001088
MYRTK Universe :	NNN
NPDES IDs :	WAR003419
CWA Permit Types :	Minor
CWA Compliance Tracking :	On
CWA NAICS :	484110 484121 488510 488999
CWA SICS :	4212 4213 4731 4789
CWA Inspection Count :	2
CWA Last Inspection Days :	254
CWA Informal Count :	N/R
CWA Formal Action Count :	N/R
CWA Last Formal Action Date :	N/R
CWA Penalties :	N/R
CWA Last Penalty Date :	N/R
CWA Last Penalty Amount :	N/R
CWA Quarters IN NC :	12
CWA Current Compliance Status :	Violation Identified
CWA Current SNC Flag :	N
CWA 13 Quarters Compliance Status :	SSSSSSSSSVVVV
CWA 13 Quarters Effluent Exceedances:	N/R

Map Id: BB120
Direction: SE
Distance: 0.292 mi., 1544 ft.
Elevation: 15 ft.
Relative: Lower

Site Name : TACOMA TRANSLOAD INC
501 E 19TH ST
TACOMA, WA 98421

Database(s) : [ALL SITES - WA, CSCSL HWS - WA, ECHO, FRS, HSL - WA, ICIS, ICR - WA, INACTIVE PCS, PCS ENF, PCS FACILITY, VCP - WA] ***(cont.)***

Envirosite ID: 52365597
EPA ID: N/R

ECHO ***(cont.)***

CWA Three-Year QNCR Codes :	N/R
DFR URL :	Click here for hyperlink provided by the agency.
Facility SIC :	4212 4213 4731 4789
Facility NAICS :	488510 - Freight Transportation Arrangement, 484110 - General Freight Trucking, Local, 484121 - General Freight Trucking, Long-Distance, Truckload, 488999 - All Other Support Activities for Transportation
Facility Last Inspection EPA Date :	N/R
Facility Last Inspection State Date :	2022-03-24
Facility Last Formal Act EPA Date :	N/R
Facility Last Formal Act State Date :	N/R
Facility Last Informal Act EPA Date :	N/R
Facility Last Informal Act State Date:	2011-05-09
Facility Federal Agency :	N/R
TRI Reporter :	N/R
Facility Imp Water Flag :	Y
Current SNC Flag :	N
Indian County Flag :	N
Federal Flag :	N/R
US Mexico Border Flag :	N/R
Chesapeak Bay Flag :	N/R
AIR Flag :	N
NPDES Flag :	Y
SDWIS Flag :	N
RCRA Flag :	N
TRI Flag :	N
GHG Flag :	N
Major Flag :	N/R
Active Flag :	Y
NAA Flag :	N
Latitude :	47.24647
Longitude :	-122.42326
Last Date in Agency List :	2023-01-16

FRS

Facility Name :	TACOMA TRANSLOAD INC
Facility Address :	501 E 19TH ST, TACOMA, WA 98421
County :	PIERCE

Site Details

Registry ID :	110015503837
FRS Facility URL :	Click here for hyperlink provided by the agency.
Last Date in Agency List :	2023-02-13

Source Description

Map Id: BB120
Direction: SE
Distance: 0.292 mi., 1544 ft.
Elevation: 15 ft.
Relative: Lower

Site Name : TACOMA TRANSLOAD INC
501 E 19TH ST
TACOMA, WA 98421

Database(s) : [ALL SITES - WA, CSCSL HWS - WA, ECHO, FRS, HSL - WA, ICIS, ICR - WA, INACTIVE PCS, PCS ENF, PCS FACILITY, VCP - WA] ***(cont.)***

Envirosite ID: 52365597
EPA ID: N/R

FRS ***(cont.)***

Source Description : The NPDES module of the Compliance Information System (ICIS) tracks surface water permits issued under the Clean Water Act. Under NPDES, all facilities that discharge pollutants from any point source into waters of the United States are required to obtain a permit. The permit will likely contain limits on what can be discharged, impose monitoring and reporting requirements, and include other provisions to ensure that the discharge does not adversely affect water quality.
The WA-FSIS provides a means to query and display data maintained by the Washington Department of Ecology. This system contains key information for each facility/site that is currently, or has been, of interest to the Air Quality, Dam Safety, Hazardous Waste, Toxics Cleanup, and Water Quality Programs.

FRS Environmental Interest
Source and System ID : ICIS - WAR003419
WA-FSIS - 25392634

HSL - WA

Facility Name : Tacoma Transload Inc
Facility Address : 501 E 19TH ST, TACOMA, 98421
County : Pierce

Site Details
Facility Site ID : 25392634
Cleanup Site ID : 1981
Status : Cleanup Started
Site Rank : N/R
Alternative Site Name : UNION PACIFIC RR D ST
Region : Southwest
Resposbile Unit : Southwest
Institutional Control : N/R
Current VCP : N/R
Past VCP : Yes
Latitude : 47.245833
Longitude : -122.428332
Agency Hyperlink : Click here for hyperlink provided by the agency.
Last Date in Agency List : 2023-02-28

Contaminants
Contaminant Name : Petroleum Products-Unspecified
Ground water : Suspected
Surface water : N/R
Soil : Remediated
Sediment : N/R
Air : N/R
Bedrock : N/R

Map Id: BB120
Direction: SE
Distance: 0.292 mi., 1544 ft.
Elevation: 15 ft.
Relative: Lower

Site Name : TACOMA TRANSLOAD INC
501 E 19TH ST
TACOMA, WA 98421

Database(s) : [ALL SITES - WA, CSCSL HWS - WA, ECHO, FRS, HSL - WA, ICIS, ICR - WA, INACTIVE PCS, PCS ENF, PCS FACILITY, VCP - WA] ***(cont.)***

Envirosite ID: 52365597
EPA ID: N/R

HSL - WA ***(cont.)***

Facility Name :	TACOMA TRANSLOAD INC
Facility Address :	501 E 19th St, Tacoma, 98421
County :	Pierce

Site Details

Facility Site ID :	25392634
Cleanup Site ID :	1981
Status :	Cleanup Started
Site Rank :	N/R
Alternative Site Name :	N/R
Region :	N/R
Resposbile Unit :	N/R
Institutional Control :	N/R
Current VCP :	N/R
Past VCP :	N/R
Latitude :	N/R
Longitude :	N/R
Agency Hyperlink :	Click here for hyperlink provided by the agency.
Last Date in Agency List :	2022-02-11

ICIS

Facility Name :	TACOMA TRANSLOAD INC
Facility Address :	501 E 19TH ST, TACOMA, WA 98421

Site Details

NPDES ID :	WAR003419
ICIS Facility Interest ID :	3400001748
Facility UIN :	110015503837
Facility Type Code :	Privately Owned Facility
Impaired Waters :	N/R
Latitude :	47.2458344
Longitude :	-122.428299
Last Date in Agency List :	2022-12-28

ICR - WA

Facility Name :	TACOMA TRANSLOAD INC
Facility Address :	501 E 19TH ST, TACOMA, 98421
County :	Pierce

Facility/Site ID :	25392634
Alternate Name :	N/R
Program Name :	N/R
WRIA :	10
Legislative District :	27
Congressional District :	9
Ecology Region :	SWRO

Map Id: BB120
Direction: SE
Distance: 0.292 mi., 1544 ft.
Elevation: 15 ft.
Relative: Lower

Site Name : TACOMA TRANSLOAD INC
501 E 19TH ST
TACOMA, WA 98421

Database(s) : [ALL SITES - WA, CSCSL HWS - WA, ECHO, FRS, HSL - WA, ICIS, ICR - WA, INACTIVE PCS, PCS ENF, PCS FACILITY, VCP - WA] ***(cont.)***

Envirosite ID: 52365597
EPA ID: N/R

ICR - WA ***(cont.)***

Ecology Program Phone :	(360) 407-7224
Tribal Land :	N
Latitude :	47.245833
Longitude :	-122.428332
Last Date in Agency List :	2023-01-03

Facility/Site ID :	25392634
Alternate Name :	UNION PACIFIC RR D ST
Program Name :	N/R
WRIA :	10
Legislative District :	27
Congressional District :	9
Ecology Region :	SWRO
Ecology Program Phone :	(360) 407-7224
Tribal Land :	N
Latitude :	47.245833
Longitude :	-122.428332
Last Date in Agency List :	2023-01-03

Program Details

Program :	TOXICS
Program ID :	N/R
Interaction Type :	Independent Cleanup
Interaction Type Description :	Any remedial action without department oversight or approval and not under an order or decree.
Status :	Active
Start Date :	N/R
End Date :	N/R
SIC :	N/R
NAICS :	N/R

Program :	TOXICS
Program ID :	N/R
Interaction Type :	Independent Cleanup
Interaction Type Description :	Any remedial action without department oversight or approval and not under an order or decree.
Status :	Active
Start Date :	N/R
End Date :	N/R
SIC :	40 - RAILROAD TRANSPORTATION
NAICS :	N/R

INACTIVE PCS

Issue Date :	2019-11-20

Map Id: BB120
Direction: SE
Distance: 0.292 mi., 1544 ft.
Elevation: 15 ft.
Relative: Lower

Site Name : TACOMA TRANSLOAD INC
501 E 19TH ST
TACOMA, WA 98421

Database(s) : [ALL SITES - WA, CSCSL HWS - WA, ECHO, FRS, HSL - WA, ICIS, ICR - WA, INACTIVE PCS, PCS ENF, PCS FACILITY, VCP - WA] ***(cont.)***

Envirosite ID: 52365597
EPA ID: N/R

INACTIVE PCS ***(cont.)***

Original Issue Date :	2009-10-21
Effective Date :	2020-01-02
Expiration Date :	2024-12-31
Retirement Date :	N/R
Termination Date :	N/R
Issuing Agency :	State
Agency Type :	State
Activity ID :	3602936844
External Permit Number :	WAR003419
Facility Type Indicator :	NON-POTW
Permit Type :	General Permit Covered Facility-NPDES)
Major Minor Status :	N
Permit Status :	Effective
Total Design Flow Number :	N/R
Actual Average Flow Number :	N/R
State Water Body :	N/R
State Water Body Name :	N/R
Permit Name :	Tacoma Transload Inc
Permit Comp Status :	N/R
RNC Tracking :	Y
Master External Permit Number :	WAR125726
TMDL Interface :	N/R
EDMR Authorization :	N
Pretreatment Indicator :	N/R
Last Date in Agency List :	2022-09-23

Issue Date :	2015-01-01
Original Issue Date :	2009-10-21
Effective Date :	2015-01-02
Expiration Date :	2019-12-31
Retirement Date :	2020-01-01
Termination Date :	N/R
Issuing Agency :	State
Agency Type :	State
Activity ID :	3600052173
External Permit Number :	WAR003419
Facility Type Indicator :	NON-POTW
Permit Type :	General Permit Covered Facility-NPDES)
Major Minor Status :	N
Permit Status :	Administratively Continued
Total Design Flow Number :	N/R
Actual Average Flow Number :	N/R
State Water Body :	N/R
State Water Body Name :	N/R
Permit Name :	TACOMA TRANSLOAD INC
Permit Comp Status :	N/R
RNC Tracking :	Y
Master External Permit Number :	WAR125726
TMDL Interface :	N/R
EDMR Authorization :	N
Pretreatment Indicator :	N/R
Last Date in Agency List :	2022-09-23

Map Id: BB120
Direction: SE
Distance: 0.292 mi., 1544 ft.
Elevation: 15 ft.
Relative: Lower

Site Name : TACOMA TRANSLOAD INC
501 E 19TH ST
TACOMA, WA 98421

Database(s) : [ALL SITES - WA, CSCSL HWS - WA, ECHO, FRS, HSL - WA, ICIS, ICR - WA, INACTIVE PCS, PCS ENF, PCS FACILITY, VCP - WA] ***(cont.)***

Envirosite ID: 52365597
EPA ID: N/R

INACTIVE PCS ***(cont.)***

Issue Date :	2009-10-21
Original Issue Date :	2009-10-21
Effective Date :	2010-01-01
Expiration Date :	2014-12-31
Retirement Date :	2015-01-12
Termination Date :	N/R
Issuing Agency :	State
Agency Type :	State
Activity ID :	3400001515
External Permit Number :	WAR003419
Facility Type Indicator :	NON-POTW
Permit Type :	General Permit Covered Facility-NPDES)
Major Minor Status :	N
Permit Status :	Administratively Continued
Total Design Flow Number :	N/R
Actual Average Flow Number :	N/R
State Water Body :	N/R
State Water Body Name :	N/R
Permit Name :	TACOMA TRANSLOAD INC
Permit Comp Status :	Y
RNC Tracking :	Y
Master External Permit Number :	WAR125726
TMDL Interface :	N/R
EDMR Authorization :	N
Pretreatment Indicator :	N/R
Last Date in Agency List :	2022-09-23

PCS ENF

Site Details

NPDES ID :	WAR003419
Last Date in Agency List :	2022-12-28

Formal Enforcement Actions

Settlement Entered Date :	N/R
ENF Identifier :	N/R
Activity ID :	N/R
Activity Type :	N/R
ENF Type :	N/R
Agency :	N/R
Fed Penalty Assessed Amount :	N/R
State Local Penalty Amount :	N/R

Informal Enforcement Actions

Achieved Date :	2011-05-09
Registry ID :	110015503837
ENF Identifier :	WA-120589
Activity ID :	3400006675
Activity Type :	Administrative - Informal
ENF Type :	Letter of Violation/ Warning Letter

Map Id: BB120
Direction: SE
Distance: 0.292 mi., 1544 ft.
Elevation: 15 ft.
Relative: Lower

Site Name : TACOMA TRANSLOAD INC
501 E 19TH ST
TACOMA, WA 98421

Database(s) : [ALL SITES - WA, CSCSL HWS - WA, ECHO, FRS, HSL - WA, ICIS, ICR - WA, INACTIVE PCS, PCS ENF, PCS FACILITY, VCP - WA] ***(cont.)***

Envirosite ID: 52365597
EPA ID: N/R

PCS ENF ***(cont.)***

Agency :	State

PCS FACILITY

Issue Date :	2019-11-20
Original Issue Date :	2009-10-21
Effective Date :	2020-01-02
Expiration Date :	2024-12-31
Retirement Date :	N/R
Termination Date :	N/R
Issuing Agency :	State
Agency Type :	State
Activity ID :	3602936844
External Permit Number :	N/R
Facility Type Indicator :	NON-POTW
Permit Type :	General Permit Covered Facility-NPDES)
Major Minor Status :	N
Permit Status :	Effective
Total Design Flow Number :	N/R
Actual Average Flow Number :	N/R
State Water Body :	N/R
State Water Body Name :	N/R
Permit Name :	Tacoma Transload Inc
Permit Comp Status :	N/R
RNC Tracking :	Y
Master External Permit Number :	WAR125726
TMDL Interface :	N/R
EDMR Authorization :	N
Pretreatment Indicator :	N/R
Last Date in Agency List :	2022-12-28

Issue Date :	2015-01-01
Original Issue Date :	2009-10-21
Effective Date :	2015-01-02
Expiration Date :	2019-12-31
Retirement Date :	2020-01-01
Termination Date :	N/R
Issuing Agency :	State
Agency Type :	State
Activity ID :	3600052173
External Permit Number :	N/R
Facility Type Indicator :	NON-POTW
Permit Type :	General Permit Covered Facility-NPDES)
Major Minor Status :	N
Permit Status :	Administratively Continued
Total Design Flow Number :	N/R
Actual Average Flow Number :	N/R
State Water Body :	N/R
State Water Body Name :	N/R
Permit Name :	TACOMA TRANSLOAD INC
Permit Comp Status :	N/R
RNC Tracking :	Y
Master External Permit Number :	WAR125726

Map Id: BB120
Direction: SE
Distance: 0.292 mi., 1544 ft.
Elevation: 15 ft.
Relative: Lower

Site Name : TACOMA TRANSLOAD INC
501 E 19TH ST
TACOMA, WA 98421

Database(s) : [ALL SITES - WA, CSCSL HWS - WA, ECHO, FRS, HSL - WA, ICIS, ICR - WA, INACTIVE PCS, PCS ENF, PCS FACILITY, VCP - WA] ***(cont.)***

Envirosite ID: 52365597
EPA ID: N/R

PCS FACILITY ***(cont.)***

TMDL Interface :	N/R
EDMR Authorization :	N
Pretreatment Indicator :	N/R
Last Date in Agency List :	2022-12-28

Issue Date :	2009-10-21
Original Issue Date :	2009-10-21
Effective Date :	2010-01-01
Expiration Date :	2014-12-31
Retirement Date :	2015-01-12
Termination Date :	N/R
Issuing Agency :	State
Agency Type :	State
Activity ID :	3400001515
External Permit Number :	N/R
Facility Type Indicator :	NON-POTW
Permit Type :	General Permit Covered Facility-NPDES)
Major Minor Status :	N
Permit Status :	Administratively Continued
Total Design Flow Number :	N/R
Actual Average Flow Number :	N/R
State Water Body :	N/R
State Water Body Name :	N/R
Permit Name :	TACOMA TRANSLOAD INC
Permit Comp Status :	Y
RNC Tracking :	Y
Master External Permit Number :	WAR125726
TMDL Interface :	N/R
EDMR Authorization :	N
Pretreatment Indicator :	N/R
Last Date in Agency List :	2022-12-28

VCP - WA

Facility Name :	TACOMA TRANSLOAD INC
Facility Address :	501 E 19TH ST, TACOMA, 98421
County :	Pierce

Facility/Site ID :	25392634
Alternate Name :	N/R
Program Name :	N/R
WRIA :	10
Legislative District :	27
Congressional District :	9
Ecology Region :	SWRO
Ecology Program Phone :	(360) 407-7224
Tribal Land :	N
Latitude :	47.245833
Longitude :	-122.428332
Last Date in Agency List :	2023-01-04

Map Id: BB120
Direction: SE
Distance: 0.292 mi., 1544 ft.
Elevation: 15 ft.
Relative: Lower

Site Name : TACOMA TRANSLOAD INC
501 E 19TH ST
TACOMA, WA 98421

Database(s) : [ALL SITES - WA, CSCSL HWS - WA, ECHO, FRS, HSL - WA, ICIS, ICR - WA, INACTIVE PCS, PCS ENF, PCS FACILITY, VCP - WA] ***(cont.)***

Envirosite ID: 52365597
EPA ID: N/R

VCP - WA ***(cont.)***

Facility/Site ID :	25392634
Alternate Name :	TACOMA TRANSLOAD INC
Program Name :	N/R
WRIA :	10
Legislative District :	27
Congressional District :	9
Ecology Region :	SWRO
Ecology Program Phone :	(360) 407-7224
Tribal Land :	N
Latitude :	47.245833
Longitude :	-122.428332
Last Date in Agency List :	2023-01-04

Program Details

Program :	WATQUAL
Program ID :	WAR003419
Interaction Type :	Voluntary Cleanup Sites
Interaction Type Description :	For a fee, Ecology staff will review an independent cleanup report(s) and provide a written decision about the adequacy of the cleanup actions taken and described in the report.
Status :	Inactive
Start Date :	2000-06-05
End Date :	2000-08-31
SIC :	N/R
NAICS :	N/R

Program :	WATQUAL
Program ID :	WAR003419
Interaction Type :	Voluntary Cleanup Sites
Interaction Type Description :	For a fee, Ecology staff will review an independent cleanup report(s) and provide a written decision about the adequacy of the cleanup actions taken and described in the report.
Status :	Inactive
Start Date :	2000-06-05
End Date :	2000-08-31
SIC :	4731 - ARRANGEMENT OF TRANSPORTATION OF FREIGHT AND CARGO
NAICS :	N/R

Map Id: BI121
Direction: SW
Distance: 0.296 mi., 1564 ft.
Elevation: 26 ft.
Relative: Higher

Site Name : GEO SCOFIELD CO INC UST 3004 | GEO SCOFIELD CO INC
1715 DOCK ST
TACOMA | Tacoma, WA

Database(s) : [ALL SITES - WA, EPA UST, FRS, UST - WA]

Envirosite ID: 52365450
EPA ID: N/R

ALL SITES - WA

Facility Name :	GEO SCOFIELD CO INC UST 3004
Facility Address :	1715 DOCK ST, TACOMA, 98402-3216
County :	Pierce
Facility/Site ID :	79537841
Alternate Name :	N/R
Program Name :	N/R
WRIA :	10
Legislative District :	27
Congressional District :	6
Ecology Region :	SWRO
Ecology Program Phone :	(360) 407-7224
Tribal Land :	N
Latitude :	47.246655
Longitude :	-122.434514
Last Date in Agency List :	2023-01-03

Program Details

Program :	TOXICS
Program ID :	3004
Interaction Type :	Underground Storage Tank
Interaction Type Description :	Any one or combination of tanks (including connecting underground pipes) that is used to contain regulated substances and has a tank volume of ten percent or more beneath the surface of the ground. This term does not include any of the exempt UST systems specified in WAC 173-360-110(2) or any piping connected thereto. See WAC 173-360
Status :	Inactive
Start Date :	1998-06-08
End Date :	2000-03-22
SIC :	N/R
NAICS :	N/R

EPA UST

Facility Name :	GEO SCOFIELD CO INC
Facility Address :	1715 DOCK ST, Tacoma, Washington 984023216
County :	Pierce
Facility ID :	WA79537841
Facility Status :	Closed UST(s)
Open USTs :	0
Closed USTs :	1
Temporarily Out of Service USTs :	0
Date of Last Inspection :	N/R
EPA Region :	10
Tribe :	N/R
Facility ID 2 :	N/R
Latitude :	47.246655
Longitude :	-122.434514

Map Id: BI121
Direction: SW
Distance: 0.296 mi., 1564 ft.
Elevation: 26 ft.
Relative: Higher

Site Name : GEO SCOFIELD CO INC UST 3004 | GEO SCOFIELD CO INC
1715 DOCK ST
TACOMA | Tacoma, WA

Database(s) : [ALL SITES - WA, EPA UST, FRS, UST - WA] ***(cont.)***

Envirosite ID: 52365450
EPA ID: N/R

EPA UST ***(cont.)***

Last Date in Agency List : 2023-01-30

Tank Details

Tank ID :	WA79537841_UNLEADED #2
Tank Status :	Closed
Installation Date :	1964-12-31
Removal Date :	N/R
Capacity :	N/R
Substances :	B Unleaded Gasoline
Tank Wall Type :	N/R

FRS

Facility Name :	GEO SCOFIELD CO INC UST 3004
Facility Address :	1715 DOCK ST, TACOMA, WA 98402-3216
County :	PIERCE

Site Details

Registry ID :	110015415594
FRS Facility URL :	Click here for hyperlink provided by the agency.
Last Date in Agency List :	2023-02-13

Source Description

Source Description :

The WA-FSIS provides a means to query and display data maintained by the Washington Department of Ecology. This system contains key information for each facility/site that is currently, or has been, of interest to the Air Quality, Dam Safety, Hazardous Waste, Toxics Cleanup, and Water Quality Programs.

FRS Environmental Interest

Source and System ID : WA-FSIS - 79537841

UST - WA

Facility Name :	GEO SCOFIELD CO INC
Facility Address :	1715 DOCK ST, Tacoma, 98402
County :	Pierce
Facility Site ID :	79537841
UST Site ID :	3004
Tag Number(s) :	N/R
Responsible Unit :	Southwest
Is Active :	No
Latitude :	47.246655

Map Id: BI121
Direction: SW
Distance: 0.296 mi., 1564 ft.
Elevation: 26 ft.
Relative: Higher

Site Name : GEO SCOFIELD CO INC UST 3004 | GEO SCOFIELD CO INC
1715 DOCK ST
TACOMA | Tacoma, WA

Database(s) : [ALL SITES - WA, EPA UST, FRS, UST - WA] ***(cont.)***

Envirosite ID: 52365450
EPA ID: N/R

UST - WA ***(cont.)***

Longitude :	-122.434514
Last Date in Agency List :	2022-12-29

Tank Details

Tank Name :	UNLEADED #2
Tank Status :	Removed
Install Date :	1964-12-31
Tank Upgrade Date :	N/R
Tank Permanent Closure Date :	N/R
Permit Expiration Date :	N/R
Tank Material :	Steel
Tank Construction :	N/R
Tank Corrosion Protection :	N/R
Tank Manifold :	N/R
Tank Release Detection :	N/R
Tank Tightness Test :	N/R
Tank Spill Prevention :	N/R
Capacity Range :	N/R
Actual Capacity :	N/R
Pipe Material :	N/R
Pipe Construction :	N/R
Pipe Corrosion Protection :	N/R
Tank SFC :	N/R
Dispenser SFC :	N/R
Primary Pipe Release Detection :	N/R
Secondary Pipe Release Detection :	N/R
Pipe Pumping System :	N/R
Pipe Install Date :	N/R
Turbine Sump Construction :	N/R
Tank Status Date :	1996-08-06
Tank Install Date :	N/R
Tank Overfill Prevention :	N/R

Compartments Details

Compartment Number :	1
Compartment Capacity :	N/R
Substance Stored :	Unleaded Gasoline
Used Substance :	N/R
Ecy Region :	N/R

Map Id: BD122
Direction: WSW
Distance: 0.299 mi., 1578 ft.
Elevation: 30 ft.
Relative: Higher

Site Name : Tacoma Art Musuem
1701 PACIFIC AVE
TACOMA, WA 98402

Database(s) : [ALL SITES - WA, FRS]

Envirosite ID: 52365442
EPA ID: N/R

ALL SITES - WA

Facility Name :	Tacoma Art Musuem
Facility Address :	1701 PACIFIC AVE, TACOMA, 98402
County :	N/R
Facility/Site ID :	10835
Alternate Name :	N/R
Program Name :	N/R
WRIA :	10
Legislative District :	27
Congressional District :	6
Ecology Region :	SWRO
Ecology Program Phone :	N/R
Tribal Land :	N
Latitude :	47.242971
Longitude :	-122.436792
Last Date in Agency List :	2023-01-03

Program Details

Program :	N/R
Program ID :	N/R
Interaction Type :	Urban Waters
Interaction Type Description :	The site has been inspected by an Ecology Urban Waters Inspector.
Status :	Active
Start Date :	2009-04-07
End Date :	N/R
SIC :	N/R
NAICS :	N/R

FRS

Facility Name :	TACOMA ART MUSUEM
Facility Address :	1701 PACIFIC AVE, TACOMA, WA 98402
County :	PIERCE

Site Details

Registry ID :	110039224416
FRS Facility URL :	Click here for hyperlink provided by the agency.
Last Date in Agency List :	2023-02-13

Source Description

Source Description :

The WA-FSIS provides a means to query and display data maintained by the Washington Department of Ecology. This system contains key information for each facility/site that is currently, or has been, of interest to the Air Quality, Dam Safety, Hazardous Waste, Toxics Cleanup, and Water Quality Programs.

Map Id: BD122
Direction: WSW
Distance: 0.299 mi., 1578 ft.
Elevation: 30 ft.
Relative: Higher

Site Name : Tacoma Art Musuem
1701 PACIFIC AVE
TACOMA, WA 98402

Database(s) : [ALL SITES - WA, FRS] ***(cont.)***

Envirosite ID: 52365442
EPA ID: N/R

FRS ***(cont.)***

FRS Environmental Interest
Source and System ID : WA-FSIS - 10835

Map Id: BH123
Direction: WNW
Distance: 0.301 mi., 1589 ft.
Elevation: 116 ft.
Relative: Higher

Site Name : SEAFIRST PLAZA 9TH & A BRANCH | MULTICARE HEALTH SYSTEM | Multicare Bank
820 A ST
TACOMA | Tacoma, WA 98402

Database(s) : [ALL SITES - WA, ECHO, FRS, MANIFEST EPA, RCRA_NONGEN]

Envirosite ID: 52365705
EPA ID: CESQG

ALL SITES - WA

Facility Name : Seafirst Plaza 9th & A Branch
Facility Address : 820 A ST, TACOMA, 98402
County : Pierce

Facility/Site ID : 70991222
Alternate Name : N/R
Program Name : N/R
WRIA : 10
Legislative District : 27
Congressional District : 6
Ecology Region : SWRO
Ecology Program Phone : (360) 407-6734
Tribal Land : N
Latitude : 47.2558
Longitude : -122.43729
Last Date in Agency List : 2023-01-03

Program Details
Program : HAZWASTE
Program ID : WAR000008268
Interaction Type : Hazardous Waste Generator

Interaction Type Description : Facilities that generate any quantity of a dangerous waste. They may be classified as SQG, MQG, or LQG depending on hazardous waste generated for a given month.

Status : Inactive
Start Date : 1996-03-11
End Date : 1996-12-31
SIC : N/R
NAICS : N/R

Map Id: BH123
Direction: WNW
Distance: 0.301 mi., 1589 ft.
Elevation: 116 ft.
Relative: Higher

Site Name : SEAFIRST PLAZA 9TH & A BRANCH | MULTICARE HEALTH SYSTEM | Multicare Bank
820 A ST
TACOMA | Tacoma, WA 98402

Database(s) : [ALL SITES - WA, ECHO, FRS, MANIFEST EPA, RCRA_NONGEN] ***(cont.)***

Envirosite ID: 52365705
EPA ID: CESQG

ECHO

Facility Name :	SEAFIRST PLAZA 9TH & A BRANCH
Facility Address :	820 A ST, TACOMA, WA 98402
County :	PIERCE
Last Inspection Date :	N/R
Registry ID :	110005404240
FIPS Code :	53053
EPA Region :	10
Inspection Count :	0
Last Inspection Days :	N/R
Informal Count :	0
Last Informal Action Date :	N/R
Formal Action Count :	0
Last Formal Action Date :	N/R
Total Penalties :	0
Penalty Count :	N/R
Last Penalty Date :	N/R
Last Penalty Amount :	N/R
QTRS IN NC :	0
Programs IN SNC :	0
Current Compliance Status :	No Violation Identified
Three-Year Compliance Status :	_____
Collection Method :	ADDRESS MATCHING-HOUSE NUMBER
Reference Point :	CENTER OF A FACILITY OR STATION
Accuracy Meters :	30
Derived Tribes :	Puyallup Tribe of the Puyallup Reservation - 1.2 mile(s), Puyallup Tribe of the Puyallup Reservation - 1.2 mile(s), Muckleshoot Indian Tribe - 11 mile(s), Muckleshoot Indian Tribe - 14 mile(s), Nisqually Indian Tribe - 17.7 mile(s), Squaxin Island Tribe of the Squaxin Island Reservation - 21.8 mile(s), Squaxin Island Tribe of the Squaxin Island Reservation - 23.7 mile(s)
Derived HUC :	17110019
Derived WBD :	171100190301
Derived STCTY FIPS :	53053
Derived Zip :	98402
Derived CD113 :	06
Derived CB2010 :	530530616011006
MYRTK Universe :	NNN
NPDES IDs :	N/R
CWA Permit Types :	N/R
CWA Compliance Tracking :	N/R
CWA NAICS :	N/R
CWA SICS :	N/R
CWA Inspection Count :	N/R
CWA Last Inspection Days :	N/R
CWA Informal Count :	N/R
CWA Formal Action Count :	N/R
CWA Last Formal Action Date :	N/R
CWA Penalties :	N/R
CWA Last Penalty Date :	N/R
CWA Last Penalty Amount :	N/R

Map Id: BH123
Direction: WNW
Distance: 0.301 mi., 1589 ft.
Elevation: 116 ft.
Relative: Higher

Site Name : SEAFIRST PLAZA 9TH & A BRANCH | MULTICARE HEALTH SYSTEM | Multicare Bank
820 A ST
TACOMA | Tacoma, WA 98402

Database(s) : [ALL SITES - WA, ECHO, FRS, MANIFEST EPA, RCRA_NONGEN] ***(cont.)***

Envirosite ID: 52365705
EPA ID: CESQG

ECHO ***(cont.)***

CWA Quarters IN NC :	N/R
CWA Current Compliance Status :	N/R
CWA Current SNC Flag :	N
CWA 13 Quarters Compliance Status :	N/R
CWA 13 Quarters Effluent Exceedances:	N/R
CWA Three-Year QNCR Codes :	N/R
DFR URL :	Click here for hyperlink provided by the agency.
Facility SIC :	N/R
Facility NAICS :	52211 - Commercial Banking
Facility Last Inspection EPA Date :	N/R
Facility Last Inspection State Date :	N/R
Facility Last Formal Act EPA Date :	N/R
Facility Last Formal Act State Date :	N/R
Facility Last Informal Act EPA Date :	N/R
Facility Last Informal Act State Date:	N/R
Facility Federal Agency :	N/R
TRI Reporter :	N/R
Facility Imp Water Flag :	N/R
Current SNC Flag :	N
Indian County Flag :	N
Federal Flag :	N/R
US Mexico Border Flag :	N/R
Chesapeak Bay Flag :	N/R
AIR Flag :	N
NPDES Flag :	N
SDWIS Flag :	N
RCRA Flag :	Y
TRI Flag :	N
GHG Flag :	N
Major Flag :	N/R
Active Flag :	N/R
NAA Flag :	N
Latitude :	47.2558
Longitude :	-122.43771
Last Date in Agency List :	2023-01-16

FRS

Facility Name :	SEAFIRST PLAZA 9TH & A BRANCH
Facility Address :	820 A ST, TACOMA, WA 98402
County :	PIERCE

Site Details

Registry ID :	110005404240
FRS Facility URL :	Click here for hyperlink provided by the agency.
Last Date in Agency List :	2023-02-13

Source Description

Map Id: BH123
Direction: WNW
Distance: 0.301 mi., 1589 ft.
Elevation: 116 ft.
Relative: Higher

Site Name : SEAFIRST PLAZA 9TH & A BRANCH | MULTICARE HEALTH SYSTEM | Multicare Bank
820 A ST
TACOMA | Tacoma, WA 98402

Database(s) : [ALL SITES - WA, ECHO, FRS, MANIFEST EPA, RCRA_NONGEN] ***(cont.)***

Envirosite ID: 52365705
EPA ID: CESQG

FRS ***(cont.)***

Source Description :

RCRAInfo is EPA's comprehensive information system that supports the Resource Conservation and Recovery Act (RCRA) of 1976 and the Hazardous and Solid Waste Amendments (HSWA) of 1984 through the tracking of events and activities related to facilities that generate, transport, and treat, store, or dispose of hazardous waste. RCRAInfo allows RCRA program staff to track the notification, permit, compliance, and corrective action activities required under RCRA. RCRAInfo also supports generation of the National Hazardous Waste Biennial Report. All generators and treatment, storage, and disposal facilities who handle hazardous waste are required to report to the EPA Administrator at least once every two years to support creation of the Biennial Report.

FRS Environmental Interest

Source and System ID :	RCRAINFO - WAR000008268

MANIFEST EPA

Manifest Details

Manifest Number :	019233882JJK
Shipped Date :	2022-01-04
Updated Date :	2022-02-02
Received Date :	2022-01-21
Status :	Signed
Generator ID :	WAZ000011620
Generator Name :	MULTICARE HEALTH SYSTEM
Generator Address :	820 A ST, Tacoma, WA 98402
Generator Mailing :	820 A ST, Tacoma, WA 98402
Generator Contact :	N/R
Destination ID :	ORD089452353
Destination Name :	CHEMICAL WASTE MANAGEMENT OF THE NW
Destination Mailing :	17629 CEDAR SPRINGS LANE, ARLINGTON, OR 97812
Destination Address :	17629 CEDAR SPRINGS LN, ARLINGTON, OR 97812-6570
Destination Contact :	N/R
Submission Type :	DataImage5Copy
Origin Type :	Web
Manifest Residue :	N
Rejection :	N
Last Date in Agency List :	2023-02-13

Waste Details

Waste Line Number :	1
Is DOT Hazardous :	Y
DOT ID Number :	UN3432
DOT Information :	UN3432, POLYCHLORINATED BIPHENYLS, SOLID, 9, PGII
Non Waste Description :	N/R
Quantity :	1814 Kilograms
Quantity Tons, Acute, Non-Acute :	1.9999338, 0, 1.9999338
Quantity Kg, Acute, Non-Acute :	0, 1814
Management Method :	H132 - LANDFILL (WITH PRIOR TREATMENT AND/OR STABILIZATION)
Is EPA Waste :	N
Federal Code :	N/R
State Code :	OR - ORX002

Map Id: BH123
Direction: WNW
Distance: 0.301 mi., 1589 ft.
Elevation: 116 ft.
Relative: Higher

Site Name : SEAFIRST PLAZA 9TH & A BRANCH | MULTICARE HEALTH SYSTEM | Multicare Bank
820 A ST
TACOMA | Tacoma, WA 98402

Database(s) : [ALL SITES - WA, ECHO, FRS, MANIFEST EPA, RCRA_NONGEN] ***(cont.)***

Envirosite ID: 52365705
EPA ID: CESQG

MANIFEST EPA ***(cont.)***

Manifest Details

Manifest Number :	000383059DAT
Shipped Date :	2021-10-12
Updated Date :	2021-10-25
Received Date :	2021-10-17
Status :	Signed
Generator ID :	CESQG
Generator Name :	Multicare Bank
Generator Address :	820 A Street, Tacoma, WA 98402
Generator Mailing :	820 A Street, Tacoma, WA 98402
Generator Contact :	N/R
Destination ID :	WAD020257945
Destination Name :	Burlington Environmental, LLC Tacoma Plant
Destination Mailing :	1701 East Alexander Avenue, Tacoma, WA 98421
Destination Address :	1701 East Alexander Avenue, Tacoma, WA 98421
Destination Contact :	N/R
Submission Type :	DataImage5Copy
Origin Type :	Service
Manifest Residue :	N
Rejection :	N
Last Date in Agency List :	2023-02-13

Waste Details

Waste Line Number :	1
Is DOT Hazardous :	N
DOT ID Number :	N/R
DOT Information :	N/R
Non Waste Description :	MATERIAL NOT REGULATED BY DOT
Quantity :	405 Pounds
Quantity Tons, Acute, Non-Acute :	0.2025, 0, 0.2025
Quantity Kg, Acute, Non-Acute :	0, 183.67358
Management Method :	H141 - STORAGE, BULKING AND/OR TRANSFER OFF SITE
Is EPA Waste :	N
Federal Code :	N/R
State Code :	N/R

Waste Line Number :	2
Is DOT Hazardous :	N
DOT ID Number :	N/R
DOT Information :	N/R
Non Waste Description :	MATERIAL NOT REGULATED BY DOT
Quantity :	41 Pounds
Quantity Tons, Acute, Non-Acute :	0.0205, 0, 0.0205
Quantity Kg, Acute, Non-Acute :	0, 18.594116
Management Method :	H141 - STORAGE, BULKING AND/OR TRANSFER OFF SITE
Is EPA Waste :	N
Federal Code :	N/R
State Code :	N/R

Map Id: BH123
Direction: WNW
Distance: 0.301 mi., 1589 ft.
Elevation: 116 ft.
Relative: Higher

Site Name : SEAFIRST PLAZA 9TH & A BRANCH | MULTICARE HEALTH SYSTEM | Multicare Bank
820 A ST
TACOMA | Tacoma, WA 98402

Database(s) : [ALL SITES - WA, ECHO, FRS, MANIFEST EPA, RCRA_NONGEN] ***(cont.)***

Envirosite ID: 52365705
EPA ID: CESQG

MANIFEST EPA ***(cont.)***

Waste Line Number :	3
Is DOT Hazardous :	Y
DOT ID Number :	UN1263
DOT Information :	UN1263 PAINT RELATED MATERIAL II 3
Non Waste Description :	N/R
Quantity :	257 Pounds
Quantity Tons, Acute, Non-Acute :	0.1285, 0, 0.1285
Quantity Kg, Acute, Non-Acute :	0, 116.55336
Management Method :	H061 - FUEL BLENDING
Is EPA Waste :	N
Federal Code :	N/R
State Code :	N/R

RCRA_NONGEN

Facility Name :	SEAFIRST PLAZA 9TH & A BRANCH
Facility Address :	820 A ST, TACOMA, WA 98402
County :	PIERCE
Date Form Received by Agency :	1997-07-30
EPA ID :	WAR000008268
Mailing Address :	820 A ST, TACOMA, WA 98402
Contact :	ERIN FRENCH
Contact Address :	1501 MARKET ST STE 310, TACOMA, WA 98402
Contact Country :	US
Contact Telephone :	253-572-6401
Contact Email :	N/R
EPA Region :	10
Land Type :	Other land type
Source Type :	Implementer
Classification :	Not a generator, verified
Description :	Not a generator, verified
Last Date in Agency List :	2023-01-23

Owner/Operator Summary

Owner/Operator Name :	SEAFIRST BANK
Owner/Operator Address :	PO BOX 34033, SEATTLE, WA 98124
Owner/Operator Country :	US
Owner/Operator Telephone :	000-000-0000
Owner/Operator Email :	N/R
Owner/Operator Fax :	N/R
Legal Status :	Private
Owner/Operator Type :	Owner
Owner/Operator Start Date :	N/R
Owner/Operator End Date :	N/R
Owner/Operator Name :	SEAFIRST BANK
Owner/Operator Address :	PO BOX 34033, SEATTLE, WA 98124
Owner/Operator Country :	US
Owner/Operator Telephone :	000-000-0000

Map Id: BH123
Direction: WNW
Distance: 0.301 mi., 1589 ft.
Elevation: 116 ft.
Relative: Higher

Site Name : SEAFIRST PLAZA 9TH & A BRANCH | MULTICARE HEALTH SYSTEM | Multicare Bank
820 A ST
TACOMA | Tacoma, WA 98402

Database(s) : [ALL SITES - WA, ECHO, FRS, MANIFEST EPA, RCRA_NONGEN] ***(cont.)***

Envirosite ID: 52365705
EPA ID: CESQG

RCRA_NONGEN ***(cont.)***

Owner/Operator Email :	N/R
Owner/Operator Fax :	N/R
Legal Status :	Private
Owner/Operator Type :	Owner
Owner/Operator Start Date :	1996-11-13
Owner/Operator End Date :	N/R

Owner/Operator Name :	SEAFIRST PLAZA 9TH A BRANCH
Owner/Operator Address :	820 A ST, TACOMA, WA 98402
Owner/Operator Country :	US
Owner/Operator Telephone :	000-000-0000
Owner/Operator Email :	N/R
Owner/Operator Fax :	N/R
Legal Status :	Private
Owner/Operator Type :	Operator
Owner/Operator Start Date :	N/R
Owner/Operator End Date :	N/R

Handler Activities Summary

U.S. Importer of Hazardous Waste :	N
Mixed Waste (Haz. and Radioactive) :	N
Recycler of Hazardous Waste :	N
Transporter of Hazardous Waste :	N
Treater, Storer or Disposer of HW :	N
Underground Injection Activity :	N
On-site Burner Exemption :	N
Furnace Exemption :	N
Used Oil Fuel Burner :	N
Used Oil Processor :	N
Used Oil Refiner :	N
Used Oil Fuel Marketer to Burner :	N
Used Oil Specification Marketer :	N
Used Oil Transfer Facility :	N
Used Oil Transporter :	N

Historical Generators

Date Form Received by Agency :	1997-07-30
Facility Name :	SEAFIRST PLAZA 9TH & A BRANCH
Classification :	Not a generator, verified

Date Form Received by Agency :	1996-03-11
Facility Name :	SEAFIRST PLAZA 9TH & A BRANCH
Classification :	Small Quantity Generator

Map Id: BH123
Direction: WNW
Distance: 0.301 mi., 1589 ft.
Elevation: 116 ft.
Relative: Higher

Site Name : SEAFIRST PLAZA 9TH & A BRANCH | MULTICARE HEALTH SYSTEM | Multicare Bank
820 A ST
TACOMA | Tacoma, WA 98402

Database(s) : [ALL SITES - WA, ECHO, FRS, MANIFEST EPA, RCRA_NONGEN] ***(cont.)***

Envirosite ID: 52365705
EPA ID: CESQG

RCRA_NONGEN ***(cont.)***

Notices of Violations Summary
Regulation Violated : N

Map Id: BC124
Direction: WSW
Distance: 0.301 mi., 1592 ft.
Elevation: 73 ft.
Relative: Higher

Site Name : JM BLDG
1344 PACIFIC AVE
TACOMA, WA 98402

Database(s) : [ALL SITES - WA, ECHO, FRS, RCRA_NONGEN]

Envirosite ID: 52365374
EPA ID: N/R

ALL SITES - WA

Facility Name :	JM Bldg
Facility Address :	1344 PACIFIC AVE, TACOMA, 98402
County :	Pierce
Facility/Site ID :	2846848
Alternate Name :	N/R
Program Name :	N/R
WRIA :	10
Legislative District :	27
Congressional District :	6
Ecology Region :	SWRO
Ecology Program Phone :	(360) 407-6734
Tribal Land :	N
Latitude :	47.25062
Longitude :	-122.43766
Last Date in Agency List :	2023-01-03

Program Details

Program :	HAZWASTE
Program ID :	WA0000001297
Interaction Type :	Hazardous Waste Generator
Interaction Type Description :	Facilities that generate any quantity of a dangerous waste. They may be classified as SQG, MQG, or LQG depending on hazardous waste generated for a given month.
Status :	Inactive
Start Date :	1993-09-17
End Date :	1993-11-30
SIC :	N/R
NAICS :	N/R

Map Id: BC124
Direction: WSW
Distance: 0.301 mi., 1592 ft.
Elevation: 73 ft.
Relative: Higher

Site Name : JM BLDG
1344 PACIFIC AVE
TACOMA, WA 98402

Database(s) : [ALL SITES - WA, ECHO, FRS, RCRA_NONGEN] ***(cont.)***

Envirosite ID: 52365374
EPA ID: N/R

ECHO

Facility Name :	JM BLDG
Facility Address :	1344 PACIFIC AVE, TACOMA, WA 98402
County :	PIERCE
Last Inspection Date :	N/R
Registry ID :	110005300646
FIPS Code :	53053
EPA Region :	10
Inspection Count :	0
Last Inspection Days :	N/R
Informal Count :	0
Last Informal Action Date :	N/R
Formal Action Count :	0
Last Formal Action Date :	N/R
Total Penalties :	0
Penalty Count :	N/R
Last Penalty Date :	N/R
Last Penalty Amount :	N/R
QTRS IN NC :	0
Programs IN SNC :	0
Current Compliance Status :	No Violation Identified
Three-Year Compliance Status :	_____
Collection Method :	ADDRESS MATCHING-HOUSE NUMBER
Reference Point :	ENTRANCE POINT OF A FACILITY OR STATION
Accuracy Meters :	50
Derived Tribes :	Puyallup Tribe of the Puyallup Reservation - .9 mile(s), Puyallup Tribe of the Puyallup Reservation - 1.1 mile(s), Muckleshoot Indian Tribe - 11.1 mile(s), Muckleshoot Indian Tribe - 14 mile(s), Nisqually Indian Tribe - 17.4 mile(s), Squaxin Island Tribe of the Squaxin Island Reservation - 21.8 mile(s), Squaxin Island Tribe of the Squaxin Island Reservation - 23.6 mile(s)
Derived HUC :	17110019
Derived WBD :	171100190301
Derived STCTY FIPS :	53053
Derived Zip :	98402
Derived CD113 :	06
Derived CB2010 :	530530616011061
MYRTK Universe :	NNN
NPDES IDs :	N/R
CWA Permit Types :	N/R
CWA Compliance Tracking :	N/R
CWA NAICS :	N/R
CWA SICS :	N/R
CWA Inspection Count :	N/R
CWA Last Inspection Days :	N/R
CWA Informal Count :	N/R
CWA Formal Action Count :	N/R
CWA Last Formal Action Date :	N/R
CWA Penalties :	N/R
CWA Last Penalty Date :	N/R
CWA Last Penalty Amount :	N/R
CWA Quarters IN NC :	N/R
CWA Current Compliance Status :	N/R

Map Id: BC124
Direction: WSW
Distance: 0.301 mi., 1592 ft.
Elevation: 73 ft.
Relative: Higher

Site Name : JM BLDG
1344 PACIFIC AVE
TACOMA, WA 98402

Database(s) : [ALL SITES - WA, ECHO, FRS, RCRA_NONGEN] ***(cont.)***

Envirosite ID: 52365374
EPA ID: N/R

ECHO ***(cont.)***

CWA Current SNC Flag :	N
CWA 13 Quarters Compliance Status :	N/R
CWA 13 Quarters Effluent Exceedances:	N/R
CWA Three-Year QNCR Codes :	N/R
DFR URL :	Click here for hyperlink provided by the agency.
Facility SIC :	N/R
Facility NAICS :	N/R
Facility Last Inspection EPA Date :	N/R
Facility Last Inspection State Date :	N/R
Facility Last Formal Act EPA Date :	N/R
Facility Last Formal Act State Date :	N/R
Facility Last Informal Act EPA Date :	N/R
Facility Last Informal Act State Date:	N/R
Facility Federal Agency :	N/R
TRI Reporter :	N/R
Facility Imp Water Flag :	N/R
Current SNC Flag :	N
Indian County Flag :	N
Federal Flag :	N/R
US Mexico Border Flag :	N/R
Chesapeak Bay Flag :	N/R
AIR Flag :	N
NPDES Flag :	N
SDWIS Flag :	N
RCRA Flag :	Y
TRI Flag :	N
GHG Flag :	N
Major Flag :	N/R
Active Flag :	N/R
NAA Flag :	N
Latitude :	47.250215
Longitude :	-122.437951
Last Date in Agency List :	2023-01-16

FRS

Facility Name :	JM BLDG
Facility Address :	1344 PACIFIC AVE, TACOMA, WA 98402
County :	PIERCE

Site Details

Registry ID :	110005300646
FRS Facility URL :	Click here for hyperlink provided by the agency.
Last Date in Agency List :	2023-02-13

Source Description

Map Id: BC124
Direction: WSW
Distance: 0.301 mi., 1592 ft.
Elevation: 73 ft.
Relative: Higher

Site Name : JM BLDG
1344 PACIFIC AVE
TACOMA, WA 98402

Database(s) : [ALL SITES - WA, ECHO, FRS, RCRA_NONGEN] ***(cont.)***

Envirosite ID: 52365374
EPA ID: N/R

FRS ***(cont.)***

Source Description :

RCRAInfo is EPA's comprehensive information system that supports the Resource Conservation and Recovery Act (RCRA) of 1976 and the Hazardous and Solid Waste Amendments (HSWA) of 1984 through the tracking of events and activities related to facilities that generate, transport, and treat, store, or dispose of hazardous waste. RCRAInfo allows RCRA program staff to track the notification, permit, compliance, and corrective action activities required under RCRA. RCRAInfo also supports generation of the National Hazardous Waste Biennial Report. All generators and treatment, storage, and disposal facilities who handle hazardous waste are required to report to the EPA Administrator at least once every two years to support creation of the Biennial Report.

FRS Environmental Interest

Source and System ID :	RCRAINFO - WA0000001297

RCRA_NONGEN

Facility Name :	JM BLDG
Facility Address :	1344 PACIFIC AVE, TACOMA, WA 98402
County :	PIERCE
Date Form Received by Agency :	1995-06-01
EPA ID :	WA0000001297
Mailing Address :	1344 PACIFIC AVE, TACOMA, WA 98402
Contact :	N/R
Contact Address :	N/R
Contact Country :	N/R
Contact Telephone :	N/R
Contact Email :	N/R
EPA Region :	10
Land Type :	Other land type
Source Type :	Implementer
Classification :	Not a generator, verified
Description :	Not a generator, verified
Last Date in Agency List :	2023-01-23

Owner/Operator Summary

Owner/Operator Name :	JM BLDG
Owner/Operator Address :	1344 PACIFIC AVE, TACOMA, WA 98402
Owner/Operator Country :	US
Owner/Operator Telephone :	000-000-0000
Owner/Operator Email :	N/R
Owner/Operator Fax :	N/R
Legal Status :	Private
Owner/Operator Type :	Operator
Owner/Operator Start Date :	N/R
Owner/Operator End Date :	N/R
Owner/Operator Name :	JM BLDG
Owner/Operator Address :	1344 PACIFIC AVE, TACOMA, WA 98402
Owner/Operator Country :	US
Owner/Operator Telephone :	000-000-0000

Map Id: BC124
Direction: WSW
Distance: 0.301 mi., 1592 ft.
Elevation: 73 ft.
Relative: Higher

Site Name : JM BLDG
1344 PACIFIC AVE
TACOMA, WA 98402

Database(s) : [ALL SITES - WA, ECHO, FRS, RCRA_NONGEN] ***(cont.)***

Envirosite ID: 52365374
EPA ID: N/R

RCRA_NONGEN ***(cont.)***

Owner/Operator Email :	N/R
Owner/Operator Fax :	N/R
Legal Status :	Private
Owner/Operator Type :	Owner
Owner/Operator Start Date :	N/R
Owner/Operator End Date :	N/R

Owner/Operator Name :	JM BLDG
Owner/Operator Address :	1344 PACIFIC AVE, TACOMA, WA 98402
Owner/Operator Country :	US
Owner/Operator Telephone :	000-000-0000
Owner/Operator Email :	N/R
Owner/Operator Fax :	N/R
Legal Status :	Private
Owner/Operator Type :	Owner
Owner/Operator Start Date :	1996-05-01
Owner/Operator End Date :	N/R

Handler Activities Summary

U.S. Importer of Hazardous Waste :	N
Mixed Waste (Haz. and Radioactive) :	N
Recycler of Hazardous Waste :	N
Transporter of Hazardous Waste :	N
Treater, Storer or Disposer of HW :	N
Underground Injection Activity :	N
On-site Burner Exemption :	N
Furnace Exemption :	N
Used Oil Fuel Burner :	N
Used Oil Processor :	N
Used Oil Refiner :	N
Used Oil Fuel Marketer to Burner :	N
Used Oil Specification Marketer :	N
Used Oil Transfer Facility :	N
Used Oil Transporter :	N

Historical Generators

Date Form Received by Agency :	1995-05-31
Facility Name :	JM BLDG
Classification :	Not a generator, verified

Date Form Received by Agency :	1995-02-07
Facility Name :	JM BLDG
Classification :	Not a generator, verified

Date Form Received by Agency :	1994-01-01
Facility Name :	JM BLDG
Classification :	Not a generator, verified

Map Id: BC124
Direction: WSW
Distance: 0.301 mi., 1592 ft.
Elevation: 73 ft.
Relative: Higher

Site Name : JM BLDG
1344 PACIFIC AVE
TACOMA, WA 98402

Database(s) : [ALL SITES - WA, ECHO, FRS, RCRA_NONGEN] ***(cont.)***

Envirosite ID: 52365374
EPA ID: N/R

RCRA_NONGEN ***(cont.)***

Notices of Violations Summary
Regulation Violated : N

Map Id: BJ125
Direction: W
Distance: 0.302 mi., 1596 ft.
Elevation: 73 ft.
Relative: Higher

Site Name : BUDGET CAR & TRUCK RENTAL OF TACOMA | BUDGET CAR & TRUCK RENTAL PACIFIC AVE
1315 PACIFIC AVE
TACOMA | Tacoma, WA

Database(s) : [ALL SITES - WA, CSCSL NFA - WA, EPA UST, FRS, HSL - WA, LUST - WA, UST - WA]

Envirosite ID: 52365371
EPA ID: N/R

ALL SITES - WA

Facility Name : BUDGET CAR & TRUCK RENTAL PACIFIC AVE
Facility Address : 1315 PACIFIC AVE, TACOMA, 98402-4201
County : Pierce

Facility/Site ID : 64483296
Alternate Name : N/R
Program Name : N/R
WRIA : 10
Legislative District : 27
Congressional District : 6
Ecology Region : SWRO
Ecology Program Phone : (360) 407-7224
Tribal Land : N
Latitude : 47.250714
Longitude : -122.438426
Last Date in Agency List : 2023-01-03

Program Details
Program : TOXICS
Program ID : 151
Interaction Type : Underground Storage Tank

Interaction Type Description : Any one or combination of tanks (including connecting underground pipes) that is used to contain regulated substances and has a tank volume of ten percent or more beneath the surface of the ground. This term does not include any of the exempt UST systems specified in WAC 173-360-110(2) or any piping connected thereto. See WAC 173-360

Status : Inactive
Start Date : 2000-03-20
End Date : 2000-03-21

Map Id: BJ125
Direction: W
Distance: 0.302 mi., 1596 ft.
Elevation: 73 ft.
Relative: Higher

Site Name : BUDGET CAR & TRUCK RENTAL OF TACOMA | BUDGET CAR & TRUCK RENTAL PACIFIC AVE
1315 PACIFIC AVE
TACOMA | Tacoma, WA

Database(s) : [ALL SITES - WA, CSCSL NFA - WA, EPA UST, FRS, HSL - WA, LUST - WA, UST - WA] ***(cont.)***

Envirosite ID: 52365371
EPA ID: N/R

ALL SITES - WA ***(cont.)***

SIC :	N/R
NAICS :	N/R
Program :	TOXICS
Program ID :	151
Interaction Type :	LUST Facility
Interaction Type Description :	A leaking underground tank cleanup site being cleaned up with Ecology oversight or review.
Status :	Inactive
Start Date :	1991-10-10
End Date :	1991-10-16
SIC :	N/R
NAICS :	N/R

CSCSL NFA - WA

Facility Name :	BUDGET CAR & TRUCK RENTAL OF TACOMA
Facility Address :	1315 PACIFIC AVE, TACOMA, 98402
County :	Pierce
NFA Date :	2012-08-30
Facility Site ID :	64483296
Cleanup Site ID :	10010
Rank :	N/R
VCP :	N/R
Alternate Site Names :	BUDGET CAR & TRUCK RENTAL PACIFIC AVE
NFA Reason :	Initial Investigation
Site Status :	NFA
Region :	Southwest
Responsible Unit :	Southwest
Latitude :	47.250714
Longitude :	-122.438426
Last Date in Agency List :	2022-03-15

Contaminants

Contaminant Name :	Benzene
Ground Water :	N/R
Surface Water :	N/R
Soil :	Below Cleanup Levels
Sediment :	N/R
Air :	N/R
Bedrock :	N/R
Contaminant Name :	Lead
Ground Water :	N/R

Map Id: BJ125
Direction: W
Distance: 0.302 mi., 1596 ft.
Elevation: 73 ft.
Relative: Higher

Site Name : BUDGET CAR & TRUCK RENTAL OF TACOMA | BUDGET CAR & TRUCK RENTAL PACIFIC AVE
1315 PACIFIC AVE
TACOMA | Tacoma, WA

Database(s) : [ALL SITES - WA, CSCSL NFA - WA, EPA UST, FRS, HSL - WA, LUST - WA, UST - WA] ***(cont.)***

Envirosite ID: 52365371
EPA ID: N/R

CSCSL NFA - WA ***(cont.)***

Surface Water :	N/R
Soil :	Remediated-Below
Sediment :	N/R
Air :	N/R
Bedrock :	N/R

Contaminant Name :	Other Non-Halogenated Organics
Ground Water :	N/R
Surface Water :	N/R
Soil :	Below Cleanup Levels
Sediment :	N/R
Air :	N/R
Bedrock :	N/R

Contaminant Name :	Petroleum-Gasoline
Ground Water :	N/R
Surface Water :	N/R
Soil :	Below Cleanup Levels
Sediment :	N/R
Air :	N/R
Bedrock :	N/R

Contaminant Name :	Petroleum-Other
Ground Water :	N/R
Surface Water :	N/R
Soil :	Below Cleanup Levels
Sediment :	N/R
Air :	N/R
Bedrock :	N/R

Facility Name :	BUDGET CAR & TRUCK RENTAL PACIFIC AVE
Facility Address :	1315 PACIFIC AVE, TACOMA, 98402
County :	Pierce

NFA Date :	2012-08-30
Facility Site ID :	64483296
Cleanup Site ID :	10010
Rank :	N/R
VCP :	N/R
Alternate Site Names :	BUDGET CAR & TRUCK RENTAL OF TACOMA
NFA Reason :	Initial Investigation
Site Status :	NFA
Region :	Southwest
Responsible Unit :	Southwest
Latitude :	47.250714
Longitude :	-122.438426
Last Date in Agency List :	2023-02-23

Map Id: BJ125
Direction: W
Distance: 0.302 mi., 1596 ft.
Elevation: 73 ft.
Relative: Higher

Site Name : BUDGET CAR & TRUCK RENTAL OF TACOMA | BUDGET CAR & TRUCK RENTAL PACIFIC AVE
1315 PACIFIC AVE
TACOMA | Tacoma, WA

Database(s) : [ALL SITES - WA, CSCSL NFA - WA, EPA UST, FRS, HSL - WA, LUST - WA, UST - WA] ***(cont.)***

Envirosite ID: 52365371
EPA ID: N/R

CSCSL NFA - WA ***(cont.)***

Contaminants

Contaminant Name :	Benzene
Ground Water :	N/R
Surface Water :	N/R
Soil :	Below Cleanup Levels
Sediment :	N/R
Air :	N/R
Bedrock :	N/R

Contaminant Name :	Lead
Ground Water :	N/R
Surface Water :	N/R
Soil :	Remediated-Below
Sediment :	N/R
Air :	N/R
Bedrock :	N/R

Contaminant Name :	Other Non-Halogenated Organics
Ground Water :	N/R
Surface Water :	N/R
Soil :	Below Cleanup Levels
Sediment :	N/R
Air :	N/R
Bedrock :	N/R

Contaminant Name :	Petroleum-Gasoline
Ground Water :	N/R
Surface Water :	N/R
Soil :	Below Cleanup Levels
Sediment :	N/R
Air :	N/R
Bedrock :	N/R

Contaminant Name :	Petroleum-Other
Ground Water :	N/R
Surface Water :	N/R
Soil :	Below Cleanup Levels
Sediment :	N/R
Air :	N/R
Bedrock :	N/R

EPA UST

Facility Name :	BUDGET CAR & TRUCK RENTAL OF TACOMA
Facility Address :	1315 PACIFIC AVE, Tacoma, Washington 984024201
County :	Pierce

Map Id: BJ125
Direction: W
Distance: 0.302 mi., 1596 ft.
Elevation: 73 ft.
Relative: Higher

Site Name : BUDGET CAR & TRUCK RENTAL OF TACOMA | BUDGET CAR & TRUCK RENTAL PACIFIC AVE
1315 PACIFIC AVE
TACOMA | Tacoma, WA

Database(s) : [ALL SITES - WA, CSCSL NFA - WA, EPA UST, FRS, HSL - WA, LUST - WA, UST - WA] ***(cont.)***

Envirosite ID: 52365371
EPA ID: N/R

EPA UST ***(cont.)***

Facility ID :	WA64483296
Facility Status :	Closed UST(s)
Open USTs :	0
Closed USTs :	4
Temporarily Out of Service USTs :	0
Date of Last Inspection :	N/R
EPA Region :	10
Tribe :	N/R
Facility ID 2 :	N/R
Latitude :	47.25041
Longitude :	-122.43805
Last Date in Agency List :	2023-01-30

Tank Details

Tank ID :	WA64483296_1.
Tank Status :	Closed
Installation Date :	1964-12-31
Removal Date :	N/R
Capacity :	N/R
Substances :	B Unleaded Gasoline
Tank Wall Type :	N/R

Tank ID :	WA64483296_2.
Tank Status :	Closed
Installation Date :	1964-12-31
Removal Date :	N/R
Capacity :	N/R
Substances :	N/R
Tank Wall Type :	N/R

Tank ID :	WA64483296_3.
Tank Status :	Closed
Installation Date :	1964-12-31
Removal Date :	N/R
Capacity :	N/R
Substances :	N/R
Tank Wall Type :	N/R

Tank ID :	WA64483296_4.
Tank Status :	Closed
Installation Date :	1964-12-31
Removal Date :	N/R
Capacity :	N/R
Substances :	N/R
Tank Wall Type :	N/R

Map Id: BJ125
Direction: W
Distance: 0.302 mi., 1596 ft.
Elevation: 73 ft.
Relative: Higher

Site Name : BUDGET CAR & TRUCK RENTAL OF TACOMA | BUDGET CAR & TRUCK RENTAL PACIFIC AVE
1315 PACIFIC AVE
TACOMA | Tacoma, WA

Database(s) : [ALL SITES - WA, CSCSL NFA - WA, EPA UST, FRS, HSL - WA, LUST - WA, UST - WA] ***(cont.)***

Envirosite ID: 52365371
EPA ID: N/R

FRS

Facility Name :	BUDGET CAR & TRUCK RENTAL PACIFIC AVE
Facility Address :	1315 PACIFIC AVE, TACOMA, WA 98402-4201
County :	PIERCE

Site Details

Registry ID :	110015439364
FRS Facility URL :	Click here for hyperlink provided by the agency.
Last Date in Agency List :	2023-02-13

Source Description

Source Description :

The WA-FSIS provides a means to query and display data maintained by the Washington Department of Ecology. This system contains key information for each facility/site that is currently, or has been, of interest to the Air Quality, Dam Safety, Hazardous Waste, Toxics Cleanup, and Water Quality Programs.

FRS Environmental Interest

Source and System ID :	WA-FSIS - 64483296

HSL - WA

Facility Name :	BUDGET CAR & TRUCK RENTAL OF TACOMA
Facility Address :	1315 Pacific Ave, Tacoma, 98402-4201
County :	Pierce

Site Details

Facility Site ID :	64483296
Cleanup Site ID :	10010
Status :	No Further Action
Site Rank :	N/R
Alternative Site Name :	N/R
Region :	N/R
Resposbile Unit :	N/R
Institutional Control :	N/R
Current VCP :	N/R
Past VCP :	N/R
Latitude :	N/R
Longitude :	N/R
Agency Hyperlink :	Click here for hyperlink provided by the agency.
Last Date in Agency List :	2022-02-11

Map Id: BJ125
Direction: W
Distance: 0.302 mi., 1596 ft.
Elevation: 73 ft.
Relative: Higher

Site Name : BUDGET CAR & TRUCK RENTAL OF TACOMA | BUDGET CAR & TRUCK RENTAL PACIFIC AVE
1315 PACIFIC AVE
TACOMA | Tacoma, WA

Database(s) : [ALL SITES - WA, CSCSL NFA - WA, EPA UST, FRS, HSL - WA, LUST - WA, UST - WA] ***(cont.)***

Envirosite ID: 52365371
EPA ID: N/R

HSL - WA ***(cont.)***

Facility Name :	Budget Car & Truck Rental Pacific Ave
Facility Address :	1315 PACIFIC AVE, TACOMA, 98402
County :	Pierce

Site Details

Facility Site ID :	64483296
Cleanup Site ID :	10010
Status :	No Further Action
Site Rank :	N/R
Alternative Site Name :	BUDGET CAR & TRUCK RENTAL OF TACOMA
Region :	Southwest
Resposbile Unit :	Southwest
Institutional Control :	N/R
Current VCP :	N/R
Past VCP :	N/R
Latitude :	47.2507136872149
Longitude :	-122.43842550955
Agency Hyperlink :	Click here for hyperlink provided by the agency.
Last Date in Agency List :	2023-02-28

Contaminants

Contaminant Name :	Lead
Ground water :	N/R
Surface water :	N/R
Soil :	Remediated-Below
Sediment :	N/R
Air :	N/R
Bedrock :	N/R

Contaminant Name :	Other Non-Halogenated Organics
Ground water :	N/R
Surface water :	N/R
Soil :	Below Cleanup Levels
Sediment :	N/R
Air :	N/R
Bedrock :	N/R

Contaminant Name :	Benzene
Ground water :	N/R
Surface water :	N/R
Soil :	Below Cleanup Levels
Sediment :	N/R
Air :	N/R
Bedrock :	N/R

Map Id: BJ125
Direction: W
Distance: 0.302 mi., 1596 ft.
Elevation: 73 ft.
Relative: Higher

Site Name : BUDGET CAR & TRUCK RENTAL OF TACOMA | BUDGET CAR & TRUCK RENTAL PACIFIC AVE
1315 PACIFIC AVE
TACOMA | Tacoma, WA

Database(s) : [ALL SITES - WA, CSCSL NFA - WA, EPA UST, FRS, HSL - WA, LUST - WA, UST - WA] ***(cont.)***

Envirosite ID: 52365371
EPA ID: N/R

HSL - WA ***(cont.)***

Contaminant Name :	Petroleum-Gasoline
Ground water :	N/R
Surface water :	N/R
Soil :	Below Cleanup Levels
Sediment :	N/R
Air :	N/R
Bedrock :	N/R

Contaminant Name :	Petroleum-Other
Ground water :	N/R
Surface water :	N/R
Soil :	Below Cleanup Levels
Sediment :	N/R
Air :	N/R
Bedrock :	N/R

LUST - WA

Facility Name :	BUDGET CAR & TRUCK RENTAL OF TACOMA
Facility Address :	1315 PACIFIC AVE, TACOMA, 98402
County :	Pierce

Site Details

LUST Status Date :	2012-08-30
LUST Status Type :	LUST - NFA
Facility Site ID :	64483296
Cleanup Site ID :	10010
LUST ID :	1773
UST ID :	151
Alternate Site Names :	BUDGET CAR & TRUCK RENTAL PACIFIC AVE
Release Date :	1991-10-10
Process Type :	N/R
Responsible Unit :	Southwest
Region :	Southwest
Latitude :	47.250714
Longitude :	-122.438426
Last Date in Agency List :	2022-01-11

Contaminants

Contaminant Name :	Other Non-Halogenated Organics
Ground Water :	N/R
Surface Water :	N/R
Soil :	Below Cleanup Levels
Sediment :	N/R
Air :	N/R
Bedrock :	N/R

Map Id: BJ125
Direction: W
Distance: 0.302 mi., 1596 ft.
Elevation: 73 ft.
Relative: Higher

Site Name : BUDGET CAR & TRUCK RENTAL OF TACOMA | BUDGET CAR & TRUCK RENTAL PACIFIC AVE
1315 PACIFIC AVE
TACOMA | Tacoma, WA

Database(s) : [ALL SITES - WA, CSCSL NFA - WA, EPA UST, FRS, HSL - WA, LUST - WA, UST - WA] ***(cont.)***

Envirosite ID: 52365371
EPA ID: N/R

LUST - WA ***(cont.)***

Contaminant Name :	Lead
Ground Water :	N/R
Surface Water :	N/R
Soil :	Remediated-Below
Sediment :	N/R
Air :	N/R
Bedrock :	N/R

Contaminant Name :	Benzene
Ground Water :	N/R
Surface Water :	N/R
Soil :	Below Cleanup Levels
Sediment :	N/R
Air :	N/R
Bedrock :	N/R

Contaminant Name :	Petroleum-Gasoline
Ground Water :	N/R
Surface Water :	N/R
Soil :	Below Cleanup Levels
Sediment :	N/R
Air :	N/R
Bedrock :	N/R

Contaminant Name :	Petroleum-Other
Ground Water :	N/R
Surface Water :	N/R
Soil :	Below Cleanup Levels
Sediment :	N/R
Air :	N/R
Bedrock :	N/R

Facility Name :	BUDGET CAR & TRUCK RENTAL PACIFIC AVE
Facility Address :	1315 PACIFIC AVE, TACOMA, 98402
County :	Pierce

Site Details

LUST Status Date :	2012-08-30
LUST Status Type :	LUST - NFA
Facility Site ID :	64483296
Cleanup Site ID :	10010
LUST ID :	1773
UST ID :	151
Alternate Site Names :	BUDGET CAR & TRUCK RENTAL OF TACOMA
Release Date :	1991-10-10
Process Type :	N/R

Map Id: BJ125
Direction: W
Distance: 0.302 mi., 1596 ft.
Elevation: 73 ft.
Relative: Higher

Site Name : BUDGET CAR & TRUCK RENTAL OF TACOMA | BUDGET CAR & TRUCK RENTAL PACIFIC AVE
1315 PACIFIC AVE
TACOMA | Tacoma, WA

Database(s) : [ALL SITES - WA, CSCSL NFA - WA, EPA UST, FRS, HSL - WA, LUST - WA, UST - WA] ***(cont.)***

Envirosite ID: 52365371
EPA ID: N/R

LUST - WA ***(cont.)***

Responsible Unit :	Southwest
Region :	Southwest
Latitude :	47.250714
Longitude :	-122.438426
Last Date in Agency List :	2023-03-20

Contaminants

Contaminant Name :	Lead
Ground Water :	N/R
Surface Water :	N/R
Soil :	Remediated-Below
Sediment :	N/R
Air :	N/R
Bedrock :	N/R

Contaminant Name :	Other Non-Halogenated Organics
Ground Water :	N/R
Surface Water :	N/R
Soil :	Below Cleanup Levels
Sediment :	N/R
Air :	N/R
Bedrock :	N/R

Contaminant Name :	Petroleum-Gasoline
Ground Water :	N/R
Surface Water :	N/R
Soil :	Below Cleanup Levels
Sediment :	N/R
Air :	N/R
Bedrock :	N/R

Contaminant Name :	Benzene
Ground Water :	N/R
Surface Water :	N/R
Soil :	Below Cleanup Levels
Sediment :	N/R
Air :	N/R
Bedrock :	N/R

Contaminant Name :	Petroleum-Other
Ground Water :	N/R
Surface Water :	N/R
Soil :	Below Cleanup Levels
Sediment :	N/R
Air :	N/R
Bedrock :	N/R

Map Id: BJ125
Direction: W
Distance: 0.302 mi., 1596 ft.
Elevation: 73 ft.
Relative: Higher

Site Name : BUDGET CAR & TRUCK RENTAL OF TACOMA | BUDGET CAR & TRUCK RENTAL PACIFIC AVE
1315 PACIFIC AVE
TACOMA | Tacoma, WA

Database(s) : [ALL SITES - WA, CSCSL NFA - WA, EPA UST, FRS, HSL - WA, LUST - WA, UST - WA] ***(cont.)***

Envirosite ID: 52365371
EPA ID: N/R

UST - WA

Facility Name :	BUDGET CAR & TRUCK RENTAL OF TACOMA
Facility Address :	1315 PACIFIC AVE, Tacoma, 98402
County :	Pierce
Facility Site ID :	64483296
UST Site ID :	151
Tag Number(s) :	N/R
Responsible Unit :	Southwest
Is Active :	No
Latitude :	47.250714
Longitude :	-122.438426
Last Date in Agency List :	2022-12-29

Tank Details

Tank Name :	1.
Tank Status :	Closed in Place
Install Date :	1964-12-31
Tank Upgrade Date :	N/R
Tank Permanent Closure Date :	N/R
Permit Expiration Date :	N/R
Tank Material :	Steel
Tank Construction :	N/R
Tank Corrosion Protection :	N/R
Tank Manifold :	N/R
Tank Release Detection :	N/R
Tank Tightness Test :	N/R
Tank Spill Prevention :	N/R
Capacity Range :	N/R
Actual Capacity :	N/R
Pipe Material :	N/R
Pipe Construction :	N/R
Pipe Corrosion Protection :	N/R
Tank SFC :	N/R
Dispenser SFC :	N/R
Primary Pipe Release Detection :	N/R
Secondary Pipe Release Detection :	N/R
Pipe Pumping System :	N/R
Pipe Install Date :	N/R
Turbine Sump Construction :	N/R
Tank Status Date :	1996-08-06
Tank Install Date :	N/R
Tank Overfill Prevention :	N/R

Compartments Details

Compartment Number :	1
Compartment Capacity :	N/R
Substance Stored :	Unleaded Gasoline
Used Substance :	N/R

Map Id: BJ125
Direction: W
Distance: 0.302 mi., 1596 ft.
Elevation: 73 ft.
Relative: Higher

Site Name : BUDGET CAR & TRUCK RENTAL OF TACOMA | BUDGET CAR & TRUCK RENTAL PACIFIC AVE
1315 PACIFIC AVE
TACOMA | Tacoma, WA

Database(s) : [ALL SITES - WA, CSCSL NFA - WA, EPA UST, FRS, HSL - WA, LUST - WA, UST - WA] ***(cont.)***

Envirosite ID: 52365371
EPA ID: N/R

UST - WA ***(cont.)***

Ecy Region : N/R

Tank Details

Tank Name :	2.
Tank Status :	Closed in Place
Install Date :	1964-12-31
Tank Upgrade Date :	N/R
Tank Permanent Closure Date :	N/R
Permit Expiration Date :	N/R
Tank Material :	Steel
Tank Construction :	N/R
Tank Corrosion Protection :	N/R
Tank Manifold :	N/R
Tank Release Detection :	N/R
Tank Tightness Test :	N/R
Tank Spill Prevention :	N/R
Capacity Range :	N/R
Actual Capacity :	N/R
Pipe Material :	N/R
Pipe Construction :	N/R
Pipe Corrosion Protection :	N/R
Tank SFC :	N/R
Dispenser SFC :	N/R
Primary Pipe Release Detection :	N/R
Secondary Pipe Release Detection :	N/R
Pipe Pumping System :	N/R
Pipe Install Date :	N/R
Turbine Sump Construction :	N/R
Tank Status Date :	1996-08-06
Tank Install Date :	N/R
Tank Overfill Prevention :	N/R

Compartments Details

Compartment Number :	1
Compartment Capacity :	N/R
Substance Stored :	N/R
Used Substance :	N/R
Ecy Region :	N/R

Tank Details

Tank Name :	3.
Tank Status :	Closed in Place
Install Date :	1964-12-31
Tank Upgrade Date :	N/R
Tank Permanent Closure Date :	N/R
Permit Expiration Date :	N/R

Map Id: BJ125
Direction: W
Distance: 0.302 mi., 1596 ft.
Elevation: 73 ft.
Relative: Higher

Site Name : BUDGET CAR & TRUCK RENTAL OF TACOMA | BUDGET CAR & TRUCK RENTAL PACIFIC AVE
1315 PACIFIC AVE
TACOMA | Tacoma, WA

Database(s) : [ALL SITES - WA, CSCSL NFA - WA, EPA UST, FRS, HSL - WA, LUST - WA, UST - WA] ***(cont.)***

Envirosite ID: 52365371
EPA ID: N/R

UST - WA ***(cont.)***

Tank Material :	Steel
Tank Construction :	N/R
Tank Corrosion Protection :	N/R
Tank Manifold :	N/R
Tank Release Detection :	N/R
Tank Tightness Test :	N/R
Tank Spill Prevention :	N/R
Capacity Range :	N/R
Actual Capacity :	N/R
Pipe Material :	N/R
Pipe Construction :	N/R
Pipe Corrosion Protection :	N/R
Tank SFC :	N/R
Dispenser SFC :	N/R
Primary Pipe Release Detection :	N/R
Secondary Pipe Release Detection :	N/R
Pipe Pumping System :	N/R
Pipe Install Date :	N/R
Turbine Sump Construction :	N/R
Tank Status Date :	1996-08-06
Tank Install Date :	N/R
Tank Overfill Prevention :	N/R

Compartments Details

Compartment Number :	1
Compartment Capacity :	N/R
Substance Stored :	N/R
Used Substance :	N/R
Ecy Region :	N/R

Tank Details

Tank Name :	4.
Tank Status :	Closed in Place
Install Date :	1964-12-31
Tank Upgrade Date :	N/R
Tank Permanent Closure Date :	N/R
Permit Expiration Date :	N/R
Tank Material :	Steel
Tank Construction :	N/R
Tank Corrosion Protection :	N/R
Tank Manifold :	N/R
Tank Release Detection :	N/R
Tank Tightness Test :	N/R
Tank Spill Prevention :	N/R
Capacity Range :	N/R
Actual Capacity :	N/R
Pipe Material :	N/R
Pipe Construction :	N/R
Pipe Corrosion Protection :	N/R

Map Id: BJ125
Direction: W
Distance: 0.302 mi., 1596 ft.
Elevation: 73 ft.
Relative: Higher

Site Name : BUDGET CAR & TRUCK RENTAL OF TACOMA | BUDGET CAR & TRUCK RENTAL PACIFIC AVE
1315 PACIFIC AVE
TACOMA | Tacoma, WA

Database(s) : [ALL SITES - WA, CSCSL NFA - WA, EPA UST, FRS, HSL - WA, LUST - WA, UST - WA] ***(cont.)***

Envirosite ID: 52365371
EPA ID: N/R

UST - WA ***(cont.)***

Tank SFC :	N/R
Dispenser SFC :	N/R
Primary Pipe Release Detection :	N/R
Secondary Pipe Release Detection :	N/R
Pipe Pumping System :	N/R
Pipe Install Date :	N/R
Turbine Sump Construction :	N/R
Tank Status Date :	1996-08-06
Tank Install Date :	N/R
Tank Overfill Prevention :	N/R

Compartments Details

Compartment Number :	1
Compartment Capacity :	N/R
Substance Stored :	N/R
Used Substance :	N/R
Ecy Region :	N/R

Map Id: BJ126
Direction: W
Distance: 0.304 mi., 1608 ft.
Elevation: 77 ft.
Relative: Higher

Site Name : LUZON BLDG
1302 PACIFIC AVE
TACOMA, WA 98402

Database(s) : [ALL SITES - WA, ECHO, FRS, RCRA_NONGEN]

Envirosite ID: 52365368
EPA ID: N/R

ALL SITES - WA

Facility Name :	Luzon Bldg
Facility Address :	1302 PACIFIC AVE, TACOMA, 98402
County :	Pierce
Facility/Site ID :	5632173
Alternate Name :	N/R
Program Name :	N/R
WRIA :	10
Legislative District :	27
Congressional District :	6
Ecology Region :	SWRO
Ecology Program Phone :	(360) 407-6734
Tribal Land :	N
Latitude :	47.25099
Longitude :	-122.43774
Last Date in Agency List :	2023-01-03

Map Id: BJ126
Direction: W
Distance: 0.304 mi., 1608 ft.
Elevation: 77 ft.
Relative: Higher

Site Name : LUZON BLDG
1302 PACIFIC AVE
TACOMA, WA 98402

Database(s) : [ALL SITES - WA, ECHO, FRS, RCRA_NONGEN] ***(cont.)***

Envirosite ID: 52365368
EPA ID: N/R

ALL SITES - WA ***(cont.)***

Program Details

Program :	HAZWASTE
Program ID :	WA0000001321
Interaction Type :	Hazardous Waste Generator
Interaction Type Description :	Facilities that generate any quantity of a dangerous waste. They may be classified as SQG, MQG, or LQG depending on hazardous waste generated for a given month.
Status :	Inactive
Start Date :	1993-09-17
End Date :	1993-12-31
SIC :	N/R
NAICS :	N/R

ECHO

Facility Name :	LUZON BLDG
Facility Address :	1302 PACIFIC AVE, TACOMA, WA 98402
County :	PIERCE
Last Inspection Date :	N/R
Registry ID :	110005300664
FIPS Code :	53053
EPA Region :	10
Inspection Count :	0
Last Inspection Days :	N/R
Informal Count :	0
Last Informal Action Date :	N/R
Formal Action Count :	0
Last Formal Action Date :	N/R
Total Penalties :	0
Penalty Count :	N/R
Last Penalty Date :	N/R
Last Penalty Amount :	N/R
QTRS IN NC :	0
Programs IN SNC :	0
Current Compliance Status :	No Violation Identified
Three-Year Compliance Status :	_____
Collection Method :	ADDRESS MATCHING-HOUSE NUMBER
Reference Point :	CENTER OF A FACILITY OR STATION
Accuracy Meters :	30
Derived Tribes :	Puyallup Tribe of the Puyallup Reservation - 1 mile(s), Puyallup Tribe of the Puyallup Reservation - 1.1 mile(s), Muckleshoot Indian Tribe - 11.1 mile(s), Muckleshoot Indian Tribe - 14 mile(s), Nisqually Indian Tribe - 17.4 mile(s), Squaxin Island Tribe of the Squaxin Island Reservation - 21.8 mile(s), Squaxin Island Tribe of the Squaxin Island Reservation - 23.6 mile(s)
Derived HUC :	17110019
Derived WBD :	171100190301
Derived STCTY FIPS :	53053
Derived Zip :	98402
Derived CD113 :	06

Map Id: BJ126
Direction: W
Distance: 0.304 mi., 1608 ft.
Elevation: 77 ft.
Relative: Higher

Site Name : LUZON BLDG
1302 PACIFIC AVE
TACOMA, WA 98402

Database(s) : [ALL SITES - WA, ECHO, FRS, RCRA_NONGEN] ***(cont.)***

Envirosite ID: 52365368
EPA ID: N/R

ECHO ***(cont.)***

Derived CB2010 :	530530616011061
MYRTK Universe :	NNN
NPDES IDs :	N/R
CWA Permit Types :	N/R
CWA Compliance Tracking :	N/R
CWA NAICS :	N/R
CWA SICS :	N/R
CWA Inspection Count :	N/R
CWA Last Inspection Days :	N/R
CWA Informal Count :	N/R
CWA Formal Action Count :	N/R
CWA Last Formal Action Date :	N/R
CWA Penalties :	N/R
CWA Last Penalty Date :	N/R
CWA Last Penalty Amount :	N/R
CWA Quarters IN NC :	N/R
CWA Current Compliance Status :	N/R
CWA Current SNC Flag :	N
CWA 13 Quarters Compliance Status :	N/R
CWA 13 Quarters Effluent Exceedances:	N/R
CWA Three-Year QNCR Codes :	N/R
DFR URL :	Click here for hyperlink provided by the agency.
Facility SIC :	N/R
Facility NAICS :	N/R
Facility Last Inspection EPA Date :	N/R
Facility Last Inspection State Date :	N/R
Facility Last Formal Act EPA Date :	N/R
Facility Last Formal Act State Date :	N/R
Facility Last Informal Act EPA Date :	N/R
Facility Last Informal Act State Date:	N/R
Facility Federal Agency :	N/R
TRI Reporter :	N/R
Facility Imp Water Flag :	N/R
Current SNC Flag :	N
Indian County Flag :	N
Federal Flag :	N/R
US Mexico Border Flag :	N/R
Chesapeak Bay Flag :	N/R
AIR Flag :	N
NPDES Flag :	N
SDWIS Flag :	N
RCRA Flag :	Y
TRI Flag :	N
GHG Flag :	N
Major Flag :	N/R
Active Flag :	N/R
NAA Flag :	N
Latitude :	47.25117
Longitude :	-122.43816
Last Date in Agency List :	2023-01-16

FRS

Facility Name :	LUZON BLDG
Facility Address :	1302 PACIFIC AVE, TACOMA, WA 98402
County :	PIERCE

Map Id: BJ126
Direction: W
Distance: 0.304 mi., 1608 ft.
Elevation: 77 ft.
Relative: Higher

Site Name : LUZON BLDG
1302 PACIFIC AVE
TACOMA, WA 98402

Database(s) : [ALL SITES - WA, ECHO, FRS, RCRA_NONGEN] ***(cont.)***

Envirosite ID: 52365368
EPA ID: N/R

FRS ***(cont.)***

Site Details

Registry ID :	110005300664
FRS Facility URL :	Click here for hyperlink provided by the agency.
Last Date in Agency List :	2023-02-13

Source Description

Source Description :

RCRAInfo is EPA's comprehensive information system that supports the Resource Conservation and Recovery Act (RCRA) of 1976 and the Hazardous and Solid Waste Amendments (HSWA) of 1984 through the tracking of events and activities related to facilities that generate, transport, and treat, store, or dispose of hazardous waste. RCRAInfo allows RCRA program staff to track the notification, permit, compliance, and corrective action activities required under RCRA. RCRAInfo also supports generation of the National Hazardous Waste Biennial Report. All generators and treatment, storage, and disposal facilities who handle hazardous waste are required to report to the EPA Administrator at least once every two years to support creation of the Biennial Report.

FRS Environmental Interest

Source and System ID :	RCRAINFO - WA0000001321

RCRA_NONGEN

Facility Name :	LUZON BLDG
Facility Address :	1302 PACIFIC AVE, TACOMA, WA 98402
County :	PIERCE
Date Form Received by Agency :	1995-06-01
EPA ID :	WA0000001321
Mailing Address :	1302 PACIFIC AVE, TACOMA, WA 98402
Contact :	N/R
Contact Address :	N/R
Contact Country :	N/R
Contact Telephone :	N/R
Contact Email :	N/R
EPA Region :	10
Land Type :	Other land type
Source Type :	Implementer
Classification :	Not a generator, verified
Description :	Not a generator, verified
Last Date in Agency List :	2023-01-23

Owner/Operator Summary

Owner/Operator Name :	LUZON BLDG
Owner/Operator Address :	1302 PACIFIC AVE, TACOMA, WA 98402
Owner/Operator Country :	US
Owner/Operator Telephone :	000-000-0000
Owner/Operator Email :	N/R
Owner/Operator Fax :	N/R
Legal Status :	Private

Map Id: BJ126
Direction: W
Distance: 0.304 mi., 1608 ft.
Elevation: 77 ft.
Relative: Higher

Site Name : LUZON BLDG
1302 PACIFIC AVE
TACOMA, WA 98402

Database(s) : [ALL SITES - WA, ECHO, FRS, RCRA_NONGEN] ***(cont.)***

Envirosite ID: 52365368
EPA ID: N/R

RCRA_NONGEN ***(cont.)***

Owner/Operator Type :	Owner
Owner/Operator Start Date :	1996-05-01
Owner/Operator End Date :	N/R
Owner/Operator Name :	LUZON BLDG
Owner/Operator Address :	1302 PACIFIC AVE, TACOMA, WA 98402
Owner/Operator Country :	US
Owner/Operator Telephone :	000-000-0000
Owner/Operator Email :	N/R
Owner/Operator Fax :	N/R
Legal Status :	Private
Owner/Operator Type :	Operator
Owner/Operator Start Date :	N/R
Owner/Operator End Date :	N/R
Owner/Operator Name :	LUZON BLDG
Owner/Operator Address :	1302 PACIFIC AVE, TACOMA, WA 98402
Owner/Operator Country :	US
Owner/Operator Telephone :	000-000-0000
Owner/Operator Email :	N/R
Owner/Operator Fax :	N/R
Legal Status :	Private
Owner/Operator Type :	Owner
Owner/Operator Start Date :	N/R
Owner/Operator End Date :	N/R

Handler Activities Summary

U.S. Importer of Hazardous Waste :	N
Mixed Waste (Haz. and Radioactive) :	N
Recycler of Hazardous Waste :	N
Transporter of Hazardous Waste :	N
Treater, Storer or Disposer of HW :	N
Underground Injection Activity :	N
On-site Burner Exemption :	N
Furnace Exemption :	N
Used Oil Fuel Burner :	N
Used Oil Processor :	N
Used Oil Refiner :	N
Used Oil Fuel Marketer to Burner :	N
Used Oil Specification Marketer :	N
Used Oil Transfer Facility :	N
Used Oil Transporter :	N

Historical Generators

Date Form Received by Agency :	1995-05-31
Facility Name :	LUZON BLDG
Classification :	Not a generator, verified

Map Id: BJ126
Direction: W
Distance: 0.304 mi., 1608 ft.
Elevation: 77 ft.
Relative: Higher

Site Name : LUZON BLDG
1302 PACIFIC AVE
TACOMA, WA 98402

Database(s) : [ALL SITES - WA, ECHO, FRS, RCRA_NONGEN] ***(cont.)***

Envirosite ID: 52365368
EPA ID: N/R

RCRA_NONGEN ***(cont.)***

Date Form Received by Agency :	1994-01-01
Facility Name :	LUZON BLDG
Classification :	Not a generator, verified

Notices of Violations Summary

Regulation Violated :	N

Map Id: BH127
Direction: WNW
Distance: 0.306 mi., 1615 ft.
Elevation: 109 ft.
Relative: Higher

Site Name : SIGNATURE WOODWORKS
911 PACIFIC AVE
TACOMA, WA 98402

Database(s) : [ALL SITES - WA, FRS]

Envirosite ID: 52365752
EPA ID: N/R

ALL SITES - WA

Facility Name :	SIGNATURE WOODWORKS
Facility Address :	911 PACIFIC AVE, TACOMA, 98402
County :	Pierce
Facility/Site ID :	9353925
Alternate Name :	N/R
Program Name :	N/R
WRIA :	10
Legislative District :	27
Congressional District :	6
Ecology Region :	SWRO
Ecology Program Phone :	N/R
Tribal Land :	N
Latitude :	47.255037
Longitude :	-122.438555
Last Date in Agency List :	2023-01-03

Facility/Site ID :	9353925
Alternate Name :	N/R
Program Name :	N/R
WRIA :	10
Legislative District :	27
Congressional District :	6
Ecology Region :	SWRO
Ecology Program Phone :	(360) 407-6734
Tribal Land :	N
Latitude :	47.255037
Longitude :	-122.438555
Last Date in Agency List :	2023-01-03

Map Id: BH127
Direction: WNW
Distance: 0.306 mi., 1615 ft.
Elevation: 109 ft.
Relative: Higher

Site Name : SIGNATURE WOODWORKS
911 PACIFIC AVE
TACOMA, WA 98402

Database(s) : [ALL SITES - WA, FRS] ***(cont.)***

Envirosite ID: 52365752
EPA ID: N/R

ALL SITES - WA ***(cont.)***

Program Details

Program :	HAZWASTE
Program ID :	N/R
Interaction Type :	Urban Waters
Interaction Type Description :	The site has been inspected by an Ecology Urban Waters Inspector.
Status :	Active
Start Date :	2008-08-13
End Date :	N/R
SIC :	N/R
NAICS :	N/R

Program :	HAZWASTE
Program ID :	N/R
Interaction Type :	Revised Site Visit Program
Interaction Type Description :	HWTR engages in a variety of field work, site visits, and contacts with sites. While most compliance related activity is recorded into the EPA's RCRAInfo system, the other types of activities are recorded into the Revised Site Visit Program (RSVP).
Status :	Active
Start Date :	2008-08-13
End Date :	N/R
SIC :	N/R
NAICS :	N/R

FRS

Facility Name :	SIGNATURE WOODWORKS
Facility Address :	911 PACIFIC AVE, TACOMA, WA 98402
County :	PIERCE

Site Details

Registry ID :	110037547697
FRS Facility URL :	Click here for hyperlink provided by the agency.
Last Date in Agency List :	2023-02-13

Source Description

Source Description :

The WA-FSIS provides a means to query and display data maintained by the Washington Department of Ecology. This system contains key information for each facility/site that is currently, or has been, of interest to the Air Quality, Dam Safety, Hazardous Waste, Toxics Cleanup, and Water Quality Programs.

FRS Environmental Interest

Source and System ID :	WA-FSIS - 9353925

Map Id: BH128
Direction: WNW
Distance: 0.306 mi., 1615 ft.
Elevation: 109 ft.
Relative: Higher

Site Name : PETARCIK OCCIDENTAL CHEMICAL | PETARCIK SITE
911 PACIFIC HWY E
TACOMA | Tacoma, WA

Database(s) : [ALL SITES - WA, CERCLIS-HIST, CSCSL HWS - WA, FRS, HSL - WA, PART NPL, SEMS_8R_ACTIVE SITES]

Envirosite ID: 52365753
EPA ID: N/R

ALL SITES - WA

Facility Name :	PETARCIK OCCIDENTAL CHEMICAL
Facility Address :	911 PACIFIC HWY E, TACOMA, 98402-4401
County :	Pierce
Facility/Site ID :	1214
Alternate Name :	N/R
Program Name :	N/R
WRIA :	10
Legislative District :	25
Congressional District :	10
Ecology Region :	SWRO
Ecology Program Phone :	(360) 407-7224
Tribal Land :	Y
Latitude :	47.244224
Longitude :	-122.390552
Last Date in Agency List :	2023-01-03

Program Details

Program :	TOXICS
Program ID :	N/R
Interaction Type :	State Cleanup Site
Interaction Type Description :	A site is being cleaned up under state regulations. Regulations include Model Toxics Control Act or its predecessors.
Status :	Active
Start Date :	N/R
End Date :	N/R
SIC :	N/R
NAICS :	N/R

CERCLIS-HIST

Facility Name :	PETARCIK SITE
Facility Address :	911 PACIFIC HWY E, TACOMA, WA 98424
County :	PIERCE
Site ID :	1000832
Epa ID :	WAD980511711
Short Name :	PETARCIK SITE
Congressional District :	06
IFMS ID :	N/R
SMSA Number :	8200
USGC Hydro Unit :	17110019
Federal Facility :	N
DMNSN Number :	N/R
Site Orphan Flag :	N
RCRA ID :	N/R
USGS Quadrangle :	N/R
Site Init by Prog :	N/R

Map Id: BH128
Direction: WNW
Distance: 0.306 mi., 1615 ft.
Elevation: 109 ft.
Relative: Higher

Site Name : PETARCIK OCCIDENTAL CHEMICAL | PETARCIK SITE
911 PACIFIC HWY E
TACOMA | Tacoma, WA

Database(s) : [ALL SITES - WA, CERCLIS-HIST, CSCSL HWS - WA, FRS, HSL - WA, PART NPL, SEMS_8R_ACTIVE SITES] ***(cont.)***

Envirosite ID: 52365753
EPA ID: N/R

CERCLIS-HIST ***(cont.)***

NFRAP Flag :	N/R
Parent ID :	1000981
RST Code :	N/R
EPA Region :	10
Classification :	N/R
Site Settings Code :	N/R
NPL Status :	Site is Part of NPL Site
DMNSN Unit Code :	N/R
RBRAC Code :	N/R
RResp Fed Agency Code :	N/R
Non NPL Status :	N/R
Non NPL Status Date :	N/R
Site Fips Code :	53053
CC Concurrence Date :	N/R
CC Concurrence FY :	N/R
Alias EPA ID :	N/R
Site FUDS Flag :	N/R

CERCLIS Site Contact Name(s)

Contact ID :	N/R
Contact Name :	N/R
Contact Tel. :	N/R
Contact Title :	N/R
Contact Email :	N/R

Alias Comments :	N/R
Site Description :	N/R

CERCLIS Assessment History

Action Code :	001
Action :	DISCOVERY
Date Started :	N/R
Date Completed :	1979-11-01
Priority Level :	1
Operational Unit :	00
Primary Responsibility :	EPA Fund-Financed
Planning Status :	N/R
Urgency Indicator :	N/R
Action Anomaly :	N/R

Action Code :	001
Action :	PRELIMINARY ASSESSMENT
Date Started :	1985-06-11
Date Completed :	1986-05-14
Priority Level :	1
Operational Unit :	00
Primary Responsibility :	State, Fund Financed
Planning Status :	N/R

Map Id: BH128
Direction: WNW
Distance: 0.306 mi., 1615 ft.
Elevation: 109 ft.
Relative: Higher

Site Name : PETARCIK OCCIDENTAL CHEMICAL | PETARCIK SITE
911 PACIFIC HWY E
TACOMA | Tacoma, WA

Database(s) : [ALL SITES - WA, CERCLIS-HIST, CSCSL HWS - WA, FRS, HSL - WA, PART NPL, SEMS_8R_ACTIVE SITES] ***(cont.)***

Envirosite ID: 52365753
EPA ID: N/R

CERCLIS-HIST ***(cont.)***

Urgency Indicator :	N/R
Action Anomaly :	N/R
Action Code :	001
Action :	SITE INSPECTION
Date Started :	1988-12-08
Date Completed :	1988-12-08
Priority Level :	1
Operational Unit :	00
Primary Responsibility :	State, Fund Financed
Planning Status :	N/R
Urgency Indicator :	N/R
Action Anomaly :	N/R

CSCSL HWS - WA

Facility Name :	PETARCIK OCCIDENTAL CHEMICAL
Facility Address :	911 PACIFIC HWY E, TACOMA, 98402
County :	PIERCE

Site Details

Facility Site ID :	1214
Site Status :	CC-O&M/Monitoring
Cleanup Site ID :	4327
Region :	Southwest
Responsible Section :	Southwest
WARM Rank :	N/R
Is Brownfield? :	N/R
Is PSI? :	N/R
Current VCP :	N/R
Past VCP :	N/R
Institutional Control :	N/R
Latitude :	47.244224
Longitude :	-122.390552
Last Date in Agency List :	2023-03-07

Contaminants Details

Contaminant Name :	Halogenated Organics
Groundwater :	Suspected
Surface Water :	N/R
Soil :	Remediated
Sediment :	N/R
Air :	N/R
Bedrock :	N/R
Contaminant Name :	Corrosive Wastes
Groundwater :	Suspected
Surface Water :	N/R

Map Id: BH128
Direction: WNW
Distance: 0.306 mi., 1615 ft.
Elevation: 109 ft.
Relative: Higher

Site Name : PETARCIK OCCIDENTAL CHEMICAL | PETARCIK SITE
911 PACIFIC HWY E
TACOMA | Tacoma, WA

Database(s) : [ALL SITES - WA, CERCLIS-HIST, CSCSL HWS - WA, FRS, HSL - WA, PART NPL, SEMS_8R_ACTIVE SITES] ***(cont.)***

Envirosite ID: 52365753
EPA ID: N/R

CSCSL HWS - WA ***(cont.)***

Soil :	Remediated
Sediment :	N/R
Air :	N/R
Bedrock :	N/R

FRS

Facility Name :	PETARCIK OCCIDENTAL CHEMICAL
Facility Address :	911 PACIFIC HWY E, TACOMA, WA 98402-4401
County :	PIERCE

Site Details

Registry ID :	110015575643
FRS Facility URL :	Click here for hyperlink provided by the agency.
Last Date in Agency List :	2022-02-17

Source Description

Source Description :

The Superfund Enterprise Management System (SEMS) integrates multiple legacy systems into a comprehensive tracking and reporting tool, providing data on the inventory of active and archived hazardous waste sites evaluated by the Superfund program. It contains sites that are either proposed to be or are on the National Priorities List (NPL) as well as sites that are in the screening and assessment phase for possible inclusion on the NPL.
The WA-FSIS provides a means to query and display data maintained by the Washington Department of Ecology. This system contains key information for each facility/site that is currently, or has been, of interest to the Air Quality, Dam Safety, Hazardous Waste, Toxics Cleanup, and Water Quality Programs.

FRS Environmental Interest

Source and System ID :

SEMS - WAD980511711
WA-FSIS - 1214

Facility Name :	PETARCIK SITE
Facility Address :	911 PACIFIC HWY E, TACOMA, WA 98402-4401
County :	PIERCE

Site Details

Registry ID :	110015575643
FRS Facility URL :	Click here for hyperlink provided by the agency.
Last Date in Agency List :	2023-02-13

Map Id: BH128
Direction: WNW
Distance: 0.306 mi., 1615 ft.
Elevation: 109 ft.
Relative: Higher

Site Name : PETARCIK OCCIDENTAL CHEMICAL | PETARCIK SITE
911 PACIFIC HWY E
TACOMA | Tacoma, WA

Database(s) : [ALL SITES - WA, CERCLIS-HIST, CSCSL HWS - WA, FRS, HSL - WA, PART NPL, SEMS_8R_ACTIVE SITES] ***(cont.)***

Envirosite ID: 52365753
EPA ID: N/R

FRS ***(cont.)***

Source Description
Source Description :

The Superfund Enterprise Management System (SEMS) integrates multiple legacy systems into a comprehensive tracking and reporting tool, providing data on the inventory of active and archived hazardous waste sites evaluated by the Superfund program. It contains sites that are either proposed to be or are on the National Priorities List (NPL) as well as sites that are in the screening and assessment phase for possible inclusion on the NPL.
The WA-FSIS provides a means to query and display data maintained by the Washington Department of Ecology. This system contains key information for each facility/site that is currently, or has been, of interest to the Air Quality, Dam Safety, Hazardous Waste, Toxics Cleanup, and Water Quality Programs.

FRS Environmental Interest
Source and System ID : SEMS - WAD980511711
WA-FSIS - 1214

Facility Name : PETARCIK SITE
Facility Address : 911 PACIFIC HWY E, TACOMA, WA 98424
County : PIERCE

Site Details
Registry ID : 110070605590
FRS Facility URL : Click here for hyperlink provided by the agency.
Last Date in Agency List : 2021-10-09

Source Description

Source Description :

The Superfund Enterprise Management System (SEMS) integrates multiple legacy systems into a comprehensive tracking and reporting tool, providing data on the inventory of active and archived hazardous waste sites evaluated by the Superfund program. It contains sites that are either proposed to be or are on the National Priorities List (NPL) as well as sites that are in the screening and assessment phase for possible inclusion on the NPL.

FRS Environmental Interest
Source and System ID : SEMS - WAD980511711

Map Id: BH128
Direction: WNW
Distance: 0.306 mi., 1615 ft.
Elevation: 109 ft.
Relative: Higher

Site Name : PETARCIK OCCIDENTAL CHEMICAL | PETARCIK SITE
911 PACIFIC HWY E
TACOMA | Tacoma, WA

Database(s) : [ALL SITES - WA, CERCLIS-HIST, CSCSL HWS - WA, FRS, HSL - WA, PART NPL, SEMS_8R_ACTIVE SITES] ***(cont.)***

Envirosite ID: 52365753
EPA ID: N/R

FRS ***(cont.)***

Site Details

Registry ID :	110009347395
FRS Facility URL :	Click here for hyperlink provided by the agency.
Last Date in Agency List :	2019-04-11

Source Description

Source Description :

The Superfund Enterprise Management System (SEMS) integrates multiple legacy systems into a comprehensive tracking and reporting tool, providing data on the inventory of active and archived hazardous waste sites evaluated by the Superfund program. It contains sites that are either proposed to be or are on the National Priorities List (NPL) as well as sites that are in the screening and assessment phase for possible inclusion on the NPL.

FRS Environmental Interest

Source and System ID :	SEMS - WAD980511711

HSL - WA

Facility Name :	Petarcik Occidental Chemical
Facility Address :	911 PACIFIC HWY E, TACOMA, 98402
County :	Pierce

Site Details

Facility Site ID :	1214
Cleanup Site ID :	4327
Status :	Cleanup Complete-Active O&M/Monitoring
Site Rank :	N/R
Alternative Site Name :	N/R
Region :	Southwest
Resposbile Unit :	Southwest
Institutional Control :	N/R
Current VCP :	N/R
Past VCP :	N/R
Latitude :	47.2442238203997
Longitude :	-122.390552472091
Agency Hyperlink :	Click here for hyperlink provided by the agency.
Last Date in Agency List :	2023-02-28

Contaminants

Contaminant Name :	Halogenated Organics
Ground water :	Suspected
Surface water :	N/R
Soil :	Remediated

Map Id: BH128
Direction: WNW
Distance: 0.306 mi., 1615 ft.
Elevation: 109 ft.
Relative: Higher

Site Name : PETARCIK OCCIDENTAL CHEMICAL | PETARCIK SITE
911 PACIFIC HWY E
TACOMA | Tacoma, WA

Database(s) : [ALL SITES - WA, CERCLIS-HIST, CSCSL HWS - WA, FRS, HSL - WA, PART NPL, SEMS_8R_ACTIVE SITES] ***(cont.)***

Envirosite ID: 52365753
EPA ID: N/R

HSL - WA ***(cont.)***

Sediment :	N/R
Air :	N/R
Bedrock :	N/R
Contaminant Name :	Corrosive Wastes
Ground water :	Suspected
Surface water :	N/R
Soil :	Remediated
Sediment :	N/R
Air :	N/R
Bedrock :	N/R
Facility Name :	PETARCIK OCCIDENTAL CHEMICAL
Facility Address :	911 Pacific Hwy E, Tacoma, 98402-4401
County :	Pierce

Site Details

Facility Site ID :	1214
Cleanup Site ID :	4327
Status :	Cleanup Complete-Active O&M/Monitoring
Site Rank :	N/R
Alternative Site Name :	N/R
Region :	N/R
Resposbile Unit :	N/R
Institutional Control :	N/R
Current VCP :	N/R
Past VCP :	N/R
Latitude :	N/R
Longitude :	N/R
Agency Hyperlink :	Click here for hyperlink provided by the agency.
Last Date in Agency List :	2022-02-11

PART NPL

Facility Name :	PETARCIK SITE
Facility Address :	911 PACIFIC HWY E, TACOMA, WA 98424
County :	PIERCE

Site Details

NPL Status :	Site is Part of NPL Site
EPA ID :	WAD980511711
EPA Region :	10
Parent Site :	COMMENCEMENT BAY, NEAR SHORE/TIDE FLATS
Federal Facility Flag :	Not a Federal Facility
Incident Category :	N/R
Superfund Alternative Approach :	No
Construction Complete :	No
Site-wide Ready for Anticipated Use :	No

Map Id: BH128
Direction: WNW
Distance: 0.306 mi., 1615 ft.
Elevation: 109 ft.
Relative: Higher

Site Name : PETARCIK OCCIDENTAL CHEMICAL | PETARCIK SITE
911 PACIFIC HWY E
TACOMA | Tacoma, WA

Database(s) : [ALL SITES - WA, CERCLIS-HIST, CSCSL HWS - WA, FRS, HSL - WA, PART NPL, SEMS_8R_ACTIVE SITES] ***(cont.)***

Envirosite ID: 52365753
EPA ID: N/R

PART NPL ***(cont.)***

Human Exposure Under Control :	Status Unavailable
Groundwater Migration Under Control :	Status Unavailable
Latitude :	+47.243333
Longitude :	-122.386111
Facility Details Link :	Click here for hyperlink provided by the agency.
Last Date in Agency List :	2023-02-08

Additional Information

Alias Name :	N/R
Alias Address :	N/R

Operable Units Information

OU ID :	00
OU Name :	SITEWIDE

Contaminant Information

Contaminant :	N/R
Media :	N/R

Contact Information

Contact Name :	N/R
Contact Title :	N/R
Phone Number :	N/R

SEMS_8R_ACTIVE SITES

Facility Name :	PETARCIK SITE
Facility Address :	911 PACIFIC HWY E, TACOMA, WA 98424
County :	PIERCE

Site Details

Site ID :	1000832
EPA ID :	WAD980511711
Region :	10
Congressional District :	06
Federal Facility :	N
Federal Facility Docket :	N
NPL Status :	Site is Part of NPL Site
Non NPL Status :	N/R
FIPS Code :	53053
Superfund Alternative Agreement :	N
Latitude :	+47.243333
Longitude :	-122.386111

Map Id: BH128
Direction: WNW
Distance: 0.306 mi., 1615 ft.
Elevation: 109 ft.
Relative: Higher

Site Name : PETARCIK OCCIDENTAL CHEMICAL | PETARCIK SITE
911 PACIFIC HWY E
TACOMA | Tacoma, WA

Database(s) : [ALL SITES - WA, CERCLIS-HIST, CSCSL HWS - WA, FRS, HSL - WA, PART NPL, SEMS_8R_ACTIVE SITES] ***(cont.)***

Envirosite ID: 52365753
EPA ID: N/R

SEMS_8R_ACTIVE SITES ***(cont.)***

Last Date in Agency List :	2023-01-20

Additional Information

Start Date :	1988-12-08
Finish Date :	1988-12-08
OU :	00
Action Code :	SI
Action Name :	SI
Sequence :	1
Quality :	A
Current Action Lead :	St Perf

Start Date :	1985-06-11
Finish Date :	1986-05-14
OU :	00
Action Code :	PA
Action Name :	PA
Sequence :	1
Quality :	H
Current Action Lead :	St Perf

Start Date :	1979-11-01
Finish Date :	1979-11-01
OU :	00
Action Code :	DS
Action Name :	DISCVRY
Sequence :	1
Quality :	N/R
Current Action Lead :	EPA Perf

Map Id: BG129
Direction: W
Distance: 0.307 mi., 1623 ft.
Elevation: 87 ft.
Relative: Higher

Site Name : PACIFIC PLAZA | DRUG ENFORCEMENT ADMINISTRATION
1250 PACIFIC AVE | 1250 PACIFIC AVE, SUITE 850
TACOMA | Tacoma, WA 98402

Database(s) : [ALL SITES - WA, CSCSL NFA - WA, ENVCVN - WA, FRS, HSL - WA, OSHA, VCP - WA]

Envirosite ID: 52365366
EPA ID: N/R

ALL SITES - WA

Facility Name :	PACIFIC PLAZA

Map Id: BG129
Direction: W
Distance: 0.307 mi., 1623 ft.
Elevation: 87 ft.
Relative: Higher

Site Name : PACIFIC PLAZA | DRUG ENFORCEMENT ADMINISTRATION
1250 PACIFIC AVE | 1250 PACIFIC AVE, SUITE 850
TACOMA | Tacoma, WA 98402

Database(s) : [ALL SITES - WA, CSCSL NFA - WA, ENVCVN - WA, FRS, HSL - WA, OSHA, VCP - WA] ***(cont.)***

Envirosite ID: 52365366
EPA ID: N/R

ALL SITES - WA ***(cont.)***

Facility Address :	1250 PACIFIC AVE, TACOMA, 98402
County :	Pierce
Facility/Site ID :	9198
Alternate Name :	N/R
Program Name :	N/R
WRIA :	10
Legislative District :	27
Congressional District :	6
Ecology Region :	SWRO
Ecology Program Phone :	(360) 407-7224
Tribal Land :	N
Latitude :	47.25185
Longitude :	-122.43844
Last Date in Agency List :	2023-01-03

Program Details

Program :	TOXICS
Program ID :	N/R
Interaction Type :	State Cleanup Site
Interaction Type Description :	A site is being cleaned up under state regulations. Regulations include Model Toxics Control Act or its predecessors.
Status :	Active
Start Date :	2008-04-14
End Date :	N/R
SIC :	N/R
NAICS :	N/R

Program :	TOXICS
Program ID :	N/R
Interaction Type :	Voluntary Cleanup Sites
Interaction Type Description :	For a fee, Ecology staff will review an independent cleanup report(s) and provide a written decision about the adequacy of the cleanup actions taken and described in the report.
Status :	Active
Start Date :	2012-05-21
End Date :	N/R
SIC :	N/R
NAICS :	N/R

Program :	TOXICS
Program ID :	N/R
Interaction Type :	State Cleanup Site

Map Id: BG129
Direction: W
Distance: 0.307 mi., 1623 ft.
Elevation: 87 ft.
Relative: Higher

Site Name : PACIFIC PLAZA | DRUG ENFORCEMENT ADMINISTRATION
1250 PACIFIC AVE | 1250 PACIFIC AVE, SUITE 850
TACOMA | Tacoma, WA 98402

Database(s) : [ALL SITES - WA, CSCSL NFA - WA, ENVCVN - WA, FRS, HSL - WA, OSHA, VCP - WA] ***(cont.)***

Envirosite ID: 52365366
EPA ID: N/R

ALL SITES - WA ***(cont.)***

Interaction Type Description :	A site is being cleaned up under state regulations. Regulations include Model Toxics Control Act or its predecessors.
Status :	Active
Start Date :	2008-04-14
End Date :	N/R
SIC :	N/R
NAICS :	81293 - Parking Lots and Garages
Program :	TOXICS
Program ID :	N/R
Interaction Type :	Voluntary Cleanup Sites
Interaction Type Description :	For a fee, Ecology staff will review an independent cleanup report(s) and provide a written decision about the adequacy of the cleanup actions taken and described in the report.
Status :	Active
Start Date :	2012-05-21
End Date :	N/R
SIC :	N/R
NAICS :	81293 - Parking Lots and Garages

CSCSL NFA - WA

Facility Name :	PACIFIC PLAZA
Facility Address :	1250 PACIFIC AVE, TACOMA, 98402
County :	Pierce
NFA Date :	2013-03-26
Facility Site ID :	9198
Cleanup Site ID :	1367
Rank :	N/R
VCP :	N/R
Alternate Site Names :	Pacific Plaza Garage,PACIFIC PLAZA LLC
NFA Reason :	Voluntary Cleanup Program Review
Site Status :	NFA
Region :	Southwest
Responsible Unit :	Southwest
Latitude :	47.25185
Longitude :	-122.43844
Last Date in Agency List :	2023-02-23

Contaminants

Contaminant Name :	Petroleum Products-Unspecified
Ground Water :	Below Cleanup Levels
Surface Water :	N/R
Soil :	Remediated-Below

Map Id: BG129
Direction: W
Distance: 0.307 mi., 1623 ft.
Elevation: 87 ft.
Relative: Higher

Site Name : PACIFIC PLAZA | DRUG ENFORCEMENT ADMINISTRATION
1250 PACIFIC AVE | 1250 PACIFIC AVE, SUITE 850
TACOMA | Tacoma, WA 98402

Database(s) : [ALL SITES - WA, CSCSL NFA - WA, ENVCVN - WA, FRS, HSL - WA, OSHA, VCP - WA] ***(cont.)***

Envirosite ID: 52365366
EPA ID: N/R

CSCSL NFA - WA ***(cont.)***

Sediment :	N/R
Air :	N/R
Bedrock :	N/R

ENVCVN - WA

Facility Name :	Pacific Plaza
Facility Address :	1250 PACIFIC AVE, TACOMA, 98402
County :	Pierce
Cleanup Site ID :	1367
Facility Site ID :	9198
Site Status :	No Further Action
Alternate Site Names :	Pacific Plaza Garage,PACIFIC PLAZA LLC
NFA Date :	2013-03-26
Instrument Type :	Environmental Covenant
Tax Parcel Number :	201104-007-9
Active Control :	Yes
County Recording Number :	201302210732
County Recording Date :	2013-02-21
Region :	Southwest
ResponsibleUnit :	Southwest
Restrict Land Use :	No
Restrict Surface Water Use :	No
Restrict All Ground Water Extraction/Well Installation:	No
Restrict Domestic Ground Water Extraction/Well Installation:	No
Prohibit Soil Disturbance :	Yes
Prevent the Reuse or Relocation of Site Soil:	No
Restrictive Signage :	No
Restrict Shellfish and/or Finfish Harvesting:	No
Restrict Swimming and/or Beach Play :	No
Restrict Access :	No
Ongoing Maintenance of Remedy :	No
Require Educational Programs :	No
Prohibit Removal or Alteration of Existing Buildings:	No
Prohibit New Building Construction :	No
Control Stormwater :	No
Control Vapor/Gas :	No
Restrict Sediment Cap Disturbance :	No
Maintain/Protect Monitoring System :	No
Other :	No
MediaRestrictions :	Soil
Latitude :	47.25185
Longitude :	-122.43844
Last Date in Agency List :	2023-01-20

Map Id: BG129
Direction: W
Distance: 0.307 mi., 1623 ft.
Elevation: 87 ft.
Relative: Higher

Site Name : PACIFIC PLAZA | DRUG ENFORCEMENT ADMINISTRATION
1250 PACIFIC AVE | 1250 PACIFIC AVE, SUITE 850
TACOMA | Tacoma, WA 98402

Database(s) : [ALL SITES - WA, CSCSL NFA - WA, ENVCVN - WA, FRS, HSL - WA, OSHA, VCP - WA] ***(cont.)***

Envirosite ID: 52365366
EPA ID: N/R

FRS

Facility Name : PACIFIC PLAZA
Facility Address : 1250 PACIFIC AVE, TACOMA, WA 98402
County : PIERCE

Site Details
Registry ID : 110055495361
FRS Facility URL : Click here for hyperlink provided by the agency.
Last Date in Agency List : 2023-02-13

Source Description

Source Description :

The WA-FSIS provides a means to query and display data maintained by the Washington Department of Ecology. This system contains key information for each facility/site that is currently, or has been, of interest to the Air Quality, Dam Safety, Hazardous Waste, Toxics Cleanup, and Water Quality Programs.

FRS Environmental Interest
Source and System ID : WA-FSIS - 19267
WA-FSIS - 9198

HSL - WA

Facility Name : Pacific Plaza
Facility Address : 1250 PACIFIC AVE, TACOMA, 98402
County : Pierce

Site Details
Facility Site ID : 9198
Cleanup Site ID : 1367
Status : No Further Action
Site Rank : 5 - Lowest Assessed Risk
Alternative Site Name : Pacific Plaza Garage,PACIFIC PLAZA LLC
Region : Southwest
Resposbile Unit : Southwest
Institutional Control : Yes
Current VCP : N/R
Past VCP : Yes
Latitude : 47.25185
Longitude : -122.43844
Agency Hyperlink : Click here for hyperlink provided by the agency.
Last Date in Agency List : 2023-02-28

Map Id: BG129
Direction: W
Distance: 0.307 mi., 1623 ft.
Elevation: 87 ft.
Relative: Higher

Site Name : PACIFIC PLAZA | DRUG ENFORCEMENT ADMINISTRATION
1250 PACIFIC AVE | 1250 PACIFIC AVE, SUITE 850
TACOMA | Tacoma, WA 98402

Database(s) : [ALL SITES - WA, CSCSL NFA - WA, ENVCVN - WA, FRS, HSL - WA, OSHA, VCP - WA] ***(cont.)***

Envirosite ID: 52365366
EPA ID: N/R

HSL - WA ***(cont.)***

Contaminants

Contaminant Name :	Petroleum Products-Unspecified
Ground water :	Below Cleanup Levels
Surface water :	N/R
Soil :	Remediated-Below
Sediment :	N/R
Air :	N/R
Bedrock :	N/R

Facility Name :	PACIFIC PLAZA
Facility Address :	1250 Pacific Ave, Tacoma, 98402
County :	Pierce

Site Details

Facility Site ID :	9198
Cleanup Site ID :	1367
Status :	No Further Action
Site Rank :	N/R
Alternative Site Name :	N/R
Region :	N/R
Resposbile Unit :	N/R
Institutional Control :	N/R
Current VCP :	N/R
Past VCP :	N/R
Latitude :	N/R
Longitude :	N/R
Agency Hyperlink :	Click here for hyperlink provided by the agency.
Last Date in Agency List :	2022-02-11

OSHA

Facility Name :	DRUG ENFORCEMENT ADMINISTRATION
Facility Address :	1250 PACIFIC AVE, SUITE 850, TACOMA, WA 98402

Site Details

Activity Number :	339516056
Reporting ID :	1032300
Open Date :	2013-12-10
Conference Closed :	2013-12-10
Case Closed :	2014-04-16
Case Mod Date :	2022-10-16
Owner Type :	Federal
Advance Notice :	N
Safety/Health :	Health
Number in Establishment :	24
SIC :	N/R
NAICS :	922190 - Other Justice, Public Order, and Safety Activities

Map Id: BG129
Direction: W
Distance: 0.307 mi., 1623 ft.
Elevation: 87 ft.
Relative: Higher

Site Name : PACIFIC PLAZA | DRUG ENFORCEMENT ADMINISTRATION
1250 PACIFIC AVE | 1250 PACIFIC AVE, SUITE 850
TACOMA | Tacoma, WA 98402

Database(s) : [ALL SITES - WA, CSCSL NFA - WA, ENVCVN - WA, FRS, HSL - WA, OSHA, VCP - WA] ***(cont.)***

Envirosite ID: 52365366
EPA ID: N/R

OSHA ***(cont.)***

Inspection Type :	Planned
Inspection Scope :	Complete
Why No Inspection :	No Insp/Other
Union :	No
Mailing Address :	1250 PACIFIC AVE, SUITE 850, TACOMA, WA 98402
Agency Hyperlink :	Click here for hyperlink provided by the agency.
Last Date in Agency List :	2023-01-13

Violations

Activity Number :	339516056
Citation ID :	01002
Delete Flag :	N/R
Standard Ref :	19100145 C02 I
Violation Type :	Serious
Issuance Date :	2013-12-17
Abate Date :	2014-01-19
Abate Complete :	N/R
Current Penalty :	0.0
Initial Penalty :	0.0
Contest Date :	N/R
Final Order Date :	2014-01-13
Number Instances :	1
Number Exposed :	18
Record :	N/R
Gravity :	5
Emphasis :	N/R
Hazcat :	N/R
FTA Insp Number :	N/R
FTA Issuance Date :	N/R
FTA Penalty :	N/R
FTA Contest Date :	N/R
FTA Final Order Date :	N/R
HAZ Subtances :	LEAD, INORGANIC (AS PB)

Activity Number :	339516056
Citation ID :	01001
Delete Flag :	N/R
Standard Ref :	19100141 A03 I
Violation Type :	Serious
Issuance Date :	2013-12-17
Abate Date :	2014-01-19
Abate Complete :	N/R
Current Penalty :	0.0
Initial Penalty :	0.0
Contest Date :	N/R
Final Order Date :	2014-01-13
Number Instances :	1
Number Exposed :	28
Record :	N/R
Gravity :	5

Map Id: BG129
Direction: W
Distance: 0.307 mi., 1623 ft.
Elevation: 87 ft.
Relative: Higher

Site Name : PACIFIC PLAZA | DRUG ENFORCEMENT ADMINISTRATION
1250 PACIFIC AVE | 1250 PACIFIC AVE, SUITE 850
TACOMA | Tacoma, WA 98402

Database(s) : [ALL SITES - WA, CSCSL NFA - WA, ENVCVN - WA, FRS, HSL - WA, OSHA, VCP - WA] ***(cont.)***

Envirosite ID: 52365366
EPA ID: N/R

OSHA ***(cont.)***

Emphasis :	N/R
Hazcat :	N/R
FTA Insp Number :	N/R
FTA Issuance Date :	N/R
FTA Penalty :	N/R
FTA Contest Date :	N/R
FTA Final Order Date :	N/R
HAZ Subtances :	LEAD, INORGANIC (AS PB)

VCP - WA

Facility Name :	PACIFIC PLAZA
Facility Address :	1250 PACIFIC AVE, TACOMA, 98402
County :	Pierce
Facility/Site ID :	9198
Alternate Name :	N/R
Program Name :	N/R
WRIA :	10
Legislative District :	27
Congressional District :	6
Ecology Region :	SWRO
Ecology Program Phone :	(360) 407-7224
Tribal Land :	N
Latitude :	47.25185
Longitude :	-122.43844
Last Date in Agency List :	2023-01-04

Program Details

Program :	TOXICS
Program ID :	N/R
Interaction Type :	Voluntary Cleanup Sites
Interaction Type Description :	For a fee, Ecology staff will review an independent cleanup report(s) and provide a written decision about the adequacy of the cleanup actions taken and described in the report.
Status :	Active
Start Date :	2012-05-21
End Date :	N/R
SIC :	N/R
NAICS :	N/R
Program :	TOXICS
Program ID :	N/R
Interaction Type :	Voluntary Cleanup Sites

Map Id: BG129
Direction: W
Distance: 0.307 mi., 1623 ft.
Elevation: 87 ft.
Relative: Higher

Site Name : PACIFIC PLAZA | DRUG ENFORCEMENT ADMINISTRATION
1250 PACIFIC AVE | 1250 PACIFIC AVE, SUITE 850
TACOMA | Tacoma, WA 98402

Database(s) : [ALL SITES - WA, CSCSL NFA - WA, ENVCVN - WA, FRS, HSL - WA, OSHA, VCP - WA] ***(cont.)***

Envirosite ID: 52365366
EPA ID: N/R

VCP - WA ***(cont.)***

Interaction Type Description :	For a fee, Ecology staff will review an independent cleanup report(s) and provide a written decision about the adequacy of the cleanup actions taken and described in the report.
Status :	Active
Start Date :	2012-05-21
End Date :	N/R
SIC :	N/R
NAICS :	81293 - Parking Lots and Garages

Map Id: BG130
Direction: W
Distance: 0.308 mi., 1627 ft.
Elevation: 86 ft.
Relative: Higher

Site Name : TACOMA CITY PACIFIC AVE
1218 PACIFIC AVE
TACOMA, WA 98402

Database(s) : [ALL SITES - WA, ECHO, FRS, RCRA_NONGEN]

Envirosite ID: 52365363
EPA ID: N/R

ALL SITES - WA

Facility Name :	TACOMA CITY PACIFIC AVE
Facility Address :	1218 PACIFIC AVE, TACOMA, 98402
County :	Pierce
Facility/Site ID :	99997006
Alternate Name :	N/R
Program Name :	N/R
WRIA :	10
Legislative District :	27
Congressional District :	6
Ecology Region :	SWRO
Ecology Program Phone :	(360) 407-6734
Tribal Land :	N
Latitude :	47.25181
Longitude :	-122.43827
Last Date in Agency List :	2023-01-03

Program Details

Program :	HAZWASTE
Program ID :	WAH000034622
Interaction Type :	Hazardous Waste Generator

Map Id: BG130
Direction: W
Distance: 0.308 mi., 1627 ft.
Elevation: 86 ft.
Relative: Higher

Site Name : TACOMA CITY PACIFIC AVE
1218 PACIFIC AVE
TACOMA, WA 98402

Database(s) : [ALL SITES - WA, ECHO, FRS, RCRA_NONGEN] ***(cont.)***

Envirosite ID: 52365363
EPA ID: N/R

ALL SITES - WA ***(cont.)***

Interaction Type Description :	Facilities that generate any quantity of a dangerous waste. They may be classified as SQG, MQG, or LQG depending on hazardous waste generated for a given month.
Status :	Inactive
Start Date :	2008-12-01
End Date :	2008-12-31
SIC :	N/R
NAICS :	56211 - Waste Collection
Program :	HAZWASTE
Program ID :	WAH000034622
Interaction Type :	Hazardous Waste Generator
Interaction Type Description :	Facilities that generate any quantity of a dangerous waste. They may be classified as SQG, MQG, or LQG depending on hazardous waste generated for a given month.
Status :	Inactive
Start Date :	2008-12-01
End Date :	2008-12-31
SIC :	N/R
NAICS :	N/R

ECHO

Facility Name :	TACOMA CITY PACIFIC AVE
Facility Address :	1218 PACIFIC AVE, TACOMA, WA 98402
County :	PIERCE
Last Inspection Date :	N/R
Registry ID :	110045001038
FIPS Code :	53053
EPA Region :	10
Inspection Count :	0
Last Inspection Days :	N/R
Informal Count :	0
Last Informal Action Date :	N/R
Formal Action Count :	0
Last Formal Action Date :	N/R
Total Penalties :	0
Penalty Count :	N/R
Last Penalty Date :	N/R
Last Penalty Amount :	N/R
QTRS IN NC :	0
Programs IN SNC :	0
Current Compliance Status :	No Violation Identified
Three-Year Compliance Status :	_____
Collection Method :	ADDRESS MATCHING-HOUSE NUMBER
Reference Point :	CENTER OF A FACILITY OR STATION
Accuracy Meters :	30

Map Id: BG130
Direction: W
Distance: 0.308 mi., 1627 ft.
Elevation: 86 ft.
Relative: Higher

Site Name : TACOMA CITY PACIFIC AVE
1218 PACIFIC AVE
TACOMA, WA 98402

Database(s) : [ALL SITES - WA, ECHO, FRS, RCRA_NONGEN] ***(cont.)***

Envirosite ID: 52365363
EPA ID: N/R

ECHO ***(cont.)***

Derived Tribes :	Puyallup Tribe of the Puyallup Reservation - 1 mile(s), Puyallup Tribe of the Puyallup Reservation - 1.2 mile(s), Muckleshoot Indian Tribe - 11.1 mile(s), Muckleshoot Indian Tribe - 14 mile(s), Nisqually Indian Tribe - 17.5 mile(s), Squaxin Island Tribe of the Squaxin Island Reservation - 21.8 mile(s), Squaxin Island Tribe of the Squaxin Island Reservation - 23.6 mile(s)
Derived HUC :	17110019
Derived WBD :	171100190301
Derived STCTY FIPS :	53053
Derived Zip :	98402
Derived CD113 :	06
Derived CB2010 :	530530616011049
MYRTK Universe :	NNN
NPDES IDs :	N/R
CWA Permit Types :	N/R
CWA Compliance Tracking :	N/R
CWA NAICS :	N/R
CWA SICS :	N/R
CWA Inspection Count :	N/R
CWA Last Inspection Days :	N/R
CWA Informal Count :	N/R
CWA Formal Action Count :	N/R
CWA Last Formal Action Date :	N/R
CWA Penalties :	N/R
CWA Last Penalty Date :	N/R
CWA Last Penalty Amount :	N/R
CWA Quarters IN NC :	N/R
CWA Current Compliance Status :	N/R
CWA Current SNC Flag :	N
CWA 13 Quarters Compliance Status :	N/R
CWA 13 Quarters Effluent Exceedances:	N/R
CWA Three-Year QNCR Codes :	N/R
DFR URL :	Click here for hyperlink provided by the agency.
Facility SIC :	N/R
Facility NAICS :	56211 - Waste Collection
Facility Last Inspection EPA Date :	N/R
Facility Last Inspection State Date :	N/R
Facility Last Formal Act EPA Date :	N/R
Facility Last Formal Act State Date :	N/R
Facility Last Informal Act EPA Date :	N/R
Facility Last Informal Act State Date:	N/R
Facility Federal Agency :	N/R
TRI Reporter :	N/R
Facility Imp Water Flag :	N/R
Current SNC Flag :	N
Indian County Flag :	N
Federal Flag :	N/R
US Mexico Border Flag :	N/R
Chesapeak Bay Flag :	N/R
AIR Flag :	N
NPDES Flag :	N
SDWIS Flag :	N
RCRA Flag :	Y
TRI Flag :	N
GHG Flag :	N

Map Id: BG130
Direction: W
Distance: 0.308 mi., 1627 ft.
Elevation: 86 ft.
Relative: Higher

Site Name : TACOMA CITY PACIFIC AVE
1218 PACIFIC AVE
TACOMA, WA 98402

Database(s) : [ALL SITES - WA, ECHO, FRS, RCRA_NONGEN] ***(cont.)***

Envirosite ID: 52365363
EPA ID: N/R

ECHO ***(cont.)***

Major Flag :	N/R
Active Flag :	N/R
NAA Flag :	N
Latitude :	47.25185
Longitude :	-122.43831
Last Date in Agency List :	2023-01-16

FRS

Facility Name :	TACOMA CITY PACIFIC AVE
Facility Address :	1218 PACIFIC AVE, TACOMA, WA 98402
County :	PIERCE

Site Details

Registry ID :	110045001038
FRS Facility URL :	Click here for hyperlink provided by the agency.
Last Date in Agency List :	2023-02-13

Source Description

Source Description :

RCRAInfo is EPA's comprehensive information system that supports the Resource Conservation and Recovery Act (RCRA) of 1976 and the Hazardous and Solid Waste Amendments (HSWA) of 1984 through the tracking of events and activities related to facilities that generate, transport, and treat, store, or dispose of hazardous waste. RCRAInfo allows RCRA program staff to track the notification, permit, compliance, and corrective action activities required under RCRA. RCRAInfo also supports generation of the National Hazardous Waste Biennial Report. All generators and treatment, storage, and disposal facilities who handle hazardous waste are required to report to the EPA Administrator at least once every two years to support creation of the Biennial Report.
The WA-FSIS provides a means to query and display data maintained by the Washington Department of Ecology. This system contains key information for each facility/site that is currently, or has been, of interest to the Air Quality, Dam Safety, Hazardous Waste, Toxics Cleanup, and Water Quality Programs.

FRS Environmental Interest

Source and System ID :

RCRAINFO - WAH000034622
WA-FSIS - 99997006

RCRA_NONGEN

Facility Name :	TACOMA CITY PACIFIC AVE
Facility Address :	1218 PACIFIC AVE, TACOMA, WA 98402
County :	PIERCE
Date Form Received by Agency :	2009-04-18
EPA ID :	WAH000034622
Mailing Address :	747 MARKET ST RM 408, TACOMA, WA 98402

Map Id: BG130
Direction: W
Distance: 0.308 mi., 1627 ft.
Elevation: 86 ft.
Relative: Higher

Site Name : TACOMA CITY PACIFIC AVE
1218 PACIFIC AVE
TACOMA, WA 98402

Database(s) : [ALL SITES - WA, ECHO, FRS, RCRA_NONGEN] ***(cont.)***

Envirosite ID: 52365363
EPA ID: N/R

RCRA_NONGEN ***(cont.)***

Contact :	CHARLENE GALLAGHER
Contact Address :	3510 SO MULLEN ST, TACOMA, WA 98409
Contact Country :	US
Contact Telephone :	253-593-7708
Contact Email :	CGALLAGH@CITYOFTACOMA.ORG
EPA Region :	10
Land Type :	Municipal
Source Type :	Implementer
Classification :	Not a generator, verified
Description :	Not a generator, verified
Last Date in Agency List :	2023-01-23

Owner/Operator Summary

Owner/Operator Name :	CITY OF TACOMA
Owner/Operator Address :	747 MARKET ST RM 408, TACOMA, WA 98402
Owner/Operator Country :	US
Owner/Operator Telephone :	253-591-5151
Owner/Operator Email :	N/R
Owner/Operator Fax :	N/R
Legal Status :	Private
Owner/Operator Type :	Owner
Owner/Operator Start Date :	N/R
Owner/Operator End Date :	N/R

Owner/Operator Name :	CLARKE, JOSHUA
Owner/Operator Address :	747 MARKET ST RM 744, TACOMA, WA 98402
Owner/Operator Country :	US
Owner/Operator Telephone :	253-591-5395
Owner/Operator Email :	N/R
Owner/Operator Fax :	N/R
Legal Status :	Private
Owner/Operator Type :	Operator
Owner/Operator Start Date :	N/R
Owner/Operator End Date :	N/R

Handler Activities Summary

U.S. Importer of Hazardous Waste :	N
Mixed Waste (Haz. and Radioactive) :	N
Recycler of Hazardous Waste :	N
Transporter of Hazardous Waste :	N
Treater, Storer or Disposer of HW :	N
Underground Injection Activity :	N
On-site Burner Exemption :	N
Furnace Exemption :	N
Used Oil Fuel Burner :	N
Used Oil Processor :	N
Used Oil Refiner :	N
Used Oil Fuel Marketer to Burner :	N
Used Oil Specification Marketer :	N
Used Oil Transfer Facility :	N
Used Oil Transporter :	N

Map Id: BG130
Direction: W
Distance: 0.308 mi., 1627 ft.
Elevation: 86 ft.
Relative: Higher

Site Name : TACOMA CITY PACIFIC AVE
1218 PACIFIC AVE
TACOMA, WA 98402

Database(s) : [ALL SITES - WA, ECHO, FRS, RCRA_NONGEN] ***(cont.)***

Envirosite ID: 52365363
EPA ID: N/R

RCRA_NONGEN ***(cont.)***

Historical Generators

Date Form Received by Agency :	2009-04-17
Facility Name :	TACOMA CITY PACIFIC AVE
Classification :	Not a generator, verified
Date Form Received by Agency :	2009-04-17
Facility Name :	TACOMA CITY PACIFIC AVE
Classification :	Small Quantity Generator
Date Form Received by Agency :	2009-04-09
Facility Name :	TACOMA CITY PACIFIC AVE
Classification :	Small Quantity Generator

Notices of Violations Summary

Regulation Violated :	N

Map Id: 131
Direction: E
Distance: 0.311 mi., 1642 ft.
Elevation: 12 ft.
Relative: Lower

Site Name : CECON CORP
1703 PORTLAND AVE E
TACOMA, WA

Database(s) : [ALL SITES - WA, BRS, ECHO, FRS, RCRA_NONGEN]

Envirosite ID: 52365444
EPA ID: N/R

ALL SITES - WA

Facility Name :	Cecon Corp
Facility Address :	1703 PORTLAND AVE E, TACOMA, 98421-2803
County :	Pierce
Facility/Site ID :	81489349
Alternate Name :	N/R
Program Name :	N/R
WRIA :	10
Legislative District :	27
Congressional District :	9
Ecology Region :	SWRO
Ecology Program Phone :	(360) 407-6734
Tribal Land :	N
Latitude :	47.25283
Longitude :	-122.41914
Last Date in Agency List :	2023-01-03

Map Id: 131
Direction: E
Distance: 0.311 mi., 1642 ft.
Elevation: 12 ft.
Relative: Lower

Site Name : CECON CORP
1703 PORTLAND AVE E
TACOMA, WA

Database(s) : [ALL SITES - WA, BRS, ECHO, FRS, RCRA_NONGEN] ***(cont.)***

Envirosite ID: 52365444
EPA ID: N/R

ALL SITES - WA ***(cont.)***

Program Details

Program :	HAZWASTE
Program ID :	WAD988498754
Interaction Type :	Haz Waste Management Activity
Interaction Type Description :	Facilities that are required to have a RCRA Site ID# but who do not generate and/or manage hazardous waste (XQG generator status). This includes transporters, used oil recyclers, and dangerous waste fuel marketers and burners.
Status :	Inactive
Start Date :	2003-12-31
End Date :	2005-12-31
SIC :	N/R
NAICS :	N/R

Program :	HAZWASTE
Program ID :	WAD988498754
Interaction Type :	Haz Waste Management Activity
Interaction Type Description :	Facilities that are required to have a RCRA Site ID# but who do not generate and/or manage hazardous waste (XQG generator status). This includes transporters, used oil recyclers, and dangerous waste fuel marketers and burners.
Status :	Inactive
Start Date :	2003-12-31
End Date :	2005-12-31
SIC :	N/R
NAICS :	23819 - Other Foundation, Structure, and Building Exterior Contractors

Program :	HAZWASTE
Program ID :	WAD988498754
Interaction Type :	Hazardous Waste Generator
Interaction Type Description :	Facilities that generate any quantity of a dangerous waste. They may be classified as SQG, MQG, or LQG depending on hazardous waste generated for a given month.
Status :	Inactive
Start Date :	1991-12-19
End Date :	2004-03-12
SIC :	N/R
NAICS :	N/R

Program :	HAZWASTE
Program ID :	WAD988498754
Interaction Type :	Hazardous Waste Generator
Interaction Type Description :	Facilities that generate any quantity of a dangerous waste. They may be classified as SQG, MQG, or LQG depending on hazardous waste generated for a given month.

Map Id: 131
Direction: E
Distance: 0.311 mi., 1642 ft.
Elevation: 12 ft.
Relative: Lower

Site Name : CECON CORP
1703 PORTLAND AVE E
TACOMA, WA

Database(s) : [ALL SITES - WA, BRS, ECHO, FRS, RCRA_NONGEN] ***(cont.)***

Envirosite ID: 52365444
EPA ID: N/R

ALL SITES - WA ***(cont.)***

Status :	Inactive
Start Date :	1991-12-19
End Date :	2004-03-12
SIC :	N/R
NAICS :	23819 - Other Foundation, Structure, and Building Exterior Contractors

BRS

Facility Name :	CECON CORP
Facility Address :	1703 PORTLAND AVE E, TACOMA, WA 98421-2803
County :	PIERCE

Site Details

Date Form Received by Agency :	2005-12-31
EPA ID :	WAD988498754
Mailing Address :	P.O. BOX 1514, TACOMA, WA 98401-1514
Contact :	CHARLES S ENGSTROM
Contact Address :	N/R
Contact Country :	US
Contact Telephone :	253-272-8851
Contact Email :	N/R
EPA Region :	10
Land Type :	Private
Source Type :	Annual/Biennial Report
Classification :	Not a generator, verified
Description :	Not a generator, verified
Last Date in Agency List :	2023-01-23

Owner/Operator Summary

Owner/Operator Name :	CECON CORP
Owner/Operator Address :	3333 COUNTRY CLUB DR NW PRESIDENT, OLYMPIA, WA 98502-3811
Owner/Operator Country :	US
Owner/Operator Telephone :	N/R
Owner/Operator Email :	N/R
Owner/Operator Fax :	N/R
Legal Status :	Private
Owner/Operator Type :	Owner
Owner/Operator Start Date :	1991-12-12
Owner/Operator End Date :	N/R

Owner/Operator Name :	CECON CORPORATION
Owner/Operator Address :	P.O. BOX 1514, TACOMA, WA 98401-1514
Owner/Operator Country :	US
Owner/Operator Telephone :	N/R
Owner/Operator Email :	N/R
Owner/Operator Fax :	N/R
Legal Status :	Private
Owner/Operator Type :	Operator
Owner/Operator Start Date :	1996-07-19
Owner/Operator End Date :	N/R

Map Id: 131
Direction: E
Distance: 0.311 mi., 1642 ft.
Elevation: 12 ft.
Relative: Lower

Site Name : CECON CORP
1703 PORTLAND AVE E
TACOMA, WA

Database(s) : [ALL SITES - WA, BRS, ECHO, FRS, RCRA_NONGEN] ***(cont.)***

Envirosite ID: 52365444
EPA ID: N/R

BRS ***(cont.)***

Waste Activity Monitoring

Report Cycle :	2005
Hazardous Waste Page Number :	1
Hazardous Waste Sub-Page Number :	1
BR Form :	XX
Waste Description :	N/R
Primary NAICS :	23819 - Other Foundation, Structure, and Building Exterior Contractors
Source Code :	N/R
Form Code :	N/R
Management Method :	N/R
Generation Tons :	0
Managed Tons :	0
Shipped Tons :	0
Received Tons :	0
Receiver ID :	N/R
Receiver State :	N/R
Shipper ID :	N/R
Shipper State :	N/R
Waste Minimization :	N/R
Waste Code List :	N/R
Waste Code Group :	N/R
Waste Generation Type :	N/R

Report Cycle :	2003
Hazardous Waste Page Number :	1
Hazardous Waste Sub-Page Number :	1
BR Form :	XX
Waste Description :	N/R
Primary NAICS :	23819 - Other Foundation, Structure, and Building Exterior Contractors
Source Code :	N/R
Form Code :	N/R
Management Method :	N/R
Generation Tons :	0
Managed Tons :	0
Shipped Tons :	0
Received Tons :	0
Receiver ID :	N/R
Receiver State :	N/R
Shipper ID :	N/R
Shipper State :	N/R
Waste Minimization :	N/R
Waste Code List :	N/R
Waste Code Group :	N/R
Waste Generation Type :	N/R

ECHO

Facility Name :	CECON CORP
Facility Address :	1703 PORTLAND AVE E, TACOMA, WA 98421
County :	PIERCE

Last Inspection Date :	N/R
Registry ID :	110005370204
FIPS Code :	53053

Map Id: 131
Direction: E
Distance: 0.311 mi., 1642 ft.
Elevation: 12 ft.
Relative: Lower

Site Name : CECON CORP
1703 PORTLAND AVE E
TACOMA, WA

Database(s) : [ALL SITES - WA, BRS, ECHO, FRS, RCRA_NONGEN] ***(cont.)***

Envirosite ID: 52365444
EPA ID: N/R

ECHO ***(cont.)***

EPA Region :	10
Inspection Count :	0
Last Inspection Days :	N/R
Informal Count :	0
Last Informal Action Date :	N/R
Formal Action Count :	0
Last Formal Action Date :	N/R
Total Penalties :	0
Penalty Count :	N/R
Last Penalty Date :	N/R
Last Penalty Amount :	N/R
QTRS IN NC :	0
Programs IN SNC :	0
Current Compliance Status :	No Violation Identified
Three-Year Compliance Status :	_____
Collection Method :	ADDRESS MATCHING-HOUSE NUMBER
Reference Point :	CENTER OF A FACILITY OR STATION
Accuracy Meters :	30
Derived Tribes :	Puyallup Tribe of the Puyallup Reservation - .3 mile(s), Puyallup Tribe of the Puyallup Reservation - 1 mile(s), Muckleshoot Indian Tribe - 10.2 mile(s), Muckleshoot Indian Tribe - 13.2 mile(s), Nisqually Indian Tribe - 17.9 mile(s), Squaxin Island Tribe of the Squaxin Island Reservation - 22.6 mile(s), Squaxin Island Tribe of the Squaxin Island Reservation - 24.5 mile(s)
Derived HUC :	17110014
Derived WBD :	171100140502
Derived STCTY FIPS :	53053
Derived Zip :	98421
Derived CD113 :	09
Derived CB2010 :	530530602001074
MYRTK Universe :	NNN
NPDES IDs :	N/R
CWA Permit Types :	N/R
CWA Compliance Tracking :	N/R
CWA NAICS :	N/R
CWA SICS :	N/R
CWA Inspection Count :	N/R
CWA Last Inspection Days :	N/R
CWA Informal Count :	N/R
CWA Formal Action Count :	N/R
CWA Last Formal Action Date :	N/R
CWA Penalties :	N/R
CWA Last Penalty Date :	N/R
CWA Last Penalty Amount :	N/R
CWA Quarters IN NC :	N/R
CWA Current Compliance Status :	N/R
CWA Current SNC Flag :	N
CWA 13 Quarters Compliance Status :	N/R
CWA 13 Quarters Effluent Exceedances:	N/R
CWA Three-Year QNCR Codes :	N/R
DFR URL :	Click here for hyperlink provided by the agency.
Facility SIC :	N/R
Facility NAICS :	23819 - Other Foundation, Structure, and Building Exterior Contractors
Facility Last Inspection EPA Date :	N/R

Map Id: 131
Direction: E
Distance: 0.311 mi., 1642 ft.
Elevation: 12 ft.
Relative: Lower

Site Name : CECON CORP
1703 PORTLAND AVE E
TACOMA, WA

Database(s) : [ALL SITES - WA, BRS, ECHO, FRS, RCRA_NONGEN] ***(cont.)***

Envirosite ID: 52365444
EPA ID: N/R

ECHO ***(cont.)***

Facility Last Inspection State Date :	N/R
Facility Last Formal Act EPA Date :	N/R
Facility Last Formal Act State Date :	N/R
Facility Last Informal Act EPA Date :	N/R
Facility Last Informal Act State Date:	N/R
Facility Federal Agency :	N/R
TRI Reporter :	N/R
Facility Imp Water Flag :	N/R
Current SNC Flag :	N
Indian County Flag :	N
Federal Flag :	N/R
US Mexico Border Flag :	N/R
Chesapeak Bay Flag :	N/R
AIR Flag :	N
NPDES Flag :	N
SDWIS Flag :	N
RCRA Flag :	Y
TRI Flag :	N
GHG Flag :	N
Major Flag :	N/R
Active Flag :	N/R
NAA Flag :	N
Latitude :	47.25236
Longitude :	-122.41994
Last Date in Agency List :	2023-01-16

FRS

Facility Name :	CECON CORP
Facility Address :	1703 PORTLAND AVE E, TACOMA, WA 98421
County :	PIERCE

Site Details

Registry ID :	110070754117
FRS Facility URL :	Click here for hyperlink provided by the agency.
Last Date in Agency List :	2023-02-13

Source Description

Source Description :

All generators and treatment, storage, and disposal (TSD) facilities who handle hazardous waste are required to report to the EPA Administrator at least once every two years. The data collected is used to create the National Biennial Resource Conservation and Recovery Act (RCRA) Hazardous Waste Report. This data is processed within the RCRA Information (RCRAInfo) database.

FRS Environmental Interest

Source and System ID :	RCRAINFO - WAD988498754

Map Id: 131
Direction: E
Distance: 0.311 mi., 1642 ft.
Elevation: 12 ft.
Relative: Lower

Site Name : CECON CORP
1703 PORTLAND AVE E
TACOMA, WA

Database(s) : [ALL SITES - WA, BRS, ECHO, FRS, RCRA_NONGEN] ***(cont.)***

Envirosite ID: 52365444
EPA ID: N/R

FRS ***(cont.)***

Facility Name :	CECON CORP
Facility Address :	1703 PORTLAND AVE E, TACOMA, WA 98421-2803
County :	PIERCE

Site Details

Registry ID :	110005370204
FRS Facility URL :	Click here for hyperlink provided by the agency.
Last Date in Agency List :	2023-02-13

Source Description

Source Description :

RCRAInfo is EPA's comprehensive information system that supports the Resource Conservation and Recovery Act (RCRA) of 1976 and the Hazardous and Solid Waste Amendments (HSWA) of 1984 through the tracking of events and activities related to facilities that generate, transport, and treat, store, or dispose of hazardous waste. RCRAInfo allows RCRA program staff to track the notification, permit, compliance, and corrective action activities required under RCRA. RCRAInfo also supports generation of the National Hazardous Waste Biennial Report. All generators and treatment, storage, and disposal facilities who handle hazardous waste are required to report to the EPA Administrator at least once every two years to support creation of the Biennial Report.
The WA-FSIS provides a means to query and display data maintained by the Washington Department of Ecology. This system contains key information for each facility/site that is currently, or has been, of interest to the Air Quality, Dam Safety, Hazardous Waste, Toxics Cleanup, and Water Quality Programs.

FRS Environmental Interest

Source and System ID :	RCRAINFO - WAD988498754 WA-FSIS - 81489349

RCRA_NONGEN

Facility Name :	CECON CORP
Facility Address :	1703 PORTLAND AVE E, TACOMA, WA 98421
County :	PIERCE
Date Form Received by Agency :	2006-04-30
EPA ID :	WAD988498754
Mailing Address :	P.O. BOX 1514, TACOMA, WA 98401
Contact :	CHARLES ENGSTROM
Contact Address :	P.O. BOX 1514, TACOMA, WA 98401
Contact Country :	US
Contact Telephone :	253-272-8851
Contact Email :	DNUNES@CECONSERVICES.COM
EPA Region :	10
Land Type :	Private
Source Type :	Implementer
Classification :	Not a generator, verified

Map Id: 131
Direction: E
Distance: 0.311 mi., 1642 ft.
Elevation: 12 ft.
Relative: Lower

Site Name : CECON CORP
1703 PORTLAND AVE E
TACOMA, WA

Database(s) : [ALL SITES - WA, BRS, ECHO, FRS, RCRA_NONGEN] ***(cont.)***

Envirosite ID: 52365444
EPA ID: N/R

RCRA_NONGEN ***(cont.)***

Description :	Not a generator, verified
Last Date in Agency List :	2023-01-23

Owner/Operator Summary

Owner/Operator Name :	CECON CORP
Owner/Operator Address :	3333 COUNTRY CLUB DR NW PRESIDENT, OLYMPIA, WA 98502
Owner/Operator Country :	US
Owner/Operator Telephone :	360-866-0560
Owner/Operator Email :	N/R
Owner/Operator Fax :	N/R
Legal Status :	Private
Owner/Operator Type :	Owner
Owner/Operator Start Date :	1991-12-12
Owner/Operator End Date :	N/R

Owner/Operator Name :	CECON CORPORATION
Owner/Operator Address :	P.O. BOX 1514, TACOMA, WA 98401
Owner/Operator Country :	US
Owner/Operator Telephone :	253-272-8851
Owner/Operator Email :	N/R
Owner/Operator Fax :	N/R
Legal Status :	Private
Owner/Operator Type :	Operator
Owner/Operator Start Date :	N/R
Owner/Operator End Date :	N/R

Owner/Operator Name :	PBT GROUP INC
Owner/Operator Address :	1703 PORTLAND AVE, TACOMA, WA 98421
Owner/Operator Country :	US
Owner/Operator Telephone :	253-272-8851
Owner/Operator Email :	N/R
Owner/Operator Fax :	N/R
Legal Status :	Private
Owner/Operator Type :	Owner
Owner/Operator Start Date :	N/R
Owner/Operator End Date :	N/R

Handler Activities Summary

U.S. Importer of Hazardous Waste :	N
Mixed Waste (Haz. and Radioactive) :	N
Recycler of Hazardous Waste :	N
Transporter of Hazardous Waste :	N
Treater, Storer or Disposer of HW :	N
Underground Injection Activity :	N
On-site Burner Exemption :	N
Furnace Exemption :	N
Used Oil Fuel Burner :	N
Used Oil Processor :	N
Used Oil Refiner :	N
Used Oil Fuel Marketer to Burner :	N

Map Id: 131
Direction: E
Distance: 0.311 mi., 1642 ft.
Elevation: 12 ft.
Relative: Lower

Site Name : CECON CORP
1703 PORTLAND AVE E
TACOMA, WA

Database(s) : [ALL SITES - WA, BRS, ECHO, FRS, RCRA_NONGEN] ***(cont.)***

Envirosite ID: 52365444
EPA ID: N/R

RCRA_NONGEN ***(cont.)***

Used Oil Specification Marketer :	N
Used Oil Transfer Facility :	N
Used Oil Transporter :	N

Historical Generators

Details for this site have been truncated due to the large number of available details for this site within this dataset. For the complete details for this site, contact your Envirosite account representative for a complimentary site report containing all of the details available.

Date Form Received by Agency :	2006-04-29
Facility Name :	CECON CORP
Classification :	Not a generator, verified
Date Form Received by Agency :	2005-12-31
Facility Name :	CECON CORP
Classification :	Not a generator, verified
Date Form Received by Agency :	2005-04-22
Facility Name :	CECON CORP
Classification :	Not a generator, verified
Date Form Received by Agency :	2005-02-28
Facility Name :	CECON CORP
Classification :	Not a generator, verified
Date Form Received by Agency :	2004-01-23
Facility Name :	CECON CORP
Classification :	Not a generator, verified
Date Form Received by Agency :	2003-12-31
Facility Name :	CECON CORP
Classification :	Not a generator, verified
Date Form Received by Agency :	2003-03-07
Facility Name :	CECON CORP
Classification :	Not a generator, verified
Date Form Received by Agency :	2002-01-18
Facility Name :	CECON CORP
Classification :	Not a generator, verified
Date Form Received by Agency :	2001-03-05
Facility Name :	CECON CORP
Classification :	Not a generator, verified

Map Id: 131
Direction: E
Distance: 0.311 mi., 1642 ft.
Elevation: 12 ft.
Relative: Lower

Site Name : CECON CORP
1703 PORTLAND AVE E
TACOMA, WA

Database(s) : [ALL SITES - WA, BRS, ECHO, FRS, RCRA_NONGEN] ***(cont.)***

Envirosite ID: 52365444
EPA ID: N/R

RCRA_NONGEN ***(cont.)***

Date Form Received by Agency :	2000-03-03
Facility Name :	CECON CORP
Classification :	Not a generator, verified

Notices of Violations Summary

Regulation Violated :	N

Map Id: 132
Direction: SSW
Distance: 0.314 mi., 1661 ft.
Elevation: 13 ft.
Relative: Lower

Site Name : ACCESS TO CITY WATERWAY INVESTMENT PROPERTY | JOHNNYS DOCK MARINA | CITY WATERWAY INVESTMENTS, INC.
1900 D ST | 1900 E D ST | 1900 EAST D
TACOMA, WA 98421

Database(s) : [ALL SITES - WA, DOCKET, ECHO, ERNS, FRS, PRP-CORP]

Envirosite ID: 52365469
EPA ID: N/R

ALL SITES - WA

Facility Name :	JOHNNYS DOCK MARINA
Facility Address :	1900 E D ST, TACOMA, 98421
County :	Pierce
Facility/Site ID :	1511390
Alternate Name :	N/R
Program Name :	N/R
WRIA :	10
Legislative District :	27
Congressional District :	9
Ecology Region :	SWRO
Ecology Program Phone :	(509) 239-3503
Tribal Land :	N
Latitude :	47.245516
Longitude :	-122.430468
Last Date in Agency List :	2023-01-03

Program Details

Program :	HAZWASTE
Program ID :	N/R
Interaction Type :	Local Source Control
Interaction Type Description :	The site has received a technical assistance visit from a Local Source Control Specialist.

Map Id: 132
Direction: SSW
Distance: 0.314 mi., 1661 ft.
Elevation: 13 ft.
Relative: Lower

Site Name : ACCESS TO CITY WATERWAY INVESTMENT PROPERTY | JOHNNYS DOCK MARINA | CITY WATERWAY INVESTMENTS, INC.
1900 D ST | 1900 E D ST | 1900 EAST D
TACOMA, WA 98421

Database(s) : [ALL SITES - WA, DOCKET, ECHO, ERNS, FRS, PRP-CORP] ***(cont.)***

Envirosite ID: 52365469
EPA ID: N/R

ALL SITES - WA ***(cont.)***

Status :	Inactive
Start Date :	2008-08-07
End Date :	2010-04-29
SIC :	N/R
NAICS :	N/R

DOCKET

Facility Name :	ACCESS TO CITY WATERWAY INVESTMENT PROPERTY
Facility Address :	1900 D ST, TACOMA, WA 98421

Site Activity Details

Enforcement Action Case Number :	10-2002-0058
Activity ID :	56414
Enforcement Action Name :	ACCESS TO CITY WATERWAY INVESTMENT PROPERTY
Last Date in Agency List :	2022-12-14
Final Ordr Iss/Final Order Enter Date:	2002-03-14
Complaint/Proposed Order Actual Date:	N/R
Final Order Issued Actual Date :	2002-03-14
Final Order Name :	ACCESS TO CITY WATERWAY

Complaint Summary

Respondent/Defendant Name :	ACCESS TO CITY WATERWAY INVESTMENT
Named in Complaint :	N
Named in Final Order :	Y
SEP Category :	N/R
SEP Description :	N/R
Regional Docket Number :	10-2002-0058

Standard Industrial Classification (SIC) Summary

Registry ID :	110013725193
Primary SIC :	N/R
Primary NAICS :	N/R
Settlement FRS ICIS Facility :	9418 - ACCESS TO CITY WATERWAY INVESTMENT PROPERTY
Pollutants (SRS) :	Mercury PCB

Map Id: 132
Direction: SSW
Distance: 0.314 mi., 1661 ft.
Elevation: 13 ft.
Relative: Lower

Site Name : ACCESS TO CITY WATERWAY INVESTMENT PROPERTY | JOHNNYS DOCK MARINA | CITY WATERWAY INVESTMENTS, INC.
1900 D ST | 1900 E D ST | 1900 EAST D
TACOMA, WA 98421

Database(s) : [ALL SITES - WA, DOCKET, ECHO, ERNS, FRS, PRP-CORP] ***(cont.)***

Envirosite ID: 52365469
EPA ID: N/R

DOCKET ***(cont.)***

Admin EA Closed Actual Date :	2002-03-21
Enforcement Action Name :	ACCESS TO CITY WATERWAY INVESTMENT PROPERTY
Enforcement Action Resolution :	Source Agrees
Violation Types :	Violations Of Reporting Requirements
Case Law Sections :	CERCLA 104E4 - Inspection and Samples

Violation Penalties and Compliance Summary

Compliance Action Cost :	0
EPA Penalty Assessed Amount :	0
Cost Recovery Required :	N/R
Cost of SEP :	0
Cost of Complying Actions :	N/R

ECHO

Facility Name :	ACCESS TO CITY WATERWAY INVESTMENT PROPERTY
Facility Address :	1900 D ST, TACOMA, WA 98421
County :	PIERCE
Last Inspection Date :	N/R
Registry ID :	110013725193
FIPS Code :	53053
EPA Region :	10
Inspection Count :	0
Last Inspection Days :	N/R
Informal Count :	0
Last Informal Action Date :	N/R
Formal Action Count :	0
Last Formal Action Date :	2002-03-14
Total Penalties :	0
Penalty Count :	N/R
Last Penalty Date :	N/R
Last Penalty Amount :	N/R
QTRS IN NC :	N/R
Programs IN SNC :	0
Current Compliance Status :	N/R
Three-Year Compliance Status :	N/R
Collection Method :	ADDRESS MATCHING-HOUSE NUMBER
Reference Point :	ENTRANCE POINT OF A FACILITY OR STATION
Accuracy Meters :	50

Map Id: 132
Direction: SSW
Distance: 0.314 mi., 1661 ft.
Elevation: 13 ft.
Relative: Lower

Site Name : ACCESS TO CITY WATERWAY
INVESTMENT PROPERTY | JOHNNYS DOCK MARINA | CITY WATERWAY INVESTMENTS, INC.
1900 D ST | 1900 E D ST | 1900 EAST D
TACOMA, WA 98421

Database(s) : [ALL SITES - WA, DOCKET, ECHO, ERNS, FRS, PRP-CORP] ***(cont.)***

Envirosite ID: 52365469
EPA ID: N/R

ECHO ***(cont.)***

Derived Tribes :	Puyallup Tribe of the Puyallup Reservation - .5 mile(s), Puyallup Tribe of the Puyallup Reservation - .7 mile(s), Muckleshoot Indian Tribe - 10.8 mile(s), Muckleshoot Indian Tribe - 13.7 mile(s), Nisqually Indian Tribe - 17.3 mile(s), Squaxin Island Tribe of the Squaxin Island Reservation - 22.1 mile(s), Squaxin Island Tribe of the Squaxin Island Reservation - 23.9 mile(s)
Derived HUC :	17110019
Derived WBD :	171100190301
Derived STCTY FIPS :	53053
Derived Zip :	98421
Derived CD113 :	09
Derived CB2010 :	530530602001104
MYRTK Universe :	NNN
NPDES IDs :	N/R
CWA Permit Types :	N/R
CWA Compliance Tracking :	N/R
CWA NAICS :	N/R
CWA SICS :	N/R
CWA Inspection Count :	N/R
CWA Last Inspection Days :	N/R
CWA Informal Count :	N/R
CWA Formal Action Count :	N/R
CWA Last Formal Action Date :	N/R
CWA Penalties :	N/R
CWA Last Penalty Date :	N/R
CWA Last Penalty Amount :	N/R
CWA Quarters IN NC :	N/R
CWA Current Compliance Status :	N/R
CWA Current SNC Flag :	N
CWA 13 Quarters Compliance Status :	N/R
CWA 13 Quarters Effluent Exceedances:	N/R
CWA Three-Year QNCR Codes :	N/R
DFR URL :	Click here for hyperlink provided by the agency.
Facility SIC :	N/R
Facility NAICS :	N/R
Facility Last Inspection EPA Date :	N/R
Facility Last Inspection State Date :	N/R
Facility Last Formal Act EPA Date :	2002-03-14
Facility Last Formal Act State Date :	N/R
Facility Last Informal Act EPA Date :	N/R
Facility Last Informal Act State Date:	N/R
Facility Federal Agency :	N/R
TRI Reporter :	N/R
Facility Imp Water Flag :	N/R
Current SNC Flag :	N
Indian County Flag :	N
Federal Flag :	N/R
US Mexico Border Flag :	N/R
Chesapeak Bay Flag :	N/R
AIR Flag :	N
NPDES Flag :	N
SDWIS Flag :	N

Map Id: 132
Direction: SSW
Distance: 0.314 mi., 1661 ft.
Elevation: 13 ft.
Relative: Lower

Site Name : ACCESS TO CITY WATERWAY
INVESTMENT PROPERTY | JOHNNYS DOCK MARINA | CITY WATERWAY INVESTMENTS, INC.
1900 D ST | 1900 E D ST | 1900 EAST D
TACOMA, WA 98421

Database(s) : [ALL SITES - WA, DOCKET, ECHO, ERNS, FRS, PRP-CORP] ***(cont.)***

Envirosite ID: 52365469
EPA ID: N/R

ECHO ***(cont.)***

RCRA Flag :	N
TRI Flag :	N
GHG Flag :	N
Major Flag :	N/R
Active Flag :	N/R
NAA Flag :	N
Latitude :	47.245558
Longitude :	-122.430534
Last Date in Agency List :	2023-01-16

ERNS

Facility Address :	1900 EAST D, TACOMA, WA
County :	PIERCE

Incident Information

Incident Date Time :	2007-03-11 10:40:00
Type of Incident :	VESSEL
Incident Cause :	VESSEL SINKING
Incident DTG :	DISCOVERED
Incident Location :	SLIP OUTSIDE THREE
Sequence Number :	828831
Potential Flag :	N
Description of Incident :	CALLER IS REPORTING THAT A VSL HAS SUNK AT ITS MOORINGS.
Last Date in Agency List :	2015-12-23

Incident Response Summary

Date Time Received :	2007-03-11 14:07:00
Date Time Completed :	2007-03-11 14:13:00
Call Type :	Incident
Source :	TELEPHONE
Responsible Company :	N/R
Responsible Org Type :	UNKNOWN
Responsible City :	N/R
Responsible State :	XX
Responsible Zip :	N/R

Incident Details Summary

Remedial Action :	ABSORBENTS APPLIED
Medium :	N/R
Medium Description :	WATER
Body of Water :	THEA FOSS WATERWAY
Weather Conditions :	OVERCAST
Water Temperature :	N/R
Water Supply Contaminated :	U
Waterway Closed :	N

Map Id: 132
Direction: SSW
Distance: 0.314 mi., 1661 ft.
Elevation: 13 ft.
Relative: Lower

Site Name : ACCESS TO CITY WATERWAY INVESTMENT PROPERTY | JOHNNYS DOCK MARINA | CITY WATERWAY INVESTMENTS, INC.
1900 D ST | 1900 E D ST | 1900 EAST D
TACOMA, WA 98421

Database(s) : [ALL SITES - WA, DOCKET, ECHO, ERNS, FRS, PRP-CORP] ***(cont.)***

Envirosite ID: 52365469
EPA ID: N/R

ERNS ***(cont.)***

Waterway Description :	N/R

Additional Incident Details Summary

Actual Amount :	N/R
Actual Amount Units :	N/R
Capacity of Tank :	N/R
Capacity of Tank Units :	N/R
Continuous Release Begin Date :	N/R
Continuous Release End Date :	N/R
Continuous Release Change Date :	N/R
Continuous Release Permit :	N/R
Continuous Release Type :	N/R
Description of Tank :	N/R
Device Operational :	Y
DOT Crossing Number :	N/R
DOT Regulated :	U
NPDES :	N/R
NPDES Compliance :	U
Pipeline Aboveground :	ABOVE
Pipeline Covered :	U
Pipeline Type :	N/R
Tank ID :	N/R
Tank Regulated :	U
Tank Regulated by :	N/R

Materials Involved Summary

Name of Material :	OIL: DIESEL
CAS Number :	000000-00-0
Amount of Material :	0
Unit of Measure :	UNKNOWN AMOUNT
UN Number :	N/R
CHRIS Code :	ODS
Reached Water :	YES
Amount in Water :	0
Unit of Measure (Reach Water) :	UNKNOWN AMOUNT

Name of Material :	HYDRAULIC OIL
CAS Number :	000000-00-0
Amount of Material :	0
Unit of Measure :	UNKNOWN AMOUNT
UN Number :	N/R
CHRIS Code :	OHY
Reached Water :	YES
Amount in Water :	0
Unit of Measure (Reach Water) :	UNKNOWN AMOUNT

Map Id: 132
Direction: SSW
Distance: 0.314 mi., 1661 ft.
Elevation: 13 ft.
Relative: Lower

Site Name : ACCESS TO CITY WATERWAY INVESTMENT PROPERTY | JOHNNYS DOCK MARINA | CITY WATERWAY INVESTMENTS, INC.
1900 D ST | 1900 E D ST | 1900 EAST D
TACOMA, WA 98421

Database(s) : [ALL SITES - WA, DOCKET, ECHO, ERNS, FRS, PRP-CORP] ***(cont.)***

Envirosite ID: 52365469
EPA ID: N/R

ERNS ***(cont.)***

Vessels Details

Vessel Name :	UNKNOWN
Vessel Type :	PLEASURE CRAFT
Vessel Length :	33
Hull Construction :	N/R
Fuel Capacity :	N/R
Fuel on Board :	N/R
Cargo Capacity :	N/R
Cargo on Board :	N/R
Is Vessel Aground :	N
Flag :	N/R
Breadth :	N/R
Draught :	N/R
Fuel Capacity Units :	N/R
Fuel on Board Units :	N/R
Cargo Capacity Units :	N/R
Cargo on Board Units :	N/R

Facility Address :	1900 EAST D STREET, TACOMA, WA 98421
County :	PIERCE

Incident Information

Incident Date Time :	2017-05-30 11:20:00
Type of Incident :	UNKNOWN SHEEN
Incident Cause :	UNKNOWN
Incident DTG :	DISCOVERED
Incident Location :	UNKNOWN SHEEN INCIDENT
Sequence Number :	1179733
Potential Flag :	N
Description of Incident :	CALLER IS REPORTING THAT THERE IS AN UNKNOWN SHEEN IN THE MARINA.
Last Date in Agency List :	2017-07-12

Incident Response Summary

Date Time Received :	2017-05-30 14:29:00
Date Time Completed :	2017-05-30 14:32:00
Call Type :	Incident
Source :	TELEPHONE
Responsible Company :	N/R
Responsible Org Type :	UNKNOWN
Responsible City :	N/R
Responsible State :	XX
Responsible Zip :	N/R

Map Id: 132
Direction: SSW
Distance: 0.314 mi., 1661 ft.
Elevation: 13 ft.
Relative: Lower

Site Name : ACCESS TO CITY WATERWAY
INVESTMENT PROPERTY | JOHNNYS DOCK MARINA | CITY WATERWAY INVESTMENTS, INC.
1900 D ST | 1900 E D ST | 1900 EAST D
TACOMA, WA 98421

Database(s) : [ALL SITES - WA, DOCKET, ECHO, ERNS, FRS, PRP-CORP] ***(cont.)***

Envirosite ID: 52365469
EPA ID: N/R

ERNS ***(cont.)***

Incident Details Summary

Remedial Action :	N/R
Medium :	PUGET SOUND
Medium Description :	WATER
Body of Water :	PUGET SOUND
Weather Conditions :	OVERCAST
Water Temperature :	N/R
Water Supply Contaminated :	U
Waterway Closed :	N
Waterway Description :	N/R

Additional Incident Details Summary

Actual Amount :	N/R
Actual Amount Units :	N/R
Capacity of Tank :	N/R
Capacity of Tank Units :	N/R
Continuous Release Begin Date :	N/R
Continuous Release End Date :	N/R
Continuous Release Change Date :	N/R
Continuous Release Permit :	N/R
Continuous Release Type :	N/R
Description of Tank :	N/R
Device Operational :	U
DOT Crossing Number :	N/R
DOT Regulated :	U
NPDES :	N/R
NPDES Compliance :	U
Pipeline Aboveground :	ABOVE
Pipeline Covered :	U
Pipeline Type :	N/R
Tank ID :	N/R
Tank Regulated :	U
Tank Regulated by :	N/R

Materials Involved Summary

Name of Material :	UNKNOWN OIL
CAS Number :	000000-00-0
Amount of Material :	0
Unit of Measure :	UNKNOWN AMOUNT
UN Number :	N/R
CHRIS Code :	OUN
Reached Water :	YES
Amount in Water :	0
Unit of Measure (Reach Water) :	UNKNOWN AMOUNT

Map Id: 132
Direction: SSW
Distance: 0.314 mi., 1661 ft.
Elevation: 13 ft.
Relative: Lower

Site Name : ACCESS TO CITY WATERWAY
INVESTMENT PROPERTY | JOHNNYS DOCK MARINA | CITY WATERWAY INVESTMENTS, INC.
1900 D ST | 1900 E D ST | 1900 EAST D
TACOMA, WA 98421

Database(s) : [ALL SITES - WA, DOCKET, ECHO, ERNS, FRS, PRP-CORP] ***(cont.)***

Envirosite ID: 52365469
EPA ID: N/R

ERNS ***(cont.)***

Incident Information

Incident Date Time :	2012-04-11 13:40:00
Type of Incident :	UNKNOWN SHEEN
Incident Cause :	UNKNOWN
Incident DTG :	DISCOVERED
Incident Location :	CITY WATERWAY
Sequence Number :	1008399
Potential Flag :	N
Description of Incident :	CALLER REPORTED A SHEEN FROM AN UNKNOWN SOURCE.
Last Date in Agency List :	2015-12-23

Incident Response Summary

Date Time Received :	2012-04-11 16:47:01
Date Time Completed :	2012-04-11 16:49:32
Call Type :	Incident
Source :	TELEPHONE
Responsible Company :	N/R
Responsible Org Type :	UNKNOWN
Responsible City :	N/R
Responsible State :	XX
Responsible Zip :	N/R

Incident Details Summary

Remedial Action :	NONE
Medium :	CITY WATERWAY
Medium Description :	WATER
Body of Water :	CITY WATERWAY
Weather Conditions :	RAINY
Water Temperature :	N/R
Water Supply Contaminated :	N
Waterway Closed :	N
Waterway Description :	N/R

Additional Incident Details Summary

Actual Amount :	N/R
Actual Amount Units :	N/R
Capacity of Tank :	N/R
Capacity of Tank Units :	N/R
Continuous Release Begin Date :	N/R
Continuous Release End Date :	N/R
Continuous Release Change Date :	N/R
Continuous Release Permit :	N/R
Continuous Release Type :	N/R
Description of Tank :	N/R
Device Operational :	U
DOT Crossing Number :	N/R

Map Id: 132
Direction: SSW
Distance: 0.314 mi., 1661 ft.
Elevation: 13 ft.
Relative: Lower

Site Name : ACCESS TO CITY WATERWAY
INVESTMENT PROPERTY | JOHNNYS DOCK MARINA | CITY WATERWAY INVESTMENTS, INC.
1900 D ST | 1900 E D ST | 1900 EAST D
TACOMA, WA 98421

Database(s) : [ALL SITES - WA, DOCKET, ECHO, ERNS, FRS, PRP-CORP] ***(cont.)***

Envirosite ID: 52365469
EPA ID: N/R

ERNS ***(cont.)***

DOT Regulated :	U
NPDES :	N/R
NPDES Compliance :	U
Pipeline Aboveground :	ABOVE
Pipeline Covered :	U
Pipeline Type :	N/R
Tank ID :	N/R
Tank Regulated :	U
Tank Regulated by :	N/R

Materials Involved Summary

Name of Material :	UNKNOWN OIL
CAS Number :	000000-00-0
Amount of Material :	0
Unit of Measure :	UNKNOWN AMOUNT
UN Number :	N/R
CHRIS Code :	OUN
Reached Water :	YES
Amount in Water :	0
Unit of Measure (Reach Water) :	UNKNOWN AMOUNT

Incident Information

Incident Date Time :	2011-09-26 15:45:00
Type of Incident :	UNKNOWN SHEEN
Incident Cause :	UNKNOWN
Incident DTG :	DISCOVERED
Incident Location :	THEA FOSS WATERWAY
Sequence Number :	990883
Potential Flag :	N
Description of Incident :	CALLER STATES THERE IS AN UNKNOWN SHEEN FROM AN UNKNOWN SOURCE IN THE THEA FOSS WATERWAY.
Last Date in Agency List :	2015-12-23

Incident Response Summary

Date Time Received :	2011-09-26 18:52:54
Date Time Completed :	2011-09-26 18:59:45
Call Type :	Incident
Source :	TELEPHONE
Responsible Company :	N/R
Responsible Org Type :	UNKNOWN
Responsible City :	N/R
Responsible State :	XX
Responsible Zip :	N/R

Map Id: 132
Direction: SSW
Distance: 0.314 mi., 1661 ft.
Elevation: 13 ft.
Relative: Lower

Site Name : ACCESS TO CITY WATERWAY
INVESTMENT PROPERTY | JOHNNYS DOCK MARINA | CITY WATERWAY INVESTMENTS, INC.
1900 D ST | 1900 E D ST | 1900 EAST D
TACOMA, WA 98421

Database(s) : [ALL SITES - WA, DOCKET, ECHO, ERNS, FRS, PRP-CORP] ***(cont.)***

Envirosite ID: 52365469
EPA ID: N/R

ERNS ***(cont.)***

Incident Details Summary

Remedial Action :	NONE
Medium :	THEA FOSS WATERWAY
Medium Description :	WATER
Body of Water :	THEA FOSS CITY WATERWAY
Weather Conditions :	RAINY
Water Temperature :	N/R
Water Supply Contaminated :	U
Waterway Closed :	N
Waterway Description :	N/R

Additional Incident Details Summary

Actual Amount :	N/R
Actual Amount Units :	N/R
Capacity of Tank :	N/R
Capacity of Tank Units :	N/R
Continuous Release Begin Date :	N/R
Continuous Release End Date :	N/R
Continuous Release Change Date :	N/R
Continuous Release Permit :	N/R
Continuous Release Type :	N/R
Description of Tank :	N/R
Device Operational :	U
DOT Crossing Number :	N/R
DOT Regulated :	U
NPDES :	N/R
NPDES Compliance :	U
Pipeline Aboveground :	ABOVE
Pipeline Covered :	U
Pipeline Type :	N/R
Tank ID :	N/R
Tank Regulated :	U
Tank Regulated by :	N/R

Materials Involved Summary

Name of Material :	UNKNOWN OIL
CAS Number :	000000-00-0
Amount of Material :	0
Unit of Measure :	UNKNOWN AMOUNT
UN Number :	N/R
CHRIS Code :	OUN
Reached Water :	YES
Amount in Water :	0
Unit of Measure (Reach Water) :	UNKNOWN AMOUNT

Facility Address :	1900 EAST D STREET THE CITY WATERWAY, TACOMA, WA 98421
County :	PIERCE

Map Id: 132
Direction: SSW
Distance: 0.314 mi., 1661 ft.
Elevation: 13 ft.
Relative: Lower

Site Name : ACCESS TO CITY WATERWAY
INVESTMENT PROPERTY | JOHNNYS DOCK MARINA | CITY WATERWAY INVESTMENTS, INC.
1900 D ST | 1900 E D ST | 1900 EAST D
TACOMA, WA 98421

Database(s) : [ALL SITES - WA, DOCKET, ECHO, ERNS, FRS, PRP-CORP] ***(cont.)***

Envirosite ID: 52365469
EPA ID: N/R

ERNS ***(cont.)***

Incident Information

Incident Date Time :	2011-08-31 11:20:00
Type of Incident :	UNKNOWN SHEEN
Incident Cause :	UNKNOWN
Incident DTG :	DISCOVERED
Incident Location :	UNKNOWN SHEEN INCIDENT
Sequence Number :	987960
Potential Flag :	N
Description of Incident :	CALLER STATED A SPILL OF MATERIALS WAS DISCOVERED IN THE CITY WATERWAY.
Last Date in Agency List :	2015-12-23

Incident Response Summary

Date Time Received :	2011-08-31 14:28:44
Date Time Completed :	2011-08-31 14:32:24
Call Type :	Incident
Source :	TELEPHONE
Responsible Company :	N/R
Responsible Org Type :	UNKNOWN
Responsible City :	N/R
Responsible State :	XX
Responsible Zip :	N/R

Incident Details Summary

Remedial Action :	CALLER STATED BUOYS ARE BEING PLACED IN THE WATER.
Medium :	THE CITY WATERWAY
Medium Description :	WATER
Body of Water :	THE CITY WATERWAY
Weather Conditions :	CLEAR
Water Temperature :	N/R
Water Supply Contaminated :	U
Waterway Closed :	N
Waterway Description :	N/R

Additional Incident Details Summary

Actual Amount :	N/R
Actual Amount Units :	N/R
Capacity of Tank :	N/R
Capacity of Tank Units :	N/R
Continuous Release Begin Date :	N/R
Continuous Release End Date :	N/R
Continuous Release Change Date :	N/R
Continuous Release Permit :	N/R
Continuous Release Type :	N/R
Description of Tank :	N/R
Device Operational :	U

Map Id: 132
Direction: SSW
Distance: 0.314 mi., 1661 ft.
Elevation: 13 ft.
Relative: Lower

Site Name : ACCESS TO CITY WATERWAY INVESTMENT PROPERTY | JOHNNYS DOCK MARINA | CITY WATERWAY INVESTMENTS, INC.
1900 D ST | 1900 E D ST | 1900 EAST D
TACOMA, WA 98421

Database(s) : [ALL SITES - WA, DOCKET, ECHO, ERNS, FRS, PRP-CORP] ***(cont.)***

Envirosite ID: 52365469
EPA ID: N/R

ERNS ***(cont.)***

DOT Crossing Number :	N/R
DOT Regulated :	U
NPDES :	N/R
NPDES Compliance :	U
Pipeline Aboveground :	ABOVE
Pipeline Covered :	U
Pipeline Type :	N/R
Tank ID :	N/R
Tank Regulated :	U
Tank Regulated by :	N/R

Materials Involved Summary

Name of Material :	UNKNOWN OIL
CAS Number :	000000-00-0
Amount of Material :	0
Unit of Measure :	UNKNOWN AMOUNT
UN Number :	N/R
CHRIS Code :	OUN
Reached Water :	YES
Amount in Water :	0
Unit of Measure (Reach Water) :	UNKNOWN AMOUNT

FRS

Facility Name :	ACCESS TO CITY WATERWAY INVESTMENT PROPERTY
Facility Address :	1900 D ST, TACOMA, WA 98421
County :	PIERCE

Site Details

Registry ID :	110013725193
FRS Facility URL :	Click here for hyperlink provided by the agency.
Last Date in Agency List :	2023-02-13

Source Description

Source Description :

ICIS provides a database that, when complete, will contain enforcement and compliance information across most of EPA's programs. The vision for ICIS is to replace EPA's independent databases that contain enforcement data with a single repository for that information. Currently, ICIS contains all Federal Administrative and Judicial enforcement actions and a subset of the Permit Compliance System (PCS), which supports the National Pollutant Discharge Elimination System (NPDES). This information is maintained in ICIS by EPA in the Regional offices and at Headquarters. A future release of ICIS will completely replace PCS and will integrate that information with Federal actions already in the system. ICIS also has the capability to track other activities that support compliance and enforcement programs, including incident tracking, compliance assistance, and compliance monitoring.

Map Id: 132
Direction: SSW
Distance: 0.314 mi., 1661 ft.
Elevation: 13 ft.
Relative: Lower

Site Name : ACCESS TO CITY WATERWAY INVESTMENT PROPERTY | JOHNNYS DOCK MARINA | CITY WATERWAY INVESTMENTS, INC.
1900 D ST | 1900 E D ST | 1900 EAST D
TACOMA, WA 98421

Database(s) : [ALL SITES - WA, DOCKET, ECHO, ERNS, FRS, PRP-CORP] ***(cont.)***

Envirosite ID: 52365469
EPA ID: N/R

FRS ***(cont.)***

FRS Environmental Interest
Source and System ID : ICIS - 9418

Facility Name : JOHNNYS DOCK MARINA
Facility Address : 1900 E D ST, TACOMA, WA 98421
County : PIERCE

Site Details
Registry ID : 110056443371
FRS Facility URL : Click here for hyperlink provided by the agency.
Last Date in Agency List : 2023-02-13

Source Description

Source Description :

The WA-FSIS provides a means to query and display data maintained by the Washington Department of Ecology. This system contains key information for each facility/site that is currently, or has been, of interest to the Air Quality, Dam Safety, Hazardous Waste, Toxics Cleanup, and Water Quality Programs.

FRS Environmental Interest
Source and System ID : WA-FSIS - 1511390

PRP-CORP

Facility Name : CITY WATERWAY INVESTMENTS, INC.
Facility Address : 1900 East D St., TACOMA, WA 98421

Actual Date : 2003-05-09
Date Type : SETTLEMENT DATE
EPA ID : WAD980726368
Site Name : COMMENCEMENT BAY, NEAR SHORE/TIDE FLATS
NPL Status Description : Currently on the Final NPL
Non NPL Status Short Name : N/R
Action Name : C DECREE
Action Type Seq : CD-21
Region Code : 10
Last Date in Agency List : 2023-02-01

Actual Date : 2002-03-21
Date Type : SETTLEMENT DATE
EPA ID : WAD980726368
Site Name : COMMENCEMENT BAY, NEAR SHORE/TIDE FLATS

Map Id: 132
Direction: SSW
Distance: 0.314 mi., 1661 ft.
Elevation: 13 ft.
Relative: Lower

Site Name : ACCESS TO CITY WATERWAY
INVESTMENT PROPERTY | JOHNNYS DOCK MARINA | CITY WATERWAY INVESTMENTS, INC.
1900 D ST | 1900 E D ST | 1900 EAST D
TACOMA, WA 98421

Database(s) : [ALL SITES - WA, DOCKET, ECHO, ERNS, FRS, PRP-CORP] ***(cont.)***

Envirosite ID: 52365469
EPA ID: N/R

PRP-CORP ***(cont.)***

NPL Status Description :	Currently on the Final NPL
Non NPL Status Short Name :	N/R
Action Name :	ADM ORDR
Action Type Seq :	AC-16
Region Code :	10
Last Date in Agency List :	2023-02-01

Actual Date :	1997-07-26
Date Type :	GENERAL NOTICE
EPA ID :	WAD980726368
Site Name :	COMMENCEMENT BAY, NEAR SHORE/TIDE FLATS
NPL Status Description :	Currently on the Final NPL
Non NPL Status Short Name :	N/R
Action Name :	Not Ltrs
Action Type Seq :	NJ-19
Region Code :	10
Last Date in Agency List :	2023-02-01

Map Id: BH133
Direction: WNW
Distance: 0.316 mi., 1670 ft.
Elevation: 114 ft.
Relative: Higher

Site Name : HEADLINERS THE
119 S 9TH ST
TACOMA, WA 98402

Database(s) : [ALL SITES - WA, FRS]

Envirosite ID: 52365351
EPA ID: N/R

ALL SITES - WA

Facility Name :	Headliners The
Facility Address :	119 S 9TH ST, TACOMA, 98402
County :	Pierce

Facility/Site ID :	21751
Alternate Name :	N/R
Program Name :	N/R
WRIA :	10
Legislative District :	27
Congressional District :	6
Ecology Region :	SWRO
Ecology Program Phone :	N/R
Tribal Land :	N
Latitude :	47.255303
Longitude :	-122.438091
Last Date in Agency List :	2023-01-03

Map Id: BH133
Direction: WNW
Distance: 0.316 mi., 1670 ft.
Elevation: 114 ft.
Relative: Higher

Site Name : HEADLINERS THE
119 S 9TH ST
TACOMA, WA 98402

Database(s) : [ALL SITES - WA, FRS] ***(cont.)***

Envirosite ID: 52365351
EPA ID: N/R

ALL SITES - WA ***(cont.)***

Facility/Site ID :	21751
Alternate Name :	N/R
Program Name :	N/R
WRIA :	10
Legislative District :	27
Congressional District :	6
Ecology Region :	SWRO
Ecology Program Phone :	(360) 407-6734
Tribal Land :	N
Latitude :	47.255303
Longitude :	-122.438091
Last Date in Agency List :	2023-01-03

Program Details

Program :	HAZWASTE
Program ID :	N/R
Interaction Type :	Urban Waters
Interaction Type Description :	The site has been inspected by an Ecology Urban Waters Inspector.
Status :	Active
Start Date :	2009-09-02
End Date :	N/R
SIC :	N/R
NAICS :	N/R

Program :	HAZWASTE
Program ID :	N/R
Interaction Type :	Revised Site Visit Program
Interaction Type Description :	HWTR engages in a variety of field work, site visits, and contacts with sites. While most compliance related activity is recorded into the EPA's RCRAInfo system, the other types of activities are recorded into the Revised Site Visit Program (RSVP).
Status :	Active
Start Date :	2009-10-26
End Date :	N/R
SIC :	N/R
NAICS :	N/R

FRS

Facility Name :	HEADLINERS THE
Facility Address :	119 S 9TH ST, TACOMA, WA 98402
County :	PIERCE

Site Details

Registry ID :	110040116594
FRS Facility URL :	Click here for hyperlink provided by the agency.
Last Date in Agency List :	2023-02-13

Map Id: BH133
Direction: WNW
Distance: 0.316 mi., 1670 ft.
Elevation: 114 ft.
Relative: Higher

Site Name : HEADLINERS THE
119 S 9TH ST
TACOMA, WA 98402

Database(s) : [ALL SITES - WA, FRS] ***(cont.)***

Envirosite ID: 52365351
EPA ID: N/R

FRS ***(cont.)***

Source Description

Source Description :

The WA-FSIS provides a means to query and display data maintained by the Washington Department of Ecology. This system contains key information for each facility/site that is currently, or has been, of interest to the Air Quality, Dam Safety, Hazardous Waste, Toxics Cleanup, and Water Quality Programs.

FRS Environmental Interest

Source and System ID : WA-FSIS - 21751

Map Id: BK134
Direction: W
Distance: 0.317 mi., 1674 ft.
Elevation: 102 ft.
Relative: Higher

Site Name : WASHINGTON MUTUAL BANK TACOMA | Chase Bank
1102 PACIFIC AVE
TACOMA | Tacoma, WA

Database(s) : [ALL SITES - WA, ECHO, EPA UST, FRS, RCRA_NONGEN, UST - WA]

Envirosite ID: 52365335
EPA ID: WAR000006742

ALL SITES - WA

Facility Name :	Washington Mutual Bank Tacoma
Facility Address :	1102 PACIFIC AVE, TACOMA, 98401
County :	Pierce
Facility/Site ID :	22255583
Alternate Name :	Washington Mutual Branch Bldg
Program Name :	N/R
WRIA :	10
Legislative District :	27
Congressional District :	6
Ecology Region :	SWRO
Ecology Program Phone :	(360) 407-6734
Tribal Land :	N
Latitude :	47.25312
Longitude :	-122.43821
Last Date in Agency List :	2023-01-03
Facility/Site ID :	22255583
Alternate Name :	N/R
Program Name :	N/R
WRIA :	10
Legislative District :	27
Congressional District :	6
Ecology Region :	SWRO
Ecology Program Phone :	(360) 407-7224
Tribal Land :	N

Map Id: BK134
Direction: W
Distance: 0.317 mi., 1674 ft.
Elevation: 102 ft.
Relative: Higher

Site Name : WASHINGTON MUTUAL BANK TACOMA | Chase Bank
1102 PACIFIC AVE
TACOMA | Tacoma, WA

Database(s) : [ALL SITES - WA, ECHO, EPA UST, FRS, RCRA_NONGEN, UST - WA] ***(cont.)***

Envirosite ID: 52365335
EPA ID: WAR000006742

ALL SITES - WA ***(cont.)***

Latitude :	47.25312
Longitude :	-122.43821
Last Date in Agency List :	2023-01-03
Facility/Site ID :	22255583
Alternate Name :	N/R
Program Name :	N/R
WRIA :	10
Legislative District :	27
Congressional District :	6
Ecology Region :	SWRO
Ecology Program Phone :	(360) 407-6734
Tribal Land :	N
Latitude :	47.25312
Longitude :	-122.43821
Last Date in Agency List :	2023-01-03

Program Details

Program :	TOXICS
Program ID :	N/R
Interaction Type :	Hazardous Waste Generator
Interaction Type Description :	Facilities that generate any quantity of a dangerous waste. They may be classified as SQG, MQG, or LQG depending on hazardous waste generated for a given month.
Status :	Inactive
Start Date :	1995-12-11
End Date :	1997-12-31
SIC :	7389 - BUSINESS SERVICES, NOT ELSEWHERE CLASSIFIED
NAICS :	N/R
Program :	TOXICS
Program ID :	N/R
Interaction Type :	Hazardous Waste Generator
Interaction Type Description :	Facilities that generate any quantity of a dangerous waste. They may be classified as SQG, MQG, or LQG depending on hazardous waste generated for a given month.
Status :	Inactive
Start Date :	1995-12-11
End Date :	1997-12-31
SIC :	N/R
NAICS :	N/R
Program :	TOXICS
Program ID :	N/R
Interaction Type :	Hazardous Waste Generator

Map Id: BK134
Direction: W
Distance: 0.317 mi., 1674 ft.
Elevation: 102 ft.
Relative: Higher

Site Name : WASHINGTON MUTUAL BANK TACOMA | Chase Bank
1102 PACIFIC AVE
TACOMA | Tacoma, WA

Database(s) : [ALL SITES - WA, ECHO, EPA UST, FRS, RCRA_NONGEN, UST - WA] ***(cont.)***

Envirosite ID: 52365335
EPA ID: WAR000006742

ALL SITES - WA ***(cont.)***

Interaction Type Description : Facilities that generate any quantity of a dangerous waste. They may be classified as SQG, MQG, or LQG depending on hazardous waste generated for a given month.

Status : Inactive
Start Date : 1995-12-11
End Date : 1997-12-31
SIC : 9999 - NONCLASSIFIABLE ESTABLISHMENTS
NAICS : N/R

Program : TOXICS
Program ID : N/R
Interaction Type : Hazardous Waste Generator

Interaction Type Description : Facilities that generate any quantity of a dangerous waste. They may be classified as SQG, MQG, or LQG depending on hazardous waste generated for a given month.

Status : Inactive
Start Date : 1993-07-30
End Date : 1993-12-31
SIC : 9999 - NONCLASSIFIABLE ESTABLISHMENTS
NAICS : N/R

Program : TOXICS
Program ID : N/R
Interaction Type : Hazardous Waste Generator

Interaction Type Description : Facilities that generate any quantity of a dangerous waste. They may be classified as SQG, MQG, or LQG depending on hazardous waste generated for a given month.

Status : Inactive
Start Date : 1993-07-30
End Date : 1993-12-31
SIC : 7389 - BUSINESS SERVICES, NOT ELSEWHERE CLASSIFIED
NAICS : N/R

Program : TOXICS
Program ID : N/R
Interaction Type : Hazardous Waste Generator

Interaction Type Description : Facilities that generate any quantity of a dangerous waste. They may be classified as SQG, MQG, or LQG depending on hazardous waste generated for a given month.

Status : Inactive
Start Date : 1993-07-30
End Date : 1993-12-31
SIC : N/R
NAICS : N/R

Map Id: BK134
Direction: W
Distance: 0.317 mi., 1674 ft.
Elevation: 102 ft.
Relative: Higher

Site Name : WASHINGTON MUTUAL BANK TACOMA | Chase Bank
1102 PACIFIC AVE
TACOMA | Tacoma, WA

Database(s) : [ALL SITES - WA, ECHO, EPA UST, FRS, RCRA_NONGEN, UST - WA] ***(cont.)***

Envirosite ID: 52365335
EPA ID: WAR000006742

ALL SITES - WA ***(cont.)***

Program :	TOXICS
Program ID :	N/R
Interaction Type :	Underground Storage Tank
Interaction Type Description :	Any one or combination of tanks (including connecting underground pipes) that is used to contain regulated substances and has a tank volume of ten percent or more beneath the surface of the ground. This term does not include any of the exempt UST systems specified in WAC 173-360-110(2) or any piping connected thereto. See WAC 173-360
Status :	Active
Start Date :	2013-10-14
End Date :	N/R
SIC :	N/R
NAICS :	N/R

Program :	TOXICS
Program ID :	N/R
Interaction Type :	Underground Storage Tank
Interaction Type Description :	Any one or combination of tanks (including connecting underground pipes) that is used to contain regulated substances and has a tank volume of ten percent or more beneath the surface of the ground. This term does not include any of the exempt UST systems specified in WAC 173-360-110(2) or any piping connected thereto. See WAC 173-360
Status :	Active
Start Date :	2013-10-14
End Date :	N/R
SIC :	N/R
NAICS :	52211 - Commercial Banking

ECHO

Facility Name :	WASHINGTON MUTUAL BANK TACOMA
Facility Address :	1102 PACIFIC AVE, TACOMA, WA 98402
County :	PIERCE
Last Inspection Date :	N/R
Registry ID :	110009513080
FIPS Code :	53053
EPA Region :	10
Inspection Count :	0
Last Inspection Days :	N/R
Informal Count :	0
Last Informal Action Date :	N/R
Formal Action Count :	0
Last Formal Action Date :	N/R
Total Penalties :	0
Penalty Count :	N/R
Last Penalty Date :	N/R
Last Penalty Amount :	N/R
QTRS IN NC :	0

Map Id: BK134
Direction: W
Distance: 0.317 mi., 1674 ft.
Elevation: 102 ft.
Relative: Higher

Site Name : WASHINGTON MUTUAL BANK TACOMA | Chase Bank
1102 PACIFIC AVE
TACOMA | Tacoma, WA

Database(s) : [ALL SITES - WA, ECHO, EPA UST, FRS, RCRA_NONGEN, UST - WA] ***(cont.)***

Envirosite ID: 52365335
EPA ID: WAR000006742

ECHO ***(cont.)***

Programs IN SNC :	0
Current Compliance Status :	No Violation Identified
Three-Year Compliance Status :	_____
Collection Method :	ADDRESS MATCHING-HOUSE NUMBER
Reference Point :	CENTER OF A FACILITY OR STATION
Accuracy Meters :	30
Derived Tribes :	Puyallup Tribe of the Puyallup Reservation - 1.1 mile(s), Puyallup Tribe of the Puyallup Reservation - 1.2 mile(s), Muckleshoot Indian Tribe - 11.1 mile(s), Muckleshoot Indian Tribe - 14 mile(s), Nisqually Indian Tribe - 17.5 mile(s), Squaxin Island Tribe of the Squaxin Island Reservation - 21.8 mile(s), Squaxin Island Tribe of the Squaxin Island Reservation - 23.6 mile(s)
Derived HUC :	17110019
Derived WBD :	171100190301
Derived STCTY FIPS :	53053
Derived Zip :	98402
Derived CD113 :	06
Derived CB2010 :	530530616011049
MYRTK Universe :	NNN
NPDES IDs :	N/R
CWA Permit Types :	N/R
CWA Compliance Tracking :	N/R
CWA NAICS :	N/R
CWA SICS :	N/R
CWA Inspection Count :	N/R
CWA Last Inspection Days :	N/R
CWA Informal Count :	N/R
CWA Formal Action Count :	N/R
CWA Last Formal Action Date :	N/R
CWA Penalties :	N/R
CWA Last Penalty Date :	N/R
CWA Last Penalty Amount :	N/R
CWA Quarters IN NC :	N/R
CWA Current Compliance Status :	N/R
CWA Current SNC Flag :	N
CWA 13 Quarters Compliance Status :	N/R
CWA 13 Quarters Effluent Exceedances:	N/R
CWA Three-Year QNCR Codes :	N/R
DFR URL :	Click here for hyperlink provided by the agency.
Facility SIC :	N/R
Facility NAICS :	52211 - Commercial Banking
Facility Last Inspection EPA Date :	N/R
Facility Last Inspection State Date :	N/R
Facility Last Formal Act EPA Date :	N/R
Facility Last Formal Act State Date :	N/R
Facility Last Informal Act EPA Date :	N/R
Facility Last Informal Act State Date:	N/R
Facility Federal Agency :	N/R
TRI Reporter :	N/R
Facility Imp Water Flag :	N/R
Current SNC Flag :	N
Indian County Flag :	N
Federal Flag :	N/R

Map Id: BK134
Direction: W
Distance: 0.317 mi., 1674 ft.
Elevation: 102 ft.
Relative: Higher

Site Name : WASHINGTON MUTUAL BANK TACOMA | Chase Bank
1102 PACIFIC AVE
TACOMA | Tacoma, WA

Database(s) : [ALL SITES - WA, ECHO, EPA UST, FRS, RCRA_NONGEN, UST - WA] ***(cont.)***

Envirosite ID: 52365335
EPA ID: WAR000006742

ECHO ***(cont.)***

US Mexico Border Flag :	N/R
Chesapeak Bay Flag :	N/R
AIR Flag :	N
NPDES Flag :	N
SDWIS Flag :	N
RCRA Flag :	Y
TRI Flag :	N
GHG Flag :	N
Major Flag :	N/R
Active Flag :	N/R
NAA Flag :	N
Latitude :	47.25314
Longitude :	-122.43859
Last Date in Agency List :	2023-01-16

EPA UST

Facility Name :	Chase Bank
Facility Address :	1102 PACIFIC AVE, Tacoma, Washington 98401
County :	Pierce
Facility ID :	WA22255583
Facility Status :	Closed UST(s)
Open USTs :	0
Closed USTs :	1
Temporarily Out of Service USTs :	0
Date of Last Inspection :	N/R
EPA Region :	10
Tribe :	N/R
Facility ID 2 :	N/R
Latitude :	47.25312
Longitude :	-122.43821
Last Date in Agency List :	2023-01-30

Tank Details

Tank ID :	WA22255583_1
Tank Status :	Closed
Installation Date :	2001-01-01
Removal Date :	N/R
Capacity :	N/R
Substances :	D Diesel
Tank Wall Type :	N/R

FRS

Facility Name :	WASHINGTON MUTUAL BANK TACOMA
Facility Address :	1102 PACIFIC AVE, TACOMA, WA 98402-4304
County :	PIERCE

Map Id: BK134
Direction: W
Distance: 0.317 mi., 1674 ft.
Elevation: 102 ft.
Relative: Higher

Site Name : WASHINGTON MUTUAL BANK TACOMA | Chase Bank
1102 PACIFIC AVE
TACOMA | Tacoma, WA

Database(s) : [ALL SITES - WA, ECHO, EPA UST, FRS, RCRA_NONGEN, UST - WA] ***(cont.)***

Envirosite ID: 52365335
EPA ID: WAR000006742

FRS ***(cont.)***

Site Details

Registry ID :	110009513080
FRS Facility URL :	Click here for hyperlink provided by the agency.
Last Date in Agency List :	2023-02-13

Source Description

Source Description :

RCRAInfo is EPA's comprehensive information system that supports the Resource Conservation and Recovery Act (RCRA) of 1976 and the Hazardous and Solid Waste Amendments (HSWA) of 1984 through the tracking of events and activities related to facilities that generate, transport, and treat, store, or dispose of hazardous waste. RCRAInfo allows RCRA program staff to track the notification, permit, compliance, and corrective action activities required under RCRA. RCRAInfo also supports generation of the National Hazardous Waste Biennial Report. All generators and treatment, storage, and disposal facilities who handle hazardous waste are required to report to the EPA Administrator at least once every two years to support creation of the Biennial Report.
The WA-FSIS provides a means to query and display data maintained by the Washington Department of Ecology. This system contains key information for each facility/site that is currently, or has been, of interest to the Air Quality, Dam Safety, Hazardous Waste, Toxics Cleanup, and Water Quality Programs.

FRS Environmental Interest

Source and System ID :	RCRAINFO - WAR000006742 WA-FSIS - 22255583

RCRA_NONGEN

Facility Name :	WASHINGTON MUTUAL BANK TACOMA
Facility Address :	1102 PACIFIC AVE, TACOMA, WA 98401
County :	PIERCE
Date Form Received by Agency :	2000-03-14
EPA ID :	WAR000006742
Mailing Address :	1101 2ND AVE, SEATTLE, WA 98101
Contact :	SHARRON CASPER
Contact Address :	1101 2ND AVE S9S0901, SEATTLE, WA 98101
Contact Country :	US
Contact Telephone :	206-461-2534
Contact Email :	N/R
EPA Region :	10
Land Type :	Other land type
Source Type :	Implementer
Classification :	Not a generator, verified
Description :	Not a generator, verified
Last Date in Agency List :	2023-01-23

Map Id: BK134
Direction: W
Distance: 0.317 mi., 1674 ft.
Elevation: 102 ft.
Relative: Higher

Site Name : WASHINGTON MUTUAL BANK TACOMA | Chase Bank
1102 PACIFIC AVE
TACOMA | Tacoma, WA

Database(s) : [ALL SITES - WA, ECHO, EPA UST, FRS, RCRA_NONGEN, UST - WA] ***(cont.)***

Envirosite ID: 52365335
EPA ID: WAR000006742

RCRA_NONGEN ***(cont.)***

Owner/Operator Summary

Owner/Operator Name :	WASHINGTON MUTUAL BANK
Owner/Operator Address :	1101 2ND AVE S9S0901, SEATTLE, WA 98101
Owner/Operator Country :	US
Owner/Operator Telephone :	206-461-2534
Owner/Operator Email :	N/R
Owner/Operator Fax :	N/R
Legal Status :	Private
Owner/Operator Type :	Owner
Owner/Operator Start Date :	1998-01-15
Owner/Operator End Date :	N/R

Owner/Operator Name :	WASHINGTON MUTUAL BANK
Owner/Operator Address :	1201 3RD AVE, SEATTLE, WA 98101
Owner/Operator Country :	US
Owner/Operator Telephone :	000-000-0000
Owner/Operator Email :	N/R
Owner/Operator Fax :	N/R
Legal Status :	Private
Owner/Operator Type :	Owner
Owner/Operator Start Date :	N/R
Owner/Operator End Date :	N/R

Owner/Operator Name :	WASHINGTON MUTUAL BANK TACOMA
Owner/Operator Address :	1102 PACIFIC AVE, TACOMA, WA 98401
Owner/Operator Country :	US
Owner/Operator Telephone :	000-000-0000
Owner/Operator Email :	N/R
Owner/Operator Fax :	N/R
Legal Status :	Private
Owner/Operator Type :	Operator
Owner/Operator Start Date :	N/R
Owner/Operator End Date :	N/R

Handler Activities Summary

U.S. Importer of Hazardous Waste :	N
Mixed Waste (Haz. and Radioactive) :	N
Recycler of Hazardous Waste :	N
Transporter of Hazardous Waste :	N
Treater, Storer or Disposer of HW :	N
Underground Injection Activity :	N
On-site Burner Exemption :	N
Furnace Exemption :	N
Used Oil Fuel Burner :	N
Used Oil Processor :	N
Used Oil Refiner :	N
Used Oil Fuel Marketer to Burner :	N
Used Oil Specification Marketer :	N
Used Oil Transfer Facility :	N
Used Oil Transporter :	N

Map Id: BK134
Direction: W
Distance: 0.317 mi., 1674 ft.
Elevation: 102 ft.
Relative: Higher

Site Name : WASHINGTON MUTUAL BANK TACOMA | Chase Bank
1102 PACIFIC AVE
TACOMA | Tacoma, WA

Database(s) : [ALL SITES - WA, ECHO, EPA UST, FRS, RCRA_NONGEN, UST - WA] ***(cont.)***

Envirosite ID: 52365335
EPA ID: WAR000006742

RCRA_NONGEN ***(cont.)***

Historical Generators

Date Form Received by Agency :	2000-03-13
Facility Name :	WASHINGTON MUTUAL BANK TACOMA
Classification :	Not a generator, verified
Date Form Received by Agency :	1998-11-03
Facility Name :	WASHINGTON MUTUAL BANK TACOMA
Classification :	Not a generator, verified
Date Form Received by Agency :	1998-01-15
Facility Name :	WASHINGTON MUTUAL BANK TACOMA
Classification :	Not a generator, verified
Date Form Received by Agency :	1994-01-01
Facility Name :	WASHINGTON MUTUAL BANK TACOMA
Classification :	Small Quantity Generator
Date Form Received by Agency :	1993-12-31
Facility Name :	WASHINGTON MUTUAL BANK TACOMA
Classification :	Small Quantity Generator

Notices of Violations Summary

Regulation Violated :	N

Evaluation Action Summary

Evaluation Date :	1997-08-28
Evaluation :	COMPLIANCE ASSISTANCE VISIT
Area of Violation :	N/R
Date Achieved Compliance :	N/R
Evaluation Lead Agency :	State

UST - WA

Facility Name :	Chase Bank
Facility Address :	1102 PACIFIC AVE, Tacoma, 98401
County :	Pierce
Facility Site ID :	22255583
UST Site ID :	620066
Tag Number(s) :	N/R
Responsible Unit :	Southwest
Is Active :	No
Latitude :	47.25312
Longitude :	-122.43821
Last Date in Agency List :	2022-12-29

Map Id: BK134
Direction: W
Distance: 0.317 mi., 1674 ft.
Elevation: 102 ft.
Relative: Higher

Site Name : WASHINGTON MUTUAL BANK TACOMA | Chase Bank
1102 PACIFIC AVE
TACOMA | Tacoma, WA

Database(s) : [ALL SITES - WA, ECHO, EPA UST, FRS, RCRA_NONGEN, UST - WA] ***(cont.)***

Envirosite ID: 52365335
EPA ID: WAR000006742

UST - WA ***(cont.)***

Tank Details

Tank Name :	1
Tank Status :	Unregister 30 Day Notice
Install Date :	N/R
Tank Upgrade Date :	N/R
Tank Permanent Closure Date :	N/R
Permit Expiration Date :	N/R
Tank Material :	N/R
Tank Construction :	N/R
Tank Corrosion Protection :	N/R
Tank Manifold :	N/R
Tank Release Detection :	N/R
Tank Tightness Test :	N/R
Tank Spill Prevention :	N/R
Capacity Range :	N/R
Actual Capacity :	300
Pipe Material :	N/R
Pipe Construction :	N/R
Pipe Corrosion Protection :	N/R
Tank SFC :	N/R
Dispenser SFC :	N/R
Primary Pipe Release Detection :	N/R
Secondary Pipe Release Detection :	N/R
Pipe Pumping System :	N/R
Pipe Install Date :	N/R
Turbine Sump Construction :	N/R
Tank Status Date :	2013-10-14
Tank Install Date :	N/R
Tank Overfill Prevention :	N/R

Compartments Details

Compartment Number :	1
Compartment Capacity :	300
Substance Stored :	Diesel
Used Substance :	Emergency Power Generation
Ecy Region :	N/R

Map Id: BE135
Direction: SSE
Distance: 0.318 mi., 1678 ft.
Elevation: 14 ft.
Relative: Lower

Site Name : SUPERVALUE INC BLDG 105 | PACIFIC TRANSPORTATION GROUP INC | PACIFIC TRANSPORTATION GROUP 19TH ST
440 E 19TH ST | 440 E 19TH ST PO BOX 1757
TACOMA | Tacoma, WA

Database(s) : [ALL SITES - WA, CSCSL NFA - WA, ECHO, EPA UST, FRS, HSL - WA, RCRA_NONGEN, T 2 - WA, UST - WA]

Envirosite ID: 52365568
EPA ID: N/R

ALL SITES - WA

Facility Name :	Supervalue Inc Bldg 105
Facility Address :	440 E 19TH ST, TACOMA, 98421
County :	Pierce

Facility/Site ID :	1243
Alternate Name :	PACIFIC STORAGE
Program Name :	N/R
WRIA :	10
Legislative District :	27
Congressional District :	9
Ecology Region :	SWRO
Ecology Program Phone :	(360) 407-7224
Tribal Land :	N
Latitude :	47.24536
Longitude :	-122.42885
Last Date in Agency List :	2023-01-03

Facility/Site ID :	1243
Alternate Name :	N/R
Program Name :	N/R
WRIA :	10
Legislative District :	27
Congressional District :	9
Ecology Region :	SWRO
Ecology Program Phone :	(360) 407-7224
Tribal Land :	N
Latitude :	47.24536
Longitude :	-122.42885
Last Date in Agency List :	2023-01-03

Facility/Site ID :	1243
Alternate Name :	Pacific Transportation Group
Program Name :	N/R
WRIA :	10
Legislative District :	27
Congressional District :	9
Ecology Region :	SWRO
Ecology Program Phone :	(360) 407-6734
Tribal Land :	N
Latitude :	47.24536
Longitude :	-122.42885
Last Date in Agency List :	2023-01-03

Facility/Site ID :	1243
Alternate Name :	PACIFIC TRANSPORTATION GROUP INC
Program Name :	N/R
WRIA :	10

Map Id: BE135
Direction: SSE
Distance: 0.318 mi., 1678 ft.
Elevation: 14 ft.
Relative: Lower

Site Name : SUPERVALUE INC BLDG 105 | PACIFIC TRANSPORTATION GROUP INC | PACIFIC TRANSPORTATION GROUP 19TH ST
440 E 19TH ST | 440 E 19TH ST PO BOX 1757
TACOMA | Tacoma, WA

Database(s) : [ALL SITES - WA, CSCSL NFA - WA, ECHO, EPA UST, FRS, HSL - WA, RCRA_NONGEN, T 2 - WA, UST - WA] ***(cont.)***

Envirosite ID: 52365568
EPA ID: N/R

ALL SITES - WA ***(cont.)***

Legislative District :	27
Congressional District :	9
Ecology Region :	SWRO
Ecology Program Phone :	(360) 407-6171
Tribal Land :	N
Latitude :	47.24536
Longitude :	-122.42885
Last Date in Agency List :	2023-01-03

Facility/Site ID :	1243
Alternate Name :	Pacific Transportation Group
Program Name :	N/R
WRIA :	10
Legislative District :	27
Congressional District :	9
Ecology Region :	SWRO
Ecology Program Phone :	(360) 407-7224
Tribal Land :	N
Latitude :	47.24536
Longitude :	-122.42885
Last Date in Agency List :	2023-01-03

Facility/Site ID :	1243
Alternate Name :	PACIFIC TRANSPORTATION GROUP 19TH ST
Program Name :	N/R
WRIA :	10
Legislative District :	27
Congressional District :	9
Ecology Region :	SWRO
Ecology Program Phone :	(360) 407-6734
Tribal Land :	N
Latitude :	47.24536
Longitude :	-122.42885
Last Date in Agency List :	2023-01-03

Facility/Site ID :	1243
Alternate Name :	SUPERVALU INC BLDG 105
Program Name :	N/R
WRIA :	10
Legislative District :	27
Congressional District :	9
Ecology Region :	SWRO
Ecology Program Phone :	(360) 407-6734
Tribal Land :	N
Latitude :	47.24536
Longitude :	-122.42885
Last Date in Agency List :	2023-01-03

Map Id: BE135
Direction: SSE
Distance: 0.318 mi., 1678 ft.
Elevation: 14 ft.
Relative: Lower

Site Name : SUPERVALUE INC BLDG 105 | PACIFIC TRANSPORTATION GROUP INC | PACIFIC TRANSPORTATION GROUP 19TH ST
440 E 19TH ST | 440 E 19TH ST PO BOX 1757
TACOMA | Tacoma, WA

Database(s) : [ALL SITES - WA, CSCSL NFA - WA, ECHO, EPA UST, FRS, HSL - WA, RCRA_NONGEN, T 2 - WA, UST - WA] ***(cont.)***

Envirosite ID: 52365568
EPA ID: N/R

ALL SITES - WA ***(cont.)***

Facility/Site ID :	1243
Alternate Name :	PACIFIC TRANSPORTATION GROUP 19TH ST
Program Name :	N/R
WRIA :	10
Legislative District :	27
Congressional District :	9
Ecology Region :	SWRO
Ecology Program Phone :	(360) 407-7224
Tribal Land :	N
Latitude :	47.24536
Longitude :	-122.42885
Last Date in Agency List :	2023-01-03

Facility/Site ID :	1243
Alternate Name :	SUPERVALU INC BLDG 105
Program Name :	N/R
WRIA :	10
Legislative District :	27
Congressional District :	9
Ecology Region :	SWRO
Ecology Program Phone :	(360) 407-7224
Tribal Land :	N
Latitude :	47.24536
Longitude :	-122.42885
Last Date in Agency List :	2023-01-03

Facility/Site ID :	1243
Alternate Name :	PACIFIC STORAGE
Program Name :	N/R
WRIA :	10
Legislative District :	27
Congressional District :	9
Ecology Region :	SWRO
Ecology Program Phone :	(360) 407-6171
Tribal Land :	N
Latitude :	47.24536
Longitude :	-122.42885
Last Date in Agency List :	2023-01-03

Facility/Site ID :	1243
Alternate Name :	PACIFIC TRANSPORTATION GROUP INC
Program Name :	N/R
WRIA :	10
Legislative District :	27
Congressional District :	9
Ecology Region :	SWRO
Ecology Program Phone :	(360) 407-6734
Tribal Land :	N

Map Id: BE135
Direction: SSE
Distance: 0.318 mi., 1678 ft.
Elevation: 14 ft.
Relative: Lower

Site Name : SUPERVALUE INC BLDG 105 | PACIFIC TRANSPORTATION GROUP INC | PACIFIC TRANSPORTATION GROUP 19TH ST
440 E 19TH ST | 440 E 19TH ST PO BOX 1757
TACOMA | Tacoma, WA

Database(s) : [ALL SITES - WA, CSCSL NFA - WA, ECHO, EPA UST, FRS, HSL - WA, RCRA_NONGEN, T 2 - WA, UST - WA] ***(cont.)***

Envirosite ID: 52365568
EPA ID: N/R

ALL SITES - WA ***(cont.)***

Latitude :	47.24536
Longitude :	-122.42885
Last Date in Agency List :	2023-01-03

Facility/Site ID :	1243
Alternate Name :	Pacific Transportation Group
Program Name :	N/R
WRIA :	10
Legislative District :	27
Congressional District :	9
Ecology Region :	SWRO
Ecology Program Phone :	(360) 407-6171
Tribal Land :	N
Latitude :	47.24536
Longitude :	-122.42885
Last Date in Agency List :	2023-01-03

Facility/Site ID :	1243
Alternate Name :	PACIFIC TRANSPORTATION GROUP 19TH ST
Program Name :	N/R
WRIA :	10
Legislative District :	27
Congressional District :	9
Ecology Region :	SWRO
Ecology Program Phone :	(360) 407-6171
Tribal Land :	N
Latitude :	47.24536
Longitude :	-122.42885
Last Date in Agency List :	2023-01-03

Facility/Site ID :	1243
Alternate Name :	PACIFIC TRANSPORTATION GROUP INC
Program Name :	N/R
WRIA :	10
Legislative District :	27
Congressional District :	9
Ecology Region :	SWRO
Ecology Program Phone :	(360) 407-7224
Tribal Land :	N
Latitude :	47.24536
Longitude :	-122.42885
Last Date in Agency List :	2023-01-03

Facility/Site ID :	1243
Alternate Name :	SUPERVALU INC BLDG 105
Program Name :	N/R
WRIA :	10

Map Id: BE135
Direction: SSE
Distance: 0.318 mi., 1678 ft.
Elevation: 14 ft.
Relative: Lower

Site Name : SUPERVALUE INC BLDG 105 | PACIFIC TRANSPORTATION GROUP INC | PACIFIC TRANSPORTATION GROUP 19TH ST
440 E 19TH ST | 440 E 19TH ST PO BOX 1757
TACOMA | Tacoma, WA

Database(s) : [ALL SITES - WA, CSCSL NFA - WA, ECHO, EPA UST, FRS, HSL - WA, RCRA_NONGEN, T 2 - WA, UST - WA] ***(cont.)***

Envirosite ID: 52365568
EPA ID: N/R

ALL SITES - WA ***(cont.)***

Legislative District :	27
Congressional District :	9
Ecology Region :	SWRO
Ecology Program Phone :	(360) 407-6171
Tribal Land :	N
Latitude :	47.24536
Longitude :	-122.42885
Last Date in Agency List :	2023-01-03

Facility/Site ID :	1243
Alternate Name :	N/R
Program Name :	N/R
WRIA :	10
Legislative District :	27
Congressional District :	9
Ecology Region :	SWRO
Ecology Program Phone :	(360) 407-6171
Tribal Land :	N
Latitude :	47.24536
Longitude :	-122.42885
Last Date in Agency List :	2023-01-03

Facility/Site ID :	1243
Alternate Name :	N/R
Program Name :	N/R
WRIA :	10
Legislative District :	27
Congressional District :	9
Ecology Region :	SWRO
Ecology Program Phone :	(360) 407-6712
Tribal Land :	N
Latitude :	47.24536
Longitude :	-122.42885
Last Date in Agency List :	2023-01-03

Facility/Site ID :	1243
Alternate Name :	N/R
Program Name :	N/R
WRIA :	10
Legislative District :	27
Congressional District :	9
Ecology Region :	SWRO
Ecology Program Phone :	(360) 407-6734
Tribal Land :	N
Latitude :	47.24536
Longitude :	-122.42885
Last Date in Agency List :	2023-01-03

Map Id: BE135
Direction: SSE
Distance: 0.318 mi., 1678 ft.
Elevation: 14 ft.
Relative: Lower

Site Name : SUPERVALUE INC BLDG 105 | PACIFIC TRANSPORTATION GROUP INC | PACIFIC TRANSPORTATION GROUP 19TH ST
440 E 19TH ST | 440 E 19TH ST PO BOX 1757
TACOMA | Tacoma, WA

Database(s) : [ALL SITES - WA, CSCSL NFA - WA, ECHO, EPA UST, FRS, HSL - WA, RCRA_NONGEN, T 2 - WA, UST - WA] ***(cont.)***

Envirosite ID: 52365568
EPA ID: N/R

ALL SITES - WA ***(cont.)***

Facility/Site ID :	1243
Alternate Name :	PACIFIC STORAGE
Program Name :	N/R
WRIA :	10
Legislative District :	27
Congressional District :	9
Ecology Region :	SWRO
Ecology Program Phone :	(360) 407-6734
Tribal Land :	N
Latitude :	47.24536
Longitude :	-122.42885
Last Date in Agency List :	2023-01-03

Program Details

Program :	TOXICS
Program ID :	N/R
Interaction Type :	Underground Storage Tank
Interaction Type Description :	Any one or combination of tanks (including connecting underground pipes) that is used to contain regulated substances and has a tank volume of ten percent or more beneath the surface of the ground. This term does not include any of the exempt UST systems specified in WAC 173-360-110(2) or any piping connected thereto. See WAC 173-360
Status :	Inactive
Start Date :	1998-06-08
End Date :	2000-03-22
SIC :	42 - MOTOR FREIGHT TRANSPORTATION AND WAREHOUSING
NAICS :	N/R

Program :	TOXICS
Program ID :	N/R
Interaction Type :	Underground Storage Tank
Interaction Type Description :	Any one or combination of tanks (including connecting underground pipes) that is used to contain regulated substances and has a tank volume of ten percent or more beneath the surface of the ground. This term does not include any of the exempt UST systems specified in WAC 173-360-110(2) or any piping connected thereto. See WAC 173-360
Status :	Inactive
Start Date :	1998-06-08
End Date :	2000-03-22
SIC :	75 - AUTOMOTIVE REPAIR, SERVICES, AND PARKING
NAICS :	N/R

Map Id: BE135
Direction: SSE
Distance: 0.318 mi., 1678 ft.
Elevation: 14 ft.
Relative: Lower

Site Name : SUPERVALUE INC BLDG 105 | PACIFIC TRANSPORTATION GROUP INC | PACIFIC TRANSPORTATION GROUP 19TH ST
440 E 19TH ST | 440 E 19TH ST PO BOX 1757
TACOMA | Tacoma, WA

Database(s) : [ALL SITES - WA, CSCSL NFA - WA, ECHO, EPA UST, FRS, HSL - WA, RCRA_NONGEN, T 2 - WA, UST - WA] ***(cont.)***

Envirosite ID: 52365568
EPA ID: N/R

ALL SITES - WA ***(cont.)***

Program :	TOXICS
Program ID :	N/R
Interaction Type :	Underground Storage Tank
Interaction Type Description :	Any one or combination of tanks (including connecting underground pipes) that is used to contain regulated substances and has a tank volume of ten percent or more beneath the surface of the ground. This term does not include any of the exempt UST systems specified in WAC 173-360-110(2) or any piping connected thereto. See WAC 173-360
Status :	Inactive
Start Date :	1998-06-08
End Date :	2000-03-22
SIC :	9999 - NONCLASSIFIABLE ESTABLISHMENTS
NAICS :	N/R

Program :	TOXICS
Program ID :	N/R
Interaction Type :	Underground Storage Tank
Interaction Type Description :	Any one or combination of tanks (including connecting underground pipes) that is used to contain regulated substances and has a tank volume of ten percent or more beneath the surface of the ground. This term does not include any of the exempt UST systems specified in WAC 173-360-110(2) or any piping connected thereto. See WAC 173-360
Status :	Inactive
Start Date :	1998-06-08
End Date :	2000-03-22
SIC :	N/R
NAICS :	N/R

Program :	TOXICS
Program ID :	N/R
Interaction Type :	State Cleanup Site
Interaction Type Description :	A site is being cleaned up under state regulations. Regulations include Model Toxics Control Act or its predecessors.
Status :	Inactive
Start Date :	1990-09-06
End Date :	1996-01-16
SIC :	N/R
NAICS :	N/R

Program :	TOXICS
Program ID :	N/R
Interaction Type :	State Cleanup Site

Map Id: BE135
Direction: SSE
Distance: 0.318 mi., 1678 ft.
Elevation: 14 ft.
Relative: Lower

Site Name : SUPERVALUE INC BLDG 105 | PACIFIC TRANSPORTATION GROUP INC | PACIFIC TRANSPORTATION GROUP 19TH ST
440 E 19TH ST | 440 E 19TH ST PO BOX 1757
TACOMA | Tacoma, WA

Database(s) : [ALL SITES - WA, CSCSL NFA - WA, ECHO, EPA UST, FRS, HSL - WA, RCRA_NONGEN, T 2 - WA, UST - WA] ***(cont.)***

Envirosite ID: 52365568
EPA ID: N/R

ALL SITES - WA ***(cont.)***

Interaction Type Description :	A site is being cleaned up under state regulations. Regulations include Model Toxics Control Act or its predecessors.
Status :	Inactive
Start Date :	1990-09-06
End Date :	1996-01-16
SIC :	9999 - NONCLASSIFIABLE ESTABLISHMENTS
NAICS :	N/R
Program :	TOXICS
Program ID :	N/R
Interaction Type :	State Cleanup Site
Interaction Type Description :	A site is being cleaned up under state regulations. Regulations include Model Toxics Control Act or its predecessors.
Status :	Inactive
Start Date :	1990-09-06
End Date :	1996-01-16
SIC :	42 - MOTOR FREIGHT TRANSPORTATION AND WAREHOUSING
NAICS :	N/R
Program :	TOXICS
Program ID :	N/R
Interaction Type :	State Cleanup Site
Interaction Type Description :	A site is being cleaned up under state regulations. Regulations include Model Toxics Control Act or its predecessors.
Status :	Inactive
Start Date :	1990-09-06
End Date :	1996-01-16
SIC :	75 - AUTOMOTIVE REPAIR, SERVICES, AND PARKING
NAICS :	N/R
Program :	TOXICS
Program ID :	N/R
Interaction Type :	Hazardous Waste Generator
Interaction Type Description :	Facilities that generate any quantity of a dangerous waste. They may be classified as SQG, MQG, or LQG depending on hazardous waste generated for a given month.
Status :	Inactive
Start Date :	1980-09-09
End Date :	1990-02-26
SIC :	9999 - NONCLASSIFIABLE ESTABLISHMENTS
NAICS :	N/R

Map Id: BE135
Direction: SSE
Distance: 0.318 mi., 1678 ft.
Elevation: 14 ft.
Relative: Lower

Site Name : SUPERVALUE INC BLDG 105 | PACIFIC TRANSPORTATION GROUP INC | PACIFIC TRANSPORTATION GROUP 19TH ST
440 E 19TH ST | 440 E 19TH ST PO BOX 1757
TACOMA | Tacoma, WA

Database(s) : [ALL SITES - WA, CSCSL NFA - WA, ECHO, EPA UST, FRS, HSL - WA, RCRA_NONGEN, T 2 - WA, UST - WA] ***(cont.)***

Envirosite ID: 52365568
EPA ID: N/R

ALL SITES - WA ***(cont.)***

Program :	TOXICS
Program ID :	N/R
Interaction Type :	Hazardous Waste Generator
Interaction Type Description :	Facilities that generate any quantity of a dangerous waste. They may be classified as SQG, MQG, or LQG depending on hazardous waste generated for a given month.
Status :	Inactive
Start Date :	1980-09-09
End Date :	1990-02-26
SIC :	42 - MOTOR FREIGHT TRANSPORTATION AND WAREHOUSING
NAICS :	N/R

Program :	TOXICS
Program ID :	N/R
Interaction Type :	Hazardous Waste Generator
Interaction Type Description :	Facilities that generate any quantity of a dangerous waste. They may be classified as SQG, MQG, or LQG depending on hazardous waste generated for a given month.
Status :	Inactive
Start Date :	1980-09-09
End Date :	1990-02-26
SIC :	75 - AUTOMOTIVE REPAIR, SERVICES, AND PARKING
NAICS :	N/R

Program :	TOXICS
Program ID :	N/R
Interaction Type :	Hazardous Waste Generator
Interaction Type Description :	Facilities that generate any quantity of a dangerous waste. They may be classified as SQG, MQG, or LQG depending on hazardous waste generated for a given month.
Status :	Inactive
Start Date :	1980-09-09
End Date :	1990-02-26
SIC :	N/R
NAICS :	N/R

Program :	TOXICS
Program ID :	N/R
Interaction Type :	Emergency/Haz Chem Rpt TIER2

Map Id: BE135
Direction: SSE
Distance: 0.318 mi., 1678 ft.
Elevation: 14 ft.
Relative: Lower

Site Name : SUPERVALUE INC BLDG 105 | PACIFIC TRANSPORTATION GROUP INC | PACIFIC TRANSPORTATION GROUP 19TH ST
440 E 19TH ST | 440 E 19TH ST PO BOX 1757
TACOMA | Tacoma, WA

Database(s) : [ALL SITES - WA, CSCSL NFA - WA, ECHO, EPA UST, FRS, HSL - WA, RCRA_NONGEN, T 2 - WA, UST - WA] ***(cont.)***

Envirosite ID: 52365568
EPA ID: N/R

ALL SITES - WA ***(cont.)***

Interaction Type Description :	Businesses that store 10,000 pounds or more of a hazardous chemical or 500 pounds or less, depending on the chemical, of an extremely hazardous chemical on site at any one time must report annually. Reports are sent to the State Emergency Response Commission (represented by Ecology) Local Emergency Planning Committees, and local fire departments for emergency planning. (product, not waste)
Status :	Active
Start Date :	2003-09-15
End Date :	N/R
SIC :	9999 - NONCLASSIFIABLE ESTABLISHMENTS
NAICS :	N/R
Program :	TOXICS
Program ID :	N/R
Interaction Type :	Emergency/Haz Chem Rpt TIER2
Interaction Type Description :	Businesses that store 10,000 pounds or more of a hazardous chemical or 500 pounds or less, depending on the chemical, of an extremely hazardous chemical on site at any one time must report annually. Reports are sent to the State Emergency Response Commission (represented by Ecology) Local Emergency Planning Committees, and local fire departments for emergency planning. (product, not waste)
Status :	Active
Start Date :	2003-09-15
End Date :	N/R
SIC :	75 - AUTOMOTIVE REPAIR, SERVICES, AND PARKING
NAICS :	N/R
Program :	TOXICS
Program ID :	N/R
Interaction Type :	Emergency/Haz Chem Rpt TIER2
Interaction Type Description :	Businesses that store 10,000 pounds or more of a hazardous chemical or 500 pounds or less, depending on the chemical, of an extremely hazardous chemical on site at any one time must report annually. Reports are sent to the State Emergency Response Commission (represented by Ecology) Local Emergency Planning Committees, and local fire departments for emergency planning. (product, not waste)
Status :	Active
Start Date :	2003-09-15
End Date :	N/R
SIC :	42 - MOTOR FREIGHT TRANSPORTATION AND WAREHOUSING
NAICS :	N/R

Map Id: BE135
Direction: SSE
Distance: 0.318 mi., 1678 ft.
Elevation: 14 ft.
Relative: Lower

Site Name : SUPERVALUE INC BLDG 105 | PACIFIC TRANSPORTATION GROUP INC | PACIFIC TRANSPORTATION GROUP 19TH ST
440 E 19TH ST | 440 E 19TH ST PO BOX 1757
TACOMA | Tacoma, WA

Database(s) : [ALL SITES - WA, CSCSL NFA - WA, ECHO, EPA UST, FRS, HSL - WA, RCRA_NONGEN, T 2 - WA, UST - WA] ***(cont.)***

Envirosite ID: 52365568
EPA ID: N/R

ALL SITES - WA ***(cont.)***

Program :	TOXICS
Program ID :	N/R
Interaction Type :	Emergency/Haz Chem Rpt TIER2
Interaction Type Description :	Businesses that store 10,000 pounds or more of a hazardous chemical or 500 pounds or less, depending on the chemical, of an extremely hazardous chemical on site at any one time must report annually. Reports are sent to the State Emergency Response Commission (represented by Ecology) Local Emergency Planning Committees, and local fire departments for emergency planning. (product, not waste)
Status :	Active
Start Date :	2003-09-15
End Date :	N/R
SIC :	N/R
NAICS :	N/R

Program :	TOXICS
Program ID :	N/R
Interaction Type :	Enforcement Final
Interaction Type Description :	An Enforcement action (i.e. Penalty, Order, Notice) was finalized and issued to the respective party, indicating the enforcement action was taken. The start and end date listed in the database are both the date the action was issued to the responsible party.
Status :	Active
Start Date :	2007-05-08
End Date :	N/R
SIC :	N/R
NAICS :	N/R

CSCSL NFA - WA

Facility Name :	SUPERVALUE INC BLDG 105
Facility Address :	440 E 19TH ST, TACOMA, 98421
County :	Pierce
NFA Date :	1996-01-16
Facility Site ID :	1243
Cleanup Site ID :	4367
Rank :	N/R
VCP :	N/R
Alternate Site Names :	PACIFIC STORAGE,Pacific Transportation Group,PACIFIC TRANSPORTATION GROUP 19TH ST,PACIFIC TRANSPORTATION GROUP INC,SUPERVALU INC BLDG 105
NFA Reason :	Independent Cleanup Reviewed by Ecology

Map Id: BE135
Direction: SSE
Distance: 0.318 mi., 1678 ft.
Elevation: 14 ft.
Relative: Lower

Site Name : SUPERVALUE INC BLDG 105 | PACIFIC TRANSPORTATION GROUP INC | PACIFIC TRANSPORTATION GROUP 19TH ST
440 E 19TH ST | 440 E 19TH ST PO BOX 1757
TACOMA | Tacoma, WA

Database(s) : [ALL SITES - WA, CSCSL NFA - WA, ECHO, EPA UST, FRS, HSL - WA, RCRA_NONGEN, T 2 - WA, UST - WA] ***(cont.)***

Envirosite ID: 52365568
EPA ID: N/R

CSCSL NFA - WA ***(cont.)***

Site Status :	NFA
Region :	Southwest
Responsible Unit :	Southwest
Latitude :	47.24536
Longitude :	-122.42885
Last Date in Agency List :	2023-02-23

Contaminants

Contaminant Name :	Metals - Other
Ground Water :	N/R
Surface Water :	Confirmed Above Cleanup Levels
Soil :	N/R
Sediment :	N/R
Air :	N/R
Bedrock :	N/R

Contaminant Name :	Petroleum Products-Unspecified
Ground Water :	N/R
Surface Water :	Confirmed Above Cleanup Levels
Soil :	N/R
Sediment :	N/R
Air :	N/R
Bedrock :	N/R

ECHO

Facility Name :	SUPERVALUE INC BLDG 105
Facility Address :	440 E 19TH ST, TACOMA, WA 98421
County :	PIERCE
Last Inspection Date :	N/R
Registry ID :	110005314999
FIPS Code :	53053
EPA Region :	10
Inspection Count :	0
Last Inspection Days :	N/R
Informal Count :	0
Last Informal Action Date :	N/R
Formal Action Count :	0
Last Formal Action Date :	N/R
Total Penalties :	0
Penalty Count :	N/R
Last Penalty Date :	N/R
Last Penalty Amount :	N/R
QTRS IN NC :	0
Programs IN SNC :	0
Current Compliance Status :	No Violation Identified

Map Id: BE135
Direction: SSE
Distance: 0.318 mi., 1678 ft.
Elevation: 14 ft.
Relative: Lower

Site Name : SUPERVALUE INC BLDG 105 | PACIFIC TRANSPORTATION GROUP INC | PACIFIC TRANSPORTATION GROUP 19TH ST
440 E 19TH ST | 440 E 19TH ST PO BOX 1757
TACOMA | Tacoma, WA

Database(s) : [ALL SITES - WA, CSCSL NFA - WA, ECHO, EPA UST, FRS, HSL - WA, RCRA_NONGEN, T 2 - WA, UST - WA] ***(cont.)***

Envirosite ID: 52365568
EPA ID: N/R

ECHO ***(cont.)***

Three-Year Compliance Status :	_____
Collection Method :	ADDRESS MATCHING-HOUSE NUMBER
Reference Point :	CENTER OF A FACILITY OR STATION
Accuracy Meters :	30
Derived Tribes :	Puyallup Tribe of the Puyallup Reservation - .5 mile(s), Puyallup Tribe of the Puyallup Reservation - .5 mile(s), Muckleshoot Indian Tribe - 10.7 mile(s), Muckleshoot Indian Tribe - 13.5 mile(s), Nisqually Indian Tribe - 17.4 mile(s), Squaxin Island Tribe of the Squaxin Island Reservation - 22.2 mile(s), Squaxin Island Tribe of the Squaxin Island Reservation - 24.1 mile(s)
Derived HUC :	17110019
Derived WBD :	171100190301
Derived STCTY FIPS :	53053
Derived Zip :	98421
Derived CD113 :	09
Derived CB2010 :	530530602001088
MYRTK Universe :	NNN
NPDES IDs :	N/R
CWA Permit Types :	N/R
CWA Compliance Tracking :	N/R
CWA NAICS :	N/R
CWA SICS :	N/R
CWA Inspection Count :	N/R
CWA Last Inspection Days :	N/R
CWA Informal Count :	N/R
CWA Formal Action Count :	N/R
CWA Last Formal Action Date :	N/R
CWA Penalties :	N/R
CWA Last Penalty Date :	N/R
CWA Last Penalty Amount :	N/R
CWA Quarters IN NC :	N/R
CWA Current Compliance Status :	N/R
CWA Current SNC Flag :	N
CWA 13 Quarters Compliance Status :	N/R
CWA 13 Quarters Effluent Exceedances:	N/R
CWA Three-Year QNCR Codes :	N/R
DFR URL :	Click here for hyperlink provided by the agency.
Facility SIC :	N/R
Facility NAICS :	811111 - General Automotive Repair
Facility Last Inspection EPA Date :	N/R
Facility Last Inspection State Date :	N/R
Facility Last Formal Act EPA Date :	N/R
Facility Last Formal Act State Date :	N/R
Facility Last Informal Act EPA Date :	N/R
Facility Last Informal Act State Date:	N/R
Facility Federal Agency :	N/R
TRI Reporter :	N/R
Facility Imp Water Flag :	N/R
Current SNC Flag :	N
Indian County Flag :	N

Map Id: BE135
Direction: SSE
Distance: 0.318 mi., 1678 ft.
Elevation: 14 ft.
Relative: Lower

Site Name : SUPERVALUE INC BLDG 105 | PACIFIC TRANSPORTATION GROUP INC | PACIFIC TRANSPORTATION GROUP 19TH ST
440 E 19TH ST | 440 E 19TH ST PO BOX 1757
TACOMA | Tacoma, WA

Database(s) : [ALL SITES - WA, CSCSL NFA - WA, ECHO, EPA UST, FRS, HSL - WA, RCRA_NONGEN, T 2 - WA, UST - WA] ***(cont.)***

Envirosite ID: 52365568
EPA ID: N/R

ECHO ***(cont.)***

Federal Flag :	N/R
US Mexico Border Flag :	N/R
Chesapeak Bay Flag :	N/R
AIR Flag :	N
NPDES Flag :	N
SDWIS Flag :	N
RCRA Flag :	Y
TRI Flag :	N
GHG Flag :	N
Major Flag :	N/R
Active Flag :	N/R
NAA Flag :	N
Latitude :	47.24588
Longitude :	-122.42724
Last Date in Agency List :	2023-01-16

EPA UST

Facility Name :	PACIFIC TRANSPORTATION GROUP INC
Facility Address :	440 E 19TH ST PO BOX 1757, Tacoma, Washington 984011757
County :	Pierce
Facility ID :	WA1243
Facility Status :	Closed UST(s)
Open USTs :	0
Closed USTs :	2
Temporarily Out of Service USTs :	0
Date of Last Inspection :	N/R
EPA Region :	10
Tribe :	N/R
Facility ID 2 :	N/R
Latitude :	47.24536
Longitude :	-122.42885
Last Date in Agency List :	2023-01-30

Tank Details

Tank ID :	WA1243_1
Tank Status :	Closed
Installation Date :	1964-12-31
Removal Date :	N/R
Capacity :	5000
Substances :	B Unleaded Gasoline
Tank Wall Type :	N/R
Tank ID :	WA1243_2
Tank Status :	Closed
Installation Date :	1964-12-31

Map Id: BE135
Direction: SSE
Distance: 0.318 mi., 1678 ft.
Elevation: 14 ft.
Relative: Lower

Site Name : SUPERVALUE INC BLDG 105 | PACIFIC TRANSPORTATION GROUP INC | PACIFIC TRANSPORTATION GROUP 19TH ST
440 E 19TH ST | 440 E 19TH ST PO BOX 1757
TACOMA | Tacoma, WA

Database(s) : [ALL SITES - WA, CSCSL NFA - WA, ECHO, EPA UST, FRS, HSL - WA, RCRA_NONGEN, T 2 - WA, UST - WA] ***(cont.)***

Envirosite ID: 52365568
EPA ID: N/R

EPA UST ***(cont.)***

Removal Date :	N/R
Capacity :	N/R
Substances :	A Leaded Gasoline
Tank Wall Type :	N/R

FRS

Facility Name :	SUPERVALUE INC BLDG 105
Facility Address :	440 E 19TH ST, TACOMA, WA 98421
County :	PIERCE

Site Details

Registry ID :	110005314999
FRS Facility URL :	Click here for hyperlink provided by the agency.
Last Date in Agency List :	2023-02-13

Source Description

Source Description :

RCRAInfo is EPA's comprehensive information system that supports the Resource Conservation and Recovery Act (RCRA) of 1976 and the Hazardous and Solid Waste Amendments (HSWA) of 1984 through the tracking of events and activities related to facilities that generate, transport, and treat, store, or dispose of hazardous waste. RCRAInfo allows RCRA program staff to track the notification, permit, compliance, and corrective action activities required under RCRA. RCRAInfo also supports generation of the National Hazardous Waste Biennial Report. All generators and treatment, storage, and disposal facilities who handle hazardous waste are required to report to the EPA Administrator at least once every two years to support creation of the Biennial Report.
The WA-FSIS provides a means to query and display data maintained by the Washington Department of Ecology. This system contains key information for each facility/site that is currently, or has been, of interest to the Air Quality, Dam Safety, Hazardous Waste, Toxics Cleanup, and Water Quality Programs.

FRS Environmental Interest

Source and System ID :	RCRAINFO - WAD009497462 WA-FSIS - 1243

HSL - WA

Facility Name :	Supervalue Inc Bldg 105
Facility Address :	440 E 19th St, Tacoma, 98421
County :	Pierce

Map Id: BE135
Direction: SSE
Distance: 0.318 mi., 1678 ft.
Elevation: 14 ft.
Relative: Lower

Site Name : SUPERVALUE INC BLDG 105 | PACIFIC TRANSPORTATION GROUP INC | PACIFIC TRANSPORTATION GROUP 19TH ST
440 E 19TH ST | 440 E 19TH ST PO BOX 1757
TACOMA | Tacoma, WA

Database(s) : [ALL SITES - WA, CSCSL NFA - WA, ECHO, EPA UST, FRS, HSL - WA, RCRA_NONGEN, T 2 - WA, UST - WA] ***(cont.)***

Envirosite ID: 52365568
EPA ID: N/R

HSL - WA ***(cont.)***

Site Details

Facility Site ID :	1243
Cleanup Site ID :	4367
Status :	No Further Action
Site Rank :	N/R
Alternative Site Name :	N/R
Region :	N/R
Resposbile Unit :	N/R
Institutional Control :	N/R
Current VCP :	N/R
Past VCP :	N/R
Latitude :	N/R
Longitude :	N/R
Agency Hyperlink :	Click here for hyperlink provided by the agency.
Last Date in Agency List :	2022-02-11
Facility Name :	Supervalue Inc Bldg 105
Facility Address :	440 E 19TH ST, TACOMA, 98421
County :	Pierce

Site Details

Facility Site ID :	1243
Cleanup Site ID :	4367
Status :	No Further Action
Site Rank :	N/R
Alternative Site Name :	PACIFIC STORAGE,Pacific Transportation Group,PACIFIC TRANSPORTATION GROUP 19TH ST,PACIFIC TRANSPORTATION GROUP INC,SUPERVALU INC BLDG 105
Region :	Southwest
Resposbile Unit :	Southwest
Institutional Control :	N/R
Current VCP :	N/R
Past VCP :	N/R
Latitude :	47.24536
Longitude :	-122.42885
Agency Hyperlink :	Click here for hyperlink provided by the agency.
Last Date in Agency List :	2023-02-28

Contaminants

Contaminant Name :	Petroleum Products-Unspecified
Ground water :	N/R
Surface water :	Confirmed Above Cleanup Levels
Soil :	N/R
Sediment :	N/R

Map Id: BE135
Direction: SSE
Distance: 0.318 mi., 1678 ft.
Elevation: 14 ft.
Relative: Lower

Site Name : SUPERVALUE INC BLDG 105 | PACIFIC TRANSPORTATION GROUP INC | PACIFIC TRANSPORTATION GROUP 19TH ST
440 E 19TH ST | 440 E 19TH ST PO BOX 1757
TACOMA | Tacoma, WA

Database(s) : [ALL SITES - WA, CSCSL NFA - WA, ECHO, EPA UST, FRS, HSL - WA, RCRA_NONGEN, T 2 - WA, UST - WA] ***(cont.)***

Envirosite ID: 52365568
EPA ID: N/R

HSL - WA ***(cont.)***

Air :	N/R
Bedrock :	N/R
Contaminant Name :	Metals - Other
Ground water :	N/R
Surface water :	Confirmed Above Cleanup Levels
Soil :	N/R
Sediment :	N/R
Air :	N/R
Bedrock :	N/R

RCRA_NONGEN

Facility Name :	PACIFIC TRANSPORTATION GROUP 19TH ST
Facility Address :	440 E 19TH ST, TACOMA, WA 98421
County :	PIERCE
Date Form Received by Agency :	1990-02-27
EPA ID :	WAD009497462
Mailing Address :	PO BOX 910, ROY, WA 98580
Contact :	N/R
Contact Address :	N/R
Contact Country :	N/R
Contact Telephone :	N/R
Contact Email :	N/R
EPA Region :	10
Land Type :	Other land type
Source Type :	Implementer
Classification :	Not a generator, verified
Description :	Not a generator, verified
Last Date in Agency List :	2023-01-23

Owner/Operator Summary

Owner/Operator Name :	PACIFIC TRANSPORTATION GROUP
Owner/Operator Address :	440 E 19TH ST, TACOMA, WA 98421
Owner/Operator Country :	US
Owner/Operator Telephone :	000-000-0000
Owner/Operator Email :	N/R
Owner/Operator Fax :	N/R
Legal Status :	Private
Owner/Operator Type :	Owner
Owner/Operator Start Date :	1996-05-02
Owner/Operator End Date :	N/R
Owner/Operator Name :	PACIFIC TRANSPORTATION GROUP 19TH ST
Owner/Operator Address :	440 E 19TH ST, TACOMA, WA 98421

Map Id: BE135
Direction: SSE
Distance: 0.318 mi., 1678 ft.
Elevation: 14 ft.
Relative: Lower

Site Name : SUPERVALUE INC BLDG 105 | PACIFIC TRANSPORTATION GROUP INC | PACIFIC TRANSPORTATION GROUP 19TH ST
440 E 19TH ST | 440 E 19TH ST PO BOX 1757
TACOMA | Tacoma, WA

Database(s) : [ALL SITES - WA, CSCSL NFA - WA, ECHO, EPA UST, FRS, HSL - WA, RCRA_NONGEN, T 2 - WA, UST - WA] ***(cont.)***

Envirosite ID: 52365568
EPA ID: N/R

RCRA_NONGEN ***(cont.)***

Owner/Operator Country :	US
Owner/Operator Telephone :	000-000-0000
Owner/Operator Email :	N/R
Owner/Operator Fax :	N/R
Legal Status :	Private
Owner/Operator Type :	Owner
Owner/Operator Start Date :	N/R
Owner/Operator End Date :	N/R

Owner/Operator Name :	PACIFIC TRANSPORTATION GROUP 19TH ST
Owner/Operator Address :	440 E 19TH ST, TACOMA, WA 98421
Owner/Operator Country :	US
Owner/Operator Telephone :	000-000-0000
Owner/Operator Email :	N/R
Owner/Operator Fax :	N/R
Legal Status :	Private
Owner/Operator Type :	Operator
Owner/Operator Start Date :	N/R
Owner/Operator End Date :	N/R

Handler Activities Summary

U.S. Importer of Hazardous Waste :	N
Mixed Waste (Haz. and Radioactive) :	N
Recycler of Hazardous Waste :	N
Transporter of Hazardous Waste :	N
Treater, Storer or Disposer of HW :	N
Underground Injection Activity :	N
On-site Burner Exemption :	N
Furnace Exemption :	N
Used Oil Fuel Burner :	N
Used Oil Processor :	N
Used Oil Refiner :	N
Used Oil Fuel Marketer to Burner :	N
Used Oil Specification Marketer :	N
Used Oil Transfer Facility :	N
Used Oil Transporter :	N

Historical Generators

Date Form Received by Agency :	1990-02-26
Facility Name :	PACIFIC TRANSPORTATION GROUP 19TH ST
Classification :	Not a generator, verified

Map Id: BE135
Direction: SSE
Distance: 0.318 mi., 1678 ft.
Elevation: 14 ft.
Relative: Lower

Site Name : SUPERVALUE INC BLDG 105 | PACIFIC TRANSPORTATION GROUP INC | PACIFIC TRANSPORTATION GROUP 19TH ST
440 E 19TH ST | 440 E 19TH ST PO BOX 1757
TACOMA | Tacoma, WA

Database(s) : [ALL SITES - WA, CSCSL NFA - WA, ECHO, EPA UST, FRS, HSL - WA, RCRA_NONGEN, T 2 - WA, UST - WA] ***(cont.)***

Envirosite ID: 52365568
EPA ID: N/R

RCRA_NONGEN ***(cont.)***

Notices of Violations Summary
Regulation Violated : N

T 2 - WA

Facility Name : Supervalue Inc Bldg 105
Facility Address : 440 E 19TH ST, TACOMA, 98421
County : Pierce

Facility/Site ID : 1243
Alternate Name : PACIFIC TRANSPORTATION GROUP INC
Program Name : N/R
WRIA : 10
Legislative District : 27
Congressional District : 9
Ecology Region : SWRO
Ecology Program Phone : (360) 407-6171
Tribal Land : N
Latitude : 47.24536
Longitude : -122.42885
Last Date in Agency List : 2023-01-04

Facility/Site ID : 1243
Alternate Name : PACIFIC STORAGE
Program Name : N/R
WRIA : 10
Legislative District : 27
Congressional District : 9
Ecology Region : SWRO
Ecology Program Phone : (360) 407-6171
Tribal Land : N
Latitude : 47.24536
Longitude : -122.42885
Last Date in Agency List : 2023-01-04

Facility/Site ID : 1243
Alternate Name : Pacific Transportation Group
Program Name : N/R
WRIA : 10
Legislative District : 27
Congressional District : 9
Ecology Region : SWRO
Ecology Program Phone : (360) 407-6171
Tribal Land : N
Latitude : 47.24536
Longitude : -122.42885
Last Date in Agency List : 2023-01-04

Map Id: BE135
Direction: SSE
Distance: 0.318 mi., 1678 ft.
Elevation: 14 ft.
Relative: Lower

Site Name : SUPERVALUE INC BLDG 105 | PACIFIC TRANSPORTATION GROUP INC | PACIFIC TRANSPORTATION GROUP 19TH ST
440 E 19TH ST | 440 E 19TH ST PO BOX 1757
TACOMA | Tacoma, WA

Database(s) : [ALL SITES - WA, CSCSL NFA - WA, ECHO, EPA UST, FRS, HSL - WA, RCRA_NONGEN, T 2 - WA, UST - WA] ***(cont.)***

Envirosite ID: 52365568
EPA ID: N/R

T 2 - WA ***(cont.)***

Facility/Site ID :	1243
Alternate Name :	PACIFIC TRANSPORTATION GROUP 19TH ST
Program Name :	N/R
WRIA :	10
Legislative District :	27
Congressional District :	9
Ecology Region :	SWRO
Ecology Program Phone :	(360) 407-6171
Tribal Land :	N
Latitude :	47.24536
Longitude :	-122.42885
Last Date in Agency List :	2023-01-04

Facility/Site ID :	1243
Alternate Name :	SUPERVALU INC BLDG 105
Program Name :	N/R
WRIA :	10
Legislative District :	27
Congressional District :	9
Ecology Region :	SWRO
Ecology Program Phone :	(360) 407-6171
Tribal Land :	N
Latitude :	47.24536
Longitude :	-122.42885
Last Date in Agency List :	2023-01-04

Facility/Site ID :	1243
Alternate Name :	N/R
Program Name :	N/R
WRIA :	10
Legislative District :	27
Congressional District :	9
Ecology Region :	SWRO
Ecology Program Phone :	(360) 407-6171
Tribal Land :	N
Latitude :	47.24536
Longitude :	-122.42885
Last Date in Agency List :	2023-01-04

Program Details

Program :	TOXICS
Interaction Type :	Emergency/Haz Chem Rpt TIER2

Map Id: BE135
Direction: SSE
Distance: 0.318 mi., 1678 ft.
Elevation: 14 ft.
Relative: Lower

Site Name : SUPERVALUE INC BLDG 105 | PACIFIC TRANSPORTATION GROUP INC | PACIFIC TRANSPORTATION GROUP 19TH ST
440 E 19TH ST | 440 E 19TH ST PO BOX 1757
TACOMA | Tacoma, WA

Database(s) : [ALL SITES - WA, CSCSL NFA - WA, ECHO, EPA UST, FRS, HSL - WA, RCRA_NONGEN, T 2 - WA, UST - WA] ***(cont.)***

Envirosite ID: 52365568
EPA ID: N/R

T 2 - WA ***(cont.)***

Interaction Type Description :	Businesses that store 10,000 pounds or more of a hazardous chemical or 500 pounds or less, depending on the chemical, of an extremely hazardous chemical on site at any one time must report annually. Reports are sent to the State Emergency Response Commission (represented by Ecology) Local Emergency Planning Committees, and local fire departments for emergency planning. (product, not waste)
Status :	Active
Start Date :	2003-09-15
End Date :	N/R
SIC :	9999 - NONCLASSIFIABLE ESTABLISHMENTS
NAICS :	N/R
Program :	TOXICS
Interaction Type :	Emergency/Haz Chem Rpt TIER2
Interaction Type Description :	Businesses that store 10,000 pounds or more of a hazardous chemical or 500 pounds or less, depending on the chemical, of an extremely hazardous chemical on site at any one time must report annually. Reports are sent to the State Emergency Response Commission (represented by Ecology) Local Emergency Planning Committees, and local fire departments for emergency planning. (product, not waste)
Status :	Active
Start Date :	2003-09-15
End Date :	N/R
SIC :	75 - AUTOMOTIVE REPAIR, SERVICES, AND PARKING
NAICS :	N/R
Program :	TOXICS
Interaction Type :	Emergency/Haz Chem Rpt TIER2
Interaction Type Description :	Businesses that store 10,000 pounds or more of a hazardous chemical or 500 pounds or less, depending on the chemical, of an extremely hazardous chemical on site at any one time must report annually. Reports are sent to the State Emergency Response Commission (represented by Ecology) Local Emergency Planning Committees, and local fire departments for emergency planning. (product, not waste)
Status :	Active
Start Date :	2003-09-15
End Date :	N/R
SIC :	42 - MOTOR FREIGHT TRANSPORTATION AND WAREHOUSING
NAICS :	N/R
Program :	TOXICS
Interaction Type :	Emergency/Haz Chem Rpt TIER2

Map Id: BE135
Direction: SSE
Distance: 0.318 mi., 1678 ft.
Elevation: 14 ft.
Relative: Lower

Site Name : SUPERVALUE INC BLDG 105 | PACIFIC TRANSPORTATION GROUP INC | PACIFIC TRANSPORTATION GROUP 19TH ST
440 E 19TH ST | 440 E 19TH ST PO BOX 1757
TACOMA | Tacoma, WA

Database(s) : [ALL SITES - WA, CSCSL NFA - WA, ECHO, EPA UST, FRS, HSL - WA, RCRA_NONGEN, T 2 - WA, UST - WA] ***(cont.)***

Envirosite ID: 52365568
EPA ID: N/R

T 2 - WA ***(cont.)***

Interaction Type Description :	Businesses that store 10,000 pounds or more of a hazardous chemical or 500 pounds or less, depending on the chemical, of an extremely hazardous chemical on site at any one time must report annually. Reports are sent to the State Emergency Response Commission (represented by Ecology) Local Emergency Planning Committees, and local fire departments for emergency planning. (product, not waste)
Status :	Active
Start Date :	2003-09-15
End Date :	N/R
SIC :	N/R
NAICS :	N/R

UST - WA

Facility Name :	PACIFIC TRANSPORTATION GROUP INC
Facility Address :	440 E 19TH ST PO BOX 1757, Tacoma, 98401
County :	Pierce
Facility Site ID :	1243
UST Site ID :	723
Tag Number(s) :	N/R
Responsible Unit :	Southwest
Is Active :	No
Latitude :	47.24536
Longitude :	-122.42885
Last Date in Agency List :	2022-12-29

Tank Details

Tank Name :	1
Tank Status :	Removed
Install Date :	1964-12-31
Tank Upgrade Date :	N/R
Tank Permanent Closure Date :	N/R
Permit Expiration Date :	N/R
Tank Material :	Steel
Tank Construction :	N/R
Tank Corrosion Protection :	N/R
Tank Manifold :	N/R
Tank Release Detection :	N/R
Tank Tightness Test :	N/R
Tank Spill Prevention :	N/R
Capacity Range :	5,000 to 9,999 Gallons
Actual Capacity :	5000
Pipe Material :	Steel
Pipe Construction :	N/R
Pipe Corrosion Protection :	N/R
Tank SFC :	N/R

Map Id: BE135
Direction: SSE
Distance: 0.318 mi., 1678 ft.
Elevation: 14 ft.
Relative: Lower

Site Name : SUPERVALUE INC BLDG 105 | PACIFIC TRANSPORTATION GROUP INC | PACIFIC TRANSPORTATION GROUP 19TH ST
440 E 19TH ST | 440 E 19TH ST PO BOX 1757
TACOMA | Tacoma, WA

Database(s) : [ALL SITES - WA, CSCSL NFA - WA, ECHO, EPA UST, FRS, HSL - WA, RCRA_NONGEN, T 2 - WA, UST - WA] ***(cont.)***

Envirosite ID: 52365568
EPA ID: N/R

UST - WA ***(cont.)***

Dispenser SFC :	N/R
Primary Pipe Release Detection :	N/R
Secondary Pipe Release Detection :	N/R
Pipe Pumping System :	N/R
Pipe Install Date :	N/R
Turbine Sump Construction :	N/R
Tank Status Date :	1996-08-06
Tank Install Date :	N/R
Tank Overfill Prevention :	N/R

Compartments Details

Compartment Number :	1
Compartment Capacity :	5000
Substance Stored :	Unleaded Gasoline
Used Substance :	N/R
Ecy Region :	N/R

Tank Details

Tank Name :	2
Tank Status :	Removed
Install Date :	1964-12-31
Tank Upgrade Date :	N/R
Tank Permanent Closure Date :	N/R
Permit Expiration Date :	N/R
Tank Material :	Steel
Tank Construction :	N/R
Tank Corrosion Protection :	N/R
Tank Manifold :	N/R
Tank Release Detection :	N/R
Tank Tightness Test :	N/R
Tank Spill Prevention :	N/R
Capacity Range :	10,000 to 19,999 Gallons
Actual Capacity :	10000
Pipe Material :	Steel
Pipe Construction :	N/R
Pipe Corrosion Protection :	N/R
Tank SFC :	N/R
Dispenser SFC :	N/R
Primary Pipe Release Detection :	N/R
Secondary Pipe Release Detection :	N/R
Pipe Pumping System :	N/R
Pipe Install Date :	N/R
Turbine Sump Construction :	N/R
Tank Status Date :	1996-08-06
Tank Install Date :	N/R
Tank Overfill Prevention :	N/R

Map Id: BE135
Direction: SSE
Distance: 0.318 mi., 1678 ft.
Elevation: 14 ft.
Relative: Lower

Site Name : SUPERVALUE INC BLDG 105 | PACIFIC TRANSPORTATION GROUP INC | PACIFIC TRANSPORTATION GROUP 19TH ST
440 E 19TH ST | 440 E 19TH ST PO BOX 1757
TACOMA | Tacoma, WA

Database(s) : [ALL SITES - WA, CSCSL NFA - WA, ECHO, EPA UST, FRS, HSL - WA, RCRA_NONGEN, T 2 - WA, UST - WA] ***(cont.)***

Envirosite ID: 52365568
EPA ID: N/R

UST - WA ***(cont.)***

Compartments Details

Compartment Number :	1
Compartment Capacity :	10000
Substance Stored :	Leaded Gasoline
Used Substance :	N/R
Ecy Region :	N/R

Map Id: BK136
Direction: W
Distance: 0.319 mi., 1686 ft.
Elevation: 104 ft.
Relative: Higher

Site Name : THE COMMENCEMENT
950 PACIFIC AVE STE 200
TACOMA, WA 98407

Database(s) : [ALL SITES - WA, ECHO, FRS, ICIS, INACTIVE PCS]

Envirosite ID: 52365781
EPA ID: N/R

ALL SITES - WA

Facility Name :	THE COMMENCEMENT
Facility Address :	950 PACIFIC AVE STE 200, TACOMA, 98407
County :	Pierce
Facility/Site ID :	16771
Alternate Name :	N/R
Program Name :	N/R
WRIA :	12
Legislative District :	27
Congressional District :	6
Ecology Region :	SWRO
Ecology Program Phone :	(360) 407-6400
Tribal Land :	N
Latitude :	47.2997
Longitude :	-122.511
Last Date in Agency List :	2023-01-03

Program Details

Program :	WATQUAL
Program ID :	WAR125472
Interaction Type :	Construction SW GP
Interaction Type Description :	General permit issued to owner/operators of construction projects that disturb 1 or more acres of land through clearing, grading, excavating, or stockpiling of fill material that discharge stormwater to state waters.

Map Id: BK136
Direction: W
Distance: 0.319 mi., 1686 ft.
Elevation: 104 ft.
Relative: Higher

Site Name : THE COMMENCEMENT
950 PACIFIC AVE STE 200
TACOMA, WA 98407

Database(s) : [ALL SITES - WA, ECHO, FRS, ICIS, INACTIVE PCS] ***(cont.)***

Envirosite ID: 52365781
EPA ID: N/R

ALL SITES - WA ***(cont.)***

Status :	Inactive
Start Date :	2011-11-21
End Date :	2012-12-10
SIC :	N/R
NAICS :	N/R
Program :	WATQUAL
Program ID :	WAR125472
Interaction Type :	Construction SW GP
Interaction Type Description :	General permit issued to owner/operators of construction projects that disturb 1 or more acres of land through clearing, grading, excavating, or stockpiling of fill material that discharge stormwater to state waters.
Status :	Inactive
Start Date :	2006-03-21
End Date :	2010-12-16
SIC :	N/R
NAICS :	N/R

ECHO

Facility Name :	THE COMMENCEMENT
Facility Address :	950 PACIFIC AVE STE 200, TACOMA, WA 98407
County :	PIERCE
Last Inspection Date :	2012-10-30
Registry ID :	110044803111
FIPS Code :	53053
EPA Region :	10
Inspection Count :	0
Last Inspection Days :	3687
Informal Count :	0
Last Informal Action Date :	N/R
Formal Action Count :	0
Last Formal Action Date :	N/R
Total Penalties :	0
Penalty Count :	N/R
Last Penalty Date :	N/R
Last Penalty Amount :	N/R
QTRS IN NC :	0
Programs IN SNC :	0
Current Compliance Status :	N/R
Three-Year Compliance Status :	N/R
Collection Method :	ADDRESS MATCHING-HOUSE NUMBER
Reference Point :	CENTER OF A FACILITY OR STATION
Accuracy Meters :	30

Map Id: BK136
Direction: W
Distance: 0.319 mi., 1686 ft.
Elevation: 104 ft.
Relative: Higher

Site Name : THE COMMENCEMENT
950 PACIFIC AVE STE 200
TACOMA, WA 98407

Database(s) : [ALL SITES - WA, ECHO, FRS, ICIS, INACTIVE PCS] ***(cont.)***

Envirosite ID: 52365781
EPA ID: N/R

ECHO ***(cont.)***

Derived Tribes :	Puyallup Tribe of the Puyallup Reservation - 1.1 mile(s), Puyallup Tribe of the Puyallup Reservation - 1.2 mile(s), Muckleshoot Indian Tribe - 11.1 mile(s), Muckleshoot Indian Tribe - 14 mile(s), Nisqually Indian Tribe - 17.5 mile(s), Squaxin Island Tribe of the Squaxin Island Reservation - 21.8 mile(s), Squaxin Island Tribe of the Squaxin Island Reservation - 23.6 mile(s)
Derived HUC :	17110019
Derived WBD :	171100190301
Derived STCTY FIPS :	53053
Derived Zip :	98402
Derived CD113 :	06
Derived CB2010 :	530530616011043
MYRTK Universe :	NNN
NPDES IDs :	WAR125472
CWA Permit Types :	Minor
CWA Compliance Tracking :	Off
CWA NAICS :	N/R
CWA SICS :	1794
CWA Inspection Count :	N/R
CWA Last Inspection Days :	3686
CWA Informal Count :	N/R
CWA Formal Action Count :	N/R
CWA Last Formal Action Date :	N/R
CWA Penalties :	N/R
CWA Last Penalty Date :	N/R
CWA Last Penalty Amount :	N/R
CWA Quarters IN NC :	0
CWA Current Compliance Status :	Terminated Permit
CWA Current SNC Flag :	N
CWA 13 Quarters Compliance Status :	N/R
CWA 13 Quarters Effluent Exceedances:	N/R
CWA Three-Year QNCR Codes :	N/R
DFR URL :	Click here for hyperlink provided by the agency.
Facility SIC :	1794
Facility NAICS :	N/R
Facility Last Inspection EPA Date :	N/R
Facility Last Inspection State Date :	2012-10-30
Facility Last Formal Act EPA Date :	N/R
Facility Last Formal Act State Date :	N/R
Facility Last Informal Act EPA Date :	N/R
Facility Last Informal Act State Date:	N/R
Facility Federal Agency :	N/R
TRI Reporter :	N/R
Facility Imp Water Flag :	Y
Current SNC Flag :	N
Indian County Flag :	N
Federal Flag :	N/R
US Mexico Border Flag :	N/R
Chesapeak Bay Flag :	N/R
AIR Flag :	N
NPDES Flag :	Y
SDWIS Flag :	N
RCRA Flag :	N
TRI Flag :	N
GHG Flag :	N

Map Id: BK136
Direction: W
Distance: 0.319 mi., 1686 ft.
Elevation: 104 ft.
Relative: Higher

Site Name : THE COMMENCEMENT
950 PACIFIC AVE STE 200
TACOMA, WA 98407

Database(s) : [ALL SITES - WA, ECHO, FRS, ICIS, INACTIVE PCS] ***(cont.)***

Envirosite ID: 52365781
EPA ID: N/R

ECHO ***(cont.)***

Major Flag :	N/R
Active Flag :	N/R
NAA Flag :	N
Latitude :	47.25361
Longitude :	-122.43869
Last Date in Agency List :	2023-01-16

FRS

Facility Name :	THE COMMENCEMENT
Facility Address :	950 PACIFIC AVE STE 200, TACOMA, WA 98407
County :	PIERCE

Site Details

Registry ID :	110044803111
FRS Facility URL :	Click here for hyperlink provided by the agency.
Last Date in Agency List :	2023-02-13

Source Description

Source Description :

The NPDES module of the Compliance Information System (ICIS) tracks surface water permits issued under the Clean Water Act. Under NPDES, all facilities that discharge pollutants from any point source into waters of the United States are required to obtain a permit. The permit will likely contain limits on what can be discharged, impose monitoring and reporting requirements, and include other provisions to ensure that the discharge does not adversely affect water quality.
The WA-FSIS provides a means to query and display data maintained by the Washington Department of Ecology. This system contains key information for each facility/site that is currently, or has been, of interest to the Air Quality, Dam Safety, Hazardous Waste, Toxics Cleanup, and Water Quality Programs.

FRS Environmental Interest

Source and System ID :

ICIS - WAR125472
WA-FSIS - 16771

ICIS

Facility Name :	THE COMMENCEMENT
Facility Address :	950 PACIFIC AVE STE 200, TACOMA, WA 98407

Site Details

NPDES ID :	WAR125472
ICIS Facility Interest ID :	3400004180
Facility UIN :	110044803111
Facility Type Code :	Privately Owned Facility
Impaired Waters :	303(D) Listed
Latitude :	47.2997

Map Id: BK136
Direction: W
Distance: 0.319 mi., 1686 ft.
Elevation: 104 ft.
Relative: Higher

Site Name : THE COMMENCEMENT
950 PACIFIC AVE STE 200
TACOMA, WA 98407

Database(s) : [ALL SITES - WA, ECHO, FRS, ICIS, INACTIVE PCS] ***(cont.)***

Envirosite ID: 52365781
EPA ID: N/R

ICIS ***(cont.)***

Longitude :	-122.511
Last Date in Agency List :	2022-12-28

INACTIVE PCS

Issue Date :	2010-12-01
Original Issue Date :	2010-12-01
Effective Date :	2012-01-12
Expiration Date :	2015-12-31
Retirement Date :	N/R
Termination Date :	2012-12-10
Issuing Agency :	State
Agency Type :	State
Activity ID :	3400004230
External Permit Number :	WAR125472
Facility Type Indicator :	NON-POTW
Permit Type :	General Permit Covered Facility-NPDES)
Major Minor Status :	N
Permit Status :	Terminated
Total Design Flow Number :	N/R
Actual Average Flow Number :	N/R
State Water Body :	N/R
State Water Body Name :	N/R
Permit Name :	SACO Construction Corporation
Permit Comp Status :	Y
RNC Tracking :	Y
Master External Permit Number :	WAR125725
TMDL Interface :	N/R
EDMR Authorization :	N
Pretreatment Indicator :	N/R
Last Date in Agency List :	2022-12-28

Map Id: BH137
Direction: WNW
Distance: 0.322 mi., 1699 ft.
Elevation: 114 ft.
Relative: Higher

Site Name : EVERAFTER
821 PACIFIC AVE
TACOMA, WA 98402

Database(s) : [ALL SITES - WA, FRS]

Envirosite ID: 52365713
EPA ID: N/R

ALL SITES - WA

Facility Name :	EverAfter
Facility Address :	821 PACIFIC AVE, TACOMA, 98402
County :	Pierce
Facility/Site ID :	1731
Alternate Name :	N/R
Program Name :	N/R
WRIA :	10
Legislative District :	27

Map Id: BH137
Direction: WNW
Distance: 0.322 mi., 1699 ft.
Elevation: 114 ft.
Relative: Higher

Site Name : EVERAFTER
821 PACIFIC AVE
TACOMA, WA 98402

Database(s) : [ALL SITES - WA, FRS] ***(cont.)***

Envirosite ID: 52365713
EPA ID: N/R

ALL SITES - WA ***(cont.)***

Congressional District :	6
Ecology Region :	SWRO
Ecology Program Phone :	N/R
Tribal Land :	N
Latitude :	47.256087
Longitude :	-122.438669
Last Date in Agency List :	2023-01-03

Facility/Site ID :	1731
Alternate Name :	N/R
Program Name :	N/R
WRIA :	10
Legislative District :	27
Congressional District :	6
Ecology Region :	SWRO
Ecology Program Phone :	(360) 407-6734
Tribal Land :	N
Latitude :	47.256087
Longitude :	-122.438669
Last Date in Agency List :	2023-01-03

Program Details

Program :	HAZWASTE
Program ID :	N/R
Interaction Type :	Urban Waters
Interaction Type Description :	The site has been inspected by an Ecology Urban Waters Inspector.
Status :	Active
Start Date :	2009-09-02
End Date :	N/R
SIC :	N/R
NAICS :	N/R

Program :	HAZWASTE
Program ID :	N/R
Interaction Type :	Revised Site Visit Program
Interaction Type Description :	HWTR engages in a variety of field work, site visits, and contacts with sites. While most compliance related activity is recorded into the EPA's RCRAInfo system, the other types of activities are recorded into the Revised Site Visit Program (RSVP).
Status :	Active
Start Date :	2009-10-26
End Date :	N/R
SIC :	N/R
NAICS :	N/R

FRS

Facility Name :	EVERAFTER
Facility Address :	821 PACIFIC AVE, TACOMA, WA 98402
County :	PIERCE

Map Id: BH137
Direction: WNW
Distance: 0.322 mi., 1699 ft.
Elevation: 114 ft.
Relative: Higher

Site Name : EVERAFTER
821 PACIFIC AVE
TACOMA, WA 98402

Database(s) : [ALL SITES - WA, FRS] ***(cont.)***

Envirosite ID: 52365713
EPA ID: N/R

FRS ***(cont.)***

Site Details

Registry ID :	110040119957
FRS Facility URL :	Click here for hyperlink provided by the agency.
Last Date in Agency List :	2023-02-13

Source Description

Source Description :

The WA-FSIS provides a means to query and display data maintained by the Washington Department of Ecology. This system contains key information for each facility/site that is currently, or has been, of interest to the Air Quality, Dam Safety, Hazardous Waste, Toxics Cleanup, and Water Quality Programs.

FRS Environmental Interest

Source and System ID :	WA-FSIS - 1731

Map Id: 138
Direction: NE
Distance: 0.325 mi., 1715 ft.
Elevation: 19 ft.
Relative: Higher

Site Name : CARAUSTAR TACOMA TUBE
902 E 11TH ST
TACOMA, WA 98421

Database(s) : [ALL SITES - WA, ECHO, FRS, ICIS, INACTIVE PCS, PCS ENF]

Envirosite ID: 52365739
EPA ID: N/R

ALL SITES - WA

Facility Name :	Caraustar Tacoma Tube
Facility Address :	902 E 11TH ST, TACOMA, 98421
County :	Pierce
Facility/Site ID :	24200
Alternate Name :	N/R
Program Name :	N/R
WRIA :	10
Legislative District :	27
Congressional District :	9
Ecology Region :	SWRO
Ecology Program Phone :	(360) 407-6400
Tribal Land :	N
Latitude :	47.25577
Longitude :	-122.424937
Last Date in Agency List :	2023-01-03

Map Id: 138
Direction: NE
Distance: 0.325 mi., 1715 ft.
Elevation: 19 ft.
Relative: Higher

Site Name : CARAUSTAR TACOMA TUBE
902 E 11TH ST
TACOMA, WA 98421

Database(s) : [ALL SITES - WA, ECHO, FRS, ICIS, INACTIVE PCS, PCS ENF] ***(cont.)***

Envirosite ID: 52365739
EPA ID: N/R

ALL SITES - WA ***(cont.)***

Program Details

Program :	WATQUAL
Program ID :	CNE303673
Interaction Type :	Industrial SW GP
Interaction Type Description :	General permit issued to industries to regulate the discharge of contaminated stormwater to state waters.
Status :	Inactive
Start Date :	2010-02-02
End Date :	2014-12-05
SIC :	N/R
NAICS :	N/R

Program :	WATQUAL
Program ID :	CNE303673
Interaction Type :	Industrial SW GP
Interaction Type Description :	General permit issued to industries to regulate the discharge of contaminated stormwater to state waters.
Status :	Active
Start Date :	2015-09-23
End Date :	N/R
SIC :	N/R
NAICS :	N/R

ECHO

Facility Name :	CARAUSTAR TACOMA TUBE
Facility Address :	902 E 11TH ST, TACOMA, WA 98421
County :	PIERCE
Last Inspection Date :	2012-08-27
Registry ID :	110040626846
FIPS Code :	53053
EPA Region :	10
Inspection Count :	0
Last Inspection Days :	3751
Informal Count :	0
Last Informal Action Date :	2012-05-15
Formal Action Count :	0
Last Formal Action Date :	N/R
Total Penalties :	0
Penalty Count :	N/R
Last Penalty Date :	N/R
Last Penalty Amount :	N/R
QTRS IN NC :	0
Programs IN SNC :	0
Current Compliance Status :	N/R
Three-Year Compliance Status :	N/R
Collection Method :	ADDRESS MATCHING-HOUSE NUMBER
Reference Point :	ENTRANCE POINT OF A FACILITY OR STATION
Accuracy Meters :	50

Map Id: 138
Direction: NE
Distance: 0.325 mi., 1715 ft.
Elevation: 19 ft.
Relative: Higher

Site Name : CARAUSTAR TACOMA TUBE
902 E 11TH ST
TACOMA, WA 98421

Database(s) : [ALL SITES - WA, ECHO, FRS, ICIS, INACTIVE PCS, PCS ENF] ***(cont.)***

Envirosite ID: 52365739
EPA ID: N/R

ECHO ***(cont.)***

Derived Tribes :	Puyallup Tribe of the Puyallup Reservation - .6 mile(s), Puyallup Tribe of the Puyallup Reservation - 1.3 mile(s), Muckleshoot Indian Tribe - 10.2 mile(s), Muckleshoot Indian Tribe - 13.3 mile(s), Nisqually Indian Tribe - 18.2 mile(s), Squaxin Island Tribe of the Squaxin Island Reservation - 22.6 mile(s), Squaxin Island Tribe of the Squaxin Island Reservation - 24.4 mile(s)
Derived HUC :	17110014
Derived WBD :	171100190301
Derived STCTY FIPS :	53053
Derived Zip :	98421
Derived CD113 :	09
Derived CB2010 :	530530602001065
MYRTK Universe :	NNN
NPDES IDs :	WAR012105
CWA Permit Types :	Minor
CWA Compliance Tracking :	Off
CWA NAICS :	N/R
CWA SICS :	2655
CWA Inspection Count :	N/R
CWA Last Inspection Days :	3750
CWA Informal Count :	N/R
CWA Formal Action Count :	N/R
CWA Last Formal Action Date :	N/R
CWA Penalties :	N/R
CWA Last Penalty Date :	N/R
CWA Last Penalty Amount :	N/R
CWA Quarters IN NC :	0
CWA Current Compliance Status :	Terminated Permit
CWA Current SNC Flag :	N
CWA 13 Quarters Compliance Status :	N/R
CWA 13 Quarters Effluent Exceedances:	N/R
CWA Three-Year QNCR Codes :	N/R
DFR URL :	Click here for hyperlink provided by the agency.
Facility SIC :	2655
Facility NAICS :	N/R
Facility Last Inspection EPA Date :	N/R
Facility Last Inspection State Date :	2012-08-27
Facility Last Formal Act EPA Date :	N/R
Facility Last Formal Act State Date :	N/R
Facility Last Informal Act EPA Date :	N/R
Facility Last Informal Act State Date:	2012-05-15
Facility Federal Agency :	N/R
TRI Reporter :	N/R
Facility Imp Water Flag :	Y
Current SNC Flag :	N
Indian County Flag :	N
Federal Flag :	N/R
US Mexico Border Flag :	N/R
Chesapeak Bay Flag :	N/R
AIR Flag :	N
NPDES Flag :	Y
SDWIS Flag :	N
RCRA Flag :	N
TRI Flag :	N
GHG Flag :	N

Map Id: 138
Direction: NE
Distance: 0.325 mi., 1715 ft.
Elevation: 19 ft.
Relative: Higher

Site Name : CARAUSTAR TACOMA TUBE
902 E 11TH ST
TACOMA, WA 98421

Database(s) : [ALL SITES - WA, ECHO, FRS, ICIS, INACTIVE PCS, PCS ENF] ***(cont.)***

Envirosite ID: 52365739
EPA ID: N/R

ECHO ***(cont.)***

Major Flag :	N/R
Active Flag :	N/R
NAA Flag :	N
Latitude :	47.257963
Longitude :	-122.422299
Last Date in Agency List :	2023-01-16

FRS

Facility Name :	CARAUSTAR TACOMA TUBE
Facility Address :	902 E 11TH ST, TACOMA, WA 98421
County :	PIERCE

Site Details

Registry ID :	110040626846
FRS Facility URL :	Click here for hyperlink provided by the agency.
Last Date in Agency List :	2023-02-13

Source Description

Source Description :

The NPDES module of the Compliance Information System (ICIS) tracks surface water permits issued under the Clean Water Act. Under NPDES, all facilities that discharge pollutants from any point source into waters of the United States are required to obtain a permit. The permit will likely contain limits on what can be discharged, impose monitoring and reporting requirements, and include other provisions to ensure that the discharge does not adversely affect water quality.
The WA-FSIS provides a means to query and display data maintained by the Washington Department of Ecology. This system contains key information for each facility/site that is currently, or has been, of interest to the Air Quality, Dam Safety, Hazardous Waste, Toxics Cleanup, and Water Quality Programs.

FRS Environmental Interest

Source and System ID :

ICIS - WAR012105
WA-FSIS - 24200

ICIS

Facility Name :	CARAUSTAR TACOMA TUBE
Facility Address :	902 E 11TH ST, TACOMA, WA 98421

Site Details

NPDES ID :	WAR012105
ICIS Facility Interest ID :	3400003219
Facility UIN :	110040626846
Facility Type Code :	Privately Owned Facility
Impaired Waters :	303(D) Listed
Latitude :	47.25577

Map Id: 138
Direction: NE
Distance: 0.325 mi., 1715 ft.
Elevation: 19 ft.
Relative: Higher

Site Name : CARAUSTAR TACOMA TUBE
902 E 11TH ST
TACOMA, WA 98421

Database(s) : [ALL SITES - WA, ECHO, FRS, ICIS, INACTIVE PCS, PCS ENF] ***(cont.)***

Envirosite ID: 52365739
EPA ID: N/R

ICIS ***(cont.)***

Longitude :	-122.424937
Last Date in Agency List :	2022-12-28

INACTIVE PCS

Issue Date :	2009-10-21
Original Issue Date :	2009-10-21
Effective Date :	2010-02-01
Expiration Date :	2015-01-01
Retirement Date :	N/R
Termination Date :	2014-12-05
Issuing Agency :	State
Agency Type :	State
Activity ID :	3400002987
External Permit Number :	WAR012105
Facility Type Indicator :	NON-POTW
Permit Type :	General Permit Covered Facility-NPDES)
Major Minor Status :	N
Permit Status :	Terminated
Total Design Flow Number :	N/R
Actual Average Flow Number :	N/R
State Water Body :	N/R
State Water Body Name :	N/R
Permit Name :	Caraustar Tacoma Tube
Permit Comp Status :	Y
RNC Tracking :	Y
Master External Permit Number :	WAR125726
TMDL Interface :	N/R
EDMR Authorization :	N
Pretreatment Indicator :	N/R
Last Date in Agency List :	2022-12-28

PCS ENF

Site Details

NPDES ID :	WAR012105
Last Date in Agency List :	2022-12-28

Formal Enforcement Actions

Settlement Entered Date :	N/R
ENF Identifier :	N/R
Activity ID :	N/R
Activity Type :	N/R
ENF Type :	N/R
Agency :	N/R
Fed Penalty Assessed Amount :	N/R
State Local Penalty Amount :	N/R

Informal Enforcement Actions

Achieved Date :	2012-05-15
Registry ID :	110040626846
ENF Identifier :	WA-232045

Map Id: 138
Direction: NE
Distance: 0.325 mi., 1715 ft.
Elevation: 19 ft.
Relative: Higher

Site Name : CARAUSTAR TACOMA TUBE
902 E 11TH ST
TACOMA, WA 98421

Database(s) : [ALL SITES - WA, ECHO, FRS, ICIS, INACTIVE PCS, PCS ENF] ***(cont.)***

Envirosite ID: 52365739
EPA ID: N/R

PCS ENF ***(cont.)***

Activity ID :	3400011936
Activity Type :	Administrative - Informal
ENF Type :	Letter of Violation/ Warning Letter
Agency :	State
Achieved Date :	2012-05-10
Registry ID :	110040626846
ENF Identifier :	WA-231688
Activity ID :	3400011620
Activity Type :	Administrative - Informal
ENF Type :	Letter of Violation/ Warning Letter
Agency :	State

Map Id: BH139
Direction: WNW
Distance: 0.326 mi., 1720 ft.
Elevation: 113 ft.
Relative: Higher

Site Name : INDIA MAHAL TACOMA
823 PACIFIC AVE
TACOMA, WA 98402

Database(s) : [ALL SITES - WA, FRS]

Envirosite ID: 52365717
EPA ID: N/R

ALL SITES - WA

Facility Name :	India Mahal Tacoma
Facility Address :	823 PACIFIC AVE, TACOMA, 98402
County :	Pierce
Facility/Site ID :	9615
Alternate Name :	N/R
Program Name :	N/R
WRIA :	10
Legislative District :	27
Congressional District :	6
Ecology Region :	SWRO
Ecology Program Phone :	(360) 407-6734
Tribal Land :	N
Latitude :	47.25566
Longitude :	-122.438697
Last Date in Agency List :	2023-01-03
Facility/Site ID :	9615
Alternate Name :	N/R
Program Name :	N/R
WRIA :	10
Legislative District :	27
Congressional District :	6
Ecology Region :	SWRO
Ecology Program Phone :	N/R
Tribal Land :	N

Map Id: BH139
Direction: WNW
Distance: 0.326 mi., 1720 ft.
Elevation: 113 ft.
Relative: Higher

Site Name : INDIA MAHAL TACOMA
823 PACIFIC AVE
TACOMA, WA 98402

Database(s) : [ALL SITES - WA, FRS] ***(cont.)***

Envirosite ID: 52365717
EPA ID: N/R

ALL SITES - WA ***(cont.)***

Latitude :	47.25566
Longitude :	-122.438697
Last Date in Agency List :	2023-01-03

Program Details

Program :	HAZWASTE
Program ID :	N/R
Interaction Type :	Revised Site Visit Program
Interaction Type Description :	HWTR engages in a variety of field work, site visits, and contacts with sites. While most compliance related activity is recorded into the EPA's RCRAInfo system, the other types of activities are recorded into the Revised Site Visit Program (RSVP).
Status :	Active
Start Date :	2009-10-26
End Date :	N/R
SIC :	N/R
NAICS :	N/R

Program :	HAZWASTE
Program ID :	N/R
Interaction Type :	Urban Waters
Interaction Type Description :	The site has been inspected by an Ecology Urban Waters Inspector.
Status :	Active
Start Date :	2009-09-02
End Date :	N/R
SIC :	N/R
NAICS :	N/R

FRS

Facility Name :	INDIA MAHAL TACOMA
Facility Address :	823 PACIFIC AVE, TACOMA, WA 98402
County :	PIERCE

Site Details

Registry ID :	110040123292
FRS Facility URL :	Click here for hyperlink provided by the agency.
Last Date in Agency List :	2023-02-13

Source Description

Source Description :

The WA-FSIS provides a means to query and display data maintained by the Washington Department of Ecology. This system contains key information for each facility/site that is currently, or has been, of interest to the Air Quality, Dam Safety, Hazardous Waste, Toxics Cleanup, and Water Quality Programs.

Map Id: BH139
Direction: WNW
Distance: 0.326 mi., 1720 ft.
Elevation: 113 ft.
Relative: Higher

Site Name : INDIA MAHAL TACOMA
823 PACIFIC AVE
TACOMA, WA 98402

Database(s) : [ALL SITES - WA, FRS] ***(cont.)***

Envirosite ID: 52365717
EPA ID: N/R

FRS ***(cont.)***

FRS Environmental Interest
Source and System ID : WA-FSIS - 9615

Map Id: BI140
Direction: SW
Distance: 0.328 mi., 1733 ft.
Elevation: 17 ft.
Relative: Higher

Site Name : THEA FOSS - ALBERS MILL WAREHOUSE | THEA FOSS - MARINA AND PIERS | THEA FOSS - MUNICIPAL DOCK BUILDING
15TH AND 21ST STREETS
Tacoma | TACOMA, WA 98402

Database(s) : [BROWNFIELDS-ACRES, FED BROWNFIELDS, FRS]

Envirosite ID: 6590919
EPA ID: N/R

BROWNFIELDS-ACRES

Facility Name : Thea Foss - Albers Mill Warehouse
Facility Address : 15th and 21st Streets, Tacoma, WA 98402
County : N/R

Site Details
Property ID : 14356
EPA FRS ID : N/R
EPA FRS Site Name : N/R
Alias Name : N/R
Current Use : N/R
Future Use : N/R
GP Funding Type ID : N/R
Property Size : N/R
Local Parcel Number : N/R
Former Use : N/R
Ownership Entity ID : N/R
Current Owner : N/R
Photo Available : N/R
Video Available : N/R
Ownership Change : N/R
Ownership Liability Factor : N/R
Cleanup Required Flag : N/R
Cleanup Required Date : N/R
State Tribal Enroll ID Number : N/R
State Tribal Enroll Date : N/R
Property Not Enrolled Flag : N/R
NFA Issue Date : N/R
Info Devices : N/R
Check Pilot Flag : N/R
CERCLIS WasteLAN Indicator : N/R
RCRA Indicator : N/R
BF Proj Number : N/R
Mun Owned : U
Approx Value : 0
Build Sqft : 0

Map Id: BI140
Direction: SW
Distance: 0.328 mi., 1733 ft.
Elevation: 17 ft.
Relative: Higher

Site Name : THEA FOSS - ALBERS MILL WAREHOUSE | THEA FOSS - MARINA AND PIERS | THEA FOSS - MUNICIPAL DOCK BUILDING
15TH AND 21ST STREETS
Tacoma | TACOMA, WA 98402

Database(s) : [BROWNFIELDS-ACRES, FED BROWNFIELDS, FRS] ***(cont.)***

Envirosite ID: 6590919
EPA ID: N/R

BROWNFIELDS-ACRES ***(cont.)***

Date of Form :	N/R
Add Date :	2005-05-05
Mod Date :	2014-01-15
Mod User :	lat_lng_util
CERCLIS Flag :	Y
RFR Flag :	N
RFR Date :	N/R
RFR Grant ID :	N/R
Multi Story Flag :	N/R
Institutional Control In Place Flag :	U
Institutional Control In Place Date :	N/R
Institutional Control Additional Info:	N/R
Institutional Control Required Flag :	N/R
Institutional Control Required Date :	N/R
Institutional Control Data Address :	N/R
Property Controls :	N/R
Govt Controls :	N/R
Permit Tools :	N/R
Eng. Control in Place :	N/R
Eng. Control in Place Date :	N/R
Eng. Control Additional Info :	N/R
Eng. Control Required Flag :	N/R
Eng. Control Flag Cover Tech :	N/R
Eng. Control Flag Immobilization :	N/R
Eng. Control Flag Barriers :	N/R
Eng. Control Flag Security :	N/R
Eng. Control Flag Other :	N/R
Eng. Control Other :	N/R
Eng. Control Data Address :	N/R
Cleanup Req Ukn Comment :	N/R
AWP Catalyst Y/N :	N/R
Lat/Long Override Flag :	N/R
Latitude Measure :	47.24498
Longitude Measure :	-122.433783
Src Map Scale Num :	N/R
Ref Point ID :	N/R
Hcm Id :	N/R
Datum Code ID :	N/R
Horiz Accuracy Measure :	N/R
Last Date in Agency List :	2023-01-03

Contaminants Summary

Contaminant :	N/R
Contaminant Found :	N/R
Contaminant Cleaned Up :	N/R
Other Description :	N/R
Other Cleaned Up :	N/R

Map Id: BI140
Direction: SW
Distance: 0.328 mi., 1733 ft.
Elevation: 17 ft.
Relative: Higher

Site Name : THEA FOSS - ALBERS MILL WAREHOUSE | THEA FOSS - MARINA AND PIERS | THEA FOSS - MUNICIPAL DOCK BUILDING
15TH AND 21ST STREETS
Tacoma | TACOMA, WA 98402

Database(s) : [BROWNFIELDS-ACRES, FED BROWNFIELDS, FRS] ***(cont.)***

Envirosite ID: 6590919
EPA ID: N/R

BROWNFIELDS-ACRES ***(cont.)***

Affected Media

Media Affected :	N/R

Facility Name :	Thea Foss - International Glass Museum
Facility Address :	15th and 21st Streets, Tacoma, WA 98402
County :	N/R

Site Details

Property ID :	14358
EPA FRS ID :	N/R
EPA FRS Site Name :	N/R
Alias Name :	N/R
Current Use :	N/R
Future Use :	N/R
GP Funding Type ID :	N/R
Property Size :	N/R
Local Parcel Number :	N/R
Former Use :	N/R
Ownership Entity ID :	N/R
Current Owner :	N/R
Photo Available :	N/R
Video Available :	N/R
Ownership Change :	N/R
Ownership Liability Factor :	N/R
Cleanup Required Flag :	Y
Cleanup Required Date :	N/R
State Tribal Enroll ID Number :	N/R
State Tribal Enroll Date :	N/R
Property Not Enrolled Flag :	N/R
NFA Issue Date :	N/R
Info Devices :	N/R
Check Pilot Flag :	N/R
CERCLIS WasteLAN Indicator :	N/R
RCRA Indicator :	N/R
BF Proj Number :	N/R
Mun Owned :	U
Approx Value :	0
Build Sqft :	0
Date of Form :	N/R
Add Date :	2005-05-05
Mod Date :	2014-01-15
Mod User :	lat_lng_util
CERCLIS Flag :	Y
RFR Flag :	N
RFR Date :	N/R
RFR Grant ID :	N/R
Multi Story Flag :	N/R
Institutional Control In Place Flag :	U
Institutional Control In Place Date :	N/R
Institutional Control Additional Info:	N/R
Institutional Control Required Flag :	N/R

Map Id: BI140
Direction: SW
Distance: 0.328 mi., 1733 ft.
Elevation: 17 ft.
Relative: Higher

Site Name : THEA FOSS - ALBERS MILL WAREHOUSE | THEA FOSS - MARINA AND PIERS | THEA FOSS - MUNICIPAL DOCK BUILDING
15TH AND 21ST STREETS
Tacoma | TACOMA, WA 98402

Database(s) : [BROWNFIELDS-ACRES, FED BROWNFIELDS, FRS] ***(cont.)***

Envirosite ID: 6590919
EPA ID: N/R

BROWNFIELDS-ACRES ***(cont.)***

Institutional Control Required Date :	N/R
Institutional Control Data Address :	N/R
Property Controls :	N/R
Govt Controls :	N/R
Permit Tools :	N/R
Eng. Control in Place :	N/R
Eng. Control in Place Date :	N/R
Eng. Control Additional Info :	N/R
Eng. Control Required Flag :	N/R
Eng. Control Flag Cover Tech :	N/R
Eng. Control Flag Immobilization :	N/R
Eng. Control Flag Barriers :	N/R
Eng. Control Flag Security :	N/R
Eng. Control Flag Other :	N/R
Eng. Control Other :	N/R
Eng. Control Data Address :	N/R
Cleanup Req Ukn Comment :	N/R
AWP Catalyst Y/N :	N/R
Lat/Long Override Flag :	N/R
Latitude Measure :	47.246396
Longitude Measure :	-122.4346152
Src Map Scale Num :	N/R
Ref Point ID :	N/R
Hcm Id :	N/R
Datum Code ID :	N/R
Horiz Accuracy Measure :	N/R
Last Date in Agency List :	2023-01-03

Contaminants Summary

Contaminant :	N/R
Contaminant Found :	N/R
Contaminant Cleaned Up :	N/R
Other Description :	N/R
Other Cleaned Up :	N/R

Affected Media

Media Affected :	N/R

Facility Name :	Thea Foss - Marina And Piers
Facility Address :	15th and 21st Streets, Tacoma, WA 98402
County :	N/R

Site Details

Property ID :	14357
EPA FRS ID :	N/R
EPA FRS Site Name :	N/R
Alias Name :	N/R

Map Id: BI140
Direction: SW
Distance: 0.328 mi., 1733 ft.
Elevation: 17 ft.
Relative: Higher

Site Name : THEA FOSS - ALBERS MILL WAREHOUSE | THEA FOSS - MARINA AND PIERS | THEA FOSS - MUNICIPAL DOCK BUILDING
15TH AND 21ST STREETS
Tacoma | TACOMA, WA 98402

Database(s) : [BROWNFIELDS-ACRES, FED BROWNFIELDS, FRS] ***(cont.)***

Envirosite ID: 6590919
EPA ID: N/R

BROWNFIELDS-ACRES ***(cont.)***

Current Use :	N/R
Future Use :	N/R
GP Funding Type ID :	N/R
Property Size :	N/R
Local Parcel Number :	N/R
Former Use :	N/R
Ownership Entity ID :	N/R
Current Owner :	N/R
Photo Available :	N/R
Video Available :	N/R
Ownership Change :	N/R
Ownership Liability Factor :	N/R
Cleanup Required Flag :	N/R
Cleanup Required Date :	N/R
State Tribal Enroll ID Number :	N/R
State Tribal Enroll Date :	N/R
Property Not Enrolled Flag :	N/R
NFA Issue Date :	N/R
Info Devices :	N/R
Check Pilot Flag :	N/R
CERCLIS WasteLAN Indicator :	N/R
RCRA Indicator :	N/R
BF Proj Number :	N/R
Mun Owned :	U
Approx Value :	0
Build Sqft :	0
Date of Form :	N/R
Add Date :	2005-05-05
Mod Date :	2014-01-15
Mod User :	lat_lng_util
CERCLIS Flag :	Y
RFR Flag :	N
RFR Date :	N/R
RFR Grant ID :	N/R
Multi Story Flag :	N/R
Institutional Control In Place Flag :	U
Institutional Control In Place Date :	N/R
Institutional Control Additional Info:	N/R
Institutional Control Required Flag :	N/R
Institutional Control Required Date :	N/R
Institutional Control Data Address :	N/R
Property Controls :	N/R
Govt Controls :	N/R
Permit Tools :	N/R
Eng. Control in Place :	N/R
Eng. Control in Place Date :	N/R
Eng. Control Additional Info :	N/R
Eng. Control Required Flag :	N/R
Eng. Control Flag Cover Tech :	N/R
Eng. Control Flag Immobilization :	N/R
Eng. Control Flag Barriers :	N/R
Eng. Control Flag Security :	N/R
Eng. Control Flag Other :	N/R
Eng. Control Other :	N/R

Map Id: BI140
Direction: SW
Distance: 0.328 mi., 1733 ft.
Elevation: 17 ft.
Relative: Higher

Site Name : THEA FOSS - ALBERS MILL WAREHOUSE | THEA FOSS - MARINA AND PIERS | THEA FOSS - MUNICIPAL DOCK BUILDING
15TH AND 21ST STREETS
Tacoma | TACOMA, WA 98402

Database(s) : [BROWNFIELDS-ACRES, FED BROWNFIELDS, FRS] ***(cont.)***

Envirosite ID: 6590919
EPA ID: N/R

BROWNFIELDS-ACRES ***(cont.)***

Eng. Control Data Address :	N/R
Cleanup Req Ukn Comment :	N/R
AWP Catalyst Y/N :	N/R
Lat/Long Override Flag :	N/R
Latitude Measure :	47.2480786
Longitude Measure :	-122.4337443
Src Map Scale Num :	N/R
Ref Point ID :	N/R
Hcm Id :	N/R
Datum Code ID :	N/R
Horiz Accuracy Measure :	N/R
Last Date in Agency List :	2023-01-03

Contaminants Summary

Contaminant :	N/R
Contaminant Found :	N/R
Contaminant Cleaned Up :	N/R
Other Description :	N/R
Other Cleaned Up :	N/R

Affected Media

Media Affected :	N/R

Facility Name :	Thea Foss - Municipal Dock Building
Facility Address :	15th and 21st Streets, Tacoma, WA 98402
County :	N/R

Site Details

Property ID :	14355
EPA FRS ID :	N/R
EPA FRS Site Name :	N/R
Alias Name :	N/R
Current Use :	N/R
Future Use :	N/R
GP Funding Type ID :	N/R
Property Size :	N/R
Local Parcel Number :	N/R
Former Use :	N/R
Ownership Entity ID :	N/R
Current Owner :	N/R
Photo Available :	N/R
Video Available :	N/R
Ownership Change :	N/R
Ownership Liability Factor :	N/R
Cleanup Required Flag :	N/R
Cleanup Required Date :	N/R
State Tribal Enroll ID Number :	N/R

Map Id: BI140
Direction: SW
Distance: 0.328 mi., 1733 ft.
Elevation: 17 ft.
Relative: Higher

Site Name : THEA FOSS - ALBERS MILL WAREHOUSE | THEA FOSS - MARINA AND PIERS | THEA FOSS - MUNICIPAL DOCK BUILDING
15TH AND 21ST STREETS
Tacoma | TACOMA, WA 98402

Database(s) : [BROWNFIELDS-ACRES, FED BROWNFIELDS, FRS] ***(cont.)***

Envirosite ID: 6590919
EPA ID: N/R

BROWNFIELDS-ACRES ***(cont.)***

State Tribal Enroll Date :	N/R
Property Not Enrolled Flag :	N/R
NFA Issue Date :	N/R
Info Devices :	N/R
Check Pilot Flag :	N/R
CERCLIS WasteLAN Indicator :	N/R
RCRA Indicator :	N/R
BF Proj Number :	N/R
Mun Owned :	U
Approx Value :	0
Build Sqft :	0
Date of Form :	N/R
Add Date :	2005-05-05
Mod Date :	2014-01-15
Mod User :	lat_lng_util
CERCLIS Flag :	Y
RFR Flag :	N
RFR Date :	N/R
RFR Grant ID :	N/R
Multi Story Flag :	N/R
Institutional Control In Place Flag :	U
Institutional Control In Place Date :	N/R
Institutional Control Additional Info:	N/R
Institutional Control Required Flag :	N/R
Institutional Control Required Date :	N/R
Institutional Control Data Address :	N/R
Property Controls :	N/R
Govt Controls :	N/R
Permit Tools :	N/R
Eng. Control in Place :	N/R
Eng. Control in Place Date :	N/R
Eng. Control Additional Info :	N/R
Eng. Control Required Flag :	N/R
Eng. Control Flag Cover Tech :	N/R
Eng. Control Flag Immobilization :	N/R
Eng. Control Flag Barriers :	N/R
Eng. Control Flag Security :	N/R
Eng. Control Flag Other :	N/R
Eng. Control Other :	N/R
Eng. Control Data Address :	N/R
Cleanup Req Ukn Comment :	N/R
AWP Catalyst Y/N :	N/R
Lat/Long Override Flag :	N/R
Latitude Measure :	47.254305
Longitude Measure :	-122.435193
Src Map Scale Num :	N/R
Ref Point ID :	N/R
Hcm Id :	N/R
Datum Code ID :	N/R
Horiz Accuracy Measure :	N/R
Last Date in Agency List :	2023-01-03

Map Id: BI140
Direction: SW
Distance: 0.328 mi., 1733 ft.
Elevation: 17 ft.
Relative: Higher

Site Name : THEA FOSS - ALBERS MILL WAREHOUSE | THEA FOSS - MARINA AND PIERS | THEA FOSS - MUNICIPAL DOCK BUILDING
15TH AND 21ST STREETS
Tacoma | TACOMA, WA 98402

Database(s) : [BROWNFIELDS-ACRES, FED BROWNFIELDS, FRS] ***(cont.)***

Envirosite ID: 6590919
EPA ID: N/R

BROWNFIELDS-ACRES ***(cont.)***

Contaminants Summary

Contaminant :	N/R
Contaminant Found :	N/R
Contaminant Cleaned Up :	N/R
Other Description :	N/R
Other Cleaned Up :	N/R

Affected Media

Media Affected :	N/R

Facility Name :	Thea Foss - Public Esplanade
Facility Address :	15th and 21st Streets, Tacoma, WA 98402
County :	N/R

Site Details

Property ID :	14359
EPA FRS ID :	N/R
EPA FRS Site Name :	N/R
Alias Name :	N/R
Current Use :	N/R
Future Use :	N/R
GP Funding Type ID :	N/R
Property Size :	N/R
Local Parcel Number :	N/R
Former Use :	N/R
Ownership Entity ID :	N/R
Current Owner :	N/R
Photo Available :	N/R
Video Available :	N/R
Ownership Change :	N/R
Ownership Liability Factor :	N/R
Cleanup Required Flag :	Y
Cleanup Required Date :	N/R
State Tribal Enroll ID Number :	N/R
State Tribal Enroll Date :	N/R
Property Not Enrolled Flag :	N/R
NFA Issue Date :	N/R
Info Devices :	N/R
Check Pilot Flag :	N/R
CERCLIS WasteLAN Indicator :	N/R
RCRA Indicator :	N/R
BF Proj Number :	N/R
Mun Owned :	U
Approx Value :	0
Build Sqft :	0
Date of Form :	N/R
Add Date :	2005-05-05
Mod Date :	2014-01-15
Mod User :	lat_lng_util

Map Id: BI140
Direction: SW
Distance: 0.328 mi., 1733 ft.
Elevation: 17 ft.
Relative: Higher

Site Name : THEA FOSS - ALBERS MILL WAREHOUSE | THEA FOSS - MARINA AND PIERS | THEA FOSS - MUNICIPAL DOCK BUILDING
15TH AND 21ST STREETS
Tacoma | TACOMA, WA 98402

Database(s) : [BROWNFIELDS-ACRES, FED BROWNFIELDS, FRS] ***(cont.)***

Envirosite ID: 6590919
EPA ID: N/R

BROWNFIELDS-ACRES ***(cont.)***

CERCLIS Flag :	Y
RFR Flag :	N
RFR Date :	N/R
RFR Grant ID :	N/R
Multi Story Flag :	N/R
Institutional Control In Place Flag :	U
Institutional Control In Place Date :	N/R
Institutional Control Additional Info:	N/R
Institutional Control Required Flag :	N/R
Institutional Control Required Date :	N/R
Institutional Control Data Address :	N/R
Property Controls :	N/R
Govt Controls :	N/R
Permit Tools :	N/R
Eng. Control in Place :	N/R
Eng. Control in Place Date :	N/R
Eng. Control Additional Info :	N/R
Eng. Control Required Flag :	N/R
Eng. Control Flag Cover Tech :	N/R
Eng. Control Flag Immobilization :	N/R
Eng. Control Flag Barriers :	N/R
Eng. Control Flag Security :	N/R
Eng. Control Flag Other :	N/R
Eng. Control Other :	N/R
Eng. Control Data Address :	N/R
Cleanup Req Ukn Comment :	N/R
AWP Catalyst Y/N :	N/R
Lat/Long Override Flag :	N/R
Latitude Measure :	47.2480786
Longitude Measure :	-122.4337443
Src Map Scale Num :	N/R
Ref Point ID :	N/R
Hcm Id :	N/R
Datum Code ID :	N/R
Horiz Accuracy Measure :	N/R
Last Date in Agency List :	2023-01-03

Contaminants Summary

Contaminant :	N/R
Contaminant Found :	N/R
Contaminant Cleaned Up :	N/R
Other Description :	N/R
Other Cleaned Up :	N/R

Affected Media

Media Affected :	N/R

FED BROWNFIELDS

Facility Name :	Thea Foss - Albers Mill Warehouse

Map Id: BI140
Direction: SW
Distance: 0.328 mi., 1733 ft.
Elevation: 17 ft.
Relative: Higher

Site Name : THEA FOSS - ALBERS MILL WAREHOUSE | THEA FOSS - MARINA AND PIERS | THEA FOSS - MUNICIPAL DOCK BUILDING
15TH AND 21ST STREETS
Tacoma | TACOMA, WA 98402

Database(s) : [BROWNFIELDS-ACRES, FED BROWNFIELDS, FRS] ***(cont.)***

Envirosite ID: 6590919
EPA ID: N/R

FED BROWNFIELDS ***(cont.)***

Facility Address :	15th and 21st Streets, Tacoma, WA 98402

Site Details

ACRES Property ID :	14356
Property Size (acres) :	N/R
Local Property Number(s) :	N/R
Ownership Entity :	N/R
Current Owner :	N/R
Did Ownership Change :	N/R
SFLLP fact into the ownership :	N/R
Latitude :	47.24498
Longitude :	-122.433783
Horizontal Collection Method :	N/R
Source Map Scale :	N/R
Reference Point :	N/R
Horizontal Reference Datum :	N/R
Description/History :	N/R
Last Date in Agency List :	2023-01-06

Additional Details

Past Use: Greenspace (acres) :	N/R
Past Use: Residential (acres) :	N/R
Past Use: Commercial (acres) :	N/R
Past Use: Industrial (acres) :	N/R
Past Use: Multistory (acres) :	N/R
Cleanup Required :	N/R
Contaminants Found: Controlled Substances:	N/R
Contaminants Found: Petroleum :	N/R
Contaminants Found: Asbestos :	N/R
Contaminants Found: Lead :	N/R
Contaminants Found: PAHs :	N/R
Contaminants Found: PCBs :	N/R
Contaminants Found: VOCs :	N/R
Contaminants Found: Selenium :	N/R
Contaminants Found: Iron :	N/R
Contaminants Found: Arsenic :	N/R
Contaminants Found: Cadmium :	N/R
Contaminants Found: Chromium :	N/R
Contaminants Found: Copper :	N/R
Contaminants Found: Mercury :	N/R
Contaminants Found: Nickel :	N/R
Contaminants Found: Pesticides :	N/R
Contaminants Found: SVOCs :	N/R
Contaminants Found: Other Metals :	N/R
Contaminants Found: Other :	N/R
Contaminants Found: Other (Descr) :	N/R
Contaminants Found: Unknown :	N/R
Contaminants Found: None :	N/R

Map Id: BI140
Direction: SW
Distance: 0.328 mi., 1733 ft.
Elevation: 17 ft.
Relative: Higher

Site Name : THEA FOSS - ALBERS MILL WAREHOUSE | THEA FOSS - MARINA AND PIERS | THEA FOSS - MUNICIPAL DOCK BUILDING
15TH AND 21ST STREETS
Tacoma | TACOMA, WA 98402

Database(s) : [BROWNFIELDS-ACRES, FED BROWNFIELDS, FRS] ***(cont.)***

Envirosite ID: 6590919
EPA ID: N/R

FED BROWNFIELDS ***(cont.)***

Contaminants Cleaned Up: Controlled Substances:	N/R
Contaminants Cleaned Up: Petroleum :	N/R
Contaminants Cleaned Up: Asbestos :	N/R
Contaminants Cleaned Up: Lead :	N/R
Contaminants Cleaned Up: PAHs :	N/R
Contaminants Cleaned Up: PCBs :	N/R
Contaminants Cleaned Up: VOCs :	N/R
Contaminants Cleaned Up: Selenium :	N/R
Contaminants Cleaned Up: Iron :	N/R
Contaminants Cleaned Up: Arsenic :	N/R
Contaminants Cleaned Up: Cadmium :	N/R
Contaminants Cleaned Up: Chromium :	N/R
Contaminants Cleaned Up: Copper :	N/R
Contaminants Cleaned Up: Mercury :	N/R
Contaminants Cleaned Up: Nickel :	N/R
Contaminants Cleaned Up: Pesticides :	N/R
Contaminants Cleaned Up: SVOCs :	N/R
Contaminants Cleaned Up: Other Metals:	N/R
Contaminants Cleaned Up: Other :	N/R
Contaminants Cleaned Up: Other (Descr):	N/R
Contaminants Cleaned Up: Unknown :	N/R
Contaminants Cleaned Up: None :	N/R
Media Affected: Air :	N/R
Media Affected: Sediments :	N/R
Media Affected: Soil :	N/R
Media Affected: Drinking Water :	N/R
Media Affected: Ground Water :	N/R
Media Affected: Surface Water :	N/R
Media Affected: Bldg Materials :	N/R
Media Affected: Indoor Air :	N/R
Media Affected: Unknown :	N/R
Media Cleaned Up: Air :	N/R
Media Cleaned Up: Sediments :	N/R
Media Cleaned Up: Soil :	N/R
Media Cleaned Up: Drinking Water :	N/R
Media Cleaned Up: Ground Water :	N/R
Media Cleaned Up: Surface Water :	N/R
Media Cleaned Up: Bldg Materials :	N/R
Media Cleaned Up: Indoor Air :	N/R
Media Cleaned Up: Unknown :	N/R
ST/Tribal Prg ID Number :	N/R
Further Action/Cleanup :	N/R
Enrollment ST/Tribal Prg :	N/R
Institutional Ctrl (ICs) Req? :	N/R
IC Category: Proprietary Controls :	N/R
IC Category: Informational Devices :	N/R
IC Category: Governmental Controls :	N/R
IC Category: Enforcement/Permit Tools:	N/R
ICs in Place? :	U
Date ICs in Place :	N/R
Future Use: Greenspace :	N/R
Future Use: Residential :	N/R

Map Id: BI140
Direction: SW
Distance: 0.328 mi., 1733 ft.
Elevation: 17 ft.
Relative: Higher

Site Name : THEA FOSS - ALBERS MILL WAREHOUSE | THEA FOSS - MARINA AND PIERS | THEA FOSS - MUNICIPAL DOCK BUILDING
15TH AND 21ST STREETS
Tacoma | TACOMA, WA 98402

Database(s) : [BROWNFIELDS-ACRES, FED BROWNFIELDS, FRS] ***(cont.)***

Envirosite ID: 6590919
EPA ID: N/R

FED BROWNFIELDS ***(cont.)***

Future Use: Commercial :	N/R
Future Use: Industrial :	N/R
Future Use: Multistory (acres) :	N/R

Assessment Details

Cooperative Agreement Number :	00086601
Type of Brownfields Grant :	Assessment
Type of Funding :	N/R
Grant Recipient Name :	Tacoma, City of
IC Data Address :	N/R
Redevelopment Completion Date :	N/R
Cleanup Start Date :	N/R
Cleanup Completion Date :	N/R
Redevelopment Start Date :	N/R
Number of Cleanup and Redev Jobs :	N/R
Acreage and Greenspace Created :	N/R
Photographs are Available :	N/R
Video is Available :	N/R
Accomplishment Counted :	N/R
Assessment Phase :	N/R
Assessment Start Date :	N/R
Assessment Completion Date :	N/R
Amount of Assessment Funding :	N/R
Source of Assessment Funding :	N/R
Entity Providing Assessment Funds :	N/R
Source of Cleanup Funding :	N/R
Entity Providing Cleanup Funds :	N/R
Amount of Cleanup Funding :	N/R
Source of Redevelopment Funding :	N/R
Entity Prvding Redevelopment Funds :	N/R
Amount of Redevelopment Funding :	N/R

Facility Name :	Thea Foss - International Glass Museum
Facility Address :	15th and 21st Streets, Tacoma, WA 98402

Site Details

ACRES Property ID :	14358
Property Size (acres) :	N/R
Local Property Number(s) :	N/R
Ownership Entity :	N/R
Current Owner :	N/R
Did Ownership Change :	N/R
SFLLP fact into the ownership :	N/R
Latitude :	47.246396
Longitude :	-122.434615
Horizontal Collection Method :	N/R
Source Map Scale :	N/R
Reference Point :	N/R
Horizontal Reference Datum :	N/R

Map Id: BI140
Direction: SW
Distance: 0.328 mi., 1733 ft.
Elevation: 17 ft.
Relative: Higher

Site Name : THEA FOSS - ALBERS MILL WAREHOUSE | THEA FOSS - MARINA AND PIERS | THEA FOSS - MUNICIPAL DOCK BUILDING
15TH AND 21ST STREETS
Tacoma | TACOMA, WA 98402

Database(s) : [BROWNFIELDS-ACRES, FED BROWNFIELDS, FRS] ***(cont.)***

Envirosite ID: 6590919
EPA ID: N/R

FED BROWNFIELDS ***(cont.)***

Description/History :	N/R
Last Date in Agency List :	2023-01-06

Additional Details

Past Use: Greenspace (acres) :	N/R
Past Use: Residential (acres) :	N/R
Past Use: Commercial (acres) :	N/R
Past Use: Industrial (acres) :	N/R
Past Use: Multistory (acres) :	N/R
Cleanup Required :	Y
Contaminants Found: Controlled Substances:	N/R
Contaminants Found: Petroleum :	N/R
Contaminants Found: Asbestos :	N/R
Contaminants Found: Lead :	N/R
Contaminants Found: PAHs :	N/R
Contaminants Found: PCBs :	N/R
Contaminants Found: VOCs :	N/R
Contaminants Found: Selenium :	N/R
Contaminants Found: Iron :	N/R
Contaminants Found: Arsenic :	N/R
Contaminants Found: Cadmium :	N/R
Contaminants Found: Chromium :	N/R
Contaminants Found: Copper :	N/R
Contaminants Found: Mercury :	N/R
Contaminants Found: Nickel :	N/R
Contaminants Found: Pesticides :	N/R
Contaminants Found: SVOCs :	N/R
Contaminants Found: Other Metals :	N/R
Contaminants Found: Other :	N/R
Contaminants Found: Other (Descr) :	N/R
Contaminants Found: Unknown :	N/R
Contaminants Found: None :	N/R
Contaminants Cleaned Up: Controlled Substances:	N/R
Contaminants Cleaned Up: Petroleum :	N/R
Contaminants Cleaned Up: Asbestos :	N/R
Contaminants Cleaned Up: Lead :	N/R
Contaminants Cleaned Up: PAHs :	N/R
Contaminants Cleaned Up: PCBs :	N/R
Contaminants Cleaned Up: VOCs :	N/R
Contaminants Cleaned Up: Selenium :	N/R
Contaminants Cleaned Up: Iron :	N/R
Contaminants Cleaned Up: Arsenic :	N/R
Contaminants Cleaned Up: Cadmium :	N/R
Contaminants Cleaned Up: Chromium :	N/R
Contaminants Cleaned Up: Copper :	N/R
Contaminants Cleaned Up: Mercury :	N/R
Contaminants Cleaned Up: Nickel :	N/R
Contaminants Cleaned Up: Pesticides :	N/R
Contaminants Cleaned Up: SVOCs :	N/R
Contaminants Cleaned Up: Other Metals:	N/R

Map Id: BI140
Direction: SW
Distance: 0.328 mi., 1733 ft.
Elevation: 17 ft.
Relative: Higher

Site Name : THEA FOSS - ALBERS MILL WAREHOUSE | THEA FOSS - MARINA AND PIERS | THEA FOSS - MUNICIPAL DOCK BUILDING
15TH AND 21ST STREETS
Tacoma | TACOMA, WA 98402

Database(s) : [BROWNFIELDS-ACRES, FED BROWNFIELDS, FRS] ***(cont.)***

Envirosite ID: 6590919
EPA ID: N/R

FED BROWNFIELDS ***(cont.)***

Contaminants Cleaned Up: Other :	N/R
Contaminants Cleaned Up: Other (Descr):	N/R
Contaminants Cleaned Up: Unknown :	N/R
Contaminants Cleaned Up: None :	N/R
Media Affected: Air :	N/R
Media Affected: Sediments :	N/R
Media Affected: Soil :	N/R
Media Affected: Drinking Water :	N/R
Media Affected: Ground Water :	N/R
Media Affected: Surface Water :	N/R
Media Affected: Bldg Materials :	N/R
Media Affected: Indoor Air :	N/R
Media Affected: Unknown :	N/R
Media Cleaned Up: Air :	N/R
Media Cleaned Up: Sediments :	N/R
Media Cleaned Up: Soil :	N/R
Media Cleaned Up: Drinking Water :	N/R
Media Cleaned Up: Ground Water :	N/R
Media Cleaned Up: Surface Water :	N/R
Media Cleaned Up: Bldg Materials :	N/R
Media Cleaned Up: Indoor Air :	N/R
Media Cleaned Up: Unknown :	N/R
ST/Tribal Prg ID Number :	N/R
Further Action/Cleanup :	N/R
Enrollment ST/Tribal Prg :	N/R
Institutional Ctrl (ICs) Req? :	N/R
IC Category: Proprietary Controls :	N/R
IC Category: Informational Devices :	N/R
IC Category: Governmental Controls :	N/R
IC Category: Enforcement/Permit Tools:	N/R
ICs in Place? :	U
Date ICs in Place :	N/R
Future Use: Greenspace :	N/R
Future Use: Residential :	N/R
Future Use: Commercial :	N/R
Future Use: Industrial :	N/R
Future Use: Multistory (acres) :	N/R

Assessment Details

Cooperative Agreement Number :	00086601
Type of Brownfields Grant :	Assessment
Type of Funding :	N/R
Grant Recipient Name :	Tacoma, City of
IC Data Address :	N/R
Redevelopment Completion Date :	N/R
Cleanup Start Date :	N/R
Cleanup Completion Date :	N/R
Redevelopment Start Date :	N/R
Number of Cleanup and Redev Jobs :	N/R
Acreage and Greenspace Created :	N/R
Photographs are Available :	N/R

Map Id: BI140
Direction: SW
Distance: 0.328 mi., 1733 ft.
Elevation: 17 ft.
Relative: Higher

Site Name : THEA FOSS - ALBERS MILL WAREHOUSE | THEA FOSS - MARINA AND PIERS | THEA FOSS - MUNICIPAL DOCK BUILDING
15TH AND 21ST STREETS
Tacoma | TACOMA, WA 98402

Database(s) : [BROWNFIELDS-ACRES, FED BROWNFIELDS, FRS] ***(cont.)***

Envirosite ID: 6590919
EPA ID: N/R

FED BROWNFIELDS ***(cont.)***

Video is Available :	N/R
Accomplishment Counted :	N/R
Assessment Phase :	N/R
Assessment Start Date :	N/R
Assessment Completion Date :	N/R
Amount of Assessment Funding :	N/R
Source of Assessment Funding :	N/R
Entity Providing Assessment Funds :	N/R
Source of Cleanup Funding :	N/R
Entity Providing Cleanup Funds :	N/R
Amount of Cleanup Funding :	N/R
Source of Redevelopment Funding :	N/R
Entity Prvding Redevelopment Funds :	N/R
Amount of Redevelopment Funding :	N/R

Cooperative Agreement Number :	00086601
Type of Brownfields Grant :	Assessment
Type of Funding :	N/R
Grant Recipient Name :	Tacoma, City of
IC Data Address :	N/R
Redevelopment Completion Date :	N/R
Cleanup Start Date :	N/R
Cleanup Completion Date :	N/R
Redevelopment Start Date :	1997-09-30
Number of Cleanup and Redev Jobs :	N/R
Acreage and Greenspace Created :	N/R
Photographs are Available :	N/R
Video is Available :	N/R
Accomplishment Counted :	N/R
Assessment Phase :	N/R
Assessment Start Date :	N/R
Assessment Completion Date :	N/R
Amount of Assessment Funding :	N/R
Source of Assessment Funding :	N/R
Entity Providing Assessment Funds :	N/R
Source of Cleanup Funding :	N/R
Entity Providing Cleanup Funds :	N/R
Amount of Cleanup Funding :	N/R
Source of Redevelopment Funding :	N/R
Entity Prvding Redevelopment Funds :	N/R
Amount of Redevelopment Funding :	N/R

Cooperative Agreement Number :	00086601
Type of Brownfields Grant :	Assessment
Type of Funding :	N/R
Grant Recipient Name :	Tacoma, City of
IC Data Address :	N/R
Redevelopment Completion Date :	N/R
Cleanup Start Date :	1997-09-30
Cleanup Completion Date :	1997-09-30
Redevelopment Start Date :	N/R
Number of Cleanup and Redev Jobs :	N/R

Map Id: BI140
Direction: SW
Distance: 0.328 mi., 1733 ft.
Elevation: 17 ft.
Relative: Higher

Site Name : THEA FOSS - ALBERS MILL WAREHOUSE | THEA FOSS - MARINA AND PIERS | THEA FOSS - MUNICIPAL DOCK BUILDING
15TH AND 21ST STREETS
Tacoma | TACOMA, WA 98402

Database(s) : [BROWNFIELDS-ACRES, FED BROWNFIELDS, FRS] ***(cont.)***

Envirosite ID: 6590919
EPA ID: N/R

FED BROWNFIELDS ***(cont.)***

Acreage and Greenspace Created :	N/R
Photographs are Available :	N/R
Video is Available :	N/R
Accomplishment Counted :	N/R
Assessment Phase :	N/R
Assessment Start Date :	N/R
Assessment Completion Date :	N/R
Amount of Assessment Funding :	N/R
Source of Assessment Funding :	N/R
Entity Providing Assessment Funds :	N/R
Source of Cleanup Funding :	N/R
Entity Providing Cleanup Funds :	N/R
Amount of Cleanup Funding :	N/R
Source of Redevelopment Funding :	N/R
Entity Prvding Redevelopment Funds :	N/R
Amount of Redevelopment Funding :	N/R

Cooperative Agreement Number :	00086601
Type of Brownfields Grant :	Assessment
Type of Funding :	N/R
Grant Recipient Name :	Tacoma, City of
IC Data Address :	N/R
Redevelopment Completion Date :	N/R
Cleanup Start Date :	N/R
Cleanup Completion Date :	N/R
Redevelopment Start Date :	N/R
Number of Cleanup and Redev Jobs :	N/R
Acreage and Greenspace Created :	N/R
Photographs are Available :	N/R
Video is Available :	N/R
Accomplishment Counted :	N
Assessment Phase :	N/R
Assessment Start Date :	1997-09-30
Assessment Completion Date :	1997-09-30
Amount of Assessment Funding :	N/R
Source of Assessment Funding :	N/R
Entity Providing Assessment Funds :	N/R
Source of Cleanup Funding :	N/R
Entity Providing Cleanup Funds :	N/R
Amount of Cleanup Funding :	N/R
Source of Redevelopment Funding :	N/R
Entity Prvding Redevelopment Funds :	N/R
Amount of Redevelopment Funding :	N/R

Facility Name :	Thea Foss - Marina And Piers
Facility Address :	15th and 21st Streets, Tacoma, WA 98402

Site Details

ACRES Property ID :	14357
Property Size (acres) :	N/R

Map Id: BI140
Direction: SW
Distance: 0.328 mi., 1733 ft.
Elevation: 17 ft.
Relative: Higher

Site Name : THEA FOSS - ALBERS MILL WAREHOUSE | THEA FOSS - MARINA AND PIERS | THEA FOSS - MUNICIPAL DOCK BUILDING
15TH AND 21ST STREETS
Tacoma | TACOMA, WA 98402

Database(s) : [BROWNFIELDS-ACRES, FED BROWNFIELDS, FRS] ***(cont.)***

Envirosite ID: 6590919
EPA ID: N/R

FED BROWNFIELDS ***(cont.)***

Local Property Number(s) :	N/R
Ownership Entity :	N/R
Current Owner :	N/R
Did Ownership Change :	N/R
SFLLP fact into the ownership :	N/R
Latitude :	47.248079
Longitude :	-122.433744
Horizontal Collection Method :	N/R
Source Map Scale :	N/R
Reference Point :	N/R
Horizontal Reference Datum :	N/R
Description/History :	N/R
Last Date in Agency List :	2023-01-06

Additional Details

Past Use: Greenspace (acres) :	N/R
Past Use: Residential (acres) :	N/R
Past Use: Commercial (acres) :	N/R
Past Use: Industrial (acres) :	N/R
Past Use: Multistory (acres) :	N/R
Cleanup Required :	N/R
Contaminants Found: Controlled Substances:	N/R
Contaminants Found: Petroleum :	N/R
Contaminants Found: Asbestos :	N/R
Contaminants Found: Lead :	N/R
Contaminants Found: PAHs :	N/R
Contaminants Found: PCBs :	N/R
Contaminants Found: VOCs :	N/R
Contaminants Found: Selenium :	N/R
Contaminants Found: Iron :	N/R
Contaminants Found: Arsenic :	N/R
Contaminants Found: Cadmium :	N/R
Contaminants Found: Chromium :	N/R
Contaminants Found: Copper :	N/R
Contaminants Found: Mercury :	N/R
Contaminants Found: Nickel :	N/R
Contaminants Found: Pesticides :	N/R
Contaminants Found: SVOCs :	N/R
Contaminants Found: Other Metals :	N/R
Contaminants Found: Other :	N/R
Contaminants Found: Other (Descr) :	N/R
Contaminants Found: Unknown :	N/R
Contaminants Found: None :	N/R
Contaminants Cleaned Up: Controlled Substances:	N/R
Contaminants Cleaned Up: Petroleum :	N/R
Contaminants Cleaned Up: Asbestos :	N/R
Contaminants Cleaned Up: Lead :	N/R
Contaminants Cleaned Up: PAHs :	N/R
Contaminants Cleaned Up: PCBs :	N/R
Contaminants Cleaned Up: VOCs :	N/R

Map Id: BI140
Direction: SW
Distance: 0.328 mi., 1733 ft.
Elevation: 17 ft.
Relative: Higher

Site Name : THEA FOSS - ALBERS MILL WAREHOUSE | THEA FOSS - MARINA AND PIERS | THEA FOSS - MUNICIPAL DOCK BUILDING
15TH AND 21ST STREETS
Tacoma | TACOMA, WA 98402

Database(s) : [BROWNFIELDS-ACRES, FED BROWNFIELDS, FRS] ***(cont.)***

Envirosite ID: 6590919
EPA ID: N/R

FED BROWNFIELDS ***(cont.)***

Contaminants Cleaned Up: Selenium :	N/R
Contaminants Cleaned Up: Iron :	N/R
Contaminants Cleaned Up: Arsenic :	N/R
Contaminants Cleaned Up: Cadmium :	N/R
Contaminants Cleaned Up: Chromium :	N/R
Contaminants Cleaned Up: Copper :	N/R
Contaminants Cleaned Up: Mercury :	N/R
Contaminants Cleaned Up: Nickel :	N/R
Contaminants Cleaned Up: Pesticides :	N/R
Contaminants Cleaned Up: SVOCs :	N/R
Contaminants Cleaned Up: Other Metals:	N/R
Contaminants Cleaned Up: Other :	N/R
Contaminants Cleaned Up: Other (Descr):	N/R
Contaminants Cleaned Up: Unknown :	N/R
Contaminants Cleaned Up: None :	N/R
Media Affected: Air :	N/R
Media Affected: Sediments :	N/R
Media Affected: Soil :	N/R
Media Affected: Drinking Water :	N/R
Media Affected: Ground Water :	N/R
Media Affected: Surface Water :	N/R
Media Affected: Bldg Materials :	N/R
Media Affected: Indoor Air :	N/R
Media Affected: Unknown :	N/R
Media Cleaned Up: Air :	N/R
Media Cleaned Up: Sediments :	N/R
Media Cleaned Up: Soil :	N/R
Media Cleaned Up: Drinking Water :	N/R
Media Cleaned Up: Ground Water :	N/R
Media Cleaned Up: Surface Water :	N/R
Media Cleaned Up: Bldg Materials :	N/R
Media Cleaned Up: Indoor Air :	N/R
Media Cleaned Up: Unknown :	N/R
ST/Tribal Prg ID Number :	N/R
Further Action/Cleanup :	N/R
Enrollment ST/Tribal Prg :	N/R
Institutional Ctrl (ICs) Req? :	N/R
IC Category: Proprietary Controls :	N/R
IC Category: Informational Devices :	N/R
IC Category: Governmental Controls :	N/R
IC Category: Enforcement/Permit Tools:	N/R
ICs in Place? :	U
Date ICs in Place :	N/R
Future Use: Greenspace :	N/R
Future Use: Residential :	N/R
Future Use: Commercial :	N/R
Future Use: Industrial :	N/R
Future Use: Multistory (acres) :	N/R

Map Id: BI140
Direction: SW
Distance: 0.328 mi., 1733 ft.
Elevation: 17 ft.
Relative: Higher

Site Name : THEA FOSS - ALBERS MILL WAREHOUSE | THEA FOSS - MARINA AND PIERS | THEA FOSS - MUNICIPAL DOCK BUILDING
15TH AND 21ST STREETS
Tacoma | TACOMA, WA 98402

Database(s) : [BROWNFIELDS-ACRES, FED BROWNFIELDS, FRS] ***(cont.)***

Envirosite ID: 6590919
EPA ID: N/R

FED BROWNFIELDS ***(cont.)***

Assessment Details

Cooperative Agreement Number :	00086601
Type of Brownfields Grant :	Assessment
Type of Funding :	N/R
Grant Recipient Name :	Tacoma, City of
IC Data Address :	N/R
Redevelopment Completion Date :	N/R
Cleanup Start Date :	N/R
Cleanup Completion Date :	N/R
Redevelopment Start Date :	N/R
Number of Cleanup and Redev Jobs :	N/R
Acreage and Greenspace Created :	N/R
Photographs are Available :	N/R
Video is Available :	N/R
Accomplishment Counted :	N/R
Assessment Phase :	N/R
Assessment Start Date :	N/R
Assessment Completion Date :	N/R
Amount of Assessment Funding :	N/R
Source of Assessment Funding :	N/R
Entity Providing Assessment Funds :	N/R
Source of Cleanup Funding :	N/R
Entity Providing Cleanup Funds :	N/R
Amount of Cleanup Funding :	N/R
Source of Redevelopment Funding :	N/R
Entity Prvding Redevelopment Funds :	N/R
Amount of Redevelopment Funding :	N/R

Facility Name :	Thea Foss - Municipal Dock Building
Facility Address :	15th and 21st Streets, Tacoma, WA 98402

Site Details

ACRES Property ID :	14355
Property Size (acres) :	N/R
Local Property Number(s) :	N/R
Ownership Entity :	N/R
Current Owner :	N/R
Did Ownership Change :	N/R
SFLLP fact into the ownership :	N/R
Latitude :	47.254305
Longitude :	-122.435193
Horizontal Collection Method :	N/R
Source Map Scale :	N/R
Reference Point :	N/R
Horizontal Reference Datum :	N/R
Description/History :	N/R
Last Date in Agency List :	2023-01-06

Map Id: BI140
Direction: SW
Distance: 0.328 mi., 1733 ft.
Elevation: 17 ft.
Relative: Higher

Site Name : THEA FOSS - ALBERS MILL WAREHOUSE | THEA FOSS - MARINA AND PIERS | THEA FOSS - MUNICIPAL DOCK BUILDING
15TH AND 21ST STREETS
Tacoma | TACOMA, WA 98402

Database(s) : [BROWNFIELDS-ACRES, FED BROWNFIELDS, FRS] ***(cont.)***

Envirosite ID: 6590919
EPA ID: N/R

FED BROWNFIELDS ***(cont.)***

Additional Details

Past Use: Greenspace (acres) :	N/R
Past Use: Residential (acres) :	N/R
Past Use: Commercial (acres) :	N/R
Past Use: Industrial (acres) :	N/R
Past Use: Multistory (acres) :	N/R
Cleanup Required :	N/R
Contaminants Found: Controlled Substances:	N/R
Contaminants Found: Petroleum :	N/R
Contaminants Found: Asbestos :	N/R
Contaminants Found: Lead :	N/R
Contaminants Found: PAHs :	N/R
Contaminants Found: PCBs :	N/R
Contaminants Found: VOCs :	N/R
Contaminants Found: Selenium :	N/R
Contaminants Found: Iron :	N/R
Contaminants Found: Arsenic :	N/R
Contaminants Found: Cadmium :	N/R
Contaminants Found: Chromium :	N/R
Contaminants Found: Copper :	N/R
Contaminants Found: Mercury :	N/R
Contaminants Found: Nickel :	N/R
Contaminants Found: Pesticides :	N/R
Contaminants Found: SVOCs :	N/R
Contaminants Found: Other Metals :	N/R
Contaminants Found: Other :	N/R
Contaminants Found: Other (Descr) :	N/R
Contaminants Found: Unknown :	N/R
Contaminants Found: None :	N/R
Contaminants Cleaned Up: Controlled Substances:	N/R
Contaminants Cleaned Up: Petroleum :	N/R
Contaminants Cleaned Up: Asbestos :	N/R
Contaminants Cleaned Up: Lead :	N/R
Contaminants Cleaned Up: PAHs :	N/R
Contaminants Cleaned Up: PCBs :	N/R
Contaminants Cleaned Up: VOCs :	N/R
Contaminants Cleaned Up: Selenium :	N/R
Contaminants Cleaned Up: Iron :	N/R
Contaminants Cleaned Up: Arsenic :	N/R
Contaminants Cleaned Up: Cadmium :	N/R
Contaminants Cleaned Up: Chromium :	N/R
Contaminants Cleaned Up: Copper :	N/R
Contaminants Cleaned Up: Mercury :	N/R
Contaminants Cleaned Up: Nickel :	N/R
Contaminants Cleaned Up: Pesticides :	N/R
Contaminants Cleaned Up: SVOCs :	N/R
Contaminants Cleaned Up: Other Metals:	N/R
Contaminants Cleaned Up: Other :	N/R
Contaminants Cleaned Up: Other (Descr):	N/R
Contaminants Cleaned Up: Unknown :	N/R
Contaminants Cleaned Up: None :	N/R

Map Id: BI140
Direction: SW
Distance: 0.328 mi., 1733 ft.
Elevation: 17 ft.
Relative: Higher

Site Name : THEA FOSS - ALBERS MILL WAREHOUSE | THEA FOSS - MARINA AND PIERS | THEA FOSS - MUNICIPAL DOCK BUILDING
15TH AND 21ST STREETS
Tacoma | TACOMA, WA 98402

Database(s) : [BROWNFIELDS-ACRES, FED BROWNFIELDS, FRS] ***(cont.)***

Envirosite ID: 6590919
EPA ID: N/R

FED BROWNFIELDS ***(cont.)***

Media Affected: Air :	N/R
Media Affected: Sediments :	N/R
Media Affected: Soil :	N/R
Media Affected: Drinking Water :	N/R
Media Affected: Ground Water :	N/R
Media Affected: Surface Water :	N/R
Media Affected: Bldg Materials :	N/R
Media Affected: Indoor Air :	N/R
Media Affected: Unknown :	N/R
Media Cleaned Up: Air :	N/R
Media Cleaned Up: Sediments :	N/R
Media Cleaned Up: Soil :	N/R
Media Cleaned Up: Drinking Water :	N/R
Media Cleaned Up: Ground Water :	N/R
Media Cleaned Up: Surface Water :	N/R
Media Cleaned Up: Bldg Materials :	N/R
Media Cleaned Up: Indoor Air :	N/R
Media Cleaned Up: Unknown :	N/R
ST/Tribal Prg ID Number :	N/R
Further Action/Cleanup :	N/R
Enrollment ST/Tribal Prg :	N/R
Institutional Ctrl (ICs) Req? :	N/R
IC Category: Proprietary Controls :	N/R
IC Category: Informational Devices :	N/R
IC Category: Governmental Controls :	N/R
IC Category: Enforcement/Permit Tools:	N/R
ICs in Place? :	U
Date ICs in Place :	N/R
Future Use: Greenspace :	N/R
Future Use: Residential :	N/R
Future Use: Commercial :	N/R
Future Use: Industrial :	N/R
Future Use: Multistory (acres) :	N/R

Assessment Details

Cooperative Agreement Number :	00086601
Type of Brownfields Grant :	Assessment
Type of Funding :	N/R
Grant Recipient Name :	Tacoma, City of
IC Data Address :	N/R
Redevelopment Completion Date :	N/R
Cleanup Start Date :	N/R
Cleanup Completion Date :	N/R
Redevelopment Start Date :	N/R
Number of Cleanup and Redev Jobs :	N/R
Acreage and Greenspace Created :	N/R
Photographs are Available :	N/R
Video is Available :	N/R
Accomplishment Counted :	N/R
Assessment Phase :	N/R
Assessment Start Date :	N/R
Assessment Completion Date :	N/R

Map Id: BI140
Direction: SW
Distance: 0.328 mi., 1733 ft.
Elevation: 17 ft.
Relative: Higher

Site Name : THEA FOSS - ALBERS MILL WAREHOUSE | THEA FOSS - MARINA AND PIERS | THEA FOSS - MUNICIPAL DOCK BUILDING
15TH AND 21ST STREETS
Tacoma | TACOMA, WA 98402

Database(s) : [BROWNFIELDS-ACRES, FED BROWNFIELDS, FRS] ***(cont.)***

Envirosite ID: 6590919
EPA ID: N/R

FED BROWNFIELDS ***(cont.)***

Amount of Assessment Funding :	N/R
Source of Assessment Funding :	N/R
Entity Providing Assessment Funds :	N/R
Source of Cleanup Funding :	N/R
Entity Providing Cleanup Funds :	N/R
Amount of Cleanup Funding :	N/R
Source of Redevelopment Funding :	N/R
Entity Prvding Redevelopment Funds :	N/R
Amount of Redevelopment Funding :	N/R

Facility Name :	Thea Foss - Public Esplanade
Facility Address :	15th and 21st Streets, Tacoma, WA 98402

Site Details

ACRES Property ID :	14359
Property Size (acres) :	N/R
Local Property Number(s) :	N/R
Ownership Entity :	N/R
Current Owner :	N/R
Did Ownership Change :	N/R
SFLLP fact into the ownership :	N/R
Latitude :	47.248079
Longitude :	-122.433744
Horizontal Collection Method :	N/R
Source Map Scale :	N/R
Reference Point :	N/R
Horizontal Reference Datum :	N/R
Description/History :	N/R
Last Date in Agency List :	2023-01-06

Additional Details

Past Use: Greenspace (acres) :	N/R
Past Use: Residential (acres) :	N/R
Past Use: Commercial (acres) :	N/R
Past Use: Industrial (acres) :	N/R
Past Use: Multistory (acres) :	N/R
Cleanup Required :	Y
Contaminants Found: Controlled Substances:	N/R
Contaminants Found: Petroleum :	N/R
Contaminants Found: Asbestos :	N/R
Contaminants Found: Lead :	N/R
Contaminants Found: PAHs :	N/R
Contaminants Found: PCBs :	N/R
Contaminants Found: VOCs :	N/R
Contaminants Found: Selenium :	N/R
Contaminants Found: Iron :	N/R
Contaminants Found: Arsenic :	N/R
Contaminants Found: Cadmium :	N/R

Map Id: BI140
Direction: SW
Distance: 0.328 mi., 1733 ft.
Elevation: 17 ft.
Relative: Higher

Site Name : THEA FOSS - ALBERS MILL WAREHOUSE | THEA FOSS - MARINA AND PIERS | THEA FOSS - MUNICIPAL DOCK BUILDING
15TH AND 21ST STREETS
Tacoma | TACOMA, WA 98402

Database(s) : [BROWNFIELDS-ACRES, FED BROWNFIELDS, FRS] ***(cont.)***

Envirosite ID: 6590919
EPA ID: N/R

FED BROWNFIELDS ***(cont.)***

Contaminants Found: Chromium :	N/R
Contaminants Found: Copper :	N/R
Contaminants Found: Mercury :	N/R
Contaminants Found: Nickel :	N/R
Contaminants Found: Pesticides :	N/R
Contaminants Found: SVOCs :	N/R
Contaminants Found: Other Metals :	N/R
Contaminants Found: Other :	N/R
Contaminants Found: Other (Descr) :	N/R
Contaminants Found: Unknown :	N/R
Contaminants Found: None :	N/R
Contaminants Cleaned Up: Controlled Substances:	N/R
Contaminants Cleaned Up: Petroleum :	N/R
Contaminants Cleaned Up: Asbestos :	N/R
Contaminants Cleaned Up: Lead :	N/R
Contaminants Cleaned Up: PAHs :	N/R
Contaminants Cleaned Up: PCBs :	N/R
Contaminants Cleaned Up: VOCs :	N/R
Contaminants Cleaned Up: Selenium :	N/R
Contaminants Cleaned Up: Iron :	N/R
Contaminants Cleaned Up: Arsenic :	N/R
Contaminants Cleaned Up: Cadmium :	N/R
Contaminants Cleaned Up: Chromium :	N/R
Contaminants Cleaned Up: Copper :	N/R
Contaminants Cleaned Up: Mercury :	N/R
Contaminants Cleaned Up: Nickel :	N/R
Contaminants Cleaned Up: Pesticides :	N/R
Contaminants Cleaned Up: SVOCs :	N/R
Contaminants Cleaned Up: Other Metals:	N/R
Contaminants Cleaned Up: Other :	N/R
Contaminants Cleaned Up: Other (Descr):	N/R
Contaminants Cleaned Up: Unknown :	N/R
Contaminants Cleaned Up: None :	N/R
Media Affected: Air :	N/R
Media Affected: Sediments :	N/R
Media Affected: Soil :	N/R
Media Affected: Drinking Water :	N/R
Media Affected: Ground Water :	N/R
Media Affected: Surface Water :	N/R
Media Affected: Bldg Materials :	N/R
Media Affected: Indoor Air :	N/R
Media Affected: Unknown :	N/R
Media Cleaned Up: Air :	N/R
Media Cleaned Up: Sediments :	N/R
Media Cleaned Up: Soil :	N/R
Media Cleaned Up: Drinking Water :	N/R
Media Cleaned Up: Ground Water :	N/R
Media Cleaned Up: Surface Water :	N/R
Media Cleaned Up: Bldg Materials :	N/R
Media Cleaned Up: Indoor Air :	N/R
Media Cleaned Up: Unknown :	N/R
ST/Tribal Prg ID Number :	N/R

Map Id: BI140
Direction: SW
Distance: 0.328 mi., 1733 ft.
Elevation: 17 ft.
Relative: Higher

Site Name : THEA FOSS - ALBERS MILL WAREHOUSE | THEA FOSS - MARINA AND PIERS | THEA FOSS - MUNICIPAL DOCK BUILDING
15TH AND 21ST STREETS
Tacoma | TACOMA, WA 98402

Database(s) : [BROWNFIELDS-ACRES, FED BROWNFIELDS, FRS] ***(cont.)***

Envirosite ID: 6590919
EPA ID: N/R

FED BROWNFIELDS ***(cont.)***

Further Action/Cleanup :	N/R
Enrollment ST/Tribal Prg :	N/R
Institutional Ctrl (ICs) Req? :	N/R
IC Category: Proprietary Controls :	N/R
IC Category: Informational Devices :	N/R
IC Category: Governmental Controls :	N/R
IC Category: Enforcement/Permit Tools:	N/R
ICs in Place? :	U
Date ICs in Place :	N/R
Future Use: Greenspace :	N/R
Future Use: Residential :	N/R
Future Use: Commercial :	N/R
Future Use: Industrial :	N/R
Future Use: Multistory (acres) :	N/R

Assessment Details

Cooperative Agreement Number :	00086601
Type of Brownfields Grant :	Assessment
Type of Funding :	N/R
Grant Recipient Name :	Tacoma, City of
IC Data Address :	N/R
Redevelopment Completion Date :	N/R
Cleanup Start Date :	N/R
Cleanup Completion Date :	N/R
Redevelopment Start Date :	N/R
Number of Cleanup and Redev Jobs :	N/R
Acreage and Greenspace Created :	N/R
Photographs are Available :	N/R
Video is Available :	N/R
Accomplishment Counted :	N/R
Assessment Phase :	N/R
Assessment Start Date :	N/R
Assessment Completion Date :	N/R
Amount of Assessment Funding :	N/R
Source of Assessment Funding :	N/R
Entity Providing Assessment Funds :	N/R
Source of Cleanup Funding :	N/R
Entity Providing Cleanup Funds :	N/R
Amount of Cleanup Funding :	N/R
Source of Redevelopment Funding :	N/R
Entity Prvding Redevelopment Funds :	N/R
Amount of Redevelopment Funding :	N/R

FRS

Facility Name :	THEA FOSS - ALBERS MILL WAREHOUSE
Facility Address :	15TH AND 21ST STREETS, TACOMA, WA 98402
County :	PIERCE

Map Id: BI140
Direction: SW
Distance: 0.328 mi., 1733 ft.
Elevation: 17 ft.
Relative: Higher

Site Name : THEA FOSS - ALBERS MILL WAREHOUSE | THEA FOSS - MARINA AND PIERS | THEA FOSS - MUNICIPAL DOCK BUILDING
15TH AND 21ST STREETS
Tacoma | TACOMA, WA 98402

Database(s) : [BROWNFIELDS-ACRES, FED BROWNFIELDS, FRS] ***(cont.)***

Envirosite ID: 6590919
EPA ID: N/R

FRS ***(cont.)***

Site Details
Registry ID : 110060674925
FRS Facility URL : Click here for hyperlink provided by the agency.
Last Date in Agency List : 2023-02-13

Source Description

Source Description :

ACRES stores information reported by EPA Brownfields grant recipients on brownfields properties assessed or cleaned up with grant funding as well as information on Targeted Brownfields Assessments performed by EPA Regions.

FRS Environmental Interest
Source and System ID : ACRES - 14356

Facility Name : THEA FOSS - MARINA AND PIERS
Facility Address : 15TH AND 21ST STREETS, TACOMA, WA 98402
County : PIERCE

Site Details
Registry ID : 110060674952
FRS Facility URL : Click here for hyperlink provided by the agency.
Last Date in Agency List : 2023-02-13

Source Description

Source Description :

ACRES stores information reported by EPA Brownfields grant recipients on brownfields properties assessed or cleaned up with grant funding as well as information on Targeted Brownfields Assessments performed by EPA Regions.

FRS Environmental Interest
Source and System ID : ACRES - 14357

Facility Name : THEA FOSS - MUNICIPAL DOCK BUILDING
Facility Address : 15TH AND 21ST STREETS, TACOMA, WA 98402
County : PIERCE

Map Id: BI140
Direction: SW
Distance: 0.328 mi., 1733 ft.
Elevation: 17 ft.
Relative: Higher

Site Name : THEA FOSS - ALBERS MILL WAREHOUSE | THEA FOSS - MARINA AND PIERS | THEA FOSS - MUNICIPAL DOCK BUILDING
15TH AND 21ST STREETS
Tacoma | TACOMA, WA 98402

Database(s) : [BROWNFIELDS-ACRES, FED BROWNFIELDS, FRS] ***(cont.)***

Envirosite ID: 6590919
EPA ID: N/R

FRS ***(cont.)***

Site Details
Registry ID : 110060674989
FRS Facility URL : Click here for hyperlink provided by the agency.
Last Date in Agency List : 2023-02-13

Source Description

Source Description :

ACRES stores information reported by EPA Brownfields grant recipients on brownfields properties assessed or cleaned up with grant funding as well as information on Targeted Brownfields Assessments performed by EPA Regions.

FRS Environmental Interest
Source and System ID : ACRES - 14355

Facility Name : THEA FOSS - PUBLIC ESPLANADE
Facility Address : 15TH AND 21ST STREETS, TACOMA, WA 98402
County : PIERCE

Site Details
Registry ID : 110060675005
FRS Facility URL : Click here for hyperlink provided by the agency.
Last Date in Agency List : 2023-02-13

Source Description

Source Description :

ACRES stores information reported by EPA Brownfields grant recipients on brownfields properties assessed or cleaned up with grant funding as well as information on Targeted Brownfields Assessments performed by EPA Regions.

FRS Environmental Interest
Source and System ID : ACRES - 14359

Map Id: BH141
Direction: WNW
Distance: 0.329 mi., 1737 ft.
Elevation: 114 ft.
Relative: Higher

Site Name : OLYMPUS HOTEL TACOMA | OLYMPUS HOTEL
815 PACIFIC AVE
TACOMA, WA 98402

Database(s) : [ALL SITES - WA, FRS, OSHA]

Envirosite ID: 52365702
EPA ID: N/R

ALL SITES - WA

Facility Name :	Olympus Hotel Tacoma
Facility Address :	815 PACIFIC AVE, TACOMA, 98402
County :	Pierce
Facility/Site ID :	17044
Alternate Name :	N/R
Program Name :	N/R
WRIA :	10
Legislative District :	27
Congressional District :	6
Ecology Region :	SWRO
Ecology Program Phone :	N/R
Tribal Land :	N
Latitude :	47.25615
Longitude :	-122.438681
Last Date in Agency List :	2023-01-03

Facility/Site ID :	17044
Alternate Name :	N/R
Program Name :	N/R
WRIA :	10
Legislative District :	27
Congressional District :	6
Ecology Region :	SWRO
Ecology Program Phone :	(360) 407-6734
Tribal Land :	N
Latitude :	47.25615
Longitude :	-122.438681
Last Date in Agency List :	2023-01-03

Program Details

Program :	HAZWASTE
Program ID :	N/R
Interaction Type :	Urban Waters
Interaction Type Description :	The site has been inspected by an Ecology Urban Waters Inspector.
Status :	Active
Start Date :	2009-09-02
End Date :	N/R
SIC :	N/R
NAICS :	N/R

Program :	HAZWASTE
Program ID :	N/R
Interaction Type :	Revised Site Visit Program
Interaction Type Description :	HWTR engages in a variety of field work, site visits, and contacts with sites. While most compliance related activity is recorded into the EPA's RCRAInfo system, the other types of activities are recorded into the Revised Site Visit Program (RSVP).
Status :	Active

Map Id: BH141
Direction: WNW
Distance: 0.329 mi., 1737 ft.
Elevation: 114 ft.
Relative: Higher

Site Name : OLYMPUS HOTEL TACOMA | OLYMPUS HOTEL
815 PACIFIC AVE
TACOMA, WA 98402

Database(s) : [ALL SITES - WA, FRS, OSHA] ***(cont.)***

Envirosite ID: 52365702
EPA ID: N/R

ALL SITES - WA ***(cont.)***

Start Date :	2009-10-26
End Date :	N/R
SIC :	N/R
NAICS :	N/R

FRS

Facility Name :	OLYMPUS HOTEL TACOMA
Facility Address :	815 PACIFIC AVE, TACOMA, WA 98402
County :	PIERCE

Site Details

Registry ID :	110040119859
FRS Facility URL :	Click here for hyperlink provided by the agency.
Last Date in Agency List :	2023-02-13

Source Description

Source Description :

The WA-FSIS provides a means to query and display data maintained by the Washington Department of Ecology. This system contains key information for each facility/site that is currently, or has been, of interest to the Air Quality, Dam Safety, Hazardous Waste, Toxics Cleanup, and Water Quality Programs.

FRS Environmental Interest

Source and System ID :	WA-FSIS - 17044

OSHA

Facility Name :	OLYMPUS HOTEL
Facility Address :	815 PACIFIC AVE, TACOMA, WA 98402

Site Details

Activity Number :	111371811
Reporting ID :	1055330
Open Date :	1991-02-08
Conference Closed :	1991-02-08
Case Closed :	1993-04-02
Case Mod Date :	N/R
Owner Type :	Private
Advance Notice :	N
Safety/Health :	Health
Number in Establishment :	5
SIC :	5812 - EATING PLACES
NAICS :	000000
Inspection Type :	FollowUp
Inspection Scope :	Complete
Why No Inspection :	N/R

Map Id: BH141
Direction: WNW
Distance: 0.329 mi., 1737 ft.
Elevation: 114 ft.
Relative: Higher

Site Name : OLYMPUS HOTEL TACOMA | OLYMPUS HOTEL
815 PACIFIC AVE
TACOMA, WA 98402

Database(s) : [ALL SITES - WA, FRS, OSHA] ***(cont.)***

Envirosite ID: 52365702
EPA ID: N/R

OSHA ***(cont.)***

Union :	No
Mailing Address :	00000
Agency Hyperlink :	Click here for hyperlink provided by the agency.
Last Date in Agency List :	2023-01-13

Violations

Activity Number :	111371811
Citation ID :	01002
Delete Flag :	N/R
Standard Ref :	0650003004
Violation Type :	Other
Issuance Date :	1991-03-14
Abate Date :	1991-02-08
Abate Complete :	Abatement Completed
Current Penalty :	120.0
Initial Penalty :	120.0
Contest Date :	1991-03-20
Final Order Date :	1991-05-17
Number Instances :	1
Number Exposed :	2
Record :	N/R
Gravity :	N/R
Emphasis :	N/R
Hazcat :	N/R
FTA Insp Number :	N/R
FTA Issuance Date :	N/R
FTA Penalty :	N/R
FTA Contest Date :	N/R
FTA Final Order Date :	N/R
HAZ Subtances :	ASBESTOS, ALL FORMS

Map Id: BB142
Direction: SE
Distance: 0.332 mi., 1756 ft.
Elevation: 13 ft.
Relative: Lower

Site Name : SUPERVALU INC BLDG 104
480 E 19TH
TACOMA, WA 98401

Database(s) : [ALL SITES - WA, FRS, T 2 - WA]

Envirosite ID: 52365586
EPA ID: N/R

ALL SITES - WA

Facility Name :	SUPERVALU INC BLDG 104
Facility Address :	480 E 19TH, TACOMA, 98401
County :	Pierce
Facility/Site ID :	4597891
Alternate Name :	N/R
Program Name :	N/R
WRIA :	10

Map Id: BB142
Direction: SE
Distance: 0.332 mi., 1756 ft.
Elevation: 13 ft.
Relative: Lower

Site Name : SUPERVALU INC BLDG 104
480 E 19TH
TACOMA, WA 98401

Database(s) : [ALL SITES - WA, FRS, T 2 - WA] ***(cont.)***

Envirosite ID: 52365586
EPA ID: N/R

ALL SITES - WA ***(cont.)***

Legislative District :	27
Congressional District :	9
Ecology Region :	SWRO
Ecology Program Phone :	(360) 407-6734
Tribal Land :	N
Latitude :	47.245334
Longitude :	-122.43009
Last Date in Agency List :	2023-01-03

Facility/Site ID :	4597891
Alternate Name :	N/R
Program Name :	N/R
WRIA :	10
Legislative District :	27
Congressional District :	9
Ecology Region :	SWRO
Ecology Program Phone :	(360) 407-6171
Tribal Land :	N
Latitude :	47.245334
Longitude :	-122.43009
Last Date in Agency List :	2023-01-03

Program Details

Program :	HAZWASTE
Program ID :	WAH000028686
Interaction Type :	Haz Waste Management Activity
Interaction Type Description :	Facilities that are required to have a RCRA Site ID# but who do not generate and/or manage hazardous waste (XQG generator status). This includes transporters, used oil recyclers, and dangerous waste fuel marketers and burners.
Status :	Inactive
Start Date :	2006-12-31
End Date :	2011-12-31
SIC :	N/R
NAICS :	N/R

Program :	HAZWASTE
Program ID :	WAH000028686
Interaction Type :	Haz Waste Management Activity
Interaction Type Description :	Facilities that are required to have a RCRA Site ID# but who do not generate and/or manage hazardous waste (XQG generator status). This includes transporters, used oil recyclers, and dangerous waste fuel marketers and burners.
Status :	Inactive
Start Date :	2006-12-31
End Date :	2011-12-31
SIC :	N/R
NAICS :	424690 - Other Chemical and Allied Products Merchant Wholesalers

Map Id: BB142
Direction: SE
Distance: 0.332 mi., 1756 ft.
Elevation: 13 ft.
Relative: Lower

Site Name : SUPERVALU INC BLDG 104
480 E 19TH
TACOMA, WA 98401

Database(s) : [ALL SITES - WA, FRS, T 2 - WA] ***(cont.)***

Envirosite ID: 52365586
EPA ID: N/R

ALL SITES - WA ***(cont.)***

Program :	HAZWASTE
Program ID :	WAH000028686
Interaction Type :	Hazardous Waste Generator
Interaction Type Description :	Facilities that generate any quantity of a dangerous waste. They may be classified as SQG, MQG, or LQG depending on hazardous waste generated for a given month.
Status :	Inactive
Start Date :	2006-04-06
End Date :	2006-12-31
SIC :	N/R
NAICS :	N/R

Program :	HAZWASTE
Program ID :	WAH000028686
Interaction Type :	Hazardous Waste Generator
Interaction Type Description :	Facilities that generate any quantity of a dangerous waste. They may be classified as SQG, MQG, or LQG depending on hazardous waste generated for a given month.
Status :	Inactive
Start Date :	2006-04-06
End Date :	2006-12-31
SIC :	N/R
NAICS :	424690 - Other Chemical and Allied Products Merchant Wholesalers

Program :	HAZWASTE
Program ID :	WAH000028686
Interaction Type :	Emergency/Haz Chem Rpt TIER2
Interaction Type Description :	Businesses that store 10,000 pounds or more of a hazardous chemical or 500 pounds or less, depending on the chemical, of an extremely hazardous chemical on site at any one time must report annually. Reports are sent to the State Emergency Response Commission (represented by Ecology) Local Emergency Planning Committees, and local fire departments for emergency planning. (product, not waste)
Status :	Inactive
Start Date :	2003-09-15
End Date :	2006-04-11
SIC :	N/R
NAICS :	N/R

Program :	HAZWASTE
Program ID :	WAH000028686
Interaction Type :	Emergency/Haz Chem Rpt TIER2

Map Id: BB142
Direction: SE
Distance: 0.332 mi., 1756 ft.
Elevation: 13 ft.
Relative: Lower

Site Name : SUPERVALU INC BLDG 104
480 E 19TH
TACOMA, WA 98401

Database(s) : [ALL SITES - WA, FRS, T 2 - WA] ***(cont.)***

Envirosite ID: 52365586
EPA ID: N/R

ALL SITES - WA ***(cont.)***

Interaction Type Description :	Businesses that store 10,000 pounds or more of a hazardous chemical or 500 pounds or less, depending on the chemical, of an extremely hazardous chemical on site at any one time must report annually. Reports are sent to the State Emergency Response Commission (represented by Ecology) Local Emergency Planning Committees, and local fire departments for emergency planning. (product, not waste)
Status :	Inactive
Start Date :	2003-09-15
End Date :	2006-04-11
SIC :	N/R
NAICS :	424690 - Other Chemical and Allied Products Merchant Wholesalers
Program :	HAZWASTE
Program ID :	WAH000028686
Interaction Type :	Emergency/Haz Chem Rpt TIER2
Interaction Type Description :	Businesses that store 10,000 pounds or more of a hazardous chemical or 500 pounds or less, depending on the chemical, of an extremely hazardous chemical on site at any one time must report annually. Reports are sent to the State Emergency Response Commission (represented by Ecology) Local Emergency Planning Committees, and local fire departments for emergency planning. (product, not waste)
Status :	Active
Start Date :	2006-06-28
End Date :	N/R
SIC :	N/R
NAICS :	N/R
Program :	HAZWASTE
Program ID :	WAH000028686
Interaction Type :	Emergency/Haz Chem Rpt TIER2
Interaction Type Description :	Businesses that store 10,000 pounds or more of a hazardous chemical or 500 pounds or less, depending on the chemical, of an extremely hazardous chemical on site at any one time must report annually. Reports are sent to the State Emergency Response Commission (represented by Ecology) Local Emergency Planning Committees, and local fire departments for emergency planning. (product, not waste)
Status :	Active
Start Date :	2006-06-28
End Date :	N/R
SIC :	N/R
NAICS :	424690 - Other Chemical and Allied Products Merchant Wholesalers
Program :	HAZWASTE
Program ID :	WAH000028686
Interaction Type :	Hazardous Waste Generator

Map Id: BB142
Direction: SE
Distance: 0.332 mi., 1756 ft.
Elevation: 13 ft.
Relative: Lower

Site Name : SUPERVALU INC BLDG 104
480 E 19TH
TACOMA, WA 98401

Database(s) : [ALL SITES - WA, FRS, T 2 - WA] ***(cont.)***

Envirosite ID: 52365586
EPA ID: N/R

ALL SITES - WA ***(cont.)***

Interaction Type Description :	Facilities that generate any quantity of a dangerous waste. They may be classified as SQG, MQG, or LQG depending on hazardous waste generated for a given month.
Status :	Active
Start Date :	2011-12-31
End Date :	N/R
SIC :	N/R
NAICS :	N/R

FRS

Facility Name :	SUPERVALU INC BLDG 104
Facility Address :	480 E 19TH, TACOMA, WA 98401
County :	PIERCE

Site Details

Registry ID :	110018851303
FRS Facility URL :	Click here for hyperlink provided by the agency.
Last Date in Agency List :	2023-02-13

Source Description

Source Description :

The WA-FSIS provides a means to query and display data maintained by the Washington Department of Ecology. This system contains key information for each facility/site that is currently, or has been, of interest to the Air Quality, Dam Safety, Hazardous Waste, Toxics Cleanup, and Water Quality Programs.

FRS Environmental Interest

Source and System ID :	WA-FSIS - 4597891

T 2 - WA

Facility Name :	SUPERVALU INC BLDG 104
Facility Address :	480 E 19TH, TACOMA, 98401
County :	Pierce
Facility/Site ID :	4597891
Alternate Name :	N/R
Program Name :	N/R
WRIA :	10
Legislative District :	27
Congressional District :	9
Ecology Region :	SWRO
Ecology Program Phone :	(360) 407-6171
Tribal Land :	N
Latitude :	47.245334
Longitude :	-122.43009
Last Date in Agency List :	2023-01-04

Map Id: BB142
Direction: SE
Distance: 0.332 mi., 1756 ft.
Elevation: 13 ft.
Relative: Lower

Site Name : SUPERVALU INC BLDG 104
480 E 19TH
TACOMA, WA 98401

Database(s) : [ALL SITES - WA, FRS, T 2 - WA] ***(cont.)***

Envirosite ID: 52365586
EPA ID: N/R

T 2 - WA ***(cont.)***

Program Details

Program :	HAZWASTE
Interaction Type :	Emergency/Haz Chem Rpt TIER2
Interaction Type Description :	Businesses that store 10,000 pounds or more of a hazardous chemical or 500 pounds or less, depending on the chemical, of an extremely hazardous chemical on site at any one time must report annually. Reports are sent to the State Emergency Response Commission (represented by Ecology) Local Emergency Planning Committees, and local fire departments for emergency planning. (product, not waste)
Status :	Inactive
Start Date :	2003-09-15
End Date :	2006-04-11
SIC :	N/R
NAICS :	N/R

Program :	HAZWASTE
Interaction Type :	Emergency/Haz Chem Rpt TIER2
Interaction Type Description :	Businesses that store 10,000 pounds or more of a hazardous chemical or 500 pounds or less, depending on the chemical, of an extremely hazardous chemical on site at any one time must report annually. Reports are sent to the State Emergency Response Commission (represented by Ecology) Local Emergency Planning Committees, and local fire departments for emergency planning. (product, not waste)
Status :	Inactive
Start Date :	2003-09-15
End Date :	2006-04-11
SIC :	N/R
NAICS :	424690 - Other Chemical and Allied Products Merchant Wholesalers

Program :	HAZWASTE
Interaction Type :	Emergency/Haz Chem Rpt TIER2
Interaction Type Description :	Businesses that store 10,000 pounds or more of a hazardous chemical or 500 pounds or less, depending on the chemical, of an extremely hazardous chemical on site at any one time must report annually. Reports are sent to the State Emergency Response Commission (represented by Ecology) Local Emergency Planning Committees, and local fire departments for emergency planning. (product, not waste)
Status :	Active
Start Date :	2006-06-28
End Date :	N/R
SIC :	N/R
NAICS :	N/R

Program :	HAZWASTE
Interaction Type :	Emergency/Haz Chem Rpt TIER2

Map Id: BB142
Direction: SE
Distance: 0.332 mi., 1756 ft.
Elevation: 13 ft.
Relative: Lower

Site Name : SUPERVALU INC BLDG 104
480 E 19TH
TACOMA, WA 98401

Database(s) : [ALL SITES - WA, FRS, T 2 - WA] ***(cont.)***

Envirosite ID: 52365586
EPA ID: N/R

T 2 - WA ***(cont.)***

Interaction Type Description :	Businesses that store 10,000 pounds or more of a hazardous chemical or 500 pounds or less, depending on the chemical, of an extremely hazardous chemical on site at any one time must report annually. Reports are sent to the State Emergency Response Commission (represented by Ecology) Local Emergency Planning Committees, and local fire departments for emergency planning. (product, not waste)
Status :	Active
Start Date :	2006-06-28
End Date :	N/R
SIC :	N/R
NAICS :	424690 - Other Chemical and Allied Products Merchant Wholesalers

Map Id: BL143
Direction: S
Distance: 0.334 mi., 1764 ft.
Elevation: 13 ft.
Relative: Lower

Site Name : NICHOLS TRUCKING CO INC | NICHOLS TRANSPORTATION COMPANY
424 E 19TH ST
TACOMA | Tacoma, WA

Database(s) : [ALL SITES - WA, CSCSL NFA - WA, ECHO, EPA UST, FRS, HSL - WA, ICIS, INACTIVE PCS, LUST - WA, PCS ENF, PCS FACILITY, RAATS, RCRA_NONGEN, UST - WA]

Envirosite ID: 52365559
EPA ID: N/R

ALL SITES - WA

Facility Name :	NICHOLS TRUCKING CO INC
Facility Address :	424 E 19TH ST, TACOMA, 98421-1501
County :	Pierce
Facility/Site ID :	11174741
Alternate Name :	NICHOLS TRUCKING CO INC
Program Name :	N/R
WRIA :	10
Legislative District :	27
Congressional District :	9
Ecology Region :	SWRO
Ecology Program Phone :	(360) 407-6734
Tribal Land :	N
Latitude :	47.2451
Longitude :	-122.42901
Last Date in Agency List :	2023-01-03
Facility/Site ID :	11174741
Alternate Name :	N/R
Program Name :	N/R
WRIA :	10
Legislative District :	27

Map Id: BL143
Direction: S
Distance: 0.334 mi., 1764 ft.
Elevation: 13 ft.
Relative: Lower

Site Name : NICHOLS TRUCKING CO INC | NICHOLS TRANSPORTATION COMPANY
424 E 19TH ST
TACOMA | Tacoma, WA

Database(s) : [ALL SITES - WA, CSCSL NFA - WA, ECHO, EPA UST, FRS, HSL - WA, ICIS, INACTIVE PCS, LUST - WA, PCS ENF, PCS FACILITY, RAATS, RCRA_NONGEN, UST - WA] ***(cont.)***

Envirosite ID: 52365559
EPA ID: N/R

ALL SITES - WA ***(cont.)***

Congressional District :	9
Ecology Region :	SWRO
Ecology Program Phone :	(360) 407-6400
Tribal Land :	N
Latitude :	47.2451
Longitude :	-122.42901
Last Date in Agency List :	2023-01-03

Facility/Site ID :	11174741
Alternate Name :	NICHOLS TRUCKING CO INC
Program Name :	N/R
WRIA :	10
Legislative District :	27
Congressional District :	9
Ecology Region :	SWRO
Ecology Program Phone :	(360) 407-7224
Tribal Land :	N
Latitude :	47.2451
Longitude :	-122.42901
Last Date in Agency List :	2023-01-03

Facility/Site ID :	11174741
Alternate Name :	N/R
Program Name :	N/R
WRIA :	10
Legislative District :	27
Congressional District :	9
Ecology Region :	SWRO
Ecology Program Phone :	(360) 407-7224
Tribal Land :	N
Latitude :	47.2451
Longitude :	-122.42901
Last Date in Agency List :	2023-01-03

Facility/Site ID :	11174741
Alternate Name :	N/R
Program Name :	N/R
WRIA :	10
Legislative District :	27
Congressional District :	9
Ecology Region :	SWRO
Ecology Program Phone :	(360) 407-6734
Tribal Land :	N
Latitude :	47.2451
Longitude :	-122.42901
Last Date in Agency List :	2023-01-03

Map Id: BL143
Direction: S
Distance: 0.334 mi., 1764 ft.
Elevation: 13 ft.
Relative: Lower

Site Name : NICHOLS TRUCKING CO INC | NICHOLS TRANSPORTATION COMPANY
424 E 19TH ST
TACOMA | Tacoma, WA

Database(s) : [ALL SITES - WA, CSCSL NFA - WA, ECHO, EPA UST, FRS, HSL - WA, ICIS, INACTIVE PCS, LUST - WA, PCS ENF, PCS FACILITY, RAATS, RCRA_NONGEN, UST - WA] ***(cont.)***

Envirosite ID: 52365559
EPA ID: N/R

ALL SITES - WA ***(cont.)***

Facility/Site ID :	11174741
Alternate Name :	N/R
Program Name :	N/R
WRIA :	10
Legislative District :	27
Congressional District :	9
Ecology Region :	SWRO
Ecology Program Phone :	N/R
Tribal Land :	N
Latitude :	47.2451
Longitude :	-122.42901
Last Date in Agency List :	2023-01-03

Program Details

Program :	HAZWASTE
Program ID :	WAD988505335
Interaction Type :	Industrial SW GP
Interaction Type Description :	General permit issued to industries to regulate the discharge of contaminated stormwater to state waters.
Status :	Inactive
Start Date :	1993-01-20
End Date :	2022-04-01
SIC :	N/R
NAICS :	N/R

Program :	HAZWASTE
Program ID :	WAD988505335
Interaction Type :	Underground Storage Tank
Interaction Type Description :	Any one or combination of tanks (including connecting underground pipes) that is used to contain regulated substances and has a tank volume of ten percent or more beneath the surface of the ground. This term does not include any of the exempt UST systems specified in WAC 173-360-110(2) or any piping connected thereto. See WAC 173-360
Status :	Inactive
Start Date :	1977-02-18
End Date :	2005-08-10
SIC :	4214 - LOCAL TRUCKING WITH STORAGE
NAICS :	N/R

Program :	HAZWASTE
Program ID :	WAD988505335
Interaction Type :	LUST Facility

Map Id: BL143
Direction: S
Distance: 0.334 mi., 1764 ft.
Elevation: 13 ft.
Relative: Lower

Site Name : NICHOLS TRUCKING CO INC | NICHOLS TRANSPORTATION COMPANY
424 E 19TH ST
TACOMA | Tacoma, WA

Database(s) : [ALL SITES - WA, CSCSL NFA - WA, ECHO, EPA UST, FRS, HSL - WA, ICIS, INACTIVE PCS, LUST - WA, PCS ENF, PCS FACILITY, RAATS, RCRA_NONGEN, UST - WA] ***(cont.)***

Envirosite ID: 52365559
EPA ID: N/R

ALL SITES - WA ***(cont.)***

Interaction Type Description :	A leaking underground tank cleanup site being cleaned up with Ecology oversight or review.
Status :	Inactive
Start Date :	2001-11-12
End Date :	2005-08-10
SIC :	4214 - LOCAL TRUCKING WITH STORAGE
NAICS :	N/R
Program :	HAZWASTE
Program ID :	WAD988505335
Interaction Type :	Underground Storage Tank
Interaction Type Description :	Any one or combination of tanks (including connecting underground pipes) that is used to contain regulated substances and has a tank volume of ten percent or more beneath the surface of the ground. This term does not include any of the exempt UST systems specified in WAC 173-360-110(2) or any piping connected thereto. See WAC 173-360
Status :	Inactive
Start Date :	1977-02-18
End Date :	2005-08-10
SIC :	N/R
NAICS :	N/R
Program :	HAZWASTE
Program ID :	WAD988505335
Interaction Type :	LUST Facility
Interaction Type Description :	A leaking underground tank cleanup site being cleaned up with Ecology oversight or review.
Status :	Inactive
Start Date :	2001-11-12
End Date :	2005-08-10
SIC :	N/R
NAICS :	N/R
Program :	HAZWASTE
Program ID :	WAD988505335
Interaction Type :	Hazardous Waste Generator
Interaction Type Description :	Facilities that generate any quantity of a dangerous waste. They may be classified as SQG, MQG, or LQG depending on hazardous waste generated for a given month.
Status :	Inactive
Start Date :	1992-04-28

Map Id: BL143
Direction: S
Distance: 0.334 mi., 1764 ft.
Elevation: 13 ft.
Relative: Lower

Site Name : NICHOLS TRUCKING CO INC | NICHOLS TRANSPORTATION COMPANY
424 E 19TH ST
TACOMA | Tacoma, WA

Database(s) : [ALL SITES - WA, CSCSL NFA - WA, ECHO, EPA UST, FRS, HSL - WA, ICIS, INACTIVE PCS, LUST - WA, PCS ENF, PCS FACILITY, RAATS, RCRA_NONGEN, UST - WA] ***(cont.)***

Envirosite ID: 52365559
EPA ID: N/R

ALL SITES - WA ***(cont.)***

End Date :	1992-12-31
SIC :	4214 - LOCAL TRUCKING WITH STORAGE
NAICS :	N/R
Program :	HAZWASTE
Program ID :	WAD988505335
Interaction Type :	Hazardous Waste Generator
Interaction Type Description :	Facilities that generate any quantity of a dangerous waste. They may be classified as SQG, MQG, or LQG depending on hazardous waste generated for a given month.
Status :	Inactive
Start Date :	1992-04-28
End Date :	1992-12-31
SIC :	N/R
NAICS :	N/R
Program :	HAZWASTE
Program ID :	WAD988505335
Interaction Type :	Industrial SW GP
Interaction Type Description :	General permit issued to industries to regulate the discharge of contaminated stormwater to state waters.
Status :	Active
Start Date :	2022-07-28
End Date :	N/R
SIC :	N/R
NAICS :	N/R
Program :	HAZWASTE
Program ID :	WAD988505335
Interaction Type :	Urban Waters
Interaction Type Description :	The site has been inspected by an Ecology Urban Waters Inspector.
Status :	Active
Start Date :	2008-07-01
End Date :	N/R
SIC :	N/R
NAICS :	N/R

CSCSL NFA - WA

Facility Name :	NICHOLS TRUCKING CO
Facility Address :	424 E 19TH ST, TACOMA, 98421
County :	Pierce

Map Id: BL143
Direction: S
Distance: 0.334 mi., 1764 ft.
Elevation: 13 ft.
Relative: Lower

Site Name : NICHOLS TRUCKING CO INC | NICHOLS TRANSPORTATION COMPANY
424 E 19TH ST
TACOMA | Tacoma, WA

Database(s) : [ALL SITES - WA, CSCSL NFA - WA, ECHO, EPA UST, FRS, HSL - WA, ICIS, INACTIVE PCS, LUST - WA, PCS ENF, PCS FACILITY, RAATS, RCRA_NONGEN, UST - WA] ***(cont.)***

Envirosite ID: 52365559
EPA ID: N/R

CSCSL NFA - WA ***(cont.)***

NFA Date :	2012-08-29
Facility Site ID :	11174741
Cleanup Site ID :	7877
Rank :	N/R
VCP :	N/R
Alternate Site Names :	NICHOLS TRUCKING CO INC
NFA Reason :	Initial Investigation
Site Status :	NFA
Region :	Southwest
Responsible Unit :	Southwest
Latitude :	47.2451
Longitude :	-122.42901
Last Date in Agency List :	2023-02-23

Contaminants

Contaminant Name :	Benzene
Ground Water :	N/R
Surface Water :	N/R
Soil :	Remediated-Below
Sediment :	N/R
Air :	N/R
Bedrock :	N/R

Contaminant Name :	Metals - Other
Ground Water :	N/R
Surface Water :	N/R
Soil :	Below Cleanup Levels
Sediment :	N/R
Air :	N/R
Bedrock :	N/R

Contaminant Name :	Other Non-Halogenated Organics
Ground Water :	N/R
Surface Water :	N/R
Soil :	Remediated-Below
Sediment :	N/R
Air :	N/R
Bedrock :	N/R

Contaminant Name :	Petroleum-Diesel
Ground Water :	N/R
Surface Water :	N/R
Soil :	Remediated-Below
Sediment :	N/R
Air :	N/R
Bedrock :	N/R

Map Id: BL143
Direction: S
Distance: 0.334 mi., 1764 ft.
Elevation: 13 ft.
Relative: Lower

Site Name : NICHOLS TRUCKING CO INC | NICHOLS TRANSPORTATION COMPANY
424 E 19TH ST
TACOMA | Tacoma, WA

Database(s) : [ALL SITES - WA, CSCSL NFA - WA, ECHO, EPA UST, FRS, HSL - WA, ICIS, INACTIVE PCS, LUST - WA, PCS ENF, PCS FACILITY, RAATS, RCRA_NONGEN, UST - WA] ***(cont.)***

Envirosite ID: 52365559
EPA ID: N/R

CSCSL NFA - WA ***(cont.)***

Contaminant Name :	Petroleum-Other
Ground Water :	N/R
Surface Water :	N/R
Soil :	Remediated-Below
Sediment :	N/R
Air :	N/R
Bedrock :	N/R

Contaminant Name :	Polychlorinated biPhenyls (PCB)
Ground Water :	N/R
Surface Water :	N/R
Soil :	Below Cleanup Levels
Sediment :	N/R
Air :	N/R
Bedrock :	N/R

ECHO

Facility Name :	NICHOLS TRANSPORTATION COMPANY
Facility Address :	424 E 19TH ST, TACOMA, WA 98421
County :	PIERCE

Last Inspection Date :	2022-03-24
Registry ID :	110005374816
FIPS Code :	53053
EPA Region :	10
Inspection Count :	2
Last Inspection Days :	255
Informal Count :	0
Last Informal Action Date :	2016-04-01
Formal Action Count :	0
Last Formal Action Date :	N/R
Total Penalties :	0
Penalty Count :	N/R
Last Penalty Date :	N/R
Last Penalty Amount :	N/R
QTRS IN NC :	11
Programs IN SNC :	1
Current Compliance Status :	Significant Violation
Three-Year Compliance Status :	SSSSSSVSSSS_
Collection Method :	GPS - UNSPECIFIED
Reference Point :	POINT WHERE SUBSTANCE IS RELEASED
Accuracy Meters :	10

Map Id: BL143
Direction: S
Distance: 0.334 mi., 1764 ft.
Elevation: 13 ft.
Relative: Lower

Site Name : NICHOLS TRUCKING CO INC | NICHOLS TRANSPORTATION COMPANY
424 E 19TH ST
TACOMA | Tacoma, WA

Database(s) : [ALL SITES - WA, CSCSL NFA - WA, ECHO, EPA UST, FRS, HSL - WA, ICIS, INACTIVE PCS, LUST - WA, PCS ENF, PCS FACILITY, RAATS, RCRA_NONGEN, UST - WA] ***(cont.)***

Envirosite ID: 52365559
EPA ID: N/R

ECHO ***(cont.)***

Derived Tribes :	Puyallup Tribe of the Puyallup Reservation - .5 mile(s), Puyallup Tribe of the Puyallup Reservation - .7 mile(s), Muckleshoot Indian Tribe - 10.8 mile(s), Muckleshoot Indian Tribe - 13.7 mile(s), Nisqually Indian Tribe - 17.3 mile(s), Squaxin Island Tribe of the Squaxin Island Reservation - 22.1 mile(s), Squaxin Island Tribe of the Squaxin Island Reservation - 23.9 mile(s)
Derived HUC :	17110019
Derived WBD :	171100190301
Derived STCTY FIPS :	53053
Derived Zip :	98421
Derived CD113 :	09
Derived CB2010 :	530530602001104
MYRTK Universe :	NNN
NPDES IDs :	WAR000344 WAR311660
CWA Permit Types :	Minor
CWA Compliance Tracking :	On
CWA NAICS :	484110
CWA SICS :	4214
CWA Inspection Count :	2
CWA Last Inspection Days :	254
CWA Informal Count :	N/R
CWA Formal Action Count :	N/R
CWA Last Formal Action Date :	N/R
CWA Penalties :	N/R
CWA Last Penalty Date :	N/R
CWA Last Penalty Amount :	N/R
CWA Quarters IN NC :	12
CWA Current Compliance Status :	Failure to Report DMR - Not Received
CWA Current SNC Flag :	Y
CWA 13 Quarters Compliance Status :	SSSSSSSVSSSS_
CWA 13 Quarters Effluent Exceedances:	N/R
CWA Three-Year QNCR Codes :	N/R
DFR URL :	Click here for hyperlink provided by the agency.
Facility SIC :	4214
Facility NAICS :	484110 - General Freight Trucking, Local, 48411 - General Freight Trucking, Local
Facility Last Inspection EPA Date :	N/R
Facility Last Inspection State Date :	2022-03-24
Facility Last Formal Act EPA Date :	N/R
Facility Last Formal Act State Date :	N/R
Facility Last Informal Act EPA Date :	N/R
Facility Last Informal Act State Date:	2016-04-01
Facility Federal Agency :	N/R
TRI Reporter :	N/R
Facility Imp Water Flag :	Y
Current SNC Flag :	N
Indian County Flag :	N
Federal Flag :	N/R

Map Id: BL143
Direction: S
Distance: 0.334 mi., 1764 ft.
Elevation: 13 ft.
Relative: Lower

Site Name : NICHOLS TRUCKING CO INC | NICHOLS TRANSPORTATION COMPANY
424 E 19TH ST
TACOMA | Tacoma, WA

Database(s) : [ALL SITES - WA, CSCSL NFA - WA, ECHO, EPA UST, FRS, HSL - WA, ICIS, INACTIVE PCS, LUST - WA, PCS ENF, PCS FACILITY, RAATS, RCRA_NONGEN, UST - WA] ***(cont.)***

Envirosite ID: 52365559
EPA ID: N/R

ECHO ***(cont.)***

US Mexico Border Flag :	N/R
Chesapeak Bay Flag :	N/R
AIR Flag :	N
NPDES Flag :	Y
SDWIS Flag :	N
RCRA Flag :	Y
TRI Flag :	N
GHG Flag :	N
Major Flag :	N/R
Active Flag :	Y
NAA Flag :	N
Latitude :	47.246113
Longitude :	-122.431114
Last Date in Agency List :	2023-01-16
Facility Name :	NICHOLS TRUCKING CO INC
Facility Address :	424 E 19TH ST, TACOMA, WA 98421
County :	PIERCE
Last Inspection Date :	2022-03-24
Registry ID :	110005374816
FIPS Code :	53053
EPA Region :	10
Inspection Count :	2
Last Inspection Days :	171
Informal Count :	0
Last Informal Action Date :	2016-04-01
Formal Action Count :	0
Last Formal Action Date :	N/R
Total Penalties :	0
Penalty Count :	N/R
Last Penalty Date :	N/R
Last Penalty Amount :	N/R
QTRS IN NC :	11
Programs IN SNC :	1
Current Compliance Status :	Significant Violation
Three-Year Compliance Status :	SSSSSSSVSSS_
Collection Method :	GPS - UNSPECIFIED
Reference Point :	POINT WHERE SUBSTANCE IS RELEASED
Accuracy Meters :	10
Derived Tribes :	Puyallup Tribe of the Puyallup Reservation - .5 mile(s), Puyallup Tribe of the Puyallup Reservation - .7 mile(s), Muckleshoot Indian Tribe - 10.8 mile(s), Muckleshoot Indian Tribe - 13.7 mile(s), Nisqually Indian Tribe - 17.3 mile(s), Squaxin Island Tribe of the Squaxin Island Reservation - 22.1 mile(s), Squaxin Island Tribe of the Squaxin Island Reservation - 23.9 mile(s)
Derived HUC :	17110019

Map Id: BL143
Direction: S
Distance: 0.334 mi., 1764 ft.
Elevation: 13 ft.
Relative: Lower

Site Name : NICHOLS TRUCKING CO INC | NICHOLS TRANSPORTATION COMPANY
424 E 19TH ST
TACOMA | Tacoma, WA

Database(s) : [ALL SITES - WA, CSCSL NFA - WA, ECHO, EPA UST, FRS, HSL - WA, ICIS, INACTIVE PCS, LUST - WA, PCS ENF, PCS FACILITY, RAATS, RCRA_NONGEN, UST - WA] ***(cont.)***

Envirosite ID: 52365559
EPA ID: N/R

ECHO ***(cont.)***

Derived WBD :	171100190301
Derived STCTY FIPS :	53053
Derived Zip :	98421
Derived CD113 :	09
Derived CB2010 :	530530602001104
MYRTK Universe :	NNN
NPDES IDs :	WAR000344 WAR311660
CWA Permit Types :	Minor
CWA Compliance Tracking :	On
CWA NAICS :	484110
CWA SICS :	4214
CWA Inspection Count :	2
CWA Last Inspection Days :	171
CWA Informal Count :	N/R
CWA Formal Action Count :	N/R
CWA Last Formal Action Date :	N/R
CWA Penalties :	N/R
CWA Last Penalty Date :	N/R
CWA Last Penalty Amount :	N/R
CWA Quarters IN NC :	12
CWA Current Compliance Status :	Failure to Report DMR - Not Received
CWA Current SNC Flag :	Y
CWA 13 Quarters Compliance Status :	SSSSSSSSVSSS_
CWA 13 Quarters Effluent Exceedances:	N/R
CWA Three-Year QNCR Codes :	N/R
DFR URL :	Click here for hyperlink provided by the agency.
Facility SIC :	4214
Facility NAICS :	484110 - General Freight Trucking, Local, 48411 - General Freight Trucking, Local
Facility Last Inspection EPA Date :	N/R
Facility Last Inspection State Date :	2022-03-24
Facility Last Formal Act EPA Date :	N/R
Facility Last Formal Act State Date :	N/R
Facility Last Informal Act EPA Date :	N/R
Facility Last Informal Act State Date:	2016-04-01
Facility Federal Agency :	N/R
TRI Reporter :	N/R
Facility Imp Water Flag :	Y
Current SNC Flag :	N
Indian County Flag :	N
Federal Flag :	N/R
US Mexico Border Flag :	N/R
Chesapeak Bay Flag :	N/R
AIR Flag :	N
NPDES Flag :	Y
SDWIS Flag :	N
RCRA Flag :	Y
TRI Flag :	N
GHG Flag :	N
Major Flag :	N/R

Map Id: BL143
Direction: S
Distance: 0.334 mi., 1764 ft.
Elevation: 13 ft.
Relative: Lower

Site Name : NICHOLS TRUCKING CO INC | NICHOLS TRANSPORTATION COMPANY
424 E 19TH ST
TACOMA | Tacoma, WA

Database(s) : [ALL SITES - WA, CSCSL NFA - WA, ECHO, EPA UST, FRS, HSL - WA, ICIS, INACTIVE PCS, LUST - WA, PCS ENF, PCS FACILITY, RAATS, RCRA_NONGEN, UST - WA] ***(cont.)***

Envirosite ID: 52365559
EPA ID: N/R

ECHO ***(cont.)***

Active Flag :	Y
NAA Flag :	N
Latitude :	47.246113
Longitude :	-122.431114
Last Date in Agency List :	2022-09-26

EPA UST

Facility Name :	NICHOLS TRUCKING CO INC
Facility Address :	424 E 19TH ST, Tacoma, Washington 984211501
County :	Pierce
Facility ID :	WA11174741
Facility Status :	Closed UST(s)
Open USTs :	0
Closed USTs :	3
Temporarily Out of Service USTs :	0
Date of Last Inspection :	N/R
EPA Region :	10
Tribe :	N/R
Facility ID 2 :	N/R
Latitude :	47.2451
Longitude :	-122.42901
Last Date in Agency List :	2023-01-30

Tank Details

Tank ID :	WA11174741_1
Tank Status :	Closed
Installation Date :	1977-02-18
Removal Date :	N/R
Capacity :	5000
Substances :	D Diesel
Tank Wall Type :	N/R
Tank ID :	WA11174741_2
Tank Status :	Closed
Installation Date :	1977-02-18
Removal Date :	N/R
Capacity :	5000
Substances :	D Diesel
Tank Wall Type :	N/R
Tank ID :	WA11174741_3
Tank Status :	Closed
Installation Date :	1977-02-18
Removal Date :	N/R

Map Id: BL143
Direction: S
Distance: 0.334 mi., 1764 ft.
Elevation: 13 ft.
Relative: Lower

Site Name : NICHOLS TRUCKING CO INC | NICHOLS TRANSPORTATION COMPANY
424 E 19TH ST
TACOMA | Tacoma, WA

Database(s) : [ALL SITES - WA, CSCSL NFA - WA, ECHO, EPA UST, FRS, HSL - WA, ICIS, INACTIVE PCS, LUST - WA, PCS ENF, PCS FACILITY, RAATS, RCRA_NONGEN, UST - WA] ***(cont.)***

Envirosite ID: 52365559
EPA ID: N/R

EPA UST ***(cont.)***

Capacity :	111
Substances :	G Used Oil/Waste Oil
Tank Wall Type :	N/R

FRS

Facility Name :	NICHOLS TRANSPORTATION COMPANY
Facility Address :	424 E 19TH ST, TACOMA, WA 98421-1599
County :	PIERCE

Site Details

Registry ID :	110005374816
FRS Facility URL :	Click here for hyperlink provided by the agency.
Last Date in Agency List :	2023-02-13

Source Description

Source Description :

RCRAInfo is EPA's comprehensive information system that supports the Resource Conservation and Recovery Act (RCRA) of 1976 and the Hazardous and Solid Waste Amendments (HSWA) of 1984 through the tracking of events and activities related to facilities that generate, transport, and treat, store, or dispose of hazardous waste. RCRAInfo allows RCRA program staff to track the notification, permit, compliance, and corrective action activities required under RCRA. RCRAInfo also supports generation of the National Hazardous Waste Biennial Report. All generators and treatment, storage, and disposal facilities who handle hazardous waste are required to report to the EPA Administrator at least once every two years to support creation of the Biennial Report.
The WA-FSIS provides a means to query and display data maintained by the Washington Department of Ecology. This system contains key information for each facility/site that is currently, or has been, of interest to the Air Quality, Dam Safety, Hazardous Waste, Toxics Cleanup, and Water Quality Programs.

Source Description :

The NPDES module of the Compliance Information System (ICIS) tracks surface water permits issued under the Clean Water Act. Under NPDES, all facilities that discharge pollutants from any point source into waters of the United States are required to obtain a permit. The permit will likely contain limits on what can be discharged, impose monitoring and reporting requirements, and include other provisions to ensure that the discharge does not adversely affect water quality.

FRS Environmental Interest

Source and System ID :	ICIS - WAR000344 ICIS - WAR311660 RCRAINFO - WAD988505335

Map Id: BL143
Direction: S
Distance: 0.334 mi., 1764 ft.
Elevation: 13 ft.
Relative: Lower

Site Name : NICHOLS TRUCKING CO INC | NICHOLS TRANSPORTATION COMPANY
424 E 19TH ST
TACOMA | Tacoma, WA

Database(s) : [ALL SITES - WA, CSCSL NFA - WA, ECHO, EPA UST, FRS, HSL - WA, ICIS, INACTIVE PCS, LUST - WA, PCS ENF, PCS FACILITY, RAATS, RCRA_NONGEN, UST - WA] ***(cont.)***

Envirosite ID: 52365559
EPA ID: N/R

FRS ***(cont.)***

WA-FSIS - 11174741

Facility Name : NICHOLS TRUCKING CO INC
Facility Address : 424 E 19TH ST, TACOMA, WA 98421-1599
County : PIERCE

Site Details
Registry ID : 110005374816
FRS Facility URL : Click here for hyperlink provided by the agency.
Last Date in Agency List : 2022-11-16

Source Description
Source Description :

RCRAInfo is EPA's comprehensive information system that supports the Resource Conservation and Recovery Act (RCRA) of 1976 and the Hazardous and Solid Waste Amendments (HSWA) of 1984 through the tracking of events and activities related to facilities that generate, transport, and treat, store, or dispose of hazardous waste. RCRAInfo allows RCRA program staff to track the notification, permit, compliance, and corrective action activities required under RCRA. RCRAInfo also supports generation of the National Hazardous Waste Biennial Report. All generators and treatment, storage, and disposal facilities who handle hazardous waste are required to report to the EPA Administrator at least once every two years to support creation of the Biennial Report.
The WA-FSIS provides a means to query and display data maintained by the Washington Department of Ecology. This system contains key information for each facility/site that is currently, or has been, of interest to the Air Quality, Dam Safety, Hazardous Waste, Toxics Cleanup, and Water Quality Programs.

Source Description :

The NPDES module of the Compliance Information System (ICIS) tracks surface water permits issued under the Clean Water Act. Under NPDES, all facilities that discharge pollutants from any point source into waters of the United States are required to obtain a permit. The permit will likely contain limits on what can be discharged, impose monitoring and reporting requirements, and include other provisions to ensure that the discharge does not adversely affect water quality.

FRS Environmental Interest
Source and System ID : ICIS - WAR000344
ICIS - WAR311660
RCRAINFO - WAD988505335
WA-FSIS - 11174741

Map Id: BL143
Direction: S
Distance: 0.334 mi., 1764 ft.
Elevation: 13 ft.
Relative: Lower

Site Name : NICHOLS TRUCKING CO INC | NICHOLS TRANSPORTATION COMPANY
424 E 19TH ST
TACOMA | Tacoma, WA

Database(s) : [ALL SITES - WA, CSCSL NFA - WA, ECHO, EPA UST, FRS, HSL - WA, ICIS, INACTIVE PCS, LUST - WA, PCS ENF, PCS FACILITY, RAATS, RCRA_NONGEN, UST - WA] ***(cont.)***

Envirosite ID: 52365559
EPA ID: N/R

HSL - WA

Facility Name :	NICHOLS TRUCKING CO
Facility Address :	424 E 19th St, Tacoma, 98421-1501
County :	Pierce

Site Details

Facility Site ID :	11174741
Cleanup Site ID :	7877
Status :	No Further Action
Site Rank :	N/R
Alternative Site Name :	N/R
Region :	N/R
Resposbile Unit :	N/R
Institutional Control :	N/R
Current VCP :	N/R
Past VCP :	N/R
Latitude :	N/R
Longitude :	N/R
Agency Hyperlink :	Click here for hyperlink provided by the agency.
Last Date in Agency List :	2022-02-11

Facility Name :	NICHOLS TRUCKING CO
Facility Address :	424 E 19TH ST, TACOMA, 98421
County :	Pierce

Site Details

Facility Site ID :	11174741
Cleanup Site ID :	7877
Status :	No Further Action
Site Rank :	N/R
Alternative Site Name :	NICHOLS TRUCKING CO INC
Region :	Southwest
Resposbile Unit :	Southwest
Institutional Control :	N/R
Current VCP :	N/R
Past VCP :	N/R
Latitude :	47.2451
Longitude :	-122.42901
Agency Hyperlink :	Click here for hyperlink provided by the agency.
Last Date in Agency List :	2023-02-28

Contaminants

Contaminant Name :	Petroleum-Diesel
Ground water :	N/R
Surface water :	N/R

Map Id: BL143
Direction: S
Distance: 0.334 mi., 1764 ft.
Elevation: 13 ft.
Relative: Lower

Site Name : NICHOLS TRUCKING CO INC | NICHOLS TRANSPORTATION COMPANY
424 E 19TH ST
TACOMA | Tacoma, WA

Database(s) : [ALL SITES - WA, CSCSL NFA - WA, ECHO, EPA UST, FRS, HSL - WA, ICIS, INACTIVE PCS, LUST - WA, PCS ENF, PCS FACILITY, RAATS, RCRA_NONGEN, UST - WA] ***(cont.)***

Envirosite ID: 52365559
EPA ID: N/R

HSL - WA ***(cont.)***

Soil :	Remediated-Below
Sediment :	N/R
Air :	N/R
Bedrock :	N/R

Contaminant Name :	Other Non-Halogenated Organics
Ground water :	N/R
Surface water :	N/R
Soil :	Remediated-Below
Sediment :	N/R
Air :	N/R
Bedrock :	N/R

Contaminant Name :	Petroleum-Other
Ground water :	N/R
Surface water :	N/R
Soil :	Remediated-Below
Sediment :	N/R
Air :	N/R
Bedrock :	N/R

Contaminant Name :	Metals - Other
Ground water :	N/R
Surface water :	N/R
Soil :	Below Cleanup Levels
Sediment :	N/R
Air :	N/R
Bedrock :	N/R

Contaminant Name :	Polychlorinated biPhenyls (PCB)
Ground water :	N/R
Surface water :	N/R
Soil :	Below Cleanup Levels
Sediment :	N/R
Air :	N/R
Bedrock :	N/R

Contaminant Name :	Benzene
Ground water :	N/R
Surface water :	N/R
Soil :	Remediated-Below
Sediment :	N/R
Air :	N/R
Bedrock :	N/R

Map Id: BL143
Direction: S
Distance: 0.334 mi., 1764 ft.
Elevation: 13 ft.
Relative: Lower

Site Name : NICHOLS TRUCKING CO INC | NICHOLS TRANSPORTATION COMPANY
424 E 19TH ST
TACOMA | Tacoma, WA

Database(s) : [ALL SITES - WA, CSCSL NFA - WA, ECHO, EPA UST, FRS, HSL - WA, ICIS, INACTIVE PCS, LUST - WA, PCS ENF, PCS FACILITY, RAATS, RCRA_NONGEN, UST - WA] ***(cont.)***

Envirosite ID: 52365559
EPA ID: N/R

ICIS

Facility Name :	NICHOLS TRANSPORTATION COMPANY
Facility Address :	424 E 19TH ST, TACOMA, WA 98421-1501

Site Details

NPDES ID :	WAR311660
ICIS Facility Interest ID :	3601449234
Facility UIN :	110005374816
Facility Type Code :	Privately Owned Facility
Impaired Waters :	N/R
Latitude :	47.2450981
Longitude :	-122.429008
Last Date in Agency List :	2022-12-28

Facility Name :	NICHOLS TRUCKING CO INC
Facility Address :	424 E 19TH ST, TACOMA, WA 98421-1501

Site Details

NPDES ID :	WAR000344
ICIS Facility Interest ID :	3400001231
Facility UIN :	110005374816
Facility Type Code :	Privately Owned Facility
Impaired Waters :	303(D) Listed
Latitude :	47.2450981
Longitude :	-122.429001
Last Date in Agency List :	2022-12-28

INACTIVE PCS

Issue Date :	2019-11-20
Original Issue Date :	2009-10-21
Effective Date :	2020-01-02
Expiration Date :	2024-12-31
Retirement Date :	N/R
Termination Date :	2022-04-01
Issuing Agency :	State
Agency Type :	State
Activity ID :	3602936498
External Permit Number :	WAR000344
Facility Type Indicator :	NON-POTW
Permit Type :	General Permit Covered Facility-NPDES)
Major Minor Status :	N
Permit Status :	Terminated
Total Design Flow Number :	N/R
Actual Average Flow Number :	N/R
State Water Body :	N/R
State Water Body Name :	N/R

Map Id: BL143
Direction: S
Distance: 0.334 mi., 1764 ft.
Elevation: 13 ft.
Relative: Lower

Site Name : NICHOLS TRUCKING CO INC | NICHOLS TRANSPORTATION COMPANY
424 E 19TH ST
TACOMA | Tacoma, WA

Database(s) : [ALL SITES - WA, CSCSL NFA - WA, ECHO, EPA UST, FRS, HSL - WA, ICIS, INACTIVE PCS, LUST - WA, PCS ENF, PCS FACILITY, RAATS, RCRA_NONGEN, UST - WA] ***(cont.)***

Envirosite ID: 52365559
EPA ID: N/R

INACTIVE PCS ***(cont.)***

Permit Name :	Nichols Transportation Co dba Nichols Trucking Co
Permit Comp Status :	N/R
RNC Tracking :	Y
Master External Permit Number :	WAR125726
TMDL Interface :	N/R
EDMR Authorization :	N
Pretreatment Indicator :	N/R
Last Date in Agency List :	2022-12-28

Issue Date :	2014-12-03
Original Issue Date :	2009-10-21
Effective Date :	2015-01-01
Expiration Date :	2019-12-31
Retirement Date :	2020-01-01
Termination Date :	N/R
Issuing Agency :	State
Agency Type :	State
Activity ID :	3600222794
External Permit Number :	WAR000344
Facility Type Indicator :	NON-POTW
Permit Type :	General Permit Covered Facility-NPDES)
Major Minor Status :	N
Permit Status :	Expired
Total Design Flow Number :	N/R
Actual Average Flow Number :	N/R
State Water Body :	N/R
State Water Body Name :	N/R
Permit Name :	NICHOLS TRUCKING CO
Permit Comp Status :	N/R
RNC Tracking :	Y
Master External Permit Number :	WAR125726
TMDL Interface :	N/R
EDMR Authorization :	N
Pretreatment Indicator :	N/R
Last Date in Agency List :	2022-12-28

LUST - WA

Facility Name :	NICHOLS TRUCKING CO
Facility Address :	424 E 19TH ST, TACOMA, 98421
County :	Pierce

Site Details

LUST Status Date :	2012-08-29
LUST Status Type :	LUST - NFA
Facility Site ID :	11174741
Cleanup Site ID :	7877
LUST ID :	5704

Map Id: BL143
Direction: S
Distance: 0.334 mi., 1764 ft.
Elevation: 13 ft.
Relative: Lower

Site Name : NICHOLS TRUCKING CO INC | NICHOLS TRANSPORTATION COMPANY
424 E 19TH ST
TACOMA | Tacoma, WA

Database(s) : [ALL SITES - WA, CSCSL NFA - WA, ECHO, EPA UST, FRS, HSL - WA, ICIS, INACTIVE PCS, LUST - WA, PCS ENF, PCS FACILITY, RAATS, RCRA_NONGEN, UST - WA] ***(cont.)***

Envirosite ID: 52365559
EPA ID: N/R

LUST - WA ***(cont.)***

UST ID :	11950
Alternate Site Names :	NICHOLS TRUCKING CO INC
Release Date :	2001-11-12
Process Type :	N/R
Responsible Unit :	Southwest
Region :	Southwest
Latitude :	47.2451
Longitude :	-122.42901
Last Date in Agency List :	2023-03-20

Contaminants

Contaminant Name :	Polychlorinated biPhenyls (PCB)
Ground Water :	N/R
Surface Water :	N/R
Soil :	Below Cleanup Levels
Sediment :	N/R
Air :	N/R
Bedrock :	N/R

Contaminant Name :	Petroleum-Other
Ground Water :	N/R
Surface Water :	N/R
Soil :	Remediated-Below
Sediment :	N/R
Air :	N/R
Bedrock :	N/R

Contaminant Name :	Benzene
Ground Water :	N/R
Surface Water :	N/R
Soil :	Remediated-Below
Sediment :	N/R
Air :	N/R
Bedrock :	N/R

Contaminant Name :	Other Non-Halogenated Organics
Ground Water :	N/R
Surface Water :	N/R
Soil :	Remediated-Below
Sediment :	N/R
Air :	N/R
Bedrock :	N/R

Contaminant Name :	Metals - Other
Ground Water :	N/R

Map Id: BL143
Direction: S
Distance: 0.334 mi., 1764 ft.
Elevation: 13 ft.
Relative: Lower

Site Name : NICHOLS TRUCKING CO INC | NICHOLS TRANSPORTATION COMPANY
424 E 19TH ST
TACOMA | Tacoma, WA

Database(s) : [ALL SITES - WA, CSCSL NFA - WA, ECHO, EPA UST, FRS, HSL - WA, ICIS, INACTIVE PCS, LUST - WA, PCS ENF, PCS FACILITY, RAATS, RCRA_NONGEN, UST - WA] ***(cont.)***

Envirosite ID: 52365559
EPA ID: N/R

LUST - WA ***(cont.)***

Surface Water :	N/R
Soil :	Below Cleanup Levels
Sediment :	N/R
Air :	N/R
Bedrock :	N/R

Contaminant Name :	Petroleum-Diesel
Ground Water :	N/R
Surface Water :	N/R
Soil :	Remediated-Below
Sediment :	N/R
Air :	N/R
Bedrock :	N/R

PCS ENF

Site Details

NPDES ID :	WAR000344
Last Date in Agency List :	2022-12-28

Formal Enforcement Actions

Settlement Entered Date :	N/R
ENF Identifier :	N/R
Activity ID :	N/R
Activity Type :	N/R
ENF Type :	N/R
Agency :	N/R
Fed Penalty Assessed Amount :	N/R
State Local Penalty Amount :	N/R

Informal Enforcement Actions

Achieved Date :	2016-08-19
Registry ID :	110005374816
ENF Identifier :	WA-764526
Activity ID :	3600786043
Activity Type :	Administrative - Informal
ENF Type :	Agency Enforcement Review
Agency :	State

Achieved Date :	2016-04-01
Registry ID :	110005374816
ENF Identifier :	WA-757902
Activity ID :	3600687434
Activity Type :	Administrative - Informal
ENF Type :	Letter of Violation/ Warning Letter

Map Id: BL143
Direction: S
Distance: 0.334 mi., 1764 ft.
Elevation: 13 ft.
Relative: Lower

Site Name : NICHOLS TRUCKING CO INC | NICHOLS TRANSPORTATION COMPANY
424 E 19TH ST
TACOMA | Tacoma, WA

Database(s) : [ALL SITES - WA, CSCSL NFA - WA, ECHO, EPA UST, FRS, HSL - WA, ICIS, INACTIVE PCS, LUST - WA, PCS ENF, PCS FACILITY, RAATS, RCRA_NONGEN, UST - WA] ***(cont.)***

Envirosite ID: 52365559
EPA ID: N/R

PCS ENF ***(cont.)***

Agency :	State
Achieved Date :	2011-05-09
Registry ID :	110005374816
ENF Identifier :	WA-120223
Activity ID :	3400006319
Activity Type :	Administrative - Informal
ENF Type :	Letter of Violation/ Warning Letter
Agency :	State

PCS FACILITY

Issue Date :	2009-10-21
Original Issue Date :	2009-10-21
Effective Date :	2010-01-01
Expiration Date :	2014-12-31
Retirement Date :	2014-12-31
Termination Date :	N/R
Issuing Agency :	State
Agency Type :	State
Activity ID :	3400000999
External Permit Number :	N/R
Facility Type Indicator :	NON-POTW
Permit Type :	General Permit Covered Facility-NPDES)
Major Minor Status :	N
Permit Status :	Administratively Continued
Total Design Flow Number :	N/R
Actual Average Flow Number :	N/R
State Water Body :	N/R
State Water Body Name :	N/R
Permit Name :	NICHOLS TRUCKING CO INC
Permit Comp Status :	Y
RNC Tracking :	Y
Master External Permit Number :	WAR125726
TMDL Interface :	N/R
EDMR Authorization :	N
Pretreatment Indicator :	N/R
Last Date in Agency List :	2022-12-28
Issue Date :	2019-11-20
Original Issue Date :	2019-11-20
Effective Date :	2022-08-01
Expiration Date :	2024-12-31
Retirement Date :	N/R
Termination Date :	N/R
Issuing Agency :	State
Agency Type :	State
Activity ID :	3603301802
External Permit Number :	N/R

Map Id: BL143
Direction: S
Distance: 0.334 mi., 1764 ft.
Elevation: 13 ft.
Relative: Lower

Site Name : NICHOLS TRUCKING CO INC | NICHOLS TRANSPORTATION COMPANY
424 E 19TH ST
TACOMA | Tacoma, WA

Database(s) : [ALL SITES - WA, CSCSL NFA - WA, ECHO, EPA UST, FRS, HSL - WA, ICIS, INACTIVE PCS, LUST - WA, PCS ENF, PCS FACILITY, RAATS, RCRA_NONGEN, UST - WA] ***(cont.)***

Envirosite ID: 52365559
EPA ID: N/R

PCS FACILITY ***(cont.)***

Facility Type Indicator :	NON-POTW
Permit Type :	General Permit Covered Facility-NPDES)
Major Minor Status :	N
Permit Status :	Effective
Total Design Flow Number :	N/R
Actual Average Flow Number :	N/R
State Water Body :	N/R
State Water Body Name :	N/R
Permit Name :	Nichols Transportation Company
Permit Comp Status :	Y
RNC Tracking :	Y
Master External Permit Number :	WAR125726
TMDL Interface :	N/R
EDMR Authorization :	N
Pretreatment Indicator :	N/R
Last Date in Agency List :	2022-12-28

RAATS

Facility Name :	NICHOLS TRUCKING CO INC
Facility Address :	424 E 19TH ST, TACOMA, WA 98421-1501

Notices of Violations Summary

Date of Violation :	1992-02-21
Date Achieved Compliance :	N/R
Regulation Violated :	N
Area of Violation :	N/R
Enforcement Action :	N/R
Enforcement Action Date :	N/R
Enf. Disposition Status :	N/R
Enf. Disp. Status Date :	N/R
Violation Lead Agency :	N/R
Enforcement Lead Agency :	N/R
Proposed Penalty Amount :	N/R
Final Penalty Amount :	N/R
Paid Penalty Amount :	N/R

Regulation Violated :	N

RCRA_NONGEN

Facility Name :	NICHOLS TRUCKING CO INC
Facility Address :	424 E 19TH ST, TACOMA, WA 98421
County :	PIERCE
Date Form Received by Agency :	1992-04-28
EPA ID :	WAD988505335

Map Id: BL143
Direction: S
Distance: 0.334 mi., 1764 ft.
Elevation: 13 ft.
Relative: Lower

Site Name : NICHOLS TRUCKING CO INC | NICHOLS TRANSPORTATION COMPANY
424 E 19TH ST
TACOMA | Tacoma, WA

Database(s) : [ALL SITES - WA, CSCSL NFA - WA, ECHO, EPA UST, FRS, HSL - WA, ICIS, INACTIVE PCS, LUST - WA, PCS ENF, PCS FACILITY, RAATS, RCRA_NONGEN, UST - WA] ***(cont.)***

Envirosite ID: 52365559
EPA ID: N/R

RCRA_NONGEN ***(cont.)***

Mailing Address :	7272 CLEANWATER LANE MSLU11, OLYMPIA, WA 98504
Contact :	JAY JOHNSON
Contact Address :	7272 CLEANWATER LANE MSLU11, OLYMPIA, WA 98504
Contact Country :	US
Contact Telephone :	360-753-3028
Contact Email :	N/R
EPA Region :	10
Land Type :	Other land type
Source Type :	Notification
Classification :	Not a generator, verified
Description :	Not a generator, verified
Last Date in Agency List :	2023-01-23

Owner/Operator Summary

Owner/Operator Name :	NICHOLS TRUCKING CO INC
Owner/Operator Address :	424 E. 19TH ST., TACOMA, WA 98421
Owner/Operator Country :	US
Owner/Operator Telephone :	000-000-0000
Owner/Operator Email :	N/R
Owner/Operator Fax :	N/R
Legal Status :	Private
Owner/Operator Type :	Operator
Owner/Operator Start Date :	1997-01-01
Owner/Operator End Date :	N/R

Owner/Operator Name :	NICHOLS TRUCKING CO INC
Owner/Operator Address :	424 E. 19TH ST., TACOMA, WA 98421
Owner/Operator Country :	US
Owner/Operator Telephone :	000-000-0000
Owner/Operator Email :	N/R
Owner/Operator Fax :	N/R
Legal Status :	Private
Owner/Operator Type :	Owner
Owner/Operator Start Date :	1992-04-28
Owner/Operator End Date :	N/R

Handler Activities Summary

U.S. Importer of Hazardous Waste :	N
Mixed Waste (Haz. and Radioactive) :	N
Recycler of Hazardous Waste :	N
Transporter of Hazardous Waste :	N
Treater, Storer or Disposer of HW :	N
Underground Injection Activity :	N
On-site Burner Exemption :	N
Furnace Exemption :	N
Used Oil Fuel Burner :	N

Map Id: BL143
Direction: S
Distance: 0.334 mi., 1764 ft.
Elevation: 13 ft.
Relative: Lower

Site Name : NICHOLS TRUCKING CO INC | NICHOLS TRANSPORTATION COMPANY
424 E 19TH ST
TACOMA | Tacoma, WA

Database(s) : [ALL SITES - WA, CSCSL NFA - WA, ECHO, EPA UST, FRS, HSL - WA, ICIS, INACTIVE PCS, LUST - WA, PCS ENF, PCS FACILITY, RAATS, RCRA_NONGEN, UST - WA] ***(cont.)***

Envirosite ID: 52365559
EPA ID: N/R

RCRA_NONGEN ***(cont.)***

Used Oil Processor :	N
Used Oil Refiner :	N
Used Oil Fuel Marketer to Burner :	N
Used Oil Specification Marketer :	N
Used Oil Transfer Facility :	N
Used Oil Transporter :	N

Historical Generators

Date Form Received by Agency :	1992-04-28
Facility Name :	NICHOLS TRUCKING CO INC
Classification :	Not a generator, verified

Notices of Violations Summary

Regulation Violated :	N

Evaluation Action Summary

Evaluation Date :	1992-02-21
Evaluation :	COMPLIANCE EVALUATION INSPECTION ON-SITE
Area of Violation :	N/R
Date Achieved Compliance :	N/R
Evaluation Lead Agency :	State

UST - WA

Facility Name :	NICHOLS TRUCKING CO INC
Facility Address :	424 E 19TH ST, Tacoma, 98421
County :	Pierce
Facility Site ID :	11174741
UST Site ID :	11950
Tag Number(s) :	N/R
Responsible Unit :	Southwest
Is Active :	No
Latitude :	47.2451
Longitude :	-122.42901
Last Date in Agency List :	2022-12-29

Tank Details

Tank Name :	1
Tank Status :	Removed
Install Date :	1977-02-18
Tank Upgrade Date :	N/R

Map Id: BL143
Direction: S
Distance: 0.334 mi., 1764 ft.
Elevation: 13 ft.
Relative: Lower

Site Name : NICHOLS TRUCKING CO INC | NICHOLS TRANSPORTATION COMPANY
424 E 19TH ST
TACOMA | Tacoma, WA

Database(s) : [ALL SITES - WA, CSCSL NFA - WA, ECHO, EPA UST, FRS, HSL - WA, ICIS, INACTIVE PCS, LUST - WA, PCS ENF, PCS FACILITY, RAATS, RCRA_NONGEN, UST - WA] ***(cont.)***

Envirosite ID: 52365559
EPA ID: N/R

UST - WA ***(cont.)***

Tank Permanent Closure Date :	2005-08-10
Permit Expiration Date :	N/R
Tank Material :	N/R
Tank Construction :	Single Wall Tank
Tank Corrosion Protection :	Sacrificial Anode
Tank Manifold :	N/R
Tank Release Detection :	Manual Inventory Control (daily)
Tank Tightness Test :	N/R
Tank Spill Prevention :	None
Capacity Range :	5,000 to 9,999 Gallons
Actual Capacity :	N/R
Pipe Material :	N/R
Pipe Construction :	Single Wall Pipe
Pipe Corrosion Protection :	None
Tank SFC :	N/R
Dispenser SFC :	N/R
Primary Pipe Release Detection :	Safe Suction (No Leak Detection)
Secondary Pipe Release Detection :	N/R
Pipe Pumping System :	N/R
Pipe Install Date :	N/R
Turbine Sump Construction :	N/R
Tank Status Date :	2001-10-31
Tank Install Date :	N/R
Tank Overfill Prevention :	None

Compartments Details

Compartment Number :	1
Compartment Capacity :	N/R
Substance Stored :	Diesel
Used Substance :	Motor Fuel for Vehicles
Ecy Region :	N/R

Tank Details

Tank Name :	2
Tank Status :	Removed
Install Date :	1977-02-18
Tank Upgrade Date :	N/R
Tank Permanent Closure Date :	2005-08-10
Permit Expiration Date :	N/R
Tank Material :	N/R
Tank Construction :	Single Wall Tank
Tank Corrosion Protection :	Sacrificial Anode
Tank Manifold :	N/R
Tank Release Detection :	Manual Inventory Control (daily)
Tank Tightness Test :	N/R
Tank Spill Prevention :	None
Capacity Range :	5,000 to 9,999 Gallons

Map Id: BL143
Direction: S
Distance: 0.334 mi., 1764 ft.
Elevation: 13 ft.
Relative: Lower

Site Name : NICHOLS TRUCKING CO INC | NICHOLS TRANSPORTATION COMPANY
424 E 19TH ST
TACOMA | Tacoma, WA

Database(s) : [ALL SITES - WA, CSCSL NFA - WA, ECHO, EPA UST, FRS, HSL - WA, ICIS, INACTIVE PCS, LUST - WA, PCS ENF, PCS FACILITY, RAATS, RCRA_NONGEN, UST - WA] ***(cont.)***

Envirosite ID: 52365559
EPA ID: N/R

UST - WA ***(cont.)***

Actual Capacity :	N/R
Pipe Material :	N/R
Pipe Construction :	Single Wall Pipe
Pipe Corrosion Protection :	None
Tank SFC :	N/R
Dispenser SFC :	N/R
Primary Pipe Release Detection :	Safe Suction (No Leak Detection)
Secondary Pipe Release Detection :	N/R
Pipe Pumping System :	N/R
Pipe Install Date :	N/R
Turbine Sump Construction :	N/R
Tank Status Date :	2001-10-31
Tank Install Date :	N/R
Tank Overfill Prevention :	None

Compartments Details

Compartment Number :	1
Compartment Capacity :	N/R
Substance Stored :	Diesel
Used Substance :	Motor Fuel for Vehicles
Ecy Region :	N/R

Tank Details

Tank Name :	3
Tank Status :	Removed
Install Date :	1977-02-18
Tank Upgrade Date :	N/R
Tank Permanent Closure Date :	2005-08-10
Permit Expiration Date :	N/R
Tank Material :	Steel
Tank Construction :	Single Wall Tank
Tank Corrosion Protection :	None
Tank Manifold :	N/R
Tank Release Detection :	Manual Inventory Control (daily)
Tank Tightness Test :	N/R
Tank Spill Prevention :	25 Gallons or less
Capacity Range :	111 TO 1,100 Gallons
Actual Capacity :	N/R
Pipe Material :	No Piping Attached to Tank
Pipe Construction :	Above Ground Piping
Pipe Corrosion Protection :	Other
Tank SFC :	N/R
Dispenser SFC :	N/R
Primary Pipe Release Detection :	Other
Secondary Pipe Release Detection :	N/R
Pipe Pumping System :	Product Removed by Reclaimer
Pipe Install Date :	N/R

Map Id: BL143
Direction: S
Distance: 0.334 mi., 1764 ft.
Elevation: 13 ft.
Relative: Lower

Site Name : NICHOLS TRUCKING CO INC | NICHOLS TRANSPORTATION COMPANY
424 E 19TH ST
TACOMA | Tacoma, WA

Database(s) : [ALL SITES - WA, CSCSL NFA - WA, ECHO, EPA UST, FRS, HSL - WA, ICIS, INACTIVE PCS, LUST - WA, PCS ENF, PCS FACILITY, RAATS, RCRA_NONGEN, UST - WA] ***(cont.)***

Envirosite ID: 52365559
EPA ID: N/R

UST - WA ***(cont.)***

Turbine Sump Construction :	N/R
Tank Status Date :	2001-10-31
Tank Install Date :	N/R
Tank Overfill Prevention :	25 Gallons or less

Compartments Details

Compartment Number :	1
Compartment Capacity :	N/R
Substance Stored :	Used Oil/Waste Oil
Used Substance :	Recycled (Used Oil)
Ecy Region :	N/R

Map Id: BL144
Direction: S
Distance: 0.339 mi., 1792 ft.
Elevation: 14 ft.
Relative: Lower

Site Name : PHOENIX ENVIRONMENTAL SVCS INC D ST | HERITAGE CRYSTAL CLEAN LLC D ST | All Safe Environmental
1901 E D ST | 1901 EAST D STREET SUITE A | 1901 E D ST STE A
TACOMA, WA

Database(s) : [ALL SITES - WA, ARCHIVED RCRA TSDF, BRS, ECHO, FA HWF, FRS, RCRA_NONGEN, T 2 - WA]

Envirosite ID: 52365471
EPA ID: N/R

ALL SITES - WA

Facility Name :	All Safe Environmental
Facility Address :	1901 E D ST STE A, TACOMA, 98421
County :	Pierce
Facility/Site ID :	78312996
Alternate Name :	N/R
Program Name :	N/R
WRIA :	12
Legislative District :	27
Congressional District :	6
Ecology Region :	SWRO
Ecology Program Phone :	(360) 407-6734
Tribal Land :	N
Latitude :	47.2525
Longitude :	-122.496667
Last Date in Agency List :	2023-01-03

Map Id: BL144
Direction: S
Distance: 0.339 mi., 1792 ft.
Elevation: 14 ft.
Relative: Lower

Site Name : PHOENIX ENVIRONMENTAL SVCS INC D ST | HERITAGE CRYSTAL CLEAN LLC D ST | All Safe Environmental
1901 E D ST | 1901 EAST D STREET
SUITE A | 1901 E D ST STE A
TACOMA, WA

Database(s) : [ALL SITES - WA, ARCHIVED RCRA TSDF, BRS, ECHO, FA HWF, FRS, RCRA_NONGEN, T 2 - WA] ***(cont.)***

Envirosite ID: 52365471
EPA ID: N/R

ALL SITES - WA ***(cont.)***

Facility/Site ID :	78312996
Alternate Name :	N/R
Program Name :	N/R
WRIA :	12
Legislative District :	27
Congressional District :	6
Ecology Region :	SWRO
Ecology Program Phone :	(360) 407-6712
Tribal Land :	N
Latitude :	47.2525
Longitude :	-122.496667
Last Date in Agency List :	2023-01-03

Program Details

Program :	HAZWASTE
Program ID :	N/R
Interaction Type :	Haz Waste Management Activity
Interaction Type Description :	Facilities that are required to have a RCRA Site ID# but who do not generate and/or manage hazardous waste (XQG generator status). This includes transporters, used oil recyclers, and dangerous waste fuel marketers and burners.
Status :	Inactive
Start Date :	2002-12-31
End Date :	2003-12-31
SIC :	N/R
NAICS :	541690 - Other Scientific and Technical Consulting Services

Program :	HAZWASTE
Program ID :	N/R
Interaction Type :	Haz Waste Management Activity
Interaction Type Description :	Facilities that are required to have a RCRA Site ID# but who do not generate and/or manage hazardous waste (XQG generator status). This includes transporters, used oil recyclers, and dangerous waste fuel marketers and burners.
Status :	Inactive
Start Date :	2002-12-31
End Date :	2003-12-31
SIC :	N/R
NAICS :	54169 - Other Scientific and Technical Consulting Services

Program :	HAZWASTE
Program ID :	N/R
Interaction Type :	Haz Waste Management Activity

Map Id: BL144
Direction: S
Distance: 0.339 mi., 1792 ft.
Elevation: 14 ft.
Relative: Lower

Site Name : PHOENIX ENVIRONMENTAL SVCS INC D ST | HERITAGE CRYSTAL CLEAN LLC D ST | All Safe Environmental
1901 E D ST | 1901 EAST D STREET
SUITE A | 1901 E D ST STE A
TACOMA, WA

Database(s) : [ALL SITES - WA, ARCHIVED RCRA TSDF, BRS, ECHO, FA HWF, FRS, RCRA_NONGEN, T 2 - WA] ***(cont.)***

Envirosite ID: 52365471
EPA ID: N/R

ALL SITES - WA ***(cont.)***

Interaction Type Description :	Facilities that are required to have a RCRA Site ID# but who do not generate and/or manage hazardous waste (XQG generator status). This includes transporters, used oil recyclers, and dangerous waste fuel marketers and burners.
Status :	Inactive
Start Date :	2002-12-31
End Date :	2003-12-31
SIC :	N/R
NAICS :	N/R
Program :	HAZWASTE
Program ID :	N/R
Interaction Type :	Hazardous Waste Generator
Interaction Type Description :	Facilities that generate any quantity of a dangerous waste. They may be classified as SQG, MQG, or LQG depending on hazardous waste generated for a given month.
Status :	Inactive
Start Date :	2001-12-10
End Date :	2003-08-01
SIC :	N/R
NAICS :	N/R
Program :	HAZWASTE
Program ID :	N/R
Interaction Type :	Hazardous Waste Generator
Interaction Type Description :	Facilities that generate any quantity of a dangerous waste. They may be classified as SQG, MQG, or LQG depending on hazardous waste generated for a given month.
Status :	Inactive
Start Date :	2001-12-10
End Date :	2003-08-01
SIC :	N/R
NAICS :	541690 - Other Scientific and Technical Consulting Services
Program :	HAZWASTE
Program ID :	N/R
Interaction Type :	Hazardous Waste Generator
Interaction Type Description :	Facilities that generate any quantity of a dangerous waste. They may be classified as SQG, MQG, or LQG depending on hazardous waste generated for a given month.
Status :	Inactive

Map Id: BL144
Direction: S
Distance: 0.339 mi., 1792 ft.
Elevation: 14 ft.
Relative: Lower

Site Name : PHOENIX ENVIRONMENTAL SVCS INC D ST | HERITAGE CRYSTAL CLEAN LLC D ST | All Safe Environmental
1901 E D ST | 1901 EAST D STREET
SUITE A | 1901 E D ST STE A
TACOMA, WA

Database(s) : [ALL SITES - WA, ARCHIVED RCRA TSDF, BRS, ECHO, FA HWF, FRS, RCRA_NONGEN, T 2 - WA] ***(cont.)***

Envirosite ID: 52365471
EPA ID: N/R

ALL SITES - WA ***(cont.)***

Start Date : 2001-12-10
End Date : 2003-08-01
SIC : N/R
NAICS : 54169 - Other Scientific and Technical Consulting Services

Program : HAZWASTE
Program ID : N/R
Interaction Type : Hazardous Waste Generator

Interaction Type Description : Facilities that generate any quantity of a dangerous waste. They may be classified as SQG, MQG, or LQG depending on hazardous waste generated for a given month.

Status : Inactive
Start Date : 2003-08-20
End Date : 2002-12-31
SIC : N/R
NAICS : N/R

Program : HAZWASTE
Program ID : N/R
Interaction Type : Haz Waste Transfer Facility

Interaction Type Description :

A site owned, leased or operated by a transporter of regulated hazardous waste shipments where any of the following occurs: 1) receives wastes from another transporter, 2) transfers wastes from one transport vehicle to another, 3) transfers waste from one container to another, and 4) stores waste within a vehicle or on property for 10 days or less. Examples include a parking lot, warehouse, truck terminal, barge or steamship loading/unloading facility, or railroad spur loading/unloading facility.

Status : Inactive
Start Date : 2003-08-20
End Date : 2002-12-31
SIC : N/R
NAICS : 541690 - Other Scientific and Technical Consulting Services

Program : HAZWASTE
Program ID : N/R
Interaction Type : Hazardous Waste Generator

Interaction Type Description : Facilities that generate any quantity of a dangerous waste. They may be classified as SQG, MQG, or LQG depending on hazardous waste generated for a given month.

Status : Inactive
Start Date : 2003-08-20
End Date : 2002-12-31

Map Id: BL144
Direction: S
Distance: 0.339 mi., 1792 ft.
Elevation: 14 ft.
Relative: Lower

Site Name : PHOENIX ENVIRONMENTAL SVCS INC D ST | HERITAGE CRYSTAL CLEAN LLC D ST | All Safe Environmental
1901 E D ST | 1901 EAST D STREET
SUITE A | 1901 E D ST STE A
TACOMA, WA

Database(s) : [ALL SITES - WA, ARCHIVED RCRA TSDF, BRS, ECHO, FA HWF, FRS, RCRA_NONGEN, T 2 - WA] ***(cont.)***

Envirosite ID: 52365471
EPA ID: N/R

ALL SITES - WA ***(cont.)***

SIC : N/R
NAICS : 541690 - Other Scientific and Technical Consulting Services

Program : HAZWASTE
Program ID : N/R
Interaction Type : Haz Waste Transfer Facility

Interaction Type Description :

A site owned, leased or operated by a transporter of regulated hazardous waste shipments where any of the following occurs: 1) receives wastes from another transporter, 2) transfers wastes from one transport vehicle to another, 3) transfers waste from one container to another, and 4) stores waste within a vehicle or on property for 10 days or less. Examples include a parking lot, warehouse, truck terminal, barge or steamship loading/unloading facility, or railroad spur loading/unloading facility.

Status : Inactive
Start Date : 2003-08-20
End Date : 2002-12-31
SIC : N/R
NAICS : N/R

Program : HAZWASTE
Program ID : N/R
Interaction Type : Hazardous Waste Generator

Interaction Type Description : Facilities that generate any quantity of a dangerous waste. They may be classified as SQG, MQG, or LQG depending on hazardous waste generated for a given month.

Status : Inactive
Start Date : 2003-08-20
End Date : 2002-12-31
SIC : N/R
NAICS : 54169 - Other Scientific and Technical Consulting Services

Program : HAZWASTE
Program ID : N/R
Interaction Type : Haz Waste Transfer Facility

Interaction Type Description :

A site owned, leased or operated by a transporter of regulated hazardous waste shipments where any of the following occurs: 1) receives wastes from another transporter, 2) transfers wastes from one transport vehicle to another, 3) transfers waste from one container to another, and 4) stores waste within a vehicle or on property for 10 days or less. Examples include a parking lot, warehouse, truck terminal, barge or steamship loading/unloading facility, or railroad spur loading/unloading facility.

Status : Inactive

Map Id: BL144
Direction: S
Distance: 0.339 mi., 1792 ft.
Elevation: 14 ft.
Relative: Lower

Site Name : PHOENIX ENVIRONMENTAL SVCS INC D ST | HERITAGE CRYSTAL CLEAN LLC D ST | All Safe Environmental
1901 E D ST | 1901 EAST D STREET
SUITE A | 1901 E D ST STE A
TACOMA, WA

Database(s) : [ALL SITES - WA, ARCHIVED RCRA TSDF, BRS, ECHO, FA HWF, FRS, RCRA_NONGEN, T 2 - WA] ***(cont.)***

Envirosite ID: 52365471
EPA ID: N/R

ALL SITES - WA ***(cont.)***

Start Date :	2003-08-20
End Date :	2002-12-31
SIC :	N/R
NAICS :	54169 - Other Scientific and Technical Consulting Services
Program :	HAZWASTE
Program ID :	N/R
Interaction Type :	Enforcement Final
Interaction Type Description :	An Enforcement action (i.e. Penalty, Order, Notice) was finalized and issued to the respective party, indicating the enforcement action was taken. The start and end date listed in the database are both the date the action was issued to the responsible party.
Status :	Active
Start Date :	2004-02-03
End Date :	N/R
SIC :	N/R
NAICS :	N/R
Facility Name :	Phoenix Environmental Svcs Inc D St
Facility Address :	1901 E D ST, TACOMA, 98421
County :	Pierce
Facility/Site ID :	84615333
Alternate Name :	N/R
Program Name :	N/R
WRIA :	10
Legislative District :	27
Congressional District :	9
Ecology Region :	SWRO
Ecology Program Phone :	(360) 407-6734
Tribal Land :	N
Latitude :	47.2451
Longitude :	-122.42985
Last Date in Agency List :	2023-01-03
Facility/Site ID :	84615333
Alternate Name :	N/R
Program Name :	N/R
WRIA :	10
Legislative District :	27
Congressional District :	9
Ecology Region :	SWRO
Ecology Program Phone :	(360) 407-6171
Tribal Land :	N
Latitude :	47.2451

Map Id: BL144
Direction: S
Distance: 0.339 mi., 1792 ft.
Elevation: 14 ft.
Relative: Lower

Site Name : PHOENIX ENVIRONMENTAL SVCS INC D ST | HERITAGE CRYSTAL CLEAN LLC D ST | All Safe Environmental
1901 E D ST | 1901 EAST D STREET
SUITE A | 1901 E D ST STE A
TACOMA, WA

Database(s) : [ALL SITES - WA, ARCHIVED RCRA TSDF, BRS, ECHO, FA HWF, FRS, RCRA_NONGEN, T 2 - WA] ***(cont.)***

Envirosite ID: 52365471
EPA ID: N/R

ALL SITES - WA ***(cont.)***

Longitude :	-122.42985
Last Date in Agency List :	2023-01-03

Facility/Site ID :	84615333
Alternate Name :	N/R
Program Name :	N/R
WRIA :	10
Legislative District :	27
Congressional District :	9
Ecology Region :	SWRO
Ecology Program Phone :	(360) 407-6400
Tribal Land :	N
Latitude :	47.2451
Longitude :	-122.42985
Last Date in Agency List :	2023-01-03

Program Details

Program :	HAZWASTE
Program ID :	WAH000016212
Interaction Type :	Hazardous Waste Generator
Interaction Type Description :	Facilities that generate any quantity of a dangerous waste. They may be classified as SQG, MQG, or LQG depending on hazardous waste generated for a given month.
Status :	Inactive
Start Date :	2001-09-18
End Date :	2021-12-31
SIC :	N/R
NAICS :	562219 - Other Nonhazardous Waste Treatment and Disposal

Program :	HAZWASTE
Program ID :	WAH000016212
Interaction Type :	Hazardous Waste Generator
Interaction Type Description :	Facilities that generate any quantity of a dangerous waste. They may be classified as SQG, MQG, or LQG depending on hazardous waste generated for a given month.
Status :	Inactive
Start Date :	2001-09-18
End Date :	2021-12-31
SIC :	N/R
NAICS :	N/R

Map Id: BL144
Direction: S
Distance: 0.339 mi., 1792 ft.
Elevation: 14 ft.
Relative: Lower

Site Name : PHOENIX ENVIRONMENTAL SVCS INC D ST | HERITAGE CRYSTAL CLEAN LLC D ST | All Safe Environmental
1901 E D ST | 1901 EAST D STREET SUITE A | 1901 E D ST STE A
TACOMA, WA

Database(s) : [ALL SITES - WA, ARCHIVED RCRA TSDF, BRS, ECHO, FA HWF, FRS, RCRA_NONGEN, T 2 - WA] ***(cont.)***

Envirosite ID: 52365471
EPA ID: N/R

ALL SITES - WA ***(cont.)***

Program : HAZWASTE
Program ID : WAH000016212
Interaction Type : Hazardous Waste Generator

Interaction Type Description : Facilities that generate any quantity of a dangerous waste. They may be classified as SQG, MQG, or LQG depending on hazardous waste generated for a given month.

Status : Inactive
Start Date : 2001-09-18
End Date : 2021-12-31
SIC : N/R

NAICS : 325998 - All Other Miscellaneous Chemical Product and Preparation Manufacturing

Program : HAZWASTE
Program ID : WAH000016212
Interaction Type : Haz Waste Transfer Facility

Interaction Type Description :

A site owned, leased or operated by a transporter of regulated hazardous waste shipments where any of the following occurs: 1) receives wastes from another transporter, 2) transfers wastes from one transport vehicle to another, 3) transfers waste from one container to another, and 4) stores waste within a vehicle or on property for 10 days or less. Examples include a parking lot, warehouse, truck terminal, barge or steamship loading/unloading facility, or railroad spur loading/unloading facility.

Status : Inactive
Start Date : 2003-12-31
End Date : 2006-01-04
SIC : N/R

NAICS : 325998 - All Other Miscellaneous Chemical Product and Preparation Manufacturing

Program : HAZWASTE
Program ID : WAH000016212
Interaction Type : Haz Treatment Storage Facility
Interaction Type Description : Treats, stores, or disposes of hazardous waste.
Status : Inactive
Start Date : 2004-12-31
End Date : 2006-01-04
SIC : N/R
NAICS : 562219 - Other Nonhazardous Waste Treatment and Disposal

Program : HAZWASTE
Program ID : WAH000016212

Map Id: BL144
Direction: S
Distance: 0.339 mi., 1792 ft.
Elevation: 14 ft.
Relative: Lower

Site Name : PHOENIX ENVIRONMENTAL SVCS INC D ST | HERITAGE CRYSTAL CLEAN LLC D ST | All Safe Environmental
1901 E D ST | 1901 EAST D STREET
SUITE A | 1901 E D ST STE A
TACOMA, WA

Database(s) : [ALL SITES - WA, ARCHIVED RCRA TSDF, BRS, ECHO, FA HWF, FRS, RCRA_NONGEN, T 2 - WA] ***(cont.)***

Envirosite ID: 52365471
EPA ID: N/R

ALL SITES - WA ***(cont.)***

Interaction Type : Haz Waste Transfer Facility

Interaction Type Description :

A site owned, leased or operated by a transporter of regulated hazardous waste shipments where any of the following occurs: 1) receives wastes from another transporter, 2) transfers wastes from one transport vehicle to another, 3) transfers waste from one container to another, and 4) stores waste within a vehicle or on property for 10 days or less. Examples include a parking lot, warehouse, truck terminal, barge or steamship loading/unloading facility, or railroad spur loading/unloading facility.

Status : Inactive
Start Date : 2003-12-31
End Date : 2006-01-04
SIC : N/R
NAICS : 562219 - Other Nonhazardous Waste Treatment and Disposal

Program : HAZWASTE
Program ID : WAH000016212
Interaction Type : Haz Treatment Storage Facility
Interaction Type Description : Treats, stores, or disposes of hazardous waste.
Status : Inactive
Start Date : 2004-12-31
End Date : 2006-01-04
SIC : N/R
NAICS : N/R

Program : HAZWASTE
Program ID : WAH000016212
Interaction Type : Haz Waste Transfer Facility

Interaction Type Description :

A site owned, leased or operated by a transporter of regulated hazardous waste shipments where any of the following occurs: 1) receives wastes from another transporter, 2) transfers wastes from one transport vehicle to another, 3) transfers waste from one container to another, and 4) stores waste within a vehicle or on property for 10 days or less. Examples include a parking lot, warehouse, truck terminal, barge or steamship loading/unloading facility, or railroad spur loading/unloading facility.

Status : Inactive
Start Date : 2003-12-31
End Date : 2006-01-04
SIC : N/R
NAICS : N/R

Program : HAZWASTE
Program ID : WAH000016212
Interaction Type : Haz Treatment Storage Facility
Interaction Type Description : Treats, stores, or disposes of hazardous waste.

Map Id: BL144
Direction: S
Distance: 0.339 mi., 1792 ft.
Elevation: 14 ft.
Relative: Lower

Site Name : PHOENIX ENVIRONMENTAL SVCS INC D ST | HERITAGE CRYSTAL CLEAN LLC D ST | All Safe Environmental
1901 E D ST | 1901 EAST D STREET
SUITE A | 1901 E D ST STE A
TACOMA, WA

Database(s) : [ALL SITES - WA, ARCHIVED RCRA TSDF, BRS, ECHO, FA HWF, FRS, RCRA_NONGEN, T 2 - WA] ***(cont.)***

Envirosite ID: 52365471
EPA ID: N/R

ALL SITES - WA ***(cont.)***

Status :	Inactive
Start Date :	2004-12-31
End Date :	2006-01-04
SIC :	N/R
NAICS :	325998 - All Other Miscellaneous Chemical Product and Preparation Manufacturing
Program :	HAZWASTE
Program ID :	WAH000016212
Interaction Type :	Industrial SW GP
Interaction Type Description :	General permit issued to industries to regulate the discharge of contaminated stormwater to state waters.
Status :	Inactive
Start Date :	2005-03-18
End Date :	2005-06-08
SIC :	N/R
NAICS :	N/R
Program :	HAZWASTE
Program ID :	WAH000016212
Interaction Type :	Emergency/Haz Chem Rpt TIER2
Interaction Type Description :	Businesses that store 10,000 pounds or more of a hazardous chemical or 500 pounds or less, depending on the chemical, of an extremely hazardous chemical on site at any one time must report annually. Reports are sent to the State Emergency Response Commission (represented by Ecology) Local Emergency Planning Committees, and local fire departments for emergency planning. (product, not waste)
Status :	Active
Start Date :	2017-02-27
End Date :	N/R
SIC :	N/R
NAICS :	N/R
Program :	HAZWASTE
Program ID :	WAH000016212
Interaction Type :	Revised Site Visit Program
Interaction Type Description :	HWTR engages in a variety of field work, site visits, and contacts with sites. While most compliance related activity is recorded into the EPA's RCRAInfo system, the other types of activities are recorded into the Revised Site Visit Program (RSVP).
Status :	Active

Map Id: BL144
Direction: S
Distance: 0.339 mi., 1792 ft.
Elevation: 14 ft.
Relative: Lower

Site Name : PHOENIX ENVIRONMENTAL SVCS INC D ST | HERITAGE CRYSTAL CLEAN LLC D ST | All Safe Environmental
1901 E D ST | 1901 EAST D STREET
SUITE A | 1901 E D ST STE A
TACOMA, WA

Database(s) : [ALL SITES - WA, ARCHIVED RCRA TSDF, BRS, ECHO, FA HWF, FRS, RCRA_NONGEN, T 2 - WA] ***(cont.)***

Envirosite ID: 52365471
EPA ID: N/R

ALL SITES - WA ***(cont.)***

Start Date :	2002-06-24
End Date :	N/R
SIC :	N/R
NAICS :	N/R
Program :	HAZWASTE
Program ID :	WAH000016212
Interaction Type :	Hazardous Waste Generator
Interaction Type Description :	Facilities that generate any quantity of a dangerous waste. They may be classified as SQG, MQG, or LQG depending on hazardous waste generated for a given month.
Status :	Active
Start Date :	2022-03-15
End Date :	N/R
SIC :	N/R
NAICS :	N/R
Program :	HAZWASTE
Program ID :	WAH000016212
Interaction Type :	Revised Site Visit Program
Interaction Type Description :	HWTR engages in a variety of field work, site visits, and contacts with sites. While most compliance related activity is recorded into the EPA's RCRAInfo system, the other types of activities are recorded into the Revised Site Visit Program (RSVP).
Status :	Active
Start Date :	2002-06-24
End Date :	N/R
SIC :	N/R
NAICS :	562219 - Other Nonhazardous Waste Treatment and Disposal
Program :	HAZWASTE
Program ID :	WAH000016212
Interaction Type :	Emergency/Haz Chem Rpt TIER2
Interaction Type Description :	Businesses that store 10,000 pounds or more of a hazardous chemical or 500 pounds or less, depending on the chemical, of an extremely hazardous chemical on site at any one time must report annually. Reports are sent to the State Emergency Response Commission (represented by Ecology) Local Emergency Planning Committees, and local fire departments for emergency planning. (product, not waste)
Status :	Active
Start Date :	2017-02-27
End Date :	N/R

Map Id: BL144
Direction: S
Distance: 0.339 mi., 1792 ft.
Elevation: 14 ft.
Relative: Lower

Site Name : PHOENIX ENVIRONMENTAL SVCS INC D ST | HERITAGE CRYSTAL CLEAN LLC D ST | All Safe Environmental
1901 E D ST | 1901 EAST D STREET
SUITE A | 1901 E D ST STE A
TACOMA, WA

Database(s) : [ALL SITES - WA, ARCHIVED RCRA TSDF, BRS, ECHO, FA HWF, FRS, RCRA_NONGEN, T 2 - WA] ***(cont.)***

Envirosite ID: 52365471
EPA ID: N/R

ALL SITES - WA ***(cont.)***

SIC :	N/R
NAICS :	562219 - Other Nonhazardous Waste Treatment and Disposal

ARCHIVED RCRA TSDF

Facility Name :	SQG SPECIALISTS INC EAST D ST
Facility Address :	1901 E D ST, TACOMA, WA 98421
County :	PIERCE
Date Form Received by Agency :	2005-08-24
EPA ID :	WAH000016212
Mailing Address :	1901 EAST D ST, TACOMA, WA 98421
Contact :	MARIAN LABOUNTY
Contact Address :	1901 EAST D STREET, TACOMA, WA 98421
Contact Country :	US
Contact Telephone :	253-383-1675
Contact Email :	MARIANATSQG@EARTHLINK.NET
EPA Region :	10
Land Type :	Private
Source Type :	Notification
Classification :	Small Quantity Generator
Description :	Handlers that generate more than 100 and less than 1000 kilograms of hazardous waste during any calendar month and accumulate less than 6000 kg of hazardous waste at any time; or generate 100 kg or less of hazardous waste during any calendar month, and accumulate more than 1000 kg of hazardous waste at any time.
Last Date in Agency List :	2019-03-01

Owner/Operator Summary

Owner/Operator Name :	NICHOLS, JOHN
Owner/Operator Address :	3302 38TH AVE NW, GIG HARBOR, WA 98335
Owner/Operator Country :	US
Owner/Operator Telephone :	253-858-9852
Owner/Operator Email :	N/R
Owner/Operator Fax :	N/R
Legal Status :	Private
Owner/Operator Type :	Owner
Owner/Operator Start Date :	N/R
Owner/Operator End Date :	N/R
Owner/Operator Name :	SQG SPECIALISTS INC
Owner/Operator Address :	1901 EAST D ST, TACOMA, WA 98421
Owner/Operator Country :	US
Owner/Operator Telephone :	253-383-1675
Owner/Operator Email :	N/R

Map Id: BL144
Direction: S
Distance: 0.339 mi., 1792 ft.
Elevation: 14 ft.
Relative: Lower

Site Name : PHOENIX ENVIRONMENTAL SVCS INC D ST | HERITAGE CRYSTAL CLEAN LLC D ST | All Safe Environmental
1901 E D ST | 1901 EAST D STREET SUITE A | 1901 E D ST STE A
TACOMA, WA

Database(s) : [ALL SITES - WA, ARCHIVED RCRA TSDF, BRS, ECHO, FA HWF, FRS, RCRA_NONGEN, T 2 - WA] ***(cont.)***

Envirosite ID: 52365471
EPA ID: N/R

ARCHIVED RCRA TSDF ***(cont.)***

Owner/Operator Fax :	N/R
Legal Status :	Private
Owner/Operator Type :	Owner
Owner/Operator Start Date :	2003-06-30
Owner/Operator End Date :	N/R
Owner/Operator Name :	SQG SPECIALISTS INC.
Owner/Operator Address :	1901 E D ST, TACOMA, WA 98421
Owner/Operator Country :	US
Owner/Operator Telephone :	253-383-1675
Owner/Operator Email :	N/R
Owner/Operator Fax :	N/R
Legal Status :	Private
Owner/Operator Type :	Operator
Owner/Operator Start Date :	N/R
Owner/Operator End Date :	N/R

BRS

Facility Name :	PHOENIX ENVIRONMENTAL SVCS INC D ST
Facility Address :	1901 E D ST, TACOMA, WA 98421
County :	PIERCE

Site Details

Date Form Received by Agency :	2014-02-28
EPA ID :	WAH000016212
Mailing Address :	2212 PORT OF TACOMA RD, TACOMA, WA 98421
Contact :	CHRISTINE BRIDGES
Contact Address :	2212 PORT OF TACOMA RD, TACOMA, WA 98421
Contact Country :	US
Contact Telephone :	253-779-8474
Contact Email :	N/R
EPA Region :	10
Land Type :	Private
Source Type :	Annual/Biennial Report updated with Notification
Classification :	Very Small Quantity Generator

Description :

Handlers that generate 100 kilograms or less of hazardous waste per calendar month, and accumulate 1000 kg or less of hazardous waste at any time; or generate one kilogram or less of acutely hazardous waste per calendar month, and accumulate at any time: 1 kg or less of acutely hazardous waste; or 100 kg or less of any residue or contaminated soil, waste or other debris resulting from the cleanup of a spill, into or on any land or water, of acutely hazardous waste;or generate 100 kg or less of any residue or contaminated soil, waste or other debris resulting from the cleanup of a spill, into or on any land or water, of acutely hazardous waste during any calendar month, and accumulate at any time: 1 kg or less of acutely hazardous waste; or 100 kg or less of any residue or contaminated soil, waste or other debris resulting from the cleanup of a spill, into or on any land or water, of acutely hazardous waste.

Map Id: BL144
Direction: S
Distance: 0.339 mi., 1792 ft.
Elevation: 14 ft.
Relative: Lower

Site Name : PHOENIX ENVIRONMENTAL SVCS INC D ST | HERITAGE CRYSTAL CLEAN LLC D ST | All Safe Environmental
1901 E D ST | 1901 EAST D STREET
SUITE A | 1901 E D ST STE A
TACOMA, WA

Database(s) : [ALL SITES - WA, ARCHIVED RCRA TSDF, BRS, ECHO, FA HWF, FRS, RCRA_NONGEN, T 2 - WA] ***(cont.)***

Envirosite ID: 52365471
EPA ID: N/R

BRS ***(cont.)***

Last Date in Agency List : 2023-01-23

Owner/Operator Summary

Owner/Operator Name :	PHOENIX ENVIRONMENTAL SVCS INC
Owner/Operator Address :	2212 PORT OF TACOMA RD, TACOMA, WA 98421
Owner/Operator Country :	US
Owner/Operator Telephone :	253-779-8474
Owner/Operator Email :	N/R
Owner/Operator Fax :	N/R
Legal Status :	Private
Owner/Operator Type :	Owner
Owner/Operator Start Date :	2000-05-31
Owner/Operator End Date :	N/R

Owner/Operator Name :	PHOENIX ENVIRONMENTAL SVCS INC
Owner/Operator Address :	2212 PORT OF TACOMA RD, TACOMA, WA 98421
Owner/Operator Country :	US
Owner/Operator Telephone :	253-779-8474
Owner/Operator Email :	N/R
Owner/Operator Fax :	N/R
Legal Status :	Private
Owner/Operator Type :	Operator
Owner/Operator Start Date :	2005-06-30
Owner/Operator End Date :	N/R

Waste Activity Monitoring

Details for this site have been truncated due to the large number of available details for this site within this dataset. For the complete details for this site, contact your Envirosite account representative for a complimentary site report containing all of the details available.

Report Cycle :	2013
Hazardous Waste Page Number :	1
Hazardous Waste Sub-Page Number :	1
BR Form :	GM
Waste Description :	PARTS WASHER SOLVENT D ST
Primary NAICS :	562219 - Other Nonhazardous Waste Treatment and Disposal
Source Code :	G01 - Dip, flush or spray rinsing (using solvents to clean or prepare parts or assemblies for further processing - i.e. painting or assembly)
Form Code :	W204 - Concentrated halogenated/ non-halogenated solvent mixture
Management Method :	H040 - Incineration - thermal destruction other than use as a fuel (includes any preparation prior to burning)

Map Id: BL144
Direction: S
Distance: 0.339 mi., 1792 ft.
Elevation: 14 ft.
Relative: Lower

Site Name : PHOENIX ENVIRONMENTAL SVCS INC D ST | HERITAGE CRYSTAL CLEAN LLC D ST | All Safe Environmental
1901 E D ST | 1901 EAST D STREET
SUITE A | 1901 E D ST STE A
TACOMA, WA

Database(s) : [ALL SITES - WA, ARCHIVED RCRA TSDF, BRS, ECHO, FA HWF, FRS, RCRA_NONGEN, T 2 - WA] ***(cont.)***

Envirosite ID: 52365471
EPA ID: N/R

BRS ***(cont.)***

Generation Tons :	0.0363012
Managed Tons :	0
Shipped Tons :	0.0363012
Received Tons :	0
Receiver ID :	NED981723513
Receiver State :	NE
Shipper ID :	WAH000016212
Shipper State :	WA
Waste Minimization :	N - Waste minimization efforts were unsuccessful in reducing quantity and/or toxicity (please detail reasons in the Comments section)
Waste Code List :	D001, D039
Waste Code Group :	TCORICR - One or more D018-D043 code
Waste Generation Type :	N/R
Report Cycle :	2011
Hazardous Waste Page Number :	1
Hazardous Waste Sub-Page Number :	1
BR Form :	XX
Waste Description :	N/R
Primary NAICS :	562219 - Other Nonhazardous Waste Treatment and Disposal
Source Code :	N/R
Form Code :	N/R
Management Method :	N/R
Generation Tons :	0
Managed Tons :	0
Shipped Tons :	0
Received Tons :	0
Receiver ID :	N/R
Receiver State :	N/R
Shipper ID :	N/R
Shipper State :	N/R
Waste Minimization :	N/R
Waste Code List :	N/R
Waste Code Group :	N/R
Waste Generation Type :	N/R
Report Cycle :	2009
Hazardous Waste Page Number :	1
Hazardous Waste Sub-Page Number :	1
BR Form :	XX
Waste Description :	N/R
Primary NAICS :	562219 - Other Nonhazardous Waste Treatment and Disposal
Source Code :	N/R
Form Code :	N/R
Management Method :	N/R
Generation Tons :	0
Managed Tons :	0

Map Id: BL144
Direction: S
Distance: 0.339 mi., 1792 ft.
Elevation: 14 ft.
Relative: Lower

Site Name : PHOENIX ENVIRONMENTAL SVCS INC D ST | HERITAGE CRYSTAL CLEAN LLC D ST | All Safe Environmental
1901 E D ST | 1901 EAST D STREET
SUITE A | 1901 E D ST STE A
TACOMA, WA

Database(s) : [ALL SITES - WA, ARCHIVED RCRA TSDF, BRS, ECHO, FA HWF, FRS, RCRA_NONGEN, T 2 - WA] ***(cont.)***

Envirosite ID: 52365471
EPA ID: N/R

BRS ***(cont.)***

Shipped Tons :	0
Received Tons :	0
Receiver ID :	N/R
Receiver State :	N/R
Shipper ID :	N/R
Shipper State :	N/R
Waste Minimization :	N/R
Waste Code List :	N/R
Waste Code Group :	N/R
Waste Generation Type :	N/R

Report Cycle :	2007
Hazardous Waste Page Number :	1
Hazardous Waste Sub-Page Number :	1
BR Form :	XX
Waste Description :	N/R
Primary NAICS :	562219 - Other Nonhazardous Waste Treatment and Disposal
Source Code :	N/R
Form Code :	N/R
Management Method :	N/R
Generation Tons :	0
Managed Tons :	0
Shipped Tons :	0
Received Tons :	0
Receiver ID :	N/R
Receiver State :	N/R
Shipper ID :	N/R
Shipper State :	N/R
Waste Minimization :	N/R
Waste Code List :	N/R
Waste Code Group :	N/R
Waste Generation Type :	N/R

Report Cycle :	2005
Hazardous Waste Page Number :	1
Hazardous Waste Sub-Page Number :	1
BR Form :	WR
Waste Description :	SPENT EXCEL CLEAN HD
Primary NAICS :	562219 - Other Nonhazardous Waste Treatment and Disposal
Source Code :	N/R
Form Code :	W203 - Concentrated non-halogenated (e.g., non-chlorinated) solvent
Management Method :	H020 - Solvents recovery (distillation, extraction, etc)
Generation Tons :	0
Managed Tons :	0.37842
Shipped Tons :	0
Received Tons :	0.37842
Receiver ID :	WAH000016212
Receiver State :	WA
Shipper ID :	ORD981773807
Shipper State :	OR

Map Id: BL144
Direction: S
Distance: 0.339 mi., 1792 ft.
Elevation: 14 ft.
Relative: Lower

Site Name : PHOENIX ENVIRONMENTAL SVCS INC D ST | HERITAGE CRYSTAL CLEAN LLC D ST | All Safe Environmental
1901 E D ST | 1901 EAST D STREET
SUITE A | 1901 E D ST STE A
TACOMA, WA

Database(s) : [ALL SITES - WA, ARCHIVED RCRA TSDF, BRS, ECHO, FA HWF, FRS, RCRA_NONGEN, T 2 - WA] ***(cont.)***

Envirosite ID: 52365471
EPA ID: N/R

BRS ***(cont.)***

Waste Minimization :	N/R
Waste Code List :	D001
Waste Code Group :	D001 - IGNITABLE WASTE
Waste Generation Type :	N/R
Report Cycle :	2005
Hazardous Waste Page Number :	1
Hazardous Waste Sub-Page Number :	1
BR Form :	GM
Waste Description :	WASTE FLAMMABLE LIQUID
Primary NAICS :	562219 - Other Nonhazardous Waste Treatment and Disposal
Source Code :	G24 - Solvent or product distillation as part of a production process (including totally enclosed treatment systems). Does not include batch treatment in a separate process.
Form Code :	W203 - Concentrated non-halogenated (e.g., non-chlorinated) solvent
Management Method :	H040 - Incineration - thermal destruction other than use as a fuel (includes any preparation prior to burning)
Generation Tons :	1.6555
Managed Tons :	0
Shipped Tons :	1.6555
Received Tons :	0
Receiver ID :	CAD009452657
Receiver State :	CA
Shipper ID :	WAH000016212
Shipper State :	WA
Waste Minimization :	N/R
Waste Code List :	D001
Waste Code Group :	D001 - IGNITABLE WASTE
Waste Generation Type :	N/R
Report Cycle :	2005
Hazardous Waste Page Number :	10
Hazardous Waste Sub-Page Number :	1
BR Form :	WR
Waste Description :	SPENT IPA WITH HOPS
Primary NAICS :	562219 - Other Nonhazardous Waste Treatment and Disposal
Source Code :	N/R
Form Code :	W203 - Concentrated non-halogenated (e.g., non-chlorinated) solvent
Management Method :	H020 - Solvents recovery (distillation, extraction, etc)
Generation Tons :	0
Managed Tons :	0.529
Shipped Tons :	0
Received Tons :	0.529
Receiver ID :	WAH000016212
Receiver State :	WA

Map Id: BL144
Direction: S
Distance: 0.339 mi., 1792 ft.
Elevation: 14 ft.
Relative: Lower

Site Name : PHOENIX ENVIRONMENTAL SVCS INC D ST | HERITAGE CRYSTAL CLEAN LLC D ST | All Safe Environmental
1901 E D ST | 1901 EAST D STREET
SUITE A | 1901 E D ST STE A
TACOMA, WA

Database(s) : [ALL SITES - WA, ARCHIVED RCRA TSDF, BRS, ECHO, FA HWF, FRS, RCRA_NONGEN, T 2 - WA] ***(cont.)***

Envirosite ID: 52365471
EPA ID: N/R

BRS ***(cont.)***

Shipper ID :	WAD988476982
Shipper State :	WA
Waste Minimization :	N/R
Waste Code List :	D001
Waste Code Group :	D001 - IGNITABLE WASTE
Waste Generation Type :	N/R

Report Cycle :	2005
Hazardous Waste Page Number :	11
Hazardous Waste Sub-Page Number :	1
BR Form :	WR
Waste Description :	SPENT IPA WITH HOPS
Primary NAICS :	562219 - Other Nonhazardous Waste Treatment and Disposal
Source Code :	N/R
Form Code :	W203 - Concentrated non-halogenated (e.g., non-chlorinated) solvent
Management Method :	H020 - Solvents recovery (distillation, extraction, etc)
Generation Tons :	0
Managed Tons :	0.1625
Shipped Tons :	0
Received Tons :	0.1625
Receiver ID :	WAH000016212
Receiver State :	WA
Shipper ID :	WAD988476982
Shipper State :	WA
Waste Minimization :	N/R
Waste Code List :	D001
Waste Code Group :	D001 - IGNITABLE WASTE
Waste Generation Type :	N/R

Report Cycle :	2005
Hazardous Waste Page Number :	12
Hazardous Waste Sub-Page Number :	1
BR Form :	WR
Waste Description :	SPENT IPA WITH HOPS
Primary NAICS :	562219 - Other Nonhazardous Waste Treatment and Disposal
Source Code :	N/R
Form Code :	W203 - Concentrated non-halogenated (e.g., non-chlorinated) solvent
Management Method :	H020 - Solvents recovery (distillation, extraction, etc)
Generation Tons :	0
Managed Tons :	0.354
Shipped Tons :	0
Received Tons :	0.354
Receiver ID :	WAH000016212
Receiver State :	WA
Shipper ID :	WAD988476982
Shipper State :	WA
Waste Minimization :	N/R
Waste Code List :	D001
Waste Code Group :	D001 - IGNITABLE WASTE
Waste Generation Type :	N/R

Map Id: BL144
Direction: S
Distance: 0.339 mi., 1792 ft.
Elevation: 14 ft.
Relative: Lower

Site Name : PHOENIX ENVIRONMENTAL SVCS INC D ST | HERITAGE CRYSTAL CLEAN LLC D ST | All Safe Environmental
1901 E D ST | 1901 EAST D STREET SUITE A | 1901 E D ST STE A
TACOMA, WA

Database(s) : [ALL SITES - WA, ARCHIVED RCRA TSDF, BRS, ECHO, FA HWF, FRS, RCRA_NONGEN, T 2 - WA] ***(cont.)***

Envirosite ID: 52365471
EPA ID: N/R

BRS ***(cont.)***

Report Cycle :	2005
Hazardous Waste Page Number :	13
Hazardous Waste Sub-Page Number :	1
BR Form :	WR
Waste Description :	SPENT IPA WITH HOPS
Primary NAICS :	562219 - Other Nonhazardous Waste Treatment and Disposal
Source Code :	N/R
Form Code :	W203 - Concentrated non-halogenated (e.g., non-chlorinated) solvent
Management Method :	H020 - Solvents recovery (distillation, extraction, etc)
Generation Tons :	0
Managed Tons :	0.3065
Shipped Tons :	0
Received Tons :	0.3065
Receiver ID :	WAH000016212
Receiver State :	WA
Shipper ID :	WAD988476982
Shipper State :	WA
Waste Minimization :	N/R
Waste Code List :	D001
Waste Code Group :	D001 - IGNITABLE WASTE
Waste Generation Type :	N/R

ECHO

Facility Name :	ALL SAFE ENVIRONMENTAL
Facility Address :	1901 EAST D STREET SUITE A, TACOMA, WA 98421
County :	PIERCE
Last Inspection Date :	2003-09-23
Registry ID :	110015684945
FIPS Code :	53053
EPA Region :	10
Inspection Count :	0
Last Inspection Days :	7012
Informal Count :	0
Last Informal Action Date :	2003-10-27
Formal Action Count :	0
Last Formal Action Date :	2004-02-10
Total Penalties :	0
Penalty Count :	N/R
Last Penalty Date :	N/R
Last Penalty Amount :	N/R
QTRS IN NC :	0
Programs IN SNC :	0
Current Compliance Status :	No Violation Identified
Three-Year Compliance Status :	_____
Collection Method :	ADDRESS MATCHING-HOUSE NUMBER
Reference Point :	CENTER OF A FACILITY OR STATION
Accuracy Meters :	30

Map Id: BL144
Direction: S
Distance: 0.339 mi., 1792 ft.
Elevation: 14 ft.
Relative: Lower

Site Name : PHOENIX ENVIRONMENTAL SVCS INC D ST | HERITAGE CRYSTAL CLEAN LLC D ST | All Safe Environmental
1901 E D ST | 1901 EAST D STREET
SUITE A | 1901 E D ST STE A
TACOMA, WA

Database(s) : [ALL SITES - WA, ARCHIVED RCRA TSDF, BRS, ECHO, FA HWF, FRS, RCRA_NONGEN, T 2 - WA] ***(cont.)***

Envirosite ID: 52365471
EPA ID: N/R

ECHO ***(cont.)***

Derived Tribes :	Puyallup Tribe of the Puyallup Reservation - .4 mile(s), Puyallup Tribe of the Puyallup Reservation - .6 mile(s), Muckleshoot Indian Tribe - 10.8 mile(s), Muckleshoot Indian Tribe - 13.7 mile(s), Nisqually Indian Tribe - 17.2 mile(s), Squaxin Island Tribe of the Squaxin Island Reservation - 22.1 mile(s), Squaxin Island Tribe of the Squaxin Island Reservation - 23.9 mile(s)
Derived HUC :	17110019
Derived WBD :	171100190301
Derived STCTY FIPS :	53053
Derived Zip :	98421
Derived CD113 :	09
Derived CB2010 :	530530602001104
MYRTK Universe :	NNN
NPDES IDs :	N/R
CWA Permit Types :	N/R
CWA Compliance Tracking :	N/R
CWA NAICS :	N/R
CWA SICS :	N/R
CWA Inspection Count :	N/R
CWA Last Inspection Days :	N/R
CWA Informal Count :	N/R
CWA Formal Action Count :	N/R
CWA Last Formal Action Date :	N/R
CWA Penalties :	N/R
CWA Last Penalty Date :	N/R
CWA Last Penalty Amount :	N/R
CWA Quarters IN NC :	N/R
CWA Current Compliance Status :	N/R
CWA Current SNC Flag :	N
CWA 13 Quarters Compliance Status :	N/R
CWA 13 Quarters Effluent Exceedances:	N/R
CWA Three-Year QNCR Codes :	N/R
DFR URL :	Click here for hyperlink provided by the agency.
Facility SIC :	N/R
Facility NAICS :	541690 - Other Scientific and Technical Consulting Services
Facility Last Inspection EPA Date :	N/R
Facility Last Inspection State Date :	2003-09-23
Facility Last Formal Act EPA Date :	N/R
Facility Last Formal Act State Date :	2004-02-10
Facility Last Informal Act EPA Date :	N/R
Facility Last Informal Act State Date:	2003-10-27
Facility Federal Agency :	N/R
TRI Reporter :	N/R
Facility Imp Water Flag :	N/R
Current SNC Flag :	N
Indian County Flag :	N
Federal Flag :	N/R
US Mexico Border Flag :	N/R
Chesapeak Bay Flag :	N/R
AIR Flag :	N
NPDES Flag :	N

Map Id: BL144
Direction: S
Distance: 0.339 mi., 1792 ft.
Elevation: 14 ft.
Relative: Lower

Site Name : PHOENIX ENVIRONMENTAL SVCS INC D ST | HERITAGE CRYSTAL CLEAN LLC D ST | All Safe Environmental
1901 E D ST | 1901 EAST D STREET
SUITE A | 1901 E D ST STE A
TACOMA, WA

Database(s) : [ALL SITES - WA, ARCHIVED RCRA TSDF, BRS, ECHO, FA HWF, FRS, RCRA_NONGEN, T 2 - WA] ***(cont.)***

Envirosite ID: 52365471
EPA ID: N/R

ECHO ***(cont.)***

SDWIS Flag :	N
RCRA Flag :	Y
TRI Flag :	N
GHG Flag :	N
Major Flag :	N/R
Active Flag :	N/R
NAA Flag :	N
Latitude :	47.24517
Longitude :	-122.43046
Last Date in Agency List :	2023-01-16
Facility Name :	HERITAGE CRYSTAL CLEAN LLC D ST
Facility Address :	1901 E D ST, TACOMA, WA 98421
County :	PIERCE
Last Inspection Date :	2017-11-09
Registry ID :	110012557189
FIPS Code :	53053
EPA Region :	10
Inspection Count :	0
Last Inspection Days :	1851
Informal Count :	0
Last Informal Action Date :	2013-04-23
Formal Action Count :	0
Last Formal Action Date :	N/R
Total Penalties :	0
Penalty Count :	N/R
Last Penalty Date :	N/R
Last Penalty Amount :	N/R
QTRS IN NC :	0
Programs IN SNC :	0
Current Compliance Status :	No Violation Identified
Three-Year Compliance Status :	_____
Collection Method :	ADDRESS MATCHING-HOUSE NUMBER
Reference Point :	CENTER OF A FACILITY OR STATION
Accuracy Meters :	30
Derived Tribes :	Puyallup Tribe of the Puyallup Reservation - .4 mile(s), Puyallup Tribe of the Puyallup Reservation - .6 mile(s), Muckleshoot Indian Tribe - 10.8 mile(s), Muckleshoot Indian Tribe - 13.7 mile(s), Nisqually Indian Tribe - 17.2 mile(s), Squaxin Island Tribe of the Squaxin Island Reservation - 22.1 mile(s), Squaxin Island Tribe of the Squaxin Island Reservation - 23.9 mile(s)
Derived HUC :	17110019
Derived WBD :	171100190301
Derived STCTY FIPS :	53053
Derived Zip :	98421
Derived CD113 :	09

Map Id: BL144
Direction: S
Distance: 0.339 mi., 1792 ft.
Elevation: 14 ft.
Relative: Lower

Site Name : PHOENIX ENVIRONMENTAL SVCS INC D ST | HERITAGE CRYSTAL CLEAN LLC D ST | All Safe Environmental
1901 E D ST | 1901 EAST D STREET
SUITE A | 1901 E D ST STE A
TACOMA, WA

Database(s) : [ALL SITES - WA, ARCHIVED RCRA TSDF, BRS, ECHO, FA HWF, FRS, RCRA_NONGEN, T 2 - WA] ***(cont.)***

Envirosite ID: 52365471
EPA ID: N/R

ECHO ***(cont.)***

Derived CB2010 :	530530602001104
MYRTK Universe :	NNN
NPDES IDs :	N/R
CWA Permit Types :	N/R
CWA Compliance Tracking :	N/R
CWA NAICS :	N/R
CWA SICS :	N/R
CWA Inspection Count :	N/R
CWA Last Inspection Days :	N/R
CWA Informal Count :	N/R
CWA Formal Action Count :	N/R
CWA Last Formal Action Date :	N/R
CWA Penalties :	N/R
CWA Last Penalty Date :	N/R
CWA Last Penalty Amount :	N/R
CWA Quarters IN NC :	N/R
CWA Current Compliance Status :	N/R
CWA Current SNC Flag :	N
CWA 13 Quarters Compliance Status :	N/R
CWA 13 Quarters Effluent Exceedances:	N/R
CWA Three-Year QNCR Codes :	N/R
DFR URL :	Click here for hyperlink provided by the agency.
Facility SIC :	N/R
Facility NAICS :	562219 - Other Nonhazardous Waste Treatment and Disposal
Facility Last Inspection EPA Date :	N/R
Facility Last Inspection State Date :	2017-11-09
Facility Last Formal Act EPA Date :	N/R
Facility Last Formal Act State Date :	N/R
Facility Last Informal Act EPA Date :	N/R
Facility Last Informal Act State Date:	2013-04-23
Facility Federal Agency :	N/R
TRI Reporter :	N/R
Facility Imp Water Flag :	N/R
Current SNC Flag :	N
Indian County Flag :	N
Federal Flag :	N/R
US Mexico Border Flag :	N/R
Chesapeak Bay Flag :	N/R
AIR Flag :	N
NPDES Flag :	N
SDWIS Flag :	N
RCRA Flag :	Y
TRI Flag :	N
GHG Flag :	N
Major Flag :	N/R
Active Flag :	N/R
NAA Flag :	N
Latitude :	47.24517
Longitude :	-122.43046
Last Date in Agency List :	2023-01-16

Map Id: BL144
Direction: S
Distance: 0.339 mi., 1792 ft.
Elevation: 14 ft.
Relative: Lower

Site Name : PHOENIX ENVIRONMENTAL SVCS INC D ST | HERITAGE CRYSTAL CLEAN LLC D ST | All Safe Environmental
1901 E D ST | 1901 EAST D STREET
SUITE A | 1901 E D ST STE A
TACOMA, WA

Database(s) : [ALL SITES - WA, ARCHIVED RCRA TSDF, BRS, ECHO, FA HWF, FRS, RCRA_NONGEN, T 2 - WA] ***(cont.)***

Envirosite ID: 52365471
EPA ID: N/R

ECHO ***(cont.)***

Facility Name :	PHOENIX ENVIRONMENTAL SVCS INC D ST
Facility Address :	1901 E D ST, TACOMA, WA 98421
County :	PIERCE
Last Inspection Date :	2014-09-26
Registry ID :	110012557189
FIPS Code :	53053
EPA Region :	10
Inspection Count :	5
Last Inspection Days :	1115
Informal Count :	2
Last Informal Action Date :	2013-04-23
Formal Action Count :	0
Last Formal Action Date :	N/R
Total Penalties :	0
Penalty Count :	0
Last Penalty Date :	N/R
Last Penalty Amount :	N/R
QTRS IN NC :	2
Programs IN SNC :	0
Current Compliance Status :	No Violation
Three-Year Compliance Status :	VV_____
Collection Method :	ADDRESS MATCHING-HOUSE NUMBER
Reference Point :	CENTER OF A FACILITY OR STATION
Accuracy Meters :	30
Derived Tribes :	Puyallup Tribe of the Puyallup Reservation - .4 mile(s), Puyallup Tribe of the Puyallup Reservation - .6 mile(s), Muckleshoot Indian Tribe - 10.8 mile(s), Muckleshoot Indian Tribe - 13.7 mile(s), Nisqually Indian Tribe - 17.2 mile(s), Squaxin Island Tribe of the Squaxin Island Reservation - 22.1 mile(s), Squaxin Island Tribe of the Squaxin Island Reservation - 23.9 mile(s)
Derived HUC :	17110019
Derived WBD :	N/R
Derived STCTY FIPS :	53053
Derived Zip :	98421
Derived CD113 :	09
Derived CB2010 :	530530602001104
MYRTK Universe :	NNN
NPDES IDs :	N/R
CWA Permit Types :	N/R
CWA Compliance Tracking :	N/R
CWA NAICS :	N/R
CWA SICS :	N/R
CWA Inspection Count :	N/R
CWA Last Inspection Days :	N/R
CWA Informal Count :	N/R
CWA Formal Action Count :	N/R
CWA Last Formal Action Date :	N/R

Map Id: BL144
Direction: S
Distance: 0.339 mi., 1792 ft.
Elevation: 14 ft.
Relative: Lower

Site Name : PHOENIX ENVIRONMENTAL SVCS INC D ST | HERITAGE CRYSTAL CLEAN LLC D ST | All Safe Environmental
1901 E D ST | 1901 EAST D STREET
SUITE A | 1901 E D ST STE A
TACOMA, WA

Database(s) : [ALL SITES - WA, ARCHIVED RCRA TSDF, BRS, ECHO, FA HWF, FRS, RCRA_NONGEN, T 2 - WA] ***(cont.)***

Envirosite ID: 52365471
EPA ID: N/R

ECHO ***(cont.)***

CWA Penalties :	N/R
CWA Last Penalty Date :	N/R
CWA Last Penalty Amount :	N/R
CWA Quarters IN NC :	N/R
CWA Current Compliance Status :	N/R
CWA Current SNC Flag :	N
CWA 13 Quarters Compliance Status :	N/R
CWA 13 Quarters Effluent Exceedances:	N/R
CWA Three-Year QNCR Codes :	N/R
DFR URL :	Click here for hyperlink provided by the agency.
Facility SIC :	N/R
Facility NAICS :	562219 - Other Nonhazardous Waste Treatment and Disposal
Facility Last Inspection EPA Date :	N/R
Facility Last Inspection State Date :	2014-09-26
Facility Last Formal Act EPA Date :	N/R
Facility Last Formal Act State Date :	N/R
Facility Last Informal Act EPA Date :	N/R
Facility Last Informal Act State Date:	2013-04-23
Facility Federal Agency :	N/R
TRI Reporter :	N/R
Facility Imp Water Flag :	N/R
Current SNC Flag :	N
Indian County Flag :	N
Federal Flag :	N/R
US Mexico Border Flag :	N/R
Chesapeak Bay Flag :	N/R
AIR Flag :	N
NPDES Flag :	N
SDWIS Flag :	N
RCRA Flag :	Y
TRI Flag :	N
GHG Flag :	N
Major Flag :	N/R
Active Flag :	Y
NAA Flag :	Y
Latitude :	47.24517
Longitude :	-122.43046
Last Date in Agency List :	2017-10-23

FA HWF

Facility Name :	PHOENIX ENVIRONMENTAL SVCS INC D ST
Facility Address :	1901 E D ST, TACOMA, WA 98421
Effective Date :	2013-02-28
Site EPA ID :	WAH000016212
Provider :	AMERICAN SAFETY INDEMNITY COMPANY
Mechanism Type :	INSURANCE
Cost Estimate Amount :	$2,000,000.00
Face Value Amount :	$2,000,000.00

Map Id: BL144
Direction: S
Distance: 0.339 mi., 1792 ft.
Elevation: 14 ft.
Relative: Lower

Site Name : PHOENIX ENVIRONMENTAL SVCS INC D ST | HERITAGE CRYSTAL CLEAN LLC D ST | All Safe Environmental
1901 E D ST | 1901 EAST D STREET SUITE A | 1901 E D ST STE A
TACOMA, WA

Database(s) : [ALL SITES - WA, ARCHIVED RCRA TSDF, BRS, ECHO, FA HWF, FRS, RCRA_NONGEN, T 2 - WA] ***(cont.)***

Envirosite ID: 52365471
EPA ID: N/R

FA HWF ***(cont.)***

EPA Region : 10
Last Date in Agency List : 2016-11-14

FRS

Facility Name : ALL SAFE ENVIRONMENTAL
Facility Address : 1901 EAST D STREET SUITE A, TACOMA, WA 98421-1504
County : PIERCE

Site Details
Registry ID : 110015684945
FRS Facility URL : Click here for hyperlink provided by the agency.
Last Date in Agency List : 2023-02-13

Source Description
Source Description : RCRAInfo is EPA's comprehensive information system that supports the Resource Conservation and Recovery Act (RCRA) of 1976 and the Hazardous and Solid Waste Amendments (HSWA) of 1984 through the tracking of events and activities related to facilities that generate, transport, and treat, store, or dispose of hazardous waste. RCRAInfo allows RCRA program staff to track the notification, permit, compliance, and corrective action activities required under RCRA. RCRAInfo also supports generation of the National Hazardous Waste Biennial Report. All generators and treatment, storage, and disposal facilities who handle hazardous waste are required to report to the EPA Administrator at least once every two years to support creation of the Biennial Report.
The WA-FSIS provides a means to query and display data maintained by the Washington Department of Ecology. This system contains key information for each facility/site that is currently, or has been, of interest to the Air Quality, Dam Safety, Hazardous Waste, Toxics Cleanup, and Water Quality Programs.

FRS Environmental Interest
Source and System ID : RCRAINFO - WAH000016899
WA-FSIS - 78312996

Facility Name : HERITAGE CRYSTAL CLEAN LLC D ST
Facility Address : 1901 E D ST, TACOMA, WA 98421
County : PIERCE

Map Id: BL144
Direction: S
Distance: 0.339 mi., 1792 ft.
Elevation: 14 ft.
Relative: Lower

Site Name : PHOENIX ENVIRONMENTAL SVCS INC D ST | HERITAGE CRYSTAL CLEAN LLC D ST | All Safe Environmental
1901 E D ST | 1901 EAST D STREET
SUITE A | 1901 E D ST STE A
TACOMA, WA

Database(s) : [ALL SITES - WA, ARCHIVED RCRA TSDF, BRS, ECHO, FA HWF, FRS, RCRA_NONGEN, T 2 - WA] ***(cont.)***

Envirosite ID: 52365471
EPA ID: N/R

FRS ***(cont.)***

Site Details
Registry ID : 110070735976
FRS Facility URL : Click here for hyperlink provided by the agency.
Last Date in Agency List : 2023-02-13

Source Description

Source Description :

All generators and treatment, storage, and disposal (TSD) facilities who handle hazardous waste are required to report to the EPA Administrator at least once every two years. The data collected is used to create the National Biennial Resource Conservation and Recovery Act (RCRA) Hazardous Waste Report. This data is processed within the RCRA Information (RCRAInfo) database.

FRS Environmental Interest
Source and System ID : RCRAINFO - WAH000016212

Facility Name : HERITAGE CRYSTAL CLEAN LLC D ST
Facility Address : 1901 E D ST, TACOMA, WA 984211504
County : PIERCE

Site Details
Registry ID : 110012557189
FRS Facility URL : Click here for hyperlink provided by the agency.
Last Date in Agency List : 2023-02-13

Source Description
Source Description :

RCRAInfo is EPA’s comprehensive information system that supports the Resource Conservation and Recovery Act (RCRA) of 1976 and the Hazardous and Solid Waste Amendments (HSWA) of 1984 through the tracking of events and activities related to facilities that generate, transport, and treat, store, or dispose of hazardous waste. RCRAInfo allows RCRA program staff to track the notification, permit, compliance, and corrective action activities required under RCRA. RCRAInfo also supports generation of the National Hazardous Waste Biennial Report. All generators and treatment, storage, and disposal facilities who handle hazardous waste are required to report to the EPA Administrator at least once every two years to support creation of the Biennial Report.

Map Id: BL144
Direction: S
Distance: 0.339 mi., 1792 ft.
Elevation: 14 ft.
Relative: Lower

Site Name : PHOENIX ENVIRONMENTAL SVCS INC D ST | HERITAGE CRYSTAL CLEAN LLC D ST | All Safe Environmental
1901 E D ST | 1901 EAST D STREET
SUITE A | 1901 E D ST STE A
TACOMA, WA

Database(s) : [ALL SITES - WA, ARCHIVED RCRA TSDF, BRS, ECHO, FA HWF, FRS, RCRA_NONGEN, T 2 - WA] ***(cont.)***

Envirosite ID: 52365471
EPA ID: N/R

FRS ***(cont.)***

The WA-FSIS provides a means to query and display data maintained by the Washington Department of Ecology. This system contains key information for each facility/site that is currently, or has been, of interest to the Air Quality, Dam Safety, Hazardous Waste, Toxics Cleanup, and Water Quality Programs.

FRS Environmental Interest

Source and System ID : RCRAINFO - WAH000016212
WA-FSIS - 84615333

Facility Name : PHOENIX ENVIRONMENTAL SVCS INC D ST
Facility Address : 1901 E D ST, TACOMA, WA 984211504
County : PIERCE

Site Details

Registry ID : 110012557189
FRS Facility URL : Click here for hyperlink provided by the agency.
Last Date in Agency List : 2017-12-07

Source Description

Source Description : RCRAInfo is EPA's comprehensive information system that supports the Resource Conservation and Recovery Act (RCRA) of 1976 and the Hazardous and Solid Waste Amendments (HSWA) of 1984 through the tracking of events and activities related to facilities that generate, transport, and treat, store, or dispose of hazardous waste. RCRAInfo allows RCRA program staff to track the notification, permit, compliance, and corrective action activities required under RCRA. RCRAInfo also supports generation of the National Hazardous Waste Biennial Report. All generators and treatment, storage, and disposal facilities who handle hazardous waste are required to report to the EPA Administrator at least once every two years to support creation of the Biennial Report.
The WA-FSIS provides a means to query and display data maintained by the Washington Department of Ecology. This system contains key information for each facility/site that is currently, or has been, of interest to the Air Quality, Dam Safety, Hazardous Waste, Toxics Cleanup, and Water Quality Programs.

Source Description :

All generators and treatment, storage, and disposal (TSD) facilities who handle hazardous waste are required to report to the EPA Administrator at least once every two years. The data collected is used to create the National Biennial Resource Conservation and Recovery Act (RCRA) Hazardous Waste Report. This data is processed within the RCRA Information (RCRAInfo) database.

Map Id: BL144
Direction: S
Distance: 0.339 mi., 1792 ft.
Elevation: 14 ft.
Relative: Lower

Site Name : PHOENIX ENVIRONMENTAL SVCS INC D ST | HERITAGE CRYSTAL CLEAN LLC D ST | All Safe Environmental
1901 E D ST | 1901 EAST D STREET SUITE A | 1901 E D ST STE A
TACOMA, WA

Database(s) : [ALL SITES - WA, ARCHIVED RCRA TSDF, BRS, ECHO, FA HWF, FRS, RCRA_NONGEN, T 2 - WA] ***(cont.)***

Envirosite ID: 52365471
EPA ID: N/R

FRS ***(cont.)***

FRS Environmental Interest

Source and System ID :	RCRAINFO - WAH000016212 WA-FSIS - 84615333

RCRA_NONGEN

Facility Name :	ALL SAFE ENVIRONMENTAL
Facility Address :	1901 EAST D ST STE A, TACOMA, WA 98421
County :	PIERCE
Date Form Received by Agency :	2006-07-10
EPA ID :	WAH000016899
Mailing Address :	4420 SOUTH 9TH ST, TACOMA, WA 98405
Contact :	DENNIS MILLER
Contact Address :	4420 SO 9TH ST, TACOMA, WA 98405
Contact Country :	US
Contact Telephone :	253-722-5619
Contact Email :	DENNISENVIRO@HOTMAIL.COM
EPA Region :	10
Land Type :	Private
Source Type :	Implementer
Classification :	Not a generator, verified
Description :	Not a generator, verified
Last Date in Agency List :	2023-01-23

Owner/Operator Summary

Owner/Operator Name :	ALL SAFE ENVIRONMENTAL
Owner/Operator Address :	4420 SO 9TH ST, TACOMA, WA 98405
Owner/Operator Country :	US
Owner/Operator Telephone :	253-759-1187
Owner/Operator Email :	N/R
Owner/Operator Fax :	N/R
Legal Status :	Private
Owner/Operator Type :	Owner
Owner/Operator Start Date :	2002-12-31
Owner/Operator End Date :	N/R

Owner/Operator Name :	MILLER, DENNIS
Owner/Operator Address :	4420 SO 9TH ST, TACOMA, WA 98405
Owner/Operator Country :	US
Owner/Operator Telephone :	253-722-5619
Owner/Operator Email :	N/R
Owner/Operator Fax :	N/R
Legal Status :	Private
Owner/Operator Type :	Operator
Owner/Operator Start Date :	N/R
Owner/Operator End Date :	N/R

Map Id: BL144
Direction: S
Distance: 0.339 mi., 1792 ft.
Elevation: 14 ft.
Relative: Lower

Site Name : PHOENIX ENVIRONMENTAL SVCS INC D ST | HERITAGE CRYSTAL CLEAN LLC D ST | All Safe Environmental
1901 E D ST | 1901 EAST D STREET
SUITE A | 1901 E D ST STE A
TACOMA, WA

Database(s) : [ALL SITES - WA, ARCHIVED RCRA TSDF, BRS, ECHO, FA HWF, FRS, RCRA_NONGEN, T 2 - WA] ***(cont.)***

Envirosite ID: 52365471
EPA ID: N/R

RCRA_NONGEN ***(cont.)***

Owner/Operator Name :	NICHOLS, JOHN
Owner/Operator Address :	3302 38TH AVE NW, GIG HARBOR, WA 98335
Owner/Operator Country :	US
Owner/Operator Telephone :	253-858-9852
Owner/Operator Email :	N/R
Owner/Operator Fax :	N/R
Legal Status :	Private
Owner/Operator Type :	Owner
Owner/Operator Start Date :	N/R
Owner/Operator End Date :	N/R

Handler Activities Summary

U.S. Importer of Hazardous Waste :	N
Mixed Waste (Haz. and Radioactive) :	N
Recycler of Hazardous Waste :	N
Transporter of Hazardous Waste :	N
Treater, Storer or Disposer of HW :	N
Underground Injection Activity :	N
On-site Burner Exemption :	N
Furnace Exemption :	N
Used Oil Fuel Burner :	N
Used Oil Processor :	N
Used Oil Refiner :	N
Used Oil Fuel Marketer to Burner :	N
Used Oil Specification Marketer :	N
Used Oil Transfer Facility :	N
Used Oil Transporter :	N

Historical Generators

Date Form Received by Agency :	2006-07-10
Facility Name :	ALL SAFE ENVIRONMENTAL
Classification :	Not a generator, verified
Date Form Received by Agency :	2003-08-20
Facility Name :	ALL SAFE ENVIRONMENTAL
Classification :	Not a generator, verified
Date Form Received by Agency :	2003-07-21
Facility Name :	ALL SAFE ENVIRONMENTAL
Classification :	Not a generator, verified
Date Form Received by Agency :	2002-04-26
Facility Name :	ALL SAFE ENVIRONMENTAL
Classification :	Not a generator, verified

Map Id: BL144
Direction: S
Distance: 0.339 mi., 1792 ft.
Elevation: 14 ft.
Relative: Lower

Site Name : PHOENIX ENVIRONMENTAL SVCS INC D ST | HERITAGE CRYSTAL CLEAN LLC D ST | All Safe Environmental
1901 E D ST | 1901 EAST D STREET
SUITE A | 1901 E D ST STE A
TACOMA, WA

Database(s) : [ALL SITES - WA, ARCHIVED RCRA TSDF, BRS, ECHO, FA HWF, FRS, RCRA_NONGEN, T 2 - WA] ***(cont.)***

Envirosite ID: 52365471
EPA ID: N/R

RCRA_NONGEN ***(cont.)***

Date Form Received by Agency :	2001-12-10
Facility Name :	ALL SAFE ENVIRONMENTAL
Classification :	Not a generator, verified

Notices of Violations Summary

Date of Violation :	2003-09-23
Date Achieved Compliance :	2004-04-01
Regulation Violated :	Y
Area of Violation :	Transporters - General
Enforcement Action :	WRITTEN INFORMAL
Enforcement Action Date :	2003-10-27
Enf. Disposition Status :	N/R
Enf. Disp. Status Date :	N/R
Violation Lead Agency :	State
Enforcement Lead Agency :	State
Proposed Penalty Amount :	N/R
Final Penalty Amount :	N/R
Paid Penalty Amount :	N/R

Date of Violation :	2003-09-23
Date Achieved Compliance :	2004-04-01
Regulation Violated :	Y
Area of Violation :	Transporters - General
Enforcement Action :	FINAL 3008(A) COMPLIANCE ORDER
Enforcement Action Date :	2004-02-10
Enf. Disposition Status :	N/R
Enf. Disp. Status Date :	N/R
Violation Lead Agency :	State
Enforcement Lead Agency :	State
Proposed Penalty Amount :	N/R
Final Penalty Amount :	N/R
Paid Penalty Amount :	N/R

Date of Violation :	2003-08-08
Date Achieved Compliance :	2004-04-01
Regulation Violated :	Y
Area of Violation :	Transporters - General
Enforcement Action :	WRITTEN INFORMAL
Enforcement Action Date :	2003-08-15
Enf. Disposition Status :	N/R
Enf. Disp. Status Date :	N/R
Violation Lead Agency :	State
Enforcement Lead Agency :	State
Proposed Penalty Amount :	N/R
Final Penalty Amount :	N/R
Paid Penalty Amount :	N/R

Map Id: BL144
Direction: S
Distance: 0.339 mi., 1792 ft.
Elevation: 14 ft.
Relative: Lower

Site Name : PHOENIX ENVIRONMENTAL SVCS INC D ST | HERITAGE CRYSTAL CLEAN LLC D ST | All Safe Environmental
1901 E D ST | 1901 EAST D STREET
SUITE A | 1901 E D ST STE A
TACOMA, WA

Database(s) : [ALL SITES - WA, ARCHIVED RCRA TSDF, BRS, ECHO, FA HWF, FRS, RCRA_NONGEN, T 2 - WA] ***(cont.)***

Envirosite ID: 52365471
EPA ID: N/R

RCRA_NONGEN ***(cont.)***

Date of Violation :	2003-04-15
Date Achieved Compliance :	2004-04-01
Regulation Violated :	Y
Area of Violation :	Transporters - General
Enforcement Action :	WRITTEN INFORMAL
Enforcement Action Date :	2003-06-20
Enf. Disposition Status :	N/R
Enf. Disp. Status Date :	N/R
Violation Lead Agency :	State
Enforcement Lead Agency :	State
Proposed Penalty Amount :	N/R
Final Penalty Amount :	N/R
Paid Penalty Amount :	N/R

Evaluation Action Summary

Evaluation Date :	2004-04-01
Evaluation :	NOT A SIGNIFICANT NON-COMPLIER
Area of Violation :	N/R
Date Achieved Compliance :	N/R
Evaluation Lead Agency :	State

Evaluation Date :	2004-02-11
Evaluation :	SIGNIFICANT NON-COMPLIER
Area of Violation :	N/R
Date Achieved Compliance :	N/R
Evaluation Lead Agency :	State

Evaluation Date :	2003-12-27
Evaluation :	NON-FINANCIAL RECORD REVIEW
Area of Violation :	N/R
Date Achieved Compliance :	N/R
Evaluation Lead Agency :	State

Evaluation Date :	2003-09-23
Evaluation :	COMPLIANCE EVALUATION INSPECTION ON-SITE
Area of Violation :	Transporters - General
Date Achieved Compliance :	2004-04-01
Evaluation Lead Agency :	State

Evaluation Date :	2003-08-08
Evaluation :	COMPLIANCE EVALUATION INSPECTION ON-SITE
Area of Violation :	Transporters - General
Date Achieved Compliance :	2004-04-01
Evaluation Lead Agency :	State

Map Id: BL144
Direction: S
Distance: 0.339 mi., 1792 ft.
Elevation: 14 ft.
Relative: Lower

Site Name : PHOENIX ENVIRONMENTAL SVCS INC D ST | HERITAGE CRYSTAL CLEAN LLC D ST | All Safe Environmental
1901 E D ST | 1901 EAST D STREET
SUITE A | 1901 E D ST STE A
TACOMA, WA

Database(s) : [ALL SITES - WA, ARCHIVED RCRA TSDF, BRS, ECHO, FA HWF, FRS, RCRA_NONGEN, T 2 - WA] ***(cont.)***

Envirosite ID: 52365471
EPA ID: N/R

RCRA_NONGEN ***(cont.)***

Evaluation Date :	2003-04-15
Evaluation :	COMPLIANCE EVALUATION INSPECTION ON-SITE
Area of Violation :	Transporters - General
Date Achieved Compliance :	2004-04-01
Evaluation Lead Agency :	State
Facility Name :	HERITAGE CRYSTAL CLEAN LLC D ST
Facility Address :	1901 E D ST, TACOMA, WA 98421
County :	PIERCE
Date Form Received by Agency :	2022-03-15
EPA ID :	WAH000016212
Mailing Address :	1901 E D ST, TACOMA, WA 98421
Contact :	MARGARET SLAUGHTER
Contact Address :	HERITAGE-CRYSTAL CLEAN 2175 POINT BLVD, SUITE 375, ELGIN, IL 60123
Contact Country :	US
Contact Telephone :	224-806-5246
Contact Email :	MARGARET.SLAUGHTER@CRYSTAL-CLEAN.COM
EPA Region :	10
Land Type :	Private
Source Type :	Notification
Classification :	Not a generator, verified
Description :	Not a generator, verified
Last Date in Agency List :	2023-01-23

Owner/Operator Summary

Owner/Operator Name :	HERITAGE CRYSTAL CLEAN LLC
Owner/Operator Address :	2175 POINT BLVD STE 375, ELGIN, IL 60123
Owner/Operator Country :	US
Owner/Operator Telephone :	877-938-7948
Owner/Operator Email :	N/R
Owner/Operator Fax :	N/R
Legal Status :	Private
Owner/Operator Type :	Operator
Owner/Operator Start Date :	2016-03-25
Owner/Operator End Date :	N/R
Owner/Operator Name :	HERITAGE CRYSTAL CLEAN LLC
Owner/Operator Address :	2212 PORT OF TACOMA RD, TACOMA, WA 98421
Owner/Operator Country :	US
Owner/Operator Telephone :	877-938-7948
Owner/Operator Email :	N/R
Owner/Operator Fax :	N/R
Legal Status :	Private
Owner/Operator Type :	Owner

Map Id: BL144
Direction: S
Distance: 0.339 mi., 1792 ft.
Elevation: 14 ft.
Relative: Lower

Site Name : PHOENIX ENVIRONMENTAL SVCS INC D ST | HERITAGE CRYSTAL CLEAN LLC D ST | All Safe Environmental
1901 E D ST | 1901 EAST D STREET
SUITE A | 1901 E D ST STE A
TACOMA, WA

Database(s) : [ALL SITES - WA, ARCHIVED RCRA TSDF, BRS, ECHO, FA HWF, FRS, RCRA_NONGEN, T 2 - WA] ***(cont.)***

Envirosite ID: 52365471
EPA ID: N/R

RCRA_NONGEN ***(cont.)***

Owner/Operator Start Date :	2016-03-25
Owner/Operator End Date :	N/R
Owner/Operator Name :	NICHOLS, MR MRS JOHN D
Owner/Operator Address :	3520 33RD ST CT NW, GIG HARBOR, WA 98335
Owner/Operator Country :	US
Owner/Operator Telephone :	253-858-5788
Owner/Operator Email :	N/R
Owner/Operator Fax :	N/R
Legal Status :	Private
Owner/Operator Type :	Owner
Owner/Operator Start Date :	2017-01-01
Owner/Operator End Date :	N/R

Handler Activities Summary

U.S. Importer of Hazardous Waste :	N
Mixed Waste (Haz. and Radioactive) :	N/R
Recycler of Hazardous Waste :	N
Transporter of Hazardous Waste :	N
Treater, Storer or Disposer of HW :	N
Underground Injection Activity :	N
On-site Burner Exemption :	N
Furnace Exemption :	N
Used Oil Fuel Burner :	N
Used Oil Processor :	N
Used Oil Refiner :	N
Used Oil Fuel Marketer to Burner :	N
Used Oil Specification Marketer :	N
Used Oil Transfer Facility :	N
Used Oil Transporter :	N

Historical Generators

Details for this site have been truncated due to the large number of available details for this site within this dataset. For the complete details for this site, contact your Envirosite account representative for a complimentary site report containing all of the details available.

Date Form Received by Agency :	2022-02-24
Facility Name :	HERITAGE CRYSTAL CLEAN LLC D ST
Classification :	Not a generator, verified
Date Form Received by Agency :	2022-02-23
Facility Name :	HERITAGE CRYSTAL CLEAN LLC D ST
Classification :	Not a generator, verified

Map Id: BL144
Direction: S
Distance: 0.339 mi., 1792 ft.
Elevation: 14 ft.
Relative: Lower

Site Name : PHOENIX ENVIRONMENTAL SVCS INC D ST | HERITAGE CRYSTAL CLEAN LLC D ST | All Safe Environmental
1901 E D ST | 1901 EAST D STREET
SUITE A | 1901 E D ST STE A
TACOMA, WA

Database(s) : [ALL SITES - WA, ARCHIVED RCRA TSDF, BRS, ECHO, FA HWF, FRS, RCRA_NONGEN, T 2 - WA] ***(cont.)***

Envirosite ID: 52365471
EPA ID: N/R

RCRA_NONGEN ***(cont.)***

Date Form Received by Agency :	2021-02-05
Facility Name :	HERITAGE CRYSTAL CLEAN LLC D ST
Classification :	Not a generator, verified
Date Form Received by Agency :	2019-03-07
Facility Name :	HERITAGE CRYSTAL CLEAN LLC D ST
Classification :	Not a generator, verified
Date Form Received by Agency :	2018-03-19
Facility Name :	HERITAGE CRYSTAL CLEAN LLC D ST
Classification :	Small Quantity Generator
Date Form Received by Agency :	2017-05-05
Facility Name :	HERITAGE CRYSTAL CLEAN LLC D ST
Classification :	Small Quantity Generator
Date Form Received by Agency :	2017-04-26
Facility Name :	HERITAGE CRYSTAL CLEAN LLC D ST
Classification :	Small Quantity Generator
Date Form Received by Agency :	2016-02-27
Facility Name :	PHOENIX ENVIRONMENTAL SVCS INC D ST
Classification :	Small Quantity Generator
Date Form Received by Agency :	2015-02-27
Facility Name :	PHOENIX ENVIRONMENTAL SVCS INC D ST
Classification :	Small Quantity Generator
Date Form Received by Agency :	2014-02-28
Facility Name :	PHOENIX ENVIRONMENTAL SVCS INC D ST
Classification :	Large Quantity Generator

Notices of Violations Summary

Date of Violation :	2014-01-09
Date Achieved Compliance :	2014-04-09
Regulation Violated :	Y
Area of Violation :	State Statute or Regulation
Enforcement Action :	WRITTEN INFORMAL
Enforcement Action Date :	2013-04-23
Enf. Disposition Status :	N/R
Enf. Disp. Status Date :	N/R
Violation Lead Agency :	State

Map Id: BL144
Direction: S
Distance: 0.339 mi., 1792 ft.
Elevation: 14 ft.
Relative: Lower

Site Name : PHOENIX ENVIRONMENTAL SVCS INC D ST | HERITAGE CRYSTAL CLEAN LLC D ST | All Safe Environmental
1901 E D ST | 1901 EAST D STREET
SUITE A | 1901 E D ST STE A
TACOMA, WA

Database(s) : [ALL SITES - WA, ARCHIVED RCRA TSDF, BRS, ECHO, FA HWF, FRS, RCRA_NONGEN, T 2 - WA] ***(cont.)***

Envirosite ID: 52365471
EPA ID: N/R

RCRA_NONGEN ***(cont.)***

Enforcement Lead Agency :	State
Proposed Penalty Amount :	N/R
Final Penalty Amount :	N/R
Paid Penalty Amount :	N/R

Date of Violation :	2013-02-12
Date Achieved Compliance :	2015-02-20
Regulation Violated :	Y
Area of Violation :	TSD - Financial Requirements
Enforcement Action :	WRITTEN INFORMAL
Enforcement Action Date :	2013-04-23
Enf. Disposition Status :	N/R
Enf. Disp. Status Date :	N/R
Violation Lead Agency :	State
Enforcement Lead Agency :	State
Proposed Penalty Amount :	N/R
Final Penalty Amount :	N/R
Paid Penalty Amount :	N/R

Date of Violation :	2013-02-12
Date Achieved Compliance :	2015-01-09
Regulation Violated :	Y
Area of Violation :	TSD - Financial Requirements
Enforcement Action :	WRITTEN INFORMAL
Enforcement Action Date :	2013-04-23
Enf. Disposition Status :	N/R
Enf. Disp. Status Date :	N/R
Violation Lead Agency :	State
Enforcement Lead Agency :	State
Proposed Penalty Amount :	N/R
Final Penalty Amount :	N/R
Paid Penalty Amount :	N/R

Date of Violation :	2013-02-12
Date Achieved Compliance :	2014-04-09
Regulation Violated :	Y
Area of Violation :	State Statute or Regulation
Enforcement Action :	WRITTEN INFORMAL
Enforcement Action Date :	2013-04-23
Enf. Disposition Status :	N/R
Enf. Disp. Status Date :	N/R
Violation Lead Agency :	State
Enforcement Lead Agency :	State
Proposed Penalty Amount :	N/R
Final Penalty Amount :	N/R
Paid Penalty Amount :	N/R

Map Id: BL144
Direction: S
Distance: 0.339 mi., 1792 ft.
Elevation: 14 ft.
Relative: Lower

Site Name : PHOENIX ENVIRONMENTAL SVCS INC D ST | HERITAGE CRYSTAL CLEAN LLC D ST | All Safe Environmental
1901 E D ST | 1901 EAST D STREET
SUITE A | 1901 E D ST STE A
TACOMA, WA

Database(s) : [ALL SITES - WA, ARCHIVED RCRA TSDF, BRS, ECHO, FA HWF, FRS, RCRA_NONGEN, T 2 - WA] ***(cont.)***

Envirosite ID: 52365471
EPA ID: N/R

RCRA_NONGEN ***(cont.)***

Date of Violation :	2013-02-12
Date Achieved Compliance :	2014-01-16
Regulation Violated :	Y
Area of Violation :	State Statute or Regulation
Enforcement Action :	WRITTEN INFORMAL
Enforcement Action Date :	2013-04-23
Enf. Disposition Status :	N/R
Enf. Disp. Status Date :	N/R
Violation Lead Agency :	State
Enforcement Lead Agency :	State
Proposed Penalty Amount :	N/R
Final Penalty Amount :	N/R
Paid Penalty Amount :	N/R

Date of Violation :	2013-02-12
Date Achieved Compliance :	2014-01-16
Regulation Violated :	Y
Area of Violation :	TSD - General Facility Standards
Enforcement Action :	WRITTEN INFORMAL
Enforcement Action Date :	2013-04-23
Enf. Disposition Status :	N/R
Enf. Disp. Status Date :	N/R
Violation Lead Agency :	State
Enforcement Lead Agency :	State
Proposed Penalty Amount :	N/R
Final Penalty Amount :	N/R
Paid Penalty Amount :	N/R

Date of Violation :	2013-02-12
Date Achieved Compliance :	2014-01-16
Regulation Violated :	Y
Area of Violation :	TSD - Contingency Plan and Emergency Procedures
Enforcement Action :	WRITTEN INFORMAL
Enforcement Action Date :	2013-04-23
Enf. Disposition Status :	N/R
Enf. Disp. Status Date :	N/R
Violation Lead Agency :	State
Enforcement Lead Agency :	State
Proposed Penalty Amount :	N/R
Final Penalty Amount :	N/R
Paid Penalty Amount :	N/R

Date of Violation :	2013-02-12
Date Achieved Compliance :	2014-01-16
Regulation Violated :	Y
Area of Violation :	TSD IS-Tank System Standards
Enforcement Action :	WRITTEN INFORMAL
Enforcement Action Date :	2013-04-23

Map Id: BL144
Direction: S
Distance: 0.339 mi., 1792 ft.
Elevation: 14 ft.
Relative: Lower

Site Name : PHOENIX ENVIRONMENTAL SVCS INC D ST | HERITAGE CRYSTAL CLEAN LLC D ST | All Safe Environmental
1901 E D ST | 1901 EAST D STREET
SUITE A | 1901 E D ST STE A
TACOMA, WA

Database(s) : [ALL SITES - WA, ARCHIVED RCRA TSDF, BRS, ECHO, FA HWF, FRS, RCRA_NONGEN, T 2 - WA] ***(cont.)***

Envirosite ID: 52365471
EPA ID: N/R

RCRA_NONGEN ***(cont.)***

Enf. Disposition Status :	N/R
Enf. Disp. Status Date :	N/R
Violation Lead Agency :	State
Enforcement Lead Agency :	State
Proposed Penalty Amount :	N/R
Final Penalty Amount :	N/R
Paid Penalty Amount :	N/R

Date of Violation :	2013-02-12
Date Achieved Compliance :	2014-01-16
Regulation Violated :	Y
Area of Violation :	Generators - Manifest
Enforcement Action :	WRITTEN INFORMAL
Enforcement Action Date :	2013-04-23
Enf. Disposition Status :	N/R
Enf. Disp. Status Date :	N/R
Violation Lead Agency :	State
Enforcement Lead Agency :	State
Proposed Penalty Amount :	N/R
Final Penalty Amount :	N/R
Paid Penalty Amount :	N/R

Date of Violation :	2013-02-12
Date Achieved Compliance :	2014-01-06
Regulation Violated :	Y
Area of Violation :	State Statute or Regulation
Enforcement Action :	WRITTEN INFORMAL
Enforcement Action Date :	2013-04-23
Enf. Disposition Status :	N/R
Enf. Disp. Status Date :	N/R
Violation Lead Agency :	State
Enforcement Lead Agency :	State
Proposed Penalty Amount :	N/R
Final Penalty Amount :	N/R
Paid Penalty Amount :	N/R

Evaluation Action Summary

Evaluation Date :	2021-01-20
Evaluation :	FOCUSED COMPLIANCE INSPECTION
Area of Violation :	N/R
Date Achieved Compliance :	N/R
Evaluation Lead Agency :	State

Evaluation Date :	2017-11-09
Evaluation :	COMPLIANCE EVALUATION INSPECTION ON-SITE
Area of Violation :	N/R

Map Id: BL144
Direction: S
Distance: 0.339 mi., 1792 ft.
Elevation: 14 ft.
Relative: Lower

Site Name : PHOENIX ENVIRONMENTAL SVCS INC D ST | HERITAGE CRYSTAL CLEAN LLC D ST | All Safe Environmental
1901 E D ST | 1901 EAST D STREET
SUITE A | 1901 E D ST STE A
TACOMA, WA

Database(s) : [ALL SITES - WA, ARCHIVED RCRA TSDF, BRS, ECHO, FA HWF, FRS, RCRA_NONGEN, T 2 - WA] ***(cont.)***

Envirosite ID: 52365471
EPA ID: N/R

RCRA_NONGEN ***(cont.)***

Date Achieved Compliance :	N/R
Evaluation Lead Agency :	State
Evaluation Date :	2014-09-30
Evaluation :	FINANCIAL RECORD REVIEW
Area of Violation :	N/R
Date Achieved Compliance :	N/R
Evaluation Lead Agency :	State
Evaluation Date :	2014-09-26
Evaluation :	FOCUSED COMPLIANCE INSPECTION
Area of Violation :	N/R
Date Achieved Compliance :	N/R
Evaluation Lead Agency :	State
Evaluation Date :	2014-06-16
Evaluation :	NON-FINANCIAL RECORD REVIEW
Area of Violation :	N/R
Date Achieved Compliance :	N/R
Evaluation Lead Agency :	State
Evaluation Date :	2014-01-09
Evaluation :	NON-FINANCIAL RECORD REVIEW
Area of Violation :	State Statute or Regulation
Date Achieved Compliance :	2014-04-09
Evaluation Lead Agency :	State
Evaluation Date :	2013-11-21
Evaluation :	FOCUSED COMPLIANCE INSPECTION
Area of Violation :	N/R
Date Achieved Compliance :	N/R
Evaluation Lead Agency :	State
Evaluation Date :	2013-10-18
Evaluation :	FOCUSED COMPLIANCE INSPECTION
Area of Violation :	N/R
Date Achieved Compliance :	N/R
Evaluation Lead Agency :	State
Evaluation Date :	2013-05-29
Evaluation :	CASE DEVELOPMENT INSPECTION
Area of Violation :	N/R
Date Achieved Compliance :	N/R
Evaluation Lead Agency :	State

Map Id: BL144
Direction: S
Distance: 0.339 mi., 1792 ft.
Elevation: 14 ft.
Relative: Lower

Site Name : PHOENIX ENVIRONMENTAL SVCS INC D ST | HERITAGE CRYSTAL CLEAN LLC D ST | All Safe Environmental
1901 E D ST | 1901 EAST D STREET SUITE A | 1901 E D ST STE A
TACOMA, WA

Database(s) : [ALL SITES - WA, ARCHIVED RCRA TSDF, BRS, ECHO, FA HWF, FRS, RCRA_NONGEN, T 2 - WA] ***(cont.)***

Envirosite ID: 52365471
EPA ID: N/R

RCRA_NONGEN ***(cont.)***

Evaluation Date :	2013-02-12
Evaluation :	COMPLIANCE EVALUATION INSPECTION ON-SITE
Area of Violation :	TSD - General Facility Standards
Date Achieved Compliance :	2013-05-24
Evaluation Lead Agency :	State

T 2 - WA

Facility Name :	Phoenix Environmental Svcs Inc D St
Facility Address :	1901 E D ST, TACOMA, 98421
County :	Pierce
Facility/Site ID :	84615333
Alternate Name :	N/R
Program Name :	N/R
WRIA :	10
Legislative District :	27
Congressional District :	9
Ecology Region :	SWRO
Ecology Program Phone :	(360) 407-6171
Tribal Land :	N
Latitude :	47.2451
Longitude :	-122.42985
Last Date in Agency List :	2023-01-04

Program Details

Program :	WATQUAL
Interaction Type :	Emergency/Haz Chem Rpt TIER2
Interaction Type Description :	Businesses that store 10,000 pounds or more of a hazardous chemical or 500 pounds or less, depending on the chemical, of an extremely hazardous chemical on site at any one time must report annually. Reports are sent to the State Emergency Response Commission (represented by Ecology) Local Emergency Planning Committees, and local fire departments for emergency planning. (product, not waste)
Status :	Active
Start Date :	2017-02-27
End Date :	N/R
SIC :	N/R
NAICS :	562219 - Other Nonhazardous Waste Treatment and Disposal
Program :	WATQUAL
Interaction Type :	Emergency/Haz Chem Rpt TIER2

Map Id: BL144
Direction: S
Distance: 0.339 mi., 1792 ft.
Elevation: 14 ft.
Relative: Lower

Site Name : PHOENIX ENVIRONMENTAL SVCS INC D ST | HERITAGE CRYSTAL CLEAN LLC D ST | All Safe Environmental
1901 E D ST | 1901 EAST D STREET
SUITE A | 1901 E D ST STE A
TACOMA, WA

Database(s) : [ALL SITES - WA, ARCHIVED RCRA TSDF, BRS, ECHO, FA HWF, FRS, RCRA_NONGEN, T 2 - WA] ***(cont.)***

Envirosite ID: 52365471
EPA ID: N/R

T 2 - WA ***(cont.)***

Interaction Type Description :	Businesses that store 10,000 pounds or more of a hazardous chemical or 500 pounds or less, depending on the chemical, of an extremely hazardous chemical on site at any one time must report annually. Reports are sent to the State Emergency Response Commission (represented by Ecology) Local Emergency Planning Committees, and local fire departments for emergency planning. (product, not waste)
Status :	Active
Start Date :	2017-02-27
End Date :	N/R
SIC :	N/R
NAICS :	N/R

Map Id: BJ145
Direction: W
Distance: 0.342 mi., 1805 ft.
Elevation: 105 ft.
Relative: Higher

Site Name : PIERCE CNTY | U & I CAFE
1314 THRU 1316 PACIFIC AVE
TACOMA, WA 98402

Database(s) : [ALL SITES - WA, ECHO, FRS, RCRA_NONGEN]

Envirosite ID: 52365370
EPA ID: N/R

ALL SITES - WA

Facility Name :	Pierce Cnty
Facility Address :	1314 THRU 1316 PACIFIC AVE, TACOMA, 98402
County :	Pierce
Facility/Site ID :	45384246
Alternate Name :	N/R
Program Name :	N/R
WRIA :	10
Legislative District :	27
Congressional District :	6
Ecology Region :	SWRO
Ecology Program Phone :	(360) 407-6734
Tribal Land :	N
Latitude :	47.25063
Longitude :	-122.43926
Last Date in Agency List :	2023-01-03

Program Details

Program :	HAZWASTE
Program ID :	WA0000001479

Map Id: BJ145
Direction: W
Distance: 0.342 mi., 1805 ft.
Elevation: 105 ft.
Relative: Higher

Site Name : PIERCE CNTY | U & I CAFE
1314 THRU 1316 PACIFIC AVE
TACOMA, WA 98402

Database(s) : [ALL SITES - WA, ECHO, FRS, RCRA_NONGEN] ***(cont.)***

Envirosite ID: 52365370
EPA ID: N/R

ALL SITES - WA ***(cont.)***

Interaction Type :	Hazardous Waste Generator
Interaction Type Description :	Facilities that generate any quantity of a dangerous waste. They may be classified as SQG, MQG, or LQG depending on hazardous waste generated for a given month.
Status :	Inactive
Start Date :	1993-09-17
End Date :	1994-01-31
SIC :	N/R
NAICS :	N/R

ECHO

Facility Name :	PIERCE CNTY
Facility Address :	1314 THRU 1316 PACIFIC AVE, TACOMA, WA 98402
County :	PIERCE
Last Inspection Date :	N/R
Registry ID :	110005300744
FIPS Code :	53053
EPA Region :	10
Inspection Count :	0
Last Inspection Days :	N/R
Informal Count :	0
Last Informal Action Date :	N/R
Formal Action Count :	0
Last Formal Action Date :	N/R
Total Penalties :	0
Penalty Count :	N/R
Last Penalty Date :	N/R
Last Penalty Amount :	N/R
QTRS IN NC :	0
Programs IN SNC :	0
Current Compliance Status :	No Violation Identified
Three-Year Compliance Status :	_____
Collection Method :	N/R
Reference Point :	N/R
Accuracy Meters :	17533
Derived Tribes :	Puyallup Tribe of the Puyallup Reservation - 1 mile(s), Puyallup Tribe of the Puyallup Reservation - 1.2 mile(s), Muckleshoot Indian Tribe - 11.1 mile(s), Muckleshoot Indian Tribe - 14.1 mile(s), Nisqually Indian Tribe - 17.4 mile(s), Squaxin Island Tribe of the Squaxin Island Reservation - 21.7 mile(s), Squaxin Island Tribe of the Squaxin Island Reservation - 23.6 mile(s)
Derived HUC :	17110019
Derived WBD :	171100190301
Derived STCTY FIPS :	53053
Derived Zip :	98402
Derived CD113 :	06
Derived CB2010 :	530530616011062
MYRTK Universe :	NNN
NPDES IDs :	N/R

Map Id: BJ145
Direction: W
Distance: 0.342 mi., 1805 ft.
Elevation: 105 ft.
Relative: Higher

Site Name : PIERCE CNTY | U & I CAFE
1314 THRU 1316 PACIFIC AVE
TACOMA, WA 98402

Database(s) : [ALL SITES - WA, ECHO, FRS, RCRA_NONGEN] ***(cont.)***

Envirosite ID: 52365370
EPA ID: N/R

ECHO ***(cont.)***

CWA Permit Types :	N/R
CWA Compliance Tracking :	N/R
CWA NAICS :	N/R
CWA SICS :	N/R
CWA Inspection Count :	N/R
CWA Last Inspection Days :	N/R
CWA Informal Count :	N/R
CWA Formal Action Count :	N/R
CWA Last Formal Action Date :	N/R
CWA Penalties :	N/R
CWA Last Penalty Date :	N/R
CWA Last Penalty Amount :	N/R
CWA Quarters IN NC :	N/R
CWA Current Compliance Status :	N/R
CWA Current SNC Flag :	N
CWA 13 Quarters Compliance Status :	N/R
CWA 13 Quarters Effluent Exceedances:	N/R
CWA Three-Year QNCR Codes :	N/R
DFR URL :	Click here for hyperlink provided by the agency.
Facility SIC :	N/R
Facility NAICS :	92119 - Other General Government Support
Facility Last Inspection EPA Date :	N/R
Facility Last Inspection State Date :	N/R
Facility Last Formal Act EPA Date :	N/R
Facility Last Formal Act State Date :	N/R
Facility Last Informal Act EPA Date :	N/R
Facility Last Informal Act State Date:	N/R
Facility Federal Agency :	N/R
TRI Reporter :	N/R
Facility Imp Water Flag :	N/R
Current SNC Flag :	N
Indian County Flag :	N
Federal Flag :	N/R
US Mexico Border Flag :	N/R
Chesapeak Bay Flag :	N/R
AIR Flag :	N
NPDES Flag :	N
SDWIS Flag :	N
RCRA Flag :	Y
TRI Flag :	N
GHG Flag :	N
Major Flag :	N/R
Active Flag :	N/R
NAA Flag :	N
Latitude :	47.250611
Longitude :	-122.43925
Last Date in Agency List :	2023-01-16

Facility Name :	U & I CAFE
Facility Address :	1314 THRU 1316 PACIFIC AVE, TACOMA, WA 98402
County :	PIERCE

Last Inspection Date :	N/R
Registry ID :	110005300744

Map Id: BJ145
Direction: W
Distance: 0.342 mi., 1805 ft.
Elevation: 105 ft.
Relative: Higher

Site Name : PIERCE CNTY | U & I CAFE
1314 THRU 1316 PACIFIC AVE
TACOMA, WA 98402

Database(s) : [ALL SITES - WA, ECHO, FRS, RCRA_NONGEN] ***(cont.)***

Envirosite ID: 52365370
EPA ID: N/R

ECHO ***(cont.)***

FIPS Code :	53053
EPA Region :	10
Inspection Count :	0
Last Inspection Days :	N/R
Informal Count :	0
Last Informal Action Date :	N/R
Formal Action Count :	0
Last Formal Action Date :	N/R
Total Penalties :	0
Penalty Count :	N/R
Last Penalty Date :	N/R
Last Penalty Amount :	N/R
QTRS IN NC :	0
Programs IN SNC :	0
Current Compliance Status :	No Violation
Three-Year Compliance Status :	_____
Collection Method :	N/R
Reference Point :	N/R
Accuracy Meters :	17533
Derived Tribes :	Puyallup Tribe of the Puyallup Reservation - 1 mile(s), Puyallup Tribe of the Puyallup Reservation - 1.2 mile(s), Muckleshoot Indian Tribe - 11.1 mile(s), Muckleshoot Indian Tribe - 14.1 mile(s), Nisqually Indian Tribe - 17.3 mile(s), Squaxin Island Tribe of the Squaxin Island Reservation - 21.7 mile(s), Squaxin Island Tribe of the Squaxin Island Reservation - 23.6 mile(s)
Derived HUC :	17110019
Derived WBD :	171100190301
Derived STCTY FIPS :	53053
Derived Zip :	98402
Derived CD113 :	06
Derived CB2010 :	530530616011062
MYRTK Universe :	NNN
NPDES IDs :	N/R
CWA Permit Types :	N/R
CWA Compliance Tracking :	N/R
CWA NAICS :	N/R
CWA SICS :	N/R
CWA Inspection Count :	N/R
CWA Last Inspection Days :	N/R
CWA Informal Count :	N/R
CWA Formal Action Count :	N/R
CWA Last Formal Action Date :	N/R
CWA Penalties :	N/R
CWA Last Penalty Date :	N/R
CWA Last Penalty Amount :	N/R
CWA Quarters IN NC :	N/R
CWA Current Compliance Status :	N/R
CWA Current SNC Flag :	N
CWA 13 Quarters Compliance Status :	N/R
CWA 13 Quarters Effluent Exceedances:	N/R
CWA Three-Year QNCR Codes :	N/R
DFR URL :	Click here for hyperlink provided by the agency.
Facility SIC :	N/R
Facility NAICS :	92119 - Other General Government Support

Map Id: BJ145
Direction: W
Distance: 0.342 mi., 1805 ft.
Elevation: 105 ft.
Relative: Higher

Site Name : PIERCE CNTY | U & I CAFE
1314 THRU 1316 PACIFIC AVE
TACOMA, WA 98402

Database(s) : [ALL SITES - WA, ECHO, FRS, RCRA_NONGEN] ***(cont.)***

Envirosite ID: 52365370
EPA ID: N/R

ECHO ***(cont.)***

Facility Last Inspection EPA Date :	N/R
Facility Last Inspection State Date :	N/R
Facility Last Formal Act EPA Date :	N/R
Facility Last Formal Act State Date :	N/R
Facility Last Informal Act EPA Date :	N/R
Facility Last Informal Act State Date:	N/R
Facility Federal Agency :	N/R
TRI Reporter :	N/R
Facility Imp Water Flag :	N/R
Current SNC Flag :	N
Indian County Flag :	N
Federal Flag :	N/R
US Mexico Border Flag :	N/R
Chesapeak Bay Flag :	N/R
AIR Flag :	N
NPDES Flag :	N
SDWIS Flag :	N
RCRA Flag :	Y
TRI Flag :	N
GHG Flag :	N
Major Flag :	N/R
Active Flag :	N/R
NAA Flag :	Y
Latitude :	47.250611
Longitude :	-122.43925
Last Date in Agency List :	2018-05-21

FRS

Facility Name :	PIERCE CNTY
Facility Address :	1314 THRU 1316 PACIFIC AVE, TACOMA, WA 98402
County :	PIERCE

Site Details

Registry ID :	110005300744
FRS Facility URL :	Click here for hyperlink provided by the agency.
Last Date in Agency List :	2023-02-13

Source Description

Source Description :

RCRAInfo is EPA’s comprehensive information system that supports the Resource Conservation and Recovery Act (RCRA) of 1976 and the Hazardous and Solid Waste Amendments (HSWA) of 1984 through the tracking of events and activities related to facilities that generate, transport, and treat, store, or dispose of hazardous waste. RCRAInfo allows RCRA program staff to track the notification, permit, compliance, and corrective action activities required under RCRA. RCRAInfo also supports generation of the National Hazardous Waste Biennial Report. All generators and treatment, storage, and disposal facilities who handle hazardous waste are required to report to the EPA Administrator at least once every two years to support creation of the Biennial Report.

Map Id: BJ145
Direction: W
Distance: 0.342 mi., 1805 ft.
Elevation: 105 ft.
Relative: Higher

Site Name : PIERCE CNTY | U & I CAFE
1314 THRU 1316 PACIFIC AVE
TACOMA, WA 98402

Database(s) : [ALL SITES - WA, ECHO, FRS, RCRA_NONGEN] ***(cont.)***

Envirosite ID: 52365370
EPA ID: N/R

FRS ***(cont.)***

FRS Environmental Interest

Source and System ID :	RCRAINFO - WA0000001479
Facility Name :	U & I CAFE
Facility Address :	1314 THRU 1316 PACIFIC AVE, TACOMA, WA 98402
County :	PIERCE

Site Details

Registry ID :	110005300744
FRS Facility URL :	Click here for hyperlink provided by the agency.
Last Date in Agency List :	2018-07-05

Source Description

Source Description :

RCRAInfo is EPA's comprehensive information system that supports the Resource Conservation and Recovery Act (RCRA) of 1976 and the Hazardous and Solid Waste Amendments (HSWA) of 1984 through the tracking of events and activities related to facilities that generate, transport, and treat, store, or dispose of hazardous waste. RCRAInfo allows RCRA program staff to track the notification, permit, compliance, and corrective action activities required under RCRA. RCRAInfo also supports generation of the National Hazardous Waste Biennial Report. All generators and treatment, storage, and disposal facilities who handle hazardous waste are required to report to the EPA Administrator at least once every two years to support creation of the Biennial Report.

FRS Environmental Interest

Source and System ID :	RCRAINFO - WA0000001479

RCRA_NONGEN

Facility Name :	PIERCE CNTY
Facility Address :	1314 THRU 1316 PACIFIC AVE, TACOMA, WA 98402
County :	PIERCE
Date Form Received by Agency :	1995-06-01
EPA ID :	WA0000001479
Mailing Address :	1314-1316 PACIFIC AVE, TACOMA, WA 98402
Contact :	N/R
Contact Address :	N/R
Contact Country :	N/R
Contact Telephone :	N/R
Contact Email :	N/R
EPA Region :	10
Land Type :	Other land type
Source Type :	Implementer
Classification :	Not a generator, verified
Description :	Not a generator, verified
Last Date in Agency List :	2023-01-23

Map Id: BJ145
Direction: W
Distance: 0.342 mi., 1805 ft.
Elevation: 105 ft.
Relative: Higher

Site Name : PIERCE CNTY | U & I CAFE
1314 THRU 1316 PACIFIC AVE
TACOMA, WA 98402

Database(s) : [ALL SITES - WA, ECHO, FRS, RCRA_NONGEN] ***(cont.)***

Envirosite ID: 52365370
EPA ID: N/R

RCRA_NONGEN ***(cont.)***

Owner/Operator Summary

Owner/Operator Name :	PIERCE CNTY
Owner/Operator Address :	1314 THRU 1316 PACIFIC AVE, TACOMA, WA 98402
Owner/Operator Country :	US
Owner/Operator Telephone :	000-000-0000
Owner/Operator Email :	N/R
Owner/Operator Fax :	N/R
Legal Status :	Private
Owner/Operator Type :	Owner
Owner/Operator Start Date :	N/R
Owner/Operator End Date :	N/R

Owner/Operator Name :	PIERCE CNTY
Owner/Operator Address :	1314 THRU 1316 PACIFIC AVE, TACOMA, WA 98402
Owner/Operator Country :	US
Owner/Operator Telephone :	000-000-0000
Owner/Operator Email :	N/R
Owner/Operator Fax :	N/R
Legal Status :	Private
Owner/Operator Type :	Operator
Owner/Operator Start Date :	N/R
Owner/Operator End Date :	N/R

Owner/Operator Name :	PIERCE CNTY FIRE DIST 5
Owner/Operator Address :	1314-1316 PACIFIC AVE, TACOMA, WA 98402
Owner/Operator Country :	US
Owner/Operator Telephone :	000-000-0000
Owner/Operator Email :	N/R
Owner/Operator Fax :	N/R
Legal Status :	Private
Owner/Operator Type :	Owner
Owner/Operator Start Date :	1996-05-01
Owner/Operator End Date :	N/R

Handler Activities Summary

U.S. Importer of Hazardous Waste :	N
Mixed Waste (Haz. and Radioactive) :	N
Recycler of Hazardous Waste :	N
Transporter of Hazardous Waste :	N
Treater, Storer or Disposer of HW :	N
Underground Injection Activity :	N
On-site Burner Exemption :	N
Furnace Exemption :	N
Used Oil Fuel Burner :	N
Used Oil Processor :	N
Used Oil Refiner :	N
Used Oil Fuel Marketer to Burner :	N
Used Oil Specification Marketer :	N
Used Oil Transfer Facility :	N
Used Oil Transporter :	N

Map Id: BJ145
Direction: W
Distance: 0.342 mi., 1805 ft.
Elevation: 105 ft.
Relative: Higher

Site Name : PIERCE CNTY | U & I CAFE
1314 THRU 1316 PACIFIC AVE
TACOMA, WA 98402

Database(s) : [ALL SITES - WA, ECHO, FRS, RCRA_NONGEN] ***(cont.)***

Envirosite ID: 52365370
EPA ID: N/R

RCRA_NONGEN ***(cont.)***

Historical Generators

Date Form Received by Agency :	1995-05-31
Facility Name :	PIERCE CNTY
Classification :	Not a generator, verified
Date Form Received by Agency :	1995-01-01
Facility Name :	PIERCE CNTY
Classification :	Not a generator, verified
Date Form Received by Agency :	1994-09-30
Facility Name :	U & I CAFE
Classification :	Not a generator, verified

Notices of Violations Summary

Regulation Violated :	N

Map Id: BK146
Direction: W
Distance: 0.346 mi., 1830 ft.
Elevation: 110 ft.
Relative: Higher

Site Name : WEST ONE BANK TACOMA
1102 COMMERCE ST
TACOMA, WA 98402

Database(s) : [ALL SITES - WA, ECHO, FRS, RCRA_NONGEN]

Envirosite ID: 52365334
EPA ID: N/R

ALL SITES - WA

Facility Name :	West One Bank Tacoma
Facility Address :	1102 COMMERCE ST, TACOMA, 98402
County :	Pierce
Facility/Site ID :	14337746
Alternate Name :	N/R
Program Name :	N/R
WRIA :	10
Legislative District :	27
Congressional District :	6
Ecology Region :	SWRO
Ecology Program Phone :	(360) 407-6734
Tribal Land :	N
Latitude :	47.25296
Longitude :	-122.43889
Last Date in Agency List :	2023-01-03

Map Id: BK146
Direction: W
Distance: 0.346 mi., 1830 ft.
Elevation: 110 ft.
Relative: Higher

Site Name : WEST ONE BANK TACOMA
1102 COMMERCE ST
TACOMA, WA 98402

Database(s) : [ALL SITES - WA, ECHO, FRS, RCRA_NONGEN] ***(cont.)***

Envirosite ID: 52365334
EPA ID: N/R

ALL SITES - WA ***(cont.)***

Program Details

Program :	HAZWASTE
Program ID :	WAD988507794
Interaction Type :	Hazardous Waste Generator
Interaction Type Description :	Facilities that generate any quantity of a dangerous waste. They may be classified as SQG, MQG, or LQG depending on hazardous waste generated for a given month.
Status :	Inactive
Start Date :	1992-06-11
End Date :	1995-12-31
SIC :	N/R
NAICS :	N/R

ECHO

Facility Name :	WEST ONE BANK TACOMA
Facility Address :	1102 COMMERCE ST, TACOMA, WA 98402
County :	PIERCE
Last Inspection Date :	N/R
Registry ID :	110005376486
FIPS Code :	53053
EPA Region :	10
Inspection Count :	0
Last Inspection Days :	N/R
Informal Count :	0
Last Informal Action Date :	N/R
Formal Action Count :	0
Last Formal Action Date :	N/R
Total Penalties :	0
Penalty Count :	N/R
Last Penalty Date :	N/R
Last Penalty Amount :	N/R
QTRS IN NC :	0
Programs IN SNC :	0
Current Compliance Status :	No Violation Identified
Three-Year Compliance Status :	_____
Collection Method :	ADDRESS MATCHING-HOUSE NUMBER
Reference Point :	CENTER OF A FACILITY OR STATION
Accuracy Meters :	30
Derived Tribes :	Puyallup Tribe of the Puyallup Reservation - 1.1 mile(s), Puyallup Tribe of the Puyallup Reservation - 1.2 mile(s), Muckleshoot Indian Tribe - 11.1 mile(s), Muckleshoot Indian Tribe - 14.1 mile(s), Nisqually Indian Tribe - 17.5 mile(s), Squaxin Island Tribe of the Squaxin Island Reservation - 21.7 mile(s), Squaxin Island Tribe of the Squaxin Island Reservation - 23.6 mile(s)
Derived HUC :	17110019
Derived WBD :	171100190301
Derived STCTY FIPS :	53053
Derived Zip :	98402
Derived CD113 :	06

Map Id: BK146
Direction: W
Distance: 0.346 mi., 1830 ft.
Elevation: 110 ft.
Relative: Higher

Site Name : WEST ONE BANK TACOMA
1102 COMMERCE ST
TACOMA, WA 98402

Database(s) : [ALL SITES - WA, ECHO, FRS, RCRA_NONGEN] ***(cont.)***

Envirosite ID: 52365334
EPA ID: N/R

ECHO ***(cont.)***

Derived CB2010 :	530530616011048
MYRTK Universe :	NNN
NPDES IDs :	N/R
CWA Permit Types :	N/R
CWA Compliance Tracking :	N/R
CWA NAICS :	N/R
CWA SICS :	N/R
CWA Inspection Count :	N/R
CWA Last Inspection Days :	N/R
CWA Informal Count :	N/R
CWA Formal Action Count :	N/R
CWA Last Formal Action Date :	N/R
CWA Penalties :	N/R
CWA Last Penalty Date :	N/R
CWA Last Penalty Amount :	N/R
CWA Quarters IN NC :	N/R
CWA Current Compliance Status :	N/R
CWA Current SNC Flag :	N
CWA 13 Quarters Compliance Status :	N/R
CWA 13 Quarters Effluent Exceedances:	N/R
CWA Three-Year QNCR Codes :	N/R
DFR URL :	Click here for hyperlink provided by the agency.
Facility SIC :	N/R
Facility NAICS :	52211 - Commercial Banking
Facility Last Inspection EPA Date :	N/R
Facility Last Inspection State Date :	N/R
Facility Last Formal Act EPA Date :	N/R
Facility Last Formal Act State Date :	N/R
Facility Last Informal Act EPA Date :	N/R
Facility Last Informal Act State Date:	N/R
Facility Federal Agency :	N/R
TRI Reporter :	N/R
Facility Imp Water Flag :	N/R
Current SNC Flag :	N
Indian County Flag :	N
Federal Flag :	N/R
US Mexico Border Flag :	N/R
Chesapeak Bay Flag :	N/R
AIR Flag :	N
NPDES Flag :	N
SDWIS Flag :	N
RCRA Flag :	Y
TRI Flag :	N
GHG Flag :	N
Major Flag :	N/R
Active Flag :	N/R
NAA Flag :	N
Latitude :	47.25315
Longitude :	-122.43936
Last Date in Agency List :	2023-01-16

FRS

Facility Name :	WEST ONE BANK TACOMA
Facility Address :	1102 COMMERCE ST, TACOMA, WA 98402
County :	PIERCE

Map Id: BK146
Direction: W
Distance: 0.346 mi., 1830 ft.
Elevation: 110 ft.
Relative: Higher

Site Name : WEST ONE BANK TACOMA
1102 COMMERCE ST
TACOMA, WA 98402

Database(s) : [ALL SITES - WA, ECHO, FRS, RCRA_NONGEN] ***(cont.)***

Envirosite ID: 52365334
EPA ID: N/R

FRS ***(cont.)***

Site Details

Registry ID :	110005376486
FRS Facility URL :	Click here for hyperlink provided by the agency.
Last Date in Agency List :	2023-02-13

Source Description

Source Description :

RCRAInfo is EPA's comprehensive information system that supports the Resource Conservation and Recovery Act (RCRA) of 1976 and the Hazardous and Solid Waste Amendments (HSWA) of 1984 through the tracking of events and activities related to facilities that generate, transport, and treat, store, or dispose of hazardous waste. RCRAInfo allows RCRA program staff to track the notification, permit, compliance, and corrective action activities required under RCRA. RCRAInfo also supports generation of the National Hazardous Waste Biennial Report. All generators and treatment, storage, and disposal facilities who handle hazardous waste are required to report to the EPA Administrator at least once every two years to support creation of the Biennial Report.

FRS Environmental Interest

Source and System ID :	RCRAINFO - WAD988507794

RCRA_NONGEN

Facility Name :	WEST ONE BANK TACOMA
Facility Address :	1102 COMMERCE ST, TACOMA, WA 98402
County :	PIERCE
Date Form Received by Agency :	1998-11-26
EPA ID :	WAD988507794
Mailing Address :	PO BOX 1987, SEATTLE, WA 98111
Contact :	RICHARD DECKER
Contact Address :	PO BOX 1987, SEATTLE, WA 98111
Contact Country :	US
Contact Telephone :	206-585-2242
Contact Email :	N/R
EPA Region :	10
Land Type :	Other land type
Source Type :	Implementer
Classification :	Not a generator, verified
Description :	Not a generator, verified
Last Date in Agency List :	2023-01-23

Owner/Operator Summary

Owner/Operator Name :	WEST ONE BANK
Owner/Operator Address :	PO BOX 1987, SEATTLE, WA 98111
Owner/Operator Country :	US
Owner/Operator Telephone :	206-585-2242
Owner/Operator Email :	N/R
Owner/Operator Fax :	N/R
Legal Status :	Private

Map Id: BK146
Direction: W
Distance: 0.346 mi., 1830 ft.
Elevation: 110 ft.
Relative: Higher

Site Name : WEST ONE BANK TACOMA
1102 COMMERCE ST
TACOMA, WA 98402

Database(s) : [ALL SITES - WA, ECHO, FRS, RCRA_NONGEN] ***(cont.)***

Envirosite ID: 52365334
EPA ID: N/R

RCRA_NONGEN ***(cont.)***

Owner/Operator Type :	Owner
Owner/Operator Start Date :	1996-09-17
Owner/Operator End Date :	N/R
Owner/Operator Name :	WEST ONE BANK
Owner/Operator Address :	PO BOX 1987, SEATTLE, WA 98111
Owner/Operator Country :	US
Owner/Operator Telephone :	206-585-2242
Owner/Operator Email :	N/R
Owner/Operator Fax :	N/R
Legal Status :	Private
Owner/Operator Type :	Owner
Owner/Operator Start Date :	N/R
Owner/Operator End Date :	N/R
Owner/Operator Name :	WEST ONE BANK
Owner/Operator Address :	PO BOX 1987, SEATTLE, WA 98111
Owner/Operator Country :	US
Owner/Operator Telephone :	206-585-2242
Owner/Operator Email :	N/R
Owner/Operator Fax :	N/R
Legal Status :	Private
Owner/Operator Type :	Operator
Owner/Operator Start Date :	N/R
Owner/Operator End Date :	N/R

Handler Activities Summary

U.S. Importer of Hazardous Waste :	N
Mixed Waste (Haz. and Radioactive) :	N
Recycler of Hazardous Waste :	N
Transporter of Hazardous Waste :	N
Treater, Storer or Disposer of HW :	N
Underground Injection Activity :	N
On-site Burner Exemption :	N
Furnace Exemption :	N
Used Oil Fuel Burner :	N
Used Oil Processor :	N
Used Oil Refiner :	N
Used Oil Fuel Marketer to Burner :	N
Used Oil Specification Marketer :	N
Used Oil Transfer Facility :	N
Used Oil Transporter :	N

Historical Generators

Date Form Received by Agency :	1998-11-25
Facility Name :	WEST ONE BANK TACOMA
Classification :	Not a generator, verified

Map Id: BK146
Direction: W
Distance: 0.346 mi., 1830 ft.
Elevation: 110 ft.
Relative: Higher

Site Name : WEST ONE BANK TACOMA
1102 COMMERCE ST
TACOMA, WA 98402

Database(s) : [ALL SITES - WA, ECHO, FRS, RCRA_NONGEN] ***(cont.)***

Envirosite ID: 52365334
EPA ID: N/R

RCRA_NONGEN ***(cont.)***

Date Form Received by Agency :	1996-03-01
Facility Name :	WEST ONE BANK TACOMA
Classification :	Small Quantity Generator
Date Form Received by Agency :	1993-12-31
Facility Name :	WEST ONE BANK TACOMA
Classification :	Very Small Quantity Generator

Notices of Violations Summary
Regulation Violated : N

Map Id: 147
Direction: NW
Distance: 0.348 mi., 1836 ft.
Elevation: 15 ft.
Relative: Lower

Site Name : CONOCOPHILLIPS TACOMA NORTH TERMINA | PHILLIPS 66 COMPANY TACOMA TERMINAL NORTH | CONOCOPHILLIPS TACOMA NORTH TERMINAL
516 E D ST | 516 EAST D STREET
TACOMA | Tacoma | TAKOMA, WA

Database(s) : [ALL SITES - WA, AST - WA, BRS, ECHO, EPA UST, ERNS, FRS, HIST PCS ENF, ICIS, INACTIVE PCS, PCS ENF, PCS FACILITY, RCRA_NONGEN, T 2 - WA, UST - WA]

Envirosite ID: 52365606
EPA ID: N/R

ALL SITES - WA

Facility Name :	CONOCOPHILLIPS TACOMA NORTH TERMINA
Facility Address :	516 E D ST, TACOMA, 98421
County :	Pierce
Facility/Site ID :	55538865
Alternate Name :	N/R
Program Name :	N/R
WRIA :	10
Legislative District :	27
Congressional District :	9
Ecology Region :	SWRO
Ecology Program Phone :	(360) 407-6731
Tribal Land :	N
Latitude :	47.25848
Longitude :	-122.43302
Last Date in Agency List :	2023-01-03

Map Id: 147
Direction: NW
Distance: 0.348 mi., 1836 ft.
Elevation: 15 ft.
Relative: Lower

Site Name : CONOCOPHILLIPS TACOMA NORTH TERMINA | PHILLIPS 66 COMPANY TACOMA TERMINAL NORTH | CONOCOPHILLIPS TACOMA NORTH TERMINAL
516 E D ST | 516 EAST D STREET
TACOMA | Tacoma | TAKOMA, WA

Database(s) : [ALL SITES - WA, AST - WA, BRS, ECHO, EPA UST, ERNS, FRS, HIST PCS ENF, ICIS, INACTIVE PCS, PCS ENF, PCS FACILITY, RCRA_NONGEN, T 2 - WA, UST - WA] ***(cont.)***

Envirosite ID: 52365606
EPA ID: N/R

ALL SITES - WA ***(cont.)***

Facility/Site ID :	55538865
Alternate Name :	TOSCO 76 TACOMA TERMINAL
Program Name :	N/R
WRIA :	10
Legislative District :	27
Congressional District :	9
Ecology Region :	SWRO
Ecology Program Phone :	(360) 407-7224
Tribal Land :	N
Latitude :	47.25848
Longitude :	-122.43302
Last Date in Agency List :	2023-01-03

Facility/Site ID :	55538865
Alternate Name :	N/R
Program Name :	N/R
WRIA :	10
Legislative District :	27
Congressional District :	9
Ecology Region :	SWRO
Ecology Program Phone :	(360) 407-6734
Tribal Land :	N
Latitude :	47.25848
Longitude :	-122.43302
Last Date in Agency List :	2023-01-03

Facility/Site ID :	55538865
Alternate Name :	CONOCOPHILLIPS TACOMA TERMINAL - NORTH
Program Name :	N/R
WRIA :	10
Legislative District :	27
Congressional District :	9
Ecology Region :	SWRO
Ecology Program Phone :	(360) 407-6171
Tribal Land :	N
Latitude :	47.25848
Longitude :	-122.43302
Last Date in Agency List :	2023-01-03

Facility/Site ID :	55538865
Alternate Name :	CONOCOPHILLIPS TACOMA NORTH TERMINA
Program Name :	N/R
WRIA :	10
Legislative District :	27
Congressional District :	9

Map Id: 147
Direction: NW
Distance: 0.348 mi., 1836 ft.
Elevation: 15 ft.
Relative: Lower

Site Name : CONOCOPHILLIPS TACOMA NORTH TERMINA | PHILLIPS 66 COMPANY TACOMA TERMINAL NORTH | CONOCOPHILLIPS TACOMA NORTH TERMINAL
516 E D ST | 516 EAST D STREET
TACOMA | Tacoma | TAKOMA, WA

Database(s) : [ALL SITES - WA, AST - WA, BRS, ECHO, EPA UST, ERNS, FRS, HIST PCS ENF, ICIS, INACTIVE PCS, PCS ENF, PCS FACILITY, RCRA_NONGEN, T 2 - WA, UST - WA] ***(cont.)***

Envirosite ID: 52365606
EPA ID: N/R

ALL SITES - WA ***(cont.)***

Ecology Region :	SWRO
Ecology Program Phone :	(360) 407-6400
Tribal Land :	N
Latitude :	47.25848
Longitude :	-122.43302
Last Date in Agency List :	2023-01-03

Facility/Site ID :	55538865
Alternate Name :	UNOCAL
Program Name :	N/R
WRIA :	10
Legislative District :	27
Congressional District :	9
Ecology Region :	SWRO
Ecology Program Phone :	(360) 407-7224
Tribal Land :	N
Latitude :	47.25848
Longitude :	-122.43302
Last Date in Agency List :	2023-01-03

Facility/Site ID :	55538865
Alternate Name :	CONOCOPHILLIPS CO 516 EAST D STREET
Program Name :	N/R
WRIA :	10
Legislative District :	27
Congressional District :	9
Ecology Region :	SWRO
Ecology Program Phone :	(360) 407-6171
Tribal Land :	N
Latitude :	47.25848
Longitude :	-122.43302
Last Date in Agency List :	2023-01-03

Facility/Site ID :	55538865
Alternate Name :	N/R
Program Name :	N/R
WRIA :	10
Legislative District :	27
Congressional District :	9
Ecology Region :	SWRO
Ecology Program Phone :	(360) 407-6171
Tribal Land :	N
Latitude :	47.25848
Longitude :	-122.43302
Last Date in Agency List :	2023-01-03

Map Id: 147
Direction: NW
Distance: 0.348 mi., 1836 ft.
Elevation: 15 ft.
Relative: Lower

Site Name : CONOCOPHILLIPS TACOMA NORTH TERMINA | PHILLIPS 66 COMPANY TACOMA TERMINAL NORTH | CONOCOPHILLIPS TACOMA NORTH TERMINAL
516 E D ST | 516 EAST D STREET
TACOMA | Tacoma | TAKOMA, WA

Database(s) : [ALL SITES - WA, AST - WA, BRS, ECHO, EPA UST, ERNS, FRS, HIST PCS ENF, ICIS, INACTIVE PCS, PCS ENF, PCS FACILITY, RCRA_NONGEN, T 2 - WA, UST - WA] ***(cont.)***

Envirosite ID: 52365606
EPA ID: N/R

ALL SITES - WA ***(cont.)***

Facility/Site ID :	55538865
Alternate Name :	CONOCOPHILLIPS CO 516 EAST D STREET
Program Name :	N/R
WRIA :	10
Legislative District :	27
Congressional District :	9
Ecology Region :	SWRO
Ecology Program Phone :	(360) 407-7224
Tribal Land :	N
Latitude :	47.25848
Longitude :	-122.43302
Last Date in Agency List :	2023-01-03

Facility/Site ID :	55538865
Alternate Name :	N/R
Program Name :	N/R
WRIA :	10
Legislative District :	27
Congressional District :	9
Ecology Region :	SWRO
Ecology Program Phone :	(360) 407-6400
Tribal Land :	N
Latitude :	47.25848
Longitude :	-122.43302
Last Date in Agency List :	2023-01-03

Facility/Site ID :	55538865
Alternate Name :	N/R
Program Name :	N/R
WRIA :	10
Legislative District :	27
Congressional District :	9
Ecology Region :	SWRO
Ecology Program Phone :	(360) 407-7224
Tribal Land :	N
Latitude :	47.25848
Longitude :	-122.43302
Last Date in Agency List :	2023-01-03

Facility/Site ID :	55538865
Alternate Name :	UNOCAL
Program Name :	N/R
WRIA :	10
Legislative District :	27
Congressional District :	9

Map Id: 147
Direction: NW
Distance: 0.348 mi., 1836 ft.
Elevation: 15 ft.
Relative: Lower

Site Name : CONOCOPHILLIPS TACOMA NORTH TERMINA | PHILLIPS 66 COMPANY TACOMA TERMINAL NORTH | CONOCOPHILLIPS TACOMA NORTH TERMINAL
516 E D ST | 516 EAST D STREET
TACOMA | Tacoma | TAKOMA, WA

Database(s) : [ALL SITES - WA, AST - WA, BRS, ECHO, EPA UST, ERNS, FRS, HIST PCS ENF, ICIS, INACTIVE PCS, PCS ENF, PCS FACILITY, RCRA_NONGEN, T 2 - WA, UST - WA] ***(cont.)***

Envirosite ID: 52365606
EPA ID: N/R

ALL SITES - WA ***(cont.)***

Ecology Region :	SWRO
Ecology Program Phone :	(360) 407-6171
Tribal Land :	N
Latitude :	47.25848
Longitude :	-122.43302
Last Date in Agency List :	2023-01-03

Facility/Site ID :	55538865
Alternate Name :	CONOCOPHILLIPS TACOMA TERMINAL - NORTH
Program Name :	N/R
WRIA :	10
Legislative District :	27
Congressional District :	9
Ecology Region :	SWRO
Ecology Program Phone :	(360) 407-7224
Tribal Land :	N
Latitude :	47.25848
Longitude :	-122.43302
Last Date in Agency List :	2023-01-03

Facility/Site ID :	55538865
Alternate Name :	TOSCO 76 TACOMA TERMINAL
Program Name :	N/R
WRIA :	10
Legislative District :	27
Congressional District :	9
Ecology Region :	SWRO
Ecology Program Phone :	(360) 407-6171
Tribal Land :	N
Latitude :	47.25848
Longitude :	-122.43302
Last Date in Agency List :	2023-01-03

Program Details

Program :	HAZWASTE
Program ID :	WAD097249411
Interaction Type :	Hazardous Waste Generator
Interaction Type Description :	Facilities that generate any quantity of a dangerous waste. They may be classified as SQG, MQG, or LQG depending on hazardous waste generated for a given month.
Status :	Inactive
Start Date :	2015-12-31

Map Id: 147
Direction: NW
Distance: 0.348 mi., 1836 ft.
Elevation: 15 ft.
Relative: Lower

Site Name : CONOCOPHILLIPS TACOMA NORTH TERMINA | PHILLIPS 66 COMPANY TACOMA TERMINAL NORTH | CONOCOPHILLIPS TACOMA NORTH TERMINAL
516 E D ST | 516 EAST D STREET
TACOMA | Tacoma | TAKOMA, WA

Database(s) : [ALL SITES - WA, AST - WA, BRS, ECHO, EPA UST, ERNS, FRS, HIST PCS ENF, ICIS, INACTIVE PCS, PCS ENF, PCS FACILITY, RCRA_NONGEN, T 2 - WA, UST - WA] ***(cont.)***

Envirosite ID: 52365606
EPA ID: N/R

ALL SITES - WA ***(cont.)***

End Date :	2016-12-31
SIC :	N/R
NAICS :	N/R
Program :	HAZWASTE
Program ID :	WAD097249411
Interaction Type :	Haz Waste Management Activity
Interaction Type Description :	Facilities that are required to have a RCRA Site ID# but who do not generate and/or manage hazardous waste (XQG generator status). This includes transporters, used oil recyclers, and dangerous waste fuel marketers and burners.
Status :	Inactive
Start Date :	2002-12-31
End Date :	2015-12-31
SIC :	N/R
NAICS :	42472 - Petroleum and Petroleum Products Merchant Wholesalers (except Bulk Stations and Terminals)
Program :	HAZWASTE
Program ID :	WAD097249411
Interaction Type :	Haz Waste Management Activity
Interaction Type Description :	Facilities that are required to have a RCRA Site ID# but who do not generate and/or manage hazardous waste (XQG generator status). This includes transporters, used oil recyclers, and dangerous waste fuel marketers and burners.
Status :	Inactive
Start Date :	2002-12-31
End Date :	2015-12-31
SIC :	N/R
NAICS :	N/R
Program :	HAZWASTE
Program ID :	WAD097249411
Interaction Type :	Hazardous Waste Planner
Interaction Type Description :	Under Chapter 173-307 WAC, facilities that report under Section 313 of the Emergency Planning/Community Right-To-Know Act (EPCRA), or that generate more than 2,640 pounds of hazardous waste per year, must prepare Pollution Prevention Plans.

Map Id: 147
Direction: NW
Distance: 0.348 mi., 1836 ft.
Elevation: 15 ft.
Relative: Lower

Site Name : CONOCOPHILLIPS TACOMA NORTH TERMINA | PHILLIPS 66 COMPANY TACOMA TERMINAL NORTH | CONOCOPHILLIPS TACOMA NORTH TERMINAL
516 E D ST | 516 EAST D STREET
TACOMA | Tacoma | TAKOMA, WA

Database(s) : [ALL SITES - WA, AST - WA, BRS, ECHO, EPA UST, ERNS, FRS, HIST PCS ENF, ICIS, INACTIVE PCS, PCS ENF, PCS FACILITY, RCRA_NONGEN, T 2 - WA, UST - WA] ***(cont.)***

Envirosite ID: 52365606
EPA ID: N/R

ALL SITES - WA ***(cont.)***

Status :	Inactive
Start Date :	1993-01-01
End Date :	2014-04-11
SIC :	N/R
NAICS :	N/R
Program :	HAZWASTE
Program ID :	WAD097249411
Interaction Type :	Hazardous Waste Generator
Interaction Type Description :	Facilities that generate any quantity of a dangerous waste. They may be classified as SQG, MQG, or LQG depending on hazardous waste generated for a given month.
Status :	Inactive
Start Date :	1980-08-18
End Date :	2004-02-25
SIC :	N/R
NAICS :	42472 - Petroleum and Petroleum Products Merchant Wholesalers (except Bulk Stations and Terminals)
Program :	HAZWASTE
Program ID :	WAD097249411
Interaction Type :	Hazardous Waste Generator
Interaction Type Description :	Facilities that generate any quantity of a dangerous waste. They may be classified as SQG, MQG, or LQG depending on hazardous waste generated for a given month.
Status :	Inactive
Start Date :	1980-08-18
End Date :	2004-02-25
SIC :	N/R
NAICS :	N/R
Program :	HAZWASTE
Program ID :	WAD097249411
Interaction Type :	Underground Storage Tank

Map Id: 147
Direction: NW
Distance: 0.348 mi., 1836 ft.
Elevation: 15 ft.
Relative: Lower

Site Name : CONOCOPHILLIPS TACOMA NORTH TERMINA | PHILLIPS 66 COMPANY TACOMA TERMINAL NORTH | CONOCOPHILLIPS TACOMA NORTH TERMINAL
516 E D ST | 516 EAST D STREET
TACOMA | Tacoma | TAKOMA, WA

Database(s) : [ALL SITES - WA, AST - WA, BRS, ECHO, EPA UST, ERNS, FRS, HIST PCS ENF, ICIS, INACTIVE PCS, PCS ENF, PCS FACILITY, RCRA_NONGEN, T 2 - WA, UST - WA] ***(cont.)***

Envirosite ID: 52365606
EPA ID: N/R

ALL SITES - WA ***(cont.)***

Interaction Type Description :	Any one or combination of tanks (including connecting underground pipes) that is used to contain regulated substances and has a tank volume of ten percent or more beneath the surface of the ground. This term does not include any of the exempt UST systems specified in WAC 173-360-110(2) or any piping connected thereto. See WAC 173-360
Status :	Active
Start Date :	2000-03-20
End Date :	N/R
SIC :	5171 - PETROLEUM BULK STATIONS AND TERMINALS
NAICS :	N/R
Program :	HAZWASTE
Program ID :	WAD097249411
Interaction Type :	Emergency/Haz Chem Rpt TIER2
Interaction Type Description :	Businesses that store 10,000 pounds or more of a hazardous chemical or 500 pounds or less, depending on the chemical, of an extremely hazardous chemical on site at any one time must report annually. Reports are sent to the State Emergency Response Commission (represented by Ecology) Local Emergency Planning Committees, and local fire departments for emergency planning. (product, not waste)
Status :	Active
Start Date :	1989-01-01
End Date :	N/R
SIC :	5171 - PETROLEUM BULK STATIONS AND TERMINALS
NAICS :	N/R
Program :	HAZWASTE
Program ID :	WAD097249411
Interaction Type :	Industrial NPDES IP
Interaction Type Description :	Individual NPDES and State permits issued to industries to regulate discharges of process wastewater to state waters.
Status :	Active
Start Date :	1985-09-06
End Date :	N/R
SIC :	5171 - PETROLEUM BULK STATIONS AND TERMINALS
NAICS :	N/R
Program :	HAZWASTE
Program ID :	WAD097249411
Interaction Type :	Emergency/Haz Chem Rpt TIER2

Map Id: 147
Direction: NW
Distance: 0.348 mi., 1836 ft.
Elevation: 15 ft.
Relative: Lower

Site Name : CONOCOPHILLIPS TACOMA NORTH TERMINA | PHILLIPS 66 COMPANY TACOMA TERMINAL NORTH | CONOCOPHILLIPS TACOMA NORTH TERMINAL
516 E D ST | 516 EAST D STREET
TACOMA | Tacoma | TAKOMA, WA

Database(s) : [ALL SITES - WA, AST - WA, BRS, ECHO, EPA UST, ERNS, FRS, HIST PCS ENF, ICIS, INACTIVE PCS, PCS ENF, PCS FACILITY, RCRA_NONGEN, T 2 - WA, UST - WA] ***(cont.)***

Envirosite ID: 52365606
EPA ID: N/R

ALL SITES - WA ***(cont.)***

Interaction Type Description : Businesses that store 10,000 pounds or more of a hazardous chemical or 500 pounds or less, depending on the chemical, of an extremely hazardous chemical on site at any one time must report annually. Reports are sent to the State Emergency Response Commission (represented by Ecology) Local Emergency Planning Committees, and local fire departments for emergency planning. (product, not waste)

Status : Active
Start Date : 1989-01-01
End Date : N/R
SIC : N/R
NAICS : N/R

Program : HAZWASTE
Program ID : WAD097249411
Interaction Type : Emergency/Haz Chem Rpt TIER2

Interaction Type Description : Businesses that store 10,000 pounds or more of a hazardous chemical or 500 pounds or less, depending on the chemical, of an extremely hazardous chemical on site at any one time must report annually. Reports are sent to the State Emergency Response Commission (represented by Ecology) Local Emergency Planning Committees, and local fire departments for emergency planning. (product, not waste)

Status : Active
Start Date : 1989-01-01
End Date : N/R
SIC : N/R

NAICS : 42472 - Petroleum and Petroleum Products Merchant Wholesalers (except Bulk Stations and Terminals)

Program : HAZWASTE
Program ID : WAD097249411
Interaction Type : Industrial NPDES IP

Interaction Type Description : Individual NPDES and State permits issued to industries to regulate discharges of process wastewater to state waters.

Status : Active
Start Date : 1985-09-06
End Date : N/R
SIC : N/R
NAICS : N/R

Map Id: 147
Direction: NW
Distance: 0.348 mi., 1836 ft.
Elevation: 15 ft.
Relative: Lower

Site Name : CONOCOPHILLIPS TACOMA NORTH TERMINA | PHILLIPS 66 COMPANY TACOMA TERMINAL NORTH | CONOCOPHILLIPS TACOMA NORTH TERMINAL
516 E D ST | 516 EAST D STREET
TACOMA | Tacoma | TAKOMA, WA

Database(s) : [ALL SITES - WA, AST - WA, BRS, ECHO, EPA UST, ERNS, FRS, HIST PCS ENF, ICIS, INACTIVE PCS, PCS ENF, PCS FACILITY, RCRA_NONGEN, T 2 - WA, UST - WA] ***(cont.)***

Envirosite ID: 52365606
EPA ID: N/R

ALL SITES - WA ***(cont.)***

Program :	HAZWASTE
Program ID :	WAD097249411
Interaction Type :	Emergency/Haz Chem Rpt TIER2
Interaction Type Description :	Businesses that store 10,000 pounds or more of a hazardous chemical or 500 pounds or less, depending on the chemical, of an extremely hazardous chemical on site at any one time must report annually. Reports are sent to the State Emergency Response Commission (represented by Ecology) Local Emergency Planning Committees, and local fire departments for emergency planning. (product, not waste)
Status :	Active
Start Date :	1989-01-01
End Date :	N/R
SIC :	N/R
NAICS :	424710 - Petroleum Bulk Stations and Terminals

Program :	HAZWASTE
Program ID :	WAD097249411
Interaction Type :	Underground Storage Tank
Interaction Type Description :	Any one or combination of tanks (including connecting underground pipes) that is used to contain regulated substances and has a tank volume of ten percent or more beneath the surface of the ground. This term does not include any of the exempt UST systems specified in WAC 173-360-110(2) or any piping connected thereto. See WAC 173-360
Status :	Active
Start Date :	2000-03-20
End Date :	N/R
SIC :	N/R
NAICS :	N/R

Program :	HAZWASTE
Program ID :	WAD097249411
Interaction Type :	Haz Waste Management Activity
Interaction Type Description :	Facilities that are required to have a RCRA Site ID# but who do not generate and/or manage hazardous waste (XQG generator status). This includes transporters, used oil recyclers, and dangerous waste fuel marketers and burners.
Status :	Active
Start Date :	2016-12-31
End Date :	N/R
SIC :	N/R

Map Id: 147
Direction: NW
Distance: 0.348 mi., 1836 ft.
Elevation: 15 ft.
Relative: Lower

Site Name : CONOCOPHILLIPS TACOMA NORTH TERMINA | PHILLIPS 66 COMPANY TACOMA TERMINAL NORTH | CONOCOPHILLIPS TACOMA NORTH TERMINAL
516 E D ST | 516 EAST D STREET
TACOMA | Tacoma | TAKOMA, WA

Database(s) : [ALL SITES - WA, AST - WA, BRS, ECHO, EPA UST, ERNS, FRS, HIST PCS ENF, ICIS, INACTIVE PCS, PCS ENF, PCS FACILITY, RCRA_NONGEN, T 2 - WA, UST - WA] ***(cont.)***

Envirosite ID: 52365606
EPA ID: N/R

ALL SITES - WA ***(cont.)***

NAICS :	N/R
Program :	HAZWASTE
Program ID :	WAD097249411
Interaction Type :	Underground Storage Tank
Interaction Type Description :	Any one or combination of tanks (including connecting underground pipes) that is used to contain regulated substances and has a tank volume of ten percent or more beneath the surface of the ground. This term does not include any of the exempt UST systems specified in WAC 173-360-110(2) or any piping connected thereto. See WAC 173-360
Status :	Active
Start Date :	2000-03-20
End Date :	N/R
SIC :	N/R
NAICS :	42472 - Petroleum and Petroleum Products Merchant Wholesalers (except Bulk Stations and Terminals)

AST - WA

Facility Name :	CONOCOPHILLIPS TACOMA NORTH TERMINA
Facility Address :	516 E D ST, TACOMA, 98421
County :	Pierce
Facility/Site ID :	55538865
Alternate Name :	N/R
Program Name :	N/R
WRIA :	10
Legislative District :	27
Congressional District :	9
Ecology Region :	SWRO
Ecology Program Phone :	(360) 407-6171
Tribal Land :	N
Latitude :	47.25848
Longitude :	-122.43302
Last Date in Agency List :	2023-01-03

Program Details

Program :	HAZWASTE
Program ID :	WAD097249411
Interaction Type :	Emergency/Haz Chem Rpt TIER2

Map Id: 147
Direction: NW
Distance: 0.348 mi., 1836 ft.
Elevation: 15 ft.
Relative: Lower

Site Name : CONOCOPHILLIPS TACOMA NORTH TERMINA | PHILLIPS 66 COMPANY TACOMA TERMINAL NORTH | CONOCOPHILLIPS TACOMA NORTH TERMINAL
516 E D ST | 516 EAST D STREET
TACOMA | Tacoma | TAKOMA, WA

Database(s) : [ALL SITES - WA, AST - WA, BRS, ECHO, EPA UST, ERNS, FRS, HIST PCS ENF, ICIS, INACTIVE PCS, PCS ENF, PCS FACILITY, RCRA_NONGEN, T 2 - WA, UST - WA] ***(cont.)***

Envirosite ID: 52365606
EPA ID: N/R

AST - WA ***(cont.)***

Interaction Type Description :	Businesses that store 10,000 pounds or more of a hazardous chemical or 500 pounds or less, depending on the chemical, of an extremely hazardous chemical on site at any one time must report annually. Reports are sent to the State Emergency Response Commission (represented by Ecology) Local Emergency Planning Committees, and local fire departments for emergency planning. (product, not waste)
Status :	Active
Start Date :	1989-01-01
End Date :	N/R
SIC :	N/R
NAICS :	424710 - Petroleum Bulk Stations and Terminals

BRS

Facility Name :	CONOCOPHILLIPS TACOMA TERMINAL - NORTH
Facility Address :	516 E D ST, TACOMA, WA 98421
County :	PIERCE

Site Details

Date Form Received by Agency :	2012-02-13
EPA ID :	WAD097249411
Mailing Address :	520 EAST D STREET, TACOMA, WA 98421
Contact :	JEFF MCBRIDE
Contact Address :	520 EAST D STREET, TACOMA, WA 98421
Contact Country :	US
Contact Telephone :	253-627-3878
Contact Email :	JEFFREY.MCBRIDE@CONOCOPHILLIPS.COM
EPA Region :	10
Land Type :	Private
Source Type :	Annual/Biennial Report updated with Notification
Classification :	Not a generator, verified
Description :	Not a generator, verified
Last Date in Agency List :	2023-01-23

Owner/Operator Summary

Owner/Operator Name :	CONOCOPHILLIPS COMPANY
Owner/Operator Address :	600 N DAIRY ASHFORD ROAD, HOUSTON, TX 77079
Owner/Operator Country :	US
Owner/Operator Telephone :	281-293-1000
Owner/Operator Email :	N/R
Owner/Operator Fax :	N/R
Legal Status :	Private
Owner/Operator Type :	Owner

Map Id: 147
Direction: NW
Distance: 0.348 mi., 1836 ft.
Elevation: 15 ft.
Relative: Lower

Site Name : CONOCOPHILLIPS TACOMA NORTH TERMINA | PHILLIPS 66 COMPANY TACOMA TERMINAL NORTH | CONOCOPHILLIPS TACOMA NORTH TERMINAL
516 E D ST | 516 EAST D STREET
TACOMA | Tacoma | TAKOMA, WA

Database(s) : [ALL SITES - WA, AST - WA, BRS, ECHO, EPA UST, ERNS, FRS, HIST PCS ENF, ICIS, INACTIVE PCS, PCS ENF, PCS FACILITY, RCRA_NONGEN, T 2 - WA, UST - WA] ***(cont.)***

Envirosite ID: 52365606
EPA ID: N/R

BRS ***(cont.)***

Owner/Operator Start Date :	2003-01-01
Owner/Operator End Date :	N/R
Owner/Operator Name :	CONOCOPHILLIPS COMPANY
Owner/Operator Address :	520 EAST D STREET, TACOMA, WA 98421
Owner/Operator Country :	US
Owner/Operator Telephone :	253-627-3878
Owner/Operator Email :	N/R
Owner/Operator Fax :	N/R
Legal Status :	Private
Owner/Operator Type :	Operator
Owner/Operator Start Date :	2003-01-01
Owner/Operator End Date :	N/R

Waste Activity Monitoring

Report Cycle :	2011
Hazardous Waste Page Number :	1
Hazardous Waste Sub-Page Number :	1
BR Form :	XX
Waste Description :	N/R
Primary NAICS :	42471 - Petroleum Bulk Stations and Terminals
Source Code :	N/R
Form Code :	N/R
Management Method :	N/R
Generation Tons :	0
Managed Tons :	0
Shipped Tons :	0
Received Tons :	0
Receiver ID :	N/R
Receiver State :	N/R
Shipper ID :	N/R
Shipper State :	N/R
Waste Minimization :	N/R
Waste Code List :	N/R
Waste Code Group :	N/R
Waste Generation Type :	N/R

Report Cycle :	2009
Hazardous Waste Page Number :	1
Hazardous Waste Sub-Page Number :	1
BR Form :	XX
Waste Description :	N/R

Map Id: 147
Direction: NW
Distance: 0.348 mi., 1836 ft.
Elevation: 15 ft.
Relative: Lower

Site Name : CONOCOPHILLIPS TACOMA NORTH TERMINA | PHILLIPS 66 COMPANY TACOMA TERMINAL NORTH | CONOCOPHILLIPS TACOMA NORTH TERMINAL
516 E D ST | 516 EAST D STREET
TACOMA | Tacoma | TAKOMA, WA

Database(s) : [ALL SITES - WA, AST - WA, BRS, ECHO, EPA UST, ERNS, FRS, HIST PCS ENF, ICIS, INACTIVE PCS, PCS ENF, PCS FACILITY, RCRA_NONGEN, T 2 - WA, UST - WA] ***(cont.)***

Envirosite ID: 52365606
EPA ID: N/R

BRS ***(cont.)***

Primary NAICS :	42472 - Petroleum and Petroleum Products Merchant Wholesalers (except Bulk Stations and Terminals)
Source Code :	N/R
Form Code :	N/R
Management Method :	N/R
Generation Tons :	0
Managed Tons :	0
Shipped Tons :	0
Received Tons :	0
Receiver ID :	N/R
Receiver State :	N/R
Shipper ID :	N/R
Shipper State :	N/R
Waste Minimization :	N/R
Waste Code List :	N/R
Waste Code Group :	N/R
Waste Generation Type :	N/R
Report Cycle :	2007
Hazardous Waste Page Number :	1
Hazardous Waste Sub-Page Number :	1
BR Form :	XX
Waste Description :	N/R
Primary NAICS :	42472 - Petroleum and Petroleum Products Merchant Wholesalers (except Bulk Stations and Terminals)
Source Code :	N/R
Form Code :	N/R
Management Method :	N/R
Generation Tons :	0
Managed Tons :	0
Shipped Tons :	0
Received Tons :	0
Receiver ID :	N/R
Receiver State :	N/R
Shipper ID :	N/R
Shipper State :	N/R
Waste Minimization :	N/R
Waste Code List :	N/R
Waste Code Group :	N/R
Waste Generation Type :	N/R
Report Cycle :	2005
Hazardous Waste Page Number :	1

Map Id: 147
Direction: NW
Distance: 0.348 mi., 1836 ft.
Elevation: 15 ft.
Relative: Lower

Site Name : CONOCOPHILLIPS TACOMA NORTH TERMINA | PHILLIPS 66 COMPANY TACOMA TERMINAL NORTH | CONOCOPHILLIPS TACOMA NORTH TERMINAL
516 E D ST | 516 EAST D STREET
TACOMA | Tacoma | TAKOMA, WA

Database(s) : [ALL SITES - WA, AST - WA, BRS, ECHO, EPA UST, ERNS, FRS, HIST PCS ENF, ICIS, INACTIVE PCS, PCS ENF, PCS FACILITY, RCRA_NONGEN, T 2 - WA, UST - WA] ***(cont.)***

Envirosite ID: 52365606
EPA ID: N/R

BRS ***(cont.)***

Hazardous Waste Sub-Page Number :	1
BR Form :	XX
Waste Description :	N/R
Primary NAICS :	42472 - Petroleum and Petroleum Products Merchant Wholesalers (except Bulk Stations and Terminals)
Source Code :	N/R
Form Code :	N/R
Management Method :	N/R
Generation Tons :	0
Managed Tons :	0
Shipped Tons :	0
Received Tons :	0
Receiver ID :	N/R
Receiver State :	N/R
Shipper ID :	N/R
Shipper State :	N/R
Waste Minimization :	N/R
Waste Code List :	N/R
Waste Code Group :	N/R
Waste Generation Type :	N/R

Report Cycle :	2003
Hazardous Waste Page Number :	1
Hazardous Waste Sub-Page Number :	1
BR Form :	XX
Waste Description :	N/R
Primary NAICS :	42472 - Petroleum and Petroleum Products Merchant Wholesalers (except Bulk Stations and Terminals)
Source Code :	N/R
Form Code :	N/R
Management Method :	N/R
Generation Tons :	0
Managed Tons :	0
Shipped Tons :	0
Received Tons :	0
Receiver ID :	N/R
Receiver State :	N/R
Shipper ID :	N/R
Shipper State :	N/R
Waste Minimization :	N/R
Waste Code List :	N/R
Waste Code Group :	N/R
Waste Generation Type :	N/R

Map Id: 147
Direction: NW
Distance: 0.348 mi., 1836 ft.
Elevation: 15 ft.
Relative: Lower

Site Name : CONOCOPHILLIPS TACOMA NORTH TERMINA | PHILLIPS 66 COMPANY TACOMA TERMINAL NORTH | CONOCOPHILLIPS TACOMA NORTH TERMINAL
516 E D ST | 516 EAST D STREET
TACOMA | Tacoma | TAKOMA, WA

Database(s) : [ALL SITES - WA, AST - WA, BRS, ECHO, EPA UST, ERNS, FRS, HIST PCS ENF, ICIS, INACTIVE PCS, PCS ENF, PCS FACILITY, RCRA_NONGEN, T 2 - WA, UST - WA] ***(cont.)***

Envirosite ID: 52365606
EPA ID: N/R

ECHO

Facility Name :	CONOCOPHILLIPS TACOMA NORTH TERMINA
Facility Address :	516 EAST D STREET, TACOMA, WA 98421
County :	PIERCE
Last Inspection Date :	2016-04-19
Registry ID :	110005329242
FIPS Code :	53053
EPA Region :	10
Inspection Count :	4
Last Inspection Days :	824
Informal Count :	0
Last Informal Action Date :	N/R
Formal Action Count :	0
Last Formal Action Date :	N/R
Total Penalties :	0
Penalty Count :	N/R
Last Penalty Date :	N/R
Last Penalty Amount :	N/R
QTRS IN NC :	4
Programs IN SNC :	1
Current Compliance Status :	SNC/Serious Viol
Three-Year Compliance Status :	UUUUUUU_SSSV
Collection Method :	GPS - UNSPECIFIED
Reference Point :	POINT WHERE SUBSTANCE IS RELEASED
Accuracy Meters :	10
Derived Tribes :	Puyallup Tribe of the Puyallup Reservation - 1.1 mile(s), Puyallup Tribe of the Puyallup Reservation - 1.4 mile(s), Muckleshoot Indian Tribe - 10.7 mile(s), Muckleshoot Indian Tribe - 13.8 mile(s), Nisqually Indian Tribe - 18 mile(s), Squaxin Island Tribe of the Squaxin Island Reservation - 22.1 mile(s), Squaxin Island Tribe of the Squaxin Island Reservation - 23.9 mile(s)
Derived HUC :	17110019
Derived WBD :	171100190301
Derived STCTY FIPS :	53053
Derived Zip :	98421
Derived CD113 :	09
Derived CB2010 :	530530602001081
MYRTK Universe :	NNN
NPDES IDs :	WA0000728
CWA Permit Types :	Minor
CWA Compliance Tracking :	On
CWA NAICS :	424710
CWA SICS :	5171
CWA Inspection Count :	4
CWA Last Inspection Days :	824

Map Id: 147
Direction: NW
Distance: 0.348 mi., 1836 ft.
Elevation: 15 ft.
Relative: Lower

Site Name : CONOCOPHILLIPS TACOMA NORTH TERMINA | PHILLIPS 66 COMPANY TACOMA TERMINAL NORTH | CONOCOPHILLIPS TACOMA NORTH TERMINAL
516 E D ST | 516 EAST D STREET
TACOMA | Tacoma | TAKOMA, WA

Database(s) : [ALL SITES - WA, AST - WA, BRS, ECHO, EPA UST, ERNS, FRS, HIST PCS ENF, ICIS, INACTIVE PCS, PCS ENF, PCS FACILITY, RCRA_NONGEN, T 2 - WA, UST - WA] ***(cont.)***

Envirosite ID: 52365606
EPA ID: N/R

ECHO ***(cont.)***

CWA Informal Count :	N/R
CWA Formal Action Count :	N/R
CWA Last Formal Action Date :	N/R
CWA Penalties :	N/R
CWA Last Penalty Date :	N/R
CWA Last Penalty Amount :	N/R
CWA Quarters IN NC :	4
CWA Current Compliance Status :	D(DMR NR)
CWA Current SNC Flag :	Y
CWA 13 Quarters Compliance Status :	UUUUUUUU_SSSV
CWA 13 Quarters Effluent Exceedances:	N/R
CWA Three-Year QNCR Codes :	N/R
DFR URL :	Click here for hyperlink provided by the agency.
Facility SIC :	5171
Facility NAICS :	424710 - Petroleum Bulk Stations and Terminals
Facility Last Inspection EPA Date :	2005-08-25
Facility Last Inspection State Date :	2016-04-19
Facility Last Formal Act EPA Date :	N/R
Facility Last Formal Act State Date :	N/R
Facility Last Informal Act EPA Date :	N/R
Facility Last Informal Act State Date:	N/R
Facility Federal Agency :	N/R
TRI Reporter :	N/R
Facility Imp Water Flag :	N/R
Current SNC Flag :	Y
Indian County Flag :	N
Federal Flag :	N/R
US Mexico Border Flag :	N/R
Chesapeak Bay Flag :	N/R
AIR Flag :	N
NPDES Flag :	Y
SDWIS Flag :	N
RCRA Flag :	Y
TRI Flag :	N
GHG Flag :	N
Major Flag :	N/R
Active Flag :	Y
NAA Flag :	Y
Latitude :	47.258611
Longitude :	-122.433055
Last Date in Agency List :	2018-07-30

Facility Name :	CONOCOPHILLIPS TACOMA NORTH TERMINAL
Facility Address :	516 E D ST, TACOMA, WA 98421
County :	PIERCE

Map Id: 147
Direction: NW
Distance: 0.348 mi., 1836 ft.
Elevation: 15 ft.
Relative: Lower

Site Name : CONOCOPHILLIPS TACOMA NORTH TERMINA | PHILLIPS 66 COMPANY TACOMA TERMINAL NORTH | CONOCOPHILLIPS TACOMA NORTH TERMINAL
516 E D ST | 516 EAST D STREET
TACOMA | Tacoma | TAKOMA, WA

Database(s) : [ALL SITES - WA, AST - WA, BRS, ECHO, EPA UST, ERNS, FRS, HIST PCS ENF, ICIS, INACTIVE PCS, PCS ENF, PCS FACILITY, RCRA_NONGEN, T 2 - WA, UST - WA] ***(cont.)***

Envirosite ID: 52365606
EPA ID: N/R

ECHO ***(cont.)***

Last Inspection Date :	2022-02-11
Registry ID :	110005329242
FIPS Code :	53053
EPA Region :	10
Inspection Count :	2
Last Inspection Days :	296
Informal Count :	1
Last Informal Action Date :	2020-12-02
Formal Action Count :	0
Last Formal Action Date :	N/R
Total Penalties :	0
Penalty Count :	N/R
Last Penalty Date :	N/R
Last Penalty Amount :	N/R
QTRS IN NC :	12
Programs IN SNC :	0
Current Compliance Status :	Violation Identified
Three-Year Compliance Status :	VVVVVVVVVVVV
Collection Method :	GPS - UNSPECIFIED
Reference Point :	POINT WHERE SUBSTANCE IS RELEASED
Accuracy Meters :	10
Derived Tribes :	Puyallup Tribe of the Puyallup Reservation - 1.1 mile(s), Puyallup Tribe of the Puyallup Reservation - 1.4 mile(s), Muckleshoot Indian Tribe - 10.7 mile(s), Muckleshoot Indian Tribe - 13.8 mile(s), Nisqually Indian Tribe - 18 mile(s), Squaxin Island Tribe of the Squaxin Island Reservation - 22.1 mile(s), Squaxin Island Tribe of the Squaxin Island Reservation - 23.9 mile(s)
Derived HUC :	17110019
Derived WBD :	171100190301
Derived STCTY FIPS :	53053
Derived Zip :	98421
Derived CD113 :	09
Derived CB2010 :	530530602001081
MYRTK Universe :	NNN
NPDES IDs :	WA0000728
CWA Permit Types :	Minor
CWA Compliance Tracking :	On
CWA NAICS :	424710
CWA SICS :	5171
CWA Inspection Count :	2
CWA Last Inspection Days :	295
CWA Informal Count :	1
CWA Formal Action Count :	N/R
CWA Last Formal Action Date :	N/R
CWA Penalties :	N/R
CWA Last Penalty Date :	N/R

Map Id: 147
Direction: NW
Distance: 0.348 mi., 1836 ft.
Elevation: 15 ft.
Relative: Lower

Site Name : CONOCOPHILLIPS TACOMA NORTH TERMINA | PHILLIPS 66 COMPANY TACOMA TERMINAL NORTH | CONOCOPHILLIPS TACOMA NORTH TERMINAL
516 E D ST | 516 EAST D STREET
TACOMA | Tacoma | TAKOMA, WA

Database(s) : [ALL SITES - WA, AST - WA, BRS, ECHO, EPA UST, ERNS, FRS, HIST PCS ENF, ICIS, INACTIVE PCS, PCS ENF, PCS FACILITY, RCRA_NONGEN, T 2 - WA, UST - WA] ***(cont.)***

Envirosite ID: 52365606
EPA ID: N/R

ECHO ***(cont.)***

CWA Last Penalty Amount :	N/R
CWA Quarters IN NC :	12
CWA Current Compliance Status :	Violation Identified
CWA Current SNC Flag :	N
CWA 13 Quarters Compliance Status :	VVVVVVVVVVVVV
CWA 13 Quarters Effluent Exceedances:	N/R
CWA Three-Year QNCR Codes :	N/R
DFR URL :	Click here for hyperlink provided by the agency.
Facility SIC :	5171
Facility NAICS :	424710 - Petroleum Bulk Stations and Terminals
Facility Last Inspection EPA Date :	N/R
Facility Last Inspection State Date :	2022-02-11
Facility Last Formal Act EPA Date :	N/R
Facility Last Formal Act State Date :	N/R
Facility Last Informal Act EPA Date :	N/R
Facility Last Informal Act State Date:	2020-12-02
Facility Federal Agency :	N/R
TRI Reporter :	N/R
Facility Imp Water Flag :	Y
Current SNC Flag :	N
Indian County Flag :	N
Federal Flag :	N/R
US Mexico Border Flag :	N/R
Chesapeak Bay Flag :	N/R
AIR Flag :	N
NPDES Flag :	Y
SDWIS Flag :	N
RCRA Flag :	Y
TRI Flag :	N
GHG Flag :	N
Major Flag :	N/R
Active Flag :	Y
NAA Flag :	N
Latitude :	47.258611
Longitude :	-122.433055
Last Date in Agency List :	2023-01-16

EPA UST

Facility Name :	UNOCAL TACOMA
Facility Address :	516 E D ST, Tacoma, Washington 984012034
County :	Pierce
Facility ID :	WA55538865
Facility Status :	Closed UST(s)
Open USTs :	0
Closed USTs :	5

Map Id: 147
Direction: NW
Distance: 0.348 mi., 1836 ft.
Elevation: 15 ft.
Relative: Lower

Site Name : CONOCOPHILLIPS TACOMA NORTH TERMINA | PHILLIPS 66 COMPANY TACOMA TERMINAL NORTH | CONOCOPHILLIPS TACOMA NORTH TERMINAL
516 E D ST | 516 EAST D STREET
TACOMA | Tacoma | TAKOMA, WA

Database(s) : [ALL SITES - WA, AST - WA, BRS, ECHO, EPA UST, ERNS, FRS, HIST PCS ENF, ICIS, INACTIVE PCS, PCS ENF, PCS FACILITY, RCRA_NONGEN, T 2 - WA, UST - WA] ***(cont.)***

Envirosite ID: 52365606
EPA ID: N/R

EPA UST ***(cont.)***

Temporarily Out of Service USTs :	0
Date of Last Inspection :	N/R
EPA Region :	10
Tribe :	N/R
Facility ID 2 :	N/R
Latitude :	47.25848
Longitude :	-122.43302
Last Date in Agency List :	2023-01-30

Tank Details

Tank ID :	WA55538865_1
Tank Status :	Closed
Installation Date :	1964-12-31
Removal Date :	N/R
Capacity :	111
Substances :	N/R
Tank Wall Type :	N/R

Tank ID :	WA55538865_2
Tank Status :	Closed
Installation Date :	1984-03-01
Removal Date :	N/R
Capacity :	N/R
Substances :	B Unleaded Gasoline
Tank Wall Type :	N/R

Tank ID :	WA55538865_3
Tank Status :	Closed
Installation Date :	1964-12-31
Removal Date :	N/R
Capacity :	N/R
Substances :	N/R
Tank Wall Type :	N/R

Tank ID :	WA55538865_4
Tank Status :	Closed
Installation Date :	1964-12-31
Removal Date :	N/R
Capacity :	N/R
Substances :	B Unleaded Gasoline
Tank Wall Type :	N/R

Map Id: 147
Direction: NW
Distance: 0.348 mi., 1836 ft.
Elevation: 15 ft.
Relative: Lower

Site Name : CONOCOPHILLIPS TACOMA NORTH TERMINA | PHILLIPS 66 COMPANY TACOMA TERMINAL NORTH | CONOCOPHILLIPS TACOMA NORTH TERMINAL
516 E D ST | 516 EAST D STREET
TACOMA | Tacoma | TAKOMA, WA

Database(s) : [ALL SITES - WA, AST - WA, BRS, ECHO, EPA UST, ERNS, FRS, HIST PCS ENF, ICIS, INACTIVE PCS, PCS ENF, PCS FACILITY, RCRA_NONGEN, T 2 - WA, UST - WA] ***(cont.)***

Envirosite ID: 52365606
EPA ID: N/R

EPA UST ***(cont.)***

Tank ID :	WA55538865_5
Tank Status :	Closed
Installation Date :	1964-12-31
Removal Date :	N/R
Capacity :	N/R
Substances :	B Unleaded Gasoline
Tank Wall Type :	N/R

ERNS

Facility Address :	516 EAST D STREET, TAKOMA, WA 98421
County :	PIERCE

Incident Information

Incident Date Time :	2000-03-11 12:45:00
Type of Incident :	MOBILE
Incident Cause :	UNKNOWN
Incident DTG :	OCCURRED
Incident Location :	AT LOADING DOCK
Sequence Number :	522672
Potential Flag :	N/R
Description of Incident :	PETROLEUM TRUCK TIPPED AND RELEASED A COUPLE OF DROPS OF STEERING FLUID
Last Date in Agency List :	2015-12-23

Incident Response Summary

Date Time Received :	2000-03-11 16:48:35
Date Time Completed :	2000-03-11 16:58:07
Call Type :	Incident
Source :	UNAVAILABLE
Responsible Company :	PACIFIC PETROLEUM
Responsible Org Type :	PRIVATE ENTERPRISE
Responsible City :	SEATTLE
Responsible State :	WA
Responsible Zip :	N/R

Incident Details Summary

Remedial Action :	FIRE DEPARTMENT ON SCENE/ SPILL PADS PLACED UNDER TANKS THAT ARE DRIPPING/DEPLOYED BOOM/ CLEAN SOUND SPILL RESPONSE ON SCENE

Map Id: 147
Direction: NW
Distance: 0.348 mi., 1836 ft.
Elevation: 15 ft.
Relative: Lower

Site Name : CONOCOPHILLIPS TACOMA NORTH TERMINA | PHILLIPS 66 COMPANY TACOMA TERMINAL NORTH | CONOCOPHILLIPS TACOMA NORTH TERMINAL
516 E D ST | 516 EAST D STREET
TACOMA | Tacoma | TAKOMA, WA

Database(s) : [ALL SITES - WA, AST - WA, BRS, ECHO, EPA UST, ERNS, FRS, HIST PCS ENF, ICIS, INACTIVE PCS, PCS ENF, PCS FACILITY, RCRA_NONGEN, T 2 - WA, UST - WA] ***(cont.)***

Envirosite ID: 52365606
EPA ID: N/R

ERNS ***(cont.)***

Medium :	N/R
Medium Description :	WATER
Body of Water :	THEAFOSS WATERWAY OF PUGET SOUND
Weather Conditions :	OVERCAST
Water Temperature :	N/R
Water Supply Contaminated :	U
Waterway Closed :	N
Waterway Description :	N/R

Additional Incident Details Summary

Actual Amount :	N/R
Actual Amount Units :	N/R
Capacity of Tank :	N/R
Capacity of Tank Units :	N/R
Continuous Release Begin Date :	N/R
Continuous Release End Date :	N/R
Continuous Release Change Date :	N/R
Continuous Release Permit :	N/R
Continuous Release Type :	N/R
Description of Tank :	N/R
Device Operational :	N/R
DOT Crossing Number :	N/R
DOT Regulated :	N/R
NPDES :	N/R
NPDES Compliance :	N/R
Pipeline Aboveground :	N/R
Pipeline Covered :	N/R
Pipeline Type :	N/R
Tank ID :	N/R
Tank Regulated :	N/R
Tank Regulated by :	N/R

Materials Involved Summary

Name of Material :	HYDRAULIC OIL
CAS Number :	000000-00-0
Amount of Material :	2
Unit of Measure :	DROP(S)
UN Number :	N/R
CHRIS Code :	OHY
Reached Water :	YES
Amount in Water :	2
Unit of Measure (Reach Water) :	DROP(S)

Map Id: 147
Direction: NW
Distance: 0.348 mi., 1836 ft.
Elevation: 15 ft.
Relative: Lower

Site Name : CONOCOPHILLIPS TACOMA NORTH TERMINA | PHILLIPS 66 COMPANY TACOMA TERMINAL NORTH | CONOCOPHILLIPS TACOMA NORTH TERMINAL
516 E D ST | 516 EAST D STREET
TACOMA | Tacoma | TAKOMA, WA

Database(s) : [ALL SITES - WA, AST - WA, BRS, ECHO, EPA UST, ERNS, FRS, HIST PCS ENF, ICIS, INACTIVE PCS, PCS ENF, PCS FACILITY, RCRA_NONGEN, T 2 - WA, UST - WA] ***(cont.)***

Envirosite ID: 52365606
EPA ID: N/R

FRS

Facility Name : CONOCOPHILLIPS TACOMA NORTH TERMINA
Facility Address : 516 EAST D STREET, TACOMA, WA 98421-1808
County : PIERCE

Site Details
Registry ID : 110005329242
FRS Facility URL : Click here for hyperlink provided by the agency.
Last Date in Agency List : 2018-07-05

Source Description
Source Description : ICIS provides a database that, when complete, will contain enforcement and compliance information across most of EPA's programs. The vision for ICIS is to replace EPA's independent databases that contain enforcement data with a single repository for that information. Currently, ICIS contains all Federal Administrative and Judicial enforcement actions and a subset of the Permit Compliance System (PCS), which supports the National Pollutant Discharge Elimination System (NPDES). This information is maintained in ICIS by EPA in the Regional offices and at Headquarters. A future release of ICIS will completely replace PCS and will integrate that information with Federal actions already in the system. ICIS also has the capability to track other activities that support compliance and enforcement programs, including incident tracking, compliance assistance, and compliance monitoring. The NPDES module of the Compliance Information System (ICIS) tracks surface water permits issued under the Clean Water Act. Under NPDES, all facilities that discharge pollutants from any point source into waters of the United States are required to obtain a permit. The permit will likely contain limits on what can be discharged, impose monitoring and reporting requirements, and include other provisions to ensure that the discharge does not adversely affect water quality.

Source Description : RCRAInfo is EPA’s comprehensive information system that supports the Resource Conservation and Recovery Act (RCRA) of 1976 and the Hazardous and Solid Waste Amendments (HSWA) of 1984 through the tracking of events and activities related to facilities that generate, transport, and treat, store, or dispose of hazardous waste. RCRAInfo allows RCRA program staff to track the notification, permit, compliance, and corrective action activities required under RCRA. RCRAInfo also supports generation of the National Hazardous Waste Biennial Report. All generators and treatment, storage, and disposal facilities who handle hazardous waste are required to report to the EPA Administrator at least once every two years to support creation of the Biennial Report.

Map Id: 147
Direction: NW
Distance: 0.348 mi., 1836 ft.
Elevation: 15 ft.
Relative: Lower

Site Name : CONOCOPHILLIPS TACOMA NORTH TERMINA | PHILLIPS 66 COMPANY TACOMA TERMINAL NORTH | CONOCOPHILLIPS TACOMA NORTH TERMINAL
516 E D ST | 516 EAST D STREET
TACOMA | Tacoma | TAKOMA, WA

Database(s) : [ALL SITES - WA, AST - WA, BRS, ECHO, EPA UST, ERNS, FRS, HIST PCS ENF, ICIS, INACTIVE PCS, PCS ENF, PCS FACILITY, RCRA_NONGEN, T 2 - WA, UST - WA] ***(cont.)***

Envirosite ID: 52365606
EPA ID: N/R

FRS ***(cont.)***

The WA-FSIS provides a means to query and display data maintained by the Washington Department of Ecology. This system contains key information for each facility/site that is currently, or has been, of interest to the Air Quality, Dam Safety, Hazardous Waste, Toxics Cleanup, and Water Quality Programs.

Source Description :

All generators and treatment, storage, and disposal (TSD) facilities who handle hazardous waste are required to report to the EPA Administrator at least once every two years. The data collected is used to create the National Biennial Resource Conservation and Recovery Act (RCRA) Hazardous Waste Report. This data is processed within the RCRA Information (RCRAInfo) database.

FRS Environmental Interest

Source and System ID :	ICIS - 7733212 ICIS - WA0000728 RCRAINFO - WAD097249411 WA-FSIS - 55538865
Facility Name :	CONOCOPHILLIPS TACOMA NORTH TERMINAL
Facility Address :	516 E D ST, TACOMA, WA 98421
County :	PIERCE

Site Details

Registry ID :	110005329242
FRS Facility URL :	Click here for hyperlink provided by the agency.
Last Date in Agency List :	2023-02-13

Source Description

Map Id: 147
Direction: NW
Distance: 0.348 mi., 1836 ft.
Elevation: 15 ft.
Relative: Lower

Site Name : CONOCOPHILLIPS TACOMA NORTH TERMINA | PHILLIPS 66 COMPANY TACOMA TERMINAL NORTH | CONOCOPHILLIPS TACOMA NORTH TERMINAL
516 E D ST | 516 EAST D STREET
TACOMA | Tacoma | TAKOMA, WA

Database(s) : [ALL SITES - WA, AST - WA, BRS, ECHO, EPA UST, ERNS, FRS, HIST PCS ENF, ICIS, INACTIVE PCS, PCS ENF, PCS FACILITY, RCRA_NONGEN, T 2 - WA, UST - WA] ***(cont.)***

Envirosite ID: 52365606
EPA ID: N/R

FRS ***(cont.)***

Source Description : ICIS provides a database that, when complete, will contain enforcement and compliance information across most of EPA's programs. The vision for ICIS is to replace EPA's independent databases that contain enforcement data with a single repository for that information. Currently, ICIS contains all Federal Administrative and Judicial enforcement actions and a subset of the Permit Compliance System (PCS), which supports the National Pollutant Discharge Elimination System (NPDES). This information is maintained in ICIS by EPA in the Regional offices and at Headquarters. A future release of ICIS will completely replace PCS and will integrate that information with Federal actions already in the system. ICIS also has the capability to track other activities that support compliance and enforcement programs, including incident tracking, compliance assistance, and compliance monitoring. The NPDES module of the Compliance Information System (ICIS) tracks surface water permits issued under the Clean Water Act. Under NPDES, all facilities that discharge pollutants from any point source into waters of the United States are required to obtain a permit. The permit will likely contain limits on what can be discharged, impose monitoring and reporting requirements, and include other provisions to ensure that the discharge does not adversely affect water quality.

Source Description : RCRAInfo is EPA’s comprehensive information system that supports the Resource Conservation and Recovery Act (RCRA) of 1976 and the Hazardous and Solid Waste Amendments (HSWA) of 1984 through the tracking of events and activities related to facilities that generate, transport, and treat, store, or dispose of hazardous waste. RCRAInfo allows RCRA program staff to track the notification, permit, compliance, and corrective action activities required under RCRA. RCRAInfo also supports generation of the National Hazardous Waste Biennial Report. All generators and treatment, storage, and disposal facilities who handle hazardous waste are required to report to the EPA Administrator at least once every two years to support creation of the Biennial Report.
The WA-FSIS provides a means to query and display data maintained by the Washington Department of Ecology. This system contains key information for each facility/site that is currently, or has been, of interest to the Air Quality, Dam Safety, Hazardous Waste, Toxics Cleanup, and Water Quality Programs.

FRS Environmental Interest
Source and System ID : ICIS - 7733212
ICIS - WA0000728
RCRAINFO - WAD097249411
WA-FSIS - 55538865

Facility Name : PHILLIPS 66 COMPANY TACOMA TERMINAL NORTH
Facility Address : 516 E D ST, TACOMA, WA 98421

Map Id: 147
Direction: NW
Distance: 0.348 mi., 1836 ft.
Elevation: 15 ft.
Relative: Lower

Site Name : CONOCOPHILLIPS TACOMA NORTH TERMINA | PHILLIPS 66 COMPANY TACOMA TERMINAL NORTH | CONOCOPHILLIPS TACOMA NORTH TERMINAL
516 E D ST | 516 EAST D STREET
TACOMA | Tacoma | TAKOMA, WA

Database(s) : [ALL SITES - WA, AST - WA, BRS, ECHO, EPA UST, ERNS, FRS, HIST PCS ENF, ICIS, INACTIVE PCS, PCS ENF, PCS FACILITY, RCRA_NONGEN, T 2 - WA, UST - WA] ***(cont.)***

Envirosite ID: 52365606
EPA ID: N/R

FRS ***(cont.)***

County : PIERCE

Site Details
Registry ID : 110054921894
FRS Facility URL : Click here for hyperlink provided by the agency.
Last Date in Agency List : 2015-01-20

Source Description

Source Description :

The NPDES module of the Compliance Information System (ICIS) tracks surface water permits issued under the Clean Water Act. Under NPDES, all facilities that discharge pollutants from any point source into waters of the United States are required to obtain a permit. The permit will likely contain limits on what can be discharged, impose monitoring and reporting requirements, and include other provisions to ensure that the discharge does not adversely affect water quality.

FRS Environmental Interest
Source and System ID : ICIS - WA0000728

Facility Name : PHILLIPS 66 CO TACOMA TERMINAL - NORTH
Facility Address : 516 E D ST, TACOMA, WA 98421
County : PIERCE

Site Details
Registry ID : 110070745053
FRS Facility URL : Click here for hyperlink provided by the agency.
Last Date in Agency List : 2023-02-13

Source Description

Source Description :

All generators and treatment, storage, and disposal (TSD) facilities who handle hazardous waste are required to report to the EPA Administrator at least once every two years. The data collected is used to create the National Biennial Resource Conservation and Recovery Act (RCRA) Hazardous Waste Report. This data is processed within the RCRA Information (RCRAInfo) database.

Map Id: 147
Direction: NW
Distance: 0.348 mi., 1836 ft.
Elevation: 15 ft.
Relative: Lower

Site Name : CONOCOPHILLIPS TACOMA NORTH TERMINA | PHILLIPS 66 COMPANY TACOMA TERMINAL NORTH | CONOCOPHILLIPS TACOMA NORTH TERMINAL
516 E D ST | 516 EAST D STREET
TACOMA | Tacoma | TAKOMA, WA

Database(s) : [ALL SITES - WA, AST - WA, BRS, ECHO, EPA UST, ERNS, FRS, HIST PCS ENF, ICIS, INACTIVE PCS, PCS ENF, PCS FACILITY, RCRA_NONGEN, T 2 - WA, UST - WA] ***(cont.)***

Envirosite ID: 52365606
EPA ID: N/R

FRS ***(cont.)***

FRS Environmental Interest

Source and System ID :	RCRAINFO - WAD097249411

HIST PCS ENF

Facility Name :	PHILLIPS 66 COMPANY TACOMA TERMINAL NORTH
Facility Address :	516 E D ST, TACOMA, WA 98421
Effective Date :	2010-09-01
Expiration Date :	2015-08-31
NPDES ID :	WA0000728
FRS Facility Site ID :	3401264489
Primary Facility SIC Code :	N/R
Primary Facility SIC Description :	N/R
Current Major/Minor Status :	Minor
Facility Type Description :	Privately Owned Facility
Facility Non-Government Contact Name:	N/R
Facility Non-Gov Addresses :	N/R
Total Actual Average Flow (MGD) :	N/R
Total App. Design Flow (MGD) :	N/R
Pretreat Program Required Indicator :	N/R
State Water Body :	N/R
State Water Body Name :	N/R
Tribal Land Code :	N/R
Tribal Land Name :	N/R
Contact Office Telephone Number :	N/R
Permit Non-Gov Addresses :	516 E D St
Permit Non-Government Contact Name :	N/R
Permit Type Description :	NPDES Individual Permit
Last Date in Agency List :	2015-01-15

ICIS

Facility Name :	CONOCOPHILLIPS TACOMA NORTH TERMINA
Facility Address :	516 E D ST, TACOMA, WA 98421

Site Details

NPDES ID :	WA0000728
ICIS Facility Interest ID :	3400000018
Facility UIN :	110005329242
Facility Type Code :	Privately Owned Facility
Impaired Waters :	303(D) Listed
Latitude :	47.25848
Longitude :	-122.43302
Last Date in Agency List :	2022-01-12

Map Id: 147
Direction: NW
Distance: 0.348 mi., 1836 ft.
Elevation: 15 ft.
Relative: Lower

Site Name : CONOCOPHILLIPS TACOMA NORTH TERMINA | PHILLIPS 66 COMPANY TACOMA TERMINAL NORTH | CONOCOPHILLIPS TACOMA NORTH TERMINAL
516 E D ST | 516 EAST D STREET
TACOMA | Tacoma | TAKOMA, WA

Database(s) : [ALL SITES - WA, AST - WA, BRS, ECHO, EPA UST, ERNS, FRS, HIST PCS ENF, ICIS, INACTIVE PCS, PCS ENF, PCS FACILITY, RCRA_NONGEN, T 2 - WA, UST - WA] ***(cont.)***

Envirosite ID: 52365606
EPA ID: N/R

ICIS ***(cont.)***

Facility Name :	PHILLIPS 66 COMPANY TACOMA TERMINAL NORTH
Facility Address :	516 E D ST, TACOMA, WA 98421

Site Details

NPDES ID :	WA0000728
ICIS Facility Interest ID :	3400000018
Facility UIN :	110005329242
Facility Type Code :	Privately Owned Facility
Impaired Waters :	303(D) Listed
Latitude :	47.25848
Longitude :	-122.43302
Last Date in Agency List :	2022-12-28

INACTIVE PCS

Issue Date :	2014-08-05
Original Issue Date :	2010-08-17
Effective Date :	2014-09-02
Expiration Date :	2019-08-31
Retirement Date :	N/R
Termination Date :	N/R
Issuing Agency :	State
Agency Type :	State
Activity ID :	3602935615
External Permit Number :	WA0000728
Facility Type Indicator :	NON-POTW
Permit Type :	NPDES Individual Permit
Major Minor Status :	N
Permit Status :	Administratively Continued
Total Design Flow Number :	N/R
Actual Average Flow Number :	N/R
State Water Body :	N/R
State Water Body Name :	N/R
Permit Name :	Phillips 66 Tacoma Terminal
Permit Comp Status :	N/R
RNC Tracking :	Y
Master External Permit Number :	N/R
TMDL Interface :	N/R
EDMR Authorization :	N
Pretreatment Indicator :	N/R
Last Date in Agency List :	2022-09-23

Issue Date :	2014-08-05
Original Issue Date :	2010-08-17
Effective Date :	2014-09-01

Map Id: 147
Direction: NW
Distance: 0.348 mi., 1836 ft.
Elevation: 15 ft.
Relative: Lower

Site Name : CONOCOPHILLIPS TACOMA NORTH TERMINA | PHILLIPS 66 COMPANY TACOMA TERMINAL NORTH | CONOCOPHILLIPS TACOMA NORTH TERMINAL
516 E D ST | 516 EAST D STREET
TACOMA | Tacoma | TAKOMA, WA

Database(s) : [ALL SITES - WA, AST - WA, BRS, ECHO, EPA UST, ERNS, FRS, HIST PCS ENF, ICIS, INACTIVE PCS, PCS ENF, PCS FACILITY, RCRA_NONGEN, T 2 - WA, UST - WA] ***(cont.)***

Envirosite ID: 52365606
EPA ID: N/R

INACTIVE PCS ***(cont.)***

Expiration Date :	2019-08-31
Retirement Date :	2014-09-01
Termination Date :	N/R
Issuing Agency :	State
Agency Type :	State
Activity ID :	3600127117
External Permit Number :	WA0000728
Facility Type Indicator :	NON-POTW
Permit Type :	NPDES Individual Permit
Major Minor Status :	N
Permit Status :	Administratively Continued
Total Design Flow Number :	N/R
Actual Average Flow Number :	N/R
State Water Body :	N/R
State Water Body Name :	N/R
Permit Name :	Phillips 66 Tacoma Terminal
Permit Comp Status :	N/R
RNC Tracking :	Y
Master External Permit Number :	N/R
TMDL Interface :	N/R
EDMR Authorization :	N
Pretreatment Indicator :	N/R
Last Date in Agency List :	2022-09-23

Issue Date :	2010-08-17
Original Issue Date :	2010-08-17
Effective Date :	2010-09-01
Expiration Date :	2015-08-31
Retirement Date :	2014-08-31
Termination Date :	N/R
Issuing Agency :	State
Agency Type :	State
Activity ID :	3400000017
External Permit Number :	WA0000728
Facility Type Indicator :	NON-POTW
Permit Type :	NPDES Individual Permit
Major Minor Status :	N
Permit Status :	Effective
Total Design Flow Number :	N/R
Actual Average Flow Number :	N/R
State Water Body :	N/R
State Water Body Name :	N/R
Permit Name :	Phillips 66 Company Tacoma Terminal North
Permit Comp Status :	Y
RNC Tracking :	Y
Master External Permit Number :	N/R
TMDL Interface :	N/R

Map Id: 147
Direction: NW
Distance: 0.348 mi., 1836 ft.
Elevation: 15 ft.
Relative: Lower

Site Name : CONOCOPHILLIPS TACOMA NORTH TERMINA | PHILLIPS 66 COMPANY TACOMA TERMINAL NORTH | CONOCOPHILLIPS TACOMA NORTH TERMINAL
516 E D ST | 516 EAST D STREET
TACOMA | Tacoma | TAKOMA, WA

Database(s) : [ALL SITES - WA, AST - WA, BRS, ECHO, EPA UST, ERNS, FRS, HIST PCS ENF, ICIS, INACTIVE PCS, PCS ENF, PCS FACILITY, RCRA_NONGEN, T 2 - WA, UST - WA] ***(cont.)***

Envirosite ID: 52365606
EPA ID: N/R

INACTIVE PCS ***(cont.)***

EDMR Authorization :	N
Pretreatment Indicator :	N/R
Last Date in Agency List :	2022-09-23

PCS ENF

Site Details

NPDES ID :	WA0000728
Last Date in Agency List :	2022-12-28

Formal Enforcement Actions

Settlement Entered Date :	N/R
ENF Identifier :	N/R
Activity ID :	N/R
Activity Type :	N/R
ENF Type :	N/R
Agency :	N/R
Fed Penalty Assessed Amount :	N/R
State Local Penalty Amount :	N/R

Informal Enforcement Actions

Achieved Date :	2020-12-02
Registry ID :	110005329242
ENF Identifier :	WA-788801
Activity ID :	3602941844
Activity Type :	Administrative - Informal
ENF Type :	Letter of Violation/ Warning Letter
Agency :	State

PCS FACILITY

Issue Date :	2014-08-05
Original Issue Date :	2010-08-17
Effective Date :	2014-09-01
Expiration Date :	2019-08-31
Retirement Date :	N/R
Termination Date :	N/R
Issuing Agency :	State
Agency Type :	State
Activity ID :	3600127117
External Permit Number :	N/R
Facility Type Indicator :	NON-POTW
Permit Type :	NPDES Individual Permit
Major Minor Status :	N

Map Id: 147
Direction: NW
Distance: 0.348 mi., 1836 ft.
Elevation: 15 ft.
Relative: Lower

Site Name : CONOCOPHILLIPS TACOMA NORTH TERMINA | PHILLIPS 66 COMPANY TACOMA TERMINAL NORTH | CONOCOPHILLIPS TACOMA NORTH TERMINAL
516 E D ST | 516 EAST D STREET
TACOMA | Tacoma | TAKOMA, WA

Database(s) : [ALL SITES - WA, AST - WA, BRS, ECHO, EPA UST, ERNS, FRS, HIST PCS ENF, ICIS, INACTIVE PCS, PCS ENF, PCS FACILITY, RCRA_NONGEN, T 2 - WA, UST - WA] ***(cont.)***

Envirosite ID: 52365606
EPA ID: N/R

PCS FACILITY ***(cont.)***

Permit Status :	Administratively Continued
Total Design Flow Number :	N/R
Actual Average Flow Number :	N/R
State Water Body :	N/R
State Water Body Name :	N/R
Permit Name :	Phillips 66 Tacoma Terminal
Permit Comp Status :	N/R
RNC Tracking :	Y
Master External Permit Number :	N/R
TMDL Interface :	N/R
EDMR Authorization :	N
Pretreatment Indicator :	N/R
Last Date in Agency List :	2022-01-14

Issue Date :	2010-08-17
Original Issue Date :	2010-08-17
Effective Date :	2010-09-01
Expiration Date :	2015-08-31
Retirement Date :	2014-08-31
Termination Date :	N/R
Issuing Agency :	State
Agency Type :	State
Activity ID :	3400000017
External Permit Number :	N/R
Facility Type Indicator :	NON-POTW
Permit Type :	NPDES Individual Permit
Major Minor Status :	N
Permit Status :	Effective
Total Design Flow Number :	N/R
Actual Average Flow Number :	N/R
State Water Body :	N/R
State Water Body Name :	N/R
Permit Name :	Phillips 66 Company Tacoma Terminal North
Permit Comp Status :	Y
RNC Tracking :	Y
Master External Permit Number :	N/R
TMDL Interface :	N/R
EDMR Authorization :	N
Pretreatment Indicator :	N/R
Last Date in Agency List :	2022-01-14

Issue Date :	2014-08-05
Original Issue Date :	2010-08-17
Effective Date :	2014-09-01
Expiration Date :	2019-08-31
Retirement Date :	2014-09-01

Map Id: 147
Direction: NW
Distance: 0.348 mi., 1836 ft.
Elevation: 15 ft.
Relative: Lower

Site Name : CONOCOPHILLIPS TACOMA NORTH TERMINA | PHILLIPS 66 COMPANY TACOMA TERMINAL NORTH | CONOCOPHILLIPS TACOMA NORTH TERMINAL
516 E D ST | 516 EAST D STREET
TACOMA | Tacoma | TAKOMA, WA

Database(s) : [ALL SITES - WA, AST - WA, BRS, ECHO, EPA UST, ERNS, FRS, HIST PCS ENF, ICIS, INACTIVE PCS, PCS ENF, PCS FACILITY, RCRA_NONGEN, T 2 - WA, UST - WA] ***(cont.)***

Envirosite ID: 52365606
EPA ID: N/R

PCS FACILITY ***(cont.)***

Termination Date :	N/R
Issuing Agency :	State
Agency Type :	State
Activity ID :	3600127117
External Permit Number :	N/R
Facility Type Indicator :	NON-POTW
Permit Type :	NPDES Individual Permit
Major Minor Status :	N
Permit Status :	Administratively Continued
Total Design Flow Number :	N/R
Actual Average Flow Number :	N/R
State Water Body :	N/R
State Water Body Name :	N/R
Permit Name :	Phillips 66 Tacoma Terminal
Permit Comp Status :	N/R
RNC Tracking :	Y
Master External Permit Number :	N/R
TMDL Interface :	N/R
EDMR Authorization :	N
Pretreatment Indicator :	N/R
Last Date in Agency List :	2022-12-28

Issue Date :	2014-08-05
Original Issue Date :	2010-08-17
Effective Date :	2014-09-02
Expiration Date :	2019-08-31
Retirement Date :	N/R
Termination Date :	N/R
Issuing Agency :	State
Agency Type :	State
Activity ID :	3602935615
External Permit Number :	N/R
Facility Type Indicator :	NON-POTW
Permit Type :	NPDES Individual Permit
Major Minor Status :	N
Permit Status :	Administratively Continued
Total Design Flow Number :	N/R
Actual Average Flow Number :	N/R
State Water Body :	N/R
State Water Body Name :	N/R
Permit Name :	Phillips 66 Tacoma Terminal
Permit Comp Status :	N/R
RNC Tracking :	Y
Master External Permit Number :	N/R
TMDL Interface :	N/R
EDMR Authorization :	N
Pretreatment Indicator :	N/R

Map Id: 147
Direction: NW
Distance: 0.348 mi., 1836 ft.
Elevation: 15 ft.
Relative: Lower

Site Name : CONOCOPHILLIPS TACOMA NORTH TERMINA | PHILLIPS 66 COMPANY TACOMA TERMINAL NORTH | CONOCOPHILLIPS TACOMA NORTH TERMINAL
516 E D ST | 516 EAST D STREET
TACOMA | Tacoma | TAKOMA, WA

Database(s) : [ALL SITES - WA, AST - WA, BRS, ECHO, EPA UST, ERNS, FRS, HIST PCS ENF, ICIS, INACTIVE PCS, PCS ENF, PCS FACILITY, RCRA_NONGEN, T 2 - WA, UST - WA] ***(cont.)***

Envirosite ID: 52365606
EPA ID: N/R

PCS FACILITY ***(cont.)***

Last Date in Agency List :	2022-12-28
Issue Date :	2010-08-17
Original Issue Date :	2010-08-17
Effective Date :	2010-09-01
Expiration Date :	2015-08-31
Retirement Date :	2014-08-31
Termination Date :	N/R
Issuing Agency :	State
Agency Type :	State
Activity ID :	3400000017
External Permit Number :	N/R
Facility Type Indicator :	NON-POTW
Permit Type :	NPDES Individual Permit
Major Minor Status :	N
Permit Status :	Effective
Total Design Flow Number :	N/R
Actual Average Flow Number :	N/R
State Water Body :	N/R
State Water Body Name :	N/R
Permit Name :	Phillips 66 Company Tacoma Terminal North
Permit Comp Status :	Y
RNC Tracking :	Y
Master External Permit Number :	N/R
TMDL Interface :	N/R
EDMR Authorization :	N
Pretreatment Indicator :	N/R
Last Date in Agency List :	2022-12-28

RCRA_NONGEN

Facility Name :	PHILLIPS 66 CO TACOMA TERMINAL - NORTH
Facility Address :	516 E D ST, TACOMA, WA 98421
County :	PIERCE
Date Form Received by Agency :	2022-02-08
EPA ID :	WAD097249411
Mailing Address :	520 EAST D STREET, TACOMA, WA 98421
Contact :	KELLY HAYES
Contact Address :	P.O. BOX 4428, HOUSTON, TX 77210
Contact Country :	US
Contact Telephone :	253-207-5569
Contact Email :	HAYESKW@P66.COM
EPA Region :	10
Land Type :	Private
Source Type :	Notification

Map Id: 147
Direction: NW
Distance: 0.348 mi., 1836 ft.
Elevation: 15 ft.
Relative: Lower

Site Name : CONOCOPHILLIPS TACOMA NORTH TERMINA | PHILLIPS 66 COMPANY TACOMA TERMINAL NORTH | CONOCOPHILLIPS TACOMA NORTH TERMINAL
516 E D ST | 516 EAST D STREET
TACOMA | Tacoma | TAKOMA, WA

Database(s) : [ALL SITES - WA, AST - WA, BRS, ECHO, EPA UST, ERNS, FRS, HIST PCS ENF, ICIS, INACTIVE PCS, PCS ENF, PCS FACILITY, RCRA_NONGEN, T 2 - WA, UST - WA] ***(cont.)***

Envirosite ID: 52365606
EPA ID: N/R

RCRA_NONGEN ***(cont.)***

Classification :	Not a generator, verified
Description :	Not a generator, verified
Last Date in Agency List :	2023-01-23

Owner/Operator Summary

Owner/Operator Name :	PHILLIPS 66 COMPANY
Owner/Operator Address :	PO BOX 4428, HOUSTON, TX 77210
Owner/Operator Country :	US
Owner/Operator Telephone :	832-765-3010
Owner/Operator Email :	N/R
Owner/Operator Fax :	N/R
Legal Status :	Private
Owner/Operator Type :	Owner
Owner/Operator Start Date :	2012-05-01
Owner/Operator End Date :	N/R

Owner/Operator Name :	PHILLIPS 66 COMPANY
Owner/Operator Address :	PO BOX 4428, HOUSTON, TX 77210
Owner/Operator Country :	US
Owner/Operator Telephone :	832-765-3010
Owner/Operator Email :	N/R
Owner/Operator Fax :	N/R
Legal Status :	Private
Owner/Operator Type :	Owner
Owner/Operator Start Date :	2017-12-31
Owner/Operator End Date :	N/R

Owner/Operator Name :	PHILLIPS 66 PIPELINE
Owner/Operator Address :	520 EAST D STREET, TACOMA, WA 98421
Owner/Operator Country :	US
Owner/Operator Telephone :	253-627-3878
Owner/Operator Email :	N/R
Owner/Operator Fax :	N/R
Legal Status :	Private
Owner/Operator Type :	Operator
Owner/Operator Start Date :	2012-05-01
Owner/Operator End Date :	N/R

Handler Activities Summary

U.S. Importer of Hazardous Waste :	N
Mixed Waste (Haz. and Radioactive) :	N/R
Recycler of Hazardous Waste :	N

Map Id: 147
Direction: NW
Distance: 0.348 mi., 1836 ft.
Elevation: 15 ft.
Relative: Lower

Site Name : CONOCOPHILLIPS TACOMA NORTH TERMINA | PHILLIPS 66 COMPANY TACOMA TERMINAL NORTH | CONOCOPHILLIPS TACOMA NORTH TERMINAL
516 E D ST | 516 EAST D STREET
TACOMA | Tacoma | TAKOMA, WA

Database(s) : [ALL SITES - WA, AST - WA, BRS, ECHO, EPA UST, ERNS, FRS, HIST PCS ENF, ICIS, INACTIVE PCS, PCS ENF, PCS FACILITY, RCRA_NONGEN, T 2 - WA, UST - WA] ***(cont.)***

Envirosite ID: 52365606
EPA ID: N/R

RCRA_NONGEN ***(cont.)***

Transporter of Hazardous Waste :	N
Treater, Storer or Disposer of HW :	N
Underground Injection Activity :	N
On-site Burner Exemption :	N
Furnace Exemption :	N
Used Oil Fuel Burner :	N
Used Oil Processor :	N
Used Oil Refiner :	N
Used Oil Fuel Marketer to Burner :	N
Used Oil Specification Marketer :	N
Used Oil Transfer Facility :	N
Used Oil Transporter :	N

Historical Generators

Details for this site have been truncated due to the large number of available details for this site within this dataset. For the complete details for this site, contact your Envirosite account representative for a complimentary site report containing all of the details available.

Date Form Received by Agency :	2021-02-17
Facility Name :	PHILLIPS 66 CO TACOMA TERMINAL - NORTH
Classification :	Not a generator, verified
Date Form Received by Agency :	2020-05-11
Facility Name :	PHILLIPS 66 CO TACOMA TERMINAL - NORTH
Classification :	Not a generator, verified
Date Form Received by Agency :	2020-02-11
Facility Name :	PHILLIPS 66 CO TACOMA TERMINAL - NORTH
Classification :	Not a generator, verified
Date Form Received by Agency :	2018-02-09
Facility Name :	PHILLIPS 66 CO TACOMA TERMINAL - NORTH
Classification :	Not a generator, verified
Date Form Received by Agency :	2017-02-14
Facility Name :	PHILLIPS 66 CO TACOMA TERMINAL - NORTH
Classification :	Not a generator, verified
Date Form Received by Agency :	2016-02-19
Facility Name :	PHILLIPS 66 CO TACOMA TERMINAL - NORTH

Map Id: 147
Direction: NW
Distance: 0.348 mi., 1836 ft.
Elevation: 15 ft.
Relative: Lower

Site Name : CONOCOPHILLIPS TACOMA NORTH TERMINA | PHILLIPS 66 COMPANY TACOMA TERMINAL NORTH | CONOCOPHILLIPS TACOMA NORTH TERMINAL
516 E D ST | 516 EAST D STREET
TACOMA | Tacoma | TAKOMA, WA

Database(s) : [ALL SITES - WA, AST - WA, BRS, ECHO, EPA UST, ERNS, FRS, HIST PCS ENF, ICIS, INACTIVE PCS, PCS ENF, PCS FACILITY, RCRA_NONGEN, T 2 - WA, UST - WA] ***(cont.)***

Envirosite ID: 52365606
EPA ID: N/R

RCRA_NONGEN ***(cont.)***

Classification : Very Small Quantity Generator

Date Form Received by Agency : 2015-02-11
Facility Name : PHILLIPS 66 CO TACOMA TERMINAL - NORTH
Classification : Not a generator, verified

Date Form Received by Agency : 2014-02-13
Facility Name : PHILLIPS 66 CO TACOMA TERMINAL - NORTH
Classification : Not a generator, verified

Date Form Received by Agency : 2013-11-26
Facility Name : PHILLIPS 66 CO TACOMA TERMINAL - NORTH
Classification : Not a generator, verified

Date Form Received by Agency : 2013-02-20
Facility Name : PHILLIPS 66 CO TACOMA TERMINAL - NORTH
Classification : Not a generator, verified

Notices of Violations Summary
Regulation Violated : N

Evaluation Action Summary
Evaluation Date : 2003-03-13
Evaluation : COMPLIANCE EVALUATION INSPECTION ON-SITE
Area of Violation : N/R
Date Achieved Compliance : N/R
Evaluation Lead Agency : State

Evaluation Date : 2003-02-27
Evaluation : COMPLIANCE EVALUATION INSPECTION ON-SITE
Area of Violation : N/R
Date Achieved Compliance : N/R
Evaluation Lead Agency : State

T 2 - WA

Facility Name : CONOCOPHILLIPS TACOMA NORTH TERMINA
Facility Address : 516 E D ST, TACOMA, 98421
County : Pierce

Map Id: 147
Direction: NW
Distance: 0.348 mi., 1836 ft.
Elevation: 15 ft.
Relative: Lower

Site Name : CONOCOPHILLIPS TACOMA NORTH TERMINA | PHILLIPS 66 COMPANY TACOMA TERMINAL NORTH | CONOCOPHILLIPS TACOMA NORTH TERMINAL
516 E D ST | 516 EAST D STREET
TACOMA | Tacoma | TAKOMA, WA

Database(s) : [ALL SITES - WA, AST - WA, BRS, ECHO, EPA UST, ERNS, FRS, HIST PCS ENF, ICIS, INACTIVE PCS, PCS ENF, PCS FACILITY, RCRA_NONGEN, T 2 - WA, UST - WA] ***(cont.)***

Envirosite ID: 52365606
EPA ID: N/R

T 2 - WA ***(cont.)***

Facility/Site ID :	55538865
Alternate Name :	CONOCOPHILLIPS TACOMA TERMINAL - NORTH
Program Name :	N/R
WRIA :	10
Legislative District :	27
Congressional District :	9
Ecology Region :	SWRO
Ecology Program Phone :	(360) 407-6171
Tribal Land :	N
Latitude :	47.25848
Longitude :	-122.43302
Last Date in Agency List :	2023-01-04

Facility/Site ID :	55538865
Alternate Name :	CONOCOPHILLIPS CO 516 EAST D STREET
Program Name :	N/R
WRIA :	10
Legislative District :	27
Congressional District :	9
Ecology Region :	SWRO
Ecology Program Phone :	(360) 407-6171
Tribal Land :	N
Latitude :	47.25848
Longitude :	-122.43302
Last Date in Agency List :	2023-01-04

Facility/Site ID :	55538865
Alternate Name :	N/R
Program Name :	N/R
WRIA :	10
Legislative District :	27
Congressional District :	9
Ecology Region :	SWRO
Ecology Program Phone :	(360) 407-6171
Tribal Land :	N
Latitude :	47.25848
Longitude :	-122.43302
Last Date in Agency List :	2023-01-04

Facility/Site ID :	55538865
Alternate Name :	UNOCAL
Program Name :	N/R
WRIA :	10
Legislative District :	27
Congressional District :	9

Map Id: 147
Direction: NW
Distance: 0.348 mi., 1836 ft.
Elevation: 15 ft.
Relative: Lower

Site Name : CONOCOPHILLIPS TACOMA NORTH TERMINA | PHILLIPS 66 COMPANY TACOMA TERMINAL NORTH | CONOCOPHILLIPS TACOMA NORTH TERMINAL
516 E D ST | 516 EAST D STREET
TACOMA | Tacoma | TAKOMA, WA

Database(s) : [ALL SITES - WA, AST - WA, BRS, ECHO, EPA UST, ERNS, FRS, HIST PCS ENF, ICIS, INACTIVE PCS, PCS ENF, PCS FACILITY, RCRA_NONGEN, T 2 - WA, UST - WA] ***(cont.)***

Envirosite ID: 52365606
EPA ID: N/R

T 2 - WA ***(cont.)***

Ecology Region :	SWRO
Ecology Program Phone :	(360) 407-6171
Tribal Land :	N
Latitude :	47.25848
Longitude :	-122.43302
Last Date in Agency List :	2023-01-04

Facility/Site ID :	55538865
Alternate Name :	TOSCO 76 TACOMA TERMINAL
Program Name :	N/R
WRIA :	10
Legislative District :	27
Congressional District :	9
Ecology Region :	SWRO
Ecology Program Phone :	(360) 407-6171
Tribal Land :	N
Latitude :	47.25848
Longitude :	-122.43302
Last Date in Agency List :	2023-01-04

Program Details

Program :	HAZWASTE
Interaction Type :	Emergency/Haz Chem Rpt TIER2
Interaction Type Description :	Businesses that store 10,000 pounds or more of a hazardous chemical or 500 pounds or less, depending on the chemical, of an extremely hazardous chemical on site at any one time must report annually. Reports are sent to the State Emergency Response Commission (represented by Ecology) Local Emergency Planning Committees, and local fire departments for emergency planning. (product, not waste)
Status :	Active
Start Date :	1989-01-01
End Date :	N/R
SIC :	5171 - PETROLEUM BULK STATIONS AND TERMINALS
NAICS :	N/R

Program :	HAZWASTE
Interaction Type :	Emergency/Haz Chem Rpt TIER2

Map Id: 147
Direction: NW
Distance: 0.348 mi., 1836 ft.
Elevation: 15 ft.
Relative: Lower

Site Name : CONOCOPHILLIPS TACOMA NORTH TERMINA | PHILLIPS 66 COMPANY TACOMA TERMINAL NORTH | CONOCOPHILLIPS TACOMA NORTH TERMINAL
516 E D ST | 516 EAST D STREET
TACOMA | Tacoma | TAKOMA, WA

Database(s) : [ALL SITES - WA, AST - WA, BRS, ECHO, EPA UST, ERNS, FRS, HIST PCS ENF, ICIS, INACTIVE PCS, PCS ENF, PCS FACILITY, RCRA_NONGEN, T 2 - WA, UST - WA] ***(cont.)***

Envirosite ID: 52365606
EPA ID: N/R

T 2 - WA ***(cont.)***

Interaction Type Description :	Businesses that store 10,000 pounds or more of a hazardous chemical or 500 pounds or less, depending on the chemical, of an extremely hazardous chemical on site at any one time must report annually. Reports are sent to the State Emergency Response Commission (represented by Ecology) Local Emergency Planning Committees, and local fire departments for emergency planning. (product, not waste)
Status :	Active
Start Date :	1989-01-01
End Date :	N/R
SIC :	N/R
NAICS :	N/R
Program :	HAZWASTE
Interaction Type :	Emergency/Haz Chem Rpt TIER2
Interaction Type Description :	Businesses that store 10,000 pounds or more of a hazardous chemical or 500 pounds or less, depending on the chemical, of an extremely hazardous chemical on site at any one time must report annually. Reports are sent to the State Emergency Response Commission (represented by Ecology) Local Emergency Planning Committees, and local fire departments for emergency planning. (product, not waste)
Status :	Active
Start Date :	1989-01-01
End Date :	N/R
SIC :	N/R
NAICS :	42472 - Petroleum and Petroleum Products Merchant Wholesalers (except Bulk Stations and Terminals)
Program :	HAZWASTE
Interaction Type :	Emergency/Haz Chem Rpt TIER2
Interaction Type Description :	Businesses that store 10,000 pounds or more of a hazardous chemical or 500 pounds or less, depending on the chemical, of an extremely hazardous chemical on site at any one time must report annually. Reports are sent to the State Emergency Response Commission (represented by Ecology) Local Emergency Planning Committees, and local fire departments for emergency planning. (product, not waste)
Status :	Active
Start Date :	1989-01-01
End Date :	N/R
SIC :	N/R
NAICS :	424710 - Petroleum Bulk Stations and Terminals

Map Id: 147
Direction: NW
Distance: 0.348 mi., 1836 ft.
Elevation: 15 ft.
Relative: Lower

Site Name : CONOCOPHILLIPS TACOMA NORTH TERMINA | PHILLIPS 66 COMPANY TACOMA TERMINAL NORTH | CONOCOPHILLIPS TACOMA NORTH TERMINAL
516 E D ST | 516 EAST D STREET
TACOMA | Tacoma | TAKOMA, WA

Database(s) : [ALL SITES - WA, AST - WA, BRS, ECHO, EPA UST, ERNS, FRS, HIST PCS ENF, ICIS, INACTIVE PCS, PCS ENF, PCS FACILITY, RCRA_NONGEN, T 2 - WA, UST - WA] ***(cont.)***

Envirosite ID: 52365606
EPA ID: N/R

UST - WA

Facility Name :	UNOCAL TACOMA
Facility Address :	516 E D ST, Tacoma, 98401
County :	Pierce
Facility Site ID :	55538865
UST Site ID :	5596
Tag Number(s) :	N/R
Responsible Unit :	Southwest
Is Active :	No
Latitude :	47.25848
Longitude :	-122.43302
Last Date in Agency List :	2022-12-29

Tank Details

Tank Name :	1
Tank Status :	Removed
Install Date :	1964-12-31
Tank Upgrade Date :	N/R
Tank Permanent Closure Date :	N/R
Permit Expiration Date :	N/R
Tank Material :	Steel
Tank Construction :	Single Wall Tank
Tank Corrosion Protection :	N/R
Tank Manifold :	N/R
Tank Release Detection :	N/R
Tank Tightness Test :	N/R
Tank Spill Prevention :	N/R
Capacity Range :	111 TO 1,100 Gallons
Actual Capacity :	N/R
Pipe Material :	Steel
Pipe Construction :	N/R
Pipe Corrosion Protection :	N/R
Tank SFC :	N/R
Dispenser SFC :	N/R
Primary Pipe Release Detection :	N/R
Secondary Pipe Release Detection :	N/R
Pipe Pumping System :	N/R
Pipe Install Date :	N/R
Turbine Sump Construction :	N/R
Tank Status Date :	1996-08-06
Tank Install Date :	N/R
Tank Overfill Prevention :	N/R

Map Id: 147
Direction: NW
Distance: 0.348 mi., 1836 ft.
Elevation: 15 ft.
Relative: Lower

Site Name : CONOCOPHILLIPS TACOMA NORTH TERMINA | PHILLIPS 66 COMPANY TACOMA TERMINAL NORTH | CONOCOPHILLIPS TACOMA NORTH TERMINAL
516 E D ST | 516 EAST D STREET
TACOMA | Tacoma | TAKOMA, WA

Database(s) : [ALL SITES - WA, AST - WA, BRS, ECHO, EPA UST, ERNS, FRS, HIST PCS ENF, ICIS, INACTIVE PCS, PCS ENF, PCS FACILITY, RCRA_NONGEN, T 2 - WA, UST - WA] ***(cont.)***

Envirosite ID: 52365606
EPA ID: N/R

UST - WA ***(cont.)***

Compartments Details

Compartment Number :	1
Compartment Capacity :	N/R
Substance Stored :	N/R
Used Substance :	N/R
Ecy Region :	N/R

Tank Details

Tank Name :	2
Tank Status :	Removed
Install Date :	1984-03-01
Tank Upgrade Date :	N/R
Tank Permanent Closure Date :	N/R
Permit Expiration Date :	N/R
Tank Material :	Fiberglass Reinforced Plastic
Tank Construction :	Single Wall Tank
Tank Corrosion Protection :	Corrosion Resistant
Tank Manifold :	N/R
Tank Release Detection :	Weekly Manual Gauging
Tank Tightness Test :	N/R
Tank Spill Prevention :	Single Wall Spill Bucket
Capacity Range :	N/R
Actual Capacity :	N/R
Pipe Material :	Coated Steel
Pipe Construction :	Single Wall Pipe
Pipe Corrosion Protection :	Other
Tank SFC :	N/R
Dispenser SFC :	N/R
Primary Pipe Release Detection :	Other
Secondary Pipe Release Detection :	N/R
Pipe Pumping System :	Other
Pipe Install Date :	N/R
Turbine Sump Construction :	N/R
Tank Status Date :	1996-08-06
Tank Install Date :	N/R
Tank Overfill Prevention :	25 Gallons or less

Compartments Details

Compartment Number :	1
Compartment Capacity :	N/R
Substance Stored :	Unleaded Gasoline
Used Substance :	Other
Ecy Region :	N/R

Map Id: 147
Direction: NW
Distance: 0.348 mi., 1836 ft.
Elevation: 15 ft.
Relative: Lower

Site Name : CONOCOPHILLIPS TACOMA NORTH TERMINA | PHILLIPS 66 COMPANY TACOMA TERMINAL NORTH | CONOCOPHILLIPS TACOMA NORTH TERMINAL
516 E D ST | 516 EAST D STREET
TACOMA | Tacoma | TAKOMA, WA

Database(s) : [ALL SITES - WA, AST - WA, BRS, ECHO, EPA UST, ERNS, FRS, HIST PCS ENF, ICIS, INACTIVE PCS, PCS ENF, PCS FACILITY, RCRA_NONGEN, T 2 - WA, UST - WA] ***(cont.)***

Envirosite ID: 52365606
EPA ID: N/R

UST - WA ***(cont.)***

Tank Details

Tank Name :	3
Tank Status :	Removed
Install Date :	1964-12-31
Tank Upgrade Date :	N/R
Tank Permanent Closure Date :	N/R
Permit Expiration Date :	N/R
Tank Material :	Steel
Tank Construction :	Single Wall Tank
Tank Corrosion Protection :	N/R
Tank Manifold :	N/R
Tank Release Detection :	N/R
Tank Tightness Test :	N/R
Tank Spill Prevention :	N/R
Capacity Range :	N/R
Actual Capacity :	N/R
Pipe Material :	Steel
Pipe Construction :	N/R
Pipe Corrosion Protection :	N/R
Tank SFC :	N/R
Dispenser SFC :	N/R
Primary Pipe Release Detection :	N/R
Secondary Pipe Release Detection :	N/R
Pipe Pumping System :	N/R
Pipe Install Date :	N/R
Turbine Sump Construction :	N/R
Tank Status Date :	1996-08-06
Tank Install Date :	N/R
Tank Overfill Prevention :	N/R

Compartments Details

Compartment Number :	1
Compartment Capacity :	N/R
Substance Stored :	N/R
Used Substance :	N/R
Ecy Region :	N/R

Tank Details

Tank Name :	4
Tank Status :	Removed
Install Date :	1964-12-31
Tank Upgrade Date :	N/R
Tank Permanent Closure Date :	N/R
Permit Expiration Date :	N/R

Map Id: 147
Direction: NW
Distance: 0.348 mi., 1836 ft.
Elevation: 15 ft.
Relative: Lower

Site Name : CONOCOPHILLIPS TACOMA NORTH TERMINA | PHILLIPS 66 COMPANY TACOMA TERMINAL NORTH | CONOCOPHILLIPS TACOMA NORTH TERMINAL
516 E D ST | 516 EAST D STREET
TACOMA | Tacoma | TAKOMA, WA

Database(s) : [ALL SITES - WA, AST - WA, BRS, ECHO, EPA UST, ERNS, FRS, HIST PCS ENF, ICIS, INACTIVE PCS, PCS ENF, PCS FACILITY, RCRA_NONGEN, T 2 - WA, UST - WA] ***(cont.)***

Envirosite ID: 52365606
EPA ID: N/R

UST - WA ***(cont.)***

Tank Material :	Fiberglass Reinforced Plastic
Tank Construction :	Single Wall Tank
Tank Corrosion Protection :	N/R
Tank Manifold :	N/R
Tank Release Detection :	N/R
Tank Tightness Test :	N/R
Tank Spill Prevention :	N/R
Capacity Range :	N/R
Actual Capacity :	N/R
Pipe Material :	Steel
Pipe Construction :	N/R
Pipe Corrosion Protection :	N/R
Tank SFC :	N/R
Dispenser SFC :	N/R
Primary Pipe Release Detection :	N/R
Secondary Pipe Release Detection :	N/R
Pipe Pumping System :	N/R
Pipe Install Date :	N/R
Turbine Sump Construction :	N/R
Tank Status Date :	1996-08-06
Tank Install Date :	N/R
Tank Overfill Prevention :	N/R

Compartments Details

Compartment Number :	1
Compartment Capacity :	N/R
Substance Stored :	Unleaded Gasoline
Used Substance :	N/R
Ecy Region :	N/R

Tank Details

Tank Name :	5
Tank Status :	Removed
Install Date :	1964-12-31
Tank Upgrade Date :	N/R
Tank Permanent Closure Date :	N/R
Permit Expiration Date :	N/R
Tank Material :	Steel
Tank Construction :	Single Wall Tank
Tank Corrosion Protection :	N/R
Tank Manifold :	N/R
Tank Release Detection :	N/R
Tank Tightness Test :	N/R
Tank Spill Prevention :	N/R

Map Id: 147
Direction: NW
Distance: 0.348 mi., 1836 ft.
Elevation: 15 ft.
Relative: Lower

Site Name : CONOCOPHILLIPS TACOMA NORTH TERMINA | PHILLIPS 66 COMPANY TACOMA TERMINAL NORTH | CONOCOPHILLIPS TACOMA NORTH TERMINAL
516 E D ST | 516 EAST D STREET
TACOMA | Tacoma | TAKOMA, WA

Database(s) : [ALL SITES - WA, AST - WA, BRS, ECHO, EPA UST, ERNS, FRS, HIST PCS ENF, ICIS, INACTIVE PCS, PCS ENF, PCS FACILITY, RCRA_NONGEN, T 2 - WA, UST - WA] ***(cont.)***

Envirosite ID: 52365606
EPA ID: N/R

UST - WA ***(cont.)***

Capacity Range :	N/R
Actual Capacity :	N/R
Pipe Material :	Steel
Pipe Construction :	N/R
Pipe Corrosion Protection :	N/R
Tank SFC :	N/R
Dispenser SFC :	N/R
Primary Pipe Release Detection :	N/R
Secondary Pipe Release Detection :	N/R
Pipe Pumping System :	N/R
Pipe Install Date :	N/R
Turbine Sump Construction :	N/R
Tank Status Date :	1996-08-06
Tank Install Date :	N/R
Tank Overfill Prevention :	N/R

Compartments Details

Compartment Number :	1
Compartment Capacity :	N/R
Substance Stored :	Unleaded Gasoline
Used Substance :	N/R
Ecy Region :	N/R

Map Id: 148
Direction: W
Distance: 0.348 mi., 1839 ft.
Elevation: 113 ft.
Relative: Higher

Site Name : TED BROWN MUSIC CO
1121 BROADWAY PLAZA
TACOMA, WA 98402

Database(s) : [ALL SITES - WA, ECHO, FRS, RCRA_NONGEN]

Envirosite ID: 52365345
EPA ID: N/R

ALL SITES - WA

Facility Name :	Ted Brown Music Co
Facility Address :	1121 BROADWAY PLAZA, TACOMA, 98402
County :	Pierce
Facility/Site ID :	97381463
Alternate Name :	N/R
Program Name :	N/R

Map Id: 148
Direction: W
Distance: 0.348 mi., 1839 ft.
Elevation: 113 ft.
Relative: Higher

Site Name : TED BROWN MUSIC CO
1121 BROADWAY PLAZA
TACOMA, WA 98402

Database(s) : [ALL SITES - WA, ECHO, FRS, RCRA_NONGEN] ***(cont.)***

Envirosite ID: 52365345
EPA ID: N/R

ALL SITES - WA ***(cont.)***

WRIA :	10
Legislative District :	27
Congressional District :	6
Ecology Region :	SWRO
Ecology Program Phone :	(360) 407-6734
Tribal Land :	N
Latitude :	47.25218
Longitude :	-122.4407
Last Date in Agency List :	2023-01-03

Program Details

Program :	HAZWASTE
Program ID :	WAD027532001
Interaction Type :	Hazardous Waste Generator
Interaction Type Description :	Facilities that generate any quantity of a dangerous waste. They may be classified as SQG, MQG, or LQG depending on hazardous waste generated for a given month.
Status :	Inactive
Start Date :	1988-04-13
End Date :	1989-04-13
SIC :	N/R
NAICS :	N/R

ECHO

Facility Name :	TED BROWN MUSIC CO
Facility Address :	1121 BROADWAY PLAZA, TACOMA, WA 98402
County :	PIERCE
Last Inspection Date :	N/R
Registry ID :	110005318726
FIPS Code :	53053
EPA Region :	10
Inspection Count :	0
Last Inspection Days :	N/R
Informal Count :	0
Last Informal Action Date :	N/R
Formal Action Count :	0
Last Formal Action Date :	N/R
Total Penalties :	0
Penalty Count :	N/R
Last Penalty Date :	N/R
Last Penalty Amount :	N/R
QTRS IN NC :	0
Programs IN SNC :	0
Current Compliance Status :	No Violation Identified
Three-Year Compliance Status :	_____
Collection Method :	ADDRESS MATCHING-HOUSE NUMBER
Reference Point :	ENTRANCE POINT OF A FACILITY OR STATION
Accuracy Meters :	50

Map Id: 148
Direction: W
Distance: 0.348 mi., 1839 ft.
Elevation: 113 ft.
Relative: Higher

Site Name : TED BROWN MUSIC CO
1121 BROADWAY PLAZA
TACOMA, WA 98402

Database(s) : [ALL SITES - WA, ECHO, FRS, RCRA_NONGEN] ***(cont.)***

Envirosite ID: 52365345
EPA ID: N/R

ECHO ***(cont.)***

Derived Tribes :	Puyallup Tribe of the Puyallup Reservation - 1.1 mile(s), Puyallup Tribe of the Puyallup Reservation - 1.2 mile(s), Muckleshoot Indian Tribe - 11.1 mile(s), Muckleshoot Indian Tribe - 14.1 mile(s), Nisqually Indian Tribe - 17.4 mile(s), Squaxin Island Tribe of the Squaxin Island Reservation - 21.7 mile(s), Squaxin Island Tribe of the Squaxin Island Reservation - 23.6 mile(s)
Derived HUC :	17110019
Derived WBD :	171100190301
Derived STCTY FIPS :	53053
Derived Zip :	98402
Derived CD113 :	06
Derived CB2010 :	530530616011047
MYRTK Universe :	NNN
NPDES IDs :	N/R
CWA Permit Types :	N/R
CWA Compliance Tracking :	N/R
CWA NAICS :	N/R
CWA SICS :	N/R
CWA Inspection Count :	N/R
CWA Last Inspection Days :	N/R
CWA Informal Count :	N/R
CWA Formal Action Count :	N/R
CWA Last Formal Action Date :	N/R
CWA Penalties :	N/R
CWA Last Penalty Date :	N/R
CWA Last Penalty Amount :	N/R
CWA Quarters IN NC :	N/R
CWA Current Compliance Status :	N/R
CWA Current SNC Flag :	N
CWA 13 Quarters Compliance Status :	N/R
CWA 13 Quarters Effluent Exceedances:	N/R
CWA Three-Year QNCR Codes :	N/R
DFR URL :	Click here for hyperlink provided by the agency.
Facility SIC :	N/R
Facility NAICS :	45114 - Musical Instrument and Supplies Stores
Facility Last Inspection EPA Date :	N/R
Facility Last Inspection State Date :	N/R
Facility Last Formal Act EPA Date :	N/R
Facility Last Formal Act State Date :	N/R
Facility Last Informal Act EPA Date :	N/R
Facility Last Informal Act State Date:	N/R
Facility Federal Agency :	N/R
TRI Reporter :	N/R
Facility Imp Water Flag :	N/R
Current SNC Flag :	N
Indian County Flag :	N
Federal Flag :	N/R
US Mexico Border Flag :	N/R
Chesapeak Bay Flag :	N/R
AIR Flag :	N
NPDES Flag :	N
SDWIS Flag :	N
RCRA Flag :	Y
TRI Flag :	N
GHG Flag :	N

Map Id: 148
Direction: W
Distance: 0.348 mi., 1839 ft.
Elevation: 113 ft.
Relative: Higher

Site Name : TED BROWN MUSIC CO
1121 BROADWAY PLAZA
TACOMA, WA 98402

Database(s) : [ALL SITES - WA, ECHO, FRS, RCRA_NONGEN] ***(cont.)***

Envirosite ID: 52365345
EPA ID: N/R

ECHO ***(cont.)***

Major Flag :	N/R
Active Flag :	N/R
NAA Flag :	N
Latitude :	47.252357
Longitude :	-122.439894
Last Date in Agency List :	2023-01-16

FRS

Facility Name :	TED BROWN MUSIC CO
Facility Address :	1121 BROADWAY PLAZA, TACOMA, WA 98402
County :	PIERCE

Site Details

Registry ID :	110005318726
FRS Facility URL :	Click here for hyperlink provided by the agency.
Last Date in Agency List :	2023-02-13

Source Description

Source Description :

RCRAInfo is EPA's comprehensive information system that supports the Resource Conservation and Recovery Act (RCRA) of 1976 and the Hazardous and Solid Waste Amendments (HSWA) of 1984 through the tracking of events and activities related to facilities that generate, transport, and treat, store, or dispose of hazardous waste. RCRAInfo allows RCRA program staff to track the notification, permit, compliance, and corrective action activities required under RCRA. RCRAInfo also supports generation of the National Hazardous Waste Biennial Report. All generators and treatment, storage, and disposal facilities who handle hazardous waste are required to report to the EPA Administrator at least once every two years to support creation of the Biennial Report.

FRS Environmental Interest

Source and System ID :	RCRAINFO - WAD027532001

RCRA_NONGEN

Facility Name :	TED BROWN MUSIC CO
Facility Address :	1121 BROADWAY PLAZA, TACOMA, WA 98402
County :	PIERCE
Date Form Received by Agency :	1989-04-15
EPA ID :	WAD027532001
Mailing Address :	1121 BROADWAY, TACOMA, WA 98402
Contact :	N/R
Contact Address :	N/R
Contact Country :	N/R
Contact Telephone :	N/R
Contact Email :	N/R
EPA Region :	10
Land Type :	Other land type

Map Id: 148
Direction: W
Distance: 0.348 mi., 1839 ft.
Elevation: 113 ft.
Relative: Higher

Site Name : TED BROWN MUSIC CO
1121 BROADWAY PLAZA
TACOMA, WA 98402

Database(s) : [ALL SITES - WA, ECHO, FRS, RCRA_NONGEN] ***(cont.)***

Envirosite ID: 52365345
EPA ID: N/R

RCRA_NONGEN ***(cont.)***

Source Type :	Implementer
Classification :	Not a generator, verified
Description :	Not a generator, verified
Last Date in Agency List :	2023-01-23

Owner/Operator Summary

Owner/Operator Name :	TED BROWN MUSIC CO
Owner/Operator Address :	1121 BROADWAY PLAZA, TACOMA, WA 98402
Owner/Operator Country :	US
Owner/Operator Telephone :	000-000-0000
Owner/Operator Email :	N/R
Owner/Operator Fax :	N/R
Legal Status :	Private
Owner/Operator Type :	Owner
Owner/Operator Start Date :	N/R
Owner/Operator End Date :	N/R

Owner/Operator Name :	TED BROWN MUSIC CO
Owner/Operator Address :	1121 BROADWAY PLAZA, TACOMA, WA 98402
Owner/Operator Country :	US
Owner/Operator Telephone :	000-000-0000
Owner/Operator Email :	N/R
Owner/Operator Fax :	N/R
Legal Status :	Private
Owner/Operator Type :	Operator
Owner/Operator Start Date :	N/R
Owner/Operator End Date :	N/R

Owner/Operator Name :	TED BROWN MUSIC CO
Owner/Operator Address :	1121 BROADWAY, TACOMA, WA 98402
Owner/Operator Country :	US
Owner/Operator Telephone :	000-000-0000
Owner/Operator Email :	N/R
Owner/Operator Fax :	N/R
Legal Status :	Private
Owner/Operator Type :	Owner
Owner/Operator Start Date :	1996-05-02
Owner/Operator End Date :	N/R

Handler Activities Summary

U.S. Importer of Hazardous Waste :	N
Mixed Waste (Haz. and Radioactive) :	N
Recycler of Hazardous Waste :	N
Transporter of Hazardous Waste :	N
Treater, Storer or Disposer of HW :	N
Underground Injection Activity :	N
On-site Burner Exemption :	N
Furnace Exemption :	N
Used Oil Fuel Burner :	N
Used Oil Processor :	N

Map Id: 148
Direction: W
Distance: 0.348 mi., 1839 ft.
Elevation: 113 ft.
Relative: Higher

Site Name : TED BROWN MUSIC CO
1121 BROADWAY PLAZA
TACOMA, WA 98402

Database(s) : [ALL SITES - WA, ECHO, FRS, RCRA_NONGEN] ***(cont.)***

Envirosite ID: 52365345
EPA ID: N/R

RCRA_NONGEN ***(cont.)***

Used Oil Refiner :	N
Used Oil Fuel Marketer to Burner :	N
Used Oil Specification Marketer :	N
Used Oil Transfer Facility :	N
Used Oil Transporter :	N

Historical Generators

Date Form Received by Agency :	1989-04-14
Facility Name :	TED BROWN MUSIC CO
Classification :	Not a generator, verified

Notices of Violations Summary

Regulation Violated :	N

Map Id: BM149
Direction: WSW
Distance: 0.350 mi., 1850 ft.
Elevation: 60 ft.
Relative: Higher

Site Name : SOUND TRANSIT DEPOT PARTNERSHIP PROPERTY | PACIFIC QUICKSTOP
1548 PACIFIC AVE
TACOMA | Tacoma, WA 98402

Database(s) : [ALL SITES - WA, CSCSL HWS - WA, EPA LUST, EPA UST, FRS, HSL - WA, LUST - WA, UST - WA, VCP - WA]

Envirosite ID: 52365421
EPA ID: N/R

ALL SITES - WA

Facility Name :	SOUND TRANSIT DEPOT PARTNERSHIP PROPERTY
Facility Address :	1548 PACIFIC AVE, TACOMA, 98402
County :	Pierce
Facility/Site ID :	74455879
Alternate Name :	N/R
Program Name :	N/R
WRIA :	10
Legislative District :	27
Congressional District :	6
Ecology Region :	SWRO
Ecology Program Phone :	(360) 407-7224
Tribal Land :	N
Latitude :	47.24778
Longitude :	-122.4375
Last Date in Agency List :	2023-01-03

Map Id: BM149
Direction: WSW
Distance: 0.350 mi., 1850 ft.
Elevation: 60 ft.
Relative: Higher

Site Name : SOUND TRANSIT DEPOT PARTNERSHIP PROPERTY | PACIFIC QUICKSTOP
1548 PACIFIC AVE
TACOMA | Tacoma, WA 98402

Database(s) : [ALL SITES - WA, CSCSL HWS - WA, EPA LUST, EPA UST, FRS, HSL - WA, LUST - WA, UST - WA, VCP - WA] ***(cont.)***

Envirosite ID: 52365421
EPA ID: N/R

ALL SITES - WA ***(cont.)***

Program Details

Program :	TOXICS
Program ID :	11157
Interaction Type :	Underground Storage Tank
Interaction Type Description :	Any one or combination of tanks (including connecting underground pipes) that is used to contain regulated substances and has a tank volume of ten percent or more beneath the surface of the ground. This term does not include any of the exempt UST systems specified in WAC 173-360-110(2) or any piping connected thereto. See WAC 173-360
Status :	Inactive
Start Date :	2000-03-20
End Date :	2002-08-06
SIC :	N/R
NAICS :	N/R

Program :	TOXICS
Program ID :	11157
Interaction Type :	Voluntary Cleanup Sites
Interaction Type Description :	For a fee, Ecology staff will review an independent cleanup report(s) and provide a written decision about the adequacy of the cleanup actions taken and described in the report.
Status :	Active
Start Date :	2001-01-04
End Date :	N/R
SIC :	N/R
NAICS :	N/R

Program :	TOXICS
Program ID :	11157
Interaction Type :	LUST Facility
Interaction Type Description :	A leaking underground tank cleanup site being cleaned up with Ecology oversight or review.
Status :	Active
Start Date :	1990-03-19
End Date :	N/R
SIC :	N/R
NAICS :	N/R

CSCSL HWS - WA

Facility Name :	SOUND TRANSIT DEPOT PARTNERSHIP PROPERTY
Facility Address :	1548 PACIFIC AVE, TACOMA, 98402
County :	PIERCE

Map Id: BM149
Direction: WSW
Distance: 0.350 mi., 1850 ft.
Elevation: 60 ft.
Relative: Higher

Site Name : SOUND TRANSIT DEPOT PARTNERSHIP PROPERTY | PACIFIC QUICKSTOP
1548 PACIFIC AVE
TACOMA | Tacoma, WA 98402

Database(s) : [ALL SITES - WA, CSCSL HWS - WA, EPA LUST, EPA UST, FRS, HSL - WA, LUST - WA, UST - WA, VCP - WA] ***(cont.)***

Envirosite ID: 52365421
EPA ID: N/R

CSCSL HWS - WA ***(cont.)***

Site Details

Facility Site ID :	74455879
Site Status :	Cleanup Started
Cleanup Site ID :	6609
Region :	Southwest
Responsible Section :	Southwest
WARM Rank :	2 - Moderate-High Risk
Is Brownfield? :	N/R
Is PSI? :	N/R
Current VCP :	N/R
Past VCP :	Yes
Institutional Control :	N/R
Latitude :	47.24778
Longitude :	-122.4375
Last Date in Agency List :	2023-03-07

Contaminants Details

Contaminant Name :	Non-Halogenated Solvents
Groundwater :	Confirmed Above Cleanup Levels
Surface Water :	N/R
Soil :	Confirmed Above Cleanup Levels
Sediment :	N/R
Air :	N/R
Bedrock :	N/R

Contaminant Name :	Petroleum-Other
Groundwater :	Confirmed Above Cleanup Levels
Surface Water :	N/R
Soil :	Confirmed Above Cleanup Levels
Sediment :	N/R
Air :	N/R
Bedrock :	N/R

Contaminant Name :	Metals Priority Pollutants
Groundwater :	Confirmed Above Cleanup Levels
Surface Water :	N/R
Soil :	Confirmed Above Cleanup Levels
Sediment :	N/R
Air :	N/R
Bedrock :	N/R

EPA LUST

Facility Name :	SOUND TRANSIT DEPOT PARTNERSHIP PROPERTY
Facility Address :	1548 PACIFIC AVE, TACOMA, Washington 98402
County :	Pierce
Facility ID :	WA74455879
LUST ID :	WA6609

Map Id: BM149
Direction: WSW
Distance: 0.350 mi., 1850 ft.
Elevation: 60 ft.
Relative: Higher

Site Name : SOUND TRANSIT DEPOT PARTNERSHIP PROPERTY | PACIFIC QUICKSTOP
1548 PACIFIC AVE
TACOMA | Tacoma, WA 98402

Database(s) : [ALL SITES - WA, CSCSL HWS - WA, EPA LUST, EPA UST, FRS, HSL - WA, LUST - WA, UST - WA, VCP - WA] ***(cont.)***

Envirosite ID: 52365421
EPA ID: N/R

EPA LUST ***(cont.)***

Reported Date :	N/R
Status :	Open
Substance :	Metals Priority Pollutants
Closed With Residual Contamination (Tribal Only):	N/R
NFA_Letter (Tribal Only) :	N/R
Tribe (Tribal Only) :	N/R
EPA Region :	10
Estimated Population within 1500ft :	1017
Estimated Private Domestic Wells within 1500ft:	53
Within Source Water Protection Area (SPA):	No
SPA Public Water System and Facility ID:	N/R
SPA Water Type :	N/R
SPA Facility Type :	N/R
SPA HUC12 :	N/R
Within Groundwater Wellhead Protection Area (WHPA):	No
WHPA Public Water System and Facility ID:	N/R
WHPA Water Type :	N/R
WHPA Facility Type :	N/R
WHPA HUC12 :	N/R
Within Estimated 100-year Floodplain:	No
Latitude :	47.2477799999999
Longitude :	-122.4375
Last Date in Agency List :	2023-01-30

EPA UST

Facility Name :	PACIFIC QUICKSTOP
Facility Address :	1548 PACIFIC AVE, Tacoma, Washington 984020000
County :	Pierce
Facility ID :	WA74455879
Facility Status :	Closed UST(s)
Open USTs :	0
Closed USTs :	7
Temporarily Out of Service USTs :	0
Date of Last Inspection :	N/R
EPA Region :	10
Tribe :	N/R
Facility ID 2 :	N/R
Latitude :	47.24778
Longitude :	-122.4375
Last Date in Agency List :	2023-01-30

Tank Details

Tank ID :	WA74455879_1-GAS
Tank Status :	Closed

Map Id: BM149
Direction: WSW
Distance: 0.350 mi., 1850 ft.
Elevation: 60 ft.
Relative: Higher

Site Name : SOUND TRANSIT DEPOT PARTNERSHIP PROPERTY | PACIFIC QUICKSTOP
1548 PACIFIC AVE
TACOMA | Tacoma, WA 98402

Database(s) : [ALL SITES - WA, CSCSL HWS - WA, EPA LUST, EPA UST, FRS, HSL - WA, LUST - WA, UST - WA, VCP - WA] ***(cont.)***

Envirosite ID: 52365421
EPA ID: N/R

EPA UST ***(cont.)***

Installation Date :	1964-12-31
Removal Date :	N/R
Capacity :	N/R
Substances :	B Unleaded Gasoline
Tank Wall Type :	N/R

Tank ID :	WA74455879_2-GAS
Tank Status :	Closed
Installation Date :	1964-12-31
Removal Date :	N/R
Capacity :	N/R
Substances :	A Leaded Gasoline
Tank Wall Type :	N/R

Tank ID :	WA74455879_3-GAS
Tank Status :	Closed
Installation Date :	1964-12-31
Removal Date :	N/R
Capacity :	N/R
Substances :	B Unleaded Gasoline
Tank Wall Type :	N/R

Tank ID :	WA74455879_4-WASTE OIL
Tank Status :	Closed
Installation Date :	1964-12-31
Removal Date :	N/R
Capacity :	111
Substances :	G Used Oil/Waste Oil
Tank Wall Type :	N/R

Tank ID :	WA74455879_5
Tank Status :	Closed
Installation Date :	1980-05-01
Removal Date :	N/R
Capacity :	N/R
Substances :	B Unleaded Gasoline
Tank Wall Type :	N/R

Tank ID :	WA74455879_6
Tank Status :	Closed
Installation Date :	1990-05-05
Removal Date :	N/R
Capacity :	N/R
Substances :	B Unleaded Gasoline
Tank Wall Type :	N/R

Tank ID :	WA74455879_7
Tank Status :	Closed

Map Id: BM149
Direction: WSW
Distance: 0.350 mi., 1850 ft.
Elevation: 60 ft.
Relative: Higher

Site Name : SOUND TRANSIT DEPOT PARTNERSHIP PROPERTY | PACIFIC QUICKSTOP
1548 PACIFIC AVE
TACOMA | Tacoma, WA 98402

Database(s) : [ALL SITES - WA, CSCSL HWS - WA, EPA LUST, EPA UST, FRS, HSL - WA, LUST - WA, UST - WA, VCP - WA] ***(cont.)***

Envirosite ID: 52365421
EPA ID: N/R

EPA UST ***(cont.)***

Installation Date :	1990-05-05
Removal Date :	N/R
Capacity :	111
Substances :	A Leaded Gasoline
Tank Wall Type :	N/R

FRS

Facility Name :	SOUND TRANSIT DEPOT PARTNERSHIP PROPERTY
Facility Address :	1548 PACIFIC AVE, TACOMA, WA 98402
County :	PIERCE

Site Details

Registry ID :	110015424272
FRS Facility URL :	Click here for hyperlink provided by the agency.
Last Date in Agency List :	2023-02-13

Source Description

Source Description :

The WA-FSIS provides a means to query and display data maintained by the Washington Department of Ecology. This system contains key information for each facility/site that is currently, or has been, of interest to the Air Quality, Dam Safety, Hazardous Waste, Toxics Cleanup, and Water Quality Programs.

FRS Environmental Interest

Source and System ID :	WA-FSIS - 74455879

HSL - WA

Facility Name :	Sound Transit Depot Partnership Property
Facility Address :	1548 PACIFIC AVE, TACOMA, 98402
County :	Pierce

Site Details

Facility Site ID :	74455879
Cleanup Site ID :	6609
Status :	Cleanup Started
Site Rank :	2 - Moderate-High Risk
Alternative Site Name :	CHEVRON,DEPOT PARTNERSHIP PROPERTY,PACIFIC QUICKSTOP
Region :	Southwest
Resposbile Unit :	Southwest
Institutional Control :	N/R
Current VCP :	N/R
Past VCP :	Yes

Map Id: BM149
Direction: WSW
Distance: 0.350 mi., 1850 ft.
Elevation: 60 ft.
Relative: Higher

Site Name : SOUND TRANSIT DEPOT PARTNERSHIP PROPERTY | PACIFIC QUICKSTOP
1548 PACIFIC AVE
TACOMA | Tacoma, WA 98402

Database(s) : [ALL SITES - WA, CSCSL HWS - WA, EPA LUST, EPA UST, FRS, HSL - WA, LUST - WA, UST - WA, VCP - WA] ***(cont.)***

Envirosite ID: 52365421
EPA ID: N/R

HSL - WA ***(cont.)***

Latitude :	47.24778
Longitude :	-122.4375
Agency Hyperlink :	Click here for hyperlink provided by the agency.
Last Date in Agency List :	2023-02-28

Contaminants

Contaminant Name :	Non-Halogenated Solvents
Ground water :	Confirmed Above Cleanup Levels
Surface water :	N/R
Soil :	Confirmed Above Cleanup Levels
Sediment :	N/R
Air :	N/R
Bedrock :	N/R

Contaminant Name :	Petroleum-Other
Ground water :	Confirmed Above Cleanup Levels
Surface water :	N/R
Soil :	Confirmed Above Cleanup Levels
Sediment :	N/R
Air :	N/R
Bedrock :	N/R

Contaminant Name :	Metals Priority Pollutants
Ground water :	Confirmed Above Cleanup Levels
Surface water :	N/R
Soil :	Confirmed Above Cleanup Levels
Sediment :	N/R
Air :	N/R
Bedrock :	N/R

Facility Name :	SOUND TRANSIT DEPOT PARTNERSHIP PROPERTY
Facility Address :	1548 Pacific Ave, Tacoma, 98402
County :	Pierce

Site Details

Facility Site ID :	74455879
Cleanup Site ID :	6609
Status :	Cleanup Started
Site Rank :	N/R
Alternative Site Name :	N/R
Region :	N/R
Resposbile Unit :	N/R
Institutional Control :	N/R
Current VCP :	N/R
Past VCP :	N/R
Latitude :	N/R
Longitude :	N/R

Map Id: BM149
Direction: WSW
Distance: 0.350 mi., 1850 ft.
Elevation: 60 ft.
Relative: Higher

Site Name : SOUND TRANSIT DEPOT PARTNERSHIP PROPERTY | PACIFIC QUICKSTOP
1548 PACIFIC AVE
TACOMA | Tacoma, WA 98402

Database(s) : [ALL SITES - WA, CSCSL HWS - WA, EPA LUST, EPA UST, FRS, HSL - WA, LUST - WA, UST - WA, VCP - WA] ***(cont.)***

Envirosite ID: 52365421
EPA ID: N/R

HSL - WA ***(cont.)***

Agency Hyperlink :	Click here for hyperlink provided by the agency.
Last Date in Agency List :	2022-02-11

LUST - WA

Facility Name :	SOUND TRANSIT DEPOT PARTNERSHIP PROPERTY
Facility Address :	1548 PACIFIC AVE, TACOMA, 98402
County :	Pierce

Site Details

LUST Status Date :	1990-03-19
LUST Status Type :	LUST - Cleanup Started
Facility Site ID :	74455879
Cleanup Site ID :	6609
LUST ID :	259
UST ID :	11157
Alternate Site Names :	CHEVRON,DEPOT PARTNERSHIP PROPERTY,PACIFIC QUICKSTOP
Release Date :	1990-03-19
Process Type :	N/R
Responsible Unit :	Southwest
Region :	Southwest
Latitude :	47.24778
Longitude :	-122.4375
Last Date in Agency List :	2023-03-20

Contaminants

Contaminant Name :	Non-Halogenated Solvents
Ground Water :	Confirmed Above Cleanup Levels
Surface Water :	N/R
Soil :	Confirmed Above Cleanup Levels
Sediment :	N/R
Air :	N/R
Bedrock :	N/R

Contaminant Name :	Metals Priority Pollutants
Ground Water :	Confirmed Above Cleanup Levels
Surface Water :	N/R
Soil :	Confirmed Above Cleanup Levels
Sediment :	N/R
Air :	N/R
Bedrock :	N/R

Contaminant Name :	Petroleum-Other
Ground Water :	Confirmed Above Cleanup Levels
Surface Water :	N/R
Soil :	Confirmed Above Cleanup Levels
Sediment :	N/R
Air :	N/R

Map Id: BM149
Direction: WSW
Distance: 0.350 mi., 1850 ft.
Elevation: 60 ft.
Relative: Higher

Site Name : SOUND TRANSIT DEPOT PARTNERSHIP PROPERTY | PACIFIC QUICKSTOP
1548 PACIFIC AVE
TACOMA | Tacoma, WA 98402

Database(s) : [ALL SITES - WA, CSCSL HWS - WA, EPA LUST, EPA UST, FRS, HSL - WA, LUST - WA, UST - WA, VCP - WA] ***(cont.)***

Envirosite ID: 52365421
EPA ID: N/R

LUST - WA ***(cont.)***

Bedrock :	N/R

UST - WA

Facility Name :	PACIFIC QUICKSTOP
Facility Address :	1548 PACIFIC AVE, Tacoma, 98402
County :	Pierce
Facility Site ID :	74455879
UST Site ID :	11157
Tag Number(s) :	A4525
Responsible Unit :	Southwest
Is Active :	No
Latitude :	47.24778
Longitude :	-122.4375
Last Date in Agency List :	2022-12-29

Tank Details

Tank Name :	5
Tank Status :	Removed
Install Date :	1980-05-01
Tank Upgrade Date :	1995-09-30
Tank Permanent Closure Date :	N/R
Permit Expiration Date :	N/R
Tank Material :	Dielectric Coated Steel
Tank Construction :	Single Wall Tank
Tank Corrosion Protection :	Sacrificial Anode
Tank Manifold :	N/R
Tank Release Detection :	Manual Inventory Control (daily)
Tank Tightness Test :	Annual
Tank Spill Prevention :	Single Wall Spill Bucket
Capacity Range :	10,000 to 19,999 Gallons
Actual Capacity :	10000
Pipe Material :	Fiberglass
Pipe Construction :	Single Wall Pipe
Pipe Corrosion Protection :	Corrosion Resistant
Tank SFC :	N/R
Dispenser SFC :	N/R
Primary Pipe Release Detection :	Automatic Line Leak Detector (ALLD)
Secondary Pipe Release Detection :	N/R
Pipe Pumping System :	Gravity Delivery System (No Pump)
Pipe Install Date :	N/R
Turbine Sump Construction :	N/R
Tank Status Date :	1996-08-06
Tank Install Date :	N/R
Tank Overfill Prevention :	Overfill Alarm

Map Id: BM149
Direction: WSW
Distance: 0.350 mi., 1850 ft.
Elevation: 60 ft.
Relative: Higher

Site Name : SOUND TRANSIT DEPOT PARTNERSHIP PROPERTY | PACIFIC QUICKSTOP
1548 PACIFIC AVE
TACOMA | Tacoma, WA 98402

Database(s) : [ALL SITES - WA, CSCSL HWS - WA, EPA LUST, EPA UST, FRS, HSL - WA, LUST - WA, UST - WA, VCP - WA] ***(cont.)***

Envirosite ID: 52365421
EPA ID: N/R

UST - WA ***(cont.)***

Compartments Details

Compartment Number :	1
Compartment Capacity :	10000
Substance Stored :	Unleaded Gasoline
Used Substance :	Motor Fuel for Vehicles
Ecy Region :	N/R

Tank Details

Tank Name :	6
Tank Status :	Removed
Install Date :	1990-05-05
Tank Upgrade Date :	1995-09-30
Tank Permanent Closure Date :	N/R
Permit Expiration Date :	N/R
Tank Material :	Dielectric Coated Steel
Tank Construction :	Single Wall Tank
Tank Corrosion Protection :	Sacrificial Anode
Tank Manifold :	N/R
Tank Release Detection :	Manual Inventory Control (daily)
Tank Tightness Test :	Annual
Tank Spill Prevention :	Single Wall Spill Bucket
Capacity Range :	10,000 to 19,999 Gallons
Actual Capacity :	10000
Pipe Material :	Fiberglass
Pipe Construction :	Single Wall Pipe
Pipe Corrosion Protection :	Corrosion Resistant
Tank SFC :	N/R
Dispenser SFC :	N/R
Primary Pipe Release Detection :	Automatic Line Leak Detector (ALLD)
Secondary Pipe Release Detection :	N/R
Pipe Pumping System :	Gravity Delivery System (No Pump)
Pipe Install Date :	N/R
Turbine Sump Construction :	N/R
Tank Status Date :	1996-08-06
Tank Install Date :	N/R
Tank Overfill Prevention :	Overfill Alarm

Compartments Details

Compartment Number :	1
Compartment Capacity :	10000
Substance Stored :	Unleaded Gasoline
Used Substance :	Motor Fuel for Vehicles
Ecy Region :	N/R

Tank Details

Tank Name :	7
Tank Status :	Removed
Install Date :	1990-05-05

Map Id: BM149
Direction: WSW
Distance: 0.350 mi., 1850 ft.
Elevation: 60 ft.
Relative: Higher

Site Name : SOUND TRANSIT DEPOT PARTNERSHIP PROPERTY | PACIFIC QUICKSTOP
1548 PACIFIC AVE
TACOMA | Tacoma, WA 98402

Database(s) : [ALL SITES - WA, CSCSL HWS - WA, EPA LUST, EPA UST, FRS, HSL - WA, LUST - WA, UST - WA, VCP - WA] ***(cont.)***

Envirosite ID: 52365421
EPA ID: N/R

UST - WA ***(cont.)***

Tank Upgrade Date :	1995-09-30
Tank Permanent Closure Date :	N/R
Permit Expiration Date :	N/R
Tank Material :	Dielectric Coated Steel
Tank Construction :	Single Wall Tank
Tank Corrosion Protection :	Sacrificial Anode
Tank Manifold :	N/R
Tank Release Detection :	Manual Inventory Control (daily)
Tank Tightness Test :	Annual
Tank Spill Prevention :	Single Wall Spill Bucket
Capacity Range :	111 TO 1,100 Gallons
Actual Capacity :	N/R
Pipe Material :	Fiberglass
Pipe Construction :	Single Wall Pipe
Pipe Corrosion Protection :	Corrosion Resistant
Tank SFC :	N/R
Dispenser SFC :	N/R
Primary Pipe Release Detection :	Automatic Line Leak Detector (ALLD)
Secondary Pipe Release Detection :	N/R
Pipe Pumping System :	Gravity Delivery System (No Pump)
Pipe Install Date :	N/R
Turbine Sump Construction :	N/R
Tank Status Date :	1996-08-06
Tank Install Date :	N/R
Tank Overfill Prevention :	Overfill Alarm

Compartments Details

Compartment Number :	1
Compartment Capacity :	N/R
Substance Stored :	Leaded Gasoline
Used Substance :	Motor Fuel for Vehicles
Ecy Region :	N/R

Tank Details

Tank Name :	1-GAS
Tank Status :	Removed
Install Date :	1964-12-31
Tank Upgrade Date :	N/R
Tank Permanent Closure Date :	N/R
Permit Expiration Date :	N/R
Tank Material :	N/R
Tank Construction :	N/R
Tank Corrosion Protection :	N/R
Tank Manifold :	N/R
Tank Release Detection :	N/R
Tank Tightness Test :	N/R
Tank Spill Prevention :	N/R
Capacity Range :	N/R
Actual Capacity :	N/R
Pipe Material :	N/R

Map Id: BM149
Direction: WSW
Distance: 0.350 mi., 1850 ft.
Elevation: 60 ft.
Relative: Higher

Site Name : SOUND TRANSIT DEPOT PARTNERSHIP PROPERTY | PACIFIC QUICKSTOP
1548 PACIFIC AVE
TACOMA | Tacoma, WA 98402

Database(s) : [ALL SITES - WA, CSCSL HWS - WA, EPA LUST, EPA UST, FRS, HSL - WA, LUST - WA, UST - WA, VCP - WA] ***(cont.)***

Envirosite ID: 52365421
EPA ID: N/R

UST - WA ***(cont.)***

Pipe Construction :	N/R
Pipe Corrosion Protection :	N/R
Tank SFC :	N/R
Dispenser SFC :	N/R
Primary Pipe Release Detection :	N/R
Secondary Pipe Release Detection :	N/R
Pipe Pumping System :	N/R
Pipe Install Date :	N/R
Turbine Sump Construction :	N/R
Tank Status Date :	1996-08-06
Tank Install Date :	N/R
Tank Overfill Prevention :	N/R

Compartments Details

Compartment Number :	1
Compartment Capacity :	N/R
Substance Stored :	Unleaded Gasoline
Used Substance :	N/R
Ecy Region :	N/R

Tank Details

Tank Name :	2-GAS
Tank Status :	Removed
Install Date :	1964-12-31
Tank Upgrade Date :	N/R
Tank Permanent Closure Date :	N/R
Permit Expiration Date :	N/R
Tank Material :	N/R
Tank Construction :	N/R
Tank Corrosion Protection :	N/R
Tank Manifold :	N/R
Tank Release Detection :	N/R
Tank Tightness Test :	N/R
Tank Spill Prevention :	N/R
Capacity Range :	N/R
Actual Capacity :	N/R
Pipe Material :	N/R
Pipe Construction :	N/R
Pipe Corrosion Protection :	N/R
Tank SFC :	N/R
Dispenser SFC :	N/R
Primary Pipe Release Detection :	N/R
Secondary Pipe Release Detection :	N/R
Pipe Pumping System :	N/R
Pipe Install Date :	N/R
Turbine Sump Construction :	N/R
Tank Status Date :	1996-08-06
Tank Install Date :	N/R
Tank Overfill Prevention :	N/R

Map Id: BM149
Direction: WSW
Distance: 0.350 mi., 1850 ft.
Elevation: 60 ft.
Relative: Higher

Site Name : SOUND TRANSIT DEPOT PARTNERSHIP PROPERTY | PACIFIC QUICKSTOP
1548 PACIFIC AVE
TACOMA | Tacoma, WA 98402

Database(s) : [ALL SITES - WA, CSCSL HWS - WA, EPA LUST, EPA UST, FRS, HSL - WA, LUST - WA, UST - WA, VCP - WA] ***(cont.)***

Envirosite ID: 52365421
EPA ID: N/R

UST - WA ***(cont.)***

Compartments Details

Compartment Number :	1
Compartment Capacity :	N/R
Substance Stored :	Leaded Gasoline
Used Substance :	N/R
Ecy Region :	N/R

Tank Details

Tank Name :	3-GAS
Tank Status :	Removed
Install Date :	1964-12-31
Tank Upgrade Date :	N/R
Tank Permanent Closure Date :	N/R
Permit Expiration Date :	N/R
Tank Material :	N/R
Tank Construction :	N/R
Tank Corrosion Protection :	N/R
Tank Manifold :	N/R
Tank Release Detection :	N/R
Tank Tightness Test :	N/R
Tank Spill Prevention :	N/R
Capacity Range :	N/R
Actual Capacity :	N/R
Pipe Material :	N/R
Pipe Construction :	N/R
Pipe Corrosion Protection :	N/R
Tank SFC :	N/R
Dispenser SFC :	N/R
Primary Pipe Release Detection :	N/R
Secondary Pipe Release Detection :	N/R
Pipe Pumping System :	N/R
Pipe Install Date :	N/R
Turbine Sump Construction :	N/R
Tank Status Date :	1996-08-06
Tank Install Date :	N/R
Tank Overfill Prevention :	N/R

Compartments Details

Compartment Number :	1
Compartment Capacity :	N/R
Substance Stored :	Unleaded Gasoline
Used Substance :	N/R
Ecy Region :	N/R

Tank Details

Tank Name :	4-WASTE OIL
Tank Status :	Removed
Install Date :	1964-12-31

Map Id: BM149
Direction: WSW
Distance: 0.350 mi., 1850 ft.
Elevation: 60 ft.
Relative: Higher

Site Name : SOUND TRANSIT DEPOT PARTNERSHIP PROPERTY | PACIFIC QUICKSTOP
1548 PACIFIC AVE
TACOMA | Tacoma, WA 98402

Database(s) : [ALL SITES - WA, CSCSL HWS - WA, EPA LUST, EPA UST, FRS, HSL - WA, LUST - WA, UST - WA, VCP - WA] ***(cont.)***

Envirosite ID: 52365421
EPA ID: N/R

UST - WA ***(cont.)***

Tank Upgrade Date :	2000-01-01
Tank Permanent Closure Date :	N/R
Permit Expiration Date :	N/R
Tank Material :	N/R
Tank Construction :	N/R
Tank Corrosion Protection :	N/R
Tank Manifold :	N/R
Tank Release Detection :	N/R
Tank Tightness Test :	N/R
Tank Spill Prevention :	N/R
Capacity Range :	111 TO 1,100 Gallons
Actual Capacity :	N/R
Pipe Material :	N/R
Pipe Construction :	N/R
Pipe Corrosion Protection :	N/R
Tank SFC :	N/R
Dispenser SFC :	N/R
Primary Pipe Release Detection :	N/R
Secondary Pipe Release Detection :	N/R
Pipe Pumping System :	N/R
Pipe Install Date :	N/R
Turbine Sump Construction :	N/R
Tank Status Date :	1996-08-06
Tank Install Date :	N/R
Tank Overfill Prevention :	N/R

Compartments Details

Compartment Number :	1
Compartment Capacity :	N/R
Substance Stored :	Used Oil/Waste Oil
Used Substance :	N/R
Ecy Region :	N/R

VCP - WA

Facility Name :	SOUND TRANSIT DEPOT PARTNERSHIP PROPERTY
Facility Address :	1548 PACIFIC AVE, TACOMA, 98402
County :	Pierce
Facility/Site ID :	74455879
Alternate Name :	N/R
Program Name :	N/R
WRIA :	10
Legislative District :	27
Congressional District :	6
Ecology Region :	SWRO
Ecology Program Phone :	(360) 407-7224
Tribal Land :	N
Latitude :	47.24778
Longitude :	-122.4375
Last Date in Agency List :	2023-01-04

Map Id: BM149
Direction: WSW
Distance: 0.350 mi., 1850 ft.
Elevation: 60 ft.
Relative: Higher

Site Name : SOUND TRANSIT DEPOT PARTNERSHIP PROPERTY | PACIFIC QUICKSTOP
1548 PACIFIC AVE
TACOMA | Tacoma, WA 98402

Database(s) : [ALL SITES - WA, CSCSL HWS - WA, EPA LUST, EPA UST, FRS, HSL - WA, LUST - WA, UST - WA, VCP - WA] ***(cont.)***

Envirosite ID: 52365421
EPA ID: N/R

VCP - WA ***(cont.)***

Program Details

Program :	TOXICS
Program ID :	11157
Interaction Type :	Voluntary Cleanup Sites
Interaction Type Description :	For a fee, Ecology staff will review an independent cleanup report(s) and provide a written decision about the adequacy of the cleanup actions taken and described in the report.
Status :	Active
Start Date :	2001-01-04
End Date :	N/R
SIC :	N/R
NAICS :	N/R

Map Id: 150
Direction: SE
Distance: 0.351 mi., 1854 ft.
Elevation: 15 ft.
Relative: Lower

Site Name : SUPERVALU INC | WEST COAST GROCERY COMPANY | Supervalu Holdings Inc.
490 E 19TH ST
TACOMA | Tacoma, WA

Database(s) : [ALL SITES - WA, BRS, ECHO, EPA UST, ERNS, FRS, MANIFEST EPA, RCRA_NONGEN, T 2 - WA, UST - WA]

Envirosite ID: 52365589
EPA ID: N/R

ALL SITES - WA

Facility Name :	Supervalu Inc
Facility Address :	490 E 19TH ST, TACOMA, 98421
County :	Pierce
Facility/Site ID :	34146274
Alternate Name :	N/R
Program Name :	N/R
WRIA :	10
Legislative District :	27
Congressional District :	9
Ecology Region :	SWRO
Ecology Program Phone :	(360) 407-6734
Tribal Land :	N
Latitude :	47.24546
Longitude :	-122.42806
Last Date in Agency List :	2023-01-03

Map Id: 150
Direction: SE
Distance: 0.351 mi., 1854 ft.
Elevation: 15 ft.
Relative: Lower

Site Name : SUPERVALU INC | WEST COAST GROCERY COMPANY | Supervalu Holdings Inc.
490 E 19TH ST
TACOMA | Tacoma, WA

Database(s) : [ALL SITES - WA, BRS, ECHO, EPA UST, ERNS, FRS, MANIFEST EPA, RCRA_NONGEN, T 2 - WA, UST - WA] ***(cont.)***

Envirosite ID: 52365589
EPA ID: N/R

ALL SITES - WA ***(cont.)***

Facility/Site ID :	34146274
Alternate Name :	SUPERVALU VEHICLE MAINTENANCE
Program Name :	N/R
WRIA :	10
Legislative District :	27
Congressional District :	9
Ecology Region :	SWRO
Ecology Program Phone :	(360) 407-7224
Tribal Land :	N
Latitude :	47.24546
Longitude :	-122.42806
Last Date in Agency List :	2023-01-03

Facility/Site ID :	34146274
Alternate Name :	WEST COAST GROCERY COMPANY
Program Name :	N/R
WRIA :	10
Legislative District :	27
Congressional District :	9
Ecology Region :	SWRO
Ecology Program Phone :	(360) 407-7224
Tribal Land :	N
Latitude :	47.24546
Longitude :	-122.42806
Last Date in Agency List :	2023-01-03

Facility/Site ID :	34146274
Alternate Name :	N/R
Program Name :	N/R
WRIA :	10
Legislative District :	27
Congressional District :	9
Ecology Region :	SWRO
Ecology Program Phone :	N/R
Tribal Land :	N
Latitude :	47.24546
Longitude :	-122.42806
Last Date in Agency List :	2023-01-03

Facility/Site ID :	34146274
Alternate Name :	N/R
Program Name :	N/R
WRIA :	10
Legislative District :	27
Congressional District :	9
Ecology Region :	SWRO
Ecology Program Phone :	(360) 407-6171
Tribal Land :	N
Latitude :	47.24546
Longitude :	-122.42806

Map Id: 150
Direction: SE
Distance: 0.351 mi., 1854 ft.
Elevation: 15 ft.
Relative: Lower

Site Name : SUPERVALU INC | WEST COAST GROCERY COMPANY | Supervalu Holdings Inc.
490 E 19TH ST
TACOMA | Tacoma, WA

Database(s) : [ALL SITES - WA, BRS, ECHO, EPA UST, ERNS, FRS, MANIFEST EPA, RCRA_NONGEN, T 2 - WA, UST - WA] ***(cont.)***

Envirosite ID: 52365589
EPA ID: N/R

ALL SITES - WA ***(cont.)***

Last Date in Agency List :	2023-01-03

Facility/Site ID :	34146274
Alternate Name :	WEST COAST GROCERY COMPANY
Program Name :	N/R
WRIA :	10
Legislative District :	27
Congressional District :	9
Ecology Region :	SWRO
Ecology Program Phone :	(360) 407-6171
Tribal Land :	N
Latitude :	47.24546
Longitude :	-122.42806
Last Date in Agency List :	2023-01-03

Facility/Site ID :	34146274
Alternate Name :	N/R
Program Name :	N/R
WRIA :	10
Legislative District :	27
Congressional District :	9
Ecology Region :	SWRO
Ecology Program Phone :	(360) 407-6731
Tribal Land :	N
Latitude :	47.24546
Longitude :	-122.42806
Last Date in Agency List :	2023-01-03

Facility/Site ID :	34146274
Alternate Name :	SUPERVALU VEHICLE MAINTENANCE
Program Name :	N/R
WRIA :	10
Legislative District :	27
Congressional District :	9
Ecology Region :	SWRO
Ecology Program Phone :	(360) 407-6171
Tribal Land :	N
Latitude :	47.24546
Longitude :	-122.42806
Last Date in Agency List :	2023-01-03

Facility/Site ID :	34146274
Alternate Name :	N/R
Program Name :	N/R
WRIA :	10
Legislative District :	27
Congressional District :	9
Ecology Region :	SWRO
Ecology Program Phone :	(360) 407-7224

Map Id: 150
Direction: SE
Distance: 0.351 mi., 1854 ft.
Elevation: 15 ft.
Relative: Lower

Site Name : SUPERVALU INC | WEST COAST GROCERY COMPANY | Supervalu Holdings Inc.
490 E 19TH ST
TACOMA | Tacoma, WA

Database(s) : [ALL SITES - WA, BRS, ECHO, EPA UST, ERNS, FRS, MANIFEST EPA, RCRA_NONGEN, T 2 - WA, UST - WA] ***(cont.)***

Envirosite ID: 52365589
EPA ID: N/R

ALL SITES - WA ***(cont.)***

Tribal Land :	N
Latitude :	47.24546
Longitude :	-122.42806
Last Date in Agency List :	2023-01-03

Program Details

Program :	TOXICS
Program ID :	N/R
Interaction Type :	Haz Waste Management Activity
Interaction Type Description :	Facilities that are required to have a RCRA Site ID# but who do not generate and/or manage hazardous waste (XQG generator status). This includes transporters, used oil recyclers, and dangerous waste fuel marketers and burners.
Status :	Inactive
Start Date :	2016-12-31
End Date :	2017-12-31
SIC :	N/R
NAICS :	N/R

Program :	TOXICS
Program ID :	N/R
Interaction Type :	Hazardous Waste Generator
Interaction Type Description :	Facilities that generate any quantity of a dangerous waste. They may be classified as SQG, MQG, or LQG depending on hazardous waste generated for a given month.
Status :	Inactive
Start Date :	1989-10-27
End Date :	2016-12-31
SIC :	N/R
NAICS :	N/R

Program :	TOXICS
Program ID :	N/R
Interaction Type :	Hazardous Waste Generator
Interaction Type Description :	Facilities that generate any quantity of a dangerous waste. They may be classified as SQG, MQG, or LQG depending on hazardous waste generated for a given month.
Status :	Inactive
Start Date :	1989-10-27
End Date :	2016-12-31
SIC :	N/R
NAICS :	42441 - General Line Grocery Merchant Wholesalers

Map Id: 150
Direction: SE
Distance: 0.351 mi., 1854 ft.
Elevation: 15 ft.
Relative: Lower

Site Name : SUPERVALU INC | WEST COAST GROCERY COMPANY | Supervalu Holdings Inc.
490 E 19TH ST
TACOMA | Tacoma, WA

Database(s) : [ALL SITES - WA, BRS, ECHO, EPA UST, ERNS, FRS, MANIFEST EPA, RCRA_NONGEN, T 2 - WA, UST - WA] ***(cont.)***

Envirosite ID: 52365589
EPA ID: N/R

ALL SITES - WA ***(cont.)***

Program :	TOXICS
Program ID :	N/R
Interaction Type :	Underground Storage Tank
Interaction Type Description :	Any one or combination of tanks (including connecting underground pipes) that is used to contain regulated substances and has a tank volume of ten percent or more beneath the surface of the ground. This term does not include any of the exempt UST systems specified in WAC 173-360-110(2) or any piping connected thereto. See WAC 173-360
Status :	Inactive
Start Date :	1998-06-08
End Date :	2000-03-22
SIC :	7538 - GENERAL AUTOMOTIVE REPAIR SHOPS
NAICS :	N/R

Program :	TOXICS
Program ID :	N/R
Interaction Type :	Underground Storage Tank
Interaction Type Description :	Any one or combination of tanks (including connecting underground pipes) that is used to contain regulated substances and has a tank volume of ten percent or more beneath the surface of the ground. This term does not include any of the exempt UST systems specified in WAC 173-360-110(2) or any piping connected thereto. See WAC 173-360
Status :	Inactive
Start Date :	1998-06-08
End Date :	2000-03-22
SIC :	5141 - GROCERIES, GENERAL LINE
NAICS :	N/R

Program :	TOXICS
Program ID :	N/R
Interaction Type :	Underground Storage Tank
Interaction Type Description :	Any one or combination of tanks (including connecting underground pipes) that is used to contain regulated substances and has a tank volume of ten percent or more beneath the surface of the ground. This term does not include any of the exempt UST systems specified in WAC 173-360-110(2) or any piping connected thereto. See WAC 173-360
Status :	Inactive
Start Date :	1998-06-08
End Date :	2000-03-22
SIC :	N/R
NAICS :	N/R

Map Id: 150
Direction: SE
Distance: 0.351 mi., 1854 ft.
Elevation: 15 ft.
Relative: Lower

Site Name : SUPERVALU INC | WEST COAST GROCERY COMPANY | Supervalu Holdings Inc.
490 E 19TH ST
TACOMA | Tacoma, WA

Database(s) : [ALL SITES - WA, BRS, ECHO, EPA UST, ERNS, FRS, MANIFEST EPA, RCRA_NONGEN, T 2 - WA, UST - WA] ***(cont.)***

Envirosite ID: 52365589
EPA ID: N/R

ALL SITES - WA ***(cont.)***

Program :	TOXICS
Program ID :	N/R
Interaction Type :	Underground Storage Tank
Interaction Type Description :	Any one or combination of tanks (including connecting underground pipes) that is used to contain regulated substances and has a tank volume of ten percent or more beneath the surface of the ground. This term does not include any of the exempt UST systems specified in WAC 173-360-110(2) or any piping connected thereto. See WAC 173-360
Status :	Inactive
Start Date :	1998-06-08
End Date :	2000-03-22
SIC :	N/R
NAICS :	42441 - General Line Grocery Merchant Wholesalers

Program :	TOXICS
Program ID :	N/R
Interaction Type :	Hazardous Waste Planner
Interaction Type Description :	Under Chapter 173-307 WAC, facilities that report under Section 313 of the Emergency Planning/Community Right-To-Know Act (EPCRA), or that generate more than 2,640 pounds of hazardous waste per year, must prepare Pollution Prevention Plans.
Status :	Inactive
Start Date :	1996-01-01
End Date :	1997-03-01
SIC :	N/R
NAICS :	N/R

Program :	TOXICS
Program ID :	N/R
Interaction Type :	Hazardous Waste Generator
Interaction Type Description :	Facilities that generate any quantity of a dangerous waste. They may be classified as SQG, MQG, or LQG depending on hazardous waste generated for a given month.
Status :	Active
Start Date :	2017-12-31
End Date :	N/R
SIC :	N/R
NAICS :	N/R

Program :	TOXICS
Program ID :	N/R
Interaction Type :	Urban Waters
Interaction Type Description :	The site has been inspected by an Ecology Urban Waters Inspector.

Map Id: 150
Direction: SE
Distance: 0.351 mi., 1854 ft.
Elevation: 15 ft.
Relative: Lower

Site Name : SUPERVALU INC | WEST COAST GROCERY COMPANY | Supervalu Holdings Inc.
490 E 19TH ST
TACOMA | Tacoma, WA

Database(s) : [ALL SITES - WA, BRS, ECHO, EPA UST, ERNS, FRS, MANIFEST EPA, RCRA_NONGEN, T 2 - WA, UST - WA] ***(cont.)***

Envirosite ID: 52365589
EPA ID: N/R

ALL SITES - WA ***(cont.)***

Status :	Active
Start Date :	2008-06-17
End Date :	N/R
SIC :	N/R
NAICS :	N/R

Program :	TOXICS
Program ID :	N/R
Interaction Type :	Emergency/Haz Chem Rpt TIER2
Interaction Type Description :	Businesses that store 10,000 pounds or more of a hazardous chemical or 500 pounds or less, depending on the chemical, of an extremely hazardous chemical on site at any one time must report annually. Reports are sent to the State Emergency Response Commission (represented by Ecology) Local Emergency Planning Committees, and local fire departments for emergency planning. (product, not waste)

Status :	Active
Start Date :	2004-07-20
End Date :	N/R
SIC :	N/R
NAICS :	42441 - General Line Grocery Merchant Wholesalers

Program :	TOXICS
Program ID :	N/R
Interaction Type :	Emergency/Haz Chem Rpt TIER2
Interaction Type Description :	Businesses that store 10,000 pounds or more of a hazardous chemical or 500 pounds or less, depending on the chemical, of an extremely hazardous chemical on site at any one time must report annually. Reports are sent to the State Emergency Response Commission (represented by Ecology) Local Emergency Planning Committees, and local fire departments for emergency planning. (product, not waste)

Status :	Active
Start Date :	2004-07-20
End Date :	N/R
SIC :	5141 - GROCERIES, GENERAL LINE
NAICS :	N/R

Program :	TOXICS
Program ID :	N/R
Interaction Type :	Emergency/Haz Chem Rpt TIER2

Map Id: 150
Direction: SE
Distance: 0.351 mi., 1854 ft.
Elevation: 15 ft.
Relative: Lower

Site Name : SUPERVALU INC | WEST COAST GROCERY COMPANY | Supervalu Holdings Inc.
490 E 19TH ST
TACOMA | Tacoma, WA

Database(s) : [ALL SITES - WA, BRS, ECHO, EPA UST, ERNS, FRS, MANIFEST EPA, RCRA_NONGEN, T 2 - WA, UST - WA] ***(cont.)***

Envirosite ID: 52365589
EPA ID: N/R

ALL SITES - WA ***(cont.)***

Interaction Type Description :	Businesses that store 10,000 pounds or more of a hazardous chemical or 500 pounds or less, depending on the chemical, of an extremely hazardous chemical on site at any one time must report annually. Reports are sent to the State Emergency Response Commission (represented by Ecology) Local Emergency Planning Committees, and local fire departments for emergency planning. (product, not waste)
Status :	Active
Start Date :	2004-07-20
End Date :	N/R
SIC :	7538 - GENERAL AUTOMOTIVE REPAIR SHOPS
NAICS :	N/R
Program :	TOXICS
Program ID :	N/R
Interaction Type :	Emergency/Haz Chem Rpt TIER2
Interaction Type Description :	Businesses that store 10,000 pounds or more of a hazardous chemical or 500 pounds or less, depending on the chemical, of an extremely hazardous chemical on site at any one time must report annually. Reports are sent to the State Emergency Response Commission (represented by Ecology) Local Emergency Planning Committees, and local fire departments for emergency planning. (product, not waste)
Status :	Active
Start Date :	2004-07-20
End Date :	N/R
SIC :	N/R
NAICS :	N/R

BRS

Facility Name :	SUPERVALU INC
Facility Address :	490 E 19TH ST, TACOMA, WA 98421
County :	PIERCE

Site Details

Date Form Received by Agency :	2012-02-10
EPA ID :	WAD988469201
Mailing Address :	1525 E. D STREET, TACOMA, WA 98421
Contact :	MIKE BLANCARTE
Contact Address :	1525 E. D STREET, TACOMA, WA 98421
Contact Country :	US
Contact Telephone :	253-404-4194
Contact Email :	MIKE.BLANCARTE@SUPERVALU.COM
EPA Region :	10
Land Type :	Private
Source Type :	Annual/Biennial Report updated with Notification
Classification :	Very Small Quantity Generator

Map Id: 150
Direction: SE
Distance: 0.351 mi., 1854 ft.
Elevation: 15 ft.
Relative: Lower

Site Name : SUPERVALU INC | WEST COAST GROCERY COMPANY | Supervalu Holdings Inc.
490 E 19TH ST
TACOMA | Tacoma, WA

Database(s) : [ALL SITES - WA, BRS, ECHO, EPA UST, ERNS, FRS, MANIFEST EPA, RCRA_NONGEN, T 2 - WA, UST - WA] ***(cont.)***

Envirosite ID: 52365589
EPA ID: N/R

BRS ***(cont.)***

Description :

Handlers that generate 100 kilograms or less of hazardous waste per calendar month, and accumulate 1000 kg or less of hazardous waste at any time; or generate one kilogram or less of acutely hazardous waste per calendar month, and accumulate at any time: 1 kg or less of acutely hazardous waste; or 100 kg or less of any residue or contaminated soil, waste or other debris resulting from the cleanup of a spill, into or on any land or water, of acutely hazardous waste;or generate 100 kg or less of any residue or contaminated soil, waste or other debris resulting from the cleanup of a spill, into or on any land or water, of acutely hazardous waste during any calendar month, and accumulate at any time: 1 kg or less of acutely hazardous waste; or 100 kg or less of any residue or contaminated soil, waste or other debris resulting from the cleanup of a spill, into or on any land or water, of acutely hazardous waste.

Last Date in Agency List : 2023-01-23

Owner/Operator Summary

Owner/Operator Name :	SUPERVALU
Owner/Operator Address :	11840 VALLEY VIEW RD, EDEN PRAIRIE, MN 55344-3643
Owner/Operator Country :	US
Owner/Operator Telephone :	612-828-4000
Owner/Operator Email :	N/R
Owner/Operator Fax :	N/R
Legal Status :	Private
Owner/Operator Type :	Owner
Owner/Operator Start Date :	1996-07-23
Owner/Operator End Date :	N/R

Owner/Operator Name :	SUPERVALU
Owner/Operator Address :	11840 VALLEY VIEW RD, EDEN PRAIRIE, MN 55344-3643
Owner/Operator Country :	US
Owner/Operator Telephone :	612-828-4000
Owner/Operator Email :	N/R
Owner/Operator Fax :	N/R
Legal Status :	Private
Owner/Operator Type :	Operator
Owner/Operator Start Date :	1996-07-23
Owner/Operator End Date :	N/R

Waste Activity Monitoring

Report Cycle :	2011
Hazardous Waste Page Number :	1
Hazardous Waste Sub-Page Number :	1
BR Form :	XX
Waste Description :	N/R
Primary NAICS :	42441 - General Line Grocery Merchant Wholesalers
Source Code :	N/R
Form Code :	N/R
Management Method :	N/R

Map Id: 150
Direction: SE
Distance: 0.351 mi., 1854 ft.
Elevation: 15 ft.
Relative: Lower

Site Name : SUPERVALU INC | WEST COAST GROCERY COMPANY | Supervalu Holdings Inc.
490 E 19TH ST
TACOMA | Tacoma, WA

Database(s) : [ALL SITES - WA, BRS, ECHO, EPA UST, ERNS, FRS, MANIFEST EPA, RCRA_NONGEN, T 2 - WA, UST - WA] ***(cont.)***

Envirosite ID: 52365589
EPA ID: N/R

BRS ***(cont.)***

Generation Tons :	0
Managed Tons :	0
Shipped Tons :	0
Received Tons :	0
Receiver ID :	N/R
Receiver State :	N/R
Shipper ID :	N/R
Shipper State :	N/R
Waste Minimization :	N/R
Waste Code List :	N/R
Waste Code Group :	N/R
Waste Generation Type :	N/R

Report Cycle :	2009
Hazardous Waste Page Number :	1
Hazardous Waste Sub-Page Number :	1
BR Form :	XX
Waste Description :	N/R
Primary NAICS :	42441 - General Line Grocery Merchant Wholesalers
Source Code :	N/R
Form Code :	N/R
Management Method :	N/R
Generation Tons :	0
Managed Tons :	0
Shipped Tons :	0
Received Tons :	0
Receiver ID :	N/R
Receiver State :	N/R
Shipper ID :	N/R
Shipper State :	N/R
Waste Minimization :	N/R
Waste Code List :	N/R
Waste Code Group :	N/R
Waste Generation Type :	N/R

Report Cycle :	2007
Hazardous Waste Page Number :	1
Hazardous Waste Sub-Page Number :	1
BR Form :	XX
Waste Description :	N/R
Primary NAICS :	42441 - General Line Grocery Merchant Wholesalers
Source Code :	N/R
Form Code :	N/R
Management Method :	N/R
Generation Tons :	0
Managed Tons :	0
Shipped Tons :	0
Received Tons :	0
Receiver ID :	N/R
Receiver State :	N/R
Shipper ID :	N/R

Map Id: 150
Direction: SE
Distance: 0.351 mi., 1854 ft.
Elevation: 15 ft.
Relative: Lower

Site Name : SUPERVALU INC | WEST COAST GROCERY COMPANY | Supervalu Holdings Inc.
490 E 19TH ST
TACOMA | Tacoma, WA

Database(s) : [ALL SITES - WA, BRS, ECHO, EPA UST, ERNS, FRS, MANIFEST EPA, RCRA_NONGEN, T 2 - WA, UST - WA] ***(cont.)***

Envirosite ID: 52365589
EPA ID: N/R

BRS ***(cont.)***

Shipper State :	N/R
Waste Minimization :	N/R
Waste Code List :	N/R
Waste Code Group :	N/R
Waste Generation Type :	N/R

Report Cycle :	2005
Hazardous Waste Page Number :	1
Hazardous Waste Sub-Page Number :	1
BR Form :	XX
Waste Description :	N/R
Primary NAICS :	42441 - General Line Grocery Merchant Wholesalers
Source Code :	N/R
Form Code :	N/R
Management Method :	N/R
Generation Tons :	0
Managed Tons :	0
Shipped Tons :	0
Received Tons :	0
Receiver ID :	N/R
Receiver State :	N/R
Shipper ID :	N/R
Shipper State :	N/R
Waste Minimization :	N/R
Waste Code List :	N/R
Waste Code Group :	N/R
Waste Generation Type :	N/R

Report Cycle :	2003
Hazardous Waste Page Number :	1
Hazardous Waste Sub-Page Number :	1
BR Form :	XX
Waste Description :	N/R
Primary NAICS :	42441 - General Line Grocery Merchant Wholesalers
Source Code :	N/R
Form Code :	N/R
Management Method :	N/R
Generation Tons :	0
Managed Tons :	0
Shipped Tons :	0
Received Tons :	0
Receiver ID :	N/R
Receiver State :	N/R
Shipper ID :	N/R
Shipper State :	N/R
Waste Minimization :	N/R
Waste Code List :	N/R
Waste Code Group :	N/R
Waste Generation Type :	N/R

Map Id: 150
Direction: SE
Distance: 0.351 mi., 1854 ft.
Elevation: 15 ft.
Relative: Lower

Site Name : SUPERVALU INC | WEST COAST GROCERY COMPANY | Supervalu Holdings Inc.
490 E 19TH ST
TACOMA | Tacoma, WA

Database(s) : [ALL SITES - WA, BRS, ECHO, EPA UST, ERNS, FRS, MANIFEST EPA, RCRA_NONGEN, T 2 - WA, UST - WA] ***(cont.)***

Envirosite ID: 52365589
EPA ID: N/R

ECHO

Facility Name :	SUPERVALU INC
Facility Address :	490 E 19TH ST, TACOMA, WA 98421
County :	PIERCE
Last Inspection Date :	N/R
Registry ID :	110000843507
FIPS Code :	53053
EPA Region :	10
Inspection Count :	0
Last Inspection Days :	N/R
Informal Count :	0
Last Informal Action Date :	N/R
Formal Action Count :	0
Last Formal Action Date :	N/R
Total Penalties :	0
Penalty Count :	N/R
Last Penalty Date :	N/R
Last Penalty Amount :	N/R
QTRS IN NC :	0
Programs IN SNC :	0
Current Compliance Status :	No Violation Identified
Three-Year Compliance Status :	_____
Collection Method :	ADDRESS MATCHING-HOUSE NUMBER
Reference Point :	CENTER OF A FACILITY OR STATION
Accuracy Meters :	30
Derived Tribes :	Puyallup Tribe of the Puyallup Reservation - .3 mile(s), Puyallup Tribe of the Puyallup Reservation - .5 mile(s), Muckleshoot Indian Tribe - 10.4 mile(s), Muckleshoot Indian Tribe - 13.3 mile(s), Nisqually Indian Tribe - 17.5 mile(s), Squaxin Island Tribe of the Squaxin Island Reservation - 22.5 mile(s), Squaxin Island Tribe of the Squaxin Island Reservation - 24.3 mile(s)
Derived HUC :	17110019
Derived WBD :	171100140502
Derived STCTY FIPS :	53053
Derived Zip :	98421
Derived CD113 :	09
Derived CB2010 :	530530602001088
MYRTK Universe :	NNN
NPDES IDs :	N/R
CWA Permit Types :	N/R
CWA Compliance Tracking :	N/R
CWA NAICS :	N/R
CWA SICS :	N/R
CWA Inspection Count :	N/R
CWA Last Inspection Days :	N/R
CWA Informal Count :	N/R
CWA Formal Action Count :	N/R
CWA Last Formal Action Date :	N/R
CWA Penalties :	N/R
CWA Last Penalty Date :	N/R

Map Id: 150
Direction: SE
Distance: 0.351 mi., 1854 ft.
Elevation: 15 ft.
Relative: Lower

Site Name : SUPERVALU INC | WEST COAST GROCERY COMPANY | Supervalu Holdings Inc.
490 E 19TH ST
TACOMA | Tacoma, WA

Database(s) : [ALL SITES - WA, BRS, ECHO, EPA UST, ERNS, FRS, MANIFEST EPA, RCRA_NONGEN, T 2 - WA, UST - WA] ***(cont.)***

Envirosite ID: 52365589
EPA ID: N/R

ECHO ***(cont.)***

CWA Last Penalty Amount :	N/R
CWA Quarters IN NC :	N/R
CWA Current Compliance Status :	N/R
CWA Current SNC Flag :	N
CWA 13 Quarters Compliance Status :	N/R
CWA 13 Quarters Effluent Exceedances:	N/R
CWA Three-Year QNCR Codes :	N/R
DFR URL :	Click here for hyperlink provided by the agency.
Facility SIC :	N/R
Facility NAICS :	424410 - General Line Grocery Merchant Wholesalers
Facility Last Inspection EPA Date :	N/R
Facility Last Inspection State Date :	N/R
Facility Last Formal Act EPA Date :	N/R
Facility Last Formal Act State Date :	N/R
Facility Last Informal Act EPA Date :	N/R
Facility Last Informal Act State Date:	N/R
Facility Federal Agency :	N/R
TRI Reporter :	N/R
Facility Imp Water Flag :	N/R
Current SNC Flag :	N
Indian County Flag :	N
Federal Flag :	N/R
US Mexico Border Flag :	N/R
Chesapeak Bay Flag :	N/R
AIR Flag :	N
NPDES Flag :	N
SDWIS Flag :	N
RCRA Flag :	Y
TRI Flag :	N
GHG Flag :	N
Major Flag :	N/R
Active Flag :	N/R
NAA Flag :	N
Latitude :	47.24618
Longitude :	-122.42206
Last Date in Agency List :	2023-01-16

EPA UST

Facility Name :	WEST COAST GROCERY COMPANY
Facility Address :	490 E 19TH ST, Tacoma, Washington 984211501
County :	Pierce
Facility ID :	WA34146274
Facility Status :	Closed UST(s)
Open USTs :	0
Closed USTs :	2
Temporarily Out of Service USTs :	0
Date of Last Inspection :	N/R
EPA Region :	10
Tribe :	N/R
Facility ID 2 :	N/R

Map Id: 150
Direction: SE
Distance: 0.351 mi., 1854 ft.
Elevation: 15 ft.
Relative: Lower

Site Name : SUPERVALU INC | WEST COAST GROCERY COMPANY | Supervalu Holdings Inc.
490 E 19TH ST
TACOMA | Tacoma, WA

Database(s) : [ALL SITES - WA, BRS, ECHO, EPA UST, ERNS, FRS, MANIFEST EPA, RCRA_NONGEN, T 2 - WA, UST - WA] ***(cont.)***

Envirosite ID: 52365589
EPA ID: N/R

EPA UST ***(cont.)***

Latitude :	47.24546
Longitude :	-122.42806
Last Date in Agency List :	2023-01-30

Tank Details

Tank ID :	WA34146274_1
Tank Status :	Closed
Installation Date :	1964-12-31
Removal Date :	N/R
Capacity :	N/R
Substances :	B Unleaded Gasoline
Tank Wall Type :	N/R

Tank ID :	WA34146274_2
Tank Status :	Closed
Installation Date :	1964-12-31
Removal Date :	N/R
Capacity :	N/R
Substances :	N/R
Tank Wall Type :	N/R

ERNS

Facility Address :	490 E. 19TH STREET, TACOMA, WA 98421
County :	PIERCE

Incident Information

Incident Date Time :	2017-06-06 11:00:00
Type of Incident :	FIXED
Incident Cause :	EQUIPMENT FAILURE
Incident DTG :	OCCURRED
Incident Location :	N/R
Sequence Number :	1180537
Potential Flag :	N
Description of Incident :	CALLER STATED DUE TO A BROKEN VALVE IN THE WAREHOUSE THERE WAS A RELEASE OF ANHYDROUS AMMONIA . CALLER STATED THE MATERIALS WAS VENTED OUT TO THE STORM DRAIN.
Last Date in Agency List :	2017-07-12

Incident Response Summary

Date Time Received :	2017-06-07 22:30:00
Date Time Completed :	2017-06-07 22:36:00
Call Type :	Incident

Map Id: 150
Direction: SE
Distance: 0.351 mi., 1854 ft.
Elevation: 15 ft.
Relative: Lower

Site Name : SUPERVALU INC | WEST COAST GROCERY COMPANY | Supervalu Holdings Inc.
490 E 19TH ST
TACOMA | Tacoma, WA

Database(s) : [ALL SITES - WA, BRS, ECHO, EPA UST, ERNS, FRS, MANIFEST EPA, RCRA_NONGEN, T 2 - WA, UST - WA] ***(cont.)***

Envirosite ID: 52365589
EPA ID: N/R

ERNS ***(cont.)***

Source :	TELEPHONE
Responsible Company :	SUPER VALU
Responsible Org Type :	PRIVATE ENTERPRISE
Responsible City :	TACOMA
Responsible State :	WA
Responsible Zip :	98421

Incident Details Summary

Remedial Action :	CALLER STATED THE RELEASE WAS SECURED AT 1000 HOURS.
Medium :	STORM DRAIN
Medium Description :	WATER
Body of Water :	STORM DRAIN
Weather Conditions :	N/R
Water Temperature :	N/R
Water Supply Contaminated :	U
Waterway Closed :	N
Waterway Description :	N/R

Additional Incident Details Summary

Actual Amount :	N/R
Actual Amount Units :	N/R
Capacity of Tank :	N/R
Capacity of Tank Units :	N/R
Continuous Release Begin Date :	N/R
Continuous Release End Date :	N/R
Continuous Release Change Date :	N/R
Continuous Release Permit :	N/R
Continuous Release Type :	N/R
Description of Tank :	N/R
Device Operational :	U
DOT Crossing Number :	N/R
DOT Regulated :	U
NPDES :	N/R
NPDES Compliance :	U
Pipeline Aboveground :	ABOVE
Pipeline Covered :	U
Pipeline Type :	N/R
Tank ID :	N/R
Tank Regulated :	U
Tank Regulated by :	N/R

Materials Involved Summary

Name of Material :	AMMONIA, ANHYDROUS
CAS Number :	007664-41-7
Amount of Material :	0
Unit of Measure :	UNKNOWN AMOUNT

Map Id: 150
Direction: SE
Distance: 0.351 mi., 1854 ft.
Elevation: 15 ft.
Relative: Lower

Site Name : SUPERVALU INC | WEST COAST GROCERY COMPANY | Supervalu Holdings Inc.
490 E 19TH ST
TACOMA | Tacoma, WA

Database(s) : [ALL SITES - WA, BRS, ECHO, EPA UST, ERNS, FRS, MANIFEST EPA, RCRA_NONGEN, T 2 - WA, UST - WA] ***(cont.)***

Envirosite ID: 52365589
EPA ID: N/R

ERNS ***(cont.)***

UN Number :	N/R
CHRIS Code :	AMA
Reached Water :	YES
Amount in Water :	0
Unit of Measure (Reach Water) :	UNKNOWN AMOUNT

FRS

Facility Name :	SUPERVALU INC
Facility Address :	490 E 19TH ST, TACOMA, WA 98421
County :	PIERCE

Site Details

Registry ID :	110070750916
FRS Facility URL :	Click here for hyperlink provided by the agency.
Last Date in Agency List :	2023-02-13

Source Description

Source Description :

All generators and treatment, storage, and disposal (TSD) facilities who handle hazardous waste are required to report to the EPA Administrator at least once every two years. The data collected is used to create the National Biennial Resource Conservation and Recovery Act (RCRA) Hazardous Waste Report. This data is processed within the RCRA Information (RCRAInfo) database.

FRS Environmental Interest

Source and System ID :	RCRAINFO - WAD988469201

Site Details

Registry ID :	110000843507
FRS Facility URL :	Click here for hyperlink provided by the agency.
Last Date in Agency List :	2023-02-13

Source Description

Map Id: 150
Direction: SE
Distance: 0.351 mi., 1854 ft.
Elevation: 15 ft.
Relative: Lower

Site Name : SUPERVALU INC | WEST COAST GROCERY COMPANY | Supervalu Holdings Inc.
490 E 19TH ST
TACOMA | Tacoma, WA

Database(s) : [ALL SITES - WA, BRS, ECHO, EPA UST, ERNS, FRS, MANIFEST EPA, RCRA_NONGEN, T 2 - WA, UST - WA] ***(cont.)***

Envirosite ID: 52365589
EPA ID: N/R

FRS ***(cont.)***

Source Description :

RCRAInfo is EPA's comprehensive information system that supports the Resource Conservation and Recovery Act (RCRA) of 1976 and the Hazardous and Solid Waste Amendments (HSWA) of 1984 through the tracking of events and activities related to facilities that generate, transport, and treat, store, or dispose of hazardous waste. RCRAInfo allows RCRA program staff to track the notification, permit, compliance, and corrective action activities required under RCRA. RCRAInfo also supports generation of the National Hazardous Waste Biennial Report. All generators and treatment, storage, and disposal facilities who handle hazardous waste are required to report to the EPA Administrator at least once every two years to support creation of the Biennial Report.
The WA-FSIS provides a means to query and display data maintained by the Washington Department of Ecology. This system contains key information for each facility/site that is currently, or has been, of interest to the Air Quality, Dam Safety, Hazardous Waste, Toxics Cleanup, and Water Quality Programs.

Source Description :

ICIS provides a database that, when complete, will contain enforcement and compliance information across most of EPA's programs. The vision for ICIS is to replace EPA's independent databases that contain enforcement data with a single repository for that information. Currently, ICIS contains all Federal Administrative and Judicial enforcement actions and a subset of the Permit Compliance System (PCS), which supports the National Pollutant Discharge Elimination System (NPDES). This information is maintained in ICIS by EPA in the Regional offices and at Headquarters. A future release of ICIS will completely replace PCS and will integrate that information with Federal actions already in the system. ICIS also has the capability to track other activities that support compliance and enforcement programs, including incident tracking, compliance assistance, and compliance monitoring.

FRS Environmental Interest

Source and System ID :

ICIS - 1800004155
RCRAINFO - WAD988469201
WA-FSIS - 34146274

MANIFEST EPA

Manifest Details

Details for this site have been truncated due to the large number of available details for this site within this dataset. For the complete details for this site, contact your Envirosite account representative for a complimentary site report containing all of the details available.

Manifest Number :	006912341SKS
Shipped Date :	2020-03-16
Updated Date :	2020-04-17
Received Date :	2020-03-24
Status :	Signed
Generator ID :	WAD988469201
Generator Name :	Supervalu Holdings Inc.
Generator Address :	490 E 19th St, TACOMA, WA 98421
Generator Mailing :	490 E 19th St, Tacoma, WA 98421

Map Id: 150
Direction: SE
Distance: 0.351 mi., 1854 ft.
Elevation: 15 ft.
Relative: Lower

Site Name : SUPERVALU INC | WEST COAST GROCERY COMPANY | Supervalu Holdings Inc.
490 E 19TH ST
TACOMA | Tacoma, WA

Database(s) : [ALL SITES - WA, BRS, ECHO, EPA UST, ERNS, FRS, MANIFEST EPA, RCRA_NONGEN, T 2 - WA, UST - WA] ***(cont.)***

Envirosite ID: 52365589
EPA ID: N/R

MANIFEST EPA ***(cont.)***

Generator Contact :	Supervalu Holdings Inc.
Destination ID :	ORD981766124
Destination Name :	Safety-Kleen Systems, Inc.
Destination Mailing :	16540 SE 130th Street Building B, Clackamas, OR 97015
Destination Address :	16540 SE 130th Street Building B, Clackamas, OR 97015
Destination Contact :	N/R
Submission Type :	DataImage5Copy
Origin Type :	Service
Manifest Residue :	N
Rejection :	N
Last Date in Agency List :	2023-02-13

Waste Details

Waste Line Number :	1
Is DOT Hazardous :	Y
DOT ID Number :	NA1993
DOT Information :	NA1993, WASTE NA1993 WASTE COMBUSTIBLE LIQUID, N.O.S. (PETROLEUM NAPHTHA) PGIII DOT-SP11606 (D039)(ERG#128), COMBUSTIBLE LIQUID, PG III
Non Waste Description :	N/R
Quantity :	30 Gallons
Quantity Tons, Acute, Non-Acute :	0.12510425, 0, 0.12510425
Quantity Kg, Acute, Non-Acute :	0, 113.47331
Management Method :	H141 - STORAGE, BULKING AND/OR TRANSFER OFF SITE
Is EPA Waste :	Y
Federal Code :	D039
State Code :	N/R

Manifest Details

Manifest Number :	007031488SKS
Shipped Date :	2019-11-06
Updated Date :	2019-12-06
Received Date :	2019-11-12
Status :	Signed
Generator ID :	WAD988469201
Generator Name :	Supervalu Holdings Inc.
Generator Address :	490 E 19th St, TACOMA, WA 98421
Generator Mailing :	490 E 19th St, Tacoma, WA 98421
Generator Contact :	N/R
Destination ID :	ORD981766124
Destination Name :	Safety-Kleen Systems, Inc.
Destination Mailing :	16540 SE 130th Street Building B, Clackamas, OR 97015
Destination Address :	16540 SE 130th Street Building B, Clackamas, OR 97015
Destination Contact :	N/R
Submission Type :	DataImage5Copy
Origin Type :	Service

Map Id: 150
Direction: SE
Distance: 0.351 mi., 1854 ft.
Elevation: 15 ft.
Relative: Lower

Site Name : SUPERVALU INC | WEST COAST GROCERY COMPANY | Supervalu Holdings Inc.
490 E 19TH ST
TACOMA | Tacoma, WA

Database(s) : [ALL SITES - WA, BRS, ECHO, EPA UST, ERNS, FRS, MANIFEST EPA, RCRA_NONGEN, T 2 - WA, UST - WA] ***(cont.)***

Envirosite ID: 52365589
EPA ID: N/R

MANIFEST EPA ***(cont.)***

Manifest Residue :	N
Rejection :	N
Last Date in Agency List :	2023-02-13

Waste Details

Waste Line Number :	1
Is DOT Hazardous :	Y
DOT ID Number :	NA1993
DOT Information :	NA1993, WASTE NA1993 WASTE COMBUSTIBLE LIQUID, N.O.S. (PETROLEUM NAPHTHA) PGIII DOT-SP11606 (D039)(ERG#128), COMBUSTIBLE LIQUID, PG III
Non Waste Description :	N/R
Quantity :	30 Gallons
Quantity Tons, Acute, Non-Acute :	0.12510425, 0, 0.12510425
Quantity Kg, Acute, Non-Acute :	0, 113.47331
Management Method :	H141 - STORAGE, BULKING AND/OR TRANSFER OFF SITE
Is EPA Waste :	Y
Federal Code :	D039
State Code :	N/R

Manifest Details

Manifest Number :	007091648SKS
Shipped Date :	2019-08-16
Updated Date :	2019-09-23
Received Date :	2019-08-20
Status :	Signed
Generator ID :	WAD988469201
Generator Name :	Supervalu Holdings Inc.
Generator Address :	490 E 19th St, TACOMA, WA 98421
Generator Mailing :	490 E 19th St, Tacoma, WA 98421
Generator Contact :	N/R
Destination ID :	ORD981766124
Destination Name :	Safety-Kleen Systems, Inc.
Destination Mailing :	16540 SE 130th Street Building B, Clackamas, OR 97015
Destination Address :	16540 SE 130th Street Building B, Clackamas, OR 97015
Destination Contact :	N/R
Submission Type :	DataImage5Copy
Origin Type :	Service
Manifest Residue :	N
Rejection :	N
Last Date in Agency List :	2023-02-13

Map Id: 150
Direction: SE
Distance: 0.351 mi., 1854 ft.
Elevation: 15 ft.
Relative: Lower

Site Name : SUPERVALU INC | WEST COAST GROCERY COMPANY | Supervalu Holdings Inc.
490 E 19TH ST
TACOMA | Tacoma, WA

Database(s) : [ALL SITES - WA, BRS, ECHO, EPA UST, ERNS, FRS, MANIFEST EPA, RCRA_NONGEN, T 2 - WA, UST - WA] ***(cont.)***

Envirosite ID: 52365589
EPA ID: N/R

MANIFEST EPA ***(cont.)***

Waste Details

Waste Line Number :	1
Is DOT Hazardous :	Y
DOT ID Number :	NA1993
DOT Information :	NA1993, WASTE NA1993 WASTE COMBUSTIBLE LIQUID, N.O.S. (PETROLEUM NAPHTHA) PGIII DOT-SP11606 (D039)(ERG#128), COMBUSTIBLE LIQUID, PG III
Non Waste Description :	N/R
Quantity :	30 Gallons
Quantity Tons, Acute, Non-Acute :	0.12510425, 0, 0.12510425
Quantity Kg, Acute, Non-Acute :	0, 113.47331
Management Method :	H141 - STORAGE, BULKING AND/OR TRANSFER OFF SITE
Is EPA Waste :	Y
Federal Code :	D039
State Code :	N/R

Manifest Details

Manifest Number :	006852314SKS
Shipped Date :	2019-05-24
Updated Date :	2019-07-10
Received Date :	2019-06-06
Status :	Signed
Generator ID :	WAD988469201
Generator Name :	Supervalu Holdings Inc.
Generator Address :	490 E 19th St, TACOMA, WA 98421
Generator Mailing :	490 E 19th St, Tacoma, WA 98421
Generator Contact :	N/R
Destination ID :	ORD981766124
Destination Name :	Safety-Kleen Systems, Inc.
Destination Mailing :	16540 SE 130th Street Building B, Clackamas, OR 97015
Destination Address :	16540 SE 130th Street Building B, Clackamas, OR 97015
Destination Contact :	N/R
Submission Type :	DataImage5Copy
Origin Type :	Service
Manifest Residue :	N
Rejection :	N
Last Date in Agency List :	2023-02-13

Waste Details

Waste Line Number :	1
Is DOT Hazardous :	Y
DOT ID Number :	NA1993

Map Id: 150
Direction: SE
Distance: 0.351 mi., 1854 ft.
Elevation: 15 ft.
Relative: Lower

Site Name : SUPERVALU INC | WEST COAST GROCERY COMPANY | Supervalu Holdings Inc.
490 E 19TH ST
TACOMA | Tacoma, WA

Database(s) : [ALL SITES - WA, BRS, ECHO, EPA UST, ERNS, FRS, MANIFEST EPA, RCRA_NONGEN, T 2 - WA, UST - WA] ***(cont.)***

Envirosite ID: 52365589
EPA ID: N/R

MANIFEST EPA ***(cont.)***

DOT Information :	NA1993, WASTE NA1993 WASTE COMBUSTIBLE LIQUID, N.O.S. (PETROLEUM NAPHTHA) PGIII DOT-SP11606 (D039)(ERG#128), COMBUSTIBLE LIQUID, PG III
Non Waste Description :	N/R
Quantity :	26 Gallons
Quantity Tons, Acute, Non-Acute :	0.10842369, 0, 0.10842369
Quantity Kg, Acute, Non-Acute :	0, 98.343544
Management Method :	H141 - STORAGE, BULKING AND/OR TRANSFER OFF SITE
Is EPA Waste :	Y
Federal Code :	D039
State Code :	N/R

Manifest Details

Manifest Number :	006811524SKS
Shipped Date :	2018-12-31
Updated Date :	2019-02-08
Received Date :	2019-01-07
Status :	Signed
Generator ID :	WAD988469201
Generator Name :	Supervalu Holdings Inc.
Generator Address :	490 E 19th St, TACOMA, WA 98421
Generator Mailing :	490 E 19th St, Tacoma, WA 98421
Generator Contact :	N/R
Destination ID :	ORD981766124
Destination Name :	Safety-Kleen Systems, Inc.
Destination Mailing :	16540 SE 130th Street Building B, Clackamas, OR 97015
Destination Address :	16540 SE 130th Street Building B, Clackamas, OR 97015
Destination Contact :	N/R
Submission Type :	DataImage5Copy
Origin Type :	Service
Manifest Residue :	N
Rejection :	N
Last Date in Agency List :	2023-02-13

Waste Details

Waste Line Number :	1
Is DOT Hazardous :	Y
DOT ID Number :	NA1993
DOT Information :	NA1993, WASTE NA1993 WASTE COMBUSTIBLE LIQUID, N.O.S. (PETROLEUM NAPHTHA) PGIII DOT-SP11606 (D039)(ERG#128), COMBUSTIBLE LIQUID, PG III
Non Waste Description :	N/R
Quantity :	30 Gallons
Quantity Tons, Acute, Non-Acute :	0.12510425, 0, 0.12510425
Quantity Kg, Acute, Non-Acute :	0, 113.47331

Map Id: 150
Direction: SE
Distance: 0.351 mi., 1854 ft.
Elevation: 15 ft.
Relative: Lower

Site Name : SUPERVALU INC | WEST COAST GROCERY COMPANY | Supervalu Holdings Inc.
490 E 19TH ST
TACOMA | Tacoma, WA

Database(s) : [ALL SITES - WA, BRS, ECHO, EPA UST, ERNS, FRS, MANIFEST EPA, RCRA_NONGEN, T 2 - WA, UST - WA] ***(cont.)***

Envirosite ID: 52365589
EPA ID: N/R

MANIFEST EPA ***(cont.)***

Management Method :	H141 - STORAGE, BULKING AND/OR TRANSFER OFF SITE
Is EPA Waste :	Y
Federal Code :	D039
State Code :	N/R

RCRA_NONGEN

Facility Name :	SUPERVALU INC
Facility Address :	490 E 19TH ST, TACOMA, WA 98421
County :	PIERCE
Date Form Received by Agency :	2020-05-13
EPA ID :	WAD988469201
Mailing Address :	1525 E. D STREET, TACOMA, WA 98421
Contact :	KATHLEEN ENGELKE
Contact Address :	PO BOX 20, DEPT. 81014, BOISE, ID 83726
Contact Country :	US
Contact Telephone :	952-221-1324
Contact Email :	KATHLEEN.A.ENGELKE@UNFI.COM
EPA Region :	10
Land Type :	Private
Source Type :	Implementer
Classification :	Not a generator, verified
Description :	Not a generator, verified
Last Date in Agency List :	2023-01-23

Owner/Operator Summary

Owner/Operator Name :	SUPERVALU
Owner/Operator Address :	11840 VALLEY VIEW RD, EDEN PRAIRIE, MN 55344
Owner/Operator Country :	US
Owner/Operator Telephone :	612-828-4000
Owner/Operator Email :	N/R
Owner/Operator Fax :	N/R
Legal Status :	Private
Owner/Operator Type :	Owner
Owner/Operator Start Date :	2017-12-31
Owner/Operator End Date :	N/R

Owner/Operator Name :	SUPERVALU
Owner/Operator Address :	11840 VALLEY VIEW RD, EDEN PRAIRIE, MN 55344
Owner/Operator Country :	US
Owner/Operator Telephone :	612-828-4000
Owner/Operator Email :	N/R
Owner/Operator Fax :	N/R
Legal Status :	Private
Owner/Operator Type :	Operator
Owner/Operator Start Date :	1996-07-23
Owner/Operator End Date :	N/R

Map Id: 150
Direction: SE
Distance: 0.351 mi., 1854 ft.
Elevation: 15 ft.
Relative: Lower

Site Name : SUPERVALU INC | WEST COAST GROCERY COMPANY | Supervalu Holdings Inc.
490 E 19TH ST
TACOMA | Tacoma, WA

Database(s) : [ALL SITES - WA, BRS, ECHO, EPA UST, ERNS, FRS, MANIFEST EPA, RCRA_NONGEN, T 2 - WA, UST - WA] ***(cont.)***

Envirosite ID: 52365589
EPA ID: N/R

RCRA_NONGEN ***(cont.)***

Owner/Operator Name :	SUPERVALU
Owner/Operator Address :	11840 VALLEY VIEW RD, EDEN PRAIRIE, MN 55344
Owner/Operator Country :	US
Owner/Operator Telephone :	612-828-4000
Owner/Operator Email :	N/R
Owner/Operator Fax :	N/R
Legal Status :	Private
Owner/Operator Type :	Owner
Owner/Operator Start Date :	1996-07-23
Owner/Operator End Date :	N/R

Handler Activities Summary

U.S. Importer of Hazardous Waste :	N
Mixed Waste (Haz. and Radioactive) :	N/R
Recycler of Hazardous Waste :	N
Transporter of Hazardous Waste :	N
Treater, Storer or Disposer of HW :	N
Underground Injection Activity :	N
On-site Burner Exemption :	N
Furnace Exemption :	N
Used Oil Fuel Burner :	N
Used Oil Processor :	N
Used Oil Refiner :	N
Used Oil Fuel Marketer to Burner :	N
Used Oil Specification Marketer :	N
Used Oil Transfer Facility :	N
Used Oil Transporter :	N

Historical Generators

Details for this site have been truncated due to the large number of available details for this site within this dataset. For the complete details for this site, contact your Envirosite account representative for a complimentary site report containing all of the details available.

Date Form Received by Agency :	2020-05-12
Facility Name :	SUPERVALU INC
Classification :	Not a generator, verified

Date Form Received by Agency :	2019-03-01
Facility Name :	SUPERVALU INC
Classification :	Not a generator, verified

Date Form Received by Agency :	2018-03-15
Facility Name :	SUPERVALU INC
Classification :	Very Small Quantity Generator

Map Id: 150
Direction: SE
Distance: 0.351 mi., 1854 ft.
Elevation: 15 ft.
Relative: Lower

Site Name : SUPERVALU INC | WEST COAST GROCERY COMPANY | Supervalu Holdings Inc.
490 E 19TH ST
TACOMA | Tacoma, WA

Database(s) : [ALL SITES - WA, BRS, ECHO, EPA UST, ERNS, FRS, MANIFEST EPA, RCRA_NONGEN, T 2 - WA, UST - WA] ***(cont.)***

Envirosite ID: 52365589
EPA ID: N/R

RCRA_NONGEN ***(cont.)***

Date Form Received by Agency : 2017-03-28
Facility Name : SUPERVALU INC
Classification : Not a generator, verified

Date Form Received by Agency : 2016-02-26
Facility Name : SUPERVALU INC
Classification : Very Small Quantity Generator

Date Form Received by Agency : 2015-02-13
Facility Name : SUPERVALU INC
Classification : Very Small Quantity Generator

Date Form Received by Agency : 2014-01-28
Facility Name : SUPERVALU INC
Classification : Very Small Quantity Generator

Date Form Received by Agency : 2013-01-24
Facility Name : SUPERVALU INC
Classification : Very Small Quantity Generator

Date Form Received by Agency : 2012-02-10
Facility Name : SUPERVALU INC
Classification : Very Small Quantity Generator

Date Form Received by Agency : 2011-01-14
Facility Name : SUPERVALU INC
Classification : Very Small Quantity Generator

Notices of Violations Summary
Regulation Violated : N

T 2 - WA

Facility Name : Supervalu Inc
Facility Address : 490 E 19TH ST, TACOMA, 98421
County : Pierce

Facility/Site ID : 34146274
Alternate Name : N/R
Program Name : N/R
WRIA : 10
Legislative District : 27
Congressional District : 9

Map Id: 150
Direction: SE
Distance: 0.351 mi., 1854 ft.
Elevation: 15 ft.
Relative: Lower

Site Name : SUPERVALU INC | WEST COAST GROCERY COMPANY | Supervalu Holdings Inc.
490 E 19TH ST
TACOMA | Tacoma, WA

Database(s) : [ALL SITES - WA, BRS, ECHO, EPA UST, ERNS, FRS, MANIFEST EPA, RCRA_NONGEN, T 2 - WA, UST - WA] ***(cont.)***

Envirosite ID: 52365589
EPA ID: N/R

T 2 - WA ***(cont.)***

Ecology Region :	SWRO
Ecology Program Phone :	(360) 407-6171
Tribal Land :	N
Latitude :	47.24546
Longitude :	-122.42806
Last Date in Agency List :	2023-01-04

Facility/Site ID :	34146274
Alternate Name :	WEST COAST GROCERY COMPANY
Program Name :	N/R
WRIA :	10
Legislative District :	27
Congressional District :	9
Ecology Region :	SWRO
Ecology Program Phone :	(360) 407-6171
Tribal Land :	N
Latitude :	47.24546
Longitude :	-122.42806
Last Date in Agency List :	2023-01-04

Facility/Site ID :	34146274
Alternate Name :	SUPERVALU VEHICLE MAINTENANCE
Program Name :	N/R
WRIA :	10
Legislative District :	27
Congressional District :	9
Ecology Region :	SWRO
Ecology Program Phone :	(360) 407-6171
Tribal Land :	N
Latitude :	47.24546
Longitude :	-122.42806
Last Date in Agency List :	2023-01-04

Program Details

Program :	TOXICS
Interaction Type :	Emergency/Haz Chem Rpt TIER2
Interaction Type Description :	Businesses that store 10,000 pounds or more of a hazardous chemical or 500 pounds or less, depending on the chemical, of an extremely hazardous chemical on site at any one time must report annually. Reports are sent to the State Emergency Response Commission (represented by Ecology) Local Emergency Planning Committees, and local fire departments for emergency planning. (product, not waste)
Status :	Active
Start Date :	2004-07-20
End Date :	N/R
SIC :	N/R

Map Id: 150
Direction: SE
Distance: 0.351 mi., 1854 ft.
Elevation: 15 ft.
Relative: Lower

Site Name : SUPERVALU INC | WEST COAST GROCERY COMPANY | Supervalu Holdings Inc.
490 E 19TH ST
TACOMA | Tacoma, WA

Database(s) : [ALL SITES - WA, BRS, ECHO, EPA UST, ERNS, FRS, MANIFEST EPA, RCRA_NONGEN, T 2 - WA, UST - WA] ***(cont.)***

Envirosite ID: 52365589
EPA ID: N/R

T 2 - WA ***(cont.)***

NAICS : 42441 - General Line Grocery Merchant Wholesalers

Program : TOXICS
Interaction Type : Emergency/Haz Chem Rpt TIER2

Interaction Type Description : Businesses that store 10,000 pounds or more of a hazardous chemical or 500 pounds or less, depending on the chemical, of an extremely hazardous chemical on site at any one time must report annually. Reports are sent to the State Emergency Response Commission (represented by Ecology) Local Emergency Planning Committees, and local fire departments for emergency planning. (product, not waste)

Status : Active
Start Date : 2004-07-20
End Date : N/R
SIC : 5141 - GROCERIES, GENERAL LINE
NAICS : N/R

Program : TOXICS
Interaction Type : Emergency/Haz Chem Rpt TIER2

Interaction Type Description : Businesses that store 10,000 pounds or more of a hazardous chemical or 500 pounds or less, depending on the chemical, of an extremely hazardous chemical on site at any one time must report annually. Reports are sent to the State Emergency Response Commission (represented by Ecology) Local Emergency Planning Committees, and local fire departments for emergency planning. (product, not waste)

Status : Active
Start Date : 2004-07-20
End Date : N/R
SIC : 7538 - GENERAL AUTOMOTIVE REPAIR SHOPS
NAICS : N/R

Program : TOXICS
Interaction Type : Emergency/Haz Chem Rpt TIER2

Interaction Type Description : Businesses that store 10,000 pounds or more of a hazardous chemical or 500 pounds or less, depending on the chemical, of an extremely hazardous chemical on site at any one time must report annually. Reports are sent to the State Emergency Response Commission (represented by Ecology) Local Emergency Planning Committees, and local fire departments for emergency planning. (product, not waste)

Status : Active
Start Date : 2004-07-20
End Date : N/R
SIC : N/R
NAICS : N/R

Map Id: 150
Direction: SE
Distance: 0.351 mi., 1854 ft.
Elevation: 15 ft.
Relative: Lower

Site Name : SUPERVALU INC | WEST COAST GROCERY COMPANY | Supervalu Holdings Inc.
490 E 19TH ST
TACOMA | Tacoma, WA

Database(s) : [ALL SITES - WA, BRS, ECHO, EPA UST, ERNS, FRS, MANIFEST EPA, RCRA_NONGEN, T 2 - WA, UST - WA] ***(cont.)***

Envirosite ID: 52365589
EPA ID: N/R

UST - WA

Facility Name :	WEST COAST GROCERY COMPANY
Facility Address :	490 E 19TH ST, Tacoma, 98421
County :	Pierce
Facility Site ID :	34146274
UST Site ID :	5704
Tag Number(s) :	N/R
Responsible Unit :	Southwest
Is Active :	No
Latitude :	47.24546
Longitude :	-122.42806
Last Date in Agency List :	2022-12-29

Tank Details

Tank Name :	1
Tank Status :	Removed
Install Date :	1964-12-31
Tank Upgrade Date :	N/R
Tank Permanent Closure Date :	N/R
Permit Expiration Date :	N/R
Tank Material :	Steel
Tank Construction :	N/R
Tank Corrosion Protection :	N/R
Tank Manifold :	N/R
Tank Release Detection :	N/R
Tank Tightness Test :	N/R
Tank Spill Prevention :	N/R
Capacity Range :	N/R
Actual Capacity :	N/R
Pipe Material :	Steel
Pipe Construction :	N/R
Pipe Corrosion Protection :	N/R
Tank SFC :	N/R
Dispenser SFC :	N/R
Primary Pipe Release Detection :	N/R
Secondary Pipe Release Detection :	N/R
Pipe Pumping System :	N/R
Pipe Install Date :	N/R
Turbine Sump Construction :	N/R
Tank Status Date :	1996-08-06
Tank Install Date :	N/R
Tank Overfill Prevention :	N/R

Compartments Details

Compartment Number :	1
Compartment Capacity :	N/R
Substance Stored :	Unleaded Gasoline
Used Substance :	N/R

Map Id: 150
Direction: SE
Distance: 0.351 mi., 1854 ft.
Elevation: 15 ft.
Relative: Lower

Site Name : SUPERVALU INC | WEST COAST GROCERY COMPANY | Supervalu Holdings Inc.
490 E 19TH ST
TACOMA | Tacoma, WA

Database(s) : [ALL SITES - WA, BRS, ECHO, EPA UST, ERNS, FRS, MANIFEST EPA, RCRA_NONGEN, T 2 - WA, UST - WA] ***(cont.)***

Envirosite ID: 52365589
EPA ID: N/R

UST - WA ***(cont.)***

Ecy Region :	N/R

Tank Details

Tank Name :	2
Tank Status :	Removed
Install Date :	1964-12-31
Tank Upgrade Date :	N/R
Tank Permanent Closure Date :	N/R
Permit Expiration Date :	N/R
Tank Material :	Steel
Tank Construction :	N/R
Tank Corrosion Protection :	N/R
Tank Manifold :	N/R
Tank Release Detection :	N/R
Tank Tightness Test :	N/R
Tank Spill Prevention :	N/R
Capacity Range :	N/R
Actual Capacity :	N/R
Pipe Material :	Steel
Pipe Construction :	N/R
Pipe Corrosion Protection :	N/R
Tank SFC :	N/R
Dispenser SFC :	N/R
Primary Pipe Release Detection :	N/R
Secondary Pipe Release Detection :	N/R
Pipe Pumping System :	N/R
Pipe Install Date :	N/R
Turbine Sump Construction :	N/R
Tank Status Date :	1996-08-06
Tank Install Date :	N/R
Tank Overfill Prevention :	N/R

Compartments Details

Compartment Number :	1
Compartment Capacity :	N/R
Substance Stored :	N/R
Used Substance :	N/R
Ecy Region :	N/R

Map Id: BK151
Direction: W
Distance: 0.352 mi., 1858 ft.
Elevation: 127 ft.
Relative: Higher

Site Name : AT&T WIRELESS TACOMA RDC
955 BROADWAY
TACOMA, WA 98402

Database(s) : [ALL SITES - WA, ECHO, FRS, T 2 - WA]

Envirosite ID: 52365789
EPA ID: N/R

ALL SITES - WA

Facility Name :	AT&T WIRELESS TACOMA RDC
Facility Address :	955 BROADWAY, TACOMA, 98402
County :	Pierce
Facility/Site ID :	7740843
Alternate Name :	N/R
Program Name :	N/R
WRIA :	10
Legislative District :	27
Congressional District :	6
Ecology Region :	SWRO
Ecology Program Phone :	(360) 407-6171
Tribal Land :	N
Latitude :	47.254374
Longitude :	-122.441266
Last Date in Agency List :	2023-01-03

Program Details

Program :	HAZWASTE
Program ID :	CRK000057230
Interaction Type :	Emergency/Haz Chem Rpt TIER2
Interaction Type Description :	Businesses that store 10,000 pounds or more of a hazardous chemical or 500 pounds or less, depending on the chemical, of an extremely hazardous chemical on site at any one time must report annually. Reports are sent to the State Emergency Response Commission (represented by Ecology) Local Emergency Planning Committees, and local fire departments for emergency planning. (product, not waste)
Status :	Active
Start Date :	2003-09-15
End Date :	N/R
SIC :	N/R
NAICS :	N/R

ECHO

Facility Name :	AT&T WIRELESS TACOMA RDC
Facility Address :	955 BROADWAY, TACOMA, WA 98402
County :	PIERCE
Last Inspection Date :	N/R
Registry ID :	110022930293
FIPS Code :	53053
EPA Region :	10
Inspection Count :	0
Last Inspection Days :	N/R
Informal Count :	0
Last Informal Action Date :	N/R
Formal Action Count :	0
Last Formal Action Date :	2013-01-03
Total Penalties :	0

Map Id: BK151
Direction: W
Distance: 0.352 mi., 1858 ft.
Elevation: 127 ft.
Relative: Higher

Site Name : AT&T WIRELESS TACOMA RDC
955 BROADWAY
TACOMA, WA 98402

Database(s) : [ALL SITES - WA, ECHO, FRS, T 2 - WA] ***(cont.)***

Envirosite ID: 52365789
EPA ID: N/R

ECHO ***(cont.)***

Penalty Count :	N/R
Last Penalty Date :	2013-01-03
Last Penalty Amount :	750000
QTRS IN NC :	N/R
Programs IN SNC :	0
Current Compliance Status :	N/R
Three-Year Compliance Status :	N/R
Collection Method :	ADDRESS MATCHING-HOUSE NUMBER
Reference Point :	CENTER OF A FACILITY OR STATION
Accuracy Meters :	30
Derived Tribes :	Puyallup Tribe of the Puyallup Reservation - 1.2 mile(s), Puyallup Tribe of the Puyallup Reservation - 1.3 mile(s), Muckleshoot Indian Tribe - 11.1 mile(s), Muckleshoot Indian Tribe - 14.1 mile(s), Nisqually Indian Tribe - 17.5 mile(s), Squaxin Island Tribe of the Squaxin Island Reservation - 21.7 mile(s), Squaxin Island Tribe of the Squaxin Island Reservation - 23.6 mile(s)
Derived HUC :	17110019
Derived WBD :	171100190301
Derived STCTY FIPS :	53053
Derived Zip :	98402
Derived CD113 :	06
Derived CB2010 :	530530616011042
MYRTK Universe :	NNN
NPDES IDs :	N/R
CWA Permit Types :	N/R
CWA Compliance Tracking :	N/R
CWA NAICS :	N/R
CWA SICS :	N/R
CWA Inspection Count :	N/R
CWA Last Inspection Days :	N/R
CWA Informal Count :	N/R
CWA Formal Action Count :	N/R
CWA Last Formal Action Date :	N/R
CWA Penalties :	N/R
CWA Last Penalty Date :	N/R
CWA Last Penalty Amount :	N/R
CWA Quarters IN NC :	N/R
CWA Current Compliance Status :	N/R
CWA Current SNC Flag :	N
CWA 13 Quarters Compliance Status :	N/R
CWA 13 Quarters Effluent Exceedances:	N/R
CWA Three-Year QNCR Codes :	N/R
DFR URL :	Click here for hyperlink provided by the agency.
Facility SIC :	N/R
Facility NAICS :	N/R
Facility Last Inspection EPA Date :	N/R
Facility Last Inspection State Date :	N/R
Facility Last Formal Act EPA Date :	2013-01-03
Facility Last Formal Act State Date :	N/R
Facility Last Informal Act EPA Date :	N/R
Facility Last Informal Act State Date:	N/R
Facility Federal Agency :	N/R
TRI Reporter :	N/R
Facility Imp Water Flag :	N/R

Map Id: BK151
Direction: W
Distance: 0.352 mi., 1858 ft.
Elevation: 127 ft.
Relative: Higher

Site Name : AT&T WIRELESS TACOMA RDC
955 BROADWAY
TACOMA, WA 98402

Database(s) : [ALL SITES - WA, ECHO, FRS, T 2 - WA] ***(cont.)***

Envirosite ID: 52365789
EPA ID: N/R

ECHO ***(cont.)***

Current SNC Flag :	N
Indian County Flag :	N
Federal Flag :	N/R
US Mexico Border Flag :	N/R
Chesapeak Bay Flag :	N/R
AIR Flag :	N
NPDES Flag :	N
SDWIS Flag :	N
RCRA Flag :	N
TRI Flag :	N
GHG Flag :	N
Major Flag :	N/R
Active Flag :	N/R
NAA Flag :	N
Latitude :	47.25349
Longitude :	-122.44015
Last Date in Agency List :	2023-01-16

FRS

Facility Name :	AT&T WIRELESS TACOMA RDC
Facility Address :	955 BROADWAY, TACOMA, WA 98402
County :	PIERCE

Site Details

Registry ID :	110022930293
FRS Facility URL :	Click here for hyperlink provided by the agency.
Last Date in Agency List :	2023-02-13

Source Description

Source Description :

The WA-FSIS provides a means to query and display data maintained by the Washington Department of Ecology. This system contains key information for each facility/site that is currently, or has been, of interest to the Air Quality, Dam Safety, Hazardous Waste, Toxics Cleanup, and Water Quality Programs.

FRS Environmental Interest

Source and System ID :	WA-FSIS - 7740843

T 2 - WA

Facility Name :	AT&T WIRELESS TACOMA RDC
Facility Address :	955 BROADWAY, TACOMA, 98402
County :	Pierce
Facility/Site ID :	7740843
Alternate Name :	N/R
Program Name :	N/R

Map Id: BK151
Direction: W
Distance: 0.352 mi., 1858 ft.
Elevation: 127 ft.
Relative: Higher

Site Name : AT&T WIRELESS TACOMA RDC
955 BROADWAY
TACOMA, WA 98402

Database(s) : [ALL SITES - WA, ECHO, FRS, T 2 - WA] ***(cont.)***

Envirosite ID: 52365789
EPA ID: N/R

T 2 - WA ***(cont.)***

WRIA :	10
Legislative District :	27
Congressional District :	6
Ecology Region :	SWRO
Ecology Program Phone :	(360) 407-6171
Tribal Land :	N
Latitude :	47.254374
Longitude :	-122.441266
Last Date in Agency List :	2023-01-04

Program Details

Program :	HAZWASTE
Interaction Type :	Emergency/Haz Chem Rpt TIER2
Interaction Type Description :	Businesses that store 10,000 pounds or more of a hazardous chemical or 500 pounds or less, depending on the chemical, of an extremely hazardous chemical on site at any one time must report annually. Reports are sent to the State Emergency Response Commission (represented by Ecology) Local Emergency Planning Committees, and local fire departments for emergency planning. (product, not waste)
Status :	Active
Start Date :	2003-09-15
End Date :	N/R
SIC :	N/R
NAICS :	N/R

Map Id: BN152
Direction: E
Distance: 0.352 mi., 1858 ft.
Elevation: 13 ft.
Relative: Lower

Site Name : BALDERSON INC
1649 PORTLAND AVE
TACOMA, WA 98421

Database(s) : [ALL SITES - WA, ECHO, FRS, RCRA_NONGEN]

Envirosite ID: 52365437
EPA ID: N/R

ALL SITES - WA

Facility Name :	Balderson Inc
Facility Address :	1649 PORTLAND AVE, TACOMA, 98421
County :	Pierce
Facility/Site ID :	43853151
Alternate Name :	N/R
Program Name :	N/R
WRIA :	10
Legislative District :	27
Congressional District :	9
Ecology Region :	SWRO

Map Id: BN152
Direction: E
Distance: 0.352 mi., 1858 ft.
Elevation: 13 ft.
Relative: Lower

Site Name : BALDERSON INC
1649 PORTLAND AVE
TACOMA, WA 98421

Database(s) : [ALL SITES - WA, ECHO, FRS, RCRA_NONGEN] ***(cont.)***

Envirosite ID: 52365437
EPA ID: N/R

ALL SITES - WA ***(cont.)***

Ecology Program Phone :	(360) 407-6734
Tribal Land :	N
Latitude :	47.25332
Longitude :	-122.41912
Last Date in Agency List :	2023-01-03

Program Details

Program :	HAZWASTE
Program ID :	WAD988488219
Interaction Type :	Hazardous Waste Generator
Interaction Type Description :	Facilities that generate any quantity of a dangerous waste. They may be classified as SQG, MQG, or LQG depending on hazardous waste generated for a given month.
Status :	Inactive
Start Date :	1991-05-30
End Date :	1993-05-25
SIC :	N/R
NAICS :	N/R

ECHO

Facility Name :	BALDERSON INC
Facility Address :	1649 PORTLAND AVE, TACOMA, WA 98421
County :	PIERCE
Last Inspection Date :	N/R
Registry ID :	110005362222
FIPS Code :	53053
EPA Region :	10
Inspection Count :	0
Last Inspection Days :	N/R
Informal Count :	0
Last Informal Action Date :	N/R
Formal Action Count :	0
Last Formal Action Date :	N/R
Total Penalties :	0
Penalty Count :	N/R
Last Penalty Date :	N/R
Last Penalty Amount :	N/R
QTRS IN NC :	0
Programs IN SNC :	0
Current Compliance Status :	No Violation Identified
Three-Year Compliance Status :	_____
Collection Method :	ADDRESS MATCHING-HOUSE NUMBER
Reference Point :	ENTRANCE POINT OF A FACILITY OR STATION
Accuracy Meters :	50

Map Id: BN152
Direction: E
Distance: 0.352 mi., 1858 ft.
Elevation: 13 ft.
Relative: Lower

Site Name : BALDERSON INC
1649 PORTLAND AVE
TACOMA, WA 98421

Database(s) : [ALL SITES - WA, ECHO, FRS, RCRA_NONGEN] ***(cont.)***

Envirosite ID: 52365437
EPA ID: N/R

ECHO ***(cont.)***

Derived Tribes :	Puyallup Tribe of the Puyallup Reservation - .4 mile(s), Puyallup Tribe of the Puyallup Reservation - 1 mile(s), Muckleshoot Indian Tribe - 10.2 mile(s), Muckleshoot Indian Tribe - 13.2 mile(s), Nisqually Indian Tribe - 18 mile(s), Squaxin Island Tribe of the Squaxin Island Reservation - 22.6 mile(s), Squaxin Island Tribe of the Squaxin Island Reservation - 24.5 mile(s)
Derived HUC :	17110014
Derived WBD :	171100140502
Derived STCTY FIPS :	53053
Derived Zip :	98421
Derived CD113 :	09
Derived CB2010 :	530530602001074
MYRTK Universe :	NNN
NPDES IDs :	N/R
CWA Permit Types :	N/R
CWA Compliance Tracking :	N/R
CWA NAICS :	N/R
CWA SICS :	N/R
CWA Inspection Count :	N/R
CWA Last Inspection Days :	N/R
CWA Informal Count :	N/R
CWA Formal Action Count :	N/R
CWA Last Formal Action Date :	N/R
CWA Penalties :	N/R
CWA Last Penalty Date :	N/R
CWA Last Penalty Amount :	N/R
CWA Quarters IN NC :	N/R
CWA Current Compliance Status :	N/R
CWA Current SNC Flag :	N
CWA 13 Quarters Compliance Status :	N/R
CWA 13 Quarters Effluent Exceedances:	N/R
CWA Three-Year QNCR Codes :	N/R
DFR URL :	Click here for hyperlink provided by the agency.
Facility SIC :	N/R
Facility NAICS :	N/R
Facility Last Inspection EPA Date :	N/R
Facility Last Inspection State Date :	N/R
Facility Last Formal Act EPA Date :	N/R
Facility Last Formal Act State Date :	N/R
Facility Last Informal Act EPA Date :	N/R
Facility Last Informal Act State Date:	N/R
Facility Federal Agency :	N/R
TRI Reporter :	N/R
Facility Imp Water Flag :	N/R
Current SNC Flag :	N
Indian County Flag :	N
Federal Flag :	N/R
US Mexico Border Flag :	N/R
Chesapeak Bay Flag :	N/R
AIR Flag :	N
NPDES Flag :	N
SDWIS Flag :	N
RCRA Flag :	Y
TRI Flag :	N
GHG Flag :	N

Map Id: BN152
Direction: E
Distance: 0.352 mi., 1858 ft.
Elevation: 13 ft.
Relative: Lower

Site Name : BALDERSON INC
1649 PORTLAND AVE
TACOMA, WA 98421

Database(s) : [ALL SITES - WA, ECHO, FRS, RCRA_NONGEN] ***(cont.)***

Envirosite ID: 52365437
EPA ID: N/R

ECHO ***(cont.)***

Major Flag :	N/R
Active Flag :	N/R
NAA Flag :	N
Latitude :	47.252931
Longitude :	-122.419976
Last Date in Agency List :	2023-01-16

FRS

Facility Name :	BALDERSON INC
Facility Address :	1649 PORTLAND AVE, TACOMA, WA 98421
County :	PIERCE

Site Details

Registry ID :	110005362222
FRS Facility URL :	Click here for hyperlink provided by the agency.
Last Date in Agency List :	2023-02-13

Source Description

Source Description :

RCRAInfo is EPA's comprehensive information system that supports the Resource Conservation and Recovery Act (RCRA) of 1976 and the Hazardous and Solid Waste Amendments (HSWA) of 1984 through the tracking of events and activities related to facilities that generate, transport, and treat, store, or dispose of hazardous waste. RCRAInfo allows RCRA program staff to track the notification, permit, compliance, and corrective action activities required under RCRA. RCRAInfo also supports generation of the National Hazardous Waste Biennial Report. All generators and treatment, storage, and disposal facilities who handle hazardous waste are required to report to the EPA Administrator at least once every two years to support creation of the Biennial Report.

FRS Environmental Interest

Source and System ID :	RCRAINFO - WAD988488219

RCRA_NONGEN

Facility Name :	BALDERSON INC
Facility Address :	1649 PORTLAND AVE, TACOMA, WA 98421
County :	PIERCE
Date Form Received by Agency :	1991-05-30
EPA ID :	WAD988488219
Mailing Address :	PO BOX 2275, TACOMA, WA 98401
Contact :	N/R
Contact Address :	N/R
Contact Country :	N/R
Contact Telephone :	N/R
Contact Email :	N/R
EPA Region :	10
Land Type :	Other land type

Map Id: BN152
Direction: E
Distance: 0.352 mi., 1858 ft.
Elevation: 13 ft.
Relative: Lower

Site Name : BALDERSON INC
1649 PORTLAND AVE
TACOMA, WA 98421

Database(s) : [ALL SITES - WA, ECHO, FRS, RCRA_NONGEN] ***(cont.)***

Envirosite ID: 52365437
EPA ID: N/R

RCRA_NONGEN ***(cont.)***

Source Type :	Notification
Classification :	Not a generator, verified
Description :	Not a generator, verified
Last Date in Agency List :	2023-01-23

Owner/Operator Summary

Owner/Operator Name :	BALDERSON INC
Owner/Operator Address :	1649 PORTLAND AVE, TACOMA, WA 98421
Owner/Operator Country :	US
Owner/Operator Telephone :	000-000-0000
Owner/Operator Email :	N/R
Owner/Operator Fax :	N/R
Legal Status :	Private
Owner/Operator Type :	Owner
Owner/Operator Start Date :	N/R
Owner/Operator End Date :	N/R

Owner/Operator Name :	BALDERSON INC
Owner/Operator Address :	1649 PORTLAND AVE, TACOMA, WA 98421
Owner/Operator Country :	US
Owner/Operator Telephone :	000-000-0000
Owner/Operator Email :	N/R
Owner/Operator Fax :	N/R
Legal Status :	Private
Owner/Operator Type :	Operator
Owner/Operator Start Date :	N/R
Owner/Operator End Date :	N/R

Owner/Operator Name :	BALDERSON INC
Owner/Operator Address :	1649 PORTLAND AVE, TACOMA, WA 98421
Owner/Operator Country :	US
Owner/Operator Telephone :	000-000-0000
Owner/Operator Email :	N/R
Owner/Operator Fax :	N/R
Legal Status :	Private
Owner/Operator Type :	Owner
Owner/Operator Start Date :	1996-05-02
Owner/Operator End Date :	N/R

Handler Activities Summary

U.S. Importer of Hazardous Waste :	N
Mixed Waste (Haz. and Radioactive) :	N
Recycler of Hazardous Waste :	N
Transporter of Hazardous Waste :	N
Treater, Storer or Disposer of HW :	N
Underground Injection Activity :	N
On-site Burner Exemption :	N
Furnace Exemption :	N
Used Oil Fuel Burner :	N
Used Oil Processor :	N

Map Id: BN152
Direction: E
Distance: 0.352 mi., 1858 ft.
Elevation: 13 ft.
Relative: Lower

Site Name : BALDERSON INC
1649 PORTLAND AVE
TACOMA, WA 98421

Database(s) : [ALL SITES - WA, ECHO, FRS, RCRA_NONGEN] ***(cont.)***

Envirosite ID: 52365437
EPA ID: N/R

RCRA_NONGEN ***(cont.)***

Used Oil Refiner :	N
Used Oil Fuel Marketer to Burner :	N
Used Oil Specification Marketer :	N
Used Oil Transfer Facility :	N
Used Oil Transporter :	N

Historical Generators

Date Form Received by Agency :	1991-05-30
Facility Name :	BALDERSON INC
Classification :	Not a generator, verified

Notices of Violations Summary

Regulation Violated :	N

Map Id: BN153
Direction: E
Distance: 0.353 mi., 1864 ft.
Elevation: 15 ft.
Relative: Lower

Site Name : BENNETT MACHINERY INC | BENNETT INDUSTRIES INC
1635 PORTLAND AVE
TACOMA, WA

Database(s) : [ALL SITES - WA, BRS, ECHO, FRS, RCRA_NONGEN]

Envirosite ID: 52365433
EPA ID: N/R

ALL SITES - WA

Facility Name :	BENNETT INDUSTRIES INC
Facility Address :	1635 PORTLAND AVE, TACOMA, 98421-2802
County :	Pierce
Facility/Site ID :	99711161
Alternate Name :	N/R
Program Name :	N/R
WRIA :	10
Legislative District :	27
Congressional District :	9
Ecology Region :	SWRO
Ecology Program Phone :	(360) 407-6734
Tribal Land :	N
Latitude :	47.25343
Longitude :	-122.41901
Last Date in Agency List :	2023-01-03
Facility/Site ID :	99711161
Alternate Name :	N/R
Program Name :	N/R

Map Id: BN153
Direction: E
Distance: 0.353 mi., 1864 ft.
Elevation: 15 ft.
Relative: Lower

Site Name : BENNETT MACHINERY INC | BENNETT INDUSTRIES INC
1635 PORTLAND AVE
TACOMA, WA

Database(s) : [ALL SITES - WA, BRS, ECHO, FRS, RCRA_NONGEN] ***(cont.)***

Envirosite ID: 52365433
EPA ID: N/R

ALL SITES - WA ***(cont.)***

WRIA :	10
Legislative District :	27
Congressional District :	9
Ecology Region :	SWRO
Ecology Program Phone :	(360) 407-6400
Tribal Land :	N
Latitude :	47.25343
Longitude :	-122.41901
Last Date in Agency List :	2023-01-03

Program Details

Program :	WATQUAL
Program ID :	WAR001670
Interaction Type :	Hazardous Waste Generator
Interaction Type Description :	Facilities that generate any quantity of a dangerous waste. They may be classified as SQG, MQG, or LQG depending on hazardous waste generated for a given month.
Status :	Inactive
Start Date :	1989-01-20
End Date :	2003-12-31
SIC :	N/R
NAICS :	N/R

Program :	WATQUAL
Program ID :	WAR001670
Interaction Type :	Hazardous Waste Generator
Interaction Type Description :	Facilities that generate any quantity of a dangerous waste. They may be classified as SQG, MQG, or LQG depending on hazardous waste generated for a given month.
Status :	Inactive
Start Date :	1989-01-20
End Date :	2003-12-31
SIC :	N/R
NAICS :	33271 - Machine Shops

Program :	WATQUAL
Program ID :	WAR001670
Interaction Type :	Industrial SW GP
Interaction Type Description :	General permit issued to industries to regulate the discharge of contaminated stormwater to state waters.
Status :	Active
Start Date :	1994-06-16
End Date :	N/R
SIC :	N/R
NAICS :	N/R

Map Id: BN153
Direction: E
Distance: 0.353 mi., 1864 ft.
Elevation: 15 ft.
Relative: Lower

Site Name : BENNETT MACHINERY INC | BENNETT INDUSTRIES INC
1635 PORTLAND AVE
TACOMA, WA

Database(s) : [ALL SITES - WA, BRS, ECHO, FRS, RCRA_NONGEN] ***(cont.)***

Envirosite ID: 52365433
EPA ID: N/R

BRS

Facility Name :	BENNETT MACHINERY INC
Facility Address :	1635 PORTLAND AVE, TACOMA, WA 98421-2802
County :	PIERCE

Site Details

Date Form Received by Agency :	2003-12-31
EPA ID :	WAD982657876
Mailing Address :	1635 PORTLAND AVE, TACOMA, WA 98421-2802
Contact :	BOB FIRCH
Contact Address :	N/R
Contact Country :	US
Contact Telephone :	253-627-6737
Contact Email :	N/R
EPA Region :	10
Land Type :	Private
Source Type :	Annual/Biennial Report
Classification :	Not a generator, verified
Description :	Not a generator, verified
Last Date in Agency List :	2023-01-23

Owner/Operator Summary

Owner/Operator Name :	BENNETT MACHINERY INC
Owner/Operator Address :	1635 PORTLAND AVE, TACOMA, WA 98421-2802
Owner/Operator Country :	US
Owner/Operator Telephone :	N/R
Owner/Operator Email :	N/R
Owner/Operator Fax :	N/R
Legal Status :	Private
Owner/Operator Type :	Owner
Owner/Operator Start Date :	1994-08-04
Owner/Operator End Date :	N/R

Owner/Operator Name :	BENNETT MACHINERY INC
Owner/Operator Address :	1635 PORTLAND AVE, TACOMA, WA 98421-2802
Owner/Operator Country :	US
Owner/Operator Telephone :	N/R
Owner/Operator Email :	N/R
Owner/Operator Fax :	N/R
Legal Status :	Private
Owner/Operator Type :	Operator
Owner/Operator Start Date :	1997-01-01
Owner/Operator End Date :	N/R

Waste Activity Monitoring

Report Cycle :	2003
Hazardous Waste Page Number :	1
Hazardous Waste Sub-Page Number :	1
BR Form :	XX

Map Id: BN153
Direction: E
Distance: 0.353 mi., 1864 ft.
Elevation: 15 ft.
Relative: Lower

Site Name : BENNETT MACHINERY INC | BENNETT INDUSTRIES INC
1635 PORTLAND AVE
TACOMA, WA

Database(s) : [ALL SITES - WA, BRS, ECHO, FRS, RCRA_NONGEN] ***(cont.)***

Envirosite ID: 52365433
EPA ID: N/R

BRS ***(cont.)***

Waste Description :	N/R
Primary NAICS :	33271 - Machine Shops
Source Code :	N/R
Form Code :	N/R
Management Method :	N/R
Generation Tons :	0
Managed Tons :	0
Shipped Tons :	0
Received Tons :	0
Receiver ID :	N/R
Receiver State :	N/R
Shipper ID :	N/R
Shipper State :	N/R
Waste Minimization :	N/R
Waste Code List :	N/R
Waste Code Group :	N/R
Waste Generation Type :	N/R

ECHO

Facility Name :	BENNETT MACHINERY INC
Facility Address :	1635 PORTLAND AVE, TACOMA, WA 98421
County :	PIERCE
Last Inspection Date :	N/R
Registry ID :	110005347641
FIPS Code :	53053
EPA Region :	10
Inspection Count :	0
Last Inspection Days :	N/R
Informal Count :	0
Last Informal Action Date :	N/R
Formal Action Count :	0
Last Formal Action Date :	N/R
Total Penalties :	0
Penalty Count :	N/R
Last Penalty Date :	N/R
Last Penalty Amount :	N/R
QTRS IN NC :	0
Programs IN SNC :	0
Current Compliance Status :	No Violation Identified
Three-Year Compliance Status :	_____
Collection Method :	ADDRESS MATCHING-HOUSE NUMBER
Reference Point :	CENTER OF A FACILITY OR STATION
Accuracy Meters :	30
Derived Tribes :	Puyallup Tribe of the Puyallup Reservation - .4 mile(s), Puyallup Tribe of the Puyallup Reservation - 1.1 mile(s), Muckleshoot Indian Tribe - 10.2 mile(s), Muckleshoot Indian Tribe - 13.2 mile(s), Nisqually Indian Tribe - 18 mile(s), Squaxin Island Tribe of the Squaxin Island Reservation - 22.6 mile(s), Squaxin Island Tribe of the Squaxin Island Reservation - 24.5 mile(s)
Derived HUC :	17110014

Map Id: BN153
Direction: E
Distance: 0.353 mi., 1864 ft.
Elevation: 15 ft.
Relative: Lower

Site Name : BENNETT MACHINERY INC | BENNETT INDUSTRIES INC
1635 PORTLAND AVE
TACOMA, WA

Database(s) : [ALL SITES - WA, BRS, ECHO, FRS, RCRA_NONGEN] ***(cont.)***

Envirosite ID: 52365433
EPA ID: N/R

ECHO ***(cont.)***

Derived WBD :	171100140502
Derived STCTY FIPS :	53053
Derived Zip :	98421
Derived CD113 :	09
Derived CB2010 :	530530602001074
MYRTK Universe :	NNN
NPDES IDs :	N/R
CWA Permit Types :	N/R
CWA Compliance Tracking :	N/R
CWA NAICS :	N/R
CWA SICS :	N/R
CWA Inspection Count :	N/R
CWA Last Inspection Days :	N/R
CWA Informal Count :	N/R
CWA Formal Action Count :	N/R
CWA Last Formal Action Date :	N/R
CWA Penalties :	N/R
CWA Last Penalty Date :	N/R
CWA Last Penalty Amount :	N/R
CWA Quarters IN NC :	N/R
CWA Current Compliance Status :	N/R
CWA Current SNC Flag :	N
CWA 13 Quarters Compliance Status :	N/R
CWA 13 Quarters Effluent Exceedances:	N/R
CWA Three-Year QNCR Codes :	N/R
DFR URL :	Click here for hyperlink provided by the agency.
Facility SIC :	N/R
Facility NAICS :	33271 - Machine Shops
Facility Last Inspection EPA Date :	N/R
Facility Last Inspection State Date :	N/R
Facility Last Formal Act EPA Date :	N/R
Facility Last Formal Act State Date :	N/R
Facility Last Informal Act EPA Date :	N/R
Facility Last Informal Act State Date:	N/R
Facility Federal Agency :	N/R
TRI Reporter :	N/R
Facility Imp Water Flag :	N/R
Current SNC Flag :	N
Indian County Flag :	N
Federal Flag :	N/R
US Mexico Border Flag :	N/R
Chesapeak Bay Flag :	N/R
AIR Flag :	N
NPDES Flag :	N
SDWIS Flag :	N
RCRA Flag :	Y
TRI Flag :	N
GHG Flag :	N
Major Flag :	N/R
Active Flag :	N/R
NAA Flag :	N
Latitude :	47.25393
Longitude :	-122.41992
Last Date in Agency List :	2023-01-16

Map Id: BN153
Direction: E
Distance: 0.353 mi., 1864 ft.
Elevation: 15 ft.
Relative: Lower

Site Name : BENNETT MACHINERY INC | BENNETT INDUSTRIES INC
1635 PORTLAND AVE
TACOMA, WA

Database(s) : [ALL SITES - WA, BRS, ECHO, FRS, RCRA_NONGEN] ***(cont.)***

Envirosite ID: 52365433
EPA ID: N/R

FRS

Facility Name : BENNETT MACHINERY INC
Facility Address : 1635 PORTLAND AVE, TACOMA, WA 98421
County : PIERCE

Site Details
Registry ID : 110070737189
FRS Facility URL : Click here for hyperlink provided by the agency.
Last Date in Agency List : 2023-02-13

Source Description

Source Description :

All generators and treatment, storage, and disposal (TSD) facilities who handle hazardous waste are required to report to the EPA Administrator at least once every two years. The data collected is used to create the National Biennial Resource Conservation and Recovery Act (RCRA) Hazardous Waste Report. This data is processed within the RCRA Information (RCRAInfo) database.

FRS Environmental Interest
Source and System ID : RCRAINFO - WAD982657876

Facility Name : BENNETT MACHINERY INC
Facility Address : 1635 PORTLAND AVE, TACOMA, WA 98421-2802
County : PIERCE

Site Details
Registry ID : 110005347641
FRS Facility URL : Click here for hyperlink provided by the agency.
Last Date in Agency List : 2023-02-13

Source Description
Source Description :

RCRAInfo is EPA’s comprehensive information system that supports the Resource Conservation and Recovery Act (RCRA) of 1976 and the Hazardous and Solid Waste Amendments (HSWA) of 1984 through the tracking of events and activities related to facilities that generate, transport, and treat, store, or dispose of hazardous waste. RCRAInfo allows RCRA program staff to track the notification, permit, compliance, and corrective action activities required under RCRA. RCRAInfo also supports generation of the National Hazardous Waste Biennial Report. All generators and treatment, storage, and disposal facilities who handle hazardous waste are required to report to the EPA Administrator at least once every two years to support creation of the Biennial Report.

Map Id: BN153
Direction: E
Distance: 0.353 mi., 1864 ft.
Elevation: 15 ft.
Relative: Lower

Site Name : BENNETT MACHINERY INC | BENNETT INDUSTRIES INC
1635 PORTLAND AVE
TACOMA, WA

Database(s) : [ALL SITES - WA, BRS, ECHO, FRS, RCRA_NONGEN] ***(cont.)***

Envirosite ID: 52365433
EPA ID: N/R

FRS ***(cont.)***

The WA-FSIS provides a means to query and display data maintained by the Washington Department of Ecology. This system contains key information for each facility/site that is currently, or has been, of interest to the Air Quality, Dam Safety, Hazardous Waste, Toxics Cleanup, and Water Quality Programs.

FRS Environmental Interest

Source and System ID :	RCRAINFO - WAD982657876 WA-FSIS - 99711161

RCRA_NONGEN

Facility Name :	BENNETT MACHINERY INC
Facility Address :	1635 PORTLAND AVE, TACOMA, WA 98421
County :	PIERCE
Date Form Received by Agency :	2004-03-04
EPA ID :	WAD982657876
Mailing Address :	1635 PORTLAND AVE, TACOMA, WA 98421
Contact :	BOB FIRCH
Contact Address :	1635 PORTLAND AVE, TACOMA, WA 98421
Contact Country :	US
Contact Telephone :	253-627-6737
Contact Email :	N/R
EPA Region :	10
Land Type :	Private
Source Type :	Implementer
Classification :	Not a generator, verified
Description :	Not a generator, verified
Last Date in Agency List :	2023-01-23

Owner/Operator Summary

Owner/Operator Name :	BENNETT MACHINERY INC
Owner/Operator Address :	1635 PORTLAND AVE, TACOMA, WA 98421
Owner/Operator Country :	US
Owner/Operator Telephone :	253-627-6737
Owner/Operator Email :	N/R
Owner/Operator Fax :	N/R
Legal Status :	Private
Owner/Operator Type :	Operator
Owner/Operator Start Date :	N/R
Owner/Operator End Date :	N/R

Owner/Operator Name :	BENNETT MACHINERY INC
Owner/Operator Address :	1635 PORTLAND AVE, TACOMA, WA 98421
Owner/Operator Country :	US
Owner/Operator Telephone :	253-627-6737
Owner/Operator Email :	N/R
Owner/Operator Fax :	N/R

Map Id: BN153
Direction: E
Distance: 0.353 mi., 1864 ft.
Elevation: 15 ft.
Relative: Lower

Site Name : BENNETT MACHINERY INC | BENNETT INDUSTRIES INC
1635 PORTLAND AVE
TACOMA, WA

Database(s) : [ALL SITES - WA, BRS, ECHO, FRS, RCRA_NONGEN] ***(cont.)***

Envirosite ID: 52365433
EPA ID: N/R

RCRA_NONGEN ***(cont.)***

Legal Status :	Private
Owner/Operator Type :	Owner
Owner/Operator Start Date :	1994-08-04
Owner/Operator End Date :	N/R
Owner/Operator Name :	SPARTVELT, HANS
Owner/Operator Address :	2420 PORT OF TACOMA RD, TACOMA, WA 98421
Owner/Operator Country :	US
Owner/Operator Telephone :	253-627-8571
Owner/Operator Email :	N/R
Owner/Operator Fax :	N/R
Legal Status :	Private
Owner/Operator Type :	Owner
Owner/Operator Start Date :	N/R
Owner/Operator End Date :	N/R

Handler Activities Summary

U.S. Importer of Hazardous Waste :	N
Mixed Waste (Haz. and Radioactive) :	N
Recycler of Hazardous Waste :	N
Transporter of Hazardous Waste :	N
Treater, Storer or Disposer of HW :	N
Underground Injection Activity :	N
On-site Burner Exemption :	N
Furnace Exemption :	N
Used Oil Fuel Burner :	N
Used Oil Processor :	N
Used Oil Refiner :	N
Used Oil Fuel Marketer to Burner :	N
Used Oil Specification Marketer :	N
Used Oil Transfer Facility :	N
Used Oil Transporter :	N

Historical Generators

Date Form Received by Agency :	2004-03-03
Facility Name :	BENNETT MACHINERY INC
Classification :	Not a generator, verified
Date Form Received by Agency :	2003-12-31
Facility Name :	BENNETT MACHINERY INC
Classification :	Not a generator, verified
Date Form Received by Agency :	2003-01-29
Facility Name :	BENNETT MACHINERY INC
Classification :	Not a generator, verified

Map Id: BN153
Direction: E
Distance: 0.353 mi., 1864 ft.
Elevation: 15 ft.
Relative: Lower

Site Name : BENNETT MACHINERY INC | BENNETT INDUSTRIES INC
1635 PORTLAND AVE
TACOMA, WA

Database(s) : [ALL SITES - WA, BRS, ECHO, FRS, RCRA_NONGEN] ***(cont.)***

Envirosite ID: 52365433
EPA ID: N/R

RCRA_NONGEN ***(cont.)***

Date Form Received by Agency : 2002-02-15
Facility Name : BENNETT MACHINERY INC
Classification : Not a generator, verified

Date Form Received by Agency : 2001-03-01
Facility Name : BENNETT MACHINERY INC
Classification : Not a generator, verified

Date Form Received by Agency : 2000-06-20
Facility Name : BENNETT MACHINERY INC
Classification : Very Small Quantity Generator

Date Form Received by Agency : 1998-10-21
Facility Name : BENNETT MACHINERY INC
Classification : Very Small Quantity Generator

Date Form Received by Agency : 1997-05-16
Facility Name : BENNETT MACHINERY INC
Classification : Very Small Quantity Generator

Date Form Received by Agency : 1993-12-31
Facility Name : BENNETT MACHINERY INC
Classification : Very Small Quantity Generator

Date Form Received by Agency : 1990-12-31
Facility Name : AMERICAN MANUFACTURING
Classification : Large Quantity Generator

Notices of Violations Summary
Regulation Violated : N

Evaluation Action Summary
Evaluation Date : 2000-11-15
Evaluation : FOCUSED COMPLIANCE INSPECTION
Area of Violation : N/R
Date Achieved Compliance : N/R
Evaluation Lead Agency : State

Evaluation Date : 1998-05-14
Evaluation : COMPLIANCE ASSISTANCE VISIT
Area of Violation : N/R
Date Achieved Compliance : N/R
Evaluation Lead Agency : State

Map Id: BI154
Direction: SW
Distance: 0.353 mi., 1864 ft.
Elevation: 20 ft.
Relative: Higher

Site Name : PACIFIC COAST OIL OF TACOMA | MUSEUM OF GLASS
1801 DOCK ST
TACOMA | Tacoma, WA

Database(s) : [ALL SITES - WA, EPA UST, FRS, UST - WA]

Envirosite ID: 52365459
EPA ID: N/R

ALL SITES - WA

Facility Name :	PACIFIC COAST OIL OF TACOMA
Facility Address :	1801 DOCK ST, TACOMA, 98402-3217
County :	Pierce
Facility/Site ID :	71856373
Alternate Name :	N/R
Program Name :	N/R
WRIA :	10
Legislative District :	27
Congressional District :	6
Ecology Region :	SWRO
Ecology Program Phone :	N/R
Tribal Land :	N
Latitude :	47.245871
Longitude :	-122.435454
Last Date in Agency List :	2023-01-03

Facility/Site ID :	71856373
Alternate Name :	N/R
Program Name :	N/R
WRIA :	10
Legislative District :	27
Congressional District :	6
Ecology Region :	SWRO
Ecology Program Phone :	(360) 407-7224
Tribal Land :	N
Latitude :	47.245871
Longitude :	-122.435454
Last Date in Agency List :	2023-01-03

Program Details

Program :	TOXICS
Program ID :	1543
Interaction Type :	Underground Storage Tank
Interaction Type Description :	Any one or combination of tanks (including connecting underground pipes) that is used to contain regulated substances and has a tank volume of ten percent or more beneath the surface of the ground. This term does not include any of the exempt UST systems specified in WAC 173-360-110(2) or any piping connected thereto. See WAC 173-360
Status :	Inactive
Start Date :	1998-06-08
End Date :	2000-03-22
SIC :	N/R
NAICS :	N/R

Program :	TOXICS
Program ID :	1543
Interaction Type :	Urban Waters

Map Id: BI154
Direction: SW
Distance: 0.353 mi., 1864 ft.
Elevation: 20 ft.
Relative: Higher

Site Name : PACIFIC COAST OIL OF TACOMA | MUSEUM OF GLASS
1801 DOCK ST
TACOMA | Tacoma, WA

Database(s) : [ALL SITES - WA, EPA UST, FRS, UST - WA] ***(cont.)***

Envirosite ID: 52365459
EPA ID: N/R

ALL SITES - WA ***(cont.)***

Interaction Type Description :	The site has been inspected by an Ecology Urban Waters Inspector.
Status :	Active
Start Date :	2009-04-09
End Date :	N/R
SIC :	N/R
NAICS :	N/R

EPA UST

Facility Name :	PACIFIC COAST OIL OF TACOMA
Facility Address :	1801 DOCK ST, Tacoma, Washington 984023217
County :	Pierce
Facility ID :	WA71856373
Facility Status :	Closed UST(s)
Open USTs :	0
Closed USTs :	1
Temporarily Out of Service USTs :	0
Date of Last Inspection :	N/R
EPA Region :	10
Tribe :	N/R
Facility ID 2 :	N/R
Latitude :	47.245871
Longitude :	-122.435454
Last Date in Agency List :	2023-01-30

Tank Details

Tank ID :	WA71856373_1
Tank Status :	Closed
Installation Date :	1964-12-31
Removal Date :	N/R
Capacity :	111
Substances :	A Leaded Gasoline
Tank Wall Type :	N/R

FRS

Facility Name :	MUSEUM OF GLASS
Facility Address :	1801 DOCK ST, TACOMA, WA 98402
County :	PIERCE

Site Details

Registry ID :	110039554425
FRS Facility URL :	Click here for hyperlink provided by the agency.
Last Date in Agency List :	2023-02-13

Map Id: BI154
Direction: SW
Distance: 0.353 mi., 1864 ft.
Elevation: 20 ft.
Relative: Higher

Site Name : PACIFIC COAST OIL OF TACOMA | MUSEUM OF GLASS
1801 DOCK ST
TACOMA | Tacoma, WA

Database(s) : [ALL SITES - WA, EPA UST, FRS, UST - WA] ***(cont.)***

Envirosite ID: 52365459
EPA ID: N/R

FRS ***(cont.)***

Source Description

Source Description :

ACRES stores information reported by EPA Brownfields grant recipients on brownfields properties assessed or cleaned up with grant funding as well as information on Targeted Brownfields Assessments performed by EPA Regions.

FRS Environmental Interest

Source and System ID :	ACRES - 14358
Facility Name :	PACIFIC COAST OIL OF TACOMA
Facility Address :	1801 DOCK ST, TACOMA, WA 98402-3217
County :	PIERCE

Site Details

Registry ID :	110015428946
FRS Facility URL :	Click here for hyperlink provided by the agency.
Last Date in Agency List :	2023-02-13

Source Description

Source Description :

The WA-FSIS provides a means to query and display data maintained by the Washington Department of Ecology. This system contains key information for each facility/site that is currently, or has been, of interest to the Air Quality, Dam Safety, Hazardous Waste, Toxics Cleanup, and Water Quality Programs.

FRS Environmental Interest

Source and System ID :	WA-FSIS - 71856373

UST - WA

Facility Name :	PACIFIC COAST OIL OF TACOMA
Facility Address :	1801 DOCK ST, Tacoma, 98402
County :	Pierce
Facility Site ID :	71856373
UST Site ID :	1543
Tag Number(s) :	N/R
Responsible Unit :	Southwest
Is Active :	No
Latitude :	47.245871
Longitude :	-122.435454

Map Id: BI154
Direction: SW
Distance: 0.353 mi., 1864 ft.
Elevation: 20 ft.
Relative: Higher

Site Name : PACIFIC COAST OIL OF TACOMA | MUSEUM OF GLASS
1801 DOCK ST
TACOMA | Tacoma, WA

Database(s) : [ALL SITES - WA, EPA UST, FRS, UST - WA] ***(cont.)***

Envirosite ID: 52365459
EPA ID: N/R

UST - WA ***(cont.)***

Last Date in Agency List : 2022-12-29

Tank Details

Tank Name :	1
Tank Status :	Removed
Install Date :	1964-12-31
Tank Upgrade Date :	N/R
Tank Permanent Closure Date :	N/R
Permit Expiration Date :	N/R
Tank Material :	Steel
Tank Construction :	N/R
Tank Corrosion Protection :	N/R
Tank Manifold :	N/R
Tank Release Detection :	N/R
Tank Tightness Test :	N/R
Tank Spill Prevention :	N/R
Capacity Range :	111 TO 1,100 Gallons
Actual Capacity :	N/R
Pipe Material :	N/R
Pipe Construction :	N/R
Pipe Corrosion Protection :	N/R
Tank SFC :	N/R
Dispenser SFC :	N/R
Primary Pipe Release Detection :	N/R
Secondary Pipe Release Detection :	N/R
Pipe Pumping System :	N/R
Pipe Install Date :	N/R
Turbine Sump Construction :	N/R
Tank Status Date :	1996-08-06
Tank Install Date :	N/R
Tank Overfill Prevention :	N/R

Compartments Details

Compartment Number :	1
Compartment Capacity :	N/R
Substance Stored :	Leaded Gasoline
Used Substance :	N/R
Ecy Region :	N/R

Map Id: BO155
Direction: WSW
Distance: 0.354 mi., 1867 ft.
Elevation: 54 ft.
Relative: Higher

Site Name : DIAMOND PARKING LOT | PARKING LOT | PARKING LOT COMMERCE TACOMA
1516 COMMERCE
TACOMA | Tacoma, WA 98402

Database(s) : [ALL SITES - WA, CSCSL NFA - WA, EPA UST, FRS, HSL - WA, LUST - WA, UST - WA]

Envirosite ID: 52365405
EPA ID: N/R

ALL SITES - WA

Facility Name :	PARKING LOT
Facility Address :	1516 COMMERCE, TACOMA, 98402
County :	Pierce
Facility/Site ID :	35748419
Alternate Name :	N/R
Program Name :	N/R
WRIA :	10
Legislative District :	27
Congressional District :	6
Ecology Region :	SWRO
Ecology Program Phone :	(360) 407-7224
Tribal Land :	N
Latitude :	47.24889
Longitude :	-122.43879
Last Date in Agency List :	2023-01-03

Program Details

Program :	TOXICS
Program ID :	101863
Interaction Type :	LUST Facility
Interaction Type Description :	A leaking underground tank cleanup site being cleaned up with Ecology oversight or review.
Status :	Inactive
Start Date :	1992-11-24
End Date :	1993-03-23
SIC :	N/R
NAICS :	N/R

Program :	TOXICS
Program ID :	101863
Interaction Type :	Underground Storage Tank
Interaction Type Description :	Any one or combination of tanks (including connecting underground pipes) that is used to contain regulated substances and has a tank volume of ten percent or more beneath the surface of the ground. This term does not include any of the exempt UST systems specified in WAC 173-360-110(2) or any piping connected thereto. See WAC 173-360
Status :	Active
Start Date :	1992-12-21
End Date :	N/R
SIC :	N/R
NAICS :	N/R

Map Id: BO155
Direction: WSW
Distance: 0.354 mi., 1867 ft.
Elevation: 54 ft.
Relative: Higher

Site Name : DIAMOND PARKING LOT | PARKING LOT | PARKING LOT COMMERCE TACOMA
1516 COMMERCE
TACOMA | Tacoma, WA 98402

Database(s) : [ALL SITES - WA, CSCSL NFA - WA, EPA UST, FRS, HSL - WA, LUST - WA, UST - WA] ***(cont.)***

Envirosite ID: 52365405
EPA ID: N/R

CSCSL NFA - WA

Facility Name :	DIAMOND PARKING LOT
Facility Address :	1516 COMMERCE, TACOMA, 98402
County :	Pierce
NFA Date :	2012-08-29
Facility Site ID :	35748419
Cleanup Site ID :	8858
Rank :	N/R
VCP :	N/R
Alternate Site Names :	PARKING LOT,PARKING LOT COMMERCE TACOMA
NFA Reason :	Initial Investigation
Site Status :	NFA
Region :	Southwest
Responsible Unit :	Southwest
Latitude :	47.24889
Longitude :	-122.43879
Last Date in Agency List :	2023-02-23

Contaminants

Contaminant Name :	Benzene
Ground Water :	N/R
Surface Water :	N/R
Soil :	Below Cleanup Levels
Sediment :	N/R
Air :	N/R
Bedrock :	N/R
Contaminant Name :	Lead
Ground Water :	N/R
Surface Water :	N/R
Soil :	Below Cleanup Levels
Sediment :	N/R
Air :	N/R
Bedrock :	N/R
Contaminant Name :	Other Non-Halogenated Organics
Ground Water :	N/R
Surface Water :	N/R
Soil :	Below Cleanup Levels
Sediment :	N/R
Air :	N/R
Bedrock :	N/R
Contaminant Name :	Petroleum-Diesel
Ground Water :	N/R
Surface Water :	N/R
Soil :	Below Cleanup Levels
Sediment :	N/R

Map Id: BO155
Direction: WSW
Distance: 0.354 mi., 1867 ft.
Elevation: 54 ft.
Relative: Higher

Site Name : DIAMOND PARKING LOT | PARKING LOT | PARKING LOT COMMERCE TACOMA
1516 COMMERCE
TACOMA | Tacoma, WA 98402

Database(s) : [ALL SITES - WA, CSCSL NFA - WA, EPA UST, FRS, HSL - WA, LUST - WA, UST - WA] ***(cont.)***

Envirosite ID: 52365405
EPA ID: N/R

CSCSL NFA - WA ***(cont.)***

Air :	N/R
Bedrock :	N/R
Contaminant Name :	Petroleum-Gasoline
Ground Water :	N/R
Surface Water :	N/R
Soil :	Below Cleanup Levels
Sediment :	N/R
Air :	N/R
Bedrock :	N/R

EPA UST

Facility Name :	PARKING LOT COMMERCE TACOMA
Facility Address :	1516 COMMERCE, Tacoma, Washington 98402
County :	Pierce
Facility ID :	WA35748419
Facility Status :	Closed UST(s)
Open USTs :	0
Closed USTs :	1
Temporarily Out of Service USTs :	0
Date of Last Inspection :	N/R
EPA Region :	10
Tribe :	N/R
Facility ID 2 :	N/R
Latitude :	47.24889
Longitude :	-122.43879
Last Date in Agency List :	2023-01-30

Tank Details

Tank ID :	WA35748419_1
Tank Status :	Closed
Installation Date :	1964-12-31
Removal Date :	N/R
Capacity :	111
Substances :	N/R
Tank Wall Type :	N/R

FRS

Facility Name :	PARKING LOT
Facility Address :	1516 COMMERCE, TACOMA, WA 98402
County :	PIERCE

Map Id: BO155
Direction: WSW
Distance: 0.354 mi., 1867 ft.
Elevation: 54 ft.
Relative: Higher

Site Name : DIAMOND PARKING LOT | PARKING LOT | PARKING LOT COMMERCE TACOMA
1516 COMMERCE
TACOMA | Tacoma, WA 98402

Database(s) : [ALL SITES - WA, CSCSL NFA - WA, EPA UST, FRS, HSL - WA, LUST - WA, UST - WA] ***(cont.)***

Envirosite ID: 52365405
EPA ID: N/R

FRS ***(cont.)***

Site Details

Registry ID :	110015486954
FRS Facility URL :	Click here for hyperlink provided by the agency.
Last Date in Agency List :	2023-02-13

Source Description

Source Description :

The WA-FSIS provides a means to query and display data maintained by the Washington Department of Ecology. This system contains key information for each facility/site that is currently, or has been, of interest to the Air Quality, Dam Safety, Hazardous Waste, Toxics Cleanup, and Water Quality Programs.

FRS Environmental Interest

Source and System ID :	WA-FSIS - 35748419

HSL - WA

Facility Name :	Diamond Parking Lot
Facility Address :	1516 COMMERCE, TACOMA, 98402
County :	Pierce

Site Details

Facility Site ID :	35748419
Cleanup Site ID :	8858
Status :	No Further Action
Site Rank :	N/R
Alternative Site Name :	PARKING LOT,PARKING LOT COMMERCE TACOMA
Region :	Southwest
Resposbile Unit :	Southwest
Institutional Control :	N/R
Current VCP :	N/R
Past VCP :	N/R
Latitude :	47.24889
Longitude :	-122.43879
Agency Hyperlink :	Click here for hyperlink provided by the agency.
Last Date in Agency List :	2023-02-28

Contaminants

Contaminant Name :	Petroleum-Diesel
Ground water :	N/R
Surface water :	N/R
Soil :	Below Cleanup Levels
Sediment :	N/R
Air :	N/R

Map Id: BO155
Direction: WSW
Distance: 0.354 mi., 1867 ft.
Elevation: 54 ft.
Relative: Higher

Site Name : DIAMOND PARKING LOT | PARKING LOT | PARKING LOT COMMERCE TACOMA
1516 COMMERCE
TACOMA | Tacoma, WA 98402

Database(s) : [ALL SITES - WA, CSCSL NFA - WA, EPA UST, FRS, HSL - WA, LUST - WA, UST - WA] ***(cont.)***

Envirosite ID: 52365405
EPA ID: N/R

HSL - WA ***(cont.)***

Bedrock :	N/R
Contaminant Name :	Lead
Ground water :	N/R
Surface water :	N/R
Soil :	Below Cleanup Levels
Sediment :	N/R
Air :	N/R
Bedrock :	N/R
Contaminant Name :	Other Non-Halogenated Organics
Ground water :	N/R
Surface water :	N/R
Soil :	Below Cleanup Levels
Sediment :	N/R
Air :	N/R
Bedrock :	N/R
Contaminant Name :	Benzene
Ground water :	N/R
Surface water :	N/R
Soil :	Below Cleanup Levels
Sediment :	N/R
Air :	N/R
Bedrock :	N/R
Contaminant Name :	Petroleum-Gasoline
Ground water :	N/R
Surface water :	N/R
Soil :	Below Cleanup Levels
Sediment :	N/R
Air :	N/R
Bedrock :	N/R
Facility Name :	DIAMOND PARKING LOT
Facility Address :	1516 Commerce, Tacoma, 98402
County :	Pierce

Site Details

Facility Site ID :	35748419
Cleanup Site ID :	8858
Status :	No Further Action
Site Rank :	N/R
Alternative Site Name :	N/R
Region :	N/R
Resposbile Unit :	N/R
Institutional Control :	N/R

Map Id: BO155
Direction: WSW
Distance: 0.354 mi., 1867 ft.
Elevation: 54 ft.
Relative: Higher

Site Name : DIAMOND PARKING LOT | PARKING LOT | PARKING LOT COMMERCE TACOMA
1516 COMMERCE
TACOMA | Tacoma, WA 98402

Database(s) : [ALL SITES - WA, CSCSL NFA - WA, EPA UST, FRS, HSL - WA, LUST - WA, UST - WA] ***(cont.)***

Envirosite ID: 52365405
EPA ID: N/R

HSL - WA ***(cont.)***

Current VCP :	N/R
Past VCP :	N/R
Latitude :	N/R
Longitude :	N/R
Agency Hyperlink :	Click here for hyperlink provided by the agency.
Last Date in Agency List :	2022-02-11

LUST - WA

Facility Name :	DIAMOND PARKING LOT
Facility Address :	1516 COMMERCE, TACOMA, 98402
County :	Pierce

Site Details

LUST Status Date :	2012-08-09
LUST Status Type :	LUST - NFA
Facility Site ID :	35748419
Cleanup Site ID :	8858
LUST ID :	2437
UST ID :	101863
Alternate Site Names :	PARKING LOT,PARKING LOT COMMERCE TACOMA
Release Date :	1992-11-24
Process Type :	N/R
Responsible Unit :	Southwest
Region :	Southwest
Latitude :	47.24889
Longitude :	-122.43879
Last Date in Agency List :	2023-03-20

Contaminants

Contaminant Name :	Lead
Ground Water :	N/R
Surface Water :	N/R
Soil :	Below Cleanup Levels
Sediment :	N/R
Air :	N/R
Bedrock :	N/R

Contaminant Name :	Benzene
Ground Water :	N/R
Surface Water :	N/R
Soil :	Below Cleanup Levels
Sediment :	N/R
Air :	N/R
Bedrock :	N/R

Map Id: BO155
Direction: WSW
Distance: 0.354 mi., 1867 ft.
Elevation: 54 ft.
Relative: Higher

Site Name : DIAMOND PARKING LOT | PARKING LOT | PARKING LOT COMMERCE TACOMA
1516 COMMERCE
TACOMA | Tacoma, WA 98402

Database(s) : [ALL SITES - WA, CSCSL NFA - WA, EPA UST, FRS, HSL - WA, LUST - WA, UST - WA] ***(cont.)***

Envirosite ID: 52365405
EPA ID: N/R

LUST - WA ***(cont.)***

Contaminant Name :	Petroleum-Diesel
Ground Water :	N/R
Surface Water :	N/R
Soil :	Below Cleanup Levels
Sediment :	N/R
Air :	N/R
Bedrock :	N/R

Contaminant Name :	Petroleum-Gasoline
Ground Water :	N/R
Surface Water :	N/R
Soil :	Below Cleanup Levels
Sediment :	N/R
Air :	N/R
Bedrock :	N/R

Contaminant Name :	Other Non-Halogenated Organics
Ground Water :	N/R
Surface Water :	N/R
Soil :	Below Cleanup Levels
Sediment :	N/R
Air :	N/R
Bedrock :	N/R

UST - WA

Facility Name :	PARKING LOT COMMERCE TACOMA
Facility Address :	1516 COMMERCE, Tacoma, 98402
County :	Pierce

Facility Site ID :	35748419
UST Site ID :	101863
Tag Number(s) :	N/R
Responsible Unit :	Southwest
Is Active :	No
Latitude :	47.24889
Longitude :	-122.43879
Last Date in Agency List :	2022-12-29

Tank Details

Tank Name :	1
Tank Status :	Removed
Install Date :	1964-12-31
Tank Upgrade Date :	N/R
Tank Permanent Closure Date :	N/R
Permit Expiration Date :	N/R
Tank Material :	N/R
Tank Construction :	N/R
Tank Corrosion Protection :	N/R

Map Id: BO155
Direction: WSW
Distance: 0.354 mi., 1867 ft.
Elevation: 54 ft.
Relative: Higher

Site Name : DIAMOND PARKING LOT | PARKING LOT | PARKING LOT COMMERCE TACOMA
1516 COMMERCE
TACOMA | Tacoma, WA 98402

Database(s) : [ALL SITES - WA, CSCSL NFA - WA, EPA UST, FRS, HSL - WA, LUST - WA, UST - WA] ***(cont.)***

Envirosite ID: 52365405
EPA ID: N/R

UST - WA ***(cont.)***

Tank Manifold :	N/R
Tank Release Detection :	N/R
Tank Tightness Test :	N/R
Tank Spill Prevention :	N/R
Capacity Range :	111 TO 1,100 Gallons
Actual Capacity :	0
Pipe Material :	N/R
Pipe Construction :	N/R
Pipe Corrosion Protection :	N/R
Tank SFC :	N/R
Dispenser SFC :	N/R
Primary Pipe Release Detection :	N/R
Secondary Pipe Release Detection :	N/R
Pipe Pumping System :	N/R
Pipe Install Date :	N/R
Turbine Sump Construction :	N/R
Tank Status Date :	1996-08-06
Tank Install Date :	N/R
Tank Overfill Prevention :	N/R

Compartments Details

Compartment Number :	1
Compartment Capacity :	0
Substance Stored :	Unknown
Used Substance :	N/R
Ecy Region :	N/R

Map Id: BO156
Direction: WSW
Distance: 0.356 mi., 1880 ft.
Elevation: 58 ft.
Relative: Higher

Site Name : SMITH WESTERN CO
1533 BROADWAY
TACOMA, WA 98402

Database(s) : [ALL SITES - WA, ECHO, FRS, RCRA_NONGEN]

Envirosite ID: 52365413
EPA ID: N/R

ALL SITES - WA

Facility Name :	Smith Western Co
Facility Address :	1533 BROADWAY, TACOMA, 98402
County :	Pierce
Facility/Site ID :	61524334
Alternate Name :	N/R
Program Name :	N/R
WRIA :	10
Legislative District :	27

Map Id: BO156
Direction: WSW
Distance: 0.356 mi., 1880 ft.
Elevation: 58 ft.
Relative: Higher

Site Name : SMITH WESTERN CO
1533 BROADWAY
TACOMA, WA 98402

Database(s) : [ALL SITES - WA, ECHO, FRS, RCRA_NONGEN] ***(cont.)***

Envirosite ID: 52365413
EPA ID: N/R

ALL SITES - WA ***(cont.)***

Congressional District :	6
Ecology Region :	SWRO
Ecology Program Phone :	(360) 407-6734
Tribal Land :	N
Latitude :	47.2484
Longitude :	-122.43869
Last Date in Agency List :	2023-01-03

Program Details

Program :	HAZWASTE
Program ID :	WAD988517520
Interaction Type :	Hazardous Waste Generator
Interaction Type Description :	Facilities that generate any quantity of a dangerous waste. They may be classified as SQG, MQG, or LQG depending on hazardous waste generated for a given month.
Status :	Inactive
Start Date :	1993-02-01
End Date :	1996-12-31
SIC :	N/R
NAICS :	N/R

ECHO

Facility Name :	SMITH WESTERN CO
Facility Address :	1533 BROADWAY, TACOMA, WA 98402
County :	PIERCE
Last Inspection Date :	N/R
Registry ID :	110005383922
FIPS Code :	53053
EPA Region :	10
Inspection Count :	0
Last Inspection Days :	N/R
Informal Count :	0
Last Informal Action Date :	N/R
Formal Action Count :	0
Last Formal Action Date :	N/R
Total Penalties :	0
Penalty Count :	N/R
Last Penalty Date :	N/R
Last Penalty Amount :	N/R
QTRS IN NC :	0
Programs IN SNC :	0
Current Compliance Status :	No Violation Identified
Three-Year Compliance Status :	_____
Collection Method :	ADDRESS MATCHING-HOUSE NUMBER
Reference Point :	ENTRANCE POINT OF A FACILITY OR STATION
Accuracy Meters :	50

Map Id: BO156
Direction: WSW
Distance: 0.356 mi., 1880 ft.
Elevation: 58 ft.
Relative: Higher

Site Name : SMITH WESTERN CO
1533 BROADWAY
TACOMA, WA 98402

Database(s) : [ALL SITES - WA, ECHO, FRS, RCRA_NONGEN] ***(cont.)***

Envirosite ID: 52365413
EPA ID: N/R

ECHO ***(cont.)***

Derived Tribes :	Puyallup Tribe of the Puyallup Reservation - .8 mile(s), Puyallup Tribe of the Puyallup Reservation - 1.1 mile(s), Muckleshoot Indian Tribe - 11.2 mile(s), Muckleshoot Indian Tribe - 14.1 mile(s), Nisqually Indian Tribe - 17.2 mile(s), Squaxin Island Tribe of the Squaxin Island Reservation - 21.7 mile(s), Squaxin Island Tribe of the Squaxin Island Reservation - 23.6 mile(s)
Derived HUC :	17110019
Derived WBD :	171100190301
Derived STCTY FIPS :	53053
Derived Zip :	98402
Derived CD113 :	06
Derived CB2010 :	530530616021004
MYRTK Universe :	NNN
NPDES IDs :	N/R
CWA Permit Types :	N/R
CWA Compliance Tracking :	N/R
CWA NAICS :	N/R
CWA SICS :	N/R
CWA Inspection Count :	N/R
CWA Last Inspection Days :	N/R
CWA Informal Count :	N/R
CWA Formal Action Count :	N/R
CWA Last Formal Action Date :	N/R
CWA Penalties :	N/R
CWA Last Penalty Date :	N/R
CWA Last Penalty Amount :	N/R
CWA Quarters IN NC :	N/R
CWA Current Compliance Status :	N/R
CWA Current SNC Flag :	N
CWA 13 Quarters Compliance Status :	N/R
CWA 13 Quarters Effluent Exceedances:	N/R
CWA Three-Year QNCR Codes :	N/R
DFR URL :	Click here for hyperlink provided by the agency.
Facility SIC :	N/R
Facility NAICS :	32311 - Printing
Facility Last Inspection EPA Date :	N/R
Facility Last Inspection State Date :	N/R
Facility Last Formal Act EPA Date :	N/R
Facility Last Formal Act State Date :	N/R
Facility Last Informal Act EPA Date :	N/R
Facility Last Informal Act State Date:	N/R
Facility Federal Agency :	N/R
TRI Reporter :	N/R
Facility Imp Water Flag :	N/R
Current SNC Flag :	N
Indian County Flag :	N
Federal Flag :	N/R
US Mexico Border Flag :	N/R
Chesapeak Bay Flag :	N/R
AIR Flag :	N
NPDES Flag :	N
SDWIS Flag :	N
RCRA Flag :	Y
TRI Flag :	N
GHG Flag :	N

Map Id: BO156
Direction: WSW
Distance: 0.356 mi., 1880 ft.
Elevation: 58 ft.
Relative: Higher

Site Name : SMITH WESTERN CO
1533 BROADWAY
TACOMA, WA 98402

Database(s) : [ALL SITES - WA, ECHO, FRS, RCRA_NONGEN] ***(cont.)***

Envirosite ID: 52365413
EPA ID: N/R

ECHO ***(cont.)***

Major Flag :	N/R
Active Flag :	N/R
NAA Flag :	N
Latitude :	47.247455
Longitude :	-122.438819
Last Date in Agency List :	2023-01-16

FRS

Facility Name :	SMITH WESTERN CO
Facility Address :	1533 BROADWAY, TACOMA, WA 98402
County :	PIERCE

Site Details

Registry ID :	110005383922
FRS Facility URL :	Click here for hyperlink provided by the agency.
Last Date in Agency List :	2023-02-13

Source Description

Source Description :

RCRAInfo is EPA's comprehensive information system that supports the Resource Conservation and Recovery Act (RCRA) of 1976 and the Hazardous and Solid Waste Amendments (HSWA) of 1984 through the tracking of events and activities related to facilities that generate, transport, and treat, store, or dispose of hazardous waste. RCRAInfo allows RCRA program staff to track the notification, permit, compliance, and corrective action activities required under RCRA. RCRAInfo also supports generation of the National Hazardous Waste Biennial Report. All generators and treatment, storage, and disposal facilities who handle hazardous waste are required to report to the EPA Administrator at least once every two years to support creation of the Biennial Report.

FRS Environmental Interest

Source and System ID :	RCRAINFO - WAD988517520

RCRA_NONGEN

Facility Name :	SMITH WESTERN CO
Facility Address :	1533 BROADWAY, TACOMA, WA 98402
County :	PIERCE
Date Form Received by Agency :	1997-07-16
EPA ID :	WAD988517520
Mailing Address :	PO BOX 1573, TACOMA, WA 98402
Contact :	MICHAEL HAYES
Contact Address :	PO BOX 1573, TACOMA, WA 98402
Contact Country :	US
Contact Telephone :	253-383-3976
Contact Email :	N/R
EPA Region :	10
Land Type :	Other land type

Map Id: BO156
Direction: WSW
Distance: 0.356 mi., 1880 ft.
Elevation: 58 ft.
Relative: Higher

Site Name : SMITH WESTERN CO
1533 BROADWAY
TACOMA, WA 98402

Database(s) : [ALL SITES - WA, ECHO, FRS, RCRA_NONGEN] ***(cont.)***

Envirosite ID: 52365413
EPA ID: N/R

RCRA_NONGEN ***(cont.)***

Source Type :	Implementer
Classification :	Not a generator, verified
Description :	Not a generator, verified
Last Date in Agency List :	2023-01-23

Owner/Operator Summary

Owner/Operator Name :	HAYES, MICHAEL
Owner/Operator Address :	PO BOX 1573, TACOMA, WA 98402
Owner/Operator Country :	US
Owner/Operator Telephone :	253-383-3976
Owner/Operator Email :	N/R
Owner/Operator Fax :	N/R
Legal Status :	Private
Owner/Operator Type :	Operator
Owner/Operator Start Date :	N/R
Owner/Operator End Date :	N/R

Owner/Operator Name :	SMITH WESTERN CO
Owner/Operator Address :	PO BOX 1573, TACOMA, WA 98401
Owner/Operator Country :	US
Owner/Operator Telephone :	000-000-0000
Owner/Operator Email :	N/R
Owner/Operator Fax :	N/R
Legal Status :	Private
Owner/Operator Type :	Owner
Owner/Operator Start Date :	1996-05-03
Owner/Operator End Date :	N/R

Owner/Operator Name :	SMITH, KYLE S
Owner/Operator Address :	PO BOX 1573, TACOMA, WA 98401
Owner/Operator Country :	US
Owner/Operator Telephone :	253-383-3976
Owner/Operator Email :	N/R
Owner/Operator Fax :	N/R
Legal Status :	Private
Owner/Operator Type :	Owner
Owner/Operator Start Date :	N/R
Owner/Operator End Date :	N/R

Handler Activities Summary

U.S. Importer of Hazardous Waste :	N
Mixed Waste (Haz. and Radioactive) :	N
Recycler of Hazardous Waste :	N
Transporter of Hazardous Waste :	N
Treater, Storer or Disposer of HW :	N
Underground Injection Activity :	N
On-site Burner Exemption :	N
Furnace Exemption :	N
Used Oil Fuel Burner :	N
Used Oil Processor :	N

Map Id: BO156
Direction: WSW
Distance: 0.356 mi., 1880 ft.
Elevation: 58 ft.
Relative: Higher

Site Name : SMITH WESTERN CO
1533 BROADWAY
TACOMA, WA 98402

Database(s) : [ALL SITES - WA, ECHO, FRS, RCRA_NONGEN] ***(cont.)***

Envirosite ID: 52365413
EPA ID: N/R

RCRA_NONGEN ***(cont.)***

Used Oil Refiner :	N
Used Oil Fuel Marketer to Burner :	N
Used Oil Specification Marketer :	N
Used Oil Transfer Facility :	N
Used Oil Transporter :	N

Historical Generators

Date Form Received by Agency :	1997-07-15
Facility Name :	SMITH WESTERN CO
Classification :	Not a generator, verified
Date Form Received by Agency :	1997-06-04
Facility Name :	SMITH WESTERN CO
Classification :	Not a generator, verified
Date Form Received by Agency :	1997-02-06
Facility Name :	SMITH WESTERN CO
Classification :	Very Small Quantity Generator
Date Form Received by Agency :	1993-12-31
Facility Name :	SMITH WESTERN CO
Classification :	Very Small Quantity Generator

Notices of Violations Summary

Regulation Violated :	N

Evaluation Action Summary

Evaluation Date :	1993-06-08
Evaluation :	COMPLIANCE ASSISTANCE VISIT
Area of Violation :	N/R
Date Achieved Compliance :	N/R
Evaluation Lead Agency :	State

Map Id: BH157
Direction: WNW
Distance: 0.360 mi., 1900 ft.
Elevation: 122 ft.
Relative: Higher

Site Name : MOTOR RAMP PROPERTIES | MOTOR RAMP PROPERTY TRUST
745 COMMERCE ST
TACOMA | Tacoma, WA

Database(s) : [ALL SITES - WA, CSCSL NFA - WA, EPA UST, FRS, HSL - WA, LUST - WA, UST - WA]

Envirosite ID: 52365686
EPA ID: N/R

ALL SITES - WA

Facility Name :	MOTOR RAMP PROPERTY TRUST
Facility Address :	745 COMMERCE ST, TACOMA, 98402-4502
County :	Pierce
Facility/Site ID :	8633189
Alternate Name :	N/R
Program Name :	N/R
WRIA :	10
Legislative District :	27
Congressional District :	6
Ecology Region :	SWRO
Ecology Program Phone :	(360) 407-7224
Tribal Land :	N
Latitude :	47.255761
Longitude :	-122.439573
Last Date in Agency List :	2023-01-03

Program Details

Program :	TOXICS
Program ID :	200914
Interaction Type :	Underground Storage Tank
Interaction Type Description :	Any one or combination of tanks (including connecting underground pipes) that is used to contain regulated substances and has a tank volume of ten percent or more beneath the surface of the ground. This term does not include any of the exempt UST systems specified in WAC 173-360-110(2) or any piping connected thereto. See WAC 173-360
Status :	Inactive
Start Date :	2000-01-27
End Date :	2006-02-06
SIC :	N/R
NAICS :	N/R

Program :	TOXICS
Program ID :	200914
Interaction Type :	LUST Facility
Interaction Type Description :	A leaking underground tank cleanup site being cleaned up with Ecology oversight or review.
Status :	Inactive
Start Date :	1990-06-22
End Date :	1990-06-22
SIC :	N/R
NAICS :	N/R

Map Id: BH157
Direction: WNW
Distance: 0.360 mi., 1900 ft.
Elevation: 122 ft.
Relative: Higher

Site Name : MOTOR RAMP PROPERTIES | MOTOR RAMP PROPERTY TRUST
745 COMMERCE ST
TACOMA | Tacoma, WA

Database(s) : [ALL SITES - WA, CSCSL NFA - WA, EPA UST, FRS, HSL - WA, LUST - WA, UST - WA] ***(cont.)***

Envirosite ID: 52365686
EPA ID: N/R

CSCSL NFA - WA

Facility Name :	MOTOR RAMP PROPERTIES
Facility Address :	745 COMMERCE ST, TACOMA, 98402
County :	Pierce
NFA Date :	2012-08-31
Facility Site ID :	8633189
Cleanup Site ID :	7805
Rank :	N/R
VCP :	N/R
Alternate Site Names :	MOTOR RAMP PROPERTY TRUST
NFA Reason :	Initial Investigation
Site Status :	NFA
Region :	Southwest
Responsible Unit :	Southwest
Latitude :	47.255761
Longitude :	-122.439573
Last Date in Agency List :	2023-02-23

Contaminants

Contaminant Name :	Benzene
Ground Water :	N/R
Surface Water :	N/R
Soil :	Below Cleanup Levels
Sediment :	N/R
Air :	N/R
Bedrock :	N/R
Contaminant Name :	Other Non-Halogenated Organics
Ground Water :	N/R
Surface Water :	N/R
Soil :	Below Cleanup Levels
Sediment :	N/R
Air :	N/R
Bedrock :	N/R
Contaminant Name :	Petroleum-Gasoline
Ground Water :	N/R
Surface Water :	N/R
Soil :	Below Cleanup Levels
Sediment :	N/R
Air :	N/R
Bedrock :	N/R

EPA UST

Facility Name :	MOTOR RAMP PROPERTY TRUST
Facility Address :	745 COMMERCE ST, Tacoma, Washington 984024502
County :	Pierce

Map Id: BH157
Direction: WNW
Distance: 0.360 mi., 1900 ft.
Elevation: 122 ft.
Relative: Higher

Site Name : MOTOR RAMP PROPERTIES | MOTOR RAMP PROPERTY TRUST
745 COMMERCE ST
TACOMA | Tacoma, WA

Database(s) : [ALL SITES - WA, CSCSL NFA - WA, EPA UST, FRS, HSL - WA, LUST - WA, UST - WA] ***(cont.)***

Envirosite ID: 52365686
EPA ID: N/R

EPA UST ***(cont.)***

Facility ID :	WA8633189
Facility Status :	Closed UST(s)
Open USTs :	0
Closed USTs :	3
Temporarily Out of Service USTs :	0
Date of Last Inspection :	N/R
EPA Region :	10
Tribe :	N/R
Facility ID 2 :	N/R
Latitude :	47.2563
Longitude :	-122.4407
Last Date in Agency List :	2023-01-30

Tank Details

Tank ID :	WA8633189_1
Tank Status :	Closed
Installation Date :	N/R
Removal Date :	N/R
Capacity :	N/R
Substances :	D Diesel
Tank Wall Type :	N/R

Tank ID :	WA8633189_2
Tank Status :	Closed
Installation Date :	N/R
Removal Date :	N/R
Capacity :	N/R
Substances :	D Diesel
Tank Wall Type :	N/R

Tank ID :	WA8633189_3
Tank Status :	Closed
Installation Date :	N/R
Removal Date :	N/R
Capacity :	N/R
Substances :	D Diesel
Tank Wall Type :	N/R

FRS

Facility Name :	MOTOR RAMP PROPERTY TRUST
Facility Address :	745 COMMERCE ST, TACOMA, WA 98402-4502
County :	PIERCE

Site Details

Registry ID :	110015534536
FRS Facility URL :	Click here for hyperlink provided by the agency.
Last Date in Agency List :	2023-02-13

Map Id: BH157
Direction: WNW
Distance: 0.360 mi., 1900 ft.
Elevation: 122 ft.
Relative: Higher

Site Name : MOTOR RAMP PROPERTIES | MOTOR RAMP PROPERTY TRUST
745 COMMERCE ST
TACOMA | Tacoma, WA

Database(s) : [ALL SITES - WA, CSCSL NFA - WA, EPA UST, FRS, HSL - WA, LUST - WA, UST - WA] ***(cont.)***

Envirosite ID: 52365686
EPA ID: N/R

FRS ***(cont.)***

Source Description

Source Description :

The WA-FSIS provides a means to query and display data maintained by the Washington Department of Ecology. This system contains key information for each facility/site that is currently, or has been, of interest to the Air Quality, Dam Safety, Hazardous Waste, Toxics Cleanup, and Water Quality Programs.

FRS Environmental Interest

Source and System ID :	WA-FSIS - 8633189

HSL - WA

Facility Name :	MOTOR RAMP PROPERTIES
Facility Address :	745 Commerce St, Tacoma, 98402-4502
County :	Pierce

Site Details

Facility Site ID :	8633189
Cleanup Site ID :	7805
Status :	No Further Action
Site Rank :	N/R
Alternative Site Name :	N/R
Region :	N/R
Resposbile Unit :	N/R
Institutional Control :	N/R
Current VCP :	N/R
Past VCP :	N/R
Latitude :	N/R
Longitude :	N/R
Agency Hyperlink :	Click here for hyperlink provided by the agency.
Last Date in Agency List :	2022-02-11

Facility Name :	MOTOR RAMP PROPERTIES
Facility Address :	745 COMMERCE ST, TACOMA, 98402
County :	Pierce

Site Details

Facility Site ID :	8633189
Cleanup Site ID :	7805
Status :	No Further Action
Site Rank :	N/R
Alternative Site Name :	MOTOR RAMP PROPERTY TRUST
Region :	Southwest
Resposbile Unit :	Southwest
Institutional Control :	N/R

Map Id: BH157
Direction: WNW
Distance: 0.360 mi., 1900 ft.
Elevation: 122 ft.
Relative: Higher

Site Name : MOTOR RAMP PROPERTIES | MOTOR RAMP PROPERTY TRUST
745 COMMERCE ST
TACOMA | Tacoma, WA

Database(s) : [ALL SITES - WA, CSCSL NFA - WA, EPA UST, FRS, HSL - WA, LUST - WA, UST - WA] ***(cont.)***

Envirosite ID: 52365686
EPA ID: N/R

HSL - WA ***(cont.)***

Current VCP :	N/R
Past VCP :	N/R
Latitude :	47.2557611386845
Longitude :	-122.439573472106
Agency Hyperlink :	Click here for hyperlink provided by the agency.
Last Date in Agency List :	2023-02-28

Contaminants

Contaminant Name :	Petroleum-Gasoline
Ground water :	N/R
Surface water :	N/R
Soil :	Below Cleanup Levels
Sediment :	N/R
Air :	N/R
Bedrock :	N/R

Contaminant Name :	Benzene
Ground water :	N/R
Surface water :	N/R
Soil :	Below Cleanup Levels
Sediment :	N/R
Air :	N/R
Bedrock :	N/R

Contaminant Name :	Other Non-Halogenated Organics
Ground water :	N/R
Surface water :	N/R
Soil :	Below Cleanup Levels
Sediment :	N/R
Air :	N/R
Bedrock :	N/R

LUST - WA

Facility Name :	MOTOR RAMP PROPERTIES
Facility Address :	745 COMMERCE ST, TACOMA, 98402
County :	Pierce

Site Details

LUST Status Date :	2012-08-31
LUST Status Type :	LUST - NFA
Facility Site ID :	8633189
Cleanup Site ID :	7805
LUST ID :	269
UST ID :	200914
Alternate Site Names :	MOTOR RAMP PROPERTY TRUST
Release Date :	1990-06-22
Process Type :	N/R

Map Id: BH157
Direction: WNW
Distance: 0.360 mi., 1900 ft.
Elevation: 122 ft.
Relative: Higher

Site Name : MOTOR RAMP PROPERTIES | MOTOR RAMP PROPERTY TRUST
745 COMMERCE ST
TACOMA | Tacoma, WA

Database(s) : [ALL SITES - WA, CSCSL NFA - WA, EPA UST, FRS, HSL - WA, LUST - WA, UST - WA] ***(cont.)***

Envirosite ID: 52365686
EPA ID: N/R

LUST - WA ***(cont.)***

Responsible Unit :	Southwest
Region :	Southwest
Latitude :	47.255761
Longitude :	-122.439573
Last Date in Agency List :	2023-03-20

Contaminants

Contaminant Name :	Benzene
Ground Water :	N/R
Surface Water :	N/R
Soil :	Below Cleanup Levels
Sediment :	N/R
Air :	N/R
Bedrock :	N/R

Contaminant Name :	Petroleum-Gasoline
Ground Water :	N/R
Surface Water :	N/R
Soil :	Below Cleanup Levels
Sediment :	N/R
Air :	N/R
Bedrock :	N/R

Contaminant Name :	Other Non-Halogenated Organics
Ground Water :	N/R
Surface Water :	N/R
Soil :	Below Cleanup Levels
Sediment :	N/R
Air :	N/R
Bedrock :	N/R

UST - WA

Facility Name :	MOTOR RAMP PROPERTY TRUST
Facility Address :	745 COMMERCE ST, Tacoma, 98402
County :	Pierce

Facility Site ID :	8633189
UST Site ID :	200914
Tag Number(s) :	N/R
Responsible Unit :	Southwest
Is Active :	No
Latitude :	47.255761
Longitude :	-122.439573
Last Date in Agency List :	2022-12-29

Map Id: BH157
Direction: WNW
Distance: 0.360 mi., 1900 ft.
Elevation: 122 ft.
Relative: Higher

Site Name : MOTOR RAMP PROPERTIES | MOTOR RAMP PROPERTY TRUST
745 COMMERCE ST
TACOMA | Tacoma, WA

Database(s) : [ALL SITES - WA, CSCSL NFA - WA, EPA UST, FRS, HSL - WA, LUST - WA, UST - WA] ***(cont.)***

Envirosite ID: 52365686
EPA ID: N/R

UST - WA ***(cont.)***

Tank Details

Tank Name :	1
Tank Status :	Closed in Place
Install Date :	N/R
Tank Upgrade Date :	N/R
Tank Permanent Closure Date :	N/R
Permit Expiration Date :	N/R
Tank Material :	Steel
Tank Construction :	N/R
Tank Corrosion Protection :	N/R
Tank Manifold :	N/R
Tank Release Detection :	N/R
Tank Tightness Test :	N/R
Tank Spill Prevention :	N/R
Capacity Range :	N/R
Actual Capacity :	1000
Pipe Material :	Steel
Pipe Construction :	N/R
Pipe Corrosion Protection :	N/R
Tank SFC :	N/R
Dispenser SFC :	N/R
Primary Pipe Release Detection :	N/R
Secondary Pipe Release Detection :	N/R
Pipe Pumping System :	N/R
Pipe Install Date :	N/R
Turbine Sump Construction :	N/R
Tank Status Date :	2000-01-27
Tank Install Date :	N/R
Tank Overfill Prevention :	N/R

Compartments Details

Compartment Number :	1
Compartment Capacity :	1000
Substance Stored :	Diesel
Used Substance :	Motor Fuel for Vehicles
Ecy Region :	N/R

Tank Details

Tank Name :	2
Tank Status :	Closed in Place
Install Date :	N/R
Tank Upgrade Date :	N/R
Tank Permanent Closure Date :	N/R
Permit Expiration Date :	N/R
Tank Material :	Steel
Tank Construction :	N/R
Tank Corrosion Protection :	N/R
Tank Manifold :	N/R
Tank Release Detection :	N/R
Tank Tightness Test :	N/R

Map Id: BH157
Direction: WNW
Distance: 0.360 mi., 1900 ft.
Elevation: 122 ft.
Relative: Higher

Site Name : MOTOR RAMP PROPERTIES | MOTOR RAMP PROPERTY TRUST
745 COMMERCE ST
TACOMA | Tacoma, WA

Database(s) : [ALL SITES - WA, CSCSL NFA - WA, EPA UST, FRS, HSL - WA, LUST - WA, UST - WA] ***(cont.)***

Envirosite ID: 52365686
EPA ID: N/R

UST - WA ***(cont.)***

Tank Spill Prevention :	N/R
Capacity Range :	N/R
Actual Capacity :	1000
Pipe Material :	Steel
Pipe Construction :	N/R
Pipe Corrosion Protection :	N/R
Tank SFC :	N/R
Dispenser SFC :	N/R
Primary Pipe Release Detection :	N/R
Secondary Pipe Release Detection :	N/R
Pipe Pumping System :	N/R
Pipe Install Date :	N/R
Turbine Sump Construction :	N/R
Tank Status Date :	2000-01-27
Tank Install Date :	N/R
Tank Overfill Prevention :	N/R

Compartments Details

Compartment Number :	1
Compartment Capacity :	1000
Substance Stored :	Diesel
Used Substance :	Motor Fuel for Vehicles
Ecy Region :	N/R

Tank Details

Tank Name :	3
Tank Status :	Closed in Place
Install Date :	N/R
Tank Upgrade Date :	N/R
Tank Permanent Closure Date :	N/R
Permit Expiration Date :	N/R
Tank Material :	Steel
Tank Construction :	N/R
Tank Corrosion Protection :	N/R
Tank Manifold :	N/R
Tank Release Detection :	N/R
Tank Tightness Test :	N/R
Tank Spill Prevention :	N/R
Capacity Range :	N/R
Actual Capacity :	1000
Pipe Material :	Steel
Pipe Construction :	N/R
Pipe Corrosion Protection :	N/R
Tank SFC :	N/R
Dispenser SFC :	N/R
Primary Pipe Release Detection :	N/R
Secondary Pipe Release Detection :	N/R
Pipe Pumping System :	N/R
Pipe Install Date :	N/R
Turbine Sump Construction :	N/R

Map Id: BH157
Direction: WNW
Distance: 0.360 mi., 1900 ft.
Elevation: 122 ft.
Relative: Higher

Site Name : MOTOR RAMP PROPERTIES | MOTOR RAMP PROPERTY TRUST
745 COMMERCE ST
TACOMA | Tacoma, WA

Database(s) : [ALL SITES - WA, CSCSL NFA - WA, EPA UST, FRS, HSL - WA, LUST - WA, UST - WA] ***(cont.)***

Envirosite ID: 52365686
EPA ID: N/R

UST - WA ***(cont.)***

Tank Status Date :	2000-01-27
Tank Install Date :	N/R
Tank Overfill Prevention :	N/R

Compartments Details

Compartment Number :	1
Compartment Capacity :	1000
Substance Stored :	Diesel
Used Substance :	Motor Fuel for Vehicles
Ecy Region :	N/R

Map Id: 158
Direction: ESE
Distance: 0.362 mi., 1914 ft.
Elevation: 16 ft.
Relative: Lower

Site Name : FEED COMMODITIES LLC
2006 PORTLAND AVE
TACOMA | Tacoma, WA

Database(s) : [AFS, ALL SITES - WA, ECHO, EMI - WA, FRS, ICIS, INACTIVE PCS, PCS ENF, PCS FACILITY]

Envirosite ID: 52365499
EPA ID: N/R

AFS

Facility Name :	FEED COMMODITIES LLC
Facility Address :	2006 PORTLAND AVE, TACOMA, WA 98421
County :	Pierce

Facility Summary

Program System ID :	WAPSC0005305318490
Facility Registry ID :	110014338840
EPA Region :	EPA Region 10 - AK, ID, OR, WA
SIC :	2048 - Prepared Feed and Feed Ingredients for Animals and Fowls, except Dogs and Cats
NAICS :	311119 - Other Animal Food Manufacturing
Facility Type :	Privately Owned Facility
Air Pollutant Class :	Synthetic Minor Emissions
Air Operating Status :	Permanently Closed
Current High Priority Violation (HPV):	No Violation Identified
Local Control Region Name :	Puget Sound Clean Air Agency
Last Date in Agency List :	2023-01-23

Map Id: 158
Direction: ESE
Distance: 0.362 mi., 1914 ft.
Elevation: 16 ft.
Relative: Lower

Site Name : FEED COMMODITIES LLC
2006 PORTLAND AVE
TACOMA | Tacoma, WA

Database(s) : [AFS, ALL SITES - WA, ECHO, EMI - WA, FRS, ICIS, INACTIVE PCS, PCS ENF, PCS FACILITY] ***(cont.)***

Envirosite ID: 52365499
EPA ID: N/R

AFS ***(cont.)***

Air Pollutant Details

Program System ID :	WAPSC0005305318490
Pollutant :	VOLATILE ORGANIC COMPOUNDS (VOCS)
Substance Registry Services ID (SRS):	761346
Chemical Abstract Service Number :	N/R
Air Pollutant Class :	Synthetic Minor Emissions

Program System ID :	WAPSC0005305318490
Pollutant :	PARTICULATE MATTER < 10 UM
Substance Registry Services ID (SRS):	1647619
Chemical Abstract Service Number :	N/R
Air Pollutant Class :	Synthetic Minor Emissions

Air Violation History Details

HPV Day Zero Date :	2002-12-13
HPV Resolved Date :	2004-04-30
Program System ID :	WAPSC0005305318490
Activity ID :	3400424705
Agency Type :	Local
State Code :	WA
Air Local Control Region Code (LCON):	PSC
Comp Determination UID :	WAPSCA0000530531849000006
Enforcement Response Policy :	High Priority Violation
Program :	State Implementation Plan for National Primary and Secondary Ambient Air Quality Standards
Pollutant :	N/R
Earliest Determination Date of Federally Reportable Violation (FRV):	N/R

ALL SITES - WA

Facility Name :	Feed Commodities LLC
Facility Address :	2006 PORTLAND AVE, TACOMA, 98421
County :	Pierce
Facility/Site ID :	1438175
Alternate Name :	N/R
Program Name :	N/R
WRIA :	10
Legislative District :	27
Congressional District :	9
Ecology Region :	SWRO
Ecology Program Phone :	(360) 407-6400
Tribal Land :	N
Latitude :	47.247942
Longitude :	-122.415014
Last Date in Agency List :	2023-01-03

Map Id: 158
Direction: ESE
Distance: 0.362 mi., 1914 ft.
Elevation: 16 ft.
Relative: Lower

Site Name : FEED COMMODITIES LLC
2006 PORTLAND AVE
TACOMA | Tacoma, WA

Database(s) : [AFS, ALL SITES - WA, ECHO, EMI - WA, FRS, ICIS, INACTIVE PCS, PCS ENF, PCS FACILITY] ***(cont.)***

Envirosite ID: 52365499
EPA ID: N/R

ALL SITES - WA ***(cont.)***

Facility/Site ID :	1438175
Alternate Name :	N/R
Program Name :	N/R
WRIA :	10
Legislative District :	27
Congressional District :	9
Ecology Region :	SWRO
Ecology Program Phone :	N/R
Tribal Land :	N
Latitude :	47.247942
Longitude :	-122.415014
Last Date in Agency List :	2023-01-03

Facility/Site ID :	1438175
Alternate Name :	N/R
Program Name :	N/R
WRIA :	10
Legislative District :	27
Congressional District :	9
Ecology Region :	SWRO
Ecology Program Phone :	(360) 407-6712
Tribal Land :	N
Latitude :	47.247942
Longitude :	-122.415014
Last Date in Agency List :	2023-01-03

Program Details

Program :	WATQUAL
Program ID :	WAR011487
Interaction Type :	Industrial SW GP
Interaction Type Description :	General permit issued to industries to regulate the discharge of contaminated stormwater to state waters.
Status :	Active
Start Date :	2009-03-24
End Date :	N/R
SIC :	N/R
NAICS :	311119 - Other Animal Food Manufacturing

Program :	WATQUAL
Program ID :	WAR011487
Interaction Type :	Industrial SW GP
Interaction Type Description :	General permit issued to industries to regulate the discharge of contaminated stormwater to state waters.
Status :	Active
Start Date :	2009-03-24
End Date :	N/R
SIC :	N/R

Map Id: 158
Direction: ESE
Distance: 0.362 mi., 1914 ft.
Elevation: 16 ft.
Relative: Lower

Site Name : FEED COMMODITIES LLC
2006 PORTLAND AVE
TACOMA | Tacoma, WA

Database(s) : [AFS, ALL SITES - WA, ECHO, EMI - WA, FRS, ICIS, INACTIVE PCS, PCS ENF, PCS FACILITY] ***(cont.)***

Envirosite ID: 52365499
EPA ID: N/R

ALL SITES - WA ***(cont.)***

NAICS :	N/R
Program :	WATQUAL
Program ID :	WAR011487
Interaction Type :	Urban Waters
Interaction Type Description :	The site has been inspected by an Ecology Urban Waters Inspector.
Status :	Active
Start Date :	2010-07-21
End Date :	N/R
SIC :	N/R
NAICS :	N/R
Program :	WATQUAL
Program ID :	WAR011487
Interaction Type :	Enforcement Final
Interaction Type Description :	An Enforcement action (i.e. Penalty, Order, Notice) was finalized and issued to the respective party, indicating the enforcement action was taken. The start and end date listed in the database are both the date the action was issued to the responsible party.
Status :	Active
Start Date :	2004-09-03
End Date :	N/R
SIC :	N/R
NAICS :	N/R

ECHO

Facility Name :	FEED COMMODITIES LLC
Facility Address :	2006 PORTLAND AVE, TACOMA, WA 98421
County :	PIERCE
Last Inspection Date :	2022-05-19
Registry ID :	110014338840
FIPS Code :	53053
EPA Region :	10
Inspection Count :	2
Last Inspection Days :	199
Informal Count :	0
Last Informal Action Date :	2012-05-15
Formal Action Count :	0
Last Formal Action Date :	2003-05-30
Total Penalties :	0
Penalty Count :	N/R
Last Penalty Date :	2003-03-24
Last Penalty Amount :	6000
QTRS IN NC :	12
Programs IN SNC :	0
Current Compliance Status :	Violation Identified
Three-Year Compliance Status :	VVVVVVVVVVVV
Collection Method :	GPS - UNSPECIFIED

Map Id: 158
Direction: ESE
Distance: 0.362 mi., 1914 ft.
Elevation: 16 ft.
Relative: Lower

Site Name : FEED COMMODITIES LLC
2006 PORTLAND AVE
TACOMA | Tacoma, WA

Database(s) : [AFS, ALL SITES - WA, ECHO, EMI - WA, FRS, ICIS, INACTIVE PCS, PCS ENF, PCS FACILITY] ***(cont.)***

Envirosite ID: 52365499
EPA ID: N/R

ECHO ***(cont.)***

Reference Point :	POINT WHERE SUBSTANCE IS RELEASED
Accuracy Meters :	10
Derived Tribes :	Puyallup Tribe of the Puyallup Reservation - .3 mile(s), Puyallup Tribe of the Puyallup Reservation - 1 mile(s), Muckleshoot Indian Tribe - 10.2 mile (s), Muckleshoot Indian Tribe - 13.2 mile(s), Nisqually Indian Tribe - 17.9 mile(s), Squaxin Island Tribe of the Squaxin Island Reservation - 22.6 mile(s), Squaxin Island Tribe of the Squaxin Island Reservation - 24.5 mile(s)
Derived HUC :	17110014
Derived WBD :	171100140502
Derived STCTY FIPS :	53053
Derived Zip :	98421
Derived CD113 :	09
Derived CB2010 :	530530602001074
MYRTK Universe :	NNN
NPDES IDs :	WAR011487
CWA Permit Types :	Minor
CWA Compliance Tracking :	On
CWA NAICS :	311119
CWA SICS :	2048
CWA Inspection Count :	2
CWA Last Inspection Days :	198
CWA Informal Count :	N/R
CWA Formal Action Count :	N/R
CWA Last Formal Action Date :	N/R
CWA Penalties :	N/R
CWA Last Penalty Date :	N/R
CWA Last Penalty Amount :	N/R
CWA Quarters IN NC :	12
CWA Current Compliance Status :	Violation Identified
CWA Current SNC Flag :	N
CWA 13 Quarters Compliance Status :	VVVVVVVVVVVVV
CWA 13 Quarters Effluent Exceedances:	N/R
CWA Three-Year QNCR Codes :	N/R
DFR URL :	Click here for hyperlink provided by the agency.
Facility SIC :	2048
Facility NAICS :	311119 - Other Animal Food Manufacturing
Facility Last Inspection EPA Date :	N/R
Facility Last Inspection State Date :	2022-05-19
Facility Last Formal Act EPA Date :	N/R
Facility Last Formal Act State Date :	2003-05-30
Facility Last Informal Act EPA Date :	N/R
Facility Last Informal Act State Date:	2012-05-15
Facility Federal Agency :	N/R
TRI Reporter :	N/R
Facility Imp Water Flag :	Y
Current SNC Flag :	N
Indian County Flag :	N
Federal Flag :	N/R
US Mexico Border Flag :	N/R
Chesapeak Bay Flag :	N/R
AIR Flag :	Y
NPDES Flag :	Y

Map Id: 158
Direction: ESE
Distance: 0.362 mi., 1914 ft.
Elevation: 16 ft.
Relative: Lower

Site Name : FEED COMMODITIES LLC
2006 PORTLAND AVE
TACOMA | Tacoma, WA

Database(s) : [AFS, ALL SITES - WA, ECHO, EMI - WA, FRS, ICIS, INACTIVE PCS, PCS ENF, PCS FACILITY] ***(cont.)***

Envirosite ID: 52365499
EPA ID: N/R

ECHO ***(cont.)***

SDWIS Flag :	N
RCRA Flag :	N
TRI Flag :	N
GHG Flag :	N
Major Flag :	N/R
Active Flag :	Y
NAA Flag :	N
Latitude :	47.252499
Longitude :	-122.419724
Last Date in Agency List :	2023-01-16

EMI - WA

Facility Name :	Feed Commodities Llc
Facility Address :	2006 Portland Ave, Tacoma, 98421
County :	PIERCE
Facility Site ID :	0
Inventory Year Code :	2016
Permitting Agency :	Puget Sound Clean Air Agency
FS User Defined Site Code :	18490
Facility Category Short Name :	HAP
Facility Site Status :	ONRE
NAICS :	311119 - Other Animal Food Manufacturing
PM10 :	0
PM25 :	0
SO2 :	N/R
NOX :	N/R
VOC :	N/R
CO :	N/R
NH3 :	N/R
PM :	N/R
Latitude :	47.25257
Longitude :	-122.41745
Last Date in Agency List :	2018-12-21

FRS

Facility Name :	FEED COMMODITIES LLC
Facility Address :	2006 PORTLAND AVE, TACOMA, WA 98421-2712
County :	PIERCE

Site Details

Registry ID :	110014338840
FRS Facility URL :	Click here for hyperlink provided by the agency.
Last Date in Agency List :	2023-02-13

Source Description

Source Description :	AIR contains compliance and permit data for stationary sources of air pollution regulated by the EPA, State, and Local air pollution agencies.

Map Id: 158
Direction: ESE
Distance: 0.362 mi., 1914 ft.
Elevation: 16 ft.
Relative: Lower

Site Name : FEED COMMODITIES LLC
2006 PORTLAND AVE
TACOMA | Tacoma, WA

Database(s) : [AFS, ALL SITES - WA, ECHO, EMI - WA, FRS, ICIS, INACTIVE PCS, PCS ENF, PCS FACILITY] ***(cont.)***

Envirosite ID: 52365499
EPA ID: N/R

FRS ***(cont.)***

Source Description : AFS contains compliance and permit data for stationary sources of air pollution regulated by the EPA, State, and Local air pollution agencies.
The Emission Inventory System (EIS) maintains an inventory of large stationary sources and voluntarily-reported smaller sources of air point pollution emitters. It contains information about facility sites and their physical location, emission units, emission processes, release points, control approaches, and regulations. Facility inventory data are kept separate from the emissions data and have stable identifiers to improve continuity from year to year and to help identify duplicate or missing facilities.
The NPDES module of the Compliance Information System (ICIS) tracks surface water permits issued under the Clean Water Act. Under NPDES, all facilities that discharge pollutants from any point source into waters of the United States are required to obtain a permit. The permit will likely contain limits on what can be discharged, impose monitoring and reporting requirements, and include other provisions to ensure that the discharge does not adversely affect water quality.
The WA-FSIS provides a means to query and display data maintained by the Washington Department of Ecology. This system contains key information for each facility/site that is currently, or has been, of interest to the Air Quality, Dam Safety, Hazardous Waste, Toxics Cleanup, and Water Quality Programs.

FRS Environmental Interest
Source and System ID : AIRS/AFS - 5305318490
EIS - 7045611
ICIS - WAPSC0005305318490
ICIS - WAR011487
WA-FSIS - 1438175

ICIS

Facility Name : FEED COMMODITIES
Facility Address : 2006 PORTLAND AVE, TACOMA, WA 98421

Site Details
NPDES ID : WAR011487
ICIS Facility Interest ID : 3400002945
Facility UIN : 110014338840
Facility Type Code : Privately Owned Facility
Impaired Waters : 303(D) Listed
Latitude : 47.2479439
Longitude : -122.415001
Last Date in Agency List : 2022-12-28

Facility Name : FEED COMMODITIES LLC
Facility Address : 2006 PORTLAND AVE, TACOMA, WA 98421

Map Id: 158
Direction: ESE
Distance: 0.362 mi., 1914 ft.
Elevation: 16 ft.
Relative: Lower

Site Name : FEED COMMODITIES LLC
2006 PORTLAND AVE
TACOMA | Tacoma, WA

Database(s) : [AFS, ALL SITES - WA, ECHO, EMI - WA, FRS, ICIS, INACTIVE PCS, PCS ENF, PCS FACILITY] ***(cont.)***

Envirosite ID: 52365499
EPA ID: N/R

ICIS ***(cont.)***

Site Details

NPDES ID :	WAR011487
ICIS Facility Interest ID :	3400002945
Facility UIN :	110014338840
Facility Type Code :	Privately Owned Facility
Impaired Waters :	303(D) Listed
Latitude :	47.2479439
Longitude :	-122.415001
Last Date in Agency List :	2022-05-02

INACTIVE PCS

Issue Date :	2014-12-03
Original Issue Date :	2009-10-21
Effective Date :	2015-01-01
Expiration Date :	2019-12-31
Retirement Date :	2020-01-01
Termination Date :	N/R
Issuing Agency :	State
Agency Type :	State
Activity ID :	3600223463
External Permit Number :	WAR011487
Facility Type Indicator :	NON-POTW
Permit Type :	General Permit Covered Facility-NPDES)
Major Minor Status :	N
Permit Status :	Expired
Total Design Flow Number :	N/R
Actual Average Flow Number :	N/R
State Water Body :	N/R
State Water Body Name :	N/R
Permit Name :	Feed Commodities Llc
Permit Comp Status :	N/R
RNC Tracking :	Y
Master External Permit Number :	WAR125726
TMDL Interface :	N/R
EDMR Authorization :	N
Pretreatment Indicator :	N/R
Last Date in Agency List :	2022-12-28

Issue Date :	2019-11-20
Original Issue Date :	2009-10-21
Effective Date :	2020-01-02
Expiration Date :	2024-12-31
Retirement Date :	N/R
Termination Date :	N/R
Issuing Agency :	State
Agency Type :	State
Activity ID :	3602937143
External Permit Number :	WAR011487
Facility Type Indicator :	NON-POTW
Permit Type :	General Permit Covered Facility-NPDES)
Major Minor Status :	N
Permit Status :	Effective
Total Design Flow Number :	N/R

Map Id: 158
Direction: ESE
Distance: 0.362 mi., 1914 ft.
Elevation: 16 ft.
Relative: Lower

Site Name : FEED COMMODITIES LLC
2006 PORTLAND AVE
TACOMA | Tacoma, WA

Database(s) : [AFS, ALL SITES - WA, ECHO, EMI - WA, FRS, ICIS, INACTIVE PCS, PCS ENF, PCS FACILITY] ***(cont.)***

Envirosite ID: 52365499
EPA ID: N/R

INACTIVE PCS ***(cont.)***

Actual Average Flow Number :	N/R
State Water Body :	N/R
State Water Body Name :	N/R
Permit Name :	Feed Commodities Llc
Permit Comp Status :	N/R
RNC Tracking :	Y
Master External Permit Number :	WAR125726
TMDL Interface :	N/R
EDMR Authorization :	N
Pretreatment Indicator :	N/R
Last Date in Agency List :	2022-04-22

Issue Date :	2009-10-21
Original Issue Date :	2009-10-21
Effective Date :	2010-01-01
Expiration Date :	2014-12-31
Retirement Date :	2014-12-31
Termination Date :	N/R
Issuing Agency :	State
Agency Type :	State
Activity ID :	3400002712
External Permit Number :	WAR011487
Facility Type Indicator :	NON-POTW
Permit Type :	General Permit Covered Facility-NPDES)
Major Minor Status :	N
Permit Status :	Administratively Continued
Total Design Flow Number :	N/R
Actual Average Flow Number :	N/R
State Water Body :	N/R
State Water Body Name :	N/R
Permit Name :	FEED COMMODITIES
Permit Comp Status :	Y
RNC Tracking :	Y
Master External Permit Number :	WAR125726
TMDL Interface :	N/R
EDMR Authorization :	N
Pretreatment Indicator :	N/R
Last Date in Agency List :	2022-04-22

PCS ENF

Site Details

NPDES ID :	WAR011487
Last Date in Agency List :	2022-12-28

Formal Enforcement Actions

Settlement Entered Date :	N/R
ENF Identifier :	N/R
Activity ID :	N/R
Activity Type :	N/R
ENF Type :	N/R
Agency :	N/R

Map Id: 158
Direction: ESE
Distance: 0.362 mi., 1914 ft.
Elevation: 16 ft.
Relative: Lower

Site Name : FEED COMMODITIES LLC
2006 PORTLAND AVE
TACOMA | Tacoma, WA

Database(s) : [AFS, ALL SITES - WA, ECHO, EMI - WA, FRS, ICIS, INACTIVE PCS, PCS ENF, PCS FACILITY] ***(cont.)***

Envirosite ID: 52365499
EPA ID: N/R

PCS ENF ***(cont.)***

Fed Penalty Assessed Amount :	N/R
State Local Penalty Amount :	N/R

Informal Enforcement Actions

Achieved Date :	2012-05-15
Registry ID :	110014338840
ENF Identifier :	WA-232340
Activity ID :	3400012223
Activity Type :	Administrative - Informal
ENF Type :	Letter of Violation/ Warning Letter
Agency :	State

Achieved Date :	2012-05-10
Registry ID :	110014338840
ENF Identifier :	WA-231662
Activity ID :	3400011608
Activity Type :	Administrative - Informal
ENF Type :	Letter of Violation/ Warning Letter
Agency :	State

Achieved Date :	2011-05-09
Registry ID :	110014338840
ENF Identifier :	WA-121255
Activity ID :	3400007303
Activity Type :	Administrative - Informal
ENF Type :	Letter of Violation/ Warning Letter
Agency :	State

Site Details

NPDES ID :	WAR011487
Last Date in Agency List :	2022-04-06

Formal Enforcement Actions

Settlement Entered Date :	N/R
ENF Identifier :	N/R
Activity ID :	N/R
Activity Type :	N/R
ENF Type :	N/R
Agency :	N/R
Fed Penalty Assessed Amount :	N/R
State Local Penalty Amount :	N/R

Informal Enforcement Actions

Achieved Date :	2012-05-15
Registry ID :	110014338840

Map Id: 158
Direction: ESE
Distance: 0.362 mi., 1914 ft.
Elevation: 16 ft.
Relative: Lower

Site Name : FEED COMMODITIES LLC
2006 PORTLAND AVE
TACOMA | Tacoma, WA

Database(s) : [AFS, ALL SITES - WA, ECHO, EMI - WA, FRS, ICIS, INACTIVE PCS, PCS ENF, PCS FACILITY] ***(cont.)***

Envirosite ID: 52365499
EPA ID: N/R

PCS ENF ***(cont.)***

ENF Identifier :	WA-232340
Activity ID :	3400012223
Activity Type :	Administrative - Informal
ENF Type :	Letter of Violation/ Warning Letter
Agency :	State
Achieved Date :	2012-05-10
Registry ID :	110014338840
ENF Identifier :	WA-231662
Activity ID :	3400011608
Activity Type :	Administrative - Informal
ENF Type :	Letter of Violation/ Warning Letter
Agency :	State
Achieved Date :	2011-05-09
Registry ID :	110014338840
ENF Identifier :	WA-121255
Activity ID :	3400007303
Activity Type :	Administrative - Informal
ENF Type :	Letter of Violation/ Warning Letter
Agency :	State

PCS FACILITY

Issue Date :	2019-11-20
Original Issue Date :	2009-10-21
Effective Date :	2020-01-02
Expiration Date :	2024-12-31
Retirement Date :	N/R
Termination Date :	N/R
Issuing Agency :	State
Agency Type :	State
Activity ID :	3602937143
External Permit Number :	N/R
Facility Type Indicator :	NON-POTW
Permit Type :	General Permit Covered Facility-NPDES)
Major Minor Status :	N
Permit Status :	Effective
Total Design Flow Number :	N/R
Actual Average Flow Number :	N/R
State Water Body :	N/R
State Water Body Name :	N/R
Permit Name :	Feed Commodities Llc
Permit Comp Status :	N/R
RNC Tracking :	Y
Master External Permit Number :	WAR125726
TMDL Interface :	N/R
EDMR Authorization :	N
Pretreatment Indicator :	N/R
Last Date in Agency List :	2022-04-25

Map Id: 158
Direction: ESE
Distance: 0.362 mi., 1914 ft.
Elevation: 16 ft.
Relative: Lower

Site Name : FEED COMMODITIES LLC
2006 PORTLAND AVE
TACOMA | Tacoma, WA

Database(s) : [AFS, ALL SITES - WA, ECHO, EMI - WA, FRS, ICIS, INACTIVE PCS, PCS ENF, PCS FACILITY] ***(cont.)***

Envirosite ID: 52365499
EPA ID: N/R

PCS FACILITY ***(cont.)***

Issue Date :	2009-10-21
Original Issue Date :	2009-10-21
Effective Date :	2010-01-01
Expiration Date :	2014-12-31
Retirement Date :	2014-12-31
Termination Date :	N/R
Issuing Agency :	State
Agency Type :	State
Activity ID :	3400002712
External Permit Number :	N/R
Facility Type Indicator :	NON-POTW
Permit Type :	General Permit Covered Facility-NPDES)
Major Minor Status :	N
Permit Status :	Administratively Continued
Total Design Flow Number :	N/R
Actual Average Flow Number :	N/R
State Water Body :	N/R
State Water Body Name :	N/R
Permit Name :	FEED COMMODITIES
Permit Comp Status :	Y
RNC Tracking :	Y
Master External Permit Number :	WAR125726
TMDL Interface :	N/R
EDMR Authorization :	N
Pretreatment Indicator :	N/R
Last Date in Agency List :	2022-04-25

Issue Date :	2019-11-20
Original Issue Date :	2009-10-21
Effective Date :	2020-01-02
Expiration Date :	2024-12-31
Retirement Date :	N/R
Termination Date :	N/R
Issuing Agency :	State
Agency Type :	State
Activity ID :	3602937143
External Permit Number :	N/R
Facility Type Indicator :	NON-POTW
Permit Type :	General Permit Covered Facility-NPDES)
Major Minor Status :	N
Permit Status :	Effective
Total Design Flow Number :	N/R
Actual Average Flow Number :	N/R
State Water Body :	N/R
State Water Body Name :	N/R
Permit Name :	Feed Commodities Llc
Permit Comp Status :	N/R
RNC Tracking :	Y
Master External Permit Number :	WAR125726
TMDL Interface :	N/R
EDMR Authorization :	N
Pretreatment Indicator :	N/R
Last Date in Agency List :	2022-12-28

Map Id: 158
Direction: ESE
Distance: 0.362 mi., 1914 ft.
Elevation: 16 ft.
Relative: Lower

Site Name : FEED COMMODITIES LLC
2006 PORTLAND AVE
TACOMA | Tacoma, WA

Database(s) : [AFS, ALL SITES - WA, ECHO, EMI - WA, FRS, ICIS, INACTIVE PCS, PCS ENF, PCS FACILITY] ***(cont.)***

Envirosite ID: 52365499
EPA ID: N/R

PCS FACILITY ***(cont.)***

Issue Date :	2009-10-21
Original Issue Date :	2009-10-21
Effective Date :	2010-01-01
Expiration Date :	2014-12-31
Retirement Date :	2014-12-31
Termination Date :	N/R
Issuing Agency :	State
Agency Type :	State
Activity ID :	3400002712
External Permit Number :	N/R
Facility Type Indicator :	NON-POTW
Permit Type :	General Permit Covered Facility-NPDES)
Major Minor Status :	N
Permit Status :	Administratively Continued
Total Design Flow Number :	N/R
Actual Average Flow Number :	N/R
State Water Body :	N/R
State Water Body Name :	N/R
Permit Name :	FEED COMMODITIES
Permit Comp Status :	Y
RNC Tracking :	Y
Master External Permit Number :	WAR125726
TMDL Interface :	N/R
EDMR Authorization :	N
Pretreatment Indicator :	N/R
Last Date in Agency List :	2022-12-28

Map Id: BO159
Direction: WSW
Distance: 0.366 mi., 1933 ft.
Elevation: 78 ft.
Relative: Higher

Site Name : TACOMA CITY CONVENTION CTR GARAGE | GREATER TACOMA CONVENTION AND TRADE CENTER
1500 BROADWAY
TACOMA, WA 98402

Database(s) : [ALL SITES - WA, ARENAS 2, CSCSL HWS - WA, DOCKET, ECHO, FRS, HSL - WA, ICIS, INACTIVE PCS, PCS ENF, PCS FACILITY]

Envirosite ID: 52365392
EPA ID: N/R

ALL SITES - WA

Facility Name :	TACOMA CITY CONVENTION CTR GARAGE
Facility Address :	1500 BROADWAY, TACOMA, 98402
County :	Pierce
Facility/Site ID :	8168704
Alternate Name :	N/R
Program Name :	N/R

Map Id: BO159
Direction: WSW
Distance: 0.366 mi., 1933 ft.
Elevation: 78 ft.
Relative: Higher

Site Name : TACOMA CITY CONVENTION CTR GARAGE | GREATER TACOMA CONVENTION AND TRADE CENTER
1500 BROADWAY
TACOMA, WA 98402

Database(s) : [ALL SITES - WA, ARENAS 2, CSCSL HWS - WA, DOCKET, ECHO, FRS, HSL - WA, ICIS, INACTIVE PCS, PCS ENF, PCS FACILITY] ***(cont.)***

Envirosite ID: 52365392
EPA ID: N/R

ALL SITES - WA ***(cont.)***

WRIA :	10
Legislative District :	27
Congressional District :	6
Ecology Region :	SWRO
Ecology Program Phone :	(360) 407-6400
Tribal Land :	N
Latitude :	47.247083
Longitude :	-122.439806
Last Date in Agency List :	2023-01-03

Facility/Site ID :	8168704
Alternate Name :	N/R
Program Name :	N/R
WRIA :	10
Legislative District :	27
Congressional District :	6
Ecology Region :	SWRO
Ecology Program Phone :	(360) 407-7224
Tribal Land :	N
Latitude :	47.247083
Longitude :	-122.439806
Last Date in Agency List :	2023-01-03

Program Details

Program :	WATQUAL
Program ID :	WAR305229
Interaction Type :	Construction SW GP
Interaction Type Description :	General permit issued to owner/operators of construction projects that disturb 1 or more acres of land through clearing, grading, excavating, or stockpiling of fill material that discharge stormwater to state waters.
Status :	Active
Start Date :	2017-03-24
End Date :	N/R
SIC :	N/R
NAICS :	N/R

Program :	WATQUAL
Program ID :	WAR305229
Interaction Type :	State Cleanup Site
Interaction Type Description :	A site is being cleaned up under state regulations. Regulations include Model Toxics Control Act or its predecessors.
Status :	Active
Start Date :	2005-01-22

Map Id: BO159
Direction: WSW
Distance: 0.366 mi., 1933 ft.
Elevation: 78 ft.
Relative: Higher

Site Name : TACOMA CITY CONVENTION CTR GARAGE | GREATER TACOMA CONVENTION AND TRADE CENTER
1500 BROADWAY
TACOMA, WA 98402

Database(s) : [ALL SITES - WA, ARENAS 2, CSCSL HWS - WA, DOCKET, ECHO, FRS, HSL - WA, ICIS, INACTIVE PCS, PCS ENF, PCS FACILITY] ***(cont.)***

Envirosite ID: 52365392
EPA ID: N/R

ALL SITES - WA ***(cont.)***

End Date :	N/R
SIC :	N/R
NAICS :	N/R

ARENAS 2

Facility Name :	GREATER TACOMA CONVENTION AND TRADE CENTER
Facility Address :	1500 BROADWAY, TACOMA, WA 98402
County :	PIERCE
Convetion ID :	4717
Status :	OPEN
Type :	CONVENTION CENTER
NAICS Code :	561920
NAICS Description :	CONVENTION AND TRADE SHOW ORGANIZERS
Complex Name :	NOT APPLICABLE
Fixed STS :	N
Ballroom :	Y
Exhibit :	Y
Lobby :	Y
Main Floor :	N
Outdoor :	Y
Pre Funct :	Y
Meet Rooms :	Y
County FIPS :	53053
Country :	USA
Former Name :	NOT AVAILABLE
Year Change :	NOT AVAILABLE
Telephone :	(253) 830-6601
Latitude :	47.248523
Longitude :	-122.439206
Last Date in Agency List :	2022-11-07

CSCSL HWS - WA

Facility Name :	TACOMA CITY CONVENTION CTR GARAGE
Facility Address :	1500 BROADWAY, TACOMA, 98402
County :	PIERCE

Site Details

Facility Site ID :	8168704
Site Status :	Awaiting Cleanup
Cleanup Site ID :	4023
Region :	Southwest
Responsible Section :	Southwest
WARM Rank :	5 - Lowest Assessed Risk
Is Brownfield? :	N/R
Is PSI? :	N/R

Map Id: BO159
Direction: WSW
Distance: 0.366 mi., 1933 ft.
Elevation: 78 ft.
Relative: Higher

Site Name : TACOMA CITY CONVENTION CTR GARAGE | GREATER TACOMA CONVENTION AND TRADE CENTER
1500 BROADWAY
TACOMA, WA 98402

Database(s) : [ALL SITES - WA, ARENAS 2, CSCSL HWS - WA, DOCKET, ECHO, FRS, HSL - WA, ICIS, INACTIVE PCS, PCS ENF, PCS FACILITY] ***(cont.)***

Envirosite ID: 52365392
EPA ID: N/R

CSCSL HWS - WA ***(cont.)***

Current VCP :	N/R
Past VCP :	N/R
Institutional Control :	N/R
Latitude :	47.247083
Longitude :	-122.439806
Last Date in Agency List :	2023-03-07

Contaminants Details

Contaminant Name :	Halogenated Organics
Groundwater :	Confirmed Above Cleanup Levels
Surface Water :	Suspected
Soil :	N/R
Sediment :	N/R
Air :	N/R
Bedrock :	N/R

Contaminant Name :	Petroleum Products-Unspecified
Groundwater :	Confirmed Above Cleanup Levels
Surface Water :	Suspected
Soil :	N/R
Sediment :	N/R
Air :	N/R
Bedrock :	N/R

DOCKET

Facility Name :	TACOMA CITY CONVENTION CTR GARAGE
Facility Address :	1500 BROADWAY, TACOMA, WA 98402

Site Activity Details

Enforcement Action Case Number :	WA-780591
Activity ID :	3601346673
Enforcement Action Name :	TACOMA CITY CONVENTION CTR GARAGE
Last Date in Agency List :	2018-12-17

Final Ordr Iss/Final Order Enter Date:	N/R
Complaint/Proposed Order Actual Date:	N/R
Final Order Issued Actual Date :	N/R
Final Order Name :	N/R

Complaint Summary

Respondent/Defendant Name :	N/R
Named in Complaint :	N/R

Map Id: BO159
Direction: WSW
Distance: 0.366 mi., 1933 ft.
Elevation: 78 ft.
Relative: Higher

Site Name : TACOMA CITY CONVENTION CTR GARAGE | GREATER TACOMA CONVENTION AND TRADE CENTER
1500 BROADWAY
TACOMA, WA 98402

Database(s) : [ALL SITES - WA, ARENAS 2, CSCSL HWS - WA, DOCKET, ECHO, FRS, HSL - WA, ICIS, INACTIVE PCS, PCS ENF, PCS FACILITY] ***(cont.)***

Envirosite ID: 52365392
EPA ID: N/R

DOCKET ***(cont.)***

Named in Final Order :	N/R
SEP Category :	N/R
SEP Description :	N/R
Regional Docket Number :	N/R

Standard Industrial Classification (SIC) Summary

Registry ID :	110070081188
Primary SIC :	N/R
Primary NAICS :	N/R
Settlement FRS ICIS Facility :	N/R - N/R
Pollutants (SRS) :	N/R
Admin EA Closed Actual Date :	2018-02-16
Enforcement Action Name :	N/R
Enforcement Action Resolution :	N/R
Violation Types :	N/R
Case Law Sections :	CWA OTHER - Violations not covered elsewhere

Violation Penalties and Compliance Summary

Compliance Action Cost :	N/R
EPA Penalty Assessed Amount :	N/R
Cost Recovery Required :	N/R
Cost of SEP :	N/R
Cost of Complying Actions :	N/R

Site Activity Details

Enforcement Action Case Number :	WA-784629
Activity ID :	3601612299
Enforcement Action Name :	TACOMA CITY CONVENTION CTR GARAGE
Last Date in Agency List :	2018-12-17

Map Id: BO159
Direction: WSW
Distance: 0.366 mi., 1933 ft.
Elevation: 78 ft.
Relative: Higher

Site Name : TACOMA CITY CONVENTION CTR GARAGE | GREATER TACOMA CONVENTION AND TRADE CENTER
1500 BROADWAY
TACOMA, WA 98402

Database(s) : [ALL SITES - WA, ARENAS 2, CSCSL HWS - WA, DOCKET, ECHO, FRS, HSL - WA, ICIS, INACTIVE PCS, PCS ENF, PCS FACILITY] ***(cont.)***

Envirosite ID: 52365392
EPA ID: N/R

DOCKET ***(cont.)***

Final Ordr Iss/Final Order Enter Date:	N/R
Complaint/Proposed Order Actual Date:	N/R
Final Order Issued Actual Date :	N/R
Final Order Name :	N/R

Complaint Summary

Respondent/Defendant Name :	N/R
Named in Complaint :	N/R
Named in Final Order :	N/R
SEP Category :	N/R
SEP Description :	N/R
Regional Docket Number :	N/R

Standard Industrial Classification (SIC) Summary

Registry ID :	110070081188
Primary SIC :	N/R
Primary NAICS :	N/R
Settlement FRS ICIS Facility :	N/R - N/R
Pollutants (SRS) :	N/R
Admin EA Closed Actual Date :	2018-10-17
Enforcement Action Name :	N/R
Enforcement Action Resolution :	N/R
Violation Types :	N/R
Case Law Sections :	CWA OTHER - Violations not covered elsewhere

Violation Penalties and Compliance Summary

Compliance Action Cost :	N/R
EPA Penalty Assessed Amount :	N/R
Cost Recovery Required :	N/R
Cost of SEP :	N/R
Cost of Complying Actions :	N/R

Map Id: BO159
Direction: WSW
Distance: 0.366 mi., 1933 ft.
Elevation: 78 ft.
Relative: Higher

Site Name : TACOMA CITY CONVENTION CTR GARAGE | GREATER TACOMA CONVENTION AND TRADE CENTER
1500 BROADWAY
TACOMA, WA 98402

Database(s) : [ALL SITES - WA, ARENAS 2, CSCSL HWS - WA, DOCKET, ECHO, FRS, HSL - WA, ICIS, INACTIVE PCS, PCS ENF, PCS FACILITY] ***(cont.)***

Envirosite ID: 52365392
EPA ID: N/R

DOCKET ***(cont.)***

Site Activity Details

Enforcement Action Case Number :	WA-784837
Activity ID :	3601669671
Enforcement Action Name :	TACOMA CITY CONVENTION CTR GARAGE
Last Date in Agency List :	2018-12-17
Final Ordr Iss/Final Order Enter Date:	N/R
Complaint/Proposed Order Actual Date:	N/R
Final Order Issued Actual Date :	N/R
Final Order Name :	N/R

Complaint Summary

Respondent/Defendant Name :	N/R
Named in Complaint :	N/R
Named in Final Order :	N/R
SEP Category :	N/R
SEP Description :	N/R
Regional Docket Number :	N/R

Standard Industrial Classification (SIC) Summary

Registry ID :	110070081188
Primary SIC :	N/R
Primary NAICS :	N/R
Settlement FRS ICIS Facility :	N/R - N/R
Pollutants (SRS) :	N/R
Admin EA Closed Actual Date :	2018-11-16
Enforcement Action Name :	N/R
Enforcement Action Resolution :	N/R
Violation Types :	N/R
Case Law Sections :	CWA OTHER - Violations not covered elsewhere

Map Id: BO159
Direction: WSW
Distance: 0.366 mi., 1933 ft.
Elevation: 78 ft.
Relative: Higher

Site Name : TACOMA CITY CONVENTION CTR GARAGE | GREATER TACOMA CONVENTION AND TRADE CENTER
1500 BROADWAY
TACOMA, WA 98402

Database(s) : [ALL SITES - WA, ARENAS 2, CSCSL HWS - WA, DOCKET, ECHO, FRS, HSL - WA, ICIS, INACTIVE PCS, PCS ENF, PCS FACILITY] ***(cont.)***

Envirosite ID: 52365392
EPA ID: N/R

DOCKET ***(cont.)***

Violation Penalties and Compliance Summary

Compliance Action Cost :	N/R
EPA Penalty Assessed Amount :	N/R
Cost Recovery Required :	N/R
Cost of SEP :	N/R
Cost of Complying Actions :	N/R

ECHO

Facility Name :	TACOMA CITY CONVENTION CTR GARAGE
Facility Address :	1500 BROADWAY, TACOMA, WA 98402
County :	PIERCE COUNTY
Last Inspection Date :	N/R
Registry ID :	110070081188
FIPS Code :	53053
EPA Region :	10
Inspection Count :	0
Last Inspection Days :	N/R
Informal Count :	0
Last Informal Action Date :	N/R
Formal Action Count :	0
Last Formal Action Date :	N/R
Total Penalties :	0
Penalty Count :	N/R
Last Penalty Date :	N/R
Last Penalty Amount :	N/R
QTRS IN NC :	9
Programs IN SNC :	0
Current Compliance Status :	N/R
Three-Year Compliance Status :	V_SSSSSSSS
Collection Method :	ADDRESS MATCHING-HOUSE NUMBER
Reference Point :	CENTER OF A FACILITY OR STATION
Accuracy Meters :	30
Derived Tribes :	Puyallup Tribe of the Puyallup Reservation - .8 mile(s), Puyallup Tribe of the Puyallup Reservation - 1.1 mile(s), Muckleshoot Indian Tribe - 11.2 mile(s), Muckleshoot Indian Tribe - 14.1 mile(s), Nisqually Indian Tribe - 17.2 mile(s), Squaxin Island Tribe of the Squaxin Island Reservation - 21.7 mile(s), Squaxin Island Tribe of the Squaxin Island Reservation - 23.6 mile(s)
Derived HUC :	17110019
Derived WBD :	171100190301
Derived STCTY FIPS :	53053
Derived Zip :	98402
Derived CD113 :	06
Derived CB2010 :	530530616021004
MYRTK Universe :	NNN
NPDES IDs :	WAR305229

Map Id: BO159
Direction: WSW
Distance: 0.366 mi., 1933 ft.
Elevation: 78 ft.
Relative: Higher

Site Name : TACOMA CITY CONVENTION CTR GARAGE | GREATER TACOMA CONVENTION AND TRADE CENTER
1500 BROADWAY
TACOMA, WA 98402

Database(s) : [ALL SITES - WA, ARENAS 2, CSCSL HWS - WA, DOCKET, ECHO, FRS, HSL - WA, ICIS, INACTIVE PCS, PCS ENF, PCS FACILITY] ***(cont.)***

Envirosite ID: 52365392
EPA ID: N/R

ECHO ***(cont.)***

CWA Permit Types :	Minor
CWA Compliance Tracking :	Off
CWA NAICS :	N/R
CWA SICS :	1794
CWA Inspection Count :	N/R
CWA Last Inspection Days :	N/R
CWA Informal Count :	N/R
CWA Formal Action Count :	N/R
CWA Last Formal Action Date :	N/R
CWA Penalties :	N/R
CWA Last Penalty Date :	N/R
CWA Last Penalty Amount :	N/R
CWA Quarters IN NC :	10
CWA Current Compliance Status :	Terminated Permit
CWA Current SNC Flag :	N
CWA 13 Quarters Compliance Status :	VV_SSSSSSS
CWA 13 Quarters Effluent Exceedances:	N/R
CWA Three-Year QNCR Codes :	N/R
DFR URL :	Click here for hyperlink provided by the agency.
Facility SIC :	1794
Facility NAICS :	N/R
Facility Last Inspection EPA Date :	N/R
Facility Last Inspection State Date :	N/R
Facility Last Formal Act EPA Date :	N/R
Facility Last Formal Act State Date :	N/R
Facility Last Informal Act EPA Date :	N/R
Facility Last Informal Act State Date:	N/R
Facility Federal Agency :	N/R
TRI Reporter :	N/R
Facility Imp Water Flag :	Y
Current SNC Flag :	N
Indian County Flag :	N
Federal Flag :	N/R
US Mexico Border Flag :	N/R
Chesapeak Bay Flag :	N/R
AIR Flag :	N
NPDES Flag :	Y
SDWIS Flag :	N
RCRA Flag :	N
TRI Flag :	N
GHG Flag :	N
Major Flag :	N/R
Active Flag :	N/R
NAA Flag :	N
Latitude :	47.24768
Longitude :	-122.43887
Last Date in Agency List :	2023-01-16

FRS

Facility Name :	TACOMA CITY CONVENTION CTR GARAGE
Facility Address :	1500 BROADWAY, TACOMA, WA 98402

Map Id: BO159
Direction: WSW
Distance: 0.366 mi., 1933 ft.
Elevation: 78 ft.
Relative: Higher

Site Name : TACOMA CITY CONVENTION CTR GARAGE | GREATER TACOMA CONVENTION AND TRADE CENTER
1500 BROADWAY
TACOMA, WA 98402

Database(s) : [ALL SITES - WA, ARENAS 2, CSCSL HWS - WA, DOCKET, ECHO, FRS, HSL - WA, ICIS, INACTIVE PCS, PCS ENF, PCS FACILITY] ***(cont.)***

Envirosite ID: 52365392
EPA ID: N/R

FRS ***(cont.)***

County : PIERCE

Site Details
Registry ID : 110036131897
FRS Facility URL : Click here for hyperlink provided by the agency.
Last Date in Agency List : 2023-02-13

Source Description

Source Description :

The WA-FSIS provides a means to query and display data maintained by the Washington Department of Ecology. This system contains key information for each facility/site that is currently, or has been, of interest to the Air Quality, Dam Safety, Hazardous Waste, Toxics Cleanup, and Water Quality Programs.

FRS Environmental Interest
Source and System ID : WA-FSIS - 8168704

Facility Name : TACOMA CITY CONVENTION CTR GARAGE
Facility Address : 1500 BROADWAY, TACOMA, WA 98402
County : PIERCE COUNTY

Site Details
Registry ID : 110070081188
FRS Facility URL : Click here for hyperlink provided by the agency.
Last Date in Agency List : 2023-02-13

Source Description

Source Description :

The NPDES module of the Compliance Information System (ICIS) tracks surface water permits issued under the Clean Water Act. Under NPDES, all facilities that discharge pollutants from any point source into waters of the United States are required to obtain a permit. The permit will likely contain limits on what can be discharged, impose monitoring and reporting requirements, and include other provisions to ensure that the discharge does not adversely affect water quality.

Map Id: BO159
Direction: WSW
Distance: 0.366 mi., 1933 ft.
Elevation: 78 ft.
Relative: Higher

Site Name : TACOMA CITY CONVENTION CTR GARAGE | GREATER TACOMA CONVENTION AND TRADE CENTER
1500 BROADWAY
TACOMA, WA 98402

Database(s) : [ALL SITES - WA, ARENAS 2, CSCSL HWS - WA, DOCKET, ECHO, FRS, HSL - WA, ICIS, INACTIVE PCS, PCS ENF, PCS FACILITY] ***(cont.)***

Envirosite ID: 52365392
EPA ID: N/R

FRS ***(cont.)***

FRS Environmental Interest

Source and System ID :	ICIS - WAR305229

HSL - WA

Facility Name :	Tacoma City Convention Ctr Garage
Facility Address :	1500 BROADWAY, TACOMA, 98402
County :	Pierce

Site Details

Facility Site ID :	8168704
Cleanup Site ID :	4023
Status :	Awaiting Cleanup
Site Rank :	5 - Lowest Assessed Risk
Alternative Site Name :	N/R
Region :	Southwest
Resposbile Unit :	Southwest
Institutional Control :	N/R
Current VCP :	N/R
Past VCP :	N/R
Latitude :	47.247083
Longitude :	-122.439806
Agency Hyperlink :	Click here for hyperlink provided by the agency.
Last Date in Agency List :	2023-02-28

Contaminants

Contaminant Name :	Halogenated Organics
Ground water :	Confirmed Above Cleanup Levels
Surface water :	Suspected
Soil :	N/R
Sediment :	N/R
Air :	N/R
Bedrock :	N/R

Contaminant Name :	Petroleum Products-Unspecified
Ground water :	Confirmed Above Cleanup Levels
Surface water :	Suspected
Soil :	N/R
Sediment :	N/R
Air :	N/R
Bedrock :	N/R

Facility Name :	TACOMA CITY CONVENTION CTR GARAGE
Facility Address :	1500 Broadway, Tacoma, 98402
County :	Pierce

Map Id: BO159
Direction: WSW
Distance: 0.366 mi., 1933 ft.
Elevation: 78 ft.
Relative: Higher

Site Name : TACOMA CITY CONVENTION CTR GARAGE | GREATER TACOMA CONVENTION AND TRADE CENTER
1500 BROADWAY
TACOMA, WA 98402

Database(s) : [ALL SITES - WA, ARENAS 2, CSCSL HWS - WA, DOCKET, ECHO, FRS, HSL - WA, ICIS, INACTIVE PCS, PCS ENF, PCS FACILITY] ***(cont.)***

Envirosite ID: 52365392
EPA ID: N/R

HSL - WA ***(cont.)***

Site Details

Facility Site ID :	8168704
Cleanup Site ID :	4023
Status :	Awaiting Cleanup
Site Rank :	N/R
Alternative Site Name :	N/R
Region :	N/R
Resposbile Unit :	N/R
Institutional Control :	N/R
Current VCP :	N/R
Past VCP :	N/R
Latitude :	N/R
Longitude :	N/R
Agency Hyperlink :	Click here for hyperlink provided by the agency.
Last Date in Agency List :	2022-02-11

ICIS

Facility Name :	TACOMA CITY CONVENTION CTR GARAGE
Facility Address :	1500 BROADWAY, TACOMA, WA 98402

Site Details

NPDES ID :	WAR305229
ICIS Facility Interest ID :	3600715397
Facility UIN :	110070081188
Facility Type Code :	Privately Owned Facility
Impaired Waters :	N/R
Latitude :	47.247083
Longitude :	-122.439806
Last Date in Agency List :	2022-12-28

INACTIVE PCS

Issue Date :	2015-11-18
Original Issue Date :	2015-11-18
Effective Date :	2017-05-19
Expiration Date :	2020-12-31
Retirement Date :	N/R
Termination Date :	2021-01-27
Issuing Agency :	State
Agency Type :	State
Activity ID :	3601086314
External Permit Number :	WAR305229
Facility Type Indicator :	NON-POTW
Permit Type :	General Permit Covered Facility-NPDES)
Major Minor Status :	N
Permit Status :	Terminated
Total Design Flow Number :	N/R
Actual Average Flow Number :	N/R

Map Id: BO159
Direction: WSW
Distance: 0.366 mi., 1933 ft.
Elevation: 78 ft.
Relative: Higher

Site Name : TACOMA CITY CONVENTION CTR GARAGE | GREATER TACOMA CONVENTION AND TRADE CENTER
1500 BROADWAY
TACOMA, WA 98402

Database(s) : [ALL SITES - WA, ARENAS 2, CSCSL HWS - WA, DOCKET, ECHO, FRS, HSL - WA, ICIS, INACTIVE PCS, PCS ENF, PCS FACILITY] ***(cont.)***

Envirosite ID: 52365392
EPA ID: N/R

INACTIVE PCS ***(cont.)***

State Water Body :	N/R
State Water Body Name :	N/R
Permit Name :	Absher Construction
Permit Comp Status :	Y
RNC Tracking :	Y
Master External Permit Number :	WAR125725
TMDL Interface :	N/R
EDMR Authorization :	N
Pretreatment Indicator :	N/R
Last Date in Agency List :	2022-12-28

PCS ENF

Site Details

NPDES ID :	WAR305229
Last Date in Agency List :	2022-12-28

Formal Enforcement Actions

Settlement Entered Date :	N/R
ENF Identifier :	N/R
Activity ID :	N/R
Activity Type :	N/R
ENF Type :	N/R
Agency :	N/R
Fed Penalty Assessed Amount :	N/R
State Local Penalty Amount :	N/R

Informal Enforcement Actions

Achieved Date :	2019-06-17
Registry ID :	110070081188
ENF Identifier :	WA-786488
Activity ID :	3601883319
Activity Type :	Administrative - Informal
ENF Type :	Agency Enforcement Review
Agency :	State

Achieved Date :	2018-11-16
Registry ID :	110070081188
ENF Identifier :	WA-784837
Activity ID :	3601669671
Activity Type :	Administrative - Informal
ENF Type :	Agency Enforcement Review
Agency :	State

Map Id: BO159
Direction: WSW
Distance: 0.366 mi., 1933 ft.
Elevation: 78 ft.
Relative: Higher

Site Name : TACOMA CITY CONVENTION CTR GARAGE | GREATER TACOMA CONVENTION AND TRADE CENTER
1500 BROADWAY
TACOMA, WA 98402

Database(s) : [ALL SITES - WA, ARENAS 2, CSCSL HWS - WA, DOCKET, ECHO, FRS, HSL - WA, ICIS, INACTIVE PCS, PCS ENF, PCS FACILITY] ***(cont.)***

Envirosite ID: 52365392
EPA ID: N/R

PCS ENF ***(cont.)***

Achieved Date :	2018-10-17
Registry ID :	110070081188
ENF Identifier :	WA-784629
Activity ID :	3601612299
Activity Type :	Administrative - Informal
ENF Type :	Agency Enforcement Review
Agency :	State

Achieved Date :	2018-02-16
Registry ID :	110070081188
ENF Identifier :	WA-780591
Activity ID :	3601346673
Activity Type :	Administrative - Informal
ENF Type :	Agency Enforcement Review
Agency :	State

PCS FACILITY

Issue Date :	2015-11-18
Original Issue Date :	2015-11-18
Effective Date :	2017-05-19
Expiration Date :	2020-12-31
Retirement Date :	N/R
Termination Date :	N/R
Issuing Agency :	State
Agency Type :	State
Activity ID :	3601086314
External Permit Number :	N/R
Facility Type Indicator :	NON-POTW
Permit Type :	General Permit Covered Facility-NPDES)
Major Minor Status :	N
Permit Status :	Administratively Continued
Total Design Flow Number :	N/R
Actual Average Flow Number :	N/R
State Water Body :	N/R
State Water Body Name :	N/R
Permit Name :	Absher Construction
Permit Comp Status :	Y
RNC Tracking :	Y
Master External Permit Number :	WAR125725
TMDL Interface :	N/R
EDMR Authorization :	N
Pretreatment Indicator :	N/R
Last Date in Agency List :	2021-06-11

Map Id: BP160
Direction: NE
Distance: 0.369 mi., 1947 ft.
Elevation: 19 ft.
Relative: Higher

Site Name : SIMPSON TIMBER CO COMMENCEMENT BAY OPR | INTERFOR US | Interfor Sawmill Site
901 E 11TH ST | 901 EAST 11TH ST
TACOMA | Tacoma, WA 98421

Database(s) : [ALL SITES - WA, BRS, CSCSL HWS - WA, ECHO, ERNS, FRS, HSL - WA, RCRA_NONGEN, T 2 - WA, TRIS, VCP - WA]

Envirosite ID: 52365730
EPA ID: N/R

ALL SITES - WA

Facility Name :	Simpson Timber Co Commencement Bay Opr
Facility Address :	901 E 11TH ST, TACOMA, 98421
County :	Pierce
Facility/Site ID :	92616173
Alternate Name :	N/R
Program Name :	N/R
WRIA :	10
Legislative District :	27
Congressional District :	9
Ecology Region :	SWRO
Ecology Program Phone :	(360) 407-6712
Tribal Land :	N
Latitude :	47.259898
Longitude :	-122.424906
Last Date in Agency List :	2019-12-04

Facility/Site ID :	92616173
Alternate Name :	N/R
Program Name :	N/R
WRIA :	10
Legislative District :	27
Congressional District :	9
Ecology Region :	SWRO
Ecology Program Phone :	(360) 407-6171
Tribal Land :	N
Latitude :	47.259898
Longitude :	-122.424906
Last Date in Agency List :	2019-12-04

Facility/Site ID :	92616173
Alternate Name :	N/R
Program Name :	Interfor Commencement Bay Opr
WRIA :	10
Legislative District :	27
Congressional District :	9
Ecology Region :	SWRO
Ecology Program Phone :	(360) 407-6731
Tribal Land :	N
Latitude :	47.259898
Longitude :	-122.424906
Last Date in Agency List :	2019-12-04

Facility/Site ID :	92616173
Alternate Name :	N/R
Program Name :	Interfor US Inc Tacoma
WRIA :	10

Map Id: BP160
Direction: NE
Distance: 0.369 mi., 1947 ft.
Elevation: 19 ft.
Relative: Higher

Site Name : SIMPSON TIMBER CO COMMENCEMENT BAY OPR | INTERFOR US | Interfor Sawmill Site
901 E 11TH ST | 901 EAST 11TH ST
TACOMA | Tacoma, WA 98421

Database(s) : [ALL SITES - WA, BRS, CSCSL HWS - WA, ECHO, ERNS, FRS, HSL - WA, RCRA_NONGEN, T 2 - WA, TRIS, VCP - WA] ***(cont.)***

Envirosite ID: 52365730
EPA ID: N/R

ALL SITES - WA ***(cont.)***

Legislative District :	27
Congressional District :	9
Ecology Region :	SWRO
Ecology Program Phone :	(360) 407-6734
Tribal Land :	N
Latitude :	47.259898
Longitude :	-122.424906
Last Date in Agency List :	2019-12-04

Facility/Site ID :	92616173
Alternate Name :	Simpson Lumber Co LLC Commencement Bay
Program Name :	Simpson Lumber Co Commencement Bay Opr
WRIA :	10
Legislative District :	27
Congressional District :	9
Ecology Region :	SWRO
Ecology Program Phone :	(360) 407-6734
Tribal Land :	N
Latitude :	47.259898
Longitude :	-122.424906
Last Date in Agency List :	2019-12-04

Facility/Site ID :	92616173
Alternate Name :	Simpson Timber Co Commencement Bay Opr
Program Name :	Simpson Lumber Co Commencement Bay Opr
WRIA :	10
Legislative District :	27
Congressional District :	9
Ecology Region :	SWRO
Ecology Program Phone :	(360) 407-6734
Tribal Land :	N
Latitude :	47.259898
Longitude :	-122.424906
Last Date in Agency List :	2019-12-04

Facility/Site ID :	92616173
Alternate Name :	N/R
Program Name :	Simpson Lumber Co. LLC
WRIA :	10
Legislative District :	27
Congressional District :	9
Ecology Region :	SWRO
Ecology Program Phone :	(360) 407-7455
Tribal Land :	N
Latitude :	47.259898
Longitude :	-122.424906
Last Date in Agency List :	2019-12-04

Map Id: BP160
Direction: NE
Distance: 0.369 mi., 1947 ft.
Elevation: 19 ft.
Relative: Higher

Site Name : SIMPSON TIMBER CO COMMENCEMENT BAY OPR | INTERFOR US | Interfor Sawmill Site
901 E 11TH ST | 901 EAST 11TH ST
TACOMA | Tacoma, WA 98421

Database(s) : [ALL SITES - WA, BRS, CSCSL HWS - WA, ECHO, ERNS, FRS, HSL - WA, RCRA_NONGEN, T 2 - WA, TRIS, VCP - WA] ***(cont.)***

Envirosite ID: 52365730
EPA ID: N/R

ALL SITES - WA ***(cont.)***

Facility/Site ID :	92616173
Alternate Name :	N/R
Program Name :	Simpson Timber Co Commencement Bay Opr
WRIA :	10
Legislative District :	27
Congressional District :	9
Ecology Region :	SWRO
Ecology Program Phone :	(360) 407-7224
Tribal Land :	N
Latitude :	47.259898
Longitude :	-122.424906
Last Date in Agency List :	2019-12-04

Facility/Site ID :	92616173
Alternate Name :	N/R
Program Name :	Simpson Timber Co Commencement Bay Opr
WRIA :	10
Legislative District :	27
Congressional District :	9
Ecology Region :	SWRO
Ecology Program Phone :	(360) 407-6806
Tribal Land :	N
Latitude :	47.259898
Longitude :	-122.424906
Last Date in Agency List :	2019-12-04

Program Details

Program :	HAZWASTE
Program ID :	WAH000018788
Interaction Type :	Hazardous Waste Planner
Interaction Type Description :	Under Chapter 173-307 WAC, facilities that report under Section 313 of the Emergency Planning/Community Right-To-Know Act (EPCRA), or that generate more than 2,640 pounds of hazardous waste per year, must prepare Pollution Prevention Plans.
Status :	Inactive
Start Date :	2008-07-01
End Date :	2017-02-23
SIC :	N/R
NAICS :	321113 - Sawmills

Program :	HAZWASTE
Program ID :	WAH000018788
Interaction Type :	Hazardous Waste Generator

Map Id: BP160
Direction: NE
Distance: 0.369 mi., 1947 ft.
Elevation: 19 ft.
Relative: Higher

Site Name : SIMPSON TIMBER CO COMMENCEMENT BAY OPR | INTERFOR US | Interfor Sawmill Site
901 E 11TH ST | 901 EAST 11TH ST
TACOMA | Tacoma, WA 98421

Database(s) : [ALL SITES - WA, BRS, CSCSL HWS - WA, ECHO, ERNS, FRS, HSL - WA, RCRA_NONGEN, T 2 - WA, TRIS, VCP - WA] ***(cont.)***

Envirosite ID: 52365730
EPA ID: N/R

ALL SITES - WA ***(cont.)***

Interaction Type Description :	Facilities that generate any quantity of a dangerous waste. They may be classified as SQG, MQG, or LQG depending on hazardous waste generated for a given month.
Status :	Inactive
Start Date :	2015-09-25
End Date :	2016-09-12
SIC :	N/R
NAICS :	321113 - Sawmills
Program :	HAZWASTE
Program ID :	WAH000018788
Interaction Type :	Hazardous Waste Generator
Interaction Type Description :	Facilities that generate any quantity of a dangerous waste. They may be classified as SQG, MQG, or LQG depending on hazardous waste generated for a given month.
Status :	Inactive
Start Date :	2002-07-18
End Date :	2015-02-28
SIC :	N/R
NAICS :	321113 - Sawmills
Program :	SPILLS
Program ID :	N/R
Interaction Type :	Enforcement Final
Interaction Type Description :	An Enforcement action (i.e. Penalty, Order, Notice) was finalized and issued to the respective party, indicating the enforcement action was taken. The start and end date listed in the database are both the date the action was issued to the responsible party.
Status :	Active
Start Date :	2005-01-18
End Date :	N/R
SIC :	N/R
NAICS :	N/R
Program :	HAZWASTE
Program ID :	WAH000018788
Interaction Type :	Emergency/Haz Chem Rpt TIER2

Map Id: BP160
Direction: NE
Distance: 0.369 mi., 1947 ft.
Elevation: 19 ft.
Relative: Higher

Site Name : SIMPSON TIMBER CO COMMENCEMENT BAY OPR | INTERFOR US | Interfor Sawmill Site
901 E 11TH ST | 901 EAST 11TH ST
TACOMA | Tacoma, WA 98421

Database(s) : [ALL SITES - WA, BRS, CSCSL HWS - WA, ECHO, ERNS, FRS, HSL - WA, RCRA_NONGEN, T 2 - WA, TRIS, VCP - WA] ***(cont.)***

Envirosite ID: 52365730
EPA ID: N/R

ALL SITES - WA ***(cont.)***

Interaction Type Description :	Businesses that store 10,000 pounds or more of a hazardous chemical or 500 pounds or less, depending on the chemical, of an extremely hazardous chemical on site at any one time must report annually. Reports are sent to the State Emergency Response Commission (represented by Ecology) Local Emergency Planning Committees, and local fire departments for emergency planning. (product, not waste)
Status :	Active
Start Date :	1988-03-01
End Date :	N/R
SIC :	N/R
NAICS :	321113 - Sawmills
Program :	HAZWASTE
Program ID :	WAH000018788
Interaction Type :	Toxics Release Inventory
Interaction Type Description :	Facilities in specific industries that manufacture, process or use more than the threshold amount of one or more of 600 listed toxic chemicals. Most threshold amounts are 10,000 or 25,000 pounds per year. Some chemicals have much lower thresholds.
Status :	Active
Start Date :	2002-07-01
End Date :	N/R
SIC :	N/R
NAICS :	321113 - Sawmills
Program :	SPILLS
Program ID :	N/R
Interaction Type :	Class 4 Facility
Interaction Type Description :	Applies to marinas and other small fueling facilities that transfer oil to non-recreation vessels that have a fuel capacity of less than 10,500 gallons. Full definition can be found in Washington Administrative Code (WAC) 173-180-020.
Status :	Active
Start Date :	2006-10-26
End Date :	N/R
SIC :	N/R
NAICS :	N/R
Program :	TOXICS
Program ID :	N/R
Interaction Type :	State Cleanup Site

Map Id: BP160
Direction: NE
Distance: 0.369 mi., 1947 ft.
Elevation: 19 ft.
Relative: Higher

Site Name : SIMPSON TIMBER CO COMMENCEMENT BAY OPR | INTERFOR US | Interfor Sawmill Site
901 E 11TH ST | 901 EAST 11TH ST
TACOMA | Tacoma, WA 98421

Database(s) : [ALL SITES - WA, BRS, CSCSL HWS - WA, ECHO, ERNS, FRS, HSL - WA, RCRA_NONGEN, T 2 - WA, TRIS, VCP - WA] ***(cont.)***

Envirosite ID: 52365730
EPA ID: N/R

ALL SITES - WA ***(cont.)***

Interaction Type Description :	A site is being cleaned up under state regulations. Regulations include Model Toxics Control Act or its predecessors.
Status :	Active
Start Date :	2016-08-09
End Date :	N/R
SIC :	N/R
NAICS :	99999

Program :	AIRQUAL
Program ID :	C_053_12315
Interaction Type :	Air Qual Local Authority Reg
Interaction Type Description :	Small sources governed only by local air authorities.
Status :	Active
Start Date :	2007-01-01
End Date :	N/R
SIC :	N/R
NAICS :	N/R

Program :	TOXICS
Program ID :	sw1545
Interaction Type :	Voluntary Cleanup Sites
Interaction Type Description :	For a fee, Ecology staff will review an independent cleanup report(s) and provide a written decision about the adequacy of the cleanup actions taken and described in the report.
Status :	Active
Start Date :	2016-08-09
End Date :	N/R
SIC :	N/R
NAICS :	99999

BRS

Facility Name :	SIMPSON TIMBER CO COMMENCEMENT BAY OPR
Facility Address :	901 E 11TH ST, TACOMA, WA 98421
County :	PIERCE

Site Details

Date Form Received by Agency :	2012-02-07
EPA ID :	WAH000018788
Mailing Address :	901 E 11TH ST, TACOMA, WA 98421
Contact :	LINDA MATTHEWS
Contact Address :	100 N FRONT ST, SHELTON, WA 98584
Contact Country :	US
Contact Telephone :	360-426-3381

Map Id: BP160
Direction: NE
Distance: 0.369 mi., 1947 ft.
Elevation: 19 ft.
Relative: Higher

Site Name : SIMPSON TIMBER CO COMMENCEMENT BAY OPR | INTERFOR US | Interfor Sawmill Site
901 E 11TH ST | 901 EAST 11TH ST
TACOMA | Tacoma, WA 98421

Database(s) : [ALL SITES - WA, BRS, CSCSL HWS - WA, ECHO, ERNS, FRS, HSL - WA, RCRA_NONGEN, T 2 - WA, TRIS, VCP - WA] ***(cont.)***

Envirosite ID: 52365730
EPA ID: N/R

BRS ***(cont.)***

Contact Email :	LMATTHE@SIMPSON.COM
EPA Region :	10
Land Type :	Private
Source Type :	Annual/Biennial Report updated with Notification
Classification :	Small Quantity Generator
Description :	Handlers that generate more than 100 and less than 1000 kilograms of hazardous waste during any calendar month and accumulate less than 6000 kg of hazardous waste at any time; or generate 100 kg or less of hazardous waste during any calendar month, and accumulate more than 1000 kg of hazardous waste at any time.
Last Date in Agency List :	2023-01-23

Owner/Operator Summary

Owner/Operator Name :	SIMPSON INVESTMENT
Owner/Operator Address :	1301 5TH AVE STE 2800, SEATTLE, WA 98101-2613
Owner/Operator Country :	US
Owner/Operator Telephone :	206-224-5000
Owner/Operator Email :	N/R
Owner/Operator Fax :	N/R
Legal Status :	Private
Owner/Operator Type :	Owner
Owner/Operator Start Date :	2002-07-18
Owner/Operator End Date :	N/R

Owner/Operator Name :	SIMPSON LUMBER CO LLC
Owner/Operator Address :	901 E 11TH ST, TACOMA, WA 98421-3039
Owner/Operator Country :	US
Owner/Operator Telephone :	253-383-8850
Owner/Operator Email :	N/R
Owner/Operator Fax :	N/R
Legal Status :	Private
Owner/Operator Type :	Operator
Owner/Operator Start Date :	2002-07-18
Owner/Operator End Date :	N/R

Waste Activity Monitoring

Report Cycle :	2011
Hazardous Waste Page Number :	1
Hazardous Waste Sub-Page Number :	1
BR Form :	XX
Waste Description :	N/R
Primary NAICS :	321113 - Sawmills
Source Code :	N/R
Form Code :	N/R

Map Id: BP160
Direction: NE
Distance: 0.369 mi., 1947 ft.
Elevation: 19 ft.
Relative: Higher

Site Name : SIMPSON TIMBER CO COMMENCEMENT BAY OPR | INTERFOR US | Interfor Sawmill Site
901 E 11TH ST | 901 EAST 11TH ST
TACOMA | Tacoma, WA 98421

Database(s) : [ALL SITES - WA, BRS, CSCSL HWS - WA, ECHO, ERNS, FRS, HSL - WA, RCRA_NONGEN, T 2 - WA, TRIS, VCP - WA] ***(cont.)***

Envirosite ID: 52365730
EPA ID: N/R

BRS ***(cont.)***

Management Method :	N/R
Generation Tons :	0
Managed Tons :	0
Shipped Tons :	0
Received Tons :	0
Receiver ID :	N/R
Receiver State :	N/R
Shipper ID :	N/R
Shipper State :	N/R
Waste Minimization :	N/R
Waste Code List :	N/R
Waste Code Group :	N/R
Waste Generation Type :	N/R

Report Cycle :	2009
Hazardous Waste Page Number :	1
Hazardous Waste Sub-Page Number :	1
BR Form :	XX
Waste Description :	N/R
Primary NAICS :	321113 - Sawmills
Source Code :	N/R
Form Code :	N/R
Management Method :	N/R
Generation Tons :	0
Managed Tons :	0
Shipped Tons :	0
Received Tons :	0
Receiver ID :	N/R
Receiver State :	N/R
Shipper ID :	N/R
Shipper State :	N/R
Waste Minimization :	N/R
Waste Code List :	N/R
Waste Code Group :	N/R
Waste Generation Type :	N/R

Report Cycle :	2007
Hazardous Waste Page Number :	1
Hazardous Waste Sub-Page Number :	1
BR Form :	XX
Waste Description :	N/R
Primary NAICS :	321113 - Sawmills
Source Code :	N/R
Form Code :	N/R
Management Method :	N/R
Generation Tons :	0
Managed Tons :	0
Shipped Tons :	0
Received Tons :	0
Receiver ID :	N/R

Map Id: BP160
Direction: NE
Distance: 0.369 mi., 1947 ft.
Elevation: 19 ft.
Relative: Higher

Site Name : SIMPSON TIMBER CO COMMENCEMENT BAY OPR | INTERFOR US | Interfor Sawmill Site
901 E 11TH ST | 901 EAST 11TH ST
TACOMA | Tacoma, WA 98421

Database(s) : [ALL SITES - WA, BRS, CSCSL HWS - WA, ECHO, ERNS, FRS, HSL - WA, RCRA_NONGEN, T 2 - WA, TRIS, VCP - WA] ***(cont.)***

Envirosite ID: 52365730
EPA ID: N/R

BRS ***(cont.)***

Receiver State :	N/R
Shipper ID :	N/R
Shipper State :	N/R
Waste Minimization :	N/R
Waste Code List :	N/R
Waste Code Group :	N/R
Waste Generation Type :	N/R

Report Cycle :	2005
Hazardous Waste Page Number :	1
Hazardous Waste Sub-Page Number :	1
BR Form :	XX
Waste Description :	N/R
Primary NAICS :	321113 - Sawmills
Source Code :	N/R
Form Code :	N/R
Management Method :	N/R
Generation Tons :	0
Managed Tons :	0
Shipped Tons :	0
Received Tons :	0
Receiver ID :	N/R
Receiver State :	N/R
Shipper ID :	N/R
Shipper State :	N/R
Waste Minimization :	N/R
Waste Code List :	N/R
Waste Code Group :	N/R
Waste Generation Type :	N/R

Report Cycle :	2003
Hazardous Waste Page Number :	1
Hazardous Waste Sub-Page Number :	1
BR Form :	XX
Waste Description :	N/R
Primary NAICS :	321113 - Sawmills
Source Code :	N/R
Form Code :	N/R
Management Method :	N/R
Generation Tons :	0
Managed Tons :	0
Shipped Tons :	0
Received Tons :	0
Receiver ID :	N/R
Receiver State :	N/R
Shipper ID :	N/R
Shipper State :	N/R
Waste Minimization :	N/R
Waste Code List :	N/R
Waste Code Group :	N/R

Map Id: BP160
Direction: NE
Distance: 0.369 mi., 1947 ft.
Elevation: 19 ft.
Relative: Higher

Site Name : SIMPSON TIMBER CO COMMENCEMENT BAY OPR | INTERFOR US | Interfor Sawmill Site
901 E 11TH ST | 901 EAST 11TH ST
TACOMA | Tacoma, WA 98421

Database(s) : [ALL SITES - WA, BRS, CSCSL HWS - WA, ECHO, ERNS, FRS, HSL - WA, RCRA_NONGEN, T 2 - WA, TRIS, VCP - WA] ***(cont.)***

Envirosite ID: 52365730
EPA ID: N/R

BRS ***(cont.)***

Waste Generation Type : N/R

CSCSL HWS - WA

Facility Name : Interfor Sawmill Site
Facility Address : 901 E 11TH ST, TACOMA, 98421
County : Pierce

Site Details

Facility Site ID : 92616173
Site Status : Cleanup Started
Cleanup Site ID : 13095
Region : Southwest
Responsible Section : Southwest
WARM Rank : N/R
Is Brownfield? : N/R
Is PSI? : N/R
Current VCP : Yes
Past VCP : Yes
Institutional Control : N/R
Latitude : 47.259898
Longitude : -122.424906
Last Date in Agency List : 2019-11-18

Contaminants Details

Contaminant Name : Arsenic
Groundwater : N/R
Surface Water : N/R
Soil : Confirmed Above Cleanup Levels
Sediment : N/R
Air : N/R
Bedrock : N/R

Contaminant Name : Petroleum-Diesel
Groundwater : Confirmed Above Cleanup Levels
Surface Water : N/R
Soil : Confirmed Above Cleanup Levels
Sediment : N/R
Air : N/R
Bedrock : N/R

ECHO

Facility Name : INTERFOR US
Facility Address : 901 E 11TH ST, TACOMA, WA 98421
County : PIERCE

Map Id: BP160
Direction: NE
Distance: 0.369 mi., 1947 ft.
Elevation: 19 ft.
Relative: Higher

Site Name : SIMPSON TIMBER CO COMMENCEMENT BAY OPR | INTERFOR US | Interfor Sawmill Site
901 E 11TH ST | 901 EAST 11TH ST
TACOMA | Tacoma, WA 98421

Database(s) : [ALL SITES - WA, BRS, CSCSL HWS - WA, ECHO, ERNS, FRS, HSL - WA, RCRA_NONGEN, T 2 - WA, TRIS, VCP - WA] ***(cont.)***

Envirosite ID: 52365730
EPA ID: N/R

ECHO ***(cont.)***

Last Inspection Date :	2017-01-10
Registry ID :	110012701139
FIPS Code :	53053
EPA Region :	10
Inspection Count :	4
Last Inspection Days :	768
Informal Count :	2
Last Informal Action Date :	2016-04-01
Formal Action Count :	1
Last Formal Action Date :	2014-09-25
Total Penalties :	6000
Penalty Count :	1
Last Penalty Date :	2014-09-25
Last Penalty Amount :	6000
QTRS IN NC :	5
Programs IN SNC :	0
Current Compliance Status :	No Violation
Three-Year Compliance Status :	UUUVUVVSS___
Collection Method :	GPS - UNSPECIFIED
Reference Point :	POINT WHERE SUBSTANCE IS RELEASED
Accuracy Meters :	10
Derived Tribes :	Puyallup Tribe of the Puyallup Reservation - .4 mile(s), Puyallup Tribe of the Puyallup Reservation - 1.5 mile(s), Muckleshoot Indian Tribe - 10 mile (s), Muckleshoot Indian Tribe - 13.1 mile(s), Nisqually Indian Tribe - 18.4 mile(s), Squaxin Island Tribe of the Squaxin Island Reservation - 22.7 mile(s), Squaxin Island Tribe of the Squaxin Island Reservation - 24.6 mile(s)
Derived HUC :	17110014
Derived WBD :	171100191200
Derived STCTY FIPS :	53053
Derived Zip :	98421
Derived CD113 :	09
Derived CB2010 :	530530602001064
MYRTK Universe :	NNN
NPDES IDs :	WAR302944
CWA Permit Types :	Minor
CWA Compliance Tracking :	Off
CWA NAICS :	N/R
CWA SICS :	2499
CWA Inspection Count :	1
CWA Last Inspection Days :	768
CWA Informal Count :	1
CWA Formal Action Count :	N/R
CWA Last Formal Action Date :	N/R
CWA Penalties :	N/R
CWA Last Penalty Date :	N/R
CWA Last Penalty Amount :	N/R
CWA Quarters IN NC :	6
CWA Current Compliance Status :	No Violation
CWA Current SNC Flag :	N

Map Id: BP160
Direction: NE
Distance: 0.369 mi., 1947 ft.
Elevation: 19 ft.
Relative: Higher

Site Name : SIMPSON TIMBER CO COMMENCEMENT BAY OPR | INTERFOR US | Interfor Sawmill Site
901 E 11TH ST | 901 EAST 11TH ST
TACOMA | Tacoma, WA 98421

Database(s) : [ALL SITES - WA, BRS, CSCSL HWS - WA, ECHO, ERNS, FRS, HSL - WA, RCRA_NONGEN, T 2 - WA, TRIS, VCP - WA] ***(cont.)***

Envirosite ID: 52365730
EPA ID: N/R

ECHO ***(cont.)***

CWA 13 Quarters Compliance Status :	VUUUVUVVSS___
CWA 13 Quarters Effluent Exceedances:	N/R
CWA Three-Year QNCR Codes :	N/R
DFR URL :	Click here for hyperlink provided by the agency.
Facility SIC :	2421 2499
Facility NAICS :	321113 - Sawmills, 321214 - Truss Manufacturing, 49311 - General Warehousing and Storage, 321918 - Other Millwork (including Flooring), 531312 - Nonresidential Property Managers
Facility Last Inspection EPA Date :	1987-08-27
Facility Last Inspection State Date :	2017-01-10
Facility Last Formal Act EPA Date :	N/R
Facility Last Formal Act State Date :	2014-09-25
Facility Last Informal Act EPA Date :	N/R
Facility Last Informal Act State Date:	2016-04-01
Facility Federal Agency :	N/R
TRI Reporter :	N/R
Facility Imp Water Flag :	N/R
Current SNC Flag :	N
Indian County Flag :	N
Federal Flag :	N/R
US Mexico Border Flag :	N/R
Chesapeak Bay Flag :	N/R
AIR Flag :	Y
NPDES Flag :	Y
SDWIS Flag :	N
RCRA Flag :	Y
TRI Flag :	N
GHG Flag :	N
Major Flag :	Y
Active Flag :	N/R
NAA Flag :	Y
Latitude :	47.260215
Longitude :	-122.418838
Last Date in Agency List :	2019-02-25
Facility Name :	SIMPSON LUMBER COMMENCEMENT BAY MILL
Facility Address :	901 E 11TH ST, TACOMA, WA 98421
County :	PIERCE
Last Inspection Date :	2015-10-08
Registry ID :	110012701139
FIPS Code :	53053
EPA Region :	10
Inspection Count :	8
Last Inspection Days :	193
Informal Count :	8
Last Informal Action Date :	2016-04-01

Map Id: BP160
Direction: NE
Distance: 0.369 mi., 1947 ft.
Elevation: 19 ft.
Relative: Higher

Site Name : SIMPSON TIMBER CO COMMENCEMENT BAY OPR | INTERFOR US | Interfor Sawmill Site
901 E 11TH ST | 901 EAST 11TH ST
TACOMA | Tacoma, WA 98421

Database(s) : [ALL SITES - WA, BRS, CSCSL HWS - WA, ECHO, ERNS, FRS, HSL - WA, RCRA_NONGEN, T 2 - WA, TRIS, VCP - WA] ***(cont.)***

Envirosite ID: 52365730
EPA ID: N/R

ECHO ***(cont.)***

Formal Action Count :	3
Last Formal Action Date :	2014-09-25
Total Penalties :	11000
Penalty Count :	3
Last Penalty Date :	2014-09-25
Last Penalty Amount :	6000
QTRS IN NC :	4
Programs IN SNC :	0
Current Compliance Status :	In Violation
Three-Year Compliance Status :	_____VVVV
Collection Method :	GPS - UNSPECIFIED
Reference Point :	POINT WHERE SUBSTANCE IS RELEASED
Accuracy Meters :	10
Derived Tribes :	Puyallup Tribe of the Puyallup Reservation - .4 mile(s), Puyallup Tribe of the Puyallup Reservation - 1.5 mile(s), Muckleshoot Indian Tribe - 10 mile (s), Muckleshoot Indian Tribe - 13.1 mile(s), Nisqually Indian Tribe - 18.4 mile(s), Squaxin Island Tribe of the Squaxin Island Reservation - 22.7 mile(s), Squaxin Island Tribe of the Squaxin Island Reservation - 24.6 mile(s)
Derived HUC :	17110014
Derived WBD :	N/R
Derived STCTY FIPS :	53053
Derived Zip :	98421
Derived CD113 :	09
Derived CB2010 :	530530602001064
MYRTK Universe :	NNN
NPDES IDs :	WAR302944
CWA Permit Types :	Minor
CWA Compliance Tracking :	On
CWA NAICS :	N/R
CWA SICS :	2499
CWA Inspection Count :	N/R
CWA Last Inspection Days :	N/R
CWA Informal Count :	1
CWA Formal Action Count :	N/R
CWA Last Formal Action Date :	N/R
CWA Penalties :	N/R
CWA Last Penalty Date :	N/R
CWA Last Penalty Amount :	N/R
CWA Quarters IN NC :	4
CWA Current Compliance Status :	Noncompliance
CWA Current SNC Flag :	N
CWA 13 Quarters Compliance Status :	_____VVVV
CWA 13 Quarters Effluent Exceedances:	N/R
CWA Three-Year QNCR Codes :	N/R
DFR URL :	Click here for hyperlink provided by the agency.
Facility SIC :	2421 2499

Map Id: BP160
Direction: NE
Distance: 0.369 mi., 1947 ft.
Elevation: 19 ft.
Relative: Higher

Site Name : SIMPSON TIMBER CO COMMENCEMENT BAY OPR | INTERFOR US | Interfor Sawmill Site
901 E 11TH ST | 901 EAST 11TH ST
TACOMA | Tacoma, WA 98421

Database(s) : [ALL SITES - WA, BRS, CSCSL HWS - WA, ECHO, ERNS, FRS, HSL - WA, RCRA_NONGEN, T 2 - WA, TRIS, VCP - WA] ***(cont.)***

Envirosite ID: 52365730
EPA ID: N/R

ECHO ***(cont.)***

Facility NAICS :	321113 - Sawmills, 321918 - Other Millwork (including Flooring), 321214 - Truss Manufacturing, 49311 - General Warehousing and Storage, 531312 - Nonresidential Property Managers
Facility Last Inspection EPA Date :	1987-08-27
Facility Last Inspection State Date :	2013-01-29
Facility Last Formal Act EPA Date :	N/R
Facility Last Formal Act State Date :	2014-09-25
Facility Last Informal Act EPA Date :	N/R
Facility Last Informal Act State Date:	2016-04-01
Facility Federal Agency :	N/R
TRI Reporter :	Y
Facility Imp Water Flag :	N/R
Current SNC Flag :	N
Indian County Flag :	N
Federal Flag :	N
US Mexico Border Flag :	N/R
Chesapeak Bay Flag :	N/R
AIR Flag :	Y
NPDES Flag :	Y
SDWIS Flag :	N
RCRA Flag :	Y
TRI Flag :	Y
GHG Flag :	N
Major Flag :	Y
Active Flag :	Y
NAA Flag :	Y
Latitude :	47.260215
Longitude :	-122.418838
Last Date in Agency List :	2016-04-18

ERNS

Facility Address :	901 E 11TH ST, TACOMA, WA 98421
County :	PIERCE

Incident Information

Incident Date Time :	2002-05-24 12:00:00
Type of Incident :	VESSEL
Incident Cause :	OTHER
Incident DTG :	OCCURRED
Incident Location :	N/R
Sequence Number :	606224
Potential Flag :	N/R
Description of Incident :	CALLER REPORTING A SUNKEN VESSEL .
Last Date in Agency List :	2015-12-23

Map Id: BP160
Direction: NE
Distance: 0.369 mi., 1947 ft.
Elevation: 19 ft.
Relative: Higher

Site Name : SIMPSON TIMBER CO COMMENCEMENT BAY OPR | INTERFOR US | Interfor Sawmill Site
901 E 11TH ST | 901 EAST 11TH ST
TACOMA | Tacoma, WA 98421

Database(s) : [ALL SITES - WA, BRS, CSCSL HWS - WA, ECHO, ERNS, FRS, HSL - WA, RCRA_NONGEN, T 2 - WA, TRIS, VCP - WA] ***(cont.)***

Envirosite ID: 52365730
EPA ID: N/R

ERNS ***(cont.)***

Incident Response Summary

Date Time Received :	2002-05-24 15:57:09
Date Time Completed :	2002-05-24 16:06:39
Call Type :	Incident
Source :	TELEPHONE
Responsible Company :	SIMPSON TIMBER COMPANY
Responsible Org Type :	PRIVATE ENTERPRISE
Responsible City :	TAKOMA
Responsible State :	WA
Responsible Zip :	98421

Incident Details Summary

Remedial Action :	BOOMS APPLIED,CLEAN UP CREW ON-SITE
Medium :	N/R
Medium Description :	WATER
Body of Water :	COMMENCEMENT BAY
Weather Conditions :	SUNNY
Water Temperature :	N/R
Water Supply Contaminated :	N
Waterway Closed :	N
Waterway Description :	N/R

Additional Incident Details Summary

Actual Amount :	N/R
Actual Amount Units :	N/R
Capacity of Tank :	N/R
Capacity of Tank Units :	N/R
Continuous Release Begin Date :	N/R
Continuous Release End Date :	N/R
Continuous Release Change Date :	N/R
Continuous Release Permit :	N/R
Continuous Release Type :	N/R
Description of Tank :	N/R
Device Operational :	Y
DOT Crossing Number :	N/R
DOT Regulated :	U
NPDES :	N/R
NPDES Compliance :	U
Pipeline Aboveground :	ABOVE
Pipeline Covered :	U
Pipeline Type :	N/R
Tank ID :	N/R
Tank Regulated :	U
Tank Regulated by :	N/R

Map Id: BP160
Direction: NE
Distance: 0.369 mi., 1947 ft.
Elevation: 19 ft.
Relative: Higher

Site Name : SIMPSON TIMBER CO COMMENCEMENT BAY OPR | INTERFOR US | Interfor Sawmill Site
901 E 11TH ST | 901 EAST 11TH ST
TACOMA | Tacoma, WA 98421

Database(s) : [ALL SITES - WA, BRS, CSCSL HWS - WA, ECHO, ERNS, FRS, HSL - WA, RCRA_NONGEN, T 2 - WA, TRIS, VCP - WA] ***(cont.)***

Envirosite ID: 52365730
EPA ID: N/R

ERNS ***(cont.)***

Materials Involved Summary

Name of Material :	OIL, MISC: MOTOR
CAS Number :	000000-00-0
Amount of Material :	0
Unit of Measure :	UNKNOWN AMOUNT
UN Number :	N/R
CHRIS Code :	OMT
Reached Water :	YES
Amount in Water :	0
Unit of Measure (Reach Water) :	UNKNOWN AMOUNT

Name of Material :	OIL, FUEL: NO. 2-D
CAS Number :	000000-00-0
Amount of Material :	0
Unit of Measure :	UNKNOWN AMOUNT
UN Number :	N/R
CHRIS Code :	OTD
Reached Water :	YES
Amount in Water :	0
Unit of Measure (Reach Water) :	UNKNOWN AMOUNT

Vessels Details

Vessel Name :	UNKNOWN
Vessel Type :	TUG
Vessel Length :	14
Hull Construction :	STEEL HULL
Fuel Capacity :	100
Fuel on Board :	0
Cargo Capacity :	N/R
Cargo on Board :	N/R
Is Vessel Aground :	N
Flag :	N/R
Breadth :	N/R
Draught :	N/R
Fuel Capacity Units :	GALLON(S)
Fuel on Board Units :	UNKNOWN AMOUNT
Cargo Capacity Units :	N/R
Cargo on Board Units :	N/R

Facility Address :	901 E. 11TH STREET, TACOMA, WA
County :	PIERCE

Incident Information

Incident Date Time :	2005-01-15 13:30:00
Type of Incident :	VESSEL

Map Id: BP160
Direction: NE
Distance: 0.369 mi., 1947 ft.
Elevation: 19 ft.
Relative: Higher

Site Name : SIMPSON TIMBER CO COMMENCEMENT BAY OPR | INTERFOR US | Interfor Sawmill Site
901 E 11TH ST | 901 EAST 11TH ST
TACOMA | Tacoma, WA 98421

Database(s) : [ALL SITES - WA, BRS, CSCSL HWS - WA, ECHO, ERNS, FRS, HSL - WA, RCRA_NONGEN, T 2 - WA, TRIS, VCP - WA] ***(cont.)***

Envirosite ID: 52365730
EPA ID: N/R

ERNS ***(cont.)***

Incident Cause :	VESSEL SINKING
Incident DTG :	OCCURRED
Incident Location :	COMMENCEMENT BAY
Sequence Number :	747300
Potential Flag :	Y
Description of Incident :	THE CALLER STATES THAT A LOGGING VESSEL SANK. THERE HAS BEEN NO RELEASE AT THIS TIME, BUT THERE MAY BE A POTENTIAL.
Last Date in Agency List :	2015-12-23

Incident Response Summary

Date Time Received :	2005-01-15 17:02:00
Date Time Completed :	2005-01-15 17:07:00
Call Type :	Incident
Source :	TELEPHONE
Responsible Company :	SIMPSON TIMBER CO
Responsible Org Type :	PRIVATE ENTERPRISE
Responsible City :	SHELTON
Responsible State :	WA
Responsible Zip :	98584

Incident Details Summary

Remedial Action :	NOTIFICATIONS MADE, BOOMS APPLIED
Medium :	POTENTIAL RELEASE DUE TO SUNKEN VESSEL
Medium Description :	NON-RELEASE (N/A)
Body of Water :	N/R
Weather Conditions :	UNKNOWN
Water Temperature :	N/R
Water Supply Contaminated :	U
Waterway Closed :	N
Waterway Description :	N/R

Additional Incident Details Summary

Actual Amount :	N/R
Actual Amount Units :	N/R
Capacity of Tank :	N/R
Capacity of Tank Units :	N/R
Continuous Release Begin Date :	N/R
Continuous Release End Date :	N/R
Continuous Release Change Date :	N/R
Continuous Release Permit :	N/R
Continuous Release Type :	N/R
Description of Tank :	N/R
Device Operational :	Y

Map Id: BP160
Direction: NE
Distance: 0.369 mi., 1947 ft.
Elevation: 19 ft.
Relative: Higher

Site Name : SIMPSON TIMBER CO COMMENCEMENT BAY OPR | INTERFOR US | Interfor Sawmill Site
901 E 11TH ST | 901 EAST 11TH ST
TACOMA | Tacoma, WA 98421

Database(s) : [ALL SITES - WA, BRS, CSCSL HWS - WA, ECHO, ERNS, FRS, HSL - WA, RCRA_NONGEN, T 2 - WA, TRIS, VCP - WA] ***(cont.)***

Envirosite ID: 52365730
EPA ID: N/R

ERNS ***(cont.)***

DOT Crossing Number :	N/R
DOT Regulated :	U
NPDES :	N/R
NPDES Compliance :	U
Pipeline Aboveground :	ABOVE
Pipeline Covered :	U
Pipeline Type :	N/R
Tank ID :	N/R
Tank Regulated :	U
Tank Regulated by :	N/R

Materials Involved Summary

Name of Material :	OIL: DIESEL
CAS Number :	000000-00-0
Amount of Material :	100
Unit of Measure :	GALLON(S)
UN Number :	N/R
CHRIS Code :	ODS
Reached Water :	NO
Amount in Water :	N/R
Unit of Measure (Reach Water) :	N/R

Vessels Details

Vessel Name :	VESSEL 1
Vessel Type :	OTHER
Vessel Length :	N/R
Hull Construction :	N/R
Fuel Capacity :	N/R
Fuel on Board :	N/R
Cargo Capacity :	N/R
Cargo on Board :	N/R
Is Vessel Aground :	N
Flag :	N/R
Breadth :	N/R
Draught :	N/R
Fuel Capacity Units :	N/R
Fuel on Board Units :	N/R
Cargo Capacity Units :	N/R
Cargo on Board Units :	N/R

Facility Address :	901 EAST 11TH ST, TACOMA, WA
County :	PIERCE

Map Id: BP160
Direction: NE
Distance: 0.369 mi., 1947 ft.
Elevation: 19 ft.
Relative: Higher

Site Name : SIMPSON TIMBER CO COMMENCEMENT BAY OPR | INTERFOR US | Interfor Sawmill Site
901 E 11TH ST | 901 EAST 11TH ST
TACOMA | Tacoma, WA 98421

Database(s) : [ALL SITES - WA, BRS, CSCSL HWS - WA, ECHO, ERNS, FRS, HSL - WA, RCRA_NONGEN, T 2 - WA, TRIS, VCP - WA] ***(cont.)***

Envirosite ID: 52365730
EPA ID: N/R

ERNS ***(cont.)***

Incident Information

Incident Date Time :	2004-10-04 19:00:00
Type of Incident :	VESSEL
Incident Cause :	EQUIPMENT FAILURE
Incident DTG :	OCCURRED
Incident Location :	N/R
Sequence Number :	737341
Potential Flag :	N/R
Description of Incident :	A 14 FOOT WORK VESSEL SANK IN THE PUGET SOUND CAUSING A DIESEL FUEL RELEASE.
Last Date in Agency List :	2015-12-23

Incident Response Summary

Date Time Received :	2004-10-04 22:23:25
Date Time Completed :	2004-10-04 22:26:13
Call Type :	Incident
Source :	TELEPHONE
Responsible Company :	SIMPSON TIMBER
Responsible Org Type :	PRIVATE ENTERPRISE
Responsible City :	TACOMA
Responsible State :	WA
Responsible Zip :	N/R

Incident Details Summary

Remedial Action :	BOOMS APPLIED
Medium :	PUGET SOUND
Medium Description :	WATER
Body of Water :	PUGET SOUND
Weather Conditions :	CLEAR
Water Temperature :	N/R
Water Supply Contaminated :	N
Waterway Closed :	N
Waterway Description :	N/R

Additional Incident Details Summary

Actual Amount :	N/R
Actual Amount Units :	N/R
Capacity of Tank :	N/R
Capacity of Tank Units :	N/R
Continuous Release Begin Date :	N/R
Continuous Release End Date :	N/R
Continuous Release Change Date :	N/R
Continuous Release Permit :	N/R
Continuous Release Type :	N/R
Description of Tank :	N/R

Map Id: BP160
Direction: NE
Distance: 0.369 mi., 1947 ft.
Elevation: 19 ft.
Relative: Higher

Site Name : SIMPSON TIMBER CO COMMENCEMENT BAY OPR | INTERFOR US | Interfor Sawmill Site
901 E 11TH ST | 901 EAST 11TH ST
TACOMA | Tacoma, WA 98421

Database(s) : [ALL SITES - WA, BRS, CSCSL HWS - WA, ECHO, ERNS, FRS, HSL - WA, RCRA_NONGEN, T 2 - WA, TRIS, VCP - WA] ***(cont.)***

Envirosite ID: 52365730
EPA ID: N/R

ERNS ***(cont.)***

Device Operational :	Y
DOT Crossing Number :	N/R
DOT Regulated :	U
NPDES :	N/R
NPDES Compliance :	U
Pipeline Aboveground :	ABOVE
Pipeline Covered :	U
Pipeline Type :	N/R
Tank ID :	N/R
Tank Regulated :	U
Tank Regulated by :	N/R

Materials Involved Summary

Name of Material :	OIL: DIESEL
CAS Number :	000000-00-0
Amount of Material :	0
Unit of Measure :	UNKNOWN AMOUNT
UN Number :	N/R
CHRIS Code :	ODS
Reached Water :	YES
Amount in Water :	0
Unit of Measure (Reach Water) :	UNKNOWN AMOUNT

Vessels Details

Vessel Name :	N/A
Vessel Type :	OTHER
Vessel Length :	14
Hull Construction :	N/R
Fuel Capacity :	N/R
Fuel on Board :	N/R
Cargo Capacity :	N/R
Cargo on Board :	N/R
Is Vessel Aground :	N
Flag :	N/R
Breadth :	N/R
Draught :	N/R
Fuel Capacity Units :	N/R
Fuel on Board Units :	N/R
Cargo Capacity Units :	N/R
Cargo on Board Units :	N/R

Facility Address :	901 EAST 11TH ST, TACOMA, WA 98421
County :	PIERCE

Map Id: BP160
Direction: NE
Distance: 0.369 mi., 1947 ft.
Elevation: 19 ft.
Relative: Higher

Site Name : SIMPSON TIMBER CO COMMENCEMENT BAY OPR | INTERFOR US | Interfor Sawmill Site
901 E 11TH ST | 901 EAST 11TH ST
TACOMA | Tacoma, WA 98421

Database(s) : [ALL SITES - WA, BRS, CSCSL HWS - WA, ECHO, ERNS, FRS, HSL - WA, RCRA_NONGEN, T 2 - WA, TRIS, VCP - WA] ***(cont.)***

Envirosite ID: 52365730
EPA ID: N/R

ERNS ***(cont.)***

Incident Information

Incident Date Time :	2011-10-27 07:30:00
Type of Incident :	VESSEL
Incident Cause :	UNKNOWN
Incident DTG :	DISCOVERED
Incident Location :	N/R
Sequence Number :	993741
Potential Flag :	N
Description of Incident :	CALLER REPORTED A BOAT SANK OVERNIGHT DUE TO UNKNOWN REASONS.
Last Date in Agency List :	2015-12-23

Incident Response Summary

Date Time Received :	2011-10-27 11:18:10
Date Time Completed :	2011-10-27 11:21:44
Call Type :	Incident
Source :	TELEPHONE
Responsible Company :	SIMPSON LUMBER COMPANY
Responsible Org Type :	PRIVATE ENTERPRISE
Responsible City :	TACOMA
Responsible State :	WA
Responsible Zip :	98421

Incident Details Summary

Remedial Action :	BOOMS APPLIED.
Medium :	PUGET SOUND
Medium Description :	WATER
Body of Water :	PUGET SOUND
Weather Conditions :	SUNNY
Water Temperature :	N/R
Water Supply Contaminated :	U
Waterway Closed :	N
Waterway Description :	N/R

Additional Incident Details Summary

Actual Amount :	N/R
Actual Amount Units :	N/R
Capacity of Tank :	N/R
Capacity of Tank Units :	N/R
Continuous Release Begin Date :	N/R
Continuous Release End Date :	N/R
Continuous Release Change Date :	N/R
Continuous Release Permit :	N/R
Continuous Release Type :	N/R
Description of Tank :	N/R

Map Id: BP160
Direction: NE
Distance: 0.369 mi., 1947 ft.
Elevation: 19 ft.
Relative: Higher

Site Name : SIMPSON TIMBER CO COMMENCEMENT BAY OPR | INTERFOR US | Interfor Sawmill Site
901 E 11TH ST | 901 EAST 11TH ST
TACOMA | Tacoma, WA 98421

Database(s) : [ALL SITES - WA, BRS, CSCSL HWS - WA, ECHO, ERNS, FRS, HSL - WA, RCRA_NONGEN, T 2 - WA, TRIS, VCP - WA] ***(cont.)***

Envirosite ID: 52365730
EPA ID: N/R

ERNS ***(cont.)***

Device Operational :	U
DOT Crossing Number :	N/R
DOT Regulated :	U
NPDES :	N/R
NPDES Compliance :	U
Pipeline Aboveground :	ABOVE
Pipeline Covered :	U
Pipeline Type :	N/R
Tank ID :	N/R
Tank Regulated :	U
Tank Regulated by :	N/R

Materials Involved Summary

Name of Material :	OIL, FUEL: NO. 1-D
CAS Number :	000000-00-0
Amount of Material :	0
Unit of Measure :	UNKNOWN AMOUNT
UN Number :	N/R
CHRIS Code :	OOD
Reached Water :	YES
Amount in Water :	0
Unit of Measure (Reach Water) :	UNKNOWN AMOUNT

Vessels Details

Vessel Name :	N/A
Vessel Type :	OTHER
Vessel Length :	12
Hull Construction :	N/R
Fuel Capacity :	N/R
Fuel on Board :	N/R
Cargo Capacity :	N/R
Cargo on Board :	N/R
Is Vessel Aground :	N
Flag :	N/R
Breadth :	N/R
Draught :	N/R
Fuel Capacity Units :	N/R
Fuel on Board Units :	N/R
Cargo Capacity Units :	N/R
Cargo on Board Units :	N/R

Incident Information

Incident Date Time :	2004-07-14 20:45:00
Type of Incident :	VESSEL
Incident Cause :	OPERATOR ERROR

Map Id: BP160
Direction: NE
Distance: 0.369 mi., 1947 ft.
Elevation: 19 ft.
Relative: Higher

Site Name : SIMPSON TIMBER CO COMMENCEMENT BAY OPR | INTERFOR US | Interfor Sawmill Site
901 E 11TH ST | 901 EAST 11TH ST
TACOMA | Tacoma, WA 98421

Database(s) : [ALL SITES - WA, BRS, CSCSL HWS - WA, ECHO, ERNS, FRS, HSL - WA, RCRA_NONGEN, T 2 - WA, TRIS, VCP - WA] ***(cont.)***

Envirosite ID: 52365730
EPA ID: N/R

ERNS ***(cont.)***

Incident DTG :	DISCOVERED
Incident Location :	N/R
Sequence Number :	728343
Potential Flag :	N/R
Description of Incident :	A TUG BOAT HIT A LOG AND IT STARTED TO SINK. WHEN PULLED ASHORE A DIESEL LEAK WAS DISCOVERED.
Last Date in Agency List :	2015-12-23

Incident Response Summary

Date Time Received :	2004-07-15 00:25:50
Date Time Completed :	2004-07-15 00:36:06
Call Type :	Incident
Source :	TELEPHONE
Responsible Company :	SIMPSON TIMBER
Responsible Org Type :	PRIVATE ENTERPRISE
Responsible City :	TACOMA
Responsible State :	WA
Responsible Zip :	98421

Incident Details Summary

Remedial Action :	BOOM WAS IMMEDIATELY DEPLOYED AND FOSS ENVIRONMENTAL WAS CONTACTED
Medium :	N/R
Medium Description :	WATER
Body of Water :	TACOMA COMMENCEMENT BAY
Weather Conditions :	CLEAR
Water Temperature :	N/R
Water Supply Contaminated :	N
Waterway Closed :	N
Waterway Description :	N/R

Additional Incident Details Summary

Actual Amount :	N/R
Actual Amount Units :	N/R
Capacity of Tank :	N/R
Capacity of Tank Units :	N/R
Continuous Release Begin Date :	N/R
Continuous Release End Date :	N/R
Continuous Release Change Date :	N/R
Continuous Release Permit :	N/R
Continuous Release Type :	N/R
Description of Tank :	N/R
Device Operational :	Y

Map Id: BP160
Direction: NE
Distance: 0.369 mi., 1947 ft.
Elevation: 19 ft.
Relative: Higher

Site Name : SIMPSON TIMBER CO COMMENCEMENT BAY OPR | INTERFOR US | Interfor Sawmill Site
901 E 11TH ST | 901 EAST 11TH ST
TACOMA | Tacoma, WA 98421

Database(s) : [ALL SITES - WA, BRS, CSCSL HWS - WA, ECHO, ERNS, FRS, HSL - WA, RCRA_NONGEN, T 2 - WA, TRIS, VCP - WA] ***(cont.)***

Envirosite ID: 52365730
EPA ID: N/R

ERNS ***(cont.)***

DOT Crossing Number :	N/R
DOT Regulated :	U
NPDES :	N/R
NPDES Compliance :	U
Pipeline Aboveground :	ABOVE
Pipeline Covered :	U
Pipeline Type :	N/R
Tank ID :	N/R
Tank Regulated :	U
Tank Regulated by :	N/R

Materials Involved Summary

Name of Material :	OIL: DIESEL
CAS Number :	000000-00-0
Amount of Material :	20
Unit of Measure :	GALLON(S)
UN Number :	N/R
CHRIS Code :	ODS
Reached Water :	YES
Amount in Water :	20
Unit of Measure (Reach Water) :	GALLON(S)

Vessels Details

Vessel Name :	UNKNOWN
Vessel Type :	TUG
Vessel Length :	N/R
Hull Construction :	N/R
Fuel Capacity :	N/R
Fuel on Board :	N/R
Cargo Capacity :	N/R
Cargo on Board :	N/R
Is Vessel Aground :	N
Flag :	N/R
Breadth :	N/R
Draught :	N/R
Fuel Capacity Units :	N/R
Fuel on Board Units :	N/R
Cargo Capacity Units :	N/R
Cargo on Board Units :	N/R

FRS

Facility Name :	INTERFOR US
Facility Address :	901 E 11TH ST, TACOMA, WA 98421
County :	PIERCE

Map Id: BP160
Direction: NE
Distance: 0.369 mi., 1947 ft.
Elevation: 19 ft.
Relative: Higher

Site Name : SIMPSON TIMBER CO COMMENCEMENT BAY OPR | INTERFOR US | Interfor Sawmill Site
901 E 11TH ST | 901 EAST 11TH ST
TACOMA | Tacoma, WA 98421

Database(s) : [ALL SITES - WA, BRS, CSCSL HWS - WA, ECHO, ERNS, FRS, HSL - WA, RCRA_NONGEN, T 2 - WA, TRIS, VCP - WA] ***(cont.)***

Envirosite ID: 52365730
EPA ID: N/R

FRS ***(cont.)***

Site Details

Registry ID :	110012701139
FRS Facility URL :	Click here for hyperlink provided by the agency.
Last Date in Agency List :	2019-01-31

Source Description

Source Description :	AIR contains compliance and permit data for stationary sources of air pollution regulated by the EPA, State, and Local air pollution agencies. AFS contains compliance and permit data for stationary sources of air pollution regulated by the EPA, State, and Local air pollution agencies. All generators and treatment, storage, and disposal (TSD) facilities who handle hazardous waste are required to report to the EPA Administrator at least once every two years. The data collected is used to create the National Biennial Resource Conservation and Recovery Act (RCRA) Hazardous Waste Report. This data is processed within the RCRA Information (RCRAInfo) database.
Source Description :	The Emission Inventory System (EIS) maintains an inventory of large stationary sources and voluntarily-reported smaller sources of air point pollution emitters. It contains information about facility sites and their physical location, emission units, emission processes, release points, control approaches, and regulations. Facility inventory data are kept separate from the emissions data and have stable identifiers to improve continuity from year to year and to help identify duplicate or missing facilities. NCDB supports implementation of the Federal Insecticide, Fungicide, and Rodenticide Act (FIFRA) and the Toxic Substances Control Act (TSCA). The system tracks inspections in regions and states with cooperative agreements, enforcement actions, and settlements. The NPDES module of the Compliance Information System (ICIS) tracks surface water permits issued under the Clean Water Act. Under NPDES, all facilities that discharge pollutants from any point source into waters of the United States are required to obtain a permit. The permit will likely contain limits on what can be discharged, impose monitoring and reporting requirements, and include other provisions to ensure that the discharge does not adversely affect water quality.
Source Description :	RCRAInfo is EPA’s comprehensive information system that supports the Resource Conservation and Recovery Act (RCRA) of 1976 and the Hazardous and Solid Waste Amendments (HSWA) of 1984 through the tracking of events and activities related to facilities that generate, transport, and treat, store, or dispose of hazardous waste. RCRAInfo allows RCRA program staff to track the notification, permit, compliance, and corrective action activities required under RCRA. RCRAInfo also supports generation of the National Hazardous Waste Biennial Report. All generators and treatment, storage, and disposal facilities who handle hazardous waste are required to report to the EPA Administrator at least once every two years to support creation of the Biennial Report.

Map Id: BP160
Direction: NE
Distance: 0.369 mi., 1947 ft.
Elevation: 19 ft.
Relative: Higher

Site Name : SIMPSON TIMBER CO COMMENCEMENT BAY OPR | INTERFOR US | Interfor Sawmill Site
901 E 11TH ST | 901 EAST 11TH ST
TACOMA | Tacoma, WA 98421

Database(s) : [ALL SITES - WA, BRS, CSCSL HWS - WA, ECHO, ERNS, FRS, HSL - WA, RCRA_NONGEN, T 2 - WA, TRIS, VCP - WA] ***(cont.)***

Envirosite ID: 52365730
EPA ID: N/R

FRS ***(cont.)***

The Superfund Enterprise Management System (SEMS) integrates multiple legacy systems into a comprehensive tracking and reporting tool, providing data on the inventory of active and archived hazardous waste sites evaluated by the Superfund program. It contains sites that are either proposed to be or are on the National Priorities List (NPL) as well as sites that are in the screening and assessment phase for possible inclusion on the NPL.
TRIS is a publicly available EPA database reported annually by certain covered industry groups, as well as federal facilities. It contains information about more than 650 toxic chemicals that are being used, manufactured, treated, transported, or released into the environment, and includes information about waste management and pollution prevention activities.
The WA-FSIS provides a means to query and display data maintained by the Washington Department of Ecology. This system contains key information for each facility/site that is currently, or has been, of interest to the Air Quality, Dam Safety, Hazardous Waste, Toxics Cleanup, and Water Quality Programs.

FRS Environmental Interest
Source and System ID :

AIRS/AFS - 5305312315
EIS - 15056811
ICIS - WAPSC0005305312315
ICIS - WAR302944
NCDB - I10#19920630WA003 1
RCRAINFO - WAD070046511
RCRAINFO - WAD152109062
RCRAINFO - WAD988472262
RCRAINFO - WAD988474789
RCRAINFO - WAH000018788
SEMS - WAD070046511
TRIS - 98421SMPSN901E1
WA-FSIS - 1225
WA-FSIS - 13922
WA-FSIS - 17849
WA-FSIS - 26431458
WA-FSIS - 53865741
WA-FSIS - 84584665
WA-FSIS - 88329394
WA-FSIS - 92616173

HSL - WA

Facility Name : Interfor Sawmill Site
Facility Address : 901 E 11th St, Tacoma, 98421
County : Pierce

Map Id: BP160
Direction: NE
Distance: 0.369 mi., 1947 ft.
Elevation: 19 ft.
Relative: Higher

Site Name : SIMPSON TIMBER CO COMMENCEMENT BAY OPR | INTERFOR US | Interfor Sawmill Site
901 E 11TH ST | 901 EAST 11TH ST
TACOMA | Tacoma, WA 98421

Database(s) : [ALL SITES - WA, BRS, CSCSL HWS - WA, ECHO, ERNS, FRS, HSL - WA, RCRA_NONGEN, T 2 - WA, TRIS, VCP - WA] ***(cont.)***

Envirosite ID: 52365730
EPA ID: N/R

HSL - WA ***(cont.)***

Site Details

Facility Site ID :	92616173
Cleanup Site ID :	13095
Status :	Cleanup Started
Site Rank :	N/R
Alternative Site Name :	N/R
Region :	N/R
Resposbile Unit :	N/R
Institutional Control :	N/R
Current VCP :	N/R
Past VCP :	N/R
Latitude :	N/R
Longitude :	N/R
Agency Hyperlink :	Click here for hyperlink provided by the agency.
Last Date in Agency List :	2020-01-01

RCRA_NONGEN

Facility Name :	INTERFOR US INC TACOMA
Facility Address :	901 E 11TH ST, TACOMA, WA 98421
County :	PIERCE
Date Form Received by Agency :	2016-09-13
EPA ID :	WAH000018788
Mailing Address :	917 E 11TH AVE, TACOMA, WA 98421
Contact :	BARRY COOPER
Contact Address :	901 E 11TH ST, TACOMA, WA 94421
Contact Country :	US
Contact Telephone :	253-691-0401
Contact Email :	BARRY.COOPER@INTERFOR.COM
EPA Region :	10
Land Type :	Private
Source Type :	Implementer
Classification :	Not a generator, verified
Description :	Not a generator, verified
Last Date in Agency List :	2023-01-23

Owner/Operator Summary

Owner/Operator Name :	INTERFOR US INC
Owner/Operator Address :	2211 RIMLAND DR STE 211, BELLINGHAM, WA 98226
Owner/Operator Country :	US
Owner/Operator Telephone :	360-788-2200
Owner/Operator Email :	N/R
Owner/Operator Fax :	N/R
Legal Status :	Private
Owner/Operator Type :	Owner
Owner/Operator Start Date :	2015-03-01
Owner/Operator End Date :	N/R

Map Id: BP160
Direction: NE
Distance: 0.369 mi., 1947 ft.
Elevation: 19 ft.
Relative: Higher

Site Name : SIMPSON TIMBER CO COMMENCEMENT BAY OPR | INTERFOR US | Interfor Sawmill Site
901 E 11TH ST | 901 EAST 11TH ST
TACOMA | Tacoma, WA 98421

Database(s) : [ALL SITES - WA, BRS, CSCSL HWS - WA, ECHO, ERNS, FRS, HSL - WA, RCRA_NONGEN, T 2 - WA, TRIS, VCP - WA] ***(cont.)***

Envirosite ID: 52365730
EPA ID: N/R

RCRA_NONGEN ***(cont.)***

Owner/Operator Name :	INTERFOR US INC
Owner/Operator Address :	2211 RIMLAND DR STE 211, BELLINGHAM, WA 98226
Owner/Operator Country :	US
Owner/Operator Telephone :	360-788-2200
Owner/Operator Email :	N/R
Owner/Operator Fax :	N/R
Legal Status :	Private
Owner/Operator Type :	Owner
Owner/Operator Start Date :	N/R
Owner/Operator End Date :	N/R

Owner/Operator Name :	INTERFOR US INC
Owner/Operator Address :	540 3RD AVE, LONGVIEW, WA 98632
Owner/Operator Country :	US
Owner/Operator Telephone :	360-788-2200
Owner/Operator Email :	N/R
Owner/Operator Fax :	N/R
Legal Status :	Private
Owner/Operator Type :	Operator
Owner/Operator Start Date :	N/R
Owner/Operator End Date :	N/R

Handler Activities Summary

U.S. Importer of Hazardous Waste :	N
Mixed Waste (Haz. and Radioactive) :	N
Recycler of Hazardous Waste :	N
Transporter of Hazardous Waste :	N
Treater, Storer or Disposer of HW :	N
Underground Injection Activity :	N
On-site Burner Exemption :	N
Furnace Exemption :	N
Used Oil Fuel Burner :	N
Used Oil Processor :	N
Used Oil Refiner :	N
Used Oil Fuel Marketer to Burner :	N
Used Oil Specification Marketer :	N
Used Oil Transfer Facility :	N
Used Oil Transporter :	N

Historical Generators

Details for this site have been truncated due to the large number of available details for this site within this dataset. For the complete details for this site, contact your Envirosite account representative for a complimentary site report containing all of the details available.

Map Id: BP160
Direction: NE
Distance: 0.369 mi., 1947 ft.
Elevation: 19 ft.
Relative: Higher

Site Name : SIMPSON TIMBER CO COMMENCEMENT BAY OPR | INTERFOR US | Interfor Sawmill Site
901 E 11TH ST | 901 EAST 11TH ST
TACOMA | Tacoma, WA 98421

Database(s) : [ALL SITES - WA, BRS, CSCSL HWS - WA, ECHO, ERNS, FRS, HSL - WA, RCRA_NONGEN, T 2 - WA, TRIS, VCP - WA] ***(cont.)***

Envirosite ID: 52365730
EPA ID: N/R

RCRA_NONGEN ***(cont.)***

Date Form Received by Agency :	2016-09-12
Facility Name :	INTERFOR US INC TACOMA
Classification :	Very Small Quantity Generator
Date Form Received by Agency :	2016-04-18
Facility Name :	INTERFOR US INC TACOMA
Classification :	Large Quantity Generator
Date Form Received by Agency :	2015-09-25
Facility Name :	INTERFOR US INC TACOMA
Classification :	Very Small Quantity Generator
Date Form Received by Agency :	2015-06-23
Facility Name :	SIMPSON LUMBER CO COMMENCEMENT BAY OPR
Classification :	Not a generator, verified
Date Form Received by Agency :	2015-06-22
Facility Name :	SIMPSON LUMBER CO COMMENCEMENT BAY OPR
Classification :	Small Quantity Generator
Date Form Received by Agency :	2015-02-11
Facility Name :	SIMPSON LUMBER CO COMMENCEMENT BAY OPR
Classification :	Small Quantity Generator
Date Form Received by Agency :	2014-02-21
Facility Name :	SIMPSON LUMBER CO COMMENCEMENT BAY OPR
Classification :	Small Quantity Generator
Date Form Received by Agency :	2013-02-19
Facility Name :	SIMPSON LUMBER CO COMMENCEMENT BAY OPR
Classification :	Small Quantity Generator
Date Form Received by Agency :	2012-06-19
Facility Name :	SIMPSON LUMBER CO COMMENCEMENT BAY OPR
Classification :	Small Quantity Generator
Date Form Received by Agency :	2012-02-07
Facility Name :	SIMPSON TIMBER CO COMMENCEMENT BAY OPR
Classification :	Small Quantity Generator

Map Id: BP160
Direction: NE
Distance: 0.369 mi., 1947 ft.
Elevation: 19 ft.
Relative: Higher

Site Name : SIMPSON TIMBER CO COMMENCEMENT BAY OPR | INTERFOR US | Interfor Sawmill Site
901 E 11TH ST | 901 EAST 11TH ST
TACOMA | Tacoma, WA 98421

Database(s) : [ALL SITES - WA, BRS, CSCSL HWS - WA, ECHO, ERNS, FRS, HSL - WA, RCRA_NONGEN, T 2 - WA, TRIS, VCP - WA] ***(cont.)***

Envirosite ID: 52365730
EPA ID: N/R

RCRA_NONGEN ***(cont.)***

Notices of Violations Summary

Date of Violation :	2013-01-29
Date Achieved Compliance :	2013-01-29
Regulation Violated :	Y
Area of Violation :	Generators - Pre-transport
Enforcement Action :	WRITTEN INFORMAL
Enforcement Action Date :	2013-02-07
Enf. Disposition Status :	N/R
Enf. Disp. Status Date :	N/R
Violation Lead Agency :	State
Enforcement Lead Agency :	State
Proposed Penalty Amount :	N/R
Final Penalty Amount :	N/R
Paid Penalty Amount :	N/R

Date of Violation :	2013-01-29
Date Achieved Compliance :	2013-01-29
Regulation Violated :	Y
Area of Violation :	Universal Waste - Small Quantity Handlers
Enforcement Action :	WRITTEN INFORMAL
Enforcement Action Date :	2013-02-07
Enf. Disposition Status :	N/R
Enf. Disp. Status Date :	N/R
Violation Lead Agency :	State
Enforcement Lead Agency :	State
Proposed Penalty Amount :	N/R
Final Penalty Amount :	N/R
Paid Penalty Amount :	N/R

Date of Violation :	2013-01-29
Date Achieved Compliance :	2013-01-29
Regulation Violated :	Y
Area of Violation :	State Statute or Regulation
Enforcement Action :	WRITTEN INFORMAL
Enforcement Action Date :	2013-02-07
Enf. Disposition Status :	N/R
Enf. Disp. Status Date :	N/R
Violation Lead Agency :	State
Enforcement Lead Agency :	State
Proposed Penalty Amount :	N/R
Final Penalty Amount :	N/R
Paid Penalty Amount :	N/R

Date of Violation :	2013-01-29
Date Achieved Compliance :	2013-01-29
Regulation Violated :	Y
Area of Violation :	Used Oil - Generators
Enforcement Action :	WRITTEN INFORMAL

Map Id: BP160
Direction: NE
Distance: 0.369 mi., 1947 ft.
Elevation: 19 ft.
Relative: Higher

Site Name : SIMPSON TIMBER CO COMMENCEMENT BAY OPR | INTERFOR US | Interfor Sawmill Site
901 E 11TH ST | 901 EAST 11TH ST
TACOMA | Tacoma, WA 98421

Database(s) : [ALL SITES - WA, BRS, CSCSL HWS - WA, ECHO, ERNS, FRS, HSL - WA, RCRA_NONGEN, T 2 - WA, TRIS, VCP - WA] ***(cont.)***

Envirosite ID: 52365730
EPA ID: N/R

RCRA_NONGEN ***(cont.)***

Enforcement Action Date :	2013-02-07
Enf. Disposition Status :	N/R
Enf. Disp. Status Date :	N/R
Violation Lead Agency :	State
Enforcement Lead Agency :	State
Proposed Penalty Amount :	N/R
Final Penalty Amount :	N/R
Paid Penalty Amount :	N/R

Date of Violation :	2013-01-29
Date Achieved Compliance :	2013-01-29
Regulation Violated :	Y
Area of Violation :	TSD IS-Container Use and Management
Enforcement Action :	WRITTEN INFORMAL
Enforcement Action Date :	2013-02-07
Enf. Disposition Status :	N/R
Enf. Disp. Status Date :	N/R
Violation Lead Agency :	State
Enforcement Lead Agency :	State
Proposed Penalty Amount :	N/R
Final Penalty Amount :	N/R
Paid Penalty Amount :	N/R

Date of Violation :	2011-06-28
Date Achieved Compliance :	2011-09-19
Regulation Violated :	Y
Area of Violation :	Generators - Pre-transport
Enforcement Action :	WRITTEN INFORMAL
Enforcement Action Date :	2011-08-10
Enf. Disposition Status :	N/R
Enf. Disp. Status Date :	N/R
Violation Lead Agency :	State
Enforcement Lead Agency :	State
Proposed Penalty Amount :	N/R
Final Penalty Amount :	N/R
Paid Penalty Amount :	N/R

Evaluation Action Summary

Evaluation Date :	2013-01-29
Evaluation :	COMPLIANCE EVALUATION INSPECTION ON-SITE
Area of Violation :	Generators - Pre-transport
Date Achieved Compliance :	2013-01-29
Evaluation Lead Agency :	State

Evaluation Date :	2013-01-29
Evaluation :	COMPLIANCE EVALUATION INSPECTION ON-SITE

Map Id: BP160
Direction: NE
Distance: 0.369 mi., 1947 ft.
Elevation: 19 ft.
Relative: Higher

Site Name : SIMPSON TIMBER CO COMMENCEMENT BAY OPR | INTERFOR US | Interfor Sawmill Site
901 E 11TH ST | 901 EAST 11TH ST
TACOMA | Tacoma, WA 98421

Database(s) : [ALL SITES - WA, BRS, CSCSL HWS - WA, ECHO, ERNS, FRS, HSL - WA, RCRA_NONGEN, T 2 - WA, TRIS, VCP - WA] ***(cont.)***

Envirosite ID: 52365730
EPA ID: N/R

RCRA_NONGEN ***(cont.)***

Area of Violation :	Universal Waste - Small Quantity Handlers
Date Achieved Compliance :	2013-01-29
Evaluation Lead Agency :	State
Evaluation Date :	2013-01-29
Evaluation :	COMPLIANCE EVALUATION INSPECTION ON-SITE
Area of Violation :	State Statute or Regulation
Date Achieved Compliance :	2013-01-29
Evaluation Lead Agency :	State
Evaluation Date :	2013-01-29
Evaluation :	COMPLIANCE EVALUATION INSPECTION ON-SITE
Area of Violation :	Used Oil - Generators
Date Achieved Compliance :	2013-01-29
Evaluation Lead Agency :	State
Evaluation Date :	2013-01-29
Evaluation :	COMPLIANCE EVALUATION INSPECTION ON-SITE
Area of Violation :	TSD IS-Container Use and Management
Date Achieved Compliance :	2013-01-29
Evaluation Lead Agency :	State
Evaluation Date :	2011-06-28
Evaluation :	COMPLIANCE EVALUATION INSPECTION ON-SITE
Area of Violation :	Generators - Pre-transport
Date Achieved Compliance :	2011-09-19
Evaluation Lead Agency :	State

T 2 - WA

Facility Name :	Simpson Timber Co Commencement Bay Opr
Facility Address :	901 E 11TH ST, TACOMA, 98421
County :	Pierce
Facility/Site ID :	92616173
Alternate Name :	N/R
Program Name :	N/R
WRIA :	10
Legislative District :	27
Congressional District :	9
Ecology Region :	SWRO
Ecology Program Phone :	(360) 407-6171
Tribal Land :	N
Latitude :	47.259898
Longitude :	-122.424906
Last Date in Agency List :	2019-12-04

Map Id: BP160
Direction: NE
Distance: 0.369 mi., 1947 ft.
Elevation: 19 ft.
Relative: Higher

Site Name : SIMPSON TIMBER CO COMMENCEMENT BAY OPR | INTERFOR US | Interfor Sawmill Site
901 E 11TH ST | 901 EAST 11TH ST
TACOMA | Tacoma, WA 98421

Database(s) : [ALL SITES - WA, BRS, CSCSL HWS - WA, ECHO, ERNS, FRS, HSL - WA, RCRA_NONGEN, T 2 - WA, TRIS, VCP - WA] ***(cont.)***

Envirosite ID: 52365730
EPA ID: N/R

T 2 - WA ***(cont.)***

Program Details

Program :	HAZWASTE
Interaction Type :	Emergency/Haz Chem Rpt TIER2
Interaction Type Description :	Businesses that store 10,000 pounds or more of a hazardous chemical or 500 pounds or less, depending on the chemical, of an extremely hazardous chemical on site at any one time must report annually. Reports are sent to the State Emergency Response Commission (represented by Ecology) Local Emergency Planning Committees, and local fire departments for emergency planning. (product, not waste)
Status :	Active
Start Date :	1988-03-01
End Date :	N/R
SIC :	N/R
NAICS :	321113 - Sawmills

TRIS

Facility Name :	INTERFOR US INC
Facility Address :	901 E 11TH ST, TACOMA, WA 98421
County :	PIERCE

Facility Details

TRIF ID :	98421SMPSN901E1
Federal Facility Flag :	NO
Primary NAICS :	321113 - Sawmills
NAICS 2 :	N/R
NAICS 3 :	N/R
NAICS 4 :	N/R
NAICS 5 :	N/R
NAICS 6 :	N/R
Agency Hyperlink :	Click here for hyperlink provided by the agency.
Last Date in Agency List :	2017-06-05

Contact Information

Public Contact Name :	DAVID MCENTEE
Public Contact Email :	DAVE.MCENTEE@SIMPSON.COM
Public Contact Phone :	2537796405
Public Contact Phone Ext :	N/R
Parent Company Name :	SIMPSON LUMBER CO LLC
Parent Company DB NR :	24300332
Public Contact Name :	JONATHAN D. STRONG GSP
Public Contact Email :	JON.STRONG@INTERFOR.COM
Public Contact Phone :	5414333318

Map Id: BP160
Direction: NE
Distance: 0.369 mi., 1947 ft.
Elevation: 19 ft.
Relative: Higher

Site Name : SIMPSON TIMBER CO COMMENCEMENT BAY OPR | INTERFOR US | Interfor Sawmill Site
901 E 11TH ST | 901 EAST 11TH ST
TACOMA | Tacoma, WA 98421

Database(s) : [ALL SITES - WA, BRS, CSCSL HWS - WA, ECHO, ERNS, FRS, HSL - WA, RCRA_NONGEN, T 2 - WA, TRIS, VCP - WA] ***(cont.)***

Envirosite ID: 52365730
EPA ID: N/R

TRIS ***(cont.)***

Public Contact Phone Ext :	N/R
Parent Company Name :	INTERFOR US INC
Parent Company DB NR :	167254486

Reported Chemical Information

Reporting Year :	2015
Document Control Number :	1315213655576
CAS Number :	N420
Chemical Name :	LEAD COMPOUNDS
Unit of Measure :	Pounds
Maximum Amount Onsite :	03

Reporting Year :	2011
Document Control Number :	1311209784659
CAS Number :	N420
Chemical Name :	LEAD COMPOUNDS
Unit of Measure :	Pounds
Maximum Amount Onsite :	2

Onsite Release Summary

Total Fugitive Air Emissions :	.05
Total Stack Air Emissions :	0
Total Air Emissions :	.05
Total Number of Receiving Streams :	0
Total Surface Water Discharge :	0
Total Underground Injection Onsite to Class I Wells - Pounds:	0
Total Underground Injection Onsite to Class II-V Wells - Pounds:	0
Total Underground Injection :	0
Total RCRA Subtitle C Landfills :	0
Total Other On-Site Land Releases :	0
Total Land Treatment :	0
Total Surface Impoundments :	0
Total Other Disposal :	0
Total On-Site Land Releases :	0

Total Fugitive Air Emissions :	0.13
Total Stack Air Emissions :	0
Total Air Emissions :	0.13
Total Number of Receiving Streams :	0
Total Surface Water Discharge :	0
Total Underground Injection Onsite to Class I Wells - Pounds:	0

Map Id: BP160
Direction: NE
Distance: 0.369 mi., 1947 ft.
Elevation: 19 ft.
Relative: Higher

Site Name : SIMPSON TIMBER CO COMMENCEMENT BAY OPR | INTERFOR US | Interfor Sawmill Site
901 E 11TH ST | 901 EAST 11TH ST
TACOMA | Tacoma, WA 98421

Database(s) : [ALL SITES - WA, BRS, CSCSL HWS - WA, ECHO, ERNS, FRS, HSL - WA, RCRA_NONGEN, T 2 - WA, TRIS, VCP - WA] ***(cont.)***

Envirosite ID: 52365730
EPA ID: N/R

TRIS ***(cont.)***

Total Underground Injection Onsite to Class II-V Wells - Pounds:	0
Total Underground Injection :	0
Total RCRA Subtitle C Landfills :	0
Total Other On-Site Land Releases :	0
Total Land Treatment :	0
Total Surface Impoundments :	0
Total Other Disposal :	0
Total On-Site Land Releases :	0

Offsite Release Summary

Total Transferred Off-Site to Disposal:	0
Total Transferred Off-Site for Further Waste Management:	0
Total RCRA C Surface Impoundments :	0
Total Other Surface Impoundments :	0

VCP - WA

Facility Name :	Simpson Timber Co Commencement Bay Opr
Facility Address :	901 E 11TH ST, TACOMA, 98421
County :	Pierce
Facility/Site ID :	92616173
Alternate Name :	N/R
Program Name :	Simpson Timber Co Commencement Bay Opr
WRIA :	10
Legislative District :	27
Congressional District :	9
Ecology Region :	SWRO
Ecology Program Phone :	(360) 407-7224
Tribal Land :	N
Latitude :	47.259898
Longitude :	-122.424906
Last Date in Agency List :	2019-12-04

Program Details

Program :	TOXICS
Program ID :	sw1545
Interaction Type :	Voluntary Cleanup Sites
Interaction Type Description :	For a fee, Ecology staff will review an independent cleanup report(s) and provide a written decision about the adequacy of the cleanup actions taken and described in the report.
Status :	Active

Map Id: BP160
Direction: NE
Distance: 0.369 mi., 1947 ft.
Elevation: 19 ft.
Relative: Higher

Site Name : SIMPSON TIMBER CO COMMENCEMENT BAY OPR | INTERFOR US | Interfor Sawmill Site
901 E 11TH ST | 901 EAST 11TH ST
TACOMA | Tacoma, WA 98421

Database(s) : [ALL SITES - WA, BRS, CSCSL HWS - WA, ECHO, ERNS, FRS, HSL - WA, RCRA_NONGEN, T 2 - WA, TRIS, VCP - WA] ***(cont.)***

Envirosite ID: 52365730
EPA ID: N/R

VCP - WA ***(cont.)***

Start Date :	2016-08-09
End Date :	N/R
SIC :	N/R
NAICS :	99999

Map Id: BQ161
Direction: N
Distance: 0.372 mi., 1965 ft.
Elevation: 8 ft.
Relative: Lower

Site Name : Commencement Bay M/V Heron
N/R
TACOMA, WA

Database(s) : [ALL SITES - WA]

Envirosite ID: 19726447
EPA ID: N/R

ALL SITES - WA

Facility Name :	Commencement Bay M/V Heron
Facility Address :	TACOMA
County :	Pierce
Facility/Site ID :	19256
Alternate Name :	N/R
Program Name :	N/R
WRIA :	10
Legislative District :	27
Congressional District :	9
Ecology Region :	SWRO
Ecology Program Phone :	(360) 407-6712
Tribal Land :	N
Latitude :	47.25951
Longitude :	-122.430617
Last Date in Agency List :	2023-01-03

Program Details

Program :	SPILLS
Program ID :	N/R
Interaction Type :	Enforcement Final
Interaction Type Description :	An Enforcement action (i.e. Penalty, Order, Notice) was finalized and issued to the respective party, indicating the enforcement action was taken. The start and end date listed in the database are both the date the action was issued to the responsible party.
Status :	Active
Start Date :	2010-09-28

Map Id: BQ161
Direction: N
Distance: 0.372 mi., 1965 ft.
Elevation: 8 ft.
Relative: Lower

Site Name : Commencement Bay M/V Heron
N/R
TACOMA, WA

Database(s) : [ALL SITES - WA] ***(cont.)***

Envirosite ID: 19726447
EPA ID: N/R

ALL SITES - WA ***(cont.)***

End Date :	N/R
SIC :	N/R
NAICS :	N/R
Program :	SPILLS
Program ID :	N/R
Interaction Type :	Non-Enforcement Final
Interaction Type Description :	A Non-Enforcement action (i.e. permit, notice of construction, etc.) was finalized, issued to the respective party, indicating the non-enforcement action was taken.
Status :	Active
Start Date :	2010-09-28
End Date :	N/R
SIC :	N/R
NAICS :	N/R

Map Id: BR162
Direction: SW
Distance: 0.374 mi., 1974 ft.
Elevation: 26 ft.
Relative: Higher

Site Name : OVERBUDGET F/V
THEA FOSS
WA

Database(s) : [ALL SITES - WA, FRS]

Envirosite ID: 19528634
EPA ID: N/R

ALL SITES - WA

Facility Name :	OverBudget F/V
Facility Address :	THEA FOSS
County :	Pierce
Facility/Site ID :	6925238
Alternate Name :	N/R
Program Name :	N/R
WRIA :	10
Legislative District :	27
Congressional District :	6
Ecology Region :	SWRO
Ecology Program Phone :	(360) 407-6712
Tribal Land :	N
Latitude :	47.246213
Longitude :	-122.435907
Last Date in Agency List :	2023-01-03

Program Details

Program :	SPILLS
Program ID :	N/R
Interaction Type :	Enforcement Final

Map Id: BR162
Direction: SW
Distance: 0.374 mi., 1974 ft.
Elevation: 26 ft.
Relative: Higher

Site Name : OVERBUDGET F/V
THEA FOSS
WA

Database(s) : [ALL SITES - WA, FRS] ***(cont.)***

Envirosite ID: 19528634
EPA ID: N/R

ALL SITES - WA ***(cont.)***

Interaction Type Description : An Enforcement action (i.e. Penalty, Order, Notice) was finalized and issued to the respective party, indicating the enforcement action was taken. The start and end date listed in the database are both the date the action was issued to the responsible party.

Status : Active
Start Date : 2008-09-26
End Date : N/R
SIC : N/R
NAICS : N/R

FRS

Facility Name : OVERBUDGET F/V
Facility Address : THEA FOSS, WA
County : PIERCE

Site Details

Registry ID : 110037370083
FRS Facility URL : Click here for hyperlink provided by the agency.
Last Date in Agency List : 2023-02-13

Source Description

Source Description :

The WA-FSIS provides a means to query and display data maintained by the Washington Department of Ecology. This system contains key information for each facility/site that is currently, or has been, of interest to the Air Quality, Dam Safety, Hazardous Waste, Toxics Cleanup, and Water Quality Programs.

FRS Environmental Interest

Source and System ID : WA-FSIS - 6925238

Map Id: BP163
Direction: NE
Distance: 0.375 mi., 1979 ft.
Elevation: 18 ft.
Relative: Higher

Site Name : Simpson Timber Co Commencement Bay Opr | INTERFOR SAWMILL SITE
917 AND 927 E 11TH ST
TACOMA, WA 98499

Database(s) : [ALL SITES - WA, CSCSL HWS - WA, HSL - WA, T 2 - WA, VCP - WA]

Envirosite ID: 24282860
EPA ID: N/R

ALL SITES - WA

Facility Name : Simpson Timber Co Commencement Bay Opr
Facility Address : 917 AND 927 E 11TH ST, TACOMA, 98499

Map Id: BP163
Direction: NE
Distance: 0.375 mi., 1979 ft.
Elevation: 18 ft.
Relative: Higher

Site Name : Simpson Timber Co Commencement Bay Opr | INTERFOR SAWMILL SITE
917 AND 927 E 11TH ST
TACOMA, WA 98499

Database(s) : [ALL SITES - WA, CSCSL HWS - WA, HSL - WA, T 2 - WA, VCP - WA] ***(cont.)***

Envirosite ID: 24282860
EPA ID: N/R

ALL SITES - WA ***(cont.)***

County :	Pierce
Facility/Site ID :	92616173
Alternate Name :	N/R
Program Name :	N/R
WRIA :	10
Legislative District :	27
Congressional District :	9
Ecology Region :	SWRO
Ecology Program Phone :	(360) 407-6734
Tribal Land :	N
Latitude :	47.258188
Longitude :	-122.422548
Last Date in Agency List :	2023-01-03

Facility/Site ID :	92616173
Alternate Name :	N/R
Program Name :	N/R
WRIA :	10
Legislative District :	27
Congressional District :	9
Ecology Region :	SWRO
Ecology Program Phone :	(360) 407-6171
Tribal Land :	N
Latitude :	47.258188
Longitude :	-122.422548
Last Date in Agency List :	2023-01-03

Facility/Site ID :	92616173
Alternate Name :	N/R
Program Name :	N/R
WRIA :	10
Legislative District :	27
Congressional District :	9
Ecology Region :	SWRO
Ecology Program Phone :	(360) 407-7224
Tribal Land :	N
Latitude :	47.258188
Longitude :	-122.422548
Last Date in Agency List :	2023-01-03

Facility/Site ID :	92616173
Alternate Name :	N/R
Program Name :	N/R
WRIA :	10
Legislative District :	27
Congressional District :	9
Ecology Region :	SWRO
Ecology Program Phone :	(360) 407-6806
Tribal Land :	N
Latitude :	47.258188

Map Id: BP163
Direction: NE
Distance: 0.375 mi., 1979 ft.
Elevation: 18 ft.
Relative: Higher

Site Name : Simpson Timber Co Commencement Bay Opr | INTERFOR SAWMILL SITE
917 AND 927 E 11TH ST
TACOMA, WA 98499

Database(s) : [ALL SITES - WA, CSCSL HWS - WA, HSL - WA, T 2 - WA, VCP - WA] ***(cont.)***

Envirosite ID: 24282860
EPA ID: N/R

ALL SITES - WA ***(cont.)***

Longitude :	-122.422548
Last Date in Agency List :	2023-01-03

Facility/Site ID :	92616173
Alternate Name :	N/R
Program Name :	N/R
WRIA :	10
Legislative District :	27
Congressional District :	9
Ecology Region :	SWRO
Ecology Program Phone :	(360) 407-6731
Tribal Land :	N
Latitude :	47.258188
Longitude :	-122.422548
Last Date in Agency List :	2023-01-03

Facility/Site ID :	92616173
Alternate Name :	N/R
Program Name :	N/R
WRIA :	10
Legislative District :	27
Congressional District :	9
Ecology Region :	SWRO
Ecology Program Phone :	(360) 407-6712
Tribal Land :	N
Latitude :	47.258188
Longitude :	-122.422548
Last Date in Agency List :	2023-01-03

Facility/Site ID :	92616173
Alternate Name :	N/R
Program Name :	N/R
WRIA :	10
Legislative District :	27
Congressional District :	9
Ecology Region :	SWRO
Ecology Program Phone :	(360) 407-7455
Tribal Land :	N
Latitude :	47.258188
Longitude :	-122.422548
Last Date in Agency List :	2023-01-03

Program Details

Program :	HAZWASTE
Program ID :	WAH000018788
Interaction Type :	Hazardous Waste Planner

Map Id: BP163
Direction: NE
Distance: 0.375 mi., 1979 ft.
Elevation: 18 ft.
Relative: Higher

Site Name : Simpson Timber Co Commencement Bay Opr | INTERFOR SAWMILL SITE
917 AND 927 E 11TH ST
TACOMA, WA 98499

Database(s) : [ALL SITES - WA, CSCSL HWS - WA, HSL - WA, T 2 - WA, VCP - WA] ***(cont.)***

Envirosite ID: 24282860
EPA ID: N/R

ALL SITES - WA ***(cont.)***

Interaction Type Description : Under Chapter 173-307 WAC, facilities that report under Section 313 of the Emergency Planning/Community Right-To-Know Act (EPCRA), or that generate more than 2,640 pounds of hazardous waste per year, must prepare Pollution Prevention Plans.

Status : Inactive
Start Date : 2008-07-01
End Date : 2017-02-23
SIC : N/R
NAICS : N/R

Program : HAZWASTE
Program ID : WAH000018788
Interaction Type : Hazardous Waste Planner

Interaction Type Description : Under Chapter 173-307 WAC, facilities that report under Section 313 of the Emergency Planning/Community Right-To-Know Act (EPCRA), or that generate more than 2,640 pounds of hazardous waste per year, must prepare Pollution Prevention Plans.

Status : Inactive
Start Date : 2008-07-01
End Date : 2017-02-23
SIC : N/R
NAICS : 321113 - Sawmills

Program : HAZWASTE
Program ID : WAH000018788
Interaction Type : Hazardous Waste Generator

Interaction Type Description : Facilities that generate any quantity of a dangerous waste. They may be classified as SQG, MQG, or LQG depending on hazardous waste generated for a given month.

Status : Inactive
Start Date : 2015-09-25
End Date : 2016-09-12
SIC : N/R
NAICS : N/R

Program : HAZWASTE
Program ID : WAH000018788
Interaction Type : Hazardous Waste Generator

Interaction Type Description : Facilities that generate any quantity of a dangerous waste. They may be classified as SQG, MQG, or LQG depending on hazardous waste generated for a given month.

Status : Inactive
Start Date : 2015-09-25
End Date : 2016-09-12
SIC : N/R

Map Id: BP163
Direction: NE
Distance: 0.375 mi., 1979 ft.
Elevation: 18 ft.
Relative: Higher

Site Name : Simpson Timber Co Commencement Bay Opr | INTERFOR SAWMILL SITE
917 AND 927 E 11TH ST
TACOMA, WA 98499

Database(s) : [ALL SITES - WA, CSCSL HWS - WA, HSL - WA, T 2 - WA, VCP - WA] ***(cont.)***

Envirosite ID: 24282860
EPA ID: N/R

ALL SITES - WA ***(cont.)***

NAICS : 321113 - Sawmills

Program : HAZWASTE
Program ID : WAH000018788
Interaction Type : Hazardous Waste Generator

Interaction Type Description : Facilities that generate any quantity of a dangerous waste. They may be classified as SQG, MQG, or LQG depending on hazardous waste generated for a given month.

Status : Inactive
Start Date : 2002-07-18
End Date : 2015-02-28
SIC : N/R
NAICS : N/R

Program : HAZWASTE
Program ID : WAH000018788
Interaction Type : Hazardous Waste Generator

Interaction Type Description : Facilities that generate any quantity of a dangerous waste. They may be classified as SQG, MQG, or LQG depending on hazardous waste generated for a given month.

Status : Inactive
Start Date : 2002-07-18
End Date : 2015-02-28
SIC : N/R
NAICS : 321113 - Sawmills

Program : HAZWASTE
Program ID : WAH000018788
Interaction Type : Emergency/Haz Chem Rpt TIER2

Interaction Type Description : Businesses that store 10,000 pounds or more of a hazardous chemical or 500 pounds or less, depending on the chemical, of an extremely hazardous chemical on site at any one time must report annually. Reports are sent to the State Emergency Response Commission (represented by Ecology) Local Emergency Planning Committees, and local fire departments for emergency planning. (product, not waste)

Status : Active
Start Date : 1988-03-01
End Date : N/R
SIC : N/R
NAICS : N/R

Program : HAZWASTE
Program ID : WAH000018788
Interaction Type : Voluntary Cleanup Sites

Map Id: BP163
Direction: NE
Distance: 0.375 mi., 1979 ft.
Elevation: 18 ft.
Relative: Higher

Site Name : Simpson Timber Co Commencement Bay Opr | INTERFOR SAWMILL SITE
917 AND 927 E 11TH ST
TACOMA, WA 98499

Database(s) : [ALL SITES - WA, CSCSL HWS - WA, HSL - WA, T 2 - WA, VCP - WA] ***(cont.)***

Envirosite ID: 24282860
EPA ID: N/R

ALL SITES - WA ***(cont.)***

Interaction Type Description :	For a fee, Ecology staff will review an independent cleanup report(s) and provide a written decision about the adequacy of the cleanup actions taken and described in the report.
Status :	Active
Start Date :	2016-08-09
End Date :	N/R
SIC :	N/R
NAICS :	N/R
Program :	HAZWASTE
Program ID :	WAH000018788
Interaction Type :	State Cleanup Site
Interaction Type Description :	A site is being cleaned up under state regulations. Regulations include Model Toxics Control Act or its predecessors.
Status :	Active
Start Date :	2016-08-09
End Date :	N/R
SIC :	N/R
NAICS :	99999
Program :	HAZWASTE
Program ID :	WAH000018788
Interaction Type :	Voluntary Cleanup Sites
Interaction Type Description :	For a fee, Ecology staff will review an independent cleanup report(s) and provide a written decision about the adequacy of the cleanup actions taken and described in the report.
Status :	Active
Start Date :	2016-08-09
End Date :	N/R
SIC :	N/R
NAICS :	99999
Program :	HAZWASTE
Program ID :	WAH000018788
Interaction Type :	Air Qual Local Authority Reg
Interaction Type Description :	Small sources governed only by local air authorities.
Status :	Active
Start Date :	2007-01-01
End Date :	N/R
SIC :	N/R
NAICS :	N/R
Program :	HAZWASTE
Program ID :	WAH000018788
Interaction Type :	Toxics Release Inventory

Map Id: BP163
Direction: NE
Distance: 0.375 mi., 1979 ft.
Elevation: 18 ft.
Relative: Higher

Site Name : Simpson Timber Co Commencement Bay Opr | INTERFOR SAWMILL SITE
917 AND 927 E 11TH ST
TACOMA, WA 98499

Database(s) : [ALL SITES - WA, CSCSL HWS - WA, HSL - WA, T 2 - WA, VCP - WA] ***(cont.)***

Envirosite ID: 24282860
EPA ID: N/R

ALL SITES - WA ***(cont.)***

Interaction Type Description : Facilities in specific industries that manufacture, process or use more than the threshold amount of one or more of 600 listed toxic chemicals. Most threshold amounts are 10,000 or 25,000 pounds per year. Some chemicals have much lower thresholds.

Status : Active
Start Date : 2002-07-01
End Date : N/R
SIC : N/R
NAICS : 321113 - Sawmills

Program : HAZWASTE
Program ID : WAH000018788
Interaction Type : Enforcement Final

Interaction Type Description : An Enforcement action (i.e. Penalty, Order, Notice) was finalized and issued to the respective party, indicating the enforcement action was taken. The start and end date listed in the database are both the date the action was issued to the responsible party.

Status : Active
Start Date : 2005-01-18
End Date : N/R
SIC : N/R
NAICS : N/R

Program : HAZWASTE
Program ID : WAH000018788
Interaction Type : Toxics Release Inventory

Interaction Type Description : Facilities in specific industries that manufacture, process or use more than the threshold amount of one or more of 600 listed toxic chemicals. Most threshold amounts are 10,000 or 25,000 pounds per year. Some chemicals have much lower thresholds.

Status : Active
Start Date : 2002-07-01
End Date : N/R
SIC : N/R
NAICS : N/R

Program : HAZWASTE
Program ID : WAH000018788
Interaction Type : Class 4 Facility

Interaction Type Description : Applies to marinas and other small fueling facilities that transfer oil to non-recreation vessels that have a fuel capacity of less than 10,500 gallons. Full definition can be found in Washington Administrative Code (WAC) 173-180-020.

Status : Active
Start Date : 2006-10-26

Map Id: BP163
Direction: NE
Distance: 0.375 mi., 1979 ft.
Elevation: 18 ft.
Relative: Higher

Site Name : Simpson Timber Co Commencement Bay Opr | INTERFOR SAWMILL SITE
917 AND 927 E 11TH ST
TACOMA, WA 98499

Database(s) : [ALL SITES - WA, CSCSL HWS - WA, HSL - WA, T 2 - WA, VCP - WA] ***(cont.)***

Envirosite ID: 24282860
EPA ID: N/R

ALL SITES - WA ***(cont.)***

End Date : N/R
SIC : N/R
NAICS : N/R

Program : HAZWASTE
Program ID : WAH000018788
Interaction Type : Emergency/Haz Chem Rpt TIER2

Interaction Type Description : Businesses that store 10,000 pounds or more of a hazardous chemical or 500 pounds or less, depending on the chemical, of an extremely hazardous chemical on site at any one time must report annually. Reports are sent to the State Emergency Response Commission (represented by Ecology) Local Emergency Planning Committees, and local fire departments for emergency planning. (product, not waste)

Status : Active
Start Date : 1988-03-01
End Date : N/R
SIC : N/R
NAICS : 321113 - Sawmills

Program : HAZWASTE
Program ID : WAH000018788
Interaction Type : State Cleanup Site

Interaction Type Description : A site is being cleaned up under state regulations. Regulations include Model Toxics Control Act or its predecessors.

Status : Active
Start Date : 2016-08-09
End Date : N/R
SIC : N/R
NAICS : N/R

CSCSL HWS - WA

Facility Name : INTERFOR SAWMILL SITE
Facility Address : 917 AND 927 E 11TH ST, TACOMA, 98499
County : PIERCE

Site Details
Facility Site ID : 92616173
Site Status : Cleanup Started
Cleanup Site ID : 13095
Region : Southwest
Responsible Section : Southwest
WARM Rank : N/R
Is Brownfield? : N/R
Is PSI? : N/R
Current VCP : Yes
Past VCP : Yes

Map Id: BP163
Direction: NE
Distance: 0.375 mi., 1979 ft.
Elevation: 18 ft.
Relative: Higher

Site Name : Simpson Timber Co Commencement Bay Opr | INTERFOR SAWMILL SITE
917 AND 927 E 11TH ST
TACOMA, WA 98499

Database(s) : [ALL SITES - WA, CSCSL HWS - WA, HSL - WA, T 2 - WA, VCP - WA] ***(cont.)***

Envirosite ID: 24282860
EPA ID: N/R

CSCSL HWS - WA ***(cont.)***

Institutional Control :	N/R
Latitude :	47.258188
Longitude :	-122.422548
Last Date in Agency List :	2023-03-07

Contaminants Details

Contaminant Name :	Petroleum-Diesel
Groundwater :	Confirmed Above Cleanup Levels
Surface Water :	N/R
Soil :	Confirmed Above Cleanup Levels
Sediment :	N/R
Air :	N/R
Bedrock :	N/R

Contaminant Name :	Arsenic
Groundwater :	N/R
Surface Water :	N/R
Soil :	Confirmed Above Cleanup Levels
Sediment :	N/R
Air :	N/R
Bedrock :	N/R

HSL - WA

Facility Name :	Interfor Sawmill Site
Facility Address :	917 and 927 E 11TH ST, TACOMA, 98499
County :	Pierce

Site Details

Facility Site ID :	92616173
Cleanup Site ID :	13095
Status :	Cleanup Started
Site Rank :	N/R
Alternative Site Name :	Simpson Lumber Co LLC Commencement Bay,Simpson Timber Co Commencement Bay Opr
Region :	Southwest
Resposbile Unit :	Southwest
Institutional Control :	N/R
Current VCP :	Yes
Past VCP :	Yes
Latitude :	47.258188473008
Longitude :	-122.422548098245
Agency Hyperlink :	Click here for hyperlink provided by the agency.
Last Date in Agency List :	2023-02-28

Map Id: BP163
Direction: NE
Distance: 0.375 mi., 1979 ft.
Elevation: 18 ft.
Relative: Higher

Site Name : Simpson Timber Co Commencement Bay Opr | INTERFOR SAWMILL SITE
917 AND 927 E 11TH ST
TACOMA, WA 98499

Database(s) : [ALL SITES - WA, CSCSL HWS - WA, HSL - WA, T 2 - WA, VCP - WA] ***(cont.)***

Envirosite ID: 24282860
EPA ID: N/R

HSL - WA ***(cont.)***

Contaminants

Contaminant Name :	Petroleum-Diesel
Ground water :	Confirmed Above Cleanup Levels
Surface water :	N/R
Soil :	Confirmed Above Cleanup Levels
Sediment :	N/R
Air :	N/R
Bedrock :	N/R

Contaminant Name :	Arsenic
Ground water :	N/R
Surface water :	N/R
Soil :	Confirmed Above Cleanup Levels
Sediment :	N/R
Air :	N/R
Bedrock :	N/R

Facility Name :	Interfor Sawmill Site
Facility Address :	917 And 927 E 11th St, Tacoma, 98499
County :	Pierce

Site Details

Facility Site ID :	92616173
Cleanup Site ID :	13095
Status :	Cleanup Started
Site Rank :	N/R
Alternative Site Name :	N/R
Region :	N/R
Resposbile Unit :	N/R
Institutional Control :	N/R
Current VCP :	N/R
Past VCP :	N/R
Latitude :	N/R
Longitude :	N/R
Agency Hyperlink :	Click here for hyperlink provided by the agency.
Last Date in Agency List :	2022-02-11

T 2 - WA

Facility Name :	Simpson Timber Co Commencement Bay Opr
Facility Address :	917 and 927 E 11TH ST, TACOMA, 98499
County :	Pierce

Facility/Site ID :	92616173
Alternate Name :	N/R
Program Name :	N/R
WRIA :	10
Legislative District :	27
Congressional District :	9
Ecology Region :	SWRO

Map Id: BP163
Direction: NE
Distance: 0.375 mi., 1979 ft.
Elevation: 18 ft.
Relative: Higher

Site Name : Simpson Timber Co Commencement Bay Opr | INTERFOR SAWMILL SITE
917 AND 927 E 11TH ST
TACOMA, WA 98499

Database(s) : [ALL SITES - WA, CSCSL HWS - WA, HSL - WA, T 2 - WA, VCP - WA] ***(cont.)***

Envirosite ID: 24282860
EPA ID: N/R

T 2 - WA ***(cont.)***

Ecology Program Phone :	(360) 407-6171
Tribal Land :	N
Latitude :	47.258188
Longitude :	-122.422548
Last Date in Agency List :	2023-01-04

Program Details

Program :	HAZWASTE
Interaction Type :	Emergency/Haz Chem Rpt TIER2
Interaction Type Description :	Businesses that store 10,000 pounds or more of a hazardous chemical or 500 pounds or less, depending on the chemical, of an extremely hazardous chemical on site at any one time must report annually. Reports are sent to the State Emergency Response Commission (represented by Ecology) Local Emergency Planning Committees, and local fire departments for emergency planning. (product, not waste)
Status :	Active
Start Date :	1988-03-01
End Date :	N/R
SIC :	N/R
NAICS :	N/R

Program :	HAZWASTE
Interaction Type :	Emergency/Haz Chem Rpt TIER2
Interaction Type Description :	Businesses that store 10,000 pounds or more of a hazardous chemical or 500 pounds or less, depending on the chemical, of an extremely hazardous chemical on site at any one time must report annually. Reports are sent to the State Emergency Response Commission (represented by Ecology) Local Emergency Planning Committees, and local fire departments for emergency planning. (product, not waste)
Status :	Active
Start Date :	1988-03-01
End Date :	N/R
SIC :	N/R
NAICS :	321113 - Sawmills

VCP - WA

Facility Name :	Simpson Timber Co Commencement Bay Opr
Facility Address :	917 and 927 E 11TH ST, TACOMA, 98499
County :	Pierce
Facility/Site ID :	92616173
Alternate Name :	N/R
Program Name :	N/R
WRIA :	10
Legislative District :	27
Congressional District :	9

Map Id: BP163
Direction: NE
Distance: 0.375 mi., 1979 ft.
Elevation: 18 ft.
Relative: Higher

Site Name : Simpson Timber Co Commencement Bay Opr | INTERFOR SAWMILL SITE
917 AND 927 E 11TH ST
TACOMA, WA 98499

Database(s) : [ALL SITES - WA, CSCSL HWS - WA, HSL - WA, T 2 - WA, VCP - WA] ***(cont.)***

Envirosite ID: 24282860
EPA ID: N/R

VCP - WA ***(cont.)***

Ecology Region :	SWRO
Ecology Program Phone :	(360) 407-7224
Tribal Land :	N
Latitude :	47.258188
Longitude :	-122.422548
Last Date in Agency List :	2023-01-04

Program Details

Program :	HAZWASTE
Program ID :	WAH000018788
Interaction Type :	Voluntary Cleanup Sites
Interaction Type Description :	For a fee, Ecology staff will review an independent cleanup report(s) and provide a written decision about the adequacy of the cleanup actions taken and described in the report.
Status :	Active
Start Date :	2016-08-09
End Date :	N/R
SIC :	N/R
NAICS :	N/R

Program :	HAZWASTE
Program ID :	WAH000018788
Interaction Type :	Voluntary Cleanup Sites
Interaction Type Description :	For a fee, Ecology staff will review an independent cleanup report(s) and provide a written decision about the adequacy of the cleanup actions taken and described in the report.
Status :	Active
Start Date :	2016-08-09
End Date :	N/R
SIC :	N/R
NAICS :	99999

Map Id: BS164
Direction: WNW
Distance: 0.375 mi., 1980 ft.
Elevation: 133 ft.
Relative: Higher

Site Name : Tacoma City Jones Bldg | BROADWAY CENTER FOR PERFORMING ARTS
901 BROADWAY | 901 BROADWAY STE 700
TACOMA, WA 98402

Database(s) : [ALL SITES - WA, FRS, VCP - WA]

Envirosite ID: 52365727
EPA ID: N/R

ALL SITES - WA

Facility Name :	Tacoma City Jones Bldg
Facility Address :	901 BROADWAY, TACOMA, 98402
County :	Pierce
Facility/Site ID :	84286196
Alternate Name :	N/R
Program Name :	N/R
WRIA :	10
Legislative District :	27
Congressional District :	6
Ecology Region :	SWRO
Ecology Program Phone :	(360) 407-6734
Tribal Land :	N
Latitude :	47.255052
Longitude :	-122.440173
Last Date in Agency List :	2023-01-03

Program Details

Program :	HAZWASTE
Program ID :	WAR000010306
Interaction Type :	Hazardous Waste Generator
Interaction Type Description :	Facilities that generate any quantity of a dangerous waste. They may be classified as SQG, MQG, or LQG depending on hazardous waste generated for a given month.
Status :	Inactive
Start Date :	1996-09-09
End Date :	1996-12-31
SIC :	N/R
NAICS :	N/R

FRS

Facility Name :	BROADWAY CENTER FOR PERFORMING ARTS
Facility Address :	901 BROADWAY STE 700, TACOMA, WA 98402
County :	PIERCE

Site Details

Registry ID :	110040163827
FRS Facility URL :	Click here for hyperlink provided by the agency.
Last Date in Agency List :	2023-02-13

Source Description

Map Id: BS164
Direction: WNW
Distance: 0.375 mi., 1980 ft.
Elevation: 133 ft.
Relative: Higher

Site Name : Tacoma City Jones Bldg | BROADWAY CENTER FOR PERFORMING ARTS
901 BROADWAY | 901 BROADWAY STE 700
TACOMA, WA 98402

Database(s) : [ALL SITES - WA, FRS, VCP - WA] ***(cont.)***

Envirosite ID: 52365727
EPA ID: N/R

FRS ***(cont.)***

Source Description :

The WA-FSIS provides a means to query and display data maintained by the Washington Department of Ecology. This system contains key information for each facility/site that is currently, or has been, of interest to the Air Quality, Dam Safety, Hazardous Waste, Toxics Cleanup, and Water Quality Programs.

FRS Environmental Interest

Source and System ID :	WA-FSIS - 13874

VCP - WA

Facility Name :	Tacoma City Jones Bldg
Facility Address :	901 BROADWAY, TACOMA, 98402
County :	Pierce
Facility/Site ID :	84286196
Alternate Name :	N/R
Program Name :	N/R
WRIA :	10
Legislative District :	27
Congressional District :	6
Ecology Region :	SWRO
Ecology Program Phone :	(360) 407-7224
Tribal Land :	No
Latitude :	47.25505
Longitude :	-122.44
Last Date in Agency List :	2017-10-24

Program Details

Program :	TOXICS
Program ID :	NW2095
Interaction Type :	Voluntary Cleanup Sites
Interaction Type Description :	For a fee, Ecology staff will review an independent cleanup report(s) and provide a written decision about the adequacy of the cleanup actions taken and described in the report.
Status :	N/R
Start Date :	2009-02-19
End Date :	N/R
SIC :	5541 - GASOLINE SERVICE STATIONS
NAICS :	44719 - Other Gasoline Stations

Map Id: BS165
Direction: WNW
Distance: 0.375 mi., 1980 ft.
Elevation: 133 ft.
Relative: Higher

Site Name : Broadway Center for Performing Arts | Pantages Theatre
901 BROADWAY STE 700 | 901 Broadway
TACOMA | Tacoma, WA 98402

Database(s) : [ALL SITES - WA, MANIFEST EPA]

Envirosite ID: 52365728
EPA ID: N/R

ALL SITES - WA

Facility Name :	Broadway Center for Performing Arts
Facility Address :	901 BROADWAY STE 700, TACOMA, 98402
County :	N/R
Facility/Site ID :	13874
Alternate Name :	N/R
Program Name :	N/R
WRIA :	10
Legislative District :	27
Congressional District :	6
Ecology Region :	SWRO
Ecology Program Phone :	N/R
Tribal Land :	N
Latitude :	47.255285
Longitude :	-122.440729
Last Date in Agency List :	2023-01-03

Program Details

Program :	N/R
Program ID :	N/R
Interaction Type :	Urban Waters
Interaction Type Description :	The site has been inspected by an Ecology Urban Waters Inspector.
Status :	Active
Start Date :	2009-10-06
End Date :	N/R
SIC :	N/R
NAICS :	N/R

MANIFEST EPA

Manifest Details

Manifest Number :	011968772FLE
Shipped Date :	2019-10-14
Updated Date :	2019-11-20
Received Date :	2019-10-21
Status :	Signed
Generator ID :	40CFRPART761
Generator Name :	Pantages Theatre
Generator Address :	901 Broadway, Tacoma, WA 98402
Generator Mailing :	1124 112th St E, Tacoma, WA 98445
Generator Contact :	N/R
Destination ID :	UTD991301748
Destination Name :	Clean Harbors Grassy Mountain LLC
Destination Mailing :	PO Box 22750, Salt Lake City, UT 84122
Destination Address :	PO Box 22750, Salt Lake City, UT 84122
Destination Contact :	N/R
Submission Type :	DataImage5Copy
Origin Type :	Service
Manifest Residue :	N
Rejection :	N
Last Date in Agency List :	2023-02-13

Map Id: BS165
Direction: WNW
Distance: 0.375 mi., 1980 ft.
Elevation: 133 ft.
Relative: Higher

Site Name : Broadway Center for Performing Arts | Pantages Theatre
901 BROADWAY STE 700 | 901 Broadway
TACOMA | Tacoma, WA 98402

Database(s) : [ALL SITES - WA, MANIFEST EPA] ***(cont.)***

Envirosite ID: 52365728
EPA ID: N/R

MANIFEST EPA ***(cont.)***

Waste Details

Waste Line Number :	1
Is DOT Hazardous :	Y
DOT ID Number :	UN3432
DOT Information :	RQ, UN3432, POLYCHLORINATED BIPHENYLS, SOLID, 9, PG III (RQ=10)
Non Waste Description :	N/R
Quantity :	34 Kilograms
Quantity Tons, Acute, Non-Acute :	0.037484977, 0, 0.037484977
Quantity Kg, Acute, Non-Acute :	0, 34
Management Method :	H132 - LANDFILL (WITH PRIOR TREATMENT AND/OR STABILIZATION)
Is EPA Waste :	N
Federal Code :	N/R
State Code :	WA - WPCB

Map Id: 166
Direction: NW
Distance: 0.377 mi., 1993 ft.
Elevation: 7 ft.
Relative: Lower

Site Name : VESSEL VICTORIA M D250431
THEA FOSS WATERWAY ANCHORED AT OPENING OF COMMENCMENT BAY
TACOMA, WA 98402

Database(s) : [ALL SITES - WA, FRS, RCRA_NONGEN]

Envirosite ID: 6609085
EPA ID: N/R

ALL SITES - WA

Facility Name :	Vessel Victoria M D250431
Facility Address :	THEA FOSS WATERWAY ANCHORED AT OPENING OF COMMENCMENT BAY, TACOMA, 98402
County :	Pierce
Facility/Site ID :	2332582
Alternate Name :	N/R
Program Name :	N/R
WRIA :	10
Legislative District :	27
Congressional District :	9
Ecology Region :	SWRO
Ecology Program Phone :	(360) 407-6734
Tribal Land :	N
Latitude :	47.258611
Longitude :	-122.436389
Last Date in Agency List :	2023-01-03

Program Details

Program :	HAZWASTE
Program ID :	WAH000020255
Interaction Type :	Hazardous Waste Generator

Map Id: 166
Direction: NW
Distance: 0.377 mi., 1993 ft.
Elevation: 7 ft.
Relative: Lower

Site Name : VESSEL VICTORIA M D250431
THEA FOSS WATERWAY ANCHORED AT OPENING OF COMMENCMENT BAY
TACOMA, WA 98402

Database(s) : [ALL SITES - WA, FRS, RCRA_NONGEN] ***(cont.)***

Envirosite ID: 6609085
EPA ID: N/R

ALL SITES - WA ***(cont.)***

Interaction Type Description :	Facilities that generate any quantity of a dangerous waste. They may be classified as SQG, MQG, or LQG depending on hazardous waste generated for a given month.
Status :	Inactive
Start Date :	2003-02-25
End Date :	2003-12-08
SIC :	N/R
NAICS :	N/R
Program :	HAZWASTE
Program ID :	WAH000020255
Interaction Type :	Hazardous Waste Generator
Interaction Type Description :	Facilities that generate any quantity of a dangerous waste. They may be classified as SQG, MQG, or LQG depending on hazardous waste generated for a given month.
Status :	Inactive
Start Date :	2003-02-25
End Date :	2003-12-08
SIC :	N/R
NAICS :	92412 - Administration of Conservation Programs
Program :	HAZWASTE
Program ID :	WAH000020255
Interaction Type :	Hazardous Waste Generator
Interaction Type Description :	Facilities that generate any quantity of a dangerous waste. They may be classified as SQG, MQG, or LQG depending on hazardous waste generated for a given month.
Status :	Active
Start Date :	2003-12-08
End Date :	N/R
SIC :	N/R
NAICS :	N/R

FRS

Facility Name :	VESSEL VICTORIA M D250431
Facility Address :	THEA FOSS WATERWAY ANCHORED AT OPENING OF COMMENCMENT BAY, TACOMA, WA 98402
County :	PIERCE

Site Details

Registry ID :	110070750556
FRS Facility URL :	Click here for hyperlink provided by the agency.
Last Date in Agency List :	2023-02-13

Map Id: 166
Direction: NW
Distance: 0.377 mi., 1993 ft.
Elevation: 7 ft.
Relative: Lower

Site Name : VESSEL VICTORIA M D250431
THEA FOSS WATERWAY ANCHORED AT OPENING OF COMMENCMENT BAY
TACOMA, WA 98402

Database(s) : [ALL SITES - WA, FRS, RCRA_NONGEN] ***(cont.)***

Envirosite ID: 6609085
EPA ID: N/R

FRS ***(cont.)***

Source Description

Source Description :

All generators and treatment, storage, and disposal (TSD) facilities who handle hazardous waste are required to report to the EPA Administrator at least once every two years. The data collected is used to create the National Biennial Resource Conservation and Recovery Act (RCRA) Hazardous Waste Report. This data is processed within the RCRA Information (RCRAInfo) database.

FRS Environmental Interest

Source and System ID :	RCRAINFO - WAH000020255

RCRA_NONGEN

Facility Name :	VESSEL VICTORIA M D250431
Facility Address :	THEA FOSS WATERWAY ANCHORED AT OPENING OF COMMENCMENT BAY, TACOMA, WA 98402
County :	PIERCE
Date Form Received by Agency :	2004-02-20
EPA ID :	WAH000020255
Mailing Address :	1519 ALASKAN WAY S BLDG 1, SEATTLE, WA 98134
Contact :	TEDD HUTLEY
Contact Address :	1519 ALASKAN WAY S BLDG 1, SEATTLE, WA 98134
Contact Country :	US
Contact Telephone :	206-217-6234
Contact Email :	N/R
EPA Region :	10
Land Type :	Private
Source Type :	Implementer
Classification :	Not a generator, verified
Description :	Not a generator, verified
Last Date in Agency List :	2023-01-23

Owner/Operator Summary

Owner/Operator Name :	HUTLEY, TEDD
Owner/Operator Address :	1519 ALASKAN WAY S BLDG 1, SEATTLE, WA 98134
Owner/Operator Country :	US
Owner/Operator Telephone :	206-217-6234
Owner/Operator Email :	N/R
Owner/Operator Fax :	N/R
Legal Status :	Private
Owner/Operator Type :	Operator
Owner/Operator Start Date :	2003-02-27
Owner/Operator End Date :	N/R
Owner/Operator Name :	KANGAS, JOHN
Owner/Operator Address :	2103 HARRISON STE 143, OLYMPIA, WA 98502
Owner/Operator Country :	US

Map Id: 166
Direction: NW
Distance: 0.377 mi., 1993 ft.
Elevation: 7 ft.
Relative: Lower

Site Name : VESSEL VICTORIA M D250431
THEA FOSS WATERWAY ANCHORED AT OPENING OF COMMENCMENT BAY
TACOMA, WA 98402

Database(s) : [ALL SITES - WA, FRS, RCRA_NONGEN] ***(cont.)***

Envirosite ID: 6609085
EPA ID: N/R

RCRA_NONGEN ***(cont.)***

Owner/Operator Telephone :	000-000-0000
Owner/Operator Email :	N/R
Owner/Operator Fax :	N/R
Legal Status :	Private
Owner/Operator Type :	Owner
Owner/Operator Start Date :	2003-02-27
Owner/Operator End Date :	N/R

Owner/Operator Name :	WA DNR
Owner/Operator Address :	1111 WASHINGTON ST SE AT OPENING OF COMMENCMENT BAY, OLYMPIA, WA 98504
Owner/Operator Country :	US
Owner/Operator Telephone :	360-902-1000
Owner/Operator Email :	N/R
Owner/Operator Fax :	N/R
Legal Status :	Private
Owner/Operator Type :	Owner
Owner/Operator Start Date :	2003-12-08
Owner/Operator End Date :	N/R

Handler Activities Summary

U.S. Importer of Hazardous Waste :	N
Mixed Waste (Haz. and Radioactive) :	N
Recycler of Hazardous Waste :	N
Transporter of Hazardous Waste :	N
Treater, Storer or Disposer of HW :	N
Underground Injection Activity :	N
On-site Burner Exemption :	N
Furnace Exemption :	N
Used Oil Fuel Burner :	N
Used Oil Processor :	N
Used Oil Refiner :	N
Used Oil Fuel Marketer to Burner :	N
Used Oil Specification Marketer :	N
Used Oil Transfer Facility :	N
Used Oil Transporter :	N

Historical Generators

Date Form Received by Agency :	2004-02-19
Facility Name :	VESSEL VICTORIA M D250431
Classification :	Not a generator, verified

Date Form Received by Agency :	2004-02-19
Facility Name :	VESSEL VICTORIA M D250431
Classification :	Large Quantity Generator

Date Form Received by Agency :	2003-12-08
Facility Name :	VESSEL VICTORIA M D250431

Map Id: 166
Direction: NW
Distance: 0.377 mi., 1993 ft.
Elevation: 7 ft.
Relative: Lower

Site Name : VESSEL VICTORIA M D250431
THEA FOSS WATERWAY ANCHORED AT OPENING OF COMMENCMENT BAY
TACOMA, WA 98402

Database(s) : [ALL SITES - WA, FRS, RCRA_NONGEN] ***(cont.)***

Envirosite ID: 6609085
EPA ID: N/R

RCRA_NONGEN ***(cont.)***

Classification : Large Quantity Generator

Date Form Received by Agency : 2003-02-25
Facility Name : VESSEL VICTORIA M D250431
Classification : Not a generator, verified

Notices of Violations Summary
Regulation Violated : N

Map Id: BN167
Direction: E
Distance: 0.379 mi., 2001 ft.
Elevation: 8 ft.
Relative: Lower

Site Name : TACOMA CITY PUYALLUP RIVER SIDE CHANNEL
1801 PORTLAND AVE
TACOMA, WA 98421

Database(s) : [ALL SITES - WA, BRS, ECHO, FRS, RCRA_NONGEN]

Envirosite ID: 52365462
EPA ID: N/R

ALL SITES - WA

Facility Name : Tacoma City Puyallup River Side Channel
Facility Address : 1801 PORTLAND AVE, TACOMA, 98421
County : Pierce

Facility/Site ID : 2285577
Alternate Name : N/R
Program Name : N/R
WRIA : 10
Legislative District : 27
Congressional District : 9
Ecology Region : SWRO
Ecology Program Phone : (360) 407-6734
Tribal Land : N
Latitude : 47.251755
Longitude : -122.419406
Last Date in Agency List : 2023-01-03

Program Details
Program : HAZWASTE
Program ID : WAH000025778
Interaction Type : Hazardous Waste Generator

Map Id: BN167
Direction: E
Distance: 0.379 mi., 2001 ft.
Elevation: 8 ft.
Relative: Lower

Site Name : TACOMA CITY PUYALLUP RIVER SIDE CHANNEL
1801 PORTLAND AVE
TACOMA, WA 98421

Database(s) : [ALL SITES - WA, BRS, ECHO, FRS, RCRA_NONGEN] ***(cont.)***

Envirosite ID: 52365462
EPA ID: N/R

ALL SITES - WA ***(cont.)***

Interaction Type Description :	Facilities that generate any quantity of a dangerous waste. They may be classified as SQG, MQG, or LQG depending on hazardous waste generated for a given month.
Status :	Inactive
Start Date :	2005-03-31
End Date :	2006-12-31
SIC :	N/R
NAICS :	22131 - Water Supply and Irrigation Systems
Program :	HAZWASTE
Program ID :	WAH000025778
Interaction Type :	Hazardous Waste Generator
Interaction Type Description :	Facilities that generate any quantity of a dangerous waste. They may be classified as SQG, MQG, or LQG depending on hazardous waste generated for a given month.
Status :	Inactive
Start Date :	2005-03-31
End Date :	2006-12-31
SIC :	N/R
NAICS :	N/R
Program :	HAZWASTE
Program ID :	WAH000025778
Interaction Type :	Haz Waste Management Activity
Interaction Type Description :	Facilities that are required to have a RCRA Site ID# but who do not generate and/or manage hazardous waste (XQG generator status). This includes transporters, used oil recyclers, and dangerous waste fuel marketers and burners.
Status :	Active
Start Date :	2006-12-31
End Date :	N/R
SIC :	N/R
NAICS :	22131 - Water Supply and Irrigation Systems
Program :	HAZWASTE
Program ID :	WAH000025778
Interaction Type :	Haz Waste Management Activity
Interaction Type Description :	Facilities that are required to have a RCRA Site ID# but who do not generate and/or manage hazardous waste (XQG generator status). This includes transporters, used oil recyclers, and dangerous waste fuel marketers and burners.
Status :	Active
Start Date :	2006-12-31
End Date :	N/R
SIC :	N/R

Map Id: BN167
Direction: E
Distance: 0.379 mi., 2001 ft.
Elevation: 8 ft.
Relative: Lower

Site Name : TACOMA CITY PUYALLUP RIVER SIDE CHANNEL
1801 PORTLAND AVE
TACOMA, WA 98421

Database(s) : [ALL SITES - WA, BRS, ECHO, FRS, RCRA_NONGEN] ***(cont.)***

Envirosite ID: 52365462
EPA ID: N/R

ALL SITES - WA ***(cont.)***

NAICS : N/R

BRS

Facility Name : TACOMA CITY PUYALLUP RIVER SIDE CHANNEL
Facility Address : 1801 PORTLAND AVE, TACOMA, WA 98421
County : PIERCE

Site Details

Date Form Received by Agency : 2012-03-01
EPA ID : WAH000025778
Mailing Address : 326 EAST D STREET, TACOMA, WA 98421
Contact : MARY HENLEY
Contact Address : 326 EAST D STREET, TACOMA, WA 98421
Contact Country : US
Contact Telephone : 253-502-2113
Contact Email : MHENLEY@CITYOFTACOMA.ORG
EPA Region : 10
Land Type : Municipal
Source Type : Annual/Biennial Report updated with Notification
Classification : Not a generator, verified
Description : Not a generator, verified
Last Date in Agency List : 2023-01-23

Owner/Operator Summary

Owner/Operator Name : MARY HENLEY
Owner/Operator Address : 326 EAST D STREET, TACOMA, WA 98421-1801
Owner/Operator Country : US
Owner/Operator Telephone : 253-502-2113
Owner/Operator Email : N/R
Owner/Operator Fax : N/R
Legal Status : Municipal
Owner/Operator Type : Operator
Owner/Operator Start Date : 2005-01-07
Owner/Operator End Date : N/R

Owner/Operator Name : TACOMA CITY
Owner/Operator Address : 326 EAST D STREET, TACOMA, WA 98421-1801
Owner/Operator Country : US
Owner/Operator Telephone : 253-502-2113
Owner/Operator Email : N/R
Owner/Operator Fax : N/R
Legal Status : Municipal
Owner/Operator Type : Owner
Owner/Operator Start Date : 2005-01-07
Owner/Operator End Date : N/R

Map Id: BN167
Direction: E
Distance: 0.379 mi., 2001 ft.
Elevation: 8 ft.
Relative: Lower

Site Name : TACOMA CITY PUYALLUP RIVER SIDE CHANNEL
1801 PORTLAND AVE
TACOMA, WA 98421

Database(s) : [ALL SITES - WA, BRS, ECHO, FRS, RCRA_NONGEN] ***(cont.)***

Envirosite ID: 52365462
EPA ID: N/R

BRS ***(cont.)***

Waste Activity Monitoring

Report Cycle :	2011
Hazardous Waste Page Number :	1
Hazardous Waste Sub-Page Number :	1
BR Form :	XX
Waste Description :	N/R
Primary NAICS :	22131 - Water Supply and Irrigation Systems
Source Code :	N/R
Form Code :	N/R
Management Method :	N/R
Generation Tons :	0
Managed Tons :	0
Shipped Tons :	0
Received Tons :	0
Receiver ID :	N/R
Receiver State :	N/R
Shipper ID :	N/R
Shipper State :	N/R
Waste Minimization :	N/R
Waste Code List :	N/R
Waste Code Group :	N/R
Waste Generation Type :	N/R

Report Cycle :	2009
Hazardous Waste Page Number :	1
Hazardous Waste Sub-Page Number :	1
BR Form :	XX
Waste Description :	N/R
Primary NAICS :	22131 - Water Supply and Irrigation Systems
Source Code :	N/R
Form Code :	N/R
Management Method :	N/R
Generation Tons :	0
Managed Tons :	0
Shipped Tons :	0
Received Tons :	0
Receiver ID :	N/R
Receiver State :	N/R
Shipper ID :	N/R
Shipper State :	N/R
Waste Minimization :	N/R
Waste Code List :	N/R
Waste Code Group :	N/R
Waste Generation Type :	N/R

Report Cycle :	2007
Hazardous Waste Page Number :	1
Hazardous Waste Sub-Page Number :	1
BR Form :	XX
Waste Description :	N/R
Primary NAICS :	22131 - Water Supply and Irrigation Systems
Source Code :	N/R
Form Code :	N/R

Map Id: BN167
Direction: E
Distance: 0.379 mi., 2001 ft.
Elevation: 8 ft.
Relative: Lower

Site Name : TACOMA CITY PUYALLUP RIVER SIDE CHANNEL
1801 PORTLAND AVE
TACOMA, WA 98421

Database(s) : [ALL SITES - WA, BRS, ECHO, FRS, RCRA_NONGEN] ***(cont.)***

Envirosite ID: 52365462
EPA ID: N/R

BRS ***(cont.)***

Management Method :	N/R
Generation Tons :	0
Managed Tons :	0
Shipped Tons :	0
Received Tons :	0
Receiver ID :	N/R
Receiver State :	N/R
Shipper ID :	N/R
Shipper State :	N/R
Waste Minimization :	N/R
Waste Code List :	N/R
Waste Code Group :	N/R
Waste Generation Type :	N/R

Report Cycle :	2005
Hazardous Waste Page Number :	1
Hazardous Waste Sub-Page Number :	1
BR Form :	GM
Waste Description :	CERCLA CLEANUP OF MITIGATION SITE AS PART OF FOSS WW - 1801 PORTLAND AVE.
Primary NAICS :	22131 - Water Supply and Irrigation Systems
Source Code :	G19 - Other one-time or intermittent processes (specify in comments)
Form Code :	W301 - Contaminated soil (usually from spill clean up, demolition, or remediation); see also W512
Management Method :	H132 - Landfill or surface impoundment that will be closed as landfill (to include prior treatment and/or stabilization)
Generation Tons :	25.85
Managed Tons :	0
Shipped Tons :	25.85
Received Tons :	0
Receiver ID :	ORD089452353
Receiver State :	OR
Shipper ID :	WAH000025778
Shipper State :	WA
Waste Minimization :	N/R
Waste Code List :	D008, D040
Waste Code Group :	DMIX - Any other D mixtures
Waste Generation Type :	N/R

Report Cycle :	2005
Hazardous Waste Page Number :	1
Hazardous Waste Sub-Page Number :	2
BR Form :	GM
Waste Description :	CERCLA CLEANUP OF MITIGATION SITE AS PART OF FOSS WW - 1801 PORTLAND AVE.
Primary NAICS :	22131 - Water Supply and Irrigation Systems
Source Code :	G19 - Other one-time or intermittent processes (specify in comments)

Map Id: BN167
Direction: E
Distance: 0.379 mi., 2001 ft.
Elevation: 8 ft.
Relative: Lower

Site Name : TACOMA CITY PUYALLUP RIVER SIDE CHANNEL
1801 PORTLAND AVE
TACOMA, WA 98421

Database(s) : [ALL SITES - WA, BRS, ECHO, FRS, RCRA_NONGEN] ***(cont.)***

Envirosite ID: 52365462
EPA ID: N/R

BRS ***(cont.)***

Form Code :	W301 - Contaminated soil (usually from spill clean up, demolition, or remediation); see also W512
Management Method :	H132 - Landfill or surface impoundment that will be closed as landfill (to include prior treatment and/or stabilization)
Generation Tons :	30.175
Managed Tons :	0
Shipped Tons :	30.175
Received Tons :	0
Receiver ID :	ORD089452353
Receiver State :	OR
Shipper ID :	WAH000025778
Shipper State :	WA
Waste Minimization :	N/R
Waste Code List :	D008, D040
Waste Code Group :	DMIX - Any other D mixtures
Waste Generation Type :	N/R
Report Cycle :	2005
Hazardous Waste Page Number :	1
Hazardous Waste Sub-Page Number :	3
BR Form :	GM
Waste Description :	CERCLA CLEANUP OF MITIGATION SITE AS PART OF FOSS WW - 1801 PORTLAND AVE.
Primary NAICS :	22131 - Water Supply and Irrigation Systems
Source Code :	G19 - Other one-time or intermittent processes (specify in comments)
Form Code :	W301 - Contaminated soil (usually from spill clean up, demolition, or remediation); see also W512
Management Method :	H132 - Landfill or surface impoundment that will be closed as landfill (to include prior treatment and/or stabilization)
Generation Tons :	32.5
Managed Tons :	0
Shipped Tons :	32.5
Received Tons :	0
Receiver ID :	ORD089452353
Receiver State :	OR
Shipper ID :	WAH000025778
Shipper State :	WA
Waste Minimization :	N/R
Waste Code List :	D008, D040
Waste Code Group :	DMIX - Any other D mixtures
Waste Generation Type :	N/R
Report Cycle :	2005
Hazardous Waste Page Number :	1
Hazardous Waste Sub-Page Number :	4
BR Form :	GM

Map Id: BN167
Direction: E
Distance: 0.379 mi., 2001 ft.
Elevation: 8 ft.
Relative: Lower

Site Name : TACOMA CITY PUYALLUP RIVER SIDE CHANNEL
1801 PORTLAND AVE
TACOMA, WA 98421

Database(s) : [ALL SITES - WA, BRS, ECHO, FRS, RCRA_NONGEN] ***(cont.)***

Envirosite ID: 52365462
EPA ID: N/R

BRS ***(cont.)***

Waste Description :	CERCLA CLEANUP OF MITIGATION SITE AS PART OF FOSS WW - 1801 PORTLAND AVE.
Primary NAICS :	22131 - Water Supply and Irrigation Systems
Source Code :	G19 - Other one-time or intermittent processes (specify in comments)
Form Code :	W301 - Contaminated soil (usually from spill clean up, demolition, or remediation); see also W512
Management Method :	H132 - Landfill or surface impoundment that will be closed as landfill (to include prior treatment and/or stabilization)
Generation Tons :	33.75
Managed Tons :	0
Shipped Tons :	33.75
Received Tons :	0
Receiver ID :	ORD089452353
Receiver State :	OR
Shipper ID :	WAH000025778
Shipper State :	WA
Waste Minimization :	N/R
Waste Code List :	D008, D040
Waste Code Group :	DMIX - Any other D mixtures
Waste Generation Type :	N/R
Report Cycle :	2005
Hazardous Waste Page Number :	1
Hazardous Waste Sub-Page Number :	5
BR Form :	GM
Waste Description :	CERCLA CLEANUP OF MITIGATION SITE AS PART OF FOSS WW - 1801 PORTLAND AVE.
Primary NAICS :	22131 - Water Supply and Irrigation Systems
Source Code :	G19 - Other one-time or intermittent processes (specify in comments)
Form Code :	W301 - Contaminated soil (usually from spill clean up, demolition, or remediation); see also W512
Management Method :	H040 - Incineration - thermal destruction other than use as a fuel (includes any preparation prior to burning)
Generation Tons :	30
Managed Tons :	0
Shipped Tons :	30
Received Tons :	0
Receiver ID :	UTD981552177
Receiver State :	UT
Shipper ID :	WAH000025778
Shipper State :	WA
Waste Minimization :	N/R
Waste Code List :	D008, D040
Waste Code Group :	DMIX - Any other D mixtures
Waste Generation Type :	N/R

Map Id: BN167
Direction: E
Distance: 0.379 mi., 2001 ft.
Elevation: 8 ft.
Relative: Lower

Site Name : TACOMA CITY PUYALLUP RIVER SIDE CHANNEL
1801 PORTLAND AVE
TACOMA, WA 98421

Database(s) : [ALL SITES - WA, BRS, ECHO, FRS, RCRA_NONGEN] ***(cont.)***

Envirosite ID: 52365462
EPA ID: N/R

BRS ***(cont.)***

Report Cycle :	2005
Hazardous Waste Page Number :	1
Hazardous Waste Sub-Page Number :	6
BR Form :	GM
Waste Description :	CERCLA CLEANUP OF MITIGATION SITE AS PART OF FOSS WW - 1801 PORTLAND AVE.
Primary NAICS :	22131 - Water Supply and Irrigation Systems
Source Code :	G19 - Other one-time or intermittent processes (specify in comments)
Form Code :	W301 - Contaminated soil (usually from spill clean up, demolition, or remediation); see also W512
Management Method :	H040 - Incineration - thermal destruction other than use as a fuel (includes any preparation prior to burning)
Generation Tons :	15
Managed Tons :	0
Shipped Tons :	15
Received Tons :	0
Receiver ID :	UTD981552177
Receiver State :	UT
Shipper ID :	WAH000025778
Shipper State :	WA
Waste Minimization :	N/R
Waste Code List :	D008, D040
Waste Code Group :	DMIX - Any other D mixtures
Waste Generation Type :	N/R

Report Cycle :	2005
Hazardous Waste Page Number :	1
Hazardous Waste Sub-Page Number :	7
BR Form :	GM
Waste Description :	CERCLA CLEANUP OF MITIGATION SITE AS PART OF FOSS WW - 1801 PORTLAND AVE.
Primary NAICS :	22131 - Water Supply and Irrigation Systems
Source Code :	G19 - Other one-time or intermittent processes (specify in comments)
Form Code :	W301 - Contaminated soil (usually from spill clean up, demolition, or remediation); see also W512
Management Method :	H040 - Incineration - thermal destruction other than use as a fuel (includes any preparation prior to burning)
Generation Tons :	15
Managed Tons :	0
Shipped Tons :	15
Received Tons :	0
Receiver ID :	UTD981552177
Receiver State :	UT
Shipper ID :	WAH000025778
Shipper State :	WA
Waste Minimization :	N/R

Map Id: BN167
Direction: E
Distance: 0.379 mi., 2001 ft.
Elevation: 8 ft.
Relative: Lower

Site Name : TACOMA CITY PUYALLUP RIVER SIDE CHANNEL
1801 PORTLAND AVE
TACOMA, WA 98421

Database(s) : [ALL SITES - WA, BRS, ECHO, FRS, RCRA_NONGEN] ***(cont.)***

Envirosite ID: 52365462
EPA ID: N/R

BRS ***(cont.)***

Waste Code List :	D008, D040
Waste Code Group :	DMIX - Any other D mixtures
Waste Generation Type :	N/R

ECHO

Facility Name :	TACOMA CITY PUYALLUP RIVER SIDE CHANNEL
Facility Address :	1801 PORTLAND AVE, TACOMA, WA 98421
County :	PIERCE
Last Inspection Date :	N/R
Registry ID :	110022932656
FIPS Code :	53053
EPA Region :	10
Inspection Count :	0
Last Inspection Days :	N/R
Informal Count :	0
Last Informal Action Date :	N/R
Formal Action Count :	0
Last Formal Action Date :	N/R
Total Penalties :	0
Penalty Count :	N/R
Last Penalty Date :	N/R
Last Penalty Amount :	N/R
QTRS IN NC :	0
Programs IN SNC :	0
Current Compliance Status :	No Violation Identified
Three-Year Compliance Status :	_____
Collection Method :	ADDRESS MATCHING-HOUSE NUMBER
Reference Point :	CENTER OF A FACILITY OR STATION
Accuracy Meters :	30
Derived Tribes :	Puyallup Tribe of the Puyallup Reservation - .2 mile(s), Puyallup Tribe of the Puyallup Reservation - .9 mile(s), Muckleshoot Indian Tribe - 10.2 mile(s), Muckleshoot Indian Tribe - 13.1 mile(s), Nisqually Indian Tribe - 17.9 mile(s), Squaxin Island Tribe of the Squaxin Island Reservation - 22.7 mile(s), Squaxin Island Tribe of the Squaxin Island Reservation - 24.5 mile(s)
Derived HUC :	17110014
Derived WBD :	171100140502
Derived STCTY FIPS :	53053
Derived Zip :	98421
Derived CD113 :	09
Derived CB2010 :	530530602001093
MYRTK Universe :	NNN
NPDES IDs :	N/R
CWA Permit Types :	N/R
CWA Compliance Tracking :	N/R
CWA NAICS :	N/R
CWA SICS :	N/R
CWA Inspection Count :	N/R
CWA Last Inspection Days :	N/R
CWA Informal Count :	N/R

Map Id: BN167
Direction: E
Distance: 0.379 mi., 2001 ft.
Elevation: 8 ft.
Relative: Lower

Site Name : TACOMA CITY PUYALLUP RIVER SIDE CHANNEL
1801 PORTLAND AVE
TACOMA, WA 98421

Database(s) : [ALL SITES - WA, BRS, ECHO, FRS, RCRA_NONGEN] ***(cont.)***

Envirosite ID: 52365462
EPA ID: N/R

ECHO ***(cont.)***

CWA Formal Action Count :	N/R
CWA Last Formal Action Date :	N/R
CWA Penalties :	N/R
CWA Last Penalty Date :	N/R
CWA Last Penalty Amount :	N/R
CWA Quarters IN NC :	N/R
CWA Current Compliance Status :	N/R
CWA Current SNC Flag :	N
CWA 13 Quarters Compliance Status :	N/R
CWA 13 Quarters Effluent Exceedances:	N/R
CWA Three-Year QNCR Codes :	N/R
DFR URL :	Click here for hyperlink provided by the agency.
Facility SIC :	N/R
Facility NAICS :	221310 - Water Supply and Irrigation Systems
Facility Last Inspection EPA Date :	N/R
Facility Last Inspection State Date :	N/R
Facility Last Formal Act EPA Date :	N/R
Facility Last Formal Act State Date :	N/R
Facility Last Informal Act EPA Date :	N/R
Facility Last Informal Act State Date:	N/R
Facility Federal Agency :	N/R
TRI Reporter :	N/R
Facility Imp Water Flag :	N/R
Current SNC Flag :	N
Indian County Flag :	N
Federal Flag :	N/R
US Mexico Border Flag :	N/R
Chesapeak Bay Flag :	N/R
AIR Flag :	N
NPDES Flag :	N
SDWIS Flag :	N
RCRA Flag :	Y
TRI Flag :	N
GHG Flag :	N
Major Flag :	N/R
Active Flag :	N/R
NAA Flag :	N
Latitude :	47.25075
Longitude :	-122.41834
Last Date in Agency List :	2023-01-16

FRS

Facility Name :	TACOMA CITY PUYALLUP RIVER SIDE CHANNEL
Facility Address :	1801 PORTLAND AVE, TACOMA, WA 98421
County :	PIERCE

Site Details

Registry ID :	110022932656
FRS Facility URL :	Click here for hyperlink provided by the agency.
Last Date in Agency List :	2023-02-13

Map Id: BN167
Direction: E
Distance: 0.379 mi., 2001 ft.
Elevation: 8 ft.
Relative: Lower

Site Name : TACOMA CITY PUYALLUP RIVER SIDE CHANNEL
1801 PORTLAND AVE
TACOMA, WA 98421

Database(s) : [ALL SITES - WA, BRS, ECHO, FRS, RCRA_NONGEN] ***(cont.)***

Envirosite ID: 52365462
EPA ID: N/R

FRS ***(cont.)***

Source Description
Source Description :

RCRAInfo is EPA's comprehensive information system that supports the Resource Conservation and Recovery Act (RCRA) of 1976 and the Hazardous and Solid Waste Amendments (HSWA) of 1984 through the tracking of events and activities related to facilities that generate, transport, and treat, store, or dispose of hazardous waste. RCRAInfo allows RCRA program staff to track the notification, permit, compliance, and corrective action activities required under RCRA. RCRAInfo also supports generation of the National Hazardous Waste Biennial Report. All generators and treatment, storage, and disposal facilities who handle hazardous waste are required to report to the EPA Administrator at least once every two years to support creation of the Biennial Report.
The WA-FSIS provides a means to query and display data maintained by the Washington Department of Ecology. This system contains key information for each facility/site that is currently, or has been, of interest to the Air Quality, Dam Safety, Hazardous Waste, Toxics Cleanup, and Water Quality Programs.

FRS Environmental Interest
Source and System ID :

RCRAINFO - WAH000025778
WA-FSIS - 2285577

Site Details
Registry ID : 110070738942
FRS Facility URL : Click here for hyperlink provided by the agency.
Last Date in Agency List : 2023-02-13

Source Description

Source Description :

All generators and treatment, storage, and disposal (TSD) facilities who handle hazardous waste are required to report to the EPA Administrator at least once every two years. The data collected is used to create the National Biennial Resource Conservation and Recovery Act (RCRA) Hazardous Waste Report. This data is processed within the RCRA Information (RCRAInfo) database.

FRS Environmental Interest
Source and System ID : RCRAINFO - WAH000025778

RCRA_NONGEN

Facility Name : TACOMA CITY PUYALLUP RIVER SIDE CHANNEL
Facility Address : 1801 PORTLAND AVE, TACOMA, WA 98421
County : PIERCE

Map Id: BN167
Direction: E
Distance: 0.379 mi., 2001 ft.
Elevation: 8 ft.
Relative: Lower

Site Name : TACOMA CITY PUYALLUP RIVER SIDE CHANNEL
1801 PORTLAND AVE
TACOMA, WA 98421

Database(s) : [ALL SITES - WA, BRS, ECHO, FRS, RCRA_NONGEN] ***(cont.)***

Envirosite ID: 52365462
EPA ID: N/R

RCRA_NONGEN ***(cont.)***

Date Form Received by Agency :	2022-01-04
EPA ID :	WAH000025778
Mailing Address :	326 EAST D STREET, TACOMA, WA 98421
Contact :	MARY HENLEY
Contact Address :	326 EAST D STREET, TACOMA, WA 98421
Contact Country :	US
Contact Telephone :	253-502-2113
Contact Email :	MHENLEY@CITYOFTACOMA.ORG
EPA Region :	10
Land Type :	Municipal
Source Type :	Notification
Classification :	Not a generator, verified
Description :	Not a generator, verified
Last Date in Agency List :	2023-01-23

Owner/Operator Summary

Owner/Operator Name :	CITY OF TACOMA
Owner/Operator Address :	326 EAST D STREET, TACOMA, WA 98421
Owner/Operator Country :	US
Owner/Operator Telephone :	253-502-2113
Owner/Operator Email :	N/R
Owner/Operator Fax :	N/R
Legal Status :	Municipal
Owner/Operator Type :	Operator
Owner/Operator Start Date :	2005-01-07
Owner/Operator End Date :	N/R

Owner/Operator Name :	TACOMA CITY
Owner/Operator Address :	326 EAST D STREET, TACOMA, WA 98421
Owner/Operator Country :	US
Owner/Operator Telephone :	253-502-2113
Owner/Operator Email :	N/R
Owner/Operator Fax :	N/R
Legal Status :	Municipal
Owner/Operator Type :	Owner
Owner/Operator Start Date :	2005-01-07
Owner/Operator End Date :	N/R

Owner/Operator Name :	TACOMA CITY
Owner/Operator Address :	326 EAST D STREET, TACOMA, WA 98421
Owner/Operator Country :	US
Owner/Operator Telephone :	253-502-2113
Owner/Operator Email :	N/R
Owner/Operator Fax :	N/R
Legal Status :	Private
Owner/Operator Type :	Owner
Owner/Operator Start Date :	2005-01-07
Owner/Operator End Date :	N/R

Map Id: BN167
Direction: E
Distance: 0.379 mi., 2001 ft.
Elevation: 8 ft.
Relative: Lower

Site Name : TACOMA CITY PUYALLUP RIVER SIDE CHANNEL
1801 PORTLAND AVE
TACOMA, WA 98421

Database(s) : [ALL SITES - WA, BRS, ECHO, FRS, RCRA_NONGEN] ***(cont.)***

Envirosite ID: 52365462
EPA ID: N/R

RCRA_NONGEN ***(cont.)***

Handler Activities Summary

U.S. Importer of Hazardous Waste :	N
Mixed Waste (Haz. and Radioactive) :	N/R
Recycler of Hazardous Waste :	N
Transporter of Hazardous Waste :	N
Treater, Storer or Disposer of HW :	N
Underground Injection Activity :	N
On-site Burner Exemption :	N
Furnace Exemption :	N
Used Oil Fuel Burner :	N
Used Oil Processor :	N
Used Oil Refiner :	N
Used Oil Fuel Marketer to Burner :	N
Used Oil Specification Marketer :	N
Used Oil Transfer Facility :	N
Used Oil Transporter :	N

Historical Generators

Details for this site have been truncated due to the large number of available details for this site within this dataset. For the complete details for this site, contact your Envirosite account representative for a complimentary site report containing all of the details available.

Date Form Received by Agency :	2021-02-09
Facility Name :	TACOMA CITY PUYALLUP RIVER SIDE CHANNEL
Classification :	Not a generator, verified

Date Form Received by Agency :	2020-01-17
Facility Name :	TACOMA CITY PUYALLUP RIVER SIDE CHANNEL
Classification :	Not a generator, verified

Date Form Received by Agency :	2018-01-02
Facility Name :	TACOMA CITY PUYALLUP RIVER SIDE CHANNEL
Classification :	Not a generator, verified

Date Form Received by Agency :	2017-01-03
Facility Name :	TACOMA CITY PUYALLUP RIVER SIDE CHANNEL
Classification :	Not a generator, verified

Date Form Received by Agency :	2016-01-07
Facility Name :	TACOMA CITY PUYALLUP RIVER SIDE CHANNEL
Classification :	Not a generator, verified

Date Form Received by Agency :	2015-01-09
Facility Name :	TACOMA CITY PUYALLUP RIVER SIDE CHANNEL
Classification :	Not a generator, verified

Map Id: BN167
Direction: E
Distance: 0.379 mi., 2001 ft.
Elevation: 8 ft.
Relative: Lower

Site Name : TACOMA CITY PUYALLUP RIVER SIDE CHANNEL
1801 PORTLAND AVE
TACOMA, WA 98421

Database(s) : [ALL SITES - WA, BRS, ECHO, FRS, RCRA_NONGEN] ***(cont.)***

Envirosite ID: 52365462
EPA ID: N/R

RCRA_NONGEN ***(cont.)***

Date Form Received by Agency :	2014-01-21
Facility Name :	TACOMA CITY PUYALLUP RIVER SIDE CHANNEL
Classification :	Not a generator, verified
Date Form Received by Agency :	2013-01-14
Facility Name :	TACOMA CITY PUYALLUP RIVER SIDE CHANNEL
Classification :	Not a generator, verified
Date Form Received by Agency :	2012-03-01
Facility Name :	TACOMA CITY PUYALLUP RIVER SIDE CHANNEL
Classification :	Not a generator, verified
Date Form Received by Agency :	2011-02-15
Facility Name :	TACOMA CITY PUYALLUP RIVER SIDE CHANNEL
Classification :	Not a generator, verified

Notices of Violations Summary

Regulation Violated :	N

Map Id: BT168
Direction: WNW
Distance: 0.380 mi., 2007 ft.
Elevation: 123 ft.
Relative: Higher

Site Name : JOHNSON COX CO INC
726 PACIFIC AVE
TACOMA, WA 98402

Database(s) : [ALL SITES - WA, BRS, ECHO, FRS, RCRA_NONGEN]

Envirosite ID: 52365676
EPA ID: N/R

ALL SITES - WA

Facility Name :	Johnson Cox Co Inc
Facility Address :	726 PACIFIC AVE, TACOMA, 98402
County :	Pierce
Facility/Site ID :	65641592
Alternate Name :	N/R
Program Name :	N/R
WRIA :	10
Legislative District :	27
Congressional District :	6
Ecology Region :	SWRO
Ecology Program Phone :	(509) 239-3503
Tribal Land :	N
Latitude :	47.2568
Longitude :	-122.43902

Map Id: BT168
Direction: WNW
Distance: 0.380 mi., 2007 ft.
Elevation: 123 ft.
Relative: Higher

Site Name : JOHNSON COX CO INC
726 PACIFIC AVE
TACOMA, WA 98402

Database(s) : [ALL SITES - WA, BRS, ECHO, FRS, RCRA_NONGEN] ***(cont.)***

Envirosite ID: 52365676
EPA ID: N/R

ALL SITES - WA ***(cont.)***

Last Date in Agency List :	2023-01-03
Facility/Site ID :	65641592
Alternate Name :	N/R
Program Name :	N/R
WRIA :	10
Legislative District :	27
Congressional District :	6
Ecology Region :	SWRO
Ecology Program Phone :	(360) 407-6734
Tribal Land :	N
Latitude :	47.2568
Longitude :	-122.43902
Last Date in Agency List :	2023-01-03

Program Details

Program :	HAZWASTE
Program ID :	N/R
Interaction Type :	Local Source Control
Interaction Type Description :	The site has received a technical assistance visit from a Local Source Control Specialist.
Status :	Inactive
Start Date :	2008-05-01
End Date :	2010-04-29
SIC :	N/R
NAICS :	N/R

Program :	HAZWASTE
Program ID :	N/R
Interaction Type :	Hazardous Waste Generator
Interaction Type Description :	Facilities that generate any quantity of a dangerous waste. They may be classified as SQG, MQG, or LQG depending on hazardous waste generated for a given month.
Status :	Inactive
Start Date :	1990-07-19
End Date :	2004-12-31
SIC :	N/R
NAICS :	N/R

BRS

Facility Name :	JOHNSON COX CO INC
Facility Address :	726 PACIFIC AVE, TACOMA, WA 98402
County :	PIERCE

Map Id: BT168
Direction: WNW
Distance: 0.380 mi., 2007 ft.
Elevation: 123 ft.
Relative: Higher

Site Name : JOHNSON COX CO INC
726 PACIFIC AVE
TACOMA, WA 98402

Database(s) : [ALL SITES - WA, BRS, ECHO, FRS, RCRA_NONGEN] ***(cont.)***

Envirosite ID: 52365676
EPA ID: N/R

BRS ***(cont.)***

Site Details

Date Form Received by Agency :	2003-12-31
EPA ID :	WAD988475463
Mailing Address :	726 PACIFIC AVE, TACOMA, WA 98402-5208
Contact :	KENNETH CREECH
Contact Address :	N/R
Contact Country :	US
Contact Telephone :	253-272-2238
Contact Email :	N/R
EPA Region :	10
Land Type :	Private
Source Type :	Annual/Biennial Report
Classification :	Not a generator, verified
Description :	Not a generator, verified
Last Date in Agency List :	2023-01-23

Owner/Operator Summary

Owner/Operator Name :	JOHNSON COX CO INC
Owner/Operator Address :	726 PACIFIC AVE, TACOMA, WA 98402-5208
Owner/Operator Country :	US
Owner/Operator Telephone :	N/R
Owner/Operator Email :	N/R
Owner/Operator Fax :	N/R
Legal Status :	Private
Owner/Operator Type :	Owner
Owner/Operator Start Date :	1996-05-02
Owner/Operator End Date :	N/R

Owner/Operator Name :	JOHNSON COX CO INC
Owner/Operator Address :	726 PACIFIC AVE, TACOMA, WA 98402-5208
Owner/Operator Country :	US
Owner/Operator Telephone :	N/R
Owner/Operator Email :	N/R
Owner/Operator Fax :	N/R
Legal Status :	Private
Owner/Operator Type :	Operator
Owner/Operator Start Date :	1996-09-17
Owner/Operator End Date :	N/R

Waste Activity Monitoring

Report Cycle :	2003
Hazardous Waste Page Number :	1
Hazardous Waste Sub-Page Number :	1
BR Form :	XX
Waste Description :	N/R
Primary NAICS :	323119 - Other Commercial Printing
Source Code :	N/R
Form Code :	N/R
Management Method :	N/R
Generation Tons :	0
Managed Tons :	0

Map Id: BT168
Direction: WNW
Distance: 0.380 mi., 2007 ft.
Elevation: 123 ft.
Relative: Higher

Site Name : JOHNSON COX CO INC
726 PACIFIC AVE
TACOMA, WA 98402

Database(s) : [ALL SITES - WA, BRS, ECHO, FRS, RCRA_NONGEN] ***(cont.)***

Envirosite ID: 52365676
EPA ID: N/R

BRS ***(cont.)***

Shipped Tons :	0
Received Tons :	0
Receiver ID :	N/R
Receiver State :	N/R
Shipper ID :	N/R
Shipper State :	N/R
Waste Minimization :	N/R
Waste Code List :	N/R
Waste Code Group :	N/R
Waste Generation Type :	N/R

ECHO

Facility Name :	JOHNSON COX CO INC
Facility Address :	726 PACIFIC AVE, TACOMA, WA 98402
County :	PIERCE
Last Inspection Date :	N/R
Registry ID :	110005354384
FIPS Code :	53053
EPA Region :	10
Inspection Count :	0
Last Inspection Days :	N/R
Informal Count :	0
Last Informal Action Date :	N/R
Formal Action Count :	0
Last Formal Action Date :	N/R
Total Penalties :	0
Penalty Count :	N/R
Last Penalty Date :	N/R
Last Penalty Amount :	N/R
QTRS IN NC :	0
Programs IN SNC :	0
Current Compliance Status :	No Violation Identified
Three-Year Compliance Status :	_____
Collection Method :	ADDRESS MATCHING-HOUSE NUMBER
Reference Point :	CENTER OF A FACILITY OR STATION
Accuracy Meters :	30
Derived Tribes :	Puyallup Tribe of the Puyallup Reservation - 1.3 mile(s), Puyallup Tribe of the Puyallup Reservation - 1.3 mile(s), Muckleshoot Indian Tribe - 11 mile(s), Muckleshoot Indian Tribe - 14.1 mile(s), Nisqually Indian Tribe - 17.7 mile(s), Squaxin Island Tribe of the Squaxin Island Reservation - 21.8 mile(s), Squaxin Island Tribe of the Squaxin Island Reservation - 23.6 mile(s)
Derived HUC :	17110019
Derived WBD :	171100190301
Derived STCTY FIPS :	53053
Derived Zip :	98402
Derived CD113 :	06
Derived CB2010 :	530530616011017
MYRTK Universe :	NNN
NPDES IDs :	N/R
CWA Permit Types :	N/R

Map Id: BT168
Direction: WNW
Distance: 0.380 mi., 2007 ft.
Elevation: 123 ft.
Relative: Higher

Site Name : JOHNSON COX CO INC
726 PACIFIC AVE
TACOMA, WA 98402

Database(s) : [ALL SITES - WA, BRS, ECHO, FRS, RCRA_NONGEN] ***(cont.)***

Envirosite ID: 52365676
EPA ID: N/R

ECHO ***(cont.)***

CWA Compliance Tracking :	N/R
CWA NAICS :	N/R
CWA SICS :	N/R
CWA Inspection Count :	N/R
CWA Last Inspection Days :	N/R
CWA Informal Count :	N/R
CWA Formal Action Count :	N/R
CWA Last Formal Action Date :	N/R
CWA Penalties :	N/R
CWA Last Penalty Date :	N/R
CWA Last Penalty Amount :	N/R
CWA Quarters IN NC :	N/R
CWA Current Compliance Status :	N/R
CWA Current SNC Flag :	N
CWA 13 Quarters Compliance Status :	N/R
CWA 13 Quarters Effluent Exceedances:	N/R
CWA Three-Year QNCR Codes :	N/R
DFR URL :	Click here for hyperlink provided by the agency.
Facility SIC :	N/R
Facility NAICS :	323119 - Other Commercial Printing
Facility Last Inspection EPA Date :	N/R
Facility Last Inspection State Date :	N/R
Facility Last Formal Act EPA Date :	N/R
Facility Last Formal Act State Date :	N/R
Facility Last Informal Act EPA Date :	N/R
Facility Last Informal Act State Date:	N/R
Facility Federal Agency :	N/R
TRI Reporter :	N/R
Facility Imp Water Flag :	N/R
Current SNC Flag :	N
Indian County Flag :	N
Federal Flag :	N/R
US Mexico Border Flag :	N/R
Chesapeak Bay Flag :	N/R
AIR Flag :	N
NPDES Flag :	N
SDWIS Flag :	N
RCRA Flag :	Y
TRI Flag :	N
GHG Flag :	N
Major Flag :	N/R
Active Flag :	N/R
NAA Flag :	N
Latitude :	47.25639
Longitude :	-122.43931
Last Date in Agency List :	2023-01-16

FRS

Facility Name :	JOHNSON COX CO INC
Facility Address :	726 PACIFIC AVE, TACOMA, WA 98402
County :	PIERCE

Map Id: BT168
Direction: WNW
Distance: 0.380 mi., 2007 ft.
Elevation: 123 ft.
Relative: Higher

Site Name : JOHNSON COX CO INC
726 PACIFIC AVE
TACOMA, WA 98402

Database(s) : [ALL SITES - WA, BRS, ECHO, FRS, RCRA_NONGEN] ***(cont.)***

Envirosite ID: 52365676
EPA ID: N/R

FRS ***(cont.)***

Site Details
Registry ID : 110005354384
FRS Facility URL : Click here for hyperlink provided by the agency.
Last Date in Agency List : 2023-02-13

Source Description
Source Description :

RCRAInfo is EPA's comprehensive information system that supports the Resource Conservation and Recovery Act (RCRA) of 1976 and the Hazardous and Solid Waste Amendments (HSWA) of 1984 through the tracking of events and activities related to facilities that generate, transport, and treat, store, or dispose of hazardous waste. RCRAInfo allows RCRA program staff to track the notification, permit, compliance, and corrective action activities required under RCRA. RCRAInfo also supports generation of the National Hazardous Waste Biennial Report. All generators and treatment, storage, and disposal facilities who handle hazardous waste are required to report to the EPA Administrator at least once every two years to support creation of the Biennial Report.
The WA-FSIS provides a means to query and display data maintained by the Washington Department of Ecology. This system contains key information for each facility/site that is currently, or has been, of interest to the Air Quality, Dam Safety, Hazardous Waste, Toxics Cleanup, and Water Quality Programs.

FRS Environmental Interest
Source and System ID : RCRAINFO - WAD988475463
WA-FSIS - 65641592

Site Details
Registry ID : 110070752420
FRS Facility URL : Click here for hyperlink provided by the agency.
Last Date in Agency List : 2023-02-13

Source Description

Source Description :

All generators and treatment, storage, and disposal (TSD) facilities who handle hazardous waste are required to report to the EPA Administrator at least once every two years. The data collected is used to create the National Biennial Resource Conservation and Recovery Act (RCRA) Hazardous Waste Report. This data is processed within the RCRA Information (RCRAInfo) database.

FRS Environmental Interest
Source and System ID : RCRAINFO - WAD988475463

Map Id: BT168
Direction: WNW
Distance: 0.380 mi., 2007 ft.
Elevation: 123 ft.
Relative: Higher

Site Name : JOHNSON COX CO INC
726 PACIFIC AVE
TACOMA, WA 98402

Database(s) : [ALL SITES - WA, BRS, ECHO, FRS, RCRA_NONGEN] ***(cont.)***

Envirosite ID: 52365676
EPA ID: N/R

RCRA_NONGEN

Facility Name :	JOHNSON COX CO INC
Facility Address :	726 PACIFIC AVE, TACOMA, WA 98402
County :	PIERCE
Date Form Received by Agency :	2005-01-28
EPA ID :	WAD988475463
Mailing Address :	726 PACIFIC AVE, TACOMA, WA 98402
Contact :	KENNETH CREECH
Contact Address :	726 PACIFIC AVE, TACOMA, WA 98402
Contact Country :	US
Contact Telephone :	253-272-2238
Contact Email :	JCREECH@AOL.COM
EPA Region :	10
Land Type :	Private
Source Type :	Implementer
Classification :	Not a generator, verified
Description :	Not a generator, verified
Last Date in Agency List :	2023-01-23

Owner/Operator Summary

Owner/Operator Name :	JOHNSON COX CO INC
Owner/Operator Address :	726 PACIFIC AVE, TACOMA, WA 98402
Owner/Operator Country :	US
Owner/Operator Telephone :	253-272-2238
Owner/Operator Email :	N/R
Owner/Operator Fax :	N/R
Legal Status :	Private
Owner/Operator Type :	Operator
Owner/Operator Start Date :	N/R
Owner/Operator End Date :	N/R

Owner/Operator Name :	JOHNSON COX CO INC
Owner/Operator Address :	726 PACIFIC AVE, TACOMA, WA 98402
Owner/Operator Country :	US
Owner/Operator Telephone :	253-272-2238
Owner/Operator Email :	N/R
Owner/Operator Fax :	N/R
Legal Status :	Private
Owner/Operator Type :	Owner
Owner/Operator Start Date :	1996-05-02
Owner/Operator End Date :	N/R

Owner/Operator Name :	JOHNSON COX CO INC
Owner/Operator Address :	726 PACIFIC AVE, TACOMA, WA 98402
Owner/Operator Country :	US
Owner/Operator Telephone :	253-272-2238
Owner/Operator Email :	N/R
Owner/Operator Fax :	N/R
Legal Status :	Private
Owner/Operator Type :	Owner
Owner/Operator Start Date :	N/R

Map Id: BT168
Direction: WNW
Distance: 0.380 mi., 2007 ft.
Elevation: 123 ft.
Relative: Higher

Site Name : JOHNSON COX CO INC
726 PACIFIC AVE
TACOMA, WA 98402

Database(s) : [ALL SITES - WA, BRS, ECHO, FRS, RCRA_NONGEN] ***(cont.)***

Envirosite ID: 52365676
EPA ID: N/R

RCRA_NONGEN ***(cont.)***

Owner/Operator End Date : N/R

Handler Activities Summary

U.S. Importer of Hazardous Waste :	N
Mixed Waste (Haz. and Radioactive) :	N
Recycler of Hazardous Waste :	N
Transporter of Hazardous Waste :	N
Treater, Storer or Disposer of HW :	N
Underground Injection Activity :	N
On-site Burner Exemption :	N
Furnace Exemption :	N
Used Oil Fuel Burner :	N
Used Oil Processor :	N
Used Oil Refiner :	N
Used Oil Fuel Marketer to Burner :	N
Used Oil Specification Marketer :	N
Used Oil Transfer Facility :	N
Used Oil Transporter :	N

Historical Generators

Details for this site have been truncated due to the large number of available details for this site within this dataset. For the complete details for this site, contact your Envirosite account representative for a complimentary site report containing all of the details available.

Date Form Received by Agency :	2005-01-27
Facility Name :	JOHNSON COX CO INC
Classification :	Very Small Quantity Generator
Date Form Received by Agency :	2005-01-27
Facility Name :	JOHNSON COX CO INC
Classification :	Not a generator, verified
Date Form Received by Agency :	2004-01-09
Facility Name :	JOHNSON COX CO INC
Classification :	Very Small Quantity Generator
Date Form Received by Agency :	2003-12-31
Facility Name :	JOHNSON COX CO INC
Classification :	Not a generator, verified
Date Form Received by Agency :	2003-01-15
Facility Name :	JOHNSON COX CO INC
Classification :	Very Small Quantity Generator
Date Form Received by Agency :	2002-01-09
Facility Name :	JOHNSON COX CO INC

Map Id: BT168
Direction: WNW
Distance: 0.380 mi., 2007 ft.
Elevation: 123 ft.
Relative: Higher

Site Name : JOHNSON COX CO INC
726 PACIFIC AVE
TACOMA, WA 98402

Database(s) : [ALL SITES - WA, BRS, ECHO, FRS, RCRA_NONGEN] ***(cont.)***

Envirosite ID: 52365676
EPA ID: N/R

RCRA_NONGEN ***(cont.)***

Classification : Very Small Quantity Generator

Date Form Received by Agency : 2001-01-17
Facility Name : JOHNSON COX CO INC
Classification : Very Small Quantity Generator

Date Form Received by Agency : 2000-01-19
Facility Name : JOHNSON COX CO INC
Classification : Very Small Quantity Generator

Date Form Received by Agency : 1999-01-13
Facility Name : JOHNSON COX CO INC
Classification : Very Small Quantity Generator

Date Form Received by Agency : 1997-12-29
Facility Name : JOHNSON COX CO INC
Classification : Very Small Quantity Generator

Notices of Violations Summary
Regulation Violated : N

Evaluation Action Summary
Evaluation Date : 1994-10-12
Evaluation : COMPLIANCE ASSISTANCE VISIT
Area of Violation : N/R
Date Achieved Compliance : N/R
Evaluation Lead Agency : State

Evaluation Date : 1990-11-21
Evaluation : FOCUSED COMPLIANCE INSPECTION
Area of Violation : N/R
Date Achieved Compliance : N/R
Evaluation Lead Agency : State

Map Id: BK169
Direction: W
Distance: 0.381 mi., 2013 ft.
Elevation: 139 ft.
Relative: Higher

Site Name : Childrens Museum of Tacoma
936 BROADWAY
TACOMA, WA 98402

Database(s) : [ALL SITES - WA, FRS]

Envirosite ID: 52365772
EPA ID: N/R

ALL SITES - WA

Facility Name :	Childrens Museum of Tacoma
Facility Address :	936 BROADWAY, TACOMA, 98402
County :	N/R
Facility/Site ID :	5450
Alternate Name :	N/R
Program Name :	N/R
WRIA :	10
Legislative District :	27
Congressional District :	6
Ecology Region :	SWRO
Ecology Program Phone :	N/R
Tribal Land :	N
Latitude :	47.254943
Longitude :	-122.440752
Last Date in Agency List :	2023-01-03

Program Details

Program :	N/R
Program ID :	N/R
Interaction Type :	Urban Waters
Interaction Type Description :	The site has been inspected by an Ecology Urban Waters Inspector.
Status :	Active
Start Date :	2009-10-06
End Date :	N/R
SIC :	N/R
NAICS :	N/R

FRS

Facility Name :	CHILDRENS MUSEUM OF TACOMA
Facility Address :	936 BROADWAY, TACOMA, WA 98402
County :	PIERCE

Site Details

Registry ID :	110056478235
FRS Facility URL :	Click here for hyperlink provided by the agency.
Last Date in Agency List :	2023-02-13

Source Description

Source Description :

The WA-FSIS provides a means to query and display data maintained by the Washington Department of Ecology. This system contains key information for each facility/site that is currently, or has been, of interest to the Air Quality, Dam Safety, Hazardous Waste, Toxics Cleanup, and Water Quality Programs.

Map Id: BK169
Direction: W
Distance: 0.381 mi., 2013 ft.
Elevation: 139 ft.
Relative: Higher

Site Name : Childrens Museum of Tacoma
936 BROADWAY
TACOMA, WA 98402

Database(s) : [ALL SITES - WA, FRS] ***(cont.)***

Envirosite ID: 52365772
EPA ID: N/R

FRS ***(cont.)***

FRS Environmental Interest
Source and System ID : WA-FSIS - 5450

Map Id: BK170
Direction: W
Distance: 0.383 mi., 2023 ft.
Elevation: 135 ft.
Relative: Higher

Site Name : PIERCE CNTY MEDICAL BUREAU INC | RICHARDS, MR. & MRS. HAROLD, ESTATE OF
1102 BROADWAY PLAZA | 1102 BROADWAY PLAZA #403
TACOMA, WA

Database(s) : [ALL SITES - WA, ECHO, FRS, PRP-CORP, RCRA_NONGEN]

Envirosite ID: 52365333
EPA ID: N/R

ALL SITES - WA

Facility Name : Pierce Cnty Medical Bureau Inc
Facility Address : 1102 BROADWAY PLAZA, TACOMA, 98402-3502
County : Pierce

Facility/Site ID : 88868522
Alternate Name : N/R
Program Name : N/R
WRIA : 10
Legislative District : 27
Congressional District : 6
Ecology Region : SWRO
Ecology Program Phone : (360) 407-6734
Tribal Land : N
Latitude : 47.25287
Longitude : -122.43971
Last Date in Agency List : 2023-01-03

Program Details
Program : HAZWASTE
Program ID : WAD988470068
Interaction Type : Hazardous Waste Generator

Interaction Type Description : Facilities that generate any quantity of a dangerous waste. They may be classified as SQG, MQG, or LQG depending on hazardous waste generated for a given month.

Status : Inactive
Start Date : 1990-01-18
End Date : 1992-11-06
SIC : N/R
NAICS : N/R

Map Id: BK170
Direction: W
Distance: 0.383 mi., 2023 ft.
Elevation: 135 ft.
Relative: Higher

Site Name : PIERCE CNTY MEDICAL BUREAU INC | RICHARDS, MR. & MRS. HAROLD, ESTATE OF
1102 BROADWAY PLAZA | 1102 BROADWAY PLAZA #403
TACOMA, WA

Database(s) : [ALL SITES - WA, ECHO, FRS, PRP-CORP, RCRA_NONGEN] ***(cont.)***

Envirosite ID: 52365333
EPA ID: N/R

ECHO

Facility Name :	PIERCE CNTY MEDICAL BUREAU INC
Facility Address :	1102 BROADWAY PLAZA, TACOMA, WA 98402
County :	PIERCE
Last Inspection Date :	N/R
Registry ID :	110005351181
FIPS Code :	53053
EPA Region :	10
Inspection Count :	0
Last Inspection Days :	N/R
Informal Count :	0
Last Informal Action Date :	N/R
Formal Action Count :	0
Last Formal Action Date :	N/R
Total Penalties :	0
Penalty Count :	N/R
Last Penalty Date :	N/R
Last Penalty Amount :	N/R
QTRS IN NC :	0
Programs IN SNC :	0
Current Compliance Status :	No Violation Identified
Three-Year Compliance Status :	_____
Collection Method :	ADDRESS MATCHING-HOUSE NUMBER
Reference Point :	CENTER OF A FACILITY OR STATION
Accuracy Meters :	30
Derived Tribes :	Puyallup Tribe of the Puyallup Reservation - 1.1 mile(s), Puyallup Tribe of the Puyallup Reservation - 1.3 mile(s), Muckleshoot Indian Tribe - 11.1 mile(s), Muckleshoot Indian Tribe - 14.1 mile(s), Nisqually Indian Tribe - 17.5 mile(s), Squaxin Island Tribe of the Squaxin Island Reservation - 21.7 mile(s), Squaxin Island Tribe of the Squaxin Island Reservation - 23.6 mile(s)
Derived HUC :	17110019
Derived WBD :	171100190301
Derived STCTY FIPS :	53053
Derived Zip :	98402
Derived CD113 :	06
Derived CB2010 :	530530616011047
MYRTK Universe :	NNN
NPDES IDs :	N/R
CWA Permit Types :	N/R
CWA Compliance Tracking :	N/R
CWA NAICS :	N/R
CWA SICS :	N/R
CWA Inspection Count :	N/R
CWA Last Inspection Days :	N/R
CWA Informal Count :	N/R
CWA Formal Action Count :	N/R
CWA Last Formal Action Date :	N/R
CWA Penalties :	N/R
CWA Last Penalty Date :	N/R

Map Id: BK170
Direction: W
Distance: 0.383 mi., 2023 ft.
Elevation: 135 ft.
Relative: Higher

Site Name : PIERCE CNTY MEDICAL BUREAU INC | RICHARDS, MR. & MRS. HAROLD, ESTATE OF
1102 BROADWAY PLAZA | 1102 BROADWAY PLAZA #403
TACOMA, WA

Database(s) : [ALL SITES - WA, ECHO, FRS, PRP-CORP, RCRA_NONGEN] ***(cont.)***

Envirosite ID: 52365333
EPA ID: N/R

ECHO ***(cont.)***

CWA Last Penalty Amount :	N/R
CWA Quarters IN NC :	N/R
CWA Current Compliance Status :	N/R
CWA Current SNC Flag :	N
CWA 13 Quarters Compliance Status :	N/R
CWA 13 Quarters Effluent Exceedances:	N/R
CWA Three-Year QNCR Codes :	N/R
DFR URL :	Click here for hyperlink provided by the agency.
Facility SIC :	N/R
Facility NAICS :	52519 - Other Insurance Funds
Facility Last Inspection EPA Date :	N/R
Facility Last Inspection State Date :	N/R
Facility Last Formal Act EPA Date :	N/R
Facility Last Formal Act State Date :	N/R
Facility Last Informal Act EPA Date :	N/R
Facility Last Informal Act State Date:	N/R
Facility Federal Agency :	N/R
TRI Reporter :	N/R
Facility Imp Water Flag :	N/R
Current SNC Flag :	N
Indian County Flag :	N
Federal Flag :	N/R
US Mexico Border Flag :	N/R
Chesapeak Bay Flag :	N/R
AIR Flag :	N
NPDES Flag :	N
SDWIS Flag :	N
RCRA Flag :	Y
TRI Flag :	N
GHG Flag :	N
Major Flag :	N/R
Active Flag :	N/R
NAA Flag :	N
Latitude :	47.25292
Longitude :	-122.44003
Last Date in Agency List :	2023-01-16

FRS

Facility Name :	PIERCE CNTY MEDICAL BUREAU INC
Facility Address :	1102 BROADWAY PLAZA, TACOMA, WA 98402-3502
County :	PIERCE

Site Details

Registry ID :	110005351181
FRS Facility URL :	Click here for hyperlink provided by the agency.
Last Date in Agency List :	2023-02-13

Map Id: BK170
Direction: W
Distance: 0.383 mi., 2023 ft.
Elevation: 135 ft.
Relative: Higher

Site Name : PIERCE CNTY MEDICAL BUREAU INC | RICHARDS, MR. & MRS. HAROLD, ESTATE OF
1102 BROADWAY PLAZA | 1102 BROADWAY PLAZA #403
TACOMA, WA

Database(s) : [ALL SITES - WA, ECHO, FRS, PRP-CORP, RCRA_NONGEN] ***(cont.)***

Envirosite ID: 52365333
EPA ID: N/R

FRS ***(cont.)***

Source Description

Source Description :

RCRAInfo is EPA's comprehensive information system that supports the Resource Conservation and Recovery Act (RCRA) of 1976 and the Hazardous and Solid Waste Amendments (HSWA) of 1984 through the tracking of events and activities related to facilities that generate, transport, and treat, store, or dispose of hazardous waste. RCRAInfo allows RCRA program staff to track the notification, permit, compliance, and corrective action activities required under RCRA. RCRAInfo also supports generation of the National Hazardous Waste Biennial Report. All generators and treatment, storage, and disposal facilities who handle hazardous waste are required to report to the EPA Administrator at least once every two years to support creation of the Biennial Report.

FRS Environmental Interest

Source and System ID :	RCRAINFO - WAD988470068

PRP-CORP

Facility Name :	RICHARDS, MR. & MRS. HAROLD, ESTATE OF
Facility Address :	1102 BROADWAY PLAZA #403, TACOMA, WA 98402
Actual Date :	2000-01-25
Date Type :	SETTLEMENT DATE
EPA ID :	WAD009492562
Site Name :	ALPINE PLATING CO
NPL Status Description :	Not on the NPL
Non NPL Status Short Name :	NFRAP-Site does not qualify for the NPL based on existing information
Action Name :	ADM ORDR
Action Type Seq :	AC-1
Region Code :	10
Last Date in Agency List :	2023-02-01

RCRA_NONGEN

Facility Name :	PIERCE CNTY MEDICAL BUREAU INC
Facility Address :	1102 BROADWAY PLAZA, TACOMA, WA 98402
County :	PIERCE
Date Form Received by Agency :	1990-01-18
EPA ID :	WAD988470068
Mailing Address :	PO BOX 293, TACOMA, WA 98401
Contact :	N/R
Contact Address :	N/R
Contact Country :	N/R
Contact Telephone :	N/R
Contact Email :	N/R
EPA Region :	10
Land Type :	Other land type
Source Type :	Notification

Map Id: BK170
Direction: W
Distance: 0.383 mi., 2023 ft.
Elevation: 135 ft.
Relative: Higher

Site Name : PIERCE CNTY MEDICAL BUREAU INC | RICHARDS, MR. & MRS. HAROLD, ESTATE OF
1102 BROADWAY PLAZA | 1102 BROADWAY PLAZA #403
TACOMA, WA

Database(s) : [ALL SITES - WA, ECHO, FRS, PRP-CORP, RCRA_NONGEN] ***(cont.)***

Envirosite ID: 52365333
EPA ID: N/R

RCRA_NONGEN ***(cont.)***

Classification :	Not a generator, verified
Description :	Not a generator, verified
Last Date in Agency List :	2023-01-23

Owner/Operator Summary

Owner/Operator Name :	PIERCE CNTY FIRE DIST 5
Owner/Operator Address :	1102 BROADWAY, TACOMA, WA 98402
Owner/Operator Country :	US
Owner/Operator Telephone :	000-000-0000
Owner/Operator Email :	N/R
Owner/Operator Fax :	N/R
Legal Status :	Private
Owner/Operator Type :	Owner
Owner/Operator Start Date :	1996-05-02
Owner/Operator End Date :	N/R

Owner/Operator Name :	PIERCE CNTY MEDICAL BUREAU INC
Owner/Operator Address :	1102 BROADWAY PLAZA, TACOMA, WA 98402
Owner/Operator Country :	US
Owner/Operator Telephone :	000-000-0000
Owner/Operator Email :	N/R
Owner/Operator Fax :	N/R
Legal Status :	Private
Owner/Operator Type :	Owner
Owner/Operator Start Date :	N/R
Owner/Operator End Date :	N/R

Owner/Operator Name :	PIERCE CNTY MEDICAL BUREAU INC
Owner/Operator Address :	1102 BROADWAY PLAZA, TACOMA, WA 98402
Owner/Operator Country :	US
Owner/Operator Telephone :	000-000-0000
Owner/Operator Email :	N/R
Owner/Operator Fax :	N/R
Legal Status :	Private
Owner/Operator Type :	Operator
Owner/Operator Start Date :	N/R
Owner/Operator End Date :	N/R

Handler Activities Summary

U.S. Importer of Hazardous Waste :	N
Mixed Waste (Haz. and Radioactive) :	N
Recycler of Hazardous Waste :	N
Transporter of Hazardous Waste :	N
Treater, Storer or Disposer of HW :	N
Underground Injection Activity :	N
On-site Burner Exemption :	N

Map Id: BK170
Direction: W
Distance: 0.383 mi., 2023 ft.
Elevation: 135 ft.
Relative: Higher

Site Name : PIERCE CNTY MEDICAL BUREAU INC | RICHARDS, MR. & MRS. HAROLD, ESTATE OF
1102 BROADWAY PLAZA | 1102 BROADWAY PLAZA #403
TACOMA, WA

Database(s) : [ALL SITES - WA, ECHO, FRS, PRP-CORP, RCRA_NONGEN] ***(cont.)***

Envirosite ID: 52365333
EPA ID: N/R

RCRA_NONGEN ***(cont.)***

Furnace Exemption :	N
Used Oil Fuel Burner :	N
Used Oil Processor :	N
Used Oil Refiner :	N
Used Oil Fuel Marketer to Burner :	N
Used Oil Specification Marketer :	N
Used Oil Transfer Facility :	N
Used Oil Transporter :	N

Historical Generators

Date Form Received by Agency :	1990-01-18
Facility Name :	PIERCE CNTY MEDICAL BUREAU INC
Classification :	Not a generator, verified

Notices of Violations Summary

Regulation Violated :	N

Map Id: BT171
Direction: WNW
Distance: 0.385 mi., 2036 ft.
Elevation: 115 ft.
Relative: Higher

Site Name : R4 PRINTING INC
716 PACIFIC AVE
TACOMA, WA 98402

Database(s) : [ALL SITES - WA, FRS]

Envirosite ID: 6549573
EPA ID: N/R

ALL SITES - WA

Facility Name :	R4 Printing Inc
Facility Address :	716 PACIFIC AVE, TACOMA, 98402
County :	Pierce
Facility/Site ID :	19671
Alternate Name :	N/R
Program Name :	N/R
WRIA :	10
Legislative District :	27
Congressional District :	6
Ecology Region :	SWRO
Ecology Program Phone :	(509) 239-3503
Tribal Land :	N
Latitude :	47.256726
Longitude :	-122.439836
Last Date in Agency List :	2023-01-03

Map Id: BT171
Direction: WNW
Distance: 0.385 mi., 2036 ft.
Elevation: 115 ft.
Relative: Higher

Site Name : R4 PRINTING INC
716 PACIFIC AVE
TACOMA, WA 98402

Database(s) : [ALL SITES - WA, FRS] ***(cont.)***

Envirosite ID: 6549573
EPA ID: N/R

ALL SITES - WA ***(cont.)***

Facility/Site ID :	19671
Alternate Name :	N/R
Program Name :	N/R
WRIA :	10
Legislative District :	27
Congressional District :	6
Ecology Region :	SWRO
Ecology Program Phone :	(360) 407-7224
Tribal Land :	N
Latitude :	47.256726
Longitude :	-122.439836
Last Date in Agency List :	2023-01-03

Program Details

Program :	HAZWASTE
Program ID :	N/R
Interaction Type :	Underground Storage Tank
Interaction Type Description :	Any one or combination of tanks (including connecting underground pipes) that is used to contain regulated substances and has a tank volume of ten percent or more beneath the surface of the ground. This term does not include any of the exempt UST systems specified in WAC 173-360-110(2) or any piping connected thereto. See WAC 173-360
Status :	Inactive
Start Date :	2013-05-09
End Date :	2013-05-09
SIC :	N/R
NAICS :	99999

Program :	HAZWASTE
Program ID :	N/R
Interaction Type :	Underground Storage Tank
Interaction Type Description :	Any one or combination of tanks (including connecting underground pipes) that is used to contain regulated substances and has a tank volume of ten percent or more beneath the surface of the ground. This term does not include any of the exempt UST systems specified in WAC 173-360-110(2) or any piping connected thereto. See WAC 173-360
Status :	Inactive
Start Date :	2013-05-09
End Date :	2013-05-09
SIC :	N/R
NAICS :	N/R

Program :	HAZWASTE
Program ID :	N/R
Interaction Type :	Local Source Control
Interaction Type Description :	The site has received a technical assistance visit from a Local Source Control Specialist.

Map Id: BT171
Direction: WNW
Distance: 0.385 mi., 2036 ft.
Elevation: 115 ft.
Relative: Higher

Site Name : R4 PRINTING INC
716 PACIFIC AVE
TACOMA, WA 98402

Database(s) : [ALL SITES - WA, FRS] ***(cont.)***

Envirosite ID: 6549573
EPA ID: N/R

ALL SITES - WA ***(cont.)***

Status :	Inactive
Start Date :	2008-09-17
End Date :	2010-04-29
SIC :	N/R
NAICS :	N/R

FRS

Facility Name :	R4 PRINTING INC
Facility Address :	716 PACIFIC AVE, TACOMA, WA 98402
County :	PIERCE

Site Details

Registry ID :	110039548754
FRS Facility URL :	Click here for hyperlink provided by the agency.
Last Date in Agency List :	2023-02-13

Source Description

Source Description :

The WA-FSIS provides a means to query and display data maintained by the Washington Department of Ecology. This system contains key information for each facility/site that is currently, or has been, of interest to the Air Quality, Dam Safety, Hazardous Waste, Toxics Cleanup, and Water Quality Programs.

FRS Environmental Interest

Source and System ID :	WA-FSIS - 19671

Map Id: BM172
Direction: WSW
Distance: 0.386 mi., 2040 ft.
Elevation: 85 ft.
Relative: Higher

Site Name : TWOKOI | Tacoma Art Supply
1552 COMMERCE ST STE 100 | 1552 COMMERCE ST Ste 101
TACOMA, WA 98402

Database(s) : [ALL SITES - WA]

Envirosite ID: 52365426
EPA ID: N/R

ALL SITES - WA

Facility Name :	Tacoma Art Supply
Facility Address :	1552 COMMERCE ST Ste 101, TACOMA, 98402
County :	N/R
Facility/Site ID :	17171
Alternate Name :	N/R
Program Name :	N/R

Map Id: BM172
Direction: WSW
Distance: 0.386 mi., 2040 ft.
Elevation: 85 ft.
Relative: Higher

Site Name : TWOKOI | Tacoma Art Supply
1552 COMMERCE ST STE 100 | 1552 COMMERCE ST Ste 101
TACOMA, WA 98402

Database(s) : [ALL SITES - WA] ***(cont.)***

Envirosite ID: 52365426
EPA ID: N/R

ALL SITES - WA ***(cont.)***

WRIA :	10
Legislative District :	27
Congressional District :	6
Ecology Region :	SWRO
Ecology Program Phone :	N/R
Tribal Land :	N
Latitude :	47.24807
Longitude :	-122.438249
Last Date in Agency List :	2023-01-03

Program Details

Program :	N/R
Program ID :	N/R
Interaction Type :	Urban Waters
Interaction Type Description :	The site has been inspected by an Ecology Urban Waters Inspector.
Status :	Active
Start Date :	2009-03-25
End Date :	N/R
SIC :	N/R
NAICS :	N/R

Facility Name :	TWOKOI
Facility Address :	1552 COMMERCE ST STE 100, TACOMA, 98402
County :	N/R

Facility/Site ID :	4129
Alternate Name :	N/R
Program Name :	N/R
WRIA :	10
Legislative District :	27
Congressional District :	6
Ecology Region :	SWRO
Ecology Program Phone :	N/R
Tribal Land :	N
Latitude :	47.24841
Longitude :	-122.438043
Last Date in Agency List :	2023-01-03

Program Details

Program :	N/R
Program ID :	N/R
Interaction Type :	Urban Waters
Interaction Type Description :	The site has been inspected by an Ecology Urban Waters Inspector.
Status :	Active
Start Date :	2009-03-24
End Date :	N/R
SIC :	N/R
NAICS :	N/R

Map Id: BJ173
Direction: W
Distance: 0.389 mi., 2055 ft.
Elevation: 131 ft.
Relative: Higher

Site Name : QWEST COMMUNICATIONS INC W00851
1313 S BROADWAY ST | 1313 SOUTH BROADWAY STREET
TACOMA | Tacoma, WA

Database(s) : [ALL SITES - WA, CSCSL NFA - WA, ECHO, FRS, HSL - WA, LUST - WA, RCRA_NONGEN, T 2 - WA]

Envirosite ID: 52365369
EPA ID: WAD980985139

ALL SITES - WA

Facility Name :	QWEST Communications Inc W00851
Facility Address :	1313 S BROADWAY ST, TACOMA, 98402
County :	Pierce
Facility/Site ID :	1375659
Alternate Name :	US WEST COMMUNICATIONS INC W00851
Program Name :	N/R
WRIA :	10
Legislative District :	27
Congressional District :	6
Ecology Region :	SWRO
Ecology Program Phone :	(360) 407-7224
Tribal Land :	N
Latitude :	47.25069
Longitude :	-122.44028
Last Date in Agency List :	2023-01-03

Facility/Site ID :	1375659
Alternate Name :	N/R
Program Name :	N/R
WRIA :	10
Legislative District :	27
Congressional District :	6
Ecology Region :	SWRO
Ecology Program Phone :	(360) 407-6171
Tribal Land :	N
Latitude :	47.25069
Longitude :	-122.44028
Last Date in Agency List :	2023-01-03

Facility/Site ID :	1375659
Alternate Name :	US WEST COMMUNICATIONS W00851
Program Name :	N/R
WRIA :	10
Legislative District :	27
Congressional District :	6
Ecology Region :	SWRO
Ecology Program Phone :	(360) 407-7224
Tribal Land :	N
Latitude :	47.25069
Longitude :	-122.44028
Last Date in Agency List :	2023-01-03

Facility/Site ID :	1375659
Alternate Name :	US WEST COMMUNICATIONS INC W00851
Program Name :	N/R
WRIA :	10
Legislative District :	27
Congressional District :	6
Ecology Region :	SWRO

Map Id: BJ173
Direction: W
Distance: 0.389 mi., 2055 ft.
Elevation: 131 ft.
Relative: Higher

Site Name : QWEST COMMUNICATIONS INC W00851
1313 S BROADWAY ST | 1313 SOUTH BROADWAY STREET
TACOMA | Tacoma, WA

Database(s) : [ALL SITES - WA, CSCSL NFA - WA, ECHO, FRS, HSL - WA, LUST - WA, RCRA_NONGEN, T 2 - WA] ***(cont.)***

Envirosite ID: 52365369
EPA ID: WAD980985139

ALL SITES - WA ***(cont.)***

Ecology Program Phone :	(360) 407-6734
Tribal Land :	N
Latitude :	47.25069
Longitude :	-122.44028
Last Date in Agency List :	2023-01-03

Facility/Site ID :	1375659
Alternate Name :	N/R
Program Name :	N/R
WRIA :	10
Legislative District :	27
Congressional District :	6
Ecology Region :	SWRO
Ecology Program Phone :	(360) 407-7224
Tribal Land :	N
Latitude :	47.25069
Longitude :	-122.44028
Last Date in Agency List :	2023-01-03

Facility/Site ID :	1375659
Alternate Name :	N/R
Program Name :	N/R
WRIA :	10
Legislative District :	27
Congressional District :	6
Ecology Region :	SWRO
Ecology Program Phone :	(360) 407-6734
Tribal Land :	N
Latitude :	47.25069
Longitude :	-122.44028
Last Date in Agency List :	2023-01-03

Facility/Site ID :	1375659
Alternate Name :	US WEST COMMUNICATIONS INC W00851
Program Name :	N/R
WRIA :	10
Legislative District :	27
Congressional District :	6
Ecology Region :	SWRO
Ecology Program Phone :	(360) 407-6171
Tribal Land :	N
Latitude :	47.25069
Longitude :	-122.44028
Last Date in Agency List :	2023-01-03

Facility/Site ID :	1375659
Alternate Name :	US WEST COMMUNICATIONS W00851
Program Name :	N/R
WRIA :	10
Legislative District :	27

Map Id: BJ173
Direction: W
Distance: 0.389 mi., 2055 ft.
Elevation: 131 ft.
Relative: Higher

Site Name : QWEST COMMUNICATIONS INC W00851
1313 S BROADWAY ST | 1313 SOUTH BROADWAY STREET
TACOMA | Tacoma, WA

Database(s) : [ALL SITES - WA, CSCSL NFA - WA, ECHO, FRS, HSL - WA, LUST - WA, RCRA_NONGEN, T 2 - WA] ***(cont.)***

Envirosite ID: 52365369
EPA ID: WAD980985139

ALL SITES - WA ***(cont.)***

Congressional District :	6
Ecology Region :	SWRO
Ecology Program Phone :	(360) 407-6171
Tribal Land :	N
Latitude :	47.25069
Longitude :	-122.44028
Last Date in Agency List :	2023-01-03

Facility/Site ID :	1375659
Alternate Name :	US WEST COMMUNICATIONS W00851
Program Name :	N/R
WRIA :	10
Legislative District :	27
Congressional District :	6
Ecology Region :	SWRO
Ecology Program Phone :	(360) 407-6734
Tribal Land :	N
Latitude :	47.25069
Longitude :	-122.44028
Last Date in Agency List :	2023-01-03

Program Details

Program :	HAZWASTE
Program ID :	WAD980985139
Interaction Type :	Hazardous Waste Generator
Interaction Type Description :	Facilities that generate any quantity of a dangerous waste. They may be classified as SQG, MQG, or LQG depending on hazardous waste generated for a given month.
Status :	Inactive
Start Date :	1986-06-23
End Date :	1999-12-01
SIC :	4813 - TELEPHONE COMMUNICATIONS, EXCEPT RADIOTELEPHONE
NAICS :	N/R

Program :	HAZWASTE
Program ID :	WAD980985139
Interaction Type :	Hazardous Waste Generator
Interaction Type Description :	Facilities that generate any quantity of a dangerous waste. They may be classified as SQG, MQG, or LQG depending on hazardous waste generated for a given month.
Status :	Inactive
Start Date :	1986-06-23
End Date :	1999-12-01
SIC :	N/R
NAICS :	N/R

Map Id: BJ173
Direction: W
Distance: 0.389 mi., 2055 ft.
Elevation: 131 ft.
Relative: Higher

Site Name : QWEST COMMUNICATIONS INC W00851
1313 S BROADWAY ST | 1313 SOUTH BROADWAY STREET
TACOMA | Tacoma, WA

Database(s) : [ALL SITES - WA, CSCSL NFA - WA, ECHO, FRS, HSL - WA, LUST - WA, RCRA_NONGEN, T 2 - WA] ***(cont.)***

Envirosite ID: 52365369
EPA ID: WAD980985139

ALL SITES - WA ***(cont.)***

Program : HAZWASTE
Program ID : WAD980985139
Interaction Type : Independent Remedial Action Program

Interaction Type Description : Ecology staff reviewed IRAP reports and provide written determination indicating whether the cleanup meets Model Toxics Control Act (MTCA) standards.

Status : Inactive
Start Date : 1997-03-30
End Date : 1997-03-31
SIC : 4813 - TELEPHONE COMMUNICATIONS, EXCEPT RADIOTELEPHONE
NAICS : N/R

Program : HAZWASTE
Program ID : WAD980985139
Interaction Type : Independent Remedial Action Program

Interaction Type Description : Ecology staff reviewed IRAP reports and provide written determination indicating whether the cleanup meets Model Toxics Control Act (MTCA) standards.

Status : Inactive
Start Date : 1997-03-30
End Date : 1997-03-31
SIC : N/R
NAICS : N/R

Program : HAZWASTE
Program ID : WAD980985139
Interaction Type : LUST Facility

Interaction Type Description : A leaking underground tank cleanup site being cleaned up with Ecology oversight or review.

Status : Inactive
Start Date : 1993-08-12
End Date : 1997-03-27
SIC : 4813 - TELEPHONE COMMUNICATIONS, EXCEPT RADIOTELEPHONE
NAICS : N/R

Program : HAZWASTE
Program ID : WAD980985139
Interaction Type : LUST Facility

Interaction Type Description : A leaking underground tank cleanup site being cleaned up with Ecology oversight or review.

Status : Inactive
Start Date : 1993-08-12

Map Id: BJ173
Direction: W
Distance: 0.389 mi., 2055 ft.
Elevation: 131 ft.
Relative: Higher

Site Name : QWEST COMMUNICATIONS INC W00851
1313 S BROADWAY ST | 1313 SOUTH BROADWAY STREET
TACOMA | Tacoma, WA

Database(s) : [ALL SITES - WA, CSCSL NFA - WA, ECHO, FRS, HSL - WA, LUST - WA, RCRA_NONGEN, T 2 - WA] ***(cont.)***

Envirosite ID: 52365369
EPA ID: WAD980985139

ALL SITES - WA ***(cont.)***

End Date : 1997-03-27
SIC : N/R
NAICS : N/R

Program : HAZWASTE
Program ID : WAD980985139
Interaction Type : Emergency/Haz Chem Rpt TIER2

Interaction Type Description : Businesses that store 10,000 pounds or more of a hazardous chemical or 500 pounds or less, depending on the chemical, of an extremely hazardous chemical on site at any one time must report annually. Reports are sent to the State Emergency Response Commission (represented by Ecology) Local Emergency Planning Committees, and local fire departments for emergency planning. (product, not waste)

Status : Inactive
Start Date : 1989-01-01
End Date : 1996-03-01
SIC : N/R
NAICS : N/R

Program : HAZWASTE
Program ID : WAD980985139
Interaction Type : Emergency/Haz Chem Rpt TIER2

Interaction Type Description : Businesses that store 10,000 pounds or more of a hazardous chemical or 500 pounds or less, depending on the chemical, of an extremely hazardous chemical on site at any one time must report annually. Reports are sent to the State Emergency Response Commission (represented by Ecology) Local Emergency Planning Committees, and local fire departments for emergency planning. (product, not waste)

Status : Inactive
Start Date : 1989-01-01
End Date : 1996-03-01
SIC : 4813 - TELEPHONE COMMUNICATIONS, EXCEPT RADIOTELEPHONE
NAICS : N/R

Program : HAZWASTE
Program ID : WAD980985139
Interaction Type : Underground Storage Tank

Interaction Type Description : Any one or combination of tanks (including connecting underground pipes) that is used to contain regulated substances and has a tank volume of ten percent or more beneath the surface of the ground. This term does not include any of the exempt UST systems specified in WAC 173-360-110(2) or any piping connected thereto. See WAC 173-360

Status : Active
Start Date : 1974-01-01

Map Id: BJ173
Direction: W
Distance: 0.389 mi., 2055 ft.
Elevation: 131 ft.
Relative: Higher

Site Name : QWEST COMMUNICATIONS INC W00851
1313 S BROADWAY ST | 1313 SOUTH BROADWAY STREET
TACOMA | Tacoma, WA

Database(s) : [ALL SITES - WA, CSCSL NFA - WA, ECHO, FRS, HSL - WA, LUST - WA, RCRA_NONGEN, T 2 - WA] ***(cont.)***

Envirosite ID: 52365369
EPA ID: WAD980985139

ALL SITES - WA ***(cont.)***

End Date :	N/R
SIC :	4813 - TELEPHONE COMMUNICATIONS, EXCEPT RADIOTELEPHONE
NAICS :	N/R
Program :	HAZWASTE
Program ID :	WAD980985139
Interaction Type :	Underground Storage Tank
Interaction Type Description :	Any one or combination of tanks (including connecting underground pipes) that is used to contain regulated substances and has a tank volume of ten percent or more beneath the surface of the ground. This term does not include any of the exempt UST systems specified in WAC 173-360-110(2) or any piping connected thereto. See WAC 173-360
Status :	Active
Start Date :	1974-01-01
End Date :	N/R
SIC :	N/R
NAICS :	N/R

CSCSL NFA - WA

Facility Name :	QWEST COMMUNICATIONS INC W00851
Facility Address :	1313 S BROADWAY ST, TACOMA, 98402
County :	Pierce
NFA Date :	1997-03-31
Facility Site ID :	1375659
Cleanup Site ID :	7038
Rank :	N/R
VCP :	N/R
Alternate Site Names :	BROADWAY PLAZA 070851,US WEST COMMUNICATIONS INC W00851,US WEST COMMUNICATIONS W00851
NFA Reason :	Independent Remedial Action Program Review
Site Status :	NFA
Region :	Southwest
Responsible Unit :	Southwest
Latitude :	47.25069
Longitude :	-122.44028
Last Date in Agency List :	2023-02-23

Contaminants

Contaminant Name :	Metals Priority Pollutants
Ground Water :	Below Cleanup Levels
Surface Water :	N/R
Soil :	N/R
Sediment :	N/R

Map Id: BJ173
Direction: W
Distance: 0.389 mi., 2055 ft.
Elevation: 131 ft.
Relative: Higher

Site Name : QWEST COMMUNICATIONS INC W00851
1313 S BROADWAY ST | 1313 SOUTH BROADWAY STREET
TACOMA | Tacoma, WA

Database(s) : [ALL SITES - WA, CSCSL NFA - WA, ECHO, FRS, HSL - WA, LUST - WA, RCRA_NONGEN, T 2 - WA] ***(cont.)***

Envirosite ID: 52365369
EPA ID: WAD980985139

CSCSL NFA - WA ***(cont.)***

Air :	N/R
Bedrock :	N/R

Contaminant Name :	Petroleum Products-Unspecified
Ground Water :	Below Cleanup Levels
Surface Water :	N/R
Soil :	N/R
Sediment :	N/R
Air :	N/R
Bedrock :	N/R

Contaminant Name :	Petroleum-Other
Ground Water :	Below Cleanup Levels
Surface Water :	N/R
Soil :	Confirmed Above Cleanup Levels
Sediment :	N/R
Air :	N/R
Bedrock :	N/R

ECHO

Facility Name :	QWEST COMMUNICATIONS INC W00851
Facility Address :	1313 SOUTH BROADWAY STREET, TACOMA, WA 98402
County :	PIERCE

Last Inspection Date :	N/R
Registry ID :	110005338777
FIPS Code :	53053
EPA Region :	10
Inspection Count :	0
Last Inspection Days :	N/R
Informal Count :	0
Last Informal Action Date :	N/R
Formal Action Count :	0
Last Formal Action Date :	N/R
Total Penalties :	0
Penalty Count :	N/R
Last Penalty Date :	N/R
Last Penalty Amount :	N/R
QTRS IN NC :	0
Programs IN SNC :	0
Current Compliance Status :	No Violation Identified
Three-Year Compliance Status :	_____
Collection Method :	ADDRESS MATCHING-HOUSE NUMBER
Reference Point :	CENTER OF A FACILITY OR STATION
Accuracy Meters :	30

Map Id: BJ173
Direction: W
Distance: 0.389 mi., 2055 ft.
Elevation: 131 ft.
Relative: Higher

Site Name : QWEST COMMUNICATIONS INC W00851
1313 S BROADWAY ST | 1313 SOUTH BROADWAY STREET
TACOMA | Tacoma, WA

Database(s) : [ALL SITES - WA, CSCSL NFA - WA, ECHO, FRS, HSL - WA, LUST - WA, RCRA_NONGEN, T 2 - WA] ***(cont.)***

Envirosite ID: 52365369
EPA ID: WAD980985139

ECHO ***(cont.)***

Derived Tribes :	Puyallup Tribe of the Puyallup Reservation - 1 mile(s), Puyallup Tribe of the Puyallup Reservation - 1.2 mile(s), Muckleshoot Indian Tribe - 11.1 mile(s), Muckleshoot Indian Tribe - 14.1 mile(s), Nisqually Indian Tribe - 17.3 mile(s), Squaxin Island Tribe of the Squaxin Island Reservation - 21.7 mile(s), Squaxin Island Tribe of the Squaxin Island Reservation - 23.6 mile(s)
Derived HUC :	17110019
Derived WBD :	171100190301
Derived STCTY FIPS :	53053
Derived Zip :	98402
Derived CD113 :	06
Derived CB2010 :	530530616011063
MYRTK Universe :	NNN
NPDES IDs :	N/R
CWA Permit Types :	N/R
CWA Compliance Tracking :	N/R
CWA NAICS :	N/R
CWA SICS :	N/R
CWA Inspection Count :	N/R
CWA Last Inspection Days :	N/R
CWA Informal Count :	N/R
CWA Formal Action Count :	N/R
CWA Last Formal Action Date :	N/R
CWA Penalties :	N/R
CWA Last Penalty Date :	N/R
CWA Last Penalty Amount :	N/R
CWA Quarters IN NC :	N/R
CWA Current Compliance Status :	N/R
CWA Current SNC Flag :	N
CWA 13 Quarters Compliance Status :	N/R
CWA 13 Quarters Effluent Exceedances:	N/R
CWA Three-Year QNCR Codes :	N/R
DFR URL :	Click here for hyperlink provided by the agency.
Facility SIC :	N/R
Facility NAICS :	51711 - Wired Telecommunications Carriers
Facility Last Inspection EPA Date :	N/R
Facility Last Inspection State Date :	N/R
Facility Last Formal Act EPA Date :	N/R
Facility Last Formal Act State Date :	N/R
Facility Last Informal Act EPA Date :	N/R
Facility Last Informal Act State Date:	N/R
Facility Federal Agency :	N/R
TRI Reporter :	N/R
Facility Imp Water Flag :	N/R
Current SNC Flag :	N
Indian County Flag :	N
Federal Flag :	N/R
US Mexico Border Flag :	N/R
Chesapeak Bay Flag :	N/R
AIR Flag :	N
NPDES Flag :	N
SDWIS Flag :	N
RCRA Flag :	Y

Map Id: BJ173
Direction: W
Distance: 0.389 mi., 2055 ft.
Elevation: 131 ft.
Relative: Higher

Site Name : QWEST COMMUNICATIONS INC W00851
1313 S BROADWAY ST | 1313 SOUTH BROADWAY STREET
TACOMA | Tacoma, WA

Database(s) : [ALL SITES - WA, CSCSL NFA - WA, ECHO, FRS, HSL - WA, LUST - WA, RCRA_NONGEN, T 2 - WA] ***(cont.)***

Envirosite ID: 52365369
EPA ID: WAD980985139

ECHO ***(cont.)***

TRI Flag :	N
GHG Flag :	N
Major Flag :	N/R
Active Flag :	N/R
NAA Flag :	N
Latitude :	47.25052
Longitude :	-122.43954
Last Date in Agency List :	2023-01-16

FRS

Facility Name :	QWEST COMMUNICATIONS INC W00851
Facility Address :	1313 SOUTH BROADWAY STREET, TACOMA, WA 98402-3400
County :	PIERCE

Site Details

Registry ID :	110005338777
FRS Facility URL :	Click here for hyperlink provided by the agency.
Last Date in Agency List :	2023-02-13

Source Description

Source Description :

RCRAInfo is EPA's comprehensive information system that supports the Resource Conservation and Recovery Act (RCRA) of 1976 and the Hazardous and Solid Waste Amendments (HSWA) of 1984 through the tracking of events and activities related to facilities that generate, transport, and treat, store, or dispose of hazardous waste. RCRAInfo allows RCRA program staff to track the notification, permit, compliance, and corrective action activities required under RCRA. RCRAInfo also supports generation of the National Hazardous Waste Biennial Report. All generators and treatment, storage, and disposal facilities who handle hazardous waste are required to report to the EPA Administrator at least once every two years to support creation of the Biennial Report.
The WA-FSIS provides a means to query and display data maintained by the Washington Department of Ecology. This system contains key information for each facility/site that is currently, or has been, of interest to the Air Quality, Dam Safety, Hazardous Waste, Toxics Cleanup, and Water Quality Programs.

FRS Environmental Interest

Source and System ID :

RCRAINFO - WAD980985139
WA-FSIS - 1375659

HSL - WA

Facility Name :	Qwest Communications Inc W00851
Facility Address :	1313 S BROADWAY ST, TACOMA, 98402
County :	Pierce

Map Id: BJ173
Direction: W
Distance: 0.389 mi., 2055 ft.
Elevation: 131 ft.
Relative: Higher

Site Name : QWEST COMMUNICATIONS INC W00851
1313 S BROADWAY ST | 1313 SOUTH BROADWAY STREET
TACOMA | Tacoma, WA

Database(s) : [ALL SITES - WA, CSCSL NFA - WA, ECHO, FRS, HSL - WA, LUST - WA, RCRA_NONGEN, T 2 - WA] ***(cont.)***

Envirosite ID: 52365369
EPA ID: WAD980985139

HSL - WA ***(cont.)***

Site Details

Facility Site ID :	1375659
Cleanup Site ID :	7038
Status :	No Further Action
Site Rank :	N/R
Alternative Site Name :	BROADWAY PLAZA 070851,US WEST COMMUNICATIONS INC W00851,US WEST COMMUNICATIONS W00851
Region :	Southwest
Resposbile Unit :	Southwest
Institutional Control :	N/R
Current VCP :	N/R
Past VCP :	N/R
Latitude :	47.25069
Longitude :	-122.44028
Agency Hyperlink :	Click here for hyperlink provided by the agency.
Last Date in Agency List :	2023-02-28

Contaminants

Contaminant Name :	Metals Priority Pollutants
Ground water :	Below Cleanup Levels
Surface water :	N/R
Soil :	N/R
Sediment :	N/R
Air :	N/R
Bedrock :	N/R
Contaminant Name :	Petroleum Products-Unspecified
Ground water :	Below Cleanup Levels
Surface water :	N/R
Soil :	N/R
Sediment :	N/R
Air :	N/R
Bedrock :	N/R
Contaminant Name :	Petroleum-Other
Ground water :	Below Cleanup Levels
Surface water :	N/R
Soil :	Confirmed Above Cleanup Levels
Sediment :	N/R
Air :	N/R
Bedrock :	N/R
Facility Name :	QWEST Communications Inc W00851
Facility Address :	1313 S Broadway St, Tacoma, 98402
County :	Pierce

Map Id: BJ173
Direction: W
Distance: 0.389 mi., 2055 ft.
Elevation: 131 ft.
Relative: Higher

Site Name : QWEST COMMUNICATIONS INC W00851
1313 S BROADWAY ST | 1313 SOUTH BROADWAY STREET
TACOMA | Tacoma, WA

Database(s) : [ALL SITES - WA, CSCSL NFA - WA, ECHO, FRS, HSL - WA, LUST - WA, RCRA_NONGEN, T 2 - WA] ***(cont.)***

Envirosite ID: 52365369
EPA ID: WAD980985139

HSL - WA ***(cont.)***

Site Details

Facility Site ID :	1375659
Cleanup Site ID :	7038
Status :	No Further Action
Site Rank :	N/R
Alternative Site Name :	N/R
Region :	N/R
Resposbile Unit :	N/R
Institutional Control :	N/R
Current VCP :	N/R
Past VCP :	N/R
Latitude :	N/R
Longitude :	N/R
Agency Hyperlink :	Click here for hyperlink provided by the agency.
Last Date in Agency List :	2022-02-11

LUST - WA

Facility Name :	QWEST COMMUNICATIONS INC W00851
Facility Address :	1313 S BROADWAY ST, TACOMA, 98402
County :	Pierce

Site Details

LUST Status Date :	1997-03-27
LUST Status Type :	LUST - NFA
Facility Site ID :	1375659
Cleanup Site ID :	7038
LUST ID :	4067
UST ID :	10470
Alternate Site Names :	BROADWAY PLAZA 070851,US WEST COMMUNICATIONS INC W00851,US WEST COMMUNICATIONS W00851
Release Date :	1995-08-01
Process Type :	N/R
Responsible Unit :	Southwest
Region :	Southwest
Latitude :	47.25069
Longitude :	-122.44028
Last Date in Agency List :	2023-03-20

LUST Status Date :	1997-03-27
LUST Status Type :	LUST - NFA
Facility Site ID :	1375659
Cleanup Site ID :	7038
LUST ID :	2883
UST ID :	10470

Map Id: BJ173
Direction: W
Distance: 0.389 mi., 2055 ft.
Elevation: 131 ft.
Relative: Higher

Site Name : QWEST COMMUNICATIONS INC W00851
1313 S BROADWAY ST | 1313 SOUTH BROADWAY STREET
TACOMA | Tacoma, WA

Database(s) : [ALL SITES - WA, CSCSL NFA - WA, ECHO, FRS, HSL - WA, LUST - WA, RCRA_NONGEN, T 2 - WA] ***(cont.)***

Envirosite ID: 52365369
EPA ID: WAD980985139

LUST - WA ***(cont.)***

Alternate Site Names :	BROADWAY PLAZA 070851,US WEST COMMUNICATIONS INC W00851,US WEST COMMUNICATIONS W00851
Release Date :	1993-08-12
Process Type :	N/R
Responsible Unit :	Southwest
Region :	Southwest
Latitude :	47.25069
Longitude :	-122.44028
Last Date in Agency List :	2023-03-20

Contaminants

Contaminant Name :	Petroleum Products-Unspecified
Ground Water :	Below Cleanup Levels
Surface Water :	N/R
Soil :	N/R
Sediment :	N/R
Air :	N/R
Bedrock :	N/R

Contaminant Name :	Metals Priority Pollutants
Ground Water :	Below Cleanup Levels
Surface Water :	N/R
Soil :	N/R
Sediment :	N/R
Air :	N/R
Bedrock :	N/R

Contaminant Name :	Petroleum-Other
Ground Water :	Below Cleanup Levels
Surface Water :	N/R
Soil :	Confirmed Above Cleanup Levels
Sediment :	N/R
Air :	N/R
Bedrock :	N/R

RCRA_NONGEN

Facility Name :	QWEST COMMUNICATIONS INC W00851
Facility Address :	1313 S BROADWAY ST, TACOMA, WA 98402
County :	PIERCE
Date Form Received by Agency :	2001-03-10
EPA ID :	WAD980985139
Mailing Address :	1600 SEVENTH AVE RM 2708, SEATTLE, WA 98191
Contact :	MAY VICHITKULWONGSA
Contact Address :	1600 SEVENTH AVE RM 2708, SEATTLE, WA 98191
Contact Country :	US
Contact Telephone :	206-346-7532

Map Id: BJ173
Direction: W
Distance: 0.389 mi., 2055 ft.
Elevation: 131 ft.
Relative: Higher

Site Name : QWEST COMMUNICATIONS INC W00851
1313 S BROADWAY ST | 1313 SOUTH BROADWAY STREET
TACOMA | Tacoma, WA

Database(s) : [ALL SITES - WA, CSCSL NFA - WA, ECHO, FRS, HSL - WA, LUST - WA, RCRA_NONGEN, T 2 - WA] ***(cont.)***

Envirosite ID: 52365369
EPA ID: WAD980985139

RCRA_NONGEN ***(cont.)***

Contact Email :	N/R
EPA Region :	10
Land Type :	Other land type
Source Type :	Implementer
Classification :	Not a generator, verified
Description :	Not a generator, verified
Last Date in Agency List :	2023-01-23

Owner/Operator Summary

Owner/Operator Name :	FRANK RUSSELL COMPANY
Owner/Operator Address :	909 A STREET, TACOMA, WA 98402
Owner/Operator Country :	US
Owner/Operator Telephone :	000-000-0000
Owner/Operator Email :	N/R
Owner/Operator Fax :	N/R
Legal Status :	Private
Owner/Operator Type :	Owner
Owner/Operator Start Date :	1999-03-31
Owner/Operator End Date :	N/R

Owner/Operator Name :	QWEST CORP
Owner/Operator Address :	7800 E ORCHARD RD, ENGLEWOOD, CO 80111
Owner/Operator Country :	US
Owner/Operator Telephone :	303-793-6500
Owner/Operator Email :	N/R
Owner/Operator Fax :	N/R
Legal Status :	Private
Owner/Operator Type :	Owner
Owner/Operator Start Date :	N/R
Owner/Operator End Date :	N/R

Owner/Operator Name :	VICHITKULWONGSA, MAY P
Owner/Operator Address :	1600 SEVENTH AVE RM 2708, SEATTLE, WA 98191
Owner/Operator Country :	US
Owner/Operator Telephone :	206-346-7532
Owner/Operator Email :	N/R
Owner/Operator Fax :	N/R
Legal Status :	Private
Owner/Operator Type :	Operator
Owner/Operator Start Date :	N/R
Owner/Operator End Date :	N/R

Handler Activities Summary

U.S. Importer of Hazardous Waste :	N
Mixed Waste (Haz. and Radioactive) :	N
Recycler of Hazardous Waste :	N
Transporter of Hazardous Waste :	N
Treater, Storer or Disposer of HW :	N

Map Id: BJ173
Direction: W
Distance: 0.389 mi., 2055 ft.
Elevation: 131 ft.
Relative: Higher

Site Name : QWEST COMMUNICATIONS INC W00851
1313 S BROADWAY ST | 1313 SOUTH BROADWAY STREET
TACOMA | Tacoma, WA

Database(s) : [ALL SITES - WA, CSCSL NFA - WA, ECHO, FRS, HSL - WA, LUST - WA, RCRA_NONGEN, T 2 - WA] ***(cont.)***

Envirosite ID: 52365369
EPA ID: WAD980985139

RCRA_NONGEN ***(cont.)***

Underground Injection Activity :	N
On-site Burner Exemption :	N
Furnace Exemption :	N
Used Oil Fuel Burner :	N
Used Oil Processor :	N
Used Oil Refiner :	N
Used Oil Fuel Marketer to Burner :	N
Used Oil Specification Marketer :	N
Used Oil Transfer Facility :	N
Used Oil Transporter :	N

Historical Generators

Date Form Received by Agency :	2001-03-09
Facility Name :	QWEST COMMUNICATIONS INC W00851
Classification :	Not a generator, verified
Date Form Received by Agency :	2000-03-02
Facility Name :	US WEST COMMUNICATIONS INC W00851
Classification :	Large Quantity Generator
Date Form Received by Agency :	2000-03-02
Facility Name :	QWEST COMMUNICATIONS INC W00851
Classification :	Not a generator, verified
Date Form Received by Agency :	2000-03-02
Facility Name :	QWEST COMMUNICATIONS INC W00851
Classification :	Large Quantity Generator
Date Form Received by Agency :	1999-02-24
Facility Name :	QWEST COMMUNICATIONS INC W00851
Classification :	Not a generator, verified
Date Form Received by Agency :	1998-02-27
Facility Name :	QWEST COMMUNICATIONS INC W00851
Classification :	Not a generator, verified
Date Form Received by Agency :	1997-02-27
Facility Name :	QWEST COMMUNICATIONS INC W00851
Classification :	Very Small Quantity Generator
Date Form Received by Agency :	1996-02-26
Facility Name :	QWEST COMMUNICATIONS INC W00851
Classification :	Very Small Quantity Generator

Map Id: BJ173
Direction: W
Distance: 0.389 mi., 2055 ft.
Elevation: 131 ft.
Relative: Higher

Site Name : QWEST COMMUNICATIONS INC W00851
1313 S BROADWAY ST | 1313 SOUTH BROADWAY STREET
TACOMA | Tacoma, WA

Database(s) : [ALL SITES - WA, CSCSL NFA - WA, ECHO, FRS, HSL - WA, LUST - WA, RCRA_NONGEN, T 2 - WA] ***(cont.)***

Envirosite ID: 52365369
EPA ID: WAD980985139

RCRA_NONGEN ***(cont.)***

Date Form Received by Agency :	1993-12-31
Facility Name :	QWEST COMMUNICATIONS INC W00851
Classification :	Small Quantity Generator

Notices of Violations Summary

Regulation Violated :	N

T 2 - WA

Facility Name :	QWEST Communications Inc W00851
Facility Address :	1313 S BROADWAY ST, TACOMA, 98402
County :	Pierce
Facility/Site ID :	1375659
Alternate Name :	US WEST COMMUNICATIONS W00851
Program Name :	N/R
WRIA :	10
Legislative District :	27
Congressional District :	6
Ecology Region :	SWRO
Ecology Program Phone :	(360) 407-6171
Tribal Land :	N
Latitude :	47.25069
Longitude :	-122.44028
Last Date in Agency List :	2023-01-04

Facility/Site ID :	1375659
Alternate Name :	US WEST COMMUNICATIONS INC W00851
Program Name :	N/R
WRIA :	10
Legislative District :	27
Congressional District :	6
Ecology Region :	SWRO
Ecology Program Phone :	(360) 407-6171
Tribal Land :	N
Latitude :	47.25069
Longitude :	-122.44028
Last Date in Agency List :	2023-01-04

Facility/Site ID :	1375659
Alternate Name :	N/R
Program Name :	N/R
WRIA :	10
Legislative District :	27
Congressional District :	6
Ecology Region :	SWRO
Ecology Program Phone :	(360) 407-6171
Tribal Land :	N
Latitude :	47.25069

Map Id: BJ173
Direction: W
Distance: 0.389 mi., 2055 ft.
Elevation: 131 ft.
Relative: Higher

Site Name : QWEST COMMUNICATIONS INC W00851
1313 S BROADWAY ST | 1313 SOUTH BROADWAY STREET
TACOMA | Tacoma, WA

Database(s) : [ALL SITES - WA, CSCSL NFA - WA, ECHO, FRS, HSL - WA, LUST - WA, RCRA_NONGEN, T 2 - WA] ***(cont.)***

Envirosite ID: 52365369
EPA ID: WAD980985139

T 2 - WA ***(cont.)***

Longitude : -122.44028
Last Date in Agency List : 2023-01-04

Program Details

Program : TOXICS
Interaction Type : Emergency/Haz Chem Rpt TIER2

Interaction Type Description : Businesses that store 10,000 pounds or more of a hazardous chemical or 500 pounds or less, depending on the chemical, of an extremely hazardous chemical on site at any one time must report annually. Reports are sent to the State Emergency Response Commission (represented by Ecology) Local Emergency Planning Committees, and local fire departments for emergency planning. (product, not waste)

Status : Inactive
Start Date : 1989-01-01
End Date : 1996-03-01
SIC : 4813 - TELEPHONE COMMUNICATIONS, EXCEPT RADIOTELEPHONE
NAICS : N/R

Program : TOXICS
Interaction Type : Emergency/Haz Chem Rpt TIER2

Interaction Type Description : Businesses that store 10,000 pounds or more of a hazardous chemical or 500 pounds or less, depending on the chemical, of an extremely hazardous chemical on site at any one time must report annually. Reports are sent to the State Emergency Response Commission (represented by Ecology) Local Emergency Planning Committees, and local fire departments for emergency planning. (product, not waste)

Status : Inactive
Start Date : 1989-01-01
End Date : 1996-03-01
SIC : N/R
NAICS : N/R

Map Id: BK174
Direction: W
Distance: 0.389 mi., 2057 ft.
Elevation: 142 ft.
Relative: Higher

Site Name : Swenson Say Faget | US GEOLOGICAL SURVEY
934 BROADWAY STE 100 | 934 BROADWAY, STE300
TACOMA, WA 98402

Database(s) : [ALL SITES - WA, FRS, MANIFEST EPA]

Envirosite ID: 52365771
EPA ID: N/R

ALL SITES - WA

Facility Name :	Swenson Say Faget
Facility Address :	934 BROADWAY STE 100, TACOMA, 98402
County :	N/R
Facility/Site ID :	4093
Alternate Name :	N/R
Program Name :	N/R
WRIA :	10
Legislative District :	27
Congressional District :	6
Ecology Region :	SWRO
Ecology Program Phone :	N/R
Tribal Land :	N
Latitude :	47.254113
Longitude :	-122.4407
Last Date in Agency List :	2023-01-03

Program Details

Program :	N/R
Program ID :	N/R
Interaction Type :	Urban Waters
Interaction Type Description :	The site has been inspected by an Ecology Urban Waters Inspector.
Status :	Active
Start Date :	2009-10-06
End Date :	N/R
SIC :	N/R
NAICS :	N/R

FRS

Facility Name :	SWENSON SAY FAGET
Facility Address :	934 BROADWAY STE 100, TACOMA, WA 98402
County :	PIERCE

Site Details

Registry ID :	110040164737
FRS Facility URL :	Click here for hyperlink provided by the agency.
Last Date in Agency List :	2023-02-13

Source Description

Source Description :

The WA-FSIS provides a means to query and display data maintained by the Washington Department of Ecology. This system contains key information for each facility/site that is currently, or has been, of interest to the Air Quality, Dam Safety, Hazardous Waste, Toxics Cleanup, and Water Quality Programs.

Map Id: BK174
Direction: W
Distance: 0.389 mi., 2057 ft.
Elevation: 142 ft.
Relative: Higher

Site Name : Swenson Say Faget | US GEOLOGICAL SURVEY
934 BROADWAY STE 100 | 934 BROADWAY, STE300
TACOMA, WA 98402

Database(s) : [ALL SITES - WA, FRS, MANIFEST EPA] ***(cont.)***

Envirosite ID: 52365771
EPA ID: N/R

FRS ***(cont.)***

FRS Environmental Interest
Source and System ID : WA-FSIS - 4093

MANIFEST EPA

Manifest Details

Manifest Number :	000354161DAT
Shipped Date :	2021-03-09
Updated Date :	2021-03-22
Received Date :	2021-03-16
Status :	Signed
Generator ID :	N/R
Generator Name :	US GEOLOGICAL SURVEY
Generator Address :	934 BROADWAY, STE300, TACOMA, WA 98402
Generator Mailing :	934 BROADWAY, STE300, TACOMA, WA 98402
Generator Contact :	N/R
Destination ID :	NVT330010000
Destination Name :	US ECOLOGY NEVADA, INC.
Destination Mailing :	HWY 95 11 MILES S. OF BEATTY, BEATTY, NV 89003
Destination Address :	HWY 95 11 MILES S. OF BEATTY, BEATTY, NV 89003
Destination Contact :	N/R
Submission Type :	DataImage5Copy
Origin Type :	Service
Manifest Residue :	N
Rejection :	N
Last Date in Agency List :	2023-02-13

Waste Details

Waste Line Number :	1
Is DOT Hazardous :	Y
DOT ID Number :	UN1814
DOT Information :	UN1814, POTASSIUM HYDROXIDE, SOLUTION, 8, PG III
Non Waste Description :	N/R
Quantity :	90 Pounds
Quantity Tons, Acute, Non-Acute :	0.045, 0, 0.045
Quantity Kg, Acute, Non-Acute :	0, 40.816353
Management Method :	H039 - OTHER RECOVERY OR RECLAMATION FOR REUSE
Is EPA Waste :	Y
Federal Code :	D002
State Code :	WA - WT02

Manifest Details

Manifest Number :	000323490DAT
Shipped Date :	2020-10-21
Updated Date :	2020-11-18
Received Date :	2020-11-10
Status :	Signed
Generator ID :	N/R
Generator Name :	US GEOLOGICAL SURVEY
Generator Address :	934 BROADWAY, STE300, TACOMA, WA 98402

Map Id: BK174
Direction: W
Distance: 0.389 mi., 2057 ft.
Elevation: 142 ft.
Relative: Higher

Site Name : Swenson Say Faget | US GEOLOGICAL SURVEY
934 BROADWAY STE 100 | 934 BROADWAY, STE300
TACOMA, WA 98402

Database(s) : [ALL SITES - WA, FRS, MANIFEST EPA] ***(cont.)***

Envirosite ID: 52365771
EPA ID: N/R

MANIFEST EPA ***(cont.)***

Generator Mailing :	934 BROADWAY, STE300, TACOMA, WA 98402
Generator Contact :	N/R
Destination ID :	NVT330010000
Destination Name :	US ECOLOGY NEVADA, INC
Destination Mailing :	PO BOX 578, BEATTY, NV 89003
Destination Address :	HWY 95 11 MI S OF BEATTY, BEATTY, NV 89003
Destination Contact :	N/R
Submission Type :	DataImage5Copy
Origin Type :	Service
Manifest Residue :	N
Rejection :	N
Last Date in Agency List :	2023-02-13

Waste Details

Waste Line Number :	1
Is DOT Hazardous :	Y
DOT ID Number :	UN1789
DOT Information :	UN1789, HYDROCHLORIC ACID, 8, PG III
Non Waste Description :	N/R
Quantity :	230 Pounds
Quantity Tons, Acute, Non-Acute :	0.115, 0, 0.115
Quantity Kg, Acute, Non-Acute :	0, 104.30846
Management Method :	H039 - OTHER RECOVERY OR RECLAMATION FOR REUSE
Is EPA Waste :	Y
Federal Code :	D002
State Code :	N/R

Map Id: BR175
Direction: SW
Distance: 0.390 mi., 2062 ft.
Elevation: 33 ft.
Relative: Higher

Site Name : TACOMA UNION STA | TACOMA UNION STATION HYDRAULIC RELEASE | CITY OF TACOMA UNION STATION
1717 PACIFIC AVE | 1717 PACIFIC AVE ROOM 1118
TACOMA | Tacoma, WA

Database(s) : [ALL SITES - WA, CSCSL HWS - WA, ECHO, FRS, HSL - WA, RCRA_LQG, T 2 - WA]

Envirosite ID: 52365453
EPA ID: N/R

ALL SITES - WA

Facility Name :	Tacoma Union Sta
Facility Address :	1717 PACIFIC AVE, TACOMA, 98402
County :	Pierce

Map Id: BR175
Direction: SW
Distance: 0.390 mi., 2062 ft.
Elevation: 33 ft.
Relative: Higher

Site Name : TACOMA UNION STA | TACOMA UNION STATION HYDRAULIC RELEASE | CITY OF TACOMA UNION STATION
1717 PACIFIC AVE | 1717 PACIFIC AVE ROOM 1118
TACOMA | Tacoma, WA

Database(s) : [ALL SITES - WA, CSCSL HWS - WA, ECHO, FRS, HSL - WA, RCRA_LQG, T 2 - WA] ***(cont.)***

Envirosite ID: 52365453
EPA ID: N/R

ALL SITES - WA ***(cont.)***

Facility/Site ID :	71886388
Alternate Name :	N/R
Program Name :	N/R
WRIA :	10
Legislative District :	27
Congressional District :	6
Ecology Region :	SWRO
Ecology Program Phone :	(360) 407-7224
Tribal Land :	N
Latitude :	47.24662
Longitude :	-122.43674
Last Date in Agency List :	2023-01-03

Facility/Site ID :	71886388
Alternate Name :	N/R
Program Name :	N/R
WRIA :	10
Legislative District :	27
Congressional District :	6
Ecology Region :	SWRO
Ecology Program Phone :	(360) 407-6734
Tribal Land :	N
Latitude :	47.24662
Longitude :	-122.43674
Last Date in Agency List :	2023-01-03

Facility/Site ID :	71886388
Alternate Name :	N/R
Program Name :	N/R
WRIA :	10
Legislative District :	27
Congressional District :	6
Ecology Region :	SWRO
Ecology Program Phone :	(360) 407-6171
Tribal Land :	N
Latitude :	47.24662
Longitude :	-122.43674
Last Date in Agency List :	2023-01-03

Facility/Site ID :	71886388
Alternate Name :	N/R
Program Name :	N/R
WRIA :	10
Legislative District :	27
Congressional District :	6
Ecology Region :	SWRO
Ecology Program Phone :	(360) 407-6731
Tribal Land :	N

Map Id: BR175
Direction: SW
Distance: 0.390 mi., 2062 ft.
Elevation: 33 ft.
Relative: Higher

Site Name : TACOMA UNION STA | TACOMA UNION STATION HYDRAULIC RELEASE | CITY OF TACOMA UNION STATION
1717 PACIFIC AVE | 1717 PACIFIC AVE ROOM 1118
TACOMA | Tacoma, WA

Database(s) : [ALL SITES - WA, CSCSL HWS - WA, ECHO, FRS, HSL - WA, RCRA_LQG, T 2 - WA] ***(cont.)***

Envirosite ID: 52365453
EPA ID: N/R

ALL SITES - WA ***(cont.)***

Latitude :	47.24662
Longitude :	-122.43674
Last Date in Agency List :	2023-01-03

Program Details

Program :	HAZWASTE
Program ID :	WAD988484465
Interaction Type :	Hazardous Waste Planner
Interaction Type Description :	Under Chapter 173-307 WAC, facilities that report under Section 313 of the Emergency Planning/Community Right-To-Know Act (EPCRA), or that generate more than 2,640 pounds of hazardous waste per year, must prepare Pollution Prevention Plans.
Status :	Inactive
Start Date :	1993-01-01
End Date :	1993-08-24
SIC :	N/R
NAICS :	N/R

Program :	HAZWASTE
Program ID :	WAD988484465
Interaction Type :	Hazardous Waste Generator
Interaction Type Description :	Facilities that generate any quantity of a dangerous waste. They may be classified as SQG, MQG, or LQG depending on hazardous waste generated for a given month.
Status :	Inactive
Start Date :	1991-04-02
End Date :	1992-08-24
SIC :	N/R
NAICS :	N/R

Program :	HAZWASTE
Program ID :	WAD988484465
Interaction Type :	State Cleanup Site
Interaction Type Description :	A site is being cleaned up under state regulations. Regulations include Model Toxics Control Act or its predecessors.
Status :	Active
Start Date :	2015-10-07
End Date :	N/R
SIC :	N/R
NAICS :	811 - Repair and Maintenance

Map Id: BR175
Direction: SW
Distance: 0.390 mi., 2062 ft.
Elevation: 33 ft.
Relative: Higher

Site Name : TACOMA UNION STA | TACOMA UNION STATION HYDRAULIC RELEASE | CITY OF TACOMA UNION STATION
1717 PACIFIC AVE | 1717 PACIFIC AVE
ROOM 1118
TACOMA | Tacoma, WA

Database(s) : [ALL SITES - WA, CSCSL HWS - WA, ECHO, FRS, HSL - WA, RCRA_LQG, T 2 - WA] ***(cont.)***

Envirosite ID: 52365453
EPA ID: N/R

ALL SITES - WA ***(cont.)***

Program :	HAZWASTE
Program ID :	WAD988484465
Interaction Type :	Emergency/Haz Chem Rpt TIER2
Interaction Type Description :	Businesses that store 10,000 pounds or more of a hazardous chemical or 500 pounds or less, depending on the chemical, of an extremely hazardous chemical on site at any one time must report annually. Reports are sent to the State Emergency Response Commission (represented by Ecology) Local Emergency Planning Committees, and local fire departments for emergency planning. (product, not waste)
Status :	Active
Start Date :	2013-02-13
End Date :	N/R
SIC :	N/R
NAICS :	N/R

Program :	HAZWASTE
Program ID :	WAD988484465
Interaction Type :	State Cleanup Site
Interaction Type Description :	A site is being cleaned up under state regulations. Regulations include Model Toxics Control Act or its predecessors.
Status :	Active
Start Date :	2015-10-07
End Date :	N/R
SIC :	N/R
NAICS :	N/R

CSCSL HWS - WA

Facility Name :	TACOMA UNION STATION HYDRAULIC RELEASE
Facility Address :	1717 PACIFIC AVE, TACOMA, 98402
County :	PIERCE

Site Details

Facility Site ID :	71886388
Site Status :	Awaiting Cleanup
Cleanup Site ID :	13045
Region :	Southwest
Responsible Section :	Southwest
WARM Rank :	N/R
Is Brownfield? :	N/R
Is PSI? :	N/R
Current VCP :	N/R
Past VCP :	N/R
Institutional Control :	N/R

Map Id: BR175
Direction: SW
Distance: 0.390 mi., 2062 ft.
Elevation: 33 ft.
Relative: Higher

Site Name : TACOMA UNION STA | TACOMA UNION STATION HYDRAULIC RELEASE | CITY OF TACOMA UNION STATION
1717 PACIFIC AVE | 1717 PACIFIC AVE ROOM 1118
TACOMA | Tacoma, WA

Database(s) : [ALL SITES - WA, CSCSL HWS - WA, ECHO, FRS, HSL - WA, RCRA_LQG, T 2 - WA] ***(cont.)***

Envirosite ID: 52365453
EPA ID: N/R

CSCSL HWS - WA ***(cont.)***

Latitude :	47.24662
Longitude :	-122.43674
Last Date in Agency List :	2023-03-07

Contaminants Details

Contaminant Name :	Petroleum-Other
Groundwater :	N/R
Surface Water :	N/R
Soil :	Suspected
Sediment :	N/R
Air :	N/R
Bedrock :	N/R

ECHO

Facility Name :	TACOMA UNION STA
Facility Address :	1717 PACIFIC AVE, TACOMA, WA 98402
County :	PIERCE
Last Inspection Date :	N/R
Registry ID :	110005359496
FIPS Code :	53053
EPA Region :	10
Inspection Count :	0
Last Inspection Days :	N/R
Informal Count :	0
Last Informal Action Date :	N/R
Formal Action Count :	0
Last Formal Action Date :	N/R
Total Penalties :	0
Penalty Count :	N/R
Last Penalty Date :	N/R
Last Penalty Amount :	N/R
QTRS IN NC :	0
Programs IN SNC :	0
Current Compliance Status :	No Violation Identified
Three-Year Compliance Status :	_____
Collection Method :	ADDRESS MATCHING-HOUSE NUMBER
Reference Point :	CENTER OF A FACILITY OR STATION
Accuracy Meters :	30
Derived Tribes :	Puyallup Tribe of the Puyallup Reservation - .7 mile(s), Puyallup Tribe of the Puyallup Reservation - 1 mile(s), Muckleshoot Indian Tribe - 11.1 mile(s), Muckleshoot Indian Tribe - 14 mile(s), Nisqually Indian Tribe - 17.2 mile(s), Squaxin Island Tribe of the Squaxin Island Reservation - 21.8 mile(s), Squaxin Island Tribe of the Squaxin Island Reservation - 23.6 mile(s)

Map Id: BR175
Direction: SW
Distance: 0.390 mi., 2062 ft.
Elevation: 33 ft.
Relative: Higher

Site Name : TACOMA UNION STA | TACOMA UNION STATION HYDRAULIC RELEASE | CITY OF TACOMA UNION STATION
1717 PACIFIC AVE | 1717 PACIFIC AVE ROOM 1118
TACOMA | Tacoma, WA

Database(s) : [ALL SITES - WA, CSCSL HWS - WA, ECHO, FRS, HSL - WA, RCRA_LQG, T 2 - WA] ***(cont.)***

Envirosite ID: 52365453
EPA ID: N/R

ECHO ***(cont.)***

Derived HUC :	17110019
Derived WBD :	171100190301
Derived STCTY FIPS :	53053
Derived Zip :	98402
Derived CD113 :	06
Derived CB2010 :	530530602001120
MYRTK Universe :	NNN
NPDES IDs :	N/R
CWA Permit Types :	N/R
CWA Compliance Tracking :	N/R
CWA NAICS :	N/R
CWA SICS :	N/R
CWA Inspection Count :	N/R
CWA Last Inspection Days :	N/R
CWA Informal Count :	N/R
CWA Formal Action Count :	N/R
CWA Last Formal Action Date :	N/R
CWA Penalties :	N/R
CWA Last Penalty Date :	N/R
CWA Last Penalty Amount :	N/R
CWA Quarters IN NC :	N/R
CWA Current Compliance Status :	N/R
CWA Current SNC Flag :	N
CWA 13 Quarters Compliance Status :	N/R
CWA 13 Quarters Effluent Exceedances:	N/R
CWA Three-Year QNCR Codes :	N/R
DFR URL :	Click here for hyperlink provided by the agency.
Facility SIC :	N/R
Facility NAICS :	92119 - Other General Government Support
Facility Last Inspection EPA Date :	N/R
Facility Last Inspection State Date :	N/R
Facility Last Formal Act EPA Date :	N/R
Facility Last Formal Act State Date :	N/R
Facility Last Informal Act EPA Date :	N/R
Facility Last Informal Act State Date:	N/R
Facility Federal Agency :	N/R
TRI Reporter :	N/R
Facility Imp Water Flag :	N/R
Current SNC Flag :	N
Indian County Flag :	N
Federal Flag :	N/R
US Mexico Border Flag :	N/R
Chesapeak Bay Flag :	N/R
AIR Flag :	N
NPDES Flag :	N
SDWIS Flag :	N
RCRA Flag :	Y
TRI Flag :	N
GHG Flag :	N
Major Flag :	N/R
Active Flag :	N/R
NAA Flag :	N

Map Id: BR175
Direction: SW
Distance: 0.390 mi., 2062 ft.
Elevation: 33 ft.
Relative: Higher

Site Name : TACOMA UNION STA | TACOMA UNION STATION HYDRAULIC RELEASE | CITY OF TACOMA UNION STATION
1717 PACIFIC AVE | 1717 PACIFIC AVE ROOM 1118
TACOMA | Tacoma, WA

Database(s) : [ALL SITES - WA, CSCSL HWS - WA, ECHO, FRS, HSL - WA, RCRA_LQG, T 2 - WA] ***(cont.)***

Envirosite ID: 52365453
EPA ID: N/R

ECHO ***(cont.)***

Latitude :	47.24622
Longitude :	-122.43686
Last Date in Agency List :	2023-01-16

FRS

Facility Name :	TACOMA UNION STA
Facility Address :	1717 PACIFIC AVE, TACOMA, WA 98402
County :	PIERCE

Site Details

Registry ID :	110005359496
FRS Facility URL :	Click here for hyperlink provided by the agency.
Last Date in Agency List :	2023-02-13

Source Description

Source Description :

RCRAInfo is EPA's comprehensive information system that supports the Resource Conservation and Recovery Act (RCRA) of 1976 and the Hazardous and Solid Waste Amendments (HSWA) of 1984 through the tracking of events and activities related to facilities that generate, transport, and treat, store, or dispose of hazardous waste. RCRAInfo allows RCRA program staff to track the notification, permit, compliance, and corrective action activities required under RCRA. RCRAInfo also supports generation of the National Hazardous Waste Biennial Report. All generators and treatment, storage, and disposal facilities who handle hazardous waste are required to report to the EPA Administrator at least once every two years to support creation of the Biennial Report.
The WA-FSIS provides a means to query and display data maintained by the Washington Department of Ecology. This system contains key information for each facility/site that is currently, or has been, of interest to the Air Quality, Dam Safety, Hazardous Waste, Toxics Cleanup, and Water Quality Programs.

FRS Environmental Interest

Source and System ID :

RCRAINFO - WAD988484465
WA-FSIS - 71886388

Facility Name :	US GOVT GENERAL SERVICES DEPT
Facility Address :	1717 PACIFIC AVE ROOM 1118, TACOMA, WA 98402-3234
County :	PIERCE

Map Id: BR175
Direction: SW
Distance: 0.390 mi., 2062 ft.
Elevation: 33 ft.
Relative: Higher

Site Name : TACOMA UNION STA | TACOMA UNION STATION HYDRAULIC RELEASE | CITY OF TACOMA UNION STATION
1717 PACIFIC AVE | 1717 PACIFIC AVE ROOM 1118
TACOMA | Tacoma, WA

Database(s) : [ALL SITES - WA, CSCSL HWS - WA, ECHO, FRS, HSL - WA, RCRA_LQG, T 2 - WA] ***(cont.)***

Envirosite ID: 52365453
EPA ID: N/R

FRS ***(cont.)***

Site Details

Registry ID :	110015441921
FRS Facility URL :	Click here for hyperlink provided by the agency.
Last Date in Agency List :	2023-02-13

Source Description

Source Description :

The WA-FSIS provides a means to query and display data maintained by the Washington Department of Ecology. This system contains key information for each facility/site that is currently, or has been, of interest to the Air Quality, Dam Safety, Hazardous Waste, Toxics Cleanup, and Water Quality Programs.

FRS Environmental Interest

Source and System ID :	WA-FSIS - 62931567

HSL - WA

Facility Name :	Tacoma Union Station Hydraulic Release
Facility Address :	1717 Pacific Ave, Tacoma, 98402
County :	Pierce

Site Details

Facility Site ID :	71886388
Cleanup Site ID :	13045
Status :	Awaiting Cleanup
Site Rank :	N/R
Alternative Site Name :	N/R
Region :	N/R
Resposbile Unit :	N/R
Institutional Control :	N/R
Current VCP :	N/R
Past VCP :	N/R
Latitude :	N/R
Longitude :	N/R
Agency Hyperlink :	Click here for hyperlink provided by the agency.
Last Date in Agency List :	2022-02-11

Facility Name :	Tacoma Union Station Hydraulic Release
Facility Address :	1717 PACIFIC AVE, TACOMA, 98402
County :	Pierce

Map Id: BR175
Direction: SW
Distance: 0.390 mi., 2062 ft.
Elevation: 33 ft.
Relative: Higher

Site Name : TACOMA UNION STA | TACOMA UNION STATION HYDRAULIC RELEASE | CITY OF TACOMA UNION STATION
1717 PACIFIC AVE | 1717 PACIFIC AVE ROOM 1118
TACOMA | Tacoma, WA

Database(s) : [ALL SITES - WA, CSCSL HWS - WA, ECHO, FRS, HSL - WA, RCRA_LQG, T 2 - WA] ***(cont.)***

Envirosite ID: 52365453
EPA ID: N/R

HSL - WA ***(cont.)***

Site Details

Facility Site ID :	71886388
Cleanup Site ID :	13045
Status :	Awaiting Cleanup
Site Rank :	N/R
Alternative Site Name :	Tacoma Union Sta
Region :	Southwest
Resposbile Unit :	Southwest
Institutional Control :	N/R
Current VCP :	N/R
Past VCP :	N/R
Latitude :	47.24662
Longitude :	-122.43674
Agency Hyperlink :	Click here for hyperlink provided by the agency.
Last Date in Agency List :	2023-02-28

Contaminants

Contaminant Name :	Petroleum-Other
Ground water :	N/R
Surface water :	N/R
Soil :	Suspected
Sediment :	N/R
Air :	N/R
Bedrock :	N/R

RCRA_LQG

Facility Name :	CITY OF TACOMA UNION STATION
Facility Address :	1717 PACIFIC AVE, TACOMA, WA 98402
County :	PIERCE
Date Form Received by Agency :	1993-09-01
EPA ID :	WAD988484465
Mailing Address :	SUITE 408 747 MARKET ST, TACOMA, WA 98402
Contact :	KEN FULLER
Contact Address :	N/R
Contact Country :	US
Contact Telephone :	206-572-5855
Contact Email :	N/R
EPA Region :	10
Land Type :	Not Reported
Source Type :	Annual/Biennial Report
Classification :	Large Quantity Generator

Map Id: BR175
Direction: SW
Distance: 0.390 mi., 2062 ft.
Elevation: 33 ft.
Relative: Higher

Site Name : TACOMA UNION STA | TACOMA UNION STATION HYDRAULIC RELEASE | CITY OF TACOMA UNION STATION
1717 PACIFIC AVE | 1717 PACIFIC AVE ROOM 1118
TACOMA | Tacoma, WA

Database(s) : [ALL SITES - WA, CSCSL HWS - WA, ECHO, FRS, HSL - WA, RCRA_LQG, T 2 - WA] ***(cont.)***

Envirosite ID: 52365453
EPA ID: N/R

RCRA_LQG ***(cont.)***

Description :

Handlers that generate 1,000 kg or more of hazardous waste during any calendar month; or generate more than 1 kg of acutely hazardous waste during any calendar month; or generate more than 100 kg of any residue or contaminated soil, waste or other debris resulting from the cleanup of a spill, into or on any land or water, of acutely hazardous waste during any calendar month; or generate 1 kg or less of acutely hazardous waste during any calendar month, and accumulate more than 1 kg of acutely hazardous waste at any time; or generate 100 kg or less of any residue or contaminated soil, waste or other debris resulting from the cleanup of a spill, into or on any land or water, of acutely hazardous waste during any calendar month, and accumulated more than 100 kg of that material at any time.

Last Date in Agency List : 2023-01-23

Owner/Operator Summary

Owner/Operator Name :	N/R
Owner/Operator Address :	N/R
Owner/Operator Country :	N/R
Owner/Operator Telephone :	N/R
Owner/Operator Email :	N/R
Owner/Operator Fax :	N/R
Legal Status :	N/R
Owner/Operator Type :	N/R
Owner/Operator Start Date :	N/R
Owner/Operator End Date :	N/R

Handler Activities Summary

U.S. Importer of Hazardous Waste :	N
Mixed Waste (Haz. and Radioactive) :	N
Recycler of Hazardous Waste :	N
Transporter of Hazardous Waste :	N
Treater, Storer or Disposer of HW :	N
Underground Injection Activity :	N
On-site Burner Exemption :	N
Furnace Exemption :	N
Used Oil Fuel Burner :	N
Used Oil Processor :	N
Used Oil Refiner :	N
Used Oil Fuel Marketer to Burner :	N
Used Oil Specification Marketer :	N
Used Oil Transfer Facility :	N
Used Oil Transporter :	N

Historical Generators

Date Form Received by Agency :	1993-06-18
Facility Name :	TACOMA UNION STA

Map Id: BR175
Direction: SW
Distance: 0.390 mi., 2062 ft.
Elevation: 33 ft.
Relative: Higher

Site Name : TACOMA UNION STA | TACOMA UNION STATION HYDRAULIC RELEASE | CITY OF TACOMA UNION STATION
1717 PACIFIC AVE | 1717 PACIFIC AVE ROOM 1118
TACOMA | Tacoma, WA

Database(s) : [ALL SITES - WA, CSCSL HWS - WA, ECHO, FRS, HSL - WA, RCRA_LQG, T 2 - WA] ***(cont.)***

Envirosite ID: 52365453
EPA ID: N/R

RCRA_LQG ***(cont.)***

Classification : Not a generator, verified

Date Form Received by Agency : 1993-06-17
Facility Name : TACOMA UNION STA
Classification : Not a generator, verified

Notices of Violations Summary
Regulation Violated : N

T 2 - WA

Facility Name : Tacoma Union Sta
Facility Address : 1717 PACIFIC AVE, TACOMA, 98402
County : Pierce

Facility/Site ID : 71886388
Alternate Name : N/R
Program Name : N/R
WRIA : 10
Legislative District : 27
Congressional District : 6
Ecology Region : SWRO
Ecology Program Phone : (360) 407-6171
Tribal Land : N
Latitude : 47.24662
Longitude : -122.43674
Last Date in Agency List : 2023-01-04

Program Details
Program : HAZWASTE
Interaction Type : Emergency/Haz Chem Rpt TIER2

Interaction Type Description : Businesses that store 10,000 pounds or more of a hazardous chemical or 500 pounds or less, depending on the chemical, of an extremely hazardous chemical on site at any one time must report annually. Reports are sent to the State Emergency Response Commission (represented by Ecology) Local Emergency Planning Committees, and local fire departments for emergency planning. (product, not waste)

Status : Active
Start Date : 2013-02-13
End Date : N/R
SIC : N/R
NAICS : N/R

Map Id: BR176
Direction: SW
Distance: 0.390 mi., 2062 ft.
Elevation: 33 ft.
Relative: Higher

Site Name : US GOVT GENERAL SERVICES DEPT | Tacoma Union Station US GOVT GSA DEPT
1717 PACIFIC AVE ROOM 1118
Tacoma | TACOMA, WA 98409

Database(s) : [ALL SITES - WA, EPA UST, UST - WA]

Envirosite ID: 52365454
EPA ID: N/R

ALL SITES - WA

Facility Name :	US GOVT GENERAL SERVICES DEPT
Facility Address :	1717 PACIFIC AVE ROOM 1118, TACOMA, 98409
County :	Pierce
Facility/Site ID :	62931567
Alternate Name :	N/R
Program Name :	N/R
WRIA :	10
Legislative District :	27
Congressional District :	6
Ecology Region :	SWRO
Ecology Program Phone :	(360) 407-7224
Tribal Land :	N
Latitude :	47.246541
Longitude :	-122.438014
Last Date in Agency List :	2023-01-03

Program Details

Program :	TOXICS
Program ID :	101787
Interaction Type :	Underground Storage Tank
Interaction Type Description :	Any one or combination of tanks (including connecting underground pipes) that is used to contain regulated substances and has a tank volume of ten percent or more beneath the surface of the ground. This term does not include any of the exempt UST systems specified in WAC 173-360-110(2) or any piping connected thereto. See WAC 173-360
Status :	Active
Start Date :	1992-02-19
End Date :	N/R
SIC :	N/R
NAICS :	N/R

EPA UST

Facility Name :	U S GOVT GENERAL SERVICES DEPT
Facility Address :	1717 PACIFIC AVE ROOM 1118, Tacoma, Washington 984090000
County :	Pierce
Facility ID :	WA62931567
Facility Status :	Open UST(s)
Open USTs :	1
Closed USTs :	0
Temporarily Out of Service USTs :	0
Date of Last Inspection :	N/R
EPA Region :	10
Tribe :	N/R
Facility ID 2 :	N/R
Latitude :	47.246541

Map Id: BR176
Direction: SW
Distance: 0.390 mi., 2062 ft.
Elevation: 33 ft.
Relative: Higher

Site Name : US GOVT GENERAL SERVICES DEPT | Tacoma Union Station US GOVT GSA DEPT
1717 PACIFIC AVE ROOM 1118
Tacoma | TACOMA, WA 98409

Database(s) : [ALL SITES - WA, EPA UST, UST - WA] ***(cont.)***

Envirosite ID: 52365454
EPA ID: N/R

EPA UST ***(cont.)***

Longitude :	-122.438014
Last Date in Agency List :	2023-01-30

Tank Details

Tank ID :	WA62931567_1-EG
Tank Status :	Open
Installation Date :	1992-02-19
Removal Date :	N/R
Capacity :	111
Substances :	D Diesel
Tank Wall Type :	N/R

UST - WA

Facility Name :	Tacoma Union Station US GOVT GSA DEPT
Facility Address :	1717 PACIFIC AVE ROOM 1118, Tacoma, 98409
County :	Pierce
Facility Site ID :	62931567
UST Site ID :	101787
Tag Number(s) :	A4276
Responsible Unit :	Headquarters
Is Active :	Yes
Latitude :	47.246541
Longitude :	-122.438014
Last Date in Agency List :	2022-12-29

Tank Details

Tank Name :	1-EG
Tank Status :	Operational
Install Date :	1992-02-19
Tank Upgrade Date :	1992-02-19
Tank Permanent Closure Date :	N/R
Permit Expiration Date :	2023-06-30
Tank Material :	Fiberglass Reinforced Plastic
Tank Construction :	Double Wall Tank
Tank Corrosion Protection :	Corrosion Resistant
Tank Manifold :	N/R
Tank Release Detection :	Interstitial Monitoring
Tank Tightness Test :	N/R
Tank Spill Prevention :	Single Wall Spill Bucket
Capacity Range :	111 TO 1,100 Gallons
Actual Capacity :	550
Pipe Material :	Fiberglass
Pipe Construction :	Double Wall Pipe
Pipe Corrosion Protection :	Corrosion Resistant
Tank SFC :	N/R
Dispenser SFC :	N/R
Primary Pipe Release Detection :	Safe Suction (No Leak Detection)

Map Id: BR176
Direction: SW
Distance: 0.390 mi., 2062 ft.
Elevation: 33 ft.
Relative: Higher

Site Name : US GOVT GENERAL SERVICES DEPT | Tacoma Union Station US GOVT GSA DEPT
1717 PACIFIC AVE ROOM 1118
Tacoma | TACOMA, WA 98409

Database(s) : [ALL SITES - WA, EPA UST, UST - WA] ***(cont.)***

Envirosite ID: 52365454
EPA ID: N/R

UST - WA ***(cont.)***

Secondary Pipe Release Detection :	N/R
Pipe Pumping System :	Safe Suction
Pipe Install Date :	N/R
Turbine Sump Construction :	N/R
Tank Status Date :	1996-08-06
Tank Install Date :	N/R
Tank Overfill Prevention :	Ball Float Valve (vent line)

Compartments Details

Compartment Number :	1
Compartment Capacity :	550
Substance Stored :	Diesel
Used Substance :	Emergency Power Generation
Ecy Region :	N/R
Facility Name :	U S GOVT GENERAL SERVICES DEPT
Facility Address :	1717 PACIFIC AVE ROOM 1118, Tacoma, 98409
County :	Pierce
Facility Site ID :	62931567
UST Site ID :	101787
Tag Number(s) :	A4276
Responsible Unit :	Headquarters
Is Active :	Yes
Latitude :	47.246541
Longitude :	-122.438014
Last Date in Agency List :	2022-09-29

Tank Details

Tank Name :	1-EG
Tank Status :	Operational
Install Date :	1992-02-19
Tank Upgrade Date :	1992-02-19
Tank Permanent Closure Date :	N/R
Permit Expiration Date :	2023-06-30
Tank Material :	Fiberglass Reinforced Plastic
Tank Construction :	Double Wall Tank
Tank Corrosion Protection :	Corrosion Resistant
Tank Manifold :	N/R
Tank Release Detection :	Interstitial Monitoring
Tank Tightness Test :	N/R
Tank Spill Prevention :	Single Wall Spill Bucket
Capacity Range :	111 TO 1,100 Gallons
Actual Capacity :	550
Pipe Material :	Fiberglass
Pipe Construction :	Double Wall Pipe
Pipe Corrosion Protection :	Corrosion Resistant
Tank SFC :	N/R

Map Id: BR176
Direction: SW
Distance: 0.390 mi., 2062 ft.
Elevation: 33 ft.
Relative: Higher

Site Name : US GOVT GENERAL SERVICES DEPT | Tacoma Union Station US GOVT GSA DEPT
1717 PACIFIC AVE ROOM 1118
Tacoma | TACOMA, WA 98409

Database(s) : [ALL SITES - WA, EPA UST, UST - WA] ***(cont.)***

Envirosite ID: 52365454
EPA ID: N/R

UST - WA ***(cont.)***

Dispenser SFC :	N/R
Primary Pipe Release Detection :	Safe Suction (No Leak Detection)
Secondary Pipe Release Detection :	N/R
Pipe Pumping System :	Safe Suction
Pipe Install Date :	N/R
Turbine Sump Construction :	N/R
Tank Status Date :	1996-08-06
Tank Install Date :	N/R
Tank Overfill Prevention :	Ball Float Valve (vent line)

Compartments Details

Compartment Number :	1
Compartment Capacity :	550
Substance Stored :	Diesel
Used Substance :	Emergency Power Generation
Ecy Region :	N/R

Map Id: BK177
Direction: W
Distance: 0.392 mi., 2070 ft.
Elevation: 145 ft.
Relative: Higher

Site Name : Kompan Inc | PACIFIC PLAYGROUNDS
930 BROADWAY
TACOMA, WA 98402

Database(s) : [ALL SITES - WA, FRS]

Envirosite ID: 52365768
EPA ID: N/R

ALL SITES - WA

Facility Name :	Kompan Inc
Facility Address :	930 BROADWAY, TACOMA, 98402
County :	N/R
Facility/Site ID :	6506
Alternate Name :	N/R
Program Name :	N/R
WRIA :	10
Legislative District :	27
Congressional District :	6
Ecology Region :	SWRO
Ecology Program Phone :	N/R
Tribal Land :	N
Latitude :	47.254986
Longitude :	-122.440786
Last Date in Agency List :	2023-01-03

Map Id: BK177
Direction: W
Distance: 0.392 mi., 2070 ft.
Elevation: 145 ft.
Relative: Higher

Site Name : Kompan Inc | PACIFIC PLAYGROUNDS
930 BROADWAY
TACOMA, WA 98402

Database(s) : [ALL SITES - WA, FRS] ***(cont.)***

Envirosite ID: 52365768
EPA ID: N/R

ALL SITES - WA ***(cont.)***

Program Details

Program :	N/R
Program ID :	N/R
Interaction Type :	Urban Waters
Interaction Type Description :	The site has been inspected by an Ecology Urban Waters Inspector.
Status :	Active
Start Date :	2009-10-06
End Date :	N/R
SIC :	N/R
NAICS :	N/R

FRS

Facility Name :	PACIFIC PLAYGROUNDS
Facility Address :	930 BROADWAY, TACOMA, WA 98402
County :	N/R

Site Details

Registry ID :	110070313850
FRS Facility URL :	Click here for hyperlink provided by the agency.
Last Date in Agency List :	2023-02-13

Source Description

Source Description :	OSHA-OIS

FRS Environmental Interest

Source and System ID :	OSHA-OIS - 314098906

Map Id: BM178
Direction: WSW
Distance: 0.393 mi., 2075 ft.
Elevation: 92 ft.
Relative: Higher

Site Name : CAPITAL CLEANERS
1502 S BROADWAY ST | 1502 BROADWAY ST.
TACOMA | TACOMA, WA 98402

Database(s) : [ALL SITES - WA, ECHO, FRS, PRP-CORP, RCRA_NONGEN]

Envirosite ID: 6584340
EPA ID: N/R

ALL SITES - WA

Facility Name :	Capital Cleaners
Facility Address :	1502 S BROADWAY ST, TACOMA, 98402
County :	Pierce
Facility/Site ID :	85841439
Alternate Name :	N/R

Map Id: BM178
Direction: WSW
Distance: 0.393 mi., 2075 ft.
Elevation: 92 ft.
Relative: Higher

Site Name : CAPITAL CLEANERS
1502 S BROADWAY ST | 1502 BROADWAY ST.
TACOMA | TACOMA, WA 98402

Database(s) : [ALL SITES - WA, ECHO, FRS, PRP-CORP, RCRA_NONGEN] ***(cont.)***

Envirosite ID: 6584340
EPA ID: N/R

ALL SITES - WA ***(cont.)***

Program Name :	N/R
WRIA :	10
Legislative District :	27
Congressional District :	6
Ecology Region :	SWRO
Ecology Program Phone :	(360) 407-6734
Tribal Land :	N
Latitude :	47.24796
Longitude :	-122.4381
Last Date in Agency List :	2023-01-03

Program Details

Program :	HAZWASTE
Program ID :	WAD099830424
Interaction Type :	Hazardous Waste Generator
Interaction Type Description :	Facilities that generate any quantity of a dangerous waste. They may be classified as SQG, MQG, or LQG depending on hazardous waste generated for a given month.
Status :	Inactive
Start Date :	1987-02-06
End Date :	1991-06-06
SIC :	N/R
NAICS :	N/R

ECHO

Facility Name :	CAPITAL CLEANERS
Facility Address :	1502 S BROADWAY ST, TACOMA, WA 98402
County :	PIERCE
Last Inspection Date :	N/R
Registry ID :	110005329554
FIPS Code :	53053
EPA Region :	10
Inspection Count :	0
Last Inspection Days :	N/R
Informal Count :	0
Last Informal Action Date :	N/R
Formal Action Count :	0
Last Formal Action Date :	N/R
Total Penalties :	0
Penalty Count :	N/R
Last Penalty Date :	N/R
Last Penalty Amount :	N/R
QTRS IN NC :	0
Programs IN SNC :	0
Current Compliance Status :	No Violation Identified
Three-Year Compliance Status :	_____
Collection Method :	ADDRESS MATCHING-HOUSE NUMBER
Reference Point :	ENTRANCE POINT OF A FACILITY OR STATION

Map Id: BM178
Direction: WSW
Distance: 0.393 mi., 2075 ft.
Elevation: 92 ft.
Relative: Higher

Site Name : CAPITAL CLEANERS
1502 S BROADWAY ST | 1502 BROADWAY ST.
TACOMA | TACOMA, WA 98402

Database(s) : [ALL SITES - WA, ECHO, FRS, PRP-CORP, RCRA_NONGEN] ***(cont.)***

Envirosite ID: 6584340
EPA ID: N/R

ECHO ***(cont.)***

Accuracy Meters :	50
Derived Tribes :	Puyallup Tribe of the Puyallup Reservation - .8 mile(s), Puyallup Tribe of the Puyallup Reservation - 1.1 mile(s), Muckleshoot Indian Tribe - 11.2 mile(s), Muckleshoot Indian Tribe - 14.1 mile(s), Nisqually Indian Tribe - 17.2 mile(s), Squaxin Island Tribe of the Squaxin Island Reservation - 21.7 mile(s), Squaxin Island Tribe of the Squaxin Island Reservation - 23.6 mile(s)
Derived HUC :	17110019
Derived WBD :	171100190301
Derived STCTY FIPS :	53053
Derived Zip :	98402
Derived CD113 :	06
Derived CB2010 :	530530616021004
MYRTK Universe :	NNN
NPDES IDs :	N/R
CWA Permit Types :	N/R
CWA Compliance Tracking :	N/R
CWA NAICS :	N/R
CWA SICS :	N/R
CWA Inspection Count :	N/R
CWA Last Inspection Days :	N/R
CWA Informal Count :	N/R
CWA Formal Action Count :	N/R
CWA Last Formal Action Date :	N/R
CWA Penalties :	N/R
CWA Last Penalty Date :	N/R
CWA Last Penalty Amount :	N/R
CWA Quarters IN NC :	N/R
CWA Current Compliance Status :	N/R
CWA Current SNC Flag :	N
CWA 13 Quarters Compliance Status :	N/R
CWA 13 Quarters Effluent Exceedances:	N/R
CWA Three-Year QNCR Codes :	N/R
DFR URL :	Click here for hyperlink provided by the agency.
Facility SIC :	N/R
Facility NAICS :	81232 - Drycleaning and Laundry Services (except Coin-Operated)
Facility Last Inspection EPA Date :	N/R
Facility Last Inspection State Date :	N/R
Facility Last Formal Act EPA Date :	N/R
Facility Last Formal Act State Date :	N/R
Facility Last Informal Act EPA Date :	N/R
Facility Last Informal Act State Date:	N/R
Facility Federal Agency :	N/R
TRI Reporter :	N/R
Facility Imp Water Flag :	N/R
Current SNC Flag :	N
Indian County Flag :	N
Federal Flag :	N/R
US Mexico Border Flag :	N/R
Chesapeak Bay Flag :	N/R
AIR Flag :	N
NPDES Flag :	N
SDWIS Flag :	N

Map Id: BM178
Direction: WSW
Distance: 0.393 mi., 2075 ft.
Elevation: 92 ft.
Relative: Higher

Site Name : CAPITAL CLEANERS
1502 S BROADWAY ST | 1502 BROADWAY ST.
TACOMA | TACOMA, WA 98402

Database(s) : [ALL SITES - WA, ECHO, FRS, PRP-CORP, RCRA_NONGEN] ***(cont.)***

Envirosite ID: 6584340
EPA ID: N/R

ECHO ***(cont.)***

RCRA Flag :	Y
TRI Flag :	N
GHG Flag :	N
Major Flag :	N/R
Active Flag :	N/R
NAA Flag :	N
Latitude :	47.247666
Longitude :	-122.438867
Last Date in Agency List :	2023-01-16

FRS

Facility Name :	CAPITAL CLEANERS
Facility Address :	1502 S BROADWAY ST, TACOMA, WA 98402
County :	PIERCE

Site Details

Registry ID :	110005329554
FRS Facility URL :	Click here for hyperlink provided by the agency.
Last Date in Agency List :	2023-02-13

Source Description

Source Description :

RCRAInfo is EPA's comprehensive information system that supports the Resource Conservation and Recovery Act (RCRA) of 1976 and the Hazardous and Solid Waste Amendments (HSWA) of 1984 through the tracking of events and activities related to facilities that generate, transport, and treat, store, or dispose of hazardous waste. RCRAInfo allows RCRA program staff to track the notification, permit, compliance, and corrective action activities required under RCRA. RCRAInfo also supports generation of the National Hazardous Waste Biennial Report. All generators and treatment, storage, and disposal facilities who handle hazardous waste are required to report to the EPA Administrator at least once every two years to support creation of the Biennial Report.

FRS Environmental Interest

Source and System ID :	RCRAINFO - WAD099830424

PRP-CORP

Facility Name :	CAPITAL CLEANERS
Facility Address :	1502 BROADWAY ST., TACOMA,, WA 98402
Actual Date :	1989-03-07
Date Type :	SPECIAL NOTICE
EPA ID :	WAD980726301
Site Name :	COMMENCEMENT BAY, SOUTH TACOMA CHANNEL
NPL Status Description :	Currently on the Final NPL
Non NPL Status Short Name :	N/R

Map Id: BM178
Direction: WSW
Distance: 0.393 mi., 2075 ft.
Elevation: 92 ft.
Relative: Higher

Site Name : CAPITAL CLEANERS
1502 S BROADWAY ST | 1502 BROADWAY ST.
TACOMA | TACOMA, WA 98402

Database(s) : [ALL SITES - WA, ECHO, FRS, PRP-CORP, RCRA_NONGEN] ***(cont.)***

Envirosite ID: 6584340
EPA ID: N/R

PRP-CORP ***(cont.)***

Action Name :	Spcl Not Ltrs
Action Type Seq :	SG-1
Region Code :	10
Last Date in Agency List :	2023-02-01

RCRA_NONGEN

Facility Name :	CAPITAL CLEANERS
Facility Address :	1502 S BROADWAY ST, TACOMA, WA 98402
County :	PIERCE
Date Form Received by Agency :	1987-02-06
EPA ID :	WAD099830424
Mailing Address :	1502 BROADWAY, TACOMA, WA 98402
Contact :	N/R
Contact Address :	N/R
Contact Country :	N/R
Contact Telephone :	N/R
Contact Email :	N/R
EPA Region :	10
Land Type :	Other land type
Source Type :	Notification
Classification :	Not a generator, verified
Description :	Not a generator, verified
Last Date in Agency List :	2023-01-23

Owner/Operator Summary

Owner/Operator Name :	CAPITAL CLEANERS
Owner/Operator Address :	1502 S BROADWAY ST, TACOMA, WA 98402
Owner/Operator Country :	US
Owner/Operator Telephone :	000-000-0000
Owner/Operator Email :	N/R
Owner/Operator Fax :	N/R
Legal Status :	Private
Owner/Operator Type :	Operator
Owner/Operator Start Date :	N/R
Owner/Operator End Date :	N/R

Owner/Operator Name :	CAPITAL CLEANERS
Owner/Operator Address :	1502 S BROADWAY ST, TACOMA, WA 98402
Owner/Operator Country :	US
Owner/Operator Telephone :	000-000-0000
Owner/Operator Email :	N/R
Owner/Operator Fax :	N/R
Legal Status :	Private
Owner/Operator Type :	Owner
Owner/Operator Start Date :	N/R
Owner/Operator End Date :	N/R

Map Id: BM178
Direction: WSW
Distance: 0.393 mi., 2075 ft.
Elevation: 92 ft.
Relative: Higher

Site Name : CAPITAL CLEANERS
1502 S BROADWAY ST | 1502 BROADWAY ST.
TACOMA | TACOMA, WA 98402

Database(s) : [ALL SITES - WA, ECHO, FRS, PRP-CORP, RCRA_NONGEN] ***(cont.)***

Envirosite ID: 6584340
EPA ID: N/R

RCRA_NONGEN ***(cont.)***

Owner/Operator Name :	CAPITAL CLEANERS
Owner/Operator Address :	1502 BROADWAY, TACOMA, WA 98402
Owner/Operator Country :	US
Owner/Operator Telephone :	000-000-0000
Owner/Operator Email :	N/R
Owner/Operator Fax :	N/R
Legal Status :	Private
Owner/Operator Type :	Owner
Owner/Operator Start Date :	1996-05-02
Owner/Operator End Date :	N/R

Handler Activities Summary

U.S. Importer of Hazardous Waste :	N
Mixed Waste (Haz. and Radioactive) :	N
Recycler of Hazardous Waste :	N
Transporter of Hazardous Waste :	N
Treater, Storer or Disposer of HW :	N
Underground Injection Activity :	N
On-site Burner Exemption :	N
Furnace Exemption :	N
Used Oil Fuel Burner :	N
Used Oil Processor :	N
Used Oil Refiner :	N
Used Oil Fuel Marketer to Burner :	N
Used Oil Specification Marketer :	N
Used Oil Transfer Facility :	N
Used Oil Transporter :	N

Historical Generators

Date Form Received by Agency :	1987-02-06
Facility Name :	CAPITAL CLEANERS
Classification :	Not a generator, verified

Notices of Violations Summary

Regulation Violated :	N

Map Id: 179
Direction: ENE
Distance: 0.393 mi., 2078 ft.
Elevation: 15 ft.
Relative: Lower

Site Name : GENERAL CONSTRUCTION CO TACOMA | GENERAL CONST CO TACOMA OFFICE
1531 PORTLAND AVE
TACOMA | Tacoma, WA

Database(s) : [ALL SITES - WA, ECHO, EPA UST, FRS, RCRA_NONGEN, T 2 - WA, UST - WA]

Envirosite ID: 52365411
EPA ID: N/R

ALL SITES - WA

Facility Name :	GENERAL CONSTRUCTION CO TACOMA
Facility Address :	1531 PORTLAND AVE, TACOMA, 98421
County :	Pierce

Facility/Site ID :	49645869
Alternate Name :	N/R
Program Name :	N/R
WRIA :	10
Legislative District :	27
Congressional District :	9
Ecology Region :	SWRO
Ecology Program Phone :	(360) 407-6734
Tribal Land :	N
Latitude :	47.254338
Longitude :	-122.419088
Last Date in Agency List :	2023-01-03

Facility/Site ID :	49645869
Alternate Name :	N/R
Program Name :	N/R
WRIA :	10
Legislative District :	27
Congressional District :	9
Ecology Region :	SWRO
Ecology Program Phone :	(360) 407-7224
Tribal Land :	N
Latitude :	47.254338
Longitude :	-122.419088
Last Date in Agency List :	2023-01-03

Facility/Site ID :	49645869
Alternate Name :	N/R
Program Name :	N/R
WRIA :	10
Legislative District :	27
Congressional District :	9
Ecology Region :	SWRO
Ecology Program Phone :	(360) 407-6171
Tribal Land :	N
Latitude :	47.254338
Longitude :	-122.419088
Last Date in Agency List :	2023-01-03

Program Details

Program :	HAZWASTE
Program ID :	WAD988468906
Interaction Type :	Underground Storage Tank

Map Id: 179
Direction: ENE
Distance: 0.393 mi., 2078 ft.
Elevation: 15 ft.
Relative: Lower

Site Name : GENERAL CONSTRUCTION CO TACOMA | GENERAL CONST CO TACOMA OFFICE
1531 PORTLAND AVE
TACOMA | Tacoma, WA

Database(s) : [ALL SITES - WA, ECHO, EPA UST, FRS, RCRA_NONGEN, T 2 - WA, UST - WA] ***(cont.)***

Envirosite ID: 52365411
EPA ID: N/R

ALL SITES - WA ***(cont.)***

Interaction Type Description :	Any one or combination of tanks (including connecting underground pipes) that is used to contain regulated substances and has a tank volume of ten percent or more beneath the surface of the ground. This term does not include any of the exempt UST systems specified in WAC 173-360-110(2) or any piping connected thereto. See WAC 173-360
Status :	Inactive
Start Date :	1980-06-01
End Date :	2000-03-22
SIC :	N/R
NAICS :	N/R
Program :	HAZWASTE
Program ID :	WAD988468906
Interaction Type :	Hazardous Waste Generator
Interaction Type Description :	Facilities that generate any quantity of a dangerous waste. They may be classified as SQG, MQG, or LQG depending on hazardous waste generated for a given month.
Status :	Inactive
Start Date :	1989-10-06
End Date :	1996-12-31
SIC :	N/R
NAICS :	N/R
Program :	HAZWASTE
Program ID :	WAD988468906
Interaction Type :	Emergency/Haz Chem Rpt TIER2
Interaction Type Description :	Businesses that store 10,000 pounds or more of a hazardous chemical or 500 pounds or less, depending on the chemical, of an extremely hazardous chemical on site at any one time must report annually. Reports are sent to the State Emergency Response Commission (represented by Ecology) Local Emergency Planning Committees, and local fire departments for emergency planning. (product, not waste)
Status :	Active
Start Date :	2019-02-21
End Date :	N/R
SIC :	N/R
NAICS :	N/R

ECHO

Facility Name :	GENERAL CONSTRUCTION CO TACOMA
Facility Address :	1531 PORTLAND AVE, TACOMA, WA 98421
County :	PIERCE

Map Id: 179
Direction: ENE
Distance: 0.393 mi., 2078 ft.
Elevation: 15 ft.
Relative: Lower

Site Name : GENERAL CONSTRUCTION CO TACOMA | GENERAL CONST CO TACOMA OFFICE
1531 PORTLAND AVE
TACOMA | Tacoma, WA

Database(s) : [ALL SITES - WA, ECHO, EPA UST, FRS, RCRA_NONGEN, T 2 - WA, UST - WA] ***(cont.)***

Envirosite ID: 52365411
EPA ID: N/R

ECHO ***(cont.)***

Last Inspection Date :	N/R
Registry ID :	110005350440
FIPS Code :	53053
EPA Region :	10
Inspection Count :	0
Last Inspection Days :	N/R
Informal Count :	0
Last Informal Action Date :	N/R
Formal Action Count :	0
Last Formal Action Date :	N/R
Total Penalties :	0
Penalty Count :	N/R
Last Penalty Date :	N/R
Last Penalty Amount :	N/R
QTRS IN NC :	0
Programs IN SNC :	0
Current Compliance Status :	No Violation Identified
Three-Year Compliance Status :	_____
Collection Method :	ADDRESS MATCHING-HOUSE NUMBER
Reference Point :	CENTER OF A FACILITY OR STATION
Accuracy Meters :	30
Derived Tribes :	Puyallup Tribe of the Puyallup Reservation - .4 mile(s), Puyallup Tribe of the Puyallup Reservation - 1.1 mile(s), Muckleshoot Indian Tribe - 10.2 mile(s), Muckleshoot Indian Tribe - 13.1 mile(s), Nisqually Indian Tribe - 18.1 mile(s), Squaxin Island Tribe of the Squaxin Island Reservation - 22.7 mile(s), Squaxin Island Tribe of the Squaxin Island Reservation - 24.5 mile(s)
Derived HUC :	17110014
Derived WBD :	171100140502
Derived STCTY FIPS :	53053
Derived Zip :	98421
Derived CD113 :	09
Derived CB2010 :	530530602001074
MYRTK Universe :	NNN
NPDES IDs :	N/R
CWA Permit Types :	N/R
CWA Compliance Tracking :	N/R
CWA NAICS :	N/R
CWA SICS :	N/R
CWA Inspection Count :	N/R
CWA Last Inspection Days :	N/R
CWA Informal Count :	N/R
CWA Formal Action Count :	N/R
CWA Last Formal Action Date :	N/R
CWA Penalties :	N/R
CWA Last Penalty Date :	N/R
CWA Last Penalty Amount :	N/R
CWA Quarters IN NC :	N/R
CWA Current Compliance Status :	N/R
CWA Current SNC Flag :	N
CWA 13 Quarters Compliance Status :	N/R
CWA 13 Quarters Effluent Exceedances:	N/R

Map Id: 179
Direction: ENE
Distance: 0.393 mi., 2078 ft.
Elevation: 15 ft.
Relative: Lower

Site Name : GENERAL CONSTRUCTION CO TACOMA | GENERAL CONST CO TACOMA OFFICE
1531 PORTLAND AVE
TACOMA | Tacoma, WA

Database(s) : [ALL SITES - WA, ECHO, EPA UST, FRS, RCRA_NONGEN, T 2 - WA, UST - WA] ***(cont.)***

Envirosite ID: 52365411
EPA ID: N/R

ECHO ***(cont.)***

CWA Three-Year QNCR Codes :	N/R
DFR URL :	Click here for hyperlink provided by the agency.
Facility SIC :	N/R
Facility NAICS :	238910 - Site Preparation Contractors
Facility Last Inspection EPA Date :	N/R
Facility Last Inspection State Date :	N/R
Facility Last Formal Act EPA Date :	N/R
Facility Last Formal Act State Date :	N/R
Facility Last Informal Act EPA Date :	N/R
Facility Last Informal Act State Date:	N/R
Facility Federal Agency :	N/R
TRI Reporter :	N/R
Facility Imp Water Flag :	N/R
Current SNC Flag :	N
Indian County Flag :	N
Federal Flag :	N/R
US Mexico Border Flag :	N/R
Chesapeak Bay Flag :	N/R
AIR Flag :	N
NPDES Flag :	N
SDWIS Flag :	N
RCRA Flag :	Y
TRI Flag :	N
GHG Flag :	N
Major Flag :	N/R
Active Flag :	N/R
NAA Flag :	N
Latitude :	47.25519
Longitude :	-122.41965
Last Date in Agency List :	2023-01-16

EPA UST

Facility Name :	GENERAL CONST CO TACOMA OFFICE
Facility Address :	1531 PORTLAND AVE, Tacoma, Washington 984212801
County :	Pierce
Facility ID :	WA49645869
Facility Status :	Closed UST(s)
Open USTs :	0
Closed USTs :	2
Temporarily Out of Service USTs :	0
Date of Last Inspection :	N/R
EPA Region :	10
Tribe :	N/R
Facility ID 2 :	N/R
Latitude :	47.254338
Longitude :	-122.419088
Last Date in Agency List :	2023-01-30

Map Id: 179
Direction: ENE
Distance: 0.393 mi., 2078 ft.
Elevation: 15 ft.
Relative: Lower

Site Name : GENERAL CONSTRUCTION CO TACOMA | GENERAL CONST CO TACOMA OFFICE
1531 PORTLAND AVE
TACOMA | Tacoma, WA

Database(s) : [ALL SITES - WA, ECHO, EPA UST, FRS, RCRA_NONGEN, T 2 - WA, UST - WA] ***(cont.)***

Envirosite ID: 52365411
EPA ID: N/R

EPA UST ***(cont.)***

Tank Details

Tank ID :	WA49645869_1
Tank Status :	Closed
Installation Date :	1980-06-01
Removal Date :	N/R
Capacity :	N/R
Substances :	B Unleaded Gasoline
Tank Wall Type :	N/R

Tank ID :	WA49645869_2
Tank Status :	Closed
Installation Date :	1980-06-01
Removal Date :	N/R
Capacity :	N/R
Substances :	N/R
Tank Wall Type :	N/R

FRS

Facility Name :	GENERAL CONSTRUCTION CO TACOMA
Facility Address :	1531 PORTLAND AVE, TACOMA, WA 98421-2801
County :	PIERCE

Site Details

Registry ID :	110005350440
FRS Facility URL :	Click here for hyperlink provided by the agency.
Last Date in Agency List :	2023-02-13

Source Description

Source Description :

RCRAInfo is EPA's comprehensive information system that supports the Resource Conservation and Recovery Act (RCRA) of 1976 and the Hazardous and Solid Waste Amendments (HSWA) of 1984 through the tracking of events and activities related to facilities that generate, transport, and treat, store, or dispose of hazardous waste. RCRAInfo allows RCRA program staff to track the notification, permit, compliance, and corrective action activities required under RCRA. RCRAInfo also supports generation of the National Hazardous Waste Biennial Report. All generators and treatment, storage, and disposal facilities who handle hazardous waste are required to report to the EPA Administrator at least once every two years to support creation of the Biennial Report.
The WA-FSIS provides a means to query and display data maintained by the Washington Department of Ecology. This system contains key information for each facility/site that is currently, or has been, of interest to the Air Quality, Dam Safety, Hazardous Waste, Toxics Cleanup, and Water Quality Programs.

Map Id: 179
Direction: ENE
Distance: 0.393 mi., 2078 ft.
Elevation: 15 ft.
Relative: Lower

Site Name : GENERAL CONSTRUCTION CO TACOMA | GENERAL CONST CO TACOMA OFFICE
1531 PORTLAND AVE
TACOMA | Tacoma, WA

Database(s) : [ALL SITES - WA, ECHO, EPA UST, FRS, RCRA_NONGEN, T 2 - WA, UST - WA] ***(cont.)***

Envirosite ID: 52365411
EPA ID: N/R

FRS ***(cont.)***

FRS Environmental Interest

Source and System ID :	RCRAINFO - WAD988468906 WA-FSIS - 49645869

RCRA_NONGEN

Facility Name :	GENERAL CONSTRUCTION CO TACOMA
Facility Address :	1531 PORTLAND AVE, TACOMA, WA 98421
County :	PIERCE
Date Form Received by Agency :	1997-02-19
EPA ID :	WAD988468906
Mailing Address :	PO BOX 24506, SEATTLE, WA 98124
Contact :	ROGER TEIGEN
Contact Address :	PO BOX 24506, SEATTLE, WA 98124
Contact Country :	US
Contact Telephone :	206-368-6326
Contact Email :	N/R
EPA Region :	10
Land Type :	Other land type
Source Type :	Implementer
Classification :	Not a generator, verified
Description :	Not a generator, verified
Last Date in Agency List :	2023-01-23

Owner/Operator Summary

Owner/Operator Name :	FOSS MARITIME CO
Owner/Operator Address :	225 E F ST, TACOMA, WA 98421
Owner/Operator Country :	US
Owner/Operator Telephone :	253-272-0366
Owner/Operator Email :	N/R
Owner/Operator Fax :	N/R
Legal Status :	Private
Owner/Operator Type :	Owner
Owner/Operator Start Date :	N/R
Owner/Operator End Date :	N/R

Owner/Operator Name :	GEISS, GREG
Owner/Operator Address :	701 E F ST, TACOMA, WA 98421
Owner/Operator Country :	US
Owner/Operator Telephone :	253-572-7432
Owner/Operator Email :	N/R
Owner/Operator Fax :	N/R
Legal Status :	Private
Owner/Operator Type :	Operator
Owner/Operator Start Date :	N/R
Owner/Operator End Date :	N/R

Map Id: 179
Direction: ENE
Distance: 0.393 mi., 2078 ft.
Elevation: 15 ft.
Relative: Lower

Site Name : GENERAL CONSTRUCTION CO TACOMA | GENERAL CONST CO TACOMA OFFICE
1531 PORTLAND AVE
TACOMA | Tacoma, WA

Database(s) : [ALL SITES - WA, ECHO, EPA UST, FRS, RCRA_NONGEN, T 2 - WA, UST - WA] ***(cont.)***

Envirosite ID: 52365411
EPA ID: N/R

RCRA_NONGEN ***(cont.)***

Owner/Operator Name :	GENERAL CONSTRUCTION CO
Owner/Operator Address :	2111 N NORTHGATE WAY, SEATTLE, WA 98133
Owner/Operator Country :	US
Owner/Operator Telephone :	206-368-6300
Owner/Operator Email :	N/R
Owner/Operator Fax :	N/R
Legal Status :	Private
Owner/Operator Type :	Owner
Owner/Operator Start Date :	1997-04-09
Owner/Operator End Date :	N/R

Handler Activities Summary

U.S. Importer of Hazardous Waste :	N
Mixed Waste (Haz. and Radioactive) :	N
Recycler of Hazardous Waste :	N
Transporter of Hazardous Waste :	N
Treater, Storer or Disposer of HW :	N
Underground Injection Activity :	N
On-site Burner Exemption :	N
Furnace Exemption :	N
Used Oil Fuel Burner :	N
Used Oil Processor :	N
Used Oil Refiner :	N
Used Oil Fuel Marketer to Burner :	N
Used Oil Specification Marketer :	N
Used Oil Transfer Facility :	N
Used Oil Transporter :	N

Historical Generators

Date Form Received by Agency :	1997-02-18
Facility Name :	GENERAL CONSTRUCTION CO TACOMA
Classification :	Not a generator, verified
Date Form Received by Agency :	1997-02-18
Facility Name :	GENERAL CONSTRUCTION CO TACOMA
Classification :	Very Small Quantity Generator
Date Form Received by Agency :	1997-02-03
Facility Name :	GENERAL CONSTRUCTION CO TACOMA
Classification :	Very Small Quantity Generator
Date Form Received by Agency :	1996-02-29
Facility Name :	GENERAL CONSTRUCTION CO TACOMA
Classification :	Very Small Quantity Generator

Map Id: 179
Direction: ENE
Distance: 0.393 mi., 2078 ft.
Elevation: 15 ft.
Relative: Lower

Site Name : GENERAL CONSTRUCTION CO TACOMA | GENERAL CONST CO TACOMA OFFICE
1531 PORTLAND AVE
TACOMA | Tacoma, WA

Database(s) : [ALL SITES - WA, ECHO, EPA UST, FRS, RCRA_NONGEN, T 2 - WA, UST - WA] ***(cont.)***

Envirosite ID: 52365411
EPA ID: N/R

RCRA_NONGEN ***(cont.)***

Date Form Received by Agency :	1994-01-01
Facility Name :	GENERAL CONSTRUCTION CO TACOMA
Classification :	Not a generator, verified

Date Form Received by Agency :	1993-12-31
Facility Name :	GENERAL CONSTRUCTION CO TACOMA
Classification :	Very Small Quantity Generator

Notices of Violations Summary

Regulation Violated :	N

T 2 - WA

Facility Name :	GENERAL CONSTRUCTION CO TACOMA
Facility Address :	1531 PORTLAND AVE, TACOMA, 98421
County :	Pierce

Facility/Site ID :	49645869
Alternate Name :	N/R
Program Name :	N/R
WRIA :	10
Legislative District :	27
Congressional District :	9
Ecology Region :	SWRO
Ecology Program Phone :	(360) 407-6171
Tribal Land :	N
Latitude :	47.254338
Longitude :	-122.419088
Last Date in Agency List :	2023-01-04

Program Details

Program :	HAZWASTE
Interaction Type :	Emergency/Haz Chem Rpt TIER2
Interaction Type Description :	Businesses that store 10,000 pounds or more of a hazardous chemical or 500 pounds or less, depending on the chemical, of an extremely hazardous chemical on site at any one time must report annually. Reports are sent to the State Emergency Response Commission (represented by Ecology) Local Emergency Planning Committees, and local fire departments for emergency planning. (product, not waste)
Status :	Active
Start Date :	2019-02-21
End Date :	N/R
SIC :	N/R
NAICS :	N/R

Map Id: 179
Direction: ENE
Distance: 0.393 mi., 2078 ft.
Elevation: 15 ft.
Relative: Lower

Site Name : GENERAL CONSTRUCTION CO TACOMA | GENERAL CONST CO TACOMA OFFICE
1531 PORTLAND AVE
TACOMA | Tacoma, WA

Database(s) : [ALL SITES - WA, ECHO, EPA UST, FRS, RCRA_NONGEN, T 2 - WA, UST - WA] ***(cont.)***

Envirosite ID: 52365411
EPA ID: N/R

UST - WA

Facility Name :	GENERAL CONST CO TACOMA OFFICE
Facility Address :	1531 PORTLAND AVE, Tacoma, 98421
County :	Pierce
Facility Site ID :	49645869
UST Site ID :	1953
Tag Number(s) :	N/R
Responsible Unit :	Southwest
Is Active :	No
Latitude :	47.254338
Longitude :	-122.419088
Last Date in Agency List :	2022-12-29

Tank Details

Tank Name :	1
Tank Status :	Removed
Install Date :	1980-06-01
Tank Upgrade Date :	N/R
Tank Permanent Closure Date :	N/R
Permit Expiration Date :	N/R
Tank Material :	N/R
Tank Construction :	Other
Tank Corrosion Protection :	None
Tank Manifold :	N/R
Tank Release Detection :	Statistical Inventory Reconciliation
Tank Tightness Test :	N/R
Tank Spill Prevention :	None
Capacity Range :	N/R
Actual Capacity :	N/R
Pipe Material :	N/R
Pipe Construction :	Other
Pipe Corrosion Protection :	None
Tank SFC :	N/R
Dispenser SFC :	N/R
Primary Pipe Release Detection :	Safe Suction (No Leak Detection)
Secondary Pipe Release Detection :	N/R
Pipe Pumping System :	N/R
Pipe Install Date :	N/R
Turbine Sump Construction :	N/R
Tank Status Date :	1996-08-06
Tank Install Date :	N/R
Tank Overfill Prevention :	None

Compartments Details

Compartment Number :	1
Compartment Capacity :	N/R
Substance Stored :	Unleaded Gasoline
Used Substance :	Motor Fuel for Vehicles
Ecy Region :	N/R

Map Id: 179
Direction: ENE
Distance: 0.393 mi., 2078 ft.
Elevation: 15 ft.
Relative: Lower

Site Name : GENERAL CONSTRUCTION CO TACOMA | GENERAL CONST CO TACOMA OFFICE
1531 PORTLAND AVE
TACOMA | Tacoma, WA

Database(s) : [ALL SITES - WA, ECHO, EPA UST, FRS, RCRA_NONGEN, T 2 - WA, UST - WA] ***(cont.)***

Envirosite ID: 52365411
EPA ID: N/R

UST - WA ***(cont.)***

Tank Details

Tank Name :	2
Tank Status :	Removed
Install Date :	1980-06-01
Tank Upgrade Date :	N/R
Tank Permanent Closure Date :	N/R
Permit Expiration Date :	N/R
Tank Material :	N/R
Tank Construction :	Other
Tank Corrosion Protection :	None
Tank Manifold :	N/R
Tank Release Detection :	Statistical Inventory Reconciliation
Tank Tightness Test :	N/R
Tank Spill Prevention :	None
Capacity Range :	N/R
Actual Capacity :	N/R
Pipe Material :	N/R
Pipe Construction :	Other
Pipe Corrosion Protection :	None
Tank SFC :	N/R
Dispenser SFC :	N/R
Primary Pipe Release Detection :	Safe Suction (No Leak Detection)
Secondary Pipe Release Detection :	N/R
Pipe Pumping System :	N/R
Pipe Install Date :	N/R
Turbine Sump Construction :	N/R
Tank Status Date :	1996-08-06
Tank Install Date :	N/R
Tank Overfill Prevention :	None

Compartments Details

Compartment Number :	1
Compartment Capacity :	N/R
Substance Stored :	N/R
Used Substance :	Motor Fuel for Vehicles
Ecy Region :	N/R

Map Id: BQ180
Direction: NNW
Distance: 0.395 mi., 2088 ft.
Elevation: 17 ft.
Relative: Higher

Site Name : PUGET SOUND PLYWOOD
320 F ST
TACOMA, WA 98444

Database(s) : [ALL SITES - WA, CSCSL NFA - WA, HSL - WA]

Envirosite ID: 52365540
EPA ID: N/R

ALL SITES - WA

Facility Name :	PUGET SOUND PLYWOOD
Facility Address :	320 F ST, TACOMA, 98444
County :	Whitman
Facility/Site ID :	8666784
Alternate Name :	N/R
Program Name :	N/R
WRIA :	34
Legislative District :	9
Congressional District :	5
Ecology Region :	ERO
Ecology Program Phone :	(360) 407-7224
Tribal Land :	N
Latitude :	46.91213
Longitude :	-117.06936
Last Date in Agency List :	2023-01-03

Program Details

Program :	TOXICS
Program ID :	N/R
Interaction Type :	Independent Remedial Action Program
Interaction Type Description :	Ecology staff reviewed IRAP reports and provide written determination indicating whether the cleanup meets Model Toxics Control Act (MTCA) standards.
Status :	Inactive
Start Date :	1998-10-01
End Date :	1998-10-02
SIC :	N/R
NAICS :	N/R

CSCSL NFA - WA

Facility Name :	PUGET SOUND PLYWOOD
Facility Address :	320 F ST, TACOMA, 98444
County :	Whitman
NFA Date :	1998-10-02
Facility Site ID :	8666784
Cleanup Site ID :	3321
Rank :	N/R
VCP :	N/R
Alternate Site Names :	N/R
NFA Reason :	Independent Remedial Action Program Review
Site Status :	NFA
Region :	Eastern
Responsible Unit :	Southwest
Latitude :	46.91213
Longitude :	-117.06936
Last Date in Agency List :	2023-02-23

Map Id: BQ180
Direction: NNW
Distance: 0.395 mi., 2088 ft.
Elevation: 17 ft.
Relative: Higher

Site Name : PUGET SOUND PLYWOOD
320 F ST
TACOMA, WA 98444

Database(s) : [ALL SITES - WA, CSCSL NFA - WA, HSL - WA] ***(cont.)***

Envirosite ID: 52365540
EPA ID: N/R

CSCSL NFA - WA ***(cont.)***

Contaminants

Contaminant Name :	Metals - Other
Ground Water :	N/R
Surface Water :	N/R
Soil :	Remediated
Sediment :	N/R
Air :	N/R
Bedrock :	N/R

Contaminant Name :	Metals Priority Pollutants
Ground Water :	N/R
Surface Water :	N/R
Soil :	Remediated
Sediment :	N/R
Air :	N/R
Bedrock :	N/R

HSL - WA

Facility Name :	PUGET SOUND PLYWOOD
Facility Address :	320 F St, Tacoma, 98444
County :	Whitman

Site Details

Facility Site ID :	8666784
Cleanup Site ID :	3321
Status :	No Further Action
Site Rank :	N/R
Alternative Site Name :	N/R
Region :	N/R
Resposbile Unit :	N/R
Institutional Control :	N/R
Current VCP :	N/R
Past VCP :	N/R
Latitude :	N/R
Longitude :	N/R
Agency Hyperlink :	Click here for hyperlink provided by the agency.
Last Date in Agency List :	2022-02-11

Facility Name :	PUGET SOUND PLYWOOD
Facility Address :	320 F ST, TACOMA, 98444
County :	Whitman

Site Details

Facility Site ID :	8666784
Cleanup Site ID :	3321
Status :	No Further Action
Site Rank :	N/R
Alternative Site Name :	N/R
Region :	Eastern

Map Id: BQ180
Direction: NNW
Distance: 0.395 mi., 2088 ft.
Elevation: 17 ft.
Relative: Higher

Site Name : PUGET SOUND PLYWOOD
320 F ST
TACOMA, WA 98444

Database(s) : [ALL SITES - WA, CSCSL NFA - WA, HSL - WA] ***(cont.)***

Envirosite ID: 52365540
EPA ID: N/R

HSL - WA ***(cont.)***

Resposbile Unit :	Southwest
Institutional Control :	N/R
Current VCP :	N/R
Past VCP :	N/R
Latitude :	46.91213
Longitude :	-117.06936
Agency Hyperlink :	Click here for hyperlink provided by the agency.
Last Date in Agency List :	2023-02-28

Contaminants

Contaminant Name :	Metals - Other
Ground water :	N/R
Surface water :	N/R
Soil :	Remediated
Sediment :	N/R
Air :	N/R
Bedrock :	N/R

Contaminant Name :	Metals Priority Pollutants
Ground water :	N/R
Surface water :	N/R
Soil :	Remediated
Sediment :	N/R
Air :	N/R
Bedrock :	N/R

Map Id: 181
Direction: S
Distance: 0.399 mi., 2108 ft.
Elevation: 15 ft.
Relative: Lower

Site Name : PICKS COVE MARINA | FOSS LANDING
1940 E D ST | 1940 EAST D ST. | 1940 EAST D STREET
TACOMA | Tacoma, WA

Database(s) : [ALL SITES - WA, CSCSL NFA - WA, ECHO, ENVCVN - WA, ERNS, FRS, HSL - WA, RCRA_NONGEN, VCP - WA]

Envirosite ID: 52365493
EPA ID: N/R

ALL SITES - WA

Facility Name :	Picks Cove Marina
Facility Address :	1940 E D ST, TACOMA, 98421-1503
County :	Pierce
Facility/Site ID :	42518833
Alternate Name :	PICKS COVE MARINA
Program Name :	N/R
WRIA :	10
Legislative District :	27

Map Id: 181
Direction: S
Distance: 0.399 mi., 2108 ft.
Elevation: 15 ft.
Relative: Lower

Site Name : PICKS COVE MARINA | FOSS LANDING
1940 E D ST | 1940 EAST D ST. | 1940 EAST D STREET
TACOMA | Tacoma, WA

Database(s) : [ALL SITES - WA, CSCSL NFA - WA, ECHO, ENVCVN - WA, ERNS, FRS, HSL - WA, RCRA_NONGEN, VCP - WA] ***(cont.)***

Envirosite ID: 52365493
EPA ID: N/R

ALL SITES - WA ***(cont.)***

Congressional District :	9
Ecology Region :	SWRO
Ecology Program Phone :	(360) 407-7224
Tribal Land :	N
Latitude :	47.24768
Longitude :	-122.43097
Last Date in Agency List :	2023-01-03

Facility/Site ID :	42518833
Alternate Name :	N/R
Program Name :	N/R
WRIA :	10
Legislative District :	27
Congressional District :	9
Ecology Region :	SWRO
Ecology Program Phone :	(360) 407-7224
Tribal Land :	N
Latitude :	47.24768
Longitude :	-122.43097
Last Date in Agency List :	2023-01-03

Facility/Site ID :	42518833
Alternate Name :	FOSS LANDING
Program Name :	N/R
WRIA :	10
Legislative District :	27
Congressional District :	9
Ecology Region :	SWRO
Ecology Program Phone :	(360) 407-7224
Tribal Land :	N
Latitude :	47.24768
Longitude :	-122.43097
Last Date in Agency List :	2023-01-03

Facility/Site ID :	42518833
Alternate Name :	PICKERING INDUSTRIES
Program Name :	N/R
WRIA :	10
Legislative District :	27
Congressional District :	9
Ecology Region :	SWRO
Ecology Program Phone :	(360) 407-7224
Tribal Land :	N
Latitude :	47.24768
Longitude :	-122.43097
Last Date in Agency List :	2023-01-03

Facility/Site ID :	42518833
Alternate Name :	PICKS COVE
Program Name :	N/R

Map Id: 181
Direction: S
Distance: 0.399 mi., 2108 ft.
Elevation: 15 ft.
Relative: Lower

Site Name : PICKS COVE MARINA | FOSS LANDING
1940 E D ST | 1940 EAST D ST. | 1940 EAST D STREET
TACOMA | Tacoma, WA

Database(s) : [ALL SITES - WA, CSCSL NFA - WA, ECHO, ENVCVN - WA, ERNS, FRS, HSL - WA, RCRA_NONGEN, VCP - WA] ***(cont.)***

Envirosite ID: 52365493
EPA ID: N/R

ALL SITES - WA ***(cont.)***

WRIA :	10
Legislative District :	27
Congressional District :	9
Ecology Region :	SWRO
Ecology Program Phone :	(360) 407-7224
Tribal Land :	N
Latitude :	47.24768
Longitude :	-122.43097
Last Date in Agency List :	2023-01-03

Facility/Site ID :	42518833
Alternate Name :	N/R
Program Name :	N/R
WRIA :	10
Legislative District :	27
Congressional District :	9
Ecology Region :	SWRO
Ecology Program Phone :	(360) 407-6734
Tribal Land :	N
Latitude :	47.24768
Longitude :	-122.43097
Last Date in Agency List :	2023-01-03

Facility/Site ID :	42518833
Alternate Name :	N/R
Program Name :	N/R
WRIA :	10
Legislative District :	27
Congressional District :	9
Ecology Region :	SWRO
Ecology Program Phone :	(360) 407-6400
Tribal Land :	N
Latitude :	47.24768
Longitude :	-122.43097
Last Date in Agency List :	2023-01-03

Program Details

Program :	TOXICS
Program ID :	SW0521
Interaction Type :	Voluntary Cleanup Sites
Interaction Type Description :	For a fee, Ecology staff will review an independent cleanup report(s) and provide a written decision about the adequacy of the cleanup actions taken and described in the report.
Status :	Inactive
Start Date :	2003-09-04
End Date :	2004-10-09
SIC :	4493 - MARINAS
NAICS :	N/R

Map Id: 181
Direction: S
Distance: 0.399 mi., 2108 ft.
Elevation: 15 ft.
Relative: Lower

Site Name : PICKS COVE MARINA | FOSS LANDING
1940 E D ST | 1940 EAST D ST. | 1940 EAST D STREET
TACOMA | Tacoma, WA

Database(s) : [ALL SITES - WA, CSCSL NFA - WA, ECHO, ENVCVN - WA, ERNS, FRS, HSL - WA, RCRA_NONGEN, VCP - WA] ***(cont.)***

Envirosite ID: 52365493
EPA ID: N/R

ALL SITES - WA ***(cont.)***

Program : TOXICS
Program ID : SW0521
Interaction Type : Voluntary Cleanup Sites

Interaction Type Description : For a fee, Ecology staff will review an independent cleanup report(s) and provide a written decision about the adequacy of the cleanup actions taken and described in the report.

Status : Inactive
Start Date : 2003-09-04
End Date : 2004-10-09
SIC : 3732 - BOAT BUILDING AND REPAIRING
NAICS : N/R

Program : TOXICS
Program ID : SW0521
Interaction Type : Voluntary Cleanup Sites

Interaction Type Description : For a fee, Ecology staff will review an independent cleanup report(s) and provide a written decision about the adequacy of the cleanup actions taken and described in the report.

Status : Inactive
Start Date : 2003-09-04
End Date : 2004-10-09
SIC : N/R
NAICS : N/R

Program : TOXICS
Program ID : SW0521
Interaction Type : Voluntary Cleanup Sites

Interaction Type Description : For a fee, Ecology staff will review an independent cleanup report(s) and provide a written decision about the adequacy of the cleanup actions taken and described in the report.

Status : Inactive
Start Date : 2003-09-04
End Date : 2004-10-09
SIC : N/R
NAICS : 336612 - Boat Building

Program : TOXICS
Program ID : SW0521
Interaction Type : Voluntary Cleanup Sites

Interaction Type Description : For a fee, Ecology staff will review an independent cleanup report(s) and provide a written decision about the adequacy of the cleanup actions taken and described in the report.

Map Id: 181
Direction: S
Distance: 0.399 mi., 2108 ft.
Elevation: 15 ft.
Relative: Lower

Site Name : PICKS COVE MARINA | FOSS LANDING
1940 E D ST | 1940 EAST D ST. | 1940 EAST D STREET
TACOMA | Tacoma, WA

Database(s) : [ALL SITES - WA, CSCSL NFA - WA, ECHO, ENVCVN - WA, ERNS, FRS, HSL - WA, RCRA_NONGEN, VCP - WA] ***(cont.)***

Envirosite ID: 52365493
EPA ID: N/R

ALL SITES - WA ***(cont.)***

Status : Inactive
Start Date : 1998-10-16
End Date : 2003-09-08
SIC : 3732 - BOAT BUILDING AND REPAIRING
NAICS : N/R

Program : TOXICS
Program ID : SW0521
Interaction Type : Voluntary Cleanup Sites

Interaction Type Description : For a fee, Ecology staff will review an independent cleanup report(s) and provide a written decision about the adequacy of the cleanup actions taken and described in the report.

Status : Inactive
Start Date : 1998-10-16
End Date : 2003-09-08
SIC : N/R
NAICS : N/R

Program : TOXICS
Program ID : SW0521
Interaction Type : Voluntary Cleanup Sites

Interaction Type Description : For a fee, Ecology staff will review an independent cleanup report(s) and provide a written decision about the adequacy of the cleanup actions taken and described in the report.

Status : Inactive
Start Date : 1998-10-16
End Date : 2003-09-08
SIC : 4493 - MARINAS
NAICS : N/R

Program : TOXICS
Program ID : SW0521
Interaction Type : Voluntary Cleanup Sites

Interaction Type Description : For a fee, Ecology staff will review an independent cleanup report(s) and provide a written decision about the adequacy of the cleanup actions taken and described in the report.

Status : Inactive
Start Date : 1998-10-16
End Date : 2003-09-08
SIC : N/R
NAICS : 336612 - Boat Building

Map Id: 181
Direction: S
Distance: 0.399 mi., 2108 ft.
Elevation: 15 ft.
Relative: Lower

Site Name : PICKS COVE MARINA | FOSS LANDING
1940 E D ST | 1940 EAST D ST. | 1940 EAST D STREET
TACOMA | Tacoma, WA

Database(s) : [ALL SITES - WA, CSCSL NFA - WA, ECHO, ENVCVN - WA, ERNS, FRS, HSL - WA, RCRA_NONGEN, VCP - WA] ***(cont.)***

Envirosite ID: 52365493
EPA ID: N/R

ALL SITES - WA ***(cont.)***

Program : TOXICS
Program ID : SW0521
Interaction Type : Hazardous Waste Generator

Interaction Type Description : Facilities that generate any quantity of a dangerous waste. They may be classified as SQG, MQG, or LQG depending on hazardous waste generated for a given month.

Status : Inactive
Start Date : 1994-09-15
End Date : 2001-12-31
SIC : N/R
NAICS : 336612 - Boat Building

Program : TOXICS
Program ID : SW0521
Interaction Type : Hazardous Waste Generator

Interaction Type Description : Facilities that generate any quantity of a dangerous waste. They may be classified as SQG, MQG, or LQG depending on hazardous waste generated for a given month.

Status : Inactive
Start Date : 1994-09-15
End Date : 2001-12-31
SIC : N/R
NAICS : N/R

Program : TOXICS
Program ID : SW0521
Interaction Type : State Cleanup Site

Interaction Type Description : A site is being cleaned up under state regulations. Regulations include Model Toxics Control Act or its predecessors.

Status : Inactive
Start Date : 1998-03-16
End Date : 1998-10-16
SIC : 3732 - BOAT BUILDING AND REPAIRING
NAICS : N/R

Program : TOXICS
Program ID : SW0521
Interaction Type : State Cleanup Site

Interaction Type Description : A site is being cleaned up under state regulations. Regulations include Model Toxics Control Act or its predecessors.

Status : Inactive
Start Date : 1998-03-16

Map Id: 181
Direction: S
Distance: 0.399 mi., 2108 ft.
Elevation: 15 ft.
Relative: Lower

Site Name : PICKS COVE MARINA | FOSS LANDING
1940 E D ST | 1940 EAST D ST. | 1940 EAST D STREET
TACOMA | Tacoma, WA

Database(s) : [ALL SITES - WA, CSCSL NFA - WA, ECHO, ENVCVN - WA, ERNS, FRS, HSL - WA, RCRA_NONGEN, VCP - WA] ***(cont.)***

Envirosite ID: 52365493
EPA ID: N/R

ALL SITES - WA ***(cont.)***

End Date : 1998-10-16
SIC : N/R
NAICS : 336612 - Boat Building

Program : TOXICS
Program ID : SW0521
Interaction Type : State Cleanup Site

Interaction Type Description : A site is being cleaned up under state regulations. Regulations include Model Toxics Control Act or its predecessors.

Status : Inactive
Start Date : 1998-03-16
End Date : 1998-10-16
SIC : 4493 - MARINAS
NAICS : N/R

Program : TOXICS
Program ID : SW0521
Interaction Type : State Cleanup Site

Interaction Type Description : A site is being cleaned up under state regulations. Regulations include Model Toxics Control Act or its predecessors.

Status : Inactive
Start Date : 1998-03-16
End Date : 1998-10-16
SIC : N/R
NAICS : N/R

Program : TOXICS
Program ID : SW0521
Interaction Type : Boatyard GP

Interaction Type Description : General permit issued to boatyards to regulate discharges of pollutants to state waters from boatyard construction, maintenance and repair activities

Status : Active
Start Date : 2011-09-27
End Date : N/R
SIC : N/R
NAICS : N/R

CSCSL NFA - WA

Facility Name : PICKS COVE MARINA
Facility Address : 1940 E D ST, TACOMA, 98421
County : Pierce

Map Id: 181
Direction: S
Distance: 0.399 mi., 2108 ft.
Elevation: 15 ft.
Relative: Lower

Site Name : PICKS COVE MARINA | FOSS LANDING
1940 E D ST | 1940 EAST D ST. | 1940 EAST D STREET
TACOMA | Tacoma, WA

Database(s) : [ALL SITES - WA, CSCSL NFA - WA, ECHO, ENVCVN - WA, ERNS, FRS, HSL - WA, RCRA_NONGEN, VCP - WA] ***(cont.)***

Envirosite ID: 52365493
EPA ID: N/R

CSCSL NFA - WA ***(cont.)***

NFA Date :	2004-10-09
Facility Site ID :	42518833
Cleanup Site ID :	4654
Rank :	N/R
VCP :	N/R
Alternate Site Names :	FOSS LANDING,PICKERING INDUSTRIES,PICKS COVE
NFA Reason :	Voluntary Cleanup Program Review
Site Status :	NFA
Region :	Southwest
Responsible Unit :	Southwest
Latitude :	47.24768
Longitude :	-122.43097
Last Date in Agency List :	2023-02-23

Contaminants

Contaminant Name :	Arsenic
Ground Water :	Confirmed Above Cleanup Levels
Surface Water :	N/R
Soil :	Remediated-Above
Sediment :	N/R
Air :	N/R
Bedrock :	N/R

Contaminant Name :	Lead
Ground Water :	Confirmed Above Cleanup Levels
Surface Water :	N/R
Soil :	Remediated-Above
Sediment :	N/R
Air :	N/R
Bedrock :	N/R

Contaminant Name :	Metals - Other
Ground Water :	N/R
Surface Water :	N/R
Soil :	Remediated-Above
Sediment :	N/R
Air :	N/R
Bedrock :	N/R

Contaminant Name :	Polycyclic Aromatic Hydrocarbons
Ground Water :	N/R
Surface Water :	N/R
Soil :	Remediated-Above
Sediment :	N/R
Air :	N/R
Bedrock :	N/R

Map Id: 181
Direction: S
Distance: 0.399 mi., 2108 ft.
Elevation: 15 ft.
Relative: Lower

Site Name : PICKS COVE MARINA | FOSS LANDING
1940 E D ST | 1940 EAST D ST. | 1940 EAST D STREET
TACOMA | Tacoma, WA

Database(s) : [ALL SITES - WA, CSCSL NFA - WA, ECHO, ENVCVN - WA, ERNS, FRS, HSL - WA, RCRA_NONGEN, VCP - WA] ***(cont.)***

Envirosite ID: 52365493
EPA ID: N/R

ECHO

Facility Name :	PICKS COVE MARINA
Facility Address :	1940 E D ST, TACOMA, WA 98421
County :	PIERCE
Last Inspection Date :	1999-01-08
Registry ID :	110005306739
FIPS Code :	53053
EPA Region :	10
Inspection Count :	0
Last Inspection Days :	8731
Informal Count :	0
Last Informal Action Date :	N/R
Formal Action Count :	0
Last Formal Action Date :	N/R
Total Penalties :	0
Penalty Count :	N/R
Last Penalty Date :	N/R
Last Penalty Amount :	N/R
QTRS IN NC :	0
Programs IN SNC :	0
Current Compliance Status :	No Violation Identified
Three-Year Compliance Status :	_____
Collection Method :	ADDRESS MATCHING-HOUSE NUMBER
Reference Point :	CENTER OF A FACILITY OR STATION
Accuracy Meters :	30
Derived Tribes :	Puyallup Tribe of the Puyallup Reservation - .4 mile(s), Puyallup Tribe of the Puyallup Reservation - .6 mile(s), Muckleshoot Indian Tribe - 10.8 mile(s), Muckleshoot Indian Tribe - 13.7 mile(s), Nisqually Indian Tribe - 17.2 mile(s), Squaxin Island Tribe of the Squaxin Island Reservation - 22.1 mile(s), Squaxin Island Tribe of the Squaxin Island Reservation - 23.9 mile(s)
Derived HUC :	17110019
Derived WBD :	171100190301
Derived STCTY FIPS :	53053
Derived Zip :	98421
Derived CD113 :	09
Derived CB2010 :	530530602001104
MYRTK Universe :	NNN
NPDES IDs :	N/R
CWA Permit Types :	N/R
CWA Compliance Tracking :	N/R
CWA NAICS :	N/R
CWA SICS :	N/R
CWA Inspection Count :	N/R
CWA Last Inspection Days :	N/R
CWA Informal Count :	N/R
CWA Formal Action Count :	N/R
CWA Last Formal Action Date :	N/R
CWA Penalties :	N/R
CWA Last Penalty Date :	N/R
CWA Last Penalty Amount :	N/R

Map Id: 181
Direction: S
Distance: 0.399 mi., 2108 ft.
Elevation: 15 ft.
Relative: Lower

Site Name : PICKS COVE MARINA | FOSS LANDING
1940 E D ST | 1940 EAST D ST. | 1940 EAST D STREET
TACOMA | Tacoma, WA

Database(s) : [ALL SITES - WA, CSCSL NFA - WA, ECHO, ENVCVN - WA, ERNS, FRS, HSL - WA, RCRA_NONGEN, VCP - WA] ***(cont.)***

Envirosite ID: 52365493
EPA ID: N/R

ECHO ***(cont.)***

CWA Quarters IN NC :	N/R
CWA Current Compliance Status :	N/R
CWA Current SNC Flag :	N
CWA 13 Quarters Compliance Status :	N/R
CWA 13 Quarters Effluent Exceedances:	N/R
CWA Three-Year QNCR Codes :	N/R
DFR URL :	Click here for hyperlink provided by the agency.
Facility SIC :	N/R
Facility NAICS :	336612 - Boat Building
Facility Last Inspection EPA Date :	N/R
Facility Last Inspection State Date :	1999-01-08
Facility Last Formal Act EPA Date :	N/R
Facility Last Formal Act State Date :	N/R
Facility Last Informal Act EPA Date :	N/R
Facility Last Informal Act State Date:	N/R
Facility Federal Agency :	N/R
TRI Reporter :	N/R
Facility Imp Water Flag :	N/R
Current SNC Flag :	N
Indian County Flag :	N
Federal Flag :	N/R
US Mexico Border Flag :	N/R
Chesapeak Bay Flag :	N/R
AIR Flag :	N
NPDES Flag :	N
SDWIS Flag :	N
RCRA Flag :	Y
TRI Flag :	N
GHG Flag :	N
Major Flag :	N/R
Active Flag :	N/R
NAA Flag :	N
Latitude :	47.2442
Longitude :	-122.43028
Last Date in Agency List :	2023-01-16

ENVCVN - WA

Facility Name :	Picks Cove Marina
Facility Address :	1940 E D ST, TACOMA, 98421
County :	Pierce
Cleanup Site ID :	4654
Facility Site ID :	42518833
Site Status :	No Further Action
Alternate Site Names :	FOSS LANDING,PICKERING INDUSTRIES,PICKS COVE
NFA Date :	2004-10-09
Instrument Type :	Environmental Covenant
Tax Parcel Number :	8950001611, 8950001623, 8950001627, 8950001740, 8950001751
Active Control :	Yes
County Recording Number :	200407080490
County Recording Date :	2004-07-08
Region :	Southwest

Map Id: 181
Direction: S
Distance: 0.399 mi., 2108 ft.
Elevation: 15 ft.
Relative: Lower

Site Name : PICKS COVE MARINA | FOSS LANDING
1940 E D ST | 1940 EAST D ST. | 1940 EAST D STREET
TACOMA | Tacoma, WA

Database(s) : [ALL SITES - WA, CSCSL NFA - WA, ECHO, ENVCVN - WA, ERNS, FRS, HSL - WA, RCRA_NONGEN, VCP - WA] ***(cont.)***

Envirosite ID: 52365493
EPA ID: N/R

ENVCVN - WA ***(cont.)***

ResponsibleUnit :	Southwest
Restrict Land Use :	Yes
Restrict Surface Water Use :	No
Restrict All Ground Water Extraction/Well Installation:	No
Restrict Domestic Ground Water Extraction/Well Installation:	Yes
Prohibit Soil Disturbance :	Yes
Prevent the Reuse or Relocation of Site Soil:	No
Restrictive Signage :	No
Restrict Shellfish and/or Finfish Harvesting:	Yes
Restrict Swimming and/or Beach Play :	No
Restrict Access :	Yes
Ongoing Maintenance of Remedy :	No
Require Educational Programs :	No
Prohibit Removal or Alteration of Existing Buildings:	No
Prohibit New Building Construction :	No
Control Stormwater :	No
Control Vapor/Gas :	No
Restrict Sediment Cap Disturbance :	Yes
Maintain/Protect Monitoring System :	No
Other :	No
MediaRestrictions :	Groundwater; Soil
Latitude :	47.24768
Longitude :	-122.43097
Last Date in Agency List :	2023-01-20

Cleanup Site ID :	4654
Facility Site ID :	42518833
Site Status :	No Further Action
Alternate Site Names :	FOSS LANDING,PICKERING INDUSTRIES,PICKS COVE
NFA Date :	2004-10-09
Instrument Type :	Environmental Covenant
Tax Parcel Number :	8950001611, 8950001623, 8950001627, 8950001740, 8950001751
Active Control :	Yes
County Recording Number :	200407280640
County Recording Date :	2004-07-28
Region :	Southwest
ResponsibleUnit :	Southwest
Restrict Land Use :	Yes
Restrict Surface Water Use :	No
Restrict All Ground Water Extraction/Well Installation:	No
Restrict Domestic Ground Water Extraction/Well Installation:	Yes
Prohibit Soil Disturbance :	Yes
Prevent the Reuse or Relocation of Site Soil:	No
Restrictive Signage :	No

Map Id: 181
Direction: S
Distance: 0.399 mi., 2108 ft.
Elevation: 15 ft.
Relative: Lower

Site Name : PICKS COVE MARINA | FOSS LANDING
1940 E D ST | 1940 EAST D ST. | 1940 EAST D STREET
TACOMA | Tacoma, WA

Database(s) : [ALL SITES - WA, CSCSL NFA - WA, ECHO, ENVCVN - WA, ERNS, FRS, HSL - WA, RCRA_NONGEN, VCP - WA] ***(cont.)***

Envirosite ID: 52365493
EPA ID: N/R

ENVCVN - WA ***(cont.)***

Restrict Shellfish and/or Finfish Harvesting:	No
Restrict Swimming and/or Beach Play :	No
Restrict Access :	No
Ongoing Maintenance of Remedy :	No
Require Educational Programs :	No
Prohibit Removal or Alteration of Existing Buildings:	No
Prohibit New Building Construction :	No
Control Stormwater :	No
Control Vapor/Gas :	No
Restrict Sediment Cap Disturbance :	No
Maintain/Protect Monitoring System :	No
Other :	No
MediaRestrictions :	Groundwater; Soil
Latitude :	47.24768
Longitude :	-122.43097
Last Date in Agency List :	2023-01-20

ERNS

Facility Address :	1940 EAST D ST., TACOMA, WA 98421
County :	PIERCE

Incident Information

Incident Date Time :	2019-05-12 14:45:00
Type of Incident :	UNKNOWN SHEEN
Incident Cause :	UNKNOWN
Incident DTG :	DISCOVERED
Incident Location :	UNKNOWN SHEEN INCIDENT
Sequence Number :	1245436
Potential Flag :	N
Description of Incident :	CALLER REPORTS AN UNKNOWN SHEEN FROM AN UNKNOWN SOURCE.
Last Date in Agency List :	2019-10-30

Incident Response Summary

Date Time Received :	2019-05-12 18:02:00
Date Time Completed :	2019-05-12 18:07:00
Call Type :	Incident
Source :	TELEPHONE
Responsible Company :	N/R
Responsible Org Type :	UNKNOWN
Responsible City :	N/R
Responsible State :	XX
Responsible Zip :	N/R

Map Id: 181
Direction: S
Distance: 0.399 mi., 2108 ft.
Elevation: 15 ft.
Relative: Lower

Site Name : PICKS COVE MARINA | FOSS LANDING
1940 E D ST | 1940 EAST D ST. | 1940 EAST D STREET
TACOMA | Tacoma, WA

Database(s) : [ALL SITES - WA, CSCSL NFA - WA, ECHO, ENVCVN - WA, ERNS, FRS, HSL - WA, RCRA_NONGEN, VCP - WA] ***(cont.)***

Envirosite ID: 52365493
EPA ID: N/R

ERNS ***(cont.)***

Incident Details Summary

Remedial Action :	CALLER REPORTS THE MATERIAL IS UNRECOVERABLE USING ABSORBANT PADS
Medium :	N/R
Medium Description :	WATER
Body of Water :	THEA FOSS WATERWAY
Weather Conditions :	N/R
Water Temperature :	N/R
Water Supply Contaminated :	U
Waterway Closed :	N
Waterway Description :	N/R

Additional Incident Details Summary

Actual Amount :	N/R
Actual Amount Units :	N/R
Capacity of Tank :	N/R
Capacity of Tank Units :	N/R
Continuous Release Begin Date :	N/R
Continuous Release End Date :	N/R
Continuous Release Change Date :	N/R
Continuous Release Permit :	N/R
Continuous Release Type :	N/R
Description of Tank :	N/R
Device Operational :	U
DOT Crossing Number :	N/R
DOT Regulated :	U
NPDES :	N/R
NPDES Compliance :	U
Pipeline Aboveground :	ABOVE
Pipeline Covered :	U
Pipeline Type :	N/R
Tank ID :	N/R
Tank Regulated :	U
Tank Regulated by :	N/R

Materials Involved Summary

Name of Material :	UNKNOWN OIL
CAS Number :	000000-00-0
Amount of Material :	0
Unit of Measure :	UNKNOWN AMOUNT
UN Number :	N/R
CHRIS Code :	OUN
Reached Water :	YES
Amount in Water :	0
Unit of Measure (Reach Water) :	UNKNOWN AMOUNT

Map Id: 181
Direction: S
Distance: 0.399 mi., 2108 ft.
Elevation: 15 ft.
Relative: Lower

Site Name : PICKS COVE MARINA | FOSS LANDING
1940 E D ST | 1940 EAST D ST. | 1940 EAST D STREET
TACOMA | Tacoma, WA

Database(s) : [ALL SITES - WA, CSCSL NFA - WA, ECHO, ENVCVN - WA, ERNS, FRS, HSL - WA, RCRA_NONGEN, VCP - WA] ***(cont.)***

Envirosite ID: 52365493
EPA ID: N/R

ERNS ***(cont.)***

Incident Information

Incident Date Time :	2016-01-05 09:10:00
Type of Incident :	UNKNOWN SHEEN
Incident Cause :	UNKNOWN
Incident DTG :	DISCOVERED
Incident Location :	UNKNOWN SHEEN INCIDENT
Sequence Number :	1137289
Potential Flag :	N
Description of Incident :	CALLER IS REPORTING AN UNKNOWN SHEEN FROM AN UNKNOWN SOURCE.
Last Date in Agency List :	2016-03-22

Incident Response Summary

Date Time Received :	2016-01-05 12:23:00
Date Time Completed :	2016-01-05 12:27:00
Call Type :	Incident
Source :	TELEPHONE
Responsible Company :	N/R
Responsible Org Type :	UNKNOWN
Responsible City :	N/R
Responsible State :	XX
Responsible Zip :	N/R

Incident Details Summary

Remedial Action :	N/R
Medium :	PUGET SOUND
Medium Description :	WATER
Body of Water :	PUGET SOUND
Weather Conditions :	UNKNOWN
Water Temperature :	N/R
Water Supply Contaminated :	U
Waterway Closed :	N
Waterway Description :	N/R

Additional Incident Details Summary

Actual Amount :	N/R
Actual Amount Units :	N/R
Capacity of Tank :	N/R
Capacity of Tank Units :	N/R
Continuous Release Begin Date :	N/R
Continuous Release End Date :	N/R
Continuous Release Change Date :	N/R
Continuous Release Permit :	N/R
Continuous Release Type :	N/R
Description of Tank :	N/R
Device Operational :	U
DOT Crossing Number :	N/R
DOT Regulated :	U

Map Id: 181
Direction: S
Distance: 0.399 mi., 2108 ft.
Elevation: 15 ft.
Relative: Lower

Site Name : PICKS COVE MARINA | FOSS LANDING
1940 E D ST | 1940 EAST D ST. | 1940 EAST D STREET
TACOMA | Tacoma, WA

Database(s) : [ALL SITES - WA, CSCSL NFA - WA, ECHO, ENVCVN - WA, ERNS, FRS, HSL - WA, RCRA_NONGEN, VCP - WA] ***(cont.)***

Envirosite ID: 52365493
EPA ID: N/R

ERNS ***(cont.)***

NPDES :	N/R
NPDES Compliance :	U
Pipeline Aboveground :	ABOVE
Pipeline Covered :	U
Pipeline Type :	N/R
Tank ID :	N/R
Tank Regulated :	U
Tank Regulated by :	N/R

Materials Involved Summary

Name of Material :	UNKNOWN OIL
CAS Number :	000000-00-0
Amount of Material :	0
Unit of Measure :	UNKNOWN AMOUNT
UN Number :	N/R
CHRIS Code :	OUN
Reached Water :	YES
Amount in Water :	0
Unit of Measure (Reach Water) :	UNKNOWN AMOUNT

Incident Information

Incident Date Time :	2012-08-19 08:15:00
Type of Incident :	VESSEL
Incident Cause :	VESSEL SINKING
Incident DTG :	DISCOVERED
Incident Location :	N/R
Sequence Number :	1021534
Potential Flag :	N
Description of Incident :	CALLER IS REPORTING A DISCHARGE OF ENGINE OIL FROM A SUNKEN VESSEL. CALLER DOES NOT KNOW WHAT CAUSED THE VESSEL TO SINK AT THIS TIME.
Last Date in Agency List :	2015-12-23

Incident Response Summary

Date Time Received :	2012-08-19 11:36:36
Date Time Completed :	2012-08-19 11:41:01
Call Type :	Incident
Source :	TELEPHONE
Responsible Company :	N/R
Responsible Org Type :	PRIVATE CITIZEN
Responsible City :	TACOMA
Responsible State :	WA
Responsible Zip :	98417

Map Id: 181
Direction: S
Distance: 0.399 mi., 2108 ft.
Elevation: 15 ft.
Relative: Lower

Site Name : PICKS COVE MARINA | FOSS LANDING
1940 E D ST | 1940 EAST D ST. | 1940 EAST D STREET
TACOMA | Tacoma, WA

Database(s) : [ALL SITES - WA, CSCSL NFA - WA, ECHO, ENVCVN - WA, ERNS, FRS, HSL - WA, RCRA_NONGEN, VCP - WA] ***(cont.)***

Envirosite ID: 52365493
EPA ID: N/R

ERNS ***(cont.)***

Incident Details Summary

Remedial Action :	CALLER STATES BOOMS WERE APPLIED AND THEY ARE TRYING TO GET THE BOAT AFLOAT.
Medium :	THEA FOSS WATERWAY
Medium Description :	WATER
Body of Water :	THEA FOSS WATERWAY
Weather Conditions :	OVERCAST
Water Temperature :	N/R
Water Supply Contaminated :	U
Waterway Closed :	N
Waterway Description :	N/R

Additional Incident Details Summary

Actual Amount :	N/R
Actual Amount Units :	N/R
Capacity of Tank :	N/R
Capacity of Tank Units :	N/R
Continuous Release Begin Date :	N/R
Continuous Release End Date :	N/R
Continuous Release Change Date :	N/R
Continuous Release Permit :	N/R
Continuous Release Type :	N/R
Description of Tank :	N/R
Device Operational :	U
DOT Crossing Number :	N/R
DOT Regulated :	U
NPDES :	N/R
NPDES Compliance :	U
Pipeline Aboveground :	ABOVE
Pipeline Covered :	U
Pipeline Type :	N/R
Tank ID :	N/R
Tank Regulated :	U
Tank Regulated by :	N/R

Materials Involved Summary

Name of Material :	ENGINE OIL
CAS Number :	000000-00-0
Amount of Material :	0
Unit of Measure :	UNKNOWN AMOUNT
UN Number :	N/R
CHRIS Code :	OTH
Reached Water :	YES
Amount in Water :	0
Unit of Measure (Reach Water) :	UNKNOWN AMOUNT

Map Id: 181
Direction: S
Distance: 0.399 mi., 2108 ft.
Elevation: 15 ft.
Relative: Lower

Site Name : PICKS COVE MARINA | FOSS LANDING
1940 E D ST | 1940 EAST D ST. | 1940 EAST D STREET
TACOMA | Tacoma, WA

Database(s) : [ALL SITES - WA, CSCSL NFA - WA, ECHO, ENVCVN - WA, ERNS, FRS, HSL - WA, RCRA_NONGEN, VCP - WA] ***(cont.)***

Envirosite ID: 52365493
EPA ID: N/R

ERNS ***(cont.)***

Vessels Details

Vessel Name :	UNKNOWN
Vessel Type :	PLEASURE CRAFT
Vessel Length :	24
Hull Construction :	FIBERGLASS HULL
Fuel Capacity :	N/R
Fuel on Board :	0
Cargo Capacity :	N/R
Cargo on Board :	N/R
Is Vessel Aground :	N
Flag :	UNITED STATES OF AMERICA
Breadth :	N/R
Draught :	N/R
Fuel Capacity Units :	N/R
Fuel on Board Units :	UNKNOWN AMOUNT
Cargo Capacity Units :	N/R
Cargo on Board Units :	N/R

Facility Address :	1940 EAST D STREET, TACOMA, WA 98421
County :	PIERCE

Incident Information

Incident Date Time :	2007-01-04 08:40:00
Type of Incident :	UNKNOWN SHEEN
Incident Cause :	UNKNOWN
Incident DTG :	DISCOVERED
Incident Location :	UNKNOWN SHEEN INCIDENT//FOSS LANDING MARINA
Sequence Number :	822798
Potential Flag :	N
Description of Incident :	CALLER STATED AN UNKNOWN SHEEN WAS DISCOVERED IN THE MARINA FROM UNKNOWN SOURCES.
Last Date in Agency List :	2015-12-23

Incident Response Summary

Date Time Received :	2007-01-04 12:41:00
Date Time Completed :	2007-01-04 12:48:00
Call Type :	Incident
Source :	TELEPHONE
Responsible Company :	N/R
Responsible Org Type :	UNKNOWN
Responsible City :	N/R
Responsible State :	XX
Responsible Zip :	N/R

Map Id: 181
Direction: S
Distance: 0.399 mi., 2108 ft.
Elevation: 15 ft.
Relative: Lower

Site Name : PICKS COVE MARINA | FOSS LANDING
1940 E D ST | 1940 EAST D ST. | 1940 EAST D STREET
TACOMA | Tacoma, WA

Database(s) : [ALL SITES - WA, CSCSL NFA - WA, ECHO, ENVCVN - WA, ERNS, FRS, HSL - WA, RCRA_NONGEN, VCP - WA] ***(cont.)***

Envirosite ID: 52365493
EPA ID: N/R

ERNS ***(cont.)***

Incident Details Summary

Remedial Action :	CALLER STATED NO ACTIONS TAKEN FOR CLEAN UP AT THIS TIME. CALLER STATED THE SHEEN IS TOO THIN FOR BOOMING.
Medium :	FOSS LANDING MARINA
Medium Description :	WATER
Body of Water :	FOSS LANDING MARINA
Weather Conditions :	OVERCAST
Water Temperature :	N/R
Water Supply Contaminated :	U
Waterway Closed :	N
Waterway Description :	N/R

Additional Incident Details Summary

Actual Amount :	N/R
Actual Amount Units :	N/R
Capacity of Tank :	N/R
Capacity of Tank Units :	N/R
Continuous Release Begin Date :	N/R
Continuous Release End Date :	N/R
Continuous Release Change Date :	N/R
Continuous Release Permit :	N/R
Continuous Release Type :	N/R
Description of Tank :	N/R
Device Operational :	Y
DOT Crossing Number :	N/R
DOT Regulated :	U
NPDES :	N/R
NPDES Compliance :	U
Pipeline Aboveground :	ABOVE
Pipeline Covered :	U
Pipeline Type :	N/R
Tank ID :	N/R
Tank Regulated :	U
Tank Regulated by :	N/R

Materials Involved Summary

Name of Material :	UNKNOWN OIL
CAS Number :	000000-00-0
Amount of Material :	0
Unit of Measure :	UNKNOWN AMOUNT
UN Number :	N/R
CHRIS Code :	OUN
Reached Water :	YES
Amount in Water :	0
Unit of Measure (Reach Water) :	UNKNOWN AMOUNT

Map Id: 181
Direction: S
Distance: 0.399 mi., 2108 ft.
Elevation: 15 ft.
Relative: Lower

Site Name : PICKS COVE MARINA | FOSS LANDING
1940 E D ST | 1940 EAST D ST. | 1940 EAST D STREET
TACOMA | Tacoma, WA

Database(s) : [ALL SITES - WA, CSCSL NFA - WA, ECHO, ENVCVN - WA, ERNS, FRS, HSL - WA, RCRA_NONGEN, VCP - WA] ***(cont.)***

Envirosite ID: 52365493
EPA ID: N/R

FRS

Facility Name : FOSS LANDING
Facility Address : 1940 E D ST, TACOMA, WA 98421
County : PIERCE

Site Details
Registry ID : 110015930787
FRS Facility URL : Click here for hyperlink provided by the agency.
Last Date in Agency List : 2023-02-13

Source Description

Source Description :

The WA-FSIS provides a means to query and display data maintained by the Washington Department of Ecology. This system contains key information for each facility/site that is currently, or has been, of interest to the Air Quality, Dam Safety, Hazardous Waste, Toxics Cleanup, and Water Quality Programs.

FRS Environmental Interest
Source and System ID : WA-FSIS - 3200145

Facility Name : PICKS COVE MARINA
Facility Address : 1940 E D ST, TACOMA, WA 984211503
County : PIERCE

Site Details
Registry ID : 110005306739
FRS Facility URL : Click here for hyperlink provided by the agency.
Last Date in Agency List : 2023-02-13

Source Description
Source Description : RCRAInfo is EPA's comprehensive information system that supports the Resource Conservation and Recovery Act (RCRA) of 1976 and the Hazardous and Solid Waste Amendments (HSWA) of 1984 through the tracking of events and activities related to facilities that generate, transport, and treat, store, or dispose of hazardous waste. RCRAInfo allows RCRA program staff to track the notification, permit, compliance, and corrective action activities required under RCRA. RCRAInfo also supports generation of the National Hazardous Waste Biennial Report. All generators and treatment, storage, and disposal facilities who handle hazardous waste are required to report to the EPA Administrator at least once every two years to support creation of the Biennial Report.

Map Id: 181
Direction: S
Distance: 0.399 mi., 2108 ft.
Elevation: 15 ft.
Relative: Lower

Site Name : PICKS COVE MARINA | FOSS LANDING
1940 E D ST | 1940 EAST D ST. | 1940 EAST D STREET
TACOMA | Tacoma, WA

Database(s) : [ALL SITES - WA, CSCSL NFA - WA, ECHO, ENVCVN - WA, ERNS, FRS, HSL - WA, RCRA_NONGEN, VCP - WA] ***(cont.)***

Envirosite ID: 52365493
EPA ID: N/R

FRS ***(cont.)***

The WA-FSIS provides a means to query and display data maintained by the Washington Department of Ecology. This system contains key information for each facility/site that is currently, or has been, of interest to the Air Quality, Dam Safety, Hazardous Waste, Toxics Cleanup, and Water Quality Programs.

FRS Environmental Interest

Source and System ID :	RCRAINFO - WA0000704114 WA-FSIS - 42518833

HSL - WA

Facility Name :	Picks Cove Marina
Facility Address :	1940 E D St, Tacoma, 98421-1503
County :	Pierce

Site Details

Facility Site ID :	42518833
Cleanup Site ID :	4654
Status :	No Further Action
Site Rank :	N/R
Alternative Site Name :	N/R
Region :	N/R
Resposbile Unit :	N/R
Institutional Control :	N/R
Current VCP :	N/R
Past VCP :	N/R
Latitude :	N/R
Longitude :	N/R
Agency Hyperlink :	Click here for hyperlink provided by the agency.
Last Date in Agency List :	2022-02-11

Facility Name :	Picks Cove Marina
Facility Address :	1940 E D ST, TACOMA, 98421
County :	Pierce

Site Details

Facility Site ID :	42518833
Cleanup Site ID :	4654
Status :	No Further Action
Site Rank :	N/R
Alternative Site Name :	FOSS LANDING,PICKERING INDUSTRIES,PICKS COVE
Region :	Southwest
Resposbile Unit :	Southwest
Institutional Control :	Yes
Current VCP :	N/R

Map Id: 181
Direction: S
Distance: 0.399 mi., 2108 ft.
Elevation: 15 ft.
Relative: Lower

Site Name : PICKS COVE MARINA | FOSS LANDING
1940 E D ST | 1940 EAST D ST. | 1940 EAST D STREET
TACOMA | Tacoma, WA

Database(s) : [ALL SITES - WA, CSCSL NFA - WA, ECHO, ENVCVN - WA, ERNS, FRS, HSL - WA, RCRA_NONGEN, VCP - WA] ***(cont.)***

Envirosite ID: 52365493
EPA ID: N/R

HSL - WA ***(cont.)***

Past VCP :	Yes
Latitude :	47.24768
Longitude :	-122.43097
Agency Hyperlink :	Click here for hyperlink provided by the agency.
Last Date in Agency List :	2023-02-28

Contaminants

Contaminant Name :	Arsenic
Ground water :	Confirmed Above Cleanup Levels
Surface water :	N/R
Soil :	Remediated-Above
Sediment :	N/R
Air :	N/R
Bedrock :	N/R

Contaminant Name :	Lead
Ground water :	Confirmed Above Cleanup Levels
Surface water :	N/R
Soil :	Remediated-Above
Sediment :	N/R
Air :	N/R
Bedrock :	N/R

Contaminant Name :	Polycyclic Aromatic Hydrocarbons
Ground water :	N/R
Surface water :	N/R
Soil :	Remediated-Above
Sediment :	N/R
Air :	N/R
Bedrock :	N/R

Contaminant Name :	Metals - Other
Ground water :	N/R
Surface water :	N/R
Soil :	Remediated-Above
Sediment :	N/R
Air :	N/R
Bedrock :	N/R

RCRA_NONGEN

Facility Name :	PICKS COVE MARINA
Facility Address :	1940 E D ST, TACOMA, WA 98421
County :	PIERCE

Date Form Received by Agency :	2003-07-24
EPA ID :	WA0000704114
Mailing Address :	1616 E ST PAUL AVE, TACOMA, WA 98421

Map Id: 181
Direction: S
Distance: 0.399 mi., 2108 ft.
Elevation: 15 ft.
Relative: Lower

Site Name : PICKS COVE MARINA | FOSS LANDING
1940 E D ST | 1940 EAST D ST. | 1940 EAST D STREET
TACOMA | Tacoma, WA

Database(s) : [ALL SITES - WA, CSCSL NFA - WA, ECHO, ENVCVN - WA, ERNS, FRS, HSL - WA, RCRA_NONGEN, VCP - WA] ***(cont.)***

Envirosite ID: 52365493
EPA ID: N/R

RCRA_NONGEN ***(cont.)***

Contact :	GORDON PICKERING
Contact Address :	1616 E ST PAUL AVE, TACOMA, WA 98421
Contact Country :	US
Contact Telephone :	253-572-9212
Contact Email :	N/R
EPA Region :	10
Land Type :	Private
Source Type :	Implementer
Classification :	Not a generator, verified
Description :	Not a generator, verified
Last Date in Agency List :	2023-01-23

Owner/Operator Summary

Owner/Operator Name :	HAMSTREET, RICHARD
Owner/Operator Address :	1940 EAST D STREET, TACOMA, WA 98421
Owner/Operator Country :	US
Owner/Operator Telephone :	253-572-3625
Owner/Operator Email :	N/R
Owner/Operator Fax :	N/R
Legal Status :	Private
Owner/Operator Type :	Operator
Owner/Operator Start Date :	N/R
Owner/Operator End Date :	N/R

Owner/Operator Name :	PICKERING INC
Owner/Operator Address :	1616 SAINT PAUL AVE, TACOMA, WA 98421
Owner/Operator Country :	US
Owner/Operator Telephone :	253-572-9212
Owner/Operator Email :	N/R
Owner/Operator Fax :	N/R
Legal Status :	Private
Owner/Operator Type :	Owner
Owner/Operator Start Date :	2001-12-31
Owner/Operator End Date :	N/R

Owner/Operator Name :	PICKERING INC
Owner/Operator Address :	1616 SAINT PAUL AVE, TACOMA, WA 98421
Owner/Operator Country :	US
Owner/Operator Telephone :	253-572-9212
Owner/Operator Email :	N/R
Owner/Operator Fax :	N/R
Legal Status :	Private
Owner/Operator Type :	Owner
Owner/Operator Start Date :	N/R
Owner/Operator End Date :	N/R

Map Id: 181
Direction: S
Distance: 0.399 mi., 2108 ft.
Elevation: 15 ft.
Relative: Lower

Site Name : PICKS COVE MARINA | FOSS LANDING
1940 E D ST | 1940 EAST D ST. | 1940 EAST D STREET
TACOMA | Tacoma, WA

Database(s) : [ALL SITES - WA, CSCSL NFA - WA, ECHO, ENVCVN - WA, ERNS, FRS, HSL - WA, RCRA_NONGEN, VCP - WA] ***(cont.)***

Envirosite ID: 52365493
EPA ID: N/R

RCRA_NONGEN ***(cont.)***

Handler Activities Summary

U.S. Importer of Hazardous Waste :	N
Mixed Waste (Haz. and Radioactive) :	N
Recycler of Hazardous Waste :	N
Transporter of Hazardous Waste :	N
Treater, Storer or Disposer of HW :	N
Underground Injection Activity :	N
On-site Burner Exemption :	N
Furnace Exemption :	N
Used Oil Fuel Burner :	N
Used Oil Processor :	N
Used Oil Refiner :	N
Used Oil Fuel Marketer to Burner :	N
Used Oil Specification Marketer :	N
Used Oil Transfer Facility :	N
Used Oil Transporter :	N

Historical Generators

Date Form Received by Agency :	2003-07-23
Facility Name :	PICKS COVE MARINA
Classification :	Not a generator, verified
Date Form Received by Agency :	2002-06-01
Facility Name :	PICKS COVE MARINA
Classification :	Not a generator, verified
Date Form Received by Agency :	2001-01-22
Facility Name :	PICKS COVE MARINA
Classification :	Not a generator, verified
Date Form Received by Agency :	2000-03-02
Facility Name :	PICKS COVE MARINA
Classification :	Very Small Quantity Generator
Date Form Received by Agency :	1999-03-01
Facility Name :	PICKS COVE MARINA
Classification :	Very Small Quantity Generator
Date Form Received by Agency :	1998-01-20
Facility Name :	PICKS COVE MARINA
Classification :	Very Small Quantity Generator
Date Form Received by Agency :	1997-05-30
Facility Name :	PICKS COVE MARINA
Classification :	Very Small Quantity Generator

Map Id: 181
Direction: S
Distance: 0.399 mi., 2108 ft.
Elevation: 15 ft.
Relative: Lower

Site Name : PICKS COVE MARINA | FOSS LANDING
1940 E D ST | 1940 EAST D ST. | 1940 EAST D STREET
TACOMA | Tacoma, WA

Database(s) : [ALL SITES - WA, CSCSL NFA - WA, ECHO, ENVCVN - WA, ERNS, FRS, HSL - WA, RCRA_NONGEN, VCP - WA] ***(cont.)***

Envirosite ID: 52365493
EPA ID: N/R

RCRA_NONGEN ***(cont.)***

Date Form Received by Agency : 1996-03-11
Facility Name : PICKS COVE MARINA
Classification : Very Small Quantity Generator

Date Form Received by Agency : 1993-12-31
Facility Name : PICKS COVE MARINA
Classification : Small Quantity Generator

Notices of Violations Summary
Regulation Violated : N

Evaluation Action Summary
Evaluation Date : 1999-01-08
Evaluation : COMPLIANCE EVALUATION INSPECTION ON-SITE
Area of Violation : N/R
Date Achieved Compliance : N/R
Evaluation Lead Agency : State

VCP - WA

Facility Name : Picks Cove Marina
Facility Address : 1940 E D ST, TACOMA, 98421-1503
County : Pierce

Facility/Site ID : 42518833
Alternate Name : PICKERING INDUSTRIES
Program Name : N/R
WRIA : 10
Legislative District : 27
Congressional District : 9
Ecology Region : SWRO
Ecology Program Phone : (360) 407-7224
Tribal Land : N
Latitude : 47.24768
Longitude : -122.43097
Last Date in Agency List : 2023-01-04

Facility/Site ID : 42518833
Alternate Name : FOSS LANDING
Program Name : N/R
WRIA : 10
Legislative District : 27
Congressional District : 9
Ecology Region : SWRO
Ecology Program Phone : (360) 407-7224
Tribal Land : N

Map Id: 181
Direction: S
Distance: 0.399 mi., 2108 ft.
Elevation: 15 ft.
Relative: Lower

Site Name : PICKS COVE MARINA | FOSS LANDING
1940 E D ST | 1940 EAST D ST. | 1940 EAST D STREET
TACOMA | Tacoma, WA

Database(s) : [ALL SITES - WA, CSCSL NFA - WA, ECHO, ENVCVN - WA, ERNS, FRS, HSL - WA, RCRA_NONGEN, VCP - WA] ***(cont.)***

Envirosite ID: 52365493
EPA ID: N/R

VCP - WA ***(cont.)***

Latitude :	47.24768
Longitude :	-122.43097
Last Date in Agency List :	2023-01-04

Facility/Site ID :	42518833
Alternate Name :	PICKS COVE MARINA
Program Name :	N/R
WRIA :	10
Legislative District :	27
Congressional District :	9
Ecology Region :	SWRO
Ecology Program Phone :	(360) 407-7224
Tribal Land :	N
Latitude :	47.24768
Longitude :	-122.43097
Last Date in Agency List :	2023-01-04

Facility/Site ID :	42518833
Alternate Name :	N/R
Program Name :	N/R
WRIA :	10
Legislative District :	27
Congressional District :	9
Ecology Region :	SWRO
Ecology Program Phone :	(360) 407-7224
Tribal Land :	N
Latitude :	47.24768
Longitude :	-122.43097
Last Date in Agency List :	2023-01-04

Facility/Site ID :	42518833
Alternate Name :	PICKS COVE
Program Name :	N/R
WRIA :	10
Legislative District :	27
Congressional District :	9
Ecology Region :	SWRO
Ecology Program Phone :	(360) 407-7224
Tribal Land :	N
Latitude :	47.24768
Longitude :	-122.43097
Last Date in Agency List :	2023-01-04

Program Details

Program :	TOXICS
Program ID :	SW0103
Interaction Type :	Voluntary Cleanup Sites

Map Id: 181
Direction: S
Distance: 0.399 mi., 2108 ft.
Elevation: 15 ft.
Relative: Lower

Site Name : PICKS COVE MARINA | FOSS LANDING
1940 E D ST | 1940 EAST D ST. | 1940 EAST D STREET
TACOMA | Tacoma, WA

Database(s) : [ALL SITES - WA, CSCSL NFA - WA, ECHO, ENVCVN - WA, ERNS, FRS, HSL - WA, RCRA_NONGEN, VCP - WA] ***(cont.)***

Envirosite ID: 52365493
EPA ID: N/R

VCP - WA ***(cont.)***

Interaction Type Description :	For a fee, Ecology staff will review an independent cleanup report(s) and provide a written decision about the adequacy of the cleanup actions taken and described in the report.
Status :	Inactive
Start Date :	2003-09-04
End Date :	2004-10-09
SIC :	4493 - MARINAS
NAICS :	N/R
Program :	TOXICS
Program ID :	SW0103
Interaction Type :	Voluntary Cleanup Sites
Interaction Type Description :	For a fee, Ecology staff will review an independent cleanup report(s) and provide a written decision about the adequacy of the cleanup actions taken and described in the report.
Status :	Inactive
Start Date :	2003-09-04
End Date :	2004-10-09
SIC :	N/R
NAICS :	336612 - Boat Building
Program :	TOXICS
Program ID :	SW0103
Interaction Type :	Voluntary Cleanup Sites
Interaction Type Description :	For a fee, Ecology staff will review an independent cleanup report(s) and provide a written decision about the adequacy of the cleanup actions taken and described in the report.
Status :	Inactive
Start Date :	2003-09-04
End Date :	2004-10-09
SIC :	3732 - BOAT BUILDING AND REPAIRING
NAICS :	N/R
Program :	TOXICS
Program ID :	SW0103
Interaction Type :	Voluntary Cleanup Sites
Interaction Type Description :	For a fee, Ecology staff will review an independent cleanup report(s) and provide a written decision about the adequacy of the cleanup actions taken and described in the report.
Status :	Inactive
Start Date :	2003-09-04
End Date :	2004-10-09
SIC :	N/R

Map Id: 181
Direction: S
Distance: 0.399 mi., 2108 ft.
Elevation: 15 ft.
Relative: Lower

Site Name : PICKS COVE MARINA | FOSS LANDING
1940 E D ST | 1940 EAST D ST. | 1940 EAST D STREET
TACOMA | Tacoma, WA

Database(s) : [ALL SITES - WA, CSCSL NFA - WA, ECHO, ENVCVN - WA, ERNS, FRS, HSL - WA, RCRA_NONGEN, VCP - WA] ***(cont.)***

Envirosite ID: 52365493
EPA ID: N/R

VCP - WA ***(cont.)***

NAICS : N/R

Program : TOXICS
Program ID : SW0103
Interaction Type : Voluntary Cleanup Sites

Interaction Type Description : For a fee, Ecology staff will review an independent cleanup report(s) and provide a written decision about the adequacy of the cleanup actions taken and described in the report.

Status : Inactive
Start Date : 1998-10-16
End Date : 2003-09-08
SIC : 3732 - BOAT BUILDING AND REPAIRING
NAICS : N/R

Program : TOXICS
Program ID : SW0103
Interaction Type : Voluntary Cleanup Sites

Interaction Type Description : For a fee, Ecology staff will review an independent cleanup report(s) and provide a written decision about the adequacy of the cleanup actions taken and described in the report.

Status : Inactive
Start Date : 1998-10-16
End Date : 2003-09-08
SIC : 4493 - MARINAS
NAICS : N/R

Program : TOXICS
Program ID : SW0103
Interaction Type : Voluntary Cleanup Sites

Interaction Type Description : For a fee, Ecology staff will review an independent cleanup report(s) and provide a written decision about the adequacy of the cleanup actions taken and described in the report.

Status : Inactive
Start Date : 1998-10-16
End Date : 2003-09-08
SIC : N/R
NAICS : N/R

Program : TOXICS
Program ID : SW0103
Interaction Type : Voluntary Cleanup Sites

Map Id: 181
Direction: S
Distance: 0.399 mi., 2108 ft.
Elevation: 15 ft.
Relative: Lower

Site Name : PICKS COVE MARINA | FOSS LANDING
1940 E D ST | 1940 EAST D ST. | 1940 EAST D STREET
TACOMA | Tacoma, WA

Database(s) : [ALL SITES - WA, CSCSL NFA - WA, ECHO, ENVCVN - WA, ERNS, FRS, HSL - WA, RCRA_NONGEN, VCP - WA] ***(cont.)***

Envirosite ID: 52365493
EPA ID: N/R

VCP - WA ***(cont.)***

Interaction Type Description :	For a fee, Ecology staff will review an independent cleanup report(s) and provide a written decision about the adequacy of the cleanup actions taken and described in the report.
Status :	Inactive
Start Date :	1998-10-16
End Date :	2003-09-08
SIC :	N/R
NAICS :	336612 - Boat Building

Map Id: BU182
Direction: NNE
Distance: 0.399 mi., 2108 ft.
Elevation: 18 ft.
Relative: Higher

Site Name : SIMPSON | IPT TACOMA LOGISTICS CENTER LLC | CHAMPION INTERNATIONAL
733 E 11TH ST | 733 E 11TH ST BLDG 12
TACOMA | Tacoma, WA

Database(s) : [ALL SITES - WA, BRS, CERCLIS-HIST, CSCSL NFA - WA, ECHO, FRS, HSL - WA, PART NPL, RCRA_NONGEN, SEMS_8R_ACTIVE SITES, VCP - WA]

Envirosite ID: 52365682
EPA ID: N/R

ALL SITES - WA

Facility Name :	IPT Tacoma Logistics Center
Facility Address :	733 E 11TH ST, TACOMA, 98421
County :	Pierce
Facility/Site ID :	1876
Alternate Name :	N/R
Program Name :	N/R
WRIA :	10
Legislative District :	27
Congressional District :	9
Ecology Region :	SWRO
Ecology Program Phone :	(360) 407-6712
Tribal Land :	N
Latitude :	47.258423
Longitude :	-122.421829
Last Date in Agency List :	2023-01-03
Facility/Site ID :	1876
Alternate Name :	N/R
Program Name :	N/R
WRIA :	10
Legislative District :	27

Map Id: BU182
Direction: NNE
Distance: 0.399 mi., 2108 ft.
Elevation: 18 ft.
Relative: Higher

Site Name : SIMPSON | IPT TACOMA LOGISTICS CENTER LLC | CHAMPION INTERNATIONAL 733 E 11TH ST | 733 E 11TH ST BLDG 12 TACOMA | Tacoma, WA

Database(s) : [ALL SITES - WA, BRS, CERCLIS-HIST, CSCSL NFA - WA, ECHO, FRS, HSL - WA, PART NPL, RCRA_NONGEN, SEMS_8R_ACTIVE SITES, VCP - WA] ***(cont.)***

Envirosite ID: 52365682
EPA ID: N/R

ALL SITES - WA ***(cont.)***

Congressional District :	9
Ecology Region :	SWRO
Ecology Program Phone :	(360) 407-6734
Tribal Land :	N
Latitude :	47.258423
Longitude :	-122.421829
Last Date in Agency List :	2023-01-03

Facility/Site ID :	1876
Alternate Name :	N/R
Program Name :	N/R
WRIA :	10
Legislative District :	27
Congressional District :	9
Ecology Region :	SWRO
Ecology Program Phone :	(360) 407-6400
Tribal Land :	N
Latitude :	47.258423
Longitude :	-122.421829
Last Date in Agency List :	2023-01-03

Program Details

Program :	WATQUAL
Program ID :	N/R
Interaction Type :	Construction SW GP
Interaction Type Description :	General permit issued to owner/operators of construction projects that disturb 1 or more acres of land through clearing, grading, excavating, or stockpiling of fill material that discharge stormwater to state waters.
Status :	Inactive
Start Date :	2016-09-19
End Date :	2018-04-10
SIC :	N/R
NAICS :	N/R

Program :	WATQUAL
Program ID :	N/R
Interaction Type :	Non-Enforcement Final
Interaction Type Description :	A Non-Enforcement action (i.e. permit, notice of construction, etc.) was finalized, issued to the respective party, indicating the non-enforcement action was taken.
Status :	Active
Start Date :	2016-12-16
End Date :	N/R

Map Id: BU182
Direction: NNE
Distance: 0.399 mi., 2108 ft.
Elevation: 18 ft.
Relative: Higher

Site Name : SIMPSON | IPT TACOMA LOGISTICS CENTER LLC | CHAMPION INTERNATIONAL 733 E 11TH ST | 733 E 11TH ST BLDG 12 TACOMA | Tacoma, WA

Database(s) : [ALL SITES - WA, BRS, CERCLIS-HIST, CSCSL NFA - WA, ECHO, FRS, HSL - WA, PART NPL, RCRA_NONGEN, SEMS_8R_ACTIVE SITES, VCP - WA] ***(cont.)***

Envirosite ID: 52365682
EPA ID: N/R

ALL SITES - WA ***(cont.)***

SIC :	N/R
NAICS :	N/R
Program :	WATQUAL
Program ID :	N/R
Interaction Type :	Hazardous Waste Generator
Interaction Type Description :	Facilities that generate any quantity of a dangerous waste. They may be classified as SQG, MQG, or LQG depending on hazardous waste generated for a given month.
Status :	Active
Start Date :	2017-03-14
End Date :	N/R
SIC :	N/R
NAICS :	N/R
Facility Name :	SIMPSON
Facility Address :	733 E 11TH ST, TACOMA, 98421-2416
County :	Pierce
Facility/Site ID :	1225
Alternate Name :	Champion International
Program Name :	N/R
WRIA :	10
Legislative District :	27
Congressional District :	9
Ecology Region :	SWRO
Ecology Program Phone :	(360) 407-7224
Tribal Land :	N
Latitude :	47.256903
Longitude :	-122.427064
Last Date in Agency List :	2023-01-03

Facility/Site ID :	1225
Alternate Name :	N/R
Program Name :	N/R
WRIA :	10
Legislative District :	27
Congressional District :	9
Ecology Region :	SWRO
Ecology Program Phone :	(360) 407-7224
Tribal Land :	N
Latitude :	47.256903
Longitude :	-122.427064
Last Date in Agency List :	2023-01-03

Map Id: BU182
Direction: NNE
Distance: 0.399 mi., 2108 ft.
Elevation: 18 ft.
Relative: Higher

Site Name : SIMPSON | IPT TACOMA LOGISTICS CENTER LLC | CHAMPION INTERNATIONAL 733 E 11TH ST | 733 E 11TH ST BLDG 12 TACOMA | Tacoma, WA

Database(s) : [ALL SITES - WA, BRS, CERCLIS-HIST, CSCSL NFA - WA, ECHO, FRS, HSL - WA, PART NPL, RCRA_NONGEN, SEMS_8R_ACTIVE SITES, VCP - WA] ***(cont.)***

Envirosite ID: 52365682
EPA ID: N/R

ALL SITES - WA ***(cont.)***

Facility/Site ID :	1225
Alternate Name :	ST PAUL WATERWAY
Program Name :	N/R
WRIA :	10
Legislative District :	27
Congressional District :	9
Ecology Region :	SWRO
Ecology Program Phone :	(360) 407-7224
Tribal Land :	N
Latitude :	47.256903
Longitude :	-122.427064
Last Date in Agency List :	2023-01-03

Program Details

Program :	TOXICS
Program ID :	N/R
Interaction Type :	State Cleanup Site
Interaction Type Description :	A site is being cleaned up under state regulations. Regulations include Model Toxics Control Act or its predecessors.
Status :	Inactive
Start Date :	1988-03-01
End Date :	1996-01-16
SIC :	24 - LUMBER AND WOOD PRODUCTS, EXCEPT FURNITURE
NAICS :	N/R

Program :	TOXICS
Program ID :	N/R
Interaction Type :	State Cleanup Site
Interaction Type Description :	A site is being cleaned up under state regulations. Regulations include Model Toxics Control Act or its predecessors.
Status :	Inactive
Start Date :	1988-03-01
End Date :	1996-01-16
SIC :	N/R
NAICS :	N/R

Program :	TOXICS
Program ID :	N/R
Interaction Type :	Sediments

Map Id: BU182
Direction: NNE
Distance: 0.399 mi., 2108 ft.
Elevation: 18 ft.
Relative: Higher

Site Name : SIMPSON | IPT TACOMA LOGISTICS CENTER LLC | CHAMPION INTERNATIONAL 733 E 11TH ST | 733 E 11TH ST BLDG 12 TACOMA | Tacoma, WA

Database(s) : [ALL SITES - WA, BRS, CERCLIS-HIST, CSCSL NFA - WA, ECHO, FRS, HSL - WA, PART NPL, RCRA_NONGEN, SEMS_8R_ACTIVE SITES, VCP - WA] ***(cont.)***

Envirosite ID: 52365682
EPA ID: N/R

ALL SITES - WA ***(cont.)***

Interaction Type Description :	A sediment site is a location of interest at which sediment chemical and/or biological data has been obtained and evaluated for potential impacts to human health or the environment. Sediment sites may exist beneath or be associated with freshwater, marine and estuarine bodies of water. Sediment sites may or may not be linked to a known land-based facility.
Status :	Inactive
Start Date :	N/R
End Date :	1990-01-16
SIC :	N/R
NAICS :	N/R
Program :	TOXICS
Program ID :	N/R
Interaction Type :	Sediments
Interaction Type Description :	A sediment site is a location of interest at which sediment chemical and/or biological data has been obtained and evaluated for potential impacts to human health or the environment. Sediment sites may exist beneath or be associated with freshwater, marine and estuarine bodies of water. Sediment sites may or may not be linked to a known land-based facility.
Status :	Inactive
Start Date :	N/R
End Date :	1990-01-16
SIC :	24 - LUMBER AND WOOD PRODUCTS, EXCEPT FURNITURE
NAICS :	N/R
Program :	TOXICS
Program ID :	N/R
Interaction Type :	Voluntary Cleanup Sites
Interaction Type Description :	For a fee, Ecology staff will review an independent cleanup report(s) and provide a written decision about the adequacy of the cleanup actions taken and described in the report.
Status :	Active
Start Date :	2016-08-09
End Date :	N/R
SIC :	N/R
NAICS :	99999
Program :	TOXICS
Program ID :	N/R
Interaction Type :	Voluntary Cleanup Sites

Map Id: BU182
Direction: NNE
Distance: 0.399 mi., 2108 ft.
Elevation: 18 ft.
Relative: Higher

Site Name : SIMPSON | IPT TACOMA LOGISTICS CENTER LLC | CHAMPION INTERNATIONAL 733 E 11TH ST | 733 E 11TH ST BLDG 12 TACOMA | Tacoma, WA

Database(s) : [ALL SITES - WA, BRS, CERCLIS-HIST, CSCSL NFA - WA, ECHO, FRS, HSL - WA, PART NPL, RCRA_NONGEN, SEMS_8R_ACTIVE SITES, VCP - WA] ***(cont.)***

Envirosite ID: 52365682
EPA ID: N/R

ALL SITES - WA ***(cont.)***

Interaction Type Description :	For a fee, Ecology staff will review an independent cleanup report(s) and provide a written decision about the adequacy of the cleanup actions taken and described in the report.
Status :	Active
Start Date :	2016-08-09
End Date :	N/R
SIC :	N/R
NAICS :	N/R
Program :	TOXICS
Program ID :	N/R
Interaction Type :	State Cleanup Site
Interaction Type Description :	A site is being cleaned up under state regulations. Regulations include Model Toxics Control Act or its predecessors.
Status :	Active
Start Date :	2016-08-09
End Date :	N/R
SIC :	N/R
NAICS :	N/R
Program :	TOXICS
Program ID :	N/R
Interaction Type :	State Cleanup Site
Interaction Type Description :	A site is being cleaned up under state regulations. Regulations include Model Toxics Control Act or its predecessors.
Status :	Active
Start Date :	2016-08-09
End Date :	N/R
SIC :	N/R
NAICS :	99999
Facility Name :	Simpson Tacoma Kraft Co Port Properties
Facility Address :	733 E 11TH ST BLDG 12, TACOMA, 98421
County :	Pierce
Facility/Site ID :	24475688
Alternate Name :	N/R
Program Name :	N/R
WRIA :	10
Legislative District :	27
Congressional District :	9
Ecology Region :	SWRO

Map Id: BU182
Direction: NNE
Distance: 0.399 mi., 2108 ft.
Elevation: 18 ft.
Relative: Higher

Site Name : SIMPSON | IPT TACOMA LOGISTICS CENTER LLC | CHAMPION INTERNATIONAL 733 E 11TH ST | 733 E 11TH ST BLDG 12 TACOMA | Tacoma, WA

Database(s) : [ALL SITES - WA, BRS, CERCLIS-HIST, CSCSL NFA - WA, ECHO, FRS, HSL - WA, PART NPL, RCRA_NONGEN, SEMS_8R_ACTIVE SITES, VCP - WA] ***(cont.)***

Envirosite ID: 52365682
EPA ID: N/R

ALL SITES - WA ***(cont.)***

Ecology Program Phone :	(360) 407-6734
Tribal Land :	N
Latitude :	47.25656
Longitude :	-122.42401
Last Date in Agency List :	2023-01-03

Facility/Site ID :	24475688
Alternate Name :	Champion Intl Corp
Program Name :	N/R
WRIA :	10
Legislative District :	27
Congressional District :	9
Ecology Region :	SWRO
Ecology Program Phone :	(360) 407-6734
Tribal Land :	N
Latitude :	47.25656
Longitude :	-122.42401
Last Date in Agency List :	2023-01-03

Program Details

Program :	HAZWASTE
Program ID :	WAD070046511
Interaction Type :	Hazardous Waste Generator
Interaction Type Description :	Facilities that generate any quantity of a dangerous waste. They may be classified as SQG, MQG, or LQG depending on hazardous waste generated for a given month.
Status :	Inactive
Start Date :	1994-06-24
End Date :	1995-12-31
SIC :	3715 - TRUCK TRAILERS
NAICS :	N/R

Program :	HAZWASTE
Program ID :	WAD070046511
Interaction Type :	Hazardous Waste Generator
Interaction Type Description :	Facilities that generate any quantity of a dangerous waste. They may be classified as SQG, MQG, or LQG depending on hazardous waste generated for a given month.
Status :	Inactive
Start Date :	1994-06-24
End Date :	1995-12-31
SIC :	N/R
NAICS :	N/R

Map Id: BU182
Direction: NNE
Distance: 0.399 mi., 2108 ft.
Elevation: 18 ft.
Relative: Higher

Site Name : SIMPSON | IPT TACOMA LOGISTICS CENTER LLC | CHAMPION INTERNATIONAL 733 E 11TH ST | 733 E 11TH ST BLDG 12 TACOMA | Tacoma, WA

Database(s) : [ALL SITES - WA, BRS, CERCLIS-HIST, CSCSL NFA - WA, ECHO, FRS, HSL - WA, PART NPL, RCRA_NONGEN, SEMS_8R_ACTIVE SITES, VCP - WA] ***(cont.)***

Envirosite ID: 52365682
EPA ID: N/R

ALL SITES - WA ***(cont.)***

Program :	HAZWASTE
Program ID :	WAD070046511
Interaction Type :	Hazardous Waste Generator
Interaction Type Description :	Facilities that generate any quantity of a dangerous waste. They may be classified as SQG, MQG, or LQG depending on hazardous waste generated for a given month.
Status :	Inactive
Start Date :	1994-06-24
End Date :	1995-12-31
SIC :	2452 - PREFABRICATED WOOD BUILDINGS AND COMPONENTS
NAICS :	N/R

Program :	HAZWASTE
Program ID :	WAD070046511
Interaction Type :	Hazardous Waste Generator
Interaction Type Description :	Facilities that generate any quantity of a dangerous waste. They may be classified as SQG, MQG, or LQG depending on hazardous waste generated for a given month.
Status :	Inactive
Start Date :	1994-06-24
End Date :	1995-12-31
SIC :	4225 - GENERAL WAREHOUSING AND STORAGE
NAICS :	N/R

Program :	HAZWASTE
Program ID :	WAD070046511
Interaction Type :	Hazardous Waste Generator
Interaction Type Description :	Facilities that generate any quantity of a dangerous waste. They may be classified as SQG, MQG, or LQG depending on hazardous waste generated for a given month.
Status :	Inactive
Start Date :	1980-08-11
End Date :	1986-12-31
SIC :	N/R
NAICS :	N/R

Program :	HAZWASTE
Program ID :	WAD070046511
Interaction Type :	Hazardous Waste Generator

Map Id: BU182
Direction: NNE
Distance: 0.399 mi., 2108 ft.
Elevation: 18 ft.
Relative: Higher

Site Name : SIMPSON | IPT TACOMA LOGISTICS CENTER LLC | CHAMPION INTERNATIONAL 733 E 11TH ST | 733 E 11TH ST BLDG 12 TACOMA | Tacoma, WA

Database(s) : [ALL SITES - WA, BRS, CERCLIS-HIST, CSCSL NFA - WA, ECHO, FRS, HSL - WA, PART NPL, RCRA_NONGEN, SEMS_8R_ACTIVE SITES, VCP - WA] ***(cont.)***

Envirosite ID: 52365682
EPA ID: N/R

ALL SITES - WA ***(cont.)***

Interaction Type Description :	Facilities that generate any quantity of a dangerous waste. They may be classified as SQG, MQG, or LQG depending on hazardous waste generated for a given month.
Status :	Inactive
Start Date :	1980-08-11
End Date :	1986-12-31
SIC :	2452 - PREFABRICATED WOOD BUILDINGS AND COMPONENTS
NAICS :	N/R
Program :	HAZWASTE
Program ID :	WAD070046511
Interaction Type :	Hazardous Waste Generator
Interaction Type Description :	Facilities that generate any quantity of a dangerous waste. They may be classified as SQG, MQG, or LQG depending on hazardous waste generated for a given month.
Status :	Inactive
Start Date :	1980-08-11
End Date :	1986-12-31
SIC :	4225 - GENERAL WAREHOUSING AND STORAGE
NAICS :	N/R
Program :	HAZWASTE
Program ID :	WAD070046511
Interaction Type :	Hazardous Waste Generator
Interaction Type Description :	Facilities that generate any quantity of a dangerous waste. They may be classified as SQG, MQG, or LQG depending on hazardous waste generated for a given month.
Status :	Inactive
Start Date :	1980-08-11
End Date :	1986-12-31
SIC :	3715 - TRUCK TRAILERS
NAICS :	N/R
Facility Name :	TRUSS COMPANY & BUILDING SUPPLY
Facility Address :	733 E 11TH ST, TACOMA, 98421-2416
County :	Pierce
Facility/Site ID :	26431458
Alternate Name :	SIMPSON TACOMA KRAFT CO UST 6913
Program Name :	N/R
WRIA :	10
Legislative District :	27

Map Id: BU182
Direction: NNE
Distance: 0.399 mi., 2108 ft.
Elevation: 18 ft.
Relative: Higher

Site Name : SIMPSON | IPT TACOMA LOGISTICS CENTER LLC | CHAMPION INTERNATIONAL 733 E 11TH ST | 733 E 11TH ST BLDG 12 TACOMA | Tacoma, WA

Database(s) : [ALL SITES - WA, BRS, CERCLIS-HIST, CSCSL NFA - WA, ECHO, FRS, HSL - WA, PART NPL, RCRA_NONGEN, SEMS_8R_ACTIVE SITES, VCP - WA] ***(cont.)***

Envirosite ID: 52365682
EPA ID: N/R

ALL SITES - WA ***(cont.)***

Congressional District :	9
Ecology Region :	SWRO
Ecology Program Phone :	(360) 407-6734
Tribal Land :	N
Latitude :	47.25649
Longitude :	-122.42374
Last Date in Agency List :	2023-01-03

Facility/Site ID :	26431458
Alternate Name :	NORCORE PLANT II
Program Name :	N/R
WRIA :	10
Legislative District :	27
Congressional District :	9
Ecology Region :	SWRO
Ecology Program Phone :	(360) 407-7224
Tribal Land :	N
Latitude :	47.25649
Longitude :	-122.42374
Last Date in Agency List :	2023-01-03

Facility/Site ID :	26431458
Alternate Name :	SIMPSON TACOMA KRAFT CO UST 6913
Program Name :	N/R
WRIA :	10
Legislative District :	27
Congressional District :	9
Ecology Region :	SWRO
Ecology Program Phone :	(360) 407-7224
Tribal Land :	N
Latitude :	47.25649
Longitude :	-122.42374
Last Date in Agency List :	2023-01-03

Facility/Site ID :	26431458
Alternate Name :	N/R
Program Name :	N/R
WRIA :	10
Legislative District :	27
Congressional District :	9
Ecology Region :	SWRO
Ecology Program Phone :	(360) 407-7224
Tribal Land :	N
Latitude :	47.25649
Longitude :	-122.42374
Last Date in Agency List :	2023-01-03

Map Id: BU182
Direction: NNE
Distance: 0.399 mi., 2108 ft.
Elevation: 18 ft.
Relative: Higher

Site Name : SIMPSON | IPT TACOMA LOGISTICS CENTER LLC | CHAMPION INTERNATIONAL 733 E 11TH ST | 733 E 11TH ST BLDG 12 TACOMA | Tacoma, WA

Database(s) : [ALL SITES - WA, BRS, CERCLIS-HIST, CSCSL NFA - WA, ECHO, FRS, HSL - WA, PART NPL, RCRA_NONGEN, SEMS_8R_ACTIVE SITES, VCP - WA] ***(cont.)***

Envirosite ID: 52365682
EPA ID: N/R

ALL SITES - WA ***(cont.)***

Facility/Site ID :	26431458
Alternate Name :	NORCORE PLANT II
Program Name :	N/R
WRIA :	10
Legislative District :	27
Congressional District :	9
Ecology Region :	SWRO
Ecology Program Phone :	(360) 407-6734
Tribal Land :	N
Latitude :	47.25649
Longitude :	-122.42374
Last Date in Agency List :	2023-01-03

Facility/Site ID :	26431458
Alternate Name :	N/R
Program Name :	N/R
WRIA :	10
Legislative District :	27
Congressional District :	9
Ecology Region :	SWRO
Ecology Program Phone :	(360) 407-6734
Tribal Land :	N
Latitude :	47.25649
Longitude :	-122.42374
Last Date in Agency List :	2023-01-03

Program Details

Program :	TOXICS
Program ID :	6913
Interaction Type :	Underground Storage Tank
Interaction Type Description :	Any one or combination of tanks (including connecting underground pipes) that is used to contain regulated substances and has a tank volume of ten percent or more beneath the surface of the ground. This term does not include any of the exempt UST systems specified in WAC 173-360-110(2) or any piping connected thereto. See WAC 173-360
Status :	Inactive
Start Date :	1998-06-08
End Date :	2000-03-22
SIC :	3089 - PLASTICS PRODUCTS, NOT ELSEWHERE CLASSIFIED
NAICS :	N/R

Program :	TOXICS
Program ID :	6913
Interaction Type :	Underground Storage Tank

Map Id: BU182
Direction: NNE
Distance: 0.399 mi., 2108 ft.
Elevation: 18 ft.
Relative: Higher

Site Name : SIMPSON | IPT TACOMA LOGISTICS CENTER LLC | CHAMPION INTERNATIONAL 733 E 11TH ST | 733 E 11TH ST BLDG 12 TACOMA | Tacoma, WA

Database(s) : [ALL SITES - WA, BRS, CERCLIS-HIST, CSCSL NFA - WA, ECHO, FRS, HSL - WA, PART NPL, RCRA_NONGEN, SEMS_8R_ACTIVE SITES, VCP - WA] ***(cont.)***

Envirosite ID: 52365682
EPA ID: N/R

ALL SITES - WA ***(cont.)***

Interaction Type Description :	Any one or combination of tanks (including connecting underground pipes) that is used to contain regulated substances and has a tank volume of ten percent or more beneath the surface of the ground. This term does not include any of the exempt UST systems specified in WAC 173-360-110(2) or any piping connected thereto. See WAC 173-360
Status :	Inactive
Start Date :	1998-06-08
End Date :	2000-03-22
SIC :	N/R
NAICS :	N/R
Program :	TOXICS
Program ID :	6913
Interaction Type :	Underground Storage Tank
Interaction Type Description :	Any one or combination of tanks (including connecting underground pipes) that is used to contain regulated substances and has a tank volume of ten percent or more beneath the surface of the ground. This term does not include any of the exempt UST systems specified in WAC 173-360-110(2) or any piping connected thereto. See WAC 173-360
Status :	Inactive
Start Date :	1998-06-08
End Date :	2000-03-22
SIC :	2439 - STRUCTURAL WOOD MEMBERS, NOT ELSEWHERE CLASSIFIED
NAICS :	N/R
Program :	TOXICS
Program ID :	6913
Interaction Type :	Underground Storage Tank
Interaction Type Description :	Any one or combination of tanks (including connecting underground pipes) that is used to contain regulated substances and has a tank volume of ten percent or more beneath the surface of the ground. This term does not include any of the exempt UST systems specified in WAC 173-360-110(2) or any piping connected thereto. See WAC 173-360
Status :	Inactive
Start Date :	1998-06-08
End Date :	2000-03-22
SIC :	9999 - NONCLASSIFIABLE ESTABLISHMENTS
NAICS :	N/R
Program :	TOXICS
Program ID :	6913
Interaction Type :	Hazardous Waste Generator

Map Id: BU182
Direction: NNE
Distance: 0.399 mi., 2108 ft.
Elevation: 18 ft.
Relative: Higher

Site Name : SIMPSON | IPT TACOMA LOGISTICS CENTER LLC | CHAMPION INTERNATIONAL 733 E 11TH ST | 733 E 11TH ST BLDG 12 TACOMA | Tacoma, WA

Database(s) : [ALL SITES - WA, BRS, CERCLIS-HIST, CSCSL NFA - WA, ECHO, FRS, HSL - WA, PART NPL, RCRA_NONGEN, SEMS_8R_ACTIVE SITES, VCP - WA] ***(cont.)***

Envirosite ID: 52365682
EPA ID: N/R

ALL SITES - WA ***(cont.)***

Interaction Type Description :	Facilities that generate any quantity of a dangerous waste. They may be classified as SQG, MQG, or LQG depending on hazardous waste generated for a given month.
Status :	Inactive
Start Date :	1990-05-24
End Date :	1991-12-31
SIC :	2439 - STRUCTURAL WOOD MEMBERS, NOT ELSEWHERE CLASSIFIED
NAICS :	N/R
Program :	TOXICS
Program ID :	6913
Interaction Type :	Hazardous Waste Generator
Interaction Type Description :	Facilities that generate any quantity of a dangerous waste. They may be classified as SQG, MQG, or LQG depending on hazardous waste generated for a given month.
Status :	Inactive
Start Date :	1990-05-24
End Date :	1991-12-31
SIC :	9999 - NONCLASSIFIABLE ESTABLISHMENTS
NAICS :	N/R
Program :	TOXICS
Program ID :	6913
Interaction Type :	Hazardous Waste Generator
Interaction Type Description :	Facilities that generate any quantity of a dangerous waste. They may be classified as SQG, MQG, or LQG depending on hazardous waste generated for a given month.
Status :	Inactive
Start Date :	1990-05-24
End Date :	1991-12-31
SIC :	3089 - PLASTICS PRODUCTS, NOT ELSEWHERE CLASSIFIED
NAICS :	N/R
Program :	TOXICS
Program ID :	6913
Interaction Type :	Hazardous Waste Generator
Interaction Type Description :	Facilities that generate any quantity of a dangerous waste. They may be classified as SQG, MQG, or LQG depending on hazardous waste generated for a given month.
Status :	Inactive
Start Date :	1990-05-24

Map Id: BU182
Direction: NNE
Distance: 0.399 mi., 2108 ft.
Elevation: 18 ft.
Relative: Higher

Site Name : SIMPSON | IPT TACOMA LOGISTICS CENTER LLC | CHAMPION INTERNATIONAL 733 E 11TH ST | 733 E 11TH ST BLDG 12 TACOMA | Tacoma, WA

Database(s) : [ALL SITES - WA, BRS, CERCLIS-HIST, CSCSL NFA - WA, ECHO, FRS, HSL - WA, PART NPL, RCRA_NONGEN, SEMS_8R_ACTIVE SITES, VCP - WA] ***(cont.)***

Envirosite ID: 52365682
EPA ID: N/R

ALL SITES - WA ***(cont.)***

End Date :	1991-12-31
SIC :	N/R
NAICS :	N/R

BRS

Facility Name :	IPT TACOMA LOGISTICS CENTER LLC
Facility Address :	733 E 11TH ST, TACOMA, WA 98421
County :	PIERCE

Site Details

Date Form Received by Agency :	2018-01-22
EPA ID :	WAH000052508
Mailing Address :	518 17TH ST 17TH FL, DENVER, CO 80202
Contact :	TOM KAZARIAN
Contact Address :	4675 MACARTHUR CT STE 625, NEWPORT BEACH, WA 92660
Contact Country :	US
Contact Telephone :	949-892-4900
Contact Email :	TKAZARIAN@INDUSTRIALPROPERTYTRUST.COM
EPA Region :	10
Land Type :	Private
Source Type :	Annual/Biennial Report updated with Notification
Classification :	Large Quantity Generator

Description :

Handlers that generate 1,000 kg or more of hazardous waste during any calendar month; or generate more than 1 kg of acutely hazardous waste during any calendar month; or generate more than 100 kg of any residue or contaminated soil, waste or other debris resulting from the cleanup of a spill, into or on any land or water, of acutely hazardous waste during any calendar month; or generate 1 kg or less of acutely hazardous waste during any calendar month, and accumulate more than 1 kg of acutely hazardous waste at any time; or generate 100 kg or less of any residue or contaminated soil, waste or other debris resulting from the cleanup of a spill, into or on any land or water, of acutely hazardous waste during any calendar month, and accumulated more than 100 kg of that material at any time.

Last Date in Agency List : 2023-01-23

Owner/Operator Summary

Owner/Operator Name :	IPT TACOMA LOGISTICS CENTER LLC
Owner/Operator Address :	518 17TH ST 17TH FL, DENVER, CO 80202
Owner/Operator Country :	US
Owner/Operator Telephone :	949-892-4900
Owner/Operator Email :	N/R
Owner/Operator Fax :	N/R
Legal Status :	Private
Owner/Operator Type :	Owner
Owner/Operator Start Date :	N/R

Map Id: BU182
Direction: NNE
Distance: 0.399 mi., 2108 ft.
Elevation: 18 ft.
Relative: Higher

Site Name : SIMPSON | IPT TACOMA LOGISTICS CENTER LLC | CHAMPION INTERNATIONAL 733 E 11TH ST | 733 E 11TH ST BLDG 12 TACOMA | Tacoma, WA

Database(s) : [ALL SITES - WA, BRS, CERCLIS-HIST, CSCSL NFA - WA, ECHO, FRS, HSL - WA, PART NPL, RCRA_NONGEN, SEMS_8R_ACTIVE SITES, VCP - WA] ***(cont.)***

Envirosite ID: 52365682
EPA ID: N/R

BRS ***(cont.)***

Owner/Operator End Date :	N/R
Owner/Operator Name :	IPT TACOMA LOGISTICS CENTER LLC
Owner/Operator Address :	518 17TH ST 17TH FL, DENVER, CO 80202
Owner/Operator Country :	US
Owner/Operator Telephone :	949-892-4900
Owner/Operator Email :	N/R
Owner/Operator Fax :	N/R
Legal Status :	Private
Owner/Operator Type :	Operator
Owner/Operator Start Date :	N/R
Owner/Operator End Date :	N/R

Waste Activity Monitoring

Report Cycle :	2017
Hazardous Waste Page Number :	1
Hazardous Waste Sub-Page Number :	346
BR Form :	GM
Waste Description :	PCP IMPACTED GROUNDWATER
Primary NAICS :	236220 - Commercial and Institutional Building Construction
Source Code :	G44 - State program or voluntary cleanup
Form Code :	W101 - Very dilute aqueous waste containing more than 99% water (land disposal restriction defined wastewater that is not exempt under NPDES or POTW discharge)
Management Method :	H040 - Incineration - thermal destruction other than use as a fuel (includes any preparation prior to burning)
Generation Tons :	80.41
Managed Tons :	0
Shipped Tons :	80.41
Received Tons :	0
Receiver ID :	UTD981552177
Receiver State :	UT
Shipper ID :	WAH000052508
Shipper State :	WA
Waste Minimization :	N - Waste minimization efforts were unsuccessful in reducing quantity and/or toxicity (please detail reasons in the Comments section)
Waste Code List :	F032
Waste Code Group :	F032 - WASTEWATERS, PROCESS RESIDUALS, PRESERVATIVE DRIPPAGE, AND SPENT FORMULATIONS FROM WOOD PRESERVING PROCESSES GENERATED AT PLANTS THAT CURRENTLY USE, O

Map Id: BU182
Direction: NNE
Distance: 0.399 mi., 2108 ft.
Elevation: 18 ft.
Relative: Higher

Site Name : SIMPSON | IPT TACOMA LOGISTICS CENTER LLC | CHAMPION INTERNATIONAL 733 E 11TH ST | 733 E 11TH ST BLDG 12 TACOMA | Tacoma, WA

Database(s) : [ALL SITES - WA, BRS, CERCLIS-HIST, CSCSL NFA - WA, ECHO, FRS, HSL - WA, PART NPL, RCRA_NONGEN, SEMS_8R_ACTIVE SITES, VCP - WA] ***(cont.)***

Envirosite ID: 52365682
EPA ID: N/R

BRS ***(cont.)***

Waste Generation Type :	N/R
Report Cycle :	2017
Hazardous Waste Page Number :	2
Hazardous Waste Sub-Page Number :	439
BR Form :	GM
Waste Description :	PCP IMPACTED SOIL AND DEBRIS
Primary NAICS :	236220 - Commercial and Institutional Building Construction
Source Code :	G44 - State program or voluntary cleanup
Form Code :	W301 - Contaminated soil (usually from spill clean up, demolition, or remediation); see also W512
Management Method :	H132 - Landfill or surface impoundment that will be closed as landfill (to include prior treatment and/or stabilization)
Generation Tons :	6.81
Managed Tons :	0
Shipped Tons :	6.81
Received Tons :	0
Receiver ID :	UTD991301748
Receiver State :	UT
Shipper ID :	WAH000052508
Shipper State :	WA
Waste Minimization :	N - Waste minimization efforts were unsuccessful in reducing quantity and/or toxicity (please detail reasons in the Comments section)
Waste Code List :	F032
Waste Code Group :	F032 - WASTEWATERS, PROCESS RESIDUALS, PRESERVATIVE DRIPPAGE, AND SPENT FORMULATIONS FROM WOOD PRESERVING PROCESSES GENERATED AT PLANTS THAT CURRENTLY USE, O
Waste Generation Type :	N/R
Report Cycle :	2017
Hazardous Waste Page Number :	2
Hazardous Waste Sub-Page Number :	440
BR Form :	GM
Waste Description :	PCP IMPACTED SOIL AND DEBRIS
Primary NAICS :	236220 - Commercial and Institutional Building Construction
Source Code :	G44 - State program or voluntary cleanup
Form Code :	W301 - Contaminated soil (usually from spill clean up, demolition, or remediation); see also W512

Map Id: BU182
Direction: NNE
Distance: 0.399 mi., 2108 ft.
Elevation: 18 ft.
Relative: Higher

Site Name : SIMPSON | IPT TACOMA LOGISTICS CENTER LLC | CHAMPION INTERNATIONAL 733 E 11TH ST | 733 E 11TH ST BLDG 12 TACOMA | Tacoma, WA

Database(s) : [ALL SITES - WA, BRS, CERCLIS-HIST, CSCSL NFA - WA, ECHO, FRS, HSL - WA, PART NPL, RCRA_NONGEN, SEMS_8R_ACTIVE SITES, VCP - WA] ***(cont.)***

Envirosite ID: 52365682
EPA ID: N/R

BRS ***(cont.)***

Management Method :	H040 - Incineration - thermal destruction other than use as a fuel (includes any preparation prior to burning)
Generation Tons :	189.71
Managed Tons :	0
Shipped Tons :	189.71
Received Tons :	0
Receiver ID :	UTD981552177
Receiver State :	UT
Shipper ID :	WAH000052508
Shipper State :	WA
Waste Minimization :	N - Waste minimization efforts were unsuccessful in reducing quantity and/or toxicity (please detail reasons in the Comments section)
Waste Code List :	F032
Waste Code Group :	F032 - WASTEWATERS, PROCESS RESIDUALS, PRESERVATIVE DRIPPAGE, AND SPENT FORMULATIONS FROM WOOD PRESERVING PROCESSES GENERATED AT PLANTS THAT CURRENTLY USE, O
Waste Generation Type :	N/R

CERCLIS-HIST

Facility Name :	CHAMPION INTERNATIONAL
Facility Address :	733 E 11TH ST, TACOMA, WA 98421
County :	PIERCE
Site ID :	1000784
Epa ID :	WAD070046511
Short Name :	CHAMPION INTERNATIONAL
Congressional District :	06
IFMS ID :	N/R
SMSA Number :	8200
USGC Hydro Unit :	17110019
Federal Facility :	N
DMNSN Number :	N/R
Site Orphan Flag :	N
RCRA ID :	N/R
USGS Quadrangle :	N/R
Site Init by Prog :	N/R
NFRAP Flag :	N/R
Parent ID :	1000981
RST Code :	N/R
EPA Region :	10
Classification :	N/R
Site Settings Code :	N/R
NPL Status :	Site is Part of NPL Site
DMNSN Unit Code :	N/R

Map Id: BU182
Direction: NNE
Distance: 0.399 mi., 2108 ft.
Elevation: 18 ft.
Relative: Higher

Site Name : SIMPSON | IPT TACOMA LOGISTICS CENTER LLC | CHAMPION INTERNATIONAL 733 E 11TH ST | 733 E 11TH ST BLDG 12 TACOMA | Tacoma, WA

Database(s) : [ALL SITES - WA, BRS, CERCLIS-HIST, CSCSL NFA - WA, ECHO, FRS, HSL - WA, PART NPL, RCRA_NONGEN, SEMS_8R_ACTIVE SITES, VCP - WA] ***(cont.)***

Envirosite ID: 52365682
EPA ID: N/R

CERCLIS-HIST ***(cont.)***

RBRAC Code :	N/R
RResp Fed Agency Code :	N/R
Non NPL Status :	N/R
Non NPL Status Date :	N/R
Site Fips Code :	53053
CC Concurrence Date :	N/R
CC Concurrence FY :	N/R
Alias EPA ID :	N/R
Site FUDS Flag :	N/R

CERCLIS Site Contact Name(s)

Contact ID :	N/R
Contact Name :	N/R
Contact Tel. :	N/R
Contact Title :	N/R
Contact Email :	N/R

Alias Comments :	ST REGIS PAPER CO
Site Description :	N/R

CERCLIS Assessment History

Action Code :	001
Action :	SITE REASSESSMENT
Date Started :	1999-06-30
Date Completed :	2000-09-18
Priority Level :	1
Operational Unit :	00
Primary Responsibility :	State, Fund Financed
Planning Status :	N/R
Urgency Indicator :	N/R
Action Anomaly :	N/R

Action Code :	001
Action :	PRELIMINARY ASSESSMENT
Date Started :	1985-06-11
Date Completed :	1985-07-12
Priority Level :	1
Operational Unit :	00
Primary Responsibility :	State, Fund Financed
Planning Status :	N/R
Urgency Indicator :	N/R
Action Anomaly :	N/R

Map Id: BU182
Direction: NNE
Distance: 0.399 mi., 2108 ft.
Elevation: 18 ft.
Relative: Higher

Site Name : SIMPSON | IPT TACOMA LOGISTICS CENTER LLC | CHAMPION INTERNATIONAL 733 E 11TH ST | 733 E 11TH ST BLDG 12 TACOMA | Tacoma, WA

Database(s) : [ALL SITES - WA, BRS, CERCLIS-HIST, CSCSL NFA - WA, ECHO, FRS, HSL - WA, PART NPL, RCRA_NONGEN, SEMS_8R_ACTIVE SITES, VCP - WA] ***(cont.)***

Envirosite ID: 52365682
EPA ID: N/R

CERCLIS-HIST ***(cont.)***

Action Code :	001
Action :	DISCOVERY
Date Started :	N/R
Date Completed :	1983-12-01
Priority Level :	1
Operational Unit :	00
Primary Responsibility :	EPA Fund-Financed
Planning Status :	N/R
Urgency Indicator :	N/R
Action Anomaly :	N/R

Action Code :	002
Action :	PRELIMINARY ASSESSMENT
Date Started :	1988-06-03
Date Completed :	1988-06-03
Priority Level :	1
Operational Unit :	00
Primary Responsibility :	EPA Fund-Financed
Planning Status :	N/R
Urgency Indicator :	N/R
Action Anomaly :	N/R

CSCSL NFA - WA

Facility Name :	SIMPSON
Facility Address :	733 E 11TH ST, TACOMA, 98421
County :	Pierce
NFA Date :	1996-01-16
Facility Site ID :	1225
Cleanup Site ID :	4366
Rank :	N/R
VCP :	N/R
Alternate Site Names :	Champion International,ST PAUL WATERWAY
NFA Reason :	Independent Cleanup Reviewed by Ecology
Site Status :	NFA
Region :	Southwest
Responsible Unit :	Southwest
Latitude :	47.256903
Longitude :	-122.427064
Last Date in Agency List :	2023-02-23

Contaminants

Contaminant Name :	Metals Priority Pollutants
Ground Water :	Remediated
Surface Water :	Remediated
Soil :	Remediated

Map Id: BU182
Direction: NNE
Distance: 0.399 mi., 2108 ft.
Elevation: 18 ft.
Relative: Higher

Site Name : SIMPSON | IPT TACOMA LOGISTICS CENTER LLC | CHAMPION INTERNATIONAL 733 E 11TH ST | 733 E 11TH ST BLDG 12 TACOMA | Tacoma, WA

Database(s) : [ALL SITES - WA, BRS, CERCLIS-HIST, CSCSL NFA - WA, ECHO, FRS, HSL - WA, PART NPL, RCRA_NONGEN, SEMS_8R_ACTIVE SITES, VCP - WA] ***(cont.)***

Envirosite ID: 52365682
EPA ID: N/R

CSCSL NFA - WA ***(cont.)***

Sediment :	Remediated
Air :	Remediated
Bedrock :	N/R

Contaminant Name :	Other Deleterious Substances
Ground Water :	N/R
Surface Water :	N/R
Soil :	N/R
Sediment :	Remediated-Above
Air :	N/R
Bedrock :	N/R

Contaminant Name :	Petroleum Products-Unspecified
Ground Water :	Remediated
Surface Water :	Remediated
Soil :	Remediated
Sediment :	Remediated
Air :	Remediated
Bedrock :	N/R

Contaminant Name :	Phenolic Compounds
Ground Water :	N/R
Surface Water :	N/R
Soil :	N/R
Sediment :	Remediated-Above
Air :	N/R
Bedrock :	N/R

ECHO

Facility Name :	IPT TACOMA LOGISTICS CENTER LLC
Facility Address :	733 E 11TH ST, TACOMA, WA 98421
County :	PIERCE

Last Inspection Date :	N/R
Registry ID :	110070123451
FIPS Code :	53053
EPA Region :	10
Inspection Count :	0
Last Inspection Days :	N/R
Informal Count :	0
Last Informal Action Date :	N/R
Formal Action Count :	0
Last Formal Action Date :	N/R
Total Penalties :	0
Penalty Count :	N/R
Last Penalty Date :	N/R

Map Id: BU182
Direction: NNE
Distance: 0.399 mi., 2108 ft.
Elevation: 18 ft.
Relative: Higher

Site Name : SIMPSON | IPT TACOMA LOGISTICS CENTER LLC | CHAMPION INTERNATIONAL 733 E 11TH ST | 733 E 11TH ST BLDG 12 TACOMA | Tacoma, WA

Database(s) : [ALL SITES - WA, BRS, CERCLIS-HIST, CSCSL NFA - WA, ECHO, FRS, HSL - WA, PART NPL, RCRA_NONGEN, SEMS_8R_ACTIVE SITES, VCP - WA] ***(cont.)***

Envirosite ID: 52365682
EPA ID: N/R

ECHO ***(cont.)***

Last Penalty Amount :	N/R
QTRS IN NC :	0
Programs IN SNC :	0
Current Compliance Status :	No Violation Identified
Three-Year Compliance Status :	_____
Collection Method :	ADDRESS MATCHING-HOUSE NUMBER
Reference Point :	ENTRANCE POINT OF A FACILITY OR STATION
Accuracy Meters :	50
Derived Tribes :	Puyallup Tribe of the Puyallup Reservation - .7 mile(s), Puyallup Tribe of the Puyallup Reservation - 1.2 mile(s), Muckleshoot Indian Tribe - 10.4 mile(s), Muckleshoot Indian Tribe - 13.4 mile(s), Nisqually Indian Tribe - 18 mile(s), Squaxin Island Tribe of the Squaxin Island Reservation - 22.4 mile(s), Squaxin Island Tribe of the Squaxin Island Reservation - 24.3 mile(s)
Derived HUC :	17110019
Derived WBD :	171100190301
Derived STCTY FIPS :	53053
Derived Zip :	98421
Derived CD113 :	09
Derived CB2010 :	530530602001076
MYRTK Universe :	NNN
NPDES IDs :	N/R
CWA Permit Types :	N/R
CWA Compliance Tracking :	N/R
CWA NAICS :	N/R
CWA SICS :	N/R
CWA Inspection Count :	N/R
CWA Last Inspection Days :	N/R
CWA Informal Count :	N/R
CWA Formal Action Count :	N/R
CWA Last Formal Action Date :	N/R
CWA Penalties :	N/R
CWA Last Penalty Date :	N/R
CWA Last Penalty Amount :	N/R
CWA Quarters IN NC :	N/R
CWA Current Compliance Status :	N/R
CWA Current SNC Flag :	N
CWA 13 Quarters Compliance Status :	N/R
CWA 13 Quarters Effluent Exceedances:	N/R
CWA Three-Year QNCR Codes :	N/R
DFR URL :	Click here for hyperlink provided by the agency.
Facility SIC :	N/R
Facility NAICS :	236220 - Commercial and Institutional Building Construction
Facility Last Inspection EPA Date :	N/R
Facility Last Inspection State Date :	N/R
Facility Last Formal Act EPA Date :	N/R
Facility Last Formal Act State Date :	N/R
Facility Last Informal Act EPA Date :	N/R
Facility Last Informal Act State Date:	N/R
Facility Federal Agency :	N/R

Map Id: BU182
Direction: NNE
Distance: 0.399 mi., 2108 ft.
Elevation: 18 ft.
Relative: Higher

Site Name : SIMPSON | IPT TACOMA LOGISTICS CENTER LLC | CHAMPION INTERNATIONAL 733 E 11TH ST | 733 E 11TH ST BLDG 12 TACOMA | Tacoma, WA

Database(s) : [ALL SITES - WA, BRS, CERCLIS-HIST, CSCSL NFA - WA, ECHO, FRS, HSL - WA, PART NPL, RCRA_NONGEN, SEMS_8R_ACTIVE SITES, VCP - WA] ***(cont.)***

Envirosite ID: 52365682
EPA ID: N/R

ECHO ***(cont.)***

TRI Reporter :	N/R
Facility Imp Water Flag :	N/R
Current SNC Flag :	N
Indian County Flag :	N
Federal Flag :	N/R
US Mexico Border Flag :	N/R
Chesapeak Bay Flag :	N/R
AIR Flag :	N
NPDES Flag :	N
SDWIS Flag :	N
RCRA Flag :	Y
TRI Flag :	N
GHG Flag :	N
Major Flag :	N/R
Active Flag :	N/R
NAA Flag :	N
Latitude :	47.256122
Longitude :	-122.425288
Last Date in Agency List :	2023-01-16

FRS

Facility Name :	CHAMPION INTERNATIONAL
Facility Address :	733 E 11TH ST, TACOMA, WA 98421
County :	PIERCE

Site Details

Registry ID :	110071102612
FRS Facility URL :	Click here for hyperlink provided by the agency.
Last Date in Agency List :	2023-02-13

Source Description

Source Description :

The Superfund Enterprise Management System (SEMS) integrates multiple legacy systems into a comprehensive tracking and reporting tool, providing data on the inventory of active and archived hazardous waste sites evaluated by the Superfund program. It contains sites that are either proposed to be or are on the National Priorities List (NPL) as well as sites that are in the screening and assessment phase for possible inclusion on the NPL.

FRS Environmental Interest

Source and System ID :	SEMS - WAD070046511

Map Id: BU182
Direction: NNE
Distance: 0.399 mi., 2108 ft.
Elevation: 18 ft.
Relative: Higher

Site Name : SIMPSON | IPT TACOMA LOGISTICS CENTER LLC | CHAMPION INTERNATIONAL 733 E 11TH ST | 733 E 11TH ST BLDG 12 TACOMA | Tacoma, WA

Database(s) : [ALL SITES - WA, BRS, CERCLIS-HIST, CSCSL NFA - WA, ECHO, FRS, HSL - WA, PART NPL, RCRA_NONGEN, SEMS_8R_ACTIVE SITES, VCP - WA] ***(cont.)***

Envirosite ID: 52365682
EPA ID: N/R

FRS ***(cont.)***

Site Details
Registry ID : 110009347331
FRS Facility URL : Click here for hyperlink provided by the agency.
Last Date in Agency List : 2015-12-06

Source Description

Source Description :

CERCLIS is EPA's inventory of abandoned, inactive, or uncontrolled hazardous waste sites regulated under the Comprehensive Environmental Response, Compensation, and Liability Act (CERCLA). It records information about all aspects of hazardous waste sites from initial discovery to listing on the National Priorities List (NPL).

FRS Environmental Interest
Source and System ID : CERCLIS - WAD070046511

Site Details
Registry ID : 110070605586
FRS Facility URL : Click here for hyperlink provided by the agency.
Last Date in Agency List : 2021-10-09

Source Description

Source Description :

The Superfund Enterprise Management System (SEMS) integrates multiple legacy systems into a comprehensive tracking and reporting tool, providing data on the inventory of active and archived hazardous waste sites evaluated by the Superfund program. It contains sites that are either proposed to be or are on the National Priorities List (NPL) as well as sites that are in the screening and assessment phase for possible inclusion on the NPL.

FRS Environmental Interest
Source and System ID : SEMS - WAD070046511

Facility Name : IPT TACOMA LOGISTICS CENTER LLC
Facility Address : 733 E 11TH ST, TACOMA, WA 98421
County : PIERCE

Map Id: BU182
Direction: NNE
Distance: 0.399 mi., 2108 ft.
Elevation: 18 ft.
Relative: Higher

Site Name : SIMPSON | IPT TACOMA LOGISTICS CENTER LLC | CHAMPION INTERNATIONAL 733 E 11TH ST | 733 E 11TH ST BLDG 12 TACOMA | Tacoma, WA

Database(s) : [ALL SITES - WA, BRS, CERCLIS-HIST, CSCSL NFA - WA, ECHO, FRS, HSL - WA, PART NPL, RCRA_NONGEN, SEMS_8R_ACTIVE SITES, VCP - WA] ***(cont.)***

Envirosite ID: 52365682
EPA ID: N/R

FRS ***(cont.)***

Site Details
Registry ID : 110070123451
FRS Facility URL : Click here for hyperlink provided by the agency.
Last Date in Agency List : 2023-02-13

Source Description

Source Description :

All generators and treatment, storage, and disposal (TSD) facilities who handle hazardous waste are required to report to the EPA Administrator at least once every two years. The data collected is used to create the National Biennial Resource Conservation and Recovery Act (RCRA) Hazardous Waste Report. This data is processed within the RCRA Information (RCRAInfo) database.

Source Description :

RCRAInfo is EPA's comprehensive information system that supports the Resource Conservation and Recovery Act (RCRA) of 1976 and the Hazardous and Solid Waste Amendments (HSWA) of 1984 through the tracking of events and activities related to facilities that generate, transport, and treat, store, or dispose of hazardous waste. RCRAInfo allows RCRA program staff to track the notification, permit, compliance, and corrective action activities required under RCRA. RCRAInfo also supports generation of the National Hazardous Waste Biennial Report. All generators and treatment, storage, and disposal facilities who handle hazardous waste are required to report to the EPA Administrator at least once every two years to support creation of the Biennial Report.

FRS Environmental Interest
Source and System ID : RCRAINFO - WAH000052508

Facility Name : MCCLARY COLUMBIA
Facility Address : 733 E 11TH ST, TACOMA, WA 98421
County : PIERCE

Site Details
Registry ID : 110015674162
FRS Facility URL : Click here for hyperlink provided by the agency.
Last Date in Agency List : 2023-02-13

Source Description

Map Id: BU182
Direction: NNE
Distance: 0.399 mi., 2108 ft.
Elevation: 18 ft.
Relative: Higher

Site Name : SIMPSON | IPT TACOMA LOGISTICS CENTER LLC | CHAMPION INTERNATIONAL 733 E 11TH ST | 733 E 11TH ST BLDG 12 TACOMA | Tacoma, WA

Database(s) : [ALL SITES - WA, BRS, CERCLIS-HIST, CSCSL NFA - WA, ECHO, FRS, HSL - WA, PART NPL, RCRA_NONGEN, SEMS_8R_ACTIVE SITES, VCP - WA] ***(cont.)***

Envirosite ID: 52365682
EPA ID: N/R

FRS ***(cont.)***

Source Description :

The WA-FSIS provides a means to query and display data maintained by the Washington Department of Ecology. This system contains key information for each facility/site that is currently, or has been, of interest to the Air Quality, Dam Safety, Hazardous Waste, Toxics Cleanup, and Water Quality Programs.

FRS Environmental Interest

Source and System ID :	WA-FSIS - 9154707
Facility Name :	SIMPSON
Facility Address :	733 E 11TH ST BLDG 12, TACOMA, WA 98421
County :	PIERCE

Site Details

Registry ID :	110005305259
FRS Facility URL :	Click here for hyperlink provided by the agency.
Last Date in Agency List :	2015-12-06

Source Description

Source Description :

RCRAInfo is EPA's comprehensive information system that supports the Resource Conservation and Recovery Act (RCRA) of 1976 and the Hazardous and Solid Waste Amendments (HSWA) of 1984 through the tracking of events and activities related to facilities that generate, transport, and treat, store, or dispose of hazardous waste. RCRAInfo allows RCRA program staff to track the notification, permit, compliance, and corrective action activities required under RCRA. RCRAInfo also supports generation of the National Hazardous Waste Biennial Report. All generators and treatment, storage, and disposal facilities who handle hazardous waste are required to report to the EPA Administrator at least once every two years to support creation of the Biennial Report.
The WA-FSIS provides a means to query and display data maintained by the Washington Department of Ecology. This system contains key information for each facility/site that is currently, or has been, of interest to the Air Quality, Dam Safety, Hazardous Waste, Toxics Cleanup, and Water Quality Programs.

FRS Environmental Interest

Source and System ID :	RCRAINFO - WAD070046511 WA-FSIS - 1225

Map Id: BU182
Direction: NNE
Distance: 0.399 mi., 2108 ft.
Elevation: 18 ft.
Relative: Higher

Site Name : SIMPSON | IPT TACOMA LOGISTICS CENTER LLC | CHAMPION INTERNATIONAL 733 E 11TH ST | 733 E 11TH ST BLDG 12 TACOMA | Tacoma, WA

Database(s) : [ALL SITES - WA, BRS, CERCLIS-HIST, CSCSL NFA - WA, ECHO, FRS, HSL - WA, PART NPL, RCRA_NONGEN, SEMS_8R_ACTIVE SITES, VCP - WA] ***(cont.)***

Envirosite ID: 52365682
EPA ID: N/R

FRS ***(cont.)***

Facility Name : TRUSS COMPANY & BUILDING SUPPLY
Facility Address : 733 E 11TH ST, TACOMA, WA 98421
County : PIERCE

Site Details
Registry ID : 110009511563
FRS Facility URL : Click here for hyperlink provided by the agency.
Last Date in Agency List : 2015-12-06

Source Description
Source Description :

RCRAInfo is EPA's comprehensive information system that supports the Resource Conservation and Recovery Act (RCRA) of 1976 and the Hazardous and Solid Waste Amendments (HSWA) of 1984 through the tracking of events and activities related to facilities that generate, transport, and treat, store, or dispose of hazardous waste. RCRAInfo allows RCRA program staff to track the notification, permit, compliance, and corrective action activities required under RCRA. RCRAInfo also supports generation of the National Hazardous Waste Biennial Report. All generators and treatment, storage, and disposal facilities who handle hazardous waste are required to report to the EPA Administrator at least once every two years to support creation of the Biennial Report.
The WA-FSIS provides a means to query and display data maintained by the Washington Department of Ecology. This system contains key information for each facility/site that is currently, or has been, of interest to the Air Quality, Dam Safety, Hazardous Waste, Toxics Cleanup, and Water Quality Programs.

FRS Environmental Interest
Source and System ID : RCRAINFO - WAD988472262
WA-FSIS - 26431458

HSL - WA

Facility Name : Interfor Sawmill Site
Facility Address : 733 E 11th St, Tacoma, 98421-2416
County : Pierce

Site Details
Facility Site ID : 1225
Cleanup Site ID : 13095
Status : Cleanup Started
Site Rank : N/R
Alternative Site Name : N/R

Map Id: BU182
Direction: NNE
Distance: 0.399 mi., 2108 ft.
Elevation: 18 ft.
Relative: Higher

Site Name : SIMPSON | IPT TACOMA LOGISTICS CENTER LLC | CHAMPION INTERNATIONAL 733 E 11TH ST | 733 E 11TH ST BLDG 12 TACOMA | Tacoma, WA

Database(s) : [ALL SITES - WA, BRS, CERCLIS-HIST, CSCSL NFA - WA, ECHO, FRS, HSL - WA, PART NPL, RCRA_NONGEN, SEMS_8R_ACTIVE SITES, VCP - WA] ***(cont.)***

Envirosite ID: 52365682
EPA ID: N/R

HSL - WA ***(cont.)***

Region :	N/R
Resposbile Unit :	N/R
Institutional Control :	N/R
Current VCP :	N/R
Past VCP :	N/R
Latitude :	N/R
Longitude :	N/R
Agency Hyperlink :	Click here for hyperlink provided by the agency.
Last Date in Agency List :	2019-01-18

Facility Name :	Simpson
Facility Address :	733 E 11TH ST, TACOMA, 98421
County :	Pierce

Site Details

Facility Site ID :	1225
Cleanup Site ID :	4366
Status :	No Further Action
Site Rank :	N/R
Alternative Site Name :	Champion International,ST PAUL WATERWAY
Region :	Southwest
Resposbile Unit :	Southwest
Institutional Control :	N/R
Current VCP :	N/R
Past VCP :	N/R
Latitude :	47.25690319491
Longitude :	-122.42706417358
Agency Hyperlink :	Click here for hyperlink provided by the agency.
Last Date in Agency List :	2023-02-28

Contaminants

Contaminant Name :	Other Deleterious Substances
Ground water :	N/R
Surface water :	N/R
Soil :	N/R
Sediment :	Remediated-Above
Air :	N/R
Bedrock :	N/R

Contaminant Name :	Petroleum Products-Unspecified
Ground water :	Remediated
Surface water :	Remediated
Soil :	Remediated
Sediment :	Remediated
Air :	Remediated

Map Id: BU182
Direction: NNE
Distance: 0.399 mi., 2108 ft.
Elevation: 18 ft.
Relative: Higher

Site Name : SIMPSON | IPT TACOMA LOGISTICS CENTER LLC | CHAMPION INTERNATIONAL
733 E 11TH ST | 733 E 11TH ST BLDG 12
TACOMA | Tacoma, WA

Database(s) : [ALL SITES - WA, BRS, CERCLIS-HIST, CSCSL NFA - WA, ECHO, FRS, HSL - WA, PART NPL, RCRA_NONGEN, SEMS_8R_ACTIVE SITES, VCP - WA] ***(cont.)***

Envirosite ID: 52365682
EPA ID: N/R

HSL - WA ***(cont.)***

Bedrock :	N/R

Contaminant Name :	Metals Priority Pollutants
Ground water :	Remediated
Surface water :	Remediated
Soil :	Remediated
Sediment :	Remediated
Air :	Remediated
Bedrock :	N/R

Contaminant Name :	Phenolic Compounds
Ground water :	N/R
Surface water :	N/R
Soil :	N/R
Sediment :	Remediated-Above
Air :	N/R
Bedrock :	N/R

Facility Name :	SIMPSON
Facility Address :	733 E 11th St, Tacoma, 98421-2416
County :	Pierce

Site Details

Facility Site ID :	1225
Cleanup Site ID :	4366
Status :	No Further Action
Site Rank :	N/R
Alternative Site Name :	N/R
Region :	N/R
Resposbile Unit :	N/R
Institutional Control :	N/R
Current VCP :	N/R
Past VCP :	N/R
Latitude :	N/R
Longitude :	N/R
Agency Hyperlink :	Click here for hyperlink provided by the agency.
Last Date in Agency List :	2022-02-11

PART NPL

Facility Name :	CHAMPION INTERNATIONAL
Facility Address :	733 E 11TH ST, TACOMA, WA 98421
County :	PIERCE

Map Id: BU182
Direction: NNE
Distance: 0.399 mi., 2108 ft.
Elevation: 18 ft.
Relative: Higher

Site Name : SIMPSON | IPT TACOMA LOGISTICS CENTER LLC | CHAMPION INTERNATIONAL 733 E 11TH ST | 733 E 11TH ST BLDG 12 TACOMA | Tacoma, WA

Database(s) : [ALL SITES - WA, BRS, CERCLIS-HIST, CSCSL NFA - WA, ECHO, FRS, HSL - WA, PART NPL, RCRA_NONGEN, SEMS_8R_ACTIVE SITES, VCP - WA] ***(cont.)***

Envirosite ID: 52365682
EPA ID: N/R

PART NPL ***(cont.)***

Site Details

NPL Status :	Site is Part of NPL Site
EPA ID :	WAD070046511
EPA Region :	10
Parent Site :	COMMENCEMENT BAY, NEAR SHORE/TIDE FLATS
Federal Facility Flag :	Not a Federal Facility
Incident Category :	N/R
Superfund Alternative Approach :	No
Construction Complete :	No
Site-wide Ready for Anticipated Use :	No
Human Exposure Under Control :	Status Unavailable
Groundwater Migration Under Control :	Status Unavailable
Latitude :	+47.256667
Longitude :	-122.423889
Facility Details Link :	Click here for hyperlink provided by the agency.
Last Date in Agency List :	2023-02-08

Additional Information

Alias Name :	ST REGIS PAPER CO
Alias Address :	N/R

Operable Units Information

OU ID :	00
OU Name :	SITEWIDE

Contaminant Information

Contaminant :	N/R
Media :	N/R

Contact Information

Contact Name :	N/R
Contact Title :	N/R
Phone Number :	N/R

RCRA_NONGEN

Facility Name :	IPT TACOMA LOGISTICS CENTER LLC
Facility Address :	733 E 11TH ST, TACOMA, WA 98421
County :	PIERCE
Date Form Received by Agency :	2018-01-23
EPA ID :	WAH000052508

Map Id: BU182
Direction: NNE
Distance: 0.399 mi., 2108 ft.
Elevation: 18 ft.
Relative: Higher

Site Name : SIMPSON | IPT TACOMA LOGISTICS CENTER LLC | CHAMPION INTERNATIONAL 733 E 11TH ST | 733 E 11TH ST BLDG 12 TACOMA | Tacoma, WA

Database(s) : [ALL SITES - WA, BRS, CERCLIS-HIST, CSCSL NFA - WA, ECHO, FRS, HSL - WA, PART NPL, RCRA_NONGEN, SEMS_8R_ACTIVE SITES, VCP - WA] ***(cont.)***

Envirosite ID: 52365682
EPA ID: N/R

RCRA_NONGEN ***(cont.)***

Mailing Address :	518 17TH ST 17TH FL, DENVER, WA 80202
Contact :	TOM KAZARIAN
Contact Address :	4675 MACARTHUR CT STE 625, NEWPORT BEACH, WA 92660
Contact Country :	US
Contact Telephone :	949-892-4900
Contact Email :	TKAZARIAN@INDUSTRIALPROPERTYTRUST.COM
EPA Region :	10
Land Type :	Private
Source Type :	Implementer
Classification :	Not a generator, verified
Description :	Not a generator, verified
Last Date in Agency List :	2023-01-23

Owner/Operator Summary

Owner/Operator Name :	IPT TACOMA LOGISTICS CENTER LLC
Owner/Operator Address :	518 17TH ST 17TH FL, DENVER, CO 80202
Owner/Operator Country :	US
Owner/Operator Telephone :	949-892-4900
Owner/Operator Email :	N/R
Owner/Operator Fax :	N/R
Legal Status :	Private
Owner/Operator Type :	Owner
Owner/Operator Start Date :	N/R
Owner/Operator End Date :	N/R

Owner/Operator Name :	IPT TACOMA LOGISTICS CENTER LLC
Owner/Operator Address :	518 17TH ST 17TH FL, DENVER, CO 80202
Owner/Operator Country :	US
Owner/Operator Telephone :	949-892-4900
Owner/Operator Email :	N/R
Owner/Operator Fax :	N/R
Legal Status :	Private
Owner/Operator Type :	Operator
Owner/Operator Start Date :	N/R
Owner/Operator End Date :	N/R

Owner/Operator Name :	IPT TACOMA LOGISTICS CENTER LLC
Owner/Operator Address :	518 17TH ST 17TH FL, DENVER, CO 80202
Owner/Operator Country :	US
Owner/Operator Telephone :	949-892-4900
Owner/Operator Email :	N/R
Owner/Operator Fax :	N/R
Legal Status :	Private
Owner/Operator Type :	Owner
Owner/Operator Start Date :	2016-01-01
Owner/Operator End Date :	N/R

Map Id: BU182
Direction: NNE
Distance: 0.399 mi., 2108 ft.
Elevation: 18 ft.
Relative: Higher

Site Name : SIMPSON | IPT TACOMA LOGISTICS CENTER LLC | CHAMPION INTERNATIONAL 733 E 11TH ST | 733 E 11TH ST BLDG 12 TACOMA | Tacoma, WA

Database(s) : [ALL SITES - WA, BRS, CERCLIS-HIST, CSCSL NFA - WA, ECHO, FRS, HSL - WA, PART NPL, RCRA_NONGEN, SEMS_8R_ACTIVE SITES, VCP - WA] ***(cont.)***

Envirosite ID: 52365682
EPA ID: N/R

RCRA_NONGEN ***(cont.)***

Handler Activities Summary

U.S. Importer of Hazardous Waste :	N
Mixed Waste (Haz. and Radioactive) :	N
Recycler of Hazardous Waste :	N
Transporter of Hazardous Waste :	N
Treater, Storer or Disposer of HW :	N
Underground Injection Activity :	N
On-site Burner Exemption :	N
Furnace Exemption :	N
Used Oil Fuel Burner :	N
Used Oil Processor :	N
Used Oil Refiner :	N
Used Oil Fuel Marketer to Burner :	N
Used Oil Specification Marketer :	N
Used Oil Transfer Facility :	N
Used Oil Transporter :	N

Historical Generators

Date Form Received by Agency :	2018-01-22
Facility Name :	IPT TACOMA LOGISTICS CENTER LLC
Classification :	Large Quantity Generator
Date Form Received by Agency :	2017-03-14
Facility Name :	IPT TACOMA LOGISTICS CENTER LLC
Classification :	Large Quantity Generator

Notices of Violations Summary

Regulation Violated :	N
Facility Name :	SIMPSON TACOMA KRAFT CO PORT PROPERTIES
Facility Address :	733 E 11TH ST BLDG 12, TACOMA, WA 98421
County :	PIERCE
Date Form Received by Agency :	1998-09-03
EPA ID :	WAD070046511
Mailing Address :	733 E 11TH ST, TACOMA, WA 98421
Contact :	STEPHEN BURNHAM
Contact Address :	1302 PUYALLUP ST, SUMNER, WA 98390
Contact Country :	US
Contact Telephone :	253-863-6200
Contact Email :	N/R
EPA Region :	10
Land Type :	Other land type
Source Type :	Notification

Map Id: BU182
Direction: NNE
Distance: 0.399 mi., 2108 ft.
Elevation: 18 ft.
Relative: Higher

Site Name : SIMPSON | IPT TACOMA LOGISTICS CENTER LLC | CHAMPION INTERNATIONAL 733 E 11TH ST | 733 E 11TH ST BLDG 12 TACOMA | Tacoma, WA

Database(s) : [ALL SITES - WA, BRS, CERCLIS-HIST, CSCSL NFA - WA, ECHO, FRS, HSL - WA, PART NPL, RCRA_NONGEN, SEMS_8R_ACTIVE SITES, VCP - WA] ***(cont.)***

Envirosite ID: 52365682
EPA ID: N/R

RCRA_NONGEN ***(cont.)***

Classification :	Not a generator, verified
Description :	Not a generator, verified
Last Date in Agency List :	2023-01-23

Owner/Operator Summary

Owner/Operator Name :	SIMPSON TACOMA KRAFT CO
Owner/Operator Address :	PO BOX 2133, TACOMA, WA 98401
Owner/Operator Country :	US
Owner/Operator Telephone :	253-572-2150
Owner/Operator Email :	N/R
Owner/Operator Fax :	N/R
Legal Status :	Private
Owner/Operator Type :	Operator
Owner/Operator Start Date :	1997-02-25
Owner/Operator End Date :	N/R

Owner/Operator Name :	SIMPSON TIMBER CO
Owner/Operator Address :	PO BOX 2133, TACOMA, WA 98401
Owner/Operator Country :	US
Owner/Operator Telephone :	000-000-0000
Owner/Operator Email :	N/R
Owner/Operator Fax :	N/R
Legal Status :	Private
Owner/Operator Type :	Owner
Owner/Operator Start Date :	1997-02-25
Owner/Operator End Date :	N/R

Owner/Operator Name :	SIMPSON TIMBER CO
Owner/Operator Address :	PO BOX 2133, TACOMA, WA 98401
Owner/Operator Country :	US
Owner/Operator Telephone :	253-596-0234
Owner/Operator Email :	N/R
Owner/Operator Fax :	N/R
Legal Status :	Private
Owner/Operator Type :	Owner
Owner/Operator Start Date :	1996-09-04
Owner/Operator End Date :	N/R

Handler Activities Summary

U.S. Importer of Hazardous Waste :	N
Mixed Waste (Haz. and Radioactive) :	N
Recycler of Hazardous Waste :	N
Transporter of Hazardous Waste :	N
Treater, Storer or Disposer of HW :	N
Underground Injection Activity :	N

Map Id: BU182
Direction: NNE
Distance: 0.399 mi., 2108 ft.
Elevation: 18 ft.
Relative: Higher

Site Name : SIMPSON | IPT TACOMA LOGISTICS CENTER LLC | CHAMPION INTERNATIONAL 733 E 11TH ST | 733 E 11TH ST BLDG 12 TACOMA | Tacoma, WA

Database(s) : [ALL SITES - WA, BRS, CERCLIS-HIST, CSCSL NFA - WA, ECHO, FRS, HSL - WA, PART NPL, RCRA_NONGEN, SEMS_8R_ACTIVE SITES, VCP - WA] ***(cont.)***

Envirosite ID: 52365682
EPA ID: N/R

RCRA_NONGEN ***(cont.)***

On-site Burner Exemption :	N
Furnace Exemption :	N
Used Oil Fuel Burner :	N
Used Oil Processor :	N
Used Oil Refiner :	N
Used Oil Fuel Marketer to Burner :	N
Used Oil Specification Marketer :	N
Used Oil Transfer Facility :	N
Used Oil Transporter :	N

Historical Generators

Date Form Received by Agency :	1998-09-03
Facility Name :	SIMPSON TACOMA KRAFT CO PORT PROPERTIES
Classification :	Not a generator, verified
Date Form Received by Agency :	1996-08-27
Facility Name :	SIMPSON TACOMA KRAFT CO PORT PROPERTIES
Classification :	Small Quantity Generator
Date Form Received by Agency :	1996-08-27
Facility Name :	SIMPSON TACOMA KRAFT CO PORT PROPERTIES
Classification :	Not a generator, verified

Notices of Violations Summary

Regulation Violated :	N
Facility Name :	TRUSS COMPANY & BUILDING SUPPLY
Facility Address :	733 E 11TH ST, TACOMA, WA 98421-2416
County :	PIERCE
Date Form Received by Agency :	1990-05-24
EPA ID :	WAD988472262
Mailing Address :	PO BOX 2357, TACOMA, WA 98401-2357
Contact :	TRUSS CO BULIDI TRUSS CO BULIDI
Contact Address :	PO BOX 2357, TACOMA, WA 98401-2357
Contact Country :	US
Contact Telephone :	000-000-0000
Contact Email :	N/R
EPA Region :	10
Land Type :	Private
Source Type :	Implementer
Classification :	Not a generator, verified
Description :	Not a generator, verified

Map Id: BU182
Direction: NNE
Distance: 0.399 mi., 2108 ft.
Elevation: 18 ft.
Relative: Higher

Site Name : SIMPSON | IPT TACOMA LOGISTICS CENTER LLC | CHAMPION INTERNATIONAL 733 E 11TH ST | 733 E 11TH ST BLDG 12 TACOMA | Tacoma, WA

Database(s) : [ALL SITES - WA, BRS, CERCLIS-HIST, CSCSL NFA - WA, ECHO, FRS, HSL - WA, PART NPL, RCRA_NONGEN, SEMS_8R_ACTIVE SITES, VCP - WA] ***(cont.)***

Envirosite ID: 52365682
EPA ID: N/R

RCRA_NONGEN ***(cont.)***

Last Date in Agency List : 2023-01-23

Owner/Operator Summary

Owner/Operator Name :	NORCORE PLASTIC N
Owner/Operator Address :	1144 THORNE RD, TACOMA, WA 98421-3202
Owner/Operator Country :	US
Owner/Operator Telephone :	000-000-0000
Owner/Operator Email :	N/R
Owner/Operator Fax :	N/R
Legal Status :	Private
Owner/Operator Type :	Operator
Owner/Operator Start Date :	1997-01-01
Owner/Operator End Date :	N/R

Owner/Operator Name :	TRUSS CO BULIDI T
Owner/Operator Address :	733 E 11TH ST STE 350, TACOMA, WA 98421-2416
Owner/Operator Country :	US
Owner/Operator Telephone :	000-000-0000
Owner/Operator Email :	N/R
Owner/Operator Fax :	N/R
Legal Status :	Private
Owner/Operator Type :	Owner
Owner/Operator Start Date :	1996-05-02
Owner/Operator End Date :	N/R

Handler Activities Summary

U.S. Importer of Hazardous Waste :	N
Mixed Waste (Haz. and Radioactive) :	N
Recycler of Hazardous Waste :	N
Transporter of Hazardous Waste :	N
Treater, Storer or Disposer of HW :	N
Underground Injection Activity :	N
On-site Burner Exemption :	N
Furnace Exemption :	N
Used Oil Fuel Burner :	N
Used Oil Processor :	N
Used Oil Refiner :	N
Used Oil Fuel Marketer to Burner :	N
Used Oil Specification Marketer :	N
Used Oil Transfer Facility :	N
Used Oil Transporter :	N

Map Id: BU182
Direction: NNE
Distance: 0.399 mi., 2108 ft.
Elevation: 18 ft.
Relative: Higher

Site Name : SIMPSON | IPT TACOMA LOGISTICS CENTER LLC | CHAMPION INTERNATIONAL 733 E 11TH ST | 733 E 11TH ST BLDG 12 TACOMA | Tacoma, WA

Database(s) : [ALL SITES - WA, BRS, CERCLIS-HIST, CSCSL NFA - WA, ECHO, FRS, HSL - WA, PART NPL, RCRA_NONGEN, SEMS_8R_ACTIVE SITES, VCP - WA] ***(cont.)***

Envirosite ID: 52365682
EPA ID: N/R

RCRA_NONGEN ***(cont.)***

Historical Generators

Date Form Received by Agency :	1990-05-24
Facility Name :	TRUSS COMPANY & BUILDING SUPPLY
Classification :	Not a generator, verified

Notices of Violations Summary

Regulation Violated :	N

SEMS_8R_ACTIVE SITES

Facility Name :	CHAMPION INTERNATIONAL
Facility Address :	733 E 11TH ST, TACOMA, WA 98421
County :	PIERCE

Site Details

Site ID :	1000784
EPA ID :	WAD070046511
Region :	10
Congressional District :	06
Federal Facility :	N
Federal Facility Docket :	N
NPL Status :	Site is Part of NPL Site
Non NPL Status :	N/R
FIPS Code :	53053
Superfund Alternative Agreement :	N
Latitude :	+47.256667
Longitude :	-122.423889
Last Date in Agency List :	2023-01-20

Additional Information

Start Date :	1999-06-30
Finish Date :	2000-09-18
OU :	00
Action Code :	OO
Action Name :	SITE REASS
Sequence :	1
Quality :	L
Current Action Lead :	St Perf

Start Date :	1988-06-03
Finish Date :	1988-06-03
OU :	00
Action Code :	PA
Action Name :	PA

Map Id: BU182
Direction: NNE
Distance: 0.399 mi., 2108 ft.
Elevation: 18 ft.
Relative: Higher

Site Name : SIMPSON | IPT TACOMA LOGISTICS CENTER LLC | CHAMPION INTERNATIONAL 733 E 11TH ST | 733 E 11TH ST BLDG 12 TACOMA | Tacoma, WA

Database(s) : [ALL SITES - WA, BRS, CERCLIS-HIST, CSCSL NFA - WA, ECHO, FRS, HSL - WA, PART NPL, RCRA_NONGEN, SEMS_8R_ACTIVE SITES, VCP - WA] ***(cont.)***

Envirosite ID: 52365682
EPA ID: N/R

SEMS_8R_ACTIVE SITES ***(cont.)***

Sequence :	2
Quality :	A
Current Action Lead :	EPA Perf
Start Date :	1985-06-11
Finish Date :	1985-07-12
OU :	00
Action Code :	PA
Action Name :	PA
Sequence :	1
Quality :	L
Current Action Lead :	St Perf
Start Date :	1983-12-01
Finish Date :	1983-12-01
OU :	00
Action Code :	DS
Action Name :	DISCVRY
Sequence :	1
Quality :	N/R
Current Action Lead :	EPA Perf

VCP - WA

Facility Name :	SIMPSON
Facility Address :	733 E 11TH ST, TACOMA, 98421-2416
County :	Pierce
Facility/Site ID :	1225
Alternate Name :	N/R
Program Name :	N/R
WRIA :	10
Legislative District :	27
Congressional District :	9
Ecology Region :	SWRO
Ecology Program Phone :	(360) 407-7224
Tribal Land :	N
Latitude :	47.256903
Longitude :	-122.427064
Last Date in Agency List :	2023-01-04

Program Details

Program :	TOXICS
Program ID :	N/R
Interaction Type :	Voluntary Cleanup Sites

Map Id: BU182
Direction: NNE
Distance: 0.399 mi., 2108 ft.
Elevation: 18 ft.
Relative: Higher

Site Name : SIMPSON | IPT TACOMA LOGISTICS CENTER LLC | CHAMPION INTERNATIONAL
733 E 11TH ST | 733 E 11TH ST BLDG 12
TACOMA | Tacoma, WA

Database(s) : [ALL SITES - WA, BRS, CERCLIS-HIST, CSCSL NFA - WA, ECHO, FRS, HSL - WA, PART NPL, RCRA_NONGEN, SEMS_8R_ACTIVE SITES, VCP - WA] ***(cont.)***

Envirosite ID: 52365682
EPA ID: N/R

VCP - WA ***(cont.)***

Interaction Type Description :	For a fee, Ecology staff will review an independent cleanup report(s) and provide a written decision about the adequacy of the cleanup actions taken and described in the report.
Status :	Active
Start Date :	2016-08-09
End Date :	N/R
SIC :	N/R
NAICS :	99999
Program :	TOXICS
Program ID :	N/R
Interaction Type :	Voluntary Cleanup Sites
Interaction Type Description :	For a fee, Ecology staff will review an independent cleanup report(s) and provide a written decision about the adequacy of the cleanup actions taken and described in the report.
Status :	Active
Start Date :	2016-08-09
End Date :	N/R
SIC :	N/R
NAICS :	N/R

Map Id: BU183
Direction: NNE
Distance: 0.399 mi., 2108 ft.
Elevation: 18 ft.
Relative: Higher

Site Name : NORWEST EXPRESS INC | HV TRANSPORT SYSTEMS CO | SIMPSON TACOMA KRAFT COMPANY
733 E 11TH ST 2ND FLR | 733 E 11TH STE 350 | 733 EAST 11TH
TACOMA | Tacoma, WA

Database(s) : [ALL SITES - WA, ECHO, EPA UST, FRS, RCRA_NONGEN, UST - WA]

Envirosite ID: 52365683
EPA ID: N/R

ALL SITES - WA

Facility Name :	HV Transport Systems Co
Facility Address :	733 E 11TH STE 350, TACOMA, 98401
County :	Pierce
Facility/Site ID :	56912516
Alternate Name :	N/R
Program Name :	N/R

Map Id: BU183
Direction: NNE
Distance: 0.399 mi., 2108 ft.
Elevation: 18 ft.
Relative: Higher

Site Name : NORWEST EXPRESS INC | HV TRANSPORT SYSTEMS CO | SIMPSON TACOMA KRAFT COMPANY
733 E 11TH ST 2ND FLR | 733 E 11TH STE 350 | 733 EAST 11TH
TACOMA | Tacoma, WA

Database(s) : [ALL SITES - WA, ECHO, EPA UST, FRS, RCRA_NONGEN, UST - WA] ***(cont.)***

Envirosite ID: 52365683
EPA ID: N/R

ALL SITES - WA ***(cont.)***

WRIA :	10
Legislative District :	27
Congressional District :	6
Ecology Region :	SWRO
Ecology Program Phone :	(360) 407-6734
Tribal Land :	N
Latitude :	47.2521
Longitude :	-122.44752
Last Date in Agency List :	2023-01-03

Program Details

Program :	HAZWASTE
Program ID :	WAR000008318
Interaction Type :	Hazardous Waste Generator
Interaction Type Description :	Facilities that generate any quantity of a dangerous waste. They may be classified as SQG, MQG, or LQG depending on hazardous waste generated for a given month.
Status :	Inactive
Start Date :	1996-03-11
End Date :	1996-12-31
SIC :	N/R
NAICS :	N/R
Facility Name :	Norwest Express Inc
Facility Address :	733 E 11TH ST 2ND FLR, TACOMA, 98421
County :	Pierce
Facility/Site ID :	51136399
Alternate Name :	N/R
Program Name :	N/R
WRIA :	10
Legislative District :	27
Congressional District :	9
Ecology Region :	SWRO
Ecology Program Phone :	(360) 407-6734
Tribal Land :	N
Latitude :	47.257515
Longitude :	-122.423095
Last Date in Agency List :	2023-01-03

Program Details

Program :	HAZWASTE
Program ID :	WAH000012906
Interaction Type :	Hazardous Waste Generator

Map Id: BU183
Direction: NNE
Distance: 0.399 mi., 2108 ft.
Elevation: 18 ft.
Relative: Higher

Site Name : NORWEST EXPRESS INC | HV TRANSPORT SYSTEMS CO | SIMPSON TACOMA KRAFT COMPANY
733 E 11TH ST 2ND FLR | 733 E 11TH STE 350 | 733 EAST 11TH
TACOMA | Tacoma, WA

Database(s) : [ALL SITES - WA, ECHO, EPA UST, FRS, RCRA_NONGEN, UST - WA] ***(cont.)***

Envirosite ID: 52365683
EPA ID: N/R

ALL SITES - WA ***(cont.)***

Interaction Type Description :	Facilities that generate any quantity of a dangerous waste. They may be classified as SQG, MQG, or LQG depending on hazardous waste generated for a given month.
Status :	Inactive
Start Date :	2000-09-21
End Date :	2002-12-03
SIC :	N/R
NAICS :	N/R
Program :	HAZWASTE
Program ID :	WAH000012906
Interaction Type :	Hazardous Waste Generator
Interaction Type Description :	Facilities that generate any quantity of a dangerous waste. They may be classified as SQG, MQG, or LQG depending on hazardous waste generated for a given month.
Status :	Inactive
Start Date :	2000-09-21
End Date :	2002-12-03
SIC :	N/R
NAICS :	48411 - General Freight Trucking, Local

ECHO

Facility Name :	HV TRANSPORT SYSTEMS CO
Facility Address :	733 E 11TH STE 350, TACOMA, WA 98401
County :	PIERCE
Last Inspection Date :	N/R
Registry ID :	110006900782
FIPS Code :	53053
EPA Region :	10
Inspection Count :	0
Last Inspection Days :	N/R
Informal Count :	0
Last Informal Action Date :	N/R
Formal Action Count :	0
Last Formal Action Date :	N/R
Total Penalties :	0
Penalty Count :	N/R
Last Penalty Date :	N/R
Last Penalty Amount :	N/R
QTRS IN NC :	0
Programs IN SNC :	0
Current Compliance Status :	No Violation Identified
Three-Year Compliance Status :	_____
Collection Method :	ADDRESS MATCHING-HOUSE NUMBER
Reference Point :	ENTRANCE POINT OF A FACILITY OR STATION

Map Id: BU183
Direction: NNE
Distance: 0.399 mi., 2108 ft.
Elevation: 18 ft.
Relative: Higher

Site Name : NORWEST EXPRESS INC | HV TRANSPORT SYSTEMS CO | SIMPSON TACOMA KRAFT COMPANY
733 E 11TH ST 2ND FLR | 733 E 11TH STE 350 | 733 EAST 11TH
TACOMA | Tacoma, WA

Database(s) : [ALL SITES - WA, ECHO, EPA UST, FRS, RCRA_NONGEN, UST - WA] ***(cont.)***

Envirosite ID: 52365683
EPA ID: N/R

ECHO ***(cont.)***

Accuracy Meters :	50
Derived Tribes :	Puyallup Tribe of the Puyallup Reservation - .7 mile(s), Puyallup Tribe of the Puyallup Reservation - 1.2 mile(s), Muckleshoot Indian Tribe - 10.4 mile(s), Muckleshoot Indian Tribe - 13.4 mile(s), Nisqually Indian Tribe - 18 mile(s), Squaxin Island Tribe of the Squaxin Island Reservation - 22.4 mile(s), Squaxin Island Tribe of the Squaxin Island Reservation - 24.3 mile(s)
Derived HUC :	17110019
Derived WBD :	171100190301
Derived STCTY FIPS :	53053
Derived Zip :	98421
Derived CD113 :	09
Derived CB2010 :	530530602001076
MYRTK Universe :	NNN
NPDES IDs :	N/R
CWA Permit Types :	N/R
CWA Compliance Tracking :	N/R
CWA NAICS :	N/R
CWA SICS :	N/R
CWA Inspection Count :	N/R
CWA Last Inspection Days :	N/R
CWA Informal Count :	N/R
CWA Formal Action Count :	N/R
CWA Last Formal Action Date :	N/R
CWA Penalties :	N/R
CWA Last Penalty Date :	N/R
CWA Last Penalty Amount :	N/R
CWA Quarters IN NC :	N/R
CWA Current Compliance Status :	N/R
CWA Current SNC Flag :	N
CWA 13 Quarters Compliance Status :	N/R
CWA 13 Quarters Effluent Exceedances:	N/R
CWA Three-Year QNCR Codes :	N/R
DFR URL :	Click here for hyperlink provided by the agency.
Facility SIC :	N/R
Facility NAICS :	562119 - Other Waste Collection
Facility Last Inspection EPA Date :	N/R
Facility Last Inspection State Date :	N/R
Facility Last Formal Act EPA Date :	N/R
Facility Last Formal Act State Date :	N/R
Facility Last Informal Act EPA Date :	N/R
Facility Last Informal Act State Date:	N/R
Facility Federal Agency :	N/R
TRI Reporter :	N/R
Facility Imp Water Flag :	N/R
Current SNC Flag :	N
Indian County Flag :	N
Federal Flag :	N/R
US Mexico Border Flag :	N/R
Chesapeak Bay Flag :	N/R
AIR Flag :	N

Map Id: BU183
Direction: NNE
Distance: 0.399 mi., 2108 ft.
Elevation: 18 ft.
Relative: Higher

Site Name : NORWEST EXPRESS INC | HV TRANSPORT SYSTEMS CO | SIMPSON TACOMA KRAFT COMPANY
733 E 11TH ST 2ND FLR | 733 E 11TH STE 350 | 733 EAST 11TH
TACOMA | Tacoma, WA

Database(s) : [ALL SITES - WA, ECHO, EPA UST, FRS, RCRA_NONGEN, UST - WA] ***(cont.)***

Envirosite ID: 52365683
EPA ID: N/R

ECHO ***(cont.)***

NPDES Flag :	N
SDWIS Flag :	N
RCRA Flag :	Y
TRI Flag :	N
GHG Flag :	N
Major Flag :	N/R
Active Flag :	N/R
NAA Flag :	N
Latitude :	47.256122
Longitude :	-122.425288
Last Date in Agency List :	2023-01-16
Facility Name :	NORWEST EXPRESS INC
Facility Address :	733 E 11TH ST 2ND FLR, TACOMA, WA 98421
County :	PIERCE
Last Inspection Date :	N/R
Registry ID :	110012562627
FIPS Code :	53053
EPA Region :	10
Inspection Count :	0
Last Inspection Days :	N/R
Informal Count :	0
Last Informal Action Date :	N/R
Formal Action Count :	0
Last Formal Action Date :	N/R
Total Penalties :	0
Penalty Count :	N/R
Last Penalty Date :	N/R
Last Penalty Amount :	N/R
QTRS IN NC :	0
Programs IN SNC :	0
Current Compliance Status :	No Violation Identified
Three-Year Compliance Status :	_____
Collection Method :	ADDRESS MATCHING-HOUSE NUMBER
Reference Point :	ENTRANCE POINT OF A FACILITY OR STATION
Accuracy Meters :	50
Derived Tribes :	Puyallup Tribe of the Puyallup Reservation - .7 mile(s), Puyallup Tribe of the Puyallup Reservation - 1.2 mile(s), Muckleshoot Indian Tribe - 10.4 mile(s), Muckleshoot Indian Tribe - 13.4 mile(s), Nisqually Indian Tribe - 18 mile(s), Squaxin Island Tribe of the Squaxin Island Reservation - 22.4 mile(s), Squaxin Island Tribe of the Squaxin Island Reservation - 24.3 mile(s)
Derived HUC :	17110019
Derived WBD :	171100190301
Derived STCTY FIPS :	53053
Derived Zip :	98421
Derived CD113 :	09
Derived CB2010 :	530530602001076

Map Id: BU183
Direction: NNE
Distance: 0.399 mi., 2108 ft.
Elevation: 18 ft.
Relative: Higher

Site Name : NORWEST EXPRESS INC | HV TRANSPORT SYSTEMS CO | SIMPSON TACOMA KRAFT COMPANY
733 E 11TH ST 2ND FLR | 733 E 11TH STE 350 | 733 EAST 11TH
TACOMA | Tacoma, WA

Database(s) : [ALL SITES - WA, ECHO, EPA UST, FRS, RCRA_NONGEN, UST - WA] ***(cont.)***

Envirosite ID: 52365683
EPA ID: N/R

ECHO ***(cont.)***

MYRTK Universe :	NNN
NPDES IDs :	N/R
CWA Permit Types :	N/R
CWA Compliance Tracking :	N/R
CWA NAICS :	N/R
CWA SICS :	N/R
CWA Inspection Count :	N/R
CWA Last Inspection Days :	N/R
CWA Informal Count :	N/R
CWA Formal Action Count :	N/R
CWA Last Formal Action Date :	N/R
CWA Penalties :	N/R
CWA Last Penalty Date :	N/R
CWA Last Penalty Amount :	N/R
CWA Quarters IN NC :	N/R
CWA Current Compliance Status :	N/R
CWA Current SNC Flag :	N
CWA 13 Quarters Compliance Status :	N/R
CWA 13 Quarters Effluent Exceedances:	N/R
CWA Three-Year QNCR Codes :	N/R
DFR URL :	Click here for hyperlink provided by the agency.
Facility SIC :	N/R
Facility NAICS :	48411 - General Freight Trucking, Local
Facility Last Inspection EPA Date :	N/R
Facility Last Inspection State Date :	N/R
Facility Last Formal Act EPA Date :	N/R
Facility Last Formal Act State Date :	N/R
Facility Last Informal Act EPA Date :	N/R
Facility Last Informal Act State Date:	N/R
Facility Federal Agency :	N/R
TRI Reporter :	N/R
Facility Imp Water Flag :	N/R
Current SNC Flag :	N
Indian County Flag :	N
Federal Flag :	N/R
US Mexico Border Flag :	N/R
Chesapeak Bay Flag :	N/R
AIR Flag :	N
NPDES Flag :	N
SDWIS Flag :	N
RCRA Flag :	Y
TRI Flag :	N
GHG Flag :	N
Major Flag :	N/R
Active Flag :	N/R
NAA Flag :	N
Latitude :	47.256122
Longitude :	-122.425288
Last Date in Agency List :	2023-01-16

EPA UST

Facility Name :	SIMPSON TACOMA KRAFT COMPANY

Map Id: BU183
Direction: NNE
Distance: 0.399 mi., 2108 ft.
Elevation: 18 ft.
Relative: Higher

Site Name : NORWEST EXPRESS INC | HV TRANSPORT SYSTEMS CO | SIMPSON TACOMA KRAFT COMPANY
733 E 11TH ST 2ND FLR | 733 E 11TH STE 350 | 733 EAST 11TH
TACOMA | Tacoma, WA

Database(s) : [ALL SITES - WA, ECHO, EPA UST, FRS, RCRA_NONGEN, UST - WA] ***(cont.)***

Envirosite ID: 52365683
EPA ID: N/R

EPA UST ***(cont.)***

Facility Address :	733 EAST 11TH, Tacoma, Washington 984212407
County :	Pierce
Facility ID :	WA26431458
Facility Status :	Closed UST(s)
Open USTs :	0
Closed USTs :	2
Temporarily Out of Service USTs :	0
Date of Last Inspection :	N/R
EPA Region :	10
Tribe :	N/R
Facility ID 2 :	N/R
Latitude :	47.25649
Longitude :	-122.42374
Last Date in Agency List :	2023-01-30

Tank Details

Tank ID :	WA26431458_1
Tank Status :	Closed
Installation Date :	1964-12-31
Removal Date :	N/R
Capacity :	N/R
Substances :	B Unleaded Gasoline
Tank Wall Type :	N/R
Tank ID :	WA26431458_2
Tank Status :	Closed
Installation Date :	1964-12-31
Removal Date :	N/R
Capacity :	N/R
Substances :	N/R
Tank Wall Type :	N/R

FRS

Facility Name :	HV TRANSPORT SYSTEMS CO
Facility Address :	733 E 11TH STE 350, TACOMA, WA 98401
County :	PIERCE

Site Details

Registry ID :	110006900782
FRS Facility URL :	Click here for hyperlink provided by the agency.
Last Date in Agency List :	2023-02-13

Map Id: BU183
Direction: NNE
Distance: 0.399 mi., 2108 ft.
Elevation: 18 ft.
Relative: Higher

Site Name : NORWEST EXPRESS INC | HV TRANSPORT SYSTEMS CO | SIMPSON TACOMA KRAFT COMPANY
733 E 11TH ST 2ND FLR | 733 E 11TH STE 350 | 733 EAST 11TH
TACOMA | Tacoma, WA

Database(s) : [ALL SITES - WA, ECHO, EPA UST, FRS, RCRA_NONGEN, UST - WA] ***(cont.)***

Envirosite ID: 52365683
EPA ID: N/R

FRS ***(cont.)***

Source Description

Source Description :

RCRAInfo is EPA's comprehensive information system that supports the Resource Conservation and Recovery Act (RCRA) of 1976 and the Hazardous and Solid Waste Amendments (HSWA) of 1984 through the tracking of events and activities related to facilities that generate, transport, and treat, store, or dispose of hazardous waste. RCRAInfo allows RCRA program staff to track the notification, permit, compliance, and corrective action activities required under RCRA. RCRAInfo also supports generation of the National Hazardous Waste Biennial Report. All generators and treatment, storage, and disposal facilities who handle hazardous waste are required to report to the EPA Administrator at least once every two years to support creation of the Biennial Report.

FRS Environmental Interest

Source and System ID :	RCRAINFO - WAR000008318
Facility Name :	NORWEST EXPRESS INC
Facility Address :	733 E 11TH ST 2ND FLR, TACOMA, WA 98421-2416
County :	PIERCE

Site Details

Registry ID :	110012562627
FRS Facility URL :	Click here for hyperlink provided by the agency.
Last Date in Agency List :	2023-02-13

Source Description

Source Description :

RCRAInfo is EPA's comprehensive information system that supports the Resource Conservation and Recovery Act (RCRA) of 1976 and the Hazardous and Solid Waste Amendments (HSWA) of 1984 through the tracking of events and activities related to facilities that generate, transport, and treat, store, or dispose of hazardous waste. RCRAInfo allows RCRA program staff to track the notification, permit, compliance, and corrective action activities required under RCRA. RCRAInfo also supports generation of the National Hazardous Waste Biennial Report. All generators and treatment, storage, and disposal facilities who handle hazardous waste are required to report to the EPA Administrator at least once every two years to support creation of the Biennial Report.
The WA-FSIS provides a means to query and display data maintained by the Washington Department of Ecology. This system contains key information for each facility/site that is currently, or has been, of interest to the Air Quality, Dam Safety, Hazardous Waste, Toxics Cleanup, and Water Quality Programs.

Map Id: BU183
Direction: NNE
Distance: 0.399 mi., 2108 ft.
Elevation: 18 ft.
Relative: Higher

Site Name : NORWEST EXPRESS INC | HV TRANSPORT SYSTEMS CO | SIMPSON TACOMA KRAFT COMPANY
733 E 11TH ST 2ND FLR | 733 E 11TH STE 350 | 733 EAST 11TH
TACOMA | Tacoma, WA

Database(s) : [ALL SITES - WA, ECHO, EPA UST, FRS, RCRA_NONGEN, UST - WA] ***(cont.)***

Envirosite ID: 52365683
EPA ID: N/R

FRS ***(cont.)***

FRS Environmental Interest

Source and System ID :	RCRAINFO - WAH000012906 WA-FSIS - 51136399

RCRA_NONGEN

Facility Name :	HV TRANSPORT SYSTEMS CO
Facility Address :	733 E 11TH STE 350, TACOMA, WA 98401
County :	PIERCE
Date Form Received by Agency :	1998-09-29
EPA ID :	WAR000008318
Mailing Address :	733 E 11TH ST STE 350, TACOMA, WA 98421
Contact :	CARL DYKSTRA
Contact Address :	733 E 11TH ST STE 350, TACOMA, WA 98421
Contact Country :	US
Contact Telephone :	253-627-2130
Contact Email :	N/R
EPA Region :	10
Land Type :	Other land type
Source Type :	Implementer
Classification :	Not a generator, verified
Description :	Not a generator, verified
Last Date in Agency List :	2023-01-23

Owner/Operator Summary

Owner/Operator Name :	DEKAY, BERNIE
Owner/Operator Address :	360 N PALM ST, BREA, CA 92821
Owner/Operator Country :	US
Owner/Operator Telephone :	000-000-0000
Owner/Operator Email :	N/R
Owner/Operator Fax :	N/R
Legal Status :	Private
Owner/Operator Type :	Owner
Owner/Operator Start Date :	1996-11-18
Owner/Operator End Date :	N/R
Owner/Operator Name :	DYKSTRA, CARL
Owner/Operator Address :	733 E 11TH ST STE 350, TACOMA, WA 98421
Owner/Operator Country :	US
Owner/Operator Telephone :	253-627-2130
Owner/Operator Email :	N/R
Owner/Operator Fax :	N/R
Legal Status :	Private
Owner/Operator Type :	Operator
Owner/Operator Start Date :	N/R
Owner/Operator End Date :	N/R

Map Id: BU183
Direction: NNE
Distance: 0.399 mi., 2108 ft.
Elevation: 18 ft.
Relative: Higher

Site Name : NORWEST EXPRESS INC | HV TRANSPORT SYSTEMS CO | SIMPSON TACOMA KRAFT COMPANY
733 E 11TH ST 2ND FLR | 733 E 11TH STE 350 | 733 EAST 11TH
TACOMA | Tacoma, WA

Database(s) : [ALL SITES - WA, ECHO, EPA UST, FRS, RCRA_NONGEN, UST - WA] ***(cont.)***

Envirosite ID: 52365683
EPA ID: N/R

RCRA_NONGEN ***(cont.)***

Owner/Operator Name :	MORSE INVESTMENT CO
Owner/Operator Address :	817 QUEEN ST, BELLINGHAM, WA 98226
Owner/Operator Country :	US
Owner/Operator Telephone :	000-000-0000
Owner/Operator Email :	N/R
Owner/Operator Fax :	N/R
Legal Status :	Private
Owner/Operator Type :	Owner
Owner/Operator Start Date :	N/R
Owner/Operator End Date :	N/R

Handler Activities Summary

U.S. Importer of Hazardous Waste :	N
Mixed Waste (Haz. and Radioactive) :	N
Recycler of Hazardous Waste :	N
Transporter of Hazardous Waste :	N
Treater, Storer or Disposer of HW :	N
Underground Injection Activity :	N
On-site Burner Exemption :	N
Furnace Exemption :	N
Used Oil Fuel Burner :	N
Used Oil Processor :	N
Used Oil Refiner :	N
Used Oil Fuel Marketer to Burner :	N
Used Oil Specification Marketer :	N
Used Oil Transfer Facility :	N
Used Oil Transporter :	N

Historical Generators

Date Form Received by Agency :	1996-03-11
Facility Name :	HV TRANSPORT SYSTEMS CO
Classification :	Not a generator, verified

Notices of Violations Summary

Regulation Violated :	N
Facility Name :	NORWEST EXPRESS INC
Facility Address :	733 E 11TH ST 2ND FLR, TACOMA, WA 98421
County :	PIERCE
Date Form Received by Agency :	2004-01-21
EPA ID :	WAH000012906
Mailing Address :	5221 - 144TH ST E, TACOMA, WA 98446
Contact :	GREG BAXLEY

Map Id: BU183
Direction: NNE
Distance: 0.399 mi., 2108 ft.
Elevation: 18 ft.
Relative: Higher

Site Name : NORWEST EXPRESS INC | HV TRANSPORT SYSTEMS CO | SIMPSON TACOMA KRAFT COMPANY
733 E 11TH ST 2ND FLR | 733 E 11TH STE 350 | 733 EAST 11TH
TACOMA | Tacoma, WA

Database(s) : [ALL SITES - WA, ECHO, EPA UST, FRS, RCRA_NONGEN, UST - WA] ***(cont.)***

Envirosite ID: 52365683
EPA ID: N/R

RCRA_NONGEN ***(cont.)***

Contact Address :	5221 - 144TH ST E, TACOMA, WA 98446
Contact Country :	US
Contact Telephone :	253-548-8607
Contact Email :	N/R
EPA Region :	10
Land Type :	Other land type
Source Type :	Implementer
Classification :	Not a generator, verified
Description :	Not a generator, verified
Last Date in Agency List :	2023-01-23

Owner/Operator Summary

Owner/Operator Name :	BAXLEY, GREG AND TAMI
Owner/Operator Address :	5221 - 144TH ST E, TACOMA, WA 98446
Owner/Operator Country :	US
Owner/Operator Telephone :	253-548-8607
Owner/Operator Email :	N/R
Owner/Operator Fax :	N/R
Legal Status :	Private
Owner/Operator Type :	Owner
Owner/Operator Start Date :	N/R
Owner/Operator End Date :	N/R

Owner/Operator Name :	NORWEST EXPRESS INC
Owner/Operator Address :	5221 - 144TH ST E, TACOMA, WA 98446
Owner/Operator Country :	US
Owner/Operator Telephone :	253-272-9499
Owner/Operator Email :	N/R
Owner/Operator Fax :	N/R
Legal Status :	Private
Owner/Operator Type :	Operator
Owner/Operator Start Date :	N/R
Owner/Operator End Date :	N/R

Owner/Operator Name :	NORWEST EXPRESS INC
Owner/Operator Address :	5221 - 144TH ST E, TACOMA, WA 98446
Owner/Operator Country :	US
Owner/Operator Telephone :	253-548-8607
Owner/Operator Email :	N/R
Owner/Operator Fax :	N/R
Legal Status :	Private
Owner/Operator Type :	Owner
Owner/Operator Start Date :	2000-12-08
Owner/Operator End Date :	N/R

Map Id: BU183
Direction: NNE
Distance: 0.399 mi., 2108 ft.
Elevation: 18 ft.
Relative: Higher

Site Name : NORWEST EXPRESS INC | HV TRANSPORT SYSTEMS CO | SIMPSON TACOMA KRAFT COMPANY
733 E 11TH ST 2ND FLR | 733 E 11TH STE 350 | 733 EAST 11TH
TACOMA | Tacoma, WA

Database(s) : [ALL SITES - WA, ECHO, EPA UST, FRS, RCRA_NONGEN, UST - WA] ***(cont.)***

Envirosite ID: 52365683
EPA ID: N/R

RCRA_NONGEN ***(cont.)***

Handler Activities Summary

U.S. Importer of Hazardous Waste :	N
Mixed Waste (Haz. and Radioactive) :	N
Recycler of Hazardous Waste :	N
Transporter of Hazardous Waste :	N
Treater, Storer or Disposer of HW :	N
Underground Injection Activity :	N
On-site Burner Exemption :	N
Furnace Exemption :	N
Used Oil Fuel Burner :	N
Used Oil Processor :	N
Used Oil Refiner :	N
Used Oil Fuel Marketer to Burner :	N
Used Oil Specification Marketer :	N
Used Oil Transfer Facility :	N
Used Oil Transporter :	N

Historical Generators

Date Form Received by Agency :	2004-01-20
Facility Name :	NORWEST EXPRESS INC
Classification :	Not a generator, verified
Date Form Received by Agency :	2004-01-13
Facility Name :	NORWEST EXPRESS INC
Classification :	Not a generator, verified
Date Form Received by Agency :	2003-06-04
Facility Name :	NORWEST EXPRESS INC
Classification :	Not a generator, verified
Date Form Received by Agency :	2002-06-13
Facility Name :	NORWEST EXPRESS INC
Classification :	Not a generator, verified
Date Form Received by Agency :	2000-12-08
Facility Name :	NORWEST EXPRESS INC
Classification :	Not a generator, verified

Notices of Violations Summary

Regulation Violated :	N

UST - WA

Facility Name :	SIMPSON TACOMA KRAFT COMPANY

Map Id: BU183
Direction: NNE
Distance: 0.399 mi., 2108 ft.
Elevation: 18 ft.
Relative: Higher

Site Name : NORWEST EXPRESS INC | HV TRANSPORT SYSTEMS CO | SIMPSON TACOMA KRAFT COMPANY
733 E 11TH ST 2ND FLR | 733 E 11TH STE 350 | 733 EAST 11TH
TACOMA | Tacoma, WA

Database(s) : [ALL SITES - WA, ECHO, EPA UST, FRS, RCRA_NONGEN, UST - WA] ***(cont.)***

Envirosite ID: 52365683
EPA ID: N/R

UST - WA ***(cont.)***

Facility Address :	733 EAST 11TH, Tacoma, 98421
County :	Pierce
Facility Site ID :	26431458
UST Site ID :	6913
Tag Number(s) :	N/R
Responsible Unit :	Southwest
Is Active :	No
Latitude :	47.25649
Longitude :	-122.42374
Last Date in Agency List :	2022-12-29

Tank Details

Tank Name :	1
Tank Status :	Removed
Install Date :	1964-12-31
Tank Upgrade Date :	N/R
Tank Permanent Closure Date :	N/R
Permit Expiration Date :	N/R
Tank Material :	Steel
Tank Construction :	N/R
Tank Corrosion Protection :	N/R
Tank Manifold :	N/R
Tank Release Detection :	N/R
Tank Tightness Test :	N/R
Tank Spill Prevention :	N/R
Capacity Range :	N/R
Actual Capacity :	N/R
Pipe Material :	N/R
Pipe Construction :	N/R
Pipe Corrosion Protection :	N/R
Tank SFC :	N/R
Dispenser SFC :	N/R
Primary Pipe Release Detection :	N/R
Secondary Pipe Release Detection :	N/R
Pipe Pumping System :	N/R
Pipe Install Date :	N/R
Turbine Sump Construction :	N/R
Tank Status Date :	1996-08-06
Tank Install Date :	N/R
Tank Overfill Prevention :	N/R

Compartments Details

Compartment Number :	1
Compartment Capacity :	N/R
Substance Stored :	Unleaded Gasoline
Used Substance :	N/R
Ecy Region :	N/R

Map Id: BU183
Direction: NNE
Distance: 0.399 mi., 2108 ft.
Elevation: 18 ft.
Relative: Higher

Site Name : NORWEST EXPRESS INC | HV TRANSPORT SYSTEMS CO | SIMPSON TACOMA KRAFT COMPANY
733 E 11TH ST 2ND FLR | 733 E 11TH STE 350 | 733 EAST 11TH
TACOMA | Tacoma, WA

Database(s) : [ALL SITES - WA, ECHO, EPA UST, FRS, RCRA_NONGEN, UST - WA] ***(cont.)***

Envirosite ID: 52365683
EPA ID: N/R

UST - WA ***(cont.)***

Tank Details

Tank Name :	2
Tank Status :	Removed
Install Date :	1964-12-31
Tank Upgrade Date :	N/R
Tank Permanent Closure Date :	N/R
Permit Expiration Date :	N/R
Tank Material :	Steel
Tank Construction :	N/R
Tank Corrosion Protection :	N/R
Tank Manifold :	N/R
Tank Release Detection :	N/R
Tank Tightness Test :	N/R
Tank Spill Prevention :	N/R
Capacity Range :	N/R
Actual Capacity :	N/R
Pipe Material :	N/R
Pipe Construction :	N/R
Pipe Corrosion Protection :	N/R
Tank SFC :	N/R
Dispenser SFC :	N/R
Primary Pipe Release Detection :	N/R
Secondary Pipe Release Detection :	N/R
Pipe Pumping System :	N/R
Pipe Install Date :	N/R
Turbine Sump Construction :	N/R
Tank Status Date :	1996-08-06
Tank Install Date :	N/R
Tank Overfill Prevention :	N/R

Compartments Details

Compartment Number :	1
Compartment Capacity :	N/R
Substance Stored :	N/R
Used Substance :	N/R
Ecy Region :	N/R

Map Id: 184
Direction: SSW
Distance: 0.400 mi., 2113 ft.
Elevation: 15 ft.
Relative: Lower

Site Name : PACKAGE SERVICE | ABSHER CONSTRUCTION CO INC/ALBER'S MILL CONST CO | HERITAGE PROPERTIES LLC/ALBERS MILL LLC
1821 DOCK ST
TACOMA | Tacoma, WA

Database(s) : [ALL SITES - WA, EPA UST, FRS, OSHA, UST - WA]

Envirosite ID: 52365466
EPA ID: N/R

ALL SITES - WA

Facility Name :	PACKAGE SERVICE
Facility Address :	1821 DOCK ST, TACOMA, 98402-3217
County :	Pierce
Facility/Site ID :	23255568
Alternate Name :	N/R
Program Name :	N/R
WRIA :	10
Legislative District :	27
Congressional District :	6
Ecology Region :	SWRO
Ecology Program Phone :	(360) 407-7224
Tribal Land :	N
Latitude :	47.245671
Longitude :	-122.435404
Last Date in Agency List :	2023-01-03

Program Details

Program :	TOXICS
Program ID :	12066
Interaction Type :	Underground Storage Tank
Interaction Type Description :	Any one or combination of tanks (including connecting underground pipes) that is used to contain regulated substances and has a tank volume of ten percent or more beneath the surface of the ground. This term does not include any of the exempt UST systems specified in WAC 173-360-110(2) or any piping connected thereto. See WAC 173-360
Status :	Inactive
Start Date :	1998-06-08
End Date :	2000-03-22
SIC :	N/R
NAICS :	N/R

EPA UST

Facility Name :	PACKAGE SERVICE
Facility Address :	1821 DOCK ST, Tacoma, Washington 984023217
County :	Pierce
Facility ID :	WA23255568
Facility Status :	Closed UST(s)
Open USTs :	0
Closed USTs :	7
Temporarily Out of Service USTs :	0
Date of Last Inspection :	N/R
EPA Region :	10
Tribe :	N/R

Map Id: 184
Direction: SSW
Distance: 0.400 mi., 2113 ft.
Elevation: 15 ft.
Relative: Lower

Site Name : PACKAGE SERVICE | ABSHER CONSTRUCTION CO INC/ALBER'S MILL CONST CO | HERITAGE PROPERTIES LLC/ALBERS MILL LLC
1821 DOCK ST
TACOMA | Tacoma, WA

Database(s) : [ALL SITES - WA, EPA UST, FRS, OSHA, UST - WA] ***(cont.)***

Envirosite ID: 52365466
EPA ID: N/R

EPA UST ***(cont.)***

Facility ID 2 :	N/R
Latitude :	47.245671
Longitude :	-122.435404
Last Date in Agency List :	2023-01-30

Tank Details

Tank ID :	WA23255568_1.
Tank Status :	Closed
Installation Date :	1964-12-31
Removal Date :	N/R
Capacity :	N/R
Substances :	N/R
Tank Wall Type :	N/R

Tank ID :	WA23255568_2.
Tank Status :	Closed
Installation Date :	1964-12-31
Removal Date :	N/R
Capacity :	N/R
Substances :	A Leaded Gasoline
Tank Wall Type :	N/R

Tank ID :	WA23255568_3.
Tank Status :	Closed
Installation Date :	1964-12-31
Removal Date :	N/R
Capacity :	N/R
Substances :	A Leaded Gasoline
Tank Wall Type :	N/R

Tank ID :	WA23255568_4.
Tank Status :	Closed
Installation Date :	1964-12-31
Removal Date :	N/R
Capacity :	111
Substances :	G Used Oil/Waste Oil
Tank Wall Type :	N/R

Tank ID :	WA23255568_5.
Tank Status :	Closed
Installation Date :	1964-12-31
Removal Date :	N/R
Capacity :	N/R
Substances :	H Heating Fuel
Tank Wall Type :	N/R

Map Id: 184
Direction: SSW
Distance: 0.400 mi., 2113 ft.
Elevation: 15 ft.
Relative: Lower

Site Name : PACKAGE SERVICE | ABSHER CONSTRUCTION CO INC/ALBER'S MILL CONST CO | HERITAGE PROPERTIES LLC/ALBERS MILL LLC
1821 DOCK ST
TACOMA | Tacoma, WA

Database(s) : [ALL SITES - WA, EPA UST, FRS, OSHA, UST - WA] ***(cont.)***

Envirosite ID: 52365466
EPA ID: N/R

EPA UST ***(cont.)***

Tank ID :	WA23255568_6.
Tank Status :	Closed
Installation Date :	1964-12-31
Removal Date :	N/R
Capacity :	N/R
Substances :	A Leaded Gasoline
Tank Wall Type :	N/R

Tank ID :	WA23255568_7.
Tank Status :	Closed
Installation Date :	1964-12-31
Removal Date :	N/R
Capacity :	N/R
Substances :	N/R
Tank Wall Type :	N/R

FRS

Facility Name :	PACKAGE SERVICE
Facility Address :	1821 DOCK ST, TACOMA, WA 98402-3217
County :	PIERCE

Site Details

Registry ID :	110015507744
FRS Facility URL :	Click here for hyperlink provided by the agency.
Last Date in Agency List :	2023-02-13

Source Description

Source Description :

The WA-FSIS provides a means to query and display data maintained by the Washington Department of Ecology. This system contains key information for each facility/site that is currently, or has been, of interest to the Air Quality, Dam Safety, Hazardous Waste, Toxics Cleanup, and Water Quality Programs.

FRS Environmental Interest

Source and System ID :	WA-FSIS - 23255568

OSHA

Facility Name :	ABSHER CONSTRUCTION CO INC/ALBER'S MILL CONST CO
Facility Address :	1821 DOCK ST, TACOMA, WA 98402

Map Id: 184
Direction: SSW
Distance: 0.400 mi., 2113 ft.
Elevation: 15 ft.
Relative: Lower

Site Name : PACKAGE SERVICE | ABSHER CONSTRUCTION CO INC/ALBER'S MILL CONST CO | HERITAGE PROPERTIES LLC/ALBERS MILL LLC
1821 DOCK ST
TACOMA | Tacoma, WA

Database(s) : [ALL SITES - WA, EPA UST, FRS, OSHA, UST - WA] ***(cont.)***

Envirosite ID: 52365466
EPA ID: N/R

OSHA ***(cont.)***

Site Details

Activity Number :	305992190
Reporting ID :	1055330
Open Date :	2002-11-19
Conference Closed :	2003-02-06
Case Closed :	2005-02-16
Case Mod Date :	2005-02-17
Owner Type :	Private
Advance Notice :	N
Safety/Health :	Health
Number in Establishment :	8
SIC :	1542 - General Contractors-Nonresidential Buildings, other than Industrial Buildings and Warehouses
NAICS :	236220 - Commercial and Institutional Building Construction
Inspection Type :	Complaint
Inspection Scope :	Partial
Why No Inspection :	N/R
Union :	Yes
Mailing Address :	PO BOX 280, PUYALLUP, WA 98371
Agency Hyperlink :	Click here for hyperlink provided by the agency.
Last Date in Agency List :	2023-01-13

Violations

Activity Number :	305992190
Citation ID :	01003
Delete Flag :	N/R
Standard Ref :	0620771503 B 01
Violation Type :	Serious
Issuance Date :	2003-04-08
Abate Date :	2003-02-06
Abate Complete :	Abatement Completed
Current Penalty :	2400.0
Initial Penalty :	3000.0
Contest Date :	2003-04-29
Final Order Date :	2004-02-19
Number Instances :	1
Number Exposed :	2
Record :	N/R
Gravity :	N/R
Emphasis :	N/R
Hazcat :	N/R
FTA Insp Number :	N/R
FTA Issuance Date :	N/R
FTA Penalty :	N/R
FTA Contest Date :	N/R
FTA Final Order Date :	N/R
HAZ Subtances :	ASBESTOS, ALL FORMS

Map Id: 184
Direction: SSW
Distance: 0.400 mi., 2113 ft.
Elevation: 15 ft.
Relative: Lower

Site Name : PACKAGE SERVICE | ABSHER CONSTRUCTION CO INC/ALBER'S MILL CONST CO | HERITAGE PROPERTIES LLC/ALBERS MILL LLC
1821 DOCK ST
TACOMA | Tacoma, WA

Database(s) : [ALL SITES - WA, EPA UST, FRS, OSHA, UST - WA] ***(cont.)***

Envirosite ID: 52365466
EPA ID: N/R

OSHA ***(cont.)***

Activity Number :	305992190
Citation ID :	01006
Delete Flag :	N/R
Standard Ref :	0620772310 B
Violation Type :	Serious
Issuance Date :	2003-04-08
Abate Date :	2003-02-06
Abate Complete :	Abatement Completed
Current Penalty :	2400.0
Initial Penalty :	3000.0
Contest Date :	2003-04-29
Final Order Date :	2004-02-19
Number Instances :	2
Number Exposed :	8
Record :	N/R
Gravity :	N/R
Emphasis :	N/R
Hazcat :	N/R
FTA Insp Number :	N/R
FTA Issuance Date :	N/R
FTA Penalty :	N/R
FTA Contest Date :	N/R
FTA Final Order Date :	N/R
HAZ Subtances :	ASBESTOS, ALL FORMS

Activity Number :	305992190
Citation ID :	01007
Delete Flag :	X
Standard Ref :	0620772102 C 02
Violation Type :	Serious
Issuance Date :	2003-04-08
Abate Date :	2003-02-06
Abate Complete :	Abatement Completed
Current Penalty :	3000.0
Initial Penalty :	3000.0
Contest Date :	2003-04-29
Final Order Date :	2004-02-19
Number Instances :	1
Number Exposed :	2
Record :	N/R
Gravity :	N/R
Emphasis :	N/R
Hazcat :	N/R
FTA Insp Number :	N/R
FTA Issuance Date :	N/R
FTA Penalty :	N/R
FTA Contest Date :	N/R
FTA Final Order Date :	N/R
HAZ Subtances :	ASBESTOS, ALL FORMS

Map Id: 184
Direction: SSW
Distance: 0.400 mi., 2113 ft.
Elevation: 15 ft.
Relative: Lower

Site Name : PACKAGE SERVICE | ABSHER CONSTRUCTION CO INC/ALBER'S MILL CONST CO | HERITAGE PROPERTIES LLC/ALBERS MILL LLC
1821 DOCK ST
TACOMA | Tacoma, WA

Database(s) : [ALL SITES - WA, EPA UST, FRS, OSHA, UST - WA] ***(cont.)***

Envirosite ID: 52365466
EPA ID: N/R

OSHA ***(cont.)***

Activity Number :	305992190
Citation ID :	01005B
Delete Flag :	N/R
Standard Ref :	0620771903 B 01
Violation Type :	Serious
Issuance Date :	2003-04-08
Abate Date :	2003-02-06
Abate Complete :	Abatement Completed
Current Penalty :	N/R
Initial Penalty :	N/R
Contest Date :	2003-04-29
Final Order Date :	2004-02-19
Number Instances :	1
Number Exposed :	2
Record :	N/R
Gravity :	N/R
Emphasis :	N/R
Hazcat :	N/R
FTA Insp Number :	N/R
FTA Issuance Date :	N/R
FTA Penalty :	N/R
FTA Contest Date :	N/R
FTA Final Order Date :	N/R
HAZ Subtances :	ASBESTOS, ALL FORMS

Activity Number :	305992190
Citation ID :	01004
Delete Flag :	X
Standard Ref :	0620771101
Violation Type :	Serious
Issuance Date :	2003-04-08
Abate Date :	2003-02-06
Abate Complete :	Abatement Completed
Current Penalty :	3000.0
Initial Penalty :	3000.0
Contest Date :	2003-04-29
Final Order Date :	2004-02-19
Number Instances :	1
Number Exposed :	2
Record :	N/R
Gravity :	N/R
Emphasis :	N/R
Hazcat :	N/R
FTA Insp Number :	N/R
FTA Issuance Date :	N/R
FTA Penalty :	N/R
FTA Contest Date :	N/R
FTA Final Order Date :	N/R
HAZ Subtances :	ASBESTOS, ALL FORMS

Map Id: 184
Direction: SSW
Distance: 0.400 mi., 2113 ft.
Elevation: 15 ft.
Relative: Lower

Site Name : PACKAGE SERVICE | ABSHER CONSTRUCTION CO INC/ALBER'S MILL CONST CO | HERITAGE PROPERTIES LLC/ALBERS MILL LLC
1821 DOCK ST
TACOMA | Tacoma, WA

Database(s) : [ALL SITES - WA, EPA UST, FRS, OSHA, UST - WA] ***(cont.)***

Envirosite ID: 52365466
EPA ID: N/R

OSHA ***(cont.)***

Activity Number :	305992190
Citation ID :	01001B
Delete Flag :	N/R
Standard Ref :	0620771202 B
Violation Type :	Serious
Issuance Date :	2003-04-08
Abate Date :	2003-02-06
Abate Complete :	Abatement Completed
Current Penalty :	N/R
Initial Penalty :	N/R
Contest Date :	2003-04-29
Final Order Date :	2004-02-19
Number Instances :	1
Number Exposed :	2
Record :	N/R
Gravity :	N/R
Emphasis :	N/R
Hazcat :	N/R
FTA Insp Number :	N/R
FTA Issuance Date :	N/R
FTA Penalty :	N/R
FTA Contest Date :	N/R
FTA Final Order Date :	N/R
HAZ Subtances :	ASBESTOS, ALL FORMS

Activity Number :	305992190
Citation ID :	01001A
Delete Flag :	N/R
Standard Ref :	0620771210 E 03
Violation Type :	Serious
Issuance Date :	2003-04-08
Abate Date :	2003-02-06
Abate Complete :	Abatement Completed
Current Penalty :	2400.0
Initial Penalty :	3000.0
Contest Date :	2003-04-29
Final Order Date :	2004-02-19
Number Instances :	1
Number Exposed :	2
Record :	N/R
Gravity :	N/R
Emphasis :	N/R
Hazcat :	N/R
FTA Insp Number :	N/R
FTA Issuance Date :	N/R
FTA Penalty :	N/R
FTA Contest Date :	N/R
FTA Final Order Date :	N/R
HAZ Subtances :	ASBESTOS, ALL FORMS

Map Id: 184
Direction: SSW
Distance: 0.400 mi., 2113 ft.
Elevation: 15 ft.
Relative: Lower

Site Name : PACKAGE SERVICE | ABSHER CONSTRUCTION CO INC/ALBER'S MILL CONST CO | HERITAGE PROPERTIES LLC/ALBERS MILL LLC
1821 DOCK ST
TACOMA | Tacoma, WA

Database(s) : [ALL SITES - WA, EPA UST, FRS, OSHA, UST - WA] ***(cont.)***

Envirosite ID: 52365466
EPA ID: N/R

OSHA ***(cont.)***

Activity Number :	305992190
Citation ID :	01005A
Delete Flag :	N/R
Standard Ref :	0620771105
Violation Type :	Serious
Issuance Date :	2003-04-08
Abate Date :	2003-02-06
Abate Complete :	Abatement Completed
Current Penalty :	2400.0
Initial Penalty :	2400.0
Contest Date :	2003-04-29
Final Order Date :	2004-02-19
Number Instances :	1
Number Exposed :	2
Record :	N/R
Gravity :	N/R
Emphasis :	N/R
Hazcat :	N/R
FTA Insp Number :	N/R
FTA Issuance Date :	N/R
FTA Penalty :	N/R
FTA Contest Date :	N/R
FTA Final Order Date :	N/R
HAZ Subtances :	ASBESTOS, ALL FORMS

Activity Number :	305992190
Citation ID :	01002B
Delete Flag :	N/R
Standard Ref :	0620772201 B
Violation Type :	Serious
Issuance Date :	2003-04-08
Abate Date :	2003-02-06
Abate Complete :	Abatement Completed
Current Penalty :	N/R
Initial Penalty :	N/R
Contest Date :	2003-04-29
Final Order Date :	2004-02-19
Number Instances :	1
Number Exposed :	2
Record :	N/R
Gravity :	N/R
Emphasis :	N/R
Hazcat :	N/R
FTA Insp Number :	N/R
FTA Issuance Date :	N/R
FTA Penalty :	N/R
FTA Contest Date :	N/R
FTA Final Order Date :	N/R
HAZ Subtances :	ASBESTOS, ALL FORMS

Map Id: 184
Direction: SSW
Distance: 0.400 mi., 2113 ft.
Elevation: 15 ft.
Relative: Lower

Site Name : PACKAGE SERVICE | ABSHER CONSTRUCTION CO INC/ALBER'S MILL CONST CO | HERITAGE PROPERTIES LLC/ALBERS MILL LLC
1821 DOCK ST
TACOMA | Tacoma, WA

Database(s) : [ALL SITES - WA, EPA UST, FRS, OSHA, UST - WA] ***(cont.)***

Envirosite ID: 52365466
EPA ID: N/R

OSHA ***(cont.)***

Activity Number :	305992190
Citation ID :	01002C
Delete Flag :	N/R
Standard Ref :	0650003001
Violation Type :	Serious
Issuance Date :	2003-04-08
Abate Date :	2003-02-06
Abate Complete :	Abatement Completed
Current Penalty :	N/R
Initial Penalty :	N/R
Contest Date :	2003-04-29
Final Order Date :	2004-02-19
Number Instances :	1
Number Exposed :	2
Record :	N/R
Gravity :	N/R
Emphasis :	N/R
Hazcat :	N/R
FTA Insp Number :	N/R
FTA Issuance Date :	N/R
FTA Penalty :	N/R
FTA Contest Date :	N/R
FTA Final Order Date :	N/R
HAZ Subtances :	ASBESTOS, ALL FORMS
Facility Name :	HERITAGE PROPERTIES LLC/ALBERS MILL LLC
Facility Address :	1821 DOCK STREET, TACOMA, WA 98402

Site Details

Activity Number :	305992273
Reporting ID :	1055330
Open Date :	2002-11-21
Conference Closed :	2003-04-25
Case Closed :	2005-02-16
Case Mod Date :	2005-02-17
Owner Type :	Private
Advance Notice :	N
Safety/Health :	Health
Number in Establishment :	3
SIC :	1541 - GENERAL CONTRACTORS-INDUSTRIAL BUILDINGS AND WAREHOUSES
NAICS :	236210 - Industrial Building Construction
Inspection Type :	Unprog Rel
Inspection Scope :	Partial
Why No Inspection :	N/R
Union :	No
Mailing Address :	703 PACIFIC AVENUE, TACOMA, WA 98402
Agency Hyperlink :	Click here for hyperlink provided by the agency.
Last Date in Agency List :	2023-01-13

Map Id: 184
Direction: SSW
Distance: 0.400 mi., 2113 ft.
Elevation: 15 ft.
Relative: Lower

Site Name : PACKAGE SERVICE | ABSHER CONSTRUCTION CO INC/ALBER'S MILL CONST CO | HERITAGE PROPERTIES LLC/ALBERS MILL LLC
1821 DOCK ST
TACOMA | Tacoma, WA

Database(s) : [ALL SITES - WA, EPA UST, FRS, OSHA, UST - WA] ***(cont.)***

Envirosite ID: 52365466
EPA ID: N/R

OSHA ***(cont.)***

Violations

Details for this site have been truncated due to the large number of available details for this site within this dataset. For the complete details for this site, contact your Envirosite account representative for a complimentary site report containing all of the details available.

Activity Number :	305992273
Citation ID :	01001A
Delete Flag :	N/R
Standard Ref :	0620771202 B
Violation Type :	Serious
Issuance Date :	2003-05-07
Abate Date :	2003-04-25
Abate Complete :	Abatement Completed
Current Penalty :	1800.0
Initial Penalty :	1800.0
Contest Date :	2003-06-25
Final Order Date :	2004-07-16
Number Instances :	1
Number Exposed :	3
Record :	N/R
Gravity :	N/R
Emphasis :	N/R
Hazcat :	N/R
FTA Insp Number :	N/R
FTA Issuance Date :	N/R
FTA Penalty :	N/R
FTA Contest Date :	N/R
FTA Final Order Date :	N/R
HAZ Subtances :	ASBESTOS, ALL FORMS

Activity Number :	305992273
Citation ID :	01004A
Delete Flag :	X
Standard Ref :	0620771101
Violation Type :	Serious
Issuance Date :	2003-05-07
Abate Date :	2003-04-25
Abate Complete :	Abatement Completed
Current Penalty :	1800.0
Initial Penalty :	1800.0
Contest Date :	2003-06-25
Final Order Date :	2004-07-16
Number Instances :	1
Number Exposed :	3
Record :	N/R
Gravity :	N/R
Emphasis :	N/R
Hazcat :	N/R
FTA Insp Number :	N/R
FTA Issuance Date :	N/R
FTA Penalty :	N/R

Map Id: 184
Direction: SSW
Distance: 0.400 mi., 2113 ft.
Elevation: 15 ft.
Relative: Lower

Site Name : PACKAGE SERVICE | ABSHER CONSTRUCTION CO INC/ALBER'S MILL CONST CO | HERITAGE PROPERTIES LLC/ALBERS MILL LLC
1821 DOCK ST
TACOMA | Tacoma, WA

Database(s) : [ALL SITES - WA, EPA UST, FRS, OSHA, UST - WA] ***(cont.)***

Envirosite ID: 52365466
EPA ID: N/R

OSHA ***(cont.)***

FTA Contest Date :	N/R
FTA Final Order Date :	N/R
HAZ Subtances :	ASBESTOS, ALL FORMS

Activity Number :	305992273
Citation ID :	02001
Delete Flag :	N/R
Standard Ref :	0650002001 E
Violation Type :	Other
Issuance Date :	2003-05-07
Abate Date :	2003-04-25
Abate Complete :	Abatement Completed
Current Penalty :	N/R
Initial Penalty :	N/R
Contest Date :	2003-06-25
Final Order Date :	2004-07-16
Number Instances :	1
Number Exposed :	3
Record :	N/R
Gravity :	N/R
Emphasis :	N/R
Hazcat :	N/R
FTA Insp Number :	N/R
FTA Issuance Date :	N/R
FTA Penalty :	N/R
FTA Contest Date :	N/R
FTA Final Order Date :	N/R
HAZ Subtances :	ASBESTOS, ALL FORMS

Activity Number :	305992273
Citation ID :	01003B
Delete Flag :	N/R
Standard Ref :	0650003005
Violation Type :	Serious
Issuance Date :	2003-05-07
Abate Date :	2003-04-25
Abate Complete :	Abatement Completed
Current Penalty :	N/R
Initial Penalty :	N/R
Contest Date :	2003-06-25
Final Order Date :	2004-07-16
Number Instances :	1
Number Exposed :	3
Record :	N/R
Gravity :	N/R
Emphasis :	N/R
Hazcat :	N/R
FTA Insp Number :	N/R
FTA Issuance Date :	N/R
FTA Penalty :	N/R
FTA Contest Date :	N/R

Map Id: 184
Direction: SSW
Distance: 0.400 mi., 2113 ft.
Elevation: 15 ft.
Relative: Lower

Site Name : PACKAGE SERVICE | ABSHER CONSTRUCTION CO INC/ALBER'S MILL CONST CO | HERITAGE PROPERTIES LLC/ALBERS MILL LLC
1821 DOCK ST
TACOMA | Tacoma, WA

Database(s) : [ALL SITES - WA, EPA UST, FRS, OSHA, UST - WA] ***(cont.)***

Envirosite ID: 52365466
EPA ID: N/R

OSHA ***(cont.)***

FTA Final Order Date :	N/R
HAZ Subtances :	ASBESTOS, ALL FORMS

Activity Number :	305992273
Citation ID :	01005
Delete Flag :	N/R
Standard Ref :	0620770902 A 01
Violation Type :	Serious
Issuance Date :	2003-05-07
Abate Date :	2003-04-25
Abate Complete :	Abatement Completed
Current Penalty :	600.0
Initial Penalty :	1800.0
Contest Date :	2003-06-25
Final Order Date :	2004-07-16
Number Instances :	1
Number Exposed :	3
Record :	N/R
Gravity :	N/R
Emphasis :	N/R
Hazcat :	N/R
FTA Insp Number :	N/R
FTA Issuance Date :	N/R
FTA Penalty :	N/R
FTA Contest Date :	N/R
FTA Final Order Date :	N/R
HAZ Subtances :	ASBESTOS, ALL FORMS

Activity Number :	305992273
Citation ID :	01003C
Delete Flag :	N/R
Standard Ref :	0650003001
Violation Type :	Serious
Issuance Date :	2003-05-07
Abate Date :	2003-04-25
Abate Complete :	Abatement Completed
Current Penalty :	N/R
Initial Penalty :	N/R
Contest Date :	2003-06-25
Final Order Date :	2004-07-16
Number Instances :	1
Number Exposed :	3
Record :	N/R
Gravity :	N/R
Emphasis :	N/R
Hazcat :	N/R
FTA Insp Number :	N/R
FTA Issuance Date :	N/R
FTA Penalty :	N/R
FTA Contest Date :	N/R
FTA Final Order Date :	N/R

Map Id: 184
Direction: SSW
Distance: 0.400 mi., 2113 ft.
Elevation: 15 ft.
Relative: Lower

Site Name : PACKAGE SERVICE | ABSHER CONSTRUCTION CO INC/ALBER'S MILL CONST CO | HERITAGE PROPERTIES LLC/ALBERS MILL LLC
1821 DOCK ST
TACOMA | Tacoma, WA

Database(s) : [ALL SITES - WA, EPA UST, FRS, OSHA, UST - WA] ***(cont.)***

Envirosite ID: 52365466
EPA ID: N/R

OSHA ***(cont.)***

HAZ Subtances :	ASBESTOS, ALL FORMS

Activity Number :	305992273
Citation ID :	01006
Delete Flag :	N/R
Standard Ref :	0620770903 H
Violation Type :	Serious
Issuance Date :	2003-05-07
Abate Date :	2003-04-25
Abate Complete :	Abatement Completed
Current Penalty :	1800.0
Initial Penalty :	1800.0
Contest Date :	2003-06-25
Final Order Date :	2004-07-16
Number Instances :	1
Number Exposed :	3
Record :	N/R
Gravity :	N/R
Emphasis :	N/R
Hazcat :	N/R
FTA Insp Number :	N/R
FTA Issuance Date :	N/R
FTA Penalty :	N/R
FTA Contest Date :	N/R
FTA Final Order Date :	N/R
HAZ Subtances :	ASBESTOS, ALL FORMS

Activity Number :	305992273
Citation ID :	01001B
Delete Flag :	N/R
Standard Ref :	0620771203 A
Violation Type :	Serious
Issuance Date :	2003-05-07
Abate Date :	2003-04-25
Abate Complete :	Abatement Completed
Current Penalty :	N/R
Initial Penalty :	N/R
Contest Date :	2003-06-25
Final Order Date :	2004-07-16
Number Instances :	1
Number Exposed :	3
Record :	N/R
Gravity :	N/R
Emphasis :	N/R
Hazcat :	N/R
FTA Insp Number :	N/R
FTA Issuance Date :	N/R
FTA Penalty :	N/R
FTA Contest Date :	N/R
FTA Final Order Date :	N/R
HAZ Subtances :	ASBESTOS, ALL FORMS

Map Id: 184
Direction: SSW
Distance: 0.400 mi., 2113 ft.
Elevation: 15 ft.
Relative: Lower

Site Name : PACKAGE SERVICE | ABSHER CONSTRUCTION CO INC/ALBER'S MILL CONST CO | HERITAGE PROPERTIES LLC/ALBERS MILL LLC
1821 DOCK ST
TACOMA | Tacoma, WA

Database(s) : [ALL SITES - WA, EPA UST, FRS, OSHA, UST - WA] ***(cont.)***

Envirosite ID: 52365466
EPA ID: N/R

OSHA ***(cont.)***

Activity Number :	305992273
Citation ID :	02002
Delete Flag :	N/R
Standard Ref :	0620770903 G
Violation Type :	Other
Issuance Date :	2003-05-07
Abate Date :	2003-04-25
Abate Complete :	Abatement Completed
Current Penalty :	N/R
Initial Penalty :	N/R
Contest Date :	2003-06-25
Final Order Date :	2004-07-16
Number Instances :	1
Number Exposed :	3
Record :	N/R
Gravity :	N/R
Emphasis :	N/R
Hazcat :	N/R
FTA Insp Number :	N/R
FTA Issuance Date :	N/R
FTA Penalty :	N/R
FTA Contest Date :	N/R
FTA Final Order Date :	N/R
HAZ Subtances :	ASBESTOS, ALL FORMS

Activity Number :	305992273
Citation ID :	01002
Delete Flag :	N/R
Standard Ref :	0620772203 B
Violation Type :	Serious
Issuance Date :	2003-05-07
Abate Date :	2003-04-25
Abate Complete :	Abatement Completed
Current Penalty :	800.0
Initial Penalty :	1800.0
Contest Date :	2003-06-25
Final Order Date :	2004-07-16
Number Instances :	1
Number Exposed :	3
Record :	N/R
Gravity :	N/R
Emphasis :	N/R
Hazcat :	N/R
FTA Insp Number :	N/R
FTA Issuance Date :	N/R
FTA Penalty :	N/R
FTA Contest Date :	N/R
FTA Final Order Date :	N/R
HAZ Subtances :	ASBESTOS, ALL FORMS

Map Id: 184
Direction: SSW
Distance: 0.400 mi., 2113 ft.
Elevation: 15 ft.
Relative: Lower

Site Name : PACKAGE SERVICE | ABSHER CONSTRUCTION CO INC/ALBER'S MILL CONST CO | HERITAGE PROPERTIES LLC/ALBERS MILL LLC
1821 DOCK ST
TACOMA | Tacoma, WA

Database(s) : [ALL SITES - WA, EPA UST, FRS, OSHA, UST - WA] ***(cont.)***

Envirosite ID: 52365466
EPA ID: N/R

UST - WA

Facility Name :	PACKAGE SERVICE
Facility Address :	1821 DOCK ST, Tacoma, 98402
County :	Pierce
Facility Site ID :	23255568
UST Site ID :	12066
Tag Number(s) :	N/R
Responsible Unit :	Southwest
Is Active :	No
Latitude :	47.245671
Longitude :	-122.435404
Last Date in Agency List :	2022-12-29

Tank Details

Tank Name :	1.
Tank Status :	Removed
Install Date :	1964-12-31
Tank Upgrade Date :	N/R
Tank Permanent Closure Date :	N/R
Permit Expiration Date :	N/R
Tank Material :	N/R
Tank Construction :	N/R
Tank Corrosion Protection :	N/R
Tank Manifold :	N/R
Tank Release Detection :	N/R
Tank Tightness Test :	N/R
Tank Spill Prevention :	N/R
Capacity Range :	N/R
Actual Capacity :	N/R
Pipe Material :	N/R
Pipe Construction :	N/R
Pipe Corrosion Protection :	N/R
Tank SFC :	N/R
Dispenser SFC :	N/R
Primary Pipe Release Detection :	N/R
Secondary Pipe Release Detection :	N/R
Pipe Pumping System :	N/R
Pipe Install Date :	N/R
Turbine Sump Construction :	N/R
Tank Status Date :	1996-08-06
Tank Install Date :	N/R
Tank Overfill Prevention :	N/R

Compartments Details

Compartment Number :	1
Compartment Capacity :	N/R
Substance Stored :	N/R
Used Substance :	N/R

Map Id: 184
Direction: SSW
Distance: 0.400 mi., 2113 ft.
Elevation: 15 ft.
Relative: Lower

Site Name : PACKAGE SERVICE | ABSHER CONSTRUCTION CO INC/ALBER'S MILL CONST CO | HERITAGE PROPERTIES LLC/ALBERS MILL LLC
1821 DOCK ST
TACOMA | Tacoma, WA

Database(s) : [ALL SITES - WA, EPA UST, FRS, OSHA, UST - WA] ***(cont.)***

Envirosite ID: 52365466
EPA ID: N/R

UST - WA ***(cont.)***

Ecy Region : N/R

Tank Details

Tank Name :	2.
Tank Status :	Removed
Install Date :	1964-12-31
Tank Upgrade Date :	N/R
Tank Permanent Closure Date :	N/R
Permit Expiration Date :	N/R
Tank Material :	N/R
Tank Construction :	N/R
Tank Corrosion Protection :	N/R
Tank Manifold :	N/R
Tank Release Detection :	N/R
Tank Tightness Test :	N/R
Tank Spill Prevention :	N/R
Capacity Range :	N/R
Actual Capacity :	N/R
Pipe Material :	N/R
Pipe Construction :	N/R
Pipe Corrosion Protection :	N/R
Tank SFC :	N/R
Dispenser SFC :	N/R
Primary Pipe Release Detection :	N/R
Secondary Pipe Release Detection :	N/R
Pipe Pumping System :	N/R
Pipe Install Date :	N/R
Turbine Sump Construction :	N/R
Tank Status Date :	1996-08-06
Tank Install Date :	N/R
Tank Overfill Prevention :	N/R

Compartments Details

Compartment Number :	1
Compartment Capacity :	N/R
Substance Stored :	Leaded Gasoline
Used Substance :	N/R
Ecy Region :	N/R

Tank Details

Tank Name :	3.
Tank Status :	Removed
Install Date :	1964-12-31
Tank Upgrade Date :	N/R
Tank Permanent Closure Date :	N/R
Permit Expiration Date :	N/R

Map Id: 184
Direction: SSW
Distance: 0.400 mi., 2113 ft.
Elevation: 15 ft.
Relative: Lower

Site Name : PACKAGE SERVICE | ABSHER CONSTRUCTION CO INC/ALBER'S MILL CONST CO | HERITAGE PROPERTIES LLC/ALBERS MILL LLC
1821 DOCK ST
TACOMA | Tacoma, WA

Database(s) : [ALL SITES - WA, EPA UST, FRS, OSHA, UST - WA] ***(cont.)***

Envirosite ID: 52365466
EPA ID: N/R

UST - WA ***(cont.)***

Tank Material :	N/R
Tank Construction :	N/R
Tank Corrosion Protection :	N/R
Tank Manifold :	N/R
Tank Release Detection :	N/R
Tank Tightness Test :	N/R
Tank Spill Prevention :	N/R
Capacity Range :	N/R
Actual Capacity :	N/R
Pipe Material :	N/R
Pipe Construction :	N/R
Pipe Corrosion Protection :	N/R
Tank SFC :	N/R
Dispenser SFC :	N/R
Primary Pipe Release Detection :	N/R
Secondary Pipe Release Detection :	N/R
Pipe Pumping System :	N/R
Pipe Install Date :	N/R
Turbine Sump Construction :	N/R
Tank Status Date :	1996-08-06
Tank Install Date :	N/R
Tank Overfill Prevention :	N/R

Compartments Details

Compartment Number :	1
Compartment Capacity :	N/R
Substance Stored :	Leaded Gasoline
Used Substance :	N/R
Ecy Region :	N/R

Tank Details

Tank Name :	4.
Tank Status :	Removed
Install Date :	1964-12-31
Tank Upgrade Date :	N/R
Tank Permanent Closure Date :	N/R
Permit Expiration Date :	N/R
Tank Material :	Steel
Tank Construction :	N/R
Tank Corrosion Protection :	N/R
Tank Manifold :	N/R
Tank Release Detection :	N/R
Tank Tightness Test :	N/R
Tank Spill Prevention :	N/R
Capacity Range :	111 TO 1,100 Gallons
Actual Capacity :	N/R
Pipe Material :	N/R
Pipe Construction :	N/R
Pipe Corrosion Protection :	N/R

Map Id: 184
Direction: SSW
Distance: 0.400 mi., 2113 ft.
Elevation: 15 ft.
Relative: Lower

Site Name : PACKAGE SERVICE | ABSHER CONSTRUCTION CO INC/ALBER'S MILL CONST CO | HERITAGE PROPERTIES LLC/ALBERS MILL LLC
1821 DOCK ST
TACOMA | Tacoma, WA

Database(s) : [ALL SITES - WA, EPA UST, FRS, OSHA, UST - WA] ***(cont.)***

Envirosite ID: 52365466
EPA ID: N/R

UST - WA ***(cont.)***

Tank SFC :	N/R
Dispenser SFC :	N/R
Primary Pipe Release Detection :	N/R
Secondary Pipe Release Detection :	N/R
Pipe Pumping System :	N/R
Pipe Install Date :	N/R
Turbine Sump Construction :	N/R
Tank Status Date :	1996-08-06
Tank Install Date :	N/R
Tank Overfill Prevention :	N/R

Compartments Details

Compartment Number :	1
Compartment Capacity :	N/R
Substance Stored :	Used Oil/Waste Oil
Used Substance :	N/R
Ecy Region :	N/R

Tank Details

Tank Name :	5.
Tank Status :	Removed
Install Date :	1964-12-31
Tank Upgrade Date :	N/R
Tank Permanent Closure Date :	N/R
Permit Expiration Date :	N/R
Tank Material :	N/R
Tank Construction :	N/R
Tank Corrosion Protection :	N/R
Tank Manifold :	N/R
Tank Release Detection :	N/R
Tank Tightness Test :	N/R
Tank Spill Prevention :	N/R
Capacity Range :	N/R
Actual Capacity :	N/R
Pipe Material :	N/R
Pipe Construction :	N/R
Pipe Corrosion Protection :	N/R
Tank SFC :	N/R
Dispenser SFC :	N/R
Primary Pipe Release Detection :	N/R
Secondary Pipe Release Detection :	N/R
Pipe Pumping System :	N/R
Pipe Install Date :	N/R
Turbine Sump Construction :	N/R
Tank Status Date :	1996-08-06
Tank Install Date :	N/R
Tank Overfill Prevention :	N/R

Map Id: 184
Direction: SSW
Distance: 0.400 mi., 2113 ft.
Elevation: 15 ft.
Relative: Lower

Site Name : PACKAGE SERVICE | ABSHER CONSTRUCTION CO INC/ALBER'S MILL CONST CO | HERITAGE PROPERTIES LLC/ALBERS MILL LLC
1821 DOCK ST
TACOMA | Tacoma, WA

Database(s) : [ALL SITES - WA, EPA UST, FRS, OSHA, UST - WA] ***(cont.)***

Envirosite ID: 52365466
EPA ID: N/R

UST - WA ***(cont.)***

Compartments Details

Compartment Number :	1
Compartment Capacity :	N/R
Substance Stored :	Heating Fuel
Used Substance :	N/R
Ecy Region :	N/R

Tank Details

Tank Name :	6.
Tank Status :	Closed in Place
Install Date :	1964-12-31
Tank Upgrade Date :	N/R
Tank Permanent Closure Date :	N/R
Permit Expiration Date :	N/R
Tank Material :	N/R
Tank Construction :	N/R
Tank Corrosion Protection :	N/R
Tank Manifold :	N/R
Tank Release Detection :	N/R
Tank Tightness Test :	N/R
Tank Spill Prevention :	N/R
Capacity Range :	N/R
Actual Capacity :	N/R
Pipe Material :	N/R
Pipe Construction :	N/R
Pipe Corrosion Protection :	N/R
Tank SFC :	N/R
Dispenser SFC :	N/R
Primary Pipe Release Detection :	N/R
Secondary Pipe Release Detection :	N/R
Pipe Pumping System :	N/R
Pipe Install Date :	N/R
Turbine Sump Construction :	N/R
Tank Status Date :	1996-08-06
Tank Install Date :	N/R
Tank Overfill Prevention :	N/R

Compartments Details

Compartment Number :	1
Compartment Capacity :	N/R
Substance Stored :	Leaded Gasoline
Used Substance :	N/R
Ecy Region :	N/R

Map Id: 184
Direction: SSW
Distance: 0.400 mi., 2113 ft.
Elevation: 15 ft.
Relative: Lower

Site Name : PACKAGE SERVICE | ABSHER CONSTRUCTION CO INC/ALBER'S MILL CONST CO | HERITAGE PROPERTIES LLC/ALBERS MILL LLC
1821 DOCK ST
TACOMA | Tacoma, WA

Database(s) : [ALL SITES - WA, EPA UST, FRS, OSHA, UST - WA] ***(cont.)***

Envirosite ID: 52365466
EPA ID: N/R

UST - WA ***(cont.)***

Tank Details

Tank Name :	7.
Tank Status :	Closed in Place
Install Date :	1964-12-31
Tank Upgrade Date :	N/R
Tank Permanent Closure Date :	N/R
Permit Expiration Date :	N/R
Tank Material :	N/R
Tank Construction :	N/R
Tank Corrosion Protection :	N/R
Tank Manifold :	N/R
Tank Release Detection :	N/R
Tank Tightness Test :	N/R
Tank Spill Prevention :	N/R
Capacity Range :	N/R
Actual Capacity :	N/R
Pipe Material :	N/R
Pipe Construction :	N/R
Pipe Corrosion Protection :	N/R
Tank SFC :	N/R
Dispenser SFC :	N/R
Primary Pipe Release Detection :	N/R
Secondary Pipe Release Detection :	N/R
Pipe Pumping System :	N/R
Pipe Install Date :	N/R
Turbine Sump Construction :	N/R
Tank Status Date :	1996-08-06
Tank Install Date :	N/R
Tank Overfill Prevention :	N/R

Compartments Details

Compartment Number :	1
Compartment Capacity :	N/R
Substance Stored :	N/R
Used Substance :	N/R
Ecy Region :	N/R

Map Id: BV185
Direction: WSW
Distance: 0.401 mi., 2116 ft.
Elevation: 69 ft.
Relative: Higher

Site Name : OLD UNION STATION
1713 PACIFIC AVE
TACOMA | Tacoma, WA 98402

Database(s) : [ALL SITES - WA, EPA UST, FRS, UST - WA]

Envirosite ID: 52365447
EPA ID: N/R

ALL SITES - WA

Facility Name :	OLD UNION STATION
Facility Address :	1713 PACIFIC AVE, TACOMA, 98402
County :	Pierce
Facility/Site ID :	19958497
Alternate Name :	N/R
Program Name :	N/R
WRIA :	10
Legislative District :	27
Congressional District :	6
Ecology Region :	SWRO
Ecology Program Phone :	(360) 407-7224
Tribal Land :	N
Latitude :	47.246563
Longitude :	-122.437815
Last Date in Agency List :	2023-01-03

Program Details

Program :	TOXICS
Program ID :	508973
Interaction Type :	Underground Storage Tank
Interaction Type Description :	Any one or combination of tanks (including connecting underground pipes) that is used to contain regulated substances and has a tank volume of ten percent or more beneath the surface of the ground. This term does not include any of the exempt UST systems specified in WAC 173-360-110(2) or any piping connected thereto. See WAC 173-360
Status :	Active
Start Date :	1999-08-12
End Date :	N/R
SIC :	N/R
NAICS :	N/R

EPA UST

Facility Name :	OLD UNION STATION
Facility Address :	1713 PACIFIC AVE, Tacoma, Washington 98402
County :	Pierce
Facility ID :	WA19958497
Facility Status :	Closed UST(s)
Open USTs :	0
Closed USTs :	2
Temporarily Out of Service USTs :	0
Date of Last Inspection :	N/R
EPA Region :	10
Tribe :	N/R
Facility ID 2 :	N/R
Latitude :	47.246563
Longitude :	-122.437815
Last Date in Agency List :	2023-01-30

Map Id: BV185
Direction: WSW
Distance: 0.401 mi., 2116 ft.
Elevation: 69 ft.
Relative: Higher

Site Name : OLD UNION STATION
1713 PACIFIC AVE
TACOMA | Tacoma, WA 98402

Database(s) : [ALL SITES - WA, EPA UST, FRS, UST - WA] ***(cont.)***

Envirosite ID: 52365447
EPA ID: N/R

EPA UST ***(cont.)***

Tank Details

Tank ID :	WA19958497_1
Tank Status :	Closed
Installation Date :	N/R
Removal Date :	N/R
Capacity :	N/R
Substances :	M Bunker C
Tank Wall Type :	N/R

Tank ID :	WA19958497_2
Tank Status :	Closed
Installation Date :	N/R
Removal Date :	N/R
Capacity :	N/R
Substances :	D Diesel
Tank Wall Type :	N/R

FRS

Facility Name :	OLD UNION STATION
Facility Address :	1713 PACIFIC AVE, TACOMA, WA 98402
County :	PIERCE

Site Details

Registry ID :	110015512060
FRS Facility URL :	Click here for hyperlink provided by the agency.
Last Date in Agency List :	2023-02-13

Source Description

Source Description :

The WA-FSIS provides a means to query and display data maintained by the Washington Department of Ecology. This system contains key information for each facility/site that is currently, or has been, of interest to the Air Quality, Dam Safety, Hazardous Waste, Toxics Cleanup, and Water Quality Programs.

FRS Environmental Interest

Source and System ID :	WA-FSIS - 19958497

UST - WA

Facility Name :	OLD UNION STATION
Facility Address :	1713 PACIFIC AVE, Tacoma, 98402
County :	Pierce

Facility Site ID :	19958497
UST Site ID :	508973
Tag Number(s) :	N/R

Map Id: BV185
Direction: WSW
Distance: 0.401 mi., 2116 ft.
Elevation: 69 ft.
Relative: Higher

Site Name : OLD UNION STATION
1713 PACIFIC AVE
TACOMA | Tacoma, WA 98402

Database(s) : [ALL SITES - WA, EPA UST, FRS, UST - WA] ***(cont.)***

Envirosite ID: 52365447
EPA ID: N/R

UST - WA ***(cont.)***

Responsible Unit :	Southwest
Is Active :	No
Latitude :	47.246563
Longitude :	-122.437815
Last Date in Agency List :	2022-12-29

Tank Details

Tank Name :	1
Tank Status :	Unknown
Install Date :	N/R
Tank Upgrade Date :	N/R
Tank Permanent Closure Date :	N/R
Permit Expiration Date :	N/R
Tank Material :	N/R
Tank Construction :	N/R
Tank Corrosion Protection :	N/R
Tank Manifold :	N/R
Tank Release Detection :	N/R
Tank Tightness Test :	N/R
Tank Spill Prevention :	N/R
Capacity Range :	N/R
Actual Capacity :	12000
Pipe Material :	N/R
Pipe Construction :	N/R
Pipe Corrosion Protection :	N/R
Tank SFC :	N/R
Dispenser SFC :	N/R
Primary Pipe Release Detection :	N/R
Secondary Pipe Release Detection :	N/R
Pipe Pumping System :	N/R
Pipe Install Date :	N/R
Turbine Sump Construction :	N/R
Tank Status Date :	1999-12-10
Tank Install Date :	N/R
Tank Overfill Prevention :	N/R

Compartments Details

Compartment Number :	1
Compartment Capacity :	12000
Substance Stored :	Bunker C
Used Substance :	N/R
Ecy Region :	N/R

Tank Details

Tank Name :	2
Tank Status :	Unknown
Install Date :	N/R
Tank Upgrade Date :	N/R
Tank Permanent Closure Date :	N/R
Permit Expiration Date :	N/R

Map Id: BV185
Direction: WSW
Distance: 0.401 mi., 2116 ft.
Elevation: 69 ft.
Relative: Higher

Site Name : OLD UNION STATION
1713 PACIFIC AVE
TACOMA | Tacoma, WA 98402

Database(s) : [ALL SITES - WA, EPA UST, FRS, UST - WA] ***(cont.)***

Envirosite ID: 52365447
EPA ID: N/R

UST - WA ***(cont.)***

Tank Material :	N/R
Tank Construction :	N/R
Tank Corrosion Protection :	N/R
Tank Manifold :	N/R
Tank Release Detection :	N/R
Tank Tightness Test :	N/R
Tank Spill Prevention :	N/R
Capacity Range :	N/R
Actual Capacity :	6000
Pipe Material :	N/R
Pipe Construction :	N/R
Pipe Corrosion Protection :	N/R
Tank SFC :	N/R
Dispenser SFC :	N/R
Primary Pipe Release Detection :	N/R
Secondary Pipe Release Detection :	N/R
Pipe Pumping System :	N/R
Pipe Install Date :	N/R
Turbine Sump Construction :	N/R
Tank Status Date :	1999-12-10
Tank Install Date :	N/R
Tank Overfill Prevention :	N/R

Compartments Details

Compartment Number :	1
Compartment Capacity :	6000
Substance Stored :	Diesel
Used Substance :	N/R
Ecy Region :	N/R

Map Id: BR186
Direction: SW
Distance: 0.402 mi., 2122 ft.
Elevation: 54 ft.
Relative: Higher

Site Name : U OF W TACOMA - JOY BUILDING
1716 - 1730 PACIFIC AVENUE
Tacoma | TACOMA, WA 98402

Database(s) : [BROWNFIELDS-ACRES, FED BROWNFIELDS, FRS]

Envirosite ID: 6573198
EPA ID: N/R

BROWNFIELDS-ACRES

Facility Name :	U of W Tacoma - Joy Building
Facility Address :	1716 - 1730 Pacific Avenue, Tacoma, WA 98402
County :	Pierce

Site Details

Property ID :	11414
EPA FRS ID :	N/R

Map Id: BR186
Direction: SW
Distance: 0.402 mi., 2122 ft.
Elevation: 54 ft.
Relative: Higher

Site Name : U OF W TACOMA - JOY BUILDING
1716 - 1730 PACIFIC AVENUE
Tacoma | TACOMA, WA 98402

Database(s) : [BROWNFIELDS-ACRES, FED BROWNFIELDS, FRS] ***(cont.)***

Envirosite ID: 6573198
EPA ID: N/R

BROWNFIELDS-ACRES ***(cont.)***

EPA FRS Site Name :	N/R
Alias Name :	N/R
Current Use :	Storage and Vacant
Future Use :	N/R
GP Funding Type ID :	Hazardous
Property Size :	.36
Local Parcel Number :	N/R

Former Use :

Large building; retail, light commercial, building supplies Built 1892 / Renovated 1904, 2010 Local realtor and developer Russell T. Joy bought 200 feet of property on Pacific Avenue and hired the prominent architects Pickles & Sutton to design this large brick, ?flatiron? building with eight storefronts. Newspaper accounts at the time stated that the building was ? as near as possible ? fireproof. But the wooden interior and contents of several tenants? storage space was destroyed by fire in 1903 as firemen from four stations battled the fire with all the most modern equipment. They managed to keep the blaze from spreading to the adjacent West Coast Grocery building, but were unable to save the inventory and equipment of four tenants, the Wiegel and Stardiamond candy companies, H.N. Richmond Paper, and the Great Western Stove Company. A few months later, architects Russell and Babcock designed renovations to the building to improve and strengthen it for heavy machinery. Four elevators were added, as well as a third story. Over the years, the building has housed a glove manufacturer, a seed store, a coffee company, a machinery distributor, and a dealer in industrial and logging supplies. Several automobile dealerships were located here early in the 20th century, including the Oldsmobile agency and West Coast Motor Company, which sold Empire and Elcar models. Several artifacts from the building were salvaged and re-installed as reminders of the building?s past. At the top of the main stairwell visitors will notice the hoist used to lift heavy loads to the top floors. Two metal fire doors were also restored. Remodeling of the building for the University of Washington Tacoma was designed by THA Architects. First floor Second floor

Ownership Entity ID :	Private
Current Owner :	University of Washington - Tacoma Campus
Photo Available :	Y
Video Available :	N
Ownership Change :	N
Ownership Liability Factor :	N/R
Cleanup Required Flag :	N
Cleanup Required Date :	N/R
State Tribal Enroll ID Number :	N/R
State Tribal Enroll Date :	N/R
Property Not Enrolled Flag :	N/R
NFA Issue Date :	N/R
Info Devices :	N/R
Check Pilot Flag :	N/R
CERCLIS WasteLAN Indicator :	N/R
RCRA Indicator :	N/R
BF Proj Number :	N/R
Mun Owned :	N/R
Approx Value :	N/R
Build Sqft :	15800
Date of Form :	N/R
Add Date :	2005-04-14
Mod Date :	2013-04-29
Mod User :	ldorigan
CERCLIS Flag :	N/R
RFR Flag :	N
RFR Date :	N/R
RFR Grant ID :	N/R
Multi Story Flag :	Y

Map Id: BR186
Direction: SW
Distance: 0.402 mi., 2122 ft.
Elevation: 54 ft.
Relative: Higher

Site Name : U OF W TACOMA - JOY BUILDING
1716 - 1730 PACIFIC AVENUE
Tacoma | TACOMA, WA 98402

Database(s) : [BROWNFIELDS-ACRES, FED BROWNFIELDS, FRS] ***(cont.)***

Envirosite ID: 6573198
EPA ID: N/R

BROWNFIELDS-ACRES ***(cont.)***

Institutional Control In Place Flag :	N
Institutional Control In Place Date :	N/R
Institutional Control Additional Info:	N/R
Institutional Control Required Flag :	N
Institutional Control Required Date :	N/R
Institutional Control Data Address :	N/R
Property Controls :	N/R
Govt Controls :	N/R
Permit Tools :	N/R
Eng. Control in Place :	N
Eng. Control in Place Date :	N/R
Eng. Control Additional Info :	N/R
Eng. Control Required Flag :	N
Eng. Control Flag Cover Tech :	N/R
Eng. Control Flag Immobilization :	N/R
Eng. Control Flag Barriers :	N/R
Eng. Control Flag Security :	N/R
Eng. Control Flag Other :	N/R
Eng. Control Other :	N/R
Eng. Control Data Address :	N/R
Cleanup Req Ukn Comment :	N/R
AWP Catalyst Y/N :	N/R
Lat/Long Override Flag :	N/R
Latitude Measure :	47.2460998
Longitude Measure :	-122.4370278
Src Map Scale Num :	N/R
Ref Point ID :	101
Hcm Id :	1
Datum Code ID :	3
Horiz Accuracy Measure :	N/R
Last Date in Agency List :	2023-01-03

Contaminants Summary

Contaminant :	Asbestos
Contaminant Found :	Y
Contaminant Cleaned Up :	N/R
Other Description :	N/R
Other Cleaned Up :	N/R

Affected Media

Media Affected :	None

FED BROWNFIELDS

Facility Name :	U of W Tacoma - Joy Building
Facility Address :	1716 - 1730 Pacific Avenue, Tacoma, WA 98402

Site Details

ACRES Property ID :	11414
Property Size (acres) :	.36

Map Id: BR186
Direction: SW
Distance: 0.402 mi., 2122 ft.
Elevation: 54 ft.
Relative: Higher

Site Name : U OF W TACOMA - JOY BUILDING
1716 - 1730 PACIFIC AVENUE
Tacoma | TACOMA, WA 98402

Database(s) : [BROWNFIELDS-ACRES, FED BROWNFIELDS, FRS] ***(cont.)***

Envirosite ID: 6573198
EPA ID: N/R

FED BROWNFIELDS ***(cont.)***

Local Property Number(s) :	N/R
Ownership Entity :	Private
Current Owner :	University of Washington - Tacoma Campus
Did Ownership Change :	N
SFLLP fact into the ownership :	N/R
Latitude :	47.2461
Longitude :	-122.437028
Horizontal Collection Method :	Address Matching-House Number
Source Map Scale :	N/R
Reference Point :	Entrance Point of a Facility or Station
Horizontal Reference Datum :	World Geodetic System of 1984

Description/History :

Large building; retail, light commercial, building supplies Built 1892 / Renovated 1904, 2010 Local realtor and developer Russell T. Joy bought 200 feet of property on Pacific Avenue and hired the prominent architects Pickles & Sutton to design this large brick, "flatiron" building with eight storefronts. Newspaper accounts at the time stated that the building was - as near as possible - fireproof. But the wooden interior and contents of several tenants' storage space was destroyed by fire in 1903 as firemen from four stations battled the fire with all the most modern equipment. they managed to keep the blaze from spreading to the adjacent West Coast Grocery building, but were unable to save the inventory and equipment of four tenants, the Wiegel and Stardiamond candy companies, H.N. Richmond Paper, and the Great Western Stove Company. A few months later, architects Russell and Babcock designed renovations to the building to improve and strengthen it for heavy machinery. Four elevators were added, as well as a third story. Over the years, the building has housed a glove manufacturer, a seed store, a coffee company, a machinery distributor, and a dealer in industrial and logging supplies. Several automobile dealerships were located here early in the 20th century, including the Oldsmobile agency and West Coast Motor Company, which sold Empire and Elcar models. Several artifacts from the building were salvaged and re-installed as reminders of the building's past. At the top of the main stairwell visitors will notice the hoist used to lift heavy loads to the top floors. Two metal fire doors were also restored. Remodeling of the building for the University of Washington Tacoma was designed by thA Architects. First floor Second floor

Last Date in Agency List :	2023-01-06

Additional Details

Past Use: Greenspace (acres) :	N/R
Past Use: Residential (acres) :	N/R
Past Use: Commercial (acres) :	.36
Past Use: Industrial (acres) :	N/R
Past Use: Multistory (acres) :	N/R
Cleanup Required :	N
Contaminants Found: Controlled Substances:	N/R
Contaminants Found: Petroleum :	Y
Contaminants Found: Asbestos :	Y
Contaminants Found: Lead :	N/R
Contaminants Found: PAHs :	N/R
Contaminants Found: PCBs :	N/R
Contaminants Found: VOCs :	N/R
Contaminants Found: Selenium :	N/R
Contaminants Found: Iron :	N/R
Contaminants Found: Arsenic :	N/R
Contaminants Found: Cadmium :	N/R
Contaminants Found: Chromium :	N/R
Contaminants Found: Copper :	N/R

Map Id: BR186
Direction: SW
Distance: 0.402 mi., 2122 ft.
Elevation: 54 ft.
Relative: Higher

Site Name : U OF W TACOMA - JOY BUILDING
1716 - 1730 PACIFIC AVENUE
Tacoma | TACOMA, WA 98402

Database(s) : [BROWNFIELDS-ACRES, FED BROWNFIELDS, FRS] ***(cont.)***

Envirosite ID: 6573198
EPA ID: N/R

FED BROWNFIELDS ***(cont.)***

Contaminants Found: Mercury :	N/R
Contaminants Found: Nickel :	N/R
Contaminants Found: Pesticides :	N/R
Contaminants Found: SVOCs :	N/R
Contaminants Found: Other Metals :	N/R
Contaminants Found: Other :	N/R
Contaminants Found: Other (Descr) :	N/R
Contaminants Found: Unknown :	N/R
Contaminants Found: None :	N/R
Contaminants Cleaned Up: Controlled Substances:	N/R
Contaminants Cleaned Up: Petroleum :	N/R
Contaminants Cleaned Up: Asbestos :	N/R
Contaminants Cleaned Up: Lead :	N/R
Contaminants Cleaned Up: PAHs :	N/R
Contaminants Cleaned Up: PCBs :	N/R
Contaminants Cleaned Up: VOCs :	N/R
Contaminants Cleaned Up: Selenium :	N/R
Contaminants Cleaned Up: Iron :	N/R
Contaminants Cleaned Up: Arsenic :	N/R
Contaminants Cleaned Up: Cadmium :	N/R
Contaminants Cleaned Up: Chromium :	N/R
Contaminants Cleaned Up: Copper :	N/R
Contaminants Cleaned Up: Mercury :	N/R
Contaminants Cleaned Up: Nickel :	N/R
Contaminants Cleaned Up: Pesticides :	N/R
Contaminants Cleaned Up: SVOCs :	N/R
Contaminants Cleaned Up: Other Metals:	N/R
Contaminants Cleaned Up: Other :	N/R
Contaminants Cleaned Up: Other (Descr):	N/R
Contaminants Cleaned Up: Unknown :	N/R
Contaminants Cleaned Up: None :	N/R
Media Affected: Air :	N/R
Media Affected: Sediments :	N/R
Media Affected: Soil :	N/R
Media Affected: Drinking Water :	N/R
Media Affected: Ground Water :	N/R
Media Affected: Surface Water :	N/R
Media Affected: Bldg Materials :	N/R
Media Affected: Indoor Air :	N/R
Media Affected: Unknown :	N/R
Media Cleaned Up: Air :	N/R
Media Cleaned Up: Sediments :	N/R
Media Cleaned Up: Soil :	N/R
Media Cleaned Up: Drinking Water :	N/R
Media Cleaned Up: Ground Water :	N/R
Media Cleaned Up: Surface Water :	N/R
Media Cleaned Up: Bldg Materials :	N/R
Media Cleaned Up: Indoor Air :	N/R
Media Cleaned Up: Unknown :	N/R
ST/Tribal Prg ID Number :	N/R
Further Action/Cleanup :	N/R
Enrollment ST/Tribal Prg :	N/R
Institutional Ctrl (ICs) Req? :	N
IC Category: Proprietary Controls :	N/R

Map Id: BR186
Direction: SW
Distance: 0.402 mi., 2122 ft.
Elevation: 54 ft.
Relative: Higher

Site Name : U OF W TACOMA - JOY BUILDING
1716 - 1730 PACIFIC AVENUE
Tacoma | TACOMA, WA 98402

Database(s) : [BROWNFIELDS-ACRES, FED BROWNFIELDS, FRS] ***(cont.)***

Envirosite ID: 6573198
EPA ID: N/R

FED BROWNFIELDS ***(cont.)***

IC Category: Informational Devices :	N/R
IC Category: Governmental Controls :	N/R
IC Category: Enforcement/Permit Tools:	N/R
ICs in Place? :	N
Date ICs in Place :	N/R
Future Use: Greenspace :	N/R
Future Use: Residential :	N/R
Future Use: Commercial :	N/R
Future Use: Industrial :	N/R
Future Use: Multistory (acres) :	N/R

Assessment Details

Cooperative Agreement Number :	n/a
Type of Brownfields Grant :	TBA
Type of Funding :	Hazardous
Grant Recipient Name :	R10 TBA - Washington (STAG Funded)
IC Data Address :	N/R
Redevelopment Completion Date :	N/R
Cleanup Start Date :	N/R
Cleanup Completion Date :	N/R
Redevelopment Start Date :	N/R
Number of Cleanup and Redev Jobs :	N/R
Acreage and Greenspace Created :	N/R
Photographs are Available :	Y
Video is Available :	N
Accomplishment Counted :	Y
Assessment Phase :	N/R
Assessment Start Date :	2004-02-01
Assessment Completion Date :	2004-02-28
Amount of Assessment Funding :	3500
Source of Assessment Funding :	N/R
Entity Providing Assessment Funds :	N/R
Source of Cleanup Funding :	N/R
Entity Providing Cleanup Funds :	N/R
Amount of Cleanup Funding :	N/R
Source of Redevelopment Funding :	N/R
Entity Prvding Redevelopment Funds :	N/R
Amount of Redevelopment Funding :	N/R

FRS

Facility Name :	U OF W TACOMA - JOY BUILDING
Facility Address :	1716 - 1730 PACIFIC AVENUE, TACOMA, WA 98402
County :	PIERCE

Site Details

Registry ID :	110038747540
FRS Facility URL :	Click here for hyperlink provided by the agency.
Last Date in Agency List :	2016-03-07

Map Id: BR186
Direction: SW
Distance: 0.402 mi., 2122 ft.
Elevation: 54 ft.
Relative: Higher

Site Name : U OF W TACOMA - JOY BUILDING
1716 - 1730 PACIFIC AVENUE
Tacoma | TACOMA, WA 98402

Database(s) : [BROWNFIELDS-ACRES, FED BROWNFIELDS, FRS] ***(cont.)***

Envirosite ID: 6573198
EPA ID: N/R

FRS ***(cont.)***

Source Description

Source Description :

ACRES stores information reported by EPA Brownfields grant recipients on brownfields properties assessed or cleaned up with grant funding as well as information on Targeted Brownfields Assessments performed by EPA Regions.

FRS Environmental Interest

Source and System ID :	ACRES - 11414

Map Id: BU187
Direction: NNE
Distance: 0.402 mi., 2125 ft.
Elevation: 18 ft.
Relative: Higher

Site Name : Simpson Lumber Co | SBS | SIMPSON TIMBER COMPANY
917 E 11TH ST | 917 EAST 11TH STREET
TACOMA, WA 98421

Database(s) : [ALL SITES - WA, ECHO, ERNS, FRS, PRP-CORP]

Envirosite ID: 52365756
EPA ID: N/R

ALL SITES - WA

Facility Name :	Simpson Lumber Co
Facility Address :	917 E 11TH ST, TACOMA, 98421
County :	N/R
Facility/Site ID :	17849
Alternate Name :	N/R
Program Name :	N/R
WRIA :	10
Legislative District :	27
Congressional District :	9
Ecology Region :	SWRO
Ecology Program Phone :	N/R
Tribal Land :	N
Latitude :	47.258641
Longitude :	-122.421249
Last Date in Agency List :	2023-01-03

Program Details

Program :	N/R
Program ID :	N/R
Interaction Type :	Urban Waters
Interaction Type Description :	The site has been inspected by an Ecology Urban Waters Inspector.
Status :	Active
Start Date :	2009-01-13

Map Id: BU187
Direction: NNE
Distance: 0.402 mi., 2125 ft.
Elevation: 18 ft.
Relative: Higher

Site Name : Simpson Lumber Co | SBS | SIMPSON TIMBER COMPANY
917 E 11TH ST | 917 EAST 11TH STREET
TACOMA, WA 98421

Database(s) : [ALL SITES - WA, ECHO, ERNS, FRS, PRP-CORP] ***(cont.)***

Envirosite ID: 52365756
EPA ID: N/R

ALL SITES - WA ***(cont.)***

End Date :	N/R
SIC :	N/R
NAICS :	N/R

ECHO

Facility Name :	SBS
Facility Address :	917 E 11TH ST, TACOMA, WA 98421
County :	PIERCE
Last Inspection Date :	2017-01-10
Registry ID :	110015471675
FIPS Code :	53053
EPA Region :	10
Inspection Count :	0
Last Inspection Days :	2154
Informal Count :	0
Last Informal Action Date :	2016-04-01
Formal Action Count :	0
Last Formal Action Date :	2014-09-25
Total Penalties :	0
Penalty Count :	N/R
Last Penalty Date :	2014-09-25
Last Penalty Amount :	6000
QTRS IN NC :	0
Programs IN SNC :	0
Current Compliance Status :	No Violation Identified
Three-Year Compliance Status :	_____
Collection Method :	INTERPOLATION-PHOTO
Reference Point :	FACILITY CENTROID
Accuracy Meters :	176
Derived Tribes :	Puyallup Tribe of the Puyallup Reservation - .7 mile(s), Puyallup Tribe of the Puyallup Reservation - 1.4 mile(s), Muckleshoot Indian Tribe - 10.4 mile(s), Muckleshoot Indian Tribe - 13.4 mile(s), Nisqually Indian Tribe - 18.2 mile(s), Squaxin Island Tribe of the Squaxin Island Reservation - 22.4 mile(s), Squaxin Island Tribe of the Squaxin Island Reservation - 24.3 mile(s)
Derived HUC :	17110019
Derived WBD :	171100190301
Derived STCTY FIPS :	53053
Derived Zip :	98421
Derived CD113 :	09
Derived CB2010 :	530530602001065
MYRTK Universe :	NNN
NPDES IDs :	WAR302944
CWA Permit Types :	Minor
CWA Compliance Tracking :	Off
CWA NAICS :	N/R
CWA SICS :	2499
CWA Inspection Count :	N/R
CWA Last Inspection Days :	2153
CWA Informal Count :	N/R

Map Id: BU187
Direction: NNE
Distance: 0.402 mi., 2125 ft.
Elevation: 18 ft.
Relative: Higher

Site Name : Simpson Lumber Co | SBS | SIMPSON TIMBER COMPANY
917 E 11TH ST | 917 EAST 11TH STREET
TACOMA, WA 98421

Database(s) : [ALL SITES - WA, ECHO, ERNS, FRS, PRP-CORP] ***(cont.)***

Envirosite ID: 52365756
EPA ID: N/R

ECHO ***(cont.)***

CWA Formal Action Count :	N/R
CWA Last Formal Action Date :	N/R
CWA Penalties :	N/R
CWA Last Penalty Date :	N/R
CWA Last Penalty Amount :	N/R
CWA Quarters IN NC :	0
CWA Current Compliance Status :	Terminated Permit
CWA Current SNC Flag :	N
CWA 13 Quarters Compliance Status :	N/R
CWA 13 Quarters Effluent Exceedances:	N/R
CWA Three-Year QNCR Codes :	N/R
DFR URL :	Click here for hyperlink provided by the agency.
Facility SIC :	2421 2499
Facility NAICS :	321113 - Sawmills, 321918 - Other Millwork (including Flooring), 321214 - Truss Manufacturing, 49311 - General Warehousing and Storage
Facility Last Inspection EPA Date :	N/R
Facility Last Inspection State Date :	2017-01-10
Facility Last Formal Act EPA Date :	N/R
Facility Last Formal Act State Date :	2014-09-25
Facility Last Informal Act EPA Date :	N/R
Facility Last Informal Act State Date:	2016-04-01
Facility Federal Agency :	N/R
TRI Reporter :	N/R
Facility Imp Water Flag :	Y
Current SNC Flag :	N
Indian County Flag :	N
Federal Flag :	N/R
US Mexico Border Flag :	N/R
Chesapeak Bay Flag :	N/R
AIR Flag :	Y
NPDES Flag :	Y
SDWIS Flag :	N
RCRA Flag :	Y
TRI Flag :	N
GHG Flag :	N
Major Flag :	Y
Active Flag :	N/R
NAA Flag :	N
Latitude :	47.2591
Longitude :	-122.425115
Last Date in Agency List :	2023-01-16

ERNS

Facility Address :	917 E. 11TH STREET, TACOMA, WA 98421
County :	PIERCE

Incident Information

Incident Date Time :	2006-02-12 18:10:00
Type of Incident :	VESSEL
Incident Cause :	VESSEL SINKING

Map Id: BU187
Direction: NNE
Distance: 0.402 mi., 2125 ft.
Elevation: 18 ft.
Relative: Higher

Site Name : Simpson Lumber Co | SBS | SIMPSON TIMBER COMPANY
917 E 11TH ST | 917 EAST 11TH STREET
TACOMA, WA 98421

Database(s) : [ALL SITES - WA, ECHO, ERNS, FRS, PRP-CORP] ***(cont.)***

Envirosite ID: 52365756
EPA ID: N/R

ERNS ***(cont.)***

Incident DTG :	OCCURRED
Incident Location :	N/R
Sequence Number :	787871
Potential Flag :	N/R
Description of Incident :	CALLER REPORTED THAT LOG BOAT SANK DUE TO UNKNOWN RESULTING IN A DIESEL DISCHARGE INTO THE MIDDLE WATERWAY OF PUGET SOUND
Last Date in Agency List :	2015-12-23

Incident Response Summary

Date Time Received :	2006-02-12 22:01:14
Date Time Completed :	2006-02-12 22:10:16
Call Type :	Incident
Source :	TELEPHONE
Responsible Company :	SIMPSON TIMBER CO.
Responsible Org Type :	PRIVATE ENTERPRISE
Responsible City :	TACOMA
Responsible State :	WA
Responsible Zip :	98421

Incident Details Summary

Remedial Action :	DEPLOYED BOOM, WILL SALVAGE VESSEL TONIGHT AND COMPLETE CLEANUP TOMORROW
Medium :	MIDDLE WATERWAY OF PUGET SOUND
Medium Description :	WATER
Body of Water :	MIDDLE WATERWAY OF PUGET SOUND
Weather Conditions :	CLEAR
Water Temperature :	N/R
Water Supply Contaminated :	N
Waterway Closed :	N
Waterway Description :	N/R

Additional Incident Details Summary

Actual Amount :	N/R
Actual Amount Units :	N/R
Capacity of Tank :	N/R
Capacity of Tank Units :	N/R
Continuous Release Begin Date :	N/R
Continuous Release End Date :	N/R
Continuous Release Change Date :	N/R
Continuous Release Permit :	N/R
Continuous Release Type :	N/R
Description of Tank :	N/R
Device Operational :	Y
DOT Crossing Number :	N/R
DOT Regulated :	U
NPDES :	N/R

Map Id: BU187
Direction: NNE
Distance: 0.402 mi., 2125 ft.
Elevation: 18 ft.
Relative: Higher

Site Name : Simpson Lumber Co | SBS | SIMPSON TIMBER COMPANY
917 E 11TH ST | 917 EAST 11TH STREET
TACOMA, WA 98421

Database(s) : [ALL SITES - WA, ECHO, ERNS, FRS, PRP-CORP] ***(cont.)***

Envirosite ID: 52365756
EPA ID: N/R

ERNS ***(cont.)***

NPDES Compliance :	U
Pipeline Aboveground :	ABOVE
Pipeline Covered :	U
Pipeline Type :	N/R
Tank ID :	N/R
Tank Regulated :	U
Tank Regulated by :	N/R

Materials Involved Summary

Name of Material :	OIL, FUEL: NO. 2-D
CAS Number :	000000-00-0
Amount of Material :	0
Unit of Measure :	UNKNOWN AMOUNT
UN Number :	N/R
CHRIS Code :	OTD
Reached Water :	YES
Amount in Water :	0
Unit of Measure (Reach Water) :	UNKNOWN AMOUNT

Vessels Details

Vessel Name :	N/A
Vessel Type :	OTHER
Vessel Length :	20
Hull Construction :	N/R
Fuel Capacity :	20
Fuel on Board :	0
Cargo Capacity :	N/R
Cargo on Board :	N/R
Is Vessel Aground :	N
Flag :	N/R
Breadth :	10
Draught :	N/R
Fuel Capacity Units :	GALLON(S)
Fuel on Board Units :	UNKNOWN AMOUNT
Cargo Capacity Units :	N/R
Cargo on Board Units :	N/R

FRS

Facility Name :	SBS
Facility Address :	917 E 11TH ST, TACOMA, WA 98421
County :	PIERCE

Site Details

Registry ID :	110015471675
FRS Facility URL :	Click here for hyperlink provided by the agency.
Last Date in Agency List :	2023-02-13

Map Id: BU187
Direction: NNE
Distance: 0.402 mi., 2125 ft.
Elevation: 18 ft.
Relative: Higher

Site Name : Simpson Lumber Co | SBS | SIMPSON TIMBER COMPANY
917 E 11TH ST | 917 EAST 11TH STREET
TACOMA, WA 98421

Database(s) : [ALL SITES - WA, ECHO, ERNS, FRS, PRP-CORP] ***(cont.)***

Envirosite ID: 52365756
EPA ID: N/R

FRS ***(cont.)***

Source Description

Source Description : AIR contains compliance and permit data for stationary sources of air pollution regulated by the EPA, State, and Local air pollution agencies.
AFS contains compliance and permit data for stationary sources of air pollution regulated by the EPA, State, and Local air pollution agencies.
All generators and treatment, storage, and disposal (TSD) facilities who handle hazardous waste are required to report to the EPA Administrator at least once every two years. The data collected is used to create the National Biennial Resource Conservation and Recovery Act (RCRA) Hazardous Waste Report. This data is processed within the RCRA Information (RCRAInfo) database.

Source Description : The Emission Inventory System (EIS) maintains an inventory of large stationary sources and voluntarily-reported smaller sources of air point pollution emitters. It contains information about facility sites and their physical location, emission units, emission processes, release points, control approaches, and regulations. Facility inventory data are kept separate from the emissions data and have stable identifiers to improve continuity from year to year and to help identify duplicate or missing facilities.
NCDB supports implementation of the Federal Insecticide, Fungicide, and Rodenticide Act (FIFRA) and the Toxic Substances Control Act (TSCA). The system tracks inspections in regions and states with cooperative agreements, enforcement actions, and settlements.
The NPDES module of the Compliance Information System (ICIS) tracks surface water permits issued under the Clean Water Act. Under NPDES, all facilities that discharge pollutants from any point source into waters of the United States are required to obtain a permit. The permit will likely contain limits on what can be discharged, impose monitoring and reporting requirements, and include other provisions to ensure that the discharge does not adversely affect water quality.

Source Description : RCRAInfo is EPA’s comprehensive information system that supports the Resource Conservation and Recovery Act (RCRA) of 1976 and the Hazardous and Solid Waste Amendments (HSWA) of 1984 through the tracking of events and activities related to facilities that generate, transport, and treat, store, or dispose of hazardous waste. RCRAInfo allows RCRA program staff to track the notification, permit, compliance, and corrective action activities required under RCRA. RCRAInfo also supports generation of the National Hazardous Waste Biennial Report. All generators and treatment, storage, and disposal facilities who handle hazardous waste are required to report to the EPA Administrator at least once every two years to support creation of the Biennial Report.
TRIS is a publicly available EPA database reported annually by certain covered industry groups, as well as federal facilities. It contains information about more than 650 toxic chemicals that are being used, manufactured, treated, transported, or released into the environment, and includes information about waste management and pollution prevention activities.
The WA-FSIS provides a means to query and display data maintained by the Washington Department of Ecology. This system contains key information for each facility/site that is currently, or has been, of interest to the Air Quality, Dam Safety, Hazardous Waste, Toxics Cleanup, and Water Quality Programs.

Map Id: BU187
Direction: NNE
Distance: 0.402 mi., 2125 ft.
Elevation: 18 ft.
Relative: Higher

Site Name : Simpson Lumber Co | SBS | SIMPSON TIMBER COMPANY
917 E 11TH ST | 917 EAST 11TH STREET
TACOMA, WA 98421

Database(s) : [ALL SITES - WA, ECHO, ERNS, FRS, PRP-CORP] ***(cont.)***

Envirosite ID: 52365756
EPA ID: N/R

FRS ***(cont.)***

FRS Environmental Interest
Source and System ID :
AIRS/AFS - 5305312315
EIS - 15056811
ICIS - WAPSC0005305312315
ICIS - WAR302944
NCDB - I10#19920630WA003 1
RCRAINFO - WAD070046511
RCRAINFO - WAD152109062
RCRAINFO - WAD988472262
RCRAINFO - WAH000018788
TRIS - 98421SMPSN901E1
WA-FSIS - 1225
WA-FSIS - 13922
WA-FSIS - 17849
WA-FSIS - 26431458
WA-FSIS - 44735648
WA-FSIS - 84584665
WA-FSIS - 88329394
WA-FSIS - 92616173

Facility Name : SIMPSON LUMBER CO
Facility Address : 917 E 11TH ST, TACOMA, WA 98421
County : PIERCE

Site Details
Registry ID : 110039225442
FRS Facility URL : Click here for hyperlink provided by the agency.
Last Date in Agency List : 2015-12-06

Source Description

Source Description :

The WA-FSIS provides a means to query and display data maintained by the Washington Department of Ecology. This system contains key information for each facility/site that is currently, or has been, of interest to the Air Quality, Dam Safety, Hazardous Waste, Toxics Cleanup, and Water Quality Programs.

FRS Environmental Interest
Source and System ID : WA-FSIS - 17849

Facility Name : SIMPSON TIMBER CO COMMENCEMENT BAY
Facility Address : 917 EAST 11TH STREET, TACOMA, WA 98421
County : PIERCE

Map Id: BU187
Direction: NNE
Distance: 0.402 mi., 2125 ft.
Elevation: 18 ft.
Relative: Higher

Site Name : Simpson Lumber Co | SBS | SIMPSON TIMBER COMPANY
917 E 11TH ST | 917 EAST 11TH STREET
TACOMA, WA 98421

Database(s) : [ALL SITES - WA, ECHO, ERNS, FRS, PRP-CORP] ***(cont.)***

Envirosite ID: 52365756
EPA ID: N/R

FRS ***(cont.)***

Site Details

Registry ID :	110005332595
FRS Facility URL :	Click here for hyperlink provided by the agency.
Last Date in Agency List :	2015-12-06

Source Description

Source Description :	AIR contains compliance and permit data for stationary sources of air pollution regulated by the EPA, State, and Local air pollution agencies. AFS contains compliance and permit data for stationary sources of air pollution regulated by the EPA, State, and Local air pollution agencies. The WA-FSIS provides a means to query and display data maintained by the Washington Department of Ecology. This system contains key information for each facility/site that is currently, or has been, of interest to the Air Quality, Dam Safety, Hazardous Waste, Toxics Cleanup, and Water Quality Programs.

FRS Environmental Interest

Source and System ID :	AIRS/AFS - 5305312315 ICIS - WAPSC0005305312315 WA-FSIS - 84584665

PRP-CORP

Facility Name :	SIMPSON TIMBER COMPANY
Facility Address :	917 E. 11th Street, TACOMA, WA 98421
Actual Date :	2015-05-08
Date Type :	SETTLEMENT DATE
EPA ID :	CAD020748125
Site Name :	CASMALIA RESOURCES
NPL Status Description :	Currently on the Final NPL
Non NPL Status Short Name :	N/R
Action Name :	ADM ORDR
Action Type Seq :	AC-16
Region Code :	09
Last Date in Agency List :	2023-02-01

Map Id: BU188
Direction: NNE
Distance: 0.402 mi., 2125 ft.
Elevation: 18 ft.
Relative: Higher

Site Name : COMMENCEMENT BAY MILL CO | SIMPSON TIMBER CO COMMENCEMENT BAY
917 E 11TH ST
TACOMA, WA 98401

Database(s) : [ALL SITES - WA, FRS, RCRA_NONGEN]

Envirosite ID: 52365758
EPA ID: N/R

ALL SITES - WA

Facility Name :	SIMPSON TIMBER CO COMMENCEMENT BAY
Facility Address :	917 E 11TH ST, TACOMA, 98401
County :	Pierce

Facility/Site ID :	84584665
Alternate Name :	N/R
Program Name :	N/R
WRIA :	10
Legislative District :	27
Congressional District :	9
Ecology Region :	SWRO
Ecology Program Phone :	(360) 407-6734
Tribal Land :	N
Latitude :	47.25796
Longitude :	-122.42168
Last Date in Agency List :	2023-01-03

Facility/Site ID :	84584665
Alternate Name :	N/R
Program Name :	N/R
WRIA :	10
Legislative District :	27
Congressional District :	9
Ecology Region :	SWRO
Ecology Program Phone :	(360) 407-6731
Tribal Land :	N
Latitude :	47.25796
Longitude :	-122.42168
Last Date in Agency List :	2023-01-03

Facility/Site ID :	84584665
Alternate Name :	N/R
Program Name :	N/R
WRIA :	10
Legislative District :	27
Congressional District :	9
Ecology Region :	SWRO
Ecology Program Phone :	(360) 407-6400
Tribal Land :	N
Latitude :	47.25796
Longitude :	-122.42168
Last Date in Agency List :	2023-01-03

Program Details

Program :	HAZWASTE
Program ID :	WAD152109062
Interaction Type :	Hazardous Waste Planner

Map Id: BU188
Direction: NNE
Distance: 0.402 mi., 2125 ft.
Elevation: 18 ft.
Relative: Higher

Site Name : COMMENCEMENT BAY MILL CO | SIMPSON TIMBER CO COMMENCEMENT BAY
917 E 11TH ST
TACOMA, WA 98401

Database(s) : [ALL SITES - WA, FRS, RCRA_NONGEN] ***(cont.)***

Envirosite ID: 52365758
EPA ID: N/R

ALL SITES - WA ***(cont.)***

Interaction Type Description :	Under Chapter 173-307 WAC, facilities that report under Section 313 of the Emergency Planning/Community Right-To-Know Act (EPCRA), or that generate more than 2,640 pounds of hazardous waste per year, must prepare Pollution Prevention Plans.
Status :	Inactive
Start Date :	2003-01-01
End Date :	2019-01-23
SIC :	N/R
NAICS :	N/R
Program :	HAZWASTE
Program ID :	WAD152109062
Interaction Type :	Industrial SW GP
Interaction Type Description :	General permit issued to industries to regulate the discharge of contaminated stormwater to state waters.
Status :	Inactive
Start Date :	1993-10-01
End Date :	2009-05-13
SIC :	N/R
NAICS :	N/R
Program :	HAZWASTE
Program ID :	WAD152109062
Interaction Type :	Hazardous Waste Generator
Interaction Type Description :	Facilities that generate any quantity of a dangerous waste. They may be classified as SQG, MQG, or LQG depending on hazardous waste generated for a given month.
Status :	Inactive
Start Date :	1987-03-26
End Date :	2001-12-31
SIC :	N/R
NAICS :	321918 - Other Millwork (including Flooring)
Program :	HAZWASTE
Program ID :	WAD152109062
Interaction Type :	Hazardous Waste Generator
Interaction Type Description :	Facilities that generate any quantity of a dangerous waste. They may be classified as SQG, MQG, or LQG depending on hazardous waste generated for a given month.
Status :	Inactive
Start Date :	1987-03-26
End Date :	2001-12-31
SIC :	N/R

Map Id: BU188
Direction: NNE
Distance: 0.402 mi., 2125 ft.
Elevation: 18 ft.
Relative: Higher

Site Name : COMMENCEMENT BAY MILL CO | SIMPSON TIMBER CO COMMENCEMENT BAY
917 E 11TH ST
TACOMA, WA 98401

Database(s) : [ALL SITES - WA, FRS, RCRA_NONGEN] ***(cont.)***

Envirosite ID: 52365758
EPA ID: N/R

ALL SITES - WA ***(cont.)***

NAICS : N/R

FRS

Facility Name : COMMENCEMENT BAY MILL CO
Facility Address : 917 E 11TH ST, TACOMA, WA 98401
County : PIERCE

Site Details

Registry ID : 110044995850
FRS Facility URL : Click here for hyperlink provided by the agency.
Last Date in Agency List : 2015-12-06

Source Description

Source Description :

RCRAInfo is EPA's comprehensive information system that supports the Resource Conservation and Recovery Act (RCRA) of 1976 and the Hazardous and Solid Waste Amendments (HSWA) of 1984 through the tracking of events and activities related to facilities that generate, transport, and treat, store, or dispose of hazardous waste. RCRAInfo allows RCRA program staff to track the notification, permit, compliance, and corrective action activities required under RCRA. RCRAInfo also supports generation of the National Hazardous Waste Biennial Report. All generators and treatment, storage, and disposal facilities who handle hazardous waste are required to report to the EPA Administrator at least once every two years to support creation of the Biennial Report.

FRS Environmental Interest

Source and System ID : RCRAINFO - WAD152109062

RCRA_NONGEN

Facility Name : COMMENCEMENT BAY MILL CO
Facility Address : 917 E 11TH ST, TACOMA, WA 98401
County : PIERCE

Date Form Received by Agency : 2002-06-22
EPA ID : WAD152109062
Mailing Address : PO BOX 1276, TACOMA, WA 98401
Contact : LARRY GILL
Contact Address : 3RD ST & FRANKLIN ST, SHELTON, WA 98584
Contact Country : US
Contact Telephone : 360-426-3381
Contact Email : N/R
EPA Region : 10
Land Type : Other land type
Source Type : Implementer
Classification : Not a generator, verified

Map Id: BU188
Direction: NNE
Distance: 0.402 mi., 2125 ft.
Elevation: 18 ft.
Relative: Higher

Site Name : COMMENCEMENT BAY MILL CO | SIMPSON TIMBER CO COMMENCEMENT BAY
917 E 11TH ST
TACOMA, WA 98401

Database(s) : [ALL SITES - WA, FRS, RCRA_NONGEN] ***(cont.)***

Envirosite ID: 52365758
EPA ID: N/R

RCRA_NONGEN ***(cont.)***

Description :	Not a generator, verified
Last Date in Agency List :	2023-01-23

Owner/Operator Summary

Owner/Operator Name :	COMMENCEMENT BAY MILL CO
Owner/Operator Address :	1301 FIFTH AVE STE 2800, SEATTLE, WA 98101
Owner/Operator Country :	US
Owner/Operator Telephone :	206-224-5000
Owner/Operator Email :	N/R
Owner/Operator Fax :	N/R
Legal Status :	Private
Owner/Operator Type :	Owner
Owner/Operator Start Date :	1996-08-16
Owner/Operator End Date :	N/R

Owner/Operator Name :	SIMPSON TACOMA KRAFT CO
Owner/Operator Address :	1301 FIFTH AVE STE 2800, SEATTLE, WA 98101
Owner/Operator Country :	US
Owner/Operator Telephone :	206-224-5000
Owner/Operator Email :	N/R
Owner/Operator Fax :	N/R
Legal Status :	Private
Owner/Operator Type :	Owner
Owner/Operator Start Date :	N/R
Owner/Operator End Date :	N/R

Owner/Operator Name :	SIMPSON TIMBER CO COMMENCEMENT BAY
Owner/Operator Address :	917 E 11TH ST, TACOMA, WA 98421
Owner/Operator Country :	US
Owner/Operator Telephone :	000-000-0000
Owner/Operator Email :	N/R
Owner/Operator Fax :	N/R
Legal Status :	Private
Owner/Operator Type :	Operator
Owner/Operator Start Date :	N/R
Owner/Operator End Date :	N/R

Handler Activities Summary

U.S. Importer of Hazardous Waste :	N
Mixed Waste (Haz. and Radioactive) :	N
Recycler of Hazardous Waste :	N
Transporter of Hazardous Waste :	N
Treater, Storer or Disposer of HW :	N
Underground Injection Activity :	N
On-site Burner Exemption :	N
Furnace Exemption :	N
Used Oil Fuel Burner :	N
Used Oil Processor :	N

Map Id: BU188
Direction: NNE
Distance: 0.402 mi., 2125 ft.
Elevation: 18 ft.
Relative: Higher

Site Name : COMMENCEMENT BAY MILL CO | SIMPSON TIMBER CO COMMENCEMENT BAY
917 E 11TH ST
TACOMA, WA 98401

Database(s) : [ALL SITES - WA, FRS, RCRA_NONGEN] ***(cont.)***

Envirosite ID: 52365758
EPA ID: N/R

RCRA_NONGEN ***(cont.)***

Used Oil Refiner :	N
Used Oil Fuel Marketer to Burner :	N
Used Oil Specification Marketer :	N
Used Oil Transfer Facility :	N
Used Oil Transporter :	N

Historical Generators

Date Form Received by Agency :	2002-06-21
Facility Name :	COMMENCEMENT BAY MILL CO
Classification :	Not a generator, verified
Date Form Received by Agency :	2002-06-21
Facility Name :	COMMENCEMENT BAY MILL CO
Classification :	Very Small Quantity Generator
Date Form Received by Agency :	2001-03-01
Facility Name :	COMMENCEMENT BAY MILL CO
Classification :	Very Small Quantity Generator
Date Form Received by Agency :	2000-04-25
Facility Name :	COMMENCEMENT BAY MILL CO
Classification :	Large Quantity Generator
Date Form Received by Agency :	1999-02-25
Facility Name :	COMMENCEMENT BAY MILL CO
Classification :	Not a generator, verified
Date Form Received by Agency :	1998-02-26
Facility Name :	COMMENCEMENT BAY MILL CO
Classification :	Very Small Quantity Generator
Date Form Received by Agency :	1997-02-24
Facility Name :	COMMENCEMENT BAY MILL CO
Classification :	Very Small Quantity Generator
Date Form Received by Agency :	1996-01-31
Facility Name :	COMMENCEMENT BAY MILL CO
Classification :	Very Small Quantity Generator
Date Form Received by Agency :	1995-01-01
Facility Name :	COMMENCEMENT BAY MILL CO
Classification :	Not a generator, verified

Map Id: BU188
Direction: NNE
Distance: 0.402 mi., 2125 ft.
Elevation: 18 ft.
Relative: Higher

Site Name : COMMENCEMENT BAY MILL CO | SIMPSON TIMBER CO COMMENCEMENT BAY
917 E 11TH ST
TACOMA, WA 98401

Database(s) : [ALL SITES - WA, FRS, RCRA_NONGEN] ***(cont.)***

Envirosite ID: 52365758
EPA ID: N/R

RCRA_NONGEN ***(cont.)***

Date Form Received by Agency :	1993-12-31
Facility Name :	COMMENCEMENT BAY MILL CO
Classification :	Large Quantity Generator

Notices of Violations Summary

Regulation Violated :	N

Evaluation Action Summary

Evaluation Date :	1987-08-27
Evaluation :	FOCUSED COMPLIANCE INSPECTION
Area of Violation :	N/R
Date Achieved Compliance :	N/R
Evaluation Lead Agency :	EPA Contractor/Grantee

Map Id: BT189
Direction: WNW
Distance: 0.405 mi., 2140 ft.
Elevation: 120 ft.
Relative: Higher

Site Name : SIENA PROPERTIES
710 PACIFIC AVE
TACOMA | Tacoma, WA 98402

Database(s) : [ALL SITES - WA, EPA UST, FRS, UST - WA]

Envirosite ID: 52365658
EPA ID: N/R

ALL SITES - WA

Facility Name :	Siena Properties
Facility Address :	710 PACIFIC AVE, TACOMA, 98402
County :	Pierce
Facility/Site ID :	9501
Alternate Name :	N/R
Program Name :	N/R
WRIA :	10
Legislative District :	27
Congressional District :	6
Ecology Region :	SWRO
Ecology Program Phone :	(360) 407-7224
Tribal Land :	N
Latitude :	47.256845
Longitude :	-122.439862
Last Date in Agency List :	2023-01-03

Map Id: BT189
Direction: WNW
Distance: 0.405 mi., 2140 ft.
Elevation: 120 ft.
Relative: Higher

Site Name : SIENA PROPERTIES
710 PACIFIC AVE
TACOMA | Tacoma, WA 98402

Database(s) : [ALL SITES - WA, EPA UST, FRS, UST - WA] ***(cont.)***

Envirosite ID: 52365658
EPA ID: N/R

ALL SITES - WA ***(cont.)***

Program Details

Program :	TOXICS
Program ID :	N/R
Interaction Type :	Underground Storage Tank
Interaction Type Description :	Any one or combination of tanks (including connecting underground pipes) that is used to contain regulated substances and has a tank volume of ten percent or more beneath the surface of the ground. This term does not include any of the exempt UST systems specified in WAC 173-360-110(2) or any piping connected thereto. See WAC 173-360
Status :	Active
Start Date :	2013-05-13
End Date :	N/R
SIC :	N/R
NAICS :	99999

Program :	TOXICS
Program ID :	N/R
Interaction Type :	Underground Storage Tank
Interaction Type Description :	Any one or combination of tanks (including connecting underground pipes) that is used to contain regulated substances and has a tank volume of ten percent or more beneath the surface of the ground. This term does not include any of the exempt UST systems specified in WAC 173-360-110(2) or any piping connected thereto. See WAC 173-360
Status :	Active
Start Date :	2013-05-13
End Date :	N/R
SIC :	N/R
NAICS :	N/R

EPA UST

Facility Name :	Siena Properties
Facility Address :	710 PACIFIC AVE, Tacoma, Washington 98402
County :	Pierce
Facility ID :	WA9501
Facility Status :	Closed UST(s)
Open USTs :	0
Closed USTs :	1
Temporarily Out of Service USTs :	0
Date of Last Inspection :	N/R
EPA Region :	10
Tribe :	N/R
Facility ID 2 :	N/R
Latitude :	47.256845
Longitude :	-122.439862
Last Date in Agency List :	2023-01-30

Map Id: BT189
Direction: WNW
Distance: 0.405 mi., 2140 ft.
Elevation: 120 ft.
Relative: Higher

Site Name : SIENA PROPERTIES
710 PACIFIC AVE
TACOMA | Tacoma, WA 98402

Database(s) : [ALL SITES - WA, EPA UST, FRS, UST - WA] ***(cont.)***

Envirosite ID: 52365658
EPA ID: N/R

EPA UST ***(cont.)***

Tank Details

Tank ID :	WA9501_1
Tank Status :	Closed
Installation Date :	2001-01-01
Removal Date :	N/R
Capacity :	N/R
Substances :	A Leaded Gasoline
Tank Wall Type :	N/R

FRS

Facility Name :	SIENA PROPERTIES
Facility Address :	710 PACIFIC AVE, TACOMA, WA 98402
County :	PIERCE

Site Details

Registry ID :	110055495398
FRS Facility URL :	Click here for hyperlink provided by the agency.
Last Date in Agency List :	2023-02-13

Source Description

Source Description :

The WA-FSIS provides a means to query and display data maintained by the Washington Department of Ecology. This system contains key information for each facility/site that is currently, or has been, of interest to the Air Quality, Dam Safety, Hazardous Waste, Toxics Cleanup, and Water Quality Programs.

FRS Environmental Interest

Source and System ID :	WA-FSIS - 9501

UST - WA

Facility Name :	Siena Properties
Facility Address :	710 PACIFIC AVE, Tacoma, 98402
County :	Pierce
Facility Site ID :	9501
UST Site ID :	620018
Tag Number(s) :	N/R
Responsible Unit :	Southwest
Is Active :	No
Latitude :	47.256845
Longitude :	-122.439862
Last Date in Agency List :	2022-12-29

Map Id: BT189
Direction: WNW
Distance: 0.405 mi., 2140 ft.
Elevation: 120 ft.
Relative: Higher

Site Name : SIENA PROPERTIES
710 PACIFIC AVE
TACOMA | Tacoma, WA 98402

Database(s) : [ALL SITES - WA, EPA UST, FRS, UST - WA] ***(cont.)***

Envirosite ID: 52365658
EPA ID: N/R

UST - WA ***(cont.)***

Tank Details

Tank Name :	1
Tank Status :	Removed
Install Date :	N/R
Tank Upgrade Date :	N/R
Tank Permanent Closure Date :	2020-01-31
Permit Expiration Date :	N/R
Tank Material :	N/R
Tank Construction :	N/R
Tank Corrosion Protection :	N/R
Tank Manifold :	N/R
Tank Release Detection :	N/R
Tank Tightness Test :	N/R
Tank Spill Prevention :	N/R
Capacity Range :	N/R
Actual Capacity :	3200
Pipe Material :	N/R
Pipe Construction :	N/R
Pipe Corrosion Protection :	N/R
Tank SFC :	N/R
Dispenser SFC :	N/R
Primary Pipe Release Detection :	N/R
Secondary Pipe Release Detection :	N/R
Pipe Pumping System :	N/R
Pipe Install Date :	N/R
Turbine Sump Construction :	N/R
Tank Status Date :	2013-05-13
Tank Install Date :	N/R
Tank Overfill Prevention :	N/R

Compartments Details

Compartment Number :	1
Compartment Capacity :	3200
Substance Stored :	Leaded Gasoline
Used Substance :	Unknown
Ecy Region :	N/R

Map Id: BW190
Direction: WSW
Distance: 0.409 mi., 2162 ft.
Elevation: 123 ft.
Relative: Higher

Site Name : REGENCE BLUE SHIELD | Regence Blue Shield Tacoma
1501 MARKET ST
TACOMA, WA 98402

Database(s) : [ALL SITES - WA, ECHO, FRS, RCRA_NONGEN, RCRA_SQG]

Envirosite ID: 52365395
EPA ID: N/R

ALL SITES - WA

Facility Name :	Regence Blue Shield Tacoma

Map Id: BW190
Direction: WSW
Distance: 0.409 mi., 2162 ft.
Elevation: 123 ft.
Relative: Higher

Site Name : REGENCE BLUE SHIELD | Regence Blue Shield Tacoma
1501 MARKET ST
TACOMA, WA 98402

Database(s) : [ALL SITES - WA, ECHO, FRS, RCRA_NONGEN, RCRA_SQG] ***(cont.)***

Envirosite ID: 52365395
EPA ID: N/R

ALL SITES - WA ***(cont.)***

Facility Address :	1501 MARKET ST, TACOMA, 98402
County :	Pierce
Facility/Site ID :	21146
Alternate Name :	N/R
Program Name :	N/R
WRIA :	10
Legislative District :	27
Congressional District :	6
Ecology Region :	SWRO
Ecology Program Phone :	(360) 407-6731
Tribal Land :	N
Latitude :	47.24846
Longitude :	-122.44007
Last Date in Agency List :	2023-01-03

Facility/Site ID :	21146
Alternate Name :	N/R
Program Name :	N/R
WRIA :	10
Legislative District :	27
Congressional District :	6
Ecology Region :	SWRO
Ecology Program Phone :	(360) 407-6734
Tribal Land :	N
Latitude :	47.24846
Longitude :	-122.44007
Last Date in Agency List :	2023-01-03

Program Details

Program :	HAZWASTE
Program ID :	WAH000050893
Interaction Type :	Hazardous Waste Planner
Interaction Type Description :	Under Chapter 173-307 WAC, facilities that report under Section 313 of the Emergency Planning/Community Right-To-Know Act (EPCRA), or that generate more than 2,640 pounds of hazardous waste per year, must prepare Pollution Prevention Plans.
Status :	Inactive
Start Date :	2017-05-05
End Date :	2018-04-11
SIC :	N/R
NAICS :	N/R

Program :	HAZWASTE
Program ID :	WAH000050893
Interaction Type :	Hazardous Waste Planner

Map Id: BW190
Direction: WSW
Distance: 0.409 mi., 2162 ft.
Elevation: 123 ft.
Relative: Higher

Site Name : REGENCE BLUE SHIELD | Regence Blue Shield Tacoma
1501 MARKET ST
TACOMA, WA 98402

Database(s) : [ALL SITES - WA, ECHO, FRS, RCRA_NONGEN, RCRA_SQG] ***(cont.)***

Envirosite ID: 52365395
EPA ID: N/R

ALL SITES - WA ***(cont.)***

Interaction Type Description :	Under Chapter 173-307 WAC, facilities that report under Section 313 of the Emergency Planning/Community Right-To-Know Act (EPCRA), or that generate more than 2,640 pounds of hazardous waste per year, must prepare Pollution Prevention Plans.
Status :	Inactive
Start Date :	2017-05-05
End Date :	2018-04-11
SIC :	N/R
NAICS :	323111 - Commercial Printing (except Screen and Books)
Program :	HAZWASTE
Program ID :	WAH000050893
Interaction Type :	Hazardous Waste Generator
Interaction Type Description :	Facilities that generate any quantity of a dangerous waste. They may be classified as SQG, MQG, or LQG depending on hazardous waste generated for a given month.
Status :	Active
Start Date :	2016-05-25
End Date :	N/R
SIC :	N/R
NAICS :	N/R
Program :	HAZWASTE
Program ID :	WAH000050893
Interaction Type :	Hazardous Waste Generator
Interaction Type Description :	Facilities that generate any quantity of a dangerous waste. They may be classified as SQG, MQG, or LQG depending on hazardous waste generated for a given month.
Status :	Active
Start Date :	2016-05-25
End Date :	N/R
SIC :	N/R
NAICS :	323111 - Commercial Printing (except Screen and Books)

ECHO

Facility Name :	REGENCE BLUE SHIELD
Facility Address :	1501 MARKET ST, TACOMA, WA 98402
County :	PIERCE
Last Inspection Date :	2016-08-09
Registry ID :	110069284526
FIPS Code :	53053
EPA Region :	10
Inspection Count :	0
Last Inspection Days :	2308
Informal Count :	0

Map Id: BW190
Direction: WSW
Distance: 0.409 mi., 2162 ft.
Elevation: 123 ft.
Relative: Higher

Site Name : REGENCE BLUE SHIELD | Regence Blue Shield Tacoma
1501 MARKET ST
TACOMA, WA 98402

Database(s) : [ALL SITES - WA, ECHO, FRS, RCRA_NONGEN, RCRA_SQG] ***(cont.)***

Envirosite ID: 52365395
EPA ID: N/R

ECHO ***(cont.)***

Last Informal Action Date :	2016-09-15
Formal Action Count :	0
Last Formal Action Date :	N/R
Total Penalties :	0
Penalty Count :	N/R
Last Penalty Date :	N/R
Last Penalty Amount :	N/R
QTRS IN NC :	0
Programs IN SNC :	0
Current Compliance Status :	No Violation Identified
Three-Year Compliance Status :	_____
Collection Method :	ADDRESS MATCHING-HOUSE NUMBER
Reference Point :	CENTER OF A FACILITY OR STATION
Accuracy Meters :	30
Derived Tribes :	Puyallup Tribe of the Puyallup Reservation - .9 mile(s), Puyallup Tribe of the Puyallup Reservation - 1.2 mile(s), Muckleshoot Indian Tribe - 11.2 mile(s), Muckleshoot Indian Tribe - 14.1 mile(s), Nisqually Indian Tribe - 17.2 mile(s), Squaxin Island Tribe of the Squaxin Island Reservation - 21.6 mile(s), Squaxin Island Tribe of the Squaxin Island Reservation - 23.5 mile(s)
Derived HUC :	17110019
Derived WBD :	171100190301
Derived STCTY FIPS :	53053
Derived Zip :	98402
Derived CD113 :	06
Derived CB2010 :	530530616021006
MYRTK Universe :	NNN
NPDES IDs :	N/R
CWA Permit Types :	N/R
CWA Compliance Tracking :	N/R
CWA NAICS :	N/R
CWA SICS :	N/R
CWA Inspection Count :	N/R
CWA Last Inspection Days :	N/R
CWA Informal Count :	N/R
CWA Formal Action Count :	N/R
CWA Last Formal Action Date :	N/R
CWA Penalties :	N/R
CWA Last Penalty Date :	N/R
CWA Last Penalty Amount :	N/R
CWA Quarters IN NC :	N/R
CWA Current Compliance Status :	N/R
CWA Current SNC Flag :	N
CWA 13 Quarters Compliance Status :	N/R
CWA 13 Quarters Effluent Exceedances:	N/R
CWA Three-Year QNCR Codes :	N/R
DFR URL :	Click here for hyperlink provided by the agency.
Facility SIC :	N/R
Facility NAICS :	323111 - Commercial Printing (except Screen and Books)
Facility Last Inspection EPA Date :	N/R
Facility Last Inspection State Date :	2016-08-09
Facility Last Formal Act EPA Date :	N/R
Facility Last Formal Act State Date :	N/R

Map Id: BW190
Direction: WSW
Distance: 0.409 mi., 2162 ft.
Elevation: 123 ft.
Relative: Higher

Site Name : REGENCE BLUE SHIELD | Regence Blue Shield Tacoma
1501 MARKET ST
TACOMA, WA 98402

Database(s) : [ALL SITES - WA, ECHO, FRS, RCRA_NONGEN, RCRA_SQG] ***(cont.)***

Envirosite ID: 52365395
EPA ID: N/R

ECHO ***(cont.)***

Facility Last Informal Act EPA Date :	N/R
Facility Last Informal Act State Date:	2016-09-15
Facility Federal Agency :	N/R
TRI Reporter :	N/R
Facility Imp Water Flag :	N/R
Current SNC Flag :	N
Indian County Flag :	N
Federal Flag :	N/R
US Mexico Border Flag :	N/R
Chesapeak Bay Flag :	N/R
AIR Flag :	N
NPDES Flag :	N
SDWIS Flag :	N
RCRA Flag :	Y
TRI Flag :	N
GHG Flag :	N
Major Flag :	N/R
Active Flag :	Y
NAA Flag :	N
Latitude :	47.248
Longitude :	-122.44039
Last Date in Agency List :	2023-01-16

FRS

Facility Name :	REGENCE BLUE SHIELD
Facility Address :	1501 MARKET ST, TACOMA, WA 98402
County :	PIERCE

Site Details

Registry ID :	110069284526
FRS Facility URL :	Click here for hyperlink provided by the agency.
Last Date in Agency List :	2023-02-13

Source Description

Source Description :

RCRAInfo is EPA's comprehensive information system that supports the Resource Conservation and Recovery Act (RCRA) of 1976 and the Hazardous and Solid Waste Amendments (HSWA) of 1984 through the tracking of events and activities related to facilities that generate, transport, and treat, store, or dispose of hazardous waste. RCRAInfo allows RCRA program staff to track the notification, permit, compliance, and corrective action activities required under RCRA. RCRAInfo also supports generation of the National Hazardous Waste Biennial Report. All generators and treatment, storage, and disposal facilities who handle hazardous waste are required to report to the EPA Administrator at least once every two years to support creation of the Biennial Report.

FRS Environmental Interest

Source and System ID :	RCRAINFO - WAH000050893 RCRAINFO - WAH000200626

Map Id: BW190
Direction: WSW
Distance: 0.409 mi., 2162 ft.
Elevation: 123 ft.
Relative: Higher

Site Name : REGENCE BLUE SHIELD | Regence Blue Shield Tacoma
1501 MARKET ST
TACOMA, WA 98402

Database(s) : [ALL SITES - WA, ECHO, FRS, RCRA_NONGEN, RCRA_SQG] ***(cont.)***

Envirosite ID: 52365395
EPA ID: N/R

RCRA_NONGEN

Facility Name :	REGENCE BLUE SHIELD
Facility Address :	1501 MARKET ST, TACOMA, WA 98402
County :	PIERCE
Date Form Received by Agency :	2022-03-21
EPA ID :	WAH000050893
Mailing Address :	1501 MARKET ST MKP 205, TACOMA, WA 98402
Contact :	JOHN MCBRIDE
Contact Address :	1501 MARKET ST MKP 205, TACOMA, WA 98402
Contact Country :	US
Contact Telephone :	253-382-7127
Contact Email :	JOHN.MCBRIDE@REGENCE.COM
EPA Region :	10
Land Type :	Private
Source Type :	Notification
Classification :	Not a generator, verified
Description :	Not a generator, verified
Last Date in Agency List :	2023-01-23

Owner/Operator Summary

Owner/Operator Name :	REGENCE BLUE SHIELD
Owner/Operator Address :	1501 MARKET ST MKP 205, TACOMA, WA 98402
Owner/Operator Country :	US
Owner/Operator Telephone :	253-382-7127
Owner/Operator Email :	N/R
Owner/Operator Fax :	N/R
Legal Status :	Private
Owner/Operator Type :	Operator
Owner/Operator Start Date :	1992-10-01
Owner/Operator End Date :	N/R

Owner/Operator Name :	REGENCE BLUE SHIELD
Owner/Operator Address :	1501 MARKET ST MKP 205, TACOMA, WA 98402
Owner/Operator Country :	US
Owner/Operator Telephone :	253-382-7127
Owner/Operator Email :	N/R
Owner/Operator Fax :	N/R
Legal Status :	Private
Owner/Operator Type :	Owner
Owner/Operator Start Date :	2017-12-31
Owner/Operator End Date :	N/R

Owner/Operator Name :	REGENCE BLUE SHIELD
Owner/Operator Address :	1501 MARKET ST, TACOMA, WA 98402
Owner/Operator Country :	US
Owner/Operator Telephone :	253-382-7127
Owner/Operator Email :	N/R
Owner/Operator Fax :	N/R
Legal Status :	Private
Owner/Operator Type :	Owner

Map Id: BW190
Direction: WSW
Distance: 0.409 mi., 2162 ft.
Elevation: 123 ft.
Relative: Higher

Site Name : REGENCE BLUE SHIELD | Regence Blue Shield Tacoma
1501 MARKET ST
TACOMA, WA 98402

Database(s) : [ALL SITES - WA, ECHO, FRS, RCRA_NONGEN, RCRA_SQG] ***(cont.)***

Envirosite ID: 52365395
EPA ID: N/R

RCRA_NONGEN ***(cont.)***

Owner/Operator Start Date :	1992-10-01
Owner/Operator End Date :	N/R

Handler Activities Summary

U.S. Importer of Hazardous Waste :	N
Mixed Waste (Haz. and Radioactive) :	N/R
Recycler of Hazardous Waste :	N
Transporter of Hazardous Waste :	N
Treater, Storer or Disposer of HW :	N
Underground Injection Activity :	N
On-site Burner Exemption :	N
Furnace Exemption :	N
Used Oil Fuel Burner :	N
Used Oil Processor :	N
Used Oil Refiner :	N
Used Oil Fuel Marketer to Burner :	N
Used Oil Specification Marketer :	N
Used Oil Transfer Facility :	N
Used Oil Transporter :	N

Historical Generators

Date Form Received by Agency :	2021-03-05
Facility Name :	REGENCE BLUE SHIELD
Classification :	Not a generator, verified
Date Form Received by Agency :	2020-05-08
Facility Name :	REGENCE BLUE SHIELD
Classification :	Small Quantity Generator
Date Form Received by Agency :	2020-02-25
Facility Name :	REGENCE BLUE SHIELD
Classification :	Small Quantity Generator
Date Form Received by Agency :	2019-03-11
Facility Name :	REGENCE BLUE SHIELD
Classification :	Very Small Quantity Generator
Date Form Received by Agency :	2018-03-14
Facility Name :	REGENCE BLUE SHIELD
Classification :	Very Small Quantity Generator
Date Form Received by Agency :	2017-02-27
Facility Name :	REGENCE BLUE SHIELD
Classification :	Small Quantity Generator

Map Id: BW190
Direction: WSW
Distance: 0.409 mi., 2162 ft.
Elevation: 123 ft.
Relative: Higher

Site Name : REGENCE BLUE SHIELD | Regence Blue Shield Tacoma
1501 MARKET ST
TACOMA, WA 98402

Database(s) : [ALL SITES - WA, ECHO, FRS, RCRA_NONGEN, RCRA_SQG] ***(cont.)***

Envirosite ID: 52365395
EPA ID: N/R

RCRA_NONGEN ***(cont.)***

Date Form Received by Agency :	2016-05-18
Facility Name :	REGENCE BLUE SHIELD
Classification :	Small Quantity Generator

Notices of Violations Summary

Date of Violation :	2016-08-09
Date Achieved Compliance :	2016-11-11
Regulation Violated :	Y
Area of Violation :	Generators - Pre-transport
Enforcement Action :	WRITTEN INFORMAL
Enforcement Action Date :	2016-09-15
Enf. Disposition Status :	N/R
Enf. Disp. Status Date :	N/R
Violation Lead Agency :	State
Enforcement Lead Agency :	State
Proposed Penalty Amount :	N/R
Final Penalty Amount :	N/R
Paid Penalty Amount :	N/R

Date of Violation :	2016-08-09
Date Achieved Compliance :	2016-11-11
Regulation Violated :	Y
Area of Violation :	TSD IS-Container Use and Management
Enforcement Action :	WRITTEN INFORMAL
Enforcement Action Date :	2016-09-15
Enf. Disposition Status :	N/R
Enf. Disp. Status Date :	N/R
Violation Lead Agency :	State
Enforcement Lead Agency :	State
Proposed Penalty Amount :	N/R
Final Penalty Amount :	N/R
Paid Penalty Amount :	N/R

Date of Violation :	2016-08-09
Date Achieved Compliance :	2016-11-11
Regulation Violated :	Y
Area of Violation :	State Statute or Regulation
Enforcement Action :	WRITTEN INFORMAL
Enforcement Action Date :	2016-09-15
Enf. Disposition Status :	N/R
Enf. Disp. Status Date :	N/R
Violation Lead Agency :	State
Enforcement Lead Agency :	State
Proposed Penalty Amount :	N/R
Final Penalty Amount :	N/R
Paid Penalty Amount :	N/R

Map Id: BW190
Direction: WSW
Distance: 0.409 mi., 2162 ft.
Elevation: 123 ft.
Relative: Higher

Site Name : REGENCE BLUE SHIELD | Regence Blue Shield Tacoma
1501 MARKET ST
TACOMA, WA 98402

Database(s) : [ALL SITES - WA, ECHO, FRS, RCRA_NONGEN, RCRA_SQG] ***(cont.)***

Envirosite ID: 52365395
EPA ID: N/R

RCRA_NONGEN ***(cont.)***

Evaluation Action Summary

Evaluation Date :	2016-08-09
Evaluation :	COMPLIANCE EVALUATION INSPECTION ON-SITE
Area of Violation :	Generators - Pre-transport
Date Achieved Compliance :	2016-11-11
Evaluation Lead Agency :	State

Evaluation Date :	2016-08-09
Evaluation :	COMPLIANCE EVALUATION INSPECTION ON-SITE
Area of Violation :	TSD IS-Container Use and Management
Date Achieved Compliance :	2016-11-11
Evaluation Lead Agency :	State

Evaluation Date :	2016-08-09
Evaluation :	COMPLIANCE EVALUATION INSPECTION ON-SITE
Area of Violation :	State Statute or Regulation
Date Achieved Compliance :	2016-11-11
Evaluation Lead Agency :	State

RCRA_SQG

Facility Name :	REGENCE BLUE SHIELD
Facility Address :	1501 MARKET ST, TACOMA, WA 98402
County :	PIERCE
Date Form Received by Agency :	2016-05-18
EPA ID :	WAH000200626
Mailing Address :	1501 MARKET ST MKP 205, TACOMA, WA 98402
Contact :	JOHN MCBRIDE
Contact Address :	1501 MARKET ST MKP 205, TACOMA, WA 98402
Contact Country :	US
Contact Telephone :	253-382-7127
Contact Email :	JOHN.MCBRIDE@REGENCE.COM
EPA Region :	10
Land Type :	Private
Source Type :	Notification
Classification :	Small Quantity Generator
Description :	Handlers that generate more than 100 and less than 1000 kilograms of hazardous waste during any calendar month and accumulate less than 6000 kg of hazardous waste at any time; or generate 100 kg or less of hazardous waste during any calendar month, and accumulate more than 1000 kg of hazardous waste at any time.
Last Date in Agency List :	2023-01-23

Owner/Operator Summary

Owner/Operator Name :	N/R
Owner/Operator Address :	N/R
Owner/Operator Country :	N/R

Map Id: BW190
Direction: WSW
Distance: 0.409 mi., 2162 ft.
Elevation: 123 ft.
Relative: Higher

Site Name : REGENCE BLUE SHIELD | Regence Blue Shield Tacoma
1501 MARKET ST
TACOMA, WA 98402

Database(s) : [ALL SITES - WA, ECHO, FRS, RCRA_NONGEN, RCRA_SQG] ***(cont.)***

Envirosite ID: 52365395
EPA ID: N/R

RCRA_SQG ***(cont.)***

Owner/Operator Telephone :	N/R
Owner/Operator Email :	N/R
Owner/Operator Fax :	N/R
Legal Status :	N/R
Owner/Operator Type :	N/R
Owner/Operator Start Date :	N/R
Owner/Operator End Date :	N/R

Handler Activities Summary

U.S. Importer of Hazardous Waste :	N
Mixed Waste (Haz. and Radioactive) :	N
Recycler of Hazardous Waste :	N
Transporter of Hazardous Waste :	N
Treater, Storer or Disposer of HW :	N
Underground Injection Activity :	N
On-site Burner Exemption :	N
Furnace Exemption :	N
Used Oil Fuel Burner :	N
Used Oil Processor :	N
Used Oil Refiner :	N
Used Oil Fuel Marketer to Burner :	N
Used Oil Specification Marketer :	N
Used Oil Transfer Facility :	N
Used Oil Transporter :	N

Notices of Violations Summary

Regulation Violated :	N

Map Id: BX191
Direction: WNW
Distance: 0.411 mi., 2171 ft.
Elevation: 155 ft.
Relative: Higher

Site Name : Huitt Zolars | Davita Inc | Pinnacle Mortgage Planning
302 S 9TH ST STE 101 | 302 S 9TH ST STE 103 | 302 S 9TH ST STE 200
TACOMA, WA 98402

Database(s) : [ALL SITES - WA, FRS]

Envirosite ID: 52365528
EPA ID: N/R

ALL SITES - WA

Facility Name :	Davita Inc
Facility Address :	302 S 9TH ST STE 103, TACOMA, 98402
County :	N/R

Map Id: BX191
Direction: WNW
Distance: 0.411 mi., 2171 ft.
Elevation: 155 ft.
Relative: Higher

Site Name : Huitt Zolars | Davita Inc | Pinnacle Mortgage Planning
302 S 9TH ST STE 101 | 302 S 9TH ST STE 103 | 302 S 9TH ST STE 200
TACOMA, WA 98402

Database(s) : [ALL SITES - WA, FRS] ***(cont.)***

Envirosite ID: 52365528
EPA ID: N/R

ALL SITES - WA ***(cont.)***

Facility/Site ID :	21960
Alternate Name :	N/R
Program Name :	N/R
WRIA :	10
Legislative District :	27
Congressional District :	6
Ecology Region :	SWRO
Ecology Program Phone :	N/R
Tribal Land :	N
Latitude :	47.254887
Longitude :	-122.440894
Last Date in Agency List :	2023-01-03

Program Details

Program :	N/R
Program ID :	N/R
Interaction Type :	Urban Waters
Interaction Type Description :	The site has been inspected by an Ecology Urban Waters Inspector.
Status :	Active
Start Date :	2009-10-06
End Date :	N/R
SIC :	N/R
NAICS :	N/R

Facility Name :	Huitt Zolars
Facility Address :	302 S 9TH ST STE 101, TACOMA, 98402
County :	N/R

Facility/Site ID :	16672
Alternate Name :	N/R
Program Name :	N/R
WRIA :	10
Legislative District :	27
Congressional District :	6
Ecology Region :	SWRO
Ecology Program Phone :	N/R
Tribal Land :	N
Latitude :	47.254892
Longitude :	-122.440886
Last Date in Agency List :	2023-01-03

Program Details

Program :	N/R
Program ID :	N/R
Interaction Type :	Urban Waters
Interaction Type Description :	The site has been inspected by an Ecology Urban Waters Inspector.
Status :	Active
Start Date :	2009-10-06
End Date :	N/R

Map Id: BX191
Direction: WNW
Distance: 0.411 mi., 2171 ft.
Elevation: 155 ft.
Relative: Higher

Site Name : Huitt Zolars | Davita Inc | Pinnacle Mortgage Planning
302 S 9TH ST STE 101 | 302 S 9TH ST STE 103 | 302 S 9TH ST STE 200
TACOMA, WA 98402

Database(s) : [ALL SITES - WA, FRS] ***(cont.)***

Envirosite ID: 52365528
EPA ID: N/R

ALL SITES - WA ***(cont.)***

SIC :	N/R
NAICS :	N/R
Facility Name :	Pinnacle Mortgage Planning
Facility Address :	302 S 9TH ST STE 200, TACOMA, 98402
County :	N/R
Facility/Site ID :	21346
Alternate Name :	N/R
Program Name :	N/R
WRIA :	10
Legislative District :	27
Congressional District :	6
Ecology Region :	SWRO
Ecology Program Phone :	N/R
Tribal Land :	N
Latitude :	47.254882
Longitude :	-122.440886
Last Date in Agency List :	2023-01-03

Program Details

Program :	N/R
Program ID :	N/R
Interaction Type :	Urban Waters
Interaction Type Description :	The site has been inspected by an Ecology Urban Waters Inspector.
Status :	Active
Start Date :	2009-10-06
End Date :	N/R
SIC :	N/R
NAICS :	N/R
Facility Name :	Valor Group The
Facility Address :	302 S 9TH ST STE 201, TACOMA, 98402
County :	N/R
Facility/Site ID :	17352
Alternate Name :	N/R
Program Name :	N/R
WRIA :	10
Legislative District :	27
Congressional District :	6
Ecology Region :	SWRO
Ecology Program Phone :	N/R
Tribal Land :	N
Latitude :	47.254887
Longitude :	-122.440886
Last Date in Agency List :	2023-01-03

Map Id: BX191
Direction: WNW
Distance: 0.411 mi., 2171 ft.
Elevation: 155 ft.
Relative: Higher

Site Name : Huitt Zolars | Davita Inc | Pinnacle Mortgage Planning
302 S 9TH ST STE 101 | 302 S 9TH ST STE 103 | 302 S 9TH ST STE 200
TACOMA, WA 98402

Database(s) : [ALL SITES - WA, FRS] ***(cont.)***

Envirosite ID: 52365528
EPA ID: N/R

ALL SITES - WA ***(cont.)***

Program Details

Program :	N/R
Program ID :	N/R
Interaction Type :	Urban Waters
Interaction Type Description :	The site has been inspected by an Ecology Urban Waters Inspector.
Status :	Active
Start Date :	2009-10-06
End Date :	N/R
SIC :	N/R
NAICS :	N/R

FRS

Facility Name :	DAVITA INC
Facility Address :	302 S 9TH ST STE 103, TACOMA, WA 98402
County :	PIERCE

Site Details

Registry ID :	110040164899
FRS Facility URL :	Click here for hyperlink provided by the agency.
Last Date in Agency List :	2023-02-13

Source Description

Source Description :

The WA-FSIS provides a means to query and display data maintained by the Washington Department of Ecology. This system contains key information for each facility/site that is currently, or has been, of interest to the Air Quality, Dam Safety, Hazardous Waste, Toxics Cleanup, and Water Quality Programs.

FRS Environmental Interest

Source and System ID :	WA-FSIS - 21960

Facility Name :	HUITT ZOLARS
Facility Address :	302 S 9TH ST STE 101, TACOMA, WA 98402
County :	PIERCE

Site Details

Registry ID :	110040164050
FRS Facility URL :	Click here for hyperlink provided by the agency.
Last Date in Agency List :	2023-02-13

Map Id: BX191
Direction: WNW
Distance: 0.411 mi., 2171 ft.
Elevation: 155 ft.
Relative: Higher

Site Name : Huitt Zolars | Davita Inc | Pinnacle Mortgage Planning
302 S 9TH ST STE 101 | 302 S 9TH ST STE 103 | 302 S 9TH ST STE 200
TACOMA, WA 98402

Database(s) : [ALL SITES - WA, FRS] ***(cont.)***

Envirosite ID: 52365528
EPA ID: N/R

FRS ***(cont.)***

Source Description

Source Description :

The WA-FSIS provides a means to query and display data maintained by the Washington Department of Ecology. This system contains key information for each facility/site that is currently, or has been, of interest to the Air Quality, Dam Safety, Hazardous Waste, Toxics Cleanup, and Water Quality Programs.

FRS Environmental Interest

Source and System ID :	WA-FSIS - 16672
Facility Name :	PINNACLE MORTGAGE PLANNING
Facility Address :	302 S 9TH ST STE 200, TACOMA, WA 98402
County :	PIERCE

Site Details

Registry ID :	110040164835
FRS Facility URL :	Click here for hyperlink provided by the agency.
Last Date in Agency List :	2023-02-13

Source Description

Source Description :

The WA-FSIS provides a means to query and display data maintained by the Washington Department of Ecology. This system contains key information for each facility/site that is currently, or has been, of interest to the Air Quality, Dam Safety, Hazardous Waste, Toxics Cleanup, and Water Quality Programs.

FRS Environmental Interest

Source and System ID :	WA-FSIS - 21346
Facility Name :	VALOR GROUP THE
Facility Address :	302 S 9TH ST STE 201, TACOMA, WA 98402
County :	PIERCE

Site Details

Registry ID :	110040164381
FRS Facility URL :	Click here for hyperlink provided by the agency.
Last Date in Agency List :	2023-02-13

Map Id: BX191
Direction: WNW
Distance: 0.411 mi., 2171 ft.
Elevation: 155 ft.
Relative: Higher

Site Name : Huitt Zolars | Davita Inc | Pinnacle Mortgage Planning
302 S 9TH ST STE 101 | 302 S 9TH ST STE 103 | 302 S 9TH ST STE 200
TACOMA, WA 98402

Database(s) : [ALL SITES - WA, FRS] ***(cont.)***

Envirosite ID: 52365528
EPA ID: N/R

FRS ***(cont.)***

Source Description

Source Description :

The WA-FSIS provides a means to query and display data maintained by the Washington Department of Ecology. This system contains key information for each facility/site that is currently, or has been, of interest to the Air Quality, Dam Safety, Hazardous Waste, Toxics Cleanup, and Water Quality Programs.

FRS Environmental Interest

Source and System ID :	WA-FSIS - 17352

Map Id: BX192
Direction: WNW
Distance: 0.412 mi., 2176 ft.
Elevation: 154 ft.
Relative: Higher

Site Name : Subway Broadway
902 BROADWAY
TACOMA, WA 98402

Database(s) : [ALL SITES - WA]

Envirosite ID: 52365733
EPA ID: N/R

ALL SITES - WA

Facility Name :	Subway Broadway
Facility Address :	902 BROADWAY, TACOMA, 98402
County :	N/R
Facility/Site ID :	12368
Alternate Name :	N/R
Program Name :	N/R
WRIA :	10
Legislative District :	27
Congressional District :	6
Ecology Region :	SWRO
Ecology Program Phone :	N/R
Tribal Land :	N
Latitude :	47.255186
Longitude :	-122.440947
Last Date in Agency List :	2023-01-03

Program Details

Program :	N/R
Program ID :	N/R
Interaction Type :	Urban Waters
Interaction Type Description :	The site has been inspected by an Ecology Urban Waters Inspector.
Status :	Active
Start Date :	2009-10-06
End Date :	N/R

Map Id: BX192
Direction: WNW
Distance: 0.412 mi., 2176 ft.
Elevation: 154 ft.
Relative: Higher

Site Name : Subway Broadway
902 BROADWAY
TACOMA, WA 98402

Database(s) : [ALL SITES - WA] ***(cont.)***

Envirosite ID: 52365733
EPA ID: N/R

ALL SITES - WA ***(cont.)***

SIC :	N/R
NAICS :	N/R

Map Id: 193
Direction: SSE
Distance: 0.415 mi., 2193 ft.
Elevation: 19 ft.
Relative: Higher

Site Name : LRI LONG HAUL INTERMODAL
1941 E D ST | 1941 EAST D STREET
TACOMA, WA 98421

Database(s) : [ALL SITES - WA, ECHO, ERNS, FRS, ICIS, INACTIVE PCS, PCS FACILITY]

Envirosite ID: 52365497
EPA ID: N/R

ALL SITES - WA

Facility Name :	LRI Long Haul Intermodal
Facility Address :	1941 E D ST, TACOMA, 98421
County :	Pierce
Facility/Site ID :	5172
Alternate Name :	N/R
Program Name :	N/R
WRIA :	10
Legislative District :	27
Congressional District :	9
Ecology Region :	SWRO
Ecology Program Phone :	(360) 407-6400
Tribal Land :	N
Latitude :	47.2445
Longitude :	-122.42449
Last Date in Agency List :	2023-01-03

Program Details

Program :	WATQUAL
Program ID :	WAR302663
Interaction Type :	Industrial SW GP
Interaction Type Description :	General permit issued to industries to regulate the discharge of contaminated stormwater to state waters.
Status :	Active
Start Date :	2015-02-02
End Date :	N/R
SIC :	N/R
NAICS :	N/R

ECHO

Facility Name :	LRI LONG HAUL INTERMODAL
Facility Address :	1941 E D ST, TACOMA, WA 98421
County :	PIERCE

Map Id: 193
Direction: SSE
Distance: 0.415 mi., 2193 ft.
Elevation: 19 ft.
Relative: Higher

Site Name : LRI LONG HAUL INTERMODAL
1941 E D ST | 1941 EAST D STREET
TACOMA, WA 98421

Database(s) : [ALL SITES - WA, ECHO, ERNS, FRS, ICIS, INACTIVE PCS, PCS FACILITY] ***(cont.)***

Envirosite ID: 52365497
EPA ID: N/R

ECHO ***(cont.)***

Last Inspection Date :	2016-12-29
Registry ID :	110063694872
FIPS Code :	53053
EPA Region :	10
Inspection Count :	0
Last Inspection Days :	2166
Informal Count :	0
Last Informal Action Date :	N/R
Formal Action Count :	0
Last Formal Action Date :	N/R
Total Penalties :	0
Penalty Count :	N/R
Last Penalty Date :	N/R
Last Penalty Amount :	N/R
QTRS IN NC :	10
Programs IN SNC :	0
Current Compliance Status :	N/R
Three-Year Compliance Status :	VVVSSSSSSS
Collection Method :	GPS - UNSPECIFIED
Reference Point :	POINT WHERE SUBSTANCE IS RELEASED
Accuracy Meters :	10
Derived Tribes :	Puyallup Tribe of the Puyallup Reservation - 0 mile(s), Puyallup Tribe of the Puyallup Reservation - .6 mile(s), Muckleshoot Indian Tribe - 9.7 mile(s), Muckleshoot Indian Tribe - 12.5 mile(s), Nisqually Indian Tribe - 17.8 mile(s), Squaxin Island Tribe of the Squaxin Island Reservation - 23.3 mile(s)
Derived HUC :	17110014
Derived WBD :	171100140502
Derived STCTY FIPS :	53053
Derived Zip :	98421
Derived CD113 :	09
Derived CB2010 :	530530602001147
MYRTK Universe :	NNN
NPDES IDs :	WAR302663
CWA Permit Types :	Minor
CWA Compliance Tracking :	Off
CWA NAICS :	N/R
CWA SICS :	4212
CWA Inspection Count :	N/R
CWA Last Inspection Days :	2165
CWA Informal Count :	N/R
CWA Formal Action Count :	N/R
CWA Last Formal Action Date :	N/R
CWA Penalties :	N/R
CWA Last Penalty Date :	N/R
CWA Last Penalty Amount :	N/R
CWA Quarters IN NC :	11
CWA Current Compliance Status :	Terminated Permit
CWA Current SNC Flag :	N
CWA 13 Quarters Compliance Status :	VVVVSSSSSSS
CWA 13 Quarters Effluent Exceedances:	N/R
CWA Three-Year QNCR Codes :	N/R
DFR URL :	Click here for hyperlink provided by the agency.
Facility SIC :	4212

Map Id: 193
Direction: SSE
Distance: 0.415 mi., 2193 ft.
Elevation: 19 ft.
Relative: Higher

Site Name : LRI LONG HAUL INTERMODAL
1941 E D ST | 1941 EAST D STREET
TACOMA, WA 98421

Database(s) : [ALL SITES - WA, ECHO, ERNS, FRS, ICIS, INACTIVE PCS, PCS FACILITY] ***(cont.)***

Envirosite ID: 52365497
EPA ID: N/R

ECHO ***(cont.)***

Facility NAICS :	N/R
Facility Last Inspection EPA Date :	N/R
Facility Last Inspection State Date :	2016-12-29
Facility Last Formal Act EPA Date :	N/R
Facility Last Formal Act State Date :	N/R
Facility Last Informal Act EPA Date :	N/R
Facility Last Informal Act State Date:	N/R
Facility Federal Agency :	N/R
TRI Reporter :	N/R
Facility Imp Water Flag :	Y
Current SNC Flag :	N
Indian County Flag :	N
Federal Flag :	N/R
US Mexico Border Flag :	N/R
Chesapeak Bay Flag :	N/R
AIR Flag :	N
NPDES Flag :	Y
SDWIS Flag :	N
RCRA Flag :	N
TRI Flag :	N
GHG Flag :	N
Major Flag :	N/R
Active Flag :	N/R
NAA Flag :	N
Latitude :	47.242778
Longitude :	-122.405278
Last Date in Agency List :	2023-01-16

ERNS

Facility Address :	1941 EAST D STREET, TACOMA, WA
County :	PIERCE

Incident Information

Incident Date Time :	2018-10-29 06:30:00
Type of Incident :	STORAGE TANK
Incident Cause :	DUMPING
Incident DTG :	DISCOVERED
Incident Location :	INTERMODAL FACILITY
Sequence Number :	1228860
Potential Flag :	N
Description of Incident :	CALLER IS REPORTING THE DISCOVERY OF THREE 5 QUART JUGS, ONE OF WHICH WAS DUMPED ON TO THE GROUND AT THE PROPERTY.
Last Date in Agency List :	2018-11-14

Incident Response Summary

Date Time Received :	2018-10-29 14:56:53
Date Time Completed :	2018-10-29 15:01:36
Call Type :	Incident
Source :	TELEPHONE

Map Id: 193
Direction: SSE
Distance: 0.415 mi., 2193 ft.
Elevation: 19 ft.
Relative: Higher

Site Name : LRI LONG HAUL INTERMODAL
1941 E D ST | 1941 EAST D STREET
TACOMA, WA 98421

Database(s) : [ALL SITES - WA, ECHO, ERNS, FRS, ICIS, INACTIVE PCS, PCS FACILITY] ***(cont.)***

Envirosite ID: 52365497
EPA ID: N/R

ERNS ***(cont.)***

Responsible Company :	N/R
Responsible Org Type :	UNKNOWN
Responsible City :	N/R
Responsible State :	XX
Responsible Zip :	N/R

Incident Details Summary

Remedial Action :	CONTRACTORS ARE BEING CONTACTED. ABSORBENTS WERE APPLIED.
Medium :	ASPHALT
Medium Description :	LAND
Body of Water :	N/R
Weather Conditions :	PARTLY CLOUDY
Water Temperature :	N/R
Water Supply Contaminated :	U
Waterway Closed :	N
Waterway Description :	N/R

Additional Incident Details Summary

Actual Amount :	0
Actual Amount Units :	UNKNOWN AMOUNT
Capacity of Tank :	5
Capacity of Tank Units :	QUART(S)
Continuous Release Begin Date :	N/R
Continuous Release End Date :	N/R
Continuous Release Change Date :	N/R
Continuous Release Permit :	N/R
Continuous Release Type :	N/R
Description of Tank :	PLASTIC JUGS
Device Operational :	U
DOT Crossing Number :	N/R
DOT Regulated :	U
NPDES :	N/R
NPDES Compliance :	U
Pipeline Aboveground :	ABOVE
Pipeline Covered :	U
Pipeline Type :	N/R
Tank ID :	N/R
Tank Regulated :	U
Tank Regulated by :	N/R

Materials Involved Summary

Name of Material :	UNKNOWN OIL
CAS Number :	000000-00-0
Amount of Material :	0
Unit of Measure :	UNKNOWN AMOUNT
UN Number :	N/R
CHRIS Code :	OUN
Reached Water :	NO
Amount in Water :	N/R
Unit of Measure (Reach Water) :	N/R

Map Id: 193
Direction: SSE
Distance: 0.415 mi., 2193 ft.
Elevation: 19 ft.
Relative: Higher

Site Name : LRI LONG HAUL INTERMODAL
1941 E D ST | 1941 EAST D STREET
TACOMA, WA 98421

Database(s) : [ALL SITES - WA, ECHO, ERNS, FRS, ICIS, INACTIVE PCS, PCS FACILITY] ***(cont.)***

Envirosite ID: 52365497
EPA ID: N/R

FRS

Facility Name :	LRI LONG HAUL INTERMODAL
Facility Address :	1941 E D ST, TACOMA, WA 98421
County :	PIERCE

Site Details

Registry ID :	110063694872
FRS Facility URL :	Click here for hyperlink provided by the agency.
Last Date in Agency List :	2023-02-13

Source Description

Source Description :

The NPDES module of the Compliance Information System (ICIS) tracks surface water permits issued under the Clean Water Act. Under NPDES, all facilities that discharge pollutants from any point source into waters of the United States are required to obtain a permit. The permit will likely contain limits on what can be discharged, impose monitoring and reporting requirements, and include other provisions to ensure that the discharge does not adversely affect water quality.
The WA-FSIS provides a means to query and display data maintained by the Washington Department of Ecology. This system contains key information for each facility/site that is currently, or has been, of interest to the Air Quality, Dam Safety, Hazardous Waste, Toxics Cleanup, and Water Quality Programs.

FRS Environmental Interest

Source and System ID :

ICIS - WAR302663
WA-FSIS - 5172

ICIS

Facility Name :	LRI LONG HAUL INTERMODAL
Facility Address :	1941 E D ST, TACOMA, WA 98421

Site Details

NPDES ID :	WAR302663
ICIS Facility Interest ID :	3600123116
Facility UIN :	110063694872
Facility Type Code :	Privately Owned Facility
Impaired Waters :	303(D) Listed
Latitude :	47.2445
Longitude :	-122.42449
Last Date in Agency List :	2022-12-28

INACTIVE PCS

Issue Date :	2014-12-03
Original Issue Date :	2014-12-03
Effective Date :	2015-10-28
Expiration Date :	2019-12-31

Map Id: 193
Direction: SSE
Distance: 0.415 mi., 2193 ft.
Elevation: 19 ft.
Relative: Higher

Site Name : LRI LONG HAUL INTERMODAL
1941 E D ST | 1941 EAST D STREET
TACOMA, WA 98421

Database(s) : [ALL SITES - WA, ECHO, ERNS, FRS, ICIS, INACTIVE PCS, PCS FACILITY] ***(cont.)***

Envirosite ID: 52365497
EPA ID: N/R

INACTIVE PCS ***(cont.)***

Retirement Date :	N/R
Termination Date :	2020-06-25
Issuing Agency :	State
Agency Type :	State
Activity ID :	3600472243
External Permit Number :	WAR302663
Facility Type Indicator :	NON-POTW
Permit Type :	General Permit Covered Facility-NPDES)
Major Minor Status :	N
Permit Status :	Terminated
Total Design Flow Number :	N/R
Actual Average Flow Number :	N/R
State Water Body :	N/R
State Water Body Name :	N/R
Permit Name :	Pierce County Recycling, Composting, and Disposal
Permit Comp Status :	Y
RNC Tracking :	Y
Master External Permit Number :	WAR125726
TMDL Interface :	N/R
EDMR Authorization :	N
Pretreatment Indicator :	N/R
Last Date in Agency List :	2022-12-28

PCS FACILITY

Issue Date :	2014-12-03
Original Issue Date :	2014-12-03
Effective Date :	2015-10-28
Expiration Date :	2019-12-31
Retirement Date :	N/R
Termination Date :	N/R
Issuing Agency :	STATE
Agency Type :	State
Activity ID :	3600472243
External Permit Number :	WAR302663
Facility Type Indicator :	NON-POTW
Permit Type :	General Permit Covered Facility-NPDES)
Major Minor Status :	N
Permit Status :	Administratively Continued
Total Design Flow Number :	N/R
Actual Average Flow Number :	N/R
State Water Body :	N/R
State Water Body Name :	N/R
Permit Name :	Pierce County Recycling, Composting, and Disposal
Permit Comp Status :	Y
RNC Tracking :	Y
Master External Permit Number :	WAR125726
TMDL Interface :	N/R
EDMR Authorization :	N
Pretreatment Indicator :	N/R
Last Date in Agency List :	2020-02-11

Map Id: BQ194
Direction: NNW
Distance: 0.416 mi., 2195 ft.
Elevation: 14 ft.
Relative: Lower

Site Name : MARINE INDUSTRIES NW STATE | FOSS MARITIME | VIGOR MARINE TACOMA
313 E F ST | 313 EAST F STREET | 313 EAST F ST
TACOMA | Tacoma, WA 98421

Database(s) : [ALL SITES - WA, BRS, CSCSL HWS - WA, ECHO, ERNS, FRS, HSL - WA, ICIS, INACTIVE PCS, PCS ENF, PCS FACILITY, RCRA_LQG, VCP - WA]

Envirosite ID: 52365535
EPA ID: N/R

ALL SITES - WA

Facility Name :	MARINE INDUSTRIES NW INC
Facility Address :	313 EAST F ST, TACOMA, 98421
County :	Pierce
Facility/Site ID :	6682675
Alternate Name :	N/R
Program Name :	N/R
WRIA :	10
Legislative District :	27
Congressional District :	9
Ecology Region :	SWRO
Ecology Program Phone :	(509) 239-3503
Tribal Land :	N
Latitude :	47.260536
Longitude :	-122.432278
Last Date in Agency List :	2023-01-03

Program Details

Program :	HAZWASTE
Program ID :	N/R
Interaction Type :	Local Source Control
Interaction Type Description :	The site has received a technical assistance visit from a Local Source Control Specialist.
Status :	Inactive
Start Date :	2008-06-04
End Date :	2010-04-29
SIC :	N/R
NAICS :	N/R
Facility Name :	MARINE INDUSTRIES NW STATE
Facility Address :	313 E F ST, TACOMA, 98421
County :	Pierce
Facility/Site ID :	1379
Alternate Name :	N/R
Program Name :	N/R
WRIA :	10
Legislative District :	27
Congressional District :	9
Ecology Region :	SWRO
Ecology Program Phone :	(360) 407-6734
Tribal Land :	N
Latitude :	47.260076
Longitude :	-122.431361

Map Id: BQ194
Direction: NNW
Distance: 0.416 mi., 2195 ft.
Elevation: 14 ft.
Relative: Lower

Site Name : MARINE INDUSTRIES NW STATE | FOSS MARITIME | VIGOR MARINE TACOMA
313 E F ST | 313 EAST F STREET | 313 EAST F ST
TACOMA | Tacoma, WA 98421

Database(s) : [ALL SITES - WA, BRS, CSCSL HWS - WA, ECHO, ERNS, FRS, HSL - WA, ICIS, INACTIVE PCS, PCS ENF, PCS FACILITY, RCRA_LQG, VCP - WA] ***(cont.)***

Envirosite ID: 52365535
EPA ID: N/R

ALL SITES - WA ***(cont.)***

Last Date in Agency List :	2023-01-03

Facility/Site ID :	1379
Alternate Name :	N/R
Program Name :	N/R
WRIA :	10
Legislative District :	27
Congressional District :	9
Ecology Region :	SWRO
Ecology Program Phone :	(360) 407-6731
Tribal Land :	N
Latitude :	47.260076
Longitude :	-122.431361
Last Date in Agency List :	2023-01-03

Facility/Site ID :	1379
Alternate Name :	N/R
Program Name :	N/R
WRIA :	10
Legislative District :	27
Congressional District :	9
Ecology Region :	SWRO
Ecology Program Phone :	N/R
Tribal Land :	N
Latitude :	47.260076
Longitude :	-122.431361
Last Date in Agency List :	2023-01-03

Facility/Site ID :	1379
Alternate Name :	MARINE INDUSTRIES NORTHWEST
Program Name :	N/R
WRIA :	10
Legislative District :	27
Congressional District :	9
Ecology Region :	SWRO
Ecology Program Phone :	(360) 407-7224
Tribal Land :	N
Latitude :	47.260076
Longitude :	-122.431361
Last Date in Agency List :	2023-01-03

Facility/Site ID :	1379
Alternate Name :	Vigor Marine
Program Name :	N/R
WRIA :	10
Legislative District :	27
Congressional District :	9

Map Id: BQ194
Direction: NNW
Distance: 0.416 mi., 2195 ft.
Elevation: 14 ft.
Relative: Lower

Site Name : MARINE INDUSTRIES NW STATE | FOSS MARITIME | VIGOR MARINE TACOMA
313 E F ST | 313 EAST F STREET | 313 EAST F ST
TACOMA | Tacoma, WA 98421

Database(s) : [ALL SITES - WA, BRS, CSCSL HWS - WA, ECHO, ERNS, FRS, HSL - WA, ICIS, INACTIVE PCS, PCS ENF, PCS FACILITY, RCRA_LQG, VCP - WA] ***(cont.)***

Envirosite ID: 52365535
EPA ID: N/R

ALL SITES - WA ***(cont.)***

Ecology Region :	SWRO
Ecology Program Phone :	(360) 407-6400
Tribal Land :	N
Latitude :	47.260076
Longitude :	-122.431361
Last Date in Agency List :	2023-01-03

Facility/Site ID :	1379
Alternate Name :	MARINE INDUSTRIES NW
Program Name :	N/R
WRIA :	10
Legislative District :	27
Congressional District :	9
Ecology Region :	SWRO
Ecology Program Phone :	(360) 407-6400
Tribal Land :	N
Latitude :	47.260076
Longitude :	-122.431361
Last Date in Agency List :	2023-01-03

Facility/Site ID :	1379
Alternate Name :	N/R
Program Name :	N/R
WRIA :	10
Legislative District :	27
Congressional District :	9
Ecology Region :	SWRO
Ecology Program Phone :	(360) 407-6400
Tribal Land :	N
Latitude :	47.260076
Longitude :	-122.431361
Last Date in Agency List :	2023-01-03

Facility/Site ID :	1379
Alternate Name :	MARINE INDUSTRIES NW STATE
Program Name :	N/R
WRIA :	10
Legislative District :	27
Congressional District :	9
Ecology Region :	SWRO
Ecology Program Phone :	(360) 407-6400
Tribal Land :	N
Latitude :	47.260076
Longitude :	-122.431361
Last Date in Agency List :	2023-01-03

Map Id: BQ194
Direction: NNW
Distance: 0.416 mi., 2195 ft.
Elevation: 14 ft.
Relative: Lower

Site Name : MARINE INDUSTRIES NW STATE | FOSS MARITIME | VIGOR MARINE TACOMA
313 E F ST | 313 EAST F STREET | 313 EAST F ST
TACOMA | Tacoma, WA 98421

Database(s) : [ALL SITES - WA, BRS, CSCSL HWS - WA, ECHO, ERNS, FRS, HSL - WA, ICIS, INACTIVE PCS, PCS ENF, PCS FACILITY, RCRA_LQG, VCP - WA] ***(cont.)***

Envirosite ID: 52365535
EPA ID: N/R

ALL SITES - WA ***(cont.)***

Facility/Site ID :	1379
Alternate Name :	N/R
Program Name :	N/R
WRIA :	10
Legislative District :	27
Congressional District :	9
Ecology Region :	SWRO
Ecology Program Phone :	(360) 407-6712
Tribal Land :	N
Latitude :	47.260076
Longitude :	-122.431361
Last Date in Agency List :	2023-01-03

Facility/Site ID :	1379
Alternate Name :	MARINE INDUSTRIES NORTHWEST
Program Name :	N/R
WRIA :	10
Legislative District :	27
Congressional District :	9
Ecology Region :	SWRO
Ecology Program Phone :	(360) 407-6400
Tribal Land :	N
Latitude :	47.260076
Longitude :	-122.431361
Last Date in Agency List :	2023-01-03

Facility/Site ID :	1379
Alternate Name :	N/R
Program Name :	N/R
WRIA :	10
Legislative District :	27
Congressional District :	9
Ecology Region :	SWRO
Ecology Program Phone :	(360) 407-7224
Tribal Land :	N
Latitude :	47.260076
Longitude :	-122.431361
Last Date in Agency List :	2023-01-03

Program Details

Details for this site have been truncated due to the large number of available details for this site within this dataset. For the complete details for this site, contact your Envirosite account representative for a complimentary site report containing all of the details available.

Program :	TOXICS
Program ID :	N/R

Map Id: BQ194
Direction: NNW
Distance: 0.416 mi., 2195 ft.
Elevation: 14 ft.
Relative: Lower

Site Name : MARINE INDUSTRIES NW STATE | FOSS MARITIME | VIGOR MARINE TACOMA
313 E F ST | 313 EAST F STREET | 313 EAST F ST
TACOMA | Tacoma, WA 98421

Database(s) : [ALL SITES - WA, BRS, CSCSL HWS - WA, ECHO, ERNS, FRS, HSL - WA, ICIS, INACTIVE PCS, PCS ENF, PCS FACILITY, RCRA_LQG, VCP - WA] ***(cont.)***

Envirosite ID: 52365535
EPA ID: N/R

ALL SITES - WA ***(cont.)***

Interaction Type :	Hazardous Waste Generator
Interaction Type Description :	Facilities that generate any quantity of a dangerous waste. They may be classified as SQG, MQG, or LQG depending on hazardous waste generated for a given month.
Status :	Inactive
Start Date :	2010-11-29
End Date :	2019-12-31
SIC :	N/R
NAICS :	336611 - Ship Building and Repairing
Program :	TOXICS
Program ID :	N/R
Interaction Type :	Hazardous Waste Generator
Interaction Type Description :	Facilities that generate any quantity of a dangerous waste. They may be classified as SQG, MQG, or LQG depending on hazardous waste generated for a given month.
Status :	Inactive
Start Date :	2010-11-29
End Date :	2019-12-31
SIC :	N/R
NAICS :	N/R
Program :	TOXICS
Program ID :	N/R
Interaction Type :	Hazardous Waste Planner
Interaction Type Description :	Under Chapter 173-307 WAC, facilities that report under Section 313 of the Emergency Planning/Community Right-To-Know Act (EPCRA), or that generate more than 2,640 pounds of hazardous waste per year, must prepare Pollution Prevention Plans.
Status :	Inactive
Start Date :	2005-01-01
End Date :	2017-04-20
SIC :	N/R
NAICS :	N/R
Program :	TOXICS
Program ID :	N/R
Interaction Type :	Hazardous Waste Planner

Map Id: BQ194
Direction: NNW
Distance: 0.416 mi., 2195 ft.
Elevation: 14 ft.
Relative: Lower

Site Name : MARINE INDUSTRIES NW STATE | FOSS MARITIME | VIGOR MARINE TACOMA
313 E F ST | 313 EAST F STREET | 313 EAST F ST
TACOMA | Tacoma, WA 98421

Database(s) : [ALL SITES - WA, BRS, CSCSL HWS - WA, ECHO, ERNS, FRS, HSL - WA, ICIS, INACTIVE PCS, PCS ENF, PCS FACILITY, RCRA_LQG, VCP - WA] ***(cont.)***

Envirosite ID: 52365535
EPA ID: N/R

ALL SITES - WA ***(cont.)***

Interaction Type Description :	Under Chapter 173-307 WAC, facilities that report under Section 313 of the Emergency Planning/Community Right-To-Know Act (EPCRA), or that generate more than 2,640 pounds of hazardous waste per year, must prepare Pollution Prevention Plans.
Status :	Inactive
Start Date :	2005-01-01
End Date :	2017-04-20
SIC :	N/R
NAICS :	336611 - Ship Building and Repairing
Program :	TOXICS
Program ID :	N/R
Interaction Type :	Hazardous Waste Generator
Interaction Type Description :	Facilities that generate any quantity of a dangerous waste. They may be classified as SQG, MQG, or LQG depending on hazardous waste generated for a given month.
Status :	Inactive
Start Date :	2002-01-01
End Date :	2010-08-08
SIC :	N/R
NAICS :	N/R
Program :	TOXICS
Program ID :	N/R
Interaction Type :	Hazardous Waste Generator
Interaction Type Description :	Facilities that generate any quantity of a dangerous waste. They may be classified as SQG, MQG, or LQG depending on hazardous waste generated for a given month.
Status :	Inactive
Start Date :	2002-01-01
End Date :	2010-08-08
SIC :	N/R
NAICS :	336611 - Ship Building and Repairing
Program :	TOXICS
Program ID :	N/R
Interaction Type :	State Cleanup Site
Interaction Type Description :	A site is being cleaned up under state regulations. Regulations include Model Toxics Control Act or its predecessors.
Status :	Inactive
Start Date :	1997-07-29

Map Id: BQ194
Direction: NNW
Distance: 0.416 mi., 2195 ft.
Elevation: 14 ft.
Relative: Lower

Site Name : MARINE INDUSTRIES NW STATE | FOSS MARITIME | VIGOR MARINE TACOMA
313 E F ST | 313 EAST F STREET | 313 EAST F ST
TACOMA | Tacoma, WA 98421

Database(s) : [ALL SITES - WA, BRS, CSCSL HWS - WA, ECHO, ERNS, FRS, HSL - WA, ICIS, INACTIVE PCS, PCS ENF, PCS FACILITY, RCRA_LQG, VCP - WA] ***(cont.)***

Envirosite ID: 52365535
EPA ID: N/R

ALL SITES - WA ***(cont.)***

End Date : 1997-07-30
SIC : 3731 - SHIP BUILDING AND REPAIRING
NAICS : N/R

Program : TOXICS
Program ID : N/R
Interaction Type : State Cleanup Site

Interaction Type Description : A site is being cleaned up under state regulations. Regulations include Model Toxics Control Act or its predecessors.

Status : Inactive
Start Date : 1997-07-29
End Date : 1997-07-30
SIC : N/R
NAICS : 336611 - Ship Building and Repairing

Program : TOXICS
Program ID : N/R
Interaction Type : State Cleanup Site

Interaction Type Description : A site is being cleaned up under state regulations. Regulations include Model Toxics Control Act or its predecessors.

Status : Inactive
Start Date : 1997-07-29
End Date : 1997-07-30
SIC : N/R
NAICS : N/R

Program : TOXICS
Program ID : N/R
Interaction Type : Hazardous Waste Generator

Interaction Type Description : Facilities that generate any quantity of a dangerous waste. They may be classified as SQG, MQG, or LQG depending on hazardous waste generated for a given month.

Status : Inactive
Start Date : 1990-08-20
End Date : 1997-07-29
SIC : N/R
NAICS : N/R

Program : TOXICS
Program ID : N/R
Interaction Type : Hazardous Waste Generator

Map Id: BQ194
Direction: NNW
Distance: 0.416 mi., 2195 ft.
Elevation: 14 ft.
Relative: Lower

Site Name : MARINE INDUSTRIES NW STATE | FOSS MARITIME | VIGOR MARINE TACOMA
313 E F ST | 313 EAST F STREET | 313 EAST F ST
TACOMA | Tacoma, WA 98421

Database(s) : [ALL SITES - WA, BRS, CSCSL HWS - WA, ECHO, ERNS, FRS, HSL - WA, ICIS, INACTIVE PCS, PCS ENF, PCS FACILITY, RCRA_LQG, VCP - WA] ***(cont.)***

Envirosite ID: 52365535
EPA ID: N/R

ALL SITES - WA ***(cont.)***

Interaction Type Description :	Facilities that generate any quantity of a dangerous waste. They may be classified as SQG, MQG, or LQG depending on hazardous waste generated for a given month.
Status :	Inactive
Start Date :	1990-08-20
End Date :	1997-07-29
SIC :	N/R
NAICS :	336611 - Ship Building and Repairing
Program :	TOXICS
Program ID :	N/R
Interaction Type :	Hazardous Waste Planner
Interaction Type Description :	Under Chapter 173-307 WAC, facilities that report under Section 313 of the Emergency Planning/Community Right-To-Know Act (EPCRA), or that generate more than 2,640 pounds of hazardous waste per year, must prepare Pollution Prevention Plans.
Status :	Inactive
Start Date :	1995-01-01
End Date :	1995-12-31
SIC :	N/R
NAICS :	N/R
Program :	TOXICS
Program ID :	N/R
Interaction Type :	Urban Waters
Interaction Type Description :	The site has been inspected by an Ecology Urban Waters Inspector.
Status :	Active
Start Date :	2009-05-21
End Date :	N/R
SIC :	N/R
NAICS :	336611 - Ship Building and Repairing
Program :	TOXICS
Program ID :	N/R
Interaction Type :	Industrial NPDES IP
Interaction Type Description :	Individual NPDES and State permits issued to industries to regulate discharges of process wastewater to state waters.
Status :	Active
Start Date :	1992-06-30
End Date :	N/R
SIC :	3731 - SHIP BUILDING AND REPAIRING
NAICS :	N/R

Map Id: BQ194
Direction: NNW
Distance: 0.416 mi., 2195 ft.
Elevation: 14 ft.
Relative: Lower

Site Name : MARINE INDUSTRIES NW STATE | FOSS MARITIME | VIGOR MARINE TACOMA
313 E F ST | 313 EAST F STREET | 313 EAST F ST
TACOMA | Tacoma, WA 98421

Database(s) : [ALL SITES - WA, BRS, CSCSL HWS - WA, ECHO, ERNS, FRS, HSL - WA, ICIS, INACTIVE PCS, PCS ENF, PCS FACILITY, RCRA_LQG, VCP - WA] ***(cont.)***

Envirosite ID: 52365535
EPA ID: N/R

ALL SITES - WA ***(cont.)***

Program :	TOXICS
Program ID :	N/R
Interaction Type :	Industrial to ground SWDP IP
Interaction Type Description :	Industrial to ground SWDP IP
Status :	Active
Start Date :	1999-09-07
End Date :	N/R
SIC :	3731 - SHIP BUILDING AND REPAIRING
NAICS :	N/R

Program :	TOXICS
Program ID :	N/R
Interaction Type :	Urban Waters
Interaction Type Description :	The site has been inspected by an Ecology Urban Waters Inspector.
Status :	Active
Start Date :	2009-05-21
End Date :	N/R
SIC :	N/R
NAICS :	N/R

Program :	TOXICS
Program ID :	N/R
Interaction Type :	Industrial SW GP
Interaction Type Description :	General permit issued to industries to regulate the discharge of contaminated stormwater to state waters.
Status :	Active
Start Date :	2021-02-05
End Date :	N/R
SIC :	N/R
NAICS :	N/R

Program :	TOXICS
Program ID :	N/R
Interaction Type :	Enforcement Final
Interaction Type Description :	An Enforcement action (i.e. Penalty, Order, Notice) was finalized and issued to the respective party, indicating the enforcement action was taken. The start and end date listed in the database are both the date the action was issued to the responsible party.
Status :	Active
Start Date :	2008-09-15
End Date :	N/R
SIC :	N/R
NAICS :	N/R

Map Id: BQ194
Direction: NNW
Distance: 0.416 mi., 2195 ft.
Elevation: 14 ft.
Relative: Lower

Site Name : MARINE INDUSTRIES NW STATE | FOSS MARITIME | VIGOR MARINE TACOMA
313 E F ST | 313 EAST F STREET | 313 EAST F ST
TACOMA | Tacoma, WA 98421

Database(s) : [ALL SITES - WA, BRS, CSCSL HWS - WA, ECHO, ERNS, FRS, HSL - WA, ICIS, INACTIVE PCS, PCS ENF, PCS FACILITY, RCRA_LQG, VCP - WA] ***(cont.)***

Envirosite ID: 52365535
EPA ID: N/R

ALL SITES - WA ***(cont.)***

Program :	TOXICS
Program ID :	N/R
Interaction Type :	Industrial to ground SWDP IP
Interaction Type Description :	Industrial to ground SWDP IP
Status :	Active
Start Date :	1999-09-07
End Date :	N/R
SIC :	N/R
NAICS :	N/R

Program :	TOXICS
Program ID :	N/R
Interaction Type :	Industrial NPDES IP
Interaction Type Description :	Individual NPDES and State permits issued to industries to regulate discharges of process wastewater to state waters.
Status :	Active
Start Date :	1992-06-30
End Date :	N/R
SIC :	N/R
NAICS :	N/R

BRS

Facility Name :	VIGOR MARINE LLC
Facility Address :	313 E F ST, TACOMA, WA 98421
County :	PIERCE

Site Details

Date Form Received by Agency :	2012-01-24
EPA ID :	WAD988476230
Mailing Address :	313 E F ST, TACOMA, WA 98421
Contact :	SCOTT J ROSSITER
Contact Address :	313 E F ST, TACOMA, WA 98421
Contact Country :	US
Contact Telephone :	253-627-9136
Contact Email :	SROSSITER@VIRGORMARINE.COM
EPA Region :	10
Land Type :	Private
Source Type :	Annual/Biennial Report updated with Notification
Classification :	Small Quantity Generator

Map Id: BQ194
Direction: NNW
Distance: 0.416 mi., 2195 ft.
Elevation: 14 ft.
Relative: Lower

Site Name : MARINE INDUSTRIES NW STATE | FOSS MARITIME | VIGOR MARINE TACOMA
313 E F ST | 313 EAST F STREET | 313 EAST F ST
TACOMA | Tacoma, WA 98421

Database(s) : [ALL SITES - WA, BRS, CSCSL HWS - WA, ECHO, ERNS, FRS, HSL - WA, ICIS, INACTIVE PCS, PCS ENF, PCS FACILITY, RCRA_LQG, VCP - WA] ***(cont.)***

Envirosite ID: 52365535
EPA ID: N/R

BRS ***(cont.)***

Description :	Handlers that generate more than 100 and less than 1000 kilograms of hazardous waste during any calendar month and accumulate less than 6000 kg of hazardous waste at any time; or generate 100 kg or less of hazardous waste during any calendar month, and accumulate more than 1000 kg of hazardous waste at any time.
Last Date in Agency List :	2023-01-23

Owner/Operator Summary

Owner/Operator Name :	FOSS MARITIME CO
Owner/Operator Address :	PO BOX 1275, TACOMA, WA 98401-1275
Owner/Operator Country :	US
Owner/Operator Telephone :	800-426-2885
Owner/Operator Email :	N/R
Owner/Operator Fax :	N/R
Legal Status :	Private
Owner/Operator Type :	Owner
Owner/Operator Start Date :	N/R
Owner/Operator End Date :	N/R

Owner/Operator Name :	VIGOR MARINE LLC
Owner/Operator Address :	313 E F ST, TACOMA, WA 98421-1821
Owner/Operator Country :	US
Owner/Operator Telephone :	253-627-9136
Owner/Operator Email :	N/R
Owner/Operator Fax :	N/R
Legal Status :	Private
Owner/Operator Type :	Operator
Owner/Operator Start Date :	2010-08-09
Owner/Operator End Date :	N/R

Waste Activity Monitoring

Report Cycle :	2011
Hazardous Waste Page Number :	1
Hazardous Waste Sub-Page Number :	1
BR Form :	XX
Waste Description :	N/R
Primary NAICS :	336611 - Ship Building and Repairing
Source Code :	N/R
Form Code :	N/R
Management Method :	N/R
Generation Tons :	0
Managed Tons :	0
Shipped Tons :	0
Received Tons :	0
Receiver ID :	N/R

Map Id: BQ194
Direction: NNW
Distance: 0.416 mi., 2195 ft.
Elevation: 14 ft.
Relative: Lower

Site Name : MARINE INDUSTRIES NW STATE | FOSS MARITIME | VIGOR MARINE TACOMA
313 E F ST | 313 EAST F STREET | 313 EAST F ST
TACOMA | Tacoma, WA 98421

Database(s) : [ALL SITES - WA, BRS, CSCSL HWS - WA, ECHO, ERNS, FRS, HSL - WA, ICIS, INACTIVE PCS, PCS ENF, PCS FACILITY, RCRA_LQG, VCP - WA] ***(cont.)***

Envirosite ID: 52365535
EPA ID: N/R

BRS ***(cont.)***

Receiver State :	N/R
Shipper ID :	N/R
Shipper State :	N/R
Waste Minimization :	N/R
Waste Code List :	N/R
Waste Code Group :	N/R
Waste Generation Type :	N/R

Report Cycle :	2009
Hazardous Waste Page Number :	1
Hazardous Waste Sub-Page Number :	1
BR Form :	XX
Waste Description :	N/R
Primary NAICS :	336611 - Ship Building and Repairing
Source Code :	N/R
Form Code :	N/R
Management Method :	N/R
Generation Tons :	0
Managed Tons :	0
Shipped Tons :	0
Received Tons :	0
Receiver ID :	N/R
Receiver State :	N/R
Shipper ID :	N/R
Shipper State :	N/R
Waste Minimization :	N/R
Waste Code List :	N/R
Waste Code Group :	N/R
Waste Generation Type :	N/R

Report Cycle :	2007
Hazardous Waste Page Number :	1
Hazardous Waste Sub-Page Number :	1
BR Form :	XX
Waste Description :	N/R
Primary NAICS :	336611 - Ship Building and Repairing
Source Code :	N/R
Form Code :	N/R
Management Method :	N/R
Generation Tons :	0
Managed Tons :	0
Shipped Tons :	0
Received Tons :	0
Receiver ID :	N/R
Receiver State :	N/R
Shipper ID :	N/R
Shipper State :	N/R
Waste Minimization :	N/R
Waste Code List :	N/R
Waste Code Group :	N/R

Map Id: BQ194
Direction: NNW
Distance: 0.416 mi., 2195 ft.
Elevation: 14 ft.
Relative: Lower

Site Name : MARINE INDUSTRIES NW STATE | FOSS MARITIME | VIGOR MARINE TACOMA
313 E F ST | 313 EAST F STREET | 313 EAST F ST
TACOMA | Tacoma, WA 98421

Database(s) : [ALL SITES - WA, BRS, CSCSL HWS - WA, ECHO, ERNS, FRS, HSL - WA, ICIS, INACTIVE PCS, PCS ENF, PCS FACILITY, RCRA_LQG, VCP - WA] ***(cont.)***

Envirosite ID: 52365535
EPA ID: N/R

BRS ***(cont.)***

Waste Generation Type :	N/R
Report Cycle :	2005
Hazardous Waste Page Number :	1
Hazardous Waste Sub-Page Number :	1
BR Form :	XX
Waste Description :	N/R
Primary NAICS :	336611 - Ship Building and Repairing
Source Code :	N/R
Form Code :	N/R
Management Method :	N/R
Generation Tons :	0
Managed Tons :	0
Shipped Tons :	0
Received Tons :	0
Receiver ID :	N/R
Receiver State :	N/R
Shipper ID :	N/R
Shipper State :	N/R
Waste Minimization :	N/R
Waste Code List :	N/R
Waste Code Group :	N/R
Waste Generation Type :	N/R

CSCSL HWS - WA

Facility Name :	MARINE INDUSTRIES NW STATE
Facility Address :	313 E F ST, TACOMA, 98421
County :	PIERCE

Site Details

Facility Site ID :	1379
Site Status :	Cleanup Started
Cleanup Site ID :	166
Region :	Southwest
Responsible Section :	Southwest
WARM Rank :	N/R
Is Brownfield? :	N/R
Is PSI? :	N/R
Current VCP :	Yes
Past VCP :	Yes
Institutional Control :	N/R
Latitude :	47.260076
Longitude :	-122.431361
Last Date in Agency List :	2023-03-07

Map Id: BQ194
Direction: NNW
Distance: 0.416 mi., 2195 ft.
Elevation: 14 ft.
Relative: Lower

Site Name : MARINE INDUSTRIES NW STATE | FOSS MARITIME | VIGOR MARINE TACOMA
313 E F ST | 313 EAST F STREET | 313 EAST F ST
TACOMA | Tacoma, WA 98421

Database(s) : [ALL SITES - WA, BRS, CSCSL HWS - WA, ECHO, ERNS, FRS, HSL - WA, ICIS, INACTIVE PCS, PCS ENF, PCS FACILITY, RCRA_LQG, VCP - WA] ***(cont.)***

Envirosite ID: 52365535
EPA ID: N/R

CSCSL HWS - WA ***(cont.)***

Contaminants Details

Contaminant Name :	Metals - Other
Groundwater :	N/R
Surface Water :	N/R
Soil :	Confirmed Above Cleanup Levels
Sediment :	Suspected
Air :	N/R
Bedrock :	N/R

Contaminant Name :	Mercury
Groundwater :	N/R
Surface Water :	N/R
Soil :	Confirmed Above Cleanup Levels
Sediment :	N/R
Air :	N/R
Bedrock :	N/R

Contaminant Name :	Petroleum-Diesel
Groundwater :	N/R
Surface Water :	N/R
Soil :	Confirmed Above Cleanup Levels
Sediment :	N/R
Air :	N/R
Bedrock :	N/R

Contaminant Name :	Lead
Groundwater :	N/R
Surface Water :	N/R
Soil :	Confirmed Above Cleanup Levels
Sediment :	N/R
Air :	N/R
Bedrock :	N/R

Contaminant Name :	Petroleum-Gasoline
Groundwater :	N/R
Surface Water :	N/R
Soil :	Confirmed Above Cleanup Levels
Sediment :	N/R
Air :	N/R
Bedrock :	N/R

Contaminant Name :	Metals Priority Pollutants
Groundwater :	N/R
Surface Water :	Suspected
Soil :	Remediated
Sediment :	N/R

Map Id: BQ194
Direction: NNW
Distance: 0.416 mi., 2195 ft.
Elevation: 14 ft.
Relative: Lower

Site Name : MARINE INDUSTRIES NW STATE | FOSS MARITIME | VIGOR MARINE TACOMA
313 E F ST | 313 EAST F STREET | 313 EAST F ST
TACOMA | Tacoma, WA 98421

Database(s) : [ALL SITES - WA, BRS, CSCSL HWS - WA, ECHO, ERNS, FRS, HSL - WA, ICIS, INACTIVE PCS, PCS ENF, PCS FACILITY, RCRA_LQG, VCP - WA] ***(cont.)***

Envirosite ID: 52365535
EPA ID: N/R

CSCSL HWS - WA ***(cont.)***

Air :	N/R
Bedrock :	N/R

Contaminant Name :	Benzene
Groundwater :	N/R
Surface Water :	N/R
Soil :	Confirmed Above Cleanup Levels
Sediment :	N/R
Air :	N/R
Bedrock :	N/R

Contaminant Name :	Polycyclic Aromatic Hydrocarbons
Groundwater :	N/R
Surface Water :	N/R
Soil :	Confirmed Above Cleanup Levels
Sediment :	N/R
Air :	N/R
Bedrock :	N/R

Contaminant Name :	Arsenic
Groundwater :	Confirmed Above Cleanup Levels
Surface Water :	N/R
Soil :	Confirmed Above Cleanup Levels
Sediment :	N/R
Air :	N/R
Bedrock :	N/R

Contaminant Name :	Polychlorinated biPhenyls (PCB)
Groundwater :	N/R
Surface Water :	N/R
Soil :	Below Cleanup Levels
Sediment :	N/R
Air :	N/R
Bedrock :	N/R

ECHO

Facility Name :	MARINE INDUSTRIES NW STATE
Facility Address :	313 EAST F STREET, TACOMA, WA 98421
County :	PIERCE

Last Inspection Date :	2014-05-21
Registry ID :	110009763684
FIPS Code :	53053
EPA Region :	10
Inspection Count :	5

Map Id: BQ194
Direction: NNW
Distance: 0.416 mi., 2195 ft.
Elevation: 14 ft.
Relative: Lower

Site Name : MARINE INDUSTRIES NW STATE | FOSS MARITIME | VIGOR MARINE TACOMA
313 E F ST | 313 EAST F STREET | 313 EAST F ST
TACOMA | Tacoma, WA 98421

Database(s) : [ALL SITES - WA, BRS, CSCSL HWS - WA, ECHO, ERNS, FRS, HSL - WA, ICIS, INACTIVE PCS, PCS ENF, PCS FACILITY, RCRA_LQG, VCP - WA] ***(cont.)***

Envirosite ID: 52365535
EPA ID: N/R

ECHO ***(cont.)***

Last Inspection Days :	600
Informal Count :	2
Last Informal Action Date :	2014-08-14
Formal Action Count :	0
Last Formal Action Date :	N/R
Total Penalties :	0
Penalty Count :	0
Last Penalty Date :	N/R
Last Penalty Amount :	N/R
QTRS IN NC :	5
Programs IN SNC :	0
Current Compliance Status :	Unknown
Three-Year Compliance Status :	VVUUUVVVUUU_
Collection Method :	ADDRESS MATCHING-HOUSE NUMBER
Reference Point :	CENTER OF A FACILITY OR STATION
Accuracy Meters :	30
Derived Tribes :	Puyallup Tribe of the Puyallup Reservation - 1 mile(s), Puyallup Tribe of the Puyallup Reservation - 1.5 mile(s), Muckleshoot Indian Tribe - 10.6 mile(s), Muckleshoot Indian Tribe - 13.7 mile(s), Nisqually Indian Tribe - 18.1 mile(s), Squaxin Island Tribe of the Squaxin Island Reservation - 22.2 mile(s), Squaxin Island Tribe of the Squaxin Island Reservation - 24 mile(s)
Derived HUC :	17110019
Derived WBD :	N/R
Derived STCTY FIPS :	53053
Derived Zip :	98421
Derived CD113 :	09
Derived CB2010 :	530530602001065
MYRTK Universe :	NNN
NPDES IDs :	WA0040444
CWA Permit Types :	Minor
CWA Compliance Tracking :	Off
CWA NAICS :	N/R
CWA SICS :	3731
CWA Inspection Count :	4
CWA Last Inspection Days :	741
CWA Informal Count :	N/R
CWA Formal Action Count :	N/R
CWA Last Formal Action Date :	N/R
CWA Penalties :	N/R
CWA Last Penalty Date :	N/R
CWA Last Penalty Amount :	N/R
CWA Quarters IN NC :	2
CWA Current Compliance Status :	Unknown
CWA Current SNC Flag :	N
CWA 13 Quarters Compliance Status :	UVVUUUUUUUUU_
CWA 13 Quarters Effluent Exceedances:	N/R
CWA Three-Year QNCR Codes :	N/R
DFR URL :	Click here for hyperlink provided by the agency.
Facility SIC :	3731

Map Id: BQ194
Direction: NNW
Distance: 0.416 mi., 2195 ft.
Elevation: 14 ft.
Relative: Lower

Site Name : MARINE INDUSTRIES NW STATE | FOSS MARITIME | VIGOR MARINE TACOMA
313 E F ST | 313 EAST F STREET | 313 EAST F ST
TACOMA | Tacoma, WA 98421

Database(s) : [ALL SITES - WA, BRS, CSCSL HWS - WA, ECHO, ERNS, FRS, HSL - WA, ICIS, INACTIVE PCS, PCS ENF, PCS FACILITY, RCRA_LQG, VCP - WA] ***(cont.)***

Envirosite ID: 52365535
EPA ID: N/R

ECHO ***(cont.)***

Facility NAICS :	336611 - Ship Building and Repairing
Facility Last Inspection EPA Date :	2012-07-24
Facility Last Inspection State Date :	2014-05-21
Facility Last Formal Act EPA Date :	N/R
Facility Last Formal Act State Date :	N/R
Facility Last Informal Act EPA Date :	N/R
Facility Last Informal Act State Date:	2014-08-14
Facility Federal Agency :	N/R
TRI Reporter :	N/R
Facility Imp Water Flag :	N/R
Current SNC Flag :	N
Indian County Flag :	N
Federal Flag :	N
US Mexico Border Flag :	N/R
Chesapeak Bay Flag :	N/R
AIR Flag :	N
NPDES Flag :	Y
SDWIS Flag :	N
RCRA Flag :	Y
TRI Flag :	N
GHG Flag :	N
Major Flag :	N/R
Active Flag :	Y
NAA Flag :	Y
Latitude :	47.26024
Longitude :	-122.43145
Last Date in Agency List :	2016-01-19

Facility Name :	VIGOR MARINE TACOMA
Facility Address :	313 E F ST, TACOMA, WA 98421
County :	PIERCE

Last Inspection Date :	2019-03-18
Registry ID :	110009763684
FIPS Code :	53053
EPA Region :	10
Inspection Count :	3
Last Inspection Days :	1357
Informal Count :	0
Last Informal Action Date :	2014-08-14
Formal Action Count :	1
Last Formal Action Date :	2021-03-17
Total Penalties :	0
Penalty Count :	N/R
Last Penalty Date :	N/R
Last Penalty Amount :	N/R
QTRS IN NC :	6
Programs IN SNC :	0
Current Compliance Status :	Violation Identified
Three-Year Compliance Status :	____UVVVVVV

Map Id: BQ194
Direction: NNW
Distance: 0.416 mi., 2195 ft.
Elevation: 14 ft.
Relative: Lower

Site Name : MARINE INDUSTRIES NW STATE | FOSS MARITIME | VIGOR MARINE TACOMA
313 E F ST | 313 EAST F STREET | 313 EAST F ST
TACOMA | Tacoma, WA 98421

Database(s) : [ALL SITES - WA, BRS, CSCSL HWS - WA, ECHO, ERNS, FRS, HSL - WA, ICIS, INACTIVE PCS, PCS ENF, PCS FACILITY, RCRA_LQG, VCP - WA] ***(cont.)***

Envirosite ID: 52365535
EPA ID: N/R

ECHO ***(cont.)***

Collection Method :	INTERPOLATION-PHOTO
Reference Point :	FACILITY CENTROID
Accuracy Meters :	176
Derived Tribes :	Puyallup Tribe of the Puyallup Reservation - 1 mile(s), Puyallup Tribe of the Puyallup Reservation - 1.5 mile(s), Muckleshoot Indian Tribe - 10.6 mile(s), Muckleshoot Indian Tribe - 13.7 mile(s), Nisqually Indian Tribe - 18.1 mile(s), Squaxin Island Tribe of the Squaxin Island Reservation - 22.2 mile(s), Squaxin Island Tribe of the Squaxin Island Reservation - 24 mile(s)
Derived HUC :	17110019
Derived WBD :	171100190301
Derived STCTY FIPS :	53053
Derived Zip :	98421
Derived CD113 :	09
Derived CB2010 :	530530602001065
MYRTK Universe :	NNY
NPDES IDs :	WA0040444 WAR301348 WAR309843
CWA Permit Types :	Minor
CWA Compliance Tracking :	On
CWA NAICS :	237990 483211 336611
CWA SICS :	3731 4449
CWA Inspection Count :	2
CWA Last Inspection Days :	2566
CWA Informal Count :	N/R
CWA Formal Action Count :	1
CWA Last Formal Action Date :	2021-03-17
CWA Penalties :	0
CWA Last Penalty Date :	N/R
CWA Last Penalty Amount :	N/R
CWA Quarters IN NC :	6
CWA Current Compliance Status :	Violation Identified
CWA Current SNC Flag :	N
CWA 13 Quarters Compliance Status :	_____UVVVVVV
CWA 13 Quarters Effluent Exceedances:	N/R
CWA Three-Year QNCR Codes :	N/R
DFR URL :	Click here for hyperlink provided by the agency.
Facility SIC :	3731 4449
Facility NAICS :	483211 - Inland Water Freight Transportation, 483111 - Deep Sea Freight Transportation, 237990 - Other Heavy and Civil Engineering Construction, 336611 - Ship Building and Repairing
Facility Last Inspection EPA Date :	N/R
Facility Last Inspection State Date :	2019-03-18
Facility Last Formal Act EPA Date :	N/R
Facility Last Formal Act State Date :	2021-03-17
Facility Last Informal Act EPA Date :	N/R
Facility Last Informal Act State Date:	2014-08-14
Facility Federal Agency :	N/R

Map Id: BQ194
Direction: NNW
Distance: 0.416 mi., 2195 ft.
Elevation: 14 ft.
Relative: Lower

Site Name : MARINE INDUSTRIES NW STATE | FOSS MARITIME | VIGOR MARINE TACOMA
313 E F ST | 313 EAST F STREET | 313 EAST F ST
TACOMA | Tacoma, WA 98421

Database(s) : [ALL SITES - WA, BRS, CSCSL HWS - WA, ECHO, ERNS, FRS, HSL - WA, ICIS, INACTIVE PCS, PCS ENF, PCS FACILITY, RCRA_LQG, VCP - WA] ***(cont.)***

Envirosite ID: 52365535
EPA ID: N/R

ECHO ***(cont.)***

TRI Reporter :	N/R
Facility Imp Water Flag :	Y
Current SNC Flag :	N
Indian County Flag :	N
Federal Flag :	N/R
US Mexico Border Flag :	N/R
Chesapeak Bay Flag :	N/R
AIR Flag :	N
NPDES Flag :	Y
SDWIS Flag :	N
RCRA Flag :	Y
TRI Flag :	N
GHG Flag :	N
Major Flag :	N/R
Active Flag :	Y
NAA Flag :	N
Latitude :	47.260206
Longitude :	-122.431319
Last Date in Agency List :	2023-01-16

ERNS

Facility Address :	313 EAST F STREET, TACOMA, WA 98421
County :	PIERCE

Incident Information

Details for this site have been truncated due to the large number of available details for this site within this dataset. For the complete details for this site, contact your Envirosite account representative for a complimentary site report containing all of the details available.

Incident Date Time :	2015-09-03 08:00:00
Type of Incident :	VESSEL
Incident Cause :	EQUIPMENT FAILURE
Incident DTG :	DISCOVERED
Incident Location :	N/R
Sequence Number :	1127486
Potential Flag :	N
Description of Incident :	CALLER IS REPORTING THAT A FEW OUNCES OF HYDRAULIC OIL DISCHARGED FROM A PIECE OF EQUIPMENT ON A TUG BOAT.
Last Date in Agency List :	2015-12-23

Incident Response Summary

Date Time Received :	2015-09-03 12:20:38
Date Time Completed :	2015-09-03 12:24:50

Map Id: BQ194
Direction: NNW
Distance: 0.416 mi., 2195 ft.
Elevation: 14 ft.
Relative: Lower

Site Name : MARINE INDUSTRIES NW STATE | FOSS MARITIME | VIGOR MARINE TACOMA
313 E F ST | 313 EAST F STREET | 313 EAST F ST
TACOMA | Tacoma, WA 98421

Database(s) : [ALL SITES - WA, BRS, CSCSL HWS - WA, ECHO, ERNS, FRS, HSL - WA, ICIS, INACTIVE PCS, PCS ENF, PCS FACILITY, RCRA_LQG, VCP - WA] ***(cont.)***

Envirosite ID: 52365535
EPA ID: N/R

ERNS ***(cont.)***

Call Type :	Incident
Source :	TELEPHONE
Responsible Company :	VIGOR MARINE LLC
Responsible Org Type :	PRIVATE ENTERPRISE
Responsible City :	TACOMA
Responsible State :	WA
Responsible Zip :	98421

Incident Details Summary

Remedial Action :	CONTAINED, ABSORBENTS APPLIED.
Medium :	/ COMMENCEMENT BAY
Medium Description :	WATER
Body of Water :	COMMENCEMENT BAY
Weather Conditions :	UNKNOWN
Water Temperature :	N/R
Water Supply Contaminated :	U
Waterway Closed :	N
Waterway Description :	N/R

Additional Incident Details Summary

Actual Amount :	N/R
Actual Amount Units :	N/R
Capacity of Tank :	N/R
Capacity of Tank Units :	N/R
Continuous Release Begin Date :	N/R
Continuous Release End Date :	N/R
Continuous Release Change Date :	N/R
Continuous Release Permit :	N/R
Continuous Release Type :	N/R
Description of Tank :	N/R
Device Operational :	U
DOT Crossing Number :	N/R
DOT Regulated :	U
NPDES :	N/R
NPDES Compliance :	U
Pipeline Aboveground :	ABOVE
Pipeline Covered :	U
Pipeline Type :	N/R
Tank ID :	N/R
Tank Regulated :	U
Tank Regulated by :	N/R

Materials Involved Summary

Name of Material :	HYDRAULIC OIL
CAS Number :	000000-00-0

Map Id: BQ194
Direction: NNW
Distance: 0.416 mi., 2195 ft.
Elevation: 14 ft.
Relative: Lower

Site Name : MARINE INDUSTRIES NW STATE | FOSS MARITIME | VIGOR MARINE TACOMA
313 E F ST | 313 EAST F STREET | 313 EAST F ST
TACOMA | Tacoma, WA 98421

Database(s) : [ALL SITES - WA, BRS, CSCSL HWS - WA, ECHO, ERNS, FRS, HSL - WA, ICIS, INACTIVE PCS, PCS ENF, PCS FACILITY, RCRA_LQG, VCP - WA] ***(cont.)***

Envirosite ID: 52365535
EPA ID: N/R

ERNS ***(cont.)***

Amount of Material :	2
Unit of Measure :	OUNCE(S)
UN Number :	N/R
CHRIS Code :	OHY
Reached Water :	YES
Amount in Water :	2
Unit of Measure (Reach Water) :	OUNCE(S)

Vessels Details

Vessel Name :	LT802
Vessel Type :	TUG
Vessel Length :	110
Hull Construction :	N/R
Fuel Capacity :	N/R
Fuel on Board :	N/R
Cargo Capacity :	N/R
Cargo on Board :	N/R
Is Vessel Aground :	N
Flag :	N/R
Breadth :	N/R
Draught :	N/R
Fuel Capacity Units :	N/R
Fuel on Board Units :	N/R
Cargo Capacity Units :	N/R
Cargo on Board Units :	N/R

Incident Information

Incident Date Time :	2013-10-16 13:20:00
Type of Incident :	MOBILE
Incident Cause :	EQUIPMENT FAILURE
Incident DTG :	OCCURRED
Incident Location :	N/R
Sequence Number :	1063195
Potential Flag :	N
Description of Incident :	CALLER STATED THAT THERE WAS A RELEASE OF 2 DROPS OF HYDRAULIC FLUID FROM A DRYDOCK INBOARD CRANE, DUE TO A FAULTY LINE OR AN ENGINE SYSTEM THAT IS BEING LOOKED AT.
Last Date in Agency List :	2015-12-23

Incident Response Summary

Date Time Received :	2013-10-16 16:34:00
Date Time Completed :	2013-10-16 16:39:00
Call Type :	Incident

Map Id: BQ194
Direction: NNW
Distance: 0.416 mi., 2195 ft.
Elevation: 14 ft.
Relative: Lower

Site Name : MARINE INDUSTRIES NW STATE | FOSS MARITIME | VIGOR MARINE TACOMA
313 E F ST | 313 EAST F STREET | 313 EAST F ST
TACOMA | Tacoma, WA 98421

Database(s) : [ALL SITES - WA, BRS, CSCSL HWS - WA, ECHO, ERNS, FRS, HSL - WA, ICIS, INACTIVE PCS, PCS ENF, PCS FACILITY, RCRA_LQG, VCP - WA] ***(cont.)***

Envirosite ID: 52365535
EPA ID: N/R

ERNS ***(cont.)***

Source :	TELEPHONE
Responsible Company :	VIGOR MARINE LLC
Responsible Org Type :	PRIVATE ENTERPRISE
Responsible City :	TACOMA
Responsible State :	WA
Responsible Zip :	98421

Incident Details Summary

Remedial Action :	BOOMS APPLIED, ABSORBENTS APPLIED
Medium :	MIDDLE WATERWAY
Medium Description :	WATER
Body of Water :	MIDDLE WATERWAY
Weather Conditions :	OVERCAST
Water Temperature :	N/R
Water Supply Contaminated :	U
Waterway Closed :	N
Waterway Description :	N/R

Additional Incident Details Summary

Actual Amount :	N/R
Actual Amount Units :	N/R
Capacity of Tank :	N/R
Capacity of Tank Units :	N/R
Continuous Release Begin Date :	N/R
Continuous Release End Date :	N/R
Continuous Release Change Date :	N/R
Continuous Release Permit :	N/R
Continuous Release Type :	N/R
Description of Tank :	N/R
Device Operational :	U
DOT Crossing Number :	N/R
DOT Regulated :	U
NPDES :	N/R
NPDES Compliance :	U
Pipeline Aboveground :	ABOVE
Pipeline Covered :	U
Pipeline Type :	N/R
Tank ID :	N/R
Tank Regulated :	U
Tank Regulated by :	N/R

Materials Involved Summary

Name of Material :	HYDRAULIC OIL
CAS Number :	000000-00-0
Amount of Material :	2

Map Id: BQ194
Direction: NNW
Distance: 0.416 mi., 2195 ft.
Elevation: 14 ft.
Relative: Lower

Site Name : MARINE INDUSTRIES NW STATE | FOSS MARITIME | VIGOR MARINE TACOMA
313 E F ST | 313 EAST F STREET | 313 EAST F ST
TACOMA | Tacoma, WA 98421

Database(s) : [ALL SITES - WA, BRS, CSCSL HWS - WA, ECHO, ERNS, FRS, HSL - WA, ICIS, INACTIVE PCS, PCS ENF, PCS FACILITY, RCRA_LQG, VCP - WA] ***(cont.)***

Envirosite ID: 52365535
EPA ID: N/R

ERNS ***(cont.)***

Unit of Measure :	DROP(S)
UN Number :	N/R
CHRIS Code :	OHY
Reached Water :	YES
Amount in Water :	2
Unit of Measure (Reach Water) :	DROP(S)

Mobile Details

Vehicle Own Fuel Capacity :	N/R
Cargo Capacity :	N/R
Amount of Cargo on Board :	N/R
Hazmat Carrier :	U
Carrier Licensed :	U
Noncompliance with Hazmat :	U
Mobile Type :	CONSTRUCTION VEHICLE
Cargo Capacity Units :	N/R
Amount of Cargo on Board Units :	N/R
Vehicle Year :	N/R
Vehicle Make :	N/R
Vehicle Model :	N/R
Vehicle Number :	N/A
Trailer Number :	N/R

Incident Information

Incident Date Time :	2013-06-10 21:00:00
Type of Incident :	VESSEL
Incident Cause :	VESSEL SINKING
Incident DTG :	DISCOVERED
Incident Location :	N/R
Sequence Number :	1049961
Potential Flag :	N
Description of Incident :	CALLER STATED THAT A YARD TUG SUNK WHILE COMING OUT OF DRY DOCK INTO THE MIDDLE WATER WAY THAT LEADS INTO COMMENCEMENT BAY.
Last Date in Agency List :	2015-12-23

Incident Response Summary

Date Time Received :	2013-06-11 01:10:00
Date Time Completed :	2013-06-11 01:16:00
Call Type :	Incident
Source :	TELEPHONE
Responsible Company :	VIGOR MARINE LLC
Responsible Org Type :	PRIVATE ENTERPRISE

Map Id: BQ194
Direction: NNW
Distance: 0.416 mi., 2195 ft.
Elevation: 14 ft.
Relative: Lower

Site Name : MARINE INDUSTRIES NW STATE | FOSS MARITIME | VIGOR MARINE TACOMA
313 E F ST | 313 EAST F STREET | 313 EAST F ST
TACOMA | Tacoma, WA 98421

Database(s) : [ALL SITES - WA, BRS, CSCSL HWS - WA, ECHO, ERNS, FRS, HSL - WA, ICIS, INACTIVE PCS, PCS ENF, PCS FACILITY, RCRA_LQG, VCP - WA] ***(cont.)***

Envirosite ID: 52365535
EPA ID: N/R

ERNS ***(cont.)***

Responsible City :	TACOMA
Responsible State :	WA
Responsible Zip :	98421

Incident Details Summary

Remedial Action :	VESSEL IS BEING SALVAGE WITH CRANES AT THIS TIME. BOOM AND SORBENTS BEING DEPLOYED.
Medium :	MIDDLE WATER WAY
Medium Description :	WATER
Body of Water :	MIDDLE WATERWAY
Weather Conditions :	UNKNOWN
Water Temperature :	N/R
Water Supply Contaminated :	U
Waterway Closed :	N
Waterway Description :	N/R

Additional Incident Details Summary

Actual Amount :	N/R
Actual Amount Units :	N/R
Capacity of Tank :	N/R
Capacity of Tank Units :	N/R
Continuous Release Begin Date :	N/R
Continuous Release End Date :	N/R
Continuous Release Change Date :	N/R
Continuous Release Permit :	N/R
Continuous Release Type :	N/R
Description of Tank :	N/R
Device Operational :	U
DOT Crossing Number :	N/R
DOT Regulated :	U
NPDES :	N/R
NPDES Compliance :	U
Pipeline Aboveground :	ABOVE
Pipeline Covered :	U
Pipeline Type :	N/R
Tank ID :	N/R
Tank Regulated :	U
Tank Regulated by :	N/R

Materials Involved Summary

Name of Material :	OIL: DIESEL
CAS Number :	000000-00-0
Amount of Material :	5

Map Id: BQ194
Direction: NNW
Distance: 0.416 mi., 2195 ft.
Elevation: 14 ft.
Relative: Lower

Site Name : MARINE INDUSTRIES NW STATE | FOSS MARITIME | VIGOR MARINE TACOMA
313 E F ST | 313 EAST F STREET | 313 EAST F ST
TACOMA | Tacoma, WA 98421

Database(s) : [ALL SITES - WA, BRS, CSCSL HWS - WA, ECHO, ERNS, FRS, HSL - WA, ICIS, INACTIVE PCS, PCS ENF, PCS FACILITY, RCRA_LQG, VCP - WA] ***(cont.)***

Envirosite ID: 52365535
EPA ID: N/R

ERNS ***(cont.)***

Unit of Measure :	GALLON(S)
UN Number :	N/R
CHRIS Code :	ODS
Reached Water :	YES
Amount in Water :	5
Unit of Measure (Reach Water) :	GALLON(S)

Vessels Details

Vessel Name :	MUSCLE
Vessel Type :	TUG
Vessel Length :	35
Hull Construction :	N/R
Fuel Capacity :	N/R
Fuel on Board :	N/R
Cargo Capacity :	N/R
Cargo on Board :	N/R
Is Vessel Aground :	N
Flag :	N/R
Breadth :	N/R
Draught :	N/R
Fuel Capacity Units :	N/R
Fuel on Board Units :	N/R
Cargo Capacity Units :	N/R
Cargo on Board Units :	N/R

Incident Information

Incident Date Time :	2013-03-19 14:20:00
Type of Incident :	FIXED
Incident Cause :	OTHER
Incident DTG :	OCCURRED
Incident Location :	N/R
Sequence Number :	1041551
Potential Flag :	N
Description of Incident :	THE CALLER REPORTED THAT CRANE DRIPPED SEVERAL DROPS OF OIL WHICH RESULTED IN A SHEEN IN THE WATER.
Last Date in Agency List :	2015-12-23

Incident Response Summary

Date Time Received :	2013-03-19 17:47:00
Date Time Completed :	2013-03-19 17:52:00
Call Type :	Incident
Source :	TELEPHONE
Responsible Company :	VIGOR MARINE LLC

Map Id: BQ194
Direction: NNW
Distance: 0.416 mi., 2195 ft.
Elevation: 14 ft.
Relative: Lower

Site Name : MARINE INDUSTRIES NW STATE | FOSS MARITIME | VIGOR MARINE TACOMA
313 E F ST | 313 EAST F STREET | 313 EAST F ST
TACOMA | Tacoma, WA 98421

Database(s) : [ALL SITES - WA, BRS, CSCSL HWS - WA, ECHO, ERNS, FRS, HSL - WA, ICIS, INACTIVE PCS, PCS ENF, PCS FACILITY, RCRA_LQG, VCP - WA] ***(cont.)***

Envirosite ID: 52365535
EPA ID: N/R

ERNS ***(cont.)***

Responsible Org Type :	PRIVATE ENTERPRISE
Responsible City :	TACOMA
Responsible State :	WA
Responsible Zip :	98421

Incident Details Summary

Remedial Action :	CONTAINING SPILL WITHIN BOOM/ ABSORBENTS USED/ CLEAN UP COMPLETED
Medium :	MIDDLE WATERWAY
Medium Description :	WATER
Body of Water :	MIDDLE WATERWAY
Weather Conditions :	OVERCAST
Water Temperature :	N/R
Water Supply Contaminated :	N
Waterway Closed :	N
Waterway Description :	N/R

Additional Incident Details Summary

Actual Amount :	N/R
Actual Amount Units :	N/R
Capacity of Tank :	N/R
Capacity of Tank Units :	N/R
Continuous Release Begin Date :	N/R
Continuous Release End Date :	N/R
Continuous Release Change Date :	N/R
Continuous Release Permit :	N/R
Continuous Release Type :	N/R
Description of Tank :	N/R
Device Operational :	U
DOT Crossing Number :	N/R
DOT Regulated :	U
NPDES :	N/R
NPDES Compliance :	U
Pipeline Aboveground :	ABOVE
Pipeline Covered :	U
Pipeline Type :	N/R
Tank ID :	N/R
Tank Regulated :	U
Tank Regulated by :	N/R

Materials Involved Summary

Name of Material :	ENGINE OIL
CAS Number :	000000-00-0
Amount of Material :	0
Unit of Measure :	UNKNOWN AMOUNT

Map Id: BQ194
Direction: NNW
Distance: 0.416 mi., 2195 ft.
Elevation: 14 ft.
Relative: Lower

Site Name : MARINE INDUSTRIES NW STATE | FOSS MARITIME | VIGOR MARINE TACOMA
313 E F ST | 313 EAST F STREET | 313 EAST F ST
TACOMA | Tacoma, WA 98421

Database(s) : [ALL SITES - WA, BRS, CSCSL HWS - WA, ECHO, ERNS, FRS, HSL - WA, ICIS, INACTIVE PCS, PCS ENF, PCS FACILITY, RCRA_LQG, VCP - WA] ***(cont.)***

Envirosite ID: 52365535
EPA ID: N/R

ERNS ***(cont.)***

UN Number :	N/R
CHRIS Code :	OTH
Reached Water :	YES
Amount in Water :	0
Unit of Measure (Reach Water) :	UNKNOWN AMOUNT

Incident Information

Incident Date Time :	2012-04-25 09:35:00
Type of Incident :	MOBILE
Incident Cause :	EQUIPMENT FAILURE
Incident DTG :	OCCURRED
Incident Location :	SHIP YARD
Sequence Number :	1009642
Potential Flag :	N
Description of Incident :	CALLER IS REPORTING A DISCHARGE OF HYDRAULIC OIL FROM A FORK LIFT DUE TO A BROKEN HOSE.
Last Date in Agency List :	2015-12-23

Incident Response Summary

Date Time Received :	2012-04-25 12:58:55
Date Time Completed :	2012-04-25 13:02:28
Call Type :	Incident
Source :	TELEPHONE
Responsible Company :	BIGOR MARINE LLC
Responsible Org Type :	PRIVATE ENTERPRISE
Responsible City :	TACOMA
Responsible State :	WA
Responsible Zip :	98421

Incident Details Summary

Remedial Action :	CALLER STATES CONTAINMENT IS BEING CONDUCTED AND
Medium :	PUGET SOUND
Medium Description :	WATER
Body of Water :	PUGET SOUND
Weather Conditions :	PARTLY CLOUDY
Water Temperature :	N/R
Water Supply Contaminated :	U
Waterway Closed :	N
Waterway Description :	N/R

Map Id: BQ194
Direction: NNW
Distance: 0.416 mi., 2195 ft.
Elevation: 14 ft.
Relative: Lower

Site Name : MARINE INDUSTRIES NW STATE | FOSS MARITIME | VIGOR MARINE TACOMA
313 E F ST | 313 EAST F STREET | 313 EAST F ST
TACOMA | Tacoma, WA 98421

Database(s) : [ALL SITES - WA, BRS, CSCSL HWS - WA, ECHO, ERNS, FRS, HSL - WA, ICIS, INACTIVE PCS, PCS ENF, PCS FACILITY, RCRA_LQG, VCP - WA] ***(cont.)***

Envirosite ID: 52365535
EPA ID: N/R

ERNS ***(cont.)***

Additional Incident Details Summary

Actual Amount :	N/R
Actual Amount Units :	N/R
Capacity of Tank :	N/R
Capacity of Tank Units :	N/R
Continuous Release Begin Date :	N/R
Continuous Release End Date :	N/R
Continuous Release Change Date :	N/R
Continuous Release Permit :	N/R
Continuous Release Type :	N/R
Description of Tank :	N/R
Device Operational :	U
DOT Crossing Number :	N/R
DOT Regulated :	U
NPDES :	N/R
NPDES Compliance :	U
Pipeline Aboveground :	ABOVE
Pipeline Covered :	U
Pipeline Type :	N/R
Tank ID :	N/R
Tank Regulated :	U
Tank Regulated by :	N/R

Materials Involved Summary

Name of Material :	HYDRAULIC OIL
CAS Number :	000000-00-0
Amount of Material :	2
Unit of Measure :	CUP(S)
UN Number :	N/R
CHRIS Code :	OHY
Reached Water :	YES
Amount in Water :	1
Unit of Measure (Reach Water) :	CUP(S)

Mobile Details

Vehicle Own Fuel Capacity :	N/R
Cargo Capacity :	N/R
Amount of Cargo on Board :	N/R
Hazmat Carrier :	N
Carrier Licensed :	U
Noncompliance with Hazmat :	U
Mobile Type :	FORK LIFT
Cargo Capacity Units :	N/R
Amount of Cargo on Board Units :	N/R
Vehicle Year :	N/R
Vehicle Make :	N/R
Vehicle Model :	N/R

Map Id: BQ194
Direction: NNW
Distance: 0.416 mi., 2195 ft.
Elevation: 14 ft.
Relative: Lower

Site Name : MARINE INDUSTRIES NW STATE | FOSS MARITIME | VIGOR MARINE TACOMA
313 E F ST | 313 EAST F STREET | 313 EAST F ST
TACOMA | Tacoma, WA 98421

Database(s) : [ALL SITES - WA, BRS, CSCSL HWS - WA, ECHO, ERNS, FRS, HSL - WA, ICIS, INACTIVE PCS, PCS ENF, PCS FACILITY, RCRA_LQG, VCP - WA] ***(cont.)***

Envirosite ID: 52365535
EPA ID: N/R

ERNS ***(cont.)***

Vehicle Number :	777
Trailer Number :	N/R

FRS

Facility Name :	VIGOR MARINE
Facility Address :	313 EAST F STREET, TACOMA, WA 98421
County :	PIERCE

Site Details

Registry ID :	110054070303
FRS Facility URL :	Click here for hyperlink provided by the agency.
Last Date in Agency List :	2015-06-02

Source Description

Source Description :

ICIS provides a database that, when complete, will contain enforcement and compliance information across most of EPA's programs. The vision for ICIS is to replace EPA's independent databases that contain enforcement data with a single repository for that information. Currently, ICIS contains all Federal Administrative and Judicial enforcement actions and a subset of the Permit Compliance System (PCS), which supports the National Pollutant Discharge Elimination System (NPDES). This information is maintained in ICIS by EPA in the Regional offices and at Headquarters. A future release of ICIS will completely replace PCS and will integrate that information with Federal actions already in the system. ICIS also has the capability to track other activities that support compliance and enforcement programs, including incident tracking, compliance assistance, and compliance monitoring.
The NPDES module of the Compliance Information System (ICIS) tracks surface water permits issued under the Clean Water Act. Under NPDES, all facilities that discharge pollutants from any point source into waters of the United States are required to obtain a permit. The permit will likely contain limits on what can be discharged, impose monitoring and reporting requirements, and include other provisions to ensure that the discharge does not adversely affect water quality.
The OIL database contains information on Spill Prevention, Control and Countermeasure (SPCC) and Facility Response Plan (FRP) subject facilities to prevent and respond to oil spills. FRP facilities are referred to as Substantial Harm facilities due to the quantities of oil stored and facility characteristics.

FRS Environmental Interest

Source and System ID :

ICIS - 3000028937
ICIS - WA0040444
OIL - R10-WA-00189

Map Id: BQ194
Direction: NNW
Distance: 0.416 mi., 2195 ft.
Elevation: 14 ft.
Relative: Lower

Site Name : MARINE INDUSTRIES NW STATE | FOSS MARITIME | VIGOR MARINE TACOMA
313 E F ST | 313 EAST F STREET | 313 EAST F ST
TACOMA | Tacoma, WA 98421

Database(s) : [ALL SITES - WA, BRS, CSCSL HWS - WA, ECHO, ERNS, FRS, HSL - WA, ICIS, INACTIVE PCS, PCS ENF, PCS FACILITY, RCRA_LQG, VCP - WA] ***(cont.)***

Envirosite ID: 52365535
EPA ID: N/R

FRS ***(cont.)***

Facility Name : VIGOR MARINE LLC
Facility Address : 313 E F ST, TACOMA, WA 98421
County : PIERCE

Site Details
Registry ID : 110070719458
FRS Facility URL : Click here for hyperlink provided by the agency.
Last Date in Agency List : 2023-02-13

Source Description

Source Description :

All generators and treatment, storage, and disposal (TSD) facilities who handle hazardous waste are required to report to the EPA Administrator at least once every two years. The data collected is used to create the National Biennial Resource Conservation and Recovery Act (RCRA) Hazardous Waste Report. This data is processed within the RCRA Information (RCRAInfo) database.

FRS Environmental Interest
Source and System ID : RCRAINFO - WAD988476230

Facility Name : VIGOR MARINE TACOMA
Facility Address : 313 E F ST, TACOMA, WA 98421
County : PIERCE

Site Details
Registry ID : 110009763684
FRS Facility URL : Click here for hyperlink provided by the agency.
Last Date in Agency List : 2023-02-13

Source Description

Map Id: BQ194
Direction: NNW
Distance: 0.416 mi., 2195 ft.
Elevation: 14 ft.
Relative: Lower

Site Name : MARINE INDUSTRIES NW STATE | FOSS MARITIME | VIGOR MARINE TACOMA
313 E F ST | 313 EAST F STREET | 313 EAST F ST
TACOMA | Tacoma, WA 98421

Database(s) : [ALL SITES - WA, BRS, CSCSL HWS - WA, ECHO, ERNS, FRS, HSL - WA, ICIS, INACTIVE PCS, PCS ENF, PCS FACILITY, RCRA_LQG, VCP - WA] ***(cont.)***

Envirosite ID: 52365535
EPA ID: N/R

FRS ***(cont.)***

Source Description :

ICIS provides a database that, when complete, will contain enforcement and compliance information across most of EPA's programs. The vision for ICIS is to replace EPA's independent databases that contain enforcement data with a single repository for that information. Currently, ICIS contains all Federal Administrative and Judicial enforcement actions and a subset of the Permit Compliance System (PCS), which supports the National Pollutant Discharge Elimination System (NPDES). This information is maintained in ICIS by EPA in the Regional offices and at Headquarters. A future release of ICIS will completely replace PCS and will integrate that information with Federal actions already in the system. ICIS also has the capability to track other activities that support compliance and enforcement programs, including incident tracking, compliance assistance, and compliance monitoring.
The NPDES module of the Compliance Information System (ICIS) tracks surface water permits issued under the Clean Water Act. Under NPDES, all facilities that discharge pollutants from any point source into waters of the United States are required to obtain a permit. The permit will likely contain limits on what can be discharged, impose monitoring and reporting requirements, and include other provisions to ensure that the discharge does not adversely affect water quality.
OSHA-OIS

Source Description :

RCRAInfo is EPA’s comprehensive information system that supports the Resource Conservation and Recovery Act (RCRA) of 1976 and the Hazardous and Solid Waste Amendments (HSWA) of 1984 through the tracking of events and activities related to facilities that generate, transport, and treat, store, or dispose of hazardous waste. RCRAInfo allows RCRA program staff to track the notification, permit, compliance, and corrective action activities required under RCRA. RCRAInfo also supports generation of the National Hazardous Waste Biennial Report. All generators and treatment, storage, and disposal facilities who handle hazardous waste are required to report to the EPA Administrator at least once every two years to support creation of the Biennial Report.
TRIS is a publicly available EPA database reported annually by certain covered industry groups, as well as federal facilities. It contains information about more than 650 toxic chemicals that are being used, manufactured, treated, transported, or released into the environment, and includes information about waste management and pollution prevention activities.
The WA-FSIS provides a means to query and display data maintained by the Washington Department of Ecology. This system contains key information for each facility/site that is currently, or has been, of interest to the Air Quality, Dam Safety, Hazardous Waste, Toxics Cleanup, and Water Quality Programs.

FRS Environmental Interest
Source and System ID :

ICIS - 3000028937
ICIS - WA0040444
ICIS - WAR301348
ICIS - WAR309843
OSHA-OIS - 316963420

Map Id: BQ194
Direction: NNW
Distance: 0.416 mi., 2195 ft.
Elevation: 14 ft.
Relative: Lower

Site Name : MARINE INDUSTRIES NW STATE | FOSS MARITIME | VIGOR MARINE TACOMA
313 E F ST | 313 EAST F STREET | 313 EAST F ST
TACOMA | Tacoma, WA 98421

Database(s) : [ALL SITES - WA, BRS, CSCSL HWS - WA, ECHO, ERNS, FRS, HSL - WA, ICIS, INACTIVE PCS, PCS ENF, PCS FACILITY, RCRA_LQG, VCP - WA] ***(cont.)***

Envirosite ID: 52365535
EPA ID: N/R

FRS ***(cont.)***

OSHA-OIS - 339069254
OSHA-OIS - 339070310
OSHA-OIS - 340005230
OSHA-OIS - 340754209
OSHA-OIS - 343268538
RCRAINFO - WAD988476230
TRIS - 9842WVGRMR313EA
WA-FSIS - 1379
WA-FSIS - 22249
WA-FSIS - 6682675
WA-FSIS - 6915510

HSL - WA

Facility Name :	Marine Industries NW State
Facility Address :	313 E F ST, TACOMA, 98421
County :	Pierce

Site Details

Facility Site ID :	1379
Cleanup Site ID :	166
Status :	Cleanup Started
Site Rank :	N/R
Alternative Site Name :	MARINE INDUSTRIES NORTHWEST,MARINE INDUSTRIES NW,Vigor Marine, Vigor Marine LLC Tacoma
Region :	Southwest
Resposbile Unit :	Southwest
Institutional Control :	N/R
Current VCP :	Yes
Past VCP :	Yes
Latitude :	47.260076
Longitude :	-122.431361
Agency Hyperlink :	Click here for hyperlink provided by the agency.
Last Date in Agency List :	2023-02-28

Contaminants

Contaminant Name :	Metals - Other
Ground water :	N/R
Surface water :	N/R
Soil :	Confirmed Above Cleanup Levels
Sediment :	Suspected
Air :	N/R
Bedrock :	N/R

Map Id: BQ194
Direction: NNW
Distance: 0.416 mi., 2195 ft.
Elevation: 14 ft.
Relative: Lower

Site Name : MARINE INDUSTRIES NW STATE | FOSS MARITIME | VIGOR MARINE TACOMA
313 E F ST | 313 EAST F STREET | 313 EAST F ST
TACOMA | Tacoma, WA 98421

Database(s) : [ALL SITES - WA, BRS, CSCSL HWS - WA, ECHO, ERNS, FRS, HSL - WA, ICIS, INACTIVE PCS, PCS ENF, PCS FACILITY, RCRA_LQG, VCP - WA] ***(cont.)***

Envirosite ID: 52365535
EPA ID: N/R

HSL - WA ***(cont.)***

Contaminant Name :	Mercury
Ground water :	N/R
Surface water :	N/R
Soil :	Confirmed Above Cleanup Levels
Sediment :	N/R
Air :	N/R
Bedrock :	N/R

Contaminant Name :	Petroleum-Diesel
Ground water :	N/R
Surface water :	N/R
Soil :	Confirmed Above Cleanup Levels
Sediment :	N/R
Air :	N/R
Bedrock :	N/R

Contaminant Name :	Lead
Ground water :	N/R
Surface water :	N/R
Soil :	Confirmed Above Cleanup Levels
Sediment :	N/R
Air :	N/R
Bedrock :	N/R

Contaminant Name :	Petroleum-Gasoline
Ground water :	N/R
Surface water :	N/R
Soil :	Confirmed Above Cleanup Levels
Sediment :	N/R
Air :	N/R
Bedrock :	N/R

Contaminant Name :	Metals Priority Pollutants
Ground water :	N/R
Surface water :	Suspected
Soil :	Remediated
Sediment :	N/R
Air :	N/R
Bedrock :	N/R

Contaminant Name :	Benzene
Ground water :	N/R
Surface water :	N/R
Soil :	Confirmed Above Cleanup Levels
Sediment :	N/R
Air :	N/R

Map Id: BQ194
Direction: NNW
Distance: 0.416 mi., 2195 ft.
Elevation: 14 ft.
Relative: Lower

Site Name : MARINE INDUSTRIES NW STATE | FOSS MARITIME | VIGOR MARINE TACOMA
313 E F ST | 313 EAST F STREET | 313 EAST F ST
TACOMA | Tacoma, WA 98421

Database(s) : [ALL SITES - WA, BRS, CSCSL HWS - WA, ECHO, ERNS, FRS, HSL - WA, ICIS, INACTIVE PCS, PCS ENF, PCS FACILITY, RCRA_LQG, VCP - WA] ***(cont.)***

Envirosite ID: 52365535
EPA ID: N/R

HSL - WA ***(cont.)***

Bedrock :	N/R

Contaminant Name :	Polycyclic Aromatic Hydrocarbons
Ground water :	N/R
Surface water :	N/R
Soil :	Confirmed Above Cleanup Levels
Sediment :	N/R
Air :	N/R
Bedrock :	N/R

Contaminant Name :	Arsenic
Ground water :	Confirmed Above Cleanup Levels
Surface water :	N/R
Soil :	Confirmed Above Cleanup Levels
Sediment :	N/R
Air :	N/R
Bedrock :	N/R

Contaminant Name :	Polychlorinated biPhenyls (PCB)
Ground water :	N/R
Surface water :	N/R
Soil :	Below Cleanup Levels
Sediment :	N/R
Air :	N/R
Bedrock :	N/R

Facility Name :	MARINE INDUSTRIES NW STATE
Facility Address :	313 E F St, Tacoma, 98421
County :	Pierce

Site Details

Facility Site ID :	1379
Cleanup Site ID :	166
Status :	Cleanup Started
Site Rank :	N/R
Alternative Site Name :	N/R
Region :	N/R
Resposbile Unit :	N/R
Institutional Control :	N/R
Current VCP :	N/R
Past VCP :	N/R
Latitude :	N/R
Longitude :	N/R
Agency Hyperlink :	Click here for hyperlink provided by the agency.
Last Date in Agency List :	2022-02-11

Map Id: BQ194
Direction: NNW
Distance: 0.416 mi., 2195 ft.
Elevation: 14 ft.
Relative: Lower

Site Name : MARINE INDUSTRIES NW STATE | FOSS MARITIME | VIGOR MARINE TACOMA
313 E F ST | 313 EAST F STREET | 313 EAST F ST
TACOMA | Tacoma, WA 98421

Database(s) : [ALL SITES - WA, BRS, CSCSL HWS - WA, ECHO, ERNS, FRS, HSL - WA, ICIS, INACTIVE PCS, PCS ENF, PCS FACILITY, RCRA_LQG, VCP - WA] ***(cont.)***

Envirosite ID: 52365535
EPA ID: N/R

ICIS

Facility Name : FOSS MARITIME
Facility Address : 313 E F ST, TACOMA, WA 98421

Site Details
NPDES ID : WAR309843
ICIS Facility Interest ID : 3601373253
Facility UIN : 110009763684
Facility Type Code : Privately Owned Facility
Impaired Waters : 303(D) Listed
Latitude : 47.2600746
Longitude : -122.431358
Last Date in Agency List : 2022-12-28

Facility Name : MARINE INDUSTRIES NW STATE
Facility Address : 313 E F ST, TACOMA, WA 98421

Site Details
NPDES ID : WAR309843
ICIS Facility Interest ID : 3601373253
Facility UIN : 110009763684
Facility Type Code : Privately Owned Facility
Impaired Waters : 303(D) Listed
Latitude : 47.2600746
Longitude : -122.431358
Last Date in Agency List : 2022-05-02

NPDES ID : WA0040444
ICIS Facility Interest ID : 3400000336
Facility UIN : 110009763684
Facility Type Code : Privately Owned Facility
Impaired Waters : 303(D) Listed
Latitude : 47.260076
Longitude : -122.431361
Last Date in Agency List : 2022-12-28

Facility Name : VIGOR MARINE
Facility Address : 313 E F ST, TACOMA, WA 98421

Site Details
NPDES ID : WA0040444
ICIS Facility Interest ID : 3400000336
Facility UIN : 110009763684

Map Id: BQ194
Direction: NNW
Distance: 0.416 mi., 2195 ft.
Elevation: 14 ft.
Relative: Lower

Site Name : MARINE INDUSTRIES NW STATE | FOSS MARITIME | VIGOR MARINE TACOMA
313 E F ST | 313 EAST F STREET | 313 EAST F ST
TACOMA | Tacoma, WA 98421

Database(s) : [ALL SITES - WA, BRS, CSCSL HWS - WA, ECHO, ERNS, FRS, HSL - WA, ICIS, INACTIVE PCS, PCS ENF, PCS FACILITY, RCRA_LQG, VCP - WA] ***(cont.)***

Envirosite ID: 52365535
EPA ID: N/R

ICIS ***(cont.)***

Facility Type Code :	Privately Owned Facility
Impaired Waters :	N/R
Latitude :	47.2601
Longitude :	-122.431
Last Date in Agency List :	2018-03-13

INACTIVE PCS

Issue Date :	2019-11-20
Original Issue Date :	2019-11-20
Effective Date :	2021-03-18
Expiration Date :	2024-12-31
Retirement Date :	N/R
Termination Date :	N/R
Issuing Agency :	State
Agency Type :	State
Activity ID :	3602940280
External Permit Number :	WAR309843
Facility Type Indicator :	NON-POTW
Permit Type :	General Permit Covered Facility-NPDES)
Major Minor Status :	N
Permit Status :	Effective
Total Design Flow Number :	N/R
Actual Average Flow Number :	N/R
State Water Body :	N/R
State Water Body Name :	N/R
Permit Name :	Foss Maritime Company, LLC
Permit Comp Status :	Y
RNC Tracking :	Y
Master External Permit Number :	WAR125726
TMDL Interface :	N/R
EDMR Authorization :	N
Pretreatment Indicator :	N/R
Last Date in Agency List :	2022-04-22

Issue Date :	2019-11-20
Original Issue Date :	2019-11-20
Effective Date :	2021-03-18
Expiration Date :	2024-12-31
Retirement Date :	N/R
Termination Date :	N/R
Issuing Agency :	State
Agency Type :	State
Activity ID :	3602940280
External Permit Number :	WAR309843
Facility Type Indicator :	NON-POTW
Permit Type :	General Permit Covered Facility-NPDES)
Major Minor Status :	N
Permit Status :	Effective
Total Design Flow Number :	N/R

Map Id: BQ194
Direction: NNW
Distance: 0.416 mi., 2195 ft.
Elevation: 14 ft.
Relative: Lower

Site Name : MARINE INDUSTRIES NW STATE | FOSS MARITIME | VIGOR MARINE TACOMA
313 E F ST | 313 EAST F STREET | 313 EAST F ST
TACOMA | Tacoma, WA 98421

Database(s) : [ALL SITES - WA, BRS, CSCSL HWS - WA, ECHO, ERNS, FRS, HSL - WA, ICIS, INACTIVE PCS, PCS ENF, PCS FACILITY, RCRA_LQG, VCP - WA] ***(cont.)***

Envirosite ID: 52365535
EPA ID: N/R

INACTIVE PCS ***(cont.)***

Actual Average Flow Number :	N/R
State Water Body :	N/R
State Water Body Name :	N/R
Permit Name :	Foss Maritime Company, LLC
Permit Comp Status :	Y
RNC Tracking :	Y
Master External Permit Number :	WAR125726
TMDL Interface :	N/R
EDMR Authorization :	N
Pretreatment Indicator :	N/R
Last Date in Agency List :	2022-09-23

Issue Date :	2009-03-12
Original Issue Date :	2009-03-12
Effective Date :	2009-07-01
Expiration Date :	2014-06-30
Retirement Date :	N/R
Termination Date :	2021-03-29
Issuing Agency :	State
Agency Type :	State
Activity ID :	3400000333
External Permit Number :	WA0040444
Facility Type Indicator :	NON-POTW
Permit Type :	NPDES Individual Permit
Major Minor Status :	N
Permit Status :	Terminated
Total Design Flow Number :	N/R
Actual Average Flow Number :	N/R
State Water Body :	N/R
State Water Body Name :	N/R
Permit Name :	Vigor Marine LLC
Permit Comp Status :	Y
RNC Tracking :	Y
Master External Permit Number :	N/R
TMDL Interface :	N/R
EDMR Authorization :	N
Pretreatment Indicator :	N/R
Last Date in Agency List :	2022-12-28

PCS ENF

Site Details

NPDES ID :	WAR309843
Last Date in Agency List :	2022-12-28

Formal Enforcement Actions

Settlement Entered Date :	2021-03-17
ENF Identifier :	WA-789101

Map Id: BQ194
Direction: NNW
Distance: 0.416 mi., 2195 ft.
Elevation: 14 ft.
Relative: Lower

Site Name : MARINE INDUSTRIES NW STATE | FOSS MARITIME | VIGOR MARINE TACOMA
313 E F ST | 313 EAST F STREET | 313 EAST F ST
TACOMA | Tacoma, WA 98421

Database(s) : [ALL SITES - WA, BRS, CSCSL HWS - WA, ECHO, ERNS, FRS, HSL - WA, ICIS, INACTIVE PCS, PCS ENF, PCS FACILITY, RCRA_LQG, VCP - WA] ***(cont.)***

Envirosite ID: 52365535
EPA ID: N/R

PCS ENF ***(cont.)***

Activity ID :	3602941213
Activity Type :	Administrative, Formal
ENF Type :	State CWA Non Penalty AO
Agency :	State
Fed Penalty Assessed Amount :	N/R
State Local Penalty Amount :	N/R

Informal Enforcement Actions

Achieved Date :	N/R
Registry ID :	N/R
ENF Identifier :	N/R
Activity ID :	N/R
Activity Type :	N/R
ENF Type :	N/R
Agency :	N/R

Site Details

NPDES ID :	WAR309843
Last Date in Agency List :	2022-04-06

Formal Enforcement Actions

Settlement Entered Date :	2021-03-17
ENF Identifier :	WA-789101
Activity ID :	3602941213
Activity Type :	Administrative, Formal
ENF Type :	State CWA Non Penalty AO
Agency :	State
Fed Penalty Assessed Amount :	N/R
State Local Penalty Amount :	N/R

Informal Enforcement Actions

Achieved Date :	N/R
Registry ID :	N/R
ENF Identifier :	N/R
Activity ID :	N/R
Activity Type :	N/R
ENF Type :	N/R
Agency :	N/R

PCS FACILITY

Issue Date :	2009-03-12
Original Issue Date :	2009-03-12

Map Id: BQ194
Direction: NNW
Distance: 0.416 mi., 2195 ft.
Elevation: 14 ft.
Relative: Lower

Site Name : MARINE INDUSTRIES NW STATE | FOSS MARITIME | VIGOR MARINE TACOMA
313 E F ST | 313 EAST F STREET | 313 EAST F ST
TACOMA | Tacoma, WA 98421

Database(s) : [ALL SITES - WA, BRS, CSCSL HWS - WA, ECHO, ERNS, FRS, HSL - WA, ICIS, INACTIVE PCS, PCS ENF, PCS FACILITY, RCRA_LQG, VCP - WA] ***(cont.)***

Envirosite ID: 52365535
EPA ID: N/R

PCS FACILITY ***(cont.)***

Effective Date :	2009-07-01
Expiration Date :	2014-06-30
Retirement Date :	N/R
Termination Date :	N/R
Issuing Agency :	State
Agency Type :	State
Activity ID :	3400000333
External Permit Number :	N/R
Facility Type Indicator :	NON-POTW
Permit Type :	NPDES Individual Permit
Major Minor Status :	N
Permit Status :	Administratively Continued
Total Design Flow Number :	N/R
Actual Average Flow Number :	N/R
State Water Body :	N/R
State Water Body Name :	N/R
Permit Name :	Vigor Marine LLC
Permit Comp Status :	Y
RNC Tracking :	Y
Master External Permit Number :	N/R
TMDL Interface :	N/R
EDMR Authorization :	N
Pretreatment Indicator :	N/R
Last Date in Agency List :	2022-04-25

Issue Date :	2019-11-20
Original Issue Date :	2019-11-20
Effective Date :	2021-03-18
Expiration Date :	2024-12-31
Retirement Date :	N/R
Termination Date :	N/R
Issuing Agency :	State
Agency Type :	State
Activity ID :	3602940280
External Permit Number :	N/R
Facility Type Indicator :	NON-POTW
Permit Type :	General Permit Covered Facility-NPDES)
Major Minor Status :	N
Permit Status :	Effective
Total Design Flow Number :	N/R
Actual Average Flow Number :	N/R
State Water Body :	N/R
State Water Body Name :	N/R
Permit Name :	Foss Maritime Company, LLC
Permit Comp Status :	Y
RNC Tracking :	Y
Master External Permit Number :	WAR125726
TMDL Interface :	N/R
EDMR Authorization :	N
Pretreatment Indicator :	N/R
Last Date in Agency List :	2022-04-25

Map Id: BQ194
Direction: NNW
Distance: 0.416 mi., 2195 ft.
Elevation: 14 ft.
Relative: Lower

Site Name : MARINE INDUSTRIES NW STATE | FOSS MARITIME | VIGOR MARINE TACOMA
313 E F ST | 313 EAST F STREET | 313 EAST F ST
TACOMA | Tacoma, WA 98421

Database(s) : [ALL SITES - WA, BRS, CSCSL HWS - WA, ECHO, ERNS, FRS, HSL - WA, ICIS, INACTIVE PCS, PCS ENF, PCS FACILITY, RCRA_LQG, VCP - WA] ***(cont.)***

Envirosite ID: 52365535
EPA ID: N/R

PCS FACILITY ***(cont.)***

Issue Date :	2019-11-20
Original Issue Date :	2019-11-20
Effective Date :	2021-03-18
Expiration Date :	2024-12-31
Retirement Date :	N/R
Termination Date :	N/R
Issuing Agency :	State
Agency Type :	State
Activity ID :	3602940280
External Permit Number :	N/R
Facility Type Indicator :	NON-POTW
Permit Type :	General Permit Covered Facility-NPDES)
Major Minor Status :	N
Permit Status :	Effective
Total Design Flow Number :	N/R
Actual Average Flow Number :	N/R
State Water Body :	N/R
State Water Body Name :	N/R
Permit Name :	Foss Maritime Company, LLC
Permit Comp Status :	Y
RNC Tracking :	Y
Master External Permit Number :	WAR125726
TMDL Interface :	N/R
EDMR Authorization :	N
Pretreatment Indicator :	N/R
Last Date in Agency List :	2022-12-28

RCRA_LQG

Facility Name :	FOSS MARITIME PROPERTY
Facility Address :	313 E F ST, TACOMA, WA 98421
County :	PIERCE
Date Form Received by Agency :	2022-05-17
EPA ID :	WAD988476230
Mailing Address :	313 E F ST, TACOMA, WA 98421
Contact :	SLOANE PERRAS
Contact Address :	460 ALASKAN WAY STE 706, SEATTLE, WA 98104
Contact Country :	US
Contact Telephone :	678-296-9343
Contact Email :	SPERRAS@SALTCHUKMARINESS.COM
EPA Region :	10
Land Type :	Private
Source Type :	Notification
Classification :	Large Quantity Generator

Map Id: BQ194
Direction: NNW
Distance: 0.416 mi., 2195 ft.
Elevation: 14 ft.
Relative: Lower

Site Name : MARINE INDUSTRIES NW STATE | FOSS MARITIME | VIGOR MARINE TACOMA
313 E F ST | 313 EAST F STREET | 313 EAST F ST
TACOMA | Tacoma, WA 98421

Database(s) : [ALL SITES - WA, BRS, CSCSL HWS - WA, ECHO, ERNS, FRS, HSL - WA, ICIS, INACTIVE PCS, PCS ENF, PCS FACILITY, RCRA_LQG, VCP - WA] ***(cont.)***

Envirosite ID: 52365535
EPA ID: N/R

RCRA_LQG ***(cont.)***

Description :

Handlers that generate 1,000 kg or more of hazardous waste during any calendar month; or generate more than 1 kg of acutely hazardous waste during any calendar month; or generate more than 100 kg of any residue or contaminated soil, waste or other debris resulting from the cleanup of a spill, into or on any land or water, of acutely hazardous waste during any calendar month; or generate 1 kg or less of acutely hazardous waste during any calendar month, and accumulate more than 1 kg of acutely hazardous waste at any time; or generate 100 kg or less of any residue or contaminated soil, waste or other debris resulting from the cleanup of a spill, into or on any land or water, of acutely hazardous waste during any calendar month, and accumulated more than 100 kg of that material at any time.

Last Date in Agency List : 2023-01-23

Owner/Operator Summary

Owner/Operator Name :	FOSS MARITIME CO
Owner/Operator Address :	460 ALASKAN WAY STE 706, SEATTLE, WA 98104
Owner/Operator Country :	US
Owner/Operator Telephone :	678-296-9343
Owner/Operator Email :	N/R
Owner/Operator Fax :	N/R
Legal Status :	Private
Owner/Operator Type :	Operator
Owner/Operator Start Date :	1986-01-01
Owner/Operator End Date :	N/R

Owner/Operator Name :	FOSS MARITIME CO
Owner/Operator Address :	460 ALASKAN WAY STE 706, SEATTLE, WA 98104
Owner/Operator Country :	US
Owner/Operator Telephone :	678-296-9343
Owner/Operator Email :	N/R
Owner/Operator Fax :	N/R
Legal Status :	Private
Owner/Operator Type :	Owner
Owner/Operator Start Date :	1986-01-01
Owner/Operator End Date :	N/R

Handler Activities Summary

U.S. Importer of Hazardous Waste :	N
Mixed Waste (Haz. and Radioactive) :	N/R
Recycler of Hazardous Waste :	N
Transporter of Hazardous Waste :	N
Treater, Storer or Disposer of HW :	N
Underground Injection Activity :	N
On-site Burner Exemption :	N
Furnace Exemption :	N
Used Oil Fuel Burner :	N

Map Id: BQ194
Direction: NNW
Distance: 0.416 mi., 2195 ft.
Elevation: 14 ft.
Relative: Lower

Site Name : MARINE INDUSTRIES NW STATE | FOSS MARITIME | VIGOR MARINE TACOMA
313 E F ST | 313 EAST F STREET | 313 EAST F ST
TACOMA | Tacoma, WA 98421

Database(s) : [ALL SITES - WA, BRS, CSCSL HWS - WA, ECHO, ERNS, FRS, HSL - WA, ICIS, INACTIVE PCS, PCS ENF, PCS FACILITY, RCRA_LQG, VCP - WA] ***(cont.)***

Envirosite ID: 52365535
EPA ID: N/R

RCRA_LQG ***(cont.)***

Used Oil Processor :	N
Used Oil Refiner :	N
Used Oil Fuel Marketer to Burner :	N
Used Oil Specification Marketer :	N
Used Oil Transfer Facility :	N
Used Oil Transporter :	N

Historical Generators

Details for this site have been truncated due to the large number of available details for this site within this dataset. For the complete details for this site, contact your Envirosite account representative for a complimentary site report containing all of the details available.

Date Form Received by Agency :	2020-02-08
Facility Name :	VIGOR MARINE LLC
Classification :	Not a generator, verified
Date Form Received by Agency :	2020-02-07
Facility Name :	VIGOR MARINE LLC
Classification :	Not a generator, verified
Date Form Received by Agency :	2020-01-22
Facility Name :	VIGOR MARINE LLC
Classification :	Not a generator, verified
Date Form Received by Agency :	2019-03-11
Facility Name :	VIGOR MARINE LLC
Classification :	Very Small Quantity Generator
Date Form Received by Agency :	2019-03-06
Facility Name :	VIGOR MARINE LLC
Classification :	Large Quantity Generator
Date Form Received by Agency :	2018-02-22
Facility Name :	VIGOR MARINE LLC
Classification :	Very Small Quantity Generator
Date Form Received by Agency :	2017-02-27
Facility Name :	VIGOR MARINE LLC
Classification :	Very Small Quantity Generator

Map Id: BQ194
Direction: NNW
Distance: 0.416 mi., 2195 ft.
Elevation: 14 ft.
Relative: Lower

Site Name : MARINE INDUSTRIES NW STATE | FOSS MARITIME | VIGOR MARINE TACOMA
313 E F ST | 313 EAST F STREET | 313 EAST F ST
TACOMA | Tacoma, WA 98421

Database(s) : [ALL SITES - WA, BRS, CSCSL HWS - WA, ECHO, ERNS, FRS, HSL - WA, ICIS, INACTIVE PCS, PCS ENF, PCS FACILITY, RCRA_LQG, VCP - WA] ***(cont.)***

Envirosite ID: 52365535
EPA ID: N/R

RCRA_LQG ***(cont.)***

Date Form Received by Agency :	2016-04-11
Facility Name :	VIGOR MARINE LLC
Classification :	Very Small Quantity Generator
Date Form Received by Agency :	2015-02-26
Facility Name :	VIGOR MARINE LLC
Classification :	Small Quantity Generator
Date Form Received by Agency :	2014-09-08
Facility Name :	VIGOR MARINE LLC
Classification :	Small Quantity Generator

Hazardous Waste Summary

Waste Code / Name :	D008 - LEAD

Notices of Violations Summary

Date of Violation :	2014-05-21
Date Achieved Compliance :	2014-10-13
Regulation Violated :	Y
Area of Violation :	Generators - General
Enforcement Action :	WRITTEN INFORMAL
Enforcement Action Date :	2014-08-14
Enf. Disposition Status :	N/R
Enf. Disp. Status Date :	N/R
Violation Lead Agency :	State
Enforcement Lead Agency :	State
Proposed Penalty Amount :	N/R
Final Penalty Amount :	N/R
Paid Penalty Amount :	N/R
Date of Violation :	2014-05-21
Date Achieved Compliance :	2014-09-08
Regulation Violated :	Y
Area of Violation :	TSD IS-Container Use and Management
Enforcement Action :	WRITTEN INFORMAL
Enforcement Action Date :	2014-08-14
Enf. Disposition Status :	N/R
Enf. Disp. Status Date :	N/R
Violation Lead Agency :	State
Enforcement Lead Agency :	State
Proposed Penalty Amount :	N/R
Final Penalty Amount :	N/R
Paid Penalty Amount :	N/R

Map Id: BQ194
Direction: NNW
Distance: 0.416 mi., 2195 ft.
Elevation: 14 ft.
Relative: Lower

Site Name : MARINE INDUSTRIES NW STATE | FOSS MARITIME | VIGOR MARINE TACOMA
313 E F ST | 313 EAST F STREET | 313 EAST F ST
TACOMA | Tacoma, WA 98421

Database(s) : [ALL SITES - WA, BRS, CSCSL HWS - WA, ECHO, ERNS, FRS, HSL - WA, ICIS, INACTIVE PCS, PCS ENF, PCS FACILITY, RCRA_LQG, VCP - WA] ***(cont.)***

Envirosite ID: 52365535
EPA ID: N/R

RCRA_LQG ***(cont.)***

Date of Violation :	2014-05-21
Date Achieved Compliance :	2014-09-08
Regulation Violated :	Y
Area of Violation :	Generators - Pre-transport
Enforcement Action :	WRITTEN INFORMAL
Enforcement Action Date :	2014-08-14
Enf. Disposition Status :	N/R
Enf. Disp. Status Date :	N/R
Violation Lead Agency :	State
Enforcement Lead Agency :	State
Proposed Penalty Amount :	N/R
Final Penalty Amount :	N/R
Paid Penalty Amount :	N/R

Date of Violation :	2014-05-21
Date Achieved Compliance :	2014-09-08
Regulation Violated :	Y
Area of Violation :	TSD IS-Preparedness and Prevention
Enforcement Action :	WRITTEN INFORMAL
Enforcement Action Date :	2014-08-14
Enf. Disposition Status :	N/R
Enf. Disp. Status Date :	N/R
Violation Lead Agency :	State
Enforcement Lead Agency :	State
Proposed Penalty Amount :	N/R
Final Penalty Amount :	N/R
Paid Penalty Amount :	N/R

Date of Violation :	2014-05-21
Date Achieved Compliance :	2014-09-08
Regulation Violated :	Y
Area of Violation :	Universal Waste - Small Quantity Handlers
Enforcement Action :	WRITTEN INFORMAL
Enforcement Action Date :	2014-08-14
Enf. Disposition Status :	N/R
Enf. Disp. Status Date :	N/R
Violation Lead Agency :	State
Enforcement Lead Agency :	State
Proposed Penalty Amount :	N/R
Final Penalty Amount :	N/R
Paid Penalty Amount :	N/R

Date of Violation :	2014-05-21
Date Achieved Compliance :	2014-06-05
Regulation Violated :	Y
Area of Violation :	Universal Waste - Small Quantity Handlers
Enforcement Action :	WRITTEN INFORMAL
Enforcement Action Date :	2014-08-14

Map Id: BQ194
Direction: NNW
Distance: 0.416 mi., 2195 ft.
Elevation: 14 ft.
Relative: Lower

Site Name : MARINE INDUSTRIES NW STATE | FOSS MARITIME | VIGOR MARINE TACOMA
313 E F ST | 313 EAST F STREET | 313 EAST F ST
TACOMA | Tacoma, WA 98421

Database(s) : [ALL SITES - WA, BRS, CSCSL HWS - WA, ECHO, ERNS, FRS, HSL - WA, ICIS, INACTIVE PCS, PCS ENF, PCS FACILITY, RCRA_LQG, VCP - WA] ***(cont.)***

Envirosite ID: 52365535
EPA ID: N/R

RCRA_LQG ***(cont.)***

Enf. Disposition Status :	N/R
Enf. Disp. Status Date :	N/R
Violation Lead Agency :	State
Enforcement Lead Agency :	State
Proposed Penalty Amount :	N/R
Final Penalty Amount :	N/R
Paid Penalty Amount :	N/R

Date of Violation :	2011-04-14
Date Achieved Compliance :	2011-05-31
Regulation Violated :	Y
Area of Violation :	Universal Waste - Small Quantity Handlers
Enforcement Action :	WRITTEN INFORMAL
Enforcement Action Date :	2011-05-10
Enf. Disposition Status :	N/R
Enf. Disp. Status Date :	N/R
Violation Lead Agency :	State
Enforcement Lead Agency :	State
Proposed Penalty Amount :	N/R
Final Penalty Amount :	N/R
Paid Penalty Amount :	N/R

Date of Violation :	2011-04-14
Date Achieved Compliance :	2011-05-31
Regulation Violated :	Y
Area of Violation :	Generators - Records/Reporting
Enforcement Action :	WRITTEN INFORMAL
Enforcement Action Date :	2011-05-10
Enf. Disposition Status :	N/R
Enf. Disp. Status Date :	N/R
Violation Lead Agency :	State
Enforcement Lead Agency :	State
Proposed Penalty Amount :	N/R
Final Penalty Amount :	N/R
Paid Penalty Amount :	N/R

Date of Violation :	2011-04-14
Date Achieved Compliance :	2011-05-31
Regulation Violated :	Y
Area of Violation :	TSD IS-Container Use and Management
Enforcement Action :	WRITTEN INFORMAL
Enforcement Action Date :	2011-05-10
Enf. Disposition Status :	N/R
Enf. Disp. Status Date :	N/R
Violation Lead Agency :	State
Enforcement Lead Agency :	State
Proposed Penalty Amount :	N/R
Final Penalty Amount :	N/R

Map Id: BQ194
Direction: NNW
Distance: 0.416 mi., 2195 ft.
Elevation: 14 ft.
Relative: Lower

Site Name : MARINE INDUSTRIES NW STATE | FOSS MARITIME | VIGOR MARINE TACOMA
313 E F ST | 313 EAST F STREET | 313 EAST F ST
TACOMA | Tacoma, WA 98421

Database(s) : [ALL SITES - WA, BRS, CSCSL HWS - WA, ECHO, ERNS, FRS, HSL - WA, ICIS, INACTIVE PCS, PCS ENF, PCS FACILITY, RCRA_LQG, VCP - WA] ***(cont.)***

Envirosite ID: 52365535
EPA ID: N/R

RCRA_LQG ***(cont.)***

Paid Penalty Amount :	N/R
Date of Violation :	2011-04-14
Date Achieved Compliance :	2011-05-31
Regulation Violated :	Y
Area of Violation :	Generators - Pre-transport
Enforcement Action :	WRITTEN INFORMAL
Enforcement Action Date :	2011-05-10
Enf. Disposition Status :	N/R
Enf. Disp. Status Date :	N/R
Violation Lead Agency :	State
Enforcement Lead Agency :	State
Proposed Penalty Amount :	N/R
Final Penalty Amount :	N/R
Paid Penalty Amount :	N/R

Evaluation Action Summary

Evaluation Date :	2019-02-06
Evaluation :	COMPLIANCE EVALUATION INSPECTION ON-SITE
Area of Violation :	N/R
Date Achieved Compliance :	N/R
Evaluation Lead Agency :	State
Evaluation Date :	2014-05-21
Evaluation :	COMPLIANCE EVALUATION INSPECTION ON-SITE
Area of Violation :	TSD IS-Container Use and Management
Date Achieved Compliance :	2014-09-08
Evaluation Lead Agency :	State
Evaluation Date :	2014-05-21
Evaluation :	COMPLIANCE EVALUATION INSPECTION ON-SITE
Area of Violation :	Generators - General
Date Achieved Compliance :	2014-10-13
Evaluation Lead Agency :	State
Evaluation Date :	2014-05-21
Evaluation :	COMPLIANCE EVALUATION INSPECTION ON-SITE
Area of Violation :	Generators - Pre-transport
Date Achieved Compliance :	2014-09-08
Evaluation Lead Agency :	State
Evaluation Date :	2014-05-21
Evaluation :	COMPLIANCE EVALUATION INSPECTION ON-SITE
Area of Violation :	TSD IS-Preparedness and Prevention

Map Id: BQ194
Direction: NNW
Distance: 0.416 mi., 2195 ft.
Elevation: 14 ft.
Relative: Lower

Site Name : MARINE INDUSTRIES NW STATE | FOSS MARITIME | VIGOR MARINE TACOMA
313 E F ST | 313 EAST F STREET | 313 EAST F ST
TACOMA | Tacoma, WA 98421

Database(s) : [ALL SITES - WA, BRS, CSCSL HWS - WA, ECHO, ERNS, FRS, HSL - WA, ICIS, INACTIVE PCS, PCS ENF, PCS FACILITY, RCRA_LQG, VCP - WA] ***(cont.)***

Envirosite ID: 52365535
EPA ID: N/R

RCRA_LQG ***(cont.)***

Date Achieved Compliance :	2014-09-08
Evaluation Lead Agency :	State
Evaluation Date :	2014-05-21
Evaluation :	COMPLIANCE EVALUATION INSPECTION ON-SITE
Area of Violation :	Universal Waste - Small Quantity Handlers
Date Achieved Compliance :	2014-06-05
Evaluation Lead Agency :	State
Evaluation Date :	2014-05-21
Evaluation :	COMPLIANCE EVALUATION INSPECTION ON-SITE
Area of Violation :	Universal Waste - Small Quantity Handlers
Date Achieved Compliance :	2014-09-08
Evaluation Lead Agency :	State
Evaluation Date :	2011-04-14
Evaluation :	COMPLIANCE EVALUATION INSPECTION ON-SITE
Area of Violation :	Universal Waste - Small Quantity Handlers
Date Achieved Compliance :	2011-05-31
Evaluation Lead Agency :	State
Evaluation Date :	2011-04-14
Evaluation :	COMPLIANCE EVALUATION INSPECTION ON-SITE
Area of Violation :	Generators - Records/Reporting
Date Achieved Compliance :	2011-05-31
Evaluation Lead Agency :	State
Evaluation Date :	2011-04-14
Evaluation :	COMPLIANCE EVALUATION INSPECTION ON-SITE
Area of Violation :	TSD IS-Container Use and Management
Date Achieved Compliance :	2011-05-31
Evaluation Lead Agency :	State

VCP - WA

Facility Name :	MARINE INDUSTRIES NW STATE
Facility Address :	313 E F ST, TACOMA, 98421
County :	Pierce
Facility/Site ID :	1379
Alternate Name :	N/R
Program Name :	N/R
WRIA :	10
Legislative District :	27
Congressional District :	9

Map Id: BQ194
Direction: NNW
Distance: 0.416 mi., 2195 ft.
Elevation: 14 ft.
Relative: Lower

Site Name : MARINE INDUSTRIES NW STATE | FOSS MARITIME | VIGOR MARINE TACOMA
313 E F ST | 313 EAST F STREET | 313 EAST F ST
TACOMA | Tacoma, WA 98421

Database(s) : [ALL SITES - WA, BRS, CSCSL HWS - WA, ECHO, ERNS, FRS, HSL - WA, ICIS, INACTIVE PCS, PCS ENF, PCS FACILITY, RCRA_LQG, VCP - WA] ***(cont.)***

Envirosite ID: 52365535
EPA ID: N/R

VCP - WA ***(cont.)***

Ecology Region :	SWRO
Ecology Program Phone :	(360) 407-7224
Tribal Land :	N
Latitude :	47.260076
Longitude :	-122.431361
Last Date in Agency List :	2023-01-04

Program Details

Program :	WATQUAL
Program ID :	N/R
Interaction Type :	Voluntary Cleanup Sites
Interaction Type Description :	For a fee, Ecology staff will review an independent cleanup report(s) and provide a written decision about the adequacy of the cleanup actions taken and described in the report.
Status :	Active
Start Date :	2011-03-17
End Date :	N/R
SIC :	N/R
NAICS :	N/R

Program :	WATQUAL
Program ID :	N/R
Interaction Type :	Voluntary Cleanup Sites
Interaction Type Description :	For a fee, Ecology staff will review an independent cleanup report(s) and provide a written decision about the adequacy of the cleanup actions taken and described in the report.
Status :	Active
Start Date :	2011-03-17
End Date :	N/R
SIC :	N/R
NAICS :	48832 - Marine Cargo Handling

Map Id: 195
Direction: E
Distance: 0.421 mi., 2225 ft.
Elevation: 17 ft.
Relative: Higher

Site Name : TACOMA METALS SITE | GENERAL METALS OF TACOMA INC P | TACOMA METALS
1919 PORTLAND AVE
TACOMA | Tacoma, WA

Database(s) : [ALL SITES - WA, CSCSL HWS - WA, ECHO, EPA UST, FRS, HSL - WA, RCRA_NONGEN, UST - WA, VCP - WA]

Envirosite ID: 52365487
EPA ID: N/R

ALL SITES - WA

Facility Name :	TACOMA METALS SITE
Facility Address :	1919 PORTLAND AVE, TACOMA, 98421-2804
County :	Pierce
Facility/Site ID :	1257
Alternate Name :	SUSSMAN LESLIE P SOPHIE L
Program Name :	N/R
WRIA :	10
Legislative District :	27
Congressional District :	9
Ecology Region :	SWRO
Ecology Program Phone :	(360) 407-7224
Tribal Land :	N
Latitude :	47.25073
Longitude :	-122.41842
Last Date in Agency List :	2020-02-27

Facility/Site ID :	1257
Alternate Name :	SUSSMAN LESLIE P SOPHIE L
Program Name :	N/R
WRIA :	10
Legislative District :	27
Congressional District :	9
Ecology Region :	SWRO
Ecology Program Phone :	(360) 407-6734
Tribal Land :	N
Latitude :	47.25073
Longitude :	-122.41842
Last Date in Agency List :	2020-02-27

Facility/Site ID :	1257
Alternate Name :	TACOMA METALS INC
Program Name :	N/R
WRIA :	10
Legislative District :	27
Congressional District :	9
Ecology Region :	SWRO
Ecology Program Phone :	(360) 407-7224
Tribal Land :	N
Latitude :	47.25073
Longitude :	-122.41842
Last Date in Agency List :	2020-02-27

Facility/Site ID :	1257
Alternate Name :	TACOMA METALS INC
Program Name :	N/R
WRIA :	10

Map Id: 195
Direction: E
Distance: 0.421 mi., 2225 ft.
Elevation: 17 ft.
Relative: Higher

Site Name : TACOMA METALS SITE | GENERAL METALS OF TACOMA INC P | TACOMA METALS
1919 PORTLAND AVE
TACOMA | Tacoma, WA

Database(s) : [ALL SITES - WA, CSCSL HWS - WA, ECHO, EPA UST, FRS, HSL - WA, RCRA_NONGEN, UST - WA, VCP - WA] ***(cont.)***

Envirosite ID: 52365487
EPA ID: N/R

ALL SITES - WA ***(cont.)***

Legislative District :	27
Congressional District :	9
Ecology Region :	SWRO
Ecology Program Phone :	(360) 407-6734
Tribal Land :	N
Latitude :	47.25073
Longitude :	-122.41842
Last Date in Agency List :	2020-02-27

Facility/Site ID :	1257
Alternate Name :	SUSSMAN LESLIE P SOPHIE L
Program Name :	TACOMA METALS SITE
WRIA :	10
Legislative District :	27
Congressional District :	9
Ecology Region :	SWRO
Ecology Program Phone :	(360) 407-7224
Tribal Land :	N
Latitude :	47.25073
Longitude :	-122.41842
Last Date in Agency List :	2020-02-27

Facility/Site ID :	1257
Alternate Name :	TACOMA METALS INC
Program Name :	TACOMA METALS SITE
WRIA :	10
Legislative District :	27
Congressional District :	9
Ecology Region :	SWRO
Ecology Program Phone :	(360) 407-7224
Tribal Land :	N
Latitude :	47.25073
Longitude :	-122.41842
Last Date in Agency List :	2020-02-27

Program Details

Program :	HAZWASTE
Program ID :	WAD102875556
Interaction Type :	Hazardous Waste Generator
Interaction Type Description :	Facilities that generate any quantity of a dangerous waste. They may be classified as SQG, MQG, or LQG depending on hazardous waste generated for a given month.
Status :	Inactive
Start Date :	2000-04-12
End Date :	2001-12-31

Map Id: 195
Direction: E
Distance: 0.421 mi., 2225 ft.
Elevation: 17 ft.
Relative: Higher

Site Name : TACOMA METALS SITE | GENERAL METALS OF TACOMA INC P | TACOMA METALS
1919 PORTLAND AVE
TACOMA | Tacoma, WA

Database(s) : [ALL SITES - WA, CSCSL HWS - WA, ECHO, EPA UST, FRS, HSL - WA, RCRA_NONGEN, UST - WA, VCP - WA] ***(cont.)***

Envirosite ID: 52365487
EPA ID: N/R

ALL SITES - WA ***(cont.)***

SIC :	N/R
NAICS :	332114 - Custom Roll Forming
Program :	TOXICS
Program ID :	N/R
Interaction Type :	State Cleanup Site
Interaction Type Description :	A site is being cleaned up under state regulations. Regulations include Model Toxics Control Act or its predecessors.
Status :	Inactive
Start Date :	1992-01-22
End Date :	1998-08-24
SIC :	3449 - Miscellaneous Structural Metal Work
NAICS :	332114 - Custom Roll Forming
Program :	TOXICS
Program ID :	N/R
Interaction Type :	State Cleanup Site
Interaction Type Description :	A site is being cleaned up under state regulations. Regulations include Model Toxics Control Act or its predecessors.
Status :	Inactive
Start Date :	1992-01-22
End Date :	1998-08-24
SIC :	5093 - SCRAP AND WASTE MATERIALS
NAICS :	332114 - Custom Roll Forming
Program :	TOXICS
Program ID :	N/R
Interaction Type :	State Cleanup Site
Interaction Type Description :	A site is being cleaned up under state regulations. Regulations include Model Toxics Control Act or its predecessors.
Status :	Inactive
Start Date :	1992-01-22
End Date :	1998-08-24
SIC :	9999 - NONCLASSIFIABLE ESTABLISHMENTS
NAICS :	332114 - Custom Roll Forming
Program :	HAZWASTE
Program ID :	WAD102875556
Interaction Type :	Hazardous Waste Generator

Map Id: 195
Direction: E
Distance: 0.421 mi., 2225 ft.
Elevation: 17 ft.
Relative: Higher

Site Name : TACOMA METALS SITE | GENERAL METALS OF TACOMA INC P | TACOMA METALS
1919 PORTLAND AVE
TACOMA | Tacoma, WA

Database(s) : [ALL SITES - WA, CSCSL HWS - WA, ECHO, EPA UST, FRS, HSL - WA, RCRA_NONGEN, UST - WA, VCP - WA] ***(cont.)***

Envirosite ID: 52365487
EPA ID: N/R

ALL SITES - WA ***(cont.)***

Interaction Type Description :	Facilities that generate any quantity of a dangerous waste. They may be classified as SQG, MQG, or LQG depending on hazardous waste generated for a given month.
Status :	Inactive
Start Date :	1993-04-14
End Date :	1994-12-31
SIC :	N/R
NAICS :	332114 - Custom Roll Forming
Program :	HAZWASTE
Program ID :	WAD102875556
Interaction Type :	Hazardous Waste Generator
Interaction Type Description :	Facilities that generate any quantity of a dangerous waste. They may be classified as SQG, MQG, or LQG depending on hazardous waste generated for a given month.
Status :	Inactive
Start Date :	1980-08-19
End Date :	1992-12-21
SIC :	N/R
NAICS :	332114 - Custom Roll Forming
Program :	TOXICS
Program ID :	10625
Interaction Type :	Underground Storage Tank
Interaction Type Description :	Any one or combination of tanks (including connecting underground pipes) that is used to contain regulated substances and has a tank volume of ten percent or more beneath the surface of the ground. This term does not include any of the exempt UST systems specified in WAC 173-360-110(2) or any piping connected thereto. See WAC 173-360
Status :	Inactive
Start Date :	1998-06-08
End Date :	N/R
SIC :	3449 - Miscellaneous Structural Metal Work
NAICS :	332114 - Custom Roll Forming
Program :	TOXICS
Program ID :	10625
Interaction Type :	Underground Storage Tank

Map Id: 195
Direction: E
Distance: 0.421 mi., 2225 ft.
Elevation: 17 ft.
Relative: Higher

Site Name : TACOMA METALS SITE | GENERAL METALS OF TACOMA INC P | TACOMA METALS
1919 PORTLAND AVE
TACOMA | Tacoma, WA

Database(s) : [ALL SITES - WA, CSCSL HWS - WA, ECHO, EPA UST, FRS, HSL - WA, RCRA_NONGEN, UST - WA, VCP - WA] ***(cont.)***

Envirosite ID: 52365487
EPA ID: N/R

ALL SITES - WA ***(cont.)***

Interaction Type Description :	Any one or combination of tanks (including connecting underground pipes) that is used to contain regulated substances and has a tank volume of ten percent or more beneath the surface of the ground. This term does not include any of the exempt UST systems specified in WAC 173-360-110(2) or any piping connected thereto. See WAC 173-360
Status :	Inactive
Start Date :	1998-06-08
End Date :	N/R
SIC :	5093 - SCRAP AND WASTE MATERIALS
NAICS :	332114 - Custom Roll Forming
Program :	TOXICS
Program ID :	10625
Interaction Type :	Underground Storage Tank
Interaction Type Description :	Any one or combination of tanks (including connecting underground pipes) that is used to contain regulated substances and has a tank volume of ten percent or more beneath the surface of the ground. This term does not include any of the exempt UST systems specified in WAC 173-360-110(2) or any piping connected thereto. See WAC 173-360
Status :	Inactive
Start Date :	1998-06-08
End Date :	N/R
SIC :	9999 - NONCLASSIFIABLE ESTABLISHMENTS
NAICS :	332114 - Custom Roll Forming
Program :	TOXICS
Program ID :	SW0076
Interaction Type :	Voluntary Cleanup Sites
Interaction Type Description :	For a fee, Ecology staff will review an independent cleanup report(s) and provide a written decision about the adequacy of the cleanup actions taken and described in the report.
Status :	Active
Start Date :	1998-08-24
End Date :	N/R
SIC :	3449 - Miscellaneous Structural Metal Work
NAICS :	332114 - Custom Roll Forming
Program :	TOXICS
Program ID :	SW0076
Interaction Type :	Voluntary Cleanup Sites

Map Id: 195
Direction: E
Distance: 0.421 mi., 2225 ft.
Elevation: 17 ft.
Relative: Higher

Site Name : TACOMA METALS SITE | GENERAL METALS OF TACOMA INC P | TACOMA METALS
1919 PORTLAND AVE
TACOMA | Tacoma, WA

Database(s) : [ALL SITES - WA, CSCSL HWS - WA, ECHO, EPA UST, FRS, HSL - WA, RCRA_NONGEN, UST - WA, VCP - WA] ***(cont.)***

Envirosite ID: 52365487
EPA ID: N/R

ALL SITES - WA ***(cont.)***

Interaction Type Description :	For a fee, Ecology staff will review an independent cleanup report(s) and provide a written decision about the adequacy of the cleanup actions taken and described in the report.
Status :	Active
Start Date :	1998-08-24
End Date :	N/R
SIC :	5093 - SCRAP AND WASTE MATERIALS
NAICS :	332114 - Custom Roll Forming
Program :	TOXICS
Program ID :	SW0076
Interaction Type :	Voluntary Cleanup Sites
Interaction Type Description :	For a fee, Ecology staff will review an independent cleanup report(s) and provide a written decision about the adequacy of the cleanup actions taken and described in the report.
Status :	Active
Start Date :	1998-08-24
End Date :	N/R
SIC :	9999 - NONCLASSIFIABLE ESTABLISHMENTS
NAICS :	332114 - Custom Roll Forming

CSCSL HWS - WA

Facility Name :	TACOMA METALS SITE
Facility Address :	1919 PORTLAND AVE, TACOMA, 98421
County :	Pierce

Site Details

Facility Site ID :	1257
Site Status :	Cleanup Started
Cleanup Site ID :	3910
Region :	Southwest
Responsible Section :	Southwest
WARM Rank :	2 - Moderate-High Risk
Is Brownfield? :	N/R
Is PSI? :	N/R
Current VCP :	N/R
Past VCP :	Yes
Institutional Control :	N/R
Latitude :	47.25073
Longitude :	-122.41842
Last Date in Agency List :	2020-04-06

Map Id: 195
Direction: E
Distance: 0.421 mi., 2225 ft.
Elevation: 17 ft.
Relative: Higher

Site Name : TACOMA METALS SITE | GENERAL METALS OF TACOMA INC P | TACOMA METALS
1919 PORTLAND AVE
TACOMA | Tacoma, WA

Database(s) : [ALL SITES - WA, CSCSL HWS - WA, ECHO, EPA UST, FRS, HSL - WA, RCRA_NONGEN, UST - WA, VCP - WA] ***(cont.)***

Envirosite ID: 52365487
EPA ID: N/R

CSCSL HWS - WA ***(cont.)***

Contaminants Details

Contaminant Name :	Metals - Other
Groundwater :	Confirmed Above Cleanup Levels
Surface Water :	N/R
Soil :	Confirmed Above Cleanup Levels
Sediment :	N/R
Air :	N/R
Bedrock :	N/R

Contaminant Name :	Metals Priority Pollutants
Groundwater :	Confirmed Above Cleanup Levels
Surface Water :	Suspected
Soil :	Confirmed Above Cleanup Levels
Sediment :	N/R
Air :	N/R
Bedrock :	N/R

Contaminant Name :	Other Non-Halogenated Organics
Groundwater :	N/R
Surface Water :	N/R
Soil :	N/R
Sediment :	N/R
Air :	Suspected
Bedrock :	N/R

Contaminant Name :	Petroleum Products-Unspecified
Groundwater :	Confirmed Above Cleanup Levels
Surface Water :	N/R
Soil :	Confirmed Above Cleanup Levels
Sediment :	N/R
Air :	N/R
Bedrock :	N/R

Contaminant Name :	Polychlorinated biPhenyls (PCB)
Groundwater :	Below Cleanup Levels
Surface Water :	Below Cleanup Levels
Soil :	Confirmed Above Cleanup Levels
Sediment :	N/R
Air :	N/R
Bedrock :	N/R

Contaminant Name :	Polycyclic Aromatic Hydrocarbons
Groundwater :	Confirmed Above Cleanup Levels
Surface Water :	Suspected
Soil :	Confirmed Above Cleanup Levels
Sediment :	N/R

Map Id: 195
Direction: E
Distance: 0.421 mi., 2225 ft.
Elevation: 17 ft.
Relative: Higher

Site Name : TACOMA METALS SITE | GENERAL METALS OF TACOMA INC P | TACOMA METALS
1919 PORTLAND AVE
TACOMA | Tacoma, WA

Database(s) : [ALL SITES - WA, CSCSL HWS - WA, ECHO, EPA UST, FRS, HSL - WA, RCRA_NONGEN, UST - WA, VCP - WA] ***(cont.)***

Envirosite ID: 52365487
EPA ID: N/R

CSCSL HWS - WA ***(cont.)***

Air :	N/R
Bedrock :	N/R
Contaminant Name :	UnExploded Ordnance
Groundwater :	N/R
Surface Water :	N/R
Soil :	Remediated
Sediment :	N/R
Air :	N/R
Bedrock :	N/R

ECHO

Facility Name :	GENERAL METALS OF TACOMA INC P
Facility Address :	1919 PORTLAND AVE, TACOMA, WA 98421
County :	PIERCE
Last Inspection Date :	N/R
Registry ID :	110005318780
FIPS Code :	53053
EPA Region :	10
Inspection Count :	0
Last Inspection Days :	N/R
Informal Count :	0
Last Informal Action Date :	N/R
Formal Action Count :	0
Last Formal Action Date :	N/R
Total Penalties :	0
Penalty Count :	N/R
Last Penalty Date :	N/R
Last Penalty Amount :	N/R
QTRS IN NC :	0
Programs IN SNC :	0
Current Compliance Status :	No Violation Identified
Three-Year Compliance Status :	_____
Collection Method :	GPS CODE (PSEUDO RANGE) DIFFERENTIAL
Reference Point :	PLANT ENTRANCE (GENERAL)
Accuracy Meters :	7
Derived Tribes :	Puyallup Tribe of the Puyallup Reservation - .2 mile(s), Puyallup Tribe of the Puyallup Reservation - .9 mile(s), Muckleshoot Indian Tribe - 10.2 mile(s), Muckleshoot Indian Tribe - 13.1 mile(s), Nisqually Indian Tribe - 17.9 mile(s), Squaxin Island Tribe of the Squaxin Island Reservation - 22.7 mile(s), Squaxin Island Tribe of the Squaxin Island Reservation - 24.6 mile(s)
Derived HUC :	17110014
Derived WBD :	171100140502
Derived STCTY FIPS :	53053

Map Id: 195
Direction: E
Distance: 0.421 mi., 2225 ft.
Elevation: 17 ft.
Relative: Higher

Site Name : TACOMA METALS SITE | GENERAL METALS OF TACOMA INC P | TACOMA METALS
1919 PORTLAND AVE
TACOMA | Tacoma, WA

Database(s) : [ALL SITES - WA, CSCSL HWS - WA, ECHO, EPA UST, FRS, HSL - WA, RCRA_NONGEN, UST - WA, VCP - WA] ***(cont.)***

Envirosite ID: 52365487
EPA ID: N/R

ECHO ***(cont.)***

Derived Zip :	98421
Derived CD113 :	09
Derived CB2010 :	530530602001093
MYRTK Universe :	NNN
NPDES IDs :	N/R
CWA Permit Types :	N/R
CWA Compliance Tracking :	N/R
CWA NAICS :	N/R
CWA SICS :	N/R
CWA Inspection Count :	N/R
CWA Last Inspection Days :	N/R
CWA Informal Count :	N/R
CWA Formal Action Count :	N/R
CWA Last Formal Action Date :	N/R
CWA Penalties :	N/R
CWA Last Penalty Date :	N/R
CWA Last Penalty Amount :	N/R
CWA Quarters IN NC :	N/R
CWA Current Compliance Status :	N/R
CWA Current SNC Flag :	N
CWA 13 Quarters Compliance Status :	N/R
CWA 13 Quarters Effluent Exceedances:	N/R
CWA Three-Year QNCR Codes :	N/R
DFR URL :	Click here for hyperlink provided by the agency.
Facility SIC :	N/R
Facility NAICS :	332114 - Custom Roll Forming
Facility Last Inspection EPA Date :	N/R
Facility Last Inspection State Date :	N/R
Facility Last Formal Act EPA Date :	N/R
Facility Last Formal Act State Date :	N/R
Facility Last Informal Act EPA Date :	N/R
Facility Last Informal Act State Date:	N/R
Facility Federal Agency :	N/R
TRI Reporter :	N/R
Facility Imp Water Flag :	N/R
Current SNC Flag :	N
Indian County Flag :	N
Federal Flag :	N/R
US Mexico Border Flag :	N/R
Chesapeak Bay Flag :	N/R
AIR Flag :	N
NPDES Flag :	N
SDWIS Flag :	N
RCRA Flag :	Y
TRI Flag :	N
GHG Flag :	N
Major Flag :	N/R
Active Flag :	N/R
NAA Flag :	N
Latitude :	47.2507
Longitude :	-122.418
Last Date in Agency List :	2023-01-16

Map Id: 195
Direction: E
Distance: 0.421 mi., 2225 ft.
Elevation: 17 ft.
Relative: Higher

Site Name : TACOMA METALS SITE | GENERAL METALS OF TACOMA INC P | TACOMA METALS
1919 PORTLAND AVE
TACOMA | Tacoma, WA

Database(s) : [ALL SITES - WA, CSCSL HWS - WA, ECHO, EPA UST, FRS, HSL - WA, RCRA_NONGEN, UST - WA, VCP - WA] ***(cont.)***

Envirosite ID: 52365487
EPA ID: N/R

EPA UST

Facility Name :	TACOMA METALS
Facility Address :	1919 PORTLAND AVE, Tacoma, Washington 984212804
County :	Pierce
Facility ID :	WA1257
Facility Status :	Closed UST(s)
Open USTs :	0
Closed USTs :	1
Temporarily Out of Service USTs :	0
Date of Last Inspection :	N/R
EPA Region :	10
Tribe :	N/R
Facility ID 2 :	N/R
Latitude :	47.25073
Longitude :	-122.41842
Last Date in Agency List :	2023-01-30

Tank Details

Tank ID :	WA1257_1
Tank Status :	Closed
Installation Date :	1964-12-31
Removal Date :	N/R
Capacity :	111
Substances :	A Leaded Gasoline
Tank Wall Type :	N/R

FRS

Facility Name :	GENERAL METALS OF TACOMA INC P
Facility Address :	1919 PORTLAND AVE, TACOMA, WA 98421-2804
County :	PIERCE

Site Details

Registry ID :	110005318780
FRS Facility URL :	Click here for hyperlink provided by the agency.
Last Date in Agency List :	2023-02-13

Source Description

Map Id: 195
Direction: E
Distance: 0.421 mi., 2225 ft.
Elevation: 17 ft.
Relative: Higher

Site Name : TACOMA METALS SITE | GENERAL METALS OF TACOMA INC P | TACOMA METALS
1919 PORTLAND AVE
TACOMA | Tacoma, WA

Database(s) : [ALL SITES - WA, CSCSL HWS - WA, ECHO, EPA UST, FRS, HSL - WA, RCRA_NONGEN, UST - WA, VCP - WA] ***(cont.)***

Envirosite ID: 52365487
EPA ID: N/R

FRS ***(cont.)***

Source Description :

RCRAInfo is EPA's comprehensive information system that supports the Resource Conservation and Recovery Act (RCRA) of 1976 and the Hazardous and Solid Waste Amendments (HSWA) of 1984 through the tracking of events and activities related to facilities that generate, transport, and treat, store, or dispose of hazardous waste. RCRAInfo allows RCRA program staff to track the notification, permit, compliance, and corrective action activities required under RCRA. RCRAInfo also supports generation of the National Hazardous Waste Biennial Report. All generators and treatment, storage, and disposal facilities who handle hazardous waste are required to report to the EPA Administrator at least once every two years to support creation of the Biennial Report.
The WA-FSIS provides a means to query and display data maintained by the Washington Department of Ecology. This system contains key information for each facility/site that is currently, or has been, of interest to the Air Quality, Dam Safety, Hazardous Waste, Toxics Cleanup, and Water Quality Programs.

Source Description :

NCDB supports implementation of the Federal Insecticide, Fungicide, and Rodenticide Act (FIFRA) and the Toxic Substances Control Act (TSCA). The system tracks inspections in regions and states with cooperative agreements, enforcement actions, and settlements.

FRS Environmental Interest

Source and System ID :
NCDB - C10#10-83140-01-NON
NCDB - I10#198305192201 2
NCDB - I10#19880316WA002 1
RCRAINFO - WAD102875556
WA-FSIS - 1257

HSL - WA

Facility Name : TACOMA METALS SITE
Facility Address : 1919 Portland Ave, Tacoma, 98421-2804
County : Pierce

Site Details

Facility Site ID : 1257
Cleanup Site ID : 3910
Status : Cleanup Started
Site Rank : N/R
Alternative Site Name : N/R
Region : N/R
Resposbile Unit : N/R
Institutional Control : N/R
Current VCP : N/R
Past VCP : N/R

Map Id: 195
Direction: E
Distance: 0.421 mi., 2225 ft.
Elevation: 17 ft.
Relative: Higher

Site Name : TACOMA METALS SITE | GENERAL METALS OF TACOMA INC P | TACOMA METALS
1919 PORTLAND AVE
TACOMA | Tacoma, WA

Database(s) : [ALL SITES - WA, CSCSL HWS - WA, ECHO, EPA UST, FRS, HSL - WA, RCRA_NONGEN, UST - WA, VCP - WA] ***(cont.)***

Envirosite ID: 52365487
EPA ID: N/R

HSL - WA ***(cont.)***

Latitude :	N/R
Longitude :	N/R
Agency Hyperlink :	Click here for hyperlink provided by the agency.
Last Date in Agency List :	2020-03-11

RCRA_NONGEN

Facility Name :	TACOMA METALS SITE
Facility Address :	1919 PORTLAND AVE, TACOMA, WA 98421
County :	PIERCE
Date Form Received by Agency :	2022-08-23
EPA ID :	WAD102875556
Mailing Address :	PO BOX 10047, PORTLAND, OR 97296
Contact :	MELINDA BORGENS
Contact Address :	PO BOX 10047, PORTLAND, OR 97296
Contact Country :	US
Contact Telephone :	503-327-6822
Contact Email :	MBORGENS@SCHN.COM
EPA Region :	10
Land Type :	Other land type
Source Type :	Notification
Classification :	Not a generator, verified
Description :	Not a generator, verified
Last Date in Agency List :	2023-01-23

Owner/Operator Summary

Owner/Operator Name :	GENERAL METALS OF TACOMA
Owner/Operator Address :	PO BOX 10047, PORTLAND, OR 97296
Owner/Operator Country :	US
Owner/Operator Telephone :	503-327-6822
Owner/Operator Email :	N/R
Owner/Operator Fax :	N/R
Legal Status :	Private
Owner/Operator Type :	Operator
Owner/Operator Start Date :	1950-01-01
Owner/Operator End Date :	N/R

Owner/Operator Name :	GENERAL METALS OF TACOMA
Owner/Operator Address :	PO BOX 10047, PORTLAND, OR 97296
Owner/Operator Country :	US
Owner/Operator Telephone :	503-327-6822
Owner/Operator Email :	N/R
Owner/Operator Fax :	N/R
Legal Status :	Private
Owner/Operator Type :	Owner
Owner/Operator Start Date :	1950-01-01

Map Id: 195
Direction: E
Distance: 0.421 mi., 2225 ft.
Elevation: 17 ft.
Relative: Higher

Site Name : TACOMA METALS SITE | GENERAL METALS OF TACOMA INC P | TACOMA METALS
1919 PORTLAND AVE
TACOMA | Tacoma, WA

Database(s) : [ALL SITES - WA, CSCSL HWS - WA, ECHO, EPA UST, FRS, HSL - WA, RCRA_NONGEN, UST - WA, VCP - WA] ***(cont.)***

Envirosite ID: 52365487
EPA ID: N/R

RCRA_NONGEN ***(cont.)***

Owner/Operator End Date :	N/R
Owner/Operator Name :	WA STATE DEPT OF NATURAL RESOURCES
Owner/Operator Address :	PO BOX 47014, OLYMPIA, WA 98504
Owner/Operator Country :	US
Owner/Operator Telephone :	564-201-0413
Owner/Operator Email :	N/R
Owner/Operator Fax :	N/R
Legal Status :	State
Owner/Operator Type :	Owner
Owner/Operator Start Date :	2014-07-25
Owner/Operator End Date :	N/R

Handler Activities Summary

U.S. Importer of Hazardous Waste :	N
Mixed Waste (Haz. and Radioactive) :	N/R
Recycler of Hazardous Waste :	N
Transporter of Hazardous Waste :	N
Treater, Storer or Disposer of HW :	N
Underground Injection Activity :	N
On-site Burner Exemption :	N
Furnace Exemption :	N
Used Oil Fuel Burner :	N
Used Oil Processor :	N
Used Oil Refiner :	N
Used Oil Fuel Marketer to Burner :	N
Used Oil Specification Marketer :	N
Used Oil Transfer Facility :	N
Used Oil Transporter :	N

Historical Generators

Date Form Received by Agency :	2003-02-27
Facility Name :	TACOMA METALS SITE
Classification :	Not a generator, verified
Date Form Received by Agency :	2003-02-26
Facility Name :	TACOMA METALS SITE
Classification :	Not a generator, verified
Date Form Received by Agency :	2002-04-10
Facility Name :	TACOMA METALS SITE
Classification :	Not a generator, verified

Map Id: 195
Direction: E
Distance: 0.421 mi., 2225 ft.
Elevation: 17 ft.
Relative: Higher

Site Name : TACOMA METALS SITE | GENERAL METALS OF TACOMA INC P | TACOMA METALS
1919 PORTLAND AVE
TACOMA | Tacoma, WA

Database(s) : [ALL SITES - WA, CSCSL HWS - WA, ECHO, EPA UST, FRS, HSL - WA, RCRA_NONGEN, UST - WA, VCP - WA] ***(cont.)***

Envirosite ID: 52365487
EPA ID: N/R

RCRA_NONGEN ***(cont.)***

Date Form Received by Agency :	2001-03-05
Facility Name :	TACOMA METALS SITE
Classification :	Large Quantity Generator
Date Form Received by Agency :	2000-04-14
Facility Name :	TACOMA METALS SITE
Classification :	Large Quantity Generator
Date Form Received by Agency :	1998-11-03
Facility Name :	TACOMA METALS SITE
Classification :	Not a generator, verified
Date Form Received by Agency :	1998-09-03
Facility Name :	TACOMA METALS SITE
Classification :	Not a generator, verified
Date Form Received by Agency :	1993-04-14
Facility Name :	TACOMA METALS SITE
Classification :	Not a generator, verified
Date Form Received by Agency :	1993-01-20
Facility Name :	TACOMA METALS SITE
Classification :	Not a generator, verified
Date Form Received by Agency :	1993-01-19
Facility Name :	TACOMA METALS SITE
Classification :	Not a generator, verified

Hazardous Waste Summary

Waste Code / Name :	WP02 - Washington State Dangerous Persistent Waste containing Halogenated Organic Compounds (HOC) at a total concentration level of 0.01% to 1.0%.

Notices of Violations Summary

Regulation Violated :	N

UST - WA

Facility Name :	TACOMA METALS
Facility Address :	1919 PORTLAND AVE, Tacoma, 98421

Map Id: 195
Direction: E
Distance: 0.421 mi., 2225 ft.
Elevation: 17 ft.
Relative: Higher

Site Name : TACOMA METALS SITE | GENERAL METALS OF TACOMA INC P | TACOMA METALS
1919 PORTLAND AVE
TACOMA | Tacoma, WA

Database(s) : [ALL SITES - WA, CSCSL HWS - WA, ECHO, EPA UST, FRS, HSL - WA, RCRA_NONGEN, UST - WA, VCP - WA] ***(cont.)***

Envirosite ID: 52365487
EPA ID: N/R

UST - WA ***(cont.)***

County :	Pierce
Facility Site ID :	1257
UST Site ID :	10625
Tag Number(s) :	N/R
Responsible Unit :	Southwest
Is Active :	No
Latitude :	47.25008
Longitude :	-122.41666
Last Date in Agency List :	2022-12-29

Tank Details

Tank Name :	1
Tank Status :	Removed
Install Date :	1964-12-31
Tank Upgrade Date :	N/R
Tank Permanent Closure Date :	N/R
Permit Expiration Date :	N/R
Tank Material :	Steel
Tank Construction :	N/R
Tank Corrosion Protection :	N/R
Tank Manifold :	N/R
Tank Release Detection :	N/R
Tank Tightness Test :	N/R
Tank Spill Prevention :	N/R
Capacity Range :	111 TO 1,100 Gallons
Actual Capacity :	N/R
Pipe Material :	N/R
Pipe Construction :	N/R
Pipe Corrosion Protection :	N/R
Tank SFC :	N/R
Dispenser SFC :	N/R
Primary Pipe Release Detection :	N/R
Secondary Pipe Release Detection :	N/R
Pipe Pumping System :	N/R
Pipe Install Date :	N/R
Turbine Sump Construction :	N/R
Tank Status Date :	1996-08-06
Tank Install Date :	N/R
Tank Overfill Prevention :	N/R

Compartments Details

Compartment Number :	1
Compartment Capacity :	N/R
Substance Stored :	Leaded Gasoline
Used Substance :	N/R

Map Id: 195
Direction: E
Distance: 0.421 mi., 2225 ft.
Elevation: 17 ft.
Relative: Higher

Site Name : TACOMA METALS SITE | GENERAL METALS OF TACOMA INC P | TACOMA METALS
1919 PORTLAND AVE
TACOMA | Tacoma, WA

Database(s) : [ALL SITES - WA, CSCSL HWS - WA, ECHO, EPA UST, FRS, HSL - WA, RCRA_NONGEN, UST - WA, VCP - WA] ***(cont.)***

Envirosite ID: 52365487
EPA ID: N/R

UST - WA ***(cont.)***

Ecy Region :	N/R

VCP - WA

Facility Name :	TACOMA METALS SITE
Facility Address :	1919 PORTLAND AVE, TACOMA, 98421-2804
County :	Pierce
Facility/Site ID :	1257
Alternate Name :	SUSSMAN LESLIE P SOPHIE L
Program Name :	TACOMA METALS SITE
WRIA :	10
Legislative District :	27
Congressional District :	9
Ecology Region :	SWRO
Ecology Program Phone :	(360) 407-7224
Tribal Land :	N
Latitude :	47.25073
Longitude :	-122.41842
Last Date in Agency List :	2020-02-27
Facility/Site ID :	1257
Alternate Name :	TACOMA METALS INC
Program Name :	TACOMA METALS SITE
WRIA :	10
Legislative District :	27
Congressional District :	9
Ecology Region :	SWRO
Ecology Program Phone :	(360) 407-7224
Tribal Land :	N
Latitude :	47.25073
Longitude :	-122.41842
Last Date in Agency List :	2020-02-27

Program Details

Program :	TOXICS
Program ID :	SW0076
Interaction Type :	Voluntary Cleanup Sites
Interaction Type Description :	For a fee, Ecology staff will review an independent cleanup report(s) and provide a written decision about the adequacy of the cleanup actions taken and described in the report.
Status :	Active
Start Date :	1998-08-24
End Date :	N/R
SIC :	3449 - Miscellaneous Structural Metal Work

Map Id: 195
Direction: E
Distance: 0.421 mi., 2225 ft.
Elevation: 17 ft.
Relative: Higher

Site Name : TACOMA METALS SITE | GENERAL METALS OF TACOMA INC P | TACOMA METALS
1919 PORTLAND AVE
TACOMA | Tacoma, WA

Database(s) : [ALL SITES - WA, CSCSL HWS - WA, ECHO, EPA UST, FRS, HSL - WA, RCRA_NONGEN, UST - WA, VCP - WA] ***(cont.)***

Envirosite ID: 52365487
EPA ID: N/R

VCP - WA ***(cont.)***

NAICS :	332114 - Custom Roll Forming
Program :	TOXICS
Program ID :	SW0076
Interaction Type :	Voluntary Cleanup Sites
Interaction Type Description :	For a fee, Ecology staff will review an independent cleanup report(s) and provide a written decision about the adequacy of the cleanup actions taken and described in the report.
Status :	Active
Start Date :	1998-08-24
End Date :	N/R
SIC :	5093 - SCRAP AND WASTE MATERIALS
NAICS :	332114 - Custom Roll Forming
Program :	TOXICS
Program ID :	SW0076
Interaction Type :	Voluntary Cleanup Sites
Interaction Type Description :	For a fee, Ecology staff will review an independent cleanup report(s) and provide a written decision about the adequacy of the cleanup actions taken and described in the report.
Status :	Active
Start Date :	1998-08-24
End Date :	N/R
SIC :	9999 - NONCLASSIFIABLE ESTABLISHMENTS
NAICS :	332114 - Custom Roll Forming

Map Id: BY196
Direction: NW
Distance: 0.422 mi., 2230 ft.
Elevation: 14 ft.
Relative: Lower

Site Name : TES PROPERTIES URBAN WATERS FACILITY | TACOMA CITY ENVIRONMENTAL SVS LAB | UW CENTER FOR URBAN WATERS
326 E D ST | 326 E D ST 3RD FLOOR
TACOMA | Tacoma, WA 98421

Database(s) : [ALL SITES - WA, BRS, CSCSL HWS - WA, ECHO, FRS, HSL - WA, RCRA_VSQG, T 2 - WA, VCP - WA]

Envirosite ID: 52365542
EPA ID: N/R

ALL SITES - WA

Facility Name :	City of Tacoma 326
Facility Address :	326 E D ST, TACOMA, 98421
County :	Pierce
Facility/Site ID :	59602
Alternate Name :	N/R
Program Name :	N/R
WRIA :	10
Legislative District :	27
Congressional District :	9
Ecology Region :	SWRO
Ecology Program Phone :	(360) 407-6400
Tribal Land :	N
Latitude :	47.260092
Longitude :	-122.434971
Last Date in Agency List :	2023-01-03

Program Details

Program :	WATQUAL
Program ID :	WAG992023
Interaction Type :	AP Aquatic Mosquito Control GP
Interaction Type Description :	General permit issued to regulate mosquito control districts and government entities that apply specified control chemicals (used to control mosquitoes and mosquito larvae) in order to protect state waters.
Status :	Active
Start Date :	2010-05-20
End Date :	N/R
SIC :	N/R
NAICS :	N/R

Program :	WATQUAL
Program ID :	WAG992023
Interaction Type :	AP Aquatic Mosquito Control GP
Interaction Type Description :	General permit issued to regulate mosquito control districts and government entities that apply specified control chemicals (used to control mosquitoes and mosquito larvae) in order to protect state waters.
Status :	Active
Start Date :	2010-06-30
End Date :	N/R
SIC :	N/R
NAICS :	N/R

Map Id: BY196
Direction: NW
Distance: 0.422 mi., 2230 ft.
Elevation: 14 ft.
Relative: Lower

Site Name : TES PROPERTIES URBAN WATERS FACILITY | TACOMA CITY ENVIRONMENTAL SVS LAB | UW CENTER FOR URBAN WATERS
326 E D ST | 326 E D ST 3RD FLOOR
TACOMA | Tacoma, WA 98421

Database(s) : [ALL SITES - WA, BRS, CSCSL HWS - WA, ECHO, FRS, HSL - WA, RCRA_VSQG, T 2 - WA, VCP - WA] ***(cont.)***

Envirosite ID: 52365542
EPA ID: N/R

ALL SITES - WA ***(cont.)***

Facility Name :	TES PROPERTIES URBAN WATERS FACILITY
Facility Address :	326 E D ST, TACOMA, 98421
County :	Pierce
Facility/Site ID :	6356098
Alternate Name :	N/R
Program Name :	N/R
WRIA :	10
Legislative District :	27
Congressional District :	9
Ecology Region :	SWRO
Ecology Program Phone :	(360) 407-6734
Tribal Land :	N
Latitude :	47.25958
Longitude :	-122.435
Last Date in Agency List :	2023-01-03

Facility/Site ID :	6356098
Alternate Name :	N/R
Program Name :	N/R
WRIA :	10
Legislative District :	27
Congressional District :	9
Ecology Region :	SWRO
Ecology Program Phone :	(360) 407-7224
Tribal Land :	N
Latitude :	47.25958
Longitude :	-122.435
Last Date in Agency List :	2023-01-03

Program Details

Program :	TOXICS
Program ID :	SW1010
Interaction Type :	Hazardous Waste Generator
Interaction Type Description :	Facilities that generate any quantity of a dangerous waste. They may be classified as SQG, MQG, or LQG depending on hazardous waste generated for a given month.
Status :	Active
Start Date :	2010-08-10
End Date :	N/R
SIC :	N/R
NAICS :	N/R

Map Id: BY196
Direction: NW
Distance: 0.422 mi., 2230 ft.
Elevation: 14 ft.
Relative: Lower

Site Name : TES PROPERTIES URBAN WATERS FACILITY | TACOMA CITY ENVIRONMENTAL SVS LAB | UW CENTER FOR URBAN WATERS
326 E D ST | 326 E D ST 3RD FLOOR
TACOMA | Tacoma, WA 98421

Database(s) : [ALL SITES - WA, BRS, CSCSL HWS - WA, ECHO, FRS, HSL - WA, RCRA_VSQG, T 2 - WA, VCP - WA] ***(cont.)***

Envirosite ID: 52365542
EPA ID: N/R

ALL SITES - WA ***(cont.)***

Program :	TOXICS
Program ID :	SW1010
Interaction Type :	Voluntary Cleanup Sites
Interaction Type Description :	For a fee, Ecology staff will review an independent cleanup report(s) and provide a written decision about the adequacy of the cleanup actions taken and described in the report.
Status :	Active
Start Date :	2009-02-02
End Date :	N/R
SIC :	N/R
NAICS :	N/R
Facility Name :	UW CENTER FOR URBAN WATERS
Facility Address :	326 E D ST 3RD FLOOR, TACOMA, 98421
County :	Pierce
Facility/Site ID :	22358
Alternate Name :	N/R
Program Name :	N/R
WRIA :	10
Legislative District :	27
Congressional District :	9
Ecology Region :	SWRO
Ecology Program Phone :	(360) 407-6171
Tribal Land :	N
Latitude :	47.259879
Longitude :	-122.434537
Last Date in Agency List :	2023-01-03

Facility/Site ID :	22358
Alternate Name :	N/R
Program Name :	N/R
WRIA :	10
Legislative District :	27
Congressional District :	9
Ecology Region :	SWRO
Ecology Program Phone :	(360) 407-6734
Tribal Land :	N
Latitude :	47.259879
Longitude :	-122.434537
Last Date in Agency List :	2023-01-03

Map Id: BY196
Direction: NW
Distance: 0.422 mi., 2230 ft.
Elevation: 14 ft.
Relative: Lower

Site Name : TES PROPERTIES URBAN WATERS FACILITY | TACOMA CITY ENVIRONMENTAL SVS LAB | UW CENTER FOR URBAN WATERS
326 E D ST | 326 E D ST 3RD FLOOR
TACOMA | Tacoma, WA 98421

Database(s) : [ALL SITES - WA, BRS, CSCSL HWS - WA, ECHO, FRS, HSL - WA, RCRA_VSQG, T 2 - WA, VCP - WA] ***(cont.)***

Envirosite ID: 52365542
EPA ID: N/R

ALL SITES - WA ***(cont.)***

Program Details

Program :	HAZWASTE
Program ID :	WAH000036562
Interaction Type :	Emergency/Haz Chem Rpt TIER2
Interaction Type Description :	Businesses that store 10,000 pounds or more of a hazardous chemical or 500 pounds or less, depending on the chemical, of an extremely hazardous chemical on site at any one time must report annually. Reports are sent to the State Emergency Response Commission (represented by Ecology) Local Emergency Planning Committees, and local fire departments for emergency planning. (product, not waste)
Status :	Inactive
Start Date :	2010-06-30
End Date :	2015-01-30
SIC :	N/R
NAICS :	N/R

Program :	HAZWASTE
Program ID :	WAH000036562
Interaction Type :	Haz Waste Management Activity
Interaction Type Description :	Facilities that are required to have a RCRA Site ID# but who do not generate and/or manage hazardous waste (XQG generator status). This includes transporters, used oil recyclers, and dangerous waste fuel marketers and burners.
Status :	Inactive
Start Date :	2010-12-31
End Date :	2011-12-31
SIC :	N/R
NAICS :	N/R

Program :	HAZWASTE
Program ID :	WAH000036562
Interaction Type :	Hazardous Waste Generator
Interaction Type Description :	Facilities that generate any quantity of a dangerous waste. They may be classified as SQG, MQG, or LQG depending on hazardous waste generated for a given month.
Status :	Inactive
Start Date :	2010-04-26
End Date :	2010-12-31
SIC :	N/R
NAICS :	N/R

Map Id: BY196
Direction: NW
Distance: 0.422 mi., 2230 ft.
Elevation: 14 ft.
Relative: Lower

Site Name : TES PROPERTIES URBAN WATERS FACILITY | TACOMA CITY ENVIRONMENTAL SVS LAB | UW CENTER FOR URBAN WATERS
326 E D ST | 326 E D ST 3RD FLOOR
TACOMA | Tacoma, WA 98421

Database(s) : [ALL SITES - WA, BRS, CSCSL HWS - WA, ECHO, FRS, HSL - WA, RCRA_VSQG, T 2 - WA, VCP - WA] ***(cont.)***

Envirosite ID: 52365542
EPA ID: N/R

ALL SITES - WA ***(cont.)***

Program :	HAZWASTE
Program ID :	WAH000036562
Interaction Type :	Hazardous Waste Generator
Interaction Type Description :	Facilities that generate any quantity of a dangerous waste. They may be classified as SQG, MQG, or LQG depending on hazardous waste generated for a given month.
Status :	Active
Start Date :	2011-12-31
End Date :	N/R
SIC :	N/R
NAICS :	N/R

BRS

Facility Name :	TACOMA CITY ENVIRONMENTAL SVS LAB
Facility Address :	326 E D ST, TACOMA, WA 98421
County :	PIERCE

Site Details

Date Form Received by Agency :	2012-02-22
EPA ID :	WAH000037027
Mailing Address :	326 E ST, TACOMA, WA 98421
Contact :	GREGORY PEREZ
Contact Address :	326 E D ST, TACOMA, WA 98421
Contact Country :	US
Contact Telephone :	253-502-2135
Contact Email :	GREGORY.PEREZ@CITYOFTACOMA.ORG
EPA Region :	10
Land Type :	Private
Source Type :	Annual/Biennial Report updated with Notification
Classification :	Very Small Quantity Generator

Description :

Handlers that generate 100 kilograms or less of hazardous waste per calendar month, and accumulate 1000 kg or less of hazardous waste at any time; or generate one kilogram or less of acutely hazardous waste per calendar month, and accumulate at any time: 1 kg or less of acutely hazardous waste; or 100 kg or less of any residue or contaminated soil, waste or other debris resulting from the cleanup of a spill, into or on any land or water, of acutely hazardous waste;or generate 100 kg or less of any residue or contaminated soil, waste or other debris resulting from the cleanup of a spill, into or on any land or water, of acutely hazardous waste during any calendar month, and accumulate at any time: 1 kg or less of acutely hazardous waste; or 100 kg or less of any residue or contaminated soil, waste or other debris resulting from the cleanup of a spill, into or on any land or water, of acutely hazardous waste.

Last Date in Agency List : 2023-01-23

Map Id: BY196
Direction: NW
Distance: 0.422 mi., 2230 ft.
Elevation: 14 ft.
Relative: Lower

Site Name : TES PROPERTIES URBAN WATERS FACILITY | TACOMA CITY ENVIRONMENTAL SVS LAB | UW CENTER FOR URBAN WATERS
326 E D ST | 326 E D ST 3RD FLOOR
TACOMA | Tacoma, WA 98421

Database(s) : [ALL SITES - WA, BRS, CSCSL HWS - WA, ECHO, FRS, HSL - WA, RCRA_VSQG, T 2 - WA, VCP - WA] ***(cont.)***

Envirosite ID: 52365542
EPA ID: N/R

BRS ***(cont.)***

Owner/Operator Summary

Owner/Operator Name :	CITY OF TACOMA
Owner/Operator Address :	326 E D ST, TACOMA, WA 98421
Owner/Operator Country :	US
Owner/Operator Telephone :	253-502-2130
Owner/Operator Email :	N/R
Owner/Operator Fax :	N/R
Legal Status :	Municipal
Owner/Operator Type :	Operator
Owner/Operator Start Date :	2010-04-01
Owner/Operator End Date :	N/R

Owner/Operator Name :	CITY OF TACOMA
Owner/Operator Address :	326 E ST, TACOMA, WA 98421
Owner/Operator Country :	US
Owner/Operator Telephone :	253-502-2130
Owner/Operator Email :	N/R
Owner/Operator Fax :	N/R
Legal Status :	Municipal
Owner/Operator Type :	Owner
Owner/Operator Start Date :	2010-04-01
Owner/Operator End Date :	N/R

Waste Activity Monitoring

Report Cycle :	2011
Hazardous Waste Page Number :	1
Hazardous Waste Sub-Page Number :	1
BR Form :	XX
Waste Description :	N/R
Primary NAICS :	54138 - Testing Laboratories
Source Code :	N/R
Form Code :	N/R
Management Method :	N/R
Generation Tons :	0
Managed Tons :	0
Shipped Tons :	0
Received Tons :	0
Receiver ID :	N/R
Receiver State :	N/R
Shipper ID :	N/R
Shipper State :	N/R
Waste Minimization :	N/R
Waste Code List :	N/R
Waste Code Group :	N/R
Waste Generation Type :	N/R

Map Id: BY196
Direction: NW
Distance: 0.422 mi., 2230 ft.
Elevation: 14 ft.
Relative: Lower

Site Name : TES PROPERTIES URBAN WATERS FACILITY | TACOMA CITY ENVIRONMENTAL SVS LAB | UW CENTER FOR URBAN WATERS
326 E D ST | 326 E D ST 3RD FLOOR
TACOMA | Tacoma, WA 98421

Database(s) : [ALL SITES - WA, BRS, CSCSL HWS - WA, ECHO, FRS, HSL - WA, RCRA_VSQG, T 2 - WA, VCP - WA] ***(cont.)***

Envirosite ID: 52365542
EPA ID: N/R

BRS ***(cont.)***

Facility Name :	WA UW CENTER FOR URBAN WATERS
Facility Address :	326 E D ST 3RD FLOOR, TACOMA, WA 98421
County :	PIERCE

Site Details

Date Form Received by Agency :	2012-02-14
EPA ID :	WAH000036562
Mailing Address :	PO BOX 354110, SEATTLE, WA 98195
Contact :	DAVE LUNDSTROM
Contact Address :	PO BOX 354110, SEATTLE, WA 98195
Contact Country :	US
Contact Telephone :	206-543-0467
Contact Email :	N/R
EPA Region :	10
Land Type :	Private
Source Type :	Annual/Biennial Report updated with Notification
Classification :	Very Small Quantity Generator

Description :

Handlers that generate 100 kilograms or less of hazardous waste per calendar month, and accumulate 1000 kg or less of hazardous waste at any time; or generate one kilogram or less of acutely hazardous waste per calendar month, and accumulate at any time: 1 kg or less of acutely hazardous waste; or 100 kg or less of any residue or contaminated soil, waste or other debris resulting from the cleanup of a spill, into or on any land or water, of acutely hazardous waste;or generate 100 kg or less of any residue or contaminated soil, waste or other debris resulting from the cleanup of a spill, into or on any land or water, of acutely hazardous waste during any calendar month, and accumulate at any time: 1 kg or less of acutely hazardous waste; or 100 kg or less of any residue or contaminated soil, waste or other debris resulting from the cleanup of a spill, into or on any land or water, of acutely hazardous waste.

Last Date in Agency List :	2023-01-23

Owner/Operator Summary

Owner/Operator Name :	WA UW
Owner/Operator Address :	PO BOX 354110, SEATTLE, WA 98195
Owner/Operator Country :	US
Owner/Operator Telephone :	206-543-0467
Owner/Operator Email :	N/R
Owner/Operator Fax :	N/R
Legal Status :	State
Owner/Operator Type :	Owner
Owner/Operator Start Date :	2010-04-01
Owner/Operator End Date :	N/R

Owner/Operator Name :	WA UW
Owner/Operator Address :	PO BOX 354110, SEATTLE, WA 98195

Map Id: BY196
Direction: NW
Distance: 0.422 mi., 2230 ft.
Elevation: 14 ft.
Relative: Lower

Site Name : TES PROPERTIES URBAN WATERS FACILITY | TACOMA CITY ENVIRONMENTAL SVS LAB | UW CENTER FOR URBAN WATERS
326 E D ST | 326 E D ST 3RD FLOOR
TACOMA | Tacoma, WA 98421

Database(s) : [ALL SITES - WA, BRS, CSCSL HWS - WA, ECHO, FRS, HSL - WA, RCRA_VSQG, T 2 - WA, VCP - WA] ***(cont.)***

Envirosite ID: 52365542
EPA ID: N/R

BRS ***(cont.)***

Owner/Operator Country :	US
Owner/Operator Telephone :	206-543-0467
Owner/Operator Email :	N/R
Owner/Operator Fax :	N/R
Legal Status :	State
Owner/Operator Type :	Operator
Owner/Operator Start Date :	2010-04-01
Owner/Operator End Date :	N/R

Waste Activity Monitoring

Report Cycle :	2011
Hazardous Waste Page Number :	1
Hazardous Waste Sub-Page Number :	1
BR Form :	XX
Waste Description :	N/R
Primary NAICS :	61131 - Colleges, Universities, and Professional Schools
Source Code :	N/R
Form Code :	N/R
Management Method :	N/R
Generation Tons :	0
Managed Tons :	0
Shipped Tons :	0
Received Tons :	0
Receiver ID :	N/R
Receiver State :	N/R
Shipper ID :	N/R
Shipper State :	N/R
Waste Minimization :	N/R
Waste Code List :	N/R
Waste Code Group :	N/R
Waste Generation Type :	N/R

CSCSL HWS - WA

Facility Name :	TES PROPERTIES URBAN WATERS FACILITY
Facility Address :	326 E D ST, TACOMA, 98421
County :	PIERCE

Site Details

Facility Site ID :	6356098
Site Status :	Cleanup Started
Cleanup Site ID :	3130
Region :	Southwest
Responsible Section :	Southwest
WARM Rank :	N/R
Is Brownfield? :	N/R
Is PSI? :	N/R

Map Id: BY196
Direction: NW
Distance: 0.422 mi., 2230 ft.
Elevation: 14 ft.
Relative: Lower

Site Name : TES PROPERTIES URBAN WATERS FACILITY | TACOMA CITY ENVIRONMENTAL SVS LAB | UW CENTER FOR URBAN WATERS
326 E D ST | 326 E D ST 3RD FLOOR
TACOMA | Tacoma, WA 98421

Database(s) : [ALL SITES - WA, BRS, CSCSL HWS - WA, ECHO, FRS, HSL - WA, RCRA_VSQG, T 2 - WA, VCP - WA] ***(cont.)***

Envirosite ID: 52365542
EPA ID: N/R

CSCSL HWS - WA ***(cont.)***

Current VCP :	N/R
Past VCP :	Yes
Institutional Control :	N/R
Latitude :	47.25958
Longitude :	-122.435
Last Date in Agency List :	2023-03-07

Contaminants Details

Contaminant Name :	Non-Halogenated Solvents
Groundwater :	Suspected
Surface Water :	N/R
Soil :	Confirmed Above Cleanup Levels
Sediment :	N/R
Air :	N/R
Bedrock :	N/R

Contaminant Name :	Polycyclic Aromatic Hydrocarbons
Groundwater :	Suspected
Surface Water :	N/R
Soil :	Suspected
Sediment :	N/R
Air :	N/R
Bedrock :	N/R

Contaminant Name :	Petroleum Products-Unspecified
Groundwater :	Confirmed Above Cleanup Levels
Surface Water :	N/R
Soil :	Confirmed Above Cleanup Levels
Sediment :	N/R
Air :	N/R
Bedrock :	N/R

ECHO

Facility Name :	CITY OF TACOMA
Facility Address :	326 E D ST, TACOMA, WA 98421
County :	PIERCE COUNTY
Last Inspection Date :	N/R
Registry ID :	110071180016
FIPS Code :	53053
EPA Region :	10
Inspection Count :	0
Last Inspection Days :	N/R
Informal Count :	0
Last Informal Action Date :	N/R

Map Id: BY196
Direction: NW
Distance: 0.422 mi., 2230 ft.
Elevation: 14 ft.
Relative: Lower

Site Name : TES PROPERTIES URBAN WATERS FACILITY | TACOMA CITY ENVIRONMENTAL SVS LAB | UW CENTER FOR URBAN WATERS
326 E D ST | 326 E D ST 3RD FLOOR
TACOMA | Tacoma, WA 98421

Database(s) : [ALL SITES - WA, BRS, CSCSL HWS - WA, ECHO, FRS, HSL - WA, RCRA_VSQG, T 2 - WA, VCP - WA] ***(cont.)***

Envirosite ID: 52365542
EPA ID: N/R

ECHO ***(cont.)***

Formal Action Count :	0
Last Formal Action Date :	N/R
Total Penalties :	0
Penalty Count :	N/R
Last Penalty Date :	N/R
Last Penalty Amount :	N/R
QTRS IN NC :	4
Programs IN SNC :	0
Current Compliance Status :	Violation Identified
Three-Year Compliance Status :	____V___VVV
Collection Method :	ADDRESS MATCHING-HOUSE NUMBER
Reference Point :	CENTER OF A FACILITY OR STATION
Accuracy Meters :	30
Derived Tribes :	Puyallup Tribe of the Puyallup Reservation - 1.2 mile(s), Puyallup Tribe of the Puyallup Reservation - 1.5 mile(s), Muckleshoot Indian Tribe - 10.8 mile(s), Muckleshoot Indian Tribe - 13.8 mile(s), Nisqually Indian Tribe - 18 mile(s), Squaxin Island Tribe of the Squaxin Island Reservation - 22 mile(s), Squaxin Island Tribe of the Squaxin Island Reservation - 23.9 mile(s)
Derived HUC :	17110019
Derived WBD :	171100190301
Derived STCTY FIPS :	53053
Derived Zip :	98421
Derived CD113 :	09
Derived CB2010 :	530530602001080
MYRTK Universe :	NNN
NPDES IDs :	WAG992023
CWA Permit Types :	Minor
CWA Compliance Tracking :	On
CWA NAICS :	N/R
CWA SICS :	N/R
CWA Inspection Count :	N/R
CWA Last Inspection Days :	N/R
CWA Informal Count :	N/R
CWA Formal Action Count :	N/R
CWA Last Formal Action Date :	N/R
CWA Penalties :	N/R
CWA Last Penalty Date :	N/R
CWA Last Penalty Amount :	N/R
CWA Quarters IN NC :	4
CWA Current Compliance Status :	Violation Identified
CWA Current SNC Flag :	N
CWA 13 Quarters Compliance Status :	_____V___VVV
CWA 13 Quarters Effluent Exceedances:	N/R
CWA Three-Year QNCR Codes :	N/R
DFR URL :	Click here for hyperlink provided by the agency.
Facility SIC :	N/R
Facility NAICS :	N/R
Facility Last Inspection EPA Date :	N/R
Facility Last Inspection State Date :	N/R

Map Id: BY196
Direction: NW
Distance: 0.422 mi., 2230 ft.
Elevation: 14 ft.
Relative: Lower

Site Name : TES PROPERTIES URBAN WATERS FACILITY | TACOMA CITY ENVIRONMENTAL SVS LAB | UW CENTER FOR URBAN WATERS
326 E D ST | 326 E D ST 3RD FLOOR
TACOMA | Tacoma, WA 98421

Database(s) : [ALL SITES - WA, BRS, CSCSL HWS - WA, ECHO, FRS, HSL - WA, RCRA_VSQG, T 2 - WA, VCP - WA] ***(cont.)***

Envirosite ID: 52365542
EPA ID: N/R

ECHO ***(cont.)***

Facility Last Formal Act EPA Date :	N/R
Facility Last Formal Act State Date :	N/R
Facility Last Informal Act EPA Date :	N/R
Facility Last Informal Act State Date:	N/R
Facility Federal Agency :	N/R
TRI Reporter :	N/R
Facility Imp Water Flag :	Y
Current SNC Flag :	N
Indian County Flag :	N
Federal Flag :	N/R
US Mexico Border Flag :	N/R
Chesapeak Bay Flag :	N/R
AIR Flag :	N
NPDES Flag :	Y
SDWIS Flag :	N
RCRA Flag :	N
TRI Flag :	N
GHG Flag :	N
Major Flag :	N/R
Active Flag :	Y
NAA Flag :	N
Latitude :	47.25961
Longitude :	-122.43415
Last Date in Agency List :	2023-01-16

Facility Name :	TACOMA CITY ENVIRONMENTAL SVS LAB
Facility Address :	326 E D ST, TACOMA, WA 98421
County :	PIERCE

Last Inspection Date :	N/R
Registry ID :	110045002279
FIPS Code :	53053
EPA Region :	10
Inspection Count :	0
Last Inspection Days :	N/R
Informal Count :	0
Last Informal Action Date :	N/R
Formal Action Count :	0
Last Formal Action Date :	N/R
Total Penalties :	0
Penalty Count :	N/R
Last Penalty Date :	N/R
Last Penalty Amount :	N/R
QTRS IN NC :	0
Programs IN SNC :	0
Current Compliance Status :	No Violation Identified
Three-Year Compliance Status :	_____
Collection Method :	ADDRESS MATCHING-HOUSE NUMBER
Reference Point :	CENTER OF A FACILITY OR STATION
Accuracy Meters :	30

Map Id: BY196
Direction: NW
Distance: 0.422 mi., 2230 ft.
Elevation: 14 ft.
Relative: Lower

Site Name : TES PROPERTIES URBAN WATERS FACILITY | TACOMA CITY ENVIRONMENTAL SVS LAB | UW CENTER FOR URBAN WATERS
326 E D ST | 326 E D ST 3RD FLOOR
TACOMA | Tacoma, WA 98421

Database(s) : [ALL SITES - WA, BRS, CSCSL HWS - WA, ECHO, FRS, HSL - WA, RCRA_VSQG, T 2 - WA, VCP - WA] ***(cont.)***

Envirosite ID: 52365542
EPA ID: N/R

ECHO ***(cont.)***

Derived Tribes :	Puyallup Tribe of the Puyallup Reservation - 1.2 mile(s), Puyallup Tribe of the Puyallup Reservation - 1.5 mile(s), Muckleshoot Indian Tribe - 10.8 mile(s), Muckleshoot Indian Tribe - 13.8 mile(s), Nisqually Indian Tribe - 18 mile(s), Squaxin Island Tribe of the Squaxin Island Reservation - 22 mile(s), Squaxin Island Tribe of the Squaxin Island Reservation - 23.9 mile(s)
Derived HUC :	17110019
Derived WBD :	171100190301
Derived STCTY FIPS :	53053
Derived Zip :	98421
Derived CD113 :	09
Derived CB2010 :	530530602001080
MYRTK Universe :	NNN
NPDES IDs :	N/R
CWA Permit Types :	N/R
CWA Compliance Tracking :	N/R
CWA NAICS :	N/R
CWA SICS :	N/R
CWA Inspection Count :	N/R
CWA Last Inspection Days :	N/R
CWA Informal Count :	N/R
CWA Formal Action Count :	N/R
CWA Last Formal Action Date :	N/R
CWA Penalties :	N/R
CWA Last Penalty Date :	N/R
CWA Last Penalty Amount :	N/R
CWA Quarters IN NC :	N/R
CWA Current Compliance Status :	N/R
CWA Current SNC Flag :	N
CWA 13 Quarters Compliance Status :	N/R
CWA 13 Quarters Effluent Exceedances:	N/R
CWA Three-Year QNCR Codes :	N/R
DFR URL :	Click here for hyperlink provided by the agency.
Facility SIC :	N/R
Facility NAICS :	541380 - Testing Laboratories
Facility Last Inspection EPA Date :	N/R
Facility Last Inspection State Date :	N/R
Facility Last Formal Act EPA Date :	N/R
Facility Last Formal Act State Date :	N/R
Facility Last Informal Act EPA Date :	N/R
Facility Last Informal Act State Date:	N/R
Facility Federal Agency :	N/R
TRI Reporter :	N/R
Facility Imp Water Flag :	N/R
Current SNC Flag :	N
Indian County Flag :	N
Federal Flag :	N/R
US Mexico Border Flag :	N/R
Chesapeak Bay Flag :	N/R
AIR Flag :	N
NPDES Flag :	N

Map Id: BY196
Direction: NW
Distance: 0.422 mi., 2230 ft.
Elevation: 14 ft.
Relative: Lower

Site Name : TES PROPERTIES URBAN WATERS FACILITY | TACOMA CITY ENVIRONMENTAL SVS LAB | UW CENTER FOR URBAN WATERS
326 E D ST | 326 E D ST 3RD FLOOR
TACOMA | Tacoma, WA 98421

Database(s) : [ALL SITES - WA, BRS, CSCSL HWS - WA, ECHO, FRS, HSL - WA, RCRA_VSQG, T 2 - WA, VCP - WA] ***(cont.)***

Envirosite ID: 52365542
EPA ID: N/R

ECHO ***(cont.)***

SDWIS Flag :	N
RCRA Flag :	Y
TRI Flag :	N
GHG Flag :	N
Major Flag :	N/R
Active Flag :	Y
NAA Flag :	N
Latitude :	47.25961
Longitude :	-122.43415
Last Date in Agency List :	2023-01-16
Facility Name :	UW CENTER FOR URBAN WATERS
Facility Address :	326 E D ST 3RD FLOOR, TACOMA, WA 98421
County :	PIERCE
Last Inspection Date :	N/R
Registry ID :	110043239983
FIPS Code :	53053
EPA Region :	10
Inspection Count :	0
Last Inspection Days :	N/R
Informal Count :	0
Last Informal Action Date :	N/R
Formal Action Count :	0
Last Formal Action Date :	N/R
Total Penalties :	0
Penalty Count :	0
Last Penalty Date :	N/R
Last Penalty Amount :	N/R
QTRS IN NC :	0
Programs IN SNC :	0
Current Compliance Status :	No Violation
Three-Year Compliance Status :	N/R
Collection Method :	ADDRESS MATCHING-HOUSE NUMBER
Reference Point :	CENTER OF A FACILITY OR STATION
Accuracy Meters :	30
Derived Tribes :	Puyallup Tribe of the Puyallup Reservation - 1.2 mile(s), Puyallup Tribe of the Puyallup Reservation - 1.4 mile(s), Muckleshoot Indian Tribe - 10.8 mile(s), Muckleshoot Indian Tribe - 13.8 mile(s), Nisqually Indian Tribe - 18 mile(s), Squaxin Island Tribe of the Squaxin Island Reservation - 22 mile(s), Squaxin Island Tribe of the Squaxin Island Reservation - 23.9 mile(s)
Derived HUC :	17110019
Derived WBD :	N/R
Derived STCTY FIPS :	53053
Derived Zip :	98421
Derived CD113 :	N/R

Map Id: BY196
Direction: NW
Distance: 0.422 mi., 2230 ft.
Elevation: 14 ft.
Relative: Lower

Site Name : TES PROPERTIES URBAN WATERS FACILITY | TACOMA CITY ENVIRONMENTAL SVS LAB | UW CENTER FOR URBAN WATERS
326 E D ST | 326 E D ST 3RD FLOOR
TACOMA | Tacoma, WA 98421

Database(s) : [ALL SITES - WA, BRS, CSCSL HWS - WA, ECHO, FRS, HSL - WA, RCRA_VSQG, T 2 - WA, VCP - WA] ***(cont.)***

Envirosite ID: 52365542
EPA ID: N/R

ECHO ***(cont.)***

Derived CB2010 :	530530602001080
MYRTK Universe :	NNN
NPDES IDs :	N/R
CWA Permit Types :	N/R
CWA Compliance Tracking :	N/R
CWA NAICS :	N/R
CWA SICS :	N/R
CWA Inspection Count :	N/R
CWA Last Inspection Days :	N/R
CWA Informal Count :	N/R
CWA Formal Action Count :	N/R
CWA Last Formal Action Date :	N/R
CWA Penalties :	N/R
CWA Last Penalty Date :	N/R
CWA Last Penalty Amount :	N/R
CWA Quarters IN NC :	N/R
CWA Current Compliance Status :	N/R
CWA Current SNC Flag :	N
CWA 13 Quarters Compliance Status :	N/R
CWA 13 Quarters Effluent Exceedances:	N/R
CWA Three-Year QNCR Codes :	N/R
DFR URL :	Click here for hyperlink provided by the agency.
Facility SIC :	N/R
Facility NAICS :	61131 - Colleges, Universities, and Professional Schools
Facility Last Inspection EPA Date :	N/R
Facility Last Inspection State Date :	N/R
Facility Last Formal Act EPA Date :	N/R
Facility Last Formal Act State Date :	N/R
Facility Last Informal Act EPA Date :	N/R
Facility Last Informal Act State Date:	N/R
Facility Federal Agency :	N/R
TRI Reporter :	N/R
Facility Imp Water Flag :	N/R
Current SNC Flag :	N
Indian County Flag :	N
Federal Flag :	N/R
US Mexico Border Flag :	N/R
Chesapeak Bay Flag :	N/R
AIR Flag :	N
NPDES Flag :	N
SDWIS Flag :	N
RCRA Flag :	Y
TRI Flag :	N
GHG Flag :	N
Major Flag :	N/R
Active Flag :	Y
NAA Flag :	Y
Latitude :	47.25948
Longitude :	-122.43449
Last Date in Agency List :	2016-01-19

Map Id: BY196
Direction: NW
Distance: 0.422 mi., 2230 ft.
Elevation: 14 ft.
Relative: Lower

Site Name : TES PROPERTIES URBAN WATERS FACILITY | TACOMA CITY ENVIRONMENTAL SVS LAB | UW CENTER FOR URBAN WATERS
326 E D ST | 326 E D ST 3RD FLOOR
TACOMA | Tacoma, WA 98421

Database(s) : [ALL SITES - WA, BRS, CSCSL HWS - WA, ECHO, FRS, HSL - WA, RCRA_VSQG, T 2 - WA, VCP - WA] ***(cont.)***

Envirosite ID: 52365542
EPA ID: N/R

FRS

Facility Name : CITY OF TACOMA
Facility Address : 326 E D ST, TACOMA, WA 98421
County : PIERCE COUNTY

Site Details
Registry ID : 110071180016
FRS Facility URL : Click here for hyperlink provided by the agency.
Last Date in Agency List : 2023-02-13

Source Description

Source Description :

The NPDES module of the Compliance Information System (ICIS) tracks surface water permits issued under the Clean Water Act. Under NPDES, all facilities that discharge pollutants from any point source into waters of the United States are required to obtain a permit. The permit will likely contain limits on what can be discharged, impose monitoring and reporting requirements, and include other provisions to ensure that the discharge does not adversely affect water quality.

FRS Environmental Interest
Source and System ID : ICIS - WAG992023

Facility Name : TACOMA CITY ENVIRONMENTAL SVS LAB
Facility Address : 326 E D ST, TACOMA, WA 98421
County : PIERCE

Site Details
Registry ID : 110045002279
FRS Facility URL : Click here for hyperlink provided by the agency.
Last Date in Agency List : 2023-02-13

Source Description

Source Description :

All generators and treatment, storage, and disposal (TSD) facilities who handle hazardous waste are required to report to the EPA Administrator at least once every two years. The data collected is used to create the National Biennial Resource Conservation and Recovery Act (RCRA) Hazardous Waste Report. This data is processed within the RCRA Information (RCRAInfo) database.

Map Id: BY196
Direction: NW
Distance: 0.422 mi., 2230 ft.
Elevation: 14 ft.
Relative: Lower

Site Name : TES PROPERTIES URBAN WATERS FACILITY | TACOMA CITY ENVIRONMENTAL SVS LAB | UW CENTER FOR URBAN WATERS
326 E D ST | 326 E D ST 3RD FLOOR
TACOMA | Tacoma, WA 98421

Database(s) : [ALL SITES - WA, BRS, CSCSL HWS - WA, ECHO, FRS, HSL - WA, RCRA_VSQG, T 2 - WA, VCP - WA] ***(cont.)***

Envirosite ID: 52365542
EPA ID: N/R

FRS ***(cont.)***

Source Description :

RCRAInfo is EPA's comprehensive information system that supports the Resource Conservation and Recovery Act (RCRA) of 1976 and the Hazardous and Solid Waste Amendments (HSWA) of 1984 through the tracking of events and activities related to facilities that generate, transport, and treat, store, or dispose of hazardous waste. RCRAInfo allows RCRA program staff to track the notification, permit, compliance, and corrective action activities required under RCRA. RCRAInfo also supports generation of the National Hazardous Waste Biennial Report. All generators and treatment, storage, and disposal facilities who handle hazardous waste are required to report to the EPA Administrator at least once every two years to support creation of the Biennial Report.

FRS Environmental Interest

Source and System ID :	RCRAINFO - WAH000037027
Facility Name :	TES PROPERTIES URBAN WATERS FACILITY
Facility Address :	326 E D ST, TACOMA, WA 98421
County :	PIERCE

Site Details

Registry ID :	110042146585
FRS Facility URL :	Click here for hyperlink provided by the agency.
Last Date in Agency List :	2023-02-13

Source Description

Source Description :

The WA-FSIS provides a means to query and display data maintained by the Washington Department of Ecology. This system contains key information for each facility/site that is currently, or has been, of interest to the Air Quality, Dam Safety, Hazardous Waste, Toxics Cleanup, and Water Quality Programs.

FRS Environmental Interest

Source and System ID :	WA-FSIS - 6356098
Facility Name :	UW CENTER FOR URBAN WATERS
Facility Address :	326 E D ST 3RD FLOOR, TACOMA, WA 98421
County :	PIERCE

Map Id: BY196
Direction: NW
Distance: 0.422 mi., 2230 ft.
Elevation: 14 ft.
Relative: Lower

Site Name : TES PROPERTIES URBAN WATERS FACILITY | TACOMA CITY ENVIRONMENTAL SVS LAB | UW CENTER FOR URBAN WATERS
326 E D ST | 326 E D ST 3RD FLOOR
TACOMA | Tacoma, WA 98421

Database(s) : [ALL SITES - WA, BRS, CSCSL HWS - WA, ECHO, FRS, HSL - WA, RCRA_VSQG, T 2 - WA, VCP - WA] ***(cont.)***

Envirosite ID: 52365542
EPA ID: N/R

FRS ***(cont.)***

Site Details
Registry ID : 110043239983
FRS Facility URL : Click here for hyperlink provided by the agency.
Last Date in Agency List : 2016-03-07

Source Description
Source Description : RCRAInfo is EPA's comprehensive information system that supports the Resource Conservation and Recovery Act (RCRA) of 1976 and the Hazardous and Solid Waste Amendments (HSWA) of 1984 through the tracking of events and activities related to facilities that generate, transport, and treat, store, or dispose of hazardous waste. RCRAInfo allows RCRA program staff to track the notification, permit, compliance, and corrective action activities required under RCRA. RCRAInfo also supports generation of the National Hazardous Waste Biennial Report. All generators and treatment, storage, and disposal facilities who handle hazardous waste are required to report to the EPA Administrator at least once every two years to support creation of the Biennial Report.
The WA-FSIS provides a means to query and display data maintained by the Washington Department of Ecology. This system contains key information for each facility/site that is currently, or has been, of interest to the Air Quality, Dam Safety, Hazardous Waste, Toxics Cleanup, and Water Quality Programs.

Source Description :

All generators and treatment, storage, and disposal (TSD) facilities who handle hazardous waste are required to report to the EPA Administrator at least once every two years. The data collected is used to create the National Biennial Resource Conservation and Recovery Act (RCRA) Hazardous Waste Report. This data is processed within the RCRA Information (RCRAInfo) database.

FRS Environmental Interest
Source and System ID : RCRAINFO - WAH000036562
WA-FSIS - 22358

Facility Name : WA UW CENTER FOR URBAN WATERS
Facility Address : 326 E D ST 3RD FLOOR, TACOMA, WA 98421
County : PIERCE

Site Details
Registry ID : 110070722721
FRS Facility URL : Click here for hyperlink provided by the agency.
Last Date in Agency List : 2023-02-13

Map Id: BY196
Direction: NW
Distance: 0.422 mi., 2230 ft.
Elevation: 14 ft.
Relative: Lower

Site Name : TES PROPERTIES URBAN WATERS FACILITY | TACOMA CITY ENVIRONMENTAL SVS LAB | UW CENTER FOR URBAN WATERS
326 E D ST | 326 E D ST 3RD FLOOR
TACOMA | Tacoma, WA 98421

Database(s) : [ALL SITES - WA, BRS, CSCSL HWS - WA, ECHO, FRS, HSL - WA, RCRA_VSQG, T 2 - WA, VCP - WA] ***(cont.)***

Envirosite ID: 52365542
EPA ID: N/R

FRS ***(cont.)***

Source Description

Source Description :

All generators and treatment, storage, and disposal (TSD) facilities who handle hazardous waste are required to report to the EPA Administrator at least once every two years. The data collected is used to create the National Biennial Resource Conservation and Recovery Act (RCRA) Hazardous Waste Report. This data is processed within the RCRA Information (RCRAInfo) database.

FRS Environmental Interest

Source and System ID :	RCRAINFO - WAH000036562

HSL - WA

Facility Name :	TES PROPERTIES URBAN WATERS FACILITY
Facility Address :	326 E D St, Tacoma, 98421
County :	Pierce

Site Details

Facility Site ID :	6356098
Cleanup Site ID :	3130
Status :	Cleanup Started
Site Rank :	N/R
Alternative Site Name :	N/R
Region :	Southwest
Resposbile Unit :	Southwest
Institutional Control :	N/R
Current VCP :	N/R
Past VCP :	Yes
Latitude :	47.25958
Longitude :	-122.435
Agency Hyperlink :	Click here for hyperlink provided by the agency.
Last Date in Agency List :	2023-02-28

Contaminants

Contaminant Name :	Non-Halogenated Solvents
Ground water :	Suspected
Surface water :	N/R
Soil :	Confirmed Above Cleanup Levels
Sediment :	N/R
Air :	N/R
Bedrock :	N/R

Map Id: BY196
Direction: NW
Distance: 0.422 mi., 2230 ft.
Elevation: 14 ft.
Relative: Lower

Site Name : TES PROPERTIES URBAN WATERS FACILITY | TACOMA CITY ENVIRONMENTAL SVS LAB | UW CENTER FOR URBAN WATERS
326 E D ST | 326 E D ST 3RD FLOOR
TACOMA | Tacoma, WA 98421

Database(s) : [ALL SITES - WA, BRS, CSCSL HWS - WA, ECHO, FRS, HSL - WA, RCRA_VSQG, T 2 - WA, VCP - WA] ***(cont.)***

Envirosite ID: 52365542
EPA ID: N/R

HSL - WA ***(cont.)***

Contaminant Name :	Polycyclic Aromatic Hydrocarbons
Ground water :	Suspected
Surface water :	N/R
Soil :	Suspected
Sediment :	N/R
Air :	N/R
Bedrock :	N/R

Contaminant Name :	Petroleum Products-Unspecified
Ground water :	Confirmed Above Cleanup Levels
Surface water :	N/R
Soil :	Confirmed Above Cleanup Levels
Sediment :	N/R
Air :	N/R
Bedrock :	N/R

RCRA_VSQG

Facility Name :	TACOMA CITY ENVIRONMENTAL SVS LAB
Facility Address :	326 E D ST, TACOMA, WA 98421
County :	PIERCE

Date Form Received by Agency :	2022-02-02
EPA ID :	WAH000037027
Mailing Address :	326 E D ST, TACOMA, WA 98421
Contact :	HEBERT WARD
Contact Address :	326 E D ST, TACOMA, WA 98421
Contact Country :	US
Contact Telephone :	253-404-6909
Contact Email :	HWARD@CITYOFTACOMA.ORG
EPA Region :	10
Land Type :	Municipal
Source Type :	Notification
Classification :	Very Small Quantity Generator

Description :

Handlers that generate 100 kilograms or less of hazardous waste per calendar month, and accumulate 1000 kg or less of hazardous waste at any time; or generate one kilogram or less of acutely hazardous waste per calendar month, and accumulate at any time: 1 kg or less of acutely hazardous waste; or 100 kg or less of any residue or contaminated soil, waste or other debris resulting from the cleanup of a spill, into or on any land or water, of acutely hazardous waste;or generate 100 kg or less of any residue or contaminated soil, waste or other debris resulting from the cleanup of a spill, into or on any land or water, of acutely hazardous waste during any calendar month, and accumulate at any time: 1 kg or less of acutely hazardous waste; or 100 kg or less of any residue or contaminated soil, waste or other debris resulting from the cleanup of a spill, into or on any land or water, of acutely hazardous waste.

Last Date in Agency List : 2023-01-23

Map Id: BY196
Direction: NW
Distance: 0.422 mi., 2230 ft.
Elevation: 14 ft.
Relative: Lower

Site Name : TES PROPERTIES URBAN WATERS FACILITY | TACOMA CITY ENVIRONMENTAL SVS LAB | UW CENTER FOR URBAN WATERS
326 E D ST | 326 E D ST 3RD FLOOR
TACOMA | Tacoma, WA 98421

Database(s) : [ALL SITES - WA, BRS, CSCSL HWS - WA, ECHO, FRS, HSL - WA, RCRA_VSQG, T 2 - WA, VCP - WA] ***(cont.)***

Envirosite ID: 52365542
EPA ID: N/R

RCRA_VSQG ***(cont.)***

Owner/Operator Summary

Owner/Operator Name :	CITY OF TACOMA
Owner/Operator Address :	326 E D ST, TACOMA, WA 98421
Owner/Operator Country :	US
Owner/Operator Telephone :	253-502-2130
Owner/Operator Email :	N/R
Owner/Operator Fax :	N/R
Legal Status :	Municipal
Owner/Operator Type :	Operator
Owner/Operator Start Date :	2010-04-01
Owner/Operator End Date :	N/R

Owner/Operator Name :	CITY OF TACOMA
Owner/Operator Address :	326 E D ST, TACOMA, WA 98420
Owner/Operator Country :	US
Owner/Operator Telephone :	253-502-2130
Owner/Operator Email :	N/R
Owner/Operator Fax :	N/R
Legal Status :	Municipal
Owner/Operator Type :	Owner
Owner/Operator Start Date :	2017-12-31
Owner/Operator End Date :	N/R

Owner/Operator Name :	CITY OF TACOMA
Owner/Operator Address :	326 E D ST, TACOMA, WA 98421
Owner/Operator Country :	US
Owner/Operator Telephone :	253-502-2130
Owner/Operator Email :	N/R
Owner/Operator Fax :	N/R
Legal Status :	Municipal
Owner/Operator Type :	Owner
Owner/Operator Start Date :	2010-04-01
Owner/Operator End Date :	N/R

Handler Activities Summary

U.S. Importer of Hazardous Waste :	N
Mixed Waste (Haz. and Radioactive) :	N/R
Recycler of Hazardous Waste :	N
Transporter of Hazardous Waste :	N
Treater, Storer or Disposer of HW :	N
Underground Injection Activity :	N
On-site Burner Exemption :	N
Furnace Exemption :	N
Used Oil Fuel Burner :	N
Used Oil Processor :	N
Used Oil Refiner :	N
Used Oil Fuel Marketer to Burner :	N

Map Id: BY196
Direction: NW
Distance: 0.422 mi., 2230 ft.
Elevation: 14 ft.
Relative: Lower

Site Name : TES PROPERTIES URBAN WATERS FACILITY | TACOMA CITY ENVIRONMENTAL SVS LAB | UW CENTER FOR URBAN WATERS
326 E D ST | 326 E D ST 3RD FLOOR
TACOMA | Tacoma, WA 98421

Database(s) : [ALL SITES - WA, BRS, CSCSL HWS - WA, ECHO, FRS, HSL - WA, RCRA_VSQG, T 2 - WA, VCP - WA] ***(cont.)***

Envirosite ID: 52365542
EPA ID: N/R

RCRA_VSQG ***(cont.)***

Used Oil Specification Marketer :	N
Used Oil Transfer Facility :	N
Used Oil Transporter :	N

Historical Generators

Details for this site have been truncated due to the large number of available details for this site within this dataset. For the complete details for this site, contact your Envirosite account representative for a complimentary site report containing all of the details available.

Date Form Received by Agency :	2021-01-28
Facility Name :	TACOMA CITY ENVIRONMENTAL SVS LAB
Classification :	Very Small Quantity Generator
Date Form Received by Agency :	2020-02-05
Facility Name :	TACOMA CITY ENVIRONMENTAL SVS LAB
Classification :	Very Small Quantity Generator
Date Form Received by Agency :	2019-03-07
Facility Name :	TACOMA CITY ENVIRONMENTAL SVS LAB
Classification :	Very Small Quantity Generator
Date Form Received by Agency :	2018-01-11
Facility Name :	TACOMA CITY ENVIRONMENTAL SVS LAB
Classification :	Very Small Quantity Generator
Date Form Received by Agency :	2017-03-20
Facility Name :	TACOMA CITY ENVIRONMENTAL SVS LAB
Classification :	Very Small Quantity Generator
Date Form Received by Agency :	2016-01-08
Facility Name :	TACOMA CITY ENVIRONMENTAL SVS LAB
Classification :	Very Small Quantity Generator
Date Form Received by Agency :	2015-01-06
Facility Name :	TACOMA CITY ENVIRONMENTAL SVS LAB
Classification :	Very Small Quantity Generator
Date Form Received by Agency :	2014-01-31
Facility Name :	TACOMA CITY ENVIRONMENTAL SVS LAB
Classification :	Very Small Quantity Generator

Map Id: BY196
Direction: NW
Distance: 0.422 mi., 2230 ft.
Elevation: 14 ft.
Relative: Lower

Site Name : TES PROPERTIES URBAN WATERS FACILITY | TACOMA CITY ENVIRONMENTAL SVS LAB | UW CENTER FOR URBAN WATERS
326 E D ST | 326 E D ST 3RD FLOOR
TACOMA | Tacoma, WA 98421

Database(s) : [ALL SITES - WA, BRS, CSCSL HWS - WA, ECHO, FRS, HSL - WA, RCRA_VSQG, T 2 - WA, VCP - WA] ***(cont.)***

Envirosite ID: 52365542
EPA ID: N/R

RCRA_VSQG ***(cont.)***

Date Form Received by Agency :	2013-02-12
Facility Name :	TACOMA CITY ENVIRONMENTAL SVS LAB
Classification :	Very Small Quantity Generator

Date Form Received by Agency :	2012-02-22
Facility Name :	TACOMA CITY ENVIRONMENTAL SVS LAB
Classification :	Very Small Quantity Generator

Hazardous Waste Summary

Waste Code / Name :

D001 - IGNITABLE WASTE
D002 - CORROSIVE WASTE
D003 - REACTIVE WASTE
D007 - CHROMIUM
D009 - MERCURY
D022 - CHLOROFORM

Waste Code / Name :

F002 - THE FOLLOWING SPENT HALOGENATED SOLVENTS: TETRACHLOROETHYLENE, METHYLENE CHLORIDE, TRICHLOROETHYLENE, 1,1,1-TRICHLOROETHANE, CHLOROBENZENE, 1,1,2-TRICHLORO-1,2,2-TRIFLUOROETHANE, ORTHO-DICHLOROBENZENE, TRICHLOROFLUOROMETHANE, AND 1,1,2, TRICHLOROETHANE; ALL SPENT SOLVENT MIXTURES/BLENDS CONTAINING, BEFORE USE, A TOTAL OF TEN PERCENT OR MORE (BY VOLUME) OF ONE OR MORE OF THE ABOVE HALOGENATED SOLVENTS OR THOSE SOLVENTS LISTED IN F001, F004, AND F005; AND STILL BOTTOMS FROM THE RECOVERY OF THESE SPENT SOLVENTS AND SPENT SOLVENT MIXTURES.

Notices of Violations Summary

Regulation Violated :	N

Facility Name :	WA UW CENTER FOR URBAN WATERS
Facility Address :	326 E D ST 3RD FLOOR, TACOMA, WA 98421
County :	PIERCE

Date Form Received by Agency :	2022-02-14
EPA ID :	WAH000036562
Mailing Address :	PO BOX 354110, SEATTLE, WA 98195
Contact :	DOUG GALLUCCI
Contact Address :	PO BOX 354110, SEATTLE, WA 98195
Contact Country :	US
Contact Telephone :	206-616-0595
Contact Email :	DOUGLASG@U.WASHINGTON.EDU
EPA Region :	10
Land Type :	State
Source Type :	Notification
Classification :	Very Small Quantity Generator

Map Id: BY196
Direction: NW
Distance: 0.422 mi., 2230 ft.
Elevation: 14 ft.
Relative: Lower

Site Name : TES PROPERTIES URBAN WATERS FACILITY | TACOMA CITY ENVIRONMENTAL SVS LAB | UW CENTER FOR URBAN WATERS
326 E D ST | 326 E D ST 3RD FLOOR
TACOMA | Tacoma, WA 98421

Database(s) : [ALL SITES - WA, BRS, CSCSL HWS - WA, ECHO, FRS, HSL - WA, RCRA_VSQG, T 2 - WA, VCP - WA] ***(cont.)***

Envirosite ID: 52365542
EPA ID: N/R

RCRA_VSQG ***(cont.)***

Description :

Handlers that generate 100 kilograms or less of hazardous waste per calendar month, and accumulate 1000 kg or less of hazardous waste at any time; or generate one kilogram or less of acutely hazardous waste per calendar month, and accumulate at any time: 1 kg or less of acutely hazardous waste; or 100 kg or less of any residue or contaminated soil, waste or other debris resulting from the cleanup of a spill, into or on any land or water, of acutely hazardous waste;or generate 100 kg or less of any residue or contaminated soil, waste or other debris resulting from the cleanup of a spill, into or on any land or water, of acutely hazardous waste during any calendar month, and accumulate at any time: 1 kg or less of acutely hazardous waste; or 100 kg or less of any residue or contaminated soil, waste or other debris resulting from the cleanup of a spill, into or on any land or water, of acutely hazardous waste.

Last Date in Agency List : 2023-01-23

Owner/Operator Summary

Owner/Operator Name :	TES PROPERTIES
Owner/Operator Address :	1218 3RD AVE STE 1403, SEATTLE, WA 98101
Owner/Operator Country :	US
Owner/Operator Telephone :	206-448-5244
Owner/Operator Email :	N/R
Owner/Operator Fax :	N/R
Legal Status :	Private
Owner/Operator Type :	Owner
Owner/Operator Start Date :	2017-12-31
Owner/Operator End Date :	N/R

Owner/Operator Name :	WA UW
Owner/Operator Address :	PO BOX 354110, SEATTLE, WA 98195
Owner/Operator Country :	US
Owner/Operator Telephone :	206-543-0467
Owner/Operator Email :	N/R
Owner/Operator Fax :	N/R
Legal Status :	State
Owner/Operator Type :	Operator
Owner/Operator Start Date :	2010-04-01
Owner/Operator End Date :	N/R

Owner/Operator Name :	WA UW
Owner/Operator Address :	PO BOX 354110, SEATTLE, WA 98195
Owner/Operator Country :	US
Owner/Operator Telephone :	206-543-0467
Owner/Operator Email :	N/R
Owner/Operator Fax :	N/R
Legal Status :	State
Owner/Operator Type :	Owner
Owner/Operator Start Date :	2010-04-01
Owner/Operator End Date :	N/R

Map Id: BY196
Direction: NW
Distance: 0.422 mi., 2230 ft.
Elevation: 14 ft.
Relative: Lower

Site Name : TES PROPERTIES URBAN WATERS FACILITY | TACOMA CITY ENVIRONMENTAL SVS LAB | UW CENTER FOR URBAN WATERS
326 E D ST | 326 E D ST 3RD FLOOR
TACOMA | Tacoma, WA 98421

Database(s) : [ALL SITES - WA, BRS, CSCSL HWS - WA, ECHO, FRS, HSL - WA, RCRA_VSQG, T 2 - WA, VCP - WA] ***(cont.)***

Envirosite ID: 52365542
EPA ID: N/R

RCRA_VSQG ***(cont.)***

Handler Activities Summary

U.S. Importer of Hazardous Waste :	N
Mixed Waste (Haz. and Radioactive) :	N/R
Recycler of Hazardous Waste :	N
Transporter of Hazardous Waste :	N
Treater, Storer or Disposer of HW :	N
Underground Injection Activity :	N
On-site Burner Exemption :	N
Furnace Exemption :	N
Used Oil Fuel Burner :	N
Used Oil Processor :	N
Used Oil Refiner :	N
Used Oil Fuel Marketer to Burner :	N
Used Oil Specification Marketer :	N
Used Oil Transfer Facility :	N
Used Oil Transporter :	N

Historical Generators

Date Form Received by Agency :	2021-02-23
Facility Name :	WA UW CENTER FOR URBAN WATERS
Classification :	Very Small Quantity Generator
Date Form Received by Agency :	2020-02-21
Facility Name :	WA UW CENTER FOR URBAN WATERS
Classification :	Very Small Quantity Generator
Date Form Received by Agency :	2019-02-11
Facility Name :	WA UW CENTER FOR URBAN WATERS
Classification :	Very Small Quantity Generator
Date Form Received by Agency :	2018-02-21
Facility Name :	WA UW CENTER FOR URBAN WATERS
Classification :	Very Small Quantity Generator
Date Form Received by Agency :	2017-02-23
Facility Name :	WA UW CENTER FOR URBAN WATERS
Classification :	Very Small Quantity Generator
Date Form Received by Agency :	2016-02-16
Facility Name :	WA UW CENTER FOR URBAN WATERS
Classification :	Very Small Quantity Generator

Map Id: BY196
Direction: NW
Distance: 0.422 mi., 2230 ft.
Elevation: 14 ft.
Relative: Lower

Site Name : TES PROPERTIES URBAN WATERS FACILITY | TACOMA CITY ENVIRONMENTAL SVS LAB | UW CENTER FOR URBAN WATERS
326 E D ST | 326 E D ST 3RD FLOOR
TACOMA | Tacoma, WA 98421

Database(s) : [ALL SITES - WA, BRS, CSCSL HWS - WA, ECHO, FRS, HSL - WA, RCRA_VSQG, T 2 - WA, VCP - WA] ***(cont.)***

Envirosite ID: 52365542
EPA ID: N/R

RCRA_VSQG ***(cont.)***

Date Form Received by Agency :	2015-02-06
Facility Name :	WA UW CENTER FOR URBAN WATERS
Classification :	Very Small Quantity Generator
Date Form Received by Agency :	2014-02-18
Facility Name :	WA UW CENTER FOR URBAN WATERS
Classification :	Very Small Quantity Generator
Date Form Received by Agency :	2013-02-08
Facility Name :	WA UW CENTER FOR URBAN WATERS
Classification :	Very Small Quantity Generator
Date Form Received by Agency :	2012-02-14
Facility Name :	WA UW CENTER FOR URBAN WATERS
Classification :	Very Small Quantity Generator

Hazardous Waste Summary

Waste Code / Name :	D001 - IGNITABLE WASTE D002 - CORROSIVE WASTE
Waste Code / Name :	F003 - THE FOLLOWING SPENT NONHALOGENATED SOLVENTS: XYLENE, ACETONE, ETHYL ACETATE, ETHYL BENZENE, ETHYL ETHER, METHYL ISOBUTYL KETONE, N-BUTYL ALCOHOL, CYCLOHEXANONE, AND METHANOL; ALL SPENT SOLVENT MIXTURES/BLENDS CONTAINING, BEFORE USE, ONLY THE ABOVE SPENT NONHALOGENATED SOLVENTS; AND ALL SPENT SOLVENT MIXTURES/BLENDS CONTAINING, BEFORE USE, ONE OR MORE OF THE ABOVE NONHALOGENATED SOLVENTS, AND A TOTAL OF TEN PERCENT OR MORE (BY VOLUME) OF ONE OR MORE OF THOSE SOLVENTS LISTED IN F001, F002, F004, AND F005; AND STILL BOTTOMS FROM THE RECOVERY OF THESE SPENT SOLVENTS AND SPENT SOLVENT MIXTURES. F005 - THE FOLLOWING SPENT NONHALOGENATED SOLVENTS: TOLUENE, METHYL ETHYL KETONE, CARBON DISULFIDE, ISOBUTANOL, PYRIDINE, BENZENE, 2-ETHOXYETHANOL, AND 2-NITROPROPANE; ALL SPENT SOLVENT MIXTURES/BLENDS CONTAINING, BEFORE USE, A TOTAL OF TEN PERCENT OR MORE (BY VOLUME) OF ONE OR MORE OF THE ABOVE NONHALOGENATED SOLVENTS OR THOSE SOLVENTS LISTED IN F001, F002, OR F004; AND STILL BOTTOMS FROM THE RECOVERY OF THESE SPENT SOLVENTS AND SPENT SOLVENT MIXTURES. WT02 - Washington State Dangerous Toxic Waste with a toxic constituents concentration greater than or equal to 0.001% and less than 1.0%, determined by biological testing methods or a book designation procedure.

Map Id: BY196
Direction: NW
Distance: 0.422 mi., 2230 ft.
Elevation: 14 ft.
Relative: Lower

Site Name : TES PROPERTIES URBAN WATERS FACILITY | TACOMA CITY ENVIRONMENTAL SVS LAB | UW CENTER FOR URBAN WATERS
326 E D ST | 326 E D ST 3RD FLOOR
TACOMA | Tacoma, WA 98421

Database(s) : [ALL SITES - WA, BRS, CSCSL HWS - WA, ECHO, FRS, HSL - WA, RCRA_VSQG, T 2 - WA, VCP - WA] ***(cont.)***

Envirosite ID: 52365542
EPA ID: N/R

RCRA_VSQG ***(cont.)***

Waste Code / Name :

F002 - THE FOLLOWING SPENT HALOGENATED SOLVENTS: TETRACHLOROETHYLENE, METHYLENE CHLORIDE, TRICHLOROETHYLENE, 1,1,1-TRICHLOROETHANE, CHLOROBENZENE, 1,1,2-TRICHLORO-1,2,2-TRIFLUOROETHANE, ORTHO-DICHLOROBENZENE, TRICHLOROFLUOROMETHANE, AND 1,1,2, TRICHLOROETHANE; ALL SPENT SOLVENT MIXTURES/BLENDS CONTAINING, BEFORE USE, A TOTAL OF TEN PERCENT OR MORE (BY VOLUME) OF ONE OR MORE OF THE ABOVE HALOGENATED SOLVENTS OR THOSE SOLVENTS LISTED IN F001, F004, AND F005; AND STILL BOTTOMS FROM THE RECOVERY OF THESE SPENT SOLVENTS AND SPENT SOLVENT MIXTURES.

Notices of Violations Summary

Regulation Violated :	N

T 2 - WA

Facility Name :	UW CENTER FOR URBAN WATERS
Facility Address :	326 E D ST 3RD FLOOR, TACOMA, 98421
County :	Pierce
Facility/Site ID :	22358
Alternate Name :	N/R
Program Name :	N/R
WRIA :	10
Legislative District :	27
Congressional District :	9
Ecology Region :	SWRO
Ecology Program Phone :	(360) 407-6171
Tribal Land :	N
Latitude :	47.259879
Longitude :	-122.434537
Last Date in Agency List :	2023-01-04

Program Details

Program :	HAZWASTE
Interaction Type :	Emergency/Haz Chem Rpt TIER2
Interaction Type Description :	Businesses that store 10,000 pounds or more of a hazardous chemical or 500 pounds or less, depending on the chemical, of an extremely hazardous chemical on site at any one time must report annually. Reports are sent to the State Emergency Response Commission (represented by Ecology) Local Emergency Planning Committees, and local fire departments for emergency planning. (product, not waste)
Status :	Inactive
Start Date :	2010-06-30
End Date :	2015-01-30
SIC :	N/R

Map Id: BY196
Direction: NW
Distance: 0.422 mi., 2230 ft.
Elevation: 14 ft.
Relative: Lower

Site Name : TES PROPERTIES URBAN WATERS FACILITY | TACOMA CITY ENVIRONMENTAL SVS LAB | UW CENTER FOR URBAN WATERS
326 E D ST | 326 E D ST 3RD FLOOR
TACOMA | Tacoma, WA 98421

Database(s) : [ALL SITES - WA, BRS, CSCSL HWS - WA, ECHO, FRS, HSL - WA, RCRA_VSQG, T 2 - WA, VCP - WA] ***(cont.)***

Envirosite ID: 52365542
EPA ID: N/R

T 2 - WA ***(cont.)***

NAICS : N/R

VCP - WA

Facility Name : TES PROPERTIES URBAN WATERS FACILITY
Facility Address : 326 E D St, Tacoma, 98421
County : Pierce

Facility/Site ID : 6356098
Alternate Name : N/R
Program Name : N/R
WRIA : 10
Legislative District : 27
Congressional District : 9
Ecology Region : SWRO
Ecology Program Phone : (360) 407-7224
Tribal Land : N
Latitude : 47.25958
Longitude : -122.435
Last Date in Agency List : 2023-01-04

Program Details

Program : TOXICS
Program ID : SW1010
Interaction Type : Voluntary Cleanup Sites

Interaction Type Description : For a fee, Ecology staff will review an independent cleanup report(s) and provide a written decision about the adequacy of the cleanup actions taken and described in the report.

Status : Active
Start Date : 2009-02-02
End Date : N/R
SIC : N/R
NAICS : N/R

Map Id: BX197
Direction: W
Distance: 0.425 mi., 2243 ft.
Elevation: 169 ft.
Relative: Higher

Site Name : TOPPING MOTORS INC
925 MARKET ST
TACOMA | Tacoma, WA

Database(s) : [ALL SITES - WA, CSCSL HWS - WA, ECHO, EPA LUST, EPA UST, FRS, HSL - WA, LUST - WA, RCRA_NONGEN, UST - WA]

Envirosite ID: 52365764
EPA ID: N/R

ALL SITES - WA

Facility Name :	Topping Motors
Facility Address :	925 MARKET ST, TACOMA, 98402
County :	Pierce
Facility/Site ID :	96864157
Alternate Name :	N/R
Program Name :	N/R
WRIA :	10
Legislative District :	27
Congressional District :	6
Ecology Region :	SWRO
Ecology Program Phone :	(360) 407-7224
Tribal Land :	N
Latitude :	47.25423
Longitude :	-122.44136
Last Date in Agency List :	2023-01-03
Facility/Site ID :	96864157
Alternate Name :	TOPPING MOTORS INC
Program Name :	N/R
WRIA :	10
Legislative District :	27
Congressional District :	6
Ecology Region :	SWRO
Ecology Program Phone :	(360) 407-7224
Tribal Land :	N
Latitude :	47.25423
Longitude :	-122.44136
Last Date in Agency List :	2023-01-03
Facility/Site ID :	96864157
Alternate Name :	N/R
Program Name :	N/R
WRIA :	10
Legislative District :	27
Congressional District :	6
Ecology Region :	SWRO
Ecology Program Phone :	(360) 407-6734
Tribal Land :	N
Latitude :	47.25423
Longitude :	-122.44136
Last Date in Agency List :	2023-01-03
Facility/Site ID :	96864157
Alternate Name :	TOPPING MOTORS INC
Program Name :	N/R
WRIA :	10
Legislative District :	27
Congressional District :	6
Ecology Region :	SWRO

Map Id: BX197
Direction: W
Distance: 0.425 mi., 2243 ft.
Elevation: 169 ft.
Relative: Higher

Site Name : TOPPING MOTORS INC
925 MARKET ST
TACOMA | Tacoma, WA

Database(s) : [ALL SITES - WA, CSCSL HWS - WA, ECHO, EPA LUST, EPA UST, FRS, HSL - WA, LUST - WA, RCRA_NONGEN, UST - WA] ***(cont.)***

Envirosite ID: 52365764
EPA ID: N/R

ALL SITES - WA ***(cont.)***

Ecology Program Phone :	(360) 407-6734
Tribal Land :	N
Latitude :	47.25423
Longitude :	-122.44136
Last Date in Agency List :	2023-01-03

Program Details

Program :	TOXICS
Program ID :	2087
Interaction Type :	LUST Facility
Interaction Type Description :	A leaking underground tank cleanup site being cleaned up with Ecology oversight or review.
Status :	Inactive
Start Date :	1999-07-14
End Date :	1999-07-14
SIC :	N/R
NAICS :	N/R

Program :	TOXICS
Program ID :	2087
Interaction Type :	LUST Facility
Interaction Type Description :	A leaking underground tank cleanup site being cleaned up with Ecology oversight or review.
Status :	Inactive
Start Date :	1999-07-14
End Date :	1999-07-14
SIC :	9999 - NONCLASSIFIABLE ESTABLISHMENTS
NAICS :	N/R

Program :	TOXICS
Program ID :	2087
Interaction Type :	Hazardous Waste Generator
Interaction Type Description :	Facilities that generate any quantity of a dangerous waste. They may be classified as SQG, MQG, or LQG depending on hazardous waste generated for a given month.
Status :	Inactive
Start Date :	1986-09-11
End Date :	1989-03-14
SIC :	N/R
NAICS :	N/R

Map Id: BX197
Direction: W
Distance: 0.425 mi., 2243 ft.
Elevation: 169 ft.
Relative: Higher

Site Name : TOPPING MOTORS INC
925 MARKET ST
TACOMA | Tacoma, WA

Database(s) : [ALL SITES - WA, CSCSL HWS - WA, ECHO, EPA LUST, EPA UST, FRS, HSL - WA, LUST - WA, RCRA_NONGEN, UST - WA] ***(cont.)***

Envirosite ID: 52365764
EPA ID: N/R

ALL SITES - WA ***(cont.)***

Program :	TOXICS
Program ID :	2087
Interaction Type :	Hazardous Waste Generator
Interaction Type Description :	Facilities that generate any quantity of a dangerous waste. They may be classified as SQG, MQG, or LQG depending on hazardous waste generated for a given month.
Status :	Inactive
Start Date :	1986-09-11
End Date :	1989-03-14
SIC :	9999 - NONCLASSIFIABLE ESTABLISHMENTS
NAICS :	N/R

Program :	TOXICS
Program ID :	2087
Interaction Type :	Underground Storage Tank
Interaction Type Description :	Any one or combination of tanks (including connecting underground pipes) that is used to contain regulated substances and has a tank volume of ten percent or more beneath the surface of the ground. This term does not include any of the exempt UST systems specified in WAC 173-360-110(2) or any piping connected thereto. See WAC 173-360
Status :	Active
Start Date :	2000-03-20
End Date :	N/R
SIC :	N/R
NAICS :	N/R

Program :	TOXICS
Program ID :	2087
Interaction Type :	Underground Storage Tank
Interaction Type Description :	Any one or combination of tanks (including connecting underground pipes) that is used to contain regulated substances and has a tank volume of ten percent or more beneath the surface of the ground. This term does not include any of the exempt UST systems specified in WAC 173-360-110(2) or any piping connected thereto. See WAC 173-360
Status :	Active
Start Date :	2000-03-20
End Date :	N/R
SIC :	9999 - NONCLASSIFIABLE ESTABLISHMENTS
NAICS :	N/R

CSCSL HWS - WA

Facility Name :	TOPPING MOTORS INC
Facility Address :	925 MARKET ST, TACOMA, 98402
County :	PIERCE

Map Id: BX197
Direction: W
Distance: 0.425 mi., 2243 ft.
Elevation: 169 ft.
Relative: Higher

Site Name : TOPPING MOTORS INC
925 MARKET ST
TACOMA | Tacoma, WA

Database(s) : [ALL SITES - WA, CSCSL HWS - WA, ECHO, EPA LUST, EPA UST, FRS, HSL - WA, LUST - WA, RCRA_NONGEN, UST - WA] ***(cont.)***

Envirosite ID: 52365764
EPA ID: N/R

CSCSL HWS - WA ***(cont.)***

Site Details

Facility Site ID :	96864157
Site Status :	Cleanup Started
Cleanup Site ID :	11263
Region :	Southwest
Responsible Section :	Southwest
WARM Rank :	5 - Lowest Assessed Risk
Is Brownfield? :	N/R
Is PSI? :	N/R
Current VCP :	N/R
Past VCP :	N/R
Institutional Control :	N/R
Latitude :	47.25423
Longitude :	-122.44136
Last Date in Agency List :	2023-03-07

Contaminants Details

Contaminant Name :	Petroleum-Diesel
Groundwater :	Suspected
Surface Water :	N/R
Soil :	Confirmed Above Cleanup Levels
Sediment :	N/R
Air :	Suspected
Bedrock :	N/R

Contaminant Name :	Petroleum-Other
Groundwater :	Suspected
Surface Water :	N/R
Soil :	Confirmed Above Cleanup Levels
Sediment :	N/R
Air :	Suspected
Bedrock :	N/R

ECHO

Facility Name :	TOPPING MOTORS
Facility Address :	925 MARKET ST, TACOMA, WA 98402
County :	PIERCE
Last Inspection Date :	N/R
Registry ID :	110005264365
FIPS Code :	53053
EPA Region :	10
Inspection Count :	0
Last Inspection Days :	N/R
Informal Count :	0
Last Informal Action Date :	N/R
Formal Action Count :	0
Last Formal Action Date :	N/R
Total Penalties :	0

Map Id: BX197
Direction: W
Distance: 0.425 mi., 2243 ft.
Elevation: 169 ft.
Relative: Higher

Site Name : TOPPING MOTORS INC
925 MARKET ST
TACOMA | Tacoma, WA

Database(s) : [ALL SITES - WA, CSCSL HWS - WA, ECHO, EPA LUST, EPA UST, FRS, HSL - WA, LUST - WA, RCRA_NONGEN, UST - WA] ***(cont.)***

Envirosite ID: 52365764
EPA ID: N/R

ECHO ***(cont.)***

Penalty Count :	N/R
Last Penalty Date :	N/R
Last Penalty Amount :	N/R
QTRS IN NC :	0
Programs IN SNC :	0
Current Compliance Status :	No Violation Identified
Three-Year Compliance Status :	_____
Collection Method :	ADDRESS MATCHING-HOUSE NUMBER
Reference Point :	CENTER OF A FACILITY OR STATION
Accuracy Meters :	30
Derived Tribes :	Puyallup Tribe of the Puyallup Reservation - 1.2 mile(s), Puyallup Tribe of the Puyallup Reservation - 1.4 mile(s), Muckleshoot Indian Tribe - 11.2 mile(s), Muckleshoot Indian Tribe - 14.2 mile(s), Nisqually Indian Tribe - 17.5 mile(s), Squaxin Island Tribe of the Squaxin Island Reservation - 21.6 mile(s), Squaxin Island Tribe of the Squaxin Island Reservation - 23.5 mile(s)
Derived HUC :	17110019
Derived WBD :	171100190301
Derived STCTY FIPS :	53053
Derived Zip :	98402
Derived CD113 :	06
Derived CB2010 :	530530616011040
MYRTK Universe :	NNN
NPDES IDs :	N/R
CWA Permit Types :	N/R
CWA Compliance Tracking :	N/R
CWA NAICS :	N/R
CWA SICS :	N/R
CWA Inspection Count :	N/R
CWA Last Inspection Days :	N/R
CWA Informal Count :	N/R
CWA Formal Action Count :	N/R
CWA Last Formal Action Date :	N/R
CWA Penalties :	N/R
CWA Last Penalty Date :	N/R
CWA Last Penalty Amount :	N/R
CWA Quarters IN NC :	N/R
CWA Current Compliance Status :	N/R
CWA Current SNC Flag :	N
CWA 13 Quarters Compliance Status :	N/R
CWA 13 Quarters Effluent Exceedances:	N/R
CWA Three-Year QNCR Codes :	N/R
DFR URL :	Click here for hyperlink provided by the agency.
Facility SIC :	N/R
Facility NAICS :	44111 - New Car Dealers
Facility Last Inspection EPA Date :	N/R
Facility Last Inspection State Date :	N/R
Facility Last Formal Act EPA Date :	N/R
Facility Last Formal Act State Date :	N/R
Facility Last Informal Act EPA Date :	N/R
Facility Last Informal Act State Date:	N/R
Facility Federal Agency :	N/R

Map Id: BX197
Direction: W
Distance: 0.425 mi., 2243 ft.
Elevation: 169 ft.
Relative: Higher

Site Name : TOPPING MOTORS INC
925 MARKET ST
TACOMA | Tacoma, WA

Database(s) : [ALL SITES - WA, CSCSL HWS - WA, ECHO, EPA LUST, EPA UST, FRS, HSL - WA, LUST - WA, RCRA_NONGEN, UST - WA] ***(cont.)***

Envirosite ID: 52365764
EPA ID: N/R

ECHO ***(cont.)***

TRI Reporter :	N/R
Facility Imp Water Flag :	N/R
Current SNC Flag :	N
Indian County Flag :	N
Federal Flag :	N/R
US Mexico Border Flag :	N/R
Chesapeak Bay Flag :	N/R
AIR Flag :	N
NPDES Flag :	N
SDWIS Flag :	N
RCRA Flag :	Y
TRI Flag :	N
GHG Flag :	N
Major Flag :	N/R
Active Flag :	N/R
NAA Flag :	N
Latitude :	47.25416
Longitude :	-122.44178
Last Date in Agency List :	2023-01-16

EPA LUST

Facility Name :	TOPPING MOTORS INC
Facility Address :	925 MARKET ST, TACOMA, Washington 98402
County :	Pierce
Facility ID :	WA96864157
LUST ID :	WA11263
Reported Date :	N/R
Status :	Open
Substance :	Petroleum-Diesel
Closed With Residual Contamination (Tribal Only):	N/R
NFA_Letter (Tribal Only) :	N/R
Tribe (Tribal Only) :	N/R
EPA Region :	10
Estimated Population within 1500ft :	2628
Estimated Private Domestic Wells within 1500ft:	1
Within Source Water Protection Area (SPA):	No
SPA Public Water System and Facility ID:	N/R
SPA Water Type :	N/R
SPA Facility Type :	N/R
SPA HUC12 :	N/R
Within Groundwater Wellhead Protection Area (WHPA):	No
WHPA Public Water System and Facility ID:	N/R
WHPA Water Type :	N/R
WHPA Facility Type :	N/R
WHPA HUC12 :	N/R
Within Estimated 100-year Floodplain:	No

Map Id: BX197
Direction: W
Distance: 0.425 mi., 2243 ft.
Elevation: 169 ft.
Relative: Higher

Site Name : TOPPING MOTORS INC
925 MARKET ST
TACOMA | Tacoma, WA

Database(s) : [ALL SITES - WA, CSCSL HWS - WA, ECHO, EPA LUST, EPA UST, FRS, HSL - WA, LUST - WA, RCRA_NONGEN, UST - WA] ***(cont.)***

Envirosite ID: 52365764
EPA ID: N/R

EPA LUST ***(cont.)***

Latitude :	47.25423
Longitude :	-122.44136
Last Date in Agency List :	2023-01-30

EPA UST

Facility Name :	TOPPING MOTORS INC
Facility Address :	925 MARKET ST, Tacoma, Washington 984023604
County :	Pierce
Facility ID :	WA96864157
Facility Status :	Closed UST(s)
Open USTs :	0
Closed USTs :	4
Temporarily Out of Service USTs :	0
Date of Last Inspection :	N/R
EPA Region :	10
Tribe :	N/R
Facility ID 2 :	N/R
Latitude :	47.25423
Longitude :	-122.44136
Last Date in Agency List :	2023-01-30

Tank Details

Tank ID :	WA96864157_#1
Tank Status :	Closed
Installation Date :	1964-12-31
Removal Date :	N/R
Capacity :	111
Substances :	G Used Oil/Waste Oil
Tank Wall Type :	N/R
Tank ID :	WA96864157_#2
Tank Status :	Closed
Installation Date :	1964-12-31
Removal Date :	N/R
Capacity :	111
Substances :	N/R
Tank Wall Type :	N/R
Tank ID :	WA96864157_#3
Tank Status :	Closed
Installation Date :	1964-12-31
Removal Date :	N/R
Capacity :	111
Substances :	B Unleaded Gasoline
Tank Wall Type :	N/R

Map Id: BX197
Direction: W
Distance: 0.425 mi., 2243 ft.
Elevation: 169 ft.
Relative: Higher

Site Name : TOPPING MOTORS INC
925 MARKET ST
TACOMA | Tacoma, WA

Database(s) : [ALL SITES - WA, CSCSL HWS - WA, ECHO, EPA LUST, EPA UST, FRS, HSL - WA, LUST - WA, RCRA_NONGEN, UST - WA] ***(cont.)***

Envirosite ID: 52365764
EPA ID: N/R

EPA UST ***(cont.)***

Tank ID :	WA96864157_#4
Tank Status :	Closed
Installation Date :	1964-12-31
Removal Date :	N/R
Capacity :	111
Substances :	N/R
Tank Wall Type :	N/R

FRS

Facility Name :	TOPPING MOTORS
Facility Address :	925 MARKET ST, TACOMA, WA 98402
County :	PIERCE

Site Details

Registry ID :	110005264365
FRS Facility URL :	Click here for hyperlink provided by the agency.
Last Date in Agency List :	2023-02-13

Source Description

Source Description :

RCRAInfo is EPA's comprehensive information system that supports the Resource Conservation and Recovery Act (RCRA) of 1976 and the Hazardous and Solid Waste Amendments (HSWA) of 1984 through the tracking of events and activities related to facilities that generate, transport, and treat, store, or dispose of hazardous waste. RCRAInfo allows RCRA program staff to track the notification, permit, compliance, and corrective action activities required under RCRA. RCRAInfo also supports generation of the National Hazardous Waste Biennial Report. All generators and treatment, storage, and disposal facilities who handle hazardous waste are required to report to the EPA Administrator at least once every two years to support creation of the Biennial Report.
The WA-FSIS provides a means to query and display data maintained by the Washington Department of Ecology. This system contains key information for each facility/site that is currently, or has been, of interest to the Air Quality, Dam Safety, Hazardous Waste, Toxics Cleanup, and Water Quality Programs.

FRS Environmental Interest

Source and System ID :

RCRAINFO - WAD027554161
WA-FSIS - 96864157

HSL - WA

Facility Name :	TOPPING MOTORS INC
Facility Address :	925 Market St, Tacoma, 98402
County :	Pierce

Map Id: BX197
Direction: W
Distance: 0.425 mi., 2243 ft.
Elevation: 169 ft.
Relative: Higher

Site Name : TOPPING MOTORS INC
925 MARKET ST
TACOMA | Tacoma, WA

Database(s) : [ALL SITES - WA, CSCSL HWS - WA, ECHO, EPA LUST, EPA UST, FRS, HSL - WA, LUST - WA, RCRA_NONGEN, UST - WA] ***(cont.)***

Envirosite ID: 52365764
EPA ID: N/R

HSL - WA ***(cont.)***

Site Details

Facility Site ID :	96864157
Cleanup Site ID :	11263
Status :	Cleanup Started
Site Rank :	N/R
Alternative Site Name :	N/R
Region :	N/R
Resposbile Unit :	N/R
Institutional Control :	N/R
Current VCP :	N/R
Past VCP :	N/R
Latitude :	N/R
Longitude :	N/R
Agency Hyperlink :	Click here for hyperlink provided by the agency.
Last Date in Agency List :	2022-02-11
Facility Name :	TOPPING MOTORS INC
Facility Address :	925 MARKET ST, TACOMA, 98402
County :	Pierce

Site Details

Facility Site ID :	96864157
Cleanup Site ID :	11263
Status :	Cleanup Started
Site Rank :	5 - Lowest Assessed Risk
Alternative Site Name :	Topping Motors
Region :	Southwest
Resposbile Unit :	Southwest
Institutional Control :	N/R
Current VCP :	N/R
Past VCP :	N/R
Latitude :	47.25423
Longitude :	-122.44136
Agency Hyperlink :	Click here for hyperlink provided by the agency.
Last Date in Agency List :	2023-02-28

Contaminants

Contaminant Name :	Petroleum-Diesel
Ground water :	Suspected
Surface water :	N/R
Soil :	Confirmed Above Cleanup Levels
Sediment :	N/R
Air :	Suspected
Bedrock :	N/R
Contaminant Name :	Petroleum-Other
Ground water :	Suspected
Surface water :	N/R

Map Id: BX197
Direction: W
Distance: 0.425 mi., 2243 ft.
Elevation: 169 ft.
Relative: Higher

Site Name : TOPPING MOTORS INC
925 MARKET ST
TACOMA | Tacoma, WA

Database(s) : [ALL SITES - WA, CSCSL HWS - WA, ECHO, EPA LUST, EPA UST, FRS, HSL - WA, LUST - WA, RCRA_NONGEN, UST - WA] ***(cont.)***

Envirosite ID: 52365764
EPA ID: N/R

HSL - WA ***(cont.)***

Soil :	Confirmed Above Cleanup Levels
Sediment :	N/R
Air :	Suspected
Bedrock :	N/R

LUST - WA

Facility Name :	TOPPING MOTORS INC
Facility Address :	925 MARKET ST, TACOMA, 98402
County :	Pierce

Site Details

LUST Status Date :	2013-03-07
LUST Status Type :	LUST - Cleanup Started
Facility Site ID :	96864157
Cleanup Site ID :	11263
LUST ID :	5311
UST ID :	2087
Alternate Site Names :	Topping Motors
Release Date :	1999-07-14
Process Type :	N/R
Responsible Unit :	Southwest
Region :	Southwest
Latitude :	47.25423
Longitude :	-122.44136
Last Date in Agency List :	2023-03-20

Contaminants

Contaminant Name :	Petroleum-Diesel
Ground Water :	Suspected
Surface Water :	N/R
Soil :	Confirmed Above Cleanup Levels
Sediment :	N/R
Air :	Suspected
Bedrock :	N/R

Contaminant Name :	Petroleum-Other
Ground Water :	Suspected
Surface Water :	N/R
Soil :	Confirmed Above Cleanup Levels
Sediment :	N/R
Air :	Suspected
Bedrock :	N/R

RCRA_NONGEN

Facility Name :	TOPPING MOTORS
Facility Address :	925 MARKET ST, TACOMA, WA 98402

Map Id: BX197
Direction: W
Distance: 0.425 mi., 2243 ft.
Elevation: 169 ft.
Relative: Higher

Site Name : TOPPING MOTORS INC
925 MARKET ST
TACOMA | Tacoma, WA

Database(s) : [ALL SITES - WA, CSCSL HWS - WA, ECHO, EPA LUST, EPA UST, FRS, HSL - WA, LUST - WA, RCRA_NONGEN, UST - WA] ***(cont.)***

Envirosite ID: 52365764
EPA ID: N/R

RCRA_NONGEN ***(cont.)***

County :	PIERCE
Date Form Received by Agency :	1989-03-17
EPA ID :	WAD027554161
Mailing Address :	925 MARKET ST, TACOMA, WA 98402
Contact :	N/R
Contact Address :	N/R
Contact Country :	N/R
Contact Telephone :	N/R
Contact Email :	N/R
EPA Region :	10
Land Type :	Other land type
Source Type :	Implementer
Classification :	Not a generator, verified
Description :	Not a generator, verified
Last Date in Agency List :	2023-01-23

Owner/Operator Summary

Owner/Operator Name :	TOPPING MOTORS
Owner/Operator Address :	925 MARKET ST, TACOMA, WA 98402
Owner/Operator Country :	US
Owner/Operator Telephone :	000-000-0000
Owner/Operator Email :	N/R
Owner/Operator Fax :	N/R
Legal Status :	Private
Owner/Operator Type :	Operator
Owner/Operator Start Date :	N/R
Owner/Operator End Date :	N/R

Owner/Operator Name :	TOPPING MOTORS
Owner/Operator Address :	925 MARKET ST, TACOMA, WA 98402
Owner/Operator Country :	US
Owner/Operator Telephone :	000-000-0000
Owner/Operator Email :	N/R
Owner/Operator Fax :	N/R
Legal Status :	Private
Owner/Operator Type :	Owner
Owner/Operator Start Date :	1996-05-02
Owner/Operator End Date :	N/R

Owner/Operator Name :	TOPPING MOTORS
Owner/Operator Address :	925 MARKET ST, TACOMA, WA 98402
Owner/Operator Country :	US
Owner/Operator Telephone :	000-000-0000
Owner/Operator Email :	N/R
Owner/Operator Fax :	N/R
Legal Status :	Private
Owner/Operator Type :	Owner
Owner/Operator Start Date :	N/R

Map Id: BX197
Direction: W
Distance: 0.425 mi., 2243 ft.
Elevation: 169 ft.
Relative: Higher

Site Name : TOPPING MOTORS INC
925 MARKET ST
TACOMA | Tacoma, WA

Database(s) : [ALL SITES - WA, CSCSL HWS - WA, ECHO, EPA LUST, EPA UST, FRS, HSL - WA, LUST - WA, RCRA_NONGEN, UST - WA] ***(cont.)***

Envirosite ID: 52365764
EPA ID: N/R

RCRA_NONGEN ***(cont.)***

Owner/Operator End Date : N/R

Handler Activities Summary

U.S. Importer of Hazardous Waste :	N
Mixed Waste (Haz. and Radioactive) :	N
Recycler of Hazardous Waste :	N
Transporter of Hazardous Waste :	N
Treater, Storer or Disposer of HW :	N
Underground Injection Activity :	N
On-site Burner Exemption :	N
Furnace Exemption :	N
Used Oil Fuel Burner :	N
Used Oil Processor :	N
Used Oil Refiner :	N
Used Oil Fuel Marketer to Burner :	N
Used Oil Specification Marketer :	N
Used Oil Transfer Facility :	N
Used Oil Transporter :	N

Historical Generators

Date Form Received by Agency :	1989-03-16
Facility Name :	TOPPING MOTORS
Classification :	Not a generator, verified

Notices of Violations Summary

Regulation Violated : N

UST - WA

Facility Name :	TOPPING MOTORS INC
Facility Address :	925 MARKET ST, Tacoma, 98402
County :	Pierce
Facility Site ID :	96864157
UST Site ID :	2087
Tag Number(s) :	N/R
Responsible Unit :	Southwest
Is Active :	No
Latitude :	47.25423
Longitude :	-122.44136
Last Date in Agency List :	2022-12-29

Map Id: BX197
Direction: W
Distance: 0.425 mi., 2243 ft.
Elevation: 169 ft.
Relative: Higher

Site Name : TOPPING MOTORS INC
925 MARKET ST
TACOMA | Tacoma, WA

Database(s) : [ALL SITES - WA, CSCSL HWS - WA, ECHO, EPA LUST, EPA UST, FRS, HSL - WA, LUST - WA, RCRA_NONGEN, UST - WA] ***(cont.)***

Envirosite ID: 52365764
EPA ID: N/R

UST - WA ***(cont.)***

Tank Details

Tank Name :	#1
Tank Status :	Closed in Place
Install Date :	1964-12-31
Tank Upgrade Date :	N/R
Tank Permanent Closure Date :	N/R
Permit Expiration Date :	N/R
Tank Material :	Steel
Tank Construction :	N/R
Tank Corrosion Protection :	N/R
Tank Manifold :	N/R
Tank Release Detection :	N/R
Tank Tightness Test :	N/R
Tank Spill Prevention :	N/R
Capacity Range :	111 TO 1,100 Gallons
Actual Capacity :	N/R
Pipe Material :	N/R
Pipe Construction :	N/R
Pipe Corrosion Protection :	N/R
Tank SFC :	N/R
Dispenser SFC :	N/R
Primary Pipe Release Detection :	N/R
Secondary Pipe Release Detection :	N/R
Pipe Pumping System :	N/R
Pipe Install Date :	N/R
Turbine Sump Construction :	N/R
Tank Status Date :	1996-08-06
Tank Install Date :	N/R
Tank Overfill Prevention :	N/R

Compartments Details

Compartment Number :	1
Compartment Capacity :	N/R
Substance Stored :	Used Oil/Waste Oil
Used Substance :	N/R
Ecy Region :	N/R

Tank Details

Tank Name :	#2
Tank Status :	Closed in Place
Install Date :	1964-12-31
Tank Upgrade Date :	N/R
Tank Permanent Closure Date :	N/R
Permit Expiration Date :	N/R
Tank Material :	Steel
Tank Construction :	N/R
Tank Corrosion Protection :	N/R
Tank Manifold :	N/R
Tank Release Detection :	N/R
Tank Tightness Test :	N/R

Map Id: BX197
Direction: W
Distance: 0.425 mi., 2243 ft.
Elevation: 169 ft.
Relative: Higher

Site Name : TOPPING MOTORS INC
925 MARKET ST
TACOMA | Tacoma, WA

Database(s) : [ALL SITES - WA, CSCSL HWS - WA, ECHO, EPA LUST, EPA UST, FRS, HSL - WA, LUST - WA, RCRA_NONGEN, UST - WA] ***(cont.)***

Envirosite ID: 52365764
EPA ID: N/R

UST - WA ***(cont.)***

Tank Spill Prevention :	N/R
Capacity Range :	111 TO 1,100 Gallons
Actual Capacity :	N/R
Pipe Material :	N/R
Pipe Construction :	N/R
Pipe Corrosion Protection :	N/R
Tank SFC :	N/R
Dispenser SFC :	N/R
Primary Pipe Release Detection :	N/R
Secondary Pipe Release Detection :	N/R
Pipe Pumping System :	N/R
Pipe Install Date :	N/R
Turbine Sump Construction :	N/R
Tank Status Date :	1996-08-06
Tank Install Date :	N/R
Tank Overfill Prevention :	N/R

Compartments Details

Compartment Number :	1
Compartment Capacity :	N/R
Substance Stored :	N/R
Used Substance :	N/R
Ecy Region :	N/R

Tank Details

Tank Name :	#3
Tank Status :	Closed in Place
Install Date :	1964-12-31
Tank Upgrade Date :	N/R
Tank Permanent Closure Date :	N/R
Permit Expiration Date :	N/R
Tank Material :	Steel
Tank Construction :	N/R
Tank Corrosion Protection :	N/R
Tank Manifold :	N/R
Tank Release Detection :	N/R
Tank Tightness Test :	N/R
Tank Spill Prevention :	N/R
Capacity Range :	111 TO 1,100 Gallons
Actual Capacity :	N/R
Pipe Material :	N/R
Pipe Construction :	N/R
Pipe Corrosion Protection :	N/R
Tank SFC :	N/R
Dispenser SFC :	N/R
Primary Pipe Release Detection :	N/R
Secondary Pipe Release Detection :	N/R
Pipe Pumping System :	N/R
Pipe Install Date :	N/R
Turbine Sump Construction :	N/R

Map Id: BX197
Direction: W
Distance: 0.425 mi., 2243 ft.
Elevation: 169 ft.
Relative: Higher

Site Name : TOPPING MOTORS INC
925 MARKET ST
TACOMA | Tacoma, WA

Database(s) : [ALL SITES - WA, CSCSL HWS - WA, ECHO, EPA LUST, EPA UST, FRS, HSL - WA, LUST - WA, RCRA_NONGEN, UST - WA] ***(cont.)***

Envirosite ID: 52365764
EPA ID: N/R

UST - WA ***(cont.)***

Tank Status Date :	1996-08-06
Tank Install Date :	N/R
Tank Overfill Prevention :	N/R

Compartments Details

Compartment Number :	1
Compartment Capacity :	N/R
Substance Stored :	Unleaded Gasoline
Used Substance :	N/R
Ecy Region :	N/R

Tank Details

Tank Name :	#4
Tank Status :	Closed in Place
Install Date :	1964-12-31
Tank Upgrade Date :	N/R
Tank Permanent Closure Date :	N/R
Permit Expiration Date :	N/R
Tank Material :	Steel
Tank Construction :	N/R
Tank Corrosion Protection :	N/R
Tank Manifold :	N/R
Tank Release Detection :	N/R
Tank Tightness Test :	N/R
Tank Spill Prevention :	N/R
Capacity Range :	111 TO 1,100 Gallons
Actual Capacity :	N/R
Pipe Material :	N/R
Pipe Construction :	N/R
Pipe Corrosion Protection :	N/R
Tank SFC :	N/R
Dispenser SFC :	N/R
Primary Pipe Release Detection :	N/R
Secondary Pipe Release Detection :	N/R
Pipe Pumping System :	N/R
Pipe Install Date :	N/R
Turbine Sump Construction :	N/R
Tank Status Date :	1996-08-06
Tank Install Date :	N/R
Tank Overfill Prevention :	N/R

Compartments Details

Compartment Number :	1
Compartment Capacity :	N/R
Substance Stored :	N/R
Used Substance :	N/R
Ecy Region :	N/R

Map Id: BX198
Direction: W
Distance: 0.426 mi., 2248 ft.
Elevation: 167 ft.
Relative: Higher

Site Name : TACOMA RUBBER STAMP CO | TACOMA RUBBER STAMP | TACOMA RUBBER STAMP & MARKING
919 MARKET ST
TACOMA, WA 98402

Database(s) : [ALL SITES - WA, BRS, ECHO, FRS, RCRA_NONGEN]

Envirosite ID: 52365761
EPA ID: N/R

ALL SITES - WA

Facility Name :	Tacoma Rubber Stamp Co
Facility Address :	919 MARKET ST, TACOMA, 98402
County :	Pierce
Facility/Site ID :	55359649
Alternate Name :	N/R
Program Name :	N/R
WRIA :	10
Legislative District :	27
Congressional District :	6
Ecology Region :	SWRO
Ecology Program Phone :	(360) 407-6731
Tribal Land :	N
Latitude :	47.2546
Longitude :	-122.44153
Last Date in Agency List :	2023-01-03

Facility/Site ID :	55359649
Alternate Name :	N/R
Program Name :	N/R
WRIA :	10
Legislative District :	27
Congressional District :	6
Ecology Region :	SWRO
Ecology Program Phone :	(360) 407-6734
Tribal Land :	N
Latitude :	47.2546
Longitude :	-122.44153
Last Date in Agency List :	2023-01-03

Facility/Site ID :	55359649
Alternate Name :	N/R
Program Name :	N/R
WRIA :	10
Legislative District :	27
Congressional District :	6
Ecology Region :	SWRO
Ecology Program Phone :	(360) 407-6171
Tribal Land :	N
Latitude :	47.2546
Longitude :	-122.44153
Last Date in Agency List :	2023-01-03

Facility/Site ID :	55359649
Alternate Name :	N/R
Program Name :	N/R
WRIA :	10
Legislative District :	27
Congressional District :	6
Ecology Region :	SWRO

Map Id: BX198
Direction: W
Distance: 0.426 mi., 2248 ft.
Elevation: 167 ft.
Relative: Higher

Site Name : TACOMA RUBBER STAMP CO | TACOMA RUBBER STAMP | TACOMA RUBBER STAMP & MARKING
919 MARKET ST
TACOMA, WA 98402

Database(s) : [ALL SITES - WA, BRS, ECHO, FRS, RCRA_NONGEN] ***(cont.)***

Envirosite ID: 52365761
EPA ID: N/R

ALL SITES - WA ***(cont.)***

Ecology Program Phone :	(509) 239-3503
Tribal Land :	N
Latitude :	47.2546
Longitude :	-122.44153
Last Date in Agency List :	2023-01-03

Program Details

Program :	HAZWASTE
Program ID :	WAD009253964
Interaction Type :	Local Source Control
Interaction Type Description :	The site has received a technical assistance visit from a Local Source Control Specialist.
Status :	Inactive
Start Date :	2008-05-09
End Date :	2010-04-29
SIC :	N/R
NAICS :	N/R

Program :	HAZWASTE
Program ID :	WAD009253964
Interaction Type :	Hazardous Waste Generator
Interaction Type Description :	Facilities that generate any quantity of a dangerous waste. They may be classified as SQG, MQG, or LQG depending on hazardous waste generated for a given month.
Status :	Inactive
Start Date :	1987-01-29
End Date :	2003-12-31
SIC :	N/R
NAICS :	N/R

Program :	HAZWASTE
Program ID :	WAD009253964
Interaction Type :	Toxics Release Inventory
Interaction Type Description :	Facilities in specific industries that manufacture, process or use more than the threshold amount of one or more of 600 listed toxic chemicals. Most threshold amounts are 10,000 or 25,000 pounds per year. Some chemicals have much lower thresholds.
Status :	Inactive
Start Date :	1753-01-01
End Date :	2002-10-08
SIC :	N/R
NAICS :	N/R

Map Id: BX198
Direction: W
Distance: 0.426 mi., 2248 ft.
Elevation: 167 ft.
Relative: Higher

Site Name : TACOMA RUBBER STAMP CO | TACOMA RUBBER STAMP | TACOMA RUBBER STAMP & MARKING
919 MARKET ST
TACOMA, WA 98402

Database(s) : [ALL SITES - WA, BRS, ECHO, FRS, RCRA_NONGEN] ***(cont.)***

Envirosite ID: 52365761
EPA ID: N/R

ALL SITES - WA ***(cont.)***

Program :	HAZWASTE
Program ID :	WAD009253964
Interaction Type :	Hazardous Waste Planner
Interaction Type Description :	Under Chapter 173-307 WAC, facilities that report under Section 313 of the Emergency Planning/Community Right-To-Know Act (EPCRA), or that generate more than 2,640 pounds of hazardous waste per year, must prepare Pollution Prevention Plans.
Status :	Inactive
Start Date :	1992-01-01
End Date :	2001-07-01
SIC :	N/R
NAICS :	N/R

BRS

Facility Name :	TACOMA RUBBER STAMP CO
Facility Address :	919 MARKET ST, TACOMA, WA 98402
County :	PIERCE

Site Details

Date Form Received by Agency :	2003-12-31
EPA ID :	WAD009253964
Mailing Address :	919 MARKET ST, TACOMA, WA 98402-3604
Contact :	ALBERT GALLIER
Contact Address :	N/R
Contact Country :	US
Contact Telephone :	253-383-5433
Contact Email :	N/R
EPA Region :	10
Land Type :	Private
Source Type :	Annual/Biennial Report
Classification :	Not a generator, verified
Description :	Not a generator, verified
Last Date in Agency List :	2023-01-23

Owner/Operator Summary

Owner/Operator Name :	TACOMA RUBBER STAMP CO
Owner/Operator Address :	4436 185TH AVE E, SUMNER, WA 98390-9112
Owner/Operator Country :	US
Owner/Operator Telephone :	N/R
Owner/Operator Email :	N/R
Owner/Operator Fax :	N/R
Legal Status :	Private
Owner/Operator Type :	Owner
Owner/Operator Start Date :	1997-04-18
Owner/Operator End Date :	N/R

Map Id: BX198
Direction: W
Distance: 0.426 mi., 2248 ft.
Elevation: 167 ft.
Relative: Higher

Site Name : TACOMA RUBBER STAMP CO | TACOMA RUBBER STAMP | TACOMA RUBBER STAMP & MARKING
919 MARKET ST
TACOMA, WA 98402

Database(s) : [ALL SITES - WA, BRS, ECHO, FRS, RCRA_NONGEN] ***(cont.)***

Envirosite ID: 52365761
EPA ID: N/R

BRS ***(cont.)***

Owner/Operator Name :	TIM LOVELY
Owner/Operator Address :	4436 185TH AVE E, SUMNER, WA 98390-9112
Owner/Operator Country :	US
Owner/Operator Telephone :	N/R
Owner/Operator Email :	N/R
Owner/Operator Fax :	N/R
Legal Status :	Private
Owner/Operator Type :	Operator
Owner/Operator Start Date :	1996-06-18
Owner/Operator End Date :	N/R

Waste Activity Monitoring

Report Cycle :	2003
Hazardous Waste Page Number :	1
Hazardous Waste Sub-Page Number :	1
BR Form :	XX
Waste Description :	N/R
Primary NAICS :	323122 - Prepress Services
Source Code :	N/R
Form Code :	N/R
Management Method :	N/R
Generation Tons :	0
Managed Tons :	0
Shipped Tons :	0
Received Tons :	0
Receiver ID :	N/R
Receiver State :	N/R
Shipper ID :	N/R
Shipper State :	N/R
Waste Minimization :	N/R
Waste Code List :	N/R
Waste Code Group :	N/R
Waste Generation Type :	N/R

ECHO

Facility Name :	TACOMA RUBBER STAMP
Facility Address :	919 MARKET ST, TACOMA, WA 98402
County :	PIERCE
Last Inspection Date :	2014-07-16
Registry ID :	110000490399
FIPS Code :	53053
EPA Region :	10
Inspection Count :	0
Last Inspection Days :	3063
Informal Count :	0
Last Informal Action Date :	2014-08-06
Formal Action Count :	0
Last Formal Action Date :	N/R
Total Penalties :	0

Map Id: BX198
Direction: W
Distance: 0.426 mi., 2248 ft.
Elevation: 167 ft.
Relative: Higher

Site Name : TACOMA RUBBER STAMP CO | TACOMA RUBBER STAMP | TACOMA RUBBER STAMP & MARKING
919 MARKET ST
TACOMA, WA 98402

Database(s) : [ALL SITES - WA, BRS, ECHO, FRS, RCRA_NONGEN] ***(cont.)***

Envirosite ID: 52365761
EPA ID: N/R

ECHO ***(cont.)***

Penalty Count :	N/R
Last Penalty Date :	N/R
Last Penalty Amount :	N/R
QTRS IN NC :	0
Programs IN SNC :	0
Current Compliance Status :	No Violation Identified
Three-Year Compliance Status :	_____
Collection Method :	INTERPOLATION-PHOTO
Reference Point :	FACILITY CENTROID
Accuracy Meters :	351
Derived Tribes :	Puyallup Tribe of the Puyallup Reservation - 1.2 mile(s), Puyallup Tribe of the Puyallup Reservation - 1.3 mile(s), Muckleshoot Indian Tribe - 11.2 mile(s), Muckleshoot Indian Tribe - 14.2 mile(s), Nisqually Indian Tribe - 17.5 mile(s), Squaxin Island Tribe of the Squaxin Island Reservation - 21.6 mile(s), Squaxin Island Tribe of the Squaxin Island Reservation - 23.5 mile(s)
Derived HUC :	17110019
Derived WBD :	171100190301
Derived STCTY FIPS :	53053
Derived Zip :	98402
Derived CD113 :	06
Derived CB2010 :	530530616011040
MYRTK Universe :	NNN
NPDES IDs :	N/R
CWA Permit Types :	N/R
CWA Compliance Tracking :	N/R
CWA NAICS :	N/R
CWA SICS :	N/R
CWA Inspection Count :	N/R
CWA Last Inspection Days :	N/R
CWA Informal Count :	N/R
CWA Formal Action Count :	N/R
CWA Last Formal Action Date :	N/R
CWA Penalties :	N/R
CWA Last Penalty Date :	N/R
CWA Last Penalty Amount :	N/R
CWA Quarters IN NC :	N/R
CWA Current Compliance Status :	N/R
CWA Current SNC Flag :	N
CWA 13 Quarters Compliance Status :	N/R
CWA 13 Quarters Effluent Exceedances:	N/R
CWA Three-Year QNCR Codes :	N/R
DFR URL :	Click here for hyperlink provided by the agency.
Facility SIC :	2796 3089 3953
Facility NAICS :	339943 - Marking Device Manufacturing, 323122 - Prepress Services
Facility Last Inspection EPA Date :	N/R
Facility Last Inspection State Date :	2014-07-16
Facility Last Formal Act EPA Date :	N/R
Facility Last Formal Act State Date :	N/R
Facility Last Informal Act EPA Date :	N/R
Facility Last Informal Act State Date:	2014-08-06
Facility Federal Agency :	N/R

Map Id: BX198
Direction: W
Distance: 0.426 mi., 2248 ft.
Elevation: 167 ft.
Relative: Higher

Site Name : TACOMA RUBBER STAMP CO | TACOMA RUBBER STAMP | TACOMA RUBBER STAMP & MARKING
919 MARKET ST
TACOMA, WA 98402

Database(s) : [ALL SITES - WA, BRS, ECHO, FRS, RCRA_NONGEN] ***(cont.)***

Envirosite ID: 52365761
EPA ID: N/R

ECHO ***(cont.)***

TRI Reporter :	N/R
Facility Imp Water Flag :	N/R
Current SNC Flag :	N
Indian County Flag :	N
Federal Flag :	N/R
US Mexico Border Flag :	N/R
Chesapeak Bay Flag :	N/R
AIR Flag :	N
NPDES Flag :	N
SDWIS Flag :	N
RCRA Flag :	Y
TRI Flag :	N
GHG Flag :	N
Major Flag :	N/R
Active Flag :	N/R
NAA Flag :	N
Latitude :	47.254488
Longitude :	-122.441441
Last Date in Agency List :	2023-01-16

FRS

Facility Name :	TACOMA RUBBER STAMP
Facility Address :	919 MARKET ST, TACOMA, WA 98402
County :	PIERCE

Site Details

Registry ID :	110000490399
FRS Facility URL :	Click here for hyperlink provided by the agency.
Last Date in Agency List :	2023-02-13

Source Description

Source Description :	OSHA-OIS
Source Description :	RCRAInfo is EPA's comprehensive information system that supports the Resource Conservation and Recovery Act (RCRA) of 1976 and the Hazardous and Solid Waste Amendments (HSWA) of 1984 through the tracking of events and activities related to facilities that generate, transport, and treat, store, or dispose of hazardous waste. RCRAInfo allows RCRA program staff to track the notification, permit, compliance, and corrective action activities required under RCRA. RCRAInfo also supports generation of the National Hazardous Waste Biennial Report. All generators and treatment, storage, and disposal facilities who handle hazardous waste are required to report to the EPA Administrator at least once every two years to support creation of the Biennial Report. TRIS is a publicly available EPA database reported annually by certain covered industry groups, as well as federal facilities. It contains information about more than 650 toxic chemicals that are being used, manufactured, treated, transported, or released into the environment, and includes information about waste management and pollution prevention activities.

Map Id: BX198
Direction: W
Distance: 0.426 mi., 2248 ft.
Elevation: 167 ft.
Relative: Higher

Site Name : TACOMA RUBBER STAMP CO | TACOMA RUBBER STAMP | TACOMA RUBBER STAMP & MARKING
919 MARKET ST
TACOMA, WA 98402

Database(s) : [ALL SITES - WA, BRS, ECHO, FRS, RCRA_NONGEN] ***(cont.)***

Envirosite ID: 52365761
EPA ID: N/R

FRS ***(cont.)***

The WA-FSIS provides a means to query and display data maintained by the Washington Department of Ecology. This system contains key information for each facility/site that is currently, or has been, of interest to the Air Quality, Dam Safety, Hazardous Waste, Toxics Cleanup, and Water Quality Programs.

FRS Environmental Interest

Source and System ID : OSHA-OIS - 316960442
OSHA-OIS - 341307684
OSHA-OIS - 341307692
RCRAINFO - WAD009253964
TRIS - 98402TCMRB919MA
WA-FSIS - 55359649

Facility Name : TACOMA RUBBER STAMP CO
Facility Address : 919 MARKET ST, TACOMA, WA 98402
County : PIERCE

Site Details

Registry ID : 110070756738
FRS Facility URL : Click here for hyperlink provided by the agency.
Last Date in Agency List : 2023-02-13

Source Description

Source Description :

All generators and treatment, storage, and disposal (TSD) facilities who handle hazardous waste are required to report to the EPA Administrator at least once every two years. The data collected is used to create the National Biennial Resource Conservation and Recovery Act (RCRA) Hazardous Waste Report. This data is processed within the RCRA Information (RCRAInfo) database.

FRS Environmental Interest

Source and System ID : RCRAINFO - WAD009253964

Facility Name : TACOMA RUBBER STAMP & MARKING
Facility Address : 919 MARKET STREET, TACOMA, WA 98402
County : N/R

Map Id: BX198
Direction: W
Distance: 0.426 mi., 2248 ft.
Elevation: 167 ft.
Relative: Higher

Site Name : TACOMA RUBBER STAMP CO | TACOMA RUBBER STAMP | TACOMA RUBBER STAMP & MARKING
919 MARKET ST
TACOMA, WA 98402

Database(s) : [ALL SITES - WA, BRS, ECHO, FRS, RCRA_NONGEN] ***(cont.)***

Envirosite ID: 52365761
EPA ID: N/R

FRS ***(cont.)***

Site Details
Registry ID : 110070322554
FRS Facility URL : Click here for hyperlink provided by the agency.
Last Date in Agency List : 2019-04-11

Source Description
Source Description : OSHA-OIS

FRS Environmental Interest
Source and System ID : OSHA-OIS - 316960442

Facility Name : WA317939599 - TACOMA RUBBER STAMP MARKING SYSTEMS INC
Facility Address : 919 MARKET STREET, TACOMA, WA 98402
County : N/R

Site Details
Registry ID : 110070341813
FRS Facility URL : Click here for hyperlink provided by the agency.
Last Date in Agency List : 2019-04-11

Source Description
Source Description : OSHA-OIS

FRS Environmental Interest
Source and System ID : OSHA-OIS - 341307684

Facility Name : WA317939604 - TACOMA RUBBER STAMP MARKING SYSTEMS INC
Facility Address : 919 MARKET STREET, TACOMA, WA 98402
County : N/R

Site Details
Registry ID : 110070343118
FRS Facility URL : Click here for hyperlink provided by the agency.
Last Date in Agency List : 2019-04-11

Map Id: BX198
Direction: W
Distance: 0.426 mi., 2248 ft.
Elevation: 167 ft.
Relative: Higher

Site Name : TACOMA RUBBER STAMP CO | TACOMA RUBBER STAMP | TACOMA RUBBER STAMP & MARKING
919 MARKET ST
TACOMA, WA 98402

Database(s) : [ALL SITES - WA, BRS, ECHO, FRS, RCRA_NONGEN] ***(cont.)***

Envirosite ID: 52365761
EPA ID: N/R

FRS ***(cont.)***

Source Description
Source Description : OSHA-OIS

FRS Environmental Interest
Source and System ID : OSHA-OIS - 341307692

RCRA_NONGEN

Facility Name : TACOMA RUBBER STAMP CO
Facility Address : 919 MARKET ST, TACOMA, WA 98402
County : PIERCE

Date Form Received by Agency : 2004-03-06
EPA ID : WAD009253964
Mailing Address : 919 MARKET ST, TACOMA, WA 98402
Contact : ALBERT GALLIER
Contact Address : 919 MARKET ST, TACOMA, WA 98402
Contact Country : US
Contact Telephone : 253-383-5433
Contact Email : N/R
EPA Region : 10
Land Type : Private
Source Type : Implementer
Classification : Not a generator, verified
Description : Not a generator, verified
Last Date in Agency List : 2023-01-23

Owner/Operator Summary
Owner/Operator Name : LOVELY, TIM
Owner/Operator Address : 4436 185TH AVE E, SUMNER, WA 98390
Owner/Operator Country : US
Owner/Operator Telephone : 253-862-6046
Owner/Operator Email : N/R
Owner/Operator Fax : N/R
Legal Status : Private
Owner/Operator Type : Owner
Owner/Operator Start Date : N/R
Owner/Operator End Date : N/R

Owner/Operator Name : LOVELY, TIM
Owner/Operator Address : 4436 185TH AVE E, SUMNER, WA 98390
Owner/Operator Country : US
Owner/Operator Telephone : 253-862-6046
Owner/Operator Email : N/R
Owner/Operator Fax : N/R
Legal Status : Private
Owner/Operator Type : Operator
Owner/Operator Start Date : N/R

Map Id: BX198
Direction: W
Distance: 0.426 mi., 2248 ft.
Elevation: 167 ft.
Relative: Higher

Site Name : TACOMA RUBBER STAMP CO | TACOMA RUBBER STAMP | TACOMA RUBBER STAMP & MARKING
919 MARKET ST
TACOMA, WA 98402

Database(s) : [ALL SITES - WA, BRS, ECHO, FRS, RCRA_NONGEN] ***(cont.)***

Envirosite ID: 52365761
EPA ID: N/R

RCRA_NONGEN ***(cont.)***

Owner/Operator End Date :	N/R
Owner/Operator Name :	TACOMA RUBBER STAMP CO
Owner/Operator Address :	4436 185TH AVE E, SUMNER, WA 98390
Owner/Operator Country :	US
Owner/Operator Telephone :	253-862-6046
Owner/Operator Email :	N/R
Owner/Operator Fax :	N/R
Legal Status :	Private
Owner/Operator Type :	Owner
Owner/Operator Start Date :	1997-04-18
Owner/Operator End Date :	N/R

Handler Activities Summary

U.S. Importer of Hazardous Waste :	N
Mixed Waste (Haz. and Radioactive) :	N
Recycler of Hazardous Waste :	N
Transporter of Hazardous Waste :	N
Treater, Storer or Disposer of HW :	N
Underground Injection Activity :	N
On-site Burner Exemption :	N
Furnace Exemption :	N
Used Oil Fuel Burner :	N
Used Oil Processor :	N
Used Oil Refiner :	N
Used Oil Fuel Marketer to Burner :	N
Used Oil Specification Marketer :	N
Used Oil Transfer Facility :	N
Used Oil Transporter :	N

Historical Generators

Details for this site have been truncated due to the large number of available details for this site within this dataset. For the complete details for this site, contact your Envirosite account representative for a complimentary site report containing all of the details available.

Date Form Received by Agency :	2004-03-05
Facility Name :	TACOMA RUBBER STAMP CO
Classification :	Not a generator, verified
Date Form Received by Agency :	2004-03-05
Facility Name :	TACOMA RUBBER STAMP CO
Classification :	Very Small Quantity Generator
Date Form Received by Agency :	2003-12-31
Facility Name :	TACOMA RUBBER STAMP CO

Map Id: BX198
Direction: W
Distance: 0.426 mi., 2248 ft.
Elevation: 167 ft.
Relative: Higher

Site Name : TACOMA RUBBER STAMP CO | TACOMA RUBBER STAMP | TACOMA RUBBER STAMP & MARKING
919 MARKET ST
TACOMA, WA 98402

Database(s) : [ALL SITES - WA, BRS, ECHO, FRS, RCRA_NONGEN] ***(cont.)***

Envirosite ID: 52365761
EPA ID: N/R

RCRA_NONGEN ***(cont.)***

Classification :	Not a generator, verified
Date Form Received by Agency :	2003-02-05
Facility Name :	TACOMA RUBBER STAMP CO
Classification :	Very Small Quantity Generator
Date Form Received by Agency :	2002-02-27
Facility Name :	TACOMA RUBBER STAMP CO
Classification :	Very Small Quantity Generator
Date Form Received by Agency :	2001-03-06
Facility Name :	TACOMA RUBBER STAMP CO
Classification :	Very Small Quantity Generator
Date Form Received by Agency :	2000-02-25
Facility Name :	TACOMA RUBBER STAMP CO
Classification :	Large Quantity Generator
Date Form Received by Agency :	1999-03-03
Facility Name :	TACOMA RUBBER STAMP CO
Classification :	Large Quantity Generator
Date Form Received by Agency :	1998-02-23
Facility Name :	TACOMA RUBBER STAMP CO
Classification :	Large Quantity Generator
Date Form Received by Agency :	1997-02-26
Facility Name :	TACOMA RUBBER STAMP CO
Classification :	Large Quantity Generator

Notices of Violations Summary

Date of Violation :	2014-07-16
Date Achieved Compliance :	2014-10-29
Regulation Violated :	Y
Area of Violation :	Universal Waste - Small Quantity Handlers
Enforcement Action :	WRITTEN INFORMAL
Enforcement Action Date :	2014-08-06
Enf. Disposition Status :	N/R
Enf. Disp. Status Date :	N/R
Violation Lead Agency :	State
Enforcement Lead Agency :	State
Proposed Penalty Amount :	N/R
Final Penalty Amount :	N/R
Paid Penalty Amount :	N/R

Map Id: BX198
Direction: W
Distance: 0.426 mi., 2248 ft.
Elevation: 167 ft.
Relative: Higher

Site Name : TACOMA RUBBER STAMP CO | TACOMA RUBBER STAMP | TACOMA RUBBER STAMP & MARKING
919 MARKET ST
TACOMA, WA 98402

Database(s) : [ALL SITES - WA, BRS, ECHO, FRS, RCRA_NONGEN] ***(cont.)***

Envirosite ID: 52365761
EPA ID: N/R

RCRA_NONGEN ***(cont.)***

Date of Violation :	2014-07-16
Date Achieved Compliance :	2014-10-29
Regulation Violated :	Y
Area of Violation :	Generators - General
Enforcement Action :	WRITTEN INFORMAL
Enforcement Action Date :	2014-08-06
Enf. Disposition Status :	N/R
Enf. Disp. Status Date :	N/R
Violation Lead Agency :	State
Enforcement Lead Agency :	State
Proposed Penalty Amount :	N/R
Final Penalty Amount :	N/R
Paid Penalty Amount :	N/R

Date of Violation :	1996-02-16
Date Achieved Compliance :	1996-03-29
Regulation Violated :	Y
Area of Violation :	Generators - General
Enforcement Action :	N/R
Enforcement Action Date :	N/R
Enf. Disposition Status :	N/R
Enf. Disp. Status Date :	N/R
Violation Lead Agency :	State
Enforcement Lead Agency :	N/R
Proposed Penalty Amount :	N/R
Final Penalty Amount :	N/R
Paid Penalty Amount :	N/R

Date of Violation :	1996-02-16
Date Achieved Compliance :	1996-03-25
Regulation Violated :	Y
Area of Violation :	Generators - General
Enforcement Action :	N/R
Enforcement Action Date :	N/R
Enf. Disposition Status :	N/R
Enf. Disp. Status Date :	N/R
Violation Lead Agency :	State
Enforcement Lead Agency :	N/R
Proposed Penalty Amount :	N/R
Final Penalty Amount :	N/R
Paid Penalty Amount :	N/R

Date of Violation :	1996-02-16
Date Achieved Compliance :	1996-02-25
Regulation Violated :	Y
Area of Violation :	Generators - General
Enforcement Action :	N/R
Enforcement Action Date :	N/R
Enf. Disposition Status :	N/R
Enf. Disp. Status Date :	N/R
Violation Lead Agency :	State

Map Id: BX198
Direction: W
Distance: 0.426 mi., 2248 ft.
Elevation: 167 ft.
Relative: Higher

Site Name : TACOMA RUBBER STAMP CO | TACOMA RUBBER STAMP | TACOMA RUBBER STAMP & MARKING
919 MARKET ST
TACOMA, WA 98402

Database(s) : [ALL SITES - WA, BRS, ECHO, FRS, RCRA_NONGEN] ***(cont.)***

Envirosite ID: 52365761
EPA ID: N/R

RCRA_NONGEN ***(cont.)***

Enforcement Lead Agency :	N/R
Proposed Penalty Amount :	N/R
Final Penalty Amount :	N/R
Paid Penalty Amount :	N/R

Evaluation Action Summary

Evaluation Date :	2014-07-16
Evaluation :	COMPLIANCE EVALUATION INSPECTION ON-SITE
Area of Violation :	Universal Waste - Small Quantity Handlers
Date Achieved Compliance :	2014-10-29
Evaluation Lead Agency :	State

Evaluation Date :	2014-07-16
Evaluation :	COMPLIANCE EVALUATION INSPECTION ON-SITE
Area of Violation :	Generators - General
Date Achieved Compliance :	2014-10-29
Evaluation Lead Agency :	State

Evaluation Date :	1996-02-16
Evaluation :	COMPLIANCE EVALUATION INSPECTION ON-SITE
Area of Violation :	Generators - General
Date Achieved Compliance :	1996-03-25
Evaluation Lead Agency :	State

Evaluation Date :	1996-02-16
Evaluation :	COMPLIANCE EVALUATION INSPECTION ON-SITE
Area of Violation :	Generators - General
Date Achieved Compliance :	1996-02-25
Evaluation Lead Agency :	State

Evaluation Date :	1996-02-16
Evaluation :	COMPLIANCE EVALUATION INSPECTION ON-SITE
Area of Violation :	Generators - General
Date Achieved Compliance :	1996-03-29
Evaluation Lead Agency :	State

Map Id: BY199
Direction: NNW
Distance: 0.427 mi., 2257 ft.
Elevation: 14 ft.
Relative: Lower

Site Name : EAST D ST ROW
No Address on File
update, WA

Database(s) : [ALL SITES - WA, CSCSL HWS - WA, HSL - WA]

Envirosite ID: 20392597
EPA ID: N/R

ALL SITES - WA

Facility Name :	East D St ROW
Facility Address :	N/R
County :	Pierce
Facility/Site ID :	72793
Alternate Name :	N/R
Program Name :	N/R
WRIA :	10
Legislative District :	27
Congressional District :	9
Ecology Region :	SWRO
Ecology Program Phone :	(360) 407-7224
Tribal Land :	N
Latitude :	47.259936
Longitude :	-122.434247
Last Date in Agency List :	2023-01-03

Program Details

Program :	TOXICS
Program ID :	N/R
Interaction Type :	State Cleanup Site
Interaction Type Description :	A site is being cleaned up under state regulations. Regulations include Model Toxics Control Act or its predecessors.
Status :	Active
Start Date :	2019-03-28
End Date :	N/R
SIC :	N/R
NAICS :	N/R

CSCSL HWS - WA

Facility Name :	EAST D ST ROW
Facility Address :	N/R
County :	PIERCE

Site Details

Facility Site ID :	72793
Site Status :	Awaiting Cleanup
Cleanup Site ID :	14953
Region :	Southwest
Responsible Section :	Southwest
WARM Rank :	N/R
Is Brownfield? :	N/R
Is PSI? :	N/R
Current VCP :	N/R
Past VCP :	N/R
Institutional Control :	N/R
Latitude :	47.259936
Longitude :	-122.434247

Map Id: BY199
Direction: NNW
Distance: 0.427 mi., 2257 ft.
Elevation: 14 ft.
Relative: Lower

Site Name : EAST D ST ROW
No Address on File
update, WA

Database(s) : [ALL SITES - WA, CSCSL HWS - WA, HSL - WA] ***(cont.)***

Envirosite ID: 20392597
EPA ID: N/R

CSCSL HWS - WA ***(cont.)***

Last Date in Agency List : 2023-03-07

Contaminants Details

Contaminant Name :	Polychlorinated biPhenyls (PCB)
Groundwater :	Suspected
Surface Water :	N/R
Soil :	Confirmed Above Cleanup Levels
Sediment :	N/R
Air :	N/R
Bedrock :	N/R

Contaminant Name :	Petroleum-Other
Groundwater :	Suspected
Surface Water :	N/R
Soil :	Confirmed Above Cleanup Levels
Sediment :	N/R
Air :	N/R
Bedrock :	N/R

HSL - WA

Facility Name :	East D St ROW
Facility Address :	N/R
County :	Pierce

Site Details

Facility Site ID :	72793
Cleanup Site ID :	14953
Status :	Awaiting Cleanup
Site Rank :	N/R
Alternative Site Name :	N/R
Region :	Southwest
Resposbile Unit :	Southwest
Institutional Control :	N/R
Current VCP :	N/R
Past VCP :	N/R
Latitude :	47.259936
Longitude :	-122.434247
Agency Hyperlink :	Click here for hyperlink provided by the agency.
Last Date in Agency List :	2023-02-28

Contaminants

Contaminant Name :	Polychlorinated biPhenyls (PCB)
Ground water :	Suspected
Surface water :	N/R
Soil :	Confirmed Above Cleanup Levels
Sediment :	N/R
Air :	N/R
Bedrock :	N/R

Map Id: BY199
Direction: NNW
Distance: 0.427 mi., 2257 ft.
Elevation: 14 ft.
Relative: Lower

Site Name : EAST D ST ROW
No Address on File
update, WA

Database(s) : [ALL SITES - WA, CSCSL HWS - WA, HSL - WA] ***(cont.)***

Envirosite ID: 20392597
EPA ID: N/R

HSL - WA ***(cont.)***

Contaminant Name :	Petroleum-Other
Ground water :	Suspected
Surface water :	N/R
Soil :	Confirmed Above Cleanup Levels
Sediment :	N/R
Air :	N/R
Bedrock :	N/R

Facility Name :	East D St ROW
Facility Address :	No Address on File, update, update
County :	Pierce

Site Details

Facility Site ID :	72793
Cleanup Site ID :	14953
Status :	Awaiting Cleanup
Site Rank :	N/R
Alternative Site Name :	N/R
Region :	N/R
Resposbile Unit :	N/R
Institutional Control :	N/R
Current VCP :	N/R
Past VCP :	N/R
Latitude :	N/R
Longitude :	N/R
Agency Hyperlink :	Click here for hyperlink provided by the agency.
Last Date in Agency List :	2022-02-11

Map Id: BW200
Direction: WSW
Distance: 0.428 mi., 2261 ft.
Elevation: N/R
Relative: N/R

Site Name : COMMENCEMENT BAY, SOUTH TACOMA CHANNEL | COMMENCEMANT BAY S TACOMA CHANNEL | COMM BAY S TACOMA CHANNEL
SOUTH TACOMA CHANNEL OF COMMEN | COMMENCEMANT BAY S TACOMA CHANNEL | COMMENCEMANT BAY S TACOMA CHANNEL SOUTH TACOMA CHANNEL OF COMMEN
TACOMA, WA

Database(s) : [CERCLIS-HIST, CONSENT (DECREES), DOCKET, ECHO, FED E C, FED I C, FRS, NPL, NPL AOC, PRP, ROD, SEMS_8R_ACTIVE SITES, SEMS_FINAL NPL]

Envirosite ID: 6528390
EPA ID: N/R

CERCLIS-HIST

Facility Name :	COMMENCEMENT BAY, SOUTH TACOMA CHANNEL
Facility Address :	SOUTH TACOMA CHANNEL OF COMMEN, TACOMA, WA 98402
County :	PIERCE
Site ID :	1000979
Epa ID :	WAD980726301
Short Name :	COMMENCEMENT BAY, STC
Congressional District :	06
IFMS ID :	1014
SMSA Number :	8200
USGC Hydro Unit :	17110019
Federal Facility :	N
DMNSN Number :	2.5
Site Orphan Flag :	N
RCRA ID :	N/R
USGS Quadrangle :	N/R
Site Init by Prog :	N/R
NFRAP Flag :	N/R
Parent ID :	N/R
RST Code :	N/R
EPA Region :	10
Classification :	V
Site Settings Code :	UR
NPL Status :	Currently on the Final NPL
DMNSN Unit Code :	SQMI
RBRAC Code :	N/R
RResp Fed Agency Code :	N/R
Non NPL Status :	N/R
Non NPL Status Date :	N/R
Site Fips Code :	53053
CC Concurrence Date :	9/29/1999 0:00:00
CC Concurrence FY :	1999
Alias EPA ID :	N/R
Site FUDS Flag :	N/R

CERCLIS Site Contact Name(s)

Contact ID :	N/R
Contact Name :	N/R
Contact Tel. :	N/R
Contact Title :	Remedial Project Manager (RPM)
Contact Email :	N/R

Map Id: BW200
Direction: WSW
Distance: 0.428 mi., 2261 ft.
Elevation: N/R
Relative: N/R

Site Name : COMMENCEMENT BAY, SOUTH TACOMA CHANNEL | COMMENCEMANT BAY S TACOMA CHANNEL | COMM BAY S TACOMA CHANNEL
SOUTH TACOMA CHANNEL OF COMMEN | COMMENCEMANT BAY S TACOMA CHANNEL | COMMENCEMANT BAY S TACOMA CHANNEL SOUTH TACOMA CHANNEL OF COMMEN
TACOMA, WA

Database(s) : [CERCLIS-HIST, CONSENT (DECREES), DOCKET, ECHO, FED E C, FED I C, FRS, NPL, NPL AOC, PRP, ROD, SEMS_8R_ACTIVE SITES, SEMS_FINAL NPL] ***(cont.)***

Envirosite ID: 6528390
EPA ID: N/R

CERCLIS-HIST ***(cont.)***

Contact ID :	13002604
Contact Name :	HOWARD ORLEAN
Contact Tel. :	2065532851
Contact Title :	Remedial Project Manager (RPM)
Contact Email :	N/R
Alias Comments :	AMERICAN SURPLUS SALES
Site Description :	N/R
Alias Comments :	COMMENCEMENT BAY, SOUTH TACOMA CHANNEL
Site Description :	N/R
Alias Comments :	SOUTH TACOMA FIELD
Site Description :	N/R
Alias Comments :	TACOMA CITY LANDFILL
Site Description :	N/R
Alias Comments :	TIME OIL
Site Description :	N/R
Alias Comments :	UNION PACIFIC RAILROAD TUNNEL
Site Description :	N/R
Alias Comments :	WELL 12-A
Site Description :	N/R

CERCLIS Assessment History

Details for this site have been truncated due to the large number of available details for this site within this dataset. For the complete details for this site, contact your Envirosite account representative for a complimentary site report containing all of the details available.

Action Code :	001

Map Id: BW200
Direction: WSW
Distance: 0.428 mi., 2261 ft.
Elevation: N/R
Relative: N/R

Site Name : COMMENCEMENT BAY, SOUTH TACOMA CHANNEL | COMMENCEMANT BAY S TACOMA CHANNEL | COMM BAY S TACOMA CHANNEL
SOUTH TACOMA CHANNEL OF COMMEN | COMMENCEMANT BAY S TACOMA CHANNEL | COMMENCEMANT BAY S TACOMA CHANNEL SOUTH TACOMA CHANNEL OF COMMEN
TACOMA, WA

Database(s) : [CERCLIS-HIST, CONSENT (DECREES), DOCKET, ECHO, FED E C, FED I C, FRS, NPL, NPL AOC, PRP, ROD, SEMS_8R_ACTIVE SITES, SEMS_FINAL NPL] ***(cont.)***

Envirosite ID: 6528390
EPA ID: N/R

CERCLIS-HIST ***(cont.)***

Action :	REMEDIAL INVESTIGATION/FEASIBILITY STUDY WORKPLAN APPROVAL BY HQ
Date Started :	N/R
Date Completed :	1984-09-17
Priority Level :	1
Operational Unit :	05
Primary Responsibility :	State, Fund Financed
Planning Status :	N/R
Urgency Indicator :	N/R
Action Anomaly :	N/R

Action Code :	001
Action :	Lodged By DOJ
Date Started :	N/R
Date Completed :	1988-08-18
Priority Level :	2
Operational Unit :	01
Primary Responsibility :	Federal Enforcement
Planning Status :	N/R
Urgency Indicator :	N/R
Action Anomaly :	N/R

Action Code :	001
Action :	Notice Letters Issued
Date Started :	N/R
Date Completed :	1989-02-27
Priority Level :	2
Operational Unit :	05
Primary Responsibility :	Federal Enforcement
Planning Status :	N/R
Urgency Indicator :	N/R
Action Anomaly :	N/R

Action Code :	001
Action :	COMBINED REMEDIAL INVESTIGATION/FEASIBILITY STUDY
Date Started :	1984-02-22
Date Completed :	1985-05-03
Priority Level :	1
Operational Unit :	01
Primary Responsibility :	EPA Fund-Financed
Planning Status :	Alternate
Urgency Indicator :	N/R

Map Id: BW200
Direction: WSW
Distance: 0.428 mi., 2261 ft.
Elevation: N/R
Relative: N/R

Site Name : COMMENCEMENT BAY, SOUTH TACOMA CHANNEL | COMMENCEMANT BAY S TACOMA CHANNEL | COMM BAY S TACOMA CHANNEL
SOUTH TACOMA CHANNEL OF COMMEN | COMMENCEMANT BAY S TACOMA CHANNEL | COMMENCEMANT BAY S TACOMA CHANNEL SOUTH TACOMA CHANNEL OF COMMEN
TACOMA, WA

Database(s) : [CERCLIS-HIST, CONSENT (DECREES), DOCKET, ECHO, FED E C, FED I C, FRS, NPL, NPL AOC, PRP, ROD, SEMS_8R_ACTIVE SITES, SEMS_FINAL NPL] ***(cont.)***

Envirosite ID: 6528390
EPA ID: N/R

CERCLIS-HIST ***(cont.)***

Action Anomaly :	PS
Action Code :	001
Action :	PARTIAL NATIONAL PRIORITIES LIST DELETION
Date Started :	2005-04-11
Date Completed :	2005-06-14
Priority Level :	1
Operational Unit :	04
Primary Responsibility :	EPA Fund-Financed
Planning Status :	N/R
Urgency Indicator :	N/R
Action Anomaly :	N/R
Action Code :	001
Action :	CONSENT DECREE
Date Started :	N/R
Date Completed :	1995-01-31
Priority Level :	1
Operational Unit :	01
Primary Responsibility :	Federal Enforcement
Planning Status :	Primary
Urgency Indicator :	N/R
Action Anomaly :	N/R
Action Code :	001
Action :	REMEDIAL DESIGN
Date Started :	1985-03-19
Date Completed :	1991-06-05
Priority Level :	1
Operational Unit :	03
Primary Responsibility :	EPA Fund-Financed
Planning Status :	Primary
Urgency Indicator :	N/R
Action Anomaly :	N/R
Action Code :	001
Action :	Special Notice Issued
Date Started :	N/R
Date Completed :	1989-03-07
Priority Level :	2
Operational Unit :	05

Map Id: BW200
Direction: WSW
Distance: 0.428 mi., 2261 ft.
Elevation: N/R
Relative: N/R

Site Name : COMMENCEMENT BAY, SOUTH TACOMA CHANNEL | COMMENCEMANT BAY S TACOMA CHANNEL | COMM BAY S TACOMA CHANNEL
SOUTH TACOMA CHANNEL OF COMMEN | COMMENCEMANT BAY S TACOMA CHANNEL | COMMENCEMANT BAY S TACOMA CHANNEL SOUTH TACOMA CHANNEL OF COMMEN
TACOMA, WA

Database(s) : [CERCLIS-HIST, CONSENT (DECREES), DOCKET, ECHO, FED E C, FED I C, FRS, NPL, NPL AOC, PRP, ROD, SEMS_8R_ACTIVE SITES, SEMS_FINAL NPL] ***(cont.)***

Envirosite ID: 6528390
EPA ID: N/R

CERCLIS-HIST ***(cont.)***

Primary Responsibility :	Federal Enforcement
Planning Status :	N/R
Urgency Indicator :	N/R
Action Anomaly :	N/R

Action Code :	001
Action :	COMMUNITY INVOLVEMENT
Date Started :	N/R
Date Completed :	1983-08-31
Priority Level :	1
Operational Unit :	01
Primary Responsibility :	EPA Fund-Financed
Planning Status :	N/R
Urgency Indicator :	N/R
Action Anomaly :	N/R

Action Code :	001
Action :	PRE-DESIGN ASSISTANCE
Date Started :	1984-06-28
Date Completed :	1987-09-30
Priority Level :	1
Operational Unit :	01
Primary Responsibility :	EPA Fund-Financed
Planning Status :	N/R
Urgency Indicator :	N/R
Action Anomaly :	N/R

Action Code :	001
Action :	REMEDIAL INVESTIGATION/FEASIBILITY STUDY NEGOTIATIONS
Date Started :	N/R
Date Completed :	1990-10-15
Priority Level :	1
Operational Unit :	04
Primary Responsibility :	Federal Enforcement
Planning Status :	Primary
Urgency Indicator :	N/R
Action Anomaly :	N/R

Action Code :	001
Action :	FINAL LISTING ON NATIONAL PRIORITIES LIST
Date Started :	N/R

Map Id: BW200
Direction: WSW
Distance: 0.428 mi., 2261 ft.
Elevation: N/R
Relative: N/R

Site Name : COMMENCEMENT BAY, SOUTH TACOMA CHANNEL | COMMENCEMANT BAY S TACOMA CHANNEL | COMM BAY S TACOMA CHANNEL
SOUTH TACOMA CHANNEL OF COMMEN | COMMENCEMANT BAY S TACOMA CHANNEL | COMMENCEMANT BAY S TACOMA CHANNEL SOUTH TACOMA CHANNEL OF COMMEN
TACOMA, WA

Database(s) : [CERCLIS-HIST, CONSENT (DECREES), DOCKET, ECHO, FED E C, FED I C, FRS, NPL, NPL AOC, PRP, ROD, SEMS_8R_ACTIVE SITES, SEMS_FINAL NPL] ***(cont.)***

Envirosite ID: 6528390
EPA ID: N/R

CERCLIS-HIST ***(cont.)***

Date Completed :	1983-09-08
Priority Level :	1
Operational Unit :	00
Primary Responsibility :	EPA Fund-Financed
Planning Status :	N/R
Urgency Indicator :	N/R
Action Anomaly :	N/R

Action Code :	001
Action :	INITIAL REMEDIAL MEASURE
Date Started :	1983-03-25
Date Completed :	1983-07-15
Priority Level :	1
Operational Unit :	01
Primary Responsibility :	EPA Fund-Financed
Planning Status :	Alternate
Urgency Indicator :	N/R
Action Anomaly :	N/R

Action Code :	001
Action :	ENGINEERING EVALUATION/COST ANALYSIS
Date Started :	2008-05-28
Date Completed :	2009-10-29
Priority Level :	1
Operational Unit :	01
Primary Responsibility :	EPA Fund-Financed
Planning Status :	N/R
Urgency Indicator :	N/R
Action Anomaly :	OC

Action Code :	001
Action :	PRELIMINARY ASSESSMENT
Date Started :	1979-11-01
Date Completed :	1979-11-01
Priority Level :	1
Operational Unit :	00
Primary Responsibility :	EPA Fund-Financed
Planning Status :	N/R
Urgency Indicator :	N/R
Action Anomaly :	N/R

Map Id: BW200
Direction: WSW
Distance: 0.428 mi., 2261 ft.
Elevation: N/R
Relative: N/R

Site Name : COMMENCEMENT BAY, SOUTH TACOMA CHANNEL | COMMENCEMANT BAY S TACOMA CHANNEL | COMM BAY S TACOMA CHANNEL
SOUTH TACOMA CHANNEL OF COMMEN | COMMENCEMANT BAY S TACOMA CHANNEL | COMMENCEMANT BAY S TACOMA CHANNEL SOUTH TACOMA CHANNEL OF COMMEN
TACOMA, WA

Database(s) : [CERCLIS-HIST, CONSENT (DECREES), DOCKET, ECHO, FED E C, FED I C, FRS, NPL, NPL AOC, PRP, ROD, SEMS_8R_ACTIVE SITES, SEMS_FINAL NPL] ***(cont.)***

Envirosite ID: 6528390
EPA ID: N/R

CERCLIS-HIST ***(cont.)***

Action Code :	001
Action :	REMEDIAL DESIGN/REMEDIAL ACTION NEGOTIATIONS
Date Started :	1989-03-07
Date Completed :	1989-09-18
Priority Level :	1
Operational Unit :	05
Primary Responsibility :	Federal Enforcement
Planning Status :	Primary
Urgency Indicator :	N/R
Action Anomaly :	N/R

Action Code :	001
Action :	POTENTIALLY RESPONSIBLE PARTY REMEDIAL DESIGN
Date Started :	1985-06-03
Date Completed :	1985-10-15
Priority Level :	1
Operational Unit :	02
Primary Responsibility :	Responsible Party
Planning Status :	Alternate
Urgency Indicator :	N/R
Action Anomaly :	N/R

Action Code :	001
Action :	NATIONAL PRIORITIES LIST RESPONSIBLE PARTY SEARCH
Date Started :	1982-02-12
Date Completed :	1983-01-31
Priority Level :	1
Operational Unit :	00
Primary Responsibility :	Federal Enforcement
Planning Status :	N/R
Urgency Indicator :	N/R
Action Anomaly :	N/R

Action Code :	001
Action :	REMOVAL ASSESSMENT
Date Started :	N/R
Date Completed :	1990-09-20
Priority Level :	1
Operational Unit :	00
Primary Responsibility :	EPA Fund-Financed
Planning Status :	Primary
Urgency Indicator :	N/R

Map Id: BW200
Direction: WSW
Distance: 0.428 mi., 2261 ft.
Elevation: N/R
Relative: N/R

Site Name : COMMENCEMENT BAY, SOUTH TACOMA CHANNEL | COMMENCEMANT BAY S TACOMA CHANNEL | COMM BAY S TACOMA CHANNEL
SOUTH TACOMA CHANNEL OF COMMEN | COMMENCEMANT BAY S TACOMA CHANNEL | COMMENCEMANT BAY S TACOMA CHANNEL SOUTH TACOMA CHANNEL OF COMMEN
TACOMA, WA

Database(s) : [CERCLIS-HIST, CONSENT (DECREES), DOCKET, ECHO, FED E C, FED I C, FRS, NPL, NPL AOC, PRP, ROD, SEMS_8R_ACTIVE SITES, SEMS_FINAL NPL] ***(cont.)***

Envirosite ID: 6528390
EPA ID: N/R

CERCLIS-HIST ***(cont.)***

Action Anomaly :	N/R
Action Code :	001
Action :	REMEDIAL ACTION
Date Started :	1987-06-11
Date Completed :	1988-08-18
Priority Level :	1
Operational Unit :	01
Primary Responsibility :	EPA Fund-Financed
Planning Status :	Primary
Urgency Indicator :	N/R
Action Anomaly :	N/R

CONSENT (DECREES)

Facility Name :	COMMENCEMENT BAY, SOUTH TACOMA CHANNEL
Facility Address :	SOUTH TACOMA CHANNEL OF COMMEN, TACOMA, WA 98402
County :	PIERCE

Site Details

EPA ID :	WAD980726301
Site Name :	COMMENCEMENT BAY, SOUTH TACOMA CHANNEL
Non-NPL Status :	N/R
Non-NPL Status Date :	1979-11-01
Non-NPL Status Category :	N/R
Non-NPL Status Subcategory :	N/R
Site Status :	Active
Site Type :	Manufacturing/Processing/Maintenance, Recycling, Waste Management
Site Type Subcategory :	Co-disposal landfill (municipal and industrial), Trucks/ships/trains/aircraft and related components, Waste/used oil
Region :	R10
Alias/Alternative Site Name :	AMERICAN SURPLUS SALES, COMMENCEMENT BAY STC, COMMENCEMENT BAY, SOUTH TACOMA CHANNEL, SOUTH TACOMA FIELD, TACOMA CITY LANDFILL, TIME OIL, UNION PACIFIC RAILROAD TUNNEL, WELL 12-A
Groundwater Migration Under Control :	Yes
Federal Agency :	N/R

Map Id: BW200
Direction: WSW
Distance: 0.428 mi., 2261 ft.
Elevation: N/R
Relative: N/R

Site Name : COMMENCEMENT BAY, SOUTH TACOMA CHANNEL | COMMENCEMANT BAY S TACOMA CHANNEL | COMM BAY S TACOMA CHANNEL
SOUTH TACOMA CHANNEL OF COMMEN | COMMENCEMANT BAY S TACOMA CHANNEL | COMMENCEMANT BAY S TACOMA CHANNEL SOUTH TACOMA CHANNEL OF COMMEN
TACOMA, WA

Database(s) : [CERCLIS-HIST, CONSENT (DECREES), DOCKET, ECHO, FED E C, FED I C, FRS, NPL, NPL AOC, PRP, ROD, SEMS_8R_ACTIVE SITES, SEMS_FINAL NPL] ***(cont.)***

Envirosite ID: 6528390
EPA ID: N/R

CONSENT (DECREES) ***(cont.)***

Indian Entity :	Puyallup Tribe of the Puyallup Reservation(Current)
HRS Score :	N/R
NPL Status :	Final NPL
Construction Completion Date :	1999-09-29
Construction Complete :	Yes
Partial NPL Deletion :	Yes
Superfund Alternative Approach :	No
Site-wide Ready for Anticipated Use :	No
Human Exposure Under Control :	Yes
Native American Interest :	Yes
Federal Facility Indicator :	No
Superfund Site Profile Page URL :	Click here for hyperlink provided by the agency.
Last Date in Agency List :	2023-02-10

DOCKET

Facility Name :	COMMENCEMENT BAY, SOUTH TACOMA CHANNEL
Facility Address :	S TACOMA CHANNEL OF COMMEN, TACOMA, WA 98402

Site Activity Details

Enforcement Action Case Number :	10-1986-0001
Activity ID :	54022
Enforcement Action Name :	COMMENCEMENT BAY, SOUTH TACOMA CHANNEL
Last Date in Agency List :	2022-12-14
Final Ordr Iss/Final Order Enter Date:	1988-11-04
Complaint/Proposed Order Actual Date:	1988-11-04
Final Order Issued Actual Date :	1988-11-04
Final Order Name :	TIME OIL CO

Complaint Summary

Respondent/Defendant Name :	TIME OIL CO
Named in Complaint :	Y
Named in Final Order :	Y
SEP Category :	N/R
SEP Description :	N/R

Map Id: BW200
Direction: WSW
Distance: 0.428 mi., 2261 ft.
Elevation: N/R
Relative: N/R

Site Name : COMMENCEMENT BAY, SOUTH TACOMA CHANNEL | COMMENCEMANT BAY S TACOMA CHANNEL | COMM BAY S TACOMA CHANNEL
SOUTH TACOMA CHANNEL OF COMMEN | COMMENCEMANT BAY S TACOMA CHANNEL | COMMENCEMANT BAY S TACOMA CHANNEL SOUTH TACOMA CHANNEL OF COMMEN
TACOMA, WA

Database(s) : [CERCLIS-HIST, CONSENT (DECREES), DOCKET, ECHO, FED E C, FED I C, FRS, NPL, NPL AOC, PRP, ROD, SEMS_8R_ACTIVE SITES, SEMS_FINAL NPL] ***(cont.)***

Envirosite ID: 6528390
EPA ID: N/R

DOCKET ***(cont.)***

Regional Docket Number : 85-478(C-TB)

Standard Industrial Classification (SIC) Summary
Registry ID : 110009314474
Primary SIC : N/R
Primary NAICS : N/R

Settlement FRS ICIS Facility : 32606 - COMMENCEMENT BAY, SOUTH TACOMA CHANNEL
42859 - WELL 12 A

Pollutants (SRS) : CLORINATED ORGANIC
Heavy metals
Solvents

Admin EA Closed Actual Date : 1999-06-01
Enforcement Action Name : TIME OIL CO - WELL 12A/S TACOMA CHANNEL
Enforcement Action Resolution : Final Order With Specified Cost Recovery

Violation Types : Groundwater Monitoring Requirements

Case Law Sections : CERCLA 106 - Imminent & Substantial Endangerment Order
CERCLA 107 - Superfund

Violation Penalties and Compliance Summary
Compliance Action Cost : 0
EPA Penalty Assessed Amount : 0
Cost Recovery Required : N/R
Cost of SEP : 0
Cost of Complying Actions : N/R

Site Activity Details
Enforcement Action Case Number : 10-1989-0009
Activity ID : 54157

Map Id: BW200
Direction: WSW
Distance: 0.428 mi., 2261 ft.
Elevation: N/R
Relative: N/R

Site Name : COMMENCEMENT BAY, SOUTH TACOMA CHANNEL | COMMENCEMANT BAY S TACOMA CHANNEL | COMM BAY S TACOMA CHANNEL
SOUTH TACOMA CHANNEL OF COMMEN | COMMENCEMANT BAY S TACOMA CHANNEL | COMMENCEMANT BAY S TACOMA CHANNEL SOUTH TACOMA CHANNEL OF COMMEN
TACOMA, WA

Database(s) : [CERCLIS-HIST, CONSENT (DECREES), DOCKET, ECHO, FED E C, FED I C, FRS, NPL, NPL AOC, PRP, ROD, SEMS_8R_ACTIVE SITES, SEMS_FINAL NPL] ***(cont.)***

Envirosite ID: 6528390
EPA ID: N/R

DOCKET ***(cont.)***

Enforcement Action Name :	COMMENCEMENT BAY, SOUTH TACOMA CHANNEL
Last Date in Agency List :	2022-12-14
Final Ordr Iss/Final Order Enter Date:	1995-02-01
Complaint/Proposed Order Actual Date:	1995-02-01
Final Order Issued Actual Date :	1995-02-01
Final Order Name :	BOEING CO/U S DOD (ARMY & AIR FORCE)

Complaint Summary

Respondent/Defendant Name :	BOEING CO, THE
Named in Complaint :	Y
Named in Final Order :	Y
Respondent/Defendant Name :	FORT LEWIS (US-DEPT OF DEFENSE)
Named in Complaint :	Y
Named in Final Order :	Y
Respondent/Defendant Name :	MCCORD AIR FORCE BASE (US-DOD)
Named in Complaint :	Y
Named in Final Order :	Y
SEP Category :	N/R
SEP Description :	N/R
Regional Docket Number :	92-5369

Standard Industrial Classification (SIC) Summary

Registry ID :	110009314474
Primary SIC :	N/R
Primary NAICS :	N/R
Settlement FRS ICIS Facility :	32606 - COMMENCEMENT BAY, SOUTH TACOMA CHANNEL

Map Id: BW200
Direction: WSW
Distance: 0.428 mi., 2261 ft.
Elevation: N/R
Relative: N/R

Site Name : COMMENCEMENT BAY, SOUTH TACOMA CHANNEL | COMMENCEMANT BAY S TACOMA CHANNEL | COMM BAY S TACOMA CHANNEL
SOUTH TACOMA CHANNEL OF COMMEN | COMMENCEMANT BAY S TACOMA CHANNEL | COMMENCEMANT BAY S TACOMA CHANNEL SOUTH TACOMA CHANNEL OF COMMEN
TACOMA, WA

Database(s) : [CERCLIS-HIST, CONSENT (DECREES), DOCKET, ECHO, FED E C, FED I C, FRS, NPL, NPL AOC, PRP, ROD, SEMS_8R_ACTIVE SITES, SEMS_FINAL NPL] ***(cont.)***

Envirosite ID: 6528390
EPA ID: N/R

DOCKET ***(cont.)***

Pollutants (SRS) : N/A

Admin EA Closed Actual Date : 1999-04-20
Enforcement Action Name : BOEING CO/U S DOD (ARMY & AIR FORCE)
Enforcement Action Resolution : Final Order With Specified Cost Recovery

Violation Types : Not Applicable (RCRA/3008h)

Case Law Sections : CERCLA 107A - Cost Recovery

Violation Penalties and Compliance Summary
Compliance Action Cost : 0
EPA Penalty Assessed Amount : 0
Cost Recovery Required : N/R
Cost of SEP : 0
Cost of Complying Actions : N/R

Site Activity Details
Enforcement Action Case Number : 10-1995-0092
Activity ID : 55175
Enforcement Action Name : COMMENCEMENT BAY, SOUTH TACOMA CHANNEL
Last Date in Agency List : 2022-12-14

Final Ordr Iss/Final Order Enter Date: 1997-01-14
Complaint/Proposed Order Actual Date: 1996-09-30
Final Order Issued Actual Date : 1997-01-14
Final Order Name : BURLINGTON NORTHERN RAILROAD

Complaint Summary
Respondent/Defendant Name : AMSTED INDUSTRIES INCORPORATED
Named in Complaint : Y
Named in Final Order : Y

Map Id: BW200
Direction: WSW
Distance: 0.428 mi., 2261 ft.
Elevation: N/R
Relative: N/R

Site Name : COMMENCEMENT BAY, SOUTH TACOMA CHANNEL | COMMENCEMANT BAY S TACOMA CHANNEL | COMM BAY S TACOMA CHANNEL
SOUTH TACOMA CHANNEL OF COMMEN | COMMENCEMANT BAY S TACOMA CHANNEL | COMMENCEMANT BAY S TACOMA CHANNEL SOUTH TACOMA CHANNEL OF COMMEN
TACOMA, WA

Database(s) : [CERCLIS-HIST, CONSENT (DECREES), DOCKET, ECHO, FED E C, FED I C, FRS, NPL, NPL AOC, PRP, ROD, SEMS_8R_ACTIVE SITES, SEMS_FINAL NPL] ***(cont.)***

Envirosite ID: 6528390
EPA ID: N/R

DOCKET ***(cont.)***

Respondent/Defendant Name :	ATLAS FOUNDRY AND MACHINE COMPANY, INC.
Named in Complaint :	Y
Named in Final Order :	Y
Respondent/Defendant Name :	BURLINGTON NORTHERN, INC.
Named in Complaint :	Y
Named in Final Order :	Y
Respondent/Defendant Name :	CITY OF TACOMA - TACOMA PUBLIC UTILITIES
Named in Complaint :	Y
Named in Final Order :	Y
Respondent/Defendant Name :	CITY OF TACOMA-TAC DEPT OF PUBLIC WORKS
Named in Complaint :	Y
Named in Final Order :	Y
Respondent/Defendant Name :	PIONEER GUILDERS SUPPLY CO.
Named in Complaint :	Y
Named in Final Order :	Y
Respondent/Defendant Name :	TACOMA INDUSTRIAL PROPERTIES
Named in Complaint :	Y
Named in Final Order :	Y
SEP Category :	N/R
SEP Description :	N/R
Regional Docket Number :	96-5871

Standard Industrial Classification (SIC) Summary

Registry ID :	110009314474
Primary SIC :	N/R
Primary NAICS :	N/R

Map Id: BW200
Direction: WSW
Distance: 0.428 mi., 2261 ft.
Elevation: N/R
Relative: N/R

Site Name : COMMENCEMENT BAY, SOUTH TACOMA CHANNEL | COMMENCEMANT BAY S TACOMA CHANNEL | COMM BAY S TACOMA CHANNEL
SOUTH TACOMA CHANNEL OF COMMEN | COMMENCEMANT BAY S TACOMA CHANNEL | COMMENCEMANT BAY S TACOMA CHANNEL SOUTH TACOMA CHANNEL OF COMMEN
TACOMA, WA

Database(s) : [CERCLIS-HIST, CONSENT (DECREES), DOCKET, ECHO, FED E C, FED I C, FRS, NPL, NPL AOC, PRP, ROD, SEMS_8R_ACTIVE SITES, SEMS_FINAL NPL] ***(cont.)***

Envirosite ID: 6528390
EPA ID: N/R

DOCKET ***(cont.)***

Settlement FRS ICIS Facility : 32606 - COMMENCEMENT BAY, SOUTH TACOMA CHANNEL

Pollutants (SRS) :
Arsenic
Benzene
Cadmium
ETHYL BENZENE
Lead
PAH
PCB
TOLUENE
TRICHLOROETHANE
XYLENES

Admin EA Closed Actual Date : 2006-05-19
Enforcement Action Name : BURLINGTON NORTHERN RAILROAD
Enforcement Action Resolution : Final Order With Specified Cost Recovery

Violation Types : N/R

Case Law Sections : CERCLA 106A - Imminent & Substantial Endangerment Order

Violation Penalties and Compliance Summary
Compliance Action Cost : 0
EPA Penalty Assessed Amount : 0
Cost Recovery Required : N/R
Cost of SEP : 0
Cost of Complying Actions : N/R

ECHO

Facility Name : COMM BAY S TACOMA CHANNEL
Facility Address : SOUTH TACOMA CHANNEL OF COMMEN, TACOMA, WA 98402
County : PIERCE

Last Inspection Date : N/R
Registry ID : 110009314474
FIPS Code : 53053

Map Id: BW200
Direction: WSW
Distance: 0.428 mi., 2261 ft.
Elevation: N/R
Relative: N/R

Site Name : COMMENCEMENT BAY, SOUTH TACOMA CHANNEL | COMMENCEMANT BAY S TACOMA CHANNEL | COMM BAY S TACOMA CHANNEL
SOUTH TACOMA CHANNEL OF COMMEN | COMMENCEMANT BAY S TACOMA CHANNEL | COMMENCEMANT BAY S TACOMA CHANNEL SOUTH TACOMA CHANNEL OF COMMEN
TACOMA, WA

Database(s) : [CERCLIS-HIST, CONSENT (DECREES), DOCKET, ECHO, FED E C, FED I C, FRS, NPL, NPL AOC, PRP, ROD, SEMS_8R_ACTIVE SITES, SEMS_FINAL NPL] ***(cont.)***

Envirosite ID: 6528390
EPA ID: N/R

ECHO ***(cont.)***

EPA Region :	10
Inspection Count :	0
Last Inspection Days :	N/R
Informal Count :	0
Last Informal Action Date :	N/R
Formal Action Count :	0
Last Formal Action Date :	1997-01-14
Total Penalties :	0
Penalty Count :	N/R
Last Penalty Date :	N/R
Last Penalty Amount :	N/R
QTRS IN NC :	N/R
Programs IN SNC :	0
Current Compliance Status :	N/R
Three-Year Compliance Status :	N/R
Collection Method :	INTERPOLATION - DIGITAL MAP SRCE (TIGER)
Reference Point :	OTHER
Accuracy Meters :	17460
Derived Tribes :	Puyallup Tribe of the Puyallup Reservation - 2.1 mile(s), Puyallup Tribe of the Puyallup Reservation - 2.6 mile(s), Muckleshoot Indian Tribe - 13 mile(s), Nisqually Indian Tribe - 15.3 mile(s), Muckleshoot Indian Tribe - 15.7 mile(s), Squaxin Island Tribe of the Squaxin Island Reservation - 20.1 mile(s), Squaxin Island Tribe of the Squaxin Island Reservation - 21.9 mile(s)
Derived HUC :	17110019
Derived WBD :	171100190303
Derived STCTY FIPS :	53053
Derived Zip :	98409
Derived CD113 :	06
Derived CB2010 :	530530626002010
MYRTK Universe :	NNN
NPDES IDs :	N/R
CWA Permit Types :	N/R
CWA Compliance Tracking :	N/R
CWA NAICS :	N/R
CWA SICS :	N/R
CWA Inspection Count :	N/R
CWA Last Inspection Days :	N/R
CWA Informal Count :	N/R
CWA Formal Action Count :	N/R
CWA Last Formal Action Date :	N/R
CWA Penalties :	N/R
CWA Last Penalty Date :	N/R

Map Id: BW200
Direction: WSW
Distance: 0.428 mi., 2261 ft.
Elevation: N/R
Relative: N/R

Site Name : COMMENCEMENT BAY, SOUTH TACOMA CHANNEL | COMMENCEMANT BAY S TACOMA CHANNEL | COMM BAY S TACOMA CHANNEL
SOUTH TACOMA CHANNEL OF COMMEN | COMMENCEMANT BAY S TACOMA CHANNEL | COMMENCEMANT BAY S TACOMA CHANNEL SOUTH TACOMA CHANNEL OF COMMEN
TACOMA, WA

Database(s) : [CERCLIS-HIST, CONSENT (DECREES), DOCKET, ECHO, FED E C, FED I C, FRS, NPL, NPL AOC, PRP, ROD, SEMS_8R_ACTIVE SITES, SEMS_FINAL NPL] ***(cont.)***

Envirosite ID: 6528390
EPA ID: N/R

ECHO ***(cont.)***

CWA Last Penalty Amount :	N/R
CWA Quarters IN NC :	N/R
CWA Current Compliance Status :	N/R
CWA Current SNC Flag :	N
CWA 13 Quarters Compliance Status :	N/R
CWA 13 Quarters Effluent Exceedances:	N/R
CWA Three-Year QNCR Codes :	N/R
DFR URL :	Click here for hyperlink provided by the agency.
Facility SIC :	N/R
Facility NAICS :	N/R
Facility Last Inspection EPA Date :	N/R
Facility Last Inspection State Date :	N/R
Facility Last Formal Act EPA Date :	1997-01-14
Facility Last Formal Act State Date :	N/R
Facility Last Informal Act EPA Date :	N/R
Facility Last Informal Act State Date:	N/R
Facility Federal Agency :	N/R
TRI Reporter :	N/R
Facility Imp Water Flag :	N/R
Current SNC Flag :	N
Indian County Flag :	N
Federal Flag :	N
US Mexico Border Flag :	N/R
Chesapeak Bay Flag :	N/R
AIR Flag :	N
NPDES Flag :	N
SDWIS Flag :	N
RCRA Flag :	N
TRI Flag :	N
GHG Flag :	N
Major Flag :	N/R
Active Flag :	N/R
NAA Flag :	Y
Latitude :	47.22943
Longitude :	-122.4714
Last Date in Agency List :	2016-04-18
Facility Name :	COMMENCEMANT BAY S TACOMA CHANNEL
Facility Address :	COMMENCEMANT BAY S TACOMA CHANNEL, TACOMA, WA 98421
County :	PIERCE
Last Inspection Date :	N/R
Registry ID :	110009314474

Map Id: BW200
Direction: WSW
Distance: 0.428 mi., 2261 ft.
Elevation: N/R
Relative: N/R

Site Name : COMMENCEMENT BAY, SOUTH TACOMA CHANNEL | COMMENCEMANT BAY S TACOMA CHANNEL | COMM BAY S TACOMA CHANNEL
SOUTH TACOMA CHANNEL OF COMMEN | COMMENCEMANT BAY S TACOMA CHANNEL | COMMENCEMANT BAY S TACOMA CHANNEL SOUTH TACOMA CHANNEL OF COMMEN
TACOMA, WA

Database(s) : [CERCLIS-HIST, CONSENT (DECREES), DOCKET, ECHO, FED E C, FED I C, FRS, NPL, NPL AOC, PRP, ROD, SEMS_8R_ACTIVE SITES, SEMS_FINAL NPL] ***(cont.)***

Envirosite ID: 6528390
EPA ID: N/R

ECHO ***(cont.)***

FIPS Code :	53053
EPA Region :	10
Inspection Count :	0
Last Inspection Days :	N/R
Informal Count :	0
Last Informal Action Date :	N/R
Formal Action Count :	0
Last Formal Action Date :	1997-01-14
Total Penalties :	0
Penalty Count :	N/R
Last Penalty Date :	N/R
Last Penalty Amount :	N/R
QTRS IN NC :	N/R
Programs IN SNC :	0
Current Compliance Status :	N/R
Three-Year Compliance Status :	N/R
Collection Method :	INTERPOLATION-PHOTO
Reference Point :	FACILITY CENTROID
Accuracy Meters :	17398
Derived Tribes :	Puyallup Tribe of the Puyallup Reservation - 1 mile(s), Puyallup Tribe of the Puyallup Reservation - 1.2 mile(s), Muckleshoot Indian Tribe - 10.8 mile(s), Muckleshoot Indian Tribe - 13.8 mile(s), Nisqually Indian Tribe - 17.8 mile(s), Squaxin Island Tribe of the Squaxin Island Reservation - 22 mile(s), Squaxin Island Tribe of the Squaxin Island Reservation - 23.9 mile(s)
Derived HUC :	17110019
Derived WBD :	171100191200
Derived STCTY FIPS :	53053
Derived Zip :	98402
Derived CD113 :	N/R
Derived CB2010 :	530530602001107
MYRTK Universe :	NNN
NPDES IDs :	N/R
CWA Permit Types :	N/R
CWA Compliance Tracking :	N/R
CWA NAICS :	N/R
CWA SICS :	N/R
CWA Inspection Count :	N/R
CWA Last Inspection Days :	N/R
CWA Informal Count :	N/R
CWA Formal Action Count :	N/R
CWA Last Formal Action Date :	N/R
CWA Penalties :	N/R

Map Id: BW200
Direction: WSW
Distance: 0.428 mi., 2261 ft.
Elevation: N/R
Relative: N/R

Site Name : COMMENCEMENT BAY, SOUTH TACOMA CHANNEL | COMMENCEMANT BAY S TACOMA CHANNEL | COMM BAY S TACOMA CHANNEL
SOUTH TACOMA CHANNEL OF COMMEN | COMMENCEMANT BAY S TACOMA CHANNEL | COMMENCEMANT BAY S TACOMA CHANNEL SOUTH TACOMA CHANNEL OF COMMEN
TACOMA, WA

Database(s) : [CERCLIS-HIST, CONSENT (DECREES), DOCKET, ECHO, FED E C, FED I C, FRS, NPL, NPL AOC, PRP, ROD, SEMS_8R_ACTIVE SITES, SEMS_FINAL NPL] ***(cont.)***

Envirosite ID: 6528390
EPA ID: N/R

ECHO ***(cont.)***

CWA Last Penalty Date :	N/R
CWA Last Penalty Amount :	N/R
CWA Quarters IN NC :	N/R
CWA Current Compliance Status :	N/R
CWA Current SNC Flag :	N
CWA 13 Quarters Compliance Status :	N/R
CWA 13 Quarters Effluent Exceedances:	N/R
CWA Three-Year QNCR Codes :	N/R
DFR URL :	Click here for hyperlink provided by the agency.
Facility SIC :	N/R
Facility NAICS :	N/R
Facility Last Inspection EPA Date :	N/R
Facility Last Inspection State Date :	N/R
Facility Last Formal Act EPA Date :	1997-01-14
Facility Last Formal Act State Date :	N/R
Facility Last Informal Act EPA Date :	N/R
Facility Last Informal Act State Date:	N/R
Facility Federal Agency :	N/R
TRI Reporter :	N/R
Facility Imp Water Flag :	N/R
Current SNC Flag :	N
Indian County Flag :	N
Federal Flag :	N/R
US Mexico Border Flag :	N/R
Chesapeak Bay Flag :	N/R
AIR Flag :	N
NPDES Flag :	N
SDWIS Flag :	N
RCRA Flag :	N
TRI Flag :	N
GHG Flag :	N
Major Flag :	N/R
Active Flag :	N/R
NAA Flag :	N
Latitude :	47.255399
Longitude :	-122.433572
Last Date in Agency List :	2023-01-16

FED E C

Facility Name :	COMMENCEMENT BAY, SOUTH TACOMA CHANNEL
Facility Address :	SOUTH TACOMA CHANNEL OF COMMEN, TACOMA, WA 98402
County :	PIERCE

Map Id: BW200
Direction: WSW
Distance: 0.428 mi., 2261 ft.
Elevation: N/R
Relative: N/R

Site Name : COMMENCEMENT BAY, SOUTH TACOMA CHANNEL | COMMENCEMANT BAY S TACOMA CHANNEL | COMM BAY S TACOMA CHANNEL
SOUTH TACOMA CHANNEL OF COMMEN | COMMENCEMANT BAY S TACOMA CHANNEL | COMMENCEMANT BAY S TACOMA CHANNEL SOUTH TACOMA CHANNEL OF COMMEN
TACOMA, WA

Database(s) : [CERCLIS-HIST, CONSENT (DECREES), DOCKET, ECHO, FED E C, FED I C, FRS, NPL, NPL AOC, PRP, ROD, SEMS_8R_ACTIVE SITES, SEMS_FINAL NPL] ***(cont.)***

Envirosite ID: 6528390
EPA ID: N/R

FED E C ***(cont.)***

Details for this site have been truncated due to the large number of available details for this site within this dataset. For the complete details for this site, contact your Envirosite account representative for a complimentary site report containing all of the details available.

Site ID :	1000979
Site EPA ID :	WAD980726301
Region Code :	10
Action ID :	002
Action Name :	Explanation Of Significant Differences
Action Completion Date :	2012-06-14
Planned Completion Date :	N/R
Operable Unit ID :	01
Contaminated Media :	Soil
Engineering Control(s) :	Non-fundamental change (ESD)
Last Date in Agency List :	2023-02-06

Site ID :	1000979
Site EPA ID :	WAD980726301
Region Code :	10
Action ID :	002
Action Name :	ROD Amendment
Action Completion Date :	2009-10-29
Planned Completion Date :	2009-12-30
Operable Unit ID :	01
Contaminated Media :	Groundwater
Engineering Control(s) :	Monitoring
Last Date in Agency List :	2023-02-06

Site ID :	1000979
Site EPA ID :	WAD980726301
Region Code :	10
Action ID :	002
Action Name :	ROD Amendment
Action Completion Date :	2009-10-29
Planned Completion Date :	2009-12-30
Operable Unit ID :	01
Contaminated Media :	Soil
Engineering Control(s) :	Disposal
Last Date in Agency List :	2023-02-06

Site ID :	1000979
Site EPA ID :	WAD980726301

Map Id: BW200
Direction: WSW
Distance: 0.428 mi., 2261 ft.
Elevation: N/R
Relative: N/R

Site Name : COMMENCEMENT BAY, SOUTH TACOMA CHANNEL | COMMENCEMANT BAY S TACOMA CHANNEL | COMM BAY S TACOMA CHANNEL
SOUTH TACOMA CHANNEL OF COMMEN | COMMENCEMANT BAY S TACOMA CHANNEL | COMMENCEMANT BAY S TACOMA CHANNEL SOUTH TACOMA CHANNEL OF COMMEN
TACOMA, WA

Database(s) : [CERCLIS-HIST, CONSENT (DECREES), DOCKET, ECHO, FED E C, FED I C, FRS, NPL, NPL AOC, PRP, ROD, SEMS_8R_ACTIVE SITES, SEMS_FINAL NPL] ***(cont.)***

Envirosite ID: 6528390
EPA ID: N/R

FED E C ***(cont.)***

Region Code :	10
Action ID :	002
Action Name :	ROD Amendment
Action Completion Date :	2009-10-29
Planned Completion Date :	2009-12-30
Operable Unit ID :	01
Contaminated Media :	Groundwater
Engineering Control(s) :	Bioremediation (In-Situ)
Last Date in Agency List :	2023-02-06

Site ID :	1000979
Site EPA ID :	WAD980726301
Region Code :	10
Action ID :	002
Action Name :	ROD Amendment
Action Completion Date :	2009-10-29
Planned Completion Date :	2009-12-30
Operable Unit ID :	01
Contaminated Media :	Groundwater
Engineering Control(s) :	Operations & Maintenance (O&M)
Last Date in Agency List :	2023-02-06

Site ID :	1000979
Site EPA ID :	WAD980726301
Region Code :	10
Action ID :	002
Action Name :	ROD Amendment
Action Completion Date :	2009-10-29
Planned Completion Date :	2009-12-30
Operable Unit ID :	01
Contaminated Media :	Soil
Engineering Control(s) :	Excavation
Last Date in Agency List :	2023-02-06

Site ID :	1000979
Site EPA ID :	WAD980726301
Region Code :	10
Action ID :	002
Action Name :	ROD Amendment
Action Completion Date :	2009-10-29
Planned Completion Date :	2009-12-30
Operable Unit ID :	01

Map Id: BW200
Direction: WSW
Distance: 0.428 mi., 2261 ft.
Elevation: N/R
Relative: N/R

Site Name : COMMENCEMENT BAY, SOUTH TACOMA CHANNEL | COMMENCEMANT BAY S TACOMA CHANNEL | COMM BAY S TACOMA CHANNEL
SOUTH TACOMA CHANNEL OF COMMEN | COMMENCEMANT BAY S TACOMA CHANNEL | COMMENCEMANT BAY S TACOMA CHANNEL SOUTH TACOMA CHANNEL OF COMMEN
TACOMA, WA

Database(s) : [CERCLIS-HIST, CONSENT (DECREES), DOCKET, ECHO, FED E C, FED I C, FRS, NPL, NPL AOC, PRP, ROD, SEMS_8R_ACTIVE SITES, SEMS_FINAL NPL] ***(cont.)***

Envirosite ID: 6528390
EPA ID: N/R

FED E C ***(cont.)***

Contaminated Media :	Soil
Engineering Control(s) :	Thermal Treatment, (N.O.S)
Last Date in Agency List :	2023-02-06

Site ID :	1000979
Site EPA ID :	WAD980726301
Region Code :	10
Action ID :	002
Action Name :	ROD Amendment
Action Completion Date :	2009-10-29
Planned Completion Date :	2009-12-30
Operable Unit ID :	01
Contaminated Media :	Groundwater
Engineering Control(s) :	Treatment, (N.O.S.)
Last Date in Agency List :	2023-02-06

Site ID :	1000979
Site EPA ID :	WAD980726301
Region Code :	10
Action ID :	002
Action Name :	ROD Amendment
Action Completion Date :	2009-10-29
Planned Completion Date :	2009-12-30
Operable Unit ID :	01
Contaminated Media :	Groundwater
Engineering Control(s) :	Flocculation
Last Date in Agency List :	2023-02-06

Site ID :	1000979
Site EPA ID :	WAD980726301
Region Code :	10
Action ID :	002
Action Name :	ROD Amendment
Action Completion Date :	2009-10-29
Planned Completion Date :	2009-12-30
Operable Unit ID :	01
Contaminated Media :	Groundwater
Engineering Control(s) :	Natural Attenuation
Last Date in Agency List :	2023-02-06

Map Id: BW200
Direction: WSW
Distance: 0.428 mi., 2261 ft.
Elevation: N/R
Relative: N/R

Site Name : COMMENCEMENT BAY, SOUTH TACOMA CHANNEL | COMMENCEMANT BAY S TACOMA CHANNEL | COMM BAY S TACOMA CHANNEL
SOUTH TACOMA CHANNEL OF COMMEN | COMMENCEMANT BAY S TACOMA CHANNEL | COMMENCEMANT BAY S TACOMA CHANNEL SOUTH TACOMA CHANNEL OF COMMEN
TACOMA, WA

Database(s) : [CERCLIS-HIST, CONSENT (DECREES), DOCKET, ECHO, FED E C, FED I C, FRS, NPL, NPL AOC, PRP, ROD, SEMS_8R_ACTIVE SITES, SEMS_FINAL NPL] ***(cont.)***

Envirosite ID: 6528390
EPA ID: N/R

FED E C ***(cont.)***

Site ID :	1000979
Site EPA ID :	WAD980726301
Region Code :	10
Action ID :	001
Action Name :	Explanation Of Significant Differences
Action Completion Date :	1999-09-29
Planned Completion Date :	N/R
Operable Unit ID :	04
Contaminated Media :	Groundwater
Engineering Control(s) :	Natural Attenuation
Last Date in Agency List :	2023-02-06

Site ID :	1000979
Site EPA ID :	WAD980726301
Region Code :	10
Action ID :	003
Action Name :	RECORD OF DECISION
Action Completion Date :	1994-09-29
Planned Completion Date :	1994-09-30
Operable Unit ID :	04
Contaminated Media :	Groundwater
Engineering Control(s) :	Air Sparging
Last Date in Agency List :	2023-02-06

Site ID :	1000979
Site EPA ID :	WAD980726301
Region Code :	10
Action ID :	003
Action Name :	RECORD OF DECISION
Action Completion Date :	1994-09-29
Planned Completion Date :	1994-09-30
Operable Unit ID :	04
Contaminated Media :	Soil
Engineering Control(s) :	Consolidate
Last Date in Agency List :	2023-02-06

Site ID :	1000979
Site EPA ID :	WAD980726301
Region Code :	10
Action ID :	003
Action Name :	RECORD OF DECISION
Action Completion Date :	1994-09-29

Map Id: BW200
Direction: WSW
Distance: 0.428 mi., 2261 ft.
Elevation: N/R
Relative: N/R

Site Name : COMMENCEMENT BAY, SOUTH TACOMA CHANNEL | COMMENCEMANT BAY S TACOMA CHANNEL | COMM BAY S TACOMA CHANNEL
SOUTH TACOMA CHANNEL OF COMMEN | COMMENCEMANT BAY S TACOMA CHANNEL | COMMENCEMANT BAY S TACOMA CHANNEL SOUTH TACOMA CHANNEL OF COMMEN
TACOMA, WA

Database(s) : [CERCLIS-HIST, CONSENT (DECREES), DOCKET, ECHO, FED E C, FED I C, FRS, NPL, NPL AOC, PRP, ROD, SEMS_8R_ACTIVE SITES, SEMS_FINAL NPL] ***(cont.)***

Envirosite ID: 6528390
EPA ID: N/R

FED E C ***(cont.)***

Planned Completion Date :	1994-09-30
Operable Unit ID :	04
Contaminated Media :	Soil
Engineering Control(s) :	Disposal
Last Date in Agency List :	2023-02-06

Site ID :	1000979
Site EPA ID :	WAD980726301
Region Code :	10
Action ID :	003
Action Name :	RECORD OF DECISION
Action Completion Date :	1994-09-29
Planned Completion Date :	1994-09-30
Operable Unit ID :	04
Contaminated Media :	Soil
Engineering Control(s) :	Cap
Last Date in Agency List :	2023-02-06

Site ID :	1000979
Site EPA ID :	WAD980726301
Region Code :	10
Action ID :	003
Action Name :	RECORD OF DECISION
Action Completion Date :	1994-09-29
Planned Completion Date :	1994-09-30
Operable Unit ID :	04
Contaminated Media :	Soil
Engineering Control(s) :	Incineration
Last Date in Agency List :	2023-02-06

Site ID :	1000979
Site EPA ID :	WAD980726301
Region Code :	10
Action ID :	003
Action Name :	RECORD OF DECISION
Action Completion Date :	1994-09-29
Planned Completion Date :	1994-09-30
Operable Unit ID :	04
Contaminated Media :	Soil
Engineering Control(s) :	Soil Vapor Extraction (in-situ)
Last Date in Agency List :	2023-02-06

Map Id: BW200
Direction: WSW
Distance: 0.428 mi., 2261 ft.
Elevation: N/R
Relative: N/R

Site Name : COMMENCEMENT BAY, SOUTH TACOMA CHANNEL | COMMENCEMANT BAY S TACOMA CHANNEL | COMM BAY S TACOMA CHANNEL
SOUTH TACOMA CHANNEL OF COMMEN | COMMENCEMANT BAY S TACOMA CHANNEL | COMMENCEMANT BAY S TACOMA CHANNEL SOUTH TACOMA CHANNEL OF COMMEN
TACOMA, WA

Database(s) : [CERCLIS-HIST, CONSENT (DECREES), DOCKET, ECHO, FED E C, FED I C, FRS, NPL, NPL AOC, PRP, ROD, SEMS_8R_ACTIVE SITES, SEMS_FINAL NPL] ***(cont.)***

Envirosite ID: 6528390
EPA ID: N/R

FED E C ***(cont.)***

Site ID :	1000979
Site EPA ID :	WAD980726301
Region Code :	10
Action ID :	003
Action Name :	RECORD OF DECISION
Action Completion Date :	1994-09-29
Planned Completion Date :	1994-09-30
Operable Unit ID :	04
Contaminated Media :	Soil
Engineering Control(s) :	Solidification/Stabilization (Ex-Situ)
Last Date in Agency List :	2023-02-06

Site ID :	1000979
Site EPA ID :	WAD980726301
Region Code :	10
Action ID :	003
Action Name :	RECORD OF DECISION
Action Completion Date :	1994-09-29
Planned Completion Date :	1994-09-30
Operable Unit ID :	04
Contaminated Media :	Soil
Engineering Control(s) :	Excavation
Last Date in Agency List :	2023-02-06

Site ID :	1000979
Site EPA ID :	WAD980726301
Region Code :	10
Action ID :	003
Action Name :	RECORD OF DECISION
Action Completion Date :	1994-09-29
Planned Completion Date :	1994-09-30
Operable Unit ID :	04
Contaminated Media :	Groundwater
Engineering Control(s) :	Monitoring
Last Date in Agency List :	2023-02-06

Site ID :	1000979
Site EPA ID :	WAD980726301
Region Code :	10
Action ID :	003
Action Name :	RECORD OF DECISION
Action Completion Date :	1994-09-29

Map Id: BW200
Direction: WSW
Distance: 0.428 mi., 2261 ft.
Elevation: N/R
Relative: N/R

Site Name : COMMENCEMENT BAY, SOUTH TACOMA CHANNEL | COMMENCEMANT BAY S TACOMA CHANNEL | COMM BAY S TACOMA CHANNEL
SOUTH TACOMA CHANNEL OF COMMEN | COMMENCEMANT BAY S TACOMA CHANNEL | COMMENCEMANT BAY S TACOMA CHANNEL SOUTH TACOMA CHANNEL OF COMMEN
TACOMA, WA

Database(s) : [CERCLIS-HIST, CONSENT (DECREES), DOCKET, ECHO, FED E C, FED I C, FRS, NPL, NPL AOC, PRP, ROD, SEMS_8R_ACTIVE SITES, SEMS_FINAL NPL] ***(cont.)***

Envirosite ID: 6528390
EPA ID: N/R

FED E C ***(cont.)***

Planned Completion Date :	1994-09-30
Operable Unit ID :	04
Contaminated Media :	Soil
Engineering Control(s) :	Monitoring
Last Date in Agency List :	2023-02-06

Site ID :	1000979
Site EPA ID :	WAD980726301
Region Code :	10
Action ID :	003
Action Name :	RECORD OF DECISION
Action Completion Date :	1994-09-29
Planned Completion Date :	1994-09-30
Operable Unit ID :	04
Contaminated Media :	Groundwater
Engineering Control(s) :	Carbon Adsorption
Last Date in Agency List :	2023-02-06

Site ID :	1000979
Site EPA ID :	WAD980726301
Region Code :	10
Action ID :	002
Action Name :	RECORD OF DECISION
Action Completion Date :	1988-03-31
Planned Completion Date :	1988-03-31
Operable Unit ID :	05
Contaminated Media :	Air
Engineering Control(s) :	Monitoring
Last Date in Agency List :	2023-02-06

Site ID :	1000979
Site EPA ID :	WAD980726301
Region Code :	10
Action ID :	002
Action Name :	RECORD OF DECISION
Action Completion Date :	1988-03-31
Planned Completion Date :	1988-03-31
Operable Unit ID :	05
Contaminated Media :	Groundwater
Engineering Control(s) :	Operations & Maintenance (O&M)
Last Date in Agency List :	2023-02-06

Map Id: BW200
Direction: WSW
Distance: 0.428 mi., 2261 ft.
Elevation: N/R
Relative: N/R

Site Name : COMMENCEMENT BAY, SOUTH TACOMA CHANNEL | COMMENCEMANT BAY S TACOMA CHANNEL | COMM BAY S TACOMA CHANNEL
SOUTH TACOMA CHANNEL OF COMMEN | COMMENCEMANT BAY S TACOMA CHANNEL | COMMENCEMANT BAY S TACOMA CHANNEL SOUTH TACOMA CHANNEL OF COMMEN
TACOMA, WA

Database(s) : [CERCLIS-HIST, CONSENT (DECREES), DOCKET, ECHO, FED E C, FED I C, FRS, NPL, NPL AOC, PRP, ROD, SEMS_8R_ACTIVE SITES, SEMS_FINAL NPL] ***(cont.)***

Envirosite ID: 6528390
EPA ID: N/R

FED E C ***(cont.)***

Site ID :	1000979
Site EPA ID :	WAD980726301
Region Code :	10
Action ID :	002
Action Name :	RECORD OF DECISION
Action Completion Date :	1988-03-31
Planned Completion Date :	1988-03-31
Operable Unit ID :	05
Contaminated Media :	Groundwater
Engineering Control(s) :	Air Stripping
Last Date in Agency List :	2023-02-06

Site ID :	1000979
Site EPA ID :	WAD980726301
Region Code :	10
Action ID :	002
Action Name :	RECORD OF DECISION
Action Completion Date :	1988-03-31
Planned Completion Date :	1988-03-31
Operable Unit ID :	05
Contaminated Media :	Groundwater
Engineering Control(s) :	Publicly Owned Treatment Works (POTW)
Last Date in Agency List :	2023-02-06

Site ID :	1000979
Site EPA ID :	WAD980726301
Region Code :	10
Action ID :	002
Action Name :	RECORD OF DECISION
Action Completion Date :	1988-03-31
Planned Completion Date :	1988-03-31
Operable Unit ID :	05
Contaminated Media :	Groundwater
Engineering Control(s) :	Alternate Drinking Water, Temporary Replacement
Last Date in Agency List :	2023-02-06

Site ID :	1000979
Site EPA ID :	WAD980726301
Region Code :	10
Action ID :	002
Action Name :	RECORD OF DECISION
Action Completion Date :	1988-03-31

Map Id: BW200
Direction: WSW
Distance: 0.428 mi., 2261 ft.
Elevation: N/R
Relative: N/R

Site Name : COMMENCEMENT BAY, SOUTH TACOMA CHANNEL | COMMENCEMANT BAY S TACOMA CHANNEL | COMM BAY S TACOMA CHANNEL
SOUTH TACOMA CHANNEL OF COMMEN | COMMENCEMANT BAY S TACOMA CHANNEL | COMMENCEMANT BAY S TACOMA CHANNEL SOUTH TACOMA CHANNEL OF COMMEN
TACOMA, WA

Database(s) : [CERCLIS-HIST, CONSENT (DECREES), DOCKET, ECHO, FED E C, FED I C, FRS, NPL, NPL AOC, PRP, ROD, SEMS_8R_ACTIVE SITES, SEMS_FINAL NPL] ***(cont.)***

Envirosite ID: 6528390
EPA ID: N/R

FED E C ***(cont.)***

Planned Completion Date :	1988-03-31
Operable Unit ID :	05
Contaminated Media :	Groundwater
Engineering Control(s) :	Monitoring
Last Date in Agency List :	2023-02-06

Site ID :	1000979
Site EPA ID :	WAD980726301
Region Code :	10
Action ID :	002
Action Name :	RECORD OF DECISION
Action Completion Date :	1988-03-31
Planned Completion Date :	1988-03-31
Operable Unit ID :	05
Contaminated Media :	Surface Water
Engineering Control(s) :	Monitoring
Last Date in Agency List :	2023-02-06

Site ID :	1000979
Site EPA ID :	WAD980726301
Region Code :	10
Action ID :	002
Action Name :	RECORD OF DECISION
Action Completion Date :	1988-03-31
Planned Completion Date :	1988-03-31
Operable Unit ID :	05
Contaminated Media :	Air
Engineering Control(s) :	Air Emissions/Off-Gas Treatment, (N.O.S.)
Last Date in Agency List :	2023-02-06

FED I C

Facility Name :	COMMENCEMENT BAY, SOUTH TACOMA CHANNEL
Facility Address :	SOUTH TACOMA CHANNEL OF COMMEN, TACOMA, WA 98402
County :	PIERCE

Site ID :	1000979
Site EPA ID :	WAD980726301
Region Code :	10
Action ID :	002
Action Name :	ROD Amendment
Action Completion Date :	2009-10-29

Map Id: BW200
Direction: WSW
Distance: 0.428 mi., 2261 ft.
Elevation: N/R
Relative: N/R

Site Name : COMMENCEMENT BAY, SOUTH TACOMA CHANNEL | COMMENCEMANT BAY S TACOMA CHANNEL | COMM BAY S TACOMA CHANNEL
SOUTH TACOMA CHANNEL OF COMMEN | COMMENCEMANT BAY S TACOMA CHANNEL | COMMENCEMANT BAY S TACOMA CHANNEL SOUTH TACOMA CHANNEL OF COMMEN
TACOMA, WA

Database(s) : [CERCLIS-HIST, CONSENT (DECREES), DOCKET, ECHO, FED E C, FED I C, FRS, NPL, NPL AOC, PRP, ROD, SEMS_8R_ACTIVE SITES, SEMS_FINAL NPL] ***(cont.)***

Envirosite ID: 6528390
EPA ID: N/R

FED I C ***(cont.)***

Planned Completion Date :	2009-12-30
Operable Unit ID :	01
Contaminated Media :	Soil
Engineering Control(s) :	Institutional Controls, (N.O.S.)
Last Date in Agency List :	2023-02-06

Site ID :	1000979
Site EPA ID :	WAD980726301
Region Code :	10
Action ID :	002
Action Name :	ROD Amendment
Action Completion Date :	2009-10-29
Planned Completion Date :	2009-12-30
Operable Unit ID :	01
Contaminated Media :	Groundwater
Engineering Control(s) :	Institutional Controls, (N.O.S.)
Last Date in Agency List :	2023-02-06

Site ID :	1000979
Site EPA ID :	WAD980726301
Region Code :	10
Action ID :	003
Action Name :	RECORD OF DECISION
Action Completion Date :	1994-09-29
Planned Completion Date :	1994-09-30
Operable Unit ID :	04
Contaminated Media :	Soil
Engineering Control(s) :	Access Restriction
Last Date in Agency List :	2023-02-06

Site ID :	1000979
Site EPA ID :	WAD980726301
Region Code :	10
Action ID :	003
Action Name :	RECORD OF DECISION
Action Completion Date :	1994-09-29
Planned Completion Date :	1994-09-30
Operable Unit ID :	04
Contaminated Media :	Soil
Engineering Control(s) :	Access Restriction, Fencing
Last Date in Agency List :	2023-02-06

Map Id: BW200
Direction: WSW
Distance: 0.428 mi., 2261 ft.
Elevation: N/R
Relative: N/R

Site Name : COMMENCEMENT BAY, SOUTH TACOMA CHANNEL | COMMENCEMANT BAY S TACOMA CHANNEL | COMM BAY S TACOMA CHANNEL
SOUTH TACOMA CHANNEL OF COMMEN | COMMENCEMANT BAY S TACOMA CHANNEL | COMMENCEMANT BAY S TACOMA CHANNEL SOUTH TACOMA CHANNEL OF COMMEN
TACOMA, WA

Database(s) : [CERCLIS-HIST, CONSENT (DECREES), DOCKET, ECHO, FED E C, FED I C, FRS, NPL, NPL AOC, PRP, ROD, SEMS_8R_ACTIVE SITES, SEMS_FINAL NPL] ***(cont.)***

Envirosite ID: 6528390
EPA ID: N/R

FED I C ***(cont.)***

Site ID :	1000979
Site EPA ID :	WAD980726301
Region Code :	10
Action ID :	003
Action Name :	RECORD OF DECISION
Action Completion Date :	1994-09-29
Planned Completion Date :	1994-09-30
Operable Unit ID :	04
Contaminated Media :	Soil
Engineering Control(s) :	Deed Restriction
Last Date in Agency List :	2023-02-06

Site ID :	1000979
Site EPA ID :	WAD980726301
Region Code :	10
Action ID :	003
Action Name :	RECORD OF DECISION
Action Completion Date :	1994-09-29
Planned Completion Date :	1994-09-30
Operable Unit ID :	04
Contaminated Media :	Soil
Engineering Control(s) :	Institutional Controls, (N.O.S.)
Last Date in Agency List :	2023-02-06

Site ID :	1000979
Site EPA ID :	WAD980726301
Region Code :	10
Action ID :	003
Action Name :	RECORD OF DECISION
Action Completion Date :	1994-09-29
Planned Completion Date :	1994-09-30
Operable Unit ID :	04
Contaminated Media :	Groundwater
Engineering Control(s) :	Water Supply Use Restriction
Last Date in Agency List :	2023-02-06

Site ID :	1000979
Site EPA ID :	WAD980726301
Region Code :	10
Action ID :	002
Action Name :	RECORD OF DECISION
Action Completion Date :	1988-03-31

Map Id: BW200
Direction: WSW
Distance: 0.428 mi., 2261 ft.
Elevation: N/R
Relative: N/R

Site Name : COMMENCEMENT BAY, SOUTH TACOMA CHANNEL | COMMENCEMANT BAY S TACOMA CHANNEL | COMM BAY S TACOMA CHANNEL
SOUTH TACOMA CHANNEL OF COMMEN | COMMENCEMANT BAY S TACOMA CHANNEL | COMMENCEMANT BAY S TACOMA CHANNEL SOUTH TACOMA CHANNEL OF COMMEN
TACOMA, WA

Database(s) : [CERCLIS-HIST, CONSENT (DECREES), DOCKET, ECHO, FED E C, FED I C, FRS, NPL, NPL AOC, PRP, ROD, SEMS_8R_ACTIVE SITES, SEMS_FINAL NPL] ***(cont.)***

Envirosite ID: 6528390
EPA ID: N/R

FED I C ***(cont.)***

Planned Completion Date :	1988-03-31
Operable Unit ID :	05
Contaminated Media :	Groundwater
Engineering Control(s) :	Groundwater use/well drilling regulation
Last Date in Agency List :	2023-02-06

FRS

Facility Name : COMMENCEMANT BAY S TACOMA CHANNEL

Facility Address :

COMMENCEMANT BAY S TACOMA CHANNEL SOUTH TACOMA CHANNEL OF COMMEN, TACOMA, WA 98421

County : PIERCE

Site Details

Registry ID :	110009314474
FRS Facility URL :	Click here for hyperlink provided by the agency.
Last Date in Agency List :	2023-02-13

Source Description

Source Description :

ICIS provides a database that, when complete, will contain enforcement and compliance information across most of EPA's programs. The vision for ICIS is to replace EPA's independent databases that contain enforcement data with a single repository for that information. Currently, ICIS contains all Federal Administrative and Judicial enforcement actions and a subset of the Permit Compliance System (PCS), which supports the National Pollutant Discharge Elimination System (NPDES). This information is maintained in ICIS by EPA in the Regional offices and at Headquarters. A future release of ICIS will completely replace PCS and will integrate that information with Federal actions already in the system. ICIS also has the capability to track other activities that support compliance and enforcement programs, including incident tracking, compliance assistance, and compliance monitoring. The WA-FSIS provides a means to query and display data maintained by the Washington Department of Ecology. This system contains key information for each facility/site that is currently, or has been, of interest to the Air Quality, Dam Safety, Hazardous Waste, Toxics Cleanup, and Water Quality Programs.

Map Id: BW200
Direction: WSW
Distance: 0.428 mi., 2261 ft.
Elevation: N/R
Relative: N/R

Site Name : COMMENCEMENT BAY, SOUTH TACOMA CHANNEL | COMMENCEMANT BAY S TACOMA CHANNEL | COMM BAY S TACOMA CHANNEL
SOUTH TACOMA CHANNEL OF COMMEN | COMMENCEMANT BAY S TACOMA CHANNEL | COMMENCEMANT BAY S TACOMA CHANNEL SOUTH TACOMA CHANNEL OF COMMEN
TACOMA, WA

Database(s) : [CERCLIS-HIST, CONSENT (DECREES), DOCKET, ECHO, FED E C, FED I C, FRS, NPL, NPL AOC, PRP, ROD, SEMS_8R_ACTIVE SITES, SEMS_FINAL NPL] ***(cont.)***

Envirosite ID: 6528390
EPA ID: N/R

FRS ***(cont.)***

FRS Environmental Interest

Source and System ID :	ICIS - 32606 WA-FSIS - 246
Facility Name :	COMMENCEMENT BAY, SOUTH TACOMA CHANNEL
Facility Address :	SOUTH TACOMA CHANNEL OF COMMEN, TACOMA, WA 98402
County :	PIERCE

Site Details

Registry ID :	110071102657
FRS Facility URL :	Click here for hyperlink provided by the agency.
Last Date in Agency List :	2023-02-13

Source Description

Source Description :

The Superfund Enterprise Management System (SEMS) integrates multiple legacy systems into a comprehensive tracking and reporting tool, providing data on the inventory of active and archived hazardous waste sites evaluated by the Superfund program. It contains sites that are either proposed to be or are on the National Priorities List (NPL) as well as sites that are in the screening and assessment phase for possible inclusion on the NPL.

FRS Environmental Interest

Source and System ID :	SEMS - WAD980726301

NPL

Facility Name :	Commencement Bay, South Tacoma Channel
Facility Address :	SOUTH TACOMA CHANNEL OF COMMEN, TACOMA, WA 98402
Listing Date :	1983-09-08
Site Score :	54.63
Site EPA ID :	WAD980726301
Federal Facility Indicator :	No
National Priorities List Status :	Final

Map Id: BW200
Direction: WSW
Distance: 0.428 mi., 2261 ft.
Elevation: N/R
Relative: N/R

Site Name :	COMMENCEMENT BAY, SOUTH TACOMA CHANNEL | COMMENCEMANT BAY S TACOMA CHANNEL | COMM BAY S TACOMA CHANNEL SOUTH TACOMA CHANNEL OF COMMEN | COMMENCEMANT BAY S TACOMA CHANNEL | COMMENCEMANT BAY S TACOMA CHANNEL SOUTH TACOMA CHANNEL OF COMMEN TACOMA, WA
Database(s) :	[CERCLIS-HIST, CONSENT (DECREES), DOCKET, ECHO, FED E C, FED I C, FRS, NPL, NPL AOC, PRP, ROD, SEMS_8R_ACTIVE SITES, SEMS_FINAL NPL] ***(cont.)***

Envirosite ID: 6528390
EPA ID: N/R

NPL ***(cont.)***

Congressional District :	06
Other Site Name :	AMERICAN SURPLUS SALES; COMMENCEMENT BAY STC; SOUTH TACOMA FIELD; TACOMA CITY LANDFILL; TIME OIL; UNION PACIFIC RAILROAD TUNNEL; WELL 12-A
County :	PIERCE
Site Listing Narrative Link :	Click here for hyperlink provided by the agency.
Site Progress Profile Link :	Click here for hyperlink provided by the agency.
Federal Register Notice Link :	Click here for hyperlink provided by the agency.
Site Location Link :	Click here for hyperlink provided by the agency.
Last Date in Agency List :	2023-02-09

Site Details

Superfund Site :	COMMENCEMENT BAY, SOUTH TACOMA CHANNEL TACOMA, WA
Street Address :	SOUTH TACOMA CHANNEL OF COMMEN TACOMA, WA 98402

Site Status :

Well 12A The Well 12A Site has undergone remediation since 1983 to address soil and groundwater contamination (including DNAPL) that poses unacceptable risk to the City of Tacoma municipal water supply. The original 1983 Record of Decision (ROD) involved wellhead treatment at Well 12A, and a 1985 ROD Amendment involved soil excavation and operation of a groundwater extraction and treatment system, currently in operation. A review of the existing remedy for the Site concluded that it was inadequate to meet remedial goals of achieving groundwater restoration in a timeframe sufficient for the City of Tacoma future water use. Therefore, a second ROD Amendment (2009) was developed that added excavation of shallow soils, in situ thermal remediation, and enhanced anaerobic bioremediation for source treatment. One of the key compliance metrics for the source treatment is an interim goal of a 90% reduction in contaminant mass discharge from the high-concentration source area to the low-concentration groundwater plume. The ROD Amendment was also designed to allow adaptive application of a suite of technologies and encourage a lifecycle optimization approach to the plume management strategy. EPA is currently evaluating the success of the remedy and plans to transfer the Site to the State for long term operation and maintenance . Well 12A documents are available South Tacoma Field All remedial actions at the South Tacoma Field have been implemented, leaving several waste containment areas at the Site and capped to prevent human exposure. The Soils at the Site were partially deleted from the NPL on June 15, 2005. Cap inspections and monitoring of the shallow groundwater are performed on an annual basis to ensure the continued protectiveness of the remedy. Elevated iron concentrations have recently been measured near the southernmost cap and are currently under investigation. Tacoma Landfill All remedial actions have been implemented at the Site. All areas of the landfill have been capped and gas, leachate and condensate are operating as intended. Landfill gas is extracted and burnt prior to reaching the landfill boundary. Groundwater in all but the southwestern corner of the Site has attained cleanup levels, and thus, most of the groundwater extraction wells are no longer being used. Regular groundwater and gas monitoring are ongoing.

Map Id: BW200
Direction: WSW
Distance: 0.428 mi., 2261 ft.
Elevation: N/R
Relative: N/R

Site Name :	COMMENCEMENT BAY, SOUTH TACOMA CHANNEL | COMMENCEMANT BAY S TACOMA CHANNEL | COMM BAY S TACOMA CHANNEL SOUTH TACOMA CHANNEL OF COMMEN | COMMENCEMANT BAY S TACOMA CHANNEL | COMMENCEMANT BAY S TACOMA CHANNEL SOUTH TACOMA CHANNEL OF COMMEN TACOMA, WA
Database(s) :	[CERCLIS-HIST, CONSENT (DECREES), DOCKET, ECHO, FED E C, FED I C, FRS, NPL, NPL AOC, PRP, ROD, SEMS_8R_ACTIVE SITES, SEMS_FINAL NPL] ***(cont.)***

Envirosite ID: 6528390
EPA ID: N/R

NPL ***(cont.)***

Site Background :

The 2.5 square-mile Commencement Bay, South Tacoma Channel Superfund Site is in Tacoma, Washington. The site includes three separate cleanup areas: Well 12A, South Tacoma Field and Tacoma Landfill. Since 1892, site activities have included the operation of an on-site landfill; rail car manufacturing, repair and maintenance; waste oil reprocessing; and operation of two foundries in support of the local railroad. Site activities and improper waste disposal contaminated soil and groundwater with hazardous chemicals. Well 12A Well 12A is one of 13 wells used by the city of Tacoma to meet peak summer and emergency water demands. The well was taken out of operation when it was found to be contaminated. Groundwater treatment began in 1983. A 2009 amendment to the cleanup plan recommended additional remedial actions. These included excavating contaminated soils, heating soil and groundwater to remove solvents and petroleum, and using biological treatment to remove solvents in groundwater. EPA's evaluation of these recent actions was completed in 2018. In the 2019 Interim Remedial Action Completion Report Addendum, it noted that the following activities were completed: Limited excavation of shallow soils In situ thermal remediation (ISTR) Enhanced anaerobic bioremediation (EAB) Continued operation of the groundwater extraction treatment system (GETS) Continued wellhead treatment at Well 12A O&M Plan and Institutional Controls (ICs) Plan are final. Monitoring the groundwater monitoring natural attenuation (MNA) plume is required by Ecology and will start in fall 2022. Also Ecology is required to put ICs in place for soils and groundwater with elevated cleanup levels.EPA is coordinating with the US Army Corps of Engineers to develop a work plan for sampling properties over the MNA groundwater plume to determine if vapor intrusion is occuring in buildings on parcels above groundwater with concentrations higher than the cleanup levels.This sampling is expected to begin in fall 2022.The work will be conducted in 3 phases - from highest to lower groundwater concentrations above cleanup levels. EPA is developing a vapor intrusion sampling plan and work to determine if volatile organic compounds are entering buildings above the groundwater plume. This work will begin in spring 2023. South Tacoma Field South Tacoma Field is a 260-acre area historically used by Burlington Northern Railroad for rail car manufacturing, repair and maintenance activities from 1892 to 1974. Two foundries also operated at this site produced various rail car parts in support of the railroad. Tacoma City Light has continuously operated on the north end of South Tacoma Field since 1953. Some additional industrial activity has occurred in the southeast portion of the Site. These activities caused soil contamination throughout the site and localized groundwater contamination. A Remedial Investigation/Feasibility Study was initiated in 1990. In 1994 EPA issued a Record of Decision (ROD) that selected cleanup actions that included soil removal and soil capping, land use restrictions and monitoring of natural processes to clean up groundwater. In 1999, an Explanation of Significant Differences (ESD) was issued to change the original groundwater remedy to Monitored Natural Attenuation (MNA). A 1999 Preliminary Completion Report documented the completion of all soil remedies at the Site. The majority of on-site monitoring wells have met groundwater cleanup levels. The Soils were partially deleted from the NPL on June 15, 2005. All hazardous wastes have been isolated and capped. Regular inspections and monitoring is ongoing. The presence of elevated iron concentrations in shallow groundwater under the southernmost cap is currently under investigation. Tacoma Landfill Starting in 1960, the landfill accepted municipal, industrial, construction, demolition, and bulk wastes, including hazardous wastes. In 1983, a groundwater investigation found elevated levels of volatile organic compounds and heavy metals in groundwater and soil near the Site. In 1988, EPA selected a remedy that required closure of the landfill, groundwater extraction and mitigation of landfill gases. The landfill gas system was in place in 1993. The groundwater extraction system was built in 1995 and was removed in September 2022 because groundwater for most of the site meets groundwater cleanup levels. Many monitoring wells and gas probes were also removed. The last section of the landfill closed in 2013. Regular groundwater and gas monitoring are ongoing. Landfill gases are not moving beyond the landfill boundary. Monitoring reports from most groundwater wells show

Map Id: BW200
Direction: WSW
Distance: 0.428 mi., 2261 ft.
Elevation: N/R
Relative: N/R

Site Name : COMMENCEMENT BAY, SOUTH TACOMA CHANNEL | COMMENCEMANT BAY S TACOMA CHANNEL | COMM BAY S TACOMA CHANNEL
SOUTH TACOMA CHANNEL OF COMMEN | COMMENCEMANT BAY S TACOMA CHANNEL | COMMENCEMANT BAY S TACOMA CHANNEL SOUTH TACOMA CHANNEL OF COMMEN
TACOMA, WA

Database(s) : [CERCLIS-HIST, CONSENT (DECREES), DOCKET, ECHO, FED E C, FED I C, FRS, NPL, NPL AOC, PRP, ROD, SEMS_8R_ACTIVE SITES, SEMS_FINAL NPL] ***(cont.)***

Envirosite ID: 6528390
EPA ID: N/R

NPL ***(cont.)***

compliance with cleanup levels.

Contact Information

Contact Name :	Julie Congdon
Contact Title :	Community Involvement Coordinator
Phone :	(206) 553-2752
Email :	Congdon.Julie@epa.gov
Additional Site Contacts :	N/R

Contact Name :	Piper Peterson
Contact Title :	Remedial Project Manager
Phone :	(206) 553-4951
Email :	peterson.piper@epa.gov
Additional Site Contacts :	N/R

Contaminant Information

Details for this site have been truncated due to the large number of available details for this site within this dataset. For the complete details for this site, contact your Envirosite account representative for a complimentary site report containing all of the details available.

CAS Number :	100-41-4
Contaminant Name :	ETHYLBENZENE
Contaminated Media :	Groundwater
Area of Site Found (Operable Unit) :	TACOMA LANDFILL/CAP OU5 (05)
More Information Link :	Click here for hyperlink provided by the agency.

CAS Number :	100-41-4
Contaminant Name :	ETHYLBENZENE
Contaminated Media :	Surface Water
Area of Site Found (Operable Unit) :	TACOMA LANDFILL/CAP OU5 (05)
More Information Link :	Click here for hyperlink provided by the agency.

CAS Number :	100-41-4
Contaminant Name :	ETHYLBENZENE
Contaminated Media :	Soil
Area of Site Found (Operable Unit) :	SOUTH TACOMA FIELD OU4 (04)

Map Id: BW200
Direction: WSW
Distance: 0.428 mi., 2261 ft.
Elevation: N/R
Relative: N/R

Site Name : COMMENCEMENT BAY, SOUTH TACOMA CHANNEL | COMMENCEMANT BAY S TACOMA CHANNEL | COMM BAY S TACOMA CHANNEL
SOUTH TACOMA CHANNEL OF COMMEN | COMMENCEMANT BAY S TACOMA CHANNEL | COMMENCEMANT BAY S TACOMA CHANNEL SOUTH TACOMA CHANNEL OF COMMEN
TACOMA, WA

Database(s) : [CERCLIS-HIST, CONSENT (DECREES), DOCKET, ECHO, FED E C, FED I C, FRS, NPL, NPL AOC, PRP, ROD, SEMS_8R_ACTIVE SITES, SEMS_FINAL NPL] ***(cont.)***

Envirosite ID: 6528390
EPA ID: N/R

NPL ***(cont.)***

More Information Link : Click here for hyperlink provided by the agency.

CAS Number : 100-41-4
Contaminant Name : ETHYLBENZENE
Contaminated Media : Landfill Gas
Area of Site Found (Operable Unit) : TACOMA LANDFILL/CAP OU5 (05)
More Information Link : Click here for hyperlink provided by the agency.

CAS Number : 100-41-4
Contaminant Name : ETHYLBENZENE
Contaminated Media : Soil
Area of Site Found (Operable Unit) : TACOMA LANDFILL/CAP OU5 (05)
More Information Link : Click here for hyperlink provided by the agency.

CAS Number : 100-41-4
Contaminant Name : ETHYLBENZENE
Contaminated Media : Groundwater
Area of Site Found (Operable Unit) : SOUTH TACOMA FIELD OU4 (04)
More Information Link : Click here for hyperlink provided by the agency.

CAS Number : 106-46-7
Contaminant Name : 1,4-DICHLOROBENZENE
Contaminated Media : Soil
Area of Site Found (Operable Unit) : SOUTH TACOMA FIELD OU4 (04)
More Information Link : Click here for hyperlink provided by the agency.

CAS Number : 107-06-2
Contaminant Name : 1,2-DICHLOROETHANE
Contaminated Media : Soil
Area of Site Found (Operable Unit) : TACOMA LANDFILL/CAP OU5 (05)
More Information Link : Click here for hyperlink provided by the agency.

CAS Number : 107-06-2
Contaminant Name : 1,2-DICHLOROETHANE
Contaminated Media : Landfill Gas
Area of Site Found (Operable Unit) : TACOMA LANDFILL/CAP OU5 (05)
More Information Link : Click here for hyperlink provided by the agency.

Map Id: BW200
Direction: WSW
Distance: 0.428 mi., 2261 ft.
Elevation: N/R
Relative: N/R

Site Name : COMMENCEMENT BAY, SOUTH TACOMA CHANNEL | COMMENCEMANT BAY S TACOMA CHANNEL | COMM BAY S TACOMA CHANNEL
SOUTH TACOMA CHANNEL OF COMMEN | COMMENCEMANT BAY S TACOMA CHANNEL | COMMENCEMANT BAY S TACOMA CHANNEL SOUTH TACOMA CHANNEL OF COMMEN
TACOMA, WA

Database(s) : [CERCLIS-HIST, CONSENT (DECREES), DOCKET, ECHO, FED E C, FED I C, FRS, NPL, NPL AOC, PRP, ROD, SEMS_8R_ACTIVE SITES, SEMS_FINAL NPL] ***(cont.)***

Envirosite ID: 6528390
EPA ID: N/R

NPL ***(cont.)***

CAS Number :	107-06-2
Contaminant Name :	1,2-DICHLOROETHANE
Contaminated Media :	Groundwater
Area of Site Found (Operable Unit) :	TACOMA LANDFILL/CAP OU5 (05)
More Information Link :	Click here for hyperlink provided by the agency.

Operable Units Information

OU ID :	00
Name :	SITEWIDE
Decision Document :	Not applicable
Cleanup Technologies Selected in the Decision Document:	N/R

OU ID :	01
Name :	WELL 12A/GROUNDWATER OU1
Decision Document :	Explanation of Significant Differences, June 14, 2012
Cleanup Technologies Selected in the Decision Document:	ESD - Nonfundamental Change (other)

OU ID :	01
Name :	WELL 12A/GROUNDWATER OU1
Decision Document :	Record of Decision Amendment, May 03, 1985
Cleanup Technologies Selected in the Decision Document:	Aeration Basin (P&T, exsitu); Cap (engineered cap); Discharge (surface water/NPDES discharge); Discharge (vertical well reinjection to contaminated aquifer); Disposal (offsite); Excavation; Extraction (recovery/vertical well); Monitoring; Sampling

OU ID :	01
Name :	WELL 12A/GROUNDWATER OU1
Decision Document :	Record of Decision Amendment, October 29, 2009
Cleanup Technologies Selected in the Decision Document:	Bioremediation (anaerobic, insitu); Disposal (offsite); Excavation; Institutional Controls; Monitored Natural Attenuation; Monitoring; Monitoring (groundwater); Thermal Treatment (insitu); Treatment (other, not otherwise specified, exsitu, onsite)

Map Id: BW200
Direction: WSW
Distance: 0.428 mi., 2261 ft.
Elevation: N/R
Relative: N/R

Site Name : COMMENCEMENT BAY, SOUTH TACOMA CHANNEL | COMMENCEMANT BAY S TACOMA CHANNEL | COMM BAY S TACOMA CHANNEL
SOUTH TACOMA CHANNEL OF COMMEN | COMMENCEMANT BAY S TACOMA CHANNEL | COMMENCEMANT BAY S TACOMA CHANNEL SOUTH TACOMA CHANNEL OF COMMEN
TACOMA, WA

Database(s) : [CERCLIS-HIST, CONSENT (DECREES), DOCKET, ECHO, FED E C, FED I C, FRS, NPL, NPL AOC, PRP, ROD, SEMS_8R_ACTIVE SITES, SEMS_FINAL NPL] ***(cont.)***

Envirosite ID: 6528390
EPA ID: N/R

NPL ***(cont.)***

OU ID :	01
Name :	WELL 12A/GROUNDWATER OU1
Decision Document :	Record of Decision, March 18, 1983
Cleanup Technologies Selected in the Decision Document:	Aeration Basin (P&T, exsitu)

OU ID :	02
Name :	WELL 12A/BNRR OU2
Decision Document :	No decision document
Cleanup Technologies Selected in the Decision Document:	N/R

OU ID :	03
Name :	WELL 12A/SOILS OU3
Decision Document :	No decision document
Cleanup Technologies Selected in the Decision Document:	N/R

OU ID :	04
Name :	SOUTH TACOMA FIELD OU4
Decision Document :	Explanation of Significant Differences, September 29, 1999
Cleanup Technologies Selected in the Decision Document:	Monitored Natural Attenuation

OU ID :	04
Name :	SOUTH TACOMA FIELD OU4
Decision Document :	Record of Decision, September 29, 1994
Cleanup Technologies Selected in the Decision Document:	Air Sparging (physical treatment, insitu); Cap (engineered cap); Carbon Adsorption (liquid phase, P&T, exsitu); Consolidate (onsite); Disposal; Disposal (offsite); Excavation; Incineration (offsite); Institutional Controls; Monitoring; Soil Vapor Extraction (insitu); Solidification/Stabilization (exsitu, onsite)

OU ID :	05
Name :	TACOMA LANDFILL/CAP OU5
Decision Document :	Record of Decision, March 31, 1988

Map Id: BW200
Direction: WSW
Distance: 0.428 mi., 2261 ft.
Elevation: N/R
Relative: N/R

Site Name : COMMENCEMENT BAY, SOUTH TACOMA CHANNEL | COMMENCEMANT BAY S TACOMA CHANNEL | COMM BAY S TACOMA CHANNEL
SOUTH TACOMA CHANNEL OF COMMEN | COMMENCEMANT BAY S TACOMA CHANNEL | COMMENCEMANT BAY S TACOMA CHANNEL SOUTH TACOMA CHANNEL OF COMMEN
TACOMA, WA

Database(s) : [CERCLIS-HIST, CONSENT (DECREES), DOCKET, ECHO, FED E C, FED I C, FRS, NPL, NPL AOC, PRP, ROD, SEMS_8R_ACTIVE SITES, SEMS_FINAL NPL] ***(cont.)***

Envirosite ID: 6528390
EPA ID: N/R

NPL ***(cont.)***

Cleanup Technologies Selected in the Decision Document:	Air Stripping (P&T, exsitu); Cap (engineered cap); Carbon Adsorption (liquid phase, P&T, exsitu); Discharge (POTW); Discharge (surface water/NPDES discharge); Extraction (recovery/vertical well); Flame Flare (enclosed, open, other, not otherwise specified); Gas Collection System (active); Institutional Controls; Monitoring; Water Supply (temporary replacement, other, not otherwise specified)

Performance Measures Information

Human Exposure Under Control :	Yes
Groundwater Migration Under Control :	Yes
Construction Complete :	Yes
Sitewide Ready for Anticipated Use :	No

NPL AOC

Description :	Areas of Concern related to existing NPL sites. These are derived from DOD and CDC Hazdat areas.

PRP

Facility Name :	COMMENCEMENT BAY, SOUTH TACOMA CHANNEL
Facility Address :	SOUTH TACOMA CHANNEL OF COMMEN, TACOMA, WA 98402
County :	N/R

Details for this site have been truncated due to the large number of available details for this site within this dataset. For the complete details for this site, contact your Envirosite account representative for a complimentary site report containing all of the details available.

Complete Date :	1997-01-10
Date Type :	SETTLEMENT DATE
EPA ID :	WAD980726301
Site Name :	COMMENCEMENT BAY, SOUTH TACOMA CHANNEL
NPL Status :	Currently on the Final NPL
Non NPL Status :	N/R
Party Name :	PIONEER BUILDERS SUPPLY, INC.
Street Address :	5401 South Burlington Way, TACOMA, WA 98409
Region Code :	10
Action Type Seq :	CD-5

Map Id: BW200
Direction: WSW
Distance: 0.428 mi., 2261 ft.
Elevation: N/R
Relative: N/R

Site Name : COMMENCEMENT BAY, SOUTH TACOMA CHANNEL | COMMENCEMANT BAY S TACOMA CHANNEL | COMM BAY S TACOMA CHANNEL
SOUTH TACOMA CHANNEL OF COMMEN | COMMENCEMANT BAY S TACOMA CHANNEL | COMMENCEMANT BAY S TACOMA CHANNEL SOUTH TACOMA CHANNEL OF COMMEN
TACOMA, WA

Database(s) : [CERCLIS-HIST, CONSENT (DECREES), DOCKET, ECHO, FED E C, FED I C, FRS, NPL, NPL AOC, PRP, ROD, SEMS_8R_ACTIVE SITES, SEMS_FINAL NPL] ***(cont.)***

Envirosite ID: 6528390
EPA ID: N/R

PRP ***(cont.)***

Action Name :	C DECREE
Last Date in Agency List :	2023-01-31
Complete Date :	1997-01-10
Date Type :	SETTLEMENT DATE
EPA ID :	WAD980726301
Site Name :	COMMENCEMENT BAY, SOUTH TACOMA CHANNEL
NPL Status :	Currently on the Final NPL
Non NPL Status :	N/R
Party Name :	BURLINGTON NORTHERN RAILROAD COMPANY & BN LEASING
Street Address :	999 3rd Ave., SEATTLE, WA 98104-1105
Region Code :	10
Action Type Seq :	CD-5
Action Name :	C DECREE
Last Date in Agency List :	2023-01-31
Complete Date :	1997-01-10
Date Type :	SETTLEMENT DATE
EPA ID :	WAD980726301
Site Name :	COMMENCEMENT BAY, SOUTH TACOMA CHANNEL
NPL Status :	Currently on the Final NPL
Non NPL Status :	N/R
Party Name :	CITY OF TACOMA, DEPT. PUBLIC UTILITES, LIGHT DIV'N
Street Address :	P.O. Box 11007, TACOMA, WA 98411
Region Code :	10
Action Type Seq :	CD-5
Action Name :	C DECREE
Last Date in Agency List :	2023-01-31
Complete Date :	1997-01-10
Date Type :	SETTLEMENT DATE
EPA ID :	WAD980726301
Site Name :	COMMENCEMENT BAY, SOUTH TACOMA CHANNEL
NPL Status :	Currently on the Final NPL
Non NPL Status :	N/R
Party Name :	AMSTED INDUSTRIES INCORPORATED
Street Address :	205 North Michigan Avenue, CHICAGO, IL 60601
Region Code :	10
Action Type Seq :	CD-5
Action Name :	C DECREE
Last Date in Agency List :	2023-01-31

Map Id: BW200
Direction: WSW
Distance: 0.428 mi., 2261 ft.
Elevation: N/R
Relative: N/R

Site Name : COMMENCEMENT BAY, SOUTH TACOMA CHANNEL | COMMENCEMANT BAY S TACOMA CHANNEL | COMM BAY S TACOMA CHANNEL
SOUTH TACOMA CHANNEL OF COMMEN | COMMENCEMANT BAY S TACOMA CHANNEL | COMMENCEMANT BAY S TACOMA CHANNEL SOUTH TACOMA CHANNEL OF COMMEN
TACOMA, WA

Database(s) : [CERCLIS-HIST, CONSENT (DECREES), DOCKET, ECHO, FED E C, FED I C, FRS, NPL, NPL AOC, PRP, ROD, SEMS_8R_ACTIVE SITES, SEMS_FINAL NPL] ***(cont.)***

Envirosite ID: 6528390
EPA ID: N/R

PRP ***(cont.)***

Complete Date :	1997-01-10
Date Type :	SETTLEMENT DATE
EPA ID :	WAD980726301
Site Name :	COMMENCEMENT BAY, SOUTH TACOMA CHANNEL
NPL Status :	Currently on the Final NPL
Non NPL Status :	N/R
Party Name :	ATLAS FOUNDRY & MACHINE COMPANY, (TIC UNITED CORP)
Street Address :	4645 N. Central Expressway, DALLAS, TX 75205
Region Code :	10
Action Type Seq :	CD-5
Action Name :	C DECREE
Last Date in Agency List :	2023-01-31

Complete Date :	1997-01-10
Date Type :	SETTLEMENT DATE
EPA ID :	WAD980726301
Site Name :	COMMENCEMENT BAY, SOUTH TACOMA CHANNEL
NPL Status :	Currently on the Final NPL
Non NPL Status :	N/R
Party Name :	SOUTH TACOMA L.L.C.
Street Address :	11407 Old Brolin Place, ANDERSON ISLAND, WA 98303
Region Code :	10
Action Type Seq :	CD-5
Action Name :	C DECREE
Last Date in Agency List :	2023-01-31

Complete Date :	1995-08-30
Date Type :	SPECIAL NOTICE
EPA ID :	WAD980726301
Site Name :	COMMENCEMENT BAY, SOUTH TACOMA CHANNEL
NPL Status :	Currently on the Final NPL
Non NPL Status :	N/R
Party Name :	AMSTED INDUSTRIES, INC.
Street Address :	200 SOUTH LASALLE ST., CHICAGO, IL 60604
Region Code :	10
Action Type Seq :	SG-2
Action Name :	Spcl Not Ltrs
Last Date in Agency List :	2023-01-31

Complete Date :	1995-08-30
Date Type :	SPECIAL NOTICE
EPA ID :	WAD980726301

Map Id: BW200
Direction: WSW
Distance: 0.428 mi., 2261 ft.
Elevation: N/R
Relative: N/R

Site Name : COMMENCEMENT BAY, SOUTH TACOMA CHANNEL | COMMENCEMANT BAY S TACOMA CHANNEL | COMM BAY S TACOMA CHANNEL
SOUTH TACOMA CHANNEL OF COMMEN | COMMENCEMANT BAY S TACOMA CHANNEL | COMMENCEMANT BAY S TACOMA CHANNEL SOUTH TACOMA CHANNEL OF COMMEN
TACOMA, WA

Database(s) : [CERCLIS-HIST, CONSENT (DECREES), DOCKET, ECHO, FED E C, FED I C, FRS, NPL, NPL AOC, PRP, ROD, SEMS_8R_ACTIVE SITES, SEMS_FINAL NPL] ***(cont.)***

Envirosite ID: 6528390
EPA ID: N/R

PRP ***(cont.)***

Site Name :	COMMENCEMENT BAY, SOUTH TACOMA CHANNEL
NPL Status :	Currently on the Final NPL
Non NPL Status :	N/R
Party Name :	BURLINGTON NORTHERN, INC.
Street Address :	520 PIKE ST., SEATTLE, WA 98101
Region Code :	10
Action Type Seq :	SG-2
Action Name :	Spcl Not Ltrs
Last Date in Agency List :	2023-01-31
Complete Date :	1995-08-30
Date Type :	SPECIAL NOTICE
EPA ID :	WAD980726301
Site Name :	COMMENCEMENT BAY, SOUTH TACOMA CHANNEL
NPL Status :	Currently on the Final NPL
Non NPL Status :	N/R
Party Name :	PIONEER BUILDERS SUPPLY
Street Address :	5401 S. BURLINGTON WAY, TACOMA, WA 98409
Region Code :	10
Action Type Seq :	SG-2
Action Name :	Spcl Not Ltrs
Last Date in Agency List :	2023-01-31
Complete Date :	1995-08-30
Date Type :	SPECIAL NOTICE
EPA ID :	WAD980726301
Site Name :	COMMENCEMENT BAY, SOUTH TACOMA CHANNEL
NPL Status :	Currently on the Final NPL
Non NPL Status :	N/R
Party Name :	BN LEASING CORP.
Street Address :	3800 CONTINENTAL PLAZA 777 MAIN ST., FORT WORTH, TX 77102
Region Code :	10
Action Type Seq :	SG-2
Action Name :	Spcl Not Ltrs
Last Date in Agency List :	2023-01-31
Complete Date :	1995-08-30
Date Type :	SPECIAL NOTICE
EPA ID :	WAD980726301
Site Name :	COMMENCEMENT BAY, SOUTH TACOMA CHANNEL
NPL Status :	Currently on the Final NPL
Non NPL Status :	N/R

Map Id: BW200
Direction: WSW
Distance: 0.428 mi., 2261 ft.
Elevation: N/R
Relative: N/R

Site Name : COMMENCEMENT BAY, SOUTH TACOMA CHANNEL | COMMENCEMANT BAY S TACOMA CHANNEL | COMM BAY S TACOMA CHANNEL
SOUTH TACOMA CHANNEL OF COMMEN | COMMENCEMANT BAY S TACOMA CHANNEL | COMMENCEMANT BAY S TACOMA CHANNEL SOUTH TACOMA CHANNEL OF COMMEN
TACOMA, WA

Database(s) : [CERCLIS-HIST, CONSENT (DECREES), DOCKET, ECHO, FED E C, FED I C, FRS, NPL, NPL AOC, PRP, ROD, SEMS_8R_ACTIVE SITES, SEMS_FINAL NPL] ***(cont.)***

Envirosite ID: 6528390
EPA ID: N/R

PRP ***(cont.)***

Party Name :	SOUTH TACOMA LIMITED LIABILITY CO.
Street Address :	P.O. BOX 115, TACOMA, WA 98401
Region Code :	10
Action Type Seq :	SG-2
Action Name :	Spcl Not Ltrs
Last Date in Agency List :	2023-01-31

Complete Date :	1995-08-30
Date Type :	SPECIAL NOTICE
EPA ID :	WAD980726301
Site Name :	COMMENCEMENT BAY, SOUTH TACOMA CHANNEL
NPL Status :	Currently on the Final NPL
Non NPL Status :	N/R
Party Name :	CITY OF TACOMA PUBLIC UTILITIES
Street Address :	P.O. Box 11007, TACOMA, WA 98421
Region Code :	10
Action Type Seq :	SG-2
Action Name :	Spcl Not Ltrs
Last Date in Agency List :	2023-01-31

Complete Date :	1995-08-30
Date Type :	SPECIAL NOTICE
EPA ID :	WAD980726301
Site Name :	COMMENCEMENT BAY, SOUTH TACOMA CHANNEL
NPL Status :	Currently on the Final NPL
Non NPL Status :	N/R
Party Name :	TACOMA INDUSTRIAL PROPERTIES
Street Address :	1900 FIRST INTERSTATE PLAZA 1201 PACIFIC AVE., TACOMA, WA 98401
Region Code :	10
Action Type Seq :	SG-2
Action Name :	Spcl Not Ltrs
Last Date in Agency List :	2023-01-31

Complete Date :	1995-08-30
Date Type :	SPECIAL NOTICE
EPA ID :	WAD980726301
Site Name :	COMMENCEMENT BAY, SOUTH TACOMA CHANNEL
NPL Status :	Currently on the Final NPL
Non NPL Status :	N/R
Party Name :	TIC UNITED CORP. (ATLAS FOUNDRY)
Street Address :	520 PIKE ST., SEATTLE, WA 98101
Region Code :	10

Map Id: BW200
Direction: WSW
Distance: 0.428 mi., 2261 ft.
Elevation: N/R
Relative: N/R

Site Name : COMMENCEMENT BAY, SOUTH TACOMA CHANNEL | COMMENCEMANT BAY S TACOMA CHANNEL | COMM BAY S TACOMA CHANNEL
SOUTH TACOMA CHANNEL OF COMMEN | COMMENCEMANT BAY S TACOMA CHANNEL | COMMENCEMANT BAY S TACOMA CHANNEL SOUTH TACOMA CHANNEL OF COMMEN
TACOMA, WA

Database(s) : [CERCLIS-HIST, CONSENT (DECREES), DOCKET, ECHO, FED E C, FED I C, FRS, NPL, NPL AOC, PRP, ROD, SEMS_8R_ACTIVE SITES, SEMS_FINAL NPL] ***(cont.)***

Envirosite ID: 6528390
EPA ID: N/R

PRP ***(cont.)***

Action Type Seq :	SG-2
Action Name :	Spcl Not Ltrs
Last Date in Agency List :	2023-01-31
Complete Date :	1995-01-31
Date Type :	SETTLEMENT DATE
EPA ID :	WAD980726301
Site Name :	COMMENCEMENT BAY, SOUTH TACOMA CHANNEL
NPL Status :	Currently on the Final NPL
Non NPL Status :	N/R
Party Name :	BOEING COMPANY
Street Address :	N/R
Region Code :	10
Action Type Seq :	CD-1
Action Name :	C DECREE
Last Date in Agency List :	2023-01-31
Complete Date :	1992-10-26
Date Type :	GENERAL NOTICE
EPA ID :	WAD980726301
Site Name :	COMMENCEMENT BAY, SOUTH TACOMA CHANNEL
NPL Status :	Currently on the Final NPL
Non NPL Status :	N/R
Party Name :	CITY OF TACOMA
Street Address :	747 MARKET ST., TACOMA,, WA 98402
Region Code :	10
Action Type Seq :	NJ-12
Action Name :	Not Ltrs
Last Date in Agency List :	2023-01-31
Complete Date :	1991-05-17
Date Type :	SETTLEMENT DATE
EPA ID :	WAD980726301
Site Name :	COMMENCEMENT BAY, SOUTH TACOMA CHANNEL
NPL Status :	Currently on the Final NPL
Non NPL Status :	N/R
Party Name :	AMSTED INDUSTRIES
Street Address :	205 N. MICHIGAN AVE., CHICAGO,, IL 60601
Region Code :	10
Action Type Seq :	AC-5
Action Name :	ADM ORDR
Last Date in Agency List :	2023-01-31

Map Id: BW200
Direction: WSW
Distance: 0.428 mi., 2261 ft.
Elevation: N/R
Relative: N/R

Site Name : COMMENCEMENT BAY, SOUTH TACOMA CHANNEL | COMMENCEMANT BAY S TACOMA CHANNEL | COMM BAY S TACOMA CHANNEL
SOUTH TACOMA CHANNEL OF COMMEN | COMMENCEMANT BAY S TACOMA CHANNEL | COMMENCEMANT BAY S TACOMA CHANNEL SOUTH TACOMA CHANNEL OF COMMEN
TACOMA, WA

Database(s) : [CERCLIS-HIST, CONSENT (DECREES), DOCKET, ECHO, FED E C, FED I C, FRS, NPL, NPL AOC, PRP, ROD, SEMS_8R_ACTIVE SITES, SEMS_FINAL NPL] ***(cont.)***

Envirosite ID: 6528390
EPA ID: N/R

PRP ***(cont.)***

Complete Date :	1991-05-17
Date Type :	SETTLEMENT DATE
EPA ID :	WAD980726301
Site Name :	COMMENCEMENT BAY, SOUTH TACOMA CHANNEL
NPL Status :	Currently on the Final NPL
Non NPL Status :	N/R
Party Name :	CITY OF TACOMA
Street Address :	747 MARKET ST., TACOMA,, WA 98402
Region Code :	10
Action Type Seq :	CD-3
Action Name :	C DECREE
Last Date in Agency List :	2023-01-31

Complete Date :	1991-05-17
Date Type :	SETTLEMENT DATE
EPA ID :	WAD980726301
Site Name :	COMMENCEMENT BAY, SOUTH TACOMA CHANNEL
NPL Status :	Currently on the Final NPL
Non NPL Status :	N/R
Party Name :	AMSTED INDUSTRIES, INC.
Street Address :	200 SOUTH LASALLE ST., CHICAGO, IL 60604
Region Code :	10
Action Type Seq :	AC-5
Action Name :	ADM ORDR
Last Date in Agency List :	2023-01-31

Complete Date :	1991-05-17
Date Type :	SETTLEMENT DATE
EPA ID :	WAD980726301
Site Name :	COMMENCEMENT BAY, SOUTH TACOMA CHANNEL
NPL Status :	Currently on the Final NPL
Non NPL Status :	N/R
Party Name :	AMSTED INDUSTRIES, INC.
Street Address :	N/R
Region Code :	10
Action Type Seq :	AC-5
Action Name :	ADM ORDR
Last Date in Agency List :	2023-01-31

Complete Date :	1990-10-15
Date Type :	SETTLEMENT DATE
EPA ID :	WAD980726301

Map Id: BW200
Direction: WSW
Distance: 0.428 mi., 2261 ft.
Elevation: N/R
Relative: N/R

Site Name : COMMENCEMENT BAY, SOUTH TACOMA CHANNEL | COMMENCEMANT BAY S TACOMA CHANNEL | COMM BAY S TACOMA CHANNEL
SOUTH TACOMA CHANNEL OF COMMEN | COMMENCEMANT BAY S TACOMA CHANNEL | COMMENCEMANT BAY S TACOMA CHANNEL SOUTH TACOMA CHANNEL OF COMMEN
TACOMA, WA

Database(s) : [CERCLIS-HIST, CONSENT (DECREES), DOCKET, ECHO, FED E C, FED I C, FRS, NPL, NPL AOC, PRP, ROD, SEMS_8R_ACTIVE SITES, SEMS_FINAL NPL] ***(cont.)***

Envirosite ID: 6528390
EPA ID: N/R

PRP ***(cont.)***

Site Name :	COMMENCEMENT BAY, SOUTH TACOMA CHANNEL
NPL Status :	Currently on the Final NPL
Non NPL Status :	N/R
Party Name :	PIONEER BUILDERS SUPPLY
Street Address :	5401 S. BURLINGTON WAY, TACOMA, WA 98409
Region Code :	10
Action Type Seq :	AC-4
Action Name :	ADM ORDR
Last Date in Agency List :	2023-01-31

Complete Date :	1990-10-15
Date Type :	SETTLEMENT DATE
EPA ID :	WAD980726301
Site Name :	COMMENCEMENT BAY, SOUTH TACOMA CHANNEL
NPL Status :	Currently on the Final NPL
Non NPL Status :	N/R
Party Name :	BURLINGTON NORTHERN RAILROAD
Street Address :	2100 FIRST INTERSTATE CTR., 999 3RD AVE., SEATTLE,, WA 98104
Region Code :	10
Action Type Seq :	AC-4
Action Name :	ADM ORDR
Last Date in Agency List :	2023-01-31

Complete Date :	1990-10-15
Date Type :	SETTLEMENT DATE
EPA ID :	WAD980726301
Site Name :	COMMENCEMENT BAY, SOUTH TACOMA CHANNEL
NPL Status :	Currently on the Final NPL
Non NPL Status :	N/R
Party Name :	BURLINGTON NORTHERN, INC.
Street Address :	520 PIKE ST., SEATTLE, WA 98101
Region Code :	10
Action Type Seq :	AC-4
Action Name :	ADM ORDR
Last Date in Agency List :	2023-01-31

Complete Date :	1990-10-15
Date Type :	SETTLEMENT DATE
EPA ID :	WAD980726301
Site Name :	COMMENCEMENT BAY, SOUTH TACOMA CHANNEL
NPL Status :	Currently on the Final NPL
Non NPL Status :	N/R

Map Id: BW200
Direction: WSW
Distance: 0.428 mi., 2261 ft.
Elevation: N/R
Relative: N/R

Site Name : COMMENCEMENT BAY, SOUTH TACOMA CHANNEL | COMMENCEMANT BAY S TACOMA CHANNEL | COMM BAY S TACOMA CHANNEL
SOUTH TACOMA CHANNEL OF COMMEN | COMMENCEMANT BAY S TACOMA CHANNEL | COMMENCEMANT BAY S TACOMA CHANNEL SOUTH TACOMA CHANNEL OF COMMEN
TACOMA, WA

Database(s) : [CERCLIS-HIST, CONSENT (DECREES), DOCKET, ECHO, FED E C, FED I C, FRS, NPL, NPL AOC, PRP, ROD, SEMS_8R_ACTIVE SITES, SEMS_FINAL NPL] ***(cont.)***

Envirosite ID: 6528390
EPA ID: N/R

PRP ***(cont.)***

Party Name :	GLACIER PARK CO., BNRR
Street Address :	1011 WESTERN AVE., SUITE 700, SEATTLE,, WA 98104
Region Code :	10
Action Type Seq :	AC-4
Action Name :	ADM ORDR
Last Date in Agency List :	2023-01-31
Complete Date :	1990-10-15
Date Type :	SETTLEMENT DATE
EPA ID :	WAD980726301
Site Name :	COMMENCEMENT BAY, SOUTH TACOMA CHANNEL
NPL Status :	Currently on the Final NPL
Non NPL Status :	N/R
Party Name :	CITY OF TACOMA
Street Address :	747 MARKET ST., TACOMA,, WA 98402
Region Code :	10
Action Type Seq :	AC-4
Action Name :	ADM ORDR
Last Date in Agency List :	2023-01-31
Complete Date :	1989-09-30
Date Type :	SETTLEMENT DATE
EPA ID :	WAD980726301
Site Name :	COMMENCEMENT BAY, SOUTH TACOMA CHANNEL
NPL Status :	Currently on the Final NPL
Non NPL Status :	N/R
Party Name :	CITY OF TACOMA
Street Address :	747 MARKET ST., TACOMA,, WA 98402
Region Code :	10
Action Type Seq :	CD-4
Action Name :	C DECREE
Last Date in Agency List :	2023-01-31
Complete Date :	1989-08-28
Date Type :	SETTLEMENT DATE
EPA ID :	WAD980726301
Site Name :	COMMENCEMENT BAY, SOUTH TACOMA CHANNEL
NPL Status :	Currently on the Final NPL
Non NPL Status :	N/R
Party Name :	AMSTED INDUSTRIES, INC.
Street Address :	200 SOUTH LASALLE ST., CHICAGO, IL 60604
Region Code :	10

Map Id: BW200
Direction: WSW
Distance: 0.428 mi., 2261 ft.
Elevation: N/R
Relative: N/R

Site Name : COMMENCEMENT BAY, SOUTH TACOMA CHANNEL | COMMENCEMANT BAY S TACOMA CHANNEL | COMM BAY S TACOMA CHANNEL
SOUTH TACOMA CHANNEL OF COMMEN | COMMENCEMANT BAY S TACOMA CHANNEL | COMMENCEMANT BAY S TACOMA CHANNEL SOUTH TACOMA CHANNEL OF COMMEN
TACOMA, WA

Database(s) : [CERCLIS-HIST, CONSENT (DECREES), DOCKET, ECHO, FED E C, FED I C, FRS, NPL, NPL AOC, PRP, ROD, SEMS_8R_ACTIVE SITES, SEMS_FINAL NPL] ***(cont.)***

Envirosite ID: 6528390
EPA ID: N/R

PRP ***(cont.)***

Action Type Seq :	AC-3
Action Name :	ADM ORDR
Last Date in Agency List :	2023-01-31
Complete Date :	1989-08-28
Date Type :	SETTLEMENT DATE
EPA ID :	WAD980726301
Site Name :	COMMENCEMENT BAY, SOUTH TACOMA CHANNEL
NPL Status :	Currently on the Final NPL
Non NPL Status :	N/R
Party Name :	AMSTED INDUSTRIES
Street Address :	205 N. MICHIGAN AVE., CHICAGO,, IL 60601
Region Code :	10
Action Type Seq :	AC-3
Action Name :	ADM ORDR
Last Date in Agency List :	2023-01-31
Complete Date :	1989-08-09
Date Type :	GENERAL NOTICE
EPA ID :	WAD980726301
Site Name :	COMMENCEMENT BAY, SOUTH TACOMA CHANNEL
NPL Status :	Currently on the Final NPL
Non NPL Status :	N/R
Party Name :	TIP MANAGEMENT, INC.
Street Address :	1123 PORT OF TACOMA RD., TACOMA, WA 98421
Region Code :	10
Action Type Seq :	NJ-9
Action Name :	Not Ltrs
Last Date in Agency List :	2023-01-31
Complete Date :	1989-08-09
Date Type :	GENERAL NOTICE
EPA ID :	WAD980726301
Site Name :	COMMENCEMENT BAY, SOUTH TACOMA CHANNEL
NPL Status :	Currently on the Final NPL
Non NPL Status :	N/R
Party Name :	GENERAL PLASTICS MANUFACTURING CO.
Street Address :	P.O. BOX 9097, TACOMA, WA 98409
Region Code :	10
Action Type Seq :	NJ-9
Action Name :	Not Ltrs
Last Date in Agency List :	2023-01-31

Map Id: BW200
Direction: WSW
Distance: 0.428 mi., 2261 ft.
Elevation: N/R
Relative: N/R

Site Name : COMMENCEMENT BAY, SOUTH TACOMA CHANNEL | COMMENCEMANT BAY S TACOMA CHANNEL | COMM BAY S TACOMA CHANNEL
SOUTH TACOMA CHANNEL OF COMMEN | COMMENCEMANT BAY S TACOMA CHANNEL | COMMENCEMANT BAY S TACOMA CHANNEL SOUTH TACOMA CHANNEL OF COMMEN
TACOMA, WA

Database(s) : [CERCLIS-HIST, CONSENT (DECREES), DOCKET, ECHO, FED E C, FED I C, FRS, NPL, NPL AOC, PRP, ROD, SEMS_8R_ACTIVE SITES, SEMS_FINAL NPL] ***(cont.)***

Envirosite ID: 6528390
EPA ID: N/R

ROD

Facility Name : COMMENCEMENT BAY, SOUTH TACOMA CHANNEL
Facility Address : SOUTH TACOMA CHANNEL OF COMMEN, TACOMA, WA 98402
County : PIERCE

Date : 2012-06-14
EPA ID : WAD980726301
Region : 10

Title : Explanation of Significant Differences (ESD) to the Amended Record of Decision for the Commencement Bay - South Tacoma Channel Superfund Site, Operable Unit 1; Well 12A, Tacoma, Washington.

Title (Link) : Click here for hyperlink provided by the agency.
Last Date in Agency List : 2023-02-09

Date : 2009-10-29
EPA ID : WAD980726301
Region : 10

Title : Amendment #2 to the Record of Decision for the Commencement Bay - South Tacoma Channel Superfund Site, Operable Unit 1; Well 12A, Tacoma, Washington.

Title (Link) : Click here for hyperlink provided by the agency.
Last Date in Agency List : 2023-02-09

Date : 1999-09-29
EPA ID : WAD980726301
Region : 10

Title : Explanation of Significant Differences, South Tacoma Field / Record of Decision.

Title (Link) : Click here for hyperlink provided by the agency.
Last Date in Agency List : 2023-02-09

Date : 1994-09-29
EPA ID : WAD980726301
Region : 10
Title : Record of Decision for South Tacoma Field Operable Unit.

Map Id: BW200
Direction: WSW
Distance: 0.428 mi., 2261 ft.
Elevation: N/R
Relative: N/R

Site Name : COMMENCEMENT BAY, SOUTH TACOMA CHANNEL | COMMENCEMANT BAY S TACOMA CHANNEL | COMM BAY S TACOMA CHANNEL
SOUTH TACOMA CHANNEL OF COMMEN | COMMENCEMANT BAY S TACOMA CHANNEL | COMMENCEMANT BAY S TACOMA CHANNEL SOUTH TACOMA CHANNEL OF COMMEN
TACOMA, WA

Database(s) : [CERCLIS-HIST, CONSENT (DECREES), DOCKET, ECHO, FED E C, FED I C, FRS, NPL, NPL AOC, PRP, ROD, SEMS_8R_ACTIVE SITES, SEMS_FINAL NPL] ***(cont.)***

Envirosite ID: 6528390
EPA ID: N/R

ROD ***(cont.)***

Title (Link) : Click here for hyperlink provided by the agency.
Last Date in Agency List : 2023-02-09

Date : 1988-03-31
EPA ID : WAD980726301
Region : 10

Title : REDACTED Record of Decision, Decision Summary, and Responsiveness Summary for Final Remedial Action - Tacoma Landfill.

Title (Link) : Click here for hyperlink provided by the agency.
Last Date in Agency List : 2023-02-09

Date : 1988-03-31
EPA ID : WAD980726301
Region : 10

Title : Appendix I to Tacoma Landfill Consent Decree: Record of Decision, Decision Summary, and Responsiveness Summary for Final Remedial Action.

Title (Link) : Click here for hyperlink provided by the agency.
Last Date in Agency List : 2023-02-09

Date : 1985-05-03
EPA ID : WAD980726301
Region : 10

Title : Record of Decision for Remedial Alternative Selection: South Tacoma Channel - Well 12A, Tacoma, Washington.

Title (Link) : Click here for hyperlink provided by the agency.
Last Date in Agency List : 2023-02-09

Date : 1983-03-16
EPA ID : WAD980726301
Region : 10

Map Id: BW200
Direction: WSW
Distance: 0.428 mi., 2261 ft.
Elevation: N/R
Relative: N/R

Site Name : COMMENCEMENT BAY, SOUTH TACOMA CHANNEL | COMMENCEMANT BAY S TACOMA CHANNEL | COMM BAY S TACOMA CHANNEL
SOUTH TACOMA CHANNEL OF COMMEN | COMMENCEMANT BAY S TACOMA CHANNEL | COMMENCEMANT BAY S TACOMA CHANNEL SOUTH TACOMA CHANNEL OF COMMEN
TACOMA, WA

Database(s) : [CERCLIS-HIST, CONSENT (DECREES), DOCKET, ECHO, FED E C, FED I C, FRS, NPL, NPL AOC, PRP, ROD, SEMS_8R_ACTIVE SITES, SEMS_FINAL NPL] ***(cont.)***

Envirosite ID: 6528390
EPA ID: N/R

ROD ***(cont.)***

Title :	Record of Decision: Remedial Action Selection; Tacoma Well 12A; Commencement Bay/South Tacoma Channel, Tacoma, Washington.
Title (Link) :	Click here for hyperlink provided by the agency.
Last Date in Agency List :	2023-02-09

SEMS_8R_ACTIVE SITES

Facility Name :	COMMENCEMENT BAY, SOUTH TACOMA CHANNEL
Facility Address :	SOUTH TACOMA CHANNEL OF COMMEN, TACOMA, WA 98402
County :	PIERCE

Site Details

Site ID :	1000979
EPA ID :	WAD980726301
Region :	10
Congressional District :	06
Federal Facility :	N
Federal Facility Docket :	N
NPL Status :	Currently on the Final NPL
Non NPL Status :	N/R
FIPS Code :	53053
Superfund Alternative Agreement :	N
Latitude :	+47.229439
Longitude :	-122.471400
Last Date in Agency List :	2023-01-20

Additional Information

Details for this site have been truncated due to the large number of available details for this site within this dataset. For the complete details for this site, contact your Envirosite account representative for a complimentary site report containing all of the details available.

Start Date :	2019-09-30
Finish Date :	N/R
OU :	01
Action Code :	TA
Action Name :	TECH ASSIST
Sequence :	1
Quality :	N/R

Map Id: BW200
Direction: WSW
Distance: 0.428 mi., 2261 ft.
Elevation: N/R
Relative: N/R

Site Name : COMMENCEMENT BAY, SOUTH TACOMA CHANNEL | COMMENCEMANT BAY S TACOMA CHANNEL | COMM BAY S TACOMA CHANNEL
SOUTH TACOMA CHANNEL OF COMMEN | COMMENCEMANT BAY S TACOMA CHANNEL | COMMENCEMANT BAY S TACOMA CHANNEL SOUTH TACOMA CHANNEL OF COMMEN
TACOMA, WA

Database(s) : [CERCLIS-HIST, CONSENT (DECREES), DOCKET, ECHO, FED E C, FED I C, FRS, NPL, NPL AOC, PRP, ROD, SEMS_8R_ACTIVE SITES, SEMS_FINAL NPL] ***(cont.)***

Envirosite ID: 6528390
EPA ID: N/R

SEMS_8R_ACTIVE SITES ***(cont.)***

Current Action Lead :	EPA Perf
Start Date :	2018-03-10
Finish Date :	2018-09-27
OU :	00
Action Code :	FE
Action Name :	5 YEAR
Sequence :	9
Quality :	N/R
Current Action Lead :	EPA Perf
Start Date :	2013-09-10
Finish Date :	2013-09-10
OU :	00
Action Code :	FE
Action Name :	5 YEAR
Sequence :	8
Quality :	N/R
Current Action Lead :	EPA Perf
Start Date :	2010-07-29
Finish Date :	2018-09-21
OU :	01
Action Code :	RA
Action Name :	RA
Sequence :	3
Quality :	N/R
Current Action Lead :	EPA Perf
Start Date :	2009-07-24
Finish Date :	2013-10-23
OU :	01
Action Code :	RD
Action Name :	RD
Sequence :	3
Quality :	N/R
Current Action Lead :	EPA Perf
Start Date :	2008-09-04
Finish Date :	2008-09-04

Map Id: BW200
Direction: WSW
Distance: 0.428 mi., 2261 ft.
Elevation: N/R
Relative: N/R

Site Name : COMMENCEMENT BAY, SOUTH TACOMA CHANNEL | COMMENCEMANT BAY S TACOMA CHANNEL | COMM BAY S TACOMA CHANNEL
SOUTH TACOMA CHANNEL OF COMMEN | COMMENCEMANT BAY S TACOMA CHANNEL | COMMENCEMANT BAY S TACOMA CHANNEL SOUTH TACOMA CHANNEL OF COMMEN
TACOMA, WA

Database(s) : [CERCLIS-HIST, CONSENT (DECREES), DOCKET, ECHO, FED E C, FED I C, FRS, NPL, NPL AOC, PRP, ROD, SEMS_8R_ACTIVE SITES, SEMS_FINAL NPL] ***(cont.)***

Envirosite ID: 6528390
EPA ID: N/R

SEMS_8R_ACTIVE SITES ***(cont.)***

OU :	00
Action Code :	FE
Action Name :	5 YEAR
Sequence :	7
Quality :	N/R
Current Action Lead :	EPA Perf
Start Date :	2008-05-28
Finish Date :	2009-10-29
OU :	01
Action Code :	FS
Action Name :	FS
Sequence :	2
Quality :	N/R
Current Action Lead :	EPA Perf
Start Date :	2005-09-01
Finish Date :	2009-10-29
OU :	01
Action Code :	OM
Action Name :	OM
Sequence :	1
Quality :	N/R
Current Action Lead :	St Perf
Start Date :	2005-04-11
Finish Date :	2005-06-14
OU :	04
Action Code :	GR
Action Name :	PART DEL
Sequence :	1
Quality :	N/R
Current Action Lead :	EPA Perf
Start Date :	2005-04-11
Finish Date :	2005-04-11
OU :	04
Action Code :	TV
Action Name :	Partial Del
Sequence :	1
Quality :	N/R

Map Id: BW200
Direction: WSW
Distance: 0.428 mi., 2261 ft.
Elevation: N/R
Relative: N/R

Site Name : COMMENCEMENT BAY, SOUTH TACOMA CHANNEL | COMMENCEMANT BAY S TACOMA CHANNEL | COMM BAY S TACOMA CHANNEL
SOUTH TACOMA CHANNEL OF COMMEN | COMMENCEMANT BAY S TACOMA CHANNEL | COMMENCEMANT BAY S TACOMA CHANNEL SOUTH TACOMA CHANNEL OF COMMEN
TACOMA, WA

Database(s) : [CERCLIS-HIST, CONSENT (DECREES), DOCKET, ECHO, FED E C, FED I C, FRS, NPL, NPL AOC, PRP, ROD, SEMS_8R_ACTIVE SITES, SEMS_FINAL NPL] ***(cont.)***

Envirosite ID: 6528390
EPA ID: N/R

SEMS_8R_ACTIVE SITES ***(cont.)***

Current Action Lead :	EPA Perf
Start Date :	2003-06-30
Finish Date :	2003-09-18
OU :	00
Action Code :	FE
Action Name :	5 YEAR
Sequence :	5
Quality :	N/R
Current Action Lead :	EPA Perf
Start Date :	2003-06-13
Finish Date :	2003-06-13
OU :	00
Action Code :	FE
Action Name :	5 YEAR
Sequence :	6
Quality :	N/R
Current Action Lead :	EPA Perf
Start Date :	2003-05-14
Finish Date :	2003-05-14
OU :	00
Action Code :	FE
Action Name :	5 YEAR
Sequence :	4
Quality :	N/R
Current Action Lead :	EPA Perf
Start Date :	1999-09-29
Finish Date :	1999-09-29
OU :	00
Action Code :	CM
Action Name :	PCOR
Sequence :	1
Quality :	N/R
Current Action Lead :	EPA Perf
Start Date :	1998-07-16
Finish Date :	1998-07-16

Map Id: BW200
Direction: WSW
Distance: 0.428 mi., 2261 ft.
Elevation: N/R
Relative: N/R

Site Name : COMMENCEMENT BAY, SOUTH TACOMA CHANNEL | COMMENCEMANT BAY S TACOMA CHANNEL | COMM BAY S TACOMA CHANNEL
SOUTH TACOMA CHANNEL OF COMMEN | COMMENCEMANT BAY S TACOMA CHANNEL | COMMENCEMANT BAY S TACOMA CHANNEL SOUTH TACOMA CHANNEL OF COMMEN
TACOMA, WA

Database(s) : [CERCLIS-HIST, CONSENT (DECREES), DOCKET, ECHO, FED E C, FED I C, FRS, NPL, NPL AOC, PRP, ROD, SEMS_8R_ACTIVE SITES, SEMS_FINAL NPL] ***(cont.)***

Envirosite ID: 6528390
EPA ID: N/R

SEMS_8R_ACTIVE SITES ***(cont.)***

OU :	00
Action Code :	FE
Action Name :	5 YEAR
Sequence :	3
Quality :	N/R
Current Action Lead :	EPA Perf
Start Date :	1998-03-16
Finish Date :	2000-09-06
OU :	04
Action Code :	BF
Action Name :	PRP RA
Sequence :	4
Quality :	N/R
Current Action Lead :	EPA Ovrsght
Start Date :	1997-09-25
Finish Date :	1997-09-25
OU :	00
Action Code :	FE
Action Name :	5 YEAR
Sequence :	2
Quality :	N/R
Current Action Lead :	EPA Perf
Start Date :	1997-01-10
Finish Date :	1998-03-16
OU :	04
Action Code :	BE
Action Name :	PRP RD
Sequence :	4
Quality :	N/R
Current Action Lead :	EPA Ovrsght
Start Date :	1996-07-01
Finish Date :	N/R
OU :	00
Action Code :	MA
Action Name :	ST COOP
Sequence :	5
Quality :	N/R

Map Id: BW200
Direction: WSW
Distance: 0.428 mi., 2261 ft.
Elevation: N/R
Relative: N/R

Site Name : COMMENCEMENT BAY, SOUTH TACOMA CHANNEL | COMMENCEMANT BAY S TACOMA CHANNEL | COMM BAY S TACOMA CHANNEL
SOUTH TACOMA CHANNEL OF COMMEN | COMMENCEMANT BAY S TACOMA CHANNEL | COMMENCEMANT BAY S TACOMA CHANNEL SOUTH TACOMA CHANNEL OF COMMEN
TACOMA, WA

Database(s) : [CERCLIS-HIST, CONSENT (DECREES), DOCKET, ECHO, FED E C, FED I C, FRS, NPL, NPL AOC, PRP, ROD, SEMS_8R_ACTIVE SITES, SEMS_FINAL NPL] ***(cont.)***

Envirosite ID: 6528390
EPA ID: N/R

SEMS_8R_ACTIVE SITES ***(cont.)***

Current Action Lead :	EPA Perf
Start Date :	1995-11-01
Finish Date :	1997-05-13
OU :	03
Action Code :	LR
Action Name :	LT RESP
Sequence :	3
Quality :	N/R
Current Action Lead :	EPA Perf
Start Date :	1994-09-29
Finish Date :	1994-09-29
OU :	04
Action Code :	RO
Action Name :	ROD
Sequence :	3
Quality :	R
Current Action Lead :	EPA Perf
Start Date :	1993-09-01
Finish Date :	1996-06-30
OU :	00
Action Code :	MA
Action Name :	ST COOP
Sequence :	2
Quality :	N/R
Current Action Lead :	EPA Perf
Start Date :	1993-09-01
Finish Date :	2002-06-30
OU :	00
Action Code :	MA
Action Name :	ST COOP
Sequence :	3
Quality :	N/R
Current Action Lead :	EPA Perf
Start Date :	1993-07-22
Finish Date :	1993-07-22

Map Id: BW200
Direction: WSW
Distance: 0.428 mi., 2261 ft.
Elevation: N/R
Relative: N/R

Site Name : COMMENCEMENT BAY, SOUTH TACOMA CHANNEL | COMMENCEMANT BAY S TACOMA CHANNEL | COMM BAY S TACOMA CHANNEL
SOUTH TACOMA CHANNEL OF COMMEN | COMMENCEMANT BAY S TACOMA CHANNEL | COMMENCEMANT BAY S TACOMA CHANNEL SOUTH TACOMA CHANNEL OF COMMEN
TACOMA, WA

Database(s) : [CERCLIS-HIST, CONSENT (DECREES), DOCKET, ECHO, FED E C, FED I C, FRS, NPL, NPL AOC, PRP, ROD, SEMS_8R_ACTIVE SITES, SEMS_FINAL NPL] ***(cont.)***

Envirosite ID: 6528390
EPA ID: N/R

SEMS_8R_ACTIVE SITES ***(cont.)***

OU :	05
Action Code :	OF
Action Name :	O AND F
Sequence :	1
Quality :	N/R
Current Action Lead :	EPA Ovrsght

Start Date :	1993-04-19
Finish Date :	1993-04-19
OU :	00
Action Code :	FE
Action Name :	5 YEAR
Sequence :	1
Quality :	N/R
Current Action Lead :	EPA Perf

Start Date :	1992-07-15
Finish Date :	N/R
OU :	06
Action Code :	ME
Action Name :	PRP LR
Sequence :	1
Quality :	N/R
Current Action Lead :	EPA Ovrsght

Start Date :	1992-04-28
Finish Date :	2013-11-08
OU :	04
Action Code :	AR
Action Name :	ADMIN REC
Sequence :	5
Quality :	V
Current Action Lead :	EPA Perf

Start Date :	1992-03-15
Finish Date :	1995-03-13
OU :	06
Action Code :	BF
Action Name :	PRP RA
Sequence :	3
Quality :	N/R

Map Id: BW200
Direction: WSW
Distance: 0.428 mi., 2261 ft.
Elevation: N/R
Relative: N/R

Site Name : COMMENCEMENT BAY, SOUTH TACOMA CHANNEL | COMMENCEMANT BAY S TACOMA CHANNEL | COMM BAY S TACOMA CHANNEL
SOUTH TACOMA CHANNEL OF COMMEN | COMMENCEMANT BAY S TACOMA CHANNEL | COMMENCEMANT BAY S TACOMA CHANNEL SOUTH TACOMA CHANNEL OF COMMEN
TACOMA, WA

Database(s) : [CERCLIS-HIST, CONSENT (DECREES), DOCKET, ECHO, FED E C, FED I C, FRS, NPL, NPL AOC, PRP, ROD, SEMS_8R_ACTIVE SITES, SEMS_FINAL NPL] ***(cont.)***

Envirosite ID: 6528390
EPA ID: N/R

SEMS_8R_ACTIVE SITES ***(cont.)***

Current Action Lead :	EPA Ovrsght
Start Date :	1991-10-01
Finish Date :	1992-01-16
OU :	00
Action Code :	RS
Action Name :	RV ASSESS
Sequence :	3
Quality :	N/R
Current Action Lead :	EPA Perf
Start Date :	1991-07-17
Finish Date :	1991-07-17
OU :	00
Action Code :	RS
Action Name :	RV ASSESS
Sequence :	2
Quality :	N/R
Current Action Lead :	EPA Perf

SEMS_FINAL NPL

Facility Name :	COMMENCEMENT BAY, SOUTH TACOMA CHANNEL
Facility Address :	SOUTH TACOMA CHANNEL OF COMMEN, TACOMA, WA 98402
County :	PIERCE
NPL Status Date :	1983-09-08
Site ID :	1000979
EPA ID :	WAD980726301
Region :	10
Federal Facility Indicator :	N
Latitude :	+47.229439
Longitude :	-122.471400
Last Date in Agency List :	2023-02-02

Map Id: BW201
Direction: WSW
Distance: 0.428 mi., 2261 ft.
Elevation: N/R
Relative: N/R

Site Name : COMMENCEMENT BAY, SOUTH TACOMA CHANNEL
47.225313, -122.448951
TACOMA, WA 98402

Database(s) : [CDC HAZDAT]

Envirosite ID: 50653135
EPA ID: N/R

CDC HAZDAT

Site ID :	WAD980726301
ORIG FID :	2056
FEMA Region :	10
Latitude :	47.2253127199
Longitude :	-122.448950802

Map Id: 202
Direction: WSW
Distance: 0.432 mi., 2280 ft.
Elevation: 154 ft.
Relative: Higher

Site Name : VILLAGIO II APARTMENTS | VILLAGGIO II APARTMENTS
1328 MARKET ST | 1328 SOUTH MARKET ST
TACOMA | Tacoma, WA 98402

Database(s) : [ALL SITES - WA, CSCSL HWS - WA, EPA UST, FRS, HSL - WA, UST - WA, VCP - WA]

Envirosite ID: 52365372
EPA ID: N/R

ALL SITES - WA

Facility Name :	VILLAGIO II APARTMENTS
Facility Address :	1328 MARKET ST, TACOMA, 98402
County :	Pierce
Facility/Site ID :	5317009
Alternate Name :	N/R
Program Name :	N/R
WRIA :	10
Legislative District :	27
Congressional District :	6
Ecology Region :	SWRO
Ecology Program Phone :	(360) 407-7224
Tribal Land :	N
Latitude :	47.250631
Longitude :	-122.441192
Last Date in Agency List :	2019-01-10
Facility/Site ID :	5317009
Alternate Name :	N/R
Program Name :	VILLAGIO II APARTMENTS
WRIA :	10
Legislative District :	27
Congressional District :	6
Ecology Region :	SWRO
Ecology Program Phone :	(360) 407-7224
Tribal Land :	N
Latitude :	47.250631
Longitude :	-122.441192
Last Date in Agency List :	2019-01-10

Map Id: 202
Direction: WSW
Distance: 0.432 mi., 2280 ft.
Elevation: 154 ft.
Relative: Higher

Site Name : VILLAGIO II APARTMENTS | VILLAGGIO II APARTMENTS
1328 MARKET ST | 1328 SOUTH MARKET ST
TACOMA | Tacoma, WA 98402

Database(s) : [ALL SITES - WA, CSCSL HWS - WA, EPA UST, FRS, HSL - WA, UST - WA, VCP - WA] ***(cont.)***

Envirosite ID: 52365372
EPA ID: N/R

ALL SITES - WA ***(cont.)***

Program Details

Program :	TOXICS
Program ID :	sw1062
Interaction Type :	Voluntary Cleanup Sites
Interaction Type Description :	For a fee, Ecology staff will review an independent cleanup report(s) and provide a written decision about the adequacy of the cleanup actions taken and described in the report.
Status :	Inactive
Start Date :	2009-09-02
End Date :	2010-03-31
SIC :	N/R
NAICS :	814 - Private Households

Program :	TOXICS
Program ID :	619284
Interaction Type :	Underground Storage Tank
Interaction Type Description :	Any one or combination of tanks (including connecting underground pipes) that is used to contain regulated substances and has a tank volume of ten percent or more beneath the surface of the ground. This term does not include any of the exempt UST systems specified in WAC 173-360-110(2) or any piping connected thereto. See WAC 173-360
Status :	Inactive
Start Date :	2006-09-26
End Date :	2008-09-27
SIC :	N/R
NAICS :	N/R

Program :	TOXICS
Program ID :	N/R
Interaction Type :	State Cleanup Site
Interaction Type Description :	A site is being cleaned up under state regulations. Regulations include Model Toxics Control Act or its predecessors.
Status :	Active
Start Date :	2006-09-02
End Date :	N/R
SIC :	N/R
NAICS :	99999

Facility Name :	VILLAGIO II APARTMENTS
Facility Address :	1328 SOUTH MARKET ST, TACOMA, 98402
County :	Pierce

Map Id: 202
Direction: WSW
Distance: 0.432 mi., 2280 ft.
Elevation: 154 ft.
Relative: Higher

Site Name : VILLAGIO II APARTMENTS | VILLAGGIO II APARTMENTS
1328 MARKET ST | 1328 SOUTH MARKET ST
TACOMA | Tacoma, WA 98402

Database(s) : [ALL SITES - WA, CSCSL HWS - WA, EPA UST, FRS, HSL - WA, UST - WA, VCP - WA] ***(cont.)***

Envirosite ID: 52365372
EPA ID: N/R

ALL SITES - WA ***(cont.)***

Facility/Site ID :	5317009
Alternate Name :	N/R
Program Name :	N/R
WRIA :	10
Legislative District :	27
Congressional District :	6
Ecology Region :	SWRO
Ecology Program Phone :	(360) 407-7224
Tribal Land :	N
Latitude :	47.25013
Longitude :	-122.44106
Last Date in Agency List :	2023-01-03

Program Details

Program :	TOXICS
Program ID :	sw1062
Interaction Type :	Voluntary Cleanup Sites
Interaction Type Description :	For a fee, Ecology staff will review an independent cleanup report(s) and provide a written decision about the adequacy of the cleanup actions taken and described in the report.
Status :	Inactive
Start Date :	2009-09-02
End Date :	2010-03-31
SIC :	N/R
NAICS :	N/R

Program :	TOXICS
Program ID :	sw1062
Interaction Type :	Voluntary Cleanup Sites
Interaction Type Description :	For a fee, Ecology staff will review an independent cleanup report(s) and provide a written decision about the adequacy of the cleanup actions taken and described in the report.
Status :	Inactive
Start Date :	2009-09-02
End Date :	2010-03-31
SIC :	N/R
NAICS :	814 - Private Households

Program :	TOXICS
Program ID :	sw1062
Interaction Type :	Underground Storage Tank

Map Id: 202
Direction: WSW
Distance: 0.432 mi., 2280 ft.
Elevation: 154 ft.
Relative: Higher

Site Name : VILLAGIO II APARTMENTS | VILLAGGIO II APARTMENTS
1328 MARKET ST | 1328 SOUTH MARKET ST
TACOMA | Tacoma, WA 98402

Database(s) : [ALL SITES - WA, CSCSL HWS - WA, EPA UST, FRS, HSL - WA, UST - WA, VCP - WA] ***(cont.)***

Envirosite ID: 52365372
EPA ID: N/R

ALL SITES - WA ***(cont.)***

Interaction Type Description :	Any one or combination of tanks (including connecting underground pipes) that is used to contain regulated substances and has a tank volume of ten percent or more beneath the surface of the ground. This term does not include any of the exempt UST systems specified in WAC 173-360-110(2) or any piping connected thereto. See WAC 173-360
Status :	Inactive
Start Date :	2006-09-26
End Date :	2008-09-27
SIC :	N/R
NAICS :	N/R
Program :	TOXICS
Program ID :	sw1062
Interaction Type :	State Cleanup Site
Interaction Type Description :	A site is being cleaned up under state regulations. Regulations include Model Toxics Control Act or its predecessors.
Status :	Active
Start Date :	2006-09-02
End Date :	N/R
SIC :	N/R
NAICS :	N/R
Program :	TOXICS
Program ID :	sw1062
Interaction Type :	State Cleanup Site
Interaction Type Description :	A site is being cleaned up under state regulations. Regulations include Model Toxics Control Act or its predecessors.
Status :	Active
Start Date :	2006-09-02
End Date :	N/R
SIC :	N/R
NAICS :	99999

CSCSL HWS - WA

Facility Name :	N/R
Facility Address :	1328 MARKET ST, TACOMA, 98402
County :	Pierce

Site Details

Facility Site ID :	5317009
Site Status :	Cleanup Started
Cleanup Site ID :	2017

Map Id: 202
Direction: WSW
Distance: 0.432 mi., 2280 ft.
Elevation: 154 ft.
Relative: Higher

Site Name : VILLAGIO II APARTMENTS | VILLAGGIO II APARTMENTS
1328 MARKET ST | 1328 SOUTH MARKET ST
TACOMA | Tacoma, WA 98402

Database(s) : [ALL SITES - WA, CSCSL HWS - WA, EPA UST, FRS, HSL - WA, UST - WA, VCP - WA] ***(cont.)***

Envirosite ID: 52365372
EPA ID: N/R

CSCSL HWS - WA ***(cont.)***

Region :	Southwest
Responsible Section :	N/R
WARM Rank :	N/R
Is Brownfield? :	N/R
Is PSI? :	Yes
Current VCP :	N/R
Past VCP :	N/R
Institutional Control :	N/R
Latitude :	47.250631
Longitude :	-122.441192
Last Date in Agency List :	2019-02-12

Contaminants Details

Contaminant Name :	N/R
Groundwater :	N/R
Surface Water :	N/R
Soil :	N/R
Sediment :	N/R
Air :	N/R
Bedrock :	N/R

Facility Name :	VILLAGIO II APARTMENTS
Facility Address :	1328 SOUTH MARKET ST, TACOMA, 98402
County :	PIERCE

Site Details

Facility Site ID :	5317009
Site Status :	Cleanup Started
Cleanup Site ID :	2017
Region :	Southwest
Responsible Section :	Southwest
WARM Rank :	N/R
Is Brownfield? :	N/R
Is PSI? :	N/R
Current VCP :	N/R
Past VCP :	Yes
Institutional Control :	N/R
Latitude :	47.25013
Longitude :	-122.44106
Last Date in Agency List :	2023-03-07

Contaminants Details

Contaminant Name :	Petroleum-Gasoline
Groundwater :	N/R
Surface Water :	N/R

Map Id: 202
Direction: WSW
Distance: 0.432 mi., 2280 ft.
Elevation: 154 ft.
Relative: Higher

Site Name : VILLAGIO II APARTMENTS | VILLAGGIO II APARTMENTS
1328 MARKET ST | 1328 SOUTH MARKET ST
TACOMA | Tacoma, WA 98402

Database(s) : [ALL SITES - WA, CSCSL HWS - WA, EPA UST, FRS, HSL - WA, UST - WA, VCP - WA] ***(cont.)***

Envirosite ID: 52365372
EPA ID: N/R

CSCSL HWS - WA ***(cont.)***

Soil :	Remediated-Below
Sediment :	N/R
Air :	N/R
Bedrock :	N/R

Contaminant Name :	Petroleum Products-Unspecified
Groundwater :	N/R
Surface Water :	N/R
Soil :	Remediated
Sediment :	N/R
Air :	N/R
Bedrock :	N/R

Contaminant Name :	Benzene
Groundwater :	N/R
Surface Water :	N/R
Soil :	Confirmed Above Cleanup Levels
Sediment :	N/R
Air :	N/R
Bedrock :	N/R

Contaminant Name :	Polycyclic Aromatic Hydrocarbons
Groundwater :	N/R
Surface Water :	N/R
Soil :	Remediated
Sediment :	N/R
Air :	N/R
Bedrock :	N/R

Contaminant Name :	Petroleum-Other
Groundwater :	Suspected
Surface Water :	N/R
Soil :	N/R
Sediment :	N/R
Air :	N/R
Bedrock :	N/R

Contaminant Name :	Non-Halogenated Solvents
Groundwater :	N/R
Surface Water :	N/R
Soil :	Remediated
Sediment :	N/R
Air :	N/R
Bedrock :	N/R

Map Id: 202
Direction: WSW
Distance: 0.432 mi., 2280 ft.
Elevation: 154 ft.
Relative: Higher

Site Name : VILLAGIO II APARTMENTS | VILLAGGIO II APARTMENTS
1328 MARKET ST | 1328 SOUTH MARKET ST
TACOMA | Tacoma, WA 98402

Database(s) : [ALL SITES - WA, CSCSL HWS - WA, EPA UST, FRS, HSL - WA, UST - WA, VCP - WA] ***(cont.)***

Envirosite ID: 52365372
EPA ID: N/R

EPA UST

Facility Name :	VILLAGIO II APARTMENTS
Facility Address :	1328 MARKET ST, Tacoma, Washington 98402
County :	Pierce
Facility ID :	WA5317009
Facility Status :	Closed UST(s)
Open USTs :	0
Closed USTs :	1
Temporarily Out of Service USTs :	0
Date of Last Inspection :	N/R
EPA Region :	10
Tribe :	N/R
Facility ID 2 :	N/R
Latitude :	47.250631
Longitude :	-122.441192
Last Date in Agency List :	2023-01-30

Tank Details

Tank ID :	WA5317009_1
Tank Status :	Closed
Installation Date :	2001-01-01
Removal Date :	N/R
Capacity :	N/R
Substances :	G Used Oil/Waste Oil
Tank Wall Type :	N/R

FRS

Facility Name :	VILLAGIO II APARTMENTS
Facility Address :	1328 MARKET ST, TACOMA, WA 98402
County :	PIERCE

Site Details

Registry ID :	110036138863
FRS Facility URL :	Click here for hyperlink provided by the agency.
Last Date in Agency List :	2023-02-13

Source Description

Source Description :

The WA-FSIS provides a means to query and display data maintained by the Washington Department of Ecology. This system contains key information for each facility/site that is currently, or has been, of interest to the Air Quality, Dam Safety, Hazardous Waste, Toxics Cleanup, and Water Quality Programs.

Map Id: 202
Direction: WSW
Distance: 0.432 mi., 2280 ft.
Elevation: 154 ft.
Relative: Higher

Site Name : VILLAGIO II APARTMENTS | VILLAGGIO II APARTMENTS
1328 MARKET ST | 1328 SOUTH MARKET ST
TACOMA | Tacoma, WA 98402

Database(s) : [ALL SITES - WA, CSCSL HWS - WA, EPA UST, FRS, HSL - WA, UST - WA, VCP - WA] ***(cont.)***

Envirosite ID: 52365372
EPA ID: N/R

FRS ***(cont.)***

FRS Environmental Interest

Source and System ID :	WA-FSIS - 5317009

HSL - WA

Facility Name :	VILLAGIO II APARTMENTS
Facility Address :	1328 Market St, Tacoma, 98402
County :	Pierce

Site Details

Facility Site ID :	5317009
Cleanup Site ID :	2017
Status :	Cleanup Started
Site Rank :	N/R
Alternative Site Name :	N/R
Region :	N/R
Resposbile Unit :	N/R
Institutional Control :	N/R
Current VCP :	N/R
Past VCP :	N/R
Latitude :	N/R
Longitude :	N/R
Agency Hyperlink :	Click here for hyperlink provided by the agency.
Last Date in Agency List :	2019-01-18

Facility Name :	VILLAGIO II APARTMENTS
Facility Address :	1328 South Market St, Tacoma, 98402
County :	Pierce

Site Details

Facility Site ID :	5317009
Cleanup Site ID :	2017
Status :	Cleanup Started
Site Rank :	N/R
Alternative Site Name :	N/R
Region :	N/R
Resposbile Unit :	N/R
Institutional Control :	N/R
Current VCP :	N/R
Past VCP :	N/R
Latitude :	N/R
Longitude :	N/R
Agency Hyperlink :	Click here for hyperlink provided by the agency.
Last Date in Agency List :	2022-02-11

Map Id: 202
Direction: WSW
Distance: 0.432 mi., 2280 ft.
Elevation: 154 ft.
Relative: Higher

Site Name : VILLAGIO II APARTMENTS | VILLAGGIO II APARTMENTS
1328 MARKET ST | 1328 SOUTH MARKET ST
TACOMA | Tacoma, WA 98402

Database(s) : [ALL SITES - WA, CSCSL HWS - WA, EPA UST, FRS, HSL - WA, UST - WA, VCP - WA] ***(cont.)***

Envirosite ID: 52365372
EPA ID: N/R

HSL - WA ***(cont.)***

Facility Name :	VILLAGIO II APARTMENTS
Facility Address :	1328 South MARKET ST, TACOMA, 98402
County :	Pierce

Site Details

Facility Site ID :	5317009
Cleanup Site ID :	2017
Status :	Cleanup Started
Site Rank :	N/R
Alternative Site Name :	VILLAGGIO II APARTMENTS
Region :	Southwest
Resposbile Unit :	Southwest
Institutional Control :	N/R
Current VCP :	N/R
Past VCP :	Yes
Latitude :	47.25013
Longitude :	-122.44106
Agency Hyperlink :	Click here for hyperlink provided by the agency.
Last Date in Agency List :	2023-02-28

Contaminants

Contaminant Name :	Benzene
Ground water :	N/R
Surface water :	N/R
Soil :	Remediated-Below
Sediment :	N/R
Air :	N/R
Bedrock :	N/R

Contaminant Name :	Petroleum-Gasoline
Ground water :	N/R
Surface water :	N/R
Soil :	Remediated-Below
Sediment :	N/R
Air :	N/R
Bedrock :	N/R

Contaminant Name :	Petroleum Products-Unspecified
Ground water :	N/R
Surface water :	N/R
Soil :	Remediated
Sediment :	N/R
Air :	N/R
Bedrock :	N/R

Map Id: 202
Direction: WSW
Distance: 0.432 mi., 2280 ft.
Elevation: 154 ft.
Relative: Higher

Site Name : VILLAGIO II APARTMENTS | VILLAGGIO II APARTMENTS
1328 MARKET ST | 1328 SOUTH MARKET ST
TACOMA | Tacoma, WA 98402

Database(s) : [ALL SITES - WA, CSCSL HWS - WA, EPA UST, FRS, HSL - WA, UST - WA, VCP - WA] ***(cont.)***

Envirosite ID: 52365372
EPA ID: N/R

HSL - WA ***(cont.)***

Contaminant Name :	Polycyclic Aromatic Hydrocarbons
Ground water :	N/R
Surface water :	N/R
Soil :	Remediated
Sediment :	N/R
Air :	N/R
Bedrock :	N/R

Contaminant Name :	Petroleum-Other
Ground water :	Suspected
Surface water :	N/R
Soil :	N/R
Sediment :	N/R
Air :	N/R
Bedrock :	N/R

Contaminant Name :	Non-Halogenated Solvents
Ground water :	N/R
Surface water :	N/R
Soil :	Remediated
Sediment :	N/R
Air :	N/R
Bedrock :	N/R

UST - WA

Facility Name :	VILLAGGIO II APARTMENTS
Facility Address :	1328 MARKET ST, Tacoma, 98402
County :	Pierce

Facility Site ID :	5317009
UST Site ID :	619284
Tag Number(s) :	N/R
Responsible Unit :	Southwest
Is Active :	No
Latitude :	47.25013
Longitude :	-122.44106
Last Date in Agency List :	2022-12-29

Tank Details

Tank Name :	1
Tank Status :	Removed
Install Date :	N/R
Tank Upgrade Date :	N/R
Tank Permanent Closure Date :	2006-09-29
Permit Expiration Date :	N/R
Tank Material :	N/R

Map Id: 202
Direction: WSW
Distance: 0.432 mi., 2280 ft.
Elevation: 154 ft.
Relative: Higher

Site Name : VILLAGIO II APARTMENTS | VILLAGGIO II APARTMENTS
1328 MARKET ST | 1328 SOUTH MARKET ST
TACOMA | Tacoma, WA 98402

Database(s) : [ALL SITES - WA, CSCSL HWS - WA, EPA UST, FRS, HSL - WA, UST - WA, VCP - WA] ***(cont.)***

Envirosite ID: 52365372
EPA ID: N/R

UST - WA ***(cont.)***

Tank Construction :	N/R
Tank Corrosion Protection :	N/R
Tank Manifold :	N/R
Tank Release Detection :	N/R
Tank Tightness Test :	N/R
Tank Spill Prevention :	N/R
Capacity Range :	N/R
Actual Capacity :	700
Pipe Material :	N/R
Pipe Construction :	N/R
Pipe Corrosion Protection :	N/R
Tank SFC :	N/R
Dispenser SFC :	N/R
Primary Pipe Release Detection :	N/R
Secondary Pipe Release Detection :	N/R
Pipe Pumping System :	N/R
Pipe Install Date :	N/R
Turbine Sump Construction :	N/R
Tank Status Date :	2006-09-26
Tank Install Date :	N/R
Tank Overfill Prevention :	N/R

Compartments Details

Compartment Number :	1
Compartment Capacity :	700
Substance Stored :	Used Oil/Waste Oil
Used Substance :	N/R
Ecy Region :	N/R

VCP - WA

Facility Name :	VILLAGIO II APARTMENTS
Facility Address :	1328 MARKET ST, TACOMA, 98402
County :	Pierce
Facility/Site ID :	5317009
Alternate Name :	N/R
Program Name :	VILLAGIO II APARTMENTS
WRIA :	10
Legislative District :	27
Congressional District :	6
Ecology Region :	SWRO
Ecology Program Phone :	(360) 407-7224
Tribal Land :	N
Latitude :	47.250631
Longitude :	-122.441192
Last Date in Agency List :	2018-10-18

Map Id: 202
Direction: WSW
Distance: 0.432 mi., 2280 ft.
Elevation: 154 ft.
Relative: Higher

Site Name : VILLAGIO II APARTMENTS | VILLAGGIO II APARTMENTS
1328 MARKET ST | 1328 SOUTH MARKET ST
TACOMA | Tacoma, WA 98402

Database(s) : [ALL SITES - WA, CSCSL HWS - WA, EPA UST, FRS, HSL - WA, UST - WA, VCP - WA] ***(cont.)***

Envirosite ID: 52365372
EPA ID: N/R

VCP - WA ***(cont.)***

Program Details

Program :	TOXICS
Program ID :	sw1062
Interaction Type :	Voluntary Cleanup Sites
Interaction Type Description :	For a fee, Ecology staff will review an independent cleanup report(s) and provide a written decision about the adequacy of the cleanup actions taken and described in the report.
Status :	Inactive
Start Date :	2009-09-02
End Date :	2010-03-31
SIC :	N/R
NAICS :	814 - Private Households
Facility Name :	VILLAGIO II APARTMENTS
Facility Address :	1328 South MARKET ST, TACOMA, 98402
County :	Pierce
Facility/Site ID :	5317009
Alternate Name :	N/R
Program Name :	N/R
WRIA :	10
Legislative District :	27
Congressional District :	6
Ecology Region :	SWRO
Ecology Program Phone :	(360) 407-7224
Tribal Land :	N
Latitude :	47.25013
Longitude :	-122.44106
Last Date in Agency List :	2023-01-04

Program Details

Program :	TOXICS
Program ID :	sw1062
Interaction Type :	Voluntary Cleanup Sites
Interaction Type Description :	For a fee, Ecology staff will review an independent cleanup report(s) and provide a written decision about the adequacy of the cleanup actions taken and described in the report.
Status :	Inactive
Start Date :	2009-09-02
End Date :	2010-03-31
SIC :	N/R
NAICS :	N/R

Map Id: 202
Direction: WSW
Distance: 0.432 mi., 2280 ft.
Elevation: 154 ft.
Relative: Higher

Site Name : VILLAGIO II APARTMENTS | VILLAGGIO II APARTMENTS
1328 MARKET ST | 1328 SOUTH MARKET ST
TACOMA | Tacoma, WA 98402

Database(s) : [ALL SITES - WA, CSCSL HWS - WA, EPA UST, FRS, HSL - WA, UST - WA, VCP - WA] ***(cont.)***

Envirosite ID: 52365372
EPA ID: N/R

VCP - WA ***(cont.)***

Program :	TOXICS
Program ID :	sw1062
Interaction Type :	Voluntary Cleanup Sites
Interaction Type Description :	For a fee, Ecology staff will review an independent cleanup report(s) and provide a written decision about the adequacy of the cleanup actions taken and described in the report.
Status :	Inactive
Start Date :	2009-09-02
End Date :	2010-03-31
SIC :	N/R
NAICS :	814 - Private Households

Map Id: BZ203
Direction: WNW
Distance: 0.433 mi., 2286 ft.
Elevation: 147 ft.
Relative: Higher

Site Name : SEVENCOM | SEVENCOM TACOMA
717-737 BROADWAY
TACOMA | Tacoma, WA 98402

Database(s) : [ALL SITES - WA, CSCSL HWS - WA, ECHO, EPA LUST, FRS, HSL - WA, LUST - WA, RCRA_SQG, VCP - WA]

Envirosite ID: 52365671
EPA ID: N/R

ALL SITES - WA

Facility Name :	SEVENCOM
Facility Address :	717-737 BROADWAY, TACOMA, 98402
County :	Pierce
Facility/Site ID :	6639255
Alternate Name :	N/R
Program Name :	N/R
WRIA :	10
Legislative District :	27
Congressional District :	6
Ecology Region :	SWRO
Ecology Program Phone :	(360) 407-7224
Tribal Land :	N
Latitude :	47.256706
Longitude :	-122.440493
Last Date in Agency List :	2023-01-03

Map Id: BZ203
Direction: WNW
Distance: 0.433 mi., 2286 ft.
Elevation: 147 ft.
Relative: Higher

Site Name : SEVENCOM | SEVENCOM TACOMA
717-737 BROADWAY
TACOMA | Tacoma, WA 98402

Database(s) : [ALL SITES - WA, CSCSL HWS - WA, ECHO, EPA LUST, FRS, HSL - WA, LUST - WA, RCRA_SQG, VCP - WA] ***(cont.)***

Envirosite ID: 52365671
EPA ID: N/R

ALL SITES - WA ***(cont.)***

Program Details

Program :	TOXICS
Program ID :	SW0410
Interaction Type :	Voluntary Cleanup Sites
Interaction Type Description :	For a fee, Ecology staff will review an independent cleanup report(s) and provide a written decision about the adequacy of the cleanup actions taken and described in the report.
Status :	Inactive
Start Date :	2002-05-09
End Date :	2007-05-17
SIC :	N/R
NAICS :	N/R

Program :	TOXICS
Program ID :	SW0410
Interaction Type :	LUST Facility
Interaction Type Description :	A leaking underground tank cleanup site being cleaned up with Ecology oversight or review.
Status :	Active
Start Date :	2012-09-23
End Date :	N/R
SIC :	N/R
NAICS :	N/R

Program :	TOXICS
Program ID :	SW0410
Interaction Type :	LUST Facility
Interaction Type Description :	A leaking underground tank cleanup site being cleaned up with Ecology oversight or review.
Status :	Active
Start Date :	2012-09-23
End Date :	N/R
SIC :	N/R
NAICS :	4471 - Gasoline Stations

CSCSL HWS - WA

Facility Name :	SEVENCOM
Facility Address :	717-737 BROADWAY, TACOMA, 98402
County :	PIERCE

Site Details

Facility Site ID :	6639255
Site Status :	Cleanup Started

Map Id: BZ203
Direction: WNW
Distance: 0.433 mi., 2286 ft.
Elevation: 147 ft.
Relative: Higher

Site Name : SEVENCOM | SEVENCOM TACOMA
717-737 BROADWAY
TACOMA | Tacoma, WA 98402

Database(s) : [ALL SITES - WA, CSCSL HWS - WA, ECHO, EPA LUST, FRS, HSL - WA, LUST - WA, RCRA_SQG, VCP - WA] ***(cont.)***

Envirosite ID: 52365671
EPA ID: N/R

CSCSL HWS - WA ***(cont.)***

Cleanup Site ID :	4642
Region :	Southwest
Responsible Section :	Headquarters
WARM Rank :	5 - Lowest Assessed Risk
Is Brownfield? :	N/R
Is PSI? :	N/R
Current VCP :	Yes
Past VCP :	Yes
Institutional Control :	N/R
Latitude :	47.256706
Longitude :	-122.440493
Last Date in Agency List :	2023-03-07

Contaminants Details

Contaminant Name :	Benzene
Groundwater :	N/R
Surface Water :	N/R
Soil :	Confirmed Above Cleanup Levels
Sediment :	N/R
Air :	Suspected
Bedrock :	N/R

Contaminant Name :	Metals Priority Pollutants
Groundwater :	Confirmed Above Cleanup Levels
Surface Water :	N/R
Soil :	Suspected
Sediment :	N/R
Air :	N/R
Bedrock :	N/R

Contaminant Name :	Other Halogenated Organics
Groundwater :	Confirmed Above Cleanup Levels
Surface Water :	N/R
Soil :	N/R
Sediment :	N/R
Air :	N/R
Bedrock :	N/R

Contaminant Name :	Petroleum-Other
Groundwater :	N/R
Surface Water :	N/R
Soil :	Confirmed Above Cleanup Levels
Sediment :	N/R
Air :	N/R
Bedrock :	N/R

Contaminant Name :	Petroleum Products-Unspecified
Groundwater :	N/R
Surface Water :	N/R

Map Id: BZ203
Direction: WNW
Distance: 0.433 mi., 2286 ft.
Elevation: 147 ft.
Relative: Higher

Site Name : SEVENCOM | SEVENCOM TACOMA
717-737 BROADWAY
TACOMA | Tacoma, WA 98402

Database(s) : [ALL SITES - WA, CSCSL HWS - WA, ECHO, EPA LUST, FRS, HSL - WA, LUST - WA, RCRA_SQG, VCP - WA] ***(cont.)***

Envirosite ID: 52365671
EPA ID: N/R

CSCSL HWS - WA ***(cont.)***

Soil :	Suspected
Sediment :	N/R
Air :	N/R
Bedrock :	N/R

Contaminant Name :	Other Non-Halogenated Organics
Groundwater :	Confirmed Above Cleanup Levels
Surface Water :	N/R
Soil :	N/R
Sediment :	N/R
Air :	N/R
Bedrock :	N/R

Contaminant Name :	Petroleum-Diesel
Groundwater :	N/R
Surface Water :	N/R
Soil :	Confirmed Above Cleanup Levels
Sediment :	N/R
Air :	Suspected
Bedrock :	N/R

Contaminant Name :	Petroleum-Gasoline
Groundwater :	Confirmed Above Cleanup Levels
Surface Water :	N/R
Soil :	Confirmed Above Cleanup Levels
Sediment :	N/R
Air :	Suspected
Bedrock :	N/R

Contaminant Name :	Lead
Groundwater :	Confirmed Above Cleanup Levels
Surface Water :	N/R
Soil :	N/R
Sediment :	N/R
Air :	N/R
Bedrock :	N/R

Contaminant Name :	Halogenated Solvents
Groundwater :	Confirmed Above Cleanup Levels
Surface Water :	N/R
Soil :	N/R
Sediment :	N/R
Air :	Suspected
Bedrock :	N/R

ECHO

Facility Name :	SEVENCOM
Facility Address :	717-737 BROADWAY, TACOMA, WA 98402
County :	PIERCE

Map Id: BZ203
Direction: WNW
Distance: 0.433 mi., 2286 ft.
Elevation: 147 ft.
Relative: Higher

Site Name : SEVENCOM | SEVENCOM TACOMA
717-737 BROADWAY
TACOMA | Tacoma, WA 98402

Database(s) : [ALL SITES - WA, CSCSL HWS - WA, ECHO, EPA LUST, FRS, HSL - WA, LUST - WA, RCRA_SQG, VCP - WA] ***(cont.)***

Envirosite ID: 52365671
EPA ID: N/R

ECHO ***(cont.)***

Last Inspection Date :	N/R
Registry ID :	110015542705
FIPS Code :	53053
EPA Region :	10
Inspection Count :	0
Last Inspection Days :	N/R
Informal Count :	0
Last Informal Action Date :	N/R
Formal Action Count :	0
Last Formal Action Date :	N/R
Total Penalties :	0
Penalty Count :	N/R
Last Penalty Date :	N/R
Last Penalty Amount :	N/R
QTRS IN NC :	0
Programs IN SNC :	0
Current Compliance Status :	No Violation Identified
Three-Year Compliance Status :	_____
Collection Method :	ADDRESS MATCHING-HOUSE NUMBER
Reference Point :	CENTER OF A FACILITY OR STATION
Accuracy Meters :	30
Derived Tribes :	Puyallup Tribe of the Puyallup Reservation - 1.4 mile(s), Puyallup Tribe of the Puyallup Reservation - 1.4 mile(s), Muckleshoot Indian Tribe - 11.1 mile(s), Muckleshoot Indian Tribe - 14.1 mile(s), Nisqually Indian Tribe - 17.7 mile(s), Squaxin Island Tribe of the Squaxin Island Reservation - 21.7 mile(s), Squaxin Island Tribe of the Squaxin Island Reservation - 23.6 mile(s)
Derived HUC :	17110019
Derived WBD :	171100190301
Derived STCTY FIPS :	53053
Derived Zip :	98402
Derived CD113 :	06
Derived CB2010 :	530530616011028
MYRTK Universe :	NNN
NPDES IDs :	N/R
CWA Permit Types :	N/R
CWA Compliance Tracking :	N/R
CWA NAICS :	N/R
CWA SICS :	N/R
CWA Inspection Count :	N/R
CWA Last Inspection Days :	N/R
CWA Informal Count :	N/R
CWA Formal Action Count :	N/R
CWA Last Formal Action Date :	N/R
CWA Penalties :	N/R
CWA Last Penalty Date :	N/R
CWA Last Penalty Amount :	N/R
CWA Quarters IN NC :	N/R
CWA Current Compliance Status :	N/R
CWA Current SNC Flag :	N
CWA 13 Quarters Compliance Status :	N/R
CWA 13 Quarters Effluent Exceedances:	N/R
CWA Three-Year QNCR Codes :	N/R

Map Id: BZ203
Direction: WNW
Distance: 0.433 mi., 2286 ft.
Elevation: 147 ft.
Relative: Higher

Site Name : SEVENCOM | SEVENCOM TACOMA
717-737 BROADWAY
TACOMA | Tacoma, WA 98402

Database(s) : [ALL SITES - WA, CSCSL HWS - WA, ECHO, EPA LUST, FRS, HSL - WA, LUST - WA, RCRA_SQG, VCP - WA] ***(cont.)***

Envirosite ID: 52365671
EPA ID: N/R

ECHO ***(cont.)***

DFR URL :	Click here for hyperlink provided by the agency.
Facility SIC :	N/R
Facility NAICS :	236220 - Commercial and Institutional Building Construction
Facility Last Inspection EPA Date :	N/R
Facility Last Inspection State Date :	N/R
Facility Last Formal Act EPA Date :	N/R
Facility Last Formal Act State Date :	N/R
Facility Last Informal Act EPA Date :	N/R
Facility Last Informal Act State Date:	N/R
Facility Federal Agency :	N/R
TRI Reporter :	N/R
Facility Imp Water Flag :	N/R
Current SNC Flag :	N
Indian County Flag :	N
Federal Flag :	N/R
US Mexico Border Flag :	N/R
Chesapeak Bay Flag :	N/R
AIR Flag :	N
NPDES Flag :	N
SDWIS Flag :	N
RCRA Flag :	Y
TRI Flag :	N
GHG Flag :	N
Major Flag :	N/R
Active Flag :	Y
NAA Flag :	N
Latitude :	47.2571
Longitude :	-122.44099
Last Date in Agency List :	2023-01-16

EPA LUST

Facility Name :	SEVENCOM
Facility Address :	717-737 BROADWAY, TACOMA, Washington 98402
County :	Pierce
Facility ID :	WA6639255
LUST ID :	WA4642
Reported Date :	N/R
Status :	Open
Substance :	Metals Priority Pollutants
Closed With Residual Contamination (Tribal Only):	N/R
NFA_Letter (Tribal Only) :	N/R
Tribe (Tribal Only) :	N/R
EPA Region :	10
Estimated Population within 1500ft :	2026
Estimated Private Domestic Wells within 1500ft:	4
Within Source Water Protection Area (SPA):	No
SPA Public Water System and Facility ID:	N/R
SPA Water Type :	N/R
SPA Facility Type :	N/R

Map Id: BZ203
Direction: WNW
Distance: 0.433 mi., 2286 ft.
Elevation: 147 ft.
Relative: Higher

Site Name : SEVENCOM | SEVENCOM TACOMA
717-737 BROADWAY
TACOMA | Tacoma, WA 98402

Database(s) : [ALL SITES - WA, CSCSL HWS - WA, ECHO, EPA LUST, FRS, HSL - WA, LUST - WA, RCRA_SQG, VCP - WA] ***(cont.)***

Envirosite ID: 52365671
EPA ID: N/R

EPA LUST ***(cont.)***

SPA HUC12 :	N/R
Within Groundwater Wellhead Protection Area (WHPA):	No
WHPA Public Water System and Facility ID:	N/R
WHPA Water Type :	N/R
WHPA Facility Type :	N/R
WHPA HUC12 :	N/R
Within Estimated 100-year Floodplain:	No
Latitude :	47.25728
Longitude :	-122.440929999999
Last Date in Agency List :	2023-01-30

FRS

Facility Name :	SEVENCOM
Facility Address :	717-737 BROADWAY, TACOMA, WA 98402
County :	PIERCE

Site Details

Registry ID :	110015542705
FRS Facility URL :	Click here for hyperlink provided by the agency.
Last Date in Agency List :	2023-02-13

Source Description

Source Description :

RCRAInfo is EPA's comprehensive information system that supports the Resource Conservation and Recovery Act (RCRA) of 1976 and the Hazardous and Solid Waste Amendments (HSWA) of 1984 through the tracking of events and activities related to facilities that generate, transport, and treat, store, or dispose of hazardous waste. RCRAInfo allows RCRA program staff to track the notification, permit, compliance, and corrective action activities required under RCRA. RCRAInfo also supports generation of the National Hazardous Waste Biennial Report. All generators and treatment, storage, and disposal facilities who handle hazardous waste are required to report to the EPA Administrator at least once every two years to support creation of the Biennial Report.
The WA-FSIS provides a means to query and display data maintained by the Washington Department of Ecology. This system contains key information for each facility/site that is currently, or has been, of interest to the Air Quality, Dam Safety, Hazardous Waste, Toxics Cleanup, and Water Quality Programs.

FRS Environmental Interest

Source and System ID :

RCRAINFO - WAH000059965
WA-FSIS - 6639255

HSL - WA

Facility Name : SEVENCOM

Map Id: BZ203
Direction: WNW
Distance: 0.433 mi., 2286 ft.
Elevation: 147 ft.
Relative: Higher

Site Name : SEVENCOM | SEVENCOM TACOMA
717-737 BROADWAY
TACOMA | Tacoma, WA 98402

Database(s) : [ALL SITES - WA, CSCSL HWS - WA, ECHO, EPA LUST, FRS, HSL - WA, LUST - WA, RCRA_SQG, VCP - WA] ***(cont.)***

Envirosite ID: 52365671
EPA ID: N/R

HSL - WA ***(cont.)***

Facility Address :	717-737 Broadway, Tacoma, 98402
County :	Pierce

Site Details

Facility Site ID :	6639255
Cleanup Site ID :	4642
Status :	Cleanup Started
Site Rank :	N/R
Alternative Site Name :	N/R
Region :	N/R
Resposbile Unit :	N/R
Institutional Control :	N/R
Current VCP :	N/R
Past VCP :	N/R
Latitude :	N/R
Longitude :	N/R
Agency Hyperlink :	Click here for hyperlink provided by the agency.
Last Date in Agency List :	2022-02-11

Facility Name :	SEVENCOM
Facility Address :	717-737 BROADWAY, TACOMA, 98402
County :	Pierce

Site Details

Facility Site ID :	6639255
Cleanup Site ID :	4642
Status :	Cleanup Started
Site Rank :	5 - Lowest Assessed Risk
Alternative Site Name :	N/R
Region :	Southwest
Resposbile Unit :	Headquarters
Institutional Control :	N/R
Current VCP :	Yes
Past VCP :	Yes
Latitude :	47.2567055545217
Longitude :	-122.440493117637
Agency Hyperlink :	Click here for hyperlink provided by the agency.
Last Date in Agency List :	2023-02-28

Contaminants

Contaminant Name :	Benzene
Ground water :	N/R
Surface water :	N/R
Soil :	Confirmed Above Cleanup Levels
Sediment :	N/R
Air :	Suspected
Bedrock :	N/R

Map Id: BZ203
Direction: WNW
Distance: 0.433 mi., 2286 ft.
Elevation: 147 ft.
Relative: Higher

Site Name : SEVENCOM | SEVENCOM TACOMA
717-737 BROADWAY
TACOMA | Tacoma, WA 98402

Database(s) : [ALL SITES - WA, CSCSL HWS - WA, ECHO, EPA LUST, FRS, HSL - WA, LUST - WA, RCRA_SQG, VCP - WA] ***(cont.)***

Envirosite ID: 52365671
EPA ID: N/R

HSL - WA ***(cont.)***

Contaminant Name :	Metals Priority Pollutants
Ground water :	Confirmed Above Cleanup Levels
Surface water :	N/R
Soil :	Suspected
Sediment :	N/R
Air :	N/R
Bedrock :	N/R

Contaminant Name :	Other Halogenated Organics
Ground water :	Confirmed Above Cleanup Levels
Surface water :	N/R
Soil :	N/R
Sediment :	N/R
Air :	N/R
Bedrock :	N/R

Contaminant Name :	Petroleum-Other
Ground water :	N/R
Surface water :	N/R
Soil :	Confirmed Above Cleanup Levels
Sediment :	N/R
Air :	N/R
Bedrock :	N/R

Contaminant Name :	Petroleum Products-Unspecified
Ground water :	N/R
Surface water :	N/R
Soil :	Suspected
Sediment :	N/R
Air :	N/R
Bedrock :	N/R

Contaminant Name :	Other Non-Halogenated Organics
Ground water :	Confirmed Above Cleanup Levels
Surface water :	N/R
Soil :	N/R
Sediment :	N/R
Air :	N/R
Bedrock :	N/R

Contaminant Name :	Petroleum-Diesel
Ground water :	N/R
Surface water :	N/R
Soil :	Confirmed Above Cleanup Levels
Sediment :	N/R
Air :	Suspected
Bedrock :	N/R

Map Id: BZ203
Direction: WNW
Distance: 0.433 mi., 2286 ft.
Elevation: 147 ft.
Relative: Higher

Site Name : SEVENCOM | SEVENCOM TACOMA
717-737 BROADWAY
TACOMA | Tacoma, WA 98402

Database(s) : [ALL SITES - WA, CSCSL HWS - WA, ECHO, EPA LUST, FRS, HSL - WA, LUST - WA, RCRA_SQG, VCP - WA] ***(cont.)***

Envirosite ID: 52365671
EPA ID: N/R

HSL - WA ***(cont.)***

Contaminant Name :	Petroleum-Gasoline
Ground water :	Confirmed Above Cleanup Levels
Surface water :	N/R
Soil :	Confirmed Above Cleanup Levels
Sediment :	N/R
Air :	Suspected
Bedrock :	N/R

Contaminant Name :	Lead
Ground water :	Confirmed Above Cleanup Levels
Surface water :	N/R
Soil :	N/R
Sediment :	N/R
Air :	N/R
Bedrock :	N/R

Contaminant Name :	Halogenated Solvents
Ground water :	Confirmed Above Cleanup Levels
Surface water :	N/R
Soil :	N/R
Sediment :	N/R
Air :	Suspected
Bedrock :	N/R

LUST - WA

Facility Name :	SEVENCOM
Facility Address :	717-737 BROADWAY, TACOMA, 98402
County :	Pierce

Site Details

LUST Status Date :	2002-05-02
LUST Status Type :	LUST - Cleanup Started
Facility Site ID :	6639255
Cleanup Site ID :	4642
LUST ID :	6685
UST ID :	619937
Alternate Site Names :	N/R
Release Date :	2012-09-23
Process Type :	N/R
Responsible Unit :	Headquarters
Region :	Southwest
Latitude :	47.256706
Longitude :	-122.440493
Last Date in Agency List :	2023-03-20

Contaminants

Contaminant Name :	Petroleum-Gasoline
Ground Water :	Confirmed Above Cleanup Levels

Map Id: BZ203
Direction: WNW
Distance: 0.433 mi., 2286 ft.
Elevation: 147 ft.
Relative: Higher

Site Name : SEVENCOM | SEVENCOM TACOMA
717-737 BROADWAY
TACOMA | Tacoma, WA 98402

Database(s) : [ALL SITES - WA, CSCSL HWS - WA, ECHO, EPA LUST, FRS, HSL - WA, LUST - WA, RCRA_SQG, VCP - WA] ***(cont.)***

Envirosite ID: 52365671
EPA ID: N/R

LUST - WA ***(cont.)***

Surface Water :	N/R
Soil :	Confirmed Above Cleanup Levels
Sediment :	N/R
Air :	Suspected
Bedrock :	N/R

Contaminant Name :	Petroleum-Diesel
Ground Water :	N/R
Surface Water :	N/R
Soil :	Confirmed Above Cleanup Levels
Sediment :	N/R
Air :	Suspected
Bedrock :	N/R

Contaminant Name :	Petroleum Products-Unspecified
Ground Water :	N/R
Surface Water :	N/R
Soil :	Suspected
Sediment :	N/R
Air :	N/R
Bedrock :	N/R

Contaminant Name :	Petroleum-Other
Ground Water :	N/R
Surface Water :	N/R
Soil :	Confirmed Above Cleanup Levels
Sediment :	N/R
Air :	N/R
Bedrock :	N/R

Contaminant Name :	Other Halogenated Organics
Ground Water :	Confirmed Above Cleanup Levels
Surface Water :	N/R
Soil :	N/R
Sediment :	N/R
Air :	N/R
Bedrock :	N/R

Contaminant Name :	Lead
Ground Water :	Confirmed Above Cleanup Levels
Surface Water :	N/R
Soil :	N/R
Sediment :	N/R
Air :	N/R
Bedrock :	N/R

Contaminant Name :	Other Non-Halogenated Organics
Ground Water :	Confirmed Above Cleanup Levels
Surface Water :	N/R

Map Id: BZ203
Direction: WNW
Distance: 0.433 mi., 2286 ft.
Elevation: 147 ft.
Relative: Higher

Site Name : SEVENCOM | SEVENCOM TACOMA
717-737 BROADWAY
TACOMA | Tacoma, WA 98402

Database(s) : [ALL SITES - WA, CSCSL HWS - WA, ECHO, EPA LUST, FRS, HSL - WA, LUST - WA, RCRA_SQG, VCP - WA] ***(cont.)***

Envirosite ID: 52365671
EPA ID: N/R

LUST - WA ***(cont.)***

Soil :	N/R
Sediment :	N/R
Air :	N/R
Bedrock :	N/R

Contaminant Name :	Metals Priority Pollutants
Ground Water :	Confirmed Above Cleanup Levels
Surface Water :	N/R
Soil :	Suspected
Sediment :	N/R
Air :	N/R
Bedrock :	N/R

Contaminant Name :	Benzene
Ground Water :	N/R
Surface Water :	N/R
Soil :	Confirmed Above Cleanup Levels
Sediment :	N/R
Air :	Suspected
Bedrock :	N/R

Contaminant Name :	Halogenated Solvents
Ground Water :	Confirmed Above Cleanup Levels
Surface Water :	N/R
Soil :	N/R
Sediment :	N/R
Air :	Suspected
Bedrock :	N/R

RCRA_SQG

Facility Name :	SEVENCOM TACOMA
Facility Address :	717-737 BROADWAY, TACOMA, WA 98402
County :	PIERCE

Date Form Received by Agency :	2022-08-17
EPA ID :	WAH000059965
Mailing Address :	3535 FACTORIA BLVD SE STE 500, BELLEVUE, WA 98006
Contact :	JAMI STEVENSON
Contact Address :	3535 FACTORIA BLVD SE STE 500, BELLEVUE, WA 98006
Contact Country :	US
Contact Telephone :	425-278-9023
Contact Email :	JAMI@ICAPEQUITY.COM
EPA Region :	10
Land Type :	Private
Source Type :	Notification
Classification :	Small Quantity Generator

Map Id: BZ203
Direction: WNW
Distance: 0.433 mi., 2286 ft.
Elevation: 147 ft.
Relative: Higher

Site Name : SEVENCOM | SEVENCOM TACOMA
717-737 BROADWAY
TACOMA | Tacoma, WA 98402

Database(s) : [ALL SITES - WA, CSCSL HWS - WA, ECHO, EPA LUST, FRS, HSL - WA, LUST - WA, RCRA_SQG, VCP - WA] ***(cont.)***

Envirosite ID: 52365671
EPA ID: N/R

RCRA_SQG ***(cont.)***

Description : Handlers that generate more than 100 and less than 1000 kilograms of hazardous waste during any calendar month and accumulate less than 6000 kg of hazardous waste at any time; or generate 100 kg or less of hazardous waste during any calendar month, and accumulate more than 1000 kg of hazardous waste at any time.

Last Date in Agency List : 2023-01-23

Owner/Operator Summary

Owner/Operator Name :	725 BROADWAY LLC
Owner/Operator Address :	3535 FACTORIA BLVD SE STE 500, BELLEVUE, WA 98006
Owner/Operator Country :	US
Owner/Operator Telephone :	425-278-9023
Owner/Operator Email :	N/R
Owner/Operator Fax :	N/R
Legal Status :	Private
Owner/Operator Type :	Owner
Owner/Operator Start Date :	2020-01-01
Owner/Operator End Date :	N/R

Owner/Operator Name :	725 BROADWAY LLC
Owner/Operator Address :	3535 FACTORIA BLVD SE STE 500, BELLEVUE, WA 98006
Owner/Operator Country :	US
Owner/Operator Telephone :	425-278-9023
Owner/Operator Email :	N/R
Owner/Operator Fax :	N/R
Legal Status :	Private
Owner/Operator Type :	Operator
Owner/Operator Start Date :	2014-01-01
Owner/Operator End Date :	N/R

Handler Activities Summary

U.S. Importer of Hazardous Waste :	N
Mixed Waste (Haz. and Radioactive) :	N/R
Recycler of Hazardous Waste :	N
Transporter of Hazardous Waste :	N
Treater, Storer or Disposer of HW :	N
Underground Injection Activity :	N
On-site Burner Exemption :	N
Furnace Exemption :	N
Used Oil Fuel Burner :	N
Used Oil Processor :	N
Used Oil Refiner :	N
Used Oil Fuel Marketer to Burner :	N
Used Oil Specification Marketer :	N
Used Oil Transfer Facility :	N
Used Oil Transporter :	N

Map Id: BZ203
Direction: WNW
Distance: 0.433 mi., 2286 ft.
Elevation: 147 ft.
Relative: Higher

Site Name : SEVENCOM | SEVENCOM TACOMA
717-737 BROADWAY
TACOMA | Tacoma, WA 98402

Database(s) : [ALL SITES - WA, CSCSL HWS - WA, ECHO, EPA LUST, FRS, HSL - WA, LUST - WA, RCRA_SQG, VCP - WA] ***(cont.)***

Envirosite ID: 52365671
EPA ID: N/R

RCRA_SQG ***(cont.)***

Hazardous Waste Summary

Waste Code / Name :	D008 - LEAD D039 - TETRACHLOROETHYLENE

Notices of Violations Summary

Regulation Violated :	N

VCP - WA

Facility Name :	SEVENCOM
Facility Address :	717-737 BROADWAY, TACOMA, 98402
County :	Pierce
Facility/Site ID :	6639255
Alternate Name :	N/R
Program Name :	N/R
WRIA :	10
Legislative District :	27
Congressional District :	6
Ecology Region :	SWRO
Ecology Program Phone :	(360) 407-7224
Tribal Land :	N
Latitude :	47.256706
Longitude :	-122.440493
Last Date in Agency List :	2023-01-04

Program Details

Program :	TOXICS
Program ID :	SW0410
Interaction Type :	Voluntary Cleanup Sites
Interaction Type Description :	For a fee, Ecology staff will review an independent cleanup report(s) and provide a written decision about the adequacy of the cleanup actions taken and described in the report.
Status :	Inactive
Start Date :	2002-05-09
End Date :	2007-05-17
SIC :	N/R
NAICS :	N/R

Map Id: CA204
Direction: W
Distance: 0.435 mi., 2297 ft.
Elevation: 160 ft.
Relative: Higher

Site Name : CLOVER CREEK HABITAT RESTORATION
403 E 13TH ST
TACOMA, WA 98445

Database(s) : [ALL SITES - WA, FRS]

Envirosite ID: 6556558
EPA ID: N/R

ALL SITES - WA

Facility Name :	CLOVER CREEK HABITAT RESTORATION
Facility Address :	403 E 13TH ST, TACOMA, 98445
County :	Pierce
Facility/Site ID :	3852
Alternate Name :	N/R
Program Name :	N/R
WRIA :	12
Legislative District :	29
Congressional District :	10
Ecology Region :	SWRO
Ecology Program Phone :	(360) 407-6400
Tribal Land :	N
Latitude :	47.1328
Longitude :	-122.428
Last Date in Agency List :	2023-01-03

Program Details

Program :	WATQUAL
Program ID :	WAR011730
Interaction Type :	Construction SW GP
Interaction Type Description :	General permit issued to owner/operators of construction projects that disturb 1 or more acres of land through clearing, grading, excavating, or stockpiling of fill material that discharge stormwater to state waters.
Status :	Inactive
Start Date :	2009-06-25
End Date :	2010-05-20
SIC :	N/R
NAICS :	N/R

FRS

Facility Name :	CLOVER CREEK HABITAT RESTORATION
Facility Address :	403 E 13TH ST, TACOMA, WA 98445
County :	PIERCE

Site Details

Registry ID :	110056473052
FRS Facility URL :	Click here for hyperlink provided by the agency.
Last Date in Agency List :	2023-02-13

Source Description

Source Description :

The WA-FSIS provides a means to query and display data maintained by the Washington Department of Ecology. This system contains key information for each facility/site that is currently, or has been, of interest to the Air Quality, Dam Safety, Hazardous Waste, Toxics Cleanup, and Water Quality Programs.

Map Id: CA204
Direction: W
Distance: 0.435 mi., 2297 ft.
Elevation: 160 ft.
Relative: Higher

Site Name : CLOVER CREEK HABITAT RESTORATION
403 E 13TH ST
TACOMA, WA 98445

Database(s) : [ALL SITES - WA, FRS] ***(cont.)***

Envirosite ID: 6556558
EPA ID: N/R

FRS ***(cont.)***

FRS Environmental Interest
Source and System ID : WA-FSIS - 3852

Map Id: BX205
Direction: WNW
Distance: 0.435 mi., 2298 ft.
Elevation: 173 ft.
Relative: Higher

Site Name : RIALTO GARAGE
907 MARKET ST
TACOMA | Tacoma, WA 98402

Database(s) : [ALL SITES - WA, EPA UST, FRS, UST - WA]

Envirosite ID: 52365748
EPA ID: N/R

ALL SITES - WA

Facility Name : RIALTO GARAGE
Facility Address : 907 MARKET ST, TACOMA, 98402
County : Pierce

Facility/Site ID : 97094822
Alternate Name : N/R
Program Name : N/R
WRIA : 10
Legislative District : 27
Congressional District : 6
Ecology Region : SWRO
Ecology Program Phone : (360) 407-7224
Tribal Land : N
Latitude : 47.254691
Longitude : -122.441511
Last Date in Agency List : 2023-01-03

Program Details
Program : TOXICS
Program ID : 101777
Interaction Type : Underground Storage Tank

Interaction Type Description : Any one or combination of tanks (including connecting underground pipes) that is used to contain regulated substances and has a tank volume of ten percent or more beneath the surface of the ground. This term does not include any of the exempt UST systems specified in WAC 173-360-110(2) or any piping connected thereto. See WAC 173-360

Status : Inactive
Start Date : 1960-01-01
End Date : 2000-03-22
SIC : N/R
NAICS : N/R

Map Id: BX205
Direction: WNW
Distance: 0.435 mi., 2298 ft.
Elevation: 173 ft.
Relative: Higher

Site Name : RIALTO GARAGE
907 MARKET ST
TACOMA | Tacoma, WA 98402

Database(s) : [ALL SITES - WA, EPA UST, FRS, UST - WA] ***(cont.)***

Envirosite ID: 52365748
EPA ID: N/R

EPA UST

Facility Name :	RIALTO GARAGE
Facility Address :	907 MARKET ST, Tacoma, Washington 98402
County :	Pierce
Facility ID :	WA97094822
Facility Status :	Closed UST(s)
Open USTs :	0
Closed USTs :	1
Temporarily Out of Service USTs :	0
Date of Last Inspection :	N/R
EPA Region :	10
Tribe :	N/R
Facility ID 2 :	N/R
Latitude :	47.254691
Longitude :	-122.441511
Last Date in Agency List :	2023-01-30

Tank Details

Tank ID :	WA97094822_1
Tank Status :	Closed
Installation Date :	1960-01-01
Removal Date :	N/R
Capacity :	111
Substances :	A Leaded Gasoline
Tank Wall Type :	N/R

FRS

Facility Name :	RIALTO GARAGE
Facility Address :	907 MARKET ST, TACOMA, WA 98402
County :	PIERCE

Site Details

Registry ID :	110015387133
FRS Facility URL :	Click here for hyperlink provided by the agency.
Last Date in Agency List :	2023-02-13

Source Description

Source Description :

The WA-FSIS provides a means to query and display data maintained by the Washington Department of Ecology. This system contains key information for each facility/site that is currently, or has been, of interest to the Air Quality, Dam Safety, Hazardous Waste, Toxics Cleanup, and Water Quality Programs.

Map Id: BX205
Direction: WNW
Distance: 0.435 mi., 2298 ft.
Elevation: 173 ft.
Relative: Higher

Site Name : RIALTO GARAGE
907 MARKET ST
TACOMA | Tacoma, WA 98402

Database(s) : [ALL SITES - WA, EPA UST, FRS, UST - WA] ***(cont.)***

Envirosite ID: 52365748
EPA ID: N/R

FRS ***(cont.)***

FRS Environmental Interest

Source and System ID :	WA-FSIS - 97094822

UST - WA

Facility Name :	RIALTO GARAGE
Facility Address :	907 MARKET ST, Tacoma, 98402
County :	Pierce
Facility Site ID :	97094822
UST Site ID :	101777
Tag Number(s) :	N/R
Responsible Unit :	Southwest
Is Active :	No
Latitude :	47.254691
Longitude :	-122.441511
Last Date in Agency List :	2022-12-29

Tank Details

Tank Name :	1
Tank Status :	Removed
Install Date :	1960-01-01
Tank Upgrade Date :	N/R
Tank Permanent Closure Date :	N/R
Permit Expiration Date :	N/R
Tank Material :	N/R
Tank Construction :	N/R
Tank Corrosion Protection :	N/R
Tank Manifold :	N/R
Tank Release Detection :	N/R
Tank Tightness Test :	N/R
Tank Spill Prevention :	N/R
Capacity Range :	111 TO 1,100 Gallons
Actual Capacity :	N/R
Pipe Material :	N/R
Pipe Construction :	N/R
Pipe Corrosion Protection :	N/R
Tank SFC :	N/R
Dispenser SFC :	N/R
Primary Pipe Release Detection :	N/R
Secondary Pipe Release Detection :	N/R
Pipe Pumping System :	N/R
Pipe Install Date :	N/R
Turbine Sump Construction :	N/R
Tank Status Date :	1996-08-06
Tank Install Date :	N/R
Tank Overfill Prevention :	N/R

Compartments Details

Compartment Number :	1
Compartment Capacity :	N/R

Map Id: BX205
Direction: WNW
Distance: 0.435 mi., 2298 ft.
Elevation: 173 ft.
Relative: Higher

Site Name : RIALTO GARAGE
907 MARKET ST
TACOMA | Tacoma, WA 98402

Database(s) : [ALL SITES - WA, EPA UST, FRS, UST - WA] ***(cont.)***

Envirosite ID: 52365748
EPA ID: N/R

UST - WA ***(cont.)***

Substance Stored :	Leaded Gasoline
Used Substance :	N/R
Ecy Region :	N/R
Compartment Number :	2
Compartment Capacity :	N/R
Substance Stored :	N/R
Used Substance :	N/R
Ecy Region :	N/R

Map Id: 206
Direction: NNW
Distance: 0.436 mi., 2302 ft.
Elevation: 17 ft.
Relative: Higher

Site Name : PORTLAND AT ST PAUL LLC PROPERTY
302 E F ST
TACOMA | Tacoma, WA 98421

Database(s) : [ALL SITES - WA, CSCSL NFA - WA, FRS, HSL - WA]

Envirosite ID: 52365524
EPA ID: N/R

ALL SITES - WA

Facility Name :	PORTLAND AT ST PAUL LLC PROPERTY
Facility Address :	302 E F ST, TACOMA, 98421
County :	Pierce
Facility/Site ID :	22752
Alternate Name :	N/R
Program Name :	N/R
WRIA :	10
Legislative District :	27
Congressional District :	9
Ecology Region :	SWRO
Ecology Program Phone :	(360) 407-7224
Tribal Land :	N
Latitude :	47.26022
Longitude :	-122.43271
Last Date in Agency List :	2023-01-03

Program Details

Program :	TOXICS
Program ID :	N/R
Interaction Type :	State Cleanup Site
Interaction Type Description :	A site is being cleaned up under state regulations. Regulations include Model Toxics Control Act or its predecessors.
Status :	Inactive
Start Date :	2012-04-30

Map Id: 206
Direction: NNW
Distance: 0.436 mi., 2302 ft.
Elevation: 17 ft.
Relative: Higher

Site Name : PORTLAND AT ST PAUL LLC PROPERTY
302 E F ST
TACOMA | Tacoma, WA 98421

Database(s) : [ALL SITES - WA, CSCSL NFA - WA, FRS, HSL - WA] ***(cont.)***

Envirosite ID: 52365524
EPA ID: N/R

ALL SITES - WA ***(cont.)***

End Date :	2012-11-20
SIC :	N/R
NAICS :	99999
Program :	TOXICS
Program ID :	N/R
Interaction Type :	State Cleanup Site
Interaction Type Description :	A site is being cleaned up under state regulations. Regulations include Model Toxics Control Act or its predecessors.
Status :	Inactive
Start Date :	2012-04-30
End Date :	2012-11-20
SIC :	N/R
NAICS :	N/R

CSCSL NFA - WA

Facility Name :	PORTLAND AT ST PAUL LLC PROPERTY
Facility Address :	302 E F ST, TACOMA, 98421
County :	Pierce
NFA Date :	2012-11-20
Facility Site ID :	22752
Cleanup Site ID :	12074
Rank :	N/R
VCP :	N/R
Alternate Site Names :	N/R
NFA Reason :	Initial Investigation
Site Status :	NFA
Region :	Southwest
Responsible Unit :	Southwest
Latitude :	47.26022
Longitude :	-122.43271
Last Date in Agency List :	2023-02-23

Contaminants

Contaminant Name :	Petroleum-Other
Ground Water :	N/R
Surface Water :	N/R
Soil :	Remediated-Below
Sediment :	N/R
Air :	N/R
Bedrock :	N/R

FRS

Facility Name :	PORTLAND AT ST PAUL LLC PROPERTY
Facility Address :	302 E F ST, TACOMA, WA 98421
County :	PIERCE

Map Id: 206
Direction: NNW
Distance: 0.436 mi., 2302 ft.
Elevation: 17 ft.
Relative: Higher

Site Name : PORTLAND AT ST PAUL LLC PROPERTY
302 E F ST
TACOMA | Tacoma, WA 98421

Database(s) : [ALL SITES - WA, CSCSL NFA - WA, FRS, HSL - WA] ***(cont.)***

Envirosite ID: 52365524
EPA ID: N/R

FRS ***(cont.)***

Site Details

Registry ID :	110055132869
FRS Facility URL :	Click here for hyperlink provided by the agency.
Last Date in Agency List :	2023-02-13

Source Description

Source Description :

The WA-FSIS provides a means to query and display data maintained by the Washington Department of Ecology. This system contains key information for each facility/site that is currently, or has been, of interest to the Air Quality, Dam Safety, Hazardous Waste, Toxics Cleanup, and Water Quality Programs.

FRS Environmental Interest

Source and System ID :	WA-FSIS - 22752

HSL - WA

Facility Name :	PORTLAND AT ST PAUL LLC PROPERTY
Facility Address :	302 E F St, Tacoma, 98421
County :	Pierce

Site Details

Facility Site ID :	22752
Cleanup Site ID :	12074
Status :	No Further Action
Site Rank :	N/R
Alternative Site Name :	N/R
Region :	N/R
Resposbile Unit :	N/R
Institutional Control :	N/R
Current VCP :	N/R
Past VCP :	N/R
Latitude :	N/R
Longitude :	N/R
Agency Hyperlink :	Click here for hyperlink provided by the agency.
Last Date in Agency List :	2022-02-11

Facility Name :	PORTLAND AT ST PAUL LLC PROPERTY
Facility Address :	302 E F ST, TACOMA, 98421
County :	Pierce

Site Details

Facility Site ID :	22752
Cleanup Site ID :	12074
Status :	No Further Action
Site Rank :	N/R

Map Id: 206
Direction: NNW
Distance: 0.436 mi., 2302 ft.
Elevation: 17 ft.
Relative: Higher

Site Name : PORTLAND AT ST PAUL LLC PROPERTY
302 E F ST
TACOMA | Tacoma, WA 98421

Database(s) : [ALL SITES - WA, CSCSL NFA - WA, FRS, HSL - WA] ***(cont.)***

Envirosite ID: 52365524
EPA ID: N/R

HSL - WA ***(cont.)***

Alternative Site Name :	N/R
Region :	Southwest
Resposbile Unit :	Southwest
Institutional Control :	N/R
Current VCP :	N/R
Past VCP :	N/R
Latitude :	47.26022
Longitude :	-122.43271
Agency Hyperlink :	Click here for hyperlink provided by the agency.
Last Date in Agency List :	2023-02-28

Contaminants

Contaminant Name :	Petroleum-Other
Ground water :	N/R
Surface water :	N/R
Soil :	Remediated-Below
Sediment :	N/R
Air :	N/R
Bedrock :	N/R

Map Id: 207
Direction: ENE
Distance: 0.437 mi., 2310 ft.
Elevation: 16 ft.
Relative: Higher

Site Name : INTERCITY EXPRESS INC
1501 PORTLAND AVE
TACOMA, WA

Database(s) : [ALL SITES - WA, ECHO, FRS, RCRA_NONGEN, RCRA_VSQG]

Envirosite ID: 52365400
EPA ID: N/R

ALL SITES - WA

Facility Name :	INTERCITY EXPRESS INC
Facility Address :	1501 PORTLAND AVE, TACOMA, 98421-2801
County :	Pierce
Facility/Site ID :	41989179
Alternate Name :	PROPERTY VACANT
Program Name :	N/R
WRIA :	10
Legislative District :	27
Congressional District :	9
Ecology Region :	SWRO
Ecology Program Phone :	(360) 407-6734
Tribal Land :	N
Latitude :	47.259
Longitude :	-122.4203
Last Date in Agency List :	2023-01-03

Map Id: 207
Direction: ENE
Distance: 0.437 mi., 2310 ft.
Elevation: 16 ft.
Relative: Higher

Site Name : INTERCITY EXPRESS INC
1501 PORTLAND AVE
TACOMA, WA

Database(s) : [ALL SITES - WA, ECHO, FRS, RCRA_NONGEN, RCRA_VSQG] ***(cont.)***

Envirosite ID: 52365400
EPA ID: N/R

ALL SITES - WA ***(cont.)***

Facility/Site ID :	41989179
Alternate Name :	N/R
Program Name :	N/R
WRIA :	10
Legislative District :	27
Congressional District :	9
Ecology Region :	SWRO
Ecology Program Phone :	(360) 407-6734
Tribal Land :	N
Latitude :	47.259
Longitude :	-122.4203
Last Date in Agency List :	2023-01-03

Program Details

Program :	HAZWASTE
Program ID :	WAD981762156
Interaction Type :	Hazardous Waste Generator
Interaction Type Description :	Facilities that generate any quantity of a dangerous waste. They may be classified as SQG, MQG, or LQG depending on hazardous waste generated for a given month.
Status :	Inactive
Start Date :	1986-11-24
End Date :	1995-12-31
SIC :	4231 - Terminal and Joint Terminal Maintenance Facilities for Motor Freight Transportation
NAICS :	N/R

Program :	HAZWASTE
Program ID :	WAD981762156
Interaction Type :	Hazardous Waste Generator
Interaction Type Description :	Facilities that generate any quantity of a dangerous waste. They may be classified as SQG, MQG, or LQG depending on hazardous waste generated for a given month.
Status :	Inactive
Start Date :	1986-11-24
End Date :	1995-12-31
SIC :	4213 - TRUCKING, EXCEPT LOCAL
NAICS :	N/R

Program :	HAZWASTE
Program ID :	WAD981762156
Interaction Type :	Hazardous Waste Generator

Map Id: 207
Direction: ENE
Distance: 0.437 mi., 2310 ft.
Elevation: 16 ft.
Relative: Higher

Site Name : INTERCITY EXPRESS INC
1501 PORTLAND AVE
TACOMA, WA

Database(s) : [ALL SITES - WA, ECHO, FRS, RCRA_NONGEN, RCRA_VSQG] ***(cont.)***

Envirosite ID: 52365400
EPA ID: N/R

ALL SITES - WA ***(cont.)***

Interaction Type Description :	Facilities that generate any quantity of a dangerous waste. They may be classified as SQG, MQG, or LQG depending on hazardous waste generated for a given month.
Status :	Inactive
Start Date :	1986-11-24
End Date :	1995-12-31
SIC :	4212 - LOCAL TRUCKING WITHOUT STORAGE
NAICS :	N/R
Program :	HAZWASTE
Program ID :	WAD981762156
Interaction Type :	Hazardous Waste Generator
Interaction Type Description :	Facilities that generate any quantity of a dangerous waste. They may be classified as SQG, MQG, or LQG depending on hazardous waste generated for a given month.
Status :	Inactive
Start Date :	1986-11-24
End Date :	1995-12-31
SIC :	4131 - INTERCITY AND RURAL BUS TRANSPORTATION
NAICS :	N/R
Program :	HAZWASTE
Program ID :	WAD981762156
Interaction Type :	Hazardous Waste Generator
Interaction Type Description :	Facilities that generate any quantity of a dangerous waste. They may be classified as SQG, MQG, or LQG depending on hazardous waste generated for a given month.
Status :	Inactive
Start Date :	1986-11-24
End Date :	1995-12-31
SIC :	N/R
NAICS :	N/R

ECHO

Facility Name :	INTERCITY EXPRESS INC
Facility Address :	1501 PORTLAND AVE, TACOMA, WA 98421
County :	PIERCE
Last Inspection Date :	N/R
Registry ID :	110005340620
FIPS Code :	53053
EPA Region :	10
Inspection Count :	0
Last Inspection Days :	N/R
Informal Count :	0
Last Informal Action Date :	N/R
Formal Action Count :	0

Map Id: 207
Direction: ENE
Distance: 0.437 mi., 2310 ft.
Elevation: 16 ft.
Relative: Higher

Site Name : INTERCITY EXPRESS INC
1501 PORTLAND AVE
TACOMA, WA

Database(s) : [ALL SITES - WA, ECHO, FRS, RCRA_NONGEN, RCRA_VSQG] ***(cont.)***

Envirosite ID: 52365400
EPA ID: N/R

ECHO ***(cont.)***

Last Formal Action Date :	N/R
Total Penalties :	0
Penalty Count :	N/R
Last Penalty Date :	N/R
Last Penalty Amount :	N/R
QTRS IN NC :	0
Programs IN SNC :	0
Current Compliance Status :	No Violation Identified
Three-Year Compliance Status :	_____
Collection Method :	ADDRESS MATCHING-HOUSE NUMBER
Reference Point :	CENTER OF A FACILITY OR STATION
Accuracy Meters :	30
Derived Tribes :	Puyallup Tribe of the Puyallup Reservation - .4 mile(s), Puyallup Tribe of the Puyallup Reservation - 1.2 mile(s), Muckleshoot Indian Tribe - 10.1 mile(s), Muckleshoot Indian Tribe - 13.1 mile(s), Nisqually Indian Tribe - 18.2 mile(s), Squaxin Island Tribe of the Squaxin Island Reservation - 22.7 mile(s), Squaxin Island Tribe of the Squaxin Island Reservation - 24.6 mile(s)
Derived HUC :	17110014
Derived WBD :	171100140502
Derived STCTY FIPS :	53053
Derived Zip :	98421
Derived CD113 :	09
Derived CB2010 :	530530602001074
MYRTK Universe :	NNN
NPDES IDs :	N/R
CWA Permit Types :	N/R
CWA Compliance Tracking :	N/R
CWA NAICS :	N/R
CWA SICS :	N/R
CWA Inspection Count :	N/R
CWA Last Inspection Days :	N/R
CWA Informal Count :	N/R
CWA Formal Action Count :	N/R
CWA Last Formal Action Date :	N/R
CWA Penalties :	N/R
CWA Last Penalty Date :	N/R
CWA Last Penalty Amount :	N/R
CWA Quarters IN NC :	N/R
CWA Current Compliance Status :	N/R
CWA Current SNC Flag :	N
CWA 13 Quarters Compliance Status :	N/R
CWA 13 Quarters Effluent Exceedances:	N/R
CWA Three-Year QNCR Codes :	N/R
DFR URL :	Click here for hyperlink provided by the agency.
Facility SIC :	N/R
Facility NAICS :	562112 - Hazardous Waste Collection
Facility Last Inspection EPA Date :	N/R
Facility Last Inspection State Date :	N/R
Facility Last Formal Act EPA Date :	N/R
Facility Last Formal Act State Date :	N/R
Facility Last Informal Act EPA Date :	N/R
Facility Last Informal Act State Date:	N/R
Facility Federal Agency :	N/R

Map Id: 207
Direction: ENE
Distance: 0.437 mi., 2310 ft.
Elevation: 16 ft.
Relative: Higher

Site Name : INTERCITY EXPRESS INC
1501 PORTLAND AVE
TACOMA, WA

Database(s) : [ALL SITES - WA, ECHO, FRS, RCRA_NONGEN, RCRA_VSQG] ***(cont.)***

Envirosite ID: 52365400
EPA ID: N/R

ECHO ***(cont.)***

TRI Reporter :	N/R
Facility Imp Water Flag :	N/R
Current SNC Flag :	N
Indian County Flag :	N
Federal Flag :	N/R
US Mexico Border Flag :	N/R
Chesapeak Bay Flag :	N/R
AIR Flag :	N
NPDES Flag :	N
SDWIS Flag :	N
RCRA Flag :	Y
TRI Flag :	N
GHG Flag :	N
Major Flag :	N/R
Active Flag :	N/R
NAA Flag :	N
Latitude :	47.25621
Longitude :	-122.41942
Last Date in Agency List :	2023-01-16

FRS

Facility Name :	INTERCITY EXPRESS INC
Facility Address :	1501 PORTLAND AVE, TACOMA, WA 98421-2801
County :	PIERCE

Site Details

Registry ID :	110005340620
FRS Facility URL :	Click here for hyperlink provided by the agency.
Last Date in Agency List :	2023-02-13

Source Description

Source Description :

RCRAInfo is EPA's comprehensive information system that supports the Resource Conservation and Recovery Act (RCRA) of 1976 and the Hazardous and Solid Waste Amendments (HSWA) of 1984 through the tracking of events and activities related to facilities that generate, transport, and treat, store, or dispose of hazardous waste. RCRAInfo allows RCRA program staff to track the notification, permit, compliance, and corrective action activities required under RCRA. RCRAInfo also supports generation of the National Hazardous Waste Biennial Report. All generators and treatment, storage, and disposal facilities who handle hazardous waste are required to report to the EPA Administrator at least once every two years to support creation of the Biennial Report.
The WA-FSIS provides a means to query and display data maintained by the Washington Department of Ecology. This system contains key information for each facility/site that is currently, or has been, of interest to the Air Quality, Dam Safety, Hazardous Waste, Toxics Cleanup, and Water Quality Programs.

Map Id: 207
Direction: ENE
Distance: 0.437 mi., 2310 ft.
Elevation: 16 ft.
Relative: Higher

Site Name : INTERCITY EXPRESS INC
1501 PORTLAND AVE
TACOMA, WA

Database(s) : [ALL SITES - WA, ECHO, FRS, RCRA_NONGEN, RCRA_VSQG] ***(cont.)***

Envirosite ID: 52365400
EPA ID: N/R

FRS ***(cont.)***

FRS Environmental Interest

Source and System ID :	RCRAINFO - WAD981762156 WA-FSIS - 41989179

RCRA_NONGEN

Facility Name :	INTERCITY EXPRESS INC
Facility Address :	1501 PORTLAND AVE, TACOMA, WA 98421-2801
County :	PIERCE
Date Form Received by Agency :	1995-05-24
EPA ID :	WAD981762156
Mailing Address :	PO BOX 2825, SPOKANE, WA 99220-2825
Contact :	TRANS CHEMICAL TRANS CHEMICAL
Contact Address :	PO BOX 2825, SPOKANE, WA 99220-2825
Contact Country :	US
Contact Telephone :	000-000-0000
Contact Email :	N/R
EPA Region :	10
Land Type :	Private
Source Type :	Implementer
Classification :	Not a generator, verified
Description :	Not a generator, verified
Last Date in Agency List :	2023-01-23

Owner/Operator Summary

Owner/Operator Name :	INTERCITY EXPRE I
Owner/Operator Address :	1501 PORTLAND AVE, TACOMA, WA 98421-2801
Owner/Operator Country :	US
Owner/Operator Telephone :	000-000-0000
Owner/Operator Email :	N/R
Owner/Operator Fax :	N/R
Legal Status :	Private
Owner/Operator Type :	Operator
Owner/Operator Start Date :	1997-01-01
Owner/Operator End Date :	N/R

Owner/Operator Name :	JACK M
Owner/Operator Address :	PO BOX 2825, SPOKANE, WA 99220-2825
Owner/Operator Country :	US
Owner/Operator Telephone :	000-000-0000
Owner/Operator Email :	N/R
Owner/Operator Fax :	N/R
Legal Status :	Private
Owner/Operator Type :	Owner
Owner/Operator Start Date :	1996-12-05
Owner/Operator End Date :	N/R

Map Id: 207
Direction: ENE
Distance: 0.437 mi., 2310 ft.
Elevation: 16 ft.
Relative: Higher

Site Name : INTERCITY EXPRESS INC
1501 PORTLAND AVE
TACOMA, WA

Database(s) : [ALL SITES - WA, ECHO, FRS, RCRA_NONGEN, RCRA_VSQG] ***(cont.)***

Envirosite ID: 52365400
EPA ID: N/R

RCRA_NONGEN ***(cont.)***

Handler Activities Summary

U.S. Importer of Hazardous Waste :	N
Mixed Waste (Haz. and Radioactive) :	N
Recycler of Hazardous Waste :	N
Transporter of Hazardous Waste :	N
Treater, Storer or Disposer of HW :	N
Underground Injection Activity :	N
On-site Burner Exemption :	N
Furnace Exemption :	N
Used Oil Fuel Burner :	N
Used Oil Processor :	N
Used Oil Refiner :	N
Used Oil Fuel Marketer to Burner :	N
Used Oil Specification Marketer :	N
Used Oil Transfer Facility :	N
Used Oil Transporter :	N

Historical Generators

Date Form Received by Agency :	1995-05-24
Facility Name :	INTERCITY EXPRESS INC
Classification :	Very Small Quantity Generator
Date Form Received by Agency :	1995-05-24
Facility Name :	INTERCITY EXPRESS INC
Classification :	Not a generator, verified
Date Form Received by Agency :	1994-01-01
Facility Name :	INTERCITY EXPRESS INC
Classification :	Not a generator, verified

Notices of Violations Summary

Regulation Violated :	N

RCRA_VSQG

Facility Name :	INTERCITY EXPRESS INC
Facility Address :	1501 PORTLAND AVE, TACOMA, WA 98421
County :	PIERCE
Date Form Received by Agency :	1995-05-24
EPA ID :	WAD981762156
Mailing Address :	PO BOX 2825, SPOKANE, WA 99220
Contact :	MARK WIDING
Contact Address :	PO BOX 2825, SPOKANE, WA 99220
Contact Country :	US
Contact Telephone :	253-383-1611
Contact Email :	N/R
EPA Region :	10
Land Type :	Other land type

Map Id: 207
Direction: ENE
Distance: 0.437 mi., 2310 ft.
Elevation: 16 ft.
Relative: Higher

Site Name : INTERCITY EXPRESS INC
1501 PORTLAND AVE
TACOMA, WA

Database(s) : [ALL SITES - WA, ECHO, FRS, RCRA_NONGEN, RCRA_VSQG] ***(cont.)***

Envirosite ID: 52365400
EPA ID: N/R

RCRA_VSQG ***(cont.)***

Source Type : Notification
Classification : Very Small Quantity Generator

Description :

Handlers that generate 100 kilograms or less of hazardous waste per calendar month, and accumulate 1000 kg or less of hazardous waste at any time; or generate one kilogram or less of acutely hazardous waste per calendar month, and accumulate at any time: 1 kg or less of acutely hazardous waste; or 100 kg or less of any residue or contaminated soil, waste or other debris resulting from the cleanup of a spill, into or on any land or water, of acutely hazardous waste;or generate 100 kg or less of any residue or contaminated soil, waste or other debris resulting from the cleanup of a spill, into or on any land or water, of acutely hazardous waste during any calendar month, and accumulate at any time: 1 kg or less of acutely hazardous waste; or 100 kg or less of any residue or contaminated soil, waste or other debris resulting from the cleanup of a spill, into or on any land or water, of acutely hazardous waste.

Last Date in Agency List : 2023-01-23

Owner/Operator Summary

Owner/Operator Name : BULLANT, RON
Owner/Operator Address : 616 VISTA DR, TACOMA, WA 98465
Owner/Operator Country : US
Owner/Operator Telephone : 000-000-0000
Owner/Operator Email : N/R
Owner/Operator Fax : N/R
Legal Status : Private
Owner/Operator Type : Owner
Owner/Operator Start Date : 1996-12-06
Owner/Operator End Date : N/R

Owner/Operator Name : INTERCITY EXPRESS INC
Owner/Operator Address : 1501 PORTLAND AVE, TACOMA, WA 98421
Owner/Operator Country : US
Owner/Operator Telephone : 000-000-0000
Owner/Operator Email : N/R
Owner/Operator Fax : N/R
Legal Status : Private
Owner/Operator Type : Operator
Owner/Operator Start Date : 1997-01-01
Owner/Operator End Date : N/R

Owner/Operator Name : MICHAUD, JACK
Owner/Operator Address : PO BOX 2825, SPOKANE, WA 99220
Owner/Operator Country : US
Owner/Operator Telephone : 000-000-0000
Owner/Operator Email : N/R
Owner/Operator Fax : N/R
Legal Status : Private
Owner/Operator Type : Owner
Owner/Operator Start Date : 1996-12-05
Owner/Operator End Date : N/R

Map Id: 207
Direction: ENE
Distance: 0.437 mi., 2310 ft.
Elevation: 16 ft.
Relative: Higher

Site Name : INTERCITY EXPRESS INC
1501 PORTLAND AVE
TACOMA, WA

Database(s) : [ALL SITES - WA, ECHO, FRS, RCRA_NONGEN, RCRA_VSQG] ***(cont.)***

Envirosite ID: 52365400
EPA ID: N/R

RCRA_VSQG ***(cont.)***

Handler Activities Summary

U.S. Importer of Hazardous Waste :	N
Mixed Waste (Haz. and Radioactive) :	N
Recycler of Hazardous Waste :	N
Transporter of Hazardous Waste :	N
Treater, Storer or Disposer of HW :	N
Underground Injection Activity :	N
On-site Burner Exemption :	N
Furnace Exemption :	N
Used Oil Fuel Burner :	N
Used Oil Processor :	N
Used Oil Refiner :	N
Used Oil Fuel Marketer to Burner :	N
Used Oil Specification Marketer :	N
Used Oil Transfer Facility :	N
Used Oil Transporter :	N

Historical Generators

Date Form Received by Agency :	1995-05-24
Facility Name :	INTERCITY EXPRESS INC
Classification :	Not a generator, verified
Date Form Received by Agency :	1994-01-01
Facility Name :	INTERCITY EXPRESS INC
Classification :	Not a generator, verified

Notices of Violations Summary

Regulation Violated :	N

Map Id: CB208
Direction: SW
Distance: 0.438 mi., 2314 ft.
Elevation: 41 ft.
Relative: Higher

Site Name : WA HISTORICAL SOCIETY UNION ST STATION MUSEUM | UNION STATION MUSEUM | WA ST HISTORICAL SOCIETY/UNION ST STATION MUSEUM
1917 PACIFIC AVE S
TACOMA | Tacoma, WA 98402

Database(s) : [ALL SITES - WA, CSCSL HWS - WA, EPA LUST, FRS, HSL - WA, LUST - WA]

Envirosite ID: 52365485
EPA ID: N/R

ALL SITES - WA

Facility Name :	UNION STATION MUSEUM
Facility Address :	1917 PACIFIC AVE S, TACOMA, 98402
County :	Pierce

Map Id: CB208
Direction: SW
Distance: 0.438 mi., 2314 ft.
Elevation: 41 ft.
Relative: Higher

Site Name : WA HISTORICAL SOCIETY UNION ST STATION MUSEUM | UNION STATION MUSEUM | WA ST HISTORICAL SOCIETY/UNION ST STATION MUSEUM
1917 PACIFIC AVE S
TACOMA | Tacoma, WA 98402

Database(s) : [ALL SITES - WA, CSCSL HWS - WA, EPA LUST, FRS, HSL - WA, LUST - WA] ***(cont.)***

Envirosite ID: 52365485
EPA ID: N/R

ALL SITES - WA ***(cont.)***

Facility/Site ID :	54459981
Alternate Name :	N/R
Program Name :	N/R
WRIA :	10
Legislative District :	27
Congressional District :	6
Ecology Region :	SWRO
Ecology Program Phone :	(360) 407-7224
Tribal Land :	N
Latitude :	47.24448
Longitude :	-122.43655
Last Date in Agency List :	2023-01-03

Program Details

Program :	TOXICS
Program ID :	101729
Interaction Type :	LUST Facility
Interaction Type Description :	A leaking underground tank cleanup site being cleaned up with Ecology oversight or review.
Status :	Inactive
Start Date :	1992-10-01
End Date :	1998-07-15
SIC :	N/R
NAICS :	N/R

Program :	TOXICS
Program ID :	101729
Interaction Type :	Underground Storage Tank
Interaction Type Description :	Any one or combination of tanks (including connecting underground pipes) that is used to contain regulated substances and has a tank volume of ten percent or more beneath the surface of the ground. This term does not include any of the exempt UST systems specified in WAC 173-360-110(2) or any piping connected thereto. See WAC 173-360
Status :	Active
Start Date :	1992-07-31
End Date :	N/R
SIC :	N/R
NAICS :	N/R

CSCSL HWS - WA

Facility Name :	WA HISTORICAL SOCIETY UNION ST STATION MUSEUM
Facility Address :	1917 PACIFIC AVE S, TACOMA, 98402
County :	PIERCE

Map Id: CB208
Direction: SW
Distance: 0.438 mi., 2314 ft.
Elevation: 41 ft.
Relative: Higher

Site Name : WA HISTORICAL SOCIETY UNION ST STATION MUSEUM | UNION STATION MUSEUM | WA ST HISTORICAL SOCIETY/UNION ST STATION MUSEUM
1917 PACIFIC AVE S
TACOMA | Tacoma, WA 98402

Database(s) : [ALL SITES - WA, CSCSL HWS - WA, EPA LUST, FRS, HSL - WA, LUST - WA] ***(cont.)***

Envirosite ID: 52365485
EPA ID: N/R

CSCSL HWS - WA ***(cont.)***

Site Details

Facility Site ID :	54459981
Site Status :	Cleanup Started
Cleanup Site ID :	9641
Region :	Southwest
Responsible Section :	Southwest
WARM Rank :	N/R
Is Brownfield? :	N/R
Is PSI? :	N/R
Current VCP :	N/R
Past VCP :	N/R
Institutional Control :	N/R
Latitude :	47.24448
Longitude :	-122.43655
Last Date in Agency List :	2023-03-07

Contaminants Details

Contaminant Name :	Other Non-Halogenated Organics
Groundwater :	Suspected
Surface Water :	N/R
Soil :	Suspected
Sediment :	N/R
Air :	N/R
Bedrock :	N/R

Contaminant Name :	Benzene
Groundwater :	Suspected
Surface Water :	N/R
Soil :	Suspected
Sediment :	N/R
Air :	N/R
Bedrock :	N/R

Contaminant Name :	Petroleum-Gasoline
Groundwater :	Suspected
Surface Water :	N/R
Soil :	Confirmed Above Cleanup Levels
Sediment :	N/R
Air :	N/R
Bedrock :	N/R

Contaminant Name :	Petroleum-Other
Groundwater :	Confirmed Above Cleanup Levels
Surface Water :	N/R
Soil :	Confirmed Above Cleanup Levels
Sediment :	N/R
Air :	N/R
Bedrock :	N/R

Map Id: CB208
Direction: SW
Distance: 0.438 mi., 2314 ft.
Elevation: 41 ft.
Relative: Higher

Site Name : WA HISTORICAL SOCIETY UNION ST STATION MUSEUM | UNION STATION MUSEUM | WA ST HISTORICAL SOCIETY/UNION ST STATION MUSEUM
1917 PACIFIC AVE S
TACOMA | Tacoma, WA 98402

Database(s) : [ALL SITES - WA, CSCSL HWS - WA, EPA LUST, FRS, HSL - WA, LUST - WA] ***(cont.)***

Envirosite ID: 52365485
EPA ID: N/R

CSCSL HWS - WA ***(cont.)***

Contaminant Name :	Petroleum-Diesel
Groundwater :	Suspected
Surface Water :	N/R
Soil :	Confirmed Above Cleanup Levels
Sediment :	N/R
Air :	N/R
Bedrock :	N/R

EPA LUST

Facility Name :	WA HISTORICAL SOCIETY UNION ST STATION MUSEUM
Facility Address :	1917 PACIFIC AVE S, TACOMA, Washington 98402
County :	Pierce
Facility ID :	WA54459981
LUST ID :	WA9641
Reported Date :	N/R
Status :	Open
Substance :	Benzene
Closed With Residual Contamination (Tribal Only):	N/R
NFA_Letter (Tribal Only) :	N/R
Tribe (Tribal Only) :	N/R
EPA Region :	10
Estimated Population within 1500ft :	519
Estimated Private Domestic Wells within 1500ft:	34
Within Source Water Protection Area (SPA):	No
SPA Public Water System and Facility ID:	N/R
SPA Water Type :	N/R
SPA Facility Type :	N/R
SPA HUC12 :	N/R
Within Groundwater Wellhead Protection Area (WHPA):	No
WHPA Public Water System and Facility ID:	N/R
WHPA Water Type :	N/R
WHPA Facility Type :	N/R
WHPA HUC12 :	N/R
Within Estimated 100-year Floodplain:	No
Latitude :	47.24448
Longitude :	-122.436549999999
Last Date in Agency List :	2023-01-30

FRS

Facility Name :	UNION STATION MUSEUM
Facility Address :	1917 PACIFIC AVE S, TACOMA, WA 98402
County :	PIERCE

Map Id: CB208
Direction: SW
Distance: 0.438 mi., 2314 ft.
Elevation: 41 ft.
Relative: Higher

Site Name : WA HISTORICAL SOCIETY UNION ST STATION MUSEUM | UNION STATION MUSEUM | WA ST HISTORICAL SOCIETY/UNION ST STATION MUSEUM
1917 PACIFIC AVE S
TACOMA | Tacoma, WA 98402

Database(s) : [ALL SITES - WA, CSCSL HWS - WA, EPA LUST, FRS, HSL - WA, LUST - WA] ***(cont.)***

Envirosite ID: 52365485
EPA ID: N/R

FRS ***(cont.)***

Site Details

Registry ID :	110015455979
FRS Facility URL :	Click here for hyperlink provided by the agency.
Last Date in Agency List :	2023-02-13

Source Description

Source Description :

The WA-FSIS provides a means to query and display data maintained by the Washington Department of Ecology. This system contains key information for each facility/site that is currently, or has been, of interest to the Air Quality, Dam Safety, Hazardous Waste, Toxics Cleanup, and Water Quality Programs.

FRS Environmental Interest

Source and System ID :	WA-FSIS - 54459981

HSL - WA

Facility Name :	WA HISTORICAL SOCIETY UNION ST STATION MUSEUM
Facility Address :	1917 Pacific Ave S, Tacoma, 98402
County :	Pierce

Site Details

Facility Site ID :	54459981
Cleanup Site ID :	9641
Status :	Cleanup Started
Site Rank :	N/R
Alternative Site Name :	N/R
Region :	N/R
Resposbile Unit :	N/R
Institutional Control :	N/R
Current VCP :	N/R
Past VCP :	N/R
Latitude :	N/R
Longitude :	N/R
Agency Hyperlink :	Click here for hyperlink provided by the agency.
Last Date in Agency List :	2022-02-11

Facility Name :	WA HISTORICAL SOCIETY UNION ST STATION MUSEUM
Facility Address :	1917 PACIFIC AVE S, TACOMA, 98402
County :	Pierce

Map Id: CB208
Direction: SW
Distance: 0.438 mi., 2314 ft.
Elevation: 41 ft.
Relative: Higher

Site Name : WA HISTORICAL SOCIETY UNION ST STATION MUSEUM | UNION STATION MUSEUM | WA ST HISTORICAL SOCIETY/UNION ST STATION MUSEUM
1917 PACIFIC AVE S
TACOMA | Tacoma, WA 98402

Database(s) : [ALL SITES - WA, CSCSL HWS - WA, EPA LUST, FRS, HSL - WA, LUST - WA] ***(cont.)***

Envirosite ID: 52365485
EPA ID: N/R

HSL - WA ***(cont.)***

Site Details

Facility Site ID :	54459981
Cleanup Site ID :	9641
Status :	Cleanup Started
Site Rank :	N/R
Alternative Site Name :	UNION STATION MUSEUM
Region :	Southwest
Resposbile Unit :	Southwest
Institutional Control :	N/R
Current VCP :	N/R
Past VCP :	N/R
Latitude :	47.24448
Longitude :	-122.43655
Agency Hyperlink :	Click here for hyperlink provided by the agency.
Last Date in Agency List :	2023-02-28

Contaminants

Contaminant Name :	Other Non-Halogenated Organics
Ground water :	Suspected
Surface water :	N/R
Soil :	Suspected
Sediment :	N/R
Air :	N/R
Bedrock :	N/R

Contaminant Name :	Benzene
Ground water :	Suspected
Surface water :	N/R
Soil :	Suspected
Sediment :	N/R
Air :	N/R
Bedrock :	N/R

Contaminant Name :	Petroleum-Gasoline
Ground water :	Suspected
Surface water :	N/R
Soil :	Confirmed Above Cleanup Levels
Sediment :	N/R
Air :	N/R
Bedrock :	N/R

Contaminant Name :	Petroleum-Other
Ground water :	Confirmed Above Cleanup Levels
Surface water :	N/R
Soil :	Confirmed Above Cleanup Levels
Sediment :	N/R
Air :	N/R
Bedrock :	N/R

Map Id: CB208
Direction: SW
Distance: 0.438 mi., 2314 ft.
Elevation: 41 ft.
Relative: Higher

Site Name : WA HISTORICAL SOCIETY UNION ST STATION MUSEUM | UNION STATION MUSEUM | WA ST HISTORICAL SOCIETY/UNION ST STATION MUSEUM
1917 PACIFIC AVE S
TACOMA | Tacoma, WA 98402

Database(s) : [ALL SITES - WA, CSCSL HWS - WA, EPA LUST, FRS, HSL - WA, LUST - WA] ***(cont.)***

Envirosite ID: 52365485
EPA ID: N/R

HSL - WA ***(cont.)***

Contaminant Name :	Petroleum-Diesel
Ground water :	Suspected
Surface water :	N/R
Soil :	Confirmed Above Cleanup Levels
Sediment :	N/R
Air :	N/R
Bedrock :	N/R

LUST - WA

Facility Name :	WA HISTORICAL SOCIETY UNION ST STATION MUSEUM
Facility Address :	1917 PACIFIC AVE S, TACOMA, 98402
County :	Pierce

Site Details

LUST Status Date :	2012-01-06
LUST Status Type :	LUST - Cleanup Started
Facility Site ID :	54459981
Cleanup Site ID :	9641
LUST ID :	2355
UST ID :	101729
Alternate Site Names :	UNION STATION MUSEUM
Release Date :	1992-10-01
Process Type :	Independent Action
Responsible Unit :	Southwest
Region :	Southwest
Latitude :	47.24448
Longitude :	-122.43655
Last Date in Agency List :	2023-03-20

Contaminants

Contaminant Name :	Benzene
Ground Water :	Suspected
Surface Water :	N/R
Soil :	Suspected
Sediment :	N/R
Air :	N/R
Bedrock :	N/R

Contaminant Name :	Petroleum-Other
Ground Water :	Confirmed Above Cleanup Levels
Surface Water :	N/R
Soil :	Confirmed Above Cleanup Levels
Sediment :	N/R
Air :	N/R
Bedrock :	N/R

Map Id: CB208
Direction: SW
Distance: 0.438 mi., 2314 ft.
Elevation: 41 ft.
Relative: Higher

Site Name : WA HISTORICAL SOCIETY UNION ST STATION MUSEUM | UNION STATION MUSEUM | WA ST HISTORICAL SOCIETY/UNION ST STATION MUSEUM
1917 PACIFIC AVE S
TACOMA | Tacoma, WA 98402

Database(s) : [ALL SITES - WA, CSCSL HWS - WA, EPA LUST, FRS, HSL - WA, LUST - WA] ***(cont.)***

Envirosite ID: 52365485
EPA ID: N/R

LUST - WA ***(cont.)***

Contaminant Name :	Other Non-Halogenated Organics
Ground Water :	Suspected
Surface Water :	N/R
Soil :	Suspected
Sediment :	N/R
Air :	N/R
Bedrock :	N/R

Contaminant Name :	Petroleum-Gasoline
Ground Water :	Suspected
Surface Water :	N/R
Soil :	Confirmed Above Cleanup Levels
Sediment :	N/R
Air :	N/R
Bedrock :	N/R

Contaminant Name :	Petroleum-Diesel
Ground Water :	Suspected
Surface Water :	N/R
Soil :	Confirmed Above Cleanup Levels
Sediment :	N/R
Air :	N/R
Bedrock :	N/R

Facility Name :	WA ST HISTORICAL SOCIETY/UNION ST STATION MUSEUM
Facility Address :	1917 PACIFIC AVE S, TACOMA, 98402
County :	Pierce

Site Details

LUST Status Date :	1995-01-09
LUST Status Type :	Monitoring
Facility Site ID :	54459981
Cleanup Site ID :	9641
LUST ID :	N/R
UST ID :	N/R
Alternate Site Names :	N/R
Release Date :	N/R
Process Type :	Independent Action
Responsible Unit :	Southwest
Region :	Southwest
Latitude :	47.24448
Longitude :	-122.43655
Last Date in Agency List :	2017-08-23

Map Id: CB208
Direction: SW
Distance: 0.438 mi., 2314 ft.
Elevation: 41 ft.
Relative: Higher

Site Name : WA HISTORICAL SOCIETY UNION ST STATION MUSEUM | UNION STATION MUSEUM | WA ST HISTORICAL SOCIETY/UNION ST STATION MUSEUM
1917 PACIFIC AVE S
TACOMA | Tacoma, WA 98402

Database(s) : [ALL SITES - WA, CSCSL HWS - WA, EPA LUST, FRS, HSL - WA, LUST - WA] ***(cont.)***

Envirosite ID: 52365485
EPA ID: N/R

LUST - WA ***(cont.)***

Contaminants

Contaminant Name :	Benzene
Ground Water :	Suspected
Surface Water :	N/R
Soil :	Suspected
Sediment :	N/R
Air :	N/R
Bedrock :	N/R

Contaminant Name :	Other Non-Halogenated Organics
Ground Water :	Suspected
Surface Water :	N/R
Soil :	Suspected
Sediment :	N/R
Air :	N/R
Bedrock :	N/R

Contaminant Name :	Petroleum-Diesel
Ground Water :	Suspected
Surface Water :	N/R
Soil :	Confirmed Above Cleanup Levels
Sediment :	N/R
Air :	N/R
Bedrock :	N/R

Contaminant Name :	Petroleum-Gasoline
Ground Water :	Suspected
Surface Water :	N/R
Soil :	Confirmed Above Cleanup Levels
Sediment :	N/R
Air :	N/R
Bedrock :	N/R

Contaminant Name :	Petroleum-Other
Ground Water :	Confirmed Above Cleanup Levels
Surface Water :	N/R
Soil :	Confirmed Above Cleanup Levels
Sediment :	N/R
Air :	N/R
Bedrock :	N/R

Map Id: BY209
Direction: NW
Distance: 0.439 mi., 2318 ft.
Elevation: 15 ft.
Relative: Lower

Site Name : CENTER FOR URBAN WATERS
302 E D ST
TACOMA, WA 98421

Database(s) : [ALL SITES - WA, FRS]

Envirosite ID: 52365522
EPA ID: N/R

ALL SITES - WA

Facility Name :	CENTER FOR URBAN WATERS
Facility Address :	302 E D ST, TACOMA, 98421
County :	Pierce
Facility/Site ID :	19937
Alternate Name :	N/R
Program Name :	N/R
WRIA :	10
Legislative District :	27
Congressional District :	9
Ecology Region :	SWRO
Ecology Program Phone :	(360) 407-6400
Tribal Land :	N
Latitude :	47.2594
Longitude :	-122.434
Last Date in Agency List :	2023-01-03

Program Details

Program :	WATQUAL
Program ID :	WAR011021
Interaction Type :	Construction SW GP
Interaction Type Description :	General permit issued to owner/operators of construction projects that disturb 1 or more acres of land through clearing, grading, excavating, or stockpiling of fill material that discharge stormwater to state waters.
Status :	Inactive
Start Date :	2008-08-18
End Date :	2010-09-14
SIC :	N/R
NAICS :	N/R

FRS

Facility Name :	CENTER FOR URBAN WATERS
Facility Address :	302 E D ST, TACOMA, WA 98421
County :	PIERCE

Site Details

Registry ID :	110056460431
FRS Facility URL :	Click here for hyperlink provided by the agency.
Last Date in Agency List :	2023-02-13

Source Description

Source Description :

The WA-FSIS provides a means to query and display data maintained by the Washington Department of Ecology. This system contains key information for each facility/site that is currently, or has been, of interest to the Air Quality, Dam Safety, Hazardous Waste, Toxics Cleanup, and Water Quality Programs.

Map Id: BY209
Direction: NW
Distance: 0.439 mi., 2318 ft.
Elevation: 15 ft.
Relative: Lower

Site Name : CENTER FOR URBAN WATERS
302 E D ST
TACOMA, WA 98421

Database(s) : [ALL SITES - WA, FRS] ***(cont.)***

Envirosite ID: 52365522
EPA ID: N/R

FRS ***(cont.)***

FRS Environmental Interest
Source and System ID : WA-FSIS - 19937

Map Id: BY210
Direction: NW
Distance: 0.439 mi., 2319 ft.
Elevation: 15 ft.
Relative: Lower

Site Name : PUGET SOUND PLYWOOD D ST
306 E D ST
TACOMA, WA 98406

Database(s) : [ALL SITES - WA, CSCSL NFA - WA, FRS, HSL - WA]

Envirosite ID: 52365534
EPA ID: N/R

ALL SITES - WA

Facility Name : PUGET SOUND PLYWOOD D ST
Facility Address : 306 E D ST, TACOMA, 98406
County : Pierce

Facility/Site ID : 53785693
Alternate Name : N/R
Program Name : N/R
WRIA : 10
Legislative District : 27
Congressional District : 9
Ecology Region : SWRO
Ecology Program Phone : (360) 407-7224
Tribal Land : N
Latitude : 47.259752
Longitude : -122.434313
Last Date in Agency List : 2023-01-03

Program Details
Program : TOXICS
Program ID : N/R
Interaction Type : Independent Remedial Action Program

Interaction Type Description : Ecology staff reviewed IRAP reports and provide written determination indicating whether the cleanup meets Model Toxics Control Act (MTCA) standards.

Status : Inactive
Start Date : 1995-11-09
End Date : 1997-10-02
SIC : N/R
NAICS : N/R

CSCSL NFA - WA

Facility Name : PUGET SOUND PLYWOOD D ST
Facility Address : 306 E D ST, TACOMA, 98406

Map Id: BY210
Direction: NW
Distance: 0.439 mi., 2319 ft.
Elevation: 15 ft.
Relative: Lower

Site Name : PUGET SOUND PLYWOOD D ST
306 E D ST
TACOMA, WA 98406

Database(s) : [ALL SITES - WA, CSCSL NFA - WA, FRS, HSL - WA] ***(cont.)***

Envirosite ID: 52365534
EPA ID: N/R

CSCSL NFA - WA ***(cont.)***

County :	Pierce
NFA Date :	1997-10-02
Facility Site ID :	53785693
Cleanup Site ID :	1793
Rank :	N/R
VCP :	N/R
Alternate Site Names :	N/R
NFA Reason :	SHA, IRAP, or VCP
Site Status :	NFA
Region :	Southwest
Responsible Unit :	Southwest
Latitude :	47.259752
Longitude :	-122.434313
Last Date in Agency List :	2023-02-23

Contaminants

Contaminant Name :	Metals - Other
Ground Water :	N/R
Surface Water :	N/R
Soil :	Remediated
Sediment :	N/R
Air :	N/R
Bedrock :	N/R

Contaminant Name :	Metals Priority Pollutants
Ground Water :	N/R
Surface Water :	N/R
Soil :	Remediated
Sediment :	N/R
Air :	N/R
Bedrock :	N/R

FRS

Facility Name :	PUGET SOUND PLYWOOD D ST
Facility Address :	306 E D ST, TACOMA, WA 98406
County :	PIERCE

Site Details

Registry ID :	110015457165
FRS Facility URL :	Click here for hyperlink provided by the agency.
Last Date in Agency List :	2023-02-13

Source Description

Map Id: BY210
Direction: NW
Distance: 0.439 mi., 2319 ft.
Elevation: 15 ft.
Relative: Lower

Site Name : PUGET SOUND PLYWOOD D ST
306 E D ST
TACOMA, WA 98406

Database(s) : [ALL SITES - WA, CSCSL NFA - WA, FRS, HSL - WA] ***(cont.)***

Envirosite ID: 52365534
EPA ID: N/R

FRS ***(cont.)***

Source Description :

The WA-FSIS provides a means to query and display data maintained by the Washington Department of Ecology. This system contains key information for each facility/site that is currently, or has been, of interest to the Air Quality, Dam Safety, Hazardous Waste, Toxics Cleanup, and Water Quality Programs.

FRS Environmental Interest

Source and System ID :	WA-FSIS - 53785693

HSL - WA

Facility Name :	Puget Sound Plywood D St
Facility Address :	306 E D ST, TACOMA, 98406
County :	Pierce

Site Details

Facility Site ID :	53785693
Cleanup Site ID :	1793
Status :	No Further Action
Site Rank :	N/R
Alternative Site Name :	N/R
Region :	Southwest
Resposbile Unit :	Southwest
Institutional Control :	N/R
Current VCP :	N/R
Past VCP :	N/R
Latitude :	47.259752
Longitude :	-122.434313
Agency Hyperlink :	Click here for hyperlink provided by the agency.
Last Date in Agency List :	2023-02-28

Contaminants

Contaminant Name :	Metals Priority Pollutants
Ground water :	N/R
Surface water :	N/R
Soil :	Remediated
Sediment :	N/R
Air :	N/R
Bedrock :	N/R

Contaminant Name :	Metals - Other
Ground water :	N/R
Surface water :	N/R
Soil :	Remediated
Sediment :	N/R
Air :	N/R
Bedrock :	N/R

Map Id: BY210
Direction: NW
Distance: 0.439 mi., 2319 ft.
Elevation: 15 ft.
Relative: Lower

Site Name : PUGET SOUND PLYWOOD D ST
306 E D ST
TACOMA, WA 98406

Database(s) : [ALL SITES - WA, CSCSL NFA - WA, FRS, HSL - WA] ***(cont.)***

Envirosite ID: 52365534
EPA ID: N/R

HSL - WA ***(cont.)***

Facility Name :	PUGET SOUND PLYWOOD D ST
Facility Address :	306 E D St, Tacoma, 98406
County :	Pierce

Site Details

Facility Site ID :	53785693
Cleanup Site ID :	1793
Status :	No Further Action
Site Rank :	N/R
Alternative Site Name :	N/R
Region :	N/R
Resposbile Unit :	N/R
Institutional Control :	N/R
Current VCP :	N/R
Past VCP :	N/R
Latitude :	N/R
Longitude :	N/R
Agency Hyperlink :	Click here for hyperlink provided by the agency.
Last Date in Agency List :	2022-02-11

Map Id: BW211
Direction: WSW
Distance: 0.440 mi., 2323 ft.
Elevation: 146 ft.
Relative: Higher

Site Name : DUNSON EQUITIES
1348 MARKET ST
TACOMA | Tacoma, WA 98401

Database(s) : [ALL SITES - WA, CSCSL NFA - WA, EPA UST, FRS, HSL - WA, LUST - WA, UST - WA]

Envirosite ID: 52365376
EPA ID: N/R

ALL SITES - WA

Facility Name :	DUNSON EQUITIES
Facility Address :	1348 MARKET ST, TACOMA, 98401
County :	Pierce

Facility/Site ID :	28722423
Alternate Name :	N/R
Program Name :	N/R
WRIA :	10
Legislative District :	27
Congressional District :	6
Ecology Region :	SWRO
Ecology Program Phone :	(360) 407-7224
Tribal Land :	N
Latitude :	47.24938
Longitude :	-122.44107
Last Date in Agency List :	2023-01-03

Map Id: BW211
Direction: WSW
Distance: 0.440 mi., 2323 ft.
Elevation: 146 ft.
Relative: Higher

Site Name : DUNSON EQUITIES
1348 MARKET ST
TACOMA | Tacoma, WA 98401

Database(s) : [ALL SITES - WA, CSCSL NFA - WA, EPA UST, FRS, HSL - WA, LUST - WA, UST - WA] ***(cont.)***

Envirosite ID: 52365376
EPA ID: N/R

ALL SITES - WA ***(cont.)***

Program Details

Program :	TOXICS
Program ID :	499960
Interaction Type :	LUST Facility
Interaction Type Description :	A leaking underground tank cleanup site being cleaned up with Ecology oversight or review.
Status :	Inactive
Start Date :	1999-07-15
End Date :	2000-08-21
SIC :	N/R
NAICS :	N/R

Program :	TOXICS
Program ID :	499960
Interaction Type :	Underground Storage Tank
Interaction Type Description :	Any one or combination of tanks (including connecting underground pipes) that is used to contain regulated substances and has a tank volume of ten percent or more beneath the surface of the ground. This term does not include any of the exempt UST systems specified in WAC 173-360-110(2) or any piping connected thereto. See WAC 173-360
Status :	Active
Start Date :	1999-06-09
End Date :	N/R
SIC :	N/R
NAICS :	N/R

CSCSL NFA - WA

Facility Name :	DUNSON EQUITIES
Facility Address :	1348 MARKET ST, TACOMA, 98401
County :	Pierce
NFA Date :	2012-08-31
Facility Site ID :	28722423
Cleanup Site ID :	8597
Rank :	N/R
VCP :	N/R
Alternate Site Names :	N/R
NFA Reason :	Initial Investigation
Site Status :	NFA
Region :	Southwest
Responsible Unit :	Southwest
Latitude :	47.24938
Longitude :	-122.44107
Last Date in Agency List :	2023-02-23

Map Id: BW211
Direction: WSW
Distance: 0.440 mi., 2323 ft.
Elevation: 146 ft.
Relative: Higher

Site Name : DUNSON EQUITIES
1348 MARKET ST
TACOMA | Tacoma, WA 98401

Database(s) : [ALL SITES - WA, CSCSL NFA - WA, EPA UST, FRS, HSL - WA, LUST - WA, UST - WA] ***(cont.)***

Envirosite ID: 52365376
EPA ID: N/R

CSCSL NFA - WA ***(cont.)***

Contaminants

Contaminant Name :	Petroleum-Gasoline
Ground Water :	N/R
Surface Water :	N/R
Soil :	Remediated-Below
Sediment :	N/R
Air :	N/R
Bedrock :	N/R

EPA UST

Facility Name :	DUNSON EQUITIES
Facility Address :	1348 MARKET ST, Tacoma, Washington 98401
County :	Pierce
Facility ID :	WA28722423
Facility Status :	Closed UST(s)
Open USTs :	0
Closed USTs :	3
Temporarily Out of Service USTs :	0
Date of Last Inspection :	N/R
EPA Region :	10
Tribe :	N/R
Facility ID 2 :	N/R
Latitude :	47.24962
Longitude :	-122.44103
Last Date in Agency List :	2023-01-30

Tank Details

Tank ID :	WA28722423_1
Tank Status :	Closed
Installation Date :	1964-01-01
Removal Date :	N/R
Capacity :	N/R
Substances :	B Unleaded Gasoline
Tank Wall Type :	N/R
Tank ID :	WA28722423_2
Tank Status :	Closed
Installation Date :	N/R
Removal Date :	N/R
Capacity :	N/R
Substances :	B Unleaded Gasoline
Tank Wall Type :	N/R
Tank ID :	WA28722423_3
Tank Status :	Closed
Installation Date :	N/R
Removal Date :	N/R
Capacity :	N/R

Map Id: BW211
Direction: WSW
Distance: 0.440 mi., 2323 ft.
Elevation: 146 ft.
Relative: Higher

Site Name : DUNSON EQUITIES
1348 MARKET ST
TACOMA | Tacoma, WA 98401

Database(s) : [ALL SITES - WA, CSCSL NFA - WA, EPA UST, FRS, HSL - WA, LUST - WA, UST - WA] ***(cont.)***

Envirosite ID: 52365376
EPA ID: N/R

EPA UST ***(cont.)***

Substances :	B Unleaded Gasoline
Tank Wall Type :	N/R

FRS

Facility Name :	DUNSON EQUITIES
Facility Address :	1348 MARKET ST, TACOMA, WA 98401
County :	PIERCE

Site Details

Registry ID :	110015498111
FRS Facility URL :	Click here for hyperlink provided by the agency.
Last Date in Agency List :	2023-02-13

Source Description

Source Description :

The WA-FSIS provides a means to query and display data maintained by the Washington Department of Ecology. This system contains key information for each facility/site that is currently, or has been, of interest to the Air Quality, Dam Safety, Hazardous Waste, Toxics Cleanup, and Water Quality Programs.

FRS Environmental Interest

Source and System ID :	WA-FSIS - 28722423

HSL - WA

Facility Name :	DUNSON EQUITIES
Facility Address :	1348 Market St, Tacoma, 98401
County :	Pierce

Site Details

Facility Site ID :	28722423
Cleanup Site ID :	8597
Status :	No Further Action
Site Rank :	N/R
Alternative Site Name :	N/R
Region :	N/R
Resposbile Unit :	N/R
Institutional Control :	N/R
Current VCP :	N/R
Past VCP :	N/R
Latitude :	N/R
Longitude :	N/R
Agency Hyperlink :	Click here for hyperlink provided by the agency.
Last Date in Agency List :	2022-02-11

Map Id: BW211
Direction: WSW
Distance: 0.440 mi., 2323 ft.
Elevation: 146 ft.
Relative: Higher

Site Name : DUNSON EQUITIES
1348 MARKET ST
TACOMA | Tacoma, WA 98401

Database(s) : [ALL SITES - WA, CSCSL NFA - WA, EPA UST, FRS, HSL - WA, LUST - WA, UST - WA] ***(cont.)***

Envirosite ID: 52365376
EPA ID: N/R

HSL - WA ***(cont.)***

Facility Name :	DUNSON EQUITIES
Facility Address :	1348 MARKET ST, TACOMA, 98401
County :	Pierce

Site Details

Facility Site ID :	28722423
Cleanup Site ID :	8597
Status :	No Further Action
Site Rank :	N/R
Alternative Site Name :	N/R
Region :	Southwest
Resposbile Unit :	Southwest
Institutional Control :	N/R
Current VCP :	N/R
Past VCP :	N/R
Latitude :	47.24938
Longitude :	-122.44107
Agency Hyperlink :	Click here for hyperlink provided by the agency.
Last Date in Agency List :	2023-02-28

Contaminants

Contaminant Name :	Petroleum-Gasoline
Ground water :	N/R
Surface water :	N/R
Soil :	Remediated-Below
Sediment :	N/R
Air :	N/R
Bedrock :	N/R

LUST - WA

Facility Name :	DUNSON EQUITIES
Facility Address :	1348 MARKET ST, TACOMA, 98401
County :	Pierce

Site Details

LUST Status Date :	2012-08-31
LUST Status Type :	LUST - NFA
Facility Site ID :	28722423
Cleanup Site ID :	8597
LUST ID :	5428
UST ID :	499960
Alternate Site Names :	N/R
Release Date :	1999-07-15
Process Type :	N/R
Responsible Unit :	Southwest
Region :	Southwest
Latitude :	47.24938
Longitude :	-122.44107

Map Id: BW211
Direction: WSW
Distance: 0.440 mi., 2323 ft.
Elevation: 146 ft.
Relative: Higher

Site Name : DUNSON EQUITIES
1348 MARKET ST
TACOMA | Tacoma, WA 98401

Database(s) : [ALL SITES - WA, CSCSL NFA - WA, EPA UST, FRS, HSL - WA, LUST - WA, UST - WA] ***(cont.)***

Envirosite ID: 52365376
EPA ID: N/R

LUST - WA ***(cont.)***

Last Date in Agency List : 2023-03-20

Contaminants

Contaminant Name :	Petroleum-Gasoline
Ground Water :	N/R
Surface Water :	N/R
Soil :	Remediated-Below
Sediment :	N/R
Air :	N/R
Bedrock :	N/R

UST - WA

Facility Name :	DUNSON EQUITIES
Facility Address :	1348 MARKET ST, Tacoma, 98401
County :	Pierce
Facility Site ID :	28722423
UST Site ID :	499960
Tag Number(s) :	N/R
Responsible Unit :	Southwest
Is Active :	No
Latitude :	47.24938
Longitude :	-122.44107
Last Date in Agency List :	2022-12-29

Tank Details

Tank Name :	1
Tank Status :	Removed
Install Date :	1964-01-01
Tank Upgrade Date :	N/R
Tank Permanent Closure Date :	1999-05-20
Permit Expiration Date :	N/R
Tank Material :	N/R
Tank Construction :	N/R
Tank Corrosion Protection :	N/R
Tank Manifold :	N/R
Tank Release Detection :	N/R
Tank Tightness Test :	N/R
Tank Spill Prevention :	N/R
Capacity Range :	N/R
Actual Capacity :	1000
Pipe Material :	N/R
Pipe Construction :	N/R
Pipe Corrosion Protection :	N/R
Tank SFC :	N/R
Dispenser SFC :	N/R
Primary Pipe Release Detection :	N/R
Secondary Pipe Release Detection :	N/R
Pipe Pumping System :	N/R

Map Id: BW211
Direction: WSW
Distance: 0.440 mi., 2323 ft.
Elevation: 146 ft.
Relative: Higher

Site Name : DUNSON EQUITIES
1348 MARKET ST
TACOMA | Tacoma, WA 98401

Database(s) : [ALL SITES - WA, CSCSL NFA - WA, EPA UST, FRS, HSL - WA, LUST - WA, UST - WA] ***(cont.)***

Envirosite ID: 52365376
EPA ID: N/R

UST - WA ***(cont.)***

Pipe Install Date :	N/R
Turbine Sump Construction :	N/R
Tank Status Date :	1999-12-10
Tank Install Date :	N/R
Tank Overfill Prevention :	N/R

Compartments Details

Compartment Number :	1
Compartment Capacity :	1000
Substance Stored :	Unleaded Gasoline
Used Substance :	N/R
Ecy Region :	N/R

Tank Details

Tank Name :	2
Tank Status :	Removed
Install Date :	N/R
Tank Upgrade Date :	N/R
Tank Permanent Closure Date :	1999-05-20
Permit Expiration Date :	N/R
Tank Material :	N/R
Tank Construction :	N/R
Tank Corrosion Protection :	N/R
Tank Manifold :	N/R
Tank Release Detection :	N/R
Tank Tightness Test :	N/R
Tank Spill Prevention :	N/R
Capacity Range :	1,101 to 2,000 Gallons
Actual Capacity :	2000
Pipe Material :	N/R
Pipe Construction :	N/R
Pipe Corrosion Protection :	N/R
Tank SFC :	N/R
Dispenser SFC :	N/R
Primary Pipe Release Detection :	N/R
Secondary Pipe Release Detection :	N/R
Pipe Pumping System :	N/R
Pipe Install Date :	N/R
Turbine Sump Construction :	N/R
Tank Status Date :	1999-12-10
Tank Install Date :	N/R
Tank Overfill Prevention :	N/R

Compartments Details

Compartment Number :	1
Compartment Capacity :	2000
Substance Stored :	Unleaded Gasoline
Used Substance :	N/R
Ecy Region :	N/R

Map Id: BW211
Direction: WSW
Distance: 0.440 mi., 2323 ft.
Elevation: 146 ft.
Relative: Higher

Site Name : DUNSON EQUITIES
1348 MARKET ST
TACOMA | Tacoma, WA 98401

Database(s) : [ALL SITES - WA, CSCSL NFA - WA, EPA UST, FRS, HSL - WA, LUST - WA, UST - WA] ***(cont.)***

Envirosite ID: 52365376
EPA ID: N/R

UST - WA ***(cont.)***

Tank Details

Tank Name :	3
Tank Status :	Removed
Install Date :	N/R
Tank Upgrade Date :	N/R
Tank Permanent Closure Date :	1999-05-20
Permit Expiration Date :	N/R
Tank Material :	N/R
Tank Construction :	N/R
Tank Corrosion Protection :	N/R
Tank Manifold :	N/R
Tank Release Detection :	N/R
Tank Tightness Test :	N/R
Tank Spill Prevention :	N/R
Capacity Range :	N/R
Actual Capacity :	1000
Pipe Material :	N/R
Pipe Construction :	N/R
Pipe Corrosion Protection :	N/R
Tank SFC :	N/R
Dispenser SFC :	N/R
Primary Pipe Release Detection :	N/R
Secondary Pipe Release Detection :	N/R
Pipe Pumping System :	N/R
Pipe Install Date :	N/R
Turbine Sump Construction :	N/R
Tank Status Date :	1999-12-10
Tank Install Date :	N/R
Tank Overfill Prevention :	N/R

Compartments Details

Compartment Number :	1
Compartment Capacity :	1000
Substance Stored :	Unleaded Gasoline
Used Substance :	N/R
Ecy Region :	N/R

Map Id: BY212
Direction: NNW
Distance: 0.447 mi., 2360 ft.
Elevation: 15 ft.
Relative: Lower

Site Name : BAYVIEW INDUSTRIES | TACOMA CITY D ST | PIONEER IND
303 E D ST | 303 EAST D ST.
TACOMA | Tacoma, WA

Database(s) : [ALL SITES - WA, ALT FUELING, BRS, DOCKET, ECHO, EPA UST, FRS, HIST PCS FACILITY, ICIS, INACTIVE PCS, OSHA, PCS ENF, RCRA_NONGEN, UST - WA]

Envirosite ID: 52365529
EPA ID: N/R

ALL SITES - WA

Facility Name :	Bayview Industries Inc
Facility Address :	303 E D ST, TACOMA, 98421-1801
County :	Pierce
Facility/Site ID :	62566563
Alternate Name :	N/R
Program Name :	N/R
WRIA :	10
Legislative District :	27
Congressional District :	9
Ecology Region :	SWRO
Ecology Program Phone :	(360) 407-6734
Tribal Land :	N
Latitude :	47.25993
Longitude :	-122.43388
Last Date in Agency List :	2023-01-03

Facility/Site ID :	62566563
Alternate Name :	N/R
Program Name :	N/R
WRIA :	10
Legislative District :	27
Congressional District :	9
Ecology Region :	SWRO
Ecology Program Phone :	(360) 407-6400
Tribal Land :	N
Latitude :	47.25993
Longitude :	-122.43388
Last Date in Agency List :	2023-01-03

Facility/Site ID :	62566563
Alternate Name :	N/R
Program Name :	N/R
WRIA :	10
Legislative District :	27
Congressional District :	9
Ecology Region :	SWRO
Ecology Program Phone :	N/R
Tribal Land :	N
Latitude :	47.25993
Longitude :	-122.43388
Last Date in Agency List :	2023-01-03

Facility/Site ID :	62566563
Alternate Name :	N/R
Program Name :	N/R
WRIA :	10
Legislative District :	27
Congressional District :	9

Map Id: BY212
Direction: NNW
Distance: 0.447 mi., 2360 ft.
Elevation: 15 ft.
Relative: Lower

Site Name : BAYVIEW INDUSTRIES | TACOMA CITY D ST | PIONEER IND
303 E D ST | 303 EAST D ST.
TACOMA | Tacoma, WA

Database(s) : [ALL SITES - WA, ALT FUELING, BRS, DOCKET, ECHO, EPA UST, FRS, HIST PCS FACILITY, ICIS, INACTIVE PCS, OSHA, PCS ENF, RCRA_NONGEN, UST - WA] ***(cont.)***

Envirosite ID: 52365529
EPA ID: N/R

ALL SITES - WA ***(cont.)***

Ecology Region :	SWRO
Ecology Program Phone :	(360) 407-7224
Tribal Land :	N
Latitude :	47.25993
Longitude :	-122.43388
Last Date in Agency List :	2023-01-03

Facility/Site ID :	62566563
Alternate Name :	N/R
Program Name :	N/R
WRIA :	10
Legislative District :	27
Congressional District :	9
Ecology Region :	SWRO
Ecology Program Phone :	(360) 407-6731
Tribal Land :	N
Latitude :	47.25993
Longitude :	-122.43388
Last Date in Agency List :	2023-01-03

Program Details

Program :	HAZWASTE
Program ID :	WAH000009605
Interaction Type :	Industrial SW GP
Interaction Type Description :	General permit issued to industries to regulate the discharge of contaminated stormwater to state waters.
Status :	Inactive
Start Date :	2009-04-30
End Date :	2012-11-28
SIC :	N/R
NAICS :	N/R

Program :	HAZWASTE
Program ID :	WAH000009605
Interaction Type :	Hazardous Waste Generator
Interaction Type Description :	Facilities that generate any quantity of a dangerous waste. They may be classified as SQG, MQG, or LQG depending on hazardous waste generated for a given month.
Status :	Inactive
Start Date :	2007-04-09
End Date :	2011-12-31
SIC :	N/R
NAICS :	23832 - Painting and Wall Covering Contractors

Map Id: BY212
Direction: NNW
Distance: 0.447 mi., 2360 ft.
Elevation: 15 ft.
Relative: Lower

Site Name : BAYVIEW INDUSTRIES | TACOMA CITY D ST | PIONEER IND
303 E D ST | 303 EAST D ST.
TACOMA | Tacoma, WA

Database(s) : [ALL SITES - WA, ALT FUELING, BRS, DOCKET, ECHO, EPA UST, FRS, HIST PCS FACILITY, ICIS, INACTIVE PCS, OSHA, PCS ENF, RCRA_NONGEN, UST - WA] ***(cont.)***

Envirosite ID: 52365529
EPA ID: N/R

ALL SITES - WA ***(cont.)***

Program :	HAZWASTE
Program ID :	WAH000009605
Interaction Type :	Hazardous Waste Generator
Interaction Type Description :	Facilities that generate any quantity of a dangerous waste. They may be classified as SQG, MQG, or LQG depending on hazardous waste generated for a given month.
Status :	Inactive
Start Date :	2007-04-09
End Date :	2011-12-31
SIC :	N/R
NAICS :	332812 - Metal Coating, Engraving (except Jewelry and Silverware), and Allied Services to Manufacturers

Program :	HAZWASTE
Program ID :	WAH000009605
Interaction Type :	Hazardous Waste Generator
Interaction Type Description :	Facilities that generate any quantity of a dangerous waste. They may be classified as SQG, MQG, or LQG depending on hazardous waste generated for a given month.
Status :	Inactive
Start Date :	2007-04-09
End Date :	2011-12-31
SIC :	N/R
NAICS :	N/R

Program :	HAZWASTE
Program ID :	WAH000009605
Interaction Type :	Hazardous Waste Generator
Interaction Type Description :	Facilities that generate any quantity of a dangerous waste. They may be classified as SQG, MQG, or LQG depending on hazardous waste generated for a given month.
Status :	Inactive
Start Date :	2004-12-31
End Date :	2006-12-31
SIC :	N/R
NAICS :	23832 - Painting and Wall Covering Contractors

Program :	HAZWASTE
Program ID :	WAH000009605
Interaction Type :	Hazardous Waste Generator

Map Id: BY212
Direction: NNW
Distance: 0.447 mi., 2360 ft.
Elevation: 15 ft.
Relative: Lower

Site Name : BAYVIEW INDUSTRIES | TACOMA CITY D ST | PIONEER IND
303 E D ST | 303 EAST D ST.
TACOMA | Tacoma, WA

Database(s) : [ALL SITES - WA, ALT FUELING, BRS, DOCKET, ECHO, EPA UST, FRS, HIST PCS FACILITY, ICIS, INACTIVE PCS, OSHA, PCS ENF, RCRA_NONGEN, UST - WA] ***(cont.)***

Envirosite ID: 52365529
EPA ID: N/R

ALL SITES - WA ***(cont.)***

Interaction Type Description :	Facilities that generate any quantity of a dangerous waste. They may be classified as SQG, MQG, or LQG depending on hazardous waste generated for a given month.
Status :	Inactive
Start Date :	2004-12-31
End Date :	2006-12-31
SIC :	N/R
NAICS :	N/R
Program :	HAZWASTE
Program ID :	WAH000009605
Interaction Type :	Haz Waste Management Activity
Interaction Type Description :	Facilities that are required to have a RCRA Site ID# but who do not generate and/or manage hazardous waste (XQG generator status). This includes transporters, used oil recyclers, and dangerous waste fuel marketers and burners.
Status :	Inactive
Start Date :	2003-12-31
End Date :	2004-12-31
SIC :	N/R
NAICS :	N/R
Program :	HAZWASTE
Program ID :	WAH000009605
Interaction Type :	Haz Waste Management Activity
Interaction Type Description :	Facilities that are required to have a RCRA Site ID# but who do not generate and/or manage hazardous waste (XQG generator status). This includes transporters, used oil recyclers, and dangerous waste fuel marketers and burners.
Status :	Inactive
Start Date :	2003-12-31
End Date :	2004-12-31
SIC :	N/R
NAICS :	23832 - Painting and Wall Covering Contractors
Program :	HAZWASTE
Program ID :	WAH000009605
Interaction Type :	Hazardous Waste Generator
Interaction Type Description :	Facilities that generate any quantity of a dangerous waste. They may be classified as SQG, MQG, or LQG depending on hazardous waste generated for a given month.
Status :	Inactive

Map Id: BY212
Direction: NNW
Distance: 0.447 mi., 2360 ft.
Elevation: 15 ft.
Relative: Lower

Site Name : BAYVIEW INDUSTRIES | TACOMA CITY D ST | PIONEER IND
303 E D ST | 303 EAST D ST.
TACOMA | Tacoma, WA

Database(s) : [ALL SITES - WA, ALT FUELING, BRS, DOCKET, ECHO, EPA UST, FRS, HIST PCS FACILITY, ICIS, INACTIVE PCS, OSHA, PCS ENF, RCRA_NONGEN, UST - WA] ***(cont.)***

Envirosite ID: 52365529
EPA ID: N/R

ALL SITES - WA ***(cont.)***

Start Date :	2002-05-08
End Date :	2004-03-16
SIC :	N/R
NAICS :	23832 - Painting and Wall Covering Contractors
Program :	HAZWASTE
Program ID :	WAH000009605
Interaction Type :	Hazardous Waste Generator
Interaction Type Description :	Facilities that generate any quantity of a dangerous waste. They may be classified as SQG, MQG, or LQG depending on hazardous waste generated for a given month.
Status :	Inactive
Start Date :	2002-05-08
End Date :	2004-03-16
SIC :	N/R
NAICS :	N/R
Program :	HAZWASTE
Program ID :	WAH000009605
Interaction Type :	Hazardous Waste Planner
Interaction Type Description :	Under Chapter 173-307 WAC, facilities that report under Section 313 of the Emergency Planning/Community Right-To-Know Act (EPCRA), or that generate more than 2,640 pounds of hazardous waste per year, must prepare Pollution Prevention Plans.
Status :	Inactive
Start Date :	1992-01-01
End Date :	2000-08-01
SIC :	N/R
NAICS :	N/R
Program :	HAZWASTE
Program ID :	WAH000009605
Interaction Type :	Underground Storage Tank
Interaction Type Description :	Any one or combination of tanks (including connecting underground pipes) that is used to contain regulated substances and has a tank volume of ten percent or more beneath the surface of the ground. This term does not include any of the exempt UST systems specified in WAC 173-360-110(2) or any piping connected thereto. See WAC 173-360
Status :	Inactive
Start Date :	1999-06-24
End Date :	2000-05-18
SIC :	N/R
NAICS :	23832 - Painting and Wall Covering Contractors

Map Id: BY212
Direction: NNW
Distance: 0.447 mi., 2360 ft.
Elevation: 15 ft.
Relative: Lower

Site Name : BAYVIEW INDUSTRIES | TACOMA CITY D ST | PIONEER IND
303 E D ST | 303 EAST D ST.
TACOMA | Tacoma, WA

Database(s) : [ALL SITES - WA, ALT FUELING, BRS, DOCKET, ECHO, EPA UST, FRS, HIST PCS FACILITY, ICIS, INACTIVE PCS, OSHA, PCS ENF, RCRA_NONGEN, UST - WA] ***(cont.)***

Envirosite ID: 52365529
EPA ID: N/R

ALL SITES - WA ***(cont.)***

Program :	HAZWASTE
Program ID :	WAH000009605
Interaction Type :	Underground Storage Tank
Interaction Type Description :	Any one or combination of tanks (including connecting underground pipes) that is used to contain regulated substances and has a tank volume of ten percent or more beneath the surface of the ground. This term does not include any of the exempt UST systems specified in WAC 173-360-110(2) or any piping connected thereto. See WAC 173-360
Status :	Inactive
Start Date :	1999-06-24
End Date :	2000-05-18
SIC :	N/R
NAICS :	N/R

Program :	HAZWASTE
Program ID :	WAH000009605
Interaction Type :	Hazardous Waste Generator
Interaction Type Description :	Facilities that generate any quantity of a dangerous waste. They may be classified as SQG, MQG, or LQG depending on hazardous waste generated for a given month.
Status :	Inactive
Start Date :	1999-09-22
End Date :	1999-12-31
SIC :	N/R
NAICS :	23832 - Painting and Wall Covering Contractors

Program :	HAZWASTE
Program ID :	WAH000009605
Interaction Type :	Hazardous Waste Generator
Interaction Type Description :	Facilities that generate any quantity of a dangerous waste. They may be classified as SQG, MQG, or LQG depending on hazardous waste generated for a given month.
Status :	Inactive
Start Date :	1999-09-22
End Date :	1999-12-31
SIC :	N/R
NAICS :	N/R

Program :	HAZWASTE
Program ID :	WAH000009605
Interaction Type :	Urban Waters
Interaction Type Description :	The site has been inspected by an Ecology Urban Waters Inspector.
Status :	Active

Map Id: BY212
Direction: NNW
Distance: 0.447 mi., 2360 ft.
Elevation: 15 ft.
Relative: Lower

Site Name : BAYVIEW INDUSTRIES | TACOMA CITY D ST | PIONEER IND
303 E D ST | 303 EAST D ST.
TACOMA | Tacoma, WA

Database(s) : [ALL SITES - WA, ALT FUELING, BRS, DOCKET, ECHO, EPA UST, FRS, HIST PCS FACILITY, ICIS, INACTIVE PCS, OSHA, PCS ENF, RCRA_NONGEN, UST - WA] ***(cont.)***

Envirosite ID: 52365529
EPA ID: N/R

ALL SITES - WA ***(cont.)***

Start Date :	2008-07-15
End Date :	N/R
SIC :	N/R
NAICS :	N/R
Program :	HAZWASTE
Program ID :	WAH000009605
Interaction Type :	Urban Waters
Interaction Type Description :	The site has been inspected by an Ecology Urban Waters Inspector.
Status :	Active
Start Date :	2008-07-15
End Date :	N/R
SIC :	N/R
NAICS :	332812 - Metal Coating, Engraving (except Jewelry and Silverware), and Allied Services to Manufacturers

ALT FUELING

Facility Name :	ES - S&E
Facility Address :	303 E D St, Tacoma, WA 98421
ID Number :	162811
Date Last Confirmed :	2020-10-18
Status :	Open: The station is open.
Station Phone :	888-758-4389
Expected Date :	N/R
Groups With Access Code :	Public
Access Days Time :	24 hours daily
Cards Accepted :	N/R
Date Updated :	2020-10-18 09:27:51
BD Blends :	N/R
Open Date :	N/R
Fuel Type :	Electric
NG Fill Type :	N/R
NG PSI :	N/R
EV Level 1 EVSE Number :	N/R
EV Level 2 EVSE Number :	6
EV DC Fast Count :	N/R
EV Other Information :	N/R
EV Network :	ChargePoint Network
EV Network Website :	Click here for hyperlink provided by the agency.
Hydrogen Status Link :	N/R
NG Vehicle Class :	N/R
LPG Primary :	N/R
E85 Blender Pump :	N/R
EV Connector Types :	J1772
Hydrogen is Retail :	N/R
Access Code :	public

Map Id: BY212
Direction: NNW
Distance: 0.447 mi., 2360 ft.
Elevation: 15 ft.
Relative: Lower

Site Name : BAYVIEW INDUSTRIES | TACOMA CITY D ST | PIONEER IND
303 E D ST | 303 EAST D ST.
TACOMA | Tacoma, WA

Database(s) : [ALL SITES - WA, ALT FUELING, BRS, DOCKET, ECHO, EPA UST, FRS, HIST PCS FACILITY, ICIS, INACTIVE PCS, OSHA, PCS ENF, RCRA_NONGEN, UST - WA] ***(cont.)***

Envirosite ID: 52365529
EPA ID: N/R

ALT FUELING ***(cont.)***

Access Detail Code :	N/R
Intersection Directions :	URBAN WATERS #3; Across D Street from Urban Waters URBAN WATERS #4; Across D Street from Urban Waters URBAN WATERS #5; Across D Street from Urban Waterse
Geocode Status :	200-9
Geocode Status Description :	Premise (building name, property name, shopping center, etc.) level accuracy.
Owner Type :	N/R
Federal Agency ID :	N/R
Federal Agency Name :	N/R
Facility Type :	N/R
CNG Dispenser Num :	N/R
CNG On-Site Renewable Source :	N/R
CNG Total Compression Capacity :	N/R
CNG Storage Capacity :	N/R
LNG On-Site Renewable Source :	N/R
E85 Other Ethanol Blends :	N/R
EV Pricing :	Pricing is by session. $2 per session, maximum session time is 5 hours
LPG Nozzle Types :	N/R
Hydrogen Pressures :	N/R
Hydrogen Standards :	N/R
CNG Fill Type :	N/R
CNG PSI :	N/R
CNG Vehicle Class :	N/R
LNG Vehicle Class :	N/R
Latitude :	47.259929
Longitude :	-122.43388
EV On-Site Renewable Source :	N/R
Last Date in Agency List :	2020-11-03
Facility Name :	URBAN WATERS
Facility Address :	303 E D St, Tacoma, WA 98421
ID Number :	60639
Date Last Confirmed :	2020-02-26
Status :	Open: The station is open.
Station Phone :	888-758-4389
Expected Date :	N/R
Groups With Access Code :	Public
Access Days Time :	24 hours daily
Cards Accepted :	N/R
Date Updated :	2020-02-26 15:57:12
BD Blends :	N/R
Open Date :	N/R
Fuel Type :	Electric
NG Fill Type :	N/R

Map Id: BY212
Direction: NNW
Distance: 0.447 mi., 2360 ft.
Elevation: 15 ft.
Relative: Lower

Site Name : BAYVIEW INDUSTRIES | TACOMA CITY D ST | PIONEER IND
303 E D ST | 303 EAST D ST.
TACOMA | Tacoma, WA

Database(s) : [ALL SITES - WA, ALT FUELING, BRS, DOCKET, ECHO, EPA UST, FRS, HIST PCS FACILITY, ICIS, INACTIVE PCS, OSHA, PCS ENF, RCRA_NONGEN, UST - WA] ***(cont.)***

Envirosite ID: 52365529
EPA ID: N/R

ALT FUELING ***(cont.)***

NG PSI :	N/R
EV Level 1 EVSE Number :	N/R
EV Level 2 EVSE Number :	6
EV DC Fast Count :	N/R
EV Other Information :	N/R
EV Network :	ChargePoint Network
EV Network Website :	Click here for hyperlink provided by the agency.
Hydrogen Status Link :	N/R
NG Vehicle Class :	N/R
LPG Primary :	N/R
E85 Blender Pump :	N/R
EV Connector Types :	J1772
Hydrogen is Retail :	N/R
Access Code :	public
Access Detail Code :	N/R
Intersection Directions :	URBAN WATERS #3; Across D Street from Urban Waters URBAN WATERS #4; Across D Street from Urban Waters URBAN WATERS #5; Across D Street from Urban Waterse
Geocode Status :	200-9
Geocode Status Description :	Premise (building name, property name, shopping center, etc.) level accuracy.
Owner Type :	N/R
Federal Agency ID :	N/R
Federal Agency Name :	N/R
Facility Type :	N/R
CNG Dispenser Num :	N/R
CNG On-Site Renewable Source :	N/R
CNG Total Compression Capacity :	N/R
CNG Storage Capacity :	N/R
LNG On-Site Renewable Source :	N/R
E85 Other Ethanol Blends :	N/R
EV Pricing :	Pricing is by session. $2 per session, maximum session time is 5 hours
LPG Nozzle Types :	N/R
Hydrogen Pressures :	N/R
Hydrogen Standards :	N/R
CNG Fill Type :	N/R
CNG PSI :	N/R
CNG Vehicle Class :	N/R
LNG Vehicle Class :	N/R
Latitude :	47.259929
Longitude :	-122.43388
EV On-Site Renewable Source :	N/R
Last Date in Agency List :	2020-04-22

BRS

Facility Name :	TACOMA CITY D ST
Facility Address :	303 E D ST, TACOMA, WA 98421

Map Id: BY212
Direction: NNW
Distance: 0.447 mi., 2360 ft.
Elevation: 15 ft.
Relative: Lower

Site Name : BAYVIEW INDUSTRIES | TACOMA CITY D ST | PIONEER IND
303 E D ST | 303 EAST D ST.
TACOMA | Tacoma, WA

Database(s) : [ALL SITES - WA, ALT FUELING, BRS, DOCKET, ECHO, EPA UST, FRS, HIST PCS FACILITY, ICIS, INACTIVE PCS, OSHA, PCS ENF, RCRA_NONGEN, UST - WA] ***(cont.)***

Envirosite ID: 52365529
EPA ID: N/R

BRS ***(cont.)***

County : PIERCE

Site Details

Date Form Received by Agency :	2012-01-12
EPA ID :	WAH000009605
Mailing Address :	326 E D ST, TACOMA, WA 98421
Contact :	KAREN BARTLETT
Contact Address :	326 E D ST, TACOMA, WA 98421
Contact Country :	US
Contact Telephone :	253-502-2257
Contact Email :	KBARTLET@CITYOFTACOAM.ORG
EPA Region :	10
Land Type :	Municipal
Source Type :	Annual/Biennial Report updated with Notification
Classification :	Not a generator, verified
Description :	Not a generator, verified
Last Date in Agency List :	2023-01-23

Owner/Operator Summary

Owner/Operator Name :	CITY OF TACOMA
Owner/Operator Address :	PO BOX 11367, TACOMA, WA 98411
Owner/Operator Country :	US
Owner/Operator Telephone :	253-591-5588
Owner/Operator Email :	N/R
Owner/Operator Fax :	N/R
Legal Status :	Municipal
Owner/Operator Type :	Owner
Owner/Operator Start Date :	2007-04-23
Owner/Operator End Date :	N/R

Owner/Operator Name :	CITY OF TACOMA PW
Owner/Operator Address :	326 E D ST, TACOMA, WA 98421-1801
Owner/Operator Country :	US
Owner/Operator Telephone :	253-591-5588
Owner/Operator Email :	N/R
Owner/Operator Fax :	N/R
Legal Status :	Municipal
Owner/Operator Type :	Operator
Owner/Operator Start Date :	N/R
Owner/Operator End Date :	N/R

Waste Activity Monitoring

Report Cycle :	2011
Hazardous Waste Page Number :	1
Hazardous Waste Sub-Page Number :	1

Map Id: BY212
Direction: NNW
Distance: 0.447 mi., 2360 ft.
Elevation: 15 ft.
Relative: Lower

Site Name : BAYVIEW INDUSTRIES | TACOMA CITY D ST | PIONEER IND
303 E D ST | 303 EAST D ST.
TACOMA | Tacoma, WA

Database(s) : [ALL SITES - WA, ALT FUELING, BRS, DOCKET, ECHO, EPA UST, FRS, HIST PCS FACILITY, ICIS, INACTIVE PCS, OSHA, PCS ENF, RCRA_NONGEN, UST - WA] ***(cont.)***

Envirosite ID: 52365529
EPA ID: N/R

BRS ***(cont.)***

BR Form :	XX
Waste Description :	N/R
Primary NAICS :	332812 - Metal Coating, Engraving (except Jewelry and Silverware), and Allied Services to Manufacturers
Source Code :	N/R
Form Code :	N/R
Management Method :	N/R
Generation Tons :	0
Managed Tons :	0
Shipped Tons :	0
Received Tons :	0
Receiver ID :	N/R
Receiver State :	N/R
Shipper ID :	N/R
Shipper State :	N/R
Waste Minimization :	N/R
Waste Code List :	N/R
Waste Code Group :	N/R
Waste Generation Type :	N/R

Report Cycle :	2009
Hazardous Waste Page Number :	1
Hazardous Waste Sub-Page Number :	1
BR Form :	XX
Waste Description :	N/R
Primary NAICS :	23832 - Painting and Wall Covering Contractors
Source Code :	N/R
Form Code :	N/R
Management Method :	N/R
Generation Tons :	0
Managed Tons :	0
Shipped Tons :	0
Received Tons :	0
Receiver ID :	N/R
Receiver State :	N/R
Shipper ID :	N/R
Shipper State :	N/R
Waste Minimization :	N/R
Waste Code List :	N/R
Waste Code Group :	N/R
Waste Generation Type :	N/R

Report Cycle :	2007
Hazardous Waste Page Number :	1
Hazardous Waste Sub-Page Number :	1
BR Form :	XX
Waste Description :	N/R
Primary NAICS :	23832 - Painting and Wall Covering Contractors
Source Code :	N/R

Map Id: BY212
Direction: NNW
Distance: 0.447 mi., 2360 ft.
Elevation: 15 ft.
Relative: Lower

Site Name : BAYVIEW INDUSTRIES | TACOMA CITY D ST | PIONEER IND
303 E D ST | 303 EAST D ST.
TACOMA | Tacoma, WA

Database(s) : [ALL SITES - WA, ALT FUELING, BRS, DOCKET, ECHO, EPA UST, FRS, HIST PCS FACILITY, ICIS, INACTIVE PCS, OSHA, PCS ENF, RCRA_NONGEN, UST - WA] ***(cont.)***

Envirosite ID: 52365529
EPA ID: N/R

BRS ***(cont.)***

Form Code :	N/R
Management Method :	N/R
Generation Tons :	0
Managed Tons :	0
Shipped Tons :	0
Received Tons :	0
Receiver ID :	N/R
Receiver State :	N/R
Shipper ID :	N/R
Shipper State :	N/R
Waste Minimization :	N/R
Waste Code List :	N/R
Waste Code Group :	N/R
Waste Generation Type :	N/R

Report Cycle :	2005
Hazardous Waste Page Number :	1
Hazardous Waste Sub-Page Number :	1
BR Form :	XX
Waste Description :	N/R
Primary NAICS :	23832 - Painting and Wall Covering Contractors
Source Code :	N/R
Form Code :	N/R
Management Method :	N/R
Generation Tons :	0
Managed Tons :	0
Shipped Tons :	0
Received Tons :	0
Receiver ID :	N/R
Receiver State :	N/R
Shipper ID :	N/R
Shipper State :	N/R
Waste Minimization :	N/R
Waste Code List :	N/R
Waste Code Group :	N/R
Waste Generation Type :	N/R

Report Cycle :	2003
Hazardous Waste Page Number :	1
Hazardous Waste Sub-Page Number :	1
BR Form :	XX
Waste Description :	N/R
Primary NAICS :	23832 - Painting and Wall Covering Contractors
Source Code :	N/R
Form Code :	N/R
Management Method :	N/R
Generation Tons :	0
Managed Tons :	0
Shipped Tons :	0
Received Tons :	0
Receiver ID :	N/R

Map Id: BY212
Direction: NNW
Distance: 0.447 mi., 2360 ft.
Elevation: 15 ft.
Relative: Lower

Site Name : BAYVIEW INDUSTRIES | TACOMA CITY D ST | PIONEER IND
303 E D ST | 303 EAST D ST.
TACOMA | Tacoma, WA

Database(s) : [ALL SITES - WA, ALT FUELING, BRS, DOCKET, ECHO, EPA UST, FRS, HIST PCS FACILITY, ICIS, INACTIVE PCS, OSHA, PCS ENF, RCRA_NONGEN, UST - WA] ***(cont.)***

Envirosite ID: 52365529
EPA ID: N/R

BRS ***(cont.)***

Receiver State :	N/R
Shipper ID :	N/R
Shipper State :	N/R
Waste Minimization :	N/R
Waste Code List :	N/R
Waste Code Group :	N/R
Waste Generation Type :	N/R

DOCKET

Facility Name :	BAYVIEW INDUSTRIES
Facility Address :	303 E D ST, TACOMA, WA 98421-1801

Site Activity Details

Enforcement Action Case Number :	WA-120868
Activity ID :	3400006926
Enforcement Action Name :	BAYVIEW INDUSTRIES
Last Date in Agency List :	2018-12-17
Final Ordr Iss/Final Order Enter Date:	N/R
Complaint/Proposed Order Actual Date:	N/R
Final Order Issued Actual Date :	N/R
Final Order Name :	N/R

Complaint Summary

Respondent/Defendant Name :	N/R
Named in Complaint :	N/R
Named in Final Order :	N/R
SEP Category :	N/R
SEP Description :	N/R
Regional Docket Number :	N/R

Standard Industrial Classification (SIC) Summary

Registry ID :	110005396124
Primary SIC :	N/R
Primary NAICS :	N/R
Settlement FRS ICIS Facility :	N/R - N/R

Map Id: BY212
Direction: NNW
Distance: 0.447 mi., 2360 ft.
Elevation: 15 ft.
Relative: Lower

Site Name : BAYVIEW INDUSTRIES | TACOMA CITY D ST | PIONEER IND
303 E D ST | 303 EAST D ST.
TACOMA | Tacoma, WA

Database(s) : [ALL SITES - WA, ALT FUELING, BRS, DOCKET, ECHO, EPA UST, FRS, HIST PCS FACILITY, ICIS, INACTIVE PCS, OSHA, PCS ENF, RCRA_NONGEN, UST - WA] ***(cont.)***

Envirosite ID: 52365529
EPA ID: N/R

DOCKET ***(cont.)***

Pollutants (SRS) :	N/R
Admin EA Closed Actual Date :	2012-12-05
Enforcement Action Name :	N/R
Enforcement Action Resolution :	N/R
Violation Types :	N/R
Case Law Sections :	CWA OTHER - Violations not covered elsewhere

Violation Penalties and Compliance Summary

Compliance Action Cost :	N/R
EPA Penalty Assessed Amount :	N/R
Cost Recovery Required :	N/R
Cost of SEP :	N/R
Cost of Complying Actions :	N/R

Site Activity Details

Enforcement Action Case Number :	WA-73302
Activity ID :	3400013955
Enforcement Action Name :	BAYVIEW INDUSTRIES
Last Date in Agency List :	2018-12-17
Final Ordr Iss/Final Order Enter Date:	N/R
Complaint/Proposed Order Actual Date:	N/R
Final Order Issued Actual Date :	N/R
Final Order Name :	N/R

Complaint Summary

Respondent/Defendant Name :	N/R
Named in Complaint :	N/R
Named in Final Order :	N/R
SEP Category :	N/R
SEP Description :	N/R
Regional Docket Number :	N/R

Map Id: BY212
Direction: NNW
Distance: 0.447 mi., 2360 ft.
Elevation: 15 ft.
Relative: Lower

Site Name : BAYVIEW INDUSTRIES | TACOMA CITY D ST | PIONEER IND
303 E D ST | 303 EAST D ST.
TACOMA | Tacoma, WA

Database(s) : [ALL SITES - WA, ALT FUELING, BRS, DOCKET, ECHO, EPA UST, FRS, HIST PCS FACILITY, ICIS, INACTIVE PCS, OSHA, PCS ENF, RCRA_NONGEN, UST - WA] ***(cont.)***

Envirosite ID: 52365529
EPA ID: N/R

DOCKET ***(cont.)***

Standard Industrial Classification (SIC) Summary

Registry ID :	110005396124
Primary SIC :	N/R
Primary NAICS :	N/R
Settlement FRS ICIS Facility :	N/R - N/R
Pollutants (SRS) :	N/R
Admin EA Closed Actual Date :	2012-12-05
Enforcement Action Name :	N/R
Enforcement Action Resolution :	N/R
Violation Types :	N/R
Case Law Sections :	CWA OTHER - Violations not covered elsewhere

Violation Penalties and Compliance Summary

Compliance Action Cost :	N/R
EPA Penalty Assessed Amount :	N/R
Cost Recovery Required :	N/R
Cost of SEP :	N/R
Cost of Complying Actions :	N/R

ECHO

Facility Name :	BAYVIEW INDUSTRIES
Facility Address :	303 E D ST, TACOMA, WA 98421
County :	PIERCE
Last Inspection Date :	2012-09-04
Registry ID :	110005396124
FIPS Code :	53053
EPA Region :	10
Inspection Count :	0
Last Inspection Days :	3743
Informal Count :	0
Last Informal Action Date :	N/R
Formal Action Count :	0
Last Formal Action Date :	N/R
Total Penalties :	0
Penalty Count :	N/R
Last Penalty Date :	N/R
Last Penalty Amount :	N/R

Map Id: BY212
Direction: NNW
Distance: 0.447 mi., 2360 ft.
Elevation: 15 ft.
Relative: Lower

Site Name : BAYVIEW INDUSTRIES | TACOMA CITY D ST | PIONEER IND
303 E D ST | 303 EAST D ST.
TACOMA | Tacoma, WA

Database(s) : [ALL SITES - WA, ALT FUELING, BRS, DOCKET, ECHO, EPA UST, FRS, HIST PCS FACILITY, ICIS, INACTIVE PCS, OSHA, PCS ENF, RCRA_NONGEN, UST - WA] ***(cont.)***

Envirosite ID: 52365529
EPA ID: N/R

ECHO ***(cont.)***

QTRS IN NC :	0
Programs IN SNC :	0
Current Compliance Status :	N/R
Three-Year Compliance Status :	N/R
Collection Method :	ADDRESS MATCHING-HOUSE NUMBER
Reference Point :	CENTER OF A FACILITY OR STATION
Accuracy Meters :	30
Derived Tribes :	Puyallup Tribe of the Puyallup Reservation - 1.2 mile(s), Puyallup Tribe of the Puyallup Reservation - 1.5 mile(s), Muckleshoot Indian Tribe - 10.8 mile(s), Muckleshoot Indian Tribe - 13.8 mile(s), Nisqually Indian Tribe - 18 mile(s), Squaxin Island Tribe of the Squaxin Island Reservation - 22 mile(s), Squaxin Island Tribe of the Squaxin Island Reservation - 23.9 mile(s)
Derived HUC :	17110019
Derived WBD :	171100190301
Derived STCTY FIPS :	53053
Derived Zip :	98421
Derived CD113 :	09
Derived CB2010 :	530530602001080
MYRTK Universe :	NNN
NPDES IDs :	WAR011524
CWA Permit Types :	Minor
CWA Compliance Tracking :	Off
CWA NAICS :	N/R
CWA SICS :	N/R
CWA Inspection Count :	N/R
CWA Last Inspection Days :	3742
CWA Informal Count :	N/R
CWA Formal Action Count :	N/R
CWA Last Formal Action Date :	N/R
CWA Penalties :	N/R
CWA Last Penalty Date :	N/R
CWA Last Penalty Amount :	N/R
CWA Quarters IN NC :	0
CWA Current Compliance Status :	Terminated Permit
CWA Current SNC Flag :	N
CWA 13 Quarters Compliance Status :	N/R
CWA 13 Quarters Effluent Exceedances:	N/R
CWA Three-Year QNCR Codes :	N/R
DFR URL :	Click here for hyperlink provided by the agency.
Facility SIC :	N/R
Facility NAICS :	N/R
Facility Last Inspection EPA Date :	N/R
Facility Last Inspection State Date :	2012-09-04
Facility Last Formal Act EPA Date :	N/R
Facility Last Formal Act State Date :	N/R
Facility Last Informal Act EPA Date :	N/R
Facility Last Informal Act State Date:	N/R
Facility Federal Agency :	N/R
TRI Reporter :	N/R
Facility Imp Water Flag :	Y

Map Id: BY212
Direction: NNW
Distance: 0.447 mi., 2360 ft.
Elevation: 15 ft.
Relative: Lower

Site Name : BAYVIEW INDUSTRIES | TACOMA CITY D ST | PIONEER IND
303 E D ST | 303 EAST D ST.
TACOMA | Tacoma, WA

Database(s) : [ALL SITES - WA, ALT FUELING, BRS, DOCKET, ECHO, EPA UST, FRS, HIST PCS FACILITY, ICIS, INACTIVE PCS, OSHA, PCS ENF, RCRA_NONGEN, UST - WA] ***(cont.)***

Envirosite ID: 52365529
EPA ID: N/R

ECHO ***(cont.)***

Current SNC Flag :	N
Indian County Flag :	N
Federal Flag :	N/R
US Mexico Border Flag :	N/R
Chesapeak Bay Flag :	N/R
AIR Flag :	N
NPDES Flag :	Y
SDWIS Flag :	N
RCRA Flag :	N
TRI Flag :	N
GHG Flag :	N
Major Flag :	N/R
Active Flag :	N/R
NAA Flag :	N
Latitude :	47.25979
Longitude :	-122.43429
Last Date in Agency List :	2023-01-16
Facility Name :	TACOMA CITY D ST
Facility Address :	303 E D ST, TACOMA, WA 98421
County :	PIERCE
Last Inspection Date :	2010-11-02
Registry ID :	110045001788
FIPS Code :	53053
EPA Region :	10
Inspection Count :	0
Last Inspection Days :	4415
Informal Count :	0
Last Informal Action Date :	N/R
Formal Action Count :	0
Last Formal Action Date :	N/R
Total Penalties :	0
Penalty Count :	N/R
Last Penalty Date :	N/R
Last Penalty Amount :	N/R
QTRS IN NC :	0
Programs IN SNC :	0
Current Compliance Status :	No Violation Identified
Three-Year Compliance Status :	_____
Collection Method :	ADDRESS MATCHING-HOUSE NUMBER
Reference Point :	CENTER OF A FACILITY OR STATION
Accuracy Meters :	30
Derived Tribes :	Puyallup Tribe of the Puyallup Reservation - 1.2 mile(s), Puyallup Tribe of the Puyallup Reservation - 1.5 mile(s), Muckleshoot Indian Tribe - 10.8 mile(s), Muckleshoot Indian Tribe - 13.8 mile(s), Nisqually Indian Tribe - 18 mile(s), Squaxin Island Tribe of the Squaxin Island Reservation - 22 mile(s), Squaxin Island Tribe of the Squaxin Island Reservation - 23.9 mile(s)

Map Id: BY212
Direction: NNW
Distance: 0.447 mi., 2360 ft.
Elevation: 15 ft.
Relative: Lower

Site Name : BAYVIEW INDUSTRIES | TACOMA CITY D ST | PIONEER IND
303 E D ST | 303 EAST D ST.
TACOMA | Tacoma, WA

Database(s) : [ALL SITES - WA, ALT FUELING, BRS, DOCKET, ECHO, EPA UST, FRS, HIST PCS FACILITY, ICIS, INACTIVE PCS, OSHA, PCS ENF, RCRA_NONGEN, UST - WA] ***(cont.)***

Envirosite ID: 52365529
EPA ID: N/R

ECHO ***(cont.)***

Derived HUC :	17110019
Derived WBD :	171100190301
Derived STCTY FIPS :	53053
Derived Zip :	98421
Derived CD113 :	09
Derived CB2010 :	530530602001080
MYRTK Universe :	NNN
NPDES IDs :	N/R
CWA Permit Types :	N/R
CWA Compliance Tracking :	N/R
CWA NAICS :	N/R
CWA SICS :	N/R
CWA Inspection Count :	N/R
CWA Last Inspection Days :	N/R
CWA Informal Count :	N/R
CWA Formal Action Count :	N/R
CWA Last Formal Action Date :	N/R
CWA Penalties :	N/R
CWA Last Penalty Date :	N/R
CWA Last Penalty Amount :	N/R
CWA Quarters IN NC :	N/R
CWA Current Compliance Status :	N/R
CWA Current SNC Flag :	N
CWA 13 Quarters Compliance Status :	N/R
CWA 13 Quarters Effluent Exceedances:	N/R
CWA Three-Year QNCR Codes :	N/R
DFR URL :	Click here for hyperlink provided by the agency.
Facility SIC :	N/R
Facility NAICS :	332812 - Metal Coating, Engraving (except Jewelry and Silverware), and Allied Services to Manufacturers
Facility Last Inspection EPA Date :	N/R
Facility Last Inspection State Date :	2010-11-02
Facility Last Formal Act EPA Date :	N/R
Facility Last Formal Act State Date :	N/R
Facility Last Informal Act EPA Date :	N/R
Facility Last Informal Act State Date:	N/R
Facility Federal Agency :	N/R
TRI Reporter :	N/R
Facility Imp Water Flag :	N/R
Current SNC Flag :	N
Indian County Flag :	N
Federal Flag :	N/R
US Mexico Border Flag :	N/R
Chesapeak Bay Flag :	N/R
AIR Flag :	N
NPDES Flag :	N
SDWIS Flag :	N
RCRA Flag :	Y
TRI Flag :	N
GHG Flag :	N
Major Flag :	N/R

Map Id: BY212
Direction: NNW
Distance: 0.447 mi., 2360 ft.
Elevation: 15 ft.
Relative: Lower

Site Name : BAYVIEW INDUSTRIES | TACOMA CITY D ST | PIONEER IND
303 E D ST | 303 EAST D ST.
TACOMA | Tacoma, WA

Database(s) : [ALL SITES - WA, ALT FUELING, BRS, DOCKET, ECHO, EPA UST, FRS, HIST PCS FACILITY, ICIS, INACTIVE PCS, OSHA, PCS ENF, RCRA_NONGEN, UST - WA] ***(cont.)***

Envirosite ID: 52365529
EPA ID: N/R

ECHO ***(cont.)***

Active Flag :	N/R
NAA Flag :	N
Latitude :	47.25979
Longitude :	-122.43429
Last Date in Agency List :	2023-01-16

EPA UST

Facility Name :	PIONEER IND
Facility Address :	303 E D ST, Tacoma, Washington 98901
County :	Pierce
Facility ID :	WA62566563
Facility Status :	Closed UST(s)
Open USTs :	0
Closed USTs :	2
Temporarily Out of Service USTs :	0
Date of Last Inspection :	N/R
EPA Region :	10
Tribe :	N/R
Facility ID 2 :	N/R
Latitude :	47.25993
Longitude :	-122.43388
Last Date in Agency List :	2023-01-30

Tank Details

Tank ID :	WA62566563_T01
Tank Status :	Closed
Installation Date :	N/R
Removal Date :	N/R
Capacity :	N/R
Substances :	D Diesel
Tank Wall Type :	N/R
Tank ID :	WA62566563_T02
Tank Status :	Closed
Installation Date :	N/R
Removal Date :	N/R
Capacity :	N/R
Substances :	A Leaded Gasoline
Tank Wall Type :	N/R

FRS

Facility Name :	BAYVIEW INDUSTRIES
Facility Address :	303 E D ST, TACOMA, WA 98421
County :	PIERCE

Map Id: BY212
Direction: NNW
Distance: 0.447 mi., 2360 ft.
Elevation: 15 ft.
Relative: Lower

Site Name : BAYVIEW INDUSTRIES | TACOMA CITY D ST | PIONEER IND
303 E D ST | 303 EAST D ST.
TACOMA | Tacoma, WA

Database(s) : [ALL SITES - WA, ALT FUELING, BRS, DOCKET, ECHO, EPA UST, FRS, HIST PCS FACILITY, ICIS, INACTIVE PCS, OSHA, PCS ENF, RCRA_NONGEN, UST - WA] ***(cont.)***

Envirosite ID: 52365529
EPA ID: N/R

FRS ***(cont.)***

Site Details
Registry ID : 110005396124
FRS Facility URL : Click here for hyperlink provided by the agency.
Last Date in Agency List : 2023-02-13

Source Description
Source Description :

The NPDES module of the Compliance Information System (ICIS) tracks surface water permits issued under the Clean Water Act. Under NPDES, all facilities that discharge pollutants from any point source into waters of the United States are required to obtain a permit. The permit will likely contain limits on what can be discharged, impose monitoring and reporting requirements, and include other provisions to ensure that the discharge does not adversely affect water quality.
The WA-FSIS provides a means to query and display data maintained by the Washington Department of Ecology. This system contains key information for each facility/site that is currently, or has been, of interest to the Air Quality, Dam Safety, Hazardous Waste, Toxics Cleanup, and Water Quality Programs.

FRS Environmental Interest
Source and System ID :
ICIS - WAR011524
WA-FSIS - 62566563
WA-FSIS - 883798

Facility Name : TACOMA CITY D ST
Facility Address : 303 E D ST, TACOMA, WA 98421
County : PIERCE

Site Details
Registry ID : 110070737195
FRS Facility URL : Click here for hyperlink provided by the agency.
Last Date in Agency List : 2023-02-13

Source Description

Source Description :

All generators and treatment, storage, and disposal (TSD) facilities who handle hazardous waste are required to report to the EPA Administrator at least once every two years. The data collected is used to create the National Biennial Resource Conservation and Recovery Act (RCRA) Hazardous Waste Report. This data is processed within the RCRA Information (RCRAInfo) database.

Map Id: BY212
Direction: NNW
Distance: 0.447 mi., 2360 ft.
Elevation: 15 ft.
Relative: Lower

Site Name : BAYVIEW INDUSTRIES | TACOMA CITY D ST | PIONEER IND
303 E D ST | 303 EAST D ST.
TACOMA | Tacoma, WA

Database(s) : [ALL SITES - WA, ALT FUELING, BRS, DOCKET, ECHO, EPA UST, FRS, HIST PCS FACILITY, ICIS, INACTIVE PCS, OSHA, PCS ENF, RCRA_NONGEN, UST - WA] ***(cont.)***

Envirosite ID: 52365529
EPA ID: N/R

FRS ***(cont.)***

FRS Environmental Interest

Source and System ID :	RCRAINFO - WAH000009605
Facility Name :	TACOMA CITY D ST
Facility Address :	303 E D ST, TACOMA, WA 98421-1801
County :	PIERCE

Site Details

Registry ID :	110045001788
FRS Facility URL :	Click here for hyperlink provided by the agency.
Last Date in Agency List :	2023-02-13

Source Description

Source Description :

RCRAInfo is EPA's comprehensive information system that supports the Resource Conservation and Recovery Act (RCRA) of 1976 and the Hazardous and Solid Waste Amendments (HSWA) of 1984 through the tracking of events and activities related to facilities that generate, transport, and treat, store, or dispose of hazardous waste. RCRAInfo allows RCRA program staff to track the notification, permit, compliance, and corrective action activities required under RCRA. RCRAInfo also supports generation of the National Hazardous Waste Biennial Report. All generators and treatment, storage, and disposal facilities who handle hazardous waste are required to report to the EPA Administrator at least once every two years to support creation of the Biennial Report.

FRS Environmental Interest

Source and System ID :	RCRAINFO - WAH000009605

HIST PCS FACILITY

Facility Name :	BAYVIEW INDUSTRIES
Facility Address :	303 E D ST, TACOMA, WA 98421-1801
County :	N/R
FRS Facility Site ID :	462760
NPDES ID :	WAR011524
Current Major/Minor Status :	Minor
Facility Type Description :	Privately Owned Facility
Permit Type :	General Permit Covered Facility
Primary Facility SIC Code :	N/R
Primary Facility SIC Description :	N/R
Total Actual Average Flow (MGD) :	N/R
Total App. Design Flow (MGD) :	N/R
Pretreat Prog Req'd Indicator Description:	N/R

Map Id: BY212
Direction: NNW
Distance: 0.447 mi., 2360 ft.
Elevation: 15 ft.
Relative: Lower

Site Name : BAYVIEW INDUSTRIES | TACOMA CITY D ST | PIONEER IND
303 E D ST | 303 EAST D ST.
TACOMA | Tacoma, WA

Database(s) : [ALL SITES - WA, ALT FUELING, BRS, DOCKET, ECHO, EPA UST, FRS, HIST PCS FACILITY, ICIS, INACTIVE PCS, OSHA, PCS ENF, RCRA_NONGEN, UST - WA] ***(cont.)***

Envirosite ID: 52365529
EPA ID: N/R

HIST PCS FACILITY ***(cont.)***

State Water Body Number :	N/R
State Water Body Name :	N/R
Effective Date :	2010-01-01 00:00:00
Expiration Date :	2014-12-31 00:00:00
Tribal Land Code :	N/R
Tribal Land Name :	N/R
Facility Contact Name :	N/R
Contact Number :	N/R
Contact Address :	N/R
Permit Contact Name :	N/R
Permit Contact Address :	303 E D St, Tacoma, WA 98421-1803
Latitude :	47.25993
Longitude :	-122.43388
Last Date in Agency list :	2014-12-10

ICIS

Facility Name :	BAYVIEW INDUSTRIES
Facility Address :	303 E D ST, TACOMA, WA 98421-1801

Site Details

NPDES ID :	WAR011524
ICIS Facility Interest ID :	3400002959
Facility UIN :	110005396124
Facility Type Code :	Privately Owned Facility
Impaired Waters :	303(D) Listed
Latitude :	47.25993
Longitude :	-122.43388
Last Date in Agency List :	2022-12-28

INACTIVE PCS

Issue Date :	2009-10-21
Original Issue Date :	2009-10-21
Effective Date :	2010-01-01
Expiration Date :	2014-12-31
Retirement Date :	N/R
Termination Date :	2012-11-28
Issuing Agency :	State
Agency Type :	State
Activity ID :	3400002729
External Permit Number :	WAR011524
Facility Type Indicator :	NON-POTW
Permit Type :	General Permit Covered Facility-NPDES)
Major Minor Status :	N
Permit Status :	Terminated
Total Design Flow Number :	N/R
Actual Average Flow Number :	N/R
State Water Body :	N/R
State Water Body Name :	N/R

Map Id: BY212
Direction: NNW
Distance: 0.447 mi., 2360 ft.
Elevation: 15 ft.
Relative: Lower

Site Name : BAYVIEW INDUSTRIES | TACOMA CITY D ST | PIONEER IND
303 E D ST | 303 EAST D ST.
TACOMA | Tacoma, WA

Database(s) : [ALL SITES - WA, ALT FUELING, BRS, DOCKET, ECHO, EPA UST, FRS, HIST PCS FACILITY, ICIS, INACTIVE PCS, OSHA, PCS ENF, RCRA_NONGEN, UST - WA] ***(cont.)***

Envirosite ID: 52365529
EPA ID: N/R

INACTIVE PCS ***(cont.)***

Permit Name :	Bayview Industries
Permit Comp Status :	Y
RNC Tracking :	Y
Master External Permit Number :	WAR125726
TMDL Interface :	N/R
EDMR Authorization :	N
Pretreatment Indicator :	N/R
Last Date in Agency List :	2022-12-28

OSHA

Facility Name :	PIONEER INDUSTRIES INC
Facility Address :	303 EAST D ST., TACOMA, WA 98421

Site Details

Activity Number :	309018422
Reporting ID :	1055330
Open Date :	2005-07-20
Conference Closed :	2005-09-20
Case Closed :	2006-10-01
Case Mod Date :	2007-01-24
Owner Type :	Private
Advance Notice :	N
Safety/Health :	Health
Number in Establishment :	9
SIC :	1721 - PAINTING AND PAPER HANGING
NAICS :	238320 - Painting and Wall Covering Contractors
Inspection Type :	Referral
Inspection Scope :	Complete
Why No Inspection :	N/R
Union :	Yes
Mailing Address :	00000
Agency Hyperlink :	Click here for hyperlink provided by the agency.
Last Date in Agency List :	2023-01-13

Violations

Activity Number :	309018422
Citation ID :	02003
Delete Flag :	N/R
Standard Ref :	84214005
Violation Type :	Other
Issuance Date :	2005-12-09
Abate Date :	2005-07-20
Abate Complete :	Abatement Completed
Current Penalty :	N/R
Initial Penalty :	N/R
Contest Date :	N/R
Final Order Date :	N/R

Map Id: BY212
Direction: NNW
Distance: 0.447 mi., 2360 ft.
Elevation: 15 ft.
Relative: Lower

Site Name : BAYVIEW INDUSTRIES | TACOMA CITY D ST | PIONEER IND
303 E D ST | 303 EAST D ST.
TACOMA | Tacoma, WA

Database(s) : [ALL SITES - WA, ALT FUELING, BRS, DOCKET, ECHO, EPA UST, FRS, HIST PCS FACILITY, ICIS, INACTIVE PCS, OSHA, PCS ENF, RCRA_NONGEN, UST - WA] ***(cont.)***

Envirosite ID: 52365529
EPA ID: N/R

OSHA ***(cont.)***

Number Instances :	1
Number Exposed :	4
Record :	N/R
Gravity :	N/R
Emphasis :	N/R
Hazcat :	N/R
FTA Insp Number :	N/R
FTA Issuance Date :	N/R
FTA Penalty :	N/R
FTA Contest Date :	N/R
FTA Final Order Date :	N/R
HAZ Subtances :	SYNTHETIC VITREOUS FIBERS & DUST

Activity Number :	309018422
Citation ID :	01003
Delete Flag :	N/R
Standard Ref :	81720035
Violation Type :	Serious
Issuance Date :	2005-12-09
Abate Date :	2005-07-20
Abate Complete :	Abatement Completed
Current Penalty :	750.0
Initial Penalty :	750.0
Contest Date :	N/R
Final Order Date :	N/R
Number Instances :	1
Number Exposed :	3
Record :	N/R
Gravity :	N/R
Emphasis :	N/R
Hazcat :	N/R
FTA Insp Number :	N/R
FTA Issuance Date :	N/R
FTA Penalty :	N/R
FTA Contest Date :	N/R
FTA Final Order Date :	N/R
HAZ Subtances :	8110

Activity Number :	309018422
Citation ID :	02001
Delete Flag :	N/R
Standard Ref :	8421200501
Violation Type :	Other
Issuance Date :	2005-12-09
Abate Date :	2006-01-11
Abate Complete :	Abatement Completed
Current Penalty :	N/R
Initial Penalty :	N/R
Contest Date :	N/R
Final Order Date :	N/R
Number Instances :	1

Map Id: BY212
Direction: NNW
Distance: 0.447 mi., 2360 ft.
Elevation: 15 ft.
Relative: Lower

Site Name : BAYVIEW INDUSTRIES | TACOMA CITY D ST | PIONEER IND
303 E D ST | 303 EAST D ST.
TACOMA | Tacoma, WA

Database(s) : [ALL SITES - WA, ALT FUELING, BRS, DOCKET, ECHO, EPA UST, FRS, HIST PCS FACILITY, ICIS, INACTIVE PCS, OSHA, PCS ENF, RCRA_NONGEN, UST - WA] ***(cont.)***

Envirosite ID: 52365529
EPA ID: N/R

OSHA ***(cont.)***

Number Exposed :	6
Record :	N/R
Gravity :	N/R
Emphasis :	N/R
Hazcat :	N/R
FTA Insp Number :	N/R
FTA Issuance Date :	N/R
FTA Penalty :	N/R
FTA Contest Date :	N/R
FTA Final Order Date :	N/R
HAZ Subtances :	SYNTHETIC VITREOUS FIBERS & DUST

Activity Number :	309018422
Citation ID :	02007
Delete Flag :	N/R
Standard Ref :	81720005
Violation Type :	Other
Issuance Date :	2005-12-09
Abate Date :	2005-08-04
Abate Complete :	Abatement Completed
Current Penalty :	N/R
Initial Penalty :	N/R
Contest Date :	N/R
Final Order Date :	N/R
Number Instances :	1
Number Exposed :	6
Record :	N/R
Gravity :	N/R
Emphasis :	N/R
Hazcat :	N/R
FTA Insp Number :	N/R
FTA Issuance Date :	N/R
FTA Penalty :	N/R
FTA Contest Date :	N/R
FTA Final Order Date :	N/R
HAZ Subtances :	8110

Activity Number :	309018422
Citation ID :	02004
Delete Flag :	N/R
Standard Ref :	84215005
Violation Type :	Other
Issuance Date :	2005-12-09
Abate Date :	2006-01-11
Abate Complete :	Abatement Completed
Current Penalty :	N/R
Initial Penalty :	N/R
Contest Date :	N/R
Final Order Date :	N/R
Number Instances :	2
Number Exposed :	6

Map Id: BY212
Direction: NNW
Distance: 0.447 mi., 2360 ft.
Elevation: 15 ft.
Relative: Lower

Site Name : BAYVIEW INDUSTRIES | TACOMA CITY D ST | PIONEER IND
303 E D ST | 303 EAST D ST.
TACOMA | Tacoma, WA

Database(s) : [ALL SITES - WA, ALT FUELING, BRS, DOCKET, ECHO, EPA UST, FRS, HIST PCS FACILITY, ICIS, INACTIVE PCS, OSHA, PCS ENF, RCRA_NONGEN, UST - WA] ***(cont.)***

Envirosite ID: 52365529
EPA ID: N/R

OSHA ***(cont.)***

Record :	N/R
Gravity :	N/R
Emphasis :	N/R
Hazcat :	N/R
FTA Insp Number :	N/R
FTA Issuance Date :	N/R
FTA Penalty :	N/R
FTA Contest Date :	N/R
FTA Final Order Date :	N/R
HAZ Subtances :	SYNTHETIC VITREOUS FIBERS & DUST

Activity Number :	309018422
Citation ID :	01001
Delete Flag :	N/R
Standard Ref :	0243700506
Violation Type :	Serious
Issuance Date :	2005-12-09
Abate Date :	2005-07-20
Abate Complete :	Abatement Completed
Current Penalty :	900.0
Initial Penalty :	900.0
Contest Date :	N/R
Final Order Date :	N/R
Number Instances :	1
Number Exposed :	4
Record :	N/R
Gravity :	N/R
Emphasis :	N/R
Hazcat :	N/R
FTA Insp Number :	N/R
FTA Issuance Date :	N/R
FTA Penalty :	N/R
FTA Contest Date :	N/R
FTA Final Order Date :	N/R
HAZ Subtances :	XYLENE, ALL ISOMERS (DIMETHYLBENZENE); N-BUTYL ALCOHOL (N-BUTANOL); 1-METHOXY-2-PROPANOL

Activity Number :	309018422
Citation ID :	02006
Delete Flag :	N/R
Standard Ref :	8422001503
Violation Type :	Other
Issuance Date :	2005-12-09
Abate Date :	2005-07-20
Abate Complete :	Abatement Completed
Current Penalty :	N/R
Initial Penalty :	N/R
Contest Date :	N/R
Final Order Date :	N/R
Number Instances :	1

Map Id: BY212
Direction: NNW
Distance: 0.447 mi., 2360 ft.
Elevation: 15 ft.
Relative: Lower

Site Name : BAYVIEW INDUSTRIES | TACOMA CITY D ST | PIONEER IND
303 E D ST | 303 EAST D ST.
TACOMA | Tacoma, WA

Database(s) : [ALL SITES - WA, ALT FUELING, BRS, DOCKET, ECHO, EPA UST, FRS, HIST PCS FACILITY, ICIS, INACTIVE PCS, OSHA, PCS ENF, RCRA_NONGEN, UST - WA] ***(cont.)***

Envirosite ID: 52365529
EPA ID: N/R

OSHA ***(cont.)***

Number Exposed :	3
Record :	N/R
Gravity :	N/R
Emphasis :	N/R
Hazcat :	N/R
FTA Insp Number :	N/R
FTA Issuance Date :	N/R
FTA Penalty :	N/R
FTA Contest Date :	N/R
FTA Final Order Date :	N/R
HAZ Subtances :	CARBON MONOXIDE (AND CO BY COHB)

Activity Number :	309018422
Citation ID :	02002
Delete Flag :	N/R
Standard Ref :	84213005
Violation Type :	Other
Issuance Date :	2005-12-09
Abate Date :	2005-07-20
Abate Complete :	Abatement Completed
Current Penalty :	N/R
Initial Penalty :	N/R
Contest Date :	N/R
Final Order Date :	N/R
Number Instances :	2
Number Exposed :	3
Record :	N/R
Gravity :	N/R
Emphasis :	N/R
Hazcat :	N/R
FTA Insp Number :	N/R
FTA Issuance Date :	N/R
FTA Penalty :	N/R
FTA Contest Date :	N/R
FTA Final Order Date :	N/R
HAZ Subtances :	SYNTHETIC VITREOUS FIBERS & DUST

Activity Number :	309018422
Citation ID :	02005
Delete Flag :	N/R
Standard Ref :	8422001502
Violation Type :	Other
Issuance Date :	2005-12-09
Abate Date :	2006-01-11
Abate Complete :	Abatement Completed
Current Penalty :	N/R
Initial Penalty :	N/R
Contest Date :	N/R
Final Order Date :	N/R
Number Instances :	1
Number Exposed :	3

Map Id: BY212
Direction: NNW
Distance: 0.447 mi., 2360 ft.
Elevation: 15 ft.
Relative: Lower

Site Name : BAYVIEW INDUSTRIES | TACOMA CITY D ST | PIONEER IND
303 E D ST | 303 EAST D ST.
TACOMA | Tacoma, WA

Database(s) : [ALL SITES - WA, ALT FUELING, BRS, DOCKET, ECHO, EPA UST, FRS, HIST PCS FACILITY, ICIS, INACTIVE PCS, OSHA, PCS ENF, RCRA_NONGEN, UST - WA] ***(cont.)***

Envirosite ID: 52365529
EPA ID: N/R

OSHA ***(cont.)***

Record :	N/R
Gravity :	N/R
Emphasis :	N/R
Hazcat :	N/R
FTA Insp Number :	N/R
FTA Issuance Date :	N/R
FTA Penalty :	N/R
FTA Contest Date :	N/R
FTA Final Order Date :	N/R
HAZ Subtances :	SYNTHETIC VITREOUS FIBERS & DUST

PCS ENF

Site Details

NPDES ID :	WAR011524
Last Date in Agency List :	2022-12-28

Formal Enforcement Actions

Settlement Entered Date :	N/R
ENF Identifier :	N/R
Activity ID :	N/R
Activity Type :	N/R
ENF Type :	N/R
Agency :	N/R
Fed Penalty Assessed Amount :	N/R
State Local Penalty Amount :	N/R

Informal Enforcement Actions

Achieved Date :	N/R
Registry ID :	110005396124
ENF Identifier :	WA-73302
Activity ID :	3400013955
Activity Type :	Administrative - Informal
ENF Type :	Letter of Violation/ Warning Letter
Agency :	State

Achieved Date :	N/R
Registry ID :	110005396124
ENF Identifier :	WA-120868
Activity ID :	3400006926
Activity Type :	Administrative - Informal
ENF Type :	Letter of Violation/ Warning Letter
Agency :	State

RCRA_NONGEN

Facility Name :	TACOMA CITY D ST

Map Id: BY212
Direction: NNW
Distance: 0.447 mi., 2360 ft.
Elevation: 15 ft.
Relative: Lower

Site Name : BAYVIEW INDUSTRIES | TACOMA CITY D ST | PIONEER IND
303 E D ST | 303 EAST D ST.
TACOMA | Tacoma, WA

Database(s) : [ALL SITES - WA, ALT FUELING, BRS, DOCKET, ECHO, EPA UST, FRS, HIST PCS FACILITY, ICIS, INACTIVE PCS, OSHA, PCS ENF, RCRA_NONGEN, UST - WA] ***(cont.)***

Envirosite ID: 52365529
EPA ID: N/R

RCRA_NONGEN ***(cont.)***

Facility Address :	303 E D ST, TACOMA, WA 98421
County :	PIERCE
Date Form Received by Agency :	2012-01-13
EPA ID :	WAH000009605
Mailing Address :	326 E D ST, TACOMA, WA 98421
Contact :	CHARLENE GALLAGHER
Contact Address :	3510 S MULLEN, TACOMA, WA 98409
Contact Country :	US
Contact Telephone :	253-593-7708
Contact Email :	CGALLAGH@CITYOFTACOMA.ORG
EPA Region :	10
Land Type :	Municipal
Source Type :	Implementer
Classification :	Not a generator, verified
Description :	Not a generator, verified
Last Date in Agency List :	2023-01-23

Owner/Operator Summary

Owner/Operator Name :	CITY OF TACOMA
Owner/Operator Address :	PO BOX 11367, TACOMA, WA 98411
Owner/Operator Country :	US
Owner/Operator Telephone :	253-591-5588
Owner/Operator Email :	N/R
Owner/Operator Fax :	N/R
Legal Status :	Private
Owner/Operator Type :	Owner
Owner/Operator Start Date :	N/R
Owner/Operator End Date :	N/R

Owner/Operator Name :	CITY OF TACOMA
Owner/Operator Address :	PO BOX 11367, TACOMA, WA 98411
Owner/Operator Country :	US
Owner/Operator Telephone :	253-591-5588
Owner/Operator Email :	N/R
Owner/Operator Fax :	N/R
Legal Status :	Private
Owner/Operator Type :	Owner
Owner/Operator Start Date :	2007-04-23
Owner/Operator End Date :	N/R

Owner/Operator Name :	CITY OF TACOMA PW
Owner/Operator Address :	326 E D ST, TACOMA, WA 98421
Owner/Operator Country :	US
Owner/Operator Telephone :	253-591-5588
Owner/Operator Email :	N/R
Owner/Operator Fax :	N/R
Legal Status :	Private

Map Id: BY212
Direction: NNW
Distance: 0.447 mi., 2360 ft.
Elevation: 15 ft.
Relative: Lower

Site Name : BAYVIEW INDUSTRIES | TACOMA CITY D ST | PIONEER IND
303 E D ST | 303 EAST D ST.
TACOMA | Tacoma, WA

Database(s) : [ALL SITES - WA, ALT FUELING, BRS, DOCKET, ECHO, EPA UST, FRS, HIST PCS FACILITY, ICIS, INACTIVE PCS, OSHA, PCS ENF, RCRA_NONGEN, UST - WA] ***(cont.)***

Envirosite ID: 52365529
EPA ID: N/R

RCRA_NONGEN ***(cont.)***

Owner/Operator Type :	Operator
Owner/Operator Start Date :	N/R
Owner/Operator End Date :	N/R

Handler Activities Summary

U.S. Importer of Hazardous Waste :	N
Mixed Waste (Haz. and Radioactive) :	N
Recycler of Hazardous Waste :	N
Transporter of Hazardous Waste :	N
Treater, Storer or Disposer of HW :	N
Underground Injection Activity :	N
On-site Burner Exemption :	N
Furnace Exemption :	N
Used Oil Fuel Burner :	N
Used Oil Processor :	N
Used Oil Refiner :	N
Used Oil Fuel Marketer to Burner :	N
Used Oil Specification Marketer :	N
Used Oil Transfer Facility :	N
Used Oil Transporter :	N

Historical Generators

Details for this site have been truncated due to the large number of available details for this site within this dataset. For the complete details for this site, contact your Envirosite account representative for a complimentary site report containing all of the details available.

Date Form Received by Agency :	2012-01-12
Facility Name :	TACOMA CITY D ST
Classification :	Not a generator, verified

Date Form Received by Agency :	2011-02-24
Facility Name :	TACOMA CITY D ST
Classification :	Small Quantity Generator

Date Form Received by Agency :	2010-06-01
Facility Name :	TACOMA CITY D ST
Classification :	Large Quantity Generator

Date Form Received by Agency :	2010-04-02
Facility Name :	BAYVIEW INDUSTRIES INC
Classification :	Not a generator, verified

Map Id: BY212
Direction: NNW
Distance: 0.447 mi., 2360 ft.
Elevation: 15 ft.
Relative: Lower

Site Name : BAYVIEW INDUSTRIES | TACOMA CITY D ST | PIONEER IND
303 E D ST | 303 EAST D ST.
TACOMA | Tacoma, WA

Database(s) : [ALL SITES - WA, ALT FUELING, BRS, DOCKET, ECHO, EPA UST, FRS, HIST PCS FACILITY, ICIS, INACTIVE PCS, OSHA, PCS ENF, RCRA_NONGEN, UST - WA] ***(cont.)***

Envirosite ID: 52365529
EPA ID: N/R

RCRA_NONGEN ***(cont.)***

Date Form Received by Agency : 2010-04-01
Facility Name : BAYVIEW INDUSTRIES INC
Classification : Very Small Quantity Generator

Date Form Received by Agency : 2009-04-09
Facility Name : BAYVIEW INDUSTRIES INC
Classification : Very Small Quantity Generator

Date Form Received by Agency : 2008-02-27
Facility Name : BAYVIEW INDUSTRIES INC
Classification : Very Small Quantity Generator

Date Form Received by Agency : 2007-12-31
Facility Name : BAYVIEW INDUSTRIES INC
Classification : Not a generator, verified

Date Form Received by Agency : 2007-08-06
Facility Name : BAYVIEW INDUSTRIES INC
Classification : Very Small Quantity Generator

Date Form Received by Agency : 2007-08-06
Facility Name : BAYVIEW INDUSTRIES INC
Classification : Not a generator, verified

Notices of Violations Summary
Regulation Violated : N

Evaluation Action Summary
Evaluation Date : 2010-11-02
Evaluation : COMPLIANCE EVALUATION INSPECTION ON-SITE
Area of Violation : N/R
Date Achieved Compliance : N/R
Evaluation Lead Agency : State

UST - WA

Facility Name : PIONEER IND
Facility Address : 303 E D ST, Tacoma, 98901
County : Pierce

Facility Site ID : 62566563
UST Site ID : 502591

Map Id: BY212
Direction: NNW
Distance: 0.447 mi., 2360 ft.
Elevation: 15 ft.
Relative: Lower

Site Name : BAYVIEW INDUSTRIES | TACOMA CITY D ST | PIONEER IND
303 E D ST | 303 EAST D ST.
TACOMA | Tacoma, WA

Database(s) : [ALL SITES - WA, ALT FUELING, BRS, DOCKET, ECHO, EPA UST, FRS, HIST PCS FACILITY, ICIS, INACTIVE PCS, OSHA, PCS ENF, RCRA_NONGEN, UST - WA] ***(cont.)***

Envirosite ID: 52365529
EPA ID: N/R

UST - WA ***(cont.)***

Tag Number(s) :	N/R
Responsible Unit :	Southwest
Is Active :	No
Latitude :	47.25993
Longitude :	-122.43388
Last Date in Agency List :	2022-12-29

Tank Details

Tank Name :	T01
Tank Status :	Removed
Install Date :	N/R
Tank Upgrade Date :	N/R
Tank Permanent Closure Date :	N/R
Permit Expiration Date :	N/R
Tank Material :	N/R
Tank Construction :	N/R
Tank Corrosion Protection :	N/R
Tank Manifold :	N/R
Tank Release Detection :	N/R
Tank Tightness Test :	N/R
Tank Spill Prevention :	N/R
Capacity Range :	N/R
Actual Capacity :	N/R
Pipe Material :	N/R
Pipe Construction :	N/R
Pipe Corrosion Protection :	N/R
Tank SFC :	N/R
Dispenser SFC :	N/R
Primary Pipe Release Detection :	N/R
Secondary Pipe Release Detection :	N/R
Pipe Pumping System :	N/R
Pipe Install Date :	N/R
Turbine Sump Construction :	N/R
Tank Status Date :	1999-12-10
Tank Install Date :	N/R
Tank Overfill Prevention :	N/R

Compartments Details

Compartment Number :	1
Compartment Capacity :	N/R
Substance Stored :	Diesel
Used Substance :	N/R
Ecy Region :	N/R

Map Id: BY212
Direction: NNW
Distance: 0.447 mi., 2360 ft.
Elevation: 15 ft.
Relative: Lower

Site Name : BAYVIEW INDUSTRIES | TACOMA CITY D ST | PIONEER IND
303 E D ST | 303 EAST D ST.
TACOMA | Tacoma, WA

Database(s) : [ALL SITES - WA, ALT FUELING, BRS, DOCKET, ECHO, EPA UST, FRS, HIST PCS FACILITY, ICIS, INACTIVE PCS, OSHA, PCS ENF, RCRA_NONGEN, UST - WA] ***(cont.)***

Envirosite ID: 52365529
EPA ID: N/R

UST - WA ***(cont.)***

Tank Details

Tank Name :	T02
Tank Status :	Removed
Install Date :	N/R
Tank Upgrade Date :	N/R
Tank Permanent Closure Date :	N/R
Permit Expiration Date :	N/R
Tank Material :	N/R
Tank Construction :	N/R
Tank Corrosion Protection :	N/R
Tank Manifold :	N/R
Tank Release Detection :	N/R
Tank Tightness Test :	N/R
Tank Spill Prevention :	N/R
Capacity Range :	N/R
Actual Capacity :	N/R
Pipe Material :	N/R
Pipe Construction :	N/R
Pipe Corrosion Protection :	N/R
Tank SFC :	N/R
Dispenser SFC :	N/R
Primary Pipe Release Detection :	N/R
Secondary Pipe Release Detection :	N/R
Pipe Pumping System :	N/R
Pipe Install Date :	N/R
Turbine Sump Construction :	N/R
Tank Status Date :	1999-12-10
Tank Install Date :	N/R
Tank Overfill Prevention :	N/R

Compartments Details

Compartment Number :	1
Compartment Capacity :	N/R
Substance Stored :	Leaded Gasoline
Used Substance :	N/R
Ecy Region :	N/R

Map Id: BZ213
Direction: WNW
Distance: 0.448 mi., 2366 ft.
Elevation: 152 ft.
Relative: Higher

Site Name : Sevencom Tacoma
717-737 BROADWAY
TACOMA, WA 98402

Database(s) : [ALL SITES - WA]

Envirosite ID: 52365667
EPA ID: N/R

ALL SITES - WA

Facility Name :	Sevencom Tacoma
Facility Address :	717-737 BROADWAY, TACOMA, 98402
County :	N/R
Facility/Site ID :	99997754
Alternate Name :	N/R
Program Name :	N/R
WRIA :	10
Legislative District :	27
Congressional District :	6
Ecology Region :	SWRO
Ecology Program Phone :	(360) 407-6734
Tribal Land :	N
Latitude :	47.25696
Longitude :	-122.44076
Last Date in Agency List :	2023-01-03

Program Details

Program :	N/R
Program ID :	N/R
Interaction Type :	Hazardous Waste Generator
Interaction Type Description :	Facilities that generate any quantity of a dangerous waste. They may be classified as SQG, MQG, or LQG depending on hazardous waste generated for a given month.
Status :	Active
Start Date :	2022-08-18
End Date :	N/R
SIC :	N/R
NAICS :	N/R

Program :	N/R
Program ID :	N/R
Interaction Type :	Hazardous Waste Generator
Interaction Type Description :	Facilities that generate any quantity of a dangerous waste. They may be classified as SQG, MQG, or LQG depending on hazardous waste generated for a given month.
Status :	Active
Start Date :	2022-08-18
End Date :	N/R
SIC :	N/R
NAICS :	236220 - Commercial and Institutional Building Construction

Map Id: BV214
Direction: WSW
Distance: 0.451 mi., 2380 ft.
Elevation: 91 ft.
Relative: Higher

Site Name : JEFFERSON STREET PARCEL
1740 JEFFERSON ST
TACOMA | Tacoma, WA 98405

Database(s) : [ALL SITES - WA, EPA UST, FRS, UST - WA]

Envirosite ID: 52365455
EPA ID: N/R

ALL SITES - WA

Facility Name :	Jefferson Street Parcel
Facility Address :	1740 JEFFERSON ST, TACOMA, 98405
County :	Pierce
Facility/Site ID :	1651
Alternate Name :	N/R
Program Name :	N/R
WRIA :	10
Legislative District :	27
Congressional District :	6
Ecology Region :	SWRO
Ecology Program Phone :	(360) 407-7224
Tribal Land :	N
Latitude :	47.245253
Longitude :	-122.438475
Last Date in Agency List :	2023-01-03

Program Details

Program :	TOXICS
Program ID :	N/R
Interaction Type :	Underground Storage Tank
Interaction Type Description :	Any one or combination of tanks (including connecting underground pipes) that is used to contain regulated substances and has a tank volume of ten percent or more beneath the surface of the ground. This term does not include any of the exempt UST systems specified in WAC 173-360-110(2) or any piping connected thereto. See WAC 173-360
Status :	Active
Start Date :	2012-07-19
End Date :	N/R
SIC :	N/R
NAICS :	99999

Program :	TOXICS
Program ID :	N/R
Interaction Type :	Underground Storage Tank
Interaction Type Description :	Any one or combination of tanks (including connecting underground pipes) that is used to contain regulated substances and has a tank volume of ten percent or more beneath the surface of the ground. This term does not include any of the exempt UST systems specified in WAC 173-360-110(2) or any piping connected thereto. See WAC 173-360
Status :	Active
Start Date :	2012-07-19
End Date :	N/R
SIC :	N/R
NAICS :	N/R

Map Id: BV214
Direction: WSW
Distance: 0.451 mi., 2380 ft.
Elevation: 91 ft.
Relative: Higher

Site Name : JEFFERSON STREET PARCEL
1740 JEFFERSON ST
TACOMA | Tacoma, WA 98405

Database(s) : [ALL SITES - WA, EPA UST, FRS, UST - WA] ***(cont.)***

Envirosite ID: 52365455
EPA ID: N/R

EPA UST

Facility Name :	Jefferson Street Parcel
Facility Address :	1740 JEFFERSON ST, Tacoma, Washington 98405
County :	Pierce
Facility ID :	WA1651
Facility Status :	Closed UST(s)
Open USTs :	0
Closed USTs :	4
Temporarily Out of Service USTs :	0
Date of Last Inspection :	N/R
EPA Region :	10
Tribe :	N/R
Facility ID 2 :	N/R
Latitude :	47.245253
Longitude :	-122.438475
Last Date in Agency List :	2023-01-30

Tank Details

Tank ID :	WA1651_1
Tank Status :	Closed
Installation Date :	2001-01-01
Removal Date :	N/R
Capacity :	2001
Substances :	A Leaded Gasoline
Tank Wall Type :	N/R
Tank ID :	WA1651_2
Tank Status :	Closed
Installation Date :	2001-01-01
Removal Date :	N/R
Capacity :	111
Substances :	G Used Oil/Waste Oil
Tank Wall Type :	N/R
Tank ID :	WA1651_3
Tank Status :	Closed
Installation Date :	2001-01-01
Removal Date :	N/R
Capacity :	N/R
Substances :	O Other Petroleum Substance
Tank Wall Type :	N/R
Tank ID :	WA1651_4
Tank Status :	Closed
Installation Date :	2001-01-01
Removal Date :	N/R
Capacity :	N/R
Substances :	R Unknown
Tank Wall Type :	N/R

Map Id: BV214
Direction: WSW
Distance: 0.451 mi., 2380 ft.
Elevation: 91 ft.
Relative: Higher

Site Name : JEFFERSON STREET PARCEL
1740 JEFFERSON ST
TACOMA | Tacoma, WA 98405

Database(s) : [ALL SITES - WA, EPA UST, FRS, UST - WA] ***(cont.)***

Envirosite ID: 52365455
EPA ID: N/R

FRS

Facility Name : JEFFERSON STREET PARCEL
Facility Address : 1740 JEFFERSON ST, TACOMA, WA 98405
County : PIERCE

Site Details

Registry ID : 110046242847
FRS Facility URL : Click here for hyperlink provided by the agency.
Last Date in Agency List : 2023-02-13

Source Description

Source Description :

The WA-FSIS provides a means to query and display data maintained by the Washington Department of Ecology. This system contains key information for each facility/site that is currently, or has been, of interest to the Air Quality, Dam Safety, Hazardous Waste, Toxics Cleanup, and Water Quality Programs.

FRS Environmental Interest

Source and System ID : WA-FSIS - 1651

UST - WA

Facility Name : Jefferson Street Parcel
Facility Address : 1740 JEFFERSON ST, Tacoma, 98405
County : Pierce

Facility Site ID : 1651
UST Site ID : 619897
Tag Number(s) : N/R
Responsible Unit : Southwest
Is Active : No
Latitude : 47.245253
Longitude : -122.438475
Last Date in Agency List : 2022-12-29

Tank Details

Tank Name : 1
Tank Status : Unregister 30 Day Notice
Install Date : N/R
Tank Upgrade Date : N/R
Tank Permanent Closure Date : N/R
Permit Expiration Date : N/R
Tank Material : N/R
Tank Construction : N/R
Tank Corrosion Protection : N/R
Tank Manifold : N/R
Tank Release Detection : N/R

Map Id: BV214
Direction: WSW
Distance: 0.451 mi., 2380 ft.
Elevation: 91 ft.
Relative: Higher

Site Name : JEFFERSON STREET PARCEL
1740 JEFFERSON ST
TACOMA | Tacoma, WA 98405

Database(s) : [ALL SITES - WA, EPA UST, FRS, UST - WA] ***(cont.)***

Envirosite ID: 52365455
EPA ID: N/R

UST - WA ***(cont.)***

Tank Tightness Test :	N/R
Tank Spill Prevention :	N/R
Capacity Range :	2,001 to 4,999 Gallons
Actual Capacity :	3000
Pipe Material :	N/R
Pipe Construction :	N/R
Pipe Corrosion Protection :	N/R
Tank SFC :	N/R
Dispenser SFC :	N/R
Primary Pipe Release Detection :	N/R
Secondary Pipe Release Detection :	N/R
Pipe Pumping System :	N/R
Pipe Install Date :	N/R
Turbine Sump Construction :	N/R
Tank Status Date :	2012-07-19
Tank Install Date :	N/R
Tank Overfill Prevention :	N/R

Compartments Details

Compartment Number :	1
Compartment Capacity :	3000
Substance Stored :	Leaded Gasoline
Used Substance :	Unknown
Ecy Region :	N/R

Tank Details

Tank Name :	2
Tank Status :	Unregister 30 Day Notice
Install Date :	N/R
Tank Upgrade Date :	N/R
Tank Permanent Closure Date :	N/R
Permit Expiration Date :	N/R
Tank Material :	N/R
Tank Construction :	N/R
Tank Corrosion Protection :	N/R
Tank Manifold :	N/R
Tank Release Detection :	N/R
Tank Tightness Test :	N/R
Tank Spill Prevention :	N/R
Capacity Range :	111 TO 1,100 Gallons
Actual Capacity :	400
Pipe Material :	N/R
Pipe Construction :	N/R
Pipe Corrosion Protection :	N/R
Tank SFC :	N/R
Dispenser SFC :	N/R
Primary Pipe Release Detection :	N/R
Secondary Pipe Release Detection :	N/R
Pipe Pumping System :	N/R
Pipe Install Date :	N/R
Turbine Sump Construction :	N/R
Tank Status Date :	2012-07-19

Map Id: BV214
Direction: WSW
Distance: 0.451 mi., 2380 ft.
Elevation: 91 ft.
Relative: Higher

Site Name : JEFFERSON STREET PARCEL
1740 JEFFERSON ST
TACOMA | Tacoma, WA 98405

Database(s) : [ALL SITES - WA, EPA UST, FRS, UST - WA] ***(cont.)***

Envirosite ID: 52365455
EPA ID: N/R

UST - WA ***(cont.)***

Tank Install Date :	N/R
Tank Overfill Prevention :	N/R

Compartments Details

Compartment Number :	1
Compartment Capacity :	400
Substance Stored :	Used Oil/Waste Oil
Used Substance :	Recycled (Used Oil)
Ecy Region :	N/R

Tank Details

Tank Name :	3
Tank Status :	Unregister 30 Day Notice
Install Date :	N/R
Tank Upgrade Date :	N/R
Tank Permanent Closure Date :	N/R
Permit Expiration Date :	N/R
Tank Material :	N/R
Tank Construction :	N/R
Tank Corrosion Protection :	N/R
Tank Manifold :	N/R
Tank Release Detection :	N/R
Tank Tightness Test :	N/R
Tank Spill Prevention :	N/R
Capacity Range :	N/R
Actual Capacity :	1000
Pipe Material :	N/R
Pipe Construction :	N/R
Pipe Corrosion Protection :	N/R
Tank SFC :	N/R
Dispenser SFC :	N/R
Primary Pipe Release Detection :	N/R
Secondary Pipe Release Detection :	N/R
Pipe Pumping System :	N/R
Pipe Install Date :	N/R
Turbine Sump Construction :	N/R
Tank Status Date :	2012-07-19
Tank Install Date :	N/R
Tank Overfill Prevention :	N/R

Compartments Details

Compartment Number :	1
Compartment Capacity :	1000
Substance Stored :	Other Petroleum Substance
Used Substance :	Unknown
Ecy Region :	N/R

Map Id: BV214
Direction: WSW
Distance: 0.451 mi., 2380 ft.
Elevation: 91 ft.
Relative: Higher

Site Name : JEFFERSON STREET PARCEL
1740 JEFFERSON ST
TACOMA | Tacoma, WA 98405

Database(s) : [ALL SITES - WA, EPA UST, FRS, UST - WA] ***(cont.)***

Envirosite ID: 52365455
EPA ID: N/R

UST - WA ***(cont.)***

Tank Details

Tank Name :	4
Tank Status :	Unregister 30 Day Notice
Install Date :	N/R
Tank Upgrade Date :	N/R
Tank Permanent Closure Date :	N/R
Permit Expiration Date :	N/R
Tank Material :	N/R
Tank Construction :	N/R
Tank Corrosion Protection :	N/R
Tank Manifold :	N/R
Tank Release Detection :	N/R
Tank Tightness Test :	N/R
Tank Spill Prevention :	N/R
Capacity Range :	N/R
Actual Capacity :	3000
Pipe Material :	N/R
Pipe Construction :	N/R
Pipe Corrosion Protection :	N/R
Tank SFC :	N/R
Dispenser SFC :	N/R
Primary Pipe Release Detection :	N/R
Secondary Pipe Release Detection :	N/R
Pipe Pumping System :	N/R
Pipe Install Date :	N/R
Turbine Sump Construction :	N/R
Tank Status Date :	2012-07-19
Tank Install Date :	N/R
Tank Overfill Prevention :	N/R

Compartments Details

Compartment Number :	1
Compartment Capacity :	3000
Substance Stored :	Unknown
Used Substance :	Unknown
Ecy Region :	N/R

Map Id: BW215
Direction: WSW
Distance: 0.452 mi., 2386 ft.
Elevation: 145 ft.
Relative: Higher

Site Name : PAX ASSOCIATES | 1502 MARKET ST
TACOMA
1502 MARKET ST
TACOMA | Tacoma, WA

Database(s) : [ALL SITES - WA, CSCSL HWS - WA, ECHO, EPA LUST, EPA UST, FRS, HSL - WA, LUST - WA, UST - WA, VCP - WA]

Envirosite ID: 52365402
EPA ID: N/R

ALL SITES - WA

Facility Name :	PAX ASSOCIATES
Facility Address :	1502 MARKET ST, TACOMA, 98402
County :	Pierce
Facility/Site ID :	72222742
Alternate Name :	SAM'S TIRE & AUTOMOTIVE
Program Name :	N/R
WRIA :	10
Legislative District :	27
Congressional District :	6
Ecology Region :	SWRO
Ecology Program Phone :	(360) 407-6734
Tribal Land :	N
Latitude :	47.24865
Longitude :	-122.44094
Last Date in Agency List :	2023-01-03
Facility/Site ID :	72222742
Alternate Name :	SAM'S TIRE & AUTOMOTIVE
Program Name :	N/R
WRIA :	10
Legislative District :	27
Congressional District :	6
Ecology Region :	SWRO
Ecology Program Phone :	(360) 407-7224
Tribal Land :	N
Latitude :	47.24865
Longitude :	-122.44094
Last Date in Agency List :	2023-01-03
Facility/Site ID :	72222742
Alternate Name :	1502 MARKET ST
Program Name :	N/R
WRIA :	10
Legislative District :	27
Congressional District :	6
Ecology Region :	SWRO
Ecology Program Phone :	(360) 407-7224
Tribal Land :	N
Latitude :	47.24865
Longitude :	-122.44094
Last Date in Agency List :	2023-01-03
Facility/Site ID :	72222742
Alternate Name :	N/R
Program Name :	N/R
WRIA :	10
Legislative District :	27
Congressional District :	6

Map Id: BW215
Direction: WSW
Distance: 0.452 mi., 2386 ft.
Elevation: 145 ft.
Relative: Higher

Site Name : PAX ASSOCIATES | 1502 MARKET ST
TACOMA
1502 MARKET ST
TACOMA | Tacoma, WA

Database(s) : [ALL SITES - WA, CSCSL HWS - WA, ECHO, EPA LUST, EPA UST, FRS, HSL - WA, LUST - WA, UST - WA, VCP - WA] ***(cont.)***

Envirosite ID: 52365402
EPA ID: N/R

ALL SITES - WA ***(cont.)***

Ecology Region :	SWRO
Ecology Program Phone :	(360) 407-7224
Tribal Land :	N
Latitude :	47.24865
Longitude :	-122.44094
Last Date in Agency List :	2023-01-03

Facility/Site ID :	72222742
Alternate Name :	TACOMA AUTOBODY
Program Name :	N/R
WRIA :	10
Legislative District :	27
Congressional District :	6
Ecology Region :	SWRO
Ecology Program Phone :	(360) 407-7224
Tribal Land :	N
Latitude :	47.24865
Longitude :	-122.44094
Last Date in Agency List :	2023-01-03

Facility/Site ID :	72222742
Alternate Name :	PAX ASSOC 15 MARKET
Program Name :	N/R
WRIA :	10
Legislative District :	27
Congressional District :	6
Ecology Region :	SWRO
Ecology Program Phone :	(360) 407-7224
Tribal Land :	N
Latitude :	47.24865
Longitude :	-122.44094
Last Date in Agency List :	2023-01-03

Facility/Site ID :	72222742
Alternate Name :	1502 MARKET ST
Program Name :	N/R
WRIA :	10
Legislative District :	27
Congressional District :	6
Ecology Region :	SWRO
Ecology Program Phone :	(360) 407-6734
Tribal Land :	N
Latitude :	47.24865
Longitude :	-122.44094
Last Date in Agency List :	2023-01-03

Facility/Site ID :	72222742
Alternate Name :	PAX ASSOC 15 MARKET
Program Name :	N/R

Map Id: BW215
Direction: WSW
Distance: 0.452 mi., 2386 ft.
Elevation: 145 ft.
Relative: Higher

Site Name : PAX ASSOCIATES | 1502 MARKET ST
TACOMA
1502 MARKET ST
TACOMA | Tacoma, WA

Database(s) : [ALL SITES - WA, CSCSL HWS - WA, ECHO, EPA LUST, EPA UST, FRS, HSL - WA, LUST - WA, UST - WA, VCP - WA] ***(cont.)***

Envirosite ID: 52365402
EPA ID: N/R

ALL SITES - WA ***(cont.)***

WRIA :	10
Legislative District :	27
Congressional District :	6
Ecology Region :	SWRO
Ecology Program Phone :	(360) 407-6734
Tribal Land :	N
Latitude :	47.24865
Longitude :	-122.44094
Last Date in Agency List :	2023-01-03

Facility/Site ID :	72222742
Alternate Name :	N/R
Program Name :	N/R
WRIA :	10
Legislative District :	27
Congressional District :	6
Ecology Region :	SWRO
Ecology Program Phone :	(360) 407-6734
Tribal Land :	N
Latitude :	47.24865
Longitude :	-122.44094
Last Date in Agency List :	2023-01-03

Facility/Site ID :	72222742
Alternate Name :	TACOMA AUTOBODY
Program Name :	N/R
WRIA :	10
Legislative District :	27
Congressional District :	6
Ecology Region :	SWRO
Ecology Program Phone :	(360) 407-6734
Tribal Land :	N
Latitude :	47.24865
Longitude :	-122.44094
Last Date in Agency List :	2023-01-03

Program Details

Program :	TOXICS
Program ID :	SW0217
Interaction Type :	Voluntary Cleanup Sites
Interaction Type Description :	For a fee, Ecology staff will review an independent cleanup report(s) and provide a written decision about the adequacy of the cleanup actions taken and described in the report.
Status :	Inactive
Start Date :	1999-10-26
End Date :	2006-05-09

Map Id: BW215
Direction: WSW
Distance: 0.452 mi., 2386 ft.
Elevation: 145 ft.
Relative: Higher

Site Name : PAX ASSOCIATES | 1502 MARKET ST
TACOMA
1502 MARKET ST
TACOMA | Tacoma, WA

Database(s) : [ALL SITES - WA, CSCSL HWS - WA, ECHO, EPA LUST, EPA UST, FRS, HSL - WA, LUST - WA, UST - WA, VCP - WA] ***(cont.)***

Envirosite ID: 52365402
EPA ID: N/R

ALL SITES - WA ***(cont.)***

SIC :	9999 - NONCLASSIFIABLE ESTABLISHMENTS
NAICS :	N/R
Program :	TOXICS
Program ID :	SW0217
Interaction Type :	Voluntary Cleanup Sites
Interaction Type Description :	For a fee, Ecology staff will review an independent cleanup report(s) and provide a written decision about the adequacy of the cleanup actions taken and described in the report.
Status :	Inactive
Start Date :	1999-10-26
End Date :	2006-05-09
SIC :	N/R
NAICS :	N/R
Program :	TOXICS
Program ID :	SW0217
Interaction Type :	Hazardous Waste Generator
Interaction Type Description :	Facilities that generate any quantity of a dangerous waste. They may be classified as SQG, MQG, or LQG depending on hazardous waste generated for a given month.
Status :	Inactive
Start Date :	1991-05-22
End Date :	1991-11-04
SIC :	9999 - NONCLASSIFIABLE ESTABLISHMENTS
NAICS :	N/R
Program :	TOXICS
Program ID :	SW0217
Interaction Type :	Hazardous Waste Generator
Interaction Type Description :	Facilities that generate any quantity of a dangerous waste. They may be classified as SQG, MQG, or LQG depending on hazardous waste generated for a given month.
Status :	Inactive
Start Date :	1991-05-22
End Date :	1991-11-04
SIC :	N/R
NAICS :	N/R
Program :	TOXICS
Program ID :	SW0217
Interaction Type :	Underground Storage Tank

Map Id: BW215
Direction: WSW
Distance: 0.452 mi., 2386 ft.
Elevation: 145 ft.
Relative: Higher

Site Name : PAX ASSOCIATES | 1502 MARKET ST
TACOMA
1502 MARKET ST
TACOMA | Tacoma, WA

Database(s) : [ALL SITES - WA, CSCSL HWS - WA, ECHO, EPA LUST, EPA UST, FRS, HSL - WA, LUST - WA, UST - WA, VCP - WA] ***(cont.)***

Envirosite ID: 52365402
EPA ID: N/R

ALL SITES - WA ***(cont.)***

Interaction Type Description :	Any one or combination of tanks (including connecting underground pipes) that is used to contain regulated substances and has a tank volume of ten percent or more beneath the surface of the ground. This term does not include any of the exempt UST systems specified in WAC 173-360-110(2) or any piping connected thereto. See WAC 173-360
Status :	Active
Start Date :	1991-11-15
End Date :	N/R
SIC :	9999 - NONCLASSIFIABLE ESTABLISHMENTS
NAICS :	N/R
Program :	TOXICS
Program ID :	SW0217
Interaction Type :	LUST Facility
Interaction Type Description :	A leaking underground tank cleanup site being cleaned up with Ecology oversight or review.
Status :	Active
Start Date :	1991-08-26
End Date :	N/R
SIC :	9999 - NONCLASSIFIABLE ESTABLISHMENTS
NAICS :	N/R
Program :	TOXICS
Program ID :	SW0217
Interaction Type :	LUST Facility
Interaction Type Description :	A leaking underground tank cleanup site being cleaned up with Ecology oversight or review.
Status :	Active
Start Date :	1991-08-26
End Date :	N/R
SIC :	N/R
NAICS :	N/R
Program :	TOXICS
Program ID :	SW0217
Interaction Type :	Underground Storage Tank
Interaction Type Description :	Any one or combination of tanks (including connecting underground pipes) that is used to contain regulated substances and has a tank volume of ten percent or more beneath the surface of the ground. This term does not include any of the exempt UST systems specified in WAC 173-360-110(2) or any piping connected thereto. See WAC 173-360
Status :	Active

Map Id: BW215
Direction: WSW
Distance: 0.452 mi., 2386 ft.
Elevation: 145 ft.
Relative: Higher

Site Name : PAX ASSOCIATES | 1502 MARKET ST
TACOMA
1502 MARKET ST
TACOMA | Tacoma, WA

Database(s) : [ALL SITES - WA, CSCSL HWS - WA, ECHO, EPA LUST, EPA UST, FRS, HSL - WA, LUST - WA, UST - WA, VCP - WA] ***(cont.)***

Envirosite ID: 52365402
EPA ID: N/R

ALL SITES - WA ***(cont.)***

Start Date :	1991-11-15
End Date :	N/R
SIC :	N/R
NAICS :	N/R

CSCSL HWS - WA

Facility Name :	PAX ASSOCIATES
Facility Address :	1502 MARKET ST, TACOMA, 98402
County :	PIERCE

Site Details

Facility Site ID :	72222742
Site Status :	Cleanup Started
Cleanup Site ID :	6561
Region :	Southwest
Responsible Section :	Southwest
WARM Rank :	5 - Lowest Assessed Risk
Is Brownfield? :	N/R
Is PSI? :	N/R
Current VCP :	N/R
Past VCP :	Yes
Institutional Control :	N/R
Latitude :	47.24865
Longitude :	-122.44094
Last Date in Agency List :	2023-03-07

Contaminants Details

Contaminant Name :	Petroleum-Other
Groundwater :	Confirmed Above Cleanup Levels
Surface Water :	N/R
Soil :	Confirmed Above Cleanup Levels
Sediment :	N/R
Air :	N/R
Bedrock :	N/R

ECHO

Facility Name :	PAX ASSOCIATES
Facility Address :	1502 MARKET ST, TACOMA, WA 98402
County :	PIERCE
Last Inspection Date :	N/R
Registry ID :	110005362099
FIPS Code :	53053
EPA Region :	10
Inspection Count :	0

Map Id: BW215
Direction: WSW
Distance: 0.452 mi., 2386 ft.
Elevation: 145 ft.
Relative: Higher

Site Name : PAX ASSOCIATES | 1502 MARKET ST
TACOMA
1502 MARKET ST
TACOMA | Tacoma, WA

Database(s) : [ALL SITES - WA, CSCSL HWS - WA, ECHO, EPA LUST, EPA UST, FRS, HSL - WA, LUST - WA, UST - WA, VCP - WA] ***(cont.)***

Envirosite ID: 52365402
EPA ID: N/R

ECHO ***(cont.)***

Last Inspection Days :	N/R
Informal Count :	0
Last Informal Action Date :	N/R
Formal Action Count :	0
Last Formal Action Date :	N/R
Total Penalties :	0
Penalty Count :	N/R
Last Penalty Date :	N/R
Last Penalty Amount :	N/R
QTRS IN NC :	0
Programs IN SNC :	0
Current Compliance Status :	No Violation Identified
Three-Year Compliance Status :	_____
Collection Method :	GPS CODE (PSEUDO RANGE) DIFFERENTIAL
Reference Point :	PLANT ENTRANCE (GENERAL)
Accuracy Meters :	7
Derived Tribes :	Puyallup Tribe of the Puyallup Reservation - .9 mile(s), Puyallup Tribe of the Puyallup Reservation - 1.2 mile(s), Muckleshoot Indian Tribe - 11.2 mile(s), Muckleshoot Indian Tribe - 14.2 mile(s), Nisqually Indian Tribe - 17.2 mile(s), Squaxin Island Tribe of the Squaxin Island Reservation - 21.6 mile(s), Squaxin Island Tribe of the Squaxin Island Reservation - 23.5 mile(s)
Derived HUC :	17110019
Derived WBD :	171100190301
Derived STCTY FIPS :	53053
Derived Zip :	98402
Derived CD113 :	06
Derived CB2010 :	530530616021006
MYRTK Universe :	NNN
NPDES IDs :	N/R
CWA Permit Types :	N/R
CWA Compliance Tracking :	N/R
CWA NAICS :	N/R
CWA SICS :	N/R
CWA Inspection Count :	N/R
CWA Last Inspection Days :	N/R
CWA Informal Count :	N/R
CWA Formal Action Count :	N/R
CWA Last Formal Action Date :	N/R
CWA Penalties :	N/R
CWA Last Penalty Date :	N/R
CWA Last Penalty Amount :	N/R
CWA Quarters IN NC :	N/R
CWA Current Compliance Status :	N/R
CWA Current SNC Flag :	N
CWA 13 Quarters Compliance Status :	N/R
CWA 13 Quarters Effluent Exceedances:	N/R
CWA Three-Year QNCR Codes :	N/R
DFR URL :	Click here for hyperlink provided by the agency.
Facility SIC :	N/R
Facility NAICS :	53119 - Lessors of Other Real Estate Property

Map Id: BW215
Direction: WSW
Distance: 0.452 mi., 2386 ft.
Elevation: 145 ft.
Relative: Higher

Site Name : PAX ASSOCIATES | 1502 MARKET ST
TACOMA
1502 MARKET ST
TACOMA | Tacoma, WA

Database(s) : [ALL SITES - WA, CSCSL HWS - WA, ECHO, EPA LUST, EPA UST, FRS, HSL - WA, LUST - WA, UST - WA, VCP - WA] ***(cont.)***

Envirosite ID: 52365402
EPA ID: N/R

ECHO ***(cont.)***

Facility Last Inspection EPA Date :	N/R
Facility Last Inspection State Date :	N/R
Facility Last Formal Act EPA Date :	N/R
Facility Last Formal Act State Date :	N/R
Facility Last Informal Act EPA Date :	N/R
Facility Last Informal Act State Date:	N/R
Facility Federal Agency :	N/R
TRI Reporter :	N/R
Facility Imp Water Flag :	N/R
Current SNC Flag :	N
Indian County Flag :	N
Federal Flag :	N/R
US Mexico Border Flag :	N/R
Chesapeak Bay Flag :	N/R
AIR Flag :	N
NPDES Flag :	N
SDWIS Flag :	N
RCRA Flag :	Y
TRI Flag :	N
GHG Flag :	N
Major Flag :	N/R
Active Flag :	N/R
NAA Flag :	N
Latitude :	47.2486
Longitude :	-122.441
Last Date in Agency List :	2023-01-16

EPA LUST

Facility Name :	PAX ASSOCIATES
Facility Address :	1502 MARKET ST, TACOMA, Washington 98402
County :	Pierce
Facility ID :	WA72222742
LUST ID :	WA6561
Reported Date :	N/R
Status :	Open
Substance :	Petroleum-Other
Closed With Residual Contamination (Tribal Only):	N/R
NFA_Letter (Tribal Only) :	N/R
Tribe (Tribal Only) :	N/R
EPA Region :	10
Estimated Population within 1500ft :	1643
Estimated Private Domestic Wells within 1500ft:	2
Within Source Water Protection Area (SPA):	No
SPA Public Water System and Facility ID:	N/R
SPA Water Type :	N/R
SPA Facility Type :	N/R
SPA HUC12 :	N/R

Map Id: BW215
Direction: WSW
Distance: 0.452 mi., 2386 ft.
Elevation: 145 ft.
Relative: Higher

Site Name : PAX ASSOCIATES | 1502 MARKET ST
TACOMA
1502 MARKET ST
TACOMA | Tacoma, WA

Database(s) : [ALL SITES - WA, CSCSL HWS - WA, ECHO, EPA LUST, EPA UST, FRS, HSL - WA, LUST - WA, UST - WA, VCP - WA] ***(cont.)***

Envirosite ID: 52365402
EPA ID: N/R

EPA LUST ***(cont.)***

Within Groundwater Wellhead Protection Area (WHPA):	No
WHPA Public Water System and Facility ID:	N/R
WHPA Water Type :	N/R
WHPA Facility Type :	N/R
WHPA HUC12 :	N/R
Within Estimated 100-year Floodplain:	No
Latitude :	47.2486499999999
Longitude :	-122.440939999999
Last Date in Agency List :	2023-01-30

EPA UST

Facility Name :	1502 MARKET ST TACOMA
Facility Address :	1502 MARKET ST, Tacoma, Washington 984669999
County :	Pierce
Facility ID :	WA72222742
Facility Status :	Closed UST(s)
Open USTs :	0
Closed USTs :	5
Temporarily Out of Service USTs :	0
Date of Last Inspection :	N/R
EPA Region :	10
Tribe :	N/R
Facility ID 2 :	N/R
Latitude :	47.24865
Longitude :	-122.44094
Last Date in Agency List :	2023-01-30

Tank Details

Tank ID :	WA72222742_1
Tank Status :	Closed
Installation Date :	1964-12-31
Removal Date :	N/R
Capacity :	N/R
Substances :	A Leaded Gasoline
Tank Wall Type :	N/R
Tank ID :	WA72222742_2
Tank Status :	Closed
Installation Date :	1964-12-31
Removal Date :	N/R
Capacity :	N/R
Substances :	A Leaded Gasoline
Tank Wall Type :	N/R

Map Id: BW215
Direction: WSW
Distance: 0.452 mi., 2386 ft.
Elevation: 145 ft.
Relative: Higher

Site Name : PAX ASSOCIATES | 1502 MARKET ST
TACOMA
1502 MARKET ST
TACOMA | Tacoma, WA

Database(s) : [ALL SITES - WA, CSCSL HWS - WA, ECHO, EPA LUST, EPA UST, FRS, HSL - WA, LUST - WA, UST - WA, VCP - WA] ***(cont.)***

Envirosite ID: 52365402
EPA ID: N/R

EPA UST ***(cont.)***

Tank ID :	WA72222742_3
Tank Status :	Closed
Installation Date :	1964-12-31
Removal Date :	N/R
Capacity :	N/R
Substances :	A Leaded Gasoline
Tank Wall Type :	N/R

Tank ID :	WA72222742_4
Tank Status :	Closed
Installation Date :	1964-12-31
Removal Date :	N/R
Capacity :	N/R
Substances :	A Leaded Gasoline
Tank Wall Type :	N/R

Tank ID :	WA72222742_5
Tank Status :	Closed
Installation Date :	1964-12-31
Removal Date :	N/R
Capacity :	111
Substances :	G Used Oil/Waste Oil
Tank Wall Type :	N/R

FRS

Facility Name :	PAX ASSOCIATES
Facility Address :	1502 MARKET ST, TACOMA, WA 98402
County :	PIERCE

Site Details

Registry ID :	110005362099
FRS Facility URL :	Click here for hyperlink provided by the agency.
Last Date in Agency List :	2023-02-13

Source Description

Map Id: BW215
Direction: WSW
Distance: 0.452 mi., 2386 ft.
Elevation: 145 ft.
Relative: Higher

Site Name : PAX ASSOCIATES | 1502 MARKET ST
TACOMA
1502 MARKET ST
TACOMA | Tacoma, WA

Database(s) : [ALL SITES - WA, CSCSL HWS - WA, ECHO, EPA LUST, EPA UST, FRS, HSL - WA, LUST - WA, UST - WA, VCP - WA] ***(cont.)***

Envirosite ID: 52365402
EPA ID: N/R

FRS ***(cont.)***

Source Description : RCRAInfo is EPA's comprehensive information system that supports the Resource Conservation and Recovery Act (RCRA) of 1976 and the Hazardous and Solid Waste Amendments (HSWA) of 1984 through the tracking of events and activities related to facilities that generate, transport, and treat, store, or dispose of hazardous waste. RCRAInfo allows RCRA program staff to track the notification, permit, compliance, and corrective action activities required under RCRA. RCRAInfo also supports generation of the National Hazardous Waste Biennial Report. All generators and treatment, storage, and disposal facilities who handle hazardous waste are required to report to the EPA Administrator at least once every two years to support creation of the Biennial Report.
The WA-FSIS provides a means to query and display data maintained by the Washington Department of Ecology. This system contains key information for each facility/site that is currently, or has been, of interest to the Air Quality, Dam Safety, Hazardous Waste, Toxics Cleanup, and Water Quality Programs.

FRS Environmental Interest
Source and System ID : RCRAINFO - WAD988488011
WA-FSIS - 72222742

HSL - WA

Facility Name : Pax Associates
Facility Address : 1502 MARKET ST, TACOMA, 98402
County : Pierce

Site Details
Facility Site ID : 72222742
Cleanup Site ID : 6561
Status : Cleanup Started
Site Rank : 5 - Lowest Assessed Risk

Alternative Site Name : 1502 MARKET ST,1502 MARKET ST TACOMA,PAX ASSOC 15 MARKET, SAM'S TIRE & AUTOMOTIVE,TACOMA AUTOBODY

Region : Southwest
Resposbile Unit : Southwest
Institutional Control : N/R
Current VCP : N/R
Past VCP : Yes
Latitude : 47.24865
Longitude : -122.44094
Agency Hyperlink : Click here for hyperlink provided by the agency.
Last Date in Agency List : 2023-02-28

Map Id: BW215
Direction: WSW
Distance: 0.452 mi., 2386 ft.
Elevation: 145 ft.
Relative: Higher

Site Name : PAX ASSOCIATES | 1502 MARKET ST
TACOMA
1502 MARKET ST
TACOMA | Tacoma, WA

Database(s) : [ALL SITES - WA, CSCSL HWS - WA, ECHO, EPA LUST, EPA UST, FRS, HSL - WA, LUST - WA, UST - WA, VCP - WA] ***(cont.)***

Envirosite ID: 52365402
EPA ID: N/R

HSL - WA ***(cont.)***

Contaminants

Contaminant Name :	Petroleum-Other
Ground water :	Confirmed Above Cleanup Levels
Surface water :	N/R
Soil :	Confirmed Above Cleanup Levels
Sediment :	N/R
Air :	N/R
Bedrock :	N/R

Facility Name :	PAX ASSOCIATES
Facility Address :	1502 Market St, Tacoma, 98402
County :	Pierce

Site Details

Facility Site ID :	72222742
Cleanup Site ID :	6561
Status :	Cleanup Started
Site Rank :	N/R
Alternative Site Name :	N/R
Region :	N/R
Resposbile Unit :	N/R
Institutional Control :	N/R
Current VCP :	N/R
Past VCP :	N/R
Latitude :	N/R
Longitude :	N/R
Agency Hyperlink :	Click here for hyperlink provided by the agency.
Last Date in Agency List :	2022-02-11

LUST - WA

Facility Name :	PAX ASSOCIATES
Facility Address :	1502 MARKET ST, TACOMA, 98402
County :	Pierce

Site Details

LUST Status Date :	1995-09-01
LUST Status Type :	LUST - Cleanup Started
Facility Site ID :	72222742
Cleanup Site ID :	6561
LUST ID :	1243
UST ID :	101375
Alternate Site Names :	1502 MARKET ST,1502 MARKET ST TACOMA,PAX ASSOC 15 MARKET, SAM'S TIRE & AUTOMOTIVE,TACOMA AUTOBODY
Release Date :	1991-08-26

Map Id: BW215
Direction: WSW
Distance: 0.452 mi., 2386 ft.
Elevation: 145 ft.
Relative: Higher

Site Name : PAX ASSOCIATES | 1502 MARKET ST
TACOMA
1502 MARKET ST
TACOMA | Tacoma, WA

Database(s) : [ALL SITES - WA, CSCSL HWS - WA, ECHO, EPA LUST, EPA UST, FRS, HSL - WA, LUST - WA, UST - WA, VCP - WA] ***(cont.)***

Envirosite ID: 52365402
EPA ID: N/R

LUST - WA ***(cont.)***

Process Type :	N/R
Responsible Unit :	Southwest
Region :	Southwest
Latitude :	47.24865
Longitude :	-122.44094
Last Date in Agency List :	2023-03-20

Contaminants

Contaminant Name :	Petroleum-Other
Ground Water :	Confirmed Above Cleanup Levels
Surface Water :	N/R
Soil :	Confirmed Above Cleanup Levels
Sediment :	N/R
Air :	N/R
Bedrock :	N/R

UST - WA

Facility Name :	1502 MARKET ST TACOMA
Facility Address :	1502 MARKET ST, Tacoma, 98466
County :	Pierce
Facility Site ID :	72222742
UST Site ID :	101375
Tag Number(s) :	N/R
Responsible Unit :	Southwest
Is Active :	No
Latitude :	47.24865
Longitude :	-122.44094
Last Date in Agency List :	2022-12-29

Tank Details

Tank Name :	1
Tank Status :	Removed
Install Date :	1964-12-31
Tank Upgrade Date :	N/R
Tank Permanent Closure Date :	N/R
Permit Expiration Date :	N/R
Tank Material :	N/R
Tank Construction :	N/R
Tank Corrosion Protection :	N/R
Tank Manifold :	N/R
Tank Release Detection :	N/R
Tank Tightness Test :	N/R
Tank Spill Prevention :	N/R
Capacity Range :	N/R
Actual Capacity :	N/R

Map Id: BW215
Direction: WSW
Distance: 0.452 mi., 2386 ft.
Elevation: 145 ft.
Relative: Higher

Site Name : PAX ASSOCIATES | 1502 MARKET ST
TACOMA
1502 MARKET ST
TACOMA | Tacoma, WA

Database(s) : [ALL SITES - WA, CSCSL HWS - WA, ECHO, EPA LUST, EPA UST, FRS, HSL - WA, LUST - WA, UST - WA, VCP - WA] ***(cont.)***

Envirosite ID: 52365402
EPA ID: N/R

UST - WA ***(cont.)***

Pipe Material :	N/R
Pipe Construction :	N/R
Pipe Corrosion Protection :	N/R
Tank SFC :	N/R
Dispenser SFC :	N/R
Primary Pipe Release Detection :	N/R
Secondary Pipe Release Detection :	N/R
Pipe Pumping System :	N/R
Pipe Install Date :	N/R
Turbine Sump Construction :	N/R
Tank Status Date :	1996-08-06
Tank Install Date :	N/R
Tank Overfill Prevention :	N/R

Compartments Details

Compartment Number :	1
Compartment Capacity :	N/R
Substance Stored :	Leaded Gasoline
Used Substance :	N/R
Ecy Region :	N/R

Tank Details

Tank Name :	2
Tank Status :	Removed
Install Date :	1964-12-31
Tank Upgrade Date :	N/R
Tank Permanent Closure Date :	N/R
Permit Expiration Date :	N/R
Tank Material :	N/R
Tank Construction :	N/R
Tank Corrosion Protection :	N/R
Tank Manifold :	N/R
Tank Release Detection :	N/R
Tank Tightness Test :	N/R
Tank Spill Prevention :	N/R
Capacity Range :	N/R
Actual Capacity :	N/R
Pipe Material :	N/R
Pipe Construction :	N/R
Pipe Corrosion Protection :	N/R
Tank SFC :	N/R
Dispenser SFC :	N/R
Primary Pipe Release Detection :	N/R
Secondary Pipe Release Detection :	N/R
Pipe Pumping System :	N/R
Pipe Install Date :	N/R
Turbine Sump Construction :	N/R
Tank Status Date :	1996-08-06
Tank Install Date :	N/R

Map Id: BW215
Direction: WSW
Distance: 0.452 mi., 2386 ft.
Elevation: 145 ft.
Relative: Higher

Site Name : PAX ASSOCIATES | 1502 MARKET ST
TACOMA
1502 MARKET ST
TACOMA | Tacoma, WA

Database(s) : [ALL SITES - WA, CSCSL HWS - WA, ECHO, EPA LUST, EPA UST, FRS, HSL - WA, LUST - WA, UST - WA, VCP - WA] ***(cont.)***

Envirosite ID: 52365402
EPA ID: N/R

UST - WA ***(cont.)***

Tank Overfill Prevention :	N/R

Compartments Details

Compartment Number :	1
Compartment Capacity :	N/R
Substance Stored :	Leaded Gasoline
Used Substance :	N/R
Ecy Region :	N/R

Tank Details

Tank Name :	3
Tank Status :	Removed
Install Date :	1964-12-31
Tank Upgrade Date :	N/R
Tank Permanent Closure Date :	N/R
Permit Expiration Date :	N/R
Tank Material :	N/R
Tank Construction :	N/R
Tank Corrosion Protection :	N/R
Tank Manifold :	N/R
Tank Release Detection :	N/R
Tank Tightness Test :	N/R
Tank Spill Prevention :	N/R
Capacity Range :	N/R
Actual Capacity :	N/R
Pipe Material :	N/R
Pipe Construction :	N/R
Pipe Corrosion Protection :	N/R
Tank SFC :	N/R
Dispenser SFC :	N/R
Primary Pipe Release Detection :	N/R
Secondary Pipe Release Detection :	N/R
Pipe Pumping System :	N/R
Pipe Install Date :	N/R
Turbine Sump Construction :	N/R
Tank Status Date :	1996-08-06
Tank Install Date :	N/R
Tank Overfill Prevention :	N/R

Compartments Details

Compartment Number :	1
Compartment Capacity :	N/R
Substance Stored :	Leaded Gasoline
Used Substance :	N/R
Ecy Region :	N/R

Map Id: BW215
Direction: WSW
Distance: 0.452 mi., 2386 ft.
Elevation: 145 ft.
Relative: Higher

Site Name : PAX ASSOCIATES | 1502 MARKET ST
TACOMA
1502 MARKET ST
TACOMA | Tacoma, WA

Database(s) : [ALL SITES - WA, CSCSL HWS - WA, ECHO, EPA LUST, EPA UST, FRS, HSL - WA, LUST - WA, UST - WA, VCP - WA] ***(cont.)***

Envirosite ID: 52365402
EPA ID: N/R

UST - WA ***(cont.)***

Tank Details

Tank Name :	4
Tank Status :	Removed
Install Date :	1964-12-31
Tank Upgrade Date :	N/R
Tank Permanent Closure Date :	N/R
Permit Expiration Date :	N/R
Tank Material :	N/R
Tank Construction :	N/R
Tank Corrosion Protection :	N/R
Tank Manifold :	N/R
Tank Release Detection :	N/R
Tank Tightness Test :	N/R
Tank Spill Prevention :	N/R
Capacity Range :	N/R
Actual Capacity :	N/R
Pipe Material :	N/R
Pipe Construction :	N/R
Pipe Corrosion Protection :	N/R
Tank SFC :	N/R
Dispenser SFC :	N/R
Primary Pipe Release Detection :	N/R
Secondary Pipe Release Detection :	N/R
Pipe Pumping System :	N/R
Pipe Install Date :	N/R
Turbine Sump Construction :	N/R
Tank Status Date :	1996-08-06
Tank Install Date :	N/R
Tank Overfill Prevention :	N/R

Compartments Details

Compartment Number :	1
Compartment Capacity :	N/R
Substance Stored :	Leaded Gasoline
Used Substance :	N/R
Ecy Region :	N/R

Tank Details

Tank Name :	5
Tank Status :	Removed
Install Date :	1964-12-31
Tank Upgrade Date :	N/R
Tank Permanent Closure Date :	N/R
Permit Expiration Date :	N/R
Tank Material :	N/R
Tank Construction :	N/R
Tank Corrosion Protection :	N/R
Tank Manifold :	N/R
Tank Release Detection :	N/R

Map Id: BW215
Direction: WSW
Distance: 0.452 mi., 2386 ft.
Elevation: 145 ft.
Relative: Higher

Site Name : PAX ASSOCIATES | 1502 MARKET ST
TACOMA
1502 MARKET ST
TACOMA | Tacoma, WA

Database(s) : [ALL SITES - WA, CSCSL HWS - WA, ECHO, EPA LUST, EPA UST, FRS, HSL - WA, LUST - WA, UST - WA, VCP - WA] ***(cont.)***

Envirosite ID: 52365402
EPA ID: N/R

UST - WA ***(cont.)***

Tank Tightness Test :	N/R
Tank Spill Prevention :	N/R
Capacity Range :	111 TO 1,100 Gallons
Actual Capacity :	N/R
Pipe Material :	N/R
Pipe Construction :	N/R
Pipe Corrosion Protection :	N/R
Tank SFC :	N/R
Dispenser SFC :	N/R
Primary Pipe Release Detection :	N/R
Secondary Pipe Release Detection :	N/R
Pipe Pumping System :	N/R
Pipe Install Date :	N/R
Turbine Sump Construction :	N/R
Tank Status Date :	1996-08-06
Tank Install Date :	N/R
Tank Overfill Prevention :	N/R

Compartments Details

Compartment Number :	1
Compartment Capacity :	N/R
Substance Stored :	Used Oil/Waste Oil
Used Substance :	N/R
Ecy Region :	N/R

VCP - WA

Facility Name :	PAX ASSOCIATES
Facility Address :	1502 MARKET ST, TACOMA, 98402
County :	Pierce
Facility/Site ID :	72222742
Alternate Name :	1502 MARKET ST
Program Name :	N/R
WRIA :	10
Legislative District :	27
Congressional District :	6
Ecology Region :	SWRO
Ecology Program Phone :	(360) 407-7224
Tribal Land :	N
Latitude :	47.24865
Longitude :	-122.44094
Last Date in Agency List :	2023-01-04
Facility/Site ID :	72222742
Alternate Name :	N/R
Program Name :	N/R
WRIA :	10

Map Id: BW215
Direction: WSW
Distance: 0.452 mi., 2386 ft.
Elevation: 145 ft.
Relative: Higher

Site Name : PAX ASSOCIATES | 1502 MARKET ST
TACOMA
1502 MARKET ST
TACOMA | Tacoma, WA

Database(s) : [ALL SITES - WA, CSCSL HWS - WA, ECHO, EPA LUST, EPA UST, FRS, HSL - WA, LUST - WA, UST - WA, VCP - WA] ***(cont.)***

Envirosite ID: 52365402
EPA ID: N/R

VCP - WA ***(cont.)***

Legislative District :	27
Congressional District :	6
Ecology Region :	SWRO
Ecology Program Phone :	(360) 407-7224
Tribal Land :	N
Latitude :	47.24865
Longitude :	-122.44094
Last Date in Agency List :	2023-01-04

Facility/Site ID :	72222742
Alternate Name :	PAX ASSOC 15 MARKET
Program Name :	N/R
WRIA :	10
Legislative District :	27
Congressional District :	6
Ecology Region :	SWRO
Ecology Program Phone :	(360) 407-7224
Tribal Land :	N
Latitude :	47.24865
Longitude :	-122.44094
Last Date in Agency List :	2023-01-04

Facility/Site ID :	72222742
Alternate Name :	SAM'S TIRE & AUTOMOTIVE
Program Name :	N/R
WRIA :	10
Legislative District :	27
Congressional District :	6
Ecology Region :	SWRO
Ecology Program Phone :	(360) 407-7224
Tribal Land :	N
Latitude :	47.24865
Longitude :	-122.44094
Last Date in Agency List :	2023-01-04

Facility/Site ID :	72222742
Alternate Name :	TACOMA AUTOBODY
Program Name :	N/R
WRIA :	10
Legislative District :	27
Congressional District :	6
Ecology Region :	SWRO
Ecology Program Phone :	(360) 407-7224
Tribal Land :	N
Latitude :	47.24865
Longitude :	-122.44094
Last Date in Agency List :	2023-01-04

Map Id: BW215
Direction: WSW
Distance: 0.452 mi., 2386 ft.
Elevation: 145 ft.
Relative: Higher

Site Name : PAX ASSOCIATES | 1502 MARKET ST
TACOMA
1502 MARKET ST
TACOMA | Tacoma, WA

Database(s) : [ALL SITES - WA, CSCSL HWS - WA, ECHO, EPA LUST, EPA UST, FRS, HSL - WA, LUST - WA, UST - WA, VCP - WA] ***(cont.)***

Envirosite ID: 52365402
EPA ID: N/R

VCP - WA ***(cont.)***

Program Details

Program :	TOXICS
Program ID :	101375
Interaction Type :	Voluntary Cleanup Sites
Interaction Type Description :	For a fee, Ecology staff will review an independent cleanup report(s) and provide a written decision about the adequacy of the cleanup actions taken and described in the report.
Status :	Inactive
Start Date :	1999-10-26
End Date :	2006-05-09
SIC :	9999 - NONCLASSIFIABLE ESTABLISHMENTS
NAICS :	N/R

Program :	TOXICS
Program ID :	101375
Interaction Type :	Voluntary Cleanup Sites
Interaction Type Description :	For a fee, Ecology staff will review an independent cleanup report(s) and provide a written decision about the adequacy of the cleanup actions taken and described in the report.
Status :	Inactive
Start Date :	1999-10-26
End Date :	2006-05-09
SIC :	N/R
NAICS :	N/R

Map Id: BV216
Direction: WSW
Distance: 0.453 mi., 2390 ft.
Elevation: 91 ft.
Relative: Higher

Site Name : WA UW | UNIVERSITY OF WASHINGTON
1748 JEFFERSON WAY
TACOMA | Tacoma, WA 98402

Database(s) : [ALL SITES - WA, FRS, UST - WA]

Envirosite ID: 52365456
EPA ID: N/R

ALL SITES - WA

Facility Name :	WA UW
Facility Address :	1748 JEFFERSON WAY, TACOMA, 98402
County :	Pierce
Facility/Site ID :	96266724
Alternate Name :	N/R
Program Name :	N/R

Map Id: BV216
Direction: WSW
Distance: 0.453 mi., 2390 ft.
Elevation: 91 ft.
Relative: Higher

Site Name : WA UW | UNIVERSITY OF WASHINGTON
1748 JEFFERSON WAY
TACOMA | Tacoma, WA 98402

Database(s) : [ALL SITES - WA, FRS, UST - WA] ***(cont.)***

Envirosite ID: 52365456
EPA ID: N/R

ALL SITES - WA ***(cont.)***

WRIA :	10
Legislative District :	27
Congressional District :	6
Ecology Region :	SWRO
Ecology Program Phone :	(360) 407-7224
Tribal Land :	N
Latitude :	47.24571
Longitude :	-122.439734
Last Date in Agency List :	2023-01-03

Program Details

Program :	TOXICS
Program ID :	531665
Interaction Type :	Underground Storage Tank
Interaction Type Description :	Any one or combination of tanks (including connecting underground pipes) that is used to contain regulated substances and has a tank volume of ten percent or more beneath the surface of the ground. This term does not include any of the exempt UST systems specified in WAC 173-360-110(2) or any piping connected thereto. See WAC 173-360
Status :	Inactive
Start Date :	N/R
End Date :	2000-05-18
SIC :	N/R
NAICS :	N/R

FRS

Facility Name :	WA UW
Facility Address :	1748 JEFFERSON WAY, TACOMA, WA 98402
County :	PIERCE

Site Details

Registry ID :	110015388436
FRS Facility URL :	Click here for hyperlink provided by the agency.
Last Date in Agency List :	2016-03-07

Source Description

Source Description :

The WA-FSIS provides a means to query and display data maintained by the Washington Department of Ecology. This system contains key information for each facility/site that is currently, or has been, of interest to the Air Quality, Dam Safety, Hazardous Waste, Toxics Cleanup, and Water Quality Programs.

FRS Environmental Interest

Source and System ID :	WA-FSIS - 96266724

Map Id: BV216
Direction: WSW
Distance: 0.453 mi., 2390 ft.
Elevation: 91 ft.
Relative: Higher

Site Name : WA UW | UNIVERSITY OF WASHINGTON
1748 JEFFERSON WAY
TACOMA | Tacoma, WA 98402

Database(s) : [ALL SITES - WA, FRS, UST - WA] ***(cont.)***

Envirosite ID: 52365456
EPA ID: N/R

UST - WA

Facility Name :	UNIVERSITY OF WASHINGTON
Facility Address :	1748 JEFFERSON WAY, Tacoma, 98402
County :	Pierce
Facility Site ID :	96266724
UST Site ID :	531665
Tag Number(s) :	N/R
Responsible Unit :	Southwest
Is Active :	No
Latitude :	47.24571
Longitude :	-122.439734
Last Date in Agency List :	2022-12-29

Tank Details

Tank Name :	#1
Tank Status :	Exempt
Install Date :	N/R
Tank Upgrade Date :	N/R
Tank Permanent Closure Date :	N/R
Permit Expiration Date :	N/R
Tank Material :	N/R
Tank Construction :	N/R
Tank Corrosion Protection :	N/R
Tank Manifold :	N/R
Tank Release Detection :	N/R
Tank Tightness Test :	N/R
Tank Spill Prevention :	N/R
Capacity Range :	N/R
Actual Capacity :	500
Pipe Material :	N/R
Pipe Construction :	N/R
Pipe Corrosion Protection :	N/R
Tank SFC :	N/R
Dispenser SFC :	N/R
Primary Pipe Release Detection :	N/R
Secondary Pipe Release Detection :	N/R
Pipe Pumping System :	N/R
Pipe Install Date :	N/R
Turbine Sump Construction :	N/R
Tank Status Date :	2000-05-01
Tank Install Date :	N/R
Tank Overfill Prevention :	N/R

Compartments Details

Compartment Number :	1
Compartment Capacity :	500
Substance Stored :	Diesel
Used Substance :	N/R
Ecy Region :	N/R

Map Id: 217
Direction: ESE
Distance: 0.453 mi., 2392 ft.
Elevation: 15 ft.
Relative: Lower

Site Name : TRI PAK INC TRANSFER FACILITY | D & S TRANSPORT, INC.
2018 PORTLAND AVE
TACOMA, WA

Database(s) : [ALL SITES - WA, ECHO, FRS, PADS, RCRA_NONGEN]

Envirosite ID: 52365502
EPA ID: N/R

ALL SITES - WA

Facility Name :	TRI PAK INC Transfer Facility
Facility Address :	2018 PORTLAND AVE, TACOMA, 98421
County :	Pierce
Facility/Site ID :	94878944
Alternate Name :	N/R
Program Name :	N/R
WRIA :	10
Legislative District :	27
Congressional District :	9
Ecology Region :	SWRO
Ecology Program Phone :	(360) 407-6734
Tribal Land :	N
Latitude :	47.248932
Longitude :	-122.417622
Last Date in Agency List :	2023-01-03

Facility/Site ID :	94878944
Alternate Name :	N/R
Program Name :	N/R
WRIA :	10
Legislative District :	27
Congressional District :	9
Ecology Region :	SWRO
Ecology Program Phone :	N/R
Tribal Land :	N
Latitude :	47.248932
Longitude :	-122.417622
Last Date in Agency List :	2023-01-03

Program Details

Program :	HAZWASTE
Program ID :	WAH000016279
Interaction Type :	Haz Waste Transfer Facility

Interaction Type Description :

A site owned, leased or operated by a transporter of regulated hazardous waste shipments where any of the following occurs: 1) receives wastes from another transporter, 2) transfers wastes from one transport vehicle to another, 3) transfers waste from one container to another, and 4) stores waste within a vehicle or on property for 10 days or less. Examples include a parking lot, warehouse, truck terminal, barge or steamship loading/unloading facility, or railroad spur loading/unloading facility.

Status :	Inactive
Start Date :	2001-10-10
End Date :	2002-12-31
SIC :	N/R
NAICS :	N/R

Map Id: 217
Direction: ESE
Distance: 0.453 mi., 2392 ft.
Elevation: 15 ft.
Relative: Lower

Site Name : TRI PAK INC TRANSFER FACILITY | D & S TRANSPORT, INC.
2018 PORTLAND AVE
TACOMA, WA

Database(s) : [ALL SITES - WA, ECHO, FRS, PADS, RCRA_NONGEN] ***(cont.)***

Envirosite ID: 52365502
EPA ID: N/R

ALL SITES - WA ***(cont.)***

Program :	HAZWASTE
Program ID :	WAH000016279
Interaction Type :	Haz Waste Transfer Facility

Interaction Type Description :

A site owned, leased or operated by a transporter of regulated hazardous waste shipments where any of the following occurs: 1) receives wastes from another transporter, 2) transfers wastes from one transport vehicle to another, 3) transfers waste from one container to another, and 4) stores waste within a vehicle or on property for 10 days or less. Examples include a parking lot, warehouse, truck terminal, barge or steamship loading/unloading facility, or railroad spur loading/unloading facility.

Status :	Inactive
Start Date :	2001-10-10
End Date :	2002-12-31
SIC :	N/R
NAICS :	49311 - General Warehousing and Storage

Program :	HAZWASTE
Program ID :	WAH000016279
Interaction Type :	Urban Waters
Interaction Type Description :	The site has been inspected by an Ecology Urban Waters Inspector.
Status :	Active
Start Date :	2008-11-05
End Date :	N/R
SIC :	N/R
NAICS :	N/R

ECHO

Facility Name :	TRI PAK INC TRANSFER FACILITY
Facility Address :	2018 PORTLAND AVE, TACOMA, WA 98421
County :	PIERCE
Last Inspection Date :	N/R
Registry ID :	110012557205
FIPS Code :	53053
EPA Region :	10
Inspection Count :	0
Last Inspection Days :	N/R
Informal Count :	0
Last Informal Action Date :	N/R
Formal Action Count :	0
Last Formal Action Date :	N/R
Total Penalties :	0
Penalty Count :	N/R
Last Penalty Date :	N/R
Last Penalty Amount :	N/R
QTRS IN NC :	0
Programs IN SNC :	0
Current Compliance Status :	No Violation Identified
Three-Year Compliance Status :	_____
Collection Method :	ADDRESS MATCHING-HOUSE NUMBER

Map Id: 217
Direction: ESE
Distance: 0.453 mi., 2392 ft.
Elevation: 15 ft.
Relative: Lower

Site Name : TRI PAK INC TRANSFER FACILITY | D & S TRANSPORT, INC.
2018 PORTLAND AVE
TACOMA, WA

Database(s) : [ALL SITES - WA, ECHO, FRS, PADS, RCRA_NONGEN] ***(cont.)***

Envirosite ID: 52365502
EPA ID: N/R

ECHO ***(cont.)***

Reference Point :	CENTER OF A FACILITY OR STATION
Accuracy Meters :	30
Derived Tribes :	Puyallup Tribe of the Puyallup Reservation - .1 mile(s), Puyallup Tribe of the Puyallup Reservation - .8 mile(s), Muckleshoot Indian Tribe - 10.1 mile(s), Muckleshoot Indian Tribe - 13 mile(s), Nisqually Indian Tribe - 17.8 mile(s), Squaxin Island Tribe of the Squaxin Island Reservation - 22.8 mile(s), Squaxin Island Tribe of the Squaxin Island Reservation - 24.7 mile(s)
Derived HUC :	17110014
Derived WBD :	171100140502
Derived STCTY FIPS :	53053
Derived Zip :	98421
Derived CD113 :	09
Derived CB2010 :	530530602001088
MYRTK Universe :	NNN
NPDES IDs :	N/R
CWA Permit Types :	N/R
CWA Compliance Tracking :	N/R
CWA NAICS :	N/R
CWA SICS :	N/R
CWA Inspection Count :	N/R
CWA Last Inspection Days :	N/R
CWA Informal Count :	N/R
CWA Formal Action Count :	N/R
CWA Last Formal Action Date :	N/R
CWA Penalties :	N/R
CWA Last Penalty Date :	N/R
CWA Last Penalty Amount :	N/R
CWA Quarters IN NC :	N/R
CWA Current Compliance Status :	N/R
CWA Current SNC Flag :	N
CWA 13 Quarters Compliance Status :	N/R
CWA 13 Quarters Effluent Exceedances:	N/R
CWA Three-Year QNCR Codes :	N/R
DFR URL :	Click here for hyperlink provided by the agency.
Facility SIC :	N/R
Facility NAICS :	49311 - General Warehousing and Storage
Facility Last Inspection EPA Date :	N/R
Facility Last Inspection State Date :	N/R
Facility Last Formal Act EPA Date :	N/R
Facility Last Formal Act State Date :	N/R
Facility Last Informal Act EPA Date :	N/R
Facility Last Informal Act State Date:	N/R
Facility Federal Agency :	N/R
TRI Reporter :	N/R
Facility Imp Water Flag :	N/R
Current SNC Flag :	N
Indian County Flag :	N
Federal Flag :	N/R
US Mexico Border Flag :	N/R
Chesapeak Bay Flag :	N/R
AIR Flag :	N
NPDES Flag :	N

Map Id: 217
Direction: ESE
Distance: 0.453 mi., 2392 ft.
Elevation: 15 ft.
Relative: Lower

Site Name : TRI PAK INC TRANSFER FACILITY | D & S TRANSPORT, INC.
2018 PORTLAND AVE
TACOMA, WA

Database(s) : [ALL SITES - WA, ECHO, FRS, PADS, RCRA_NONGEN] ***(cont.)***

Envirosite ID: 52365502
EPA ID: N/R

ECHO ***(cont.)***

SDWIS Flag :	N
RCRA Flag :	Y
TRI Flag :	N
GHG Flag :	N
Major Flag :	N/R
Active Flag :	N/R
NAA Flag :	N
Latitude :	47.24885
Longitude :	-122.41556
Last Date in Agency List :	2023-01-16

FRS

Facility Name :	TRI PAK INC TRANSFER FACILITY
Facility Address :	2018 PORTLAND AVE, TACOMA, WA 98421-2708
County :	PIERCE

Site Details

Registry ID :	110012557205
FRS Facility URL :	Click here for hyperlink provided by the agency.
Last Date in Agency List :	2023-02-13

Source Description

Source Description :

RCRAInfo is EPA's comprehensive information system that supports the Resource Conservation and Recovery Act (RCRA) of 1976 and the Hazardous and Solid Waste Amendments (HSWA) of 1984 through the tracking of events and activities related to facilities that generate, transport, and treat, store, or dispose of hazardous waste. RCRAInfo allows RCRA program staff to track the notification, permit, compliance, and corrective action activities required under RCRA. RCRAInfo also supports generation of the National Hazardous Waste Biennial Report. All generators and treatment, storage, and disposal facilities who handle hazardous waste are required to report to the EPA Administrator at least once every two years to support creation of the Biennial Report.
The WA-FSIS provides a means to query and display data maintained by the Washington Department of Ecology. This system contains key information for each facility/site that is currently, or has been, of interest to the Air Quality, Dam Safety, Hazardous Waste, Toxics Cleanup, and Water Quality Programs.

FRS Environmental Interest

Source and System ID :

RCRAINFO - WAH000016279
WA-FSIS - 94878944

PADS

Facility Name :	D & S TRANSPORT, INC.
Facility Address :	2018 PORTLAND AVENUE, TACOMA, WA 98421

Map Id: 217
Direction: ESE
Distance: 0.453 mi., 2392 ft.
Elevation: 15 ft.
Relative: Lower

Site Name : TRI PAK INC TRANSFER FACILITY | D & S TRANSPORT, INC.
2018 PORTLAND AVE
TACOMA, WA

Database(s) : [ALL SITES - WA, ECHO, FRS, PADS, RCRA_NONGEN] ***(cont.)***

Envirosite ID: 52365502
EPA ID: N/R

PADS ***(cont.)***

Date Signed :	1992-04-27
EPA ID :	WAD988505004
Contact :	DAVE OGDEN
Contact Number :	206-272-1440
Contact Title :	N/R
Contact Email :	N/R
Type of PCB Activity :	Transporter
Owner Name :	JOE SANDERS
Mailing Address :	2018 PORTLAND AVENUE, TACOMA, WA 98421
Region :	10
Last Date in Agency List :	2023-01-24

RCRA_NONGEN

Facility Name :	TRI PAK INC TRANSFER FACILITY
Facility Address :	2018 PORTLAND AVE, TACOMA, WA 98421
County :	PIERCE
Date Form Received by Agency :	2003-02-08
EPA ID :	WAH000016279
Mailing Address :	2018 PORTLAND AVE TRANSFER FACILITY, TACOMA, WA 98421
Contact :	MARGARET SONNEN
Contact Address :	2018 PORTLAND AVE TRANSFER FACILITY, TACOMA, WA 98421
Contact Country :	US
Contact Telephone :	253-627-8008
Contact Email :	N/R
EPA Region :	10
Land Type :	Other land type
Source Type :	Implementer
Classification :	Not a generator, verified
Description :	Not a generator, verified
Last Date in Agency List :	2023-01-23

Owner/Operator Summary

Owner/Operator Name :	TRI PAK INC TRANSFER FACILITY
Owner/Operator Address :	2018 PORTLAND AVE TRANSFER FACILITY, TACOMA, WA 98421
Owner/Operator Country :	US
Owner/Operator Telephone :	253-627-8008
Owner/Operator Email :	N/R
Owner/Operator Fax :	N/R
Legal Status :	Private
Owner/Operator Type :	Owner
Owner/Operator Start Date :	2001-10-10
Owner/Operator End Date :	N/R
Owner/Operator Name :	TRI PAK INC TRANSFER FACILITY
Owner/Operator Address :	2018 PORTLAND AVE, TACOMA, WA 98421
Owner/Operator Country :	US
Owner/Operator Telephone :	000-000-0000
Owner/Operator Email :	N/R
Owner/Operator Fax :	N/R

Map Id: 217
Direction: ESE
Distance: 0.453 mi., 2392 ft.
Elevation: 15 ft.
Relative: Lower

Site Name : TRI PAK INC TRANSFER FACILITY | D & S TRANSPORT, INC.
2018 PORTLAND AVE
TACOMA, WA

Database(s) : [ALL SITES - WA, ECHO, FRS, PADS, RCRA_NONGEN] ***(cont.)***

Envirosite ID: 52365502
EPA ID: N/R

RCRA_NONGEN ***(cont.)***

Legal Status :	Private
Owner/Operator Type :	Operator
Owner/Operator Start Date :	N/R
Owner/Operator End Date :	N/R
Owner/Operator Name :	UNION PACIFIC RAILROAD
Owner/Operator Address :	1416 DODGE ST, ROOM 930, OMAHA, NE 68179
Owner/Operator Country :	US
Owner/Operator Telephone :	402-271-5000
Owner/Operator Email :	N/R
Owner/Operator Fax :	N/R
Legal Status :	Private
Owner/Operator Type :	Owner
Owner/Operator Start Date :	N/R
Owner/Operator End Date :	N/R

Handler Activities Summary

U.S. Importer of Hazardous Waste :	N
Mixed Waste (Haz. and Radioactive) :	N
Recycler of Hazardous Waste :	N
Transporter of Hazardous Waste :	N
Treater, Storer or Disposer of HW :	N
Underground Injection Activity :	N
On-site Burner Exemption :	N
Furnace Exemption :	N
Used Oil Fuel Burner :	N
Used Oil Processor :	N
Used Oil Refiner :	N
Used Oil Fuel Marketer to Burner :	N
Used Oil Specification Marketer :	N
Used Oil Transfer Facility :	N
Used Oil Transporter :	N

Historical Generators

Date Form Received by Agency :	2003-02-07
Facility Name :	TRI PAK INC TRANSFER FACILITY
Classification :	Not a generator, verified
Date Form Received by Agency :	2003-01-16
Facility Name :	TRI PAK INC TRANSFER FACILITY
Classification :	Not a generator, verified
Date Form Received by Agency :	2002-01-17
Facility Name :	TRI PAK INC TRANSFER FACILITY
Classification :	Very Small Quantity Generator

Map Id: 217
Direction: ESE
Distance: 0.453 mi., 2392 ft.
Elevation: 15 ft.
Relative: Lower

Site Name : TRI PAK INC TRANSFER FACILITY | D & S TRANSPORT, INC.
2018 PORTLAND AVE
TACOMA, WA

Database(s) : [ALL SITES - WA, ECHO, FRS, PADS, RCRA_NONGEN] ***(cont.)***

Envirosite ID: 52365502
EPA ID: N/R

RCRA_NONGEN ***(cont.)***

Date Form Received by Agency : 2002-01-17
Facility Name : TRI PAK INC TRANSFER FACILITY
Classification : Not a generator, verified

Date Form Received by Agency : 2001-10-10
Facility Name : TRI PAK INC TRANSFER FACILITY
Classification : Not a generator, verified

Notices of Violations Summary
Regulation Violated : N

Evaluation Action Summary
Evaluation Date : 2009-03-03
Evaluation : COMPLIANCE ASSISTANCE VISIT
Area of Violation : N/R
Date Achieved Compliance : N/R
Evaluation Lead Agency : State

Map Id: CB218
Direction: SW
Distance: 0.456 mi., 2408 ft.
Elevation: 40 ft.
Relative: Higher

Site Name : WASHINGTON STATE HISTORY MUSEUM
1911 PACIFIC AVE
TACOMA, WA 98402

Database(s) : [ALL SITES - WA, CSCSL HWS - WA, FRS, HSL - WA]

Envirosite ID: 52365480
EPA ID: N/R

ALL SITES - WA

Facility Name : WASHINGTON STATE HISTORY MUSEUM
Facility Address : 1911 PACIFIC AVE, TACOMA, 98402
County : Pierce

Facility/Site ID : 4553045
Alternate Name : N/R
Program Name : N/R
WRIA : 10
Legislative District : 27
Congressional District : 6
Ecology Region : SWRO
Ecology Program Phone : N/R
Tribal Land : N
Latitude : 47.24508
Longitude : -122.436251
Last Date in Agency List : 2023-01-03

Map Id: CB218
Direction: SW
Distance: 0.456 mi., 2408 ft.
Elevation: 40 ft.
Relative: Higher

Site Name : WASHINGTON STATE HISTORY MUSEUM
1911 PACIFIC AVE
TACOMA, WA 98402

Database(s) : [ALL SITES - WA, CSCSL HWS - WA, FRS, HSL - WA] ***(cont.)***

Envirosite ID: 52365480
EPA ID: N/R

ALL SITES - WA ***(cont.)***

Facility/Site ID :	4553045
Alternate Name :	N/R
Program Name :	N/R
WRIA :	10
Legislative District :	27
Congressional District :	6
Ecology Region :	SWRO
Ecology Program Phone :	(360) 407-7224
Tribal Land :	N
Latitude :	47.24508
Longitude :	-122.436251
Last Date in Agency List :	2023-01-03

Program Details

Program :	TOXICS
Program ID :	N/R
Interaction Type :	Urban Waters
Interaction Type Description :	The site has been inspected by an Ecology Urban Waters Inspector.
Status :	Active
Start Date :	2009-04-07
End Date :	N/R
SIC :	N/R
NAICS :	N/R

Program :	TOXICS
Program ID :	N/R
Interaction Type :	State Cleanup Site
Interaction Type Description :	A site is being cleaned up under state regulations. Regulations include Model Toxics Control Act or its predecessors.
Status :	Active
Start Date :	2007-05-04
End Date :	N/R
SIC :	N/R
NAICS :	N/R

CSCSL HWS - WA

Facility Name :	WASHINGTON STATE HISTORY MUSEUM
Facility Address :	1911 PACIFIC AVE, TACOMA, 98402
County :	PIERCE

Site Details

Facility Site ID :	4553045
Site Status :	Awaiting Cleanup
Cleanup Site ID :	3332
Region :	Southwest
Responsible Section :	Southwest
WARM Rank :	4 - Low-Moderate Risk
Is Brownfield? :	N/R

Map Id: CB218
Direction: SW
Distance: 0.456 mi., 2408 ft.
Elevation: 40 ft.
Relative: Higher

Site Name : WASHINGTON STATE HISTORY MUSEUM
1911 PACIFIC AVE
TACOMA, WA 98402

Database(s) : [ALL SITES - WA, CSCSL HWS - WA, FRS, HSL - WA] ***(cont.)***

Envirosite ID: 52365480
EPA ID: N/R

CSCSL HWS - WA ***(cont.)***

Is PSI? :	N/R
Current VCP :	N/R
Past VCP :	N/R
Institutional Control :	N/R
Latitude :	47.24508
Longitude :	-122.436251
Last Date in Agency List :	2023-03-07

Contaminants Details

Contaminant Name :	Petroleum Products-Unspecified
Groundwater :	Confirmed Above Cleanup Levels
Surface Water :	N/R
Soil :	Confirmed Above Cleanup Levels
Sediment :	N/R
Air :	N/R
Bedrock :	N/R

FRS

Facility Name :	WASHINGTON STATE HISTORY MUSEUM
Facility Address :	1911 PACIFIC AVE, TACOMA, WA 98402
County :	PIERCE

Site Details

Registry ID :	110036141118
FRS Facility URL :	Click here for hyperlink provided by the agency.
Last Date in Agency List :	2023-02-13

Source Description

Source Description :

The WA-FSIS provides a means to query and display data maintained by the Washington Department of Ecology. This system contains key information for each facility/site that is currently, or has been, of interest to the Air Quality, Dam Safety, Hazardous Waste, Toxics Cleanup, and Water Quality Programs.

FRS Environmental Interest

Source and System ID :	WA-FSIS - 4553045

HSL - WA

Facility Name :	WASHINGTON STATE HISTORY MUSEUM
Facility Address :	1911 Pacific Ave, Tacoma, 98402
County :	Pierce

Map Id: CB218
Direction: SW
Distance: 0.456 mi., 2408 ft.
Elevation: 40 ft.
Relative: Higher

Site Name : WASHINGTON STATE HISTORY MUSEUM
1911 PACIFIC AVE
TACOMA, WA 98402

Database(s) : [ALL SITES - WA, CSCSL HWS - WA, FRS, HSL - WA] ***(cont.)***

Envirosite ID: 52365480
EPA ID: N/R

HSL - WA ***(cont.)***

Site Details

Facility Site ID :	4553045
Cleanup Site ID :	3332
Status :	Awaiting Cleanup
Site Rank :	N/R
Alternative Site Name :	N/R
Region :	N/R
Resposbile Unit :	N/R
Institutional Control :	N/R
Current VCP :	N/R
Past VCP :	N/R
Latitude :	N/R
Longitude :	N/R
Agency Hyperlink :	Click here for hyperlink provided by the agency.
Last Date in Agency List :	2022-02-11
Facility Name :	WASHINGTON STATE HISTORY MUSEUM
Facility Address :	1911 PACIFIC AVE, TACOMA, 98402
County :	Pierce

Site Details

Facility Site ID :	4553045
Cleanup Site ID :	3332
Status :	Awaiting Cleanup
Site Rank :	4 - Low-Moderate Risk
Alternative Site Name :	BURLINGTON NORTHERN RAILROAD MAINTENANCE YARD PACIFIC AVE
Region :	Southwest
Resposbile Unit :	Southwest
Institutional Control :	N/R
Current VCP :	N/R
Past VCP :	N/R
Latitude :	47.2450801180843
Longitude :	-122.436251199861
Agency Hyperlink :	Click here for hyperlink provided by the agency.
Last Date in Agency List :	2023-02-28

Contaminants

Contaminant Name :	Petroleum Products-Unspecified
Ground water :	Confirmed Above Cleanup Levels
Surface water :	N/R
Soil :	Confirmed Above Cleanup Levels
Sediment :	N/R
Air :	N/R
Bedrock :	N/R

Map Id: BX219
Direction: W
Distance: 0.456 mi., 2408 ft.
Elevation: 187 ft.
Relative: Higher

Site Name : Rhodes Center
940 MARKET ST
TACOMA | Tacoma, WA 98402

Database(s) : [ALL SITES - WA, UST - WA]

Envirosite ID: 52365777
EPA ID: N/R

ALL SITES - WA

Facility Name :	Rhodes Center
Facility Address :	940 MARKET ST, TACOMA, 98402
County :	Pierce
Facility/Site ID :	71851
Alternate Name :	N/R
Program Name :	N/R
WRIA :	10
Legislative District :	27
Congressional District :	6
Ecology Region :	SWRO
Ecology Program Phone :	(360) 407-7224
Tribal Land :	N
Latitude :	47.25385
Longitude :	-122.44211
Last Date in Agency List :	2023-01-03

Program Details

Program :	TOXICS
Program ID :	620557
Interaction Type :	Underground Storage Tank
Interaction Type Description :	Any one or combination of tanks (including connecting underground pipes) that is used to contain regulated substances and has a tank volume of ten percent or more beneath the surface of the ground. This term does not include any of the exempt UST systems specified in WAC 173-360-110(2) or any piping connected thereto. See WAC 173-360
Status :	Active
Start Date :	2021-10-13
End Date :	N/R
SIC :	N/R
NAICS :	N/R

Program :	TOXICS
Program ID :	620557
Interaction Type :	Underground Storage Tank
Interaction Type Description :	Any one or combination of tanks (including connecting underground pipes) that is used to contain regulated substances and has a tank volume of ten percent or more beneath the surface of the ground. This term does not include any of the exempt UST systems specified in WAC 173-360-110(2) or any piping connected thereto. See WAC 173-360
Status :	Active
Start Date :	2021-10-13
End Date :	N/R
SIC :	N/R
NAICS :	447 - Gasoline Stations

UST - WA

Facility Name :	Rhodes Center

Map Id: BX219
Direction: W
Distance: 0.456 mi., 2408 ft.
Elevation: 187 ft.
Relative: Higher

Site Name : Rhodes Center
940 MARKET ST
TACOMA | Tacoma, WA 98402

Database(s) : [ALL SITES - WA, UST - WA] ***(cont.)***

Envirosite ID: 52365777
EPA ID: N/R

UST - WA ***(cont.)***

Facility Address :	940 MARKET ST, Tacoma, 98402
County :	Pierce
Facility Site ID :	71851
UST Site ID :	620557
Tag Number(s) :	N/R
Responsible Unit :	Southwest
Is Active :	No
Latitude :	47.25385
Longitude :	-122.44211
Last Date in Agency List :	2022-12-29

Tank Details

Tank Name :	1
Tank Status :	Closure in Process
Install Date :	N/R
Tank Upgrade Date :	N/R
Tank Permanent Closure Date :	N/R
Permit Expiration Date :	N/R
Tank Material :	N/R
Tank Construction :	N/R
Tank Corrosion Protection :	N/R
Tank Manifold :	N/R
Tank Release Detection :	N/R
Tank Tightness Test :	N/R
Tank Spill Prevention :	N/R
Capacity Range :	N/R
Actual Capacity :	750
Pipe Material :	N/R
Pipe Construction :	N/R
Pipe Corrosion Protection :	N/R
Tank SFC :	N/R
Dispenser SFC :	N/R
Primary Pipe Release Detection :	N/R
Secondary Pipe Release Detection :	N/R
Pipe Pumping System :	N/R
Pipe Install Date :	N/R
Turbine Sump Construction :	N/R
Tank Status Date :	2021-10-13
Tank Install Date :	N/R
Tank Overfill Prevention :	N/R

Compartments Details

Compartment Number :	1
Compartment Capacity :	750
Substance Stored :	Unleaded Gasoline
Used Substance :	Motor Fuel for Vehicles
Ecy Region :	N/R

Map Id: BX219
Direction: W
Distance: 0.456 mi., 2408 ft.
Elevation: 187 ft.
Relative: Higher

Site Name : Rhodes Center
940 MARKET ST
TACOMA | Tacoma, WA 98402

Database(s) : [ALL SITES - WA, UST - WA] ***(cont.)***

Envirosite ID: 52365777
EPA ID: N/R

UST - WA ***(cont.)***

Tank Details

Tank Name :	2
Tank Status :	Closure in Process
Install Date :	N/R
Tank Upgrade Date :	N/R
Tank Permanent Closure Date :	N/R
Permit Expiration Date :	N/R
Tank Material :	N/R
Tank Construction :	N/R
Tank Corrosion Protection :	N/R
Tank Manifold :	N/R
Tank Release Detection :	N/R
Tank Tightness Test :	N/R
Tank Spill Prevention :	N/R
Capacity Range :	N/R
Actual Capacity :	1000
Pipe Material :	N/R
Pipe Construction :	N/R
Pipe Corrosion Protection :	N/R
Tank SFC :	N/R
Dispenser SFC :	N/R
Primary Pipe Release Detection :	N/R
Secondary Pipe Release Detection :	N/R
Pipe Pumping System :	N/R
Pipe Install Date :	N/R
Turbine Sump Construction :	N/R
Tank Status Date :	2021-10-13
Tank Install Date :	N/R
Tank Overfill Prevention :	N/R

Compartments Details

Compartment Number :	1
Compartment Capacity :	1000
Substance Stored :	Unleaded Gasoline
Used Substance :	Motor Fuel for Vehicles
Ecy Region :	N/R

Tank Details

Tank Name :	3
Tank Status :	Closure in Process
Install Date :	N/R
Tank Upgrade Date :	N/R
Tank Permanent Closure Date :	N/R
Permit Expiration Date :	N/R
Tank Material :	N/R
Tank Construction :	N/R
Tank Corrosion Protection :	N/R
Tank Manifold :	N/R
Tank Release Detection :	N/R
Tank Tightness Test :	N/R
Tank Spill Prevention :	N/R
Capacity Range :	N/R
Actual Capacity :	1000

Map Id: BX219
Direction: W
Distance: 0.456 mi., 2408 ft.
Elevation: 187 ft.
Relative: Higher

Site Name : Rhodes Center
940 MARKET ST
TACOMA | Tacoma, WA 98402

Database(s) : [ALL SITES - WA, UST - WA] ***(cont.)***

Envirosite ID: 52365777
EPA ID: N/R

UST - WA ***(cont.)***

Pipe Material :	N/R
Pipe Construction :	N/R
Pipe Corrosion Protection :	N/R
Tank SFC :	N/R
Dispenser SFC :	N/R
Primary Pipe Release Detection :	N/R
Secondary Pipe Release Detection :	N/R
Pipe Pumping System :	N/R
Pipe Install Date :	N/R
Turbine Sump Construction :	N/R
Tank Status Date :	2021-10-13
Tank Install Date :	N/R
Tank Overfill Prevention :	N/R

Compartments Details

Compartment Number :	1
Compartment Capacity :	1000
Substance Stored :	Unleaded Gasoline
Used Substance :	Motor Fuel for Vehicles
Ecy Region :	N/R

Map Id: CC220
Direction: SSW
Distance: 0.456 mi., 2410 ft.
Elevation: 13 ft.
Relative: Lower

Site Name : BRANDRUD FURNITURE INC TACOMA | THE HENRY - SITE 1 | BRANDRUD FURNITURE INC
1933 DOCK ST
TACOMA | TACOMA, WA

Database(s) : [ALL SITES - WA, DOCKET, ECHO, FRS, HIST PCS ENF, HIST PCS FACILITY, OSHA, PRP-CORP, RAATS, RCRA_NONGEN]

Envirosite ID: 52365490
EPA ID: N/R

ALL SITES - WA

Facility Name :	Brandrud Furniture Inc Tacoma
Facility Address :	1933 DOCK ST, TACOMA, 98402
County :	Pierce
Facility/Site ID :	21214962
Alternate Name :	N/R
Program Name :	N/R
WRIA :	10
Legislative District :	27
Congressional District :	6
Ecology Region :	SWRO
Ecology Program Phone :	(360) 407-6734
Tribal Land :	N

Map Id: CC220
Direction: SSW
Distance: 0.456 mi., 2410 ft.
Elevation: 13 ft.
Relative: Lower

Site Name : BRANDRUD FURNITURE INC TACOMA | THE HENRY - SITE 1 | BRANDRUD FURNITURE INC
1933 DOCK ST
TACOMA | TACOMA, WA

Database(s) : [ALL SITES - WA, DOCKET, ECHO, FRS, HIST PCS ENF, HIST PCS FACILITY, OSHA, PRP-CORP, RAATS, RCRA_NONGEN] ***(cont.)***

Envirosite ID: 52365490
EPA ID: N/R

ALL SITES - WA ***(cont.)***

Latitude :	47.24481
Longitude :	-122.43389
Last Date in Agency List :	2023-01-03

Program Details

Program :	HAZWASTE
Program ID :	WAD039270624
Interaction Type :	Hazardous Waste Generator
Interaction Type Description :	Facilities that generate any quantity of a dangerous waste. They may be classified as SQG, MQG, or LQG depending on hazardous waste generated for a given month.
Status :	Inactive
Start Date :	1982-01-28
End Date :	1991-09-01
SIC :	N/R
NAICS :	N/R

DOCKET

Facility Name :	THE HENRY - SITE 1
Facility Address :	1933 DOCK ST, TACOMA, WA 98421

Site Activity Details

Enforcement Action Case Number :	WA-727309
Activity ID :	3600093756
Enforcement Action Name :	THE HENRY - SITE 1
Last Date in Agency List :	2018-12-17
Final Ordr Iss/Final Order Enter Date:	N/R
Complaint/Proposed Order Actual Date:	N/R
Final Order Issued Actual Date :	N/R
Final Order Name :	N/R

Complaint Summary

Respondent/Defendant Name :	N/R
Named in Complaint :	N/R
Named in Final Order :	N/R
SEP Category :	N/R
SEP Description :	N/R

Map Id: CC220
Direction: SSW
Distance: 0.456 mi., 2410 ft.
Elevation: 13 ft.
Relative: Lower

Site Name : BRANDRUD FURNITURE INC TACOMA | THE HENRY - SITE 1 | BRANDRUD FURNITURE INC
1933 DOCK ST
TACOMA | TACOMA, WA

Database(s) : [ALL SITES - WA, DOCKET, ECHO, FRS, HIST PCS ENF, HIST PCS FACILITY, OSHA, PRP-CORP, RAATS, RCRA_NONGEN] ***(cont.)***

Envirosite ID: 52365490
EPA ID: N/R

DOCKET ***(cont.)***

Regional Docket Number : N/R

Standard Industrial Classification (SIC) Summary
Registry ID : 110056981878
Primary SIC : N/R
Primary NAICS : N/R

Settlement FRS ICIS Facility : N/R - N/R

Pollutants (SRS) : N/R

Admin EA Closed Actual Date : 2015-03-16
Enforcement Action Name : N/R
Enforcement Action Resolution : N/R

Violation Types : N/R

Case Law Sections : CWA OTHER - Violations not covered elsewhere

Violation Penalties and Compliance Summary
Compliance Action Cost : N/R
EPA Penalty Assessed Amount : N/R
Cost Recovery Required : N/R
Cost of SEP : N/R
Cost of Complying Actions : N/R

Site Activity Details
Enforcement Action Case Number : WA-729603
Activity ID : 3600101861
Enforcement Action Name : THE HENRY - SITE 1
Last Date in Agency List : 2018-12-17

Final Ordr Iss/Final Order Enter Date: N/R
Complaint/Proposed Order Actual Date: N/R
Final Order Issued Actual Date : N/R
Final Order Name : N/R

Map Id: CC220
Direction: SSW
Distance: 0.456 mi., 2410 ft.
Elevation: 13 ft.
Relative: Lower

Site Name : BRANDRUD FURNITURE INC TACOMA | THE HENRY - SITE 1 | BRANDRUD FURNITURE INC
1933 DOCK ST
TACOMA | TACOMA, WA

Database(s) : [ALL SITES - WA, DOCKET, ECHO, FRS, HIST PCS ENF, HIST PCS FACILITY, OSHA, PRP-CORP, RAATS, RCRA_NONGEN] ***(cont.)***

Envirosite ID: 52365490
EPA ID: N/R

DOCKET ***(cont.)***

Complaint Summary

Respondent/Defendant Name :	N/R
Named in Complaint :	N/R
Named in Final Order :	N/R
SEP Category :	N/R
SEP Description :	N/R
Regional Docket Number :	N/R

Standard Industrial Classification (SIC) Summary

Registry ID :	110056981878
Primary SIC :	N/R
Primary NAICS :	N/R
Settlement FRS ICIS Facility :	N/R - N/R
Pollutants (SRS) :	N/R
Admin EA Closed Actual Date :	2015-03-27
Enforcement Action Name :	N/R
Enforcement Action Resolution :	N/R
Violation Types :	N/R
Case Law Sections :	CWA OTHER - Violations not covered elsewhere

Violation Penalties and Compliance Summary

Compliance Action Cost :	N/R
EPA Penalty Assessed Amount :	N/R
Cost Recovery Required :	N/R
Cost of SEP :	N/R
Cost of Complying Actions :	N/R

Site Activity Details

Enforcement Action Case Number :	WA-741988
Activity ID :	3600360745
Enforcement Action Name :	THE HENRY - SITE 1

Map Id: CC220
Direction: SSW
Distance: 0.456 mi., 2410 ft.
Elevation: 13 ft.
Relative: Lower

Site Name : BRANDRUD FURNITURE INC TACOMA | THE HENRY - SITE 1 | BRANDRUD FURNITURE INC
1933 DOCK ST
TACOMA | TACOMA, WA

Database(s) : [ALL SITES - WA, DOCKET, ECHO, FRS, HIST PCS ENF, HIST PCS FACILITY, OSHA, PRP-CORP, RAATS, RCRA_NONGEN] ***(cont.)***

Envirosite ID: 52365490
EPA ID: N/R

DOCKET ***(cont.)***

Last Date in Agency List :	2018-12-17
Final Ordr Iss/Final Order Enter Date:	N/R
Complaint/Proposed Order Actual Date:	N/R
Final Order Issued Actual Date :	N/R
Final Order Name :	N/R

Complaint Summary

Respondent/Defendant Name :	N/R
Named in Complaint :	N/R
Named in Final Order :	N/R
SEP Category :	N/R
SEP Description :	N/R
Regional Docket Number :	N/R

Standard Industrial Classification (SIC) Summary

Registry ID :	110056981878
Primary SIC :	N/R
Primary NAICS :	N/R
Settlement FRS ICIS Facility :	N/R - N/R
Pollutants (SRS) :	N/R
Admin EA Closed Actual Date :	2015-09-16
Enforcement Action Name :	N/R
Enforcement Action Resolution :	N/R
Violation Types :	N/R
Case Law Sections :	CWA OTHER - Violations not covered elsewhere

Violation Penalties and Compliance Summary

Compliance Action Cost :	N/R
EPA Penalty Assessed Amount :	N/R

Map Id: CC220
Direction: SSW
Distance: 0.456 mi., 2410 ft.
Elevation: 13 ft.
Relative: Lower

Site Name : BRANDRUD FURNITURE INC TACOMA | THE HENRY - SITE 1 | BRANDRUD FURNITURE INC
1933 DOCK ST
TACOMA | TACOMA, WA

Database(s) : [ALL SITES - WA, DOCKET, ECHO, FRS, HIST PCS ENF, HIST PCS FACILITY, OSHA, PRP-CORP, RAATS, RCRA_NONGEN] ***(cont.)***

Envirosite ID: 52365490
EPA ID: N/R

DOCKET ***(cont.)***

Cost Recovery Required :	N/R
Cost of SEP :	N/R
Cost of Complying Actions :	N/R

Site Activity Details

Enforcement Action Case Number :	WA-745238
Activity ID :	3600445652
Enforcement Action Name :	THE HENRY - SITE 1
Last Date in Agency List :	2018-12-17
Final Ordr Iss/Final Order Enter Date:	N/R
Complaint/Proposed Order Actual Date:	N/R
Final Order Issued Actual Date :	N/R
Final Order Name :	N/R

Complaint Summary

Respondent/Defendant Name :	N/R
Named in Complaint :	N/R
Named in Final Order :	N/R
SEP Category :	N/R
SEP Description :	N/R
Regional Docket Number :	N/R

Standard Industrial Classification (SIC) Summary

Registry ID :	110056981878
Primary SIC :	N/R
Primary NAICS :	N/R
Settlement FRS ICIS Facility :	N/R - N/R
Pollutants (SRS) :	N/R
Admin EA Closed Actual Date :	2015-10-29
Enforcement Action Name :	N/R
Enforcement Action Resolution :	N/R

Map Id: CC220
Direction: SSW
Distance: 0.456 mi., 2410 ft.
Elevation: 13 ft.
Relative: Lower

Site Name : BRANDRUD FURNITURE INC TACOMA | THE HENRY - SITE 1 | BRANDRUD FURNITURE INC
1933 DOCK ST
TACOMA | TACOMA, WA

Database(s) : [ALL SITES - WA, DOCKET, ECHO, FRS, HIST PCS ENF, HIST PCS FACILITY, OSHA, PRP-CORP, RAATS, RCRA_NONGEN] ***(cont.)***

Envirosite ID: 52365490
EPA ID: N/R

DOCKET ***(cont.)***

Violation Types : N/R

Case Law Sections : CWA OTHER - Violations not covered elsewhere

Violation Penalties and Compliance Summary
- Compliance Action Cost : N/R
- EPA Penalty Assessed Amount : N/R
- Cost Recovery Required : N/R
- Cost of SEP : N/R
- Cost of Complying Actions : N/R

Site Activity Details
- Enforcement Action Case Number : WA-745938
- Activity ID : 3600446103
- Enforcement Action Name : THE HENRY - SITE 1
- Last Date in Agency List : 2018-12-17

- Final Ordr Iss/Final Order Enter Date: N/R
- Complaint/Proposed Order Actual Date: N/R
- Final Order Issued Actual Date : N/R
- Final Order Name : N/R

Complaint Summary
- Respondent/Defendant Name : N/R
- Named in Complaint : N/R
- Named in Final Order : N/R

- SEP Category : N/R
- SEP Description : N/R

Regional Docket Number : N/R

Standard Industrial Classification (SIC) Summary
- Registry ID : 110056981878
- Primary SIC : N/R
- Primary NAICS : N/R

Map Id: CC220
Direction: SSW
Distance: 0.456 mi., 2410 ft.
Elevation: 13 ft.
Relative: Lower

Site Name : BRANDRUD FURNITURE INC TACOMA | THE HENRY - SITE 1 | BRANDRUD FURNITURE INC
1933 DOCK ST
TACOMA | TACOMA, WA

Database(s) : [ALL SITES - WA, DOCKET, ECHO, FRS, HIST PCS ENF, HIST PCS FACILITY, OSHA, PRP-CORP, RAATS, RCRA_NONGEN] ***(cont.)***

Envirosite ID: 52365490
EPA ID: N/R

DOCKET ***(cont.)***

Settlement FRS ICIS Facility :	N/R - N/R
Pollutants (SRS) :	N/R
Admin EA Closed Actual Date :	2015-11-01
Enforcement Action Name :	N/R
Enforcement Action Resolution :	N/R
Violation Types :	N/R
Case Law Sections :	CWA OTHER - Violations not covered elsewhere

Violation Penalties and Compliance Summary

Compliance Action Cost :	N/R
EPA Penalty Assessed Amount :	N/R
Cost Recovery Required :	N/R
Cost of SEP :	N/R
Cost of Complying Actions :	N/R

ECHO

Facility Name :	BRANDRUD FURNITURE INC TACOMA
Facility Address :	1933 DOCK ST, TACOMA, WA 98402
County :	PIERCE
Last Inspection Date :	1984-01-17
Registry ID :	110005319556
FIPS Code :	53053
EPA Region :	10
Inspection Count :	0
Last Inspection Days :	14201
Informal Count :	0
Last Informal Action Date :	1984-02-01
Formal Action Count :	0
Last Formal Action Date :	N/R
Total Penalties :	0
Penalty Count :	N/R
Last Penalty Date :	N/R
Last Penalty Amount :	N/R
QTRS IN NC :	0
Programs IN SNC :	0
Current Compliance Status :	No Violation Identified
Three-Year Compliance Status :	_____
Collection Method :	ADDRESS MATCHING-HOUSE NUMBER

Map Id: CC220
Direction: SSW
Distance: 0.456 mi., 2410 ft.
Elevation: 13 ft.
Relative: Lower

Site Name : BRANDRUD FURNITURE INC TACOMA | THE HENRY - SITE 1 | BRANDRUD FURNITURE INC
1933 DOCK ST
TACOMA | TACOMA, WA

Database(s) : [ALL SITES - WA, DOCKET, ECHO, FRS, HIST PCS ENF, HIST PCS FACILITY, OSHA, PRP-CORP, RAATS, RCRA_NONGEN] ***(cont.)***

Envirosite ID: 52365490
EPA ID: N/R

ECHO ***(cont.)***

Reference Point :	ENTRANCE POINT OF A FACILITY OR STATION
Accuracy Meters :	50
Derived Tribes :	Puyallup Tribe of the Puyallup Reservation - .5 mile(s), Puyallup Tribe of the Puyallup Reservation - .8 mile(s), Muckleshoot Indian Tribe - 11 mile (s), Muckleshoot Indian Tribe - 13.9 mile(s), Nisqually Indian Tribe - 17.1 mile(s), Squaxin Island Tribe of the Squaxin Island Reservation - 21.9 mile(s), Squaxin Island Tribe of the Squaxin Island Reservation - 23.7 mile(s)
Derived HUC :	17110019
Derived WBD :	171100190301
Derived STCTY FIPS :	53053
Derived Zip :	98402
Derived CD113 :	06
Derived CB2010 :	530530602001112
MYRTK Universe :	NNN
NPDES IDs :	N/R
CWA Permit Types :	N/R
CWA Compliance Tracking :	N/R
CWA NAICS :	N/R
CWA SICS :	N/R
CWA Inspection Count :	N/R
CWA Last Inspection Days :	N/R
CWA Informal Count :	N/R
CWA Formal Action Count :	N/R
CWA Last Formal Action Date :	N/R
CWA Penalties :	N/R
CWA Last Penalty Date :	N/R
CWA Last Penalty Amount :	N/R
CWA Quarters IN NC :	N/R
CWA Current Compliance Status :	N/R
CWA Current SNC Flag :	N
CWA 13 Quarters Compliance Status :	N/R
CWA 13 Quarters Effluent Exceedances:	N/R
CWA Three-Year QNCR Codes :	N/R
DFR URL :	Click here for hyperlink provided by the agency.
Facility SIC :	N/R
Facility NAICS :	337211 - Wood Office Furniture Manufacturing
Facility Last Inspection EPA Date :	N/R
Facility Last Inspection State Date :	1984-01-17
Facility Last Formal Act EPA Date :	N/R
Facility Last Formal Act State Date :	N/R
Facility Last Informal Act EPA Date :	N/R
Facility Last Informal Act State Date:	1984-02-01
Facility Federal Agency :	N/R
TRI Reporter :	N/R
Facility Imp Water Flag :	N/R
Current SNC Flag :	N
Indian County Flag :	N
Federal Flag :	N/R
US Mexico Border Flag :	N/R

Map Id: CC220
Direction: SSW
Distance: 0.456 mi., 2410 ft.
Elevation: 13 ft.
Relative: Lower

Site Name : BRANDRUD FURNITURE INC TACOMA | THE HENRY - SITE 1 | BRANDRUD FURNITURE INC
1933 DOCK ST
TACOMA | TACOMA, WA

Database(s) : [ALL SITES - WA, DOCKET, ECHO, FRS, HIST PCS ENF, HIST PCS FACILITY, OSHA, PRP-CORP, RAATS, RCRA_NONGEN] ***(cont.)***

Envirosite ID: 52365490
EPA ID: N/R

ECHO ***(cont.)***

Chesapeak Bay Flag :	N/R
AIR Flag :	N
NPDES Flag :	N
SDWIS Flag :	N
RCRA Flag :	Y
TRI Flag :	N
GHG Flag :	N
Major Flag :	N/R
Active Flag :	N/R
NAA Flag :	N
Latitude :	47.245106
Longitude :	-122.434313
Last Date in Agency List :	2023-01-16

FRS

Facility Name :	BRANDRUD FURNITURE INC TACOMA
Facility Address :	1933 DOCK ST, TACOMA, WA 98402
County :	PIERCE

Site Details

Registry ID :	110005319556
FRS Facility URL :	Click here for hyperlink provided by the agency.
Last Date in Agency List :	2023-02-13

Source Description

Source Description :

RCRAInfo is EPA's comprehensive information system that supports the Resource Conservation and Recovery Act (RCRA) of 1976 and the Hazardous and Solid Waste Amendments (HSWA) of 1984 through the tracking of events and activities related to facilities that generate, transport, and treat, store, or dispose of hazardous waste. RCRAInfo allows RCRA program staff to track the notification, permit, compliance, and corrective action activities required under RCRA. RCRAInfo also supports generation of the National Hazardous Waste Biennial Report. All generators and treatment, storage, and disposal facilities who handle hazardous waste are required to report to the EPA Administrator at least once every two years to support creation of the Biennial Report.

FRS Environmental Interest

Source and System ID :	RCRAINFO - WAD039270624

HIST PCS ENF

Facility Name :	THE HENRY - SITE 1
Facility Address :	1933 DOCK ST, TACOMA, WA 98421

Map Id: CC220
Direction: SSW
Distance: 0.456 mi., 2410 ft.
Elevation: 13 ft.
Relative: Lower

Site Name : BRANDRUD FURNITURE INC TACOMA | THE HENRY - SITE 1 | BRANDRUD FURNITURE INC
1933 DOCK ST
TACOMA | TACOMA, WA

Database(s) : [ALL SITES - WA, DOCKET, ECHO, FRS, HIST PCS ENF, HIST PCS FACILITY, OSHA, PRP-CORP, RAATS, RCRA_NONGEN] ***(cont.)***

Envirosite ID: 52365490
EPA ID: N/R

HIST PCS ENF ***(cont.)***

Effective Date :	2014-01-27
Expiration Date :	2015-12-31
NPDES ID :	WAR301565
FRS Facility Site ID :	3401617410
Primary Facility SIC Code :	N/R
Primary Facility SIC Description :	N/R
Current Major/Minor Status :	Minor
Facility Type Description :	Privately Owned Facility
Facility Non-Government Contact Name:	N/R
Facility Non-Gov Addresses :	N/R
Total Actual Average Flow (MGD) :	N/R
Total App. Design Flow (MGD) :	N/R
Pretreat Program Required Indicator :	N/R
State Water Body :	N/R
State Water Body Name :	N/R
Tribal Land Code :	N/R
Tribal Land Name :	N/R
Contact Office Telephone Number :	N/R
Permit Non-Gov Addresses :	19900 144th Ave NE
Permit Non-Government Contact Name :	N/R
Permit Type Description :	General Permit Covered Facility
Last Date in Agency List :	2015-01-15

HIST PCS FACILITY

Facility Name :	THE HENRY - SITE 1
Facility Address :	1933 DOCK ST, TACOMA, WA 98421
County :	N/R

FRS Facility Site ID :	3401617410
NPDES ID :	WAR301565
Current Major/Minor Status :	Minor
Facility Type Description :	Privately Owned Facility
Permit Type :	General Permit Covered Facility
Primary Facility SIC Code :	N/R
Primary Facility SIC Description :	N/R
Total Actual Average Flow (MGD) :	N/R
Total App. Design Flow (MGD) :	N/R
Pretreat Prog Req'd Indicator Description:	N/R
State Water Body Number :	N/R
State Water Body Name :	N/R
Effective Date :	2014-01-27 00:00:00
Expiration Date :	2015-12-31 00:00:00
Tribal Land Code :	N/R
Tribal Land Name :	N/R
Facility Contact Name :	N/R
Contact Number :	N/R
Contact Address :	N/R
Permit Contact Name :	N/R

Map Id: CC220
Direction: SSW
Distance: 0.456 mi., 2410 ft.
Elevation: 13 ft.
Relative: Lower

Site Name : BRANDRUD FURNITURE INC TACOMA | THE HENRY - SITE 1 | BRANDRUD FURNITURE INC
1933 DOCK ST
TACOMA | TACOMA, WA

Database(s) : [ALL SITES - WA, DOCKET, ECHO, FRS, HIST PCS ENF, HIST PCS FACILITY, OSHA, PRP-CORP, RAATS, RCRA_NONGEN] ***(cont.)***

Envirosite ID: 52365490
EPA ID: N/R

HIST PCS FACILITY ***(cont.)***

Permit Contact Address :	19900 144th Ave NE, Woodinville, WA 98072-4460
Latitude :	47.244216
Longitude :	-122.43355
Last Date in Agency list :	2014-12-10

OSHA

Facility Name :	BRANDRUD FURNITURE INC
Facility Address :	1933 DOCK ST, TACOMA, WA 98401

Site Details

Activity Number :	111370433
Reporting ID :	1055330
Open Date :	1990-07-17
Conference Closed :	1990-10-10
Case Closed :	1990-12-20
Case Mod Date :	N/R
Owner Type :	Private
Advance Notice :	N
Safety/Health :	Health
Number in Establishment :	40
SIC :	2512 - WOOD HOUSEHOLD FURNITURE, UPHOLSTERED
NAICS :	000000
Inspection Type :	Complaint
Inspection Scope :	Complete
Why No Inspection :	N/R
Union :	No
Mailing Address :	PO BOX C, AUBURN, WA 98071
Agency Hyperlink :	Click here for hyperlink provided by the agency.
Last Date in Agency List :	2023-01-13

Violations

Activity Number :	111370433
Citation ID :	01001
Delete Flag :	N/R
Standard Ref :	0620903504
Violation Type :	Other
Issuance Date :	1990-11-01
Abate Date :	1990-12-03
Abate Complete :	Abatement Completed
Current Penalty :	N/R
Initial Penalty :	N/R
Contest Date :	N/R
Final Order Date :	N/R
Number Instances :	1
Number Exposed :	10
Record :	N/R

Map Id: CC220
Direction: SSW
Distance: 0.456 mi., 2410 ft.
Elevation: 13 ft.
Relative: Lower

Site Name : BRANDRUD FURNITURE INC TACOMA | THE HENRY - SITE 1 | BRANDRUD FURNITURE INC
1933 DOCK ST
TACOMA | TACOMA, WA

Database(s) : [ALL SITES - WA, DOCKET, ECHO, FRS, HIST PCS ENF, HIST PCS FACILITY, OSHA, PRP-CORP, RAATS, RCRA_NONGEN] ***(cont.)***

Envirosite ID: 52365490
EPA ID: N/R

OSHA ***(cont.)***

Gravity :	N/R
Emphasis :	N/R
Hazcat :	N/R
FTA Insp Number :	N/R
FTA Issuance Date :	N/R
FTA Penalty :	N/R
FTA Contest Date :	N/R
FTA Final Order Date :	N/R
HAZ Subtances :	8110

PRP-CORP

Facility Name :	HARMON CABINETS, INC.
Facility Address :	1933 DOCK STREET, TACOMA,, WA 98421
Actual Date :	2001-06-06
Date Type :	SPECIAL NOTICE
EPA ID :	WAD980726368
Site Name :	COMMENCEMENT BAY, NEAR SHORE/TIDE FLATS
NPL Status Description :	Currently on the Final NPL
Non NPL Status Short Name :	N/R
Action Name :	Spcl Not Ltrs
Action Type Seq :	SG-13
Region Code :	10
Last Date in Agency List :	2023-02-01
Actual Date :	1989-04-29
Date Type :	GENERAL NOTICE
EPA ID :	WAD980726368
Site Name :	COMMENCEMENT BAY, NEAR SHORE/TIDE FLATS
NPL Status Description :	Currently on the Final NPL
Non NPL Status Short Name :	N/R
Action Name :	Not Ltrs
Action Type Seq :	NJ-1
Region Code :	10
Last Date in Agency List :	2023-02-01
Actual Date :	1989-04-24
Date Type :	GENERAL NOTICE
EPA ID :	WAD980726368
Site Name :	COMMENCEMENT BAY, NEAR SHORE/TIDE FLATS
NPL Status Description :	Currently on the Final NPL
Non NPL Status Short Name :	N/R
Action Name :	Not Ltrs
Action Type Seq :	NJ-12
Region Code :	10
Last Date in Agency List :	2023-02-01

Map Id: CC220
Direction: SSW
Distance: 0.456 mi., 2410 ft.
Elevation: 13 ft.
Relative: Lower

Site Name : BRANDRUD FURNITURE INC TACOMA | THE HENRY - SITE 1 | BRANDRUD FURNITURE INC
1933 DOCK ST
TACOMA | TACOMA, WA

Database(s) : [ALL SITES - WA, DOCKET, ECHO, FRS, HIST PCS ENF, HIST PCS FACILITY, OSHA, PRP-CORP, RAATS, RCRA_NONGEN] ***(cont.)***

Envirosite ID: 52365490
EPA ID: N/R

RAATS

Facility Name :	BRANDRUD FURNITURE INC TACOMA
Facility Address :	1933 DOCK ST, TACOMA, WA 98402

Notices of Violations Summary

Date of Violation :	1984-01-17
Date Achieved Compliance :	1994-07-04
Regulation Violated :	Y
Area of Violation :	Generators - General
Enforcement Action :	WRITTEN INFORMAL
Enforcement Action Date :	1984-02-01
Enf. Disposition Status :	N/R
Enf. Disp. Status Date :	N/R
Violation Lead Agency :	State
Enforcement Lead Agency :	State
Proposed Penalty Amount :	N/R
Final Penalty Amount :	N/R
Paid Penalty Amount :	N/R

RCRA_NONGEN

Facility Name :	BRANDRUD FURNITURE INC TACOMA
Facility Address :	1933 DOCK ST, TACOMA, WA 98402
County :	PIERCE
Date Form Received by Agency :	1982-01-28
EPA ID :	WAD039270624
Mailing Address :	1502 20TH ST NW, AUBURN, WA 98001
Contact :	N/R
Contact Address :	N/R
Contact Country :	N/R
Contact Telephone :	N/R
Contact Email :	N/R
EPA Region :	10
Land Type :	Other land type
Source Type :	Notification
Classification :	Not a generator, verified
Description :	Not a generator, verified
Last Date in Agency List :	2023-01-23

Owner/Operator Summary

Owner/Operator Name :	BRANDRUD FURNITURE INC
Owner/Operator Address :	1933 E DOCK ST, TACOMA, WA 98402
Owner/Operator Country :	US
Owner/Operator Telephone :	000-000-0000
Owner/Operator Email :	N/R
Owner/Operator Fax :	N/R

Map Id: CC220
Direction: SSW
Distance: 0.456 mi., 2410 ft.
Elevation: 13 ft.
Relative: Lower

Site Name : BRANDRUD FURNITURE INC TACOMA | THE HENRY - SITE 1 | BRANDRUD FURNITURE INC
1933 DOCK ST
TACOMA | TACOMA, WA

Database(s) : [ALL SITES - WA, DOCKET, ECHO, FRS, HIST PCS ENF, HIST PCS FACILITY, OSHA, PRP-CORP, RAATS, RCRA_NONGEN] ***(cont.)***

Envirosite ID: 52365490
EPA ID: N/R

RCRA_NONGEN ***(cont.)***

Legal Status :	Private
Owner/Operator Type :	Owner
Owner/Operator Start Date :	1996-05-02
Owner/Operator End Date :	N/R
Owner/Operator Name :	BRANDRUD FURNITURE INC TACOMA
Owner/Operator Address :	1933 DOCK ST, TACOMA, WA 98402
Owner/Operator Country :	US
Owner/Operator Telephone :	000-000-0000
Owner/Operator Email :	N/R
Owner/Operator Fax :	N/R
Legal Status :	Private
Owner/Operator Type :	Operator
Owner/Operator Start Date :	N/R
Owner/Operator End Date :	N/R
Owner/Operator Name :	BRANDRUD FURNITURE INC TACOMA
Owner/Operator Address :	1933 DOCK ST, TACOMA, WA 98402
Owner/Operator Country :	US
Owner/Operator Telephone :	000-000-0000
Owner/Operator Email :	N/R
Owner/Operator Fax :	N/R
Legal Status :	Private
Owner/Operator Type :	Owner
Owner/Operator Start Date :	N/R
Owner/Operator End Date :	N/R

Handler Activities Summary

U.S. Importer of Hazardous Waste :	N
Mixed Waste (Haz. and Radioactive) :	N
Recycler of Hazardous Waste :	N
Transporter of Hazardous Waste :	N
Treater, Storer or Disposer of HW :	N
Underground Injection Activity :	N
On-site Burner Exemption :	N
Furnace Exemption :	N
Used Oil Fuel Burner :	N
Used Oil Processor :	N
Used Oil Refiner :	N
Used Oil Fuel Marketer to Burner :	N
Used Oil Specification Marketer :	N
Used Oil Transfer Facility :	N
Used Oil Transporter :	N

Map Id: CC220
Direction: SSW
Distance: 0.456 mi., 2410 ft.
Elevation: 13 ft.
Relative: Lower

Site Name : BRANDRUD FURNITURE INC TACOMA | THE HENRY - SITE 1 | BRANDRUD FURNITURE INC
1933 DOCK ST
TACOMA | TACOMA, WA

Database(s) : [ALL SITES - WA, DOCKET, ECHO, FRS, HIST PCS ENF, HIST PCS FACILITY, OSHA, PRP-CORP, RAATS, RCRA_NONGEN] ***(cont.)***

Envirosite ID: 52365490
EPA ID: N/R

RCRA_NONGEN ***(cont.)***

Historical Generators

Date Form Received by Agency :	1982-01-28
Facility Name :	BRANDRUD FURNITURE INC TACOMA
Classification :	Not a generator, verified

Notices of Violations Summary

Date of Violation :	1984-01-17
Date Achieved Compliance :	1994-07-04
Regulation Violated :	Y
Area of Violation :	Generators - General
Enforcement Action :	WRITTEN INFORMAL
Enforcement Action Date :	1984-02-01
Enf. Disposition Status :	N/R
Enf. Disp. Status Date :	N/R
Violation Lead Agency :	State
Enforcement Lead Agency :	State
Proposed Penalty Amount :	N/R
Final Penalty Amount :	N/R
Paid Penalty Amount :	N/R

Evaluation Action Summary

Evaluation Date :	1984-01-17
Evaluation :	COMPLIANCE EVALUATION INSPECTION ON-SITE
Area of Violation :	Generators - General
Date Achieved Compliance :	1994-07-04
Evaluation Lead Agency :	State

Map Id: CC221
Direction: SSW
Distance: 0.456 mi., 2410 ft.
Elevation: 13 ft.
Relative: Lower

Site Name : THE HENRY - SITE 1
1933 DOCK ST
TACOMA, WA 98421

Database(s) : [ALL SITES - WA, ECHO, FRS, ICIS, INACTIVE PCS, PCS ENF]

Envirosite ID: 52365491
EPA ID: N/R

ALL SITES - WA

Facility Name :	The Henry Site 1
Facility Address :	1933 DOCK ST, TACOMA, 98421
County :	Pierce

Map Id: CC221
Direction: SSW
Distance: 0.456 mi., 2410 ft.
Elevation: 13 ft.
Relative: Lower

Site Name : THE HENRY - SITE 1
1933 DOCK ST
TACOMA, WA 98421

Database(s) : [ALL SITES - WA, ECHO, FRS, ICIS, INACTIVE PCS, PCS ENF] ***(cont.)***

Envirosite ID: 52365491
EPA ID: N/R

ALL SITES - WA ***(cont.)***

Facility/Site ID :	20854
Alternate Name :	N/R
Program Name :	N/R
WRIA :	10
Legislative District :	27
Congressional District :	6
Ecology Region :	SWRO
Ecology Program Phone :	(360) 407-6400
Tribal Land :	N
Latitude :	47.244216
Longitude :	-122.43355
Last Date in Agency List :	2023-01-03

Program Details

Program :	WATQUAL
Program ID :	WAR301565
Interaction Type :	Construction SW GP
Interaction Type Description :	General permit issued to owner/operators of construction projects that disturb 1 or more acres of land through clearing, grading, excavating, or stockpiling of fill material that discharge stormwater to state waters.
Status :	Active
Start Date :	2013-08-13
End Date :	N/R
SIC :	N/R
NAICS :	N/R

ECHO

Facility Name :	THE HENRY - SITE 1
Facility Address :	1933 DOCK ST, TACOMA, WA 98421
County :	PIERCE
Last Inspection Date :	2014-02-21
Registry ID :	110056981878
FIPS Code :	53053
EPA Region :	10
Inspection Count :	0
Last Inspection Days :	3208
Informal Count :	0
Last Informal Action Date :	N/R
Formal Action Count :	0
Last Formal Action Date :	N/R
Total Penalties :	0
Penalty Count :	N/R
Last Penalty Date :	N/R
Last Penalty Amount :	N/R
QTRS IN NC :	0
Programs IN SNC :	0
Current Compliance Status :	N/R
Three-Year Compliance Status :	N/R
Collection Method :	ADDRESS MATCHING-HOUSE NUMBER

Map Id: CC221
Direction: SSW
Distance: 0.456 mi., 2410 ft.
Elevation: 13 ft.
Relative: Lower

Site Name : THE HENRY - SITE 1
1933 DOCK ST
TACOMA, WA 98421

Database(s) : [ALL SITES - WA, ECHO, FRS, ICIS, INACTIVE PCS, PCS ENF] ***(cont.)***

Envirosite ID: 52365491
EPA ID: N/R

ECHO ***(cont.)***

Reference Point :	ENTRANCE POINT OF A FACILITY OR STATION
Accuracy Meters :	50
Derived Tribes :	Puyallup Tribe of the Puyallup Reservation - .5 mile(s), Puyallup Tribe of the Puyallup Reservation - .8 mile(s), Muckleshoot Indian Tribe - 11 mile (s), Muckleshoot Indian Tribe - 13.9 mile(s), Nisqually Indian Tribe - 17.1 mile(s), Squaxin Island Tribe of the Squaxin Island Reservation - 21.9 mile(s), Squaxin Island Tribe of the Squaxin Island Reservation - 23.7 mile(s)
Derived HUC :	17110019
Derived WBD :	171100190301
Derived STCTY FIPS :	53053
Derived Zip :	98402
Derived CD113 :	06
Derived CB2010 :	530530602001112
MYRTK Universe :	NNN
NPDES IDs :	WAR301565
CWA Permit Types :	Minor
CWA Compliance Tracking :	Off
CWA NAICS :	N/R
CWA SICS :	1794
CWA Inspection Count :	N/R
CWA Last Inspection Days :	3207
CWA Informal Count :	N/R
CWA Formal Action Count :	N/R
CWA Last Formal Action Date :	N/R
CWA Penalties :	N/R
CWA Last Penalty Date :	N/R
CWA Last Penalty Amount :	N/R
CWA Quarters IN NC :	0
CWA Current Compliance Status :	Terminated Permit
CWA Current SNC Flag :	N
CWA 13 Quarters Compliance Status :	N/R
CWA 13 Quarters Effluent Exceedances:	N/R
CWA Three-Year QNCR Codes :	N/R
DFR URL :	Click here for hyperlink provided by the agency.
Facility SIC :	1794
Facility NAICS :	N/R
Facility Last Inspection EPA Date :	N/R
Facility Last Inspection State Date :	2014-02-21
Facility Last Formal Act EPA Date :	N/R
Facility Last Formal Act State Date :	N/R
Facility Last Informal Act EPA Date :	N/R
Facility Last Informal Act State Date:	N/R
Facility Federal Agency :	N/R
TRI Reporter :	N/R
Facility Imp Water Flag :	Y
Current SNC Flag :	N
Indian County Flag :	N
Federal Flag :	N/R
US Mexico Border Flag :	N/R
Chesapeak Bay Flag :	N/R
AIR Flag :	N
NPDES Flag :	Y
SDWIS Flag :	N

Map Id: CC221
Direction: SSW
Distance: 0.456 mi., 2410 ft.
Elevation: 13 ft.
Relative: Lower

Site Name : THE HENRY - SITE 1
1933 DOCK ST
TACOMA, WA 98421

Database(s) : [ALL SITES - WA, ECHO, FRS, ICIS, INACTIVE PCS, PCS ENF] ***(cont.)***

Envirosite ID: 52365491
EPA ID: N/R

ECHO ***(cont.)***

RCRA Flag :	N
TRI Flag :	N
GHG Flag :	N
Major Flag :	N/R
Active Flag :	N/R
NAA Flag :	N
Latitude :	47.245106
Longitude :	-122.434313
Last Date in Agency List :	2023-01-16

FRS

Facility Name :	THE HENRY - SITE 1
Facility Address :	1933 DOCK ST, TACOMA, WA 98421
County :	PIERCE

Site Details

Registry ID :	110056981878
FRS Facility URL :	Click here for hyperlink provided by the agency.
Last Date in Agency List :	2023-02-13

Source Description

Source Description :

The NPDES module of the Compliance Information System (ICIS) tracks surface water permits issued under the Clean Water Act. Under NPDES, all facilities that discharge pollutants from any point source into waters of the United States are required to obtain a permit. The permit will likely contain limits on what can be discharged, impose monitoring and reporting requirements, and include other provisions to ensure that the discharge does not adversely affect water quality.
The WA-FSIS provides a means to query and display data maintained by the Washington Department of Ecology. This system contains key information for each facility/site that is currently, or has been, of interest to the Air Quality, Dam Safety, Hazardous Waste, Toxics Cleanup, and Water Quality Programs.

FRS Environmental Interest

Source and System ID :

ICIS - WAR301565
WA-FSIS - 20854

ICIS

Facility Name :	THE HENRY - SITE 1
Facility Address :	1933 DOCK ST, TACOMA, WA 98421

Site Details

NPDES ID :	WAR301565
ICIS Facility Interest ID :	3400066694
Facility UIN :	110056981878

Map Id: CC221
Direction: SSW
Distance: 0.456 mi., 2410 ft.
Elevation: 13 ft.
Relative: Lower

Site Name : THE HENRY - SITE 1
1933 DOCK ST
TACOMA, WA 98421

Database(s) : [ALL SITES - WA, ECHO, FRS, ICIS, INACTIVE PCS, PCS ENF] ***(cont.)***

Envirosite ID: 52365491
EPA ID: N/R

ICIS ***(cont.)***

Facility Type Code :	Privately Owned Facility
Impaired Waters :	303(D) Listed
Latitude :	47.244216
Longitude :	-122.43355
Last Date in Agency List :	2022-12-28

INACTIVE PCS

Issue Date :	2010-12-01
Original Issue Date :	2010-12-01
Effective Date :	2014-01-27
Expiration Date :	2015-12-31
Retirement Date :	N/R
Termination Date :	2015-12-28
Issuing Agency :	State
Agency Type :	State
Activity ID :	3400201999
External Permit Number :	WAR301565
Facility Type Indicator :	NON-POTW
Permit Type :	General Permit Covered Facility-NPDES)
Major Minor Status :	N
Permit Status :	Terminated
Total Design Flow Number :	N/R
Actual Average Flow Number :	N/R
State Water Body :	N/R
State Water Body Name :	N/R
Permit Name :	The Henry - Site 1
Permit Comp Status :	Y
RNC Tracking :	Y
Master External Permit Number :	WAR125725
TMDL Interface :	N/R
EDMR Authorization :	N
Pretreatment Indicator :	N/R
Last Date in Agency List :	2022-12-28

PCS ENF

Site Details

NPDES ID :	WAR301565
Last Date in Agency List :	2022-12-28

Formal Enforcement Actions

Settlement Entered Date :	N/R
ENF Identifier :	N/R
Activity ID :	N/R
Activity Type :	N/R
ENF Type :	N/R
Agency :	N/R
Fed Penalty Assessed Amount :	N/R
State Local Penalty Amount :	N/R

Map Id: CC221
Direction: SSW
Distance: 0.456 mi., 2410 ft.
Elevation: 13 ft.
Relative: Lower

Site Name : THE HENRY - SITE 1
1933 DOCK ST
TACOMA, WA 98421

Database(s) : [ALL SITES - WA, ECHO, FRS, ICIS, INACTIVE PCS, PCS ENF] ***(cont.)***

Envirosite ID: 52365491
EPA ID: N/R

PCS ENF ***(cont.)***

Informal Enforcement Actions

Achieved Date :	2015-11-01
Registry ID :	110056981878
ENF Identifier :	WA-745938
Activity ID :	3600446103
Activity Type :	Administrative - Informal
ENF Type :	Agency Enforcement Review
Agency :	State

Achieved Date :	2015-10-29
Registry ID :	110056981878
ENF Identifier :	WA-745238
Activity ID :	3600445652
Activity Type :	Administrative - Informal
ENF Type :	Agency Enforcement Review
Agency :	State

Achieved Date :	2015-09-16
Registry ID :	110056981878
ENF Identifier :	WA-741988
Activity ID :	3600360745
Activity Type :	Administrative - Informal
ENF Type :	Agency Enforcement Review
Agency :	State

Achieved Date :	2015-03-27
Registry ID :	110056981878
ENF Identifier :	WA-729603
Activity ID :	3600101861
Activity Type :	Administrative - Informal
ENF Type :	Agency Enforcement Review
Agency :	State

Achieved Date :	2015-03-16
Registry ID :	110056981878
ENF Identifier :	WA-727309
Activity ID :	3600093756
Activity Type :	Administrative - Informal
ENF Type :	Agency Enforcement Review
Agency :	State

Map Id: 222
Direction: SSW
Distance: 0.460 mi., 2427 ft.
Elevation: 7 ft.
Relative: Lower

Site Name : WA DOT TACOMA I705
I705 E 21ST TO E 24TH
TACOMA, WA 98421

Database(s) : [ALL SITES - WA, ECHO, FRS, RCRA_NONGEN]

Envirosite ID: 50655551
EPA ID: N/R

ALL SITES - WA

Facility Name :	WA DOT Tacoma I705
Facility Address :	I705 E 21ST TO E 24TH, TACOMA, 98421
County :	Pierce
Facility/Site ID :	21876224
Alternate Name :	N/R
Program Name :	N/R
WRIA :	10
Legislative District :	27
Congressional District :	6
Ecology Region :	SWRO
Ecology Program Phone :	(360) 407-6734
Tribal Land :	N
Latitude :	47.24213
Longitude :	-122.43529
Last Date in Agency List :	2023-01-03

Program Details

Program :	HAZWASTE
Program ID :	WAD980975460
Interaction Type :	Hazardous Waste Generator
Interaction Type Description :	Facilities that generate any quantity of a dangerous waste. They may be classified as SQG, MQG, or LQG depending on hazardous waste generated for a given month.
Status :	Inactive
Start Date :	1984-06-24
End Date :	1988-02-29
SIC :	N/R
NAICS :	N/R

ECHO

Facility Name :	WA DOT TACOMA I705
Facility Address :	I705 E 21ST TO E 24TH, TACOMA, WA 98421
County :	PIERCE
Last Inspection Date :	N/R
Registry ID :	110008217651
FIPS Code :	53053
EPA Region :	10
Inspection Count :	0
Last Inspection Days :	N/R
Informal Count :	0
Last Informal Action Date :	N/R
Formal Action Count :	0
Last Formal Action Date :	N/R
Total Penalties :	0
Penalty Count :	N/R
Last Penalty Date :	N/R
Last Penalty Amount :	N/R

Map Id: 222
Direction: SSW
Distance: 0.460 mi., 2427 ft.
Elevation: 7 ft.
Relative: Lower

Site Name : WA DOT TACOMA I705
I705 E 21ST TO E 24TH
TACOMA, WA 98421

Database(s) : [ALL SITES - WA, ECHO, FRS, RCRA_NONGEN] ***(cont.)***

Envirosite ID: 50655551
EPA ID: N/R

ECHO ***(cont.)***

QTRS IN NC :	0
Programs IN SNC :	0
Current Compliance Status :	No Violation Identified
Three-Year Compliance Status :	_____
Collection Method :	ADDRESS MATCHING-HOUSE NUMBER
Reference Point :	ENTRANCE POINT OF A FACILITY OR STATION
Accuracy Meters :	30
Derived Tribes :	Puyallup Tribe of the Puyallup Reservation - .2 mile(s), Puyallup Tribe of the Puyallup Reservation - .7 mile(s), Muckleshoot Indian Tribe - 11 mile (s), Muckleshoot Indian Tribe - 13.8 mile(s), Nisqually Indian Tribe - 16.8 mile(s), Squaxin Island Tribe of the Squaxin Island Reservation - 22 mile (s), Squaxin Island Tribe of the Squaxin Island Reservation - 23.8 mile(s)
Derived HUC :	17110019
Derived WBD :	171100190301
Derived STCTY FIPS :	53053
Derived Zip :	98421
Derived CD113 :	09
Derived CB2010 :	530530616021046
MYRTK Universe :	NNN
NPDES IDs :	N/R
CWA Permit Types :	N/R
CWA Compliance Tracking :	N/R
CWA NAICS :	N/R
CWA SICS :	N/R
CWA Inspection Count :	N/R
CWA Last Inspection Days :	N/R
CWA Informal Count :	N/R
CWA Formal Action Count :	N/R
CWA Last Formal Action Date :	N/R
CWA Penalties :	N/R
CWA Last Penalty Date :	N/R
CWA Last Penalty Amount :	N/R
CWA Quarters IN NC :	N/R
CWA Current Compliance Status :	N/R
CWA Current SNC Flag :	N
CWA 13 Quarters Compliance Status :	N/R
CWA 13 Quarters Effluent Exceedances:	N/R
CWA Three-Year QNCR Codes :	N/R
DFR URL :	Click here for hyperlink provided by the agency.
Facility SIC :	N/R
Facility NAICS :	92411 - Administration of Air and Water Resource and Solid Waste Management Programs
Facility Last Inspection EPA Date :	N/R
Facility Last Inspection State Date :	N/R
Facility Last Formal Act EPA Date :	N/R
Facility Last Formal Act State Date :	N/R
Facility Last Informal Act EPA Date :	N/R
Facility Last Informal Act State Date:	N/R
Facility Federal Agency :	N/R
TRI Reporter :	N/R
Facility Imp Water Flag :	N/R
Current SNC Flag :	N

Map Id: 222
Direction: SSW
Distance: 0.460 mi., 2427 ft.
Elevation: 7 ft.
Relative: Lower

Site Name : WA DOT TACOMA I705
I705 E 21ST TO E 24TH
TACOMA, WA 98421

Database(s) : [ALL SITES - WA, ECHO, FRS, RCRA_NONGEN] ***(cont.)***

Envirosite ID: 50655551
EPA ID: N/R

ECHO ***(cont.)***

Indian County Flag :	N
Federal Flag :	N/R
US Mexico Border Flag :	N/R
Chesapeak Bay Flag :	N/R
AIR Flag :	N
NPDES Flag :	N
SDWIS Flag :	N
RCRA Flag :	Y
TRI Flag :	N
GHG Flag :	N
Major Flag :	N/R
Active Flag :	N/R
NAA Flag :	N
Latitude :	47.23873
Longitude :	-122.43229
Last Date in Agency List :	2023-01-16

FRS

Facility Name :	WA DOT TACOMA I705
Facility Address :	I705 E 21ST TO E 24TH, TACOMA, WA 98421
County :	PIERCE

Site Details

Registry ID :	110008217651
FRS Facility URL :	Click here for hyperlink provided by the agency.
Last Date in Agency List :	2023-02-13

Source Description

Source Description :

RCRAInfo is EPA's comprehensive information system that supports the Resource Conservation and Recovery Act (RCRA) of 1976 and the Hazardous and Solid Waste Amendments (HSWA) of 1984 through the tracking of events and activities related to facilities that generate, transport, and treat, store, or dispose of hazardous waste. RCRAInfo allows RCRA program staff to track the notification, permit, compliance, and corrective action activities required under RCRA. RCRAInfo also supports generation of the National Hazardous Waste Biennial Report. All generators and treatment, storage, and disposal facilities who handle hazardous waste are required to report to the EPA Administrator at least once every two years to support creation of the Biennial Report.

FRS Environmental Interest

Source and System ID :	RCRAINFO - WAD980975460

RCRA_NONGEN

Facility Name :	WA DOT TACOMA I705
Facility Address :	I705 E 21ST TO E 24TH, TACOMA, WA 98421
County :	PIERCE

Map Id: 222
Direction: SSW
Distance: 0.460 mi., 2427 ft.
Elevation: 7 ft.
Relative: Lower

Site Name : WA DOT TACOMA I705
I705 E 21ST TO E 24TH
TACOMA, WA 98421

Database(s) : [ALL SITES - WA, ECHO, FRS, RCRA_NONGEN] ***(cont.)***

Envirosite ID: 50655551
EPA ID: N/R

RCRA_NONGEN ***(cont.)***

Date Form Received by Agency :	1984-06-24
EPA ID :	WAD980975460
Mailing Address :	PO BOX 42589, OLYMPIA, WA 98504
Contact :	N/R
Contact Address :	N/R
Contact Country :	N/R
Contact Telephone :	N/R
Contact Email :	N/R
EPA Region :	10
Land Type :	Other land type
Source Type :	Notification
Classification :	Not a generator, verified
Description :	Not a generator, verified
Last Date in Agency List :	2023-01-23

Owner/Operator Summary

Owner/Operator Name :	WA DOT FACILITIES HAZMAT
Owner/Operator Address :	PO BOX 42589, OLYMPIA, WA 98504
Owner/Operator Country :	US
Owner/Operator Telephone :	000-000-0000
Owner/Operator Email :	N/R
Owner/Operator Fax :	N/R
Legal Status :	Private
Owner/Operator Type :	Owner
Owner/Operator Start Date :	1996-05-02
Owner/Operator End Date :	N/R

Owner/Operator Name :	WA DOT TACOMA I705
Owner/Operator Address :	I705 E 21ST TO E 24TH, TACOMA, WA 98421
Owner/Operator Country :	US
Owner/Operator Telephone :	000-000-0000
Owner/Operator Email :	N/R
Owner/Operator Fax :	N/R
Legal Status :	Private
Owner/Operator Type :	Operator
Owner/Operator Start Date :	N/R
Owner/Operator End Date :	N/R

Owner/Operator Name :	WA DOT TACOMA I705
Owner/Operator Address :	I705 E 21ST TO E 24TH, TACOMA, WA 98421
Owner/Operator Country :	US
Owner/Operator Telephone :	000-000-0000
Owner/Operator Email :	N/R
Owner/Operator Fax :	N/R
Legal Status :	Private
Owner/Operator Type :	Owner
Owner/Operator Start Date :	N/R
Owner/Operator End Date :	N/R

Map Id: 222
Direction: SSW
Distance: 0.460 mi., 2427 ft.
Elevation: 7 ft.
Relative: Lower

Site Name : WA DOT TACOMA I705
I705 E 21ST TO E 24TH
TACOMA, WA 98421

Database(s) : [ALL SITES - WA, ECHO, FRS, RCRA_NONGEN] ***(cont.)***

Envirosite ID: 50655551
EPA ID: N/R

RCRA_NONGEN ***(cont.)***

Handler Activities Summary

U.S. Importer of Hazardous Waste :	N
Mixed Waste (Haz. and Radioactive) :	N
Recycler of Hazardous Waste :	N
Transporter of Hazardous Waste :	N
Treater, Storer or Disposer of HW :	N
Underground Injection Activity :	N
On-site Burner Exemption :	N
Furnace Exemption :	N
Used Oil Fuel Burner :	N
Used Oil Processor :	N
Used Oil Refiner :	N
Used Oil Fuel Marketer to Burner :	N
Used Oil Specification Marketer :	N
Used Oil Transfer Facility :	N
Used Oil Transporter :	N

Historical Generators

Date Form Received by Agency :	1984-06-24
Facility Name :	WA DOT TACOMA I705
Classification :	Not a generator, verified

Notices of Violations Summary

Regulation Violated :	N

Map Id: BX223
Direction: WNW
Distance: 0.466 mi., 2461 ft.
Elevation: 188 ft.
Relative: Higher

Site Name : THEA FOSS WATERWAY NORTH | REICHHOLD PROPERTY
400 9TH ST S
TACOMA | Tacoma, WA 98402

Database(s) : [BROWNFIELDS-ACRES, FED BROWNFIELDS, FRS]

Envirosite ID: 6549542
EPA ID: N/R

BROWNFIELDS-ACRES

Facility Name :	THEA FOSS WATERWAY North
Facility Address :	400 9th St S, Tacoma, WA 98402
County :	N/R

Site Details

Property ID :	14354
EPA FRS ID :	N/R
EPA FRS Site Name :	N/R
Alias Name :	N/R

Map Id: BX223
Direction: WNW
Distance: 0.466 mi., 2461 ft.
Elevation: 188 ft.
Relative: Higher

Site Name : THEA FOSS WATERWAY NORTH | REICHHOLD PROPERTY
400 9TH ST S
TACOMA | Tacoma, WA 98402

Database(s) : [BROWNFIELDS-ACRES, FED BROWNFIELDS, FRS] ***(cont.)***

Envirosite ID: 6549542
EPA ID: N/R

BROWNFIELDS-ACRES ***(cont.)***

Current Use :	N/R
Future Use :	N/R
GP Funding Type ID :	N/R
Property Size :	24
Local Parcel Number :	N/R
Former Use :	N/R
Ownership Entity ID :	N/R
Current Owner :	N/R
Photo Available :	N/R
Video Available :	N/R
Ownership Change :	N/R
Ownership Liability Factor :	N/R
Cleanup Required Flag :	N/R
Cleanup Required Date :	N/R
State Tribal Enroll ID Number :	N/R
State Tribal Enroll Date :	N/R
Property Not Enrolled Flag :	N/R
NFA Issue Date :	N/R
Info Devices :	N/R
Check Pilot Flag :	N/R
CERCLIS WasteLAN Indicator :	N/R
RCRA Indicator :	N/R
BF Proj Number :	N/R
Mun Owned :	U
Approx Value :	0
Build Sqft :	0
Date of Form :	N/R
Add Date :	N/R
Mod Date :	2005-03-07
Mod User :	AQJ
CERCLIS Flag :	N/R
RFR Flag :	N
RFR Date :	N/R
RFR Grant ID :	N/R
Multi Story Flag :	N/R
Institutional Control In Place Flag :	U
Institutional Control In Place Date :	N/R
Institutional Control Additional Info:	N/R
Institutional Control Required Flag :	N/R
Institutional Control Required Date :	N/R
Institutional Control Data Address :	N/R
Property Controls :	N/R
Govt Controls :	N/R
Permit Tools :	N/R
Eng. Control in Place :	N/R
Eng. Control in Place Date :	N/R
Eng. Control Additional Info :	N/R
Eng. Control Required Flag :	N/R
Eng. Control Flag Cover Tech :	N/R
Eng. Control Flag Immobilization :	N/R
Eng. Control Flag Barriers :	N/R
Eng. Control Flag Security :	N/R
Eng. Control Flag Other :	N/R
Eng. Control Other :	N/R
Eng. Control Data Address :	N/R

Map Id: BX223
Direction: WNW
Distance: 0.466 mi., 2461 ft.
Elevation: 188 ft.
Relative: Higher

Site Name : THEA FOSS WATERWAY NORTH | REICHHOLD PROPERTY
400 9TH ST S
TACOMA | Tacoma, WA 98402

Database(s) : [BROWNFIELDS-ACRES, FED BROWNFIELDS, FRS] ***(cont.)***

Envirosite ID: 6549542
EPA ID: N/R

BROWNFIELDS-ACRES ***(cont.)***

Cleanup Req Ukn Comment :	N/R
AWP Catalyst Y/N :	N/R
Lat/Long Override Flag :	N/R
Latitude Measure :	47.255138
Longitude Measure :	-122.44165
Src Map Scale Num :	N/R
Ref Point ID :	N/R
Hcm Id :	N/R
Datum Code ID :	N/R
Horiz Accuracy Measure :	N/R
Last Date in Agency List :	2023-01-03

Contaminants Summary

Contaminant :	N/R
Contaminant Found :	N/R
Contaminant Cleaned Up :	N/R
Other Description :	N/R
Other Cleaned Up :	N/R

Affected Media

Media Affected :	N/R

FED BROWNFIELDS

Facility Name :	THEA FOSS WATERWAY North
Facility Address :	400 9th St S, Tacoma, WA 98402

Site Details

ACRES Property ID :	14354
Property Size (acres) :	24
Local Property Number(s) :	N/R
Ownership Entity :	N/R
Current Owner :	N/R
Did Ownership Change :	N/R
SFLLP fact into the ownership :	N/R
Latitude :	47.255138
Longitude :	-122.44165
Horizontal Collection Method :	N/R
Source Map Scale :	N/R
Reference Point :	N/R
Horizontal Reference Datum :	N/R
Description/History :	N/R
Last Date in Agency List :	2023-01-06

Additional Details

Past Use: Greenspace (acres) :	N/R
Past Use: Residential (acres) :	N/R

Map Id: BX223
Direction: WNW
Distance: 0.466 mi., 2461 ft.
Elevation: 188 ft.
Relative: Higher

Site Name : THEA FOSS WATERWAY NORTH | REICHHOLD PROPERTY
400 9TH ST S
TACOMA | Tacoma, WA 98402

Database(s) : [BROWNFIELDS-ACRES, FED BROWNFIELDS, FRS] ***(cont.)***

Envirosite ID: 6549542
EPA ID: N/R

FED BROWNFIELDS ***(cont.)***

Past Use: Commercial (acres) :	N/R
Past Use: Industrial (acres) :	N/R
Past Use: Multistory (acres) :	N/R
Cleanup Required :	N/R
Contaminants Found: Controlled Substances:	N/R
Contaminants Found: Petroleum :	N/R
Contaminants Found: Asbestos :	N/R
Contaminants Found: Lead :	N/R
Contaminants Found: PAHs :	N/R
Contaminants Found: PCBs :	N/R
Contaminants Found: VOCs :	N/R
Contaminants Found: Selenium :	N/R
Contaminants Found: Iron :	N/R
Contaminants Found: Arsenic :	N/R
Contaminants Found: Cadmium :	N/R
Contaminants Found: Chromium :	N/R
Contaminants Found: Copper :	N/R
Contaminants Found: Mercury :	N/R
Contaminants Found: Nickel :	N/R
Contaminants Found: Pesticides :	N/R
Contaminants Found: SVOCs :	N/R
Contaminants Found: Other Metals :	N/R
Contaminants Found: Other :	N/R
Contaminants Found: Other (Descr) :	N/R
Contaminants Found: Unknown :	N/R
Contaminants Found: None :	N/R
Contaminants Cleaned Up: Controlled Substances:	N/R
Contaminants Cleaned Up: Petroleum :	N/R
Contaminants Cleaned Up: Asbestos :	N/R
Contaminants Cleaned Up: Lead :	N/R
Contaminants Cleaned Up: PAHs :	N/R
Contaminants Cleaned Up: PCBs :	N/R
Contaminants Cleaned Up: VOCs :	N/R
Contaminants Cleaned Up: Selenium :	N/R
Contaminants Cleaned Up: Iron :	N/R
Contaminants Cleaned Up: Arsenic :	N/R
Contaminants Cleaned Up: Cadmium :	N/R
Contaminants Cleaned Up: Chromium :	N/R
Contaminants Cleaned Up: Copper :	N/R
Contaminants Cleaned Up: Mercury :	N/R
Contaminants Cleaned Up: Nickel :	N/R
Contaminants Cleaned Up: Pesticides :	N/R
Contaminants Cleaned Up: SVOCs :	N/R
Contaminants Cleaned Up: Other Metals:	N/R
Contaminants Cleaned Up: Other :	N/R
Contaminants Cleaned Up: Other (Descr):	N/R
Contaminants Cleaned Up: Unknown :	N/R
Contaminants Cleaned Up: None :	N/R
Media Affected: Air :	N/R
Media Affected: Sediments :	N/R
Media Affected: Soil :	N/R
Media Affected: Drinking Water :	N/R

Map Id: BX223
Direction: WNW
Distance: 0.466 mi., 2461 ft.
Elevation: 188 ft.
Relative: Higher

Site Name : THEA FOSS WATERWAY NORTH | REICHHOLD PROPERTY
400 9TH ST S
TACOMA | Tacoma, WA 98402

Database(s) : [BROWNFIELDS-ACRES, FED BROWNFIELDS, FRS] ***(cont.)***

Envirosite ID: 6549542
EPA ID: N/R

FED BROWNFIELDS ***(cont.)***

Media Affected: Ground Water :	N/R
Media Affected: Surface Water :	N/R
Media Affected: Bldg Materials :	N/R
Media Affected: Indoor Air :	N/R
Media Affected: Unknown :	N/R
Media Cleaned Up: Air :	N/R
Media Cleaned Up: Sediments :	N/R
Media Cleaned Up: Soil :	N/R
Media Cleaned Up: Drinking Water :	N/R
Media Cleaned Up: Ground Water :	N/R
Media Cleaned Up: Surface Water :	N/R
Media Cleaned Up: Bldg Materials :	N/R
Media Cleaned Up: Indoor Air :	N/R
Media Cleaned Up: Unknown :	N/R
ST/Tribal Prg ID Number :	N/R
Further Action/Cleanup :	N/R
Enrollment ST/Tribal Prg :	N/R
Institutional Ctrl (ICs) Req? :	N/R
IC Category: Proprietary Controls :	N/R
IC Category: Informational Devices :	N/R
IC Category: Governmental Controls :	N/R
IC Category: Enforcement/Permit Tools:	N/R
ICs in Place? :	U
Date ICs in Place :	N/R
Future Use: Greenspace :	N/R
Future Use: Residential :	N/R
Future Use: Commercial :	N/R
Future Use: Industrial :	N/R
Future Use: Multistory (acres) :	N/R

Assessment Details

Cooperative Agreement Number :	00086601
Type of Brownfields Grant :	Assessment
Type of Funding :	N/R
Grant Recipient Name :	Tacoma, City of
IC Data Address :	N/R
Redevelopment Completion Date :	N/R
Cleanup Start Date :	N/R
Cleanup Completion Date :	N/R
Redevelopment Start Date :	N/R
Number of Cleanup and Redev Jobs :	N/R
Acreage and Greenspace Created :	N/R
Photographs are Available :	N/R
Video is Available :	N/R
Accomplishment Counted :	N/R
Assessment Phase :	N/R
Assessment Start Date :	N/R
Assessment Completion Date :	N/R
Amount of Assessment Funding :	N/R
Source of Assessment Funding :	N/R
Entity Providing Assessment Funds :	N/R
Source of Cleanup Funding :	N/R
Entity Providing Cleanup Funds :	N/R

Map Id: BX223
Direction: WNW
Distance: 0.466 mi., 2461 ft.
Elevation: 188 ft.
Relative: Higher

Site Name : THEA FOSS WATERWAY NORTH | REICHHOLD PROPERTY
400 9TH ST S
TACOMA | Tacoma, WA 98402

Database(s) : [BROWNFIELDS-ACRES, FED BROWNFIELDS, FRS] ***(cont.)***

Envirosite ID: 6549542
EPA ID: N/R

FED BROWNFIELDS ***(cont.)***

Amount of Cleanup Funding :	N/R
Source of Redevelopment Funding :	N/R
Entity Prvding Redevelopment Funds :	N/R
Amount of Redevelopment Funding :	N/R

FRS

Facility Name :	REICHHOLD PROPERTY
Facility Address :	400 9TH ST S, TACOMA, WA 98402
County :	PIERCE

Site Details

Registry ID :	110039534000
FRS Facility URL :	Click here for hyperlink provided by the agency.
Last Date in Agency List :	2023-02-13

Source Description

Source Description :

ACRES stores information reported by EPA Brownfields grant recipients on brownfields properties assessed or cleaned up with grant funding as well as information on Targeted Brownfields Assessments performed by EPA Regions.

FRS Environmental Interest

Source and System ID :	ACRES - 14367

Facility Name :	THEA FOSS WATERWAY NORTH
Facility Address :	400 9TH ST S, TACOMA, WA 98402
County :	PIERCE

Site Details

Registry ID :	110060675032
FRS Facility URL :	Click here for hyperlink provided by the agency.
Last Date in Agency List :	2023-02-13

Source Description

Source Description :

ACRES stores information reported by EPA Brownfields grant recipients on brownfields properties assessed or cleaned up with grant funding as well as information on Targeted Brownfields Assessments performed by EPA Regions.

Map Id: BX223
Direction: WNW
Distance: 0.466 mi., 2461 ft.
Elevation: 188 ft.
Relative: Higher

Site Name : THEA FOSS WATERWAY NORTH | REICHHOLD PROPERTY
400 9TH ST S
TACOMA | Tacoma, WA 98402

Database(s) : [BROWNFIELDS-ACRES, FED BROWNFIELDS, FRS] ***(cont.)***

Envirosite ID: 6549542
EPA ID: N/R

FRS ***(cont.)***

FRS Environmental Interest
Source and System ID : ACRES - 14354

Map Id: CD224
Direction: S
Distance: 0.467 mi., 2464 ft.
Elevation: 14 ft.
Relative: Lower

Site Name : MAXI SEEDS INC
21ST & D ST
TACOMA, WA 98421

Database(s) : [ALL SITES - WA, ECHO, FRS, RCRA_NONGEN]

Envirosite ID: 6595203
EPA ID: N/R

ALL SITES - WA

Facility Name :	Maxi Seeds Inc
Facility Address :	21ST & D ST, TACOMA, 98421
County :	Pierce
Facility/Site ID :	52856894
Alternate Name :	N/R
Program Name :	N/R
WRIA :	12
Legislative District :	28
Congressional District :	10
Ecology Region :	SWRO
Ecology Program Phone :	(360) 407-6734
Tribal Land :	N
Latitude :	47.13323
Longitude :	-122.59926
Last Date in Agency List :	2023-01-03

Program Details

Program :	HAZWASTE
Program ID :	WAD980833339
Interaction Type :	Hazardous Waste Generator
Interaction Type Description :	Facilities that generate any quantity of a dangerous waste. They may be classified as SQG, MQG, or LQG depending on hazardous waste generated for a given month.
Status :	Inactive
Start Date :	1984-01-20
End Date :	1991-08-09
SIC :	N/R
NAICS :	N/R

Map Id: CD224
Direction: S
Distance: 0.467 mi., 2464 ft.
Elevation: 14 ft.
Relative: Lower

Site Name : MAXI SEEDS INC
21ST & D ST
TACOMA, WA 98421

Database(s) : [ALL SITES - WA, ECHO, FRS, RCRA_NONGEN] ***(cont.)***

Envirosite ID: 6595203
EPA ID: N/R

ECHO

Facility Name :	MAXI SEEDS INC
Facility Address :	21ST & D ST, TACOMA, WA 98421
County :	PIERCE
Last Inspection Date :	N/R
Registry ID :	110008217544
FIPS Code :	53053
EPA Region :	10
Inspection Count :	0
Last Inspection Days :	N/R
Informal Count :	0
Last Informal Action Date :	N/R
Formal Action Count :	0
Last Formal Action Date :	N/R
Total Penalties :	0
Penalty Count :	N/R
Last Penalty Date :	N/R
Last Penalty Amount :	N/R
QTRS IN NC :	0
Programs IN SNC :	0
Current Compliance Status :	No Violation Identified
Three-Year Compliance Status :	_____
Collection Method :	ADDRESS MATCHING-HOUSE NUMBER
Reference Point :	N/R
Accuracy Meters :	183
Derived Tribes :	Puyallup Tribe of the Puyallup Reservation - .4 mile(s), Puyallup Tribe of the Puyallup Reservation - .6 mile(s), Muckleshoot Indian Tribe - 10.8 mile(s), Muckleshoot Indian Tribe - 13.7 mile(s), Nisqually Indian Tribe - 17.2 mile(s), Squaxin Island Tribe of the Squaxin Island Reservation - 22.1 mile(s), Squaxin Island Tribe of the Squaxin Island Reservation - 23.9 mile(s)
Derived HUC :	17110019
Derived WBD :	171100190301
Derived STCTY FIPS :	53053
Derived Zip :	98421
Derived CD113 :	09
Derived CB2010 :	530530602001088
MYRTK Universe :	NNN
NPDES IDs :	N/R
CWA Permit Types :	N/R
CWA Compliance Tracking :	N/R
CWA NAICS :	N/R
CWA SICS :	N/R
CWA Inspection Count :	N/R
CWA Last Inspection Days :	N/R
CWA Informal Count :	N/R
CWA Formal Action Count :	N/R
CWA Last Formal Action Date :	N/R
CWA Penalties :	N/R
CWA Last Penalty Date :	N/R
CWA Last Penalty Amount :	N/R
CWA Quarters IN NC :	N/R
CWA Current Compliance Status :	N/R

Map Id: CD224
Direction: S
Distance: 0.467 mi., 2464 ft.
Elevation: 14 ft.
Relative: Lower

Site Name : MAXI SEEDS INC
21ST & D ST
TACOMA, WA 98421

Database(s) : [ALL SITES - WA, ECHO, FRS, RCRA_NONGEN] ***(cont.)***

Envirosite ID: 6595203
EPA ID: N/R

ECHO ***(cont.)***

CWA Current SNC Flag :	N
CWA 13 Quarters Compliance Status :	N/R
CWA 13 Quarters Effluent Exceedances:	N/R
CWA Three-Year QNCR Codes :	N/R
DFR URL :	Click here for hyperlink provided by the agency.
Facility SIC :	N/R
Facility NAICS :	42491 - Farm Supplies Merchant Wholesalers
Facility Last Inspection EPA Date :	N/R
Facility Last Inspection State Date :	N/R
Facility Last Formal Act EPA Date :	N/R
Facility Last Formal Act State Date :	N/R
Facility Last Informal Act EPA Date :	N/R
Facility Last Informal Act State Date:	N/R
Facility Federal Agency :	N/R
TRI Reporter :	N/R
Facility Imp Water Flag :	N/R
Current SNC Flag :	N
Indian County Flag :	N
Federal Flag :	N/R
US Mexico Border Flag :	N/R
Chesapeak Bay Flag :	N/R
AIR Flag :	N
NPDES Flag :	N
SDWIS Flag :	N
RCRA Flag :	Y
TRI Flag :	N
GHG Flag :	N
Major Flag :	N/R
Active Flag :	N/R
NAA Flag :	N
Latitude :	47.244019
Longitude :	-122.430193
Last Date in Agency List :	2023-01-16

FRS

Facility Name :	MAXI SEEDS INC
Facility Address :	21ST & D ST, TACOMA, WA 98421
County :	PIERCE

Site Details

Registry ID :	110008217544
FRS Facility URL :	Click here for hyperlink provided by the agency.
Last Date in Agency List :	2023-02-13

Source Description

Map Id: CD224
Direction: S
Distance: 0.467 mi., 2464 ft.
Elevation: 14 ft.
Relative: Lower

Site Name : MAXI SEEDS INC
21ST & D ST
TACOMA, WA 98421

Database(s) : [ALL SITES - WA, ECHO, FRS, RCRA_NONGEN] ***(cont.)***

Envirosite ID: 6595203
EPA ID: N/R

FRS ***(cont.)***

Source Description :

RCRAInfo is EPA's comprehensive information system that supports the Resource Conservation and Recovery Act (RCRA) of 1976 and the Hazardous and Solid Waste Amendments (HSWA) of 1984 through the tracking of events and activities related to facilities that generate, transport, and treat, store, or dispose of hazardous waste. RCRAInfo allows RCRA program staff to track the notification, permit, compliance, and corrective action activities required under RCRA. RCRAInfo also supports generation of the National Hazardous Waste Biennial Report. All generators and treatment, storage, and disposal facilities who handle hazardous waste are required to report to the EPA Administrator at least once every two years to support creation of the Biennial Report.

FRS Environmental Interest

Source and System ID :	RCRAINFO - WAD980833339

RCRA_NONGEN

Facility Name :	MAXI SEEDS INC
Facility Address :	21ST & D ST, TACOMA, WA 98421
County :	PIERCE
Date Form Received by Agency :	1984-01-20
EPA ID :	WAD980833339
Mailing Address :	43730 WITTE SE NO C, MAPLE VALLEY, WA 98038
Contact :	N/R
Contact Address :	N/R
Contact Country :	N/R
Contact Telephone :	N/R
Contact Email :	N/R
EPA Region :	10
Land Type :	Other land type
Source Type :	Notification
Classification :	Not a generator, verified
Description :	Not a generator, verified
Last Date in Agency List :	2023-01-23

Owner/Operator Summary

Owner/Operator Name :	MAXI SEEDS INC
Owner/Operator Address :	21ST & D ST, TACOMA, WA 98438
Owner/Operator Country :	US
Owner/Operator Telephone :	000-000-0000
Owner/Operator Email :	N/R
Owner/Operator Fax :	N/R
Legal Status :	Private
Owner/Operator Type :	Owner
Owner/Operator Start Date :	1996-05-02
Owner/Operator End Date :	N/R
Owner/Operator Name :	MAXI SEEDS INC
Owner/Operator Address :	21ST & D ST, TACOMA, WA 98421
Owner/Operator Country :	US
Owner/Operator Telephone :	000-000-0000

Map Id: CD224
Direction: S
Distance: 0.467 mi., 2464 ft.
Elevation: 14 ft.
Relative: Lower

Site Name : MAXI SEEDS INC
21ST & D ST
TACOMA, WA 98421

Database(s) : [ALL SITES - WA, ECHO, FRS, RCRA_NONGEN] ***(cont.)***

Envirosite ID: 6595203
EPA ID: N/R

RCRA_NONGEN ***(cont.)***

Owner/Operator Email :	N/R
Owner/Operator Fax :	N/R
Legal Status :	Private
Owner/Operator Type :	Owner
Owner/Operator Start Date :	N/R
Owner/Operator End Date :	N/R

Owner/Operator Name :	MAXI SEEDS INC
Owner/Operator Address :	21ST & D ST, TACOMA, WA 98421
Owner/Operator Country :	US
Owner/Operator Telephone :	000-000-0000
Owner/Operator Email :	N/R
Owner/Operator Fax :	N/R
Legal Status :	Private
Owner/Operator Type :	Operator
Owner/Operator Start Date :	N/R
Owner/Operator End Date :	N/R

Handler Activities Summary

U.S. Importer of Hazardous Waste :	N
Mixed Waste (Haz. and Radioactive) :	N
Recycler of Hazardous Waste :	N
Transporter of Hazardous Waste :	N
Treater, Storer or Disposer of HW :	N
Underground Injection Activity :	N
On-site Burner Exemption :	N
Furnace Exemption :	N
Used Oil Fuel Burner :	N
Used Oil Processor :	N
Used Oil Refiner :	N
Used Oil Fuel Marketer to Burner :	N
Used Oil Specification Marketer :	N
Used Oil Transfer Facility :	N
Used Oil Transporter :	N

Historical Generators

Date Form Received by Agency :	1984-01-20
Facility Name :	MAXI SEEDS INC
Classification :	Not a generator, verified

Notices of Violations Summary

Regulation Violated :	N

Map Id: CD225
Direction: S
Distance: 0.467 mi., 2464 ft.
Elevation: 14 ft.
Relative: Lower

Site Name : BNRR TACOMA YARD PARCEL 8950001720
21ST & S D ST
TACOMA, WA 98402

Database(s) : [ALL SITES - WA, CSCSL HWS - WA, FRS, HSL - WA, VCP - WA]

Envirosite ID: 6533277
EPA ID: N/R

ALL SITES - WA

Facility Name :	BNRR TACOMA YARD PARCEL 8950001720
Facility Address :	21ST & S D ST, TACOMA, 98402
County :	Pierce
Facility/Site ID :	91663719
Alternate Name :	BNRR SR 509 EXTENSION
Program Name :	N/R
WRIA :	10
Legislative District :	27
Congressional District :	9
Ecology Region :	SWRO
Ecology Program Phone :	(360) 407-7224
Tribal Land :	N
Latitude :	47.243405
Longitude :	-122.429448
Last Date in Agency List :	2023-01-03

Facility/Site ID :	91663719
Alternate Name :	N/R
Program Name :	N/R
WRIA :	10
Legislative District :	27
Congressional District :	9
Ecology Region :	SWRO
Ecology Program Phone :	(360) 407-7224
Tribal Land :	N
Latitude :	47.243405
Longitude :	-122.429448
Last Date in Agency List :	2023-01-03

Program Details

Program :	TOXICS
Program ID :	N/R
Interaction Type :	Voluntary Cleanup Sites
Interaction Type Description :	For a fee, Ecology staff will review an independent cleanup report(s) and provide a written decision about the adequacy of the cleanup actions taken and described in the report.
Status :	Inactive
Start Date :	1998-09-15
End Date :	1998-09-15
SIC :	4013 - RAILROAD SWITCHING AND TERMINAL ESTABLISHMENTS
NAICS :	N/R

Program :	TOXICS
Program ID :	N/R
Interaction Type :	Voluntary Cleanup Sites

Map Id: CD225
Direction: S
Distance: 0.467 mi., 2464 ft.
Elevation: 14 ft.
Relative: Lower

Site Name : BNRR TACOMA YARD PARCEL
8950001720
21ST & S D ST
TACOMA, WA 98402

Database(s) : [ALL SITES - WA, CSCSL HWS - WA, FRS, HSL - WA, VCP - WA] ***(cont.)***

Envirosite ID: 6533277
EPA ID: N/R

ALL SITES - WA ***(cont.)***

Interaction Type Description :	For a fee, Ecology staff will review an independent cleanup report(s) and provide a written decision about the adequacy of the cleanup actions taken and described in the report.
Status :	Inactive
Start Date :	1998-09-15
End Date :	1998-09-15
SIC :	4011 - RAILROADS, LINE-HAUL OPERATING
NAICS :	N/R
Program :	TOXICS
Program ID :	N/R
Interaction Type :	Voluntary Cleanup Sites
Interaction Type Description :	For a fee, Ecology staff will review an independent cleanup report(s) and provide a written decision about the adequacy of the cleanup actions taken and described in the report.
Status :	Inactive
Start Date :	1998-09-15
End Date :	1998-09-15
SIC :	N/R
NAICS :	N/R
Program :	TOXICS
Program ID :	N/R
Interaction Type :	State Cleanup Site
Interaction Type Description :	A site is being cleaned up under state regulations. Regulations include Model Toxics Control Act or its predecessors.
Status :	Active
Start Date :	2005-09-28
End Date :	N/R
SIC :	N/R
NAICS :	N/R
Program :	TOXICS
Program ID :	N/R
Interaction Type :	State Cleanup Site
Interaction Type Description :	A site is being cleaned up under state regulations. Regulations include Model Toxics Control Act or its predecessors.
Status :	Active
Start Date :	2005-09-28
End Date :	N/R
SIC :	4011 - RAILROADS, LINE-HAUL OPERATING
NAICS :	N/R

Map Id: CD225
Direction: S
Distance: 0.467 mi., 2464 ft.
Elevation: 14 ft.
Relative: Lower

Site Name : BNRR TACOMA YARD PARCEL
8950001720
21ST & S D ST
TACOMA, WA 98402

Database(s) : [ALL SITES - WA, CSCSL HWS - WA, FRS, HSL - WA, VCP - WA] ***(cont.)***

Envirosite ID: 6533277
EPA ID: N/R

ALL SITES - WA ***(cont.)***

Program :	TOXICS
Program ID :	N/R
Interaction Type :	State Cleanup Site
Interaction Type Description :	A site is being cleaned up under state regulations. Regulations include Model Toxics Control Act or its predecessors.
Status :	Active
Start Date :	2005-09-28
End Date :	N/R
SIC :	4013 - RAILROAD SWITCHING AND TERMINAL ESTABLISHMENTS
NAICS :	N/R

CSCSL HWS - WA

Facility Name :	BNRR TACOMA YARD PARCEL 8950001720
Facility Address :	21ST & S D ST, TACOMA, 98402
County :	PIERCE

Site Details

Facility Site ID :	91663719
Site Status :	Cleanup Started
Cleanup Site ID :	579
Region :	Southwest
Responsible Section :	Southwest
WARM Rank :	5 - Lowest Assessed Risk
Is Brownfield? :	N/R
Is PSI? :	N/R
Current VCP :	N/R
Past VCP :	N/R
Institutional Control :	N/R
Latitude :	47.243405
Longitude :	-122.429448
Last Date in Agency List :	2023-03-07

Contaminants Details

Contaminant Name :	Metals Priority Pollutants
Groundwater :	Suspected
Surface Water :	N/R
Soil :	Suspected
Sediment :	N/R
Air :	N/R
Bedrock :	N/R
Contaminant Name :	Base/Neutral/Acid Organics
Groundwater :	Confirmed Above Cleanup Levels
Surface Water :	N/R
Soil :	Confirmed Above Cleanup Levels
Sediment :	N/R
Air :	N/R

Map Id: CD225
Direction: S
Distance: 0.467 mi., 2464 ft.
Elevation: 14 ft.
Relative: Lower

Site Name : BNRR TACOMA YARD PARCEL 8950001720
21ST & S D ST
TACOMA, WA 98402

Database(s) : [ALL SITES - WA, CSCSL HWS - WA, FRS, HSL - WA, VCP - WA] ***(cont.)***

Envirosite ID: 6533277
EPA ID: N/R

CSCSL HWS - WA ***(cont.)***

Bedrock : N/R

Contaminant Name : Petroleum Products-Unspecified
Groundwater : Confirmed Above Cleanup Levels
Surface Water : N/R
Soil : Confirmed Above Cleanup Levels
Sediment : N/R
Air : N/R
Bedrock : N/R

FRS

Facility Name : BNRR TACOMA YARD PARCEL 8950001720
Facility Address : 21ST & S D ST, TACOMA, WA 98402
County : PIERCE

Site Details
Registry ID : 110015397122
FRS Facility URL : Click here for hyperlink provided by the agency.
Last Date in Agency List : 2016-03-07

Source Description

Source Description :

The WA-FSIS provides a means to query and display data maintained by the Washington Department of Ecology. This system contains key information for each facility/site that is currently, or has been, of interest to the Air Quality, Dam Safety, Hazardous Waste, Toxics Cleanup, and Water Quality Programs.

FRS Environmental Interest
Source and System ID : WA-FSIS - 91663719

HSL - WA

Facility Name : BNRR Tacoma Yard Parcel 8950001720
Facility Address : 21ST & S D ST, TACOMA, 98402
County : Pierce

Site Details
Facility Site ID : 91663719
Cleanup Site ID : 579
Status : Cleanup Started
Site Rank : 5 - Lowest Assessed Risk
Alternative Site Name : BNRR SR 509 EXTENSION
Region : Southwest

Map Id: CD225
Direction: S
Distance: 0.467 mi., 2464 ft.
Elevation: 14 ft.
Relative: Lower

Site Name : BNRR TACOMA YARD PARCEL 8950001720
21ST & S D ST
TACOMA, WA 98402

Database(s) : [ALL SITES - WA, CSCSL HWS - WA, FRS, HSL - WA, VCP - WA] ***(cont.)***

Envirosite ID: 6533277
EPA ID: N/R

HSL - WA ***(cont.)***

Resposbile Unit :	Southwest
Institutional Control :	N/R
Current VCP :	N/R
Past VCP :	N/R
Latitude :	47.2434053607476
Longitude :	-122.429447720748
Agency Hyperlink :	Click here for hyperlink provided by the agency.
Last Date in Agency List :	2023-02-28

Contaminants

Contaminant Name :	Metals Priority Pollutants
Ground water :	Suspected
Surface water :	N/R
Soil :	Suspected
Sediment :	N/R
Air :	N/R
Bedrock :	N/R

Contaminant Name :	Base/Neutral/Acid Organics
Ground water :	Confirmed Above Cleanup Levels
Surface water :	N/R
Soil :	Confirmed Above Cleanup Levels
Sediment :	N/R
Air :	N/R
Bedrock :	N/R

Contaminant Name :	Petroleum Products-Unspecified
Ground water :	Confirmed Above Cleanup Levels
Surface water :	N/R
Soil :	Confirmed Above Cleanup Levels
Sediment :	N/R
Air :	N/R
Bedrock :	N/R

Facility Name :	BNRR TACOMA YARD PARCEL 8950001720
Facility Address :	21st & S D St, Tacoma, 98402
County :	Pierce

Site Details

Facility Site ID :	91663719
Cleanup Site ID :	579
Status :	Cleanup Started
Site Rank :	N/R
Alternative Site Name :	N/R
Region :	N/R
Resposbile Unit :	N/R
Institutional Control :	N/R
Current VCP :	N/R

Map Id: CD225
Direction: S
Distance: 0.467 mi., 2464 ft.
Elevation: 14 ft.
Relative: Lower

Site Name : BNRR TACOMA YARD PARCEL 8950001720
21ST & S D ST
TACOMA, WA 98402

Database(s) : [ALL SITES - WA, CSCSL HWS - WA, FRS, HSL - WA, VCP - WA] ***(cont.)***

Envirosite ID: 6533277
EPA ID: N/R

HSL - WA ***(cont.)***

Past VCP :	N/R
Latitude :	N/R
Longitude :	N/R
Agency Hyperlink :	Click here for hyperlink provided by the agency.
Last Date in Agency List :	2022-02-11

VCP - WA

Facility Name :	BNRR TACOMA YARD PARCEL 8950001720
Facility Address :	21ST & S D ST, TACOMA, 98402
County :	Pierce
Facility/Site ID :	91663719
Alternate Name :	BNRR SR 509 EXTENSION
Program Name :	N/R
WRIA :	10
Legislative District :	27
Congressional District :	9
Ecology Region :	SWRO
Ecology Program Phone :	(360) 407-7224
Tribal Land :	N
Latitude :	47.243405
Longitude :	-122.429448
Last Date in Agency List :	2023-01-04

Facility/Site ID :	91663719
Alternate Name :	N/R
Program Name :	N/R
WRIA :	10
Legislative District :	27
Congressional District :	9
Ecology Region :	SWRO
Ecology Program Phone :	(360) 407-7224
Tribal Land :	N
Latitude :	47.243405
Longitude :	-122.429448
Last Date in Agency List :	2023-01-04

Program Details

Program :	TOXICS
Program ID :	N/R
Interaction Type :	Voluntary Cleanup Sites
Interaction Type Description :	For a fee, Ecology staff will review an independent cleanup report(s) and provide a written decision about the adequacy of the cleanup actions taken and described in the report.
Status :	Inactive
Start Date :	1998-09-15
End Date :	1998-09-15
SIC :	4013 - RAILROAD SWITCHING AND TERMINAL ESTABLISHMENTS

Map Id: CD225
Direction: S
Distance: 0.467 mi., 2464 ft.
Elevation: 14 ft.
Relative: Lower

Site Name : BNRR TACOMA YARD PARCEL
8950001720
21ST & S D ST
TACOMA, WA 98402

Database(s) : [ALL SITES - WA, CSCSL HWS - WA, FRS, HSL - WA, VCP - WA] ***(cont.)***

Envirosite ID: 6533277
EPA ID: N/R

VCP - WA ***(cont.)***

NAICS :	N/R
Program :	TOXICS
Program ID :	N/R
Interaction Type :	Voluntary Cleanup Sites
Interaction Type Description :	For a fee, Ecology staff will review an independent cleanup report(s) and provide a written decision about the adequacy of the cleanup actions taken and described in the report.
Status :	Inactive
Start Date :	1998-09-15
End Date :	1998-09-15
SIC :	4011 - RAILROADS, LINE-HAUL OPERATING
NAICS :	N/R
Program :	TOXICS
Program ID :	N/R
Interaction Type :	Voluntary Cleanup Sites
Interaction Type Description :	For a fee, Ecology staff will review an independent cleanup report(s) and provide a written decision about the adequacy of the cleanup actions taken and described in the report.
Status :	Inactive
Start Date :	1998-09-15
End Date :	1998-09-15
SIC :	N/R
NAICS :	N/R

Map Id: BV226
Direction: WSW
Distance: 0.467 mi., 2467 ft.
Elevation: 123 ft.
Relative: Higher

Site Name : WA UW TACOMA PARKING
1717 MARKET ST
TACOMA, WA 98402

Database(s) : [ALL SITES - WA, BRS, ECHO, FRS, RCRA_NONGEN]

Envirosite ID: 52365451
EPA ID: WAH000026250

ALL SITES - WA

Facility Name :	WA UW Tacoma Parking
Facility Address :	1717 MARKET ST, TACOMA, 98402
County :	Pierce
Facility/Site ID :	693900
Alternate Name :	N/R
Program Name :	N/R

Map Id: BV226
Direction: WSW
Distance: 0.467 mi., 2467 ft.
Elevation: 123 ft.
Relative: Higher

Site Name : WA UW TACOMA PARKING
1717 MARKET ST
TACOMA, WA 98402

Database(s) : [ALL SITES - WA, BRS, ECHO, FRS, RCRA_NONGEN] ***(cont.)***

Envirosite ID: 52365451
EPA ID: WAH000026250

ALL SITES - WA ***(cont.)***

WRIA :	10
Legislative District :	27
Congressional District :	6
Ecology Region :	SWRO
Ecology Program Phone :	(360) 407-6734
Tribal Land :	N
Latitude :	47.246636
Longitude :	-122.439839
Last Date in Agency List :	2023-01-03

Program Details

Program :	HAZWASTE
Program ID :	WAH000026250
Interaction Type :	Hazardous Waste Generator
Interaction Type Description :	Facilities that generate any quantity of a dangerous waste. They may be classified as SQG, MQG, or LQG depending on hazardous waste generated for a given month.
Status :	Inactive
Start Date :	2005-06-07
End Date :	2005-09-15
SIC :	N/R
NAICS :	61131 - Colleges, Universities, and Professional Schools

Program :	HAZWASTE
Program ID :	WAH000026250
Interaction Type :	Hazardous Waste Generator
Interaction Type Description :	Facilities that generate any quantity of a dangerous waste. They may be classified as SQG, MQG, or LQG depending on hazardous waste generated for a given month.
Status :	Inactive
Start Date :	2005-06-07
End Date :	2005-09-15
SIC :	N/R
NAICS :	N/R

BRS

Facility Name :	WA UW TACOMA PARKING
Facility Address :	1717 MARKET ST, TACOMA, WA 98402
County :	PIERCE

Site Details

Date Form Received by Agency :	2005-10-10
EPA ID :	WAH000026250
Mailing Address :	PO BOX 354400, SEATTLE, WA 98195
Contact :	DAVE LUNDSTROM
Contact Address :	N/R

Map Id: BV226
Direction: WSW
Distance: 0.467 mi., 2467 ft.
Elevation: 123 ft.
Relative: Higher

Site Name : WA UW TACOMA PARKING
1717 MARKET ST
TACOMA, WA 98402

Database(s) : [ALL SITES - WA, BRS, ECHO, FRS, RCRA_NONGEN] ***(cont.)***

Envirosite ID: 52365451
EPA ID: WAH000026250

BRS ***(cont.)***

Contact Country :	US
Contact Telephone :	206-543-0467
Contact Email :	N/R
EPA Region :	10
Land Type :	State
Source Type :	Annual/Biennial Report
Classification :	Large Quantity Generator

Description :

Handlers that generate 1,000 kg or more of hazardous waste during any calendar month; or generate more than 1 kg of acutely hazardous waste during any calendar month; or generate more than 100 kg of any residue or contaminated soil, waste or other debris resulting from the cleanup of a spill, into or on any land or water, of acutely hazardous waste during any calendar month; or generate 1 kg or less of acutely hazardous waste during any calendar month, and accumulate more than 1 kg of acutely hazardous waste at any time; or generate 100 kg or less of any residue or contaminated soil, waste or other debris resulting from the cleanup of a spill, into or on any land or water, of acutely hazardous waste during any calendar month, and accumulated more than 100 kg of that material at any time.

Last Date in Agency List :	2023-01-23

Owner/Operator Summary

Owner/Operator Name :	WA UW
Owner/Operator Address :	PO BOX 354400, SEATTLE, WA 98195
Owner/Operator Country :	US
Owner/Operator Telephone :	N/R
Owner/Operator Email :	N/R
Owner/Operator Fax :	N/R
Legal Status :	State
Owner/Operator Type :	Owner
Owner/Operator Start Date :	2004-01-01
Owner/Operator End Date :	N/R

Owner/Operator Name :	WA UW
Owner/Operator Address :	PO BOX 354400, SEATTLE, WA 98195
Owner/Operator Country :	US
Owner/Operator Telephone :	N/R
Owner/Operator Email :	N/R
Owner/Operator Fax :	N/R
Legal Status :	State
Owner/Operator Type :	Operator
Owner/Operator Start Date :	2004-01-01
Owner/Operator End Date :	N/R

Waste Activity Monitoring

Report Cycle :	2005
Hazardous Waste Page Number :	1
Hazardous Waste Sub-Page Number :	1
BR Form :	GM
Waste Description :	LEAD CONTAMINATED DIRT & DEBRIS
Primary NAICS :	61131 - Colleges, Universities, and Professional Schools

Map Id: BV226
Direction: WSW
Distance: 0.467 mi., 2467 ft.
Elevation: 123 ft.
Relative: Higher

Site Name : WA UW TACOMA PARKING
1717 MARKET ST
TACOMA, WA 98402

Database(s) : [ALL SITES - WA, BRS, ECHO, FRS, RCRA_NONGEN] ***(cont.)***

Envirosite ID: 52365451
EPA ID: WAH000026250

BRS ***(cont.)***

Source Code :	G19 - Other one-time or intermittent processes (specify in comments)
Form Code :	W002 - Contaminated debris (see definition at 40 CFR 268.2(g) and requirements at 40 CFR 268.45):for example, certain paper, clothing, rags, wood, empty fiber or plastic containers, glass, piping, or other solids
Management Method :	H111 - Stabilization or chemical fixation prior to disposal at another site (as the major component of treatment; not H071-H075, H077, or H082)
Generation Tons :	98.8691664
Managed Tons :	0
Shipped Tons :	98.8691664
Received Tons :	0
Receiver ID :	ORD089452353
Receiver State :	OR
Shipper ID :	WAH000026250
Shipper State :	WA
Waste Minimization :	N/R
Waste Code List :	D008
Waste Code Group :	D008 - LEAD
Waste Generation Type :	N/R

ECHO

Facility Name :	WA UW TACOMA PARKING
Facility Address :	1717 MARKET ST, TACOMA, WA 98402
County :	PIERCE
Last Inspection Date :	N/R
Registry ID :	110022440081
FIPS Code :	53053
EPA Region :	10
Inspection Count :	0
Last Inspection Days :	N/R
Informal Count :	0
Last Informal Action Date :	N/R
Formal Action Count :	0
Last Formal Action Date :	N/R
Total Penalties :	0
Penalty Count :	0
Last Penalty Date :	N/R
Last Penalty Amount :	N/R
QTRS IN NC :	0
Programs IN SNC :	0
Current Compliance Status :	No Violation
Three-Year Compliance Status :	N/R
Collection Method :	ADDRESS MATCHING-HOUSE NUMBER
Reference Point :	CENTER OF A FACILITY OR STATION
Accuracy Meters :	30

Map Id: BV226
Direction: WSW
Distance: 0.467 mi., 2467 ft.
Elevation: 123 ft.
Relative: Higher

Site Name : WA UW TACOMA PARKING
1717 MARKET ST
TACOMA, WA 98402

Database(s) : [ALL SITES - WA, BRS, ECHO, FRS, RCRA_NONGEN] ***(cont.)***

Envirosite ID: 52365451
EPA ID: WAH000026250

ECHO ***(cont.)***

Derived Tribes :	Puyallup Tribe of the Puyallup Reservation - .8 mile(s), Puyallup Tribe of the Puyallup Reservation - 1.1 mile(s), Muckleshoot Indian Tribe - 11.2 mile(s), Muckleshoot Indian Tribe - 14.1 mile(s), Nisqually Indian Tribe - 17.1 mile(s), Squaxin Island Tribe of the Squaxin Island Reservation - 21.7 mile(s), Squaxin Island Tribe of the Squaxin Island Reservation - 23.5 mile(s)
Derived HUC :	17110019
Derived WBD :	N/R
Derived STCTY FIPS :	53053
Derived Zip :	98402
Derived CD113 :	06
Derived CB2010 :	530530616021012
MYRTK Universe :	NNN
NPDES IDs :	N/R
CWA Permit Types :	N/R
CWA Compliance Tracking :	N/R
CWA NAICS :	N/R
CWA SICS :	N/R
CWA Inspection Count :	N/R
CWA Last Inspection Days :	N/R
CWA Informal Count :	N/R
CWA Formal Action Count :	N/R
CWA Last Formal Action Date :	N/R
CWA Penalties :	N/R
CWA Last Penalty Date :	N/R
CWA Last Penalty Amount :	N/R
CWA Quarters IN NC :	N/R
CWA Current Compliance Status :	N/R
CWA Current SNC Flag :	N
CWA 13 Quarters Compliance Status :	N/R
CWA 13 Quarters Effluent Exceedances:	N/R
CWA Three-Year QNCR Codes :	N/R
DFR URL :	Click here for hyperlink provided by the agency.
Facility SIC :	N/R
Facility NAICS :	61131 - Colleges, Universities, and Professional Schools
Facility Last Inspection EPA Date :	N/R
Facility Last Inspection State Date :	N/R
Facility Last Formal Act EPA Date :	N/R
Facility Last Formal Act State Date :	N/R
Facility Last Informal Act EPA Date :	N/R
Facility Last Informal Act State Date:	N/R
Facility Federal Agency :	N/R
TRI Reporter :	N/R
Facility Imp Water Flag :	N/R
Current SNC Flag :	N
Indian County Flag :	N
Federal Flag :	N/R
US Mexico Border Flag :	N/R
Chesapeak Bay Flag :	N/R
AIR Flag :	N
NPDES Flag :	N
SDWIS Flag :	N
RCRA Flag :	Y
TRI Flag :	N
GHG Flag :	N

Map Id: BV226
Direction: WSW
Distance: 0.467 mi., 2467 ft.
Elevation: 123 ft.
Relative: Higher

Site Name : WA UW TACOMA PARKING
1717 MARKET ST
TACOMA, WA 98402

Database(s) : [ALL SITES - WA, BRS, ECHO, FRS, RCRA_NONGEN] ***(cont.)***

Envirosite ID: 52365451
EPA ID: WAH000026250

ECHO ***(cont.)***

Major Flag :	N/R
Active Flag :	N/R
NAA Flag :	Y
Latitude :	47.24644
Longitude :	-122.43963
Last Date in Agency List :	2016-01-19

FRS

Facility Name :	WA UW TACOMA PARKING
Facility Address :	1717 MARKET ST, TACOMA, WA 98402
County :	PIERCE

Site Details

Registry ID :	110022440081
FRS Facility URL :	Click here for hyperlink provided by the agency.
Last Date in Agency List :	2016-03-07

Source Description

Source Description :

RCRAInfo is EPA's comprehensive information system that supports the Resource Conservation and Recovery Act (RCRA) of 1976 and the Hazardous and Solid Waste Amendments (HSWA) of 1984 through the tracking of events and activities related to facilities that generate, transport, and treat, store, or dispose of hazardous waste. RCRAInfo allows RCRA program staff to track the notification, permit, compliance, and corrective action activities required under RCRA. RCRAInfo also supports generation of the National Hazardous Waste Biennial Report. All generators and treatment, storage, and disposal facilities who handle hazardous waste are required to report to the EPA Administrator at least once every two years to support creation of the Biennial Report.
The WA-FSIS provides a means to query and display data maintained by the Washington Department of Ecology. This system contains key information for each facility/site that is currently, or has been, of interest to the Air Quality, Dam Safety, Hazardous Waste, Toxics Cleanup, and Water Quality Programs.

Source Description :

All generators and treatment, storage, and disposal (TSD) facilities who handle hazardous waste are required to report to the EPA Administrator at least once every two years. The data collected is used to create the National Biennial Resource Conservation and Recovery Act (RCRA) Hazardous Waste Report. This data is processed within the RCRA Information (RCRAInfo) database.

FRS Environmental Interest

Source and System ID :	RCRAINFO - WAH000026250 WA-FSIS - 693900

Map Id: BV226
Direction: WSW
Distance: 0.467 mi., 2467 ft.
Elevation: 123 ft.
Relative: Higher

Site Name : WA UW TACOMA PARKING
1717 MARKET ST
TACOMA, WA 98402

Database(s) : [ALL SITES - WA, BRS, ECHO, FRS, RCRA_NONGEN] ***(cont.)***

Envirosite ID: 52365451
EPA ID: WAH000026250

FRS ***(cont.)***

Site Details

Registry ID :	110070740132
FRS Facility URL :	Click here for hyperlink provided by the agency.
Last Date in Agency List :	2023-02-13

Source Description

Source Description :

All generators and treatment, storage, and disposal (TSD) facilities who handle hazardous waste are required to report to the EPA Administrator at least once every two years. The data collected is used to create the National Biennial Resource Conservation and Recovery Act (RCRA) Hazardous Waste Report. This data is processed within the RCRA Information (RCRAInfo) database.

FRS Environmental Interest

Source and System ID :	RCRAINFO - WAH000026250

RCRA_NONGEN

Facility Name :	WA UW TACOMA PARKING
Facility Address :	1717 MARKET ST, TACOMA, WA 98402
County :	PIERCE
Date Form Received by Agency :	2005-10-14
EPA ID :	WAH000026250
Mailing Address :	PO BOX 354400, SEATTLE, WA 98195
Contact :	DOUG GALLUCCI
Contact Address :	PO BOX 354400, SEATTLE, WA 98195
Contact Country :	US
Contact Telephone :	206-543-0467
Contact Email :	DOUGLASG@U.WASHINGTON.EDU
EPA Region :	10
Land Type :	State
Source Type :	Implementer
Classification :	Not a generator, verified
Description :	Not a generator, verified
Last Date in Agency List :	2023-01-23

Owner/Operator Summary

Owner/Operator Name :	WA UW
Owner/Operator Address :	PO BOX 354400, SEATTLE, WA 98195
Owner/Operator Country :	US
Owner/Operator Telephone :	206-543-0467
Owner/Operator Email :	N/R
Owner/Operator Fax :	N/R
Legal Status :	Private
Owner/Operator Type :	Owner
Owner/Operator Start Date :	2005-10-10
Owner/Operator End Date :	N/R

Map Id: BV226
Direction: WSW
Distance: 0.467 mi., 2467 ft.
Elevation: 123 ft.
Relative: Higher

Site Name : WA UW TACOMA PARKING
1717 MARKET ST
TACOMA, WA 98402

Database(s) : [ALL SITES - WA, BRS, ECHO, FRS, RCRA_NONGEN] ***(cont.)***

Envirosite ID: 52365451
EPA ID: WAH000026250

RCRA_NONGEN ***(cont.)***

Owner/Operator Name :	WA UW
Owner/Operator Address :	PO BOX 354400, SEATTLE, WA 98195
Owner/Operator Country :	US
Owner/Operator Telephone :	206-543-0467
Owner/Operator Email :	N/R
Owner/Operator Fax :	N/R
Legal Status :	Private
Owner/Operator Type :	Operator
Owner/Operator Start Date :	2004-01-01
Owner/Operator End Date :	N/R

Owner/Operator Name :	WA UW
Owner/Operator Address :	PO BOX 354400, SEATTLE, WA 98195
Owner/Operator Country :	US
Owner/Operator Telephone :	206-543-0467
Owner/Operator Email :	N/R
Owner/Operator Fax :	N/R
Legal Status :	Private
Owner/Operator Type :	Owner
Owner/Operator Start Date :	2004-01-01
Owner/Operator End Date :	N/R

Handler Activities Summary

U.S. Importer of Hazardous Waste :	N
Mixed Waste (Haz. and Radioactive) :	N
Recycler of Hazardous Waste :	N
Transporter of Hazardous Waste :	N
Treater, Storer or Disposer of HW :	N
Underground Injection Activity :	N
On-site Burner Exemption :	N
Furnace Exemption :	N
Used Oil Fuel Burner :	N
Used Oil Processor :	N
Used Oil Refiner :	N
Used Oil Fuel Marketer to Burner :	N
Used Oil Specification Marketer :	N
Used Oil Transfer Facility :	N
Used Oil Transporter :	N

Historical Generators

Date Form Received by Agency :	2005-10-13
Facility Name :	WA UW TACOMA PARKING
Classification :	Not a generator, verified

Date Form Received by Agency :	2005-10-13
Facility Name :	WA UW TACOMA PARKING
Classification :	Large Quantity Generator

Map Id: BV226
Direction: WSW
Distance: 0.467 mi., 2467 ft.
Elevation: 123 ft.
Relative: Higher

Site Name : WA UW TACOMA PARKING
1717 MARKET ST
TACOMA, WA 98402

Database(s) : [ALL SITES - WA, BRS, ECHO, FRS, RCRA_NONGEN] ***(cont.)***

Envirosite ID: 52365451
EPA ID: WAH000026250

RCRA_NONGEN ***(cont.)***

Date Form Received by Agency :	2005-10-10
Facility Name :	WA UW TACOMA PARKING
Classification :	Large Quantity Generator

Date Form Received by Agency :	2005-06-07
Facility Name :	WA UW TACOMA PARKING
Classification :	Large Quantity Generator

Notices of Violations Summary

Regulation Violated :	N

Map Id: BZ227
Direction: WNW
Distance: 0.468 mi., 2469 ft.
Elevation: 174 ft.
Relative: Higher

Site Name : 728 BROADWAY
727 COURT C
TACOMA | Tacoma, WA 98402

Database(s) : [ALL SITES - WA, EPA UST, FRS, UST - WA]

Envirosite ID: 52365679
EPA ID: N/R

ALL SITES - WA

Facility Name :	728 Broadway
Facility Address :	727 COURT C, TACOMA, 98402
County :	Pierce
Facility/Site ID :	19286
Alternate Name :	N/R
Program Name :	N/R
WRIA :	10
Legislative District :	27
Congressional District :	6
Ecology Region :	SWRO
Ecology Program Phone :	(360) 407-7224
Tribal Land :	N
Latitude :	47.256671
Longitude :	-122.441329
Last Date in Agency List :	2023-01-03

Program Details

Program :	TOXICS
Program ID :	N/R
Interaction Type :	Underground Storage Tank

Map Id: BZ227
Direction: WNW
Distance: 0.468 mi., 2469 ft.
Elevation: 174 ft.
Relative: Higher

Site Name : 728 BROADWAY
727 COURT C
TACOMA | Tacoma, WA 98402

Database(s) : [ALL SITES - WA, EPA UST, FRS, UST - WA] ***(cont.)***

Envirosite ID: 52365679
EPA ID: N/R

ALL SITES - WA ***(cont.)***

Interaction Type Description :	Any one or combination of tanks (including connecting underground pipes) that is used to contain regulated substances and has a tank volume of ten percent or more beneath the surface of the ground. This term does not include any of the exempt UST systems specified in WAC 173-360-110(2) or any piping connected thereto. See WAC 173-360
Status :	Active
Start Date :	1993-11-01
End Date :	N/R
SIC :	N/R
NAICS :	N/R
Program :	TOXICS
Program ID :	N/R
Interaction Type :	Underground Storage Tank
Interaction Type Description :	Any one or combination of tanks (including connecting underground pipes) that is used to contain regulated substances and has a tank volume of ten percent or more beneath the surface of the ground. This term does not include any of the exempt UST systems specified in WAC 173-360-110(2) or any piping connected thereto. See WAC 173-360
Status :	Active
Start Date :	1993-11-01
End Date :	N/R
SIC :	N/R
NAICS :	99999

EPA UST

Facility Name :	728 Broadway
Facility Address :	727 COURT C, Tacoma, Washington 98402
County :	Pierce
Facility ID :	WA19286
Facility Status :	Closed UST(s)
Open USTs :	0
Closed USTs :	1
Temporarily Out of Service USTs :	0
Date of Last Inspection :	N/R
EPA Region :	10
Tribe :	N/R
Facility ID 2 :	N/R
Latitude :	47.257044
Longitude :	-122.441316
Last Date in Agency List :	2023-01-30

Tank Details

Tank ID :	WA19286_1
Tank Status :	Closed
Installation Date :	2001-01-01
Removal Date :	N/R

Map Id: BZ227
Direction: WNW
Distance: 0.468 mi., 2469 ft.
Elevation: 174 ft.
Relative: Higher

Site Name : 728 BROADWAY
727 COURT C
TACOMA | Tacoma, WA 98402

Database(s) : [ALL SITES - WA, EPA UST, FRS, UST - WA] ***(cont.)***

Envirosite ID: 52365679
EPA ID: N/R

EPA UST ***(cont.)***

Capacity :	N/R
Substances :	A Leaded Gasoline
Tank Wall Type :	N/R

FRS

Facility Name :	728 BROADWAY
Facility Address :	727 COURT C, TACOMA, WA 98402
County :	PIERCE

Site Details

Registry ID :	110056459817
FRS Facility URL :	Click here for hyperlink provided by the agency.
Last Date in Agency List :	2023-02-13

Source Description

Source Description :

The WA-FSIS provides a means to query and display data maintained by the Washington Department of Ecology. This system contains key information for each facility/site that is currently, or has been, of interest to the Air Quality, Dam Safety, Hazardous Waste, Toxics Cleanup, and Water Quality Programs.

FRS Environmental Interest

Source and System ID :	WA-FSIS - 19286

UST - WA

Facility Name :	728 Broadway
Facility Address :	727 COURT C, Tacoma, 98402
County :	Pierce
Facility Site ID :	19286
UST Site ID :	619932
Tag Number(s) :	N/R
Responsible Unit :	Southwest
Is Active :	No
Latitude :	47.256671
Longitude :	-122.441329
Last Date in Agency List :	2022-12-29

Tank Details

Tank Name :	1
Tank Status :	Unregister 30 Day Notice
Install Date :	N/R
Tank Upgrade Date :	N/R

Map Id: BZ227
Direction: WNW
Distance: 0.468 mi., 2469 ft.
Elevation: 174 ft.
Relative: Higher

Site Name : 728 BROADWAY
727 COURT C
TACOMA | Tacoma, WA 98402

Database(s) : [ALL SITES - WA, EPA UST, FRS, UST - WA] ***(cont.)***

Envirosite ID: 52365679
EPA ID: N/R

UST - WA ***(cont.)***

Tank Permanent Closure Date :	N/R
Permit Expiration Date :	N/R
Tank Material :	N/R
Tank Construction :	N/R
Tank Corrosion Protection :	N/R
Tank Manifold :	N/R
Tank Release Detection :	N/R
Tank Tightness Test :	N/R
Tank Spill Prevention :	N/R
Capacity Range :	N/R
Actual Capacity :	300
Pipe Material :	N/R
Pipe Construction :	N/R
Pipe Corrosion Protection :	N/R
Tank SFC :	N/R
Dispenser SFC :	N/R
Primary Pipe Release Detection :	N/R
Secondary Pipe Release Detection :	N/R
Pipe Pumping System :	N/R
Pipe Install Date :	N/R
Turbine Sump Construction :	N/R
Tank Status Date :	2012-12-06
Tank Install Date :	N/R
Tank Overfill Prevention :	N/R

Compartments Details

Compartment Number :	1
Compartment Capacity :	300
Substance Stored :	Leaded Gasoline
Used Substance :	Unknown
Ecy Region :	N/R

Map Id: BZ228
Direction: WNW
Distance: 0.469 mi., 2476 ft.
Elevation: 169 ft.
Relative: Higher

Site Name : VACANT LOT 1 | SEVENCOM
722 BROADWAY
TACOMA | Tacoma, WA 98402

Database(s) : [ALL SITES - WA, CSCSL NFA - WA, EPA UST, FRS, HSL - WA, LUST - WA, UST - WA]

Envirosite ID: 52365672
EPA ID: N/R

ALL SITES - WA

Facility Name :	VACANT LOT 1
Facility Address :	722 BROADWAY, TACOMA, 98402
County :	Pierce

Map Id: BZ228
Direction: WNW
Distance: 0.469 mi., 2476 ft.
Elevation: 169 ft.
Relative: Higher

Site Name : VACANT LOT 1 | SEVENCOM
722 BROADWAY
TACOMA | Tacoma, WA 98402

Database(s) : [ALL SITES - WA, CSCSL NFA - WA, EPA UST, FRS, HSL - WA, LUST - WA, UST - WA] ***(cont.)***

Envirosite ID: 52365672
EPA ID: N/R

ALL SITES - WA ***(cont.)***

Facility/Site ID :	2853991
Alternate Name :	N/R
Program Name :	N/R
WRIA :	10
Legislative District :	27
Congressional District :	6
Ecology Region :	SWRO
Ecology Program Phone :	(360) 407-7224
Tribal Land :	N
Latitude :	47.256853
Longitude :	-122.441358
Last Date in Agency List :	2023-01-03

Program Details

Program :	TOXICS
Program ID :	619571
Interaction Type :	LUST Facility
Interaction Type Description :	A leaking underground tank cleanup site being cleaned up with Ecology oversight or review.
Status :	Inactive
Start Date :	2009-07-22
End Date :	2014-11-07
SIC :	N/R
NAICS :	N/R

Program :	TOXICS
Program ID :	619571
Interaction Type :	LUST Facility
Interaction Type Description :	A leaking underground tank cleanup site being cleaned up with Ecology oversight or review.
Status :	Inactive
Start Date :	2009-07-22
End Date :	2014-11-07
SIC :	N/R
NAICS :	53 - Real Estate and Rental and Leasing

Program :	TOXICS
Program ID :	619571
Interaction Type :	Underground Storage Tank
Interaction Type Description :	Any one or combination of tanks (including connecting underground pipes) that is used to contain regulated substances and has a tank volume of ten percent or more beneath the surface of the ground. This term does not include any of the exempt UST systems specified in WAC 173-360-110(2) or any piping connected thereto. See WAC 173-360
Status :	Active

Map Id: BZ228
Direction: WNW
Distance: 0.469 mi., 2476 ft.
Elevation: 169 ft.
Relative: Higher

Site Name : VACANT LOT 1 | SEVENCOM
722 BROADWAY
TACOMA | Tacoma, WA 98402

Database(s) : [ALL SITES - WA, CSCSL NFA - WA, EPA UST, FRS, HSL - WA, LUST - WA, UST - WA] ***(cont.)***

Envirosite ID: 52365672
EPA ID: N/R

ALL SITES - WA ***(cont.)***

Start Date :	2009-02-11
End Date :	N/R
SIC :	N/R
NAICS :	N/R
Program :	TOXICS
Program ID :	619571
Interaction Type :	State Cleanup Site
Interaction Type Description :	A site is being cleaned up under state regulations. Regulations include Model Toxics Control Act or its predecessors.
Status :	Active
Start Date :	2009-10-27
End Date :	N/R
SIC :	N/R
NAICS :	99999
Program :	TOXICS
Program ID :	619571
Interaction Type :	State Cleanup Site
Interaction Type Description :	A site is being cleaned up under state regulations. Regulations include Model Toxics Control Act or its predecessors.
Status :	Active
Start Date :	2009-10-27
End Date :	N/R
SIC :	N/R
NAICS :	N/R

CSCSL NFA - WA

Facility Name :	VACANT LOT 1
Facility Address :	722 BROADWAY, TACOMA, 98402
County :	Pierce
NFA Date :	2014-11-07
Facility Site ID :	2853991
Cleanup Site ID :	2100
Rank :	N/R
VCP :	N/R
Alternate Site Names :	SEVENCOM
NFA Reason :	Site Hazard Assessment
Site Status :	NFA
Region :	Southwest
Responsible Unit :	Southwest
Latitude :	47.256853
Longitude :	-122.441358
Last Date in Agency List :	2023-02-23

Map Id: BZ228
Direction: WNW
Distance: 0.469 mi., 2476 ft.
Elevation: 169 ft.
Relative: Higher

Site Name : VACANT LOT 1 | SEVENCOM
722 BROADWAY
TACOMA | Tacoma, WA 98402

Database(s) : [ALL SITES - WA, CSCSL NFA - WA, EPA UST, FRS, HSL - WA, LUST - WA, UST - WA] ***(cont.)***

Envirosite ID: 52365672
EPA ID: N/R

CSCSL NFA - WA ***(cont.)***

Contaminants

Contaminant Name :	Petroleum-Diesel
Ground Water :	N/R
Surface Water :	N/R
Soil :	Below Cleanup Levels
Sediment :	N/R
Air :	N/R
Bedrock :	N/R

Contaminant Name :	Petroleum-Gasoline
Ground Water :	N/R
Surface Water :	N/R
Soil :	Confirmed Above Cleanup Levels
Sediment :	N/R
Air :	N/R
Bedrock :	N/R

Contaminant Name :	Petroleum-Other
Ground Water :	N/R
Surface Water :	N/R
Soil :	Confirmed Above Cleanup Levels
Sediment :	N/R
Air :	N/R
Bedrock :	N/R

EPA UST

Facility Name :	SEVENCOM
Facility Address :	722 BROADWAY, Tacoma, Washington 98402
County :	Pierce

Facility ID :	WA2853991
Facility Status :	Closed UST(s)
Open USTs :	0
Closed USTs :	2
Temporarily Out of Service USTs :	0
Date of Last Inspection :	N/R
EPA Region :	10
Tribe :	N/R
Facility ID 2 :	N/R
Latitude :	47.257503
Longitude :	-122.441079
Last Date in Agency List :	2023-01-30

Tank Details

Tank ID :	WA2853991_01 OIL
Tank Status :	Closed
Installation Date :	2001-01-01
Removal Date :	N/R
Capacity :	111

Map Id: BZ228
Direction: WNW
Distance: 0.469 mi., 2476 ft.
Elevation: 169 ft.
Relative: Higher

Site Name : VACANT LOT 1 | SEVENCOM
722 BROADWAY
TACOMA | Tacoma, WA 98402

Database(s) : [ALL SITES - WA, CSCSL NFA - WA, EPA UST, FRS, HSL - WA, LUST - WA, UST - WA] ***(cont.)***

Envirosite ID: 52365672
EPA ID: N/R

EPA UST ***(cont.)***

Substances :	H Heating Fuel
Tank Wall Type :	N/R
Tank ID :	WA2853991_02 GAS
Tank Status :	Closed
Installation Date :	2001-01-01
Removal Date :	N/R
Capacity :	111
Substances :	B Unleaded Gasoline
Tank Wall Type :	N/R

FRS

Facility Name :	VACANT LOT 1
Facility Address :	722 BROADWAY, TACOMA, WA 98402
County :	PIERCE

Site Details

Registry ID :	110056469487
FRS Facility URL :	Click here for hyperlink provided by the agency.
Last Date in Agency List :	2023-02-13

Source Description

Source Description :

The WA-FSIS provides a means to query and display data maintained by the Washington Department of Ecology. This system contains key information for each facility/site that is currently, or has been, of interest to the Air Quality, Dam Safety, Hazardous Waste, Toxics Cleanup, and Water Quality Programs.

FRS Environmental Interest

Source and System ID :	WA-FSIS - 2853991

HSL - WA

Facility Name :	VACANT LOT 1
Facility Address :	722 Broadway, Tacoma, 98402
County :	Pierce

Site Details

Facility Site ID :	2853991
Cleanup Site ID :	2100
Status :	No Further Action
Site Rank :	N/R
Alternative Site Name :	N/R

Map Id: BZ228
Direction: WNW
Distance: 0.469 mi., 2476 ft.
Elevation: 169 ft.
Relative: Higher

Site Name : VACANT LOT 1 | SEVENCOM
722 BROADWAY
TACOMA | Tacoma, WA 98402

Database(s) : [ALL SITES - WA, CSCSL NFA - WA, EPA UST, FRS, HSL - WA, LUST - WA, UST - WA] ***(cont.)***

Envirosite ID: 52365672
EPA ID: N/R

HSL - WA ***(cont.)***

Region :	N/R
Resposbile Unit :	N/R
Institutional Control :	N/R
Current VCP :	N/R
Past VCP :	N/R
Latitude :	N/R
Longitude :	N/R
Agency Hyperlink :	Click here for hyperlink provided by the agency.
Last Date in Agency List :	2022-02-11

Facility Name :	VACANT LOT 1
Facility Address :	722 BROADWAY, TACOMA, 98402
County :	Pierce

Site Details

Facility Site ID :	2853991
Cleanup Site ID :	2100
Status :	No Further Action
Site Rank :	N/R
Alternative Site Name :	SEVENCOM
Region :	Southwest
Resposbile Unit :	Southwest
Institutional Control :	N/R
Current VCP :	N/R
Past VCP :	N/R
Latitude :	47.2568527390974
Longitude :	-122.441357949686
Agency Hyperlink :	Click here for hyperlink provided by the agency.
Last Date in Agency List :	2023-02-28

Contaminants

Contaminant Name :	Petroleum-Other
Ground water :	N/R
Surface water :	N/R
Soil :	Confirmed Above Cleanup Levels
Sediment :	N/R
Air :	N/R
Bedrock :	N/R

Contaminant Name :	Petroleum-Gasoline
Ground water :	N/R
Surface water :	N/R
Soil :	Confirmed Above Cleanup Levels
Sediment :	N/R
Air :	N/R
Bedrock :	N/R

Map Id: BZ228
Direction: WNW
Distance: 0.469 mi., 2476 ft.
Elevation: 169 ft.
Relative: Higher

Site Name : VACANT LOT 1 | SEVENCOM
722 BROADWAY
TACOMA | Tacoma, WA 98402

Database(s) : [ALL SITES - WA, CSCSL NFA - WA, EPA UST, FRS, HSL - WA, LUST - WA, UST - WA] ***(cont.)***

Envirosite ID: 52365672
EPA ID: N/R

HSL - WA ***(cont.)***

Contaminant Name :	Petroleum-Diesel
Ground water :	N/R
Surface water :	N/R
Soil :	Below Cleanup Levels
Sediment :	N/R
Air :	N/R
Bedrock :	N/R

LUST - WA

Facility Name :	VACANT LOT 1
Facility Address :	722 BROADWAY, TACOMA, 98402
County :	Pierce

Site Details

LUST Status Date :	2014-11-07
LUST Status Type :	LUST - NFA
Facility Site ID :	2853991
Cleanup Site ID :	2100
LUST ID :	6434
UST ID :	619571
Alternate Site Names :	SEVENCOM
Release Date :	2009-07-22
Process Type :	N/R
Responsible Unit :	Southwest
Region :	Southwest
Latitude :	47.256853
Longitude :	-122.441358
Last Date in Agency List :	2023-03-20

Contaminants

Contaminant Name :	Petroleum-Gasoline
Ground Water :	N/R
Surface Water :	N/R
Soil :	Confirmed Above Cleanup Levels
Sediment :	N/R
Air :	N/R
Bedrock :	N/R

Contaminant Name :	Petroleum-Other
Ground Water :	N/R
Surface Water :	N/R
Soil :	Confirmed Above Cleanup Levels
Sediment :	N/R
Air :	N/R
Bedrock :	N/R

Contaminant Name :	Petroleum-Diesel
Ground Water :	N/R

Map Id: BZ228
Direction: WNW
Distance: 0.469 mi., 2476 ft.
Elevation: 169 ft.
Relative: Higher

Site Name : VACANT LOT 1 | SEVENCOM
722 BROADWAY
TACOMA | Tacoma, WA 98402

Database(s) : [ALL SITES - WA, CSCSL NFA - WA, EPA UST, FRS, HSL - WA, LUST - WA, UST - WA] ***(cont.)***

Envirosite ID: 52365672
EPA ID: N/R

LUST - WA ***(cont.)***

Surface Water :	N/R
Soil :	Below Cleanup Levels
Sediment :	N/R
Air :	N/R
Bedrock :	N/R

UST - WA

Facility Name :	SEVENCOM
Facility Address :	722 BROADWAY, Tacoma, 98402
County :	Pierce
Facility Site ID :	2853991
UST Site ID :	619571
Tag Number(s) :	N/R
Responsible Unit :	Southwest
Is Active :	No
Latitude :	47.256853
Longitude :	-122.441358
Last Date in Agency List :	2022-12-29

Tank Details

Tank Name :	01 OIL
Tank Status :	Removed
Install Date :	N/R
Tank Upgrade Date :	N/R
Tank Permanent Closure Date :	2009-02-05
Permit Expiration Date :	N/R
Tank Material :	N/R
Tank Construction :	N/R
Tank Corrosion Protection :	N/R
Tank Manifold :	N/R
Tank Release Detection :	N/R
Tank Tightness Test :	N/R
Tank Spill Prevention :	N/R
Capacity Range :	111 TO 1,100 Gallons
Actual Capacity :	500
Pipe Material :	N/R
Pipe Construction :	N/R
Pipe Corrosion Protection :	N/R
Tank SFC :	N/R
Dispenser SFC :	N/R
Primary Pipe Release Detection :	N/R
Secondary Pipe Release Detection :	N/R
Pipe Pumping System :	N/R
Pipe Install Date :	N/R
Turbine Sump Construction :	N/R
Tank Status Date :	2009-07-13
Tank Install Date :	N/R
Tank Overfill Prevention :	N/R

Map Id: BZ228
Direction: WNW
Distance: 0.469 mi., 2476 ft.
Elevation: 169 ft.
Relative: Higher

Site Name : VACANT LOT 1 | SEVENCOM
722 BROADWAY
TACOMA | Tacoma, WA 98402

Database(s) : [ALL SITES - WA, CSCSL NFA - WA, EPA UST, FRS, HSL - WA, LUST - WA, UST - WA] ***(cont.)***

Envirosite ID: 52365672
EPA ID: N/R

UST - WA ***(cont.)***

Compartments Details

Compartment Number :	1
Compartment Capacity :	500
Substance Stored :	Heating Fuel
Used Substance :	Unknown
Ecy Region :	N/R

Tank Details

Tank Name :	02 GAS
Tank Status :	Removed
Install Date :	N/R
Tank Upgrade Date :	N/R
Tank Permanent Closure Date :	2009-02-05
Permit Expiration Date :	N/R
Tank Material :	N/R
Tank Construction :	N/R
Tank Corrosion Protection :	N/R
Tank Manifold :	N/R
Tank Release Detection :	N/R
Tank Tightness Test :	N/R
Tank Spill Prevention :	N/R
Capacity Range :	111 TO 1,100 Gallons
Actual Capacity :	900
Pipe Material :	N/R
Pipe Construction :	N/R
Pipe Corrosion Protection :	N/R
Tank SFC :	N/R
Dispenser SFC :	N/R
Primary Pipe Release Detection :	N/R
Secondary Pipe Release Detection :	N/R
Pipe Pumping System :	N/R
Pipe Install Date :	N/R
Turbine Sump Construction :	N/R
Tank Status Date :	2009-07-13
Tank Install Date :	N/R
Tank Overfill Prevention :	N/R

Compartments Details

Compartment Number :	1
Compartment Capacity :	900
Substance Stored :	Unleaded Gasoline
Used Substance :	Motor Fuel for Vehicles
Ecy Region :	N/R

Map Id: BZ229
Direction: WNW
Distance: 0.469 mi., 2476 ft.
Elevation: 179 ft.
Relative: Higher

Site Name : TACOMA CITY | TACOMA CITY GRAPHIC SERVICES DIV | TACOMA CITY OF TMB 747 MARKET ST B20 | 747 MARKET ST TACOMA | TACOMA | Tacoma, WA

Database(s) : [ALL SITES - WA, ALT FUELING, DOCKET, ECHO, FRS, FTTS INSP, HIST PCS ENF, ICIS, INACTIVE PCS, PCS FACILITY, PRP-CORP, RCRA_NONGEN]

Envirosite ID: 52365691
EPA ID: N/R

ALL SITES - WA

Facility Name :	Tacoma City Graphic Services Div
Facility Address :	747 MARKET ST B20, TACOMA, 98402
County :	Pierce
Facility/Site ID :	85291195
Alternate Name :	N/R
Program Name :	N/R
WRIA :	10
Legislative District :	27
Congressional District :	6
Ecology Region :	SWRO
Ecology Program Phone :	(360) 407-6734
Tribal Land :	N
Latitude :	47.25659
Longitude :	-122.44197
Last Date in Agency List :	2023-01-03

Facility/Site ID :	85291195
Alternate Name :	N/R
Program Name :	N/R
WRIA :	10
Legislative District :	27
Congressional District :	6
Ecology Region :	SWRO
Ecology Program Phone :	(360) 407-6400
Tribal Land :	N
Latitude :	47.25659
Longitude :	-122.44197
Last Date in Agency List :	2023-01-03

Program Details

Program :	WATQUAL
Program ID :	WASM11001
Interaction Type :	Hazardous Waste Generator
Interaction Type Description :	Facilities that generate any quantity of a dangerous waste. They may be classified as SQG, MQG, or LQG depending on hazardous waste generated for a given month.
Status :	Inactive
Start Date :	1984-04-03
End Date :	2002-12-31
SIC :	N/R
NAICS :	561439 - Other Business Service Centers (including Copy Shops)
Program :	WATQUAL
Program ID :	WASM11001

Map Id: BZ229
Direction: WNW
Distance: 0.469 mi., 2476 ft.
Elevation: 179 ft.
Relative: Higher

Site Name : TACOMA CITY | TACOMA CITY GRAPHIC SERVICES DIV | TACOMA CITY OF TMB 747 MARKET ST B20 | 747 MARKET ST TACOMA | TACOMA | Tacoma, WA

Database(s) : [ALL SITES - WA, ALT FUELING, DOCKET, ECHO, FRS, FTTS INSP, HIST PCS ENF, ICIS, INACTIVE PCS, PCS FACILITY, PRP-CORP, RCRA_NONGEN] ***(cont.)***

Envirosite ID: 52365691
EPA ID: N/R

ALL SITES - WA ***(cont.)***

Interaction Type :	Hazardous Waste Generator
Interaction Type Description :	Facilities that generate any quantity of a dangerous waste. They may be classified as SQG, MQG, or LQG depending on hazardous waste generated for a given month.
Status :	Inactive
Start Date :	1984-04-03
End Date :	2002-12-31
SIC :	N/R
NAICS :	N/R
Program :	WATQUAL
Program ID :	WASM11001
Interaction Type :	Municipal SW Phase I GP
Interaction Type Description :	General permit issued to municipalities with populations greater than 100,000 to regulate stormwater discharges from municipal stormwater collections systems to state waters.
Status :	Inactive
Start Date :	1995-09-08
End Date :	1995-09-25
SIC :	N/R
NAICS :	N/R
Program :	WATQUAL
Program ID :	WASM11001
Interaction Type :	Municipal SW Phase I GP
Interaction Type Description :	General permit issued to municipalities with populations greater than 100,000 to regulate stormwater discharges from municipal stormwater collections systems to state waters.
Status :	Active
Start Date :	2007-02-16
End Date :	N/R
SIC :	N/R
NAICS :	N/R
Facility Name :	Tacoma City of TMB
Facility Address :	747 MARKET ST, TACOMA, 98402
County :	Pierce
Facility/Site ID :	7233
Alternate Name :	N/R
Program Name :	N/R
WRIA :	10

Map Id: BZ229
Direction: WNW
Distance: 0.469 mi., 2476 ft.
Elevation: 179 ft.
Relative: Higher

Site Name : TACOMA CITY | TACOMA CITY GRAPHIC SERVICES DIV | TACOMA CITY OF TMB 747 MARKET ST B20 | 747 MARKET ST TACOMA | TACOMA | Tacoma, WA

Database(s) : [ALL SITES - WA, ALT FUELING, DOCKET, ECHO, FRS, FTTS INSP, HIST PCS ENF, ICIS, INACTIVE PCS, PCS FACILITY, PRP-CORP, RCRA_NONGEN] ***(cont.)***

Envirosite ID: 52365691
EPA ID: N/R

ALL SITES - WA ***(cont.)***

Legislative District :	27
Congressional District :	6
Ecology Region :	SWRO
Ecology Program Phone :	(360) 407-6734
Tribal Land :	N
Latitude :	47.25586
Longitude :	-122.44178
Last Date in Agency List :	2023-01-03

Program Details

Program :	HAZWASTE
Program ID :	WAH000042450
Interaction Type :	Hazardous Waste Generator
Interaction Type Description :	Facilities that generate any quantity of a dangerous waste. They may be classified as SQG, MQG, or LQG depending on hazardous waste generated for a given month.
Status :	Inactive
Start Date :	2012-11-19
End Date :	2012-12-31
SIC :	N/R
NAICS :	92119 - Other General Government Support

Program :	HAZWASTE
Program ID :	WAH000042450
Interaction Type :	Hazardous Waste Generator
Interaction Type Description :	Facilities that generate any quantity of a dangerous waste. They may be classified as SQG, MQG, or LQG depending on hazardous waste generated for a given month.
Status :	Inactive
Start Date :	2012-11-19
End Date :	2012-12-31
SIC :	N/R
NAICS :	N/R

Program :	HAZWASTE
Program ID :	WAH000042450
Interaction Type :	Haz Waste Management Activity
Interaction Type Description :	Facilities that are required to have a RCRA Site ID# but who do not generate and/or manage hazardous waste (XQG generator status). This includes transporters, used oil recyclers, and dangerous waste fuel marketers and burners.
Status :	Active

Map Id: BZ229
Direction: WNW
Distance: 0.469 mi., 2476 ft.
Elevation: 179 ft.
Relative: Higher

Site Name : TACOMA CITY | TACOMA CITY GRAPHIC SERVICES DIV | TACOMA CITY OF TMB 747 MARKET ST B20 | 747 MARKET ST TACOMA | TACOMA | Tacoma, WA

Database(s) : [ALL SITES - WA, ALT FUELING, DOCKET, ECHO, FRS, FTTS INSP, HIST PCS ENF, ICIS, INACTIVE PCS, PCS FACILITY, PRP-CORP, RCRA_NONGEN] ***(cont.)***

Envirosite ID: 52365691
EPA ID: N/R

ALL SITES - WA ***(cont.)***

Start Date :	2012-12-31
End Date :	N/R
SIC :	N/R
NAICS :	N/R

ALT FUELING

Facility Name :	City of Tacoma - Municipal Building
Facility Address :	747 Market St, Tacoma, WA 98402
ID Number :	42044
Date Last Confirmed :	2022-01-10
Status :	Open: The station is open.
Station Phone :	N/R
Expected Date :	N/R
Groups With Access Code :	Private
Access Days Time :	N/R
Cards Accepted :	N/R
Date Updated :	2022-02-10 19:42:29
BD Blends :	N/R
Open Date :	2011-11-30
Fuel Type :	Electric
NG Fill Type :	N/R
NG PSI :	N/R
EV Level 1 EVSE Number :	N/R
EV Level 2 EVSE Number :	2
EV DC Fast Count :	N/R
EV Other Information :	N/R
EV Network :	Non-Networked
EV Network Website :	N/R
Hydrogen Status Link :	N/R
NG Vehicle Class :	N/R
LPG Primary :	N/R
E85 Blender Pump :	N/R
EV Connector Types :	J1772
Hydrogen is Retail :	N/R
Access Code :	private
Access Detail Code :	N/R
Intersection Directions :	Located in staff parking garage
Geocode Status :	200-9
Geocode Status Description :	Premise (building name, property name, shopping center, etc.) level accuracy.
Owner Type :	Local government owned
Federal Agency ID :	N/R
Federal Agency Name :	N/R
Facility Type :	MUNI_GOV
CNG Dispenser Num :	N/R
CNG On-Site Renewable Source :	N/R
CNG Total Compression Capacity :	N/R
CNG Storage Capacity :	N/R

Map Id: BZ229
Direction: WNW
Distance: 0.469 mi., 2476 ft.
Elevation: 179 ft.
Relative: Higher

Site Name : TACOMA CITY | TACOMA CITY GRAPHIC SERVICES DIV | TACOMA CITY OF TMB 747 MARKET ST B20 | 747 MARKET ST TACOMA | TACOMA | Tacoma, WA

Database(s) : [ALL SITES - WA, ALT FUELING, DOCKET, ECHO, FRS, FTTS INSP, HIST PCS ENF, ICIS, INACTIVE PCS, PCS FACILITY, PRP-CORP, RCRA_NONGEN] ***(cont.)***

Envirosite ID: 52365691
EPA ID: N/R

ALT FUELING ***(cont.)***

LNG On-Site Renewable Source :	N/R
E85 Other Ethanol Blends :	N/R
EV Pricing :	N/R
LPG Nozzle Types :	N/R
Hydrogen Pressures :	N/R
Hydrogen Standards :	N/R
CNG Fill Type :	N/R
CNG PSI :	N/R
CNG Vehicle Class :	N/R
LNG Vehicle Class :	N/R
Latitude :	47.255854
Longitude :	-122.44172
EV On-Site Renewable Source :	N/R
Last Date in Agency List :	2022-12-20

DOCKET

Facility Name :	TACOMA CITY GRAPHIC SERVICES DIV
Facility Address :	747 MARKET ST B20, TACOMA, WA 98402

Site Activity Details

Enforcement Action Case Number :	10-2000-0153
Activity ID :	56020
Enforcement Action Name :	TACOMA CITY GRAPHIC SERVICES DIV
Last Date in Agency List :	2022-12-14
Final Ordr Iss/Final Order Enter Date:	2001-01-17
Complaint/Proposed Order Actual Date:	2000-07-31
Final Order Issued Actual Date :	2001-01-17
Final Order Name :	PORT OF TACOMA

Complaint Summary

Respondent/Defendant Name :	PORT OF TACOMA
Named in Complaint :	N
Named in Final Order :	Y
SEP Category :	N/R
SEP Description :	N/R
Regional Docket Number :	N/R

Map Id: BZ229
Direction: WNW
Distance: 0.469 mi., 2476 ft.
Elevation: 179 ft.
Relative: Higher

Site Name : TACOMA CITY | TACOMA CITY GRAPHIC SERVICES DIV | TACOMA CITY OF TMB 747 MARKET ST B20 | 747 MARKET ST TACOMA | TACOMA | Tacoma, WA

Database(s) : [ALL SITES - WA, ALT FUELING, DOCKET, ECHO, FRS, FTTS INSP, HIST PCS ENF, ICIS, INACTIVE PCS, PCS FACILITY, PRP-CORP, RCRA_NONGEN] ***(cont.)***

Envirosite ID: 52365691
EPA ID: N/R

DOCKET ***(cont.)***

Standard Industrial Classification (SIC) Summary

Registry ID :	110005326094
Primary SIC :	N/R
Primary NAICS :	N/R
Settlement FRS ICIS Facility :	27540 - TACOMA CITY GRAPHIC SERVICES DIV
Pollutants (SRS) :	PCB
Admin EA Closed Actual Date :	2001-02-13
Enforcement Action Name :	PORT OF TACOMA
Enforcement Action Resolution :	Final Order With Penalty
Violation Types :	Violation Of PCB Rules
Case Law Sections :	TSCA 6-PCBS - PCBS

Violation Penalties and Compliance Summary

Compliance Action Cost :	0
EPA Penalty Assessed Amount :	5075
Cost Recovery Required :	N/R
Cost of SEP :	0
Cost of Complying Actions :	N/R

ECHO

Facility Name :	TACOMA CITY
Facility Address :	747 MARKET ST, TACOMA, WA 98402
County :	PIERCE
Last Inspection Date :	N/R
Registry ID :	110054188071
FIPS Code :	53053
EPA Region :	10
Inspection Count :	0
Last Inspection Days :	N/R
Informal Count :	0
Last Informal Action Date :	N/R
Formal Action Count :	0
Last Formal Action Date :	N/R
Total Penalties :	0
Penalty Count :	N/R
Last Penalty Date :	N/R
Last Penalty Amount :	N/R

Map Id: BZ229
Direction: WNW
Distance: 0.469 mi., 2476 ft.
Elevation: 179 ft.
Relative: Higher

Site Name : TACOMA CITY | TACOMA CITY GRAPHIC SERVICES DIV | TACOMA CITY OF TMB 747 MARKET ST B20 | 747 MARKET ST TACOMA | TACOMA | Tacoma, WA

Database(s) : [ALL SITES - WA, ALT FUELING, DOCKET, ECHO, FRS, FTTS INSP, HIST PCS ENF, ICIS, INACTIVE PCS, PCS FACILITY, PRP-CORP, RCRA_NONGEN] ***(cont.)***

Envirosite ID: 52365691
EPA ID: N/R

ECHO ***(cont.)***

QTRS IN NC :	12
Programs IN SNC :	1
Current Compliance Status :	Significant Violation
Three-Year Compliance Status :	VVVVVSSSSSSV
Collection Method :	ADDRESS MATCHING-HOUSE NUMBER
Reference Point :	CENTER OF A FACILITY OR STATION
Accuracy Meters :	30
Derived Tribes :	Puyallup Tribe of the Puyallup Reservation - 1.3 mile(s), Puyallup Tribe of the Puyallup Reservation - 1.4 mile(s), Muckleshoot Indian Tribe - 11.2 mile(s), Muckleshoot Indian Tribe - 14.2 mile(s), Nisqually Indian Tribe - 17.6 mile(s), Squaxin Island Tribe of the Squaxin Island Reservation - 21.6 mile(s), Squaxin Island Tribe of the Squaxin Island Reservation - 23.5 mile(s)
Derived HUC :	17110019
Derived WBD :	171100190301
Derived STCTY FIPS :	53053
Derived Zip :	98402
Derived CD113 :	06
Derived CB2010 :	530530616011031
MYRTK Universe :	NNN
NPDES IDs :	WAR044003
CWA Permit Types :	Minor
CWA Compliance Tracking :	On
CWA NAICS :	N/R
CWA SICS :	N/R
CWA Inspection Count :	N/R
CWA Last Inspection Days :	N/R
CWA Informal Count :	N/R
CWA Formal Action Count :	N/R
CWA Last Formal Action Date :	N/R
CWA Penalties :	N/R
CWA Last Penalty Date :	N/R
CWA Last Penalty Amount :	N/R
CWA Quarters IN NC :	12
CWA Current Compliance Status :	Compliance/Permit Schedule - Reporting
CWA Current SNC Flag :	Y
CWA 13 Quarters Compliance Status :	VVVVVVSSSSSSV
CWA 13 Quarters Effluent Exceedances:	N/R
CWA Three-Year QNCR Codes :	N/R
DFR URL :	Click here for hyperlink provided by the agency.
Facility SIC :	N/R
Facility NAICS :	921190 - Other General Government Support
Facility Last Inspection EPA Date :	N/R
Facility Last Inspection State Date :	N/R
Facility Last Formal Act EPA Date :	N/R
Facility Last Formal Act State Date :	N/R
Facility Last Informal Act EPA Date :	N/R
Facility Last Informal Act State Date:	N/R
Facility Federal Agency :	N/R
TRI Reporter :	N/R
Facility Imp Water Flag :	Y

Map Id: BZ229
Direction: WNW
Distance: 0.469 mi., 2476 ft.
Elevation: 179 ft.
Relative: Higher

Site Name : TACOMA CITY | TACOMA CITY GRAPHIC SERVICES DIV | TACOMA CITY OF TMB 747 MARKET ST B20 | 747 MARKET ST TACOMA | TACOMA | Tacoma, WA

Database(s) : [ALL SITES - WA, ALT FUELING, DOCKET, ECHO, FRS, FTTS INSP, HIST PCS ENF, ICIS, INACTIVE PCS, PCS FACILITY, PRP-CORP, RCRA_NONGEN] ***(cont.)***

Envirosite ID: 52365691
EPA ID: N/R

ECHO ***(cont.)***

Current SNC Flag :	N
Indian County Flag :	N
Federal Flag :	N/R
US Mexico Border Flag :	N/R
Chesapeak Bay Flag :	N/R
AIR Flag :	N
NPDES Flag :	Y
SDWIS Flag :	N
RCRA Flag :	Y
TRI Flag :	N
GHG Flag :	N
Major Flag :	N/R
Active Flag :	Y
NAA Flag :	N
Latitude :	47.25584
Longitude :	-122.44218
Last Date in Agency List :	2022-03-29
Facility Name :	TACOMA CITY GRAPHIC SERVICES DIV
Facility Address :	747 MARKET ST B20, TACOMA, WA 98402
County :	PIERCE
Last Inspection Date :	N/R
Registry ID :	110005326094
FIPS Code :	53053
EPA Region :	10
Inspection Count :	0
Last Inspection Days :	N/R
Informal Count :	0
Last Informal Action Date :	N/R
Formal Action Count :	0
Last Formal Action Date :	2001-01-17
Total Penalties :	0
Penalty Count :	N/R
Last Penalty Date :	2001-01-17
Last Penalty Amount :	5075
QTRS IN NC :	0
Programs IN SNC :	0
Current Compliance Status :	No Violation Identified
Three-Year Compliance Status :	_____
Collection Method :	ADDRESS MATCHING-HOUSE NUMBER
Reference Point :	CENTER OF A FACILITY OR STATION
Accuracy Meters :	30
Derived Tribes :	Puyallup Tribe of the Puyallup Reservation - 1.3 mile(s), Puyallup Tribe of the Puyallup Reservation - 1.4 mile(s), Muckleshoot Indian Tribe - 11.2 mile(s), Muckleshoot Indian Tribe - 14.2 mile(s), Nisqually Indian Tribe - 17.6 mile(s), Squaxin Island Tribe of the Squaxin Island Reservation - 21.6 mile(s), Squaxin Island Tribe of the Squaxin Island Reservation - 23.5 mile(s)

Map Id: BZ229
Direction: WNW
Distance: 0.469 mi., 2476 ft.
Elevation: 179 ft.
Relative: Higher

Site Name : TACOMA CITY | TACOMA CITY GRAPHIC SERVICES DIV | TACOMA CITY OF TMB 747 MARKET ST B20 | 747 MARKET ST TACOMA | TACOMA | Tacoma, WA

Database(s) : [ALL SITES - WA, ALT FUELING, DOCKET, ECHO, FRS, FTTS INSP, HIST PCS ENF, ICIS, INACTIVE PCS, PCS FACILITY, PRP-CORP, RCRA_NONGEN] ***(cont.)***

Envirosite ID: 52365691
EPA ID: N/R

ECHO ***(cont.)***

Derived HUC :	17110019
Derived WBD :	171100190301
Derived STCTY FIPS :	53053
Derived Zip :	98402
Derived CD113 :	06
Derived CB2010 :	530530616011031
MYRTK Universe :	NNN
NPDES IDs :	N/R
CWA Permit Types :	N/R
CWA Compliance Tracking :	N/R
CWA NAICS :	N/R
CWA SICS :	N/R
CWA Inspection Count :	N/R
CWA Last Inspection Days :	N/R
CWA Informal Count :	N/R
CWA Formal Action Count :	N/R
CWA Last Formal Action Date :	N/R
CWA Penalties :	N/R
CWA Last Penalty Date :	N/R
CWA Last Penalty Amount :	N/R
CWA Quarters IN NC :	N/R
CWA Current Compliance Status :	N/R
CWA Current SNC Flag :	N
CWA 13 Quarters Compliance Status :	N/R
CWA 13 Quarters Effluent Exceedances:	N/R
CWA Three-Year QNCR Codes :	N/R
DFR URL :	Click here for hyperlink provided by the agency.
Facility SIC :	N/R
Facility NAICS :	561439 - Other Business Service Centers (including Copy Shops)
Facility Last Inspection EPA Date :	N/R
Facility Last Inspection State Date :	N/R
Facility Last Formal Act EPA Date :	2001-01-17
Facility Last Formal Act State Date :	N/R
Facility Last Informal Act EPA Date :	N/R
Facility Last Informal Act State Date:	N/R
Facility Federal Agency :	N/R
TRI Reporter :	N/R
Facility Imp Water Flag :	N/R
Current SNC Flag :	N
Indian County Flag :	N
Federal Flag :	N/R
US Mexico Border Flag :	N/R
Chesapeak Bay Flag :	N/R
AIR Flag :	N
NPDES Flag :	N
SDWIS Flag :	N
RCRA Flag :	Y
TRI Flag :	N
GHG Flag :	N
Major Flag :	N/R
Active Flag :	N/R
NAA Flag :	N
Latitude :	47.25584

Map Id: BZ229
Direction: WNW
Distance: 0.469 mi., 2476 ft.
Elevation: 179 ft.
Relative: Higher

Site Name : TACOMA CITY | TACOMA CITY GRAPHIC SERVICES DIV | TACOMA CITY OF TMB 747 MARKET ST B20 | 747 MARKET ST TACOMA | TACOMA | Tacoma, WA

Database(s) : [ALL SITES - WA, ALT FUELING, DOCKET, ECHO, FRS, FTTS INSP, HIST PCS ENF, ICIS, INACTIVE PCS, PCS FACILITY, PRP-CORP, RCRA_NONGEN] ***(cont.)***

Envirosite ID: 52365691
EPA ID: N/R

ECHO ***(cont.)***

Longitude :	-122.44218
Last Date in Agency List :	2023-01-16
Facility Name :	TACOMA CITY OF TMB
Facility Address :	747 MARKET ST, TACOMA, WA 98402
County :	PIERCE
Last Inspection Date :	2022-02-24
Registry ID :	110054188071
FIPS Code :	53053
EPA Region :	10
Inspection Count :	2
Last Inspection Days :	283
Informal Count :	0
Last Informal Action Date :	N/R
Formal Action Count :	0
Last Formal Action Date :	N/R
Total Penalties :	0
Penalty Count :	N/R
Last Penalty Date :	N/R
Last Penalty Amount :	N/R
QTRS IN NC :	12
Programs IN SNC :	1
Current Compliance Status :	Significant Violation
Three-Year Compliance Status :	SSSSSSSSSSV
Collection Method :	ADDRESS MATCHING-HOUSE NUMBER
Reference Point :	CENTER OF A FACILITY OR STATION
Accuracy Meters :	30
Derived Tribes :	Puyallup Tribe of the Puyallup Reservation - 1.3 mile(s), Puyallup Tribe of the Puyallup Reservation - 1.4 mile(s), Muckleshoot Indian Tribe - 11.2 mile(s), Muckleshoot Indian Tribe - 14.2 mile(s), Nisqually Indian Tribe - 17.6 mile(s), Squaxin Island Tribe of the Squaxin Island Reservation - 21.6 mile(s), Squaxin Island Tribe of the Squaxin Island Reservation - 23.5 mile(s)
Derived HUC :	17110019
Derived WBD :	171100190301
Derived STCTY FIPS :	53053
Derived Zip :	98402
Derived CD113 :	06
Derived CB2010 :	530530616011031
MYRTK Universe :	NNN
NPDES IDs :	WAR044003
CWA Permit Types :	Minor
CWA Compliance Tracking :	On
CWA NAICS :	N/R
CWA SICS :	N/R
CWA Inspection Count :	2
CWA Last Inspection Days :	282
CWA Informal Count :	N/R

Map Id: BZ229
Direction: WNW
Distance: 0.469 mi., 2476 ft.
Elevation: 179 ft.
Relative: Higher

Site Name : TACOMA CITY | TACOMA CITY GRAPHIC SERVICES DIV | TACOMA CITY OF TMB 747 MARKET ST B20 | 747 MARKET ST TACOMA | TACOMA | Tacoma, WA

Database(s) : [ALL SITES - WA, ALT FUELING, DOCKET, ECHO, FRS, FTTS INSP, HIST PCS ENF, ICIS, INACTIVE PCS, PCS FACILITY, PRP-CORP, RCRA_NONGEN] ***(cont.)***

Envirosite ID: 52365691
EPA ID: N/R

ECHO ***(cont.)***

CWA Formal Action Count :	N/R
CWA Last Formal Action Date :	N/R
CWA Penalties :	N/R
CWA Last Penalty Date :	N/R
CWA Last Penalty Amount :	N/R
CWA Quarters IN NC :	12
CWA Current Compliance Status :	Compliance/Permit Schedule - Reporting
CWA Current SNC Flag :	Y
CWA 13 Quarters Compliance Status :	SSSSSSSSSSSV
CWA 13 Quarters Effluent Exceedances:	N/R
CWA Three-Year QNCR Codes :	N/R
DFR URL :	Click here for hyperlink provided by the agency.
Facility SIC :	N/R
Facility NAICS :	921190 - Other General Government Support
Facility Last Inspection EPA Date :	N/R
Facility Last Inspection State Date :	2022-02-24
Facility Last Formal Act EPA Date :	N/R
Facility Last Formal Act State Date :	N/R
Facility Last Informal Act EPA Date :	N/R
Facility Last Informal Act State Date:	N/R
Facility Federal Agency :	N/R
TRI Reporter :	N/R
Facility Imp Water Flag :	Y
Current SNC Flag :	N
Indian County Flag :	N
Federal Flag :	N/R
US Mexico Border Flag :	N/R
Chesapeak Bay Flag :	N/R
AIR Flag :	N
NPDES Flag :	Y
SDWIS Flag :	N
RCRA Flag :	Y
TRI Flag :	N
GHG Flag :	N
Major Flag :	N/R
Active Flag :	Y
NAA Flag :	N
Latitude :	47.25584
Longitude :	-122.44218
Last Date in Agency List :	2023-01-16

FRS

Facility Name :	TACOMA CITY GRAPHIC SERVICES DIV
Facility Address :	747 MARKET ST B20, TACOMA, WA 98402-3701
County :	PIERCE

Site Details

Registry ID :	110005326094
FRS Facility URL :	Click here for hyperlink provided by the agency.
Last Date in Agency List :	2023-02-13

Map Id: BZ229
Direction: WNW
Distance: 0.469 mi., 2476 ft.
Elevation: 179 ft.
Relative: Higher

Site Name : TACOMA CITY | TACOMA CITY GRAPHIC SERVICES DIV | TACOMA CITY OF TMB 747 MARKET ST B20 | 747 MARKET ST TACOMA | TACOMA | Tacoma, WA

Database(s) : [ALL SITES - WA, ALT FUELING, DOCKET, ECHO, FRS, FTTS INSP, HIST PCS ENF, ICIS, INACTIVE PCS, PCS FACILITY, PRP-CORP, RCRA_NONGEN] ***(cont.)***

Envirosite ID: 52365691
EPA ID: N/R

FRS ***(cont.)***

Source Description

Source Description : ICIS provides a database that, when complete, will contain enforcement and compliance information across most of EPA's programs. The vision for ICIS is to replace EPA's independent databases that contain enforcement data with a single repository for that information. Currently, ICIS contains all Federal Administrative and Judicial enforcement actions and a subset of the Permit Compliance System (PCS), which supports the National Pollutant Discharge Elimination System (NPDES). This information is maintained in ICIS by EPA in the Regional offices and at Headquarters. A future release of ICIS will completely replace PCS and will integrate that information with Federal actions already in the system. ICIS also has the capability to track other activities that support compliance and enforcement programs, including incident tracking, compliance assistance, and compliance monitoring. NCDB supports implementation of the Federal Insecticide, Fungicide, and Rodenticide Act (FIFRA) and the Toxic Substances Control Act (TSCA). The system tracks inspections in regions and states with cooperative agreements, enforcement actions, and settlements.

Source Description : RCRAInfo is EPA’s comprehensive information system that supports the Resource Conservation and Recovery Act (RCRA) of 1976 and the Hazardous and Solid Waste Amendments (HSWA) of 1984 through the tracking of events and activities related to facilities that generate, transport, and treat, store, or dispose of hazardous waste. RCRAInfo allows RCRA program staff to track the notification, permit, compliance, and corrective action activities required under RCRA. RCRAInfo also supports generation of the National Hazardous Waste Biennial Report. All generators and treatment, storage, and disposal facilities who handle hazardous waste are required to report to the EPA Administrator at least once every two years to support creation of the Biennial Report.
The WA-FSIS provides a means to query and display data maintained by the Washington Department of Ecology. This system contains key information for each facility/site that is currently, or has been, of interest to the Air Quality, Dam Safety, Hazardous Waste, Toxics Cleanup, and Water Quality Programs.

FRS Environmental Interest

Source and System ID : ICIS - 27540
NCDB - I10#19880224WA002 2
RCRAINFO - WAD073135535
WA-FSIS - 85291195

Facility Name : TACOMA CITY OF TMB
Facility Address : 747 MARKET ST, TACOMA, WA 98402
County : PIERCE

Map Id: BZ229
Direction: WNW
Distance: 0.469 mi., 2476 ft.
Elevation: 179 ft.
Relative: Higher

Site Name : TACOMA CITY | TACOMA CITY GRAPHIC SERVICES DIV | TACOMA CITY OF TMB 747 MARKET ST B20 | 747 MARKET ST TACOMA | TACOMA | Tacoma, WA

Database(s) : [ALL SITES - WA, ALT FUELING, DOCKET, ECHO, FRS, FTTS INSP, HIST PCS ENF, ICIS, INACTIVE PCS, PCS FACILITY, PRP-CORP, RCRA_NONGEN] ***(cont.)***

Envirosite ID: 52365691
EPA ID: N/R

FRS ***(cont.)***

Site Details

Registry ID :	110054188071
FRS Facility URL :	Click here for hyperlink provided by the agency.
Last Date in Agency List :	2023-02-13

Source Description

Source Description :

RCRAInfo is EPA's comprehensive information system that supports the Resource Conservation and Recovery Act (RCRA) of 1976 and the Hazardous and Solid Waste Amendments (HSWA) of 1984 through the tracking of events and activities related to facilities that generate, transport, and treat, store, or dispose of hazardous waste. RCRAInfo allows RCRA program staff to track the notification, permit, compliance, and corrective action activities required under RCRA. RCRAInfo also supports generation of the National Hazardous Waste Biennial Report. All generators and treatment, storage, and disposal facilities who handle hazardous waste are required to report to the EPA Administrator at least once every two years to support creation of the Biennial Report.
The WA-FSIS provides a means to query and display data maintained by the Washington Department of Ecology. This system contains key information for each facility/site that is currently, or has been, of interest to the Air Quality, Dam Safety, Hazardous Waste, Toxics Cleanup, and Water Quality Programs.

Source Description :

The NPDES module of the Compliance Information System (ICIS) tracks surface water permits issued under the Clean Water Act. Under NPDES, all facilities that discharge pollutants from any point source into waters of the United States are required to obtain a permit. The permit will likely contain limits on what can be discharged, impose monitoring and reporting requirements, and include other provisions to ensure that the discharge does not adversely affect water quality.

FRS Environmental Interest

Source and System ID :	ICIS - WAR044003 RCRAINFO - WAH000042450 WA-FSIS - 7233

FTTS INSP

Inspection Date :	1988-02-24
Inspection Number :	19880224WA002 2
Inspection Name :	MICHELENA
Investigation Type :	6PS
Reason :	NSR
Facility :	US
Action :	N
Legislation :	T
Region :	10

Map Id: BZ229
Direction: WNW
Distance: 0.469 mi., 2476 ft.
Elevation: 179 ft.
Relative: Higher

Site Name : TACOMA CITY | TACOMA CITY GRAPHIC SERVICES DIV | TACOMA CITY OF TMB 747 MARKET ST B20 | 747 MARKET ST TACOMA | TACOMA | Tacoma, WA

Database(s) : [ALL SITES - WA, ALT FUELING, DOCKET, ECHO, FRS, FTTS INSP, HIST PCS ENF, ICIS, INACTIVE PCS, PCS FACILITY, PRP-CORP, RCRA_NONGEN] ***(cont.)***

Envirosite ID: 52365691
EPA ID: N/R

HIST PCS ENF

Facility Name :	TACOMA CITY
Facility Address :	747 MARKET ST B20, TACOMA, WA 98402
Effective Date :	2007-02-16
Expiration Date :	2012-02-15
NPDES ID :	WAR044003
FRS Facility Site ID :	3400018171
Primary Facility SIC Code :	N/R
Primary Facility SIC Description :	N/R
Current Major/Minor Status :	Minor
Facility Type Description :	Municipal or Water District
Facility Non-Government Contact Name:	N/R
Facility Non-Gov Addresses :	N/R
Total Actual Average Flow (MGD) :	N/R
Total App. Design Flow (MGD) :	N/R
Pretreat Program Required Indicator :	N/R
State Water Body :	N/R
State Water Body Name :	N/R
Tribal Land Code :	N/R
Tribal Land Name :	N/R
Contact Office Telephone Number :	N/R
Permit Non-Gov Addresses :	2201 E Portland Ave
Permit Non-Government Contact Name :	N/R
Permit Type Description :	NPDES Individual Permit
Last Date in Agency List :	2015-01-15

ICIS

Facility Name :	TACOMA CITY
Facility Address :	747 MARKET ST B20, TACOMA, WA 98402

Site Details

NPDES ID :	WAR044003
ICIS Facility Interest ID :	3400040924
Facility UIN :	110054188071
Facility Type Code :	Municipal or Water District
Impaired Waters :	303(D) Listed
Latitude :	47.25659
Longitude :	-122.44197
Last Date in Agency List :	2022-12-28

INACTIVE PCS

Issue Date :	2012-08-01
Original Issue Date :	2007-01-17
Effective Date :	2013-08-01
Expiration Date :	2018-07-31
Retirement Date :	N/R
Termination Date :	N/R

Map Id: BZ229
Direction: WNW
Distance: 0.469 mi., 2476 ft.
Elevation: 179 ft.
Relative: Higher

Site Name : TACOMA CITY | TACOMA CITY GRAPHIC SERVICES DIV | TACOMA CITY OF TMB 747 MARKET ST B20 | 747 MARKET ST TACOMA | TACOMA | Tacoma, WA

Database(s) : [ALL SITES - WA, ALT FUELING, DOCKET, ECHO, FRS, FTTS INSP, HIST PCS ENF, ICIS, INACTIVE PCS, PCS FACILITY, PRP-CORP, RCRA_NONGEN] ***(cont.)***

Envirosite ID: 52365691
EPA ID: N/R

INACTIVE PCS ***(cont.)***

Issuing Agency :	State
Agency Type :	State
Activity ID :	3600445304
External Permit Number :	WAR044003
Facility Type Indicator :	NON-POTW
Permit Type :	NPDES Individual Permit
Major Minor Status :	N
Permit Status :	Expired
Total Design Flow Number :	N/R
Actual Average Flow Number :	N/R
State Water Body :	N/R
State Water Body Name :	N/R
Permit Name :	TACOMA CITY
Permit Comp Status :	N/R
RNC Tracking :	Y
Master External Permit Number :	N/R
TMDL Interface :	N/R
EDMR Authorization :	N
Pretreatment Indicator :	N/R
Last Date in Agency List :	2022-12-28

Issue Date :	2012-08-01
Original Issue Date :	2007-01-17
Effective Date :	2012-09-01
Expiration Date :	2013-07-31
Retirement Date :	2013-07-31
Termination Date :	N/R
Issuing Agency :	State
Agency Type :	State
Activity ID :	3600443967
External Permit Number :	WAR044003
Facility Type Indicator :	NON-POTW
Permit Type :	NPDES Individual Permit
Major Minor Status :	N
Permit Status :	Expired
Total Design Flow Number :	N/R
Actual Average Flow Number :	N/R
State Water Body :	N/R
State Water Body Name :	N/R
Permit Name :	TACOMA CITY
Permit Comp Status :	N/R
RNC Tracking :	Y
Master External Permit Number :	N/R
TMDL Interface :	N/R
EDMR Authorization :	N
Pretreatment Indicator :	N/R
Last Date in Agency List :	2022-12-28

PCS FACILITY

Issue Date :	2007-01-17
Original Issue Date :	2007-01-17

Map Id: BZ229
Direction: WNW
Distance: 0.469 mi., 2476 ft.
Elevation: 179 ft.
Relative: Higher

Site Name : TACOMA CITY | TACOMA CITY GRAPHIC SERVICES DIV | TACOMA CITY OF TMB 747 MARKET ST B20 | 747 MARKET ST TACOMA | TACOMA | Tacoma, WA

Database(s) : [ALL SITES - WA, ALT FUELING, DOCKET, ECHO, FRS, FTTS INSP, HIST PCS ENF, ICIS, INACTIVE PCS, PCS FACILITY, PRP-CORP, RCRA_NONGEN] ***(cont.)***

Envirosite ID: 52365691
EPA ID: N/R

PCS FACILITY ***(cont.)***

Effective Date :	2007-02-16
Expiration Date :	2012-02-15
Retirement Date :	2012-08-31
Termination Date :	N/R
Issuing Agency :	State
Agency Type :	State
Activity ID :	3400134726
External Permit Number :	N/R
Facility Type Indicator :	NON-POTW
Permit Type :	NPDES Individual Permit
Major Minor Status :	N
Permit Status :	Administratively Continued
Total Design Flow Number :	N/R
Actual Average Flow Number :	N/R
State Water Body :	N/R
State Water Body Name :	N/R
Permit Name :	TACOMA CITY
Permit Comp Status :	Y
RNC Tracking :	Y
Master External Permit Number :	N/R
TMDL Interface :	N/R
EDMR Authorization :	N
Pretreatment Indicator :	N/R
Last Date in Agency List :	2022-12-28

PRP-CORP

Facility Name :	CITY OF TACOMA
Facility Address :	747 MARKET ST., TACOMA,, WA 98402
Actual Date :	1992-10-26
Date Type :	GENERAL NOTICE
EPA ID :	WAD980726301
Site Name :	COMMENCEMENT BAY, SOUTH TACOMA CHANNEL
NPL Status Description :	Currently on the Final NPL
Non NPL Status Short Name :	N/R
Action Name :	Not Ltrs
Action Type Seq :	NJ-12
Region Code :	10
Last Date in Agency List :	2023-02-01
Actual Date :	1991-05-17
Date Type :	SETTLEMENT DATE
EPA ID :	WAD980726301
Site Name :	COMMENCEMENT BAY, SOUTH TACOMA CHANNEL
NPL Status Description :	Currently on the Final NPL
Non NPL Status Short Name :	N/R
Action Name :	C DECREE
Action Type Seq :	CD-3
Region Code :	10
Last Date in Agency List :	2023-02-01

Map Id: BZ229
Direction: WNW
Distance: 0.469 mi., 2476 ft.
Elevation: 179 ft.
Relative: Higher

Site Name : TACOMA CITY | TACOMA CITY GRAPHIC SERVICES DIV | TACOMA CITY OF TMB 747 MARKET ST B20 | 747 MARKET ST TACOMA | TACOMA | Tacoma, WA

Database(s) : [ALL SITES - WA, ALT FUELING, DOCKET, ECHO, FRS, FTTS INSP, HIST PCS ENF, ICIS, INACTIVE PCS, PCS FACILITY, PRP-CORP, RCRA_NONGEN] ***(cont.)***

Envirosite ID: 52365691
EPA ID: N/R

PRP-CORP ***(cont.)***

Actual Date :	1990-10-15
Date Type :	SETTLEMENT DATE
EPA ID :	WAD980726301
Site Name :	COMMENCEMENT BAY, SOUTH TACOMA CHANNEL
NPL Status Description :	Currently on the Final NPL
Non NPL Status Short Name :	N/R
Action Name :	ADM ORDR
Action Type Seq :	AC-4
Region Code :	10
Last Date in Agency List :	2023-02-01

Actual Date :	1989-09-30
Date Type :	SETTLEMENT DATE
EPA ID :	WAD980726301
Site Name :	COMMENCEMENT BAY, SOUTH TACOMA CHANNEL
NPL Status Description :	Currently on the Final NPL
Non NPL Status Short Name :	N/R
Action Name :	C DECREE
Action Type Seq :	CD-4
Region Code :	10
Last Date in Agency List :	2023-02-01

Actual Date :	1986-01-10
Date Type :	GENERAL NOTICE
EPA ID :	WAD980726301
Site Name :	COMMENCEMENT BAY, SOUTH TACOMA CHANNEL
NPL Status Description :	Currently on the Final NPL
Non NPL Status Short Name :	N/R
Action Name :	Not Ltrs
Action Type Seq :	NJ-3
Region Code :	10
Last Date in Agency List :	2023-02-01

Actual Date :	1985-10-16
Date Type :	GENERAL NOTICE
EPA ID :	WAD980726301
Site Name :	COMMENCEMENT BAY, SOUTH TACOMA CHANNEL
NPL Status Description :	Currently on the Final NPL
Non NPL Status Short Name :	N/R
Action Name :	Not Ltrs
Action Type Seq :	NJ-11
Region Code :	10
Last Date in Agency List :	2023-02-01

RCRA_NONGEN

Facility Name :	TACOMA CITY GRAPHIC SERVICES DIV
Facility Address :	747 MARKET ST B20, TACOMA, WA 98402
County :	PIERCE

Map Id: BZ229
Direction: WNW
Distance: 0.469 mi., 2476 ft.
Elevation: 179 ft.
Relative: Higher

Site Name : TACOMA CITY | TACOMA CITY GRAPHIC SERVICES DIV | TACOMA CITY OF TMB 747 MARKET ST B20 | 747 MARKET ST TACOMA | TACOMA | Tacoma, WA

Database(s) : [ALL SITES - WA, ALT FUELING, DOCKET, ECHO, FRS, FTTS INSP, HIST PCS ENF, ICIS, INACTIVE PCS, PCS FACILITY, PRP-CORP, RCRA_NONGEN] ***(cont.)***

Envirosite ID: 52365691
EPA ID: N/R

RCRA_NONGEN ***(cont.)***

Date Form Received by Agency :	2003-02-26
EPA ID :	WAD073135535
Mailing Address :	747 MARKET ST B20, TACOMA, WA 98402
Contact :	DEBORAH HALL
Contact Address :	747 MARKET ST B20, TACOMA, WA 98402
Contact Country :	US
Contact Telephone :	253-591-5867
Contact Email :	N/R
EPA Region :	10
Land Type :	Other land type
Source Type :	Implementer
Classification :	Not a generator, verified
Description :	Not a generator, verified
Last Date in Agency List :	2023-01-23

Owner/Operator Summary

Owner/Operator Name :	TACOMA CITY
Owner/Operator Address :	747 MARKET ST RM 132, TACOMA, WA 98402
Owner/Operator Country :	US
Owner/Operator Telephone :	253-591-5805
Owner/Operator Email :	N/R
Owner/Operator Fax :	N/R
Legal Status :	Private
Owner/Operator Type :	Owner
Owner/Operator Start Date :	1996-08-07
Owner/Operator End Date :	N/R

Owner/Operator Name :	TACOMA CITY
Owner/Operator Address :	747 MARKET ST B20, TACOMA, WA 98402
Owner/Operator Country :	US
Owner/Operator Telephone :	253-591-5145
Owner/Operator Email :	N/R
Owner/Operator Fax :	N/R
Legal Status :	Private
Owner/Operator Type :	Operator
Owner/Operator Start Date :	N/R
Owner/Operator End Date :	N/R

Owner/Operator Name :	TACOMA CITY
Owner/Operator Address :	747 MARKET ST RM 132, TACOMA, WA 98402
Owner/Operator Country :	US
Owner/Operator Telephone :	253-591-5805
Owner/Operator Email :	N/R
Owner/Operator Fax :	N/R
Legal Status :	Private
Owner/Operator Type :	Owner
Owner/Operator Start Date :	N/R
Owner/Operator End Date :	N/R

Map Id: BZ229
Direction: WNW
Distance: 0.469 mi., 2476 ft.
Elevation: 179 ft.
Relative: Higher

Site Name : TACOMA CITY | TACOMA CITY GRAPHIC SERVICES DIV | TACOMA CITY OF TMB 747 MARKET ST B20 | 747 MARKET ST TACOMA | TACOMA | Tacoma, WA

Database(s) : [ALL SITES - WA, ALT FUELING, DOCKET, ECHO, FRS, FTTS INSP, HIST PCS ENF, ICIS, INACTIVE PCS, PCS FACILITY, PRP-CORP, RCRA_NONGEN] ***(cont.)***

Envirosite ID: 52365691
EPA ID: N/R

RCRA_NONGEN ***(cont.)***

Handler Activities Summary

U.S. Importer of Hazardous Waste :	N
Mixed Waste (Haz. and Radioactive) :	N
Recycler of Hazardous Waste :	N
Transporter of Hazardous Waste :	N
Treater, Storer or Disposer of HW :	N
Underground Injection Activity :	N
On-site Burner Exemption :	N
Furnace Exemption :	N
Used Oil Fuel Burner :	N
Used Oil Processor :	N
Used Oil Refiner :	N
Used Oil Fuel Marketer to Burner :	N
Used Oil Specification Marketer :	N
Used Oil Transfer Facility :	N
Used Oil Transporter :	N

Historical Generators

Date Form Received by Agency :	2003-02-25
Facility Name :	TACOMA CITY GRAPHIC SERVICES DIV
Classification :	Not a generator, verified
Date Form Received by Agency :	2003-02-18
Facility Name :	TACOMA CITY GRAPHIC SERVICES DIV
Classification :	Not a generator, verified
Date Form Received by Agency :	2002-03-20
Facility Name :	TACOMA CITY GRAPHIC SERVICES DIV
Classification :	Very Small Quantity Generator
Date Form Received by Agency :	2001-03-05
Facility Name :	TACOMA CITY GRAPHIC SERVICES DIV
Classification :	Very Small Quantity Generator
Date Form Received by Agency :	2000-03-13
Facility Name :	TACOMA CITY GRAPHIC SERVICES DIV
Classification :	Very Small Quantity Generator
Date Form Received by Agency :	1999-03-08
Facility Name :	TACOMA CITY GRAPHIC SERVICES DIV
Classification :	Very Small Quantity Generator
Date Form Received by Agency :	1998-03-10
Facility Name :	TACOMA CITY GRAPHIC SERVICES DIV

Map Id: BZ229
Direction: WNW
Distance: 0.469 mi., 2476 ft.
Elevation: 179 ft.
Relative: Higher

Site Name : TACOMA CITY | TACOMA CITY GRAPHIC SERVICES DIV | TACOMA CITY OF TMB 747 MARKET ST B20 | 747 MARKET ST TACOMA | TACOMA | Tacoma, WA

Database(s) : [ALL SITES - WA, ALT FUELING, DOCKET, ECHO, FRS, FTTS INSP, HIST PCS ENF, ICIS, INACTIVE PCS, PCS FACILITY, PRP-CORP, RCRA_NONGEN] ***(cont.)***

Envirosite ID: 52365691
EPA ID: N/R

RCRA_NONGEN ***(cont.)***

Classification : Very Small Quantity Generator

Date Form Received by Agency : 1997-03-24
Facility Name : TACOMA CITY GRAPHIC SERVICES DIV
Classification : Very Small Quantity Generator

Date Form Received by Agency : 1996-03-04
Facility Name : TACOMA CITY GRAPHIC SERVICES DIV
Classification : Small Quantity Generator

Date Form Received by Agency : 1993-12-31
Facility Name : TACOMA CITY GRAPHIC SERVICES DIV
Classification : Very Small Quantity Generator

Notices of Violations Summary
Regulation Violated : N

Facility Name : TACOMA CITY OF TMB
Facility Address : 747 MARKET ST, TACOMA, WA 98402
County : PIERCE

Date Form Received by Agency : 2020-01-24
EPA ID : WAH000042450
Mailing Address : 747 MARKET ST RM 744, TACOMA, WA 98402
Contact : NICHOLAS SALIM
Contact Address : 3510 S MULLEN ST, TACOMA, WA 98409
Contact Country : US
Contact Telephone : 253-593-7708
Contact Email : NSALIM@CITYOFTACOMA.ORG
EPA Region : 10
Land Type : Municipal
Source Type : Implementer
Classification : Not a generator, verified
Description : Not a generator, verified
Last Date in Agency List : 2023-01-23

Owner/Operator Summary
Owner/Operator Name : CITY OF TACOMA
Owner/Operator Address : 747 MARKET ST RM 744, TACOMA, WA 98402
Owner/Operator Country : US
Owner/Operator Telephone : 253-591-5449
Owner/Operator Email : N/R
Owner/Operator Fax : N/R

Map Id: BZ229
Direction: WNW
Distance: 0.469 mi., 2476 ft.
Elevation: 179 ft.
Relative: Higher

Site Name : TACOMA CITY | TACOMA CITY GRAPHIC SERVICES DIV | TACOMA CITY OF TMB 747 MARKET ST B20 | 747 MARKET ST TACOMA | TACOMA | Tacoma, WA

Database(s) : [ALL SITES - WA, ALT FUELING, DOCKET, ECHO, FRS, FTTS INSP, HIST PCS ENF, ICIS, INACTIVE PCS, PCS FACILITY, PRP-CORP, RCRA_NONGEN] ***(cont.)***

Envirosite ID: 52365691
EPA ID: N/R

RCRA_NONGEN ***(cont.)***

Legal Status :	Private
Owner/Operator Type :	Owner
Owner/Operator Start Date :	2017-12-31
Owner/Operator End Date :	N/R
Owner/Operator Name :	CITY OF TACOMA
Owner/Operator Address :	747 MARKET ST RM 744, TACOMA, WA 98402
Owner/Operator Country :	US
Owner/Operator Telephone :	253-591-5449
Owner/Operator Email :	N/R
Owner/Operator Fax :	N/R
Legal Status :	Private
Owner/Operator Type :	Owner
Owner/Operator Start Date :	1978-01-01
Owner/Operator End Date :	N/R
Owner/Operator Name :	CITY OF TACOMA TMB
Owner/Operator Address :	747 MARKET ST RM 744, TACOMA, WA 98402
Owner/Operator Country :	US
Owner/Operator Telephone :	253-591-5449
Owner/Operator Email :	N/R
Owner/Operator Fax :	N/R
Legal Status :	Private
Owner/Operator Type :	Operator
Owner/Operator Start Date :	1978-01-01
Owner/Operator End Date :	N/R

Handler Activities Summary

U.S. Importer of Hazardous Waste :	N
Mixed Waste (Haz. and Radioactive) :	N/R
Recycler of Hazardous Waste :	N
Transporter of Hazardous Waste :	N
Treater, Storer or Disposer of HW :	N
Underground Injection Activity :	N
On-site Burner Exemption :	N
Furnace Exemption :	N
Used Oil Fuel Burner :	N
Used Oil Processor :	N
Used Oil Refiner :	N
Used Oil Fuel Marketer to Burner :	N
Used Oil Specification Marketer :	N
Used Oil Transfer Facility :	N
Used Oil Transporter :	N

Map Id: BZ229
Direction: WNW
Distance: 0.469 mi., 2476 ft.
Elevation: 179 ft.
Relative: Higher

Site Name : TACOMA CITY | TACOMA CITY GRAPHIC SERVICES DIV | TACOMA CITY OF TMB 747 MARKET ST B20 | 747 MARKET ST TACOMA | TACOMA | Tacoma, WA

Database(s) : [ALL SITES - WA, ALT FUELING, DOCKET, ECHO, FRS, FTTS INSP, HIST PCS ENF, ICIS, INACTIVE PCS, PCS FACILITY, PRP-CORP, RCRA_NONGEN] ***(cont.)***

Envirosite ID: 52365691
EPA ID: N/R

RCRA_NONGEN ***(cont.)***

Historical Generators

Date Form Received by Agency :	2020-01-23
Facility Name :	TACOMA CITY OF TMB
Classification :	Not a generator, verified
Date Form Received by Agency :	2018-01-02
Facility Name :	TACOMA CITY OF TMB
Classification :	Not a generator, verified
Date Form Received by Agency :	2017-01-03
Facility Name :	TACOMA CITY OF TMB
Classification :	Not a generator, verified
Date Form Received by Agency :	2016-01-25
Facility Name :	TACOMA CITY OF TMB
Classification :	Not a generator, verified
Date Form Received by Agency :	2015-03-18
Facility Name :	TACOMA CITY OF TMB
Classification :	Not a generator, verified
Date Form Received by Agency :	2014-02-27
Facility Name :	TACOMA CITY OF TMB
Classification :	Not a generator, verified
Date Form Received by Agency :	2013-02-07
Facility Name :	TACOMA CITY OF TMB
Classification :	Not a generator, verified
Date Form Received by Agency :	2012-11-19
Facility Name :	TACOMA CITY OF TMB
Classification :	Very Small Quantity Generator

Notices of Violations Summary

Regulation Violated :	N

Map Id: BX230
Direction: WNW
Distance: 0.473 mi., 2500 ft.
Elevation: 196 ft.
Relative: Higher

Site Name : URBAN GRACE THE DOWNTOWN CHURCH | URBAN GRACE DOWNTOWN CHURCH
902 MARKET ST
TACOMA | Tacoma, WA 98402

Database(s) : [ALL SITES - WA, CSCSL NFA - WA, FRS, HSL - WA]

Envirosite ID: 52365742
EPA ID: N/R

ALL SITES - WA

Facility Name :	Urban Grace the Downtown Church
Facility Address :	902 MARKET ST, TACOMA, 98402
County :	Pierce
Facility/Site ID :	24933
Alternate Name :	N/R
Program Name :	N/R
WRIA :	10
Legislative District :	27
Congressional District :	6
Ecology Region :	SWRO
Ecology Program Phone :	(360) 407-7224
Tribal Land :	N
Latitude :	47.254821
Longitude :	-122.442337
Last Date in Agency List :	2023-01-03

Program Details

Program :	TOXICS
Program ID :	N/R
Interaction Type :	State Cleanup Site
Interaction Type Description :	A site is being cleaned up under state regulations. Regulations include Model Toxics Control Act or its predecessors.
Status :	Inactive
Start Date :	2011-10-26
End Date :	2012-02-29
SIC :	N/R
NAICS :	81311 - Religious Organizations

Program :	TOXICS
Program ID :	N/R
Interaction Type :	State Cleanup Site
Interaction Type Description :	A site is being cleaned up under state regulations. Regulations include Model Toxics Control Act or its predecessors.
Status :	Inactive
Start Date :	2011-10-26
End Date :	2012-02-29
SIC :	N/R
NAICS :	N/R

CSCSL NFA - WA

Facility Name :	URBAN GRACE DOWNTOWN CHURCH
Facility Address :	902 MARKET ST, TACOMA, 98402
County :	Pierce

Map Id: BX230
Direction: WNW
Distance: 0.473 mi., 2500 ft.
Elevation: 196 ft.
Relative: Higher

Site Name : URBAN GRACE THE DOWNTOWN CHURCH | URBAN GRACE DOWNTOWN CHURCH
902 MARKET ST
TACOMA | Tacoma, WA 98402

Database(s) : [ALL SITES - WA, CSCSL NFA - WA, FRS, HSL - WA] ***(cont.)***

Envirosite ID: 52365742
EPA ID: N/R

CSCSL NFA - WA ***(cont.)***

NFA Date :	2012-02-29
Facility Site ID :	24933
Cleanup Site ID :	11798
Rank :	N/R
VCP :	N/R
Alternate Site Names :	Urban Grace the Downtown Church
NFA Reason :	Initial Investigation
Site Status :	NFA
Region :	Southwest
Responsible Unit :	Southwest
Latitude :	47.254821
Longitude :	-122.442337
Last Date in Agency List :	2023-02-23

Contaminants

Contaminant Name :	Petroleum-Diesel
Ground Water :	N/R
Surface Water :	N/R
Soil :	Remediated-Below
Sediment :	N/R
Air :	N/R
Bedrock :	N/R

FRS

Facility Name :	URBAN GRACE THE DOWNTOWN CHURCH
Facility Address :	902 MARKET ST, TACOMA, WA 98402
County :	PIERCE

Site Details

Registry ID :	110056465800
FRS Facility URL :	Click here for hyperlink provided by the agency.
Last Date in Agency List :	2023-02-13

Source Description

Source Description :

The WA-FSIS provides a means to query and display data maintained by the Washington Department of Ecology. This system contains key information for each facility/site that is currently, or has been, of interest to the Air Quality, Dam Safety, Hazardous Waste, Toxics Cleanup, and Water Quality Programs.

FRS Environmental Interest

Source and System ID :	WA-FSIS - 24933

Map Id: BX230
Direction: WNW
Distance: 0.473 mi., 2500 ft.
Elevation: 196 ft.
Relative: Higher

Site Name : URBAN GRACE THE DOWNTOWN CHURCH | URBAN GRACE DOWNTOWN CHURCH
902 MARKET ST
TACOMA | Tacoma, WA 98402

Database(s) : [ALL SITES - WA, CSCSL NFA - WA, FRS, HSL - WA] ***(cont.)***

Envirosite ID: 52365742
EPA ID: N/R

HSL - WA

Facility Name :	Urban Grace Downtown Church
Facility Address :	902 Market St, Tacoma, 98402
County :	Pierce

Site Details

Facility Site ID :	24933
Cleanup Site ID :	11798
Status :	No Further Action
Site Rank :	N/R
Alternative Site Name :	N/R
Region :	N/R
Resposbile Unit :	N/R
Institutional Control :	N/R
Current VCP :	N/R
Past VCP :	N/R
Latitude :	N/R
Longitude :	N/R
Agency Hyperlink :	Click here for hyperlink provided by the agency.
Last Date in Agency List :	2022-02-11

Facility Name :	Urban Grace Downtown Church
Facility Address :	902 MARKET ST, TACOMA, 98402
County :	Pierce

Site Details

Facility Site ID :	24933
Cleanup Site ID :	11798
Status :	No Further Action
Site Rank :	N/R
Alternative Site Name :	Urban Grace the Downtown Church
Region :	Southwest
Resposbile Unit :	Southwest
Institutional Control :	N/R
Current VCP :	N/R
Past VCP :	N/R
Latitude :	47.254821
Longitude :	-122.442337
Agency Hyperlink :	Click here for hyperlink provided by the agency.
Last Date in Agency List :	2023-02-28

Contaminants

Contaminant Name :	Petroleum-Diesel
Ground water :	N/R
Surface water :	N/R
Soil :	Remediated-Below
Sediment :	N/R
Air :	N/R

Map Id: BX230
Direction: WNW
Distance: 0.473 mi., 2500 ft.
Elevation: 196 ft.
Relative: Higher

Site Name : URBAN GRACE THE DOWNTOWN CHURCH | URBAN GRACE DOWNTOWN CHURCH
902 MARKET ST
TACOMA | Tacoma, WA 98402

Database(s) : [ALL SITES - WA, CSCSL NFA - WA, FRS, HSL - WA] ***(cont.)***

Envirosite ID: 52365742
EPA ID: N/R

HSL - WA ***(cont.)***

Bedrock :	N/R

Map Id: BV231
Direction: SW
Distance: 0.474 mi., 2503 ft.
Elevation: 90 ft.
Relative: Higher

Site Name : U of W Tacoma - Kosin Property
1902, 1908, & 1914 Market Street
Tacoma, WA

Database(s) : [FED BROWNFIELDS]

Envirosite ID: 52365478
EPA ID: N/R

FED BROWNFIELDS

Facility Name :	U of W Tacoma - Kosin Property
Facility Address :	1902, 1908, & 1914 Market Street, Tacoma, WA 98402-3108

Site Details

ACRES Property ID :	11392
Property Size (acres) :	.94
Local Property Number(s) :	R2019080010, R2019080020, R2019080030
Ownership Entity :	Private
Current Owner :	Alan Kosin
Did Ownership Change :	N
SFLLP fact into the ownership :	N/R
Latitude :	47.24551
Longitude :	-122.43841
Horizontal Collection Method :	Address Matching-House Number
Source Map Scale :	N/R
Reference Point :	Entrance Point of a Facility or Station
Horizontal Reference Datum :	World Geodetic System of 1984
Description/History :	Private residences, blacksmith, stables, welding, mechanic shop
Last Date in Agency List :	2023-01-06

Additional Details

Past Use: Greenspace (acres) :	N/R
Past Use: Residential (acres) :	N/R
Past Use: Commercial (acres) :	N/R
Past Use: Industrial (acres) :	N/R
Past Use: Multistory (acres) :	N/R
Cleanup Required :	N
Contaminants Found: Controlled Substances:	N/R
Contaminants Found: Petroleum :	Y
Contaminants Found: Asbestos :	Y
Contaminants Found: Lead :	N/R
Contaminants Found: PAHs :	N/R
Contaminants Found: PCBs :	N/R

Map Id: BV231
Direction: SW
Distance: 0.474 mi., 2503 ft.
Elevation: 90 ft.
Relative: Higher

Site Name : U of W Tacoma - Kosin Property
1902, 1908, & 1914 Market Street
Tacoma, WA

Database(s) : [FED BROWNFIELDS] ***(cont.)***

Envirosite ID: 52365478
EPA ID: N/R

FED BROWNFIELDS ***(cont.)***

Contaminants Found: VOCs :	Y
Contaminants Found: Selenium :	N/R
Contaminants Found: Iron :	N/R
Contaminants Found: Arsenic :	N/R
Contaminants Found: Cadmium :	N/R
Contaminants Found: Chromium :	N/R
Contaminants Found: Copper :	N/R
Contaminants Found: Mercury :	N/R
Contaminants Found: Nickel :	N/R
Contaminants Found: Pesticides :	N/R
Contaminants Found: SVOCs :	N/R
Contaminants Found: Other Metals :	N/R
Contaminants Found: Other :	N/R
Contaminants Found: Other (Descr) :	N/R
Contaminants Found: Unknown :	N/R
Contaminants Found: None :	N/R
Contaminants Cleaned Up: Controlled Substances:	N/R
Contaminants Cleaned Up: Petroleum :	N/R
Contaminants Cleaned Up: Asbestos :	N/R
Contaminants Cleaned Up: Lead :	N/R
Contaminants Cleaned Up: PAHs :	N/R
Contaminants Cleaned Up: PCBs :	N/R
Contaminants Cleaned Up: VOCs :	N/R
Contaminants Cleaned Up: Selenium :	N/R
Contaminants Cleaned Up: Iron :	N/R
Contaminants Cleaned Up: Arsenic :	N/R
Contaminants Cleaned Up: Cadmium :	N/R
Contaminants Cleaned Up: Chromium :	N/R
Contaminants Cleaned Up: Copper :	N/R
Contaminants Cleaned Up: Mercury :	N/R
Contaminants Cleaned Up: Nickel :	N/R
Contaminants Cleaned Up: Pesticides :	N/R
Contaminants Cleaned Up: SVOCs :	N/R
Contaminants Cleaned Up: Other Metals:	N/R
Contaminants Cleaned Up: Other :	N/R
Contaminants Cleaned Up: Other (Descr):	N/R
Contaminants Cleaned Up: Unknown :	N/R
Contaminants Cleaned Up: None :	N/R
Media Affected: Air :	N/R
Media Affected: Sediments :	N/R
Media Affected: Soil :	Y
Media Affected: Drinking Water :	N/R
Media Affected: Ground Water :	Y
Media Affected: Surface Water :	N/R
Media Affected: Bldg Materials :	N/R
Media Affected: Indoor Air :	N/R
Media Affected: Unknown :	N/R
Media Cleaned Up: Air :	N/R
Media Cleaned Up: Sediments :	N/R
Media Cleaned Up: Soil :	N/R
Media Cleaned Up: Drinking Water :	N/R
Media Cleaned Up: Ground Water :	N/R
Media Cleaned Up: Surface Water :	N/R
Media Cleaned Up: Bldg Materials :	N/R
Media Cleaned Up: Indoor Air :	N/R

Map Id: BV231
Direction: SW
Distance: 0.474 mi., 2503 ft.
Elevation: 90 ft.
Relative: Higher

Site Name : U of W Tacoma - Kosin Property
1902, 1908, & 1914 Market Street
Tacoma, WA

Database(s) : [FED BROWNFIELDS] ***(cont.)***

Envirosite ID: 52365478
EPA ID: N/R

FED BROWNFIELDS ***(cont.)***

Media Cleaned Up: Unknown :	N/R
ST/Tribal Prg ID Number :	N/R
Further Action/Cleanup :	N/R
Enrollment ST/Tribal Prg :	N/R
Institutional Ctrl (ICs) Req? :	N
IC Category: Proprietary Controls :	N/R
IC Category: Informational Devices :	N/R
IC Category: Governmental Controls :	N/R
IC Category: Enforcement/Permit Tools:	N/R
ICs in Place? :	N
Date ICs in Place :	N/R
Future Use: Greenspace :	N/R
Future Use: Residential :	N/R
Future Use: Commercial :	N/R
Future Use: Industrial :	N/R
Future Use: Multistory (acres) :	N/R

Assessment Details

Cooperative Agreement Number :	n/a
Type of Brownfields Grant :	TBA
Type of Funding :	Hazardous
Grant Recipient Name :	R10 TBA - Washington (Pre-law Superfund TBA)
IC Data Address :	N/R
Redevelopment Completion Date :	N/R
Cleanup Start Date :	N/R
Cleanup Completion Date :	N/R
Redevelopment Start Date :	N/R
Number of Cleanup and Redev Jobs :	N/R
Acreage and Greenspace Created :	N/R
Photographs are Available :	N
Video is Available :	N
Accomplishment Counted :	N/R
Assessment Phase :	N/R
Assessment Start Date :	N/R
Assessment Completion Date :	N/R
Amount of Assessment Funding :	N/R
Source of Assessment Funding :	N/R
Entity Providing Assessment Funds :	N/R
Source of Cleanup Funding :	N/R
Entity Providing Cleanup Funds :	N/R
Amount of Cleanup Funding :	N/R
Source of Redevelopment Funding :	N/R
Entity Prvding Redevelopment Funds :	N/R
Amount of Redevelopment Funding :	N/R

Cooperative Agreement Number :	n/a
Type of Brownfields Grant :	TBA
Type of Funding :	Hazardous
Grant Recipient Name :	R10 TBA - Washington (Pre-law Superfund TBA)
IC Data Address :	N/R
Redevelopment Completion Date :	N/R
Cleanup Start Date :	N/R
Cleanup Completion Date :	N/R
Redevelopment Start Date :	N/R

Map Id: BV231
Direction: SW
Distance: 0.474 mi., 2503 ft.
Elevation: 90 ft.
Relative: Higher

Site Name : U of W Tacoma - Kosin Property
1902, 1908, & 1914 Market Street
Tacoma, WA

Database(s) : [FED BROWNFIELDS] ***(cont.)***

Envirosite ID: 52365478
EPA ID: N/R

FED BROWNFIELDS ***(cont.)***

Number of Cleanup and Redev Jobs :	N/R
Acreage and Greenspace Created :	N/R
Photographs are Available :	N
Video is Available :	N
Accomplishment Counted :	Y
Assessment Phase :	N/R
Assessment Start Date :	2003-03-01
Assessment Completion Date :	2003-03-01
Amount of Assessment Funding :	3500
Source of Assessment Funding :	N/R
Entity Providing Assessment Funds :	N/R
Source of Cleanup Funding :	N/R
Entity Providing Cleanup Funds :	N/R
Amount of Cleanup Funding :	N/R
Source of Redevelopment Funding :	N/R
Entity Prvding Redevelopment Funds :	N/R
Amount of Redevelopment Funding :	N/R

Map Id: BV232
Direction: SW
Distance: 0.474 mi., 2503 ft.
Elevation: 90 ft.
Relative: Higher

Site Name : U OF W TACOMA - KOSIN PROPERTY
1902, 1908, & 1914 MARKET STREET
TACOMA | Tacoma, WA

Database(s) : [BROWNFIELDS-ACRES, FRS]

Envirosite ID: 52365479
EPA ID: N/R

BROWNFIELDS-ACRES

Facility Name :	U of W Tacoma - Kosin Property
Facility Address :	1902, 1908, & 1914 Market Street, Tacoma, WA 98402-3108
County :	Pierce

Site Details

Property ID :	11392
EPA FRS ID :	N/R
EPA FRS Site Name :	N/R
Alias Name :	N/R
Current Use :	Storage & pkging of electrical products, offices
Future Use :	N/R
GP Funding Type ID :	Hazardous
Property Size :	.94
Local Parcel Number :	R2019080010, R2019080020, R2019080030
Former Use :	Private residences, blacksmith, stables, welding, mechanic shop
Ownership Entity ID :	Private
Current Owner :	Alan Kosin
Photo Available :	N
Video Available :	N
Ownership Change :	N
Ownership Liability Factor :	N/R
Cleanup Required Flag :	N
Cleanup Required Date :	N/R

Map Id: BV232
Direction: SW
Distance: 0.474 mi., 2503 ft.
Elevation: 90 ft.
Relative: Higher

Site Name : U OF W TACOMA - KOSIN PROPERTY
1902, 1908, & 1914 MARKET STREET
TACOMA | Tacoma, WA

Database(s) : [BROWNFIELDS-ACRES, FRS] ***(cont.)***

Envirosite ID: 52365479
EPA ID: N/R

BROWNFIELDS-ACRES ***(cont.)***

State Tribal Enroll ID Number :	N/R
State Tribal Enroll Date :	N/R
Property Not Enrolled Flag :	N/R
NFA Issue Date :	N/R
Info Devices :	N/R
Check Pilot Flag :	N/R
CERCLIS WasteLAN Indicator :	N/R
RCRA Indicator :	N/R
BF Proj Number :	N/R
Mun Owned :	N/R
Approx Value :	N/R
Build Sqft :	N/R
Date of Form :	N/R
Add Date :	2005-04-13
Mod Date :	2015-05-29
Mod User :	jlabaw
CERCLIS Flag :	N/R
RFR Flag :	N
RFR Date :	N/R
RFR Grant ID :	N/R
Multi Story Flag :	N/R
Institutional Control In Place Flag :	N
Institutional Control In Place Date :	N/R
Institutional Control Additional Info:	N/R
Institutional Control Required Flag :	N
Institutional Control Required Date :	N/R
Institutional Control Data Address :	N/R
Property Controls :	N/R
Govt Controls :	N/R
Permit Tools :	N/R
Eng. Control in Place :	N
Eng. Control in Place Date :	N/R
Eng. Control Additional Info :	N/R
Eng. Control Required Flag :	N
Eng. Control Flag Cover Tech :	N/R
Eng. Control Flag Immobilization :	N/R
Eng. Control Flag Barriers :	N/R
Eng. Control Flag Security :	N/R
Eng. Control Flag Other :	N/R
Eng. Control Other :	N/R
Eng. Control Data Address :	N/R
Cleanup Req Ukn Comment :	N/R
AWP Catalyst Y/N :	N/R
Lat/Long Override Flag :	N/R
Latitude Measure :	47.24551
Longitude Measure :	-122.43841
Src Map Scale Num :	N/R
Ref Point ID :	101
Hcm Id :	1
Datum Code ID :	3
Horiz Accuracy Measure :	N/R
Last Date in Agency List :	2023-01-03

Map Id: BV232
Direction: SW
Distance: 0.474 mi., 2503 ft.
Elevation: 90 ft.
Relative: Higher

Site Name : U OF W TACOMA - KOSIN PROPERTY
1902, 1908, & 1914 MARKET STREET
TACOMA | Tacoma, WA

Database(s) : [BROWNFIELDS-ACRES, FRS] ***(cont.)***

Envirosite ID: 52365479
EPA ID: N/R

BROWNFIELDS-ACRES ***(cont.)***

Contaminants Summary

Contaminant :	Asbestos
Contaminant Found :	Y
Contaminant Cleaned Up :	N/R
Other Description :	N/R
Other Cleaned Up :	N/R

Contaminant :	Petroleum/Petroleum Products
Contaminant Found :	Y
Contaminant Cleaned Up :	N/R
Other Description :	N/R
Other Cleaned Up :	N/R

Contaminant :	VOCs
Contaminant Found :	Y
Contaminant Cleaned Up :	N/R
Other Description :	N/R
Other Cleaned Up :	N/R

Affected Media

Media Affected :	Ground Water Soil

FRS

Facility Name :	U OF W TACOMA - KOSIN PROPERTY
Facility Address :	1902, 1908, & 1914 MARKET STREET, TACOMA, WA 98402
County :	PIERCE

Site Details

Registry ID :	110038747309
FRS Facility URL :	Click here for hyperlink provided by the agency.
Last Date in Agency List :	2016-03-07

Source Description

Source Description :

ACRES stores information reported by EPA Brownfields grant recipients on brownfields properties assessed or cleaned up with grant funding as well as information on Targeted Brownfields Assessments performed by EPA Regions.

FRS Environmental Interest

Source and System ID :	ACRES - 11392

Map Id: CE233
Direction: SW
Distance: 0.476 mi., 2512 ft.
Elevation: 61 ft.
Relative: Higher

Site Name : SHAUB-ELLISON CO UW TACOMA BRANCH | SHAUB-ELLISON CO/UW TACOMA BRANCH | SHAUB ELLISON CO TACOMA
1902 PACIFIC AVE
TACOMA | Tacoma, WA

Database(s) : [ALL SITES - WA, BROWNFIELDS-ACRES, CSCSL HWS - WA, EPA UST, FED BROWNFIELDS, FRS, HSL - WA, LUST - WA, UST - WA]

Envirosite ID: 52365475
EPA ID: N/R

ALL SITES - WA

Facility Name :	SHAUB ELLISON CO
Facility Address :	1902 PACIFIC AVE, TACOMA, 98402-3110
County :	Pierce
Facility/Site ID :	4283388
Alternate Name :	N/R
Program Name :	N/R
WRIA :	10
Legislative District :	27
Congressional District :	6
Ecology Region :	SWRO
Ecology Program Phone :	(360) 407-7224
Tribal Land :	N
Latitude :	47.24459
Longitude :	-122.43681
Last Date in Agency List :	2023-01-03

Program Details

Program :	TOXICS
Program ID :	4883
Interaction Type :	Underground Storage Tank
Interaction Type Description :	Any one or combination of tanks (including connecting underground pipes) that is used to contain regulated substances and has a tank volume of ten percent or more beneath the surface of the ground. This term does not include any of the exempt UST systems specified in WAC 173-360-110(2) or any piping connected thereto. See WAC 173-360
Status :	Active
Start Date :	2000-03-20
End Date :	N/R
SIC :	N/R
NAICS :	N/R

Program :	TOXICS
Program ID :	4883
Interaction Type :	LUST Facility
Interaction Type Description :	A leaking underground tank cleanup site being cleaned up with Ecology oversight or review.
Status :	Active
Start Date :	1993-05-01
End Date :	N/R
SIC :	N/R
NAICS :	N/R

Map Id: CE233
Direction: SW
Distance: 0.476 mi., 2512 ft.
Elevation: 61 ft.
Relative: Higher

Site Name : SHAUB-ELLISON CO UW TACOMA BRANCH | SHAUB-ELLISON CO/UW TACOMA BRANCH | SHAUB ELLISON CO TACOMA
1902 PACIFIC AVE
TACOMA | Tacoma, WA

Database(s) : [ALL SITES - WA, BROWNFIELDS-ACRES, CSCSL HWS - WA, EPA UST, FED BROWNFIELDS, FRS, HSL - WA, LUST - WA, UST - WA] ***(cont.)***

Envirosite ID: 52365475
EPA ID: N/R

BROWNFIELDS-ACRES

Facility Name :	Shaub-Ellison Parcel
Facility Address :	1902 Pacific Avenue, Tacoma, WA 98402
County :	N/R

Site Details

Property ID :	15864
EPA FRS ID :	N/R
EPA FRS Site Name :	N/R
Alias Name :	N/R
Current Use :	N/R
Future Use :	N/R
GP Funding Type ID :	Petroleum
Property Size :	.28
Local Parcel Number :	Block 1904, Parcel 17
Former Use :	Tire manufacture, sales and installation store
Ownership Entity ID :	Government
Current Owner :	University of Washington
Photo Available :	Y
Video Available :	N
Ownership Change :	N
Ownership Liability Factor :	N/R
Cleanup Required Flag :	Y
Cleanup Required Date :	N/R
State Tribal Enroll ID Number :	N/R
State Tribal Enroll Date :	N/R
Property Not Enrolled Flag :	N/R
NFA Issue Date :	N/R
Info Devices :	Y
Check Pilot Flag :	N/R
CERCLIS WasteLAN Indicator :	N/R
RCRA Indicator :	N/R
BF Proj Number :	N/R
Mun Owned :	N/R
Approx Value :	N/R
Build Sqft :	N/R
Date of Form :	N/R
Add Date :	2004-12-23
Mod Date :	2007-07-03
Mod User :	hba
CERCLIS Flag :	N/R
RFR Flag :	Y
RFR Date :	2007-03-08
RFR Grant ID :	69597691
Multi Story Flag :	N/R
Institutional Control In Place Flag :	Y
Institutional Control In Place Date :	2007-04-01
Institutional Control Additional Info:	N/R
Institutional Control Required Flag :	Y

Map Id: CE233
Direction: SW
Distance: 0.476 mi., 2512 ft.
Elevation: 61 ft.
Relative: Higher

Site Name : SHAUB-ELLISON CO UW TACOMA BRANCH | SHAUB-ELLISON CO/UW TACOMA BRANCH | SHAUB ELLISON CO TACOMA
1902 PACIFIC AVE
TACOMA | Tacoma, WA

Database(s) : [ALL SITES - WA, BROWNFIELDS-ACRES, CSCSL HWS - WA, EPA UST, FED BROWNFIELDS, FRS, HSL - WA, LUST - WA, UST - WA] ***(cont.)***

Envirosite ID: 52365475
EPA ID: N/R

BROWNFIELDS-ACRES ***(cont.)***

Institutional Control Required Date :	2007-07-03
Institutional Control Data Address :	N/R
Property Controls :	N/R
Govt Controls :	N/R
Permit Tools :	N/R
Eng. Control in Place :	N/R
Eng. Control in Place Date :	N/R
Eng. Control Additional Info :	N/R
Eng. Control Required Flag :	N/R
Eng. Control Flag Cover Tech :	N/R
Eng. Control Flag Immobilization :	N/R
Eng. Control Flag Barriers :	N/R
Eng. Control Flag Security :	N/R
Eng. Control Flag Other :	N/R
Eng. Control Other :	N/R
Eng. Control Data Address :	N/R
Cleanup Req Ukn Comment :	N/R
AWP Catalyst Y/N :	N/R
Lat/Long Override Flag :	N/R
Latitude Measure :	47.24505
Longitude Measure :	-122.43675
Src Map Scale Num :	1:24,000
Ref Point ID :	102
Hcm Id :	1
Datum Code ID :	3
Horiz Accuracy Measure :	N/R
Last Date in Agency List :	2023-01-03

Contaminants Summary

Contaminant :	Petroleum/Petroleum Products
Contaminant Found :	Y
Contaminant Cleaned Up :	Y
Other Description :	N/R
Other Cleaned Up :	N/R

Affected Media

Media Affected :	Ground Water Soil

CSCSL HWS - WA

Facility Name :	SHAUB-ELLISON CO UW TACOMA BRANCH
Facility Address :	1902 PACIFIC AVE, TACOMA, 98402
County :	PIERCE

Map Id: CE233
Direction: SW
Distance: 0.476 mi., 2512 ft.
Elevation: 61 ft.
Relative: Higher

Site Name : SHAUB-ELLISON CO UW TACOMA BRANCH | SHAUB-ELLISON CO/UW TACOMA BRANCH | SHAUB ELLISON CO TACOMA
1902 PACIFIC AVE
TACOMA | Tacoma, WA

Database(s) : [ALL SITES - WA, BROWNFIELDS-ACRES, CSCSL HWS - WA, EPA UST, FED BROWNFIELDS, FRS, HSL - WA, LUST - WA, UST - WA] ***(cont.)***

Envirosite ID: 52365475
EPA ID: N/R

CSCSL HWS - WA ***(cont.)***

Site Details

Facility Site ID :	4283388
Site Status :	Cleanup Started
Cleanup Site ID :	7568
Region :	Southwest
Responsible Section :	Southwest
WARM Rank :	N/R
Is Brownfield? :	N/R
Is PSI? :	N/R
Current VCP :	N/R
Past VCP :	N/R
Institutional Control :	N/R
Latitude :	47.24459
Longitude :	-122.43681
Last Date in Agency List :	2023-03-07

Contaminants Details

Contaminant Name :	Petroleum-Other
Groundwater :	N/R
Surface Water :	N/R
Soil :	Confirmed Above Cleanup Levels
Sediment :	N/R
Air :	N/R
Bedrock :	N/R

Facility Name :	SHAUB-ELLISON CO/UW TACOMA BRANCH
Facility Address :	1902 PACIFIC AVE, TACOMA, 98402
County :	Pierce

Site Details

Facility Site ID :	4283388
Site Status :	Cleanup Started
Cleanup Site ID :	7568
Region :	Southwest
Responsible Section :	Southwest
WARM Rank :	N/R
Is Brownfield? :	N/R
Is PSI? :	N/R
Current VCP :	N/R
Past VCP :	N/R
Institutional Control :	N/R
Latitude :	47.24459
Longitude :	-122.43681
Last Date in Agency List :	2021-12-14

Map Id: CE233
Direction: SW
Distance: 0.476 mi., 2512 ft.
Elevation: 61 ft.
Relative: Higher

Site Name : SHAUB-ELLISON CO UW TACOMA BRANCH | SHAUB-ELLISON CO/UW TACOMA BRANCH | SHAUB ELLISON CO TACOMA
1902 PACIFIC AVE
TACOMA | Tacoma, WA

Database(s) : [ALL SITES - WA, BROWNFIELDS-ACRES, CSCSL HWS - WA, EPA UST, FED BROWNFIELDS, FRS, HSL - WA, LUST - WA, UST - WA] ***(cont.)***

Envirosite ID: 52365475
EPA ID: N/R

CSCSL HWS - WA ***(cont.)***

Contaminants Details

Contaminant Name :	Petroleum-Other
Groundwater :	N/R
Surface Water :	N/R
Soil :	Confirmed Above Cleanup Levels
Sediment :	N/R
Air :	N/R
Bedrock :	N/R

EPA UST

Facility Name :	SHAUB ELLISON CO TACOMA
Facility Address :	1902 PACIFIC AVE, Tacoma, Washington 984023110
County :	Pierce
Facility ID :	WA4283388
Facility Status :	Closed UST(s)
Open USTs :	0
Closed USTs :	5
Temporarily Out of Service USTs :	0
Date of Last Inspection :	N/R
EPA Region :	10
Tribe :	N/R
Facility ID 2 :	N/R
Latitude :	47.24459
Longitude :	-122.43681
Last Date in Agency List :	2023-01-30

Tank Details

Tank ID :	WA4283388_1
Tank Status :	Closed
Installation Date :	1964-12-31
Removal Date :	N/R
Capacity :	N/R
Substances :	A Leaded Gasoline
Tank Wall Type :	N/R
Tank ID :	WA4283388_2
Tank Status :	Closed
Installation Date :	1964-12-31
Removal Date :	N/R
Capacity :	111
Substances :	N/R
Tank Wall Type :	N/R

Map Id: CE233
Direction: SW
Distance: 0.476 mi., 2512 ft.
Elevation: 61 ft.
Relative: Higher

Site Name : SHAUB-ELLISON CO UW TACOMA BRANCH | SHAUB-ELLISON CO/UW TACOMA BRANCH | SHAUB ELLISON CO TACOMA
1902 PACIFIC AVE
TACOMA | Tacoma, WA

Database(s) : [ALL SITES - WA, BROWNFIELDS-ACRES, CSCSL HWS - WA, EPA UST, FED BROWNFIELDS, FRS, HSL - WA, LUST - WA, UST - WA] ***(cont.)***

Envirosite ID: 52365475
EPA ID: N/R

EPA UST ***(cont.)***

Tank ID :	WA4283388_3
Tank Status :	Closed
Installation Date :	1964-12-31
Removal Date :	N/R
Capacity :	111
Substances :	N/R
Tank Wall Type :	N/R

Tank ID :	WA4283388_4
Tank Status :	Closed
Installation Date :	1964-12-31
Removal Date :	N/R
Capacity :	111
Substances :	N/R
Tank Wall Type :	N/R

Tank ID :	WA4283388_5
Tank Status :	Closed
Installation Date :	1964-12-31
Removal Date :	N/R
Capacity :	111
Substances :	N/R
Tank Wall Type :	N/R

FED BROWNFIELDS

Facility Name :	Shaub-Ellison Parcel
Facility Address :	1902 Pacific Avenue, Tacoma, WA 98402

Site Details

ACRES Property ID :	15864
Property Size (acres) :	.28
Local Property Number(s) :	Block 1904, Parcel 17
Ownership Entity :	Government
Current Owner :	University of Washington
Did Ownership Change :	N
SFLLP fact into the ownership :	N/R
Latitude :	47.24505
Longitude :	-122.43675
Horizontal Collection Method :	Address Matching-House Number
Source Map Scale :	N/R
Reference Point :	Center of a Facility or Station
Horizontal Reference Datum :	World Geodetic System of 1984
Description/History :	Tire manufacture, sales and installation store
Last Date in Agency List :	2023-01-06

Map Id: CE233
Direction: SW
Distance: 0.476 mi., 2512 ft.
Elevation: 61 ft.
Relative: Higher

Site Name : SHAUB-ELLISON CO UW TACOMA BRANCH | SHAUB-ELLISON CO/UW TACOMA BRANCH | SHAUB ELLISON CO TACOMA
1902 PACIFIC AVE
TACOMA | Tacoma, WA

Database(s) : [ALL SITES - WA, BROWNFIELDS-ACRES, CSCSL HWS - WA, EPA UST, FED BROWNFIELDS, FRS, HSL - WA, LUST - WA, UST - WA] ***(cont.)***

Envirosite ID: 52365475
EPA ID: N/R

FED BROWNFIELDS ***(cont.)***

Additional Details

Past Use: Greenspace (acres) :	N/R
Past Use: Residential (acres) :	N/R
Past Use: Commercial (acres) :	.28
Past Use: Industrial (acres) :	N/R
Past Use: Multistory (acres) :	N/R
Cleanup Required :	Y
Contaminants Found: Controlled Substances:	N/R
Contaminants Found: Petroleum :	Y
Contaminants Found: Asbestos :	N/R
Contaminants Found: Lead :	N/R
Contaminants Found: PAHs :	N/R
Contaminants Found: PCBs :	N/R
Contaminants Found: VOCs :	N/R
Contaminants Found: Selenium :	N/R
Contaminants Found: Iron :	N/R
Contaminants Found: Arsenic :	N/R
Contaminants Found: Cadmium :	N/R
Contaminants Found: Chromium :	N/R
Contaminants Found: Copper :	N/R
Contaminants Found: Mercury :	N/R
Contaminants Found: Nickel :	N/R
Contaminants Found: Pesticides :	N/R
Contaminants Found: SVOCs :	N/R
Contaminants Found: Other Metals :	N/R
Contaminants Found: Other :	N/R
Contaminants Found: Other (Descr) :	N/R
Contaminants Found: Unknown :	N/R
Contaminants Found: None :	N/R
Contaminants Cleaned Up: Controlled Substances:	N/R
Contaminants Cleaned Up: Petroleum :	Y
Contaminants Cleaned Up: Asbestos :	N/R
Contaminants Cleaned Up: Lead :	N/R
Contaminants Cleaned Up: PAHs :	N/R
Contaminants Cleaned Up: PCBs :	N/R
Contaminants Cleaned Up: VOCs :	N/R
Contaminants Cleaned Up: Selenium :	N/R
Contaminants Cleaned Up: Iron :	N/R
Contaminants Cleaned Up: Arsenic :	N/R
Contaminants Cleaned Up: Cadmium :	N/R
Contaminants Cleaned Up: Chromium :	N/R
Contaminants Cleaned Up: Copper :	N/R
Contaminants Cleaned Up: Mercury :	N/R
Contaminants Cleaned Up: Nickel :	N/R
Contaminants Cleaned Up: Pesticides :	N/R
Contaminants Cleaned Up: SVOCs :	N/R
Contaminants Cleaned Up: Other Metals:	N/R
Contaminants Cleaned Up: Other :	N/R

Map Id: CE233
Direction: SW
Distance: 0.476 mi., 2512 ft.
Elevation: 61 ft.
Relative: Higher

Site Name : SHAUB-ELLISON CO UW TACOMA BRANCH | SHAUB-ELLISON CO/UW TACOMA BRANCH | SHAUB ELLISON CO TACOMA
1902 PACIFIC AVE
TACOMA | Tacoma, WA

Database(s) : [ALL SITES - WA, BROWNFIELDS-ACRES, CSCSL HWS - WA, EPA UST, FED BROWNFIELDS, FRS, HSL - WA, LUST - WA, UST - WA] ***(cont.)***

Envirosite ID: 52365475
EPA ID: N/R

FED BROWNFIELDS ***(cont.)***

Contaminants Cleaned Up: Other (Descr):	N/R
Contaminants Cleaned Up: Unknown :	N/R
Contaminants Cleaned Up: None :	N/R
Media Affected: Air :	N/R
Media Affected: Sediments :	N/R
Media Affected: Soil :	Y
Media Affected: Drinking Water :	N/R
Media Affected: Ground Water :	Y
Media Affected: Surface Water :	N/R
Media Affected: Bldg Materials :	N/R
Media Affected: Indoor Air :	N/R
Media Affected: Unknown :	N/R
Media Cleaned Up: Air :	N/R
Media Cleaned Up: Sediments :	N/R
Media Cleaned Up: Soil :	Y
Media Cleaned Up: Drinking Water :	N/R
Media Cleaned Up: Ground Water :	Y
Media Cleaned Up: Surface Water :	N/R
Media Cleaned Up: Bldg Materials :	N/R
Media Cleaned Up: Indoor Air :	N/R
Media Cleaned Up: Unknown :	N/R
ST/Tribal Prg ID Number :	N/R
Further Action/Cleanup :	N/R
Enrollment ST/Tribal Prg :	N/R
Institutional Ctrl (ICs) Req? :	Y
IC Category: Proprietary Controls :	N/R
IC Category: Informational Devices :	Y
IC Category: Governmental Controls :	N/R
IC Category: Enforcement/Permit Tools:	N/R
ICs in Place? :	Y
Date ICs in Place :	2007-04-01
Future Use: Greenspace :	N/R
Future Use: Residential :	N/R
Future Use: Commercial :	N/R
Future Use: Industrial :	N/R
Future Use: Multistory (acres) :	N/R

Assessment Details

Cooperative Agreement Number :	97093801
Type of Brownfields Grant :	Cleanup
Type of Funding :	Petroleum
Grant Recipient Name :	University of Washington
IC Data Address :	N/R
Redevelopment Completion Date :	N/R
Cleanup Start Date :	N/R
Cleanup Completion Date :	N/R
Redevelopment Start Date :	N/R

Map Id: CE233
Direction: SW
Distance: 0.476 mi., 2512 ft.
Elevation: 61 ft.
Relative: Higher

Site Name : SHAUB-ELLISON CO UW TACOMA BRANCH | SHAUB-ELLISON CO/UW TACOMA BRANCH | SHAUB ELLISON CO TACOMA
1902 PACIFIC AVE
TACOMA | Tacoma, WA

Database(s) : [ALL SITES - WA, BROWNFIELDS-ACRES, CSCSL HWS - WA, EPA UST, FED BROWNFIELDS, FRS, HSL - WA, LUST - WA, UST - WA] ***(cont.)***

Envirosite ID: 52365475
EPA ID: N/R

FED BROWNFIELDS ***(cont.)***

Number of Cleanup and Redev Jobs :	N/R
Acreage and Greenspace Created :	N/R
Photographs are Available :	Y
Video is Available :	N
Accomplishment Counted :	N/R
Assessment Phase :	N/R
Assessment Start Date :	N/R
Assessment Completion Date :	N/R
Amount of Assessment Funding :	N/R
Source of Assessment Funding :	N/R
Entity Providing Assessment Funds :	N/R
Source of Cleanup Funding :	N/R
Entity Providing Cleanup Funds :	N/R
Amount of Cleanup Funding :	N/R
Source of Redevelopment Funding :	N/R
Entity Prvding Redevelopment Funds :	N/R
Amount of Redevelopment Funding :	N/R

Cooperative Agreement Number :	97093801
Type of Brownfields Grant :	Cleanup
Type of Funding :	Petroleum
Grant Recipient Name :	University of Washington
IC Data Address :	N/R
Redevelopment Completion Date :	N/R
Cleanup Start Date :	2004-10-01
Cleanup Completion Date :	2007-03-07
Redevelopment Start Date :	N/R
Number of Cleanup and Redev Jobs :	N/R
Acreage and Greenspace Created :	N/R
Photographs are Available :	Y
Video is Available :	N
Accomplishment Counted :	N/R
Assessment Phase :	N/R
Assessment Start Date :	N/R
Assessment Completion Date :	N/R
Amount of Assessment Funding :	N/R
Source of Assessment Funding :	N/R
Entity Providing Assessment Funds :	N/R
Source of Cleanup Funding :	N/R
Entity Providing Cleanup Funds :	Additional funding from the University of Washington
Amount of Cleanup Funding :	100000
Source of Redevelopment Funding :	N/R
Entity Prvding Redevelopment Funds :	N/R
Amount of Redevelopment Funding :	N/R

Cooperative Agreement Number :	97093801
Type of Brownfields Grant :	Cleanup
Type of Funding :	Petroleum

Map Id: CE233
Direction: SW
Distance: 0.476 mi., 2512 ft.
Elevation: 61 ft.
Relative: Higher

Site Name : SHAUB-ELLISON CO UW TACOMA BRANCH | SHAUB-ELLISON CO/UW TACOMA BRANCH | SHAUB ELLISON CO TACOMA
1902 PACIFIC AVE
TACOMA | Tacoma, WA

Database(s) : [ALL SITES - WA, BROWNFIELDS-ACRES, CSCSL HWS - WA, EPA UST, FED BROWNFIELDS, FRS, HSL - WA, LUST - WA, UST - WA] ***(cont.)***

Envirosite ID: 52365475
EPA ID: N/R

FED BROWNFIELDS ***(cont.)***

Grant Recipient Name :	University of Washington
IC Data Address :	N/R
Redevelopment Completion Date :	N/R
Cleanup Start Date :	2004-10-01
Cleanup Completion Date :	2007-03-07
Redevelopment Start Date :	N/R
Number of Cleanup and Redev Jobs :	N/R
Acreage and Greenspace Created :	N/R
Photographs are Available :	Y
Video is Available :	N
Accomplishment Counted :	N/R
Assessment Phase :	N/R
Assessment Start Date :	N/R
Assessment Completion Date :	N/R
Amount of Assessment Funding :	N/R
Source of Assessment Funding :	N/R
Entity Providing Assessment Funds :	N/R
Source of Cleanup Funding :	N/R
Entity Providing Cleanup Funds :	EPA
Amount of Cleanup Funding :	200000
Source of Redevelopment Funding :	N/R
Entity Prvding Redevelopment Funds :	N/R
Amount of Redevelopment Funding :	N/R

Cooperative Agreement Number :	97093801
Type of Brownfields Grant :	Cleanup
Type of Funding :	Petroleum
Grant Recipient Name :	University of Washington
IC Data Address :	N/R
Redevelopment Completion Date :	N/R
Cleanup Start Date :	2004-10-01
Cleanup Completion Date :	2007-03-07
Redevelopment Start Date :	N/R
Number of Cleanup and Redev Jobs :	N/R
Acreage and Greenspace Created :	N/R
Photographs are Available :	Y
Video is Available :	N
Accomplishment Counted :	N/R
Assessment Phase :	N/R
Assessment Start Date :	N/R
Assessment Completion Date :	N/R
Amount of Assessment Funding :	N/R
Source of Assessment Funding :	N/R
Entity Providing Assessment Funds :	N/R
Source of Cleanup Funding :	N/R
Entity Providing Cleanup Funds :	Grant match
Amount of Cleanup Funding :	40000
Source of Redevelopment Funding :	N/R
Entity Prvding Redevelopment Funds :	N/R

Map Id: CE233
Direction: SW
Distance: 0.476 mi., 2512 ft.
Elevation: 61 ft.
Relative: Higher

Site Name : SHAUB-ELLISON CO UW TACOMA BRANCH | SHAUB-ELLISON CO/UW TACOMA BRANCH | SHAUB ELLISON CO TACOMA
1902 PACIFIC AVE
TACOMA | Tacoma, WA

Database(s) : [ALL SITES - WA, BROWNFIELDS-ACRES, CSCSL HWS - WA, EPA UST, FED BROWNFIELDS, FRS, HSL - WA, LUST - WA, UST - WA] ***(cont.)***

Envirosite ID: 52365475
EPA ID: N/R

FED BROWNFIELDS ***(cont.)***

Amount of Redevelopment Funding : N/R

FRS

Facility Name : SHAUB ELLISON PARCEL
Facility Address : 1902 PACIFIC AVE, TACOMA, WA 98402
County : PIERCE

Site Details
Registry ID : 110032727459
FRS Facility URL : Click here for hyperlink provided by the agency.
Last Date in Agency List : 2023-02-13

Source Description
Source Description : ACRES stores information reported by EPA Brownfields grant recipients on brownfields properties assessed or cleaned up with grant funding as well as information on Targeted Brownfields Assessments performed by EPA Regions.
The WA-FSIS provides a means to query and display data maintained by the Washington Department of Ecology. This system contains key information for each facility/site that is currently, or has been, of interest to the Air Quality, Dam Safety, Hazardous Waste, Toxics Cleanup, and Water Quality Programs.

FRS Environmental Interest
Source and System ID : ACRES - 15864
WA-FSIS - 4283388

HSL - WA

Facility Name : Shaub-Ellison Co UW Tacoma Branch
Facility Address : 1902 PACIFIC AVE, TACOMA, 98402
County : Pierce

Site Details
Facility Site ID : 4283388
Cleanup Site ID : 7568
Status : Cleanup Started
Site Rank : N/R
Alternative Site Name : SHAUB ELLISON CO,SHAUB ELLISON CO TACOMA
Region : Southwest
Resposbile Unit : Southwest

Map Id: CE233
Direction: SW
Distance: 0.476 mi., 2512 ft.
Elevation: 61 ft.
Relative: Higher

Site Name : SHAUB-ELLISON CO UW TACOMA BRANCH | SHAUB-ELLISON CO/UW TACOMA BRANCH | SHAUB ELLISON CO TACOMA
1902 PACIFIC AVE
TACOMA | Tacoma, WA

Database(s) : [ALL SITES - WA, BROWNFIELDS-ACRES, CSCSL HWS - WA, EPA UST, FED BROWNFIELDS, FRS, HSL - WA, LUST - WA, UST - WA] ***(cont.)***

Envirosite ID: 52365475
EPA ID: N/R

HSL - WA ***(cont.)***

Institutional Control :	N/R
Current VCP :	N/R
Past VCP :	N/R
Latitude :	47.24459
Longitude :	-122.43681
Agency Hyperlink :	Click here for hyperlink provided by the agency.
Last Date in Agency List :	2023-02-28

Contaminants

Contaminant Name :	Petroleum-Other
Ground water :	N/R
Surface water :	N/R
Soil :	Confirmed Above Cleanup Levels
Sediment :	N/R
Air :	N/R
Bedrock :	N/R

Facility Name :	SHAUB-ELLISON CO/UW TACOMA BRANCH
Facility Address :	1902 Pacific Ave, Tacoma, 98402-3110
County :	Pierce

Site Details

Facility Site ID :	4283388
Cleanup Site ID :	7568
Status :	Cleanup Started
Site Rank :	N/R
Alternative Site Name :	N/R
Region :	N/R
Resposbile Unit :	N/R
Institutional Control :	N/R
Current VCP :	N/R
Past VCP :	N/R
Latitude :	N/R
Longitude :	N/R
Agency Hyperlink :	Click here for hyperlink provided by the agency.
Last Date in Agency List :	2022-02-11

LUST - WA

Facility Name :	SHAUB-ELLISON CO UW TACOMA BRANCH
Facility Address :	1902 PACIFIC AVE, TACOMA, 98402
County :	Pierce

Map Id: CE233
Direction: SW
Distance: 0.476 mi., 2512 ft.
Elevation: 61 ft.
Relative: Higher

Site Name : SHAUB-ELLISON CO UW TACOMA BRANCH | SHAUB-ELLISON CO/UW TACOMA BRANCH | SHAUB ELLISON CO TACOMA
1902 PACIFIC AVE
TACOMA | Tacoma, WA

Database(s) : [ALL SITES - WA, BROWNFIELDS-ACRES, CSCSL HWS - WA, EPA UST, FED BROWNFIELDS, FRS, HSL - WA, LUST - WA, UST - WA] ***(cont.)***

Envirosite ID: 52365475
EPA ID: N/R

LUST - WA ***(cont.)***

Site Details

LUST Status Date :	1993-05-01
LUST Status Type :	LUST - Cleanup Started
Facility Site ID :	4283388
Cleanup Site ID :	7568
LUST ID :	4060
UST ID :	4883
Alternate Site Names :	SHAUB ELLISON CO,SHAUB ELLISON CO TACOMA
Release Date :	1993-05-01
Process Type :	N/R
Responsible Unit :	Southwest
Region :	Southwest
Latitude :	47.24459
Longitude :	-122.43681
Last Date in Agency List :	2023-03-20

Contaminants

Contaminant Name :	Petroleum-Other
Ground Water :	N/R
Surface Water :	N/R
Soil :	Confirmed Above Cleanup Levels
Sediment :	N/R
Air :	N/R
Bedrock :	N/R

Facility Name :	SHAUB-ELLISON CO/UW TACOMA BRANCH
Facility Address :	1902 PACIFIC AVE, TACOMA, 98402
County :	Pierce

Site Details

LUST Status Date :	1993-05-01
LUST Status Type :	LUST - Cleanup Started
Facility Site ID :	4283388
Cleanup Site ID :	7568
LUST ID :	4060
UST ID :	4883
Alternate Site Names :	SHAUB ELLISON CO,SHAUB ELLISON CO TACOMA
Release Date :	1993-05-01
Process Type :	N/R
Responsible Unit :	Southwest
Region :	Southwest
Latitude :	47.24459
Longitude :	-122.43681
Last Date in Agency List :	2022-01-11

Map Id: CE233
Direction: SW
Distance: 0.476 mi., 2512 ft.
Elevation: 61 ft.
Relative: Higher

Site Name : SHAUB-ELLISON CO UW TACOMA BRANCH | SHAUB-ELLISON CO/UW TACOMA BRANCH | SHAUB ELLISON CO TACOMA
1902 PACIFIC AVE
TACOMA | Tacoma, WA

Database(s) : [ALL SITES - WA, BROWNFIELDS-ACRES, CSCSL HWS - WA, EPA UST, FED BROWNFIELDS, FRS, HSL - WA, LUST - WA, UST - WA] ***(cont.)***

Envirosite ID: 52365475
EPA ID: N/R

LUST - WA ***(cont.)***

Contaminants

Contaminant Name :	Petroleum-Other
Ground Water :	N/R
Surface Water :	N/R
Soil :	Confirmed Above Cleanup Levels
Sediment :	N/R
Air :	N/R
Bedrock :	N/R

UST - WA

Facility Name :	SHAUB ELLISON CO TACOMA
Facility Address :	1902 PACIFIC AVE, Tacoma, 98402
County :	Pierce
Facility Site ID :	4283388
UST Site ID :	4883
Tag Number(s) :	N/R
Responsible Unit :	Southwest
Is Active :	No
Latitude :	47.24459
Longitude :	-122.43681
Last Date in Agency List :	2022-12-29

Tank Details

Tank Name :	1
Tank Status :	Removed
Install Date :	1964-12-31
Tank Upgrade Date :	N/R
Tank Permanent Closure Date :	N/R
Permit Expiration Date :	N/R
Tank Material :	Steel
Tank Construction :	N/R
Tank Corrosion Protection :	N/R
Tank Manifold :	N/R
Tank Release Detection :	N/R
Tank Tightness Test :	N/R
Tank Spill Prevention :	N/R
Capacity Range :	N/R
Actual Capacity :	N/R
Pipe Material :	Steel
Pipe Construction :	N/R
Pipe Corrosion Protection :	N/R
Tank SFC :	N/R
Dispenser SFC :	N/R
Primary Pipe Release Detection :	N/R
Secondary Pipe Release Detection :	N/R

Map Id: CE233
Direction: SW
Distance: 0.476 mi., 2512 ft.
Elevation: 61 ft.
Relative: Higher

Site Name : SHAUB-ELLISON CO UW TACOMA BRANCH | SHAUB-ELLISON CO/UW TACOMA BRANCH | SHAUB ELLISON CO TACOMA
1902 PACIFIC AVE
TACOMA | Tacoma, WA

Database(s) : [ALL SITES - WA, BROWNFIELDS-ACRES, CSCSL HWS - WA, EPA UST, FED BROWNFIELDS, FRS, HSL - WA, LUST - WA, UST - WA] ***(cont.)***

Envirosite ID: 52365475
EPA ID: N/R

UST - WA ***(cont.)***

Pipe Pumping System :	N/R
Pipe Install Date :	N/R
Turbine Sump Construction :	N/R
Tank Status Date :	1996-08-06
Tank Install Date :	N/R
Tank Overfill Prevention :	N/R

Compartments Details

Compartment Number :	1
Compartment Capacity :	N/R
Substance Stored :	Leaded Gasoline
Used Substance :	N/R
Ecy Region :	N/R

Tank Details

Tank Name :	2
Tank Status :	Removed
Install Date :	1964-12-31
Tank Upgrade Date :	N/R
Tank Permanent Closure Date :	N/R
Permit Expiration Date :	N/R
Tank Material :	N/R
Tank Construction :	N/R
Tank Corrosion Protection :	N/R
Tank Manifold :	N/R
Tank Release Detection :	N/R
Tank Tightness Test :	N/R
Tank Spill Prevention :	N/R
Capacity Range :	111 TO 1,100 Gallons
Actual Capacity :	N/R
Pipe Material :	N/R
Pipe Construction :	N/R
Pipe Corrosion Protection :	N/R
Tank SFC :	N/R
Dispenser SFC :	N/R
Primary Pipe Release Detection :	N/R
Secondary Pipe Release Detection :	N/R
Pipe Pumping System :	N/R
Pipe Install Date :	N/R
Turbine Sump Construction :	N/R
Tank Status Date :	1996-08-06
Tank Install Date :	N/R
Tank Overfill Prevention :	N/R

Map Id: CE233
Direction: SW
Distance: 0.476 mi., 2512 ft.
Elevation: 61 ft.
Relative: Higher

Site Name : SHAUB-ELLISON CO UW TACOMA BRANCH | SHAUB-ELLISON CO/UW TACOMA BRANCH | SHAUB ELLISON CO TACOMA
1902 PACIFIC AVE
TACOMA | Tacoma, WA

Database(s) : [ALL SITES - WA, BROWNFIELDS-ACRES, CSCSL HWS - WA, EPA UST, FED BROWNFIELDS, FRS, HSL - WA, LUST - WA, UST - WA] ***(cont.)***

Envirosite ID: 52365475
EPA ID: N/R

UST - WA ***(cont.)***

Compartments Details

Compartment Number :	1
Compartment Capacity :	N/R
Substance Stored :	N/R
Used Substance :	N/R
Ecy Region :	N/R

Tank Details

Tank Name :	3
Tank Status :	Removed
Install Date :	1964-12-31
Tank Upgrade Date :	N/R
Tank Permanent Closure Date :	N/R
Permit Expiration Date :	N/R
Tank Material :	N/R
Tank Construction :	N/R
Tank Corrosion Protection :	N/R
Tank Manifold :	N/R
Tank Release Detection :	N/R
Tank Tightness Test :	N/R
Tank Spill Prevention :	N/R
Capacity Range :	111 TO 1,100 Gallons
Actual Capacity :	N/R
Pipe Material :	N/R
Pipe Construction :	N/R
Pipe Corrosion Protection :	N/R
Tank SFC :	N/R
Dispenser SFC :	N/R
Primary Pipe Release Detection :	N/R
Secondary Pipe Release Detection :	N/R
Pipe Pumping System :	N/R
Pipe Install Date :	N/R
Turbine Sump Construction :	N/R
Tank Status Date :	1996-08-06
Tank Install Date :	N/R
Tank Overfill Prevention :	N/R

Compartments Details

Compartment Number :	1
Compartment Capacity :	N/R
Substance Stored :	N/R
Used Substance :	N/R
Ecy Region :	N/R

Map Id: CE233
Direction: SW
Distance: 0.476 mi., 2512 ft.
Elevation: 61 ft.
Relative: Higher

Site Name : SHAUB-ELLISON CO UW TACOMA BRANCH | SHAUB-ELLISON CO/UW TACOMA BRANCH | SHAUB ELLISON CO TACOMA
1902 PACIFIC AVE
TACOMA | Tacoma, WA

Database(s) : [ALL SITES - WA, BROWNFIELDS-ACRES, CSCSL HWS - WA, EPA UST, FED BROWNFIELDS, FRS, HSL - WA, LUST - WA, UST - WA] ***(cont.)***

Envirosite ID: 52365475
EPA ID: N/R

UST - WA ***(cont.)***

Tank Details

Tank Name :	4
Tank Status :	Removed
Install Date :	1964-12-31
Tank Upgrade Date :	N/R
Tank Permanent Closure Date :	N/R
Permit Expiration Date :	N/R
Tank Material :	N/R
Tank Construction :	N/R
Tank Corrosion Protection :	N/R
Tank Manifold :	N/R
Tank Release Detection :	N/R
Tank Tightness Test :	N/R
Tank Spill Prevention :	N/R
Capacity Range :	111 TO 1,100 Gallons
Actual Capacity :	N/R
Pipe Material :	N/R
Pipe Construction :	N/R
Pipe Corrosion Protection :	N/R
Tank SFC :	N/R
Dispenser SFC :	N/R
Primary Pipe Release Detection :	N/R
Secondary Pipe Release Detection :	N/R
Pipe Pumping System :	N/R
Pipe Install Date :	N/R
Turbine Sump Construction :	N/R
Tank Status Date :	1996-08-06
Tank Install Date :	N/R
Tank Overfill Prevention :	N/R

Compartments Details

Compartment Number :	1
Compartment Capacity :	N/R
Substance Stored :	N/R
Used Substance :	N/R
Ecy Region :	N/R

Tank Details

Tank Name :	5
Tank Status :	Removed
Install Date :	1964-12-31
Tank Upgrade Date :	N/R
Tank Permanent Closure Date :	N/R
Permit Expiration Date :	N/R
Tank Material :	N/R
Tank Construction :	N/R

Map Id: CE233
Direction: SW
Distance: 0.476 mi., 2512 ft.
Elevation: 61 ft.
Relative: Higher

Site Name : SHAUB-ELLISON CO UW TACOMA BRANCH | SHAUB-ELLISON CO/UW TACOMA BRANCH | SHAUB ELLISON CO TACOMA
1902 PACIFIC AVE
TACOMA | Tacoma, WA

Database(s) : [ALL SITES - WA, BROWNFIELDS-ACRES, CSCSL HWS - WA, EPA UST, FED BROWNFIELDS, FRS, HSL - WA, LUST - WA, UST - WA] ***(cont.)***

Envirosite ID: 52365475
EPA ID: N/R

UST - WA ***(cont.)***

Tank Corrosion Protection :	N/R
Tank Manifold :	N/R
Tank Release Detection :	N/R
Tank Tightness Test :	N/R
Tank Spill Prevention :	N/R
Capacity Range :	111 TO 1,100 Gallons
Actual Capacity :	N/R
Pipe Material :	N/R
Pipe Construction :	N/R
Pipe Corrosion Protection :	N/R
Tank SFC :	N/R
Dispenser SFC :	N/R
Primary Pipe Release Detection :	N/R
Secondary Pipe Release Detection :	N/R
Pipe Pumping System :	N/R
Pipe Install Date :	N/R
Turbine Sump Construction :	N/R
Tank Status Date :	1996-08-06
Tank Install Date :	N/R
Tank Overfill Prevention :	N/R

Compartments Details

Compartment Number :	1
Compartment Capacity :	N/R
Substance Stored :	N/R
Used Substance :	N/R
Ecy Region :	N/R

Map Id: CE234
Direction: SW
Distance: 0.476 mi., 2512 ft.
Elevation: 61 ft.
Relative: Higher

Site Name : SHAUB-ELLISON CO/UW TACOMA BRANCH
1902 PACIFIC AVE
TACOMA, WA

Database(s) : [EPA LUST]

Envirosite ID: 52365476
EPA ID: N/R

EPA LUST

Facility Name :	SHAUB-ELLISON CO/UW TACOMA BRANCH
Facility Address :	1902 PACIFIC AVE, TACOMA, Washington
County :	Pierce

Map Id: CE234
Direction: SW
Distance: 0.476 mi., 2512 ft.
Elevation: 61 ft.
Relative: Higher

Site Name : SHAUB-ELLISON CO/UW TACOMA BRANCH
1902 PACIFIC AVE
TACOMA, WA

Database(s) : [EPA LUST] ***(cont.)***

Envirosite ID: 52365476
EPA ID: N/R

EPA LUST ***(cont.)***

Facility ID :	WA4283388
LUST ID :	WA7568
Reported Date :	N/R
Status :	Open
Substance :	Petroleum-Other
Closed With Residual Contamination (Tribal Only):	N/R
NFA_Letter (Tribal Only) :	N/R
Tribe (Tribal Only) :	N/R
EPA Region :	10
Estimated Population within 1500ft :	529
Estimated Private Domestic Wells within 1500ft:	35
Within Source Water Protection Area (SPA):	No
SPA Public Water System and Facility ID:	N/R
SPA Water Type :	N/R
SPA Facility Type :	N/R
SPA HUC12 :	N/R
Within Groundwater Wellhead Protection Area (WHPA):	No
WHPA Public Water System and Facility ID:	N/R
WHPA Water Type :	N/R
WHPA Facility Type :	N/R
WHPA HUC12 :	N/R
Within Estimated 100-year Floodplain:	No
Latitude :	47.24459
Longitude :	-122.436809999999
Last Date in Agency List :	2023-01-30

Map Id: CA235
Direction: W
Distance: 0.477 mi., 2519 ft.
Elevation: 195 ft.
Relative: Higher

Site Name : BEACON SENIOR CENTER
415 S 13TH ST
TACOMA | Tacoma, WA 98402

Database(s) : [ALL SITES - WA, EPA UST, FRS, UST - WA]

Envirosite ID: 52365551
EPA ID: N/R

ALL SITES - WA

Facility Name :	BEACON SENIOR CENTER
Facility Address :	415 S 13TH ST, TACOMA, 98402
County :	Pierce
Facility/Site ID :	39744213
Alternate Name :	N/R
Program Name :	N/R
WRIA :	10
Legislative District :	27
Congressional District :	6

Map Id: CA235
Direction: W
Distance: 0.477 mi., 2519 ft.
Elevation: 195 ft.
Relative: Higher

Site Name : BEACON SENIOR CENTER
415 S 13TH ST
TACOMA | Tacoma, WA 98402

Database(s) : [ALL SITES - WA, EPA UST, FRS, UST - WA] ***(cont.)***

Envirosite ID: 52365551
EPA ID: N/R

ALL SITES - WA ***(cont.)***

Ecology Region :	SWRO
Ecology Program Phone :	(360) 407-7224
Tribal Land :	N
Latitude :	47.251122
Longitude :	-122.442141
Last Date in Agency List :	2023-01-03

Program Details

Program :	TOXICS
Program ID :	507084
Interaction Type :	Underground Storage Tank
Interaction Type Description :	Any one or combination of tanks (including connecting underground pipes) that is used to contain regulated substances and has a tank volume of ten percent or more beneath the surface of the ground. This term does not include any of the exempt UST systems specified in WAC 173-360-110(2) or any piping connected thereto. See WAC 173-360
Status :	Active
Start Date :	1999-07-27
End Date :	N/R
SIC :	N/R
NAICS :	N/R

EPA UST

Facility Name :	BEACON SENIOR CENTER
Facility Address :	415 S 13TH ST, Tacoma, Washington 98402
County :	Pierce
Facility ID :	WA39744213
Facility Status :	Closed UST(s)
Open USTs :	0
Closed USTs :	1
Temporarily Out of Service USTs :	0
Date of Last Inspection :	N/R
EPA Region :	10
Tribe :	N/R
Facility ID 2 :	N/R
Latitude :	47.251122
Longitude :	-122.442141
Last Date in Agency List :	2023-01-30

Tank Details

Tank ID :	WA39744213_1
Tank Status :	Closed
Installation Date :	1964-01-01
Removal Date :	N/R
Capacity :	N/R
Substances :	D Diesel
Tank Wall Type :	N/R

Map Id: CA235
Direction: W
Distance: 0.477 mi., 2519 ft.
Elevation: 195 ft.
Relative: Higher

Site Name : BEACON SENIOR CENTER
415 S 13TH ST
TACOMA | Tacoma, WA 98402

Database(s) : [ALL SITES - WA, EPA UST, FRS, UST - WA] ***(cont.)***

Envirosite ID: 52365551
EPA ID: N/R

FRS

Facility Name : BEACON SENIOR CENTER
Facility Address : 415 S 13TH ST, TACOMA, WA 98402
County : PIERCE

Site Details

Registry ID : 110015480095
FRS Facility URL : Click here for hyperlink provided by the agency.
Last Date in Agency List : 2023-02-13

Source Description

Source Description :

The WA-FSIS provides a means to query and display data maintained by the Washington Department of Ecology. This system contains key information for each facility/site that is currently, or has been, of interest to the Air Quality, Dam Safety, Hazardous Waste, Toxics Cleanup, and Water Quality Programs.

FRS Environmental Interest

Source and System ID : WA-FSIS - 39744213

UST - WA

Facility Name : BEACON SENIOR CENTER
Facility Address : 415 S 13TH ST, Tacoma, 98402
County : Pierce

Facility Site ID : 39744213
UST Site ID : 507084
Tag Number(s) : N/R
Responsible Unit : Southwest
Is Active : No
Latitude : 47.251122
Longitude : -122.442141
Last Date in Agency List : 2022-12-29

Tank Details

Tank Name : 1
Tank Status : Removed
Install Date : 1964-01-01
Tank Upgrade Date : N/R
Tank Permanent Closure Date : N/R
Permit Expiration Date : N/R
Tank Material : N/R
Tank Construction : N/R
Tank Corrosion Protection : N/R
Tank Manifold : N/R
Tank Release Detection : N/R

Map Id: CA235
Direction: W
Distance: 0.477 mi., 2519 ft.
Elevation: 195 ft.
Relative: Higher

Site Name : BEACON SENIOR CENTER
415 S 13TH ST
TACOMA | Tacoma, WA 98402

Database(s) : [ALL SITES - WA, EPA UST, FRS, UST - WA] ***(cont.)***

Envirosite ID: 52365551
EPA ID: N/R

UST - WA ***(cont.)***

Tank Tightness Test :	N/R
Tank Spill Prevention :	N/R
Capacity Range :	N/R
Actual Capacity :	2000
Pipe Material :	N/R
Pipe Construction :	N/R
Pipe Corrosion Protection :	N/R
Tank SFC :	N/R
Dispenser SFC :	N/R
Primary Pipe Release Detection :	N/R
Secondary Pipe Release Detection :	N/R
Pipe Pumping System :	N/R
Pipe Install Date :	N/R
Turbine Sump Construction :	N/R
Tank Status Date :	1999-12-10
Tank Install Date :	N/R
Tank Overfill Prevention :	N/R

Compartments Details

Compartment Number :	1
Compartment Capacity :	2000
Substance Stored :	Diesel
Used Substance :	N/R
Ecy Region :	N/R

Map Id: CF236
Direction: NE
Distance: 0.482 mi., 2544 ft.
Elevation: 18 ft.
Relative: Higher

Site Name : SIMPSON LANDING PROJECT
1100 PORTLAND AVE
TACOMA | Tacoma, WA 98421

Database(s) : [ALL SITES - WA, CSCSL NFA - WA, ENVCVN - WA, FRS, HSL - WA, VCP - WA]

Envirosite ID: 6538966
EPA ID: N/R

ALL SITES - WA

Facility Name :	SIMPSON LANDING PROJECT
Facility Address :	1100 PORTLAND AVE, TACOMA, 98421
County :	Pierce
Facility/Site ID :	88329394
Alternate Name :	N/R
Program Name :	N/R
WRIA :	10
Legislative District :	27
Congressional District :	9
Ecology Region :	SWRO
Ecology Program Phone :	(360) 407-7224

Map Id: CF236
Direction: NE
Distance: 0.482 mi., 2544 ft.
Elevation: 18 ft.
Relative: Higher

Site Name : SIMPSON LANDING PROJECT
1100 PORTLAND AVE
TACOMA | Tacoma, WA 98421

Database(s) : [ALL SITES - WA, CSCSL NFA - WA, ENVCVN - WA, FRS, HSL - WA, VCP - WA] ***(cont.)***

Envirosite ID: 6538966
EPA ID: N/R

ALL SITES - WA ***(cont.)***

Tribal Land :	N
Latitude :	47.25885
Longitude :	-122.42034
Last Date in Agency List :	2023-01-03

Program Details

Program :	TOXICS
Program ID :	N/R
Interaction Type :	Voluntary Cleanup Sites
Interaction Type Description :	For a fee, Ecology staff will review an independent cleanup report(s) and provide a written decision about the adequacy of the cleanup actions taken and described in the report.
Status :	Inactive
Start Date :	1998-10-28
End Date :	1998-10-29
SIC :	N/R
NAICS :	N/R

CSCSL NFA - WA

Facility Name :	SIMPSON LANDING PROJECT
Facility Address :	1100 PORTLAND AVE, TACOMA, 98421
County :	Pierce
NFA Date :	1998-10-29
Facility Site ID :	88329394
Cleanup Site ID :	1722
Rank :	N/R
VCP :	N/R
Alternate Site Names :	SIMPSON TACOMA KRAFT CO
NFA Reason :	Voluntary Cleanup Program Review
Site Status :	NFA
Region :	Southwest
Responsible Unit :	Southwest
Latitude :	47.25885
Longitude :	-122.42034
Last Date in Agency List :	2023-02-23

Contaminants

Contaminant Name :	Petroleum Products-Unspecified
Ground Water :	Remediated
Surface Water :	N/R
Soil :	Remediated
Sediment :	N/R
Air :	N/R
Bedrock :	N/R

Map Id: CF236
Direction: NE
Distance: 0.482 mi., 2544 ft.
Elevation: 18 ft.
Relative: Higher

Site Name : SIMPSON LANDING PROJECT
1100 PORTLAND AVE
TACOMA | Tacoma, WA 98421

Database(s) : [ALL SITES - WA, CSCSL NFA - WA, ENVCVN - WA, FRS, HSL - WA, VCP - WA] ***(cont.)***

Envirosite ID: 6538966
EPA ID: N/R

ENVCVN - WA

Facility Name :	Simpson Landing Project
Facility Address :	1100 PORTLAND AVE, TACOMA, 98421
County :	Pierce
Cleanup Site ID :	1722
Facility Site ID :	88329394
Site Status :	No Further Action
Alternate Site Names :	SIMPSON TACOMA KRAFT CO
NFA Date :	1998-10-29
Instrument Type :	Environmental Covenant
Tax Parcel Number :	N/R
Active Control :	Yes
County Recording Number :	9803030317
County Recording Date :	1998-03-03
Region :	Southwest
ResponsibleUnit :	Southwest
Restrict Land Use :	No
Restrict Surface Water Use :	No
Restrict All Ground Water Extraction/Well Installation:	No
Restrict Domestic Ground Water Extraction/Well Installation:	No
Prohibit Soil Disturbance :	Yes
Prevent the Reuse or Relocation of Site Soil:	No
Restrictive Signage :	No
Restrict Shellfish and/or Finfish Harvesting:	No
Restrict Swimming and/or Beach Play :	No
Restrict Access :	No
Ongoing Maintenance of Remedy :	No
Require Educational Programs :	No
Prohibit Removal or Alteration of Existing Buildings:	No
Prohibit New Building Construction :	No
Control Stormwater :	No
Control Vapor/Gas :	No
Restrict Sediment Cap Disturbance :	No
Maintain/Protect Monitoring System :	No
Other :	No
MediaRestrictions :	Soil
Latitude :	47.25885
Longitude :	-122.42034
Last Date in Agency List :	2023-01-20

FRS

Facility Name :	SIMPSON LANDING PROJECT
Facility Address :	1100 PORTLAND AVE, TACOMA, WA 98421
County :	PIERCE

Map Id: CF236
Direction: NE
Distance: 0.482 mi., 2544 ft.
Elevation: 18 ft.
Relative: Higher

Site Name : SIMPSON LANDING PROJECT
1100 PORTLAND AVE
TACOMA | Tacoma, WA 98421

Database(s) : [ALL SITES - WA, CSCSL NFA - WA, ENVCVN - WA, FRS, HSL - WA, VCP - WA] ***(cont.)***

Envirosite ID: 6538966
EPA ID: N/R

FRS ***(cont.)***

Site Details

Registry ID :	110015401554
FRS Facility URL :	Click here for hyperlink provided by the agency.
Last Date in Agency List :	2015-12-06

Source Description

Source Description :

The WA-FSIS provides a means to query and display data maintained by the Washington Department of Ecology. This system contains key information for each facility/site that is currently, or has been, of interest to the Air Quality, Dam Safety, Hazardous Waste, Toxics Cleanup, and Water Quality Programs.

FRS Environmental Interest

Source and System ID :	WA-FSIS - 88329394

HSL - WA

Facility Name :	Simpson Landing Project
Facility Address :	1100 PORTLAND AVE, TACOMA, 98421
County :	Pierce

Site Details

Facility Site ID :	88329394
Cleanup Site ID :	1722
Status :	No Further Action
Site Rank :	N/R
Alternative Site Name :	SIMPSON TACOMA KRAFT CO
Region :	Southwest
Resposbile Unit :	Southwest
Institutional Control :	Yes
Current VCP :	N/R
Past VCP :	Yes
Latitude :	47.25885
Longitude :	-122.42034
Agency Hyperlink :	Click here for hyperlink provided by the agency.
Last Date in Agency List :	2023-02-28

Contaminants

Contaminant Name :	Petroleum Products-Unspecified
Ground water :	Remediated
Surface water :	N/R
Soil :	Remediated
Sediment :	N/R
Air :	N/R
Bedrock :	N/R

Map Id: CF236
Direction: NE
Distance: 0.482 mi., 2544 ft.
Elevation: 18 ft.
Relative: Higher

Site Name : SIMPSON LANDING PROJECT
1100 PORTLAND AVE
TACOMA | Tacoma, WA 98421

Database(s) : [ALL SITES - WA, CSCSL NFA - WA, ENVCVN - WA, FRS, HSL - WA, VCP - WA] ***(cont.)***

Envirosite ID: 6538966
EPA ID: N/R

HSL - WA ***(cont.)***

Facility Name :	SIMPSON LANDING PROJECT
Facility Address :	1100 Portland Ave, Tacoma, 98421
County :	Pierce

Site Details

Facility Site ID :	88329394
Cleanup Site ID :	1722
Status :	No Further Action
Site Rank :	N/R
Alternative Site Name :	N/R
Region :	N/R
Resposbile Unit :	N/R
Institutional Control :	N/R
Current VCP :	N/R
Past VCP :	N/R
Latitude :	N/R
Longitude :	N/R
Agency Hyperlink :	Click here for hyperlink provided by the agency.
Last Date in Agency List :	2022-02-11

VCP - WA

Facility Name :	SIMPSON LANDING PROJECT
Facility Address :	1100 PORTLAND AVE, TACOMA, 98421
County :	Pierce

Facility/Site ID :	88329394
Alternate Name :	N/R
Program Name :	N/R
WRIA :	10
Legislative District :	27
Congressional District :	9
Ecology Region :	SWRO
Ecology Program Phone :	(360) 407-7224
Tribal Land :	N
Latitude :	47.25885
Longitude :	-122.42034
Last Date in Agency List :	2023-01-04

Program Details

Program :	TOXICS
Program ID :	N/R
Interaction Type :	Voluntary Cleanup Sites
Interaction Type Description :	For a fee, Ecology staff will review an independent cleanup report(s) and provide a written decision about the adequacy of the cleanup actions taken and described in the report.
Status :	Inactive
Start Date :	1998-10-28

Map Id: CF236
Direction: NE
Distance: 0.482 mi., 2544 ft.
Elevation: 18 ft.
Relative: Higher

Site Name : SIMPSON LANDING PROJECT
1100 PORTLAND AVE
TACOMA | Tacoma, WA 98421

Database(s) : [ALL SITES - WA, CSCSL NFA - WA, ENVCVN - WA, FRS, HSL - WA, VCP - WA] ***(cont.)***

Envirosite ID: 6538966
EPA ID: N/R

VCP - WA ***(cont.)***

End Date :	1998-10-29
SIC :	N/R
NAICS :	N/R

Map Id: CF237
Direction: NE
Distance: 0.485 mi., 2560 ft.
Elevation: 18 ft.
Relative: Higher

Site Name : VENEER CHIP TRANSPORT INC | VCT WOOD RECYCLING | WAR302944
E 11TH ST & E PORTLAND AVE
TACOMA, WA 98421

Database(s) : [ALL SITES - WA, DOCKET, FRS, ICIS, INACTIVE PCS, PCS ENF, PCS FACILITY]

Envirosite ID: 6570033
EPA ID: N/R

ALL SITES - WA

Facility Name :	VCT Wood Recycling
Facility Address :	E 11TH ST & E PORTLAND AVE, TACOMA, 98421
County :	Pierce
Facility/Site ID :	3743
Alternate Name :	N/R
Program Name :	N/R
WRIA :	10
Legislative District :	27
Congressional District :	9
Ecology Region :	SWRO
Ecology Program Phone :	(360) 407-6400
Tribal Land :	N
Latitude :	47.259
Longitude :	-122.421
Last Date in Agency List :	2023-01-03

Program Details

Program :	WATQUAL
Program ID :	N/R
Interaction Type :	Industrial SW GP
Interaction Type Description :	General permit issued to industries to regulate the discharge of contaminated stormwater to state waters.
Status :	Active
Start Date :	2015-04-13
End Date :	N/R
SIC :	N/R
NAICS :	N/R

Map Id: CF237
Direction: NE
Distance: 0.485 mi., 2560 ft.
Elevation: 18 ft.
Relative: Higher

Site Name : VENEER CHIP TRANSPORT INC | VCT WOOD RECYCLING | WAR302944
E 11TH ST & E PORTLAND AVE
TACOMA, WA 98421

Database(s) : [ALL SITES - WA, DOCKET, FRS, ICIS, INACTIVE PCS, PCS ENF, PCS FACILITY] ***(cont.)***

Envirosite ID: 6570033
EPA ID: N/R

ALL SITES - WA ***(cont.)***

Facility Name :	Veneer Chip Transport Inc
Facility Address :	E 11TH ST & E PORTLAND AVE, TACOMA, 98421
County :	Pierce
Facility/Site ID :	13922
Alternate Name :	N/R
Program Name :	N/R
WRIA :	10
Legislative District :	27
Congressional District :	9
Ecology Region :	SWRO
Ecology Program Phone :	(360) 407-6400
Tribal Land :	N
Latitude :	47.259
Longitude :	-122.421
Last Date in Agency List :	2023-01-03

Program Details

Program :	WATQUAL
Program ID :	WAR302944
Interaction Type :	Industrial SW GP
Interaction Type Description :	General permit issued to industries to regulate the discharge of contaminated stormwater to state waters.
Status :	Inactive
Start Date :	2015-04-07
End Date :	2017-12-15
SIC :	N/R
NAICS :	N/R

DOCKET

Facility Name :	VENEER CHIP TRANSPORT INC
Facility Address :	E 11TH ST & E PORTLAND AVE, TACOMA, WA 98421

Site Activity Details

Enforcement Action Case Number :	WA-758115
Activity ID :	3600687628
Enforcement Action Name :	VENEER CHIP TRANSPORT INC
Last Date in Agency List :	2018-12-17
Final Ordr Iss/Final Order Enter Date:	N/R
Complaint/Proposed Order Actual Date:	N/R
Final Order Issued Actual Date :	N/R
Final Order Name :	N/R

Map Id: CF237
Direction: NE
Distance: 0.485 mi., 2560 ft.
Elevation: 18 ft.
Relative: Higher

Site Name : VENEER CHIP TRANSPORT INC | VCT WOOD RECYCLING | WAR302944
E 11TH ST & E PORTLAND AVE
TACOMA, WA 98421

Database(s) : [ALL SITES - WA, DOCKET, FRS, ICIS, INACTIVE PCS, PCS ENF, PCS FACILITY] ***(cont.)***

Envirosite ID: 6570033
EPA ID: N/R

DOCKET ***(cont.)***

Complaint Summary

Respondent/Defendant Name :	N/R
Named in Complaint :	N/R
Named in Final Order :	N/R
SEP Category :	N/R
SEP Description :	N/R
Regional Docket Number :	N/R

Standard Industrial Classification (SIC) Summary

Registry ID :	110012701139
Primary SIC :	N/R
Primary NAICS :	321113 - Sawmills
Settlement FRS ICIS Facility :	N/R - N/R
Pollutants (SRS) :	N/R
Admin EA Closed Actual Date :	2016-04-01
Enforcement Action Name :	N/R
Enforcement Action Resolution :	N/R
Violation Types :	N/R
Case Law Sections :	CWA OTHER - Violations not covered elsewhere

Violation Penalties and Compliance Summary

Compliance Action Cost :	N/R
EPA Penalty Assessed Amount :	N/R
Cost Recovery Required :	N/R
Cost of SEP :	N/R
Cost of Complying Actions :	N/R

FRS

Facility Name :	VCT WOOD RECYCLING
Facility Address :	E 11TH ST & E PORTLAND AVE, TACOMA, WA 98421
County :	PIERCE

Map Id: CF237
Direction: NE
Distance: 0.485 mi., 2560 ft.
Elevation: 18 ft.
Relative: Higher

Site Name : VENEER CHIP TRANSPORT INC | VCT WOOD RECYCLING | WAR302944
E 11TH ST & E PORTLAND AVE
TACOMA, WA 98421

Database(s) : [ALL SITES - WA, DOCKET, FRS, ICIS, INACTIVE PCS, PCS ENF, PCS FACILITY] ***(cont.)***

Envirosite ID: 6570033
EPA ID: N/R

FRS ***(cont.)***

Site Details
Registry ID : 110064090193
FRS Facility URL : Click here for hyperlink provided by the agency.
Last Date in Agency List : 2023-02-13

Source Description

Source Description :

The WA-FSIS provides a means to query and display data maintained by the Washington Department of Ecology. This system contains key information for each facility/site that is currently, or has been, of interest to the Air Quality, Dam Safety, Hazardous Waste, Toxics Cleanup, and Water Quality Programs.

FRS Environmental Interest
Source and System ID : WA-FSIS - 3743

Facility Name : VENEER CHIP TRANSPORT, INC.
Facility Address : E. 11TH ST & E. PORTLAND AVE, TACOMA, WA 98421
County : PIERCE

Site Details
Registry ID : 110064035636
FRS Facility URL : Click here for hyperlink provided by the agency.
Last Date in Agency List : 2015-12-06

Source Description
Source Description : The NPDES module of the Compliance Information System (ICIS) tracks surface water permits issued under the Clean Water Act. Under NPDES, all facilities that discharge pollutants from any point source into waters of the United States are required to obtain a permit. The permit will likely contain limits on what can be discharged, impose monitoring and reporting requirements, and include other provisions to ensure that the discharge does not adversely affect water quality.
The WA-FSIS provides a means to query and display data maintained by the Washington Department of Ecology. This system contains key information for each facility/site that is currently, or has been, of interest to the Air Quality, Dam Safety, Hazardous Waste, Toxics Cleanup, and Water Quality Programs.

FRS Environmental Interest
Source and System ID : ICIS - WAR302944
WA-FSIS - 13922

Map Id: CF237
Direction: NE
Distance: 0.485 mi., 2560 ft.
Elevation: 18 ft.
Relative: Higher

Site Name : VENEER CHIP TRANSPORT INC | VCT WOOD RECYCLING | WAR302944
E 11TH ST & E PORTLAND AVE
TACOMA, WA 98421

Database(s) : [ALL SITES - WA, DOCKET, FRS, ICIS, INACTIVE PCS, PCS ENF, PCS FACILITY] ***(cont.)***

Envirosite ID: 6570033
EPA ID: N/R

ICIS

Facility Name :	VENEER CHIP TRANSPORT INC
Facility Address :	E 11TH ST & E PORTLAND AVE, TACOMA, WA 98421

Site Details

NPDES ID :	WAR302944
ICIS Facility Interest ID :	3600122405
Facility UIN :	110015471675
Facility Type Code :	Privately Owned Facility
Impaired Waters :	303(D) Listed
Latitude :	47.2589988
Longitude :	-122.420997
Last Date in Agency List :	2022-12-28

INACTIVE PCS

Issue Date :	2015-01-02
Original Issue Date :	2015-01-02
Effective Date :	2015-04-16
Expiration Date :	2019-12-31
Retirement Date :	N/R
Termination Date :	2017-12-15
Issuing Agency :	State
Agency Type :	State
Activity ID :	3600470138
External Permit Number :	WAR302944
Facility Type Indicator :	NON-POTW
Permit Type :	General Permit Covered Facility-NPDES)
Major Minor Status :	N
Permit Status :	Terminated
Total Design Flow Number :	N/R
Actual Average Flow Number :	N/R
State Water Body :	N/R
State Water Body Name :	N/R
Permit Name :	Veneer Chip Transport, Inc.
Permit Comp Status :	Y
RNC Tracking :	Y
Master External Permit Number :	WAR125726
TMDL Interface :	N/R
EDMR Authorization :	N
Pretreatment Indicator :	N/R
Last Date in Agency List :	2022-12-28

PCS ENF

Site Details

NPDES ID :	WAR302944
Last Date in Agency List :	2022-12-28

Map Id: CF237
Direction: NE
Distance: 0.485 mi., 2560 ft.
Elevation: 18 ft.
Relative: Higher

Site Name : VENEER CHIP TRANSPORT INC | VCT WOOD RECYCLING | WAR302944
E 11TH ST & E PORTLAND AVE
TACOMA, WA 98421

Database(s) : [ALL SITES - WA, DOCKET, FRS, ICIS, INACTIVE PCS, PCS ENF, PCS FACILITY] ***(cont.)***

Envirosite ID: 6570033
EPA ID: N/R

PCS ENF ***(cont.)***

Formal Enforcement Actions

Settlement Entered Date :	N/R
ENF Identifier :	N/R
Activity ID :	N/R
Activity Type :	N/R
ENF Type :	N/R
Agency :	N/R
Fed Penalty Assessed Amount :	N/R
State Local Penalty Amount :	N/R

Informal Enforcement Actions

Achieved Date :	2016-04-01
Registry ID :	110015471675
ENF Identifier :	WA-758115
Activity ID :	3600687628
Activity Type :	Administrative - Informal
ENF Type :	Letter of Violation/ Warning Letter
Agency :	State

PCS FACILITY

Issue Date :	2015-01-02
Original Issue Date :	2015-01-02
Effective Date :	2015-04-16
Expiration Date :	2019-12-31
Retirement Date :	N/R
Termination Date :	N/R
Issuing Agency :	STATE
Agency Type :	State
Activity ID :	3600470138
External Permit Number :	WAR302944
Facility Type Indicator :	NON-POTW
Permit Type :	General Permit Covered Facility-NPDES)
Major Minor Status :	N
Permit Status :	Effective
Total Design Flow Number :	N/R
Actual Average Flow Number :	N/R
State Water Body :	N/R
State Water Body Name :	N/R
Permit Name :	Veneer Chip Transport, Inc.
Permit Comp Status :	Y
RNC Tracking :	Y
Master External Permit Number :	WAR125726
TMDL Interface :	N/R
EDMR Authorization :	N
Pretreatment Indicator :	N/R
Last Date in Agency List :	2018-03-13

Map Id: 238
Direction: WSW
Distance: 0.488 mi., 2575 ft.
Elevation: 162 ft.
Relative: Higher

Site Name : U OF W TACOMA - STROM PROPERTY
1727, 1733, 1735, & 1737 FAWCETT AVE.
Tacoma | TACOMA, WA

Database(s) : [BROWNFIELDS-ACRES, FED BROWNFIELDS, FRS]

Envirosite ID: 6573199
EPA ID: N/R

BROWNFIELDS-ACRES

Facility Name :	U of W Tacoma - Strom Property
Facility Address :	1727, 1733, 1735, & 1737 Fawcett Ave., Tacoma, WA 98402-1706
County :	Pierce

Site Details

Property ID :	79001
EPA FRS ID :	N/R
EPA FRS Site Name :	N/R
Alias Name :	N/R
Current Use :	N/R
Future Use :	N/R
GP Funding Type ID :	Hazardous
Property Size :	.59
Local Parcel Number :	2017090060, 70, 80, & 90
Former Use :	Residential, Commercial, Printshop, Sheds, Stable, Woodworking, Storage, Office Space, Jewelry Making Class, & Auto Restoration
Ownership Entity ID :	Private
Current Owner :	Norman Strom
Photo Available :	Y
Video Available :	N
Ownership Change :	N
Ownership Liability Factor :	N/R
Cleanup Required Flag :	Y
Cleanup Required Date :	N/R
State Tribal Enroll ID Number :	N/R
State Tribal Enroll Date :	N/R
Property Not Enrolled Flag :	N/R
NFA Issue Date :	N/R
Info Devices :	N/R
Check Pilot Flag :	N/R
CERCLIS WasteLAN Indicator :	N/R
RCRA Indicator :	N/R
BF Proj Number :	N/R
Mun Owned :	N/R
Approx Value :	N/R
Build Sqft :	N/R
Date of Form :	N/R
Add Date :	2008-06-24
Mod Date :	2013-04-29
Mod User :	ldorigan
CERCLIS Flag :	N/R
RFR Flag :	N
RFR Date :	N/R
RFR Grant ID :	N/R
Multi Story Flag :	Y
Institutional Control In Place Flag :	N/R
Institutional Control In Place Date :	N/R
Institutional Control Additional Info:	N/R
Institutional Control Required Flag :	U
Institutional Control Required Date :	N/R
Institutional Control Data Address :	N/R
Property Controls :	N/R

Map Id: 238
Direction: WSW
Distance: 0.488 mi., 2575 ft.
Elevation: 162 ft.
Relative: Higher

Site Name : U OF W TACOMA - STROM PROPERTY
1727, 1733, 1735, & 1737 FAWCETT AVE.
Tacoma | TACOMA, WA

Database(s) : [BROWNFIELDS-ACRES, FED BROWNFIELDS, FRS] ***(cont.)***

Envirosite ID: 6573199
EPA ID: N/R

BROWNFIELDS-ACRES ***(cont.)***

Govt Controls :	N/R
Permit Tools :	N/R
Eng. Control in Place :	N/R
Eng. Control in Place Date :	N/R
Eng. Control Additional Info :	N/R
Eng. Control Required Flag :	N/R
Eng. Control Flag Cover Tech :	N/R
Eng. Control Flag Immobilization :	N/R
Eng. Control Flag Barriers :	N/R
Eng. Control Flag Security :	N/R
Eng. Control Flag Other :	N/R
Eng. Control Other :	N/R
Eng. Control Data Address :	N/R
Cleanup Req Ukn Comment :	N/R
AWP Catalyst Y/N :	N/R
Lat/Long Override Flag :	N/R
Latitude Measure :	47.24733
Longitude Measure :	-122.44103
Src Map Scale Num :	N/R
Ref Point ID :	101
Hcm Id :	1
Datum Code ID :	3
Horiz Accuracy Measure :	N/R
Last Date in Agency List :	2023-01-03

Contaminants Summary

Contaminant :	Lead
Contaminant Found :	Y
Contaminant Cleaned Up :	N/R
Other Description :	N/R
Other Cleaned Up :	N/R

Contaminant :	Other Metals
Contaminant Found :	Y
Contaminant Cleaned Up :	N/R
Other Description :	Not Stated
Other Cleaned Up :	N/R

Contaminant :	Petroleum/Petroleum Products
Contaminant Found :	Y
Contaminant Cleaned Up :	N/R
Other Description :	N/R
Other Cleaned Up :	N/R

Affected Media

Media Affected :	Soil

FED BROWNFIELDS

Facility Name :	U of W Tacoma - Strom Property

Map Id: 238
Direction: WSW
Distance: 0.488 mi., 2575 ft.
Elevation: 162 ft.
Relative: Higher

Site Name : U OF W TACOMA - STROM PROPERTY
1727, 1733, 1735, & 1737 FAWCETT AVE.
Tacoma | TACOMA, WA

Database(s) : [BROWNFIELDS-ACRES, FED BROWNFIELDS, FRS] ***(cont.)***

Envirosite ID: 6573199
EPA ID: N/R

FED BROWNFIELDS ***(cont.)***

Facility Address :	1727, 1733, 1735, & 1737 Fawcett Ave., Tacoma, WA 98402-1706

Site Details

ACRES Property ID :	79001
Property Size (acres) :	.59
Local Property Number(s) :	2017090060, 70, 80, & 90
Ownership Entity :	Private
Current Owner :	Norman Strom
Did Ownership Change :	N
SFLLP fact into the ownership :	N/R
Latitude :	47.24733
Longitude :	-122.44103
Horizontal Collection Method :	Address Matching-House Number
Source Map Scale :	N/R
Reference Point :	Entrance Point of a Facility or Station
Horizontal Reference Datum :	World Geodetic System of 1984
Description/History :	Residential, Commercial, Printshop, Sheds, Stable, Woodworking, Storage, Office Space, Jewelry Making Class, & Auto Restoration
Last Date in Agency List :	2023-01-06

Additional Details

Past Use: Greenspace (acres) :	N/R
Past Use: Residential (acres) :	N/R
Past Use: Commercial (acres) :	N/R
Past Use: Industrial (acres) :	N/R
Past Use: Multistory (acres) :	N/R
Cleanup Required :	Y
Contaminants Found: Controlled Substances:	N/R
Contaminants Found: Petroleum :	Y
Contaminants Found: Asbestos :	N/R
Contaminants Found: Lead :	Y
Contaminants Found: PAHs :	Y
Contaminants Found: PCBs :	N/R
Contaminants Found: VOCs :	N/R
Contaminants Found: Selenium :	N/R
Contaminants Found: Iron :	N/R
Contaminants Found: Arsenic :	N/R
Contaminants Found: Cadmium :	N/R
Contaminants Found: Chromium :	N/R
Contaminants Found: Copper :	N/R
Contaminants Found: Mercury :	N/R
Contaminants Found: Nickel :	N/R
Contaminants Found: Pesticides :	N/R
Contaminants Found: SVOCs :	N/R
Contaminants Found: Other Metals :	Y
Contaminants Found: Other :	N/R
Contaminants Found: Other (Descr) :	N/R
Contaminants Found: Unknown :	N/R
Contaminants Found: None :	N/R

Map Id: 238
Direction: WSW
Distance: 0.488 mi., 2575 ft.
Elevation: 162 ft.
Relative: Higher

Site Name : U OF W TACOMA - STROM PROPERTY
1727, 1733, 1735, & 1737 FAWCETT AVE.
Tacoma | TACOMA, WA

Database(s) : [BROWNFIELDS-ACRES, FED BROWNFIELDS, FRS] ***(cont.)***

Envirosite ID: 6573199
EPA ID: N/R

FED BROWNFIELDS ***(cont.)***

Contaminants Cleaned Up: Controlled Substances:	N/R
Contaminants Cleaned Up: Petroleum :	N/R
Contaminants Cleaned Up: Asbestos :	N/R
Contaminants Cleaned Up: Lead :	N/R
Contaminants Cleaned Up: PAHs :	N/R
Contaminants Cleaned Up: PCBs :	N/R
Contaminants Cleaned Up: VOCs :	N/R
Contaminants Cleaned Up: Selenium :	N/R
Contaminants Cleaned Up: Iron :	N/R
Contaminants Cleaned Up: Arsenic :	N/R
Contaminants Cleaned Up: Cadmium :	N/R
Contaminants Cleaned Up: Chromium :	N/R
Contaminants Cleaned Up: Copper :	N/R
Contaminants Cleaned Up: Mercury :	N/R
Contaminants Cleaned Up: Nickel :	N/R
Contaminants Cleaned Up: Pesticides :	N/R
Contaminants Cleaned Up: SVOCs :	N/R
Contaminants Cleaned Up: Other Metals:	N/R
Contaminants Cleaned Up: Other :	N/R
Contaminants Cleaned Up: Other (Descr):	N/R
Contaminants Cleaned Up: Unknown :	N/R
Contaminants Cleaned Up: None :	N/R
Media Affected: Air :	N/R
Media Affected: Sediments :	N/R
Media Affected: Soil :	Y
Media Affected: Drinking Water :	N/R
Media Affected: Ground Water :	N/R
Media Affected: Surface Water :	N/R
Media Affected: Bldg Materials :	N/R
Media Affected: Indoor Air :	N/R
Media Affected: Unknown :	N/R
Media Cleaned Up: Air :	N/R
Media Cleaned Up: Sediments :	N/R
Media Cleaned Up: Soil :	N/R
Media Cleaned Up: Drinking Water :	N/R
Media Cleaned Up: Ground Water :	N/R
Media Cleaned Up: Surface Water :	N/R
Media Cleaned Up: Bldg Materials :	N/R
Media Cleaned Up: Indoor Air :	N/R
Media Cleaned Up: Unknown :	N/R
ST/Tribal Prg ID Number :	N/R
Further Action/Cleanup :	N/R
Enrollment ST/Tribal Prg :	N/R
Institutional Ctrl (ICs) Req? :	U
IC Category: Proprietary Controls :	N/R
IC Category: Informational Devices :	N/R
IC Category: Governmental Controls :	N/R
IC Category: Enforcement/Permit Tools:	N/R
ICs in Place? :	N/R
Date ICs in Place :	N/R
Future Use: Greenspace :	N/R
Future Use: Residential :	N/R
Future Use: Commercial :	N/R
Future Use: Industrial :	N/R

Map Id: 238
Direction: WSW
Distance: 0.488 mi., 2575 ft.
Elevation: 162 ft.
Relative: Higher

Site Name : U OF W TACOMA - STROM PROPERTY
1727, 1733, 1735, & 1737 FAWCETT AVE.
Tacoma | TACOMA, WA

Database(s) : [BROWNFIELDS-ACRES, FED BROWNFIELDS, FRS] ***(cont.)***

Envirosite ID: 6573199
EPA ID: N/R

FED BROWNFIELDS ***(cont.)***

Future Use: Multistory (acres) : N/R

Assessment Details

Cooperative Agreement Number :	n/a
Type of Brownfields Grant :	TBA
Type of Funding :	Hazardous
Grant Recipient Name :	R10 TBA - Washington (STAG Funded)
IC Data Address :	N/R
Redevelopment Completion Date :	N/R
Cleanup Start Date :	N/R
Cleanup Completion Date :	N/R
Redevelopment Start Date :	N/R
Number of Cleanup and Redev Jobs :	N/R
Acreage and Greenspace Created :	N/R
Photographs are Available :	Y
Video is Available :	N
Accomplishment Counted :	Y
Assessment Phase :	N/R
Assessment Start Date :	2003-03-01
Assessment Completion Date :	2003-03-12
Amount of Assessment Funding :	5000
Source of Assessment Funding :	N/R
Entity Providing Assessment Funds :	EPA
Source of Cleanup Funding :	N/R
Entity Providing Cleanup Funds :	N/R
Amount of Cleanup Funding :	N/R
Source of Redevelopment Funding :	N/R
Entity Prvding Redevelopment Funds :	N/R
Amount of Redevelopment Funding :	N/R

Cooperative Agreement Number :	n/a
Type of Brownfields Grant :	TBA
Type of Funding :	Hazardous
Grant Recipient Name :	R10 TBA - Washington (STAG Funded)
IC Data Address :	N/R
Redevelopment Completion Date :	N/R
Cleanup Start Date :	N/R
Cleanup Completion Date :	N/R
Redevelopment Start Date :	N/R
Number of Cleanup and Redev Jobs :	N/R
Acreage and Greenspace Created :	N/R
Photographs are Available :	Y
Video is Available :	N
Accomplishment Counted :	N
Assessment Phase :	N/R
Assessment Start Date :	2004-04-01
Assessment Completion Date :	2004-04-29
Amount of Assessment Funding :	20000
Source of Assessment Funding :	N/R
Entity Providing Assessment Funds :	N/R
Source of Cleanup Funding :	N/R
Entity Providing Cleanup Funds :	N/R
Amount of Cleanup Funding :	N/R

Map Id: 238
Direction: WSW
Distance: 0.488 mi., 2575 ft.
Elevation: 162 ft.
Relative: Higher

Site Name : U OF W TACOMA - STROM PROPERTY
1727, 1733, 1735, & 1737 FAWCETT AVE.
Tacoma | TACOMA, WA

Database(s) : [BROWNFIELDS-ACRES, FED BROWNFIELDS, FRS] ***(cont.)***

Envirosite ID: 6573199
EPA ID: N/R

FED BROWNFIELDS ***(cont.)***

Source of Redevelopment Funding :	N/R
Entity Prvding Redevelopment Funds :	N/R
Amount of Redevelopment Funding :	N/R

FRS

Facility Name :	U OF W TACOMA - STROM PROPERTY
Facility Address :	1727, 1733, 1735, & 1737 FAWCETT AVE., TACOMA, WA 98402
County :	PIERCE

Site Details

Registry ID :	110038762540
FRS Facility URL :	Click here for hyperlink provided by the agency.
Last Date in Agency List :	2016-03-07

Source Description

Source Description :

ACRES stores information reported by EPA Brownfields grant recipients on brownfields properties assessed or cleaned up with grant funding as well as information on Targeted Brownfields Assessments performed by EPA Regions.

FRS Environmental Interest

Source and System ID :	ACRES - 79001

Map Id: 239
Direction: SSE
Distance: 0.491 mi., 2590 ft.
Elevation: 17 ft.
Relative: Higher

Site Name : BNSF RAILWAY COMPANY TACOMA | BNSF TACOMA YARD
610 E 21ST ST
TACOMA, WA 98421

Database(s) : [ALL SITES - WA, BRS, ECHO, FRS, ICIS, INACTIVE PCS, PCS FACILITY, RCRA_VSQG, T 2 - WA]

Envirosite ID: 52365620
EPA ID: N/R

ALL SITES - WA

Facility Name :	BNSF Railway Company Tacoma
Facility Address :	610 E 21ST ST, TACOMA, 98421
County :	Pierce

Map Id: 239
Direction: SSE
Distance: 0.491 mi., 2590 ft.
Elevation: 17 ft.
Relative: Higher

Site Name : BNSF RAILWAY COMPANY TACOMA | BNSF TACOMA YARD
610 E 21ST ST
TACOMA, WA 98421

Database(s) : [ALL SITES - WA, BRS, ECHO, FRS, ICIS, INACTIVE PCS, PCS FACILITY, RCRA_VSQG, T 2 - WA] ***(cont.)***

Envirosite ID: 52365620
EPA ID: N/R

ALL SITES - WA ***(cont.)***

Facility/Site ID :	37294136
Alternate Name :	BURLINGTON NORTHERN RR CO TACOMA
Program Name :	N/R
WRIA :	10
Legislative District :	27
Congressional District :	9
Ecology Region :	SWRO
Ecology Program Phone :	(360) 407-6171
Tribal Land :	N
Latitude :	47.24308
Longitude :	-122.42962
Last Date in Agency List :	2023-01-03

Facility/Site ID :	37294136
Alternate Name :	BURLINGTON NORTHERN SANTA FE RAILWAY
Program Name :	N/R
WRIA :	10
Legislative District :	27
Congressional District :	9
Ecology Region :	SWRO
Ecology Program Phone :	(360) 407-6171
Tribal Land :	N
Latitude :	47.24308
Longitude :	-122.42962
Last Date in Agency List :	2023-01-03

Facility/Site ID :	37294136
Alternate Name :	N/R
Program Name :	N/R
WRIA :	10
Legislative District :	27
Congressional District :	9
Ecology Region :	SWRO
Ecology Program Phone :	(360) 407-6731
Tribal Land :	N
Latitude :	47.24308
Longitude :	-122.42962
Last Date in Agency List :	2023-01-03

Facility/Site ID :	37294136
Alternate Name :	N/R
Program Name :	N/R
WRIA :	10
Legislative District :	27
Congressional District :	9
Ecology Region :	SWRO
Ecology Program Phone :	(360) 407-6734
Tribal Land :	N
Latitude :	47.24308
Longitude :	-122.42962
Last Date in Agency List :	2023-01-03

Map Id: 239
Direction: SSE
Distance: 0.491 mi., 2590 ft.
Elevation: 17 ft.
Relative: Higher

Site Name : BNSF RAILWAY COMPANY TACOMA | BNSF TACOMA YARD
610 E 21ST ST
TACOMA, WA 98421

Database(s) : [ALL SITES - WA, BRS, ECHO, FRS, ICIS, INACTIVE PCS, PCS FACILITY, RCRA_VSQG, T 2 - WA] ***(cont.)***

Envirosite ID: 52365620
EPA ID: N/R

ALL SITES - WA ***(cont.)***

Facility/Site ID :	37294136
Alternate Name :	N/R
Program Name :	N/R
WRIA :	10
Legislative District :	27
Congressional District :	9
Ecology Region :	SWRO
Ecology Program Phone :	(360) 407-6171
Tribal Land :	N
Latitude :	47.24308
Longitude :	-122.42962
Last Date in Agency List :	2023-01-03

Facility/Site ID :	37294136
Alternate Name :	BURLINGTON NORTHERN SANTA FE RR TACOMA
Program Name :	N/R
WRIA :	10
Legislative District :	27
Congressional District :	9
Ecology Region :	SWRO
Ecology Program Phone :	(360) 407-6171
Tribal Land :	N
Latitude :	47.24308
Longitude :	-122.42962
Last Date in Agency List :	2023-01-03

Program Details

Details for this site have been truncated due to the large number of available details for this site within this dataset. For the complete details for this site, contact your Envirosite account representative for a complimentary site report containing all of the details available.

Program :	HAZWASTE
Program ID :	WAD980975221
Interaction Type :	Hazardous Waste Planner
Interaction Type Description :	Under Chapter 173-307 WAC, facilities that report under Section 313 of the Emergency Planning/Community Right-To-Know Act (EPCRA), or that generate more than 2,640 pounds of hazardous waste per year, must prepare Pollution Prevention Plans.
Status :	Inactive
Start Date :	2015-05-08
End Date :	2016-04-22
SIC :	N/R
NAICS :	N/R

Program :	HAZWASTE
Program ID :	WAD980975221
Interaction Type :	Hazardous Waste Planner

Map Id: 239
Direction: SSE
Distance: 0.491 mi., 2590 ft.
Elevation: 17 ft.
Relative: Higher

Site Name : BNSF RAILWAY COMPANY TACOMA | BNSF TACOMA YARD
610 E 21ST ST
TACOMA, WA 98421

Database(s) : [ALL SITES - WA, BRS, ECHO, FRS, ICIS, INACTIVE PCS, PCS FACILITY, RCRA_VSQG, T 2 - WA] ***(cont.)***

Envirosite ID: 52365620
EPA ID: N/R

ALL SITES - WA ***(cont.)***

Interaction Type Description :	Under Chapter 173-307 WAC, facilities that report under Section 313 of the Emergency Planning/Community Right-To-Know Act (EPCRA), or that generate more than 2,640 pounds of hazardous waste per year, must prepare Pollution Prevention Plans.
Status :	Inactive
Start Date :	2015-05-08
End Date :	2016-04-22
SIC :	N/R
NAICS :	482111 - Line-Haul Railroads
Program :	HAZWASTE
Program ID :	WAD980975221
Interaction Type :	Hazardous Waste Generator
Interaction Type Description :	Facilities that generate any quantity of a dangerous waste. They may be classified as SQG, MQG, or LQG depending on hazardous waste generated for a given month.
Status :	Inactive
Start Date :	2008-12-31
End Date :	2011-12-31
SIC :	N/R
NAICS :	482111 - Line-Haul Railroads
Program :	HAZWASTE
Program ID :	WAD980975221
Interaction Type :	Haz Waste Management Activity
Interaction Type Description :	Facilities that are required to have a RCRA Site ID# but who do not generate and/or manage hazardous waste (XQG generator status). This includes transporters, used oil recyclers, and dangerous waste fuel marketers and burners.
Status :	Inactive
Start Date :	2011-12-31
End Date :	2011-12-31
SIC :	N/R
NAICS :	N/R
Program :	HAZWASTE
Program ID :	WAD980975221
Interaction Type :	Hazardous Waste Generator
Interaction Type Description :	Facilities that generate any quantity of a dangerous waste. They may be classified as SQG, MQG, or LQG depending on hazardous waste generated for a given month.
Status :	Inactive
Start Date :	2008-12-31

Map Id: 239
Direction: SSE
Distance: 0.491 mi., 2590 ft.
Elevation: 17 ft.
Relative: Higher

Site Name : BNSF RAILWAY COMPANY TACOMA | BNSF TACOMA YARD
610 E 21ST ST
TACOMA, WA 98421

Database(s) : [ALL SITES - WA, BRS, ECHO, FRS, ICIS, INACTIVE PCS, PCS FACILITY, RCRA_VSQG, T 2 - WA] ***(cont.)***

Envirosite ID: 52365620
EPA ID: N/R

ALL SITES - WA ***(cont.)***

End Date : 2011-12-31
SIC : N/R
NAICS : N/R

Program : HAZWASTE
Program ID : WAD980975221
Interaction Type : Haz Waste Management Activity

Interaction Type Description : Facilities that are required to have a RCRA Site ID# but who do not generate and/or manage hazardous waste (XQG generator status). This includes transporters, used oil recyclers, and dangerous waste fuel marketers and burners.

Status : Inactive
Start Date : 2011-12-31
End Date : 2011-12-31
SIC : N/R
NAICS : 482111 - Line-Haul Railroads

Program : HAZWASTE
Program ID : WAD980975221
Interaction Type : Hazardous Waste Generator

Interaction Type Description : Facilities that generate any quantity of a dangerous waste. They may be classified as SQG, MQG, or LQG depending on hazardous waste generated for a given month.

Status : Inactive
Start Date : 2008-12-31
End Date : 2011-12-31
SIC : N/R
NAICS : 48211 - Rail Transportation

Program : HAZWASTE
Program ID : WAD980975221
Interaction Type : Haz Waste Management Activity

Interaction Type Description : Facilities that are required to have a RCRA Site ID# but who do not generate and/or manage hazardous waste (XQG generator status). This includes transporters, used oil recyclers, and dangerous waste fuel marketers and burners.

Status : Inactive
Start Date : 2006-02-03
End Date : 2008-12-31
SIC : N/R
NAICS : 48211 - Rail Transportation

Map Id: 239
Direction: SSE
Distance: 0.491 mi., 2590 ft.
Elevation: 17 ft.
Relative: Higher

Site Name : BNSF RAILWAY COMPANY TACOMA | BNSF TACOMA YARD
610 E 21ST ST
TACOMA, WA 98421

Database(s) : [ALL SITES - WA, BRS, ECHO, FRS, ICIS, INACTIVE PCS, PCS FACILITY, RCRA_VSQG, T 2 - WA] ***(cont.)***

Envirosite ID: 52365620
EPA ID: N/R

ALL SITES - WA ***(cont.)***

Program : HAZWASTE
Program ID : WAD980975221
Interaction Type : Haz Waste Management Activity

Interaction Type Description : Facilities that are required to have a RCRA Site ID# but who do not generate and/or manage hazardous waste (XQG generator status). This includes transporters, used oil recyclers, and dangerous waste fuel marketers and burners.

Status : Inactive
Start Date : 2006-02-03
End Date : 2008-12-31
SIC : N/R
NAICS : N/R

Program : HAZWASTE
Program ID : WAD980975221
Interaction Type : Emergency/Haz Chem Rpt TIER2

Interaction Type Description : Businesses that store 10,000 pounds or more of a hazardous chemical or 500 pounds or less, depending on the chemical, of an extremely hazardous chemical on site at any one time must report annually. Reports are sent to the State Emergency Response Commission (represented by Ecology) Local Emergency Planning Committees, and local fire departments for emergency planning. (product, not waste)

Status : Inactive
Start Date : 1988-01-01
End Date : 2007-02-28
SIC : 4013 - RAILROAD SWITCHING AND TERMINAL ESTABLISHMENTS
NAICS : N/R

Program : HAZWASTE
Program ID : WAD980975221
Interaction Type : Emergency/Haz Chem Rpt TIER2

Interaction Type Description : Businesses that store 10,000 pounds or more of a hazardous chemical or 500 pounds or less, depending on the chemical, of an extremely hazardous chemical on site at any one time must report annually. Reports are sent to the State Emergency Response Commission (represented by Ecology) Local Emergency Planning Committees, and local fire departments for emergency planning. (product, not waste)

Status : Inactive
Start Date : 1988-01-01
End Date : 2007-02-28
SIC : 4011 - RAILROADS, LINE-HAUL OPERATING
NAICS : N/R

Map Id: 239
Direction: SSE
Distance: 0.491 mi., 2590 ft.
Elevation: 17 ft.
Relative: Higher

Site Name : BNSF RAILWAY COMPANY TACOMA | BNSF TACOMA YARD
610 E 21ST ST
TACOMA, WA 98421

Database(s) : [ALL SITES - WA, BRS, ECHO, FRS, ICIS, INACTIVE PCS, PCS FACILITY, RCRA_VSQG, T 2 - WA] ***(cont.)***

Envirosite ID: 52365620
EPA ID: N/R

ALL SITES - WA ***(cont.)***

Program : HAZWASTE
Program ID : WAD980975221
Interaction Type : Emergency/Haz Chem Rpt TIER2

Interaction Type Description : Businesses that store 10,000 pounds or more of a hazardous chemical or 500 pounds or less, depending on the chemical, of an extremely hazardous chemical on site at any one time must report annually. Reports are sent to the State Emergency Response Commission (represented by Ecology) Local Emergency Planning Committees, and local fire departments for emergency planning. (product, not waste)

Status : Inactive
Start Date : 1988-01-01
End Date : 2007-02-28

SIC : 4785 - Fixed Facilities and Inspection and Weighing Services for Motor Vehicle Transportation

NAICS : N/R

Program : HAZWASTE
Program ID : WAD980975221
Interaction Type : Emergency/Haz Chem Rpt TIER2

Interaction Type Description : Businesses that store 10,000 pounds or more of a hazardous chemical or 500 pounds or less, depending on the chemical, of an extremely hazardous chemical on site at any one time must report annually. Reports are sent to the State Emergency Response Commission (represented by Ecology) Local Emergency Planning Committees, and local fire departments for emergency planning. (product, not waste)

Status : Inactive
Start Date : 1988-01-01
End Date : 2007-02-28
SIC : N/R
NAICS : N/R

Program : HAZWASTE
Program ID : WAD980975221
Interaction Type : Emergency/Haz Chem Rpt TIER2

Interaction Type Description : Businesses that store 10,000 pounds or more of a hazardous chemical or 500 pounds or less, depending on the chemical, of an extremely hazardous chemical on site at any one time must report annually. Reports are sent to the State Emergency Response Commission (represented by Ecology) Local Emergency Planning Committees, and local fire departments for emergency planning. (product, not waste)

Status : Inactive
Start Date : 1988-01-01
End Date : 2007-02-28

Map Id: 239
Direction: SSE
Distance: 0.491 mi., 2590 ft.
Elevation: 17 ft.
Relative: Higher

Site Name : BNSF RAILWAY COMPANY TACOMA | BNSF TACOMA YARD
610 E 21ST ST
TACOMA, WA 98421

Database(s) : [ALL SITES - WA, BRS, ECHO, FRS, ICIS, INACTIVE PCS, PCS FACILITY, RCRA_VSQG, T 2 - WA] ***(cont.)***

Envirosite ID: 52365620
EPA ID: N/R

ALL SITES - WA ***(cont.)***

SIC : N/R
NAICS : 48211 - Rail Transportation

Program : HAZWASTE
Program ID : WAD980975221
Interaction Type : Hazardous Waste Generator

Interaction Type Description : Facilities that generate any quantity of a dangerous waste. They may be classified as SQG, MQG, or LQG depending on hazardous waste generated for a given month.

Status : Inactive
Start Date : 2001-12-31
End Date : 2006-02-03
SIC : N/R
NAICS : 48211 - Rail Transportation

Program : HAZWASTE
Program ID : WAD980975221
Interaction Type : Hazardous Waste Generator

Interaction Type Description : Facilities that generate any quantity of a dangerous waste. They may be classified as SQG, MQG, or LQG depending on hazardous waste generated for a given month.

Status : Inactive
Start Date : 2001-12-31
End Date : 2006-02-03
SIC : N/R
NAICS : N/R

Program : HAZWASTE
Program ID : WAD980975221
Interaction Type : Haz Waste Management Activity

Interaction Type Description : Facilities that are required to have a RCRA Site ID# but who do not generate and/or manage hazardous waste (XQG generator status). This includes transporters, used oil recyclers, and dangerous waste fuel marketers and burners.

Status : Inactive
Start Date : 2002-12-31
End Date : 2004-03-04
SIC : N/R
NAICS : 48211 - Rail Transportation

Program : HAZWASTE
Program ID : WAD980975221
Interaction Type : Haz Waste Management Activity

Map Id: 239
Direction: SSE
Distance: 0.491 mi., 2590 ft.
Elevation: 17 ft.
Relative: Higher

Site Name : BNSF RAILWAY COMPANY TACOMA | BNSF TACOMA YARD
610 E 21ST ST
TACOMA, WA 98421

Database(s) : [ALL SITES - WA, BRS, ECHO, FRS, ICIS, INACTIVE PCS, PCS FACILITY, RCRA_VSQG, T 2 - WA] ***(cont.)***

Envirosite ID: 52365620
EPA ID: N/R

ALL SITES - WA ***(cont.)***

Interaction Type Description :	Facilities that are required to have a RCRA Site ID# but who do not generate and/or manage hazardous waste (XQG generator status). This includes transporters, used oil recyclers, and dangerous waste fuel marketers and burners.
Status :	Inactive
Start Date :	2002-12-31
End Date :	2004-03-04
SIC :	N/R
NAICS :	N/R
Program :	HAZWASTE
Program ID :	WAD980975221
Interaction Type :	Hazardous Waste Generator
Interaction Type Description :	Facilities that generate any quantity of a dangerous waste. They may be classified as SQG, MQG, or LQG depending on hazardous waste generated for a given month.
Status :	Inactive
Start Date :	1993-10-20
End Date :	2004-02-14
SIC :	N/R
NAICS :	48211 - Rail Transportation
Program :	HAZWASTE
Program ID :	WAD980975221
Interaction Type :	Hazardous Waste Generator
Interaction Type Description :	Facilities that generate any quantity of a dangerous waste. They may be classified as SQG, MQG, or LQG depending on hazardous waste generated for a given month.
Status :	Inactive
Start Date :	1993-10-20
End Date :	2004-02-14
SIC :	N/R
NAICS :	N/R
Facility Name :	BNSF Tacoma Yard
Facility Address :	610 E 21ST ST, TACOMA, 98421
County :	Pierce
Facility/Site ID :	19116
Alternate Name :	N/R
Program Name :	N/R
WRIA :	10
Legislative District :	27
Congressional District :	9

Map Id: 239
Direction: SSE
Distance: 0.491 mi., 2590 ft.
Elevation: 17 ft.
Relative: Higher

Site Name : BNSF RAILWAY COMPANY TACOMA | BNSF TACOMA YARD
610 E 21ST ST
TACOMA, WA 98421

Database(s) : [ALL SITES - WA, BRS, ECHO, FRS, ICIS, INACTIVE PCS, PCS FACILITY, RCRA_VSQG, T 2 - WA] ***(cont.)***

Envirosite ID: 52365620
EPA ID: N/R

ALL SITES - WA ***(cont.)***

Ecology Region :	SWRO
Ecology Program Phone :	(360) 407-6400
Tribal Land :	N
Latitude :	47.244138
Longitude :	-122.428646
Last Date in Agency List :	2023-01-03

Program Details

Program :	WATQUAL
Program ID :	WAR126179
Interaction Type :	Industrial SW GP
Interaction Type Description :	General permit issued to industries to regulate the discharge of contaminated stormwater to state waters.
Status :	Active
Start Date :	2012-10-09
End Date :	N/R
SIC :	N/R
NAICS :	482111 - Line-Haul Railroads

Program :	WATQUAL
Program ID :	WAR126179
Interaction Type :	Industrial SW GP
Interaction Type Description :	General permit issued to industries to regulate the discharge of contaminated stormwater to state waters.
Status :	Active
Start Date :	2012-10-09
End Date :	N/R
SIC :	N/R
NAICS :	N/R

BRS

Facility Name :	BNSF RAILWAY COMPANY TACOMA
Facility Address :	610 E 21ST ST, TACOMA, WA 98421
County :	PIERCE

Site Details

Date Form Received by Agency :	2012-01-31
EPA ID :	WAD980975221
Mailing Address :	2454 OCCIDENTAL AVE S, SEATTLE, WA 98134
Contact :	JENNIFER WIENER
Contact Address :	2454 OCCIDENTAL AVE S STE 1A, SEATTLE, WA 98134
Contact Country :	US
Contact Telephone :	206-625-6034

Map Id: 239
Direction: SSE
Distance: 0.491 mi., 2590 ft.
Elevation: 17 ft.
Relative: Higher

Site Name : BNSF RAILWAY COMPANY TACOMA | BNSF TACOMA YARD
610 E 21ST ST
TACOMA, WA 98421

Database(s) : [ALL SITES - WA, BRS, ECHO, FRS, ICIS, INACTIVE PCS, PCS FACILITY, RCRA_VSQG, T 2 - WA] ***(cont.)***

Envirosite ID: 52365620
EPA ID: N/R

BRS ***(cont.)***

Contact Email :	JENNIFER.WIENER@BNSF.COM
EPA Region :	10
Land Type :	Private
Source Type :	Annual/Biennial Report updated with Notification
Classification :	Very Small Quantity Generator

Description :

Handlers that generate 100 kilograms or less of hazardous waste per calendar month, and accumulate 1000 kg or less of hazardous waste at any time; or generate one kilogram or less of acutely hazardous waste per calendar month, and accumulate at any time: 1 kg or less of acutely hazardous waste; or 100 kg or less of any residue or contaminated soil, waste or other debris resulting from the cleanup of a spill, into or on any land or water, of acutely hazardous waste;or generate 100 kg or less of any residue or contaminated soil, waste or other debris resulting from the cleanup of a spill, into or on any land or water, of acutely hazardous waste during any calendar month, and accumulate at any time: 1 kg or less of acutely hazardous waste; or 100 kg or less of any residue or contaminated soil, waste or other debris resulting from the cleanup of a spill, into or on any land or water, of acutely hazardous waste.

Last Date in Agency List :	2023-01-23

Owner/Operator Summary

Owner/Operator Name :	BNSF RAILWAY COMPANY
Owner/Operator Address :	2454 OCCIDENTAL AVE S STE 1A, SEATTLE, WA 98134-1451
Owner/Operator Country :	US
Owner/Operator Telephone :	206-625-6034
Owner/Operator Email :	N/R
Owner/Operator Fax :	N/R
Legal Status :	Private
Owner/Operator Type :	Operator
Owner/Operator Start Date :	N/R
Owner/Operator End Date :	N/R

Owner/Operator Name :	BNSF RAILWAY COMPANY
Owner/Operator Address :	2454 OCCIDENTAL AVE S, SEATTLE, WA 98134-1451
Owner/Operator Country :	US
Owner/Operator Telephone :	206-625-6034
Owner/Operator Email :	N/R
Owner/Operator Fax :	N/R
Legal Status :	Private
Owner/Operator Type :	Owner
Owner/Operator Start Date :	N/R
Owner/Operator End Date :	N/R

Waste Activity Monitoring

Report Cycle :	2011
Hazardous Waste Page Number :	1
Hazardous Waste Sub-Page Number :	1
BR Form :	XX
Waste Description :	N/R

Map Id: 239
Direction: SSE
Distance: 0.491 mi., 2590 ft.
Elevation: 17 ft.
Relative: Higher

Site Name : BNSF RAILWAY COMPANY TACOMA | BNSF TACOMA YARD
610 E 21ST ST
TACOMA, WA 98421

Database(s) : [ALL SITES - WA, BRS, ECHO, FRS, ICIS, INACTIVE PCS, PCS FACILITY, RCRA_VSQG, T 2 - WA] ***(cont.)***

Envirosite ID: 52365620
EPA ID: N/R

BRS ***(cont.)***

Primary NAICS :	482111 - Line-Haul Railroads
Source Code :	N/R
Form Code :	N/R
Management Method :	N/R
Generation Tons :	0
Managed Tons :	0
Shipped Tons :	0
Received Tons :	0
Receiver ID :	N/R
Receiver State :	N/R
Shipper ID :	N/R
Shipper State :	N/R
Waste Minimization :	N/R
Waste Code List :	N/R
Waste Code Group :	N/R
Waste Generation Type :	N/R

Report Cycle :	2009
Hazardous Waste Page Number :	1
Hazardous Waste Sub-Page Number :	1
BR Form :	XX
Waste Description :	N/R
Primary NAICS :	482111 - Line-Haul Railroads
Source Code :	N/R
Form Code :	N/R
Management Method :	N/R
Generation Tons :	0
Managed Tons :	0
Shipped Tons :	0
Received Tons :	0
Receiver ID :	N/R
Receiver State :	N/R
Shipper ID :	N/R
Shipper State :	N/R
Waste Minimization :	N/R
Waste Code List :	N/R
Waste Code Group :	N/R
Waste Generation Type :	N/R

Report Cycle :	2007
Hazardous Waste Page Number :	1
Hazardous Waste Sub-Page Number :	1
BR Form :	XX
Waste Description :	N/R
Primary NAICS :	48211 - Rail Transportation
Source Code :	N/R
Form Code :	N/R
Management Method :	N/R
Generation Tons :	0
Managed Tons :	0
Shipped Tons :	0
Received Tons :	0

Map Id: 239
Direction: SSE
Distance: 0.491 mi., 2590 ft.
Elevation: 17 ft.
Relative: Higher

Site Name : BNSF RAILWAY COMPANY TACOMA | BNSF TACOMA YARD
610 E 21ST ST
TACOMA, WA 98421

Database(s) : [ALL SITES - WA, BRS, ECHO, FRS, ICIS, INACTIVE PCS, PCS FACILITY, RCRA_VSQG, T 2 - WA] ***(cont.)***

Envirosite ID: 52365620
EPA ID: N/R

BRS ***(cont.)***

Receiver ID :	N/R
Receiver State :	N/R
Shipper ID :	N/R
Shipper State :	N/R
Waste Minimization :	N/R
Waste Code List :	N/R
Waste Code Group :	N/R
Waste Generation Type :	N/R

Report Cycle :	2005
Hazardous Waste Page Number :	1
Hazardous Waste Sub-Page Number :	1
BR Form :	XX
Waste Description :	N/R
Primary NAICS :	48211 - Rail Transportation
Source Code :	N/R
Form Code :	N/R
Management Method :	N/R
Generation Tons :	0
Managed Tons :	0
Shipped Tons :	0
Received Tons :	0
Receiver ID :	N/R
Receiver State :	N/R
Shipper ID :	N/R
Shipper State :	N/R
Waste Minimization :	N/R
Waste Code List :	N/R
Waste Code Group :	N/R
Waste Generation Type :	N/R

Report Cycle :	2003
Hazardous Waste Page Number :	1
Hazardous Waste Sub-Page Number :	1
BR Form :	XX
Waste Description :	N/R
Primary NAICS :	48211 - Rail Transportation
Source Code :	N/R
Form Code :	N/R
Management Method :	N/R
Generation Tons :	0
Managed Tons :	0
Shipped Tons :	0
Received Tons :	0
Receiver ID :	N/R
Receiver State :	N/R
Shipper ID :	N/R
Shipper State :	N/R
Waste Minimization :	N/R
Waste Code List :	N/R
Waste Code Group :	N/R
Waste Generation Type :	N/R

Map Id: 239
Direction: SSE
Distance: 0.491 mi., 2590 ft.
Elevation: 17 ft.
Relative: Higher

Site Name : BNSF RAILWAY COMPANY TACOMA | BNSF TACOMA YARD
610 E 21ST ST
TACOMA, WA 98421

Database(s) : [ALL SITES - WA, BRS, ECHO, FRS, ICIS, INACTIVE PCS, PCS FACILITY, RCRA_VSQG, T 2 - WA] ***(cont.)***

Envirosite ID: 52365620
EPA ID: N/R

ECHO

Facility Name :	BNSF RAILWAY COMPANY TACOMA
Facility Address :	610 E 21ST ST, TACOMA, WA 98421
County :	PIERCE
Last Inspection Date :	2015-09-10
Registry ID :	110005335431
FIPS Code :	53053
EPA Region :	10
Inspection Count :	1
Last Inspection Days :	221
Informal Count :	1
Last Informal Action Date :	2015-11-23
Formal Action Count :	0
Last Formal Action Date :	N/R
Total Penalties :	0
Penalty Count :	0
Last Penalty Date :	N/R
Last Penalty Amount :	N/R
QTRS IN NC :	2
Programs IN SNC :	0
Current Compliance Status :	No Violation
Three-Year Compliance Status :	_____VV__
Collection Method :	ADDRESS MATCHING-HOUSE NUMBER
Reference Point :	ENTRANCE POINT OF A FACILITY OR STATION
Accuracy Meters :	50
Derived Tribes :	Puyallup Tribe of the Puyallup Reservation - .3 mile(s), Puyallup Tribe of the Puyallup Reservation - .5 mile(s), Muckleshoot Indian Tribe - 10.7 mile(s), Muckleshoot Indian Tribe - 13.6 mile(s), Nisqually Indian Tribe - 17.2 mile(s), Squaxin Island Tribe of the Squaxin Island Reservation - 22.2 mile(s), Squaxin Island Tribe of the Squaxin Island Reservation - 24 mile(s)
Derived HUC :	17110019
Derived WBD :	N/R
Derived STCTY FIPS :	53053
Derived Zip :	98421
Derived CD113 :	09
Derived CB2010 :	530530602001177
MYRTK Universe :	NNN
NPDES IDs :	N/R
CWA Permit Types :	N/R
CWA Compliance Tracking :	N/R
CWA NAICS :	N/R
CWA SICS :	N/R
CWA Inspection Count :	N/R
CWA Last Inspection Days :	N/R
CWA Informal Count :	N/R
CWA Formal Action Count :	N/R
CWA Last Formal Action Date :	N/R
CWA Penalties :	N/R
CWA Last Penalty Date :	N/R
CWA Last Penalty Amount :	N/R

Map Id: 239
Direction: SSE
Distance: 0.491 mi., 2590 ft.
Elevation: 17 ft.
Relative: Higher

Site Name : BNSF RAILWAY COMPANY TACOMA | BNSF TACOMA YARD
610 E 21ST ST
TACOMA, WA 98421

Database(s) : [ALL SITES - WA, BRS, ECHO, FRS, ICIS, INACTIVE PCS, PCS FACILITY, RCRA_VSQG, T 2 - WA] ***(cont.)***

Envirosite ID: 52365620
EPA ID: N/R

ECHO ***(cont.)***

CWA Quarters IN NC :	N/R
CWA Current Compliance Status :	N/R
CWA Current SNC Flag :	N
CWA 13 Quarters Compliance Status :	N/R
CWA 13 Quarters Effluent Exceedances:	N/R
CWA Three-Year QNCR Codes :	N/R
DFR URL :	Click here for hyperlink provided by the agency.
Facility SIC :	N/R
Facility NAICS :	482111 - Line-Haul Railroads
Facility Last Inspection EPA Date :	N/R
Facility Last Inspection State Date :	2015-09-10
Facility Last Formal Act EPA Date :	N/R
Facility Last Formal Act State Date :	N/R
Facility Last Informal Act EPA Date :	N/R
Facility Last Informal Act State Date:	2015-11-23
Facility Federal Agency :	N/R
TRI Reporter :	N/R
Facility Imp Water Flag :	N/R
Current SNC Flag :	N
Indian County Flag :	N
Federal Flag :	N/R
US Mexico Border Flag :	N/R
Chesapeak Bay Flag :	N/R
AIR Flag :	N
NPDES Flag :	N
SDWIS Flag :	N
RCRA Flag :	Y
TRI Flag :	N
GHG Flag :	N
Major Flag :	N/R
Active Flag :	Y
NAA Flag :	Y
Latitude :	47.243572
Longitude :	-122.427939
Last Date in Agency List :	2016-04-18

Facility Name :	BNSF TACOMA YARD
Facility Address :	610 E 21ST ST, TACOMA, WA 98421
County :	PIERCE

Last Inspection Date :	2020-08-27
Registry ID :	110046591755
FIPS Code :	53053
EPA Region :	10
Inspection Count :	2
Last Inspection Days :	829
Informal Count :	0
Last Informal Action Date :	2015-11-23
Formal Action Count :	0
Last Formal Action Date :	N/R
Total Penalties :	0
Penalty Count :	N/R

Map Id: 239
Direction: SSE
Distance: 0.491 mi., 2590 ft.
Elevation: 17 ft.
Relative: Higher

Site Name : BNSF RAILWAY COMPANY TACOMA | BNSF TACOMA YARD
610 E 21ST ST
TACOMA, WA 98421

Database(s) : [ALL SITES - WA, BRS, ECHO, FRS, ICIS, INACTIVE PCS, PCS FACILITY, RCRA_VSQG, T 2 - WA] ***(cont.)***

Envirosite ID: 52365620
EPA ID: N/R

ECHO ***(cont.)***

Last Penalty Date :	N/R
Last Penalty Amount :	N/R
QTRS IN NC :	12
Programs IN SNC :	0
Current Compliance Status :	Violation Identified
Three-Year Compliance Status :	VVVVVVVVVVVV
Collection Method :	GPS - UNSPECIFIED
Reference Point :	POINT WHERE SUBSTANCE IS RELEASED
Accuracy Meters :	10
Derived Tribes :	Puyallup Tribe of the Puyallup Reservation - .4 mile(s), Puyallup Tribe of the Puyallup Reservation - .6 mile(s), Muckleshoot Indian Tribe - 10.9 mile(s), Muckleshoot Indian Tribe - 13.7 mile(s), Nisqually Indian Tribe - 17.1 mile(s), Squaxin Island Tribe of the Squaxin Island Reservation - 22.1 mile(s), Squaxin Island Tribe of the Squaxin Island Reservation - 23.9 mile(s)
Derived HUC :	17110019
Derived WBD :	171100190301
Derived STCTY FIPS :	53053
Derived Zip :	98421
Derived CD113 :	09
Derived CB2010 :	530530602001252
MYRTK Universe :	NNN
NPDES IDs :	WAR126179 WAU000597
CWA Permit Types :	Minor
CWA Compliance Tracking :	On
CWA NAICS :	482111
CWA SICS :	4011 4013
CWA Inspection Count :	2
CWA Last Inspection Days :	828
CWA Informal Count :	N/R
CWA Formal Action Count :	N/R
CWA Last Formal Action Date :	N/R
CWA Penalties :	N/R
CWA Last Penalty Date :	N/R
CWA Last Penalty Amount :	N/R
CWA Quarters IN NC :	12
CWA Current Compliance Status :	Violation Identified
CWA Current SNC Flag :	N
CWA 13 Quarters Compliance Status :	VVVVVVVVVVVV
CWA 13 Quarters Effluent Exceedances:	N/R
CWA Three-Year QNCR Codes :	N/R
DFR URL :	Click here for hyperlink provided by the agency.
Facility SIC :	4011 4013
Facility NAICS :	482111 - Line-Haul Railroads
Facility Last Inspection EPA Date :	2020-08-27
Facility Last Inspection State Date :	2020-08-27
Facility Last Formal Act EPA Date :	N/R
Facility Last Formal Act State Date :	N/R
Facility Last Informal Act EPA Date :	N/R
Facility Last Informal Act State Date:	2015-11-23
Facility Federal Agency :	N/R
TRI Reporter :	N/R

Map Id: 239
Direction: SSE
Distance: 0.491 mi., 2590 ft.
Elevation: 17 ft.
Relative: Higher

Site Name : BNSF RAILWAY COMPANY TACOMA | BNSF TACOMA YARD
610 E 21ST ST
TACOMA, WA 98421

Database(s) : [ALL SITES - WA, BRS, ECHO, FRS, ICIS, INACTIVE PCS, PCS FACILITY, RCRA_VSQG, T 2 - WA] ***(cont.)***

Envirosite ID: 52365620
EPA ID: N/R

ECHO ***(cont.)***

Facility Imp Water Flag :	Y
Current SNC Flag :	N
Indian County Flag :	N
Federal Flag :	N/R
US Mexico Border Flag :	N/R
Chesapeak Bay Flag :	N/R
AIR Flag :	N
NPDES Flag :	Y
SDWIS Flag :	N
RCRA Flag :	Y
TRI Flag :	N
GHG Flag :	N
Major Flag :	N/R
Active Flag :	Y
NAA Flag :	N
Latitude :	47.243611
Longitude :	-122.431111
Last Date in Agency List :	2023-01-16

FRS

Facility Name :	BNSF RAILWAY COMPANY TACOMA
Facility Address :	610 E 21ST ST, TACOMA, WA 98421
County :	PIERCE

Site Details

Registry ID :	110005335431
FRS Facility URL :	Click here for hyperlink provided by the agency.
Last Date in Agency List :	2016-03-07

Source Description

Source Description :

RCRAInfo is EPA’s comprehensive information system that supports the Resource Conservation and Recovery Act (RCRA) of 1976 and the Hazardous and Solid Waste Amendments (HSWA) of 1984 through the tracking of events and activities related to facilities that generate, transport, and treat, store, or dispose of hazardous waste. RCRAInfo allows RCRA program staff to track the notification, permit, compliance, and corrective action activities required under RCRA. RCRAInfo also supports generation of the National Hazardous Waste Biennial Report. All generators and treatment, storage, and disposal facilities who handle hazardous waste are required to report to the EPA Administrator at least once every two years to support creation of the Biennial Report.
The WA-FSIS provides a means to query and display data maintained by the Washington Department of Ecology. This system contains key information for each facility/site that is currently, or has been, of interest to the Air Quality, Dam Safety, Hazardous Waste, Toxics Cleanup, and Water Quality Programs.

Map Id: 239
Direction: SSE
Distance: 0.491 mi., 2590 ft.
Elevation: 17 ft.
Relative: Higher

Site Name : BNSF RAILWAY COMPANY TACOMA | BNSF TACOMA YARD
610 E 21ST ST
TACOMA, WA 98421

Database(s) : [ALL SITES - WA, BRS, ECHO, FRS, ICIS, INACTIVE PCS, PCS FACILITY, RCRA_VSQG, T 2 - WA] ***(cont.)***

Envirosite ID: 52365620
EPA ID: N/R

FRS ***(cont.)***

Source Description :

All generators and treatment, storage, and disposal (TSD) facilities who handle hazardous waste are required to report to the EPA Administrator at least once every two years. The data collected is used to create the National Biennial Resource Conservation and Recovery Act (RCRA) Hazardous Waste Report. This data is processed within the RCRA Information (RCRAInfo) database.

FRS Environmental Interest

Source and System ID :	RCRAINFO - WAD980975221 WA-FSIS - 37294136

Site Details

Registry ID :	110070752690
FRS Facility URL :	Click here for hyperlink provided by the agency.
Last Date in Agency List :	2023-02-13

Source Description

Source Description :

All generators and treatment, storage, and disposal (TSD) facilities who handle hazardous waste are required to report to the EPA Administrator at least once every two years. The data collected is used to create the National Biennial Resource Conservation and Recovery Act (RCRA) Hazardous Waste Report. This data is processed within the RCRA Information (RCRAInfo) database.

FRS Environmental Interest

Source and System ID :	RCRAINFO - WAD980975221
Facility Name :	BNSF TACOMA YARD
Facility Address :	610 E 21ST ST, TACOMA, WA 98421
County :	PIERCE

Site Details

Registry ID :	110046591755
FRS Facility URL :	Click here for hyperlink provided by the agency.
Last Date in Agency List :	2023-02-13

Source Description

Map Id: 239
Direction: SSE
Distance: 0.491 mi., 2590 ft.
Elevation: 17 ft.
Relative: Higher

Site Name : BNSF RAILWAY COMPANY TACOMA | BNSF TACOMA YARD
610 E 21ST ST
TACOMA, WA 98421

Database(s) : [ALL SITES - WA, BRS, ECHO, FRS, ICIS, INACTIVE PCS, PCS FACILITY, RCRA_VSQG, T 2 - WA] ***(cont.)***

Envirosite ID: 52365620
EPA ID: N/R

FRS ***(cont.)***

Source Description : NCDB supports implementation of the Federal Insecticide, Fungicide, and Rodenticide Act (FIFRA) and the Toxic Substances Control Act (TSCA). The system tracks inspections in regions and states with cooperative agreements, enforcement actions, and settlements.
The NPDES module of the Compliance Information System (ICIS) tracks surface water permits issued under the Clean Water Act. Under NPDES, all facilities that discharge pollutants from any point source into waters of the United States are required to obtain a permit. The permit will likely contain limits on what can be discharged, impose monitoring and reporting requirements, and include other provisions to ensure that the discharge does not adversely affect water quality.

Source Description : RCRAInfo is EPA's comprehensive information system that supports the Resource Conservation and Recovery Act (RCRA) of 1976 and the Hazardous and Solid Waste Amendments (HSWA) of 1984 through the tracking of events and activities related to facilities that generate, transport, and treat, store, or dispose of hazardous waste. RCRAInfo allows RCRA program staff to track the notification, permit, compliance, and corrective action activities required under RCRA. RCRAInfo also supports generation of the National Hazardous Waste Biennial Report. All generators and treatment, storage, and disposal facilities who handle hazardous waste are required to report to the EPA Administrator at least once every two years to support creation of the Biennial Report.
The WA-FSIS provides a means to query and display data maintained by the Washington Department of Ecology. This system contains key information for each facility/site that is currently, or has been, of interest to the Air Quality, Dam Safety, Hazardous Waste, Toxics Cleanup, and Water Quality Programs.

FRS Environmental Interest
Source and System ID :
ICIS - WAR126179
ICIS - WAU000597
NCDB - C10#10-87288-01-WR
NCDB - I10#198612083122 1
RCRAINFO - WAD980975221
WA-FSIS - 1267
WA-FSIS - 1373
WA-FSIS - 19116
WA-FSIS - 3466912
WA-FSIS - 37294136
WA-FSIS - 7981609
WA-FSIS - 81267111
WA-FSIS - 91663719
WA-FSIS - 94957214

ICIS

Facility Name : BNSF TACOMA YARD
Facility Address : 610 E 21ST ST, TACOMA, WA 98421

Map Id: 239
Direction: SSE
Distance: 0.491 mi., 2590 ft.
Elevation: 17 ft.
Relative: Higher

Site Name : BNSF RAILWAY COMPANY TACOMA | BNSF TACOMA YARD
610 E 21ST ST
TACOMA, WA 98421

Database(s) : [ALL SITES - WA, BRS, ECHO, FRS, ICIS, INACTIVE PCS, PCS FACILITY, RCRA_VSQG, T 2 - WA] ***(cont.)***

Envirosite ID: 52365620
EPA ID: N/R

ICIS ***(cont.)***

Site Details

NPDES ID :	WAR126179
ICIS Facility Interest ID :	3400055912
Facility UIN :	110046591755
Facility Type Code :	Privately Owned Facility
Impaired Waters :	303(D) Listed
Latitude :	47.2441368
Longitude :	-122.428642
Last Date in Agency List :	2022-12-28

INACTIVE PCS

Issue Date :	2014-12-03
Original Issue Date :	2009-10-21
Effective Date :	2015-01-01
Expiration Date :	2019-12-31
Retirement Date :	2020-01-01
Termination Date :	N/R
Issuing Agency :	State
Agency Type :	State
Activity ID :	3600473188
External Permit Number :	WAR126179
Facility Type Indicator :	NON-POTW
Permit Type :	General Permit Covered Facility-NPDES)
Major Minor Status :	N
Permit Status :	Expired
Total Design Flow Number :	N/R
Actual Average Flow Number :	N/R
State Water Body :	N/R
State Water Body Name :	N/R
Permit Name :	BNSF Railway Co
Permit Comp Status :	N/R
RNC Tracking :	Y
Master External Permit Number :	WAR125726
TMDL Interface :	N/R
EDMR Authorization :	N
Pretreatment Indicator :	N/R
Last Date in Agency List :	2022-12-28

PCS FACILITY

Issue Date :	2019-11-20
Original Issue Date :	2009-10-21
Effective Date :	2020-01-02
Expiration Date :	2024-12-31
Retirement Date :	N/R
Termination Date :	N/R
Issuing Agency :	State
Agency Type :	State
Activity ID :	3602937455
External Permit Number :	N/R
Facility Type Indicator :	NON-POTW
Permit Type :	General Permit Covered Facility-NPDES)
Major Minor Status :	N

Map Id: 239
Direction: SSE
Distance: 0.491 mi., 2590 ft.
Elevation: 17 ft.
Relative: Higher

Site Name : BNSF RAILWAY COMPANY TACOMA | BNSF TACOMA YARD
610 E 21ST ST
TACOMA, WA 98421

Database(s) : [ALL SITES - WA, BRS, ECHO, FRS, ICIS, INACTIVE PCS, PCS FACILITY, RCRA_VSQG, T 2 - WA] ***(cont.)***

Envirosite ID: 52365620
EPA ID: N/R

PCS FACILITY ***(cont.)***

Permit Status :	Effective
Total Design Flow Number :	N/R
Actual Average Flow Number :	N/R
State Water Body :	N/R
State Water Body Name :	N/R
Permit Name :	BNSF Railway Co
Permit Comp Status :	N/R
RNC Tracking :	Y
Master External Permit Number :	WAR125726
TMDL Interface :	N/R
EDMR Authorization :	N
Pretreatment Indicator :	N/R
Last Date in Agency List :	2022-12-28

Issue Date :	2009-10-21
Original Issue Date :	2009-10-21
Effective Date :	2012-10-22
Expiration Date :	2015-01-01
Retirement Date :	2014-12-31
Termination Date :	N/R
Issuing Agency :	State
Agency Type :	State
Activity ID :	3400172312
External Permit Number :	N/R
Facility Type Indicator :	NON-POTW
Permit Type :	General Permit Covered Facility-NPDES)
Major Minor Status :	N
Permit Status :	Administratively Continued
Total Design Flow Number :	N/R
Actual Average Flow Number :	N/R
State Water Body :	N/R
State Water Body Name :	N/R
Permit Name :	BNSF Tacoma Yard
Permit Comp Status :	Y
RNC Tracking :	Y
Master External Permit Number :	WAR125726
TMDL Interface :	N/R
EDMR Authorization :	N
Pretreatment Indicator :	N/R
Last Date in Agency List :	2022-12-28

RCRA_VSQG

Facility Name :	BNSF RAILWAY COMPANY TACOMA
Facility Address :	610 E 21ST ST, TACOMA, WA 98421
County :	PIERCE

Date Form Received by Agency :	2022-02-28
EPA ID :	WAD980975221
Mailing Address :	605 PUYALLUP AVE, TACOMA, WA 98421
Contact :	RYAN HIBBS
Contact Address :	605 PUYALLUP AVE, TACOMA, WA 98421

Map Id: 239
Direction: SSE
Distance: 0.491 mi., 2590 ft.
Elevation: 17 ft.
Relative: Higher

Site Name : BNSF RAILWAY COMPANY TACOMA | BNSF TACOMA YARD
610 E 21ST ST
TACOMA, WA 98421

Database(s) : [ALL SITES - WA, BRS, ECHO, FRS, ICIS, INACTIVE PCS, PCS FACILITY, RCRA_VSQG, T 2 - WA] ***(cont.)***

Envirosite ID: 52365620
EPA ID: N/R

RCRA_VSQG ***(cont.)***

Contact Country :	US
Contact Telephone :	253-591-3072
Contact Email :	RYAN.HIBBS@BNSF.COM
EPA Region :	10
Land Type :	Private
Source Type :	Notification
Classification :	Very Small Quantity Generator

Description :

Handlers that generate 100 kilograms or less of hazardous waste per calendar month, and accumulate 1000 kg or less of hazardous waste at any time; or generate one kilogram or less of acutely hazardous waste per calendar month, and accumulate at any time: 1 kg or less of acutely hazardous waste; or 100 kg or less of any residue or contaminated soil, waste or other debris resulting from the cleanup of a spill, into or on any land or water, of acutely hazardous waste;or generate 100 kg or less of any residue or contaminated soil, waste or other debris resulting from the cleanup of a spill, into or on any land or water, of acutely hazardous waste during any calendar month, and accumulate at any time: 1 kg or less of acutely hazardous waste; or 100 kg or less of any residue or contaminated soil, waste or other debris resulting from the cleanup of a spill, into or on any land or water, of acutely hazardous waste.

Last Date in Agency List :	2023-01-23

Owner/Operator Summary

Owner/Operator Name :	BNSF RAILWAY COMPANY
Owner/Operator Address :	605 PUYALLUP AVE, TACOMA, WA 98421
Owner/Operator Country :	US
Owner/Operator Telephone :	253-591-3072
Owner/Operator Email :	N/R
Owner/Operator Fax :	N/R
Legal Status :	Private
Owner/Operator Type :	Operator
Owner/Operator Start Date :	N/R
Owner/Operator End Date :	N/R

Owner/Operator Name :	BNSF RAILWAY COMPANY
Owner/Operator Address :	2650 LOU MENK DR, FORT WORTH, TX 76131
Owner/Operator Country :	US
Owner/Operator Telephone :	253-591-3072
Owner/Operator Email :	N/R
Owner/Operator Fax :	N/R
Legal Status :	Private
Owner/Operator Type :	Owner
Owner/Operator Start Date :	2017-12-31
Owner/Operator End Date :	N/R

Owner/Operator Name :	BNSF RAILWAY COMPANY
Owner/Operator Address :	2650 LOU MENK DRIVE, FT. WORTH, TX 76131
Owner/Operator Country :	US
Owner/Operator Telephone :	253-591-3072
Owner/Operator Email :	N/R

Map Id: 239
Direction: SSE
Distance: 0.491 mi., 2590 ft.
Elevation: 17 ft.
Relative: Higher

Site Name : BNSF RAILWAY COMPANY TACOMA | BNSF TACOMA YARD
610 E 21ST ST
TACOMA, WA 98421

Database(s) : [ALL SITES - WA, BRS, ECHO, FRS, ICIS, INACTIVE PCS, PCS FACILITY, RCRA_VSQG, T 2 - WA] ***(cont.)***

Envirosite ID: 52365620
EPA ID: N/R

RCRA_VSQG ***(cont.)***

Owner/Operator Fax :	N/R
Legal Status :	Private
Owner/Operator Type :	Owner
Owner/Operator Start Date :	N/R
Owner/Operator End Date :	N/R

Handler Activities Summary

U.S. Importer of Hazardous Waste :	N
Mixed Waste (Haz. and Radioactive) :	N/R
Recycler of Hazardous Waste :	N
Transporter of Hazardous Waste :	N
Treater, Storer or Disposer of HW :	N
Underground Injection Activity :	N
On-site Burner Exemption :	N
Furnace Exemption :	N
Used Oil Fuel Burner :	N
Used Oil Processor :	N
Used Oil Refiner :	N
Used Oil Fuel Marketer to Burner :	N
Used Oil Specification Marketer :	N
Used Oil Transfer Facility :	N
Used Oil Transporter :	N

Historical Generators

Details for this site have been truncated due to the large number of available details for this site within this dataset. For the complete details for this site, contact your Envirosite account representative for a complimentary site report containing all of the details available.

Date Form Received by Agency :	2021-02-24
Facility Name :	BNSF RAILWAY COMPANY TACOMA
Classification :	Small Quantity Generator

Date Form Received by Agency :	2020-03-09
Facility Name :	BNSF RAILWAY COMPANY TACOMA
Classification :	Small Quantity Generator

Date Form Received by Agency :	2020-02-20
Facility Name :	BNSF RAILWAY COMPANY TACOMA
Classification :	Small Quantity Generator

Date Form Received by Agency :	2019-02-27
Facility Name :	BNSF RAILWAY COMPANY TACOMA
Classification :	Very Small Quantity Generator

Map Id: 239
Direction: SSE
Distance: 0.491 mi., 2590 ft.
Elevation: 17 ft.
Relative: Higher

Site Name : BNSF RAILWAY COMPANY TACOMA | BNSF TACOMA YARD
610 E 21ST ST
TACOMA, WA 98421

Database(s) : [ALL SITES - WA, BRS, ECHO, FRS, ICIS, INACTIVE PCS, PCS FACILITY, RCRA_VSQG, T 2 - WA] ***(cont.)***

Envirosite ID: 52365620
EPA ID: N/R

RCRA_VSQG ***(cont.)***

Date Form Received by Agency :	2018-02-23
Facility Name :	BNSF RAILWAY COMPANY TACOMA
Classification :	Very Small Quantity Generator
Date Form Received by Agency :	2017-02-27
Facility Name :	BNSF RAILWAY COMPANY TACOMA
Classification :	Very Small Quantity Generator
Date Form Received by Agency :	2016-02-17
Facility Name :	BNSF RAILWAY COMPANY TACOMA
Classification :	Large Quantity Generator
Date Form Received by Agency :	2015-12-23
Facility Name :	BNSF RAILWAY COMPANY TACOMA
Classification :	Large Quantity Generator
Date Form Received by Agency :	2015-02-22
Facility Name :	BNSF RAILWAY COMPANY TACOMA
Classification :	Large Quantity Generator
Date Form Received by Agency :	2014-02-17
Facility Name :	BNSF RAILWAY COMPANY TACOMA
Classification :	Small Quantity Generator

Hazardous Waste Summary

Waste Code / Name :

D001 - IGNITABLE WASTE
D003 - REACTIVE WASTE
D035 - METHYL ETHYL KETONE
WT01 - Washington State Extremely Hazardous Toxic Waste with a toxic constituents concentration greater than or equal to 1.0%, determined by biological testing methods or a book designation procedure.
WT02 - Washington State Dangerous Toxic Waste with a toxic constituents concentration greater than or equal to 0.001% and less than 1.0%, determined by biological testing methods or a book designation procedure.

Notices of Violations Summary

Date of Violation :	2015-09-10
Date Achieved Compliance :	2015-12-30
Regulation Violated :	Y
Area of Violation :	Generators - Pre-transport
Enforcement Action :	WRITTEN INFORMAL
Enforcement Action Date :	2015-11-23
Enf. Disposition Status :	N/R

Map Id: 239
Direction: SSE
Distance: 0.491 mi., 2590 ft.
Elevation: 17 ft.
Relative: Higher

Site Name : BNSF RAILWAY COMPANY TACOMA | BNSF TACOMA YARD
610 E 21ST ST
TACOMA, WA 98421

Database(s) : [ALL SITES - WA, BRS, ECHO, FRS, ICIS, INACTIVE PCS, PCS FACILITY, RCRA_VSQG, T 2 - WA] ***(cont.)***

Envirosite ID: 52365620
EPA ID: N/R

RCRA_VSQG ***(cont.)***

Enf. Disp. Status Date :	N/R
Violation Lead Agency :	State
Enforcement Lead Agency :	State
Proposed Penalty Amount :	N/R
Final Penalty Amount :	N/R
Paid Penalty Amount :	N/R

Date of Violation :	2015-09-10
Date Achieved Compliance :	2015-12-30
Regulation Violated :	Y
Area of Violation :	State Statute or Regulation
Enforcement Action :	WRITTEN INFORMAL
Enforcement Action Date :	2015-11-23
Enf. Disposition Status :	N/R
Enf. Disp. Status Date :	N/R
Violation Lead Agency :	State
Enforcement Lead Agency :	State
Proposed Penalty Amount :	N/R
Final Penalty Amount :	N/R
Paid Penalty Amount :	N/R

Date of Violation :	2015-09-10
Date Achieved Compliance :	2015-12-30
Regulation Violated :	Y
Area of Violation :	Generators - General
Enforcement Action :	WRITTEN INFORMAL
Enforcement Action Date :	2015-11-23
Enf. Disposition Status :	N/R
Enf. Disp. Status Date :	N/R
Violation Lead Agency :	State
Enforcement Lead Agency :	State
Proposed Penalty Amount :	N/R
Final Penalty Amount :	N/R
Paid Penalty Amount :	N/R

Date of Violation :	1987-08-20
Date Achieved Compliance :	1994-07-04
Regulation Violated :	Y
Area of Violation :	Generators - General
Enforcement Action :	WRITTEN INFORMAL
Enforcement Action Date :	1987-09-08
Enf. Disposition Status :	N/R
Enf. Disp. Status Date :	N/R
Violation Lead Agency :	State
Enforcement Lead Agency :	State
Proposed Penalty Amount :	N/R
Final Penalty Amount :	N/R
Paid Penalty Amount :	N/R

Map Id: 239
Direction: SSE
Distance: 0.491 mi., 2590 ft.
Elevation: 17 ft.
Relative: Higher

Site Name : BNSF RAILWAY COMPANY TACOMA | BNSF TACOMA YARD
610 E 21ST ST
TACOMA, WA 98421

Database(s) : [ALL SITES - WA, BRS, ECHO, FRS, ICIS, INACTIVE PCS, PCS FACILITY, RCRA_VSQG, T 2 - WA] ***(cont.)***

Envirosite ID: 52365620
EPA ID: N/R

RCRA_VSQG ***(cont.)***

Evaluation Action Summary

Evaluation Date :	2015-09-10
Evaluation :	COMPLIANCE EVALUATION INSPECTION ON-SITE
Area of Violation :	Generators - Pre-transport
Date Achieved Compliance :	2015-12-30
Evaluation Lead Agency :	State

Evaluation Date :	2015-09-10
Evaluation :	COMPLIANCE EVALUATION INSPECTION ON-SITE
Area of Violation :	State Statute or Regulation
Date Achieved Compliance :	2015-12-30
Evaluation Lead Agency :	State

Evaluation Date :	2015-09-10
Evaluation :	COMPLIANCE EVALUATION INSPECTION ON-SITE
Area of Violation :	Generators - General
Date Achieved Compliance :	2015-12-30
Evaluation Lead Agency :	State

Evaluation Date :	1987-08-20
Evaluation :	COMPLIANCE EVALUATION INSPECTION ON-SITE
Area of Violation :	Generators - General
Date Achieved Compliance :	1994-07-04
Evaluation Lead Agency :	State

T 2 - WA

Facility Name :	BNSF Railway Company Tacoma
Facility Address :	610 E 21ST ST, TACOMA, 98421
County :	Pierce

Facility/Site ID :	37294136
Alternate Name :	BURLINGTON NORTHERN RR CO TACOMA
Program Name :	N/R
WRIA :	10
Legislative District :	27
Congressional District :	9
Ecology Region :	SWRO
Ecology Program Phone :	(360) 407-6171
Tribal Land :	N
Latitude :	47.24308
Longitude :	-122.42962
Last Date in Agency List :	2023-01-04

Facility/Site ID :	37294136
Alternate Name :	BURLINGTON NORTHERN SANTA FE RAILWAY
Program Name :	N/R
WRIA :	10
Legislative District :	27

Map Id: 239
Direction: SSE
Distance: 0.491 mi., 2590 ft.
Elevation: 17 ft.
Relative: Higher

Site Name : BNSF RAILWAY COMPANY TACOMA | BNSF TACOMA YARD
610 E 21ST ST
TACOMA, WA 98421

Database(s) : [ALL SITES - WA, BRS, ECHO, FRS, ICIS, INACTIVE PCS, PCS FACILITY, RCRA_VSQG, T 2 - WA] ***(cont.)***

Envirosite ID: 52365620
EPA ID: N/R

T 2 - WA ***(cont.)***

Congressional District :	9
Ecology Region :	SWRO
Ecology Program Phone :	(360) 407-6171
Tribal Land :	N
Latitude :	47.24308
Longitude :	-122.42962
Last Date in Agency List :	2023-01-04

Facility/Site ID :	37294136
Alternate Name :	N/R
Program Name :	N/R
WRIA :	10
Legislative District :	27
Congressional District :	9
Ecology Region :	SWRO
Ecology Program Phone :	(360) 407-6171
Tribal Land :	N
Latitude :	47.24308
Longitude :	-122.42962
Last Date in Agency List :	2023-01-04

Facility/Site ID :	37294136
Alternate Name :	BURLINGTON NORTHERN SANTA FE RR TACOMA
Program Name :	N/R
WRIA :	10
Legislative District :	27
Congressional District :	9
Ecology Region :	SWRO
Ecology Program Phone :	(360) 407-6171
Tribal Land :	N
Latitude :	47.24308
Longitude :	-122.42962
Last Date in Agency List :	2023-01-04

Program Details

Program :	HAZWASTE
Interaction Type :	Emergency/Haz Chem Rpt TIER2
Interaction Type Description :	Businesses that store 10,000 pounds or more of a hazardous chemical or 500 pounds or less, depending on the chemical, of an extremely hazardous chemical on site at any one time must report annually. Reports are sent to the State Emergency Response Commission (represented by Ecology) Local Emergency Planning Committees, and local fire departments for emergency planning. (product, not waste)
Status :	Inactive
Start Date :	1988-01-01
End Date :	2007-02-28
SIC :	4013 - RAILROAD SWITCHING AND TERMINAL ESTABLISHMENTS
NAICS :	N/R

Map Id: 239
Direction: SSE
Distance: 0.491 mi., 2590 ft.
Elevation: 17 ft.
Relative: Higher

Site Name : BNSF RAILWAY COMPANY TACOMA | BNSF TACOMA YARD
610 E 21ST ST
TACOMA, WA 98421

Database(s) : [ALL SITES - WA, BRS, ECHO, FRS, ICIS, INACTIVE PCS, PCS FACILITY, RCRA_VSQG, T 2 - WA] ***(cont.)***

Envirosite ID: 52365620
EPA ID: N/R

T 2 - WA ***(cont.)***

Program : HAZWASTE
Interaction Type : Emergency/Haz Chem Rpt TIER2

Interaction Type Description : Businesses that store 10,000 pounds or more of a hazardous chemical or 500 pounds or less, depending on the chemical, of an extremely hazardous chemical on site at any one time must report annually. Reports are sent to the State Emergency Response Commission (represented by Ecology) Local Emergency Planning Committees, and local fire departments for emergency planning. (product, not waste)

Status : Inactive
Start Date : 1988-01-01
End Date : 2007-02-28
SIC : 4011 - RAILROADS, LINE-HAUL OPERATING
NAICS : N/R

Program : HAZWASTE
Interaction Type : Emergency/Haz Chem Rpt TIER2

Interaction Type Description : Businesses that store 10,000 pounds or more of a hazardous chemical or 500 pounds or less, depending on the chemical, of an extremely hazardous chemical on site at any one time must report annually. Reports are sent to the State Emergency Response Commission (represented by Ecology) Local Emergency Planning Committees, and local fire departments for emergency planning. (product, not waste)

Status : Inactive
Start Date : 1988-01-01
End Date : 2007-02-28

SIC : 4785 - Fixed Facilities and Inspection and Weighing Services for Motor Vehicle Transportation

NAICS : N/R

Program : HAZWASTE
Interaction Type : Emergency/Haz Chem Rpt TIER2

Interaction Type Description : Businesses that store 10,000 pounds or more of a hazardous chemical or 500 pounds or less, depending on the chemical, of an extremely hazardous chemical on site at any one time must report annually. Reports are sent to the State Emergency Response Commission (represented by Ecology) Local Emergency Planning Committees, and local fire departments for emergency planning. (product, not waste)

Status : Inactive
Start Date : 1988-01-01
End Date : 2007-02-28
SIC : N/R
NAICS : N/R

Map Id: 239
Direction: SSE
Distance: 0.491 mi., 2590 ft.
Elevation: 17 ft.
Relative: Higher

Site Name : BNSF RAILWAY COMPANY TACOMA | BNSF TACOMA YARD
610 E 21ST ST
TACOMA, WA 98421

Database(s) : [ALL SITES - WA, BRS, ECHO, FRS, ICIS, INACTIVE PCS, PCS FACILITY, RCRA_VSQG, T 2 - WA] ***(cont.)***

Envirosite ID: 52365620
EPA ID: N/R

T 2 - WA ***(cont.)***

Program :	HAZWASTE
Interaction Type :	Emergency/Haz Chem Rpt TIER2
Interaction Type Description :	Businesses that store 10,000 pounds or more of a hazardous chemical or 500 pounds or less, depending on the chemical, of an extremely hazardous chemical on site at any one time must report annually. Reports are sent to the State Emergency Response Commission (represented by Ecology) Local Emergency Planning Committees, and local fire departments for emergency planning. (product, not waste)
Status :	Inactive
Start Date :	1988-01-01
End Date :	2007-02-28
SIC :	N/R
NAICS :	48211 - Rail Transportation

Program :	HAZWASTE
Interaction Type :	Emergency/Haz Chem Rpt TIER2
Interaction Type Description :	Businesses that store 10,000 pounds or more of a hazardous chemical or 500 pounds or less, depending on the chemical, of an extremely hazardous chemical on site at any one time must report annually. Reports are sent to the State Emergency Response Commission (represented by Ecology) Local Emergency Planning Committees, and local fire departments for emergency planning. (product, not waste)
Status :	Active
Start Date :	2005-02-03
End Date :	N/R
SIC :	N/R
NAICS :	N/R

Program :	HAZWASTE
Interaction Type :	Emergency/Haz Chem Rpt TIER2
Interaction Type Description :	Businesses that store 10,000 pounds or more of a hazardous chemical or 500 pounds or less, depending on the chemical, of an extremely hazardous chemical on site at any one time must report annually. Reports are sent to the State Emergency Response Commission (represented by Ecology) Local Emergency Planning Committees, and local fire departments for emergency planning. (product, not waste)
Status :	Active
Start Date :	2005-02-03
End Date :	N/R
SIC :	N/R
NAICS :	482111 - Line-Haul Railroads

Map Id: CG240
Direction: WNW
Distance: 0.494 mi., 2607 ft.
Elevation: 144 ft.
Relative: Higher

Site Name : ELKS TEMPLE PROPERTIES LLC | Elks Temple LLC
565 BROADWAY | 565 S BROADWAY
TACOMA | Tacoma, WA 98402

Database(s) : [FRS, HSL - WA, MANIFEST EPA]

Envirosite ID: 52365614
EPA ID: N/R

FRS

Facility Name : ELKS TEMPLE PROPERTIES LLC
Facility Address : 565 BROADWAY, TACOMA, WA 98402
County : PIERCE

Site Details

Registry ID : 110067420240
FRS Facility URL : Click here for hyperlink provided by the agency.
Last Date in Agency List : 2023-02-13

Source Description

Source Description :

RCRAInfo is EPA's comprehensive information system that supports the Resource Conservation and Recovery Act (RCRA) of 1976 and the Hazardous and Solid Waste Amendments (HSWA) of 1984 through the tracking of events and activities related to facilities that generate, transport, and treat, store, or dispose of hazardous waste. RCRAInfo allows RCRA program staff to track the notification, permit, compliance, and corrective action activities required under RCRA. RCRAInfo also supports generation of the National Hazardous Waste Biennial Report. All generators and treatment, storage, and disposal facilities who handle hazardous waste are required to report to the EPA Administrator at least once every two years to support creation of the Biennial Report.

FRS Environmental Interest

Source and System ID : RCRAINFO - WAH000050082

HSL - WA

Facility Name : Elks Temple LLC
Facility Address : 565 Broadway, Tacoma, 98402
County : Pierce

Site Details

Facility Site ID : 11218
Cleanup Site ID : 12628
Status : No Further Action
Site Rank : N/R
Alternative Site Name : N/R
Region : N/R
Resposbile Unit : N/R
Institutional Control : N/R
Current VCP : N/R
Past VCP : N/R
Latitude : N/R
Longitude : N/R
Agency Hyperlink : Click here for hyperlink provided by the agency.
Last Date in Agency List : 2022-02-11

Map Id: CG240
Direction: WNW
Distance: 0.494 mi., 2607 ft.
Elevation: 144 ft.
Relative: Higher

Site Name : ELKS TEMPLE PROPERTIES LLC | Elks Temple LLC
565 BROADWAY | 565 S BROADWAY
TACOMA | Tacoma, WA 98402

Database(s) : [FRS, HSL - WA, MANIFEST EPA] ***(cont.)***

Envirosite ID: 52365614
EPA ID: N/R

MANIFEST EPA

Manifest Details

Manifest Number :	019236090JJK
Shipped Date :	2019-04-11
Updated Date :	2019-06-03
Received Date :	2019-04-25
Status :	Signed
Generator ID :	WAH000050082
Generator Name :	ELKS TEMPLE PROPERTIES LLC
Generator Address :	565 S BROADWAY, TACOMA, WA 98402
Generator Mailing :	565 S BROADWAY, Tacoma, WA 98402
Generator Contact :	N/R
Destination ID :	ORD089452353
Destination Name :	CHEMICAL WASTE MANAGEMENT OF THE NW
Destination Mailing :	17629 CEDAR SPRINGS LANE, ARLINGTON, OR 97812
Destination Address :	17629 CEDAR SPRINGS LN, ARLINGTON, OR 97812-6570
Destination Contact :	N/R
Submission Type :	DataImage5Copy
Origin Type :	Web
Manifest Residue :	N
Rejection :	N
Last Date in Agency List :	2023-02-13

Waste Details

Waste Line Number :	1
Is DOT Hazardous :	Y
DOT ID Number :	NA3082
DOT Information :	NA3082, HAZARDOUS WASTE, LIQUID, N.O.S. (PAINT SLUDGE WITH LEAD), 9, PGIII
Non Waste Description :	N/R
Quantity :	700 Pounds
Quantity Tons, Acute, Non-Acute :	0.35, 0, 0.35
Quantity Kg, Acute, Non-Acute :	0, 317.4605
Management Method :	H110 - STABILIZATION
Is EPA Waste :	Y
Federal Code :	D008
State Code :	N/R

Manifest Details

Manifest Number :	016203407JJK
Shipped Date :	2018-11-13
Updated Date :	2019-01-10
Received Date :	2018-11-21
Status :	Signed
Generator ID :	WAH000050082
Generator Name :	ELKS TEMPLE PROPERTIES LLC
Generator Address :	565 S BROADWAY, TACOMA, WA 98402
Generator Mailing :	585 S BROADWAY, Tacoma, WA 98402
Generator Contact :	N/R
Destination ID :	ORD089452353
Destination Name :	CHEMICAL WASTE MANAGEMENT OF THE NW
Destination Mailing :	17629 CEDAR SPRINGS LANE, ARLINGTON, OR 97812
Destination Address :	17629 CEDAR SPRINGS LN, ARLINGTON, OR 97812-6570

Map Id: CG240
Direction: WNW
Distance: 0.494 mi., 2607 ft.
Elevation: 144 ft.
Relative: Higher

Site Name : ELKS TEMPLE PROPERTIES LLC | Elks Temple LLC
565 BROADWAY | 565 S BROADWAY
TACOMA | Tacoma, WA 98402

Database(s) : [FRS, HSL - WA, MANIFEST EPA] ***(cont.)***

Envirosite ID: 52365614
EPA ID: N/R

MANIFEST EPA ***(cont.)***

Destination Contact :	N/R
Submission Type :	DataImage5Copy
Origin Type :	Web
Manifest Residue :	N
Rejection :	N
Last Date in Agency List :	2023-02-13

Waste Details

Waste Line Number :	1
Is DOT Hazardous :	Y
DOT ID Number :	NA3077
DOT Information :	NA3077, HAZARDOUS WASTE, SOLID, N.O.S, 9, PGIII
Non Waste Description :	N/R
Quantity :	8500 Pounds
Quantity Tons, Acute, Non-Acute :	4.25, 0, 4.25
Quantity Kg, Acute, Non-Acute :	0, 3854.8777
Management Method :	H110 - STABILIZATION
Is EPA Waste :	Y
Federal Code :	D008
State Code :	N/R

Waste Line Number :	2
Is DOT Hazardous :	Y
DOT ID Number :	NA3077
DOT Information :	NA3077, HAZARDOUS WASTE, SOLID, N.O.S., 9, III
Non Waste Description :	N/R
Quantity :	1000 Pounds
Quantity Tons, Acute, Non-Acute :	0.5, 0, 0.5
Quantity Kg, Acute, Non-Acute :	0, 453.515
Management Method :	H132 - LANDFILL (WITH PRIOR TREATMENT AND/OR STABILIZATION)
Is EPA Waste :	Y
Federal Code :	D008
State Code :	N/R

Map Id: CD241
Direction: S
Distance: 0.496 mi., 2620 ft.
Elevation: 15 ft.
Relative: Lower

Site Name : AMERICAN PLATING | AMERICAN PLATING REMEDIATION PROJECT
2110 E D ST | 2110 EAST D ST
TACOMA, WA

Database(s) : [ALL SITES - WA, BROWNFIELDS - WA, BRS, CERCLIS NFRAP, CORRACTS, CSCSL HWS - WA, CSCSL NFA - WA, DOCKET, ECHO, ENVCVN - WA, FRS, HIST PCS ENF, HIST PCS FACILITY, HSL - WA, ICIS, INACTIVE PCS, RCRA_NONGEN, RCRA_TSDF, SEMS_8R_ARCHIVED SITES]

Envirosite ID: 52365507
EPA ID: N/R

ALL SITES - WA

Facility Name :	AMERICAN PLATING
Facility Address :	2110 E D ST, TACOMA, 98421
County :	Pierce
Facility/Site ID :	1202
Alternate Name :	N/R
Program Name :	N/R
WRIA :	10
Legislative District :	27
Congressional District :	9
Ecology Region :	SWRO
Ecology Program Phone :	(360) 407-7224
Tribal Land :	N
Latitude :	47.243251
Longitude :	-122.430756
Last Date in Agency List :	2023-01-03

Facility/Site ID :	1202
Alternate Name :	N/R
Program Name :	N/R
WRIA :	10
Legislative District :	27
Congressional District :	9
Ecology Region :	SWRO
Ecology Program Phone :	(360) 407-6734
Tribal Land :	N
Latitude :	47.243251
Longitude :	-122.430756
Last Date in Agency List :	2023-01-03

Facility/Site ID :	1202
Alternate Name :	N/R
Program Name :	N/R
WRIA :	10
Legislative District :	27
Congressional District :	9
Ecology Region :	SWRO
Ecology Program Phone :	(360) 407-6400
Tribal Land :	N
Latitude :	47.243251
Longitude :	-122.430756
Last Date in Agency List :	2023-01-03

Map Id: CD241
Direction: S
Distance: 0.496 mi., 2620 ft.
Elevation: 15 ft.
Relative: Lower

Site Name : AMERICAN PLATING | AMERICAN PLATING REMEDIATION PROJECT
2110 E D ST | 2110 EAST D ST
TACOMA, WA

Database(s) : [ALL SITES - WA, BROWNFIELDS - WA, BRS, CERCLIS NFRAP, CORRACTS, CSCSL HWS - WA, CSCSL NFA - WA, DOCKET, ECHO, ENVCVN - WA, FRS, HIST PCS ENF, HIST PCS FACILITY, HSL - WA, ICIS, INACTIVE PCS, RCRA_NONGEN, RCRA_TSDF, SEMS_8R_ARCHIVED SITES] ***(cont.)***

Envirosite ID: 52365507
EPA ID: N/R

ALL SITES - WA ***(cont.)***

Program Details

Program :	TOXICS
Program ID :	N/R
Interaction Type :	State Cleanup Site
Interaction Type Description :	A site is being cleaned up under state regulations. Regulations include Model Toxics Control Act or its predecessors.
Status :	Inactive
Start Date :	N/R
End Date :	2015-07-01
SIC :	N/R
NAICS :	332813 - Electroplating, Plating, Polishing, Anodizing, and Coloring

Program :	TOXICS
Program ID :	N/R
Interaction Type :	State Cleanup Site
Interaction Type Description :	A site is being cleaned up under state regulations. Regulations include Model Toxics Control Act or its predecessors.
Status :	Inactive
Start Date :	N/R
End Date :	2015-07-01
SIC :	N/R
NAICS :	N/R

Program :	TOXICS
Program ID :	N/R
Interaction Type :	Haz Waste Management Activity
Interaction Type Description :	Facilities that are required to have a RCRA Site ID# but who do not generate and/or manage hazardous waste (XQG generator status). This includes transporters, used oil recyclers, and dangerous waste fuel marketers and burners.
Status :	Inactive
Start Date :	2009-12-31
End Date :	2013-12-31
SIC :	N/R
NAICS :	332813 - Electroplating, Plating, Polishing, Anodizing, and Coloring

Program :	TOXICS
Program ID :	N/R
Interaction Type :	Haz Waste Management Activity

Map Id: CD241
Direction: S
Distance: 0.496 mi., 2620 ft.
Elevation: 15 ft.
Relative: Lower

Site Name : AMERICAN PLATING | AMERICAN PLATING REMEDIATION PROJECT
2110 E D ST | 2110 EAST D ST
TACOMA, WA

Database(s) : [ALL SITES - WA, BROWNFIELDS - WA, BRS, CERCLIS NFRAP, CORRACTS, CSCSL HWS - WA, CSCSL NFA - WA, DOCKET, ECHO, ENVCVN - WA, FRS, HIST PCS ENF, HIST PCS FACILITY, HSL - WA, ICIS, INACTIVE PCS, RCRA_NONGEN, RCRA_TSDF, SEMS_8R_ARCHIVED SITES] ***(cont.)***

Envirosite ID: 52365507
EPA ID: N/R

ALL SITES - WA ***(cont.)***

Interaction Type Description :	Facilities that are required to have a RCRA Site ID# but who do not generate and/or manage hazardous waste (XQG generator status). This includes transporters, used oil recyclers, and dangerous waste fuel marketers and burners.
Status :	Inactive
Start Date :	2009-12-31
End Date :	2013-12-31
SIC :	N/R
NAICS :	N/R
Program :	TOXICS
Program ID :	N/R
Interaction Type :	Construction SW GP
Interaction Type Description :	General permit issued to owner/operators of construction projects that disturb 1 or more acres of land through clearing, grading, excavating, or stockpiling of fill material that discharge stormwater to state waters.
Status :	Inactive
Start Date :	2011-10-18
End Date :	2013-02-13
SIC :	N/R
NAICS :	N/R
Program :	TOXICS
Program ID :	N/R
Interaction Type :	Hazardous Waste Generator
Interaction Type Description :	Facilities that generate any quantity of a dangerous waste. They may be classified as SQG, MQG, or LQG depending on hazardous waste generated for a given month.
Status :	Inactive
Start Date :	2007-12-31
End Date :	2010-12-31
SIC :	N/R
NAICS :	N/R
Program :	TOXICS
Program ID :	N/R
Interaction Type :	Hazardous Waste Generator

Map Id: CD241
Direction: S
Distance: 0.496 mi., 2620 ft.
Elevation: 15 ft.
Relative: Lower

Site Name : AMERICAN PLATING | AMERICAN PLATING REMEDIATION PROJECT
2110 E D ST | 2110 EAST D ST
TACOMA, WA

Database(s) : [ALL SITES - WA, BROWNFIELDS - WA, BRS, CERCLIS NFRAP, CORRACTS, CSCSL HWS - WA, CSCSL NFA - WA, DOCKET, ECHO, ENVCVN - WA, FRS, HIST PCS ENF, HIST PCS FACILITY, HSL - WA, ICIS, INACTIVE PCS, RCRA_NONGEN, RCRA_TSDF, SEMS_8R_ARCHIVED SITES] ***(cont.)***

Envirosite ID: 52365507
EPA ID: N/R

ALL SITES - WA ***(cont.)***

Interaction Type Description :	Facilities that generate any quantity of a dangerous waste. They may be classified as SQG, MQG, or LQG depending on hazardous waste generated for a given month.
Status :	Inactive
Start Date :	2007-12-31
End Date :	2010-12-31
SIC :	N/R
NAICS :	332813 - Electroplating, Plating, Polishing, Anodizing, and Coloring
Program :	TOXICS
Program ID :	N/R
Interaction Type :	Hazardous Waste Generator
Interaction Type Description :	Facilities that generate any quantity of a dangerous waste. They may be classified as SQG, MQG, or LQG depending on hazardous waste generated for a given month.
Status :	Inactive
Start Date :	1987-01-29
End Date :	2009-12-31
SIC :	N/R
NAICS :	332813 - Electroplating, Plating, Polishing, Anodizing, and Coloring
Program :	TOXICS
Program ID :	N/R
Interaction Type :	Hazardous Waste Generator
Interaction Type Description :	Facilities that generate any quantity of a dangerous waste. They may be classified as SQG, MQG, or LQG depending on hazardous waste generated for a given month.
Status :	Inactive
Start Date :	1987-01-29
End Date :	2009-12-31
SIC :	N/R
NAICS :	N/R
Program :	TOXICS
Program ID :	N/R
Interaction Type :	Hazardous Waste Generator

Map Id: CD241
Direction: S
Distance: 0.496 mi., 2620 ft.
Elevation: 15 ft.
Relative: Lower

Site Name : AMERICAN PLATING | AMERICAN PLATING REMEDIATION PROJECT
2110 E D ST | 2110 EAST D ST
TACOMA, WA

Database(s) : [ALL SITES - WA, BROWNFIELDS - WA, BRS, CERCLIS NFRAP, CORRACTS, CSCSL HWS - WA, CSCSL NFA - WA, DOCKET, ECHO, ENVCVN - WA, FRS, HIST PCS ENF, HIST PCS FACILITY, HSL - WA, ICIS, INACTIVE PCS, RCRA_NONGEN, RCRA_TSDF, SEMS_8R_ARCHIVED SITES] ***(cont.)***

Envirosite ID: 52365507
EPA ID: N/R

ALL SITES - WA ***(cont.)***

Interaction Type Description :	Facilities that generate any quantity of a dangerous waste. They may be classified as SQG, MQG, or LQG depending on hazardous waste generated for a given month.
Status :	Inactive
Start Date :	2003-06-03
End Date :	2003-12-31
SIC :	N/R
NAICS :	332813 - Electroplating, Plating, Polishing, Anodizing, and Coloring
Program :	TOXICS
Program ID :	N/R
Interaction Type :	Hazardous Waste Generator
Interaction Type Description :	Facilities that generate any quantity of a dangerous waste. They may be classified as SQG, MQG, or LQG depending on hazardous waste generated for a given month.
Status :	Inactive
Start Date :	2003-06-03
End Date :	2003-12-31
SIC :	N/R
NAICS :	N/R
Program :	TOXICS
Program ID :	N/R
Interaction Type :	Industrial SW GP
Interaction Type Description :	General permit issued to industries to regulate the discharge of contaminated stormwater to state waters.
Status :	Inactive
Start Date :	1994-06-29
End Date :	1999-08-25
SIC :	N/R
NAICS :	N/R

BROWNFIELDS - WA

Facility Name :	American Plating
Facility Address :	2110 E D ST, TACOMA, 98421
County :	Pierce

Map Id: CD241
Direction: S
Distance: 0.496 mi., 2620 ft.
Elevation: 15 ft.
Relative: Lower

Site Name : AMERICAN PLATING | AMERICAN PLATING REMEDIATION PROJECT
2110 E D ST | 2110 EAST D ST
TACOMA, WA

Database(s) : [ALL SITES - WA, BROWNFIELDS - WA, BRS, CERCLIS NFRAP, CORRACTS, CSCSL HWS - WA, CSCSL NFA - WA, DOCKET, ECHO, ENVCVN - WA, FRS, HIST PCS ENF, HIST PCS FACILITY, HSL - WA, ICIS, INACTIVE PCS, RCRA_NONGEN, RCRA_TSDF, SEMS_8R_ARCHIVED SITES] ***(cont.)***

Envirosite ID: 52365507
EPA ID: N/R

BROWNFIELDS - WA ***(cont.)***

Site Details

Cleanup Site ID :	2539
Facility Site ID :	1202
Alternate Site Names :	N/R
Site Status :	NFA
Region :	Southwest
Responsible Unit :	Southwest
Acreage :	1.75
Public Funding Amount :	$80,000.00
Private Funding Amount :	N/R
Public Redevelopment Percent :	N/R
Private Redevelopment Percent :	N/R
Habitat Restoration :	No
Latitude :	47.24325117
Longitude :	-122.43075582
Last Date in Agency List :	2023-02-23

Contaminants

Contaminant Name :	Halogenated Organics
Ground Water :	Remediated-Below
Surface Water :	Below Cleanup Levels
Soil :	Remediated-Below
Sediment :	N/R
Air :	Below Cleanup Levels
Bedrock :	N/R

Contaminant Name :	Metals Priority Pollutants
Ground Water :	Remediated-Above
Surface Water :	Below Cleanup Levels
Soil :	Remediated-Above
Sediment :	N/R
Air :	Below Cleanup Levels
Bedrock :	N/R

BRS

Facility Name :	AMERICAN PLATING
Facility Address :	2110 E D ST, TACOMA, WA 98421
County :	PIERCE

Site Details

Date Form Received by Agency :	2012-02-16
EPA ID :	WAD083350231

Map Id: CD241
Direction: S
Distance: 0.496 mi., 2620 ft.
Elevation: 15 ft.
Relative: Lower

Site Name : AMERICAN PLATING | AMERICAN PLATING REMEDIATION PROJECT
2110 E D ST | 2110 EAST D ST
TACOMA, WA

Database(s) : [ALL SITES - WA, BROWNFIELDS - WA, BRS, CERCLIS NFRAP, CORRACTS, CSCSL HWS - WA, CSCSL NFA - WA, DOCKET, ECHO, ENVCVN - WA, FRS, HIST PCS ENF, HIST PCS FACILITY, HSL - WA, ICIS, INACTIVE PCS, RCRA_NONGEN, RCRA_TSDF, SEMS_8R_ARCHIVED SITES] ***(cont.)***

Envirosite ID: 52365507
EPA ID: N/R

BRS ***(cont.)***

Mailing Address :	PO BOX 47775, OLYMPIA, WA 98504
Contact :	MARV COLEMAN
Contact Address :	PO BOX 47775, OLYMPIA, WA 98504
Contact Country :	US
Contact Telephone :	360-407-6259
Contact Email :	MCOL461@ECY.WA.GOV
EPA Region :	10
Land Type :	Municipal
Source Type :	Annual/Biennial Report updated with Notification
Classification :	Not a generator, verified
Description :	Not a generator, verified
Last Date in Agency List :	2023-01-23

Owner/Operator Summary

Owner/Operator Name :	FOSS WATERWAY DEVELOPMENT AUTHORITY
Owner/Operator Address :	535 DOCK STREET, SUITE 204, TACOMA, WA 98402
Owner/Operator Country :	US
Owner/Operator Telephone :	253-597-8122
Owner/Operator Email :	N/R
Owner/Operator Fax :	N/R
Legal Status :	Municipal
Owner/Operator Type :	Owner
Owner/Operator Start Date :	2011-11-15
Owner/Operator End Date :	N/R

Owner/Operator Name :	MARV COLEMAN
Owner/Operator Address :	PO BOX 47775, OLYMPIA, WA 98504
Owner/Operator Country :	US
Owner/Operator Telephone :	360-407-6259
Owner/Operator Email :	N/R
Owner/Operator Fax :	N/R
Legal Status :	State
Owner/Operator Type :	Operator
Owner/Operator Start Date :	2003-06-03
Owner/Operator End Date :	N/R

Waste Activity Monitoring

Report Cycle :	2011
Hazardous Waste Page Number :	1
Hazardous Waste Sub-Page Number :	1
BR Form :	XX
Waste Description :	N/R
Primary NAICS :	332813 - Electroplating, Plating, Polishing, Anodizing, and Coloring

Map Id: CD241
Direction: S
Distance: 0.496 mi., 2620 ft.
Elevation: 15 ft.
Relative: Lower

Site Name : AMERICAN PLATING | AMERICAN PLATING REMEDIATION PROJECT
2110 E D ST | 2110 EAST D ST
TACOMA, WA

Database(s) : [ALL SITES - WA, BROWNFIELDS - WA, BRS, CERCLIS NFRAP, CORRACTS, CSCSL HWS - WA, CSCSL NFA - WA, DOCKET, ECHO, ENVCVN - WA, FRS, HIST PCS ENF, HIST PCS FACILITY, HSL - WA, ICIS, INACTIVE PCS, RCRA_NONGEN, RCRA_TSDF, SEMS_8R_ARCHIVED SITES] ***(cont.)***

Envirosite ID: 52365507
EPA ID: N/R

BRS ***(cont.)***

Source Code :	N/R
Form Code :	N/R
Management Method :	N/R
Generation Tons :	0
Managed Tons :	0
Shipped Tons :	0
Received Tons :	0
Receiver ID :	N/R
Receiver State :	N/R
Shipper ID :	N/R
Shipper State :	N/R
Waste Minimization :	N/R
Waste Code List :	N/R
Waste Code Group :	N/R
Waste Generation Type :	N/R

Report Cycle :	2009
Hazardous Waste Page Number :	1
Hazardous Waste Sub-Page Number :	1
BR Form :	XX
Waste Description :	N/R
Primary NAICS :	332813 - Electroplating, Plating, Polishing, Anodizing, and Coloring
Source Code :	N/R
Form Code :	N/R
Management Method :	N/R
Generation Tons :	0
Managed Tons :	0
Shipped Tons :	0
Received Tons :	0
Receiver ID :	N/R
Receiver State :	N/R
Shipper ID :	N/R
Shipper State :	N/R
Waste Minimization :	N/R
Waste Code List :	N/R
Waste Code Group :	N/R
Waste Generation Type :	N/R

Report Cycle :	2007
Hazardous Waste Page Number :	1
Hazardous Waste Sub-Page Number :	1
BR Form :	GM
Waste Description :	CHROMIUM
Primary NAICS :	332813 - Electroplating, Plating, Polishing, Anodizing, and Coloring
Source Code :	G39 - Other cleanup of current contamination (specify in comments)

Map Id: CD241
Direction: S
Distance: 0.496 mi., 2620 ft.
Elevation: 15 ft.
Relative: Lower

Site Name : AMERICAN PLATING | AMERICAN PLATING REMEDIATION PROJECT
2110 E D ST | 2110 EAST D ST
TACOMA, WA

Database(s) : [ALL SITES - WA, BROWNFIELDS - WA, BRS, CERCLIS NFRAP, CORRACTS, CSCSL HWS - WA, CSCSL NFA - WA, DOCKET, ECHO, ENVCVN - WA, FRS, HIST PCS ENF, HIST PCS FACILITY, HSL - WA, ICIS, INACTIVE PCS, RCRA_NONGEN, RCRA_TSDF, SEMS_8R_ARCHIVED SITES] ***(cont.)***

Envirosite ID: 52365507
EPA ID: N/R

BRS ***(cont.)***

Form Code :	W301 - Contaminated soil (usually from spill clean up, demolition, or remediation); see also W512
Management Method :	H112 - Macro-encapsulation prior to disposal at another site (as the major component of treatment; not reportable as H071-H075, H077, or H082)
Generation Tons :	108.4
Managed Tons :	0
Shipped Tons :	108.4
Received Tons :	0
Receiver ID :	ORD089452353
Receiver State :	OR
Shipper ID :	WAD083350231
Shipper State :	WA
Waste Minimization :	N/R
Waste Code List :	D007
Waste Code Group :	D007 - CHROMIUM
Waste Generation Type :	N/R
Report Cycle :	2003
Hazardous Waste Page Number :	1
Hazardous Waste Sub-Page Number :	1
BR Form :	XX
Waste Description :	N/R
Primary NAICS :	332813 - Electroplating, Plating, Polishing, Anodizing, and Coloring
Source Code :	N/R
Form Code :	N/R
Management Method :	N/R
Generation Tons :	0
Managed Tons :	0
Shipped Tons :	0
Received Tons :	0
Receiver ID :	N/R
Receiver State :	N/R
Shipper ID :	N/R
Shipper State :	N/R
Waste Minimization :	N/R
Waste Code List :	N/R
Waste Code Group :	N/R
Waste Generation Type :	N/R

CERCLIS NFRAP

Facility Name :	AMERICAN PLATING CO INC
Facility Address :	2110 EAST D ST, TACOMA, WA 98421

Map Id: CD241
Direction: S
Distance: 0.496 mi., 2620 ft.
Elevation: 15 ft.
Relative: Lower

Site Name : AMERICAN PLATING | AMERICAN PLATING REMEDIATION PROJECT
2110 E D ST | 2110 EAST D ST
TACOMA, WA

Database(s) : [ALL SITES - WA, BROWNFIELDS - WA, BRS, CERCLIS NFRAP, CORRACTS, CSCSL HWS - WA, CSCSL NFA - WA, DOCKET, ECHO, ENVCVN - WA, FRS, HIST PCS ENF, HIST PCS FACILITY, HSL - WA, ICIS, INACTIVE PCS, RCRA_NONGEN, RCRA_TSDF, SEMS_8R_ARCHIVED SITES] ***(cont.)***

Envirosite ID: 52365507
EPA ID: N/R

CERCLIS NFRAP ***(cont.)***

County :	PIERCE
Site ID :	1000796
Epa ID :	WAD083350231
Short Name :	AMERICAN PLATING CO INC
Congressional District :	06
IFMS ID :	N/R
SMSA Number :	8200
USGC Hydro Unit :	17110019
Federal Facility :	N
DMNSN Number :	N/R
Site Orphan Flag :	N
RCRA ID :	N/R
USGS Quadrangle :	N/R
Site Init by Prog :	N/R
NFRAP Flag :	NFA
Parent ID :	N/R
RST Code :	N/R
EPA Region :	10
Classification :	N/R
Site Settings Code :	N/R
NPL Status :	Not on the NPL
DMNSN Unit Code :	N/R
RBRAC Code :	N/R
RResp Fed Agency Code :	N/R
Non NPL Status :	Deferred to RCRA
Non NPL Status Date :	2001-11-19
Site Fips Code :	53053
CC Concurrence Date :	N/R
CC Concurrence FY :	N/R
Alias EPA ID :	N/R
Site FUDS Flag :	N/R

CERCLIS Site Contact Name(s)

Contact ID :	N/R
Contact Title :	N/R
Alias Comments :	N/R
Site Description :	N/R

Map Id: CD241
Direction: S
Distance: 0.496 mi., 2620 ft.
Elevation: 15 ft.
Relative: Lower

Site Name : AMERICAN PLATING | AMERICAN PLATING REMEDIATION PROJECT
2110 E D ST | 2110 EAST D ST
TACOMA, WA

Database(s) : [ALL SITES - WA, BROWNFIELDS - WA, BRS, CERCLIS NFRAP, CORRACTS, CSCSL HWS - WA, CSCSL NFA - WA, DOCKET, ECHO, ENVCVN - WA, FRS, HIST PCS ENF, HIST PCS FACILITY, HSL - WA, ICIS, INACTIVE PCS, RCRA_NONGEN, RCRA_TSDF, SEMS_8R_ARCHIVED SITES] ***(cont.)***

Envirosite ID: 52365507
EPA ID: N/R

CERCLIS NFRAP ***(cont.)***

CERCLIS Assessment History

Action Code :	001
Action :	DISCOVERY
Date Started :	N/R
Date Completed :	1981-03-11
Priority Level :	1
Operational Unit :	00
Primary Responsibility :	EPA Fund-Financed
Planning Status :	N/R
Urgency Indicator :	N/R
Action Anomaly :	N/R

Action Code :	001
Action :	SITE INSPECTION
Date Started :	1986-03-13
Date Completed :	1986-03-13
Priority Level :	1
Operational Unit :	00
Primary Responsibility :	EPA Fund-Financed
Planning Status :	N/R
Urgency Indicator :	N/R
Action Anomaly :	N/R

Action Code :	001
Action :	PRELIMINARY ASSESSMENT
Date Started :	1984-12-20
Date Completed :	1985-03-05
Priority Level :	1
Operational Unit :	00
Primary Responsibility :	State, Fund Financed
Planning Status :	N/R
Urgency Indicator :	N/R
Action Anomaly :	N/R

Action Code :	001
Action :	ARCHIVE SITE
Date Started :	N/R
Date Completed :	2001-11-19
Priority Level :	1
Operational Unit :	00
Primary Responsibility :	EPA In-House
Planning Status :	N/R
Urgency Indicator :	N/R
Action Anomaly :	N/R

Map Id: CD241
Direction: S
Distance: 0.496 mi., 2620 ft.
Elevation: 15 ft.
Relative: Lower

Site Name : AMERICAN PLATING | AMERICAN PLATING REMEDIATION PROJECT
2110 E D ST | 2110 EAST D ST
TACOMA, WA

Database(s) : [ALL SITES - WA, BROWNFIELDS - WA, BRS, CERCLIS NFRAP, CORRACTS, CSCSL HWS - WA, CSCSL NFA - WA, DOCKET, ECHO, ENVCVN - WA, FRS, HIST PCS ENF, HIST PCS FACILITY, HSL - WA, ICIS, INACTIVE PCS, RCRA_NONGEN, RCRA_TSDF, SEMS_8R_ARCHIVED SITES] ***(cont.)***

Envirosite ID: 52365507
EPA ID: N/R

CORRACTS

Facility Name :	AMERICAN PLATING
Facility Address :	2110 E D ST, TACOMA, WA 98421
County :	PIERCE
EPA ID :	WAD083350231
EPA Region :	10
Last Date in Agency List :	2023-01-23
HNAICS Code :	332813 - ELECTROPLATING, PLATING, POLISHING, ANODIZING, AND COLORING
Area Name :	ENTIRE FACILITY
Actual Date :	1997-09-11
Action :	HUMAN EXPOSURES CONTROLLED DETERMINATION-MORE INFORMATION NEEDED
Original Schedule Date :	N/R
Schedule End Date :	N/R
Area Name :	ENTIRE FACILITY
Actual Date :	1997-09-11
Action :	RELEASE TO GW CONTROLLED DETERMINATION-MORE INFORMATION NEEDED
Original Schedule Date :	N/R
Schedule End Date :	N/R
Area Name :	ENTIRE FACILITY
Actual Date :	1997-07-01
Action :	REFERRED TO A NON-RCRA AUTHORITY-OTHER
Original Schedule Date :	N/R
Schedule End Date :	N/R
Area Name :	ENTIRE FACILITY
Actual Date :	1995-09-30
Action :	REFERRED TO A NON-RCRA AUTHORITY-OTHER
Original Schedule Date :	N/R
Schedule End Date :	N/R
Area Name :	ENTIRE FACILITY
Actual Date :	1994-07-21
Action :	RFA COMPLETED-ASSESSMENT WAS A RFA
Original Schedule Date :	1994-09-30

Map Id: CD241
Direction: S
Distance: 0.496 mi., 2620 ft.
Elevation: 15 ft.
Relative: Lower

Site Name : AMERICAN PLATING | AMERICAN PLATING REMEDIATION PROJECT
2110 E D ST | 2110 EAST D ST
TACOMA, WA

Database(s) : [ALL SITES - WA, BROWNFIELDS - WA, BRS, CERCLIS NFRAP, CORRACTS, CSCSL HWS - WA, CSCSL NFA - WA, DOCKET, ECHO, ENVCVN - WA, FRS, HIST PCS ENF, HIST PCS FACILITY, HSL - WA, ICIS, INACTIVE PCS, RCRA_NONGEN, RCRA_TSDF, SEMS_8R_ARCHIVED SITES] ***(cont.)***

Envirosite ID: 52365507
EPA ID: N/R

CORRACTS ***(cont.)***

Schedule End Date :	N/R
Area Name :	ENTIRE FACILITY
Actual Date :	1994-07-21
Action :	STABILIZATION MEASURES EVALUATION-FACILITY IS AMENABLE TO STABILIZATION
Original Schedule Date :	N/R
Schedule End Date :	N/R
Area Name :	ENTIRE FACILITY
Actual Date :	1994-06-01
Action :	RFA INITIATION
Original Schedule Date :	1992-05-15
Schedule End Date :	N/R
Area Name :	ENTIRE FACILITY
Actual Date :	1992-05-07
Action :	CA PRIORITIZATION-HIGH CA PRIORITY
Original Schedule Date :	N/R
Schedule End Date :	N/R
Area Name :	ENTIRE FACILITY
Actual Date :	1991-12-18
Action :	STABILIZATION MEASURES EVALUATION-FURTHER INVESTIGATION NECESSARY
Original Schedule Date :	N/R
Schedule End Date :	N/R
Area Name :	ENTIRE FACILITY
Actual Date :	1991-09-04
Action :	CA PRIORITIZATION-MEDIUM CA PRIORITY
Original Schedule Date :	N/R
Schedule End Date :	N/R

CSCSL HWS - WA

Facility Name :	N/R
Facility Address :	2110 E D ST, TACOMA, 98421
County :	Pierce

Map Id: CD241
Direction: S
Distance: 0.496 mi., 2620 ft.
Elevation: 15 ft.
Relative: Lower

Site Name : AMERICAN PLATING | AMERICAN PLATING REMEDIATION PROJECT
2110 E D ST | 2110 EAST D ST
TACOMA, WA

Database(s) : [ALL SITES - WA, BROWNFIELDS - WA, BRS, CERCLIS NFRAP, CORRACTS, CSCSL HWS - WA, CSCSL NFA - WA, DOCKET, ECHO, ENVCVN - WA, FRS, HIST PCS ENF, HIST PCS FACILITY, HSL - WA, ICIS, INACTIVE PCS, RCRA_NONGEN, RCRA_TSDF, SEMS_8R_ARCHIVED SITES] ***(cont.)***

Envirosite ID: 52365507
EPA ID: N/R

CSCSL HWS - WA ***(cont.)***

Site Details

Facility Site ID :	1202
Site Status :	Cleanup Started
Cleanup Site ID :	2539
Region :	Southwest
Responsible Section :	N/R
WARM Rank :	N/R
Is Brownfield? :	N/R
Is PSI? :	Yes
Current VCP :	N/R
Past VCP :	N/R
Institutional Control :	N/R
Latitude :	47.243251
Longitude :	-122.430756
Last Date in Agency List :	2015-05-02

Contaminants Details

Contaminant Name :	N/R
Groundwater :	N/R
Surface Water :	N/R
Soil :	N/R
Sediment :	N/R
Air :	N/R
Bedrock :	N/R

CSCSL NFA - WA

Facility Name :	AMERICAN PLATING
Facility Address :	2110 E D ST, TACOMA, 98421
County :	Pierce
NFA Date :	2015-06-30
Facility Site ID :	1202
Cleanup Site ID :	2539
Rank :	N/R
VCP :	N/R
Alternate Site Names :	N/R
NFA Reason :	Ecology Supervised/Conducted Cleanup
Site Status :	NFA
Region :	Southwest
Responsible Unit :	Southwest
Latitude :	47.243251
Longitude :	-122.430756
Last Date in Agency List :	2023-02-23

Map Id: CD241
Direction: S
Distance: 0.496 mi., 2620 ft.
Elevation: 15 ft.
Relative: Lower

Site Name : AMERICAN PLATING | AMERICAN PLATING REMEDIATION PROJECT
2110 E D ST | 2110 EAST D ST
TACOMA, WA

Database(s) : [ALL SITES - WA, BROWNFIELDS - WA, BRS, CERCLIS NFRAP, CORRACTS, CSCSL HWS - WA, CSCSL NFA - WA, DOCKET, ECHO, ENVCVN - WA, FRS, HIST PCS ENF, HIST PCS FACILITY, HSL - WA, ICIS, INACTIVE PCS, RCRA_NONGEN, RCRA_TSDF, SEMS_8R_ARCHIVED SITES] ***(cont.)***

Envirosite ID: 52365507
EPA ID: N/R

CSCSL NFA - WA ***(cont.)***

Contaminants

Contaminant Name :	Halogenated Organics
Ground Water :	Remediated-Below
Surface Water :	Below Cleanup Levels
Soil :	Remediated-Below
Sediment :	N/R
Air :	Below Cleanup Levels
Bedrock :	N/R

Contaminant Name :	Metals Priority Pollutants
Ground Water :	Remediated-Above
Surface Water :	Below Cleanup Levels
Soil :	Remediated-Above
Sediment :	N/R
Air :	Below Cleanup Levels
Bedrock :	N/R

DOCKET

Facility Name :	AMERICAN PLATING
Facility Address :	2110 E D ST, TACOMA, WA 984211403

Site Activity Details

Enforcement Action Case Number :	10-1998-0104
Activity ID :	55565
Enforcement Action Name :	AMERICAN PLATING
Last Date in Agency List :	2022-12-14

Final Ordr Iss/Final Order Enter Date:	1988-02-09
Complaint/Proposed Order Actual Date:	1987-09-30
Final Order Issued Actual Date :	1988-02-09
Final Order Name :	AMERICAN PLATING COMPANY

Complaint Summary

Respondent/Defendant Name :	AMERICAN PLATING COMPANY
Named in Complaint :	Y
Named in Final Order :	Y

SEP Category :	N/R
SEP Description :	N/R

Map Id: CD241
Direction: S
Distance: 0.496 mi., 2620 ft.
Elevation: 15 ft.
Relative: Lower

Site Name : AMERICAN PLATING | AMERICAN PLATING REMEDIATION PROJECT
2110 E D ST | 2110 EAST D ST
TACOMA, WA

Database(s) : [ALL SITES - WA, BROWNFIELDS - WA, BRS, CERCLIS NFRAP, CORRACTS, CSCSL HWS - WA, CSCSL NFA - WA, DOCKET, ECHO, ENVCVN - WA, FRS, HIST PCS ENF, HIST PCS FACILITY, HSL - WA, ICIS, INACTIVE PCS, RCRA_NONGEN, RCRA_TSDF, SEMS_8R_ARCHIVED SITES] ***(cont.)***

Envirosite ID: 52365507
EPA ID: N/R

DOCKET ***(cont.)***

Regional Docket Number : N/R

Standard Industrial Classification (SIC) Summary
Registry ID : 110000620524
Primary SIC : N/R
Primary NAICS : N/R

Settlement FRS ICIS Facility : 11509 - AMERICAN PLATING

Pollutants (SRS) : NONE

Admin EA Closed Actual Date : 2000-04-14
Enforcement Action Name : AMERICAN PLATING COMPANY AKA LEWIS R. JONES
Enforcement Action Resolution : Final Order With Penalty

Violation Types : N/R

Case Law Sections : RCRA 3008H - Interim Status Corrective Action Order

Violation Penalties and Compliance Summary
Compliance Action Cost : 0
EPA Penalty Assessed Amount : 5000
Cost Recovery Required : N/R
Cost of SEP : 0
Cost of Complying Actions : N/R

ECHO

Facility Name : AMERICAN PLATING
Facility Address : 2110 E D ST, TACOMA, WA 98421
County : PIERCE

Last Inspection Date : 2013-02-07
Registry ID : 110000620524
FIPS Code : 53053
EPA Region : 10
Inspection Count : 0
Last Inspection Days : 3587

Map Id: CD241
Direction: S
Distance: 0.496 mi., 2620 ft.
Elevation: 15 ft.
Relative: Lower

Site Name : AMERICAN PLATING | AMERICAN PLATING REMEDIATION PROJECT
2110 E D ST | 2110 EAST D ST
TACOMA, WA

Database(s) : [ALL SITES - WA, BROWNFIELDS - WA, BRS, CERCLIS NFRAP, CORRACTS, CSCSL HWS - WA, CSCSL NFA - WA, DOCKET, ECHO, ENVCVN - WA, FRS, HIST PCS ENF, HIST PCS FACILITY, HSL - WA, ICIS, INACTIVE PCS, RCRA_NONGEN, RCRA_TSDF, SEMS_8R_ARCHIVED SITES] ***(cont.)***

Envirosite ID: 52365507
EPA ID: N/R

ECHO ***(cont.)***

Informal Count :	0
Last Informal Action Date :	1984-03-29
Formal Action Count :	0
Last Formal Action Date :	1988-02-09
Total Penalties :	0
Penalty Count :	N/R
Last Penalty Date :	1988-02-09
Last Penalty Amount :	13500
QTRS IN NC :	0
Programs IN SNC :	0
Current Compliance Status :	No Violation Identified
Three-Year Compliance Status :	_____
Collection Method :	ADDRESS MATCHING-HOUSE NUMBER
Reference Point :	ENTRANCE POINT OF A FACILITY OR STATION
Accuracy Meters :	50
Derived Tribes :	Puyallup Tribe of the Puyallup Reservation - .3 mile(s), Puyallup Tribe of the Puyallup Reservation - .6 mile(s), Muckleshoot Indian Tribe - 10.8 mile(s), Muckleshoot Indian Tribe - 13.7 mile(s), Nisqually Indian Tribe - 17.1 mile(s), Squaxin Island Tribe of the Squaxin Island Reservation - 22.1 mile(s), Squaxin Island Tribe of the Squaxin Island Reservation - 23.9 mile(s)
Derived HUC :	17110019
Derived WBD :	171100190301
Derived STCTY FIPS :	53053
Derived Zip :	98421
Derived CD113 :	09
Derived CB2010 :	530530602001178
MYRTK Universe :	NNN
NPDES IDs :	WAR125447
CWA Permit Types :	Minor
CWA Compliance Tracking :	Off
CWA NAICS :	N/R
CWA SICS :	1794
CWA Inspection Count :	N/R
CWA Last Inspection Days :	3586
CWA Informal Count :	N/R
CWA Formal Action Count :	N/R
CWA Last Formal Action Date :	N/R
CWA Penalties :	N/R
CWA Last Penalty Date :	N/R
CWA Last Penalty Amount :	N/R
CWA Quarters IN NC :	0
CWA Current Compliance Status :	Terminated Permit
CWA Current SNC Flag :	N
CWA 13 Quarters Compliance Status :	N/R
CWA 13 Quarters Effluent Exceedances:	N/R

Map Id: CD241
Direction: S
Distance: 0.496 mi., 2620 ft.
Elevation: 15 ft.
Relative: Lower

Site Name : AMERICAN PLATING | AMERICAN PLATING REMEDIATION PROJECT
2110 E D ST | 2110 EAST D ST
TACOMA, WA

Database(s) : [ALL SITES - WA, BROWNFIELDS - WA, BRS, CERCLIS NFRAP, CORRACTS, CSCSL HWS - WA, CSCSL NFA - WA, DOCKET, ECHO, ENVCVN - WA, FRS, HIST PCS ENF, HIST PCS FACILITY, HSL - WA, ICIS, INACTIVE PCS, RCRA_NONGEN, RCRA_TSDF, SEMS_8R_ARCHIVED SITES] ***(cont.)***

Envirosite ID: 52365507
EPA ID: N/R

ECHO ***(cont.)***

CWA Three-Year QNCR Codes :	N/R
DFR URL :	Click here for hyperlink provided by the agency.
Facility SIC :	1794
Facility NAICS :	332813 - Electroplating, Plating, Polishing, Anodizing, and Coloring
Facility Last Inspection EPA Date :	1995-01-19
Facility Last Inspection State Date :	2013-02-07
Facility Last Formal Act EPA Date :	1988-02-09
Facility Last Formal Act State Date :	N/R
Facility Last Informal Act EPA Date :	N/R
Facility Last Informal Act State Date:	1984-03-29
Facility Federal Agency :	N/R
TRI Reporter :	N/R
Facility Imp Water Flag :	Y
Current SNC Flag :	N
Indian County Flag :	N
Federal Flag :	N/R
US Mexico Border Flag :	N/R
Chesapeak Bay Flag :	N/R
AIR Flag :	N
NPDES Flag :	Y
SDWIS Flag :	N
RCRA Flag :	Y
TRI Flag :	N
GHG Flag :	N
Major Flag :	N/R
Active Flag :	N/R
NAA Flag :	N
Latitude :	47.243251
Longitude :	-122.430079
Last Date in Agency List :	2023-01-16

ENVCVN - WA

Facility Name :	American Plating
Facility Address :	2110 E D ST, TACOMA, 98421
County :	Pierce
Cleanup Site ID :	2539
Facility Site ID :	1202
Site Status :	No Further Action
Alternate Site Names :	N/R
NFA Date :	2015-06-30
Instrument Type :	Environmental Covenant
Tax Parcel Number :	8950001761
Active Control :	Yes
County Recording Number :	N/A
County Recording Date :	2003-11-04

Map Id: CD241
Direction: S
Distance: 0.496 mi., 2620 ft.
Elevation: 15 ft.
Relative: Lower

Site Name : AMERICAN PLATING | AMERICAN PLATING REMEDIATION PROJECT
2110 E D ST | 2110 EAST D ST
TACOMA, WA

Database(s) : [ALL SITES - WA, BROWNFIELDS - WA, BRS, CERCLIS NFRAP, CORRACTS, CSCSL HWS - WA, CSCSL NFA - WA, DOCKET, ECHO, ENVCVN - WA, FRS, HIST PCS ENF, HIST PCS FACILITY, HSL - WA, ICIS, INACTIVE PCS, RCRA_NONGEN, RCRA_TSDF, SEMS_8R_ARCHIVED SITES] ***(cont.)***

Envirosite ID: 52365507
EPA ID: N/R

ENVCVN - WA ***(cont.)***

Region :	Southwest
ResponsibleUnit :	Southwest
Restrict Land Use :	Yes
Restrict Surface Water Use :	No
Restrict All Ground Water Extraction/Well Installation:	Yes
Restrict Domestic Ground Water Extraction/Well Installation:	No
Prohibit Soil Disturbance :	Yes
Prevent the Reuse or Relocation of Site Soil:	No
Restrictive Signage :	No
Restrict Shellfish and/or Finfish Harvesting:	Yes
Restrict Swimming and/or Beach Play :	No
Restrict Access :	No
Ongoing Maintenance of Remedy :	No
Require Educational Programs :	No
Prohibit Removal or Alteration of Existing Buildings:	No
Prohibit New Building Construction :	No
Control Stormwater :	No
Control Vapor/Gas :	No
Restrict Sediment Cap Disturbance :	Yes
Maintain/Protect Monitoring System :	No
Other :	No
MediaRestrictions :	Groundwater; Soil
Latitude :	47.243251
Longitude :	-122.430756
Last Date in Agency List :	2023-01-20

Cleanup Site ID :	2539
Facility Site ID :	1202
Site Status :	No Further Action
Alternate Site Names :	N/R
NFA Date :	2015-06-30
Instrument Type :	Environmental Covenant
Tax Parcel Number :	8950001761
Active Control :	Yes
County Recording Number :	201410280356
County Recording Date :	2014-10-28
Region :	Southwest
ResponsibleUnit :	Southwest
Restrict Land Use :	Yes
Restrict Surface Water Use :	No
Restrict All Ground Water Extraction/Well Installation:	Yes

Map Id: CD241
Direction: S
Distance: 0.496 mi., 2620 ft.
Elevation: 15 ft.
Relative: Lower

Site Name : AMERICAN PLATING | AMERICAN PLATING REMEDIATION PROJECT
2110 E D ST | 2110 EAST D ST
TACOMA, WA

Database(s) : [ALL SITES - WA, BROWNFIELDS - WA, BRS, CERCLIS NFRAP, CORRACTS, CSCSL HWS - WA, CSCSL NFA - WA, DOCKET, ECHO, ENVCVN - WA, FRS, HIST PCS ENF, HIST PCS FACILITY, HSL - WA, ICIS, INACTIVE PCS, RCRA_NONGEN, RCRA_TSDF, SEMS_8R_ARCHIVED SITES] ***(cont.)***

Envirosite ID: 52365507
EPA ID: N/R

ENVCVN - WA ***(cont.)***

Restrict Domestic Ground Water Extraction/Well Installation:	Yes
Prohibit Soil Disturbance :	Yes
Prevent the Reuse or Relocation of Site Soil:	No
Restrictive Signage :	No
Restrict Shellfish and/or Finfish Harvesting:	No
Restrict Swimming and/or Beach Play :	No
Restrict Access :	No
Ongoing Maintenance of Remedy :	No
Require Educational Programs :	No
Prohibit Removal or Alteration of Existing Buildings:	No
Prohibit New Building Construction :	No
Control Stormwater :	No
Control Vapor/Gas :	No
Restrict Sediment Cap Disturbance :	No
Maintain/Protect Monitoring System :	No
Other :	No
MediaRestrictions :	Groundwater; Soil
Latitude :	47.243251
Longitude :	-122.430756
Last Date in Agency List :	2023-01-20

FRS

Facility Name :	AMERICAN PLATING
Facility Address :	2110 E D ST, TACOMA, WA 98421
County :	PIERCE

Site Details

Registry ID :	110070745993
FRS Facility URL :	Click here for hyperlink provided by the agency.
Last Date in Agency List :	2023-02-13

Source Description

Source Description :

All generators and treatment, storage, and disposal (TSD) facilities who handle hazardous waste are required to report to the EPA Administrator at least once every two years. The data collected is used to create the National Biennial Resource Conservation and Recovery Act (RCRA) Hazardous Waste Report. This data is processed within the RCRA Information (RCRAInfo) database.

Map Id: CD241
Direction: S
Distance: 0.496 mi., 2620 ft.
Elevation: 15 ft.
Relative: Lower

Site Name : AMERICAN PLATING | AMERICAN PLATING REMEDIATION PROJECT
2110 E D ST | 2110 EAST D ST
TACOMA, WA

Database(s) : [ALL SITES - WA, BROWNFIELDS - WA, BRS, CERCLIS NFRAP, CORRACTS, CSCSL HWS - WA, CSCSL NFA - WA, DOCKET, ECHO, ENVCVN - WA, FRS, HIST PCS ENF, HIST PCS FACILITY, HSL - WA, ICIS, INACTIVE PCS, RCRA_NONGEN, RCRA_TSDF, SEMS_8R_ARCHIVED SITES] ***(cont.)***

Envirosite ID: 52365507
EPA ID: N/R

FRS ***(cont.)***

FRS Environmental Interest

Source and System ID :	RCRAINFO - WAD083350231
Facility Name :	AMERICAN PLATING
Facility Address :	2110 E D ST, TACOMA, WA 984211403
County :	PIERCE

Site Details

Registry ID :	110000620524
FRS Facility URL :	Click here for hyperlink provided by the agency.
Last Date in Agency List :	2023-02-13

Source Description

Source Description :

ICIS provides a database that, when complete, will contain enforcement and compliance information across most of EPA's programs. The vision for ICIS is to replace EPA's independent databases that contain enforcement data with a single repository for that information. Currently, ICIS contains all Federal Administrative and Judicial enforcement actions and a subset of the Permit Compliance System (PCS), which supports the National Pollutant Discharge Elimination System (NPDES). This information is maintained in ICIS by EPA in the Regional offices and at Headquarters. A future release of ICIS will completely replace PCS and will integrate that information with Federal actions already in the system. ICIS also has the capability to track other activities that support compliance and enforcement programs, including incident tracking, compliance assistance, and compliance monitoring. The NPDES module of the Compliance Information System (ICIS) tracks surface water permits issued under the Clean Water Act. Under NPDES, all facilities that discharge pollutants from any point source into waters of the United States are required to obtain a permit. The permit will likely contain limits on what can be discharged, impose monitoring and reporting requirements, and include other provisions to ensure that the discharge does not adversely affect water quality.

Map Id: CD241
Direction: S
Distance: 0.496 mi., 2620 ft.
Elevation: 15 ft.
Relative: Lower

Site Name : AMERICAN PLATING | AMERICAN PLATING REMEDIATION PROJECT
2110 E D ST | 2110 EAST D ST
TACOMA, WA

Database(s) : [ALL SITES - WA, BROWNFIELDS - WA, BRS, CERCLIS NFRAP, CORRACTS, CSCSL HWS - WA, CSCSL NFA - WA, DOCKET, ECHO, ENVCVN - WA, FRS, HIST PCS ENF, HIST PCS FACILITY, HSL - WA, ICIS, INACTIVE PCS, RCRA_NONGEN, RCRA_TSDF, SEMS_8R_ARCHIVED SITES] ***(cont.)***

Envirosite ID: 52365507
EPA ID: N/R

FRS ***(cont.)***

Source Description :

RCRAInfo is EPA's comprehensive information system that supports the Resource Conservation and Recovery Act (RCRA) of 1976 and the Hazardous and Solid Waste Amendments (HSWA) of 1984 through the tracking of events and activities related to facilities that generate, transport, and treat, store, or dispose of hazardous waste. RCRAInfo allows RCRA program staff to track the notification, permit, compliance, and corrective action activities required under RCRA. RCRAInfo also supports generation of the National Hazardous Waste Biennial Report. All generators and treatment, storage, and disposal facilities who handle hazardous waste are required to report to the EPA Administrator at least once every two years to support creation of the Biennial Report.
The WA-FSIS provides a means to query and display data maintained by the Washington Department of Ecology. This system contains key information for each facility/site that is currently, or has been, of interest to the Air Quality, Dam Safety, Hazardous Waste, Toxics Cleanup, and Water Quality Programs.

FRS Environmental Interest
Source and System ID :

ICIS - 11509
ICIS - WAR125447
RCRAINFO - WAD083350231
WA-FSIS - 1202

HIST PCS ENF

Facility Name :	AMERICAN PLATING REMEDIATION PROJECT
Facility Address :	2110 E D ST, TACOMA, WA 98421
Effective Date :	2011-12-15
Expiration Date :	2015-12-31
NPDES ID :	WAR125447
FRS Facility Site ID :	1463470
Primary Facility SIC Code :	N/R
Primary Facility SIC Description :	N/R
Current Major/Minor Status :	Minor
Facility Type Description :	Privately Owned Facility
Facility Non-Government Contact Name:	N/R
Facility Non-Gov Addresses :	N/R
Total Actual Average Flow (MGD) :	N/R
Total App. Design Flow (MGD) :	N/R
Pretreat Program Required Indicator :	N/R
State Water Body :	N/R
State Water Body Name :	N/R
Tribal Land Code :	N/R
Tribal Land Name :	N/R

Map Id: CD241
Direction: S
Distance: 0.496 mi., 2620 ft.
Elevation: 15 ft.
Relative: Lower

Site Name : AMERICAN PLATING | AMERICAN PLATING REMEDIATION PROJECT
2110 E D ST | 2110 EAST D ST
TACOMA, WA

Database(s) : [ALL SITES - WA, BROWNFIELDS - WA, BRS, CERCLIS NFRAP, CORRACTS, CSCSL HWS - WA, CSCSL NFA - WA, DOCKET, ECHO, ENVCVN - WA, FRS, HIST PCS ENF, HIST PCS FACILITY, HSL - WA, ICIS, INACTIVE PCS, RCRA_NONGEN, RCRA_TSDF, SEMS_8R_ARCHIVED SITES] ***(cont.)***

Envirosite ID: 52365507
EPA ID: N/R

HIST PCS ENF ***(cont.)***

Contact Office Telephone Number :	N/R
Permit Non-Gov Addresses :	535 Dock St
Permit Non-Government Contact Name :	N/R
Permit Type Description :	General Permit Covered Facility
Last Date in Agency List :	2015-01-15

HIST PCS FACILITY

Facility Name :	AMERICAN PLATING REMEDIATION PROJECT
Facility Address :	2110 E D ST, TACOMA, WA 98421
County :	N/R
FRS Facility Site ID :	1463470
NPDES ID :	WAR125447
Current Major/Minor Status :	Minor
Facility Type Description :	Privately Owned Facility
Permit Type :	General Permit Covered Facility
Primary Facility SIC Code :	N/R
Primary Facility SIC Description :	N/R
Total Actual Average Flow (MGD) :	N/R
Total App. Design Flow (MGD) :	N/R
Pretreat Prog Req'd Indicator Description:	N/R
State Water Body Number :	N/R
State Water Body Name :	N/R
Effective Date :	2011-12-15 00:00:00
Expiration Date :	2015-12-31 00:00:00
Tribal Land Code :	N/R
Tribal Land Name :	N/R
Facility Contact Name :	N/R
Contact Number :	N/R
Contact Address :	N/R
Permit Contact Name :	N/R
Permit Contact Address :	535 Dock St, Tacoma, WA 98402-4630
Latitude :	47.243251
Longitude :	-122.430756
Last Date in Agency list :	2014-12-10

HSL - WA

Facility Name :	American Plating
Facility Address :	2110 E D ST, TACOMA, 98421
County :	Pierce

Map Id: CD241
Direction: S
Distance: 0.496 mi., 2620 ft.
Elevation: 15 ft.
Relative: Lower

Site Name : AMERICAN PLATING | AMERICAN PLATING REMEDIATION PROJECT
2110 E D ST | 2110 EAST D ST
TACOMA, WA

Database(s) : [ALL SITES - WA, BROWNFIELDS - WA, BRS, CERCLIS NFRAP, CORRACTS, CSCSL HWS - WA, CSCSL NFA - WA, DOCKET, ECHO, ENVCVN - WA, FRS, HIST PCS ENF, HIST PCS FACILITY, HSL - WA, ICIS, INACTIVE PCS, RCRA_NONGEN, RCRA_TSDF, SEMS_8R_ARCHIVED SITES] ***(cont.)***

Envirosite ID: 52365507
EPA ID: N/R

HSL - WA ***(cont.)***

Site Details

Facility Site ID :	1202
Cleanup Site ID :	2539
Status :	No Further Action
Site Rank :	2 - Moderate-High Risk
Alternative Site Name :	N/R
Region :	Southwest
Resposbile Unit :	Southwest
Institutional Control :	Yes
Current VCP :	N/R
Past VCP :	N/R
Latitude :	47.243251170107
Longitude :	-122.430755820429
Agency Hyperlink :	Click here for hyperlink provided by the agency.
Last Date in Agency List :	2023-02-28

Contaminants

Contaminant Name :	Metals Priority Pollutants
Ground water :	Remediated-Above
Surface water :	Below Cleanup Levels
Soil :	Remediated-Above
Sediment :	N/R
Air :	Below Cleanup Levels
Bedrock :	N/R

Contaminant Name :	Halogenated Organics
Ground water :	Remediated-Below
Surface water :	Below Cleanup Levels
Soil :	Remediated-Below
Sediment :	N/R
Air :	Below Cleanup Levels
Bedrock :	N/R

Facility Name :	AMERICAN PLATING
Facility Address :	2110 E D St, Tacoma, 98421
County :	Pierce

Site Details

Facility Site ID :	1202
Cleanup Site ID :	2539
Status :	No Further Action
Site Rank :	N/R

Map Id: CD241
Direction: S
Distance: 0.496 mi., 2620 ft.
Elevation: 15 ft.
Relative: Lower

Site Name : AMERICAN PLATING | AMERICAN PLATING REMEDIATION PROJECT
2110 E D ST | 2110 EAST D ST
TACOMA, WA

Database(s) : [ALL SITES - WA, BROWNFIELDS - WA, BRS, CERCLIS NFRAP, CORRACTS, CSCSL HWS - WA, CSCSL NFA - WA, DOCKET, ECHO, ENVCVN - WA, FRS, HIST PCS ENF, HIST PCS FACILITY, HSL - WA, ICIS, INACTIVE PCS, RCRA_NONGEN, RCRA_TSDF, SEMS_8R_ARCHIVED SITES] ***(cont.)***

Envirosite ID: 52365507
EPA ID: N/R

HSL - WA ***(cont.)***

Alternative Site Name :	N/R
Region :	N/R
Resposbile Unit :	N/R
Institutional Control :	N/R
Current VCP :	N/R
Past VCP :	N/R
Latitude :	N/R
Longitude :	N/R
Agency Hyperlink :	Click here for hyperlink provided by the agency.
Last Date in Agency List :	2022-02-11

ICIS

Facility Name :	AMERICAN PLATING REMEDIATION PROJECT
Facility Address :	2110 E D ST, TACOMA, WA 98421

Site Details

NPDES ID :	WAR125447
ICIS Facility Interest ID :	3400004747
Facility UIN :	110000620524
Facility Type Code :	Privately Owned Facility
Impaired Waters :	303(D) Listed
Latitude :	47.243251
Longitude :	-122.430756
Last Date in Agency List :	2022-12-28

INACTIVE PCS

Issue Date :	2011-12-01
Original Issue Date :	2011-12-01
Effective Date :	2011-12-15
Expiration Date :	2015-12-31
Retirement Date :	N/R
Termination Date :	2013-02-13
Issuing Agency :	State
Agency Type :	State
Activity ID :	3400005191
External Permit Number :	WAR125447
Facility Type Indicator :	NON-POTW
Permit Type :	General Permit Covered Facility-NPDES)
Major Minor Status :	N
Permit Status :	Terminated
Total Design Flow Number :	N/R
Actual Average Flow Number :	N/R
State Water Body :	N/R
State Water Body Name :	N/R

Map Id: CD241
Direction: S
Distance: 0.496 mi., 2620 ft.
Elevation: 15 ft.
Relative: Lower

Site Name : AMERICAN PLATING | AMERICAN PLATING REMEDIATION PROJECT
2110 E D ST | 2110 EAST D ST
TACOMA, WA

Database(s) : [ALL SITES - WA, BROWNFIELDS - WA, BRS, CERCLIS NFRAP, CORRACTS, CSCSL HWS - WA, CSCSL NFA - WA, DOCKET, ECHO, ENVCVN - WA, FRS, HIST PCS ENF, HIST PCS FACILITY, HSL - WA, ICIS, INACTIVE PCS, RCRA_NONGEN, RCRA_TSDF, SEMS_8R_ARCHIVED SITES] ***(cont.)***

Envirosite ID: 52365507
EPA ID: N/R

INACTIVE PCS ***(cont.)***

Permit Name :	Foss Waterway Development Authority
Permit Comp Status :	Y
RNC Tracking :	Y
Master External Permit Number :	WAR125725
TMDL Interface :	N/R
EDMR Authorization :	N
Pretreatment Indicator :	N/R
Last Date in Agency List :	2022-12-28

RCRA_NONGEN

Facility Name :	AMERICAN PLATING
Facility Address :	2110 E D ST, TACOMA, WA 98421
County :	PIERCE
Date Form Received by Agency :	2014-01-08
EPA ID :	WAD083350231
Mailing Address :	PO BOX 47775, OLYMPIA, WA 98504
Contact :	MARV COLEMAN
Contact Address :	PO BOX 47775, OLYMPIA, WA 98504
Contact Country :	US
Contact Telephone :	360-407-6259
Contact Email :	MCOL461@ECY.WA.GOV
EPA Region :	10
Land Type :	Municipal
Source Type :	Implementer
Classification :	Not a generator, verified
Description :	Not a generator, verified
Last Date in Agency List :	2023-01-23

Owner/Operator Summary

Owner/Operator Name :	COLEMAN, MARV
Owner/Operator Address :	PO BOX 47775, OLYMPIA, WA 98504
Owner/Operator Country :	US
Owner/Operator Telephone :	360-407-6259
Owner/Operator Email :	N/R
Owner/Operator Fax :	N/R
Legal Status :	Private
Owner/Operator Type :	Operator
Owner/Operator Start Date :	N/R
Owner/Operator End Date :	N/R
Owner/Operator Name :	FOSS WATERWAY DEVELOPMENT AUTHORITY
Owner/Operator Address :	535 DOCK STREET, SUITE 204, TACOMA, WA 98402

Map Id: CD241
Direction: S
Distance: 0.496 mi., 2620 ft.
Elevation: 15 ft.
Relative: Lower

Site Name : AMERICAN PLATING | AMERICAN PLATING REMEDIATION PROJECT
2110 E D ST | 2110 EAST D ST
TACOMA, WA

Database(s) : [ALL SITES - WA, BROWNFIELDS - WA, BRS, CERCLIS NFRAP, CORRACTS, CSCSL HWS - WA, CSCSL NFA - WA, DOCKET, ECHO, ENVCVN - WA, FRS, HIST PCS ENF, HIST PCS FACILITY, HSL - WA, ICIS, INACTIVE PCS, RCRA_NONGEN, RCRA_TSDF, SEMS_8R_ARCHIVED SITES] ***(cont.)***

Envirosite ID: 52365507
EPA ID: N/R

RCRA_NONGEN ***(cont.)***

Owner/Operator Country :	US
Owner/Operator Telephone :	253-597-8122
Owner/Operator Email :	N/R
Owner/Operator Fax :	N/R
Legal Status :	Private
Owner/Operator Type :	Owner
Owner/Operator Start Date :	N/R
Owner/Operator End Date :	N/R

Owner/Operator Name :	FOSS WATERWAY DEVELOPMENT AUTHORITY
Owner/Operator Address :	535 DOCK STREET, SUITE 204, TACOMA, WA 98402
Owner/Operator Country :	US
Owner/Operator Telephone :	253-597-8122
Owner/Operator Email :	N/R
Owner/Operator Fax :	N/R
Legal Status :	Private
Owner/Operator Type :	Owner
Owner/Operator Start Date :	2011-11-15
Owner/Operator End Date :	N/R

Handler Activities Summary

U.S. Importer of Hazardous Waste :	N
Mixed Waste (Haz. and Radioactive) :	N
Recycler of Hazardous Waste :	N
Transporter of Hazardous Waste :	N
Treater, Storer or Disposer of HW :	N
Underground Injection Activity :	N
On-site Burner Exemption :	N
Furnace Exemption :	N
Used Oil Fuel Burner :	N
Used Oil Processor :	N
Used Oil Refiner :	N
Used Oil Fuel Marketer to Burner :	N
Used Oil Specification Marketer :	N
Used Oil Transfer Facility :	N
Used Oil Transporter :	N

Historical Generators

Map Id: CD241
Direction: S
Distance: 0.496 mi., 2620 ft.
Elevation: 15 ft.
Relative: Lower

Site Name : AMERICAN PLATING | AMERICAN PLATING REMEDIATION PROJECT
2110 E D ST | 2110 EAST D ST
TACOMA, WA

Database(s) : [ALL SITES - WA, BROWNFIELDS - WA, BRS, CERCLIS NFRAP, CORRACTS, CSCSL HWS - WA, CSCSL NFA - WA, DOCKET, ECHO, ENVCVN - WA, FRS, HIST PCS ENF, HIST PCS FACILITY, HSL - WA, ICIS, INACTIVE PCS, RCRA_NONGEN, RCRA_TSDF, SEMS_8R_ARCHIVED SITES] ***(cont.)***

Envirosite ID: 52365507
EPA ID: N/R

RCRA_NONGEN ***(cont.)***

Details for this site have been truncated due to the large number of available details for this site within this dataset. For the complete details for this site, contact your Envirosite account representative for a complimentary site report containing all of the details available.

Date Form Received by Agency : 2014-01-07
Facility Name : AMERICAN PLATING
Classification : Not a generator, verified

Date Form Received by Agency : 2013-02-26
Facility Name : AMERICAN PLATING
Classification : Not a generator, verified

Date Form Received by Agency : 2012-02-16
Facility Name : AMERICAN PLATING
Classification : Not a generator, verified

Date Form Received by Agency : 2011-11-15
Facility Name : AMERICAN PLATING
Classification : Not a generator, verified

Date Form Received by Agency : 2011-01-31
Facility Name : AMERICAN PLATING
Classification : Not a generator, verified

Date Form Received by Agency : 2010-02-18
Facility Name : AMERICAN PLATING
Classification : Not a generator, verified

Date Form Received by Agency : 2009-02-27
Facility Name : AMERICAN PLATING
Classification : Small Quantity Generator

Date Form Received by Agency : 2008-02-28
Facility Name : AMERICAN PLATING
Classification : Large Quantity Generator

Date Form Received by Agency : 2007-12-31
Facility Name : AMERICAN PLATING
Classification : Large Quantity Generator

Map Id: CD241
Direction: S
Distance: 0.496 mi., 2620 ft.
Elevation: 15 ft.
Relative: Lower

Site Name : AMERICAN PLATING | AMERICAN PLATING REMEDIATION PROJECT
2110 E D ST | 2110 EAST D ST
TACOMA, WA

Database(s) : [ALL SITES - WA, BROWNFIELDS - WA, BRS, CERCLIS NFRAP, CORRACTS, CSCSL HWS - WA, CSCSL NFA - WA, DOCKET, ECHO, ENVCVN - WA, FRS, HIST PCS ENF, HIST PCS FACILITY, HSL - WA, ICIS, INACTIVE PCS, RCRA_NONGEN, RCRA_TSDF, SEMS_8R_ARCHIVED SITES] ***(cont.)***

Envirosite ID: 52365507
EPA ID: N/R

RCRA_NONGEN ***(cont.)***

Date Form Received by Agency :	2004-01-21
Facility Name :	AMERICAN PLATING
Classification :	Not a generator, verified

Corrective Action Summary

Date / Status / CA Event Description:

1997-09-11 (Active) CA725IN - HUMAN EXPOSURES CONTROLLED DETERMINATION-MORE INFORMATION NEEDED
1997-09-11 (Active) CA750IN - RELEASE TO GW CONTROLLED DETERMINATION-MORE INFORMATION NEEDED
1997-07-01 (Active) CA210OT - REFERRED TO A NON-RCRA AUTHORITY-OTHER
1995-09-30 (Active) CA210OT - REFERRED TO A NON-RCRA AUTHORITY-OTHER
1994-07-21 (Inactive) CA050RF - RFA COMPLETED-ASSESSMENT WAS A RFA
1994-07-21 (Active) CA225YE - STABILIZATION MEASURES EVALUATION-FACILITY IS AMENABLE TO STABILIZATION
1994-06-01 (Active) CA010 - RFA INITIATION
1992-05-07 (Active) CA075HI - CA PRIORITIZATION-HIGH CA PRIORITY
1991-12-18 (Active) CA225IN - STABILIZATION MEASURES EVALUATION-FURTHER INVESTIGATION NECESSARY
1991-09-04 (Active) CA075ME - CA PRIORITIZATION-MEDIUM CA PRIORITY

Notices of Violations Summary

Date of Violation :	1988-02-08
Date Achieved Compliance :	1989-05-01
Regulation Violated :	Y
Area of Violation :	TSD IS-Ground-Water Monitoring
Enforcement Action :	FINAL 3008(A) COMPLIANCE ORDER
Enforcement Action Date :	1988-02-09
Enf. Disposition Status :	N/R
Enf. Disp. Status Date :	N/R
Violation Lead Agency :	EPA
Enforcement Lead Agency :	EPA
Proposed Penalty Amount :	13500
Final Penalty Amount :	13500
Paid Penalty Amount :	N/R

Date of Violation :	1988-02-08
Date Achieved Compliance :	1989-05-01
Regulation Violated :	Y
Area of Violation :	TSD IS-Ground-Water Monitoring

Map Id: CD241
Direction: S
Distance: 0.496 mi., 2620 ft.
Elevation: 15 ft.
Relative: Lower

Site Name : AMERICAN PLATING | AMERICAN PLATING REMEDIATION PROJECT
2110 E D ST | 2110 EAST D ST
TACOMA, WA

Database(s) : [ALL SITES - WA, BROWNFIELDS - WA, BRS, CERCLIS NFRAP, CORRACTS, CSCSL HWS - WA, CSCSL NFA - WA, DOCKET, ECHO, ENVCVN - WA, FRS, HIST PCS ENF, HIST PCS FACILITY, HSL - WA, ICIS, INACTIVE PCS, RCRA_NONGEN, RCRA_TSDF, SEMS_8R_ARCHIVED SITES] ***(cont.)***

Envirosite ID: 52365507
EPA ID: N/R

RCRA_NONGEN ***(cont.)***

Enforcement Action :	INITIAL 3008(A) COMPLIANCE
Enforcement Action Date :	1987-09-30
Enf. Disposition Status :	N/R
Enf. Disp. Status Date :	N/R
Violation Lead Agency :	EPA
Enforcement Lead Agency :	EPA
Proposed Penalty Amount :	13500
Final Penalty Amount :	13500
Paid Penalty Amount :	N/R

Date of Violation :	1988-02-08
Date Achieved Compliance :	1988-04-01
Regulation Violated :	Y
Area of Violation :	TSD - Closure/Post-Closure
Enforcement Action :	INITIAL 3008(A) COMPLIANCE
Enforcement Action Date :	1987-09-30
Enf. Disposition Status :	N/R
Enf. Disp. Status Date :	N/R
Violation Lead Agency :	EPA
Enforcement Lead Agency :	EPA
Proposed Penalty Amount :	13500
Final Penalty Amount :	13500
Paid Penalty Amount :	N/R

Date of Violation :	1988-02-08
Date Achieved Compliance :	1988-04-01
Regulation Violated :	Y
Area of Violation :	TSD - Closure/Post-Closure
Enforcement Action :	FINAL 3008(A) COMPLIANCE ORDER
Enforcement Action Date :	1988-02-09
Enf. Disposition Status :	N/R
Enf. Disp. Status Date :	N/R
Violation Lead Agency :	EPA
Enforcement Lead Agency :	EPA
Proposed Penalty Amount :	13500
Final Penalty Amount :	13500
Paid Penalty Amount :	N/R

Date of Violation :	1988-02-08
Date Achieved Compliance :	1987-12-30
Regulation Violated :	Y
Area of Violation :	TSD - Financial Requirements
Enforcement Action :	FINAL 3008(A) COMPLIANCE ORDER
Enforcement Action Date :	1988-02-09
Enf. Disposition Status :	N/R

Map Id: CD241
Direction: S
Distance: 0.496 mi., 2620 ft.
Elevation: 15 ft.
Relative: Lower

Site Name : AMERICAN PLATING | AMERICAN PLATING REMEDIATION PROJECT
2110 E D ST | 2110 EAST D ST
TACOMA, WA

Database(s) : [ALL SITES - WA, BROWNFIELDS - WA, BRS, CERCLIS NFRAP, CORRACTS, CSCSL HWS - WA, CSCSL NFA - WA, DOCKET, ECHO, ENVCVN - WA, FRS, HIST PCS ENF, HIST PCS FACILITY, HSL - WA, ICIS, INACTIVE PCS, RCRA_NONGEN, RCRA_TSDF, SEMS_8R_ARCHIVED SITES] ***(cont.)***

Envirosite ID: 52365507
EPA ID: N/R

RCRA_NONGEN ***(cont.)***

Enf. Disp. Status Date :	N/R
Violation Lead Agency :	EPA
Enforcement Lead Agency :	EPA
Proposed Penalty Amount :	13500
Final Penalty Amount :	13500
Paid Penalty Amount :	N/R

Date of Violation :	1988-02-08
Date Achieved Compliance :	1987-12-30
Regulation Violated :	Y
Area of Violation :	TSD - Financial Requirements
Enforcement Action :	INITIAL 3008(A) COMPLIANCE
Enforcement Action Date :	1987-09-30
Enf. Disposition Status :	N/R
Enf. Disp. Status Date :	N/R
Violation Lead Agency :	EPA
Enforcement Lead Agency :	EPA
Proposed Penalty Amount :	13500
Final Penalty Amount :	13500
Paid Penalty Amount :	N/R

Date of Violation :	1987-08-28
Date Achieved Compliance :	1989-05-01
Regulation Violated :	Y
Area of Violation :	TSD IS-Ground-Water Monitoring
Enforcement Action :	FINAL 3008(A) COMPLIANCE ORDER
Enforcement Action Date :	1988-02-09
Enf. Disposition Status :	N/R
Enf. Disp. Status Date :	N/R
Violation Lead Agency :	EPA
Enforcement Lead Agency :	EPA
Proposed Penalty Amount :	13500
Final Penalty Amount :	13500
Paid Penalty Amount :	N/R

Date of Violation :	1987-08-28
Date Achieved Compliance :	1989-05-01
Regulation Violated :	Y
Area of Violation :	TSD IS-Ground-Water Monitoring
Enforcement Action :	INITIAL 3008(A) COMPLIANCE
Enforcement Action Date :	1987-09-30
Enf. Disposition Status :	N/R
Enf. Disp. Status Date :	N/R
Violation Lead Agency :	EPA
Enforcement Lead Agency :	EPA

Map Id: CD241
Direction: S
Distance: 0.496 mi., 2620 ft.
Elevation: 15 ft.
Relative: Lower

Site Name : AMERICAN PLATING | AMERICAN PLATING REMEDIATION PROJECT
2110 E D ST | 2110 EAST D ST
TACOMA, WA

Database(s) : [ALL SITES - WA, BROWNFIELDS - WA, BRS, CERCLIS NFRAP, CORRACTS, CSCSL HWS - WA, CSCSL NFA - WA, DOCKET, ECHO, ENVCVN - WA, FRS, HIST PCS ENF, HIST PCS FACILITY, HSL - WA, ICIS, INACTIVE PCS, RCRA_NONGEN, RCRA_TSDF, SEMS_8R_ARCHIVED SITES] ***(cont.)***

Envirosite ID: 52365507
EPA ID: N/R

RCRA_NONGEN ***(cont.)***

Proposed Penalty Amount :	13500
Final Penalty Amount :	13500
Paid Penalty Amount :	N/R

Date of Violation :	1987-08-28
Date Achieved Compliance :	1988-04-01
Regulation Violated :	Y
Area of Violation :	TSD - Closure/Post-Closure
Enforcement Action :	INITIAL 3008(A) COMPLIANCE
Enforcement Action Date :	1987-09-30
Enf. Disposition Status :	N/R
Enf. Disp. Status Date :	N/R
Violation Lead Agency :	EPA
Enforcement Lead Agency :	EPA
Proposed Penalty Amount :	13500
Final Penalty Amount :	13500
Paid Penalty Amount :	N/R

Date of Violation :	1987-08-28
Date Achieved Compliance :	1988-04-01
Regulation Violated :	Y
Area of Violation :	TSD - Closure/Post-Closure
Enforcement Action :	FINAL 3008(A) COMPLIANCE ORDER
Enforcement Action Date :	1988-02-09
Enf. Disposition Status :	N/R
Enf. Disp. Status Date :	N/R
Violation Lead Agency :	EPA
Enforcement Lead Agency :	EPA
Proposed Penalty Amount :	13500
Final Penalty Amount :	13500
Paid Penalty Amount :	N/R

Evaluation Action Summary

Evaluation Date :	1998-03-09
Evaluation :	NON-FINANCIAL RECORD REVIEW
Area of Violation :	N/R
Date Achieved Compliance :	N/R
Evaluation Lead Agency :	EPA

Evaluation Date :	1995-01-19
Evaluation :	GROUNDWATER MONITORING EVALUATION
Area of Violation :	N/R
Date Achieved Compliance :	N/R

Map Id: CD241
Direction: S
Distance: 0.496 mi., 2620 ft.
Elevation: 15 ft.
Relative: Lower

Site Name : AMERICAN PLATING | AMERICAN PLATING REMEDIATION PROJECT
2110 E D ST | 2110 EAST D ST
TACOMA, WA

Database(s) : [ALL SITES - WA, BROWNFIELDS - WA, BRS, CERCLIS NFRAP, CORRACTS, CSCSL HWS - WA, CSCSL NFA - WA, DOCKET, ECHO, ENVCVN - WA, FRS, HIST PCS ENF, HIST PCS FACILITY, HSL - WA, ICIS, INACTIVE PCS, RCRA_NONGEN, RCRA_TSDF, SEMS_8R_ARCHIVED SITES] ***(cont.)***

Envirosite ID: 52365507
EPA ID: N/R

RCRA_NONGEN ***(cont.)***

Evaluation Lead Agency :	EPA
Evaluation Date :	1994-07-27
Evaluation :	NON-FINANCIAL RECORD REVIEW
Area of Violation :	N/R
Date Achieved Compliance :	N/R
Evaluation Lead Agency :	EPA
Evaluation Date :	1994-06-30
Evaluation :	NON-FINANCIAL RECORD REVIEW
Area of Violation :	N/R
Date Achieved Compliance :	N/R
Evaluation Lead Agency :	EPA
Evaluation Date :	1989-02-12
Evaluation :	GROUNDWATER MONITORING EVALUATION
Area of Violation :	N/R
Date Achieved Compliance :	N/R
Evaluation Lead Agency :	EPA
Evaluation Date :	1989-02-12
Evaluation :	COMPLIANCE EVALUATION INSPECTION ON-SITE
Area of Violation :	N/R
Date Achieved Compliance :	N/R
Evaluation Lead Agency :	EPA
Evaluation Date :	1988-02-08
Evaluation :	COMPLIANCE EVALUATION INSPECTION ON-SITE
Area of Violation :	TSD - Financial Requirements
Date Achieved Compliance :	1987-12-30
Evaluation Lead Agency :	EPA
Evaluation Date :	1988-02-08
Evaluation :	COMPLIANCE EVALUATION INSPECTION ON-SITE
Area of Violation :	TSD - Closure/Post-Closure
Date Achieved Compliance :	1988-04-01
Evaluation Lead Agency :	EPA
Evaluation Date :	1988-02-08
Evaluation :	COMPLIANCE EVALUATION INSPECTION ON-SITE
Area of Violation :	TSD IS-Ground-Water Monitoring

Map Id: CD241
Direction: S
Distance: 0.496 mi., 2620 ft.
Elevation: 15 ft.
Relative: Lower

Site Name : AMERICAN PLATING | AMERICAN PLATING REMEDIATION PROJECT
2110 E D ST | 2110 EAST D ST
TACOMA, WA

Database(s) : [ALL SITES - WA, BROWNFIELDS - WA, BRS, CERCLIS NFRAP, CORRACTS, CSCSL HWS - WA, CSCSL NFA - WA, DOCKET, ECHO, ENVCVN - WA, FRS, HIST PCS ENF, HIST PCS FACILITY, HSL - WA, ICIS, INACTIVE PCS, RCRA_NONGEN, RCRA_TSDF, SEMS_8R_ARCHIVED SITES] ***(cont.)***

Envirosite ID: 52365507
EPA ID: N/R

RCRA_NONGEN ***(cont.)***

Date Achieved Compliance :	1989-05-01
Evaluation Lead Agency :	EPA
Evaluation Date :	1987-08-28
Evaluation :	COMPLIANCE EVALUATION INSPECTION ON-SITE
Area of Violation :	TSD IS-Ground-Water Monitoring
Date Achieved Compliance :	1989-05-01
Evaluation Lead Agency :	EPA

RCRA_TSDF

Facility Name :	AMERICAN PLATING
Facility Address :	2110 E D ST, TACOMA, WA 98421
County :	PIERCE

Site Details

EPA Handler ID :	WAD083350231
Receive Date :	2014-01-08
Handler Date of Last Change :	2018-05-08
Activity Location :	WA
Mailing Address :	PO BOX 47775, OLYMPIA, WA 98504
Mailing Country :	US
Contact Name :	MARV COLEMAN
Contact Title :	N/R
Contact Email Address :	MCOL461@ECY.WA.GOV
Contact Address :	PO BOX 47775, OLYMPIA, WA 98504
Contact Telephone Number and Extension:	360-407-6259
Contact Facsimile Number :	N/R
Region :	10
Land Type :	Municipal
Source Type :	Implementer
Sequence Number :	17
Non-Notifier :	N/R
Biennial Report Cycle :	N/R
Federal Facility Indicator :	Not a Federal Facility
Accessibility :	N/R
NAICS Codes :	332813
Active Site Indicator :	N/R
Last Date in Agency List :	2023-01-23

Map Id: CD241
Direction: S
Distance: 0.496 mi., 2620 ft.
Elevation: 15 ft.
Relative: Lower

Site Name : AMERICAN PLATING | AMERICAN PLATING REMEDIATION PROJECT
2110 E D ST | 2110 EAST D ST
TACOMA, WA

Database(s) : [ALL SITES - WA, BROWNFIELDS - WA, BRS, CERCLIS NFRAP, CORRACTS, CSCSL HWS - WA, CSCSL NFA - WA, DOCKET, ECHO, ENVCVN - WA, FRS, HIST PCS ENF, HIST PCS FACILITY, HSL - WA, ICIS, INACTIVE PCS, RCRA_NONGEN, RCRA_TSDF, SEMS_8R_ARCHIVED SITES] ***(cont.)***

Envirosite ID: 52365507
EPA ID: N/R

RCRA_TSDF ***(cont.)***

Owner/Operator Summary

Owner Name :	FOSS WATERWAY DEVELOPMENT AUTHORITY
Owner Type :	Private
Owner/Operator Sequence Number :	1
Operator Name :	COLEMAN, MARV
Operator Type :	Private

Handler Activities Summary

Commercial TSD Indicator :	N
Operating TSDF Universe :	No
Treatment, Storage, and Disposal Type:	Land Disposal
Full Enforcement Universe :	No
Permit Renewals Workload Universe :	No
Permit Workload Universe :	No
Permit Progress Universe :	Land Disposal
Post-Closure Workload Universe :	No
Closure Workload Universe :	No
TSDFs Potentially Subject to Corrective Action Under 3004 (u)/(v) Universe:	N
TSDFs Only Subject to Corrective Action Under Discretionary Authorities Universe:	N
Active Site Federally-Regulated Treatment, Storage, and Disposal Facility:	No
Active Site Converter Treatment, Storage, and Disposal Facility:	No
Active Site State-Regulated Treatment, Storage, and Disposal Facility:	No
In a Handler Universe :	N
In a Universe :	Y
Federal Generator Status Universe :	Non-Generator
Short-Term Generator Activity :	N
Importer Activity :	N
Mixed Waste Generator :	N
Federal Waste Generator Code Owner :	HQ
Federal Waste Generator Code :	N
Federal Waste Generator Description :	Not a generator, verified
State Waste Generator Code Owner :	WA
State Waste Generator Code :	X
Transporter Activity :	N
Transfer Facility Activity :	N
Recycler Activity with Storage :	N
Small Quantity On-site Burner Exemption:	N

Map Id: CD241
Direction: S
Distance: 0.496 mi., 2620 ft.
Elevation: 15 ft.
Relative: Lower

Site Name : AMERICAN PLATING | AMERICAN PLATING REMEDIATION PROJECT
2110 E D ST | 2110 EAST D ST
TACOMA, WA

Database(s) : [ALL SITES - WA, BROWNFIELDS - WA, BRS, CERCLIS NFRAP, CORRACTS, CSCSL HWS - WA, CSCSL NFA - WA, DOCKET, ECHO, ENVCVN - WA, FRS, HIST PCS ENF, HIST PCS FACILITY, HSL - WA, ICIS, INACTIVE PCS, RCRA_NONGEN, RCRA_TSDF, SEMS_8R_ARCHIVED SITES] ***(cont.)***

Envirosite ID: 52365507
EPA ID: N/R

RCRA_TSDF ***(cont.)***

Smelting, Melting, and Refining Furnace Exemption:	N
Underground Injection Control :	N
Off-site Waste Receipt :	N
Universal Waste Indicator :	N
Universal Waste Destination Facility:	N
Federal Universal Waste :	N
Used Oil Transporter :	N
Used Oil Transfer Facility :	N
Used Oil Processor :	N
Used Oil Refiner :	N
Used Oil Fuel Burner :	N
Used Oil Fuel Marketer to Burner :	N
Used Oil Specification Marketer :	N
Active Site State-Regulated Handler :	---
Corrective Action Workload Universe :	No NCAPS ranking
Subject to Corrective Action Universe:	Y
Non-TSDFs Where RCRA Corrective Action Has Been Imposed Universe:	N
Corrective Action Priority Ranking :	High
Environmental Control Indicator :	N
Institutional Control Indicator :	N
Human Exposure Controls Indicator :	No
Groundwater Controls Indicator :	No
Significant Non-Complier Universe :	N
Unaddressed Significant Non-Complier Universe:	N
Addressed Significant Non-Complier Universe:	N
Significant Non-Complier With a Compliance Schedule Universe:	N
Financial Assurance Required :	-----
Public Notes :	N/R
Recognized Trader - Importer :	N
Recognized Trader - Exporter :	N
Importer of Spent Lead Acid Batteries:	N
Exporter of Spent Lead Acid Batteries:	N
Recycler Activity without Storage :	N
Manifest Broker :	N
Subpart P :	N

SEMS_8R_ARCHIVED SITES

Facility Name :	AMERICAN PLATING CO INC
Facility Address :	2110 EAST D ST, TACOMA, WA 98421
County :	PIERCE

Map Id: CD241
Direction: S
Distance: 0.496 mi., 2620 ft.
Elevation: 15 ft.
Relative: Lower

Site Name : AMERICAN PLATING | AMERICAN PLATING REMEDIATION PROJECT
2110 E D ST | 2110 EAST D ST
TACOMA, WA

Database(s) : [ALL SITES - WA, BROWNFIELDS - WA, BRS, CERCLIS NFRAP, CORRACTS, CSCSL HWS - WA, CSCSL NFA - WA, DOCKET, ECHO, ENVCVN - WA, FRS, HIST PCS ENF, HIST PCS FACILITY, HSL - WA, ICIS, INACTIVE PCS, RCRA_NONGEN, RCRA_TSDF, SEMS_8R_ARCHIVED SITES] ***(cont.)***

Envirosite ID: 52365507
EPA ID: N/R

SEMS_8R_ARCHIVED SITES ***(cont.)***

Site Details

Site ID :	1000796
EPA ID :	WAD083350231
Region :	10
Congressional District :	06
Federal Facility :	N
Federal Facility Docket :	N
NPL Status :	Not on the NPL
Non NPL Status :	Deferred to RCRA (Subtitle C)
FIPS Code :	53053
Superfund Alternative Agreement :	N
Last Date in Agency List :	2023-01-20

Additional Information

Start Date :	1986-03-13
Finish Date :	1986-03-13
OU :	00
Action Code :	SI
Action Name :	SI
Sequence :	1
Quality :	D
Current Action Lead :	EPA Perf

Start Date :	1984-12-20
Finish Date :	1985-03-05
OU :	00
Action Code :	PA
Action Name :	PA
Sequence :	1
Quality :	H
Current Action Lead :	St Perf

Start Date :	1981-03-11
Finish Date :	1981-03-11
OU :	00
Action Code :	DS
Action Name :	DISCVRY
Sequence :	1
Quality :	N/R
Current Action Lead :	EPA Perf

Start Date :	N/R
Finish Date :	2001-11-19

Map Id: CD241
Direction: S
Distance: 0.496 mi., 2620 ft.
Elevation: 15 ft.
Relative: Lower

Site Name : AMERICAN PLATING | AMERICAN PLATING REMEDIATION PROJECT
2110 E D ST | 2110 EAST D ST
TACOMA, WA

Database(s) : [ALL SITES - WA, BROWNFIELDS - WA, BRS, CERCLIS NFRAP, CORRACTS, CSCSL HWS - WA, CSCSL NFA - WA, DOCKET, ECHO, ENVCVN - WA, FRS, HIST PCS ENF, HIST PCS FACILITY, HSL - WA, ICIS, INACTIVE PCS, RCRA_NONGEN, RCRA_TSDF, SEMS_8R_ARCHIVED SITES] ***(cont.)***

Envirosite ID: 52365507
EPA ID: N/R

SEMS_8R_ARCHIVED SITES ***(cont.)***

OU :	00
Action Code :	VS
Action Name :	ARCH SITE
Sequence :	1
Quality :	N/R
Current Action Lead :	EPA Perf In-Hse

Map Id: 242
Direction: NW
Distance: 0.499 mi., 2637 ft.
Elevation: 9 ft.
Relative: Lower

Site Name : TALL SHIP TEMPORARY PIER
535 DOCK ST
TACOMA, WA 98402

Database(s) : [ALL SITES - WA, FRS]

Envirosite ID: 52365613
EPA ID: N/R

ALL SITES - WA

Facility Name :	Tall Ship Temporary Pier
Facility Address :	535 DOCK ST, TACOMA, 98402
County :	Pierce
Facility/Site ID :	8654633
Alternate Name :	N/R
Program Name :	N/R
WRIA :	10
Legislative District :	27
Congressional District :	6
Ecology Region :	SWRO
Ecology Program Phone :	360-742-2826
Tribal Land :	N
Latitude :	47.259683
Longitude :	-122.438483
Last Date in Agency List :	2023-01-03

Program Details

Program :	SEA
Program ID :	200400619
Interaction Type :	SEAPROJ
Interaction Type Description :	SEAPROJ
Status :	Inactive
Start Date :	2004-06-11

Map Id: 242
Direction: NW
Distance: 0.499 mi., 2637 ft.
Elevation: 9 ft.
Relative: Lower

Site Name : TALL SHIP TEMPORARY PIER
535 DOCK ST
TACOMA, WA 98402

Database(s) : [ALL SITES - WA, FRS] ***(cont.)***

Envirosite ID: 52365613
EPA ID: N/R

ALL SITES - WA ***(cont.)***

End Date : 2004-11-23
SIC : N/R
NAICS : N/R

FRS

Facility Name : TALL SHIP TEMPORARY PIER
Facility Address : 535 DOCK ST, TACOMA, WA 98402
County : PIERCE

Site Details
Registry ID : 110017939962
FRS Facility URL : Click here for hyperlink provided by the agency.
Last Date in Agency List : 2023-02-13

Source Description

Source Description :

The WA-FSIS provides a means to query and display data maintained by the Washington Department of Ecology. This system contains key information for each facility/site that is currently, or has been, of interest to the Air Quality, Dam Safety, Hazardous Waste, Toxics Cleanup, and Water Quality Programs.

FRS Environmental Interest
Source and System ID : WA-FSIS - 8654633

Map Id: 243
Direction: WSW
Distance: 0.500 mi., 2640 ft.
Elevation: 132 ft.
Relative: Higher

Site Name : YMCA STUDENT CENTER - UW OF TACOMA
1710 MARKET ST
TACOMA, WA 98402

Database(s) : [ALL SITES - WA, FRS]

Envirosite ID: 52365445
EPA ID: N/R

ALL SITES - WA

Facility Name : YMCA Student Center UW of Tacoma
Facility Address : 1710 MARKET ST, TACOMA, 98402
County : Pierce

Facility/Site ID : 13654
Alternate Name : N/R
Program Name : N/R
WRIA : 10
Legislative District : 27

Map Id: 243
Direction: WSW
Distance: 0.500 mi., 2640 ft.
Elevation: 132 ft.
Relative: Higher

Site Name : YMCA STUDENT CENTER - UW OF TACOMA
1710 MARKET ST
TACOMA, WA 98402

Database(s) : [ALL SITES - WA, FRS] ***(cont.)***

Envirosite ID: 52365445
EPA ID: N/R

ALL SITES - WA ***(cont.)***

Congressional District :	6
Ecology Region :	SWRO
Ecology Program Phone :	(360) 407-6400
Tribal Land :	N
Latitude :	47.246183
Longitude :	-122.440355
Last Date in Agency List :	2023-01-03

Program Details

Program :	WATQUAL
Program ID :	WAR301315
Interaction Type :	Construction SW GP
Interaction Type Description :	General permit issued to owner/operators of construction projects that disturb 1 or more acres of land through clearing, grading, excavating, or stockpiling of fill material that discharge stormwater to state waters.
Status :	Inactive
Start Date :	2013-10-11
End Date :	2015-01-27
SIC :	N/R
NAICS :	N/R

FRS

Facility Name :	YMCA STUDENT CENTER - UW OF TACOMA
Facility Address :	1710 MARKET ST, TACOMA, WA 98402
County :	PIERCE

Site Details

Registry ID :	110056452869
FRS Facility URL :	Click here for hyperlink provided by the agency.
Last Date in Agency List :	2016-03-07

Source Description

Source Description :

The WA-FSIS provides a means to query and display data maintained by the Washington Department of Ecology. This system contains key information for each facility/site that is currently, or has been, of interest to the Air Quality, Dam Safety, Hazardous Waste, Toxics Cleanup, and Water Quality Programs.

FRS Environmental Interest

Source and System ID :	WA-FSIS - 13654

Map Id: CH244
Direction: NNW
Distance: 0.500 mi., 2643 ft.
Elevation: 15 ft.
Relative: Lower

Site Name : MARINE INDUSTRIES NORTHWEST GALLAGHER COVE WA

Database(s) : [ALL SITES - WA, FRS]

Envirosite ID: 20420837
EPA ID: N/R

ALL SITES - WA

Facility Name :	Marine Industries Northwest
Facility Address :	GALLAGHER COVE
County :	Pierce
Facility/Site ID :	4998969
Alternate Name :	N/R
Program Name :	N/R
WRIA :	10
Legislative District :	27
Congressional District :	9
Ecology Region :	SWRO
Ecology Program Phone :	(360) 407-6712
Tribal Land :	N
Latitude :	47.261093
Longitude :	-122.432771
Last Date in Agency List :	2023-01-03

Program Details

Program :	SPILLS
Program ID :	N/R
Interaction Type :	Enforcement Final
Interaction Type Description :	An Enforcement action (i.e. Penalty, Order, Notice) was finalized and issued to the respective party, indicating the enforcement action was taken. The start and end date listed in the database are both the date the action was issued to the responsible party.
Status :	Active
Start Date :	2008-08-14
End Date :	N/R
SIC :	N/R
NAICS :	N/R

FRS

Facility Name :	MARINE INDUSTRIES NORTHWEST
Facility Address :	GALLAGHER COVE, WA
County :	PIERCE

Site Details

Registry ID :	110037222733
FRS Facility URL :	Click here for hyperlink provided by the agency.
Last Date in Agency List :	2023-02-13

Source Description

Map Id: CH244
Direction: NNW
Distance: 0.500 mi., 2643 ft.
Elevation: 15 ft.
Relative: Lower

Site Name : MARINE INDUSTRIES NORTHWEST
GALLAGHER COVE
WA

Database(s) : [ALL SITES - WA, FRS] ***(cont.)***

Envirosite ID: 20420837
EPA ID: N/R

FRS ***(cont.)***

Source Description :

The WA-FSIS provides a means to query and display data maintained by the Washington Department of Ecology. This system contains key information for each facility/site that is currently, or has been, of interest to the Air Quality, Dam Safety, Hazardous Waste, Toxics Cleanup, and Water Quality Programs.

FRS Environmental Interest
Source and System ID : WA-FSIS - 4998969

Map Id: CI245
Direction: W
Distance: 0.503 mi., 2656 ft.
Elevation: 226 ft.
Relative: Higher

Site Name : TACOMA CITY OF FIRE DEPT STATION 1 | TACOMA CITY FIRE DEPT | TACOMA FIRE DEPARTMENT
901 FAWCETT
TACOMA | Tacoma, WA

Database(s) : [ALL SITES - WA, CSCSL HWS - WA, EPA LUST, EPA UST, FRS, HSL - WA, LUST - WA, OSHA, UST - WA]

Envirosite ID: 42981380
EPA ID: N/R

ALL SITES - WA

Facility Name : TACOMA CITY FIRE DEPT
Facility Address : 901 FAWCETT, TACOMA, 98402-5605
County : Pierce

Facility/Site ID : 48925796
Alternate Name : N/R
Program Name : N/R
WRIA : 10
Legislative District : 27
Congressional District : 6
Ecology Region : SWRO
Ecology Program Phone : (360) 407-7224
Tribal Land : N
Latitude : 47.254762
Longitude : -122.443174
Last Date in Agency List : 2023-01-03

Program Details
Program : TOXICS
Program ID : N/R
Interaction Type : Underground Storage Tank

Map Id: CI245
Direction: W
Distance: 0.503 mi., 2656 ft.
Elevation: 226 ft.
Relative: Higher

Site Name : TACOMA CITY OF FIRE DEPT STATION 1 | TACOMA CITY FIRE DEPT | TACOMA FIRE DEPARTMENT
901 FAWCETT
TACOMA | Tacoma, WA

Database(s) : [ALL SITES - WA, CSCSL HWS - WA, EPA LUST, EPA UST, FRS, HSL - WA, LUST - WA, OSHA, UST - WA] ***(cont.)***

Envirosite ID: 42981380
EPA ID: N/R

ALL SITES - WA ***(cont.)***

Interaction Type Description :	Any one or combination of tanks (including connecting underground pipes) that is used to contain regulated substances and has a tank volume of ten percent or more beneath the surface of the ground. This term does not include any of the exempt UST systems specified in WAC 173-360-110(2) or any piping connected thereto. See WAC 173-360
Status :	Inactive
Start Date :	1998-06-08
End Date :	2000-03-22
SIC :	N/R
NAICS :	N/R
Program :	TOXICS
Program ID :	N/R
Interaction Type :	State Cleanup Site
Interaction Type Description :	A site is being cleaned up under state regulations. Regulations include Model Toxics Control Act or its predecessors.
Status :	Active
Start Date :	2011-09-30
End Date :	N/R
SIC :	N/R
NAICS :	44719 - Other Gasoline Stations
Program :	TOXICS
Program ID :	N/R
Interaction Type :	State Cleanup Site
Interaction Type Description :	A site is being cleaned up under state regulations. Regulations include Model Toxics Control Act or its predecessors.
Status :	Active
Start Date :	2011-09-30
End Date :	N/R
SIC :	N/R
NAICS :	N/R
Program :	TOXICS
Program ID :	N/R
Interaction Type :	LUST Facility
Interaction Type Description :	A leaking underground tank cleanup site being cleaned up with Ecology oversight or review.
Status :	Active
Start Date :	2006-01-05
End Date :	N/R
SIC :	N/R

Map Id: CI245
Direction: W
Distance: 0.503 mi., 2656 ft.
Elevation: 226 ft.
Relative: Higher

Site Name : TACOMA CITY OF FIRE DEPT STATION 1 | TACOMA CITY FIRE DEPT | TACOMA FIRE DEPARTMENT
901 FAWCETT
TACOMA | Tacoma, WA

Database(s) : [ALL SITES - WA, CSCSL HWS - WA, EPA LUST, EPA UST, FRS, HSL - WA, LUST - WA, OSHA, UST - WA] ***(cont.)***

Envirosite ID: 42981380
EPA ID: N/R

ALL SITES - WA ***(cont.)***

NAICS :	N/R
Program :	TOXICS
Program ID :	N/R
Interaction Type :	LUST Facility
Interaction Type Description :	A leaking underground tank cleanup site being cleaned up with Ecology oversight or review.
Status :	Active
Start Date :	2006-01-05
End Date :	N/R
SIC :	N/R
NAICS :	92216 - Fire Protection

CSCSL HWS - WA

Facility Name :	TACOMA CITY OF FIRE DEPT STATION 1
Facility Address :	901 FAWCETT, TACOMA, 98402
County :	PIERCE

Site Details

Facility Site ID :	48925796
Site Status :	Cleanup Started
Cleanup Site ID :	9425
Region :	Southwest
Responsible Section :	Southwest
WARM Rank :	3 - Moderate Risk
Is Brownfield? :	N/R
Is PSI? :	N/R
Current VCP :	N/R
Past VCP :	N/R
Institutional Control :	N/R
Latitude :	47.254762
Longitude :	-122.443174
Last Date in Agency List :	2023-03-07

Contaminants Details

Contaminant Name :	Petroleum-Gasoline
Groundwater :	N/R
Surface Water :	N/R
Soil :	Confirmed Above Cleanup Levels
Sediment :	N/R
Air :	N/R
Bedrock :	N/R

Map Id: CI245
Direction: W
Distance: 0.503 mi., 2656 ft.
Elevation: 226 ft.
Relative: Higher

Site Name : TACOMA CITY OF FIRE DEPT STATION 1 | TACOMA CITY FIRE DEPT | TACOMA FIRE DEPARTMENT
901 FAWCETT
TACOMA | Tacoma, WA

Database(s) : [ALL SITES - WA, CSCSL HWS - WA, EPA LUST, EPA UST, FRS, HSL - WA, LUST - WA, OSHA, UST - WA] ***(cont.)***

Envirosite ID: 42981380
EPA ID: N/R

EPA LUST

Facility Name :	TACOMA CITY OF FIRE DEPT STATION 1
Facility Address :	901 FAWCETT, TACOMA, Washington
County :	Pierce
Facility ID :	WA48925796
LUST ID :	WA9425
Reported Date :	N/R
Status :	Open
Substance :	Petroleum-Gasoline
Closed With Residual Contamination (Tribal Only):	N/R
NFA_Letter (Tribal Only) :	N/R
Tribe (Tribal Only) :	N/R
EPA Region :	10
Estimated Population within 1500ft :	3193
Estimated Private Domestic Wells within 1500ft:	0
Within Source Water Protection Area (SPA):	No
SPA Public Water System and Facility ID:	N/R
SPA Water Type :	N/R
SPA Facility Type :	N/R
SPA HUC12 :	N/R
Within Groundwater Wellhead Protection Area (WHPA):	No
WHPA Public Water System and Facility ID:	N/R
WHPA Water Type :	N/R
WHPA Facility Type :	N/R
WHPA HUC12 :	N/R
Within Estimated 100-year Floodplain:	No
Latitude :	47.2547599999999
Longitude :	-122.443169999999
Last Date in Agency List :	2023-01-30

EPA UST

Facility Name :	TACOMA FIRE DEPARTMENT
Facility Address :	901 FAWCETT, Tacoma, Washington 984025605
County :	Pierce
Facility ID :	WA48925796
Facility Status :	Closed UST(s)
Open USTs :	0
Closed USTs :	2
Temporarily Out of Service USTs :	0
Date of Last Inspection :	N/R
EPA Region :	10
Tribe :	N/R
Facility ID 2 :	N/R
Latitude :	47.254762

Map Id: CI245
Direction: W
Distance: 0.503 mi., 2656 ft.
Elevation: 226 ft.
Relative: Higher

Site Name : TACOMA CITY OF FIRE DEPT STATION 1 | TACOMA CITY FIRE DEPT | TACOMA FIRE DEPARTMENT
901 FAWCETT
TACOMA | Tacoma, WA

Database(s) : [ALL SITES - WA, CSCSL HWS - WA, EPA LUST, EPA UST, FRS, HSL - WA, LUST - WA, OSHA, UST - WA] ***(cont.)***

Envirosite ID: 42981380
EPA ID: N/R

EPA UST ***(cont.)***

Longitude : -122.443174
Last Date in Agency List : 2023-01-30

Tank Details

Tank ID : WA48925796_1
Tank Status : Closed
Installation Date : 1964-12-31
Removal Date : N/R
Capacity : N/R
Substances : B Unleaded Gasoline
Tank Wall Type : N/R

Tank ID : WA48925796_2
Tank Status : Closed
Installation Date : 1964-12-31
Removal Date : N/R
Capacity : 111
Substances : N/R
Tank Wall Type : N/R

FRS

Facility Name : TACOMA CITY FIRE DEPT
Facility Address : 901 FAWCETT, TACOMA, WA 98402-5605
County : PIERCE

Site Details

Registry ID : 110015464246
FRS Facility URL : Click here for hyperlink provided by the agency.
Last Date in Agency List : 2023-02-13

Source Description

Source Description :

The WA-FSIS provides a means to query and display data maintained by the Washington Department of Ecology. This system contains key information for each facility/site that is currently, or has been, of interest to the Air Quality, Dam Safety, Hazardous Waste, Toxics Cleanup, and Water Quality Programs.

FRS Environmental Interest

Source and System ID : WA-FSIS - 48925796

Map Id: CI245
Direction: W
Distance: 0.503 mi., 2656 ft.
Elevation: 226 ft.
Relative: Higher

Site Name : TACOMA CITY OF FIRE DEPT STATION 1 | TACOMA CITY FIRE DEPT | TACOMA FIRE DEPARTMENT
901 FAWCETT
TACOMA | Tacoma, WA

Database(s) : [ALL SITES - WA, CSCSL HWS - WA, EPA LUST, EPA UST, FRS, HSL - WA, LUST - WA, OSHA, UST - WA] ***(cont.)***

Envirosite ID: 42981380
EPA ID: N/R

HSL - WA

Facility Name :	TACOMA CITY OF FIRE DEPT STATION 1
Facility Address :	901 Fawcett, Tacoma, 98402-5605
County :	Pierce

Site Details

Facility Site ID :	48925796
Cleanup Site ID :	9425
Status :	Cleanup Started
Site Rank :	N/R
Alternative Site Name :	N/R
Region :	N/R
Resposbile Unit :	N/R
Institutional Control :	N/R
Current VCP :	N/R
Past VCP :	N/R
Latitude :	N/R
Longitude :	N/R
Agency Hyperlink :	Click here for hyperlink provided by the agency.
Last Date in Agency List :	2022-02-11

Facility Name :	TACOMA CITY OF FIRE DEPT STATION 1
Facility Address :	901 FAWCETT, TACOMA, 98402
County :	Pierce

Site Details

Facility Site ID :	48925796
Cleanup Site ID :	9425
Status :	Cleanup Started
Site Rank :	3 - Moderate Risk
Alternative Site Name :	TACOMA CITY FIRE DEPT,TACOMA FIRE DEPARTMENT
Region :	Southwest
Resposbile Unit :	Southwest
Institutional Control :	N/R
Current VCP :	N/R
Past VCP :	N/R
Latitude :	47.2547621804183
Longitude :	-122.443174302607
Agency Hyperlink :	Click here for hyperlink provided by the agency.
Last Date in Agency List :	2023-02-28

Contaminants

Contaminant Name :	Petroleum-Gasoline
Ground water :	N/R
Surface water :	N/R
Soil :	Confirmed Above Cleanup Levels

Map Id: CI245
Direction: W
Distance: 0.503 mi., 2656 ft.
Elevation: 226 ft.
Relative: Higher

Site Name : TACOMA CITY OF FIRE DEPT STATION 1 | TACOMA CITY FIRE DEPT | TACOMA FIRE DEPARTMENT
901 FAWCETT
TACOMA | Tacoma, WA

Database(s) : [ALL SITES - WA, CSCSL HWS - WA, EPA LUST, EPA UST, FRS, HSL - WA, LUST - WA, OSHA, UST - WA] ***(cont.)***

Envirosite ID: 42981380
EPA ID: N/R

HSL - WA ***(cont.)***

Sediment :	N/R
Air :	N/R
Bedrock :	N/R

LUST - WA

Facility Name :	TACOMA CITY OF FIRE DEPT STATION 1
Facility Address :	901 FAWCETT, TACOMA, 98402
County :	Pierce

Site Details

LUST Status Date :	1992-04-09
LUST Status Type :	LUST - Cleanup Started
Facility Site ID :	48925796
Cleanup Site ID :	9425
LUST ID :	6135
UST ID :	5941
Alternate Site Names :	TACOMA CITY FIRE DEPT,TACOMA FIRE DEPARTMENT
Release Date :	2006-01-05
Process Type :	N/R
Responsible Unit :	Southwest
Region :	Southwest
Latitude :	47.254762
Longitude :	-122.443174
Last Date in Agency List :	2023-03-20

Contaminants

Contaminant Name :	Petroleum-Gasoline
Ground Water :	N/R
Surface Water :	N/R
Soil :	Confirmed Above Cleanup Levels
Sediment :	N/R
Air :	N/R
Bedrock :	N/R

OSHA

Facility Name :	SPENSER ABATEMENT SERVICES LLC
Facility Address :	901 FAWCETT AVE, TACOMA, WA 98402

Site Details

Activity Number :	314926858
Reporting ID :	1055330
Open Date :	2011-06-01
Conference Closed :	2011-11-22
Case Closed :	2012-01-05

Map Id: CI245
Direction: W
Distance: 0.503 mi., 2656 ft.
Elevation: 226 ft.
Relative: Higher

Site Name : TACOMA CITY OF FIRE DEPT STATION 1 | TACOMA CITY FIRE DEPT | TACOMA FIRE DEPARTMENT
901 FAWCETT
TACOMA | Tacoma, WA

Database(s) : [ALL SITES - WA, CSCSL HWS - WA, EPA LUST, EPA UST, FRS, HSL - WA, LUST - WA, OSHA, UST - WA] ***(cont.)***

Envirosite ID: 42981380
EPA ID: N/R

OSHA ***(cont.)***

Case Mod Date :	2012-01-05
Owner Type :	Private
Advance Notice :	N
Safety/Health :	Health
Number in Establishment :	3
SIC :	1799 - SPECIAL TRADE CONTRACTORS, NOT ELSEWHERE CLASSIFIED
NAICS :	562910 - Remediation Services
Inspection Type :	Referral
Inspection Scope :	Partial
Why No Inspection :	N/R
Union :	No
Mailing Address :	1930 19TH AVENUE CT SE, PUYALLUP, WA 98372
Agency Hyperlink :	Click here for hyperlink provided by the agency.
Last Date in Agency List :	2023-01-13

Violations

Activity Number :	314926858
Citation ID :	01005B
Delete Flag :	N/R
Standard Ref :	0620772804 H
Violation Type :	Willful
Issuance Date :	2011-11-30
Abate Date :	2011-06-01
Abate Complete :	Abatement Completed
Current Penalty :	N/R
Initial Penalty :	N/R
Contest Date :	N/R
Final Order Date :	N/R
Number Instances :	1
Number Exposed :	3
Record :	N/R
Gravity :	N/R
Emphasis :	X
Hazcat :	N/R
FTA Insp Number :	N/R
FTA Issuance Date :	N/R
FTA Penalty :	N/R
FTA Contest Date :	N/R
FTA Final Order Date :	N/R
HAZ Subtances :	ASBESTOS, ALL FORMS

Activity Number :	314926858
Citation ID :	01003B
Delete Flag :	N/R
Standard Ref :	0620772804 E
Violation Type :	Willful
Issuance Date :	2011-11-30
Abate Date :	2011-06-01
Abate Complete :	Abatement Completed
Current Penalty :	N/R

Map Id: CI245
Direction: W
Distance: 0.503 mi., 2656 ft.
Elevation: 226 ft.
Relative: Higher

Site Name : TACOMA CITY OF FIRE DEPT STATION 1 | TACOMA CITY FIRE DEPT | TACOMA FIRE DEPARTMENT
901 FAWCETT
TACOMA | Tacoma, WA

Database(s) : [ALL SITES - WA, CSCSL HWS - WA, EPA LUST, EPA UST, FRS, HSL - WA, LUST - WA, OSHA, UST - WA] ***(cont.)***

Envirosite ID: 42981380
EPA ID: N/R

OSHA ***(cont.)***

Initial Penalty :	N/R
Contest Date :	N/R
Final Order Date :	N/R
Number Instances :	1
Number Exposed :	3
Record :	N/R
Gravity :	N/R
Emphasis :	X
Hazcat :	N/R
FTA Insp Number :	N/R
FTA Issuance Date :	N/R
FTA Penalty :	N/R
FTA Contest Date :	N/R
FTA Final Order Date :	N/R
HAZ Subtances :	ASBESTOS, ALL FORMS

Activity Number :	314926858
Citation ID :	01001A
Delete Flag :	N/R
Standard Ref :	0620770903 A 01
Violation Type :	Willful
Issuance Date :	2011-11-30
Abate Date :	2011-06-01
Abate Complete :	Abatement Completed
Current Penalty :	15000.0
Initial Penalty :	15000.0
Contest Date :	N/R
Final Order Date :	N/R
Number Instances :	2
Number Exposed :	3
Record :	N/R
Gravity :	N/R
Emphasis :	X
Hazcat :	N/R
FTA Insp Number :	N/R
FTA Issuance Date :	N/R
FTA Penalty :	N/R
FTA Contest Date :	N/R
FTA Final Order Date :	N/R
HAZ Subtances :	ASBESTOS, ALL FORMS

Activity Number :	314926858
Citation ID :	01001B
Delete Flag :	N/R
Standard Ref :	0620772804 D
Violation Type :	Willful
Issuance Date :	2011-11-30
Abate Date :	2011-06-01
Abate Complete :	Abatement Completed
Current Penalty :	N/R
Initial Penalty :	N/R

Map Id: CI245
Direction: W
Distance: 0.503 mi., 2656 ft.
Elevation: 226 ft.
Relative: Higher

Site Name : TACOMA CITY OF FIRE DEPT STATION 1 | TACOMA CITY FIRE DEPT | TACOMA FIRE DEPARTMENT
901 FAWCETT
TACOMA | Tacoma, WA

Database(s) : [ALL SITES - WA, CSCSL HWS - WA, EPA LUST, EPA UST, FRS, HSL - WA, LUST - WA, OSHA, UST - WA] ***(cont.)***

Envirosite ID: 42981380
EPA ID: N/R

OSHA ***(cont.)***

Contest Date :	N/R
Final Order Date :	N/R
Number Instances :	2
Number Exposed :	3
Record :	N/R
Gravity :	N/R
Emphasis :	X
Hazcat :	N/R
FTA Insp Number :	N/R
FTA Issuance Date :	N/R
FTA Penalty :	N/R
FTA Contest Date :	N/R
FTA Final Order Date :	N/R
HAZ Subtances :	ASBESTOS, ALL FORMS

Activity Number :	314926858
Citation ID :	01004B
Delete Flag :	N/R
Standard Ref :	0620772804 I
Violation Type :	Willful
Issuance Date :	2011-11-30
Abate Date :	2011-06-01
Abate Complete :	Abatement Completed
Current Penalty :	N/R
Initial Penalty :	N/R
Contest Date :	N/R
Final Order Date :	N/R
Number Instances :	1
Number Exposed :	3
Record :	N/R
Gravity :	N/R
Emphasis :	X
Hazcat :	N/R
FTA Insp Number :	N/R
FTA Issuance Date :	N/R
FTA Penalty :	N/R
FTA Contest Date :	N/R
FTA Final Order Date :	N/R
HAZ Subtances :	ASBESTOS, ALL FORMS

Activity Number :	314926858
Citation ID :	01002B
Delete Flag :	N/R
Standard Ref :	0620772804 G
Violation Type :	Willful
Issuance Date :	2011-11-30
Abate Date :	2011-06-01
Abate Complete :	Abatement Completed
Current Penalty :	N/R
Initial Penalty :	N/R
Contest Date :	N/R

Map Id: CI245
Direction: W
Distance: 0.503 mi., 2656 ft.
Elevation: 226 ft.
Relative: Higher

Site Name : TACOMA CITY OF FIRE DEPT STATION 1 | TACOMA CITY FIRE DEPT | TACOMA FIRE DEPARTMENT
901 FAWCETT
TACOMA | Tacoma, WA

Database(s) : [ALL SITES - WA, CSCSL HWS - WA, EPA LUST, EPA UST, FRS, HSL - WA, LUST - WA, OSHA, UST - WA] ***(cont.)***

Envirosite ID: 42981380
EPA ID: N/R

OSHA ***(cont.)***

Final Order Date :	N/R
Number Instances :	2
Number Exposed :	3
Record :	N/R
Gravity :	N/R
Emphasis :	X
Hazcat :	N/R
FTA Insp Number :	N/R
FTA Issuance Date :	N/R
FTA Penalty :	N/R
FTA Contest Date :	N/R
FTA Final Order Date :	N/R
HAZ Subtances :	ASBESTOS, ALL FORMS

Activity Number :	314926858
Citation ID :	01003A
Delete Flag :	N/R
Standard Ref :	0620771504 A 01
Violation Type :	Willful
Issuance Date :	2011-11-30
Abate Date :	2011-06-01
Abate Complete :	Abatement Completed
Current Penalty :	5000.0
Initial Penalty :	5000.0
Contest Date :	N/R
Final Order Date :	N/R
Number Instances :	1
Number Exposed :	3
Record :	N/R
Gravity :	N/R
Emphasis :	X
Hazcat :	N/R
FTA Insp Number :	N/R
FTA Issuance Date :	N/R
FTA Penalty :	N/R
FTA Contest Date :	N/R
FTA Final Order Date :	N/R
HAZ Subtances :	ASBESTOS, ALL FORMS

Activity Number :	314926858
Citation ID :	01005A
Delete Flag :	N/R
Standard Ref :	0620771205 A
Violation Type :	Willful
Issuance Date :	2011-11-30
Abate Date :	2011-06-01
Abate Complete :	Abatement Completed
Current Penalty :	15000.0
Initial Penalty :	15000.0
Contest Date :	N/R
Final Order Date :	N/R

Map Id: CI245
Direction: W
Distance: 0.503 mi., 2656 ft.
Elevation: 226 ft.
Relative: Higher

Site Name : TACOMA CITY OF FIRE DEPT STATION 1 | TACOMA CITY FIRE DEPT | TACOMA FIRE DEPARTMENT
901 FAWCETT
TACOMA | Tacoma, WA

Database(s) : [ALL SITES - WA, CSCSL HWS - WA, EPA LUST, EPA UST, FRS, HSL - WA, LUST - WA, OSHA, UST - WA] ***(cont.)***

Envirosite ID: 42981380
EPA ID: N/R

OSHA ***(cont.)***

Number Instances :	1
Number Exposed :	3
Record :	N/R
Gravity :	N/R
Emphasis :	X
Hazcat :	N/R
FTA Insp Number :	N/R
FTA Issuance Date :	N/R
FTA Penalty :	N/R
FTA Contest Date :	N/R
FTA Final Order Date :	N/R
HAZ Subtances :	ASBESTOS, ALL FORMS

Activity Number :	314926858
Citation ID :	01004A
Delete Flag :	N/R
Standard Ref :	0650002001
Violation Type :	Willful
Issuance Date :	2011-11-30
Abate Date :	2011-06-01
Abate Complete :	Abatement Completed
Current Penalty :	5000.0
Initial Penalty :	5000.0
Contest Date :	N/R
Final Order Date :	N/R
Number Instances :	1
Number Exposed :	3
Record :	Referral
Gravity :	N/R
Emphasis :	X
Hazcat :	N/R
FTA Insp Number :	N/R
FTA Issuance Date :	N/R
FTA Penalty :	N/R
FTA Contest Date :	N/R
FTA Final Order Date :	N/R
HAZ Subtances :	ASBESTOS, ALL FORMS

Activity Number :	314926858
Citation ID :	01002A
Delete Flag :	N/R
Standard Ref :	0620771903 A 01
Violation Type :	Willful
Issuance Date :	2011-11-30
Abate Date :	2011-06-01
Abate Complete :	Abatement Completed
Current Penalty :	15000.0
Initial Penalty :	15000.0
Contest Date :	N/R
Final Order Date :	N/R
Number Instances :	2

Map Id: CI245
Direction: W
Distance: 0.503 mi., 2656 ft.
Elevation: 226 ft.
Relative: Higher

Site Name : TACOMA CITY OF FIRE DEPT STATION 1 | TACOMA CITY FIRE DEPT | TACOMA FIRE DEPARTMENT
901 FAWCETT
TACOMA | Tacoma, WA

Database(s) : [ALL SITES - WA, CSCSL HWS - WA, EPA LUST, EPA UST, FRS, HSL - WA, LUST - WA, OSHA, UST - WA] ***(cont.)***

Envirosite ID: 42981380
EPA ID: N/R

OSHA ***(cont.)***

Number Exposed :	3
Record :	N/R
Gravity :	N/R
Emphasis :	X
Hazcat :	N/R
FTA Insp Number :	N/R
FTA Issuance Date :	N/R
FTA Penalty :	N/R
FTA Contest Date :	N/R
FTA Final Order Date :	N/R
HAZ Subtances :	ASBESTOS, ALL FORMS

UST - WA

Facility Name :	TACOMA FIRE DEPARTMENT
Facility Address :	901 FAWCETT, Tacoma, 98402
County :	Pierce
Facility Site ID :	48925796
UST Site ID :	5941
Tag Number(s) :	N/R
Responsible Unit :	Southwest
Is Active :	No
Latitude :	47.254762
Longitude :	-122.443174
Last Date in Agency List :	2022-12-29

Tank Details

Tank Name :	1
Tank Status :	Removed
Install Date :	1964-12-31
Tank Upgrade Date :	N/R
Tank Permanent Closure Date :	2020-02-07
Permit Expiration Date :	N/R
Tank Material :	Steel
Tank Construction :	Single Wall Tank
Tank Corrosion Protection :	Sacrificial Anode
Tank Manifold :	N/R
Tank Release Detection :	N/R
Tank Tightness Test :	N/R
Tank Spill Prevention :	N/R
Capacity Range :	N/R
Actual Capacity :	N/R
Pipe Material :	N/R
Pipe Construction :	N/R
Pipe Corrosion Protection :	N/R
Tank SFC :	N/R
Dispenser SFC :	N/R
Primary Pipe Release Detection :	N/R
Secondary Pipe Release Detection :	N/R

Map Id: CI245
Direction: W
Distance: 0.503 mi., 2656 ft.
Elevation: 226 ft.
Relative: Higher

Site Name : TACOMA CITY OF FIRE DEPT STATION 1 | TACOMA CITY FIRE DEPT | TACOMA FIRE DEPARTMENT
901 FAWCETT
TACOMA | Tacoma, WA

Database(s) : [ALL SITES - WA, CSCSL HWS - WA, EPA LUST, EPA UST, FRS, HSL - WA, LUST - WA, OSHA, UST - WA] ***(cont.)***

Envirosite ID: 42981380
EPA ID: N/R

UST - WA ***(cont.)***

Pipe Pumping System :	N/R
Pipe Install Date :	N/R
Turbine Sump Construction :	N/R
Tank Status Date :	1992-06-12
Tank Install Date :	N/R
Tank Overfill Prevention :	N/R

Compartments Details

Compartment Number :	1
Compartment Capacity :	N/R
Substance Stored :	Unleaded Gasoline
Used Substance :	N/R
Ecy Region :	N/R

Tank Details

Tank Name :	2
Tank Status :	Removed
Install Date :	1964-12-31
Tank Upgrade Date :	N/R
Tank Permanent Closure Date :	2020-02-07
Permit Expiration Date :	N/R
Tank Material :	Steel
Tank Construction :	Single Wall Tank
Tank Corrosion Protection :	Sacrificial Anode
Tank Manifold :	N/R
Tank Release Detection :	N/R
Tank Tightness Test :	N/R
Tank Spill Prevention :	N/R
Capacity Range :	111 TO 1,100 Gallons
Actual Capacity :	N/R
Pipe Material :	N/R
Pipe Construction :	N/R
Pipe Corrosion Protection :	N/R
Tank SFC :	N/R
Dispenser SFC :	N/R
Primary Pipe Release Detection :	N/R
Secondary Pipe Release Detection :	N/R
Pipe Pumping System :	N/R
Pipe Install Date :	N/R
Turbine Sump Construction :	N/R
Tank Status Date :	1992-06-12
Tank Install Date :	N/R
Tank Overfill Prevention :	N/R

Map Id: CI245
Direction: W
Distance: 0.503 mi., 2656 ft.
Elevation: 226 ft.
Relative: Higher

Site Name : TACOMA CITY OF FIRE DEPT STATION 1 | TACOMA CITY FIRE DEPT | TACOMA FIRE DEPARTMENT
901 FAWCETT
TACOMA | Tacoma, WA

Database(s) : [ALL SITES - WA, CSCSL HWS - WA, EPA LUST, EPA UST, FRS, HSL - WA, LUST - WA, OSHA, UST - WA] ***(cont.)***

Envirosite ID: 42981380
EPA ID: N/R

UST - WA ***(cont.)***

Compartments Details

Compartment Number :	1
Compartment Capacity :	N/R
Substance Stored :	N/R
Used Substance :	N/R
Ecy Region :	N/R

Map Id: CD246
Direction: S
Distance: 0.503 mi., 2659 ft.
Elevation: 13 ft.
Relative: Lower

Site Name : PICKERING INDUSTRIES INC | JAG NORTHWEST
2102 E D ST
TACOMA | Tacoma, WA

Database(s) : [ALL SITES - WA, ECHO, EPA UST, FRS, PRP-CORP, RCRA_NONGEN, UST - WA]

Envirosite ID: 52365505
EPA ID: N/R

ALL SITES - WA

Facility Name :	PICKERING INDUSTRIES INC
Facility Address :	2102 E D ST, TACOMA, 98421-1403
County :	Pierce
Facility/Site ID :	75455429
Alternate Name :	N/R
Program Name :	N/R
WRIA :	10
Legislative District :	27
Congressional District :	9
Ecology Region :	SWRO
Ecology Program Phone :	(360) 407-6734
Tribal Land :	N
Latitude :	47.24229
Longitude :	-122.42988
Last Date in Agency List :	2023-01-03
Facility/Site ID :	75455429
Alternate Name :	N/R
Program Name :	N/R
WRIA :	10
Legislative District :	27
Congressional District :	9
Ecology Region :	SWRO
Ecology Program Phone :	(360) 407-7224
Tribal Land :	N

Map Id: CD246
Direction: S
Distance: 0.503 mi., 2659 ft.
Elevation: 13 ft.
Relative: Lower

Site Name : PICKERING INDUSTRIES INC | JAG NORTHWEST
2102 E D ST
TACOMA | Tacoma, WA

Database(s) : [ALL SITES - WA, ECHO, EPA UST, FRS, PRP-CORP, RCRA_NONGEN, UST - WA] ***(cont.)***

Envirosite ID: 52365505
EPA ID: N/R

ALL SITES - WA ***(cont.)***

Latitude :	47.24229
Longitude :	-122.42988
Last Date in Agency List :	2023-01-03

Program Details

Program :	HAZWASTE
Program ID :	WAD044596476
Interaction Type :	Hazardous Waste Generator
Interaction Type Description :	Facilities that generate any quantity of a dangerous waste. They may be classified as SQG, MQG, or LQG depending on hazardous waste generated for a given month.
Status :	Inactive
Start Date :	1981-10-29
End Date :	1985-04-30
SIC :	N/R
NAICS :	N/R

Program :	HAZWASTE
Program ID :	WAD044596476
Interaction Type :	Underground Storage Tank
Interaction Type Description :	Any one or combination of tanks (including connecting underground pipes) that is used to contain regulated substances and has a tank volume of ten percent or more beneath the surface of the ground. This term does not include any of the exempt UST systems specified in WAC 173-360-110(2) or any piping connected thereto. See WAC 173-360
Status :	Active
Start Date :	2000-03-20
End Date :	N/R
SIC :	N/R
NAICS :	N/R

ECHO

Facility Name :	PICKERING INDUSTRIES INC
Facility Address :	2102 E D ST, TACOMA, WA 98421
County :	PIERCE
Last Inspection Date :	N/R
Registry ID :	110005320394
FIPS Code :	53053
EPA Region :	10
Inspection Count :	0
Last Inspection Days :	N/R
Informal Count :	0
Last Informal Action Date :	N/R

Map Id: CD246
Direction: S
Distance: 0.503 mi., 2659 ft.
Elevation: 13 ft.
Relative: Lower

Site Name : PICKERING INDUSTRIES INC | JAG NORTHWEST
2102 E D ST
TACOMA | Tacoma, WA

Database(s) : [ALL SITES - WA, ECHO, EPA UST, FRS, PRP-CORP, RCRA_NONGEN, UST - WA] ***(cont.)***

Envirosite ID: 52365505
EPA ID: N/R

ECHO ***(cont.)***

Formal Action Count :	0
Last Formal Action Date :	N/R
Total Penalties :	0
Penalty Count :	N/R
Last Penalty Date :	N/R
Last Penalty Amount :	N/R
QTRS IN NC :	0
Programs IN SNC :	0
Current Compliance Status :	No Violation Identified
Three-Year Compliance Status :	_____
Collection Method :	GPS CODE (PSEUDO RANGE) DIFFERENTIAL
Reference Point :	PLANT ENTRANCE (GENERAL)
Accuracy Meters :	7
Derived Tribes :	Puyallup Tribe of the Puyallup Reservation - .2 mile(s), Puyallup Tribe of the Puyallup Reservation - .6 mile(s), Muckleshoot Indian Tribe - 10.8 mile(s), Muckleshoot Indian Tribe - 13.7 mile(s), Nisqually Indian Tribe - 17.1 mile(s), Squaxin Island Tribe of the Squaxin Island Reservation - 22.1 mile(s), Squaxin Island Tribe of the Squaxin Island Reservation - 23.9 mile(s)
Derived HUC :	17110019
Derived WBD :	171100190301
Derived STCTY FIPS :	53053
Derived Zip :	98421
Derived CD113 :	09
Derived CB2010 :	530530602001178
MYRTK Universe :	NNN
NPDES IDs :	N/R
CWA Permit Types :	N/R
CWA Compliance Tracking :	N/R
CWA NAICS :	N/R
CWA SICS :	N/R
CWA Inspection Count :	N/R
CWA Last Inspection Days :	N/R
CWA Informal Count :	N/R
CWA Formal Action Count :	N/R
CWA Last Formal Action Date :	N/R
CWA Penalties :	N/R
CWA Last Penalty Date :	N/R
CWA Last Penalty Amount :	N/R
CWA Quarters IN NC :	N/R
CWA Current Compliance Status :	N/R
CWA Current SNC Flag :	N
CWA 13 Quarters Compliance Status :	N/R
CWA 13 Quarters Effluent Exceedances:	N/R
CWA Three-Year QNCR Codes :	N/R
DFR URL :	Click here for hyperlink provided by the agency.
Facility SIC :	N/R
Facility NAICS :	321211 - Hardwood Veneer and Plywood Manufacturing
Facility Last Inspection EPA Date :	N/R
Facility Last Inspection State Date :	N/R
Facility Last Formal Act EPA Date :	N/R
Facility Last Formal Act State Date :	N/R

Map Id: CD246
Direction: S
Distance: 0.503 mi., 2659 ft.
Elevation: 13 ft.
Relative: Lower

Site Name : PICKERING INDUSTRIES INC | JAG NORTHWEST
2102 E D ST
TACOMA | Tacoma, WA

Database(s) : [ALL SITES - WA, ECHO, EPA UST, FRS, PRP-CORP, RCRA_NONGEN, UST - WA] ***(cont.)***

Envirosite ID: 52365505
EPA ID: N/R

ECHO ***(cont.)***

Facility Last Informal Act EPA Date :	N/R
Facility Last Informal Act State Date:	N/R
Facility Federal Agency :	N/R
TRI Reporter :	N/R
Facility Imp Water Flag :	N/R
Current SNC Flag :	N
Indian County Flag :	N
Federal Flag :	N/R
US Mexico Border Flag :	N/R
Chesapeak Bay Flag :	N/R
AIR Flag :	N
NPDES Flag :	N
SDWIS Flag :	N
RCRA Flag :	Y
TRI Flag :	N
GHG Flag :	N
Major Flag :	N/R
Active Flag :	N/R
NAA Flag :	N
Latitude :	47.2423
Longitude :	-122.43
Last Date in Agency List :	2023-01-16

EPA UST

Facility Name :	PICKERING INDUSTRIES
Facility Address :	2102 E D ST, Tacoma, Washington 984211403
County :	Pierce
Facility ID :	WA75455429
Facility Status :	Closed UST(s)
Open USTs :	0
Closed USTs :	3
Temporarily Out of Service USTs :	0
Date of Last Inspection :	N/R
EPA Region :	10
Tribe :	N/R
Facility ID 2 :	N/R
Latitude :	47.24229
Longitude :	-122.42988
Last Date in Agency List :	2023-01-30

Tank Details

Tank ID :	WA75455429_DIESEL(1)
Tank Status :	Closed
Installation Date :	1964-12-31
Removal Date :	N/R
Capacity :	N/R
Substances :	N/R
Tank Wall Type :	N/R

Map Id: CD246
Direction: S
Distance: 0.503 mi., 2659 ft.
Elevation: 13 ft.
Relative: Lower

Site Name : PICKERING INDUSTRIES INC | JAG NORTHWEST
2102 E D ST
TACOMA | Tacoma, WA

Database(s) : [ALL SITES - WA, ECHO, EPA UST, FRS, PRP-CORP, RCRA_NONGEN, UST - WA] ***(cont.)***

Envirosite ID: 52365505
EPA ID: N/R

EPA UST ***(cont.)***

Tank ID :	WA75455429_REGULAR(2)
Tank Status :	Closed
Installation Date :	1964-12-31
Removal Date :	N/R
Capacity :	N/R
Substances :	A Leaded Gasoline
Tank Wall Type :	N/R

Tank ID :	WA75455429_UNLEAD(3)
Tank Status :	Closed
Installation Date :	1964-12-31
Removal Date :	N/R
Capacity :	N/R
Substances :	B Unleaded Gasoline
Tank Wall Type :	N/R

FRS

Facility Name :	PICKERING INDUSTRIES INC
Facility Address :	2102 E D ST, TACOMA, WA 984211403
County :	PIERCE

Site Details

Registry ID :	110005320394
FRS Facility URL :	Click here for hyperlink provided by the agency.
Last Date in Agency List :	2023-02-13

Source Description

Source Description :

RCRAInfo is EPA's comprehensive information system that supports the Resource Conservation and Recovery Act (RCRA) of 1976 and the Hazardous and Solid Waste Amendments (HSWA) of 1984 through the tracking of events and activities related to facilities that generate, transport, and treat, store, or dispose of hazardous waste. RCRAInfo allows RCRA program staff to track the notification, permit, compliance, and corrective action activities required under RCRA. RCRAInfo also supports generation of the National Hazardous Waste Biennial Report. All generators and treatment, storage, and disposal facilities who handle hazardous waste are required to report to the EPA Administrator at least once every two years to support creation of the Biennial Report.
The WA-FSIS provides a means to query and display data maintained by the Washington Department of Ecology. This system contains key information for each facility/site that is currently, or has been, of interest to the Air Quality, Dam Safety, Hazardous Waste, Toxics Cleanup, and Water Quality Programs.

Map Id: CD246
Direction: S
Distance: 0.503 mi., 2659 ft.
Elevation: 13 ft.
Relative: Lower

Site Name : PICKERING INDUSTRIES INC | JAG NORTHWEST
2102 E D ST
TACOMA | Tacoma, WA

Database(s) : [ALL SITES - WA, ECHO, EPA UST, FRS, PRP-CORP, RCRA_NONGEN, UST - WA] ***(cont.)***

Envirosite ID: 52365505
EPA ID: N/R

FRS ***(cont.)***

FRS Environmental Interest

Source and System ID :	RCRAINFO - WAD044596476 WA-FSIS - 75455429

PRP-CORP

Facility Name :	JAG NORTHWEST
Facility Address :	2102 E D ST, TACOMA, WA 98421
Actual Date :	1988-04-13
Date Type :	SPECIAL NOTICE
EPA ID :	WAD980726368
Site Name :	COMMENCEMENT BAY, NEAR SHORE/TIDE FLATS
NPL Status Description :	Currently on the Final NPL
Non NPL Status Short Name :	N/R
Action Name :	Spcl Not Ltrs
Action Type Seq :	SG-2
Region Code :	10
Last Date in Agency List :	2023-02-01

RCRA_NONGEN

Facility Name :	PICKERING INDUSTRIES INC
Facility Address :	2102 E D ST, TACOMA, WA 98421
County :	PIERCE
Date Form Received by Agency :	1985-05-02
EPA ID :	WAD044596476
Mailing Address :	1930 E D ST, TACOMA, WA 98421
Contact :	N/R
Contact Address :	N/R
Contact Country :	N/R
Contact Telephone :	N/R
Contact Email :	N/R
EPA Region :	10
Land Type :	Other land type
Source Type :	Implementer
Classification :	Not a generator, verified
Description :	Not a generator, verified
Last Date in Agency List :	2023-01-23

Owner/Operator Summary

Owner/Operator Name :	PICKERING INDUSTRIES INC
Owner/Operator Address :	1930 E D ST, TACOMA, WA 98421
Owner/Operator Country :	US
Owner/Operator Telephone :	000-000-0000
Owner/Operator Email :	N/R
Owner/Operator Fax :	N/R
Legal Status :	Private
Owner/Operator Type :	Owner

Map Id: CD246
Direction: S
Distance: 0.503 mi., 2659 ft.
Elevation: 13 ft.
Relative: Lower

Site Name : PICKERING INDUSTRIES INC | JAG NORTHWEST
2102 E D ST
TACOMA | Tacoma, WA

Database(s) : [ALL SITES - WA, ECHO, EPA UST, FRS, PRP-CORP, RCRA_NONGEN, UST - WA] ***(cont.)***

Envirosite ID: 52365505
EPA ID: N/R

RCRA_NONGEN ***(cont.)***

Owner/Operator Start Date :	1996-05-02
Owner/Operator End Date :	N/R

Owner/Operator Name :	PICKERING INDUSTRIES INC
Owner/Operator Address :	2102 E D ST, TACOMA, WA 98421
Owner/Operator Country :	US
Owner/Operator Telephone :	000-000-0000
Owner/Operator Email :	N/R
Owner/Operator Fax :	N/R
Legal Status :	Private
Owner/Operator Type :	Owner
Owner/Operator Start Date :	N/R
Owner/Operator End Date :	N/R

Owner/Operator Name :	PICKERING INDUSTRIES INC
Owner/Operator Address :	2102 E D ST, TACOMA, WA 98421
Owner/Operator Country :	US
Owner/Operator Telephone :	000-000-0000
Owner/Operator Email :	N/R
Owner/Operator Fax :	N/R
Legal Status :	Private
Owner/Operator Type :	Operator
Owner/Operator Start Date :	N/R
Owner/Operator End Date :	N/R

Handler Activities Summary

U.S. Importer of Hazardous Waste :	N
Mixed Waste (Haz. and Radioactive) :	N
Recycler of Hazardous Waste :	N
Transporter of Hazardous Waste :	N
Treater, Storer or Disposer of HW :	N
Underground Injection Activity :	N
On-site Burner Exemption :	N
Furnace Exemption :	N
Used Oil Fuel Burner :	N
Used Oil Processor :	N
Used Oil Refiner :	N
Used Oil Fuel Marketer to Burner :	N
Used Oil Specification Marketer :	N
Used Oil Transfer Facility :	N
Used Oil Transporter :	N

Historical Generators

Date Form Received by Agency :	1985-05-01
Facility Name :	PICKERING INDUSTRIES INC
Classification :	Not a generator, verified

Map Id: CD246
Direction: S
Distance: 0.503 mi., 2659 ft.
Elevation: 13 ft.
Relative: Lower

Site Name : PICKERING INDUSTRIES INC | JAG NORTHWEST
2102 E D ST
TACOMA | Tacoma, WA

Database(s) : [ALL SITES - WA, ECHO, EPA UST, FRS, PRP-CORP, RCRA_NONGEN, UST - WA] ***(cont.)***

Envirosite ID: 52365505
EPA ID: N/R

RCRA_NONGEN ***(cont.)***

Notices of Violations Summary

Regulation Violated :	N

UST - WA

Facility Name :	PICKERING INDUSTRIES
Facility Address :	2102 E D ST, Tacoma, 98421
County :	Pierce
Facility Site ID :	75455429
UST Site ID :	8944
Tag Number(s) :	N/R
Responsible Unit :	Southwest
Is Active :	No
Latitude :	47.24229
Longitude :	-122.42988
Last Date in Agency List :	2022-12-29

Tank Details

Tank Name :	DIESEL(1)
Tank Status :	Closure in Process
Install Date :	1964-12-31
Tank Upgrade Date :	N/R
Tank Permanent Closure Date :	N/R
Permit Expiration Date :	N/R
Tank Material :	Steel
Tank Construction :	N/R
Tank Corrosion Protection :	N/R
Tank Manifold :	N/R
Tank Release Detection :	N/R
Tank Tightness Test :	N/R
Tank Spill Prevention :	N/R
Capacity Range :	N/R
Actual Capacity :	N/R
Pipe Material :	Steel
Pipe Construction :	N/R
Pipe Corrosion Protection :	N/R
Tank SFC :	N/R
Dispenser SFC :	N/R
Primary Pipe Release Detection :	N/R
Secondary Pipe Release Detection :	N/R
Pipe Pumping System :	N/R
Pipe Install Date :	N/R
Turbine Sump Construction :	N/R
Tank Status Date :	1996-08-06
Tank Install Date :	N/R
Tank Overfill Prevention :	N/R

Map Id: CD246
Direction: S
Distance: 0.503 mi., 2659 ft.
Elevation: 13 ft.
Relative: Lower

Site Name : PICKERING INDUSTRIES INC | JAG NORTHWEST
2102 E D ST
TACOMA | Tacoma, WA

Database(s) : [ALL SITES - WA, ECHO, EPA UST, FRS, PRP-CORP, RCRA_NONGEN, UST - WA] ***(cont.)***

Envirosite ID: 52365505
EPA ID: N/R

UST - WA ***(cont.)***

Compartments Details

Compartment Number :	1
Compartment Capacity :	N/R
Substance Stored :	N/R
Used Substance :	N/R
Ecy Region :	N/R

Tank Details

Tank Name :	UNLEAD(3)
Tank Status :	Closure in Process
Install Date :	1964-12-31
Tank Upgrade Date :	N/R
Tank Permanent Closure Date :	N/R
Permit Expiration Date :	N/R
Tank Material :	Steel
Tank Construction :	N/R
Tank Corrosion Protection :	N/R
Tank Manifold :	N/R
Tank Release Detection :	N/R
Tank Tightness Test :	N/R
Tank Spill Prevention :	N/R
Capacity Range :	N/R
Actual Capacity :	N/R
Pipe Material :	Steel
Pipe Construction :	N/R
Pipe Corrosion Protection :	N/R
Tank SFC :	N/R
Dispenser SFC :	N/R
Primary Pipe Release Detection :	N/R
Secondary Pipe Release Detection :	N/R
Pipe Pumping System :	N/R
Pipe Install Date :	N/R
Turbine Sump Construction :	N/R
Tank Status Date :	1996-08-06
Tank Install Date :	N/R
Tank Overfill Prevention :	N/R

Compartments Details

Compartment Number :	1
Compartment Capacity :	N/R
Substance Stored :	Unleaded Gasoline
Used Substance :	N/R
Ecy Region :	N/R

Tank Details

Tank Name :	REGULAR(2)
Tank Status :	Closure in Process
Install Date :	1964-12-31

Map Id: CD246
Direction: S
Distance: 0.503 mi., 2659 ft.
Elevation: 13 ft.
Relative: Lower

Site Name : PICKERING INDUSTRIES INC | JAG NORTHWEST
2102 E D ST
TACOMA | Tacoma, WA

Database(s) : [ALL SITES - WA, ECHO, EPA UST, FRS, PRP-CORP, RCRA_NONGEN, UST - WA] ***(cont.)***

Envirosite ID: 52365505
EPA ID: N/R

UST - WA ***(cont.)***

Tank Upgrade Date :	N/R
Tank Permanent Closure Date :	N/R
Permit Expiration Date :	N/R
Tank Material :	Steel
Tank Construction :	N/R
Tank Corrosion Protection :	N/R
Tank Manifold :	N/R
Tank Release Detection :	N/R
Tank Tightness Test :	N/R
Tank Spill Prevention :	N/R
Capacity Range :	N/R
Actual Capacity :	N/R
Pipe Material :	Steel
Pipe Construction :	N/R
Pipe Corrosion Protection :	N/R
Tank SFC :	N/R
Dispenser SFC :	N/R
Primary Pipe Release Detection :	N/R
Secondary Pipe Release Detection :	N/R
Pipe Pumping System :	N/R
Pipe Install Date :	N/R
Turbine Sump Construction :	N/R
Tank Status Date :	1996-08-06
Tank Install Date :	N/R
Tank Overfill Prevention :	N/R

Compartments Details

Compartment Number :	1
Compartment Capacity :	N/R
Substance Stored :	Leaded Gasoline
Used Substance :	N/R
Ecy Region :	N/R

Map Id: CG247
Direction: WNW
Distance: 0.504 mi., 2660 ft.
Elevation: 135 ft.
Relative: Higher

Site Name : STADIUM WAY ARTERIAL PROJECT COMMERCE ST 9TH TO I705 | COMMERCE ST; 9TH TO I705
TACOMA, WA 98402

Database(s) : [ALL SITES - WA, ECHO, FRS, HIST PCS ENF, HIST PCS FACILITY, ICIS, INACTIVE PCS]

Envirosite ID: 6569979
EPA ID: N/R

ALL SITES - WA

Facility Name :	Stadium Way Arterial Project

Map Id: CG247
Direction: WNW
Distance: 0.504 mi., 2660 ft.
Elevation: 135 ft.
Relative: Higher

Site Name : STADIUM WAY ARTERIAL PROJECT COMMERCE ST 9TH TO I705 | COMMERCE ST; 9TH TO I705
TACOMA, WA 98402

Database(s) : [ALL SITES - WA, ECHO, FRS, HIST PCS ENF, HIST PCS FACILITY, ICIS, INACTIVE PCS] ***(cont.)***

Envirosite ID: 6569979
EPA ID: N/R

ALL SITES - WA ***(cont.)***

Facility Address :	COMMERCE ST 9TH TO I705, TACOMA, 98402
County :	Pierce
Facility/Site ID :	16532
Alternate Name :	N/R
Program Name :	N/R
WRIA :	10
Legislative District :	27
Congressional District :	6
Ecology Region :	SWRO
Ecology Program Phone :	(360) 407-6400
Tribal Land :	N
Latitude :	47.258358
Longitude :	-122.44083
Last Date in Agency List :	2023-01-03

Program Details

Program :	WATQUAL
Program ID :	WAR125035
Interaction Type :	Construction SW GP
Interaction Type Description :	General permit issued to owner/operators of construction projects that disturb 1 or more acres of land through clearing, grading, excavating, or stockpiling of fill material that discharge stormwater to state waters.
Status :	Inactive
Start Date :	2011-04-28
End Date :	2014-08-21
SIC :	N/R
NAICS :	N/R

ECHO

Facility Name :	STADIUM WAY ARTERIAL PROJECT
Facility Address :	COMMERCE ST; 9TH TO I705, TACOMA, WA 98402
County :	PIERCE
Last Inspection Date :	2011-08-03
Registry ID :	110043564568
FIPS Code :	53053
EPA Region :	10
Inspection Count :	0
Last Inspection Days :	4141
Informal Count :	0
Last Informal Action Date :	N/R
Formal Action Count :	0
Last Formal Action Date :	N/R
Total Penalties :	0
Penalty Count :	N/R
Last Penalty Date :	N/R

Map Id: CG247
Direction: WNW
Distance: 0.504 mi., 2660 ft.
Elevation: 135 ft.
Relative: Higher

Site Name : STADIUM WAY ARTERIAL PROJECT
COMMERCE ST 9TH TO I705 | COMMERCE ST; 9TH TO I705
TACOMA, WA 98402

Database(s) : [ALL SITES - WA, ECHO, FRS, HIST PCS ENF, HIST PCS FACILITY, ICIS, INACTIVE PCS] ***(cont.)***

Envirosite ID: 6569979
EPA ID: N/R

ECHO ***(cont.)***

Last Penalty Amount :	N/R
QTRS IN NC :	0
Programs IN SNC :	0
Current Compliance Status :	N/R
Three-Year Compliance Status :	N/R
Collection Method :	N/R
Reference Point :	N/R
Accuracy Meters :	17533
Derived Tribes :	Puyallup Tribe of the Puyallup Reservation - 1.4 mile(s), Puyallup Tribe of the Puyallup Reservation - 1.5 mile(s), Muckleshoot Indian Tribe - 11.1 mile(s), Muckleshoot Indian Tribe - 14.1 mile(s), Nisqually Indian Tribe - 17.8 mile(s), Squaxin Island Tribe of the Squaxin Island Reservation - 21.7 mile(s), Squaxin Island Tribe of the Squaxin Island Reservation - 23.6 mile(s)
Derived HUC :	17110019
Derived WBD :	171100190301
Derived STCTY FIPS :	53053
Derived Zip :	98402
Derived CD113 :	06
Derived CB2010 :	530530616011023
MYRTK Universe :	NNN
NPDES IDs :	WAR125035
CWA Permit Types :	Minor
CWA Compliance Tracking :	Off
CWA NAICS :	N/R
CWA SICS :	1794
CWA Inspection Count :	N/R
CWA Last Inspection Days :	4140
CWA Informal Count :	N/R
CWA Formal Action Count :	N/R
CWA Last Formal Action Date :	N/R
CWA Penalties :	N/R
CWA Last Penalty Date :	N/R
CWA Last Penalty Amount :	N/R
CWA Quarters IN NC :	0
CWA Current Compliance Status :	Terminated Permit
CWA Current SNC Flag :	N
CWA 13 Quarters Compliance Status :	N/R
CWA 13 Quarters Effluent Exceedances:	N/R
CWA Three-Year QNCR Codes :	N/R
DFR URL :	Click here for hyperlink provided by the agency.
Facility SIC :	1794
Facility NAICS :	N/R
Facility Last Inspection EPA Date :	N/R
Facility Last Inspection State Date :	2011-08-03
Facility Last Formal Act EPA Date :	N/R
Facility Last Formal Act State Date :	N/R
Facility Last Informal Act EPA Date :	N/R
Facility Last Informal Act State Date:	N/R
Facility Federal Agency :	N/R
TRI Reporter :	N/R
Facility Imp Water Flag :	Y

Map Id: CG247
Direction: WNW
Distance: 0.504 mi., 2660 ft.
Elevation: 135 ft.
Relative: Higher

Site Name : STADIUM WAY ARTERIAL PROJECT
COMMERCE ST 9TH TO I705 | COMMERCE ST; 9TH TO I705
TACOMA, WA 98402

Database(s) : [ALL SITES - WA, ECHO, FRS, HIST PCS ENF, HIST PCS FACILITY, ICIS, INACTIVE PCS] ***(cont.)***

Envirosite ID: 6569979
EPA ID: N/R

ECHO ***(cont.)***

Current SNC Flag :	N
Indian County Flag :	N
Federal Flag :	N/R
US Mexico Border Flag :	N/R
Chesapeak Bay Flag :	N/R
AIR Flag :	N
NPDES Flag :	Y
SDWIS Flag :	N
RCRA Flag :	N
TRI Flag :	N
GHG Flag :	N
Major Flag :	N/R
Active Flag :	N/R
NAA Flag :	N
Latitude :	47.258358
Longitude :	-122.44083
Last Date in Agency List :	2023-01-16

FRS

Facility Name :	STADIUM WAY ARTERIAL PROJECT
Facility Address :	COMMERCE ST; 9TH TO I705, TACOMA, WA 98402
County :	PIERCE

Site Details

Registry ID :	110043564568
FRS Facility URL :	Click here for hyperlink provided by the agency.
Last Date in Agency List :	2023-02-13

Source Description

Source Description :

The NPDES module of the Compliance Information System (ICIS) tracks surface water permits issued under the Clean Water Act. Under NPDES, all facilities that discharge pollutants from any point source into waters of the United States are required to obtain a permit. The permit will likely contain limits on what can be discharged, impose monitoring and reporting requirements, and include other provisions to ensure that the discharge does not adversely affect water quality.
The WA-FSIS provides a means to query and display data maintained by the Washington Department of Ecology. This system contains key information for each facility/site that is currently, or has been, of interest to the Air Quality, Dam Safety, Hazardous Waste, Toxics Cleanup, and Water Quality Programs.

FRS Environmental Interest

Source and System ID :

ICIS - WAR125035
WA-FSIS - 16532

Map Id: CG247
Direction: WNW
Distance: 0.504 mi., 2660 ft.
Elevation: 135 ft.
Relative: Higher

Site Name : STADIUM WAY ARTERIAL PROJECT COMMERCE ST 9TH TO I705 | COMMERCE ST; 9TH TO I705
TACOMA, WA 98402

Database(s) : [ALL SITES - WA, ECHO, FRS, HIST PCS ENF, HIST PCS FACILITY, ICIS, INACTIVE PCS] ***(cont.)***

Envirosite ID: 6569979
EPA ID: N/R

HIST PCS ENF

Facility Name :	STADIUM WAY ARTERIAL PROJECT
Facility Address :	COMMERCE ST 9TH TO I705, TACOMA, WA 98402
Effective Date :	2011-06-09
Expiration Date :	2015-12-31
NPDES ID :	WAR125035
FRS Facility Site ID :	2600233109
Primary Facility SIC Code :	N/R
Primary Facility SIC Description :	N/R
Current Major/Minor Status :	Minor
Facility Type Description :	Municipal or Water District
Facility Non-Government Contact Name:	N/R
Facility Non-Gov Addresses :	N/R
Total Actual Average Flow (MGD) :	N/R
Total App. Design Flow (MGD) :	N/R
Pretreat Program Required Indicator :	N/R
State Water Body :	N/R
State Water Body Name :	N/R
Tribal Land Code :	N/R
Tribal Land Name :	N/R
Contact Office Telephone Number :	N/R
Permit Non-Gov Addresses :	4116 Brookdale Rd E
Permit Non-Government Contact Name :	N/R
Permit Type Description :	General Permit Covered Facility
Last Date in Agency List :	2015-01-15

HIST PCS FACILITY

Facility Name :	STADIUM WAY ARTERIAL PROJECT
Facility Address :	COMMERCE ST 9TH TO I705, TACOMA, WA 98402
County :	N/R
FRS Facility Site ID :	2600233109
NPDES ID :	WAR125035
Current Major/Minor Status :	Minor
Facility Type Description :	Municipal or Water District
Permit Type :	General Permit Covered Facility
Primary Facility SIC Code :	N/R
Primary Facility SIC Description :	N/R
Total Actual Average Flow (MGD) :	N/R
Total App. Design Flow (MGD) :	N/R
Pretreat Prog Req'd Indicator Description:	N/R
State Water Body Number :	N/R
State Water Body Name :	N/R
Effective Date :	2011-06-09 00:00:00
Expiration Date :	2015-12-31 00:00:00
Tribal Land Code :	N/R
Tribal Land Name :	N/R
Facility Contact Name :	N/R
Contact Number :	N/R
Contact Address :	N/R

Map Id: CG247
Direction: WNW
Distance: 0.504 mi., 2660 ft.
Elevation: 135 ft.
Relative: Higher

Site Name : STADIUM WAY ARTERIAL PROJECT
COMMERCE ST 9TH TO I705 | COMMERCE ST; 9TH TO I705
TACOMA, WA 98402

Database(s) : [ALL SITES - WA, ECHO, FRS, HIST PCS ENF, HIST PCS FACILITY, ICIS, INACTIVE PCS] ***(cont.)***

Envirosite ID: 6569979
EPA ID: N/R

HIST PCS FACILITY ***(cont.)***

Permit Contact Name :	N/R
Permit Contact Address :	4116 Brookdale Rd E, Tacoma, WA 98446-1613
Latitude :	47.258358
Longitude :	-122.44083
Last Date in Agency list :	2014-12-10

ICIS

Facility Name :	STADIUM WAY ARTERIAL PROJECT
Facility Address :	COMMERCE ST 9TH TO I705, TACOMA, WA 98402

Site Details

NPDES ID :	WAR125035
ICIS Facility Interest ID :	3400004051
Facility UIN :	110043564568
Facility Type Code :	Municipal or Water District
Impaired Waters :	303(D) Listed
Latitude :	47.258358
Longitude :	-122.44083
Last Date in Agency List :	2022-12-28

INACTIVE PCS

Issue Date :	2010-12-01
Original Issue Date :	2010-12-01
Effective Date :	2011-06-09
Expiration Date :	2015-12-31
Retirement Date :	N/R
Termination Date :	2014-08-21
Issuing Agency :	State
Agency Type :	State
Activity ID :	3400003864
External Permit Number :	WAR125035
Facility Type Indicator :	NON-POTW
Permit Type :	General Permit Covered Facility-NPDES)
Major Minor Status :	N
Permit Status :	Terminated
Total Design Flow Number :	N/R
Actual Average Flow Number :	N/R
State Water Body :	N/R
State Water Body Name :	N/R
Permit Name :	Stadium Way Arterial Project
Permit Comp Status :	Y
RNC Tracking :	Y
Master External Permit Number :	WAR125725
TMDL Interface :	N/R
EDMR Authorization :	N
Pretreatment Indicator :	N/R
Last Date in Agency List :	2022-12-28

Map Id: CG248
Direction: WNW
Distance: 0.504 mi., 2660 ft.
Elevation: 165 ft.
Relative: Higher

Site Name : ELKS TEMPLE LLC | ELKS TEMPLE PROPERTIES LLC | McMennamins/Former Elks Lodge
565 BROADWAY
TACOMA | Tacoma, WA 98402

Database(s) : [ALL SITES - WA, CSCSL NFA - WA, ECHO, FRS, HSL - WA, MANIFEST EPA, RCRA_SQG]

Envirosite ID: 6544725
EPA ID: WAH000050082

ALL SITES - WA

Facility Name :	Elks Temple LLC
Facility Address :	565 BROADWAY, TACOMA, 98402
County :	Pierce
Facility/Site ID :	11218
Alternate Name :	N/R
Program Name :	N/R
WRIA :	10
Legislative District :	27
Congressional District :	6
Ecology Region :	SWRO
Ecology Program Phone :	(360) 407-6734
Tribal Land :	N
Latitude :	47.258115
Longitude :	-122.44066
Last Date in Agency List :	2023-01-03

Facility/Site ID :	11218
Alternate Name :	N/R
Program Name :	N/R
WRIA :	10
Legislative District :	27
Congressional District :	6
Ecology Region :	SWRO
Ecology Program Phone :	(360) 407-7224
Tribal Land :	N
Latitude :	47.258115
Longitude :	-122.44066
Last Date in Agency List :	2023-01-03

Program Details

Program :	TOXICS
Program ID :	N/R
Interaction Type :	Hazardous Waste Generator
Interaction Type Description :	Facilities that generate any quantity of a dangerous waste. They may be classified as SQG, MQG, or LQG depending on hazardous waste generated for a given month.
Status :	Inactive
Start Date :	2016-01-05
End Date :	2018-12-31
SIC :	N/R
NAICS :	N/R

Program :	TOXICS
Program ID :	N/R

Map Id: CG248
Direction: WNW
Distance: 0.504 mi., 2660 ft.
Elevation: 165 ft.
Relative: Higher

Site Name : ELKS TEMPLE LLC | ELKS TEMPLE PROPERTIES LLC | McMennamins/Former Elks Lodge
565 BROADWAY
TACOMA | Tacoma, WA 98402

Database(s) : [ALL SITES - WA, CSCSL NFA - WA, ECHO, FRS, HSL - WA, MANIFEST EPA, RCRA_SQG] ***(cont.)***

Envirosite ID: 6544725
EPA ID: WAH000050082

ALL SITES - WA ***(cont.)***

Interaction Type :	State Cleanup Site
Interaction Type Description :	A site is being cleaned up under state regulations. Regulations include Model Toxics Control Act or its predecessors.
Status :	Inactive
Start Date :	2011-07-14
End Date :	2014-03-04
SIC :	N/R
NAICS :	7224 - Drinking Places (Alcoholic Beverages)
Program :	TOXICS
Program ID :	N/R
Interaction Type :	State Cleanup Site
Interaction Type Description :	A site is being cleaned up under state regulations. Regulations include Model Toxics Control Act or its predecessors.
Status :	Inactive
Start Date :	2011-07-14
End Date :	2014-03-04
SIC :	N/R
NAICS :	N/R

CSCSL NFA - WA

Facility Name :	ELKS TEMPLE LLC
Facility Address :	565 BROADWAY, TACOMA, 98402
County :	Pierce
NFA Date :	2014-03-04
Facility Site ID :	11218
Cleanup Site ID :	12628
Rank :	N/R
VCP :	N/R
Alternate Site Names :	N/R
NFA Reason :	Initial Investigation
Site Status :	NFA
Region :	Southwest
Responsible Unit :	Southwest
Latitude :	47.258115
Longitude :	-122.44066
Last Date in Agency List :	2023-02-23

Contaminants

Contaminant Name :	Petroleum-Diesel
Ground Water :	N/R
Surface Water :	N/R

Map Id: CG248
Direction: WNW
Distance: 0.504 mi., 2660 ft.
Elevation: 165 ft.
Relative: Higher

Site Name : ELKS TEMPLE LLC | ELKS TEMPLE PROPERTIES LLC | McMennamins/Former Elks Lodge
565 BROADWAY
TACOMA | Tacoma, WA 98402

Database(s) : [ALL SITES - WA, CSCSL NFA - WA, ECHO, FRS, HSL - WA, MANIFEST EPA, RCRA_SQG] ***(cont.)***

Envirosite ID: 6544725
EPA ID: WAH000050082

CSCSL NFA - WA ***(cont.)***

Soil :	Remediated-Below
Sediment :	N/R
Air :	N/R
Bedrock :	N/R

Contaminant Name :	Petroleum-Other
Ground Water :	N/R
Surface Water :	N/R
Soil :	Remediated-Below
Sediment :	N/R
Air :	N/R
Bedrock :	N/R

Contaminant Name :	Polychlorinated biPhenyls (PCB)
Ground Water :	N/R
Surface Water :	N/R
Soil :	Below Cleanup Levels
Sediment :	N/R
Air :	N/R
Bedrock :	N/R

Contaminant Name :	Polycyclic Aromatic Hydrocarbons
Ground Water :	N/R
Surface Water :	N/R
Soil :	Remediated-Below
Sediment :	N/R
Air :	N/R
Bedrock :	N/R

ECHO

Facility Name :	ELKS TEMPLE PROPERTIES LLC
Facility Address :	565 BROADWAY, TACOMA, WA 98402
County :	PIERCE

Last Inspection Date :	N/R
Registry ID :	110067420240
FIPS Code :	53053
EPA Region :	10
Inspection Count :	0
Last Inspection Days :	N/R
Informal Count :	0
Last Informal Action Date :	N/R
Formal Action Count :	0
Last Formal Action Date :	N/R
Total Penalties :	0
Penalty Count :	N/R
Last Penalty Date :	N/R

Map Id: CG248
Direction: WNW
Distance: 0.504 mi., 2660 ft.
Elevation: 165 ft.
Relative: Higher

Site Name : ELKS TEMPLE LLC | ELKS TEMPLE PROPERTIES LLC | McMennamins/Former Elks Lodge
565 BROADWAY
TACOMA | Tacoma, WA 98402

Database(s) : [ALL SITES - WA, CSCSL NFA - WA, ECHO, FRS, HSL - WA, MANIFEST EPA, RCRA_SQG] ***(cont.)***

Envirosite ID: 6544725
EPA ID: WAH000050082

ECHO ***(cont.)***

Last Penalty Amount :	N/R
QTRS IN NC :	0
Programs IN SNC :	0
Current Compliance Status :	No Violation Identified
Three-Year Compliance Status :	_____
Collection Method :	ADDRESS MATCHING-HOUSE NUMBER
Reference Point :	CENTER OF A FACILITY OR STATION
Accuracy Meters :	30
Derived Tribes :	Puyallup Tribe of the Puyallup Reservation - 1.4 mile(s), Puyallup Tribe of the Puyallup Reservation - 1.5 mile(s), Muckleshoot Indian Tribe - 11.1 mile(s), Muckleshoot Indian Tribe - 14.2 mile(s), Nisqually Indian Tribe - 17.7 mile(s), Squaxin Island Tribe of the Squaxin Island Reservation - 21.7 mile(s), Squaxin Island Tribe of the Squaxin Island Reservation - 23.6 mile(s)
Derived HUC :	17110019
Derived WBD :	171100190301
Derived STCTY FIPS :	53053
Derived Zip :	98402
Derived CD113 :	06
Derived CB2010 :	530530616011023
MYRTK Universe :	NNN
NPDES IDs :	N/R
CWA Permit Types :	N/R
CWA Compliance Tracking :	N/R
CWA NAICS :	N/R
CWA SICS :	N/R
CWA Inspection Count :	N/R
CWA Last Inspection Days :	N/R
CWA Informal Count :	N/R
CWA Formal Action Count :	N/R
CWA Last Formal Action Date :	N/R
CWA Penalties :	N/R
CWA Last Penalty Date :	N/R
CWA Last Penalty Amount :	N/R
CWA Quarters IN NC :	N/R
CWA Current Compliance Status :	N/R
CWA Current SNC Flag :	N
CWA 13 Quarters Compliance Status :	N/R
CWA 13 Quarters Effluent Exceedances:	N/R
CWA Three-Year QNCR Codes :	N/R
DFR URL :	Click here for hyperlink provided by the agency.
Facility SIC :	N/R
Facility NAICS :	531110 - Lessors of Residential Buildings and Dwellings
Facility Last Inspection EPA Date :	N/R
Facility Last Inspection State Date :	N/R
Facility Last Formal Act EPA Date :	N/R
Facility Last Formal Act State Date :	N/R
Facility Last Informal Act EPA Date :	N/R
Facility Last Informal Act State Date:	N/R
Facility Federal Agency :	N/R
TRI Reporter :	N/R

Map Id: CG248
Direction: WNW
Distance: 0.504 mi., 2660 ft.
Elevation: 165 ft.
Relative: Higher

Site Name : ELKS TEMPLE LLC | ELKS TEMPLE PROPERTIES LLC | McMennamins/Former Elks Lodge
565 BROADWAY
TACOMA | Tacoma, WA 98402

Database(s) : [ALL SITES - WA, CSCSL NFA - WA, ECHO, FRS, HSL - WA, MANIFEST EPA, RCRA_SQG] ***(cont.)***

Envirosite ID: 6544725
EPA ID: WAH000050082

ECHO ***(cont.)***

Facility Imp Water Flag :	N/R
Current SNC Flag :	N
Indian County Flag :	N
Federal Flag :	N/R
US Mexico Border Flag :	N/R
Chesapeak Bay Flag :	N/R
AIR Flag :	N
NPDES Flag :	N
SDWIS Flag :	N
RCRA Flag :	Y
TRI Flag :	N
GHG Flag :	N
Major Flag :	N/R
Active Flag :	Y
NAA Flag :	N
Latitude :	47.25796
Longitude :	-122.44127
Last Date in Agency List :	2023-01-16

FRS

Facility Name :	ELKS TEMPLE LLC
Facility Address :	565 BROADWAY, TACOMA, WA 98402
County :	PIERCE

Site Details

Registry ID :	110064091334
FRS Facility URL :	Click here for hyperlink provided by the agency.
Last Date in Agency List :	2023-02-13

Source Description

Source Description :

The WA-FSIS provides a means to query and display data maintained by the Washington Department of Ecology. This system contains key information for each facility/site that is currently, or has been, of interest to the Air Quality, Dam Safety, Hazardous Waste, Toxics Cleanup, and Water Quality Programs.

FRS Environmental Interest

Source and System ID :	WA-FSIS - 11218

HSL - WA

Facility Name :	Elks Temple LLC
Facility Address :	565 BROADWAY, TACOMA, 98402
County :	Pierce

Map Id: CG248
Direction: WNW
Distance: 0.504 mi., 2660 ft.
Elevation: 165 ft.
Relative: Higher

Site Name : ELKS TEMPLE LLC | ELKS TEMPLE PROPERTIES LLC | McMennamins/Former Elks Lodge
565 BROADWAY
TACOMA | Tacoma, WA 98402

Database(s) : [ALL SITES - WA, CSCSL NFA - WA, ECHO, FRS, HSL - WA, MANIFEST EPA, RCRA_SQG] ***(cont.)***

Envirosite ID: 6544725
EPA ID: WAH000050082

HSL - WA ***(cont.)***

Site Details

Facility Site ID :	11218
Cleanup Site ID :	12628
Status :	No Further Action
Site Rank :	N/R
Alternative Site Name :	N/R
Region :	Southwest
Resposbile Unit :	Southwest
Institutional Control :	N/R
Current VCP :	N/R
Past VCP :	N/R
Latitude :	47.258115
Longitude :	-122.44066
Agency Hyperlink :	Click here for hyperlink provided by the agency.
Last Date in Agency List :	2023-02-28

Contaminants

Contaminant Name :	Petroleum-Other
Ground water :	N/R
Surface water :	N/R
Soil :	Remediated-Below
Sediment :	N/R
Air :	N/R
Bedrock :	N/R

Contaminant Name :	Polychlorinated biPhenyls (PCB)
Ground water :	N/R
Surface water :	N/R
Soil :	Below Cleanup Levels
Sediment :	N/R
Air :	N/R
Bedrock :	N/R

Contaminant Name :	Polycyclic Aromatic Hydrocarbons
Ground water :	N/R
Surface water :	N/R
Soil :	Remediated-Below
Sediment :	N/R
Air :	N/R
Bedrock :	N/R

Contaminant Name :	Petroleum-Diesel
Ground water :	N/R
Surface water :	N/R
Soil :	Remediated-Below
Sediment :	N/R
Air :	N/R
Bedrock :	N/R

Map Id: CG248
Direction: WNW
Distance: 0.504 mi., 2660 ft.
Elevation: 165 ft.
Relative: Higher

Site Name : ELKS TEMPLE LLC | ELKS TEMPLE PROPERTIES LLC | McMennamins/Former Elks Lodge
565 BROADWAY
TACOMA | Tacoma, WA 98402

Database(s) : [ALL SITES - WA, CSCSL NFA - WA, ECHO, FRS, HSL - WA, MANIFEST EPA, RCRA_SQG] ***(cont.)***

Envirosite ID: 6544725
EPA ID: WAH000050082

MANIFEST EPA

Manifest Details

Manifest Number :	011770372FLE
Shipped Date :	2018-08-28
Updated Date :	2018-09-28
Received Date :	2018-08-29
Status :	Signed
Generator ID :	WAH000050082
Generator Name :	McMennamins/Former Elks Lodge
Generator Address :	565 Broadway, Tacoma, WA 98402
Generator Mailing :	565 Broadway, Tacoma, WA 98402
Generator Contact :	N/R
Destination ID :	ORD089452353
Destination Name :	CHEMICAL WASTE MANAGEMENT OF THE NW
Destination Mailing :	17629 CEDAR SPRINGS LANE, ARLINGTON, OR 97812
Destination Address :	17629 CEDAR SPRINGS LN, ARLINGTON, OR 97812-6570
Destination Contact :	N/R
Submission Type :	DataImage5Copy
Origin Type :	Service
Manifest Residue :	N
Rejection :	N
Last Date in Agency List :	2023-02-13

Waste Details

Waste Line Number :	1
Is DOT Hazardous :	Y
DOT ID Number :	NA3082
DOT Information :	RQ, NA3082, Hazardous waste, liquid n.o.s., (LEAD), 9, III, (D008)
Non Waste Description :	N/R
Quantity :	3140 Gallons
Quantity Tons, Acute, Non-Acute :	13.188447, 0, 13.188447
Quantity Kg, Acute, Non-Acute :	0, 11962.317
Management Method :	H110 - STABILIZATION
Is EPA Waste :	Y
Federal Code :	D008
State Code :	N/R

Manifest Details

Manifest Number :	011286174FLE
Shipped Date :	2018-08-13
Updated Date :	2018-09-24
Received Date :	2018-08-14
Status :	Signed
Generator ID :	WAH000050082
Generator Name :	ELKS TEMPLE PROPERTIES LLC
Generator Address :	565 BROADWAY, TACOMA, WA 98402
Generator Mailing :	565 BRAODWAY, Tacoma, WA 98402
Generator Contact :	N/R
Destination ID :	ORD089452353
Destination Name :	CHEMICAL WASTE MANAGEMENT OF THE NW

Map Id: CG248
Direction: WNW
Distance: 0.504 mi., 2660 ft.
Elevation: 165 ft.
Relative: Higher

Site Name : ELKS TEMPLE LLC | ELKS TEMPLE PROPERTIES LLC | McMennamins/Former Elks Lodge
565 BROADWAY
TACOMA | Tacoma, WA 98402

Database(s) : [ALL SITES - WA, CSCSL NFA - WA, ECHO, FRS, HSL - WA, MANIFEST EPA, RCRA_SQG] ***(cont.)***

Envirosite ID: 6544725
EPA ID: WAH000050082

MANIFEST EPA ***(cont.)***

Destination Mailing :	17629 CEDAR SPRINGS LANE, ARLINGTON, OR 97812
Destination Address :	17629 CEDAR SPRINGS LN, ARLINGTON, OR 97812-6570
Destination Contact :	N/R
Submission Type :	DataImage5Copy
Origin Type :	Service
Manifest Residue :	N
Rejection :	N
Last Date in Agency List :	2023-02-13

Waste Details

Waste Line Number :	1
Is DOT Hazardous :	Y
DOT ID Number :	NA3082
DOT Information :	RQ NA3082, Hazardous waste, liquid n.o.s., (LEAD) 9, III, (D008)
Non Waste Description :	N/R
Quantity :	2769 Gallons
Quantity Tons, Acute, Non-Acute :	11.491741, 0, 11.491741
Quantity Kg, Acute, Non-Acute :	0, 10423.3545
Management Method :	H110 - STABILIZATION
Is EPA Waste :	Y
Federal Code :	D008
State Code :	N/R

Manifest Details

Manifest Number :	011934484FLE
Shipped Date :	2018-07-12
Updated Date :	2018-08-01
Received Date :	2018-07-13
Status :	Signed
Generator ID :	WAH000050082
Generator Name :	ELKS TEMPLE PROPERTIES LLC
Generator Address :	565 BROADWAY, TACOMA, WA 98402
Generator Mailing :	565 Broadway, Tacoma, WA 98402
Generator Contact :	N/R
Destination ID :	ORD089452353
Destination Name :	CHEMICAL WASTE MANAGEMENT OF THE NW
Destination Mailing :	17629 CEDAR SPRINGS LANE, ARLINGTON, OR 97812
Destination Address :	17629 CEDAR SPRINGS LN, ARLINGTON, OR 97812-6570
Destination Contact :	N/R
Submission Type :	DataImage5Copy
Origin Type :	Service
Manifest Residue :	N
Rejection :	N
Last Date in Agency List :	2023-02-13

Map Id: CG248
Direction: WNW
Distance: 0.504 mi., 2660 ft.
Elevation: 165 ft.
Relative: Higher

Site Name : ELKS TEMPLE LLC | ELKS TEMPLE PROPERTIES LLC | McMennamins/Former Elks Lodge
565 BROADWAY
TACOMA | Tacoma, WA 98402

Database(s) : [ALL SITES - WA, CSCSL NFA - WA, ECHO, FRS, HSL - WA, MANIFEST EPA, RCRA_SQG] ***(cont.)***

Envirosite ID: 6544725
EPA ID: WAH000050082

MANIFEST EPA ***(cont.)***

Waste Details

Waste Line Number :	1
Is DOT Hazardous :	Y
DOT ID Number :	NA3082
DOT Information :	NA3082, Hazardous waste, liquid n.o.s., (LEAD), 9, III, RQ (D008)
Non Waste Description :	N/R
Quantity :	2500 Gallons
Quantity Tons, Acute, Non-Acute :	10.500356, 0, 10.500356
Quantity Kg, Acute, Non-Acute :	0, 9524.138
Management Method :	H110 - STABILIZATION
Is EPA Waste :	Y
Federal Code :	D008
State Code :	N/R

RCRA_SQG

Facility Name :	ELKS TEMPLE PROPERTIES LLC
Facility Address :	565 BROADWAY, TACOMA, WA 98402
County :	PIERCE
Date Form Received by Agency :	2018-09-19
EPA ID :	WAH000050082
Mailing Address :	430 N KILLINGSWORTH AVE, PORTLAND, OR 97217
Contact :	CHRISTOPHER LONGINETTI
Contact Address :	430 N KILLINGSWORTH AVE, PORTLAND, OR 97217
Contact Country :	US
Contact Telephone :	503-223-0109
Contact Email :	CLONGINETTI@MCMENAMINS.COM
EPA Region :	10
Land Type :	Private
Source Type :	Notification
Classification :	Small Quantity Generator
Description :	Handlers that generate more than 100 and less than 1000 kilograms of hazardous waste during any calendar month and accumulate less than 6000 kg of hazardous waste at any time; or generate 100 kg or less of hazardous waste during any calendar month, and accumulate more than 1000 kg of hazardous waste at any time.
Last Date in Agency List :	2023-01-23

Owner/Operator Summary

Owner/Operator Name :	ANDERSEN CONSTRUCTION
Owner/Operator Address :	5601 6TH AVE S SUITE 550, SEATTLE, WA 98108
Owner/Operator Country :	US
Owner/Operator Telephone :	206-763-6710
Owner/Operator Email :	N/R
Owner/Operator Fax :	N/R
Legal Status :	Private

Map Id: CG248
Direction: WNW
Distance: 0.504 mi., 2660 ft.
Elevation: 165 ft.
Relative: Higher

Site Name : ELKS TEMPLE LLC | ELKS TEMPLE PROPERTIES LLC | McMennamins/Former Elks Lodge
565 BROADWAY
TACOMA | Tacoma, WA 98402

Database(s) : [ALL SITES - WA, CSCSL NFA - WA, ECHO, FRS, HSL - WA, MANIFEST EPA, RCRA_SQG] ***(cont.)***

Envirosite ID: 6544725
EPA ID: WAH000050082

RCRA_SQG ***(cont.)***

Owner/Operator Type :	Operator
Owner/Operator Start Date :	2015-12-01
Owner/Operator End Date :	N/R
Owner/Operator Name :	ELKS TEMPLE PROPERTIES LLC
Owner/Operator Address :	430 N KILLINGSWORTH AVE, PORTLAND, OR 97217
Owner/Operator Country :	US
Owner/Operator Telephone :	503-223-0109
Owner/Operator Email :	N/R
Owner/Operator Fax :	N/R
Legal Status :	Private
Owner/Operator Type :	Owner
Owner/Operator Start Date :	2018-09-17
Owner/Operator End Date :	N/R
Owner/Operator Name :	ELKS TEMPLE PROPERTIES LLC
Owner/Operator Address :	430 N KILLINGSWORTH AVE, PORTLAND, OR 97217
Owner/Operator Country :	US
Owner/Operator Telephone :	503-223-0109
Owner/Operator Email :	N/R
Owner/Operator Fax :	N/R
Legal Status :	Private
Owner/Operator Type :	Owner
Owner/Operator Start Date :	2009-10-30
Owner/Operator End Date :	N/R

Handler Activities Summary

U.S. Importer of Hazardous Waste :	N
Mixed Waste (Haz. and Radioactive) :	N
Recycler of Hazardous Waste :	N
Transporter of Hazardous Waste :	N
Treater, Storer or Disposer of HW :	N
Underground Injection Activity :	N
On-site Burner Exemption :	N
Furnace Exemption :	N
Used Oil Fuel Burner :	N
Used Oil Processor :	N
Used Oil Refiner :	N
Used Oil Fuel Marketer to Burner :	N
Used Oil Specification Marketer :	N
Used Oil Transfer Facility :	N
Used Oil Transporter :	N

Historical Generators

Date Form Received by Agency :	2018-02-23
Facility Name :	ELKS TEMPLE PROPERTIES LLC

Map Id: CG248
Direction: WNW
Distance: 0.504 mi., 2660 ft.
Elevation: 165 ft.
Relative: Higher

Site Name : ELKS TEMPLE LLC | ELKS TEMPLE PROPERTIES LLC | McMennamins/Former Elks Lodge
565 BROADWAY
TACOMA | Tacoma, WA 98402

Database(s) : [ALL SITES - WA, CSCSL NFA - WA, ECHO, FRS, HSL - WA, MANIFEST EPA, RCRA_SQG] ***(cont.)***

Envirosite ID: 6544725
EPA ID: WAH000050082

RCRA_SQG ***(cont.)***

Classification : Very Small Quantity Generator

Date Form Received by Agency : 2016-01-05
Facility Name : ELKS TEMPLE PROPERTIES LLC
Classification : Small Quantity Generator

Hazardous Waste Summary

Waste Code / Name :

WPCB - Washington State Dangerous PCB Waste containing polychlorinated biphenyls at concentrations of 2 parts per million or greater from specific sources: discarded transformers, capacitors or bushings containing (except when drained of all free flowing liquid) and the following wastes generated from the salvaging, rebuilding, or discarding of transformers, capacitors or bushings containing polychlorinated biphenyls (PCB) at concentrations of 2 parts per million or greater: Cooling and insulating fluids and cores, including core papers.

Notices of Violations Summary
Regulation Violated : N

Map Id: CF249
Direction: NE
Distance: 0.504 mi., 2662 ft.
Elevation: 17 ft.
Relative: Higher

Site Name : Quality Dust Control
1001 E PORTLAND AVE & 99TH STREET EAST (EAST OF PORTLAND AVE
MIDLAND, WA 98445

Database(s) : [ALL SITES - WA]

Envirosite ID: 6586683
EPA ID: N/R

ALL SITES - WA

Facility Name : Quality Dust Control
Facility Address : 1001 E PORTLAND AVE & 99TH STREET EAST (EAST OF PORTLAND AVE, MIDLAND, 98445
County : Pierce

Facility/Site ID : 3663328
Alternate Name : N/R
Program Name : N/R
WRIA : 10
Legislative District : 27
Congressional District : 9
Ecology Region : SWRO

Map Id: CF249
Direction: NE
Distance: 0.504 mi., 2662 ft.
Elevation: 17 ft.
Relative: Higher

Site Name : Quality Dust Control
1001 E PORTLAND AVE & 99TH STREET EAST (EAST OF PORTLAND AVE
MIDLAND, WA 98445

Database(s) : [ALL SITES - WA] ***(cont.)***

Envirosite ID: 6586683
EPA ID: N/R

ALL SITES - WA ***(cont.)***

Ecology Program Phone :	(360) 407-6712
Tribal Land :	N
Latitude :	47.259491
Longitude :	-122.420564
Last Date in Agency List :	2023-01-03

Program Details

Program :	SPILLS
Program ID :	N/R
Interaction Type :	Enforcement Final
Interaction Type Description :	An Enforcement action (i.e. Penalty, Order, Notice) was finalized and issued to the respective party, indicating the enforcement action was taken. The start and end date listed in the database are both the date the action was issued to the responsible party.
Status :	Active
Start Date :	2005-05-05
End Date :	N/R
SIC :	N/R
NAICS :	N/R

Map Id: 250
Direction: NNW
Distance: 0.507 mi., 2675 ft.
Elevation: 13 ft.
Relative: Lower

Site Name : SHORE TERMINAL NUSTAR ENERGY LP | SHORE TERMINAL LLC | SHORE TERMINAL LLC TACOMA
250 E D ST | 250 EAST D ST | 250 EAST D STREET
TACOMA | Tacoma, WA

Database(s) : [AFS, ALL SITES - WA, AST - WA, AST PBS, BRS, CSCSL HWS - WA, ECHO, ENVCVN - WA, ERNS, FRS, HIST AFS, HIST AFS 2, HMIRS (DOT), HSL - WA, ICIS, INACTIVE PCS, PCS ENF, PCS FACILITY, RCRA_SQG, T 2 - WA]

Envirosite ID: 52365513
EPA ID: N/R

AFS

Facility Name :	SHORE TERMINALS LLC DBA NUSTAR ENERGY
Facility Address :	250 E D ST, TACOMA, WA 98421
County :	Pierce

Facility Summary

Program System ID :	WAPSC0005305321332
Facility Registry ID :	110005311153

Map Id: 250
Direction: NNW
Distance: 0.507 mi., 2675 ft.
Elevation: 13 ft.
Relative: Lower

Site Name : SHORE TERMINAL NUSTAR ENERGY LP | SHORE TERMINAL LLC | SHORE TERMINAL LLC TACOMA
250 E D ST | 250 EAST D ST | 250 EAST D STREET
TACOMA | Tacoma, WA

Database(s) : [AFS, ALL SITES - WA, AST - WA, AST PBS, BRS, CSCSL HWS - WA, ECHO, ENVCVN - WA, ERNS, FRS, HIST AFS, HIST AFS 2, HMIRS (DOT), HSL - WA, ICIS, INACTIVE PCS, PCS ENF, PCS FACILITY, RCRA_SQG, T 2 - WA] ***(cont.)***

Envirosite ID: 52365513
EPA ID: N/R

AFS ***(cont.)***

EPA Region :	EPA Region 10 - AK, ID, OR, WA
SIC :	N/R
NAICS :	424710 - Petroleum Bulk Stations and Terminals
Facility Type :	Privately Owned Facility
Air Pollutant Class :	Synthetic Minor Emissions
Air Operating Status :	Operating
Current High Priority Violation (HPV):	No Violation Identified
Local Control Region Name :	Puget Sound Clean Air Agency
Last Date in Agency List :	2023-01-23

Air Pollutant Details

Program System ID :	WAPSC0005305321332
Pollutant :	TOTAL HAZARDOUS AIR POLLUTANTS (HAPS)
Substance Registry Services ID (SRS):	761502
Chemical Abstract Service Number :	N/R
Air Pollutant Class :	Synthetic Minor Emissions

Program System ID :	WAPSC0005305321332
Pollutant :	VOLATILE ORGANIC COMPOUNDS (VOCS)
Substance Registry Services ID (SRS):	761346
Chemical Abstract Service Number :	N/R
Air Pollutant Class :	Synthetic Minor Emissions

Program System ID :	WAPSC0005305321332
Pollutant :	VOLATILE ORGANIC COMPOUNDS (VOCS)
Substance Registry Services ID (SRS):	761346
Chemical Abstract Service Number :	N/R
Air Pollutant Class :	Minor Emissions

Air Violation History Details

HPV Day Zero Date :	N/R
HPV Resolved Date :	N/R
Program System ID :	WAPSC0005305321332
Activity ID :	N/R
Agency Type :	N/R
State Code :	N/R
Air Local Control Region Code (LCON):	N/R
Comp Determination UID :	N/R
Enforcement Response Policy :	N/R
Program :	N/R
Pollutant :	N/R

Map Id: 250
Direction: NNW
Distance: 0.507 mi., 2675 ft.
Elevation: 13 ft.
Relative: Lower

Site Name : SHORE TERMINAL NUSTAR ENERGY LP | SHORE TERMINAL LLC | SHORE TERMINAL LLC TACOMA
250 E D ST | 250 EAST D ST | 250 EAST D STREET
TACOMA | Tacoma, WA

Database(s) : [AFS, ALL SITES - WA, AST - WA, AST PBS, BRS, CSCSL HWS - WA, ECHO, ENVCVN - WA, ERNS, FRS, HIST AFS, HIST AFS 2, HMIRS (DOT), HSL - WA, ICIS, INACTIVE PCS, PCS ENF, PCS FACILITY, RCRA_SQG, T 2 - WA] ***(cont.)***

Envirosite ID: 52365513
EPA ID: N/R

AFS ***(cont.)***

Earliest Determination Date of Federally Reportable Violation (FRV):	N/R

ALL SITES - WA

Facility Name :	Shore Terminal Nustar Energy LP
Facility Address :	250 E D ST, TACOMA, 98421-1802
County :	Pierce
Facility/Site ID :	1259
Alternate Name :	N/R
Program Name :	N/R
WRIA :	10
Legislative District :	27
Congressional District :	9
Ecology Region :	SWRO
Ecology Program Phone :	(360) 407-6734
Tribal Land :	N
Latitude :	47.260374
Longitude :	-122.434701
Last Date in Agency List :	2023-01-03

Facility/Site ID :	1259
Alternate Name :	SHORE TERMINALS LLC
Program Name :	N/R
WRIA :	10
Legislative District :	27
Congressional District :	9
Ecology Region :	SWRO
Ecology Program Phone :	(360) 407-7224
Tribal Land :	N
Latitude :	47.260374
Longitude :	-122.434701
Last Date in Agency List :	2023-01-03

Facility/Site ID :	1259
Alternate Name :	Time Oil
Program Name :	N/R
WRIA :	10
Legislative District :	27
Congressional District :	9
Ecology Region :	SWRO
Ecology Program Phone :	(360) 407-7224
Tribal Land :	N
Latitude :	47.260374

Map Id: 250
Direction: NNW
Distance: 0.507 mi., 2675 ft.
Elevation: 13 ft.
Relative: Lower

Site Name : SHORE TERMINAL NUSTAR ENERGY LP | SHORE TERMINAL LLC | SHORE TERMINAL LLC TACOMA
250 E D ST | 250 EAST D ST | 250 EAST D STREET
TACOMA | Tacoma, WA

Database(s) : [AFS, ALL SITES - WA, AST - WA, AST PBS, BRS, CSCSL HWS - WA, ECHO, ENVCVN - WA, ERNS, FRS, HIST AFS, HIST AFS 2, HMIRS (DOT), HSL - WA, ICIS, INACTIVE PCS, PCS ENF, PCS FACILITY, RCRA_SQG, T 2 - WA] ***(cont.)***

Envirosite ID: 52365513
EPA ID: N/R

ALL SITES - WA ***(cont.)***

Longitude :	-122.434701
Last Date in Agency List :	2023-01-03

Facility/Site ID :	1259
Alternate Name :	Time Oil
Program Name :	N/R
WRIA :	10
Legislative District :	27
Congressional District :	9
Ecology Region :	SWRO
Ecology Program Phone :	(360) 407-6171
Tribal Land :	N
Latitude :	47.260374
Longitude :	-122.434701
Last Date in Agency List :	2023-01-03

Facility/Site ID :	1259
Alternate Name :	SHORE TERMINAL LLC VALERO LP
Program Name :	N/R
WRIA :	10
Legislative District :	27
Congressional District :	9
Ecology Region :	SWRO
Ecology Program Phone :	(360) 407-7224
Tribal Land :	N
Latitude :	47.260374
Longitude :	-122.434701
Last Date in Agency List :	2023-01-03

Facility/Site ID :	1259
Alternate Name :	N/R
Program Name :	N/R
WRIA :	10
Legislative District :	27
Congressional District :	9
Ecology Region :	SWRO
Ecology Program Phone :	(360) 407-6731
Tribal Land :	N
Latitude :	47.260374
Longitude :	-122.434701
Last Date in Agency List :	2023-01-03

Facility/Site ID :	1259
Alternate Name :	N/R

Map Id: 250
Direction: NNW
Distance: 0.507 mi., 2675 ft.
Elevation: 13 ft.
Relative: Lower

Site Name : SHORE TERMINAL NUSTAR ENERGY LP | SHORE TERMINAL LLC | SHORE TERMINAL LLC TACOMA
250 E D ST | 250 EAST D ST | 250 EAST D STREET
TACOMA | Tacoma, WA

Database(s) : [AFS, ALL SITES - WA, AST - WA, AST PBS, BRS, CSCSL HWS - WA, ECHO, ENVCVN - WA, ERNS, FRS, HIST AFS, HIST AFS 2, HMIRS (DOT), HSL - WA, ICIS, INACTIVE PCS, PCS ENF, PCS FACILITY, RCRA_SQG, T 2 - WA] ***(cont.)***

Envirosite ID: 52365513
EPA ID: N/R

ALL SITES - WA ***(cont.)***

Program Name :	N/R
WRIA :	10
Legislative District :	27
Congressional District :	9
Ecology Region :	SWRO
Ecology Program Phone :	N/R
Tribal Land :	N
Latitude :	47.260374
Longitude :	-122.434701
Last Date in Agency List :	2023-01-03

Facility/Site ID :	1259
Alternate Name :	SHORE TERMINAL LLC VALERO LP
Program Name :	N/R
WRIA :	10
Legislative District :	27
Congressional District :	9
Ecology Region :	SWRO
Ecology Program Phone :	(360) 407-6171
Tribal Land :	N
Latitude :	47.260374
Longitude :	-122.434701
Last Date in Agency List :	2023-01-03

Facility/Site ID :	1259
Alternate Name :	ST SERVICES
Program Name :	N/R
WRIA :	10
Legislative District :	27
Congressional District :	9
Ecology Region :	SWRO
Ecology Program Phone :	(360) 407-6171
Tribal Land :	N
Latitude :	47.260374
Longitude :	-122.434701
Last Date in Agency List :	2023-01-03

Facility/Site ID :	1259
Alternate Name :	N/R
Program Name :	N/R
WRIA :	10
Legislative District :	27
Congressional District :	9
Ecology Region :	SWRO
Ecology Program Phone :	(360) 407-7455

Map Id: 250
Direction: NNW
Distance: 0.507 mi., 2675 ft.
Elevation: 13 ft.
Relative: Lower

Site Name : SHORE TERMINAL NUSTAR ENERGY LP | SHORE TERMINAL LLC | SHORE TERMINAL LLC TACOMA
250 E D ST | 250 EAST D ST | 250 EAST D STREET
TACOMA | Tacoma, WA

Database(s) : [AFS, ALL SITES - WA, AST - WA, AST PBS, BRS, CSCSL HWS - WA, ECHO, ENVCVN - WA, ERNS, FRS, HIST AFS, HIST AFS 2, HMIRS (DOT), HSL - WA, ICIS, INACTIVE PCS, PCS ENF, PCS FACILITY, RCRA_SQG, T 2 - WA] ***(cont.)***

Envirosite ID: 52365513
EPA ID: N/R

ALL SITES - WA ***(cont.)***

Tribal Land :	N
Latitude :	47.260374
Longitude :	-122.434701
Last Date in Agency List :	2023-01-03

Facility/Site ID :	1259
Alternate Name :	N/R
Program Name :	N/R
WRIA :	10
Legislative District :	27
Congressional District :	9
Ecology Region :	SWRO
Ecology Program Phone :	(360) 407-6400
Tribal Land :	N
Latitude :	47.260374
Longitude :	-122.434701
Last Date in Agency List :	2023-01-03

Facility/Site ID :	1259
Alternate Name :	N/R
Program Name :	N/R
WRIA :	10
Legislative District :	27
Congressional District :	9
Ecology Region :	SWRO
Ecology Program Phone :	(360) 407-6171
Tribal Land :	N
Latitude :	47.260374
Longitude :	-122.434701
Last Date in Agency List :	2023-01-03

Facility/Site ID :	1259
Alternate Name :	SUPERIOR OIL
Program Name :	N/R
WRIA :	10
Legislative District :	27
Congressional District :	9
Ecology Region :	SWRO
Ecology Program Phone :	(360) 407-6171
Tribal Land :	N
Latitude :	47.260374
Longitude :	-122.434701
Last Date in Agency List :	2023-01-03

Map Id: 250
Direction: NNW
Distance: 0.507 mi., 2675 ft.
Elevation: 13 ft.
Relative: Lower

Site Name : SHORE TERMINAL NUSTAR ENERGY LP | SHORE TERMINAL LLC | SHORE TERMINAL LLC TACOMA
250 E D ST | 250 EAST D ST | 250 EAST D STREET
TACOMA | Tacoma, WA

Database(s) : [AFS, ALL SITES - WA, AST - WA, AST PBS, BRS, CSCSL HWS - WA, ECHO, ENVCVN - WA, ERNS, FRS, HIST AFS, HIST AFS 2, HMIRS (DOT), HSL - WA, ICIS, INACTIVE PCS, PCS ENF, PCS FACILITY, RCRA_SQG, T 2 - WA] ***(cont.)***

Envirosite ID: 52365513
EPA ID: N/R

ALL SITES - WA ***(cont.)***

Facility/Site ID :	1259
Alternate Name :	N/R
Program Name :	N/R
WRIA :	10
Legislative District :	27
Congressional District :	9
Ecology Region :	SWRO
Ecology Program Phone :	(360) 407-7224
Tribal Land :	N
Latitude :	47.260374
Longitude :	-122.434701
Last Date in Agency List :	2023-01-03

Facility/Site ID :	1259
Alternate Name :	SUPERIOR OIL
Program Name :	N/R
WRIA :	10
Legislative District :	27
Congressional District :	9
Ecology Region :	SWRO
Ecology Program Phone :	(360) 407-7224
Tribal Land :	N
Latitude :	47.260374
Longitude :	-122.434701
Last Date in Agency List :	2023-01-03

Facility/Site ID :	1259
Alternate Name :	SHORE TERMINALS LLC
Program Name :	N/R
WRIA :	10
Legislative District :	27
Congressional District :	9
Ecology Region :	SWRO
Ecology Program Phone :	(360) 407-6171
Tribal Land :	N
Latitude :	47.260374
Longitude :	-122.434701
Last Date in Agency List :	2023-01-03

Facility/Site ID :	1259
Alternate Name :	ST SERVICES
Program Name :	N/R
WRIA :	10
Legislative District :	27
Congressional District :	9

Map Id: 250
Direction: NNW
Distance: 0.507 mi., 2675 ft.
Elevation: 13 ft.
Relative: Lower

Site Name : SHORE TERMINAL NUSTAR ENERGY LP | SHORE TERMINAL LLC | SHORE TERMINAL LLC TACOMA
250 E D ST | 250 EAST D ST | 250 EAST D STREET
TACOMA | Tacoma, WA

Database(s) : [AFS, ALL SITES - WA, AST - WA, AST PBS, BRS, CSCSL HWS - WA, ECHO, ENVCVN - WA, ERNS, FRS, HIST AFS, HIST AFS 2, HMIRS (DOT), HSL - WA, ICIS, INACTIVE PCS, PCS ENF, PCS FACILITY, RCRA_SQG, T 2 - WA] ***(cont.)***

Envirosite ID: 52365513
EPA ID: N/R

ALL SITES - WA ***(cont.)***

Ecology Region :	SWRO
Ecology Program Phone :	(360) 407-7224
Tribal Land :	N
Latitude :	47.260374
Longitude :	-122.434701
Last Date in Agency List :	2023-01-03

Facility/Site ID :	1259
Alternate Name :	NUSTAR ENERGY LP
Program Name :	N/R
WRIA :	10
Legislative District :	27
Congressional District :	9
Ecology Region :	SWRO
Ecology Program Phone :	(360) 407-6400
Tribal Land :	N
Latitude :	47.260374
Longitude :	-122.434701
Last Date in Agency List :	2023-01-03

Program Details

Details for this site have been truncated due to the large number of available details for this site within this dataset. For the complete details for this site, contact your Envirosite account representative for a complimentary site report containing all of the details available.

Program :	HAZWASTE
Program ID :	WAD000643262
Interaction Type :	Hazardous Waste Planner
Interaction Type Description :	Under Chapter 173-307 WAC, facilities that report under Section 313 of the Emergency Planning/Community Right-To-Know Act (EPCRA), or that generate more than 2,640 pounds of hazardous waste per year, must prepare Pollution Prevention Plans.
Status :	Inactive
Start Date :	2015-05-08
End Date :	2017-03-13
SIC :	N/R
NAICS :	N/R

Program :	HAZWASTE
Program ID :	WAD000643262
Interaction Type :	Haz Waste Management Activity

Map Id: 250
Direction: NNW
Distance: 0.507 mi., 2675 ft.
Elevation: 13 ft.
Relative: Lower

Site Name : SHORE TERMINAL NUSTAR ENERGY LP | SHORE TERMINAL LLC | SHORE TERMINAL LLC TACOMA
250 E D ST | 250 EAST D ST | 250 EAST D STREET
TACOMA | Tacoma, WA

Database(s) : [AFS, ALL SITES - WA, AST - WA, AST PBS, BRS, CSCSL HWS - WA, ECHO, ENVCVN - WA, ERNS, FRS, HIST AFS, HIST AFS 2, HMIRS (DOT), HSL - WA, ICIS, INACTIVE PCS, PCS ENF, PCS FACILITY, RCRA_SQG, T 2 - WA] ***(cont.)***

Envirosite ID: 52365513
EPA ID: N/R

ALL SITES - WA ***(cont.)***

Interaction Type Description :	Facilities that are required to have a RCRA Site ID# but who do not generate and/or manage hazardous waste (XQG generator status). This includes transporters, used oil recyclers, and dangerous waste fuel marketers and burners.
Status :	Inactive
Start Date :	2011-12-31
End Date :	2013-12-31
SIC :	N/R
NAICS :	N/R
Program :	HAZWASTE
Program ID :	WAD000643262
Interaction Type :	Hazardous Waste Generator
Interaction Type Description :	Facilities that generate any quantity of a dangerous waste. They may be classified as SQG, MQG, or LQG depending on hazardous waste generated for a given month.
Status :	Inactive
Start Date :	2010-12-31
End Date :	2011-12-31
SIC :	N/R
NAICS :	N/R
Program :	HAZWASTE
Program ID :	WAD000643262
Interaction Type :	Haz Waste Management Activity
Interaction Type Description :	Facilities that are required to have a RCRA Site ID# but who do not generate and/or manage hazardous waste (XQG generator status). This includes transporters, used oil recyclers, and dangerous waste fuel marketers and burners.
Status :	Inactive
Start Date :	2008-12-31
End Date :	2010-12-31
SIC :	N/R
NAICS :	49319 - Other Warehousing and Storage
Program :	HAZWASTE
Program ID :	WAD000643262
Interaction Type :	Haz Waste Management Activity

Map Id: 250
Direction: NNW
Distance: 0.507 mi., 2675 ft.
Elevation: 13 ft.
Relative: Lower

Site Name : SHORE TERMINAL NUSTAR ENERGY LP | SHORE TERMINAL LLC | SHORE TERMINAL LLC TACOMA
250 E D ST | 250 EAST D ST | 250 EAST D STREET
TACOMA | Tacoma, WA

Database(s) : [AFS, ALL SITES - WA, AST - WA, AST PBS, BRS, CSCSL HWS - WA, ECHO, ENVCVN - WA, ERNS, FRS, HIST AFS, HIST AFS 2, HMIRS (DOT), HSL - WA, ICIS, INACTIVE PCS, PCS ENF, PCS FACILITY, RCRA_SQG, T 2 - WA] ***(cont.)***

Envirosite ID: 52365513
EPA ID: N/R

ALL SITES - WA ***(cont.)***

Interaction Type Description :	Facilities that are required to have a RCRA Site ID# but who do not generate and/or manage hazardous waste (XQG generator status). This includes transporters, used oil recyclers, and dangerous waste fuel marketers and burners.
Status :	Inactive
Start Date :	2008-12-31
End Date :	2010-12-31
SIC :	N/R
NAICS :	49311 - General Warehousing and Storage
Program :	HAZWASTE
Program ID :	WAD000643262
Interaction Type :	Haz Waste Management Activity
Interaction Type Description :	Facilities that are required to have a RCRA Site ID# but who do not generate and/or manage hazardous waste (XQG generator status). This includes transporters, used oil recyclers, and dangerous waste fuel marketers and burners.
Status :	Inactive
Start Date :	2008-12-31
End Date :	2010-12-31
SIC :	N/R
NAICS :	N/R
Program :	HAZWASTE
Program ID :	WAD000643262
Interaction Type :	Hazardous Waste Generator
Interaction Type Description :	Facilities that generate any quantity of a dangerous waste. They may be classified as SQG, MQG, or LQG depending on hazardous waste generated for a given month.
Status :	Inactive
Start Date :	2006-12-31
End Date :	2008-12-31
SIC :	N/R
NAICS :	N/R
Program :	HAZWASTE
Program ID :	WAD000643262
Interaction Type :	Hazardous Waste Generator

Map Id: 250
Direction: NNW
Distance: 0.507 mi., 2675 ft.
Elevation: 13 ft.
Relative: Lower

Site Name : SHORE TERMINAL NUSTAR ENERGY LP | SHORE TERMINAL LLC | SHORE TERMINAL LLC TACOMA
250 E D ST | 250 EAST D ST | 250 EAST D STREET
TACOMA | Tacoma, WA

Database(s) : [AFS, ALL SITES - WA, AST - WA, AST PBS, BRS, CSCSL HWS - WA, ECHO, ENVCVN - WA, ERNS, FRS, HIST AFS, HIST AFS 2, HMIRS (DOT), HSL - WA, ICIS, INACTIVE PCS, PCS ENF, PCS FACILITY, RCRA_SQG, T 2 - WA] ***(cont.)***

Envirosite ID: 52365513
EPA ID: N/R

ALL SITES - WA ***(cont.)***

Interaction Type Description :	Facilities that generate any quantity of a dangerous waste. They may be classified as SQG, MQG, or LQG depending on hazardous waste generated for a given month.
Status :	Inactive
Start Date :	2006-12-31
End Date :	2008-12-31
SIC :	N/R
NAICS :	49319 - Other Warehousing and Storage
Program :	HAZWASTE
Program ID :	WAD000643262
Interaction Type :	Hazardous Waste Generator
Interaction Type Description :	Facilities that generate any quantity of a dangerous waste. They may be classified as SQG, MQG, or LQG depending on hazardous waste generated for a given month.
Status :	Inactive
Start Date :	2006-12-31
End Date :	2008-12-31
SIC :	N/R
NAICS :	49311 - General Warehousing and Storage
Program :	HAZWASTE
Program ID :	WAD000643262
Interaction Type :	Haz Waste Management Activity
Interaction Type Description :	Facilities that are required to have a RCRA Site ID# but who do not generate and/or manage hazardous waste (XQG generator status). This includes transporters, used oil recyclers, and dangerous waste fuel marketers and burners.
Status :	Inactive
Start Date :	2005-12-31
End Date :	2006-12-31
SIC :	N/R
NAICS :	49319 - Other Warehousing and Storage
Program :	HAZWASTE
Program ID :	WAD000643262
Interaction Type :	Haz Waste Management Activity

Map Id: 250
Direction: NNW
Distance: 0.507 mi., 2675 ft.
Elevation: 13 ft.
Relative: Lower

Site Name : SHORE TERMINAL NUSTAR ENERGY LP | SHORE TERMINAL LLC | SHORE TERMINAL LLC TACOMA
250 E D ST | 250 EAST D ST | 250 EAST D STREET
TACOMA | Tacoma, WA

Database(s) : [AFS, ALL SITES - WA, AST - WA, AST PBS, BRS, CSCSL HWS - WA, ECHO, ENVCVN - WA, ERNS, FRS, HIST AFS, HIST AFS 2, HMIRS (DOT), HSL - WA, ICIS, INACTIVE PCS, PCS ENF, PCS FACILITY, RCRA_SQG, T 2 - WA] ***(cont.)***

Envirosite ID: 52365513
EPA ID: N/R

ALL SITES - WA ***(cont.)***

Interaction Type Description :	Facilities that are required to have a RCRA Site ID# but who do not generate and/or manage hazardous waste (XQG generator status). This includes transporters, used oil recyclers, and dangerous waste fuel marketers and burners.
Status :	Inactive
Start Date :	2005-12-31
End Date :	2006-12-31
SIC :	N/R
NAICS :	N/R
Program :	HAZWASTE
Program ID :	WAD000643262
Interaction Type :	Haz Waste Management Activity
Interaction Type Description :	Facilities that are required to have a RCRA Site ID# but who do not generate and/or manage hazardous waste (XQG generator status). This includes transporters, used oil recyclers, and dangerous waste fuel marketers and burners.
Status :	Inactive
Start Date :	2005-12-31
End Date :	2006-12-31
SIC :	N/R
NAICS :	49311 - General Warehousing and Storage
Program :	HAZWASTE
Program ID :	WAD000643262
Interaction Type :	Hazardous Waste Generator
Interaction Type Description :	Facilities that generate any quantity of a dangerous waste. They may be classified as SQG, MQG, or LQG depending on hazardous waste generated for a given month.
Status :	Inactive
Start Date :	2005-11-02
End Date :	2005-12-31
SIC :	N/R
NAICS :	N/R
Program :	HAZWASTE
Program ID :	WAD000643262
Interaction Type :	Hazardous Waste Generator

Map Id: 250
Direction: NNW
Distance: 0.507 mi., 2675 ft.
Elevation: 13 ft.
Relative: Lower

Site Name : SHORE TERMINAL NUSTAR ENERGY LP | SHORE TERMINAL LLC | SHORE TERMINAL LLC TACOMA
250 E D ST | 250 EAST D ST | 250 EAST D STREET
TACOMA | Tacoma, WA

Database(s) : [AFS, ALL SITES - WA, AST - WA, AST PBS, BRS, CSCSL HWS - WA, ECHO, ENVCVN - WA, ERNS, FRS, HIST AFS, HIST AFS 2, HMIRS (DOT), HSL - WA, ICIS, INACTIVE PCS, PCS ENF, PCS FACILITY, RCRA_SQG, T 2 - WA] ***(cont.)***

Envirosite ID: 52365513
EPA ID: N/R

ALL SITES - WA ***(cont.)***

Interaction Type Description :	Facilities that generate any quantity of a dangerous waste. They may be classified as SQG, MQG, or LQG depending on hazardous waste generated for a given month.
Status :	Inactive
Start Date :	2005-11-02
End Date :	2005-12-31
SIC :	N/R
NAICS :	49311 - General Warehousing and Storage
Program :	HAZWASTE
Program ID :	WAD000643262
Interaction Type :	Hazardous Waste Generator
Interaction Type Description :	Facilities that generate any quantity of a dangerous waste. They may be classified as SQG, MQG, or LQG depending on hazardous waste generated for a given month.
Status :	Inactive
Start Date :	2005-11-02
End Date :	2005-12-31
SIC :	N/R
NAICS :	49319 - Other Warehousing and Storage
Program :	HAZWASTE
Program ID :	WAD000643262
Interaction Type :	Haz Waste Management Activity
Interaction Type Description :	Facilities that are required to have a RCRA Site ID# but who do not generate and/or manage hazardous waste (XQG generator status). This includes transporters, used oil recyclers, and dangerous waste fuel marketers and burners.
Status :	Inactive
Start Date :	2003-12-31
End Date :	2005-11-02
SIC :	N/R
NAICS :	49311 - General Warehousing and Storage
Program :	HAZWASTE
Program ID :	WAD000643262
Interaction Type :	Haz Waste Management Activity

Map Id: 250
Direction: NNW
Distance: 0.507 mi., 2675 ft.
Elevation: 13 ft.
Relative: Lower

Site Name : SHORE TERMINAL NUSTAR ENERGY LP | SHORE TERMINAL LLC | SHORE TERMINAL LLC TACOMA
250 E D ST | 250 EAST D ST | 250 EAST D STREET
TACOMA | Tacoma, WA

Database(s) : [AFS, ALL SITES - WA, AST - WA, AST PBS, BRS, CSCSL HWS - WA, ECHO, ENVCVN - WA, ERNS, FRS, HIST AFS, HIST AFS 2, HMIRS (DOT), HSL - WA, ICIS, INACTIVE PCS, PCS ENF, PCS FACILITY, RCRA_SQG, T 2 - WA] ***(cont.)***

Envirosite ID: 52365513
EPA ID: N/R

ALL SITES - WA ***(cont.)***

Interaction Type Description :	Facilities that are required to have a RCRA Site ID# but who do not generate and/or manage hazardous waste (XQG generator status). This includes transporters, used oil recyclers, and dangerous waste fuel marketers and burners.
Status :	Inactive
Start Date :	2003-12-31
End Date :	2005-11-02
SIC :	N/R
NAICS :	49319 - Other Warehousing and Storage
Program :	HAZWASTE
Program ID :	WAD000643262
Interaction Type :	Haz Waste Management Activity
Interaction Type Description :	Facilities that are required to have a RCRA Site ID# but who do not generate and/or manage hazardous waste (XQG generator status). This includes transporters, used oil recyclers, and dangerous waste fuel marketers and burners.
Status :	Inactive
Start Date :	2003-12-31
End Date :	2005-11-02
SIC :	N/R
NAICS :	N/R
Program :	HAZWASTE
Program ID :	WAD000643262
Interaction Type :	Hazardous Waste Generator
Interaction Type Description :	Facilities that generate any quantity of a dangerous waste. They may be classified as SQG, MQG, or LQG depending on hazardous waste generated for a given month.
Status :	Inactive
Start Date :	1980-08-12
End Date :	2004-03-12
SIC :	N/R
NAICS :	49319 - Other Warehousing and Storage
Program :	HAZWASTE
Program ID :	WAD000643262
Interaction Type :	Hazardous Waste Generator

Map Id: 250
Direction: NNW
Distance: 0.507 mi., 2675 ft.
Elevation: 13 ft.
Relative: Lower

Site Name : SHORE TERMINAL NUSTAR ENERGY LP | SHORE TERMINAL LLC | SHORE TERMINAL LLC TACOMA
250 E D ST | 250 EAST D ST | 250 EAST D STREET
TACOMA | Tacoma, WA

Database(s) : [AFS, ALL SITES - WA, AST - WA, AST PBS, BRS, CSCSL HWS - WA, ECHO, ENVCVN - WA, ERNS, FRS, HIST AFS, HIST AFS 2, HMIRS (DOT), HSL - WA, ICIS, INACTIVE PCS, PCS ENF, PCS FACILITY, RCRA_SQG, T 2 - WA] ***(cont.)***

Envirosite ID: 52365513
EPA ID: N/R

ALL SITES - WA ***(cont.)***

Interaction Type Description :	Facilities that generate any quantity of a dangerous waste. They may be classified as SQG, MQG, or LQG depending on hazardous waste generated for a given month.
Status :	Inactive
Start Date :	1980-08-12
End Date :	2004-03-12
SIC :	N/R
NAICS :	49311 - General Warehousing and Storage

AST - WA

Facility Name :	Shore Terminal Nustar Energy LP
Facility Address :	250 E D St, Tacoma, 98421-1802
County :	Pierce
Facility/Site ID :	1259
Alternate Name :	N/R
Program Name :	N/R
WRIA :	10
Legislative District :	27
Congressional District :	9
Ecology Region :	SWRO
Ecology Program Phone :	(360) 407-7455
Tribal Land :	N
Latitude :	47.260374
Longitude :	-122.434701
Last Date in Agency List :	2023-01-03

Program Details

Program :	HAZWASTE
Program ID :	WAD000643262
Interaction Type :	Oil Facility Contingency Plan
Interaction Type Description :	Oil handling facilities that are required to file oil spill contingency plans. An oil handling facility can be classified as a structure, equipment, pipeline, or device located on or near navigable waters of the state that transfers oil in bulk to or from a tank vessel or pipeline and is used for producing, storing, handling, transferring, processing, or transporting oil in bulk.
Status :	Active
Start Date :	1991-07-01
End Date :	N/R
SIC :	N/R

Map Id: 250
Direction: NNW
Distance: 0.507 mi., 2675 ft.
Elevation: 13 ft.
Relative: Lower

Site Name : SHORE TERMINAL NUSTAR ENERGY LP | SHORE TERMINAL LLC | SHORE TERMINAL LLC TACOMA
250 E D ST | 250 EAST D ST | 250 EAST D STREET
TACOMA | Tacoma, WA

Database(s) : [AFS, ALL SITES - WA, AST - WA, AST PBS, BRS, CSCSL HWS - WA, ECHO, ENVCVN - WA, ERNS, FRS, HIST AFS, HIST AFS 2, HMIRS (DOT), HSL - WA, ICIS, INACTIVE PCS, PCS ENF, PCS FACILITY, RCRA_SQG, T 2 - WA] ***(cont.)***

Envirosite ID: 52365513
EPA ID: N/R

AST - WA ***(cont.)***

NAICS :	N/R

AST PBS

Facility Name :	NUSTAR ENERGY - SHORE TERMINAL
Facility Address :	250 EAST "D" STREET, TACOMA, WA 98421
County :	PIERCE
Terminal ID :	ANLTK53024
Type :	MARINE TERMINAL
Status :	IN SERVICE
NAICS Code :	424710
NAICS Description :	PETROLEUM BULK STATIONS AND TERMINALS
Source :	EIA
Source Date :	2015-07-27
Val Method :	OTHER
Val Date :	2019-06-20
Posrel :	WITHIN 40 FEET
Commodity :	REFINED, CHEMICALS
Capacity :	377000
Truck In :	YES
Truck Out :	YES
Pipe In :	NO
Pipe Out :	NO
Marine In :	YES
Marine Out :	YES
Rail In :	YES
Rail Out :	YES
Asphalt :	NO
Chemicals :	YES
Propane :	NO
Butane :	NO
Refined :	YES
Ethanol :	YES
Biodiesel :	NO
Crude Oil :	NO
Jet Fuel :	YES
Gasoline :	NO
Distillate :	NO
Avgas :	NOT AVAILABLE
Telephone :	(253) 627-5711
Owner :	NOT AVAILABLE
Operator :	NOT AVAILABLE
Website :	Click here for hyperlink provided by the agency.
Latitude :	47.261035
Longitude :	-122.434855
Last Date in Agency List :	2023-02-20

Map Id: 250
Direction: NNW
Distance: 0.507 mi., 2675 ft.
Elevation: 13 ft.
Relative: Lower

Site Name : SHORE TERMINAL NUSTAR ENERGY LP | SHORE TERMINAL LLC | SHORE TERMINAL LLC TACOMA
250 E D ST | 250 EAST D ST | 250 EAST D STREET
TACOMA | Tacoma, WA

Database(s) : [AFS, ALL SITES - WA, AST - WA, AST PBS, BRS, CSCSL HWS - WA, ECHO, ENVCVN - WA, ERNS, FRS, HIST AFS, HIST AFS 2, HMIRS (DOT), HSL - WA, ICIS, INACTIVE PCS, PCS ENF, PCS FACILITY, RCRA_SQG, T 2 - WA] ***(cont.)***

Envirosite ID: 52365513
EPA ID: N/R

BRS

Facility Name :	SHORE TERMINAL LLC TACOMA
Facility Address :	250 E D ST, TACOMA, WA 98421
County :	PIERCE

Site Details

Date Form Received by Agency :	2021-04-23
EPA ID :	WAD000643262
Mailing Address :	9280 WEST STOCKTON BLVD STE 220, ELK GROVE, CA 95758
Contact :	CHAN RA
Contact Address :	9280 WEST STOCKTON BLVD STE 220, ELK GROVE, CA 95758
Contact Country :	US
Contact Telephone :	253-261-7182
Contact Email :	CHAN.RA@NUSTARENERGY.COM
EPA Region :	10
Land Type :	Private
Source Type :	Annual/Biennial Report updated with Notification
Classification :	Large Quantity Generator

Description :

Handlers that generate 1,000 kg or more of hazardous waste during any calendar month; or generate more than 1 kg of acutely hazardous waste during any calendar month; or generate more than 100 kg of any residue or contaminated soil, waste or other debris resulting from the cleanup of a spill, into or on any land or water, of acutely hazardous waste during any calendar month; or generate 1 kg or less of acutely hazardous waste during any calendar month, and accumulate more than 1 kg of acutely hazardous waste at any time; or generate 100 kg or less of any residue or contaminated soil, waste or other debris resulting from the cleanup of a spill, into or on any land or water, of acutely hazardous waste during any calendar month, and accumulated more than 100 kg of that material at any time.

Last Date in Agency List :	2023-01-23

Owner/Operator Summary

Owner/Operator Name :	SHORE TERMINAL LLC
Owner/Operator Address :	250 E D STREET, TACOMA, WA 98421
Owner/Operator Country :	US
Owner/Operator Telephone :	253-627-5711
Owner/Operator Email :	N/R
Owner/Operator Fax :	N/R
Legal Status :	Private
Owner/Operator Type :	Operator
Owner/Operator Start Date :	1999-11-08
Owner/Operator End Date :	N/R

Map Id: 250
Direction: NNW
Distance: 0.507 mi., 2675 ft.
Elevation: 13 ft.
Relative: Lower

Site Name : SHORE TERMINAL NUSTAR ENERGY LP | SHORE TERMINAL LLC | SHORE TERMINAL LLC TACOMA
250 E D ST | 250 EAST D ST | 250 EAST D STREET
TACOMA | Tacoma, WA

Database(s) : [AFS, ALL SITES - WA, AST - WA, AST PBS, BRS, CSCSL HWS - WA, ECHO, ENVCVN - WA, ERNS, FRS, HIST AFS, HIST AFS 2, HMIRS (DOT), HSL - WA, ICIS, INACTIVE PCS, PCS ENF, PCS FACILITY, RCRA_SQG, T 2 - WA] ***(cont.)***

Envirosite ID: 52365513
EPA ID: N/R

BRS ***(cont.)***

Owner/Operator Name :	SHORE TERMINALS LLC
Owner/Operator Address :	19003 WEST INTERSTATE 10, SAN ANTONIO, TX 78257
Owner/Operator Country :	US
Owner/Operator Telephone :	800-866-9060
Owner/Operator Email :	N/R
Owner/Operator Fax :	N/R
Legal Status :	Private
Owner/Operator Type :	Owner
Owner/Operator Start Date :	1999-11-08
Owner/Operator End Date :	N/R

Owner/Operator Name :	SHORE TERMINALS LLC
Owner/Operator Address :	19003 WEST INTERSTATE 10, SAN ANTONIO, TX 78257
Owner/Operator Country :	US
Owner/Operator Telephone :	800-866-9060
Owner/Operator Email :	N/R
Owner/Operator Fax :	N/R
Legal Status :	Private
Owner/Operator Type :	Owner
Owner/Operator Start Date :	2017-12-31
Owner/Operator End Date :	N/R

Waste Activity Monitoring

Details for this site have been truncated due to the large number of available details for this site within this dataset. For the complete details for this site, contact your Envirosite account representative for a complimentary site report containing all of the details available.

Report Cycle :	2019
Hazardous Waste Page Number :	1
Hazardous Waste Sub-Page Number :	1
BR Form :	GM
Waste Description :	PAINT CHIPS AND DEBRIS
Primary NAICS :	493190 - Other Warehousing and Storage
Source Code :	G06 - Painting and coating (manufacturing, building, or maintenance)
Form Code :	W002 - Contaminated debris (see definition at 40 CFR 268.2(g) and requirements at 40 CFR 268.45):for example, certain paper, clothing, rags, wood, empty fiber or plastic containers, glass, piping, or other solids
Management Method :	H132 - Landfill or surface impoundment that will be closed as landfill (to include prior treatment and/or stabilization)

Map Id: 250
Direction: NNW
Distance: 0.507 mi., 2675 ft.
Elevation: 13 ft.
Relative: Lower

Site Name : SHORE TERMINAL NUSTAR ENERGY LP | SHORE TERMINAL LLC | SHORE TERMINAL LLC TACOMA
250 E D ST | 250 EAST D ST | 250 EAST D STREET
TACOMA | Tacoma, WA

Database(s) : [AFS, ALL SITES - WA, AST - WA, AST PBS, BRS, CSCSL HWS - WA, ECHO, ENVCVN - WA, ERNS, FRS, HIST AFS, HIST AFS 2, HMIRS (DOT), HSL - WA, ICIS, INACTIVE PCS, PCS ENF, PCS FACILITY, RCRA_SQG, T 2 - WA] ***(cont.)***

Envirosite ID: 52365513
EPA ID: N/R

BRS ***(cont.)***

Generation Tons :	0.449
Managed Tons :	0
Shipped Tons :	0.449
Received Tons :	0
Receiver ID :	UTD991301748
Receiver State :	UT
Shipper ID :	WAD000643262
Shipper State :	WA
Waste Minimization :	N - Waste minimization efforts were unsuccessful in reducing quantity and/or toxicity (please detail reasons in the Comments section)
Waste Code List :	D008
Waste Code Group :	D008 - LEAD
Waste Generation Type :	N/R
Report Cycle :	2019
Hazardous Waste Page Number :	2
Hazardous Waste Sub-Page Number :	1
BR Form :	GM
Waste Description :	PETROLEUM CONTAMINATED RAGS AND ABSORBENTS
Primary NAICS :	493190 - Other Warehousing and Storage
Source Code :	G09 - Other production or service-related processes from which the waste is a direct outflow or result (specify in comments)
Form Code :	W002 - Contaminated debris (see definition at 40 CFR 268.2(g) and requirements at 40 CFR 268.45):for example, certain paper, clothing, rags, wood, empty fiber or plastic containers, glass, piping, or other solids
Management Method :	H040 - Incineration - thermal destruction other than use as a fuel (includes any preparation prior to burning)
Generation Tons :	0.5495
Managed Tons :	0
Shipped Tons :	0.5495
Received Tons :	0
Receiver ID :	NED981723513
Receiver State :	NE
Shipper ID :	WAD000643262
Shipper State :	WA

Map Id: 250
Direction: NNW
Distance: 0.507 mi., 2675 ft.
Elevation: 13 ft.
Relative: Lower

Site Name : SHORE TERMINAL NUSTAR ENERGY LP | SHORE TERMINAL LLC | SHORE TERMINAL LLC TACOMA
250 E D ST | 250 EAST D ST | 250 EAST D STREET
TACOMA | Tacoma, WA

Database(s) : [AFS, ALL SITES - WA, AST - WA, AST PBS, BRS, CSCSL HWS - WA, ECHO, ENVCVN - WA, ERNS, FRS, HIST AFS, HIST AFS 2, HMIRS (DOT), HSL - WA, ICIS, INACTIVE PCS, PCS ENF, PCS FACILITY, RCRA_SQG, T 2 - WA] ***(cont.)***

Envirosite ID: 52365513
EPA ID: N/R

BRS ***(cont.)***

Waste Minimization :	N - Waste minimization efforts were unsuccessful in reducing quantity and/or toxicity (please detail reasons in the Comments section)
Waste Code List :	D001, D018
Waste Code Group :	TCORICR - One or more D018-D043 code
Waste Generation Type :	N/R
Report Cycle :	2019
Hazardous Waste Page Number :	4
Hazardous Waste Sub-Page Number :	1
BR Form :	GM
Waste Description :	SPENT ETHYLENE GLYCOL, GASOLINE & DIESEL
Primary NAICS :	493190 - Other Warehousing and Storage
Source Code :	G31 - Accidental contamination of products, materials, or containers (other than G11)
Form Code :	W211 - Paint thinner or petroleum distillates
Management Method :	H141 - The site receiving this waste stored/bulked and transferred the waste with no treatment or recovery (H010-H129), fuel blending (H061), or disposal (H131-H135) at that receiving site.
Generation Tons :	7.532
Managed Tons :	0
Shipped Tons :	7.532
Received Tons :	0
Receiver ID :	WAD981769110
Receiver State :	WA
Shipper ID :	WAD000643262
Shipper State :	WA
Waste Minimization :	N - Waste minimization efforts were unsuccessful in reducing quantity and/or toxicity (please detail reasons in the Comments section)
Waste Code List :	D001, D018
Waste Code Group :	TCORICR - One or more D018-D043 code
Waste Generation Type :	N/R
Report Cycle :	2015
Hazardous Waste Page Number :	1
Hazardous Waste Sub-Page Number :	232
BR Form :	GM
Waste Description :	RAGS
Primary NAICS :	49319 - Other Warehousing and Storage

Map Id: 250
Direction: NNW
Distance: 0.507 mi., 2675 ft.
Elevation: 13 ft.
Relative: Lower

Site Name : SHORE TERMINAL NUSTAR ENERGY LP | SHORE TERMINAL LLC | SHORE TERMINAL LLC TACOMA
250 E D ST | 250 EAST D ST | 250 EAST D STREET
TACOMA | Tacoma, WA

Database(s) : [AFS, ALL SITES - WA, AST - WA, AST PBS, BRS, CSCSL HWS - WA, ECHO, ENVCVN - WA, ERNS, FRS, HIST AFS, HIST AFS 2, HMIRS (DOT), HSL - WA, ICIS, INACTIVE PCS, PCS ENF, PCS FACILITY, RCRA_SQG, T 2 - WA] ***(cont.)***

Envirosite ID: 52365513
EPA ID: N/R

BRS ***(cont.)***

Source Code :	G09 - Other production or service-related processes from which the waste is a direct outflow or result (specify in comments)
Form Code :	W002 - Contaminated debris (see definition at 40 CFR 268.2(g) and requirements at 40 CFR 268.45):for example, certain paper, clothing, rags, wood, empty fiber or plastic containers, glass, piping, or other solids
Management Method :	H040 - Incineration - thermal destruction other than use as a fuel (includes any preparation prior to burning)
Generation Tons :	0.236
Managed Tons :	0
Shipped Tons :	0.236
Received Tons :	0
Receiver ID :	NED981723513
Receiver State :	NE
Shipper ID :	WAD000643262
Shipper State :	WA
Waste Minimization :	N - Waste minimization efforts were unsuccessful in reducing quantity and/or toxicity (please detail reasons in the Comments section)
Waste Code List :	D001, D018
Waste Code Group :	TCORICR - One or more D018-D043 code
Waste Generation Type :	N/R
Report Cycle :	2015
Hazardous Waste Page Number :	2
Hazardous Waste Sub-Page Number :	295
BR Form :	GM
Waste Description :	SPENT FILTER - AV GAS
Primary NAICS :	49319 - Other Warehousing and Storage
Source Code :	G15 - Process equipment change-out or discontinuation of equipment use (final materials and residuals removal including cleaning)
Form Code :	W310 - Filters, solid adsorbents, ion exchange resins and spent carbon (usually from production, intermittent processes, or remediation)
Management Method :	H040 - Incineration - thermal destruction other than use as a fuel (includes any preparation prior to burning)

Map Id: 250
Direction: NNW
Distance: 0.507 mi., 2675 ft.
Elevation: 13 ft.
Relative: Lower

Site Name : SHORE TERMINAL NUSTAR ENERGY LP | SHORE TERMINAL LLC | SHORE TERMINAL LLC TACOMA
250 E D ST | 250 EAST D ST | 250 EAST D STREET
TACOMA | Tacoma, WA

Database(s) : [AFS, ALL SITES - WA, AST - WA, AST PBS, BRS, CSCSL HWS - WA, ECHO, ENVCVN - WA, ERNS, FRS, HIST AFS, HIST AFS 2, HMIRS (DOT), HSL - WA, ICIS, INACTIVE PCS, PCS ENF, PCS FACILITY, RCRA_SQG, T 2 - WA] ***(cont.)***

Envirosite ID: 52365513
EPA ID: N/R

BRS ***(cont.)***

Generation Tons :	0.178
Managed Tons :	0
Shipped Tons :	0.178
Received Tons :	0
Receiver ID :	NED981723513
Receiver State :	NE
Shipper ID :	WAD000643262
Shipper State :	WA
Waste Minimization :	N - Waste minimization efforts were unsuccessful in reducing quantity and/or toxicity (please detail reasons in the Comments section)
Waste Code List :	D001, D018
Waste Code Group :	TCORICR - One or more D018-D043 code
Waste Generation Type :	N/R
Report Cycle :	2015
Hazardous Waste Page Number :	3
Hazardous Waste Sub-Page Number :	336
BR Form :	GM
Waste Description :	ADDITIVE WITH WATER
Primary NAICS :	49319 - Other Warehousing and Storage
Source Code :	G11 - Discarding off-specification, out-of-date, and/or unused chemicals or products
Form Code :	W211 - Paint thinner or petroleum distillates
Management Method :	H040 - Incineration - thermal destruction other than use as a fuel (includes any preparation prior to burning)
Generation Tons :	4.9765
Managed Tons :	0
Shipped Tons :	4.9765
Received Tons :	0
Receiver ID :	NED981723513
Receiver State :	NE
Shipper ID :	WAD000643262
Shipper State :	WA
Waste Minimization :	N - Waste minimization efforts were unsuccessful in reducing quantity and/or toxicity (please detail reasons in the Comments section)
Waste Code List :	D001, D018
Waste Code Group :	TCORICR - One or more D018-D043 code
Waste Generation Type :	N/R

Map Id: 250
Direction: NNW
Distance: 0.507 mi., 2675 ft.
Elevation: 13 ft.
Relative: Lower

Site Name : SHORE TERMINAL NUSTAR ENERGY LP | SHORE TERMINAL LLC | SHORE TERMINAL LLC TACOMA
250 E D ST | 250 EAST D ST | 250 EAST D STREET
TACOMA | Tacoma, WA

Database(s) : [AFS, ALL SITES - WA, AST - WA, AST PBS, BRS, CSCSL HWS - WA, ECHO, ENVCVN - WA, ERNS, FRS, HIST AFS, HIST AFS 2, HMIRS (DOT), HSL - WA, ICIS, INACTIVE PCS, PCS ENF, PCS FACILITY, RCRA_SQG, T 2 - WA] ***(cont.)***

Envirosite ID: 52365513
EPA ID: N/R

BRS ***(cont.)***

Report Cycle :	2011
Hazardous Waste Page Number :	1
Hazardous Waste Sub-Page Number :	1
BR Form :	XX
Waste Description :	N/R
Primary NAICS :	49319 - Other Warehousing and Storage
Source Code :	N/R
Form Code :	N/R
Management Method :	N/R
Generation Tons :	0
Managed Tons :	0
Shipped Tons :	0
Received Tons :	0
Receiver ID :	N/R
Receiver State :	N/R
Shipper ID :	N/R
Shipper State :	N/R
Waste Minimization :	N/R
Waste Code List :	N/R
Waste Code Group :	N/R
Waste Generation Type :	N/R

Report Cycle :	2009
Hazardous Waste Page Number :	1
Hazardous Waste Sub-Page Number :	1
BR Form :	XX
Waste Description :	N/R
Primary NAICS :	49319 - Other Warehousing and Storage
Source Code :	N/R
Form Code :	N/R
Management Method :	N/R
Generation Tons :	0
Managed Tons :	0
Shipped Tons :	0
Received Tons :	0
Receiver ID :	N/R
Receiver State :	N/R
Shipper ID :	N/R
Shipper State :	N/R
Waste Minimization :	N/R
Waste Code List :	N/R
Waste Code Group :	N/R
Waste Generation Type :	N/R

Report Cycle :	2007
Hazardous Waste Page Number :	1

Map Id: 250
Direction: NNW
Distance: 0.507 mi., 2675 ft.
Elevation: 13 ft.
Relative: Lower

Site Name : SHORE TERMINAL NUSTAR ENERGY LP | SHORE TERMINAL LLC | SHORE TERMINAL LLC TACOMA
250 E D ST | 250 EAST D ST | 250 EAST D STREET
TACOMA | Tacoma, WA

Database(s) : [AFS, ALL SITES - WA, AST - WA, AST PBS, BRS, CSCSL HWS - WA, ECHO, ENVCVN - WA, ERNS, FRS, HIST AFS, HIST AFS 2, HMIRS (DOT), HSL - WA, ICIS, INACTIVE PCS, PCS ENF, PCS FACILITY, RCRA_SQG, T 2 - WA] ***(cont.)***

Envirosite ID: 52365513
EPA ID: N/R

BRS ***(cont.)***

Hazardous Waste Sub-Page Number :	1
BR Form :	XX
Waste Description :	N/R
Primary NAICS :	49319 - Other Warehousing and Storage
Source Code :	N/R
Form Code :	N/R
Management Method :	N/R
Generation Tons :	0
Managed Tons :	0
Shipped Tons :	0
Received Tons :	0
Receiver ID :	N/R
Receiver State :	N/R
Shipper ID :	N/R
Shipper State :	N/R
Waste Minimization :	N/R
Waste Code List :	N/R
Waste Code Group :	N/R
Waste Generation Type :	N/R

Report Cycle :	2005
Hazardous Waste Page Number :	1
Hazardous Waste Sub-Page Number :	1
BR Form :	XX
Waste Description :	N/R
Primary NAICS :	49319 - Other Warehousing and Storage
Source Code :	N/R
Form Code :	N/R
Management Method :	N/R
Generation Tons :	0
Managed Tons :	0
Shipped Tons :	0
Received Tons :	0
Receiver ID :	N/R
Receiver State :	N/R
Shipper ID :	N/R
Shipper State :	N/R
Waste Minimization :	N/R
Waste Code List :	N/R
Waste Code Group :	N/R
Waste Generation Type :	N/R

CSCSL HWS - WA

Facility Name :	SHORE TERMINAL NUSTAR ENERGY LP
Facility Address :	250 E D ST, TACOMA, 98421
County :	PIERCE

Map Id: 250
Direction: NNW
Distance: 0.507 mi., 2675 ft.
Elevation: 13 ft.
Relative: Lower

Site Name : SHORE TERMINAL NUSTAR ENERGY LP | SHORE TERMINAL LLC | SHORE TERMINAL LLC TACOMA
250 E D ST | 250 EAST D ST | 250 EAST D STREET
TACOMA | Tacoma, WA

Database(s) : [AFS, ALL SITES - WA, AST - WA, AST PBS, BRS, CSCSL HWS - WA, ECHO, ENVCVN - WA, ERNS, FRS, HIST AFS, HIST AFS 2, HMIRS (DOT), HSL - WA, ICIS, INACTIVE PCS, PCS ENF, PCS FACILITY, RCRA_SQG, T 2 - WA] ***(cont.)***

Envirosite ID: 52365513
EPA ID: N/R

CSCSL HWS - WA ***(cont.)***

Site Details

Facility Site ID :	1259
Site Status :	Cleanup Started
Cleanup Site ID :	3256
Region :	Southwest
Responsible Section :	Southwest
WARM Rank :	0 - NPL Site (Fed HRS Score)
Is Brownfield? :	N/R
Is PSI? :	N/R
Current VCP :	N/R
Past VCP :	N/R
Institutional Control :	Yes
Latitude :	47.260374
Longitude :	-122.434701
Last Date in Agency List :	2023-03-07

Contaminants Details

Contaminant Name :	Petroleum Products-Unspecified
Groundwater :	Confirmed Above Cleanup Levels
Surface Water :	N/R
Soil :	Confirmed Above Cleanup Levels
Sediment :	N/R
Air :	N/R
Bedrock :	N/R

Contaminant Name :	Polycyclic Aromatic Hydrocarbons
Groundwater :	Confirmed Above Cleanup Levels
Surface Water :	N/R
Soil :	Confirmed Above Cleanup Levels
Sediment :	N/R
Air :	N/R
Bedrock :	N/R

ECHO

Facility Name :	NUSTAR ENERGY TACOMA
Facility Address :	250 E D ST, TACOMA, WA 98421
County :	PIERCE
Last Inspection Date :	2017-01-25
Registry ID :	110005311153
FIPS Code :	53053
EPA Region :	10
Inspection Count :	6

Map Id: 250
Direction: NNW
Distance: 0.507 mi., 2675 ft.
Elevation: 13 ft.
Relative: Lower

Site Name : SHORE TERMINAL NUSTAR ENERGY LP | SHORE TERMINAL LLC | SHORE TERMINAL LLC TACOMA
250 E D ST | 250 EAST D ST | 250 EAST D STREET
TACOMA | Tacoma, WA

Database(s) : [AFS, ALL SITES - WA, AST - WA, AST PBS, BRS, CSCSL HWS - WA, ECHO, ENVCVN - WA, ERNS, FRS, HIST AFS, HIST AFS 2, HMIRS (DOT), HSL - WA, ICIS, INACTIVE PCS, PCS ENF, PCS FACILITY, RCRA_SQG, T 2 - WA] ***(cont.)***

Envirosite ID: 52365513
EPA ID: N/R

ECHO ***(cont.)***

Last Inspection Days :	480
Informal Count :	2
Last Informal Action Date :	2016-11-02
Formal Action Count :	1
Last Formal Action Date :	2014-09-05
Total Penalties :	2000
Penalty Count :	1
Last Penalty Date :	2014-09-05
Last Penalty Amount :	2000
QTRS IN NC :	5
Programs IN SNC :	0
Current Compliance Status :	In Violation
Three-Year Compliance Status :	UUUUVVUV__VV
Collection Method :	N/R
Reference Point :	N/R
Accuracy Meters :	17430
Derived Tribes :	Puyallup Tribe of the Puyallup Reservation - 1.2 mile(s), Puyallup Tribe of the Puyallup Reservation - 1.6 mile(s), Muckleshoot Indian Tribe - 10.8 mile(s), Muckleshoot Indian Tribe - 13.9 mile(s), Nisqually Indian Tribe - 18.1 mile(s), Squaxin Island Tribe of the Squaxin Island Reservation - 22 mile(s), Squaxin Island Tribe of the Squaxin Island Reservation - 23.9 mile(s)
Derived HUC :	17110019
Derived WBD :	171100190301
Derived STCTY FIPS :	53053
Derived Zip :	98421
Derived CD113 :	09
Derived CB2010 :	530530602001069
MYRTK Universe :	NNN
NPDES IDs :	WA0039501
CWA Permit Types :	Minor
CWA Compliance Tracking :	On
CWA NAICS :	N/R
CWA SICS :	4226
CWA Inspection Count :	1
CWA Last Inspection Days :	1754
CWA Informal Count :	N/R
CWA Formal Action Count :	N/R
CWA Last Formal Action Date :	N/R
CWA Penalties :	N/R
CWA Last Penalty Date :	N/R
CWA Last Penalty Amount :	N/R
CWA Quarters IN NC :	4
CWA Current Compliance Status :	Noncompliance
CWA Current SNC Flag :	N
CWA 13 Quarters Compliance Status :	VUUUUUUUV__VV

Map Id: 250
Direction: NNW
Distance: 0.507 mi., 2675 ft.
Elevation: 13 ft.
Relative: Lower

Site Name : SHORE TERMINAL NUSTAR ENERGY LP | SHORE TERMINAL LLC | SHORE TERMINAL LLC TACOMA
250 E D ST | 250 EAST D ST | 250 EAST D STREET
TACOMA | Tacoma, WA

Database(s) : [AFS, ALL SITES - WA, AST - WA, AST PBS, BRS, CSCSL HWS - WA, ECHO, ENVCVN - WA, ERNS, FRS, HIST AFS, HIST AFS 2, HMIRS (DOT), HSL - WA, ICIS, INACTIVE PCS, PCS ENF, PCS FACILITY, RCRA_SQG, T 2 - WA] ***(cont.)***

Envirosite ID: 52365513
EPA ID: N/R

ECHO ***(cont.)***

CWA 13 Quarters Effluent Exceedances:	N/R
CWA Three-Year QNCR Codes :	N/R
DFR URL :	Click here for hyperlink provided by the agency.
Facility SIC :	4226
Facility NAICS :	493190 - Other Warehousing and Storage, 424710 - Petroleum Bulk Stations and Terminals
Facility Last Inspection EPA Date :	2009-08-28
Facility Last Inspection State Date :	2016-09-07
Facility Last Formal Act EPA Date :	N/R
Facility Last Formal Act State Date :	2014-09-05
Facility Last Informal Act EPA Date :	N/R
Facility Last Informal Act State Date:	2016-11-02
Facility Federal Agency :	N/R
TRI Reporter :	N/R
Facility Imp Water Flag :	N/R
Current SNC Flag :	N
Indian County Flag :	N
Federal Flag :	N/R
US Mexico Border Flag :	N/R
Chesapeak Bay Flag :	N/R
AIR Flag :	Y
NPDES Flag :	Y
SDWIS Flag :	N
RCRA Flag :	Y
TRI Flag :	N
GHG Flag :	N
Major Flag :	N/R
Active Flag :	Y
NAA Flag :	Y
Latitude :	47.261153
Longitude :	-122.434983
Last Date in Agency List :	2018-05-21
Facility Name :	SHORE TERMINAL NUSTAR ENERGY TACOMA
Facility Address :	250 E D ST, TACOMA, WA 98421
County :	PIERCE
Last Inspection Date :	2022-06-28
Registry ID :	110005311153
FIPS Code :	53053
EPA Region :	10
Inspection Count :	26
Last Inspection Days :	159
Informal Count :	2

Map Id: 250
Direction: NNW
Distance: 0.507 mi., 2675 ft.
Elevation: 13 ft.
Relative: Lower

Site Name : SHORE TERMINAL NUSTAR ENERGY LP | SHORE TERMINAL LLC | SHORE TERMINAL LLC TACOMA
250 E D ST | 250 EAST D ST | 250 EAST D STREET
TACOMA | Tacoma, WA

Database(s) : [AFS, ALL SITES - WA, AST - WA, AST PBS, BRS, CSCSL HWS - WA, ECHO, ENVCVN - WA, ERNS, FRS, HIST AFS, HIST AFS 2, HMIRS (DOT), HSL - WA, ICIS, INACTIVE PCS, PCS ENF, PCS FACILITY, RCRA_SQG, T 2 - WA] ***(cont.)***

Envirosite ID: 52365513
EPA ID: N/R

ECHO ***(cont.)***

Last Informal Action Date :	2022-07-14
Formal Action Count :	0
Last Formal Action Date :	2014-09-05
Total Penalties :	0
Penalty Count :	N/R
Last Penalty Date :	2014-09-05
Last Penalty Amount :	2000
QTRS IN NC :	12
Programs IN SNC :	0
Current Compliance Status :	Violation Identified
Three-Year Compliance Status :	VVVVVVVVVVVV
Collection Method :	N/R
Reference Point :	N/R
Accuracy Meters :	17430
Derived Tribes :	Puyallup Tribe of the Puyallup Reservation - 1.2 mile(s), Puyallup Tribe of the Puyallup Reservation - 1.6 mile(s), Muckleshoot Indian Tribe - 10.8 mile(s), Muckleshoot Indian Tribe - 13.9 mile(s), Nisqually Indian Tribe - 18.1 mile(s), Squaxin Island Tribe of the Squaxin Island Reservation - 22 mile(s), Squaxin Island Tribe of the Squaxin Island Reservation - 23.9 mile(s)
Derived HUC :	17110019
Derived WBD :	171100190301
Derived STCTY FIPS :	53053
Derived Zip :	98421
Derived CD113 :	09
Derived CB2010 :	530530602001069
MYRTK Universe :	NNN
NPDES IDs :	WA0039501
CWA Permit Types :	Minor
CWA Compliance Tracking :	On
CWA NAICS :	N/R
CWA SICS :	4226
CWA Inspection Count :	4
CWA Last Inspection Days :	257
CWA Informal Count :	2
CWA Formal Action Count :	N/R
CWA Last Formal Action Date :	N/R
CWA Penalties :	N/R
CWA Last Penalty Date :	N/R
CWA Last Penalty Amount :	N/R
CWA Quarters IN NC :	12
CWA Current Compliance Status :	Violation Identified
CWA Current SNC Flag :	N
CWA 13 Quarters Compliance Status :	VVVVVVVVVVVV
CWA 13 Quarters Effluent Exceedances:	N/R
CWA Three-Year QNCR Codes :	N/R

Map Id: 250
Direction: NNW
Distance: 0.507 mi., 2675 ft.
Elevation: 13 ft.
Relative: Lower

Site Name : SHORE TERMINAL NUSTAR ENERGY LP | SHORE TERMINAL LLC | SHORE TERMINAL LLC TACOMA
250 E D ST | 250 EAST D ST | 250 EAST D STREET
TACOMA | Tacoma, WA

Database(s) : [AFS, ALL SITES - WA, AST - WA, AST PBS, BRS, CSCSL HWS - WA, ECHO, ENVCVN - WA, ERNS, FRS, HIST AFS, HIST AFS 2, HMIRS (DOT), HSL - WA, ICIS, INACTIVE PCS, PCS ENF, PCS FACILITY, RCRA_SQG, T 2 - WA] ***(cont.)***

Envirosite ID: 52365513
EPA ID: N/R

ECHO ***(cont.)***

DFR URL :	Click here for hyperlink provided by the agency.
Facility SIC :	4226
Facility NAICS :	424710 - Petroleum Bulk Stations and Terminals, 493190 - Other Warehousing and Storage
Facility Last Inspection EPA Date :	2022-01-24
Facility Last Inspection State Date :	2022-06-28
Facility Last Formal Act EPA Date :	N/R
Facility Last Formal Act State Date :	2014-09-05
Facility Last Informal Act EPA Date :	N/R
Facility Last Informal Act State Date:	2022-07-14
Facility Federal Agency :	N/R
TRI Reporter :	N/R
Facility Imp Water Flag :	Y
Current SNC Flag :	N
Indian County Flag :	N
Federal Flag :	N/R
US Mexico Border Flag :	N/R
Chesapeak Bay Flag :	N/R
AIR Flag :	Y
NPDES Flag :	Y
SDWIS Flag :	N
RCRA Flag :	Y
TRI Flag :	N
GHG Flag :	N
Major Flag :	N/R
Active Flag :	Y
NAA Flag :	N
Latitude :	47.261153
Longitude :	-122.434983
Last Date in Agency List :	2023-01-16

ENVCVN - WA

Facility Name :	Shore Terminal Nustar Energy LP
Facility Address :	250 E D St, Tacoma, 98421
County :	Pierce
Cleanup Site ID :	3256
Facility Site ID :	1259
Site Status :	Cleanup Started
Alternate Site Names :	NUSTAR ENERGY LP,SHORE TERMINAL LLC VALERO LP,SHORE TERMINALS LLC,ST SERVICES,SUPERIOR OIL,Time Oil
NFA Date :	N/R

Map Id: 250
Direction: NNW
Distance: 0.507 mi., 2675 ft.
Elevation: 13 ft.
Relative: Lower

Site Name : SHORE TERMINAL NUSTAR ENERGY LP | SHORE TERMINAL LLC | SHORE TERMINAL LLC TACOMA
250 E D ST | 250 EAST D ST | 250 EAST D STREET
TACOMA | Tacoma, WA

Database(s) : [AFS, ALL SITES - WA, AST - WA, AST PBS, BRS, CSCSL HWS - WA, ECHO, ENVCVN - WA, ERNS, FRS, HIST AFS, HIST AFS 2, HMIRS (DOT), HSL - WA, ICIS, INACTIVE PCS, PCS ENF, PCS FACILITY, RCRA_SQG, T 2 - WA] ***(cont.)***

Envirosite ID: 52365513
EPA ID: N/R

ENVCVN - WA ***(cont.)***

Instrument Type :	Environmental Covenant
Tax Parcel Number :	N/R
Active Control :	Yes
County Recording Number :	N/R
County Recording Date :	N/R
Region :	Southwest
ResponsibleUnit :	Southwest
Restrict Land Use :	Yes
Restrict Surface Water Use :	No
Restrict All Ground Water Extraction/Well Installation:	No
Restrict Domestic Ground Water Extraction/Well Installation:	No
Prohibit Soil Disturbance :	No
Prevent the Reuse or Relocation of Site Soil:	No
Restrictive Signage :	No
Restrict Shellfish and/or Finfish Harvesting:	No
Restrict Swimming and/or Beach Play :	No
Restrict Access :	No
Ongoing Maintenance of Remedy :	No
Require Educational Programs :	No
Prohibit Removal or Alteration of Existing Buildings:	No
Prohibit New Building Construction :	No
Control Stormwater :	No
Control Vapor/Gas :	No
Restrict Sediment Cap Disturbance :	No
Maintain/Protect Monitoring System :	No
Other :	No
MediaRestrictions :	N/R
Latitude :	47.260374
Longitude :	-122.434701
Last Date in Agency List :	2023-01-20

ERNS

Facility Address :	250 EAST D ST, TACOMA, WA 98421
County :	PIERCE

Incident Information

Map Id: 250
Direction: NNW
Distance: 0.507 mi., 2675 ft.
Elevation: 13 ft.
Relative: Lower

Site Name : SHORE TERMINAL NUSTAR ENERGY LP | SHORE TERMINAL LLC | SHORE TERMINAL LLC TACOMA
250 E D ST | 250 EAST D ST | 250 EAST D STREET
TACOMA | Tacoma, WA

Database(s) : [AFS, ALL SITES - WA, AST - WA, AST PBS, BRS, CSCSL HWS - WA, ECHO, ENVCVN - WA, ERNS, FRS, HIST AFS, HIST AFS 2, HMIRS (DOT), HSL - WA, ICIS, INACTIVE PCS, PCS ENF, PCS FACILITY, RCRA_SQG, T 2 - WA] ***(cont.)***

Envirosite ID: 52365513
EPA ID: N/R

ERNS ***(cont.)***

Details for this site have been truncated due to the large number of available details for this site within this dataset. For the complete details for this site, contact your Envirosite account representative for a complimentary site report containing all of the details available.

Incident Date Time :	2011-12-28 13:00:00
Type of Incident :	MOBILE
Incident Cause :	EQUIPMENT FAILURE
Incident DTG :	OCCURRED
Incident Location :	PARKING LOT
Sequence Number :	999152
Potential Flag :	N
Description of Incident :	CALLER IS REPORTING A FUEL OIL TANKER TRUCK BLOWING AN ENGINE OIL LINE RESULTING IN A SPILL TO THE STREET. DUE TO RAINS A SHEEN HAS MIGRATED TO A CATCH BASIN.
Last Date in Agency List :	2015-12-23

Incident Response Summary

Date Time Received :	2011-12-28 16:39:00
Date Time Completed :	2011-12-28 16:44:14
Call Type :	Incident
Source :	TELEPHONE
Responsible Company :	WILSON OIL
Responsible Org Type :	PRIVATE ENTERPRISE
Responsible City :	LONG VIEW
Responsible State :	WA
Responsible Zip :	98632

Incident Details Summary

Remedial Action :	CLEANUP CREW ENROUTE, VACUUM TRUCK WILL BE USED, ABSORBENTS APPLIED
Medium :	CATCH BASIN
Medium Description :	WATER
Body of Water :	CATCH BASIN
Weather Conditions :	RAINY
Water Temperature :	N/R
Water Supply Contaminated :	U
Waterway Closed :	N
Waterway Description :	N/R

Map Id: 250
Direction: NNW
Distance: 0.507 mi., 2675 ft.
Elevation: 13 ft.
Relative: Lower

Site Name : SHORE TERMINAL NUSTAR ENERGY LP | SHORE TERMINAL LLC | SHORE TERMINAL LLC TACOMA
250 E D ST | 250 EAST D ST | 250 EAST D STREET
TACOMA | Tacoma, WA

Database(s) : [AFS, ALL SITES - WA, AST - WA, AST PBS, BRS, CSCSL HWS - WA, ECHO, ENVCVN - WA, ERNS, FRS, HIST AFS, HIST AFS 2, HMIRS (DOT), HSL - WA, ICIS, INACTIVE PCS, PCS ENF, PCS FACILITY, RCRA_SQG, T 2 - WA] ***(cont.)***

Envirosite ID: 52365513
EPA ID: N/R

ERNS ***(cont.)***

Additional Incident Details Summary

Actual Amount :	N/R
Actual Amount Units :	N/R
Capacity of Tank :	N/R
Capacity of Tank Units :	N/R
Continuous Release Begin Date :	N/R
Continuous Release End Date :	N/R
Continuous Release Change Date :	N/R
Continuous Release Permit :	N/R
Continuous Release Type :	N/R
Description of Tank :	N/R
Device Operational :	U
DOT Crossing Number :	N/R
DOT Regulated :	U
NPDES :	N/R
NPDES Compliance :	U
Pipeline Aboveground :	ABOVE
Pipeline Covered :	U
Pipeline Type :	N/R
Tank ID :	N/R
Tank Regulated :	U
Tank Regulated by :	N/R

Materials Involved Summary

Name of Material :	OIL, MISC: MOTOR
CAS Number :	000000-00-0
Amount of Material :	1
Unit of Measure :	QUART(S)
UN Number :	N/R
CHRIS Code :	OMT
Reached Water :	YES
Amount in Water :	0
Unit of Measure (Reach Water) :	UNKNOWN AMOUNT

Mobile Details

Vehicle Own Fuel Capacity :	N/R
Cargo Capacity :	N/R
Amount of Cargo on Board :	N/R
Hazmat Carrier :	U
Carrier Licensed :	U
Noncompliance with Hazmat :	U
Mobile Type :	TANKER TRUCK
Cargo Capacity Units :	N/R
Amount of Cargo on Board Units :	N/R

Map Id: 250
Direction: NNW
Distance: 0.507 mi., 2675 ft.
Elevation: 13 ft.
Relative: Lower

Site Name : SHORE TERMINAL NUSTAR ENERGY LP | SHORE TERMINAL LLC | SHORE TERMINAL LLC TACOMA
250 E D ST | 250 EAST D ST | 250 EAST D STREET
TACOMA | Tacoma, WA

Database(s) : [AFS, ALL SITES - WA, AST - WA, AST PBS, BRS, CSCSL HWS - WA, ECHO, ENVCVN - WA, ERNS, FRS, HIST AFS, HIST AFS 2, HMIRS (DOT), HSL - WA, ICIS, INACTIVE PCS, PCS ENF, PCS FACILITY, RCRA_SQG, T 2 - WA] ***(cont.)***

Envirosite ID: 52365513
EPA ID: N/R

ERNS ***(cont.)***

Vehicle Year :	N/R
Vehicle Make :	N/R
Vehicle Model :	N/R
Vehicle Number :	TRUCK 107
Trailer Number :	N/R

Incident Information

Incident Date Time :	1996-10-29 08:30:00
Type of Incident :	MOBILE
Incident Cause :	OPERATOR ERROR
Incident DTG :	OCCURRED
Incident Location :	N/R
Sequence Number :	366028
Potential Flag :	N/R
Description of Incident :	TANKER TRUCK / THE TANK WAS ACCIDENTALLY OVERFILLED DUE TO OPERATORERROR
Last Date in Agency List :	2015-12-23

Incident Response Summary

Date Time Received :	1996-10-29 14:46:00
Date Time Completed :	1996-10-29 14:53:00
Call Type :	Incident
Source :	UNAVAILABLE
Responsible Company :	AMERICAN TRANSPORT
Responsible Org Type :	PRIVATE ENTERPRISE
Responsible City :	BEND
Responsible State :	OR
Responsible Zip :	97701

Incident Details Summary

Remedial Action :	THE MATERIAL WAS RELEASED INTOP A CONTAINMENT AREA / IT WAS THENFLUSHED INTO AN ONSITE OIL-WATER SEPARATOR
Medium :	CONCRETE
Medium Description :	LAND
Body of Water :	N/R
Weather Conditions :	N/R
Water Temperature :	N/R
Water Supply Contaminated :	U
Waterway Closed :	N
Waterway Description :	N/R

Map Id: 250
Direction: NNW
Distance: 0.507 mi., 2675 ft.
Elevation: 13 ft.
Relative: Lower

Site Name : SHORE TERMINAL NUSTAR ENERGY LP | SHORE TERMINAL LLC | SHORE TERMINAL LLC TACOMA
250 E D ST | 250 EAST D ST | 250 EAST D STREET
TACOMA | Tacoma, WA

Database(s) : [AFS, ALL SITES - WA, AST - WA, AST PBS, BRS, CSCSL HWS - WA, ECHO, ENVCVN - WA, ERNS, FRS, HIST AFS, HIST AFS 2, HMIRS (DOT), HSL - WA, ICIS, INACTIVE PCS, PCS ENF, PCS FACILITY, RCRA_SQG, T 2 - WA] ***(cont.)***

Envirosite ID: 52365513
EPA ID: N/R

ERNS ***(cont.)***

Additional Incident Details Summary

Actual Amount :	N/R
Actual Amount Units :	N/R
Capacity of Tank :	N/R
Capacity of Tank Units :	N/R
Continuous Release Begin Date :	N/R
Continuous Release End Date :	N/R
Continuous Release Change Date :	N/R
Continuous Release Permit :	N/R
Continuous Release Type :	N/R
Description of Tank :	N/R
Device Operational :	Y
DOT Crossing Number :	N/R
DOT Regulated :	U
NPDES :	N/R
NPDES Compliance :	U
Pipeline Aboveground :	ABOVE
Pipeline Covered :	U
Pipeline Type :	UNKNOWN
Tank ID :	N/R
Tank Regulated :	U
Tank Regulated by :	N/R

Materials Involved Summary

Name of Material :	GASOLINE: AUTOMOTIVE (UNLEADED)
CAS Number :	N/R
Amount of Material :	94
Unit of Measure :	GALLON(S)
UN Number :	N/R
CHRIS Code :	GAS
Reached Water :	YES
Amount in Water :	0
Unit of Measure (Reach Water) :	NONE

Mobile Details

Vehicle Own Fuel Capacity :	N/R
Cargo Capacity :	N/R
Amount of Cargo on Board :	N/R
Hazmat Carrier :	U
Carrier Licensed :	U
Noncompliance with Hazmat :	U
Mobile Type :	UNKNOWN
Cargo Capacity Units :	N/R
Amount of Cargo on Board Units :	N/R

Map Id: 250
Direction: NNW
Distance: 0.507 mi., 2675 ft.
Elevation: 13 ft.
Relative: Lower

Site Name : SHORE TERMINAL NUSTAR ENERGY LP | SHORE TERMINAL LLC | SHORE TERMINAL LLC TACOMA
250 E D ST | 250 EAST D ST | 250 EAST D STREET
TACOMA | Tacoma, WA

Database(s) : [AFS, ALL SITES - WA, AST - WA, AST PBS, BRS, CSCSL HWS - WA, ECHO, ENVCVN - WA, ERNS, FRS, HIST AFS, HIST AFS 2, HMIRS (DOT), HSL - WA, ICIS, INACTIVE PCS, PCS ENF, PCS FACILITY, RCRA_SQG, T 2 - WA] ***(cont.)***

Envirosite ID: 52365513
EPA ID: N/R

ERNS ***(cont.)***

Vehicle Year :	N/R
Vehicle Make :	N/R
Vehicle Model :	N/R
Vehicle Number :	UNKNOWN1
Trailer Number :	N/R
Facility Address :	250 EAST D STREET, TACOMA, WA 98421
County :	PIERCE

Incident Information

Incident Date Time :	2008-04-29 07:00:00
Type of Incident :	UNKNOWN SHEEN
Incident Cause :	UNKNOWN
Incident DTG :	OCCURRED
Incident Location :	UNKNOWN SHEEN
Sequence Number :	869410
Potential Flag :	N
Description of Incident :	A LIGHT SHEEN APPEARED AT OUR SHORELINE WRIP/WRAP DURING OUTBOUND TIDE (7' TIDE).
Last Date in Agency List :	2015-12-23

Incident Response Summary

Date Time Received :	2008-04-29 13:14:19
Date Time Completed :	2008-04-29 13:43:42
Call Type :	Incident
Source :	WEB REPORT
Responsible Company :	N/R
Responsible Org Type :	UNKNOWN
Responsible City :	N/R
Responsible State :	XX
Responsible Zip :	N/R

Incident Details Summary

Remedial Action :	ASH CREEK CALLED AND WILL INVESTIGATE LIGHT SHEEN AT THE WRIP WRAP AREA TO POSSIBLY DETERMINE ORIGIN.
Medium :	UNKNOWN
Medium Description :	WATER

Map Id: 250
Direction: NNW
Distance: 0.507 mi., 2675 ft.
Elevation: 13 ft.
Relative: Lower

Site Name : SHORE TERMINAL NUSTAR ENERGY LP | SHORE TERMINAL LLC | SHORE TERMINAL LLC TACOMA
250 E D ST | 250 EAST D ST | 250 EAST D STREET
TACOMA | Tacoma, WA

Database(s) : [AFS, ALL SITES - WA, AST - WA, AST PBS, BRS, CSCSL HWS - WA, ECHO, ENVCVN - WA, ERNS, FRS, HIST AFS, HIST AFS 2, HMIRS (DOT), HSL - WA, ICIS, INACTIVE PCS, PCS ENF, PCS FACILITY, RCRA_SQG, T 2 - WA] ***(cont.)***

Envirosite ID: 52365513
EPA ID: N/R

ERNS ***(cont.)***

Body of Water :	N/R
Weather Conditions :	PARTLY CLOUDY
Water Temperature :	N/R
Water Supply Contaminated :	U
Waterway Closed :	N
Waterway Description :	N/R

Additional Incident Details Summary

Actual Amount :	N/R
Actual Amount Units :	N/R
Capacity of Tank :	N/R
Capacity of Tank Units :	N/R
Continuous Release Begin Date :	N/R
Continuous Release End Date :	N/R
Continuous Release Change Date :	N/R
Continuous Release Permit :	N/R
Continuous Release Type :	N/R
Description of Tank :	N/R
Device Operational :	U
DOT Crossing Number :	N/R
DOT Regulated :	U
NPDES :	N/R
NPDES Compliance :	U
Pipeline Aboveground :	ABOVE
Pipeline Covered :	N
Pipeline Type :	N/R
Tank ID :	N/R
Tank Regulated :	U
Tank Regulated by :	N/R

Materials Involved Summary

Name of Material :	OIL: DIESEL
CAS Number :	000000-00-0
Amount of Material :	1
Unit of Measure :	UNKNOWN AMOUNT
UN Number :	N/R
CHRIS Code :	ODS
Reached Water :	UNKNOWN
Amount in Water :	N/R
Unit of Measure (Reach Water) :	N/R

Facility Address :	250 EAST D. STREET, TACOMA, WA 98421
County :	PIERCE

Map Id: 250
Direction: NNW
Distance: 0.507 mi., 2675 ft.
Elevation: 13 ft.
Relative: Lower

Site Name : SHORE TERMINAL NUSTAR ENERGY LP | SHORE TERMINAL LLC | SHORE TERMINAL LLC TACOMA
250 E D ST | 250 EAST D ST | 250 EAST D STREET
TACOMA | Tacoma, WA

Database(s) : [AFS, ALL SITES - WA, AST - WA, AST PBS, BRS, CSCSL HWS - WA, ECHO, ENVCVN - WA, ERNS, FRS, HIST AFS, HIST AFS 2, HMIRS (DOT), HSL - WA, ICIS, INACTIVE PCS, PCS ENF, PCS FACILITY, RCRA_SQG, T 2 - WA] ***(cont.)***

Envirosite ID: 52365513
EPA ID: N/R

ERNS ***(cont.)***

Incident Information

Incident Date Time :	2012-04-20 08:30:00
Type of Incident :	UNKNOWN SHEEN
Incident Cause :	UNKNOWN
Incident DTG :	DISCOVERED
Incident Location :	UNKNOWN SHEEN INCIDENT - ADJACENT TO ADDRESS PROVIDED
Sequence Number :	1009203
Potential Flag :	N
Description of Incident :	CALLER IS REPORTING AN UNKNOWN SHEEN COMING OUT OF A STORM DRAIN RUN-OFF IN THE FOSS WATERWAY. SHEEN WAS TRACED BACK TO AN EMPTY LOT ADJACENT TO THE CAPITAL LUMBER BUILDING.
Last Date in Agency List :	2015-12-23

Incident Response Summary

Date Time Received :	2012-04-20 11:49:51
Date Time Completed :	2012-04-20 11:59:48
Call Type :	Incident
Source :	TELEPHONE
Responsible Company :	N/R
Responsible Org Type :	UNKNOWN
Responsible City :	N/R
Responsible State :	XX
Responsible Zip :	N/R

Incident Details Summary

Remedial Action :	BOOM PLACED IN THE VICINITY OF STORM DRAIN BY POTENTIAL SOURCE.
Medium :	FOSS WATERWAY
Medium Description :	WATER
Body of Water :	FOSS WATERWAY
Weather Conditions :	RAINY
Water Temperature :	N/R
Water Supply Contaminated :	U
Waterway Closed :	N
Waterway Description :	N/R

Additional Incident Details Summary

Actual Amount :	N/R
Actual Amount Units :	N/R
Capacity of Tank :	N/R

Map Id: 250
Direction: NNW
Distance: 0.507 mi., 2675 ft.
Elevation: 13 ft.
Relative: Lower

Site Name : SHORE TERMINAL NUSTAR ENERGY LP | SHORE TERMINAL LLC | SHORE TERMINAL LLC TACOMA
250 E D ST | 250 EAST D ST | 250 EAST D STREET
TACOMA | Tacoma, WA

Database(s) : [AFS, ALL SITES - WA, AST - WA, AST PBS, BRS, CSCSL HWS - WA, ECHO, ENVCVN - WA, ERNS, FRS, HIST AFS, HIST AFS 2, HMIRS (DOT), HSL - WA, ICIS, INACTIVE PCS, PCS ENF, PCS FACILITY, RCRA_SQG, T 2 - WA] ***(cont.)***

Envirosite ID: 52365513
EPA ID: N/R

ERNS ***(cont.)***

Capacity of Tank Units :	N/R
Continuous Release Begin Date :	N/R
Continuous Release End Date :	N/R
Continuous Release Change Date :	N/R
Continuous Release Permit :	N/R
Continuous Release Type :	N/R
Description of Tank :	N/R
Device Operational :	U
DOT Crossing Number :	N/R
DOT Regulated :	U
NPDES :	N/R
NPDES Compliance :	U
Pipeline Aboveground :	ABOVE
Pipeline Covered :	U
Pipeline Type :	N/R
Tank ID :	N/R
Tank Regulated :	U
Tank Regulated by :	N/R

Materials Involved Summary

Name of Material :	UNKNOWN OIL
CAS Number :	000000-00-0
Amount of Material :	0
Unit of Measure :	UNKNOWN AMOUNT
UN Number :	N/R
CHRIS Code :	OUN
Reached Water :	YES
Amount in Water :	0
Unit of Measure (Reach Water) :	UNKNOWN AMOUNT

Incident Information

Incident Date Time :	2010-12-20 10:45:00
Type of Incident :	UNKNOWN SHEEN
Incident Cause :	UNKNOWN
Incident DTG :	DISCOVERED
Incident Location :	THEAFOSS WATERWAY (COMMENCEMENT BAY), NEARBY THE ADDRESS LOCATION
Sequence Number :	962735
Potential Flag :	N
Description of Incident :	CALLER IS REPORTING AN UNKNOWN SHEEN SIGHTING. EXACT SOURCE OF THE SHEEN IS UNKNOWN AT THIS TIME.
Last Date in Agency List :	2015-12-23

Map Id: 250
Direction: NNW
Distance: 0.507 mi., 2675 ft.
Elevation: 13 ft.
Relative: Lower

Site Name : SHORE TERMINAL NUSTAR ENERGY LP | SHORE TERMINAL LLC | SHORE TERMINAL LLC TACOMA
250 E D ST | 250 EAST D ST | 250 EAST D STREET
TACOMA | Tacoma, WA

Database(s) : [AFS, ALL SITES - WA, AST - WA, AST PBS, BRS, CSCSL HWS - WA, ECHO, ENVCVN - WA, ERNS, FRS, HIST AFS, HIST AFS 2, HMIRS (DOT), HSL - WA, ICIS, INACTIVE PCS, PCS ENF, PCS FACILITY, RCRA_SQG, T 2 - WA] ***(cont.)***

Envirosite ID: 52365513
EPA ID: N/R

ERNS ***(cont.)***

Incident Response Summary

Date Time Received :	2010-12-20 14:04:11
Date Time Completed :	2010-12-20 14:07:27
Call Type :	Incident
Source :	TELEPHONE
Responsible Company :	N/R
Responsible Org Type :	UNKNOWN
Responsible City :	N/R
Responsible State :	XX
Responsible Zip :	N/R

Incident Details Summary

Remedial Action :	CALLER IS MAKING NOTIFICATIONS.
Medium :	THEAFOSS WATERWAY
Medium Description :	WATER
Body of Water :	THEAFOSS WATERWAY
Weather Conditions :	RAINY
Water Temperature :	N/R
Water Supply Contaminated :	U
Waterway Closed :	N
Waterway Description :	N/R

Additional Incident Details Summary

Actual Amount :	N/R
Actual Amount Units :	N/R
Capacity of Tank :	N/R
Capacity of Tank Units :	N/R
Continuous Release Begin Date :	N/R
Continuous Release End Date :	N/R
Continuous Release Change Date :	N/R
Continuous Release Permit :	N/R
Continuous Release Type :	N/R
Description of Tank :	N/R
Device Operational :	U
DOT Crossing Number :	N/R
DOT Regulated :	U
NPDES :	N/R
NPDES Compliance :	U
Pipeline Aboveground :	ABOVE
Pipeline Covered :	U
Pipeline Type :	N/R
Tank ID :	N/R
Tank Regulated :	U
Tank Regulated by :	N/R

Map Id: 250
Direction: NNW
Distance: 0.507 mi., 2675 ft.
Elevation: 13 ft.
Relative: Lower

Site Name : SHORE TERMINAL NUSTAR ENERGY LP | SHORE TERMINAL LLC | SHORE TERMINAL LLC TACOMA
250 E D ST | 250 EAST D ST | 250 EAST D STREET
TACOMA | Tacoma, WA

Database(s) : [AFS, ALL SITES - WA, AST - WA, AST PBS, BRS, CSCSL HWS - WA, ECHO, ENVCVN - WA, ERNS, FRS, HIST AFS, HIST AFS 2, HMIRS (DOT), HSL - WA, ICIS, INACTIVE PCS, PCS ENF, PCS FACILITY, RCRA_SQG, T 2 - WA] ***(cont.)***

Envirosite ID: 52365513
EPA ID: N/R

ERNS ***(cont.)***

Materials Involved Summary

Name of Material :	UNKNOWN OIL
CAS Number :	000000-00-0
Amount of Material :	0
Unit of Measure :	UNKNOWN AMOUNT
UN Number :	N/R
CHRIS Code :	OUN
Reached Water :	YES
Amount in Water :	0
Unit of Measure (Reach Water) :	UNKNOWN AMOUNT

FRS

Facility Name :	NUSTAR ENERGY TACOMA
Facility Address :	250 E D ST, TACOMA, WA 98421
County :	PIERCE

Site Details

Registry ID :	110005311153
FRS Facility URL :	Click here for hyperlink provided by the agency.
Last Date in Agency List :	2018-07-05

Source Description

Source Description :

AIR contains compliance and permit data for stationary sources of air pollution regulated by the EPA, State, and Local air pollution agencies. AFS contains compliance and permit data for stationary sources of air pollution regulated by the EPA, State, and Local air pollution agencies. All generators and treatment, storage, and disposal (TSD) facilities who handle hazardous waste are required to report to the EPA Administrator at least once every two years. The data collected is used to create the National Biennial Resource Conservation and Recovery Act (RCRA) Hazardous Waste Report. This data is processed within the RCRA Information (RCRAInfo) database.

Map Id: 250
Direction: NNW
Distance: 0.507 mi., 2675 ft.
Elevation: 13 ft.
Relative: Lower

Site Name : SHORE TERMINAL NUSTAR ENERGY LP | SHORE TERMINAL LLC | SHORE TERMINAL LLC TACOMA
250 E D ST | 250 EAST D ST | 250 EAST D STREET
TACOMA | Tacoma, WA

Database(s) : [AFS, ALL SITES - WA, AST - WA, AST PBS, BRS, CSCSL HWS - WA, ECHO, ENVCVN - WA, ERNS, FRS, HIST AFS, HIST AFS 2, HMIRS (DOT), HSL - WA, ICIS, INACTIVE PCS, PCS ENF, PCS FACILITY, RCRA_SQG, T 2 - WA] ***(cont.)***

Envirosite ID: 52365513
EPA ID: N/R

FRS ***(cont.)***

Source Description :

ICIS provides a database that, when complete, will contain enforcement and compliance information across most of EPA's programs. The vision for ICIS is to replace EPA's independent databases that contain enforcement data with a single repository for that information. Currently, ICIS contains all Federal Administrative and Judicial enforcement actions and a subset of the Permit Compliance System (PCS), which supports the National Pollutant Discharge Elimination System (NPDES). This information is maintained in ICIS by EPA in the Regional offices and at Headquarters. A future release of ICIS will completely replace PCS and will integrate that information with Federal actions already in the system. ICIS also has the capability to track other activities that support compliance and enforcement programs, including incident tracking, compliance assistance, and compliance monitoring.
The NPDES module of the Compliance Information System (ICIS) tracks surface water permits issued under the Clean Water Act. Under NPDES, all facilities that discharge pollutants from any point source into waters of the United States are required to obtain a permit. The permit will likely contain limits on what can be discharged, impose monitoring and reporting requirements, and include other provisions to ensure that the discharge does not adversely affect water quality.

Source Description :

RCRAInfo is EPA’s comprehensive information system that supports the Resource Conservation and Recovery Act (RCRA) of 1976 and the Hazardous and Solid Waste Amendments (HSWA) of 1984 through the tracking of events and activities related to facilities that generate, transport, and treat, store, or dispose of hazardous waste. RCRAInfo allows RCRA program staff to track the notification, permit, compliance, and corrective action activities required under RCRA. RCRAInfo also supports generation of the National Hazardous Waste Biennial Report. All generators and treatment, storage, and disposal facilities who handle hazardous waste are required to report to the EPA Administrator at least once every two years to support creation of the Biennial Report.
The WA-FSIS provides a means to query and display data maintained by the Washington Department of Ecology. This system contains key information for each facility/site that is currently, or has been, of interest to the Air Quality, Dam Safety, Hazardous Waste, Toxics Cleanup, and Water Quality Programs.

Source Description :

In accordance with the federal Clean Air Act (CAA), EPA establishes fuel quality standards to help protect public health and the environment from harmful gas and particulate matter emissions from motor vehicles and engines. The Office of Transportation and Air Quality (OTAQ) has developed the registration and DC fuels online applications, implemented through EPA's Central Data Exchange (CDX), which provides online applications to assist the fuel manufacturing community with registration and compliance with reporting requirements.

Map Id: 250
Direction: NNW
Distance: 0.507 mi., 2675 ft.
Elevation: 13 ft.
Relative: Lower

Site Name : SHORE TERMINAL NUSTAR ENERGY LP | SHORE TERMINAL LLC | SHORE TERMINAL LLC TACOMA
250 E D ST | 250 EAST D ST | 250 EAST D STREET
TACOMA | Tacoma, WA

Database(s) : [AFS, ALL SITES - WA, AST - WA, AST PBS, BRS, CSCSL HWS - WA, ECHO, ENVCVN - WA, ERNS, FRS, HIST AFS, HIST AFS 2, HMIRS (DOT), HSL - WA, ICIS, INACTIVE PCS, PCS ENF, PCS FACILITY, RCRA_SQG, T 2 - WA] ***(cont.)***

Envirosite ID: 52365513
EPA ID: N/R

FRS ***(cont.)***

FRS Environmental Interest
Source and System ID : AIRS/AFS - 5305321332
ICIS - 1800019346
ICIS - 3400104745
ICIS - WA0039501
ICIS - WAPSC0005305321332
OTAQREG - 07007
RCRAINFO - WAD000643262
WA-FSIS - 1259

Facility Name : SHORE TERMINAL LLC TACOMA
Facility Address : 250 E D ST, TACOMA, WA 98421
County : PIERCE

Site Details
Registry ID : 110070739381
FRS Facility URL : Click here for hyperlink provided by the agency.
Last Date in Agency List : 2023-02-13

Source Description

Source Description :

All generators and treatment, storage, and disposal (TSD) facilities who handle hazardous waste are required to report to the EPA Administrator at least once every two years. The data collected is used to create the National Biennial Resource Conservation and Recovery Act (RCRA) Hazardous Waste Report. This data is processed within the RCRA Information (RCRAInfo) database.

FRS Environmental Interest
Source and System ID : RCRAINFO - WAD000643262

Facility Name : SHORE TERMINAL NUSTAR ENERGY TACOMA
Facility Address : 250 E D ST, TACOMA, WA 98421
County : PIERCE

Site Details
Registry ID : 110005311153
FRS Facility URL : Click here for hyperlink provided by the agency.

Map Id: 250
Direction: NNW
Distance: 0.507 mi., 2675 ft.
Elevation: 13 ft.
Relative: Lower

Site Name : SHORE TERMINAL NUSTAR ENERGY LP | SHORE TERMINAL LLC | SHORE TERMINAL LLC TACOMA
250 E D ST | 250 EAST D ST | 250 EAST D STREET
TACOMA | Tacoma, WA

Database(s) : [AFS, ALL SITES - WA, AST - WA, AST PBS, BRS, CSCSL HWS - WA, ECHO, ENVCVN - WA, ERNS, FRS, HIST AFS, HIST AFS 2, HMIRS (DOT), HSL - WA, ICIS, INACTIVE PCS, PCS ENF, PCS FACILITY, RCRA_SQG, T 2 - WA] ***(cont.)***

Envirosite ID: 52365513
EPA ID: N/R

FRS ***(cont.)***

Last Date in Agency List : 2023-02-13

Source Description

Source Description : AIR contains compliance and permit data for stationary sources of air pollution regulated by the EPA, State, and Local air pollution agencies. AFS contains compliance and permit data for stationary sources of air pollution regulated by the EPA, State, and Local air pollution agencies.

Source Description : ICIS provides a database that, when complete, will contain enforcement and compliance information across most of EPA's programs. The vision for ICIS is to replace EPA's independent databases that contain enforcement data with a single repository for that information. Currently, ICIS contains all Federal Administrative and Judicial enforcement actions and a subset of the Permit Compliance System (PCS), which supports the National Pollutant Discharge Elimination System (NPDES). This information is maintained in ICIS by EPA in the Regional offices and at Headquarters. A future release of ICIS will completely replace PCS and will integrate that information with Federal actions already in the system. ICIS also has the capability to track other activities that support compliance and enforcement programs, including incident tracking, compliance assistance, and compliance monitoring. The NPDES module of the Compliance Information System (ICIS) tracks surface water permits issued under the Clean Water Act. Under NPDES, all facilities that discharge pollutants from any point source into waters of the United States are required to obtain a permit. The permit will likely contain limits on what can be discharged, impose monitoring and reporting requirements, and include other provisions to ensure that the discharge does not adversely affect water quality.

Source Description : RCRAInfo is EPA’s comprehensive information system that supports the Resource Conservation and Recovery Act (RCRA) of 1976 and the Hazardous and Solid Waste Amendments (HSWA) of 1984 through the tracking of events and activities related to facilities that generate, transport, and treat, store, or dispose of hazardous waste. RCRAInfo allows RCRA program staff to track the notification, permit, compliance, and corrective action activities required under RCRA. RCRAInfo also supports generation of the National Hazardous Waste Biennial Report. All generators and treatment, storage, and disposal facilities who handle hazardous waste are required to report to the EPA Administrator at least once every two years to support creation of the Biennial Report.
The WA-FSIS provides a means to query and display data maintained by the Washington Department of Ecology. This system contains key information for each facility/site that is currently, or has been, of interest to the Air Quality, Dam Safety, Hazardous Waste, Toxics Cleanup, and Water Quality Programs.

Map Id: 250
Direction: NNW
Distance: 0.507 mi., 2675 ft.
Elevation: 13 ft.
Relative: Lower

Site Name :	SHORE TERMINAL NUSTAR ENERGY LP | SHORE TERMINAL LLC | SHORE TERMINAL LLC TACOMA 250 E D ST | 250 EAST D ST | 250 EAST D STREET TACOMA | Tacoma, WA
Database(s) :	[AFS, ALL SITES - WA, AST - WA, AST PBS, BRS, CSCSL HWS - WA, ECHO, ENVCVN - WA, ERNS, FRS, HIST AFS, HIST AFS 2, HMIRS (DOT), HSL - WA, ICIS, INACTIVE PCS, PCS ENF, PCS FACILITY, RCRA_SQG, T 2 - WA] ***(cont.)***

Envirosite ID: 52365513
EPA ID: N/R

FRS ***(cont.)***

Source Description :

In accordance with the federal Clean Air Act (CAA), EPA establishes fuel quality standards to help protect public health and the environment from harmful gas and particulate matter emissions from motor vehicles and engines. The Office of Transportation and Air Quality (OTAQ) has developed the registration and DC fuels online applications, implemented through EPA's Central Data Exchange (CDX), which provides online applications to assist the fuel manufacturing community with registration and compliance with reporting requirements.

FRS Environmental Interest

Details for this site have been truncated due to the large number of available details for this site within this dataset. For the complete details for this site, contact your Envirosite account representative for a complimentary site report containing all of the details available.

Source and System ID :

AIRS/AFS - 5305321332
API - OTAQREG10030713
API - OTAQREG10032182
API - OTAQREG10032680
ICIS - 1800019346
ICIS - 3400104745
ICIS - WA0039501
ICIS - WAPSC0005305321332
OTAQREG - OTAQREG10023164
OTAQREG - OTAQREG10024062
OTAQREG - OTAQREG10024063
OTAQREG - OTAQREG10024066
OTAQREG - OTAQREG10024074
OTAQREG - OTAQREG10024987
OTAQREG - OTAQREG10025017
OTAQREG - OTAQREG10026528
OTAQREG - OTAQREG10026551
OTAQREG - OTAQREG10026585
OTAQREG - OTAQREG10029209
OTAQREG - OTAQREG10030419
OTAQREG - OTAQREG10030713
OTAQREG - OTAQREG10032182
OTAQREG - OTAQREG10032680
OTAQREG - OTAQREG10033733
OTAQREG - OTAQREG10033736
OTAQREG - OTAQREG10033738
OTAQREG - OTAQREG10033767
OTAQREG - OTAQREG10033810
OTAQREG - OTAQREG10033811
OTAQREG - OTAQREG10033815

Map Id: 250
Direction: NNW
Distance: 0.507 mi., 2675 ft.
Elevation: 13 ft.
Relative: Lower

Site Name : SHORE TERMINAL NUSTAR ENERGY LP | SHORE TERMINAL LLC | SHORE TERMINAL LLC TACOMA
250 E D ST | 250 EAST D ST | 250 EAST D STREET
TACOMA | Tacoma, WA

Database(s) : [AFS, ALL SITES - WA, AST - WA, AST PBS, BRS, CSCSL HWS - WA, ECHO, ENVCVN - WA, ERNS, FRS, HIST AFS, HIST AFS 2, HMIRS (DOT), HSL - WA, ICIS, INACTIVE PCS, PCS ENF, PCS FACILITY, RCRA_SQG, T 2 - WA] ***(cont.)***

Envirosite ID: 52365513
EPA ID: N/R

HIST AFS

Facility Name :	SHORE TERMINALS LLC
Facility Address :	250 EAST D ST, TACOMA, WA 98421
County :	Pierce

Site Details

Programmatic ID :	AIR WAPSC0005305321332
Facility Registry ID :	110005311153
Region Code :	10
County Code :	WA053
Primary SIC Code :	N/R
NAICS Code :	424710
NAICS Description :	Petroleum Bulk Stations and Terminals
D&B Number :	N/R
Facility Default Air Classification Code:	SMI
Facility Type of Ownership Code :	POF
Air CMS Category Code :	SMI
HPV Status :	N/R
Last Date in Agency List :	2015-11-17

Program Information

Details for this site have been truncated due to the large number of available details for this site within this dataset. For the complete details for this site, contact your Envirosite account representative for a complimentary site report containing all of the details available.

Activity Date :	2015-09-03
Air Program :	New Source Performance Standards
Facility Air Operating Status Code :	OPR
Activity Status :	Active
Activity Status Date :	2015-10-14
Activity Type :	Inspection/Evaluation
Activity Group :	Compliance Monitoring

Activity Date :	2015-09-03
Air Program :	Federally-Enforceable State Operating Permit - Non Title V
Facility Air Operating Status Code :	OPR
Activity Status :	Active
Activity Status Date :	2015-10-14
Activity Type :	Inspection/Evaluation
Activity Group :	Compliance Monitoring

Map Id: 250
Direction: NNW
Distance: 0.507 mi., 2675 ft.
Elevation: 13 ft.
Relative: Lower

Site Name : SHORE TERMINAL NUSTAR ENERGY LP | SHORE TERMINAL LLC | SHORE TERMINAL LLC TACOMA
250 E D ST | 250 EAST D ST | 250 EAST D STREET
TACOMA | Tacoma, WA

Database(s) : [AFS, ALL SITES - WA, AST - WA, AST PBS, BRS, CSCSL HWS - WA, ECHO, ENVCVN - WA, ERNS, FRS, HIST AFS, HIST AFS 2, HMIRS (DOT), HSL - WA, ICIS, INACTIVE PCS, PCS ENF, PCS FACILITY, RCRA_SQG, T 2 - WA] ***(cont.)***

Envirosite ID: 52365513
EPA ID: N/R

HIST AFS ***(cont.)***

Activity Date :	2015-09-03
Air Program :	MACT Standards (40 CFR Part 63)
Facility Air Operating Status Code :	OPR
Activity Status :	Active
Activity Status Date :	2015-10-14
Activity Type :	Inspection/Evaluation
Activity Group :	Compliance Monitoring

Activity Date :	2015-08-24
Air Program :	MACT Standards (40 CFR Part 63)
Facility Air Operating Status Code :	OPR
Activity Status :	Active
Activity Status Date :	2015-09-11
Activity Type :	Inspection/Evaluation
Activity Group :	Compliance Monitoring

Activity Date :	2015-08-24
Air Program :	New Source Performance Standards
Facility Air Operating Status Code :	OPR
Activity Status :	Active
Activity Status Date :	2015-09-11
Activity Type :	Inspection/Evaluation
Activity Group :	Compliance Monitoring

Activity Date :	2015-08-24
Air Program :	Federally-Enforceable State Operating Permit - Non Title V
Facility Air Operating Status Code :	OPR
Activity Status :	Active
Activity Status Date :	2015-09-11
Activity Type :	Inspection/Evaluation
Activity Group :	Compliance Monitoring

Activity Date :	2015-08-07
Air Program :	New Source Performance Standards
Facility Air Operating Status Code :	OPR
Activity Status :	Active
Activity Status Date :	2015-10-14
Activity Type :	Inspection/Evaluation
Activity Group :	Compliance Monitoring

Activity Date :	2015-08-07
Air Program :	MACT Standards (40 CFR Part 63)
Facility Air Operating Status Code :	OPR

Map Id: 250
Direction: NNW
Distance: 0.507 mi., 2675 ft.
Elevation: 13 ft.
Relative: Lower

Site Name : SHORE TERMINAL NUSTAR ENERGY LP | SHORE TERMINAL LLC | SHORE TERMINAL LLC TACOMA
250 E D ST | 250 EAST D ST | 250 EAST D STREET
TACOMA | Tacoma, WA

Database(s) : [AFS, ALL SITES - WA, AST - WA, AST PBS, BRS, CSCSL HWS - WA, ECHO, ENVCVN - WA, ERNS, FRS, HIST AFS, HIST AFS 2, HMIRS (DOT), HSL - WA, ICIS, INACTIVE PCS, PCS ENF, PCS FACILITY, RCRA_SQG, T 2 - WA] ***(cont.)***

Envirosite ID: 52365513
EPA ID: N/R

HIST AFS ***(cont.)***

Activity Status :	Active
Activity Status Date :	2015-10-14
Activity Type :	Inspection/Evaluation
Activity Group :	Compliance Monitoring

Activity Date :	2015-08-07
Air Program :	Federally-Enforceable State Operating Permit - Non Title V
Facility Air Operating Status Code :	OPR
Activity Status :	Active
Activity Status Date :	2015-10-14
Activity Type :	Inspection/Evaluation
Activity Group :	Compliance Monitoring

Activity Date :	2015-07-28
Air Program :	Federally-Enforceable State Operating Permit - Non Title V
Facility Air Operating Status Code :	OPR
Activity Status :	Active
Activity Status Date :	2015-09-11
Activity Type :	Inspection/Evaluation
Activity Group :	Compliance Monitoring

Activity Date :	2015-07-28
Air Program :	New Source Performance Standards
Facility Air Operating Status Code :	OPR
Activity Status :	Active
Activity Status Date :	2015-09-11
Activity Type :	Inspection/Evaluation
Activity Group :	Compliance Monitoring

Activity Date :	2015-07-28
Air Program :	MACT Standards (40 CFR Part 63)
Facility Air Operating Status Code :	OPR
Activity Status :	Active
Activity Status Date :	2015-09-11
Activity Type :	Inspection/Evaluation
Activity Group :	Compliance Monitoring

Activity Date :	2014-12-03
Air Program :	New Source Performance Standards
Facility Air Operating Status Code :	OPR
Activity Status :	Active
Activity Status Date :	2015-10-14
Activity Type :	Inspection/Evaluation

Map Id: 250
Direction: NNW
Distance: 0.507 mi., 2675 ft.
Elevation: 13 ft.
Relative: Lower

Site Name : SHORE TERMINAL NUSTAR ENERGY LP | SHORE TERMINAL LLC | SHORE TERMINAL LLC TACOMA
250 E D ST | 250 EAST D ST | 250 EAST D STREET
TACOMA | Tacoma, WA

Database(s) : [AFS, ALL SITES - WA, AST - WA, AST PBS, BRS, CSCSL HWS - WA, ECHO, ENVCVN - WA, ERNS, FRS, HIST AFS, HIST AFS 2, HMIRS (DOT), HSL - WA, ICIS, INACTIVE PCS, PCS ENF, PCS FACILITY, RCRA_SQG, T 2 - WA] ***(cont.)***

Envirosite ID: 52365513
EPA ID: N/R

HIST AFS ***(cont.)***

Activity Group : Compliance Monitoring

Activity Date : 2014-12-03
Air Program : MACT Standards (40 CFR Part 63)
Facility Air Operating Status Code : OPR
Activity Status : Active
Activity Status Date : 2015-10-14
Activity Type : Inspection/Evaluation
Activity Group : Compliance Monitoring

Activity Date : 2014-12-03
Air Program : New Source Performance Standards
Facility Air Operating Status Code : OPR
Activity Status : Active
Activity Status Date : 2015-07-15
Activity Type : Inspection/Evaluation
Activity Group : Compliance Monitoring

Activity Date : 2014-12-03
Air Program : Federally-Enforceable State Operating Permit - Non Title V
Facility Air Operating Status Code : OPR
Activity Status : Active
Activity Status Date : 2015-07-15
Activity Type : Inspection/Evaluation
Activity Group : Compliance Monitoring

Activity Date : 2014-12-03
Air Program : MACT Standards (40 CFR Part 63)
Facility Air Operating Status Code : OPR
Activity Status : Active
Activity Status Date : 2015-07-15
Activity Type : Inspection/Evaluation
Activity Group : Compliance Monitoring

Activity Date : 2014-12-03
Air Program : Federally-Enforceable State Operating Permit - Non Title V
Facility Air Operating Status Code : OPR
Activity Status : Active
Activity Status Date : 2015-10-14
Activity Type : Inspection/Evaluation
Activity Group : Compliance Monitoring

Map Id: 250
Direction: NNW
Distance: 0.507 mi., 2675 ft.
Elevation: 13 ft.
Relative: Lower

Site Name : SHORE TERMINAL NUSTAR ENERGY LP | SHORE TERMINAL LLC | SHORE TERMINAL LLC TACOMA
250 E D ST | 250 EAST D ST | 250 EAST D STREET
TACOMA | Tacoma, WA

Database(s) : [AFS, ALL SITES - WA, AST - WA, AST PBS, BRS, CSCSL HWS - WA, ECHO, ENVCVN - WA, ERNS, FRS, HIST AFS, HIST AFS 2, HMIRS (DOT), HSL - WA, ICIS, INACTIVE PCS, PCS ENF, PCS FACILITY, RCRA_SQG, T 2 - WA] ***(cont.)***

Envirosite ID: 52365513
EPA ID: N/R

HIST AFS ***(cont.)***

Activity Date :	2014-09-05
Air Program :	MACT Standards (40 CFR Part 63)
Facility Air Operating Status Code :	OPR
Activity Status :	Final Order Issued
Activity Status Date :	2014-09-05
Activity Type :	Administrative - Formal
Activity Group :	Enforcement Action

Activity Date :	2014-09-05
Air Program :	Federally-Enforceable State Operating Permit - Non Title V
Facility Air Operating Status Code :	OPR
Activity Status :	Final Order Issued
Activity Status Date :	2014-09-05
Activity Type :	Administrative - Formal
Activity Group :	Enforcement Action

Activity Date :	2014-09-05
Air Program :	New Source Performance Standards
Facility Air Operating Status Code :	OPR
Activity Status :	Final Order Issued
Activity Status Date :	2014-09-05
Activity Type :	Administrative - Formal
Activity Group :	Enforcement Action

Activity Date :	2014-08-05
Air Program :	New Source Performance Standards
Facility Air Operating Status Code :	OPR
Activity Status :	N/R
Activity Status Date :	N/R
Activity Type :	Inspection/Evaluation
Activity Group :	Compliance Monitoring

Activity Date :	2014-08-05
Air Program :	Federally-Enforceable State Operating Permit - Non Title V
Facility Air Operating Status Code :	OPR
Activity Status :	N/R
Activity Status Date :	N/R
Activity Type :	Inspection/Evaluation
Activity Group :	Compliance Monitoring

Activity Date :	2014-08-05
Air Program :	MACT Standards (40 CFR Part 63)
Facility Air Operating Status Code :	OPR

Map Id: 250
Direction: NNW
Distance: 0.507 mi., 2675 ft.
Elevation: 13 ft.
Relative: Lower

Site Name : SHORE TERMINAL NUSTAR ENERGY LP | SHORE TERMINAL LLC | SHORE TERMINAL LLC TACOMA
250 E D ST | 250 EAST D ST | 250 EAST D STREET
TACOMA | Tacoma, WA

Database(s) : [AFS, ALL SITES - WA, AST - WA, AST PBS, BRS, CSCSL HWS - WA, ECHO, ENVCVN - WA, ERNS, FRS, HIST AFS, HIST AFS 2, HMIRS (DOT), HSL - WA, ICIS, INACTIVE PCS, PCS ENF, PCS FACILITY, RCRA_SQG, T 2 - WA] ***(cont.)***

Envirosite ID: 52365513
EPA ID: N/R

HIST AFS ***(cont.)***

Activity Status :	N/R
Activity Status Date :	N/R
Activity Type :	Inspection/Evaluation
Activity Group :	Compliance Monitoring

Activity Date :	2014-07-25
Air Program :	New Source Performance Standards
Facility Air Operating Status Code :	OPR
Activity Status :	N/R
Activity Status Date :	N/R
Activity Type :	Inspection/Evaluation
Activity Group :	Compliance Monitoring

Activity Date :	2014-03-03
Air Program :	Federally-Enforceable State Operating Permit - Non Title V
Facility Air Operating Status Code :	OPR
Activity Status :	N/R
Activity Status Date :	N/R
Activity Type :	Inspection/Evaluation
Activity Group :	Compliance Monitoring

Activity Date :	2014-03-03
Air Program :	MACT Standards (40 CFR Part 63)
Facility Air Operating Status Code :	OPR
Activity Status :	N/R
Activity Status Date :	N/R
Activity Type :	Inspection/Evaluation
Activity Group :	Compliance Monitoring

Activity Date :	2014-03-03
Air Program :	New Source Performance Standards
Facility Air Operating Status Code :	OPR
Activity Status :	N/R
Activity Status Date :	N/R
Activity Type :	Inspection/Evaluation
Activity Group :	Compliance Monitoring

Activity Date :	2014-01-06
Air Program :	MACT Standards (40 CFR Part 63)
Facility Air Operating Status Code :	OPR
Activity Status :	N/R
Activity Status Date :	N/R
Activity Type :	Inspection/Evaluation

Map Id: 250
Direction: NNW
Distance: 0.507 mi., 2675 ft.
Elevation: 13 ft.
Relative: Lower

Site Name : SHORE TERMINAL NUSTAR ENERGY LP | SHORE TERMINAL LLC | SHORE TERMINAL LLC TACOMA
250 E D ST | 250 EAST D ST | 250 EAST D STREET
TACOMA | Tacoma, WA

Database(s) : [AFS, ALL SITES - WA, AST - WA, AST PBS, BRS, CSCSL HWS - WA, ECHO, ENVCVN - WA, ERNS, FRS, HIST AFS, HIST AFS 2, HMIRS (DOT), HSL - WA, ICIS, INACTIVE PCS, PCS ENF, PCS FACILITY, RCRA_SQG, T 2 - WA] ***(cont.)***

Envirosite ID: 52365513
EPA ID: N/R

HIST AFS ***(cont.)***

Activity Group :	Compliance Monitoring
Activity Date :	2014-01-06
Air Program :	Federally-Enforceable State Operating Permit - Non Title V
Facility Air Operating Status Code :	OPR
Activity Status :	N/R
Activity Status Date :	N/R
Activity Type :	Inspection/Evaluation
Activity Group :	Compliance Monitoring

HIST AFS 2

Facility Name :	SHORE TERMINALS LLC
Facility Address :	250 EAST D ST, TACOMA, WA 98421
County :	PIERCE

Site Details

PEPA :	110005311153
Region :	10
STTE :	53
County Code :	053
PCDS :	21332
DB Number :	N/R
AQCR :	229
SIC Code :	5171
NIC Code :	424710
DCS :	3
DCL :	SM
Government :	0
CMSC :	S
HP1F :	N/R
Last Date in Agency List :	2015-01-14

Air Program Pollutant Data

Region :	10
STTE :	53
County Code :	053
PCDS :	21332
APC :	F
PLAP :	THAP
DCAP :	3
DCLP :	SM
DATT :	A

Map Id: 250
Direction: NNW
Distance: 0.507 mi., 2675 ft.
Elevation: 13 ft.
Relative: Lower

Site Name : SHORE TERMINAL NUSTAR ENERGY LP | SHORE TERMINAL LLC | SHORE TERMINAL LLC TACOMA
250 E D ST | 250 EAST D ST | 250 EAST D STREET
TACOMA | Tacoma, WA

Database(s) : [AFS, ALL SITES - WA, AST - WA, AST PBS, BRS, CSCSL HWS - WA, ECHO, ENVCVN - WA, ERNS, FRS, HIST AFS, HIST AFS 2, HMIRS (DOT), HSL - WA, ICIS, INACTIVE PCS, PCS ENF, PCS FACILITY, RCRA_SQG, T 2 - WA] ***(cont.)***

Envirosite ID: 52365513
EPA ID: N/R

HIST AFS 2 ***(cont.)***

Region :	10
STTE :	53
County Code :	053
PCDS :	21332
APC :	M
PLAP :	VOC
DCAP :	3
DCLP :	B
DATT :	A

Region :	10
STTE :	53
County Code :	053
PCDS :	21332
APC :	9
PLAP :	VOC
DCAP :	3
DCLP :	B
DATT :	A

Region :	10
STTE :	53
County Code :	053
PCDS :	21332
APC :	0
PLAP :	THAP
DCAP :	9
DCLP :	SM
DATT :	A

Region :	10
STTE :	53
County Code :	053
PCDS :	21332
APC :	0
PLAP :	VOC
DCAP :	9
DCLP :	SM
DATT :	A

Region :	10
STTE :	53
County Code :	053
PCDS :	21332

Map Id: 250
Direction: NNW
Distance: 0.507 mi., 2675 ft.
Elevation: 13 ft.
Relative: Lower

Site Name : SHORE TERMINAL NUSTAR ENERGY LP | SHORE TERMINAL LLC | SHORE TERMINAL LLC TACOMA
250 E D ST | 250 EAST D ST | 250 EAST D STREET
TACOMA | Tacoma, WA

Database(s) : [AFS, ALL SITES - WA, AST - WA, AST PBS, BRS, CSCSL HWS - WA, ECHO, ENVCVN - WA, ERNS, FRS, HIST AFS, HIST AFS 2, HMIRS (DOT), HSL - WA, ICIS, INACTIVE PCS, PCS ENF, PCS FACILITY, RCRA_SQG, T 2 - WA] ***(cont.)***

Envirosite ID: 52365513
EPA ID: N/R

HIST AFS 2 ***(cont.)***

APC :	F
PLAP :	VOC
DCAP :	3
DCLP :	SM
DATT :	A

Class A Sources - Actions 4

Details for this site have been truncated due to the large number of available details for this site within this dataset. For the complete details for this site, contact your Envirosite account representative for a complimentary site report containing all of the details available.

Region :	10
STTE :	53
County Code :	053
PCDS :	21332
APC :	9
ANTI :	PS
DTA :	080708
PAM :	N/R

Region :	10
STTE :	53
County Code :	053
PCDS :	21332
APC :	0
ANTI :	FS
DTA :	061108
PAM :	N/R

Region :	10
STTE :	53
County Code :	053
PCDS :	21332
APC :	F
ANTI :	PX
DTA :	121227
PAM :	N/R

Region :	10
STTE :	53
County Code :	053
PCDS :	21332

Map Id: 250
Direction: NNW
Distance: 0.507 mi., 2675 ft.
Elevation: 13 ft.
Relative: Lower

Site Name : SHORE TERMINAL NUSTAR ENERGY LP | SHORE TERMINAL LLC | SHORE TERMINAL LLC TACOMA
250 E D ST | 250 EAST D ST | 250 EAST D STREET
TACOMA | Tacoma, WA

Database(s) : [AFS, ALL SITES - WA, AST - WA, AST PBS, BRS, CSCSL HWS - WA, ECHO, ENVCVN - WA, ERNS, FRS, HIST AFS, HIST AFS 2, HMIRS (DOT), HSL - WA, ICIS, INACTIVE PCS, PCS ENF, PCS FACILITY, RCRA_SQG, T 2 - WA] ***(cont.)***

Envirosite ID: 52365513
EPA ID: N/R

HIST AFS 2 ***(cont.)***

APC :	F
ANTI :	8C
DTA :	140905
PAM :	000002000
Region :	10
STTE :	53
County Code :	053
PCDS :	21332
APC :	9
ANTI :	PX
DTA :	130214
PAM :	N/R
Region :	10
STTE :	53
County Code :	053
PCDS :	21332
APC :	F
ANTI :	TS
DTA :	140106
PAM :	N/R
Region :	10
STTE :	53
County Code :	053
PCDS :	21332
APC :	9
ANTI :	PX
DTA :	121227
PAM :	N/R
Region :	10
STTE :	53
County Code :	053
PCDS :	21332
APC :	0
ANTI :	PX
DTA :	061106
PAM :	N/R
Region :	10
STTE :	53

Map Id: 250
Direction: NNW
Distance: 0.507 mi., 2675 ft.
Elevation: 13 ft.
Relative: Lower

Site Name : SHORE TERMINAL NUSTAR ENERGY LP | SHORE TERMINAL LLC | SHORE TERMINAL LLC TACOMA
250 E D ST | 250 EAST D ST | 250 EAST D STREET
TACOMA | Tacoma, WA

Database(s) : [AFS, ALL SITES - WA, AST - WA, AST PBS, BRS, CSCSL HWS - WA, ECHO, ENVCVN - WA, ERNS, FRS, HIST AFS, HIST AFS 2, HMIRS (DOT), HSL - WA, ICIS, INACTIVE PCS, PCS ENF, PCS FACILITY, RCRA_SQG, T 2 - WA] ***(cont.)***

Envirosite ID: 52365513
EPA ID: N/R

HIST AFS 2 ***(cont.)***

County Code :	053
PCDS :	21332
APC :	M
ANTI :	PX
DTA :	120210
PAM :	N/R

Region :	10
STTE :	53
County Code :	053
PCDS :	21332
APC :	9
ANTI :	FS
DTA :	080708
PAM :	N/R

Historical Quarterly 4

Region :	10
STTE :	53
County Code :	053
PCDS :	21332
SCH :	3
HDT :	1304
APH :	F

Region :	10
STTE :	53
County Code :	053
PCDS :	21332
SCH :	9
HDT :	1203
APH :	0

Region :	10
STTE :	53
County Code :	053
PCDS :	21332
SCH :	3
HDT :	1303
APH :	M

Map Id: 250
Direction: NNW
Distance: 0.507 mi., 2675 ft.
Elevation: 13 ft.
Relative: Lower

Site Name : SHORE TERMINAL NUSTAR ENERGY LP | SHORE TERMINAL LLC | SHORE TERMINAL LLC TACOMA
250 E D ST | 250 EAST D ST | 250 EAST D STREET
TACOMA | Tacoma, WA

Database(s) : [AFS, ALL SITES - WA, AST - WA, AST PBS, BRS, CSCSL HWS - WA, ECHO, ENVCVN - WA, ERNS, FRS, HIST AFS, HIST AFS 2, HMIRS (DOT), HSL - WA, ICIS, INACTIVE PCS, PCS ENF, PCS FACILITY, RCRA_SQG, T 2 - WA] ***(cont.)***

Envirosite ID: 52365513
EPA ID: N/R

HIST AFS 2 ***(cont.)***

Region :	10
STTE :	53
County Code :	053
PCDS :	21332
SCH :	3
HDT :	1202
APH :	F

Region :	10
STTE :	53
County Code :	053
PCDS :	21332
SCH :	3
HDT :	1204
APH :	9

Region :	10
STTE :	53
County Code :	053
PCDS :	21332
SCH :	9
HDT :	1201
APH :	0

Region :	10
STTE :	53
County Code :	053
PCDS :	21332
SCH :	9
HDT :	1202
APH :	0

Region :	10
STTE :	53
County Code :	053
PCDS :	21332
SCH :	3
HDT :	1403
APH :	M

Region :	10
STTE :	53
County Code :	053

Map Id: 250
Direction: NNW
Distance: 0.507 mi., 2675 ft.
Elevation: 13 ft.
Relative: Lower

Site Name : SHORE TERMINAL NUSTAR ENERGY LP | SHORE TERMINAL LLC | SHORE TERMINAL LLC TACOMA
250 E D ST | 250 EAST D ST | 250 EAST D STREET
TACOMA | Tacoma, WA

Database(s) : [AFS, ALL SITES - WA, AST - WA, AST PBS, BRS, CSCSL HWS - WA, ECHO, ENVCVN - WA, ERNS, FRS, HIST AFS, HIST AFS 2, HMIRS (DOT), HSL - WA, ICIS, INACTIVE PCS, PCS ENF, PCS FACILITY, RCRA_SQG, T 2 - WA] ***(cont.)***

Envirosite ID: 52365513
EPA ID: N/R

HIST AFS 2 ***(cont.)***

PCDS :	21332
SCH :	3
HDT :	1304
APH :	M
Region :	10
STTE :	53
County Code :	053
PCDS :	21332
SCH :	3
HDT :	1403
APH :	9

HMIRS (DOT)

Facility Address :	250 EAST D ST, TACOMA, WA
County :	PIERCE

Site Details

Date of Incident :	1996-10-27
Time of Incident :	08:30
Report Submission Source :	Paper
Report Number :	I-1996110470
Multiple Rows per Incident :	No
NRC Number :	366028
Federal DOT Agency Name :	N/R
Mode of Transportation :	Highway
Transportation Phase :	LOADING
Carrier/Reporter Name :	AMERICAN TRANSPORT INC
Carrier/Reporter Address :	N/R
Carrier/Reporter Non-US State :	OR
Carrier/Reporter FED DOT ID :	250838
Carrier/Reporter HAZMAT Reg ID :	N/R
Carrier/Reporter Country :	UNITED STATES
Shipper Name :	CHEVRON PRODUCTS CO
Shipper Address :	PO BOX R
Shipper Non-US State :	CA
Shipper Country :	UNITED STATES
Shipper Waybill/Shipping Paper :	ATI 11-4090
Shipper HAZMAT Registration ID :	N/R
Origin City :	TACOMA
Origin State :	WASHINGTON
Origin Postal Code :	98421
Origin Country :	US
Destination City :	BREMERTON

Map Id: 250
Direction: NNW
Distance: 0.507 mi., 2675 ft.
Elevation: 13 ft.
Relative: Lower

Site Name : SHORE TERMINAL NUSTAR ENERGY LP | SHORE TERMINAL LLC | SHORE TERMINAL LLC TACOMA
250 E D ST | 250 EAST D ST | 250 EAST D STREET
TACOMA | Tacoma, WA

Database(s) : [AFS, ALL SITES - WA, AST - WA, AST PBS, BRS, CSCSL HWS - WA, ECHO, ENVCVN - WA, ERNS, FRS, HIST AFS, HIST AFS 2, HMIRS (DOT), HSL - WA, ICIS, INACTIVE PCS, PCS ENF, PCS FACILITY, RCRA_SQG, T 2 - WA] ***(cont.)***

Envirosite ID: 52365513
EPA ID: N/R

HMIRS (DOT) ***(cont.)***

Destination State :	WASHINGTON
Destination Postal Code :	98312
Destination Non-US State :	N/R
Destination Country :	US
Commodity Short Name :	GASOLINE INCLUDES GASOLI
Commodity Long Name :	GASOLINE INCLUDES GASOLINE MIXED WITH ETHYL ALCOHOL WITH NOT MORE THAN 10% ALCOHOL
Technical/Trade Name :	GASOLINE
Identification Number :	UN1203
Hazardous Class :	FLAMMABLE - COMBUSTIBLE LIQUID
Packing Group :	N/R
Quantity Released :	94
Unit of Measure :	Liquid - Gallon Liquid
HAZMAT Waste Indicator :	No
HAZMAT Waste EPA Number :	N/R
HMIS Toxic by Inhalation Indicator :	No
TIH Hazard Zone :	N/R
Material Shipment Approval Indicator:	No
Material Shipment Approval Number :	N/R
Undeclared HAZMAT Shipment Indicator:	No
Packaging Type :	Portable Tank
Failed Object Code :	N/R
Failed Object Description :	N/R
Manner of Failure Code :	N/R
Manner of Failure Description :	N/R
Failure Cause Code :	529
Failure Cause Description :	Overfilled
Identification Markings :	N/R
Cont 1 Packaging Type :	N/R
Cont 1 Material of Construction :	N/R
Cont 1 Head Type :	N/R
Cont 1 Package Amount :	N/R
Cont 1 Package Amount UOM :	N/R
Cont 1 Package Number in Shipment :	1
Cont 1 Package Shipment Number Failed:	1
Cont 1 Package Manufacturer :	NOT REPORTED BY CARRIER
Cont 1 Pkg Manufacturer Date :	N/R
Cont 1 Package Serial Number :	N/R
Cont 1 Package Last Test Date :	N/R
Cont 1 Package Design Pressure Reported:	N/R
Cont 1 Design Pressure UOM Reported :	N/R
Cont 1 Package Shell Thickness Reported:	N/R
Cont 1 Shell Thickness UOM Reported :	N/R

Map Id: 250
Direction: NNW
Distance: 0.507 mi., 2675 ft.
Elevation: 13 ft.
Relative: Lower

Site Name : SHORE TERMINAL NUSTAR ENERGY LP | SHORE TERMINAL LLC | SHORE TERMINAL LLC TACOMA
250 E D ST | 250 EAST D ST | 250 EAST D STREET
TACOMA | Tacoma, WA

Database(s) : [AFS, ALL SITES - WA, AST - WA, AST PBS, BRS, CSCSL HWS - WA, ECHO, ENVCVN - WA, ERNS, FRS, HIST AFS, HIST AFS 2, HMIRS (DOT), HSL - WA, ICIS, INACTIVE PCS, PCS ENF, PCS FACILITY, RCRA_SQG, T 2 - WA] ***(cont.)***

Envirosite ID: 52365513
EPA ID: N/R

HMIRS (DOT) ***(cont.)***

Cont 1 Head Thickness Reported :	N/R
Cont 1 Head Thickness UOM Reported :	N/R
Cont 1 Valve or Device Fail Indicator:	No
Cont 1 Valve or Device Type :	N/R
Cont 1 Valve Device Manufacturer :	N/R
Cont 1 Valve or Device Model :	N/R
Cont 2 Package Type :	N/R
Cont 2 Material of Construction :	N/R
Cont 2 Package Capacity :	N/R
Cont 2 Capacity UOM Reported :	N/R
Cont 2 Package Amount UOM :	N/R
Cont 2 Package Number in Shipment :	N/R
Cont 2 Package Shipment Number Failed:	N/R
RAM Package Category :	N/R
RAM Package Certification :	FALSE
RAM Nuclide(s) Present :	N/R
RAM Transport Index :	N/R
RAM Activity Reported :	N/R
RAM UOM Reported :	N/R
RAM Activity :	N/R
RAM Activity UOM :	N/R
Spillage (Result) Indicator :	Yes
Fire (Result) Indicator :	No
Explosion (Result) Indicator :	No
Water Sewer (Result) Indicator :	No
Gas Dispersion (Result) Indicator :	No
Environmental Damage (Result) :	No
No Release (Result) Indicator :	No
Fire/EMS Report Indicator :	No
Fire EMS/EMS Report Number :	N/R
Police Report Indicator :	No
Police Report Number :	N/R
In-House Cleanup Indicator :	No
Other Cleanup Indicator :	No
Damage More than 500 :	No
Material Loss :	$150.00
Carrier Damage :	$0.00
Property Damage :	$0.00
Response Cost :	$0.00
Remediation Cleanup Cost :	$0.00
Damage Other (Old Form) :	$0.00
Total Amount of Damages :	$150.00
HAZMAT Fatality Indicator :	No
HAZMAT Fatalities Employees :	0
HAZMAT Fatalities Responders :	0
HAZMAT Fatality General Public :	0
Total Hazmat Fatalities :	0

Map Id: 250
Direction: NNW
Distance: 0.507 mi., 2675 ft.
Elevation: 13 ft.
Relative: Lower

Site Name : SHORE TERMINAL NUSTAR ENERGY LP | SHORE TERMINAL LLC | SHORE TERMINAL LLC TACOMA
250 E D ST | 250 EAST D ST | 250 EAST D STREET
TACOMA | Tacoma, WA

Database(s) : [AFS, ALL SITES - WA, AST - WA, AST PBS, BRS, CSCSL HWS - WA, ECHO, ENVCVN - WA, ERNS, FRS, HIST AFS, HIST AFS 2, HMIRS (DOT), HSL - WA, ICIS, INACTIVE PCS, PCS ENF, PCS FACILITY, RCRA_SQG, T 2 - WA] ***(cont.)***

Envirosite ID: 52365513
EPA ID: N/R

HMIRS (DOT) ***(cont.)***

Non-HAZMAT Fatality Indicator :	No
Non-HAZMAT Fatalities :	0
HAZMAT Injury Indicator :	No
HAZMAT Hospitalized Employees :	0
HAZMAT Hospitalized Responders :	0
HAZMAT Hospitalized Gen Public :	0
HAZMAT Hospitalized (Old Form) :	0
Total Hazmat Hospital Injuries :	0
HAZMAT Non-Hospital Employees :	0
HAZMAT Non-Hospital Responders :	0
HAZMAT Non-Hospital General Public :	0
HAZMAT Non-Hospital (Old Form) :	0
Total Hazmat Non-Hospital Injuries :	0
Total Hazmat Injuries :	0
Evacuation Indicator :	No
Public Evacuated :	0
Employees Evacuated :	0
Total Evacuated :	0
Total Evacuation Hours :	0
Major Artery Closed :	No
Major Artery Hours Closed :	0
Material Involved in Accident :	No
Estimated Speed :	0
Weather Conditions :	N/R
Vehicle Overturn :	No
Vehicle Left Roadway/Track :	No
Passenger Aircraft Indicator :	No
Cargo Passenger Baggage Indicator :	N/R
Incident Occurrence :	N/R
Shipphase Non-Transported Indicator :	No
Shipphase Air First Flight Indicator:	No
Shipphase Air SubFlight Indicator :	No
Shipphase Init Transport Indicator :	No
Shipphase Transfer Indicator :	No
Contact Name :	MONTE MOSS
Contact Title :	OPERATIONS
Contact Business Name :	N/R
Contact Address :	N/R
Contact Non-US State :	N/R
Contact Country :	US
Preparer of Incident Report :	N/R

Map Id: 250
Direction: NNW
Distance: 0.507 mi., 2675 ft.
Elevation: 13 ft.
Relative: Lower

Site Name : SHORE TERMINAL NUSTAR ENERGY LP | SHORE TERMINAL LLC | SHORE TERMINAL LLC TACOMA
250 E D ST | 250 EAST D ST | 250 EAST D STREET
TACOMA | Tacoma, WA

Database(s) : [AFS, ALL SITES - WA, AST - WA, AST PBS, BRS, CSCSL HWS - WA, ECHO, ENVCVN - WA, ERNS, FRS, HIST AFS, HIST AFS 2, HMIRS (DOT), HSL - WA, ICIS, INACTIVE PCS, PCS ENF, PCS FACILITY, RCRA_SQG, T 2 - WA] ***(cont.)***

Envirosite ID: 52365513
EPA ID: N/R

HMIRS (DOT) ***(cont.)***

Description of Events :

AMERICAN TRANSPORT DRIVER LONNIE HOEPPNER WAS IN THE PROCESS OF LOADING AT THE SUPERIOR OIL CO BULK LOADING FACILITY IN TACOMA WA. DURING THIS PROCESS THE DRIVER IS REQUIRED TO SELECT THE AMOUNT OF FUEL TO BE LOADED ONTO EACH COMPARTMENT OF HIS TRUCK. THE DRIVER SELECTED MORE PRODUCT THAN THE 2ND COMPARTMENT OF HIS VEHICLE WOULD HOLD. WHEN THE COMPARTMENT OVERFILLED THE DRIVER IMMEDIATELY SHUT OFF THE FLOW OF PRODUCT SHUT DOWN THE LOAD RACK AND NOTIFIED RACK PERSONNEL OF THE SPILL. THE SPILL MATERIAL WAS FLUSHED INTO THE RACK OVERFILL WATER/OIL SEPARATOR. LOADING RACK PERSONNEL THEN INSPECTED THE LOADING AREA FOR PRODUCT AND/OR VAPORS. AFTER ALL PRODUCT WAS CLEANED-UP AND VAPORS ELIMINATED THE LOADING RACK WAS RE-OPENED FOR NORMAL USE.

Recommendations/Actions Taken :	N/R
HMIS Serious Incident Indicator :	No
HMIS Serious Fatality :	No
HMIS Serious Injury :	No
HMIS Serious Flight Plan :	No
HMIS Serious Evacuations :	No
HMIS Serious Major Artery :	No
HMIS Serious Bulk Release :	No
HMIS Serious Marine Pollutant :	No
HMIS Serious Radioactive :	No
HMIS General Package Type :	OHMIR.Ref_Container.descr_txt
HMIS Container Code :	TANK TRK
HMIS Container Description :	Tank truck tank mounted on truck chassis
HMIS Bulk Incident Indicator :	Yes
Undeclared Shipment :	No
Last Date in Agency List :	2014-05-05
Facility Address :	250 EAST D STREET, TACOMA, WA
County :	PIERCE

Site Details

Date of Incident :	1992-06-07
Time of Incident :	20:00
Report Submission Source :	Paper
Report Number :	I-1992060860
Multiple Rows per Incident :	No
NRC Number :	N/R
Federal DOT Agency Name :	N/R
Mode of Transportation :	Highway
Transportation Phase :	IN TRANSIT
Carrier/Reporter Name :	ATLANTIC RICHFIELD COMPANY
Carrier/Reporter Address :	1055 W 7TH ST FL 33
Carrier/Reporter Non-US State :	CA
Carrier/Reporter FED DOT ID :	0

Map Id: 250
Direction: NNW
Distance: 0.507 mi., 2675 ft.
Elevation: 13 ft.
Relative: Lower

Site Name : SHORE TERMINAL NUSTAR ENERGY LP | SHORE TERMINAL LLC | SHORE TERMINAL LLC TACOMA
250 E D ST | 250 EAST D ST | 250 EAST D STREET
TACOMA | Tacoma, WA

Database(s) : [AFS, ALL SITES - WA, AST - WA, AST PBS, BRS, CSCSL HWS - WA, ECHO, ENVCVN - WA, ERNS, FRS, HIST AFS, HIST AFS 2, HMIRS (DOT), HSL - WA, ICIS, INACTIVE PCS, PCS ENF, PCS FACILITY, RCRA_SQG, T 2 - WA] ***(cont.)***

Envirosite ID: 52365513
EPA ID: N/R

HMIRS (DOT) ***(cont.)***

Carrier/Reporter HAZMAT Reg ID :	N/R
Carrier/Reporter Country :	UNITED STATES
Shipper Name :	ATLANTIC RICHFIELD COMPANY
Shipper Address :	1055 W 7TH ST FL 33
Shipper Non-US State :	CA
Shipper Country :	UNITED STATES
Shipper Waybill/Shipping Paper :	179607
Shipper HAZMAT Registration ID :	N/R
Origin City :	LOS ANGELES
Origin State :	CALIFORNIA
Origin Postal Code :	90051
Origin Country :	US
Destination City :	SILVERDALE
Destination State :	WASHINGTON
Destination Postal Code :	98383
Destination Non-US State :	N/R
Destination Country :	US
Commodity Short Name :	GASOLINE INCLUDES GASOLI
Commodity Long Name :	GASOLINE INCLUDES GASOLINE MIXED WITH ETHYL ALCOHOL WITH NOT MORE THAN 10% ALCOHOL
Technical/Trade Name :	GASOLINE
Identification Number :	UN1203
Hazardous Class :	FLAMMABLE - COMBUSTIBLE LIQUID
Packing Group :	N/R
Quantity Released :	0.5
Unit of Measure :	Liquid - Gallon Liquid
HAZMAT Waste Indicator :	No
HAZMAT Waste EPA Number :	N/R
HMIS Toxic by Inhalation Indicator :	No
TIH Hazard Zone :	N/R
Material Shipment Approval Indicator:	No
Material Shipment Approval Number :	N/R
Undeclared HAZMAT Shipment Indicator:	No
Packaging Type :	Cargo Tank Motor Vehicle (CTMV)
Failed Object Code :	N/R
Failed Object Description :	N/R
Manner of Failure Code :	N/R
Manner of Failure Description :	N/R
Failure Cause Code :	N/R
Failure Cause Description :	N/R
Identification Markings :	N/R
Cont 1 Packaging Type :	N/R
Cont 1 Material of Construction :	N/R
Cont 1 Head Type :	N/R
Cont 1 Package Amount :	N/R
Cont 1 Package Amount UOM :	N/R

Map Id: 250
Direction: NNW
Distance: 0.507 mi., 2675 ft.
Elevation: 13 ft.
Relative: Lower

Site Name : SHORE TERMINAL NUSTAR ENERGY LP | SHORE TERMINAL LLC | SHORE TERMINAL LLC TACOMA
250 E D ST | 250 EAST D ST | 250 EAST D STREET
TACOMA | Tacoma, WA

Database(s) : [AFS, ALL SITES - WA, AST - WA, AST PBS, BRS, CSCSL HWS - WA, ECHO, ENVCVN - WA, ERNS, FRS, HIST AFS, HIST AFS 2, HMIRS (DOT), HSL - WA, ICIS, INACTIVE PCS, PCS ENF, PCS FACILITY, RCRA_SQG, T 2 - WA] ***(cont.)***

Envirosite ID: 52365513
EPA ID: N/R

HMIRS (DOT) ***(cont.)***

Cont 1 Package Number in Shipment :	1
Cont 1 Package Shipment Number Failed:	1
Cont 1 Package Manufacturer :	PARAMOUNT TANK
Cont 1 Pkg Manufacturer Date :	N/R
Cont 1 Package Serial Number :	N/R
Cont 1 Package Last Test Date :	1991-06-25
Cont 1 Package Design Pressure Reported:	N/R
Cont 1 Design Pressure UOM Reported :	N/R
Cont 1 Package Shell Thickness Reported:	N/R
Cont 1 Shell Thickness UOM Reported :	N/R
Cont 1 Head Thickness Reported :	N/R
Cont 1 Head Thickness UOM Reported :	N/R
Cont 1 Valve or Device Fail Indicator:	No
Cont 1 Valve or Device Type :	N/R
Cont 1 Valve Device Manufacturer :	N/R
Cont 1 Valve or Device Model :	N/R
Cont 2 Package Type :	N/R
Cont 2 Material of Construction :	N/R
Cont 2 Package Capacity :	N/R
Cont 2 Capacity UOM Reported :	N/R
Cont 2 Package Amount UOM :	N/R
Cont 2 Package Number in Shipment :	N/R
Cont 2 Package Shipment Number Failed:	N/R
RAM Package Category :	N/R
RAM Package Certification :	FALSE
RAM Nuclide(s) Present :	N/R
RAM Transport Index :	N/R
RAM Activity Reported :	N/R
RAM UOM Reported :	N/R
RAM Activity :	N/R
RAM Activity UOM :	N/R
Spillage (Result) Indicator :	Yes
Fire (Result) Indicator :	No
Explosion (Result) Indicator :	No
Water Sewer (Result) Indicator :	No
Gas Dispersion (Result) Indicator :	No
Environmental Damage (Result) :	No
No Release (Result) Indicator :	No
Fire/EMS Report Indicator :	No
Fire EMS/EMS Report Number :	N/R
Police Report Indicator :	No
Police Report Number :	N/R
In-House Cleanup Indicator :	No
Other Cleanup Indicator :	No

Map Id: 250
Direction: NNW
Distance: 0.507 mi., 2675 ft.
Elevation: 13 ft.
Relative: Lower

Site Name : SHORE TERMINAL NUSTAR ENERGY LP | SHORE TERMINAL LLC | SHORE TERMINAL LLC TACOMA
250 E D ST | 250 EAST D ST | 250 EAST D STREET
TACOMA | Tacoma, WA

Database(s) : [AFS, ALL SITES - WA, AST - WA, AST PBS, BRS, CSCSL HWS - WA, ECHO, ENVCVN - WA, ERNS, FRS, HIST AFS, HIST AFS 2, HMIRS (DOT), HSL - WA, ICIS, INACTIVE PCS, PCS ENF, PCS FACILITY, RCRA_SQG, T 2 - WA] ***(cont.)***

Envirosite ID: 52365513
EPA ID: N/R

HMIRS (DOT) ***(cont.)***

Damage More than 500 :	No
Material Loss :	$0.00
Carrier Damage :	$0.00
Property Damage :	$0.00
Response Cost :	$0.00
Remediation Cleanup Cost :	$0.00
Damage Other (Old Form) :	$0.00
Total Amount of Damages :	$0.00
HAZMAT Fatality Indicator :	No
HAZMAT Fatalities Employees :	0
HAZMAT Fatalities Responders :	0
HAZMAT Fatality General Public :	0
Total Hazmat Fatalities :	0
Non-HAZMAT Fatality Indicator :	No
Non-HAZMAT Fatalities :	0
HAZMAT Injury Indicator :	No
HAZMAT Hospitalized Employees :	0
HAZMAT Hospitalized Responders :	0
HAZMAT Hospitalized Gen Public :	0
HAZMAT Hospitalized (Old Form) :	0
Total Hazmat Hospital Injuries :	0
HAZMAT Non-Hospital Employees :	0
HAZMAT Non-Hospital Responders :	0
HAZMAT Non-Hospital General Public :	0
HAZMAT Non-Hospital (Old Form) :	0
Total Hazmat Non-Hospital Injuries :	0
Total Hazmat Injuries :	0
Evacuation Indicator :	No
Public Evacuated :	0
Employees Evacuated :	0
Total Evacuated :	0
Total Evacuation Hours :	0
Major Artery Closed :	No
Major Artery Hours Closed :	0
Material Involved in Accident :	No
Estimated Speed :	5
Weather Conditions :	N/R
Vehicle Overturn :	No
Vehicle Left Roadway/Track :	No
Passenger Aircraft Indicator :	No
Cargo Passenger Baggage Indicator :	N/R
Incident Occurrence :	N/R
Shipphase Non-Transported Indicator :	No
Shipphase Air First Flight Indicator:	No
Shipphase Air SubFlight Indicator :	No
Shipphase Init Transport Indicator :	No
Shipphase Transfer Indicator :	No
Contact Name :	LAWRENCE J. MCLAUGHLIN

Map Id: 250
Direction: NNW
Distance: 0.507 mi., 2675 ft.
Elevation: 13 ft.
Relative: Lower

Site Name : SHORE TERMINAL NUSTAR ENERGY LP | SHORE TERMINAL LLC | SHORE TERMINAL LLC TACOMA
250 E D ST | 250 EAST D ST | 250 EAST D STREET
TACOMA | Tacoma, WA

Database(s) : [AFS, ALL SITES - WA, AST - WA, AST PBS, BRS, CSCSL HWS - WA, ECHO, ENVCVN - WA, ERNS, FRS, HIST AFS, HIST AFS 2, HMIRS (DOT), HSL - WA, ICIS, INACTIVE PCS, PCS ENF, PCS FACILITY, RCRA_SQG, T 2 - WA] ***(cont.)***

Envirosite ID: 52365513
EPA ID: N/R

HMIRS (DOT) ***(cont.)***

Contact Title :	MGR ENVIRON HLTH & SAFETY
Contact Business Name :	N/R
Contact Address :	N/R
Contact Non-US State :	N/R
Contact Country :	US
Preparer of Incident Report :	N/R

Description of Events :

DRIVER HAD FILLED A TANK AT HIS LAST DELIVERY. GAS WAS FORCED UP THE VAPOR RECOVERY LINE. WHEN DRIVER FILLED TRUCK ON NEXT LOADING AND STARTED TO LEAVE YARD A SMALL AMOUNT (1/2 GALLON) OG GAS CAME OUT OF VAPOR RECOVERY LINE ONTO BLACKTOP IN SUPERIOR OILS YARD AND ALSO EAST D STREET IN FRONT OF SUPERIOR OILS TERMINAL. DRIVER DID NOT KNOW HE HAD A SPILL. NOTHING TO CLEAN UP. GAS EVAPORATED. PROPER LOADING/UNLOADING PROCEDURES DISCUSSED WITH DRIVER.

Recommendations/Actions Taken :	N/R
HMIS Serious Incident Indicator :	No
HMIS Serious Fatality :	No
HMIS Serious Injury :	No
HMIS Serious Flight Plan :	No
HMIS Serious Evacuations :	No
HMIS Serious Major Artery :	No
HMIS Serious Bulk Release :	No
HMIS Serious Marine Pollutant :	No
HMIS Serious Radioactive :	No
HMIS General Package Type :	OHMIR.Ref_Container.descr_txt
HMIS Container Code :	MC306
HMIS Container Description :	Cargo tanks
HMIS Bulk Incident Indicator :	Yes
Undeclared Shipment :	No
Last Date in Agency List :	2014-05-05

HSL - WA

Facility Name :	Shore Terminal Nustar Energy LP
Facility Address :	250 E D St, Tacoma, 98421
County :	Pierce

Site Details

Facility Site ID :	1259
Cleanup Site ID :	3256
Status :	Cleanup Started
Site Rank :	0 - NPL Site (Fed HRS Score)

Map Id: 250
Direction: NNW
Distance: 0.507 mi., 2675 ft.
Elevation: 13 ft.
Relative: Lower

Site Name : SHORE TERMINAL NUSTAR ENERGY LP | SHORE TERMINAL LLC | SHORE TERMINAL LLC TACOMA
250 E D ST | 250 EAST D ST | 250 EAST D STREET
TACOMA | Tacoma, WA

Database(s) : [AFS, ALL SITES - WA, AST - WA, AST PBS, BRS, CSCSL HWS - WA, ECHO, ENVCVN - WA, ERNS, FRS, HIST AFS, HIST AFS 2, HMIRS (DOT), HSL - WA, ICIS, INACTIVE PCS, PCS ENF, PCS FACILITY, RCRA_SQG, T 2 - WA] ***(cont.)***

Envirosite ID: 52365513
EPA ID: N/R

HSL - WA ***(cont.)***

Alternative Site Name :	NUSTAR ENERGY LP,SHORE TERMINAL LLC VALERO LP,SHORE TERMINALS LLC,ST SERVICES,SUPERIOR OIL,Time Oil
Region :	Southwest
Resposbile Unit :	Southwest
Institutional Control :	Yes
Current VCP :	N/R
Past VCP :	N/R
Latitude :	47.2603740530641
Longitude :	-122.434700814169
Agency Hyperlink :	Click here for hyperlink provided by the agency.
Last Date in Agency List :	2023-02-28

Contaminants

Contaminant Name :	Petroleum Products-Unspecified
Ground water :	Confirmed Above Cleanup Levels
Surface water :	N/R
Soil :	Confirmed Above Cleanup Levels
Sediment :	N/R
Air :	N/R
Bedrock :	N/R

Contaminant Name :	Polycyclic Aromatic Hydrocarbons
Ground water :	Confirmed Above Cleanup Levels
Surface water :	N/R
Soil :	Confirmed Above Cleanup Levels
Sediment :	N/R
Air :	N/R
Bedrock :	N/R

ICIS

Facility Name :	SHORE TERMINAL LLC
Facility Address :	250 E D ST, TACOMA, WA 98421-1802

Site Details

NPDES ID :	WA0039501
ICIS Facility Interest ID :	3400000316
Facility UIN :	110005311153
Facility Type Code :	Privately Owned Facility
Impaired Waters :	303(D) Listed
Latitude :	47.2603722
Longitude :	-122.4347

Map Id: 250
Direction: NNW
Distance: 0.507 mi., 2675 ft.
Elevation: 13 ft.
Relative: Lower

Site Name : SHORE TERMINAL NUSTAR ENERGY LP | SHORE TERMINAL LLC | SHORE TERMINAL LLC TACOMA
250 E D ST | 250 EAST D ST | 250 EAST D STREET
TACOMA | Tacoma, WA

Database(s) : [AFS, ALL SITES - WA, AST - WA, AST PBS, BRS, CSCSL HWS - WA, ECHO, ENVCVN - WA, ERNS, FRS, HIST AFS, HIST AFS 2, HMIRS (DOT), HSL - WA, ICIS, INACTIVE PCS, PCS ENF, PCS FACILITY, RCRA_SQG, T 2 - WA] ***(cont.)***

Envirosite ID: 52365513
EPA ID: N/R

ICIS ***(cont.)***

Last Date in Agency List :	2022-12-28
Facility Name :	SHORE TERMINAL NUSTAR ENERGY LP
Facility Address :	250 E D ST, TACOMA, WA 98421-1802

Site Details

NPDES ID :	WA0039501
ICIS Facility Interest ID :	3400000316
Facility UIN :	110005311153
Facility Type Code :	Privately Owned Facility
Impaired Waters :	303(D) Listed
Latitude :	47.2603721
Longitude :	-122.4347
Last Date in Agency List :	2022-01-12

INACTIVE PCS

Issue Date :	2014-05-19
Original Issue Date :	2009-03-13
Effective Date :	2014-07-01
Expiration Date :	2019-06-30
Retirement Date :	2014-07-01
Termination Date :	N/R
Issuing Agency :	State
Agency Type :	State
Activity ID :	3400255907
External Permit Number :	WA0039501
Facility Type Indicator :	NON-POTW
Permit Type :	NPDES Individual Permit
Major Minor Status :	N
Permit Status :	Administratively Continued
Total Design Flow Number :	N/R
Actual Average Flow Number :	N/R
State Water Body :	N/R
State Water Body Name :	N/R
Permit Name :	Shore Terminal LLC
Permit Comp Status :	N/R
RNC Tracking :	Y
Master External Permit Number :	N/R
TMDL Interface :	N/R
EDMR Authorization :	N
Pretreatment Indicator :	N/R
Last Date in Agency List :	2022-09-23

Map Id: 250
Direction: NNW
Distance: 0.507 mi., 2675 ft.
Elevation: 13 ft.
Relative: Lower

Site Name : SHORE TERMINAL NUSTAR ENERGY LP | SHORE TERMINAL LLC | SHORE TERMINAL LLC TACOMA
250 E D ST | 250 EAST D ST | 250 EAST D STREET
TACOMA | Tacoma, WA

Database(s) : [AFS, ALL SITES - WA, AST - WA, AST PBS, BRS, CSCSL HWS - WA, ECHO, ENVCVN - WA, ERNS, FRS, HIST AFS, HIST AFS 2, HMIRS (DOT), HSL - WA, ICIS, INACTIVE PCS, PCS ENF, PCS FACILITY, RCRA_SQG, T 2 - WA] ***(cont.)***

Envirosite ID: 52365513
EPA ID: N/R

INACTIVE PCS ***(cont.)***

Issue Date :	2014-05-19
Original Issue Date :	2009-03-13
Effective Date :	2014-07-02
Expiration Date :	2019-06-30
Retirement Date :	N/R
Termination Date :	N/R
Issuing Agency :	State
Agency Type :	State
Activity ID :	3602935867
External Permit Number :	WA0039501
Facility Type Indicator :	NON-POTW
Permit Type :	NPDES Individual Permit
Major Minor Status :	N
Permit Status :	Administratively Continued
Total Design Flow Number :	N/R
Actual Average Flow Number :	N/R
State Water Body :	N/R
State Water Body Name :	N/R
Permit Name :	Shore Terminal LLC
Permit Comp Status :	N/R
RNC Tracking :	Y
Master External Permit Number :	N/R
TMDL Interface :	N/R
EDMR Authorization :	N
Pretreatment Indicator :	N/R
Last Date in Agency List :	2022-09-23

Issue Date :	2009-03-13
Original Issue Date :	2009-03-13
Effective Date :	2009-07-01
Expiration Date :	2014-06-30
Retirement Date :	2014-06-30
Termination Date :	N/R
Issuing Agency :	State
Agency Type :	State
Activity ID :	3400000311
External Permit Number :	WA0039501
Facility Type Indicator :	NON-POTW
Permit Type :	NPDES Individual Permit
Major Minor Status :	N
Permit Status :	Administratively Continued
Total Design Flow Number :	N/R
Actual Average Flow Number :	N/R
State Water Body :	N/R
State Water Body Name :	N/R
Permit Name :	Shore Terminal LLC
Permit Comp Status :	Y

Map Id: 250
Direction: NNW
Distance: 0.507 mi., 2675 ft.
Elevation: 13 ft.
Relative: Lower

Site Name : SHORE TERMINAL NUSTAR ENERGY LP | SHORE TERMINAL LLC | SHORE TERMINAL LLC TACOMA
250 E D ST | 250 EAST D ST | 250 EAST D STREET
TACOMA | Tacoma, WA

Database(s) : [AFS, ALL SITES - WA, AST - WA, AST PBS, BRS, CSCSL HWS - WA, ECHO, ENVCVN - WA, ERNS, FRS, HIST AFS, HIST AFS 2, HMIRS (DOT), HSL - WA, ICIS, INACTIVE PCS, PCS ENF, PCS FACILITY, RCRA_SQG, T 2 - WA] ***(cont.)***

Envirosite ID: 52365513
EPA ID: N/R

INACTIVE PCS ***(cont.)***

RNC Tracking :	Y
Master External Permit Number :	N/R
TMDL Interface :	N/R
EDMR Authorization :	N
Pretreatment Indicator :	N/R
Last Date in Agency List :	2022-09-23

PCS ENF

Site Details

NPDES ID :	WA0039501
Last Date in Agency List :	2022-12-28

Formal Enforcement Actions

Settlement Entered Date :	N/R
ENF Identifier :	N/R
Activity ID :	N/R
Activity Type :	N/R
ENF Type :	N/R
Agency :	N/R
Fed Penalty Assessed Amount :	N/R
State Local Penalty Amount :	N/R

Informal Enforcement Actions

Achieved Date :	2022-11-30
Registry ID :	110005311153
ENF Identifier :	WA-791103
Activity ID :	3603440760
Activity Type :	Administrative - Informal
ENF Type :	Agency Enforcement Review
Agency :	State
Achieved Date :	2022-07-14
Registry ID :	110005311153
ENF Identifier :	WA-790695
Activity ID :	3603285686
Activity Type :	Administrative - Informal
ENF Type :	Letter of Violation/ Warning Letter
Agency :	State
Achieved Date :	2022-03-24
Registry ID :	110005311153

Map Id: 250
Direction: NNW
Distance: 0.507 mi., 2675 ft.
Elevation: 13 ft.
Relative: Lower

Site Name : SHORE TERMINAL NUSTAR ENERGY LP | SHORE TERMINAL LLC | SHORE TERMINAL LLC TACOMA
250 E D ST | 250 EAST D ST | 250 EAST D STREET
TACOMA | Tacoma, WA

Database(s) : [AFS, ALL SITES - WA, AST - WA, AST PBS, BRS, CSCSL HWS - WA, ECHO, ENVCVN - WA, ERNS, FRS, HIST AFS, HIST AFS 2, HMIRS (DOT), HSL - WA, ICIS, INACTIVE PCS, PCS ENF, PCS FACILITY, RCRA_SQG, T 2 - WA] ***(cont.)***

Envirosite ID: 52365513
EPA ID: N/R

PCS ENF ***(cont.)***

ENF Identifier :	WA-790332
Activity ID :	3603056454
Activity Type :	Administrative - Informal
ENF Type :	Phone Call/ EMAIL
Agency :	State
Achieved Date :	2021-11-24
Registry ID :	110005311153
ENF Identifier :	WA-789872
Activity ID :	3602942462
Activity Type :	Administrative - Informal
ENF Type :	Letter of Violation/ Warning Letter
Agency :	State
Achieved Date :	2011-03-15
Registry ID :	110005311153
ENF Identifier :	WA-85752
Activity ID :	3400014619
Activity Type :	Administrative - Informal
ENF Type :	Letter of Violation/ Warning Letter
Agency :	State

Site Details

NPDES ID :	WA0039501
Last Date in Agency List :	2022-01-19

Formal Enforcement Actions

Settlement Entered Date :	N/R
ENF Identifier :	N/R
Activity ID :	N/R
Activity Type :	N/R
ENF Type :	N/R
Agency :	N/R
Fed Penalty Assessed Amount :	N/R
State Local Penalty Amount :	N/R

Informal Enforcement Actions

Achieved Date :	2011-03-15
Registry ID :	110005311153
ENF Identifier :	WA-85752

Map Id: 250
Direction: NNW
Distance: 0.507 mi., 2675 ft.
Elevation: 13 ft.
Relative: Lower

Site Name : SHORE TERMINAL NUSTAR ENERGY LP | SHORE TERMINAL LLC | SHORE TERMINAL LLC TACOMA
250 E D ST | 250 EAST D ST | 250 EAST D STREET
TACOMA | Tacoma, WA

Database(s) : [AFS, ALL SITES - WA, AST - WA, AST PBS, BRS, CSCSL HWS - WA, ECHO, ENVCVN - WA, ERNS, FRS, HIST AFS, HIST AFS 2, HMIRS (DOT), HSL - WA, ICIS, INACTIVE PCS, PCS ENF, PCS FACILITY, RCRA_SQG, T 2 - WA] ***(cont.)***

Envirosite ID: 52365513
EPA ID: N/R

PCS ENF ***(cont.)***

Activity ID :	3400014619
Activity Type :	Administrative - Informal
ENF Type :	Letter of Violation/ Warning Letter
Agency :	State

PCS FACILITY

Issue Date :	2014-05-19
Original Issue Date :	2009-03-13
Effective Date :	2014-07-01
Expiration Date :	2019-06-30
Retirement Date :	N/R
Termination Date :	N/R
Issuing Agency :	State
Agency Type :	State
Activity ID :	3400255907
External Permit Number :	N/R
Facility Type Indicator :	NON-POTW
Permit Type :	NPDES Individual Permit
Major Minor Status :	N
Permit Status :	Administratively Continued
Total Design Flow Number :	N/R
Actual Average Flow Number :	N/R
State Water Body :	N/R
State Water Body Name :	N/R
Permit Name :	Shore Terminal LLC
Permit Comp Status :	N/R
RNC Tracking :	Y
Master External Permit Number :	N/R
TMDL Interface :	N/R
EDMR Authorization :	N
Pretreatment Indicator :	N/R
Last Date in Agency List :	2022-01-14

Issue Date :	2009-03-13
Original Issue Date :	2009-03-13
Effective Date :	2009-07-01
Expiration Date :	2014-06-30
Retirement Date :	2014-06-30
Termination Date :	N/R
Issuing Agency :	State
Agency Type :	State
Activity ID :	3400000311
External Permit Number :	N/R
Facility Type Indicator :	NON-POTW
Permit Type :	NPDES Individual Permit
Major Minor Status :	N

Map Id: 250
Direction: NNW
Distance: 0.507 mi., 2675 ft.
Elevation: 13 ft.
Relative: Lower

Site Name : SHORE TERMINAL NUSTAR ENERGY LP | SHORE TERMINAL LLC | SHORE TERMINAL LLC TACOMA
250 E D ST | 250 EAST D ST | 250 EAST D STREET
TACOMA | Tacoma, WA

Database(s) : [AFS, ALL SITES - WA, AST - WA, AST PBS, BRS, CSCSL HWS - WA, ECHO, ENVCVN - WA, ERNS, FRS, HIST AFS, HIST AFS 2, HMIRS (DOT), HSL - WA, ICIS, INACTIVE PCS, PCS ENF, PCS FACILITY, RCRA_SQG, T 2 - WA] ***(cont.)***

Envirosite ID: 52365513
EPA ID: N/R

PCS FACILITY ***(cont.)***

Permit Status :	Administratively Continued
Total Design Flow Number :	N/R
Actual Average Flow Number :	N/R
State Water Body :	N/R
State Water Body Name :	N/R
Permit Name :	Shore Terminal LLC
Permit Comp Status :	Y
RNC Tracking :	Y
Master External Permit Number :	N/R
TMDL Interface :	N/R
EDMR Authorization :	N
Pretreatment Indicator :	N/R
Last Date in Agency List :	2022-01-14

Issue Date :	2014-05-19
Original Issue Date :	2009-03-13
Effective Date :	2014-07-02
Expiration Date :	2019-06-30
Retirement Date :	N/R
Termination Date :	N/R
Issuing Agency :	State
Agency Type :	State
Activity ID :	3602935867
External Permit Number :	N/R
Facility Type Indicator :	NON-POTW
Permit Type :	NPDES Individual Permit
Major Minor Status :	N
Permit Status :	Administratively Continued
Total Design Flow Number :	N/R
Actual Average Flow Number :	N/R
State Water Body :	N/R
State Water Body Name :	N/R
Permit Name :	Shore Terminal LLC
Permit Comp Status :	N/R
RNC Tracking :	Y
Master External Permit Number :	N/R
TMDL Interface :	N/R
EDMR Authorization :	N
Pretreatment Indicator :	N/R
Last Date in Agency List :	2022-12-28

Issue Date :	2014-05-19
Original Issue Date :	2009-03-13
Effective Date :	2014-07-01
Expiration Date :	2019-06-30
Retirement Date :	2014-07-01

Map Id: 250
Direction: NNW
Distance: 0.507 mi., 2675 ft.
Elevation: 13 ft.
Relative: Lower

Site Name : SHORE TERMINAL NUSTAR ENERGY LP | SHORE TERMINAL LLC | SHORE TERMINAL LLC TACOMA
250 E D ST | 250 EAST D ST | 250 EAST D STREET
TACOMA | Tacoma, WA

Database(s) : [AFS, ALL SITES - WA, AST - WA, AST PBS, BRS, CSCSL HWS - WA, ECHO, ENVCVN - WA, ERNS, FRS, HIST AFS, HIST AFS 2, HMIRS (DOT), HSL - WA, ICIS, INACTIVE PCS, PCS ENF, PCS FACILITY, RCRA_SQG, T 2 - WA] ***(cont.)***

Envirosite ID: 52365513
EPA ID: N/R

PCS FACILITY ***(cont.)***

Termination Date :	N/R
Issuing Agency :	State
Agency Type :	State
Activity ID :	3400255907
External Permit Number :	N/R
Facility Type Indicator :	NON-POTW
Permit Type :	NPDES Individual Permit
Major Minor Status :	N
Permit Status :	Administratively Continued
Total Design Flow Number :	N/R
Actual Average Flow Number :	N/R
State Water Body :	N/R
State Water Body Name :	N/R
Permit Name :	Shore Terminal LLC
Permit Comp Status :	N/R
RNC Tracking :	Y
Master External Permit Number :	N/R
TMDL Interface :	N/R
EDMR Authorization :	N
Pretreatment Indicator :	N/R
Last Date in Agency List :	2022-12-28

Issue Date :	2009-03-13
Original Issue Date :	2009-03-13
Effective Date :	2009-07-01
Expiration Date :	2014-06-30
Retirement Date :	2014-06-30
Termination Date :	N/R
Issuing Agency :	State
Agency Type :	State
Activity ID :	3400000311
External Permit Number :	N/R
Facility Type Indicator :	NON-POTW
Permit Type :	NPDES Individual Permit
Major Minor Status :	N
Permit Status :	Administratively Continued
Total Design Flow Number :	N/R
Actual Average Flow Number :	N/R
State Water Body :	N/R
State Water Body Name :	N/R
Permit Name :	Shore Terminal LLC
Permit Comp Status :	Y
RNC Tracking :	Y
Master External Permit Number :	N/R
TMDL Interface :	N/R
EDMR Authorization :	N
Pretreatment Indicator :	N/R

Map Id: 250
Direction: NNW
Distance: 0.507 mi., 2675 ft.
Elevation: 13 ft.
Relative: Lower

Site Name : SHORE TERMINAL NUSTAR ENERGY LP | SHORE TERMINAL LLC | SHORE TERMINAL LLC TACOMA
250 E D ST | 250 EAST D ST | 250 EAST D STREET
TACOMA | Tacoma, WA

Database(s) : [AFS, ALL SITES - WA, AST - WA, AST PBS, BRS, CSCSL HWS - WA, ECHO, ENVCVN - WA, ERNS, FRS, HIST AFS, HIST AFS 2, HMIRS (DOT), HSL - WA, ICIS, INACTIVE PCS, PCS ENF, PCS FACILITY, RCRA_SQG, T 2 - WA] ***(cont.)***

Envirosite ID: 52365513
EPA ID: N/R

PCS FACILITY ***(cont.)***

Last Date in Agency List : 2022-12-28

RCRA_SQG

Facility Name : SHORE TERMINAL LLC TACOMA
Facility Address : 250 E D ST, TACOMA, WA 98421
County : PIERCE

Date Form Received by Agency : 2022-02-24
EPA ID : WAD000643262
Mailing Address : 4801 LAGUNA BLVD. SUITE 105, BOX 356, ELK GROVE, CA 95758
Contact : STEPHAN ROSEN
Contact Address : 4801 LAGUNA BLVD. STE 105, BOX 356, ELK GROVE, CA 95758
Contact Country : US
Contact Telephone : 925-212-2894
Contact Email : STEPHAN.ROSEN@NUSTARENERGY.COM
EPA Region : 10
Land Type : Private
Source Type : Notification
Classification : Small Quantity Generator

Description : Handlers that generate more than 100 and less than 1000 kilograms of hazardous waste during any calendar month and accumulate less than 6000 kg of hazardous waste at any time; or generate 100 kg or less of hazardous waste during any calendar month, and accumulate more than 1000 kg of hazardous waste at any time.

Last Date in Agency List : 2023-01-23

Owner/Operator Summary

Owner/Operator Name : SHORE TERMINAL LLC
Owner/Operator Address : 250 E D STREET, TACOMA, WA 98421
Owner/Operator Country : US
Owner/Operator Telephone : 253-627-5711
Owner/Operator Email : N/R
Owner/Operator Fax : N/R
Legal Status : Private
Owner/Operator Type : Operator
Owner/Operator Start Date : 1999-11-08
Owner/Operator End Date : N/R

Owner/Operator Name : SHORE TERMINALS LLC
Owner/Operator Address : 19003 WEST INTERSTATE 10, SAN ANTONIO, TX 78257
Owner/Operator Country : US

Map Id: 250
Direction: NNW
Distance: 0.507 mi., 2675 ft.
Elevation: 13 ft.
Relative: Lower

Site Name : SHORE TERMINAL NUSTAR ENERGY LP | SHORE TERMINAL LLC | SHORE TERMINAL LLC TACOMA
250 E D ST | 250 EAST D ST | 250 EAST D STREET
TACOMA | Tacoma, WA

Database(s) : [AFS, ALL SITES - WA, AST - WA, AST PBS, BRS, CSCSL HWS - WA, ECHO, ENVCVN - WA, ERNS, FRS, HIST AFS, HIST AFS 2, HMIRS (DOT), HSL - WA, ICIS, INACTIVE PCS, PCS ENF, PCS FACILITY, RCRA_SQG, T 2 - WA] ***(cont.)***

Envirosite ID: 52365513
EPA ID: N/R

RCRA_SQG ***(cont.)***

Owner/Operator Telephone :	800-866-9060
Owner/Operator Email :	N/R
Owner/Operator Fax :	N/R
Legal Status :	Private
Owner/Operator Type :	Owner
Owner/Operator Start Date :	1999-11-08
Owner/Operator End Date :	N/R

Owner/Operator Name :	SHORE TERMINALS LLC
Owner/Operator Address :	19003 WEST INTERSTATE 10, SAN ANTONIO, TX 78257
Owner/Operator Country :	US
Owner/Operator Telephone :	800-866-9060
Owner/Operator Email :	N/R
Owner/Operator Fax :	N/R
Legal Status :	Private
Owner/Operator Type :	Owner
Owner/Operator Start Date :	2017-12-31
Owner/Operator End Date :	N/R

Handler Activities Summary

U.S. Importer of Hazardous Waste :	N
Mixed Waste (Haz. and Radioactive) :	N/R
Recycler of Hazardous Waste :	N
Transporter of Hazardous Waste :	N
Treater, Storer or Disposer of HW :	N
Underground Injection Activity :	N
On-site Burner Exemption :	N
Furnace Exemption :	N
Used Oil Fuel Burner :	N
Used Oil Processor :	N
Used Oil Refiner :	N
Used Oil Fuel Marketer to Burner :	N
Used Oil Specification Marketer :	N
Used Oil Transfer Facility :	N
Used Oil Transporter :	N

Historical Generators

Details for this site have been truncated due to the large number of available details for this site within this dataset. For the complete details for this site, contact your Envirosite account representative for a complimentary site report containing all of the details available.

Map Id: 250
Direction: NNW
Distance: 0.507 mi., 2675 ft.
Elevation: 13 ft.
Relative: Lower

Site Name : SHORE TERMINAL NUSTAR ENERGY LP | SHORE TERMINAL LLC | SHORE TERMINAL LLC TACOMA
250 E D ST | 250 EAST D ST | 250 EAST D STREET
TACOMA | Tacoma, WA

Database(s) : [AFS, ALL SITES - WA, AST - WA, AST PBS, BRS, CSCSL HWS - WA, ECHO, ENVCVN - WA, ERNS, FRS, HIST AFS, HIST AFS 2, HMIRS (DOT), HSL - WA, ICIS, INACTIVE PCS, PCS ENF, PCS FACILITY, RCRA_SQG, T 2 - WA] ***(cont.)***

Envirosite ID: 52365513
EPA ID: N/R

RCRA_SQG ***(cont.)***

Date Form Received by Agency : 2021-04-23
Facility Name : SHORE TERMINAL LLC TACOMA
Classification : Large Quantity Generator

Date Form Received by Agency : 2021-02-26
Facility Name : SHORE TERMINAL LLC TACOMA
Classification : Large Quantity Generator

Date Form Received by Agency : 2020-02-19
Facility Name : SHORE TERMINAL LLC TACOMA
Classification : Large Quantity Generator

Date Form Received by Agency : 2019-02-25
Facility Name : SHORE TERMINAL LLC TACOMA
Classification : Very Small Quantity Generator

Date Form Received by Agency : 2018-02-20
Facility Name : SHORE TERMINAL LLC TACOMA
Classification : Very Small Quantity Generator

Date Form Received by Agency : 2017-03-03
Facility Name : SHORE TERMINAL LLC TACOMA
Classification : Small Quantity Generator

Date Form Received by Agency : 2017-02-28
Facility Name : SHORE TERMINAL NUSTAR ENERGY LP
Classification : Small Quantity Generator

Date Form Received by Agency : 2016-02-16
Facility Name : SHORE TERMINAL NUSTAR ENERGY LP
Classification : Large Quantity Generator

Date Form Received by Agency : 2015-02-20
Facility Name : SHORE TERMINAL NUSTAR ENERGY LP
Classification : Small Quantity Generator

Date Form Received by Agency : 2014-02-24
Facility Name : SHORE TERMINAL NUSTAR ENERGY LP
Classification : Small Quantity Generator

Map Id: 250
Direction: NNW
Distance: 0.507 mi., 2675 ft.
Elevation: 13 ft.
Relative: Lower

Site Name : SHORE TERMINAL NUSTAR ENERGY LP | SHORE TERMINAL LLC | SHORE TERMINAL LLC TACOMA
250 E D ST | 250 EAST D ST | 250 EAST D STREET
TACOMA | Tacoma, WA

Database(s) : [AFS, ALL SITES - WA, AST - WA, AST PBS, BRS, CSCSL HWS - WA, ECHO, ENVCVN - WA, ERNS, FRS, HIST AFS, HIST AFS 2, HMIRS (DOT), HSL - WA, ICIS, INACTIVE PCS, PCS ENF, PCS FACILITY, RCRA_SQG, T 2 - WA] ***(cont.)***

Envirosite ID: 52365513
EPA ID: N/R

RCRA_SQG ***(cont.)***

Hazardous Waste Summary
Waste Code / Name : D001 - IGNITABLE WASTE
D008 - LEAD
D018 - BENZENE
WT02 - Washington State Dangerous Toxic Waste with a toxic constituents concentration greater than or equal to 0.001% and less than 1.0%, determined by biological testing methods or a book designation procedure.

Notices of Violations Summary

Date of Violation :	2016-09-07
Date Achieved Compliance :	2016-11-15
Regulation Violated :	Y
Area of Violation :	Generators - General
Enforcement Action :	WRITTEN INFORMAL
Enforcement Action Date :	2016-11-02
Enf. Disposition Status :	N/R
Enf. Disp. Status Date :	N/R
Violation Lead Agency :	State
Enforcement Lead Agency :	State
Proposed Penalty Amount :	N/R
Final Penalty Amount :	N/R
Paid Penalty Amount :	N/R

Date of Violation :	2016-09-07
Date Achieved Compliance :	2016-11-15
Regulation Violated :	Y
Area of Violation :	TSD IS-Container Use and Management
Enforcement Action :	WRITTEN INFORMAL
Enforcement Action Date :	2016-11-02
Enf. Disposition Status :	N/R
Enf. Disp. Status Date :	N/R
Violation Lead Agency :	State
Enforcement Lead Agency :	State
Proposed Penalty Amount :	N/R
Final Penalty Amount :	N/R
Paid Penalty Amount :	N/R

Date of Violation :	2016-09-07
Date Achieved Compliance :	2016-11-15
Regulation Violated :	Y
Area of Violation :	State Statute or Regulation
Enforcement Action :	WRITTEN INFORMAL
Enforcement Action Date :	2016-11-02

Map Id: 250
Direction: NNW
Distance: 0.507 mi., 2675 ft.
Elevation: 13 ft.
Relative: Lower

Site Name : SHORE TERMINAL NUSTAR ENERGY LP | SHORE TERMINAL LLC | SHORE TERMINAL LLC TACOMA
250 E D ST | 250 EAST D ST | 250 EAST D STREET
TACOMA | Tacoma, WA

Database(s) : [AFS, ALL SITES - WA, AST - WA, AST PBS, BRS, CSCSL HWS - WA, ECHO, ENVCVN - WA, ERNS, FRS, HIST AFS, HIST AFS 2, HMIRS (DOT), HSL - WA, ICIS, INACTIVE PCS, PCS ENF, PCS FACILITY, RCRA_SQG, T 2 - WA] ***(cont.)***

Envirosite ID: 52365513
EPA ID: N/R

RCRA_SQG ***(cont.)***

Enf. Disposition Status :	N/R
Enf. Disp. Status Date :	N/R
Violation Lead Agency :	State
Enforcement Lead Agency :	State
Proposed Penalty Amount :	N/R
Final Penalty Amount :	N/R
Paid Penalty Amount :	N/R

Date of Violation :	2016-09-07
Date Achieved Compliance :	2016-11-15
Regulation Violated :	Y
Area of Violation :	Generators - Records/Reporting
Enforcement Action :	WRITTEN INFORMAL
Enforcement Action Date :	2016-11-02
Enf. Disposition Status :	N/R
Enf. Disp. Status Date :	N/R
Violation Lead Agency :	State
Enforcement Lead Agency :	State
Proposed Penalty Amount :	N/R
Final Penalty Amount :	N/R
Paid Penalty Amount :	N/R

Date of Violation :	2016-09-07
Date Achieved Compliance :	2016-11-15
Regulation Violated :	Y
Area of Violation :	TSD - General Facility Standards
Enforcement Action :	WRITTEN INFORMAL
Enforcement Action Date :	2016-11-02
Enf. Disposition Status :	N/R
Enf. Disp. Status Date :	N/R
Violation Lead Agency :	State
Enforcement Lead Agency :	State
Proposed Penalty Amount :	N/R
Final Penalty Amount :	N/R
Paid Penalty Amount :	N/R

Date of Violation :	2016-09-07
Date Achieved Compliance :	2016-09-07
Regulation Violated :	Y
Area of Violation :	Generators - Pre-transport
Enforcement Action :	WRITTEN INFORMAL
Enforcement Action Date :	2016-11-02
Enf. Disposition Status :	N/R
Enf. Disp. Status Date :	N/R
Violation Lead Agency :	State

Map Id: 250
Direction: NNW
Distance: 0.507 mi., 2675 ft.
Elevation: 13 ft.
Relative: Lower

Site Name : SHORE TERMINAL NUSTAR ENERGY LP | SHORE TERMINAL LLC | SHORE TERMINAL LLC TACOMA
250 E D ST | 250 EAST D ST | 250 EAST D STREET
TACOMA | Tacoma, WA

Database(s) : [AFS, ALL SITES - WA, AST - WA, AST PBS, BRS, CSCSL HWS - WA, ECHO, ENVCVN - WA, ERNS, FRS, HIST AFS, HIST AFS 2, HMIRS (DOT), HSL - WA, ICIS, INACTIVE PCS, PCS ENF, PCS FACILITY, RCRA_SQG, T 2 - WA] ***(cont.)***

Envirosite ID: 52365513
EPA ID: N/R

RCRA_SQG ***(cont.)***

Enforcement Lead Agency :	State
Proposed Penalty Amount :	N/R
Final Penalty Amount :	N/R
Paid Penalty Amount :	N/R

Date of Violation :	2013-04-10
Date Achieved Compliance :	2013-05-08
Regulation Violated :	Y
Area of Violation :	State Statute or Regulation
Enforcement Action :	WRITTEN INFORMAL
Enforcement Action Date :	2013-04-19
Enf. Disposition Status :	N/R
Enf. Disp. Status Date :	N/R
Violation Lead Agency :	State
Enforcement Lead Agency :	State
Proposed Penalty Amount :	N/R
Final Penalty Amount :	N/R
Paid Penalty Amount :	N/R

Evaluation Action Summary

Evaluation Date :	2022-02-03
Evaluation :	COMPLIANCE EVALUATION INSPECTION ON-SITE
Area of Violation :	N/R
Date Achieved Compliance :	N/R
Evaluation Lead Agency :	State

Evaluation Date :	2016-09-07
Evaluation :	COMPLIANCE EVALUATION INSPECTION ON-SITE
Area of Violation :	Generators - General
Date Achieved Compliance :	2016-11-15
Evaluation Lead Agency :	State

Evaluation Date :	2016-09-07
Evaluation :	COMPLIANCE EVALUATION INSPECTION ON-SITE
Area of Violation :	TSD IS-Container Use and Management
Date Achieved Compliance :	2016-11-15
Evaluation Lead Agency :	State

Evaluation Date :	2016-09-07
Evaluation :	COMPLIANCE EVALUATION INSPECTION ON-SITE
Area of Violation :	State Statute or Regulation
Date Achieved Compliance :	2016-11-15

Map Id: 250
Direction: NNW
Distance: 0.507 mi., 2675 ft.
Elevation: 13 ft.
Relative: Lower

Site Name : SHORE TERMINAL NUSTAR ENERGY LP | SHORE TERMINAL LLC | SHORE TERMINAL LLC TACOMA
250 E D ST | 250 EAST D ST | 250 EAST D STREET
TACOMA | Tacoma, WA

Database(s) : [AFS, ALL SITES - WA, AST - WA, AST PBS, BRS, CSCSL HWS - WA, ECHO, ENVCVN - WA, ERNS, FRS, HIST AFS, HIST AFS 2, HMIRS (DOT), HSL - WA, ICIS, INACTIVE PCS, PCS ENF, PCS FACILITY, RCRA_SQG, T 2 - WA] ***(cont.)***

Envirosite ID: 52365513
EPA ID: N/R

RCRA_SQG ***(cont.)***

Evaluation Lead Agency :	State
Evaluation Date :	2016-09-07
Evaluation :	COMPLIANCE EVALUATION INSPECTION ON-SITE
Area of Violation :	Generators - Records/Reporting
Date Achieved Compliance :	2016-11-15
Evaluation Lead Agency :	State
Evaluation Date :	2016-09-07
Evaluation :	COMPLIANCE EVALUATION INSPECTION ON-SITE
Area of Violation :	Generators - Pre-transport
Date Achieved Compliance :	2016-09-07
Evaluation Lead Agency :	State
Evaluation Date :	2016-09-07
Evaluation :	COMPLIANCE EVALUATION INSPECTION ON-SITE
Area of Violation :	TSD - General Facility Standards
Date Achieved Compliance :	2016-11-15
Evaluation Lead Agency :	State
Evaluation Date :	2013-04-10
Evaluation :	COMPLIANCE EVALUATION INSPECTION ON-SITE
Area of Violation :	State Statute or Regulation
Date Achieved Compliance :	2013-05-08
Evaluation Lead Agency :	State
Evaluation Date :	2003-03-20
Evaluation :	COMPLIANCE EVALUATION INSPECTION ON-SITE
Area of Violation :	N/R
Date Achieved Compliance :	N/R
Evaluation Lead Agency :	State
Evaluation Date :	2000-11-09
Evaluation :	COMPLIANCE EVALUATION INSPECTION ON-SITE
Area of Violation :	N/R
Date Achieved Compliance :	N/R
Evaluation Lead Agency :	State

T 2 - WA

Facility Name :	Shore Terminal Nustar Energy LP
Facility Address :	250 E D St, Tacoma, 98421-1802

Map Id: 250
Direction: NNW
Distance: 0.507 mi., 2675 ft.
Elevation: 13 ft.
Relative: Lower

Site Name : SHORE TERMINAL NUSTAR ENERGY LP | SHORE TERMINAL LLC | SHORE TERMINAL LLC TACOMA
250 E D ST | 250 EAST D ST | 250 EAST D STREET
TACOMA | Tacoma, WA

Database(s) : [AFS, ALL SITES - WA, AST - WA, AST PBS, BRS, CSCSL HWS - WA, ECHO, ENVCVN - WA, ERNS, FRS, HIST AFS, HIST AFS 2, HMIRS (DOT), HSL - WA, ICIS, INACTIVE PCS, PCS ENF, PCS FACILITY, RCRA_SQG, T 2 - WA] ***(cont.)***

Envirosite ID: 52365513
EPA ID: N/R

T 2 - WA ***(cont.)***

County :	Pierce
Facility/Site ID :	1259
Alternate Name :	Time Oil
Program Name :	N/R
WRIA :	10
Legislative District :	27
Congressional District :	9
Ecology Region :	SWRO
Ecology Program Phone :	(360) 407-6171
Tribal Land :	N
Latitude :	47.260374
Longitude :	-122.434701
Last Date in Agency List :	2023-01-04
Facility/Site ID :	1259
Alternate Name :	SHORE TERMINAL LLC VALERO LP
Program Name :	N/R
WRIA :	10
Legislative District :	27
Congressional District :	9
Ecology Region :	SWRO
Ecology Program Phone :	(360) 407-6171
Tribal Land :	N
Latitude :	47.260374
Longitude :	-122.434701
Last Date in Agency List :	2023-01-04
Facility/Site ID :	1259
Alternate Name :	ST SERVICES
Program Name :	N/R
WRIA :	10
Legislative District :	27
Congressional District :	9
Ecology Region :	SWRO
Ecology Program Phone :	(360) 407-6171
Tribal Land :	N
Latitude :	47.260374
Longitude :	-122.434701
Last Date in Agency List :	2023-01-04
Facility/Site ID :	1259
Alternate Name :	N/R
Program Name :	N/R

Map Id: 250
Direction: NNW
Distance: 0.507 mi., 2675 ft.
Elevation: 13 ft.
Relative: Lower

Site Name : SHORE TERMINAL NUSTAR ENERGY LP | SHORE TERMINAL LLC | SHORE TERMINAL LLC TACOMA
250 E D ST | 250 EAST D ST | 250 EAST D STREET
TACOMA | Tacoma, WA

Database(s) : [AFS, ALL SITES - WA, AST - WA, AST PBS, BRS, CSCSL HWS - WA, ECHO, ENVCVN - WA, ERNS, FRS, HIST AFS, HIST AFS 2, HMIRS (DOT), HSL - WA, ICIS, INACTIVE PCS, PCS ENF, PCS FACILITY, RCRA_SQG, T 2 - WA] ***(cont.)***

Envirosite ID: 52365513
EPA ID: N/R

T 2 - WA ***(cont.)***

WRIA :	10
Legislative District :	27
Congressional District :	9
Ecology Region :	SWRO
Ecology Program Phone :	(360) 407-6171
Tribal Land :	N
Latitude :	47.260374
Longitude :	-122.434701
Last Date in Agency List :	2023-01-04

Facility/Site ID :	1259
Alternate Name :	SUPERIOR OIL
Program Name :	N/R
WRIA :	10
Legislative District :	27
Congressional District :	9
Ecology Region :	SWRO
Ecology Program Phone :	(360) 407-6171
Tribal Land :	N
Latitude :	47.260374
Longitude :	-122.434701
Last Date in Agency List :	2023-01-04

Facility/Site ID :	1259
Alternate Name :	SHORE TERMINALS LLC
Program Name :	N/R
WRIA :	10
Legislative District :	27
Congressional District :	9
Ecology Region :	SWRO
Ecology Program Phone :	(360) 407-6171
Tribal Land :	N
Latitude :	47.260374
Longitude :	-122.434701
Last Date in Agency List :	2023-01-04

Program Details

Program :	HAZWASTE
Interaction Type :	Emergency/Haz Chem Rpt TIER2

Map Id: 250
Direction: NNW
Distance: 0.507 mi., 2675 ft.
Elevation: 13 ft.
Relative: Lower

Site Name : SHORE TERMINAL NUSTAR ENERGY LP | SHORE TERMINAL LLC | SHORE TERMINAL LLC TACOMA
250 E D ST | 250 EAST D ST | 250 EAST D STREET
TACOMA | Tacoma, WA

Database(s) : [AFS, ALL SITES - WA, AST - WA, AST PBS, BRS, CSCSL HWS - WA, ECHO, ENVCVN - WA, ERNS, FRS, HIST AFS, HIST AFS 2, HMIRS (DOT), HSL - WA, ICIS, INACTIVE PCS, PCS ENF, PCS FACILITY, RCRA_SQG, T 2 - WA] ***(cont.)***

Envirosite ID: 52365513
EPA ID: N/R

T 2 - WA ***(cont.)***

Interaction Type Description :	Businesses that store 10,000 pounds or more of a hazardous chemical or 500 pounds or less, depending on the chemical, of an extremely hazardous chemical on site at any one time must report annually. Reports are sent to the State Emergency Response Commission (represented by Ecology) Local Emergency Planning Committees, and local fire departments for emergency planning. (product, not waste)
Status :	Active
Start Date :	1753-01-01
End Date :	N/R
SIC :	5171 - PETROLEUM BULK STATIONS AND TERMINALS
NAICS :	N/R
Program :	HAZWASTE
Interaction Type :	Emergency/Haz Chem Rpt TIER2
Interaction Type Description :	Businesses that store 10,000 pounds or more of a hazardous chemical or 500 pounds or less, depending on the chemical, of an extremely hazardous chemical on site at any one time must report annually. Reports are sent to the State Emergency Response Commission (represented by Ecology) Local Emergency Planning Committees, and local fire departments for emergency planning. (product, not waste)
Status :	Active
Start Date :	1753-01-01
End Date :	N/R
SIC :	4226 - SPECIAL WAREHOUSING AND STORAGE, NOT ELSEWHERE CLASSIFIED
NAICS :	N/R
Program :	HAZWASTE
Interaction Type :	Emergency/Haz Chem Rpt TIER2
Interaction Type Description :	Businesses that store 10,000 pounds or more of a hazardous chemical or 500 pounds or less, depending on the chemical, of an extremely hazardous chemical on site at any one time must report annually. Reports are sent to the State Emergency Response Commission (represented by Ecology) Local Emergency Planning Committees, and local fire departments for emergency planning. (product, not waste)
Status :	Active
Start Date :	1753-01-01
End Date :	N/R

Map Id: 250
Direction: NNW
Distance: 0.507 mi., 2675 ft.
Elevation: 13 ft.
Relative: Lower

Site Name : SHORE TERMINAL NUSTAR ENERGY LP | SHORE TERMINAL LLC | SHORE TERMINAL LLC TACOMA
250 E D ST | 250 EAST D ST | 250 EAST D STREET
TACOMA | Tacoma, WA

Database(s) : [AFS, ALL SITES - WA, AST - WA, AST PBS, BRS, CSCSL HWS - WA, ECHO, ENVCVN - WA, ERNS, FRS, HIST AFS, HIST AFS 2, HMIRS (DOT), HSL - WA, ICIS, INACTIVE PCS, PCS ENF, PCS FACILITY, RCRA_SQG, T 2 - WA] ***(cont.)***

Envirosite ID: 52365513
EPA ID: N/R

T 2 - WA ***(cont.)***

SIC : 5172 - Petroleum and Petroleum Products Wholesalers, except Bulk Stations and Terminals

NAICS : N/R

Program : HAZWASTE
Interaction Type : Emergency/Haz Chem Rpt TIER2

Interaction Type Description : Businesses that store 10,000 pounds or more of a hazardous chemical or 500 pounds or less, depending on the chemical, of an extremely hazardous chemical on site at any one time must report annually. Reports are sent to the State Emergency Response Commission (represented by Ecology) Local Emergency Planning Committees, and local fire departments for emergency planning. (product, not waste)

Status : Active
Start Date : 1753-01-01
End Date : N/R
SIC : N/R
NAICS : 49311 - General Warehousing and Storage

Program : HAZWASTE
Interaction Type : Emergency/Haz Chem Rpt TIER2

Interaction Type Description : Businesses that store 10,000 pounds or more of a hazardous chemical or 500 pounds or less, depending on the chemical, of an extremely hazardous chemical on site at any one time must report annually. Reports are sent to the State Emergency Response Commission (represented by Ecology) Local Emergency Planning Committees, and local fire departments for emergency planning. (product, not waste)

Status : Active
Start Date : 1753-01-01
End Date : N/R
SIC : N/R
NAICS : N/R

Program : HAZWASTE
Interaction Type : Emergency/Haz Chem Rpt TIER2

Map Id: 250
Direction: NNW
Distance: 0.507 mi., 2675 ft.
Elevation: 13 ft.
Relative: Lower

Site Name : SHORE TERMINAL NUSTAR ENERGY LP | SHORE TERMINAL LLC | SHORE TERMINAL LLC TACOMA
250 E D ST | 250 EAST D ST | 250 EAST D STREET
TACOMA | Tacoma, WA

Database(s) : [AFS, ALL SITES - WA, AST - WA, AST PBS, BRS, CSCSL HWS - WA, ECHO, ENVCVN - WA, ERNS, FRS, HIST AFS, HIST AFS 2, HMIRS (DOT), HSL - WA, ICIS, INACTIVE PCS, PCS ENF, PCS FACILITY, RCRA_SQG, T 2 - WA] ***(cont.)***

Envirosite ID: 52365513
EPA ID: N/R

T 2 - WA ***(cont.)***

Interaction Type Description :	Businesses that store 10,000 pounds or more of a hazardous chemical or 500 pounds or less, depending on the chemical, of an extremely hazardous chemical on site at any one time must report annually. Reports are sent to the State Emergency Response Commission (represented by Ecology) Local Emergency Planning Committees, and local fire departments for emergency planning. (product, not waste)
Status :	Active
Start Date :	1753-01-01
End Date :	N/R
SIC :	N/R
NAICS :	49319 - Other Warehousing and Storage

Map Id: CJ251
Direction: WSW
Distance: 0.507 mi., 2679 ft.
Elevation: 189 ft.
Relative: Higher

Site Name : 15TH STREET CLEANERS
1352 S FAWCETT AVE
TACOMA, WA 98402

Database(s) : [ALL SITES - WA, ECHO, FRS, RCRA_NONGEN]

Envirosite ID: 52365377
EPA ID: N/R

ALL SITES - WA

Facility Name :	15th Street Cleaners
Facility Address :	1352 S FAWCETT AVE, TACOMA, 98402
County :	Pierce
Facility/Site ID :	92952486
Alternate Name :	N/R
Program Name :	N/R
WRIA :	10
Legislative District :	27
Congressional District :	6
Ecology Region :	SWRO
Ecology Program Phone :	(360) 407-6734
Tribal Land :	N
Latitude :	47.25022
Longitude :	-122.44201
Last Date in Agency List :	2023-01-03

Map Id: CJ251
Direction: WSW
Distance: 0.507 mi., 2679 ft.
Elevation: 189 ft.
Relative: Higher

Site Name : 15TH STREET CLEANERS
1352 S FAWCETT AVE
TACOMA, WA 98402

Database(s) : [ALL SITES - WA, ECHO, FRS, RCRA_NONGEN] ***(cont.)***

Envirosite ID: 52365377
EPA ID: N/R

ALL SITES - WA ***(cont.)***

Program Details

Program :	HAZWASTE
Program ID :	WAD981763899
Interaction Type :	Hazardous Waste Generator
Interaction Type Description :	Facilities that generate any quantity of a dangerous waste. They may be classified as SQG, MQG, or LQG depending on hazardous waste generated for a given month.
Status :	Inactive
Start Date :	1989-01-01
End Date :	1994-12-31
SIC :	N/R
NAICS :	N/R

ECHO

Facility Name :	15TH STREET CLEANERS
Facility Address :	1352 S FAWCETT AVE, TACOMA, WA 98402
County :	PIERCE
Last Inspection Date :	N/R
Registry ID :	110005341102
FIPS Code :	53053
EPA Region :	10
Inspection Count :	0
Last Inspection Days :	N/R
Informal Count :	0
Last Informal Action Date :	N/R
Formal Action Count :	0
Last Formal Action Date :	N/R
Total Penalties :	0
Penalty Count :	N/R
Last Penalty Date :	N/R
Last Penalty Amount :	N/R
QTRS IN NC :	0
Programs IN SNC :	0
Current Compliance Status :	No Violation Identified
Three-Year Compliance Status :	_____
Collection Method :	ADDRESS MATCHING-HOUSE NUMBER
Reference Point :	CENTER OF A FACILITY OR STATION
Accuracy Meters :	30
Derived Tribes :	Puyallup Tribe of the Puyallup Reservation - 1 mile(s), Puyallup Tribe of the Puyallup Reservation - 1.2 mile(s), Muckleshoot Indian Tribe - 11.3 mile(s), Muckleshoot Indian Tribe - 14.2 mile(s), Nisqually Indian Tribe - 17.2 mile(s), Squaxin Island Tribe of the Squaxin Island Reservation - 21.6 mile(s), Squaxin Island Tribe of the Squaxin Island Reservation - 23.4 mile(s)
Derived HUC :	17110019
Derived WBD :	171100190301
Derived STCTY FIPS :	53053
Derived Zip :	98402
Derived CD113 :	06

Map Id: CJ251
Direction: WSW
Distance: 0.507 mi., 2679 ft.
Elevation: 189 ft.
Relative: Higher

Site Name : 15TH STREET CLEANERS
1352 S FAWCETT AVE
TACOMA, WA 98402

Database(s) : [ALL SITES - WA, ECHO, FRS, RCRA_NONGEN] ***(cont.)***

Envirosite ID: 52365377
EPA ID: N/R

ECHO ***(cont.)***

Derived CB2010 :	530530616011067
MYRTK Universe :	NNN
NPDES IDs :	N/R
CWA Permit Types :	N/R
CWA Compliance Tracking :	N/R
CWA NAICS :	N/R
CWA SICS :	N/R
CWA Inspection Count :	N/R
CWA Last Inspection Days :	N/R
CWA Informal Count :	N/R
CWA Formal Action Count :	N/R
CWA Last Formal Action Date :	N/R
CWA Penalties :	N/R
CWA Last Penalty Date :	N/R
CWA Last Penalty Amount :	N/R
CWA Quarters IN NC :	N/R
CWA Current Compliance Status :	N/R
CWA Current SNC Flag :	N
CWA 13 Quarters Compliance Status :	N/R
CWA 13 Quarters Effluent Exceedances:	N/R
CWA Three-Year QNCR Codes :	N/R
DFR URL :	Click here for hyperlink provided by the agency.
Facility SIC :	N/R
Facility NAICS :	81232 - Drycleaning and Laundry Services (except Coin-Operated)
Facility Last Inspection EPA Date :	N/R
Facility Last Inspection State Date :	N/R
Facility Last Formal Act EPA Date :	N/R
Facility Last Formal Act State Date :	N/R
Facility Last Informal Act EPA Date :	N/R
Facility Last Informal Act State Date:	N/R
Facility Federal Agency :	N/R
TRI Reporter :	N/R
Facility Imp Water Flag :	N/R
Current SNC Flag :	N
Indian County Flag :	N
Federal Flag :	N/R
US Mexico Border Flag :	N/R
Chesapeak Bay Flag :	N/R
AIR Flag :	N
NPDES Flag :	N
SDWIS Flag :	N
RCRA Flag :	Y
TRI Flag :	N
GHG Flag :	N
Major Flag :	N/R
Active Flag :	N/R
NAA Flag :	N
Latitude :	47.24897
Longitude :	-122.44208
Last Date in Agency List :	2023-01-16

FRS

Facility Name :	15TH STREET CLEANERS
Facility Address :	1352 S FAWCETT AVE, TACOMA, WA 98402
County :	PIERCE

Map Id: CJ251
Direction: WSW
Distance: 0.507 mi., 2679 ft.
Elevation: 189 ft.
Relative: Higher

Site Name : 15TH STREET CLEANERS
1352 S FAWCETT AVE
TACOMA, WA 98402

Database(s) : [ALL SITES - WA, ECHO, FRS, RCRA_NONGEN] ***(cont.)***

Envirosite ID: 52365377
EPA ID: N/R

FRS ***(cont.)***

Site Details

Registry ID :	110005341102
FRS Facility URL :	Click here for hyperlink provided by the agency.
Last Date in Agency List :	2023-02-13

Source Description

Source Description :

RCRAInfo is EPA's comprehensive information system that supports the Resource Conservation and Recovery Act (RCRA) of 1976 and the Hazardous and Solid Waste Amendments (HSWA) of 1984 through the tracking of events and activities related to facilities that generate, transport, and treat, store, or dispose of hazardous waste. RCRAInfo allows RCRA program staff to track the notification, permit, compliance, and corrective action activities required under RCRA. RCRAInfo also supports generation of the National Hazardous Waste Biennial Report. All generators and treatment, storage, and disposal facilities who handle hazardous waste are required to report to the EPA Administrator at least once every two years to support creation of the Biennial Report.

FRS Environmental Interest

Source and System ID :	RCRAINFO - WAD981763899

RCRA_NONGEN

Facility Name :	15TH STREET CLEANERS
Facility Address :	1352 S FAWCETT AVE, TACOMA, WA 98402
County :	PIERCE
Date Form Received by Agency :	1997-08-28
EPA ID :	WAD981763899
Mailing Address :	1352 S FAWCETT AVE, TACOMA, WA 98402
Contact :	KI NAM
Contact Address :	1352S FAWCETT AVE, TACOMA, WA 98402
Contact Country :	US
Contact Telephone :	253-272-3313
Contact Email :	N/R
EPA Region :	10
Land Type :	Other land type
Source Type :	Implementer
Classification :	Not a generator, verified
Description :	Not a generator, verified
Last Date in Agency List :	2023-01-23

Owner/Operator Summary

Owner/Operator Name :	15TH STREET CLEANERS
Owner/Operator Address :	1352 S FAWCETT AVE, TACOMA, WA 98402
Owner/Operator Country :	US
Owner/Operator Telephone :	000-000-0000
Owner/Operator Email :	N/R
Owner/Operator Fax :	N/R
Legal Status :	Private

Map Id: CJ251
Direction: WSW
Distance: 0.507 mi., 2679 ft.
Elevation: 189 ft.
Relative: Higher

Site Name : 15TH STREET CLEANERS
1352 S FAWCETT AVE
TACOMA, WA 98402

Database(s) : [ALL SITES - WA, ECHO, FRS, RCRA_NONGEN] ***(cont.)***

Envirosite ID: 52365377
EPA ID: N/R

RCRA_NONGEN ***(cont.)***

Owner/Operator Type :	Operator
Owner/Operator Start Date :	N/R
Owner/Operator End Date :	N/R
Owner/Operator Name :	NAM, KI Y
Owner/Operator Address :	1352S FAWCETT AVE, TACOMA, WA 98402
Owner/Operator Country :	US
Owner/Operator Telephone :	253-272-3313
Owner/Operator Email :	N/R
Owner/Operator Fax :	N/R
Legal Status :	Private
Owner/Operator Type :	Owner
Owner/Operator Start Date :	1997-08-27
Owner/Operator End Date :	N/R
Owner/Operator Name :	NAM, KI Y
Owner/Operator Address :	1352 S FAWCETT AVE, TACOMA, WA 98402
Owner/Operator Country :	US
Owner/Operator Telephone :	000-000-0000
Owner/Operator Email :	N/R
Owner/Operator Fax :	N/R
Legal Status :	Private
Owner/Operator Type :	Owner
Owner/Operator Start Date :	N/R
Owner/Operator End Date :	N/R

Handler Activities Summary

U.S. Importer of Hazardous Waste :	N
Mixed Waste (Haz. and Radioactive) :	N
Recycler of Hazardous Waste :	N
Transporter of Hazardous Waste :	N
Treater, Storer or Disposer of HW :	N
Underground Injection Activity :	N
On-site Burner Exemption :	N
Furnace Exemption :	N
Used Oil Fuel Burner :	N
Used Oil Processor :	N
Used Oil Refiner :	N
Used Oil Fuel Marketer to Burner :	N
Used Oil Specification Marketer :	N
Used Oil Transfer Facility :	N
Used Oil Transporter :	N

Historical Generators

Date Form Received by Agency :	1997-08-27
Facility Name :	15TH STREET CLEANERS
Classification :	Not a generator, verified

Map Id: CJ251
Direction: WSW
Distance: 0.507 mi., 2679 ft.
Elevation: 189 ft.
Relative: Higher

Site Name : 15TH STREET CLEANERS
1352 S FAWCETT AVE
TACOMA, WA 98402

Database(s) : [ALL SITES - WA, ECHO, FRS, RCRA_NONGEN] ***(cont.)***

Envirosite ID: 52365377
EPA ID: N/R

RCRA_NONGEN ***(cont.)***

Date Form Received by Agency :	1994-01-01
Facility Name :	15TH STREET CLEANERS
Classification :	Not a generator, verified
Date Form Received by Agency :	1993-12-31
Facility Name :	15TH STREET CLEANERS
Classification :	Small Quantity Generator

Notices of Violations Summary

Regulation Violated :	N

Map Id: CF252
Direction: NE
Distance: 0.510 mi., 2694 ft.
Elevation: 17 ft.
Relative: Higher

Site Name : 11th Street Bridge
UNSPECIFIED
TACOMA, WA 98421

Database(s) : [ALL SITES - WA, ECHO, FRS, ICIS, INACTIVE PCS, PCS FACILITY]

Envirosite ID: 49946645
EPA ID: N/R

ALL SITES - WA

Facility Name :	11th Street Bridge
Facility Address :	TACOMA, 98421
County :	N/R
Facility/Site ID :	99997389
Alternate Name :	N/R
Program Name :	N/R
WRIA :	10
Legislative District :	27
Congressional District :	9
Ecology Region :	SWRO
Ecology Program Phone :	(360) 407-6400
Tribal Land :	N
Latitude :	47.259342
Longitude :	-122.420171
Last Date in Agency List :	2023-01-03

Program Details

Program :	N/R
Program ID :	N/R
Interaction Type :	Construction SW GP

Map Id: CF252
Direction: NE
Distance: 0.510 mi., 2694 ft.
Elevation: 17 ft.
Relative: Higher

Site Name : 11th Street Bridge
UNSPECIFIED
TACOMA, WA 98421

Database(s) : [ALL SITES - WA, ECHO, FRS, ICIS, INACTIVE PCS, PCS FACILITY] ***(cont.)***

Envirosite ID: 49946645
EPA ID: N/R

ALL SITES - WA ***(cont.)***

Interaction Type Description :	General permit issued to owner/operators of construction projects that disturb 1 or more acres of land through clearing, grading, excavating, or stockpiling of fill material that discharge stormwater to state waters.
Status :	Active
Start Date :	2022-05-16
End Date :	N/R
SIC :	N/R
NAICS :	N/R

ECHO

Facility Name :	11TH STREET BRIDGE
Facility Address :	UNSPECIFIED, TACOMA, WA 98421
County :	N/R
Last Inspection Date :	N/R
Registry ID :	110071299788
FIPS Code :	53053
EPA Region :	10
Inspection Count :	0
Last Inspection Days :	N/R
Informal Count :	0
Last Informal Action Date :	N/R
Formal Action Count :	0
Last Formal Action Date :	N/R
Total Penalties :	0
Penalty Count :	N/R
Last Penalty Date :	N/R
Last Penalty Amount :	N/R
QTRS IN NC :	0
Programs IN SNC :	0
Current Compliance Status :	No Violation Identified
Three-Year Compliance Status :	_____
Collection Method :	GPS - UNSPECIFIED
Reference Point :	POINT WHERE SUBSTANCE IS RELEASED
Accuracy Meters :	10
Derived Tribes :	Puyallup Tribe of the Puyallup Reservation - .5 mile(s), Puyallup Tribe of the Puyallup Reservation - 1.4 mile(s), Muckleshoot Indian Tribe - 10.1 mile(s), Muckleshoot Indian Tribe - 13.2 mile(s), Nisqually Indian Tribe - 18.3 mile(s), Squaxin Island Tribe of the Squaxin Island Reservation - 22.7 mile(s), Squaxin Island Tribe of the Squaxin Island Reservation - 24.6 mile(s)
Derived HUC :	17110014
Derived WBD :	171100190301
Derived STCTY FIPS :	53053
Derived Zip :	98421
Derived CD113 :	09
Derived CB2010 :	530530602001065
MYRTK Universe :	NNN
NPDES IDs :	WAR311468
CWA Permit Types :	Minor
CWA Compliance Tracking :	On

Map Id: CF252
Direction: NE
Distance: 0.510 mi., 2694 ft.
Elevation: 17 ft.
Relative: Higher

Site Name : 11th Street Bridge
UNSPECIFIED
TACOMA, WA 98421

Database(s) : [ALL SITES - WA, ECHO, FRS, ICIS, INACTIVE PCS, PCS FACILITY] ***(cont.)***

Envirosite ID: 49946645
EPA ID: N/R

ECHO ***(cont.)***

CWA NAICS :	N/R
CWA SICS :	1794
CWA Inspection Count :	N/R
CWA Last Inspection Days :	N/R
CWA Informal Count :	N/R
CWA Formal Action Count :	N/R
CWA Last Formal Action Date :	N/R
CWA Penalties :	N/R
CWA Last Penalty Date :	N/R
CWA Last Penalty Amount :	N/R
CWA Quarters IN NC :	0
CWA Current Compliance Status :	No Violation Identified
CWA Current SNC Flag :	N
CWA 13 Quarters Compliance Status :	_____
CWA 13 Quarters Effluent Exceedances:	N/R
CWA Three-Year QNCR Codes :	N/R
DFR URL :	Click here for hyperlink provided by the agency.
Facility SIC :	1794
Facility NAICS :	N/R
Facility Last Inspection EPA Date :	N/R
Facility Last Inspection State Date :	N/R
Facility Last Formal Act EPA Date :	N/R
Facility Last Formal Act State Date :	N/R
Facility Last Informal Act EPA Date :	N/R
Facility Last Informal Act State Date:	N/R
Facility Federal Agency :	N/R
TRI Reporter :	N/R
Facility Imp Water Flag :	Y
Current SNC Flag :	N
Indian County Flag :	N
Federal Flag :	N/R
US Mexico Border Flag :	N/R
Chesapeak Bay Flag :	N/R
AIR Flag :	N
NPDES Flag :	Y
SDWIS Flag :	N
RCRA Flag :	N
TRI Flag :	N
GHG Flag :	N
Major Flag :	N/R
Active Flag :	Y
NAA Flag :	N
Latitude :	47.259342
Longitude :	-122.420174
Last Date in Agency List :	2023-01-16

FRS

Facility Name :	11TH STREET BRIDGE
Facility Address :	UNSPECIFIED, TACOMA, WA 98421
County :	N/R

Map Id: CF252
Direction: NE
Distance: 0.510 mi., 2694 ft.
Elevation: 17 ft.
Relative: Higher

Site Name : 11th Street Bridge
UNSPECIFIED
TACOMA, WA 98421

Database(s) : [ALL SITES - WA, ECHO, FRS, ICIS, INACTIVE PCS, PCS FACILITY] ***(cont.)***

Envirosite ID: 49946645
EPA ID: N/R

FRS ***(cont.)***

Site Details

Registry ID :	110071299788
FRS Facility URL :	Click here for hyperlink provided by the agency.
Last Date in Agency List :	2023-02-13

Source Description

Source Description :

The NPDES module of the Compliance Information System (ICIS) tracks surface water permits issued under the Clean Water Act. Under NPDES, all facilities that discharge pollutants from any point source into waters of the United States are required to obtain a permit. The permit will likely contain limits on what can be discharged, impose monitoring and reporting requirements, and include other provisions to ensure that the discharge does not adversely affect water quality.

FRS Environmental Interest

Source and System ID :	ICIS - WAR311468

ICIS

Facility Name :	11TH STREET BRIDGE
Facility Address :	UNSPECIFIED, TACOMA, WA 98421

Site Details

NPDES ID :	WAR311468
ICIS Facility Interest ID :	3601439793
Facility UIN :	110071299788
Facility Type Code :	Mixed Ownership (e.g., Public/Private)
Impaired Waters :	303(D) Listed
Latitude :	47.2593422
Longitude :	-122.420174
Last Date in Agency List :	2022-12-28

INACTIVE PCS

Issue Date :	2020-11-18
Original Issue Date :	2020-11-18
Effective Date :	2022-06-27
Expiration Date :	2025-12-31
Retirement Date :	N/R
Termination Date :	N/R
Issuing Agency :	State
Agency Type :	State
Activity ID :	3603263501
External Permit Number :	WAR311468
Facility Type Indicator :	NON-POTW
Permit Type :	General Permit Covered Facility-NPDES)
Major Minor Status :	N
Permit Status :	Effective
Total Design Flow Number :	N/R

Map Id: CF252
Direction: NE
Distance: 0.510 mi., 2694 ft.
Elevation: 17 ft.
Relative: Higher

Site Name : 11th Street Bridge
UNSPECIFIED
TACOMA, WA 98421

Database(s) : [ALL SITES - WA, ECHO, FRS, ICIS, INACTIVE PCS, PCS FACILITY] ***(cont.)***

Envirosite ID: 49946645
EPA ID: N/R

INACTIVE PCS ***(cont.)***

Actual Average Flow Number :	N/R
State Water Body :	N/R
State Water Body Name :	N/R
Permit Name :	Atkinson Construction
Permit Comp Status :	Y
RNC Tracking :	Y
Master External Permit Number :	WAR125725
TMDL Interface :	N/R
EDMR Authorization :	N
Pretreatment Indicator :	N/R
Last Date in Agency List :	2022-09-23

PCS FACILITY

Issue Date :	2020-11-18
Original Issue Date :	2020-11-18
Effective Date :	2022-06-27
Expiration Date :	2025-12-31
Retirement Date :	N/R
Termination Date :	N/R
Issuing Agency :	State
Agency Type :	State
Activity ID :	3603263501
External Permit Number :	N/R
Facility Type Indicator :	NON-POTW
Permit Type :	General Permit Covered Facility-NPDES)
Major Minor Status :	N
Permit Status :	Effective
Total Design Flow Number :	N/R
Actual Average Flow Number :	N/R
State Water Body :	N/R
State Water Body Name :	N/R
Permit Name :	Atkinson Construction
Permit Comp Status :	Y
RNC Tracking :	Y
Master External Permit Number :	WAR125725
TMDL Interface :	N/R
EDMR Authorization :	N
Pretreatment Indicator :	N/R
Last Date in Agency List :	2022-12-28

Map Id: CG253
Direction: WNW
Distance: 0.510 mi., 2696 ft.
Elevation: 166 ft.
Relative: Higher

Site Name : TACOMA REPROGRAPHICS INC | MICRO DEVICE INC DBA FORD GRAPHICS
632 BROADWAY
TACOMA, WA

Database(s) : [ALL SITES - WA, FRS, OSHA, T 2 - WA]

Envirosite ID: 6553049
EPA ID: N/R

ALL SITES - WA

Facility Name :	TACOMA REPROGRAPHICS INC
Facility Address :	632 BROADWAY, TACOMA, 98402-3800
County :	Pierce
Facility/Site ID :	6792542
Alternate Name :	N/R
Program Name :	N/R
WRIA :	10
Legislative District :	27
Congressional District :	6
Ecology Region :	SWRO
Ecology Program Phone :	(360) 407-6171
Tribal Land :	N
Latitude :	47.257976
Longitude :	-122.443861
Last Date in Agency List :	2023-01-03

Program Details

Program :	HAZWASTE
Program ID :	CRK000013280
Interaction Type :	Emergency/Haz Chem Rpt TIER2
Interaction Type Description :	Businesses that store 10,000 pounds or more of a hazardous chemical or 500 pounds or less, depending on the chemical, of an extremely hazardous chemical on site at any one time must report annually. Reports are sent to the State Emergency Response Commission (represented by Ecology) Local Emergency Planning Committees, and local fire departments for emergency planning. (product, not waste)
Status :	Active
Start Date :	1753-01-01
End Date :	N/R
SIC :	N/R
NAICS :	N/R

FRS

Facility Name :	TACOMA REPROGRAPHICS INC
Facility Address :	632 BROADWAY, TACOMA, WA 98402-3800
County :	PIERCE

Site Details

Registry ID :	110015542082
FRS Facility URL :	Click here for hyperlink provided by the agency.
Last Date in Agency List :	2023-02-13

Map Id: CG253
Direction: WNW
Distance: 0.510 mi., 2696 ft.
Elevation: 166 ft.
Relative: Higher

Site Name : TACOMA REPROGRAPHICS INC | MICRO DEVICE INC DBA FORD GRAPHICS
632 BROADWAY
TACOMA, WA

Database(s) : [ALL SITES - WA, FRS, OSHA, T 2 - WA] ***(cont.)***

Envirosite ID: 6553049
EPA ID: N/R

FRS ***(cont.)***

Source Description

Source Description :

The WA-FSIS provides a means to query and display data maintained by the Washington Department of Ecology. This system contains key information for each facility/site that is currently, or has been, of interest to the Air Quality, Dam Safety, Hazardous Waste, Toxics Cleanup, and Water Quality Programs.

FRS Environmental Interest

Source and System ID :	WA-FSIS - 6792542

OSHA

Facility Name :	MICRO DEVICE INC DBA FORD GRAPHICS
Facility Address :	632 BROADWAY, TACOMA, WA 98402

Site Details

Activity Number :	115175150
Reporting ID :	1055330
Open Date :	1997-12-02
Conference Closed :	1997-12-15
Case Closed :	1998-03-11
Case Mod Date :	N/R
Owner Type :	Private
Advance Notice :	N
Safety/Health :	Health
Number in Establishment :	13
SIC :	7389 - BUSINESS SERVICES, NOT ELSEWHERE CLASSIFIED
NAICS :	000000
Inspection Type :	Complaint
Inspection Scope :	Complete
Why No Inspection :	N/R
Union :	No
Mailing Address :	00000
Agency Hyperlink :	Click here for hyperlink provided by the agency.
Last Date in Agency List :	2023-01-13

Violations

Activity Number :	115175150
Citation ID :	01001
Delete Flag :	N/R
Standard Ref :	0620540901
Violation Type :	Other
Issuance Date :	1998-01-06
Abate Date :	1998-02-08
Abate Complete :	Abatement Completed
Current Penalty :	N/R
Initial Penalty :	N/R
Contest Date :	N/R

Map Id: CG253
Direction: WNW
Distance: 0.510 mi., 2696 ft.
Elevation: 166 ft.
Relative: Higher

Site Name : TACOMA REPROGRAPHICS INC | MICRO DEVICE INC DBA FORD GRAPHICS
632 BROADWAY
TACOMA, WA

Database(s) : [ALL SITES - WA, FRS, OSHA, T 2 - WA] ***(cont.)***

Envirosite ID: 6553049
EPA ID: N/R

OSHA ***(cont.)***

Final Order Date :	N/R
Number Instances :	1
Number Exposed :	13
Record :	N/R
Gravity :	N/R
Emphasis :	N/R
Hazcat :	N/R
FTA Insp Number :	N/R
FTA Issuance Date :	N/R
FTA Penalty :	N/R
FTA Contest Date :	N/R
FTA Final Order Date :	N/R
HAZ Subtances :	AMMONIA

T 2 - WA

Facility Name :	TACOMA REPROGRAPHICS INC
Facility Address :	632 BROADWAY, TACOMA, 98402-3800
County :	Pierce
Facility/Site ID :	6792542
Alternate Name :	N/R
Program Name :	N/R
WRIA :	10
Legislative District :	27
Congressional District :	6
Ecology Region :	SWRO
Ecology Program Phone :	(360) 407-6171
Tribal Land :	N
Latitude :	47.257976
Longitude :	-122.443861
Last Date in Agency List :	2023-01-04

Program Details

Program :	HAZWASTE
Interaction Type :	Emergency/Haz Chem Rpt TIER2
Interaction Type Description :	Businesses that store 10,000 pounds or more of a hazardous chemical or 500 pounds or less, depending on the chemical, of an extremely hazardous chemical on site at any one time must report annually. Reports are sent to the State Emergency Response Commission (represented by Ecology) Local Emergency Planning Committees, and local fire departments for emergency planning. (product, not waste)
Status :	Active
Start Date :	1753-01-01
End Date :	N/R
SIC :	N/R
NAICS :	N/R

Map Id: CE254
Direction: SW
Distance: 0.512 mi., 2701 ft.
Elevation: 69 ft.
Relative: Higher

Site Name : POWER STATION | WA UNIVERSITY OF WASHINGTON | UNIVERSITY OF WASHINGTON
1904 COMMERCE ST | 1900 COMMERCE ST
TACOMA | Tacoma, WA

Database(s) : [ALL SITES - WA, COLLEGES, CSCSL HWS - WA, EPA LUST, EPA UST, FRS, HSL - WA, LUST - WA, UST - WA]

Envirosite ID: 50655596
EPA ID: N/R

ALL SITES - WA

Facility Name :	WA UNIVERSITY OF WASHINGTON
Facility Address :	1904 COMMERCE ST, TACOMA, 98409-5793
County :	Pierce
Facility/Site ID :	8411422
Alternate Name :	N/R
Program Name :	N/R
WRIA :	10
Legislative District :	27
Congressional District :	6
Ecology Region :	SWRO
Ecology Program Phone :	(360) 407-7224
Tribal Land :	N
Latitude :	47.24408
Longitude :	-122.437374
Last Date in Agency List :	2023-01-03

Program Details

Program :	TOXICS
Program ID :	102250
Interaction Type :	Underground Storage Tank
Interaction Type Description :	Any one or combination of tanks (including connecting underground pipes) that is used to contain regulated substances and has a tank volume of ten percent or more beneath the surface of the ground. This term does not include any of the exempt UST systems specified in WAC 173-360-110(2) or any piping connected thereto. See WAC 173-360
Status :	Active
Start Date :	1994-03-15
End Date :	N/R
SIC :	N/R
NAICS :	N/R

Program :	TOXICS
Program ID :	102250
Interaction Type :	LUST Facility
Interaction Type Description :	A leaking underground tank cleanup site being cleaned up with Ecology oversight or review.
Status :	Active
Start Date :	1995-06-29
End Date :	N/R
SIC :	N/R
NAICS :	N/R

Map Id: CE254
Direction: SW
Distance: 0.512 mi., 2701 ft.
Elevation: 69 ft.
Relative: Higher

Site Name : POWER STATION | WA UNIVERSITY OF WASHINGTON | UNIVERSITY OF WASHINGTON
1904 COMMERCE ST | 1900 COMMERCE ST
TACOMA | Tacoma, WA

Database(s) : [ALL SITES - WA, COLLEGES, CSCSL HWS - WA, EPA LUST, EPA UST, FRS, HSL - WA, LUST - WA, UST - WA] ***(cont.)***

Envirosite ID: 50655596
EPA ID: N/R

COLLEGES

Facility Name :	UNIVERSITY OF WASHINGTON-TACOMA CAMPUS
Facility Address :	1900 COMMERCE ST, TACOMA, WA 98402-3100
County :	PIERCE
IPEDS ID :	377564
Type :	1
Status :	A
Population :	6056
NAICS Code :	611310
NAICS Description :	COLLEGES, UNIVERSITIES, AND PROFESSIONAL SCHOOLS
Level :	1
PT Enroll :	848
FT Enroll :	4516
TOT Enroll :	5364
STFIPS :	53
COFIPS :	053
Sector :	1
HI Offer :	14
DEG Grant :	1
Locale :	12
Close Date :	N/R
Merge ID :	N/R
Alias :	UWT, UW-T, UW-TACOMA
Size Set :	18
Inst Size :	3
Housing :	1
Dorm Cap :	300
TOT Cap :	692
Shelter ID :	NOT AVAILABLE
Telephone :	(253) 692-4400
County FIPS :	53053
Country :	USA
Source Date :	2009-10-13
VAL Date :	2016-08-02
Source :	Click here for hyperlink provided by the agency.
Latitude :	47.244586
Longitude :	-122.438032
Last Date in Agency List :	2023-01-09

CSCSL HWS - WA

Facility Name :	POWER STATION
Facility Address :	1904 COMMERCE ST, TACOMA, 98409
County :	PIERCE

Site Details

Facility Site ID :	8411422
Site Status :	Cleanup Started

Map Id: CE254
Direction: SW
Distance: 0.512 mi., 2701 ft.
Elevation: 69 ft.
Relative: Higher

Site Name : POWER STATION | WA UNIVERSITY OF WASHINGTON | UNIVERSITY OF WASHINGTON
1904 COMMERCE ST | 1900 COMMERCE ST
TACOMA | Tacoma, WA

Database(s) : [ALL SITES - WA, COLLEGES, CSCSL HWS - WA, EPA LUST, EPA UST, FRS, HSL - WA, LUST - WA, UST - WA] ***(cont.)***

Envirosite ID: 50655596
EPA ID: N/R

CSCSL HWS - WA ***(cont.)***

Cleanup Site ID :	7788
Region :	Southwest
Responsible Section :	Southwest
WARM Rank :	N/R
Is Brownfield? :	N/R
Is PSI? :	N/R
Current VCP :	N/R
Past VCP :	N/R
Institutional Control :	N/R
Latitude :	47.24408
Longitude :	-122.437374
Last Date in Agency List :	2023-03-07

Contaminants Details

Contaminant Name :	Petroleum-Other
Groundwater :	Confirmed Above Cleanup Levels
Surface Water :	N/R
Soil :	Confirmed Above Cleanup Levels
Sediment :	N/R
Air :	N/R
Bedrock :	N/R

EPA LUST

Facility Name :	POWER STATION
Facility Address :	1904 COMMERCE ST, TACOMA, Washington
County :	Pierce
Facility ID :	WA8411422
LUST ID :	WA7788
Reported Date :	N/R
Status :	Open
Substance :	Petroleum-Other
Closed With Residual Contamination (Tribal Only):	N/R
NFA_Letter (Tribal Only) :	N/R
Tribe (Tribal Only) :	N/R
EPA Region :	10
Estimated Population within 1500ft :	490
Estimated Private Domestic Wells within 1500ft:	22
Within Source Water Protection Area (SPA):	No
SPA Public Water System and Facility ID:	N/R
SPA Water Type :	N/R
SPA Facility Type :	N/R
SPA HUC12 :	N/R

Map Id: CE254
Direction: SW
Distance: 0.512 mi., 2701 ft.
Elevation: 69 ft.
Relative: Higher

Site Name : POWER STATION | WA UNIVERSITY OF WASHINGTON | UNIVERSITY OF WASHINGTON
1904 COMMERCE ST | 1900 COMMERCE ST
TACOMA | Tacoma, WA

Database(s) : [ALL SITES - WA, COLLEGES, CSCSL HWS - WA, EPA LUST, EPA UST, FRS, HSL - WA, LUST - WA, UST - WA] ***(cont.)***

Envirosite ID: 50655596
EPA ID: N/R

EPA LUST ***(cont.)***

Within Groundwater Wellhead Protection Area (WHPA):	No
WHPA Public Water System and Facility ID:	N/R
WHPA Water Type :	N/R
WHPA Facility Type :	N/R
WHPA HUC12 :	N/R
Within Estimated 100-year Floodplain:	No
Latitude :	47.2440799999999
Longitude :	-122.43737
Last Date in Agency List :	2023-01-30

EPA UST

Facility Name :	UNIVERSITY OF WASHINGTON
Facility Address :	1904 COMMERCE ST, Tacoma, Washington 984095793
County :	Pierce
Facility ID :	WA8411422
Facility Status :	Closed UST(s)
Open USTs :	0
Closed USTs :	1
Temporarily Out of Service USTs :	0
Date of Last Inspection :	N/R
EPA Region :	10
Tribe :	N/R
Facility ID 2 :	N/R
Latitude :	47.24408
Longitude :	-122.437374
Last Date in Agency List :	2023-01-30

Tank Details

Tank ID :	WA8411422_1
Tank Status :	Closed
Installation Date :	1964-12-31
Removal Date :	N/R
Capacity :	111
Substances :	A Leaded Gasoline
Tank Wall Type :	N/R

FRS

Facility Name :	WA UNIVERSITY OF WASHINGTON
Facility Address :	1904 COMMERCE ST, TACOMA, WA 98409
County :	PIERCE

Map Id: CE254
Direction: SW
Distance: 0.512 mi., 2701 ft.
Elevation: 69 ft.
Relative: Higher

Site Name : POWER STATION | WA UNIVERSITY OF WASHINGTON | UNIVERSITY OF WASHINGTON
1904 COMMERCE ST | 1900 COMMERCE ST
TACOMA | Tacoma, WA

Database(s) : [ALL SITES - WA, COLLEGES, CSCSL HWS - WA, EPA LUST, EPA UST, FRS, HSL - WA, LUST - WA, UST - WA] ***(cont.)***

Envirosite ID: 50655596
EPA ID: N/R

FRS ***(cont.)***

Site Details

Registry ID :	110015535599
FRS Facility URL :	Click here for hyperlink provided by the agency.
Last Date in Agency List :	2016-03-07

Source Description

Source Description :

The WA-FSIS provides a means to query and display data maintained by the Washington Department of Ecology. This system contains key information for each facility/site that is currently, or has been, of interest to the Air Quality, Dam Safety, Hazardous Waste, Toxics Cleanup, and Water Quality Programs.

FRS Environmental Interest

Source and System ID :	WA-FSIS - 8411422

HSL - WA

Facility Name :	Power Station
Facility Address :	1904 COMMERCE ST, TACOMA, 98409
County :	Pierce

Site Details

Facility Site ID :	8411422
Cleanup Site ID :	7788
Status :	Cleanup Started
Site Rank :	N/R
Alternative Site Name :	UNIVERSITY OF WASHINGTON,WA UNIVERSITY OF WASHINGTON
Region :	Southwest
Resposbile Unit :	Southwest
Institutional Control :	N/R
Current VCP :	N/R
Past VCP :	N/R
Latitude :	47.2440802723044
Longitude :	-122.437374088128
Agency Hyperlink :	Click here for hyperlink provided by the agency.
Last Date in Agency List :	2023-02-28

Contaminants

Contaminant Name :	Petroleum-Other
Ground water :	Confirmed Above Cleanup Levels
Surface water :	N/R
Soil :	Confirmed Above Cleanup Levels

Map Id: CE254
Direction: SW
Distance: 0.512 mi., 2701 ft.
Elevation: 69 ft.
Relative: Higher

Site Name : POWER STATION | WA UNIVERSITY OF WASHINGTON | UNIVERSITY OF WASHINGTON
1904 COMMERCE ST | 1900 COMMERCE ST
TACOMA | Tacoma, WA

Database(s) : [ALL SITES - WA, COLLEGES, CSCSL HWS - WA, EPA LUST, EPA UST, FRS, HSL - WA, LUST - WA, UST - WA] ***(cont.)***

Envirosite ID: 50655596
EPA ID: N/R

HSL - WA ***(cont.)***

Sediment :	N/R
Air :	N/R
Bedrock :	N/R
Facility Name :	POWER STATION
Facility Address :	1904 Commerce St, Tacoma, 98409-5793
County :	Pierce

Site Details

Facility Site ID :	8411422
Cleanup Site ID :	7788
Status :	Cleanup Started
Site Rank :	N/R
Alternative Site Name :	N/R
Region :	N/R
Resposbile Unit :	N/R
Institutional Control :	N/R
Current VCP :	N/R
Past VCP :	N/R
Latitude :	N/R
Longitude :	N/R
Agency Hyperlink :	Click here for hyperlink provided by the agency.
Last Date in Agency List :	2022-02-11

LUST - WA

Facility Name :	POWER STATION
Facility Address :	1904 COMMERCE ST, TACOMA, 98409
County :	Pierce

Site Details

LUST Status Date :	1995-06-29
LUST Status Type :	LUST - Cleanup Started
Facility Site ID :	8411422
Cleanup Site ID :	7788
LUST ID :	3878
UST ID :	102250
Alternate Site Names :	UNIVERSITY OF WASHINGTON,WA UNIVERSITY OF WASHINGTON
Release Date :	1995-06-29
Process Type :	N/R
Responsible Unit :	Southwest
Region :	Southwest
Latitude :	47.24408
Longitude :	-122.437374
Last Date in Agency List :	2023-03-20

Map Id: CE254
Direction: SW
Distance: 0.512 mi., 2701 ft.
Elevation: 69 ft.
Relative: Higher

Site Name : POWER STATION | WA UNIVERSITY OF WASHINGTON | UNIVERSITY OF WASHINGTON
1904 COMMERCE ST | 1900 COMMERCE ST
TACOMA | Tacoma, WA

Database(s) : [ALL SITES - WA, COLLEGES, CSCSL HWS - WA, EPA LUST, EPA UST, FRS, HSL - WA, LUST - WA, UST - WA] ***(cont.)***

Envirosite ID: 50655596
EPA ID: N/R

LUST - WA ***(cont.)***

Contaminants

Contaminant Name :	Petroleum-Other
Ground Water :	Confirmed Above Cleanup Levels
Surface Water :	N/R
Soil :	Confirmed Above Cleanup Levels
Sediment :	N/R
Air :	N/R
Bedrock :	N/R

UST - WA

Facility Name :	UNIVERSITY OF WASHINGTON
Facility Address :	1904 COMMERCE ST, Tacoma, 98409
County :	Pierce
Facility Site ID :	8411422
UST Site ID :	102250
Tag Number(s) :	N/R
Responsible Unit :	Southwest
Is Active :	No
Latitude :	47.24408
Longitude :	-122.437374
Last Date in Agency List :	2022-12-29

Tank Details

Tank Name :	1
Tank Status :	Removed
Install Date :	1964-12-31
Tank Upgrade Date :	N/R
Tank Permanent Closure Date :	N/R
Permit Expiration Date :	N/R
Tank Material :	N/R
Tank Construction :	N/R
Tank Corrosion Protection :	N/R
Tank Manifold :	N/R
Tank Release Detection :	N/R
Tank Tightness Test :	N/R
Tank Spill Prevention :	N/R
Capacity Range :	111 TO 1,100 Gallons
Actual Capacity :	N/R
Pipe Material :	N/R
Pipe Construction :	N/R
Pipe Corrosion Protection :	N/R
Tank SFC :	N/R
Dispenser SFC :	N/R
Primary Pipe Release Detection :	N/R
Secondary Pipe Release Detection :	N/R
Pipe Pumping System :	N/R

Map Id: CE254
Direction: SW
Distance: 0.512 mi., 2701 ft.
Elevation: 69 ft.
Relative: Higher

Site Name : POWER STATION | WA UNIVERSITY OF WASHINGTON | UNIVERSITY OF WASHINGTON
1904 COMMERCE ST | 1900 COMMERCE ST
TACOMA | Tacoma, WA

Database(s) : [ALL SITES - WA, COLLEGES, CSCSL HWS - WA, EPA LUST, EPA UST, FRS, HSL - WA, LUST - WA, UST - WA] ***(cont.)***

Envirosite ID: 50655596
EPA ID: N/R

UST - WA ***(cont.)***

Pipe Install Date :	N/R
Turbine Sump Construction :	N/R
Tank Status Date :	1996-08-06
Tank Install Date :	N/R
Tank Overfill Prevention :	N/R

Compartments Details

Compartment Number :	1
Compartment Capacity :	N/R
Substance Stored :	Leaded Gasoline
Used Substance :	N/R
Ecy Region :	N/R

Map Id: CJ255
Direction: WSW
Distance: 0.513 mi., 2710 ft.
Elevation: 192 ft.
Relative: Higher

Site Name : TACOMA PLAZA APARTMENTS
1508 FAWCETT AVE
TACOMA, WA 98402

Database(s) : [ALL SITES - WA, ECHO, FRS, ICIS, INACTIVE PCS, PCS FACILITY]

Envirosite ID: 42356319
EPA ID: N/R

ALL SITES - WA

Facility Name :	Tacoma Plaza Apartments
Facility Address :	1508 FAWCETT AVE, TACOMA, 98402
County :	Pierce
Facility/Site ID :	70197
Alternate Name :	N/R
Program Name :	N/R
WRIA :	10
Legislative District :	27
Congressional District :	6
Ecology Region :	SWRO
Ecology Program Phone :	(360) 407-6400
Tribal Land :	N
Latitude :	47.24844
Longitude :	-122.44235
Last Date in Agency List :	2023-01-03

Map Id: CJ255
Direction: WSW
Distance: 0.513 mi., 2710 ft.
Elevation: 192 ft.
Relative: Higher

Site Name : TACOMA PLAZA APARTMENTS
1508 FAWCETT AVE
TACOMA, WA 98402

Database(s) : [ALL SITES - WA, ECHO, FRS, ICIS, INACTIVE PCS, PCS FACILITY] ***(cont.)***

Envirosite ID: 42356319
EPA ID: N/R

ALL SITES - WA ***(cont.)***

Program Details

Program :	WATQUAL
Program ID :	WAR309916
Interaction Type :	Construction SW GP
Interaction Type Description :	General permit issued to owner/operators of construction projects that disturb 1 or more acres of land through clearing, grading, excavating, or stockpiling of fill material that discharge stormwater to state waters.
Status :	Active
Start Date :	2021-02-17
End Date :	N/R
SIC :	N/R
NAICS :	N/R

ECHO

Facility Name :	TACOMA PLAZA APARTMENTS
Facility Address :	1508 FAWCETT AVE, TACOMA, WA 98402
County :	N/R
Last Inspection Date :	N/R
Registry ID :	110071179767
FIPS Code :	53053
EPA Region :	10
Inspection Count :	0
Last Inspection Days :	N/R
Informal Count :	0
Last Informal Action Date :	N/R
Formal Action Count :	0
Last Formal Action Date :	N/R
Total Penalties :	0
Penalty Count :	N/R
Last Penalty Date :	N/R
Last Penalty Amount :	N/R
QTRS IN NC :	1
Programs IN SNC :	0
Current Compliance Status :	No Violation Identified
Three-Year Compliance Status :	_____V__
Collection Method :	GPS - UNSPECIFIED
Reference Point :	POINT WHERE SUBSTANCE IS RELEASED
Accuracy Meters :	10
Derived Tribes :	Puyallup Tribe of the Puyallup Reservation - .8 mile(s), Puyallup Tribe of the Puyallup Reservation - .9 mile(s), Muckleshoot Indian Tribe - 10.9 mile(s), Muckleshoot Indian Tribe - 13.8 mile(s), Nisqually Indian Tribe - 17.4 mile(s), Squaxin Island Tribe of the Squaxin Island Reservation - 22 mile(s), Squaxin Island Tribe of the Squaxin Island Reservation - 23.8 mile(s)
Derived HUC :	17110019
Derived WBD :	171100191200
Derived STCTY FIPS :	53053
Derived Zip :	98402
Derived CD113 :	N/R

Map Id: CJ255
Direction: WSW
Distance: 0.513 mi., 2710 ft.
Elevation: 192 ft.
Relative: Higher

Site Name : TACOMA PLAZA APARTMENTS
1508 FAWCETT AVE
TACOMA, WA 98402

Database(s) : [ALL SITES - WA, ECHO, FRS, ICIS, INACTIVE PCS, PCS FACILITY] ***(cont.)***

Envirosite ID: 42356319
EPA ID: N/R

ECHO ***(cont.)***

Derived CB2010 :	530530602001110
MYRTK Universe :	NNN
NPDES IDs :	WAR309916
CWA Permit Types :	Minor
CWA Compliance Tracking :	On
CWA NAICS :	N/R
CWA SICS :	1794
CWA Inspection Count :	N/R
CWA Last Inspection Days :	N/R
CWA Informal Count :	N/R
CWA Formal Action Count :	N/R
CWA Last Formal Action Date :	N/R
CWA Penalties :	N/R
CWA Last Penalty Date :	N/R
CWA Last Penalty Amount :	N/R
CWA Quarters IN NC :	1
CWA Current Compliance Status :	No Violation Identified
CWA Current SNC Flag :	N
CWA 13 Quarters Compliance Status :	_____V__
CWA 13 Quarters Effluent Exceedances:	N/R
CWA Three-Year QNCR Codes :	N/R
DFR URL :	Click here for hyperlink provided by the agency.
Facility SIC :	1794
Facility NAICS :	N/R
Facility Last Inspection EPA Date :	N/R
Facility Last Inspection State Date :	N/R
Facility Last Formal Act EPA Date :	N/R
Facility Last Formal Act State Date :	N/R
Facility Last Informal Act EPA Date :	N/R
Facility Last Informal Act State Date:	N/R
Facility Federal Agency :	N/R
TRI Reporter :	N/R
Facility Imp Water Flag :	Y
Current SNC Flag :	N
Indian County Flag :	N
Federal Flag :	N/R
US Mexico Border Flag :	N/R
Chesapeak Bay Flag :	N/R
AIR Flag :	N
NPDES Flag :	Y
SDWIS Flag :	N
RCRA Flag :	N
TRI Flag :	N
GHG Flag :	N
Major Flag :	N/R
Active Flag :	Y
NAA Flag :	N
Latitude :	47.249737
Longitude :	-122.433777
Last Date in Agency List :	2023-01-16

FRS

Facility Name :	TACOMA PLAZA APARTMENTS
Facility Address :	1508 FAWCETT AVE, TACOMA, WA 98402
County :	N/R

Map Id: CJ255
Direction: WSW
Distance: 0.513 mi., 2710 ft.
Elevation: 192 ft.
Relative: Higher

Site Name : TACOMA PLAZA APARTMENTS
1508 FAWCETT AVE
TACOMA, WA 98402

Database(s) : [ALL SITES - WA, ECHO, FRS, ICIS, INACTIVE PCS, PCS FACILITY] ***(cont.)***

Envirosite ID: 42356319
EPA ID: N/R

FRS ***(cont.)***

Site Details

Registry ID :	110071179767
FRS Facility URL :	Click here for hyperlink provided by the agency.
Last Date in Agency List :	2023-02-13

Source Description

Source Description :

The NPDES module of the Compliance Information System (ICIS) tracks surface water permits issued under the Clean Water Act. Under NPDES, all facilities that discharge pollutants from any point source into waters of the United States are required to obtain a permit. The permit will likely contain limits on what can be discharged, impose monitoring and reporting requirements, and include other provisions to ensure that the discharge does not adversely affect water quality.

FRS Environmental Interest

Source and System ID :	ICIS - WAR309916

ICIS

Facility Name :	TACOMA PLAZA APARTMENTS
Facility Address :	1508 FAWCETT AVE, TACOMA, WA 98402

Site Details

NPDES ID :	WAR309916
ICIS Facility Interest ID :	3601373313
Facility UIN :	110071179767
Facility Type Code :	Privately Owned Facility
Impaired Waters :	303(D) Listed
Latitude :	47.2484398
Longitude :	-122.442352
Last Date in Agency List :	2022-12-28

INACTIVE PCS

Issue Date :	2020-11-18
Original Issue Date :	2020-11-18
Effective Date :	2021-03-30
Expiration Date :	2025-12-31
Retirement Date :	N/R
Termination Date :	N/R
Issuing Agency :	State
Agency Type :	State
Activity ID :	3602940341
External Permit Number :	WAR309916
Facility Type Indicator :	NON-POTW
Permit Type :	General Permit Covered Facility-NPDES)
Major Minor Status :	N
Permit Status :	Effective
Total Design Flow Number :	N/R

Map Id: CJ255
Direction: WSW
Distance: 0.513 mi., 2710 ft.
Elevation: 192 ft.
Relative: Higher

Site Name : TACOMA PLAZA APARTMENTS
1508 FAWCETT AVE
TACOMA, WA 98402

Database(s) : [ALL SITES - WA, ECHO, FRS, ICIS, INACTIVE PCS, PCS FACILITY] ***(cont.)***

Envirosite ID: 42356319
EPA ID: N/R

INACTIVE PCS ***(cont.)***

Actual Average Flow Number :	N/R
State Water Body :	N/R
State Water Body Name :	N/R
Permit Name :	RUSH Construction
Permit Comp Status :	Y
RNC Tracking :	Y
Master External Permit Number :	WAR125725
TMDL Interface :	N/R
EDMR Authorization :	N
Pretreatment Indicator :	N/R
Last Date in Agency List :	2022-09-23

PCS FACILITY

Issue Date :	2020-11-18
Original Issue Date :	2020-11-18
Effective Date :	2021-03-30
Expiration Date :	2025-12-31
Retirement Date :	N/R
Termination Date :	N/R
Issuing Agency :	State
Agency Type :	State
Activity ID :	3602940341
External Permit Number :	N/R
Facility Type Indicator :	NON-POTW
Permit Type :	General Permit Covered Facility-NPDES)
Major Minor Status :	N
Permit Status :	Effective
Total Design Flow Number :	N/R
Actual Average Flow Number :	N/R
State Water Body :	N/R
State Water Body Name :	N/R
Permit Name :	RUSH Construction
Permit Comp Status :	Y
RNC Tracking :	Y
Master External Permit Number :	WAR125725
TMDL Interface :	N/R
EDMR Authorization :	N
Pretreatment Indicator :	N/R
Last Date in Agency List :	2022-12-28

Map Id: CK256
Direction: SSW
Distance: 0.514 mi., 2712 ft.
Elevation: 20 ft.
Relative: Higher

Site Name : DOCK STREET OVERPASS
21ST & DOCK ST
TACOMA | Tacoma, WA 98402

Database(s) : [ALL SITES - WA, EPA UST, FRS, UST - WA]

Envirosite ID: 44334171
EPA ID: N/R

ALL SITES - WA

Facility Name :	DOCK STREET OVERPASS

Map Id: CK256
Direction: SSW
Distance: 0.514 mi., 2712 ft.
Elevation: 20 ft.
Relative: Higher

Site Name : DOCK STREET OVERPASS
21ST & DOCK ST
TACOMA | Tacoma, WA 98402

Database(s) : [ALL SITES - WA, EPA UST, FRS, UST - WA] ***(cont.)***

Envirosite ID: 44334171
EPA ID: N/R

ALL SITES - WA ***(cont.)***

Facility Address :	21ST & DOCK ST, TACOMA, 98402
County :	Pierce
Facility/Site ID :	57172581
Alternate Name :	N/R
Program Name :	N/R
WRIA :	10
Legislative District :	27
Congressional District :	9
Ecology Region :	SWRO
Ecology Program Phone :	(360) 407-7224
Tribal Land :	N
Latitude :	47.243364
Longitude :	-122.433862
Last Date in Agency List :	2023-01-03

Program Details

Program :	TOXICS
Program ID :	500464
Interaction Type :	Underground Storage Tank
Interaction Type Description :	Any one or combination of tanks (including connecting underground pipes) that is used to contain regulated substances and has a tank volume of ten percent or more beneath the surface of the ground. This term does not include any of the exempt UST systems specified in WAC 173-360-110(2) or any piping connected thereto. See WAC 173-360
Status :	Inactive
Start Date :	1999-06-15
End Date :	2000-05-18
SIC :	N/R
NAICS :	N/R

EPA UST

Facility Name :	DOCK STREET OVERPASS
Facility Address :	21ST & DOCK ST, Tacoma, Washington 98402
County :	Pierce
Facility ID :	WA57172581
Facility Status :	Closed UST(s)
Open USTs :	0
Closed USTs :	2
Temporarily Out of Service USTs :	0
Date of Last Inspection :	N/R
EPA Region :	10
Tribe :	N/R
Facility ID 2 :	N/R
Latitude :	47.243364
Longitude :	-122.433862
Last Date in Agency List :	2023-01-30

Map Id: CK256
Direction: SSW
Distance: 0.514 mi., 2712 ft.
Elevation: 20 ft.
Relative: Higher

Site Name : DOCK STREET OVERPASS
21ST & DOCK ST
TACOMA | Tacoma, WA 98402

Database(s) : [ALL SITES - WA, EPA UST, FRS, UST - WA] ***(cont.)***

Envirosite ID: 44334171
EPA ID: N/R

EPA UST ***(cont.)***

Tank Details

Tank ID :	WA57172581_A
Tank Status :	Closed
Installation Date :	N/R
Removal Date :	N/R
Capacity :	N/R
Substances :	R Unknown
Tank Wall Type :	N/R

Tank ID :	WA57172581_B
Tank Status :	Closed
Installation Date :	N/R
Removal Date :	N/R
Capacity :	N/R
Substances :	R Unknown
Tank Wall Type :	N/R

FRS

Facility Name :	DOCK STREET OVERPASS
Facility Address :	21ST & DOCK ST, TACOMA, WA 98402
County :	PIERCE

Site Details

Registry ID :	110015450787
FRS Facility URL :	Click here for hyperlink provided by the agency.
Last Date in Agency List :	2023-02-13

Source Description

Source Description :

The WA-FSIS provides a means to query and display data maintained by the Washington Department of Ecology. This system contains key information for each facility/site that is currently, or has been, of interest to the Air Quality, Dam Safety, Hazardous Waste, Toxics Cleanup, and Water Quality Programs.

FRS Environmental Interest

Source and System ID :	WA-FSIS - 57172581

UST - WA

Facility Name :	DOCK STREET OVERPASS
Facility Address :	21ST & DOCK ST, Tacoma, 98402
County :	Pierce

Facility Site ID :	57172581
UST Site ID :	500464
Tag Number(s) :	N/R

Map Id: CK256
Direction: SSW
Distance: 0.514 mi., 2712 ft.
Elevation: 20 ft.
Relative: Higher

Site Name : DOCK STREET OVERPASS
21ST & DOCK ST
TACOMA | Tacoma, WA 98402

Database(s) : [ALL SITES - WA, EPA UST, FRS, UST - WA] ***(cont.)***

Envirosite ID: 44334171
EPA ID: N/R

UST - WA ***(cont.)***

Responsible Unit :	Southwest
Is Active :	No
Latitude :	47.243364
Longitude :	-122.433862
Last Date in Agency List :	2022-12-29

Tank Details

Tank Name :	A
Tank Status :	Removed
Install Date :	N/R
Tank Upgrade Date :	N/R
Tank Permanent Closure Date :	N/R
Permit Expiration Date :	N/R
Tank Material :	N/R
Tank Construction :	N/R
Tank Corrosion Protection :	N/R
Tank Manifold :	N/R
Tank Release Detection :	N/R
Tank Tightness Test :	N/R
Tank Spill Prevention :	N/R
Capacity Range :	N/R
Actual Capacity :	3600
Pipe Material :	N/R
Pipe Construction :	N/R
Pipe Corrosion Protection :	N/R
Tank SFC :	N/R
Dispenser SFC :	N/R
Primary Pipe Release Detection :	N/R
Secondary Pipe Release Detection :	N/R
Pipe Pumping System :	N/R
Pipe Install Date :	N/R
Turbine Sump Construction :	N/R
Tank Status Date :	1999-12-10
Tank Install Date :	N/R
Tank Overfill Prevention :	N/R

Compartments Details

Compartment Number :	1
Compartment Capacity :	3600
Substance Stored :	Unknown
Used Substance :	Unknown
Ecy Region :	N/R

Tank Details

Tank Name :	B
Tank Status :	Removed
Install Date :	N/R
Tank Upgrade Date :	N/R
Tank Permanent Closure Date :	N/R
Permit Expiration Date :	N/R

Map Id: CK256
Direction: SSW
Distance: 0.514 mi., 2712 ft.
Elevation: 20 ft.
Relative: Higher

Site Name : DOCK STREET OVERPASS
21ST & DOCK ST
TACOMA | Tacoma, WA 98402

Database(s) : [ALL SITES - WA, EPA UST, FRS, UST - WA] ***(cont.)***

Envirosite ID: 44334171
EPA ID: N/R

UST - WA ***(cont.)***

Tank Material :	N/R
Tank Construction :	N/R
Tank Corrosion Protection :	N/R
Tank Manifold :	N/R
Tank Release Detection :	N/R
Tank Tightness Test :	N/R
Tank Spill Prevention :	N/R
Capacity Range :	N/R
Actual Capacity :	1600
Pipe Material :	N/R
Pipe Construction :	N/R
Pipe Corrosion Protection :	N/R
Tank SFC :	N/R
Dispenser SFC :	N/R
Primary Pipe Release Detection :	N/R
Secondary Pipe Release Detection :	N/R
Pipe Pumping System :	N/R
Pipe Install Date :	N/R
Turbine Sump Construction :	N/R
Tank Status Date :	1999-12-10
Tank Install Date :	N/R
Tank Overfill Prevention :	N/R

Compartments Details

Compartment Number :	1
Compartment Capacity :	1600
Substance Stored :	Unknown
Used Substance :	Unknown
Ecy Region :	N/R

Map Id: 257
Direction: ESE
Distance: 0.514 mi., 2715 ft.
Elevation: 12 ft.
Relative: Lower

Site Name : BURLINGTON NORTHERN RAILROAD RIGHT-OF-WAY TAR PITS | RIGHT-OF-WAY TAR PITS RIGHT-OF-WAY TAR PITS
TACOMA, WA 98421

Database(s) : [CERCLIS-HIST, FRS, PART NPL, SEMS_8R_ACTIVE SITES]

Envirosite ID: 6529176
EPA ID: N/R

CERCLIS-HIST

Facility Name :	BURLINGTON NORTHERN RAILROAD
Facility Address :	RIGHT-OF-WAY TAR PITS, TACOMA, WA 98421
County :	PIERCE
Site ID :	1000960
Epa ID :	WAD980723498
Short Name :	BURLINGTON NORTHERN RAILR

Map Id: 257
Direction: ESE
Distance: 0.514 mi., 2715 ft.
Elevation: 12 ft.
Relative: Lower

Site Name : BURLINGTON NORTHERN RAILROAD RIGHT-OF-WAY TAR PITS | RIGHT-OF-WAY TAR PITS RIGHT-OF-WAY TAR PITS TACOMA, WA 98421

Database(s) : [CERCLIS-HIST, FRS, PART NPL, SEMS_8R_ACTIVE SITES] ***(cont.)***

Envirosite ID: 6529176
EPA ID: N/R

CERCLIS-HIST ***(cont.)***

Congressional District :	06
IFMS ID :	N/R
SMSA Number :	8200
USGC Hydro Unit :	17110019
Federal Facility :	N
DMNSN Number :	N/R
Site Orphan Flag :	N
RCRA ID :	N/R
USGS Quadrangle :	N/R
Site Init by Prog :	N/R
NFRAP Flag :	N/R
Parent ID :	1000981
RST Code :	N/R
EPA Region :	10
Classification :	N/R
Site Settings Code :	N/R
NPL Status :	Site is Part of NPL Site
DMNSN Unit Code :	N/R
RBRAC Code :	N/R
RResp Fed Agency Code :	N/R
Non NPL Status :	N/R
Non NPL Status Date :	N/R
Site Fips Code :	53053
CC Concurrence Date :	N/R
CC Concurrence FY :	N/R
Alias EPA ID :	N/R
Site FUDS Flag :	N/R

CERCLIS Site Contact Name(s)

Contact ID :	N/R
Contact Name :	N/R
Contact Tel. :	N/R
Contact Title :	N/R
Contact Email :	N/R

Alias Comments :	COMMENCEMENT BAY - NEARSHORE/TIDEFLATS
Site Description :	N/R

CERCLIS Assessment History

Action Code :	001
Action :	PRELIMINARY ASSESSMENT
Date Started :	1987-09-30
Date Completed :	1987-09-30
Priority Level :	1
Operational Unit :	00
Primary Responsibility :	State, Fund Financed
Planning Status :	N/R
Urgency Indicator :	N/R
Action Anomaly :	N/R

Map Id: 257
Direction: ESE
Distance: 0.514 mi., 2715 ft.
Elevation: 12 ft.
Relative: Lower

Site Name : BURLINGTON NORTHERN RAILROAD RIGHT-OF-WAY TAR PITS | RIGHT-OF-WAY TAR PITS RIGHT-OF-WAY TAR PITS TACOMA, WA 98421

Database(s) : [CERCLIS-HIST, FRS, PART NPL, SEMS_8R_ACTIVE SITES] ***(cont.)***

Envirosite ID: 6529176
EPA ID: N/R

CERCLIS-HIST ***(cont.)***

Action Code :	001
Action :	DISCOVERY
Date Started :	N/R
Date Completed :	1982-08-10
Priority Level :	1
Operational Unit :	00
Primary Responsibility :	EPA Fund-Financed
Planning Status :	N/R
Urgency Indicator :	N/R
Action Anomaly :	N/R

Action Code :	001
Action :	SITE INSPECTION
Date Started :	1988-12-30
Date Completed :	1988-12-30
Priority Level :	1
Operational Unit :	00
Primary Responsibility :	State, Fund Financed
Planning Status :	N/R
Urgency Indicator :	N/R
Action Anomaly :	N/R

FRS

Facility Name :	BURLINGTON NORTHERN RAILROAD
Facility Address :	RIGHT-OF-WAY TAR PITS, TACOMA, WA 98421
County :	PIERCE

Site Details

Registry ID :	110071102654
FRS Facility URL :	Click here for hyperlink provided by the agency.
Last Date in Agency List :	2023-02-13

Source Description

Source Description :

The Superfund Enterprise Management System (SEMS) integrates multiple legacy systems into a comprehensive tracking and reporting tool, providing data on the inventory of active and archived hazardous waste sites evaluated by the Superfund program. It contains sites that are either proposed to be or are on the National Priorities List (NPL) as well as sites that are in the screening and assessment phase for possible inclusion on the NPL.

FRS Environmental Interest

Source and System ID :	SEMS - WAD980723498

Map Id: 257
Direction: ESE
Distance: 0.514 mi., 2715 ft.
Elevation: 12 ft.
Relative: Lower

Site Name : BURLINGTON NORTHERN RAILROAD RIGHT-OF-WAY TAR PITS | RIGHT-OF-WAY TAR PITS RIGHT-OF-WAY TAR PITS TACOMA, WA 98421

Database(s) : [CERCLIS-HIST, FRS, PART NPL, SEMS_8R_ACTIVE SITES] ***(cont.)***

Envirosite ID: 6529176
EPA ID: N/R

FRS ***(cont.)***

Site Details

Registry ID :	110070605577
FRS Facility URL :	Click here for hyperlink provided by the agency.
Last Date in Agency List :	2021-10-09

Source Description

Source Description :

The Superfund Enterprise Management System (SEMS) integrates multiple legacy systems into a comprehensive tracking and reporting tool, providing data on the inventory of active and archived hazardous waste sites evaluated by the Superfund program. It contains sites that are either proposed to be or are on the National Priorities List (NPL) as well as sites that are in the screening and assessment phase for possible inclusion on the NPL.

FRS Environmental Interest

Source and System ID :	SEMS - WAD980723498
Facility Name :	BURLINGTON NORTHERN RAILROAD
Facility Address :	RIGHT-OF-WAY TAR PITS RIGHT-OF-WAY TAR PITS, TACOMA, WA 98421
County :	PIERCE

Site Details

Registry ID :	110009314429
FRS Facility URL :	Click here for hyperlink provided by the agency.
Last Date in Agency List :	2019-04-11

Source Description

Source Description :

The Superfund Enterprise Management System (SEMS) integrates multiple legacy systems into a comprehensive tracking and reporting tool, providing data on the inventory of active and archived hazardous waste sites evaluated by the Superfund program. It contains sites that are either proposed to be or are on the National Priorities List (NPL) as well as sites that are in the screening and assessment phase for possible inclusion on the NPL.

FRS Environmental Interest

Source and System ID :	SEMS - WAD980723498

PART NPL

Facility Name :	BURLINGTON NORTHERN RAILROAD

Map Id: 257
Direction: ESE
Distance: 0.514 mi., 2715 ft.
Elevation: 12 ft.
Relative: Lower

Site Name : BURLINGTON NORTHERN RAILROAD RIGHT-OF-WAY TAR PITS | RIGHT-OF-WAY TAR PITS RIGHT-OF-WAY TAR PITS TACOMA, WA 98421

Database(s) : [CERCLIS-HIST, FRS, PART NPL, SEMS_8R_ACTIVE SITES] ***(cont.)***

Envirosite ID: 6529176
EPA ID: N/R

PART NPL ***(cont.)***

Facility Address :	RIGHT-OF-WAY TAR PITS, TACOMA, WA 98421
County :	PIERCE

Site Details

NPL Status :	Site is Part of NPL Site
EPA ID :	WAD980723498
EPA Region :	10
Parent Site :	COMMENCEMENT BAY, NEAR SHORE/TIDE FLATS
Federal Facility Flag :	Not a Federal Facility
Incident Category :	N/R
Superfund Alternative Approach :	No
Construction Complete :	No
Site-wide Ready for Anticipated Use :	No
Human Exposure Under Control :	Status Unavailable
Groundwater Migration Under Control :	Status Unavailable
Latitude :	+47.245000
Longitude :	-122.418333
Facility Details Link :	Click here for hyperlink provided by the agency.
Last Date in Agency List :	2023-02-08

Additional Information

Alias Name :	BURLINGTON NORTHERN RAILROAD: TACOMA
Alias Address :	N/R
Alias Name :	COMMENCEMENT BAY - NEARSHORE/TIDEFLATS
Alias Address :	NEAR SHORE OF TIDEFLATS INDUST, TACOMA, WA 98402

Operable Units Information

OU ID :	00
OU Name :	SITEWIDE

Contaminant Information

Contaminant :	N/R
Media :	N/R

Contact Information

Contact Name :	N/R
Contact Title :	N/R
Phone Number :	N/R

SEMS_8R_ACTIVE SITES

Facility Name :	BURLINGTON NORTHERN RAILROAD

Map Id: 257
Direction: ESE
Distance: 0.514 mi., 2715 ft.
Elevation: 12 ft.
Relative: Lower

Site Name : BURLINGTON NORTHERN RAILROAD RIGHT-OF-WAY TAR PITS | RIGHT-OF-WAY TAR PITS RIGHT-OF-WAY TAR PITS TACOMA, WA 98421

Database(s) : [CERCLIS-HIST, FRS, PART NPL, SEMS_8R_ACTIVE SITES] ***(cont.)***

Envirosite ID: 6529176
EPA ID: N/R

SEMS_8R_ACTIVE SITES ***(cont.)***

Facility Address :	RIGHT-OF-WAY TAR PITS, TACOMA, WA 98421
County :	PIERCE

Site Details

Site ID :	1000960
EPA ID :	WAD980723498
Region :	10
Congressional District :	06
Federal Facility :	N
Federal Facility Docket :	N
NPL Status :	Site is Part of NPL Site
Non NPL Status :	N/R
FIPS Code :	53053
Superfund Alternative Agreement :	N
Latitude :	+47.245000
Longitude :	-122.418333
Last Date in Agency List :	2023-01-20

Additional Information

Start Date :	1988-12-30
Finish Date :	1988-12-30
OU :	00
Action Code :	SI
Action Name :	SI
Sequence :	1
Quality :	A
Current Action Lead :	St Perf

Start Date :	1987-09-30
Finish Date :	1987-09-30
OU :	00
Action Code :	PA
Action Name :	PA
Sequence :	1
Quality :	H
Current Action Lead :	St Perf

Start Date :	1982-08-10
Finish Date :	1982-08-10
OU :	00
Action Code :	DS
Action Name :	DISCVRY
Sequence :	1
Quality :	N/R
Current Action Lead :	EPA Perf

Map Id: CE258
Direction: SW
Distance: 0.517 mi., 2729 ft.
Elevation: 78 ft.
Relative: Higher

Site Name : WA UW TACOMA BRANCH | WA UW TACOMA COMMERCE ST
1900 COMMERCE | 1902 COMMERCE ST S
TACOMA | Tacoma, WA

Database(s) : [ALL SITES - WA, CSCSL HWS - WA, ECHO, FRS, HSL - WA, RCRA_NONGEN]

Envirosite ID: 50655405
EPA ID: N/R

ALL SITES - WA

Facility Name :	WA UW TACOMA BRANCH
Facility Address :	1900 COMMERCE, TACOMA, 98402-3105
County :	Pierce
Facility/Site ID :	1325
Alternate Name :	N/R
Program Name :	N/R
WRIA :	10
Legislative District :	27
Congressional District :	6
Ecology Region :	SWRO
Ecology Program Phone :	(360) 407-7224
Tribal Land :	N
Latitude :	47.24418
Longitude :	-122.43741
Last Date in Agency List :	2023-01-03
Facility/Site ID :	1325
Alternate Name :	ARRCOM INC
Program Name :	N/R
WRIA :	10
Legislative District :	27
Congressional District :	6
Ecology Region :	SWRO
Ecology Program Phone :	(360) 407-7224
Tribal Land :	N
Latitude :	47.24418
Longitude :	-122.43741
Last Date in Agency List :	2023-01-03
Facility/Site ID :	1325
Alternate Name :	Former Drexler site
Program Name :	N/R
WRIA :	10
Legislative District :	27
Congressional District :	6
Ecology Region :	SWRO
Ecology Program Phone :	(360) 407-7224
Tribal Land :	N
Latitude :	47.24418
Longitude :	-122.43741
Last Date in Agency List :	2023-01-03
Facility/Site ID :	1325
Alternate Name :	Cragle Property
Program Name :	N/R
WRIA :	10
Legislative District :	27
Congressional District :	6
Ecology Region :	SWRO

Map Id: CE258
Direction: SW
Distance: 0.517 mi., 2729 ft.
Elevation: 78 ft.
Relative: Higher

Site Name : WA UW TACOMA BRANCH | WA UW TACOMA COMMERCE ST
1900 COMMERCE | 1902 COMMERCE ST S
TACOMA | Tacoma, WA

Database(s) : [ALL SITES - WA, CSCSL HWS - WA, ECHO, FRS, HSL - WA, RCRA_NONGEN] ***(cont.)***

Envirosite ID: 50655405
EPA ID: N/R

ALL SITES - WA ***(cont.)***

Ecology Program Phone :	(360) 407-7224
Tribal Land :	N
Latitude :	47.24418
Longitude :	-122.43741
Last Date in Agency List :	2023-01-03

Facility/Site ID :	1325
Alternate Name :	Former Arrcom site
Program Name :	N/R
WRIA :	10
Legislative District :	27
Congressional District :	6
Ecology Region :	SWRO
Ecology Program Phone :	(360) 407-7224
Tribal Land :	N
Latitude :	47.24418
Longitude :	-122.43741
Last Date in Agency List :	2023-01-03

Facility/Site ID :	1325
Alternate Name :	N/R
Program Name :	N/R
WRIA :	10
Legislative District :	27
Congressional District :	6
Ecology Region :	SWRO
Ecology Program Phone :	(360) 407-6400
Tribal Land :	N
Latitude :	47.24418
Longitude :	-122.43741
Last Date in Agency List :	2023-01-03

Facility/Site ID :	1325
Alternate Name :	SHAUB ELLISON TIRE STORE
Program Name :	N/R
WRIA :	10
Legislative District :	27
Congressional District :	6
Ecology Region :	SWRO
Ecology Program Phone :	(360) 407-7224
Tribal Land :	N
Latitude :	47.24418
Longitude :	-122.43741
Last Date in Agency List :	2023-01-03

Facility/Site ID :	1325
Alternate Name :	Former Griffith Fuel Oil site
Program Name :	N/R
WRIA :	10
Legislative District :	27

Map Id: CE258
Direction: SW
Distance: 0.517 mi., 2729 ft.
Elevation: 78 ft.
Relative: Higher

Site Name : WA UW TACOMA BRANCH | WA UW TACOMA COMMERCE ST
1900 COMMERCE | 1902 COMMERCE ST S
TACOMA | Tacoma, WA

Database(s) : [ALL SITES - WA, CSCSL HWS - WA, ECHO, FRS, HSL - WA, RCRA_NONGEN] ***(cont.)***

Envirosite ID: 50655405
EPA ID: N/R

ALL SITES - WA ***(cont.)***

Congressional District :	6
Ecology Region :	SWRO
Ecology Program Phone :	(360) 407-7224
Tribal Land :	N
Latitude :	47.24418
Longitude :	-122.43741
Last Date in Agency List :	2023-01-03

Facility/Site ID :	1325
Alternate Name :	N/R
Program Name :	N/R
WRIA :	10
Legislative District :	27
Congressional District :	6
Ecology Region :	SWRO
Ecology Program Phone :	(360) 407-6712
Tribal Land :	N
Latitude :	47.24418
Longitude :	-122.43741
Last Date in Agency List :	2023-01-03

Program Details

Program :	TOXICS
Program ID :	N/R
Interaction Type :	State Cleanup Site
Interaction Type Description :	A site is being cleaned up under state regulations. Regulations include Model Toxics Control Act or its predecessors.
Status :	Active
Start Date :	1993-12-03
End Date :	N/R
SIC :	N/R
NAICS :	N/R

Program :	TOXICS
Program ID :	N/R
Interaction Type :	State Cleanup Site
Interaction Type Description :	A site is being cleaned up under state regulations. Regulations include Model Toxics Control Act or its predecessors.
Status :	Active
Start Date :	1993-12-03
End Date :	N/R
SIC :	29 - PETROLEUM REFINING AND RELATED INDUSTRIES
NAICS :	N/R

Map Id: CE258
Direction: SW
Distance: 0.517 mi., 2729 ft.
Elevation: 78 ft.
Relative: Higher

Site Name : WA UW TACOMA BRANCH | WA UW TACOMA COMMERCE ST
1900 COMMERCE | 1902 COMMERCE ST S
TACOMA | Tacoma, WA

Database(s) : [ALL SITES - WA, CSCSL HWS - WA, ECHO, FRS, HSL - WA, RCRA_NONGEN] ***(cont.)***

Envirosite ID: 50655405
EPA ID: N/R

ALL SITES - WA ***(cont.)***

Program :	TOXICS
Program ID :	N/R
Interaction Type :	Construction SW GP
Interaction Type Description :	General permit issued to owner/operators of construction projects that disturb 1 or more acres of land through clearing, grading, excavating, or stockpiling of fill material that discharge stormwater to state waters.
Status :	Active
Start Date :	2013-12-10
End Date :	N/R
SIC :	N/R
NAICS :	N/R

Program :	TOXICS
Program ID :	N/R
Interaction Type :	Enforcement Final
Interaction Type Description :	An Enforcement action (i.e. Penalty, Order, Notice) was finalized and issued to the respective party, indicating the enforcement action was taken. The start and end date listed in the database are both the date the action was issued to the responsible party.
Status :	Active
Start Date :	2015-01-06
End Date :	N/R
SIC :	N/R
NAICS :	N/R

Facility Name :	WA UW Tacoma Commerce St
Facility Address :	1902 COMMERCE ST S, TACOMA, 98402
County :	Pierce
Facility/Site ID :	43321124
Alternate Name :	N/R
Program Name :	N/R
WRIA :	10
Legislative District :	27
Congressional District :	6
Ecology Region :	SWRO
Ecology Program Phone :	(360) 407-6734
Tribal Land :	N
Latitude :	47.24474
Longitude :	-122.43724
Last Date in Agency List :	2023-01-03

Map Id: CE258
Direction: SW
Distance: 0.517 mi., 2729 ft.
Elevation: 78 ft.
Relative: Higher

Site Name : WA UW TACOMA BRANCH | WA UW TACOMA COMMERCE ST
1900 COMMERCE | 1902 COMMERCE ST S
TACOMA | Tacoma, WA

Database(s) : [ALL SITES - WA, CSCSL HWS - WA, ECHO, FRS, HSL - WA, RCRA_NONGEN] ***(cont.)***

Envirosite ID: 50655405
EPA ID: N/R

ALL SITES - WA ***(cont.)***

Program Details

Program :	HAZWASTE
Program ID :	WA0000229120
Interaction Type :	Hazardous Waste Generator
Interaction Type Description :	Facilities that generate any quantity of a dangerous waste. They may be classified as SQG, MQG, or LQG depending on hazardous waste generated for a given month.
Status :	Inactive
Start Date :	1994-04-19
End Date :	1994-11-15
SIC :	N/R
NAICS :	N/R

CSCSL HWS - WA

Facility Name :	WA UW TACOMA BRANCH
Facility Address :	1900 COMMERCE, TACOMA, 98402
County :	PIERCE

Site Details

Facility Site ID :	1325
Site Status :	Cleanup Started
Cleanup Site ID :	141
Region :	Southwest
Responsible Section :	Southwest
WARM Rank :	3 - Moderate Risk
Is Brownfield? :	N/R
Is PSI? :	N/R
Current VCP :	N/R
Past VCP :	N/R
Institutional Control :	N/R
Latitude :	47.24418
Longitude :	-122.43741
Last Date in Agency List :	2023-03-07

Contaminants Details

Contaminant Name :	Halogenated Organics
Groundwater :	Confirmed Above Cleanup Levels
Surface Water :	N/R
Soil :	Confirmed Above Cleanup Levels
Sediment :	N/R
Air :	N/R
Bedrock :	N/R
Contaminant Name :	Petroleum Products-Unspecified
Groundwater :	Confirmed Above Cleanup Levels

Map Id: CE258
Direction: SW
Distance: 0.517 mi., 2729 ft.
Elevation: 78 ft.
Relative: Higher

Site Name : WA UW TACOMA BRANCH | WA UW TACOMA COMMERCE ST
1900 COMMERCE | 1902 COMMERCE ST S
TACOMA | Tacoma, WA

Database(s) : [ALL SITES - WA, CSCSL HWS - WA, ECHO, FRS, HSL - WA, RCRA_NONGEN] ***(cont.)***

Envirosite ID: 50655405
EPA ID: N/R

CSCSL HWS - WA ***(cont.)***

Surface Water :	N/R
Soil :	Confirmed Above Cleanup Levels
Sediment :	N/R
Air :	N/R
Bedrock :	N/R

Contaminant Name :	Base/Neutral/Acid Organics
Groundwater :	Confirmed Above Cleanup Levels
Surface Water :	N/R
Soil :	Confirmed Above Cleanup Levels
Sediment :	N/R
Air :	N/R
Bedrock :	N/R

ECHO

Facility Name :	WA UW TACOMA COMMERCE ST
Facility Address :	1902 COMMERCE ST S, TACOMA, WA 98402
County :	PIERCE

Last Inspection Date :	N/R
Registry ID :	110005304287
FIPS Code :	53053
EPA Region :	10
Inspection Count :	0
Last Inspection Days :	N/R
Informal Count :	0
Last Informal Action Date :	N/R
Formal Action Count :	0
Last Formal Action Date :	N/R
Total Penalties :	0
Penalty Count :	0
Last Penalty Date :	N/R
Last Penalty Amount :	N/R
QTRS IN NC :	0
Programs IN SNC :	0
Current Compliance Status :	No Violation
Three-Year Compliance Status :	N/R
Collection Method :	ADDRESS MATCHING-HOUSE NUMBER
Reference Point :	ENTRANCE POINT OF A FACILITY OR STATION
Accuracy Meters :	50

Derived Tribes :	Puyallup Tribe of the Puyallup Reservation - .6 mile(s), Puyallup Tribe of the Puyallup Reservation - .9 mile(s), Muckleshoot Indian Tribe - 11.2 mile(s), Muckleshoot Indian Tribe - 14 mile(s), Nisqually Indian Tribe - 17 mile(s), Squaxin Island Tribe of the Squaxin Island Reservation - 21.8 mile(s), Squaxin Island Tribe of the Squaxin Island Reservation - 23.6 mile(s)
Derived HUC :	17110019
Derived WBD :	N/R
Derived STCTY FIPS :	53053

Map Id: CE258
Direction: SW
Distance: 0.517 mi., 2729 ft.
Elevation: 78 ft.
Relative: Higher

Site Name : WA UW TACOMA BRANCH | WA UW TACOMA COMMERCE ST
1900 COMMERCE | 1902 COMMERCE ST S
TACOMA | Tacoma, WA

Database(s) : [ALL SITES - WA, CSCSL HWS - WA, ECHO, FRS, HSL - WA, RCRA_NONGEN] ***(cont.)***

Envirosite ID: 50655405
EPA ID: N/R

ECHO ***(cont.)***

Derived Zip :	98402
Derived CD113 :	06
Derived CB2010 :	530530616021020
MYRTK Universe :	NNN
NPDES IDs :	N/R
CWA Permit Types :	N/R
CWA Compliance Tracking :	N/R
CWA NAICS :	N/R
CWA SICS :	N/R
CWA Inspection Count :	N/R
CWA Last Inspection Days :	N/R
CWA Informal Count :	N/R
CWA Formal Action Count :	N/R
CWA Last Formal Action Date :	N/R
CWA Penalties :	N/R
CWA Last Penalty Date :	N/R
CWA Last Penalty Amount :	N/R
CWA Quarters IN NC :	N/R
CWA Current Compliance Status :	N/R
CWA Current SNC Flag :	N
CWA 13 Quarters Compliance Status :	N/R
CWA 13 Quarters Effluent Exceedances:	N/R
CWA Three-Year QNCR Codes :	N/R
DFR URL :	Click here for hyperlink provided by the agency.
Facility SIC :	N/R
Facility NAICS :	813211 - Grantmaking Foundations.
Facility Last Inspection EPA Date :	N/R
Facility Last Inspection State Date :	N/R
Facility Last Formal Act EPA Date :	N/R
Facility Last Formal Act State Date :	N/R
Facility Last Informal Act EPA Date :	N/R
Facility Last Informal Act State Date:	N/R
Facility Federal Agency :	N/R
TRI Reporter :	N/R
Facility Imp Water Flag :	N/R
Current SNC Flag :	N
Indian County Flag :	N
Federal Flag :	N/R
US Mexico Border Flag :	N/R
Chesapeak Bay Flag :	N/R
AIR Flag :	N
NPDES Flag :	N
SDWIS Flag :	N
RCRA Flag :	Y
TRI Flag :	N
GHG Flag :	N
Major Flag :	N/R
Active Flag :	N/R
NAA Flag :	Y
Latitude :	47.24421
Longitude :	-122.437551
Last Date in Agency List :	2016-01-19

Map Id: CE258
Direction: SW
Distance: 0.517 mi., 2729 ft.
Elevation: 78 ft.
Relative: Higher

Site Name : WA UW TACOMA BRANCH | WA UW TACOMA COMMERCE ST
1900 COMMERCE | 1902 COMMERCE ST S
TACOMA | Tacoma, WA

Database(s) : [ALL SITES - WA, CSCSL HWS - WA, ECHO, FRS, HSL - WA, RCRA_NONGEN] ***(cont.)***

Envirosite ID: 50655405
EPA ID: N/R

FRS

Facility Name : WA UW TACOMA BRANCH
Facility Address : 1900 COMMERCE, TACOMA, WA 98402
County : PIERCE

Site Details
Registry ID : 110015574993
FRS Facility URL : Click here for hyperlink provided by the agency.
Last Date in Agency List : 2016-03-07

Source Description

Source Description :

The WA-FSIS provides a means to query and display data maintained by the Washington Department of Ecology. This system contains key information for each facility/site that is currently, or has been, of interest to the Air Quality, Dam Safety, Hazardous Waste, Toxics Cleanup, and Water Quality Programs.

FRS Environmental Interest
Source and System ID : WA-FSIS - 1325

Facility Name : WA UW TACOMA COMMERCE ST
Facility Address : 1902 COMMERCE ST S, TACOMA, WA 98402
County : PIERCE

Site Details
Registry ID : 110005304287
FRS Facility URL : Click here for hyperlink provided by the agency.
Last Date in Agency List : 2016-03-07

Source Description

Source Description :

RCRAInfo is EPA’s comprehensive information system that supports the Resource Conservation and Recovery Act (RCRA) of 1976 and the Hazardous and Solid Waste Amendments (HSWA) of 1984 through the tracking of events and activities related to facilities that generate, transport, and treat, store, or dispose of hazardous waste. RCRAInfo allows RCRA program staff to track the notification, permit, compliance, and corrective action activities required under RCRA. RCRAInfo also supports generation of the National Hazardous Waste Biennial Report. All generators and treatment, storage, and disposal facilities who handle hazardous waste are required to report to the EPA Administrator at least once every two years to support creation of the Biennial Report.

Map Id: CE258
Direction: SW
Distance: 0.517 mi., 2729 ft.
Elevation: 78 ft.
Relative: Higher

Site Name : WA UW TACOMA BRANCH | WA UW TACOMA COMMERCE ST
1900 COMMERCE | 1902 COMMERCE ST S
TACOMA | Tacoma, WA

Database(s) : [ALL SITES - WA, CSCSL HWS - WA, ECHO, FRS, HSL - WA, RCRA_NONGEN] ***(cont.)***

Envirosite ID: 50655405
EPA ID: N/R

FRS ***(cont.)***

FRS Environmental Interest
Source and System ID : RCRAINFO - WA0000229120

HSL - WA

Facility Name : WA UW Tacoma Branch
Facility Address : 1900 COMMERCE, TACOMA, 98402
County : Pierce

Site Details
Facility Site ID : 1325
Cleanup Site ID : 141
Status : Cleanup Started
Site Rank : 3 - Moderate Risk

Alternative Site Name : ARRCOM INC,Cragle Property,Former Arrcom site,Former Drexler site, Former Griffith Fuel Oil site,SHAUB ELLISON TIRE STORE

Region : Southwest
Resposbile Unit : Southwest
Institutional Control : N/R
Current VCP : N/R
Past VCP : N/R
Latitude : 47.24418
Longitude : -122.43741
Agency Hyperlink : Click here for hyperlink provided by the agency.
Last Date in Agency List : 2023-02-28

Contaminants
Contaminant Name : Halogenated Organics
Ground water : Confirmed Above Cleanup Levels
Surface water : N/R
Soil : Confirmed Above Cleanup Levels
Sediment : N/R
Air : N/R
Bedrock : N/R

Contaminant Name : Petroleum Products-Unspecified
Ground water : Confirmed Above Cleanup Levels
Surface water : N/R
Soil : Confirmed Above Cleanup Levels
Sediment : N/R
Air : N/R
Bedrock : N/R

Contaminant Name : Base/Neutral/Acid Organics
Ground water : Confirmed Above Cleanup Levels

Map Id: CE258
Direction: SW
Distance: 0.517 mi., 2729 ft.
Elevation: 78 ft.
Relative: Higher

Site Name : WA UW TACOMA BRANCH | WA UW TACOMA COMMERCE ST
1900 COMMERCE | 1902 COMMERCE ST S
TACOMA | Tacoma, WA

Database(s) : [ALL SITES - WA, CSCSL HWS - WA, ECHO, FRS, HSL - WA, RCRA_NONGEN] ***(cont.)***

Envirosite ID: 50655405
EPA ID: N/R

HSL - WA ***(cont.)***

Surface water :	N/R
Soil :	Confirmed Above Cleanup Levels
Sediment :	N/R
Air :	N/R
Bedrock :	N/R

Facility Name :	WA UW TACOMA BRANCH
Facility Address :	1900 Commerce, Tacoma, 98402-3105
County :	Pierce

Site Details

Facility Site ID :	1325
Cleanup Site ID :	141
Status :	Cleanup Started
Site Rank :	N/R
Alternative Site Name :	N/R
Region :	N/R
Resposbile Unit :	N/R
Institutional Control :	N/R
Current VCP :	N/R
Past VCP :	N/R
Latitude :	N/R
Longitude :	N/R
Agency Hyperlink :	Click here for hyperlink provided by the agency.
Last Date in Agency List :	2022-02-11

RCRA_NONGEN

Facility Name :	WA UW TACOMA COMMERCE ST
Facility Address :	1902 COMMERCE ST S, TACOMA, WA 98402
County :	PIERCE

Date Form Received by Agency :	1995-01-01
EPA ID :	WA0000229120
Mailing Address :	1326 5TH AVE STE 418, SEATTLE, WA 98101
Contact :	N/R
Contact Address :	N/R
Contact Country :	N/R
Contact Telephone :	N/R
Contact Email :	N/R
EPA Region :	10
Land Type :	Other land type
Source Type :	Notification
Classification :	Not a generator, verified
Description :	Not a generator, verified
Last Date in Agency List :	2023-01-23

Map Id: CE258
Direction: SW
Distance: 0.517 mi., 2729 ft.
Elevation: 78 ft.
Relative: Higher

Site Name : WA UW TACOMA BRANCH | WA UW TACOMA COMMERCE ST
1900 COMMERCE | 1902 COMMERCE ST S
TACOMA | Tacoma, WA

Database(s) : [ALL SITES - WA, CSCSL HWS - WA, ECHO, FRS, HSL - WA, RCRA_NONGEN] ***(cont.)***

Envirosite ID: 50655405
EPA ID: N/R

RCRA_NONGEN ***(cont.)***

Owner/Operator Summary

Owner/Operator Name :	WA UW
Owner/Operator Address :	1902 S COMMERCE ST, TACOMA, WA 98402
Owner/Operator Country :	US
Owner/Operator Telephone :	000-000-0000
Owner/Operator Email :	N/R
Owner/Operator Fax :	N/R
Legal Status :	Private
Owner/Operator Type :	Owner
Owner/Operator Start Date :	1996-05-01
Owner/Operator End Date :	N/R

Owner/Operator Name :	WA UW TACOMA COMMERCE ST
Owner/Operator Address :	1902 COMMERCE ST S, TACOMA, WA 98402
Owner/Operator Country :	US
Owner/Operator Telephone :	000-000-0000
Owner/Operator Email :	N/R
Owner/Operator Fax :	N/R
Legal Status :	Private
Owner/Operator Type :	Owner
Owner/Operator Start Date :	N/R
Owner/Operator End Date :	N/R

Owner/Operator Name :	WA UW TACOMA COMMERCE ST
Owner/Operator Address :	1902 COMMERCE ST S, TACOMA, WA 98402
Owner/Operator Country :	US
Owner/Operator Telephone :	000-000-0000
Owner/Operator Email :	N/R
Owner/Operator Fax :	N/R
Legal Status :	Private
Owner/Operator Type :	Operator
Owner/Operator Start Date :	N/R
Owner/Operator End Date :	N/R

Handler Activities Summary

U.S. Importer of Hazardous Waste :	N
Mixed Waste (Haz. and Radioactive) :	N
Recycler of Hazardous Waste :	N
Transporter of Hazardous Waste :	N
Treater, Storer or Disposer of HW :	N
Underground Injection Activity :	N
On-site Burner Exemption :	N
Furnace Exemption :	N
Used Oil Fuel Burner :	N
Used Oil Processor :	N
Used Oil Refiner :	N
Used Oil Fuel Marketer to Burner :	N
Used Oil Specification Marketer :	N
Used Oil Transfer Facility :	N
Used Oil Transporter :	N

Map Id: CE258
Direction: SW
Distance: 0.517 mi., 2729 ft.
Elevation: 78 ft.
Relative: Higher

Site Name : WA UW TACOMA BRANCH | WA UW TACOMA COMMERCE ST
1900 COMMERCE | 1902 COMMERCE ST S
TACOMA | Tacoma, WA

Database(s) : [ALL SITES - WA, CSCSL HWS - WA, ECHO, FRS, HSL - WA, RCRA_NONGEN] ***(cont.)***

Envirosite ID: 50655405
EPA ID: N/R

RCRA_NONGEN ***(cont.)***

Historical Generators

Date Form Received by Agency :	1994-11-24
Facility Name :	WA UW TACOMA COMMERCE ST
Classification :	Not a generator, verified
Date Form Received by Agency :	1994-11-23
Facility Name :	WA UW TACOMA COMMERCE ST
Classification :	Not a generator, verified

Notices of Violations Summary

Regulation Violated :	N

Map Id: CG259
Direction: WNW
Distance: 0.522 mi., 2755 ft.
Elevation: 191 ft.
Relative: Higher

Site Name : LLOYD WILSON AUTO SVC
311 S 7TH ST
TACOMA, WA 98402

Database(s) : [ALL SITES - WA, ECHO, FRS, RCRA_NONGEN]

Envirosite ID: 6615842
EPA ID: N/R

ALL SITES - WA

Facility Name :	Lloyd Wilson Auto Svc
Facility Address :	311 S 7TH ST, TACOMA, 98402
County :	Pierce
Facility/Site ID :	1667615
Alternate Name :	N/R
Program Name :	N/R
WRIA :	10
Legislative District :	27
Congressional District :	6
Ecology Region :	SWRO
Ecology Program Phone :	(360) 407-6734
Tribal Land :	N
Latitude :	47.25747
Longitude :	-122.44092
Last Date in Agency List :	2023-01-03

Program Details

Program :	HAZWASTE
Program ID :	WAD988513701

Map Id: CG259
Direction: WNW
Distance: 0.522 mi., 2755 ft.
Elevation: 191 ft.
Relative: Higher

Site Name : LLOYD WILSON AUTO SVC
311 S 7TH ST
TACOMA, WA 98402

Database(s) : [ALL SITES - WA, ECHO, FRS, RCRA_NONGEN] ***(cont.)***

Envirosite ID: 6615842
EPA ID: N/R

ALL SITES - WA ***(cont.)***

Interaction Type :	Hazardous Waste Generator
Interaction Type Description :	Facilities that generate any quantity of a dangerous waste. They may be classified as SQG, MQG, or LQG depending on hazardous waste generated for a given month.
Status :	Inactive
Start Date :	1992-11-09
End Date :	1994-12-31
SIC :	N/R
NAICS :	N/R

ECHO

Facility Name :	LLOYD WILSON AUTO SVC
Facility Address :	311 S 7TH ST, TACOMA, WA 98402
County :	PIERCE
Last Inspection Date :	N/R
Registry ID :	110005380676
FIPS Code :	53053
EPA Region :	10
Inspection Count :	0
Last Inspection Days :	N/R
Informal Count :	0
Last Informal Action Date :	N/R
Formal Action Count :	0
Last Formal Action Date :	N/R
Total Penalties :	0
Penalty Count :	N/R
Last Penalty Date :	N/R
Last Penalty Amount :	N/R
QTRS IN NC :	0
Programs IN SNC :	0
Current Compliance Status :	No Violation Identified
Three-Year Compliance Status :	_____
Collection Method :	ADDRESS MATCHING-HOUSE NUMBER
Reference Point :	CENTER OF A FACILITY OR STATION
Accuracy Meters :	30
Derived Tribes :	Puyallup Tribe of the Puyallup Reservation - 1.4 mile(s), Puyallup Tribe of the Puyallup Reservation - 1.4 mile(s), Muckleshoot Indian Tribe - 11.2 mile(s), Muckleshoot Indian Tribe - 14.2 mile(s), Nisqually Indian Tribe - 17.7 mile(s), Squaxin Island Tribe of the Squaxin Island Reservation - 21.6 mile(s), Squaxin Island Tribe of the Squaxin Island Reservation - 23.5 mile(s)
Derived HUC :	17110019
Derived WBD :	171100190301
Derived STCTY FIPS :	53053
Derived Zip :	98402
Derived CD113 :	06
Derived CB2010 :	530530616011029
MYRTK Universe :	NNN
NPDES IDs :	N/R

Map Id: CG259
Direction: WNW
Distance: 0.522 mi., 2755 ft.
Elevation: 191 ft.
Relative: Higher

Site Name : LLOYD WILSON AUTO SVC
311 S 7TH ST
TACOMA, WA 98402

Database(s) : [ALL SITES - WA, ECHO, FRS, RCRA_NONGEN] ***(cont.)***

Envirosite ID: 6615842
EPA ID: N/R

ECHO ***(cont.)***

CWA Permit Types :	N/R
CWA Compliance Tracking :	N/R
CWA NAICS :	N/R
CWA SICS :	N/R
CWA Inspection Count :	N/R
CWA Last Inspection Days :	N/R
CWA Informal Count :	N/R
CWA Formal Action Count :	N/R
CWA Last Formal Action Date :	N/R
CWA Penalties :	N/R
CWA Last Penalty Date :	N/R
CWA Last Penalty Amount :	N/R
CWA Quarters IN NC :	N/R
CWA Current Compliance Status :	N/R
CWA Current SNC Flag :	N
CWA 13 Quarters Compliance Status :	N/R
CWA 13 Quarters Effluent Exceedances:	N/R
CWA Three-Year QNCR Codes :	N/R
DFR URL :	Click here for hyperlink provided by the agency.
Facility SIC :	N/R
Facility NAICS :	811111 - General Automotive Repair
Facility Last Inspection EPA Date :	N/R
Facility Last Inspection State Date :	N/R
Facility Last Formal Act EPA Date :	N/R
Facility Last Formal Act State Date :	N/R
Facility Last Informal Act EPA Date :	N/R
Facility Last Informal Act State Date:	N/R
Facility Federal Agency :	N/R
TRI Reporter :	N/R
Facility Imp Water Flag :	N/R
Current SNC Flag :	N
Indian County Flag :	N
Federal Flag :	N/R
US Mexico Border Flag :	N/R
Chesapeak Bay Flag :	N/R
AIR Flag :	N
NPDES Flag :	N
SDWIS Flag :	N
RCRA Flag :	Y
TRI Flag :	N
GHG Flag :	N
Major Flag :	N/R
Active Flag :	N/R
NAA Flag :	N
Latitude :	47.25756
Longitude :	-122.44204
Last Date in Agency List :	2023-01-16

FRS

Facility Name :	LLOYD WILSON AUTO SVC
Facility Address :	311 S 7TH ST, TACOMA, WA 98402
County :	PIERCE

Map Id: CG259
Direction: WNW
Distance: 0.522 mi., 2755 ft.
Elevation: 191 ft.
Relative: Higher

Site Name : LLOYD WILSON AUTO SVC
311 S 7TH ST
TACOMA, WA 98402

Database(s) : [ALL SITES - WA, ECHO, FRS, RCRA_NONGEN] ***(cont.)***

Envirosite ID: 6615842
EPA ID: N/R

FRS ***(cont.)***

Site Details

Registry ID :	110005380676
FRS Facility URL :	Click here for hyperlink provided by the agency.
Last Date in Agency List :	2023-02-13

Source Description

Source Description :

RCRAInfo is EPA's comprehensive information system that supports the Resource Conservation and Recovery Act (RCRA) of 1976 and the Hazardous and Solid Waste Amendments (HSWA) of 1984 through the tracking of events and activities related to facilities that generate, transport, and treat, store, or dispose of hazardous waste. RCRAInfo allows RCRA program staff to track the notification, permit, compliance, and corrective action activities required under RCRA. RCRAInfo also supports generation of the National Hazardous Waste Biennial Report. All generators and treatment, storage, and disposal facilities who handle hazardous waste are required to report to the EPA Administrator at least once every two years to support creation of the Biennial Report.

FRS Environmental Interest

Source and System ID :	RCRAINFO - WAD988513701

RCRA_NONGEN

Facility Name :	LLOYD WILSON AUTO SVC
Facility Address :	311 S 7TH ST, TACOMA, WA 98402
County :	PIERCE
Date Form Received by Agency :	1997-07-01
EPA ID :	WAD988513701
Mailing Address :	311 S 7TH ST, TACOMA, WA 98402
Contact :	ROBERT KENNEDY
Contact Address :	631 BAKER ST, TACOMA, WA 98402
Contact Country :	US
Contact Telephone :	253-627-1514
Contact Email :	N/R
EPA Region :	10
Land Type :	Other land type
Source Type :	Implementer
Classification :	Not a generator, verified
Description :	Not a generator, verified
Last Date in Agency List :	2023-01-23

Owner/Operator Summary

Owner/Operator Name :	HELLAND, D
Owner/Operator Address :	311 S 7TH ST, TACOMA, WA 98402
Owner/Operator Country :	US
Owner/Operator Telephone :	000-000-0000
Owner/Operator Email :	N/R
Owner/Operator Fax :	N/R
Legal Status :	Private

Map Id: CG259
Direction: WNW
Distance: 0.522 mi., 2755 ft.
Elevation: 191 ft.
Relative: Higher

Site Name : LLOYD WILSON AUTO SVC
311 S 7TH ST
TACOMA, WA 98402

Database(s) : [ALL SITES - WA, ECHO, FRS, RCRA_NONGEN] ***(cont.)***

Envirosite ID: 6615842
EPA ID: N/R

RCRA_NONGEN ***(cont.)***

Owner/Operator Type :	Owner
Owner/Operator Start Date :	1997-06-30
Owner/Operator End Date :	N/R
Owner/Operator Name :	HELLAND, D
Owner/Operator Address :	311 S 7TH ST, TACOMA, WA 98402
Owner/Operator Country :	US
Owner/Operator Telephone :	000-000-0000
Owner/Operator Email :	N/R
Owner/Operator Fax :	N/R
Legal Status :	Private
Owner/Operator Type :	Owner
Owner/Operator Start Date :	N/R
Owner/Operator End Date :	N/R
Owner/Operator Name :	LLOYD WILSON AUTO SVC
Owner/Operator Address :	311 S 7TH ST, TACOMA, WA 98402
Owner/Operator Country :	US
Owner/Operator Telephone :	000-000-0000
Owner/Operator Email :	N/R
Owner/Operator Fax :	N/R
Legal Status :	Private
Owner/Operator Type :	Operator
Owner/Operator Start Date :	N/R
Owner/Operator End Date :	N/R

Handler Activities Summary

U.S. Importer of Hazardous Waste :	N
Mixed Waste (Haz. and Radioactive) :	N
Recycler of Hazardous Waste :	N
Transporter of Hazardous Waste :	N
Treater, Storer or Disposer of HW :	N
Underground Injection Activity :	N
On-site Burner Exemption :	N
Furnace Exemption :	N
Used Oil Fuel Burner :	N
Used Oil Processor :	N
Used Oil Refiner :	N
Used Oil Fuel Marketer to Burner :	N
Used Oil Specification Marketer :	N
Used Oil Transfer Facility :	N
Used Oil Transporter :	N

Historical Generators

Date Form Received by Agency :	1997-06-30
Facility Name :	LLOYD WILSON AUTO SVC
Classification :	Not a generator, verified

Map Id: CG259
Direction: WNW
Distance: 0.522 mi., 2755 ft.
Elevation: 191 ft.
Relative: Higher

Site Name : LLOYD WILSON AUTO SVC
311 S 7TH ST
TACOMA, WA 98402

Database(s) : [ALL SITES - WA, ECHO, FRS, RCRA_NONGEN] ***(cont.)***

Envirosite ID: 6615842
EPA ID: N/R

RCRA_NONGEN ***(cont.)***

Date Form Received by Agency :	1994-01-01
Facility Name :	LLOYD WILSON AUTO SVC
Classification :	Not a generator, verified
Date Form Received by Agency :	1993-12-31
Facility Name :	LLOYD WILSON AUTO SVC
Classification :	Small Quantity Generator

Notices of Violations Summary
Regulation Violated : N

Map Id: CD260
Direction: S
Distance: 0.522 mi., 2759 ft.
Elevation: 13 ft.
Relative: Lower

Site Name : BERG SCAFFOLDING CO | BRLF-06: AMERICAN PLATING
2130 EAST D ST | 2130 EAST D STREET | 2130 E D ST
TACOMA | Tacoma, WA

Database(s) : [ALL SITES - WA, BROWNFIELDS-ACRES, DOCKET, ECHO, EPA UST, FED BROWNFIELDS, FRS, ICIS, INACTIVE PCS, PCS ENF, PCS FACILITY, UST - WA]

Envirosite ID: 50655453
EPA ID: N/R

ALL SITES - WA

Facility Name :	BERG SCAFFOLDING CO
Facility Address :	2130 EAST D ST, TACOMA, 98421
County :	Pierce
Facility/Site ID :	8525915
Alternate Name :	N/R
Program Name :	N/R
WRIA :	10
Legislative District :	27
Congressional District :	9
Ecology Region :	SWRO
Ecology Program Phone :	(360) 407-6400
Tribal Land :	N
Latitude :	47.243009
Longitude :	-122.430162
Last Date in Agency List :	2023-01-03
Facility/Site ID :	8525915
Alternate Name :	N/R
Program Name :	N/R

Map Id: CD260
Direction: S
Distance: 0.522 mi., 2759 ft.
Elevation: 13 ft.
Relative: Lower

Site Name : BERG SCAFFOLDING CO | BRLF-06: AMERICAN PLATING
2130 EAST D ST | 2130 EAST D STREET | 2130 E D ST
TACOMA | Tacoma, WA

Database(s) : [ALL SITES - WA, BROWNFIELDS-ACRES, DOCKET, ECHO, EPA UST, FED BROWNFIELDS, FRS, ICIS, INACTIVE PCS, PCS ENF, PCS FACILITY, UST - WA] ***(cont.)***

Envirosite ID: 50655453
EPA ID: N/R

ALL SITES - WA ***(cont.)***

WRIA :	10
Legislative District :	27
Congressional District :	9
Ecology Region :	SWRO
Ecology Program Phone :	(360) 407-7224
Tribal Land :	N
Latitude :	47.243009
Longitude :	-122.430162
Last Date in Agency List :	2023-01-03

Facility/Site ID :	8525915
Alternate Name :	N/R
Program Name :	N/R
WRIA :	10
Legislative District :	27
Congressional District :	9
Ecology Region :	SWRO
Ecology Program Phone :	N/R
Tribal Land :	N
Latitude :	47.243009
Longitude :	-122.430162
Last Date in Agency List :	2023-01-03

Program Details

Program :	WATQUAL
Program ID :	WAR011734
Interaction Type :	Underground Storage Tank
Interaction Type Description :	Any one or combination of tanks (including connecting underground pipes) that is used to contain regulated substances and has a tank volume of ten percent or more beneath the surface of the ground. This term does not include any of the exempt UST systems specified in WAC 173-360-110(2) or any piping connected thereto. See WAC 173-360
Status :	Inactive
Start Date :	2006-05-01
End Date :	2007-01-24
SIC :	N/R
NAICS :	N/R

Program :	WATQUAL
Program ID :	WAR011734
Interaction Type :	Industrial SW GP
Interaction Type Description :	General permit issued to industries to regulate the discharge of contaminated stormwater to state waters.

Map Id: CD260
Direction: S
Distance: 0.522 mi., 2759 ft.
Elevation: 13 ft.
Relative: Lower

Site Name : BERG SCAFFOLDING CO | BRLF-06: AMERICAN PLATING
2130 EAST D ST | 2130 EAST D STREET | 2130 E D ST
TACOMA | Tacoma, WA

Database(s) : [ALL SITES - WA, BROWNFIELDS-ACRES, DOCKET, ECHO, EPA UST, FED BROWNFIELDS, FRS, ICIS, INACTIVE PCS, PCS ENF, PCS FACILITY, UST - WA] ***(cont.)***

Envirosite ID: 50655453
EPA ID: N/R

ALL SITES - WA ***(cont.)***

Status :	Active
Start Date :	2009-07-06
End Date :	N/R
SIC :	N/R
NAICS :	N/R

Program :	WATQUAL
Program ID :	WAR011734
Interaction Type :	Urban Waters
Interaction Type Description :	The site has been inspected by an Ecology Urban Waters Inspector.
Status :	Active
Start Date :	2009-04-28
End Date :	N/R
SIC :	N/R
NAICS :	N/R

BROWNFIELDS-ACRES

Facility Name :	BRLF-06: American Plating
Facility Address :	2130 East D Street, Tacoma, WA 98421
County :	Pierce

Site Details

Property ID :	14353
EPA FRS ID :	N/R
EPA FRS Site Name :	N/R
Alias Name :	N/R
Current Use :	N/R
Future Use :	N/R
GP Funding Type ID :	Hazardous
Property Size :	1.72
Local Parcel Number :	8950001761

Former Use :

Prior to 1955, the site was used for boat building. From 1955 to 1986 it was a plating factory. They specialized in polished copper, nickel and bright chrome finishes. The facility was operation from 1976 to 1986 when operations ceased and the business filed for bankruptcy. The City of Tacoma acquired the property in the late 1980s. In 2002 the buildings on the property was demolished and removed from the site. The site sat vacant ever since.

Ownership Entity ID :	Government
Current Owner :	Foss Waterway Development Authority
Photo Available :	N
Video Available :	N
Ownership Change :	N
Ownership Liability Factor :	N/R
Cleanup Required Flag :	Y
Cleanup Required Date :	N/R

Map Id: CD260
Direction: S
Distance: 0.522 mi., 2759 ft.
Elevation: 13 ft.
Relative: Lower

Site Name : BERG SCAFFOLDING CO | BRLF-06: AMERICAN PLATING
2130 EAST D ST | 2130 EAST D STREET | 2130 E D ST
TACOMA | Tacoma, WA

Database(s) : [ALL SITES - WA, BROWNFIELDS-ACRES, DOCKET, ECHO, EPA UST, FED BROWNFIELDS, FRS, ICIS, INACTIVE PCS, PCS ENF, PCS FACILITY, UST - WA] ***(cont.)***

Envirosite ID: 50655453
EPA ID: N/R

BROWNFIELDS-ACRES ***(cont.)***

State Tribal Enroll ID Number :	1202
State Tribal Enroll Date :	2003-12-30
Property Not Enrolled Flag :	N/R
NFA Issue Date :	2011-12-22
Info Devices :	N/R
Check Pilot Flag :	N/R
CERCLIS WasteLAN Indicator :	U
RCRA Indicator :	U
BF Proj Number :	N/R
Mun Owned :	N/R
Approx Value :	0
Build Sqft :	0
Date of Form :	N/R
Add Date :	N/R
Mod Date :	2018-07-09
Mod User :	xthochwe
CERCLIS Flag :	Y
RFR Flag :	Y
RFR Date :	2018-02-09
RFR Grant ID :	69597384
Multi Story Flag :	N/R
Institutional Control In Place Flag :	N/R
Institutional Control In Place Date :	N/R
Institutional Control Additional Info:	N/R
Institutional Control Required Flag :	N
Institutional Control Required Date :	N/R
Institutional Control Data Address :	N/R
Property Controls :	N/R
Govt Controls :	N/R
Permit Tools :	N/R
Eng. Control in Place :	N/R
Eng. Control in Place Date :	N/R
Eng. Control Additional Info :	N/R
Eng. Control Required Flag :	N/R
Eng. Control Flag Cover Tech :	N/R
Eng. Control Flag Immobilization :	N/R
Eng. Control Flag Barriers :	N/R
Eng. Control Flag Security :	N/R
Eng. Control Flag Other :	N/R
Eng. Control Other :	N/R
Eng. Control Data Address :	N/R
Cleanup Req Ukn Comment :	N/R
AWP Catalyst Y/N :	N/R
Lat/Long Override Flag :	N/R
Latitude Measure :	47.24255
Longitude Measure :	-122.4305531
Src Map Scale Num :	N/R
Ref Point ID :	101
Hcm Id :	1
Datum Code ID :	2
Horiz Accuracy Measure :	N/R
Last Date in Agency List :	2023-01-03

Map Id: CD260
Direction: S
Distance: 0.522 mi., 2759 ft.
Elevation: 13 ft.
Relative: Lower

Site Name : BERG SCAFFOLDING CO | BRLF-06: AMERICAN PLATING
2130 EAST D ST | 2130 EAST D STREET | 2130 E D ST
TACOMA | Tacoma, WA

Database(s) : [ALL SITES - WA, BROWNFIELDS-ACRES, DOCKET, ECHO, EPA UST, FED BROWNFIELDS, FRS, ICIS, INACTIVE PCS, PCS ENF, PCS FACILITY, UST - WA] ***(cont.)***

Envirosite ID: 50655453
EPA ID: N/R

BROWNFIELDS-ACRES ***(cont.)***

Contaminants Summary

Contaminant :	Cadmium (Cd)
Contaminant Found :	Y
Contaminant Cleaned Up :	Y
Other Description :	N/R
Other Cleaned Up :	N/R

Contaminant :	Chromium (Cr)
Contaminant Found :	Y
Contaminant Cleaned Up :	Y
Other Description :	N/R
Other Cleaned Up :	N/R

Contaminant :	Copper (Cu)
Contaminant Found :	Y
Contaminant Cleaned Up :	Y
Other Description :	N/R
Other Cleaned Up :	N/R

Affected Media

Media Affected :	Soil

DOCKET

Facility Name :	BERG SCAFFOLDING CO
Facility Address :	2130 EAST D ST, TACOMA, WA 98421

Site Activity Details

Enforcement Action Case Number :	WA-120882
Activity ID :	3400006939
Enforcement Action Name :	BERG SCAFFOLDING CO
Last Date in Agency List :	2018-12-17

Final Ordr Iss/Final Order Enter Date:	N/R
Complaint/Proposed Order Actual Date:	N/R
Final Order Issued Actual Date :	N/R
Final Order Name :	N/R

Complaint Summary

Respondent/Defendant Name :	N/R
Named in Complaint :	N/R
Named in Final Order :	N/R

Map Id: CD260
Direction: S
Distance: 0.522 mi., 2759 ft.
Elevation: 13 ft.
Relative: Lower

Site Name : BERG SCAFFOLDING CO | BRLF-06: AMERICAN PLATING
2130 EAST D ST | 2130 EAST D STREET | 2130 E D ST
TACOMA | Tacoma, WA

Database(s) : [ALL SITES - WA, BROWNFIELDS-ACRES, DOCKET, ECHO, EPA UST, FED BROWNFIELDS, FRS, ICIS, INACTIVE PCS, PCS ENF, PCS FACILITY, UST - WA] ***(cont.)***

Envirosite ID: 50655453
EPA ID: N/R

DOCKET ***(cont.)***

SEP Category : N/R
SEP Description : N/R

Regional Docket Number : N/R

Standard Industrial Classification (SIC) Summary
Registry ID : 110025255550
Primary SIC : N/R
Primary NAICS : N/R

Settlement FRS ICIS Facility : N/R - N/R

Pollutants (SRS) : N/R

Admin EA Closed Actual Date : 2011-05-09
Enforcement Action Name : N/R
Enforcement Action Resolution : N/R

Violation Types : N/R

Case Law Sections : CWA OTHER - Violations not covered elsewhere

Violation Penalties and Compliance Summary
Compliance Action Cost : N/R
EPA Penalty Assessed Amount : N/R
Cost Recovery Required : N/R
Cost of SEP : N/R
Cost of Complying Actions : N/R

ECHO

Facility Name : BERG SCAFFOLDING
Facility Address : 2130 EAST D ST, TACOMA, WA 98421
County : PIERCE

Last Inspection Date : 2020-02-21
Registry ID : 110025255550
FIPS Code : 53053
EPA Region : 10
Inspection Count : 2

Map Id: CD260
Direction: S
Distance: 0.522 mi., 2759 ft.
Elevation: 13 ft.
Relative: Lower

Site Name : BERG SCAFFOLDING CO | BRLF-06: AMERICAN PLATING
2130 EAST D ST | 2130 EAST D STREET | 2130 E D ST
TACOMA | Tacoma, WA

Database(s) : [ALL SITES - WA, BROWNFIELDS-ACRES, DOCKET, ECHO, EPA UST, FED BROWNFIELDS, FRS, ICIS, INACTIVE PCS, PCS ENF, PCS FACILITY, UST - WA] ***(cont.)***

Envirosite ID: 50655453
EPA ID: N/R

ECHO ***(cont.)***

Last Inspection Days :	1017
Informal Count :	0
Last Informal Action Date :	2011-05-09
Formal Action Count :	0
Last Formal Action Date :	N/R
Total Penalties :	0
Penalty Count :	N/R
Last Penalty Date :	N/R
Last Penalty Amount :	N/R
QTRS IN NC :	12
Programs IN SNC :	0
Current Compliance Status :	Violation Identified
Three-Year Compliance Status :	VVVVVVVVVVVV
Collection Method :	GPS - UNSPECIFIED
Reference Point :	POINT WHERE SUBSTANCE IS RELEASED
Accuracy Meters :	10
Derived Tribes :	Puyallup Tribe of the Puyallup Reservation - .3 mile(s), Puyallup Tribe of the Puyallup Reservation - .7 mile(s), Muckleshoot Indian Tribe - 10.9 mile(s), Muckleshoot Indian Tribe - 13.8 mile(s), Nisqually Indian Tribe - 17.1 mile(s), Squaxin Island Tribe of the Squaxin Island Reservation - 22 mile(s), Squaxin Island Tribe of the Squaxin Island Reservation - 23.9 mile(s)
Derived HUC :	17110019
Derived WBD :	171100191200
Derived STCTY FIPS :	53053
Derived Zip :	98421
Derived CD113 :	N/R
Derived CB2010 :	530530602001179
MYRTK Universe :	NNN
NPDES IDs :	WAR011734
CWA Permit Types :	Minor
CWA Compliance Tracking :	On
CWA NAICS :	532490
CWA SICS :	1799
CWA Inspection Count :	2
CWA Last Inspection Days :	1016
CWA Informal Count :	N/R
CWA Formal Action Count :	N/R
CWA Last Formal Action Date :	N/R
CWA Penalties :	N/R
CWA Last Penalty Date :	N/R
CWA Last Penalty Amount :	N/R
CWA Quarters IN NC :	12
CWA Current Compliance Status :	Violation Identified
CWA Current SNC Flag :	N
CWA 13 Quarters Compliance Status :	VVVVVVVVVVVV
CWA 13 Quarters Effluent Exceedances:	N/R
CWA Three-Year QNCR Codes :	N/R
DFR URL :	Click here for hyperlink provided by the agency.
Facility SIC :	1799

Map Id: CD260
Direction: S
Distance: 0.522 mi., 2759 ft.
Elevation: 13 ft.
Relative: Lower

Site Name : BERG SCAFFOLDING CO | BRLF-06: AMERICAN PLATING
2130 EAST D ST | 2130 EAST D STREET | 2130 E D ST
TACOMA | Tacoma, WA

Database(s) : [ALL SITES - WA, BROWNFIELDS-ACRES, DOCKET, ECHO, EPA UST, FED BROWNFIELDS, FRS, ICIS, INACTIVE PCS, PCS ENF, PCS FACILITY, UST - WA] ***(cont.)***

Envirosite ID: 50655453
EPA ID: N/R

ECHO ***(cont.)***

Facility NAICS :	532490 - Other Commercial and Industrial Machinery and Equipment Rental and Leasing
Facility Last Inspection EPA Date :	N/R
Facility Last Inspection State Date :	2020-02-21
Facility Last Formal Act EPA Date :	N/R
Facility Last Formal Act State Date :	N/R
Facility Last Informal Act EPA Date :	N/R
Facility Last Informal Act State Date:	2011-05-09
Facility Federal Agency :	N/R
TRI Reporter :	N/R
Facility Imp Water Flag :	Y
Current SNC Flag :	N
Indian County Flag :	N
Federal Flag :	N/R
US Mexico Border Flag :	N/R
Chesapeak Bay Flag :	N/R
AIR Flag :	N
NPDES Flag :	Y
SDWIS Flag :	N
RCRA Flag :	N
TRI Flag :	N
GHG Flag :	N
Major Flag :	N/R
Active Flag :	Y
NAA Flag :	N
Latitude :	47.242897
Longitude :	-122.431686
Last Date in Agency List :	2023-01-16
Facility Name :	BERG SCAFFOLDING CO
Facility Address :	2130 EAST D ST, TACOMA, WA 98421
County :	PIERCE
Last Inspection Date :	2020-02-21
Registry ID :	110025255550
FIPS Code :	53053
EPA Region :	10
Inspection Count :	2
Last Inspection Days :	758
Informal Count :	0
Last Informal Action Date :	2011-05-09
Formal Action Count :	0
Last Formal Action Date :	N/R
Total Penalties :	0
Penalty Count :	N/R
Last Penalty Date :	N/R
Last Penalty Amount :	N/R
QTRS IN NC :	12

Map Id: CD260
Direction: S
Distance: 0.522 mi., 2759 ft.
Elevation: 13 ft.
Relative: Lower

Site Name : BERG SCAFFOLDING CO | BRLF-06: AMERICAN PLATING
2130 EAST D ST | 2130 EAST D STREET | 2130 E D ST
TACOMA | Tacoma, WA

Database(s) : [ALL SITES - WA, BROWNFIELDS-ACRES, DOCKET, ECHO, EPA UST, FED BROWNFIELDS, FRS, ICIS, INACTIVE PCS, PCS ENF, PCS FACILITY, UST - WA] ***(cont.)***

Envirosite ID: 50655453
EPA ID: N/R

ECHO ***(cont.)***

Programs IN SNC :	1
Current Compliance Status :	Significant Violation
Three-Year Compliance Status :	VSSSSSSSSSV
Collection Method :	GPS - UNSPECIFIED
Reference Point :	POINT WHERE SUBSTANCE IS RELEASED
Accuracy Meters :	10
Derived Tribes :	Puyallup Tribe of the Puyallup Reservation - .3 mile(s), Puyallup Tribe of the Puyallup Reservation - .7 mile(s), Muckleshoot Indian Tribe - 10.9 mile(s), Muckleshoot Indian Tribe - 13.8 mile(s), Nisqually Indian Tribe - 17.1 mile(s), Squaxin Island Tribe of the Squaxin Island Reservation - 22 mile(s), Squaxin Island Tribe of the Squaxin Island Reservation - 23.9 mile(s)
Derived HUC :	17110019
Derived WBD :	171100191200
Derived STCTY FIPS :	53053
Derived Zip :	98421
Derived CD113 :	N/R
Derived CB2010 :	530530602001179
MYRTK Universe :	NNN
NPDES IDs :	WAR011734
CWA Permit Types :	Minor
CWA Compliance Tracking :	On
CWA NAICS :	532490
CWA SICS :	1799
CWA Inspection Count :	2
CWA Last Inspection Days :	757
CWA Informal Count :	N/R
CWA Formal Action Count :	N/R
CWA Last Formal Action Date :	N/R
CWA Penalties :	N/R
CWA Last Penalty Date :	N/R
CWA Last Penalty Amount :	N/R
CWA Quarters IN NC :	12
CWA Current Compliance Status :	Failure to Report DMR - Not Received
CWA Current SNC Flag :	Y
CWA 13 Quarters Compliance Status :	VVSSSSSSSSSSV
CWA 13 Quarters Effluent Exceedances:	N/R
CWA Three-Year QNCR Codes :	N/R
DFR URL :	Click here for hyperlink provided by the agency.
Facility SIC :	1799
Facility NAICS :	532490 - Other Commercial and Industrial Machinery and Equipment Rental and Leasing
Facility Last Inspection EPA Date :	N/R
Facility Last Inspection State Date :	2020-02-21
Facility Last Formal Act EPA Date :	N/R
Facility Last Formal Act State Date :	N/R
Facility Last Informal Act EPA Date :	N/R

Map Id: CD260
Direction: S
Distance: 0.522 mi., 2759 ft.
Elevation: 13 ft.
Relative: Lower

Site Name : BERG SCAFFOLDING CO | BRLF-06: AMERICAN PLATING
2130 EAST D ST | 2130 EAST D STREET | 2130 E D ST
TACOMA | Tacoma, WA

Database(s) : [ALL SITES - WA, BROWNFIELDS-ACRES, DOCKET, ECHO, EPA UST, FED BROWNFIELDS, FRS, ICIS, INACTIVE PCS, PCS ENF, PCS FACILITY, UST - WA] ***(cont.)***

Envirosite ID: 50655453
EPA ID: N/R

ECHO ***(cont.)***

Facility Last Informal Act State Date:	2011-05-09
Facility Federal Agency :	N/R
TRI Reporter :	N/R
Facility Imp Water Flag :	Y
Current SNC Flag :	N
Indian County Flag :	N
Federal Flag :	N/R
US Mexico Border Flag :	N/R
Chesapeak Bay Flag :	N/R
AIR Flag :	N
NPDES Flag :	Y
SDWIS Flag :	N
RCRA Flag :	N
TRI Flag :	N
GHG Flag :	N
Major Flag :	N/R
Active Flag :	Y
NAA Flag :	N
Latitude :	47.242897
Longitude :	-122.431686
Last Date in Agency List :	2022-03-29

EPA UST

Facility Name :	BERG SCAFFOLDING CO
Facility Address :	2130 E D ST, Tacoma, Washington 98421
County :	Pierce
Facility ID :	WA8525915
Facility Status :	Closed UST(s)
Open USTs :	0
Closed USTs :	1
Temporarily Out of Service USTs :	0
Date of Last Inspection :	N/R
EPA Region :	10
Tribe :	N/R
Facility ID 2 :	N/R
Latitude :	47.243009
Longitude :	-122.430162
Last Date in Agency List :	2023-01-30

Tank Details

Tank ID :	WA8525915_1
Tank Status :	Closed
Installation Date :	2001-01-01
Removal Date :	N/R
Capacity :	111
Substances :	G Used Oil/Waste Oil

Map Id: CD260
Direction: S
Distance: 0.522 mi., 2759 ft.
Elevation: 13 ft.
Relative: Lower

Site Name : BERG SCAFFOLDING CO | BRLF-06: AMERICAN PLATING
2130 EAST D ST | 2130 EAST D STREET | 2130 E D ST
TACOMA | Tacoma, WA

Database(s) : [ALL SITES - WA, BROWNFIELDS-ACRES, DOCKET, ECHO, EPA UST, FED BROWNFIELDS, FRS, ICIS, INACTIVE PCS, PCS ENF, PCS FACILITY, UST - WA] ***(cont.)***

Envirosite ID: 50655453
EPA ID: N/R

EPA UST ***(cont.)***

Tank Wall Type :	N/R

FED BROWNFIELDS

Facility Name :	BRLF-06: American Plating
Facility Address :	2130 East D Street, Tacoma, WA 98421

Site Details

ACRES Property ID :	14353
Property Size (acres) :	1.72
Local Property Number(s) :	8950001761
Ownership Entity :	Government
Current Owner :	Foss Waterway Development Authority
Did Ownership Change :	N
SFLLP fact into the ownership :	N/R
Latitude :	47.24255
Longitude :	-122.430553
Horizontal Collection Method :	Address Matching-House Number
Source Map Scale :	N/R
Reference Point :	Entrance Point of a Facility or Station
Horizontal Reference Datum :	North American Datum of 1983

Description/History :

Prior to 1955, the site was used for boat building. From 1955 to 1986 it was a plating factory. they specialized in polished copper, nickel and bright chrome finishes. the facility was operation from 1976 to 1986 when operations ceased and the business filed for bankruptcy. the City of Tacoma acquired the property in the late 1980s. In 2002 the buildings on the property was demolished and removed from the site. the site sat vacant ever since.

Last Date in Agency List :	2023-01-06

Additional Details

Past Use: Greenspace (acres) :	1.5
Past Use: Residential (acres) :	N/R
Past Use: Commercial (acres) :	N/R
Past Use: Industrial (acres) :	N/R
Past Use: Multistory (acres) :	N/R
Cleanup Required :	Y
Contaminants Found: Controlled Substances:	N/R
Contaminants Found: Petroleum :	N/R
Contaminants Found: Asbestos :	N/R
Contaminants Found: Lead :	Y
Contaminants Found: PAHs :	N/R
Contaminants Found: PCBs :	N/R
Contaminants Found: VOCs :	N/R
Contaminants Found: Selenium :	N/R

Map Id: CD260
Direction: S
Distance: 0.522 mi., 2759 ft.
Elevation: 13 ft.
Relative: Lower

Site Name : BERG SCAFFOLDING CO | BRLF-06: AMERICAN PLATING
2130 EAST D ST | 2130 EAST D STREET | 2130 E D ST
TACOMA | Tacoma, WA

Database(s) : [ALL SITES - WA, BROWNFIELDS-ACRES, DOCKET, ECHO, EPA UST, FED BROWNFIELDS, FRS, ICIS, INACTIVE PCS, PCS ENF, PCS FACILITY, UST - WA] ***(cont.)***

Envirosite ID: 50655453
EPA ID: N/R

FED BROWNFIELDS ***(cont.)***

Contaminants Found: Iron :	N/R
Contaminants Found: Arsenic :	N/R
Contaminants Found: Cadmium :	Y
Contaminants Found: Chromium :	Y
Contaminants Found: Copper :	Y
Contaminants Found: Mercury :	N/R
Contaminants Found: Nickel :	N/R
Contaminants Found: Pesticides :	N/R
Contaminants Found: SVOCs :	N/R
Contaminants Found: Other Metals :	Y
Contaminants Found: Other :	N/R
Contaminants Found: Other (Descr) :	N/R
Contaminants Found: Unknown :	N/R
Contaminants Found: None :	N/R
Contaminants Cleaned Up: Controlled Substances:	N/R
Contaminants Cleaned Up: Petroleum :	N/R
Contaminants Cleaned Up: Asbestos :	N/R
Contaminants Cleaned Up: Lead :	Y
Contaminants Cleaned Up: PAHs :	N/R
Contaminants Cleaned Up: PCBs :	N/R
Contaminants Cleaned Up: VOCs :	N/R
Contaminants Cleaned Up: Selenium :	N/R
Contaminants Cleaned Up: Iron :	N/R
Contaminants Cleaned Up: Arsenic :	N/R
Contaminants Cleaned Up: Cadmium :	Y
Contaminants Cleaned Up: Chromium :	Y
Contaminants Cleaned Up: Copper :	Y
Contaminants Cleaned Up: Mercury :	N/R
Contaminants Cleaned Up: Nickel :	N/R
Contaminants Cleaned Up: Pesticides :	N/R
Contaminants Cleaned Up: SVOCs :	N/R
Contaminants Cleaned Up: Other Metals:	Y
Contaminants Cleaned Up: Other :	N/R
Contaminants Cleaned Up: Other (Descr):	N/R
Contaminants Cleaned Up: Unknown :	N/R
Contaminants Cleaned Up: None :	N/R
Media Affected: Air :	N/R
Media Affected: Sediments :	N/R
Media Affected: Soil :	Y
Media Affected: Drinking Water :	N/R
Media Affected: Ground Water :	N/R
Media Affected: Surface Water :	N/R
Media Affected: Bldg Materials :	N/R
Media Affected: Indoor Air :	N/R
Media Affected: Unknown :	N/R
Media Cleaned Up: Air :	N/R
Media Cleaned Up: Sediments :	N/R
Media Cleaned Up: Soil :	Y
Media Cleaned Up: Drinking Water :	N/R
Media Cleaned Up: Ground Water :	N/R

Map Id: CD260
Direction: S
Distance: 0.522 mi., 2759 ft.
Elevation: 13 ft.
Relative: Lower

Site Name : BERG SCAFFOLDING CO | BRLF-06: AMERICAN PLATING
2130 EAST D ST | 2130 EAST D STREET | 2130 E D ST
TACOMA | Tacoma, WA

Database(s) : [ALL SITES - WA, BROWNFIELDS-ACRES, DOCKET, ECHO, EPA UST, FED BROWNFIELDS, FRS, ICIS, INACTIVE PCS, PCS ENF, PCS FACILITY, UST - WA] ***(cont.)***

Envirosite ID: 50655453
EPA ID: N/R

FED BROWNFIELDS ***(cont.)***

Media Cleaned Up: Surface Water :	N/R
Media Cleaned Up: Bldg Materials :	N/R
Media Cleaned Up: Indoor Air :	N/R
Media Cleaned Up: Unknown :	N/R
ST/Tribal Prg ID Number :	N/R
Further Action/Cleanup :	N/R
Enrollment ST/Tribal Prg :	N/R
Institutional Ctrl (ICs) Req? :	N
IC Category: Proprietary Controls :	N/R
IC Category: Informational Devices :	N/R
IC Category: Governmental Controls :	N/R
IC Category: Enforcement/Permit Tools:	N/R
ICs in Place? :	N/R
Date ICs in Place :	N/R
Future Use: Greenspace :	N/R
Future Use: Residential :	N/R
Future Use: Commercial :	1.72
Future Use: Industrial :	N/R
Future Use: Multistory (acres) :	N/R

Assessment Details

Cooperative Agreement Number :	00086601
Type of Brownfields Grant :	Assessment
Type of Funding :	Hazardous
Grant Recipient Name :	Tacoma, City of
IC Data Address :	N/R
Redevelopment Completion Date :	N/R
Cleanup Start Date :	N/R
Cleanup Completion Date :	N/R
Redevelopment Start Date :	N/R
Number of Cleanup and Redev Jobs :	N/R
Acreage and Greenspace Created :	N/R
Photographs are Available :	N
Video is Available :	N
Accomplishment Counted :	N/R
Assessment Phase :	N/R
Assessment Start Date :	N/R
Assessment Completion Date :	N/R
Amount of Assessment Funding :	N/R
Source of Assessment Funding :	N/R
Entity Providing Assessment Funds :	N/R
Source of Cleanup Funding :	N/R
Entity Providing Cleanup Funds :	N/R
Amount of Cleanup Funding :	N/R
Source of Redevelopment Funding :	N/R
Entity Prvding Redevelopment Funds :	N/R
Amount of Redevelopment Funding :	N/R

Map Id: CD260
Direction: S
Distance: 0.522 mi., 2759 ft.
Elevation: 13 ft.
Relative: Lower

Site Name : BERG SCAFFOLDING CO | BRLF-06: AMERICAN PLATING
2130 EAST D ST | 2130 EAST D STREET | 2130 E D ST
TACOMA | Tacoma, WA

Database(s) : [ALL SITES - WA, BROWNFIELDS-ACRES, DOCKET, ECHO, EPA UST, FED BROWNFIELDS, FRS, ICIS, INACTIVE PCS, PCS ENF, PCS FACILITY, UST - WA] ***(cont.)***

Envirosite ID: 50655453
EPA ID: N/R

FED BROWNFIELDS ***(cont.)***

Cooperative Agreement Number :	97067501
Type of Brownfields Grant :	BCRLF
Type of Funding :	Hazardous
Grant Recipient Name :	Washington Department of Commerce
IC Data Address :	N/R
Redevelopment Completion Date :	N/R
Cleanup Start Date :	N/R
Cleanup Completion Date :	N/R
Redevelopment Start Date :	N/R
Number of Cleanup and Redev Jobs :	N/R
Acreage and Greenspace Created :	N/R
Photographs are Available :	N
Video is Available :	N
Accomplishment Counted :	N/R
Assessment Phase :	N/R
Assessment Start Date :	N/R
Assessment Completion Date :	N/R
Amount of Assessment Funding :	N/R
Source of Assessment Funding :	N/R
Entity Providing Assessment Funds :	N/R
Source of Cleanup Funding :	N/R
Entity Providing Cleanup Funds :	N/R
Amount of Cleanup Funding :	N/R
Source of Redevelopment Funding :	N/R
Entity Prvding Redevelopment Funds :	N/R
Amount of Redevelopment Funding :	N/R

Cooperative Agreement Number :	97067501
Type of Brownfields Grant :	BCRLF
Type of Funding :	Hazardous
Grant Recipient Name :	Washington Department of Commerce
IC Data Address :	N/R
Redevelopment Completion Date :	N/R
Cleanup Start Date :	2011-07-01
Cleanup Completion Date :	2011-11-30
Redevelopment Start Date :	N/R
Number of Cleanup and Redev Jobs :	N/R
Acreage and Greenspace Created :	N/R
Photographs are Available :	N
Video is Available :	N
Accomplishment Counted :	N/R
Assessment Phase :	N/R
Assessment Start Date :	N/R
Assessment Completion Date :	N/R
Amount of Assessment Funding :	N/R
Source of Assessment Funding :	N/R
Entity Providing Assessment Funds :	N/R
Source of Cleanup Funding :	N/R
Entity Providing Cleanup Funds :	Washington Department of Commerce
Amount of Cleanup Funding :	200000
Source of Redevelopment Funding :	N/R

Map Id: CD260
Direction: S
Distance: 0.522 mi., 2759 ft.
Elevation: 13 ft.
Relative: Lower

Site Name : BERG SCAFFOLDING CO | BRLF-06: AMERICAN PLATING
2130 EAST D ST | 2130 EAST D STREET | 2130 E D ST
TACOMA | Tacoma, WA

Database(s) : [ALL SITES - WA, BROWNFIELDS-ACRES, DOCKET, ECHO, EPA UST, FED BROWNFIELDS, FRS, ICIS, INACTIVE PCS, PCS ENF, PCS FACILITY, UST - WA] ***(cont.)***

Envirosite ID: 50655453
EPA ID: N/R

FED BROWNFIELDS ***(cont.)***

Entity Prvding Redevelopment Funds :	N/R
Amount of Redevelopment Funding :	N/R
Cooperative Agreement Number :	97067501
Type of Brownfields Grant :	BCRLF
Type of Funding :	Hazardous
Grant Recipient Name :	Washington Department of Commerce
IC Data Address :	N/R
Redevelopment Completion Date :	N/R
Cleanup Start Date :	2011-07-01
Cleanup Completion Date :	2011-11-30
Redevelopment Start Date :	N/R
Number of Cleanup and Redev Jobs :	N/R
Acreage and Greenspace Created :	N/R
Photographs are Available :	N
Video is Available :	N
Accomplishment Counted :	N/R
Assessment Phase :	N/R
Assessment Start Date :	N/R
Assessment Completion Date :	N/R
Amount of Assessment Funding :	N/R
Source of Assessment Funding :	N/R
Entity Providing Assessment Funds :	N/R
Source of Cleanup Funding :	N/R
Entity Providing Cleanup Funds :	TIF Bond
Amount of Cleanup Funding :	527000
Source of Redevelopment Funding :	N/R
Entity Prvding Redevelopment Funds :	N/R
Amount of Redevelopment Funding :	N/R
Cooperative Agreement Number :	97067501
Type of Brownfields Grant :	BCRLF
Type of Funding :	Hazardous
Grant Recipient Name :	Washington Department of Commerce
IC Data Address :	N/R
Redevelopment Completion Date :	N/R
Cleanup Start Date :	N/R
Cleanup Completion Date :	N/R
Redevelopment Start Date :	2015-06-24
Number of Cleanup and Redev Jobs :	10
Acreage and Greenspace Created :	N/R
Photographs are Available :	N
Video is Available :	N
Accomplishment Counted :	N/R
Assessment Phase :	N/R
Assessment Start Date :	N/R
Assessment Completion Date :	N/R
Amount of Assessment Funding :	N/R
Source of Assessment Funding :	N/R
Entity Providing Assessment Funds :	N/R

Map Id: CD260
Direction: S
Distance: 0.522 mi., 2759 ft.
Elevation: 13 ft.
Relative: Lower

Site Name : BERG SCAFFOLDING CO | BRLF-06: AMERICAN PLATING
2130 EAST D ST | 2130 EAST D STREET | 2130 E D ST
TACOMA | Tacoma, WA

Database(s) : [ALL SITES - WA, BROWNFIELDS-ACRES, DOCKET, ECHO, EPA UST, FED BROWNFIELDS, FRS, ICIS, INACTIVE PCS, PCS ENF, PCS FACILITY, UST - WA] ***(cont.)***

Envirosite ID: 50655453
EPA ID: N/R

FED BROWNFIELDS ***(cont.)***

Source of Cleanup Funding :	N/R
Entity Providing Cleanup Funds :	N/R
Amount of Cleanup Funding :	N/R
Source of Redevelopment Funding :	Private/Other Funding
Entity Prvding Redevelopment Funds :	N/R
Amount of Redevelopment Funding :	419000

Cooperative Agreement Number :	97067501
Type of Brownfields Grant :	BCRLF
Type of Funding :	Hazardous
Grant Recipient Name :	Washington Department of Commerce
IC Data Address :	N/R
Redevelopment Completion Date :	N/R
Cleanup Start Date :	2011-07-01
Cleanup Completion Date :	2011-11-30
Redevelopment Start Date :	N/R
Number of Cleanup and Redev Jobs :	N/R
Acreage and Greenspace Created :	N/R
Photographs are Available :	N
Video is Available :	N
Accomplishment Counted :	N/R
Assessment Phase :	N/R
Assessment Start Date :	N/R
Assessment Completion Date :	N/R
Amount of Assessment Funding :	N/R
Source of Assessment Funding :	N/R
Entity Providing Assessment Funds :	N/R
Source of Cleanup Funding :	N/R
Entity Providing Cleanup Funds :	Ecology Remedial Action Grant
Amount of Cleanup Funding :	300000
Source of Redevelopment Funding :	N/R
Entity Prvding Redevelopment Funds :	N/R
Amount of Redevelopment Funding :	N/R

FRS

Facility Name :	BERG SCAFFOLDING
Facility Address :	2130 EAST D ST, TACOMA, WA 98421-1497
County :	PIERCE

Site Details

Registry ID :	110025255550
FRS Facility URL :	Click here for hyperlink provided by the agency.
Last Date in Agency List :	2023-02-13

Map Id: CD260
Direction: S
Distance: 0.522 mi., 2759 ft.
Elevation: 13 ft.
Relative: Lower

Site Name : BERG SCAFFOLDING CO | BRLF-06: AMERICAN PLATING
2130 EAST D ST | 2130 EAST D STREET | 2130 E D ST
TACOMA | Tacoma, WA

Database(s) : [ALL SITES - WA, BROWNFIELDS-ACRES, DOCKET, ECHO, EPA UST, FED BROWNFIELDS, FRS, ICIS, INACTIVE PCS, PCS ENF, PCS FACILITY, UST - WA] ***(cont.)***

Envirosite ID: 50655453
EPA ID: N/R

FRS ***(cont.)***

Source Description
Source Description : The NPDES module of the Compliance Information System (ICIS) tracks surface water permits issued under the Clean Water Act. Under NPDES, all facilities that discharge pollutants from any point source into waters of the United States are required to obtain a permit. The permit will likely contain limits on what can be discharged, impose monitoring and reporting requirements, and include other provisions to ensure that the discharge does not adversely affect water quality.
The WA-FSIS provides a means to query and display data maintained by the Washington Department of Ecology. This system contains key information for each facility/site that is currently, or has been, of interest to the Air Quality, Dam Safety, Hazardous Waste, Toxics Cleanup, and Water Quality Programs.

FRS Environmental Interest
Source and System ID : ICIS - WAR011734
WA-FSIS - 8525915

Facility Name : BERG SCAFFOLDING CO
Facility Address : 2130 EAST D ST, TACOMA, WA 98421-1497
County : PIERCE

Site Details
Registry ID : 110025255550
FRS Facility URL : Click here for hyperlink provided by the agency.
Last Date in Agency List : 2022-02-17

Source Description
Source Description : The NPDES module of the Compliance Information System (ICIS) tracks surface water permits issued under the Clean Water Act. Under NPDES, all facilities that discharge pollutants from any point source into waters of the United States are required to obtain a permit. The permit will likely contain limits on what can be discharged, impose monitoring and reporting requirements, and include other provisions to ensure that the discharge does not adversely affect water quality.
The WA-FSIS provides a means to query and display data maintained by the Washington Department of Ecology. This system contains key information for each facility/site that is currently, or has been, of interest to the Air Quality, Dam Safety, Hazardous Waste, Toxics Cleanup, and Water Quality Programs.

Map Id: CD260
Direction: S
Distance: 0.522 mi., 2759 ft.
Elevation: 13 ft.
Relative: Lower

Site Name : BERG SCAFFOLDING CO | BRLF-06: AMERICAN PLATING
2130 EAST D ST | 2130 EAST D STREET | 2130 E D ST
TACOMA | Tacoma, WA

Database(s) : [ALL SITES - WA, BROWNFIELDS-ACRES, DOCKET, ECHO, EPA UST, FED BROWNFIELDS, FRS, ICIS, INACTIVE PCS, PCS ENF, PCS FACILITY, UST - WA] ***(cont.)***

Envirosite ID: 50655453
EPA ID: N/R

FRS ***(cont.)***

FRS Environmental Interest
Source and System ID : ICIS - WAR011734
WA-FSIS - 8525915

Facility Name : BRLF-06: AMERICAN PLATING
Facility Address : 2130 EAST D STREET, TACOMA, WA 98421
County : PIERCE

Site Details
Registry ID : 110070068588
FRS Facility URL : Click here for hyperlink provided by the agency.
Last Date in Agency List : 2023-02-13

Source Description

Source Description :

ACRES stores information reported by EPA Brownfields grant recipients on brownfields properties assessed or cleaned up with grant funding as well as information on Targeted Brownfields Assessments performed by EPA Regions.

FRS Environmental Interest
Source and System ID : ACRES - 14353

ICIS

Facility Name : BERG SCAFFOLDING
Facility Address : 2130 EAST D ST, TACOMA, WA 98421

Site Details
NPDES ID : WAR011734
ICIS Facility Interest ID : 3400003033
Facility UIN : 110025255550
Facility Type Code : Privately Owned Facility
Impaired Waters : N/R
Latitude : 47.2430077
Longitude : -122.430199
Last Date in Agency List : 2022-12-28

Facility Name : BERG SCAFFOLDING CO
Facility Address : 2130 EAST D ST, TACOMA, WA 98421

Map Id: CD260
Direction: S
Distance: 0.522 mi., 2759 ft.
Elevation: 13 ft.
Relative: Lower

Site Name : BERG SCAFFOLDING CO | BRLF-06: AMERICAN PLATING
2130 EAST D ST | 2130 EAST D STREET | 2130 E D ST
TACOMA | Tacoma, WA

Database(s) : [ALL SITES - WA, BROWNFIELDS-ACRES, DOCKET, ECHO, EPA UST, FED BROWNFIELDS, FRS, ICIS, INACTIVE PCS, PCS ENF, PCS FACILITY, UST - WA] ***(cont.)***

Envirosite ID: 50655453
EPA ID: N/R

ICIS ***(cont.)***

Site Details

NPDES ID :	WAR011734
ICIS Facility Interest ID :	3400003033
Facility UIN :	110025255550
Facility Type Code :	Privately Owned Facility
Impaired Waters :	N/R
Latitude :	47.2430077
Longitude :	-122.430199
Last Date in Agency List :	2022-05-02

INACTIVE PCS

Issue Date :	2014-12-03
Original Issue Date :	2009-10-21
Effective Date :	2015-01-01
Expiration Date :	2019-12-31
Retirement Date :	2020-01-01
Termination Date :	N/R
Issuing Agency :	State
Agency Type :	State
Activity ID :	3600223493
External Permit Number :	WAR011734
Facility Type Indicator :	NON-POTW
Permit Type :	General Permit Covered Facility-NPDES)
Major Minor Status :	N
Permit Status :	Expired
Total Design Flow Number :	N/R
Actual Average Flow Number :	N/R
State Water Body :	N/R
State Water Body Name :	N/R
Permit Name :	Berg Equipment & Scaffolding Co Inc
Permit Comp Status :	N/R
RNC Tracking :	Y
Master External Permit Number :	WAR125726
TMDL Interface :	N/R
EDMR Authorization :	N
Pretreatment Indicator :	N/R
Last Date in Agency List :	2022-12-28

Issue Date :	2019-11-20
Original Issue Date :	2009-10-21
Effective Date :	2020-01-02
Expiration Date :	2024-12-31
Retirement Date :	N/R
Termination Date :	N/R
Issuing Agency :	State
Agency Type :	State
Activity ID :	3602937147
External Permit Number :	WAR011734
Facility Type Indicator :	NON-POTW

Map Id: CD260
Direction: S
Distance: 0.522 mi., 2759 ft.
Elevation: 13 ft.
Relative: Lower

Site Name : BERG SCAFFOLDING CO | BRLF-06: AMERICAN PLATING
2130 EAST D ST | 2130 EAST D STREET | 2130 E D ST
TACOMA | Tacoma, WA

Database(s) : [ALL SITES - WA, BROWNFIELDS-ACRES, DOCKET, ECHO, EPA UST, FED BROWNFIELDS, FRS, ICIS, INACTIVE PCS, PCS ENF, PCS FACILITY, UST - WA] ***(cont.)***

Envirosite ID: 50655453
EPA ID: N/R

INACTIVE PCS ***(cont.)***

Permit Type :	General Permit Covered Facility-NPDES)
Major Minor Status :	N
Permit Status :	Effective
Total Design Flow Number :	N/R
Actual Average Flow Number :	N/R
State Water Body :	N/R
State Water Body Name :	N/R
Permit Name :	Berg Equipment & Scaffolding Co Inc
Permit Comp Status :	N/R
RNC Tracking :	Y
Master External Permit Number :	WAR125726
TMDL Interface :	N/R
EDMR Authorization :	N
Pretreatment Indicator :	N/R
Last Date in Agency List :	2022-04-22

Issue Date :	2009-10-21
Original Issue Date :	2009-10-21
Effective Date :	2010-01-01
Expiration Date :	2014-12-31
Retirement Date :	2014-12-31
Termination Date :	N/R
Issuing Agency :	State
Agency Type :	State
Activity ID :	3400002803
External Permit Number :	WAR011734
Facility Type Indicator :	NON-POTW
Permit Type :	General Permit Covered Facility-NPDES)
Major Minor Status :	N
Permit Status :	Administratively Continued
Total Design Flow Number :	N/R
Actual Average Flow Number :	N/R
State Water Body :	N/R
State Water Body Name :	N/R
Permit Name :	BERG SCAFFOLDING
Permit Comp Status :	Y
RNC Tracking :	Y
Master External Permit Number :	WAR125726
TMDL Interface :	N/R
EDMR Authorization :	N
Pretreatment Indicator :	N/R
Last Date in Agency List :	2022-04-22

PCS ENF

Site Details

NPDES ID :	WAR011734
Last Date in Agency List :	2022-12-28

Map Id: CD260
Direction: S
Distance: 0.522 mi., 2759 ft.
Elevation: 13 ft.
Relative: Lower

Site Name : BERG SCAFFOLDING CO | BRLF-06: AMERICAN PLATING
2130 EAST D ST | 2130 EAST D STREET | 2130 E D ST
TACOMA | Tacoma, WA

Database(s) : [ALL SITES - WA, BROWNFIELDS-ACRES, DOCKET, ECHO, EPA UST, FED BROWNFIELDS, FRS, ICIS, INACTIVE PCS, PCS ENF, PCS FACILITY, UST - WA] ***(cont.)***

Envirosite ID: 50655453
EPA ID: N/R

PCS ENF ***(cont.)***

Formal Enforcement Actions

Settlement Entered Date :	N/R
ENF Identifier :	N/R
Activity ID :	N/R
Activity Type :	N/R
ENF Type :	N/R
Agency :	N/R
Fed Penalty Assessed Amount :	N/R
State Local Penalty Amount :	N/R

Informal Enforcement Actions

Achieved Date :	2011-05-09
Registry ID :	110025255550
ENF Identifier :	WA-120882
Activity ID :	3400006939
Activity Type :	Administrative - Informal
ENF Type :	Letter of Violation/ Warning Letter
Agency :	State

Site Details

NPDES ID :	WAR011734
Last Date in Agency List :	2022-04-06

Formal Enforcement Actions

Settlement Entered Date :	N/R
ENF Identifier :	N/R
Activity ID :	N/R
Activity Type :	N/R
ENF Type :	N/R
Agency :	N/R
Fed Penalty Assessed Amount :	N/R
State Local Penalty Amount :	N/R

Informal Enforcement Actions

Achieved Date :	2011-05-09
Registry ID :	110025255550
ENF Identifier :	WA-120882
Activity ID :	3400006939
Activity Type :	Administrative - Informal
ENF Type :	Letter of Violation/ Warning Letter
Agency :	State

Map Id: CD260
Direction: S
Distance: 0.522 mi., 2759 ft.
Elevation: 13 ft.
Relative: Lower

Site Name : BERG SCAFFOLDING CO | BRLF-06: AMERICAN PLATING
2130 EAST D ST | 2130 EAST D STREET | 2130 E D ST
TACOMA | Tacoma, WA

Database(s) : [ALL SITES - WA, BROWNFIELDS-ACRES, DOCKET, ECHO, EPA UST, FED BROWNFIELDS, FRS, ICIS, INACTIVE PCS, PCS ENF, PCS FACILITY, UST - WA] ***(cont.)***

Envirosite ID: 50655453
EPA ID: N/R

PCS FACILITY

Issue Date :	2019-11-20
Original Issue Date :	2009-10-21
Effective Date :	2020-01-02
Expiration Date :	2024-12-31
Retirement Date :	N/R
Termination Date :	N/R
Issuing Agency :	State
Agency Type :	State
Activity ID :	3602937147
External Permit Number :	N/R
Facility Type Indicator :	NON-POTW
Permit Type :	General Permit Covered Facility-NPDES)
Major Minor Status :	N
Permit Status :	Effective
Total Design Flow Number :	N/R
Actual Average Flow Number :	N/R
State Water Body :	N/R
State Water Body Name :	N/R
Permit Name :	Berg Equipment & Scaffolding Co Inc
Permit Comp Status :	N/R
RNC Tracking :	Y
Master External Permit Number :	WAR125726
TMDL Interface :	N/R
EDMR Authorization :	N
Pretreatment Indicator :	N/R
Last Date in Agency List :	2022-12-28

Issue Date :	2009-10-21
Original Issue Date :	2009-10-21
Effective Date :	2010-01-01
Expiration Date :	2014-12-31
Retirement Date :	2014-12-31
Termination Date :	N/R
Issuing Agency :	State
Agency Type :	State
Activity ID :	3400002803
External Permit Number :	N/R
Facility Type Indicator :	NON-POTW
Permit Type :	General Permit Covered Facility-NPDES)
Major Minor Status :	N
Permit Status :	Administratively Continued
Total Design Flow Number :	N/R
Actual Average Flow Number :	N/R
State Water Body :	N/R
State Water Body Name :	N/R
Permit Name :	BERG SCAFFOLDING
Permit Comp Status :	Y
RNC Tracking :	Y
Master External Permit Number :	WAR125726
TMDL Interface :	N/R
EDMR Authorization :	N

Map Id: CD260
Direction: S
Distance: 0.522 mi., 2759 ft.
Elevation: 13 ft.
Relative: Lower

Site Name : BERG SCAFFOLDING CO | BRLF-06: AMERICAN PLATING
2130 EAST D ST | 2130 EAST D STREET | 2130 E D ST
TACOMA | Tacoma, WA

Database(s) : [ALL SITES - WA, BROWNFIELDS-ACRES, DOCKET, ECHO, EPA UST, FED BROWNFIELDS, FRS, ICIS, INACTIVE PCS, PCS ENF, PCS FACILITY, UST - WA] ***(cont.)***

Envirosite ID: 50655453
EPA ID: N/R

PCS FACILITY ***(cont.)***

Pretreatment Indicator :	N/R
Last Date in Agency List :	2022-12-28
Issue Date :	2019-11-20
Original Issue Date :	2009-10-21
Effective Date :	2020-01-02
Expiration Date :	2024-12-31
Retirement Date :	N/R
Termination Date :	N/R
Issuing Agency :	State
Agency Type :	State
Activity ID :	3602937147
External Permit Number :	N/R
Facility Type Indicator :	NON-POTW
Permit Type :	General Permit Covered Facility-NPDES)
Major Minor Status :	N
Permit Status :	Effective
Total Design Flow Number :	N/R
Actual Average Flow Number :	N/R
State Water Body :	N/R
State Water Body Name :	N/R
Permit Name :	Berg Equipment & Scaffolding Co Inc
Permit Comp Status :	N/R
RNC Tracking :	Y
Master External Permit Number :	WAR125726
TMDL Interface :	N/R
EDMR Authorization :	N
Pretreatment Indicator :	N/R
Last Date in Agency List :	2022-04-25
Issue Date :	2009-10-21
Original Issue Date :	2009-10-21
Effective Date :	2010-01-01
Expiration Date :	2014-12-31
Retirement Date :	2014-12-31
Termination Date :	N/R
Issuing Agency :	State
Agency Type :	State
Activity ID :	3400002803
External Permit Number :	N/R
Facility Type Indicator :	NON-POTW
Permit Type :	General Permit Covered Facility-NPDES)
Major Minor Status :	N
Permit Status :	Administratively Continued
Total Design Flow Number :	N/R
Actual Average Flow Number :	N/R
State Water Body :	N/R
State Water Body Name :	N/R
Permit Name :	BERG SCAFFOLDING
Permit Comp Status :	Y

Map Id: CD260
Direction: S
Distance: 0.522 mi., 2759 ft.
Elevation: 13 ft.
Relative: Lower

Site Name : BERG SCAFFOLDING CO | BRLF-06: AMERICAN PLATING
2130 EAST D ST | 2130 EAST D STREET | 2130 E D ST
TACOMA | Tacoma, WA

Database(s) : [ALL SITES - WA, BROWNFIELDS-ACRES, DOCKET, ECHO, EPA UST, FED BROWNFIELDS, FRS, ICIS, INACTIVE PCS, PCS ENF, PCS FACILITY, UST - WA] ***(cont.)***

Envirosite ID: 50655453
EPA ID: N/R

PCS FACILITY ***(cont.)***

RNC Tracking :	Y
Master External Permit Number :	WAR125726
TMDL Interface :	N/R
EDMR Authorization :	N
Pretreatment Indicator :	N/R
Last Date in Agency List :	2022-04-25

UST - WA

Facility Name :	BERG SCAFFOLDING CO
Facility Address :	2130 E D ST, Tacoma, 98421
County :	Pierce
Facility Site ID :	8525915
UST Site ID :	619221
Tag Number(s) :	N/R
Responsible Unit :	Southwest
Is Active :	No
Latitude :	47.243009
Longitude :	-122.430162
Last Date in Agency List :	2022-12-29

Tank Details

Tank Name :	1
Tank Status :	Removed
Install Date :	N/R
Tank Upgrade Date :	N/R
Tank Permanent Closure Date :	2006-09-11
Permit Expiration Date :	N/R
Tank Material :	N/R
Tank Construction :	N/R
Tank Corrosion Protection :	N/R
Tank Manifold :	N/R
Tank Release Detection :	N/R
Tank Tightness Test :	N/R
Tank Spill Prevention :	N/R
Capacity Range :	111 TO 1,100 Gallons
Actual Capacity :	1000
Pipe Material :	N/R
Pipe Construction :	N/R
Pipe Corrosion Protection :	N/R
Tank SFC :	N/R
Dispenser SFC :	N/R
Primary Pipe Release Detection :	N/R
Secondary Pipe Release Detection :	N/R
Pipe Pumping System :	N/R
Pipe Install Date :	N/R
Turbine Sump Construction :	N/R

Map Id: CD260
Direction: S
Distance: 0.522 mi., 2759 ft.
Elevation: 13 ft.
Relative: Lower

Site Name : BERG SCAFFOLDING CO | BRLF-06: AMERICAN PLATING
2130 EAST D ST | 2130 EAST D STREET | 2130 E D ST
TACOMA | Tacoma, WA

Database(s) : [ALL SITES - WA, BROWNFIELDS-ACRES, DOCKET, ECHO, EPA UST, FED BROWNFIELDS, FRS, ICIS, INACTIVE PCS, PCS ENF, PCS FACILITY, UST - WA] ***(cont.)***

Envirosite ID: 50655453
EPA ID: N/R

UST - WA ***(cont.)***

Tank Status Date :	2006-08-17
Tank Install Date :	N/R
Tank Overfill Prevention :	N/R

Compartments Details

Compartment Number :	1
Compartment Capacity :	1000
Substance Stored :	Used Oil/Waste Oil
Used Substance :	N/R
Ecy Region :	N/R

Map Id: CE261
Direction: SW
Distance: 0.523 mi., 2764 ft.
Elevation: 54 ft.
Relative: Higher

Site Name : Harmon Brewery & Restaurant
1938 PACIFIC AVE
TACOMA, WA 98402

Database(s) : [ALL SITES - WA, FRS]

Envirosite ID: 50655447
EPA ID: N/R

ALL SITES - WA

Facility Name :	Harmon Brewery & Restaurant
Facility Address :	1938 PACIFIC AVE, TACOMA, 98402
County :	N/R
Facility/Site ID :	9406
Alternate Name :	N/R
Program Name :	N/R
WRIA :	10
Legislative District :	27
Congressional District :	6
Ecology Region :	SWRO
Ecology Program Phone :	N/R
Tribal Land :	N
Latitude :	47.244469
Longitude :	-122.43647
Last Date in Agency List :	2023-01-03

Program Details

Program :	N/R
Program ID :	N/R
Interaction Type :	Urban Waters

Map Id: CE261
Direction: SW
Distance: 0.523 mi., 2764 ft.
Elevation: 54 ft.
Relative: Higher

Site Name : Harmon Brewery & Restaurant
1938 PACIFIC AVE
TACOMA, WA 98402

Database(s) : [ALL SITES - WA, FRS] ***(cont.)***

Envirosite ID: 50655447
EPA ID: N/R

ALL SITES - WA ***(cont.)***

Interaction Type Description :	The site has been inspected by an Ecology Urban Waters Inspector.
Status :	Active
Start Date :	2009-04-02
End Date :	N/R
SIC :	N/R
NAICS :	N/R

FRS

Facility Name :	HARMON BREWERY & RESTAURANT
Facility Address :	1938 PACIFIC AVE, TACOMA, WA 98402
County :	PIERCE

Site Details

Registry ID :	110040166511
FRS Facility URL :	Click here for hyperlink provided by the agency.
Last Date in Agency List :	2023-02-13

Source Description

Source Description :

The WA-FSIS provides a means to query and display data maintained by the Washington Department of Ecology. This system contains key information for each facility/site that is currently, or has been, of interest to the Air Quality, Dam Safety, Hazardous Waste, Toxics Cleanup, and Water Quality Programs.

FRS Environmental Interest

Source and System ID :	WA-FSIS - 9406

Map Id: CL262
Direction: SW
Distance: 0.528 mi., 2786 ft.
Elevation: 45 ft.
Relative: Higher

Site Name : PUGNETTI PARK
2085 PACIFIC AVE S
TACOMA, WA 98402

Database(s) : [ALL SITES - WA, CSCSL HWS - WA, FRS, HSL - WA]

Envirosite ID: 50655406
EPA ID: N/R

ALL SITES - WA

Facility Name :	PUGNETTI PARK
Facility Address :	2085 PACIFIC AVE S, TACOMA, 98402
County :	Pierce
Facility/Site ID :	42385149
Alternate Name :	N/R

Map Id: CL262
Direction: SW
Distance: 0.528 mi., 2786 ft.
Elevation: 45 ft.
Relative: Higher

Site Name : PUGNETTI PARK
2085 PACIFIC AVE S
TACOMA, WA 98402

Database(s) : [ALL SITES - WA, CSCSL HWS - WA, FRS, HSL - WA] ***(cont.)***

Envirosite ID: 50655406
EPA ID: N/R

ALL SITES - WA ***(cont.)***

Program Name :	N/R
WRIA :	10
Legislative District :	27
Congressional District :	6
Ecology Region :	SWRO
Ecology Program Phone :	(360) 407-7224
Tribal Land :	N
Latitude :	47.243419
Longitude :	-122.435846
Last Date in Agency List :	2023-01-03

Program Details

Program :	TOXICS
Program ID :	N/R
Interaction Type :	State Cleanup Site
Interaction Type Description :	A site is being cleaned up under state regulations. Regulations include Model Toxics Control Act or its predecessors.
Status :	Active
Start Date :	2000-12-15
End Date :	N/R
SIC :	N/R
NAICS :	N/R

CSCSL HWS - WA

Facility Name :	PUGNETTI PARK
Facility Address :	2085 PACIFIC AVE S, TACOMA, 98402
County :	PIERCE

Site Details

Facility Site ID :	42385149
Site Status :	Cleanup Started
Cleanup Site ID :	4448
Region :	Southwest
Responsible Section :	Southwest
WARM Rank :	2 - Moderate-High Risk
Is Brownfield? :	N/R
Is PSI? :	N/R
Current VCP :	N/R
Past VCP :	N/R
Institutional Control :	N/R
Latitude :	47.243419
Longitude :	-122.435846
Last Date in Agency List :	2023-03-07

Contaminants Details

Contaminant Name :	Petroleum Products-Unspecified
Groundwater :	Confirmed Above Cleanup Levels

Map Id: CL262
Direction: SW
Distance: 0.528 mi., 2786 ft.
Elevation: 45 ft.
Relative: Higher

Site Name : PUGNETTI PARK
2085 PACIFIC AVE S
TACOMA, WA 98402

Database(s) : [ALL SITES - WA, CSCSL HWS - WA, FRS, HSL - WA] ***(cont.)***

Envirosite ID: 50655406
EPA ID: N/R

CSCSL HWS - WA ***(cont.)***

Surface Water :	Confirmed Above Cleanup Levels
Soil :	Confirmed Above Cleanup Levels
Sediment :	N/R
Air :	Suspected
Bedrock :	N/R

Contaminant Name :	Non-Halogenated Solvents
Groundwater :	Suspected
Surface Water :	N/R
Soil :	N/R
Sediment :	N/R
Air :	N/R
Bedrock :	N/R

FRS

Facility Name :	PUGNETTI PARK
Facility Address :	2085 PACIFIC AVE S, TACOMA, WA 98402
County :	PIERCE

Site Details

Registry ID :	110015476509
FRS Facility URL :	Click here for hyperlink provided by the agency.
Last Date in Agency List :	2023-02-13

Source Description

Source Description :

The WA-FSIS provides a means to query and display data maintained by the Washington Department of Ecology. This system contains key information for each facility/site that is currently, or has been, of interest to the Air Quality, Dam Safety, Hazardous Waste, Toxics Cleanup, and Water Quality Programs.

FRS Environmental Interest

Source and System ID :	WA-FSIS - 42385149

HSL - WA

Facility Name :	PUGNETTI PARK
Facility Address :	2085 Pacific Ave S, Tacoma, 98402
County :	Pierce

Site Details

Facility Site ID :	42385149
Cleanup Site ID :	4448
Status :	Cleanup Started

Map Id: CL262
Direction: SW
Distance: 0.528 mi., 2786 ft.
Elevation: 45 ft.
Relative: Higher

Site Name : PUGNETTI PARK
2085 PACIFIC AVE S
TACOMA, WA 98402

Database(s) : [ALL SITES - WA, CSCSL HWS - WA, FRS, HSL - WA] ***(cont.)***

Envirosite ID: 50655406
EPA ID: N/R

HSL - WA ***(cont.)***

Site Rank :	N/R
Alternative Site Name :	N/R
Region :	N/R
Resposbile Unit :	N/R
Institutional Control :	N/R
Current VCP :	N/R
Past VCP :	N/R
Latitude :	N/R
Longitude :	N/R
Agency Hyperlink :	Click here for hyperlink provided by the agency.
Last Date in Agency List :	2022-02-11

Facility Name :	PUGNETTI PARK
Facility Address :	2085 PACIFIC AVE S, TACOMA, 98402
County :	Pierce

Site Details

Facility Site ID :	42385149
Cleanup Site ID :	4448
Status :	Cleanup Started
Site Rank :	2 - Moderate-High Risk
Alternative Site Name :	N/R
Region :	Southwest
Resposbile Unit :	Southwest
Institutional Control :	N/R
Current VCP :	N/R
Past VCP :	N/R
Latitude :	47.2434185738637
Longitude :	-122.435845626388
Agency Hyperlink :	Click here for hyperlink provided by the agency.
Last Date in Agency List :	2023-02-28

Contaminants

Contaminant Name :	Petroleum Products-Unspecified
Ground water :	Confirmed Above Cleanup Levels
Surface water :	Confirmed Above Cleanup Levels
Soil :	Confirmed Above Cleanup Levels
Sediment :	N/R
Air :	Suspected
Bedrock :	N/R

Contaminant Name :	Non-Halogenated Solvents
Ground water :	Suspected
Surface water :	N/R
Soil :	N/R
Sediment :	N/R
Air :	N/R
Bedrock :	N/R

Map Id: CK263
Direction: SSW
Distance: 0.528 mi., 2791 ft.
Elevation: 19 ft.
Relative: Higher

Site Name : THEA FOSS WATERWAY ESPLANADE SITE 1
2101 DOCK ST
TACOMA, WA 98405

Database(s) : [ALL SITES - WA, FRS]

Envirosite ID: 50655455
EPA ID: N/R

ALL SITES - WA

Facility Name :	THEA FOSS WATERWAY ESPLANADE SITE 1
Facility Address :	2101 DOCK ST, TACOMA, 98405
County :	Pierce
Facility/Site ID :	24929
Alternate Name :	N/R
Program Name :	N/R
WRIA :	10
Legislative District :	27
Congressional District :	9
Ecology Region :	SWRO
Ecology Program Phone :	(360) 407-6400
Tribal Land :	N
Latitude :	47.2428
Longitude :	-122.433
Last Date in Agency List :	2023-01-03

Program Details

Program :	WATQUAL
Program ID :	WAR011508
Interaction Type :	Construction SW GP
Interaction Type Description :	General permit issued to owner/operators of construction projects that disturb 1 or more acres of land through clearing, grading, excavating, or stockpiling of fill material that discharge stormwater to state waters.
Status :	Inactive
Start Date :	2009-04-10
End Date :	2009-10-12
SIC :	N/R
NAICS :	N/R

FRS

Facility Name :	THEA FOSS WATERWAY ESPLANADE SITE 1
Facility Address :	2101 DOCK ST, TACOMA, WA 98405
County :	PIERCE

Site Details

Registry ID :	110056465784
FRS Facility URL :	Click here for hyperlink provided by the agency.
Last Date in Agency List :	2023-02-13

Source Description

Map Id: CK263
Direction: SSW
Distance: 0.528 mi., 2791 ft.
Elevation: 19 ft.
Relative: Higher

Site Name : THEA FOSS WATERWAY ESPLANADE SITE 1
2101 DOCK ST
TACOMA, WA 98405

Database(s) : [ALL SITES - WA, FRS] ***(cont.)***

Envirosite ID: 50655455
EPA ID: N/R

FRS ***(cont.)***

Source Description :

The WA-FSIS provides a means to query and display data maintained by the Washington Department of Ecology. This system contains key information for each facility/site that is currently, or has been, of interest to the Air Quality, Dam Safety, Hazardous Waste, Toxics Cleanup, and Water Quality Programs.

FRS Environmental Interest

Source and System ID :	WA-FSIS - 24929

Map Id: CE264
Direction: SW
Distance: 0.528 mi., 2791 ft.
Elevation: 91 ft.
Relative: Higher

Site Name : PSE UW TACOMA BRANCH
19TH & COMMERCE ST SW CORNER
TACOMA, WA 98402

Database(s) : [ALL SITES - WA, ECHO, FRS, RCRA_NONGEN]

Envirosite ID: 6614904
EPA ID: N/R

ALL SITES - WA

Facility Name :	PSE UW Tacoma Branch
Facility Address :	19TH & COMMERCE ST SW CORNER, TACOMA, 98402
County :	Pierce
Facility/Site ID :	45941586
Alternate Name :	N/R
Program Name :	N/R
WRIA :	10
Legislative District :	27
Congressional District :	6
Ecology Region :	SWRO
Ecology Program Phone :	(360) 407-6734
Tribal Land :	N
Latitude :	47.244555
Longitude :	-122.438455
Last Date in Agency List :	2023-01-03

Program Details

Program :	HAZWASTE
Program ID :	WAH000009522
Interaction Type :	Hazardous Waste Generator
Interaction Type Description :	Facilities that generate any quantity of a dangerous waste. They may be classified as SQG, MQG, or LQG depending on hazardous waste generated for a given month.
Status :	Inactive

Map Id: CE264
Direction: SW
Distance: 0.528 mi., 2791 ft.
Elevation: 91 ft.
Relative: Higher

Site Name : PSE UW TACOMA BRANCH
19TH & COMMERCE ST SW CORNER
TACOMA, WA 98402

Database(s) : [ALL SITES - WA, ECHO, FRS, RCRA_NONGEN] ***(cont.)***

Envirosite ID: 6614904
EPA ID: N/R

ALL SITES - WA ***(cont.)***

Start Date :	1999-09-09
End Date :	1999-12-31
SIC :	N/R
NAICS :	N/R

ECHO

Facility Name :	PSE UW TACOMA BRANCH
Facility Address :	19TH & COMMERCE ST SW CORNER, TACOMA, WA 98402
County :	PIERCE
Last Inspection Date :	N/R
Registry ID :	110008227016
FIPS Code :	53053
EPA Region :	10
Inspection Count :	0
Last Inspection Days :	N/R
Informal Count :	0
Last Informal Action Date :	N/R
Formal Action Count :	0
Last Formal Action Date :	N/R
Total Penalties :	0
Penalty Count :	N/R
Last Penalty Date :	N/R
Last Penalty Amount :	N/R
QTRS IN NC :	0
Programs IN SNC :	0
Current Compliance Status :	No Violation Identified
Three-Year Compliance Status :	_____
Collection Method :	N/R
Reference Point :	N/R
Accuracy Meters :	17533
Derived Tribes :	Puyallup Tribe of the Puyallup Reservation - .6 mile(s), Puyallup Tribe of the Puyallup Reservation - 1 mile(s), Muckleshoot Indian Tribe - 11.2 mile(s), Muckleshoot Indian Tribe - 14.1 mile(s), Nisqually Indian Tribe - 17 mile(s), Squaxin Island Tribe of the Squaxin Island Reservation - 21.7 mile(s), Squaxin Island Tribe of the Squaxin Island Reservation - 23.6 mile(s)
Derived HUC :	17110019
Derived WBD :	171100190301
Derived STCTY FIPS :	53053
Derived Zip :	98402
Derived CD113 :	06
Derived CB2010 :	530530616021021
MYRTK Universe :	NNN
NPDES IDs :	N/R
CWA Permit Types :	N/R
CWA Compliance Tracking :	N/R
CWA NAICS :	N/R
CWA SICS :	N/R
CWA Inspection Count :	N/R
CWA Last Inspection Days :	N/R
CWA Informal Count :	N/R

Map Id: CE264
Direction: SW
Distance: 0.528 mi., 2791 ft.
Elevation: 91 ft.
Relative: Higher

Site Name : PSE UW TACOMA BRANCH
19TH & COMMERCE ST SW CORNER
TACOMA, WA 98402

Database(s) : [ALL SITES - WA, ECHO, FRS, RCRA_NONGEN] ***(cont.)***

Envirosite ID: 6614904
EPA ID: N/R

ECHO ***(cont.)***

CWA Formal Action Count :	N/R
CWA Last Formal Action Date :	N/R
CWA Penalties :	N/R
CWA Last Penalty Date :	N/R
CWA Last Penalty Amount :	N/R
CWA Quarters IN NC :	N/R
CWA Current Compliance Status :	N/R
CWA Current SNC Flag :	N
CWA 13 Quarters Compliance Status :	N/R
CWA 13 Quarters Effluent Exceedances:	N/R
CWA Three-Year QNCR Codes :	N/R
DFR URL :	Click here for hyperlink provided by the agency.
Facility SIC :	N/R
Facility NAICS :	221119 - Other Electric Power Generation
Facility Last Inspection EPA Date :	N/R
Facility Last Inspection State Date :	N/R
Facility Last Formal Act EPA Date :	N/R
Facility Last Formal Act State Date :	N/R
Facility Last Informal Act EPA Date :	N/R
Facility Last Informal Act State Date:	N/R
Facility Federal Agency :	N/R
TRI Reporter :	N/R
Facility Imp Water Flag :	N/R
Current SNC Flag :	N
Indian County Flag :	N
Federal Flag :	N/R
US Mexico Border Flag :	N/R
Chesapeak Bay Flag :	N/R
AIR Flag :	N
NPDES Flag :	N
SDWIS Flag :	N
RCRA Flag :	Y
TRI Flag :	N
GHG Flag :	N
Major Flag :	N/R
Active Flag :	N/R
NAA Flag :	N
Latitude :	47.244528
Longitude :	-122.438444
Last Date in Agency List :	2023-01-16

FRS

Facility Name :	PSE UW TACOMA BRANCH
Facility Address :	19TH & COMMERCE ST SW CORNER, TACOMA, WA 98402
County :	PIERCE

Site Details

Registry ID :	110008227016
FRS Facility URL :	Click here for hyperlink provided by the agency.
Last Date in Agency List :	2023-02-13

Map Id: CE264
Direction: SW
Distance: 0.528 mi., 2791 ft.
Elevation: 91 ft.
Relative: Higher

Site Name : PSE UW TACOMA BRANCH
19TH & COMMERCE ST SW CORNER
TACOMA, WA 98402

Database(s) : [ALL SITES - WA, ECHO, FRS, RCRA_NONGEN] ***(cont.)***

Envirosite ID: 6614904
EPA ID: N/R

FRS ***(cont.)***

Source Description

Source Description :

RCRAInfo is EPA's comprehensive information system that supports the Resource Conservation and Recovery Act (RCRA) of 1976 and the Hazardous and Solid Waste Amendments (HSWA) of 1984 through the tracking of events and activities related to facilities that generate, transport, and treat, store, or dispose of hazardous waste. RCRAInfo allows RCRA program staff to track the notification, permit, compliance, and corrective action activities required under RCRA. RCRAInfo also supports generation of the National Hazardous Waste Biennial Report. All generators and treatment, storage, and disposal facilities who handle hazardous waste are required to report to the EPA Administrator at least once every two years to support creation of the Biennial Report.

FRS Environmental Interest

Source and System ID :	RCRAINFO - WAH000009522

RCRA_NONGEN

Facility Name :	PSE UW TACOMA BRANCH
Facility Address :	19TH & COMMERCE ST SW CORNER, TACOMA, WA 98402
County :	PIERCE
Date Form Received by Agency :	2001-05-02
EPA ID :	WAH000009522
Mailing Address :	6905 S 228TH ST SKC WMF, KENT, WA 98032
Contact :	JOHN RORK
Contact Address :	6905 S 228TH ST SKC WMF, KENT, WA 98032
Contact Country :	US
Contact Telephone :	253-437-6789
Contact Email :	N/R
EPA Region :	10
Land Type :	Other land type
Source Type :	Implementer
Classification :	Not a generator, verified
Description :	Not a generator, verified
Last Date in Agency List :	2023-01-23

Owner/Operator Summary

Owner/Operator Name :	PSE UW TACOMA BRANCH
Owner/Operator Address :	19TH & COMMERCE ST SW CORNER, TACOMA, WA 98402
Owner/Operator Country :	US
Owner/Operator Telephone :	000-000-0000
Owner/Operator Email :	N/R
Owner/Operator Fax :	N/R
Legal Status :	Private
Owner/Operator Type :	Operator
Owner/Operator Start Date :	N/R
Owner/Operator End Date :	N/R
Owner/Operator Name :	PUGET SOUND ENERGY
Owner/Operator Address :	PO BOX 97034, BELLEVUE, WA 98009

Map Id: CE264
Direction: SW
Distance: 0.528 mi., 2791 ft.
Elevation: 91 ft.
Relative: Higher

Site Name : PSE UW TACOMA BRANCH
19TH & COMMERCE ST SW CORNER
TACOMA, WA 98402

Database(s) : [ALL SITES - WA, ECHO, FRS, RCRA_NONGEN] ***(cont.)***

Envirosite ID: 6614904
EPA ID: N/R

RCRA_NONGEN ***(cont.)***

Owner/Operator Country :	US
Owner/Operator Telephone :	206-224-2044
Owner/Operator Email :	N/R
Owner/Operator Fax :	N/R
Legal Status :	Private
Owner/Operator Type :	Owner
Owner/Operator Start Date :	1999-09-09
Owner/Operator End Date :	N/R

Owner/Operator Name :	PUGET SOUND ENERGY
Owner/Operator Address :	PO BOX 97034, BELLEVUE, WA 98009
Owner/Operator Country :	US
Owner/Operator Telephone :	425-454-6363
Owner/Operator Email :	N/R
Owner/Operator Fax :	N/R
Legal Status :	Private
Owner/Operator Type :	Owner
Owner/Operator Start Date :	N/R
Owner/Operator End Date :	N/R

Handler Activities Summary

U.S. Importer of Hazardous Waste :	N
Mixed Waste (Haz. and Radioactive) :	N
Recycler of Hazardous Waste :	N
Transporter of Hazardous Waste :	N
Treater, Storer or Disposer of HW :	N
Underground Injection Activity :	N
On-site Burner Exemption :	N
Furnace Exemption :	N
Used Oil Fuel Burner :	N
Used Oil Processor :	N
Used Oil Refiner :	N
Used Oil Fuel Marketer to Burner :	N
Used Oil Specification Marketer :	N
Used Oil Transfer Facility :	N
Used Oil Transporter :	N

Historical Generators

Date Form Received by Agency :	2001-05-01
Facility Name :	PSE UW TACOMA BRANCH
Classification :	Not a generator, verified

Date Form Received by Agency :	2001-02-27
Facility Name :	PSE UW TACOMA BRANCH
Classification :	Not a generator, verified

Date Form Received by Agency :	2000-03-03
Facility Name :	PSE UW TACOMA BRANCH
Classification :	Large Quantity Generator

Map Id: CE264
Direction: SW
Distance: 0.528 mi., 2791 ft.
Elevation: 91 ft.
Relative: Higher

Site Name : PSE UW TACOMA BRANCH
19TH & COMMERCE ST SW CORNER
TACOMA, WA 98402

Database(s) : [ALL SITES - WA, ECHO, FRS, RCRA_NONGEN] ***(cont.)***

Envirosite ID: 6614904
EPA ID: N/R

RCRA_NONGEN ***(cont.)***

Date Form Received by Agency :	1999-09-09
Facility Name :	PSE UW TACOMA BRANCH
Classification :	Large Quantity Generator

Notices of Violations Summary

Regulation Violated :	N

Map Id: CI265
Direction: WNW
Distance: 0.533 mi., 2814 ft.
Elevation: 231 ft.
Relative: Higher

Site Name : TOP 4 BIKEWAYS
FAWCETT AVE
TACOMA, WA 98421

Database(s) : [ALL SITES - WA, DOCKET, ECHO, FRS, ICIS, INACTIVE PCS, PCS ENF]

Envirosite ID: 20454951
EPA ID: N/R

ALL SITES - WA

Facility Name :	Top 4 Bikeways
Facility Address :	FAWCETT AVE, TACOMA, 98421
County :	Pierce
Facility/Site ID :	21824
Alternate Name :	N/R
Program Name :	N/R
WRIA :	10
Legislative District :	27
Congressional District :	6
Ecology Region :	SWRO
Ecology Program Phone :	(360) 407-6400
Tribal Land :	N
Latitude :	47.254964
Longitude :	-122.4436
Last Date in Agency List :	2023-01-03

Program Details

Program :	WATQUAL
Program ID :	WAR301233
Interaction Type :	Construction SW GP
Interaction Type Description :	General permit issued to owner/operators of construction projects that disturb 1 or more acres of land through clearing, grading, excavating, or stockpiling of fill material that discharge stormwater to state waters.
Status :	Active
Start Date :	2013-07-25
End Date :	N/R

Map Id: CI265
Direction: WNW
Distance: 0.533 mi., 2814 ft.
Elevation: 231 ft.
Relative: Higher

Site Name : TOP 4 BIKEWAYS
FAWCETT AVE
TACOMA, WA 98421

Database(s) : [ALL SITES - WA, DOCKET, ECHO, FRS, ICIS, INACTIVE PCS, PCS ENF] ***(cont.)***

Envirosite ID: 20454951
EPA ID: N/R

ALL SITES - WA ***(cont.)***

SIC :	N/R
NAICS :	N/R

DOCKET

Facility Name :	TOP 4 BIKEWAYS
Facility Address :	FAWCETT AVE, TACOMA, WA 98421

Site Activity Details

Enforcement Action Case Number :	WA-728986
Activity ID :	3600469189
Enforcement Action Name :	TOP 4 BIKEWAYS
Last Date in Agency List :	2018-12-17
Final Ordr Iss/Final Order Enter Date:	N/R
Complaint/Proposed Order Actual Date:	N/R
Final Order Issued Actual Date :	N/R
Final Order Name :	N/R

Complaint Summary

Respondent/Defendant Name :	N/R
Named in Complaint :	N/R
Named in Final Order :	N/R
SEP Category :	N/R
SEP Description :	N/R
Regional Docket Number :	N/R

Standard Industrial Classification (SIC) Summary

Registry ID :	110056115396
Primary SIC :	N/R
Primary NAICS :	N/R
Settlement FRS ICIS Facility :	N/R - N/R
Pollutants (SRS) :	N/R
Admin EA Closed Actual Date :	2015-03-27
Enforcement Action Name :	N/R
Enforcement Action Resolution :	N/R

Map Id: CI265
Direction: WNW
Distance: 0.533 mi., 2814 ft.
Elevation: 231 ft.
Relative: Higher

Site Name : TOP 4 BIKEWAYS
FAWCETT AVE
TACOMA, WA 98421

Database(s) : [ALL SITES - WA, DOCKET, ECHO, FRS, ICIS, INACTIVE PCS, PCS ENF] ***(cont.)***

Envirosite ID: 20454951
EPA ID: N/R

DOCKET ***(cont.)***

Violation Types : N/R

Case Law Sections : CWA OTHER - Violations not covered elsewhere

Violation Penalties and Compliance Summary
Compliance Action Cost : N/R
EPA Penalty Assessed Amount : N/R
Cost Recovery Required : N/R
Cost of SEP : N/R
Cost of Complying Actions : N/R

Site Activity Details
Enforcement Action Case Number : WA-745497
Activity ID : 3600469500
Enforcement Action Name : TOP 4 BIKEWAYS
Last Date in Agency List : 2018-12-17

Final Ordr Iss/Final Order Enter Date: N/R
Complaint/Proposed Order Actual Date: N/R
Final Order Issued Actual Date : N/R
Final Order Name : N/R

Complaint Summary
Respondent/Defendant Name : N/R
Named in Complaint : N/R
Named in Final Order : N/R

SEP Category : N/R
SEP Description : N/R

Regional Docket Number : N/R

Standard Industrial Classification (SIC) Summary
Registry ID : 110056115396
Primary SIC : N/R
Primary NAICS : N/R

Settlement FRS ICIS Facility : N/R - N/R

Pollutants (SRS) : N/R

Map Id: CI265
Direction: WNW
Distance: 0.533 mi., 2814 ft.
Elevation: 231 ft.
Relative: Higher

Site Name : TOP 4 BIKEWAYS
FAWCETT AVE
TACOMA, WA 98421

Database(s) : [ALL SITES - WA, DOCKET, ECHO, FRS, ICIS, INACTIVE PCS, PCS ENF] ***(cont.)***

Envirosite ID: 20454951
EPA ID: N/R

DOCKET ***(cont.)***

Admin EA Closed Actual Date :	2015-10-29
Enforcement Action Name :	N/R
Enforcement Action Resolution :	N/R
Violation Types :	N/R
Case Law Sections :	CWA OTHER - Violations not covered elsewhere

Violation Penalties and Compliance Summary

Compliance Action Cost :	N/R
EPA Penalty Assessed Amount :	N/R
Cost Recovery Required :	N/R
Cost of SEP :	N/R
Cost of Complying Actions :	N/R

Site Activity Details

Enforcement Action Case Number :	WA-746195
Activity ID :	3600469605
Enforcement Action Name :	TOP 4 BIKEWAYS
Last Date in Agency List :	2018-12-17
Final Ordr Iss/Final Order Enter Date:	N/R
Complaint/Proposed Order Actual Date:	N/R
Final Order Issued Actual Date :	N/R
Final Order Name :	N/R

Complaint Summary

Respondent/Defendant Name :	N/R
Named in Complaint :	N/R
Named in Final Order :	N/R
SEP Category :	N/R
SEP Description :	N/R
Regional Docket Number :	N/R

Standard Industrial Classification (SIC) Summary

Registry ID :	110056115396
Primary SIC :	N/R
Primary NAICS :	N/R

Map Id: CI265
Direction: WNW
Distance: 0.533 mi., 2814 ft.
Elevation: 231 ft.
Relative: Higher

Site Name : TOP 4 BIKEWAYS
FAWCETT AVE
TACOMA, WA 98421

Database(s) : [ALL SITES - WA, DOCKET, ECHO, FRS, ICIS, INACTIVE PCS, PCS ENF] ***(cont.)***

Envirosite ID: 20454951
EPA ID: N/R

DOCKET ***(cont.)***

Settlement FRS ICIS Facility :	N/R - N/R
Pollutants (SRS) :	N/R
Admin EA Closed Actual Date :	2015-11-01
Enforcement Action Name :	N/R
Enforcement Action Resolution :	N/R
Violation Types :	N/R
Case Law Sections :	CWA OTHER - Violations not covered elsewhere

Violation Penalties and Compliance Summary

Compliance Action Cost :	N/R
EPA Penalty Assessed Amount :	N/R
Cost Recovery Required :	N/R
Cost of SEP :	N/R
Cost of Complying Actions :	N/R

Site Activity Details

Enforcement Action Case Number :	WA-751646
Activity ID :	3600484539
Enforcement Action Name :	TOP 4 BIKEWAYS
Last Date in Agency List :	2018-12-17
Final Ordr Iss/Final Order Enter Date:	N/R
Complaint/Proposed Order Actual Date:	N/R
Final Order Issued Actual Date :	N/R
Final Order Name :	N/R

Complaint Summary

Respondent/Defendant Name :	N/R
Named in Complaint :	N/R
Named in Final Order :	N/R
SEP Category :	N/R
SEP Description :	N/R
Regional Docket Number :	N/R

Map Id: CI265
Direction: WNW
Distance: 0.533 mi., 2814 ft.
Elevation: 231 ft.
Relative: Higher

Site Name : TOP 4 BIKEWAYS
FAWCETT AVE
TACOMA, WA 98421

Database(s) : [ALL SITES - WA, DOCKET, ECHO, FRS, ICIS, INACTIVE PCS, PCS ENF] ***(cont.)***

Envirosite ID: 20454951
EPA ID: N/R

DOCKET ***(cont.)***

Standard Industrial Classification (SIC) Summary

Registry ID :	110056115396
Primary SIC :	N/R
Primary NAICS :	N/R
Settlement FRS ICIS Facility :	N/R - N/R
Pollutants (SRS) :	N/R
Admin EA Closed Actual Date :	2016-01-17
Enforcement Action Name :	N/R
Enforcement Action Resolution :	N/R
Violation Types :	N/R
Case Law Sections :	CWA OTHER - Violations not covered elsewhere

Violation Penalties and Compliance Summary

Compliance Action Cost :	N/R
EPA Penalty Assessed Amount :	N/R
Cost Recovery Required :	N/R
Cost of SEP :	N/R
Cost of Complying Actions :	N/R

ECHO

Facility Name :	TOP 4 BIKEWAYS
Facility Address :	FAWCETT AVE, TACOMA, WA 98421
County :	PIERCE
Last Inspection Date :	N/R
Registry ID :	110056115396
FIPS Code :	53053
EPA Region :	10
Inspection Count :	0
Last Inspection Days :	N/R
Informal Count :	0
Last Informal Action Date :	N/R
Formal Action Count :	0
Last Formal Action Date :	N/R
Total Penalties :	0
Penalty Count :	N/R
Last Penalty Date :	N/R
Last Penalty Amount :	N/R
QTRS IN NC :	0
Programs IN SNC :	0
Current Compliance Status :	N/R
Three-Year Compliance Status :	N/R

Map Id: CI265
Direction: WNW
Distance: 0.533 mi., 2814 ft.
Elevation: 231 ft.
Relative: Higher

Site Name : TOP 4 BIKEWAYS
FAWCETT AVE
TACOMA, WA 98421

Database(s) : [ALL SITES - WA, DOCKET, ECHO, FRS, ICIS, INACTIVE PCS, PCS ENF] ***(cont.)***

Envirosite ID: 20454951
EPA ID: N/R

ECHO ***(cont.)***

Collection Method :	ADDRESS MATCHING-HOUSE NUMBER
Reference Point :	ENTRANCE POINT OF A FACILITY OR STATION
Accuracy Meters :	30
Derived Tribes :	Puyallup Tribe of the Puyallup Reservation - 2.5 mile(s), Puyallup Tribe of the Puyallup Reservation - 4.2 mile(s), Nisqually Indian Tribe - 13.1 mile(s), Muckleshoot Indian Tribe - 13.3 mile(s), Muckleshoot Indian Tribe - 15.3 mile(s), Squaxin Island Tribe of the Squaxin Island Reservation - 21.3 mile(s), Squaxin Island Tribe of the Squaxin Island Reservation - 23.4 mile(s)
Derived HUC :	17110019
Derived WBD :	171100190303
Derived STCTY FIPS :	53053
Derived Zip :	98444
Derived CD113 :	06
Derived CB2010 :	530530634006007
MYRTK Universe :	NNN
NPDES IDs :	WAR301233
CWA Permit Types :	Minor
CWA Compliance Tracking :	Off
CWA NAICS :	N/R
CWA SICS :	1794
CWA Inspection Count :	N/R
CWA Last Inspection Days :	N/R
CWA Informal Count :	N/R
CWA Formal Action Count :	N/R
CWA Last Formal Action Date :	N/R
CWA Penalties :	N/R
CWA Last Penalty Date :	N/R
CWA Last Penalty Amount :	N/R
CWA Quarters IN NC :	0
CWA Current Compliance Status :	Terminated Permit
CWA Current SNC Flag :	N
CWA 13 Quarters Compliance Status :	N/R
CWA 13 Quarters Effluent Exceedances:	N/R
CWA Three-Year QNCR Codes :	N/R
DFR URL :	Click here for hyperlink provided by the agency.
Facility SIC :	1794
Facility NAICS :	N/R
Facility Last Inspection EPA Date :	N/R
Facility Last Inspection State Date :	N/R
Facility Last Formal Act EPA Date :	N/R
Facility Last Formal Act State Date :	N/R
Facility Last Informal Act EPA Date :	N/R
Facility Last Informal Act State Date:	N/R
Facility Federal Agency :	N/R
TRI Reporter :	N/R
Facility Imp Water Flag :	Y
Current SNC Flag :	N
Indian County Flag :	N
Federal Flag :	N/R
US Mexico Border Flag :	N/R
Chesapeak Bay Flag :	N/R
AIR Flag :	N
NPDES Flag :	Y

Map Id: CI265
Direction: WNW
Distance: 0.533 mi., 2814 ft.
Elevation: 231 ft.
Relative: Higher

Site Name : TOP 4 BIKEWAYS
FAWCETT AVE
TACOMA, WA 98421

Database(s) : [ALL SITES - WA, DOCKET, ECHO, FRS, ICIS, INACTIVE PCS, PCS ENF] ***(cont.)***

Envirosite ID: 20454951
EPA ID: N/R

ECHO ***(cont.)***

SDWIS Flag :	N
RCRA Flag :	N
TRI Flag :	N
GHG Flag :	N
Major Flag :	N/R
Active Flag :	N/R
NAA Flag :	N
Latitude :	47.17371
Longitude :	-122.43799
Last Date in Agency List :	2023-01-16
Last Inspection Date :	N/R
Registry ID :	110056115396
FIPS Code :	53053
EPA Region :	10
Inspection Count :	0
Last Inspection Days :	N/R
Informal Count :	0
Last Informal Action Date :	N/R
Formal Action Count :	0
Last Formal Action Date :	N/R
Total Penalties :	0
Penalty Count :	N/R
Last Penalty Date :	N/R
Last Penalty Amount :	N/R
QTRS IN NC :	0
Programs IN SNC :	0
Current Compliance Status :	N/R
Three-Year Compliance Status :	N/R
Collection Method :	ADDRESS MATCHING-HOUSE NUMBER
Reference Point :	ENTRANCE POINT OF A FACILITY OR STATION
Accuracy Meters :	30
Derived Tribes :	Puyallup Tribe of the Puyallup Reservation - 2.5 mile(s), Puyallup Tribe of the Puyallup Reservation - 4.2 mile(s), Nisqually Indian Tribe - 13.1 mile(s), Muckleshoot Indian Tribe - 13.3 mile(s), Muckleshoot Indian Tribe - 15.3 mile(s), Squaxin Island Tribe of the Squaxin Island Reservation - 21.3 mile(s), Squaxin Island Tribe of the Squaxin Island Reservation - 23.4 mile(s)
Derived HUC :	17110019
Derived WBD :	171100190303
Derived STCTY FIPS :	53053
Derived Zip :	98444
Derived CD113 :	06
Derived CB2010 :	530530634006007
MYRTK Universe :	NNN
NPDES IDs :	WAR301233
CWA Permit Types :	Minor
CWA Compliance Tracking :	Off
CWA NAICS :	N/R
CWA SICS :	1794
CWA Inspection Count :	N/R
CWA Last Inspection Days :	N/R
CWA Informal Count :	N/R

Map Id: CI265
Direction: WNW
Distance: 0.533 mi., 2814 ft.
Elevation: 231 ft.
Relative: Higher

Site Name : TOP 4 BIKEWAYS
FAWCETT AVE
TACOMA, WA 98421

Database(s) : [ALL SITES - WA, DOCKET, ECHO, FRS, ICIS, INACTIVE PCS, PCS ENF] ***(cont.)***

Envirosite ID: 20454951
EPA ID: N/R

ECHO ***(cont.)***

CWA Formal Action Count :	N/R
CWA Last Formal Action Date :	N/R
CWA Penalties :	N/R
CWA Last Penalty Date :	N/R
CWA Last Penalty Amount :	N/R
CWA Quarters IN NC :	0
CWA Current Compliance Status :	Terminated Permit
CWA Current SNC Flag :	N
CWA 13 Quarters Compliance Status :	N/R
CWA 13 Quarters Effluent Exceedances:	N/R
CWA Three-Year QNCR Codes :	N/R
DFR URL :	Click here for hyperlink provided by the agency.
Facility SIC :	1794
Facility NAICS :	N/R
Facility Last Inspection EPA Date :	N/R
Facility Last Inspection State Date :	N/R
Facility Last Formal Act EPA Date :	N/R
Facility Last Formal Act State Date :	N/R
Facility Last Informal Act EPA Date :	N/R
Facility Last Informal Act State Date:	N/R
Facility Federal Agency :	N/R
TRI Reporter :	N/R
Facility Imp Water Flag :	Y
Current SNC Flag :	N
Indian County Flag :	N
Federal Flag :	N/R
US Mexico Border Flag :	N/R
Chesapeak Bay Flag :	N/R
AIR Flag :	N
NPDES Flag :	Y
SDWIS Flag :	N
RCRA Flag :	N
TRI Flag :	N
GHG Flag :	N
Major Flag :	N/R
Active Flag :	N/R
NAA Flag :	N
Latitude :	47.17371
Longitude :	-122.43799
Last Date in Agency List :	2021-04-16

FRS

Facility Name :	TOP 4 BIKEWAYS
Facility Address :	FAWCETT AVE, TACOMA, WA 98421
County :	PIERCE

Site Details

Registry ID :	110056115396
FRS Facility URL :	Click here for hyperlink provided by the agency.
Last Date in Agency List :	2023-02-13

Map Id: CI265
Direction: WNW
Distance: 0.533 mi., 2814 ft.
Elevation: 231 ft.
Relative: Higher

Site Name : TOP 4 BIKEWAYS
FAWCETT AVE
TACOMA, WA 98421

Database(s) : [ALL SITES - WA, DOCKET, ECHO, FRS, ICIS, INACTIVE PCS, PCS ENF] ***(cont.)***

Envirosite ID: 20454951
EPA ID: N/R

FRS ***(cont.)***

Source Description

Source Description :	The NPDES module of the Compliance Information System (ICIS) tracks surface water permits issued under the Clean Water Act. Under NPDES, all facilities that discharge pollutants from any point source into waters of the United States are required to obtain a permit. The permit will likely contain limits on what can be discharged, impose monitoring and reporting requirements, and include other provisions to ensure that the discharge does not adversely affect water quality. The WA-FSIS provides a means to query and display data maintained by the Washington Department of Ecology. This system contains key information for each facility/site that is currently, or has been, of interest to the Air Quality, Dam Safety, Hazardous Waste, Toxics Cleanup, and Water Quality Programs.

FRS Environmental Interest

Source and System ID :	ICIS - WAR301233 WA-FSIS - 21824

ICIS

Facility Name :	TOP 4 BIKEWAYS
Facility Address :	FAWCETT AVE, TACOMA, WA 98421

Site Details

NPDES ID :	WAR301233
ICIS Facility Interest ID :	3600121665
Facility UIN :	110056115396
Facility Type Code :	Municipal or Water District
Impaired Waters :	303(D) Listed
Latitude :	47.254964
Longitude :	-122.4436
Last Date in Agency List :	2022-12-28

INACTIVE PCS

Issue Date :	2010-12-01
Original Issue Date :	2010-12-01
Effective Date :	2013-09-12
Expiration Date :	2015-12-31
Retirement Date :	N/R
Termination Date :	2015-12-31
Issuing Agency :	State
Agency Type :	State
Activity ID :	3600468209
External Permit Number :	WAR301233
Facility Type Indicator :	NON-POTW
Permit Type :	General Permit Covered Facility-NPDES)
Major Minor Status :	N
Permit Status :	Terminated
Total Design Flow Number :	N/R
Actual Average Flow Number :	N/R
State Water Body :	N/R

Map Id: CI265
Direction: WNW
Distance: 0.533 mi., 2814 ft.
Elevation: 231 ft.
Relative: Higher

Site Name : TOP 4 BIKEWAYS
FAWCETT AVE
TACOMA, WA 98421

Database(s) : [ALL SITES - WA, DOCKET, ECHO, FRS, ICIS, INACTIVE PCS, PCS ENF] ***(cont.)***

Envirosite ID: 20454951
EPA ID: N/R

INACTIVE PCS ***(cont.)***

State Water Body Name :	N/R
Permit Name :	Top 4 Bikeways
Permit Comp Status :	Y
RNC Tracking :	Y
Master External Permit Number :	WAR125725
TMDL Interface :	N/R
EDMR Authorization :	N
Pretreatment Indicator :	N/R
Last Date in Agency List :	2022-12-28

PCS ENF

Site Details

NPDES ID :	WAR301233
Last Date in Agency List :	2022-12-28

Formal Enforcement Actions

Settlement Entered Date :	N/R
ENF Identifier :	N/R
Activity ID :	N/R
Activity Type :	N/R
ENF Type :	N/R
Agency :	N/R
Fed Penalty Assessed Amount :	N/R
State Local Penalty Amount :	N/R

Informal Enforcement Actions

Achieved Date :	2016-01-17
Registry ID :	110056115396
ENF Identifier :	WA-751646
Activity ID :	3600484539
Activity Type :	Administrative - Informal
ENF Type :	Agency Enforcement Review
Agency :	State

Achieved Date :	2015-11-01
Registry ID :	110056115396
ENF Identifier :	WA-746195
Activity ID :	3600469605
Activity Type :	Administrative - Informal
ENF Type :	Agency Enforcement Review
Agency :	State

Achieved Date :	2015-10-29
Registry ID :	110056115396
ENF Identifier :	WA-745497
Activity ID :	3600469500
Activity Type :	Administrative - Informal
ENF Type :	Agency Enforcement Review
Agency :	State

Map Id: CI265
Direction: WNW
Distance: 0.533 mi., 2814 ft.
Elevation: 231 ft.
Relative: Higher

Site Name : TOP 4 BIKEWAYS
FAWCETT AVE
TACOMA, WA 98421

Database(s) : [ALL SITES - WA, DOCKET, ECHO, FRS, ICIS, INACTIVE PCS, PCS ENF] ***(cont.)***

Envirosite ID: 20454951
EPA ID: N/R

PCS ENF ***(cont.)***

Achieved Date :	2015-03-27
Registry ID :	110056115396
ENF Identifier :	WA-728986
Activity ID :	3600469189
Activity Type :	Administrative - Informal
ENF Type :	Agency Enforcement Review
Agency :	State

Map Id: CI266
Direction: WNW
Distance: 0.533 mi., 2816 ft.
Elevation: 234 ft.
Relative: Higher

Site Name : AT&T CORP FAWCETT | TACOMA
B530110/TACMWA02
757 FAWCETT AVE
TACOMA | Tacoma, WA

Database(s) : [ALL SITES - WA, BRS, DOCKET, ECHO, EPA UST, FRS, HAZNET - CA, RCRA_NONGEN, T 2 - WA, UST - WA]

Envirosite ID: 6568700
EPA ID: N/R

ALL SITES - WA

Facility Name :	AT&T Corp Fawcett
Facility Address :	757 FAWCETT AVE, TACOMA, 98402
County :	Pierce
Facility/Site ID :	22497434
Alternate Name :	N/R
Program Name :	N/R
WRIA :	10
Legislative District :	27
Congressional District :	6
Ecology Region :	SWRO
Ecology Program Phone :	(360) 407-6734
Tribal Land :	N
Latitude :	47.25626
Longitude :	-122.44331
Last Date in Agency List :	2023-01-03
Facility/Site ID :	22497434
Alternate Name :	N/R
Program Name :	N/R
WRIA :	10
Legislative District :	27
Congressional District :	6
Ecology Region :	SWRO
Ecology Program Phone :	N/R
Tribal Land :	N
Latitude :	47.25626
Longitude :	-122.44331

Map Id: CI266
Direction: WNW
Distance: 0.533 mi., 2816 ft.
Elevation: 234 ft.
Relative: Higher

Site Name : AT&T CORP FAWCETT | TACOMA B530110/TACMWA02
757 FAWCETT AVE
TACOMA | Tacoma, WA

Database(s) : [ALL SITES - WA, BRS, DOCKET, ECHO, EPA UST, FRS, HAZNET - CA, RCRA_NONGEN, T 2 - WA, UST - WA] ***(cont.)***

Envirosite ID: 6568700
EPA ID: N/R

ALL SITES - WA ***(cont.)***

Last Date in Agency List : 2023-01-03

Facility/Site ID : 22497434
Alternate Name : TACOMA B530110 TACMWA02
Program Name : N/R
WRIA : 10
Legislative District : 27
Congressional District : 6
Ecology Region : SWRO
Ecology Program Phone : (360) 407-7224
Tribal Land : N
Latitude : 47.25626
Longitude : -122.44331
Last Date in Agency List : 2023-01-03

Facility/Site ID : 22497434
Alternate Name : TACOMA B530110 TACMWA02
Program Name : N/R
WRIA : 10
Legislative District : 27
Congressional District : 6
Ecology Region : SWRO
Ecology Program Phone : (360) 407-6171
Tribal Land : N
Latitude : 47.25626
Longitude : -122.44331
Last Date in Agency List : 2023-01-03

Facility/Site ID : 22497434
Alternate Name : AT&T TACMWAO2 WA0110
Program Name : N/R
WRIA : 10
Legislative District : 27
Congressional District : 6
Ecology Region : SWRO
Ecology Program Phone : (360) 407-6171
Tribal Land : N
Latitude : 47.25626
Longitude : -122.44331
Last Date in Agency List : 2023-01-03

Facility/Site ID : 22497434
Alternate Name : N/R
Program Name : N/R
WRIA : 10
Legislative District : 27
Congressional District : 6
Ecology Region : SWRO
Ecology Program Phone : (360) 407-6171

Map Id: CI266
Direction: WNW
Distance: 0.533 mi., 2816 ft.
Elevation: 234 ft.
Relative: Higher

Site Name : AT&T CORP FAWCETT | TACOMA B530110/TACMWA02
757 FAWCETT AVE
TACOMA | Tacoma, WA

Database(s) : [ALL SITES - WA, BRS, DOCKET, ECHO, EPA UST, FRS, HAZNET - CA, RCRA_NONGEN, T 2 - WA, UST - WA] ***(cont.)***

Envirosite ID: 6568700
EPA ID: N/R

ALL SITES - WA ***(cont.)***

Tribal Land :	N
Latitude :	47.25626
Longitude :	-122.44331
Last Date in Agency List :	2023-01-03

Facility/Site ID :	22497434
Alternate Name :	N/R
Program Name :	N/R
WRIA :	10
Legislative District :	27
Congressional District :	6
Ecology Region :	SWRO
Ecology Program Phone :	(360) 407-7224
Tribal Land :	N
Latitude :	47.25626
Longitude :	-122.44331
Last Date in Agency List :	2023-01-03

Facility/Site ID :	22497434
Alternate Name :	AT&T TACMWAO2 WA0110
Program Name :	N/R
WRIA :	10
Legislative District :	27
Congressional District :	6
Ecology Region :	SWRO
Ecology Program Phone :	(360) 407-7224
Tribal Land :	N
Latitude :	47.25626
Longitude :	-122.44331
Last Date in Agency List :	2023-01-03

Program Details

Program :	HAZWASTE
Program ID :	WAT540012887
Interaction Type :	Emergency/Haz Chem Rpt TIER2
Interaction Type Description :	Businesses that store 10,000 pounds or more of a hazardous chemical or 500 pounds or less, depending on the chemical, of an extremely hazardous chemical on site at any one time must report annually. Reports are sent to the State Emergency Response Commission (represented by Ecology) Local Emergency Planning Committees, and local fire departments for emergency planning. (product, not waste)
Status :	Inactive
Start Date :	1989-01-01
End Date :	2008-02-27
SIC :	4813 - TELEPHONE COMMUNICATIONS, EXCEPT RADIOTELEPHONE
NAICS :	N/R

Map Id: CI266
Direction: WNW
Distance: 0.533 mi., 2816 ft.
Elevation: 234 ft.
Relative: Higher

Site Name : AT&T CORP FAWCETT | TACOMA
B530110/TACMWA02
757 FAWCETT AVE
TACOMA | Tacoma, WA

Database(s) : [ALL SITES - WA, BRS, DOCKET, ECHO, EPA UST, FRS, HAZNET - CA, RCRA_NONGEN, T 2 - WA, UST - WA] ***(cont.)***

Envirosite ID: 6568700
EPA ID: N/R

ALL SITES - WA ***(cont.)***

Program :	HAZWASTE
Program ID :	WAT540012887
Interaction Type :	Emergency/Haz Chem Rpt TIER2
Interaction Type Description :	Businesses that store 10,000 pounds or more of a hazardous chemical or 500 pounds or less, depending on the chemical, of an extremely hazardous chemical on site at any one time must report annually. Reports are sent to the State Emergency Response Commission (represented by Ecology) Local Emergency Planning Committees, and local fire departments for emergency planning. (product, not waste)
Status :	Inactive
Start Date :	1989-01-01
End Date :	2008-02-27
SIC :	N/R
NAICS :	N/R

Program :	HAZWASTE
Program ID :	WAT540012887
Interaction Type :	Haz Waste Management Activity
Interaction Type Description :	Facilities that are required to have a RCRA Site ID# but who do not generate and/or manage hazardous waste (XQG generator status). This includes transporters, used oil recyclers, and dangerous waste fuel marketers and burners.
Status :	Inactive
Start Date :	2002-12-31
End Date :	2003-12-31
SIC :	N/R
NAICS :	N/R

Program :	HAZWASTE
Program ID :	WAT540012887
Interaction Type :	Hazardous Waste Generator
Interaction Type Description :	Facilities that generate any quantity of a dangerous waste. They may be classified as SQG, MQG, or LQG depending on hazardous waste generated for a given month.
Status :	Inactive
Start Date :	1997-10-02
End Date :	2003-09-16
SIC :	N/R
NAICS :	N/R

Program :	HAZWASTE
Program ID :	WAT540012887
Interaction Type :	Hazardous Waste Generator

Map Id: CI266
Direction: WNW
Distance: 0.533 mi., 2816 ft.
Elevation: 234 ft.
Relative: Higher

Site Name : AT&T CORP FAWCETT | TACOMA
B530110/TACMWA02
757 FAWCETT AVE
TACOMA | Tacoma, WA

Database(s) : [ALL SITES - WA, BRS, DOCKET, ECHO, EPA UST, FRS, HAZNET - CA, RCRA_NONGEN, T 2 - WA, UST - WA] ***(cont.)***

Envirosite ID: 6568700
EPA ID: N/R

ALL SITES - WA ***(cont.)***

Interaction Type Description :	Facilities that generate any quantity of a dangerous waste. They may be classified as SQG, MQG, or LQG depending on hazardous waste generated for a given month.
Status :	Inactive
Start Date :	1988-10-07
End Date :	1995-12-31
SIC :	N/R
NAICS :	N/R
Program :	HAZWASTE
Program ID :	WAT540012887
Interaction Type :	Underground Storage Tank
Interaction Type Description :	Any one or combination of tanks (including connecting underground pipes) that is used to contain regulated substances and has a tank volume of ten percent or more beneath the surface of the ground. This term does not include any of the exempt UST systems specified in WAC 173-360-110(2) or any piping connected thereto. See WAC 173-360
Status :	Inactive
Start Date :	1998-06-08
End Date :	1753-01-01
SIC :	4813 - TELEPHONE COMMUNICATIONS, EXCEPT RADIOTELEPHONE
NAICS :	N/R
Program :	HAZWASTE
Program ID :	WAT540012887
Interaction Type :	Underground Storage Tank
Interaction Type Description :	Any one or combination of tanks (including connecting underground pipes) that is used to contain regulated substances and has a tank volume of ten percent or more beneath the surface of the ground. This term does not include any of the exempt UST systems specified in WAC 173-360-110(2) or any piping connected thereto. See WAC 173-360
Status :	Inactive
Start Date :	1998-06-08
End Date :	1753-01-01
SIC :	N/R
NAICS :	N/R
Program :	HAZWASTE
Program ID :	WAT540012887
Interaction Type :	Urban Waters
Interaction Type Description :	The site has been inspected by an Ecology Urban Waters Inspector.
Status :	Active
Start Date :	2009-12-10
End Date :	N/R

Map Id: CI266
Direction: WNW
Distance: 0.533 mi., 2816 ft.
Elevation: 234 ft.
Relative: Higher

Site Name : AT&T CORP FAWCETT | TACOMA
B530110/TACMWA02
757 FAWCETT AVE
TACOMA | Tacoma, WA

Database(s) : [ALL SITES - WA, BRS, DOCKET, ECHO, EPA UST, FRS, HAZNET - CA, RCRA_NONGEN, T 2 - WA, UST - WA] ***(cont.)***

Envirosite ID: 6568700
EPA ID: N/R

ALL SITES - WA ***(cont.)***

SIC :	N/R
NAICS :	N/R
Program :	HAZWASTE
Program ID :	WAT540012887
Interaction Type :	Emergency/Haz Chem Rpt TIER2
Interaction Type Description :	Businesses that store 10,000 pounds or more of a hazardous chemical or 500 pounds or less, depending on the chemical, of an extremely hazardous chemical on site at any one time must report annually. Reports are sent to the State Emergency Response Commission (represented by Ecology) Local Emergency Planning Committees, and local fire departments for emergency planning. (product, not waste)
Status :	Active
Start Date :	2007-02-28
End Date :	N/R
SIC :	N/R
NAICS :	N/R

BRS

Facility Name :	AT&T CORP FAWCETT
Facility Address :	757 FAWCETT AVE, TACOMA, WA 98402
County :	PIERCE

Site Details

Date Form Received by Agency :	2003-12-31
EPA ID :	WAT540012887
Mailing Address :	1905 ASTON AVE, CARLSBAD, CA 92008
Contact :	ELOISE M DURANT
Contact Address :	N/R
Contact Country :	US
Contact Telephone :	253-593-6942
Contact Email :	N/R
EPA Region :	10
Land Type :	Private
Source Type :	Annual/Biennial Report
Classification :	Not a generator, verified
Description :	Not a generator, verified
Last Date in Agency List :	2023-01-23

Owner/Operator Summary

Owner/Operator Name :	AT & T CORP
Owner/Operator Address :	295 MAPLE AVE, BASKING RIDGE, NJ 07920
Owner/Operator Country :	US
Owner/Operator Telephone :	N/R

Map Id: CI266
Direction: WNW
Distance: 0.533 mi., 2816 ft.
Elevation: 234 ft.
Relative: Higher

Site Name : AT&T CORP FAWCETT | TACOMA
B530110/TACMWA02
757 FAWCETT AVE
TACOMA | Tacoma, WA

Database(s) : [ALL SITES - WA, BRS, DOCKET, ECHO, EPA UST, FRS, HAZNET - CA, RCRA_NONGEN, T 2 - WA, UST - WA] ***(cont.)***

Envirosite ID: 6568700
EPA ID: N/R

BRS ***(cont.)***

Owner/Operator Email :	N/R
Owner/Operator Fax :	N/R
Legal Status :	Private
Owner/Operator Type :	Owner
Owner/Operator Start Date :	1997-10-02
Owner/Operator End Date :	N/R

Owner/Operator Name :	MARSHA BERRY
Owner/Operator Address :	757 S FAWCETT, TACOMA, WA 98402
Owner/Operator Country :	US
Owner/Operator Telephone :	N/R
Owner/Operator Email :	N/R
Owner/Operator Fax :	N/R
Legal Status :	Private
Owner/Operator Type :	Operator
Owner/Operator Start Date :	1997-10-02
Owner/Operator End Date :	N/R

Waste Activity Monitoring

Report Cycle :	2003
Hazardous Waste Page Number :	1
Hazardous Waste Sub-Page Number :	1
BR Form :	XX
Waste Description :	N/R
Primary NAICS :	51711 - Wired Telecommunications Carriers
Source Code :	N/R
Form Code :	N/R
Management Method :	N/R
Generation Tons :	0
Managed Tons :	0
Shipped Tons :	0
Received Tons :	0
Receiver ID :	N/R
Receiver State :	N/R
Shipper ID :	N/R
Shipper State :	N/R
Waste Minimization :	N/R
Waste Code List :	N/R
Waste Code Group :	N/R
Waste Generation Type :	N/R

DOCKET

Facility Name :	AT&T CORP FAWCETT
Facility Address :	757 FAWCETT AVE, TACOMA, WA 98402

Map Id: CI266
Direction: WNW
Distance: 0.533 mi., 2816 ft.
Elevation: 234 ft.
Relative: Higher

Site Name : AT&T CORP FAWCETT | TACOMA
B530110/TACMWA02
757 FAWCETT AVE
TACOMA | Tacoma, WA

Database(s) : [ALL SITES - WA, BRS, DOCKET, ECHO, EPA UST, FRS, HAZNET - CA, RCRA_NONGEN, T 2 - WA, UST - WA] ***(cont.)***

Envirosite ID: 6568700
EPA ID: N/R

DOCKET ***(cont.)***

Site Activity Details

Enforcement Action Case Number :	HQ-2009-8001
Activity ID :	1400010482
Enforcement Action Name :	AT&T CORP FAWCETT
Last Date in Agency List :	2022-12-14
Final Ordr Iss/Final Order Enter Date:	2013-01-03
Complaint/Proposed Order Actual Date:	N/R
Final Order Issued Actual Date :	2013-01-03
Final Order Name :	New Cingular - AWS

Complaint Summary

Respondent/Defendant Name :	New Cingular - AWS
Named in Complaint :	Y
Named in Final Order :	Y
SEP Category :	Emergency Planning and Preparedness

SEP Description :

Under this agreement, NCW will provide equipment and/or hazardous materials training to enhance the capabilities of seven emergency responders across the country, each located in states in which a significant number of potential EPCRA violations occurred. NCW will spend a total of $625,000 on emergency response equipment, such as unknown gas and biological agent identifier technology, thermal imaging cameras, multi-gas meters, fire trucks, satellite communications devices and other communications equipment.

Regional Docket Number : N/R

Standard Industrial Classification (SIC) Summary

Registry ID :	110005407577
Primary SIC :	N/R
Primary NAICS :	N/R

Details for this site have been truncated due to the large number of available details for this site within this dataset. For the complete details for this site, contact your Envirosite account representative for a complimentary site report containing all of the details available.

Settlement FRS ICIS Facility :
1400005663 - NEW CINGULAR-AWS ANCHORAGE MTSO
1800011040 - CINGULAR WIRELESS LLC - LONGVIEW NORTH
1800028145 - AT&T MOBILITY - BOTHELL 9 FACILITY
3400045461 - AT&T CORP WIRELESS BOTHELL
3400045462 - AT&T CORP WIRELESS
3400045463 - META PLATFORMS TECHNOLOGIES LLC RED9461 MATRIX

Map Id: CI266
Direction: WNW
Distance: 0.533 mi., 2816 ft.
Elevation: 234 ft.
Relative: Higher

Site Name : AT&T CORP FAWCETT | TACOMA
B530110/TACMWA02
757 FAWCETT AVE
TACOMA | Tacoma, WA

Database(s) : [ALL SITES - WA, BRS, DOCKET, ECHO, EPA UST, FRS, HAZNET - CA, RCRA_NONGEN, T 2 - WA, UST - WA] ***(cont.)***

Envirosite ID: 6568700
EPA ID: N/R

DOCKET ***(cont.)***

3400045464 - AT&T CORP 8TH AVE
3400045465 - AT&T CORP FAWCETT
3400045466 - AT&T YAKIMA AVE
3400045467 - NEW CINGULAR WIRELESS BOTHELL II 113
3400045468 - AT&T MOBILITY
3400045469 - AT&T WIRELESS SEATTLE
3400045470 - AT&T WIRELESS DEXTER
3400045471 - AT&T WIRELESS GENESEE
3400045472 - AT&T WIRELESS PORTAGE BAY
3400045474 - AT&T WIRELESS TACOMA RDC
3400046453 - AT&T WIRELESS DARRINGTON
3400046454 - AT&T WIRELESS SNOHOMISH
3400046455 - AT&T WIRELESS LYNDEN
3400046456 - NAVAL MAGAZINE INDIAN ISLAND

Pollutants (SRS) : Fuel, diesel, #1
Sulfuric acid

Admin EA Closed Actual Date : 2015-05-08
Enforcement Action Name : New Cingular - AWS
Enforcement Action Resolution : Final Order With Penalty

Violation Types : N/R

Case Law Sections : CAA 110 - Implementation Plan for National Primary and Secondary Ambient Air Quality Standards
CWA 311J - SPCC and/or Federal Response Plan Violations
EPCRA 312 - Emergency and Hazardous Chemical Inventory Forms

Violation Penalties and Compliance Summary
Compliance Action Cost : 3030000
EPA Penalty Assessed Amount : 750000
Cost Recovery Required : N/R
Cost of SEP : 625000
Cost of Complying Actions : N/R

ECHO

Facility Name : AT&T CORP FAWCETT
Facility Address : 757 FAWCETT AVE, TACOMA, WA 98402
County : PIERCE

Last Inspection Date : N/R
Registry ID : 110005407577
FIPS Code : 53053

Map Id: CI266
Direction: WNW
Distance: 0.533 mi., 2816 ft.
Elevation: 234 ft.
Relative: Higher

Site Name : AT&T CORP FAWCETT | TACOMA
B530110/TACMWA02
757 FAWCETT AVE
TACOMA | Tacoma, WA

Database(s) : [ALL SITES - WA, BRS, DOCKET, ECHO, EPA UST, FRS, HAZNET - CA, RCRA_NONGEN, T 2 - WA, UST - WA] ***(cont.)***

Envirosite ID: 6568700
EPA ID: N/R

ECHO ***(cont.)***

EPA Region :	10
Inspection Count :	0
Last Inspection Days :	N/R
Informal Count :	0
Last Informal Action Date :	N/R
Formal Action Count :	0
Last Formal Action Date :	2013-01-03
Total Penalties :	0
Penalty Count :	N/R
Last Penalty Date :	2013-01-03
Last Penalty Amount :	750000
QTRS IN NC :	0
Programs IN SNC :	0
Current Compliance Status :	No Violation Identified
Three-Year Compliance Status :	_____
Collection Method :	ADDRESS MATCHING-HOUSE NUMBER
Reference Point :	ENTRANCE POINT OF A FACILITY OR STATION
Accuracy Meters :	50
Derived Tribes :	Puyallup Tribe of the Puyallup Reservation - 1.4 mile(s), Puyallup Tribe of the Puyallup Reservation - 1.5 mile(s), Muckleshoot Indian Tribe - 11.2 mile(s), Muckleshoot Indian Tribe - 14.3 mile(s), Nisqually Indian Tribe - 17.6 mile(s), Squaxin Island Tribe of the Squaxin Island Reservation - 21.6 mile(s), Squaxin Island Tribe of the Squaxin Island Reservation - 23.4 mile(s)
Derived HUC :	17110019
Derived WBD :	171100190301
Derived STCTY FIPS :	53053
Derived Zip :	98402
Derived CD113 :	06
Derived CB2010 :	530530616011033
MYRTK Universe :	NNN
NPDES IDs :	N/R
CWA Permit Types :	N/R
CWA Compliance Tracking :	N/R
CWA NAICS :	N/R
CWA SICS :	N/R
CWA Inspection Count :	N/R
CWA Last Inspection Days :	N/R
CWA Informal Count :	N/R
CWA Formal Action Count :	N/R
CWA Last Formal Action Date :	N/R
CWA Penalties :	N/R
CWA Last Penalty Date :	N/R
CWA Last Penalty Amount :	N/R
CWA Quarters IN NC :	N/R
CWA Current Compliance Status :	N/R
CWA Current SNC Flag :	N
CWA 13 Quarters Compliance Status :	N/R
CWA 13 Quarters Effluent Exceedances:	N/R
CWA Three-Year QNCR Codes :	N/R
DFR URL :	Click here for hyperlink provided by the agency.

Map Id: CI266
Direction: WNW
Distance: 0.533 mi., 2816 ft.
Elevation: 234 ft.
Relative: Higher

Site Name : AT&T CORP FAWCETT | TACOMA B530110/TACMWA02
757 FAWCETT AVE
TACOMA | Tacoma, WA

Database(s) : [ALL SITES - WA, BRS, DOCKET, ECHO, EPA UST, FRS, HAZNET - CA, RCRA_NONGEN, T 2 - WA, UST - WA] ***(cont.)***

Envirosite ID: 6568700
EPA ID: N/R

ECHO ***(cont.)***

Facility SIC :	N/R
Facility NAICS :	51711 - Wired Telecommunications Carriers
Facility Last Inspection EPA Date :	N/R
Facility Last Inspection State Date :	N/R
Facility Last Formal Act EPA Date :	2013-01-03
Facility Last Formal Act State Date :	N/R
Facility Last Informal Act EPA Date :	N/R
Facility Last Informal Act State Date:	N/R
Facility Federal Agency :	N/R
TRI Reporter :	N/R
Facility Imp Water Flag :	N/R
Current SNC Flag :	N
Indian County Flag :	N
Federal Flag :	N/R
US Mexico Border Flag :	N/R
Chesapeak Bay Flag :	N/R
AIR Flag :	N
NPDES Flag :	N
SDWIS Flag :	N
RCRA Flag :	Y
TRI Flag :	N
GHG Flag :	N
Major Flag :	N/R
Active Flag :	N/R
NAA Flag :	N
Latitude :	47.255927
Longitude :	-122.443647
Last Date in Agency List :	2023-01-16

EPA UST

Facility Name :	TACOMA B530110/TACMWA02
Facility Address :	757 FAWCETT AVE, Tacoma, Washington 984025503
County :	Pierce
Facility ID :	WA22497434
Facility Status :	Closed UST(s)
Open USTs :	0
Closed USTs :	1
Temporarily Out of Service USTs :	0
Date of Last Inspection :	N/R
EPA Region :	10
Tribe :	N/R
Facility ID 2 :	N/R
Latitude :	47.25626
Longitude :	-122.44331
Last Date in Agency List :	2023-01-30

Map Id: CI266
Direction: WNW
Distance: 0.533 mi., 2816 ft.
Elevation: 234 ft.
Relative: Higher

Site Name : AT&T CORP FAWCETT | TACOMA
B530110/TACMWA02
757 FAWCETT AVE
TACOMA | Tacoma, WA

Database(s) : [ALL SITES - WA, BRS, DOCKET, ECHO, EPA UST, FRS, HAZNET - CA, RCRA_NONGEN, T 2 - WA, UST - WA] ***(cont.)***

Envirosite ID: 6568700
EPA ID: N/R

EPA UST ***(cont.)***

Tank Details

Tank ID :	WA22497434_1
Tank Status :	Closed
Installation Date :	1964-12-31
Removal Date :	N/R
Capacity :	N/R
Substances :	N/R
Tank Wall Type :	N/R

FRS

Facility Name :	AT&T CORP FAWCETT
Facility Address :	757 FAWCETT AVE, TACOMA, WA 98402
County :	PIERCE

Site Details

Registry ID :	110070746050
FRS Facility URL :	Click here for hyperlink provided by the agency.
Last Date in Agency List :	2023-02-13

Source Description

Source Description :

All generators and treatment, storage, and disposal (TSD) facilities who handle hazardous waste are required to report to the EPA Administrator at least once every two years. The data collected is used to create the National Biennial Resource Conservation and Recovery Act (RCRA) Hazardous Waste Report. This data is processed within the RCRA Information (RCRAInfo) database.

FRS Environmental Interest

Source and System ID :	RCRAINFO - WAT540012887

Site Details

Registry ID :	110005407577
FRS Facility URL :	Click here for hyperlink provided by the agency.
Last Date in Agency List :	2023-02-13

Source Description

Map Id: CI266
Direction: WNW
Distance: 0.533 mi., 2816 ft.
Elevation: 234 ft.
Relative: Higher

Site Name : AT&T CORP FAWCETT | TACOMA
B530110/TACMWA02
757 FAWCETT AVE
TACOMA | Tacoma, WA

Database(s) : [ALL SITES - WA, BRS, DOCKET, ECHO, EPA UST, FRS, HAZNET - CA, RCRA_NONGEN, T 2 - WA, UST - WA] ***(cont.)***

Envirosite ID: 6568700
EPA ID: N/R

FRS ***(cont.)***

Source Description :

RCRAInfo is EPA's comprehensive information system that supports the Resource Conservation and Recovery Act (RCRA) of 1976 and the Hazardous and Solid Waste Amendments (HSWA) of 1984 through the tracking of events and activities related to facilities that generate, transport, and treat, store, or dispose of hazardous waste. RCRAInfo allows RCRA program staff to track the notification, permit, compliance, and corrective action activities required under RCRA. RCRAInfo also supports generation of the National Hazardous Waste Biennial Report. All generators and treatment, storage, and disposal facilities who handle hazardous waste are required to report to the EPA Administrator at least once every two years to support creation of the Biennial Report.
The WA-FSIS provides a means to query and display data maintained by the Washington Department of Ecology. This system contains key information for each facility/site that is currently, or has been, of interest to the Air Quality, Dam Safety, Hazardous Waste, Toxics Cleanup, and Water Quality Programs.

FRS Environmental Interest
Source and System ID :

RCRAINFO - WAT540012887
WA-FSIS - 22497434

HAZNET - CA

Facility Name : AT&T CORP FAWCETT
Facility Address : 757 FAWCETT AVE, Tacoma, WA 98402
County : N/R

Site Details
Generator EPA ID : WAT540012887
Active : N/R
Category : N/R
Facility Types : N/R
Type : N/R
Contact Name : Eloise Durant
Contact Phone : 2535936942
Facility Mailing Address : 1905 Aston Ave Ste 100, Carlsbad, CA 92008
Latitude : N/R
Longitude : N/R
Agency Hyperlink : Click here for hyperlink provided by the agency.
Last Date in Agency List : 2021-07-08

Waste Generator Details
State Waste :

2001: 741 - Liquids with halogenated organic compounds >= 1,000 Mg. /L, 0.1042 tons to CAD009452657
2001: 551 - Laboratory waste chemicals, 0.169 tons to CAD009452657
2001: N/R - Blank or unknown, 0.2 tons to CAD009452657

Map Id: CI266
Direction: WNW
Distance: 0.533 mi., 2816 ft.
Elevation: 234 ft.
Relative: Higher

Site Name : AT&T CORP FAWCETT | TACOMA
B530110/TACMWA02
757 FAWCETT AVE
TACOMA | Tacoma, WA

Database(s) : [ALL SITES - WA, BRS, DOCKET, ECHO, EPA UST, FRS, HAZNET - CA, RCRA_NONGEN, T 2 - WA, UST - WA] ***(cont.)***

Envirosite ID: 6568700
EPA ID: N/R

RCRA_NONGEN

Facility Name :	AT&T CORP FAWCETT
Facility Address :	757 FAWCETT AVE, TACOMA, WA 98402
County :	PIERCE
Date Form Received by Agency :	2004-03-05
EPA ID :	WAT540012887
Mailing Address :	1905 ASTON AVE, CARLSBAD, WA 92008
Contact :	JEFF KACIREK
Contact Address :	1905 ASTON AVE, CARLSBAD, CA 92008
Contact Country :	US
Contact Telephone :	760-602-8700
Contact Email :	N/R
EPA Region :	10
Land Type :	Private
Source Type :	Implementer
Classification :	Not a generator, verified
Description :	Not a generator, verified
Last Date in Agency List :	2023-01-23

Owner/Operator Summary

Owner/Operator Name :	AT T CORP
Owner/Operator Address :	295 MAPLE AVE, BASKING RIDGE, NJ 07920
Owner/Operator Country :	US
Owner/Operator Telephone :	201-645-4113
Owner/Operator Email :	N/R
Owner/Operator Fax :	N/R
Legal Status :	Private
Owner/Operator Type :	Owner
Owner/Operator Start Date :	1997-10-02
Owner/Operator End Date :	N/R

Owner/Operator Name :	AT T CORP
Owner/Operator Address :	295 MAPLE AVE, BASKING RIDGE, NJ 07920
Owner/Operator Country :	US
Owner/Operator Telephone :	201-645-4113
Owner/Operator Email :	N/R
Owner/Operator Fax :	N/R
Legal Status :	Private
Owner/Operator Type :	Owner
Owner/Operator Start Date :	N/R
Owner/Operator End Date :	N/R

Owner/Operator Name :	BERRY, MARSHA
Owner/Operator Address :	757 S FAWCETT, TACOMA, WA 98402
Owner/Operator Country :	US
Owner/Operator Telephone :	000-000-0000
Owner/Operator Email :	N/R
Owner/Operator Fax :	N/R

Map Id: CI266
Direction: WNW
Distance: 0.533 mi., 2816 ft.
Elevation: 234 ft.
Relative: Higher

Site Name : AT&T CORP FAWCETT | TACOMA
B530110/TACMWA02
757 FAWCETT AVE
TACOMA | Tacoma, WA

Database(s) : [ALL SITES - WA, BRS, DOCKET, ECHO, EPA UST, FRS, HAZNET - CA, RCRA_NONGEN, T 2 - WA, UST - WA] ***(cont.)***

Envirosite ID: 6568700
EPA ID: N/R

RCRA_NONGEN ***(cont.)***

Legal Status :	Private
Owner/Operator Type :	Operator
Owner/Operator Start Date :	N/R
Owner/Operator End Date :	N/R

Handler Activities Summary

U.S. Importer of Hazardous Waste :	N
Mixed Waste (Haz. and Radioactive) :	N
Recycler of Hazardous Waste :	N
Transporter of Hazardous Waste :	N
Treater, Storer or Disposer of HW :	N
Underground Injection Activity :	N
On-site Burner Exemption :	N
Furnace Exemption :	N
Used Oil Fuel Burner :	N
Used Oil Processor :	N
Used Oil Refiner :	N
Used Oil Fuel Marketer to Burner :	N
Used Oil Specification Marketer :	N
Used Oil Transfer Facility :	N
Used Oil Transporter :	N

Historical Generators

Details for this site have been truncated due to the large number of available details for this site within this dataset. For the complete details for this site, contact your Envirosite account representative for a complimentary site report containing all of the details available.

Date Form Received by Agency :	2004-03-04
Facility Name :	AT&T CORP FAWCETT
Classification :	Not a generator, verified

Date Form Received by Agency :	2003-12-31
Facility Name :	AT&T CORP FAWCETT
Classification :	Not a generator, verified

Date Form Received by Agency :	2003-09-08
Facility Name :	AT&T CORP FAWCETT
Classification :	Not a generator, verified

Date Form Received by Agency :	2002-03-05
Facility Name :	AT&T CORP FAWCETT
Classification :	Very Small Quantity Generator

Map Id: CI266
Direction: WNW
Distance: 0.533 mi., 2816 ft.
Elevation: 234 ft.
Relative: Higher

Site Name : AT&T CORP FAWCETT | TACOMA B530110/TACMWA02
757 FAWCETT AVE
TACOMA | Tacoma, WA

Database(s) : [ALL SITES - WA, BRS, DOCKET, ECHO, EPA UST, FRS, HAZNET - CA, RCRA_NONGEN, T 2 - WA, UST - WA] ***(cont.)***

Envirosite ID: 6568700
EPA ID: N/R

RCRA_NONGEN ***(cont.)***

Date Form Received by Agency :	2001-03-05
Facility Name :	AT&T CORP FAWCETT
Classification :	Very Small Quantity Generator
Date Form Received by Agency :	2000-03-02
Facility Name :	AT&T CORP FAWCETT
Classification :	Not a generator, verified
Date Form Received by Agency :	1999-02-23
Facility Name :	AT&T CORP FAWCETT
Classification :	Very Small Quantity Generator
Date Form Received by Agency :	1998-10-12
Facility Name :	AT&T CORP FAWCETT
Classification :	Very Small Quantity Generator
Date Form Received by Agency :	1997-10-02
Facility Name :	AT&T CORP FAWCETT
Classification :	Not a generator, verified
Date Form Received by Agency :	1997-10-02
Facility Name :	AT&T CORP FAWCETT
Classification :	Very Small Quantity Generator

Notices of Violations Summary

Regulation Violated :	N

T 2 - WA

Facility Name :	AT&T Corp Fawcett
Facility Address :	757 FAWCETT AVE, TACOMA, 98402
County :	Pierce
Facility/Site ID :	22497434
Alternate Name :	TACOMA B530110 TACMWA02
Program Name :	N/R
WRIA :	10
Legislative District :	27
Congressional District :	6
Ecology Region :	SWRO
Ecology Program Phone :	(360) 407-6171
Tribal Land :	N
Latitude :	47.25626
Longitude :	-122.44331

Map Id: CI266
Direction: WNW
Distance: 0.533 mi., 2816 ft.
Elevation: 234 ft.
Relative: Higher

Site Name : AT&T CORP FAWCETT | TACOMA
B530110/TACMWA02
757 FAWCETT AVE
TACOMA | Tacoma, WA

Database(s) : [ALL SITES - WA, BRS, DOCKET, ECHO, EPA UST, FRS, HAZNET - CA, RCRA_NONGEN, T 2 - WA, UST - WA] ***(cont.)***

Envirosite ID: 6568700
EPA ID: N/R

T 2 - WA ***(cont.)***

Last Date in Agency List : 2023-01-04

Facility/Site ID : 22497434
Alternate Name : AT&T TACMWAO2 WA0110
Program Name : N/R
WRIA : 10
Legislative District : 27
Congressional District : 6
Ecology Region : SWRO
Ecology Program Phone : (360) 407-6171
Tribal Land : N
Latitude : 47.25626
Longitude : -122.44331
Last Date in Agency List : 2023-01-04

Facility/Site ID : 22497434
Alternate Name : N/R
Program Name : N/R
WRIA : 10
Legislative District : 27
Congressional District : 6
Ecology Region : SWRO
Ecology Program Phone : (360) 407-6171
Tribal Land : N
Latitude : 47.25626
Longitude : -122.44331
Last Date in Agency List : 2023-01-04

Program Details

Program : HAZWASTE
Interaction Type : Emergency/Haz Chem Rpt TIER2

Interaction Type Description : Businesses that store 10,000 pounds or more of a hazardous chemical or 500 pounds or less, depending on the chemical, of an extremely hazardous chemical on site at any one time must report annually. Reports are sent to the State Emergency Response Commission (represented by Ecology) Local Emergency Planning Committees, and local fire departments for emergency planning. (product, not waste)

Status : Inactive
Start Date : 1989-01-01
End Date : 2008-02-27
SIC : 4813 - TELEPHONE COMMUNICATIONS, EXCEPT RADIOTELEPHONE
NAICS : N/R

Program : HAZWASTE
Interaction Type : Emergency/Haz Chem Rpt TIER2

Map Id: CI266
Direction: WNW
Distance: 0.533 mi., 2816 ft.
Elevation: 234 ft.
Relative: Higher

Site Name : AT&T CORP FAWCETT | TACOMA B530110/TACMWA02
757 FAWCETT AVE
TACOMA | Tacoma, WA

Database(s) : [ALL SITES - WA, BRS, DOCKET, ECHO, EPA UST, FRS, HAZNET - CA, RCRA_NONGEN, T 2 - WA, UST - WA] ***(cont.)***

Envirosite ID: 6568700
EPA ID: N/R

T 2 - WA ***(cont.)***

Interaction Type Description :	Businesses that store 10,000 pounds or more of a hazardous chemical or 500 pounds or less, depending on the chemical, of an extremely hazardous chemical on site at any one time must report annually. Reports are sent to the State Emergency Response Commission (represented by Ecology) Local Emergency Planning Committees, and local fire departments for emergency planning. (product, not waste)
Status :	Inactive
Start Date :	1989-01-01
End Date :	2008-02-27
SIC :	N/R
NAICS :	N/R
Program :	HAZWASTE
Interaction Type :	Emergency/Haz Chem Rpt TIER2
Interaction Type Description :	Businesses that store 10,000 pounds or more of a hazardous chemical or 500 pounds or less, depending on the chemical, of an extremely hazardous chemical on site at any one time must report annually. Reports are sent to the State Emergency Response Commission (represented by Ecology) Local Emergency Planning Committees, and local fire departments for emergency planning. (product, not waste)
Status :	Active
Start Date :	2007-02-28
End Date :	N/R
SIC :	N/R
NAICS :	N/R

UST - WA

Facility Name :	TACOMA B530110/TACMWA02
Facility Address :	757 FAWCETT AVE, Tacoma, 98402
County :	Pierce
Facility Site ID :	22497434
UST Site ID :	10113
Tag Number(s) :	N/R
Responsible Unit :	Southwest
Is Active :	No
Latitude :	47.25626
Longitude :	-122.44331
Last Date in Agency List :	2022-12-29

Tank Details

Tank Name :	1
Tank Status :	Removed
Install Date :	1964-12-31

Map Id: CI266
Direction: WNW
Distance: 0.533 mi., 2816 ft.
Elevation: 234 ft.
Relative: Higher

Site Name : AT&T CORP FAWCETT | TACOMA
B530110/TACMWA02
757 FAWCETT AVE
TACOMA | Tacoma, WA

Database(s) : [ALL SITES - WA, BRS, DOCKET, ECHO, EPA UST, FRS, HAZNET - CA, RCRA_NONGEN, T 2 - WA, UST - WA] ***(cont.)***

Envirosite ID: 6568700
EPA ID: N/R

UST - WA ***(cont.)***

Tank Upgrade Date :	N/R
Tank Permanent Closure Date :	N/R
Permit Expiration Date :	N/R
Tank Material :	N/R
Tank Construction :	N/R
Tank Corrosion Protection :	N/R
Tank Manifold :	N/R
Tank Release Detection :	N/R
Tank Tightness Test :	N/R
Tank Spill Prevention :	N/R
Capacity Range :	N/R
Actual Capacity :	N/R
Pipe Material :	N/R
Pipe Construction :	N/R
Pipe Corrosion Protection :	N/R
Tank SFC :	N/R
Dispenser SFC :	N/R
Primary Pipe Release Detection :	N/R
Secondary Pipe Release Detection :	N/R
Pipe Pumping System :	N/R
Pipe Install Date :	N/R
Turbine Sump Construction :	N/R
Tank Status Date :	1996-08-06
Tank Install Date :	N/R
Tank Overfill Prevention :	N/R

Compartments Details

Compartment Number :	1
Compartment Capacity :	N/R
Substance Stored :	N/R
Used Substance :	N/R
Ecy Region :	N/R

Map Id: CH267
Direction: NNW
Distance: 0.539 mi., 2848 ft.
Elevation: 14 ft.
Relative: Lower

Site Name : PIONEER INDUSTRIES | PIONEER PAINTING | PIONEER-GUDMUNDSON PAINTING CO.
255 E F ST | 255 EAST F ST | 255 EAST F STREET
TACOMA | TACOMA, WA 98421

Database(s) : [ALL SITES - WA, ECHO, FRS, PRP-CORP, RCRA_NONGEN]

Envirosite ID: 6584367
EPA ID: N/R

ALL SITES - WA

Facility Name :	Pioneer Industries
Facility Address :	255 E F ST, TACOMA, 98421
County :	Pierce
Facility/Site ID :	65877633
Alternate Name :	N/R
Program Name :	N/R
WRIA :	10
Legislative District :	27
Congressional District :	9
Ecology Region :	SWRO
Ecology Program Phone :	(360) 407-6731
Tribal Land :	N
Latitude :	47.26094
Longitude :	-122.43221
Last Date in Agency List :	2023-01-03

Facility/Site ID :	65877633
Alternate Name :	N/R
Program Name :	N/R
WRIA :	10
Legislative District :	27
Congressional District :	9
Ecology Region :	SWRO
Ecology Program Phone :	(360) 407-6734
Tribal Land :	N
Latitude :	47.26094
Longitude :	-122.43221
Last Date in Agency List :	2023-01-03

Program Details

Program :	HAZWASTE
Program ID :	WAD044872794
Interaction Type :	Hazardous Waste Planner
Interaction Type Description :	Under Chapter 173-307 WAC, facilities that report under Section 313 of the Emergency Planning/Community Right-To-Know Act (EPCRA), or that generate more than 2,640 pounds of hazardous waste per year, must prepare Pollution Prevention Plans.
Status :	Inactive
Start Date :	1992-01-01
End Date :	1999-10-01
SIC :	N/R
NAICS :	N/R

Map Id: CH267
Direction: NNW
Distance: 0.539 mi., 2848 ft.
Elevation: 14 ft.
Relative: Lower

Site Name : PIONEER INDUSTRIES | PIONEER PAINTING | PIONEER-GUDMUNDSON PAINTING CO.
255 E F ST | 255 EAST F ST | 255 EAST F STREET
TACOMA | TACOMA, WA 98421

Database(s) : [ALL SITES - WA, ECHO, FRS, PRP-CORP, RCRA_NONGEN] ***(cont.)***

Envirosite ID: 6584367
EPA ID: N/R

ALL SITES - WA ***(cont.)***

Program :	HAZWASTE
Program ID :	WAD044872794
Interaction Type :	Hazardous Waste Generator
Interaction Type Description :	Facilities that generate any quantity of a dangerous waste. They may be classified as SQG, MQG, or LQG depending on hazardous waste generated for a given month.
Status :	Inactive
Start Date :	1985-03-03
End Date :	1998-12-31
SIC :	N/R
NAICS :	N/R

ECHO

Facility Name :	PIONEER INDUSTRIES
Facility Address :	255 E F ST, TACOMA, WA 98421
County :	PIERCE
Last Inspection Date :	1990-03-15
Registry ID :	110005320474
FIPS Code :	53053
EPA Region :	10
Inspection Count :	0
Last Inspection Days :	11952
Informal Count :	0
Last Informal Action Date :	1990-03-29
Formal Action Count :	0
Last Formal Action Date :	N/R
Total Penalties :	0
Penalty Count :	N/R
Last Penalty Date :	N/R
Last Penalty Amount :	N/R
QTRS IN NC :	0
Programs IN SNC :	0
Current Compliance Status :	No Violation Identified
Three-Year Compliance Status :	_____
Collection Method :	ADDRESS MATCHING-HOUSE NUMBER
Reference Point :	ENTRANCE POINT OF A FACILITY OR STATION
Accuracy Meters :	50
Derived Tribes :	Puyallup Tribe of the Puyallup Reservation - 1.1 mile(s), Puyallup Tribe of the Puyallup Reservation - 1.6 mile(s), Muckleshoot Indian Tribe - 10.7 mile(s), Muckleshoot Indian Tribe - 13.8 mile(s), Nisqually Indian Tribe - 18.2 mile(s), Squaxin Island Tribe of the Squaxin Island Reservation - 22.1 mile(s), Squaxin Island Tribe of the Squaxin Island Reservation - 24 mile(s)
Derived HUC :	17110019
Derived WBD :	171100190301

Map Id: CH267
Direction: NNW
Distance: 0.539 mi., 2848 ft.
Elevation: 14 ft.
Relative: Lower

Site Name : PIONEER INDUSTRIES | PIONEER PAINTING | PIONEER-GUDMUNDSON PAINTING CO.
255 E F ST | 255 EAST F ST | 255 EAST F STREET
TACOMA | TACOMA, WA 98421

Database(s) : [ALL SITES - WA, ECHO, FRS, PRP-CORP, RCRA_NONGEN] ***(cont.)***

Envirosite ID: 6584367
EPA ID: N/R

ECHO ***(cont.)***

Derived STCTY FIPS :	53053
Derived Zip :	98421
Derived CD113 :	09
Derived CB2010 :	530530602001070
MYRTK Universe :	NNN
NPDES IDs :	N/R
CWA Permit Types :	N/R
CWA Compliance Tracking :	N/R
CWA NAICS :	N/R
CWA SICS :	N/R
CWA Inspection Count :	N/R
CWA Last Inspection Days :	N/R
CWA Informal Count :	N/R
CWA Formal Action Count :	N/R
CWA Last Formal Action Date :	N/R
CWA Penalties :	N/R
CWA Last Penalty Date :	N/R
CWA Last Penalty Amount :	N/R
CWA Quarters IN NC :	N/R
CWA Current Compliance Status :	N/R
CWA Current SNC Flag :	N
CWA 13 Quarters Compliance Status :	N/R
CWA 13 Quarters Effluent Exceedances:	N/R
CWA Three-Year QNCR Codes :	N/R
DFR URL :	Click here for hyperlink provided by the agency.
Facility SIC :	N/R
Facility NAICS :	23731 - Highway, Street, and Bridge Construction
Facility Last Inspection EPA Date :	N/R
Facility Last Inspection State Date :	1990-03-15
Facility Last Formal Act EPA Date :	N/R
Facility Last Formal Act State Date :	N/R
Facility Last Informal Act EPA Date :	N/R
Facility Last Informal Act State Date:	1990-03-29
Facility Federal Agency :	N/R
TRI Reporter :	N/R
Facility Imp Water Flag :	N/R
Current SNC Flag :	N
Indian County Flag :	N
Federal Flag :	N/R
US Mexico Border Flag :	N/R
Chesapeak Bay Flag :	N/R
AIR Flag :	N
NPDES Flag :	N
SDWIS Flag :	N
RCRA Flag :	Y
TRI Flag :	N
GHG Flag :	N
Major Flag :	N/R
Active Flag :	N/R
NAA Flag :	N
Latitude :	47.261693
Longitude :	-122.433061
Last Date in Agency List :	2023-01-16

Map Id: CH267
Direction: NNW
Distance: 0.539 mi., 2848 ft.
Elevation: 14 ft.
Relative: Lower

Site Name : PIONEER INDUSTRIES | PIONEER PAINTING | PIONEER-GUDMUNDSON PAINTING CO.
255 E F ST | 255 EAST F ST | 255 EAST F STREET
TACOMA | TACOMA, WA 98421

Database(s) : [ALL SITES - WA, ECHO, FRS, PRP-CORP, RCRA_NONGEN] ***(cont.)***

Envirosite ID: 6584367
EPA ID: N/R

FRS

Facility Name :	PIONEER INDUSTRIES
Facility Address :	255 E F ST, TACOMA, WA 98421
County :	PIERCE

Site Details

Registry ID :	110005320474
FRS Facility URL :	Click here for hyperlink provided by the agency.
Last Date in Agency List :	2023-02-13

Source Description

Source Description :

RCRAInfo is EPA's comprehensive information system that supports the Resource Conservation and Recovery Act (RCRA) of 1976 and the Hazardous and Solid Waste Amendments (HSWA) of 1984 through the tracking of events and activities related to facilities that generate, transport, and treat, store, or dispose of hazardous waste. RCRAInfo allows RCRA program staff to track the notification, permit, compliance, and corrective action activities required under RCRA. RCRAInfo also supports generation of the National Hazardous Waste Biennial Report. All generators and treatment, storage, and disposal facilities who handle hazardous waste are required to report to the EPA Administrator at least once every two years to support creation of the Biennial Report.
The WA-FSIS provides a means to query and display data maintained by the Washington Department of Ecology. This system contains key information for each facility/site that is currently, or has been, of interest to the Air Quality, Dam Safety, Hazardous Waste, Toxics Cleanup, and Water Quality Programs.

FRS Environmental Interest

Source and System ID :

RCRAINFO - WAD044872794
WA-FSIS - 65877633

PRP-CORP

Facility Name :	PIONEER-GUDMUNDSON PAINTING CO.
Facility Address :	255 EAST F STREET, TACOMA,, WA 98421
Actual Date :	1989-04-29
Date Type :	GENERAL NOTICE
EPA ID :	WAD980726368
Site Name :	COMMENCEMENT BAY, NEAR SHORE/TIDE FLATS
NPL Status Description :	Currently on the Final NPL
Non NPL Status Short Name :	N/R
Action Name :	Not Ltrs
Action Type Seq :	NJ-1
Region Code :	10

Map Id: CH267
Direction: NNW
Distance: 0.539 mi., 2848 ft.
Elevation: 14 ft.
Relative: Lower

Site Name : PIONEER INDUSTRIES | PIONEER PAINTING | PIONEER-GUDMUNDSON PAINTING CO.
255 E F ST | 255 EAST F ST | 255 EAST F STREET
TACOMA | TACOMA, WA 98421

Database(s) : [ALL SITES - WA, ECHO, FRS, PRP-CORP, RCRA_NONGEN] ***(cont.)***

Envirosite ID: 6584367
EPA ID: N/R

PRP-CORP ***(cont.)***

Last Date in Agency List : 2023-02-01

Actual Date : 1989-04-24
Date Type : GENERAL NOTICE
EPA ID : WAD980726368
Site Name : COMMENCEMENT BAY, NEAR SHORE/TIDE FLATS
NPL Status Description : Currently on the Final NPL
Non NPL Status Short Name : N/R
Action Name : Not Ltrs
Action Type Seq : NJ-12
Region Code : 10
Last Date in Agency List : 2023-02-01

Facility Name : PIONEER PAINTING
Facility Address : 255 EAST F ST, TACOMA, WA 98421

Actual Date : 2001-05-08
Date Type : SETTLEMENT DATE
EPA ID : COD980807374
Site Name : ROCKY FLATS INDUSTRIAL PARK (THORO - AERRCO - GWI)
NPL Status Description : Not on the NPL
Non NPL Status Short Name : Remedial Activities Under EPA Enforcement
Action Name : ADM ORDR
Action Type Seq : AC-1
Region Code : 08
Last Date in Agency List : 2023-02-01

Actual Date : 1997-09-30
Date Type : GENERAL NOTICE
EPA ID : COD980807374
Site Name : ROCKY FLATS INDUSTRIAL PARK (THORO - AERRCO - GWI)
NPL Status Description : Not on the NPL
Non NPL Status Short Name : Remedial Activities Under EPA Enforcement
Action Name : Not Ltrs
Action Type Seq : NJ-19
Region Code : 08
Last Date in Agency List : 2023-02-01

Actual Date : 1997-09-30
Date Type : GENERAL NOTICE
EPA ID : COD980807374
Site Name : ROCKY FLATS INDUSTRIAL PARK (THORO - AERRCO - GWI)
NPL Status Description : Not on the NPL
Non NPL Status Short Name : Remedial Activities Under EPA Enforcement
Action Name : Not Ltrs
Action Type Seq : NJ-26
Region Code : 08
Last Date in Agency List : 2023-02-01

Map Id: CH267
Direction: NNW
Distance: 0.539 mi., 2848 ft.
Elevation: 14 ft.
Relative: Lower

Site Name : PIONEER INDUSTRIES | PIONEER PAINTING | PIONEER-GUDMUNDSON PAINTING CO.
255 E F ST | 255 EAST F ST | 255 EAST F STREET
TACOMA | TACOMA, WA 98421

Database(s) : [ALL SITES - WA, ECHO, FRS, PRP-CORP, RCRA_NONGEN] ***(cont.)***

Envirosite ID: 6584367
EPA ID: N/R

RCRA_NONGEN

Facility Name :	PIONEER INDUSTRIES
Facility Address :	255 E F ST, TACOMA, WA 98421
County :	PIERCE
Date Form Received by Agency :	1999-09-23
EPA ID :	WAD044872794
Mailing Address :	PO BOX 2351, TACOMA, WA 98401
Contact :	TODD KULESZA
Contact Address :	PO BOX 2351, TACOMA, WA 98401
Contact Country :	US
Contact Telephone :	253-383-1401
Contact Email :	N/R
EPA Region :	10
Land Type :	Other land type
Source Type :	Implementer
Classification :	Not a generator, verified
Description :	Not a generator, verified
Last Date in Agency List :	2023-01-23

Owner/Operator Summary

Owner/Operator Name :	KULESZA, TODD
Owner/Operator Address :	PO BOX 2351, TACOMA, WA 98401
Owner/Operator Country :	US
Owner/Operator Telephone :	253-383-1401
Owner/Operator Email :	N/R
Owner/Operator Fax :	N/R
Legal Status :	Private
Owner/Operator Type :	Operator
Owner/Operator Start Date :	N/R
Owner/Operator End Date :	N/R
Owner/Operator Name :	MARINE INDUSTRIES NORTHWEST INC
Owner/Operator Address :	313 E F ST, TACOMA, WA 98421
Owner/Operator Country :	US
Owner/Operator Telephone :	253-627-9136
Owner/Operator Email :	N/R
Owner/Operator Fax :	N/R
Legal Status :	Private
Owner/Operator Type :	Owner
Owner/Operator Start Date :	N/R
Owner/Operator End Date :	N/R
Owner/Operator Name :	MOLONEY, MARTIN
Owner/Operator Address :	PO BOX 2351, TACOMA, WA 98401
Owner/Operator Country :	US
Owner/Operator Telephone :	253-838-6878
Owner/Operator Email :	N/R
Owner/Operator Fax :	N/R

Map Id: CH267
Direction: NNW
Distance: 0.539 mi., 2848 ft.
Elevation: 14 ft.
Relative: Lower

Site Name : PIONEER INDUSTRIES | PIONEER PAINTING | PIONEER-GUDMUNDSON PAINTING CO.
255 E F ST | 255 EAST F ST | 255 EAST F STREET
TACOMA | TACOMA, WA 98421

Database(s) : [ALL SITES - WA, ECHO, FRS, PRP-CORP, RCRA_NONGEN] ***(cont.)***

Envirosite ID: 6584367
EPA ID: N/R

RCRA_NONGEN ***(cont.)***

Legal Status :	Private
Owner/Operator Type :	Owner
Owner/Operator Start Date :	1996-06-06
Owner/Operator End Date :	N/R

Handler Activities Summary

U.S. Importer of Hazardous Waste :	N
Mixed Waste (Haz. and Radioactive) :	N
Recycler of Hazardous Waste :	N
Transporter of Hazardous Waste :	N
Treater, Storer or Disposer of HW :	N
Underground Injection Activity :	N
On-site Burner Exemption :	N
Furnace Exemption :	N
Used Oil Fuel Burner :	N
Used Oil Processor :	N
Used Oil Refiner :	N
Used Oil Fuel Marketer to Burner :	N
Used Oil Specification Marketer :	N
Used Oil Transfer Facility :	N
Used Oil Transporter :	N

Historical Generators

Date Form Received by Agency :	1999-09-22
Facility Name :	PIONEER INDUSTRIES
Classification :	Not a generator, verified
Date Form Received by Agency :	1998-01-12
Facility Name :	PIONEER INDUSTRIES
Classification :	Small Quantity Generator
Date Form Received by Agency :	1997-01-30
Facility Name :	PIONEER INDUSTRIES
Classification :	Small Quantity Generator
Date Form Received by Agency :	1996-01-10
Facility Name :	PIONEER INDUSTRIES
Classification :	Small Quantity Generator
Date Form Received by Agency :	1995-01-01
Facility Name :	PIONEER INDUSTRIES
Classification :	Not a generator, verified

Map Id: CH267
Direction: NNW
Distance: 0.539 mi., 2848 ft.
Elevation: 14 ft.
Relative: Lower

Site Name : PIONEER INDUSTRIES | PIONEER PAINTING | PIONEER-GUDMUNDSON PAINTING CO.
255 E F ST | 255 EAST F ST | 255 EAST F STREET
TACOMA | TACOMA, WA 98421

Database(s) : [ALL SITES - WA, ECHO, FRS, PRP-CORP, RCRA_NONGEN] ***(cont.)***

Envirosite ID: 6584367
EPA ID: N/R

RCRA_NONGEN ***(cont.)***

Date Form Received by Agency :	1994-01-01
Facility Name :	PIONEER INDUSTRIES
Classification :	Not a generator, verified
Date Form Received by Agency :	1993-12-31
Facility Name :	PIONEER INDUSTRIES
Classification :	Small Quantity Generator
Date Form Received by Agency :	1990-12-31
Facility Name :	GUDMUNDSON CO
Classification :	Large Quantity Generator

Notices of Violations Summary

Date of Violation :	1990-03-15
Date Achieved Compliance :	1990-04-07
Regulation Violated :	Y
Area of Violation :	Generators - General
Enforcement Action :	WRITTEN INFORMAL
Enforcement Action Date :	1990-03-29
Enf. Disposition Status :	N/R
Enf. Disp. Status Date :	N/R
Violation Lead Agency :	State
Enforcement Lead Agency :	State
Proposed Penalty Amount :	N/R
Final Penalty Amount :	N/R
Paid Penalty Amount :	N/R

Evaluation Action Summary

Evaluation Date :	1990-03-15
Evaluation :	COMPLIANCE EVALUATION INSPECTION ON-SITE
Area of Violation :	Generators - General
Date Achieved Compliance :	1990-04-07
Evaluation Lead Agency :	State

Map Id: CL268
Direction: SW
Distance: 0.540 mi., 2854 ft.
Elevation: 51 ft.
Relative: Higher

Site Name : VERIZON WIRELESS WATA EVEREST COLLEGE
1944 PACIFIC AVE
TACOMA, WA 98402

Database(s) : [ALL SITES - WA, T 2 - WA]

Envirosite ID: 6609989
EPA ID: N/R

ALL SITES - WA

Facility Name :	VERIZON WIRELESS WATA EVEREST COLLEGE
Facility Address :	1944 PACIFIC AVE, TACOMA, 98402
County :	Pierce
Facility/Site ID :	58816
Alternate Name :	N/R
Program Name :	N/R
WRIA :	10
Legislative District :	27
Congressional District :	6
Ecology Region :	SWRO
Ecology Program Phone :	(360) 407-6171
Tribal Land :	N
Latitude :	47.24359
Longitude :	-122.43685
Last Date in Agency List :	2023-01-03

Program Details

Program :	HAZWASTE
Program ID :	CRK000088770
Interaction Type :	Emergency/Haz Chem Rpt TIER2
Interaction Type Description :	Businesses that store 10,000 pounds or more of a hazardous chemical or 500 pounds or less, depending on the chemical, of an extremely hazardous chemical on site at any one time must report annually. Reports are sent to the State Emergency Response Commission (represented by Ecology) Local Emergency Planning Committees, and local fire departments for emergency planning. (product, not waste)
Status :	Active
Start Date :	2015-01-01
End Date :	N/R
SIC :	N/R
NAICS :	N/R

T 2 - WA

Facility Name :	VERIZON WIRELESS WATA EVEREST COLLEGE
Facility Address :	1944 PACIFIC AVE, TACOMA, 98402
County :	Pierce
Facility/Site ID :	58816
Alternate Name :	N/R
Program Name :	N/R
WRIA :	10
Legislative District :	27
Congressional District :	6
Ecology Region :	SWRO
Ecology Program Phone :	(360) 407-6171
Tribal Land :	N
Latitude :	47.24359
Longitude :	-122.43685

Map Id: CL268
Direction: SW
Distance: 0.540 mi., 2854 ft.
Elevation: 51 ft.
Relative: Higher

Site Name : VERIZON WIRELESS WATA EVEREST COLLEGE
1944 PACIFIC AVE
TACOMA, WA 98402

Database(s) : [ALL SITES - WA, T 2 - WA] ***(cont.)***

Envirosite ID: 6609989
EPA ID: N/R

T 2 - WA ***(cont.)***

Last Date in Agency List : 2023-01-04

Program Details

Program : HAZWASTE
Interaction Type : Emergency/Haz Chem Rpt TIER2

Interaction Type Description : Businesses that store 10,000 pounds or more of a hazardous chemical or 500 pounds or less, depending on the chemical, of an extremely hazardous chemical on site at any one time must report annually. Reports are sent to the State Emergency Response Commission (represented by Ecology) Local Emergency Planning Committees, and local fire departments for emergency planning. (product, not waste)

Status : Active
Start Date : 2015-01-01
End Date : N/R
SIC : N/R
NAICS : N/R

Map Id: CG269
Direction: WNW
Distance: 0.545 mi., 2880 ft.
Elevation: 185 ft.
Relative: Higher

Site Name : 1ST NAT AUTO LEASE CO | TITUS WILL ENTERPRISES
616 BROADWAY
TACOMA | Tacoma, WA

Database(s) : [ALL SITES - WA, EPA UST, FRS, OSHA, UST - WA]

Envirosite ID: 42971922
EPA ID: N/R

ALL SITES - WA

Facility Name : 1ST NAT AUTO LEASE CO
Facility Address : 616 BROADWAY, TACOMA, 98402-3804
County : Pierce

Facility/Site ID : 14774824
Alternate Name : N/R
Program Name : N/R
WRIA : 10
Legislative District : 27
Congressional District : 6
Ecology Region : SWRO
Ecology Program Phone : (360) 407-7224
Tribal Land : N
Latitude : 47.258528
Longitude : -122.442
Last Date in Agency List : 2023-01-03

Map Id: CG269
Direction: WNW
Distance: 0.545 mi., 2880 ft.
Elevation: 185 ft.
Relative: Higher

Site Name : 1ST NAT AUTO LEASE CO | TITUS WILL ENTERPRISES
616 BROADWAY
TACOMA | Tacoma, WA

Database(s) : [ALL SITES - WA, EPA UST, FRS, OSHA, UST - WA] ***(cont.)***

Envirosite ID: 42971922
EPA ID: N/R

ALL SITES - WA ***(cont.)***

Program Details

Program :	TOXICS
Program ID :	150
Interaction Type :	Underground Storage Tank
Interaction Type Description :	Any one or combination of tanks (including connecting underground pipes) that is used to contain regulated substances and has a tank volume of ten percent or more beneath the surface of the ground. This term does not include any of the exempt UST systems specified in WAC 173-360-110(2) or any piping connected thereto. See WAC 173-360
Status :	Active
Start Date :	2000-03-20
End Date :	N/R
SIC :	N/R
NAICS :	N/R

EPA UST

Facility Name :	1ST NAT AUTO LEASE CO
Facility Address :	616 BROADWAY, Tacoma, Washington 984023804
County :	Pierce
Facility ID :	WA14774824
Facility Status :	Closed UST(s)
Open USTs :	0
Closed USTs :	7
Temporarily Out of Service USTs :	0
Date of Last Inspection :	N/R
EPA Region :	10
Tribe :	N/R
Facility ID 2 :	N/R
Latitude :	47.258528
Longitude :	-122.442
Last Date in Agency List :	2023-01-30

Tank Details

Tank ID :	WA14774824_1.
Tank Status :	Closed
Installation Date :	1964-12-31
Removal Date :	N/R
Capacity :	N/R
Substances :	G Used Oil/Waste Oil
Tank Wall Type :	N/R
Tank ID :	WA14774824_2.
Tank Status :	Closed
Installation Date :	1964-12-31
Removal Date :	N/R
Capacity :	111
Substances :	B Unleaded Gasoline

Map Id: CG269
Direction: WNW
Distance: 0.545 mi., 2880 ft.
Elevation: 185 ft.
Relative: Higher

Site Name : 1ST NAT AUTO LEASE CO | TITUS WILL ENTERPRISES
616 BROADWAY
TACOMA | Tacoma, WA

Database(s) : [ALL SITES - WA, EPA UST, FRS, OSHA, UST - WA] ***(cont.)***

Envirosite ID: 42971922
EPA ID: N/R

EPA UST ***(cont.)***

Tank Wall Type : N/R

Tank ID : WA14774824_3.
Tank Status : Closed
Installation Date : 1964-12-31
Removal Date : N/R
Capacity : N/R
Substances : N/R
Tank Wall Type : N/R

Tank ID : WA14774824_4.
Tank Status : Closed
Installation Date : 1964-12-31
Removal Date : N/R
Capacity : N/R
Substances : N/R
Tank Wall Type : N/R

Tank ID : WA14774824_5.
Tank Status : Closed
Installation Date : 1964-12-31
Removal Date : N/R
Capacity : N/R
Substances : N/R
Tank Wall Type : N/R

Tank ID : WA14774824_6.
Tank Status : Closed
Installation Date : 1964-12-31
Removal Date : N/R
Capacity : N/R
Substances : N/R
Tank Wall Type : N/R

Tank ID : WA14774824_7
Tank Status : Closed
Installation Date : 1989-05-12
Removal Date : N/R
Capacity : 111
Substances : B Unleaded Gasoline
Tank Wall Type : N/R

FRS

Facility Name : 1ST NAT AUTO LEASE CO
Facility Address : 616 BROADWAY, TACOMA, WA 98402-3804
County : PIERCE

Map Id: CG269
Direction: WNW
Distance: 0.545 mi., 2880 ft.
Elevation: 185 ft.
Relative: Higher

Site Name : 1ST NAT AUTO LEASE CO | TITUS WILL ENTERPRISES
616 BROADWAY
TACOMA | Tacoma, WA

Database(s) : [ALL SITES - WA, EPA UST, FRS, OSHA, UST - WA] ***(cont.)***

Envirosite ID: 42971922
EPA ID: N/R

FRS ***(cont.)***

Site Details

Registry ID :	110015521684
FRS Facility URL :	Click here for hyperlink provided by the agency.
Last Date in Agency List :	2023-02-13

Source Description

Source Description :

The WA-FSIS provides a means to query and display data maintained by the Washington Department of Ecology. This system contains key information for each facility/site that is currently, or has been, of interest to the Air Quality, Dam Safety, Hazardous Waste, Toxics Cleanup, and Water Quality Programs.

FRS Environmental Interest

Source and System ID :	WA-FSIS - 14774824

OSHA

Facility Name :	TITUS WILL ENTERPRISES
Facility Address :	616 BROADWAY, TACOMA, WA 98402

Site Details

Activity Number :	306535261
Reporting ID :	1055330
Open Date :	2003-10-21
Conference Closed :	2003-11-12
Case Closed :	2005-03-03
Case Mod Date :	2005-03-03
Owner Type :	Private
Advance Notice :	N
Safety/Health :	Health
Number in Establishment :	19
SIC :	7515 - PASSENGER CAR LEASING
NAICS :	532112 - Passenger Car Leasing
Inspection Type :	Planned
Inspection Scope :	Complete
Why No Inspection :	N/R
Union :	No
Mailing Address :	00000
Agency Hyperlink :	Click here for hyperlink provided by the agency.
Last Date in Agency List :	2023-01-13

Violations

Activity Number :	306535261
Citation ID :	01002
Delete Flag :	N/R

Map Id: CG269
Direction: WNW
Distance: 0.545 mi., 2880 ft.
Elevation: 185 ft.
Relative: Higher

Site Name : 1ST NAT AUTO LEASE CO | TITUS WILL ENTERPRISES
616 BROADWAY
TACOMA | Tacoma, WA

Database(s) : [ALL SITES - WA, EPA UST, FRS, OSHA, UST - WA] ***(cont.)***

Envirosite ID: 42971922
EPA ID: N/R

OSHA ***(cont.)***

Standard Ref :	0620750103 A
Violation Type :	Serious
Issuance Date :	2003-12-24
Abate Date :	2004-02-15
Abate Complete :	Abatement Completed
Current Penalty :	750.0
Initial Penalty :	750.0
Contest Date :	N/R
Final Order Date :	N/R
Number Instances :	1
Number Exposed :	2
Record :	N/R
Gravity :	N/R
Emphasis :	N/R
Hazcat :	N/R
FTA Insp Number :	N/R
FTA Issuance Date :	N/R
FTA Penalty :	N/R
FTA Contest Date :	N/R
FTA Final Order Date :	N/R
HAZ Subtances :	METHYLENE BISPHENYL ISOCYANATE (MDI; 4,4-DIPHENYLMETHANE DIISOCYANATE)

Activity Number :	306535261
Citation ID :	01003
Delete Flag :	N/R
Standard Ref :	0620710701
Violation Type :	Serious
Issuance Date :	2003-12-24
Abate Date :	2004-01-26
Abate Complete :	Abatement Completed
Current Penalty :	150.0
Initial Penalty :	150.0
Contest Date :	N/R
Final Order Date :	N/R
Number Instances :	1
Number Exposed :	2
Record :	N/R
Gravity :	N/R
Emphasis :	N/R
Hazcat :	N/R
FTA Insp Number :	N/R
FTA Issuance Date :	N/R
FTA Penalty :	N/R
FTA Contest Date :	N/R
FTA Final Order Date :	N/R
HAZ Subtances :	METHYLENE BISPHENYL ISOCYANATE (MDI; 4,4-DIPHENYLMETHANE DIISOCYANATE)

Activity Number :	306535261
Citation ID :	02006
Delete Flag :	N/R
Standard Ref :	0620713004

Map Id: CG269
Direction: WNW
Distance: 0.545 mi., 2880 ft.
Elevation: 185 ft.
Relative: Higher

Site Name : 1ST NAT AUTO LEASE CO | TITUS WILL ENTERPRISES
616 BROADWAY
TACOMA | Tacoma, WA

Database(s) : [ALL SITES - WA, EPA UST, FRS, OSHA, UST - WA] ***(cont.)***

Envirosite ID: 42971922
EPA ID: N/R

OSHA ***(cont.)***

Violation Type :	Other
Issuance Date :	2003-12-24
Abate Date :	2004-01-26
Abate Complete :	Abatement Completed
Current Penalty :	N/R
Initial Penalty :	N/R
Contest Date :	N/R
Final Order Date :	N/R
Number Instances :	1
Number Exposed :	3
Record :	N/R
Gravity :	N/R
Emphasis :	N/R
Hazcat :	N/R
FTA Insp Number :	N/R
FTA Issuance Date :	N/R
FTA Penalty :	N/R
FTA Contest Date :	N/R
FTA Final Order Date :	N/R
HAZ Subtances :	METHYLENE BISPHENYL ISOCYANATE (MDI; 4,4-DIPHENYLMETHANE DIISOCYANATE)

Activity Number :	306535261
Citation ID :	01005
Delete Flag :	N/R
Standard Ref :	0620718601
Violation Type :	Serious
Issuance Date :	2003-12-24
Abate Date :	2004-01-11
Abate Complete :	Abatement Completed
Current Penalty :	750.0
Initial Penalty :	750.0
Contest Date :	N/R
Final Order Date :	N/R
Number Instances :	1
Number Exposed :	2
Record :	N/R
Gravity :	N/R
Emphasis :	N/R
Hazcat :	N/R
FTA Insp Number :	N/R
FTA Issuance Date :	N/R
FTA Penalty :	N/R
FTA Contest Date :	N/R
FTA Final Order Date :	N/R
HAZ Subtances :	METHYLENE BISPHENYL ISOCYANATE (MDI; 4,4-DIPHENYLMETHANE DIISOCYANATE)

Activity Number :	306535261
Citation ID :	01004A
Delete Flag :	N/R
Standard Ref :	06207160
Violation Type :	Serious

Map Id: CG269
Direction: WNW
Distance: 0.545 mi., 2880 ft.
Elevation: 185 ft.
Relative: Higher

Site Name : 1ST NAT AUTO LEASE CO | TITUS WILL ENTERPRISES
616 BROADWAY
TACOMA | Tacoma, WA

Database(s) : [ALL SITES - WA, EPA UST, FRS, OSHA, UST - WA] ***(cont.)***

Envirosite ID: 42971922
EPA ID: N/R

OSHA ***(cont.)***

Issuance Date :	2003-12-24
Abate Date :	2004-01-11
Abate Complete :	Abatement Completed
Current Penalty :	150.0
Initial Penalty :	150.0
Contest Date :	N/R
Final Order Date :	N/R
Number Instances :	1
Number Exposed :	2
Record :	N/R
Gravity :	N/R
Emphasis :	N/R
Hazcat :	N/R
FTA Insp Number :	307477927
FTA Issuance Date :	2004-06-15
FTA Penalty :	200.0
FTA Contest Date :	2004-06-24
FTA Final Order Date :	2004-07-15
HAZ Subtances :	METHYLENE BISPHENYL ISOCYANATE (MDI; 4,4-DIPHENYLMETHANE DIISOCYANATE)

Activity Number :	306535261
Citation ID :	02003
Delete Flag :	N/R
Standard Ref :	06207150
Violation Type :	Other
Issuance Date :	2003-12-24
Abate Date :	2004-01-26
Abate Complete :	Abatement Completed
Current Penalty :	N/R
Initial Penalty :	N/R
Contest Date :	N/R
Final Order Date :	N/R
Number Instances :	1
Number Exposed :	3
Record :	N/R
Gravity :	N/R
Emphasis :	N/R
Hazcat :	N/R
FTA Insp Number :	N/R
FTA Issuance Date :	N/R
FTA Penalty :	N/R
FTA Contest Date :	N/R
FTA Final Order Date :	N/R
HAZ Subtances :	METHYLENE BISPHENYL ISOCYANATE (MDI; 4,4-DIPHENYLMETHANE DIISOCYANATE)

Activity Number :	306535261
Citation ID :	02002
Delete Flag :	N/R
Standard Ref :	80017005
Violation Type :	Other
Issuance Date :	2003-12-24

Map Id: CG269
Direction: WNW
Distance: 0.545 mi., 2880 ft.
Elevation: 185 ft.
Relative: Higher

Site Name : 1ST NAT AUTO LEASE CO | TITUS WILL ENTERPRISES
616 BROADWAY
TACOMA | Tacoma, WA

Database(s) : [ALL SITES - WA, EPA UST, FRS, OSHA, UST - WA] ***(cont.)***

Envirosite ID: 42971922
EPA ID: N/R

OSHA ***(cont.)***

Abate Date :	2004-01-26
Abate Complete :	Abatement Completed
Current Penalty :	N/R
Initial Penalty :	N/R
Contest Date :	N/R
Final Order Date :	N/R
Number Instances :	1
Number Exposed :	5
Record :	N/R
Gravity :	N/R
Emphasis :	N/R
Hazcat :	N/R
FTA Insp Number :	N/R
FTA Issuance Date :	N/R
FTA Penalty :	N/R
FTA Contest Date :	N/R
FTA Final Order Date :	N/R
HAZ Subtances :	METHYLENE BISPHENYL ISOCYANATE (MDI; 4,4-DIPHENYLMETHANE DIISOCYANATE)

Site Details

Activity Number :	307477927
Reporting ID :	1055330
Open Date :	2004-03-19
Conference Closed :	2004-05-27
Case Closed :	2005-03-03
Case Mod Date :	2005-03-03
Owner Type :	Private
Advance Notice :	N
Safety/Health :	Health
Number in Establishment :	16
SIC :	7515 - PASSENGER CAR LEASING
NAICS :	532112 - Passenger Car Leasing
Inspection Type :	FollowUp
Inspection Scope :	Partial
Why No Inspection :	N/R
Union :	No
Mailing Address :	00000
Agency Hyperlink :	Click here for hyperlink provided by the agency.
Last Date in Agency List :	2023-01-13

Violations

Activity Number :	307477927
Citation ID :	03002
Delete Flag :	N/R
Standard Ref :	0243301109 C
Violation Type :	Other
Issuance Date :	2004-06-15
Abate Date :	2004-07-03
Abate Complete :	Abatement Completed
Current Penalty :	N/R

Map Id: CG269
Direction: WNW
Distance: 0.545 mi., 2880 ft.
Elevation: 185 ft.
Relative: Higher

Site Name : 1ST NAT AUTO LEASE CO | TITUS WILL ENTERPRISES
616 BROADWAY
TACOMA | Tacoma, WA

Database(s) : [ALL SITES - WA, EPA UST, FRS, OSHA, UST - WA] ***(cont.)***

Envirosite ID: 42971922
EPA ID: N/R

OSHA ***(cont.)***

Initial Penalty :	N/R
Contest Date :	2004-06-24
Final Order Date :	2004-07-15
Number Instances :	1
Number Exposed :	2
Record :	N/R
Gravity :	N/R
Emphasis :	N/R
Hazcat :	N/R
FTA Insp Number :	N/R
FTA Issuance Date :	N/R
FTA Penalty :	N/R
FTA Contest Date :	N/R
FTA Final Order Date :	N/R
HAZ Subtances :	ACETONE

UST - WA

Facility Name :	1ST NAT AUTO LEASE CO
Facility Address :	616 BROADWAY, Tacoma, 98402
County :	Pierce
Facility Site ID :	14774824
UST Site ID :	150
Tag Number(s) :	N/R
Responsible Unit :	Southwest
Is Active :	No
Latitude :	47.258528
Longitude :	-122.442
Last Date in Agency List :	2022-12-29

Tank Details

Tank Name :	7
Tank Status :	Removed
Install Date :	1989-05-12
Tank Upgrade Date :	1998-05-04
Tank Permanent Closure Date :	2009-07-28
Permit Expiration Date :	N/R
Tank Material :	Fiberglass Reinforced Plastic
Tank Construction :	Double Wall Tank
Tank Corrosion Protection :	Corrosion Resistant
Tank Manifold :	N/R
Tank Release Detection :	Automatic Tank Gauging
Tank Tightness Test :	Not Performed
Tank Spill Prevention :	Single Wall Spill Bucket
Capacity Range :	111 TO 1,100 Gallons
Actual Capacity :	1000
Pipe Material :	Fiberglass
Pipe Construction :	Single Wall Pipe
Pipe Corrosion Protection :	Corrosion Resistant
Tank SFC :	N/R
Dispenser SFC :	N/R

Map Id: CG269
Direction: WNW
Distance: 0.545 mi., 2880 ft.
Elevation: 185 ft.
Relative: Higher

Site Name : 1ST NAT AUTO LEASE CO | TITUS WILL ENTERPRISES
616 BROADWAY
TACOMA | Tacoma, WA

Database(s) : [ALL SITES - WA, EPA UST, FRS, OSHA, UST - WA] ***(cont.)***

Envirosite ID: 42971922
EPA ID: N/R

UST - WA ***(cont.)***

Primary Pipe Release Detection :	Safe Suction (No Leak Detection)
Secondary Pipe Release Detection :	N/R
Pipe Pumping System :	N/R
Pipe Install Date :	N/R
Turbine Sump Construction :	N/R
Tank Status Date :	2009-09-01
Tank Install Date :	N/R
Tank Overfill Prevention :	Ball Float Valve (vent line)

Compartments Details

Compartment Number :	1
Compartment Capacity :	1000
Substance Stored :	Unleaded Gasoline
Used Substance :	Motor Fuel for Vehicles
Ecy Region :	N/R

Tank Details

Tank Name :	1.
Tank Status :	Closed in Place
Install Date :	1964-12-31
Tank Upgrade Date :	N/R
Tank Permanent Closure Date :	N/R
Permit Expiration Date :	N/R
Tank Material :	N/R
Tank Construction :	N/R
Tank Corrosion Protection :	N/R
Tank Manifold :	N/R
Tank Release Detection :	N/R
Tank Tightness Test :	N/R
Tank Spill Prevention :	N/R
Capacity Range :	N/R
Actual Capacity :	N/R
Pipe Material :	N/R
Pipe Construction :	N/R
Pipe Corrosion Protection :	N/R
Tank SFC :	N/R
Dispenser SFC :	N/R
Primary Pipe Release Detection :	N/R
Secondary Pipe Release Detection :	N/R
Pipe Pumping System :	N/R
Pipe Install Date :	N/R
Turbine Sump Construction :	N/R
Tank Status Date :	1996-08-06
Tank Install Date :	N/R
Tank Overfill Prevention :	N/R

Compartments Details

Compartment Number :	1
Compartment Capacity :	N/R

Map Id: CG269
Direction: WNW
Distance: 0.545 mi., 2880 ft.
Elevation: 185 ft.
Relative: Higher

Site Name : 1ST NAT AUTO LEASE CO | TITUS WILL ENTERPRISES
616 BROADWAY
TACOMA | Tacoma, WA

Database(s) : [ALL SITES - WA, EPA UST, FRS, OSHA, UST - WA] ***(cont.)***

Envirosite ID: 42971922
EPA ID: N/R

UST - WA ***(cont.)***

Substance Stored :	Used Oil/Waste Oil
Used Substance :	N/R
Ecy Region :	N/R

Tank Details

Tank Name :	2.
Tank Status :	Removed
Install Date :	1964-12-31
Tank Upgrade Date :	N/R
Tank Permanent Closure Date :	N/R
Permit Expiration Date :	N/R
Tank Material :	Steel
Tank Construction :	Single Wall Tank
Tank Corrosion Protection :	N/R
Tank Manifold :	N/R
Tank Release Detection :	N/R
Tank Tightness Test :	N/R
Tank Spill Prevention :	N/R
Capacity Range :	111 TO 1,100 Gallons
Actual Capacity :	N/R
Pipe Material :	N/R
Pipe Construction :	N/R
Pipe Corrosion Protection :	N/R
Tank SFC :	N/R
Dispenser SFC :	N/R
Primary Pipe Release Detection :	N/R
Secondary Pipe Release Detection :	N/R
Pipe Pumping System :	N/R
Pipe Install Date :	N/R
Turbine Sump Construction :	N/R
Tank Status Date :	1996-08-06
Tank Install Date :	N/R
Tank Overfill Prevention :	N/R

Compartments Details

Compartment Number :	1
Compartment Capacity :	N/R
Substance Stored :	Unleaded Gasoline
Used Substance :	N/R
Ecy Region :	N/R

Tank Details

Tank Name :	3.
Tank Status :	Closed in Place
Install Date :	1964-12-31
Tank Upgrade Date :	N/R
Tank Permanent Closure Date :	N/R
Permit Expiration Date :	N/R
Tank Material :	N/R

Map Id: CG269
Direction: WNW
Distance: 0.545 mi., 2880 ft.
Elevation: 185 ft.
Relative: Higher

Site Name : 1ST NAT AUTO LEASE CO | TITUS WILL ENTERPRISES
616 BROADWAY
TACOMA | Tacoma, WA

Database(s) : [ALL SITES - WA, EPA UST, FRS, OSHA, UST - WA] ***(cont.)***

Envirosite ID: 42971922
EPA ID: N/R

UST - WA ***(cont.)***

Tank Construction :	N/R
Tank Corrosion Protection :	N/R
Tank Manifold :	N/R
Tank Release Detection :	N/R
Tank Tightness Test :	N/R
Tank Spill Prevention :	N/R
Capacity Range :	N/R
Actual Capacity :	N/R
Pipe Material :	N/R
Pipe Construction :	N/R
Pipe Corrosion Protection :	N/R
Tank SFC :	N/R
Dispenser SFC :	N/R
Primary Pipe Release Detection :	N/R
Secondary Pipe Release Detection :	N/R
Pipe Pumping System :	N/R
Pipe Install Date :	N/R
Turbine Sump Construction :	N/R
Tank Status Date :	1996-08-06
Tank Install Date :	N/R
Tank Overfill Prevention :	N/R

Compartments Details

Compartment Number :	1
Compartment Capacity :	N/R
Substance Stored :	N/R
Used Substance :	N/R
Ecy Region :	N/R

Tank Details

Tank Name :	4.
Tank Status :	Closed in Place
Install Date :	1964-12-31
Tank Upgrade Date :	N/R
Tank Permanent Closure Date :	N/R
Permit Expiration Date :	N/R
Tank Material :	Steel
Tank Construction :	N/R
Tank Corrosion Protection :	N/R
Tank Manifold :	N/R
Tank Release Detection :	N/R
Tank Tightness Test :	N/R
Tank Spill Prevention :	N/R
Capacity Range :	N/R
Actual Capacity :	N/R
Pipe Material :	N/R
Pipe Construction :	N/R
Pipe Corrosion Protection :	N/R
Tank SFC :	N/R
Dispenser SFC :	N/R
Primary Pipe Release Detection :	N/R

Map Id: CG269
Direction: WNW
Distance: 0.545 mi., 2880 ft.
Elevation: 185 ft.
Relative: Higher

Site Name : 1ST NAT AUTO LEASE CO | TITUS WILL ENTERPRISES
616 BROADWAY
TACOMA | Tacoma, WA

Database(s) : [ALL SITES - WA, EPA UST, FRS, OSHA, UST - WA] ***(cont.)***

Envirosite ID: 42971922
EPA ID: N/R

UST - WA ***(cont.)***

Secondary Pipe Release Detection :	N/R
Pipe Pumping System :	N/R
Pipe Install Date :	N/R
Turbine Sump Construction :	N/R
Tank Status Date :	1996-08-06
Tank Install Date :	N/R
Tank Overfill Prevention :	N/R

Compartments Details

Compartment Number :	1
Compartment Capacity :	N/R
Substance Stored :	N/R
Used Substance :	N/R
Ecy Region :	N/R

Tank Details

Tank Name :	5.
Tank Status :	Closed in Place
Install Date :	1964-12-31
Tank Upgrade Date :	N/R
Tank Permanent Closure Date :	N/R
Permit Expiration Date :	N/R
Tank Material :	N/R
Tank Construction :	N/R
Tank Corrosion Protection :	N/R
Tank Manifold :	N/R
Tank Release Detection :	N/R
Tank Tightness Test :	N/R
Tank Spill Prevention :	N/R
Capacity Range :	N/R
Actual Capacity :	N/R
Pipe Material :	N/R
Pipe Construction :	N/R
Pipe Corrosion Protection :	N/R
Tank SFC :	N/R
Dispenser SFC :	N/R
Primary Pipe Release Detection :	N/R
Secondary Pipe Release Detection :	N/R
Pipe Pumping System :	N/R
Pipe Install Date :	N/R
Turbine Sump Construction :	N/R
Tank Status Date :	1996-08-06
Tank Install Date :	N/R
Tank Overfill Prevention :	N/R

Compartments Details

Compartment Number :	1
Compartment Capacity :	N/R
Substance Stored :	N/R

Map Id: CG269
Direction: WNW
Distance: 0.545 mi., 2880 ft.
Elevation: 185 ft.
Relative: Higher

Site Name : 1ST NAT AUTO LEASE CO | TITUS WILL ENTERPRISES
616 BROADWAY
TACOMA | Tacoma, WA

Database(s) : [ALL SITES - WA, EPA UST, FRS, OSHA, UST - WA] ***(cont.)***

Envirosite ID: 42971922
EPA ID: N/R

UST - WA ***(cont.)***

Used Substance :	N/R
Ecy Region :	N/R

Tank Details

Tank Name :	6.
Tank Status :	Closed in Place
Install Date :	1964-12-31
Tank Upgrade Date :	N/R
Tank Permanent Closure Date :	N/R
Permit Expiration Date :	N/R
Tank Material :	N/R
Tank Construction :	N/R
Tank Corrosion Protection :	N/R
Tank Manifold :	N/R
Tank Release Detection :	N/R
Tank Tightness Test :	N/R
Tank Spill Prevention :	N/R
Capacity Range :	N/R
Actual Capacity :	N/R
Pipe Material :	N/R
Pipe Construction :	N/R
Pipe Corrosion Protection :	N/R
Tank SFC :	N/R
Dispenser SFC :	N/R
Primary Pipe Release Detection :	N/R
Secondary Pipe Release Detection :	N/R
Pipe Pumping System :	N/R
Pipe Install Date :	N/R
Turbine Sump Construction :	N/R
Tank Status Date :	1996-08-06
Tank Install Date :	N/R
Tank Overfill Prevention :	N/R

Compartments Details

Compartment Number :	1
Compartment Capacity :	N/R
Substance Stored :	N/R
Used Substance :	N/R
Ecy Region :	N/R

Map Id: CE270
Direction: SW
Distance: 0.548 mi., 2894 ft.
Elevation: 78 ft.
Relative: Higher

Site Name : WA UW TACOMA BRANCH CAMPUS | UW TACOMA BRANCH CAMPUS | RAMCOR OIL CO
1920 S C ST | 1920 C ST | 1920 SOUTH C ST
TACOMA | Tacoma, WA 98402

Database(s) : [ALL SITES - WA, BRS, CERCLIS NFRAP, ECHO, FRS, FTTS INSP, HAZNET - CA, MANIFEST EPA, RCRA_VSQG, SEMS_8R_ARCHIVED SITES, T 2 - WA]

Envirosite ID: 6529755
EPA ID: N/R

ALL SITES - WA

Facility Name :	WA UW Tacoma Branch Campus
Facility Address :	1920 S C ST, TACOMA, 98402
County :	Pierce
Facility/Site ID :	63657996
Alternate Name :	N/R
Program Name :	N/R
WRIA :	10
Legislative District :	27
Congressional District :	6
Ecology Region :	SWRO
Ecology Program Phone :	(360) 407-6171
Tribal Land :	N
Latitude :	47.24421
Longitude :	-122.43719
Last Date in Agency List :	2023-01-03

Facility/Site ID :	63657996
Alternate Name :	N/R
Program Name :	N/R
WRIA :	10
Legislative District :	27
Congressional District :	6
Ecology Region :	SWRO
Ecology Program Phone :	(360) 407-6734
Tribal Land :	N
Latitude :	47.24421
Longitude :	-122.43719
Last Date in Agency List :	2023-01-03

Facility/Site ID :	63657996
Alternate Name :	N/R
Program Name :	N/R
WRIA :	10
Legislative District :	27
Congressional District :	6
Ecology Region :	SWRO
Ecology Program Phone :	(360) 407-6731
Tribal Land :	N
Latitude :	47.24421
Longitude :	-122.43719
Last Date in Agency List :	2023-01-03

Map Id: CE270
Direction: SW
Distance: 0.548 mi., 2894 ft.
Elevation: 78 ft.
Relative: Higher

Site Name : WA UW TACOMA BRANCH CAMPUS | UW TACOMA BRANCH CAMPUS | RAMCOR OIL CO
1920 S C ST | 1920 C ST | 1920 SOUTH C ST
TACOMA | Tacoma, WA 98402

Database(s) : [ALL SITES - WA, BRS, CERCLIS NFRAP, ECHO, FRS, FTTS INSP, HAZNET - CA, MANIFEST EPA, RCRA_VSQG, SEMS_8R_ARCHIVED SITES, T 2 - WA] ***(cont.)***

Envirosite ID: 6529755
EPA ID: N/R

ALL SITES - WA ***(cont.)***

Program Details

Program :	HAZWASTE
Program ID :	WAD980980593
Interaction Type :	Hazardous Waste Planner
Interaction Type Description :	Under Chapter 173-307 WAC, facilities that report under Section 313 of the Emergency Planning/Community Right-To-Know Act (EPCRA), or that generate more than 2,640 pounds of hazardous waste per year, must prepare Pollution Prevention Plans.
Status :	Inactive
Start Date :	2015-05-08
End Date :	2020-03-26
SIC :	N/R
NAICS :	N/R

Program :	HAZWASTE
Program ID :	WAD980980593
Interaction Type :	Emergency/Haz Chem Rpt TIER2
Interaction Type Description :	Businesses that store 10,000 pounds or more of a hazardous chemical or 500 pounds or less, depending on the chemical, of an extremely hazardous chemical on site at any one time must report annually. Reports are sent to the State Emergency Response Commission (represented by Ecology) Local Emergency Planning Committees, and local fire departments for emergency planning. (product, not waste)
Status :	Inactive
Start Date :	2005-02-16
End Date :	2017-06-19
SIC :	N/R
NAICS :	N/R

Program :	HAZWASTE
Program ID :	WAD980980593
Interaction Type :	Hazardous Waste Generator
Interaction Type Description :	Facilities that generate any quantity of a dangerous waste. They may be classified as SQG, MQG, or LQG depending on hazardous waste generated for a given month.
Status :	Active
Start Date :	1986-01-30
End Date :	N/R
SIC :	N/R
NAICS :	N/R

Map Id: CE270
Direction: SW
Distance: 0.548 mi., 2894 ft.
Elevation: 78 ft.
Relative: Higher

Site Name : WA UW TACOMA BRANCH CAMPUS | UW TACOMA BRANCH CAMPUS | RAMCOR OIL CO
1920 S C ST | 1920 C ST | 1920 SOUTH C ST
TACOMA | Tacoma, WA 98402

Database(s) : [ALL SITES - WA, BRS, CERCLIS NFRAP, ECHO, FRS, FTTS INSP, HAZNET - CA, MANIFEST EPA, RCRA_VSQG, SEMS_8R_ARCHIVED SITES, T 2 - WA] ***(cont.)***

Envirosite ID: 6529755
EPA ID: N/R

ALL SITES - WA ***(cont.)***

Program :	HAZWASTE
Program ID :	WAD980980593
Interaction Type :	Hazardous Waste Generator
Interaction Type Description :	Facilities that generate any quantity of a dangerous waste. They may be classified as SQG, MQG, or LQG depending on hazardous waste generated for a given month.
Status :	Active
Start Date :	1986-01-30
End Date :	N/R
SIC :	N/R
NAICS :	61131 - Colleges, Universities, and Professional Schools

BRS

Facility Name :	WA UW TACOMA BRANCH CAMPUS
Facility Address :	1920 S C ST, TACOMA, WA 98402
County :	PIERCE

Site Details

Date Form Received by Agency :	2020-02-24
EPA ID :	WAD980980593
Mailing Address :	PO BOX 354400, SEATTLE, WA 98195
Contact :	DOUG GALLUCCI
Contact Address :	PO BOX 354400, SEATTLE, WA 98195
Contact Country :	US
Contact Telephone :	206-616-0595
Contact Email :	DOUGLASG@U.WASHINGTON.EDU
EPA Region :	10
Land Type :	State
Source Type :	Annual/Biennial Report updated with Notification
Classification :	Large Quantity Generator

Description :

Handlers that generate 1,000 kg or more of hazardous waste during any calendar month; or generate more than 1 kg of acutely hazardous waste during any calendar month; or generate more than 100 kg of any residue or contaminated soil, waste or other debris resulting from the cleanup of a spill, into or on any land or water, of acutely hazardous waste during any calendar month; or generate 1 kg or less of acutely hazardous waste during any calendar month, and accumulate more than 1 kg of acutely hazardous waste at any time; or generate 100 kg or less of any residue or contaminated soil, waste or other debris resulting from the cleanup of a spill, into or on any land or water, of acutely hazardous waste during any calendar month, and accumulated more than 100 kg of that material at any time.

Last Date in Agency List : 2023-01-23

Map Id: CE270
Direction: SW
Distance: 0.548 mi., 2894 ft.
Elevation: 78 ft.
Relative: Higher

Site Name : WA UW TACOMA BRANCH CAMPUS | UW TACOMA BRANCH CAMPUS | RAMCOR OIL CO
1920 S C ST | 1920 C ST | 1920 SOUTH C ST
TACOMA | Tacoma, WA 98402

Database(s) : [ALL SITES - WA, BRS, CERCLIS NFRAP, ECHO, FRS, FTTS INSP, HAZNET - CA, MANIFEST EPA, RCRA_VSQG, SEMS_8R_ARCHIVED SITES, T 2 - WA] ***(cont.)***

Envirosite ID: 6529755
EPA ID: N/R

BRS ***(cont.)***

Owner/Operator Summary

Owner/Operator Name :	WA UW
Owner/Operator Address :	PO BOX 354400, SEATTLE, WA 98195
Owner/Operator Country :	US
Owner/Operator Telephone :	206-543-0467
Owner/Operator Email :	N/R
Owner/Operator Fax :	N/R
Legal Status :	State
Owner/Operator Type :	Operator
Owner/Operator Start Date :	1996-09-06
Owner/Operator End Date :	N/R

Owner/Operator Name :	WA UW
Owner/Operator Address :	PO BOX 354400, SEATTLE, WA 98195
Owner/Operator Country :	US
Owner/Operator Telephone :	206-543-0467
Owner/Operator Email :	N/R
Owner/Operator Fax :	N/R
Legal Status :	State
Owner/Operator Type :	Owner
Owner/Operator Start Date :	1996-09-06
Owner/Operator End Date :	N/R

Owner/Operator Name :	WA UW
Owner/Operator Address :	PO BOX 354400, SEATTLE, WA 98195
Owner/Operator Country :	US
Owner/Operator Telephone :	206-543-0467
Owner/Operator Email :	N/R
Owner/Operator Fax :	N/R
Legal Status :	State
Owner/Operator Type :	Owner
Owner/Operator Start Date :	2018-06-01
Owner/Operator End Date :	N/R

Waste Activity Monitoring

Details for this site have been truncated due to the large number of available details for this site within this dataset. For the complete details for this site, contact your Envirosite account representative for a complimentary site report containing all of the details available.

Report Cycle :	2019
Hazardous Waste Page Number :	1
Hazardous Waste Sub-Page Number :	1
BR Form :	GM
Waste Description :	ACID WASTE

Map Id: CE270
Direction: SW
Distance: 0.548 mi., 2894 ft.
Elevation: 78 ft.
Relative: Higher

Site Name : WA UW TACOMA BRANCH CAMPUS | UW TACOMA BRANCH CAMPUS | RAMCOR OIL CO
1920 S C ST | 1920 C ST | 1920 SOUTH C ST
TACOMA | Tacoma, WA 98402

Database(s) : [ALL SITES - WA, BRS, CERCLIS NFRAP, ECHO, FRS, FTTS INSP, HAZNET - CA, MANIFEST EPA, RCRA_VSQG, SEMS_8R_ARCHIVED SITES, T 2 - WA] ***(cont.)***

Envirosite ID: 6529755
EPA ID: N/R

BRS ***(cont.)***

Primary NAICS :	611310 - Colleges, Universities, and Professional Schools
Source Code :	G19 - Other one-time or intermittent processes (specify in comments)
Form Code :	W103 - Spent concentrated acid (5% or more)
Management Method :	H132 - Landfill or surface impoundment that will be closed as landfill (to include prior treatment and/or stabilization)
Generation Tons :	0.0395797
Managed Tons :	0
Shipped Tons :	0.0395797
Received Tons :	0
Receiver ID :	UTD991301748
Receiver State :	UT
Shipper ID :	WAD980980593
Shipper State :	WA
Waste Minimization :	N - Waste minimization efforts were unsuccessful in reducing quantity and/or toxicity (please detail reasons in the Comments section)
Waste Code List :	D002
Waste Code Group :	D002 - CORROSIVE WASTE
Waste Generation Type :	N/R
Report Cycle :	2019
Hazardous Waste Page Number :	10
Hazardous Waste Sub-Page Number :	1
BR Form :	GM
Waste Description :	UWT INVESTIGATION DERIVED DW
Primary NAICS :	611310 - Colleges, Universities, and Professional Schools
Source Code :	G49 - Other remediation (specify in comments)
Form Code :	W101 - Very dilute aqueous waste containing more than 99% water (land disposal restriction defined wastewater that is not exempt under NPDES or POTW discharge)
Management Method :	H040 - Incineration - thermal destruction other than use as a fuel (includes any preparation prior to burning)
Generation Tons :	0.4409997
Managed Tons :	0
Shipped Tons :	0.4409997
Received Tons :	0
Receiver ID :	ARD069748192
Receiver State :	AR
Shipper ID :	WAD980980593
Shipper State :	WA

Map Id: CE270
Direction: SW
Distance: 0.548 mi., 2894 ft.
Elevation: 78 ft.
Relative: Higher

Site Name : WA UW TACOMA BRANCH CAMPUS | UW TACOMA BRANCH CAMPUS | RAMCOR OIL CO
1920 S C ST | 1920 C ST | 1920 SOUTH C ST
TACOMA | Tacoma, WA 98402

Database(s) : [ALL SITES - WA, BRS, CERCLIS NFRAP, ECHO, FRS, FTTS INSP, HAZNET - CA, MANIFEST EPA, RCRA_VSQG, SEMS_8R_ARCHIVED SITES, T 2 - WA] ***(cont.)***

Envirosite ID: 6529755
EPA ID: N/R

BRS ***(cont.)***

Waste Minimization :	N - Waste minimization efforts were unsuccessful in reducing quantity and/or toxicity (please detail reasons in the Comments section)
Waste Code List :	D039, D040, F001, F002
Waste Code Group :	F1_5 - F001-F005 combinations
Waste Generation Type :	N/R
Report Cycle :	2019
Hazardous Waste Page Number :	10
Hazardous Waste Sub-Page Number :	2
BR Form :	GM
Waste Description :	UWT INVESTIGATION DERIVED DW
Primary NAICS :	611310 - Colleges, Universities, and Professional Schools
Source Code :	G49 - Other remediation (specify in comments)
Form Code :	W101 - Very dilute aqueous waste containing more than 99% water (land disposal restriction defined wastewater that is not exempt under NPDES or POTW discharge)
Management Method :	H040 - Incineration - thermal destruction other than use as a fuel (includes any preparation prior to burning)
Generation Tons :	12.7548152
Managed Tons :	0
Shipped Tons :	12.7548152
Received Tons :	0
Receiver ID :	NED981723513
Receiver State :	NE
Shipper ID :	WAD980980593
Shipper State :	WA
Waste Minimization :	N - Waste minimization efforts were unsuccessful in reducing quantity and/or toxicity (please detail reasons in the Comments section)
Waste Code List :	D039, D040, F001, F002
Waste Code Group :	F1_5 - F001-F005 combinations
Waste Generation Type :	N/R
Report Cycle :	2019
Hazardous Waste Page Number :	2
Hazardous Waste Sub-Page Number :	1
BR Form :	GM
Waste Description :	BULKED FLAMMABLE SOLVENTS - DW
Primary NAICS :	611310 - Colleges, Universities, and Professional Schools
Source Code :	G19 - Other one-time or intermittent processes (specify in comments)
Form Code :	W204 - Concentrated halogenated/ non-halogenated solvent mixture

Map Id: CE270
Direction: SW
Distance: 0.548 mi., 2894 ft.
Elevation: 78 ft.
Relative: Higher

Site Name : WA UW TACOMA BRANCH CAMPUS | UW TACOMA BRANCH CAMPUS | RAMCOR OIL CO
1920 S C ST | 1920 C ST | 1920 SOUTH C ST
TACOMA | Tacoma, WA 98402

Database(s) : [ALL SITES - WA, BRS, CERCLIS NFRAP, ECHO, FRS, FTTS INSP, HAZNET - CA, MANIFEST EPA, RCRA_VSQG, SEMS_8R_ARCHIVED SITES, T 2 - WA] ***(cont.)***

Envirosite ID: 6529755
EPA ID: N/R

BRS ***(cont.)***

Management Method :	H040 - Incineration - thermal destruction other than use as a fuel (includes any preparation prior to burning)
Generation Tons :	0.2956351
Managed Tons :	0
Shipped Tons :	0.2956352
Received Tons :	0
Receiver ID :	NED981723513
Receiver State :	NE
Shipper ID :	WAD980980593
Shipper State :	WA
Waste Minimization :	N - Waste minimization efforts were unsuccessful in reducing quantity and/or toxicity (please detail reasons in the Comments section)
Waste Code List :	D001, D022, F002, F003, F005
Waste Code Group :	F1_5 - F001-F005 combinations
Waste Generation Type :	N/R
Report Cycle :	2019
Hazardous Waste Page Number :	2
Hazardous Waste Sub-Page Number :	2
BR Form :	GM
Waste Description :	BULKED FLAMMABLE SOLVENTS - DW
Primary NAICS :	611310 - Colleges, Universities, and Professional Schools
Source Code :	G19 - Other one-time or intermittent processes (specify in comments)
Form Code :	W204 - Concentrated halogenated/ non-halogenated solvent mixture
Management Method :	H040 - Incineration - thermal destruction other than use as a fuel (includes any preparation prior to burning)
Generation Tons :	0.2175011
Managed Tons :	0
Shipped Tons :	0.2175011
Received Tons :	0
Receiver ID :	UTD981552177
Receiver State :	UT
Shipper ID :	WAD980980593
Shipper State :	WA
Waste Minimization :	N - Waste minimization efforts were unsuccessful in reducing quantity and/or toxicity (please detail reasons in the Comments section)
Waste Code List :	D001, D022, F002, F003, F005
Waste Code Group :	F1_5 - F001-F005 combinations
Waste Generation Type :	N/R

Map Id: CE270
Direction: SW
Distance: 0.548 mi., 2894 ft.
Elevation: 78 ft.
Relative: Higher

Site Name : WA UW TACOMA BRANCH CAMPUS | UW TACOMA BRANCH CAMPUS | RAMCOR OIL CO
1920 S C ST | 1920 C ST | 1920 SOUTH C ST
TACOMA | Tacoma, WA 98402

Database(s) : [ALL SITES - WA, BRS, CERCLIS NFRAP, ECHO, FRS, FTTS INSP, HAZNET - CA, MANIFEST EPA, RCRA_VSQG, SEMS_8R_ARCHIVED SITES, T 2 - WA] ***(cont.)***

Envirosite ID: 6529755
EPA ID: N/R

BRS ***(cont.)***

Report Cycle :	2019
Hazardous Waste Page Number :	2
Hazardous Waste Sub-Page Number :	3
BR Form :	GM
Waste Description :	BULKED FLAMMABLE SOLVENTS - DW
Primary NAICS :	611310 - Colleges, Universities, and Professional Schools
Source Code :	G19 - Other one-time or intermittent processes (specify in comments)
Form Code :	W204 - Concentrated halogenated/ non-halogenated solvent mixture
Management Method :	H040 - Incineration - thermal destruction other than use as a fuel (includes any preparation prior to burning)
Generation Tons :	0.06615
Managed Tons :	0
Shipped Tons :	0.06615
Received Tons :	0
Receiver ID :	ARD069748192
Receiver State :	AR
Shipper ID :	WAD980980593
Shipper State :	WA
Waste Minimization :	N - Waste minimization efforts were unsuccessful in reducing quantity and/or toxicity (please detail reasons in the Comments section)
Waste Code List :	D001, D022, F002, F003, F005
Waste Code Group :	F1_5 - F001-F005 combinations
Waste Generation Type :	N/R

Report Cycle :	2019
Hazardous Waste Page Number :	3
Hazardous Waste Sub-Page Number :	1
BR Form :	GM
Waste Description :	LABPACK - DW
Primary NAICS :	611310 - Colleges, Universities, and Professional Schools
Source Code :	G19 - Other one-time or intermittent processes (specify in comments)
Form Code :	W001 - Lab packs from any source not containing acute hazardous waste
Management Method :	H040 - Incineration - thermal destruction other than use as a fuel (includes any preparation prior to burning)
Generation Tons :	0.0519939
Managed Tons :	0
Shipped Tons :	0.0519939
Received Tons :	0
Receiver ID :	NED981723513
Receiver State :	NE
Shipper ID :	WAD980980593
Shipper State :	WA

Map Id: CE270
Direction: SW
Distance: 0.548 mi., 2894 ft.
Elevation: 78 ft.
Relative: Higher

Site Name : WA UW TACOMA BRANCH CAMPUS | UW TACOMA BRANCH CAMPUS | RAMCOR OIL CO
1920 S C ST | 1920 C ST | 1920 SOUTH C ST
TACOMA | Tacoma, WA 98402

Database(s) : [ALL SITES - WA, BRS, CERCLIS NFRAP, ECHO, FRS, FTTS INSP, HAZNET - CA, MANIFEST EPA, RCRA_VSQG, SEMS_8R_ARCHIVED SITES, T 2 - WA] ***(cont.)***

Envirosite ID: 6529755
EPA ID: N/R

BRS ***(cont.)***

Waste Minimization :	N - Waste minimization efforts were unsuccessful in reducing quantity and/or toxicity (please detail reasons in the Comments section)
Waste Code List :	D001, D002, D009, D011
Waste Code Group :	TCMT - D004-D011 combinations
Waste Generation Type :	N/R
Report Cycle :	2019
Hazardous Waste Page Number :	3
Hazardous Waste Sub-Page Number :	2
BR Form :	GM
Waste Description :	LABPACK - DW
Primary NAICS :	611310 - Colleges, Universities, and Professional Schools
Source Code :	G19 - Other one-time or intermittent processes (specify in comments)
Form Code :	W001 - Lab packs from any source not containing acute hazardous waste
Management Method :	H040 - Incineration - thermal destruction other than use as a fuel (includes any preparation prior to burning)
Generation Tons :	0.1436446
Managed Tons :	0
Shipped Tons :	0.1436446
Received Tons :	0
Receiver ID :	UTD981552177
Receiver State :	UT
Shipper ID :	WAD980980593
Shipper State :	WA
Waste Minimization :	N - Waste minimization efforts were unsuccessful in reducing quantity and/or toxicity (please detail reasons in the Comments section)
Waste Code List :	D001, D002, D009, D011
Waste Code Group :	TCMT - D004-D011 combinations
Waste Generation Type :	N/R
Report Cycle :	2019
Hazardous Waste Page Number :	3
Hazardous Waste Sub-Page Number :	3
BR Form :	GM
Waste Description :	LABPACK - DW
Primary NAICS :	611310 - Colleges, Universities, and Professional Schools
Source Code :	G19 - Other one-time or intermittent processes (specify in comments)
Form Code :	W001 - Lab packs from any source not containing acute hazardous waste

Map Id: CE270
Direction: SW
Distance: 0.548 mi., 2894 ft.
Elevation: 78 ft.
Relative: Higher

Site Name : WA UW TACOMA BRANCH CAMPUS | UW TACOMA BRANCH CAMPUS | RAMCOR OIL CO
1920 S C ST | 1920 C ST | 1920 SOUTH C ST
TACOMA | Tacoma, WA 98402

Database(s) : [ALL SITES - WA, BRS, CERCLIS NFRAP, ECHO, FRS, FTTS INSP, HAZNET - CA, MANIFEST EPA, RCRA_VSQG, SEMS_8R_ARCHIVED SITES, T 2 - WA] ***(cont.)***

Envirosite ID: 6529755
EPA ID: N/R

BRS ***(cont.)***

Management Method :	H141 - The site receiving this waste stored/bulked and transferred the waste with no treatment or recovery (H010-H129), fuel blending (H061), or disposal (H131-H135) at that receiving site.
Generation Tons :	0.001323
Managed Tons :	0
Shipped Tons :	0.001323
Received Tons :	0
Receiver ID :	UTD981552177
Receiver State :	UT
Shipper ID :	WAD980980593
Shipper State :	WA
Waste Minimization :	N - Waste minimization efforts were unsuccessful in reducing quantity and/or toxicity (please detail reasons in the Comments section)
Waste Code List :	D001, D002, D009, D011
Waste Code Group :	TCMT - D004-D011 combinations
Waste Generation Type :	N/R
Report Cycle :	2019
Hazardous Waste Page Number :	4
Hazardous Waste Sub-Page Number :	1
BR Form :	GM
Waste Description :	BULK AQUEOUS WASTES
Primary NAICS :	611310 - Colleges, Universities, and Professional Schools
Source Code :	G19 - Other one-time or intermittent processes (specify in comments)
Form Code :	W113 - Other aqueous waste or wastewaters (fluid but not sludge)
Management Method :	H040 - Incineration - thermal destruction other than use as a fuel (includes any preparation prior to burning)
Generation Tons :	0.0419501
Managed Tons :	0
Shipped Tons :	0.0419501
Received Tons :	0
Receiver ID :	NED981723513
Receiver State :	NE
Shipper ID :	WAD980980593
Shipper State :	WA
Waste Minimization :	N - Waste minimization efforts were unsuccessful in reducing quantity and/or toxicity (please detail reasons in the Comments section)
Waste Code List :	D004, D005, D006, D007, D008, D011
Waste Code Group :	TCMT - D004-D011 combinations
Waste Generation Type :	N/R

Map Id: CE270
Direction: SW
Distance: 0.548 mi., 2894 ft.
Elevation: 78 ft.
Relative: Higher

Site Name : WA UW TACOMA BRANCH CAMPUS | UW TACOMA BRANCH CAMPUS | RAMCOR OIL CO
1920 S C ST | 1920 C ST | 1920 SOUTH C ST
TACOMA | Tacoma, WA 98402

Database(s) : [ALL SITES - WA, BRS, CERCLIS NFRAP, ECHO, FRS, FTTS INSP, HAZNET - CA, MANIFEST EPA, RCRA_VSQG, SEMS_8R_ARCHIVED SITES, T 2 - WA] ***(cont.)***

Envirosite ID: 6529755
EPA ID: N/R

CERCLIS NFRAP

Facility Name :	RAMCOR OIL CO
Facility Address :	1920 C ST, TACOMA, WA 98402
County :	PIERCE
Site ID :	1001602
Epa ID :	WAD980980593
Short Name :	RAMCOR OIL CO
Congressional District :	06
IFMS ID :	N/R
SMSA Number :	8200
USGC Hydro Unit :	17110019
Federal Facility :	N
DMNSN Number :	N/R
Site Orphan Flag :	N
RCRA ID :	E
USGS Quadrangle :	N/R
Site Init by Prog :	N/R
NFRAP Flag :	NFA
Parent ID :	N/R
RST Code :	N/R
EPA Region :	10
Classification :	N/R
Site Settings Code :	N/R
NPL Status :	Not on the NPL
DMNSN Unit Code :	N/R
RBRAC Code :	N/R
RResp Fed Agency Code :	N/R
Non NPL Status :	Deferred to RCRA
Non NPL Status Date :	2001-11-15
Site Fips Code :	53053
CC Concurrence Date :	N/R
CC Concurrence FY :	N/R
Alias EPA ID :	N/R
Site FUDS Flag :	N/R

CERCLIS Site Contact Name(s)

Contact ID :	N/R
Contact Title :	N/R
Alias Comments :	N/R
Site Description :	N/R

Map Id: CE270
Direction: SW
Distance: 0.548 mi., 2894 ft.
Elevation: 78 ft.
Relative: Higher

Site Name : WA UW TACOMA BRANCH CAMPUS | UW TACOMA BRANCH CAMPUS | RAMCOR OIL CO
1920 S C ST | 1920 C ST | 1920 SOUTH C ST
TACOMA | Tacoma, WA 98402

Database(s) : [ALL SITES - WA, BRS, CERCLIS NFRAP, ECHO, FRS, FTTS INSP, HAZNET - CA, MANIFEST EPA, RCRA_VSQG, SEMS_8R_ARCHIVED SITES, T 2 - WA] ***(cont.)***

Envirosite ID: 6529755
EPA ID: N/R

CERCLIS NFRAP ***(cont.)***

CERCLIS Assessment History

Action Code :	001
Action :	DISCOVERY
Date Started :	N/R
Date Completed :	1991-10-01
Priority Level :	1
Operational Unit :	00
Primary Responsibility :	EPA In-House
Planning Status :	N/R
Urgency Indicator :	N/R
Action Anomaly :	N/R

Action Code :	001
Action :	PRELIMINARY ASSESSMENT
Date Started :	1993-06-29
Date Completed :	1993-06-29
Priority Level :	1
Operational Unit :	00
Primary Responsibility :	EPA Fund-Financed
Planning Status :	N/R
Urgency Indicator :	N/R
Action Anomaly :	N/R

Action Code :	001
Action :	ARCHIVE SITE
Date Started :	N/R
Date Completed :	1993-06-29
Priority Level :	1
Operational Unit :	00
Primary Responsibility :	EPA In-House
Planning Status :	N/R
Urgency Indicator :	N/R
Action Anomaly :	N/R

ECHO

Facility Name :	UW TACOMA BRANCH CAMPUS
Facility Address :	1920 S C ST, TACOMA, WA 98402
County :	PIERCE
Last Inspection Date :	2017-06-29
Registry ID :	110005337206
FIPS Code :	53053
EPA Region :	10
Inspection Count :	0
Last Inspection Days :	1984

Map Id: CE270
Direction: SW
Distance: 0.548 mi., 2894 ft.
Elevation: 78 ft.
Relative: Higher

Site Name : WA UW TACOMA BRANCH CAMPUS | UW TACOMA BRANCH CAMPUS | RAMCOR OIL CO
1920 S C ST | 1920 C ST | 1920 SOUTH C ST
TACOMA | Tacoma, WA 98402

Database(s) : [ALL SITES - WA, BRS, CERCLIS NFRAP, ECHO, FRS, FTTS INSP, HAZNET - CA, MANIFEST EPA, RCRA_VSQG, SEMS_8R_ARCHIVED SITES, T 2 - WA] ***(cont.)***

Envirosite ID: 6529755
EPA ID: N/R

ECHO ***(cont.)***

Informal Count :	0
Last Informal Action Date :	2017-09-18
Formal Action Count :	0
Last Formal Action Date :	N/R
Total Penalties :	0
Penalty Count :	N/R
Last Penalty Date :	N/R
Last Penalty Amount :	N/R
QTRS IN NC :	0
Programs IN SNC :	0
Current Compliance Status :	No Violation Identified
Three-Year Compliance Status :	_____
Collection Method :	GPS CODE (PSEUDO RANGE) DIFFERENTIAL
Reference Point :	FACILITY CENTROID
Accuracy Meters :	7
Derived Tribes :	Puyallup Tribe of the Puyallup Reservation - .7 mile(s), Puyallup Tribe of the Puyallup Reservation - 1.1 mile(s), Muckleshoot Indian Tribe - 11.3 mile(s), Muckleshoot Indian Tribe - 14.1 mile(s), Nisqually Indian Tribe - 17 mile(s), Squaxin Island Tribe of the Squaxin Island Reservation - 21.6 mile(s), Squaxin Island Tribe of the Squaxin Island Reservation - 23.5 mile(s)
Derived HUC :	17110019
Derived WBD :	171100190301
Derived STCTY FIPS :	53053
Derived Zip :	98402
Derived CD113 :	06
Derived CB2010 :	530530616021023
MYRTK Universe :	NNN
NPDES IDs :	N/R
CWA Permit Types :	N/R
CWA Compliance Tracking :	N/R
CWA NAICS :	N/R
CWA SICS :	N/R
CWA Inspection Count :	N/R
CWA Last Inspection Days :	N/R
CWA Informal Count :	N/R
CWA Formal Action Count :	N/R
CWA Last Formal Action Date :	N/R
CWA Penalties :	N/R
CWA Last Penalty Date :	N/R
CWA Last Penalty Amount :	N/R
CWA Quarters IN NC :	N/R
CWA Current Compliance Status :	N/R
CWA Current SNC Flag :	N
CWA 13 Quarters Compliance Status :	N/R
CWA 13 Quarters Effluent Exceedances:	N/R
CWA Three-Year QNCR Codes :	N/R

Map Id: CE270
Direction: SW
Distance: 0.548 mi., 2894 ft.
Elevation: 78 ft.
Relative: Higher

Site Name : WA UW TACOMA BRANCH CAMPUS | UW TACOMA BRANCH CAMPUS | RAMCOR OIL CO
1920 S C ST | 1920 C ST | 1920 SOUTH C ST
TACOMA | Tacoma, WA 98402

Database(s) : [ALL SITES - WA, BRS, CERCLIS NFRAP, ECHO, FRS, FTTS INSP, HAZNET - CA, MANIFEST EPA, RCRA_VSQG, SEMS_8R_ARCHIVED SITES, T 2 - WA] ***(cont.)***

Envirosite ID: 6529755
EPA ID: N/R

ECHO ***(cont.)***

DFR URL :	Click here for hyperlink provided by the agency.
Facility SIC :	N/R
Facility NAICS :	61131 - Colleges, Universities, and Professional Schools, 611310 - Colleges, Universities, and Professional Schools, 813211 - Grantmaking Foundations.
Facility Last Inspection EPA Date :	2017-06-29
Facility Last Inspection State Date :	2017-06-29
Facility Last Formal Act EPA Date :	N/R
Facility Last Formal Act State Date :	N/R
Facility Last Informal Act EPA Date :	N/R
Facility Last Informal Act State Date:	2017-09-18
Facility Federal Agency :	N/R
TRI Reporter :	N/R
Facility Imp Water Flag :	N/R
Current SNC Flag :	N
Indian County Flag :	N
Federal Flag :	N/R
US Mexico Border Flag :	N/R
Chesapeak Bay Flag :	N/R
AIR Flag :	N
NPDES Flag :	N
SDWIS Flag :	N
RCRA Flag :	Y
TRI Flag :	N
GHG Flag :	N
Major Flag :	Y
Active Flag :	Y
NAA Flag :	N
Latitude :	47.2445
Longitude :	-122.44
Last Date in Agency List :	2023-01-16
Facility Name :	WA UW TACOMA BRANCH CAMPUS
Facility Address :	1920 S C ST, TACOMA, WA 98402
County :	PIERCE
Last Inspection Date :	2014-03-25
Registry ID :	110005337206
FIPS Code :	53053
EPA Region :	10
Inspection Count :	1
Last Inspection Days :	657
Informal Count :	1
Last Informal Action Date :	2014-04-08
Formal Action Count :	0

Map Id: CE270
Direction: SW
Distance: 0.548 mi., 2894 ft.
Elevation: 78 ft.
Relative: Higher

Site Name : WA UW TACOMA BRANCH CAMPUS | UW TACOMA BRANCH CAMPUS | RAMCOR OIL CO
1920 S C ST | 1920 C ST | 1920 SOUTH C ST
TACOMA | Tacoma, WA 98402

Database(s) : [ALL SITES - WA, BRS, CERCLIS NFRAP, ECHO, FRS, FTTS INSP, HAZNET - CA, MANIFEST EPA, RCRA_VSQG, SEMS_8R_ARCHIVED SITES, T 2 - WA] ***(cont.)***

Envirosite ID: 6529755
EPA ID: N/R

ECHO ***(cont.)***

Last Formal Action Date :	N/R
Total Penalties :	0
Penalty Count :	0
Last Penalty Date :	N/R
Last Penalty Amount :	N/R
QTRS IN NC :	2
Programs IN SNC :	0
Current Compliance Status :	No Violation
Three-Year Compliance Status :	____VV_____
Collection Method :	ADDRESS MATCHING-HOUSE NUMBER
Reference Point :	ENTRANCE POINT OF A FACILITY OR STATION
Accuracy Meters :	50
Derived Tribes :	Puyallup Tribe of the Puyallup Reservation - .6 mile(s), Puyallup Tribe of the Puyallup Reservation - .9 mile(s), Muckleshoot Indian Tribe - 11.2 mile(s), Muckleshoot Indian Tribe - 14 mile(s), Nisqually Indian Tribe - 17 mile(s), Squaxin Island Tribe of the Squaxin Island Reservation - 21.7 mile(s), Squaxin Island Tribe of the Squaxin Island Reservation - 23.6 mile(s)
Derived HUC :	17110019
Derived WBD :	N/R
Derived STCTY FIPS :	53053
Derived Zip :	98402
Derived CD113 :	06
Derived CB2010 :	530530616021020
MYRTK Universe :	NNY
NPDES IDs :	N/R
CWA Permit Types :	N/R
CWA Compliance Tracking :	N/R
CWA NAICS :	N/R
CWA SICS :	N/R
CWA Inspection Count :	N/R
CWA Last Inspection Days :	N/R
CWA Informal Count :	N/R
CWA Formal Action Count :	N/R
CWA Last Formal Action Date :	N/R
CWA Penalties :	N/R
CWA Last Penalty Date :	N/R
CWA Last Penalty Amount :	N/R
CWA Quarters IN NC :	N/R
CWA Current Compliance Status :	N/R
CWA Current SNC Flag :	N
CWA 13 Quarters Compliance Status :	N/R
CWA 13 Quarters Effluent Exceedances:	N/R
CWA Three-Year QNCR Codes :	N/R
DFR URL :	Click here for hyperlink provided by the agency.
Facility SIC :	N/R
Facility NAICS :	61131 - Colleges, Universities, and Professional Schools

Map Id: CE270
Direction: SW
Distance: 0.548 mi., 2894 ft.
Elevation: 78 ft.
Relative: Higher

Site Name :	WA UW TACOMA BRANCH CAMPUS | UW TACOMA BRANCH CAMPUS | RAMCOR OIL CO 1920 S C ST | 1920 C ST | 1920 SOUTH C ST TACOMA | Tacoma, WA 98402
Database(s) :	[ALL SITES - WA, BRS, CERCLIS NFRAP, ECHO, FRS, FTTS INSP, HAZNET - CA, MANIFEST EPA, RCRA_VSQG, SEMS_8R_ARCHIVED SITES, T 2 - WA] ***(cont.)***

Envirosite ID: 6529755
EPA ID: N/R

ECHO ***(cont.)***

Facility Last Inspection EPA Date :	N/R
Facility Last Inspection State Date :	2014-03-25
Facility Last Formal Act EPA Date :	N/R
Facility Last Formal Act State Date :	N/R
Facility Last Informal Act EPA Date :	N/R
Facility Last Informal Act State Date:	2014-04-08
Facility Federal Agency :	N/R
TRI Reporter :	N/R
Facility Imp Water Flag :	N/R
Current SNC Flag :	N
Indian County Flag :	N
Federal Flag :	N/R
US Mexico Border Flag :	N/R
Chesapeak Bay Flag :	N/R
AIR Flag :	N
NPDES Flag :	N
SDWIS Flag :	N
RCRA Flag :	Y
TRI Flag :	N
GHG Flag :	N
Major Flag :	N/R
Active Flag :	Y
NAA Flag :	Y
Latitude :	47.243955
Longitude :	-122.437635
Last Date in Agency List :	2016-01-19

FRS

Facility Name :	SHIR VIC OIL CO INC
Facility Address :	1920 SOUTH C ST, TACOMA, WA 98402
County :	PIERCE

Site Details

Registry ID :	110011640812
FRS Facility URL :	Click here for hyperlink provided by the agency.
Last Date in Agency List :	2023-02-13

Source Description

Source Description :

NCDB supports implementation of the Federal Insecticide, Fungicide, and Rodenticide Act (FIFRA) and the Toxic Substances Control Act (TSCA). The system tracks inspections in regions and states with cooperative agreements, enforcement actions, and settlements.

Map Id: CE270
Direction: SW
Distance: 0.548 mi., 2894 ft.
Elevation: 78 ft.
Relative: Higher

Site Name : WA UW TACOMA BRANCH CAMPUS | UW TACOMA BRANCH CAMPUS | RAMCOR OIL CO
1920 S C ST | 1920 C ST | 1920 SOUTH C ST
TACOMA | Tacoma, WA 98402

Database(s) : [ALL SITES - WA, BRS, CERCLIS NFRAP, ECHO, FRS, FTTS INSP, HAZNET - CA, MANIFEST EPA, RCRA_VSQG, SEMS_8R_ARCHIVED SITES, T 2 - WA] ***(cont.)***

Envirosite ID: 6529755
EPA ID: N/R

FRS ***(cont.)***

FRS Environmental Interest
Source and System ID : NCDB - I10#197908101955 1

Facility Name : UW TACOMA BRANCH CAMPUS
Facility Address : 1920 S C ST, TACOMA, WA 98402
County : PIERCE

Site Details
Registry ID : 110005337206
FRS Facility URL : Click here for hyperlink provided by the agency.
Last Date in Agency List : 2023-02-13

Source Description
Source Description : RCRAInfo is EPA's comprehensive information system that supports the Resource Conservation and Recovery Act (RCRA) of 1976 and the Hazardous and Solid Waste Amendments (HSWA) of 1984 through the tracking of events and activities related to facilities that generate, transport, and treat, store, or dispose of hazardous waste. RCRAInfo allows RCRA program staff to track the notification, permit, compliance, and corrective action activities required under RCRA. RCRAInfo also supports generation of the National Hazardous Waste Biennial Report. All generators and treatment, storage, and disposal facilities who handle hazardous waste are required to report to the EPA Administrator at least once every two years to support creation of the Biennial Report.
The WA-FSIS provides a means to query and display data maintained by the Washington Department of Ecology. This system contains key information for each facility/site that is currently, or has been, of interest to the Air Quality, Dam Safety, Hazardous Waste, Toxics Cleanup, and Water Quality Programs.

Source Description :

ACRES stores information reported by EPA Brownfields grant recipients on brownfields properties assessed or cleaned up with grant funding as well as information on Targeted Brownfields Assessments performed by EPA Regions.

FRS Environmental Interest
Source and System ID : ACRES - 11392
ACRES - 11393
ACRES - 11414
ACRES - 79001
ACRES - 79021

Map Id: CE270
Direction: SW
Distance: 0.548 mi., 2894 ft.
Elevation: 78 ft.
Relative: Higher

Site Name : WA UW TACOMA BRANCH CAMPUS | UW TACOMA BRANCH CAMPUS | RAMCOR OIL CO
1920 S C ST | 1920 C ST | 1920 SOUTH C ST
TACOMA | Tacoma, WA 98402

Database(s) : [ALL SITES - WA, BRS, CERCLIS NFRAP, ECHO, FRS, FTTS INSP, HAZNET - CA, MANIFEST EPA, RCRA_VSQG, SEMS_8R_ARCHIVED SITES, T 2 - WA] ***(cont.)***

Envirosite ID: 6529755
EPA ID: N/R

FRS ***(cont.)***

ACRES - 79041
RCRAINFO - WA0000229120
RCRAINFO - WAD980664718
RCRAINFO - WAD980980593
RCRAINFO - WAD988507869
RCRAINFO - WAH000023502
RCRAINFO - WAH000026250
RCRAINFO - WAH000036562
WA-FSIS - 1325
WA-FSIS - 13654
WA-FSIS - 14933528
WA-FSIS - 22358
WA-FSIS - 4696107
WA-FSIS - 63657996
WA-FSIS - 693900
WA-FSIS - 8411422
WA-FSIS - 86177379
WA-FSIS - 96266724

FTTS INSP

Inspection Date :	1979-08-10
Inspection Number :	197908101955 1
Inspection Name :	RICE
Investigation Type :	6PF
Reason :	NSR
Facility :	US
Action :	N
Legislation :	T
Region :	10

HAZNET - CA

Facility Name :	WA UW TACOMA BRANCH CAMPUS
Facility Address :	1920 S C ST, TACOMA, WA 98402
County :	N/R

Site Details

Generator EPA ID :	WAD980980593
Active :	N/R
Category :	N/R
Facility Types :	N/R
Type :	N/R
Contact Name :	DAVE LUNDSTROM
Contact Phone :	2066852848
Facility Mailing Address :	1920 S C ST, TACOMA, WA 98402
Latitude :	N/R

Map Id: CE270
Direction: SW
Distance: 0.548 mi., 2894 ft.
Elevation: 78 ft.
Relative: Higher

Site Name : WA UW TACOMA BRANCH CAMPUS | UW TACOMA BRANCH CAMPUS | RAMCOR OIL CO
1920 S C ST | 1920 C ST | 1920 SOUTH C ST
TACOMA | Tacoma, WA 98402

Database(s) : [ALL SITES - WA, BRS, CERCLIS NFRAP, ECHO, FRS, FTTS INSP, HAZNET - CA, MANIFEST EPA, RCRA_VSQG, SEMS_8R_ARCHIVED SITES, T 2 - WA] ***(cont.)***

Envirosite ID: 6529755
EPA ID: N/R

HAZNET - CA ***(cont.)***

Longitude :	N/R
Agency Hyperlink :	Click here for hyperlink provided by the agency.
Last Date in Agency List :	2021-07-08

Waste Generator Details

State Waste :

2003: 121 - Alkaline solution (pH >= 12.5) with metals, 54.08073 tons to CAD044429835
2000: 352 - Other organic solids, 6.3 tons to CAD044429835
1996: 343 - Unspecified organic liquid mixture, 0.025 tons to CAD050806850
1996: 612 - Household waste, 0.0005 tons to CAD050806850
1996: 181 - Other inorganic solid waste, 0.6075 tons to CAD050806850
1996: 331 - Off-specification, aged or surplus organics, 0.005 tons to CAD050806850
1996: 181 - Other inorganic solid waste, 0.03 tons to CAD050806850
1996: 331 - Off-specification, aged or surplus organics, 0.004 tons to CAD050806850
1994: 223 - Unspecified oil-containing waste, 0.75 tons to CAD050806850
1994: 211 - Halogenated solvents (chloroforms, methyl chloride, perchloroethylene, etc), 0.05 tons to CAD050806850
1994: N/R - Blank or unknown, 1.025 tons to CAD050806850

MANIFEST EPA

Manifest Details

Details for this site have been truncated due to the large number of available details for this site within this dataset. For the complete details for this site, contact your Envirosite account representative for a complimentary site report containing all of the details available.

Manifest Number :	017253418FLE
Shipped Date :	2022-10-03
Updated Date :	2022-10-27
Received Date :	2022-10-06
Status :	Signed
Generator ID :	WAD980980593
Generator Name :	Uw Tacoma Branch Campus
Generator Address :	1920 South C Street, Tacoma, WA 98402
Generator Mailing :	P.O. Box 354110, Seattle, WA 98195
Generator Contact :	Uw Tacoma Branch Campus
Destination ID :	UTD981552177
Destination Name :	Clean Harbors Aragonite LLC
Destination Mailing :	PO Box 1339, Grantsville, UT 84029
Destination Address :	11600 North Aptus Road, Grantsville, UT 84029
Destination Contact :	N/R
Submission Type :	DataImage5Copy

Map Id: CE270
Direction: SW
Distance: 0.548 mi., 2894 ft.
Elevation: 78 ft.
Relative: Higher

Site Name : WA UW TACOMA BRANCH CAMPUS | UW TACOMA BRANCH CAMPUS | RAMCOR OIL CO
1920 S C ST | 1920 C ST | 1920 SOUTH C ST
TACOMA | Tacoma, WA 98402

Database(s) : [ALL SITES - WA, BRS, CERCLIS NFRAP, ECHO, FRS, FTTS INSP, HAZNET - CA, MANIFEST EPA, RCRA_VSQG, SEMS_8R_ARCHIVED SITES, T 2 - WA] ***(cont.)***

Envirosite ID: 6529755
EPA ID: N/R

MANIFEST EPA ***(cont.)***

Origin Type :	Service
Manifest Residue :	N
Rejection :	N
Last Date in Agency List :	2023-02-13

Waste Details

Waste Line Number :	1
Is DOT Hazardous :	Y
DOT ID Number :	UN1993
DOT Information :	UN1993, WASTE FLAMMABLE LIQUIDS, N.O.S. (ACETONE, METHANOL), 3, PG II
Non Waste Description :	N/R
Quantity :	40 Kilograms
Quantity Tons, Acute, Non-Acute :	0.04409997, 0, 0.04409997
Quantity Kg, Acute, Non-Acute :	0, 40
Management Method :	H040 - INCINERATION
Is EPA Waste :	Y
Federal Code :	D001, D022, F003, F005
State Code :	WA - WT02

Waste Line Number :	2
Is DOT Hazardous :	Y
DOT ID Number :	UN2924
DOT Information :	UN2924, WASTE FLAMMABLE LIQUIDS, CORROSIVE, N.O.S. (DMSO, FORMALDEHYDE), 3, (8), PG II
Non Waste Description :	N/R
Quantity :	3 Kilograms
Quantity Tons, Acute, Non-Acute :	0.003307498, 0, 0.003307498
Quantity Kg, Acute, Non-Acute :	0, 3
Management Method :	H040 - INCINERATION
Is EPA Waste :	Y
Federal Code :	D001, D002
State Code :	WA - WT02

Waste Line Number :	3
Is DOT Hazardous :	Y
DOT ID Number :	UN2811
DOT Information :	UN2811, WASTE TOXIC SOLIDS, ORGANIC, N.O.S. (ETHIDIUM BROMIDE), 6.1, PG I
Non Waste Description :	N/R
Quantity :	4 Kilograms
Quantity Tons, Acute, Non-Acute :	0.0044099973, 0, 0.0044099973
Quantity Kg, Acute, Non-Acute :	0, 4

Map Id: CE270
Direction: SW
Distance: 0.548 mi., 2894 ft.
Elevation: 78 ft.
Relative: Higher

Site Name : WA UW TACOMA BRANCH CAMPUS | UW TACOMA BRANCH CAMPUS | RAMCOR OIL CO
1920 S C ST | 1920 C ST | 1920 SOUTH C ST
TACOMA | Tacoma, WA 98402

Database(s) : [ALL SITES - WA, BRS, CERCLIS NFRAP, ECHO, FRS, FTTS INSP, HAZNET - CA, MANIFEST EPA, RCRA_VSQG, SEMS_8R_ARCHIVED SITES, T 2 - WA] ***(cont.)***

Envirosite ID: 6529755
EPA ID: N/R

MANIFEST EPA ***(cont.)***

Management Method :	H040 - INCINERATION
Is EPA Waste :	N
Federal Code :	N/R
State Code :	WA - WT01

Waste Line Number :	4
Is DOT Hazardous :	Y
DOT ID Number :	UN2810
DOT Information :	UN2810, TOXIC LIQUIDS, ORGANIC, N.O.S (METALS), 6.1, PG II
Non Waste Description :	N/R
Quantity :	10 Kilograms
Quantity Tons, Acute, Non-Acute :	0.011024993, 0, 0.011024993
Quantity Kg, Acute, Non-Acute :	0, 10
Management Method :	H040 - INCINERATION
Is EPA Waste :	N
Federal Code :	N/R
State Code :	WA - WT02

Waste Line Number :	5
Is DOT Hazardous :	Y
DOT ID Number :	UN1791
DOT Information :	UN1791, WASTE HYPOCHLORITE SOLUTIONS, 8, PG II
Non Waste Description :	N/R
Quantity :	2 Kilograms
Quantity Tons, Acute, Non-Acute :	0.0022049986, 0, 0.0022049986
Quantity Kg, Acute, Non-Acute :	0, 2
Management Method :	H040 - INCINERATION
Is EPA Waste :	Y
Federal Code :	D002
State Code :	WA - WT02

Manifest Details

Manifest Number :	017254776FLE
Shipped Date :	2022-08-01
Updated Date :	2022-09-02
Received Date :	2022-08-13
Status :	Signed
Generator ID :	WAD980980593
Generator Name :	Uw Tacoma Branch Campus
Generator Address :	1920 South C Street, Tacoma, WA 98402
Generator Mailing :	P.O. Box 354110, Seattle, WA 98195
Generator Contact :	Uw Tacoma Branch Campus
Destination ID :	NED981723513
Destination Name :	Clean Harbors Environmental Services, Inc.
Destination Mailing :	2247 South Highway 71, Kimball, NE 69145

Map Id: CE270
Direction: SW
Distance: 0.548 mi., 2894 ft.
Elevation: 78 ft.
Relative: Higher

Site Name : WA UW TACOMA BRANCH CAMPUS | UW TACOMA BRANCH CAMPUS | RAMCOR OIL CO
1920 S C ST | 1920 C ST | 1920 SOUTH C ST
TACOMA | Tacoma, WA 98402

Database(s) : [ALL SITES - WA, BRS, CERCLIS NFRAP, ECHO, FRS, FTTS INSP, HAZNET - CA, MANIFEST EPA, RCRA_VSQG, SEMS_8R_ARCHIVED SITES, T 2 - WA] ***(cont.)***

Envirosite ID: 6529755
EPA ID: N/R

MANIFEST EPA ***(cont.)***

Destination Address :	2247 South Highway 71, Kimball, NE 69145
Destination Contact :	N/R
Submission Type :	DataImage5Copy
Origin Type :	Service
Manifest Residue :	N
Rejection :	N
Last Date in Agency List :	2023-02-13

Waste Details

Waste Line Number :	1
Is DOT Hazardous :	Y
DOT ID Number :	UN1993
DOT Information :	UN1993, WASTE FLAMMABLE LIQUIDS, N.O.S. (ACETONE, METHANOL), 3, PG II
Non Waste Description :	N/R
Quantity :	40 Kilograms
Quantity Tons, Acute, Non-Acute :	0.04409997, 0, 0.04409997
Quantity Kg, Acute, Non-Acute :	0, 40
Management Method :	H040 - INCINERATION
Is EPA Waste :	Y
Federal Code :	D001, F003, F005
State Code :	WA - WT02

Waste Line Number :	2
Is DOT Hazardous :	Y
DOT ID Number :	UN3286
DOT Information :	UN3286, WASTE FLAMMABLE LIQUID, TOXIC, CORROSIVE, N.O.S. (TETRAMETHYLETHYLENEDIAMINE), 3, (6.1), (8), PG II
Non Waste Description :	N/R
Quantity :	1 Kilograms
Quantity Tons, Acute, Non-Acute :	0.0011024993, 0, 0.0011024993
Quantity Kg, Acute, Non-Acute :	0, 1
Management Method :	H040 - INCINERATION
Is EPA Waste :	Y
Federal Code :	D001, D002
State Code :	WA - WT02

Waste Line Number :	3
Is DOT Hazardous :	Y
DOT ID Number :	UN3129

Map Id: CE270
Direction: SW
Distance: 0.548 mi., 2894 ft.
Elevation: 78 ft.
Relative: Higher

Site Name : WA UW TACOMA BRANCH CAMPUS | UW TACOMA BRANCH CAMPUS | RAMCOR OIL CO
1920 S C ST | 1920 C ST | 1920 SOUTH C ST
TACOMA | Tacoma, WA 98402

Database(s) : [ALL SITES - WA, BRS, CERCLIS NFRAP, ECHO, FRS, FTTS INSP, HAZNET - CA, MANIFEST EPA, RCRA_VSQG, SEMS_8R_ARCHIVED SITES, T 2 - WA] ***(cont.)***

Envirosite ID: 6529755
EPA ID: N/R

MANIFEST EPA ***(cont.)***

DOT Information :	UN3129, WASTE WATER-REACTIVE LIQUID, CORROSIVE, N.O.S (ADIPOYLCHLORIDE), 4.3, (8), PG I
Non Waste Description :	N/R
Quantity :	1 Kilograms
Quantity Tons, Acute, Non-Acute :	0.0011024993, 0, 0.0011024993
Quantity Kg, Acute, Non-Acute :	0, 1
Management Method :	H141 - STORAGE, BULKING AND/OR TRANSFER OFF SITE
Is EPA Waste :	Y
Federal Code :	D001, D002, D003
State Code :	WA - WT02

Waste Line Number :	4
Is DOT Hazardous :	Y
DOT ID Number :	UN2810
DOT Information :	UN2810, TOXIC LIQUIDS, ORGANIC, N.O.S (NAPTHELENE), 6.1, PG II
Non Waste Description :	N/R
Quantity :	11 Kilograms
Quantity Tons, Acute, Non-Acute :	0.012127493, 0, 0.012127493
Quantity Kg, Acute, Non-Acute :	0, 11
Management Method :	H040 - INCINERATION
Is EPA Waste :	N
Federal Code :	N/R
State Code :	WA - WT02

Waste Line Number :	5
Is DOT Hazardous :	Y
DOT ID Number :	UN2735
DOT Information :	UN2735, WASTE AMINES, LIQUID, CORROSIVE, N.O.S (HEXAMETHYLENEDIAMINE), 8, PG II
Non Waste Description :	N/R
Quantity :	1 Kilograms
Quantity Tons, Acute, Non-Acute :	0.0011024993, 0, 0.0011024993
Quantity Kg, Acute, Non-Acute :	0, 1
Management Method :	H040 - INCINERATION
Is EPA Waste :	Y
Federal Code :	D002
State Code :	WA - WT02

Manifest Details

Manifest Number :	017187779FLE
Shipped Date :	2022-06-06
Updated Date :	2022-07-27

Map Id: CE270
Direction: SW
Distance: 0.548 mi., 2894 ft.
Elevation: 78 ft.
Relative: Higher

Site Name : WA UW TACOMA BRANCH CAMPUS | UW TACOMA BRANCH CAMPUS | RAMCOR OIL CO
1920 S C ST | 1920 C ST | 1920 SOUTH C ST
TACOMA | Tacoma, WA 98402

Database(s) : [ALL SITES - WA, BRS, CERCLIS NFRAP, ECHO, FRS, FTTS INSP, HAZNET - CA, MANIFEST EPA, RCRA_VSQG, SEMS_8R_ARCHIVED SITES, T 2 - WA] ***(cont.)***

Envirosite ID: 6529755
EPA ID: N/R

MANIFEST EPA ***(cont.)***

Received Date :	2022-07-06
Status :	Signed
Generator ID :	WAD980980593
Generator Name :	Uw Tacoma Branch Campus
Generator Address :	1920 South C Street, Tacoma, WA 98402
Generator Mailing :	P.O. Box 354110, Seattle, WA 98195
Generator Contact :	Uw Tacoma Branch Campus
Destination ID :	UTD981552177
Destination Name :	Clean Harbors Aragonite LLC
Destination Mailing :	PO Box 1339, Grantsville, UT 84029
Destination Address :	11600 North Aptus Road, Grantsville, UT 84029
Destination Contact :	N/R
Submission Type :	DataImage5Copy
Origin Type :	Service
Manifest Residue :	N
Rejection :	N
Last Date in Agency List :	2023-02-13

Waste Details

Waste Line Number :	1
Is DOT Hazardous :	Y
DOT ID Number :	UN1993
DOT Information :	UN1993, WASTE FLAMMABLE LIQUIDS, N.O.S. (ACETONE, METHANOL), 3, PG II
Non Waste Description :	N/R
Quantity :	70 Kilograms
Quantity Tons, Acute, Non-Acute :	0.077174954, 0, 0.077174954
Quantity Kg, Acute, Non-Acute :	0, 70
Management Method :	H040 - INCINERATION
Is EPA Waste :	Y
Federal Code :	D001, D022, F003, F005
State Code :	WA - WT02

Waste Line Number :	2
Is DOT Hazardous :	Y
DOT ID Number :	UN2811
DOT Information :	UN2811, WASTE TOXIC SOLIDS, ORGANIC, N.O.S. (PHOMIN, P-CHLOROANILINE), 6.1, PG II
Non Waste Description :	N/R
Quantity :	3 Kilograms
Quantity Tons, Acute, Non-Acute :	0.003307498, 0, 0.003307498
Quantity Kg, Acute, Non-Acute :	0, 3
Management Method :	H040 - INCINERATION
Is EPA Waste :	N

Map Id: CE270
Direction: SW
Distance: 0.548 mi., 2894 ft.
Elevation: 78 ft.
Relative: Higher

Site Name : WA UW TACOMA BRANCH CAMPUS | UW TACOMA BRANCH CAMPUS | RAMCOR OIL CO
1920 S C ST | 1920 C ST | 1920 SOUTH C ST
TACOMA | Tacoma, WA 98402

Database(s) : [ALL SITES - WA, BRS, CERCLIS NFRAP, ECHO, FRS, FTTS INSP, HAZNET - CA, MANIFEST EPA, RCRA_VSQG, SEMS_8R_ARCHIVED SITES, T 2 - WA] ***(cont.)***

Envirosite ID: 6529755
EPA ID: N/R

MANIFEST EPA ***(cont.)***

Federal Code :	N/R
State Code :	WA - WT02
Waste Line Number :	3
Is DOT Hazardous :	N
DOT ID Number :	N/R
DOT Information :	N/R
Non Waste Description :	NONE, MATERIAL NOT REGULATED BY DOT) (WASHINGTON STATE DANGEROUSWASTE ONLY, TOX (WASHINGTON STATE DANGEROUS WASTE ONLY, TOXIC), N/A, NONE
Quantity :	70 Kilograms
Quantity Tons, Acute, Non-Acute :	0.077174954, 0, 0.077174954
Quantity Kg, Acute, Non-Acute :	0, 70
Management Method :	H040 - INCINERATION
Is EPA Waste :	N
Federal Code :	N/R
State Code :	WA - WT02

Manifest Details

Manifest Number :	017219514FLE
Shipped Date :	2022-04-04
Updated Date :	2022-05-20
Received Date :	2022-04-28
Status :	Signed
Generator ID :	WAD980980593
Generator Name :	Uw Tacoma Branch Campus
Generator Address :	1920 South C Street, Tacoma, WA 98402
Generator Mailing :	P.O. Box 354110, Seattle, WA 98195
Generator Contact :	Uw Tacoma Branch Campus
Destination ID :	UTD981552177
Destination Name :	Clean Harbors Aragonite LLC
Destination Mailing :	PO Box 1339, Grantsville, UT 84029
Destination Address :	11600 North Aptus Road, Grantsville, UT 84029
Destination Contact :	N/R
Submission Type :	DataImage5Copy
Origin Type :	Service
Manifest Residue :	N
Rejection :	N
Last Date in Agency List :	2023-02-13

Map Id: CE270
Direction: SW
Distance: 0.548 mi., 2894 ft.
Elevation: 78 ft.
Relative: Higher

Site Name : WA UW TACOMA BRANCH CAMPUS | UW TACOMA BRANCH CAMPUS | RAMCOR OIL CO
1920 S C ST | 1920 C ST | 1920 SOUTH C ST
TACOMA | Tacoma, WA 98402

Database(s) : [ALL SITES - WA, BRS, CERCLIS NFRAP, ECHO, FRS, FTTS INSP, HAZNET - CA, MANIFEST EPA, RCRA_VSQG, SEMS_8R_ARCHIVED SITES, T 2 - WA] ***(cont.)***

Envirosite ID: 6529755
EPA ID: N/R

MANIFEST EPA ***(cont.)***

Waste Details

Waste Line Number :	1
Is DOT Hazardous :	Y
DOT ID Number :	UN1993
DOT Information :	UN1993, WASTE FLAMMABLE LIQUIDS, N.O.S. (XYLENE, BENZENE), 3, PG II
Non Waste Description :	N/R
Quantity :	40 Kilograms
Quantity Tons, Acute, Non-Acute :	0.04409997, 0, 0.04409997
Quantity Kg, Acute, Non-Acute :	0, 40
Management Method :	H040 - INCINERATION
Is EPA Waste :	Y
Federal Code :	D001, D022, F003, F005
State Code :	WA - WT02

Waste Line Number :	2
Is DOT Hazardous :	Y
DOT ID Number :	UN2811
DOT Information :	UN2811, WASTE TOXIC SOLIDS, ORGANIC, N.O.S. (METHYLENE CHLORIDE, CADMIUM NITRATE), 6.1, PG II
Non Waste Description :	N/R
Quantity :	3 Kilograms
Quantity Tons, Acute, Non-Acute :	0.003307498, 0, 0.003307498
Quantity Kg, Acute, Non-Acute :	0, 3
Management Method :	H040 - INCINERATION
Is EPA Waste :	Y
Federal Code :	D006, D008, F002, F003
State Code :	WA - WT02

Waste Line Number :	3
Is DOT Hazardous :	Y
DOT ID Number :	UN2810
DOT Information :	UN2810, WASTE TOXIC LIQUIDS, ORGANIC, N.O.S (ARSENIC, CADMIUM NITRATE), 6.1, PG II
Non Waste Description :	N/R
Quantity :	100 Kilograms
Quantity Tons, Acute, Non-Acute :	0.11024994, 0, 0.11024994
Quantity Kg, Acute, Non-Acute :	0, 100
Management Method :	H040 - INCINERATION
Is EPA Waste :	Y
Federal Code :	D004, D006, D007, D008, D011
State Code :	WA - WT02

Map Id: CE270
Direction: SW
Distance: 0.548 mi., 2894 ft.
Elevation: 78 ft.
Relative: Higher

Site Name : WA UW TACOMA BRANCH CAMPUS | UW TACOMA BRANCH CAMPUS | RAMCOR OIL CO
1920 S C ST | 1920 C ST | 1920 SOUTH C ST
TACOMA | Tacoma, WA 98402

Database(s) : [ALL SITES - WA, BRS, CERCLIS NFRAP, ECHO, FRS, FTTS INSP, HAZNET - CA, MANIFEST EPA, RCRA_VSQG, SEMS_8R_ARCHIVED SITES, T 2 - WA] ***(cont.)***

Envirosite ID: 6529755
EPA ID: N/R

MANIFEST EPA ***(cont.)***

Waste Line Number :	4
Is DOT Hazardous :	Y
DOT ID Number :	UN3264
DOT Information :	UN3264, WASTE CORROSIVE LIQUID, ACIDIC, INORGANIC, N.O.S. (HYDROCHLORIC ACD, FERRIC CHLORIDE HEXAHYDRATE), 8, PG II
Non Waste Description :	N/R
Quantity :	2 Kilograms
Quantity Tons, Acute, Non-Acute :	0.0022049986, 0, 0.0022049986
Quantity Kg, Acute, Non-Acute :	0, 2
Management Method :	H040 - INCINERATION
Is EPA Waste :	Y
Federal Code :	D002
State Code :	WA - WT02

Manifest Details

Manifest Number :	016907599FLE
Shipped Date :	2022-02-07
Updated Date :	2022-03-02
Received Date :	2022-02-10
Status :	Signed
Generator ID :	WAD980980593
Generator Name :	Uw Tacoma Branch Campus
Generator Address :	1920 South C Street, Tacoma, WA 98402
Generator Mailing :	P.O. Box 354110, Seattle, WA 98195
Generator Contact :	Uw Tacoma Branch Campus
Destination ID :	UTD981552177
Destination Name :	Clean Harbors Aragonite LLC
Destination Mailing :	PO Box 1339, Grantsville, UT 84029
Destination Address :	11600 North Aptus Road, Grantsville, UT 84029
Destination Contact :	N/R
Submission Type :	DataImage5Copy
Origin Type :	Service
Manifest Residue :	N
Rejection :	N
Last Date in Agency List :	2023-02-13

Waste Details

Waste Line Number :	1
Is DOT Hazardous :	Y
DOT ID Number :	UN1993
DOT Information :	UN1993, WASTE FLAMMABLE LIQUIDS, N.O.S. (ACETONE, METHANOL), 3, PG II
Non Waste Description :	N/R

Map Id: CE270
Direction: SW
Distance: 0.548 mi., 2894 ft.
Elevation: 78 ft.
Relative: Higher

Site Name : WA UW TACOMA BRANCH CAMPUS | UW TACOMA BRANCH CAMPUS | RAMCOR OIL CO
1920 S C ST | 1920 C ST | 1920 SOUTH C ST
TACOMA | Tacoma, WA 98402

Database(s) : [ALL SITES - WA, BRS, CERCLIS NFRAP, ECHO, FRS, FTTS INSP, HAZNET - CA, MANIFEST EPA, RCRA_VSQG, SEMS_8R_ARCHIVED SITES, T 2 - WA] ***(cont.)***

Envirosite ID: 6529755
EPA ID: N/R

MANIFEST EPA ***(cont.)***

Quantity :	51 Kilograms
Quantity Tons, Acute, Non-Acute :	0.056227464, 0, 0.056227464
Quantity Kg, Acute, Non-Acute :	0, 51
Management Method :	H040 - INCINERATION
Is EPA Waste :	Y
Federal Code :	D001, D022, F003, F005
State Code :	WA - WT02
Waste Line Number :	2
Is DOT Hazardous :	Y
DOT ID Number :	UN2811
DOT Information :	UN2811, WASTE TOXIC SOLIDS, ORGANIC, N.O.S. (ARSENIC, P-CHLOROANILINE), 6.1, PG II
Non Waste Description :	N/R
Quantity :	2 Kilograms
Quantity Tons, Acute, Non-Acute :	0.0022049986, 0, 0.0022049986
Quantity Kg, Acute, Non-Acute :	0, 2
Management Method :	H040 - INCINERATION
Is EPA Waste :	Y
Federal Code :	D004
State Code :	WA - WT02
Waste Line Number :	3
Is DOT Hazardous :	Y
DOT ID Number :	UN2810
DOT Information :	UN2810, WASTE TOXIC LIQUIDS, ORGANIC, N.O.S (METHYLENE CHLORIDE, FORMALDEHYDE), 6.1, PG II
Non Waste Description :	N/R
Quantity :	17 Kilograms
Quantity Tons, Acute, Non-Acute :	0.018742489, 0, 0.018742489
Quantity Kg, Acute, Non-Acute :	0, 17
Management Method :	H040 - INCINERATION
Is EPA Waste :	N
Federal Code :	N/R
State Code :	WA - WT02

RCRA_VSQG

Facility Name :	WA UW TACOMA BRANCH CAMPUS
Facility Address :	1920 S C ST, TACOMA, WA 98402
County :	PIERCE

Map Id: CE270
Direction: SW
Distance: 0.548 mi., 2894 ft.
Elevation: 78 ft.
Relative: Higher

Site Name : WA UW TACOMA BRANCH CAMPUS | UW TACOMA BRANCH CAMPUS | RAMCOR OIL CO
1920 S C ST | 1920 C ST | 1920 SOUTH C ST
TACOMA | Tacoma, WA 98402

Database(s) : [ALL SITES - WA, BRS, CERCLIS NFRAP, ECHO, FRS, FTTS INSP, HAZNET - CA, MANIFEST EPA, RCRA_VSQG, SEMS_8R_ARCHIVED SITES, T 2 - WA] ***(cont.)***

Envirosite ID: 6529755
EPA ID: N/R

RCRA_VSQG ***(cont.)***

Date Form Received by Agency :	2022-02-28
EPA ID :	WAD980980593
Mailing Address :	PO BOX 354400, SEATTLE, WA 98195
Contact :	DOUG GALLUCCI
Contact Address :	PO BOX 354400, SEATTLE, WA 98195
Contact Country :	US
Contact Telephone :	206-616-0595
Contact Email :	DOUGLASG@U.WASHINGTON.EDU
EPA Region :	10
Land Type :	State
Source Type :	Notification
Classification :	Very Small Quantity Generator

Description :

Handlers that generate 100 kilograms or less of hazardous waste per calendar month, and accumulate 1000 kg or less of hazardous waste at any time; or generate one kilogram or less of acutely hazardous waste per calendar month, and accumulate at any time: 1 kg or less of acutely hazardous waste; or 100 kg or less of any residue or contaminated soil, waste or other debris resulting from the cleanup of a spill, into or on any land or water, of acutely hazardous waste;or generate 100 kg or less of any residue or contaminated soil, waste or other debris resulting from the cleanup of a spill, into or on any land or water, of acutely hazardous waste during any calendar month, and accumulate at any time: 1 kg or less of acutely hazardous waste; or 100 kg or less of any residue or contaminated soil, waste or other debris resulting from the cleanup of a spill, into or on any land or water, of acutely hazardous waste.

Last Date in Agency List : 2023-01-23

Owner/Operator Summary

Owner/Operator Name :	WA UW
Owner/Operator Address :	PO BOX 354400, SEATTLE, WA 98195
Owner/Operator Country :	US
Owner/Operator Telephone :	206-543-0467
Owner/Operator Email :	N/R
Owner/Operator Fax :	N/R
Legal Status :	State
Owner/Operator Type :	Owner
Owner/Operator Start Date :	1996-09-06
Owner/Operator End Date :	N/R

Owner/Operator Name :	WA UW
Owner/Operator Address :	PO BOX 354400, SEATTLE, WA 98195
Owner/Operator Country :	US
Owner/Operator Telephone :	206-543-0467
Owner/Operator Email :	N/R
Owner/Operator Fax :	N/R
Legal Status :	State

Map Id: CE270
Direction: SW
Distance: 0.548 mi., 2894 ft.
Elevation: 78 ft.
Relative: Higher

Site Name : WA UW TACOMA BRANCH CAMPUS | UW TACOMA BRANCH CAMPUS | RAMCOR OIL CO
1920 S C ST | 1920 C ST | 1920 SOUTH C ST
TACOMA | Tacoma, WA 98402

Database(s) : [ALL SITES - WA, BRS, CERCLIS NFRAP, ECHO, FRS, FTTS INSP, HAZNET - CA, MANIFEST EPA, RCRA_VSQG, SEMS_8R_ARCHIVED SITES, T 2 - WA] ***(cont.)***

Envirosite ID: 6529755
EPA ID: N/R

RCRA_VSQG ***(cont.)***

Owner/Operator Type :	Operator
Owner/Operator Start Date :	1996-09-06
Owner/Operator End Date :	N/R
Owner/Operator Name :	WA UW
Owner/Operator Address :	PO BOX 354400, SEATTLE, WA 98195
Owner/Operator Country :	US
Owner/Operator Telephone :	206-543-0467
Owner/Operator Email :	N/R
Owner/Operator Fax :	N/R
Legal Status :	State
Owner/Operator Type :	Owner
Owner/Operator Start Date :	2018-06-01
Owner/Operator End Date :	N/R

Handler Activities Summary

U.S. Importer of Hazardous Waste :	N
Mixed Waste (Haz. and Radioactive) :	N/R
Recycler of Hazardous Waste :	N
Transporter of Hazardous Waste :	N
Treater, Storer or Disposer of HW :	N
Underground Injection Activity :	N
On-site Burner Exemption :	N
Furnace Exemption :	N
Used Oil Fuel Burner :	N
Used Oil Processor :	N
Used Oil Refiner :	N
Used Oil Fuel Marketer to Burner :	N
Used Oil Specification Marketer :	N
Used Oil Transfer Facility :	N
Used Oil Transporter :	N

Historical Generators

Details for this site have been truncated due to the large number of available details for this site within this dataset. For the complete details for this site, contact your Envirosite account representative for a complimentary site report containing all of the details available.

Date Form Received by Agency :	2022-02-20
Facility Name :	WA UW TACOMA BRANCH CAMPUS
Classification :	Large Quantity Generator

Map Id: CE270
Direction: SW
Distance: 0.548 mi., 2894 ft.
Elevation: 78 ft.
Relative: Higher

Site Name : WA UW TACOMA BRANCH CAMPUS | UW TACOMA BRANCH CAMPUS | RAMCOR OIL CO
1920 S C ST | 1920 C ST | 1920 SOUTH C ST
TACOMA | Tacoma, WA 98402

Database(s) : [ALL SITES - WA, BRS, CERCLIS NFRAP, ECHO, FRS, FTTS INSP, HAZNET - CA, MANIFEST EPA, RCRA_VSQG, SEMS_8R_ARCHIVED SITES, T 2 - WA] ***(cont.)***

Envirosite ID: 6529755
EPA ID: N/R

RCRA_VSQG ***(cont.)***

Date Form Received by Agency :	2021-12-20
Facility Name :	WA UW TACOMA BRANCH CAMPUS
Classification :	Very Small Quantity Generator
Date Form Received by Agency :	2021-02-24
Facility Name :	WA UW TACOMA BRANCH CAMPUS
Classification :	Large Quantity Generator
Date Form Received by Agency :	2020-02-24
Facility Name :	WA UW TACOMA BRANCH CAMPUS
Classification :	Large Quantity Generator
Date Form Received by Agency :	2019-08-12
Facility Name :	WA UW TACOMA BRANCH CAMPUS
Classification :	Large Quantity Generator
Date Form Received by Agency :	2018-07-02
Facility Name :	WA UW TACOMA BRANCH CAMPUS
Classification :	Small Quantity Generator
Date Form Received by Agency :	2018-02-21
Facility Name :	WA UW TACOMA BRANCH CAMPUS
Classification :	Very Small Quantity Generator
Date Form Received by Agency :	2017-03-27
Facility Name :	WA UW TACOMA BRANCH CAMPUS
Classification :	Very Small Quantity Generator
Date Form Received by Agency :	2017-02-27
Facility Name :	WA UW TACOMA BRANCH CAMPUS
Classification :	Large Quantity Generator
Date Form Received by Agency :	2016-07-20
Facility Name :	WA UW TACOMA BRANCH CAMPUS
Classification :	Very Small Quantity Generator

Hazardous Waste Summary
Waste Code / Name : D001 - IGNITABLE WASTE
D002 - CORROSIVE WASTE

Map Id: CE270
Direction: SW
Distance: 0.548 mi., 2894 ft.
Elevation: 78 ft.
Relative: Higher

Site Name : WA UW TACOMA BRANCH CAMPUS | UW TACOMA BRANCH CAMPUS | RAMCOR OIL CO
1920 S C ST | 1920 C ST | 1920 SOUTH C ST
TACOMA | Tacoma, WA 98402

Database(s) : [ALL SITES - WA, BRS, CERCLIS NFRAP, ECHO, FRS, FTTS INSP, HAZNET - CA, MANIFEST EPA, RCRA_VSQG, SEMS_8R_ARCHIVED SITES, T 2 - WA] ***(cont.)***

Envirosite ID: 6529755
EPA ID: N/R

RCRA_VSQG ***(cont.)***

Waste Code / Name :

D004 - ARSENIC
D022 - CHLOROFORM
D039 - TETRACHLOROETHYLENE
D040 - TRICHLORETHYLENE
F003 - THE FOLLOWING SPENT NONHALOGENATED SOLVENTS: XYLENE, ACETONE, ETHYL ACETATE, ETHYL BENZENE, ETHYL ETHER, METHYL ISOBUTYL KETONE, N-BUTYL ALCOHOL, CYCLOHEXANONE, AND METHANOL; ALL SPENT SOLVENT MIXTURES/BLENDS CONTAINING, BEFORE USE, ONLY THE ABOVE SPENT NONHALOGENATED SOLVENTS; AND ALL SPENT SOLVENT MIXTURES/BLENDS CONTAINING, BEFORE USE, ONE OR MORE OF THE ABOVE NONHALOGENATED SOLVENTS, AND A TOTAL OF TEN PERCENT OR MORE (BY VOLUME) OF ONE OR MORE OF THOSE SOLVENTS LISTED IN F001, F002, F004, AND F005; AND STILL BOTTOMS FROM THE RECOVERY OF THESE SPENT SOLVENTS AND SPENT SOLVENT MIXTURES.
F005 - THE FOLLOWING SPENT NONHALOGENATED SOLVENTS: TOLUENE, METHYL ETHYL KETONE, CARBON DISULFIDE, ISOBUTANOL, PYRIDINE, BENZENE, 2-ETHOXYETHANOL, AND 2-NITROPROPANE; ALL SPENT SOLVENT MIXTURES/BLENDS CONTAINING, BEFORE USE, A TOTAL OF TEN PERCENT OR MORE (BY VOLUME) OF ONE OR MORE OF THE ABOVE NONHALOGENATED SOLVENTS OR THOSE SOLVENTS LISTED IN F001, F002, OR F004; AND STILL BOTTOMS FROM THE RECOVERY OF THESE SPENT SOLVENTS AND SPENT SOLVENT MIXTURES.
WP02 - Washington State Dangerous Persistent Waste containing Halogenated Organic Compounds (HOC) at a total concentration level of 0.01% to 1.0%.

Waste Code / Name :

F002 - THE FOLLOWING SPENT HALOGENATED SOLVENTS: TETRACHLOROETHYLENE, METHYLENE CHLORIDE, TRICHLOROETHYLENE, 1,1,1-TRICHLOROETHANE, CHLOROBENZENE, 1,1,2-TRICHLORO-1,2,2-TRIFLUOROETHANE, ORTHO-DICHLOROBENZENE, TRICHLOROFLUOROMETHANE, AND 1,1,2, TRICHLOROETHANE; ALL SPENT SOLVENT MIXTURES/BLENDS CONTAINING, BEFORE USE, A TOTAL OF TEN PERCENT OR MORE (BY VOLUME) OF ONE OR MORE OF THE ABOVE HALOGENATED SOLVENTS OR THOSE SOLVENTS LISTED IN F001, F004, AND F005; AND STILL BOTTOMS FROM THE RECOVERY OF THESE SPENT SOLVENTS AND SPENT SOLVENT MIXTURES.

Notices of Violations Summary

Date of Violation :	2017-06-29
Date Achieved Compliance :	2017-10-12
Regulation Violated :	Y
Area of Violation :	Universal Waste - Small Quantity Handlers
Enforcement Action :	WRITTEN INFORMAL
Enforcement Action Date :	2017-09-18
Enf. Disposition Status :	N/R
Enf. Disp. Status Date :	N/R
Violation Lead Agency :	State
Enforcement Lead Agency :	State

Map Id: CE270
Direction: SW
Distance: 0.548 mi., 2894 ft.
Elevation: 78 ft.
Relative: Higher

Site Name : WA UW TACOMA BRANCH CAMPUS | UW TACOMA BRANCH CAMPUS | RAMCOR OIL CO
1920 S C ST | 1920 C ST | 1920 SOUTH C ST
TACOMA | Tacoma, WA 98402

Database(s) : [ALL SITES - WA, BRS, CERCLIS NFRAP, ECHO, FRS, FTTS INSP, HAZNET - CA, MANIFEST EPA, RCRA_VSQG, SEMS_8R_ARCHIVED SITES, T 2 - WA] ***(cont.)***

Envirosite ID: 6529755
EPA ID: N/R

RCRA_VSQG ***(cont.)***

Proposed Penalty Amount :	N/R
Final Penalty Amount :	N/R
Paid Penalty Amount :	N/R

Date of Violation :	2014-03-25
Date Achieved Compliance :	2014-05-02
Regulation Violated :	Y
Area of Violation :	Universal Waste - Small Quantity Handlers
Enforcement Action :	WRITTEN INFORMAL
Enforcement Action Date :	2014-04-08
Enf. Disposition Status :	N/R
Enf. Disp. Status Date :	N/R
Violation Lead Agency :	State
Enforcement Lead Agency :	State
Proposed Penalty Amount :	N/R
Final Penalty Amount :	N/R
Paid Penalty Amount :	N/R

Date of Violation :	2010-08-04
Date Achieved Compliance :	2010-09-15
Regulation Violated :	Y
Area of Violation :	Universal Waste - Small Quantity Handlers
Enforcement Action :	WRITTEN INFORMAL
Enforcement Action Date :	2010-09-15
Enf. Disposition Status :	N/R
Enf. Disp. Status Date :	N/R
Violation Lead Agency :	State
Enforcement Lead Agency :	State
Proposed Penalty Amount :	N/R
Final Penalty Amount :	N/R
Paid Penalty Amount :	N/R

Date of Violation :	2010-08-04
Date Achieved Compliance :	2010-09-15
Regulation Violated :	Y
Area of Violation :	State Statute or Regulation
Enforcement Action :	WRITTEN INFORMAL
Enforcement Action Date :	2010-09-15
Enf. Disposition Status :	N/R
Enf. Disp. Status Date :	N/R
Violation Lead Agency :	State
Enforcement Lead Agency :	State
Proposed Penalty Amount :	N/R
Final Penalty Amount :	N/R
Paid Penalty Amount :	N/R

Map Id: CE270
Direction: SW
Distance: 0.548 mi., 2894 ft.
Elevation: 78 ft.
Relative: Higher

Site Name : WA UW TACOMA BRANCH CAMPUS | UW TACOMA BRANCH CAMPUS | RAMCOR OIL CO
1920 S C ST | 1920 C ST | 1920 SOUTH C ST
TACOMA | Tacoma, WA 98402

Database(s) : [ALL SITES - WA, BRS, CERCLIS NFRAP, ECHO, FRS, FTTS INSP, HAZNET - CA, MANIFEST EPA, RCRA_VSQG, SEMS_8R_ARCHIVED SITES, T 2 - WA] ***(cont.)***

Envirosite ID: 6529755
EPA ID: N/R

RCRA_VSQG ***(cont.)***

Date of Violation :	2005-01-28
Date Achieved Compliance :	2005-04-01
Regulation Violated :	Y
Area of Violation :	Generators - General
Enforcement Action :	WRITTEN INFORMAL
Enforcement Action Date :	2005-03-08
Enf. Disposition Status :	N/R
Enf. Disp. Status Date :	N/R
Violation Lead Agency :	State
Enforcement Lead Agency :	State
Proposed Penalty Amount :	N/R
Final Penalty Amount :	N/R
Paid Penalty Amount :	N/R

Evaluation Action Summary

Evaluation Date :	2017-06-29
Evaluation :	COMPLIANCE EVALUATION INSPECTION ON-SITE
Area of Violation :	N/R
Date Achieved Compliance :	N/R
Evaluation Lead Agency :	EPA-Initiated Oversight/Observation/Training

Evaluation Date :	2017-06-29
Evaluation :	COMPLIANCE EVALUATION INSPECTION ON-SITE
Area of Violation :	Universal Waste - Small Quantity Handlers
Date Achieved Compliance :	2017-10-12
Evaluation Lead Agency :	State

Evaluation Date :	2014-03-25
Evaluation :	COMPLIANCE EVALUATION INSPECTION ON-SITE
Area of Violation :	Universal Waste - Small Quantity Handlers
Date Achieved Compliance :	2014-05-02
Evaluation Lead Agency :	State

Evaluation Date :	2010-08-04
Evaluation :	COMPLIANCE EVALUATION INSPECTION ON-SITE
Area of Violation :	Universal Waste - Small Quantity Handlers
Date Achieved Compliance :	2010-09-15
Evaluation Lead Agency :	State

Evaluation Date :	2010-08-04
Evaluation :	COMPLIANCE EVALUATION INSPECTION ON-SITE
Area of Violation :	State Statute or Regulation
Date Achieved Compliance :	2010-09-15

Map Id: CE270
Direction: SW
Distance: 0.548 mi., 2894 ft.
Elevation: 78 ft.
Relative: Higher

Site Name : WA UW TACOMA BRANCH CAMPUS | UW TACOMA BRANCH CAMPUS | RAMCOR OIL CO
1920 S C ST | 1920 C ST | 1920 SOUTH C ST
TACOMA | Tacoma, WA 98402

Database(s) : [ALL SITES - WA, BRS, CERCLIS NFRAP, ECHO, FRS, FTTS INSP, HAZNET - CA, MANIFEST EPA, RCRA_VSQG, SEMS_8R_ARCHIVED SITES, T 2 - WA] ***(cont.)***

Envirosite ID: 6529755
EPA ID: N/R

RCRA_VSQG ***(cont.)***

Evaluation Lead Agency :	State
Evaluation Date :	2005-01-28
Evaluation :	COMPLIANCE EVALUATION INSPECTION ON-SITE
Area of Violation :	Generators - General
Date Achieved Compliance :	2005-04-01
Evaluation Lead Agency :	State

SEMS_8R_ARCHIVED SITES

Facility Name :	RAMCOR OIL CO
Facility Address :	1920 C ST, TACOMA, WA 98402
County :	PIERCE

Site Details

Site ID :	1001602
EPA ID :	WAD980980593
Region :	10
Congressional District :	06
Federal Facility :	N
Federal Facility Docket :	N
NPL Status :	Not on the NPL
Non NPL Status :	Deferred to RCRA (Subtitle C)
FIPS Code :	53053
Superfund Alternative Agreement :	N
Last Date in Agency List :	2023-01-20

Additional Information

Start Date :	1993-06-29
Finish Date :	1993-06-29
OU :	00
Action Code :	PA
Action Name :	PA
Sequence :	1
Quality :	D
Current Action Lead :	EPA Perf
Start Date :	1991-10-01
Finish Date :	1991-10-01
OU :	00
Action Code :	DS
Action Name :	DISCVRY
Sequence :	1

Map Id: CE270
Direction: SW
Distance: 0.548 mi., 2894 ft.
Elevation: 78 ft.
Relative: Higher

Site Name : WA UW TACOMA BRANCH CAMPUS | UW TACOMA BRANCH CAMPUS | RAMCOR OIL CO
1920 S C ST | 1920 C ST | 1920 SOUTH C ST
TACOMA | Tacoma, WA 98402

Database(s) : [ALL SITES - WA, BRS, CERCLIS NFRAP, ECHO, FRS, FTTS INSP, HAZNET - CA, MANIFEST EPA, RCRA_VSQG, SEMS_8R_ARCHIVED SITES, T 2 - WA] ***(cont.)***

Envirosite ID: 6529755
EPA ID: N/R

SEMS_8R_ARCHIVED SITES ***(cont.)***

Quality :	N/R
Current Action Lead :	EPA Perf In-Hse
Start Date :	N/R
Finish Date :	1993-06-29
OU :	00
Action Code :	VS
Action Name :	ARCH SITE
Sequence :	1
Quality :	N/R
Current Action Lead :	EPA Perf In-Hse

T 2 - WA

Facility Name :	WA UW Tacoma Branch Campus
Facility Address :	1920 S C ST, TACOMA, 98402
County :	Pierce
Facility/Site ID :	63657996
Alternate Name :	N/R
Program Name :	N/R
WRIA :	10
Legislative District :	27
Congressional District :	6
Ecology Region :	SWRO
Ecology Program Phone :	(360) 407-6171
Tribal Land :	N
Latitude :	47.24421
Longitude :	-122.43719
Last Date in Agency List :	2023-01-04

Program Details

Program :	HAZWASTE
Interaction Type :	Emergency/Haz Chem Rpt TIER2
Interaction Type Description :	Businesses that store 10,000 pounds or more of a hazardous chemical or 500 pounds or less, depending on the chemical, of an extremely hazardous chemical on site at any one time must report annually. Reports are sent to the State Emergency Response Commission (represented by Ecology) Local Emergency Planning Committees, and local fire departments for emergency planning. (product, not waste)
Status :	Inactive
Start Date :	2005-02-16
End Date :	2017-06-19

Map Id: CE270
Direction: SW
Distance: 0.548 mi., 2894 ft.
Elevation: 78 ft.
Relative: Higher

Site Name : WA UW TACOMA BRANCH CAMPUS | UW TACOMA BRANCH CAMPUS | RAMCOR OIL CO
1920 S C ST | 1920 C ST | 1920 SOUTH C ST
TACOMA | Tacoma, WA 98402

Database(s) : [ALL SITES - WA, BRS, CERCLIS NFRAP, ECHO, FRS, FTTS INSP, HAZNET - CA, MANIFEST EPA, RCRA_VSQG, SEMS_8R_ARCHIVED SITES, T 2 - WA] ***(cont.)***

Envirosite ID: 6529755
EPA ID: N/R

T 2 - WA ***(cont.)***

SIC :	N/R
NAICS :	N/R

Map Id: CM271
Direction: W
Distance: 0.550 mi., 2906 ft.
Elevation: 244 ft.
Relative: Higher

Site Name : TACOMA PORT SITCOM PLAZA | TACOMA PORT OF | EARLEY BUSINESS CENTER/BLDG 9322
1 SITCOM PLAZA
TACOMA | Tacoma, WA 98401

Database(s) : [ALL SITES - WA, CSCSL HWS - WA, EPA LUST, EPA UST, FRS, HSL - WA, LUST - WA, UST - WA]

Envirosite ID: 32462498
EPA ID: N/R

ALL SITES - WA

Facility Name :	TACOMA PORT SITCOM PLAZA
Facility Address :	1 SITCOM PLAZA, TACOMA, 98401
County :	Pierce
Facility/Site ID :	5147833
Alternate Name :	N/R
Program Name :	N/R
WRIA :	10
Legislative District :	27
Congressional District :	9
Ecology Region :	SWRO
Ecology Program Phone :	(360) 407-7224
Tribal Land :	N
Latitude :	47.265065
Longitude :	-122.412521
Last Date in Agency List :	2023-01-03

Program Details

Program :	TOXICS
Program ID :	6043
Interaction Type :	Underground Storage Tank

Map Id: CM271
Direction: W
Distance: 0.550 mi., 2906 ft.
Elevation: 244 ft.
Relative: Higher

Site Name : TACOMA PORT SITCOM PLAZA | TACOMA PORT OF | EARLEY BUSINESS CENTER/BLDG 9322
1 SITCOM PLAZA
TACOMA | Tacoma, WA 98401

Database(s) : [ALL SITES - WA, CSCSL HWS - WA, EPA LUST, EPA UST, FRS, HSL - WA, LUST - WA, UST - WA] ***(cont.)***

Envirosite ID: 32462498
EPA ID: N/R

ALL SITES - WA ***(cont.)***

Interaction Type Description :	Any one or combination of tanks (including connecting underground pipes) that is used to contain regulated substances and has a tank volume of ten percent or more beneath the surface of the ground. This term does not include any of the exempt UST systems specified in WAC 173-360-110(2) or any piping connected thereto. See WAC 173-360
Status :	Inactive
Start Date :	2000-03-20
End Date :	2011-12-27
SIC :	N/R
NAICS :	N/R
Program :	TOXICS
Program ID :	6043
Interaction Type :	LUST Facility
Interaction Type Description :	A leaking underground tank cleanup site being cleaned up with Ecology oversight or review.
Status :	Active
Start Date :	1998-03-06
End Date :	N/R
SIC :	N/R
NAICS :	N/R

CSCSL HWS - WA

Facility Name :	TACOMA PORT SITCOM PLAZA
Facility Address :	1 SITCOM PLAZA, TACOMA, 98401
County :	PIERCE

Site Details

Facility Site ID :	5147833
Site Status :	Awaiting Cleanup
Cleanup Site ID :	12401
Region :	Southwest
Responsible Section :	Southwest
WARM Rank :	N/R
Is Brownfield? :	N/R
Is PSI? :	N/R
Current VCP :	N/R
Past VCP :	N/R
Institutional Control :	N/R
Latitude :	47.265065
Longitude :	-122.412521
Last Date in Agency List :	2023-03-07

Map Id: CM271
Direction: W
Distance: 0.550 mi., 2906 ft.
Elevation: 244 ft.
Relative: Higher

Site Name : TACOMA PORT SITCOM PLAZA | TACOMA PORT OF | EARLEY BUSINESS CENTER/BLDG 9322
1 SITCOM PLAZA
TACOMA | Tacoma, WA 98401

Database(s) : [ALL SITES - WA, CSCSL HWS - WA, EPA LUST, EPA UST, FRS, HSL - WA, LUST - WA, UST - WA] ***(cont.)***

Envirosite ID: 32462498
EPA ID: N/R

CSCSL HWS - WA ***(cont.)***

Contaminants Details

Contaminant Name :	Petroleum-Gasoline
Groundwater :	N/R
Surface Water :	N/R
Soil :	Confirmed Above Cleanup Levels
Sediment :	N/R
Air :	N/R
Bedrock :	N/R

EPA LUST

Facility Name :	TACOMA PORT SITCOM PLAZA
Facility Address :	1 SITCOM PLAZA, TACOMA, Washington 98401
County :	Pierce
Facility ID :	WA5147833
LUST ID :	WA12401
Reported Date :	N/R
Status :	Open
Substance :	Petroleum-Gasoline
Closed With Residual Contamination (Tribal Only):	N/R
NFA_Letter (Tribal Only) :	N/R
Tribe (Tribal Only) :	N/R
EPA Region :	10
Estimated Population within 1500ft :	3
Estimated Private Domestic Wells within 1500ft:	0
Within Source Water Protection Area (SPA):	No
SPA Public Water System and Facility ID:	N/R
SPA Water Type :	N/R
SPA Facility Type :	N/R
SPA HUC12 :	N/R
Within Groundwater Wellhead Protection Area (WHPA):	No
WHPA Public Water System and Facility ID:	N/R
WHPA Water Type :	N/R
WHPA Facility Type :	N/R
WHPA HUC12 :	N/R
Within Estimated 100-year Floodplain:	No
Latitude :	47.26507
Longitude :	-122.41252
Last Date in Agency List :	2023-01-30

EPA UST

Facility Name :	TACOMA PORT OF
Facility Address :	1 SITCOM PLAZA, Tacoma, Washington 98401
County :	Pierce

Map Id: CM271
Direction: W
Distance: 0.550 mi., 2906 ft.
Elevation: 244 ft.
Relative: Higher

Site Name : TACOMA PORT SITCOM PLAZA | TACOMA PORT OF | EARLEY BUSINESS CENTER/BLDG 9322
1 SITCOM PLAZA
TACOMA | Tacoma, WA 98401

Database(s) : [ALL SITES - WA, CSCSL HWS - WA, EPA LUST, EPA UST, FRS, HSL - WA, LUST - WA, UST - WA] ***(cont.)***

Envirosite ID: 32462498
EPA ID: N/R

EPA UST ***(cont.)***

Facility ID :	WA5147833
Facility Status :	Closed UST(s)
Open USTs :	0
Closed USTs :	23
Temporarily Out of Service USTs :	0
Date of Last Inspection :	N/R
EPA Region :	10
Tribe :	N/R
Facility ID 2 :	N/R
Latitude :	47.265065
Longitude :	-122.412521
Last Date in Agency List :	2023-01-30

Tank Details

Details for this site have been truncated due to the large number of available details for this site within this dataset. For the complete details for this site, contact your Envirosite account representative for a complimentary site report containing all of the details available.

Tank ID :	WA5147833_NM-01, N-17
Tank Status :	Closed
Installation Date :	1964-12-31
Removal Date :	N/R
Capacity :	N/R
Substances :	B Unleaded Gasoline
Tank Wall Type :	N/R

Tank ID :	WA5147833_NM-01X
Tank Status :	Closed
Installation Date :	2001-01-01
Removal Date :	N/R
Capacity :	N/R
Substances :	R Unknown
Tank Wall Type :	N/R

Tank ID :	WA5147833_P-1
Tank Status :	Closed
Installation Date :	1982-06-01
Removal Date :	N/R
Capacity :	111
Substances :	C Alcohol Blend Gasoline
Tank Wall Type :	N/R

Tank ID :	WA5147833_P-10
Tank Status :	Closed
Installation Date :	1964-12-31
Removal Date :	N/R

Map Id: CM271
Direction: W
Distance: 0.550 mi., 2906 ft.
Elevation: 244 ft.
Relative: Higher

Site Name : TACOMA PORT SITCOM PLAZA | TACOMA PORT OF | EARLEY BUSINESS CENTER/BLDG 9322
1 SITCOM PLAZA
TACOMA | Tacoma, WA 98401

Database(s) : [ALL SITES - WA, CSCSL HWS - WA, EPA LUST, EPA UST, FRS, HSL - WA, LUST - WA, UST - WA] ***(cont.)***

Envirosite ID: 32462498
EPA ID: N/R

EPA UST ***(cont.)***

Capacity :	N/R
Substances :	N/R
Tank Wall Type :	N/R
Tank ID :	WA5147833_P-11
Tank Status :	Closed
Installation Date :	1964-12-31
Removal Date :	N/R
Capacity :	111
Substances :	A Leaded Gasoline
Tank Wall Type :	N/R
Tank ID :	WA5147833_P-12
Tank Status :	Closed
Installation Date :	1964-12-31
Removal Date :	N/R
Capacity :	N/R
Substances :	A Leaded Gasoline
Tank Wall Type :	N/R
Tank ID :	WA5147833_P-18
Tank Status :	Closed
Installation Date :	1964-12-31
Removal Date :	N/R
Capacity :	N/R
Substances :	N/R
Tank Wall Type :	N/R
Tank ID :	WA5147833_P-19
Tank Status :	Closed
Installation Date :	1964-12-31
Removal Date :	N/R
Capacity :	N/R
Substances :	N/R
Tank Wall Type :	N/R
Tank ID :	WA5147833_P-21
Tank Status :	Closed
Installation Date :	1964-12-31
Removal Date :	N/R
Capacity :	N/R
Substances :	A Leaded Gasoline
Tank Wall Type :	N/R
Tank ID :	WA5147833_P-24
Tank Status :	Closed

Map Id: CM271
Direction: W
Distance: 0.550 mi., 2906 ft.
Elevation: 244 ft.
Relative: Higher

Site Name : TACOMA PORT SITCOM PLAZA | TACOMA PORT OF | EARLEY BUSINESS CENTER/BLDG 9322
1 SITCOM PLAZA
TACOMA | Tacoma, WA 98401

Database(s) : [ALL SITES - WA, CSCSL HWS - WA, EPA LUST, EPA UST, FRS, HSL - WA, LUST - WA, UST - WA] ***(cont.)***

Envirosite ID: 32462498
EPA ID: N/R

EPA UST ***(cont.)***

Installation Date :	1964-12-31
Removal Date :	N/R
Capacity :	N/R
Substances :	A Leaded Gasoline
Tank Wall Type :	N/R

Tank ID :	WA5147833_P-25
Tank Status :	Closed
Installation Date :	1964-12-31
Removal Date :	N/R
Capacity :	N/R
Substances :	N/R
Tank Wall Type :	N/R

Tank ID :	WA5147833_P-26
Tank Status :	Closed
Installation Date :	1964-12-31
Removal Date :	N/R
Capacity :	N/R
Substances :	H Heating Fuel
Tank Wall Type :	N/R

Tank ID :	WA5147833_P-6
Tank Status :	Closed
Installation Date :	1964-12-31
Removal Date :	N/R
Capacity :	N/R
Substances :	N/R
Tank Wall Type :	N/R

Tank ID :	WA5147833_P-7
Tank Status :	Closed
Installation Date :	1964-12-31
Removal Date :	N/R
Capacity :	N/R
Substances :	N/R
Tank Wall Type :	N/R

Tank ID :	WA5147833_P-8
Tank Status :	Closed
Installation Date :	1964-12-31
Removal Date :	N/R
Capacity :	N/R
Substances :	N/R
Tank Wall Type :	N/R

Map Id: CM271
Direction: W
Distance: 0.550 mi., 2906 ft.
Elevation: 244 ft.
Relative: Higher

Site Name : TACOMA PORT SITCOM PLAZA | TACOMA PORT OF | EARLEY BUSINESS CENTER/BLDG 9322
1 SITCOM PLAZA
TACOMA | Tacoma, WA 98401

Database(s) : [ALL SITES - WA, CSCSL HWS - WA, EPA LUST, EPA UST, FRS, HSL - WA, LUST - WA, UST - WA] ***(cont.)***

Envirosite ID: 32462498
EPA ID: N/R

EPA UST ***(cont.)***

Tank ID :	WA5147833_P-9
Tank Status :	Closed
Installation Date :	1964-12-31
Removal Date :	N/R
Capacity :	N/R
Substances :	N/R
Tank Wall Type :	N/R

Tank ID :	WA5147833_SL-1
Tank Status :	Closed
Installation Date :	1964-12-31
Removal Date :	N/R
Capacity :	N/R
Substances :	A Leaded Gasoline
Tank Wall Type :	N/R

Tank ID :	WA5147833_T-10
Tank Status :	Closed
Installation Date :	1964-12-31
Removal Date :	N/R
Capacity :	N/R
Substances :	N/R
Tank Wall Type :	N/R

Tank ID :	WA5147833_T-15
Tank Status :	Closed
Installation Date :	1964-12-31
Removal Date :	N/R
Capacity :	111
Substances :	A Leaded Gasoline
Tank Wall Type :	N/R

Tank ID :	WA5147833_T-16
Tank Status :	Closed
Installation Date :	1964-12-31
Removal Date :	N/R
Capacity :	111
Substances :	N/R
Tank Wall Type :	N/R

FRS

Facility Name :	TACOMA PORT SITCOM PLAZA
Facility Address :	1 SITCOM PLAZA, TACOMA, WA 98401
County :	PIERCE

Map Id: CM271
Direction: W
Distance: 0.550 mi., 2906 ft.
Elevation: 244 ft.
Relative: Higher

Site Name : TACOMA PORT SITCOM PLAZA | TACOMA PORT OF | EARLEY BUSINESS CENTER/BLDG 9322
1 SITCOM PLAZA
TACOMA | Tacoma, WA 98401

Database(s) : [ALL SITES - WA, CSCSL HWS - WA, EPA LUST, EPA UST, FRS, HSL - WA, LUST - WA, UST - WA] ***(cont.)***

Envirosite ID: 32462498
EPA ID: N/R

FRS ***(cont.)***

Site Details

Registry ID :	110015548479
FRS Facility URL :	Click here for hyperlink provided by the agency.
Last Date in Agency List :	2019-04-11

Source Description

Source Description :

The WA-FSIS provides a means to query and display data maintained by the Washington Department of Ecology. This system contains key information for each facility/site that is currently, or has been, of interest to the Air Quality, Dam Safety, Hazardous Waste, Toxics Cleanup, and Water Quality Programs.

FRS Environmental Interest

Source and System ID :	WA-FSIS - 5147833

HSL - WA

Facility Name :	TACOMA PORT SITCOM PLAZA
Facility Address :	1 Sitcom Plaza, Tacoma, 98401
County :	Pierce

Site Details

Facility Site ID :	5147833
Cleanup Site ID :	12401
Status :	Awaiting Cleanup
Site Rank :	N/R
Alternative Site Name :	N/R
Region :	N/R
Resposbile Unit :	N/R
Institutional Control :	N/R
Current VCP :	N/R
Past VCP :	N/R
Latitude :	N/R
Longitude :	N/R
Agency Hyperlink :	Click here for hyperlink provided by the agency.
Last Date in Agency List :	2022-02-11

Facility Name :	TACOMA PORT SITCOM PLAZA
Facility Address :	1 SITCOM PLAZA, TACOMA, 98401
County :	Pierce

Map Id: CM271
Direction: W
Distance: 0.550 mi., 2906 ft.
Elevation: 244 ft.
Relative: Higher

Site Name : TACOMA PORT SITCOM PLAZA | TACOMA PORT OF | EARLEY BUSINESS CENTER/BLDG 9322
1 SITCOM PLAZA
TACOMA | Tacoma, WA 98401

Database(s) : [ALL SITES - WA, CSCSL HWS - WA, EPA LUST, EPA UST, FRS, HSL - WA, LUST - WA, UST - WA] ***(cont.)***

Envirosite ID: 32462498
EPA ID: N/R

HSL - WA ***(cont.)***

Site Details

Facility Site ID :	5147833
Cleanup Site ID :	12401
Status :	Awaiting Cleanup
Site Rank :	N/R
Alternative Site Name :	TACOMA PORT OF
Region :	Southwest
Resposbile Unit :	Southwest
Institutional Control :	N/R
Current VCP :	N/R
Past VCP :	N/R
Latitude :	47.2650652445757
Longitude :	-122.412521114857
Agency Hyperlink :	Click here for hyperlink provided by the agency.
Last Date in Agency List :	2023-02-28

Contaminants

Contaminant Name :	Petroleum-Gasoline
Ground water :	N/R
Surface water :	N/R
Soil :	Confirmed Above Cleanup Levels
Sediment :	N/R
Air :	N/R
Bedrock :	N/R

LUST - WA

Facility Name :	EARLEY BUSINESS CENTER/BLDG 9322
Facility Address :	1 SITCOM PLAZA, TACOMA, 98401
County :	Pierce

Site Details

LUST Status Date :	1997-11-17
LUST Status Type :	Cleanup Started
Facility Site ID :	5147833
Cleanup Site ID :	7618
LUST ID :	N/R
UST ID :	N/R
Alternate Site Names :	N/R
Release Date :	N/R
Process Type :	Independent Action
Responsible Unit :	Southwest
Region :	Southwest
Latitude :	47.265065
Longitude :	-122.412521
Last Date in Agency List :	2017-08-23

Map Id: CM271
Direction: W
Distance: 0.550 mi., 2906 ft.
Elevation: 244 ft.
Relative: Higher

Site Name : TACOMA PORT SITCOM PLAZA | TACOMA PORT OF | EARLEY BUSINESS CENTER/BLDG 9322
1 SITCOM PLAZA
TACOMA | Tacoma, WA 98401

Database(s) : [ALL SITES - WA, CSCSL HWS - WA, EPA LUST, EPA UST, FRS, HSL - WA, LUST - WA, UST - WA] ***(cont.)***

Envirosite ID: 32462498
EPA ID: N/R

LUST - WA ***(cont.)***

Contaminants

Contaminant Name :	N/R
Ground Water :	N/R
Surface Water :	N/R
Soil :	N/R
Sediment :	N/R
Air :	N/R
Bedrock :	N/R

Facility Name :	PORT INDUSTRIAL YARD/401 ALEXANDER AVE
Facility Address :	1 SITCOM PLAZA, TACOMA, 98401
County :	Pierce

Site Details

LUST Status Date :	2012-08-31
LUST Status Type :	Cleanup Started
Facility Site ID :	5147833
Cleanup Site ID :	7617
LUST ID :	N/R
UST ID :	N/R
Alternate Site Names :	N/R
Release Date :	N/R
Process Type :	Independent Action
Responsible Unit :	Southwest
Region :	Southwest
Latitude :	47.265065
Longitude :	-122.412521
Last Date in Agency List :	2017-08-23

Contaminants

Contaminant Name :	N/R
Ground Water :	N/R
Surface Water :	N/R
Soil :	N/R
Sediment :	N/R
Air :	N/R
Bedrock :	N/R

Facility Name :	TACOMA PORT OF INDUSTRIAL YARD
Facility Address :	1 SITCOM PLAZA, TACOMA, 98401
County :	Pierce

Map Id: CM271
Direction: W
Distance: 0.550 mi., 2906 ft.
Elevation: 244 ft.
Relative: Higher

Site Name : TACOMA PORT SITCOM PLAZA | TACOMA PORT OF | EARLEY BUSINESS CENTER/BLDG 9322
1 SITCOM PLAZA
TACOMA | Tacoma, WA 98401

Database(s) : [ALL SITES - WA, CSCSL HWS - WA, EPA LUST, EPA UST, FRS, HSL - WA, LUST - WA, UST - WA] ***(cont.)***

Envirosite ID: 32462498
EPA ID: N/R

LUST - WA ***(cont.)***

Site Details

LUST Status Date :	1996-02-13
LUST Status Type :	RCU
Facility Site ID :	5147833
Cleanup Site ID :	7615
LUST ID :	N/R
UST ID :	N/R
Alternate Site Names :	N/R
Release Date :	N/R
Process Type :	Independent Action
Responsible Unit :	Southwest
Region :	Southwest
Latitude :	47.265065
Longitude :	-122.412521
Last Date in Agency List :	2017-08-23

Contaminants

Contaminant Name :	N/R
Ground Water :	N/R
Surface Water :	N/R
Soil :	N/R
Sediment :	N/R
Air :	N/R
Bedrock :	N/R

Facility Name :	TACOMA PORT OF SO INTERMODAL YARD
Facility Address :	1 SITCOM PLAZA, TACOMA, 98401
County :	Pierce

Site Details

LUST Status Date :	1993-05-03
LUST Status Type :	Cleanup Started
Facility Site ID :	5147833
Cleanup Site ID :	7614
LUST ID :	N/R
UST ID :	N/R
Alternate Site Names :	N/R
Release Date :	N/R
Process Type :	Independent Action
Responsible Unit :	Southwest
Region :	Southwest
Latitude :	47.265065
Longitude :	-122.412521
Last Date in Agency List :	2017-08-23

Map Id: CM271
Direction: W
Distance: 0.550 mi., 2906 ft.
Elevation: 244 ft.
Relative: Higher

Site Name : TACOMA PORT SITCOM PLAZA | TACOMA PORT OF | EARLEY BUSINESS CENTER/BLDG 9322
1 SITCOM PLAZA
TACOMA | Tacoma, WA 98401

Database(s) : [ALL SITES - WA, CSCSL HWS - WA, EPA LUST, EPA UST, FRS, HSL - WA, LUST - WA, UST - WA] ***(cont.)***

Envirosite ID: 32462498
EPA ID: N/R

LUST - WA ***(cont.)***

Contaminants

Contaminant Name :	Petroleum-Other
Ground Water :	Confirmed Above Cleanup Levels
Surface Water :	N/R
Soil :	Confirmed Above Cleanup Levels
Sediment :	N/R
Air :	N/R
Bedrock :	N/R

Facility Name :	TACOMA PORT OF TOTE FACILITY 500 ALEXANDER
Facility Address :	1 SITCOM PLAZA, TACOMA, 98401
County :	Pierce

Site Details

LUST Status Date :	1998-12-29
LUST Status Type :	Cleanup Started
Facility Site ID :	5147833
Cleanup Site ID :	7619
LUST ID :	N/R
UST ID :	N/R
Alternate Site Names :	N/R
Release Date :	N/R
Process Type :	Independent Action
Responsible Unit :	Southwest
Region :	Southwest
Latitude :	47.265065
Longitude :	-122.412521
Last Date in Agency List :	2017-08-23

Contaminants

Contaminant Name :	Benzene
Ground Water :	Confirmed Above Cleanup Levels
Surface Water :	N/R
Soil :	Confirmed Above Cleanup Levels
Sediment :	N/R
Air :	N/R
Bedrock :	N/R

Contaminant Name :	Halogenated Solvents
Ground Water :	N/R
Surface Water :	N/R
Soil :	Confirmed Above Cleanup Levels
Sediment :	N/R
Air :	N/R
Bedrock :	N/R

Map Id: CM271
Direction: W
Distance: 0.550 mi., 2906 ft.
Elevation: 244 ft.
Relative: Higher

Site Name : TACOMA PORT SITCOM PLAZA | TACOMA PORT OF | EARLEY BUSINESS CENTER/BLDG 9322
1 SITCOM PLAZA
TACOMA | Tacoma, WA 98401

Database(s) : [ALL SITES - WA, CSCSL HWS - WA, EPA LUST, EPA UST, FRS, HSL - WA, LUST - WA, UST - WA] ***(cont.)***

Envirosite ID: 32462498
EPA ID: N/R

LUST - WA ***(cont.)***

Contaminant Name :	Other Halogenated Organics
Ground Water :	Confirmed Above Cleanup Levels
Surface Water :	N/R
Soil :	N/R
Sediment :	N/R
Air :	N/R
Bedrock :	N/R

Contaminant Name :	Other Non-Halogenated Organics
Ground Water :	Below Cleanup Levels
Surface Water :	N/R
Soil :	N/R
Sediment :	N/R
Air :	N/R
Bedrock :	N/R

Contaminant Name :	Petroleum-Diesel
Ground Water :	Suspected
Surface Water :	N/R
Soil :	Confirmed Above Cleanup Levels
Sediment :	N/R
Air :	N/R
Bedrock :	N/R

Contaminant Name :	Petroleum-Gasoline
Ground Water :	Suspected
Surface Water :	N/R
Soil :	Confirmed Above Cleanup Levels
Sediment :	N/R
Air :	N/R
Bedrock :	N/R

Contaminant Name :	Petroleum-Other
Ground Water :	Suspected
Surface Water :	N/R
Soil :	Confirmed Above Cleanup Levels
Sediment :	N/R
Air :	N/R
Bedrock :	N/R

Contaminant Name :	Polychlorinated biPhenyls (PCB)
Ground Water :	Suspected
Surface Water :	N/R
Soil :	N/R
Sediment :	N/R
Air :	N/R
Bedrock :	N/R

Map Id: CM271
Direction: W
Distance: 0.550 mi., 2906 ft.
Elevation: 244 ft.
Relative: Higher

Site Name : TACOMA PORT SITCOM PLAZA | TACOMA PORT OF | EARLEY BUSINESS CENTER/BLDG 9322
1 SITCOM PLAZA
TACOMA | Tacoma, WA 98401

Database(s) : [ALL SITES - WA, CSCSL HWS - WA, EPA LUST, EPA UST, FRS, HSL - WA, LUST - WA, UST - WA] ***(cont.)***

Envirosite ID: 32462498
EPA ID: N/R

LUST - WA ***(cont.)***

Facility Name :	TACOMA PORT SITCOM PLAZA
Facility Address :	1 SITCOM PLAZA, TACOMA, 98401
County :	Pierce

Site Details

LUST Status Date :	1998-03-17
LUST Status Type :	LUST - Awaiting Cleanup
Facility Site ID :	5147833
Cleanup Site ID :	12401
LUST ID :	6832
UST ID :	6043
Alternate Site Names :	TACOMA PORT OF
Release Date :	1998-03-17
Process Type :	N/R
Responsible Unit :	Southwest
Region :	Southwest
Latitude :	47.265065
Longitude :	-122.412521
Last Date in Agency List :	2023-03-20

Contaminants

Contaminant Name :	Petroleum-Gasoline
Ground Water :	N/R
Surface Water :	N/R
Soil :	Confirmed Above Cleanup Levels
Sediment :	N/R
Air :	N/R
Bedrock :	N/R

UST - WA

Facility Name :	TACOMA PORT OF
Facility Address :	1 SITCOM PLAZA, Tacoma, 98401
County :	Pierce
Facility Site ID :	5147833
UST Site ID :	6043
Tag Number(s) :	N/R
Responsible Unit :	Southwest
Is Active :	No
Latitude :	47.265065
Longitude :	-122.412521
Last Date in Agency List :	2022-12-29

Map Id: CM271
Direction: W
Distance: 0.550 mi., 2906 ft.
Elevation: 244 ft.
Relative: Higher

Site Name : TACOMA PORT SITCOM PLAZA | TACOMA PORT OF | EARLEY BUSINESS CENTER/BLDG 9322
1 SITCOM PLAZA
TACOMA | Tacoma, WA 98401

Database(s) : [ALL SITES - WA, CSCSL HWS - WA, EPA LUST, EPA UST, FRS, HSL - WA, LUST - WA, UST - WA] ***(cont.)***

Envirosite ID: 32462498
EPA ID: N/R

UST - WA ***(cont.)***

Tank Details

Details for this site have been truncated due to the large number of available details for this site within this dataset. For the complete details for this site, contact your Envirosite account representative for a complimentary site report containing all of the details available.

Tank Name :	P-1
Tank Status :	Removed
Install Date :	1982-06-01
Tank Upgrade Date :	N/R
Tank Permanent Closure Date :	N/R
Permit Expiration Date :	N/R
Tank Material :	N/R
Tank Construction :	N/R
Tank Corrosion Protection :	N/R
Tank Manifold :	N/R
Tank Release Detection :	N/R
Tank Tightness Test :	N/R
Tank Spill Prevention :	N/R
Capacity Range :	111 TO 1,100 Gallons
Actual Capacity :	N/R
Pipe Material :	N/R
Pipe Construction :	N/R
Pipe Corrosion Protection :	N/R
Tank SFC :	N/R
Dispenser SFC :	N/R
Primary Pipe Release Detection :	N/R
Secondary Pipe Release Detection :	N/R
Pipe Pumping System :	N/R
Pipe Install Date :	N/R
Turbine Sump Construction :	N/R
Tank Status Date :	1996-08-06
Tank Install Date :	N/R
Tank Overfill Prevention :	N/R

Compartments Details

Compartment Number :	1
Compartment Capacity :	N/R
Substance Stored :	Alcohol Blend Gasoline
Used Substance :	N/R
Ecy Region :	N/R

Tank Details

Tank Name :	P-6
Tank Status :	Removed
Install Date :	1964-12-31
Tank Upgrade Date :	N/R
Tank Permanent Closure Date :	N/R

Map Id: CM271
Direction: W
Distance: 0.550 mi., 2906 ft.
Elevation: 244 ft.
Relative: Higher

Site Name : TACOMA PORT SITCOM PLAZA | TACOMA PORT OF | EARLEY BUSINESS CENTER/BLDG 9322
1 SITCOM PLAZA
TACOMA | Tacoma, WA 98401

Database(s) : [ALL SITES - WA, CSCSL HWS - WA, EPA LUST, EPA UST, FRS, HSL - WA, LUST - WA, UST - WA] ***(cont.)***

Envirosite ID: 32462498
EPA ID: N/R

UST - WA ***(cont.)***

Permit Expiration Date :	N/R
Tank Material :	Steel
Tank Construction :	N/R
Tank Corrosion Protection :	N/R
Tank Manifold :	N/R
Tank Release Detection :	N/R
Tank Tightness Test :	N/R
Tank Spill Prevention :	N/R
Capacity Range :	N/R
Actual Capacity :	N/R
Pipe Material :	N/R
Pipe Construction :	N/R
Pipe Corrosion Protection :	N/R
Tank SFC :	N/R
Dispenser SFC :	N/R
Primary Pipe Release Detection :	N/R
Secondary Pipe Release Detection :	N/R
Pipe Pumping System :	N/R
Pipe Install Date :	N/R
Turbine Sump Construction :	N/R
Tank Status Date :	1996-08-06
Tank Install Date :	N/R
Tank Overfill Prevention :	N/R

Compartments Details

Compartment Number :	1
Compartment Capacity :	N/R
Substance Stored :	N/R
Used Substance :	N/R
Ecy Region :	N/R

Tank Details

Tank Name :	P-7
Tank Status :	Removed
Install Date :	1964-12-31
Tank Upgrade Date :	N/R
Tank Permanent Closure Date :	N/R
Permit Expiration Date :	N/R
Tank Material :	Steel
Tank Construction :	N/R
Tank Corrosion Protection :	N/R
Tank Manifold :	N/R
Tank Release Detection :	N/R
Tank Tightness Test :	N/R
Tank Spill Prevention :	N/R
Capacity Range :	N/R
Actual Capacity :	N/R
Pipe Material :	N/R
Pipe Construction :	N/R

Map Id: CM271
Direction: W
Distance: 0.550 mi., 2906 ft.
Elevation: 244 ft.
Relative: Higher

Site Name : TACOMA PORT SITCOM PLAZA | TACOMA PORT OF | EARLEY BUSINESS CENTER/BLDG 9322
1 SITCOM PLAZA
TACOMA | Tacoma, WA 98401

Database(s) : [ALL SITES - WA, CSCSL HWS - WA, EPA LUST, EPA UST, FRS, HSL - WA, LUST - WA, UST - WA] ***(cont.)***

Envirosite ID: 32462498
EPA ID: N/R

UST - WA ***(cont.)***

Pipe Corrosion Protection :	N/R
Tank SFC :	N/R
Dispenser SFC :	N/R
Primary Pipe Release Detection :	N/R
Secondary Pipe Release Detection :	N/R
Pipe Pumping System :	N/R
Pipe Install Date :	N/R
Turbine Sump Construction :	N/R
Tank Status Date :	1996-08-06
Tank Install Date :	N/R
Tank Overfill Prevention :	N/R

Compartments Details

Compartment Number :	1
Compartment Capacity :	N/R
Substance Stored :	N/R
Used Substance :	N/R
Ecy Region :	N/R

Tank Details

Tank Name :	P-8
Tank Status :	Removed
Install Date :	1964-12-31
Tank Upgrade Date :	N/R
Tank Permanent Closure Date :	N/R
Permit Expiration Date :	N/R
Tank Material :	Steel
Tank Construction :	N/R
Tank Corrosion Protection :	N/R
Tank Manifold :	N/R
Tank Release Detection :	N/R
Tank Tightness Test :	N/R
Tank Spill Prevention :	N/R
Capacity Range :	N/R
Actual Capacity :	N/R
Pipe Material :	N/R
Pipe Construction :	N/R
Pipe Corrosion Protection :	N/R
Tank SFC :	N/R
Dispenser SFC :	N/R
Primary Pipe Release Detection :	N/R
Secondary Pipe Release Detection :	N/R
Pipe Pumping System :	N/R
Pipe Install Date :	N/R
Turbine Sump Construction :	N/R
Tank Status Date :	1996-08-06
Tank Install Date :	N/R
Tank Overfill Prevention :	N/R

Map Id: CM271
Direction: W
Distance: 0.550 mi., 2906 ft.
Elevation: 244 ft.
Relative: Higher

Site Name : TACOMA PORT SITCOM PLAZA | TACOMA PORT OF | EARLEY BUSINESS CENTER/BLDG 9322
1 SITCOM PLAZA
TACOMA | Tacoma, WA 98401

Database(s) : [ALL SITES - WA, CSCSL HWS - WA, EPA LUST, EPA UST, FRS, HSL - WA, LUST - WA, UST - WA] ***(cont.)***

Envirosite ID: 32462498
EPA ID: N/R

UST - WA ***(cont.)***

Compartments Details

Compartment Number :	1
Compartment Capacity :	N/R
Substance Stored :	N/R
Used Substance :	N/R
Ecy Region :	N/R

Tank Details

Tank Name :	P-9
Tank Status :	Closed in Place
Install Date :	1964-12-31
Tank Upgrade Date :	N/R
Tank Permanent Closure Date :	N/R
Permit Expiration Date :	N/R
Tank Material :	Steel
Tank Construction :	N/R
Tank Corrosion Protection :	N/R
Tank Manifold :	N/R
Tank Release Detection :	N/R
Tank Tightness Test :	N/R
Tank Spill Prevention :	N/R
Capacity Range :	N/R
Actual Capacity :	N/R
Pipe Material :	N/R
Pipe Construction :	N/R
Pipe Corrosion Protection :	N/R
Tank SFC :	N/R
Dispenser SFC :	N/R
Primary Pipe Release Detection :	N/R
Secondary Pipe Release Detection :	N/R
Pipe Pumping System :	N/R
Pipe Install Date :	N/R
Turbine Sump Construction :	N/R
Tank Status Date :	1996-08-06
Tank Install Date :	N/R
Tank Overfill Prevention :	N/R

Compartments Details

Compartment Number :	1
Compartment Capacity :	N/R
Substance Stored :	N/R
Used Substance :	N/R
Ecy Region :	N/R

Map Id: CM271
Direction: W
Distance: 0.550 mi., 2906 ft.
Elevation: 244 ft.
Relative: Higher

Site Name : TACOMA PORT SITCOM PLAZA | TACOMA PORT OF | EARLEY BUSINESS CENTER/BLDG 9322
1 SITCOM PLAZA
TACOMA | Tacoma, WA 98401

Database(s) : [ALL SITES - WA, CSCSL HWS - WA, EPA LUST, EPA UST, FRS, HSL - WA, LUST - WA, UST - WA] ***(cont.)***

Envirosite ID: 32462498
EPA ID: N/R

UST - WA ***(cont.)***

Tank Details

Tank Name :	T-5
Tank Status :	Closed in Place
Install Date :	1964-12-31
Tank Upgrade Date :	N/R
Tank Permanent Closure Date :	N/R
Permit Expiration Date :	N/R
Tank Material :	Steel
Tank Construction :	N/R
Tank Corrosion Protection :	N/R
Tank Manifold :	N/R
Tank Release Detection :	N/R
Tank Tightness Test :	N/R
Tank Spill Prevention :	N/R
Capacity Range :	N/R
Actual Capacity :	N/R
Pipe Material :	Steel
Pipe Construction :	N/R
Pipe Corrosion Protection :	N/R
Tank SFC :	N/R
Dispenser SFC :	N/R
Primary Pipe Release Detection :	N/R
Secondary Pipe Release Detection :	N/R
Pipe Pumping System :	N/R
Pipe Install Date :	N/R
Turbine Sump Construction :	N/R
Tank Status Date :	1996-08-06
Tank Install Date :	N/R
Tank Overfill Prevention :	N/R

Compartments Details

Compartment Number :	1
Compartment Capacity :	N/R
Substance Stored :	Leaded Gasoline
Used Substance :	N/R
Ecy Region :	N/R

Tank Details

Tank Name :	T-6
Tank Status :	Exempt - Closed in Place
Install Date :	1964-12-31
Tank Upgrade Date :	N/R
Tank Permanent Closure Date :	N/R
Permit Expiration Date :	N/R
Tank Material :	Steel
Tank Construction :	N/R
Tank Corrosion Protection :	N/R
Tank Manifold :	N/R
Tank Release Detection :	N/R

Map Id: CM271
Direction: W
Distance: 0.550 mi., 2906 ft.
Elevation: 244 ft.
Relative: Higher

Site Name : TACOMA PORT SITCOM PLAZA | TACOMA PORT OF | EARLEY BUSINESS CENTER/BLDG 9322
1 SITCOM PLAZA
TACOMA | Tacoma, WA 98401

Database(s) : [ALL SITES - WA, CSCSL HWS - WA, EPA LUST, EPA UST, FRS, HSL - WA, LUST - WA, UST - WA] ***(cont.)***

Envirosite ID: 32462498
EPA ID: N/R

UST - WA ***(cont.)***

Tank Tightness Test :	N/R
Tank Spill Prevention :	N/R
Capacity Range :	N/R
Actual Capacity :	N/R
Pipe Material :	Steel
Pipe Construction :	N/R
Pipe Corrosion Protection :	N/R
Tank SFC :	N/R
Dispenser SFC :	N/R
Primary Pipe Release Detection :	N/R
Secondary Pipe Release Detection :	N/R
Pipe Pumping System :	N/R
Pipe Install Date :	N/R
Turbine Sump Construction :	N/R
Tank Status Date :	1996-08-06
Tank Install Date :	N/R
Tank Overfill Prevention :	N/R

Compartments Details

Compartment Number :	1
Compartment Capacity :	N/R
Substance Stored :	Kerosene
Used Substance :	N/R
Ecy Region :	N/R

Tank Details

Tank Name :	T-7
Tank Status :	Exempt - Closed in Place
Install Date :	1964-12-31
Tank Upgrade Date :	N/R
Tank Permanent Closure Date :	N/R
Permit Expiration Date :	N/R
Tank Material :	Steel
Tank Construction :	N/R
Tank Corrosion Protection :	N/R
Tank Manifold :	N/R
Tank Release Detection :	N/R
Tank Tightness Test :	N/R
Tank Spill Prevention :	N/R
Capacity Range :	N/R
Actual Capacity :	N/R
Pipe Material :	Steel
Pipe Construction :	N/R
Pipe Corrosion Protection :	N/R
Tank SFC :	N/R
Dispenser SFC :	N/R
Primary Pipe Release Detection :	N/R
Secondary Pipe Release Detection :	N/R
Pipe Pumping System :	N/R

Map Id: CM271
Direction: W
Distance: 0.550 mi., 2906 ft.
Elevation: 244 ft.
Relative: Higher

Site Name : TACOMA PORT SITCOM PLAZA | TACOMA PORT OF | EARLEY BUSINESS CENTER/BLDG 9322
1 SITCOM PLAZA
TACOMA | Tacoma, WA 98401

Database(s) : [ALL SITES - WA, CSCSL HWS - WA, EPA LUST, EPA UST, FRS, HSL - WA, LUST - WA, UST - WA] ***(cont.)***

Envirosite ID: 32462498
EPA ID: N/R

UST - WA ***(cont.)***

Pipe Install Date :	N/R
Turbine Sump Construction :	N/R
Tank Status Date :	1996-08-06
Tank Install Date :	N/R
Tank Overfill Prevention :	N/R

Compartments Details

Compartment Number :	1
Compartment Capacity :	N/R
Substance Stored :	Kerosene
Used Substance :	N/R
Ecy Region :	N/R

Tank Details

Tank Name :	T-8
Tank Status :	Exempt - Closed in Place
Install Date :	1964-12-31
Tank Upgrade Date :	N/R
Tank Permanent Closure Date :	N/R
Permit Expiration Date :	N/R
Tank Material :	Steel
Tank Construction :	N/R
Tank Corrosion Protection :	N/R
Tank Manifold :	N/R
Tank Release Detection :	N/R
Tank Tightness Test :	N/R
Tank Spill Prevention :	N/R
Capacity Range :	N/R
Actual Capacity :	N/R
Pipe Material :	Steel
Pipe Construction :	N/R
Pipe Corrosion Protection :	N/R
Tank SFC :	N/R
Dispenser SFC :	N/R
Primary Pipe Release Detection :	N/R
Secondary Pipe Release Detection :	N/R
Pipe Pumping System :	N/R
Pipe Install Date :	N/R
Turbine Sump Construction :	N/R
Tank Status Date :	1996-08-06
Tank Install Date :	N/R
Tank Overfill Prevention :	N/R

Compartments Details

Compartment Number :	1
Compartment Capacity :	N/R

Map Id: CM271
Direction: W
Distance: 0.550 mi., 2906 ft.
Elevation: 244 ft.
Relative: Higher

Site Name : TACOMA PORT SITCOM PLAZA | TACOMA PORT OF | EARLEY BUSINESS CENTER/BLDG 9322
1 SITCOM PLAZA
TACOMA | Tacoma, WA 98401

Database(s) : [ALL SITES - WA, CSCSL HWS - WA, EPA LUST, EPA UST, FRS, HSL - WA, LUST - WA, UST - WA] ***(cont.)***

Envirosite ID: 32462498
EPA ID: N/R

UST - WA ***(cont.)***

Substance Stored :	Unleaded Gasoline
Used Substance :	N/R
Ecy Region :	N/R

Tank Details

Tank Name :	T-9
Tank Status :	Closed in Place
Install Date :	1964-12-31
Tank Upgrade Date :	N/R
Tank Permanent Closure Date :	N/R
Permit Expiration Date :	N/R
Tank Material :	Steel
Tank Construction :	N/R
Tank Corrosion Protection :	N/R
Tank Manifold :	N/R
Tank Release Detection :	N/R
Tank Tightness Test :	N/R
Tank Spill Prevention :	N/R
Capacity Range :	N/R
Actual Capacity :	N/R
Pipe Material :	N/R
Pipe Construction :	N/R
Pipe Corrosion Protection :	N/R
Tank SFC :	N/R
Dispenser SFC :	N/R
Primary Pipe Release Detection :	N/R
Secondary Pipe Release Detection :	N/R
Pipe Pumping System :	N/R
Pipe Install Date :	N/R
Turbine Sump Construction :	N/R
Tank Status Date :	1996-08-06
Tank Install Date :	N/R
Tank Overfill Prevention :	N/R

Compartments Details

Compartment Number :	1
Compartment Capacity :	N/R
Substance Stored :	Heating Fuel
Used Substance :	N/R
Ecy Region :	N/R

Map Id: CI272
Direction: WNW
Distance: 0.553 mi., 2919 ft.
Elevation: 245 ft.
Relative: Higher

Site Name : Reliance Paint Company
747 FAWCETT SOUTH | 747 FAWCETT S
TACOMA, WA

Database(s) : [ALL SITES - WA, ECHO, FRS, RCRA_NONGEN]

Envirosite ID: 6569567
EPA ID: N/R

ALL SITES - WA

Facility Name :	Reliance Paint Company
Facility Address :	747 FAWCETT S, TACOMA, 98402
County :	Pierce
Facility/Site ID :	7138777
Alternate Name :	N/R
Program Name :	N/R
WRIA :	10
Legislative District :	27
Congressional District :	6
Ecology Region :	SWRO
Ecology Program Phone :	(360) 407-6734
Tribal Land :	N
Latitude :	47.25585
Longitude :	-122.44332
Last Date in Agency List :	2023-01-03

Program Details

Program :	HAZWASTE
Program ID :	WAH000022179
Interaction Type :	Hazardous Waste Generator
Interaction Type Description :	Facilities that generate any quantity of a dangerous waste. They may be classified as SQG, MQG, or LQG depending on hazardous waste generated for a given month.
Status :	Inactive
Start Date :	2003-11-19
End Date :	2003-12-31
SIC :	N/R
NAICS :	444120 - Paint and Wallpaper Stores

Program :	HAZWASTE
Program ID :	WAH000022179
Interaction Type :	Hazardous Waste Generator
Interaction Type Description :	Facilities that generate any quantity of a dangerous waste. They may be classified as SQG, MQG, or LQG depending on hazardous waste generated for a given month.
Status :	Inactive
Start Date :	2003-11-19
End Date :	2003-12-31
SIC :	N/R
NAICS :	N/R

ECHO

Facility Name :	RELIANCE PAINT COMPANY
Facility Address :	747 FAWCETT SOUTH, TACOMA, WA 98402
County :	PIERCE

Map Id: CI272
Direction: WNW
Distance: 0.553 mi., 2919 ft.
Elevation: 245 ft.
Relative: Higher

Site Name : Reliance Paint Company
747 FAWCETT SOUTH | 747 FAWCETT S
TACOMA, WA

Database(s) : [ALL SITES - WA, ECHO, FRS, RCRA_NONGEN] ***(cont.)***

Envirosite ID: 6569567
EPA ID: N/R

ECHO ***(cont.)***

Last Inspection Date :	N/R
Registry ID :	110015970476
FIPS Code :	53053
EPA Region :	10
Inspection Count :	0
Last Inspection Days :	N/R
Informal Count :	0
Last Informal Action Date :	N/R
Formal Action Count :	0
Last Formal Action Date :	N/R
Total Penalties :	0
Penalty Count :	N/R
Last Penalty Date :	N/R
Last Penalty Amount :	N/R
QTRS IN NC :	0
Programs IN SNC :	0
Current Compliance Status :	No Violation Identified
Three-Year Compliance Status :	_____
Collection Method :	ADDRESS MATCHING-HOUSE NUMBER
Reference Point :	CENTER OF A FACILITY OR STATION
Accuracy Meters :	30
Derived Tribes :	Puyallup Tribe of the Puyallup Reservation - 1.4 mile(s), Puyallup Tribe of the Puyallup Reservation - 1.5 mile(s), Muckleshoot Indian Tribe - 11.2 mile(s), Muckleshoot Indian Tribe - 14.3 mile(s), Nisqually Indian Tribe - 17.6 mile(s), Squaxin Island Tribe of the Squaxin Island Reservation - 21.6 mile(s), Squaxin Island Tribe of the Squaxin Island Reservation - 23.4 mile(s)
Derived HUC :	17110019
Derived WBD :	171100190301
Derived STCTY FIPS :	53053
Derived Zip :	98402
Derived CD113 :	06
Derived CB2010 :	530530616011033
MYRTK Universe :	NNN
NPDES IDs :	N/R
CWA Permit Types :	N/R
CWA Compliance Tracking :	N/R
CWA NAICS :	N/R
CWA SICS :	N/R
CWA Inspection Count :	N/R
CWA Last Inspection Days :	N/R
CWA Informal Count :	N/R
CWA Formal Action Count :	N/R
CWA Last Formal Action Date :	N/R
CWA Penalties :	N/R
CWA Last Penalty Date :	N/R
CWA Last Penalty Amount :	N/R
CWA Quarters IN NC :	N/R
CWA Current Compliance Status :	N/R
CWA Current SNC Flag :	N
CWA 13 Quarters Compliance Status :	N/R
CWA 13 Quarters Effluent Exceedances:	N/R
CWA Three-Year QNCR Codes :	N/R
DFR URL :	Click here for hyperlink provided by the agency.

Map Id: CI272
Direction: WNW
Distance: 0.553 mi., 2919 ft.
Elevation: 245 ft.
Relative: Higher

Site Name : Reliance Paint Company
747 FAWCETT SOUTH | 747 FAWCETT S
TACOMA, WA

Database(s) : [ALL SITES - WA, ECHO, FRS, RCRA_NONGEN] ***(cont.)***

Envirosite ID: 6569567
EPA ID: N/R

ECHO ***(cont.)***

Facility SIC :	N/R
Facility NAICS :	444120 - Paint and Wallpaper Stores
Facility Last Inspection EPA Date :	N/R
Facility Last Inspection State Date :	N/R
Facility Last Formal Act EPA Date :	N/R
Facility Last Formal Act State Date :	N/R
Facility Last Informal Act EPA Date :	N/R
Facility Last Informal Act State Date:	N/R
Facility Federal Agency :	N/R
TRI Reporter :	N/R
Facility Imp Water Flag :	N/R
Current SNC Flag :	N
Indian County Flag :	N
Federal Flag :	N/R
US Mexico Border Flag :	N/R
Chesapeak Bay Flag :	N/R
AIR Flag :	N
NPDES Flag :	N
SDWIS Flag :	N
RCRA Flag :	Y
TRI Flag :	N
GHG Flag :	N
Major Flag :	N/R
Active Flag :	N/R
NAA Flag :	N
Latitude :	47.25554
Longitude :	-122.44356
Last Date in Agency List :	2023-01-16

FRS

Facility Name :	RELIANCE PAINT COMPANY
Facility Address :	747 FAWCETT SOUTH, TACOMA, WA 98402-5511
County :	PIERCE

Site Details

Registry ID :	110015970476
FRS Facility URL :	Click here for hyperlink provided by the agency.
Last Date in Agency List :	2023-02-13

Source Description

Source Description : RCRAInfo is EPA's comprehensive information system that supports the Resource Conservation and Recovery Act (RCRA) of 1976 and the Hazardous and Solid Waste Amendments (HSWA) of 1984 through the tracking of events and activities related to facilities that generate, transport, and treat, store, or dispose of hazardous waste. RCRAInfo allows RCRA program staff to track the notification, permit, compliance, and corrective action activities required under RCRA. RCRAInfo also supports generation of the National Hazardous Waste Biennial Report. All generators and treatment, storage, and disposal facilities who handle hazardous waste are required to report to the EPA Administrator at least once every two years to support creation of the Biennial Report.

Map Id: CI272
Direction: WNW
Distance: 0.553 mi., 2919 ft.
Elevation: 245 ft.
Relative: Higher

Site Name : Reliance Paint Company
747 FAWCETT SOUTH | 747 FAWCETT S
TACOMA, WA

Database(s) : [ALL SITES - WA, ECHO, FRS, RCRA_NONGEN] ***(cont.)***

Envirosite ID: 6569567
EPA ID: N/R

FRS ***(cont.)***

The WA-FSIS provides a means to query and display data maintained by the Washington Department of Ecology. This system contains key information for each facility/site that is currently, or has been, of interest to the Air Quality, Dam Safety, Hazardous Waste, Toxics Cleanup, and Water Quality Programs.

FRS Environmental Interest

Source and System ID :	RCRAINFO - WAH000022179 WA-FSIS - 7138777

RCRA_NONGEN

Facility Name :	RELIANCE PAINT COMPANY
Facility Address :	747 FAWCETT SOUTH, TACOMA, WA 98402
County :	PIERCE
Date Form Received by Agency :	2005-11-21
EPA ID :	WAH000022179
Mailing Address :	1715 118TH ST SOUTH, TACOMA, WA 98444
Contact :	ROXANNE CLOUSE
Contact Address :	1715 118TH ST SOUTH, TACOMA, WA 98444
Contact Country :	US
Contact Telephone :	253-627-2309
Contact Email :	N/R
EPA Region :	10
Land Type :	Private
Source Type :	Implementer
Classification :	Not a generator, verified
Description :	Not a generator, verified
Last Date in Agency List :	2023-01-23

Owner/Operator Summary

Owner/Operator Name :	BESAW, MARTIN
Owner/Operator Address :	1715 118TH ST SOUTH, TACOMA, WA 98444
Owner/Operator Country :	US
Owner/Operator Telephone :	253-627-2309
Owner/Operator Email :	N/R
Owner/Operator Fax :	N/R
Legal Status :	Private
Owner/Operator Type :	Operator
Owner/Operator Start Date :	N/R
Owner/Operator End Date :	N/R
Owner/Operator Name :	DUNN, PATRICK
Owner/Operator Address :	9768 WATERS AVE S, SEATTLE, WA 98118
Owner/Operator Country :	US
Owner/Operator Telephone :	206-723-3818
Owner/Operator Email :	N/R
Owner/Operator Fax :	N/R
Legal Status :	Private

Map Id: CI272
Direction: WNW
Distance: 0.553 mi., 2919 ft.
Elevation: 245 ft.
Relative: Higher

Site Name : Reliance Paint Company
747 FAWCETT SOUTH | 747 FAWCETT S
TACOMA, WA

Database(s) : [ALL SITES - WA, ECHO, FRS, RCRA_NONGEN] ***(cont.)***

Envirosite ID: 6569567
EPA ID: N/R

RCRA_NONGEN ***(cont.)***

Owner/Operator Type :	Owner
Owner/Operator Start Date :	N/R
Owner/Operator End Date :	N/R
Owner/Operator Name :	DUNN, PATRICK
Owner/Operator Address :	9768 WATERS AVE S, SEATTLE, WA 98118
Owner/Operator Country :	US
Owner/Operator Telephone :	206-723-3818
Owner/Operator Email :	N/R
Owner/Operator Fax :	N/R
Legal Status :	Private
Owner/Operator Type :	Owner
Owner/Operator Start Date :	1996-01-01
Owner/Operator End Date :	N/R

Handler Activities Summary

U.S. Importer of Hazardous Waste :	N
Mixed Waste (Haz. and Radioactive) :	N
Recycler of Hazardous Waste :	N
Transporter of Hazardous Waste :	N
Treater, Storer or Disposer of HW :	N
Underground Injection Activity :	N
On-site Burner Exemption :	N
Furnace Exemption :	N
Used Oil Fuel Burner :	N
Used Oil Processor :	N
Used Oil Refiner :	N
Used Oil Fuel Marketer to Burner :	N
Used Oil Specification Marketer :	N
Used Oil Transfer Facility :	N
Used Oil Transporter :	N

Historical Generators

Date Form Received by Agency :	2005-11-21
Facility Name :	RELIANCE PAINT COMPANY
Classification :	Not a generator, verified
Date Form Received by Agency :	2003-11-24
Facility Name :	RELIANCE PAINT COMPANY
Classification :	Small Quantity Generator

Notices of Violations Summary

Regulation Violated :	N

Map Id: CG273
Direction: WNW
Distance: 0.553 mi., 2921 ft.
Elevation: 179 ft.
Relative: Higher

Site Name : TITUS WILL FORD BODY SHOP
624 S BROADWAY ST
TACOMA, WA 98402

Database(s) : [ALL SITES - WA, ECHO, FRS, RCRA_NONGEN]

Envirosite ID: 6614214
EPA ID: N/R

ALL SITES - WA

Facility Name :	Titus Will Ford Body Shop
Facility Address :	624 S BROADWAY ST, TACOMA, 98402
County :	Pierce
Facility/Site ID :	72166673
Alternate Name :	N/R
Program Name :	N/R
WRIA :	10
Legislative District :	27
Congressional District :	6
Ecology Region :	SWRO
Ecology Program Phone :	(360) 407-6734
Tribal Land :	N
Latitude :	47.25785
Longitude :	-122.44221
Last Date in Agency List :	2023-01-03

Program Details

Program :	HAZWASTE
Program ID :	WAD980981187
Interaction Type :	Hazardous Waste Generator
Interaction Type Description :	Facilities that generate any quantity of a dangerous waste. They may be classified as SQG, MQG, or LQG depending on hazardous waste generated for a given month.
Status :	Inactive
Start Date :	1986-02-03
End Date :	1998-03-20
SIC :	N/R
NAICS :	N/R

ECHO

Facility Name :	TITUS WILL FORD BODY SHOP
Facility Address :	624 S BROADWAY ST, TACOMA, WA 98402
County :	PIERCE
Last Inspection Date :	N/R
Registry ID :	110044996010
FIPS Code :	53053
EPA Region :	10
Inspection Count :	0
Last Inspection Days :	N/R
Informal Count :	0
Last Informal Action Date :	N/R
Formal Action Count :	0
Last Formal Action Date :	N/R
Total Penalties :	0
Penalty Count :	N/R
Last Penalty Date :	N/R
Last Penalty Amount :	N/R

Map Id: CG273
Direction: WNW
Distance: 0.553 mi., 2921 ft.
Elevation: 179 ft.
Relative: Higher

Site Name : TITUS WILL FORD BODY SHOP
624 S BROADWAY ST
TACOMA, WA 98402

Database(s) : [ALL SITES - WA, ECHO, FRS, RCRA_NONGEN] ***(cont.)***

Envirosite ID: 6614214
EPA ID: N/R

ECHO ***(cont.)***

QTRS IN NC :	0
Programs IN SNC :	0
Current Compliance Status :	No Violation Identified
Three-Year Compliance Status :	_____
Collection Method :	ADDRESS MATCHING-HOUSE NUMBER
Reference Point :	ENTRANCE POINT OF A FACILITY OR STATION
Accuracy Meters :	50
Derived Tribes :	Puyallup Tribe of the Puyallup Reservation - 1.5 mile(s), Puyallup Tribe of the Puyallup Reservation - 1.5 mile(s), Muckleshoot Indian Tribe - 11.1 mile(s), Muckleshoot Indian Tribe - 14.2 mile(s), Nisqually Indian Tribe - 17.8 mile(s), Squaxin Island Tribe of the Squaxin Island Reservation - 21.7 mile(s), Squaxin Island Tribe of the Squaxin Island Reservation - 23.5 mile(s)
Derived HUC :	17110019
Derived WBD :	171100190301
Derived STCTY FIPS :	53053
Derived Zip :	98402
Derived CD113 :	06
Derived CB2010 :	530530616011023
MYRTK Universe :	NNN
NPDES IDs :	N/R
CWA Permit Types :	N/R
CWA Compliance Tracking :	N/R
CWA NAICS :	N/R
CWA SICS :	N/R
CWA Inspection Count :	N/R
CWA Last Inspection Days :	N/R
CWA Informal Count :	N/R
CWA Formal Action Count :	N/R
CWA Last Formal Action Date :	N/R
CWA Penalties :	N/R
CWA Last Penalty Date :	N/R
CWA Last Penalty Amount :	N/R
CWA Quarters IN NC :	N/R
CWA Current Compliance Status :	N/R
CWA Current SNC Flag :	N
CWA 13 Quarters Compliance Status :	N/R
CWA 13 Quarters Effluent Exceedances:	N/R
CWA Three-Year QNCR Codes :	N/R
DFR URL :	Click here for hyperlink provided by the agency.
Facility SIC :	N/R
Facility NAICS :	811121 - Automotive Body, Paint, and Interior Repair and Maintenance
Facility Last Inspection EPA Date :	N/R
Facility Last Inspection State Date :	N/R
Facility Last Formal Act EPA Date :	N/R
Facility Last Formal Act State Date :	N/R
Facility Last Informal Act EPA Date :	N/R
Facility Last Informal Act State Date:	N/R
Facility Federal Agency :	N/R
TRI Reporter :	N/R
Facility Imp Water Flag :	N/R
Current SNC Flag :	N
Indian County Flag :	N
Federal Flag :	N/R

Map Id: CG273
Direction: WNW
Distance: 0.553 mi., 2921 ft.
Elevation: 179 ft.
Relative: Higher

Site Name : TITUS WILL FORD BODY SHOP
624 S BROADWAY ST
TACOMA, WA 98402

Database(s) : [ALL SITES - WA, ECHO, FRS, RCRA_NONGEN] ***(cont.)***

Envirosite ID: 6614214
EPA ID: N/R

ECHO ***(cont.)***

US Mexico Border Flag :	N/R
Chesapeak Bay Flag :	N/R
AIR Flag :	N
NPDES Flag :	N
SDWIS Flag :	N
RCRA Flag :	Y
TRI Flag :	N
GHG Flag :	N
Major Flag :	N/R
Active Flag :	N/R
NAA Flag :	N
Latitude :	47.258732
Longitude :	-122.441794
Last Date in Agency List :	2023-01-16

FRS

Facility Name :	TITUS WILL FORD BODY SHOP
Facility Address :	624 S BROADWAY ST, TACOMA, WA 98402
County :	PIERCE

Site Details

Registry ID :	110044996010
FRS Facility URL :	Click here for hyperlink provided by the agency.
Last Date in Agency List :	2023-02-13

Source Description

Source Description :

RCRAInfo is EPA’s comprehensive information system that supports the Resource Conservation and Recovery Act (RCRA) of 1976 and the Hazardous and Solid Waste Amendments (HSWA) of 1984 through the tracking of events and activities related to facilities that generate, transport, and treat, store, or dispose of hazardous waste. RCRAInfo allows RCRA program staff to track the notification, permit, compliance, and corrective action activities required under RCRA. RCRAInfo also supports generation of the National Hazardous Waste Biennial Report. All generators and treatment, storage, and disposal facilities who handle hazardous waste are required to report to the EPA Administrator at least once every two years to support creation of the Biennial Report.

FRS Environmental Interest

Source and System ID :	RCRAINFO - WAD980981187

RCRA_NONGEN

Facility Name :	TITUS WILL FORD BODY SHOP
Facility Address :	624 S BROADWAY ST, TACOMA, WA 98402
County :	PIERCE
Date Form Received by Agency :	2000-06-03
EPA ID :	WAD980981187

Map Id: CG273
Direction: WNW
Distance: 0.553 mi., 2921 ft.
Elevation: 179 ft.
Relative: Higher

Site Name : TITUS WILL FORD BODY SHOP
624 S BROADWAY ST
TACOMA, WA 98402

Database(s) : [ALL SITES - WA, ECHO, FRS, RCRA_NONGEN] ***(cont.)***

Envirosite ID: 6614214
EPA ID: N/R

RCRA_NONGEN ***(cont.)***

Mailing Address :	PO BOX 11187, TACOMA, WA 98411
Contact :	HERB BROWN
Contact Address :	619 COURT C, TACOMA, WA 98402
Contact Country :	US
Contact Telephone :	253-627-3103
Contact Email :	N/R
EPA Region :	10
Land Type :	Other land type
Source Type :	Implementer
Classification :	Not a generator, verified
Description :	Not a generator, verified
Last Date in Agency List :	2023-01-23

Owner/Operator Summary

Owner/Operator Name :	BROWN, HERB
Owner/Operator Address :	619 COURT C, TACOMA, WA 98402
Owner/Operator Country :	US
Owner/Operator Telephone :	253-627-3103
Owner/Operator Email :	N/R
Owner/Operator Fax :	N/R
Legal Status :	Private
Owner/Operator Type :	Operator
Owner/Operator Start Date :	N/R
Owner/Operator End Date :	N/R

Owner/Operator Name :	TITUS WILL FORD
Owner/Operator Address :	3606 S SPRAGUE AVE, TACOMA, WA 98409
Owner/Operator Country :	US
Owner/Operator Telephone :	253-475-4151
Owner/Operator Email :	N/R
Owner/Operator Fax :	N/R
Legal Status :	Private
Owner/Operator Type :	Owner
Owner/Operator Start Date :	N/R
Owner/Operator End Date :	N/R

Owner/Operator Name :	TITUS WILL FORD
Owner/Operator Address :	3606 S SPRAGUE AVE, TACOMA, WA 98409
Owner/Operator Country :	US
Owner/Operator Telephone :	253-475-4151
Owner/Operator Email :	N/R
Owner/Operator Fax :	N/R
Legal Status :	Private
Owner/Operator Type :	Owner
Owner/Operator Start Date :	1996-08-29
Owner/Operator End Date :	N/R

Handler Activities Summary

U.S. Importer of Hazardous Waste :	N
Mixed Waste (Haz. and Radioactive) :	N

Map Id: CG273
Direction: WNW
Distance: 0.553 mi., 2921 ft.
Elevation: 179 ft.
Relative: Higher

Site Name : TITUS WILL FORD BODY SHOP
624 S BROADWAY ST
TACOMA, WA 98402

Database(s) : [ALL SITES - WA, ECHO, FRS, RCRA_NONGEN] ***(cont.)***

Envirosite ID: 6614214
EPA ID: N/R

RCRA_NONGEN ***(cont.)***

Recycler of Hazardous Waste :	N
Transporter of Hazardous Waste :	N
Treater, Storer or Disposer of HW :	N
Underground Injection Activity :	N
On-site Burner Exemption :	N
Furnace Exemption :	N
Used Oil Fuel Burner :	N
Used Oil Processor :	N
Used Oil Refiner :	N
Used Oil Fuel Marketer to Burner :	N
Used Oil Specification Marketer :	N
Used Oil Transfer Facility :	N
Used Oil Transporter :	N

Historical Generators

Date Form Received by Agency :	2000-06-02
Facility Name :	TITUS WILL FORD BODY SHOP
Classification :	Not a generator, verified
Date Form Received by Agency :	1999-03-01
Facility Name :	TITUS WILL FORD BODY SHOP
Classification :	Small Quantity Generator
Date Form Received by Agency :	1999-03-01
Facility Name :	TITUS WILL FORD BODY SHOP
Classification :	Not a generator, verified
Date Form Received by Agency :	1998-02-27
Facility Name :	TITUS WILL FORD BODY SHOP
Classification :	Very Small Quantity Generator
Date Form Received by Agency :	1997-02-27
Facility Name :	TITUS WILL FORD BODY SHOP
Classification :	Very Small Quantity Generator
Date Form Received by Agency :	1996-03-04
Facility Name :	TITUS WILL FORD BODY SHOP
Classification :	Very Small Quantity Generator
Date Form Received by Agency :	1994-01-01
Facility Name :	TITUS WILL FORD BODY SHOP
Classification :	Not a generator, verified
Date Form Received by Agency :	1993-12-31
Facility Name :	TITUS WILL FORD BODY SHOP
Classification :	Small Quantity Generator

Map Id: CG273
Direction: WNW
Distance: 0.553 mi., 2921 ft.
Elevation: 179 ft.
Relative: Higher

Site Name : TITUS WILL FORD BODY SHOP
624 S BROADWAY ST
TACOMA, WA 98402

Database(s) : [ALL SITES - WA, ECHO, FRS, RCRA_NONGEN] ***(cont.)***

Envirosite ID: 6614214
EPA ID: N/R

RCRA_NONGEN ***(cont.)***

Notices of Violations Summary
Regulation Violated : N

Map Id: CN274
Direction: SSW
Distance: 0.553 mi., 2922 ft.
Elevation: 21 ft.
Relative: Higher

Site Name : STANDARD CHEMICAL CO SITE
2159 DOCK ST
TACOMA, WA 98402

Database(s) : [ALL SITES - WA, CSCSL HWS - WA, ENVCVN - WA, HSL - WA]

Envirosite ID: 50655562
EPA ID: N/R

ALL SITES - WA

Facility Name : STANDARD CHEMICAL CO SITE
Facility Address : 2159 DOCK ST, TACOMA, 98402
County : Pierce

Facility/Site ID : 85776142
Alternate Name : N/R
Program Name : N/R
WRIA : 10
Legislative District : 27
Congressional District : 9
Ecology Region : SWRO
Ecology Program Phone : (360) 407-6734
Tribal Land : N
Latitude : 47.242643
Longitude : -122.433011
Last Date in Agency List : 2023-01-03

Facility/Site ID : 85776142
Alternate Name : N/R
Program Name : N/R
WRIA : 10
Legislative District : 27
Congressional District : 9
Ecology Region : SWRO
Ecology Program Phone : (360) 407-7224
Tribal Land : N
Latitude : 47.242643
Longitude : -122.433011
Last Date in Agency List : 2023-01-03

Facility/Site ID : 85776142
Alternate Name : STANDARD CHEMICAL CO SITE FORMER
Program Name : N/R
WRIA : 10
Legislative District : 27

Map Id: CN274
Direction: SSW
Distance: 0.553 mi., 2922 ft.
Elevation: 21 ft.
Relative: Higher

Site Name : STANDARD CHEMICAL CO SITE
2159 DOCK ST
TACOMA, WA 98402

Database(s) : [ALL SITES - WA, CSCSL HWS - WA, ENVCVN - WA, HSL - WA] ***(cont.)***

Envirosite ID: 50655562
EPA ID: N/R

ALL SITES - WA ***(cont.)***

Congressional District :	9
Ecology Region :	SWRO
Ecology Program Phone :	(360) 407-7224
Tribal Land :	N
Latitude :	47.242643
Longitude :	-122.433011
Last Date in Agency List :	2023-01-03

Facility/Site ID :	85776142
Alternate Name :	STANDARD CHEMICAL CO
Program Name :	N/R
WRIA :	10
Legislative District :	27
Congressional District :	9
Ecology Region :	SWRO
Ecology Program Phone :	(360) 407-7224
Tribal Land :	N
Latitude :	47.242643
Longitude :	-122.433011
Last Date in Agency List :	2023-01-03

Program Details

Program :	HAZWASTE
Program ID :	WAH000019927
Interaction Type :	Hazardous Waste Generator
Interaction Type Description :	Facilities that generate any quantity of a dangerous waste. They may be classified as SQG, MQG, or LQG depending on hazardous waste generated for a given month.
Status :	Inactive
Start Date :	2003-01-27
End Date :	2003-12-31
SIC :	N/R
NAICS :	92119 - Other General Government Support

Program :	HAZWASTE
Program ID :	WAH000019927
Interaction Type :	Hazardous Waste Generator
Interaction Type Description :	Facilities that generate any quantity of a dangerous waste. They may be classified as SQG, MQG, or LQG depending on hazardous waste generated for a given month.
Status :	Inactive
Start Date :	2003-01-27
End Date :	2003-12-31
SIC :	N/R
NAICS :	N/R

Map Id: CN274
Direction: SSW
Distance: 0.553 mi., 2922 ft.
Elevation: 21 ft.
Relative: Higher

Site Name : STANDARD CHEMICAL CO SITE
2159 DOCK ST
TACOMA, WA 98402

Database(s) : [ALL SITES - WA, CSCSL HWS - WA, ENVCVN - WA, HSL - WA] ***(cont.)***

Envirosite ID: 50655562
EPA ID: N/R

ALL SITES - WA ***(cont.)***

Program :	HAZWASTE
Program ID :	WAH000019927
Interaction Type :	Hazardous Waste Generator
Interaction Type Description :	Facilities that generate any quantity of a dangerous waste. They may be classified as SQG, MQG, or LQG depending on hazardous waste generated for a given month.
Status :	Active
Start Date :	2003-12-31
End Date :	N/R
SIC :	N/R
NAICS :	N/R

Program :	HAZWASTE
Program ID :	WAH000019927
Interaction Type :	Hazardous Waste Generator
Interaction Type Description :	Facilities that generate any quantity of a dangerous waste. They may be classified as SQG, MQG, or LQG depending on hazardous waste generated for a given month.
Status :	Active
Start Date :	2003-12-31
End Date :	N/R
SIC :	N/R
NAICS :	92119 - Other General Government Support

Program :	HAZWASTE
Program ID :	WAH000019927
Interaction Type :	State Cleanup Site
Interaction Type Description :	A site is being cleaned up under state regulations. Regulations include Model Toxics Control Act or its predecessors.
Status :	Active
Start Date :	2002-01-18
End Date :	N/R
SIC :	N/R
NAICS :	N/R

Program :	HAZWASTE
Program ID :	WAH000019927
Interaction Type :	State Cleanup Site
Interaction Type Description :	A site is being cleaned up under state regulations. Regulations include Model Toxics Control Act or its predecessors.
Status :	Active
Start Date :	2002-01-18
End Date :	N/R
SIC :	N/R
NAICS :	92119 - Other General Government Support

Map Id: CN274
Direction: SSW
Distance: 0.553 mi., 2922 ft.
Elevation: 21 ft.
Relative: Higher

Site Name : STANDARD CHEMICAL CO SITE
2159 DOCK ST
TACOMA, WA 98402

Database(s) : [ALL SITES - WA, CSCSL HWS - WA, ENVCVN - WA, HSL - WA] ***(cont.)***

Envirosite ID: 50655562
EPA ID: N/R

ALL SITES - WA ***(cont.)***

Program :	HAZWASTE
Program ID :	WAH000019927
Interaction Type :	State Cleanup Site
Interaction Type Description :	A site is being cleaned up under state regulations. Regulations include Model Toxics Control Act or its predecessors.
Status :	Active
Start Date :	2002-01-18
End Date :	N/R
SIC :	28 - CHEMICALS AND ALLIED PRODUCTS
NAICS :	N/R

CSCSL HWS - WA

Facility Name :	STANDARD CHEMICAL CO SITE
Facility Address :	2159 DOCK ST, TACOMA, 98402
County :	PIERCE

Site Details

Facility Site ID :	85776142
Site Status :	CC-Perf. Monitoring
Cleanup Site ID :	4375
Region :	Southwest
Responsible Section :	Southwest
WARM Rank :	0 - NPL Site (Fed HRS Score)
Is Brownfield? :	N/R
Is PSI? :	N/R
Current VCP :	N/R
Past VCP :	N/R
Institutional Control :	Yes
Latitude :	47.242643
Longitude :	-122.433011
Last Date in Agency List :	2023-03-07

Contaminants Details

Contaminant Name :	Polycyclic Aromatic Hydrocarbons
Groundwater :	Confirmed Above Cleanup Levels
Surface Water :	Confirmed Above Cleanup Levels
Soil :	Confirmed Above Cleanup Levels
Sediment :	N/R
Air :	N/R
Bedrock :	N/R

Contaminant Name :	Petroleum Products-Unspecified
Groundwater :	Confirmed Above Cleanup Levels
Surface Water :	N/R
Soil :	Suspected
Sediment :	N/R
Air :	N/R
Bedrock :	N/R

Map Id: CN274
Direction: SSW
Distance: 0.553 mi., 2922 ft.
Elevation: 21 ft.
Relative: Higher

Site Name : STANDARD CHEMICAL CO SITE
2159 DOCK ST
TACOMA, WA 98402

Database(s) : [ALL SITES - WA, CSCSL HWS - WA, ENVCVN - WA, HSL - WA] ***(cont.)***

Envirosite ID: 50655562
EPA ID: N/R

CSCSL HWS - WA ***(cont.)***

Contaminant Name :	Phenolic Compounds
Groundwater :	Suspected
Surface Water :	Confirmed Above Cleanup Levels
Soil :	Suspected
Sediment :	N/R
Air :	N/R
Bedrock :	N/R

ENVCVN - WA

Facility Name :	Standard Chemical Co Site
Facility Address :	2159 DOCK ST, TACOMA, 98402
County :	Pierce
Cleanup Site ID :	4375
Facility Site ID :	85776142
Site Status :	Construction Complete-Performance Monitoring
Alternate Site Names :	STANDARD CHEMICAL CO,STANDARD CHEMICAL CO SITE FORMER
NFA Date :	N/R
Instrument Type :	Environmental Covenant
Tax Parcel Number :	2022000021
Active Control :	Yes
County Recording Number :	200701120566
County Recording Date :	2007-01-11
Region :	Southwest
ResponsibleUnit :	Southwest
Restrict Land Use :	Yes
Restrict Surface Water Use :	No
Restrict All Ground Water Extraction/Well Installation:	Yes
Restrict Domestic Ground Water Extraction/Well Installation:	No
Prohibit Soil Disturbance :	Yes
Prevent the Reuse or Relocation of Site Soil:	No
Restrictive Signage :	No
Restrict Shellfish and/or Finfish Harvesting:	Yes
Restrict Swimming and/or Beach Play :	No
Restrict Access :	Yes
Ongoing Maintenance of Remedy :	No
Require Educational Programs :	No
Prohibit Removal or Alteration of Existing Buildings:	No
Prohibit New Building Construction :	No
Control Stormwater :	No
Control Vapor/Gas :	No
Restrict Sediment Cap Disturbance :	Yes
Maintain/Protect Monitoring System :	No
Other :	No
MediaRestrictions :	Sediment
Latitude :	47.242643
Longitude :	-122.433011
Last Date in Agency List :	2023-01-20

Map Id: CN274
Direction: SSW
Distance: 0.553 mi., 2922 ft.
Elevation: 21 ft.
Relative: Higher

Site Name : STANDARD CHEMICAL CO SITE
2159 DOCK ST
TACOMA, WA 98402

Database(s) : [ALL SITES - WA, CSCSL HWS - WA, ENVCVN - WA, HSL - WA] ***(cont.)***

Envirosite ID: 50655562
EPA ID: N/R

ENVCVN - WA ***(cont.)***

Cleanup Site ID :	4375
Facility Site ID :	85776142
Site Status :	Construction Complete-Performance Monitoring
Alternate Site Names :	STANDARD CHEMICAL CO,STANDARD CHEMICAL CO SITE FORMER
NFA Date :	N/R
Instrument Type :	Environmental Covenant
Tax Parcel Number :	8950001832
Active Control :	Yes
County Recording Number :	200506302057
County Recording Date :	2005-06-30
Region :	Southwest
ResponsibleUnit :	Southwest
Restrict Land Use :	No
Restrict Surface Water Use :	No
Restrict All Ground Water Extraction/Well Installation:	Yes
Restrict Domestic Ground Water Extraction/Well Installation:	Yes
Prohibit Soil Disturbance :	Yes
Prevent the Reuse or Relocation of Site Soil:	No
Restrictive Signage :	No
Restrict Shellfish and/or Finfish Harvesting:	No
Restrict Swimming and/or Beach Play :	No
Restrict Access :	No
Ongoing Maintenance of Remedy :	No
Require Educational Programs :	No
Prohibit Removal or Alteration of Existing Buildings:	No
Prohibit New Building Construction :	No
Control Stormwater :	No
Control Vapor/Gas :	No
Restrict Sediment Cap Disturbance :	No
Maintain/Protect Monitoring System :	No
Other :	No
MediaRestrictions :	Groundwater; Soil
Latitude :	47.242643
Longitude :	-122.433011
Last Date in Agency List :	2023-01-20

Cleanup Site ID :	4375
Facility Site ID :	85776142
Site Status :	Construction Complete-Performance Monitoring
Alternate Site Names :	STANDARD CHEMICAL CO,STANDARD CHEMICAL CO SITE FORMER
NFA Date :	N/R
Instrument Type :	Environmental Covenant
Tax Parcel Number :	8950001832
Active Control :	Yes
County Recording Number :	200704301176
County Recording Date :	2007-04-30
Region :	Southwest
ResponsibleUnit :	Southwest
Restrict Land Use :	Yes
Restrict Surface Water Use :	No

Map Id: CN274
Direction: SSW
Distance: 0.553 mi., 2922 ft.
Elevation: 21 ft.
Relative: Higher

Site Name : STANDARD CHEMICAL CO SITE
2159 DOCK ST
TACOMA, WA 98402

Database(s) : [ALL SITES - WA, CSCSL HWS - WA, ENVCVN - WA, HSL - WA] ***(cont.)***

Envirosite ID: 50655562
EPA ID: N/R

ENVCVN - WA ***(cont.)***

Restrict All Ground Water Extraction/Well Installation:	No
Restrict Domestic Ground Water Extraction/Well Installation:	No
Prohibit Soil Disturbance :	No
Prevent the Reuse or Relocation of Site Soil:	No
Restrictive Signage :	Yes
Restrict Shellfish and/or Finfish Harvesting:	Yes
Restrict Swimming and/or Beach Play :	No
Restrict Access :	Yes
Ongoing Maintenance of Remedy :	No
Require Educational Programs :	No
Prohibit Removal or Alteration of Existing Buildings:	No
Prohibit New Building Construction :	No
Control Stormwater :	No
Control Vapor/Gas :	No
Restrict Sediment Cap Disturbance :	Yes
Maintain/Protect Monitoring System :	No
Other :	No
MediaRestrictions :	Sediment
Latitude :	47.242643
Longitude :	-122.433011
Last Date in Agency List :	2023-01-20

HSL - WA

Facility Name :	Standard Chemical Co Site
Facility Address :	2159 DOCK ST, TACOMA, 98402
County :	Pierce

Site Details

Facility Site ID :	85776142
Cleanup Site ID :	4375
Status :	Construction Complete-Performance Monitoring
Site Rank :	0 - NPL Site (Fed HRS Score)
Alternative Site Name :	STANDARD CHEMICAL CO,STANDARD CHEMICAL CO SITE FORMER
Region :	Southwest
Resposbile Unit :	Southwest
Institutional Control :	Yes
Current VCP :	N/R
Past VCP :	N/R
Latitude :	47.242642985034
Longitude :	-122.433010969066
Agency Hyperlink :	Click here for hyperlink provided by the agency.
Last Date in Agency List :	2023-02-28

Contaminants

Contaminant Name :	Polycyclic Aromatic Hydrocarbons
Ground water :	Confirmed Above Cleanup Levels

Map Id: CN274
Direction: SSW
Distance: 0.553 mi., 2922 ft.
Elevation: 21 ft.
Relative: Higher

Site Name : STANDARD CHEMICAL CO SITE
2159 DOCK ST
TACOMA, WA 98402

Database(s) : [ALL SITES - WA, CSCSL HWS - WA, ENVCVN - WA, HSL - WA] ***(cont.)***

Envirosite ID: 50655562
EPA ID: N/R

HSL - WA ***(cont.)***

Surface water :	Confirmed Above Cleanup Levels
Soil :	Confirmed Above Cleanup Levels
Sediment :	N/R
Air :	N/R
Bedrock :	N/R

Contaminant Name :	Petroleum Products-Unspecified
Ground water :	Confirmed Above Cleanup Levels
Surface water :	N/R
Soil :	Suspected
Sediment :	N/R
Air :	N/R
Bedrock :	N/R

Contaminant Name :	Phenolic Compounds
Ground water :	Suspected
Surface water :	Confirmed Above Cleanup Levels
Soil :	Suspected
Sediment :	N/R
Air :	N/R
Bedrock :	N/R

Facility Name :	STANDARD CHEMICAL CO SITE
Facility Address :	2159 Dock St, Tacoma, 98402
County :	Pierce

Site Details

Facility Site ID :	85776142
Cleanup Site ID :	4375
Status :	Construction Complete-Performance Monitoring
Site Rank :	N/R
Alternative Site Name :	N/R
Region :	N/R
Resposbile Unit :	N/R
Institutional Control :	N/R
Current VCP :	N/R
Past VCP :	N/R
Latitude :	N/R
Longitude :	N/R
Agency Hyperlink :	Click here for hyperlink provided by the agency.
Last Date in Agency List :	2022-02-11

Map Id: CI275
Direction: WNW
Distance: 0.554 mi., 2924 ft.
Elevation: 244 ft.
Relative: Higher

Site Name : USWCOM TACOMA OPERATOR BLDG
750 FAWCETT AVE
TACOMA, WA 98402

Database(s) : [ALL SITES - WA, ECHO, ERNS, RCRA_NONGEN, T 2 - WA]

Envirosite ID: 6563719
EPA ID: N/R

ALL SITES - WA

Facility Name :	USWCOM Tacoma Operator Bldg
Facility Address :	750 FAWCETT AVE, TACOMA, 98402
County :	Pierce
Facility/Site ID :	63794341
Alternate Name :	US WEST COMMUNICATIONS W00377
Program Name :	N/R
WRIA :	10
Legislative District :	27
Congressional District :	6
Ecology Region :	SWRO
Ecology Program Phone :	(360) 407-7224
Tribal Land :	N
Latitude :	47.25632
Longitude :	-122.44336
Last Date in Agency List :	2023-01-03

Facility/Site ID :	63794341
Alternate Name :	US WEST COMMUNICATIONS W00377
Program Name :	N/R
WRIA :	10
Legislative District :	27
Congressional District :	6
Ecology Region :	SWRO
Ecology Program Phone :	(360) 407-6171
Tribal Land :	N
Latitude :	47.25632
Longitude :	-122.44336
Last Date in Agency List :	2023-01-03

Facility/Site ID :	63794341
Alternate Name :	N/R
Program Name :	N/R
WRIA :	10
Legislative District :	27
Congressional District :	6
Ecology Region :	SWRO
Ecology Program Phone :	(360) 407-7224
Tribal Land :	N
Latitude :	47.25632
Longitude :	-122.44336
Last Date in Agency List :	2023-01-03

Facility/Site ID :	63794341
Alternate Name :	US WEST COMMUNICATIONS W00377
Program Name :	N/R
WRIA :	10
Legislative District :	27
Congressional District :	6
Ecology Region :	SWRO
Ecology Program Phone :	(360) 407-6734
Tribal Land :	N

Map Id: CI275
Direction: WNW
Distance: 0.554 mi., 2924 ft.
Elevation: 244 ft.
Relative: Higher

Site Name : USWCOM TACOMA OPERATOR BLDG
750 FAWCETT AVE
TACOMA, WA 98402

Database(s) : [ALL SITES - WA, ECHO, ERNS, RCRA_NONGEN, T 2 - WA] ***(cont.)***

Envirosite ID: 6563719
EPA ID: N/R

ALL SITES - WA ***(cont.)***

Latitude :	47.25632
Longitude :	-122.44336
Last Date in Agency List :	2023-01-03

Facility/Site ID :	63794341
Alternate Name :	N/R
Program Name :	N/R
WRIA :	10
Legislative District :	27
Congressional District :	6
Ecology Region :	SWRO
Ecology Program Phone :	(360) 407-6734
Tribal Land :	N
Latitude :	47.25632
Longitude :	-122.44336
Last Date in Agency List :	2023-01-03

Facility/Site ID :	63794341
Alternate Name :	N/R
Program Name :	N/R
WRIA :	10
Legislative District :	27
Congressional District :	6
Ecology Region :	SWRO
Ecology Program Phone :	(360) 407-6171
Tribal Land :	N
Latitude :	47.25632
Longitude :	-122.44336
Last Date in Agency List :	2023-01-03

Facility/Site ID :	63794341
Alternate Name :	N/R
Program Name :	N/R
WRIA :	10
Legislative District :	27
Congressional District :	6
Ecology Region :	SWRO
Ecology Program Phone :	N/R
Tribal Land :	N
Latitude :	47.25632
Longitude :	-122.44336
Last Date in Agency List :	2023-01-03

Program Details

Program :	HAZWASTE
Program ID :	WAT540012903
Interaction Type :	Hazardous Waste Generator

Map Id: CI275
Direction: WNW
Distance: 0.554 mi., 2924 ft.
Elevation: 244 ft.
Relative: Higher

Site Name : USWCOM TACOMA OPERATOR BLDG
750 FAWCETT AVE
TACOMA, WA 98402

Database(s) : [ALL SITES - WA, ECHO, ERNS, RCRA_NONGEN, T 2 - WA] ***(cont.)***

Envirosite ID: 6563719
EPA ID: N/R

ALL SITES - WA ***(cont.)***

Interaction Type Description :	Facilities that generate any quantity of a dangerous waste. They may be classified as SQG, MQG, or LQG depending on hazardous waste generated for a given month.
Status :	Inactive
Start Date :	1981-03-23
End Date :	1996-12-31
SIC :	4813 - TELEPHONE COMMUNICATIONS, EXCEPT RADIOTELEPHONE
NAICS :	N/R
Program :	HAZWASTE
Program ID :	WAT540012903
Interaction Type :	Hazardous Waste Generator
Interaction Type Description :	Facilities that generate any quantity of a dangerous waste. They may be classified as SQG, MQG, or LQG depending on hazardous waste generated for a given month.
Status :	Inactive
Start Date :	1981-03-23
End Date :	1996-12-31
SIC :	9999 - NONCLASSIFIABLE ESTABLISHMENTS
NAICS :	N/R
Program :	HAZWASTE
Program ID :	WAT540012903
Interaction Type :	Hazardous Waste Generator
Interaction Type Description :	Facilities that generate any quantity of a dangerous waste. They may be classified as SQG, MQG, or LQG depending on hazardous waste generated for a given month.
Status :	Inactive
Start Date :	1981-03-23
End Date :	1996-12-31
SIC :	N/R
NAICS :	N/R
Program :	HAZWASTE
Program ID :	WAT540012903
Interaction Type :	Underground Storage Tank
Interaction Type Description :	Any one or combination of tanks (including connecting underground pipes) that is used to contain regulated substances and has a tank volume of ten percent or more beneath the surface of the ground. This term does not include any of the exempt UST systems specified in WAC 173-360-110(2) or any piping connected thereto. See WAC 173-360
Status :	Inactive
Start Date :	1998-06-08
End Date :	1753-01-01
SIC :	9999 - NONCLASSIFIABLE ESTABLISHMENTS
NAICS :	N/R

Map Id: CI275
Direction: WNW
Distance: 0.554 mi., 2924 ft.
Elevation: 244 ft.
Relative: Higher

Site Name : USWCOM TACOMA OPERATOR BLDG
750 FAWCETT AVE
TACOMA, WA 98402

Database(s) : [ALL SITES - WA, ECHO, ERNS, RCRA_NONGEN, T 2 - WA] ***(cont.)***

Envirosite ID: 6563719
EPA ID: N/R

ALL SITES - WA ***(cont.)***

Program :	HAZWASTE
Program ID :	WAT540012903
Interaction Type :	Underground Storage Tank
Interaction Type Description :	Any one or combination of tanks (including connecting underground pipes) that is used to contain regulated substances and has a tank volume of ten percent or more beneath the surface of the ground. This term does not include any of the exempt UST systems specified in WAC 173-360-110(2) or any piping connected thereto. See WAC 173-360
Status :	Inactive
Start Date :	1998-06-08
End Date :	1753-01-01
SIC :	N/R
NAICS :	N/R

Program :	HAZWASTE
Program ID :	WAT540012903
Interaction Type :	Underground Storage Tank
Interaction Type Description :	Any one or combination of tanks (including connecting underground pipes) that is used to contain regulated substances and has a tank volume of ten percent or more beneath the surface of the ground. This term does not include any of the exempt UST systems specified in WAC 173-360-110(2) or any piping connected thereto. See WAC 173-360
Status :	Inactive
Start Date :	1998-06-08
End Date :	1753-01-01
SIC :	4813 - TELEPHONE COMMUNICATIONS, EXCEPT RADIOTELEPHONE
NAICS :	N/R

Program :	HAZWASTE
Program ID :	WAT540012903
Interaction Type :	Emergency/Haz Chem Rpt TIER2
Interaction Type Description :	Businesses that store 10,000 pounds or more of a hazardous chemical or 500 pounds or less, depending on the chemical, of an extremely hazardous chemical on site at any one time must report annually. Reports are sent to the State Emergency Response Commission (represented by Ecology) Local Emergency Planning Committees, and local fire departments for emergency planning. (product, not waste)
Status :	Active
Start Date :	1993-01-01
End Date :	N/R
SIC :	4813 - TELEPHONE COMMUNICATIONS, EXCEPT RADIOTELEPHONE
NAICS :	N/R

Program :	HAZWASTE
Program ID :	WAT540012903
Interaction Type :	Emergency/Haz Chem Rpt TIER2

Map Id: CI275
Direction: WNW
Distance: 0.554 mi., 2924 ft.
Elevation: 244 ft.
Relative: Higher

Site Name : USWCOM TACOMA OPERATOR BLDG
750 FAWCETT AVE
TACOMA, WA 98402

Database(s) : [ALL SITES - WA, ECHO, ERNS, RCRA_NONGEN, T 2 - WA] ***(cont.)***

Envirosite ID: 6563719
EPA ID: N/R

ALL SITES - WA ***(cont.)***

Interaction Type Description :	Businesses that store 10,000 pounds or more of a hazardous chemical or 500 pounds or less, depending on the chemical, of an extremely hazardous chemical on site at any one time must report annually. Reports are sent to the State Emergency Response Commission (represented by Ecology) Local Emergency Planning Committees, and local fire departments for emergency planning. (product, not waste)
Status :	Active
Start Date :	1993-01-01
End Date :	N/R
SIC :	N/R
NAICS :	N/R

Program :	HAZWASTE
Program ID :	WAT540012903
Interaction Type :	Urban Waters
Interaction Type Description :	The site has been inspected by an Ecology Urban Waters Inspector.
Status :	Active
Start Date :	2009-12-10
End Date :	N/R
SIC :	N/R
NAICS :	N/R

Program :	HAZWASTE
Program ID :	WAT540012903
Interaction Type :	Emergency/Haz Chem Rpt TIER2
Interaction Type Description :	Businesses that store 10,000 pounds or more of a hazardous chemical or 500 pounds or less, depending on the chemical, of an extremely hazardous chemical on site at any one time must report annually. Reports are sent to the State Emergency Response Commission (represented by Ecology) Local Emergency Planning Committees, and local fire departments for emergency planning. (product, not waste)
Status :	Active
Start Date :	1993-01-01
End Date :	N/R
SIC :	9999 - NONCLASSIFIABLE ESTABLISHMENTS
NAICS :	N/R

ECHO

Facility Name :	USWCOM TACOMA OPERATOR BLDG
Facility Address :	750 FAWCETT AVE, TACOMA, WA 98402
County :	PIERCE
Last Inspection Date :	N/R
Registry ID :	110005407595
FIPS Code :	53053
EPA Region :	10
Inspection Count :	0
Last Inspection Days :	N/R
Informal Count :	0

Map Id: CI275
Direction: WNW
Distance: 0.554 mi., 2924 ft.
Elevation: 244 ft.
Relative: Higher

Site Name : USWCOM TACOMA OPERATOR BLDG
750 FAWCETT AVE
TACOMA, WA 98402

Database(s) : [ALL SITES - WA, ECHO, ERNS, RCRA_NONGEN, T 2 - WA] ***(cont.)***

Envirosite ID: 6563719
EPA ID: N/R

ECHO ***(cont.)***

Last Informal Action Date :	N/R
Formal Action Count :	0
Last Formal Action Date :	N/R
Total Penalties :	0
Penalty Count :	N/R
Last Penalty Date :	N/R
Last Penalty Amount :	N/R
QTRS IN NC :	0
Programs IN SNC :	0
Current Compliance Status :	No Violation Identified
Three-Year Compliance Status :	_____
Collection Method :	ADDRESS MATCHING-HOUSE NUMBER
Reference Point :	ENTRANCE POINT OF A FACILITY OR STATION
Accuracy Meters :	50
Derived Tribes :	Puyallup Tribe of the Puyallup Reservation - 1.4 mile(s), Puyallup Tribe of the Puyallup Reservation - 1.5 mile(s), Muckleshoot Indian Tribe - 11.2 mile(s), Muckleshoot Indian Tribe - 14.3 mile(s), Nisqually Indian Tribe - 17.6 mile(s), Squaxin Island Tribe of the Squaxin Island Reservation - 21.6 mile(s), Squaxin Island Tribe of the Squaxin Island Reservation - 23.4 mile(s)
Derived HUC :	17110019
Derived WBD :	171100190301
Derived STCTY FIPS :	53053
Derived Zip :	98402
Derived CD113 :	06
Derived CB2010 :	530530616011033
MYRTK Universe :	NNN
NPDES IDs :	N/R
CWA Permit Types :	N/R
CWA Compliance Tracking :	N/R
CWA NAICS :	N/R
CWA SICS :	N/R
CWA Inspection Count :	N/R
CWA Last Inspection Days :	N/R
CWA Informal Count :	N/R
CWA Formal Action Count :	N/R
CWA Last Formal Action Date :	N/R
CWA Penalties :	N/R
CWA Last Penalty Date :	N/R
CWA Last Penalty Amount :	N/R
CWA Quarters IN NC :	N/R
CWA Current Compliance Status :	N/R
CWA Current SNC Flag :	N
CWA 13 Quarters Compliance Status :	N/R
CWA 13 Quarters Effluent Exceedances:	N/R
CWA Three-Year QNCR Codes :	N/R
DFR URL :	Click here for hyperlink provided by the agency.
Facility SIC :	N/R
Facility NAICS :	51711 - Wired Telecommunications Carriers
Facility Last Inspection EPA Date :	N/R
Facility Last Inspection State Date :	N/R
Facility Last Formal Act EPA Date :	N/R
Facility Last Formal Act State Date :	N/R
Facility Last Informal Act EPA Date :	N/R

Map Id: CI275
Direction: WNW
Distance: 0.554 mi., 2924 ft.
Elevation: 244 ft.
Relative: Higher

Site Name : USWCOM TACOMA OPERATOR BLDG
750 FAWCETT AVE
TACOMA, WA 98402

Database(s) : [ALL SITES - WA, ECHO, ERNS, RCRA_NONGEN, T 2 - WA] ***(cont.)***

Envirosite ID: 6563719
EPA ID: N/R

ECHO ***(cont.)***

Facility Last Informal Act State Date:	N/R
Facility Federal Agency :	N/R
TRI Reporter :	N/R
Facility Imp Water Flag :	N/R
Current SNC Flag :	N
Indian County Flag :	N
Federal Flag :	N/R
US Mexico Border Flag :	N/R
Chesapeak Bay Flag :	N/R
AIR Flag :	N
NPDES Flag :	N
SDWIS Flag :	N
RCRA Flag :	Y
TRI Flag :	N
GHG Flag :	N
Major Flag :	N/R
Active Flag :	N/R
NAA Flag :	N
Latitude :	47.256062
Longitude :	-122.443677
Last Date in Agency List :	2023-01-16

ERNS

Facility Address :	750 FAWCETT AVE, TACOMA, WA
County :	PIERCE

Incident Information

Incident Date Time :	2001-10-18 10:00:00
Type of Incident :	MOBILE
Incident Cause :	EQUIPMENT FAILURE
Incident DTG :	DISCOVERED
Incident Location :	THE TACOMA FAWCETT CENTRAL OFFICE
Sequence Number :	583632
Potential Flag :	N/R
Description of Incident :	LARGE PICK-UP TRUCK IN COMPANY GARAGE LEAKED TRANSMISSION FLUID LEAKED
Last Date in Agency List :	2015-12-23

Incident Response Summary

Date Time Received :	2001-10-18 18:58:57
Date Time Completed :	2001-10-18 19:05:25
Call Type :	Incident
Source :	TELEPHONE
Responsible Company :	QUEST COMMUNICATIONS
Responsible Org Type :	PRIVATE ENTERPRISE
Responsible City :	SEATTLE
Responsible State :	WA
Responsible Zip :	18191

Map Id: CI275
Direction: WNW
Distance: 0.554 mi., 2924 ft.
Elevation: 244 ft.
Relative: Higher

Site Name : USWCOM TACOMA OPERATOR BLDG
750 FAWCETT AVE
TACOMA, WA 98402

Database(s) : [ALL SITES - WA, ECHO, ERNS, RCRA_NONGEN, T 2 - WA] ***(cont.)***

Envirosite ID: 6563719
EPA ID: N/R

ERNS ***(cont.)***

Incident Details Summary

Remedial Action :	ABSORBENTS APPLIED,MATERIAL CONTAINED,CLEANUP COMPLETED
Medium :	STORM DRAIN
Medium Description :	WATER
Body of Water :	N/R
Weather Conditions :	N/R
Water Temperature :	N/R
Water Supply Contaminated :	U
Waterway Closed :	N
Waterway Description :	N/R

Additional Incident Details Summary

Actual Amount :	N/R
Actual Amount Units :	N/R
Capacity of Tank :	N/R
Capacity of Tank Units :	N/R
Continuous Release Begin Date :	N/R
Continuous Release End Date :	N/R
Continuous Release Change Date :	N/R
Continuous Release Permit :	N/R
Continuous Release Type :	N/R
Description of Tank :	N/R
Device Operational :	N/R
DOT Crossing Number :	N/R
DOT Regulated :	N/R
NPDES :	N/R
NPDES Compliance :	N/R
Pipeline Aboveground :	N/R
Pipeline Covered :	N/R
Pipeline Type :	N/R
Tank ID :	N/R
Tank Regulated :	N/R
Tank Regulated by :	N/R

Materials Involved Summary

Name of Material :	TRANSMISSION FLUID
CAS Number :	000000-00-0
Amount of Material :	1
Unit of Measure :	GALLON(S)
UN Number :	N/R
CHRIS Code :	NCC
Reached Water :	YES
Amount in Water :	1
Unit of Measure (Reach Water) :	GALLON(S)

Mobile Details

Vehicle Own Fuel Capacity :	N/R
Cargo Capacity :	N/R
Amount of Cargo on Board :	N/R
Hazmat Carrier :	U

Map Id: CI275
Direction: WNW
Distance: 0.554 mi., 2924 ft.
Elevation: 244 ft.
Relative: Higher

Site Name : USWCOM TACOMA OPERATOR BLDG
750 FAWCETT AVE
TACOMA, WA 98402

Database(s) : [ALL SITES - WA, ECHO, ERNS, RCRA_NONGEN, T 2 - WA] ***(cont.)***

Envirosite ID: 6563719
EPA ID: N/R

ERNS ***(cont.)***

Carrier Licensed :	U
Noncompliance with Hazmat :	U
Mobile Type :	COMMERCIAL TRUCK
Cargo Capacity Units :	N/R
Amount of Cargo on Board Units :	N/R
Vehicle Year :	N/R
Vehicle Make :	N/R
Vehicle Model :	N/R
Vehicle Number :	UNKOWN
Trailer Number :	N/R

RCRA_NONGEN

Facility Name :	USWCOM TACOMA OPERATOR BLDG
Facility Address :	750 FAWCETT AVE, TACOMA, WA 98402
County :	PIERCE
Date Form Received by Agency :	1997-11-21
EPA ID :	WAT540012903
Mailing Address :	7235 S 228TH ST, KENT, WA 98032-2929
Contact :	QWEST CORP QWEST CORP
Contact Address :	7235 S 228TH ST, KENT, WA 98032-2929
Contact Country :	US
Contact Telephone :	000-000-0000
Contact Email :	N/R
EPA Region :	10
Land Type :	Private
Source Type :	Implementer
Classification :	Not a generator, verified
Description :	Not a generator, verified
Last Date in Agency List :	2023-01-23

Owner/Operator Summary

Owner/Operator Name :	QWEST CORP Q
Owner/Operator Address :	750 S FAWCETT AVE, TACOMA, WA 98402-5504
Owner/Operator Country :	US
Owner/Operator Telephone :	000-000-0000
Owner/Operator Email :	N/R
Owner/Operator Fax :	N/R
Legal Status :	Private
Owner/Operator Type :	Owner
Owner/Operator Start Date :	1996-05-03
Owner/Operator End Date :	N/R

Handler Activities Summary

U.S. Importer of Hazardous Waste :	N
Mixed Waste (Haz. and Radioactive) :	N
Recycler of Hazardous Waste :	N
Transporter of Hazardous Waste :	N
Treater, Storer or Disposer of HW :	N
Underground Injection Activity :	N

Map Id: CI275
Direction: WNW
Distance: 0.554 mi., 2924 ft.
Elevation: 244 ft.
Relative: Higher

Site Name : USWCOM TACOMA OPERATOR BLDG
750 FAWCETT AVE
TACOMA, WA 98402

Database(s) : [ALL SITES - WA, ECHO, ERNS, RCRA_NONGEN, T 2 - WA] ***(cont.)***

Envirosite ID: 6563719
EPA ID: N/R

RCRA_NONGEN ***(cont.)***

On-site Burner Exemption :	N
Furnace Exemption :	N
Used Oil Fuel Burner :	N
Used Oil Processor :	N
Used Oil Refiner :	N
Used Oil Fuel Marketer to Burner :	N
Used Oil Specification Marketer :	N
Used Oil Transfer Facility :	N
Used Oil Transporter :	N

Historical Generators

Date Form Received by Agency :	1997-11-21
Facility Name :	USWCOM TACOMA OPERATOR BLDG
Classification :	Not a generator, verified

Notices of Violations Summary

Regulation Violated :	N

T 2 - WA

Facility Name :	USWCOM Tacoma Operator Bldg
Facility Address :	750 FAWCETT AVE, TACOMA, 98402
County :	Pierce
Facility/Site ID :	63794341
Alternate Name :	US WEST COMMUNICATIONS W00377
Program Name :	N/R
WRIA :	10
Legislative District :	27
Congressional District :	6
Ecology Region :	SWRO
Ecology Program Phone :	(360) 407-6171
Tribal Land :	N
Latitude :	47.25632
Longitude :	-122.44336
Last Date in Agency List :	2023-01-04

Facility/Site ID :	63794341
Alternate Name :	N/R
Program Name :	N/R
WRIA :	10
Legislative District :	27
Congressional District :	6
Ecology Region :	SWRO
Ecology Program Phone :	(360) 407-6171
Tribal Land :	N
Latitude :	47.25632
Longitude :	-122.44336
Last Date in Agency List :	2023-01-04

Map Id: CI275
Direction: WNW
Distance: 0.554 mi., 2924 ft.
Elevation: 244 ft.
Relative: Higher

Site Name : USWCOM TACOMA OPERATOR BLDG
750 FAWCETT AVE
TACOMA, WA 98402

Database(s) : [ALL SITES - WA, ECHO, ERNS, RCRA_NONGEN, T 2 - WA] ***(cont.)***

Envirosite ID: 6563719
EPA ID: N/R

T 2 - WA ***(cont.)***

Program Details

Program : HAZWASTE
Interaction Type : Emergency/Haz Chem Rpt TIER2

Interaction Type Description : Businesses that store 10,000 pounds or more of a hazardous chemical or 500 pounds or less, depending on the chemical, of an extremely hazardous chemical on site at any one time must report annually. Reports are sent to the State Emergency Response Commission (represented by Ecology) Local Emergency Planning Committees, and local fire departments for emergency planning. (product, not waste)

Status : Active
Start Date : 1993-01-01
End Date : N/R
SIC : 4813 - TELEPHONE COMMUNICATIONS, EXCEPT RADIOTELEPHONE
NAICS : N/R

Program : HAZWASTE
Interaction Type : Emergency/Haz Chem Rpt TIER2

Interaction Type Description : Businesses that store 10,000 pounds or more of a hazardous chemical or 500 pounds or less, depending on the chemical, of an extremely hazardous chemical on site at any one time must report annually. Reports are sent to the State Emergency Response Commission (represented by Ecology) Local Emergency Planning Committees, and local fire departments for emergency planning. (product, not waste)

Status : Active
Start Date : 1993-01-01
End Date : N/R
SIC : N/R
NAICS : N/R

Program : HAZWASTE
Interaction Type : Emergency/Haz Chem Rpt TIER2

Interaction Type Description : Businesses that store 10,000 pounds or more of a hazardous chemical or 500 pounds or less, depending on the chemical, of an extremely hazardous chemical on site at any one time must report annually. Reports are sent to the State Emergency Response Commission (represented by Ecology) Local Emergency Planning Committees, and local fire departments for emergency planning. (product, not waste)

Status : Active
Start Date : 1993-01-01
End Date : N/R
SIC : 9999 - NONCLASSIFIABLE ESTABLISHMENTS
NAICS : N/R

Map Id: CI276
Direction: WNW
Distance: 0.554 mi., 2927 ft.
Elevation: 244 ft.
Relative: Higher

Site Name : MULTICARE MEDICAL CENTER UST 101735 | MULTICARE MEDICAL CENTER
737 FAWCETT AVE
TACOMA | Tacoma, WA 98405

Database(s) : [ALL SITES - WA, EPA UST, FRS, UST - WA]

Envirosite ID: 42994818
EPA ID: N/R

ALL SITES - WA

Facility Name :	MULTICARE MEDICAL CENTER UST 101735
Facility Address :	737 FAWCETT AVE, TACOMA, 98405
County :	Pierce
Facility/Site ID :	87545195
Alternate Name :	N/R
Program Name :	N/R
WRIA :	10
Legislative District :	27
Congressional District :	6
Ecology Region :	SWRO
Ecology Program Phone :	(360) 407-7224
Tribal Land :	N
Latitude :	47.256351
Longitude :	-122.444625
Last Date in Agency List :	2023-01-03

Program Details

Program :	TOXICS
Program ID :	101735
Interaction Type :	Underground Storage Tank
Interaction Type Description :	Any one or combination of tanks (including connecting underground pipes) that is used to contain regulated substances and has a tank volume of ten percent or more beneath the surface of the ground. This term does not include any of the exempt UST systems specified in WAC 173-360-110(2) or any piping connected thereto. See WAC 173-360
Status :	Inactive
Start Date :	1992-08-05
End Date :	2000-03-22
SIC :	N/R
NAICS :	N/R

EPA UST

Facility Name :	MULTICARE MEDICAL CENTER
Facility Address :	737 FAWCETT AVE, Tacoma, Washington 98405
County :	Pierce
Facility ID :	WA87545195
Facility Status :	Closed UST(s)
Open USTs :	0
Closed USTs :	1
Temporarily Out of Service USTs :	0
Date of Last Inspection :	N/R
EPA Region :	10
Tribe :	N/R
Facility ID 2 :	N/R
Latitude :	47.256351
Longitude :	-122.444625

Map Id: CI276
Direction: WNW
Distance: 0.554 mi., 2927 ft.
Elevation: 244 ft.
Relative: Higher

Site Name : MULTICARE MEDICAL CENTER UST
101735 | MULTICARE MEDICAL CENTER
737 FAWCETT AVE
TACOMA | Tacoma, WA 98405

Database(s) : [ALL SITES - WA, EPA UST, FRS, UST - WA] ***(cont.)***

Envirosite ID: 42994818
EPA ID: N/R

EPA UST ***(cont.)***

Last Date in Agency List : 2023-01-30

Tank Details

Tank ID :	WA87545195_1
Tank Status :	Closed
Installation Date :	1964-12-31
Removal Date :	N/R
Capacity :	N/R
Substances :	N/R
Tank Wall Type :	N/R

FRS

Facility Name :	MULTICARE MEDICAL CENTER UST 101735
Facility Address :	737 FAWCETT AVE, TACOMA, WA 98405
County :	PIERCE

Site Details

Registry ID :	110015402884
FRS Facility URL :	Click here for hyperlink provided by the agency.
Last Date in Agency List :	2023-02-13

Source Description

Source Description :

The WA-FSIS provides a means to query and display data maintained by the Washington Department of Ecology. This system contains key information for each facility/site that is currently, or has been, of interest to the Air Quality, Dam Safety, Hazardous Waste, Toxics Cleanup, and Water Quality Programs.

FRS Environmental Interest

Source and System ID : WA-FSIS - 87545195

UST - WA

Facility Name :	MULTICARE MEDICAL CENTER
Facility Address :	737 FAWCETT AVE, Tacoma, 98405
County :	Pierce
Facility Site ID :	87545195
UST Site ID :	101735
Tag Number(s) :	N/R
Responsible Unit :	Southwest
Is Active :	No
Latitude :	47.256351

Map Id: CI276
Direction: WNW
Distance: 0.554 mi., 2927 ft.
Elevation: 244 ft.
Relative: Higher

Site Name : MULTICARE MEDICAL CENTER UST
101735 | MULTICARE MEDICAL CENTER
737 FAWCETT AVE
TACOMA | Tacoma, WA 98405

Database(s) : [ALL SITES - WA, EPA UST, FRS, UST - WA] ***(cont.)***

Envirosite ID: 42994818
EPA ID: N/R

UST - WA ***(cont.)***

Longitude :	-122.444625
Last Date in Agency List :	2022-12-29

Tank Details

Tank Name :	1
Tank Status :	Removed
Install Date :	1964-12-31
Tank Upgrade Date :	N/R
Tank Permanent Closure Date :	1992-08-12
Permit Expiration Date :	N/R
Tank Material :	N/R
Tank Construction :	N/R
Tank Corrosion Protection :	N/R
Tank Manifold :	N/R
Tank Release Detection :	N/R
Tank Tightness Test :	N/R
Tank Spill Prevention :	N/R
Capacity Range :	N/R
Actual Capacity :	N/R
Pipe Material :	N/R
Pipe Construction :	N/R
Pipe Corrosion Protection :	N/R
Tank SFC :	N/R
Dispenser SFC :	N/R
Primary Pipe Release Detection :	N/R
Secondary Pipe Release Detection :	N/R
Pipe Pumping System :	N/R
Pipe Install Date :	N/R
Turbine Sump Construction :	N/R
Tank Status Date :	2020-02-10
Tank Install Date :	N/R
Tank Overfill Prevention :	N/R

Compartments Details

Compartment Number :	1
Compartment Capacity :	N/R
Substance Stored :	N/R
Used Substance :	N/R
Ecy Region :	N/R

Tank Details

Tank Name :	2
Tank Status :	Removed
Install Date :	N/R
Tank Upgrade Date :	N/R
Tank Permanent Closure Date :	1992-08-12
Permit Expiration Date :	N/R
Tank Material :	N/R
Tank Construction :	N/R

Map Id: CI276
Direction: WNW
Distance: 0.554 mi., 2927 ft.
Elevation: 244 ft.
Relative: Higher

Site Name : MULTICARE MEDICAL CENTER UST
101735 | MULTICARE MEDICAL CENTER
737 FAWCETT AVE
TACOMA | Tacoma, WA 98405

Database(s) : [ALL SITES - WA, EPA UST, FRS, UST - WA] ***(cont.)***

Envirosite ID: 42994818
EPA ID: N/R

UST - WA ***(cont.)***

Tank Corrosion Protection :	N/R
Tank Manifold :	N/R
Tank Release Detection :	N/R
Tank Tightness Test :	N/R
Tank Spill Prevention :	N/R
Capacity Range :	N/R
Actual Capacity :	0
Pipe Material :	N/R
Pipe Construction :	N/R
Pipe Corrosion Protection :	N/R
Tank SFC :	N/R
Dispenser SFC :	N/R
Primary Pipe Release Detection :	N/R
Secondary Pipe Release Detection :	N/R
Pipe Pumping System :	N/R
Pipe Install Date :	N/R
Turbine Sump Construction :	N/R
Tank Status Date :	2020-02-10
Tank Install Date :	N/R
Tank Overfill Prevention :	N/R

Compartments Details

Compartment Number :	1
Compartment Capacity :	0
Substance Stored :	N/R
Used Substance :	N/R
Ecy Region :	N/R

Map Id: CO277
Direction: W
Distance: 0.555 mi., 2932 ft.
Elevation: 236 ft.
Relative: Higher

Site Name : 1305 TACOMA AVENUE SOUTH
1301 TACOMA AVE S
TACOMA | Tacoma, WA 98402

Database(s) : [ALL SITES - WA, CSCSL HWS - WA, CSCSL NFA - WA, ENVCVN - WA, HSL - WA, VCP - WA]

Envirosite ID: 44222785
EPA ID: N/R

ALL SITES - WA

Facility Name :	1305 Tacoma Avenue South
Facility Address :	1301 TACOMA AVE S, TACOMA, 98402
County :	Pierce
Facility/Site ID :	59363
Alternate Name :	N/R
Program Name :	N/R
WRIA :	10

Map Id: CO277
Direction: W
Distance: 0.555 mi., 2932 ft.
Elevation: 236 ft.
Relative: Higher

Site Name : 1305 TACOMA AVENUE SOUTH
1301 TACOMA AVE S
TACOMA | Tacoma, WA 98402

Database(s) : [ALL SITES - WA, CSCSL HWS - WA, CSCSL NFA - WA, ENVCVN - WA, HSL - WA, VCP - WA] ***(cont.)***

Envirosite ID: 44222785
EPA ID: N/R

ALL SITES - WA ***(cont.)***

Legislative District :	27
Congressional District :	6
Ecology Region :	SWRO
Ecology Program Phone :	(360) 407-7224
Tribal Land :	N
Latitude :	47.25068
Longitude :	-122.44387
Last Date in Agency List :	2023-01-03

Program Details

Program :	TOXICS
Program ID :	N/R
Interaction Type :	Voluntary Cleanup Sites
Interaction Type Description :	For a fee, Ecology staff will review an independent cleanup report(s) and provide a written decision about the adequacy of the cleanup actions taken and described in the report.
Status :	Active
Start Date :	2021-11-01
End Date :	N/R
SIC :	N/R
NAICS :	N/R

CSCSL HWS - WA

Facility Name :	1305 TACOMA AVENUE SOUTH
Facility Address :	1301 TACOMA AVE S, TACOMA, 98402
County :	PIERCE

Site Details

Facility Site ID :	59363
Site Status :	Cleanup Started
Cleanup Site ID :	15493
Region :	Southwest
Responsible Section :	Headquarters
WARM Rank :	N/R
Is Brownfield? :	N/R
Is PSI? :	N/R
Current VCP :	Yes
Past VCP :	Yes
Institutional Control :	N/R
Latitude :	47.25068
Longitude :	-122.44387
Last Date in Agency List :	2022-11-29

Contaminants Details

Contaminant Name :	Benzene
Groundwater :	N/R

Map Id: CO277
Direction: W
Distance: 0.555 mi., 2932 ft.
Elevation: 236 ft.
Relative: Higher

Site Name : 1305 TACOMA AVENUE SOUTH
1301 TACOMA AVE S
TACOMA | Tacoma, WA 98402

Database(s) : [ALL SITES - WA, CSCSL HWS - WA, CSCSL NFA - WA, ENVCVN - WA, HSL - WA, VCP - WA] ***(cont.)***

Envirosite ID: 44222785
EPA ID: N/R

CSCSL HWS - WA ***(cont.)***

Surface Water :	N/R
Soil :	N/R
Sediment :	N/R
Air :	Confirmed Above Cleanup Levels
Bedrock :	N/R

Contaminant Name :	Petroleum-Diesel
Groundwater :	N/R
Surface Water :	N/R
Soil :	Below Cleanup Levels
Sediment :	N/R
Air :	N/R
Bedrock :	N/R

Contaminant Name :	Metals - Other
Groundwater :	N/R
Surface Water :	N/R
Soil :	Below Cleanup Levels
Sediment :	N/R
Air :	N/R
Bedrock :	N/R

Contaminant Name :	Halogenated Solvents
Groundwater :	N/R
Surface Water :	N/R
Soil :	Below Cleanup Levels
Sediment :	N/R
Air :	Confirmed Above Cleanup Levels
Bedrock :	N/R

Contaminant Name :	Petroleum-Other
Groundwater :	N/R
Surface Water :	N/R
Soil :	Confirmed Above Cleanup Levels
Sediment :	N/R
Air :	N/R
Bedrock :	N/R

CSCSL NFA - WA

Facility Name :	1305 TACOMA AVENUE SOUTH
Facility Address :	1301 TACOMA AVE S, TACOMA, 98402
County :	Pierce

NFA Date :	2022-12-30
Facility Site ID :	59363
Cleanup Site ID :	15493
Rank :	N/R
VCP :	N/R
Alternate Site Names :	N/R

Map Id: CO277
Direction: W
Distance: 0.555 mi., 2932 ft.
Elevation: 236 ft.
Relative: Higher

Site Name : 1305 TACOMA AVENUE SOUTH
1301 TACOMA AVE S
TACOMA | Tacoma, WA 98402

Database(s) : [ALL SITES - WA, CSCSL HWS - WA, CSCSL NFA - WA, ENVCVN - WA, HSL - WA, VCP - WA] ***(cont.)***

Envirosite ID: 44222785
EPA ID: N/R

CSCSL NFA - WA ***(cont.)***

NFA Reason :	Voluntary Cleanup Program Review
Site Status :	NFA
Region :	Southwest
Responsible Unit :	Headquarters
Latitude :	47.25068
Longitude :	-122.44387
Last Date in Agency List :	2023-02-23

Contaminants

Contaminant Name :	Benzene
Ground Water :	N/R
Surface Water :	N/R
Soil :	N/R
Sediment :	N/R
Air :	Remediated-Below
Bedrock :	N/R

Contaminant Name :	Halogenated Solvents
Ground Water :	Below Cleanup Levels
Surface Water :	N/R
Soil :	Remediated-Above
Sediment :	N/R
Air :	Remediated-Below
Bedrock :	N/R

Contaminant Name :	Metals - Other
Ground Water :	N/R
Surface Water :	N/R
Soil :	Below Cleanup Levels
Sediment :	N/R
Air :	N/R
Bedrock :	N/R

Contaminant Name :	Petroleum-Diesel
Ground Water :	N/R
Surface Water :	N/R
Soil :	Below Cleanup Levels
Sediment :	N/R
Air :	N/R
Bedrock :	N/R

Contaminant Name :	Petroleum-Other
Ground Water :	N/R
Surface Water :	N/R
Soil :	Remediated-Above
Sediment :	N/R
Air :	N/R
Bedrock :	N/R

Map Id: CO277
Direction: W
Distance: 0.555 mi., 2932 ft.
Elevation: 236 ft.
Relative: Higher

Site Name : 1305 TACOMA AVENUE SOUTH
1301 TACOMA AVE S
TACOMA | Tacoma, WA 98402

Database(s) : [ALL SITES - WA, CSCSL HWS - WA, CSCSL NFA - WA, ENVCVN - WA, HSL - WA, VCP - WA] ***(cont.)***

Envirosite ID: 44222785
EPA ID: N/R

ENVCVN - WA

Facility Name :	1305 Tacoma Avenue South
Facility Address :	1301 TACOMA AVE S, TACOMA, 98402
County :	Pierce
Cleanup Site ID :	15493
Facility Site ID :	59363
Site Status :	No Further Action
Alternate Site Names :	N/R
NFA Date :	2022-12-30
Instrument Type :	Environmental Covenant
Tax Parcel Number :	2013110013, 2013110020
Active Control :	Yes
County Recording Number :	202212200017
County Recording Date :	2022-12-20
Region :	Southwest
ResponsibleUnit :	Headquarters
Restrict Land Use :	No
Restrict Surface Water Use :	No
Restrict All Ground Water Extraction/Well Installation:	Yes
Restrict Domestic Ground Water Extraction/Well Installation:	No
Prohibit Soil Disturbance :	Yes
Prevent the Reuse or Relocation of Site Soil:	No
Restrictive Signage :	No
Restrict Shellfish and/or Finfish Harvesting:	No
Restrict Swimming and/or Beach Play :	No
Restrict Access :	No
Ongoing Maintenance of Remedy :	No
Require Educational Programs :	No
Prohibit Removal or Alteration of Existing Buildings:	Yes
Prohibit New Building Construction :	No
Control Stormwater :	No
Control Vapor/Gas :	No
Restrict Sediment Cap Disturbance :	No
Maintain/Protect Monitoring System :	No
Other :	No
MediaRestrictions :	Air; Groundwater; Soil
Latitude :	47.25068
Longitude :	-122.44387
Last Date in Agency List :	2023-01-20

HSL - WA

Facility Name :	1305 Tacoma Avenue South
Facility Address :	1301 Tacoma Ave S, Tacoma, 98402
County :	Pierce

Map Id: CO277
Direction: W
Distance: 0.555 mi., 2932 ft.
Elevation: 236 ft.
Relative: Higher

Site Name : 1305 TACOMA AVENUE SOUTH
1301 TACOMA AVE S
TACOMA | Tacoma, WA 98402

Database(s) : [ALL SITES - WA, CSCSL HWS - WA, CSCSL NFA - WA, ENVCVN - WA, HSL - WA, VCP - WA] ***(cont.)***

Envirosite ID: 44222785
EPA ID: N/R

HSL - WA ***(cont.)***

Site Details

Facility Site ID :	59363
Cleanup Site ID :	15493
Status :	Cleanup Started
Site Rank :	N/R
Alternative Site Name :	N/R
Region :	N/R
Resposbile Unit :	N/R
Institutional Control :	N/R
Current VCP :	N/R
Past VCP :	N/R
Latitude :	N/R
Longitude :	N/R
Agency Hyperlink :	Click here for hyperlink provided by the agency.
Last Date in Agency List :	2022-02-11
Facility Name :	1305 Tacoma Avenue South
Facility Address :	1301 TACOMA AVE S, TACOMA, 98402
County :	Pierce

Site Details

Facility Site ID :	59363
Cleanup Site ID :	15493
Status :	No Further Action
Site Rank :	N/R
Alternative Site Name :	N/R
Region :	Southwest
Resposbile Unit :	Headquarters
Institutional Control :	Yes
Current VCP :	N/R
Past VCP :	Yes
Latitude :	47.25068
Longitude :	-122.44387
Agency Hyperlink :	Click here for hyperlink provided by the agency.
Last Date in Agency List :	2023-02-28

Contaminants

Contaminant Name :	Petroleum-Other
Ground water :	N/R
Surface water :	N/R
Soil :	Remediated-Above
Sediment :	N/R
Air :	N/R
Bedrock :	N/R
Contaminant Name :	Petroleum-Diesel
Ground water :	N/R
Surface water :	N/R
Soil :	Below Cleanup Levels

Map Id: CO277
Direction: W
Distance: 0.555 mi., 2932 ft.
Elevation: 236 ft.
Relative: Higher

Site Name : 1305 TACOMA AVENUE SOUTH
1301 TACOMA AVE S
TACOMA | Tacoma, WA 98402

Database(s) : [ALL SITES - WA, CSCSL HWS - WA, CSCSL NFA - WA, ENVCVN - WA, HSL - WA, VCP - WA] ***(cont.)***

Envirosite ID: 44222785
EPA ID: N/R

HSL - WA ***(cont.)***

Sediment :	N/R
Air :	N/R
Bedrock :	N/R

Contaminant Name :	Metals - Other
Ground water :	N/R
Surface water :	N/R
Soil :	Below Cleanup Levels
Sediment :	N/R
Air :	N/R
Bedrock :	N/R

Contaminant Name :	Halogenated Solvents
Ground water :	Below Cleanup Levels
Surface water :	N/R
Soil :	Remediated-Above
Sediment :	N/R
Air :	Remediated-Below
Bedrock :	N/R

Contaminant Name :	Benzene
Ground water :	N/R
Surface water :	N/R
Soil :	N/R
Sediment :	N/R
Air :	Remediated-Below
Bedrock :	N/R

VCP - WA

Facility Name :	1305 Tacoma Avenue South
Facility Address :	1301 TACOMA AVE S, TACOMA, 98402
County :	Pierce

Facility/Site ID :	59363
Alternate Name :	N/R
Program Name :	N/R
WRIA :	10
Legislative District :	27
Congressional District :	6
Ecology Region :	SWRO
Ecology Program Phone :	(360) 407-7224
Tribal Land :	N
Latitude :	47.25068
Longitude :	-122.44387
Last Date in Agency List :	2023-01-04

Map Id: CO277
Direction: W
Distance: 0.555 mi., 2932 ft.
Elevation: 236 ft.
Relative: Higher

Site Name : 1305 TACOMA AVENUE SOUTH
1301 TACOMA AVE S
TACOMA | Tacoma, WA 98402

Database(s) : [ALL SITES - WA, CSCSL HWS - WA, CSCSL NFA - WA, ENVCVN - WA, HSL - WA, VCP - WA] ***(cont.)***

Envirosite ID: 44222785
EPA ID: N/R

VCP - WA ***(cont.)***

Program Details

Program :	TOXICS
Program ID :	N/R
Interaction Type :	Voluntary Cleanup Sites
Interaction Type Description :	For a fee, Ecology staff will review an independent cleanup report(s) and provide a written decision about the adequacy of the cleanup actions taken and described in the report.
Status :	Active
Start Date :	2021-11-01
End Date :	N/R
SIC :	N/R
NAICS :	N/R

Map Id: 278
Direction: W
Distance: 0.558 mi., 2946 ft.
Elevation: 235 ft.
Relative: Higher

Site Name : CONTROL CONTRACTORS INC
1305 TACOMA AVE
TACOMA, WA 98402

Database(s) : [ALL SITES - WA, ECHO, FRS, RCRA_NONGEN]

Envirosite ID: 6595383
EPA ID: N/R

ALL SITES - WA

Facility Name :	Control Contractors Inc
Facility Address :	1305 TACOMA AVE, TACOMA, 98402
County :	Pierce
Facility/Site ID :	41973387
Alternate Name :	N/R
Program Name :	N/R
WRIA :	10
Legislative District :	27
Congressional District :	6
Ecology Region :	SWRO
Ecology Program Phone :	(360) 407-6734
Tribal Land :	N
Latitude :	47.25013
Longitude :	-122.44498
Last Date in Agency List :	2023-01-03

Program Details

Program :	HAZWASTE
Program ID :	WAD982820706
Interaction Type :	Hazardous Waste Generator

Map Id: 278
Direction: W
Distance: 0.558 mi., 2946 ft.
Elevation: 235 ft.
Relative: Higher

Site Name : CONTROL CONTRACTORS INC
1305 TACOMA AVE
TACOMA, WA 98402

Database(s) : [ALL SITES - WA, ECHO, FRS, RCRA_NONGEN] ***(cont.)***

Envirosite ID: 6595383
EPA ID: N/R

ALL SITES - WA ***(cont.)***

Interaction Type Description :	Facilities that generate any quantity of a dangerous waste. They may be classified as SQG, MQG, or LQG depending on hazardous waste generated for a given month.
Status :	Inactive
Start Date :	1989-08-10
End Date :	1990-02-05
SIC :	N/R
NAICS :	N/R

ECHO

Facility Name :	CONTROL CONTRACTORS INC
Facility Address :	1305 TACOMA AVE, TACOMA, WA 98402
County :	PIERCE
Last Inspection Date :	N/R
Registry ID :	110005348702
FIPS Code :	53053
EPA Region :	10
Inspection Count :	0
Last Inspection Days :	N/R
Informal Count :	0
Last Informal Action Date :	N/R
Formal Action Count :	0
Last Formal Action Date :	N/R
Total Penalties :	0
Penalty Count :	N/R
Last Penalty Date :	N/R
Last Penalty Amount :	N/R
QTRS IN NC :	0
Programs IN SNC :	0
Current Compliance Status :	No Violation Identified
Three-Year Compliance Status :	_____
Collection Method :	ADDRESS MATCHING-HOUSE NUMBER
Reference Point :	CENTER OF A FACILITY OR STATION
Accuracy Meters :	30
Derived Tribes :	Puyallup Tribe of the Puyallup Reservation - 1.1 mile(s), Puyallup Tribe of the Puyallup Reservation - 1.4 mile(s), Muckleshoot Indian Tribe - 11.3 mile(s), Muckleshoot Indian Tribe - 14.3 mile(s), Nisqually Indian Tribe - 17.2 mile(s), Squaxin Island Tribe of the Squaxin Island Reservation - 21.5 mile(s), Squaxin Island Tribe of the Squaxin Island Reservation - 23.4 mile(s)
Derived HUC :	17110019
Derived WBD :	171100190301
Derived STCTY FIPS :	53053
Derived Zip :	98402
Derived CD113 :	06
Derived CB2010 :	530530614003000
MYRTK Universe :	NNN
NPDES IDs :	N/R
CWA Permit Types :	N/R
CWA Compliance Tracking :	N/R

Map Id: 278
Direction: W
Distance: 0.558 mi., 2946 ft.
Elevation: 235 ft.
Relative: Higher

Site Name : CONTROL CONTRACTORS INC
1305 TACOMA AVE
TACOMA, WA 98402

Database(s) : [ALL SITES - WA, ECHO, FRS, RCRA_NONGEN] ***(cont.)***

Envirosite ID: 6595383
EPA ID: N/R

ECHO ***(cont.)***

CWA NAICS :	N/R
CWA SICS :	N/R
CWA Inspection Count :	N/R
CWA Last Inspection Days :	N/R
CWA Informal Count :	N/R
CWA Formal Action Count :	N/R
CWA Last Formal Action Date :	N/R
CWA Penalties :	N/R
CWA Last Penalty Date :	N/R
CWA Last Penalty Amount :	N/R
CWA Quarters IN NC :	N/R
CWA Current Compliance Status :	N/R
CWA Current SNC Flag :	N
CWA 13 Quarters Compliance Status :	N/R
CWA 13 Quarters Effluent Exceedances:	N/R
CWA Three-Year QNCR Codes :	N/R
DFR URL :	Click here for hyperlink provided by the agency.
Facility SIC :	N/R
Facility NAICS :	23821 - Electrical Contractors and Other Wiring Installation Contractors
Facility Last Inspection EPA Date :	N/R
Facility Last Inspection State Date :	N/R
Facility Last Formal Act EPA Date :	N/R
Facility Last Formal Act State Date :	N/R
Facility Last Informal Act EPA Date :	N/R
Facility Last Informal Act State Date:	N/R
Facility Federal Agency :	N/R
TRI Reporter :	N/R
Facility Imp Water Flag :	N/R
Current SNC Flag :	N
Indian County Flag :	N
Federal Flag :	N/R
US Mexico Border Flag :	N/R
Chesapeak Bay Flag :	N/R
AIR Flag :	N
NPDES Flag :	N
SDWIS Flag :	N
RCRA Flag :	Y
TRI Flag :	N
GHG Flag :	N
Major Flag :	N/R
Active Flag :	N/R
NAA Flag :	N
Latitude :	47.25017
Longitude :	-122.44386
Last Date in Agency List :	2023-01-16

FRS

Facility Name :	CONTROL CONTRACTORS INC
Facility Address :	1305 TACOMA AVE, TACOMA, WA 98402
County :	PIERCE

Map Id: 278
Direction: W
Distance: 0.558 mi., 2946 ft.
Elevation: 235 ft.
Relative: Higher

Site Name : CONTROL CONTRACTORS INC
1305 TACOMA AVE
TACOMA, WA 98402

Database(s) : [ALL SITES - WA, ECHO, FRS, RCRA_NONGEN] ***(cont.)***

Envirosite ID: 6595383
EPA ID: N/R

FRS ***(cont.)***

Site Details

Registry ID :	110005348702
FRS Facility URL :	Click here for hyperlink provided by the agency.
Last Date in Agency List :	2023-02-13

Source Description

Source Description :

RCRAInfo is EPA's comprehensive information system that supports the Resource Conservation and Recovery Act (RCRA) of 1976 and the Hazardous and Solid Waste Amendments (HSWA) of 1984 through the tracking of events and activities related to facilities that generate, transport, and treat, store, or dispose of hazardous waste. RCRAInfo allows RCRA program staff to track the notification, permit, compliance, and corrective action activities required under RCRA. RCRAInfo also supports generation of the National Hazardous Waste Biennial Report. All generators and treatment, storage, and disposal facilities who handle hazardous waste are required to report to the EPA Administrator at least once every two years to support creation of the Biennial Report.

FRS Environmental Interest

Source and System ID :	RCRAINFO - WAD982820706

RCRA_NONGEN

Facility Name :	CONTROL CONTRACTORS INC
Facility Address :	1305 TACOMA AVE, TACOMA, WA 98402
County :	PIERCE
Date Form Received by Agency :	1989-08-10
EPA ID :	WAD982820706
Mailing Address :	1128 POPLAR PL S, SEATTLE, WA 98144
Contact :	N/R
Contact Address :	N/R
Contact Country :	N/R
Contact Telephone :	N/R
Contact Email :	N/R
EPA Region :	10
Land Type :	Other land type
Source Type :	Notification
Classification :	Not a generator, verified
Description :	Not a generator, verified
Last Date in Agency List :	2023-01-23

Owner/Operator Summary

Owner/Operator Name :	CONTROL CONTRACTORS INC
Owner/Operator Address :	1305 TACOMA AVE, TACOMA, WA 98402
Owner/Operator Country :	US
Owner/Operator Telephone :	000-000-0000
Owner/Operator Email :	N/R
Owner/Operator Fax :	N/R
Legal Status :	Private

Map Id: 278
Direction: W
Distance: 0.558 mi., 2946 ft.
Elevation: 235 ft.
Relative: Higher

Site Name : CONTROL CONTRACTORS INC
1305 TACOMA AVE
TACOMA, WA 98402

Database(s) : [ALL SITES - WA, ECHO, FRS, RCRA_NONGEN] ***(cont.)***

Envirosite ID: 6595383
EPA ID: N/R

RCRA_NONGEN ***(cont.)***

Owner/Operator Type :	Owner
Owner/Operator Start Date :	N/R
Owner/Operator End Date :	N/R
Owner/Operator Name :	CONTROL CONTRACTORS INC
Owner/Operator Address :	1305 TACOMA AVE S, TACOMA, WA 98402
Owner/Operator Country :	US
Owner/Operator Telephone :	000-000-0000
Owner/Operator Email :	N/R
Owner/Operator Fax :	N/R
Legal Status :	Private
Owner/Operator Type :	Owner
Owner/Operator Start Date :	1996-05-02
Owner/Operator End Date :	N/R
Owner/Operator Name :	CONTROL CONTRACTORS INC
Owner/Operator Address :	1305 TACOMA AVE, TACOMA, WA 98402
Owner/Operator Country :	US
Owner/Operator Telephone :	000-000-0000
Owner/Operator Email :	N/R
Owner/Operator Fax :	N/R
Legal Status :	Private
Owner/Operator Type :	Operator
Owner/Operator Start Date :	N/R
Owner/Operator End Date :	N/R

Handler Activities Summary

U.S. Importer of Hazardous Waste :	N
Mixed Waste (Haz. and Radioactive) :	N
Recycler of Hazardous Waste :	N
Transporter of Hazardous Waste :	N
Treater, Storer or Disposer of HW :	N
Underground Injection Activity :	N
On-site Burner Exemption :	N
Furnace Exemption :	N
Used Oil Fuel Burner :	N
Used Oil Processor :	N
Used Oil Refiner :	N
Used Oil Fuel Marketer to Burner :	N
Used Oil Specification Marketer :	N
Used Oil Transfer Facility :	N
Used Oil Transporter :	N

Historical Generators

Date Form Received by Agency :	1989-08-10
Facility Name :	CONTROL CONTRACTORS INC
Classification :	Not a generator, verified

Map Id: 278
Direction: W
Distance: 0.558 mi., 2946 ft.
Elevation: 235 ft.
Relative: Higher

Site Name : CONTROL CONTRACTORS INC
1305 TACOMA AVE
TACOMA, WA 98402

Database(s) : [ALL SITES - WA, ECHO, FRS, RCRA_NONGEN] ***(cont.)***

Envirosite ID: 6595383
EPA ID: N/R

RCRA_NONGEN ***(cont.)***

Notices of Violations Summary
Regulation Violated : N

Map Id: CP279
Direction: SW
Distance: 0.558 mi., 2949 ft.
Elevation: 52 ft.
Relative: Higher

Site Name : WA DOT DEDENTE BLDG SITE | WA DOT DEDENTE BUILDING
2101 PACIFIC AVE
TACOMA | Tacoma, WA

Database(s) : [ALL SITES - WA, CSCSL HWS - WA, EPA LUST, EPA UST, FRS, HSL - WA, LUST - WA, UST - WA]

Envirosite ID: 50655591
EPA ID: N/R

ALL SITES - WA

Facility Name :	WA DOT DEDENTE BLDG SITE
Facility Address :	2101 PACIFIC AVE, TACOMA, 98402
County :	Pierce
Facility/Site ID :	92371125
Alternate Name :	N/R
Program Name :	N/R
WRIA :	10
Legislative District :	27
Congressional District :	6
Ecology Region :	SWRO
Ecology Program Phone :	(360) 407-7224
Tribal Land :	N
Latitude :	47.242798
Longitude :	-122.435649
Last Date in Agency List :	2023-01-03

Program Details

Program :	TOXICS
Program ID :	556471
Interaction Type :	Underground Storage Tank
Interaction Type Description :	Any one or combination of tanks (including connecting underground pipes) that is used to contain regulated substances and has a tank volume of ten percent or more beneath the surface of the ground. This term does not include any of the exempt UST systems specified in WAC 173-360-110(2) or any piping connected thereto. See WAC 173-360
Status :	Inactive
Start Date :	1996-01-01
End Date :	1996-01-02
SIC :	N/R
NAICS :	N/R

Map Id: CP279
Direction: SW
Distance: 0.558 mi., 2949 ft.
Elevation: 52 ft.
Relative: Higher

Site Name : WA DOT DEDENTE BLDG SITE | WA DOT DEDENTE BUILDING
2101 PACIFIC AVE
TACOMA | Tacoma, WA

Database(s) : [ALL SITES - WA, CSCSL HWS - WA, EPA LUST, EPA UST, FRS, HSL - WA, LUST - WA, UST - WA] ***(cont.)***

Envirosite ID: 50655591
EPA ID: N/R

ALL SITES - WA ***(cont.)***

Program :	TOXICS
Program ID :	556471
Interaction Type :	LUST Facility
Interaction Type Description :	A leaking underground tank cleanup site being cleaned up with Ecology oversight or review.
Status :	Active
Start Date :	2001-01-17
End Date :	N/R
SIC :	N/R
NAICS :	N/R

CSCSL HWS - WA

Facility Name :	WA DOT DEDENTE BLDG SITE
Facility Address :	2101 PACIFIC AVE, TACOMA, 98402
County :	PIERCE

Site Details

Facility Site ID :	92371125
Site Status :	Cleanup Started
Cleanup Site ID :	11064
Region :	Southwest
Responsible Section :	Southwest
WARM Rank :	N/R
Is Brownfield? :	N/R
Is PSI? :	N/R
Current VCP :	N/R
Past VCP :	N/R
Institutional Control :	N/R
Latitude :	47.242798
Longitude :	-122.435649
Last Date in Agency List :	2023-03-07

Contaminants Details

Contaminant Name :	Petroleum-Other
Groundwater :	Confirmed Above Cleanup Levels
Surface Water :	N/R
Soil :	Confirmed Above Cleanup Levels
Sediment :	N/R
Air :	N/R
Bedrock :	N/R

EPA LUST

Facility Name :	WA DOT Dedente Bldg Site
Facility Address :	2101 PACIFIC AVE, TACOMA, Washington 98402
County :	Pierce

Map Id: CP279
Direction: SW
Distance: 0.558 mi., 2949 ft.
Elevation: 52 ft.
Relative: Higher

Site Name : WA DOT DEDENTE BLDG SITE | WA DOT DEDENTE BUILDING
2101 PACIFIC AVE
TACOMA | Tacoma, WA

Database(s) : [ALL SITES - WA, CSCSL HWS - WA, EPA LUST, EPA UST, FRS, HSL - WA, LUST - WA, UST - WA] ***(cont.)***

Envirosite ID: 50655591
EPA ID: N/R

EPA LUST ***(cont.)***

Facility ID :	WA92371125
LUST ID :	WA11064
Reported Date :	N/R
Status :	Open
Substance :	Petroleum-Other
Closed With Residual Contamination (Tribal Only):	N/R
NFA_Letter (Tribal Only) :	N/R
Tribe (Tribal Only) :	N/R
EPA Region :	10
Estimated Population within 1500ft :	348
Estimated Private Domestic Wells within 1500ft:	11
Within Source Water Protection Area (SPA):	No
SPA Public Water System and Facility ID:	N/R
SPA Water Type :	N/R
SPA Facility Type :	N/R
SPA HUC12 :	N/R
Within Groundwater Wellhead Protection Area (WHPA):	No
WHPA Public Water System and Facility ID:	N/R
WHPA Water Type :	N/R
WHPA Facility Type :	N/R
WHPA HUC12 :	N/R
Within Estimated 100-year Floodplain:	No
Latitude :	47.2428
Longitude :	-122.435649999999
Last Date in Agency List :	2023-01-30

EPA UST

Facility Name :	WA DOT DEDENTE BUILDING
Facility Address :	2101 PACIFIC AVENUE, Tacoma, Washington 984023003
County :	Pierce

Facility ID :	WA92371125
Facility Status :	Closed UST(s)
Open USTs :	0
Closed USTs :	3
Temporarily Out of Service USTs :	0
Date of Last Inspection :	N/R
EPA Region :	10
Tribe :	N/R
Facility ID 2 :	N/R
Latitude :	47.242798
Longitude :	-122.435649
Last Date in Agency List :	2023-01-30

Map Id: CP279
Direction: SW
Distance: 0.558 mi., 2949 ft.
Elevation: 52 ft.
Relative: Higher

Site Name : WA DOT DEDENTE BLDG SITE | WA DOT DEDENTE BUILDING
2101 PACIFIC AVE
TACOMA | Tacoma, WA

Database(s) : [ALL SITES - WA, CSCSL HWS - WA, EPA LUST, EPA UST, FRS, HSL - WA, LUST - WA, UST - WA] ***(cont.)***

Envirosite ID: 50655591
EPA ID: N/R

EPA UST ***(cont.)***

Tank Details

Tank ID :	WA92371125_USTE
Tank Status :	Closed
Installation Date :	N/R
Removal Date :	N/R
Capacity :	N/R
Substances :	H Heating Fuel
Tank Wall Type :	N/R

Tank ID :	WA92371125_USTN
Tank Status :	Closed
Installation Date :	N/R
Removal Date :	N/R
Capacity :	N/R
Substances :	A Leaded Gasoline
Tank Wall Type :	N/R

Tank ID :	WA92371125_USTS
Tank Status :	Closed
Installation Date :	N/R
Removal Date :	N/R
Capacity :	N/R
Substances :	A Leaded Gasoline
Tank Wall Type :	N/R

FRS

Facility Name :	WA DOT DEDENTE BLDG SITE
Facility Address :	2101 PACIFIC AVE, TACOMA, WA 98402
County :	PIERCE

Site Details

Registry ID :	110015395749
FRS Facility URL :	Click here for hyperlink provided by the agency.
Last Date in Agency List :	2023-02-13

Source Description

Source Description :

The WA-FSIS provides a means to query and display data maintained by the Washington Department of Ecology. This system contains key information for each facility/site that is currently, or has been, of interest to the Air Quality, Dam Safety, Hazardous Waste, Toxics Cleanup, and Water Quality Programs.

Map Id: CP279
Direction: SW
Distance: 0.558 mi., 2949 ft.
Elevation: 52 ft.
Relative: Higher

Site Name : WA DOT DEDENTE BLDG SITE | WA DOT DEDENTE BUILDING
2101 PACIFIC AVE
TACOMA | Tacoma, WA

Database(s) : [ALL SITES - WA, CSCSL HWS - WA, EPA LUST, EPA UST, FRS, HSL - WA, LUST - WA, UST - WA] ***(cont.)***

Envirosite ID: 50655591
EPA ID: N/R

FRS ***(cont.)***

FRS Environmental Interest
Source and System ID : WA-FSIS - 92371125

HSL - WA

Facility Name : WA DOT Dedente Bldg Site
Facility Address : 2101 Pacific Ave, Tacoma, 98402
County : Pierce

Site Details
Facility Site ID : 92371125
Cleanup Site ID : 11064
Status : Cleanup Started
Site Rank : N/R
Alternative Site Name : N/R
Region : N/R
Resposbile Unit : N/R
Institutional Control : N/R
Current VCP : N/R
Past VCP : N/R
Latitude : N/R
Longitude : N/R
Agency Hyperlink : Click here for hyperlink provided by the agency.
Last Date in Agency List : 2022-02-11

Facility Name : WA DOT Dedente Bldg Site
Facility Address : 2101 PACIFIC AVE, TACOMA, 98402
County : Pierce

Site Details
Facility Site ID : 92371125
Cleanup Site ID : 11064
Status : Cleanup Started
Site Rank : N/R
Alternative Site Name : WA DOT DEDENTE BUILDING
Region : Southwest
Resposbile Unit : Southwest
Institutional Control : N/R
Current VCP : N/R
Past VCP : N/R
Latitude : 47.2427977158105
Longitude : -122.435648729325
Agency Hyperlink : Click here for hyperlink provided by the agency.
Last Date in Agency List : 2023-02-28

Map Id: CP279
Direction: SW
Distance: 0.558 mi., 2949 ft.
Elevation: 52 ft.
Relative: Higher

Site Name : WA DOT DEDENTE BLDG SITE | WA DOT DEDENTE BUILDING
2101 PACIFIC AVE
TACOMA | Tacoma, WA

Database(s) : [ALL SITES - WA, CSCSL HWS - WA, EPA LUST, EPA UST, FRS, HSL - WA, LUST - WA, UST - WA] ***(cont.)***

Envirosite ID: 50655591
EPA ID: N/R

HSL - WA ***(cont.)***

Contaminants

Contaminant Name :	Petroleum-Other
Ground water :	Confirmed Above Cleanup Levels
Surface water :	N/R
Soil :	Confirmed Above Cleanup Levels
Sediment :	N/R
Air :	N/R
Bedrock :	N/R

LUST - WA

Facility Name :	WA DOT DEDENTE BLDG SITE
Facility Address :	2101 PACIFIC AVE, TACOMA, 98402
County :	Pierce

Site Details

LUST Status Date :	1995-07-06
LUST Status Type :	LUST - Cleanup Started
Facility Site ID :	92371125
Cleanup Site ID :	11064
LUST ID :	5620
UST ID :	556471
Alternate Site Names :	WA DOT DEDENTE BUILDING
Release Date :	1995-07-06
Process Type :	N/R
Responsible Unit :	Southwest
Region :	Southwest
Latitude :	47.242798
Longitude :	-122.435649
Last Date in Agency List :	2023-03-20

Contaminants

Contaminant Name :	Petroleum-Other
Ground Water :	Confirmed Above Cleanup Levels
Surface Water :	N/R
Soil :	Confirmed Above Cleanup Levels
Sediment :	N/R
Air :	N/R
Bedrock :	N/R

UST - WA

Facility Name :	WA DOT DEDENTE BUILDING
Facility Address :	2101 PACIFIC AVENUE, Tacoma, 98402
County :	Pierce
Facility Site ID :	92371125
UST Site ID :	556471

Map Id: CP279
Direction: SW
Distance: 0.558 mi., 2949 ft.
Elevation: 52 ft.
Relative: Higher

Site Name : WA DOT DEDENTE BLDG SITE | WA DOT DEDENTE BUILDING
2101 PACIFIC AVE
TACOMA | Tacoma, WA

Database(s) : [ALL SITES - WA, CSCSL HWS - WA, EPA LUST, EPA UST, FRS, HSL - WA, LUST - WA, UST - WA] ***(cont.)***

Envirosite ID: 50655591
EPA ID: N/R

UST - WA ***(cont.)***

Tag Number(s) :	N/R
Responsible Unit :	Southwest
Is Active :	No
Latitude :	47.242798
Longitude :	-122.435649
Last Date in Agency List :	2022-12-29

Tank Details

Tank Name :	USTE
Tank Status :	Removed
Install Date :	N/R
Tank Upgrade Date :	N/R
Tank Permanent Closure Date :	N/R
Permit Expiration Date :	N/R
Tank Material :	N/R
Tank Construction :	N/R
Tank Corrosion Protection :	N/R
Tank Manifold :	N/R
Tank Release Detection :	N/R
Tank Tightness Test :	N/R
Tank Spill Prevention :	N/R
Capacity Range :	N/R
Actual Capacity :	550
Pipe Material :	N/R
Pipe Construction :	N/R
Pipe Corrosion Protection :	N/R
Tank SFC :	N/R
Dispenser SFC :	N/R
Primary Pipe Release Detection :	N/R
Secondary Pipe Release Detection :	N/R
Pipe Pumping System :	N/R
Pipe Install Date :	N/R
Turbine Sump Construction :	N/R
Tank Status Date :	2001-01-17
Tank Install Date :	N/R
Tank Overfill Prevention :	N/R

Compartments Details

Compartment Number :	1
Compartment Capacity :	550
Substance Stored :	Heating Fuel
Used Substance :	N/R
Ecy Region :	N/R

Tank Details

Tank Name :	USTN
Tank Status :	Removed
Install Date :	N/R

Map Id: CP279
Direction: SW
Distance: 0.558 mi., 2949 ft.
Elevation: 52 ft.
Relative: Higher

Site Name : WA DOT DEDENTE BLDG SITE | WA DOT DEDENTE BUILDING
2101 PACIFIC AVE
TACOMA | Tacoma, WA

Database(s) : [ALL SITES - WA, CSCSL HWS - WA, EPA LUST, EPA UST, FRS, HSL - WA, LUST - WA, UST - WA] ***(cont.)***

Envirosite ID: 50655591
EPA ID: N/R

UST - WA ***(cont.)***

Tank Upgrade Date :	N/R
Tank Permanent Closure Date :	N/R
Permit Expiration Date :	N/R
Tank Material :	N/R
Tank Construction :	N/R
Tank Corrosion Protection :	N/R
Tank Manifold :	N/R
Tank Release Detection :	N/R
Tank Tightness Test :	N/R
Tank Spill Prevention :	N/R
Capacity Range :	N/R
Actual Capacity :	1000
Pipe Material :	N/R
Pipe Construction :	N/R
Pipe Corrosion Protection :	N/R
Tank SFC :	N/R
Dispenser SFC :	N/R
Primary Pipe Release Detection :	N/R
Secondary Pipe Release Detection :	N/R
Pipe Pumping System :	N/R
Pipe Install Date :	N/R
Turbine Sump Construction :	N/R
Tank Status Date :	2001-01-17
Tank Install Date :	N/R
Tank Overfill Prevention :	N/R

Compartments Details

Compartment Number :	1
Compartment Capacity :	1000
Substance Stored :	Leaded Gasoline
Used Substance :	N/R
Ecy Region :	N/R

Tank Details

Tank Name :	USTS
Tank Status :	Removed
Install Date :	N/R
Tank Upgrade Date :	N/R
Tank Permanent Closure Date :	N/R
Permit Expiration Date :	N/R
Tank Material :	N/R
Tank Construction :	N/R
Tank Corrosion Protection :	N/R
Tank Manifold :	N/R
Tank Release Detection :	N/R
Tank Tightness Test :	N/R
Tank Spill Prevention :	N/R
Capacity Range :	N/R
Actual Capacity :	550
Pipe Material :	N/R

Map Id: CP279
Direction: SW
Distance: 0.558 mi., 2949 ft.
Elevation: 52 ft.
Relative: Higher

Site Name : WA DOT DEDENTE BLDG SITE | WA DOT DEDENTE BUILDING
2101 PACIFIC AVE
TACOMA | Tacoma, WA

Database(s) : [ALL SITES - WA, CSCSL HWS - WA, EPA LUST, EPA UST, FRS, HSL - WA, LUST - WA, UST - WA] ***(cont.)***

Envirosite ID: 50655591
EPA ID: N/R

UST - WA ***(cont.)***

Pipe Construction :	N/R
Pipe Corrosion Protection :	N/R
Tank SFC :	N/R
Dispenser SFC :	N/R
Primary Pipe Release Detection :	N/R
Secondary Pipe Release Detection :	N/R
Pipe Pumping System :	N/R
Pipe Install Date :	N/R
Turbine Sump Construction :	N/R
Tank Status Date :	2001-01-17
Tank Install Date :	N/R
Tank Overfill Prevention :	N/R

Compartments Details

Compartment Number :	1
Compartment Capacity :	550
Substance Stored :	Leaded Gasoline
Used Substance :	N/R
Ecy Region :	N/R

Map Id: CQ280
Direction: ESE
Distance: 0.559 mi., 2951 ft.
Elevation: 16 ft.
Relative: Higher

Site Name : TACOMA TAR PITS
PORTLAND AVE & RIVER
TACOMA | Tacoma, WA 98401

Database(s) : [ALL SITES - WA, CSCSL HWS - WA, HSL - WA]

Envirosite ID: 6586062
EPA ID: N/R

ALL SITES - WA

Facility Name :	TACOMA TAR PITS
Facility Address :	PORTLAND AVE & RIVER, TACOMA, 98401
County :	Pierce
Facility/Site ID :	221
Alternate Name :	N/R
Program Name :	N/R
WRIA :	10
Legislative District :	27
Congressional District :	9
Ecology Region :	SWRO
Ecology Program Phone :	(360) 407-7224
Tribal Land :	N
Latitude :	47.245667
Longitude :	-122.41929
Last Date in Agency List :	2023-01-03

Map Id: CQ280
Direction: ESE
Distance: 0.559 mi., 2951 ft.
Elevation: 16 ft.
Relative: Higher

Site Name : TACOMA TAR PITS
PORTLAND AVE & RIVER
TACOMA | Tacoma, WA 98401

Database(s) : [ALL SITES - WA, CSCSL HWS - WA, HSL - WA] ***(cont.)***

Envirosite ID: 6586062
EPA ID: N/R

ALL SITES - WA ***(cont.)***

Program Details

Program :	TOXICS
Program ID :	WAD980723795
Interaction Type :	Federal (Superfund) Cleanup St
Interaction Type Description :	A federal cleanup site listed in CERCLIS where Ecology has been or is currently involved with the cleanup process or has knowledge of the site from another process.
Status :	Active
Start Date :	1996-03-13
End Date :	N/R
SIC :	N/R
NAICS :	N/R

CSCSL HWS - WA

Facility Name :	TACOMA TAR PITS
Facility Address :	PORTLAND AVE & RIVER, TACOMA, 98401
County :	PIERCE

Site Details

Facility Site ID :	221
Site Status :	CC-Perf. Monitoring
Cleanup Site ID :	622
Region :	Southwest
Responsible Section :	EPA
WARM Rank :	0 - NPL Site (Fed HRS Score)
Is Brownfield? :	N/R
Is PSI? :	N/R
Current VCP :	N/R
Past VCP :	N/R
Institutional Control :	N/R
Latitude :	47.245667
Longitude :	-122.41929
Last Date in Agency List :	2023-03-07

Contaminants Details

Contaminant Name :	Polychlorinated biPhenyls (PCB)
Groundwater :	N/R
Surface Water :	N/R
Soil :	Confirmed Above Cleanup Levels
Sediment :	N/R
Air :	N/R
Bedrock :	N/R
Contaminant Name :	Non-Halogenated Solvents
Groundwater :	Confirmed Above Cleanup Levels
Surface Water :	N/R
Soil :	Confirmed Above Cleanup Levels
Sediment :	N/R

Map Id: CQ280
Direction: ESE
Distance: 0.559 mi., 2951 ft.
Elevation: 16 ft.
Relative: Higher

Site Name : TACOMA TAR PITS
PORTLAND AVE & RIVER
TACOMA | Tacoma, WA 98401

Database(s) : [ALL SITES - WA, CSCSL HWS - WA, HSL - WA] ***(cont.)***

Envirosite ID: 6586062
EPA ID: N/R

CSCSL HWS - WA ***(cont.)***

Air :	N/R
Bedrock :	N/R

Contaminant Name :	Polycyclic Aromatic Hydrocarbons
Groundwater :	Confirmed Above Cleanup Levels
Surface Water :	N/R
Soil :	Confirmed Above Cleanup Levels
Sediment :	N/R
Air :	N/R
Bedrock :	N/R

Contaminant Name :	Metals Priority Pollutants
Groundwater :	Confirmed Above Cleanup Levels
Surface Water :	N/R
Soil :	Confirmed Above Cleanup Levels
Sediment :	N/R
Air :	N/R
Bedrock :	N/R

HSL - WA

Facility Name :	TACOMA TAR PITS
Facility Address :	Portland Ave & River, Tacoma, 98401
County :	Pierce

Site Details

Facility Site ID :	221
Cleanup Site ID :	622
Status :	Construction Complete-Performance Monitoring
Site Rank :	N/R
Alternative Site Name :	N/R
Region :	N/R
Resposbile Unit :	N/R
Institutional Control :	N/R
Current VCP :	N/R
Past VCP :	N/R
Latitude :	N/R
Longitude :	N/R
Agency Hyperlink :	Click here for hyperlink provided by the agency.
Last Date in Agency List :	2022-02-11

Facility Name :	TACOMA TAR PITS
Facility Address :	PORTLAND AVE & RIVER, TACOMA, 98401
County :	Pierce

Site Details

Facility Site ID :	221
Cleanup Site ID :	622
Status :	Construction Complete-Performance Monitoring

Map Id: CQ280
Direction: ESE
Distance: 0.559 mi., 2951 ft.
Elevation: 16 ft.
Relative: Higher

Site Name : TACOMA TAR PITS
PORTLAND AVE & RIVER
TACOMA | Tacoma, WA 98401

Database(s) : [ALL SITES - WA, CSCSL HWS - WA, HSL - WA] ***(cont.)***

Envirosite ID: 6586062
EPA ID: N/R

HSL - WA ***(cont.)***

Site Rank :	0 - NPL Site (Fed HRS Score)
Alternative Site Name :	N/R
Region :	Southwest
Resposbile Unit :	EPA
Institutional Control :	N/R
Current VCP :	N/R
Past VCP :	N/R
Latitude :	47.2456672836474
Longitude :	-122.419290000138
Agency Hyperlink :	Click here for hyperlink provided by the agency.
Last Date in Agency List :	2023-02-28

Contaminants

Contaminant Name :	Polychlorinated biPhenyls (PCB)
Ground water :	N/R
Surface water :	N/R
Soil :	Confirmed Above Cleanup Levels
Sediment :	N/R
Air :	N/R
Bedrock :	N/R

Contaminant Name :	Non-Halogenated Solvents
Ground water :	Confirmed Above Cleanup Levels
Surface water :	N/R
Soil :	Confirmed Above Cleanup Levels
Sediment :	N/R
Air :	N/R
Bedrock :	N/R

Contaminant Name :	Polycyclic Aromatic Hydrocarbons
Ground water :	Confirmed Above Cleanup Levels
Surface water :	N/R
Soil :	Confirmed Above Cleanup Levels
Sediment :	N/R
Air :	N/R
Bedrock :	N/R

Contaminant Name :	Metals Priority Pollutants
Ground water :	Confirmed Above Cleanup Levels
Surface water :	N/R
Soil :	Confirmed Above Cleanup Levels
Sediment :	N/R
Air :	N/R
Bedrock :	N/R

Map Id: CR281
Direction: ESE
Distance: 0.561 mi., 2964 ft.
Elevation: 13 ft.
Relative: Lower

Site Name : SIMON METALS LLC | SIMON METAL FIRE RESPONSE | METRO METALS NW INC
2202 E RIVER ST | 2202 EAST RIVER ST | 2202 EAST RIVER STREET
TACOMA | Tacoma | TACOMA, WA

Database(s) : [AFS, ALL SITES - WA, BRS, DEBRIS EPA SWRCY, DOCKET, ECHO, EPA UST, ERNS, FRS, FTTS, ICIS, INACTIVE PCS, PCS ENF, PCS FACILITY, PRP-CORP, RCRA_NONGEN, SEMS_8R_ACTIVE SITES, SEMS_SMELTER, SWRCY - WA, SWTIRE 3 - WA, UST - WA]

Envirosite ID: 6528668
EPA ID: N/R

AFS

Facility Name :	METRO METALS NORTHWEST
Facility Address :	2202 E RIVER ST, TACOMA, WA 984211595
County :	Pierce

Facility Summary

Program System ID :	0500000053053R5003
Facility Registry ID :	110000828418
EPA Region :	EPA Region 5 - IL, IN, MI, MN, OH, WI
SIC :	N/R
NAICS :	423930 - Recyclable Material Merchant Wholesalers
Facility Type :	N/R
Air Pollutant Class :	N/R
Air Operating Status :	N/R
Current High Priority Violation (HPV):	No Violation Identified
Local Control Region Name :	N/R
Last Date in Agency List :	2023-01-23

Air Pollutant Details

Program System ID :	0500000053053R5003
Pollutant :	N/R
Substance Registry Services ID (SRS):	N/R
Chemical Abstract Service Number :	N/R
Air Pollutant Class :	N/R

Air Violation History Details

HPV Day Zero Date :	N/R
HPV Resolved Date :	N/R
Program System ID :	0500000053053R5003
Activity ID :	N/R
Agency Type :	N/R
State Code :	N/R
Air Local Control Region Code (LCON):	N/R
Comp Determination UID :	N/R
Enforcement Response Policy :	N/R
Program :	N/R
Pollutant :	N/R
Earliest Determination Date of Federally Reportable Violation (FRV):	N/R

ALL SITES - WA

Facility Name :	Simon Metals LLC

Map Id: CR281
Direction: ESE
Distance: 0.561 mi., 2964 ft.
Elevation: 13 ft.
Relative: Lower

Site Name : SIMON METALS LLC | SIMON METAL FIRE RESPONSE | METRO METALS NW INC
2202 E RIVER ST | 2202 EAST RIVER ST | 2202 EAST RIVER STREET
TACOMA | Tacoma | TACOMA, WA

Database(s) : [AFS, ALL SITES - WA, BRS, DEBRIS EPA SWRCY, DOCKET, ECHO, EPA UST, ERNS, FRS, FTTS, ICIS, INACTIVE PCS, PCS ENF, PCS FACILITY, PRP-CORP, RCRA_NONGEN, SEMS_8R_ACTIVE SITES, SEMS_SMELTER, SWRCY - WA, SWTIRE 3 - WA, UST - WA] ***(cont.)***

Envirosite ID: 6528668
EPA ID: N/R

ALL SITES - WA ***(cont.)***

Facility Address :	2202 E RIVER ST, TACOMA, 98421-1595
County :	Pierce
Facility/Site ID :	31265844
Alternate Name :	N/R
Program Name :	N/R
WRIA :	10
Legislative District :	27
Congressional District :	9
Ecology Region :	SWRO
Ecology Program Phone :	(360) 407-6734
Tribal Land :	N
Latitude :	47.24266
Longitude :	-122.42583
Last Date in Agency List :	2023-01-03

Facility/Site ID :	31265844
Alternate Name :	N/R
Program Name :	N/R
WRIA :	10
Legislative District :	27
Congressional District :	9
Ecology Region :	SWRO
Ecology Program Phone :	N/R
Tribal Land :	N
Latitude :	47.24266
Longitude :	-122.42583
Last Date in Agency List :	2023-01-03

Facility/Site ID :	31265844
Alternate Name :	N/R
Program Name :	N/R
WRIA :	10
Legislative District :	27
Congressional District :	9
Ecology Region :	SWRO
Ecology Program Phone :	(360) 407-6731
Tribal Land :	N
Latitude :	47.24266
Longitude :	-122.42583
Last Date in Agency List :	2023-01-03

Facility/Site ID :	31265844
Alternate Name :	N/R

Map Id: CR281
Direction: ESE
Distance: 0.561 mi., 2964 ft.
Elevation: 13 ft.
Relative: Lower

Site Name : SIMON METALS LLC | SIMON METAL FIRE RESPONSE | METRO METALS NW INC
2202 E RIVER ST | 2202 EAST RIVER ST | 2202 EAST RIVER STREET
TACOMA | Tacoma | TACOMA, WA

Database(s) : [AFS, ALL SITES - WA, BRS, DEBRIS EPA SWRCY, DOCKET, ECHO, EPA UST, ERNS, FRS, FTTS, ICIS, INACTIVE PCS, PCS ENF, PCS FACILITY, PRP-CORP, RCRA_NONGEN, SEMS_8R_ACTIVE SITES, SEMS_SMELTER, SWRCY - WA, SWTIRE 3 - WA, UST - WA] ***(cont.)***

Envirosite ID: 6528668
EPA ID: N/R

ALL SITES - WA ***(cont.)***

Program Name :	N/R
WRIA :	10
Legislative District :	27
Congressional District :	9
Ecology Region :	SWRO
Ecology Program Phone :	(360) 407-6400
Tribal Land :	N
Latitude :	47.24266
Longitude :	-122.42583
Last Date in Agency List :	2023-01-03

Facility/Site ID :	31265844
Alternate Name :	N/R
Program Name :	N/R
WRIA :	10
Legislative District :	27
Congressional District :	9
Ecology Region :	SWRO
Ecology Program Phone :	(360) 407-6409
Tribal Land :	N
Latitude :	47.24266
Longitude :	-122.42583
Last Date in Agency List :	2023-01-03

Facility/Site ID :	31265844
Alternate Name :	N/R
Program Name :	N/R
WRIA :	10
Legislative District :	27
Congressional District :	9
Ecology Region :	SWRO
Ecology Program Phone :	(360) 407-6712
Tribal Land :	N
Latitude :	47.24266
Longitude :	-122.42583
Last Date in Agency List :	2023-01-03

Facility/Site ID :	31265844
Alternate Name :	SIMON METALS
Program Name :	N/R
WRIA :	10
Legislative District :	27
Congressional District :	9
Ecology Region :	SWRO
Ecology Program Phone :	(360) 407-6400

Map Id: CR281
Direction: ESE
Distance: 0.561 mi., 2964 ft.
Elevation: 13 ft.
Relative: Lower

Site Name : SIMON METALS LLC | SIMON METAL FIRE RESPONSE | METRO METALS NW INC
2202 E RIVER ST | 2202 EAST RIVER ST | 2202 EAST RIVER STREET
TACOMA | Tacoma | TACOMA, WA

Database(s) : [AFS, ALL SITES - WA, BRS, DEBRIS EPA SWRCY, DOCKET, ECHO, EPA UST, ERNS, FRS, FTTS, ICIS, INACTIVE PCS, PCS ENF, PCS FACILITY, PRP-CORP, RCRA_NONGEN, SEMS_8R_ACTIVE SITES, SEMS_SMELTER, SWRCY - WA, SWTIRE 3 - WA, UST - WA] ***(cont.)***

Envirosite ID: 6528668
EPA ID: N/R

ALL SITES - WA ***(cont.)***

Tribal Land :	N
Latitude :	47.24266
Longitude :	-122.42583
Last Date in Agency List :	2023-01-03

Program Details

Program :	HAZWASTE
Program ID :	WAD980723738
Interaction Type :	Haz Waste Management Activity
Interaction Type Description :	Facilities that are required to have a RCRA Site ID# but who do not generate and/or manage hazardous waste (XQG generator status). This includes transporters, used oil recyclers, and dangerous waste fuel marketers and burners.
Status :	Inactive
Start Date :	2012-02-21
End Date :	2015-12-31
SIC :	N/R
NAICS :	N/R

Program :	HAZWASTE
Program ID :	WAD980723738
Interaction Type :	Hazardous Waste Generator
Interaction Type Description :	Facilities that generate any quantity of a dangerous waste. They may be classified as SQG, MQG, or LQG depending on hazardous waste generated for a given month.
Status :	Inactive
Start Date :	2010-12-31
End Date :	2012-02-21
SIC :	N/R
NAICS :	N/R

Program :	HAZWASTE
Program ID :	WAD980723738
Interaction Type :	Haz Waste Management Activity
Interaction Type Description :	Facilities that are required to have a RCRA Site ID# but who do not generate and/or manage hazardous waste (XQG generator status). This includes transporters, used oil recyclers, and dangerous waste fuel marketers and burners.

Map Id: CR281
Direction: ESE
Distance: 0.561 mi., 2964 ft.
Elevation: 13 ft.
Relative: Lower

Site Name : SIMON METALS LLC | SIMON METAL FIRE RESPONSE | METRO METALS NW INC
2202 E RIVER ST | 2202 EAST RIVER ST | 2202 EAST RIVER STREET
TACOMA | Tacoma | TACOMA, WA

Database(s) : [AFS, ALL SITES - WA, BRS, DEBRIS EPA SWRCY, DOCKET, ECHO, EPA UST, ERNS, FRS, FTTS, ICIS, INACTIVE PCS, PCS ENF, PCS FACILITY, PRP-CORP, RCRA_NONGEN, SEMS_8R_ACTIVE SITES, SEMS_SMELTER, SWRCY - WA, SWTIRE 3 - WA, UST - WA] ***(cont.)***

Envirosite ID: 6528668
EPA ID: N/R

ALL SITES - WA ***(cont.)***

Status :	Inactive
Start Date :	2004-12-31
End Date :	2010-12-31
SIC :	N/R
NAICS :	42393 - Recyclable Material Merchant Wholesalers
Program :	HAZWASTE
Program ID :	WAD980723738
Interaction Type :	Haz Waste Management Activity
Interaction Type Description :	Facilities that are required to have a RCRA Site ID# but who do not generate and/or manage hazardous waste (XQG generator status). This includes transporters, used oil recyclers, and dangerous waste fuel marketers and burners.
Status :	Inactive
Start Date :	2004-12-31
End Date :	2010-12-31
SIC :	N/R
NAICS :	N/R
Program :	HAZWASTE
Program ID :	WAD980723738
Interaction Type :	Hazardous Waste Planner
Interaction Type Description :	Under Chapter 173-307 WAC, facilities that report under Section 313 of the Emergency Planning/Community Right-To-Know Act (EPCRA), or that generate more than 2,640 pounds of hazardous waste per year, must prepare Pollution Prevention Plans.
Status :	Inactive
Start Date :	1995-01-01
End Date :	2006-06-14
SIC :	N/R
NAICS :	N/R
Program :	HAZWASTE
Program ID :	WAD980723738
Interaction Type :	Hazardous Waste Generator
Interaction Type Description :	Facilities that generate any quantity of a dangerous waste. They may be classified as SQG, MQG, or LQG depending on hazardous waste generated for a given month.
Status :	Inactive

Map Id: CR281
Direction: ESE
Distance: 0.561 mi., 2964 ft.
Elevation: 13 ft.
Relative: Lower

Site Name : SIMON METALS LLC | SIMON METAL FIRE RESPONSE | METRO METALS NW INC
2202 E RIVER ST | 2202 EAST RIVER ST | 2202 EAST RIVER STREET
TACOMA | Tacoma | TACOMA, WA

Database(s) : [AFS, ALL SITES - WA, BRS, DEBRIS EPA SWRCY, DOCKET, ECHO, EPA UST, ERNS, FRS, FTTS, ICIS, INACTIVE PCS, PCS ENF, PCS FACILITY, PRP-CORP, RCRA_NONGEN, SEMS_8R_ACTIVE SITES, SEMS_SMELTER, SWRCY - WA, SWTIRE 3 - WA, UST - WA] ***(cont.)***

Envirosite ID: 6528668
EPA ID: N/R

ALL SITES - WA ***(cont.)***

Start Date :	1992-11-18
End Date :	2004-12-31
SIC :	N/R
NAICS :	N/R
Program :	HAZWASTE
Program ID :	WAD980723738
Interaction Type :	Hazardous Waste Generator
Interaction Type Description :	Facilities that generate any quantity of a dangerous waste. They may be classified as SQG, MQG, or LQG depending on hazardous waste generated for a given month.
Status :	Inactive
Start Date :	1992-11-18
End Date :	2004-12-31
SIC :	N/R
NAICS :	42393 - Recyclable Material Merchant Wholesalers
Program :	HAZWASTE
Program ID :	WAD980723738
Interaction Type :	Urban Waters
Interaction Type Description :	The site has been inspected by an Ecology Urban Waters Inspector.
Status :	Active
Start Date :	2008-02-12
End Date :	N/R
SIC :	N/R
NAICS :	N/R
Program :	HAZWASTE
Program ID :	WAD980723738
Interaction Type :	Industrial SW GP
Interaction Type Description :	General permit issued to industries to regulate the discharge of contaminated stormwater to state waters.
Status :	Active
Start Date :	1992-12-16
End Date :	N/R
SIC :	N/R
NAICS :	N/R
Program :	HAZWASTE
Program ID :	WAD980723738

Map Id: CR281
Direction: ESE
Distance: 0.561 mi., 2964 ft.
Elevation: 13 ft.
Relative: Lower

Site Name : SIMON METALS LLC | SIMON METAL FIRE RESPONSE | METRO METALS NW INC
2202 E RIVER ST | 2202 EAST RIVER ST | 2202 EAST RIVER STREET
TACOMA | Tacoma | TACOMA, WA

Database(s) : [AFS, ALL SITES - WA, BRS, DEBRIS EPA SWRCY, DOCKET, ECHO, EPA UST, ERNS, FRS, FTTS, ICIS, INACTIVE PCS, PCS ENF, PCS FACILITY, PRP-CORP, RCRA_NONGEN, SEMS_8R_ACTIVE SITES, SEMS_SMELTER, SWRCY - WA, SWTIRE 3 - WA, UST - WA] ***(cont.)***

Envirosite ID: 6528668
EPA ID: N/R

ALL SITES - WA ***(cont.)***

Interaction Type :	Energy Recovery
Interaction Type Description :	Energy recovery facilities that recover energy in a useable form from the burning (incineration) of solid waste. These include energy-recovery facilities that burn municipal solid waste and paper manufactures who burn wood waste at a rate of more than twelve tons of solid waste per day.
Status :	Active
Start Date :	N/R
End Date :	N/R
SIC :	N/R
NAICS :	N/R
Program :	HAZWASTE
Program ID :	WAD980723738
Interaction Type :	Non-Enforcement Final
Interaction Type Description :	A Non-Enforcement action (i.e. permit, notice of construction, etc.) was finalized, issued to the respective party, indicating the non-enforcement action was taken.
Status :	Active
Start Date :	2014-12-11
End Date :	N/R
SIC :	N/R
NAICS :	N/R
Program :	HAZWASTE
Program ID :	WAD980723738
Interaction Type :	Industrial SW GP
Interaction Type Description :	General permit issued to industries to regulate the discharge of contaminated stormwater to state waters.
Status :	Active
Start Date :	1992-12-16
End Date :	N/R
SIC :	5093 - SCRAP AND WASTE MATERIALS
NAICS :	N/R

BRS

Facility Name :	SIMON METALS LLC
Facility Address :	2202 E RIVER ST, TACOMA, WA 98421
County :	PIERCE

Map Id: CR281
Direction: ESE
Distance: 0.561 mi., 2964 ft.
Elevation: 13 ft.
Relative: Lower

Site Name : SIMON METALS LLC | SIMON METAL FIRE RESPONSE | METRO METALS NW INC
2202 E RIVER ST | 2202 EAST RIVER ST | 2202 EAST RIVER STREET
TACOMA | Tacoma | TACOMA, WA

Database(s) : [AFS, ALL SITES - WA, BRS, DEBRIS EPA SWRCY, DOCKET, ECHO, EPA UST, ERNS, FRS, FTTS, ICIS, INACTIVE PCS, PCS ENF, PCS FACILITY, PRP-CORP, RCRA_NONGEN, SEMS_8R_ACTIVE SITES, SEMS_SMELTER, SWRCY - WA, SWTIRE 3 - WA, UST - WA] ***(cont.)***

Envirosite ID: 6528668
EPA ID: N/R

BRS ***(cont.)***

Site Details

Date Form Received by Agency :	2012-02-21
EPA ID :	WAD980723738
Mailing Address :	2202 E RIVER ST, TACOMA, WA 98421
Contact :	MARK BURLEY
Contact Address :	2202 E RIVER ST, TACOMA, WA 98421
Contact Country :	US
Contact Telephone :	253-272-9364
Contact Email :	MBURLEY@JSIMONANDSONS.COM
EPA Region :	10
Land Type :	Private
Source Type :	Annual/Biennial Report updated with Notification
Classification :	Not a generator, verified
Description :	Not a generator, verified
Last Date in Agency List :	2023-01-23

Owner/Operator Summary

Owner/Operator Name :	SIMON METALS INVESTORS LLC
Owner/Operator Address :	1505 WESTLAKE AVE N STE 320, SEATTLE, WA 98109
Owner/Operator Country :	US
Owner/Operator Telephone :	206-812-1033
Owner/Operator Email :	N/R
Owner/Operator Fax :	N/R
Legal Status :	Private
Owner/Operator Type :	Owner
Owner/Operator Start Date :	2008-05-05
Owner/Operator End Date :	N/R

Owner/Operator Name :	SIMON METALS LLC
Owner/Operator Address :	2202 E RIVER ST, TACOMA, WA 98421-1595
Owner/Operator Country :	US
Owner/Operator Telephone :	253-272-9364
Owner/Operator Email :	N/R
Owner/Operator Fax :	N/R
Legal Status :	Private
Owner/Operator Type :	Operator
Owner/Operator Start Date :	2008-05-01
Owner/Operator End Date :	N/R

Waste Activity Monitoring

Report Cycle :	2011
Hazardous Waste Page Number :	1
Hazardous Waste Sub-Page Number :	1

Map Id: CR281
Direction: ESE
Distance: 0.561 mi., 2964 ft.
Elevation: 13 ft.
Relative: Lower

Site Name : SIMON METALS LLC | SIMON METAL FIRE RESPONSE | METRO METALS NW INC
2202 E RIVER ST | 2202 EAST RIVER ST | 2202 EAST RIVER STREET
TACOMA | Tacoma | TACOMA, WA

Database(s) : [AFS, ALL SITES - WA, BRS, DEBRIS EPA SWRCY, DOCKET, ECHO, EPA UST, ERNS, FRS, FTTS, ICIS, INACTIVE PCS, PCS ENF, PCS FACILITY, PRP-CORP, RCRA_NONGEN, SEMS_8R_ACTIVE SITES, SEMS_SMELTER, SWRCY - WA, SWTIRE 3 - WA, UST - WA] ***(cont.)***

Envirosite ID: 6528668
EPA ID: N/R

BRS ***(cont.)***

BR Form :	XX
Waste Description :	N/R
Primary NAICS :	42393 - Recyclable Material Merchant Wholesalers
Source Code :	N/R
Form Code :	N/R
Management Method :	N/R
Generation Tons :	0
Managed Tons :	0
Shipped Tons :	0
Received Tons :	0
Receiver ID :	N/R
Receiver State :	N/R
Shipper ID :	N/R
Shipper State :	N/R
Waste Minimization :	N/R
Waste Code List :	N/R
Waste Code Group :	N/R
Waste Generation Type :	N/R

Report Cycle :	2009
Hazardous Waste Page Number :	1
Hazardous Waste Sub-Page Number :	1
BR Form :	XX
Waste Description :	N/R
Primary NAICS :	42393 - Recyclable Material Merchant Wholesalers
Source Code :	N/R
Form Code :	N/R
Management Method :	N/R
Generation Tons :	0
Managed Tons :	0
Shipped Tons :	0
Received Tons :	0
Receiver ID :	N/R
Receiver State :	N/R
Shipper ID :	N/R
Shipper State :	N/R
Waste Minimization :	N/R
Waste Code List :	N/R
Waste Code Group :	N/R
Waste Generation Type :	N/R

Report Cycle :	2007
Hazardous Waste Page Number :	1
Hazardous Waste Sub-Page Number :	1
BR Form :	XX
Waste Description :	N/R

Map Id: CR281
Direction: ESE
Distance: 0.561 mi., 2964 ft.
Elevation: 13 ft.
Relative: Lower

Site Name : SIMON METALS LLC | SIMON METAL FIRE RESPONSE | METRO METALS NW INC
2202 E RIVER ST | 2202 EAST RIVER ST | 2202 EAST RIVER STREET
TACOMA | Tacoma | TACOMA, WA

Database(s) : [AFS, ALL SITES - WA, BRS, DEBRIS EPA SWRCY, DOCKET, ECHO, EPA UST, ERNS, FRS, FTTS, ICIS, INACTIVE PCS, PCS ENF, PCS FACILITY, PRP-CORP, RCRA_NONGEN, SEMS_8R_ACTIVE SITES, SEMS_SMELTER, SWRCY - WA, SWTIRE 3 - WA, UST - WA] ***(cont.)***

Envirosite ID: 6528668
EPA ID: N/R

BRS ***(cont.)***

Primary NAICS :	42393 - Recyclable Material Merchant Wholesalers
Source Code :	N/R
Form Code :	N/R
Management Method :	N/R
Generation Tons :	0
Managed Tons :	0
Shipped Tons :	0
Received Tons :	0
Receiver ID :	N/R
Receiver State :	N/R
Shipper ID :	N/R
Shipper State :	N/R
Waste Minimization :	N/R
Waste Code List :	N/R
Waste Code Group :	N/R
Waste Generation Type :	N/R

Report Cycle :	2005
Hazardous Waste Page Number :	1
Hazardous Waste Sub-Page Number :	1
BR Form :	XX
Waste Description :	N/R
Primary NAICS :	42393 - Recyclable Material Merchant Wholesalers
Source Code :	N/R
Form Code :	N/R
Management Method :	N/R
Generation Tons :	0
Managed Tons :	0
Shipped Tons :	0
Received Tons :	0
Receiver ID :	N/R
Receiver State :	N/R
Shipper ID :	N/R
Shipper State :	N/R
Waste Minimization :	N/R
Waste Code List :	N/R
Waste Code Group :	N/R
Waste Generation Type :	N/R

Report Cycle :	2003
Hazardous Waste Page Number :	1
Hazardous Waste Sub-Page Number :	1
BR Form :	GM
Waste Description :	COPPER - INSULATED WIRE FLUFF
Primary NAICS :	42393 - Recyclable Material Merchant Wholesalers

Map Id: CR281
Direction: ESE
Distance: 0.561 mi., 2964 ft.
Elevation: 13 ft.
Relative: Lower

Site Name : SIMON METALS LLC | SIMON METAL FIRE RESPONSE | METRO METALS NW INC
2202 E RIVER ST | 2202 EAST RIVER ST | 2202 EAST RIVER STREET
TACOMA | Tacoma | TACOMA, WA

Database(s) : [AFS, ALL SITES - WA, BRS, DEBRIS EPA SWRCY, DOCKET, ECHO, EPA UST, ERNS, FRS, FTTS, ICIS, INACTIVE PCS, PCS ENF, PCS FACILITY, PRP-CORP, RCRA_NONGEN, SEMS_8R_ACTIVE SITES, SEMS_SMELTER, SWRCY - WA, SWTIRE 3 - WA, UST - WA] ***(cont.)***

Envirosite ID: 6528668
EPA ID: N/R

BRS ***(cont.)***

Source Code :	G09 - Other production or service-related processes from which the waste is a direct outflow or result (specify in comments)
Form Code :	W319 - Other inorganic solids (specify in comments)
Management Method :	H111 - Stabilization or chemical fixation prior to disposal at another site (as the major component of treatment; not H071-H075, H077, or H082)
Generation Tons :	91.43
Managed Tons :	91.43
Shipped Tons :	0
Received Tons :	0
Receiver ID :	N/R
Receiver State :	N/R
Shipper ID :	N/R
Shipper State :	N/R
Waste Minimization :	N/R
Waste Code List :	D008
Waste Code Group :	D008 - LEAD
Waste Generation Type :	N/R
Report Cycle :	2003
Hazardous Waste Page Number :	2
Hazardous Waste Sub-Page Number :	1
BR Form :	GM
Waste Description :	CLEAN OUT OF OIL/H2O SEPARATOR
Primary NAICS :	42393 - Recyclable Material Merchant Wholesalers
Source Code :	G09 - Other production or service-related processes from which the waste is a direct outflow or result (specify in comments)
Form Code :	W205 - Oil-water emulsion or mixture (fluid but not sludge)
Management Method :	H135 - Discharge to sewer/POTW or NPDES (with prior storage - with or without treatment)
Generation Tons :	1.66
Managed Tons :	0
Shipped Tons :	1.66
Received Tons :	0
Receiver ID :	WAD991281767
Receiver State :	WA
Shipper ID :	WAD980723738
Shipper State :	WA
Waste Minimization :	N/R
Waste Code List :	D008
Waste Code Group :	D008 - LEAD

Map Id: CR281
Direction: ESE
Distance: 0.561 mi., 2964 ft.
Elevation: 13 ft.
Relative: Lower

Site Name : SIMON METALS LLC | SIMON METAL FIRE RESPONSE | METRO METALS NW INC
2202 E RIVER ST | 2202 EAST RIVER ST | 2202 EAST RIVER STREET
TACOMA | Tacoma | TACOMA, WA

Database(s) : [AFS, ALL SITES - WA, BRS, DEBRIS EPA SWRCY, DOCKET, ECHO, EPA UST, ERNS, FRS, FTTS, ICIS, INACTIVE PCS, PCS ENF, PCS FACILITY, PRP-CORP, RCRA_NONGEN, SEMS_8R_ACTIVE SITES, SEMS_SMELTER, SWRCY - WA, SWTIRE 3 - WA, UST - WA] ***(cont.)***

Envirosite ID: 6528668
EPA ID: N/R

BRS ***(cont.)***

Waste Generation Type :	N/R
Report Cycle :	2003
Hazardous Waste Page Number :	3
Hazardous Waste Sub-Page Number :	1
BR Form :	GM
Waste Description :	CLEAN OUT OF OIL/H2O SEPARATOR
Primary NAICS :	42393 - Recyclable Material Merchant Wholesalers
Source Code :	G09 - Other production or service-related processes from which the waste is a direct outflow or result (specify in comments)
Form Code :	W205 - Oil-water emulsion or mixture (fluid but not sludge)
Management Method :	H040 - Incineration - thermal destruction other than use as a fuel (includes any preparation prior to burning)
Generation Tons :	2.331
Managed Tons :	0
Shipped Tons :	2.331
Received Tons :	0
Receiver ID :	WAD020257945
Receiver State :	WA
Shipper ID :	WAD980723738
Shipper State :	WA
Waste Minimization :	N/R
Waste Code List :	D004, D005, D006, D007, D008, D011
Waste Code Group :	TCMT - D004-D011 combinations
Waste Generation Type :	N/R
Report Cycle :	2001
Hazardous Waste Page Number :	1
Hazardous Waste Sub-Page Number :	1
BR Form :	GM
Waste Description :	N/R
Primary NAICS :	42193 - Recyclable Material Wholesalers
Source Code :	G25 - Hazardous waste management - indicate management method (for residuals from regulated hazardous waste processes - enter the related H code)
Form Code :	W301 - Contaminated soil (usually from spill clean up, demolition, or remediation); see also W512

Map Id: CR281
Direction: ESE
Distance: 0.561 mi., 2964 ft.
Elevation: 13 ft.
Relative: Lower

Site Name : SIMON METALS LLC | SIMON METAL FIRE RESPONSE | METRO METALS NW INC
2202 E RIVER ST | 2202 EAST RIVER ST | 2202 EAST RIVER STREET
TACOMA | Tacoma | TACOMA, WA

Database(s) : [AFS, ALL SITES - WA, BRS, DEBRIS EPA SWRCY, DOCKET, ECHO, EPA UST, ERNS, FRS, FTTS, ICIS, INACTIVE PCS, PCS ENF, PCS FACILITY, PRP-CORP, RCRA_NONGEN, SEMS_8R_ACTIVE SITES, SEMS_SMELTER, SWRCY - WA, SWTIRE 3 - WA, UST - WA] ***(cont.)***

Envirosite ID: 6528668
EPA ID: N/R

BRS ***(cont.)***

Management Method :	H111 - Stabilization or chemical fixation prior to disposal at another site (as the major component of treatment; not H071-H075, H077, or H082)
Generation Tons :	1.805
Managed Tons :	0
Shipped Tons :	1.805
Received Tons :	0
Receiver ID :	ORD089452353
Receiver State :	OR
Shipper ID :	WAD980723738
Shipper State :	WA
Waste Minimization :	N/R
Waste Code List :	D008
Waste Code Group :	D008 - LEAD
Waste Generation Type :	N/R
Report Cycle :	2001
Hazardous Waste Page Number :	2
Hazardous Waste Sub-Page Number :	1
BR Form :	GM
Waste Description :	N/R
Primary NAICS :	42193 - Recyclable Material Wholesalers
Source Code :	G25 - Hazardous waste management - indicate management method (for residuals from regulated hazardous waste processes - enter the related H code)
Form Code :	W319 - Other inorganic solids (specify in comments)
Management Method :	H111 - Stabilization or chemical fixation prior to disposal at another site (as the major component of treatment; not H071-H075, H077, or H082)
Generation Tons :	564.96
Managed Tons :	564.96
Shipped Tons :	0
Received Tons :	0
Receiver ID :	N/R
Receiver State :	N/R
Shipper ID :	N/R
Shipper State :	N/R
Waste Minimization :	N/R
Waste Code List :	D008
Waste Code Group :	D008 - LEAD
Waste Generation Type :	N/R

Map Id: CR281
Direction: ESE
Distance: 0.561 mi., 2964 ft.
Elevation: 13 ft.
Relative: Lower

Site Name : SIMON METALS LLC | SIMON METAL FIRE RESPONSE | METRO METALS NW INC
2202 E RIVER ST | 2202 EAST RIVER ST | 2202 EAST RIVER STREET
TACOMA | Tacoma | TACOMA, WA

Database(s) : [AFS, ALL SITES - WA, BRS, DEBRIS EPA SWRCY, DOCKET, ECHO, EPA UST, ERNS, FRS, FTTS, ICIS, INACTIVE PCS, PCS ENF, PCS FACILITY, PRP-CORP, RCRA_NONGEN, SEMS_8R_ACTIVE SITES, SEMS_SMELTER, SWRCY - WA, SWTIRE 3 - WA, UST - WA] ***(cont.)***

Envirosite ID: 6528668
EPA ID: N/R

BRS ***(cont.)***

Report Cycle :	2001
Hazardous Waste Page Number :	3
Hazardous Waste Sub-Page Number :	1
BR Form :	GM
Waste Description :	N/R
Primary NAICS :	42193 - Recyclable Material Wholesalers
Source Code :	G06 - Painting and coating (manufacturing, building, or maintenance)
Form Code :	W209 - Paint, ink, lacquer, or varnish (fluid - not dried out or sludge)
Management Method :	H050 - Energy recovery at this site - used as fuel (includes on-site fuel blending before energy recovery; report only this code)
Generation Tons :	0.0225
Managed Tons :	0
Shipped Tons :	0.0225
Received Tons :	0
Receiver ID :	ARD069748192
Receiver State :	AR
Shipper ID :	WAD980723738
Shipper State :	WA
Waste Minimization :	N/R
Waste Code List :	D001
Waste Code Group :	D001 - IGNITABLE WASTE
Waste Generation Type :	N/R

DEBRIS EPA SWRCY

Facility Name :	Simon Metals LLC
Facility Address :	2202 East River St, Tacoma, WA 98421.0
Phone :	253-272-9363
Region :	10
Recovery :	Y
Landfill :	N
C D :	N
Composting :	N
Demolition :	N
Electronic :	N
HHW :	N
Metals :	Y
Tires :	N
Transfer Station :	N/R
Vehicles :	N
LF C D :	N
LF HW :	N
LF MSW :	N
Latitude :	47.24266

Map Id: CR281
Direction: ESE
Distance: 0.561 mi., 2964 ft.
Elevation: 13 ft.
Relative: Lower

Site Name : SIMON METALS LLC | SIMON METAL FIRE RESPONSE | METRO METALS NW INC
2202 E RIVER ST | 2202 EAST RIVER ST | 2202 EAST RIVER STREET
TACOMA | Tacoma | TACOMA, WA

Database(s) : [AFS, ALL SITES - WA, BRS, DEBRIS EPA SWRCY, DOCKET, ECHO, EPA UST, ERNS, FRS, FTTS, ICIS, INACTIVE PCS, PCS ENF, PCS FACILITY, PRP-CORP, RCRA_NONGEN, SEMS_8R_ACTIVE SITES, SEMS_SMELTER, SWRCY - WA, SWTIRE 3 - WA, UST - WA] ***(cont.)***

Envirosite ID: 6528668
EPA ID: N/R

DEBRIS EPA SWRCY ***(cont.)***

Longitude :	-122.42583
Last Date in Agency List :	2023-01-05
Facility Name :	Simon Metals LLC
Facility Address :	2202 E River St, Tacoma, WA 98421.0
Phone :	800-562-8464
Region :	10
Recovery :	Y
Landfill :	N
C D :	N
Composting :	N
Demolition :	N
Electronic :	Y
HHW :	N
Metals :	Y
Tires :	N
Transfer Station :	N/R
Vehicles :	N
LF C D :	N
LF HW :	N
LF MSW :	N
Latitude :	47.247369
Longitude :	-122.41773
Last Date in Agency List :	2023-01-05

DOCKET

Facility Name :	JOSEPH SIMON & SONS INCORPORATED
Facility Address :	2202 E RIVER ST, TACOMA, WA 984211595

Site Activity Details

Enforcement Action Case Number :	10-1988-0011
Activity ID :	54137
Enforcement Action Name :	JOSEPH SIMON & SONS INCORPORATED
Last Date in Agency List :	2022-12-14
Final Ordr Iss/Final Order Enter Date:	1991-10-22
Complaint/Proposed Order Actual Date:	1991-10-22
Final Order Issued Actual Date :	1991-10-22
Final Order Name :	WA NATURAL GAS/UTILITIES

Map Id: CR281
Direction: ESE
Distance: 0.561 mi., 2964 ft.
Elevation: 13 ft.
Relative: Lower

Site Name : SIMON METALS LLC | SIMON METAL FIRE RESPONSE | METRO METALS NW INC
2202 E RIVER ST | 2202 EAST RIVER ST | 2202 EAST RIVER STREET
TACOMA | Tacoma | TACOMA, WA

Database(s) : [AFS, ALL SITES - WA, BRS, DEBRIS EPA SWRCY, DOCKET, ECHO, EPA UST, ERNS, FRS, FTTS, ICIS, INACTIVE PCS, PCS ENF, PCS FACILITY, PRP-CORP, RCRA_NONGEN, SEMS_8R_ACTIVE SITES, SEMS_SMELTER, SWRCY - WA, SWTIRE 3 - WA, UST - WA] ***(cont.)***

Envirosite ID: 6528668
EPA ID: N/R

DOCKET ***(cont.)***

Final Ordr Iss/Final Order Enter Date:	1991-10-22
Complaint/Proposed Order Actual Date:	1991-10-22
Final Order Issued Actual Date :	1991-10-22
Final Order Name :	WA NATURAL GAS/SIMON & SONS

Final Ordr Iss/Final Order Enter Date:	1991-05-10
Complaint/Proposed Order Actual Date:	1991-05-10
Final Order Issued Actual Date :	1991-05-10
Final Order Name :	WA NATURAL GAS/TACOMA CY ET AL

Complaint Summary

Respondent/Defendant Name :	BURLINGTON NORTHERN RAILROAD CO
Named in Complaint :	Y
Named in Final Order :	Y

Respondent/Defendant Name :	CHELAN CO PUD #1
Named in Complaint :	Y
Named in Final Order :	Y

Respondent/Defendant Name :	DOUGLAS CO PUD #1
Named in Complaint :	Y
Named in Final Order :	Y

Respondent/Defendant Name :	DVR, L.L.C.
Named in Complaint :	N
Named in Final Order :	N

Respondent/Defendant Name :	HANSON, LARRY J
Named in Complaint :	Y
Named in Final Order :	Y

Respondent/Defendant Name :	HYGRADE FOOD PRODUCTS
Named in Complaint :	Y
Named in Final Order :	Y

Respondent/Defendant Name :	JOSEPH SIMON & SONS INC
Named in Complaint :	Y
Named in Final Order :	Y

Map Id: CR281
Direction: ESE
Distance: 0.561 mi., 2964 ft.
Elevation: 13 ft.
Relative: Lower

Site Name : SIMON METALS LLC | SIMON METAL FIRE RESPONSE | METRO METALS NW INC
2202 E RIVER ST | 2202 EAST RIVER ST | 2202 EAST RIVER STREET
TACOMA | Tacoma | TACOMA, WA

Database(s) : [AFS, ALL SITES - WA, BRS, DEBRIS EPA SWRCY, DOCKET, ECHO, EPA UST, ERNS, FRS, FTTS, ICIS, INACTIVE PCS, PCS ENF, PCS FACILITY, PRP-CORP, RCRA_NONGEN, SEMS_8R_ACTIVE SITES, SEMS_SMELTER, SWRCY - WA, SWTIRE 3 - WA, UST - WA] ***(cont.)***

Envirosite ID: 6528668
EPA ID: N/R

DOCKET ***(cont.)***

Respondent/Defendant Name :	LEWIS CO PUD #1
Named in Complaint :	Y
Named in Final Order :	Y
Respondent/Defendant Name :	PUGET SOUND & LIGHT CO
Named in Complaint :	Y
Named in Final Order :	Y
Respondent/Defendant Name :	SEATTLE CITY LIGHT
Named in Complaint :	Y
Named in Final Order :	Y
Respondent/Defendant Name :	SIMCHUCK, JOHN D
Named in Complaint :	Y
Named in Final Order :	Y
Respondent/Defendant Name :	TACOMA CITY LIGHT
Named in Complaint :	Y
Named in Final Order :	Y
Respondent/Defendant Name :	TACOMA, CY OF
Named in Complaint :	Y
Named in Final Order :	Y
Respondent/Defendant Name :	UNION PACIFIC RAILROAD CO
Named in Complaint :	Y
Named in Final Order :	Y
Respondent/Defendant Name :	WASHINGTON NATURAL GAS CO
Named in Complaint :	Y
Named in Final Order :	Y
SEP Category :	N/R
SEP Description :	N/R
Regional Docket Number :	90-5373(C)

Map Id: CR281
Direction: ESE
Distance: 0.561 mi., 2964 ft.
Elevation: 13 ft.
Relative: Lower

Site Name : SIMON METALS LLC | SIMON METAL FIRE RESPONSE | METRO METALS NW INC
2202 E RIVER ST | 2202 EAST RIVER ST | 2202 EAST RIVER STREET
TACOMA | Tacoma | TACOMA, WA

Database(s) : [AFS, ALL SITES - WA, BRS, DEBRIS EPA SWRCY, DOCKET, ECHO, EPA UST, ERNS, FRS, FTTS, ICIS, INACTIVE PCS, PCS ENF, PCS FACILITY, PRP-CORP, RCRA_NONGEN, SEMS_8R_ACTIVE SITES, SEMS_SMELTER, SWRCY - WA, SWTIRE 3 - WA, UST - WA] ***(cont.)***

Envirosite ID: 6528668
EPA ID: N/R

DOCKET ***(cont.)***

Standard Industrial Classification (SIC) Summary

Registry ID :	110000828418
Primary SIC :	5093 - SCRAP AND WASTE MATERIALS
Primary NAICS :	423930 - Recyclable Material Merchant Wholesalers
Settlement FRS ICIS Facility :	12143 - JOSEPH SIMON & SONS INCORPORATED 30903 - COMMENCEMENT BAY, NEAR SHORE/TIDE FLATS
Pollutants (SRS) :	Lead Mercury Organic compounds PCBs PLYNCLRARMATC HYDCAR
Admin EA Closed Actual Date :	2006-05-19
Enforcement Action Name :	TACOMA TAR PITS
Enforcement Action Resolution :	Final Order With Specified Cost Recovery
Violation Types :	Violation Of A Previously Issued AO Violation Of PCB Rules
Case Law Sections :	CERCLA 106A - Imminent & Substantial Endangerment Order CERCLA 106B - Superfund CERCLA 107A - Cost Recovery CERCLA 107C3 - Treble Damages CERCLA 122G - Administrative De Minimis Settlement

Violation Penalties and Compliance Summary

Compliance Action Cost :	0
EPA Penalty Assessed Amount :	0
Cost Recovery Required :	N/R
Cost of SEP :	0
Cost of Complying Actions :	N/R

Site Activity Details

Enforcement Action Case Number :	10-1994-0076
Activity ID :	54955
Enforcement Action Name :	JOSEPH SIMON & SONS INCORPORATED
Last Date in Agency List :	2022-12-14

Map Id: CR281
Direction: ESE
Distance: 0.561 mi., 2964 ft.
Elevation: 13 ft.
Relative: Lower

Site Name : SIMON METALS LLC | SIMON METAL FIRE RESPONSE | METRO METALS NW INC
2202 E RIVER ST | 2202 EAST RIVER ST | 2202 EAST RIVER STREET
TACOMA | Tacoma | TACOMA, WA

Database(s) : [AFS, ALL SITES - WA, BRS, DEBRIS EPA SWRCY, DOCKET, ECHO, EPA UST, ERNS, FRS, FTTS, ICIS, INACTIVE PCS, PCS ENF, PCS FACILITY, PRP-CORP, RCRA_NONGEN, SEMS_8R_ACTIVE SITES, SEMS_SMELTER, SWRCY - WA, SWTIRE 3 - WA, UST - WA] ***(cont.)***

Envirosite ID: 6528668
EPA ID: N/R

DOCKET ***(cont.)***

Final Ordr Iss/Final Order Enter Date:	1994-08-31
Complaint/Proposed Order Actual Date:	1994-03-23
Final Order Issued Actual Date :	1994-08-31
Final Order Name :	JOSEPH SIMON & SONS, INC.

Complaint Summary

Respondent/Defendant Name :	JOSEPH SIMON & SONS
Named in Complaint :	Y
Named in Final Order :	Y
SEP Category :	N/R
SEP Description :	N/R
Regional Docket Number :	N/R

Standard Industrial Classification (SIC) Summary

Registry ID :	110000828418
Primary SIC :	5093 - SCRAP AND WASTE MATERIALS
Primary NAICS :	423930 - Recyclable Material Merchant Wholesalers
Settlement FRS ICIS Facility :	12143 - JOSEPH SIMON & SONS INCORPORATED
Pollutants (SRS) :	NONE
Admin EA Closed Actual Date :	1997-11-12
Enforcement Action Name :	JOSEPH SIMON & SONS, INC.
Enforcement Action Resolution :	Final Order With Penalty
Violation Types :	N/R
Case Law Sections :	TSCA 6-PCBS - PCBS

Violation Penalties and Compliance Summary

Compliance Action Cost :	0
EPA Penalty Assessed Amount :	86700

Map Id: CR281
Direction: ESE
Distance: 0.561 mi., 2964 ft.
Elevation: 13 ft.
Relative: Lower

Site Name : SIMON METALS LLC | SIMON METAL FIRE RESPONSE | METRO METALS NW INC
2202 E RIVER ST | 2202 EAST RIVER ST | 2202 EAST RIVER STREET
TACOMA | Tacoma | TACOMA, WA

Database(s) : [AFS, ALL SITES - WA, BRS, DEBRIS EPA SWRCY, DOCKET, ECHO, EPA UST, ERNS, FRS, FTTS, ICIS, INACTIVE PCS, PCS ENF, PCS FACILITY, PRP-CORP, RCRA_NONGEN, SEMS_8R_ACTIVE SITES, SEMS_SMELTER, SWRCY - WA, SWTIRE 3 - WA, UST - WA] ***(cont.)***

Envirosite ID: 6528668
EPA ID: N/R

DOCKET ***(cont.)***

Cost Recovery Required :	N/R
Cost of SEP :	0
Cost of Complying Actions :	N/R
Facility Name :	SIMON METALS LLC
Facility Address :	2202 E RIVER ST, TACOMA, WA 98421-1595

Site Activity Details

Enforcement Action Case Number :	WA-103667
Activity ID :	3400005870
Enforcement Action Name :	SIMON METALS LLC
Last Date in Agency List :	2018-12-17
Final Ordr Iss/Final Order Enter Date:	N/R
Complaint/Proposed Order Actual Date:	N/R
Final Order Issued Actual Date :	N/R
Final Order Name :	N/R

Complaint Summary

Respondent/Defendant Name :	N/R
Named in Complaint :	N/R
Named in Final Order :	N/R
SEP Category :	N/R
SEP Description :	N/R
Regional Docket Number :	N/R

Standard Industrial Classification (SIC) Summary

Registry ID :	110000828418
Primary SIC :	5093 - SCRAP AND WASTE MATERIALS
Primary NAICS :	N/R
Settlement FRS ICIS Facility :	N/R - N/R

Map Id: CR281
Direction: ESE
Distance: 0.561 mi., 2964 ft.
Elevation: 13 ft.
Relative: Lower

Site Name : SIMON METALS LLC | SIMON METAL FIRE RESPONSE | METRO METALS NW INC
2202 E RIVER ST | 2202 EAST RIVER ST | 2202 EAST RIVER STREET
TACOMA | Tacoma | TACOMA, WA

Database(s) : [AFS, ALL SITES - WA, BRS, DEBRIS EPA SWRCY, DOCKET, ECHO, EPA UST, ERNS, FRS, FTTS, ICIS, INACTIVE PCS, PCS ENF, PCS FACILITY, PRP-CORP, RCRA_NONGEN, SEMS_8R_ACTIVE SITES, SEMS_SMELTER, SWRCY - WA, SWTIRE 3 - WA, UST - WA] ***(cont.)***

Envirosite ID: 6528668
EPA ID: N/R

DOCKET ***(cont.)***

Pollutants (SRS) :	N/R
Admin EA Closed Actual Date :	2011-05-25
Enforcement Action Name :	N/R
Enforcement Action Resolution :	N/R
Violation Types :	N/R
Case Law Sections :	CWA OTHER - Violations not covered elsewhere

Violation Penalties and Compliance Summary

Compliance Action Cost :	N/R
EPA Penalty Assessed Amount :	N/R
Cost Recovery Required :	N/R
Cost of SEP :	N/R
Cost of Complying Actions :	N/R

Site Activity Details

Enforcement Action Case Number :	WA-120939
Activity ID :	3400007005
Enforcement Action Name :	SIMON METALS LLC
Last Date in Agency List :	2018-12-17
Final Ordr Iss/Final Order Enter Date:	N/R
Complaint/Proposed Order Actual Date:	N/R
Final Order Issued Actual Date :	N/R
Final Order Name :	N/R

Complaint Summary

Respondent/Defendant Name :	N/R
Named in Complaint :	N/R
Named in Final Order :	N/R
SEP Category :	N/R
SEP Description :	N/R

Map Id: CR281
Direction: ESE
Distance: 0.561 mi., 2964 ft.
Elevation: 13 ft.
Relative: Lower

Site Name : SIMON METALS LLC | SIMON METAL FIRE RESPONSE | METRO METALS NW INC
2202 E RIVER ST | 2202 EAST RIVER ST | 2202 EAST RIVER STREET
TACOMA | Tacoma | TACOMA, WA

Database(s) : [AFS, ALL SITES - WA, BRS, DEBRIS EPA SWRCY, DOCKET, ECHO, EPA UST, ERNS, FRS, FTTS, ICIS, INACTIVE PCS, PCS ENF, PCS FACILITY, PRP-CORP, RCRA_NONGEN, SEMS_8R_ACTIVE SITES, SEMS_SMELTER, SWRCY - WA, SWTIRE 3 - WA, UST - WA] ***(cont.)***

Envirosite ID: 6528668
EPA ID: N/R

DOCKET ***(cont.)***

Regional Docket Number : N/R

Standard Industrial Classification (SIC) Summary
Registry ID : 110000828418
Primary SIC : 5093 - SCRAP AND WASTE MATERIALS
Primary NAICS : N/R

Settlement FRS ICIS Facility : N/R - N/R

Pollutants (SRS) : N/R

Admin EA Closed Actual Date : 2011-05-09
Enforcement Action Name : N/R
Enforcement Action Resolution : N/R

Violation Types : N/R

Case Law Sections : CWA OTHER - Violations not covered elsewhere

Violation Penalties and Compliance Summary
Compliance Action Cost : N/R
EPA Penalty Assessed Amount : N/R
Cost Recovery Required : N/R
Cost of SEP : N/R
Cost of Complying Actions : N/R

Site Activity Details
Enforcement Action Case Number : WA-229540
Activity ID : 3400011248
Enforcement Action Name : SIMON METALS LLC
Last Date in Agency List : 2018-12-17

Final Ordr Iss/Final Order Enter Date: N/R
Complaint/Proposed Order Actual Date: N/R
Final Order Issued Actual Date : N/R
Final Order Name : N/R

Map Id: CR281
Direction: ESE
Distance: 0.561 mi., 2964 ft.
Elevation: 13 ft.
Relative: Lower

Site Name : SIMON METALS LLC | SIMON METAL FIRE RESPONSE | METRO METALS NW INC
2202 E RIVER ST | 2202 EAST RIVER ST | 2202 EAST RIVER STREET
TACOMA | Tacoma | TACOMA, WA

Database(s) : [AFS, ALL SITES - WA, BRS, DEBRIS EPA SWRCY, DOCKET, ECHO, EPA UST, ERNS, FRS, FTTS, ICIS, INACTIVE PCS, PCS ENF, PCS FACILITY, PRP-CORP, RCRA_NONGEN, SEMS_8R_ACTIVE SITES, SEMS_SMELTER, SWRCY - WA, SWTIRE 3 - WA, UST - WA] ***(cont.)***

Envirosite ID: 6528668
EPA ID: N/R

DOCKET ***(cont.)***

Complaint Summary

Respondent/Defendant Name :	N/R
Named in Complaint :	N/R
Named in Final Order :	N/R
SEP Category :	N/R
SEP Description :	N/R
Regional Docket Number :	N/R

Standard Industrial Classification (SIC) Summary

Registry ID :	110000828418
Primary SIC :	5093 - SCRAP AND WASTE MATERIALS
Primary NAICS :	N/R
Settlement FRS ICIS Facility :	N/R - N/R
Pollutants (SRS) :	N/R
Admin EA Closed Actual Date :	2012-05-22
Enforcement Action Name :	N/R
Enforcement Action Resolution :	N/R
Violation Types :	N/R
Case Law Sections :	CWA OTHER - Violations not covered elsewhere

Violation Penalties and Compliance Summary

Compliance Action Cost :	N/R
EPA Penalty Assessed Amount :	N/R
Cost Recovery Required :	N/R
Cost of SEP :	N/R
Cost of Complying Actions :	N/R

Map Id: CR281
Direction: ESE
Distance: 0.561 mi., 2964 ft.
Elevation: 13 ft.
Relative: Lower

Site Name : SIMON METALS LLC | SIMON METAL FIRE RESPONSE | METRO METALS NW INC
2202 E RIVER ST | 2202 EAST RIVER ST | 2202 EAST RIVER STREET
TACOMA | Tacoma | TACOMA, WA

Database(s) : [AFS, ALL SITES - WA, BRS, DEBRIS EPA SWRCY, DOCKET, ECHO, EPA UST, ERNS, FRS, FTTS, ICIS, INACTIVE PCS, PCS ENF, PCS FACILITY, PRP-CORP, RCRA_NONGEN, SEMS_8R_ACTIVE SITES, SEMS_SMELTER, SWRCY - WA, SWTIRE 3 - WA, UST - WA] ***(cont.)***

Envirosite ID: 6528668
EPA ID: N/R

DOCKET ***(cont.)***

Site Activity Details

Enforcement Action Case Number :	WA-229694
Activity ID :	3400011282
Enforcement Action Name :	SIMON METALS LLC
Last Date in Agency List :	2018-12-17
Final Ordr Iss/Final Order Enter Date:	N/R
Complaint/Proposed Order Actual Date:	N/R
Final Order Issued Actual Date :	N/R
Final Order Name :	N/R

Complaint Summary

Respondent/Defendant Name :	N/R
Named in Complaint :	N/R
Named in Final Order :	N/R
SEP Category :	N/R
SEP Description :	N/R
Regional Docket Number :	N/R

Standard Industrial Classification (SIC) Summary

Registry ID :	110000828418
Primary SIC :	5093 - SCRAP AND WASTE MATERIALS
Primary NAICS :	N/R
Settlement FRS ICIS Facility :	N/R - N/R
Pollutants (SRS) :	N/R
Admin EA Closed Actual Date :	2012-05-22
Enforcement Action Name :	N/R
Enforcement Action Resolution :	N/R
Violation Types :	N/R

Map Id: CR281
Direction: ESE
Distance: 0.561 mi., 2964 ft.
Elevation: 13 ft.
Relative: Lower

Site Name : SIMON METALS LLC | SIMON METAL FIRE RESPONSE | METRO METALS NW INC
2202 E RIVER ST | 2202 EAST RIVER ST | 2202 EAST RIVER STREET
TACOMA | Tacoma | TACOMA, WA

Database(s) : [AFS, ALL SITES - WA, BRS, DEBRIS EPA SWRCY, DOCKET, ECHO, EPA UST, ERNS, FRS, FTTS, ICIS, INACTIVE PCS, PCS ENF, PCS FACILITY, PRP-CORP, RCRA_NONGEN, SEMS_8R_ACTIVE SITES, SEMS_SMELTER, SWRCY - WA, SWTIRE 3 - WA, UST - WA] ***(cont.)***

Envirosite ID: 6528668
EPA ID: N/R

DOCKET ***(cont.)***

Case Law Sections : CWA OTHER - Violations not covered elsewhere

Violation Penalties and Compliance Summary
- Compliance Action Cost : N/R
- EPA Penalty Assessed Amount : N/R
- Cost Recovery Required : N/R
- Cost of SEP : N/R
- Cost of Complying Actions : N/R

Site Activity Details
- Enforcement Action Case Number : WA-231786
- Activity ID : 3400011718
- Enforcement Action Name : SIMON METALS LLC
- Last Date in Agency List : 2018-12-17

- Final Ordr Iss/Final Order Enter Date: N/R
- Complaint/Proposed Order Actual Date: N/R
- Final Order Issued Actual Date : N/R
- Final Order Name : N/R

Complaint Summary
- Respondent/Defendant Name : N/R
- Named in Complaint : N/R
- Named in Final Order : N/R

- SEP Category : N/R
- SEP Description : N/R

- Regional Docket Number : N/R

Standard Industrial Classification (SIC) Summary
- Registry ID : 110000828418
- Primary SIC : 5093 - SCRAP AND WASTE MATERIALS
- Primary NAICS : N/R

Map Id: CR281
Direction: ESE
Distance: 0.561 mi., 2964 ft.
Elevation: 13 ft.
Relative: Lower

Site Name : SIMON METALS LLC | SIMON METAL FIRE RESPONSE | METRO METALS NW INC
2202 E RIVER ST | 2202 EAST RIVER ST | 2202 EAST RIVER STREET
TACOMA | Tacoma | TACOMA, WA

Database(s) : [AFS, ALL SITES - WA, BRS, DEBRIS EPA SWRCY, DOCKET, ECHO, EPA UST, ERNS, FRS, FTTS, ICIS, INACTIVE PCS, PCS ENF, PCS FACILITY, PRP-CORP, RCRA_NONGEN, SEMS_8R_ACTIVE SITES, SEMS_SMELTER, SWRCY - WA, SWTIRE 3 - WA, UST - WA] ***(cont.)***

Envirosite ID: 6528668
EPA ID: N/R

DOCKET ***(cont.)***

Settlement FRS ICIS Facility :	N/R - N/R
Pollutants (SRS) :	N/R
Admin EA Closed Actual Date :	2012-05-10
Enforcement Action Name :	N/R
Enforcement Action Resolution :	N/R
Violation Types :	N/R
Case Law Sections :	CWA OTHER - Violations not covered elsewhere

Violation Penalties and Compliance Summary

Compliance Action Cost :	N/R
EPA Penalty Assessed Amount :	N/R
Cost Recovery Required :	N/R
Cost of SEP :	N/R
Cost of Complying Actions :	N/R

Site Activity Details

Enforcement Action Case Number :	WA-232162
Activity ID :	3400012050
Enforcement Action Name :	SIMON METALS LLC
Last Date in Agency List :	2018-12-17
Final Ordr Iss/Final Order Enter Date:	N/R
Complaint/Proposed Order Actual Date:	N/R
Final Order Issued Actual Date :	N/R
Final Order Name :	N/R

Complaint Summary

Respondent/Defendant Name :	N/R
Named in Complaint :	N/R
Named in Final Order :	N/R

Map Id: CR281
Direction: ESE
Distance: 0.561 mi., 2964 ft.
Elevation: 13 ft.
Relative: Lower

Site Name : SIMON METALS LLC | SIMON METAL FIRE RESPONSE | METRO METALS NW INC
2202 E RIVER ST | 2202 EAST RIVER ST | 2202 EAST RIVER STREET
TACOMA | Tacoma | TACOMA, WA

Database(s) : [AFS, ALL SITES - WA, BRS, DEBRIS EPA SWRCY, DOCKET, ECHO, EPA UST, ERNS, FRS, FTTS, ICIS, INACTIVE PCS, PCS ENF, PCS FACILITY, PRP-CORP, RCRA_NONGEN, SEMS_8R_ACTIVE SITES, SEMS_SMELTER, SWRCY - WA, SWTIRE 3 - WA, UST - WA] ***(cont.)***

Envirosite ID: 6528668
EPA ID: N/R

DOCKET ***(cont.)***

SEP Category :	N/R
SEP Description :	N/R
Regional Docket Number :	N/R

Standard Industrial Classification (SIC) Summary

Registry ID :	110000828418
Primary SIC :	5093 - SCRAP AND WASTE MATERIALS
Primary NAICS :	N/R
Settlement FRS ICIS Facility :	N/R - N/R
Pollutants (SRS) :	N/R
Admin EA Closed Actual Date :	2012-05-15
Enforcement Action Name :	N/R
Enforcement Action Resolution :	N/R
Violation Types :	N/R
Case Law Sections :	CWA OTHER - Violations not covered elsewhere

Violation Penalties and Compliance Summary

Compliance Action Cost :	N/R
EPA Penalty Assessed Amount :	N/R
Cost Recovery Required :	N/R
Cost of SEP :	N/R
Cost of Complying Actions :	N/R

Site Activity Details

Enforcement Action Case Number :	WA-423334
Activity ID :	3400058107
Enforcement Action Name :	SIMON METALS LLC
Last Date in Agency List :	2018-12-17

Map Id: CR281
Direction: ESE
Distance: 0.561 mi., 2964 ft.
Elevation: 13 ft.
Relative: Lower

Site Name : SIMON METALS LLC | SIMON METAL FIRE RESPONSE | METRO METALS NW INC
2202 E RIVER ST | 2202 EAST RIVER ST | 2202 EAST RIVER STREET
TACOMA | Tacoma | TACOMA, WA

Database(s) : [AFS, ALL SITES - WA, BRS, DEBRIS EPA SWRCY, DOCKET, ECHO, EPA UST, ERNS, FRS, FTTS, ICIS, INACTIVE PCS, PCS ENF, PCS FACILITY, PRP-CORP, RCRA_NONGEN, SEMS_8R_ACTIVE SITES, SEMS_SMELTER, SWRCY - WA, SWTIRE 3 - WA, UST - WA] ***(cont.)***

Envirosite ID: 6528668
EPA ID: N/R

DOCKET ***(cont.)***

Final Ordr Iss/Final Order Enter Date:	N/R
Complaint/Proposed Order Actual Date:	N/R
Final Order Issued Actual Date :	N/R
Final Order Name :	N/R

Complaint Summary

Respondent/Defendant Name :	N/R
Named in Complaint :	N/R
Named in Final Order :	N/R
SEP Category :	N/R
SEP Description :	N/R
Regional Docket Number :	N/R

Standard Industrial Classification (SIC) Summary

Registry ID :	110000828418
Primary SIC :	5093 - SCRAP AND WASTE MATERIALS
Primary NAICS :	N/R
Settlement FRS ICIS Facility :	N/R - N/R
Pollutants (SRS) :	N/R
Admin EA Closed Actual Date :	2013-02-25
Enforcement Action Name :	N/R
Enforcement Action Resolution :	N/R
Violation Types :	N/R
Case Law Sections :	CWA OTHER - Violations not covered elsewhere

Violation Penalties and Compliance Summary

Compliance Action Cost :	N/R
EPA Penalty Assessed Amount :	N/R

Map Id: CR281
Direction: ESE
Distance: 0.561 mi., 2964 ft.
Elevation: 13 ft.
Relative: Lower

Site Name : SIMON METALS LLC | SIMON METAL FIRE RESPONSE | METRO METALS NW INC
2202 E RIVER ST | 2202 EAST RIVER ST | 2202 EAST RIVER STREET
TACOMA | Tacoma | TACOMA, WA

Database(s) : [AFS, ALL SITES - WA, BRS, DEBRIS EPA SWRCY, DOCKET, ECHO, EPA UST, ERNS, FRS, FTTS, ICIS, INACTIVE PCS, PCS ENF, PCS FACILITY, PRP-CORP, RCRA_NONGEN, SEMS_8R_ACTIVE SITES, SEMS_SMELTER, SWRCY - WA, SWTIRE 3 - WA, UST - WA] ***(cont.)***

Envirosite ID: 6528668
EPA ID: N/R

DOCKET ***(cont.)***

Cost Recovery Required :	N/R
Cost of SEP :	N/R
Cost of Complying Actions :	N/R

Site Activity Details

Enforcement Action Case Number :	WA-733212
Activity ID :	3600226089
Enforcement Action Name :	SIMON METALS LLC
Last Date in Agency List :	2018-12-17
Final Ordr Iss/Final Order Enter Date:	N/R
Complaint/Proposed Order Actual Date:	N/R
Final Order Issued Actual Date :	N/R
Final Order Name :	N/R

Complaint Summary

Respondent/Defendant Name :	N/R
Named in Complaint :	N/R
Named in Final Order :	N/R
SEP Category :	N/R
SEP Description :	N/R
Regional Docket Number :	N/R

Standard Industrial Classification (SIC) Summary

Registry ID :	110000828418
Primary SIC :	5093 - SCRAP AND WASTE MATERIALS
Primary NAICS :	N/R
Settlement FRS ICIS Facility :	N/R - N/R
Pollutants (SRS) :	N/R
Admin EA Closed Actual Date :	2015-05-18
Enforcement Action Name :	N/R

Map Id: CR281
Direction: ESE
Distance: 0.561 mi., 2964 ft.
Elevation: 13 ft.
Relative: Lower

Site Name : SIMON METALS LLC | SIMON METAL FIRE RESPONSE | METRO METALS NW INC
2202 E RIVER ST | 2202 EAST RIVER ST | 2202 EAST RIVER STREET
TACOMA | Tacoma | TACOMA, WA

Database(s) : [AFS, ALL SITES - WA, BRS, DEBRIS EPA SWRCY, DOCKET, ECHO, EPA UST, ERNS, FRS, FTTS, ICIS, INACTIVE PCS, PCS ENF, PCS FACILITY, PRP-CORP, RCRA_NONGEN, SEMS_8R_ACTIVE SITES, SEMS_SMELTER, SWRCY - WA, SWTIRE 3 - WA, UST - WA] ***(cont.)***

Envirosite ID: 6528668
EPA ID: N/R

DOCKET ***(cont.)***

Enforcement Action Resolution :	N/R
Violation Types :	N/R
Case Law Sections :	CWA OTHER - Violations not covered elsewhere

Violation Penalties and Compliance Summary

Compliance Action Cost :	N/R
EPA Penalty Assessed Amount :	N/R
Cost Recovery Required :	N/R
Cost of SEP :	N/R
Cost of Complying Actions :	N/R

ECHO

Facility Name :	SIMON METAL FIRE RESPONSE
Facility Address :	2202 E RIVER ST, TACOMA, WA 98421
County :	PIERCE
Last Inspection Date :	2022-08-26
Registry ID :	110000828418
FIPS Code :	53053
EPA Region :	10
Inspection Count :	4
Last Inspection Days :	100
Informal Count :	0
Last Informal Action Date :	2013-10-22
Formal Action Count :	0
Last Formal Action Date :	1994-08-31
Total Penalties :	0
Penalty Count :	N/R
Last Penalty Date :	1994-08-31
Last Penalty Amount :	86700
QTRS IN NC :	12
Programs IN SNC :	1
Current Compliance Status :	Significant Violation
Three-Year Compliance Status :	VVVVVVVVVVSV
Collection Method :	ADDRESS MATCHING-HOUSE NUMBER
Reference Point :	ENTRANCE POINT OF A FACILITY OR STATION
Accuracy Meters :	50

Map Id: CR281
Direction: ESE
Distance: 0.561 mi., 2964 ft.
Elevation: 13 ft.
Relative: Lower

Site Name : SIMON METALS LLC | SIMON METAL FIRE RESPONSE | METRO METALS NW INC
2202 E RIVER ST | 2202 EAST RIVER ST | 2202 EAST RIVER STREET
TACOMA | Tacoma | TACOMA, WA

Database(s) : [AFS, ALL SITES - WA, BRS, DEBRIS EPA SWRCY, DOCKET, ECHO, EPA UST, ERNS, FRS, FTTS, ICIS, INACTIVE PCS, PCS ENF, PCS FACILITY, PRP-CORP, RCRA_NONGEN, SEMS_8R_ACTIVE SITES, SEMS_SMELTER, SWRCY - WA, SWTIRE 3 - WA, UST - WA] ***(cont.)***

Envirosite ID: 6528668
EPA ID: N/R

ECHO ***(cont.)***

Derived Tribes :	Puyallup Tribe of the Puyallup Reservation - 0 mile(s), Puyallup Tribe of the Puyallup Reservation - .7 mile(s), Muckleshoot Indian Tribe - 10.1 mile(s), Muckleshoot Indian Tribe - 13 mile(s), Nisqually Indian Tribe - 17.7 mile(s), Squaxin Island Tribe of the Squaxin Island Reservation - 22.8 mile(s), Squaxin Island Tribe of the Squaxin Island Reservation - 24.6 mile(s)
Derived HUC :	17110014
Derived WBD :	171100140502
Derived STCTY FIPS :	53053
Derived Zip :	98421
Derived CD113 :	09
Derived CB2010 :	530530602001088
MYRTK Universe :	NNN
NPDES IDs :	WAR000018
CWA Permit Types :	Minor
CWA Compliance Tracking :	On
CWA NAICS :	423930
CWA SICS :	5093
CWA Inspection Count :	2
CWA Last Inspection Days :	1538
CWA Informal Count :	N/R
CWA Formal Action Count :	N/R
CWA Last Formal Action Date :	N/R
CWA Penalties :	N/R
CWA Last Penalty Date :	N/R
CWA Last Penalty Amount :	N/R
CWA Quarters IN NC :	12
CWA Current Compliance Status :	Failure to Report DMR - Not Received
CWA Current SNC Flag :	Y
CWA 13 Quarters Compliance Status :	VVVVVVVVVVVSV
CWA 13 Quarters Effluent Exceedances:	N/R
CWA Three-Year QNCR Codes :	N/R
DFR URL :	Click here for hyperlink provided by the agency.
Facility SIC :	5093
Facility NAICS :	423930 - Recyclable Material Merchant Wholesalers
Facility Last Inspection EPA Date :	2022-08-26
Facility Last Inspection State Date :	2018-10-04
Facility Last Formal Act EPA Date :	1994-08-31
Facility Last Formal Act State Date :	N/R
Facility Last Informal Act EPA Date :	N/R
Facility Last Informal Act State Date:	2013-10-22
Facility Federal Agency :	N/R
TRI Reporter :	N/R
Facility Imp Water Flag :	N/R
Current SNC Flag :	N
Indian County Flag :	N
Federal Flag :	N/R

Map Id: CR281
Direction: ESE
Distance: 0.561 mi., 2964 ft.
Elevation: 13 ft.
Relative: Lower

Site Name : SIMON METALS LLC | SIMON METAL FIRE RESPONSE | METRO METALS NW INC
2202 E RIVER ST | 2202 EAST RIVER ST | 2202 EAST RIVER STREET
TACOMA | Tacoma | TACOMA, WA

Database(s) : [AFS, ALL SITES - WA, BRS, DEBRIS EPA SWRCY, DOCKET, ECHO, EPA UST, ERNS, FRS, FTTS, ICIS, INACTIVE PCS, PCS ENF, PCS FACILITY, PRP-CORP, RCRA_NONGEN, SEMS_8R_ACTIVE SITES, SEMS_SMELTER, SWRCY - WA, SWTIRE 3 - WA, UST - WA] ***(cont.)***

Envirosite ID: 6528668
EPA ID: N/R

ECHO ***(cont.)***

US Mexico Border Flag :	N/R
Chesapeak Bay Flag :	N/R
AIR Flag :	Y
NPDES Flag :	Y
SDWIS Flag :	N
RCRA Flag :	Y
TRI Flag :	N
GHG Flag :	N
Major Flag :	N/R
Active Flag :	Y
NAA Flag :	N
Latitude :	47.246461
Longitude :	-122.415267
Last Date in Agency List :	2023-01-16
Facility Name :	SIMON METALS LLC
Facility Address :	2202 E RIVER ST, TACOMA, WA 98421
County :	PIERCE
Last Inspection Date :	2018-10-04
Registry ID :	110000828418
FIPS Code :	53053
EPA Region :	10
Inspection Count :	6
Last Inspection Days :	493
Informal Count :	0
Last Informal Action Date :	2013-10-22
Formal Action Count :	0
Last Formal Action Date :	1994-08-31
Total Penalties :	0
Penalty Count :	N/R
Last Penalty Date :	1994-08-31
Last Penalty Amount :	86700
QTRS IN NC :	7
Programs IN SNC :	1
Current Compliance Status :	Significant Violation
Three-Year Compliance Status :	UU___VVVVVSV
Collection Method :	GPS - UNSPECIFIED
Reference Point :	POINT WHERE SUBSTANCE IS RELEASED
Accuracy Meters :	10

Map Id: CR281
Direction: ESE
Distance: 0.561 mi., 2964 ft.
Elevation: 13 ft.
Relative: Lower

Site Name : SIMON METALS LLC | SIMON METAL FIRE RESPONSE | METRO METALS NW INC
2202 E RIVER ST | 2202 EAST RIVER ST | 2202 EAST RIVER STREET
TACOMA | Tacoma | TACOMA, WA

Database(s) : [AFS, ALL SITES - WA, BRS, DEBRIS EPA SWRCY, DOCKET, ECHO, EPA UST, ERNS, FRS, FTTS, ICIS, INACTIVE PCS, PCS ENF, PCS FACILITY, PRP-CORP, RCRA_NONGEN, SEMS_8R_ACTIVE SITES, SEMS_SMELTER, SWRCY - WA, SWTIRE 3 - WA, UST - WA] ***(cont.)***

Envirosite ID: 6528668
EPA ID: N/R

ECHO ***(cont.)***

Derived Tribes :	Puyallup Tribe of the Puyallup Reservation - .2 mile(s), Puyallup Tribe of the Puyallup Reservation - .4 mile(s), Muckleshoot Indian Tribe - 10.7 mile(s), Muckleshoot Indian Tribe - 13.5 mile(s), Nisqually Indian Tribe - 17.2 mile(s), Squaxin Island Tribe of the Squaxin Island Reservation - 22.3 mile(s), Squaxin Island Tribe of the Squaxin Island Reservation - 24.1 mile(s)
Derived HUC :	17110019
Derived WBD :	171100190301
Derived STCTY FIPS :	53053
Derived Zip :	98421
Derived CD113 :	09
Derived CB2010 :	530530602001176
MYRTK Universe :	NNN
NPDES IDs :	WAR000018
CWA Permit Types :	Minor
CWA Compliance Tracking :	On
CWA NAICS :	423930
CWA SICS :	5093
CWA Inspection Count :	5
CWA Last Inspection Days :	510
CWA Informal Count :	N/R
CWA Formal Action Count :	N/R
CWA Last Formal Action Date :	N/R
CWA Penalties :	N/R
CWA Last Penalty Date :	N/R
CWA Last Penalty Amount :	N/R
CWA Quarters IN NC :	7
CWA Current Compliance Status :	Failure to Report DMR - Not Received
CWA Current SNC Flag :	Y
CWA 13 Quarters Compliance Status :	UUU___VVVVVSV
CWA 13 Quarters Effluent Exceedances:	N/R
CWA Three-Year QNCR Codes :	N/R
DFR URL :	Click here for hyperlink provided by the agency.
Facility SIC :	5093
Facility NAICS :	423930 - Recyclable Material Merchant Wholesalers
Facility Last Inspection EPA Date :	N/R
Facility Last Inspection State Date :	2018-10-04
Facility Last Formal Act EPA Date :	1994-08-31
Facility Last Formal Act State Date :	N/R
Facility Last Informal Act EPA Date :	N/R
Facility Last Informal Act State Date:	2013-10-22
Facility Federal Agency :	N/R
TRI Reporter :	N/R
Facility Imp Water Flag :	N/R
Current SNC Flag :	N
Indian County Flag :	N
Federal Flag :	N/R

Map Id: CR281
Direction: ESE
Distance: 0.561 mi., 2964 ft.
Elevation: 13 ft.
Relative: Lower

Site Name : SIMON METALS LLC | SIMON METAL FIRE RESPONSE | METRO METALS NW INC
2202 E RIVER ST | 2202 EAST RIVER ST | 2202 EAST RIVER STREET
TACOMA | Tacoma | TACOMA, WA

Database(s) : [AFS, ALL SITES - WA, BRS, DEBRIS EPA SWRCY, DOCKET, ECHO, EPA UST, ERNS, FRS, FTTS, ICIS, INACTIVE PCS, PCS ENF, PCS FACILITY, PRP-CORP, RCRA_NONGEN, SEMS_8R_ACTIVE SITES, SEMS_SMELTER, SWRCY - WA, SWTIRE 3 - WA, UST - WA] ***(cont.)***

Envirosite ID: 6528668
EPA ID: N/R

ECHO ***(cont.)***

US Mexico Border Flag :	N/R
Chesapeak Bay Flag :	N/R
AIR Flag :	N
NPDES Flag :	Y
SDWIS Flag :	N
RCRA Flag :	Y
TRI Flag :	N
GHG Flag :	N
Major Flag :	N/R
Active Flag :	Y
NAA Flag :	Y
Latitude :	47.24266
Longitude :	-122.42583
Last Date in Agency List :	2020-02-10

EPA UST

Facility Name :	JOSEPH SIMON & SONS
Facility Address :	2202 E RIVER ST, Tacoma, Washington 984211502
County :	Pierce
Facility ID :	WA1252
Facility Status :	Closed UST(s)
Open USTs :	0
Closed USTs :	1
Temporarily Out of Service USTs :	0
Date of Last Inspection :	N/R
EPA Region :	10
Tribe :	N/R
Facility ID 2 :	N/R
Latitude :	47.24642
Longitude :	-122.41536
Last Date in Agency List :	2023-01-30

Tank Details

Tank ID :	WA1252_1
Tank Status :	Closed
Installation Date :	1964-12-31
Removal Date :	N/R
Capacity :	N/R
Substances :	A Leaded Gasoline
Tank Wall Type :	N/R

Map Id: CR281
Direction: ESE
Distance: 0.561 mi., 2964 ft.
Elevation: 13 ft.
Relative: Lower

Site Name : SIMON METALS LLC | SIMON METAL FIRE RESPONSE | METRO METALS NW INC
2202 E RIVER ST | 2202 EAST RIVER ST | 2202 EAST RIVER STREET
TACOMA | Tacoma | TACOMA, WA

Database(s) : [AFS, ALL SITES - WA, BRS, DEBRIS EPA SWRCY, DOCKET, ECHO, EPA UST, ERNS, FRS, FTTS, ICIS, INACTIVE PCS, PCS ENF, PCS FACILITY, PRP-CORP, RCRA_NONGEN, SEMS_8R_ACTIVE SITES, SEMS_SMELTER, SWRCY - WA, SWTIRE 3 - WA, UST - WA] ***(cont.)***

Envirosite ID: 6528668
EPA ID: N/R

ERNS

Facility Address :	2202 EAST RIVER ST, TACOMA, WA 98421
County :	PIERCE

Incident Information

Incident Date Time :	2013-12-14 09:40:00
Type of Incident :	FIXED
Incident Cause :	OPERATOR ERROR
Incident DTG :	OCCURRED
Incident Location :	N/R
Sequence Number :	1068520
Potential Flag :	N
Description of Incident :	CALLER IS REPORTING A RELEASE OF APPROXIMATELY 200 GALLONS OF MINERAL OIL FROM A TRANSFORMER ONTO THE GROUND AND INTO A STORM DRAIN. CAUSE IS FROM A FACILITY OPERATOR RUNNING INTO THE TRANSFORMER WITH HEAVY EQUIPMENT. THE PCB CONTENT IS LESS THAN 1PPM.
Last Date in Agency List :	2015-12-23

Incident Response Summary

Date Time Received :	2013-12-14 15:07:00
Date Time Completed :	2013-12-14 15:15:00
Call Type :	Incident
Source :	TELEPHONE
Responsible Company :	JOSEPH SIMON AND SONS INC
Responsible Org Type :	PRIVATE ENTERPRISE
Responsible City :	TACOMA
Responsible State :	WA
Responsible Zip :	98421

Incident Details Summary

Remedial Action :	TAKEN SPILL EFFORTS, CONTRACTOR EN ROUTE TO REPAIR AND FINISH CLEANING.
Medium :	STORM DRAIN
Medium Description :	WATER
Body of Water :	STORM DRAIN
Weather Conditions :	OVERCAST
Water Temperature :	N/R
Water Supply Contaminated :	U
Waterway Closed :	N
Waterway Description :	N/R

Map Id: CR281
Direction: ESE
Distance: 0.561 mi., 2964 ft.
Elevation: 13 ft.
Relative: Lower

Site Name : SIMON METALS LLC | SIMON METAL FIRE RESPONSE | METRO METALS NW INC
2202 E RIVER ST | 2202 EAST RIVER ST | 2202 EAST RIVER STREET
TACOMA | Tacoma | TACOMA, WA

Database(s) : [AFS, ALL SITES - WA, BRS, DEBRIS EPA SWRCY, DOCKET, ECHO, EPA UST, ERNS, FRS, FTTS, ICIS, INACTIVE PCS, PCS ENF, PCS FACILITY, PRP-CORP, RCRA_NONGEN, SEMS_8R_ACTIVE SITES, SEMS_SMELTER, SWRCY - WA, SWTIRE 3 - WA, UST - WA] ***(cont.)***

Envirosite ID: 6528668
EPA ID: N/R

ERNS ***(cont.)***

Additional Incident Details Summary

Actual Amount :	N/R
Actual Amount Units :	N/R
Capacity of Tank :	N/R
Capacity of Tank Units :	N/R
Continuous Release Begin Date :	N/R
Continuous Release End Date :	N/R
Continuous Release Change Date :	N/R
Continuous Release Permit :	N/R
Continuous Release Type :	N/R
Description of Tank :	N/R
Device Operational :	U
DOT Crossing Number :	N/R
DOT Regulated :	U
NPDES :	N/R
NPDES Compliance :	U
Pipeline Aboveground :	ABOVE
Pipeline Covered :	U
Pipeline Type :	N/R
Tank ID :	N/R
Tank Regulated :	U
Tank Regulated by :	N/R

Materials Involved Summary

Name of Material :	OIL, MISC: MINERAL
CAS Number :	000000-00-0
Amount of Material :	200
Unit of Measure :	GALLON(S)
UN Number :	N/R
CHRIS Code :	OMN
Reached Water :	YES
Amount in Water :	0
Unit of Measure (Reach Water) :	UNKNOWN AMOUNT

Name of Material :	POLYCHLORINATED BIPHENYLS
CAS Number :	000000-00-0
Amount of Material :	1
Unit of Measure :	PART(S) PER MILLION
UN Number :	N/R
CHRIS Code :	PCB
Reached Water :	YES
Amount in Water :	0
Unit of Measure (Reach Water) :	UNKNOWN AMOUNT

Map Id: CR281
Direction: ESE
Distance: 0.561 mi., 2964 ft.
Elevation: 13 ft.
Relative: Lower

Site Name : SIMON METALS LLC | SIMON METAL FIRE RESPONSE | METRO METALS NW INC
2202 E RIVER ST | 2202 EAST RIVER ST | 2202 EAST RIVER STREET
TACOMA | Tacoma | TACOMA, WA

Database(s) : [AFS, ALL SITES - WA, BRS, DEBRIS EPA SWRCY, DOCKET, ECHO, EPA UST, ERNS, FRS, FTTS, ICIS, INACTIVE PCS, PCS ENF, PCS FACILITY, PRP-CORP, RCRA_NONGEN, SEMS_8R_ACTIVE SITES, SEMS_SMELTER, SWRCY - WA, SWTIRE 3 - WA, UST - WA] ***(cont.)***

Envirosite ID: 6528668
EPA ID: N/R

FRS

Facility Name :	SIMON METAL FIRE RESPONSE
Facility Address :	2202 E RIVER ST, TACOMA, WA 984211595
County :	PIERCE

Site Details

Registry ID :	110000828418
FRS Facility URL :	Click here for hyperlink provided by the agency.
Last Date in Agency List :	2023-02-13

Source Description

Source Description :

ICIS provides a database that, when complete, will contain enforcement and compliance information across most of EPA's programs. The vision for ICIS is to replace EPA's independent databases that contain enforcement data with a single repository for that information. Currently, ICIS contains all Federal Administrative and Judicial enforcement actions and a subset of the Permit Compliance System (PCS), which supports the National Pollutant Discharge Elimination System (NPDES). This information is maintained in ICIS by EPA in the Regional offices and at Headquarters. A future release of ICIS will completely replace PCS and will integrate that information with Federal actions already in the system. ICIS also has the capability to track other activities that support compliance and enforcement programs, including incident tracking, compliance assistance, and compliance monitoring. NCDB supports implementation of the Federal Insecticide, Fungicide, and Rodenticide Act (FIFRA) and the Toxic Substances Control Act (TSCA). The system tracks inspections in regions and states with cooperative agreements, enforcement actions, and settlements.
The NPDES module of the Compliance Information System (ICIS) tracks surface water permits issued under the Clean Water Act. Under NPDES, all facilities that discharge pollutants from any point source into waters of the United States are required to obtain a permit. The permit will likely contain limits on what can be discharged, impose monitoring and reporting requirements, and include other provisions to ensure that the discharge does not adversely affect water quality.

Map Id: CR281
Direction: ESE
Distance: 0.561 mi., 2964 ft.
Elevation: 13 ft.
Relative: Lower

Site Name : SIMON METALS LLC | SIMON METAL FIRE RESPONSE | METRO METALS NW INC
2202 E RIVER ST | 2202 EAST RIVER ST | 2202 EAST RIVER STREET
TACOMA | Tacoma | TACOMA, WA

Database(s) : [AFS, ALL SITES - WA, BRS, DEBRIS EPA SWRCY, DOCKET, ECHO, EPA UST, ERNS, FRS, FTTS, ICIS, INACTIVE PCS, PCS ENF, PCS FACILITY, PRP-CORP, RCRA_NONGEN, SEMS_8R_ACTIVE SITES, SEMS_SMELTER, SWRCY - WA, SWTIRE 3 - WA, UST - WA] ***(cont.)***

Envirosite ID: 6528668
EPA ID: N/R

FRS ***(cont.)***

Source Description :

RCRAInfo is EPA's comprehensive information system that supports the Resource Conservation and Recovery Act (RCRA) of 1976 and the Hazardous and Solid Waste Amendments (HSWA) of 1984 through the tracking of events and activities related to facilities that generate, transport, and treat, store, or dispose of hazardous waste. RCRAInfo allows RCRA program staff to track the notification, permit, compliance, and corrective action activities required under RCRA. RCRAInfo also supports generation of the National Hazardous Waste Biennial Report. All generators and treatment, storage, and disposal facilities who handle hazardous waste are required to report to the EPA Administrator at least once every two years to support creation of the Biennial Report.
The Superfund Enterprise Management System (SEMS) integrates multiple legacy systems into a comprehensive tracking and reporting tool, providing data on the inventory of active and archived hazardous waste sites evaluated by the Superfund program. It contains sites that are either proposed to be or are on the National Priorities List (NPL) as well as sites that are in the screening and assessment phase for possible inclusion on the NPL.
The WA-FSIS provides a means to query and display data maintained by the Washington Department of Ecology. This system contains key information for each facility/site that is currently, or has been, of interest to the Air Quality, Dam Safety, Hazardous Waste, Toxics Cleanup, and Water Quality Programs.

Source Description :

AIR contains compliance and permit data for stationary sources of air pollution regulated by the EPA, State, and Local air pollution agencies.

FRS Environmental Interest

Source and System ID :
ICIS - 0500000053053R5003
ICIS - 12143
ICIS - WAR000018
NCDB - D10#1094-02-25-2615
RCRAINFO - WAD980723738
SEMS - WAN001020065
WA-FSIS - 31265844

Facility Name : SIMON METALS LLC
Facility Address : 2202 E RIVER ST, TACOMA, WA 98421
County : PIERCE

Map Id: CR281
Direction: ESE
Distance: 0.561 mi., 2964 ft.
Elevation: 13 ft.
Relative: Lower

Site Name : SIMON METALS LLC | SIMON METAL FIRE RESPONSE | METRO METALS NW INC
2202 E RIVER ST | 2202 EAST RIVER ST | 2202 EAST RIVER STREET
TACOMA | Tacoma | TACOMA, WA

Database(s) : [AFS, ALL SITES - WA, BRS, DEBRIS EPA SWRCY, DOCKET, ECHO, EPA UST, ERNS, FRS, FTTS, ICIS, INACTIVE PCS, PCS ENF, PCS FACILITY, PRP-CORP, RCRA_NONGEN, SEMS_8R_ACTIVE SITES, SEMS_SMELTER, SWRCY - WA, SWTIRE 3 - WA, UST - WA] ***(cont.)***

Envirosite ID: 6528668
EPA ID: N/R

FRS ***(cont.)***

Site Details

Registry ID :	110070748586
FRS Facility URL :	Click here for hyperlink provided by the agency.
Last Date in Agency List :	2023-02-13

Source Description

Source Description :

All generators and treatment, storage, and disposal (TSD) facilities who handle hazardous waste are required to report to the EPA Administrator at least once every two years. The data collected is used to create the National Biennial Resource Conservation and Recovery Act (RCRA) Hazardous Waste Report. This data is processed within the RCRA Information (RCRAInfo) database.

FRS Environmental Interest

Source and System ID :	RCRAINFO - WAD980723738

FTTS

Facility Name :	JOSEPH SIMON & SONS, INC.
Facility Address :	2202 EAST RIVER STREET, TACOMA, WA 98421
Issue Date :	1994-03-22
Withdraw Date :	N/R
Close Date :	1994-08-25
Docket Number :	1094-02-25-2615
Case Number :	N/R
Abatement :	$0.00
Final Penalty :	$86700.00
Proposed Penalty :	$102000.00
Region :	10
Violation Code 1 :	6PR
Violation Code 2 :	6PU
Violation Code 3 :	6PI
Violation Code 4 :	6PL
Violation Code 5 :	N/R
Violation Code 6 :	N/R
Last Date in Agency List :	2017-02-09

ICIS

Facility Name :	METRO METALS NW INC
Facility Address :	2202 E RIVER ST, TACOMA, WA 98421-1595

Map Id: CR281
Direction: ESE
Distance: 0.561 mi., 2964 ft.
Elevation: 13 ft.
Relative: Lower

Site Name : SIMON METALS LLC | SIMON METAL FIRE RESPONSE | METRO METALS NW INC
2202 E RIVER ST | 2202 EAST RIVER ST | 2202 EAST RIVER STREET
TACOMA | Tacoma | TACOMA, WA

Database(s) : [AFS, ALL SITES - WA, BRS, DEBRIS EPA SWRCY, DOCKET, ECHO, EPA UST, ERNS, FRS, FTTS, ICIS, INACTIVE PCS, PCS ENF, PCS FACILITY, PRP-CORP, RCRA_NONGEN, SEMS_8R_ACTIVE SITES, SEMS_SMELTER, SWRCY - WA, SWTIRE 3 - WA, UST - WA] ***(cont.)***

Envirosite ID: 6528668
EPA ID: N/R

ICIS ***(cont.)***

Site Details

NPDES ID :	WAR000018
ICIS Facility Interest ID :	3400001127
Facility UIN :	110000828418
Facility Type Code :	Privately Owned Facility
Impaired Waters :	N/R
Latitude :	47.2426605
Longitude :	-122.425797
Last Date in Agency List :	2022-12-28
Facility Name :	SIMON METALS LLC
Facility Address :	2202 E RIVER ST, TACOMA, WA 98421-1595

Site Details

NPDES ID :	WAR000018
ICIS Facility Interest ID :	3400001127
Facility UIN :	110000828418
Facility Type Code :	Privately Owned Facility
Impaired Waters :	N/R
Latitude :	47.2426605
Longitude :	-122.425797
Last Date in Agency List :	2022-05-02

INACTIVE PCS

Issue Date :	2019-11-20
Original Issue Date :	2009-10-21
Effective Date :	2020-01-02
Expiration Date :	2024-12-31
Retirement Date :	N/R
Termination Date :	N/R
Issuing Agency :	State
Agency Type :	State
Activity ID :	3602936427
External Permit Number :	WAR000018
Facility Type Indicator :	NON-POTW
Permit Type :	General Permit Covered Facility-NPDES)
Major Minor Status :	N
Permit Status :	Effective
Total Design Flow Number :	N/R
Actual Average Flow Number :	N/R
State Water Body :	N/R
State Water Body Name :	N/R
Permit Name :	Metro Metals NW INC
Permit Comp Status :	N/R

Map Id: CR281
Direction: ESE
Distance: 0.561 mi., 2964 ft.
Elevation: 13 ft.
Relative: Lower

Site Name : SIMON METALS LLC | SIMON METAL FIRE RESPONSE | METRO METALS NW INC
2202 E RIVER ST | 2202 EAST RIVER ST | 2202 EAST RIVER STREET
TACOMA | Tacoma | TACOMA, WA

Database(s) : [AFS, ALL SITES - WA, BRS, DEBRIS EPA SWRCY, DOCKET, ECHO, EPA UST, ERNS, FRS, FTTS, ICIS, INACTIVE PCS, PCS ENF, PCS FACILITY, PRP-CORP, RCRA_NONGEN, SEMS_8R_ACTIVE SITES, SEMS_SMELTER, SWRCY - WA, SWTIRE 3 - WA, UST - WA] ***(cont.)***

Envirosite ID: 6528668
EPA ID: N/R

INACTIVE PCS ***(cont.)***

RNC Tracking :	Y
Master External Permit Number :	WAR125726
TMDL Interface :	N/R
EDMR Authorization :	N
Pretreatment Indicator :	N/R
Last Date in Agency List :	2022-09-23

Issue Date :	2014-12-03
Original Issue Date :	2009-10-21
Effective Date :	2015-01-01
Expiration Date :	2019-12-31
Retirement Date :	2020-01-01
Termination Date :	N/R
Issuing Agency :	State
Agency Type :	State
Activity ID :	3600222708
External Permit Number :	WAR000018
Facility Type Indicator :	NON-POTW
Permit Type :	General Permit Covered Facility-NPDES)
Major Minor Status :	N
Permit Status :	Administratively Continued
Total Design Flow Number :	N/R
Actual Average Flow Number :	N/R
State Water Body :	N/R
State Water Body Name :	N/R
Permit Name :	Simon Metals
Permit Comp Status :	N/R
RNC Tracking :	Y
Master External Permit Number :	WAR125726
TMDL Interface :	N/R
EDMR Authorization :	N
Pretreatment Indicator :	N/R
Last Date in Agency List :	2022-09-23

Issue Date :	2009-10-21
Original Issue Date :	2009-10-21
Effective Date :	2010-01-01
Expiration Date :	2014-12-31
Retirement Date :	2014-12-31
Termination Date :	N/R
Issuing Agency :	State
Agency Type :	State
Activity ID :	3400000894
External Permit Number :	WAR000018
Facility Type Indicator :	NON-POTW
Permit Type :	General Permit Covered Facility-NPDES)

Map Id: CR281
Direction: ESE
Distance: 0.561 mi., 2964 ft.
Elevation: 13 ft.
Relative: Lower

Site Name : SIMON METALS LLC | SIMON METAL FIRE RESPONSE | METRO METALS NW INC
2202 E RIVER ST | 2202 EAST RIVER ST | 2202 EAST RIVER STREET
TACOMA | Tacoma | TACOMA, WA

Database(s) : [AFS, ALL SITES - WA, BRS, DEBRIS EPA SWRCY, DOCKET, ECHO, EPA UST, ERNS, FRS, FTTS, ICIS, INACTIVE PCS, PCS ENF, PCS FACILITY, PRP-CORP, RCRA_NONGEN, SEMS_8R_ACTIVE SITES, SEMS_SMELTER, SWRCY - WA, SWTIRE 3 - WA, UST - WA] ***(cont.)***

Envirosite ID: 6528668
EPA ID: N/R

INACTIVE PCS ***(cont.)***

Major Minor Status :	N
Permit Status :	Administratively Continued
Total Design Flow Number :	N/R
Actual Average Flow Number :	N/R
State Water Body :	N/R
State Water Body Name :	N/R
Permit Name :	SIMON METALS
Permit Comp Status :	Y
RNC Tracking :	Y
Master External Permit Number :	WAR125726
TMDL Interface :	N/R
EDMR Authorization :	N
Pretreatment Indicator :	N/R
Last Date in Agency List :	2022-09-23

Issue Date :	2019-11-20
Original Issue Date :	2009-10-21
Effective Date :	2020-01-02
Expiration Date :	2024-12-31
Retirement Date :	N/R
Termination Date :	N/R
Issuing Agency :	State
Agency Type :	State
Activity ID :	3602936427
External Permit Number :	WAR000018
Facility Type Indicator :	NON-POTW
Permit Type :	General Permit Covered Facility-NPDES)
Major Minor Status :	N
Permit Status :	Effective
Total Design Flow Number :	N/R
Actual Average Flow Number :	N/R
State Water Body :	N/R
State Water Body Name :	N/R
Permit Name :	Metro Metals NW INC
Permit Comp Status :	N/R
RNC Tracking :	Y
Master External Permit Number :	WAR125726
TMDL Interface :	N/R
EDMR Authorization :	N
Pretreatment Indicator :	N/R
Last Date in Agency List :	2022-04-22

Issue Date :	2014-12-03
Original Issue Date :	2009-10-21
Effective Date :	2015-01-01
Expiration Date :	2019-12-31

Map Id: CR281
Direction: ESE
Distance: 0.561 mi., 2964 ft.
Elevation: 13 ft.
Relative: Lower

Site Name : SIMON METALS LLC | SIMON METAL FIRE RESPONSE | METRO METALS NW INC
2202 E RIVER ST | 2202 EAST RIVER ST | 2202 EAST RIVER STREET
TACOMA | Tacoma | TACOMA, WA

Database(s) : [AFS, ALL SITES - WA, BRS, DEBRIS EPA SWRCY, DOCKET, ECHO, EPA UST, ERNS, FRS, FTTS, ICIS, INACTIVE PCS, PCS ENF, PCS FACILITY, PRP-CORP, RCRA_NONGEN, SEMS_8R_ACTIVE SITES, SEMS_SMELTER, SWRCY - WA, SWTIRE 3 - WA, UST - WA] ***(cont.)***

Envirosite ID: 6528668
EPA ID: N/R

INACTIVE PCS ***(cont.)***

Retirement Date :	2020-01-01
Termination Date :	N/R
Issuing Agency :	State
Agency Type :	State
Activity ID :	3600222708
External Permit Number :	WAR000018
Facility Type Indicator :	NON-POTW
Permit Type :	General Permit Covered Facility-NPDES)
Major Minor Status :	N
Permit Status :	Administratively Continued
Total Design Flow Number :	N/R
Actual Average Flow Number :	N/R
State Water Body :	N/R
State Water Body Name :	N/R
Permit Name :	Simon Metals
Permit Comp Status :	N/R
RNC Tracking :	Y
Master External Permit Number :	WAR125726
TMDL Interface :	N/R
EDMR Authorization :	N
Pretreatment Indicator :	N/R
Last Date in Agency List :	2022-04-22

Issue Date :	2009-10-21
Original Issue Date :	2009-10-21
Effective Date :	2010-01-01
Expiration Date :	2014-12-31
Retirement Date :	2014-12-31
Termination Date :	N/R
Issuing Agency :	State
Agency Type :	State
Activity ID :	3400000894
External Permit Number :	WAR000018
Facility Type Indicator :	NON-POTW
Permit Type :	General Permit Covered Facility-NPDES)
Major Minor Status :	N
Permit Status :	Administratively Continued
Total Design Flow Number :	N/R
Actual Average Flow Number :	N/R
State Water Body :	N/R
State Water Body Name :	N/R
Permit Name :	SIMON METALS
Permit Comp Status :	Y
RNC Tracking :	Y
Master External Permit Number :	WAR125726
TMDL Interface :	N/R
EDMR Authorization :	N

Map Id: CR281
Direction: ESE
Distance: 0.561 mi., 2964 ft.
Elevation: 13 ft.
Relative: Lower

Site Name : SIMON METALS LLC | SIMON METAL FIRE RESPONSE | METRO METALS NW INC
2202 E RIVER ST | 2202 EAST RIVER ST | 2202 EAST RIVER STREET
TACOMA | Tacoma | TACOMA, WA

Database(s) : [AFS, ALL SITES - WA, BRS, DEBRIS EPA SWRCY, DOCKET, ECHO, EPA UST, ERNS, FRS, FTTS, ICIS, INACTIVE PCS, PCS ENF, PCS FACILITY, PRP-CORP, RCRA_NONGEN, SEMS_8R_ACTIVE SITES, SEMS_SMELTER, SWRCY - WA, SWTIRE 3 - WA, UST - WA] ***(cont.)***

Envirosite ID: 6528668
EPA ID: N/R

INACTIVE PCS ***(cont.)***

Pretreatment Indicator :	N/R
Last Date in Agency List :	2022-04-22

PCS ENF

Site Details

NPDES ID :	WAR000018
Last Date in Agency List :	2022-12-28

Formal Enforcement Actions

Settlement Entered Date :	N/R
ENF Identifier :	N/R
Activity ID :	N/R
Activity Type :	N/R
ENF Type :	N/R
Agency :	N/R
Fed Penalty Assessed Amount :	N/R
State Local Penalty Amount :	N/R

Informal Enforcement Actions

Achieved Date :	2015-05-18
Registry ID :	110000828418
ENF Identifier :	WA-733212
Activity ID :	3600226089
Activity Type :	Administrative - Informal
ENF Type :	Agency Enforcement Review
Agency :	State

Achieved Date :	2013-02-25
Registry ID :	110000828418
ENF Identifier :	WA-423334
Activity ID :	3400058107
Activity Type :	Administrative - Informal
ENF Type :	Agency Enforcement Review
Agency :	State

Achieved Date :	2012-05-22
Registry ID :	110000828418
ENF Identifier :	WA-229694
Activity ID :	3400011282
Activity Type :	Administrative - Informal
ENF Type :	Agency Enforcement Review

Map Id: CR281
Direction: ESE
Distance: 0.561 mi., 2964 ft.
Elevation: 13 ft.
Relative: Lower

Site Name : SIMON METALS LLC | SIMON METAL FIRE RESPONSE | METRO METALS NW INC
2202 E RIVER ST | 2202 EAST RIVER ST | 2202 EAST RIVER STREET
TACOMA | Tacoma | TACOMA, WA

Database(s) : [AFS, ALL SITES - WA, BRS, DEBRIS EPA SWRCY, DOCKET, ECHO, EPA UST, ERNS, FRS, FTTS, ICIS, INACTIVE PCS, PCS ENF, PCS FACILITY, PRP-CORP, RCRA_NONGEN, SEMS_8R_ACTIVE SITES, SEMS_SMELTER, SWRCY - WA, SWTIRE 3 - WA, UST - WA] ***(cont.)***

Envirosite ID: 6528668
EPA ID: N/R

PCS ENF ***(cont.)***

Agency : State

Achieved Date : 2012-05-22
Registry ID : 110000828418
ENF Identifier : WA-229540
Activity ID : 3400011248
Activity Type : Administrative - Informal
ENF Type : Agency Enforcement Review
Agency : State

Achieved Date : 2012-05-15
Registry ID : 110000828418
ENF Identifier : WA-232162
Activity ID : 3400012050
Activity Type : Administrative - Informal
ENF Type : Letter of Violation/ Warning Letter
Agency : State

Achieved Date : 2012-05-10
Registry ID : 110000828418
ENF Identifier : WA-231786
Activity ID : 3400011718
Activity Type : Administrative - Informal
ENF Type : Letter of Violation/ Warning Letter
Agency : State

Achieved Date : 2011-05-25
Registry ID : 110000828418
ENF Identifier : WA-103667
Activity ID : 3400005870
Activity Type : Administrative - Informal
ENF Type : Agency Enforcement Review
Agency : State

Achieved Date : 2011-05-09
Registry ID : 110000828418
ENF Identifier : WA-120939
Activity ID : 3400007005
Activity Type : Administrative - Informal
ENF Type : Letter of Violation/ Warning Letter
Agency : State

Map Id: CR281
Direction: ESE
Distance: 0.561 mi., 2964 ft.
Elevation: 13 ft.
Relative: Lower

Site Name : SIMON METALS LLC | SIMON METAL FIRE RESPONSE | METRO METALS NW INC
2202 E RIVER ST | 2202 EAST RIVER ST | 2202 EAST RIVER STREET
TACOMA | Tacoma | TACOMA, WA

Database(s) : [AFS, ALL SITES - WA, BRS, DEBRIS EPA SWRCY, DOCKET, ECHO, EPA UST, ERNS, FRS, FTTS, ICIS, INACTIVE PCS, PCS ENF, PCS FACILITY, PRP-CORP, RCRA_NONGEN, SEMS_8R_ACTIVE SITES, SEMS_SMELTER, SWRCY - WA, SWTIRE 3 - WA, UST - WA] ***(cont.)***

Envirosite ID: 6528668
EPA ID: N/R

PCS ENF ***(cont.)***

Site Details

NPDES ID :	WAR000018
Last Date in Agency List :	2022-04-06

Formal Enforcement Actions

Settlement Entered Date :	N/R
ENF Identifier :	N/R
Activity ID :	N/R
Activity Type :	N/R
ENF Type :	N/R
Agency :	N/R
Fed Penalty Assessed Amount :	N/R
State Local Penalty Amount :	N/R

Informal Enforcement Actions

Achieved Date :	2011-05-25
Registry ID :	110000828418
ENF Identifier :	WA-103667
Activity ID :	3400005870
Activity Type :	Administrative - Informal
ENF Type :	Agency Enforcement Review
Agency :	State

Achieved Date :	2012-05-22
Registry ID :	110000828418
ENF Identifier :	WA-229540
Activity ID :	3400011248
Activity Type :	Administrative - Informal
ENF Type :	Agency Enforcement Review
Agency :	State

Achieved Date :	2012-05-22
Registry ID :	110000828418
ENF Identifier :	WA-229694
Activity ID :	3400011282
Activity Type :	Administrative - Informal
ENF Type :	Agency Enforcement Review
Agency :	State

Achieved Date :	2015-05-18
Registry ID :	110000828418

Map Id: CR281
Direction: ESE
Distance: 0.561 mi., 2964 ft.
Elevation: 13 ft.
Relative: Lower

Site Name : SIMON METALS LLC | SIMON METAL FIRE RESPONSE | METRO METALS NW INC
2202 E RIVER ST | 2202 EAST RIVER ST | 2202 EAST RIVER STREET
TACOMA | Tacoma | TACOMA, WA

Database(s) : [AFS, ALL SITES - WA, BRS, DEBRIS EPA SWRCY, DOCKET, ECHO, EPA UST, ERNS, FRS, FTTS, ICIS, INACTIVE PCS, PCS ENF, PCS FACILITY, PRP-CORP, RCRA_NONGEN, SEMS_8R_ACTIVE SITES, SEMS_SMELTER, SWRCY - WA, SWTIRE 3 - WA, UST - WA] ***(cont.)***

Envirosite ID: 6528668
EPA ID: N/R

PCS ENF ***(cont.)***

ENF Identifier :	WA-733212
Activity ID :	3600226089
Activity Type :	Administrative - Informal
ENF Type :	Agency Enforcement Review
Agency :	State

Achieved Date :	2012-05-15
Registry ID :	110000828418
ENF Identifier :	WA-232162
Activity ID :	3400012050
Activity Type :	Administrative - Informal
ENF Type :	Letter of Violation/ Warning Letter
Agency :	State

Achieved Date :	2012-05-10
Registry ID :	110000828418
ENF Identifier :	WA-231786
Activity ID :	3400011718
Activity Type :	Administrative - Informal
ENF Type :	Letter of Violation/ Warning Letter
Agency :	State

Achieved Date :	2011-05-09
Registry ID :	110000828418
ENF Identifier :	WA-120939
Activity ID :	3400007005
Activity Type :	Administrative - Informal
ENF Type :	Letter of Violation/ Warning Letter
Agency :	State

Achieved Date :	2013-02-25
Registry ID :	110000828418
ENF Identifier :	WA-423334
Activity ID :	3400058107
Activity Type :	Administrative - Informal
ENF Type :	Agency Enforcement Review
Agency :	State

PCS FACILITY

Issue Date :	2019-11-20
Original Issue Date :	2009-10-21
Effective Date :	2020-01-02
Expiration Date :	2024-12-31

Map Id: CR281
Direction: ESE
Distance: 0.561 mi., 2964 ft.
Elevation: 13 ft.
Relative: Lower

Site Name : SIMON METALS LLC | SIMON METAL FIRE RESPONSE | METRO METALS NW INC
2202 E RIVER ST | 2202 EAST RIVER ST | 2202 EAST RIVER STREET
TACOMA | Tacoma | TACOMA, WA

Database(s) : [AFS, ALL SITES - WA, BRS, DEBRIS EPA SWRCY, DOCKET, ECHO, EPA UST, ERNS, FRS, FTTS, ICIS, INACTIVE PCS, PCS ENF, PCS FACILITY, PRP-CORP, RCRA_NONGEN, SEMS_8R_ACTIVE SITES, SEMS_SMELTER, SWRCY - WA, SWTIRE 3 - WA, UST - WA] ***(cont.)***

Envirosite ID: 6528668
EPA ID: N/R

PCS FACILITY ***(cont.)***

Retirement Date :	N/R
Termination Date :	N/R
Issuing Agency :	State
Agency Type :	State
Activity ID :	3602936427
External Permit Number :	N/R
Facility Type Indicator :	NON-POTW
Permit Type :	General Permit Covered Facility-NPDES)
Major Minor Status :	N
Permit Status :	Effective
Total Design Flow Number :	N/R
Actual Average Flow Number :	N/R
State Water Body :	N/R
State Water Body Name :	N/R
Permit Name :	Metro Metals NW INC
Permit Comp Status :	N/R
RNC Tracking :	Y
Master External Permit Number :	WAR125726
TMDL Interface :	N/R
EDMR Authorization :	N
Pretreatment Indicator :	N/R
Last Date in Agency List :	2022-04-25

Issue Date :	2014-12-03
Original Issue Date :	2009-10-21
Effective Date :	2015-01-01
Expiration Date :	2019-12-31
Retirement Date :	2020-01-01
Termination Date :	N/R
Issuing Agency :	State
Agency Type :	State
Activity ID :	3600222708
External Permit Number :	N/R
Facility Type Indicator :	NON-POTW
Permit Type :	General Permit Covered Facility-NPDES)
Major Minor Status :	N
Permit Status :	Administratively Continued
Total Design Flow Number :	N/R
Actual Average Flow Number :	N/R
State Water Body :	N/R
State Water Body Name :	N/R
Permit Name :	Simon Metals
Permit Comp Status :	N/R
RNC Tracking :	Y
Master External Permit Number :	WAR125726
TMDL Interface :	N/R
EDMR Authorization :	N

Map Id: CR281
Direction: ESE
Distance: 0.561 mi., 2964 ft.
Elevation: 13 ft.
Relative: Lower

Site Name : SIMON METALS LLC | SIMON METAL FIRE RESPONSE | METRO METALS NW INC
2202 E RIVER ST | 2202 EAST RIVER ST | 2202 EAST RIVER STREET
TACOMA | Tacoma | TACOMA, WA

Database(s) : [AFS, ALL SITES - WA, BRS, DEBRIS EPA SWRCY, DOCKET, ECHO, EPA UST, ERNS, FRS, FTTS, ICIS, INACTIVE PCS, PCS ENF, PCS FACILITY, PRP-CORP, RCRA_NONGEN, SEMS_8R_ACTIVE SITES, SEMS_SMELTER, SWRCY - WA, SWTIRE 3 - WA, UST - WA] ***(cont.)***

Envirosite ID: 6528668
EPA ID: N/R

PCS FACILITY ***(cont.)***

Pretreatment Indicator :	N/R
Last Date in Agency List :	2022-04-25

Issue Date :	2009-10-21
Original Issue Date :	2009-10-21
Effective Date :	2010-01-01
Expiration Date :	2014-12-31
Retirement Date :	2014-12-31
Termination Date :	N/R
Issuing Agency :	State
Agency Type :	State
Activity ID :	3400000894
External Permit Number :	N/R
Facility Type Indicator :	NON-POTW
Permit Type :	General Permit Covered Facility-NPDES)
Major Minor Status :	N
Permit Status :	Administratively Continued
Total Design Flow Number :	N/R
Actual Average Flow Number :	N/R
State Water Body :	N/R
State Water Body Name :	N/R
Permit Name :	SIMON METALS
Permit Comp Status :	Y
RNC Tracking :	Y
Master External Permit Number :	WAR125726
TMDL Interface :	N/R
EDMR Authorization :	N
Pretreatment Indicator :	N/R
Last Date in Agency List :	2022-04-25

Issue Date :	2019-11-20
Original Issue Date :	2009-10-21
Effective Date :	2020-01-02
Expiration Date :	2024-12-31
Retirement Date :	N/R
Termination Date :	N/R
Issuing Agency :	State
Agency Type :	State
Activity ID :	3602936427
External Permit Number :	N/R
Facility Type Indicator :	NON-POTW
Permit Type :	General Permit Covered Facility-NPDES)
Major Minor Status :	N
Permit Status :	Effective
Total Design Flow Number :	N/R
Actual Average Flow Number :	N/R

Map Id: CR281
Direction: ESE
Distance: 0.561 mi., 2964 ft.
Elevation: 13 ft.
Relative: Lower

Site Name : SIMON METALS LLC | SIMON METAL FIRE RESPONSE | METRO METALS NW INC
2202 E RIVER ST | 2202 EAST RIVER ST | 2202 EAST RIVER STREET
TACOMA | Tacoma | TACOMA, WA

Database(s) : [AFS, ALL SITES - WA, BRS, DEBRIS EPA SWRCY, DOCKET, ECHO, EPA UST, ERNS, FRS, FTTS, ICIS, INACTIVE PCS, PCS ENF, PCS FACILITY, PRP-CORP, RCRA_NONGEN, SEMS_8R_ACTIVE SITES, SEMS_SMELTER, SWRCY - WA, SWTIRE 3 - WA, UST - WA] ***(cont.)***

Envirosite ID: 6528668
EPA ID: N/R

PCS FACILITY ***(cont.)***

State Water Body :	N/R
State Water Body Name :	N/R
Permit Name :	Metro Metals NW INC
Permit Comp Status :	N/R
RNC Tracking :	Y
Master External Permit Number :	WAR125726
TMDL Interface :	N/R
EDMR Authorization :	N
Pretreatment Indicator :	N/R
Last Date in Agency List :	2022-12-28

Issue Date :	2014-12-03
Original Issue Date :	2009-10-21
Effective Date :	2015-01-01
Expiration Date :	2019-12-31
Retirement Date :	2020-01-01
Termination Date :	N/R
Issuing Agency :	State
Agency Type :	State
Activity ID :	3600222708
External Permit Number :	N/R
Facility Type Indicator :	NON-POTW
Permit Type :	General Permit Covered Facility-NPDES)
Major Minor Status :	N
Permit Status :	Administratively Continued
Total Design Flow Number :	N/R
Actual Average Flow Number :	N/R
State Water Body :	N/R
State Water Body Name :	N/R
Permit Name :	Simon Metals
Permit Comp Status :	N/R
RNC Tracking :	Y
Master External Permit Number :	WAR125726
TMDL Interface :	N/R
EDMR Authorization :	N
Pretreatment Indicator :	N/R
Last Date in Agency List :	2022-12-28

Issue Date :	2009-10-21
Original Issue Date :	2009-10-21
Effective Date :	2010-01-01
Expiration Date :	2014-12-31
Retirement Date :	2014-12-31
Termination Date :	N/R
Issuing Agency :	State
Agency Type :	State

Map Id: CR281
Direction: ESE
Distance: 0.561 mi., 2964 ft.
Elevation: 13 ft.
Relative: Lower

Site Name : SIMON METALS LLC | SIMON METAL FIRE RESPONSE | METRO METALS NW INC
2202 E RIVER ST | 2202 EAST RIVER ST | 2202 EAST RIVER STREET
TACOMA | Tacoma | TACOMA, WA

Database(s) : [AFS, ALL SITES - WA, BRS, DEBRIS EPA SWRCY, DOCKET, ECHO, EPA UST, ERNS, FRS, FTTS, ICIS, INACTIVE PCS, PCS ENF, PCS FACILITY, PRP-CORP, RCRA_NONGEN, SEMS_8R_ACTIVE SITES, SEMS_SMELTER, SWRCY - WA, SWTIRE 3 - WA, UST - WA] ***(cont.)***

Envirosite ID: 6528668
EPA ID: N/R

PCS FACILITY ***(cont.)***

Activity ID :	3400000894
External Permit Number :	N/R
Facility Type Indicator :	NON-POTW
Permit Type :	General Permit Covered Facility-NPDES)
Major Minor Status :	N
Permit Status :	Administratively Continued
Total Design Flow Number :	N/R
Actual Average Flow Number :	N/R
State Water Body :	N/R
State Water Body Name :	N/R
Permit Name :	SIMON METALS
Permit Comp Status :	Y
RNC Tracking :	Y
Master External Permit Number :	WAR125726
TMDL Interface :	N/R
EDMR Authorization :	N
Pretreatment Indicator :	N/R
Last Date in Agency List :	2022-12-28

PRP-CORP

Facility Name :	JOSEPH SIMON & SONS, INC.
Facility Address :	2202 RIVER STREET EAST, TACOMA,, WA 98421
Actual Date :	2000-12-28
Date Type :	SPECIAL NOTICE
EPA ID :	WAD980726368
Site Name :	COMMENCEMENT BAY, NEAR SHORE/TIDE FLATS
NPL Status Description :	Currently on the Final NPL
Non NPL Status Short Name :	N/R
Action Name :	Spcl Not Ltrs
Action Type Seq :	SG-12
Region Code :	10
Last Date in Agency List :	2023-02-01
Actual Date :	1991-10-19
Date Type :	SETTLEMENT DATE
EPA ID :	WAD980726368
Site Name :	COMMENCEMENT BAY, NEAR SHORE/TIDE FLATS
NPL Status Description :	Currently on the Final NPL
Non NPL Status Short Name :	N/R
Action Name :	C DECREE
Action Type Seq :	CD-2
Region Code :	10
Last Date in Agency List :	2023-02-01

Map Id: CR281
Direction: ESE
Distance: 0.561 mi., 2964 ft.
Elevation: 13 ft.
Relative: Lower

Site Name : SIMON METALS LLC | SIMON METAL FIRE RESPONSE | METRO METALS NW INC
2202 E RIVER ST | 2202 EAST RIVER ST | 2202 EAST RIVER STREET
TACOMA | Tacoma | TACOMA, WA

Database(s) : [AFS, ALL SITES - WA, BRS, DEBRIS EPA SWRCY, DOCKET, ECHO, EPA UST, ERNS, FRS, FTTS, ICIS, INACTIVE PCS, PCS ENF, PCS FACILITY, PRP-CORP, RCRA_NONGEN, SEMS_8R_ACTIVE SITES, SEMS_SMELTER, SWRCY - WA, SWTIRE 3 - WA, UST - WA] ***(cont.)***

Envirosite ID: 6528668
EPA ID: N/R

PRP-CORP ***(cont.)***

Actual Date :	1989-04-29
Date Type :	GENERAL NOTICE
EPA ID :	WAD980726368
Site Name :	COMMENCEMENT BAY, NEAR SHORE/TIDE FLATS
NPL Status Description :	Currently on the Final NPL
Non NPL Status Short Name :	N/R
Action Name :	Not Ltrs
Action Type Seq :	NJ-1
Region Code :	10
Last Date in Agency List :	2023-02-01

Actual Date :	1989-04-24
Date Type :	GENERAL NOTICE
EPA ID :	WAD980726368
Site Name :	COMMENCEMENT BAY, NEAR SHORE/TIDE FLATS
NPL Status Description :	Currently on the Final NPL
Non NPL Status Short Name :	N/R
Action Name :	Not Ltrs
Action Type Seq :	NJ-12
Region Code :	10
Last Date in Agency List :	2023-02-01

Actual Date :	1988-09-30
Date Type :	SETTLEMENT DATE
EPA ID :	WAD980726368
Site Name :	COMMENCEMENT BAY, NEAR SHORE/TIDE FLATS
NPL Status Description :	Currently on the Final NPL
Non NPL Status Short Name :	N/R
Action Name :	UNL ORDR
Action Type Seq :	UA-1
Region Code :	10
Last Date in Agency List :	2023-02-01

Actual Date :	1984-11-01
Date Type :	SETTLEMENT DATE
EPA ID :	WAD980726368
Site Name :	COMMENCEMENT BAY, NEAR SHORE/TIDE FLATS
NPL Status Description :	Currently on the Final NPL
Non NPL Status Short Name :	N/R
Action Name :	ADM ORDR
Action Type Seq :	AC-1
Region Code :	10
Last Date in Agency List :	2023-02-01

Map Id: CR281
Direction: ESE
Distance: 0.561 mi., 2964 ft.
Elevation: 13 ft.
Relative: Lower

Site Name : SIMON METALS LLC | SIMON METAL FIRE RESPONSE | METRO METALS NW INC
2202 E RIVER ST | 2202 EAST RIVER ST | 2202 EAST RIVER STREET
TACOMA | Tacoma | TACOMA, WA

Database(s) : [AFS, ALL SITES - WA, BRS, DEBRIS EPA SWRCY, DOCKET, ECHO, EPA UST, ERNS, FRS, FTTS, ICIS, INACTIVE PCS, PCS ENF, PCS FACILITY, PRP-CORP, RCRA_NONGEN, SEMS_8R_ACTIVE SITES, SEMS_SMELTER, SWRCY - WA, SWTIRE 3 - WA, UST - WA] ***(cont.)***

Envirosite ID: 6528668
EPA ID: N/R

PRP-CORP ***(cont.)***

Actual Date :	1991-09-24
Date Type :	SPECIAL NOTICE
EPA ID :	ORD095003687
Site Name :	GOULD, INC.
NPL Status Description :	Deleted from the Final NPL
Non NPL Status Short Name :	N/R
Action Name :	Spcl Not Ltrs
Action Type Seq :	SG-10
Region Code :	10
Last Date in Agency List :	2023-02-01

Actual Date :	1991-07-23
Date Type :	SPECIAL NOTICE
EPA ID :	ORD095003687
Site Name :	GOULD, INC.
NPL Status Description :	Deleted from the Final NPL
Non NPL Status Short Name :	N/R
Action Name :	Spcl Not Ltrs
Action Type Seq :	SG-3
Region Code :	10
Last Date in Agency List :	2023-02-01

Actual Date :	1988-02-18
Date Type :	GENERAL NOTICE
EPA ID :	ORD095003687
Site Name :	GOULD, INC.
NPL Status Description :	Deleted from the Final NPL
Non NPL Status Short Name :	N/R
Action Name :	Not Ltrs
Action Type Seq :	NJ-5
Region Code :	10
Last Date in Agency List :	2023-02-01

RCRA_NONGEN

Facility Name :	SIMON METALS LLC
Facility Address :	2202 E RIVER ST, TACOMA, WA 98421
County :	PIERCE

Date Form Received by Agency :	2016-02-19
EPA ID :	WAD980723738
Mailing Address :	2202 E RIVER ST, TACOMA, WA 98421
Contact :	PAULA PAUL
Contact Address :	2202 E RIVER ST, TACOMA, WA 98421
Contact Country :	US

Map Id: CR281
Direction: ESE
Distance: 0.561 mi., 2964 ft.
Elevation: 13 ft.
Relative: Lower

Site Name : SIMON METALS LLC | SIMON METAL FIRE RESPONSE | METRO METALS NW INC
2202 E RIVER ST | 2202 EAST RIVER ST | 2202 EAST RIVER STREET
TACOMA | Tacoma | TACOMA, WA

Database(s) : [AFS, ALL SITES - WA, BRS, DEBRIS EPA SWRCY, DOCKET, ECHO, EPA UST, ERNS, FRS, FTTS, ICIS, INACTIVE PCS, PCS ENF, PCS FACILITY, PRP-CORP, RCRA_NONGEN, SEMS_8R_ACTIVE SITES, SEMS_SMELTER, SWRCY - WA, SWTIRE 3 - WA, UST - WA] ***(cont.)***

Envirosite ID: 6528668
EPA ID: N/R

RCRA_NONGEN ***(cont.)***

Contact Telephone :	253-272-9364
Contact Email :	PPAUL@SIMONMETALS.COM
EPA Region :	10
Land Type :	Private
Source Type :	Implementer
Classification :	Not a generator, verified
Description :	Not a generator, verified
Last Date in Agency List :	2023-01-23

Owner/Operator Summary

Owner/Operator Name :	SIMON METALS INVESTORS LLC
Owner/Operator Address :	1505 WESTLAKE AVE N STE 320, SEATTLE, WA 98109
Owner/Operator Country :	US
Owner/Operator Telephone :	206-812-1033
Owner/Operator Email :	N/R
Owner/Operator Fax :	N/R
Legal Status :	Private
Owner/Operator Type :	Owner
Owner/Operator Start Date :	N/R
Owner/Operator End Date :	N/R

Owner/Operator Name :	SIMON METALS INVESTORS LLC
Owner/Operator Address :	2202 E RIVER ST, TACOMA, WA 98421
Owner/Operator Country :	US
Owner/Operator Telephone :	206-812-1033
Owner/Operator Email :	N/R
Owner/Operator Fax :	N/R
Legal Status :	Private
Owner/Operator Type :	Owner
Owner/Operator Start Date :	2008-05-05
Owner/Operator End Date :	N/R

Owner/Operator Name :	SIMON METALS LLC
Owner/Operator Address :	2202 E RIVER ST, TACOMA, WA 98421
Owner/Operator Country :	US
Owner/Operator Telephone :	253-272-9364
Owner/Operator Email :	N/R
Owner/Operator Fax :	N/R
Legal Status :	Private
Owner/Operator Type :	Operator
Owner/Operator Start Date :	N/R
Owner/Operator End Date :	N/R

Map Id: CR281
Direction: ESE
Distance: 0.561 mi., 2964 ft.
Elevation: 13 ft.
Relative: Lower

Site Name : SIMON METALS LLC | SIMON METAL FIRE RESPONSE | METRO METALS NW INC
2202 E RIVER ST | 2202 EAST RIVER ST | 2202 EAST RIVER STREET
TACOMA | Tacoma | TACOMA, WA

Database(s) : [AFS, ALL SITES - WA, BRS, DEBRIS EPA SWRCY, DOCKET, ECHO, EPA UST, ERNS, FRS, FTTS, ICIS, INACTIVE PCS, PCS ENF, PCS FACILITY, PRP-CORP, RCRA_NONGEN, SEMS_8R_ACTIVE SITES, SEMS_SMELTER, SWRCY - WA, SWTIRE 3 - WA, UST - WA] ***(cont.)***

Envirosite ID: 6528668
EPA ID: N/R

RCRA_NONGEN ***(cont.)***

Handler Activities Summary

U.S. Importer of Hazardous Waste :	N
Mixed Waste (Haz. and Radioactive) :	N
Recycler of Hazardous Waste :	N
Transporter of Hazardous Waste :	N
Treater, Storer or Disposer of HW :	N
Underground Injection Activity :	N
On-site Burner Exemption :	N
Furnace Exemption :	N
Used Oil Fuel Burner :	N
Used Oil Processor :	N
Used Oil Refiner :	N
Used Oil Fuel Marketer to Burner :	N
Used Oil Specification Marketer :	N
Used Oil Transfer Facility :	N
Used Oil Transporter :	N

Historical Generators

Details for this site have been truncated due to the large number of available details for this site within this dataset. For the complete details for this site, contact your Envirosite account representative for a complimentary site report containing all of the details available.

Date Form Received by Agency :	2016-02-18
Facility Name :	SIMON METALS LLC
Classification :	Not a generator, verified
Date Form Received by Agency :	2015-02-27
Facility Name :	SIMON METALS LLC
Classification :	Not a generator, verified
Date Form Received by Agency :	2013-02-25
Facility Name :	SIMON METALS LLC
Classification :	Not a generator, verified
Date Form Received by Agency :	2012-02-21
Facility Name :	SIMON METALS LLC
Classification :	Not a generator, verified
Date Form Received by Agency :	2011-02-14
Facility Name :	SIMON METALS LLC
Classification :	Small Quantity Generator

Map Id: CR281
Direction: ESE
Distance: 0.561 mi., 2964 ft.
Elevation: 13 ft.
Relative: Lower

Site Name : SIMON METALS LLC | SIMON METAL FIRE RESPONSE | METRO METALS NW INC
2202 E RIVER ST | 2202 EAST RIVER ST | 2202 EAST RIVER STREET
TACOMA | Tacoma | TACOMA, WA

Database(s) : [AFS, ALL SITES - WA, BRS, DEBRIS EPA SWRCY, DOCKET, ECHO, EPA UST, ERNS, FRS, FTTS, ICIS, INACTIVE PCS, PCS ENF, PCS FACILITY, PRP-CORP, RCRA_NONGEN, SEMS_8R_ACTIVE SITES, SEMS_SMELTER, SWRCY - WA, SWTIRE 3 - WA, UST - WA] ***(cont.)***

Envirosite ID: 6528668
EPA ID: N/R

RCRA_NONGEN ***(cont.)***

Date Form Received by Agency : 2010-02-22
Facility Name : SIMON METALS LLC
Classification : Not a generator, verified

Date Form Received by Agency : 2009-01-28
Facility Name : SIMON METALS LLC
Classification : Not a generator, verified

Date Form Received by Agency : 2008-01-03
Facility Name : JOSEPH SIMON & SONS INC
Classification : Not a generator, verified

Date Form Received by Agency : 2007-12-31
Facility Name : JOSEPH SIMON & SONS INC
Classification : Not a generator, verified

Date Form Received by Agency : 2007-01-04
Facility Name : JOSEPH SIMON & SONS INC
Classification : Not a generator, verified

Notices of Violations Summary

Date of Violation : 2013-09-23
Date Achieved Compliance : 2014-04-02
Regulation Violated : Y
Area of Violation : Generators - Records/Reporting
Enforcement Action : WRITTEN INFORMAL
Enforcement Action Date : 2013-10-22
Enf. Disposition Status : N/R
Enf. Disp. Status Date : N/R
Violation Lead Agency : State
Enforcement Lead Agency : State
Proposed Penalty Amount : N/R
Final Penalty Amount : N/R
Paid Penalty Amount : N/R

Date of Violation : 2013-09-23
Date Achieved Compliance : 2014-04-02
Regulation Violated : Y
Area of Violation : Generators - General
Enforcement Action : WRITTEN INFORMAL
Enforcement Action Date : 2013-10-22

Map Id: CR281
Direction: ESE
Distance: 0.561 mi., 2964 ft.
Elevation: 13 ft.
Relative: Lower

Site Name : SIMON METALS LLC | SIMON METAL FIRE RESPONSE | METRO METALS NW INC
2202 E RIVER ST | 2202 EAST RIVER ST | 2202 EAST RIVER STREET
TACOMA | Tacoma | TACOMA, WA

Database(s) : [AFS, ALL SITES - WA, BRS, DEBRIS EPA SWRCY, DOCKET, ECHO, EPA UST, ERNS, FRS, FTTS, ICIS, INACTIVE PCS, PCS ENF, PCS FACILITY, PRP-CORP, RCRA_NONGEN, SEMS_8R_ACTIVE SITES, SEMS_SMELTER, SWRCY - WA, SWTIRE 3 - WA, UST - WA] ***(cont.)***

Envirosite ID: 6528668
EPA ID: N/R

RCRA_NONGEN ***(cont.)***

Enf. Disposition Status :	N/R
Enf. Disp. Status Date :	N/R
Violation Lead Agency :	State
Enforcement Lead Agency :	State
Proposed Penalty Amount :	N/R
Final Penalty Amount :	N/R
Paid Penalty Amount :	N/R

Date of Violation :	2013-09-23
Date Achieved Compliance :	2013-11-20
Regulation Violated :	Y
Area of Violation :	Used Oil - Generators
Enforcement Action :	WRITTEN INFORMAL
Enforcement Action Date :	2013-10-22
Enf. Disposition Status :	N/R
Enf. Disp. Status Date :	N/R
Violation Lead Agency :	State
Enforcement Lead Agency :	State
Proposed Penalty Amount :	N/R
Final Penalty Amount :	N/R
Paid Penalty Amount :	N/R

Date of Violation :	2013-09-23
Date Achieved Compliance :	2013-11-20
Regulation Violated :	Y
Area of Violation :	State Statute or Regulation
Enforcement Action :	WRITTEN INFORMAL
Enforcement Action Date :	2013-10-22
Enf. Disposition Status :	N/R
Enf. Disp. Status Date :	N/R
Violation Lead Agency :	State
Enforcement Lead Agency :	State
Proposed Penalty Amount :	N/R
Final Penalty Amount :	N/R
Paid Penalty Amount :	N/R

Date of Violation :	2010-03-17
Date Achieved Compliance :	2010-06-03
Regulation Violated :	Y
Area of Violation :	Listing - General
Enforcement Action :	WRITTEN INFORMAL
Enforcement Action Date :	2010-03-31
Enf. Disposition Status :	N/R
Enf. Disp. Status Date :	N/R
Violation Lead Agency :	State

Map Id: CR281
Direction: ESE
Distance: 0.561 mi., 2964 ft.
Elevation: 13 ft.
Relative: Lower

Site Name : SIMON METALS LLC | SIMON METAL FIRE RESPONSE | METRO METALS NW INC
2202 E RIVER ST | 2202 EAST RIVER ST | 2202 EAST RIVER STREET
TACOMA | Tacoma | TACOMA, WA

Database(s) : [AFS, ALL SITES - WA, BRS, DEBRIS EPA SWRCY, DOCKET, ECHO, EPA UST, ERNS, FRS, FTTS, ICIS, INACTIVE PCS, PCS ENF, PCS FACILITY, PRP-CORP, RCRA_NONGEN, SEMS_8R_ACTIVE SITES, SEMS_SMELTER, SWRCY - WA, SWTIRE 3 - WA, UST - WA] ***(cont.)***

Envirosite ID: 6528668
EPA ID: N/R

RCRA_NONGEN ***(cont.)***

Enforcement Lead Agency :	State
Proposed Penalty Amount :	N/R
Final Penalty Amount :	N/R
Paid Penalty Amount :	N/R

Date of Violation :	2010-03-17
Date Achieved Compliance :	2010-04-26
Regulation Violated :	Y
Area of Violation :	Generators - Pre-transport
Enforcement Action :	WRITTEN INFORMAL
Enforcement Action Date :	2010-03-31
Enf. Disposition Status :	N/R
Enf. Disp. Status Date :	N/R
Violation Lead Agency :	State
Enforcement Lead Agency :	State
Proposed Penalty Amount :	N/R
Final Penalty Amount :	N/R
Paid Penalty Amount :	N/R

Date of Violation :	2010-03-17
Date Achieved Compliance :	2010-04-26
Regulation Violated :	Y
Area of Violation :	Used Oil - Generators
Enforcement Action :	WRITTEN INFORMAL
Enforcement Action Date :	2010-03-31
Enf. Disposition Status :	N/R
Enf. Disp. Status Date :	N/R
Violation Lead Agency :	State
Enforcement Lead Agency :	State
Proposed Penalty Amount :	N/R
Final Penalty Amount :	N/R
Paid Penalty Amount :	N/R

Date of Violation :	2010-03-17
Date Achieved Compliance :	2010-04-26
Regulation Violated :	Y
Area of Violation :	State Statute or Regulation
Enforcement Action :	WRITTEN INFORMAL
Enforcement Action Date :	2010-03-31
Enf. Disposition Status :	N/R
Enf. Disp. Status Date :	N/R
Violation Lead Agency :	State
Enforcement Lead Agency :	State
Proposed Penalty Amount :	N/R
Final Penalty Amount :	N/R

Map Id: CR281
Direction: ESE
Distance: 0.561 mi., 2964 ft.
Elevation: 13 ft.
Relative: Lower

Site Name : SIMON METALS LLC | SIMON METAL FIRE RESPONSE | METRO METALS NW INC
2202 E RIVER ST | 2202 EAST RIVER ST | 2202 EAST RIVER STREET
TACOMA | Tacoma | TACOMA, WA

Database(s) : [AFS, ALL SITES - WA, BRS, DEBRIS EPA SWRCY, DOCKET, ECHO, EPA UST, ERNS, FRS, FTTS, ICIS, INACTIVE PCS, PCS ENF, PCS FACILITY, PRP-CORP, RCRA_NONGEN, SEMS_8R_ACTIVE SITES, SEMS_SMELTER, SWRCY - WA, SWTIRE 3 - WA, UST - WA] ***(cont.)***

Envirosite ID: 6528668
EPA ID: N/R

RCRA_NONGEN ***(cont.)***

Paid Penalty Amount :	N/R
Date of Violation :	2010-03-17
Date Achieved Compliance :	2010-04-26
Regulation Violated :	Y
Area of Violation :	Used Oil - Definitions
Enforcement Action :	WRITTEN INFORMAL
Enforcement Action Date :	2010-03-31
Enf. Disposition Status :	N/R
Enf. Disp. Status Date :	N/R
Violation Lead Agency :	State
Enforcement Lead Agency :	State
Proposed Penalty Amount :	N/R
Final Penalty Amount :	N/R
Paid Penalty Amount :	N/R
Date of Violation :	2001-02-15
Date Achieved Compliance :	2001-03-10
Regulation Violated :	Y
Area of Violation :	Generators - General
Enforcement Action :	WRITTEN INFORMAL
Enforcement Action Date :	2001-02-15
Enf. Disposition Status :	N/R
Enf. Disp. Status Date :	N/R
Violation Lead Agency :	State
Enforcement Lead Agency :	State
Proposed Penalty Amount :	N/R
Final Penalty Amount :	N/R
Paid Penalty Amount :	N/R

Evaluation Action Summary

Evaluation Date :	2018-10-04
Evaluation :	COMPLIANCE EVALUATION INSPECTION ON-SITE
Area of Violation :	N/R
Date Achieved Compliance :	N/R
Evaluation Lead Agency :	State
Evaluation Date :	2013-09-23
Evaluation :	COMPLIANCE EVALUATION INSPECTION ON-SITE
Area of Violation :	Used Oil - Generators
Date Achieved Compliance :	2013-11-20
Evaluation Lead Agency :	State

Map Id: CR281
Direction: ESE
Distance: 0.561 mi., 2964 ft.
Elevation: 13 ft.
Relative: Lower

Site Name : SIMON METALS LLC | SIMON METAL FIRE RESPONSE | METRO METALS NW INC
2202 E RIVER ST | 2202 EAST RIVER ST | 2202 EAST RIVER STREET
TACOMA | Tacoma | TACOMA, WA

Database(s) : [AFS, ALL SITES - WA, BRS, DEBRIS EPA SWRCY, DOCKET, ECHO, EPA UST, ERNS, FRS, FTTS, ICIS, INACTIVE PCS, PCS ENF, PCS FACILITY, PRP-CORP, RCRA_NONGEN, SEMS_8R_ACTIVE SITES, SEMS_SMELTER, SWRCY - WA, SWTIRE 3 - WA, UST - WA] ***(cont.)***

Envirosite ID: 6528668
EPA ID: N/R

RCRA_NONGEN ***(cont.)***

Evaluation Date :	2013-09-23
Evaluation :	COMPLIANCE EVALUATION INSPECTION ON-SITE
Area of Violation :	Generators - Records/Reporting
Date Achieved Compliance :	2014-04-02
Evaluation Lead Agency :	State

Evaluation Date :	2013-09-23
Evaluation :	COMPLIANCE EVALUATION INSPECTION ON-SITE
Area of Violation :	Generators - General
Date Achieved Compliance :	2014-04-02
Evaluation Lead Agency :	State

Evaluation Date :	2013-09-23
Evaluation :	COMPLIANCE EVALUATION INSPECTION ON-SITE
Area of Violation :	State Statute or Regulation
Date Achieved Compliance :	2013-11-20
Evaluation Lead Agency :	State

Evaluation Date :	2010-03-17
Evaluation :	COMPLIANCE EVALUATION INSPECTION ON-SITE
Area of Violation :	Generators - Pre-transport
Date Achieved Compliance :	2010-04-26
Evaluation Lead Agency :	State

Evaluation Date :	2010-03-17
Evaluation :	COMPLIANCE EVALUATION INSPECTION ON-SITE
Area of Violation :	Listing - General
Date Achieved Compliance :	2010-06-03
Evaluation Lead Agency :	State

Evaluation Date :	2010-03-17
Evaluation :	COMPLIANCE EVALUATION INSPECTION ON-SITE
Area of Violation :	Used Oil - Generators
Date Achieved Compliance :	2010-04-26
Evaluation Lead Agency :	State

Evaluation Date :	2010-03-17
Evaluation :	COMPLIANCE EVALUATION INSPECTION ON-SITE
Area of Violation :	State Statute or Regulation
Date Achieved Compliance :	2010-04-26
Evaluation Lead Agency :	State

Map Id: CR281
Direction: ESE
Distance: 0.561 mi., 2964 ft.
Elevation: 13 ft.
Relative: Lower

Site Name : SIMON METALS LLC | SIMON METAL FIRE RESPONSE | METRO METALS NW INC
2202 E RIVER ST | 2202 EAST RIVER ST | 2202 EAST RIVER STREET
TACOMA | Tacoma | TACOMA, WA

Database(s) : [AFS, ALL SITES - WA, BRS, DEBRIS EPA SWRCY, DOCKET, ECHO, EPA UST, ERNS, FRS, FTTS, ICIS, INACTIVE PCS, PCS ENF, PCS FACILITY, PRP-CORP, RCRA_NONGEN, SEMS_8R_ACTIVE SITES, SEMS_SMELTER, SWRCY - WA, SWTIRE 3 - WA, UST - WA] ***(cont.)***

Envirosite ID: 6528668
EPA ID: N/R

RCRA_NONGEN ***(cont.)***

Evaluation Date :	2010-03-17
Evaluation :	COMPLIANCE EVALUATION INSPECTION ON-SITE
Area of Violation :	Used Oil - Definitions
Date Achieved Compliance :	2010-04-26
Evaluation Lead Agency :	State

SEMS_8R_ACTIVE SITES

Facility Name :	SIMON METAL FIRE RESPONSE
Facility Address :	2202 east river street, TACOMA, WA 98421
County :	PIERCE

Site Details

Site ID :	1020065
EPA ID :	WAN001020065
Region :	10
Congressional District :	09
Federal Facility :	N
Federal Facility Docket :	N
NPL Status :	Not on the NPL
Non NPL Status :	Removal Only Site (No Site Assessment Work Needed)
FIPS Code :	53053
Superfund Alternative Agreement :	N
Latitude :	+47.247100
Longitude :	-122.417500
Last Date in Agency List :	2023-01-20

Additional Information

Start Date :	2018-09-17
Finish Date :	2018-09-17
OU :	00
Action Code :	PJ
Action Name :	RP EM REM
Sequence :	1
Quality :	C
Current Action Lead :	EPA Ovrsght

SEMS_SMELTER

Facility Name :	SIMON METAL FIRE RESPONSE
Facility Address :	2202 east river street, TACOMA, WA 98421

Map Id: CR281
Direction: ESE
Distance: 0.561 mi., 2964 ft.
Elevation: 13 ft.
Relative: Lower

Site Name : SIMON METALS LLC | SIMON METAL FIRE RESPONSE | METRO METALS NW INC
2202 E RIVER ST | 2202 EAST RIVER ST | 2202 EAST RIVER STREET
TACOMA | Tacoma | TACOMA, WA

Database(s) : [AFS, ALL SITES - WA, BRS, DEBRIS EPA SWRCY, DOCKET, ECHO, EPA UST, ERNS, FRS, FTTS, ICIS, INACTIVE PCS, PCS ENF, PCS FACILITY, PRP-CORP, RCRA_NONGEN, SEMS_8R_ACTIVE SITES, SEMS_SMELTER, SWRCY - WA, SWTIRE 3 - WA, UST - WA] ***(cont.)***

Envirosite ID: 6528668
EPA ID: N/R

SEMS_SMELTER ***(cont.)***

Site ID :	1020065
EPA ID :	WAN001020065
Region :	10
Federal Facility Indicator :	N
Native American Interest :	N
NPL Status :	Not on the NPL
Primary Site - Sub Type :	Batteries/scrap metals/secondary smelting/precious metal recovery (Recycling)
Non-Primary Site - Sub Type :	N/R
Special Initiative :	N/R
Latitude :	N/R
Longitude :	N/R
Last Date in Agency List :	2023-02-02

Contaminants

Contaminant Name :	POLYCYCLIC AROMATIC HYDROCARBONS (PAHS)
Contaminants of Concern Indicator :	Y

SWRCY - WA

Facility Name :	Metro Metals Northwest Inc. - Tacoma
Facility Address :	2202 East River St, Tacoma, WA 98421
County :	Pierce

Site Details

Facility ID :	2629
Facility Type :	Recycling (non-regulated)
Regulation :	N/R
Permit Status :	Exempt
Operational Status :	Operating
Year Closed :	N/R
Ownership :	N/R
Phone :	(253) 272-9363
Public :	No
Region :	Southwest Regional Office
Contact Name :	Steve Mcfadden
Contact Title :	Controller
Contact Organization :	Simon Metals, LLC
Contact Address 1 :	2202 East River Street, Tacoma, WA 98421-1502
Contact Address 2 :	N/R
Contact Email :	smcfadden@simonmetals.com
Contact Primary Phone :	(253) 507-9859

Map Id: CR281
Direction: ESE
Distance: 0.561 mi., 2964 ft.
Elevation: 13 ft.
Relative: Lower

Site Name : SIMON METALS LLC | SIMON METAL FIRE RESPONSE | METRO METALS NW INC
2202 E RIVER ST | 2202 EAST RIVER ST | 2202 EAST RIVER STREET
TACOMA | Tacoma | TACOMA, WA

Database(s) : [AFS, ALL SITES - WA, BRS, DEBRIS EPA SWRCY, DOCKET, ECHO, EPA UST, ERNS, FRS, FTTS, ICIS, INACTIVE PCS, PCS ENF, PCS FACILITY, PRP-CORP, RCRA_NONGEN, SEMS_8R_ACTIVE SITES, SEMS_SMELTER, SWRCY - WA, SWTIRE 3 - WA, UST - WA] ***(cont.)***

Envirosite ID: 6528668
EPA ID: N/R

SWRCY - WA ***(cont.)***

Contact Extension :	N/R
Contact Fax :	N/R
Recycle Survey ID :	628
Latitude :	47.24266
Longitude :	-122.42583
Last Date in Agency List :	2023-03-29
Facility Name :	Simon Metals LLC
Facility Address :	2202 East River St, Tacoma, WA 98421
County :	Pierce

Site Details

Facility ID :	2629
Facility Type :	Material Recovery Facility (exempt)
Regulation :	173-350-310
Permit Status :	N/R
Operational Status :	Operating
Year Closed :	N/R
Ownership :	N/R
Phone :	(253) 272-9363
Public :	No
Region :	Southwest Regional Office
Contact Name :	Steve Mcfadden
Contact Title :	Controller
Contact Organization :	N/R
Contact Address 1 :	2202 East River Street, Tacoma, WA 98421-1502
Contact Address 2 :	N/R
Contact Email :	smcfadden@simonmetals.com
Contact Primary Phone :	(253) 507-9859
Contact Extension :	N/R
Contact Fax :	N/R
Recycle Survey ID :	N/R
Latitude :	N/R
Longitude :	N/R
Last Date in Agency List :	2021-04-21

SWTIRE 3 - WA

Facility Name :	Metro Metals Northwest Inc. - Tacoma
Facility Address :	2202 East River St, Tacoma, WA 98421
County :	Pierce
Permit Number :	N/R
Year Opened :	1968

Map Id: CR281
Direction: ESE
Distance: 0.561 mi., 2964 ft.
Elevation: 13 ft.
Relative: Lower

Site Name : SIMON METALS LLC | SIMON METAL FIRE RESPONSE | METRO METALS NW INC
2202 E RIVER ST | 2202 EAST RIVER ST | 2202 EAST RIVER STREET
TACOMA | Tacoma | TACOMA, WA

Database(s) : [AFS, ALL SITES - WA, BRS, DEBRIS EPA SWRCY, DOCKET, ECHO, EPA UST, ERNS, FRS, FTTS, ICIS, INACTIVE PCS, PCS ENF, PCS FACILITY, PRP-CORP, RCRA_NONGEN, SEMS_8R_ACTIVE SITES, SEMS_SMELTER, SWRCY - WA, SWTIRE 3 - WA, UST - WA] ***(cont.)***

Envirosite ID: 6528668
EPA ID: N/R

SWTIRE 3 - WA ***(cont.)***

Year Closed :	N/R
Facility Type :	Recycling (non-regulated)
Operational Status :	Operating
Permit Status :	Exempt
Regulation :	N/R
Annual Report Required :	No
Recycle Survey Required :	Yes
Open To Public :	No
Contact Name :	Steve Mcfadden
Contact Title :	Controller
Contact Organization :	Simon Metals, LLC
Contact Address :	2202 East River Street, Tacoma, WA 98421-1502
Contact Email :	smcfadden@simonmetals.com
Contact Phone :	(253) 507-9859
Contact Phone Ext :	N/R
Operator Name :	N/R
Operator Title :	N/R
Operator Organization :	Simon Metals, LLC
Operator Email :	N/R
Recycle Survey ID :	628
Web Address :	N/R
Latitude :	47.24266
Longitude :	-122.42583
Last Date in Agency List :	2022-01-31

UST - WA

Facility Name :	JOSEPH SIMON & SONS
Facility Address :	2202 E RIVER ST, Tacoma, 98421
County :	Pierce
Facility Site ID :	1252
UST Site ID :	3961
Tag Number(s) :	N/R
Responsible Unit :	Southwest
Is Active :	No
Latitude :	47.24642
Longitude :	-122.41536
Last Date in Agency List :	2022-12-29

Tank Details

Tank Name :	1
Tank Status :	Removed
Install Date :	1964-12-31
Tank Upgrade Date :	N/R

Map Id: CR281
Direction: ESE
Distance: 0.561 mi., 2964 ft.
Elevation: 13 ft.
Relative: Lower

Site Name : SIMON METALS LLC | SIMON METAL FIRE RESPONSE | METRO METALS NW INC
2202 E RIVER ST | 2202 EAST RIVER ST | 2202 EAST RIVER STREET
TACOMA | Tacoma | TACOMA, WA

Database(s) : [AFS, ALL SITES - WA, BRS, DEBRIS EPA SWRCY, DOCKET, ECHO, EPA UST, ERNS, FRS, FTTS, ICIS, INACTIVE PCS, PCS ENF, PCS FACILITY, PRP-CORP, RCRA_NONGEN, SEMS_8R_ACTIVE SITES, SEMS_SMELTER, SWRCY - WA, SWTIRE 3 - WA, UST - WA] ***(cont.)***

Envirosite ID: 6528668
EPA ID: N/R

UST - WA ***(cont.)***

Tank Permanent Closure Date :	N/R
Permit Expiration Date :	N/R
Tank Material :	Steel
Tank Construction :	N/R
Tank Corrosion Protection :	N/R
Tank Manifold :	N/R
Tank Release Detection :	N/R
Tank Tightness Test :	N/R
Tank Spill Prevention :	N/R
Capacity Range :	N/R
Actual Capacity :	N/R
Pipe Material :	Steel
Pipe Construction :	N/R
Pipe Corrosion Protection :	N/R
Tank SFC :	N/R
Dispenser SFC :	N/R
Primary Pipe Release Detection :	N/R
Secondary Pipe Release Detection :	N/R
Pipe Pumping System :	N/R
Pipe Install Date :	N/R
Turbine Sump Construction :	N/R
Tank Status Date :	1996-08-06
Tank Install Date :	N/R
Tank Overfill Prevention :	N/R

Compartments Details

Compartment Number :	1
Compartment Capacity :	N/R
Substance Stored :	Leaded Gasoline
Used Substance :	N/R
Ecy Region :	N/R

Map Id: CE282
Direction: SW
Distance: 0.562 mi., 2965 ft.
Elevation: 80 ft.
Relative: Higher

Site Name : WA UW TACOMA C ST
1953 S C ST
TACOMA, WA 98402

Database(s) : [ALL SITES - WA]

Envirosite ID: 6592656
EPA ID: N/R

ALL SITES - WA

Facility Name :	WA UW TACOMA C ST
Facility Address :	1953 S C ST, TACOMA, 98402
County :	Pierce
Facility/Site ID :	14933528
Alternate Name :	N/R
Program Name :	N/R
WRIA :	10
Legislative District :	27
Congressional District :	6
Ecology Region :	SWRO
Ecology Program Phone :	(360) 407-7224
Tribal Land :	N
Latitude :	47.24359
Longitude :	-122.4374
Last Date in Agency List :	2023-01-03

Program Details

Program :	TOXICS
Program ID :	N/R
Interaction Type :	Underground Storage Tank
Interaction Type Description :	Any one or combination of tanks (including connecting underground pipes) that is used to contain regulated substances and has a tank volume of ten percent or more beneath the surface of the ground. This term does not include any of the exempt UST systems specified in WAC 173-360-110(2) or any piping connected thereto. See WAC 173-360
Status :	Active
Start Date :	2001-12-15
End Date :	N/R
SIC :	N/R
NAICS :	N/R

Map Id: CJ283
Direction: WSW
Distance: 0.562 mi., 2968 ft.
Elevation: 229 ft.
Relative: Higher

Site Name : FIRSTIMAGE 1 TACOMA
1424 TACOMA AVE S STE E
TACOMA, WA

Database(s) : [ALL SITES - WA, ECHO, FRS, RAATS, RCRA_NONGEN, T 2 - WA]

Envirosite ID: 6591732
EPA ID: N/R

ALL SITES - WA

Facility Name :	Firstimage 1 Tacoma
Facility Address :	1424 TACOMA AVE S STE E, TACOMA, 98402-1907
County :	Pierce

Map Id: CJ283
Direction: WSW
Distance: 0.562 mi., 2968 ft.
Elevation: 229 ft.
Relative: Higher

Site Name : FIRSTIMAGE 1 TACOMA
1424 TACOMA AVE S STE E
TACOMA, WA

Database(s) : [ALL SITES - WA, ECHO, FRS, RAATS, RCRA_NONGEN, T 2 - WA] ***(cont.)***

Envirosite ID: 6591732
EPA ID: N/R

ALL SITES - WA ***(cont.)***

Facility/Site ID :	42574215
Alternate Name :	N/R
Program Name :	N/R
WRIA :	10
Legislative District :	27
Congressional District :	6
Ecology Region :	SWRO
Ecology Program Phone :	(360) 407-6171
Tribal Land :	N
Latitude :	47.24918
Longitude :	-122.44336
Last Date in Agency List :	2023-01-03

Facility/Site ID :	42574215
Alternate Name :	N/R
Program Name :	N/R
WRIA :	10
Legislative District :	27
Congressional District :	6
Ecology Region :	SWRO
Ecology Program Phone :	(360) 407-6734
Tribal Land :	N
Latitude :	47.24918
Longitude :	-122.44336
Last Date in Agency List :	2023-01-03

Facility/Site ID :	42574215
Alternate Name :	N/R
Program Name :	N/R
WRIA :	10
Legislative District :	27
Congressional District :	6
Ecology Region :	SWRO
Ecology Program Phone :	(360) 407-6731
Tribal Land :	N
Latitude :	47.24918
Longitude :	-122.44336
Last Date in Agency List :	2023-01-03

Program Details

Program :	HAZWASTE
Program ID :	WAD988485165
Interaction Type :	Hazardous Waste Generator
Interaction Type Description :	Facilities that generate any quantity of a dangerous waste. They may be classified as SQG, MQG, or LQG depending on hazardous waste generated for a given month.
Status :	Inactive
Start Date :	1991-04-16
End Date :	1993-12-06
SIC :	N/R

Map Id: CJ283
Direction: WSW
Distance: 0.562 mi., 2968 ft.
Elevation: 229 ft.
Relative: Higher

Site Name : FIRSTIMAGE 1 TACOMA
1424 TACOMA AVE S STE E
TACOMA, WA

Database(s) : [ALL SITES - WA, ECHO, FRS, RAATS, RCRA_NONGEN, T 2 - WA] ***(cont.)***

Envirosite ID: 6591732
EPA ID: N/R

ALL SITES - WA ***(cont.)***

NAICS :	N/R
Program :	HAZWASTE
Program ID :	WAD988485165
Interaction Type :	Hazardous Waste Planner
Interaction Type Description :	Under Chapter 173-307 WAC, facilities that report under Section 313 of the Emergency Planning/Community Right-To-Know Act (EPCRA), or that generate more than 2,640 pounds of hazardous waste per year, must prepare Pollution Prevention Plans.
Status :	Inactive
Start Date :	1993-01-01
End Date :	1993-12-06
SIC :	N/R
NAICS :	N/R
Program :	HAZWASTE
Program ID :	WAD988485165
Interaction Type :	Emergency/Haz Chem Rpt TIER2
Interaction Type Description :	Businesses that store 10,000 pounds or more of a hazardous chemical or 500 pounds or less, depending on the chemical, of an extremely hazardous chemical on site at any one time must report annually. Reports are sent to the State Emergency Response Commission (represented by Ecology) Local Emergency Planning Committees, and local fire departments for emergency planning. (product, not waste)
Status :	Inactive
Start Date :	1987-01-01
End Date :	1988-01-01
SIC :	N/R
NAICS :	N/R

ECHO

Facility Name :	FIRSTIMAGE 1 TACOMA
Facility Address :	1424 TACOMA AVE S STE E, TACOMA, WA 98402
County :	PIERCE
Last Inspection Date :	N/R
Registry ID :	110005360055
FIPS Code :	53053
EPA Region :	10
Inspection Count :	0
Last Inspection Days :	N/R
Informal Count :	0
Last Informal Action Date :	N/R
Formal Action Count :	0
Last Formal Action Date :	N/R
Total Penalties :	0
Penalty Count :	N/R
Last Penalty Date :	N/R

Map Id: CJ283
Direction: WSW
Distance: 0.562 mi., 2968 ft.
Elevation: 229 ft.
Relative: Higher

Site Name : FIRSTIMAGE 1 TACOMA
1424 TACOMA AVE S STE E
TACOMA, WA

Database(s) : [ALL SITES - WA, ECHO, FRS, RAATS, RCRA_NONGEN, T 2 - WA] ***(cont.)***

Envirosite ID: 6591732
EPA ID: N/R

ECHO ***(cont.)***

Last Penalty Amount :	N/R
QTRS IN NC :	0
Programs IN SNC :	0
Current Compliance Status :	No Violation Identified
Three-Year Compliance Status :	_____
Collection Method :	ADDRESS MATCHING-HOUSE NUMBER
Reference Point :	CENTER OF A FACILITY OR STATION
Accuracy Meters :	30
Derived Tribes :	Puyallup Tribe of the Puyallup Reservation - 1 mile(s), Puyallup Tribe of the Puyallup Reservation - 1.3 mile(s), Muckleshoot Indian Tribe - 11.3 mile(s), Muckleshoot Indian Tribe - 14.3 mile(s), Nisqually Indian Tribe - 17.1 mile(s), Squaxin Island Tribe of the Squaxin Island Reservation - 21.5 mile(s), Squaxin Island Tribe of the Squaxin Island Reservation - 23.4 mile(s)
Derived HUC :	17110019
Derived WBD :	171100190301
Derived STCTY FIPS :	53053
Derived Zip :	98402
Derived CD113 :	06
Derived CB2010 :	530530614003016
MYRTK Universe :	NNN
NPDES IDs :	N/R
CWA Permit Types :	N/R
CWA Compliance Tracking :	N/R
CWA NAICS :	N/R
CWA SICS :	N/R
CWA Inspection Count :	N/R
CWA Last Inspection Days :	N/R
CWA Informal Count :	N/R
CWA Formal Action Count :	N/R
CWA Last Formal Action Date :	N/R
CWA Penalties :	N/R
CWA Last Penalty Date :	N/R
CWA Last Penalty Amount :	N/R
CWA Quarters IN NC :	N/R
CWA Current Compliance Status :	N/R
CWA Current SNC Flag :	N
CWA 13 Quarters Compliance Status :	N/R
CWA 13 Quarters Effluent Exceedances:	N/R
CWA Three-Year QNCR Codes :	N/R
DFR URL :	Click here for hyperlink provided by the agency.
Facility SIC :	N/R
Facility NAICS :	325998 - All Other Miscellaneous Chemical Product and Preparation Manufacturing
Facility Last Inspection EPA Date :	N/R
Facility Last Inspection State Date :	N/R
Facility Last Formal Act EPA Date :	N/R
Facility Last Formal Act State Date :	N/R
Facility Last Informal Act EPA Date :	N/R
Facility Last Informal Act State Date:	N/R
Facility Federal Agency :	N/R
TRI Reporter :	N/R

Map Id: CJ283
Direction: WSW
Distance: 0.562 mi., 2968 ft.
Elevation: 229 ft.
Relative: Higher

Site Name : FIRSTIMAGE 1 TACOMA
1424 TACOMA AVE S STE E
TACOMA, WA

Database(s) : [ALL SITES - WA, ECHO, FRS, RAATS, RCRA_NONGEN, T 2 - WA] ***(cont.)***

Envirosite ID: 6591732
EPA ID: N/R

ECHO ***(cont.)***

Facility Imp Water Flag :	N/R
Current SNC Flag :	N
Indian County Flag :	N
Federal Flag :	N/R
US Mexico Border Flag :	N/R
Chesapeak Bay Flag :	N/R
AIR Flag :	N
NPDES Flag :	N
SDWIS Flag :	N
RCRA Flag :	Y
TRI Flag :	N
GHG Flag :	N
Major Flag :	N/R
Active Flag :	N/R
NAA Flag :	N
Latitude :	47.24882
Longitude :	-122.44357
Last Date in Agency List :	2023-01-16

FRS

Facility Name :	FIRSTIMAGE 1 TACOMA
Facility Address :	1424 TACOMA AVE S STE E, TACOMA, WA 98402-1907
County :	PIERCE

Site Details

Registry ID :	110005360055
FRS Facility URL :	Click here for hyperlink provided by the agency.
Last Date in Agency List :	2023-02-13

Source Description

Source Description :

RCRAInfo is EPA’s comprehensive information system that supports the Resource Conservation and Recovery Act (RCRA) of 1976 and the Hazardous and Solid Waste Amendments (HSWA) of 1984 through the tracking of events and activities related to facilities that generate, transport, and treat, store, or dispose of hazardous waste. RCRAInfo allows RCRA program staff to track the notification, permit, compliance, and corrective action activities required under RCRA. RCRAInfo also supports generation of the National Hazardous Waste Biennial Report. All generators and treatment, storage, and disposal facilities who handle hazardous waste are required to report to the EPA Administrator at least once every two years to support creation of the Biennial Report.
The WA-FSIS provides a means to query and display data maintained by the Washington Department of Ecology. This system contains key information for each facility/site that is currently, or has been, of interest to the Air Quality, Dam Safety, Hazardous Waste, Toxics Cleanup, and Water Quality Programs.

Map Id: CJ283
Direction: WSW
Distance: 0.562 mi., 2968 ft.
Elevation: 229 ft.
Relative: Higher

Site Name : FIRSTIMAGE 1 TACOMA
1424 TACOMA AVE S STE E
TACOMA, WA

Database(s) : [ALL SITES - WA, ECHO, FRS, RAATS, RCRA_NONGEN, T 2 - WA] ***(cont.)***

Envirosite ID: 6591732
EPA ID: N/R

FRS ***(cont.)***

FRS Environmental Interest

Source and System ID :	RCRAINFO - WAD988485165 WA-FSIS - 42574215

RAATS

Facility Name :	FIRSTIMAGE 1 TACOMA
Facility Address :	1424 TACOMA AVE S STE E, TACOMA, WA 984021907

Notices of Violations Summary

Date of Violation :	1991-07-17
Date Achieved Compliance :	N/R
Regulation Violated :	N
Area of Violation :	N/R
Enforcement Action :	N/R
Enforcement Action Date :	N/R
Enf. Disposition Status :	N/R
Enf. Disp. Status Date :	N/R
Violation Lead Agency :	N/R
Enforcement Lead Agency :	N/R
Proposed Penalty Amount :	N/R
Final Penalty Amount :	N/R
Paid Penalty Amount :	N/R

Regulation Violated :	N

RCRA_NONGEN

Facility Name :	FIRSTIMAGE 1 TACOMA
Facility Address :	1424 TACOMA AVE S STE E, TACOMA, WA 98402
County :	PIERCE
Date Form Received by Agency :	1994-01-11
EPA ID :	WAD988485165
Mailing Address :	1424 TACOMA AVE S STE E, TACOMA, WA 98402
Contact :	N/R
Contact Address :	N/R
Contact Country :	N/R
Contact Telephone :	N/R
Contact Email :	N/R
EPA Region :	10
Land Type :	Other land type
Source Type :	Implementer
Classification :	Not a generator, verified
Description :	Not a generator, verified
Last Date in Agency List :	2023-01-23

Owner/Operator Summary

Owner/Operator Name :	FIRSTIMAGE
Owner/Operator Address :	1424 TACOMA AVE S STE E, TACOMA, WA 98402

Map Id: CJ283
Direction: WSW
Distance: 0.562 mi., 2968 ft.
Elevation: 229 ft.
Relative: Higher

Site Name : FIRSTIMAGE 1 TACOMA
1424 TACOMA AVE S STE E
TACOMA, WA

Database(s) : [ALL SITES - WA, ECHO, FRS, RAATS, RCRA_NONGEN, T 2 - WA] ***(cont.)***

Envirosite ID: 6591732
EPA ID: N/R

RCRA_NONGEN ***(cont.)***

Owner/Operator Country :	US
Owner/Operator Telephone :	000-000-0000
Owner/Operator Email :	N/R
Owner/Operator Fax :	N/R
Legal Status :	Private
Owner/Operator Type :	Owner
Owner/Operator Start Date :	1996-05-02
Owner/Operator End Date :	N/R

Owner/Operator Name :	FIRSTIMAGE 1 TACOMA
Owner/Operator Address :	1424 TACOMA AVE S STE E, TACOMA, WA 98402
Owner/Operator Country :	US
Owner/Operator Telephone :	000-000-0000
Owner/Operator Email :	N/R
Owner/Operator Fax :	N/R
Legal Status :	Private
Owner/Operator Type :	Owner
Owner/Operator Start Date :	N/R
Owner/Operator End Date :	N/R

Owner/Operator Name :	FIRSTIMAGE 1 TACOMA
Owner/Operator Address :	1424 TACOMA AVE S STE E, TACOMA, WA 98402
Owner/Operator Country :	US
Owner/Operator Telephone :	000-000-0000
Owner/Operator Email :	N/R
Owner/Operator Fax :	N/R
Legal Status :	Private
Owner/Operator Type :	Operator
Owner/Operator Start Date :	N/R
Owner/Operator End Date :	N/R

Handler Activities Summary

U.S. Importer of Hazardous Waste :	N
Mixed Waste (Haz. and Radioactive) :	N
Recycler of Hazardous Waste :	N
Transporter of Hazardous Waste :	N
Treater, Storer or Disposer of HW :	N
Underground Injection Activity :	N
On-site Burner Exemption :	N
Furnace Exemption :	N
Used Oil Fuel Burner :	N
Used Oil Processor :	N
Used Oil Refiner :	N
Used Oil Fuel Marketer to Burner :	N
Used Oil Specification Marketer :	N
Used Oil Transfer Facility :	N
Used Oil Transporter :	N

Map Id: CJ283
Direction: WSW
Distance: 0.562 mi., 2968 ft.
Elevation: 229 ft.
Relative: Higher

Site Name : FIRSTIMAGE 1 TACOMA
1424 TACOMA AVE S STE E
TACOMA, WA

Database(s) : [ALL SITES - WA, ECHO, FRS, RAATS, RCRA_NONGEN, T 2 - WA] ***(cont.)***

Envirosite ID: 6591732
EPA ID: N/R

RCRA_NONGEN ***(cont.)***

Historical Generators

Date Form Received by Agency :	1994-01-10
Facility Name :	FIRSTIMAGE 1 TACOMA
Classification :	Not a generator, verified
Date Form Received by Agency :	1994-01-01
Facility Name :	FIRSTIMAGE 1 TACOMA
Classification :	Not a generator, verified

Notices of Violations Summary

Regulation Violated :	N

Evaluation Action Summary

Evaluation Date :	1991-07-17
Evaluation :	COMPLIANCE ASSISTANCE VISIT
Area of Violation :	N/R
Date Achieved Compliance :	N/R
Evaluation Lead Agency :	State

T 2 - WA

Facility Name :	Firstimage 1 Tacoma
Facility Address :	1424 TACOMA AVE S STE E, TACOMA, 98402-1907
County :	Pierce
Facility/Site ID :	42574215
Alternate Name :	N/R
Program Name :	N/R
WRIA :	10
Legislative District :	27
Congressional District :	6
Ecology Region :	SWRO
Ecology Program Phone :	(360) 407-6171
Tribal Land :	N
Latitude :	47.24918
Longitude :	-122.44336
Last Date in Agency List :	2023-01-04

Program Details

Program :	HAZWASTE
Interaction Type :	Emergency/Haz Chem Rpt TIER2

Map Id: CJ283
Direction: WSW
Distance: 0.562 mi., 2968 ft.
Elevation: 229 ft.
Relative: Higher

Site Name : FIRSTIMAGE 1 TACOMA
1424 TACOMA AVE S STE E
TACOMA, WA

Database(s) : [ALL SITES - WA, ECHO, FRS, RAATS, RCRA_NONGEN, T 2 - WA] ***(cont.)***

Envirosite ID: 6591732
EPA ID: N/R

T 2 - WA ***(cont.)***

Interaction Type Description :	Businesses that store 10,000 pounds or more of a hazardous chemical or 500 pounds or less, depending on the chemical, of an extremely hazardous chemical on site at any one time must report annually. Reports are sent to the State Emergency Response Commission (represented by Ecology) Local Emergency Planning Committees, and local fire departments for emergency planning. (product, not waste)
Status :	Inactive
Start Date :	1987-01-01
End Date :	1988-01-01
SIC :	N/R
NAICS :	N/R

Map Id: CR284
Direction: ESE
Distance: 0.562 mi., 2970 ft.
Elevation: 13 ft.
Relative: Lower

Site Name : PSE TACOMA HISTORICAL COAL GAS | JOSEPH SIMON & SONS | SIMON & SONS TARPITS
2200 E RIVER ST | 2200 E RIVER ST WHSE 1 | 2200 EAST RIVER STREET
TACOMA | Tacoma, WA

Database(s) : [ALL SITES - WA, BRS, CSCSL HWS - WA, ECHO, FRS, FTTS INSP, HIST MANIFEST - NY, HSL - WA, RCRA_NONGEN]

Envirosite ID: 6530581
EPA ID: N/R

ALL SITES - WA

Facility Name :	Joseph Simon & Sons
Facility Address :	2200 E RIVER ST WHSE 1, TACOMA, 98421
County :	Pierce
Facility/Site ID :	76785838
Alternate Name :	N/R
Program Name :	N/R
WRIA :	10
Legislative District :	27
Congressional District :	9
Ecology Region :	SWRO
Ecology Program Phone :	(360) 407-6734
Tribal Land :	N
Latitude :	47.24266
Longitude :	-122.42583
Last Date in Agency List :	2023-01-03

Program Details

Program :	HAZWASTE
Program ID :	WAR000000026

Map Id: CR284
Direction: ESE
Distance: 0.562 mi., 2970 ft.
Elevation: 13 ft.
Relative: Lower

Site Name : PSE TACOMA HISTORICAL COAL GAS | JOSEPH SIMON & SONS | SIMON & SONS TARPITS
2200 E RIVER ST | 2200 E RIVER ST WHSE 1 | 2200 EAST RIVER STREET
TACOMA | Tacoma, WA

Database(s) : [ALL SITES - WA, BRS, CSCSL HWS - WA, ECHO, FRS, FTTS INSP, HIST MANIFEST - NY, HSL - WA, RCRA_NONGEN] ***(cont.)***

Envirosite ID: 6530581
EPA ID: N/R

ALL SITES - WA ***(cont.)***

Interaction Type :	Hazardous Waste Generator
Interaction Type Description :	Facilities that generate any quantity of a dangerous waste. They may be classified as SQG, MQG, or LQG depending on hazardous waste generated for a given month.
Status :	Inactive
Start Date :	1995-02-13
End Date :	1996-12-31
SIC :	N/R
NAICS :	N/R
Facility Name :	PSE Tacoma Historical Coal Gas
Facility Address :	2200 E RIVER ST, TACOMA, 98421
County :	Pierce
Facility/Site ID :	48791451
Alternate Name :	N/R
Program Name :	N/R
WRIA :	10
Legislative District :	27
Congressional District :	9
Ecology Region :	SWRO
Ecology Program Phone :	(360) 407-6734
Tribal Land :	N
Latitude :	47.24266
Longitude :	-122.42583
Last Date in Agency List :	2023-01-03

Program Details

Program :	HAZWASTE
Program ID :	WAD988500294
Interaction Type :	Haz Waste Management Activity
Interaction Type Description :	Facilities that are required to have a RCRA Site ID# but who do not generate and/or manage hazardous waste (XQG generator status). This includes transporters, used oil recyclers, and dangerous waste fuel marketers and burners.
Status :	Inactive
Start Date :	2004-12-31
End Date :	2006-12-31
SIC :	N/R
NAICS :	22121 - Natural Gas Distribution

Map Id: CR284
Direction: ESE
Distance: 0.562 mi., 2970 ft.
Elevation: 13 ft.
Relative: Lower

Site Name : PSE TACOMA HISTORICAL COAL GAS | JOSEPH SIMON & SONS | SIMON & SONS TARPITS
2200 E RIVER ST | 2200 E RIVER ST WHSE 1 | 2200 EAST RIVER STREET
TACOMA | Tacoma, WA

Database(s) : [ALL SITES - WA, BRS, CSCSL HWS - WA, ECHO, FRS, FTTS INSP, HIST MANIFEST - NY, HSL - WA, RCRA_NONGEN] ***(cont.)***

Envirosite ID: 6530581
EPA ID: N/R

ALL SITES - WA ***(cont.)***

Program :	HAZWASTE
Program ID :	WAD988500294
Interaction Type :	Haz Waste Management Activity
Interaction Type Description :	Facilities that are required to have a RCRA Site ID# but who do not generate and/or manage hazardous waste (XQG generator status). This includes transporters, used oil recyclers, and dangerous waste fuel marketers and burners.
Status :	Inactive
Start Date :	2004-12-31
End Date :	2006-12-31
SIC :	N/R
NAICS :	N/R

Program :	HAZWASTE
Program ID :	WAD988500294
Interaction Type :	Hazardous Waste Generator
Interaction Type Description :	Facilities that generate any quantity of a dangerous waste. They may be classified as SQG, MQG, or LQG depending on hazardous waste generated for a given month.
Status :	Inactive
Start Date :	1992-01-23
End Date :	2004-12-31
SIC :	N/R
NAICS :	N/R

Program :	HAZWASTE
Program ID :	WAD988500294
Interaction Type :	Hazardous Waste Generator
Interaction Type Description :	Facilities that generate any quantity of a dangerous waste. They may be classified as SQG, MQG, or LQG depending on hazardous waste generated for a given month.
Status :	Inactive
Start Date :	1992-01-23
End Date :	2004-12-31
SIC :	N/R
NAICS :	22121 - Natural Gas Distribution
Facility Name :	SIMON & SONS TARPITS
Facility Address :	2200 E RIVER ST, TACOMA, 98421-1502
County :	Pierce

Map Id: CR284
Direction: ESE
Distance: 0.562 mi., 2970 ft.
Elevation: 13 ft.
Relative: Lower

Site Name : PSE TACOMA HISTORICAL COAL GAS | JOSEPH SIMON & SONS | SIMON & SONS TARPITS
2200 E RIVER ST | 2200 E RIVER ST WHSE 1 | 2200 EAST RIVER STREET TACOMA | Tacoma, WA

Database(s) : [ALL SITES - WA, BRS, CSCSL HWS - WA, ECHO, FRS, FTTS INSP, HIST MANIFEST - NY, HSL - WA, RCRA_NONGEN] ***(cont.)***

Envirosite ID: 6530581
EPA ID: N/R

ALL SITES - WA ***(cont.)***

Facility/Site ID :	1252
Alternate Name :	N/R
Program Name :	N/R
WRIA :	10
Legislative District :	27
Congressional District :	9
Ecology Region :	SWRO
Ecology Program Phone :	(360) 407-7224
Tribal Land :	N
Latitude :	47.24642
Longitude :	-122.41536
Last Date in Agency List :	2023-01-03

Program Details

Program :	TOXICS
Program ID :	3961
Interaction Type :	Underground Storage Tank
Interaction Type Description :	Any one or combination of tanks (including connecting underground pipes) that is used to contain regulated substances and has a tank volume of ten percent or more beneath the surface of the ground. This term does not include any of the exempt UST systems specified in WAC 173-360-110(2) or any piping connected thereto. See WAC 173-360
Status :	Inactive
Start Date :	1998-06-08
End Date :	2000-03-22
SIC :	N/R
NAICS :	N/R

Program :	TOXICS
Program ID :	3961
Interaction Type :	State Cleanup Site
Interaction Type Description :	A site is being cleaned up under state regulations. Regulations include Model Toxics Control Act or its predecessors.
Status :	Active
Start Date :	N/R
End Date :	N/R
SIC :	N/R
NAICS :	N/R

BRS

Facility Name :	PSE TACOMA HISTORICAL COAL GAS
Facility Address :	2200 E RIVER ST, TACOMA, WA 98421
County :	PIERCE

Map Id: CR284
Direction: ESE
Distance: 0.562 mi., 2970 ft.
Elevation: 13 ft.
Relative: Lower

Site Name : PSE TACOMA HISTORICAL COAL GAS | JOSEPH SIMON & SONS | SIMON & SONS TARPITS
2200 E RIVER ST | 2200 E RIVER ST WHSE 1 | 2200 EAST RIVER STREET
TACOMA | Tacoma, WA

Database(s) : [ALL SITES - WA, BRS, CSCSL HWS - WA, ECHO, FRS, FTTS INSP, HIST MANIFEST - NY, HSL - WA, RCRA_NONGEN] ***(cont.)***

Envirosite ID: 6530581
EPA ID: N/R

BRS ***(cont.)***

Site Details

Date Form Received by Agency :	2005-12-31
EPA ID :	WAD988500294
Mailing Address :	6905 S 228TH ST SKC-WMF, KENT, WA 98032
Contact :	LEA BOYLE
Contact Address :	N/R
Contact Country :	US
Contact Telephone :	253-437-6789
Contact Email :	lea.boyle@pse.com
EPA Region :	10
Land Type :	Private
Source Type :	Annual/Biennial Report
Classification :	Not a generator, verified
Description :	Not a generator, verified
Last Date in Agency List :	2023-01-23

Owner/Operator Summary

Owner/Operator Name :	JOHN RORK
Owner/Operator Address :	6905 S 228TH ST, KENT, WA 98032
Owner/Operator Country :	US
Owner/Operator Telephone :	N/R
Owner/Operator Email :	N/R
Owner/Operator Fax :	N/R
Legal Status :	Private
Owner/Operator Type :	Operator
Owner/Operator Start Date :	1997-04-09
Owner/Operator End Date :	N/R

Owner/Operator Name :	PUGET SOUND ENERGY
Owner/Operator Address :	PO BOX 90868, BELLEVUE, WA 98009-0868
Owner/Operator Country :	US
Owner/Operator Telephone :	N/R
Owner/Operator Email :	N/R
Owner/Operator Fax :	N/R
Legal Status :	Private
Owner/Operator Type :	Owner
Owner/Operator Start Date :	1997-03-03
Owner/Operator End Date :	N/R

Waste Activity Monitoring

Report Cycle :	2005
Hazardous Waste Page Number :	1
Hazardous Waste Sub-Page Number :	1
BR Form :	XX
Waste Description :	N/R
Primary NAICS :	22121 - Natural Gas Distribution

Map Id: CR284
Direction: ESE
Distance: 0.562 mi., 2970 ft.
Elevation: 13 ft.
Relative: Lower

Site Name : PSE TACOMA HISTORICAL COAL GAS | JOSEPH SIMON & SONS | SIMON & SONS TARPITS
2200 E RIVER ST | 2200 E RIVER ST WHSE 1 | 2200 EAST RIVER STREET
TACOMA | Tacoma, WA

Database(s) : [ALL SITES - WA, BRS, CSCSL HWS - WA, ECHO, FRS, FTTS INSP, HIST MANIFEST - NY, HSL - WA, RCRA_NONGEN] ***(cont.)***

Envirosite ID: 6530581
EPA ID: N/R

BRS ***(cont.)***

Source Code :	N/R
Form Code :	N/R
Management Method :	N/R
Generation Tons :	0
Managed Tons :	0
Shipped Tons :	0
Received Tons :	0
Receiver ID :	N/R
Receiver State :	N/R
Shipper ID :	N/R
Shipper State :	N/R
Waste Minimization :	N/R
Waste Code List :	N/R
Waste Code Group :	N/R
Waste Generation Type :	N/R

Report Cycle :	2003
Hazardous Waste Page Number :	1
Hazardous Waste Sub-Page Number :	1
BR Form :	XX
Waste Description :	N/R
Primary NAICS :	22121 - Natural Gas Distribution
Source Code :	N/R
Form Code :	N/R
Management Method :	N/R
Generation Tons :	0
Managed Tons :	0
Shipped Tons :	0
Received Tons :	0
Receiver ID :	N/R
Receiver State :	N/R
Shipper ID :	N/R
Shipper State :	N/R
Waste Minimization :	N/R
Waste Code List :	N/R
Waste Code Group :	N/R
Waste Generation Type :	N/R

CSCSL HWS - WA

Facility Name :	SIMON & SONS TARPITS
Facility Address :	2200 E RIVER ST, TACOMA, 98421
County :	PIERCE

Site Details

Facility Site ID :	1252
Site Status :	Awaiting Cleanup
Cleanup Site ID :	3553

Map Id: CR284
Direction: ESE
Distance: 0.562 mi., 2970 ft.
Elevation: 13 ft.
Relative: Lower

Site Name : PSE TACOMA HISTORICAL COAL GAS | JOSEPH SIMON & SONS | SIMON & SONS TARPITS
2200 E RIVER ST | 2200 E RIVER ST WHSE 1 | 2200 EAST RIVER STREET
TACOMA | Tacoma, WA

Database(s) : [ALL SITES - WA, BRS, CSCSL HWS - WA, ECHO, FRS, FTTS INSP, HIST MANIFEST - NY, HSL - WA, RCRA_NONGEN] ***(cont.)***

Envirosite ID: 6530581
EPA ID: N/R

CSCSL HWS - WA ***(cont.)***

Region :	Southwest
Responsible Section :	EPA
WARM Rank :	N/R
Is Brownfield? :	N/R
Is PSI? :	N/R
Current VCP :	N/R
Past VCP :	N/R
Institutional Control :	N/R
Latitude :	47.24642
Longitude :	-122.41536
Last Date in Agency List :	2023-03-07

Contaminants Details

Contaminant Name :	Metals - Other
Groundwater :	Confirmed Above Cleanup Levels
Surface Water :	Suspected
Soil :	Confirmed Above Cleanup Levels
Sediment :	N/R
Air :	N/R
Bedrock :	N/R

Contaminant Name :	Polycyclic Aromatic Hydrocarbons
Groundwater :	Confirmed Above Cleanup Levels
Surface Water :	Suspected
Soil :	Confirmed Above Cleanup Levels
Sediment :	N/R
Air :	N/R
Bedrock :	N/R

Contaminant Name :	Petroleum Products-Unspecified
Groundwater :	Confirmed Above Cleanup Levels
Surface Water :	Suspected
Soil :	Confirmed Above Cleanup Levels
Sediment :	N/R
Air :	N/R
Bedrock :	N/R

ECHO

Facility Name :	JOSEPH SIMON & SONS
Facility Address :	2200 E RIVER ST WHSE 1, TACOMA, WA 98421
County :	PIERCE
Last Inspection Date :	N/R
Registry ID :	110005398248
FIPS Code :	53053

Map Id: CR284
Direction: ESE
Distance: 0.562 mi., 2970 ft.
Elevation: 13 ft.
Relative: Lower

Site Name : PSE TACOMA HISTORICAL COAL GAS | JOSEPH SIMON & SONS | SIMON & SONS TARPITS
2200 E RIVER ST | 2200 E RIVER ST WHSE 1 | 2200 EAST RIVER STREET
TACOMA | Tacoma, WA

Database(s) : [ALL SITES - WA, BRS, CSCSL HWS - WA, ECHO, FRS, FTTS INSP, HIST MANIFEST - NY, HSL - WA, RCRA_NONGEN] ***(cont.)***

Envirosite ID: 6530581
EPA ID: N/R

ECHO ***(cont.)***

EPA Region :	10
Inspection Count :	0
Last Inspection Days :	N/R
Informal Count :	0
Last Informal Action Date :	N/R
Formal Action Count :	0
Last Formal Action Date :	N/R
Total Penalties :	0
Penalty Count :	N/R
Last Penalty Date :	N/R
Last Penalty Amount :	N/R
QTRS IN NC :	0
Programs IN SNC :	0
Current Compliance Status :	No Violation Identified
Three-Year Compliance Status :	_____
Collection Method :	ADDRESS MATCHING-HOUSE NUMBER
Reference Point :	CENTER OF A FACILITY OR STATION
Accuracy Meters :	30
Derived Tribes :	Puyallup Tribe of the Puyallup Reservation - 0 mile(s), Puyallup Tribe of the Puyallup Reservation - .7 mile(s), Muckleshoot Indian Tribe - 10.1 mile(s), Muckleshoot Indian Tribe - 13 mile(s), Nisqually Indian Tribe - 17.7 mile(s), Squaxin Island Tribe of the Squaxin Island Reservation - 22.8 mile(s), Squaxin Island Tribe of the Squaxin Island Reservation - 24.6 mile(s)
Derived HUC :	17110014
Derived WBD :	171100140502
Derived STCTY FIPS :	53053
Derived Zip :	98421
Derived CD113 :	09
Derived CB2010 :	530530602001088
MYRTK Universe :	NNN
NPDES IDs :	N/R
CWA Permit Types :	N/R
CWA Compliance Tracking :	N/R
CWA NAICS :	N/R
CWA SICS :	N/R
CWA Inspection Count :	N/R
CWA Last Inspection Days :	N/R
CWA Informal Count :	N/R
CWA Formal Action Count :	N/R
CWA Last Formal Action Date :	N/R
CWA Penalties :	N/R
CWA Last Penalty Date :	N/R
CWA Last Penalty Amount :	N/R
CWA Quarters IN NC :	N/R
CWA Current Compliance Status :	N/R
CWA Current SNC Flag :	N
CWA 13 Quarters Compliance Status :	N/R
CWA 13 Quarters Effluent Exceedances:	N/R
CWA Three-Year QNCR Codes :	N/R

Map Id: CR284
Direction: ESE
Distance: 0.562 mi., 2970 ft.
Elevation: 13 ft.
Relative: Lower

Site Name : PSE TACOMA HISTORICAL COAL GAS | JOSEPH SIMON & SONS | SIMON & SONS TARPITS
2200 E RIVER ST | 2200 E RIVER ST WHSE 1 | 2200 EAST RIVER STREET
TACOMA | Tacoma, WA

Database(s) : [ALL SITES - WA, BRS, CSCSL HWS - WA, ECHO, FRS, FTTS INSP, HIST MANIFEST - NY, HSL - WA, RCRA_NONGEN] ***(cont.)***

Envirosite ID: 6530581
EPA ID: N/R

ECHO ***(cont.)***

DFR URL :	Click here for hyperlink provided by the agency.
Facility SIC :	N/R
Facility NAICS :	42393 - Recyclable Material Merchant Wholesalers
Facility Last Inspection EPA Date :	N/R
Facility Last Inspection State Date :	N/R
Facility Last Formal Act EPA Date :	N/R
Facility Last Formal Act State Date :	N/R
Facility Last Informal Act EPA Date :	N/R
Facility Last Informal Act State Date:	N/R
Facility Federal Agency :	N/R
TRI Reporter :	N/R
Facility Imp Water Flag :	N/R
Current SNC Flag :	N
Indian County Flag :	N
Federal Flag :	N/R
US Mexico Border Flag :	N/R
Chesapeak Bay Flag :	N/R
AIR Flag :	N
NPDES Flag :	N
SDWIS Flag :	N
RCRA Flag :	Y
TRI Flag :	N
GHG Flag :	N
Major Flag :	N/R
Active Flag :	N/R
NAA Flag :	N
Latitude :	47.24632
Longitude :	-122.41533
Last Date in Agency List :	2023-01-16

Facility Name :	PSE TACOMA HISTORICAL COAL GAS
Facility Address :	2200 E RIVER ST, TACOMA, WA 98421
County :	PIERCE

Last Inspection Date :	N/R
Registry ID :	110009512009
FIPS Code :	53053
EPA Region :	10
Inspection Count :	0
Last Inspection Days :	N/R
Informal Count :	0
Last Informal Action Date :	N/R
Formal Action Count :	0
Last Formal Action Date :	N/R
Total Penalties :	0
Penalty Count :	N/R
Last Penalty Date :	N/R
Last Penalty Amount :	N/R
QTRS IN NC :	0
Programs IN SNC :	0

Map Id: CR284
Direction: ESE
Distance: 0.562 mi., 2970 ft.
Elevation: 13 ft.
Relative: Lower

Site Name : PSE TACOMA HISTORICAL COAL GAS | JOSEPH SIMON & SONS | SIMON & SONS TARPITS
2200 E RIVER ST | 2200 E RIVER ST WHSE 1 | 2200 EAST RIVER STREET
TACOMA | Tacoma, WA

Database(s) : [ALL SITES - WA, BRS, CSCSL HWS - WA, ECHO, FRS, FTTS INSP, HIST MANIFEST - NY, HSL - WA, RCRA_NONGEN] ***(cont.)***

Envirosite ID: 6530581
EPA ID: N/R

ECHO ***(cont.)***

Current Compliance Status :	No Violation Identified
Three-Year Compliance Status :	_____
Collection Method :	ADDRESS MATCHING-HOUSE NUMBER
Reference Point :	CENTER OF A FACILITY OR STATION
Accuracy Meters :	30
Derived Tribes :	Puyallup Tribe of the Puyallup Reservation - 0 mile(s), Puyallup Tribe of the Puyallup Reservation - .7 mile(s), Muckleshoot Indian Tribe - 10.1 mile(s), Muckleshoot Indian Tribe - 13 mile(s), Nisqually Indian Tribe - 17.7 mile(s), Squaxin Island Tribe of the Squaxin Island Reservation - 22.8 mile(s), Squaxin Island Tribe of the Squaxin Island Reservation - 24.6 mile(s)
Derived HUC :	17110014
Derived WBD :	171100140502
Derived STCTY FIPS :	53053
Derived Zip :	98421
Derived CD113 :	09
Derived CB2010 :	530530602001088
MYRTK Universe :	NNN
NPDES IDs :	N/R
CWA Permit Types :	N/R
CWA Compliance Tracking :	N/R
CWA NAICS :	N/R
CWA SICS :	N/R
CWA Inspection Count :	N/R
CWA Last Inspection Days :	N/R
CWA Informal Count :	N/R
CWA Formal Action Count :	N/R
CWA Last Formal Action Date :	N/R
CWA Penalties :	N/R
CWA Last Penalty Date :	N/R
CWA Last Penalty Amount :	N/R
CWA Quarters IN NC :	N/R
CWA Current Compliance Status :	N/R
CWA Current SNC Flag :	N
CWA 13 Quarters Compliance Status :	N/R
CWA 13 Quarters Effluent Exceedances:	N/R
CWA Three-Year QNCR Codes :	N/R
DFR URL :	Click here for hyperlink provided by the agency.
Facility SIC :	N/R
Facility NAICS :	22121 - Natural Gas Distribution
Facility Last Inspection EPA Date :	N/R
Facility Last Inspection State Date :	N/R
Facility Last Formal Act EPA Date :	N/R
Facility Last Formal Act State Date :	N/R
Facility Last Informal Act EPA Date :	N/R
Facility Last Informal Act State Date:	N/R
Facility Federal Agency :	N/R
TRI Reporter :	N/R
Facility Imp Water Flag :	N/R
Current SNC Flag :	N

Map Id: CR284
Direction: ESE
Distance: 0.562 mi., 2970 ft.
Elevation: 13 ft.
Relative: Lower

Site Name : PSE TACOMA HISTORICAL COAL GAS | JOSEPH SIMON & SONS | SIMON & SONS TARPITS
2200 E RIVER ST | 2200 E RIVER ST WHSE 1 | 2200 EAST RIVER STREET
TACOMA | Tacoma, WA

Database(s) : [ALL SITES - WA, BRS, CSCSL HWS - WA, ECHO, FRS, FTTS INSP, HIST MANIFEST - NY, HSL - WA, RCRA_NONGEN] ***(cont.)***

Envirosite ID: 6530581
EPA ID: N/R

ECHO ***(cont.)***

Indian County Flag :	N
Federal Flag :	N/R
US Mexico Border Flag :	N/R
Chesapeak Bay Flag :	N/R
AIR Flag :	N
NPDES Flag :	N
SDWIS Flag :	N
RCRA Flag :	Y
TRI Flag :	N
GHG Flag :	N
Major Flag :	N/R
Active Flag :	N/R
NAA Flag :	N
Latitude :	47.24632
Longitude :	-122.41533
Last Date in Agency List :	2023-01-16

FRS

Facility Name :	JOSEPH SIMON & SONS
Facility Address :	2200 E RIVER ST WHSE 1, TACOMA, WA 98421
County :	PIERCE

Site Details

Registry ID :	110005398248
FRS Facility URL :	Click here for hyperlink provided by the agency.
Last Date in Agency List :	2023-02-13

Source Description

Source Description :

NCDB supports implementation of the Federal Insecticide, Fungicide, and Rodenticide Act (FIFRA) and the Toxic Substances Control Act (TSCA). The system tracks inspections in regions and states with cooperative agreements, enforcement actions, and settlements.

Source Description :

RCRAInfo is EPA’s comprehensive information system that supports the Resource Conservation and Recovery Act (RCRA) of 1976 and the Hazardous and Solid Waste Amendments (HSWA) of 1984 through the tracking of events and activities related to facilities that generate, transport, and treat, store, or dispose of hazardous waste. RCRAInfo allows RCRA program staff to track the notification, permit, compliance, and corrective action activities required under RCRA. RCRAInfo also supports generation of the National Hazardous Waste Biennial Report. All generators and treatment, storage, and disposal facilities who handle hazardous waste are required to report to the EPA Administrator at least once every two years to support creation of the Biennial Report.

Map Id: CR284
Direction: ESE
Distance: 0.562 mi., 2970 ft.
Elevation: 13 ft.
Relative: Lower

Site Name : PSE TACOMA HISTORICAL COAL GAS | JOSEPH SIMON & SONS | SIMON & SONS TARPITS
2200 E RIVER ST | 2200 E RIVER ST WHSE 1 | 2200 EAST RIVER STREET
TACOMA | Tacoma, WA

Database(s) : [ALL SITES - WA, BRS, CSCSL HWS - WA, ECHO, FRS, FTTS INSP, HIST MANIFEST - NY, HSL - WA, RCRA_NONGEN] ***(cont.)***

Envirosite ID: 6530581
EPA ID: N/R

FRS ***(cont.)***

FRS Environmental Interest
Source and System ID : NCDB - C10#10-80246-01-ADL
NCDB - I10#198009031955 1
NCDB - I10#198212301513 1
NCDB - I10#199312160739 1
RCRAINFO - WAR000000026

Facility Name : PSE TACOMA HISTORICAL COAL GAS
Facility Address : 2200 E RIVER ST, TACOMA, WA 98421
County : PIERCE

Site Details
Registry ID : 110070734475
FRS Facility URL : Click here for hyperlink provided by the agency.
Last Date in Agency List : 2023-02-13

Source Description

Source Description :

All generators and treatment, storage, and disposal (TSD) facilities who handle hazardous waste are required to report to the EPA Administrator at least once every two years. The data collected is used to create the National Biennial Resource Conservation and Recovery Act (RCRA) Hazardous Waste Report. This data is processed within the RCRA Information (RCRAInfo) database.

FRS Environmental Interest
Source and System ID : RCRAINFO - WAD988500294

Site Details
Registry ID : 110009512009
FRS Facility URL : Click here for hyperlink provided by the agency.
Last Date in Agency List : 2023-02-13

Source Description

Map Id: CR284
Direction: ESE
Distance: 0.562 mi., 2970 ft.
Elevation: 13 ft.
Relative: Lower

Site Name : PSE TACOMA HISTORICAL COAL GAS | JOSEPH SIMON & SONS | SIMON & SONS TARPITS
2200 E RIVER ST | 2200 E RIVER ST WHSE 1 | 2200 EAST RIVER STREET
TACOMA | Tacoma, WA

Database(s) : [ALL SITES - WA, BRS, CSCSL HWS - WA, ECHO, FRS, FTTS INSP, HIST MANIFEST - NY, HSL - WA, RCRA_NONGEN] ***(cont.)***

Envirosite ID: 6530581
EPA ID: N/R

FRS ***(cont.)***

Source Description :

RCRAInfo is EPA's comprehensive information system that supports the Resource Conservation and Recovery Act (RCRA) of 1976 and the Hazardous and Solid Waste Amendments (HSWA) of 1984 through the tracking of events and activities related to facilities that generate, transport, and treat, store, or dispose of hazardous waste. RCRAInfo allows RCRA program staff to track the notification, permit, compliance, and corrective action activities required under RCRA. RCRAInfo also supports generation of the National Hazardous Waste Biennial Report. All generators and treatment, storage, and disposal facilities who handle hazardous waste are required to report to the EPA Administrator at least once every two years to support creation of the Biennial Report.
The WA-FSIS provides a means to query and display data maintained by the Washington Department of Ecology. This system contains key information for each facility/site that is currently, or has been, of interest to the Air Quality, Dam Safety, Hazardous Waste, Toxics Cleanup, and Water Quality Programs.

FRS Environmental Interest

Source and System ID :
RCRAINFO - WAD988500294
WA-FSIS - 48791451

Facility Name : SIMON & SONS TARPITS
Facility Address : 2200 E RIVER ST, TACOMA, WA 98421-1502
County : PIERCE

Site Details

Registry ID : 110015575536
FRS Facility URL : Click here for hyperlink provided by the agency.
Last Date in Agency List : 2023-02-13

Source Description

Source Description :

The WA-FSIS provides a means to query and display data maintained by the Washington Department of Ecology. This system contains key information for each facility/site that is currently, or has been, of interest to the Air Quality, Dam Safety, Hazardous Waste, Toxics Cleanup, and Water Quality Programs.

FRS Environmental Interest

Source and System ID : WA-FSIS - 1252

Map Id: CR284
Direction: ESE
Distance: 0.562 mi., 2970 ft.
Elevation: 13 ft.
Relative: Lower

Site Name : PSE TACOMA HISTORICAL COAL GAS | JOSEPH SIMON & SONS | SIMON & SONS TARPITS
2200 E RIVER ST | 2200 E RIVER ST WHSE 1 | 2200 EAST RIVER STREET TACOMA | Tacoma, WA

Database(s) : [ALL SITES - WA, BRS, CSCSL HWS - WA, ECHO, FRS, FTTS INSP, HIST MANIFEST - NY, HSL - WA, RCRA_NONGEN] ***(cont.)***

Envirosite ID: 6530581
EPA ID: N/R

FTTS INSP

Inspection Date :	1993-12-16
Inspection Number :	199312160739 1
Inspection Name :	HESS
Investigation Type :	6PF
Reason :	NSR
Facility :	US
Action :	Y
Legislation :	T
Region :	10

Inspection Date :	1982-12-30
Inspection Number :	198212301513 1
Inspection Name :	SMITH
Investigation Type :	6PF
Reason :	NSR
Facility :	US
Action :	N
Legislation :	T
Region :	10

Inspection Date :	1980-09-03
Inspection Number :	198009031955 1
Inspection Name :	RICE
Investigation Type :	6PF
Reason :	NSR
Facility :	US
Action :	Y
Legislation :	T
Region :	10

HIST MANIFEST - NY

Facility Name :	BELL CANADA AT J SIMONS & SONS
Facility Address :	2200 EAST RIVER STREET, TACOMA, WA 98421
County :	N/R

Site Details

Handler Name :	BELL CANADA AT J SIMONS & SONS
Contact Name :	GIBBINS FRED
Business Phone Number :	5143918865
Mailing Street 1 :	2200 EAST RIVER STREET, TACOMA, WA 98421
Mailing Country :	USA
Last Date in Agency List :	2017-03-18

Map Id: CR284
Direction: ESE
Distance: 0.562 mi., 2970 ft.
Elevation: 13 ft.
Relative: Lower

Site Name : PSE TACOMA HISTORICAL COAL GAS | JOSEPH SIMON & SONS | SIMON & SONS TARPITS
2200 E RIVER ST | 2200 E RIVER ST WHSE 1 | 2200 EAST RIVER STREET
TACOMA | Tacoma, WA

Database(s) : [ALL SITES - WA, BRS, CSCSL HWS - WA, ECHO, FRS, FTTS INSP, HIST MANIFEST - NY, HSL - WA, RCRA_NONGEN] ***(cont.)***

Envirosite ID: 6530581
EPA ID: N/R

HIST MANIFEST - NY ***(cont.)***

Hazardous Waste Summary

Generator Shipped Date :	1995-02-22
Generator RCRA ID :	WAR000000026
Manifest Number :	NYB6899121
Manifest Status :	N/R
Transporter 1 RCRA ID :	OHD009865825
Transporter 1 State ID :	N/R
Transporter 1 Received Date :	1995-03-01
Transporter 2 RCRA ID :	N/R
Transporter 2 State ID :	N/R
Transporter 2 Received Date :	N/R
TSDF RCRA ID :	NYD048148175
TSDF Received Date :	1995-03-08
Part A Received Date :	N/R
Part B Received Date :	N/R

Hazardous Waste Details

Waste Code :	MERCURY
Quantity of Waste :	400
Units of Quantity :	Pounds
Number of Containers :	1
Type of Container :	Metal drums, barrels, kegs
Handling Method :	Material recovery of more than 75 percent of the total material
Specific Gravity :	01.00

HSL - WA

Facility Name :	SIMON & SONS TARPITS
Facility Address :	2200 E River St, Tacoma, 98421-1502
County :	Pierce

Site Details

Facility Site ID :	1252
Cleanup Site ID :	3553
Status :	Awaiting Cleanup
Site Rank :	N/R
Alternative Site Name :	N/R
Region :	N/R
Resposbile Unit :	N/R
Institutional Control :	N/R
Current VCP :	N/R
Past VCP :	N/R
Latitude :	N/R
Longitude :	N/R
Agency Hyperlink :	Click here for hyperlink provided by the agency.
Last Date in Agency List :	2022-02-11

Map Id: CR284
Direction: ESE
Distance: 0.562 mi., 2970 ft.
Elevation: 13 ft.
Relative: Lower

Site Name : PSE TACOMA HISTORICAL COAL GAS | JOSEPH SIMON & SONS | SIMON & SONS TARPITS
2200 E RIVER ST | 2200 E RIVER ST WHSE 1 | 2200 EAST RIVER STREET
TACOMA | Tacoma, WA

Database(s) : [ALL SITES - WA, BRS, CSCSL HWS - WA, ECHO, FRS, FTTS INSP, HIST MANIFEST - NY, HSL - WA, RCRA_NONGEN] ***(cont.)***

Envirosite ID: 6530581
EPA ID: N/R

HSL - WA ***(cont.)***

Facility Name :	SIMON & SONS TARPITS
Facility Address :	2200 E RIVER ST, TACOMA, 98421
County :	Pierce

Site Details

Facility Site ID :	1252
Cleanup Site ID :	3553
Status :	Awaiting Cleanup
Site Rank :	N/R
Alternative Site Name :	JOSEPH SIMON & SONS
Region :	Southwest
Resposbile Unit :	EPA
Institutional Control :	N/R
Current VCP :	N/R
Past VCP :	N/R
Latitude :	47.24642
Longitude :	-122.41536
Agency Hyperlink :	Click here for hyperlink provided by the agency.
Last Date in Agency List :	2023-02-28

Contaminants

Contaminant Name :	Metals - Other
Ground water :	Confirmed Above Cleanup Levels
Surface water :	Suspected
Soil :	Confirmed Above Cleanup Levels
Sediment :	N/R
Air :	N/R
Bedrock :	N/R

Contaminant Name :	Polycyclic Aromatic Hydrocarbons
Ground water :	Confirmed Above Cleanup Levels
Surface water :	Suspected
Soil :	Confirmed Above Cleanup Levels
Sediment :	N/R
Air :	N/R
Bedrock :	N/R

Contaminant Name :	Petroleum Products-Unspecified
Ground water :	Confirmed Above Cleanup Levels
Surface water :	Suspected
Soil :	Confirmed Above Cleanup Levels
Sediment :	N/R
Air :	N/R
Bedrock :	N/R

Map Id: CR284
Direction: ESE
Distance: 0.562 mi., 2970 ft.
Elevation: 13 ft.
Relative: Lower

Site Name : PSE TACOMA HISTORICAL COAL GAS | JOSEPH SIMON & SONS | SIMON & SONS TARPITS
2200 E RIVER ST | 2200 E RIVER ST WHSE 1 | 2200 EAST RIVER STREET
TACOMA | Tacoma, WA

Database(s) : [ALL SITES - WA, BRS, CSCSL HWS - WA, ECHO, FRS, FTTS INSP, HIST MANIFEST - NY, HSL - WA, RCRA_NONGEN] ***(cont.)***

Envirosite ID: 6530581
EPA ID: N/R

RCRA_NONGEN

Facility Name :	JOSEPH SIMON & SONS
Facility Address :	2200 E RIVER ST WHSE 1, TACOMA, WA 98421
County :	PIERCE
Date Form Received by Agency :	1998-01-06
EPA ID :	WAR000000026
Mailing Address :	2200 E RIVER ST, TACOMA, WA 98421
Contact :	MARK BURLEY
Contact Address :	2200 RIVER ST, TACOMA, WA 98421
Contact Country :	US
Contact Telephone :	253-272-9364
Contact Email :	N/R
EPA Region :	10
Land Type :	Other land type
Source Type :	Implementer
Classification :	Not a generator, verified
Description :	Not a generator, verified
Last Date in Agency List :	2023-01-23

Owner/Operator Summary

Owner/Operator Name :	SIMON, PHILLIP
Owner/Operator Address :	2200 RIVER ST, TACOMA, WA 98421
Owner/Operator Country :	US
Owner/Operator Telephone :	253-272-9364
Owner/Operator Email :	N/R
Owner/Operator Fax :	N/R
Legal Status :	Private
Owner/Operator Type :	Operator
Owner/Operator Start Date :	N/R
Owner/Operator End Date :	N/R

Owner/Operator Name :	SIMON, PHILLIP
Owner/Operator Address :	2200 RIVER ST, TACOMA, WA 98421
Owner/Operator Country :	US
Owner/Operator Telephone :	253-272-9364
Owner/Operator Email :	N/R
Owner/Operator Fax :	N/R
Legal Status :	Private
Owner/Operator Type :	Owner
Owner/Operator Start Date :	1996-09-20
Owner/Operator End Date :	N/R

Owner/Operator Name :	SIMON, PHILLIP
Owner/Operator Address :	2200 RIVER ST, TACOMA, WA 98421
Owner/Operator Country :	US
Owner/Operator Telephone :	253-272-9364

Map Id: CR284
Direction: ESE
Distance: 0.562 mi., 2970 ft.
Elevation: 13 ft.
Relative: Lower

Site Name : PSE TACOMA HISTORICAL COAL GAS | JOSEPH SIMON & SONS | SIMON & SONS TARPITS
2200 E RIVER ST | 2200 E RIVER ST WHSE 1 | 2200 EAST RIVER STREET
TACOMA | Tacoma, WA

Database(s) : [ALL SITES - WA, BRS, CSCSL HWS - WA, ECHO, FRS, FTTS INSP, HIST MANIFEST - NY, HSL - WA, RCRA_NONGEN] ***(cont.)***

Envirosite ID: 6530581
EPA ID: N/R

RCRA_NONGEN ***(cont.)***

Owner/Operator Email :	N/R
Owner/Operator Fax :	N/R
Legal Status :	Private
Owner/Operator Type :	Owner
Owner/Operator Start Date :	N/R
Owner/Operator End Date :	N/R

Handler Activities Summary

U.S. Importer of Hazardous Waste :	N
Mixed Waste (Haz. and Radioactive) :	N
Recycler of Hazardous Waste :	N
Transporter of Hazardous Waste :	N
Treater, Storer or Disposer of HW :	N
Underground Injection Activity :	N
On-site Burner Exemption :	N
Furnace Exemption :	N
Used Oil Fuel Burner :	N
Used Oil Processor :	N
Used Oil Refiner :	N
Used Oil Fuel Marketer to Burner :	N
Used Oil Specification Marketer :	N
Used Oil Transfer Facility :	N
Used Oil Transporter :	N

Historical Generators

Date Form Received by Agency :	1998-01-05
Facility Name :	JOSEPH SIMON & SONS
Classification :	Not a generator, verified
Date Form Received by Agency :	1997-02-04
Facility Name :	JOSEPH SIMON & SONS
Classification :	Very Small Quantity Generator
Date Form Received by Agency :	1995-11-20
Facility Name :	JOSEPH SIMON & SONS
Classification :	Small Quantity Generator

Notices of Violations Summary

Regulation Violated :	N
Facility Name :	PSE TACOMA HISTORICAL COAL GAS
Facility Address :	2200 E RIVER ST, TACOMA, WA 98421

Map Id: CR284
Direction: ESE
Distance: 0.562 mi., 2970 ft.
Elevation: 13 ft.
Relative: Lower

Site Name : PSE TACOMA HISTORICAL COAL GAS | JOSEPH SIMON & SONS | SIMON & SONS TARPITS
2200 E RIVER ST | 2200 E RIVER ST WHSE 1 | 2200 EAST RIVER STREET TACOMA | Tacoma, WA

Database(s) : [ALL SITES - WA, BRS, CSCSL HWS - WA, ECHO, FRS, FTTS INSP, HIST MANIFEST - NY, HSL - WA, RCRA_NONGEN] ***(cont.)***

Envirosite ID: 6530581
EPA ID: N/R

RCRA_NONGEN ***(cont.)***

County :	PIERCE
Date Form Received by Agency :	2007-02-03
EPA ID :	WAD988500294
Mailing Address :	6905 S 228TH ST SKC-WMF, KENT, WA 98032
Contact :	LEA BOYLE
Contact Address :	6905 S 228TH ST SKC WMF, KENT, WA 98032
Contact Country :	US
Contact Telephone :	253-437-6789
Contact Email :	LEA.BOYLE@PSE.COM
EPA Region :	10
Land Type :	Private
Source Type :	Implementer
Classification :	Not a generator, verified
Description :	Not a generator, verified
Last Date in Agency List :	2023-01-23

Owner/Operator Summary

Owner/Operator Name :	PUGET SOUND ENERGY
Owner/Operator Address :	PO BOX 90868, BELLEVUE, WA 98009
Owner/Operator Country :	US
Owner/Operator Telephone :	425-454-6363
Owner/Operator Email :	N/R
Owner/Operator Fax :	N/R
Legal Status :	Private
Owner/Operator Type :	Owner
Owner/Operator Start Date :	1997-03-03
Owner/Operator End Date :	N/R

Owner/Operator Name :	PUGET SOUND ENERGY
Owner/Operator Address :	PO BOX 90868, BELLEVUE, WA 98009
Owner/Operator Country :	US
Owner/Operator Telephone :	425-454-6363
Owner/Operator Email :	N/R
Owner/Operator Fax :	N/R
Legal Status :	Private
Owner/Operator Type :	Owner
Owner/Operator Start Date :	N/R
Owner/Operator End Date :	N/R

Owner/Operator Name :	RORK, JOHN
Owner/Operator Address :	6905 S 228TH ST, KENT, WA 98032
Owner/Operator Country :	US
Owner/Operator Telephone :	253-437-6766
Owner/Operator Email :	N/R
Owner/Operator Fax :	N/R

Map Id: CR284
Direction: ESE
Distance: 0.562 mi., 2970 ft.
Elevation: 13 ft.
Relative: Lower

Site Name : PSE TACOMA HISTORICAL COAL GAS | JOSEPH SIMON & SONS | SIMON & SONS TARPITS
2200 E RIVER ST | 2200 E RIVER ST WHSE 1 | 2200 EAST RIVER STREET
TACOMA | Tacoma, WA

Database(s) : [ALL SITES - WA, BRS, CSCSL HWS - WA, ECHO, FRS, FTTS INSP, HIST MANIFEST - NY, HSL - WA, RCRA_NONGEN] ***(cont.)***

Envirosite ID: 6530581
EPA ID: N/R

RCRA_NONGEN ***(cont.)***

Legal Status :	Private
Owner/Operator Type :	Operator
Owner/Operator Start Date :	N/R
Owner/Operator End Date :	N/R

Handler Activities Summary

U.S. Importer of Hazardous Waste :	N
Mixed Waste (Haz. and Radioactive) :	N
Recycler of Hazardous Waste :	N
Transporter of Hazardous Waste :	N
Treater, Storer or Disposer of HW :	N
Underground Injection Activity :	N
On-site Burner Exemption :	N
Furnace Exemption :	N
Used Oil Fuel Burner :	N
Used Oil Processor :	N
Used Oil Refiner :	N
Used Oil Fuel Marketer to Burner :	N
Used Oil Specification Marketer :	N
Used Oil Transfer Facility :	N
Used Oil Transporter :	N

Historical Generators

Details for this site have been truncated due to the large number of available details for this site within this dataset. For the complete details for this site, contact your Envirosite account representative for a complimentary site report containing all of the details available.

Date Form Received by Agency :	2007-02-02
Facility Name :	PSE TACOMA HISTORICAL COAL GAS
Classification :	Not a generator, verified

Date Form Received by Agency :	2006-01-25
Facility Name :	PSE TACOMA HISTORICAL COAL GAS
Classification :	Not a generator, verified

Date Form Received by Agency :	2005-12-31
Facility Name :	PSE TACOMA HISTORICAL COAL GAS
Classification :	Not a generator, verified

Date Form Received by Agency :	2005-02-25
Facility Name :	PSE TACOMA HISTORICAL COAL GAS
Classification :	Not a generator, verified

Map Id: CR284
Direction: ESE
Distance: 0.562 mi., 2970 ft.
Elevation: 13 ft.
Relative: Lower

Site Name : PSE TACOMA HISTORICAL COAL GAS | JOSEPH SIMON & SONS | SIMON & SONS TARPITS
2200 E RIVER ST | 2200 E RIVER ST WHSE 1 | 2200 EAST RIVER STREET
TACOMA | Tacoma, WA

Database(s) : [ALL SITES - WA, BRS, CSCSL HWS - WA, ECHO, FRS, FTTS INSP, HIST MANIFEST - NY, HSL - WA, RCRA_NONGEN] ***(cont.)***

Envirosite ID: 6530581
EPA ID: N/R

RCRA_NONGEN ***(cont.)***

Date Form Received by Agency :	2004-02-19
Facility Name :	PSE TACOMA HISTORICAL COAL GAS
Classification :	Very Small Quantity Generator
Date Form Received by Agency :	2003-12-31
Facility Name :	PSE TACOMA HISTORICAL COAL GAS
Classification :	Not a generator, verified
Date Form Received by Agency :	2003-01-16
Facility Name :	PSE TACOMA HISTORICAL COAL GAS
Classification :	Not a generator, verified
Date Form Received by Agency :	2002-02-27
Facility Name :	PSE TACOMA HISTORICAL COAL GAS
Classification :	Not a generator, verified
Date Form Received by Agency :	2001-03-01
Facility Name :	PSE TACOMA HISTORICAL COAL GAS
Classification :	Not a generator, verified
Date Form Received by Agency :	2000-03-03
Facility Name :	PSE TACOMA HISTORICAL COAL GAS
Classification :	Not a generator, verified

Notices of Violations Summary
Regulation Violated : N

Map Id: CM285
Direction: W
Distance: 0.563 mi., 2971 ft.
Elevation: 252 ft.
Relative: Higher

Site Name : TACOMA PROPERTY
902 CENTER ST
TACOMA | Tacoma, WA 98401

Database(s) : [ALL SITES - WA, EPA UST, FRS, UST - WA]

Envirosite ID: 44333175
EPA ID: N/R

ALL SITES - WA

Facility Name :	TACOMA PROPERTY
Facility Address :	902 CENTER ST, TACOMA, 98401

Map Id: CM285
Direction: W
Distance: 0.563 mi., 2971 ft.
Elevation: 252 ft.
Relative: Higher

Site Name : TACOMA PROPERTY
902 CENTER ST
TACOMA | Tacoma, WA 98401

Database(s) : [ALL SITES - WA, EPA UST, FRS, UST - WA] ***(cont.)***

Envirosite ID: 44333175
EPA ID: N/R

ALL SITES - WA ***(cont.)***

County :	Pierce
Facility/Site ID :	73965455
Alternate Name :	N/R
Program Name :	N/R
WRIA :	10
Legislative District :	27
Congressional District :	6
Ecology Region :	SWRO
Ecology Program Phone :	(360) 407-7224
Tribal Land :	N
Latitude :	47.253126
Longitude :	-122.44429
Last Date in Agency List :	2023-01-03

Program Details

Program :	TOXICS
Program ID :	502658
Interaction Type :	Underground Storage Tank
Interaction Type Description :	Any one or combination of tanks (including connecting underground pipes) that is used to contain regulated substances and has a tank volume of ten percent or more beneath the surface of the ground. This term does not include any of the exempt UST systems specified in WAC 173-360-110(2) or any piping connected thereto. See WAC 173-360
Status :	Inactive
Start Date :	1999-06-24
End Date :	2000-05-18
SIC :	N/R
NAICS :	N/R

EPA UST

Facility Name :	TACOMA PROPERTY
Facility Address :	902 CENTER ST, Tacoma, Washington 98401
County :	Pierce
Facility ID :	WA73965455
Facility Status :	Closed UST(s)
Open USTs :	0
Closed USTs :	3
Temporarily Out of Service USTs :	0
Date of Last Inspection :	N/R
EPA Region :	10
Tribe :	N/R
Facility ID 2 :	N/R
Latitude :	47.253126
Longitude :	-122.44429
Last Date in Agency List :	2023-01-30

Map Id: CM285
Direction: W
Distance: 0.563 mi., 2971 ft.
Elevation: 252 ft.
Relative: Higher

Site Name : TACOMA PROPERTY
902 CENTER ST
TACOMA | Tacoma, WA 98401

Database(s) : [ALL SITES - WA, EPA UST, FRS, UST - WA] ***(cont.)***

Envirosite ID: 44333175
EPA ID: N/R

EPA UST ***(cont.)***

Tank Details

Tank ID :	WA73965455_1
Tank Status :	Closed
Installation Date :	N/R
Removal Date :	N/R
Capacity :	N/R
Substances :	B Unleaded Gasoline
Tank Wall Type :	N/R

Tank ID :	WA73965455_2
Tank Status :	Closed
Installation Date :	N/R
Removal Date :	N/R
Capacity :	N/R
Substances :	H Heating Fuel
Tank Wall Type :	N/R

Tank ID :	WA73965455_3
Tank Status :	Closed
Installation Date :	1964-01-01
Removal Date :	N/R
Capacity :	N/R
Substances :	H Heating Fuel
Tank Wall Type :	N/R

FRS

Facility Name :	TACOMA PROPERTY
Facility Address :	902 CENTER ST, TACOMA, WA 98401
County :	PIERCE

Site Details

Registry ID :	110015425397
FRS Facility URL :	Click here for hyperlink provided by the agency.
Last Date in Agency List :	2023-02-13

Source Description

Source Description :

The WA-FSIS provides a means to query and display data maintained by the Washington Department of Ecology. This system contains key information for each facility/site that is currently, or has been, of interest to the Air Quality, Dam Safety, Hazardous Waste, Toxics Cleanup, and Water Quality Programs.

FRS Environmental Interest

Source and System ID :	WA-FSIS - 73965455

Map Id: CM285
Direction: W
Distance: 0.563 mi., 2971 ft.
Elevation: 252 ft.
Relative: Higher

Site Name : TACOMA PROPERTY
902 CENTER ST
TACOMA | Tacoma, WA 98401

Database(s) : [ALL SITES - WA, EPA UST, FRS, UST - WA] ***(cont.)***

Envirosite ID: 44333175
EPA ID: N/R

UST - WA

Facility Name :	TACOMA PROPERTY
Facility Address :	902 CENTER ST, Tacoma, 98401
County :	Pierce
Facility Site ID :	73965455
UST Site ID :	502658
Tag Number(s) :	N/R
Responsible Unit :	Southwest
Is Active :	No
Latitude :	47.253126
Longitude :	-122.44429
Last Date in Agency List :	2022-12-29

Tank Details

Tank Name :	1
Tank Status :	Removed
Install Date :	N/R
Tank Upgrade Date :	N/R
Tank Permanent Closure Date :	N/R
Permit Expiration Date :	N/R
Tank Material :	N/R
Tank Construction :	N/R
Tank Corrosion Protection :	N/R
Tank Manifold :	N/R
Tank Release Detection :	N/R
Tank Tightness Test :	N/R
Tank Spill Prevention :	N/R
Capacity Range :	N/R
Actual Capacity :	5000
Pipe Material :	N/R
Pipe Construction :	N/R
Pipe Corrosion Protection :	N/R
Tank SFC :	N/R
Dispenser SFC :	N/R
Primary Pipe Release Detection :	N/R
Secondary Pipe Release Detection :	N/R
Pipe Pumping System :	N/R
Pipe Install Date :	N/R
Turbine Sump Construction :	N/R
Tank Status Date :	1999-12-10
Tank Install Date :	N/R
Tank Overfill Prevention :	N/R

Compartments Details

Compartment Number :	1
Compartment Capacity :	5000
Substance Stored :	Unleaded Gasoline
Used Substance :	N/R
Ecy Region :	N/R

Map Id: CM285
Direction: W
Distance: 0.563 mi., 2971 ft.
Elevation: 252 ft.
Relative: Higher

Site Name : TACOMA PROPERTY
902 CENTER ST
TACOMA | Tacoma, WA 98401

Database(s) : [ALL SITES - WA, EPA UST, FRS, UST - WA] ***(cont.)***

Envirosite ID: 44333175
EPA ID: N/R

UST - WA ***(cont.)***

Tank Details

Tank Name :	2
Tank Status :	Removed
Install Date :	N/R
Tank Upgrade Date :	N/R
Tank Permanent Closure Date :	N/R
Permit Expiration Date :	N/R
Tank Material :	N/R
Tank Construction :	N/R
Tank Corrosion Protection :	N/R
Tank Manifold :	N/R
Tank Release Detection :	N/R
Tank Tightness Test :	N/R
Tank Spill Prevention :	N/R
Capacity Range :	N/R
Actual Capacity :	300
Pipe Material :	N/R
Pipe Construction :	N/R
Pipe Corrosion Protection :	N/R
Tank SFC :	N/R
Dispenser SFC :	N/R
Primary Pipe Release Detection :	N/R
Secondary Pipe Release Detection :	N/R
Pipe Pumping System :	N/R
Pipe Install Date :	N/R
Turbine Sump Construction :	N/R
Tank Status Date :	1999-12-10
Tank Install Date :	N/R
Tank Overfill Prevention :	N/R

Compartments Details

Compartment Number :	1
Compartment Capacity :	300
Substance Stored :	Heating Fuel
Used Substance :	N/R
Ecy Region :	N/R

Tank Details

Tank Name :	3
Tank Status :	Closed in Place
Install Date :	1964-01-01
Tank Upgrade Date :	N/R
Tank Permanent Closure Date :	N/R
Permit Expiration Date :	N/R
Tank Material :	N/R
Tank Construction :	N/R
Tank Corrosion Protection :	N/R
Tank Manifold :	N/R
Tank Release Detection :	N/R
Tank Tightness Test :	N/R
Tank Spill Prevention :	N/R
Capacity Range :	N/R

Map Id: CM285
Direction: W
Distance: 0.563 mi., 2971 ft.
Elevation: 252 ft.
Relative: Higher

Site Name : TACOMA PROPERTY
902 CENTER ST
TACOMA | Tacoma, WA 98401

Database(s) : [ALL SITES - WA, EPA UST, FRS, UST - WA] ***(cont.)***

Envirosite ID: 44333175
EPA ID: N/R

UST - WA ***(cont.)***

Actual Capacity :	2000
Pipe Material :	N/R
Pipe Construction :	N/R
Pipe Corrosion Protection :	N/R
Tank SFC :	N/R
Dispenser SFC :	N/R
Primary Pipe Release Detection :	N/R
Secondary Pipe Release Detection :	N/R
Pipe Pumping System :	N/R
Pipe Install Date :	N/R
Turbine Sump Construction :	N/R
Tank Status Date :	1999-12-10
Tank Install Date :	N/R
Tank Overfill Prevention :	N/R

Compartments Details

Compartment Number :	1
Compartment Capacity :	2000
Substance Stored :	Heating Fuel
Used Substance :	N/R
Ecy Region :	N/R

Map Id: CS286
Direction: SW
Distance: 0.563 mi., 2974 ft.
Elevation: 117 ft.
Relative: Higher

Site Name : Rock Pizza
1920 JEFFERSON AVE
TACOMA, WA 98402

Database(s) : [ALL SITES - WA, FRS]

Envirosite ID: 50655443
EPA ID: N/R

ALL SITES - WA

Facility Name :	Rock Pizza
Facility Address :	1920 JEFFERSON AVE, TACOMA, 98402
County :	N/R
Facility/Site ID :	14865
Alternate Name :	N/R
Program Name :	N/R
WRIA :	10
Legislative District :	27
Congressional District :	6
Ecology Region :	SWRO
Ecology Program Phone :	N/R
Tribal Land :	N
Latitude :	47.243914
Longitude :	-122.438781
Last Date in Agency List :	2023-01-03

Map Id: CS286
Direction: SW
Distance: 0.563 mi., 2974 ft.
Elevation: 117 ft.
Relative: Higher

Site Name : Rock Pizza
1920 JEFFERSON AVE
TACOMA, WA 98402

Database(s) : [ALL SITES - WA, FRS] ***(cont.)***

Envirosite ID: 50655443
EPA ID: N/R

ALL SITES - WA ***(cont.)***

Program Details

Program :	N/R
Program ID :	N/R
Interaction Type :	Urban Waters
Interaction Type Description :	The site has been inspected by an Ecology Urban Waters Inspector.
Status :	Active
Start Date :	2009-03-06
End Date :	N/R
SIC :	N/R
NAICS :	N/R

FRS

Facility Name :	ROCK PIZZA
Facility Address :	1920 JEFFERSON AVE, TACOMA, WA 98402
County :	PIERCE

Site Details

Registry ID :	110039225816
FRS Facility URL :	Click here for hyperlink provided by the agency.
Last Date in Agency List :	2023-02-13

Source Description

Source Description :

The WA-FSIS provides a means to query and display data maintained by the Washington Department of Ecology. This system contains key information for each facility/site that is currently, or has been, of interest to the Air Quality, Dam Safety, Hazardous Waste, Toxics Cleanup, and Water Quality Programs.

FRS Environmental Interest

Source and System ID :	WA-FSIS - 14865

Map Id: CQ287
Direction: ESE
Distance: 0.564 mi., 2976 ft.
Elevation: N/R
Relative: N/R

Site Name : N/R
47.319217, -122.425078
WA

Database(s) : [INDIAN RESERVATION]

Envirosite ID: 50099211
EPA ID: N/R

INDIAN RESERVATION

Facility Address :	WA

Map Id: CQ287
Direction: ESE
Distance: 0.564 mi., 2976 ft.
Elevation: N/R
Relative: N/R

Site Name : N/R
47.319217, -122.425078
WA

Database(s) : [INDIAN RESERVATION] ***(cont.)***

Envirosite ID: 50099211
EPA ID: N/R

INDIAN RESERVATION ***(cont.)***

Source Date :	2021-01-28
Local Name :	Puyallup Reservation
Local Owner :	N/R
Manager Name :	TRIB
Manager Type :	TRIB
Local Manager :	N/R
Designation Type :	TRIBL
Owner Name :	DESG
Owner Type :	DESG
Local Designation :	D8
Unit Name :	Puyallup Reservation
Comments :	N/R

Map Id: CQ288
Direction: ESE
Distance: 0.564 mi., 2977 ft.
Elevation: 17 ft.
Relative: Higher

Site Name : TACOMA CENTRAL WASTEWATER TREATMENT PLANT | TACOMA CENTRAL WWTP #1 | TACOMA CITY UTILITY SERVICES LAB
2201 PORTLAND AVE | 2201 PORTLAND AVE LAB
TACOMA | Tacoma, WA

Database(s) : [AFS, ALL SITES - WA, BRS, DOCKET, ECHO, EPA UST, FRS, HAZNET - CA, HIST AFS 2, ICIS, INACTIVE PCS, MANIFEST EPA, PCS FACILITY, RCRA_VSQG, RMP, SWF/LF - WA, SWTIRE 3 - WA, T 2 - WA, UST - WA]

Envirosite ID: 6528708
EPA ID: WAD981772072

AFS

Facility Name :	CITY OF TACOMA CENTRAL WWTP
Facility Address :	2201 PORTLAND AVE, TACOMA, WA 98421
County :	Pierce

Facility Summary

Program System ID :	WAPSC0005305316330
Facility Registry ID :	110000575654
EPA Region :	EPA Region 10 - AK, ID, OR, WA
SIC :	N/R
NAICS :	221320 - Sewage Treatment Facilities
Facility Type :	Municipality
Air Pollutant Class :	Minor Emissions
Air Operating Status :	Operating
Current High Priority Violation (HPV):	No Violation Identified
Local Control Region Name :	Puget Sound Clean Air Agency
Last Date in Agency List :	2023-01-23

Map Id: CQ288
Direction: ESE
Distance: 0.564 mi., 2977 ft.
Elevation: 17 ft.
Relative: Higher

Site Name : TACOMA CENTRAL WASTEWATER TREATMENT PLANT | TACOMA CENTRAL WWTP #1 | TACOMA CITY UTILITY SERVICES LAB
2201 PORTLAND AVE | 2201 PORTLAND AVE LAB
TACOMA | Tacoma, WA

Database(s) : [AFS, ALL SITES - WA, BRS, DOCKET, ECHO, EPA UST, FRS, HAZNET - CA, HIST AFS 2, ICIS, INACTIVE PCS, MANIFEST EPA, PCS FACILITY, RCRA_VSQG, RMP, SWF/LF - WA, SWTIRE 3 - WA, T 2 - WA, UST - WA] ***(cont.)***

Envirosite ID: 6528708
EPA ID: WAD981772072

AFS ***(cont.)***

Air Pollutant Details

Program System ID :	WAPSC0005305316330
Pollutant :	Sulfur dioxide
Substance Registry Services ID (SRS):	150367
Chemical Abstract Service Number :	7446095
Air Pollutant Class :	Minor Emissions

Program System ID :	WAPSC0005305316330
Pollutant :	PARTICULATE MATTER < 10 UM
Substance Registry Services ID (SRS):	1647619
Chemical Abstract Service Number :	N/R
Air Pollutant Class :	Minor Emissions

Air Violation History Details

HPV Day Zero Date :	N/R
HPV Resolved Date :	N/R
Program System ID :	WAPSC0005305316330
Activity ID :	N/R
Agency Type :	N/R
State Code :	N/R
Air Local Control Region Code (LCON):	N/R
Comp Determination UID :	N/R
Enforcement Response Policy :	N/R
Program :	N/R
Pollutant :	N/R
Earliest Determination Date of Federally Reportable Violation (FRV):	N/R

Facility Name :	TACOMA PUBLIC WORKS SEWER UTILITIES PORTLAND AVE
Facility Address :	2201 PORTLAND AVE, TACOMA, WA 98421
County :	Pierce

Facility Summary

Program System ID :	WAPSC0005305316330
Facility Registry ID :	110000575654
EPA Region :	EPA Region 10 - AK, ID, OR, WA
SIC :	N/R
NAICS :	221320 - Sewage Treatment Facilities
Facility Type :	Municipality
Air Pollutant Class :	Minor Emissions
Air Operating Status :	Operating

Map Id: CQ288
Direction: ESE
Distance: 0.564 mi., 2977 ft.
Elevation: 17 ft.
Relative: Higher

Site Name : TACOMA CENTRAL WASTEWATER TREATMENT PLANT | TACOMA CENTRAL WWTP #1 | TACOMA CITY UTILITY SERVICES LAB
2201 PORTLAND AVE | 2201 PORTLAND AVE LAB
TACOMA | Tacoma, WA

Database(s) : [AFS, ALL SITES - WA, BRS, DOCKET, ECHO, EPA UST, FRS, HAZNET - CA, HIST AFS 2, ICIS, INACTIVE PCS, MANIFEST EPA, PCS FACILITY, RCRA_VSQG, RMP, SWF/LF - WA, SWTIRE 3 - WA, T 2 - WA, UST - WA] ***(cont.)***

Envirosite ID: 6528708
EPA ID: WAD981772072

AFS ***(cont.)***

Current High Priority Violation (HPV):	No Violation Identified
Local Control Region Name :	Puget Sound Clean Air Agency
Last Date in Agency List :	2020-03-20

Air Pollutant Details

Program System ID :	WAPSC0005305316330
Pollutant :	Sulfur dioxide
Substance Registry Services ID (SRS):	150367
Chemical Abstract Service Number :	7446095
Air Pollutant Class :	Minor Emissions

Program System ID :	WAPSC0005305316330
Pollutant :	PARTICULATE MATTER < 10 UM
Substance Registry Services ID (SRS):	1647619
Chemical Abstract Service Number :	N/R
Air Pollutant Class :	Minor Emissions

Air Violation History Details

HPV Day Zero Date :	N/R
HPV Resolved Date :	N/R
Program System ID :	WAPSC0005305316330
Activity ID :	N/R
Agency Type :	N/R
State Code :	N/R
Air Local Control Region Code (LCON):	N/R
Comp Determination UID :	N/R
Enforcement Response Policy :	N/R
Program :	N/R
Pollutant :	N/R
Earliest Determination Date of Federally Reportable Violation (FRV):	N/R

ALL SITES - WA

Facility Name :	Tacoma City Utility Services Lab
Facility Address :	2201 PORTLAND AVE LAB, TACOMA, 98421-2711
County :	Pierce

Facility/Site ID :	28588774
Alternate Name :	N/R
Program Name :	N/R

Map Id: CQ288
Direction: ESE
Distance: 0.564 mi., 2977 ft.
Elevation: 17 ft.
Relative: Higher

Site Name : TACOMA CENTRAL WASTEWATER TREATMENT PLANT | TACOMA CENTRAL WWTP #1 | TACOMA CITY UTILITY SERVICES LAB
2201 PORTLAND AVE | 2201 PORTLAND AVE LAB
TACOMA | Tacoma, WA

Database(s) : [AFS, ALL SITES - WA, BRS, DOCKET, ECHO, EPA UST, FRS, HAZNET - CA, HIST AFS 2, ICIS, INACTIVE PCS, MANIFEST EPA, PCS FACILITY, RCRA_VSQG, RMP, SWF/LF - WA, SWTIRE 3 - WA, T 2 - WA, UST - WA] ***(cont.)***

Envirosite ID: 6528708
EPA ID: WAD981772072

ALL SITES - WA ***(cont.)***

WRIA :	10
Legislative District :	27
Congressional District :	9
Ecology Region :	SWRO
Ecology Program Phone :	(360) 407-6734
Tribal Land :	Y
Latitude :	47.24716
Longitude :	-122.41394
Last Date in Agency List :	2023-01-03

Facility/Site ID :	28588774
Alternate Name :	TACOMA CENTRAL WASTE WATER TREATMENT PLT
Program Name :	N/R
WRIA :	10
Legislative District :	27
Congressional District :	9
Ecology Region :	SWRO
Ecology Program Phone :	(360) 407-6171
Tribal Land :	Y
Latitude :	47.24716
Longitude :	-122.41394
Last Date in Agency List :	2023-01-03

Facility/Site ID :	28588774
Alternate Name :	N/R
Program Name :	N/R
WRIA :	10
Legislative District :	27
Congressional District :	9
Ecology Region :	SWRO
Ecology Program Phone :	(360) 407-6171
Tribal Land :	Y
Latitude :	47.24716
Longitude :	-122.41394
Last Date in Agency List :	2023-01-03

Facility/Site ID :	28588774
Alternate Name :	TACOMA CITY WWT PLANT 1
Program Name :	N/R
WRIA :	10
Legislative District :	27
Congressional District :	9
Ecology Region :	SWRO
Ecology Program Phone :	(360) 407-6171

Map Id: CQ288
Direction: ESE
Distance: 0.564 mi., 2977 ft.
Elevation: 17 ft.
Relative: Higher

Site Name : TACOMA CENTRAL WASTEWATER TREATMENT PLANT | TACOMA CENTRAL WWTP #1 | TACOMA CITY UTILITY SERVICES LAB
2201 PORTLAND AVE | 2201 PORTLAND AVE LAB
TACOMA | Tacoma, WA

Database(s) : [AFS, ALL SITES - WA, BRS, DOCKET, ECHO, EPA UST, FRS, HAZNET - CA, HIST AFS 2, ICIS, INACTIVE PCS, MANIFEST EPA, PCS FACILITY, RCRA_VSQG, RMP, SWF/LF - WA, SWTIRE 3 - WA, T 2 - WA, UST - WA] ***(cont.)***

Envirosite ID: 6528708
EPA ID: WAD981772072

ALL SITES - WA ***(cont.)***

Tribal Land :	Y
Latitude :	47.24716
Longitude :	-122.41394
Last Date in Agency List :	2023-01-03

Facility/Site ID :	28588774
Alternate Name :	N/R
Program Name :	N/R
WRIA :	10
Legislative District :	27
Congressional District :	9
Ecology Region :	SWRO
Ecology Program Phone :	(360) 407-6409
Tribal Land :	Y
Latitude :	47.24716
Longitude :	-122.41394
Last Date in Agency List :	2023-01-03

Facility/Site ID :	28588774
Alternate Name :	TACOMA SEWER UTILITY
Program Name :	N/R
WRIA :	10
Legislative District :	27
Congressional District :	9
Ecology Region :	SWRO
Ecology Program Phone :	(360) 407-6171
Tribal Land :	Y
Latitude :	47.24716
Longitude :	-122.41394
Last Date in Agency List :	2023-01-03

Program Details

Program :	HAZWASTE
Program ID :	WAD981772072
Interaction Type :	Hazardous Waste Generator
Interaction Type Description :	Facilities that generate any quantity of a dangerous waste. They may be classified as SQG, MQG, or LQG depending on hazardous waste generated for a given month.
Status :	Inactive
Start Date :	1988-03-11
End Date :	2011-12-31

Map Id: CQ288
Direction: ESE
Distance: 0.564 mi., 2977 ft.
Elevation: 17 ft.
Relative: Higher

Site Name : TACOMA CENTRAL WASTEWATER TREATMENT PLANT | TACOMA CENTRAL WWTP #1 | TACOMA CITY UTILITY SERVICES LAB
2201 PORTLAND AVE | 2201 PORTLAND AVE LAB
TACOMA | Tacoma, WA

Database(s) : [AFS, ALL SITES - WA, BRS, DOCKET, ECHO, EPA UST, FRS, HAZNET - CA, HIST AFS 2, ICIS, INACTIVE PCS, MANIFEST EPA, PCS FACILITY, RCRA_VSQG, RMP, SWF/LF - WA, SWTIRE 3 - WA, T 2 - WA, UST - WA] ***(cont.)***

Envirosite ID: 6528708
EPA ID: WAD981772072

ALL SITES - WA ***(cont.)***

SIC :	N/R
NAICS :	54138 - Testing Laboratories
Program :	HAZWASTE
Program ID :	WAD981772072
Interaction Type :	Hazardous Waste Generator
Interaction Type Description :	Facilities that generate any quantity of a dangerous waste. They may be classified as SQG, MQG, or LQG depending on hazardous waste generated for a given month.
Status :	Inactive
Start Date :	1988-03-11
End Date :	2011-12-31
SIC :	N/R
NAICS :	N/R
Program :	HAZWASTE
Program ID :	WAD981772072
Interaction Type :	Emergency/Haz Chem Rpt TIER2
Interaction Type Description :	Businesses that store 10,000 pounds or more of a hazardous chemical or 500 pounds or less, depending on the chemical, of an extremely hazardous chemical on site at any one time must report annually. Reports are sent to the State Emergency Response Commission (represented by Ecology) Local Emergency Planning Committees, and local fire departments for emergency planning. (product, not waste)
Status :	Active
Start Date :	1753-01-01
End Date :	N/R
SIC :	4952 - SEWERAGE SYSTEMS
NAICS :	N/R
Program :	HAZWASTE
Program ID :	WAD981772072
Interaction Type :	Emergency/Haz Chem Rpt TIER2

Map Id: CQ288
Direction: ESE
Distance: 0.564 mi., 2977 ft.
Elevation: 17 ft.
Relative: Higher

Site Name : TACOMA CENTRAL WASTEWATER TREATMENT PLANT | TACOMA CENTRAL WWTP #1 | TACOMA CITY UTILITY SERVICES LAB
2201 PORTLAND AVE | 2201 PORTLAND AVE LAB
TACOMA | Tacoma, WA

Database(s) : [AFS, ALL SITES - WA, BRS, DOCKET, ECHO, EPA UST, FRS, HAZNET - CA, HIST AFS 2, ICIS, INACTIVE PCS, MANIFEST EPA, PCS FACILITY, RCRA_VSQG, RMP, SWF/LF - WA, SWTIRE 3 - WA, T 2 - WA, UST - WA] ***(cont.)***

Envirosite ID: 6528708
EPA ID: WAD981772072

ALL SITES - WA ***(cont.)***

Interaction Type Description :	Businesses that store 10,000 pounds or more of a hazardous chemical or 500 pounds or less, depending on the chemical, of an extremely hazardous chemical on site at any one time must report annually. Reports are sent to the State Emergency Response Commission (represented by Ecology) Local Emergency Planning Committees, and local fire departments for emergency planning. (product, not waste)
Status :	Active
Start Date :	1753-01-01
End Date :	N/R
SIC :	N/R
NAICS :	N/R
Program :	HAZWASTE
Program ID :	WAD981772072
Interaction Type :	Hazardous Waste Generator
Interaction Type Description :	Facilities that generate any quantity of a dangerous waste. They may be classified as SQG, MQG, or LQG depending on hazardous waste generated for a given month.
Status :	Active
Start Date :	2021-06-02
End Date :	N/R
SIC :	N/R
NAICS :	N/R
Program :	HAZWASTE
Program ID :	WAD981772072
Interaction Type :	Emergency/Haz Chem Rpt TIER2
Interaction Type Description :	Businesses that store 10,000 pounds or more of a hazardous chemical or 500 pounds or less, depending on the chemical, of an extremely hazardous chemical on site at any one time must report annually. Reports are sent to the State Emergency Response Commission (represented by Ecology) Local Emergency Planning Committees, and local fire departments for emergency planning. (product, not waste)
Status :	Active
Start Date :	1753-01-01
End Date :	N/R
SIC :	N/R
NAICS :	54138 - Testing Laboratories

Map Id: CQ288
Direction: ESE
Distance: 0.564 mi., 2977 ft.
Elevation: 17 ft.
Relative: Higher

Site Name : TACOMA CENTRAL WASTEWATER TREATMENT PLANT | TACOMA CENTRAL WWTP #1 | TACOMA CITY UTILITY SERVICES LAB
2201 PORTLAND AVE | 2201 PORTLAND AVE LAB
TACOMA | Tacoma, WA

Database(s) : [AFS, ALL SITES - WA, BRS, DOCKET, ECHO, EPA UST, FRS, HAZNET - CA, HIST AFS 2, ICIS, INACTIVE PCS, MANIFEST EPA, PCS FACILITY, RCRA_VSQG, RMP, SWF/LF - WA, SWTIRE 3 - WA, T 2 - WA, UST - WA] ***(cont.)***

Envirosite ID: 6528708
EPA ID: WAD981772072

ALL SITES - WA ***(cont.)***

Program :	HAZWASTE
Program ID :	WAD981772072
Interaction Type :	Emergency/Haz Chem Rpt TIER2
Interaction Type Description :	Businesses that store 10,000 pounds or more of a hazardous chemical or 500 pounds or less, depending on the chemical, of an extremely hazardous chemical on site at any one time must report annually. Reports are sent to the State Emergency Response Commission (represented by Ecology) Local Emergency Planning Committees, and local fire departments for emergency planning. (product, not waste)
Status :	Active
Start Date :	1753-01-01
End Date :	N/R
SIC :	8734 - TESTING LABORATORIES
NAICS :	N/R

Program :	HAZWASTE
Program ID :	WAD981772072
Interaction Type :	BIOSOLIDS
Interaction Type Description :	Biosolids
Status :	Active
Start Date :	N/R
End Date :	N/R
SIC :	N/R
NAICS :	N/R

Program :	HAZWASTE
Program ID :	WAD981772072
Interaction Type :	Emergency/Haz Chem Rpt TIER2
Interaction Type Description :	Businesses that store 10,000 pounds or more of a hazardous chemical or 500 pounds or less, depending on the chemical, of an extremely hazardous chemical on site at any one time must report annually. Reports are sent to the State Emergency Response Commission (represented by Ecology) Local Emergency Planning Committees, and local fire departments for emergency planning. (product, not waste)
Status :	Active
Start Date :	1753-01-01
End Date :	N/R
SIC :	9199 - GENERAL GOVERNMENT, NOT ELSEWHERE CLASSIFIED
NAICS :	N/R

Map Id: CQ288
Direction: ESE
Distance: 0.564 mi., 2977 ft.
Elevation: 17 ft.
Relative: Higher

Site Name : TACOMA CENTRAL WASTEWATER TREATMENT PLANT | TACOMA CENTRAL WWTP #1 | TACOMA CITY UTILITY SERVICES LAB
2201 PORTLAND AVE | 2201 PORTLAND AVE LAB
TACOMA | Tacoma, WA

Database(s) : [AFS, ALL SITES - WA, BRS, DOCKET, ECHO, EPA UST, FRS, HAZNET - CA, HIST AFS 2, ICIS, INACTIVE PCS, MANIFEST EPA, PCS FACILITY, RCRA_VSQG, RMP, SWF/LF - WA, SWTIRE 3 - WA, T 2 - WA, UST - WA] ***(cont.)***

Envirosite ID: 6528708
EPA ID: WAD981772072

BRS

Facility Name :	TACOMA CITY UTILITY SERVICES LAB
Facility Address :	2201 PORTLAND AVE LAB, TACOMA, WA 98421
County :	PIERCE

Site Details

Date Form Received by Agency :	2012-03-14
EPA ID :	WAD981772072
Mailing Address :	2201 PORTLAND AVE, TACOMA, WA 98421
Contact :	PETER NORSETH
Contact Address :	2201 PORTLAND AVE, TACOMA, WA 98421
Contact Country :	US
Contact Telephone :	253-502-2182
Contact Email :	PNORSETH@CI.TACOMA.WA.US
EPA Region :	10
Land Type :	Municipal
Source Type :	Annual/Biennial Report updated with Notification
Classification :	Very Small Quantity Generator

Description :

Handlers that generate 100 kilograms or less of hazardous waste per calendar month, and accumulate 1000 kg or less of hazardous waste at any time; or generate one kilogram or less of acutely hazardous waste per calendar month, and accumulate at any time: 1 kg or less of acutely hazardous waste; or 100 kg or less of any residue or contaminated soil, waste or other debris resulting from the cleanup of a spill, into or on any land or water, of acutely hazardous waste;or generate 100 kg or less of any residue or contaminated soil, waste or other debris resulting from the cleanup of a spill, into or on any land or water, of acutely hazardous waste during any calendar month, and accumulate at any time: 1 kg or less of acutely hazardous waste; or 100 kg or less of any residue or contaminated soil, waste or other debris resulting from the cleanup of a spill, into or on any land or water, of acutely hazardous waste.

Last Date in Agency List : 2023-01-23

Owner/Operator Summary

Owner/Operator Name :	TACOMA CITY
Owner/Operator Address :	2201 PORTLAND AVE, TACOMA, WA 98421-2711
Owner/Operator Country :	US
Owner/Operator Telephone :	253-591-5588
Owner/Operator Email :	N/R
Owner/Operator Fax :	N/R
Legal Status :	Municipal
Owner/Operator Type :	Owner
Owner/Operator Start Date :	1996-08-20
Owner/Operator End Date :	N/R

Map Id: CQ288
Direction: ESE
Distance: 0.564 mi., 2977 ft.
Elevation: 17 ft.
Relative: Higher

Site Name : TACOMA CENTRAL WASTEWATER TREATMENT PLANT | TACOMA CENTRAL WWTP #1 | TACOMA CITY UTILITY SERVICES LAB
2201 PORTLAND AVE | 2201 PORTLAND AVE LAB
TACOMA | Tacoma, WA

Database(s) : [AFS, ALL SITES - WA, BRS, DOCKET, ECHO, EPA UST, FRS, HAZNET - CA, HIST AFS 2, ICIS, INACTIVE PCS, MANIFEST EPA, PCS FACILITY, RCRA_VSQG, RMP, SWF/LF - WA, SWTIRE 3 - WA, T 2 - WA, UST - WA] ***(cont.)***

Envirosite ID: 6528708
EPA ID: WAD981772072

BRS ***(cont.)***

Owner/Operator Name :	TACOMA CITY
Owner/Operator Address :	2201 PORTLAND AVE, TACOMA, WA 98421-2711
Owner/Operator Country :	US
Owner/Operator Telephone :	253-591-5588
Owner/Operator Email :	N/R
Owner/Operator Fax :	N/R
Legal Status :	Municipal
Owner/Operator Type :	Operator
Owner/Operator Start Date :	1996-08-20
Owner/Operator End Date :	N/R

Waste Activity Monitoring

Report Cycle :	2011
Hazardous Waste Page Number :	1
Hazardous Waste Sub-Page Number :	1
BR Form :	XX
Waste Description :	N/R
Primary NAICS :	54138 - Testing Laboratories
Source Code :	N/R
Form Code :	N/R
Management Method :	N/R
Generation Tons :	0
Managed Tons :	0
Shipped Tons :	0
Received Tons :	0
Receiver ID :	N/R
Receiver State :	N/R
Shipper ID :	N/R
Shipper State :	N/R
Waste Minimization :	N/R
Waste Code List :	N/R
Waste Code Group :	N/R
Waste Generation Type :	N/R

Report Cycle :	2009
Hazardous Waste Page Number :	1
Hazardous Waste Sub-Page Number :	1
BR Form :	XX
Waste Description :	N/R
Primary NAICS :	54138 - Testing Laboratories
Source Code :	N/R
Form Code :	N/R
Management Method :	N/R
Generation Tons :	0

Map Id: CQ288
Direction: ESE
Distance: 0.564 mi., 2977 ft.
Elevation: 17 ft.
Relative: Higher

Site Name : TACOMA CENTRAL WASTEWATER TREATMENT PLANT | TACOMA CENTRAL WWTP #1 | TACOMA CITY UTILITY SERVICES LAB
2201 PORTLAND AVE | 2201 PORTLAND AVE LAB
TACOMA | Tacoma, WA

Database(s) : [AFS, ALL SITES - WA, BRS, DOCKET, ECHO, EPA UST, FRS, HAZNET - CA, HIST AFS 2, ICIS, INACTIVE PCS, MANIFEST EPA, PCS FACILITY, RCRA_VSQG, RMP, SWF/LF - WA, SWTIRE 3 - WA, T 2 - WA, UST - WA] ***(cont.)***

Envirosite ID: 6528708
EPA ID: WAD981772072

BRS ***(cont.)***

Managed Tons :	0
Shipped Tons :	0
Received Tons :	0
Receiver ID :	N/R
Receiver State :	N/R
Shipper ID :	N/R
Shipper State :	N/R
Waste Minimization :	N/R
Waste Code List :	N/R
Waste Code Group :	N/R
Waste Generation Type :	N/R

Report Cycle :	2007
Hazardous Waste Page Number :	1
Hazardous Waste Sub-Page Number :	1
BR Form :	XX
Waste Description :	N/R
Primary NAICS :	54138 - Testing Laboratories
Source Code :	N/R
Form Code :	N/R
Management Method :	N/R
Generation Tons :	0
Managed Tons :	0
Shipped Tons :	0
Received Tons :	0
Receiver ID :	N/R
Receiver State :	N/R
Shipper ID :	N/R
Shipper State :	N/R
Waste Minimization :	N/R
Waste Code List :	N/R
Waste Code Group :	N/R
Waste Generation Type :	N/R

Report Cycle :	2005
Hazardous Waste Page Number :	1
Hazardous Waste Sub-Page Number :	1
BR Form :	XX
Waste Description :	N/R
Primary NAICS :	54138 - Testing Laboratories
Source Code :	N/R
Form Code :	N/R
Management Method :	N/R
Generation Tons :	0
Managed Tons :	0

Map Id: CQ288
Direction: ESE
Distance: 0.564 mi., 2977 ft.
Elevation: 17 ft.
Relative: Higher

Site Name : TACOMA CENTRAL WASTEWATER TREATMENT PLANT | TACOMA CENTRAL WWTP #1 | TACOMA CITY UTILITY SERVICES LAB
2201 PORTLAND AVE | 2201 PORTLAND AVE LAB
TACOMA | Tacoma, WA

Database(s) : [AFS, ALL SITES - WA, BRS, DOCKET, ECHO, EPA UST, FRS, HAZNET - CA, HIST AFS 2, ICIS, INACTIVE PCS, MANIFEST EPA, PCS FACILITY, RCRA_VSQG, RMP, SWF/LF - WA, SWTIRE 3 - WA, T 2 - WA, UST - WA] ***(cont.)***

Envirosite ID: 6528708
EPA ID: WAD981772072

BRS ***(cont.)***

Shipped Tons :	0
Received Tons :	0
Receiver ID :	N/R
Receiver State :	N/R
Shipper ID :	N/R
Shipper State :	N/R
Waste Minimization :	N/R
Waste Code List :	N/R
Waste Code Group :	N/R
Waste Generation Type :	N/R

Report Cycle :	2003
Hazardous Waste Page Number :	1
Hazardous Waste Sub-Page Number :	1
BR Form :	XX
Waste Description :	N/R
Primary NAICS :	54138 - Testing Laboratories
Source Code :	N/R
Form Code :	N/R
Management Method :	N/R
Generation Tons :	0
Managed Tons :	0
Shipped Tons :	0
Received Tons :	0
Receiver ID :	N/R
Receiver State :	N/R
Shipper ID :	N/R
Shipper State :	N/R
Waste Minimization :	N/R
Waste Code List :	N/R
Waste Code Group :	N/R
Waste Generation Type :	N/R

DOCKET

Facility Name :	CITY OF TACOMA CENTRAL WASTEWATER TREATMENT PLANT
Facility Address :	2201 PORTLAND AVENUE, TACOMA, WA 98421

Site Activity Details

Enforcement Action Case Number :	10-2007-0199
Activity ID :	600068118
Enforcement Action Name :	CITY OF TACOMA CENTRAL WASTEWATER TREATMENT PLANT
Last Date in Agency List :	2022-12-14

Map Id: CQ288
Direction: ESE
Distance: 0.564 mi., 2977 ft.
Elevation: 17 ft.
Relative: Higher

Site Name : TACOMA CENTRAL WASTEWATER TREATMENT PLANT | TACOMA CENTRAL WWTP #1 | TACOMA CITY UTILITY SERVICES LAB
2201 PORTLAND AVE | 2201 PORTLAND AVE LAB
TACOMA | Tacoma, WA

Database(s) : [AFS, ALL SITES - WA, BRS, DOCKET, ECHO, EPA UST, FRS, HAZNET - CA, HIST AFS 2, ICIS, INACTIVE PCS, MANIFEST EPA, PCS FACILITY, RCRA_VSQG, RMP, SWF/LF - WA, SWTIRE 3 - WA, T 2 - WA, UST - WA] ***(cont.)***

Envirosite ID: 6528708
EPA ID: WAD981772072

DOCKET ***(cont.)***

Final Ordr Iss/Final Order Enter Date:	2007-09-28
Complaint/Proposed Order Actual Date:	N/R
Final Order Issued Actual Date :	2007-09-28
Final Order Name :	CITY OF TACOMA CENTRAL WASTEWATER TREATMENT PLANT

Complaint Summary

Respondent/Defendant Name :	CITY OF TACOMA CENTRAL WASTEWATER TREATMENT PLANT
Named in Complaint :	Y
Named in Final Order :	Y
SEP Category :	N/R
SEP Description :	N/R
Regional Docket Number :	N/R

Standard Industrial Classification (SIC) Summary

Registry ID :	110000575654
Primary SIC :	4953 - REFUSE SYSTEMS
Primary NAICS :	221320 - Sewage Treatment Facilities
Settlement FRS ICIS Facility :	600027653 - CITY OF TACOMA CENTRAL WASTEWATER TREATMENT PLANT
Pollutants (SRS) :	N/R
Admin EA Closed Actual Date :	2007-10-09
Enforcement Action Name :	CITY OF TACOMA CENTRAL WASTEWATER TREATMENT PLANT
Enforcement Action Resolution :	Final Order With Penalty
Violation Types :	N/R
Case Law Sections :	CAA 112[R][7] - Prevention of Accidental Release/Risk Management Plans (RMPs)

Map Id: CQ288
Direction: ESE
Distance: 0.564 mi., 2977 ft.
Elevation: 17 ft.
Relative: Higher

Site Name : TACOMA CENTRAL WASTEWATER TREATMENT PLANT | TACOMA CENTRAL WWTP #1 | TACOMA CITY UTILITY SERVICES LAB
2201 PORTLAND AVE | 2201 PORTLAND AVE LAB
TACOMA | Tacoma, WA

Database(s) : [AFS, ALL SITES - WA, BRS, DOCKET, ECHO, EPA UST, FRS, HAZNET - CA, HIST AFS 2, ICIS, INACTIVE PCS, MANIFEST EPA, PCS FACILITY, RCRA_VSQG, RMP, SWF/LF - WA, SWTIRE 3 - WA, T 2 - WA, UST - WA] ***(cont.)***

Envirosite ID: 6528708
EPA ID: WAD981772072

DOCKET ***(cont.)***

Violation Penalties and Compliance Summary

Compliance Action Cost :	500
EPA Penalty Assessed Amount :	6300
Cost Recovery Required :	N/R
Cost of SEP :	0
Cost of Complying Actions :	N/R
Facility Name :	TACOMA PUBLIC WORKS SEWER UTILITIES PORTLAND AVE
Facility Address :	2201 PORTLAND AVE, TACOMA, WA 98421

Site Activity Details

Enforcement Action Case Number :	WAPSCA00005305316330000010
Activity ID :	3400580688
Enforcement Action Name :	TACOMA PUBLIC WORKS SEWER UTILITIES PORTLAND AVE
Last Date in Agency List :	2018-12-17
Final Ordr Iss/Final Order Enter Date:	N/R
Complaint/Proposed Order Actual Date:	N/R
Final Order Issued Actual Date :	N/R
Final Order Name :	N/R

Complaint Summary

Respondent/Defendant Name :	N/R
Named in Complaint :	N/R
Named in Final Order :	N/R
SEP Category :	N/R
SEP Description :	N/R
Regional Docket Number :	N/R

Standard Industrial Classification (SIC) Summary

Registry ID :	110000575654
Primary SIC :	4953 - REFUSE SYSTEMS
Primary NAICS :	221320 - Sewage Treatment Facilities

Map Id: CQ288
Direction: ESE
Distance: 0.564 mi., 2977 ft.
Elevation: 17 ft.
Relative: Higher

Site Name : TACOMA CENTRAL WASTEWATER TREATMENT PLANT | TACOMA CENTRAL WWTP #1 | TACOMA CITY UTILITY SERVICES LAB
2201 PORTLAND AVE | 2201 PORTLAND AVE LAB
TACOMA | Tacoma, WA

Database(s) : [AFS, ALL SITES - WA, BRS, DOCKET, ECHO, EPA UST, FRS, HAZNET - CA, HIST AFS 2, ICIS, INACTIVE PCS, MANIFEST EPA, PCS FACILITY, RCRA_VSQG, RMP, SWF/LF - WA, SWTIRE 3 - WA, T 2 - WA, UST - WA] ***(cont.)***

Envirosite ID: 6528708
EPA ID: WAD981772072

DOCKET ***(cont.)***

Settlement FRS ICIS Facility : N/R - N/R

Pollutants (SRS) : N/R

Admin EA Closed Actual Date : 2009-08-11
Enforcement Action Name : TACOMA PUBLIC WORKS SEWER UTILITIES POR 530531633000010
Enforcement Action Resolution : N/R

Violation Types : N/R

Case Law Sections : CAA OTHER - Violations not covered elsewhere

Violation Penalties and Compliance Summary
Compliance Action Cost : N/R
EPA Penalty Assessed Amount : N/R
Cost Recovery Required : N/R
Cost of SEP : N/R
Cost of Complying Actions : N/R

Site Activity Details
Enforcement Action Case Number : WAPSCAF000000000000000134
Activity ID : 3601031628
Enforcement Action Name : TACOMA PUBLIC WORKS SEWER UTILITIES PORTLAND AVE
Last Date in Agency List : 2019-02-25

Final Ordr Iss/Final Order Enter Date: 2017-04-25
Complaint/Proposed Order Actual Date: N/R
Final Order Issued Actual Date : 2017-04-25
Final Order Name : 17-0070CP CP

Complaint Summary
Respondent/Defendant Name : N/R
Named in Complaint : N/R
Named in Final Order : N/R

Map Id: CQ288
Direction: ESE
Distance: 0.564 mi., 2977 ft.
Elevation: 17 ft.
Relative: Higher

Site Name : TACOMA CENTRAL WASTEWATER TREATMENT PLANT | TACOMA CENTRAL WWTP #1 | TACOMA CITY UTILITY SERVICES LAB
2201 PORTLAND AVE | 2201 PORTLAND AVE LAB
TACOMA | Tacoma, WA

Database(s) : [AFS, ALL SITES - WA, BRS, DOCKET, ECHO, EPA UST, FRS, HAZNET - CA, HIST AFS 2, ICIS, INACTIVE PCS, MANIFEST EPA, PCS FACILITY, RCRA_VSQG, RMP, SWF/LF - WA, SWTIRE 3 - WA, T 2 - WA, UST - WA] ***(cont.)***

Envirosite ID: 6528708
EPA ID: WAD981772072

DOCKET ***(cont.)***

SEP Category : N/R
SEP Description : N/R

Regional Docket Number : N/R

Standard Industrial Classification (SIC) Summary
Registry ID : 110000575654
Primary SIC : 4953 - REFUSE SYSTEMS
Primary NAICS : 221320 - Sewage Treatment Facilities

Settlement FRS ICIS Facility : 3400257287 - TACOMA PUBLIC WORKS SEWER UTILITIES PORTLAND AVE

Pollutants (SRS) : N/R

Admin EA Closed Actual Date : N/R
Enforcement Action Name : N/R
Enforcement Action Resolution : N/R

Violation Types : N/R

Case Law Sections : CAA OTHER - Violations not covered elsewhere

Violation Penalties and Compliance Summary
Compliance Action Cost : 0
EPA Penalty Assessed Amount : 0
Cost Recovery Required : N/R
Cost of SEP : 0
Cost of Complying Actions : N/R

Site Activity Details
Enforcement Action Case Number : WAPSCAF000000000000000144
Activity ID : 3601096486
Enforcement Action Name : TACOMA PUBLIC WORKS SEWER UTILITIES PORTLAND AVE
Last Date in Agency List : 2019-02-25

Map Id: CQ288
Direction: ESE
Distance: 0.564 mi., 2977 ft.
Elevation: 17 ft.
Relative: Higher

Site Name : TACOMA CENTRAL WASTEWATER TREATMENT PLANT | TACOMA CENTRAL WWTP #1 | TACOMA CITY UTILITY SERVICES LAB
2201 PORTLAND AVE | 2201 PORTLAND AVE LAB
TACOMA | Tacoma, WA

Database(s) : [AFS, ALL SITES - WA, BRS, DOCKET, ECHO, EPA UST, FRS, HAZNET - CA, HIST AFS 2, ICIS, INACTIVE PCS, MANIFEST EPA, PCS FACILITY, RCRA_VSQG, RMP, SWF/LF - WA, SWTIRE 3 - WA, T 2 - WA, UST - WA] ***(cont.)***

Envirosite ID: 6528708
EPA ID: WAD981772072

DOCKET ***(cont.)***

Final Ordr Iss/Final Order Enter Date:	2017-06-12
Complaint/Proposed Order Actual Date:	N/R
Final Order Issued Actual Date :	2017-06-12
Final Order Name :	17-0070CP AOD

Complaint Summary

Respondent/Defendant Name :	N/R
Named in Complaint :	N/R
Named in Final Order :	N/R
SEP Category :	N/R
SEP Description :	N/R
Regional Docket Number :	N/R

Standard Industrial Classification (SIC) Summary

Registry ID :	110000575654
Primary SIC :	4953 - REFUSE SYSTEMS
Primary NAICS :	221320 - Sewage Treatment Facilities
Settlement FRS ICIS Facility :	3400257287 - TACOMA PUBLIC WORKS SEWER UTILITIES PORTLAND AVE
Pollutants (SRS) :	N/R
Admin EA Closed Actual Date :	N/R
Enforcement Action Name :	N/R
Enforcement Action Resolution :	N/R
Violation Types :	N/R
Case Law Sections :	CAA OTHER - Violations not covered elsewhere

Map Id: CQ288
Direction: ESE
Distance: 0.564 mi., 2977 ft.
Elevation: 17 ft.
Relative: Higher

Site Name : TACOMA CENTRAL WASTEWATER TREATMENT PLANT | TACOMA CENTRAL WWTP #1 | TACOMA CITY UTILITY SERVICES LAB
2201 PORTLAND AVE | 2201 PORTLAND AVE LAB
TACOMA | Tacoma, WA

Database(s) : [AFS, ALL SITES - WA, BRS, DOCKET, ECHO, EPA UST, FRS, HAZNET - CA, HIST AFS 2, ICIS, INACTIVE PCS, MANIFEST EPA, PCS FACILITY, RCRA_VSQG, RMP, SWF/LF - WA, SWTIRE 3 - WA, T 2 - WA, UST - WA] ***(cont.)***

Envirosite ID: 6528708
EPA ID: WAD981772072

DOCKET ***(cont.)***

Violation Penalties and Compliance Summary

Compliance Action Cost :	0
EPA Penalty Assessed Amount :	0
Cost Recovery Required :	N/R
Cost of SEP :	0
Cost of Complying Actions :	N/R

Site Activity Details

Enforcement Action Case Number :	WAPSCAI000000000000000237
Activity ID :	3600776366
Enforcement Action Name :	TACOMA PUBLIC WORKS SEWER UTILITIES PORTLAND AVE
Last Date in Agency List :	2018-12-17
Final Ordr Iss/Final Order Enter Date:	N/R
Complaint/Proposed Order Actual Date:	N/R
Final Order Issued Actual Date :	N/R
Final Order Name :	N/R

Complaint Summary

Respondent/Defendant Name :	N/R
Named in Complaint :	N/R
Named in Final Order :	N/R
SEP Category :	N/R
SEP Description :	N/R
Regional Docket Number :	N/R

Standard Industrial Classification (SIC) Summary

Registry ID :	110000575654
Primary SIC :	4953 - REFUSE SYSTEMS
Primary NAICS :	221320 - Sewage Treatment Facilities
Settlement FRS ICIS Facility :	N/R - N/R

Map Id: CQ288
Direction: ESE
Distance: 0.564 mi., 2977 ft.
Elevation: 17 ft.
Relative: Higher

Site Name : TACOMA CENTRAL WASTEWATER TREATMENT PLANT | TACOMA CENTRAL WWTP #1 | TACOMA CITY UTILITY SERVICES LAB
2201 PORTLAND AVE | 2201 PORTLAND AVE LAB
TACOMA | Tacoma, WA

Database(s) : [AFS, ALL SITES - WA, BRS, DOCKET, ECHO, EPA UST, FRS, HAZNET - CA, HIST AFS 2, ICIS, INACTIVE PCS, MANIFEST EPA, PCS FACILITY, RCRA_VSQG, RMP, SWF/LF - WA, SWTIRE 3 - WA, T 2 - WA, UST - WA] ***(cont.)***

Envirosite ID: 6528708
EPA ID: WAD981772072

DOCKET ***(cont.)***

Pollutants (SRS) : N/R

Admin EA Closed Actual Date : 2016-07-15
Enforcement Action Name : N/R
Enforcement Action Resolution : N/R

Violation Types : N/R

Case Law Sections : CAA OTHER - Violations not covered elsewhere

Violation Penalties and Compliance Summary
Compliance Action Cost : N/R
EPA Penalty Assessed Amount : N/R
Cost Recovery Required : N/R
Cost of SEP : N/R
Cost of Complying Actions : N/R

Site Activity Details
Enforcement Action Case Number : WAPSCAI000000000000000273
Activity ID : 3600870121
Enforcement Action Name : TACOMA PUBLIC WORKS SEWER UTILITIES PORTLAND AVE
Last Date in Agency List : 2018-12-17

Final Ordr Iss/Final Order Enter Date: N/R
Complaint/Proposed Order Actual Date: N/R
Final Order Issued Actual Date : N/R
Final Order Name : N/R

Complaint Summary
Respondent/Defendant Name : N/R
Named in Complaint : N/R
Named in Final Order : N/R

SEP Category : N/R
SEP Description : N/R

Map Id: CQ288
Direction: ESE
Distance: 0.564 mi., 2977 ft.
Elevation: 17 ft.
Relative: Higher

Site Name : TACOMA CENTRAL WASTEWATER TREATMENT PLANT | TACOMA CENTRAL WWTP #1 | TACOMA CITY UTILITY SERVICES LAB
2201 PORTLAND AVE | 2201 PORTLAND AVE LAB
TACOMA | Tacoma, WA

Database(s) : [AFS, ALL SITES - WA, BRS, DOCKET, ECHO, EPA UST, FRS, HAZNET - CA, HIST AFS 2, ICIS, INACTIVE PCS, MANIFEST EPA, PCS FACILITY, RCRA_VSQG, RMP, SWF/LF - WA, SWTIRE 3 - WA, T 2 - WA, UST - WA] ***(cont.)***

Envirosite ID: 6528708
EPA ID: WAD981772072

DOCKET ***(cont.)***

Regional Docket Number : N/R

Standard Industrial Classification (SIC) Summary
Registry ID : 110000575654
Primary SIC : 4953 - REFUSE SYSTEMS
Primary NAICS : 221320 - Sewage Treatment Facilities

Settlement FRS ICIS Facility : N/R - N/R

Pollutants (SRS) : N/R

Admin EA Closed Actual Date : 2016-11-02
Enforcement Action Name : N/R
Enforcement Action Resolution : N/R

Violation Types : N/R

Case Law Sections : CAA OTHER - Violations not covered elsewhere

Violation Penalties and Compliance Summary
Compliance Action Cost : N/R
EPA Penalty Assessed Amount : N/R
Cost Recovery Required : N/R
Cost of SEP : N/R
Cost of Complying Actions : N/R

ECHO

Facility Name : CITY OF TACOMA CENTRAL WWTP
Facility Address : 2201 PORTLAND AVE, TACOMA, WA 98421
County : PIERCE

Last Inspection Date : 2014-08-28
Registry ID : 110000575654
FIPS Code : 53053
EPA Region : 10
Inspection Count : 2

Map Id: CQ288
Direction: ESE
Distance: 0.564 mi., 2977 ft.
Elevation: 17 ft.
Relative: Higher

Site Name : TACOMA CENTRAL WASTEWATER TREATMENT PLANT | TACOMA CENTRAL WWTP #1 | TACOMA CITY UTILITY SERVICES LAB
2201 PORTLAND AVE | 2201 PORTLAND AVE LAB
TACOMA | Tacoma, WA

Database(s) : [AFS, ALL SITES - WA, BRS, DOCKET, ECHO, EPA UST, FRS, HAZNET - CA, HIST AFS 2, ICIS, INACTIVE PCS, MANIFEST EPA, PCS FACILITY, RCRA_VSQG, RMP, SWF/LF - WA, SWTIRE 3 - WA, T 2 - WA, UST - WA] ***(cont.)***

Envirosite ID: 6528708
EPA ID: WAD981772072

ECHO ***(cont.)***

Last Inspection Days :	1081
Informal Count :	2
Last Informal Action Date :	2016-11-02
Formal Action Count :	2
Last Formal Action Date :	2017-06-12
Total Penalties :	150120
Penalty Count :	2
Last Penalty Date :	2017-06-12
Last Penalty Amount :	75060
QTRS IN NC :	8
Programs IN SNC :	0
Current Compliance Status :	In Violation
Three-Year Compliance Status :	_SSS__VVVVV_
Collection Method :	INTERPOLATION-PHOTO
Reference Point :	FACILITY CENTROID
Accuracy Meters :	5
Derived Tribes :	Puyallup Tribe of the Puyallup Reservation - 0 mile(s), Puyallup Tribe of the Puyallup Reservation - .8 mile(s), Muckleshoot Indian Tribe - 9.9 mile(s), Muckleshoot Indian Tribe - 12.8 mile(s), Nisqually Indian Tribe - 17.8 mile(s), Squaxin Island Tribe of the Squaxin Island Reservation - 23 mile(s), Squaxin Island Tribe of the Squaxin Island Reservation - 24.8 mile(s)
Derived HUC :	17110014
Derived WBD :	171100140502
Derived STCTY FIPS :	53053
Derived Zip :	98421
Derived CD113 :	09
Derived CB2010 :	530530602001143
MYRTK Universe :	NYN
NPDES IDs :	WA0026476 WA0037087
CWA Permit Types :	Major, Minor
CWA Compliance Tracking :	On
CWA NAICS :	N/R
CWA SICS :	4952 4953
CWA Inspection Count :	2
CWA Last Inspection Days :	1417
CWA Informal Count :	N/R
CWA Formal Action Count :	N/R
CWA Last Formal Action Date :	N/R
CWA Penalties :	N/R
CWA Last Penalty Date :	N/R
CWA Last Penalty Amount :	N/R
CWA Quarters IN NC :	8
CWA Current Compliance Status :	Noncompliance
CWA Current SNC Flag :	N
CWA 13 Quarters Compliance Status :	__SSS__VVVVV_

Map Id: CQ288
Direction: ESE
Distance: 0.564 mi., 2977 ft.
Elevation: 17 ft.
Relative: Higher

Site Name : TACOMA CENTRAL WASTEWATER TREATMENT PLANT | TACOMA CENTRAL WWTP #1 | TACOMA CITY UTILITY SERVICES LAB
2201 PORTLAND AVE | 2201 PORTLAND AVE LAB
TACOMA | Tacoma, WA

Database(s) : [AFS, ALL SITES - WA, BRS, DOCKET, ECHO, EPA UST, FRS, HAZNET - CA, HIST AFS 2, ICIS, INACTIVE PCS, MANIFEST EPA, PCS FACILITY, RCRA_VSQG, RMP, SWF/LF - WA, SWTIRE 3 - WA, T 2 - WA, UST - WA] ***(cont.)***

Envirosite ID: 6528708
EPA ID: WAD981772072

ECHO ***(cont.)***

CWA 13 Quarters Effluent Exceedances:	N/R
CWA Three-Year QNCR Codes :	N/R
DFR URL :	Click here for hyperlink provided by the agency.
Facility SIC :	4952 4953
Facility NAICS :	22132 - Sewage Treatment Facilities, 221320 - Sewage Treatment Facilities, 54138 - Testing Laboratories
Facility Last Inspection EPA Date :	2013-09-26
Facility Last Inspection State Date :	2014-08-28
Facility Last Formal Act EPA Date :	2007-09-28
Facility Last Formal Act State Date :	2017-06-12
Facility Last Informal Act EPA Date :	N/R
Facility Last Informal Act State Date:	2016-11-02
Facility Federal Agency :	N/R
TRI Reporter :	N/R
Facility Imp Water Flag :	N/R
Current SNC Flag :	N
Indian County Flag :	Y
Federal Flag :	N
US Mexico Border Flag :	N/R
Chesapeak Bay Flag :	N/R
AIR Flag :	Y
NPDES Flag :	Y
SDWIS Flag :	N
RCRA Flag :	Y
TRI Flag :	N
GHG Flag :	N
Major Flag :	Y
Active Flag :	Y
NAA Flag :	Y
Latitude :	47.24621
Longitude :	-122.411674
Last Date in Agency List :	2017-08-14
Facility Name :	TACOMA CENTRAL WASTEWATER TREATMENT PLANT
Facility Address :	2201 PORTLAND AVE, TACOMA, WA 98421
County :	PIERCE
Last Inspection Date :	2021-09-29
Registry ID :	110000575654
FIPS Code :	53053
EPA Region :	10
Inspection Count :	24
Last Inspection Days :	431

Map Id: CQ288
Direction: ESE
Distance: 0.564 mi., 2977 ft.
Elevation: 17 ft.
Relative: Higher

Site Name : TACOMA CENTRAL WASTEWATER TREATMENT PLANT | TACOMA CENTRAL WWTP #1 | TACOMA CITY UTILITY SERVICES LAB
2201 PORTLAND AVE | 2201 PORTLAND AVE LAB
TACOMA | Tacoma, WA

Database(s) : [AFS, ALL SITES - WA, BRS, DOCKET, ECHO, EPA UST, FRS, HAZNET - CA, HIST AFS 2, ICIS, INACTIVE PCS, MANIFEST EPA, PCS FACILITY, RCRA_VSQG, RMP, SWF/LF - WA, SWTIRE 3 - WA, T 2 - WA, UST - WA] ***(cont.)***

Envirosite ID: 6528708
EPA ID: WAD981772072

ECHO ***(cont.)***

Informal Count :	3
Last Informal Action Date :	2022-08-16
Formal Action Count :	0
Last Formal Action Date :	2017-06-12
Total Penalties :	0
Penalty Count :	N/R
Last Penalty Date :	2017-06-12
Last Penalty Amount :	75060
QTRS IN NC :	12
Programs IN SNC :	0
Current Compliance Status :	Violation Identified
Three-Year Compliance Status :	VVVVVVVVVVVV
Collection Method :	INTERPOLATION-PHOTO
Reference Point :	FACILITY CENTROID
Accuracy Meters :	5
Derived Tribes :	Puyallup Tribe of the Puyallup Reservation - 0 mile(s), Puyallup Tribe of the Puyallup Reservation - .8 mile(s), Muckleshoot Indian Tribe - 9.9 mile(s), Muckleshoot Indian Tribe - 12.8 mile(s), Nisqually Indian Tribe - 17.8 mile(s), Squaxin Island Tribe of the Squaxin Island Reservation - 23 mile(s), Squaxin Island Tribe of the Squaxin Island Reservation - 24.8 mile(s)
Derived HUC :	17110014
Derived WBD :	171100140502
Derived STCTY FIPS :	53053
Derived Zip :	98421
Derived CD113 :	09
Derived CB2010 :	530530602001143
MYRTK Universe :	NYN
NPDES IDs :	WA0026476 WA0037087 WAL037087 WAR000711 WAR301938
CWA Permit Types :	Major, Minor
CWA Compliance Tracking :	On
CWA NAICS :	221320
CWA SICS :	4952 1794 4953
CWA Inspection Count :	1
CWA Last Inspection Days :	3586
CWA Informal Count :	3
CWA Formal Action Count :	N/R
CWA Last Formal Action Date :	N/R
CWA Penalties :	N/R
CWA Last Penalty Date :	N/R
CWA Last Penalty Amount :	N/R
CWA Quarters IN NC :	12
CWA Current Compliance Status :	Violation Identified
CWA Current SNC Flag :	N
CWA 13 Quarters Compliance Status :	VVVVVVVVVVVV
CWA 13 Quarters Effluent Exceedances:	27

Map Id: CQ288
Direction: ESE
Distance: 0.564 mi., 2977 ft.
Elevation: 17 ft.
Relative: Higher

Site Name : TACOMA CENTRAL WASTEWATER TREATMENT PLANT | TACOMA CENTRAL WWTP #1 | TACOMA CITY UTILITY SERVICES LAB
2201 PORTLAND AVE | 2201 PORTLAND AVE LAB
TACOMA | Tacoma, WA

Database(s) : [AFS, ALL SITES - WA, BRS, DOCKET, ECHO, EPA UST, FRS, HAZNET - CA, HIST AFS 2, ICIS, INACTIVE PCS, MANIFEST EPA, PCS FACILITY, RCRA_VSQG, RMP, SWF/LF - WA, SWTIRE 3 - WA, T 2 - WA, UST - WA] ***(cont.)***

Envirosite ID: 6528708
EPA ID: WAD981772072

ECHO ***(cont.)***

CWA Three-Year QNCR Codes :	N/R
DFR URL :	Click here for hyperlink provided by the agency.
Facility SIC :	4952 1794 4953
Facility NAICS :	221320 - Sewage Treatment Facilities, 22132 - Sewage Treatment Facilities, 541380 - Testing Laboratories
Facility Last Inspection EPA Date :	2013-09-26
Facility Last Inspection State Date :	2021-09-29
Facility Last Formal Act EPA Date :	2007-09-28
Facility Last Formal Act State Date :	2017-06-12
Facility Last Informal Act EPA Date :	N/R
Facility Last Informal Act State Date:	2022-08-16
Facility Federal Agency :	N/R
TRI Reporter :	N/R
Facility Imp Water Flag :	Y
Current SNC Flag :	N
Indian County Flag :	N
Federal Flag :	N/R
US Mexico Border Flag :	N/R
Chesapeak Bay Flag :	N/R
AIR Flag :	Y
NPDES Flag :	Y
SDWIS Flag :	N
RCRA Flag :	Y
TRI Flag :	N
GHG Flag :	N
Major Flag :	Y
Active Flag :	Y
NAA Flag :	N
Latitude :	47.24621
Longitude :	-122.411674
Last Date in Agency List :	2023-01-16

EPA UST

Facility Name :	TACOMA CITY OF SEWER UTILITY
Facility Address :	2201 PORTLAND AVE, Tacoma, Washington 984212711
County :	Pierce
Facility ID :	WA92562654
Facility Status :	Closed UST(s)
Open USTs :	0
Closed USTs :	1
Temporarily Out of Service USTs :	0
Date of Last Inspection :	N/R

Map Id: CQ288
Direction: ESE
Distance: 0.564 mi., 2977 ft.
Elevation: 17 ft.
Relative: Higher

Site Name : TACOMA CENTRAL WASTEWATER TREATMENT PLANT | TACOMA CENTRAL WWTP #1 | TACOMA CITY UTILITY SERVICES LAB
2201 PORTLAND AVE | 2201 PORTLAND AVE LAB
TACOMA | Tacoma, WA

Database(s) : [AFS, ALL SITES - WA, BRS, DOCKET, ECHO, EPA UST, FRS, HAZNET - CA, HIST AFS 2, ICIS, INACTIVE PCS, MANIFEST EPA, PCS FACILITY, RCRA_VSQG, RMP, SWF/LF - WA, SWTIRE 3 - WA, T 2 - WA, UST - WA] ***(cont.)***

Envirosite ID: 6528708
EPA ID: WAD981772072

EPA UST ***(cont.)***

EPA Region :	10
Tribe :	N/R
Facility ID 2 :	N/R
Latitude :	47.2436
Longitude :	-122.40894
Last Date in Agency List :	2023-01-30

Tank Details

Tank ID :	WA92562654_1
Tank Status :	Closed
Installation Date :	1981-01-01
Removal Date :	N/R
Capacity :	N/R
Substances :	D Diesel
Tank Wall Type :	N/R

FRS

Facility Name :	TACOMA CENTRAL WASTEWATER TREATMENT PLANT
Facility Address :	2201 PORTLAND AVE, TACOMA, WA 98421
County :	PIERCE

Site Details

Registry ID :	110000575654
FRS Facility URL :	Click here for hyperlink provided by the agency.
Last Date in Agency List :	2023-02-13

Source Description

Source Description :

AIR contains compliance and permit data for stationary sources of air pollution regulated by the EPA, State, and Local air pollution agencies. AFS contains compliance and permit data for stationary sources of air pollution regulated by the EPA, State, and Local air pollution agencies. All generators and treatment, storage, and disposal (TSD) facilities who handle hazardous waste are required to report to the EPA Administrator at least once every two years. The data collected is used to create the National Biennial Resource Conservation and Recovery Act (RCRA) Hazardous Waste Report. This data is processed within the RCRA Information (RCRAInfo) database.

Map Id: CQ288
Direction: ESE
Distance: 0.564 mi., 2977 ft.
Elevation: 17 ft.
Relative: Higher

Site Name : TACOMA CENTRAL WASTEWATER TREATMENT PLANT | TACOMA CENTRAL WWTP #1 | TACOMA CITY UTILITY SERVICES LAB
2201 PORTLAND AVE | 2201 PORTLAND AVE LAB
TACOMA | Tacoma, WA

Database(s) : [AFS, ALL SITES - WA, BRS, DOCKET, ECHO, EPA UST, FRS, HAZNET - CA, HIST AFS 2, ICIS, INACTIVE PCS, MANIFEST EPA, PCS FACILITY, RCRA_VSQG, RMP, SWF/LF - WA, SWTIRE 3 - WA, T 2 - WA, UST - WA] ***(cont.)***

Envirosite ID: 6528708
EPA ID: WAD981772072

FRS ***(cont.)***

Source Description : ICIS provides a database that, when complete, will contain enforcement and compliance information across most of EPA's programs. The vision for ICIS is to replace EPA's independent databases that contain enforcement data with a single repository for that information. Currently, ICIS contains all Federal Administrative and Judicial enforcement actions and a subset of the Permit Compliance System (PCS), which supports the National Pollutant Discharge Elimination System (NPDES). This information is maintained in ICIS by EPA in the Regional offices and at Headquarters. A future release of ICIS will completely replace PCS and will integrate that information with Federal actions already in the system. ICIS also has the capability to track other activities that support compliance and enforcement programs, including incident tracking, compliance assistance, and compliance monitoring. The NPDES module of the Compliance Information System (ICIS) tracks surface water permits issued under the Clean Water Act. Under NPDES, all facilities that discharge pollutants from any point source into waters of the United States are required to obtain a permit. The permit will likely contain limits on what can be discharged, impose monitoring and reporting requirements, and include other provisions to ensure that the discharge does not adversely affect water quality.

Source Description : RCRAInfo is EPA’s comprehensive information system that supports the Resource Conservation and Recovery Act (RCRA) of 1976 and the Hazardous and Solid Waste Amendments (HSWA) of 1984 through the tracking of events and activities related to facilities that generate, transport, and treat, store, or dispose of hazardous waste. RCRAInfo allows RCRA program staff to track the notification, permit, compliance, and corrective action activities required under RCRA. RCRAInfo also supports generation of the National Hazardous Waste Biennial Report. All generators and treatment, storage, and disposal facilities who handle hazardous waste are required to report to the EPA Administrator at least once every two years to support creation of the Biennial Report.
The RMP database stores the risk management plans reported by companies that handle, manufacture, use, or store certain flammable or toxic substances, as required under section 112(r) of the Clean Air Act (CAA).
The WA-FSIS provides a means to query and display data maintained by the Washington Department of Ecology. This system contains key information for each facility/site that is currently, or has been, of interest to the Air Quality, Dam Safety, Hazardous Waste, Toxics Cleanup, and Water Quality Programs.

FRS Environmental Interest
Source and System ID : AIRS/AFS - 5305316330
ICIS - 600027653
ICIS - WA0026476

Map Id: CQ288
Direction: ESE
Distance: 0.564 mi., 2977 ft.
Elevation: 17 ft.
Relative: Higher

Site Name : TACOMA CENTRAL WASTEWATER TREATMENT PLANT | TACOMA CENTRAL WWTP #1 | TACOMA CITY UTILITY SERVICES LAB
2201 PORTLAND AVE | 2201 PORTLAND AVE LAB
TACOMA | Tacoma, WA

Database(s) : [AFS, ALL SITES - WA, BRS, DOCKET, ECHO, EPA UST, FRS, HAZNET - CA, HIST AFS 2, ICIS, INACTIVE PCS, MANIFEST EPA, PCS FACILITY, RCRA_VSQG, RMP, SWF/LF - WA, SWTIRE 3 - WA, T 2 - WA, UST - WA] ***(cont.)***

Envirosite ID: 6528708
EPA ID: WAD981772072

FRS ***(cont.)***

ICIS - WA0037087
ICIS - WAL037087
ICIS - WAPSC0005305316330
ICIS - WAR000711
ICIS - WAR301938
RCRAINFO - WAD981772072
RMP - 100000093365
WA-FSIS - 20913
WA-FSIS - 28588774
WA-FSIS - 92562654

HAZNET - CA

Facility Name :	TACOMA CENTRAL WASTEWATER TREATMENT PLANT
Facility Address :	2201 PORTLAND AVE, TACOMA, WA 984212711
County :	N/R

Site Details

Generator EPA ID :	WAD981772072
Active :	N/R
Category :	N/R
Facility Types :	N/R
Type :	N/R
Contact Name :	CHRISTOPHER GETCHELL
Contact Phone :	2535022130
Facility Mailing Address :	2201 PORTLAND AVE, TACOMA, WA 984212711
Latitude :	N/R
Longitude :	N/R
Agency Hyperlink :	Click here for hyperlink provided by the agency.
Last Date in Agency List :	2021-07-08

Waste Generator Details

State Waste :
2008: 135 - Unspecified aqueous solution, 2.4 tons to CAD059494310
2003: 171 - Metal sludge (see 121), 0.009 tons to CAD009452657
2000: 352 - Other organic solids, 0.4 tons to CAD009452657

HIST AFS 2

Facility Name :	TACOMA PUBLIC WORKS SEWER UTILITIES POR
Facility Address :	2201 PORTLAND AVE, TACOMA, WA 98421
County :	PIERCE

Map Id: CQ288
Direction: ESE
Distance: 0.564 mi., 2977 ft.
Elevation: 17 ft.
Relative: Higher

Site Name : TACOMA CENTRAL WASTEWATER TREATMENT PLANT | TACOMA CENTRAL WWTP #1 | TACOMA CITY UTILITY SERVICES LAB
2201 PORTLAND AVE | 2201 PORTLAND AVE LAB
TACOMA | Tacoma, WA

Database(s) : [AFS, ALL SITES - WA, BRS, DOCKET, ECHO, EPA UST, FRS, HAZNET - CA, HIST AFS 2, ICIS, INACTIVE PCS, MANIFEST EPA, PCS FACILITY, RCRA_VSQG, RMP, SWF/LF - WA, SWTIRE 3 - WA, T 2 - WA, UST - WA] ***(cont.)***

Envirosite ID: 6528708
EPA ID: WAD981772072

HIST AFS 2 ***(cont.)***

Site Details

PEPA :	110000575654
Region :	10
STTE :	53
County Code :	053
PCDS :	16330
DB Number :	N/R
AQCR :	229
SIC Code :	4952
NIC Code :	221320
DCS :	3
DCL :	B
Government :	4
CMSC :	N/R
HP1F :	N/R
Last Date in Agency List :	2015-01-14

Air Pollutant Data

Region :	10
STTE :	53
County Code :	053
PCDS :	16330
APC :	9
PLAP :	SO2
DCAP :	3
DCLP :	B
DATT :	A

Region :	10
STTE :	53
County Code :	053
PCDS :	16330
APC :	9
PLAP :	PM10
DCAP :	3
DCLP :	B
DATT :	A

Historical Quarterly Status 12

Map Id: CQ288
Direction: ESE
Distance: 0.564 mi., 2977 ft.
Elevation: 17 ft.
Relative: Higher

Site Name : TACOMA CENTRAL WASTEWATER TREATMENT PLANT | TACOMA CENTRAL WWTP #1 | TACOMA CITY UTILITY SERVICES LAB
2201 PORTLAND AVE | 2201 PORTLAND AVE LAB
TACOMA | Tacoma, WA

Database(s) : [AFS, ALL SITES - WA, BRS, DOCKET, ECHO, EPA UST, FRS, HAZNET - CA, HIST AFS 2, ICIS, INACTIVE PCS, MANIFEST EPA, PCS FACILITY, RCRA_VSQG, RMP, SWF/LF - WA, SWTIRE 3 - WA, T 2 - WA, UST - WA] ***(cont.)***

Envirosite ID: 6528708
EPA ID: WAD981772072

HIST AFS 2 ***(cont.)***

Details for this site have been truncated due to the large number of available details for this site within this dataset. For the complete details for this site, contact your Envirosite account representative for a complimentary site report containing all of the details available.

Region :	10
STTE :	53
County Code :	053
PCDS :	16330
SCH :	3
HDT :	1104
APH :	9

Region :	10
STTE :	53
County Code :	053
PCDS :	16330
SCH :	3
HDT :	1301
APH :	9

Region :	10
STTE :	53
County Code :	053
PCDS :	16330
SCH :	3
HDT :	1204
APH :	9

Region :	10
STTE :	53
County Code :	053
PCDS :	16330
SCH :	3
HDT :	1302
APH :	9

Region :	10
STTE :	53
County Code :	053
PCDS :	16330
SCH :	3
HDT :	1403
APH :	9

Map Id: CQ288
Direction: ESE
Distance: 0.564 mi., 2977 ft.
Elevation: 17 ft.
Relative: Higher

Site Name : TACOMA CENTRAL WASTEWATER TREATMENT PLANT | TACOMA CENTRAL WWTP #1 | TACOMA CITY UTILITY SERVICES LAB
2201 PORTLAND AVE | 2201 PORTLAND AVE LAB
TACOMA | Tacoma, WA

Database(s) : [AFS, ALL SITES - WA, BRS, DOCKET, ECHO, EPA UST, FRS, HAZNET - CA, HIST AFS 2, ICIS, INACTIVE PCS, MANIFEST EPA, PCS FACILITY, RCRA_VSQG, RMP, SWF/LF - WA, SWTIRE 3 - WA, T 2 - WA, UST - WA] ***(cont.)***

Envirosite ID: 6528708
EPA ID: WAD981772072

HIST AFS 2 ***(cont.)***

Region :	10
STTE :	53
County Code :	053
PCDS :	16330
SCH :	3
HDT :	1401
APH :	9

Region :	10
STTE :	53
County Code :	053
PCDS :	16330
SCH :	3
HDT :	1201
APH :	9

Region :	10
STTE :	53
County Code :	053
PCDS :	16330
SCH :	3
HDT :	1202
APH :	9

Region :	10
STTE :	53
County Code :	053
PCDS :	16330
SCH :	3
HDT :	1303
APH :	9

Region :	10
STTE :	53
County Code :	053
PCDS :	16330
SCH :	3
HDT :	1304
APH :	9

Map Id: CQ288
Direction: ESE
Distance: 0.564 mi., 2977 ft.
Elevation: 17 ft.
Relative: Higher

Site Name : TACOMA CENTRAL WASTEWATER TREATMENT PLANT | TACOMA CENTRAL WWTP #1 | TACOMA CITY UTILITY SERVICES LAB
2201 PORTLAND AVE | 2201 PORTLAND AVE LAB
TACOMA | Tacoma, WA

Database(s) : [AFS, ALL SITES - WA, BRS, DOCKET, ECHO, EPA UST, FRS, HAZNET - CA, HIST AFS 2, ICIS, INACTIVE PCS, MANIFEST EPA, PCS FACILITY, RCRA_VSQG, RMP, SWF/LF - WA, SWTIRE 3 - WA, T 2 - WA, UST - WA] ***(cont.)***

Envirosite ID: 6528708
EPA ID: WAD981772072

HIST AFS 2 ***(cont.)***

Non a Sources - Actions

Region :	10
STTE :	53
County Code :	053
PCDS :	16330
PEPA :	110000575654
APC :	9
ANT :	PX
DTA :	110127
PAM :	N/R

Region :	10
STTE :	53
County Code :	053
PCDS :	16330
PEPA :	110000575654
APC :	9
ANT :	PX
DTA :	091113
PAM :	N/R

Region :	10
STTE :	53
County Code :	053
PCDS :	16330
PEPA :	110000575654
APC :	9
ANT :	7C
DTA :	090811
PAM :	N/R

Region :	10
STTE :	53
County Code :	053
PCDS :	16330
PEPA :	110000575654
APC :	9
ANT :	PX
DTA :	130213
PAM :	N/R

Region :	10
STTE :	53

Map Id: CQ288
Direction: ESE
Distance: 0.564 mi., 2977 ft.
Elevation: 17 ft.
Relative: Higher

Site Name : TACOMA CENTRAL WASTEWATER TREATMENT PLANT | TACOMA CENTRAL WWTP #1 | TACOMA CITY UTILITY SERVICES LAB
2201 PORTLAND AVE | 2201 PORTLAND AVE LAB
TACOMA | Tacoma, WA

Database(s) : [AFS, ALL SITES - WA, BRS, DOCKET, ECHO, EPA UST, FRS, HAZNET - CA, HIST AFS 2, ICIS, INACTIVE PCS, MANIFEST EPA, PCS FACILITY, RCRA_VSQG, RMP, SWF/LF - WA, SWTIRE 3 - WA, T 2 - WA, UST - WA] ***(cont.)***

Envirosite ID: 6528708
EPA ID: WAD981772072

HIST AFS 2 ***(cont.)***

County Code :	053
PCDS :	16330
PEPA :	110000575654
APC :	9
ANT :	PX
DTA :	140127
PAM :	N/R

Region :	10
STTE :	53
County Code :	053
PCDS :	16330
PEPA :	110000575654
APC :	9
ANT :	PX
DTA :	120511
PAM :	N/R

Region :	10
STTE :	53
County Code :	053
PCDS :	16330
PEPA :	110000575654
APC :	9
ANT :	TR
DTA :	090324
PAM :	N/R

Region :	10
STTE :	53
County Code :	053
PCDS :	16330
PEPA :	110000575654
APC :	9
ANT :	PS
DTA :	110811
PAM :	N/R

Region :	10
STTE :	53
County Code :	053
PCDS :	16330
PEPA :	110000575654

Map Id: CQ288
Direction: ESE
Distance: 0.564 mi., 2977 ft.
Elevation: 17 ft.
Relative: Higher

Site Name : TACOMA CENTRAL WASTEWATER TREATMENT PLANT | TACOMA CENTRAL WWTP #1 | TACOMA CITY UTILITY SERVICES LAB
2201 PORTLAND AVE | 2201 PORTLAND AVE LAB
TACOMA | Tacoma, WA

Database(s) : [AFS, ALL SITES - WA, BRS, DOCKET, ECHO, EPA UST, FRS, HAZNET - CA, HIST AFS 2, ICIS, INACTIVE PCS, MANIFEST EPA, PCS FACILITY, RCRA_VSQG, RMP, SWF/LF - WA, SWTIRE 3 - WA, T 2 - WA, UST - WA] ***(cont.)***

Envirosite ID: 6528708
EPA ID: WAD981772072

HIST AFS 2 ***(cont.)***

APC :	9
ANT :	PX
DTA :	110629
PAM :	N/R
Region :	10
STTE :	53
County Code :	053
PCDS :	16330
PEPA :	110000575654
APC :	9
ANT :	PX
DTA :	130823
PAM :	N/R

ICIS

Facility Name :	TACOMA CENTRAL WWTP #1
Facility Address :	2201 PORTLAND AVE, TACOMA, WA 98421

Site Details

NPDES ID :	WA0026476
ICIS Facility Interest ID :	3601388288
Facility UIN :	110000575654
Facility Type Code :	Municipality
Impaired Waters :	303(D) Listed
Latitude :	47.246944
Longitude :	-122.410278
Last Date in Agency List :	2022-12-28

Facility SIC

SIC Code :	4953
SIC Description :	Refuse Systems

INACTIVE PCS

Issue Date :	N/R
Original Issue Date :	N/R
Effective Date :	N/R
Expiration Date :	N/R
Retirement Date :	N/R
Termination Date :	N/R

Map Id: CQ288
Direction: ESE
Distance: 0.564 mi., 2977 ft.
Elevation: 17 ft.
Relative: Higher

Site Name : TACOMA CENTRAL WASTEWATER TREATMENT PLANT | TACOMA CENTRAL WWTP #1 | TACOMA CITY UTILITY SERVICES LAB
2201 PORTLAND AVE | 2201 PORTLAND AVE LAB
TACOMA | Tacoma, WA

Database(s) : [AFS, ALL SITES - WA, BRS, DOCKET, ECHO, EPA UST, FRS, HAZNET - CA, HIST AFS 2, ICIS, INACTIVE PCS, MANIFEST EPA, PCS FACILITY, RCRA_VSQG, RMP, SWF/LF - WA, SWTIRE 3 - WA, T 2 - WA, UST - WA] ***(cont.)***

Envirosite ID: 6528708
EPA ID: WAD981772072

INACTIVE PCS ***(cont.)***

Issuing Agency :	N/R
Agency Type :	U.S.EPA
Activity ID :	3603008355
External Permit Number :	WA0026476
Facility Type Indicator :	NON-POTW
Permit Type :	NPDES Individual Permit
Major Minor Status :	N/R
Permit Status :	Not Needed
Total Design Flow Number :	N/R
Actual Average Flow Number :	N/R
State Water Body :	17110019
State Water Body Name :	NONE
Permit Name :	TACOMA, CITY OF
Permit Comp Status :	N/R
RNC Tracking :	Y
Master External Permit Number :	N/R
TMDL Interface :	N/R
EDMR Authorization :	N
Pretreatment Indicator :	N/R
Last Date in Agency List :	2022-09-23

MANIFEST EPA

Manifest Details

Details for this site have been truncated due to the large number of available details for this site within this dataset. For the complete details for this site, contact your Envirosite account representative for a complimentary site report containing all of the details available.

Manifest Number :	011771355FLE
Shipped Date :	2021-08-16
Updated Date :	2021-09-20
Received Date :	2021-08-31
Status :	Signed
Generator ID :	WAD981772072
Generator Name :	Tacoma City of Environmental Service Waste Water
Generator Address :	2201 Portland Avenue, Tacoma, WA 98421
Generator Mailing :	2201 Portland Avenue, Tacoma, WA 98421
Generator Contact :	Tacoma City of Environmental Service Waste Water
Destination ID :	UTD981552177
Destination Name :	Clean Harbors Aragonite LLC
Destination Mailing :	PO Box 1339, Grantsville, UT 84029
Destination Address :	11600 North Aptus Road, Grantsville, UT 84029
Destination Contact :	N/R
Submission Type :	DataImage5Copy
Origin Type :	Service
Manifest Residue :	N

Map Id: CQ288
Direction: ESE
Distance: 0.564 mi., 2977 ft.
Elevation: 17 ft.
Relative: Higher

Site Name : TACOMA CENTRAL WASTEWATER TREATMENT PLANT | TACOMA CENTRAL WWTP #1 | TACOMA CITY UTILITY SERVICES LAB
2201 PORTLAND AVE | 2201 PORTLAND AVE LAB
TACOMA | Tacoma, WA

Database(s) : [AFS, ALL SITES - WA, BRS, DOCKET, ECHO, EPA UST, FRS, HAZNET - CA, HIST AFS 2, ICIS, INACTIVE PCS, MANIFEST EPA, PCS FACILITY, RCRA_VSQG, RMP, SWF/LF - WA, SWTIRE 3 - WA, T 2 - WA, UST - WA] ***(cont.)***

Envirosite ID: 6528708
EPA ID: WAD981772072

MANIFEST EPA ***(cont.)***

Rejection :	N
Last Date in Agency List :	2023-02-13

Waste Details

Waste Line Number :	1
Is DOT Hazardous :	Y
DOT ID Number :	UN1866
DOT Information :	UN1866, WASTE RESIN SOLUTION, FLAMMABLE (STYRENE), 3, PG III
Non Waste Description :	N/R
Quantity :	1200 Pounds
Quantity Tons, Acute, Non-Acute :	0.6, 0, 0.6
Quantity Kg, Acute, Non-Acute :	0, 544.218
Management Method :	H040 - INCINERATION
Is EPA Waste :	Y
Federal Code :	D001
State Code :	WA - WT02

Waste Line Number :	2
Is DOT Hazardous :	Y
DOT ID Number :	UN1866
DOT Information :	UN1866, WASTE RESIN SOLUTION, FLAMMABLE (STYRENE), 3, PG III
Non Waste Description :	N/R
Quantity :	605 Pounds
Quantity Tons, Acute, Non-Acute :	0.3025, 0, 0.3025
Quantity Kg, Acute, Non-Acute :	0, 274.3766
Management Method :	H040 - INCINERATION
Is EPA Waste :	Y
Federal Code :	D001
State Code :	WA - WT02

Manifest Details

Manifest Number :	019233998JJK
Shipped Date :	2021-06-30
Updated Date :	2021-07-15
Received Date :	2021-07-09
Status :	Corrected
Generator ID :	WAD981772072
Generator Name :	TACOMA CITY WASTE WATER TREATMENT PLANT
Generator Address :	2201 PORTLAND AVE, TACOMA, WA 98421
Generator Mailing :	2201 PORTLAND AVE, TACOMA, WA 98421
Generator Contact :	N/R
Destination ID :	ORD089452353

Map Id: CQ288
Direction: ESE
Distance: 0.564 mi., 2977 ft.
Elevation: 17 ft.
Relative: Higher

Site Name : TACOMA CENTRAL WASTEWATER TREATMENT PLANT | TACOMA CENTRAL WWTP #1 | TACOMA CITY UTILITY SERVICES LAB
2201 PORTLAND AVE | 2201 PORTLAND AVE LAB
TACOMA | Tacoma, WA

Database(s) : [AFS, ALL SITES - WA, BRS, DOCKET, ECHO, EPA UST, FRS, HAZNET - CA, HIST AFS 2, ICIS, INACTIVE PCS, MANIFEST EPA, PCS FACILITY, RCRA_VSQG, RMP, SWF/LF - WA, SWTIRE 3 - WA, T 2 - WA, UST - WA] ***(cont.)***

Envirosite ID: 6528708
EPA ID: WAD981772072

MANIFEST EPA ***(cont.)***

Destination Name :	CHEMICAL WASTE MANAGEMENT OF THE NW
Destination Mailing :	17629 CEDAR SPRINGS LANE, ARLINGTON, OR 97812
Destination Address :	17629 CEDAR SPRINGS LN, ARLINGTON, OR 97812-6570
Destination Contact :	N/R
Submission Type :	DataImage5Copy
Origin Type :	Web
Manifest Residue :	N
Rejection :	N
Last Date in Agency List :	2023-02-13

Waste Details

Waste Line Number :	1
Is DOT Hazardous :	Y
DOT ID Number :	NA3077
DOT Information :	NA3077, HAZARDOUS WASTE, SOLID, N.O.S.(PAINT CHIPS),9,PGIII
Non Waste Description :	N/R
Quantity :	30 Kilograms
Quantity Tons, Acute, Non-Acute :	0.03307498, 0, 0.03307498
Quantity Kg, Acute, Non-Acute :	0, 29.999998
Management Method :	H040 - INCINERATION
Is EPA Waste :	Y
Federal Code :	D008
State Code :	N/R

Manifest Details

Manifest Number :	015185254FLE
Shipped Date :	2020-11-16
Updated Date :	2020-12-21
Received Date :	2020-11-30
Status :	Signed
Generator ID :	WAD981772072
Generator Name :	Tacoma City of Environmental Service Waste Water
Generator Address :	2201 Portland Avenue, Tacoma, WA 98421
Generator Mailing :	2201 Portland Avenue, Tacoma, WA 98421
Generator Contact :	Tacoma City of Environmental Service Waste Water
Destination ID :	NED981723513
Destination Name :	Clean Harbors Environmental Services, Inc.
Destination Mailing :	2247 South Highway 71, Kimball, NE 69145
Destination Address :	2247 South Highway 71, Kimball, NE 69145
Destination Contact :	N/R
Submission Type :	DataImage5Copy
Origin Type :	Service
Manifest Residue :	N

Map Id: CQ288
Direction: ESE
Distance: 0.564 mi., 2977 ft.
Elevation: 17 ft.
Relative: Higher

Site Name : TACOMA CENTRAL WASTEWATER TREATMENT PLANT | TACOMA CENTRAL WWTP #1 | TACOMA CITY UTILITY SERVICES LAB
2201 PORTLAND AVE | 2201 PORTLAND AVE LAB
TACOMA | Tacoma, WA

Database(s) : [AFS, ALL SITES - WA, BRS, DOCKET, ECHO, EPA UST, FRS, HAZNET - CA, HIST AFS 2, ICIS, INACTIVE PCS, MANIFEST EPA, PCS FACILITY, RCRA_VSQG, RMP, SWF/LF - WA, SWTIRE 3 - WA, T 2 - WA, UST - WA] ***(cont.)***

Envirosite ID: 6528708
EPA ID: WAD981772072

MANIFEST EPA ***(cont.)***

Rejection :	N
Last Date in Agency List :	2023-02-13

Waste Details

Waste Line Number :	1
Is DOT Hazardous :	Y
DOT ID Number :	UN1950
DOT Information :	UN1950, WASTE AEROSOLS, FLAMMABLE, (EACH NOT EXCEEDING 1 LCAPACITY), 2.1, NONE
Non Waste Description :	N/R
Quantity :	25 Pounds
Quantity Tons, Acute, Non-Acute :	0.0125, 0, 0.0125
Quantity Kg, Acute, Non-Acute :	0, 11.337875
Management Method :	H141 - STORAGE, BULKING AND/OR TRANSFER OFF SITE
Is EPA Waste :	Y
Federal Code :	D001
State Code :	WA - WT02

Waste Line Number :	2
Is DOT Hazardous :	Y
DOT ID Number :	UN1263
DOT Information :	UN1263, WASTE PAINT RELATED MATERIAL (OIL BASED PAINT, THINNER (LACQUER THINNER)), 3, PG II
Non Waste Description :	N/R
Quantity :	100 Pounds
Quantity Tons, Acute, Non-Acute :	0.05, 0, 0.05
Quantity Kg, Acute, Non-Acute :	0, 45.3515
Management Method :	H040 - INCINERATION
Is EPA Waste :	Y
Federal Code :	D001
State Code :	WA - WT02

Waste Line Number :	3
Is DOT Hazardous :	Y
DOT ID Number :	UN2811
DOT Information :	UN2811, WASTE TOXIC SOLIDS, ORGANIC, N.O.S. (N, N-DIMETHYLBENZENE-1, 4-DIAMINE HYDROCHLORIDE), 6.1, PG II

Map Id: CQ288
Direction: ESE
Distance: 0.564 mi., 2977 ft.
Elevation: 17 ft.
Relative: Higher

Site Name : TACOMA CENTRAL WASTEWATER TREATMENT PLANT | TACOMA CENTRAL WWTP #1 | TACOMA CITY UTILITY SERVICES LAB
2201 PORTLAND AVE | 2201 PORTLAND AVE LAB
TACOMA | Tacoma, WA

Database(s) : [AFS, ALL SITES - WA, BRS, DOCKET, ECHO, EPA UST, FRS, HAZNET - CA, HIST AFS 2, ICIS, INACTIVE PCS, MANIFEST EPA, PCS FACILITY, RCRA_VSQG, RMP, SWF/LF - WA, SWTIRE 3 - WA, T 2 - WA, UST - WA] ***(cont.)***

Envirosite ID: 6528708
EPA ID: WAD981772072

MANIFEST EPA ***(cont.)***

Non Waste Description :	N/R
Quantity :	3 Pounds
Quantity Tons, Acute, Non-Acute :	0.0015, 0, 0.0015
Quantity Kg, Acute, Non-Acute :	0, 1.360545
Management Method :	H040 - INCINERATION
Is EPA Waste :	Y
Federal Code :	N/R
State Code :	WA - WT02

Waste Line Number :	4
Is DOT Hazardous :	Y
DOT ID Number :	UN3267
DOT Information :	UN3267, WASTE CORROSIVE LIQUID, BASIC, ORGANIC, N.O.S. (SODIUMHYDROXIDE), 8, PG II
Non Waste Description :	N/R
Quantity :	25 Pounds
Quantity Tons, Acute, Non-Acute :	0.0125, 0, 0.0125
Quantity Kg, Acute, Non-Acute :	0, 11.337875
Management Method :	H040 - INCINERATION
Is EPA Waste :	Y
Federal Code :	D002
State Code :	WA - WT02

Waste Line Number :	5
Is DOT Hazardous :	Y
DOT ID Number :	UN3264
DOT Information :	UN3264, WASTE CORROSIVE LIQUID, ACIDIC, INORGANIC, N.O.S. (NITRICACID, PHOSPHORIC ACID), 8, PG II
Non Waste Description :	N/R
Quantity :	18 Pounds
Quantity Tons, Acute, Non-Acute :	0.009, 0, 0.009
Quantity Kg, Acute, Non-Acute :	0, 8.16327
Management Method :	H040 - INCINERATION
Is EPA Waste :	Y
Federal Code :	D002
State Code :	WA - WT02

Map Id: CQ288
Direction: ESE
Distance: 0.564 mi., 2977 ft.
Elevation: 17 ft.
Relative: Higher

Site Name : TACOMA CENTRAL WASTEWATER TREATMENT PLANT | TACOMA CENTRAL WWTP #1 | TACOMA CITY UTILITY SERVICES LAB
2201 PORTLAND AVE | 2201 PORTLAND AVE LAB
TACOMA | Tacoma, WA

Database(s) : [AFS, ALL SITES - WA, BRS, DOCKET, ECHO, EPA UST, FRS, HAZNET - CA, HIST AFS 2, ICIS, INACTIVE PCS, MANIFEST EPA, PCS FACILITY, RCRA_VSQG, RMP, SWF/LF - WA, SWTIRE 3 - WA, T 2 - WA, UST - WA] ***(cont.)***

Envirosite ID: 6528708
EPA ID: WAD981772072

MANIFEST EPA ***(cont.)***

Manifest Details

Manifest Number :	014164832FLE
Shipped Date :	2020-04-28
Updated Date :	2020-06-13
Received Date :	2020-05-23
Status :	Signed
Generator ID :	NONEREQUIRED
Generator Name :	Tacoma City of Environmental Svcs
Generator Address :	2201 Portland Avenue, Tacoma, WA 98421
Generator Mailing :	2201 Portland Avenue, Tacoma, WA 98421
Generator Contact :	Tacoma City of Environmental Svcs
Destination ID :	ARD069748192
Destination Name :	Clean Harbors El Dorado LLC
Destination Mailing :	309 American Circle, El Dorado, AR 71730
Destination Address :	309 American Circle, El Dorado, AR 71730
Destination Contact :	N/R
Submission Type :	DataImage5Copy
Origin Type :	Service
Manifest Residue :	N
Rejection :	N
Last Date in Agency List :	2023-02-13

Waste Details

Waste Line Number :	1
Is DOT Hazardous :	Y
DOT ID Number :	UN1993
DOT Information :	UN1993, WASTE FLAMMABLE LIQUIDS, N.O.S. (PROPANOL), 3, PG II
Non Waste Description :	N/R
Quantity :	6 Pounds
Quantity Tons, Acute, Non-Acute :	0.003, 0, 0.003
Quantity Kg, Acute, Non-Acute :	0, 2.72109
Management Method :	H040 - INCINERATION
Is EPA Waste :	Y
Federal Code :	D001
State Code :	N/R

Waste Line Number :	2
Is DOT Hazardous :	Y
DOT ID Number :	UN3266
DOT Information :	UN3266, WASTE CORROSIVE LIQUID, BASIC, INORGANIC, N.O.S. (SODIUM HYDROXIDE), 8, PG II
Non Waste Description :	N/R

Map Id: CQ288
Direction: ESE
Distance: 0.564 mi., 2977 ft.
Elevation: 17 ft.
Relative: Higher

Site Name : TACOMA CENTRAL WASTEWATER TREATMENT PLANT | TACOMA CENTRAL WWTP #1 | TACOMA CITY UTILITY SERVICES LAB
2201 PORTLAND AVE | 2201 PORTLAND AVE LAB
TACOMA | Tacoma, WA

Database(s) : [AFS, ALL SITES - WA, BRS, DOCKET, ECHO, EPA UST, FRS, HAZNET - CA, HIST AFS 2, ICIS, INACTIVE PCS, MANIFEST EPA, PCS FACILITY, RCRA_VSQG, RMP, SWF/LF - WA, SWTIRE 3 - WA, T 2 - WA, UST - WA] ***(cont.)***

Envirosite ID: 6528708
EPA ID: WAD981772072

MANIFEST EPA ***(cont.)***

Quantity :	10 Pounds
Quantity Tons, Acute, Non-Acute :	0.005, 0, 0.005
Quantity Kg, Acute, Non-Acute :	0, 4.53515
Management Method :	H040 - INCINERATION
Is EPA Waste :	Y
Federal Code :	D002
State Code :	N/R
Waste Line Number :	3
Is DOT Hazardous :	Y
DOT ID Number :	UN3264
DOT Information :	UN3264, WASTE CORROSIVE LIQUID, ACIDIC, INORGANIC, N.O.S. (HYDROCHLORIC ACID, NITRIC ACID), 8, PG II
Non Waste Description :	N/R
Quantity :	14 Pounds
Quantity Tons, Acute, Non-Acute :	0.007, 0, 0.007
Quantity Kg, Acute, Non-Acute :	0, 6.3492103
Management Method :	H040 - INCINERATION
Is EPA Waste :	Y
Federal Code :	D002
State Code :	N/R
Waste Line Number :	4
Is DOT Hazardous :	Y
DOT ID Number :	UN2809
DOT Information :	UN2809, WASTE MERCURY (MERCURY DEVICES), 8, (6.1), PG III
Non Waste Description :	N/R
Quantity :	12 Pounds
Quantity Tons, Acute, Non-Acute :	0.006, 0, 0.006
Quantity Kg, Acute, Non-Acute :	0, 5.44218
Management Method :	H141 - STORAGE, BULKING AND/OR TRANSFER OFF SITE
Is EPA Waste :	Y
Federal Code :	D002, D009
State Code :	WA - WT02
Waste Line Number :	5
Is DOT Hazardous :	N
DOT ID Number :	N/R
DOT Information :	N/R

Map Id: CQ288
Direction: ESE
Distance: 0.564 mi., 2977 ft.
Elevation: 17 ft.
Relative: Higher

Site Name : TACOMA CENTRAL WASTEWATER TREATMENT PLANT | TACOMA CENTRAL WWTP #1 | TACOMA CITY UTILITY SERVICES LAB
2201 PORTLAND AVE | 2201 PORTLAND AVE LAB
TACOMA | Tacoma, WA

Database(s) : [AFS, ALL SITES - WA, BRS, DOCKET, ECHO, EPA UST, FRS, HAZNET - CA, HIST AFS 2, ICIS, INACTIVE PCS, MANIFEST EPA, PCS FACILITY, RCRA_VSQG, RMP, SWF/LF - WA, SWTIRE 3 - WA, T 2 - WA, UST - WA] ***(cont.)***

Envirosite ID: 6528708
EPA ID: WAD981772072

MANIFEST EPA ***(cont.)***

Non Waste Description :	NONE, WASTE NON HAZARDOUS, NON D.O.T. REGULATED (CALCIUM CHLORIDE, MAGNESIUM SULFATE), N/A, NONE
Quantity :	26 Pounds
Quantity Tons, Acute, Non-Acute :	0.013, 0, 0.013
Quantity Kg, Acute, Non-Acute :	0, 11.79139
Management Method :	H040 - INCINERATION
Is EPA Waste :	N
Federal Code :	N/R
State Code :	N/R

Manifest Details

Manifest Number :	013867551FLE
Shipped Date :	2019-10-09
Updated Date :	2019-11-11
Received Date :	2019-10-14
Status :	Signed
Generator ID :	WAD981772072
Generator Name :	Tacoma City of Environmental Service Waste Water
Generator Address :	2201 Portland Avenue, Tacoma, WA 98421
Generator Mailing :	2201 Portland Avenue, Tacoma, WA 98421
Generator Contact :	N/R
Destination ID :	UTD981552177
Destination Name :	Clean Harbors Aragonite LLC
Destination Mailing :	PO Box 1339, Grantsville, UT 84029
Destination Address :	PO Box 1339, Grantsville, UT 84029
Destination Contact :	N/R
Submission Type :	DataImage5Copy
Origin Type :	Service
Manifest Residue :	N
Rejection :	N
Last Date in Agency List :	2023-02-13

Waste Details

Waste Line Number :	1
Is DOT Hazardous :	Y
DOT ID Number :	UN1263
DOT Information :	UN1263, WASTE PAINT RELATED MATERIAL (1-METHOXY 2-PROPANOL ACETATE, TOLUENE), 3, PG II
Non Waste Description :	N/R
Quantity :	110 Pounds

Map Id: CQ288
Direction: ESE
Distance: 0.564 mi., 2977 ft.
Elevation: 17 ft.
Relative: Higher

Site Name : TACOMA CENTRAL WASTEWATER TREATMENT PLANT | TACOMA CENTRAL WWTP #1 | TACOMA CITY UTILITY SERVICES LAB
2201 PORTLAND AVE | 2201 PORTLAND AVE LAB
TACOMA | Tacoma, WA

Database(s) : [AFS, ALL SITES - WA, BRS, DOCKET, ECHO, EPA UST, FRS, HAZNET - CA, HIST AFS 2, ICIS, INACTIVE PCS, MANIFEST EPA, PCS FACILITY, RCRA_VSQG, RMP, SWF/LF - WA, SWTIRE 3 - WA, T 2 - WA, UST - WA] ***(cont.)***

Envirosite ID: 6528708
EPA ID: WAD981772072

MANIFEST EPA ***(cont.)***

Quantity Tons, Acute, Non-Acute :	0.055, 0, 0.055
Quantity Kg, Acute, Non-Acute :	0, 49.88665
Management Method :	H040 - INCINERATION
Is EPA Waste :	Y
Federal Code :	D001, F005
State Code :	N/R

Waste Line Number :	2
Is DOT Hazardous :	Y
DOT ID Number :	UN1498
DOT Information :	UN1498, WASTE SODIUM NITRATE, 5.1, PG III
Non Waste Description :	N/R
Quantity :	5 Pounds
Quantity Tons, Acute, Non-Acute :	0.0025, 0, 0.0025
Quantity Kg, Acute, Non-Acute :	0, 2.267575
Management Method :	H040 - INCINERATION
Is EPA Waste :	Y
Federal Code :	D001
State Code :	N/R

Waste Line Number :	3
Is DOT Hazardous :	Y
DOT ID Number :	UN3266
DOT Information :	UN3266, WASTE CORROSIVE LIQUID, BASIC, INORGANIC, N.O.S. (SODIUM HYDROXIDE, DIMETHYLAMINOMETHYLPHENOL), 8, PG II
Non Waste Description :	N/R
Quantity :	40 Pounds
Quantity Tons, Acute, Non-Acute :	0.02, 0, 0.02
Quantity Kg, Acute, Non-Acute :	0, 18.1406
Management Method :	H040 - INCINERATION
Is EPA Waste :	Y
Federal Code :	D002
State Code :	N/R

Waste Line Number :	4
Is DOT Hazardous :	N
DOT ID Number :	N/R
DOT Information :	N/R
Non Waste Description :	N/A, NON-DOT, NON-RCRA REGULATED (AMMONIUM CHLORIDE, SODIUM SULFATE), N/A, NONE

Map Id: CQ288
Direction: ESE
Distance: 0.564 mi., 2977 ft.
Elevation: 17 ft.
Relative: Higher

Site Name : TACOMA CENTRAL WASTEWATER TREATMENT PLANT | TACOMA CENTRAL WWTP #1 | TACOMA CITY UTILITY SERVICES LAB
2201 PORTLAND AVE | 2201 PORTLAND AVE LAB
TACOMA | Tacoma, WA

Database(s) : [AFS, ALL SITES - WA, BRS, DOCKET, ECHO, EPA UST, FRS, HAZNET - CA, HIST AFS 2, ICIS, INACTIVE PCS, MANIFEST EPA, PCS FACILITY, RCRA_VSQG, RMP, SWF/LF - WA, SWTIRE 3 - WA, T 2 - WA, UST - WA] ***(cont.)***

Envirosite ID: 6528708
EPA ID: WAD981772072

MANIFEST EPA ***(cont.)***

Quantity :	7 Pounds
Quantity Tons, Acute, Non-Acute :	0.0035, 0, 0.0035
Quantity Kg, Acute, Non-Acute :	0, 3.1746051
Management Method :	H040 - INCINERATION
Is EPA Waste :	N
Federal Code :	N/R
State Code :	N/R

PCS FACILITY

Issue Date :	N/R
Original Issue Date :	N/R
Effective Date :	N/R
Expiration Date :	N/R
Retirement Date :	N/R
Termination Date :	N/R
Issuing Agency :	N/R
Agency Type :	U.S.EPA
Activity ID :	3603008355
External Permit Number :	N/R
Facility Type Indicator :	NON-POTW
Permit Type :	NPDES Individual Permit
Major Minor Status :	N/R
Permit Status :	Not Needed
Total Design Flow Number :	N/R
Actual Average Flow Number :	N/R
State Water Body :	17110019
State Water Body Name :	NONE
Permit Name :	TACOMA, CITY OF
Permit Comp Status :	N/R
RNC Tracking :	Y
Master External Permit Number :	N/R
TMDL Interface :	N/R
EDMR Authorization :	N
Pretreatment Indicator :	N/R
Last Date in Agency List :	2022-12-28

RCRA_VSQG

Facility Name :	TACOMA CITY WASTE WATER TREATMENT PLANT
Facility Address :	2201 PORTLAND AVE, TACOMA, WA 98421
County :	PIERCE
Date Form Received by Agency :	2021-06-02
EPA ID :	WAD981772072
Mailing Address :	2201 PORTLAND AVE, TACOMA, WA 98421

Map Id: CQ288
Direction: ESE
Distance: 0.564 mi., 2977 ft.
Elevation: 17 ft.
Relative: Higher

Site Name : TACOMA CENTRAL WASTEWATER TREATMENT PLANT | TACOMA CENTRAL WWTP #1 | TACOMA CITY UTILITY SERVICES LAB
2201 PORTLAND AVE | 2201 PORTLAND AVE LAB
TACOMA | Tacoma, WA

Database(s) : [AFS, ALL SITES - WA, BRS, DOCKET, ECHO, EPA UST, FRS, HAZNET - CA, HIST AFS 2, ICIS, INACTIVE PCS, MANIFEST EPA, PCS FACILITY, RCRA_VSQG, RMP, SWF/LF - WA, SWTIRE 3 - WA, T 2 - WA, UST - WA] ***(cont.)***

Envirosite ID: 6528708
EPA ID: WAD981772072

RCRA_VSQG ***(cont.)***

Contact :	JOSIAH ROWELL
Contact Address :	2201 PORTLAND AVE BLDG O, TACOMA, WA 98421
Contact Country :	US
Contact Telephone :	253-307-9382
Contact Email :	JROWELL@CITYOFTACOMA.ORG
EPA Region :	10
Land Type :	Municipal
Source Type :	Notification
Classification :	Very Small Quantity Generator

Description :

Handlers that generate 100 kilograms or less of hazardous waste per calendar month, and accumulate 1000 kg or less of hazardous waste at any time; or generate one kilogram or less of acutely hazardous waste per calendar month, and accumulate at any time: 1 kg or less of acutely hazardous waste; or 100 kg or less of any residue or contaminated soil, waste or other debris resulting from the cleanup of a spill, into or on any land or water, of acutely hazardous waste;or generate 100 kg or less of any residue or contaminated soil, waste or other debris resulting from the cleanup of a spill, into or on any land or water, of acutely hazardous waste during any calendar month, and accumulate at any time: 1 kg or less of acutely hazardous waste; or 100 kg or less of any residue or contaminated soil, waste or other debris resulting from the cleanup of a spill, into or on any land or water, of acutely hazardous waste.

Last Date in Agency List :	2023-01-23

Owner/Operator Summary

Owner/Operator Name :	CITY OF TACOMA
Owner/Operator Address :	2201 PORTLAND AVE, TACOMA, WA 98421
Owner/Operator Country :	US
Owner/Operator Telephone :	253-307-9382
Owner/Operator Email :	N/R
Owner/Operator Fax :	N/R
Legal Status :	Municipal
Owner/Operator Type :	Operator
Owner/Operator Start Date :	1996-08-20
Owner/Operator End Date :	N/R

Owner/Operator Name :	CITY OF TACOMA
Owner/Operator Address :	2201 PORTLAND AVE, TACOMA, WA 98421
Owner/Operator Country :	US
Owner/Operator Telephone :	253-307-9382
Owner/Operator Email :	N/R
Owner/Operator Fax :	N/R
Legal Status :	Municipal
Owner/Operator Type :	Owner

Map Id: CQ288
Direction: ESE
Distance: 0.564 mi., 2977 ft.
Elevation: 17 ft.
Relative: Higher

Site Name : TACOMA CENTRAL WASTEWATER TREATMENT PLANT | TACOMA CENTRAL WWTP #1 | TACOMA CITY UTILITY SERVICES LAB
2201 PORTLAND AVE | 2201 PORTLAND AVE LAB
TACOMA | Tacoma, WA

Database(s) : [AFS, ALL SITES - WA, BRS, DOCKET, ECHO, EPA UST, FRS, HAZNET - CA, HIST AFS 2, ICIS, INACTIVE PCS, MANIFEST EPA, PCS FACILITY, RCRA_VSQG, RMP, SWF/LF - WA, SWTIRE 3 - WA, T 2 - WA, UST - WA] ***(cont.)***

Envirosite ID: 6528708
EPA ID: WAD981772072

RCRA_VSQG ***(cont.)***

Owner/Operator Start Date :	1996-08-20
Owner/Operator End Date :	N/R

Handler Activities Summary

U.S. Importer of Hazardous Waste :	N
Mixed Waste (Haz. and Radioactive) :	N/R
Recycler of Hazardous Waste :	N
Transporter of Hazardous Waste :	N
Treater, Storer or Disposer of HW :	N
Underground Injection Activity :	N
On-site Burner Exemption :	N
Furnace Exemption :	N
Used Oil Fuel Burner :	N
Used Oil Processor :	N
Used Oil Refiner :	N
Used Oil Fuel Marketer to Burner :	N
Used Oil Specification Marketer :	N
Used Oil Transfer Facility :	N
Used Oil Transporter :	N

Historical Generators

Details for this site have been truncated due to the large number of available details for this site within this dataset. For the complete details for this site, contact your Envirosite account representative for a complimentary site report containing all of the details available.

Date Form Received by Agency :	2012-03-15
Facility Name :	TACOMA CITY UTILITY SERVICES LAB
Classification :	Not a generator, verified

Date Form Received by Agency :	2012-03-14
Facility Name :	TACOMA CITY UTILITY SERVICES LAB
Classification :	Very Small Quantity Generator

Date Form Received by Agency :	2011-02-23
Facility Name :	TACOMA CITY UTILITY SERVICES LAB
Classification :	Very Small Quantity Generator

Date Form Received by Agency :	2010-02-05
Facility Name :	TACOMA CITY UTILITY SERVICES LAB

Map Id: CQ288
Direction: ESE
Distance: 0.564 mi., 2977 ft.
Elevation: 17 ft.
Relative: Higher

Site Name : TACOMA CENTRAL WASTEWATER TREATMENT PLANT | TACOMA CENTRAL WWTP #1 | TACOMA CITY UTILITY SERVICES LAB
2201 PORTLAND AVE | 2201 PORTLAND AVE LAB
TACOMA | Tacoma, WA

Database(s) : [AFS, ALL SITES - WA, BRS, DOCKET, ECHO, EPA UST, FRS, HAZNET - CA, HIST AFS 2, ICIS, INACTIVE PCS, MANIFEST EPA, PCS FACILITY, RCRA_VSQG, RMP, SWF/LF - WA, SWTIRE 3 - WA, T 2 - WA, UST - WA] ***(cont.)***

Envirosite ID: 6528708
EPA ID: WAD981772072

RCRA_VSQG ***(cont.)***

Classification : Very Small Quantity Generator

Date Form Received by Agency : 2009-02-23
Facility Name : TACOMA CITY UTILITY SERVICES LAB
Classification : Very Small Quantity Generator

Date Form Received by Agency : 2008-03-04
Facility Name : TACOMA CITY UTILITY SERVICES LAB
Classification : Very Small Quantity Generator

Date Form Received by Agency : 2007-12-31
Facility Name : TACOMA CITY UTILITY SERVICES LAB
Classification : Not a generator, verified

Date Form Received by Agency : 2007-02-28
Facility Name : TACOMA CITY UTILITY SERVICES LAB
Classification : Very Small Quantity Generator

Date Form Received by Agency : 2006-03-16
Facility Name : TACOMA CITY UTILITY SERVICES LAB
Classification : Very Small Quantity Generator

Date Form Received by Agency : 2005-12-31
Facility Name : TACOMA CITY UTILITY SERVICES LAB
Classification : Not a generator, verified

Hazardous Waste Summary
Waste Code / Name : D001 - IGNITABLE WASTE
WT01 - Washington State Extremely Hazardous Toxic Waste with a toxic constituents concentration greater than or equal to 1.0%, determined by biological testing methods or a book designation procedure.

Notices of Violations Summary
Regulation Violated : N

Map Id: CQ288
Direction: ESE
Distance: 0.564 mi., 2977 ft.
Elevation: 17 ft.
Relative: Higher

Site Name : TACOMA CENTRAL WASTEWATER TREATMENT PLANT | TACOMA CENTRAL WWTP #1 | TACOMA CITY UTILITY SERVICES LAB
2201 PORTLAND AVE | 2201 PORTLAND AVE LAB
TACOMA | Tacoma, WA

Database(s) : [AFS, ALL SITES - WA, BRS, DOCKET, ECHO, EPA UST, FRS, HAZNET - CA, HIST AFS 2, ICIS, INACTIVE PCS, MANIFEST EPA, PCS FACILITY, RCRA_VSQG, RMP, SWF/LF - WA, SWTIRE 3 - WA, T 2 - WA, UST - WA] ***(cont.)***

Envirosite ID: 6528708
EPA ID: WAD981772072

RMP

Facility Name :	City of Tacoma, Central Wastewater Treatment Plant
Facility Address :	2201 Portland Avenue, Tacoma, WA 98421

Site Details

Facility ID :	7369
Facility County FIPS :	53053
LEPC :	Pierce/Tacoma County LEPC
Facility URL :	N/R
Facility Phone Number :	2535915588
Facility Email Address :	dhufford@ci.tacoma.wa.us
Facility DUNS :	196542377
Parent Company Name :	N/R
Company 2 Name :	N/R
Company DUNS :	0
Company 2 DUNS :	0
Operator Name :	City of Tacoma, P W Sewer Utility
Operator Address :	2201 Portland Avenue, Tacoma, WA 98421-2711
Operator Address 2 :	N/R
Operator Phone :	2535915588
Emergency Contact Name :	David Hufford
Emergency Contact Title :	PW Operations Division Manager
Emergency Contact Phone :	2535022155
Phone 24 :	2535915595
Emergency Contact Ext PIN :	N/R
Emergency Contact Email :	N/R
No Accidents :	True
Foreign State Prov :	N/R
Foreign Zip Code :	N/R
Foreign Country :	N/R
FTE :	223
Other EPA Facility ID :	N/R
EPA Facility ID :	100000093365
OSHA PSM :	True
EPCRA 302 :	True
CAA Title V :	False
Clear Air Op Permit ID :	N/R
Safety Inspection Date :	1993-09-17
Safety Inspection by :	State occupational safety agency
OSHA Ranking :	False
Predictive Filing Flag :	False
Submission Type :	F
CBI Flag :	False
Completion Check Date :	1999-07-06
Receipt Date :	1999-06-21
Graphics Indicator :	False

Map Id: CQ288
Direction: ESE
Distance: 0.564 mi., 2977 ft.
Elevation: 17 ft.
Relative: Higher

Site Name : TACOMA CENTRAL WASTEWATER TREATMENT PLANT | TACOMA CENTRAL WWTP #1 | TACOMA CITY UTILITY SERVICES LAB
2201 PORTLAND AVE | 2201 PORTLAND AVE LAB
TACOMA | Tacoma, WA

Database(s) : [AFS, ALL SITES - WA, BRS, DOCKET, ECHO, EPA UST, FRS, HAZNET - CA, HIST AFS 2, ICIS, INACTIVE PCS, MANIFEST EPA, PCS FACILITY, RCRA_VSQG, RMP, SWF/LF - WA, SWTIRE 3 - WA, T 2 - WA, UST - WA] ***(cont.)***

Envirosite ID: 6528708
EPA ID: WAD981772072

RMP ***(cont.)***

Attachments Indicator :	False
Certification Received Flag :	True
Submission Method :	RMP*Submit
CBI Substantiation Flag :	False
Electronic Waiver Received Flag :	False
Postmark Date :	1999-06-18
De Registration Date :	2009-02-06
De Registration Effective Date :	2008-04-05
Anniversary Date :	2004-06-18
Error Report Date :	N/R
CBI Unsanitized Version Flag :	False
Version Number :	1.1.7
Facility Latitude :	47.247222
Facility Longitude :	-122.413472
Valid Latitude Longitude Flag :	True
FRS Description :	PROCESS UNIT
FRS Method :	INTERPOLATION-PHOTO
Horizontal Accuracy Measure :	N/R
Horizontal Reference Datum Code :	N/R
Source Map Scale Number :	N/R
Last Date in Agency List :	2022-05-17

Process Details

Process ID :	8895
Process Facility ID :	7369
Process Description :	Wastewater Disinfection

Chemical Details

Chemical Name :	Chlorine
Chemical ID :	62
Quantity :	10000
Chemical Name :	Public OCA Chemical
Chemical ID :	0
Quantity :	0

RMP Summary

RMP Contact Name :	Karen Larkin
RMP Title :	Assistant Public Works Director,US
RMP Description :	N/R

Map Id: CQ288
Direction: ESE
Distance: 0.564 mi., 2977 ft.
Elevation: 17 ft.
Relative: Higher

Site Name : TACOMA CENTRAL WASTEWATER TREATMENT PLANT | TACOMA CENTRAL WWTP #1 | TACOMA CITY UTILITY SERVICES LAB
2201 PORTLAND AVE | 2201 PORTLAND AVE LAB
TACOMA | Tacoma, WA

Database(s) : [AFS, ALL SITES - WA, BRS, DOCKET, ECHO, EPA UST, FRS, HAZNET - CA, HIST AFS 2, ICIS, INACTIVE PCS, MANIFEST EPA, PCS FACILITY, RCRA_VSQG, RMP, SWF/LF - WA, SWTIRE 3 - WA, T 2 - WA, UST - WA] ***(cont.)***

Envirosite ID: 6528708
EPA ID: WAD981772072

RMP ***(cont.)***

RMP Complete Flag :	True

Accident History

Facility ID :	7369
Accident Date :	N/R
Accident Time :	N/R
Accident Release Duration :	N/R
Release Event :	N/R
Release Source :	N/R
Other Release Source :	N/R
Onsite Property Damage :	N/R
Offsite Property Damage :	N/R
Envir Damage :	N/R
Envir Damage-Other :	N/R
Initiating Event :	N/R
Cause Equipment Failure :	N/R
Cause-Other :	N/R
Offsite Responders Notify :	N/R
CBI Flag :	N/R
Accident History ID :	N/R

Site Details

Facility ID :	38278
Facility County FIPS :	53053
LEPC :	Pierce County, WA
Facility URL :	Click here for hyperlink provided by the agency.
Facility Phone Number :	2535915588
Facility Email Address :	N/R
Facility DUNS :	965083595
Parent Company Name :	N/R
Company 2 Name :	N/R
Company DUNS :	0
Company 2 DUNS :	0
Operator Name :	City of Tacoma, P W Sewer Utility
Operator Address :	2201 Portland Avenue, Tacoma, WA 98421-2711
Operator Address 2 :	N/R
Operator Phone :	2535915588
Emergency Contact Name :	Dan Thompson
Emergency Contact Title :	PW Operations Division Manager
Emergency Contact Phone :	2535022191
Phone 24 :	2533816198
Emergency Contact Ext PIN :	N/R
Emergency Contact Email :	dthompso@cityoftacoma.org

Map Id: CQ288
Direction: ESE
Distance: 0.564 mi., 2977 ft.
Elevation: 17 ft.
Relative: Higher

Site Name : TACOMA CENTRAL WASTEWATER TREATMENT PLANT | TACOMA CENTRAL WWTP #1 | TACOMA CITY UTILITY SERVICES LAB
2201 PORTLAND AVE | 2201 PORTLAND AVE LAB
TACOMA | Tacoma, WA

Database(s) : [AFS, ALL SITES - WA, BRS, DOCKET, ECHO, EPA UST, FRS, HAZNET - CA, HIST AFS 2, ICIS, INACTIVE PCS, MANIFEST EPA, PCS FACILITY, RCRA_VSQG, RMP, SWF/LF - WA, SWTIRE 3 - WA, T 2 - WA, UST - WA] ***(cont.)***

Envirosite ID: 6528708
EPA ID: WAD981772072

RMP ***(cont.)***

No Accidents :	True
Foreign State Prov :	N/R
Foreign Zip Code :	N/R
Foreign Country :	N/R
FTE :	237
Other EPA Facility ID :	N/R
EPA Facility ID :	100000093365
OSHA PSM :	True
EPCRA 302 :	True
CAA Title V :	False
Clear Air Op Permit ID :	N/R
Safety Inspection Date :	2004-06-11
Safety Inspection by :	Fire Department
OSHA Ranking :	False
Predictive Filing Flag :	False
Submission Type :	R
CBI Flag :	False
Completion Check Date :	2004-08-23
Receipt Date :	2004-06-24
Graphics Indicator :	False
Attachments Indicator :	False
Certification Received Flag :	True
Submission Method :	RMP*Submit
CBI Substantiation Flag :	False
Electronic Waiver Received Flag :	False
Postmark Date :	2004-06-21
De Registration Date :	2009-02-06
De Registration Effective Date :	2008-04-05
Anniversary Date :	2009-06-21
Error Report Date :	N/R
CBI Unsanitized Version Flag :	False
Version Number :	3.2
Facility Latitude :	47.248056
Facility Longitude :	-122.415000
Valid Latitude Longitude Flag :	True
FRS Description :	PROCESS UNIT
FRS Method :	INTERPOLATION-PHOTO
Horizontal Accuracy Measure :	25
Horizontal Reference Datum Code :	002
Source Map Scale Number :	24000
Last Date in Agency List :	2022-05-17

Process Details

Process ID :	55028
Process Facility ID :	38278

Map Id: CQ288
Direction: ESE
Distance: 0.564 mi., 2977 ft.
Elevation: 17 ft.
Relative: Higher

Site Name : TACOMA CENTRAL WASTEWATER TREATMENT PLANT | TACOMA CENTRAL WWTP #1 | TACOMA CITY UTILITY SERVICES LAB
2201 PORTLAND AVE | 2201 PORTLAND AVE LAB
TACOMA | Tacoma, WA

Database(s) : [AFS, ALL SITES - WA, BRS, DOCKET, ECHO, EPA UST, FRS, HAZNET - CA, HIST AFS 2, ICIS, INACTIVE PCS, MANIFEST EPA, PCS FACILITY, RCRA_VSQG, RMP, SWF/LF - WA, SWTIRE 3 - WA, T 2 - WA, UST - WA] ***(cont.)***

Envirosite ID: 6528708
EPA ID: WAD981772072

RMP ***(cont.)***

Process Description : Wastewater Disinfection

Chemical Details
Chemical Name : Chlorine
Chemical ID : 62
Quantity : 10000

Chemical Name : Public OCA Chemical
Chemical ID : 0
Quantity : 0

RMP Summary
RMP Contact Name : Karen Larkin
RMP Title : Assistant Public Works Director, US
RMP Description : N/R
RMP Complete Flag : True

Accident History
Facility ID : 38278
Accident Date : N/R
Accident Time : N/R
Accident Release Duration : N/R
Release Event : N/R
Release Source : N/R
Other Release Source : N/R
Onsite Property Damage : N/R
Offsite Property Damage : N/R
Envir Damage : N/R
Envir Damage-Other : N/R
Initiating Event : N/R
Cause Equipment Failure : N/R
Cause-Other : N/R
Offsite Responders Notify : N/R
CBI Flag : N/R
Accident History ID : N/R

SWF/LF - WA

Facility Name : TACOMA - CENTRAL WWTP #1
Facility Address : 2201 PORTLAND AVE, TACOMA, WA 98421-2711

Map Id: CQ288
Direction: ESE
Distance: 0.564 mi., 2977 ft.
Elevation: 17 ft.
Relative: Higher

Site Name : TACOMA CENTRAL WASTEWATER TREATMENT PLANT | TACOMA CENTRAL WWTP #1 | TACOMA CITY UTILITY SERVICES LAB
2201 PORTLAND AVE | 2201 PORTLAND AVE LAB
TACOMA | Tacoma, WA

Database(s) : [AFS, ALL SITES - WA, BRS, DOCKET, ECHO, EPA UST, FRS, HAZNET - CA, HIST AFS 2, ICIS, INACTIVE PCS, MANIFEST EPA, PCS FACILITY, RCRA_VSQG, RMP, SWF/LF - WA, SWTIRE 3 - WA, T 2 - WA, UST - WA] ***(cont.)***

Envirosite ID: 6528708
EPA ID: WAD981772072

SWF/LF - WA ***(cont.)***

County : Pierce

Site Details

Facility ID :	430
Facility Type :	Biosolids Management
Regulation :	173-308
Permit Status :	N/R
Operational Status :	N/R
Year Closed :	N/R
Ownership :	PU
Phone :	N/R
Public :	No
Region :	Southwest Regional Office
Contact Name :	Amy Middleton
Contact Title :	Asst. Division Manager
Contact Organization :	N/R
Contact Address 1 :	2201 Portland Ave E, Tacoma, WA 98421
Contact Address 2 :	N/R
Contact Email :	amiddleton@cityoftacoma.org
Contact Primary Phone :	(253) 404-6984
Contact Extension :	N/R
Contact Fax :	N/R
Recycle Survey ID :	N/R
Latitude :	N/R
Longitude :	N/R
Last Date in Agency List :	2021-04-21

Facility Name :	TACOMA CENTRAL WWTP NO 1
Facility Address :	2201 PORTLAND AVE, TACOMA, WA 98421-2711
County :	Pierce

Site Details

Facility ID :	430
Facility Type :	Biosolids Management
Regulation :	173-308
Permit Status :	N/R
Operational Status :	N/R
Year Closed :	N/R
Ownership :	PU
Phone :	N/R
Public :	No
Region :	Southwest Regional Office

Map Id: CQ288
Direction: ESE
Distance: 0.564 mi., 2977 ft.
Elevation: 17 ft.
Relative: Higher

Site Name : TACOMA CENTRAL WASTEWATER TREATMENT PLANT | TACOMA CENTRAL WWTP #1 | TACOMA CITY UTILITY SERVICES LAB
2201 PORTLAND AVE | 2201 PORTLAND AVE LAB
TACOMA | Tacoma, WA

Database(s) : [AFS, ALL SITES - WA, BRS, DOCKET, ECHO, EPA UST, FRS, HAZNET - CA, HIST AFS 2, ICIS, INACTIVE PCS, MANIFEST EPA, PCS FACILITY, RCRA_VSQG, RMP, SWF/LF - WA, SWTIRE 3 - WA, T 2 - WA, UST - WA] ***(cont.)***

Envirosite ID: 6528708
EPA ID: WAD981772072

SWF/LF - WA ***(cont.)***

Contact Name :	DAN THOMPSON
Contact Title :	N/R
Contact Organization :	N/R
Contact Address 1 :	N/R
Contact Address 2 :	N/R
Contact Email :	dthompso@cityoftacoma.org
Contact Primary Phone :	(253) 502-2191
Contact Extension :	N/R
Contact Fax :	N/R
Recycle Survey ID :	N/R
Latitude :	N/R
Longitude :	N/R
Last Date in Agency List :	2023-03-28

SWTIRE 3 - WA

Facility Name :	TACOMA CENTRAL WWTP NO 1
Facility Address :	2201 PORTLAND AVE, TACOMA, WA 98421-2711
County :	Pierce
Permit Number :	N/R
Year Opened :	N/R
Year Closed :	N/R
Facility Type :	Biosolids Management
Operational Status :	N/R
Permit Status :	N/R
Regulation :	173-308
Annual Report Required :	Yes
Recycle Survey Required :	No
Open To Public :	No
Contact Name :	DAN THOMPSON
Contact Title :	N/R
Contact Organization :	N/R
Contact Address :	N/R
Contact Email :	dthompso@cityoftacoma.org
Contact Phone :	(253) 502-2191
Contact Phone Ext :	N/R
Operator Name :	N/R
Operator Title :	N/R
Operator Organization :	N/R
Operator Email :	N/R
Recycle Survey ID :	N/R
Web Address :	N/R
Latitude :	N/R
Longitude :	N/R
Last Date in Agency List :	2022-01-31

Map Id: CQ288
Direction: ESE
Distance: 0.564 mi., 2977 ft.
Elevation: 17 ft.
Relative: Higher

Site Name : TACOMA CENTRAL WASTEWATER TREATMENT PLANT | TACOMA CENTRAL WWTP #1 | TACOMA CITY UTILITY SERVICES LAB
2201 PORTLAND AVE | 2201 PORTLAND AVE LAB
TACOMA | Tacoma, WA

Database(s) : [AFS, ALL SITES - WA, BRS, DOCKET, ECHO, EPA UST, FRS, HAZNET - CA, HIST AFS 2, ICIS, INACTIVE PCS, MANIFEST EPA, PCS FACILITY, RCRA_VSQG, RMP, SWF/LF - WA, SWTIRE 3 - WA, T 2 - WA, UST - WA] ***(cont.)***

Envirosite ID: 6528708
EPA ID: WAD981772072

T 2 - WA

Facility Name :	Tacoma City Utility Services Lab
Facility Address :	2201 PORTLAND AVE LAB, TACOMA, 98421-2711
County :	Pierce

Facility/Site ID :	28588774
Alternate Name :	TACOMA CENTRAL WASTE WATER TREATMENT PLT
Program Name :	N/R
WRIA :	10
Legislative District :	27
Congressional District :	9
Ecology Region :	SWRO
Ecology Program Phone :	(360) 407-6171
Tribal Land :	Y
Latitude :	47.24716
Longitude :	-122.41394
Last Date in Agency List :	2023-01-04

Facility/Site ID :	28588774
Alternate Name :	N/R
Program Name :	N/R
WRIA :	10
Legislative District :	27
Congressional District :	9
Ecology Region :	SWRO
Ecology Program Phone :	(360) 407-6171
Tribal Land :	Y
Latitude :	47.24716
Longitude :	-122.41394
Last Date in Agency List :	2023-01-04

Facility/Site ID :	28588774
Alternate Name :	TACOMA CITY WWT PLANT 1
Program Name :	N/R
WRIA :	10
Legislative District :	27
Congressional District :	9
Ecology Region :	SWRO
Ecology Program Phone :	(360) 407-6171
Tribal Land :	Y
Latitude :	47.24716
Longitude :	-122.41394
Last Date in Agency List :	2023-01-04

Map Id: CQ288
Direction: ESE
Distance: 0.564 mi., 2977 ft.
Elevation: 17 ft.
Relative: Higher

Site Name : TACOMA CENTRAL WASTEWATER TREATMENT PLANT | TACOMA CENTRAL WWTP #1 | TACOMA CITY UTILITY SERVICES LAB
2201 PORTLAND AVE | 2201 PORTLAND AVE LAB
TACOMA | Tacoma, WA

Database(s) : [AFS, ALL SITES - WA, BRS, DOCKET, ECHO, EPA UST, FRS, HAZNET - CA, HIST AFS 2, ICIS, INACTIVE PCS, MANIFEST EPA, PCS FACILITY, RCRA_VSQG, RMP, SWF/LF - WA, SWTIRE 3 - WA, T 2 - WA, UST - WA] ***(cont.)***

Envirosite ID: 6528708
EPA ID: WAD981772072

T 2 - WA ***(cont.)***

Facility/Site ID :	28588774
Alternate Name :	TACOMA SEWER UTILITY
Program Name :	N/R
WRIA :	10
Legislative District :	27
Congressional District :	9
Ecology Region :	SWRO
Ecology Program Phone :	(360) 407-6171
Tribal Land :	Y
Latitude :	47.24716
Longitude :	-122.41394
Last Date in Agency List :	2023-01-04

Program Details

Program :	HAZWASTE
Interaction Type :	Emergency/Haz Chem Rpt TIER2
Interaction Type Description :	Businesses that store 10,000 pounds or more of a hazardous chemical or 500 pounds or less, depending on the chemical, of an extremely hazardous chemical on site at any one time must report annually. Reports are sent to the State Emergency Response Commission (represented by Ecology) Local Emergency Planning Committees, and local fire departments for emergency planning. (product, not waste)
Status :	Active
Start Date :	1753-01-01
End Date :	N/R
SIC :	4952 - SEWERAGE SYSTEMS
NAICS :	N/R

Program :	HAZWASTE
Interaction Type :	Emergency/Haz Chem Rpt TIER2
Interaction Type Description :	Businesses that store 10,000 pounds or more of a hazardous chemical or 500 pounds or less, depending on the chemical, of an extremely hazardous chemical on site at any one time must report annually. Reports are sent to the State Emergency Response Commission (represented by Ecology) Local Emergency Planning Committees, and local fire departments for emergency planning. (product, not waste)
Status :	Active
Start Date :	1753-01-01
End Date :	N/R
SIC :	N/R

Map Id: CQ288
Direction: ESE
Distance: 0.564 mi., 2977 ft.
Elevation: 17 ft.
Relative: Higher

Site Name : TACOMA CENTRAL WASTEWATER TREATMENT PLANT | TACOMA CENTRAL WWTP #1 | TACOMA CITY UTILITY SERVICES LAB
2201 PORTLAND AVE | 2201 PORTLAND AVE LAB
TACOMA | Tacoma, WA

Database(s) : [AFS, ALL SITES - WA, BRS, DOCKET, ECHO, EPA UST, FRS, HAZNET - CA, HIST AFS 2, ICIS, INACTIVE PCS, MANIFEST EPA, PCS FACILITY, RCRA_VSQG, RMP, SWF/LF - WA, SWTIRE 3 - WA, T 2 - WA, UST - WA] ***(cont.)***

Envirosite ID: 6528708
EPA ID: WAD981772072

T 2 - WA ***(cont.)***

NAICS : N/R

Program : HAZWASTE
Interaction Type : Emergency/Haz Chem Rpt TIER2

Interaction Type Description : Businesses that store 10,000 pounds or more of a hazardous chemical or 500 pounds or less, depending on the chemical, of an extremely hazardous chemical on site at any one time must report annually. Reports are sent to the State Emergency Response Commission (represented by Ecology) Local Emergency Planning Committees, and local fire departments for emergency planning. (product, not waste)

Status : Active
Start Date : 1753-01-01
End Date : N/R
SIC : N/R
NAICS : 54138 - Testing Laboratories

Program : HAZWASTE
Interaction Type : Emergency/Haz Chem Rpt TIER2

Interaction Type Description : Businesses that store 10,000 pounds or more of a hazardous chemical or 500 pounds or less, depending on the chemical, of an extremely hazardous chemical on site at any one time must report annually. Reports are sent to the State Emergency Response Commission (represented by Ecology) Local Emergency Planning Committees, and local fire departments for emergency planning. (product, not waste)

Status : Active
Start Date : 1753-01-01
End Date : N/R
SIC : 8734 - TESTING LABORATORIES
NAICS : N/R

Program : HAZWASTE
Interaction Type : Emergency/Haz Chem Rpt TIER2

Interaction Type Description : Businesses that store 10,000 pounds or more of a hazardous chemical or 500 pounds or less, depending on the chemical, of an extremely hazardous chemical on site at any one time must report annually. Reports are sent to the State Emergency Response Commission (represented by Ecology) Local Emergency Planning Committees, and local fire departments for emergency planning. (product, not waste)

Map Id: CQ288
Direction: ESE
Distance: 0.564 mi., 2977 ft.
Elevation: 17 ft.
Relative: Higher

Site Name : TACOMA CENTRAL WASTEWATER TREATMENT PLANT | TACOMA CENTRAL WWTP #1 | TACOMA CITY UTILITY SERVICES LAB
2201 PORTLAND AVE | 2201 PORTLAND AVE LAB
TACOMA | Tacoma, WA

Database(s) : [AFS, ALL SITES - WA, BRS, DOCKET, ECHO, EPA UST, FRS, HAZNET - CA, HIST AFS 2, ICIS, INACTIVE PCS, MANIFEST EPA, PCS FACILITY, RCRA_VSQG, RMP, SWF/LF - WA, SWTIRE 3 - WA, T 2 - WA, UST - WA] ***(cont.)***

Envirosite ID: 6528708
EPA ID: WAD981772072

T 2 - WA ***(cont.)***

Status :	Active
Start Date :	1753-01-01
End Date :	N/R
SIC :	9199 - GENERAL GOVERNMENT, NOT ELSEWHERE CLASSIFIED
NAICS :	N/R

UST - WA

Facility Name :	TACOMA CITY OF SEWER UTILITY
Facility Address :	2201 PORTLAND AVE, Tacoma, 98421
County :	Pierce
Facility Site ID :	92562654
UST Site ID :	1881
Tag Number(s) :	N/R
Responsible Unit :	Southwest
Is Active :	No
Latitude :	47.2436
Longitude :	-122.40894
Last Date in Agency List :	2022-12-29

Tank Details

Tank Name :	1
Tank Status :	Removed
Install Date :	1981-01-01
Tank Upgrade Date :	N/R
Tank Permanent Closure Date :	N/R
Permit Expiration Date :	N/R
Tank Material :	Fiberglass Reinforced Plastic
Tank Construction :	Single Wall Tank
Tank Corrosion Protection :	Corrosion Resistant
Tank Manifold :	N/R
Tank Release Detection :	Statistical Inventory Reconciliation
Tank Tightness Test :	N/R
Tank Spill Prevention :	None
Capacity Range :	10,000 to 19,999 Gallons
Actual Capacity :	N/R
Pipe Material :	Steel
Pipe Construction :	Single Wall Pipe
Pipe Corrosion Protection :	N/R
Tank SFC :	N/R
Dispenser SFC :	N/R
Primary Pipe Release Detection :	N/R
Secondary Pipe Release Detection :	N/R

Map Id: CQ288
Direction: ESE
Distance: 0.564 mi., 2977 ft.
Elevation: 17 ft.
Relative: Higher

Site Name : TACOMA CENTRAL WASTEWATER TREATMENT PLANT | TACOMA CENTRAL WWTP #1 | TACOMA CITY UTILITY SERVICES LAB
2201 PORTLAND AVE | 2201 PORTLAND AVE LAB
TACOMA | Tacoma, WA

Database(s) : [AFS, ALL SITES - WA, BRS, DOCKET, ECHO, EPA UST, FRS, HAZNET - CA, HIST AFS 2, ICIS, INACTIVE PCS, MANIFEST EPA, PCS FACILITY, RCRA_VSQG, RMP, SWF/LF - WA, SWTIRE 3 - WA, T 2 - WA, UST - WA] ***(cont.)***

Envirosite ID: 6528708
EPA ID: WAD981772072

UST - WA ***(cont.)***

Pipe Pumping System :	Pressurized System
Pipe Install Date :	N/R
Turbine Sump Construction :	N/R
Tank Status Date :	1996-08-06
Tank Install Date :	N/R
Tank Overfill Prevention :	Ball Float Valve (vent line)

Compartments Details

Compartment Number :	1
Compartment Capacity :	N/R
Substance Stored :	Diesel
Used Substance :	Motor Fuel for Vehicles
Ecy Region :	N/R

Map Id: CM289
Direction: W
Distance: 0.564 mi., 2978 ft.
Elevation: 250 ft.
Relative: Higher

Site Name : Washington Military Department Centralia | Dash Point School | 35th Street City Fill Dump
36 QUARTERMASTER RD | 546 DASH POINT BLVD NE | Near 35th St, E side of Pacific Ave
TACOMA | Tacoma, WA

Database(s) : [ALL SITES - WA, SWTIRE 3 - WA]

Envirosite ID: 6606490
EPA ID: N/R

ALL SITES - WA

Facility Name :	Dash Point School
Facility Address :	546 DASH POINT BLVD NE, TACOMA, 98409
County :	Pierce
Facility/Site ID :	17076
Alternate Name :	N/R
Program Name :	N/R
WRIA :	10
Legislative District :	27
Congressional District :	6
Ecology Region :	SWRO

Map Id: CM289
Direction: W
Distance: 0.564 mi., 2978 ft.
Elevation: 250 ft.
Relative: Higher

Site Name : Washington Military Department Centralia | Dash Point School | 35th Street City Fill Dump
36 QUARTERMASTER RD | 546 DASH POINT BLVD NE | Near 35th St, E side of Pacific Ave
TACOMA | Tacoma, WA

Database(s) : [ALL SITES - WA, SWTIRE 3 - WA] ***(cont.)***

Envirosite ID: 6606490
EPA ID: N/R

ALL SITES - WA ***(cont.)***

Ecology Program Phone :	(360) 407-6400
Tribal Land :	N
Latitude :	47.25288
Longitude :	-122.44429
Last Date in Agency List :	2023-01-03

Program Details

Program :	WATQUAL
Program ID :	20249
Interaction Type :	UIC
Interaction Type Description :	UIC
Status :	Active
Start Date :	1924-01-03
End Date :	N/R
SIC :	N/R
NAICS :	N/R

Facility Name :	Washington Military Department Centralia
Facility Address :	36 QUARTERMASTER RD, TACOMA, 98430
County :	Pierce

Facility/Site ID :	3123
Alternate Name :	N/R
Program Name :	N/R
WRIA :	10
Legislative District :	27
Congressional District :	6
Ecology Region :	SWRO
Ecology Program Phone :	(360) 407-6734
Tribal Land :	N
Latitude :	47.25288
Longitude :	-122.44429
Last Date in Agency List :	2023-01-03

Program Details

Program :	HAZWASTE
Program ID :	N/R
Interaction Type :	Revised Site Visit Program
Interaction Type Description :	HWTR engages in a variety of field work, site visits, and contacts with sites. While most compliance related activity is recorded into the EPA's RCRAInfo system, the other types of activities are recorded into the Revised Site Visit Program (RSVP).
Status :	Active
Start Date :	2009-11-05

Map Id: CM289
Direction: W
Distance: 0.564 mi., 2978 ft.
Elevation: 250 ft.
Relative: Higher

Site Name : Washington Military Department Centralia | Dash Point School | 35th Street City Fill Dump
36 QUARTERMASTER RD | 546 DASH POINT BLVD NE | Near 35th St, E side of Pacific Ave
TACOMA | Tacoma, WA

Database(s) : [ALL SITES - WA, SWTIRE 3 - WA] ***(cont.)***

Envirosite ID: 6606490
EPA ID: N/R

ALL SITES - WA ***(cont.)***

End Date :	N/R
SIC :	N/R
NAICS :	N/R

SWTIRE 3 - WA

Facility Name :	35th Street City Fill Dump
Facility Address :	Near 35th St, E side of Pacific Ave, Tacoma, WA 98409
County :	Pierce
Permit Number :	N/R
Year Opened :	1960
Year Closed :	1992
Facility Type :	Historic Landfill (non-regulated)
Operational Status :	Closed per Regulation
Permit Status :	Permit Not Required
Regulation :	N/R
Annual Report Required :	No
Recycle Survey Required :	No
Open To Public :	No
Contact Name :	N/R
Contact Title :	N/R
Contact Organization :	35th Street City Fill Dump
Contact Address :	N/R
Contact Email :	N/R
Contact Phone :	N/R
Contact Phone Ext :	N/R
Operator Name :	N/R
Operator Title :	N/R
Operator Organization :	35th Street City Fill Dump
Operator Email :	N/R
Recycle Survey ID :	N/R
Web Address :	N/R
Latitude :	47.25288
Longitude :	-122.44429
Last Date in Agency List :	2022-01-31

Map Id: CT290
Direction: E
Distance: 0.565 mi., 2983 ft.
Elevation: 18 ft.
Relative: Higher

Site Name : TRUCK TRAILERS | NELSON TRUCKING CO INC TACOMA | NELSON TRUCKING CO INC
1820 STEWART ST
TACOMA | Tacoma, WA

Database(s) : [ALL SITES - WA, EPA UST, FRS, UST - WA]

Envirosite ID: 43128255
EPA ID: N/R

ALL SITES - WA

Facility Name :	NELSON TRUCKING CO INC TACOMA
Facility Address :	1820 STEWART ST, TACOMA, 98421-2920
County :	Pierce
Facility/Site ID :	11789667
Alternate Name :	N/R
Program Name :	N/R
WRIA :	10
Legislative District :	27
Congressional District :	9
Ecology Region :	SWRO
Ecology Program Phone :	(360) 407-7224
Tribal Land :	N
Latitude :	47.252241
Longitude :	-122.414644
Last Date in Agency List :	2023-01-03

Program Details

Program :	TOXICS
Program ID :	4840
Interaction Type :	Underground Storage Tank
Interaction Type Description :	Any one or combination of tanks (including connecting underground pipes) that is used to contain regulated substances and has a tank volume of ten percent or more beneath the surface of the ground. This term does not include any of the exempt UST systems specified in WAC 173-360-110(2) or any piping connected thereto. See WAC 173-360
Status :	Inactive
Start Date :	1998-06-08
End Date :	2000-03-22
SIC :	N/R
NAICS :	N/R
Facility Name :	TRUCK TRAILERS
Facility Address :	1820 STEWART ST, TACOMA, 98421
County :	N/R
Facility/Site ID :	8791084
Alternate Name :	N/R
Program Name :	N/R
WRIA :	10
Legislative District :	27
Congressional District :	9
Ecology Region :	SWRO
Ecology Program Phone :	N/R
Tribal Land :	N
Latitude :	47.253998
Longitude :	-122.414247
Last Date in Agency List :	2023-01-03

Map Id: CT290
Direction: E
Distance: 0.565 mi., 2983 ft.
Elevation: 18 ft.
Relative: Higher

Site Name : TRUCK TRAILERS | NELSON TRUCKING CO INC TACOMA | NELSON TRUCKING CO INC
1820 STEWART ST
TACOMA | Tacoma, WA

Database(s) : [ALL SITES - WA, EPA UST, FRS, UST - WA] ***(cont.)***

Envirosite ID: 43128255
EPA ID: N/R

ALL SITES - WA ***(cont.)***

Program Details

Program :	N/R
Program ID :	N/R
Interaction Type :	Urban Waters
Interaction Type Description :	The site has been inspected by an Ecology Urban Waters Inspector.
Status :	Active
Start Date :	2008-04-15
End Date :	N/R
SIC :	N/R
NAICS :	N/R

EPA UST

Facility Name :	NELSON TRUCKING CO INC
Facility Address :	1820 STEWART ST, Tacoma, Washington 984212920
County :	Pierce
Facility ID :	WA11789667
Facility Status :	Closed UST(s)
Open USTs :	0
Closed USTs :	3
Temporarily Out of Service USTs :	0
Date of Last Inspection :	N/R
EPA Region :	10
Tribe :	N/R
Facility ID 2 :	N/R
Latitude :	47.252241
Longitude :	-122.414644
Last Date in Agency List :	2023-01-30

Tank Details

Tank ID :	WA11789667_1
Tank Status :	Closed
Installation Date :	1964-12-31
Removal Date :	N/R
Capacity :	N/R
Substances :	N/R
Tank Wall Type :	N/R
Tank ID :	WA11789667_2
Tank Status :	Closed
Installation Date :	1964-12-31
Removal Date :	N/R
Capacity :	N/R
Substances :	N/R
Tank Wall Type :	N/R
Tank ID :	WA11789667_3
Tank Status :	Closed
Installation Date :	1964-12-31

Map Id: CT290
Direction: E
Distance: 0.565 mi., 2983 ft.
Elevation: 18 ft.
Relative: Higher

Site Name : TRUCK TRAILERS | NELSON TRUCKING CO INC TACOMA | NELSON TRUCKING CO INC
1820 STEWART ST
TACOMA | Tacoma, WA

Database(s) : [ALL SITES - WA, EPA UST, FRS, UST - WA] ***(cont.)***

Envirosite ID: 43128255
EPA ID: N/R

EPA UST ***(cont.)***

Removal Date :	N/R
Capacity :	N/R
Substances :	N/R
Tank Wall Type :	N/R

FRS

Facility Name :	NELSON TRUCKING CO INC TACOMA
Facility Address :	1820 STEWART ST, TACOMA, WA 98421-2920
County :	PIERCE

Site Details

Registry ID :	110015527214
FRS Facility URL :	Click here for hyperlink provided by the agency.
Last Date in Agency List :	2023-02-13

Source Description

Source Description :

The WA-FSIS provides a means to query and display data maintained by the Washington Department of Ecology. This system contains key information for each facility/site that is currently, or has been, of interest to the Air Quality, Dam Safety, Hazardous Waste, Toxics Cleanup, and Water Quality Programs.

FRS Environmental Interest

Source and System ID :	WA-FSIS - 11789667

Facility Name :	TRUCK TRAILERS
Facility Address :	1820 STEWART ST, TACOMA, WA 98421
County :	PIERCE

Site Details

Registry ID :	110037546457
FRS Facility URL :	Click here for hyperlink provided by the agency.
Last Date in Agency List :	2023-02-13

Source Description

Source Description :

The WA-FSIS provides a means to query and display data maintained by the Washington Department of Ecology. This system contains key information for each facility/site that is currently, or has been, of interest to the Air Quality, Dam Safety, Hazardous Waste, Toxics Cleanup, and Water Quality Programs.

Map Id: CT290
Direction: E
Distance: 0.565 mi., 2983 ft.
Elevation: 18 ft.
Relative: Higher

Site Name : TRUCK TRAILERS | NELSON TRUCKING CO INC TACOMA | NELSON TRUCKING CO INC
1820 STEWART ST
TACOMA | Tacoma, WA

Database(s) : [ALL SITES - WA, EPA UST, FRS, UST - WA] ***(cont.)***

Envirosite ID: 43128255
EPA ID: N/R

FRS ***(cont.)***

FRS Environmental Interest

Source and System ID :	WA-FSIS - 8791084

UST - WA

Facility Name :	NELSON TRUCKING CO INC
Facility Address :	1820 STEWART ST, Tacoma, 98421
County :	Pierce
Facility Site ID :	11789667
UST Site ID :	4840
Tag Number(s) :	N/R
Responsible Unit :	Southwest
Is Active :	No
Latitude :	47.252241
Longitude :	-122.414644
Last Date in Agency List :	2022-12-29

Tank Details

Tank Name :	1
Tank Status :	Removed
Install Date :	1964-12-31
Tank Upgrade Date :	N/R
Tank Permanent Closure Date :	N/R
Permit Expiration Date :	N/R
Tank Material :	N/R
Tank Construction :	N/R
Tank Corrosion Protection :	N/R
Tank Manifold :	N/R
Tank Release Detection :	N/R
Tank Tightness Test :	N/R
Tank Spill Prevention :	N/R
Capacity Range :	N/R
Actual Capacity :	N/R
Pipe Material :	N/R
Pipe Construction :	N/R
Pipe Corrosion Protection :	N/R
Tank SFC :	N/R
Dispenser SFC :	N/R
Primary Pipe Release Detection :	N/R
Secondary Pipe Release Detection :	N/R
Pipe Pumping System :	N/R
Pipe Install Date :	N/R
Turbine Sump Construction :	N/R
Tank Status Date :	1996-08-06
Tank Install Date :	N/R
Tank Overfill Prevention :	N/R

Map Id: CT290
Direction: E
Distance: 0.565 mi., 2983 ft.
Elevation: 18 ft.
Relative: Higher

Site Name : TRUCK TRAILERS | NELSON TRUCKING CO INC TACOMA | NELSON TRUCKING CO INC
1820 STEWART ST
TACOMA | Tacoma, WA

Database(s) : [ALL SITES - WA, EPA UST, FRS, UST - WA] ***(cont.)***

Envirosite ID: 43128255
EPA ID: N/R

UST - WA ***(cont.)***

Compartments Details

Compartment Number :	1
Compartment Capacity :	N/R
Substance Stored :	N/R
Used Substance :	N/R
Ecy Region :	N/R

Tank Details

Tank Name :	2
Tank Status :	Removed
Install Date :	1964-12-31
Tank Upgrade Date :	N/R
Tank Permanent Closure Date :	N/R
Permit Expiration Date :	N/R
Tank Material :	N/R
Tank Construction :	N/R
Tank Corrosion Protection :	N/R
Tank Manifold :	N/R
Tank Release Detection :	N/R
Tank Tightness Test :	N/R
Tank Spill Prevention :	N/R
Capacity Range :	N/R
Actual Capacity :	N/R
Pipe Material :	N/R
Pipe Construction :	N/R
Pipe Corrosion Protection :	N/R
Tank SFC :	N/R
Dispenser SFC :	N/R
Primary Pipe Release Detection :	N/R
Secondary Pipe Release Detection :	N/R
Pipe Pumping System :	N/R
Pipe Install Date :	N/R
Turbine Sump Construction :	N/R
Tank Status Date :	1996-08-06
Tank Install Date :	N/R
Tank Overfill Prevention :	N/R

Compartments Details

Compartment Number :	1
Compartment Capacity :	N/R
Substance Stored :	N/R
Used Substance :	N/R
Ecy Region :	N/R

Tank Details

Tank Name :	3
Tank Status :	Removed
Install Date :	1964-12-31
Tank Upgrade Date :	N/R

Map Id: CT290
Direction: E
Distance: 0.565 mi., 2983 ft.
Elevation: 18 ft.
Relative: Higher

Site Name : TRUCK TRAILERS | NELSON TRUCKING CO INC TACOMA | NELSON TRUCKING CO INC
1820 STEWART ST
TACOMA | Tacoma, WA

Database(s) : [ALL SITES - WA, EPA UST, FRS, UST - WA] ***(cont.)***

Envirosite ID: 43128255
EPA ID: N/R

UST - WA ***(cont.)***

Tank Permanent Closure Date :	N/R
Permit Expiration Date :	N/R
Tank Material :	N/R
Tank Construction :	N/R
Tank Corrosion Protection :	N/R
Tank Manifold :	N/R
Tank Release Detection :	N/R
Tank Tightness Test :	N/R
Tank Spill Prevention :	N/R
Capacity Range :	N/R
Actual Capacity :	N/R
Pipe Material :	N/R
Pipe Construction :	N/R
Pipe Corrosion Protection :	N/R
Tank SFC :	N/R
Dispenser SFC :	N/R
Primary Pipe Release Detection :	N/R
Secondary Pipe Release Detection :	N/R
Pipe Pumping System :	N/R
Pipe Install Date :	N/R
Turbine Sump Construction :	N/R
Tank Status Date :	1996-08-06
Tank Install Date :	N/R
Tank Overfill Prevention :	N/R

Compartments Details

Compartment Number :	1
Compartment Capacity :	N/R
Substance Stored :	N/R
Used Substance :	N/R
Ecy Region :	N/R

Map Id: CH291
Direction: NNW
Distance: 0.566 mi., 2988 ft.
Elevation: 13 ft.
Relative: Lower

Site Name : PUGET SOUND PLYWOOD INC | CAPITAL LUMBER | VESSEL CACTUS
230 E F ST | 230 E F ST PO BOX 1378 | 230 EAST F ST
TACOMA | Tacoma | TACOMA, WA

Database(s) : [ALL SITES - WA, DOCKET, ECHO, EPA UST, FRS, FTTS INSP, PRP-CORP, RCRA_LQG, UST - WA]

Envirosite ID: 6530925
EPA ID: N/R

ALL SITES - WA

Facility Name :	Cascade Capital
Facility Address :	230 E F ST, TACOMA, 98421

Map Id: CH291
Direction: NNW
Distance: 0.566 mi., 2988 ft.
Elevation: 13 ft.
Relative: Lower

Site Name : PUGET SOUND PLYWOOD INC | CAPITAL LUMBER | VESSEL CACTUS
230 E F ST | 230 E F ST PO BOX 1378 | 230 EAST F ST
TACOMA | Tacoma | TACOMA, WA

Database(s) : [ALL SITES - WA, DOCKET, ECHO, EPA UST, FRS, FTTS INSP, PRP-CORP, RCRA_LQG, UST - WA] ***(cont.)***

Envirosite ID: 6530925
EPA ID: N/R

ALL SITES - WA ***(cont.)***

County :	Pierce
Facility/Site ID :	55119
Alternate Name :	N/R
Program Name :	N/R
WRIA :	10
Legislative District :	27
Congressional District :	9
Ecology Region :	SWRO
Ecology Program Phone :	(360) 407-6400
Tribal Land :	N
Latitude :	47.26145
Longitude :	-122.43296
Last Date in Agency List :	2023-01-03

Program Details

Program :	WATQUAL
Program ID :	N/R
Interaction Type :	Industrial SW GP
Interaction Type Description :	General permit issued to industries to regulate the discharge of contaminated stormwater to state waters.
Status :	Active
Start Date :	2019-04-25
End Date :	N/R
SIC :	N/R
NAICS :	N/R
Facility Name :	PUGET SOUND PLYWOOD INC
Facility Address :	230 E F ST, TACOMA, 98401-1378
County :	Pierce
Facility/Site ID :	99374183
Alternate Name :	N/R
Program Name :	N/R
WRIA :	10
Legislative District :	27
Congressional District :	9
Ecology Region :	SWRO
Ecology Program Phone :	(360) 407-7224
Tribal Land :	N
Latitude :	47.260911
Longitude :	-122.433564
Last Date in Agency List :	2023-01-03

Map Id: CH291
Direction: NNW
Distance: 0.566 mi., 2988 ft.
Elevation: 13 ft.
Relative: Lower

Site Name : PUGET SOUND PLYWOOD INC | CAPITAL LUMBER | VESSEL CACTUS
230 E F ST | 230 E F ST PO BOX 1378 | 230 EAST F ST
TACOMA | Tacoma | TACOMA, WA

Database(s) : [ALL SITES - WA, DOCKET, ECHO, EPA UST, FRS, FTTS INSP, PRP-CORP, RCRA_LQG, UST - WA] ***(cont.)***

Envirosite ID: 6530925
EPA ID: N/R

ALL SITES - WA ***(cont.)***

Program Details

Program :	TOXICS
Program ID :	11783
Interaction Type :	Underground Storage Tank
Interaction Type Description :	Any one or combination of tanks (including connecting underground pipes) that is used to contain regulated substances and has a tank volume of ten percent or more beneath the surface of the ground. This term does not include any of the exempt UST systems specified in WAC 173-360-110(2) or any piping connected thereto. See WAC 173-360
Status :	Inactive
Start Date :	1998-06-08
End Date :	1753-01-01
SIC :	N/R
NAICS :	N/R
Facility Name :	Vessel Cactus
Facility Address :	230 E F ST, TACOMA, 98421-1820
County :	Pierce
Facility/Site ID :	72772232
Alternate Name :	N/R
Program Name :	N/R
WRIA :	10
Legislative District :	27
Congressional District :	9
Ecology Region :	SWRO
Ecology Program Phone :	N/R
Tribal Land :	N
Latitude :	47.260833
Longitude :	-122.423749
Last Date in Agency List :	2023-01-03

Facility/Site ID :	72772232
Alternate Name :	PUGET SOUND PLYWOOD INC
Program Name :	N/R
WRIA :	10
Legislative District :	27
Congressional District :	9
Ecology Region :	SWRO
Ecology Program Phone :	(360) 407-6734
Tribal Land :	N
Latitude :	47.260833
Longitude :	-122.423749
Last Date in Agency List :	2023-01-03

Map Id: CH291
Direction: NNW
Distance: 0.566 mi., 2988 ft.
Elevation: 13 ft.
Relative: Lower

Site Name : PUGET SOUND PLYWOOD INC | CAPITAL LUMBER | VESSEL CACTUS
230 E F ST | 230 E F ST PO BOX 1378 | 230 EAST F ST
TACOMA | Tacoma | TACOMA, WA

Database(s) : [ALL SITES - WA, DOCKET, ECHO, EPA UST, FRS, FTTS INSP, PRP-CORP, RCRA_LQG, UST - WA] ***(cont.)***

Envirosite ID: 6530925
EPA ID: N/R

ALL SITES - WA ***(cont.)***

Facility/Site ID :	72772232
Alternate Name :	N/R
Program Name :	N/R
WRIA :	10
Legislative District :	27
Congressional District :	9
Ecology Region :	SWRO
Ecology Program Phone :	(360) 407-6734
Tribal Land :	N
Latitude :	47.260833
Longitude :	-122.423749
Last Date in Agency List :	2023-01-03

Facility/Site ID :	72772232
Alternate Name :	N/R
Program Name :	N/R
WRIA :	10
Legislative District :	27
Congressional District :	9
Ecology Region :	SWRO
Ecology Program Phone :	(360) 407-6171
Tribal Land :	N
Latitude :	47.260833
Longitude :	-122.423749
Last Date in Agency List :	2023-01-03

Facility/Site ID :	72772232
Alternate Name :	PUGET SOUND PLYWOOD INC
Program Name :	N/R
WRIA :	10
Legislative District :	27
Congressional District :	9
Ecology Region :	SWRO
Ecology Program Phone :	(360) 407-6171
Tribal Land :	N
Latitude :	47.260833
Longitude :	-122.423749
Last Date in Agency List :	2023-01-03

Program Details

Program :	HAZWASTE
Program ID :	WAD009260043
Interaction Type :	Toxics Release Inventory

Map Id: CH291
Direction: NNW
Distance: 0.566 mi., 2988 ft.
Elevation: 13 ft.
Relative: Lower

Site Name : PUGET SOUND PLYWOOD INC | CAPITAL LUMBER | VESSEL CACTUS
230 E F ST | 230 E F ST PO BOX 1378 | 230 EAST F ST
TACOMA | Tacoma | TACOMA, WA

Database(s) : [ALL SITES - WA, DOCKET, ECHO, EPA UST, FRS, FTTS INSP, PRP-CORP, RCRA_LQG, UST - WA] ***(cont.)***

Envirosite ID: 6530925
EPA ID: N/R

ALL SITES - WA ***(cont.)***

Interaction Type Description :	Facilities in specific industries that manufacture, process or use more than the threshold amount of one or more of 600 listed toxic chemicals. Most threshold amounts are 10,000 or 25,000 pounds per year. Some chemicals have much lower thresholds.
Status :	Inactive
Start Date :	1989-01-01
End Date :	2002-10-09
SIC :	N/R
NAICS :	N/R
Program :	HAZWASTE
Program ID :	WAD009260043
Interaction Type :	Toxics Release Inventory
Interaction Type Description :	Facilities in specific industries that manufacture, process or use more than the threshold amount of one or more of 600 listed toxic chemicals. Most threshold amounts are 10,000 or 25,000 pounds per year. Some chemicals have much lower thresholds.
Status :	Inactive
Start Date :	1989-01-01
End Date :	2002-10-09
SIC :	2436 - SOFTWOOD VENEER AND PLYWOOD
NAICS :	N/R
Program :	HAZWASTE
Program ID :	WAD009260043
Interaction Type :	Hazardous Waste Generator
Interaction Type Description :	Facilities that generate any quantity of a dangerous waste. They may be classified as SQG, MQG, or LQG depending on hazardous waste generated for a given month.
Status :	Inactive
Start Date :	1997-03-03
End Date :	1997-04-25
SIC :	2436 - SOFTWOOD VENEER AND PLYWOOD
NAICS :	N/R
Program :	HAZWASTE
Program ID :	WAD009260043
Interaction Type :	Hazardous Waste Generator
Interaction Type Description :	Facilities that generate any quantity of a dangerous waste. They may be classified as SQG, MQG, or LQG depending on hazardous waste generated for a given month.
Status :	Inactive

Map Id: CH291
Direction: NNW
Distance: 0.566 mi., 2988 ft.
Elevation: 13 ft.
Relative: Lower

Site Name : PUGET SOUND PLYWOOD INC | CAPITAL LUMBER | VESSEL CACTUS
230 E F ST | 230 E F ST PO BOX 1378 | 230 EAST F ST
TACOMA | Tacoma | TACOMA, WA

Database(s) : [ALL SITES - WA, DOCKET, ECHO, EPA UST, FRS, FTTS INSP, PRP-CORP, RCRA_LQG, UST - WA] ***(cont.)***

Envirosite ID: 6530925
EPA ID: N/R

ALL SITES - WA ***(cont.)***

Start Date :	1997-03-03
End Date :	1997-04-25
SIC :	N/R
NAICS :	N/R
Program :	HAZWASTE
Program ID :	WAD009260043
Interaction Type :	Hazardous Waste Generator
Interaction Type Description :	Facilities that generate any quantity of a dangerous waste. They may be classified as SQG, MQG, or LQG depending on hazardous waste generated for a given month.
Status :	Inactive
Start Date :	1987-12-09
End Date :	1992-07-17
SIC :	2436 - SOFTWOOD VENEER AND PLYWOOD
NAICS :	N/R
Program :	HAZWASTE
Program ID :	WAD009260043
Interaction Type :	Hazardous Waste Generator
Interaction Type Description :	Facilities that generate any quantity of a dangerous waste. They may be classified as SQG, MQG, or LQG depending on hazardous waste generated for a given month.
Status :	Inactive
Start Date :	1987-12-09
End Date :	1992-07-17
SIC :	N/R
NAICS :	N/R
Program :	HAZWASTE
Program ID :	WAD009260043
Interaction Type :	Urban Waters
Interaction Type Description :	The site has been inspected by an Ecology Urban Waters Inspector.
Status :	Active
Start Date :	2008-07-15
End Date :	N/R
SIC :	N/R
NAICS :	N/R

DOCKET

Facility Name :	PUGET SOUND PLYWOOD INC
Facility Address :	230 E F ST, TACOMA, WA 98421

Map Id: CH291
Direction: NNW
Distance: 0.566 mi., 2988 ft.
Elevation: 13 ft.
Relative: Lower

Site Name : PUGET SOUND PLYWOOD INC | CAPITAL LUMBER | VESSEL CACTUS
230 E F ST | 230 E F ST PO BOX 1378 | 230 EAST F ST
TACOMA | Tacoma | TACOMA, WA

Database(s) : [ALL SITES - WA, DOCKET, ECHO, EPA UST, FRS, FTTS INSP, PRP-CORP, RCRA_LQG, UST - WA] ***(cont.)***

Envirosite ID: 6530925
EPA ID: N/R

DOCKET ***(cont.)***

Site Activity Details

Enforcement Action Case Number :	10-2001-0069
Activity ID :	56168
Enforcement Action Name :	PUGET SOUND PLYWOOD INC
Last Date in Agency List :	2022-12-14
Final Ordr Iss/Final Order Enter Date:	2001-07-24
Complaint/Proposed Order Actual Date:	N/R
Final Order Issued Actual Date :	2001-07-24
Final Order Name :	OLYMPIC VIEW RESOURCE AREA

Complaint Summary

Respondent/Defendant Name :	CITY OF TACOMA
Named in Complaint :	N
Named in Final Order :	Y
SEP Category :	N/R
SEP Description :	N/R
Regional Docket Number :	N/R

Standard Industrial Classification (SIC) Summary

Registry ID :	110002347005
Primary SIC :	N/R
Primary NAICS :	N/R
Settlement FRS ICIS Facility :	12583 - PUGET SOUND PLYWOOD INC
Pollutants (SRS) :	DIOXIN PCB
Admin EA Closed Actual Date :	2006-05-22
Enforcement Action Name :	OLYMPIC VIEW RESOURCE AREA
Enforcement Action Resolution :	Final Order No Penalty
Violation Types :	Other/Miscellaneous
Case Law Sections :	CERCLA 106 - Imminent & Substantial Endangerment Order CERCLA 106A - Imminent & Substantial Endangerment Order

Map Id: CH291
Direction: NNW
Distance: 0.566 mi., 2988 ft.
Elevation: 13 ft.
Relative: Lower

Site Name : PUGET SOUND PLYWOOD INC | CAPITAL LUMBER | VESSEL CACTUS
230 E F ST | 230 E F ST PO BOX 1378 | 230 EAST F ST
TACOMA | Tacoma | TACOMA, WA

Database(s) : [ALL SITES - WA, DOCKET, ECHO, EPA UST, FRS, FTTS INSP, PRP-CORP, RCRA_LQG, UST - WA] ***(cont.)***

Envirosite ID: 6530925
EPA ID: N/R

DOCKET ***(cont.)***

Violation Penalties and Compliance Summary

Compliance Action Cost :	1800000
EPA Penalty Assessed Amount :	0
Cost Recovery Required :	N/R
Cost of SEP :	0
Cost of Complying Actions :	N/R

ECHO

Facility Name :	CAPITAL LUMBER
Facility Address :	230 E F ST, TACOMA, WA 98421
County :	PIERCE
Last Inspection Date :	N/R
Registry ID :	110002347005
FIPS Code :	53053
EPA Region :	10
Inspection Count :	0
Last Inspection Days :	N/R
Informal Count :	0
Last Informal Action Date :	N/R
Formal Action Count :	0
Last Formal Action Date :	2001-07-24
Total Penalties :	0
Penalty Count :	N/R
Last Penalty Date :	N/R
Last Penalty Amount :	N/R
QTRS IN NC :	0
Programs IN SNC :	0
Current Compliance Status :	No Violation Identified
Three-Year Compliance Status :	_____
Collection Method :	ADDRESS MATCHING-HOUSE NUMBER
Reference Point :	ENTRANCE POINT OF A FACILITY OR STATION
Accuracy Meters :	50
Derived Tribes :	Puyallup Tribe of the Puyallup Reservation - 1.1 mile(s), Puyallup Tribe of the Puyallup Reservation - 1.6 mile(s), Muckleshoot Indian Tribe - 10.7 mile(s), Muckleshoot Indian Tribe - 13.8 mile(s), Nisqually Indian Tribe - 18.2 mile(s), Squaxin Island Tribe of the Squaxin Island Reservation - 22.1 mile(s), Squaxin Island Tribe of the Squaxin Island Reservation - 24 mile(s)
Derived HUC :	17110019
Derived WBD :	171100190301
Derived STCTY FIPS :	53053
Derived Zip :	98421
Derived CD113 :	09
Derived CB2010 :	530530602001070
MYRTK Universe :	NNY
NPDES IDs :	N/R
CWA Permit Types :	N/R
CWA Compliance Tracking :	N/R

Map Id: CH291
Direction: NNW
Distance: 0.566 mi., 2988 ft.
Elevation: 13 ft.
Relative: Lower

Site Name : PUGET SOUND PLYWOOD INC | CAPITAL LUMBER | VESSEL CACTUS
230 E F ST | 230 E F ST PO BOX 1378 | 230 EAST F ST
TACOMA | Tacoma | TACOMA, WA

Database(s) : [ALL SITES - WA, DOCKET, ECHO, EPA UST, FRS, FTTS INSP, PRP-CORP, RCRA_LQG, UST - WA] ***(cont.)***

Envirosite ID: 6530925
EPA ID: N/R

ECHO ***(cont.)***

CWA NAICS :	N/R
CWA SICS :	N/R
CWA Inspection Count :	N/R
CWA Last Inspection Days :	N/R
CWA Informal Count :	N/R
CWA Formal Action Count :	N/R
CWA Last Formal Action Date :	N/R
CWA Penalties :	N/R
CWA Last Penalty Date :	N/R
CWA Last Penalty Amount :	N/R
CWA Quarters IN NC :	N/R
CWA Current Compliance Status :	N/R
CWA Current SNC Flag :	N
CWA 13 Quarters Compliance Status :	N/R
CWA 13 Quarters Effluent Exceedances:	N/R
CWA Three-Year QNCR Codes :	N/R
DFR URL :	Click here for hyperlink provided by the agency.
Facility SIC :	N/R
Facility NAICS :	321212 - Softwood Veneer and Plywood Manufacturing
Facility Last Inspection EPA Date :	N/R
Facility Last Inspection State Date :	N/R
Facility Last Formal Act EPA Date :	2001-07-24
Facility Last Formal Act State Date :	N/R
Facility Last Informal Act EPA Date :	N/R
Facility Last Informal Act State Date:	N/R
Facility Federal Agency :	N/R
TRI Reporter :	N/R
Facility Imp Water Flag :	N/R
Current SNC Flag :	N
Indian County Flag :	N
Federal Flag :	N/R
US Mexico Border Flag :	N/R
Chesapeak Bay Flag :	N/R
AIR Flag :	N
NPDES Flag :	N
SDWIS Flag :	N
RCRA Flag :	Y
TRI Flag :	N
GHG Flag :	N
Major Flag :	N/R
Active Flag :	Y
NAA Flag :	N
Latitude :	47.26211
Longitude :	-122.433319
Last Date in Agency List :	2023-01-16

Facility Name :	PUGET SOUND PLYWOOD
Facility Address :	230 E F ST, TACOMA, WA 98421
County :	PIERCE

Map Id: CH291
Direction: NNW
Distance: 0.566 mi., 2988 ft.
Elevation: 13 ft.
Relative: Lower

Site Name : PUGET SOUND PLYWOOD INC | CAPITAL LUMBER | VESSEL CACTUS
230 E F ST | 230 E F ST PO BOX 1378 | 230 EAST F ST
TACOMA | Tacoma | TACOMA, WA

Database(s) : [ALL SITES - WA, DOCKET, ECHO, EPA UST, FRS, FTTS INSP, PRP-CORP, RCRA_LQG, UST - WA] ***(cont.)***

Envirosite ID: 6530925
EPA ID: N/R

ECHO ***(cont.)***

Last Inspection Date :	1994-09-29
Registry ID :	110002347005
FIPS Code :	53053
EPA Region :	10
Inspection Count :	0
Last Inspection Days :	8907
Informal Count :	0
Last Informal Action Date :	N/R
Formal Action Count :	0
Last Formal Action Date :	2001-07-24
Total Penalties :	0
Penalty Count :	N/R
Last Penalty Date :	N/R
Last Penalty Amount :	N/R
QTRS IN NC :	0
Programs IN SNC :	0
Current Compliance Status :	No Violation
Three-Year Compliance Status :	_____
Collection Method :	ADDRESS MATCHING-HOUSE NUMBER
Reference Point :	ENTRANCE POINT OF A FACILITY OR STATION
Accuracy Meters :	99999999
Derived Tribes :	Puyallup Tribe of the Puyallup Reservation - 1.1 mile(s), Puyallup Tribe of the Puyallup Reservation - 1.6 mile(s), Muckleshoot Indian Tribe - 10.7 mile(s), Muckleshoot Indian Tribe - 13.8 mile(s), Nisqually Indian Tribe - 18.2 mile(s), Squaxin Island Tribe of the Squaxin Island Reservation - 22.1 mile(s), Squaxin Island Tribe of the Squaxin Island Reservation - 24 mile(s)
Derived HUC :	17110019
Derived WBD :	171100190301
Derived STCTY FIPS :	53053
Derived Zip :	98421
Derived CD113 :	09
Derived CB2010 :	530530602001070
MYRTK Universe :	NNY
NPDES IDs :	N/R
CWA Permit Types :	N/R
CWA Compliance Tracking :	N/R
CWA NAICS :	N/R
CWA SICS :	N/R
CWA Inspection Count :	N/R
CWA Last Inspection Days :	N/R
CWA Informal Count :	N/R
CWA Formal Action Count :	N/R
CWA Last Formal Action Date :	N/R
CWA Penalties :	N/R
CWA Last Penalty Date :	N/R
CWA Last Penalty Amount :	N/R
CWA Quarters IN NC :	N/R
CWA Current Compliance Status :	N/R
CWA Current SNC Flag :	N
CWA 13 Quarters Compliance Status :	N/R

Map Id: CH291
Direction: NNW
Distance: 0.566 mi., 2988 ft.
Elevation: 13 ft.
Relative: Lower

Site Name : PUGET SOUND PLYWOOD INC | CAPITAL LUMBER | VESSEL CACTUS
230 E F ST | 230 E F ST PO BOX 1378 | 230 EAST F ST
TACOMA | Tacoma | TACOMA, WA

Database(s) : [ALL SITES - WA, DOCKET, ECHO, EPA UST, FRS, FTTS INSP, PRP-CORP, RCRA_LQG, UST - WA] ***(cont.)***

Envirosite ID: 6530925
EPA ID: N/R

ECHO ***(cont.)***

CWA 13 Quarters Effluent Exceedances:	N/R
CWA Three-Year QNCR Codes :	N/R
DFR URL :	Click here for hyperlink provided by the agency.
Facility SIC :	N/R
Facility NAICS :	321212 - Softwood Veneer and Plywood Manufacturing
Facility Last Inspection EPA Date :	N/R
Facility Last Inspection State Date :	1994-09-29
Facility Last Formal Act EPA Date :	2001-07-24
Facility Last Formal Act State Date :	N/R
Facility Last Informal Act EPA Date :	N/R
Facility Last Informal Act State Date:	N/R
Facility Federal Agency :	N/R
TRI Reporter :	N/R
Facility Imp Water Flag :	N/R
Current SNC Flag :	N
Indian County Flag :	N
Federal Flag :	N/R
US Mexico Border Flag :	N/R
Chesapeak Bay Flag :	N/R
AIR Flag :	N
NPDES Flag :	N
SDWIS Flag :	N
RCRA Flag :	Y
TRI Flag :	N
GHG Flag :	N
Major Flag :	N/R
Active Flag :	Y
NAA Flag :	Y
Latitude :	47.26211
Longitude :	-122.433319
Last Date in Agency List :	2019-02-25

Facility Name :	PUGET SOUND PLYWOOD INC
Facility Address :	230 EAST F STREET, TACOMA, WA 98421
County :	PIERCE

Last Inspection Date :	1994-09-29
Registry ID :	110002347005
FIPS Code :	53053
EPA Region :	10
Inspection Count :	0
Last Inspection Days :	7774
Informal Count :	0
Last Informal Action Date :	N/R
Formal Action Count :	0
Last Formal Action Date :	2001-07-24
Total Penalties :	0
Penalty Count :	0
Last Penalty Date :	N/R
Last Penalty Amount :	N/R
QTRS IN NC :	0

Map Id: CH291
Direction: NNW
Distance: 0.566 mi., 2988 ft.
Elevation: 13 ft.
Relative: Lower

Site Name : PUGET SOUND PLYWOOD INC | CAPITAL LUMBER | VESSEL CACTUS
230 E F ST | 230 E F ST PO BOX 1378 | 230 EAST F ST
TACOMA | Tacoma | TACOMA, WA

Database(s) : [ALL SITES - WA, DOCKET, ECHO, EPA UST, FRS, FTTS INSP, PRP-CORP, RCRA_LQG, UST - WA] ***(cont.)***

Envirosite ID: 6530925
EPA ID: N/R

ECHO ***(cont.)***

Programs IN SNC :	0
Current Compliance Status :	No Violation
Three-Year Compliance Status :	N/R
Collection Method :	ADDRESS MATCHING-HOUSE NUMBER
Reference Point :	ENTRANCE POINT OF A FACILITY OR STATION
Accuracy Meters :	50
Derived Tribes :	Puyallup Tribe of the Puyallup Reservation - 1.1 mile(s), Puyallup Tribe of the Puyallup Reservation - 1.6 mile(s), Muckleshoot Indian Tribe - 10.7 mile(s), Muckleshoot Indian Tribe - 13.8 mile(s), Nisqually Indian Tribe - 18.2 mile(s), Squaxin Island Tribe of the Squaxin Island Reservation - 22.1 mile(s), Squaxin Island Tribe of the Squaxin Island Reservation - 24 mile(s)
Derived HUC :	17110019
Derived WBD :	171100190301
Derived STCTY FIPS :	53053
Derived Zip :	98421
Derived CD113 :	09
Derived CB2010 :	530530602001070
MYRTK Universe :	NNN
NPDES IDs :	N/R
CWA Permit Types :	N/R
CWA Compliance Tracking :	N/R
CWA NAICS :	N/R
CWA SICS :	N/R
CWA Inspection Count :	N/R
CWA Last Inspection Days :	N/R
CWA Informal Count :	N/R
CWA Formal Action Count :	N/R
CWA Last Formal Action Date :	N/R
CWA Penalties :	N/R
CWA Last Penalty Date :	N/R
CWA Last Penalty Amount :	N/R
CWA Quarters IN NC :	N/R
CWA Current Compliance Status :	N/R
CWA Current SNC Flag :	N
CWA 13 Quarters Compliance Status :	N/R
CWA 13 Quarters Effluent Exceedances:	N/R
CWA Three-Year QNCR Codes :	N/R
DFR URL :	Click here for hyperlink provided by the agency.
Facility SIC :	N/R
Facility NAICS :	321212 - Softwood Veneer and Plywood Manufacturing
Facility Last Inspection EPA Date :	N/R
Facility Last Inspection State Date :	1994-09-29
Facility Last Formal Act EPA Date :	2001-07-24
Facility Last Formal Act State Date :	N/R
Facility Last Informal Act EPA Date :	N/R
Facility Last Informal Act State Date:	N/R
Facility Federal Agency :	N/R
TRI Reporter :	N/R
Facility Imp Water Flag :	N/R
Current SNC Flag :	N

Map Id: CH291
Direction: NNW
Distance: 0.566 mi., 2988 ft.
Elevation: 13 ft.
Relative: Lower

Site Name : PUGET SOUND PLYWOOD INC | CAPITAL LUMBER | VESSEL CACTUS
230 E F ST | 230 E F ST PO BOX 1378 | 230 EAST F ST
TACOMA | Tacoma | TACOMA, WA

Database(s) : [ALL SITES - WA, DOCKET, ECHO, EPA UST, FRS, FTTS INSP, PRP-CORP, RCRA_LQG, UST - WA] ***(cont.)***

Envirosite ID: 6530925
EPA ID: N/R

ECHO ***(cont.)***

Indian County Flag :	N
Federal Flag :	N
US Mexico Border Flag :	N/R
Chesapeak Bay Flag :	N/R
AIR Flag :	N
NPDES Flag :	N
SDWIS Flag :	N
RCRA Flag :	Y
TRI Flag :	N
GHG Flag :	N
Major Flag :	N/R
Active Flag :	N/R
NAA Flag :	Y
Latitude :	47.26211
Longitude :	-122.433319
Last Date in Agency List :	2016-01-19

EPA UST

Facility Name :	PUGET SOUND PLYWOOD INC
Facility Address :	230 E F ST PO BOX 1378, Tacoma, Washington 984011378
County :	Pierce
Facility ID :	WA99374183
Facility Status :	Closed UST(s)
Open USTs :	0
Closed USTs :	4
Temporarily Out of Service USTs :	0
Date of Last Inspection :	N/R
EPA Region :	10
Tribe :	N/R
Facility ID 2 :	N/R
Latitude :	47.260911
Longitude :	-122.433564
Last Date in Agency List :	2023-01-30

Tank Details

Tank ID :	WA99374183_#1 4000
Tank Status :	Closed
Installation Date :	1964-12-31
Removal Date :	N/R
Capacity :	N/R
Substances :	B Unleaded Gasoline
Tank Wall Type :	N/R
Tank ID :	WA99374183_#2 4000
Tank Status :	Closed
Installation Date :	1964-12-31

Map Id: CH291
Direction: NNW
Distance: 0.566 mi., 2988 ft.
Elevation: 13 ft.
Relative: Lower

Site Name : PUGET SOUND PLYWOOD INC | CAPITAL LUMBER | VESSEL CACTUS
230 E F ST | 230 E F ST PO BOX 1378 | 230 EAST F ST
TACOMA | Tacoma | TACOMA, WA

Database(s) : [ALL SITES - WA, DOCKET, ECHO, EPA UST, FRS, FTTS INSP, PRP-CORP, RCRA_LQG, UST - WA] ***(cont.)***

Envirosite ID: 6530925
EPA ID: N/R

EPA UST ***(cont.)***

Removal Date :	N/R
Capacity :	N/R
Substances :	B Unleaded Gasoline
Tank Wall Type :	N/R

Tank ID :	WA99374183_10000
Tank Status :	Closed
Installation Date :	1964-12-31
Removal Date :	N/R
Capacity :	N/R
Substances :	B Unleaded Gasoline
Tank Wall Type :	N/R

Tank ID :	WA99374183_12000
Tank Status :	Closed
Installation Date :	1964-12-31
Removal Date :	N/R
Capacity :	N/R
Substances :	B Unleaded Gasoline
Tank Wall Type :	N/R

FRS

Facility Name :	CAPITAL LUMBER
Facility Address :	230 E F ST, TACOMA, WA 98421
County :	PIERCE

Site Details

Registry ID :	110002347005
FRS Facility URL :	Click here for hyperlink provided by the agency.
Last Date in Agency List :	2023-02-13

Source Description

Source Description : ICIS provides a database that, when complete, will contain enforcement and compliance information across most of EPA's programs. The vision for ICIS is to replace EPA's independent databases that contain enforcement data with a single repository for that information. Currently, ICIS contains all Federal Administrative and Judicial enforcement actions and a subset of the Permit Compliance System (PCS), which supports the National Pollutant Discharge Elimination System (NPDES). This information is maintained in ICIS by EPA in the Regional offices and at Headquarters. A future release of ICIS will completely replace PCS and will integrate that information with Federal actions already in the system. ICIS also has the capability to track other activities that support compliance and enforcement programs, including incident tracking, compliance assistance, and compliance monitoring.

Map Id: CH291
Direction: NNW
Distance: 0.566 mi., 2988 ft.
Elevation: 13 ft.
Relative: Lower

Site Name : PUGET SOUND PLYWOOD INC | CAPITAL LUMBER | VESSEL CACTUS
230 E F ST | 230 E F ST PO BOX 1378 | 230 EAST F ST
TACOMA | Tacoma | TACOMA, WA

Database(s) : [ALL SITES - WA, DOCKET, ECHO, EPA UST, FRS, FTTS INSP, PRP-CORP, RCRA_LQG, UST - WA] ***(cont.)***

Envirosite ID: 6530925
EPA ID: N/R

FRS ***(cont.)***

Source Description :

NCDB supports implementation of the Federal Insecticide, Fungicide, and Rodenticide Act (FIFRA) and the Toxic Substances Control Act (TSCA). The system tracks inspections in regions and states with cooperative agreements, enforcement actions, and settlements.
RCRAInfo is EPA's comprehensive information system that supports the Resource Conservation and Recovery Act (RCRA) of 1976 and the Hazardous and Solid Waste Amendments (HSWA) of 1984 through the tracking of events and activities related to facilities that generate, transport, and treat, store, or dispose of hazardous waste. RCRAInfo allows RCRA program staff to track the notification, permit, compliance, and corrective action activities required under RCRA. RCRAInfo also supports generation of the National Hazardous Waste Biennial Report. All generators and treatment, storage, and disposal facilities who handle hazardous waste are required to report to the EPA Administrator at least once every two years to support creation of the Biennial Report.
TRIS is a publicly available EPA database reported annually by certain covered industry groups, as well as federal facilities. It contains information about more than 650 toxic chemicals that are being used, manufactured, treated, transported, or released into the environment, and includes information about waste management and pollution prevention activities.
The WA-FSIS provides a means to query and display data maintained by the Washington Department of Ecology. This system contains key information for each facility/site that is currently, or has been, of interest to the Air Quality, Dam Safety, Hazardous Waste, Toxics Cleanup, and Water Quality Programs.

FRS Environmental Interest

Source and System ID :

ICIS - 12583
NCDB - C10#10-84054-01-NON
NCDB - D10#1087-10-20-2615
NCDB - I10#198402231631 1
NCDB - I10#19871210WA002 1
RCRAINFO - WAD009260043
TRIS - 98421PGTSN230EA
WA-FSIS - 72772232
WA-FSIS - 8666784
WA-FSIS - 99374183

Facility Name : PUGET SOUND PLYWOOD
Facility Address : 230 E F ST, TACOMA, WA 98421
County : PIERCE

Site Details

Registry ID : 110002347005
FRS Facility URL : Click here for hyperlink provided by the agency.
Last Date in Agency List : 2019-04-11

Map Id: CH291
Direction: NNW
Distance: 0.566 mi., 2988 ft.
Elevation: 13 ft.
Relative: Lower

Site Name : PUGET SOUND PLYWOOD INC | CAPITAL LUMBER | VESSEL CACTUS
230 E F ST | 230 E F ST PO BOX 1378 | 230 EAST F ST
TACOMA | Tacoma | TACOMA, WA

Database(s) : [ALL SITES - WA, DOCKET, ECHO, EPA UST, FRS, FTTS INSP, PRP-CORP, RCRA_LQG, UST - WA] ***(cont.)***

Envirosite ID: 6530925
EPA ID: N/R

FRS ***(cont.)***

Source Description

Source Description :

ICIS provides a database that, when complete, will contain enforcement and compliance information across most of EPA's programs. The vision for ICIS is to replace EPA's independent databases that contain enforcement data with a single repository for that information. Currently, ICIS contains all Federal Administrative and Judicial enforcement actions and a subset of the Permit Compliance System (PCS), which supports the National Pollutant Discharge Elimination System (NPDES). This information is maintained in ICIS by EPA in the Regional offices and at Headquarters. A future release of ICIS will completely replace PCS and will integrate that information with Federal actions already in the system. ICIS also has the capability to track other activities that support compliance and enforcement programs, including incident tracking, compliance assistance, and compliance monitoring.
NCDB supports implementation of the Federal Insecticide, Fungicide, and Rodenticide Act (FIFRA) and the Toxic Substances Control Act (TSCA). The system tracks inspections in regions and states with cooperative agreements, enforcement actions, and settlements.

Source Description :

RCRAInfo is EPA’s comprehensive information system that supports the Resource Conservation and Recovery Act (RCRA) of 1976 and the Hazardous and Solid Waste Amendments (HSWA) of 1984 through the tracking of events and activities related to facilities that generate, transport, and treat, store, or dispose of hazardous waste. RCRAInfo allows RCRA program staff to track the notification, permit, compliance, and corrective action activities required under RCRA. RCRAInfo also supports generation of the National Hazardous Waste Biennial Report. All generators and treatment, storage, and disposal facilities who handle hazardous waste are required to report to the EPA Administrator at least once every two years to support creation of the Biennial Report.
TRIS is a publicly available EPA database reported annually by certain covered industry groups, as well as federal facilities. It contains information about more than 650 toxic chemicals that are being used, manufactured, treated, transported, or released into the environment, and includes information about waste management and pollution prevention activities.
The WA-FSIS provides a means to query and display data maintained by the Washington Department of Ecology. This system contains key information for each facility/site that is currently, or has been, of interest to the Air Quality, Dam Safety, Hazardous Waste, Toxics Cleanup, and Water Quality Programs.

FRS Environmental Interest

Source and System ID :

ICIS - 12583
NCDB - C10#10-84054-01-NON
NCDB - D10#1087-10-20-2615
NCDB - I10#198402231631 1
NCDB - I10#19871210WA002 1
RCRAINFO - WAD009260043
TRIS - 98421PGTSN230EA
WA-FSIS - 72772232
WA-FSIS - 8666784

Map Id: CH291
Direction: NNW
Distance: 0.566 mi., 2988 ft.
Elevation: 13 ft.
Relative: Lower

Site Name : PUGET SOUND PLYWOOD INC | CAPITAL LUMBER | VESSEL CACTUS
230 E F ST | 230 E F ST PO BOX 1378 | 230 EAST F ST
TACOMA | Tacoma | TACOMA, WA

Database(s) : [ALL SITES - WA, DOCKET, ECHO, EPA UST, FRS, FTTS INSP, PRP-CORP, RCRA_LQG, UST - WA] ***(cont.)***

Envirosite ID: 6530925
EPA ID: N/R

FRS ***(cont.)***

WA-FSIS - 99374183

FTTS INSP

Inspection Date :	1987-12-10
Inspection Number :	19871210WA002 1
Inspection Name :	MICHELENA
Investigation Type :	6PS
Reason :	NSR
Facility :	US
Action :	N
Legislation :	T
Region :	10

Inspection Date :	1987-07-14
Inspection Number :	19870714WA002 1
Inspection Name :	MICHELENA
Investigation Type :	6PS
Reason :	NSR
Facility :	US
Action :	Y
Legislation :	T
Region :	10

Inspection Date :	1984-02-23
Inspection Number :	198402231631 1
Inspection Name :	SAINSBURY
Investigation Type :	6PF
Reason :	FCA
Facility :	US
Action :	Y
Legislation :	T
Region :	10

PRP-CORP

Facility Name :	PUGET SOUND PLYWOOD, INC.
Facility Address :	230 EAST F ST., TACOMA,, WA 98421

Actual Date :	1984-08-03
Date Type :	SETTLEMENT DATE
EPA ID :	ORD009049776
Site Name :	PUGET SOUND PLYWOOD
NPL Status Description :	Not on the NPL
Non NPL Status Short Name :	NFRAP-Site does not qualify for the NPL based on existing information
Action Name :	UNL ORDR
Action Type Seq :	UA-1
Region Code :	10
Last Date in Agency List :	2023-02-01

Map Id: CH291
Direction: NNW
Distance: 0.566 mi., 2988 ft.
Elevation: 13 ft.
Relative: Lower

Site Name : PUGET SOUND PLYWOOD INC | CAPITAL LUMBER | VESSEL CACTUS
230 E F ST | 230 E F ST PO BOX 1378 | 230 EAST F ST
TACOMA | Tacoma | TACOMA, WA

Database(s) : [ALL SITES - WA, DOCKET, ECHO, EPA UST, FRS, FTTS INSP, PRP-CORP, RCRA_LQG, UST - WA] ***(cont.)***

Envirosite ID: 6530925
EPA ID: N/R

PRP-CORP ***(cont.)***

Actual Date :	1989-03-07
Date Type :	SPECIAL NOTICE
EPA ID :	WAD980726301
Site Name :	COMMENCEMENT BAY, SOUTH TACOMA CHANNEL
NPL Status Description :	Currently on the Final NPL
Non NPL Status Short Name :	N/R
Action Name :	Spcl Not Ltrs
Action Type Seq :	SG-1
Region Code :	10
Last Date in Agency List :	2023-02-01

Actual Date :	2001-06-06
Date Type :	SPECIAL NOTICE
EPA ID :	WAD980726368
Site Name :	COMMENCEMENT BAY, NEAR SHORE/TIDE FLATS
NPL Status Description :	Currently on the Final NPL
Non NPL Status Short Name :	N/R
Action Name :	Spcl Not Ltrs
Action Type Seq :	SG-13
Region Code :	10
Last Date in Agency List :	2023-02-01

Actual Date :	1989-04-29
Date Type :	GENERAL NOTICE
EPA ID :	WAD980726368
Site Name :	COMMENCEMENT BAY, NEAR SHORE/TIDE FLATS
NPL Status Description :	Currently on the Final NPL
Non NPL Status Short Name :	N/R
Action Name :	Not Ltrs
Action Type Seq :	NJ-1
Region Code :	10
Last Date in Agency List :	2023-02-01

Actual Date :	1989-04-24
Date Type :	GENERAL NOTICE
EPA ID :	WAD980726368
Site Name :	COMMENCEMENT BAY, NEAR SHORE/TIDE FLATS
NPL Status Description :	Currently on the Final NPL
Non NPL Status Short Name :	N/R
Action Name :	Not Ltrs
Action Type Seq :	NJ-12
Region Code :	10
Last Date in Agency List :	2023-02-01

Facility Name :	PUGET SOUND PLYWOOD, INC.
Facility Address :	230 East F Street, TACOMA, WA 98421

Map Id: CH291
Direction: NNW
Distance: 0.566 mi., 2988 ft.
Elevation: 13 ft.
Relative: Lower

Site Name : PUGET SOUND PLYWOOD INC | CAPITAL LUMBER | VESSEL CACTUS
230 E F ST | 230 E F ST PO BOX 1378 | 230 EAST F ST
TACOMA | Tacoma | TACOMA, WA

Database(s) : [ALL SITES - WA, DOCKET, ECHO, EPA UST, FRS, FTTS INSP, PRP-CORP, RCRA_LQG, UST - WA] ***(cont.)***

Envirosite ID: 6530925
EPA ID: N/R

PRP-CORP ***(cont.)***

Actual Date :	1984-08-03
Date Type :	SETTLEMENT DATE
EPA ID :	ORD009049776
Site Name :	PUGET SOUND PLYWOOD
NPL Status Description :	Not on the NPL
Non NPL Status Short Name :	NFRAP-Site does not qualify for the NPL based on existing information
Action Name :	UNL ORDR
Action Type Seq :	UA-1
Region Code :	10
Last Date in Agency List :	2023-02-01

RCRA_LQG

Facility Name :	VESSEL CACTUS
Facility Address :	230 E F ST, TACOMA, WA 98421-1820
County :	PIERCE
Date Form Received by Agency :	1998-03-03
EPA ID :	WAD009260043
Mailing Address :	230 E F ST, TACOMA, WA 98421
Contact :	STEPHEN SPENCER
Contact Address :	N/R
Contact Country :	US
Contact Telephone :	253-627-3347
Contact Email :	N/R
EPA Region :	10
Land Type :	Not Reported
Source Type :	Annual/Biennial Report
Classification :	Large Quantity Generator

Description :

Handlers that generate 1,000 kg or more of hazardous waste during any calendar month; or generate more than 1 kg of acutely hazardous waste during any calendar month; or generate more than 100 kg of any residue or contaminated soil, waste or other debris resulting from the cleanup of a spill, into or on any land or water, of acutely hazardous waste during any calendar month; or generate 1 kg or less of acutely hazardous waste during any calendar month, and accumulate more than 1 kg of acutely hazardous waste at any time; or generate 100 kg or less of any residue or contaminated soil, waste or other debris resulting from the cleanup of a spill, into or on any land or water, of acutely hazardous waste during any calendar month, and accumulated more than 100 kg of that material at any time.

Last Date in Agency List : 2023-01-23

Owner/Operator Summary

Owner/Operator Name :	N/R
Owner/Operator Address :	N/R
Owner/Operator Country :	N/R
Owner/Operator Telephone :	N/R
Owner/Operator Email :	N/R

Map Id: CH291
Direction: NNW
Distance: 0.566 mi., 2988 ft.
Elevation: 13 ft.
Relative: Lower

Site Name : PUGET SOUND PLYWOOD INC | CAPITAL LUMBER | VESSEL CACTUS
230 E F ST | 230 E F ST PO BOX 1378 | 230 EAST F ST
TACOMA | Tacoma | TACOMA, WA

Database(s) : [ALL SITES - WA, DOCKET, ECHO, EPA UST, FRS, FTTS INSP, PRP-CORP, RCRA_LQG, UST - WA] ***(cont.)***

Envirosite ID: 6530925
EPA ID: N/R

RCRA_LQG ***(cont.)***

Owner/Operator Fax :	N/R
Legal Status :	N/R
Owner/Operator Type :	N/R
Owner/Operator Start Date :	N/R
Owner/Operator End Date :	N/R

Handler Activities Summary

U.S. Importer of Hazardous Waste :	N
Mixed Waste (Haz. and Radioactive) :	N
Recycler of Hazardous Waste :	N
Transporter of Hazardous Waste :	N
Treater, Storer or Disposer of HW :	N
Underground Injection Activity :	N
On-site Burner Exemption :	N
Furnace Exemption :	N
Used Oil Fuel Burner :	N
Used Oil Processor :	N
Used Oil Refiner :	N
Used Oil Fuel Marketer to Burner :	N
Used Oil Specification Marketer :	N
Used Oil Transfer Facility :	N
Used Oil Transporter :	N

Historical Generators

Date Form Received by Agency :	1998-03-03
Facility Name :	VESSEL CACTUS
Classification :	Large Quantity Generator
Date Form Received by Agency :	1997-04-26
Facility Name :	VESSEL CACTUS
Classification :	Not a generator, verified
Date Form Received by Agency :	1997-04-25
Facility Name :	VESSEL CACTUS
Classification :	Not a generator, verified
Date Form Received by Agency :	1997-03-14
Facility Name :	VESSEL CACTUS
Classification :	Not a generator, verified
Date Form Received by Agency :	1997-03-14
Facility Name :	VESSEL CACTUS
Classification :	Small Quantity Generator

Map Id: CH291
Direction: NNW
Distance: 0.566 mi., 2988 ft.
Elevation: 13 ft.
Relative: Lower

Site Name : PUGET SOUND PLYWOOD INC | CAPITAL LUMBER | VESSEL CACTUS
230 E F ST | 230 E F ST PO BOX 1378 | 230 EAST F ST
TACOMA | Tacoma | TACOMA, WA

Database(s) : [ALL SITES - WA, DOCKET, ECHO, EPA UST, FRS, FTTS INSP, PRP-CORP, RCRA_LQG, UST - WA] ***(cont.)***

Envirosite ID: 6530925
EPA ID: N/R

RCRA_LQG ***(cont.)***

Date Form Received by Agency : 1994-03-03
Facility Name : VESSEL CACTUS
Classification : Not a generator, verified

Date Form Received by Agency : 1994-03-02
Facility Name : VESSEL CACTUS
Classification : Very Small Quantity Generator

Notices of Violations Summary
Regulation Violated : N

Evaluation Action Summary
Evaluation Date : 1994-09-29
Evaluation : CASE DEVELOPMENT INSPECTION
Area of Violation : N/R
Date Achieved Compliance : N/R
Evaluation Lead Agency : State

UST - WA

Facility Name : PUGET SOUND PLYWOOD INC
Facility Address : 230 E F ST PO BOX 1378, Tacoma, 98401
County : Pierce

Facility Site ID : 99374183
UST Site ID : 11783
Tag Number(s) : N/R
Responsible Unit : Southwest
Is Active : No
Latitude : 47.260911
Longitude : -122.433564
Last Date in Agency List : 2022-12-29

Tank Details
Tank Name : 10000
Tank Status : Closed in Place
Install Date : 1964-12-31
Tank Upgrade Date : N/R
Tank Permanent Closure Date : N/R
Permit Expiration Date : N/R
Tank Material : Steel
Tank Construction : N/R
Tank Corrosion Protection : N/R
Tank Manifold : N/R

Map Id: CH291
Direction: NNW
Distance: 0.566 mi., 2988 ft.
Elevation: 13 ft.
Relative: Lower

Site Name : PUGET SOUND PLYWOOD INC | CAPITAL LUMBER | VESSEL CACTUS
230 E F ST | 230 E F ST PO BOX 1378 | 230 EAST F ST
TACOMA | Tacoma | TACOMA, WA

Database(s) : [ALL SITES - WA, DOCKET, ECHO, EPA UST, FRS, FTTS INSP, PRP-CORP, RCRA_LQG, UST - WA] ***(cont.)***

Envirosite ID: 6530925
EPA ID: N/R

UST - WA ***(cont.)***

Tank Release Detection :	N/R
Tank Tightness Test :	N/R
Tank Spill Prevention :	N/R
Capacity Range :	N/R
Actual Capacity :	N/R
Pipe Material :	N/R
Pipe Construction :	Above Ground Piping
Pipe Corrosion Protection :	N/R
Tank SFC :	N/R
Dispenser SFC :	N/R
Primary Pipe Release Detection :	N/R
Secondary Pipe Release Detection :	N/R
Pipe Pumping System :	N/R
Pipe Install Date :	N/R
Turbine Sump Construction :	N/R
Tank Status Date :	1996-08-06
Tank Install Date :	N/R
Tank Overfill Prevention :	N/R

Compartments Details

Compartment Number :	1
Compartment Capacity :	N/R
Substance Stored :	Unleaded Gasoline
Used Substance :	N/R
Ecy Region :	N/R

Tank Details

Tank Name :	12000
Tank Status :	Closed in Place
Install Date :	1964-12-31
Tank Upgrade Date :	N/R
Tank Permanent Closure Date :	N/R
Permit Expiration Date :	N/R
Tank Material :	Steel
Tank Construction :	N/R
Tank Corrosion Protection :	N/R
Tank Manifold :	N/R
Tank Release Detection :	N/R
Tank Tightness Test :	N/R
Tank Spill Prevention :	N/R
Capacity Range :	N/R
Actual Capacity :	N/R
Pipe Material :	N/R
Pipe Construction :	Above Ground Piping
Pipe Corrosion Protection :	N/R
Tank SFC :	N/R
Dispenser SFC :	N/R
Primary Pipe Release Detection :	N/R
Secondary Pipe Release Detection :	N/R

Map Id: CH291
Direction: NNW
Distance: 0.566 mi., 2988 ft.
Elevation: 13 ft.
Relative: Lower

Site Name : PUGET SOUND PLYWOOD INC | CAPITAL LUMBER | VESSEL CACTUS
230 E F ST | 230 E F ST PO BOX 1378 | 230 EAST F ST
TACOMA | Tacoma | TACOMA, WA

Database(s) : [ALL SITES - WA, DOCKET, ECHO, EPA UST, FRS, FTTS INSP, PRP-CORP, RCRA_LQG, UST - WA] ***(cont.)***

Envirosite ID: 6530925
EPA ID: N/R

UST - WA ***(cont.)***

Pipe Pumping System :	N/R
Pipe Install Date :	N/R
Turbine Sump Construction :	N/R
Tank Status Date :	1996-08-06
Tank Install Date :	N/R
Tank Overfill Prevention :	N/R

Compartments Details

Compartment Number :	1
Compartment Capacity :	N/R
Substance Stored :	Unleaded Gasoline
Used Substance :	N/R
Ecy Region :	N/R

Tank Details

Tank Name :	#1 4000
Tank Status :	Closed in Place
Install Date :	1964-12-31
Tank Upgrade Date :	N/R
Tank Permanent Closure Date :	N/R
Permit Expiration Date :	N/R
Tank Material :	Steel
Tank Construction :	N/R
Tank Corrosion Protection :	N/R
Tank Manifold :	N/R
Tank Release Detection :	N/R
Tank Tightness Test :	N/R
Tank Spill Prevention :	N/R
Capacity Range :	N/R
Actual Capacity :	N/R
Pipe Material :	N/R
Pipe Construction :	Above Ground Piping
Pipe Corrosion Protection :	N/R
Tank SFC :	N/R
Dispenser SFC :	N/R
Primary Pipe Release Detection :	N/R
Secondary Pipe Release Detection :	N/R
Pipe Pumping System :	N/R
Pipe Install Date :	N/R
Turbine Sump Construction :	N/R
Tank Status Date :	1996-08-06
Tank Install Date :	N/R
Tank Overfill Prevention :	N/R

Map Id: CH291
Direction: NNW
Distance: 0.566 mi., 2988 ft.
Elevation: 13 ft.
Relative: Lower

Site Name : PUGET SOUND PLYWOOD INC | CAPITAL LUMBER | VESSEL CACTUS
230 E F ST | 230 E F ST PO BOX 1378 | 230 EAST F ST
TACOMA | Tacoma | TACOMA, WA

Database(s) : [ALL SITES - WA, DOCKET, ECHO, EPA UST, FRS, FTTS INSP, PRP-CORP, RCRA_LQG, UST - WA] ***(cont.)***

Envirosite ID: 6530925
EPA ID: N/R

UST - WA ***(cont.)***

Compartments Details

Compartment Number :	1
Compartment Capacity :	N/R
Substance Stored :	Unleaded Gasoline
Used Substance :	N/R
Ecy Region :	N/R

Tank Details

Tank Name :	#2 4000
Tank Status :	Closed in Place
Install Date :	1964-12-31
Tank Upgrade Date :	N/R
Tank Permanent Closure Date :	N/R
Permit Expiration Date :	N/R
Tank Material :	Steel
Tank Construction :	N/R
Tank Corrosion Protection :	N/R
Tank Manifold :	N/R
Tank Release Detection :	N/R
Tank Tightness Test :	N/R
Tank Spill Prevention :	N/R
Capacity Range :	N/R
Actual Capacity :	N/R
Pipe Material :	N/R
Pipe Construction :	Above Ground Piping
Pipe Corrosion Protection :	N/R
Tank SFC :	N/R
Dispenser SFC :	N/R
Primary Pipe Release Detection :	N/R
Secondary Pipe Release Detection :	N/R
Pipe Pumping System :	N/R
Pipe Install Date :	N/R
Turbine Sump Construction :	N/R
Tank Status Date :	1996-08-06
Tank Install Date :	N/R
Tank Overfill Prevention :	N/R

Compartments Details

Compartment Number :	1
Compartment Capacity :	N/R
Substance Stored :	Unleaded Gasoline
Used Substance :	N/R
Ecy Region :	N/R

Map Id: CE292
Direction: SW
Distance: 0.566 mi., 2990 ft.
Elevation: 82 ft.
Relative: Higher

Site Name : University of Washington Tacoma Milgard Hall
1950 S C ST
TACOMA, WA 98402

Database(s) : [ALL SITES - WA]

Envirosite ID: 42356030
EPA ID: N/R

ALL SITES - WA

Facility Name :	University of Washington Tacoma Milgard Hall
Facility Address :	1950 S C ST, TACOMA, 98402
County :	Pierce
Facility/Site ID :	44296
Alternate Name :	N/R
Program Name :	N/R
WRIA :	10
Legislative District :	27
Congressional District :	6
Ecology Region :	SWRO
Ecology Program Phone :	(360) 407-6400
Tribal Land :	N
Latitude :	47.24367
Longitude :	-122.43794
Last Date in Agency List :	2023-01-03

Program Details

Program :	WATQUAL
Program ID :	WAR310205
Interaction Type :	Construction SW GP
Interaction Type Description :	General permit issued to owner/operators of construction projects that disturb 1 or more acres of land through clearing, grading, excavating, or stockpiling of fill material that discharge stormwater to state waters.
Status :	Active
Start Date :	2021-04-19
End Date :	N/R
SIC :	N/R
NAICS :	N/R

Map Id: CO293
Direction: W
Distance: 0.567 mi., 2993 ft.
Elevation: 245 ft.
Relative: Higher

Site Name : US DEA TACOMA AVE TACOMA
1117 TACOMA AVE S
TACOMA, WA 98402

Database(s) : [ALL SITES - WA, ECHO, FRS, RCRA_NONGEN, RCRA_SQG]

Envirosite ID: 6596803
EPA ID: N/R

ALL SITES - WA

Facility Name :	US DEA Tacoma Ave Tacoma
Facility Address :	1117 TACOMA AVE S, TACOMA, 98402
County :	Pierce

Map Id: CO293
Direction: W
Distance: 0.567 mi., 2993 ft.
Elevation: 245 ft.
Relative: Higher

Site Name : US DEA TACOMA AVE TACOMA
1117 TACOMA AVE S
TACOMA, WA 98402

Database(s) : [ALL SITES - WA, ECHO, FRS, RCRA_NONGEN, RCRA_SQG] ***(cont.)***

Envirosite ID: 6596803
EPA ID: N/R

ALL SITES - WA ***(cont.)***

Facility/Site ID :	4257521
Alternate Name :	N/R
Program Name :	N/R
WRIA :	10
Legislative District :	27
Congressional District :	6
Ecology Region :	SWRO
Ecology Program Phone :	(360) 407-6734
Tribal Land :	N
Latitude :	47.252237
Longitude :	-122.445679
Last Date in Agency List :	2023-01-03

Program Details

Program :	HAZWASTE
Program ID :	WAH000014373
Interaction Type :	Hazardous Waste Generator
Interaction Type Description :	Facilities that generate any quantity of a dangerous waste. They may be classified as SQG, MQG, or LQG depending on hazardous waste generated for a given month.
Status :	Inactive
Start Date :	2001-03-15
End Date :	2001-03-16
SIC :	N/R
NAICS :	N/R

Program :	HAZWASTE
Program ID :	WAH000014373
Interaction Type :	Hazardous Waste Generator
Interaction Type Description :	Facilities that generate any quantity of a dangerous waste. They may be classified as SQG, MQG, or LQG depending on hazardous waste generated for a given month.
Status :	Inactive
Start Date :	2001-03-15
End Date :	2001-03-16
SIC :	N/R
NAICS :	92219 - Other Justice, Public Order, and Safety Activities

ECHO

Facility Name :	US DEA TACOMA AVE TACOMA
Facility Address :	1117 TACOMA AVE S, TACOMA, WA 98402
County :	PIERCE
Last Inspection Date :	N/R
Registry ID :	110012561799
FIPS Code :	53053
EPA Region :	10

Map Id: CO293
Direction: W
Distance: 0.567 mi., 2993 ft.
Elevation: 245 ft.
Relative: Higher

Site Name : US DEA TACOMA AVE TACOMA
1117 TACOMA AVE S
TACOMA, WA 98402

Database(s) : [ALL SITES - WA, ECHO, FRS, RCRA_NONGEN, RCRA_SQG] ***(cont.)***

Envirosite ID: 6596803
EPA ID: N/R

ECHO ***(cont.)***

Inspection Count :	0
Last Inspection Days :	N/R
Informal Count :	0
Last Informal Action Date :	N/R
Formal Action Count :	0
Last Formal Action Date :	N/R
Total Penalties :	0
Penalty Count :	N/R
Last Penalty Date :	N/R
Last Penalty Amount :	N/R
QTRS IN NC :	0
Programs IN SNC :	0
Current Compliance Status :	No Violation Identified
Three-Year Compliance Status :	_____
Collection Method :	ADDRESS MATCHING-HOUSE NUMBER
Reference Point :	CENTER OF A FACILITY OR STATION
Accuracy Meters :	30
Derived Tribes :	Puyallup Tribe of the Puyallup Reservation - 1.2 mile(s), Puyallup Tribe of the Puyallup Reservation - 1.4 mile(s), Muckleshoot Indian Tribe - 11.3 mile(s), Muckleshoot Indian Tribe - 14.3 mile(s), Nisqually Indian Tribe - 17.3 mile(s), Squaxin Island Tribe of the Squaxin Island Reservation - 21.5 mile(s), Squaxin Island Tribe of the Squaxin Island Reservation - 23.4 mile(s)
Derived HUC :	17110019
Derived WBD :	171100190301
Derived STCTY FIPS :	53053
Derived Zip :	98402
Derived CD113 :	06
Derived CB2010 :	530530614002001
MYRTK Universe :	NNN
NPDES IDs :	N/R
CWA Permit Types :	N/R
CWA Compliance Tracking :	N/R
CWA NAICS :	N/R
CWA SICS :	N/R
CWA Inspection Count :	N/R
CWA Last Inspection Days :	N/R
CWA Informal Count :	N/R
CWA Formal Action Count :	N/R
CWA Last Formal Action Date :	N/R
CWA Penalties :	N/R
CWA Last Penalty Date :	N/R
CWA Last Penalty Amount :	N/R
CWA Quarters IN NC :	N/R
CWA Current Compliance Status :	N/R
CWA Current SNC Flag :	N
CWA 13 Quarters Compliance Status :	N/R
CWA 13 Quarters Effluent Exceedances:	N/R
CWA Three-Year QNCR Codes :	N/R
DFR URL :	Click here for hyperlink provided by the agency.
Facility SIC :	N/R
Facility NAICS :	92219 - Other Justice, Public Order, and Safety Activities
Facility Last Inspection EPA Date :	N/R
Facility Last Inspection State Date :	N/R

Map Id: CO293
Direction: W
Distance: 0.567 mi., 2993 ft.
Elevation: 245 ft.
Relative: Higher

Site Name : US DEA TACOMA AVE TACOMA
1117 TACOMA AVE S
TACOMA, WA 98402

Database(s) : [ALL SITES - WA, ECHO, FRS, RCRA_NONGEN, RCRA_SQG] ***(cont.)***

Envirosite ID: 6596803
EPA ID: N/R

ECHO ***(cont.)***

Facility Last Formal Act EPA Date :	N/R
Facility Last Formal Act State Date :	N/R
Facility Last Informal Act EPA Date :	N/R
Facility Last Informal Act State Date:	N/R
Facility Federal Agency :	Justice: not otherwise classified
TRI Reporter :	N/R
Facility Imp Water Flag :	N/R
Current SNC Flag :	N
Indian County Flag :	N
Federal Flag :	Y
US Mexico Border Flag :	N/R
Chesapeak Bay Flag :	N/R
AIR Flag :	N
NPDES Flag :	N
SDWIS Flag :	N
RCRA Flag :	Y
TRI Flag :	N
GHG Flag :	N
Major Flag :	N/R
Active Flag :	N/R
NAA Flag :	N
Latitude :	47.252
Longitude :	-122.44428
Last Date in Agency List :	2023-01-16

FRS

Facility Name :	US DEA TACOMA AVE TACOMA
Facility Address :	1117 TACOMA AVE S, TACOMA, WA 98402
County :	PIERCE

Site Details

Registry ID :	110012561799
FRS Facility URL :	Click here for hyperlink provided by the agency.
Last Date in Agency List :	2023-02-13

Source Description

Source Description :

RCRAInfo is EPA's comprehensive information system that supports the Resource Conservation and Recovery Act (RCRA) of 1976 and the Hazardous and Solid Waste Amendments (HSWA) of 1984 through the tracking of events and activities related to facilities that generate, transport, and treat, store, or dispose of hazardous waste. RCRAInfo allows RCRA program staff to track the notification, permit, compliance, and corrective action activities required under RCRA. RCRAInfo also supports generation of the National Hazardous Waste Biennial Report. All generators and treatment, storage, and disposal facilities who handle hazardous waste are required to report to the EPA Administrator at least once every two years to support creation of the Biennial Report.

Map Id: CO293
Direction: W
Distance: 0.567 mi., 2993 ft.
Elevation: 245 ft.
Relative: Higher

Site Name : US DEA TACOMA AVE TACOMA
1117 TACOMA AVE S
TACOMA, WA 98402

Database(s) : [ALL SITES - WA, ECHO, FRS, RCRA_NONGEN, RCRA_SQG] ***(cont.)***

Envirosite ID: 6596803
EPA ID: N/R

FRS ***(cont.)***

The WA-FSIS provides a means to query and display data maintained by the Washington Department of Ecology. This system contains key information for each facility/site that is currently, or has been, of interest to the Air Quality, Dam Safety, Hazardous Waste, Toxics Cleanup, and Water Quality Programs.

FRS Environmental Interest

Source and System ID :	RCRAINFO - WAH000014373 WA-FSIS - 4257521

RCRA_NONGEN

Facility Name :	US DEA TACOMA AVE TACOMA
Facility Address :	1117 TACOMA AVE S, TACOMA, WA 98402
County :	PIERCE
Date Form Received by Agency :	2002-02-25
EPA ID :	WAH000014373
Mailing Address :	14240 INTERURBAN AVE S STE 244, TUKWILA, WA 98168
Contact :	ONYX ENVIRONMEN ONYX ENVIRONMEN
Contact Address :	14240 INTERURBAN AVE S STE 244, TUKWILA, WA 98168
Contact Country :	US
Contact Telephone :	206-433-7130
Contact Email :	N/R
EPA Region :	10
Land Type :	Private
Source Type :	Implementer
Classification :	Not a generator, verified
Description :	Not a generator, verified
Last Date in Agency List :	2023-01-23

Owner/Operator Summary

Owner/Operator Name :	US DEA U
Owner/Operator Address :	733 MARKET ST 4TH FLOOR, TACOMA, WA 98402
Owner/Operator Country :	US
Owner/Operator Telephone :	000-000-0000
Owner/Operator Email :	N/R
Owner/Operator Fax :	N/R
Legal Status :	Private
Owner/Operator Type :	Owner
Owner/Operator Start Date :	2001-03-15
Owner/Operator End Date :	N/R

Handler Activities Summary

U.S. Importer of Hazardous Waste :	N
Mixed Waste (Haz. and Radioactive) :	N
Recycler of Hazardous Waste :	N
Transporter of Hazardous Waste :	N
Treater, Storer or Disposer of HW :	N

Map Id: CO293
Direction: W
Distance: 0.567 mi., 2993 ft.
Elevation: 245 ft.
Relative: Higher

Site Name : US DEA TACOMA AVE TACOMA
1117 TACOMA AVE S
TACOMA, WA 98402

Database(s) : [ALL SITES - WA, ECHO, FRS, RCRA_NONGEN, RCRA_SQG] ***(cont.)***

Envirosite ID: 6596803
EPA ID: N/R

RCRA_NONGEN ***(cont.)***

Underground Injection Activity :	N
On-site Burner Exemption :	N
Furnace Exemption :	N
Used Oil Fuel Burner :	N
Used Oil Processor :	N
Used Oil Refiner :	N
Used Oil Fuel Marketer to Burner :	N
Used Oil Specification Marketer :	N
Used Oil Transfer Facility :	N
Used Oil Transporter :	N

Historical Generators

Date Form Received by Agency :	2002-02-25
Facility Name :	US DEA TACOMA AVE TACOMA
Classification :	Small Quantity Generator
Date Form Received by Agency :	2001-03-16
Facility Name :	US DEA TACOMA AVE TACOMA
Classification :	Not a generator, verified
Date Form Received by Agency :	2001-03-15
Facility Name :	US DEA TACOMA AVE TACOMA
Classification :	Small Quantity Generator
Date Form Received by Agency :	2001-03-15
Facility Name :	US DEA TACOMA AVE TACOMA
Classification :	Not a generator, verified

Hazardous Waste Summary

Waste Code / Name :	D001 - IGNITABLE WASTE D002 - CORROSIVE WASTE D003 - REACTIVE WASTE

Notices of Violations Summary

Regulation Violated :	N

RCRA_SQG

Facility Name :	US DEA TACOMA AVE TACOMA
Facility Address :	1117 TACOMA AVE S, TACOMA, WA 98402
County :	PIERCE
Date Form Received by Agency :	2002-02-25
EPA ID :	WAH000014373
Mailing Address :	14240 INTERURBAN AVE S STE 244, TUKWILA, WA 98168
Contact :	BRAD ZULEWSKI

Map Id: CO293
Direction: W
Distance: 0.567 mi., 2993 ft.
Elevation: 245 ft.
Relative: Higher

Site Name : US DEA TACOMA AVE TACOMA
1117 TACOMA AVE S
TACOMA, WA 98402

Database(s) : [ALL SITES - WA, ECHO, FRS, RCRA_NONGEN, RCRA_SQG] ***(cont.)***

Envirosite ID: 6596803
EPA ID: N/R

RCRA_SQG ***(cont.)***

Contact Address :	14240 INTERURBAN AVE S STE 244, TUKWILA, WA 98168
Contact Country :	US
Contact Telephone :	206-433-7130
Contact Email :	N/R
EPA Region :	10
Land Type :	Other land type
Source Type :	Notification
Classification :	Small Quantity Generator
Description :	Handlers that generate more than 100 and less than 1000 kilograms of hazardous waste during any calendar month and accumulate less than 6000 kg of hazardous waste at any time; or generate 100 kg or less of hazardous waste during any calendar month, and accumulate more than 1000 kg of hazardous waste at any time.
Last Date in Agency List :	2023-01-23

Owner/Operator Summary

Owner/Operator Name :	US DEA
Owner/Operator Address :	733 MARKET ST 4TH FLOOR, TACOMA, WA 98402
Owner/Operator Country :	US
Owner/Operator Telephone :	206-553-5443
Owner/Operator Email :	N/R
Owner/Operator Fax :	N/R
Legal Status :	Private
Owner/Operator Type :	Owner
Owner/Operator Start Date :	N/R
Owner/Operator End Date :	N/R

Owner/Operator Name :	US DEA
Owner/Operator Address :	733 MARKET ST 4TH FLOOR, TACOMA, WA 98402
Owner/Operator Country :	US
Owner/Operator Telephone :	000-000-0000
Owner/Operator Email :	N/R
Owner/Operator Fax :	N/R
Legal Status :	Private
Owner/Operator Type :	Owner
Owner/Operator Start Date :	2001-03-15
Owner/Operator End Date :	N/R

Owner/Operator Name :	US DEA TACOMA AVE TACOMA
Owner/Operator Address :	1117 TACOMA AVE S, TACOMA, WA 98402
Owner/Operator Country :	US
Owner/Operator Telephone :	000-000-0000
Owner/Operator Email :	N/R
Owner/Operator Fax :	N/R
Legal Status :	Private
Owner/Operator Type :	Operator
Owner/Operator Start Date :	N/R
Owner/Operator End Date :	N/R

Map Id: CO293
Direction: W
Distance: 0.567 mi., 2993 ft.
Elevation: 245 ft.
Relative: Higher

Site Name : US DEA TACOMA AVE TACOMA
1117 TACOMA AVE S
TACOMA, WA 98402

Database(s) : [ALL SITES - WA, ECHO, FRS, RCRA_NONGEN, RCRA_SQG] ***(cont.)***

Envirosite ID: 6596803
EPA ID: N/R

RCRA_SQG ***(cont.)***

Handler Activities Summary

U.S. Importer of Hazardous Waste :	N
Mixed Waste (Haz. and Radioactive) :	N
Recycler of Hazardous Waste :	N
Transporter of Hazardous Waste :	N
Treater, Storer or Disposer of HW :	N
Underground Injection Activity :	N
On-site Burner Exemption :	N
Furnace Exemption :	N
Used Oil Fuel Burner :	N
Used Oil Processor :	N
Used Oil Refiner :	N
Used Oil Fuel Marketer to Burner :	N
Used Oil Specification Marketer :	N
Used Oil Transfer Facility :	N
Used Oil Transporter :	N

Historical Generators

Date Form Received by Agency :	2002-02-25
Facility Name :	US DEA TACOMA AVE TACOMA
Classification :	Not a generator, verified
Date Form Received by Agency :	2001-03-16
Facility Name :	US DEA TACOMA AVE TACOMA
Classification :	Not a generator, verified
Date Form Received by Agency :	2001-03-15
Facility Name :	US DEA TACOMA AVE TACOMA
Classification :	Small Quantity Generator
Date Form Received by Agency :	2001-03-15
Facility Name :	US DEA TACOMA AVE TACOMA
Classification :	Not a generator, verified

Notices of Violations Summary

Regulation Violated :	N

Map Id: CP294
Direction: SW
Distance: 0.568 mi., 2999 ft.
Elevation: 50 ft.
Relative: Higher

Site Name : PHASE II DOWNTOWN UTILITIES IMPROVEMENT
SOUTH 21ST TO SOUTH 25TH ST
TACOMA, WA 98402

Database(s) : [ALL SITES - WA, ECHO, FRS, HIST PCS ENF, HIST PCS FACILITY, ICIS, INACTIVE PCS]

Envirosite ID: 6604439
EPA ID: N/R

ALL SITES - WA

Facility Name :	Phase II Downtown Utilities Improvement
Facility Address :	SOUTH 21ST TO SOUTH 25TH ST, TACOMA, 98402
County :	Pierce
Facility/Site ID :	13400
Alternate Name :	N/R
Program Name :	N/R
WRIA :	10
Legislative District :	27
Congressional District :	6
Ecology Region :	SWRO
Ecology Program Phone :	(360) 407-6400
Tribal Land :	N
Latitude :	47.243042
Longitude :	-122.436262
Last Date in Agency List :	2023-01-03

Program Details

Program :	WATQUAL
Program ID :	WAR125958
Interaction Type :	Construction SW GP
Interaction Type Description :	General permit issued to owner/operators of construction projects that disturb 1 or more acres of land through clearing, grading, excavating, or stockpiling of fill material that discharge stormwater to state waters.
Status :	Inactive
Start Date :	2012-05-31
End Date :	2013-09-05
SIC :	N/R
NAICS :	N/R

ECHO

Facility Name :	PHASE II DOWNTOWN UTILITIES IMPROVEMENT
Facility Address :	SOUTH 21ST TO SOUTH 25TH ST, TACOMA, WA 98402
County :	PIERCE
Last Inspection Date :	N/R
Registry ID :	110054924711
FIPS Code :	53053
EPA Region :	10
Inspection Count :	0
Last Inspection Days :	N/R
Informal Count :	0
Last Informal Action Date :	N/R
Formal Action Count :	0
Last Formal Action Date :	N/R
Total Penalties :	0
Penalty Count :	0

Map Id: CP294
Direction: SW
Distance: 0.568 mi., 2999 ft.
Elevation: 50 ft.
Relative: Higher

Site Name : PHASE II DOWNTOWN UTILITIES IMPROVEMENT
SOUTH 21ST TO SOUTH 25TH ST
TACOMA, WA 98402

Database(s) : [ALL SITES - WA, ECHO, FRS, HIST PCS ENF, HIST PCS FACILITY, ICIS, INACTIVE PCS] ***(cont.)***

Envirosite ID: 6604439
EPA ID: N/R

ECHO ***(cont.)***

Last Penalty Date :	N/R
Last Penalty Amount :	N/R
QTRS IN NC :	0
Programs IN SNC :	0
Current Compliance Status :	No Violation
Three-Year Compliance Status :	_____
Collection Method :	N/R
Reference Point :	N/R
Accuracy Meters :	99999999
Derived Tribes :	Puyallup Tribe of the Puyallup Reservation - .5 mile(s), Puyallup Tribe of the Puyallup Reservation - .9 mile(s), Muckleshoot Indian Tribe - 11.1 mile(s), Muckleshoot Indian Tribe - 14 mile(s), Nisqually Indian Tribe - 17 mile(s), Squaxin Island Tribe of the Squaxin Island Reservation - 21.8 mile(s), Squaxin Island Tribe of the Squaxin Island Reservation - 23.6 mile(s)
Derived HUC :	17110019
Derived WBD :	171100190301
Derived STCTY FIPS :	53053
Derived Zip :	98402
Derived CD113 :	06
Derived CB2010 :	530530616021034
MYRTK Universe :	NNN
NPDES IDs :	WAR125958
CWA Permit Types :	Minor
CWA Compliance Tracking :	Off
CWA NAICS :	N/R
CWA SICS :	1794
CWA Inspection Count :	N/R
CWA Last Inspection Days :	N/R
CWA Informal Count :	N/R
CWA Formal Action Count :	N/R
CWA Last Formal Action Date :	N/R
CWA Penalties :	N/R
CWA Last Penalty Date :	N/R
CWA Last Penalty Amount :	N/R
CWA Quarters IN NC :	0
CWA Current Compliance Status :	No Violation
CWA Current SNC Flag :	N
CWA 13 Quarters Compliance Status :	_____
CWA 13 Quarters Effluent Exceedances:	N/R
CWA Three-Year QNCR Codes :	N/R
DFR URL :	Click here for hyperlink provided by the agency.
Facility SIC :	1794
Facility NAICS :	N/R
Facility Last Inspection EPA Date :	N/R
Facility Last Inspection State Date :	N/R
Facility Last Formal Act EPA Date :	N/R
Facility Last Formal Act State Date :	N/R
Facility Last Informal Act EPA Date :	N/R
Facility Last Informal Act State Date:	N/R
Facility Federal Agency :	N/R
TRI Reporter :	N/R

Map Id: CP294
Direction: SW
Distance: 0.568 mi., 2999 ft.
Elevation: 50 ft.
Relative: Higher

Site Name : PHASE II DOWNTOWN UTILITIES IMPROVEMENT
SOUTH 21ST TO SOUTH 25TH ST
TACOMA, WA 98402

Database(s) : [ALL SITES - WA, ECHO, FRS, HIST PCS ENF, HIST PCS FACILITY, ICIS, INACTIVE PCS] ***(cont.)***

Envirosite ID: 6604439
EPA ID: N/R

ECHO ***(cont.)***

Facility Imp Water Flag :	N/R
Current SNC Flag :	N
Indian County Flag :	N
Federal Flag :	N/R
US Mexico Border Flag :	N/R
Chesapeak Bay Flag :	N/R
AIR Flag :	N
NPDES Flag :	Y
SDWIS Flag :	N
RCRA Flag :	N
TRI Flag :	N
GHG Flag :	N
Major Flag :	N/R
Active Flag :	N/R
NAA Flag :	Y
Latitude :	47.243042
Longitude :	-122.436262
Last Date in Agency List :	2017-10-23

FRS

Facility Name :	PHASE II DOWNTOWN UTILITIES IMPROVEMENT
Facility Address :	SOUTH 21ST TO SOUTH 25TH ST, TACOMA, WA 98402
County :	PIERCE

Site Details

Registry ID :	110054924711
FRS Facility URL :	Click here for hyperlink provided by the agency.
Last Date in Agency List :	2017-12-07

Source Description

Source Description :

The NPDES module of the Compliance Information System (ICIS) tracks surface water permits issued under the Clean Water Act. Under NPDES, all facilities that discharge pollutants from any point source into waters of the United States are required to obtain a permit. The permit will likely contain limits on what can be discharged, impose monitoring and reporting requirements, and include other provisions to ensure that the discharge does not adversely affect water quality.
The WA-FSIS provides a means to query and display data maintained by the Washington Department of Ecology. This system contains key information for each facility/site that is currently, or has been, of interest to the Air Quality, Dam Safety, Hazardous Waste, Toxics Cleanup, and Water Quality Programs.

FRS Environmental Interest

Source and System ID :

ICIS - WAR125958
WA-FSIS - 13400

Map Id: CP294
Direction: SW
Distance: 0.568 mi., 2999 ft.
Elevation: 50 ft.
Relative: Higher

Site Name : PHASE II DOWNTOWN UTILITIES IMPROVEMENT
SOUTH 21ST TO SOUTH 25TH ST
TACOMA, WA 98402

Database(s) : [ALL SITES - WA, ECHO, FRS, HIST PCS ENF, HIST PCS FACILITY, ICIS, INACTIVE PCS] ***(cont.)***

Envirosite ID: 6604439
EPA ID: N/R

HIST PCS ENF

Facility Name :	PHASE II DOWNTOWN UTILITIES IMPROVEMENT
Facility Address :	SOUTH 21ST TO SOUTH 25TH ST, TACOMA, WA 98402
Effective Date :	2012-07-13
Expiration Date :	2015-12-31
NPDES ID :	WAR125958
FRS Facility Site ID :	3401263149
Primary Facility SIC Code :	N/R
Primary Facility SIC Description :	N/R
Current Major/Minor Status :	Minor
Facility Type Description :	Municipal or Water District
Facility Non-Government Contact Name:	N/R
Facility Non-Gov Addresses :	N/R
Total Actual Average Flow (MGD) :	N/R
Total App. Design Flow (MGD) :	N/R
Pretreat Program Required Indicator :	N/R
State Water Body :	N/R
State Water Body Name :	N/R
Tribal Land Code :	N/R
Tribal Land Name :	N/R
Contact Office Telephone Number :	N/R
Permit Non-Gov Addresses :	PO Box 73399
Permit Non-Government Contact Name :	N/R
Permit Type Description :	General Permit Covered Facility
Last Date in Agency List :	2015-01-15

HIST PCS FACILITY

Facility Name :	PHASE II DOWNTOWN UTILITIES IMPROVEMENT
Facility Address :	SOUTH 21ST TO SOUTH 25TH ST, TACOMA, WA 98402
County :	N/R
FRS Facility Site ID :	3401263149
NPDES ID :	WAR125958
Current Major/Minor Status :	Minor
Facility Type Description :	Municipal or Water District
Permit Type :	General Permit Covered Facility
Primary Facility SIC Code :	N/R
Primary Facility SIC Description :	N/R
Total Actual Average Flow (MGD) :	N/R
Total App. Design Flow (MGD) :	N/R
Pretreat Prog Req'd Indicator Description:	N/R
State Water Body Number :	N/R
State Water Body Name :	N/R
Effective Date :	2012-07-13 00:00:00
Expiration Date :	2015-12-31 00:00:00
Tribal Land Code :	N/R
Tribal Land Name :	N/R
Facility Contact Name :	N/R
Contact Number :	N/R
Contact Address :	N/R

Map Id: CP294
Direction: SW
Distance: 0.568 mi., 2999 ft.
Elevation: 50 ft.
Relative: Higher

Site Name : PHASE II DOWNTOWN UTILITIES IMPROVEMENT
SOUTH 21ST TO SOUTH 25TH ST
TACOMA, WA 98402

Database(s) : [ALL SITES - WA, ECHO, FRS, HIST PCS ENF, HIST PCS FACILITY, ICIS, INACTIVE PCS] ***(cont.)***

Envirosite ID: 6604439
EPA ID: N/R

HIST PCS FACILITY ***(cont.)***

Permit Contact Name :	N/R
Permit Contact Address :	PO Box 73399, Puyallup, WA 98373-0399
Latitude :	47.243042
Longitude :	-122.436262
Last Date in Agency list :	2014-12-10

ICIS

Facility Name :	PHASE II DOWNTOWN UTILITIES IMPROVEMENT
Facility Address :	SOUTH 21ST TO SOUTH 25TH ST, TACOMA, WA 98402

Site Details

NPDES ID :	WAR125958
ICIS Facility Interest ID :	3400004323
Facility UIN :	110045574455
Facility Type Code :	Municipal or Water District
Impaired Waters :	303(D) Listed
Latitude :	47.243042
Longitude :	-122.436262
Last Date in Agency List :	2022-12-28

INACTIVE PCS

Issue Date :	2010-12-01
Original Issue Date :	2010-12-01
Effective Date :	2012-07-13
Expiration Date :	2015-12-31
Retirement Date :	N/R
Termination Date :	2013-09-04
Issuing Agency :	State
Agency Type :	State
Activity ID :	3400004626
External Permit Number :	WAR125958
Facility Type Indicator :	NON-POTW
Permit Type :	General Permit Covered Facility-NPDES)
Major Minor Status :	N
Permit Status :	Terminated
Total Design Flow Number :	N/R
Actual Average Flow Number :	N/R
State Water Body :	N/R
State Water Body Name :	N/R
Permit Name :	Phase II Downtown Utilities Improvement
Permit Comp Status :	Y
RNC Tracking :	Y
Master External Permit Number :	WAR125725
TMDL Interface :	N/R
EDMR Authorization :	N
Pretreatment Indicator :	N/R
Last Date in Agency List :	2022-12-28

Map Id: CG295
Direction: WNW
Distance: 0.568 mi., 3001 ft.
Elevation: 215 ft.
Relative: Higher

Site Name : ST. HELENS LLC
616 ST HELENS AVE
TACOMA | Tacoma, WA 98402

Database(s) : [ALL SITES - WA, CSCSL HWS - WA, HSL - WA, ICR - WA]

Envirosite ID: 6618023
EPA ID: N/R

ALL SITES - WA

Facility Name :	St. Helens LLC
Facility Address :	616 ST HELENS AVE, TACOMA, 98402
County :	Pierce
Facility/Site ID :	61631
Alternate Name :	N/R
Program Name :	N/R
WRIA :	10
Legislative District :	27
Congressional District :	6
Ecology Region :	SWRO
Ecology Program Phone :	(360) 407-7224
Tribal Land :	N
Latitude :	47.25784
Longitude :	-122.44322
Last Date in Agency List :	2023-01-03

Program Details

Program :	TOXICS
Program ID :	N/R
Interaction Type :	State Cleanup Site
Interaction Type Description :	A site is being cleaned up under state regulations. Regulations include Model Toxics Control Act or its predecessors.
Status :	Active
Start Date :	2019-06-06
End Date :	N/R
SIC :	N/R
NAICS :	447 - Gasoline Stations

Program :	TOXICS
Program ID :	N/R
Interaction Type :	Independent Cleanup
Interaction Type Description :	Any remedial action without department oversight or approval and not under an order or decree.
Status :	Active
Start Date :	2022-06-21
End Date :	N/R
SIC :	N/R
NAICS :	447 - Gasoline Stations

Program :	TOXICS
Program ID :	N/R
Interaction Type :	State Cleanup Site
Interaction Type Description :	A site is being cleaned up under state regulations. Regulations include Model Toxics Control Act or its predecessors.

Map Id: CG295
Direction: WNW
Distance: 0.568 mi., 3001 ft.
Elevation: 215 ft.
Relative: Higher

Site Name : ST. HELENS LLC
616 ST HELENS AVE
TACOMA | Tacoma, WA 98402

Database(s) : [ALL SITES - WA, CSCSL HWS - WA, HSL - WA, ICR - WA] ***(cont.)***

Envirosite ID: 6618023
EPA ID: N/R

ALL SITES - WA ***(cont.)***

Status :	Active
Start Date :	2019-06-06
End Date :	N/R
SIC :	N/R
NAICS :	N/R
Program :	TOXICS
Program ID :	N/R
Interaction Type :	Independent Cleanup
Interaction Type Description :	Any remedial action without department oversight or approval and not under an order or decree.
Status :	Active
Start Date :	2022-06-21
End Date :	N/R
SIC :	N/R
NAICS :	N/R

CSCSL HWS - WA

Facility Name :	ST. HELENS LLC
Facility Address :	616 ST HELENS AVE, TACOMA, 98402
County :	PIERCE

Site Details

Facility Site ID :	61631
Site Status :	Cleanup Started
Cleanup Site ID :	15051
Region :	Southwest
Responsible Section :	Pollution Liability Ins Agcy
WARM Rank :	N/R
Is Brownfield? :	N/R
Is PSI? :	N/R
Current VCP :	N/R
Past VCP :	N/R
Institutional Control :	N/R
Latitude :	47.25784
Longitude :	-122.44322
Last Date in Agency List :	2023-03-07

Contaminants Details

Contaminant Name :	Other Halogenated Organics
Groundwater :	Suspected
Surface Water :	N/R
Soil :	Suspected
Sediment :	N/R
Air :	Suspected
Bedrock :	N/R

Map Id: CG295
Direction: WNW
Distance: 0.568 mi., 3001 ft.
Elevation: 215 ft.
Relative: Higher

Site Name : ST. HELENS LLC
616 ST HELENS AVE
TACOMA | Tacoma, WA 98402

Database(s) : [ALL SITES - WA, CSCSL HWS - WA, HSL - WA, ICR - WA] ***(cont.)***

Envirosite ID: 6618023
EPA ID: N/R

CSCSL HWS - WA ***(cont.)***

Contaminant Name :	Benzene
Groundwater :	Suspected
Surface Water :	N/R
Soil :	Suspected
Sediment :	N/R
Air :	Suspected
Bedrock :	N/R

Contaminant Name :	Petroleum-Diesel
Groundwater :	Suspected
Surface Water :	N/R
Soil :	Suspected
Sediment :	N/R
Air :	Suspected
Bedrock :	N/R

Contaminant Name :	Petroleum-Other
Groundwater :	Suspected
Surface Water :	N/R
Soil :	Suspected
Sediment :	N/R
Air :	N/R
Bedrock :	N/R

Contaminant Name :	Petroleum-Gasoline
Groundwater :	Suspected
Surface Water :	N/R
Soil :	Confirmed Above Cleanup Levels
Sediment :	N/R
Air :	Suspected
Bedrock :	N/R

Contaminant Name :	Other Non-Halogenated Organics
Groundwater :	Suspected
Surface Water :	N/R
Soil :	Suspected
Sediment :	N/R
Air :	Suspected
Bedrock :	N/R

Contaminant Name :	Lead
Groundwater :	Suspected
Surface Water :	N/R
Soil :	Suspected
Sediment :	N/R
Air :	N/R
Bedrock :	N/R

HSL - WA

Facility Name :	St. Helens LLC

Map Id: CG295
Direction: WNW
Distance: 0.568 mi., 3001 ft.
Elevation: 215 ft.
Relative: Higher

Site Name : ST. HELENS LLC
616 ST HELENS AVE
TACOMA | Tacoma, WA 98402

Database(s) : [ALL SITES - WA, CSCSL HWS - WA, HSL - WA, ICR - WA] ***(cont.)***

Envirosite ID: 6618023
EPA ID: N/R

HSL - WA ***(cont.)***

Facility Address :	616 St Helens Ave, Tacoma, 98402
County :	Pierce

Site Details

Facility Site ID :	61631
Cleanup Site ID :	15051
Status :	Cleanup Started
Site Rank :	N/R
Alternative Site Name :	N/R
Region :	N/R
Resposbile Unit :	N/R
Institutional Control :	N/R
Current VCP :	N/R
Past VCP :	N/R
Latitude :	N/R
Longitude :	N/R
Agency Hyperlink :	Click here for hyperlink provided by the agency.
Last Date in Agency List :	2022-02-11

Facility Name :	St. Helens LLC
Facility Address :	616 ST HELENS AVE, TACOMA, 98402
County :	Pierce

Site Details

Facility Site ID :	61631
Cleanup Site ID :	15051
Status :	Cleanup Started
Site Rank :	N/R
Alternative Site Name :	N/R
Region :	Southwest
Resposbile Unit :	Pollution Liability Ins Agcy
Institutional Control :	N/R
Current VCP :	N/R
Past VCP :	N/R
Latitude :	47.25784
Longitude :	-122.44322
Agency Hyperlink :	Click here for hyperlink provided by the agency.
Last Date in Agency List :	2023-02-28

Contaminants

Contaminant Name :	Other Halogenated Organics
Ground water :	Suspected
Surface water :	N/R
Soil :	Suspected
Sediment :	N/R
Air :	Suspected
Bedrock :	N/R

Map Id: CG295
Direction: WNW
Distance: 0.568 mi., 3001 ft.
Elevation: 215 ft.
Relative: Higher

Site Name : ST. HELENS LLC
616 ST HELENS AVE
TACOMA | Tacoma, WA 98402

Database(s) : [ALL SITES - WA, CSCSL HWS - WA, HSL - WA, ICR - WA] ***(cont.)***

Envirosite ID: 6618023
EPA ID: N/R

HSL - WA ***(cont.)***

Contaminant Name :	Benzene
Ground water :	Suspected
Surface water :	N/R
Soil :	Suspected
Sediment :	N/R
Air :	Suspected
Bedrock :	N/R

Contaminant Name :	Petroleum-Diesel
Ground water :	Suspected
Surface water :	N/R
Soil :	Suspected
Sediment :	N/R
Air :	Suspected
Bedrock :	N/R

Contaminant Name :	Petroleum-Other
Ground water :	Suspected
Surface water :	N/R
Soil :	Suspected
Sediment :	N/R
Air :	N/R
Bedrock :	N/R

Contaminant Name :	Petroleum-Gasoline
Ground water :	Suspected
Surface water :	N/R
Soil :	Confirmed Above Cleanup Levels
Sediment :	N/R
Air :	Suspected
Bedrock :	N/R

Contaminant Name :	Other Non-Halogenated Organics
Ground water :	Suspected
Surface water :	N/R
Soil :	Suspected
Sediment :	N/R
Air :	Suspected
Bedrock :	N/R

Contaminant Name :	Lead
Ground water :	Suspected
Surface water :	N/R
Soil :	Suspected
Sediment :	N/R
Air :	N/R
Bedrock :	N/R

ICR - WA

Facility Name :	St. Helens LLC

Map Id: CG295
Direction: WNW
Distance: 0.568 mi., 3001 ft.
Elevation: 215 ft.
Relative: Higher

Site Name : ST. HELENS LLC
616 ST HELENS AVE
TACOMA | Tacoma, WA 98402

Database(s) : [ALL SITES - WA, CSCSL HWS - WA, HSL - WA, ICR - WA] ***(cont.)***

Envirosite ID: 6618023
EPA ID: N/R

ICR - WA ***(cont.)***

Facility Address :	616 ST HELENS AVE, TACOMA, 98402
County :	Pierce
Facility/Site ID :	61631
Alternate Name :	N/R
Program Name :	N/R
WRIA :	10
Legislative District :	27
Congressional District :	6
Ecology Region :	SWRO
Ecology Program Phone :	(360) 407-7224
Tribal Land :	N
Latitude :	47.25784
Longitude :	-122.44322
Last Date in Agency List :	2023-01-03

Program Details

Program :	TOXICS
Program ID :	N/R
Interaction Type :	Independent Cleanup
Interaction Type Description :	Any remedial action without department oversight or approval and not under an order or decree.
Status :	Active
Start Date :	2022-06-21
End Date :	N/R
SIC :	N/R
NAICS :	447 - Gasoline Stations

Program :	TOXICS
Program ID :	N/R
Interaction Type :	Independent Cleanup
Interaction Type Description :	Any remedial action without department oversight or approval and not under an order or decree.
Status :	Active
Start Date :	2022-06-21
End Date :	N/R
SIC :	N/R
NAICS :	N/R

Map Id: CR296
Direction: ESE
Distance: 0.569 mi., 3004 ft.
Elevation: 12 ft.
Relative: Lower

Site Name : TACOMA TAR PITS
PORTLAND AV & RIVER ST
TACOMA, WA 98402

Database(s) : [CERCLIS-HIST, FRS, PART NPL, SEMS_8R_ACTIVE SITES]

Envirosite ID: 6529178
EPA ID: WAD980723795

CERCLIS-HIST

Facility Name :	TACOMA TAR PITS
Facility Address :	PORTLAND AV & RIVER ST, TACOMA, WA 98402
County :	PIERCE
Site ID :	1000965
Epa ID :	WAD980723795
Short Name :	TACOMA TAR PITS
Congressional District :	06
IFMS ID :	N/R
SMSA Number :	8200
USGC Hydro Unit :	17110019
Federal Facility :	N
DMNSN Number :	N/R
Site Orphan Flag :	N
RCRA ID :	N/R
USGS Quadrangle :	N/R
Site Init by Prog :	N/R
NFRAP Flag :	N/R
Parent ID :	1000981
RST Code :	N/R
EPA Region :	10
Classification :	N/R
Site Settings Code :	N/R
NPL Status :	Site is Part of NPL Site
DMNSN Unit Code :	N/R
RBRAC Code :	N/R
RResp Fed Agency Code :	N/R
Non NPL Status :	N/R
Non NPL Status Date :	N/R
Site Fips Code :	53053
CC Concurrence Date :	N/R
CC Concurrence FY :	N/R
Alias EPA ID :	N/R
Site FUDS Flag :	N/R

CERCLIS Site Contact Name(s)

Contact ID :	N/R
Contact Name :	N/R
Contact Tel. :	N/R
Contact Title :	N/R
Contact Email :	N/R
Alias Comments :	COMMENCEMENT BAY - NEARSHORE/TIDEFLATS
Site Description :	N/R
Alias Comments :	HYGRADE FOOD PRODUCTS
Site Description :	N/R
Alias Comments :	JOSEPH SIMON & SONS
Site Description :	N/R

Map Id: CR296
Direction: ESE
Distance: 0.569 mi., 3004 ft.
Elevation: 12 ft.
Relative: Lower

Site Name : TACOMA TAR PITS
PORTLAND AV & RIVER ST
TACOMA, WA 98402

Database(s) : [CERCLIS-HIST, FRS, PART NPL, SEMS_8R_ACTIVE SITES] ***(cont.)***

Envirosite ID: 6529178
EPA ID: WAD980723795

CERCLIS-HIST ***(cont.)***

Alias Comments : UNION PACIFIC RAILROAD
Site Description : N/R

Alias Comments : WASHINGTON NATURAL GAS
Site Description : N/R

CERCLIS Assessment History

Action Code : 001
Action : SITE INSPECTION
Date Started : 1983-03-01
Date Completed : 1983-03-01
Priority Level : 1
Operational Unit : 00
Primary Responsibility : EPA Fund-Financed
Planning Status : N/R
Urgency Indicator : N/R
Action Anomaly : N/R

Action Code : 001
Action : PRELIMINARY ASSESSMENT
Date Started : 1982-04-01
Date Completed : 1982-04-01
Priority Level : 1
Operational Unit : 00
Primary Responsibility : EPA Fund-Financed
Planning Status : N/R
Urgency Indicator : N/R
Action Anomaly : N/R

Action Code : 001
Action : DISCOVERY
Date Started : N/R
Date Completed : 1982-02-01
Priority Level : 1
Operational Unit : 00
Primary Responsibility : EPA Fund-Financed
Planning Status : N/R
Urgency Indicator : N/R
Action Anomaly : N/R

Action Code : 001
Action : REMOVAL ASSESSMENT
Date Started : 1992-03-01
Date Completed : 1992-04-22
Priority Level : 1
Operational Unit : 00
Primary Responsibility : EPA Fund-Financed
Planning Status : N/R
Urgency Indicator : N/R
Action Anomaly : N/R

Map Id: CR296
Direction: ESE
Distance: 0.569 mi., 3004 ft.
Elevation: 12 ft.
Relative: Lower

Site Name : TACOMA TAR PITS
PORTLAND AV & RIVER ST
TACOMA, WA 98402

Database(s) : [CERCLIS-HIST, FRS, PART NPL, SEMS_8R_ACTIVE SITES] ***(cont.)***

Envirosite ID: 6529178
EPA ID: WAD980723795

FRS

Facility Name : TACOMA TAR PITS
Facility Address : PORTLAND AV & RIVER ST, TACOMA, WA 98402
County : PIERCE

Site Details
Registry ID : 110071102656
FRS Facility URL : Click here for hyperlink provided by the agency.
Last Date in Agency List : 2023-02-13

Source Description

Source Description :

The Superfund Enterprise Management System (SEMS) integrates multiple legacy systems into a comprehensive tracking and reporting tool, providing data on the inventory of active and archived hazardous waste sites evaluated by the Superfund program. It contains sites that are either proposed to be or are on the National Priorities List (NPL) as well as sites that are in the screening and assessment phase for possible inclusion on the NPL.

FRS Environmental Interest
Source and System ID : SEMS - WAD980723795

Site Details
Registry ID : 110070605579
FRS Facility URL : Click here for hyperlink provided by the agency.
Last Date in Agency List : 2021-10-09

Source Description

Source Description :

The Superfund Enterprise Management System (SEMS) integrates multiple legacy systems into a comprehensive tracking and reporting tool, providing data on the inventory of active and archived hazardous waste sites evaluated by the Superfund program. It contains sites that are either proposed to be or are on the National Priorities List (NPL) as well as sites that are in the screening and assessment phase for possible inclusion on the NPL.

FRS Environmental Interest
Source and System ID : SEMS - WAD980723795

PART NPL

Facility Name : TACOMA TAR PITS

Map Id: CR296
Direction: ESE
Distance: 0.569 mi., 3004 ft.
Elevation: 12 ft.
Relative: Lower

Site Name : TACOMA TAR PITS
PORTLAND AV & RIVER ST
TACOMA, WA 98402

Database(s) : [CERCLIS-HIST, FRS, PART NPL, SEMS_8R_ACTIVE SITES] ***(cont.)***

Envirosite ID: 6529178
EPA ID: WAD980723795

PART NPL ***(cont.)***

Facility Address :	PORTLAND AV & RIVER ST, TACOMA, WA 98402
County :	PIERCE

Site Details

NPL Status :	Site is Part of NPL Site
EPA ID :	WAD980723795
EPA Region :	10
Parent Site :	COMMENCEMENT BAY, NEAR SHORE/TIDE FLATS
Federal Facility Flag :	Not a Federal Facility
Incident Category :	N/R
Superfund Alternative Approach :	No
Construction Complete :	No
Site-wide Ready for Anticipated Use :	No
Human Exposure Under Control :	Status Unavailable
Groundwater Migration Under Control :	Status Unavailable
Latitude :	+47.245833
Longitude :	-122.418056
Facility Details Link :	Click here for hyperlink provided by the agency.
Last Date in Agency List :	2023-02-08

Additional Information

Alias Name :	JOSEPH SIMON & SONS
Alias Address :	N/R
Alias Name :	HYGRADE FOOD PRODUCTS
Alias Address :	N/R
Alias Name :	COMMENCEMENT BAY - NEARSHORE/TIDEFLATS
Alias Address :	NEAR SHORE OF TIDEFLATS INDUST, TACOMA, WA 98402
Alias Name :	WASHINGTON NATURAL GAS
Alias Address :	N/R
Alias Name :	UNION PACIFIC RAILROAD
Alias Address :	N/R

Operable Units Information

OU ID :	00
OU Name :	SITEWIDE

Contaminant Information

Contaminant :	N/R
Media :	N/R

Map Id: CR296
Direction: ESE
Distance: 0.569 mi., 3004 ft.
Elevation: 12 ft.
Relative: Lower

Site Name : TACOMA TAR PITS
PORTLAND AV & RIVER ST
TACOMA, WA 98402

Database(s) : [CERCLIS-HIST, FRS, PART NPL, SEMS_8R_ACTIVE SITES] ***(cont.)***

Envirosite ID: 6529178
EPA ID: WAD980723795

PART NPL ***(cont.)***

Contact Information
- Contact Name : Piper Peterson
- Contact Title : Remedial Project Manager (RPM)
- Phone Number : (206) 553-4951

SEMS_8R_ACTIVE SITES

- Facility Name : TACOMA TAR PITS
- Facility Address : PORTLAND AV & RIVER ST, TACOMA, WA 98402
- County : PIERCE

Site Details
- Site ID : 1000965
- EPA ID : WAD980723795
- Region : 10
- Congressional District : 06
- Federal Facility : N
- Federal Facility Docket : N
- NPL Status : Site is Part of NPL Site
- Non NPL Status : N/R
- FIPS Code : 53053
- Superfund Alternative Agreement : N
- Latitude : +47.245833
- Longitude : -122.418056
- Last Date in Agency List : 2023-01-20

Additional Information
- Start Date : 1992-03-01
- Finish Date : 1992-04-22
- OU : 00
- Action Code : RS
- Action Name : RV ASSESS
- Sequence : 1
- Quality : N/R
- Current Action Lead : EPA Perf

- Start Date : 1983-03-01
- Finish Date : 1983-03-01
- OU : 00
- Action Code : SI
- Action Name : SI
- Sequence : 1
- Quality : A
- Current Action Lead : EPA Perf

- Start Date : 1982-04-01
- Finish Date : 1982-04-01
- OU : 00
- Action Code : PA
- Action Name : PA

Map Id: CR296
Direction: ESE
Distance: 0.569 mi., 3004 ft.
Elevation: 12 ft.
Relative: Lower

Site Name : TACOMA TAR PITS
PORTLAND AV & RIVER ST
TACOMA, WA 98402

Database(s) : [CERCLIS-HIST, FRS, PART NPL, SEMS_8R_ACTIVE SITES] ***(cont.)***

Envirosite ID: 6529178
EPA ID: WAD980723795

SEMS_8R_ACTIVE SITES ***(cont.)***

Sequence :	1
Quality :	H
Current Action Lead :	EPA Perf
Start Date :	1982-02-01
Finish Date :	1982-02-01
OU :	00
Action Code :	DS
Action Name :	DISCVRY
Sequence :	1
Quality :	N/R
Current Action Lead :	EPA Perf

Map Id: CP297
Direction: SW
Distance: 0.571 mi., 3013 ft.
Elevation: 50 ft.
Relative: Higher

Site Name : PHASE I DOWNTOWN UTILITIES IMPROVEMENT | PHASE I & II DOWNTOWN UTILITIES IMPROVEMENT
SOUTH 9TH TO SOUTH 13TH ST
TACOMA, WA 98402

Database(s) : [ALL SITES - WA, ECHO, FRS, HIST PCS ENF, HIST PCS FACILITY, ICIS, INACTIVE PCS]

Envirosite ID: 6552123
EPA ID: N/R

ALL SITES - WA

Facility Name :	Phase I & II Downtown Utilities Improvement
Facility Address :	SOUTH 9TH TO SOUTH 13TH ST, TACOMA, 98402
County :	Pierce
Facility/Site ID :	5406
Alternate Name :	Phase I & II Downtown Utilities Improvement
Program Name :	N/R
WRIA :	10
Legislative District :	27
Congressional District :	6
Ecology Region :	SWRO
Ecology Program Phone :	(360) 407-6400
Tribal Land :	N
Latitude :	47.243
Longitude :	-122.436
Last Date in Agency List :	2023-01-03
Facility/Site ID :	5406
Alternate Name :	Phase 1 & II Dowtown Utilities Improvement
Program Name :	N/R
WRIA :	10

Map Id: CP297
Direction: SW
Distance: 0.571 mi., 3013 ft.
Elevation: 50 ft.
Relative: Higher

Site Name : PHASE I DOWNTOWN UTILITIES IMPROVEMENT | PHASE I & II DOWNTOWN UTILITIES IMPROVEMENT SOUTH 9TH TO SOUTH 13TH ST TACOMA, WA 98402

Database(s) : [ALL SITES - WA, ECHO, FRS, HIST PCS ENF, HIST PCS FACILITY, ICIS, INACTIVE PCS] ***(cont.)***

Envirosite ID: 6552123
EPA ID: N/R

ALL SITES - WA ***(cont.)***

Legislative District :	27
Congressional District :	6
Ecology Region :	SWRO
Ecology Program Phone :	(360) 407-6400
Tribal Land :	N
Latitude :	47.243
Longitude :	-122.436
Last Date in Agency List :	2023-01-03

Facility/Site ID :	5406
Alternate Name :	Phase I & II Dowtown Utilities Improvement
Program Name :	N/R
WRIA :	10
Legislative District :	27
Congressional District :	6
Ecology Region :	SWRO
Ecology Program Phone :	(360) 407-6400
Tribal Land :	N
Latitude :	47.243
Longitude :	-122.436
Last Date in Agency List :	2023-01-03

Facility/Site ID :	5406
Alternate Name :	N/R
Program Name :	N/R
WRIA :	10
Legislative District :	27
Congressional District :	6
Ecology Region :	SWRO
Ecology Program Phone :	(360) 407-6400
Tribal Land :	N
Latitude :	47.243
Longitude :	-122.436
Last Date in Agency List :	2023-01-03

Program Details

Program :	WATQUAL
Program ID :	WAR125823
Interaction Type :	Construction SW GP
Interaction Type Description :	General permit issued to owner/operators of construction projects that disturb 1 or more acres of land through clearing, grading, excavating, or stockpiling of fill material that discharge stormwater to state waters.
Status :	Inactive
Start Date :	2012-04-30
End Date :	2013-09-05
SIC :	1794 - EXCAVATION WORK

Map Id: CP297
Direction: SW
Distance: 0.571 mi., 3013 ft.
Elevation: 50 ft.
Relative: Higher

Site Name : PHASE I DOWNTOWN UTILITIES IMPROVEMENT | PHASE I & II DOWNTOWN UTILITIES IMPROVEMENT SOUTH 9TH TO SOUTH 13TH ST TACOMA, WA 98402

Database(s) : [ALL SITES - WA, ECHO, FRS, HIST PCS ENF, HIST PCS FACILITY, ICIS, INACTIVE PCS] ***(cont.)***

Envirosite ID: 6552123
EPA ID: N/R

ALL SITES - WA ***(cont.)***

NAICS :	N/R
Program :	WATQUAL
Program ID :	WAR125823
Interaction Type :	Construction SW GP
Interaction Type Description :	General permit issued to owner/operators of construction projects that disturb 1 or more acres of land through clearing, grading, excavating, or stockpiling of fill material that discharge stormwater to state waters.
Status :	Inactive
Start Date :	2012-04-30
End Date :	2013-09-05
SIC :	N/R
NAICS :	N/R

ECHO

Facility Name :	PHASE I & II DOWNTOWN UTILITIES IMPROVEMENT
Facility Address :	SOUTH 9TH TO SOUTH 13TH ST, TACOMA, WA 98402
County :	PIERCE
Last Inspection Date :	N/R
Registry ID :	110045574455
FIPS Code :	53053
EPA Region :	10
Inspection Count :	0
Last Inspection Days :	N/R
Informal Count :	0
Last Informal Action Date :	N/R
Formal Action Count :	0
Last Formal Action Date :	N/R
Total Penalties :	0
Penalty Count :	0
Last Penalty Date :	N/R
Last Penalty Amount :	N/R
QTRS IN NC :	0
Programs IN SNC :	0
Current Compliance Status :	No Violation
Three-Year Compliance Status :	_____
Collection Method :	N/R
Reference Point :	N/R
Accuracy Meters :	99999999

Map Id: CP297
Direction: SW
Distance: 0.571 mi., 3013 ft.
Elevation: 50 ft.
Relative: Higher

Site Name : PHASE I DOWNTOWN UTILITIES IMPROVEMENT | PHASE I & II DOWNTOWN UTILITIES IMPROVEMENT SOUTH 9TH TO SOUTH 13TH ST TACOMA, WA 98402

Database(s) : [ALL SITES - WA, ECHO, FRS, HIST PCS ENF, HIST PCS FACILITY, ICIS, INACTIVE PCS] ***(cont.)***

Envirosite ID: 6552123
EPA ID: N/R

ECHO ***(cont.)***

Derived Tribes :	Puyallup Tribe of the Puyallup Reservation - .5 mile(s), Puyallup Tribe of the Puyallup Reservation - .9 mile(s), Muckleshoot Indian Tribe - 11.1 mile(s), Muckleshoot Indian Tribe - 14 mile(s), Nisqually Indian Tribe - 17 mile(s), Squaxin Island Tribe of the Squaxin Island Reservation - 21.8 mile(s), Squaxin Island Tribe of the Squaxin Island Reservation - 23.7 mile(s)
Derived HUC :	17110019
Derived WBD :	171100190301
Derived STCTY FIPS :	53053
Derived Zip :	98402
Derived CD113 :	06
Derived CB2010 :	530530616021034
MYRTK Universe :	NNN
NPDES IDs :	WAR125823
CWA Permit Types :	Minor
CWA Compliance Tracking :	Off
CWA NAICS :	N/R
CWA SICS :	1794
CWA Inspection Count :	N/R
CWA Last Inspection Days :	N/R
CWA Informal Count :	N/R
CWA Formal Action Count :	N/R
CWA Last Formal Action Date :	N/R
CWA Penalties :	N/R
CWA Last Penalty Date :	N/R
CWA Last Penalty Amount :	N/R
CWA Quarters IN NC :	0
CWA Current Compliance Status :	No Violation
CWA Current SNC Flag :	N
CWA 13 Quarters Compliance Status :	_____
CWA 13 Quarters Effluent Exceedances:	N/R
CWA Three-Year QNCR Codes :	N/R
DFR URL :	Click here for hyperlink provided by the agency.
Facility SIC :	1794
Facility NAICS :	N/R
Facility Last Inspection EPA Date :	N/R
Facility Last Inspection State Date :	N/R
Facility Last Formal Act EPA Date :	N/R
Facility Last Formal Act State Date :	N/R
Facility Last Informal Act EPA Date :	N/R
Facility Last Informal Act State Date:	N/R
Facility Federal Agency :	N/R
TRI Reporter :	N/R
Facility Imp Water Flag :	N/R
Current SNC Flag :	N
Indian County Flag :	N
Federal Flag :	N/R
US Mexico Border Flag :	N/R
Chesapeak Bay Flag :	N/R
AIR Flag :	N
NPDES Flag :	Y
SDWIS Flag :	N

Map Id: CP297
Direction: SW
Distance: 0.571 mi., 3013 ft.
Elevation: 50 ft.
Relative: Higher

Site Name : PHASE I DOWNTOWN UTILITIES IMPROVEMENT | PHASE I & II DOWNTOWN UTILITIES IMPROVEMENT SOUTH 9TH TO SOUTH 13TH ST TACOMA, WA 98402

Database(s) : [ALL SITES - WA, ECHO, FRS, HIST PCS ENF, HIST PCS FACILITY, ICIS, INACTIVE PCS] ***(cont.)***

Envirosite ID: 6552123
EPA ID: N/R

ECHO ***(cont.)***

RCRA Flag :	N
TRI Flag :	N
GHG Flag :	N
Major Flag :	N/R
Active Flag :	N/R
NAA Flag :	Y
Latitude :	47.243
Longitude :	-122.436
Last Date in Agency List :	2017-10-23

FRS

Facility Name :	PHASE I & II DOWNTOWN UTILITIES IMPROVEMENT
Facility Address :	SOUTH 9TH TO SOUTH 13TH ST, TACOMA, WA 98402
County :	PIERCE

Site Details

Registry ID :	110045574455
FRS Facility URL :	Click here for hyperlink provided by the agency.
Last Date in Agency List :	2017-12-07

Source Description

Source Description :

The NPDES module of the Compliance Information System (ICIS) tracks surface water permits issued under the Clean Water Act. Under NPDES, all facilities that discharge pollutants from any point source into waters of the United States are required to obtain a permit. The permit will likely contain limits on what can be discharged, impose monitoring and reporting requirements, and include other provisions to ensure that the discharge does not adversely affect water quality.
The WA-FSIS provides a means to query and display data maintained by the Washington Department of Ecology. This system contains key information for each facility/site that is currently, or has been, of interest to the Air Quality, Dam Safety, Hazardous Waste, Toxics Cleanup, and Water Quality Programs.

FRS Environmental Interest

Source and System ID :

ICIS - WAR125823
ICIS - WAR125958
WA-FSIS - 13400
WA-FSIS - 5406

HIST PCS ENF

Facility Name :	PHASE I DOWNTOWN UTILITIES IMPROVEMENT
Facility Address :	SOUTH 9TH TO SOUTH 13TH ST, TACOMA, WA 98402

Map Id: CP297
Direction: SW
Distance: 0.571 mi., 3013 ft.
Elevation: 50 ft.
Relative: Higher

Site Name : PHASE I DOWNTOWN UTILITIES IMPROVEMENT | PHASE I & II DOWNTOWN UTILITIES IMPROVEMENT SOUTH 9TH TO SOUTH 13TH ST TACOMA, WA 98402

Database(s) : [ALL SITES - WA, ECHO, FRS, HIST PCS ENF, HIST PCS FACILITY, ICIS, INACTIVE PCS] ***(cont.)***

Envirosite ID: 6552123
EPA ID: N/R

HIST PCS ENF ***(cont.)***

Effective Date :	2012-05-18
Expiration Date :	2012-12-31
NPDES ID :	WAR125823
FRS Facility Site ID :	3000182199
Primary Facility SIC Code :	N/R
Primary Facility SIC Description :	N/R
Current Major/Minor Status :	Minor
Facility Type Description :	Municipal or Water District
Facility Non-Government Contact Name:	N/R
Facility Non-Gov Addresses :	N/R
Total Actual Average Flow (MGD) :	N/R
Total App. Design Flow (MGD) :	N/R
Pretreat Program Required Indicator :	N/R
State Water Body :	N/R
State Water Body Name :	N/R
Tribal Land Code :	N/R
Tribal Land Name :	N/R
Contact Office Telephone Number :	N/R
Permit Non-Gov Addresses :	PO Box 73399
Permit Non-Government Contact Name :	N/R
Permit Type Description :	General Permit Covered Facility
Last Date in Agency List :	2015-01-15

HIST PCS FACILITY

Facility Name :	PHASE I DOWNTOWN UTILITIES IMPROVEMENT
Facility Address :	SOUTH 9TH TO SOUTH 13TH ST, TACOMA, WA 98402
County :	N/R

FRS Facility Site ID :	3000182199
NPDES ID :	WAR125823
Current Major/Minor Status :	Minor
Facility Type Description :	Municipal or Water District
Permit Type :	General Permit Covered Facility
Primary Facility SIC Code :	N/R
Primary Facility SIC Description :	N/R
Total Actual Average Flow (MGD) :	N/R
Total App. Design Flow (MGD) :	N/R
Pretreat Prog Req'd Indicator Description:	N/R
State Water Body Number :	N/R
State Water Body Name :	N/R
Effective Date :	2012-05-18 00:00:00
Expiration Date :	2012-12-31 00:00:00
Tribal Land Code :	N/R
Tribal Land Name :	N/R
Facility Contact Name :	N/R
Contact Number :	N/R
Contact Address :	N/R
Permit Contact Name :	N/R
Permit Contact Address :	PO Box 73399, Puyallup, WA 98373-0399
Latitude :	47.243

Map Id: CP297
Direction: SW
Distance: 0.571 mi., 3013 ft.
Elevation: 50 ft.
Relative: Higher

Site Name : PHASE I DOWNTOWN UTILITIES IMPROVEMENT | PHASE I & II DOWNTOWN UTILITIES IMPROVEMENT SOUTH 9TH TO SOUTH 13TH ST TACOMA, WA 98402

Database(s) : [ALL SITES - WA, ECHO, FRS, HIST PCS ENF, HIST PCS FACILITY, ICIS, INACTIVE PCS] ***(cont.)***

Envirosite ID: 6552123
EPA ID: N/R

HIST PCS FACILITY ***(cont.)***

Longitude :	-122.436
Last Date in Agency list :	2014-12-10

ICIS

Facility Name :	PHASE I DOWNTOWN UTILITIES IMPROVEMENT
Facility Address :	SOUTH 9TH TO SOUTH 13TH ST, TACOMA, WA 98402

Site Details

NPDES ID :	WAR125823
ICIS Facility Interest ID :	3400031522
Facility UIN :	110045574455
Facility Type Code :	Municipal or Water District
Impaired Waters :	303(D) Listed
Latitude :	47.243
Longitude :	-122.436
Last Date in Agency List :	2022-12-28

INACTIVE PCS

Issue Date :	2010-12-01
Original Issue Date :	2010-12-01
Effective Date :	2012-05-18
Expiration Date :	2012-12-31
Retirement Date :	N/R
Termination Date :	2013-09-04
Issuing Agency :	State
Agency Type :	State
Activity ID :	3400110121
External Permit Number :	WAR125823
Facility Type Indicator :	NON-POTW
Permit Type :	General Permit Covered Facility-NPDES)
Major Minor Status :	N
Permit Status :	Terminated
Total Design Flow Number :	N/R
Actual Average Flow Number :	N/R
State Water Body :	N/R
State Water Body Name :	N/R
Permit Name :	Phase I Downtown Utilities Improvement
Permit Comp Status :	Y
RNC Tracking :	Y
Master External Permit Number :	WAR125725
TMDL Interface :	N/R
EDMR Authorization :	N
Pretreatment Indicator :	N/R
Last Date in Agency List :	2022-12-28

Map Id: 298
Direction: WSW
Distance: 0.571 mi., 3017 ft.
Elevation: 226 ft.
Relative: Higher

Site Name : NAPOLEON APARTMENTS
1515 TACOMA AVE
TACOMA, WA 98402

Database(s) : [ALL SITES - WA, FRS]

Envirosite ID: 6607419
EPA ID: N/R

ALL SITES - WA

Facility Name :	Napoleon Apartments
Facility Address :	1515 TACOMA AVE, TACOMA, 98402
County :	Pierce
Facility/Site ID :	1519
Alternate Name :	N/R
Program Name :	N/R
WRIA :	10
Legislative District :	27
Congressional District :	6
Ecology Region :	SWRO
Ecology Program Phone :	(360) 407-6400
Tribal Land :	N
Latitude :	47.247834
Longitude :	-122.442849
Last Date in Agency List :	2023-01-03

Program Details

Program :	WATQUAL
Program ID :	WAR303704
Interaction Type :	Construction SW GP
Interaction Type Description :	General permit issued to owner/operators of construction projects that disturb 1 or more acres of land through clearing, grading, excavating, or stockpiling of fill material that discharge stormwater to state waters.
Status :	Active
Start Date :	2016-01-25
End Date :	N/R
SIC :	N/R
NAICS :	N/R

FRS

Facility Name :	NAPOLEON APARTMENTS
Facility Address :	1515 TACOMA AVE, TACOMA, WA 98402
County :	PIERCE

Site Details

Registry ID :	110067357354
FRS Facility URL :	Click here for hyperlink provided by the agency.
Last Date in Agency List :	2023-02-13

Source Description

Source Description :

The WA-FSIS provides a means to query and display data maintained by the Washington Department of Ecology. This system contains key information for each facility/site that is currently, or has been, of interest to the Air Quality, Dam Safety, Hazardous Waste, Toxics Cleanup, and Water Quality Programs.

Map Id: 298
Direction: WSW
Distance: 0.571 mi., 3017 ft.
Elevation: 226 ft.
Relative: Higher

Site Name : NAPOLEON APARTMENTS
1515 TACOMA AVE
TACOMA, WA 98402

Database(s) : [ALL SITES - WA, FRS] ***(cont.)***

Envirosite ID: 6607419
EPA ID: N/R

FRS ***(cont.)***

FRS Environmental Interest
Source and System ID : WA-FSIS - 1519

Map Id: CR299
Direction: ESE
Distance: 0.571 mi., 3018 ft.
Elevation: 12 ft.
Relative: Lower

Site Name : ASSOCIATED PETROLEUM PRODUCTS | Gas Station
2115 E RIVER ST | 2115 EAST RIVER ST
TACOMA | Tacoma, WA

Database(s) : [ALL SITES - WA, CSCSL NFA - WA, ENVCVN - WA, EPA UST, ERNS, FRS, HSL - WA, LUST - WA, UST - WA, VCP - WA]

Envirosite ID: 6563826
EPA ID: N/R

ALL SITES - WA

Facility Name : ASSOCIATED PETROLEUM PRODUCTS
Facility Address : 2115 E RIVER ST, TACOMA, 98421-0000
County : Pierce

Facility/Site ID : 96834847
Alternate Name : N/R
Program Name : N/R
WRIA : 10
Legislative District : 27
Congressional District : 9
Ecology Region : SWRO
Ecology Program Phone : (360) 407-7224
Tribal Land : Y
Latitude : 47.245917
Longitude : -122.415056
Last Date in Agency List : 2023-01-03

Facility/Site ID : 96834847
Alternate Name : RIVER STREET ASSOCIATES LIMITED PARTNERS
Program Name : N/R
WRIA : 10
Legislative District : 27
Congressional District : 9
Ecology Region : SWRO
Ecology Program Phone : (360) 407-7224
Tribal Land : Y
Latitude : 47.245917
Longitude : -122.415056
Last Date in Agency List : 2023-01-03

Map Id: CR299
Direction: ESE
Distance: 0.571 mi., 3018 ft.
Elevation: 12 ft.
Relative: Lower

Site Name : ASSOCIATED PETROLEUM PRODUCTS | Gas Station
2115 E RIVER ST | 2115 EAST RIVER ST
TACOMA | Tacoma, WA

Database(s) : [ALL SITES - WA, CSCSL NFA - WA, ENVCVN - WA, EPA UST, ERNS, FRS, HSL - WA, LUST - WA, UST - WA, VCP - WA] ***(cont.)***

Envirosite ID: 6563826
EPA ID: N/R

ALL SITES - WA ***(cont.)***

Program Details

Program :	TOXICS
Program ID :	N/R
Interaction Type :	LUST Facility
Interaction Type Description :	A leaking underground tank cleanup site being cleaned up with Ecology oversight or review.
Status :	Inactive
Start Date :	2002-09-18
End Date :	2011-05-19
SIC :	N/R
NAICS :	N/R

Program :	TOXICS
Program ID :	N/R
Interaction Type :	LUST Facility
Interaction Type Description :	A leaking underground tank cleanup site being cleaned up with Ecology oversight or review.
Status :	Inactive
Start Date :	2002-09-18
End Date :	2011-05-19
SIC :	N/R
NAICS :	4471 - Gasoline Stations

Program :	TOXICS
Program ID :	N/R
Interaction Type :	Voluntary Cleanup Sites
Interaction Type Description :	For a fee, Ecology staff will review an independent cleanup report(s) and provide a written decision about the adequacy of the cleanup actions taken and described in the report.
Status :	Active
Start Date :	2003-01-13
End Date :	N/R
SIC :	N/R
NAICS :	N/R

Program :	TOXICS
Program ID :	N/R
Interaction Type :	Voluntary Cleanup Sites
Interaction Type Description :	For a fee, Ecology staff will review an independent cleanup report(s) and provide a written decision about the adequacy of the cleanup actions taken and described in the report.

Map Id: CR299
Direction: ESE
Distance: 0.571 mi., 3018 ft.
Elevation: 12 ft.
Relative: Lower

Site Name : ASSOCIATED PETROLEUM PRODUCTS | Gas Station
2115 E RIVER ST | 2115 EAST RIVER ST
TACOMA | Tacoma, WA

Database(s) : [ALL SITES - WA, CSCSL NFA - WA, ENVCVN - WA, EPA UST, ERNS, FRS, HSL - WA, LUST - WA, UST - WA, VCP - WA] ***(cont.)***

Envirosite ID: 6563826
EPA ID: N/R

ALL SITES - WA ***(cont.)***

Status :	Active
Start Date :	2003-01-13
End Date :	N/R
SIC :	554 - GASOLINE SERVICE STATIONS
NAICS :	N/R
Program :	TOXICS
Program ID :	N/R
Interaction Type :	Underground Storage Tank
Interaction Type Description :	Any one or combination of tanks (including connecting underground pipes) that is used to contain regulated substances and has a tank volume of ten percent or more beneath the surface of the ground. This term does not include any of the exempt UST systems specified in WAC 173-360-110(2) or any piping connected thereto. See WAC 173-360
Status :	Active
Start Date :	1992-02-28
End Date :	N/R
SIC :	N/R
NAICS :	N/R
Program :	TOXICS
Program ID :	N/R
Interaction Type :	Underground Storage Tank
Interaction Type Description :	Any one or combination of tanks (including connecting underground pipes) that is used to contain regulated substances and has a tank volume of ten percent or more beneath the surface of the ground. This term does not include any of the exempt UST systems specified in WAC 173-360-110(2) or any piping connected thereto. See WAC 173-360
Status :	Active
Start Date :	1992-02-28
End Date :	N/R
SIC :	554 - GASOLINE SERVICE STATIONS
NAICS :	N/R

CSCSL NFA - WA

Facility Name :	ASSOCIATED PETROLEUM PRODUCTS
Facility Address :	2115 E RIVER ST, TACOMA, 98421
County :	Pierce
NFA Date :	2011-05-19
Facility Site ID :	96834847
Cleanup Site ID :	6949
Rank :	N/R
VCP :	N/R

Map Id: CR299
Direction: ESE
Distance: 0.571 mi., 3018 ft.
Elevation: 12 ft.
Relative: Lower

Site Name : ASSOCIATED PETROLEUM PRODUCTS | Gas Station
2115 E RIVER ST | 2115 EAST RIVER ST
TACOMA | Tacoma, WA

Database(s) : [ALL SITES - WA, CSCSL NFA - WA, ENVCVN - WA, EPA UST, ERNS, FRS, HSL - WA, LUST - WA, UST - WA, VCP - WA] ***(cont.)***

Envirosite ID: 6563826
EPA ID: N/R

CSCSL NFA - WA ***(cont.)***

Alternate Site Names :	INC.,RIVER STREET ASSOCIATES LIMITED PARTNERS
NFA Reason :	Voluntary Cleanup Program Review
Site Status :	NFA
Region :	Southwest
Responsible Unit :	Southwest
Latitude :	47.245917
Longitude :	-122.415056
Last Date in Agency List :	2023-02-23

Contaminants

Contaminant Name :	Petroleum-Other
Ground Water :	Remediated-Below
Surface Water :	N/R
Soil :	Remediated-Below
Sediment :	N/R
Air :	N/R
Bedrock :	N/R

ENVCVN - WA

Facility Name :	Associated Petroleum Products
Facility Address :	2115 E RIVER ST, TACOMA, 98421
County :	Pierce
Cleanup Site ID :	6949
Facility Site ID :	96834847
Site Status :	No Further Action
Alternate Site Names :	INC.,RIVER STREET ASSOCIATES LIMITED PARTNERS
NFA Date :	2011-05-19
Instrument Type :	Environmental Covenant
Tax Parcel Number :	4715010160
Active Control :	Yes
County Recording Number :	201105100175
County Recording Date :	2011-05-10
Region :	Southwest
ResponsibleUnit :	Southwest
Restrict Land Use :	Yes
Restrict Surface Water Use :	No
Restrict All Ground Water Extraction/Well Installation:	Yes
Restrict Domestic Ground Water Extraction/Well Installation:	No
Prohibit Soil Disturbance :	Yes
Prevent the Reuse or Relocation of Site Soil:	No
Restrictive Signage :	No
Restrict Shellfish and/or Finfish Harvesting:	No
Restrict Swimming and/or Beach Play :	No
Restrict Access :	No

Map Id: CR299
Direction: ESE
Distance: 0.571 mi., 3018 ft.
Elevation: 12 ft.
Relative: Lower

Site Name : ASSOCIATED PETROLEUM PRODUCTS | Gas Station
2115 E RIVER ST | 2115 EAST RIVER ST
TACOMA | Tacoma, WA

Database(s) : [ALL SITES - WA, CSCSL NFA - WA, ENVCVN - WA, EPA UST, ERNS, FRS, HSL - WA, LUST - WA, UST - WA, VCP - WA] ***(cont.)***

Envirosite ID: 6563826
EPA ID: N/R

ENVCVN - WA ***(cont.)***

Ongoing Maintenance of Remedy :	Yes
Require Educational Programs :	No
Prohibit Removal or Alteration of Existing Buildings:	No
Prohibit New Building Construction :	No
Control Stormwater :	No
Control Vapor/Gas :	No
Restrict Sediment Cap Disturbance :	No
Maintain/Protect Monitoring System :	No
Other :	No
MediaRestrictions :	Groundwater; Soil
Latitude :	47.245917
Longitude :	-122.415056
Last Date in Agency List :	2023-01-20

EPA UST

Facility Name :	ASSOCIATED PETROLEUM PRODUCTS, INC.
Facility Address :	2115 E RIVER ST, Tacoma, Washington 984211510
County :	Pierce
Facility ID :	WA96834847
Facility Status :	Open UST(s)
Open USTs :	2
Closed USTs :	1
Temporarily Out of Service USTs :	0
Date of Last Inspection :	N/R
EPA Region :	10
Tribe :	N/R
Facility ID 2 :	N/R
Latitude :	47.245917
Longitude :	-122.415056
Last Date in Agency List :	2023-01-30

Tank Details

Tank ID :	WA96834847_1-12000
Tank Status :	Open
Installation Date :	1992-03-15
Removal Date :	N/R
Capacity :	N/R
Substances :	B Unleaded Gasoline
Tank Wall Type :	N/R
Tank ID :	WA96834847_2-12000
Tank Status :	Open
Installation Date :	1992-03-15
Removal Date :	N/R
Capacity :	N/R

Map Id: CR299
Direction: ESE
Distance: 0.571 mi., 3018 ft.
Elevation: 12 ft.
Relative: Lower

Site Name : ASSOCIATED PETROLEUM PRODUCTS | Gas Station
2115 E RIVER ST | 2115 EAST RIVER ST
TACOMA | Tacoma, WA

Database(s) : [ALL SITES - WA, CSCSL NFA - WA, ENVCVN - WA, EPA UST, ERNS, FRS, HSL - WA, LUST - WA, UST - WA, VCP - WA] ***(cont.)***

Envirosite ID: 6563826
EPA ID: N/R

EPA UST ***(cont.)***

Substances :	D Diesel
Tank Wall Type :	N/R
Tank ID :	WA96834847_3
Tank Status :	Closed
Installation Date :	1964-12-31
Removal Date :	N/R
Capacity :	111
Substances :	A Leaded Gasoline
Tank Wall Type :	N/R

ERNS

Facility Address :	2115 EAST RIVER ST, TACOMA, WA
County :	PIERCE

Incident Information

Incident Date Time :	2022-04-28 21:23:00
Type of Incident :	FIXED
Incident Cause :	UNKNOWN
Incident DTG :	DISCOVERED
Incident Location :	N/R
Sequence Number :	1334680
Potential Flag :	N
Description of Incident :	CALLER STATES DIESEL FUEL WAS FOUND ON THE GROUND AT A GAS STATION THAT POSSIBLY WAS THE RESULT OF A CUSTOMER'S SPILL.
Last Date in Agency List :	2023-01-17

Incident Response Summary

Date Time Received :	2022-04-29 00:33:00
Date Time Completed :	2022-04-29 00:37:00
Call Type :	Incident
Source :	TELEPHONE
Responsible Company :	N/R
Responsible Org Type :	UNKNOWN
Responsible City :	N/R
Responsible State :	XX
Responsible Zip :	N/R

Incident Details Summary

Remedial Action :	DOE WAS NOTIFIED TO HANDLE THE CLEANUP.
Medium :	STORM DRAIN; CONCRETE
Medium Description :	WATER

Map Id: CR299
Direction: ESE
Distance: 0.571 mi., 3018 ft.
Elevation: 12 ft.
Relative: Lower

Site Name : ASSOCIATED PETROLEUM PRODUCTS | Gas Station
2115 E RIVER ST | 2115 EAST RIVER ST
TACOMA | Tacoma, WA

Database(s) : [ALL SITES - WA, CSCSL NFA - WA, ENVCVN - WA, EPA UST, ERNS, FRS, HSL - WA, LUST - WA, UST - WA, VCP - WA] ***(cont.)***

Envirosite ID: 6563826
EPA ID: N/R

ERNS ***(cont.)***

Body of Water :	STORM DRAIN
Weather Conditions :	N/R
Water Temperature :	N/R
Water Supply Contaminated :	U
Waterway Closed :	N
Waterway Description :	N/R

Additional Incident Details Summary

Actual Amount :	N/R
Actual Amount Units :	N/R
Capacity of Tank :	N/R
Capacity of Tank Units :	N/R
Continuous Release Begin Date :	N/R
Continuous Release End Date :	N/R
Continuous Release Change Date :	N/R
Continuous Release Permit :	N/R
Continuous Release Type :	N/R
Description of Tank :	N/R
Device Operational :	U
DOT Crossing Number :	N/R
DOT Regulated :	U
NPDES :	N/R
NPDES Compliance :	U
Pipeline Aboveground :	ABOVE
Pipeline Covered :	U
Pipeline Type :	N/R
Tank ID :	N/R
Tank Regulated :	U
Tank Regulated by :	N/R

Materials Involved Summary

Name of Material :	OIL: DIESEL
CAS Number :	000000-00-0
Amount of Material :	10
Unit of Measure :	GALLON(S)
UN Number :	N/R
CHRIS Code :	ODS
Reached Water :	YES
Amount in Water :	0
Unit of Measure (Reach Water) :	UNKNOWN AMOUNT

Facility Address :	2115 E. RIVER ST., TACOMA, WA
County :	PIERCE

Map Id: CR299
Direction: ESE
Distance: 0.571 mi., 3018 ft.
Elevation: 12 ft.
Relative: Lower

Site Name : ASSOCIATED PETROLEUM PRODUCTS | Gas Station
2115 E RIVER ST | 2115 EAST RIVER ST
TACOMA | Tacoma, WA

Database(s) : [ALL SITES - WA, CSCSL NFA - WA, ENVCVN - WA, EPA UST, ERNS, FRS, HSL - WA, LUST - WA, UST - WA, VCP - WA] ***(cont.)***

Envirosite ID: 6563826
EPA ID: N/R

ERNS ***(cont.)***

Incident Information

Incident Date Time :	2003-08-15 11:45:00
Type of Incident :	MOBILE
Incident Cause :	EQUIPMENT FAILURE
Incident DTG :	OCCURRED
Incident Location :	ON PORTLAND AVE.
Sequence Number :	654058
Potential Flag :	N/R
Description of Incident :	MATERIAL RELEASED FROM SADDLE BACK TRUCK DUE TO A HOLE IN THE SADDLE TANK.
Last Date in Agency List :	2015-12-23

Incident Response Summary

Date Time Received :	2003-08-15 14:55:12
Date Time Completed :	2003-08-15 15:01:19
Call Type :	Incident
Source :	TELEPHONE
Responsible Company :	PACIFIC CARGO CONTAINERS
Responsible Org Type :	PRIVATE ENTERPRISE
Responsible City :	N/R
Responsible State :	WA
Responsible Zip :	N/R

Incident Details Summary

Remedial Action :	CONTRACTOR HAS BEEN HIRED
Medium :	ASPHALT
Medium Description :	LAND
Body of Water :	N/R
Weather Conditions :	PARTLY CLOUDY
Water Temperature :	N/R
Water Supply Contaminated :	U
Waterway Closed :	N
Waterway Description :	N/R

Additional Incident Details Summary

Actual Amount :	N/R
Actual Amount Units :	N/R
Capacity of Tank :	N/R
Capacity of Tank Units :	N/R
Continuous Release Begin Date :	N/R
Continuous Release End Date :	N/R
Continuous Release Change Date :	N/R
Continuous Release Permit :	N/R
Continuous Release Type :	N/R
Description of Tank :	N/R
Device Operational :	Y

Map Id: CR299
Direction: ESE
Distance: 0.571 mi., 3018 ft.
Elevation: 12 ft.
Relative: Lower

Site Name : ASSOCIATED PETROLEUM PRODUCTS | Gas Station
2115 E RIVER ST | 2115 EAST RIVER ST
TACOMA | Tacoma, WA

Database(s) : [ALL SITES - WA, CSCSL NFA - WA, ENVCVN - WA, EPA UST, ERNS, FRS, HSL - WA, LUST - WA, UST - WA, VCP - WA] ***(cont.)***

Envirosite ID: 6563826
EPA ID: N/R

ERNS ***(cont.)***

DOT Crossing Number :	N/R
DOT Regulated :	U
NPDES :	N/R
NPDES Compliance :	U
Pipeline Aboveground :	ABOVE
Pipeline Covered :	U
Pipeline Type :	N/R
Tank ID :	N/R
Tank Regulated :	U
Tank Regulated by :	N/R

Materials Involved Summary

Name of Material :	OIL: DIESEL
CAS Number :	000000-00-0
Amount of Material :	0
Unit of Measure :	UNKNOWN AMOUNT
UN Number :	N/R
CHRIS Code :	ODS
Reached Water :	NO
Amount in Water :	N/R
Unit of Measure (Reach Water) :	N/R

Mobile Details

Vehicle Own Fuel Capacity :	UNKNOWN
Cargo Capacity :	N/R
Amount of Cargo on Board :	N/R
Hazmat Carrier :	U
Carrier Licensed :	U
Noncompliance with Hazmat :	U
Mobile Type :	OTHER
Cargo Capacity Units :	N/R
Amount of Cargo on Board Units :	N/R
Vehicle Year :	N/R
Vehicle Make :	N/R
Vehicle Model :	N/R
Vehicle Number :	A78928F
Trailer Number :	N/R

FRS

Facility Name :	ASSOCIATED PETROLEUM PRODUCTS
Facility Address :	2115 E RIVER ST, TACOMA, WA 98421-0000
County :	PIERCE

Map Id: CR299
Direction: ESE
Distance: 0.571 mi., 3018 ft.
Elevation: 12 ft.
Relative: Lower

Site Name : ASSOCIATED PETROLEUM PRODUCTS | Gas Station
2115 E RIVER ST | 2115 EAST RIVER ST
TACOMA | Tacoma, WA

Database(s) : [ALL SITES - WA, CSCSL NFA - WA, ENVCVN - WA, EPA UST, ERNS, FRS, HSL - WA, LUST - WA, UST - WA, VCP - WA] ***(cont.)***

Envirosite ID: 6563826
EPA ID: N/R

FRS ***(cont.)***

Site Details

Registry ID :	110015387589
FRS Facility URL :	Click here for hyperlink provided by the agency.
Last Date in Agency List :	2023-02-13

Source Description

Source Description :

The WA-FSIS provides a means to query and display data maintained by the Washington Department of Ecology. This system contains key information for each facility/site that is currently, or has been, of interest to the Air Quality, Dam Safety, Hazardous Waste, Toxics Cleanup, and Water Quality Programs.

FRS Environmental Interest

Source and System ID :	WA-FSIS - 96834847

HSL - WA

Facility Name :	Associated Petroleum Products
Facility Address :	2115 E RIVER ST, TACOMA, 98421
County :	Pierce

Site Details

Facility Site ID :	96834847
Cleanup Site ID :	6949
Status :	No Further Action
Site Rank :	N/R
Alternative Site Name :	INC.,RIVER STREET ASSOCIATES LIMITED PARTNERS
Region :	Southwest
Resposbile Unit :	Southwest
Institutional Control :	Yes
Current VCP :	N/R
Past VCP :	Yes
Latitude :	47.245917
Longitude :	-122.415056
Agency Hyperlink :	Click here for hyperlink provided by the agency.
Last Date in Agency List :	2023-02-28

Contaminants

Contaminant Name :	Petroleum-Other
Ground water :	Remediated-Below
Surface water :	N/R
Soil :	Remediated-Below
Sediment :	N/R

Map Id: CR299
Direction: ESE
Distance: 0.571 mi., 3018 ft.
Elevation: 12 ft.
Relative: Lower

Site Name : ASSOCIATED PETROLEUM PRODUCTS | Gas Station
2115 E RIVER ST | 2115 EAST RIVER ST
TACOMA | Tacoma, WA

Database(s) : [ALL SITES - WA, CSCSL NFA - WA, ENVCVN - WA, EPA UST, ERNS, FRS, HSL - WA, LUST - WA, UST - WA, VCP - WA] ***(cont.)***

Envirosite ID: 6563826
EPA ID: N/R

HSL - WA ***(cont.)***

Air :	N/R
Bedrock :	N/R
Facility Name :	ASSOCIATED PETROLEUM PRODUCTS
Facility Address :	2115 E River St, Tacoma, 98421-0000
County :	Pierce

Site Details

Facility Site ID :	96834847
Cleanup Site ID :	6949
Status :	No Further Action
Site Rank :	N/R
Alternative Site Name :	N/R
Region :	N/R
Resposbile Unit :	N/R
Institutional Control :	N/R
Current VCP :	N/R
Past VCP :	N/R
Latitude :	N/R
Longitude :	N/R
Agency Hyperlink :	Click here for hyperlink provided by the agency.
Last Date in Agency List :	2022-02-11

LUST - WA

Facility Name :	ASSOCIATED PETROLEUM PRODUCTS
Facility Address :	2115 E RIVER ST, TACOMA, 98421
County :	Pierce

Site Details

LUST Status Date :	2011-05-19
LUST Status Type :	LUST - NFA
Facility Site ID :	96834847
Cleanup Site ID :	6949
LUST ID :	5793
UST ID :	101590
Alternate Site Names :	INC.,RIVER STREET ASSOCIATES LIMITED PARTNERS
Release Date :	2002-09-18
Process Type :	N/R
Responsible Unit :	Southwest
Region :	Southwest
Latitude :	47.245917
Longitude :	-122.415056
Last Date in Agency List :	2023-03-20

Map Id: CR299
Direction: ESE
Distance: 0.571 mi., 3018 ft.
Elevation: 12 ft.
Relative: Lower

Site Name : ASSOCIATED PETROLEUM PRODUCTS | Gas Station
2115 E RIVER ST | 2115 EAST RIVER ST
TACOMA | Tacoma, WA

Database(s) : [ALL SITES - WA, CSCSL NFA - WA, ENVCVN - WA, EPA UST, ERNS, FRS, HSL - WA, LUST - WA, UST - WA, VCP - WA] ***(cont.)***

Envirosite ID: 6563826
EPA ID: N/R

LUST - WA ***(cont.)***

Contaminants

Contaminant Name :	Petroleum-Other
Ground Water :	Remediated-Below
Surface Water :	N/R
Soil :	Remediated-Below
Sediment :	N/R
Air :	N/R
Bedrock :	N/R

UST - WA

Facility Name :	ASSOCIATED PETROLEUM PRODUCTS, INC.
Facility Address :	2115 E RIVER ST, Tacoma, 98421
County :	Pierce
Facility Site ID :	96834847
UST Site ID :	101590
Tag Number(s) :	A3071
Responsible Unit :	Southwest
Is Active :	Yes
Latitude :	47.245917
Longitude :	-122.415056
Last Date in Agency List :	2022-12-29

Tank Details

Tank Name :	3
Tank Status :	Removed
Install Date :	1964-12-31
Tank Upgrade Date :	N/R
Tank Permanent Closure Date :	N/R
Permit Expiration Date :	N/R
Tank Material :	N/R
Tank Construction :	N/R
Tank Corrosion Protection :	N/R
Tank Manifold :	N/R
Tank Release Detection :	N/R
Tank Tightness Test :	N/R
Tank Spill Prevention :	N/R
Capacity Range :	111 TO 1,100 Gallons
Actual Capacity :	N/R
Pipe Material :	N/R
Pipe Construction :	N/R
Pipe Corrosion Protection :	N/R
Tank SFC :	N/R
Dispenser SFC :	N/R
Primary Pipe Release Detection :	N/R
Secondary Pipe Release Detection :	N/R
Pipe Pumping System :	N/R
Pipe Install Date :	N/R
Turbine Sump Construction :	N/R

Map Id: CR299
Direction: ESE
Distance: 0.571 mi., 3018 ft.
Elevation: 12 ft.
Relative: Lower

Site Name : ASSOCIATED PETROLEUM PRODUCTS | Gas Station
2115 E RIVER ST | 2115 EAST RIVER ST
TACOMA | Tacoma, WA

Database(s) : [ALL SITES - WA, CSCSL NFA - WA, ENVCVN - WA, EPA UST, ERNS, FRS, HSL - WA, LUST - WA, UST - WA, VCP - WA] ***(cont.)***

Envirosite ID: 6563826
EPA ID: N/R

UST - WA ***(cont.)***

Tank Status Date :	1996-08-06
Tank Install Date :	N/R
Tank Overfill Prevention :	N/R

Compartments Details

Compartment Number :	1
Compartment Capacity :	N/R
Substance Stored :	Leaded Gasoline
Used Substance :	N/R
Ecy Region :	N/R

Tank Details

Tank Name :	1-12000
Tank Status :	Operational
Install Date :	1992-03-15
Tank Upgrade Date :	1998-05-11
Tank Permanent Closure Date :	N/R
Permit Expiration Date :	2023-05-31
Tank Material :	Steel Clad with Corrosion Resistant Composite
Tank Construction :	Double Wall Tank
Tank Corrosion Protection :	Corrosion Resistant
Tank Manifold :	Non-Manifolded Tank
Tank Release Detection :	Interstitial Monitoring
Tank Tightness Test :	N/R
Tank Spill Prevention :	Single Wall Spill Bucket
Capacity Range :	10,000 to 19,999 Gallons
Actual Capacity :	12000
Pipe Material :	Fiberglass
Pipe Construction :	Double Wall Pipe
Pipe Corrosion Protection :	Corrosion Resistant
Tank SFC :	Rubber Boot
Dispenser SFC :	Rubber Boot
Primary Pipe Release Detection :	Automatic Line Leak Detector (ALLD)
Secondary Pipe Release Detection :	Annual Line Tightness Test (LTT)
Pipe Pumping System :	Pressurized System
Pipe Install Date :	N/R
Turbine Sump Construction :	N/R
Tank Status Date :	1996-08-06
Tank Install Date :	N/R
Tank Overfill Prevention :	Automatic Shutoff (fill pipe)

Compartments Details

Compartment Number :	1
Compartment Capacity :	8000
Substance Stored :	Unleaded Gasoline
Used Substance :	Motor Fuel for Vehicles

Map Id: CR299
Direction: ESE
Distance: 0.571 mi., 3018 ft.
Elevation: 12 ft.
Relative: Lower

Site Name : ASSOCIATED PETROLEUM PRODUCTS | Gas Station
2115 E RIVER ST | 2115 EAST RIVER ST
TACOMA | Tacoma, WA

Database(s) : [ALL SITES - WA, CSCSL NFA - WA, ENVCVN - WA, EPA UST, ERNS, FRS, HSL - WA, LUST - WA, UST - WA, VCP - WA] ***(cont.)***

Envirosite ID: 6563826
EPA ID: N/R

UST - WA ***(cont.)***

Ecy Region :	N/R
Compartment Number :	2
Compartment Capacity :	4000
Substance Stored :	Unleaded Gasoline
Used Substance :	Motor Fuel for Vehicles
Ecy Region :	N/R

Tank Details

Tank Name :	2-12000
Tank Status :	Operational
Install Date :	1992-03-15
Tank Upgrade Date :	1998-05-11
Tank Permanent Closure Date :	N/R
Permit Expiration Date :	2023-05-31
Tank Material :	Steel Clad with Corrosion Resistant Composite
Tank Construction :	Double Wall Tank
Tank Corrosion Protection :	Corrosion Resistant
Tank Manifold :	Non-Manifolded Tank
Tank Release Detection :	Interstitial Monitoring
Tank Tightness Test :	N/R
Tank Spill Prevention :	Single Wall Spill Bucket
Capacity Range :	10,000 to 19,999 Gallons
Actual Capacity :	12000
Pipe Material :	Fiberglass
Pipe Construction :	Double Wall Pipe
Pipe Corrosion Protection :	Corrosion Resistant
Tank SFC :	Rubber Boot
Dispenser SFC :	Rubber Boot
Primary Pipe Release Detection :	Automatic Line Leak Detector (ALLD)
Secondary Pipe Release Detection :	Annual Line Tightness Test (LTT)
Pipe Pumping System :	Pressurized System
Pipe Install Date :	N/R
Turbine Sump Construction :	N/R
Tank Status Date :	1996-08-06
Tank Install Date :	N/R
Tank Overfill Prevention :	Ball Float Valve (vent line)

Compartments Details

Compartment Number :	1
Compartment Capacity :	12000
Substance Stored :	Diesel
Used Substance :	Motor Fuel for Vehicles
Ecy Region :	N/R

Map Id: CR299
Direction: ESE
Distance: 0.571 mi., 3018 ft.
Elevation: 12 ft.
Relative: Lower

Site Name : ASSOCIATED PETROLEUM PRODUCTS | Gas Station
2115 E RIVER ST | 2115 EAST RIVER ST
TACOMA | Tacoma, WA

Database(s) : [ALL SITES - WA, CSCSL NFA - WA, ENVCVN - WA, EPA UST, ERNS, FRS, HSL - WA, LUST - WA, UST - WA, VCP - WA] ***(cont.)***

Envirosite ID: 6563826
EPA ID: N/R

VCP - WA

Facility Name :	ASSOCIATED PETROLEUM PRODUCTS
Facility Address :	2115 E RIVER ST, TACOMA, 98421-0000
County :	Pierce
Facility/Site ID :	96834847
Alternate Name :	N/R
Program Name :	N/R
WRIA :	10
Legislative District :	27
Congressional District :	9
Ecology Region :	SWRO
Ecology Program Phone :	(360) 407-7224
Tribal Land :	Y
Latitude :	47.245917
Longitude :	-122.415056
Last Date in Agency List :	2023-01-04
Facility/Site ID :	96834847
Alternate Name :	RIVER STREET ASSOCIATES LIMITED PARTNERS
Program Name :	N/R
WRIA :	10
Legislative District :	27
Congressional District :	9
Ecology Region :	SWRO
Ecology Program Phone :	(360) 407-7224
Tribal Land :	Y
Latitude :	47.245917
Longitude :	-122.415056
Last Date in Agency List :	2023-01-04

Program Details

Program :	TOXICS
Program ID :	N/R
Interaction Type :	Voluntary Cleanup Sites
Interaction Type Description :	For a fee, Ecology staff will review an independent cleanup report(s) and provide a written decision about the adequacy of the cleanup actions taken and described in the report.
Status :	Active
Start Date :	2003-01-13
End Date :	N/R
SIC :	N/R
NAICS :	N/R
Program :	TOXICS
Program ID :	N/R

Map Id: CR299
Direction: ESE
Distance: 0.571 mi., 3018 ft.
Elevation: 12 ft.
Relative: Lower

Site Name : ASSOCIATED PETROLEUM PRODUCTS | Gas Station
2115 E RIVER ST | 2115 EAST RIVER ST
TACOMA | Tacoma, WA

Database(s) : [ALL SITES - WA, CSCSL NFA - WA, ENVCVN - WA, EPA UST, ERNS, FRS, HSL - WA, LUST - WA, UST - WA, VCP - WA] ***(cont.)***

Envirosite ID: 6563826
EPA ID: N/R

VCP - WA ***(cont.)***

Interaction Type :	Voluntary Cleanup Sites
Interaction Type Description :	For a fee, Ecology staff will review an independent cleanup report(s) and provide a written decision about the adequacy of the cleanup actions taken and described in the report.
Status :	Active
Start Date :	2003-01-13
End Date :	N/R
SIC :	554 - GASOLINE SERVICE STATIONS
NAICS :	N/R

Map Id: CM300
Direction: W
Distance: 0.575 mi., 3039 ft.
Elevation: 252 ft.
Relative: Higher

Site Name : PIERCE COUNTY SW | TACOMA CITY GENERAL SVCS FLEET DIV SHOP1 | WA WSP CRIME LAB TACOMA
930 TACOMA AVE S POLICE GARAGE | 930 TACOMA AVE S | 930 TACOMA AVE S RM B 70
TACOMA | Tacoma, WA

Database(s) : [ALL SITES - WA, ALT FUELING, CSCSL NFA - WA, DOCKET, ECHO, EPA UST, ERNS, FRS, HSL - WA, ICIS, INACTIVE PCS, LUST - WA, PCS ENF, PCS FACILITY, RCRA_NONGEN, SCHOOLS PUBLIC, SPILLS - WA, UST - WA]

Envirosite ID: 6543538
EPA ID: N/R

ALL SITES - WA

Facility Name :	Tacoma City General Svcs Fleet Div Shop1
Facility Address :	930 TACOMA AVE S POLICE GARAGE, TACOMA, 98402
County :	Pierce
Facility/Site ID :	93195867
Alternate Name :	N/R
Program Name :	N/R
WRIA :	10
Legislative District :	27
Congressional District :	6
Ecology Region :	SWRO
Ecology Program Phone :	(360) 407-6712
Tribal Land :	N
Latitude :	47.254375
Longitude :	-122.44669

Map Id: CM300
Direction: W
Distance: 0.575 mi., 3039 ft.
Elevation: 252 ft.
Relative: Higher

Site Name : PIERCE COUNTY SW | TACOMA CITY GENERAL SVCS FLEET DIV SHOP1 | WA WSP CRIME LAB TACOMA
930 TACOMA AVE S POLICE GARAGE | 930 TACOMA AVE S | 930 TACOMA AVE S RM B 70
TACOMA | Tacoma, WA

Database(s) : [ALL SITES - WA, ALT FUELING, CSCSL NFA - WA, DOCKET, ECHO, EPA UST, ERNS, FRS, HSL - WA, ICIS, INACTIVE PCS, LUST - WA, PCS ENF, PCS FACILITY, RCRA_NONGEN, SCHOOLS PUBLIC, SPILLS - WA, UST - WA] ***(cont.)***

Envirosite ID: 6543538
EPA ID: N/R

ALL SITES - WA ***(cont.)***

Last Date in Agency List :	2023-01-03

Facility/Site ID :	93195867
Alternate Name :	N/R
Program Name :	N/R
WRIA :	10
Legislative District :	27
Congressional District :	6
Ecology Region :	SWRO
Ecology Program Phone :	(360) 407-6400
Tribal Land :	N
Latitude :	47.254375
Longitude :	-122.44669
Last Date in Agency List :	2023-01-03

Facility/Site ID :	93195867
Alternate Name :	N/R
Program Name :	N/R
WRIA :	10
Legislative District :	27
Congressional District :	6
Ecology Region :	SWRO
Ecology Program Phone :	(360) 407-6734
Tribal Land :	N
Latitude :	47.254375
Longitude :	-122.44669
Last Date in Agency List :	2023-01-03

Facility/Site ID :	93195867
Alternate Name :	N/R
Program Name :	N/R
WRIA :	10
Legislative District :	27
Congressional District :	6
Ecology Region :	SWRO
Ecology Program Phone :	(360) 407-7224
Tribal Land :	N
Latitude :	47.254375
Longitude :	-122.44669
Last Date in Agency List :	2023-01-03

Map Id: CM300
Direction: W
Distance: 0.575 mi., 3039 ft.
Elevation: 252 ft.
Relative: Higher

Site Name : PIERCE COUNTY SW | TACOMA CITY GENERAL SVCS FLEET DIV SHOP1 | WA WSP CRIME LAB TACOMA
930 TACOMA AVE S POLICE GARAGE | 930 TACOMA AVE S | 930 TACOMA AVE S RM B 70
TACOMA | Tacoma, WA

Database(s) : [ALL SITES - WA, ALT FUELING, CSCSL NFA - WA, DOCKET, ECHO, EPA UST, ERNS, FRS, HSL - WA, ICIS, INACTIVE PCS, LUST - WA, PCS ENF, PCS FACILITY, RCRA_NONGEN, SCHOOLS PUBLIC, SPILLS - WA, UST - WA] ***(cont.)***

Envirosite ID: 6543538
EPA ID: N/R

ALL SITES - WA ***(cont.)***

Program Details

Program :	WATQUAL
Program ID :	N/R
Interaction Type :	Underground Storage Tank
Interaction Type Description :	Any one or combination of tanks (including connecting underground pipes) that is used to contain regulated substances and has a tank volume of ten percent or more beneath the surface of the ground. This term does not include any of the exempt UST systems specified in WAC 173-360-110(2) or any piping connected thereto. See WAC 173-360
Status :	Inactive
Start Date :	1983-02-08
End Date :	2003-08-19
SIC :	N/R
NAICS :	N/R

Program :	WATQUAL
Program ID :	N/R
Interaction Type :	Hazardous Waste Generator
Interaction Type Description :	Facilities that generate any quantity of a dangerous waste. They may be classified as SQG, MQG, or LQG depending on hazardous waste generated for a given month.
Status :	Inactive
Start Date :	1986-10-30
End Date :	2000-12-31
SIC :	N/R
NAICS :	N/R

Program :	WATQUAL
Program ID :	N/R
Interaction Type :	LUST Facility
Interaction Type Description :	A leaking underground tank cleanup site being cleaned up with Ecology oversight or review.
Status :	Inactive
Start Date :	2000-01-13
End Date :	2000-01-13
SIC :	N/R
NAICS :	N/R

Map Id: CM300
Direction: W
Distance: 0.575 mi., 3039 ft.
Elevation: 252 ft.
Relative: Higher

Site Name : PIERCE COUNTY SW | TACOMA CITY GENERAL SVCS FLEET DIV SHOP1 | WA WSP CRIME LAB TACOMA
930 TACOMA AVE S POLICE GARAGE | 930 TACOMA AVE S | 930 TACOMA AVE S RM B 70
TACOMA | Tacoma, WA

Database(s) : [ALL SITES - WA, ALT FUELING, CSCSL NFA - WA, DOCKET, ECHO, EPA UST, ERNS, FRS, HSL - WA, ICIS, INACTIVE PCS, LUST - WA, PCS ENF, PCS FACILITY, RCRA_NONGEN, SCHOOLS PUBLIC, SPILLS - WA, UST - WA] ***(cont.)***

Envirosite ID: 6543538
EPA ID: N/R

ALL SITES - WA ***(cont.)***

Program :	WATQUAL
Program ID :	N/R
Interaction Type :	Enforcement Final
Interaction Type Description :	An Enforcement action (i.e. Penalty, Order, Notice) was finalized and issued to the respective party, indicating the enforcement action was taken. The start and end date listed in the database are both the date the action was issued to the responsible party.
Status :	Active
Start Date :	2010-08-31
End Date :	N/R
SIC :	N/R
NAICS :	N/R

Program :	WATQUAL
Program ID :	N/R
Interaction Type :	Municipal SW Phase I GP
Interaction Type Description :	General permit issued to municipalities with populations greater than 100,000 to regulate stormwater discharges from municipal stormwater collections systems to state waters.
Status :	Active
Start Date :	2007-02-16
End Date :	N/R
SIC :	N/R
NAICS :	N/R

Facility Name :	WA WSP Crime Lab Tacoma
Facility Address :	930 TACOMA AVE S RM B 70, TACOMA, 98402-2102
County :	Pierce
Facility/Site ID :	35168225
Alternate Name :	N/R
Program Name :	N/R
WRIA :	10
Legislative District :	27
Congressional District :	6
Ecology Region :	SWRO
Ecology Program Phone :	(360) 407-6734
Tribal Land :	N
Latitude :	47.2542
Longitude :	-122.44448

Map Id: CM300
Direction: W
Distance: 0.575 mi., 3039 ft.
Elevation: 252 ft.
Relative: Higher

Site Name : PIERCE COUNTY SW | TACOMA CITY GENERAL SVCS FLEET DIV SHOP1 | WA WSP CRIME LAB TACOMA
930 TACOMA AVE S POLICE GARAGE | 930 TACOMA AVE S | 930 TACOMA AVE S RM B 70
TACOMA | Tacoma, WA

Database(s) : [ALL SITES - WA, ALT FUELING, CSCSL NFA - WA, DOCKET, ECHO, EPA UST, ERNS, FRS, HSL - WA, ICIS, INACTIVE PCS, LUST - WA, PCS ENF, PCS FACILITY, RCRA_NONGEN, SCHOOLS PUBLIC, SPILLS - WA, UST - WA] ***(cont.)***

Envirosite ID: 6543538
EPA ID: N/R

ALL SITES - WA ***(cont.)***

Last Date in Agency List : 2023-01-03

Program Details
Program : HAZWASTE
Program ID : WAD988500682
Interaction Type : Hazardous Waste Generator

Interaction Type Description : Facilities that generate any quantity of a dangerous waste. They may be classified as SQG, MQG, or LQG depending on hazardous waste generated for a given month.

Status : Inactive
Start Date : 1992-02-03
End Date : 1992-10-30
SIC : N/R
NAICS : N/R

ALT FUELING

Facility Name : McChord Air Force Base
Facility Address : 930 Tacoma Ave S, Tacoma, WA 98438

ID Number : 21992
Date Last Confirmed : 2022-07-12
Status : Open: The station is open.
Station Phone : N/R
Expected Date : N/R
Groups With Access Code : Private - Government only
Access Days Time : Also accepts paying arrangement made with station manager
Cards Accepted : Wright_Exp
Date Updated : 2022-07-12 20:31:42
BD Blends : N/R
Open Date : 2003-11-15
Fuel Type : Ethanol (E85)
NG Fill Type : N/R
NG PSI : N/R
EV Level 1 EVSE Number : N/R
EV Level 2 EVSE Number : N/R
EV DC Fast Count : N/R
EV Other Information : N/R
EV Network : N/R
EV Network Website : N/R
Hydrogen Status Link : N/R
NG Vehicle Class : N/R

Map Id: CM300
Direction: W
Distance: 0.575 mi., 3039 ft.
Elevation: 252 ft.
Relative: Higher

Site Name : PIERCE COUNTY SW | TACOMA CITY GENERAL SVCS FLEET DIV SHOP1 | WA WSP CRIME LAB TACOMA
930 TACOMA AVE S POLICE GARAGE | 930 TACOMA AVE S | 930 TACOMA AVE S RM B 70
TACOMA | Tacoma, WA

Database(s) : [ALL SITES - WA, ALT FUELING, CSCSL NFA - WA, DOCKET, ECHO, EPA UST, ERNS, FRS, HSL - WA, ICIS, INACTIVE PCS, LUST - WA, PCS ENF, PCS FACILITY, RCRA_NONGEN, SCHOOLS PUBLIC, SPILLS - WA, UST - WA] ***(cont.)***

Envirosite ID: 6543538
EPA ID: N/R

ALT FUELING ***(cont.)***

LPG Primary :	N/R
E85 Blender Pump :	false
EV Connector Types :	N/R
Hydrogen is Retail :	N/R
Access Code :	private
Access Detail Code :	GOVERNMENT
Intersection Directions :	N/R
Geocode Status :	GPS
Geocode Status Description :	The location is from a real GPS readout at the station.
Owner Type :	Federal government owned
Federal Agency ID :	5
Federal Agency Name :	Department of Air Force
Facility Type :	MIL_BASE
CNG Dispenser Num :	N/R
CNG On-Site Renewable Source :	N/R
CNG Total Compression Capacity :	N/R
CNG Storage Capacity :	N/R
LNG On-Site Renewable Source :	N/R
E85 Other Ethanol Blends :	N/R
EV Pricing :	N/R
LPG Nozzle Types :	N/R
Hydrogen Pressures :	N/R
Hydrogen Standards :	N/R
CNG Fill Type :	N/R
CNG PSI :	N/R
CNG Vehicle Class :	N/R
LNG Vehicle Class :	N/R
Latitude :	47.253205
Longitude :	-122.445212
EV On-Site Renewable Source :	N/R
Last Date in Agency List :	2022-12-20

ID Number :	30353
Date Last Confirmed :	2022-07-12
Status :	Open: The station is open.
Station Phone :	N/R
Expected Date :	N/R
Groups With Access Code :	Private - Government only
Access Days Time :	Also accepts paying arrangement made with station manager
Cards Accepted :	Wright_Exp
Date Updated :	2022-07-12 20:31:42
BD Blends :	B20
Open Date :	2006-09-15
Fuel Type :	Biodiesel (B20 and above)
NG Fill Type :	N/R
NG PSI :	N/R

Map Id: CM300
Direction: W
Distance: 0.575 mi., 3039 ft.
Elevation: 252 ft.
Relative: Higher

Site Name : PIERCE COUNTY SW | TACOMA CITY GENERAL SVCS FLEET DIV SHOP1 | WA WSP CRIME LAB TACOMA
930 TACOMA AVE S POLICE GARAGE | 930 TACOMA AVE S | 930 TACOMA AVE S RM B 70
TACOMA | Tacoma, WA

Database(s) : [ALL SITES - WA, ALT FUELING, CSCSL NFA - WA, DOCKET, ECHO, EPA UST, ERNS, FRS, HSL - WA, ICIS, INACTIVE PCS, LUST - WA, PCS ENF, PCS FACILITY, RCRA_NONGEN, SCHOOLS PUBLIC, SPILLS - WA, UST - WA] ***(cont.)***

Envirosite ID: 6543538
EPA ID: N/R

ALT FUELING ***(cont.)***

EV Level 1 EVSE Number :	N/R
EV Level 2 EVSE Number :	N/R
EV DC Fast Count :	N/R
EV Other Information :	N/R
EV Network :	N/R
EV Network Website :	N/R
Hydrogen Status Link :	N/R
NG Vehicle Class :	N/R
LPG Primary :	N/R
E85 Blender Pump :	N/R
EV Connector Types :	N/R
Hydrogen is Retail :	N/R
Access Code :	private
Access Detail Code :	GOVERNMENT
Intersection Directions :	N/R
Geocode Status :	GPS
Geocode Status Description :	The location is from a real GPS readout at the station.
Owner Type :	Federal government owned
Federal Agency ID :	5
Federal Agency Name :	Department of Air Force
Facility Type :	MIL_BASE
CNG Dispenser Num :	N/R
CNG On-Site Renewable Source :	N/R
CNG Total Compression Capacity :	N/R
CNG Storage Capacity :	N/R
LNG On-Site Renewable Source :	N/R
E85 Other Ethanol Blends :	N/R
EV Pricing :	N/R
LPG Nozzle Types :	N/R
Hydrogen Pressures :	N/R
Hydrogen Standards :	N/R
CNG Fill Type :	N/R
CNG PSI :	N/R
CNG Vehicle Class :	N/R
LNG Vehicle Class :	N/R
Latitude :	47.253205
Longitude :	-122.445212
EV On-Site Renewable Source :	N/R
Last Date in Agency List :	2022-12-20
Facility Name :	Pierce County - City Building
Facility Address :	930 Tacoma Ave S, Tacoma, WA 98402
ID Number :	43809
Date Last Confirmed :	2021-12-09

Map Id: CM300
Direction: W
Distance: 0.575 mi., 3039 ft.
Elevation: 252 ft.
Relative: Higher

Site Name : PIERCE COUNTY SW | TACOMA CITY GENERAL SVCS FLEET DIV SHOP1 | WA WSP CRIME LAB TACOMA
930 TACOMA AVE S POLICE GARAGE | 930 TACOMA AVE S | 930 TACOMA AVE S RM B 70
TACOMA | Tacoma, WA

Database(s) : [ALL SITES - WA, ALT FUELING, CSCSL NFA - WA, DOCKET, ECHO, EPA UST, ERNS, FRS, HSL - WA, ICIS, INACTIVE PCS, LUST - WA, PCS ENF, PCS FACILITY, RCRA_NONGEN, SCHOOLS PUBLIC, SPILLS - WA, UST - WA] ***(cont.)***

Envirosite ID: 6543538
EPA ID: N/R

ALT FUELING ***(cont.)***

Status :	Open: The station is open.
Station Phone :	253-798-6611
Expected Date :	N/R
Groups With Access Code :	Public
Access Days Time :	24 hours daily
Cards Accepted :	N/R
Date Updated :	2022-02-10 19:42:29
BD Blends :	N/R
Open Date :	2011-12-01
Fuel Type :	Electric
NG Fill Type :	N/R
NG PSI :	N/R
EV Level 1 EVSE Number :	N/R
EV Level 2 EVSE Number :	1
EV DC Fast Count :	N/R
EV Other Information :	N/R
EV Network :	SemaCharge Network
EV Network Website :	Click here for hyperlink provided by the agency.
Hydrogen Status Link :	N/R
NG Vehicle Class :	N/R
LPG Primary :	N/R
E85 Blender Pump :	N/R
EV Connector Types :	J1772
Hydrogen is Retail :	N/R
Access Code :	public
Access Detail Code :	N/R
Intersection Directions :	Located in the jail parking lot on the corner of 9th and Yakima in downtown Tacoma.
Geocode Status :	200-9
Geocode Status Description :	Premise (building name, property name, shopping center, etc.) level accuracy.
Owner Type :	Local government owned
Federal Agency ID :	N/R
Federal Agency Name :	N/R
Facility Type :	MUNI_GOV
CNG Dispenser Num :	N/R
CNG On-Site Renewable Source :	N/R
CNG Total Compression Capacity :	N/R
CNG Storage Capacity :	N/R
LNG On-Site Renewable Source :	N/R
E85 Other Ethanol Blends :	N/R
EV Pricing :	Free
LPG Nozzle Types :	N/R

Map Id: CM300
Direction: W
Distance: 0.575 mi., 3039 ft.
Elevation: 252 ft.
Relative: Higher

Site Name : PIERCE COUNTY SW | TACOMA CITY GENERAL SVCS FLEET DIV SHOP1 | WA WSP CRIME LAB TACOMA
930 TACOMA AVE S POLICE GARAGE | 930 TACOMA AVE S | 930 TACOMA AVE S RM B 70
TACOMA | Tacoma, WA

Database(s) : [ALL SITES - WA, ALT FUELING, CSCSL NFA - WA, DOCKET, ECHO, EPA UST, ERNS, FRS, HSL - WA, ICIS, INACTIVE PCS, LUST - WA, PCS ENF, PCS FACILITY, RCRA_NONGEN, SCHOOLS PUBLIC, SPILLS - WA, UST - WA] ***(cont.)***

Envirosite ID: 6543538
EPA ID: N/R

ALT FUELING ***(cont.)***

Hydrogen Pressures :	N/R
Hydrogen Standards :	N/R
CNG Fill Type :	N/R
CNG PSI :	N/R
CNG Vehicle Class :	N/R
LNG Vehicle Class :	N/R
Latitude :	47.253668
Longitude :	-122.446141
EV On-Site Renewable Source :	N/R
Last Date in Agency List :	2022-06-25
ID Number :	61684
Date Last Confirmed :	2021-12-09
Status :	Open: The station is open.
Station Phone :	253-798-6611
Expected Date :	N/R
Groups With Access Code :	Private
Access Days Time :	Fleet use only
Cards Accepted :	N/R
Date Updated :	2022-02-10 19:42:29
BD Blends :	N/R
Open Date :	2011-12-01
Fuel Type :	Electric
NG Fill Type :	N/R
NG PSI :	N/R
EV Level 1 EVSE Number :	N/R
EV Level 2 EVSE Number :	3
EV DC Fast Count :	N/R
EV Other Information :	N/R
EV Network :	Non-Networked
EV Network Website :	N/R
Hydrogen Status Link :	N/R
NG Vehicle Class :	N/R
LPG Primary :	N/R
E85 Blender Pump :	N/R
EV Connector Types :	J1772
Hydrogen is Retail :	N/R
Access Code :	private
Access Detail Code :	N/R
Intersection Directions :	Located in the jail parking lot on the corner of 9th and Yakima in downtown Tacoma.
Geocode Status :	200-9

Map Id: CM300
Direction: W
Distance: 0.575 mi., 3039 ft.
Elevation: 252 ft.
Relative: Higher

Site Name : PIERCE COUNTY SW | TACOMA CITY GENERAL SVCS FLEET DIV SHOP1 | WA WSP CRIME LAB TACOMA
930 TACOMA AVE S POLICE GARAGE | 930 TACOMA AVE S | 930 TACOMA AVE S RM B 70
TACOMA | Tacoma, WA

Database(s) : [ALL SITES - WA, ALT FUELING, CSCSL NFA - WA, DOCKET, ECHO, EPA UST, ERNS, FRS, HSL - WA, ICIS, INACTIVE PCS, LUST - WA, PCS ENF, PCS FACILITY, RCRA_NONGEN, SCHOOLS PUBLIC, SPILLS - WA, UST - WA] ***(cont.)***

Envirosite ID: 6543538
EPA ID: N/R

ALT FUELING ***(cont.)***

Geocode Status Description :	Premise (building name, property name, shopping center, etc.) level accuracy.
Owner Type :	Local government owned
Federal Agency ID :	N/R
Federal Agency Name :	N/R
Facility Type :	MUNI_GOV
CNG Dispenser Num :	N/R
CNG On-Site Renewable Source :	N/R
CNG Total Compression Capacity :	N/R
CNG Storage Capacity :	N/R
LNG On-Site Renewable Source :	N/R
E85 Other Ethanol Blends :	N/R
EV Pricing :	N/R
LPG Nozzle Types :	N/R
Hydrogen Pressures :	N/R
Hydrogen Standards :	N/R
CNG Fill Type :	N/R
CNG PSI :	N/R
CNG Vehicle Class :	N/R
LNG Vehicle Class :	N/R
Latitude :	47.253668
Longitude :	-122.446141
EV On-Site Renewable Source :	N/R
Last Date in Agency List :	2022-06-25
Facility Name :	Pierce County - Fleet
Facility Address :	930 Tacoma Ave S, Tacoma, WA 98402
ID Number :	183493
Date Last Confirmed :	2022-03-25
Status :	Open: The station is open.
Station Phone :	888-998-2546
Expected Date :	N/R
Groups With Access Code :	Private
Access Days Time :	MON: 24 hours | TUE: 24 hours | WED: 24 hours | THU: 24 hours | FRI: 24 hours | SAT: 24 hours | SUN: 24 hours
Cards Accepted :	N/R
Date Updated :	2022-03-25 22:55:17
BD Blends :	N/R
Open Date :	2021-01-27
Fuel Type :	Electric
NG Fill Type :	N/R

Map Id: CM300
Direction: W
Distance: 0.575 mi., 3039 ft.
Elevation: 252 ft.
Relative: Higher

Site Name : PIERCE COUNTY SW | TACOMA CITY GENERAL SVCS FLEET DIV SHOP1 | WA WSP CRIME LAB TACOMA
930 TACOMA AVE S POLICE GARAGE | 930 TACOMA AVE S | 930 TACOMA AVE S RM B 70
TACOMA | Tacoma, WA

Database(s) : [ALL SITES - WA, ALT FUELING, CSCSL NFA - WA, DOCKET, ECHO, EPA UST, ERNS, FRS, HSL - WA, ICIS, INACTIVE PCS, LUST - WA, PCS ENF, PCS FACILITY, RCRA_NONGEN, SCHOOLS PUBLIC, SPILLS - WA, UST - WA] ***(cont.)***

Envirosite ID: 6543538
EPA ID: N/R

ALT FUELING ***(cont.)***

NG PSI :	N/R
EV Level 1 EVSE Number :	N/R
EV Level 2 EVSE Number :	1
EV DC Fast Count :	N/R
EV Other Information :	N/R
EV Network :	Blink Network
EV Network Website :	Click here for hyperlink provided by the agency.
Hydrogen Status Link :	N/R
NG Vehicle Class :	N/R
LPG Primary :	N/R
E85 Blender Pump :	N/R
EV Connector Types :	J1772
Hydrogen is Retail :	N/R
Access Code :	private
Access Detail Code :	N/R
Intersection Directions :	N/R
Geocode Status :	GPS
Geocode Status Description :	The location is from a real GPS readout at the station.
Owner Type :	N/R
Federal Agency ID :	N/R
Federal Agency Name :	N/R
Facility Type :	N/R
CNG Dispenser Num :	N/R
CNG On-Site Renewable Source :	N/R
CNG Total Compression Capacity :	N/R
CNG Storage Capacity :	N/R
LNG On-Site Renewable Source :	N/R
E85 Other Ethanol Blends :	N/R
EV Pricing :	Free
LPG Nozzle Types :	N/R
Hydrogen Pressures :	N/R
Hydrogen Standards :	N/R
CNG Fill Type :	N/R
CNG PSI :	N/R
CNG Vehicle Class :	N/R
LNG Vehicle Class :	N/R
Latitude :	47.255257
Longitude :	-122.446106
EV On-Site Renewable Source :	N/R
Last Date in Agency List :	2022-03-28

CSCSL NFA - WA

Facility Name :	PIERCE CO JAIL
Facility Address :	930 TACOMA AVE S POLICE GARAGE, TACOMA, 98402
County :	Pierce

Map Id: CM300
Direction: W
Distance: 0.575 mi., 3039 ft.
Elevation: 252 ft.
Relative: Higher

Site Name : PIERCE COUNTY SW | TACOMA CITY GENERAL SVCS FLEET DIV SHOP1 | WA WSP CRIME LAB TACOMA
930 TACOMA AVE S POLICE GARAGE | 930 TACOMA AVE S | 930 TACOMA AVE S RM B 70
TACOMA | Tacoma, WA

Database(s) : [ALL SITES - WA, ALT FUELING, CSCSL NFA - WA, DOCKET, ECHO, EPA UST, ERNS, FRS, HSL - WA, ICIS, INACTIVE PCS, LUST - WA, PCS ENF, PCS FACILITY, RCRA_NONGEN, SCHOOLS PUBLIC, SPILLS - WA, UST - WA] ***(cont.)***

Envirosite ID: 6543538
EPA ID: N/R

CSCSL NFA - WA ***(cont.)***

NFA Date :	2012-08-29
Facility Site ID :	93195867
Cleanup Site ID :	11103
Rank :	N/R
VCP :	N/R
Alternate Site Names :	Tacoma City General Svcs Fleet Div Shop1,TACOMA PIERCE CO BUILDING
NFA Reason :	Initial Investigation
Site Status :	NFA
Region :	Southwest
Responsible Unit :	Southwest
Latitude :	47.254375
Longitude :	-122.44669
Last Date in Agency List :	2023-02-23

Contaminants

Contaminant Name :	Benzene
Ground Water :	N/R
Surface Water :	N/R
Soil :	Below Cleanup Levels
Sediment :	N/R
Air :	N/R
Bedrock :	N/R

Contaminant Name :	Lead
Ground Water :	N/R
Surface Water :	N/R
Soil :	Below Cleanup Levels
Sediment :	N/R
Air :	N/R
Bedrock :	N/R

Contaminant Name :	Other Non-Halogenated Organics
Ground Water :	N/R
Surface Water :	N/R
Soil :	Below Cleanup Levels
Sediment :	N/R
Air :	N/R
Bedrock :	N/R

Contaminant Name :	Petroleum-Diesel
Ground Water :	N/R
Surface Water :	N/R

Map Id: CM300
Direction: W
Distance: 0.575 mi., 3039 ft.
Elevation: 252 ft.
Relative: Higher

Site Name : PIERCE COUNTY SW | TACOMA CITY GENERAL SVCS FLEET DIV SHOP1 | WA WSP CRIME LAB TACOMA
930 TACOMA AVE S POLICE GARAGE | 930 TACOMA AVE S | 930 TACOMA AVE S RM B 70
TACOMA | Tacoma, WA

Database(s) : [ALL SITES - WA, ALT FUELING, CSCSL NFA - WA, DOCKET, ECHO, EPA UST, ERNS, FRS, HSL - WA, ICIS, INACTIVE PCS, LUST - WA, PCS ENF, PCS FACILITY, RCRA_NONGEN, SCHOOLS PUBLIC, SPILLS - WA, UST - WA] ***(cont.)***

Envirosite ID: 6543538
EPA ID: N/R

CSCSL NFA - WA ***(cont.)***

Soil :	Remediated-Below
Sediment :	N/R
Air :	N/R
Bedrock :	N/R

Contaminant Name :	Petroleum-Gasoline
Ground Water :	N/R
Surface Water :	N/R
Soil :	Remediated-Below
Sediment :	N/R
Air :	N/R
Bedrock :	N/R

Contaminant Name :	Petroleum-Other
Ground Water :	N/R
Surface Water :	N/R
Soil :	Remediated-Below
Sediment :	N/R
Air :	N/R
Bedrock :	N/R

DOCKET

Facility Name :	PIERCE COUNTY SW
Facility Address :	930 TACOMA AVE S POLICE GARAGE, TACOMA, WA 98402

Site Activity Details

Enforcement Action Case Number :	10-200077085
Activity ID :	3400035586
Enforcement Action Name :	PIERCE COUNTY SW
Last Date in Agency List :	2018-03-12

Final Ordr Iss/Final Order Enter Date:	N/R
Complaint/Proposed Order Actual Date:	N/R
Final Order Issued Actual Date :	N/R
Final Order Name :	N/R

Complaint Summary

Respondent/Defendant Name :	N/R
Named in Complaint :	N/R

Map Id: CM300
Direction: W
Distance: 0.575 mi., 3039 ft.
Elevation: 252 ft.
Relative: Higher

Site Name : PIERCE COUNTY SW | TACOMA CITY GENERAL SVCS FLEET DIV SHOP1 | WA WSP CRIME LAB TACOMA
930 TACOMA AVE S POLICE GARAGE | 930 TACOMA AVE S | 930 TACOMA AVE S RM B 70
TACOMA | Tacoma, WA

Database(s) : [ALL SITES - WA, ALT FUELING, CSCSL NFA - WA, DOCKET, ECHO, EPA UST, ERNS, FRS, HSL - WA, ICIS, INACTIVE PCS, LUST - WA, PCS ENF, PCS FACILITY, RCRA_NONGEN, SCHOOLS PUBLIC, SPILLS - WA, UST - WA] ***(cont.)***

Envirosite ID: 6543538
EPA ID: N/R

DOCKET ***(cont.)***

Named in Final Order : N/R

SEP Category : N/R
SEP Description : N/R

Regional Docket Number : N/R

Standard Industrial Classification (SIC) Summary
Registry ID : 110055011080
Primary SIC : N/R
Primary NAICS : N/R

Settlement FRS ICIS Facility : N/R - N/R

Pollutants (SRS) : N/R

Admin EA Closed Actual Date : N/R
Enforcement Action Name : N/R
Enforcement Action Resolution : N/R

Violation Types : N/R

Case Law Sections : N/R N/R - N/R

Violation Penalties and Compliance Summary
Compliance Action Cost : N/R
EPA Penalty Assessed Amount : N/R
Cost Recovery Required : N/R
Cost of SEP : N/R
Cost of Complying Actions : N/R

Site Activity Details
Enforcement Action Case Number : WA-763312
Activity ID : 3600766049

Map Id: CM300
Direction: W
Distance: 0.575 mi., 3039 ft.
Elevation: 252 ft.
Relative: Higher

Site Name : PIERCE COUNTY SW | TACOMA CITY GENERAL SVCS FLEET DIV SHOP1 | WA WSP CRIME LAB TACOMA
930 TACOMA AVE S POLICE GARAGE | 930 TACOMA AVE S | 930 TACOMA AVE S RM B 70
TACOMA | Tacoma, WA

Database(s) : [ALL SITES - WA, ALT FUELING, CSCSL NFA - WA, DOCKET, ECHO, EPA UST, ERNS, FRS, HSL - WA, ICIS, INACTIVE PCS, LUST - WA, PCS ENF, PCS FACILITY, RCRA_NONGEN, SCHOOLS PUBLIC, SPILLS - WA, UST - WA] ***(cont.)***

Envirosite ID: 6543538
EPA ID: N/R

DOCKET ***(cont.)***

Enforcement Action Name :	PIERCE COUNTY SW
Last Date in Agency List :	2018-12-17
Final Ordr Iss/Final Order Enter Date:	N/R
Complaint/Proposed Order Actual Date:	N/R
Final Order Issued Actual Date :	N/R
Final Order Name :	N/R

Complaint Summary

Respondent/Defendant Name :	N/R
Named in Complaint :	N/R
Named in Final Order :	N/R
SEP Category :	N/R
SEP Description :	N/R
Regional Docket Number :	N/R

Standard Industrial Classification (SIC) Summary

Registry ID :	110055011080
Primary SIC :	N/R
Primary NAICS :	N/R
Settlement FRS ICIS Facility :	N/R - N/R
Pollutants (SRS) :	N/R
Admin EA Closed Actual Date :	2016-07-15
Enforcement Action Name :	N/R
Enforcement Action Resolution :	N/R
Violation Types :	N/R
Case Law Sections :	CWA OTHER - Violations not covered elsewhere

Map Id: CM300
Direction: W
Distance: 0.575 mi., 3039 ft.
Elevation: 252 ft.
Relative: Higher

Site Name : PIERCE COUNTY SW | TACOMA CITY GENERAL SVCS FLEET DIV SHOP1 | WA WSP CRIME LAB TACOMA
930 TACOMA AVE S POLICE GARAGE | 930 TACOMA AVE S | 930 TACOMA AVE S RM B 70
TACOMA | Tacoma, WA

Database(s) : [ALL SITES - WA, ALT FUELING, CSCSL NFA - WA, DOCKET, ECHO, EPA UST, ERNS, FRS, HSL - WA, ICIS, INACTIVE PCS, LUST - WA, PCS ENF, PCS FACILITY, RCRA_NONGEN, SCHOOLS PUBLIC, SPILLS - WA, UST - WA] ***(cont.)***

Envirosite ID: 6543538
EPA ID: N/R

DOCKET ***(cont.)***

Violation Penalties and Compliance Summary

Compliance Action Cost :	N/R
EPA Penalty Assessed Amount :	N/R
Cost Recovery Required :	N/R
Cost of SEP :	N/R
Cost of Complying Actions :	N/R

ECHO

Facility Name :	PIERCE COUNTY SW
Facility Address :	930 TACOMA AVE S POLICE GARAGE, TACOMA, WA 98402
County :	PIERCE
Last Inspection Date :	2022-03-24
Registry ID :	110055011080
FIPS Code :	53053
EPA Region :	10
Inspection Count :	1
Last Inspection Days :	255
Informal Count :	0
Last Informal Action Date :	2016-07-15
Formal Action Count :	0
Last Formal Action Date :	N/R
Total Penalties :	0
Penalty Count :	N/R
Last Penalty Date :	N/R
Last Penalty Amount :	N/R
QTRS IN NC :	12
Programs IN SNC :	1
Current Compliance Status :	Significant Violation
Three-Year Compliance Status :	SSSSSSSSSSV
Collection Method :	ADDRESS MATCHING-HOUSE NUMBER
Reference Point :	CENTER OF A FACILITY OR STATION
Accuracy Meters :	30
Derived Tribes :	Puyallup Tribe of the Puyallup Reservation - 1.2 mile(s), Puyallup Tribe of the Puyallup Reservation - 1.5 mile(s), Muckleshoot Indian Tribe - 11.3 mile(s), Muckleshoot Indian Tribe - 14.3 mile(s), Nisqually Indian Tribe - 17.4 mile(s), Squaxin Island Tribe of the Squaxin Island Reservation - 21.5 mile(s), Squaxin Island Tribe of the Squaxin Island Reservation - 23.4 mile(s)
Derived HUC :	17110019
Derived WBD :	171100190301
Derived STCTY FIPS :	53053
Derived Zip :	98402

Map Id: CM300
Direction: W
Distance: 0.575 mi., 3039 ft.
Elevation: 252 ft.
Relative: Higher

Site Name : PIERCE COUNTY SW | TACOMA CITY GENERAL SVCS FLEET DIV SHOP1 | WA WSP CRIME LAB TACOMA
930 TACOMA AVE S POLICE GARAGE | 930 TACOMA AVE S | 930 TACOMA AVE S RM B 70
TACOMA | Tacoma, WA

Database(s) : [ALL SITES - WA, ALT FUELING, CSCSL NFA - WA, DOCKET, ECHO, EPA UST, ERNS, FRS, HSL - WA, ICIS, INACTIVE PCS, LUST - WA, PCS ENF, PCS FACILITY, RCRA_NONGEN, SCHOOLS PUBLIC, SPILLS - WA, UST - WA] ***(cont.)***

Envirosite ID: 6543538
EPA ID: N/R

ECHO ***(cont.)***

Derived CD113 :	06
Derived CB2010 :	530530614002000
MYRTK Universe :	NNN
NPDES IDs :	WAR044002
CWA Permit Types :	Minor
CWA Compliance Tracking :	On
CWA NAICS :	N/R
CWA SICS :	N/R
CWA Inspection Count :	1
CWA Last Inspection Days :	3853
CWA Informal Count :	N/R
CWA Formal Action Count :	N/R
CWA Last Formal Action Date :	N/R
CWA Penalties :	N/R
CWA Last Penalty Date :	N/R
CWA Last Penalty Amount :	N/R
CWA Quarters IN NC :	12
CWA Current Compliance Status :	Compliance/Permit Schedule - Reporting
CWA Current SNC Flag :	Y
CWA 13 Quarters Compliance Status :	SSSSSSSSSSSSV
CWA 13 Quarters Effluent Exceedances:	N/R
CWA Three-Year QNCR Codes :	N/R
DFR URL :	Click here for hyperlink provided by the agency.
Facility SIC :	N/R
Facility NAICS :	N/R
Facility Last Inspection EPA Date :	2012-05-16
Facility Last Inspection State Date :	2022-03-24
Facility Last Formal Act EPA Date :	N/R
Facility Last Formal Act State Date :	N/R
Facility Last Informal Act EPA Date :	2012-12-18
Facility Last Informal Act State Date:	2016-07-15
Facility Federal Agency :	N/R
TRI Reporter :	N/R
Facility Imp Water Flag :	Y
Current SNC Flag :	N
Indian County Flag :	N
Federal Flag :	N/R
US Mexico Border Flag :	N/R
Chesapeak Bay Flag :	N/R
AIR Flag :	N
NPDES Flag :	Y
SDWIS Flag :	N
RCRA Flag :	N
TRI Flag :	N
GHG Flag :	N
Major Flag :	N/R
Active Flag :	Y

Map Id: CM300
Direction: W
Distance: 0.575 mi., 3039 ft.
Elevation: 252 ft.
Relative: Higher

Site Name : PIERCE COUNTY SW | TACOMA CITY GENERAL SVCS FLEET DIV SHOP1 | WA WSP CRIME LAB TACOMA
930 TACOMA AVE S POLICE GARAGE | 930 TACOMA AVE S | 930 TACOMA AVE S RM B 70
TACOMA | Tacoma, WA

Database(s) : [ALL SITES - WA, ALT FUELING, CSCSL NFA - WA, DOCKET, ECHO, EPA UST, ERNS, FRS, HSL - WA, ICIS, INACTIVE PCS, LUST - WA, PCS ENF, PCS FACILITY, RCRA_NONGEN, SCHOOLS PUBLIC, SPILLS - WA, UST - WA] ***(cont.)***

Envirosite ID: 6543538
EPA ID: N/R

ECHO ***(cont.)***

NAA Flag :	N
Latitude :	47.25292
Longitude :	-122.44448
Last Date in Agency List :	2023-01-16
Facility Name :	TACOMA CITY GENERAL SVCS FLEET DIV SHOP1
Facility Address :	930 TACOMA AVE S POLICE GARAGE, TACOMA, WA 98402
County :	PIERCE
Last Inspection Date :	N/R
Registry ID :	110005340167
FIPS Code :	53053
EPA Region :	10
Inspection Count :	0
Last Inspection Days :	N/R
Informal Count :	0
Last Informal Action Date :	N/R
Formal Action Count :	0
Last Formal Action Date :	N/R
Total Penalties :	0
Penalty Count :	N/R
Last Penalty Date :	N/R
Last Penalty Amount :	N/R
QTRS IN NC :	0
Programs IN SNC :	0
Current Compliance Status :	No Violation Identified
Three-Year Compliance Status :	_____
Collection Method :	ADDRESS MATCHING-HOUSE NUMBER
Reference Point :	CENTER OF A FACILITY OR STATION
Accuracy Meters :	30
Derived Tribes :	Puyallup Tribe of the Puyallup Reservation - 1.2 mile(s), Puyallup Tribe of the Puyallup Reservation - 1.5 mile(s), Muckleshoot Indian Tribe - 11.3 mile(s), Muckleshoot Indian Tribe - 14.3 mile(s), Nisqually Indian Tribe - 17.4 mile(s), Squaxin Island Tribe of the Squaxin Island Reservation - 21.5 mile(s), Squaxin Island Tribe of the Squaxin Island Reservation - 23.4 mile(s)
Derived HUC :	17110019
Derived WBD :	171100190301
Derived STCTY FIPS :	53053
Derived Zip :	98402
Derived CD113 :	06
Derived CB2010 :	530530614002000
MYRTK Universe :	NNN

Map Id: CM300
Direction: W
Distance: 0.575 mi., 3039 ft.
Elevation: 252 ft.
Relative: Higher

Site Name : PIERCE COUNTY SW | TACOMA CITY GENERAL SVCS FLEET DIV SHOP1 | WA WSP CRIME LAB TACOMA
930 TACOMA AVE S POLICE GARAGE | 930 TACOMA AVE S | 930 TACOMA AVE S RM B 70
TACOMA | Tacoma, WA

Database(s) : [ALL SITES - WA, ALT FUELING, CSCSL NFA - WA, DOCKET, ECHO, EPA UST, ERNS, FRS, HSL - WA, ICIS, INACTIVE PCS, LUST - WA, PCS ENF, PCS FACILITY, RCRA_NONGEN, SCHOOLS PUBLIC, SPILLS - WA, UST - WA] ***(cont.)***

Envirosite ID: 6543538
EPA ID: N/R

ECHO ***(cont.)***

NPDES IDs :	N/R
CWA Permit Types :	N/R
CWA Compliance Tracking :	N/R
CWA NAICS :	N/R
CWA SICS :	N/R
CWA Inspection Count :	N/R
CWA Last Inspection Days :	N/R
CWA Informal Count :	N/R
CWA Formal Action Count :	N/R
CWA Last Formal Action Date :	N/R
CWA Penalties :	N/R
CWA Last Penalty Date :	N/R
CWA Last Penalty Amount :	N/R
CWA Quarters IN NC :	N/R
CWA Current Compliance Status :	N/R
CWA Current SNC Flag :	N
CWA 13 Quarters Compliance Status :	N/R
CWA 13 Quarters Effluent Exceedances:	N/R
CWA Three-Year QNCR Codes :	N/R
DFR URL :	Click here for hyperlink provided by the agency.
Facility SIC :	N/R
Facility NAICS :	92119 - Other General Government Support
Facility Last Inspection EPA Date :	N/R
Facility Last Inspection State Date :	N/R
Facility Last Formal Act EPA Date :	N/R
Facility Last Formal Act State Date :	N/R
Facility Last Informal Act EPA Date :	N/R
Facility Last Informal Act State Date:	N/R
Facility Federal Agency :	N/R
TRI Reporter :	N/R
Facility Imp Water Flag :	N/R
Current SNC Flag :	N
Indian County Flag :	N
Federal Flag :	N/R
US Mexico Border Flag :	N/R
Chesapeak Bay Flag :	N/R
AIR Flag :	N
NPDES Flag :	N
SDWIS Flag :	N
RCRA Flag :	Y
TRI Flag :	N
GHG Flag :	N
Major Flag :	N/R
Active Flag :	N/R
NAA Flag :	N
Latitude :	47.25292
Longitude :	-122.44448

Map Id: CM300
Direction: W
Distance: 0.575 mi., 3039 ft.
Elevation: 252 ft.
Relative: Higher

Site Name : PIERCE COUNTY SW | TACOMA CITY GENERAL SVCS FLEET DIV SHOP1 | WA WSP CRIME LAB TACOMA
930 TACOMA AVE S POLICE GARAGE | 930 TACOMA AVE S | 930 TACOMA AVE S RM B 70
TACOMA | Tacoma, WA

Database(s) : [ALL SITES - WA, ALT FUELING, CSCSL NFA - WA, DOCKET, ECHO, EPA UST, ERNS, FRS, HSL - WA, ICIS, INACTIVE PCS, LUST - WA, PCS ENF, PCS FACILITY, RCRA_NONGEN, SCHOOLS PUBLIC, SPILLS - WA, UST - WA] ***(cont.)***

Envirosite ID: 6543538
EPA ID: N/R

ECHO ***(cont.)***

Last Date in Agency List :	2023-01-16
Facility Name :	WA WSP CRIME LAB TACOMA
Facility Address :	930 TACOMA AVE S RM B 70, TACOMA, WA 98402
County :	PIERCE
Last Inspection Date :	N/R
Registry ID :	110005371668
FIPS Code :	53053
EPA Region :	10
Inspection Count :	0
Last Inspection Days :	N/R
Informal Count :	0
Last Informal Action Date :	N/R
Formal Action Count :	0
Last Formal Action Date :	N/R
Total Penalties :	0
Penalty Count :	N/R
Last Penalty Date :	N/R
Last Penalty Amount :	N/R
QTRS IN NC :	0
Programs IN SNC :	0
Current Compliance Status :	No Violation Identified
Three-Year Compliance Status :	_____
Collection Method :	ADDRESS MATCHING-HOUSE NUMBER
Reference Point :	CENTER OF A FACILITY OR STATION
Accuracy Meters :	30
Derived Tribes :	Puyallup Tribe of the Puyallup Reservation - 1.2 mile(s), Puyallup Tribe of the Puyallup Reservation - 1.5 mile(s), Muckleshoot Indian Tribe - 11.3 mile(s), Muckleshoot Indian Tribe - 14.3 mile(s), Nisqually Indian Tribe - 17.4 mile(s), Squaxin Island Tribe of the Squaxin Island Reservation - 21.5 mile(s), Squaxin Island Tribe of the Squaxin Island Reservation - 23.4 mile(s)
Derived HUC :	17110019
Derived WBD :	171100190301
Derived STCTY FIPS :	53053
Derived Zip :	98402
Derived CD113 :	06
Derived CB2010 :	530530614002000
MYRTK Universe :	NNN
NPDES IDs :	N/R
CWA Permit Types :	N/R
CWA Compliance Tracking :	N/R

Map Id: CM300
Direction: W
Distance: 0.575 mi., 3039 ft.
Elevation: 252 ft.
Relative: Higher

Site Name : PIERCE COUNTY SW | TACOMA CITY GENERAL SVCS FLEET DIV SHOP1 | WA WSP CRIME LAB TACOMA
930 TACOMA AVE S POLICE GARAGE | 930 TACOMA AVE S | 930 TACOMA AVE S RM B 70
TACOMA | Tacoma, WA

Database(s) : [ALL SITES - WA, ALT FUELING, CSCSL NFA - WA, DOCKET, ECHO, EPA UST, ERNS, FRS, HSL - WA, ICIS, INACTIVE PCS, LUST - WA, PCS ENF, PCS FACILITY, RCRA_NONGEN, SCHOOLS PUBLIC, SPILLS - WA, UST - WA] ***(cont.)***

Envirosite ID: 6543538
EPA ID: N/R

ECHO ***(cont.)***

CWA NAICS :	N/R
CWA SICS :	N/R
CWA Inspection Count :	N/R
CWA Last Inspection Days :	N/R
CWA Informal Count :	N/R
CWA Formal Action Count :	N/R
CWA Last Formal Action Date :	N/R
CWA Penalties :	N/R
CWA Last Penalty Date :	N/R
CWA Last Penalty Amount :	N/R
CWA Quarters IN NC :	N/R
CWA Current Compliance Status :	N/R
CWA Current SNC Flag :	N
CWA 13 Quarters Compliance Status :	N/R
CWA 13 Quarters Effluent Exceedances:	N/R
CWA Three-Year QNCR Codes :	N/R
DFR URL :	Click here for hyperlink provided by the agency.
Facility SIC :	N/R
Facility NAICS :	54138 - Testing Laboratories
Facility Last Inspection EPA Date :	N/R
Facility Last Inspection State Date :	N/R
Facility Last Formal Act EPA Date :	N/R
Facility Last Formal Act State Date :	N/R
Facility Last Informal Act EPA Date :	N/R
Facility Last Informal Act State Date:	N/R
Facility Federal Agency :	N/R
TRI Reporter :	N/R
Facility Imp Water Flag :	N/R
Current SNC Flag :	N
Indian County Flag :	N
Federal Flag :	N/R
US Mexico Border Flag :	N/R
Chesapeak Bay Flag :	N/R
AIR Flag :	N
NPDES Flag :	N
SDWIS Flag :	N
RCRA Flag :	Y
TRI Flag :	N
GHG Flag :	N
Major Flag :	N/R
Active Flag :	N/R
NAA Flag :	N
Latitude :	47.25292
Longitude :	-122.44448
Last Date in Agency List :	2023-01-16

Map Id: CM300
Direction: W
Distance: 0.575 mi., 3039 ft.
Elevation: 252 ft.
Relative: Higher

Site Name : PIERCE COUNTY SW | TACOMA CITY GENERAL SVCS FLEET DIV SHOP1 | WA WSP CRIME LAB TACOMA
930 TACOMA AVE S POLICE GARAGE | 930 TACOMA AVE S | 930 TACOMA AVE S RM B 70
TACOMA | Tacoma, WA

Database(s) : [ALL SITES - WA, ALT FUELING, CSCSL NFA - WA, DOCKET, ECHO, EPA UST, ERNS, FRS, HSL - WA, ICIS, INACTIVE PCS, LUST - WA, PCS ENF, PCS FACILITY, RCRA_NONGEN, SCHOOLS PUBLIC, SPILLS - WA, UST - WA] ***(cont.)***

Envirosite ID: 6543538
EPA ID: N/R

EPA UST

Facility Name :	EQUIPMENT RENTAL SHOP
Facility Address :	930 TACOMA AVE S, Tacoma, Washington 984022102
County :	Pierce
Facility ID :	WA1381
Facility Status :	Closed UST(s)
Open USTs :	0
Closed USTs :	3
Temporarily Out of Service USTs :	0
Date of Last Inspection :	N/R
EPA Region :	10
Tribe :	N/R
Facility ID 2 :	N/R
Latitude :	47.25368
Longitude :	-122.44532
Last Date in Agency List :	2023-01-30

Tank Details

Tank ID :	WA1381_1
Tank Status :	Closed
Installation Date :	1984-01-01
Removal Date :	N/R
Capacity :	N/R
Substances :	B Unleaded Gasoline
Tank Wall Type :	N/R
Tank ID :	WA1381_2
Tank Status :	Closed
Installation Date :	1984-01-01
Removal Date :	N/R
Capacity :	N/R
Substances :	B Unleaded Gasoline
Tank Wall Type :	N/R
Tank ID :	WA1381_3
Tank Status :	Closed
Installation Date :	1986-01-01
Removal Date :	N/R
Capacity :	111
Substances :	G Used Oil/Waste Oil
Tank Wall Type :	N/R

Map Id: CM300
Direction: W
Distance: 0.575 mi., 3039 ft.
Elevation: 252 ft.
Relative: Higher

Site Name : PIERCE COUNTY SW | TACOMA CITY GENERAL SVCS FLEET DIV SHOP1 | WA WSP CRIME LAB TACOMA
930 TACOMA AVE S POLICE GARAGE | 930 TACOMA AVE S | 930 TACOMA AVE S RM B 70
TACOMA | Tacoma, WA

Database(s) : [ALL SITES - WA, ALT FUELING, CSCSL NFA - WA, DOCKET, ECHO, EPA UST, ERNS, FRS, HSL - WA, ICIS, INACTIVE PCS, LUST - WA, PCS ENF, PCS FACILITY, RCRA_NONGEN, SCHOOLS PUBLIC, SPILLS - WA, UST - WA] ***(cont.)***

Envirosite ID: 6543538
EPA ID: N/R

EPA UST ***(cont.)***

Facility Name :	TACOMA PIERCE CO BUILDING
Facility Address :	930 TACOMA AVE S, Tacoma, Washington 98402
County :	Pierce
Facility ID :	WA93195867
Facility Status :	Closed UST(s)
Open USTs :	0
Closed USTs :	1
Temporarily Out of Service USTs :	0
Date of Last Inspection :	N/R
EPA Region :	10
Tribe :	N/R
Facility ID 2 :	N/R
Latitude :	47.254375
Longitude :	-122.44669
Last Date in Agency List :	2023-01-30

Tank Details

Tank ID :	WA93195867_4
Tank Status :	Closed
Installation Date :	1983-02-08
Removal Date :	N/R
Capacity :	2001
Substances :	D Diesel
Tank Wall Type :	N/R

ERNS

Facility Address :	930 TACOMA AVE SOUTH, TACOMA, WA
County :	PIERCE

Incident Information

Incident Date Time :	2016-05-10 12:30:00
Type of Incident :	MOBILE
Incident Cause :	EQUIPMENT FAILURE
Incident DTG :	OCCURRED
Incident Location :	N/R
Sequence Number :	1147414
Potential Flag :	N
Description of Incident :	CALLER REPORTED A DELIVERY TRUCKS SADDLE TANK STARTED LEAKING.
Last Date in Agency List :	2016-10-05

Map Id: CM300
Direction: W
Distance: 0.575 mi., 3039 ft.
Elevation: 252 ft.
Relative: Higher

Site Name : PIERCE COUNTY SW | TACOMA CITY GENERAL SVCS FLEET DIV SHOP1 | WA WSP CRIME LAB TACOMA
930 TACOMA AVE S POLICE GARAGE | 930 TACOMA AVE S | 930 TACOMA AVE S RM B 70
TACOMA | Tacoma, WA

Database(s) : [ALL SITES - WA, ALT FUELING, CSCSL NFA - WA, DOCKET, ECHO, EPA UST, ERNS, FRS, HSL - WA, ICIS, INACTIVE PCS, LUST - WA, PCS ENF, PCS FACILITY, RCRA_NONGEN, SCHOOLS PUBLIC, SPILLS - WA, UST - WA] ***(cont.)***

Envirosite ID: 6543538
EPA ID: N/R

ERNS ***(cont.)***

Incident Response Summary

Date Time Received :	2016-05-10 18:17:00
Date Time Completed :	2016-05-10 18:20:00
Call Type :	Incident
Source :	TELEPHONE
Responsible Company :	N/R
Responsible Org Type :	UNKNOWN
Responsible City :	N/R
Responsible State :	XX
Responsible Zip :	N/R

Incident Details Summary

Remedial Action :	ABSORBENTS APPLIED
Medium :	N/R
Medium Description :	LAND
Body of Water :	N/R
Weather Conditions :	PARTLY CLOUDY
Water Temperature :	N/R
Water Supply Contaminated :	U
Waterway Closed :	N
Waterway Description :	N/R

Additional Incident Details Summary

Actual Amount :	N/R
Actual Amount Units :	N/R
Capacity of Tank :	N/R
Capacity of Tank Units :	N/R
Continuous Release Begin Date :	N/R
Continuous Release End Date :	N/R
Continuous Release Change Date :	N/R
Continuous Release Permit :	N/R
Continuous Release Type :	N/R
Description of Tank :	N/R
Device Operational :	U
DOT Crossing Number :	N/R
DOT Regulated :	U
NPDES :	N/R
NPDES Compliance :	U
Pipeline Aboveground :	ABOVE
Pipeline Covered :	U
Pipeline Type :	N/R
Tank ID :	N/R
Tank Regulated :	U

Map Id: CM300
Direction: W
Distance: 0.575 mi., 3039 ft.
Elevation: 252 ft.
Relative: Higher

Site Name : PIERCE COUNTY SW | TACOMA CITY GENERAL SVCS FLEET DIV SHOP1 | WA WSP CRIME LAB TACOMA
930 TACOMA AVE S POLICE GARAGE | 930 TACOMA AVE S | 930 TACOMA AVE S RM B 70
TACOMA | Tacoma, WA

Database(s) : [ALL SITES - WA, ALT FUELING, CSCSL NFA - WA, DOCKET, ECHO, EPA UST, ERNS, FRS, HSL - WA, ICIS, INACTIVE PCS, LUST - WA, PCS ENF, PCS FACILITY, RCRA_NONGEN, SCHOOLS PUBLIC, SPILLS - WA, UST - WA] ***(cont.)***

Envirosite ID: 6543538
EPA ID: N/R

ERNS ***(cont.)***

Tank Regulated by : N/R

Materials Involved Summary

Name of Material :	OIL, FUEL: NO. 1-D
CAS Number :	000000-00-0
Amount of Material :	2
Unit of Measure :	QUART(S)
UN Number :	N/R
CHRIS Code :	OOD
Reached Water :	NO
Amount in Water :	N/R
Unit of Measure (Reach Water) :	N/R

Mobile Details

Vehicle Own Fuel Capacity :	N/R
Cargo Capacity :	N/R
Amount of Cargo on Board :	N/R
Hazmat Carrier :	U
Carrier Licensed :	U
Noncompliance with Hazmat :	U
Mobile Type :	OTHER
Cargo Capacity Units :	N/R
Amount of Cargo on Board Units :	N/R
Vehicle Year :	N/R
Vehicle Make :	N/R
Vehicle Model :	N/R
Vehicle Number :	UNKNOWN
Trailer Number :	N/R

FRS

Facility Name :	PIERCE COUNTY SW
Facility Address :	930 TACOMA AVE S POLICE GARAGE, TACOMA, WA 98402
County :	PIERCE

Site Details

Registry ID :	110055011080
FRS Facility URL :	Click here for hyperlink provided by the agency.
Last Date in Agency List :	2023-02-13

Map Id: CM300
Direction: W
Distance: 0.575 mi., 3039 ft.
Elevation: 252 ft.
Relative: Higher

Site Name : PIERCE COUNTY SW | TACOMA CITY GENERAL SVCS FLEET DIV SHOP1 | WA WSP CRIME LAB TACOMA
930 TACOMA AVE S POLICE GARAGE | 930 TACOMA AVE S | 930 TACOMA AVE S RM B 70
TACOMA | Tacoma, WA

Database(s) : [ALL SITES - WA, ALT FUELING, CSCSL NFA - WA, DOCKET, ECHO, EPA UST, ERNS, FRS, HSL - WA, ICIS, INACTIVE PCS, LUST - WA, PCS ENF, PCS FACILITY, RCRA_NONGEN, SCHOOLS PUBLIC, SPILLS - WA, UST - WA] ***(cont.)***

Envirosite ID: 6543538
EPA ID: N/R

FRS ***(cont.)***

Source Description

Source Description :

The NPDES module of the Compliance Information System (ICIS) tracks surface water permits issued under the Clean Water Act. Under NPDES, all facilities that discharge pollutants from any point source into waters of the United States are required to obtain a permit. The permit will likely contain limits on what can be discharged, impose monitoring and reporting requirements, and include other provisions to ensure that the discharge does not adversely affect water quality.

FRS Environmental Interest

Source and System ID :	ICIS - WAR044002
Facility Name :	TACOMA CITY GENERAL SVCS FLEET DIV SHOP1
Facility Address :	930 TACOMA AVE S POLICE GARAGE, TACOMA, WA 98402-2105
County :	PIERCE

Site Details

Registry ID :	110005340167
FRS Facility URL :	Click here for hyperlink provided by the agency.
Last Date in Agency List :	2023-02-13

Source Description

Source Description :

RCRAInfo is EPA's comprehensive information system that supports the Resource Conservation and Recovery Act (RCRA) of 1976 and the Hazardous and Solid Waste Amendments (HSWA) of 1984 through the tracking of events and activities related to facilities that generate, transport, and treat, store, or dispose of hazardous waste. RCRAInfo allows RCRA program staff to track the notification, permit, compliance, and corrective action activities required under RCRA. RCRAInfo also supports generation of the National Hazardous Waste Biennial Report. All generators and treatment, storage, and disposal facilities who handle hazardous waste are required to report to the EPA Administrator at least once every two years to support creation of the Biennial Report.
The WA-FSIS provides a means to query and display data maintained by the Washington Department of Ecology. This system contains key information for each facility/site that is currently, or has been, of interest to the Air Quality, Dam Safety, Hazardous Waste, Toxics Cleanup, and Water Quality Programs.

Map Id: CM300
Direction: W
Distance: 0.575 mi., 3039 ft.
Elevation: 252 ft.
Relative: Higher

Site Name : PIERCE COUNTY SW | TACOMA CITY GENERAL SVCS FLEET DIV SHOP1 | WA WSP CRIME LAB TACOMA
930 TACOMA AVE S POLICE GARAGE | 930 TACOMA AVE S | 930 TACOMA AVE S RM B 70
TACOMA | Tacoma, WA

Database(s) : [ALL SITES - WA, ALT FUELING, CSCSL NFA - WA, DOCKET, ECHO, EPA UST, ERNS, FRS, HSL - WA, ICIS, INACTIVE PCS, LUST - WA, PCS ENF, PCS FACILITY, RCRA_NONGEN, SCHOOLS PUBLIC, SPILLS - WA, UST - WA] ***(cont.)***

Envirosite ID: 6543538
EPA ID: N/R

FRS ***(cont.)***

FRS Environmental Interest
Source and System ID : RCRAINFO - WAD981760697
WA-FSIS - 93195867

Facility Name : WA WSP CRIME LAB TACOMA
Facility Address : 930 TACOMA AVE S RM B 70, TACOMA, WA 98402
County : PIERCE

Site Details
Registry ID : 110005371668
FRS Facility URL : Click here for hyperlink provided by the agency.
Last Date in Agency List : 2023-02-13

Source Description

Source Description :

RCRAInfo is EPA's comprehensive information system that supports the Resource Conservation and Recovery Act (RCRA) of 1976 and the Hazardous and Solid Waste Amendments (HSWA) of 1984 through the tracking of events and activities related to facilities that generate, transport, and treat, store, or dispose of hazardous waste. RCRAInfo allows RCRA program staff to track the notification, permit, compliance, and corrective action activities required under RCRA. RCRAInfo also supports generation of the National Hazardous Waste Biennial Report. All generators and treatment, storage, and disposal facilities who handle hazardous waste are required to report to the EPA Administrator at least once every two years to support creation of the Biennial Report.

FRS Environmental Interest
Source and System ID : RCRAINFO - WAD988500682

HSL - WA

Facility Name : Pierce Co Jail
Facility Address : 930 TACOMA AVE S POLICE GARAGE, TACOMA, 98402
County : Pierce

Site Details
Facility Site ID : 93195867
Cleanup Site ID : 11103
Status : No Further Action

Map Id: CM300
Direction: W
Distance: 0.575 mi., 3039 ft.
Elevation: 252 ft.
Relative: Higher

Site Name : PIERCE COUNTY SW | TACOMA CITY GENERAL SVCS FLEET DIV SHOP1 | WA WSP CRIME LAB TACOMA
930 TACOMA AVE S POLICE GARAGE | 930 TACOMA AVE S | 930 TACOMA AVE S RM B 70
TACOMA | Tacoma, WA

Database(s) : [ALL SITES - WA, ALT FUELING, CSCSL NFA - WA, DOCKET, ECHO, EPA UST, ERNS, FRS, HSL - WA, ICIS, INACTIVE PCS, LUST - WA, PCS ENF, PCS FACILITY, RCRA_NONGEN, SCHOOLS PUBLIC, SPILLS - WA, UST - WA] ***(cont.)***

Envirosite ID: 6543538
EPA ID: N/R

HSL - WA ***(cont.)***

Site Rank :	N/R
Alternative Site Name :	Tacoma City General Svcs Fleet Div Shop1,TACOMA PIERCE CO BUILDING
Region :	Southwest
Resposbile Unit :	Southwest
Institutional Control :	N/R
Current VCP :	N/R
Past VCP :	N/R
Latitude :	47.2543747709365
Longitude :	-122.446690140476
Agency Hyperlink :	Click here for hyperlink provided by the agency.
Last Date in Agency List :	2023-02-28

Contaminants

Contaminant Name :	Benzene
Ground water :	N/R
Surface water :	N/R
Soil :	Below Cleanup Levels
Sediment :	N/R
Air :	N/R
Bedrock :	N/R

Contaminant Name :	Lead
Ground water :	N/R
Surface water :	N/R
Soil :	Below Cleanup Levels
Sediment :	N/R
Air :	N/R
Bedrock :	N/R

Contaminant Name :	Other Non-Halogenated Organics
Ground water :	N/R
Surface water :	N/R
Soil :	Below Cleanup Levels
Sediment :	N/R
Air :	N/R
Bedrock :	N/R

Contaminant Name :	Petroleum-Gasoline
Ground water :	N/R
Surface water :	N/R
Soil :	Remediated-Below
Sediment :	N/R

Map Id: CM300
Direction: W
Distance: 0.575 mi., 3039 ft.
Elevation: 252 ft.
Relative: Higher

Site Name : PIERCE COUNTY SW | TACOMA CITY GENERAL SVCS FLEET DIV SHOP1 | WA WSP CRIME LAB TACOMA
930 TACOMA AVE S POLICE GARAGE | 930 TACOMA AVE S | 930 TACOMA AVE S RM B 70
TACOMA | Tacoma, WA

Database(s) : [ALL SITES - WA, ALT FUELING, CSCSL NFA - WA, DOCKET, ECHO, EPA UST, ERNS, FRS, HSL - WA, ICIS, INACTIVE PCS, LUST - WA, PCS ENF, PCS FACILITY, RCRA_NONGEN, SCHOOLS PUBLIC, SPILLS - WA, UST - WA] ***(cont.)***

Envirosite ID: 6543538
EPA ID: N/R

HSL - WA ***(cont.)***

Air :	N/R
Bedrock :	N/R
Contaminant Name :	Petroleum-Other
Ground water :	N/R
Surface water :	N/R
Soil :	Remediated-Below
Sediment :	N/R
Air :	N/R
Bedrock :	N/R
Contaminant Name :	Petroleum-Diesel
Ground water :	N/R
Surface water :	N/R
Soil :	Remediated-Below
Sediment :	N/R
Air :	N/R
Bedrock :	N/R
Facility Name :	PIERCE CO JAIL
Facility Address :	930 Tacoma Ave S Police Garage, Tacoma, 98402
County :	Pierce

Site Details

Facility Site ID :	93195867
Cleanup Site ID :	11103
Status :	No Further Action
Site Rank :	N/R
Alternative Site Name :	N/R
Region :	N/R
Resposbile Unit :	N/R
Institutional Control :	N/R
Current VCP :	N/R
Past VCP :	N/R
Latitude :	N/R
Longitude :	N/R
Agency Hyperlink :	Click here for hyperlink provided by the agency.
Last Date in Agency List :	2022-02-11

ICIS

Facility Name :	PIERCE COUNTY SW

Map Id: CM300
Direction: W
Distance: 0.575 mi., 3039 ft.
Elevation: 252 ft.
Relative: Higher

Site Name : PIERCE COUNTY SW | TACOMA CITY GENERAL SVCS FLEET DIV SHOP1 | WA WSP CRIME LAB TACOMA
930 TACOMA AVE S POLICE GARAGE | 930 TACOMA AVE S | 930 TACOMA AVE S RM B 70
TACOMA | Tacoma, WA

Database(s) : [ALL SITES - WA, ALT FUELING, CSCSL NFA - WA, DOCKET, ECHO, EPA UST, ERNS, FRS, HSL - WA, ICIS, INACTIVE PCS, LUST - WA, PCS ENF, PCS FACILITY, RCRA_NONGEN, SCHOOLS PUBLIC, SPILLS - WA, UST - WA] ***(cont.)***

Envirosite ID: 6543538
EPA ID: N/R

ICIS ***(cont.)***

Facility Address : 930 TACOMA AVE S POLICE GARAGE, TACOMA, WA 98402

Site Details

NPDES ID :	WAR044002
ICIS Facility Interest ID :	3400010671
Facility UIN :	110055011080
Facility Type Code :	Municipal or Water District
Impaired Waters :	303(D) Listed
Latitude :	47.254375
Longitude :	-122.44669
Last Date in Agency List :	2022-12-28

INACTIVE PCS

Issue Date :	2012-08-01
Original Issue Date :	2007-01-17
Effective Date :	2013-08-01
Expiration Date :	2018-07-31
Retirement Date :	N/R
Termination Date :	N/R
Issuing Agency :	State
Agency Type :	State
Activity ID :	3600447277
External Permit Number :	WAR044002
Facility Type Indicator :	NON-POTW
Permit Type :	NPDES Individual Permit
Major Minor Status :	N
Permit Status :	Expired
Total Design Flow Number :	N/R
Actual Average Flow Number :	N/R
State Water Body :	N/R
State Water Body Name :	N/R
Permit Name :	PIERCE COUNTY SW
Permit Comp Status :	N/R
RNC Tracking :	Y
Master External Permit Number :	N/R
TMDL Interface :	N/R
EDMR Authorization :	N
Pretreatment Indicator :	N/R
Last Date in Agency List :	2022-12-28

LUST - WA

Facility Name :	PIERCE CO JAIL
Facility Address :	930 TACOMA AVE S POLICE GARAGE, TACOMA, 98402

Map Id: CM300
Direction: W
Distance: 0.575 mi., 3039 ft.
Elevation: 252 ft.
Relative: Higher

Site Name : PIERCE COUNTY SW | TACOMA CITY GENERAL SVCS FLEET DIV SHOP1 | WA WSP CRIME LAB TACOMA
930 TACOMA AVE S POLICE GARAGE | 930 TACOMA AVE S | 930 TACOMA AVE S RM B 70
TACOMA | Tacoma, WA

Database(s) : [ALL SITES - WA, ALT FUELING, CSCSL NFA - WA, DOCKET, ECHO, EPA UST, ERNS, FRS, HSL - WA, ICIS, INACTIVE PCS, LUST - WA, PCS ENF, PCS FACILITY, RCRA_NONGEN, SCHOOLS PUBLIC, SPILLS - WA, UST - WA] ***(cont.)***

Envirosite ID: 6543538
EPA ID: N/R

LUST - WA ***(cont.)***

County : Pierce

Site Details

LUST Status Date :	2012-08-29
LUST Status Type :	LUST - NFA
Facility Site ID :	93195867
Cleanup Site ID :	11103
LUST ID :	5436
UST ID :	101606
Alternate Site Names :	Tacoma City General Svcs Fleet Div Shop1,TACOMA PIERCE CO BUILDING
Release Date :	2000-01-13
Process Type :	N/R
Responsible Unit :	Southwest
Region :	Southwest
Latitude :	47.254375
Longitude :	-122.44669
Last Date in Agency List :	2023-03-20

Contaminants

Contaminant Name :	Other Non-Halogenated Organics
Ground Water :	N/R
Surface Water :	N/R
Soil :	Below Cleanup Levels
Sediment :	N/R
Air :	N/R
Bedrock :	N/R

Contaminant Name :	Petroleum-Other
Ground Water :	N/R
Surface Water :	N/R
Soil :	Remediated-Below
Sediment :	N/R
Air :	N/R
Bedrock :	N/R

Contaminant Name :	Petroleum-Diesel
Ground Water :	N/R
Surface Water :	N/R
Soil :	Remediated-Below
Sediment :	N/R
Air :	N/R

Map Id: CM300
Direction: W
Distance: 0.575 mi., 3039 ft.
Elevation: 252 ft.
Relative: Higher

Site Name : PIERCE COUNTY SW | TACOMA CITY GENERAL SVCS FLEET DIV SHOP1 | WA WSP CRIME LAB TACOMA
930 TACOMA AVE S POLICE GARAGE | 930 TACOMA AVE S | 930 TACOMA AVE S RM B 70
TACOMA | Tacoma, WA

Database(s) : [ALL SITES - WA, ALT FUELING, CSCSL NFA - WA, DOCKET, ECHO, EPA UST, ERNS, FRS, HSL - WA, ICIS, INACTIVE PCS, LUST - WA, PCS ENF, PCS FACILITY, RCRA_NONGEN, SCHOOLS PUBLIC, SPILLS - WA, UST - WA] ***(cont.)***

Envirosite ID: 6543538
EPA ID: N/R

LUST - WA ***(cont.)***

Bedrock :	N/R
Contaminant Name :	Benzene
Ground Water :	N/R
Surface Water :	N/R
Soil :	Below Cleanup Levels
Sediment :	N/R
Air :	N/R
Bedrock :	N/R
Contaminant Name :	Petroleum-Gasoline
Ground Water :	N/R
Surface Water :	N/R
Soil :	Remediated-Below
Sediment :	N/R
Air :	N/R
Bedrock :	N/R
Contaminant Name :	Lead
Ground Water :	N/R
Surface Water :	N/R
Soil :	Below Cleanup Levels
Sediment :	N/R
Air :	N/R
Bedrock :	N/R

PCS ENF

Site Details

NPDES ID :	WAR044002
Last Date in Agency List :	2022-12-28

Formal Enforcement Actions

Settlement Entered Date :	N/R
ENF Identifier :	N/R
Activity ID :	N/R
Activity Type :	N/R
ENF Type :	N/R
Agency :	N/R
Fed Penalty Assessed Amount :	N/R
State Local Penalty Amount :	N/R

Map Id: CM300
Direction: W
Distance: 0.575 mi., 3039 ft.
Elevation: 252 ft.
Relative: Higher

Site Name : PIERCE COUNTY SW | TACOMA CITY GENERAL SVCS FLEET DIV SHOP1 | WA WSP CRIME LAB TACOMA
930 TACOMA AVE S POLICE GARAGE | 930 TACOMA AVE S | 930 TACOMA AVE S RM B 70
TACOMA | Tacoma, WA

Database(s) : [ALL SITES - WA, ALT FUELING, CSCSL NFA - WA, DOCKET, ECHO, EPA UST, ERNS, FRS, HSL - WA, ICIS, INACTIVE PCS, LUST - WA, PCS ENF, PCS FACILITY, RCRA_NONGEN, SCHOOLS PUBLIC, SPILLS - WA, UST - WA] ***(cont.)***

Envirosite ID: 6543538
EPA ID: N/R

PCS ENF ***(cont.)***

Informal Enforcement Actions

Achieved Date :	2016-07-15
Registry ID :	110055011080
ENF Identifier :	WA-763312
Activity ID :	3600766049
Activity Type :	Administrative - Informal
ENF Type :	Notice of Violation
Agency :	State

Achieved Date :	2012-12-18
Registry ID :	110055011080
ENF Identifier :	10-200077085
Activity ID :	3400035586
Activity Type :	Administrative - Informal
ENF Type :	Notice of Violation
Agency :	EPA

PCS FACILITY

Issue Date :	2012-08-01
Original Issue Date :	2007-01-17
Effective Date :	2012-09-01
Expiration Date :	2013-07-31
Retirement Date :	2013-07-31
Termination Date :	N/R
Issuing Agency :	State
Agency Type :	State
Activity ID :	3400057891
External Permit Number :	N/R
Facility Type Indicator :	NON-POTW
Permit Type :	NPDES Individual Permit
Major Minor Status :	N
Permit Status :	Administratively Continued
Total Design Flow Number :	N/R
Actual Average Flow Number :	N/R
State Water Body :	N/R
State Water Body Name :	N/R
Permit Name :	PIERCE COUNTY SW
Permit Comp Status :	N/R
RNC Tracking :	Y
Master External Permit Number :	N/R
TMDL Interface :	N/R
EDMR Authorization :	N
Pretreatment Indicator :	N/R
Last Date in Agency List :	2022-12-28

Map Id: CM300
Direction: W
Distance: 0.575 mi., 3039 ft.
Elevation: 252 ft.
Relative: Higher

Site Name : PIERCE COUNTY SW | TACOMA CITY GENERAL SVCS FLEET DIV SHOP1 | WA WSP CRIME LAB TACOMA
930 TACOMA AVE S POLICE GARAGE | 930 TACOMA AVE S | 930 TACOMA AVE S RM B 70
TACOMA | Tacoma, WA

Database(s) : [ALL SITES - WA, ALT FUELING, CSCSL NFA - WA, DOCKET, ECHO, EPA UST, ERNS, FRS, HSL - WA, ICIS, INACTIVE PCS, LUST - WA, PCS ENF, PCS FACILITY, RCRA_NONGEN, SCHOOLS PUBLIC, SPILLS - WA, UST - WA] ***(cont.)***

Envirosite ID: 6543538
EPA ID: N/R

PCS FACILITY ***(cont.)***

Issue Date :	2007-01-17
Original Issue Date :	2007-01-17
Effective Date :	2007-02-16
Expiration Date :	2012-02-15
Retirement Date :	2012-08-31
Termination Date :	N/R
Issuing Agency :	State
Agency Type :	State
Activity ID :	3400041930
External Permit Number :	N/R
Facility Type Indicator :	NON-POTW
Permit Type :	NPDES Individual Permit
Major Minor Status :	N
Permit Status :	Administratively Continued
Total Design Flow Number :	N/R
Actual Average Flow Number :	N/R
State Water Body :	N/R
State Water Body Name :	N/R
Permit Name :	Pierce County
Permit Comp Status :	Y
RNC Tracking :	Y
Master External Permit Number :	N/R
TMDL Interface :	N/R
EDMR Authorization :	N
Pretreatment Indicator :	N/R
Last Date in Agency List :	2022-12-28

RCRA_NONGEN

Facility Name :	TACOMA CITY GENERAL SVCS FLEET DIV SHOP1
Facility Address :	930 TACOMA AVE S POLICE GARAGE, TACOMA, WA 98402
County :	PIERCE
Date Form Received by Agency :	2001-07-14
EPA ID :	WAD981760697
Mailing Address :	930 TACOMA AVE S POLICE GARAGE, TACOMA, WA 98402
Contact :	STEVE HENNESSEY
Contact Address :	2308 S HOLGATE ST, TACOMA, WA 98402
Contact Country :	US
Contact Telephone :	253-591-5579
Contact Email :	N/R
EPA Region :	10
Land Type :	Other land type
Source Type :	Implementer
Classification :	Not a generator, verified
Description :	Not a generator, verified

Map Id: CM300
Direction: W
Distance: 0.575 mi., 3039 ft.
Elevation: 252 ft.
Relative: Higher

Site Name : PIERCE COUNTY SW | TACOMA CITY GENERAL SVCS FLEET DIV SHOP1 | WA WSP CRIME LAB TACOMA
930 TACOMA AVE S POLICE GARAGE | 930 TACOMA AVE S | 930 TACOMA AVE S RM B 70
TACOMA | Tacoma, WA

Database(s) : [ALL SITES - WA, ALT FUELING, CSCSL NFA - WA, DOCKET, ECHO, EPA UST, ERNS, FRS, HSL - WA, ICIS, INACTIVE PCS, LUST - WA, PCS ENF, PCS FACILITY, RCRA_NONGEN, SCHOOLS PUBLIC, SPILLS - WA, UST - WA] ***(cont.)***

Envirosite ID: 6543538
EPA ID: N/R

RCRA_NONGEN ***(cont.)***

Last Date in Agency List : 2023-01-23

Owner/Operator Summary

Owner/Operator Name :	EDICK, JON
Owner/Operator Address :	930 TACOMA AVE S, TACOMA, WA 98402
Owner/Operator Country :	US
Owner/Operator Telephone :	253-591-5579
Owner/Operator Email :	N/R
Owner/Operator Fax :	N/R
Legal Status :	Private
Owner/Operator Type :	Operator
Owner/Operator Start Date :	N/R
Owner/Operator End Date :	N/R

Owner/Operator Name :	TACOMA CITY
Owner/Operator Address :	930 TACOMA AVE S, TACOMA, WA 98402
Owner/Operator Country :	US
Owner/Operator Telephone :	000-000-0000
Owner/Operator Email :	N/R
Owner/Operator Fax :	N/R
Legal Status :	Private
Owner/Operator Type :	Owner
Owner/Operator Start Date :	1996-05-02
Owner/Operator End Date :	N/R

Owner/Operator Name :	TACOMA CITY
Owner/Operator Address :	747 MARKET ST RM 132, TACOMA, WA 98402
Owner/Operator Country :	US
Owner/Operator Telephone :	253-591-5805
Owner/Operator Email :	N/R
Owner/Operator Fax :	N/R
Legal Status :	Private
Owner/Operator Type :	Owner
Owner/Operator Start Date :	N/R
Owner/Operator End Date :	N/R

Handler Activities Summary

U.S. Importer of Hazardous Waste :	N
Mixed Waste (Haz. and Radioactive) :	N
Recycler of Hazardous Waste :	N
Transporter of Hazardous Waste :	N

Map Id: CM300
Direction: W
Distance: 0.575 mi., 3039 ft.
Elevation: 252 ft.
Relative: Higher

Site Name : PIERCE COUNTY SW | TACOMA CITY GENERAL SVCS FLEET DIV SHOP1 | WA WSP CRIME LAB TACOMA
930 TACOMA AVE S POLICE GARAGE | 930 TACOMA AVE S | 930 TACOMA AVE S RM B 70
TACOMA | Tacoma, WA

Database(s) : [ALL SITES - WA, ALT FUELING, CSCSL NFA - WA, DOCKET, ECHO, EPA UST, ERNS, FRS, HSL - WA, ICIS, INACTIVE PCS, LUST - WA, PCS ENF, PCS FACILITY, RCRA_NONGEN, SCHOOLS PUBLIC, SPILLS - WA, UST - WA] ***(cont.)***

Envirosite ID: 6543538
EPA ID: N/R

RCRA_NONGEN ***(cont.)***

Treater, Storer or Disposer of HW :	N
Underground Injection Activity :	N
On-site Burner Exemption :	N
Furnace Exemption :	N
Used Oil Fuel Burner :	N
Used Oil Processor :	N
Used Oil Refiner :	N
Used Oil Fuel Marketer to Burner :	N
Used Oil Specification Marketer :	N
Used Oil Transfer Facility :	N
Used Oil Transporter :	N

Historical Generators

Date Form Received by Agency :	2001-07-13
Facility Name :	TACOMA CITY GENERAL SVCS FLEET DIV SHOP1
Classification :	Not a generator, verified
Date Form Received by Agency :	2000-02-24
Facility Name :	TACOMA CITY GENERAL SVCS FLEET DIV SHOP1
Classification :	Very Small Quantity Generator
Date Form Received by Agency :	1999-03-03
Facility Name :	TACOMA CITY GENERAL SVCS FLEET DIV SHOP1
Classification :	Very Small Quantity Generator
Date Form Received by Agency :	1998-03-03
Facility Name :	TACOMA CITY GENERAL SVCS FLEET DIV SHOP1
Classification :	Very Small Quantity Generator
Date Form Received by Agency :	1997-07-23
Facility Name :	TACOMA CITY GENERAL SVCS FLEET DIV SHOP1
Classification :	Very Small Quantity Generator
Date Form Received by Agency :	1997-03-03
Facility Name :	TACOMA CITY GENERAL SVCS FLEET DIV SHOP1
Classification :	Very Small Quantity Generator
Date Form Received by Agency :	1995-01-01
Facility Name :	TACOMA CITY GENERAL SVCS FLEET DIV SHOP1

Map Id: CM300
Direction: W
Distance: 0.575 mi., 3039 ft.
Elevation: 252 ft.
Relative: Higher

Site Name : PIERCE COUNTY SW | TACOMA CITY GENERAL SVCS FLEET DIV SHOP1 | WA WSP CRIME LAB TACOMA
930 TACOMA AVE S POLICE GARAGE | 930 TACOMA AVE S | 930 TACOMA AVE S RM B 70
TACOMA | Tacoma, WA

Database(s) : [ALL SITES - WA, ALT FUELING, CSCSL NFA - WA, DOCKET, ECHO, EPA UST, ERNS, FRS, HSL - WA, ICIS, INACTIVE PCS, LUST - WA, PCS ENF, PCS FACILITY, RCRA_NONGEN, SCHOOLS PUBLIC, SPILLS - WA, UST - WA] ***(cont.)***

Envirosite ID: 6543538
EPA ID: N/R

RCRA_NONGEN ***(cont.)***

Classification : Not a generator, verified

Date Form Received by Agency : 1994-01-01
Facility Name : TACOMA CITY GENERAL SVCS FLEET DIV SHOP1
Classification : Not a generator, verified

Date Form Received by Agency : 1993-12-31
Facility Name : TACOMA CITY GENERAL SVCS FLEET DIV SHOP1
Classification : Small Quantity Generator

Notices of Violations Summary
Regulation Violated : N

Facility Name : WA WSP CRIME LAB TACOMA
Facility Address : 930 TACOMA AVE S RM B 70, TACOMA, WA 98402
County : PIERCE

Date Form Received by Agency : 1993-08-20
EPA ID : WAD988500682
Mailing Address : 930 TACOMA AVE S RM B70, TACOMA, WA 98402
Contact : N/R
Contact Address : N/R
Contact Country : N/R
Contact Telephone : N/R
Contact Email : N/R
EPA Region : 10
Land Type : Other land type
Source Type : Implementer
Classification : Not a generator, verified
Description : Not a generator, verified
Last Date in Agency List : 2023-01-23

Owner/Operator Summary
Owner/Operator Name : WA WSP
Owner/Operator Address : 930 TACOMA AVE S RM B70, TACOMA, WA 98402
Owner/Operator Country : US
Owner/Operator Telephone : 000-000-0000
Owner/Operator Email : N/R
Owner/Operator Fax : N/R

Map Id: CM300
Direction: W
Distance: 0.575 mi., 3039 ft.
Elevation: 252 ft.
Relative: Higher

Site Name : PIERCE COUNTY SW | TACOMA CITY GENERAL SVCS FLEET DIV SHOP1 | WA WSP CRIME LAB TACOMA
930 TACOMA AVE S POLICE GARAGE | 930 TACOMA AVE S | 930 TACOMA AVE S RM B 70
TACOMA | Tacoma, WA

Database(s) : [ALL SITES - WA, ALT FUELING, CSCSL NFA - WA, DOCKET, ECHO, EPA UST, ERNS, FRS, HSL - WA, ICIS, INACTIVE PCS, LUST - WA, PCS ENF, PCS FACILITY, RCRA_NONGEN, SCHOOLS PUBLIC, SPILLS - WA, UST - WA] ***(cont.)***

Envirosite ID: 6543538
EPA ID: N/R

RCRA_NONGEN ***(cont.)***

Legal Status :	Private
Owner/Operator Type :	Owner
Owner/Operator Start Date :	1996-05-03
Owner/Operator End Date :	N/R
Owner/Operator Name :	WA WSP CRIME LAB TACOMA
Owner/Operator Address :	930 TACOMA AVE S RM B 70, TACOMA, WA 98402
Owner/Operator Country :	US
Owner/Operator Telephone :	000-000-0000
Owner/Operator Email :	N/R
Owner/Operator Fax :	N/R
Legal Status :	Private
Owner/Operator Type :	Operator
Owner/Operator Start Date :	N/R
Owner/Operator End Date :	N/R
Owner/Operator Name :	WA WSP CRIME LAB TACOMA
Owner/Operator Address :	930 TACOMA AVE S RM B 70, TACOMA, WA 98402
Owner/Operator Country :	US
Owner/Operator Telephone :	000-000-0000
Owner/Operator Email :	N/R
Owner/Operator Fax :	N/R
Legal Status :	Private
Owner/Operator Type :	Owner
Owner/Operator Start Date :	N/R
Owner/Operator End Date :	N/R

Handler Activities Summary

U.S. Importer of Hazardous Waste :	N
Mixed Waste (Haz. and Radioactive) :	N
Recycler of Hazardous Waste :	N
Transporter of Hazardous Waste :	N
Treater, Storer or Disposer of HW :	N
Underground Injection Activity :	N
On-site Burner Exemption :	N
Furnace Exemption :	N
Used Oil Fuel Burner :	N
Used Oil Processor :	N
Used Oil Refiner :	N
Used Oil Fuel Marketer to Burner :	N
Used Oil Specification Marketer :	N
Used Oil Transfer Facility :	N
Used Oil Transporter :	N

Map Id: CM300
Direction: W
Distance: 0.575 mi., 3039 ft.
Elevation: 252 ft.
Relative: Higher

Site Name : PIERCE COUNTY SW | TACOMA CITY GENERAL SVCS FLEET DIV SHOP1 | WA WSP CRIME LAB TACOMA
930 TACOMA AVE S POLICE GARAGE | 930 TACOMA AVE S | 930 TACOMA AVE S RM B 70
TACOMA | Tacoma, WA

Database(s) : [ALL SITES - WA, ALT FUELING, CSCSL NFA - WA, DOCKET, ECHO, EPA UST, ERNS, FRS, HSL - WA, ICIS, INACTIVE PCS, LUST - WA, PCS ENF, PCS FACILITY, RCRA_NONGEN, SCHOOLS PUBLIC, SPILLS - WA, UST - WA] ***(cont.)***

Envirosite ID: 6543538
EPA ID: N/R

RCRA_NONGEN ***(cont.)***

Historical Generators

Date Form Received by Agency :	1993-08-19
Facility Name :	WA WSP CRIME LAB TACOMA
Classification :	Not a generator, verified

Notices of Violations Summary

Regulation Violated :	N

SCHOOLS PUBLIC

Facility Name :	TACOMA PIERCE COUNTY EDUCATION CENTER
Facility Address :	930 TACOMA AVE S, TACOMA, WA 98402
County :	PIERCE
NCES ID :	530870003313
TYPE ID :	1
Status :	1
Population :	0
NAICS Code :	611110
NAICS Desc :	ELEMENTARY AND SECONDARY SCHOOLS
Level :	ELEMENTARY
Enrollment :	0
ST Grade :	09
End Grade :	12
FT Teacher :	0
Telephone :	(253) 571-1032
County Fips :	53053
Country :	USA
District ID :	5308700
Shelter ID :	NOT AVAILABLE
Souce Date :	2011-09-30
Val Date :	2011-09-30
Source :	Click here for hyperlink provided by the agency.
Latitude :	47.254263
Longitude :	-122.445484
Last Date in Agency List :	2023-01-11

SPILLS - WA

Facility Name :	Pierce County Admin. Building
Facility Address :	930 Tacoma Ave S, TACOMA
County :	Pierce

Map Id: CM300
Direction: W
Distance: 0.575 mi., 3039 ft.
Elevation: 252 ft.
Relative: Higher

Site Name : PIERCE COUNTY SW | TACOMA CITY GENERAL SVCS FLEET DIV SHOP1 | WA WSP CRIME LAB TACOMA
930 TACOMA AVE S POLICE GARAGE | 930 TACOMA AVE S | 930 TACOMA AVE S RM B 70
TACOMA | Tacoma, WA

Database(s) : [ALL SITES - WA, ALT FUELING, CSCSL NFA - WA, DOCKET, ECHO, EPA UST, ERNS, FRS, HSL - WA, ICIS, INACTIVE PCS, LUST - WA, PCS ENF, PCS FACILITY, RCRA_NONGEN, SCHOOLS PUBLIC, SPILLS - WA, UST - WA] ***(cont.)***

Envirosite ID: 6543538
EPA ID: N/R

SPILLS - WA ***(cont.)***

Date Incident :	2017-02-21
ERTS/Incident Number :	670903
Medium :	Fresh water
Incident Category :	Oil Spill
Source Type :	Vehicle
Source :	COMMERCIAL TRUCK
Oil Type :	DIESEL/MARINE GAS OIL
Quantity Total :	5
Quantity to Water :	5
Quantity Imp :	N/R
Quantity Recovered :	N/R
Activity :	UNDERWAY OR IN MOTION
Cause Type :	EQUIPMENT/MATERIAL FAILURE
Cause :	STRUCTURAL FAILURE
Regulated :	N
Impact :	CONTAMINATED ROADWAY/PARKING LOT, WATER POLLUTION
Latitude :	47.25371
Longitude :	-122.44604
Last Date in Agency List :	2023-03-28

UST - WA

Facility Name :	EQUIPMENT RENTAL SHOP
Facility Address :	930 TACOMA AVE S, Tacoma, 98402
County :	Pierce
Facility Site ID :	1381
UST Site ID :	10991
Tag Number(s) :	N/R
Responsible Unit :	Southwest
Is Active :	No
Latitude :	47.25368
Longitude :	-122.44532
Last Date in Agency List :	2022-12-29

Tank Details

Tank Name :	1
Tank Status :	Removed
Install Date :	1984-01-01
Tank Upgrade Date :	N/R
Tank Permanent Closure Date :	N/R
Permit Expiration Date :	N/R
Tank Material :	Concrete
Tank Construction :	Single Wall Tank

Map Id: CM300
Direction: W
Distance: 0.575 mi., 3039 ft.
Elevation: 252 ft.
Relative: Higher

Site Name : PIERCE COUNTY SW | TACOMA CITY GENERAL SVCS FLEET DIV SHOP1 | WA WSP CRIME LAB TACOMA
930 TACOMA AVE S POLICE GARAGE | 930 TACOMA AVE S | 930 TACOMA AVE S RM B 70
TACOMA | Tacoma, WA

Database(s) : [ALL SITES - WA, ALT FUELING, CSCSL NFA - WA, DOCKET, ECHO, EPA UST, ERNS, FRS, HSL - WA, ICIS, INACTIVE PCS, LUST - WA, PCS ENF, PCS FACILITY, RCRA_NONGEN, SCHOOLS PUBLIC, SPILLS - WA, UST - WA] ***(cont.)***

Envirosite ID: 6543538
EPA ID: N/R

UST - WA ***(cont.)***

Tank Corrosion Protection :	Corrosion Resistant
Tank Manifold :	N/R
Tank Release Detection :	N/R
Tank Tightness Test :	Annual
Tank Spill Prevention :	Single Wall Spill Bucket
Capacity Range :	10,000 to 19,999 Gallons
Actual Capacity :	N/R
Pipe Material :	N/R
Pipe Construction :	Single Wall Pipe
Pipe Corrosion Protection :	Other
Tank SFC :	N/R
Dispenser SFC :	N/R
Primary Pipe Release Detection :	N/R
Secondary Pipe Release Detection :	N/R
Pipe Pumping System :	Pressurized System
Pipe Install Date :	N/R
Turbine Sump Construction :	N/R
Tank Status Date :	1996-08-06
Tank Install Date :	N/R
Tank Overfill Prevention :	Ball Float Valve (vent line)

Compartments Details

Compartment Number :	1
Compartment Capacity :	N/R
Substance Stored :	Unleaded Gasoline
Used Substance :	Motor Fuel for Vehicles
Ecy Region :	N/R

Tank Details

Tank Name :	2
Tank Status :	Removed
Install Date :	1984-01-01
Tank Upgrade Date :	N/R
Tank Permanent Closure Date :	N/R
Permit Expiration Date :	N/R
Tank Material :	Concrete
Tank Construction :	Single Wall Tank
Tank Corrosion Protection :	Corrosion Resistant
Tank Manifold :	N/R
Tank Release Detection :	N/R
Tank Tightness Test :	Annual
Tank Spill Prevention :	Single Wall Spill Bucket
Capacity Range :	10,000 to 19,999 Gallons

Map Id: CM300
Direction: W
Distance: 0.575 mi., 3039 ft.
Elevation: 252 ft.
Relative: Higher

Site Name : PIERCE COUNTY SW | TACOMA CITY GENERAL SVCS FLEET DIV SHOP1 | WA WSP CRIME LAB TACOMA
930 TACOMA AVE S POLICE GARAGE | 930 TACOMA AVE S | 930 TACOMA AVE S RM B 70
TACOMA | Tacoma, WA

Database(s) : [ALL SITES - WA, ALT FUELING, CSCSL NFA - WA, DOCKET, ECHO, EPA UST, ERNS, FRS, HSL - WA, ICIS, INACTIVE PCS, LUST - WA, PCS ENF, PCS FACILITY, RCRA_NONGEN, SCHOOLS PUBLIC, SPILLS - WA, UST - WA] ***(cont.)***

Envirosite ID: 6543538
EPA ID: N/R

UST - WA ***(cont.)***

Actual Capacity :	N/R
Pipe Material :	N/R
Pipe Construction :	Single Wall Pipe
Pipe Corrosion Protection :	Other
Tank SFC :	N/R
Dispenser SFC :	N/R
Primary Pipe Release Detection :	N/R
Secondary Pipe Release Detection :	N/R
Pipe Pumping System :	Pressurized System
Pipe Install Date :	N/R
Turbine Sump Construction :	N/R
Tank Status Date :	1996-08-06
Tank Install Date :	N/R
Tank Overfill Prevention :	Ball Float Valve (vent line)

Compartments Details

Compartment Number :	1
Compartment Capacity :	N/R
Substance Stored :	Unleaded Gasoline
Used Substance :	Motor Fuel for Vehicles
Ecy Region :	N/R

Tank Details

Tank Name :	3
Tank Status :	Removed
Install Date :	1986-01-01
Tank Upgrade Date :	N/R
Tank Permanent Closure Date :	N/R
Permit Expiration Date :	N/R
Tank Material :	Steel
Tank Construction :	Single Wall Tank
Tank Corrosion Protection :	Other
Tank Manifold :	N/R
Tank Release Detection :	Manual Inventory Control (daily)
Tank Tightness Test :	N/R
Tank Spill Prevention :	None
Capacity Range :	111 TO 1,100 Gallons
Actual Capacity :	N/R
Pipe Material :	No Piping Attached to Tank
Pipe Construction :	No Piping Attached to Tank
Pipe Corrosion Protection :	Other
Tank SFC :	N/R
Dispenser SFC :	N/R

Map Id: CM300
Direction: W
Distance: 0.575 mi., 3039 ft.
Elevation: 252 ft.
Relative: Higher

Site Name : PIERCE COUNTY SW | TACOMA CITY GENERAL SVCS FLEET DIV SHOP1 | WA WSP CRIME LAB TACOMA
930 TACOMA AVE S POLICE GARAGE | 930 TACOMA AVE S | 930 TACOMA AVE S RM B 70
TACOMA | Tacoma, WA

Database(s) : [ALL SITES - WA, ALT FUELING, CSCSL NFA - WA, DOCKET, ECHO, EPA UST, ERNS, FRS, HSL - WA, ICIS, INACTIVE PCS, LUST - WA, PCS ENF, PCS FACILITY, RCRA_NONGEN, SCHOOLS PUBLIC, SPILLS - WA, UST - WA] ***(cont.)***

Envirosite ID: 6543538
EPA ID: N/R

UST - WA ***(cont.)***

Primary Pipe Release Detection :	Other
Secondary Pipe Release Detection :	N/R
Pipe Pumping System :	Product Removed by Reclaimer
Pipe Install Date :	N/R
Turbine Sump Construction :	N/R
Tank Status Date :	1996-08-06
Tank Install Date :	N/R
Tank Overfill Prevention :	25 Gallons or less

Compartments Details

Compartment Number :	1
Compartment Capacity :	N/R
Substance Stored :	Used Oil/Waste Oil
Used Substance :	N/R
Ecy Region :	N/R

Facility Name :	TACOMA PIERCE CO BUILDING
Facility Address :	930 TACOMA AVE S, Tacoma, 98402
County :	Pierce

Facility Site ID :	93195867
UST Site ID :	101606
Tag Number(s) :	A8436
Responsible Unit :	Southwest
Is Active :	No
Latitude :	47.254375
Longitude :	-122.44669
Last Date in Agency List :	2022-12-29

Tank Details

Tank Name :	4
Tank Status :	Removed
Install Date :	1983-02-08
Tank Upgrade Date :	1998-12-19
Tank Permanent Closure Date :	2004-11-22
Permit Expiration Date :	N/R
Tank Material :	Fiberglass Reinforced Plastic
Tank Construction :	Single Wall Tank
Tank Corrosion Protection :	Corrosion Resistant
Tank Manifold :	N/R
Tank Release Detection :	N/R

Map Id: CM300
Direction: W
Distance: 0.575 mi., 3039 ft.
Elevation: 252 ft.
Relative: Higher

Site Name : PIERCE COUNTY SW | TACOMA CITY GENERAL SVCS FLEET DIV SHOP1 | WA WSP CRIME LAB TACOMA
930 TACOMA AVE S POLICE GARAGE | 930 TACOMA AVE S | 930 TACOMA AVE S RM B 70
TACOMA | Tacoma, WA

Database(s) : [ALL SITES - WA, ALT FUELING, CSCSL NFA - WA, DOCKET, ECHO, EPA UST, ERNS, FRS, HSL - WA, ICIS, INACTIVE PCS, LUST - WA, PCS ENF, PCS FACILITY, RCRA_NONGEN, SCHOOLS PUBLIC, SPILLS - WA, UST - WA] ***(cont.)***

Envirosite ID: 6543538
EPA ID: N/R

UST - WA ***(cont.)***

Tank Tightness Test :	N/R
Tank Spill Prevention :	Single Wall Spill Bucket
Capacity Range :	2,001 to 4,999 Gallons
Actual Capacity :	3600
Pipe Material :	Fiberglass
Pipe Construction :	Single Wall Pipe
Pipe Corrosion Protection :	Corrosion Resistant
Tank SFC :	N/R
Dispenser SFC :	N/R
Primary Pipe Release Detection :	N/R
Secondary Pipe Release Detection :	N/R
Pipe Pumping System :	Non-Safe Suction
Pipe Install Date :	N/R
Turbine Sump Construction :	N/R
Tank Status Date :	2004-03-28
Tank Install Date :	N/R
Tank Overfill Prevention :	Ball Float Valve (vent line)

Compartments Details

Compartment Number :	1
Compartment Capacity :	3600
Substance Stored :	Diesel
Used Substance :	Emergency Power Generation
Ecy Region :	N/R

Map Id: CH301
Direction: NNW
Distance: 0.576 mi., 3041 ft.
Elevation: 14 ft.
Relative: Lower

Site Name : COOKS MARINE SPECIALTIES | COOK'S MARINE SPECIALTIES
223 E F ST | 223 EAST F STREET
TACOMA | TACOMA, WA 98421

Database(s) : [ALL SITES - WA, ECHO, FRS, PRP-CORP, RCRA_NONGEN]

Envirosite ID: 6584380
EPA ID: N/R

ALL SITES - WA

Facility Name :	Cooks Marine Specialties
Facility Address :	223 E F ST, TACOMA, 98421
County :	Pierce

Map Id: CH301
Direction: NNW
Distance: 0.576 mi., 3041 ft.
Elevation: 14 ft.
Relative: Lower

Site Name : COOKS MARINE SPECIALTIES | COOK'S MARINE SPECIALTIES
223 E F ST | 223 EAST F STREET
TACOMA | TACOMA, WA 98421

Database(s) : [ALL SITES - WA, ECHO, FRS, PRP-CORP, RCRA_NONGEN] ***(cont.)***

Envirosite ID: 6584380
EPA ID: N/R

ALL SITES - WA ***(cont.)***

Facility/Site ID :	64516194
Alternate Name :	N/R
Program Name :	N/R
WRIA :	10
Legislative District :	27
Congressional District :	9
Ecology Region :	SWRO
Ecology Program Phone :	(360) 407-6734
Tribal Land :	N
Latitude :	47.26112
Longitude :	-122.43233
Last Date in Agency List :	2023-01-03

Program Details

Program :	HAZWASTE
Program ID :	WAD033425323
Interaction Type :	Hazardous Waste Generator
Interaction Type Description :	Facilities that generate any quantity of a dangerous waste. They may be classified as SQG, MQG, or LQG depending on hazardous waste generated for a given month.
Status :	Inactive
Start Date :	1987-03-17
End Date :	1993-02-28
SIC :	N/R
NAICS :	N/R

ECHO

Facility Name :	COOKS MARINE SPECIALTIES
Facility Address :	223 E F ST, TACOMA, WA 98421
County :	PIERCE
Last Inspection Date :	N/R
Registry ID :	110005319208
FIPS Code :	53053
EPA Region :	10
Inspection Count :	0
Last Inspection Days :	N/R
Informal Count :	0
Last Informal Action Date :	N/R
Formal Action Count :	0
Last Formal Action Date :	N/R
Total Penalties :	0
Penalty Count :	N/R
Last Penalty Date :	N/R
Last Penalty Amount :	N/R
QTRS IN NC :	0
Programs IN SNC :	0
Current Compliance Status :	No Violation Identified
Three-Year Compliance Status :	_____

Map Id: CH301
Direction: NNW
Distance: 0.576 mi., 3041 ft.
Elevation: 14 ft.
Relative: Lower

Site Name : COOKS MARINE SPECIALTIES | COOK'S MARINE SPECIALTIES
223 E F ST | 223 EAST F STREET
TACOMA | TACOMA, WA 98421

Database(s) : [ALL SITES - WA, ECHO, FRS, PRP-CORP, RCRA_NONGEN] ***(cont.)***

Envirosite ID: 6584380
EPA ID: N/R

ECHO ***(cont.)***

Collection Method :	ADDRESS MATCHING-HOUSE NUMBER
Reference Point :	ENTRANCE POINT OF A FACILITY OR STATION
Accuracy Meters :	50
Derived Tribes :	Puyallup Tribe of the Puyallup Reservation - 1.1 mile(s), Puyallup Tribe of the Puyallup Reservation - 1.6 mile(s), Muckleshoot Indian Tribe - 10.7 mile(s), Muckleshoot Indian Tribe - 13.8 mile(s), Nisqually Indian Tribe - 18.2 mile(s), Squaxin Island Tribe of the Squaxin Island Reservation - 22.1 mile(s), Squaxin Island Tribe of the Squaxin Island Reservation - 24 mile(s)
Derived HUC :	17110019
Derived WBD :	171100190301
Derived STCTY FIPS :	53053
Derived Zip :	98421
Derived CD113 :	09
Derived CB2010 :	530530602001070
MYRTK Universe :	NNN
NPDES IDs :	N/R
CWA Permit Types :	N/R
CWA Compliance Tracking :	N/R
CWA NAICS :	N/R
CWA SICS :	N/R
CWA Inspection Count :	N/R
CWA Last Inspection Days :	N/R
CWA Informal Count :	N/R
CWA Formal Action Count :	N/R
CWA Last Formal Action Date :	N/R
CWA Penalties :	N/R
CWA Last Penalty Date :	N/R
CWA Last Penalty Amount :	N/R
CWA Quarters IN NC :	N/R
CWA Current Compliance Status :	N/R
CWA Current SNC Flag :	N
CWA 13 Quarters Compliance Status :	N/R
CWA 13 Quarters Effluent Exceedances:	N/R
CWA Three-Year QNCR Codes :	N/R
DFR URL :	Click here for hyperlink provided by the agency.
Facility SIC :	N/R
Facility NAICS :	336612 - Boat Building
Facility Last Inspection EPA Date :	N/R
Facility Last Inspection State Date :	N/R
Facility Last Formal Act EPA Date :	N/R
Facility Last Formal Act State Date :	N/R
Facility Last Informal Act EPA Date :	N/R
Facility Last Informal Act State Date:	N/R
Facility Federal Agency :	N/R
TRI Reporter :	N/R
Facility Imp Water Flag :	N/R
Current SNC Flag :	N
Indian County Flag :	N
Federal Flag :	N/R
US Mexico Border Flag :	N/R
Chesapeak Bay Flag :	N/R
AIR Flag :	N

Map Id: CH301
Direction: NNW
Distance: 0.576 mi., 3041 ft.
Elevation: 14 ft.
Relative: Lower

Site Name : COOKS MARINE SPECIALTIES | COOK'S MARINE SPECIALTIES
223 E F ST | 223 EAST F STREET
TACOMA | TACOMA, WA 98421

Database(s) : [ALL SITES - WA, ECHO, FRS, PRP-CORP, RCRA_NONGEN] ***(cont.)***

Envirosite ID: 6584380
EPA ID: N/R

ECHO ***(cont.)***

NPDES Flag :	N
SDWIS Flag :	N
RCRA Flag :	Y
TRI Flag :	N
GHG Flag :	N
Major Flag :	N/R
Active Flag :	N/R
NAA Flag :	N
Latitude :	47.262248
Longitude :	-122.433404
Last Date in Agency List :	2023-01-16

FRS

Facility Name :	COOKS MARINE SPECIALTIES
Facility Address :	223 E F ST, TACOMA, WA 98421
County :	PIERCE

Site Details

Registry ID :	110005319208
FRS Facility URL :	Click here for hyperlink provided by the agency.
Last Date in Agency List :	2023-02-13

Source Description

Source Description :

RCRAInfo is EPA's comprehensive information system that supports the Resource Conservation and Recovery Act (RCRA) of 1976 and the Hazardous and Solid Waste Amendments (HSWA) of 1984 through the tracking of events and activities related to facilities that generate, transport, and treat, store, or dispose of hazardous waste. RCRAInfo allows RCRA program staff to track the notification, permit, compliance, and corrective action activities required under RCRA. RCRAInfo also supports generation of the National Hazardous Waste Biennial Report. All generators and treatment, storage, and disposal facilities who handle hazardous waste are required to report to the EPA Administrator at least once every two years to support creation of the Biennial Report.

FRS Environmental Interest

Source and System ID :	RCRAINFO - WAD033425323

PRP-CORP

Facility Name :	COOK'S MARINE SPECIALTIES
Facility Address :	223 EAST F STREET, TACOMA,, WA 98421
Actual Date :	2003-08-14
Date Type :	SETTLEMENT DATE
EPA ID :	WAD980726368
Site Name :	COMMENCEMENT BAY, NEAR SHORE/TIDE FLATS

Map Id: CH301
Direction: NNW
Distance: 0.576 mi., 3041 ft.
Elevation: 14 ft.
Relative: Lower

Site Name : COOKS MARINE SPECIALTIES | COOK'S MARINE SPECIALTIES
223 E F ST | 223 EAST F STREET
TACOMA | TACOMA, WA 98421

Database(s) : [ALL SITES - WA, ECHO, FRS, PRP-CORP, RCRA_NONGEN] ***(cont.)***

Envirosite ID: 6584380
EPA ID: N/R

PRP-CORP ***(cont.)***

NPL Status Description :	Currently on the Final NPL
Non NPL Status Short Name :	N/R
Action Name :	C DECREE
Action Type Seq :	CD-20
Region Code :	10
Last Date in Agency List :	2023-02-01

Actual Date :	2002-04-15
Date Type :	SPECIAL NOTICE
EPA ID :	WAD980726368
Site Name :	COMMENCEMENT BAY, NEAR SHORE/TIDE FLATS
NPL Status Description :	Currently on the Final NPL
Non NPL Status Short Name :	N/R
Action Name :	Spcl Not Ltrs
Action Type Seq :	SG-14
Region Code :	10
Last Date in Agency List :	2023-02-01

Actual Date :	1989-04-29
Date Type :	GENERAL NOTICE
EPA ID :	WAD980726368
Site Name :	COMMENCEMENT BAY, NEAR SHORE/TIDE FLATS
NPL Status Description :	Currently on the Final NPL
Non NPL Status Short Name :	N/R
Action Name :	Not Ltrs
Action Type Seq :	NJ-1
Region Code :	10
Last Date in Agency List :	2023-02-01

Actual Date :	1989-04-24
Date Type :	GENERAL NOTICE
EPA ID :	WAD980726368
Site Name :	COMMENCEMENT BAY, NEAR SHORE/TIDE FLATS
NPL Status Description :	Currently on the Final NPL
Non NPL Status Short Name :	N/R
Action Name :	Not Ltrs
Action Type Seq :	NJ-12
Region Code :	10
Last Date in Agency List :	2023-02-01

RCRA_NONGEN

Facility Name :	COOKS MARINE SPECIALTIES
Facility Address :	223 E F ST, TACOMA, WA 98421
County :	PIERCE

Date Form Received by Agency :	1997-07-02
EPA ID :	WAD033425323
Mailing Address :	223 E F ST, TACOMA, WA 98421
Contact :	N/R
Contact Address :	N/R

Map Id: CH301
Direction: NNW
Distance: 0.576 mi., 3041 ft.
Elevation: 14 ft.
Relative: Lower

Site Name : COOKS MARINE SPECIALTIES | COOK'S MARINE SPECIALTIES
223 E F ST | 223 EAST F STREET
TACOMA | TACOMA, WA 98421

Database(s) : [ALL SITES - WA, ECHO, FRS, PRP-CORP, RCRA_NONGEN] ***(cont.)***

Envirosite ID: 6584380
EPA ID: N/R

RCRA_NONGEN ***(cont.)***

Contact Country :	N/R
Contact Telephone :	N/R
Contact Email :	N/R
EPA Region :	10
Land Type :	Other land type
Source Type :	Implementer
Classification :	Not a generator, verified
Description :	Not a generator, verified
Last Date in Agency List :	2023-01-23

Owner/Operator Summary

Owner/Operator Name :	COOKS MARINE SPECIALTIES
Owner/Operator Address :	223 E F ST, TACOMA, WA 98421
Owner/Operator Country :	US
Owner/Operator Telephone :	000-000-0000
Owner/Operator Email :	N/R
Owner/Operator Fax :	N/R
Legal Status :	Private
Owner/Operator Type :	Owner
Owner/Operator Start Date :	1996-05-02
Owner/Operator End Date :	N/R

Owner/Operator Name :	COOKS MARINE SPECIALTIES
Owner/Operator Address :	223 E F ST, TACOMA, WA 98421
Owner/Operator Country :	US
Owner/Operator Telephone :	000-000-0000
Owner/Operator Email :	N/R
Owner/Operator Fax :	N/R
Legal Status :	Private
Owner/Operator Type :	Operator
Owner/Operator Start Date :	N/R
Owner/Operator End Date :	N/R

Owner/Operator Name :	COOKS MARINE SPECIALTIES
Owner/Operator Address :	223 E F ST, TACOMA, WA 98421
Owner/Operator Country :	US
Owner/Operator Telephone :	000-000-0000
Owner/Operator Email :	N/R
Owner/Operator Fax :	N/R
Legal Status :	Private
Owner/Operator Type :	Owner
Owner/Operator Start Date :	N/R
Owner/Operator End Date :	N/R

Handler Activities Summary

U.S. Importer of Hazardous Waste :	N
Mixed Waste (Haz. and Radioactive) :	N
Recycler of Hazardous Waste :	N
Transporter of Hazardous Waste :	N

Map Id: CH301
Direction: NNW
Distance: 0.576 mi., 3041 ft.
Elevation: 14 ft.
Relative: Lower

Site Name : COOKS MARINE SPECIALTIES | COOK'S MARINE SPECIALTIES
223 E F ST | 223 EAST F STREET
TACOMA | TACOMA, WA 98421

Database(s) : [ALL SITES - WA, ECHO, FRS, PRP-CORP, RCRA_NONGEN] ***(cont.)***

Envirosite ID: 6584380
EPA ID: N/R

RCRA_NONGEN ***(cont.)***

Treater, Storer or Disposer of HW :	N
Underground Injection Activity :	N
On-site Burner Exemption :	N
Furnace Exemption :	N
Used Oil Fuel Burner :	N
Used Oil Processor :	N
Used Oil Refiner :	N
Used Oil Fuel Marketer to Burner :	N
Used Oil Specification Marketer :	N
Used Oil Transfer Facility :	N
Used Oil Transporter :	N

Historical Generators

Date Form Received by Agency :	1997-07-02
Facility Name :	COOKS MARINE SPECIALTIES
Classification :	Not a generator, verified
Date Form Received by Agency :	1993-12-31
Facility Name :	COOKS MARINE SPECIALTIES
Classification :	Small Quantity Generator

Notices of Violations Summary

Regulation Violated :	N

Map Id: CO302
Direction: W
Distance: 0.576 mi., 3041 ft.
Elevation: 239 ft.
Relative: Higher

Site Name : LABOR READY
1224 TACOMA AVE S
TACOMA | Tacoma, WA 98402

Database(s) : [ALL SITES - WA, CSCSL HWS - WA, EPA LUST, FRS, HSL - WA, LUST - WA]

Envirosite ID: 43046395
EPA ID: N/R

ALL SITES - WA

Facility Name :	LABOR READY
Facility Address :	1224 TACOMA AVE S, TACOMA, 98402
County :	Pierce
Facility/Site ID :	21526633
Alternate Name :	N/R
Program Name :	N/R
WRIA :	10
Legislative District :	27
Congressional District :	6

Map Id: CO302
Direction: W
Distance: 0.576 mi., 3041 ft.
Elevation: 239 ft.
Relative: Higher

Site Name : LABOR READY
1224 TACOMA AVE S
TACOMA | Tacoma, WA 98402

Database(s) : [ALL SITES - WA, CSCSL HWS - WA, EPA LUST, FRS, HSL - WA, LUST - WA] ***(cont.)***

Envirosite ID: 43046395
EPA ID: N/R

ALL SITES - WA ***(cont.)***

Ecology Region :	SWRO
Ecology Program Phone :	(360) 407-7224
Tribal Land :	N
Latitude :	47.250834
Longitude :	-122.444464
Last Date in Agency List :	2023-01-03

Program Details

Program :	TOXICS
Program ID :	3174
Interaction Type :	LUST Facility
Interaction Type Description :	A leaking underground tank cleanup site being cleaned up with Ecology oversight or review.
Status :	Active
Start Date :	1996-01-08
End Date :	N/R
SIC :	N/R
NAICS :	N/R

Program :	TOXICS
Program ID :	3174
Interaction Type :	Underground Storage Tank
Interaction Type Description :	Any one or combination of tanks (including connecting underground pipes) that is used to contain regulated substances and has a tank volume of ten percent or more beneath the surface of the ground. This term does not include any of the exempt UST systems specified in WAC 173-360-110(2) or any piping connected thereto. See WAC 173-360
Status :	Active
Start Date :	2000-03-20
End Date :	N/R
SIC :	N/R
NAICS :	N/R

CSCSL HWS - WA

Facility Name :	LABOR READY
Facility Address :	1224 TACOMA AVE S, TACOMA, 98402
County :	PIERCE

Site Details

Facility Site ID :	21526633
Site Status :	Cleanup Started
Cleanup Site ID :	8286
Region :	Southwest
Responsible Section :	Southwest
WARM Rank :	5 - Lowest Assessed Risk
Is Brownfield? :	N/R

Map Id: CO302
Direction: W
Distance: 0.576 mi., 3041 ft.
Elevation: 239 ft.
Relative: Higher

Site Name : LABOR READY
1224 TACOMA AVE S
TACOMA | Tacoma, WA 98402

Database(s) : [ALL SITES - WA, CSCSL HWS - WA, EPA LUST, FRS, HSL - WA, LUST - WA] ***(cont.)***

Envirosite ID: 43046395
EPA ID: N/R

CSCSL HWS - WA ***(cont.)***

Is PSI? :	N/R
Current VCP :	N/R
Past VCP :	N/R
Institutional Control :	N/R
Latitude :	47.250834
Longitude :	-122.444464
Last Date in Agency List :	2023-03-07

Contaminants Details

Contaminant Name :	Petroleum-Other
Groundwater :	Confirmed Above Cleanup Levels
Surface Water :	N/R
Soil :	Confirmed Above Cleanup Levels
Sediment :	N/R
Air :	N/R
Bedrock :	N/R

EPA LUST

Facility Name :	LABOR READY
Facility Address :	1224 TACOMA AVE S, TACOMA, Washington 98402
County :	Pierce
Facility ID :	WA21526633
LUST ID :	WA8286
Reported Date :	N/R
Status :	Open
Substance :	Petroleum-Other
Closed With Residual Contamination (Tribal Only):	N/R
NFA_Letter (Tribal Only) :	N/R
Tribe (Tribal Only) :	N/R
EPA Region :	10
Estimated Population within 1500ft :	3622
Estimated Private Domestic Wells within 1500ft:	0
Within Source Water Protection Area (SPA):	No
SPA Public Water System and Facility ID:	N/R
SPA Water Type :	N/R
SPA Facility Type :	N/R
SPA HUC12 :	N/R
Within Groundwater Wellhead Protection Area (WHPA):	No
WHPA Public Water System and Facility ID:	N/R
WHPA Water Type :	N/R
WHPA Facility Type :	N/R
WHPA HUC12 :	N/R
Within Estimated 100-year Floodplain:	No
Latitude :	47.25083
Longitude :	-122.44446
Last Date in Agency List :	2023-01-30

Map Id: CO302
Direction: W
Distance: 0.576 mi., 3041 ft.
Elevation: 239 ft.
Relative: Higher

Site Name : LABOR READY
1224 TACOMA AVE S
TACOMA | Tacoma, WA 98402

Database(s) : [ALL SITES - WA, CSCSL HWS - WA, EPA LUST, FRS, HSL - WA, LUST - WA] ***(cont.)***

Envirosite ID: 43046395
EPA ID: N/R

FRS

Facility Name :	LABOR READY
Facility Address :	1224 TACOMA AVE S, TACOMA, WA 98402
County :	PIERCE

Site Details

Registry ID :	110015510918
FRS Facility URL :	Click here for hyperlink provided by the agency.
Last Date in Agency List :	2023-02-13

Source Description

Source Description :

The WA-FSIS provides a means to query and display data maintained by the Washington Department of Ecology. This system contains key information for each facility/site that is currently, or has been, of interest to the Air Quality, Dam Safety, Hazardous Waste, Toxics Cleanup, and Water Quality Programs.

FRS Environmental Interest

Source and System ID :	WA-FSIS - 21526633

HSL - WA

Facility Name :	LABOR READY
Facility Address :	1224 Tacoma Ave S, Tacoma, 98402
County :	Pierce

Site Details

Facility Site ID :	21526633
Cleanup Site ID :	8286
Status :	Cleanup Started
Site Rank :	N/R
Alternative Site Name :	N/R
Region :	N/R
Resposbile Unit :	N/R
Institutional Control :	N/R
Current VCP :	N/R
Past VCP :	N/R
Latitude :	N/R
Longitude :	N/R
Agency Hyperlink :	Click here for hyperlink provided by the agency.
Last Date in Agency List :	2022-02-11

Facility Name :	LABOR READY
Facility Address :	1224 TACOMA AVE S, TACOMA, 98402
County :	Pierce

Map Id: CO302
Direction: W
Distance: 0.576 mi., 3041 ft.
Elevation: 239 ft.
Relative: Higher

Site Name : LABOR READY
1224 TACOMA AVE S
TACOMA | Tacoma, WA 98402

Database(s) : [ALL SITES - WA, CSCSL HWS - WA, EPA LUST, FRS, HSL - WA, LUST - WA] ***(cont.)***

Envirosite ID: 43046395
EPA ID: N/R

HSL - WA ***(cont.)***

Site Details

Facility Site ID :	21526633
Cleanup Site ID :	8286
Status :	Cleanup Started
Site Rank :	5 - Lowest Assessed Risk
Alternative Site Name :	N/R
Region :	Southwest
Resposbile Unit :	Southwest
Institutional Control :	N/R
Current VCP :	N/R
Past VCP :	N/R
Latitude :	47.250834
Longitude :	-122.444464
Agency Hyperlink :	Click here for hyperlink provided by the agency.
Last Date in Agency List :	2023-02-28

Contaminants

Contaminant Name :	Petroleum-Other
Ground water :	Confirmed Above Cleanup Levels
Surface water :	N/R
Soil :	Confirmed Above Cleanup Levels
Sediment :	N/R
Air :	N/R
Bedrock :	N/R

LUST - WA

Facility Name :	LABOR READY
Facility Address :	1224 TACOMA AVE S, TACOMA, 98402
County :	Pierce

Site Details

LUST Status Date :	2007-09-24
LUST Status Type :	LUST - Cleanup Started
Facility Site ID :	21526633
Cleanup Site ID :	8286
LUST ID :	6306
UST ID :	3174
Alternate Site Names :	N/R
Release Date :	2007-09-24
Process Type :	N/R
Responsible Unit :	Southwest
Region :	Southwest
Latitude :	47.250834
Longitude :	-122.444464
Last Date in Agency List :	2023-03-20

LUST Status Date :	1996-01-08
LUST Status Type :	LUST - Cleanup Started
Facility Site ID :	21526633
Cleanup Site ID :	8286

Map Id: CO302
Direction: W
Distance: 0.576 mi., 3041 ft.
Elevation: 239 ft.
Relative: Higher

Site Name : LABOR READY
1224 TACOMA AVE S
TACOMA | Tacoma, WA 98402

Database(s) : [ALL SITES - WA, CSCSL HWS - WA, EPA LUST, FRS, HSL - WA, LUST - WA] ***(cont.)***

Envirosite ID: 43046395
EPA ID: N/R

LUST - WA ***(cont.)***

LUST ID :	4037
UST ID :	3174
Alternate Site Names :	N/R
Release Date :	1996-01-08
Process Type :	N/R
Responsible Unit :	Southwest
Region :	Southwest
Latitude :	47.250834
Longitude :	-122.444464
Last Date in Agency List :	2023-03-20

Contaminants

Contaminant Name :	Petroleum-Other
Ground Water :	Confirmed Above Cleanup Levels
Surface Water :	N/R
Soil :	Confirmed Above Cleanup Levels
Sediment :	N/R
Air :	N/R
Bedrock :	N/R

Map Id: CI303
Direction: W
Distance: 0.576 mi., 3042 ft.
Elevation: 252 ft.
Relative: Higher

Site Name : CONIFER DEVELOPMENTS INC | CONIFER DEVELOPMENT
755 TACOMA AVE S CT E
TACOMA | Tacoma, WA 98402

Database(s) : [ALL SITES - WA, CSCSL NFA - WA, EPA UST, FRS, HSL - WA, LUST - WA, UST - WA]

Envirosite ID: 43033875
EPA ID: N/R

ALL SITES - WA

Facility Name :	CONIFER DEVELOPMENTS INC
Facility Address :	755 TACOMA AVE S CT E, TACOMA, 98402
County :	Pierce
Facility/Site ID :	64818372
Alternate Name :	N/R
Program Name :	N/R
WRIA :	10
Legislative District :	27
Congressional District :	6
Ecology Region :	SWRO
Ecology Program Phone :	(360) 407-7224
Tribal Land :	N
Latitude :	47.255079
Longitude :	-122.444428
Last Date in Agency List :	2023-01-03

Map Id: CI303
Direction: W
Distance: 0.576 mi., 3042 ft.
Elevation: 252 ft.
Relative: Higher

Site Name : CONIFER DEVELOPMENTS INC | CONIFER DEVELOPMENT
755 TACOMA AVE S CT E
TACOMA | Tacoma, WA 98402

Database(s) : [ALL SITES - WA, CSCSL NFA - WA, EPA UST, FRS, HSL - WA, LUST - WA, UST - WA] ***(cont.)***

Envirosite ID: 43033875
EPA ID: N/R

ALL SITES - WA ***(cont.)***

Program Details

Program :	TOXICS
Program ID :	101241
Interaction Type :	LUST Facility
Interaction Type Description :	A leaking underground tank cleanup site being cleaned up with Ecology oversight or review.
Status :	Inactive
Start Date :	1991-08-05
End Date :	1991-08-05
SIC :	N/R
NAICS :	N/R

Program :	TOXICS
Program ID :	101241
Interaction Type :	Underground Storage Tank
Interaction Type Description :	Any one or combination of tanks (including connecting underground pipes) that is used to contain regulated substances and has a tank volume of ten percent or more beneath the surface of the ground. This term does not include any of the exempt UST systems specified in WAC 173-360-110(2) or any piping connected thereto. See WAC 173-360
Status :	Active
Start Date :	1991-10-25
End Date :	N/R
SIC :	N/R
NAICS :	N/R

CSCSL NFA - WA

Facility Name :	CONIFER DEVELOPMENT
Facility Address :	755 TACOMA AVE S CT E, TACOMA, 98402
County :	Pierce
NFA Date :	2012-08-29
Facility Site ID :	64818372
Cleanup Site ID :	10022
Rank :	N/R
VCP :	N/R
Alternate Site Names :	CONIFER DEVELOPMENTS INC
NFA Reason :	Initial Investigation
Site Status :	NFA
Region :	Southwest
Responsible Unit :	Southwest
Latitude :	47.255079
Longitude :	-122.444428
Last Date in Agency List :	2023-02-23

Map Id: CI303
Direction: W
Distance: 0.576 mi., 3042 ft.
Elevation: 252 ft.
Relative: Higher

Site Name : CONIFER DEVELOPMENTS INC | CONIFER DEVELOPMENT
755 TACOMA AVE S CT E
TACOMA | Tacoma, WA 98402

Database(s) : [ALL SITES - WA, CSCSL NFA - WA, EPA UST, FRS, HSL - WA, LUST - WA, UST - WA] ***(cont.)***

Envirosite ID: 43033875
EPA ID: N/R

CSCSL NFA - WA ***(cont.)***

Contaminants

Contaminant Name :	Benzene
Ground Water :	N/R
Surface Water :	N/R
Soil :	Below Cleanup Levels
Sediment :	N/R
Air :	N/R
Bedrock :	N/R

Contaminant Name :	Other Non-Halogenated Organics
Ground Water :	N/R
Surface Water :	N/R
Soil :	Below Cleanup Levels
Sediment :	N/R
Air :	N/R
Bedrock :	N/R

Contaminant Name :	Petroleum-Gasoline
Ground Water :	N/R
Surface Water :	N/R
Soil :	Below Cleanup Levels
Sediment :	N/R
Air :	N/R
Bedrock :	N/R

Contaminant Name :	Petroleum-Other
Ground Water :	N/R
Surface Water :	N/R
Soil :	Remediated-Below
Sediment :	N/R
Air :	N/R
Bedrock :	N/R

EPA UST

Facility Name :	CONIFER DEVELOPMENTS INC
Facility Address :	755 TACOMA AVE S CT E, Tacoma, Washington 98402
County :	Pierce

Facility ID :	WA64818372
Facility Status :	Closed UST(s)
Open USTs :	0
Closed USTs :	1
Temporarily Out of Service USTs :	0
Date of Last Inspection :	N/R
EPA Region :	10
Tribe :	N/R
Facility ID 2 :	N/R
Latitude :	47.25546
Longitude :	-122.4452

Map Id: CI303
Direction: W
Distance: 0.576 mi., 3042 ft.
Elevation: 252 ft.
Relative: Higher

Site Name : CONIFER DEVELOPMENTS INC | CONIFER DEVELOPMENT
755 TACOMA AVE S CT E
TACOMA | Tacoma, WA 98402

Database(s) : [ALL SITES - WA, CSCSL NFA - WA, EPA UST, FRS, HSL - WA, LUST - WA, UST - WA] ***(cont.)***

Envirosite ID: 43033875
EPA ID: N/R

EPA UST ***(cont.)***

Last Date in Agency List : 2023-01-30

Tank Details

Tank ID : WA64818372_1
Tank Status : Closed
Installation Date : 1964-12-31
Removal Date : N/R
Capacity : 111
Substances : G Used Oil/Waste Oil
Tank Wall Type : N/R

FRS

Facility Name : CONIFER DEVELOPMENTS INC
Facility Address : 755 TACOMA AVE S CT E, TACOMA, WA 98402
County : PIERCE

Site Details

Registry ID : 110015438702
FRS Facility URL : Click here for hyperlink provided by the agency.
Last Date in Agency List : 2023-02-13

Source Description

Source Description :

The WA-FSIS provides a means to query and display data maintained by the Washington Department of Ecology. This system contains key information for each facility/site that is currently, or has been, of interest to the Air Quality, Dam Safety, Hazardous Waste, Toxics Cleanup, and Water Quality Programs.

FRS Environmental Interest

Source and System ID : WA-FSIS - 64818372

HSL - WA

Facility Name : CONIFER DEVELOPMENT
Facility Address : 755 Tacoma Ave S Ct E, Tacoma, 98402
County : Pierce

Site Details

Facility Site ID : 64818372
Cleanup Site ID : 10022
Status : No Further Action

Map Id: CI303
Direction: W
Distance: 0.576 mi., 3042 ft.
Elevation: 252 ft.
Relative: Higher

Site Name : CONIFER DEVELOPMENTS INC | CONIFER DEVELOPMENT
755 TACOMA AVE S CT E
TACOMA | Tacoma, WA 98402

Database(s) : [ALL SITES - WA, CSCSL NFA - WA, EPA UST, FRS, HSL - WA, LUST - WA, UST - WA] ***(cont.)***

Envirosite ID: 43033875
EPA ID: N/R

HSL - WA ***(cont.)***

Site Rank :	N/R
Alternative Site Name :	N/R
Region :	N/R
Resposbile Unit :	N/R
Institutional Control :	N/R
Current VCP :	N/R
Past VCP :	N/R
Latitude :	N/R
Longitude :	N/R
Agency Hyperlink :	Click here for hyperlink provided by the agency.
Last Date in Agency List :	2022-02-11

Facility Name :	CONIFER DEVELOPMENT
Facility Address :	755 TACOMA AVE S CT E, TACOMA, 98402
County :	Pierce

Site Details

Facility Site ID :	64818372
Cleanup Site ID :	10022
Status :	No Further Action
Site Rank :	N/R
Alternative Site Name :	CONIFER DEVELOPMENTS INC
Region :	Southwest
Resposbile Unit :	Southwest
Institutional Control :	N/R
Current VCP :	N/R
Past VCP :	N/R
Latitude :	47.2550791509142
Longitude :	-122.444427524295
Agency Hyperlink :	Click here for hyperlink provided by the agency.
Last Date in Agency List :	2023-02-28

Contaminants

Contaminant Name :	Petroleum-Other
Ground water :	N/R
Surface water :	N/R
Soil :	Remediated-Below
Sediment :	N/R
Air :	N/R
Bedrock :	N/R

Contaminant Name :	Other Non-Halogenated Organics
Ground water :	N/R
Surface water :	N/R
Soil :	Below Cleanup Levels
Sediment :	N/R
Air :	N/R
Bedrock :	N/R

Map Id: CI303
Direction: W
Distance: 0.576 mi., 3042 ft.
Elevation: 252 ft.
Relative: Higher

Site Name : CONIFER DEVELOPMENTS INC | CONIFER DEVELOPMENT
755 TACOMA AVE S CT E
TACOMA | Tacoma, WA 98402

Database(s) : [ALL SITES - WA, CSCSL NFA - WA, EPA UST, FRS, HSL - WA, LUST - WA, UST - WA] ***(cont.)***

Envirosite ID: 43033875
EPA ID: N/R

HSL - WA ***(cont.)***

Contaminant Name :	Petroleum-Gasoline
Ground water :	N/R
Surface water :	N/R
Soil :	Below Cleanup Levels
Sediment :	N/R
Air :	N/R
Bedrock :	N/R

Contaminant Name :	Benzene
Ground water :	N/R
Surface water :	N/R
Soil :	Below Cleanup Levels
Sediment :	N/R
Air :	N/R
Bedrock :	N/R

LUST - WA

Facility Name :	CONIFER DEVELOPMENT
Facility Address :	755 TACOMA AVE S CT E, TACOMA, 98402
County :	Pierce

Site Details

LUST Status Date :	2012-08-29
LUST Status Type :	LUST - NFA
Facility Site ID :	64818372
Cleanup Site ID :	10022
LUST ID :	2861
UST ID :	101241
Alternate Site Names :	CONIFER DEVELOPMENTS INC
Release Date :	1991-08-05
Process Type :	N/R
Responsible Unit :	Southwest
Region :	Southwest
Latitude :	47.255079
Longitude :	-122.444428
Last Date in Agency List :	2023-03-20

Contaminants

Contaminant Name :	Benzene
Ground Water :	N/R
Surface Water :	N/R
Soil :	Below Cleanup Levels
Sediment :	N/R
Air :	N/R
Bedrock :	N/R

Map Id: CI303
Direction: W
Distance: 0.576 mi., 3042 ft.
Elevation: 252 ft.
Relative: Higher

Site Name : CONIFER DEVELOPMENTS INC | CONIFER DEVELOPMENT
755 TACOMA AVE S CT E
TACOMA | Tacoma, WA 98402

Database(s) : [ALL SITES - WA, CSCSL NFA - WA, EPA UST, FRS, HSL - WA, LUST - WA, UST - WA] ***(cont.)***

Envirosite ID: 43033875
EPA ID: N/R

LUST - WA ***(cont.)***

Contaminant Name :	Other Non-Halogenated Organics
Ground Water :	N/R
Surface Water :	N/R
Soil :	Below Cleanup Levels
Sediment :	N/R
Air :	N/R
Bedrock :	N/R

Contaminant Name :	Petroleum-Gasoline
Ground Water :	N/R
Surface Water :	N/R
Soil :	Below Cleanup Levels
Sediment :	N/R
Air :	N/R
Bedrock :	N/R

Contaminant Name :	Petroleum-Other
Ground Water :	N/R
Surface Water :	N/R
Soil :	Remediated-Below
Sediment :	N/R
Air :	N/R
Bedrock :	N/R

UST - WA

Facility Name :	CONIFER DEVELOPMENTS INC
Facility Address :	755 TACOMA AVE S CT E, Tacoma, 98402
County :	Pierce

Facility Site ID :	64818372
UST Site ID :	101241
Tag Number(s) :	N/R
Responsible Unit :	Southwest
Is Active :	No
Latitude :	47.255079
Longitude :	-122.444428
Last Date in Agency List :	2022-12-29

Tank Details

Tank Name :	1
Tank Status :	Removed
Install Date :	1964-12-31
Tank Upgrade Date :	N/R
Tank Permanent Closure Date :	N/R
Permit Expiration Date :	N/R
Tank Material :	N/R
Tank Construction :	N/R
Tank Corrosion Protection :	N/R

Map Id: CI303
Direction: W
Distance: 0.576 mi., 3042 ft.
Elevation: 252 ft.
Relative: Higher

Site Name : CONIFER DEVELOPMENTS INC | CONIFER DEVELOPMENT
755 TACOMA AVE S CT E
TACOMA | Tacoma, WA 98402

Database(s) : [ALL SITES - WA, CSCSL NFA - WA, EPA UST, FRS, HSL - WA, LUST - WA, UST - WA] ***(cont.)***

Envirosite ID: 43033875
EPA ID: N/R

UST - WA ***(cont.)***

Tank Manifold :	N/R
Tank Release Detection :	N/R
Tank Tightness Test :	N/R
Tank Spill Prevention :	N/R
Capacity Range :	111 TO 1,100 Gallons
Actual Capacity :	N/R
Pipe Material :	N/R
Pipe Construction :	N/R
Pipe Corrosion Protection :	N/R
Tank SFC :	N/R
Dispenser SFC :	N/R
Primary Pipe Release Detection :	N/R
Secondary Pipe Release Detection :	N/R
Pipe Pumping System :	N/R
Pipe Install Date :	N/R
Turbine Sump Construction :	N/R
Tank Status Date :	1996-08-06
Tank Install Date :	N/R
Tank Overfill Prevention :	N/R

Compartments Details

Compartment Number :	1
Compartment Capacity :	N/R
Substance Stored :	Used Oil/Waste Oil
Used Substance :	N/R
Ecy Region :	N/R

Map Id: CH304
Direction: NNW
Distance: 0.578 mi., 3054 ft.
Elevation: 14 ft.
Relative: Lower

Site Name : FOSS MARITIME CO TACOMA | FOSS MARITIME CO.
225 E F ST | 225 EAST F ST | 225 EAST F STREET
TACOMA | TACOMA, WA

Database(s) : [ALL SITES - WA, ECHO, ERNS, FRS, PRP-CORP, RCRA_NONGEN]

Envirosite ID: 6563560
EPA ID: N/R

ALL SITES - WA

Facility Name :	Foss Maritime Co Tacoma
Facility Address :	225 E F ST, TACOMA, 98421
County :	Pierce
Facility/Site ID :	87858543
Alternate Name :	N/R

Map Id: CH304
Direction: NNW
Distance: 0.578 mi., 3054 ft.
Elevation: 14 ft.
Relative: Lower

Site Name : FOSS MARITIME CO TACOMA | FOSS MARITIME CO.
225 E F ST | 225 EAST F ST | 225 EAST F STREET
TACOMA | TACOMA, WA

Database(s) : [ALL SITES - WA, ECHO, ERNS, FRS, PRP-CORP, RCRA_NONGEN] ***(cont.)***

Envirosite ID: 6563560
EPA ID: N/R

ALL SITES - WA ***(cont.)***

Program Name :	N/R
WRIA :	10
Legislative District :	27
Congressional District :	9
Ecology Region :	SWRO
Ecology Program Phone :	(360) 407-6734
Tribal Land :	N
Latitude :	47.26111
Longitude :	-122.43232
Last Date in Agency List :	2023-01-03

Program Details

Program :	HAZWASTE
Program ID :	WAD081934747
Interaction Type :	Hazardous Waste Generator
Interaction Type Description :	Facilities that generate any quantity of a dangerous waste. They may be classified as SQG, MQG, or LQG depending on hazardous waste generated for a given month.
Status :	Inactive
Start Date :	1988-09-27
End Date :	1990-12-31
SIC :	N/R
NAICS :	N/R

ECHO

Facility Name :	FOSS MARITIME CO TACOMA
Facility Address :	225 E F ST, TACOMA, WA 98421
County :	PIERCE
Last Inspection Date :	N/R
Registry ID :	110005327235
FIPS Code :	53053
EPA Region :	10
Inspection Count :	0
Last Inspection Days :	N/R
Informal Count :	0
Last Informal Action Date :	N/R
Formal Action Count :	0
Last Formal Action Date :	N/R
Total Penalties :	0
Penalty Count :	N/R
Last Penalty Date :	N/R
Last Penalty Amount :	N/R
QTRS IN NC :	0
Programs IN SNC :	0
Current Compliance Status :	No Violation Identified
Three-Year Compliance Status :	_____
Collection Method :	ADDRESS MATCHING-HOUSE NUMBER

Map Id: CH304
Direction: NNW
Distance: 0.578 mi., 3054 ft.
Elevation: 14 ft.
Relative: Lower

Site Name : FOSS MARITIME CO TACOMA | FOSS MARITIME CO.
225 E F ST | 225 EAST F ST | 225 EAST F STREET
TACOMA | TACOMA, WA

Database(s) : [ALL SITES - WA, ECHO, ERNS, FRS, PRP-CORP, RCRA_NONGEN] ***(cont.)***

Envirosite ID: 6563560
EPA ID: N/R

ECHO ***(cont.)***

Reference Point :	CENTER OF A FACILITY OR STATION
Accuracy Meters :	30
Derived Tribes :	Puyallup Tribe of the Puyallup Reservation - 1.1 mile(s), Puyallup Tribe of the Puyallup Reservation - 1.6 mile(s), Muckleshoot Indian Tribe - 10.7 mile(s), Muckleshoot Indian Tribe - 13.8 mile(s), Nisqually Indian Tribe - 18.2 mile(s), Squaxin Island Tribe of the Squaxin Island Reservation - 22.1 mile(s), Squaxin Island Tribe of the Squaxin Island Reservation - 24 mile(s)
Derived HUC :	17110019
Derived WBD :	171100190301
Derived STCTY FIPS :	53053
Derived Zip :	98421
Derived CD113 :	09
Derived CB2010 :	530530602001070
MYRTK Universe :	NNN
NPDES IDs :	N/R
CWA Permit Types :	N/R
CWA Compliance Tracking :	N/R
CWA NAICS :	N/R
CWA SICS :	N/R
CWA Inspection Count :	N/R
CWA Last Inspection Days :	N/R
CWA Informal Count :	N/R
CWA Formal Action Count :	N/R
CWA Last Formal Action Date :	N/R
CWA Penalties :	N/R
CWA Last Penalty Date :	N/R
CWA Last Penalty Amount :	N/R
CWA Quarters IN NC :	N/R
CWA Current Compliance Status :	N/R
CWA Current SNC Flag :	N
CWA 13 Quarters Compliance Status :	N/R
CWA 13 Quarters Effluent Exceedances:	N/R
CWA Three-Year QNCR Codes :	N/R
DFR URL :	Click here for hyperlink provided by the agency.
Facility SIC :	N/R
Facility NAICS :	48833 - Navigational Services to Shipping
Facility Last Inspection EPA Date :	N/R
Facility Last Inspection State Date :	N/R
Facility Last Formal Act EPA Date :	N/R
Facility Last Formal Act State Date :	N/R
Facility Last Informal Act EPA Date :	N/R
Facility Last Informal Act State Date:	N/R
Facility Federal Agency :	N/R
TRI Reporter :	N/R
Facility Imp Water Flag :	N/R
Current SNC Flag :	N
Indian County Flag :	N
Federal Flag :	N/R
US Mexico Border Flag :	N/R
Chesapeak Bay Flag :	N/R
AIR Flag :	N

Map Id: CH304
Direction: NNW
Distance: 0.578 mi., 3054 ft.
Elevation: 14 ft.
Relative: Lower

Site Name : FOSS MARITIME CO TACOMA | FOSS MARITIME CO.
225 E F ST | 225 EAST F ST | 225 EAST F STREET
TACOMA | TACOMA, WA

Database(s) : [ALL SITES - WA, ECHO, ERNS, FRS, PRP-CORP, RCRA_NONGEN] ***(cont.)***

Envirosite ID: 6563560
EPA ID: N/R

ECHO ***(cont.)***

NPDES Flag :	N
SDWIS Flag :	N
RCRA Flag :	Y
TRI Flag :	N
GHG Flag :	N
Major Flag :	N/R
Active Flag :	N/R
NAA Flag :	N
Latitude :	47.26223
Longitude :	-122.43339
Last Date in Agency List :	2023-01-16

ERNS

Facility Address :	225 EAST F ST, TACOMA, WA
County :	PIERCE

Incident Information

Details for this site have been truncated due to the large number of available details for this site within this dataset. For the complete details for this site, contact your Envirosite account representative for a complimentary site report containing all of the details available.

Incident Date Time :	2002-01-16 13:45:00
Type of Incident :	VESSEL
Incident Cause :	EQUIPMENT FAILURE
Incident DTG :	OCCURRED
Incident Location :	N/R
Sequence Number :	591393
Potential Flag :	N/R
Description of Incident :	THE HYDRAULIC FUEL LINE ON A TUG BOAT RUPTURED CAUSING THE MATERIAL TO SPILL INTO THE COMMENCEMENT BAY.
Last Date in Agency List :	2015-12-23

Incident Response Summary

Date Time Received :	2002-01-16 17:00:26
Date Time Completed :	2002-01-16 17:05:38
Call Type :	Incident
Source :	TELEPHONE
Responsible Company :	FOSS MARITIME
Responsible Org Type :	PRIVATE ENTERPRISE
Responsible City :	TACOMA
Responsible State :	WA
Responsible Zip :	98241

Map Id: CH304
Direction: NNW
Distance: 0.578 mi., 3054 ft.
Elevation: 14 ft.
Relative: Lower

Site Name : FOSS MARITIME CO TACOMA | FOSS MARITIME CO.
225 E F ST | 225 EAST F ST | 225 EAST F STREET
TACOMA | TACOMA, WA

Database(s) : [ALL SITES - WA, ECHO, ERNS, FRS, PRP-CORP, RCRA_NONGEN] ***(cont.)***

Envirosite ID: 6563560
EPA ID: N/R

ERNS ***(cont.)***

Incident Details Summary

Remedial Action :	BOOMS AND ABSORBENTS APPLIED
Medium :	COMMENCEMENT BAY
Medium Description :	WATER
Body of Water :	COMMENCEMENT BAY
Weather Conditions :	OVERCAST
Water Temperature :	N/R
Water Supply Contaminated :	N
Waterway Closed :	N
Waterway Description :	N/R

Additional Incident Details Summary

Actual Amount :	N/R
Actual Amount Units :	N/R
Capacity of Tank :	N/R
Capacity of Tank Units :	N/R
Continuous Release Begin Date :	N/R
Continuous Release End Date :	N/R
Continuous Release Change Date :	N/R
Continuous Release Permit :	N/R
Continuous Release Type :	N/R
Description of Tank :	N/R
Device Operational :	Y
DOT Crossing Number :	N/R
DOT Regulated :	U
NPDES :	N/R
NPDES Compliance :	U
Pipeline Aboveground :	ABOVE
Pipeline Covered :	U
Pipeline Type :	N/R
Tank ID :	N/R
Tank Regulated :	U
Tank Regulated by :	N/R

Materials Involved Summary

Name of Material :	HYDRAULIC OIL
CAS Number :	000000-00-0
Amount of Material :	1
Unit of Measure :	GALLON(S)
UN Number :	N/R
CHRIS Code :	OHY
Reached Water :	YES
Amount in Water :	1
Unit of Measure (Reach Water) :	GALLON(S)

Vessels Details

Vessel Name :	BENJIRMAN FOSS
Vessel Type :	TUG

Map Id: CH304
Direction: NNW
Distance: 0.578 mi., 3054 ft.
Elevation: 14 ft.
Relative: Lower

Site Name : FOSS MARITIME CO TACOMA | FOSS MARITIME CO.
225 E F ST | 225 EAST F ST | 225 EAST F STREET
TACOMA | TACOMA, WA

Database(s) : [ALL SITES - WA, ECHO, ERNS, FRS, PRP-CORP, RCRA_NONGEN] ***(cont.)***

Envirosite ID: 6563560
EPA ID: N/R

ERNS ***(cont.)***

Vessel Length :	N/R
Hull Construction :	N/R
Fuel Capacity :	N/R
Fuel on Board :	N/R
Cargo Capacity :	N/R
Cargo on Board :	N/R
Is Vessel Aground :	N
Flag :	UNITED STATES OF AMERICA
Breadth :	N/R
Draught :	N/R
Fuel Capacity Units :	N/R
Fuel on Board Units :	N/R
Cargo Capacity Units :	N/R
Cargo on Board Units :	N/R
Facility Address :	225 EAST F ST, TACOMA, WA 98421
County :	PIERCE

Incident Information

Incident Date Time :	2016-02-08 08:00:00
Type of Incident :	VESSEL
Incident Cause :	VESSEL SINKING
Incident DTG :	OCCURRED
Incident Location :	N/R
Sequence Number :	1140026
Potential Flag :	Y
Description of Incident :	CALLER IS REPORTING THAT A VESSEL SANK AT THE PIER WITH A POTENTIAL RELEASE OF 200 GALLONS OF DIESEL FUEL.
Last Date in Agency List :	2016-03-22

Incident Response Summary

Date Time Received :	2016-02-08 12:12:00
Date Time Completed :	2016-02-08 12:15:00
Call Type :	Incident
Source :	TELEPHONE
Responsible Company :	MARINE SPILL RESPONSE CORP
Responsible Org Type :	PRIVATE ENTERPRISE
Responsible City :	TACOMA
Responsible State :	WA
Responsible Zip :	98421

Incident Details Summary

Remedial Action :	BOOM APPLIED.
Medium :	COMMENCEMENT BAY/ PUGET SOUND

Map Id: CH304
Direction: NNW
Distance: 0.578 mi., 3054 ft.
Elevation: 14 ft.
Relative: Lower

Site Name : FOSS MARITIME CO TACOMA | FOSS MARITIME CO.
225 E F ST | 225 EAST F ST | 225 EAST F STREET
TACOMA | TACOMA, WA

Database(s) : [ALL SITES - WA, ECHO, ERNS, FRS, PRP-CORP, RCRA_NONGEN] ***(cont.)***

Envirosite ID: 6563560
EPA ID: N/R

ERNS ***(cont.)***

Medium Description :	WATER
Body of Water :	N/R
Weather Conditions :	UNKNOWN
Water Temperature :	N/R
Water Supply Contaminated :	U
Waterway Closed :	N
Waterway Description :	N/R

Additional Incident Details Summary

Actual Amount :	N/R
Actual Amount Units :	N/R
Capacity of Tank :	N/R
Capacity of Tank Units :	N/R
Continuous Release Begin Date :	N/R
Continuous Release End Date :	N/R
Continuous Release Change Date :	N/R
Continuous Release Permit :	N/R
Continuous Release Type :	N/R
Description of Tank :	N/R
Device Operational :	U
DOT Crossing Number :	N/R
DOT Regulated :	U
NPDES :	N/R
NPDES Compliance :	U
Pipeline Aboveground :	ABOVE
Pipeline Covered :	U
Pipeline Type :	N/R
Tank ID :	N/R
Tank Regulated :	U
Tank Regulated by :	N/R

Materials Involved Summary

Name of Material :	OIL: DIESEL
CAS Number :	000000-00-0
Amount of Material :	200
Unit of Measure :	GALLON(S)
UN Number :	N/R
CHRIS Code :	ODS
Reached Water :	NO
Amount in Water :	N/R
Unit of Measure (Reach Water) :	N/R

Vessels Details

Vessel Name :	SCOTER
Vessel Type :	OTHER
Vessel Length :	34
Hull Construction :	N/R
Fuel Capacity :	N/R

Map Id: CH304
Direction: NNW
Distance: 0.578 mi., 3054 ft.
Elevation: 14 ft.
Relative: Lower

Site Name : FOSS MARITIME CO TACOMA | FOSS MARITIME CO.
225 E F ST | 225 EAST F ST | 225 EAST F STREET
TACOMA | TACOMA, WA

Database(s) : [ALL SITES - WA, ECHO, ERNS, FRS, PRP-CORP, RCRA_NONGEN] ***(cont.)***

Envirosite ID: 6563560
EPA ID: N/R

ERNS ***(cont.)***

Fuel on Board :	200
Cargo Capacity :	N/R
Cargo on Board :	N/R
Is Vessel Aground :	N
Flag :	N/R
Breadth :	N/R
Draught :	N/R
Fuel Capacity Units :	N/R
Fuel on Board Units :	GALLON(S)
Cargo Capacity Units :	N/R
Cargo on Board Units :	N/R
Facility Address :	225 EAST F ST TACOMA HARBOR, TACOMA, WA 98421
County :	PIERCE

Incident Information

Incident Date Time :	1993-08-18 06:45:00
Type of Incident :	UNKNOWN SHEEN
Incident Cause :	UNKNOWN
Incident DTG :	DISCOVERED
Incident Location :	N/R
Sequence Number :	193115
Potential Flag :	N/R
Description of Incident :	UNKNOWN / UNKNOWN SHEEN SIGHTING SHEEN SIZE: 700 YDS X 100 YDSHEAVY BLACK
Last Date in Agency List :	2015-12-23

Incident Response Summary

Date Time Received :	1993-08-18 10:01:00
Date Time Completed :	1993-08-18 10:05:00
Call Type :	Incident
Source :	UNAVAILABLE
Responsible Company :	N/R
Responsible Org Type :	UNKNOWN
Responsible City :	N/R
Responsible State :	XX
Responsible Zip :	N/R

Incident Details Summary

Remedial Action :	NONE
Medium :	TACOMA HARBOR
Medium Description :	WATER
Body of Water :	N/R
Weather Conditions :	N/R
Water Temperature :	N/R
Water Supply Contaminated :	N/R
Waterway Closed :	N/R

Map Id: CH304
Direction: NNW
Distance: 0.578 mi., 3054 ft.
Elevation: 14 ft.
Relative: Lower

Site Name : FOSS MARITIME CO TACOMA | FOSS MARITIME CO.
225 E F ST | 225 EAST F ST | 225 EAST F STREET
TACOMA | TACOMA, WA

Database(s) : [ALL SITES - WA, ECHO, ERNS, FRS, PRP-CORP, RCRA_NONGEN] ***(cont.)***

Envirosite ID: 6563560
EPA ID: N/R

ERNS ***(cont.)***

Waterway Description :	N/R

Additional Incident Details Summary

Actual Amount :	N/R
Actual Amount Units :	N/R
Capacity of Tank :	N/R
Capacity of Tank Units :	N/R
Continuous Release Begin Date :	N/R
Continuous Release End Date :	N/R
Continuous Release Change Date :	N/R
Continuous Release Permit :	N/R
Continuous Release Type :	N/R
Description of Tank :	N/R
Device Operational :	Y
DOT Crossing Number :	N/R
DOT Regulated :	U
NPDES :	N/R
NPDES Compliance :	U
Pipeline Aboveground :	ABOVE
Pipeline Covered :	U
Pipeline Type :	UNKNOWN
Tank ID :	N/R
Tank Regulated :	U
Tank Regulated by :	N/R

Materials Involved Summary

Name of Material :	OIL, FUEL: NO. 6
CAS Number :	N/R
Amount of Material :	0
Unit of Measure :	UNKNOWN AMOUNT
UN Number :	N/R
CHRIS Code :	OSX
Reached Water :	YES
Amount in Water :	0
Unit of Measure (Reach Water) :	UNKNOWN AMOUNT

Facility Address :	225 EAST F ST., TACOMA, WA 98421
County :	PIERCE

Incident Information

Incident Date Time :	1999-10-20 08:15:00
Type of Incident :	UNKNOWN SHEEN
Incident Cause :	UNKNOWN
Incident DTG :	DISCOVERED
Incident Location :	N/R
Sequence Number :	502998
Potential Flag :	N/R

Map Id: CH304
Direction: NNW
Distance: 0.578 mi., 3054 ft.
Elevation: 14 ft.
Relative: Lower

Site Name : FOSS MARITIME CO TACOMA | FOSS MARITIME CO.
225 E F ST | 225 EAST F ST | 225 EAST F STREET
TACOMA | TACOMA, WA

Database(s) : [ALL SITES - WA, ECHO, ERNS, FRS, PRP-CORP, RCRA_NONGEN] ***(cont.)***

Envirosite ID: 6563560
EPA ID: N/R

ERNS ***(cont.)***

Description of Incident :	UNKNOWN / UNKNOWN SHEEN SIGHTING, SHEEN SIZE:200 YARDS LONG X 100 YARDSWIDE / COLOR: RAINBOW
Last Date in Agency List :	2015-12-23

Incident Response Summary

Date Time Received :	1999-10-20 11:25:00
Date Time Completed :	1999-10-20 11:29:00
Call Type :	Incident
Source :	UNAVAILABLE
Responsible Company :	N/R
Responsible Org Type :	UNKNOWN
Responsible City :	N/R
Responsible State :	XX
Responsible Zip :	N/R

Incident Details Summary

Remedial Action :	NONE
Medium :	MIDDLE WATERWAY
Medium Description :	WATER
Body of Water :	N/R
Weather Conditions :	N/R
Water Temperature :	N/R
Water Supply Contaminated :	U
Waterway Closed :	N
Waterway Description :	N/R

Additional Incident Details Summary

Actual Amount :	N/R
Actual Amount Units :	N/R
Capacity of Tank :	N/R
Capacity of Tank Units :	N/R
Continuous Release Begin Date :	N/R
Continuous Release End Date :	N/R
Continuous Release Change Date :	N/R
Continuous Release Permit :	N/R
Continuous Release Type :	N/R
Description of Tank :	N/R
Device Operational :	Y
DOT Crossing Number :	N/R
DOT Regulated :	U
NPDES :	N/R
NPDES Compliance :	U
Pipeline Aboveground :	ABOVE
Pipeline Covered :	U
Pipeline Type :	UNKNOWN
Tank ID :	N/R
Tank Regulated :	U

Map Id: CH304
Direction: NNW
Distance: 0.578 mi., 3054 ft.
Elevation: 14 ft.
Relative: Lower

Site Name : FOSS MARITIME CO TACOMA | FOSS MARITIME CO.
225 E F ST | 225 EAST F ST | 225 EAST F STREET
TACOMA | TACOMA, WA

Database(s) : [ALL SITES - WA, ECHO, ERNS, FRS, PRP-CORP, RCRA_NONGEN] ***(cont.)***

Envirosite ID: 6563560
EPA ID: N/R

ERNS ***(cont.)***

Tank Regulated by : N/R

Materials Involved Summary

Name of Material :	UNKNOWN OIL
CAS Number :	N/R
Amount of Material :	0
Unit of Measure :	UNKNOWN AMOUNT
UN Number :	N/R
CHRIS Code :	OUN
Reached Water :	YES
Amount in Water :	0
Unit of Measure (Reach Water) :	UNKNOWN AMOUNT

Facility Address :	225 EAST "F" STREET COMMENCEMENT BAY, TACOMA, WA 984211898
County :	PIERCE

Incident Information

Incident Date Time :	1994-09-07 09:10:00
Type of Incident :	UNKNOWN SHEEN
Incident Cause :	UNKNOWN
Incident DTG :	DISCOVERED
Incident Location :	N/R
Sequence Number :	259408
Potential Flag :	N/R

Description of Incident : UNKNOWN / UNKNOWN SHEEN SIGHTING, SHEEN SIZE:100 FT X 50 FT; RAINBOWVESSEL WAS IN THE VICINITY USS IMPLICIT//NAVY MINE SWEEPER

Last Date in Agency List : 2015-12-23

Incident Response Summary

Date Time Received :	1994-09-07 12:25:00
Date Time Completed :	1994-09-07 12:30:00
Call Type :	Incident
Source :	UNAVAILABLE
Responsible Company :	N/R
Responsible Org Type :	UNKNOWN
Responsible City :	N/R
Responsible State :	XX
Responsible Zip :	N/R

Map Id: CH304
Direction: NNW
Distance: 0.578 mi., 3054 ft.
Elevation: 14 ft.
Relative: Lower

Site Name : FOSS MARITIME CO TACOMA | FOSS MARITIME CO.
225 E F ST | 225 EAST F ST | 225 EAST F STREET
TACOMA | TACOMA, WA

Database(s) : [ALL SITES - WA, ECHO, ERNS, FRS, PRP-CORP, RCRA_NONGEN] ***(cont.)***

Envirosite ID: 6563560
EPA ID: N/R

ERNS ***(cont.)***

Incident Details Summary

Remedial Action :	NONE
Medium :	TACOMA BAY
Medium Description :	WATER
Body of Water :	N/R
Weather Conditions :	N/R
Water Temperature :	N/R
Water Supply Contaminated :	N/R
Waterway Closed :	N/R
Waterway Description :	N/R

Additional Incident Details Summary

Actual Amount :	N/R
Actual Amount Units :	N/R
Capacity of Tank :	N/R
Capacity of Tank Units :	N/R
Continuous Release Begin Date :	N/R
Continuous Release End Date :	N/R
Continuous Release Change Date :	N/R
Continuous Release Permit :	N/R
Continuous Release Type :	N/R
Description of Tank :	N/R
Device Operational :	Y
DOT Crossing Number :	N/R
DOT Regulated :	U
NPDES :	N/R
NPDES Compliance :	U
Pipeline Aboveground :	ABOVE
Pipeline Covered :	U
Pipeline Type :	UNKNOWN
Tank ID :	N/R
Tank Regulated :	U
Tank Regulated by :	N/R

Materials Involved Summary

Name of Material :	UNKNOWN OIL
CAS Number :	N/R
Amount of Material :	0
Unit of Measure :	UNKNOWN AMOUNT
UN Number :	N/R
CHRIS Code :	OUN
Reached Water :	YES
Amount in Water :	0
Unit of Measure (Reach Water) :	UNKNOWN AMOUNT

FRS

Facility Name :	FOSS MARITIME CO TACOMA
Facility Address :	225 E F ST, TACOMA, WA 98421
County :	PIERCE

Map Id: CH304
Direction: NNW
Distance: 0.578 mi., 3054 ft.
Elevation: 14 ft.
Relative: Lower

Site Name : FOSS MARITIME CO TACOMA | FOSS MARITIME CO.
225 E F ST | 225 EAST F ST | 225 EAST F STREET
TACOMA | TACOMA, WA

Database(s) : [ALL SITES - WA, ECHO, ERNS, FRS, PRP-CORP, RCRA_NONGEN] ***(cont.)***

Envirosite ID: 6563560
EPA ID: N/R

FRS ***(cont.)***

Site Details

Registry ID :	110005327235
FRS Facility URL :	Click here for hyperlink provided by the agency.
Last Date in Agency List :	2023-02-13

Source Description

Source Description :

RCRAInfo is EPA's comprehensive information system that supports the Resource Conservation and Recovery Act (RCRA) of 1976 and the Hazardous and Solid Waste Amendments (HSWA) of 1984 through the tracking of events and activities related to facilities that generate, transport, and treat, store, or dispose of hazardous waste. RCRAInfo allows RCRA program staff to track the notification, permit, compliance, and corrective action activities required under RCRA. RCRAInfo also supports generation of the National Hazardous Waste Biennial Report. All generators and treatment, storage, and disposal facilities who handle hazardous waste are required to report to the EPA Administrator at least once every two years to support creation of the Biennial Report.

FRS Environmental Interest

Source and System ID :	RCRAINFO - WAD081934747

PRP-CORP

Facility Name :	FOSS MARITIME CO.
Facility Address :	225 EAST F STREET, TACOMA,, WA 98421
Actual Date :	2006-04-28
Date Type :	GENERAL NOTICE
EPA ID :	ORSFN1002155
Site Name :	PORTLAND HARBOR
NPL Status Description :	Currently on the Final NPL
Non NPL Status Short Name :	N/R
Action Name :	Not Ltrs
Action Type Seq :	NJ-3
Region Code :	10
Last Date in Agency List :	2023-02-01
Actual Date :	2000-12-08
Date Type :	GENERAL NOTICE
EPA ID :	ORSFN1002155
Site Name :	PORTLAND HARBOR
NPL Status Description :	Currently on the Final NPL
Non NPL Status Short Name :	N/R
Action Name :	Not Ltrs
Action Type Seq :	NJ-1
Region Code :	10
Last Date in Agency List :	2023-02-01

Map Id: CH304
Direction: NNW
Distance: 0.578 mi., 3054 ft.
Elevation: 14 ft.
Relative: Lower

Site Name : FOSS MARITIME CO TACOMA | FOSS MARITIME CO.
225 E F ST | 225 EAST F ST | 225 EAST F STREET
TACOMA | TACOMA, WA

Database(s) : [ALL SITES - WA, ECHO, ERNS, FRS, PRP-CORP, RCRA_NONGEN] ***(cont.)***

Envirosite ID: 6563560
EPA ID: N/R

PRP-CORP ***(cont.)***

Actual Date :	2003-08-14
Date Type :	SETTLEMENT DATE
EPA ID :	WAD980726368
Site Name :	COMMENCEMENT BAY, NEAR SHORE/TIDE FLATS
NPL Status Description :	Currently on the Final NPL
Non NPL Status Short Name :	N/R
Action Name :	C DECREE
Action Type Seq :	CD-25
Region Code :	10
Last Date in Agency List :	2023-02-01

Actual Date :	2003-05-09
Date Type :	SETTLEMENT DATE
EPA ID :	WAD980726368
Site Name :	COMMENCEMENT BAY, NEAR SHORE/TIDE FLATS
NPL Status Description :	Currently on the Final NPL
Non NPL Status Short Name :	N/R
Action Name :	C DECREE
Action Type Seq :	CD-21
Region Code :	10
Last Date in Agency List :	2023-02-01

Actual Date :	1989-04-29
Date Type :	GENERAL NOTICE
EPA ID :	WAD980726368
Site Name :	COMMENCEMENT BAY, NEAR SHORE/TIDE FLATS
NPL Status Description :	Currently on the Final NPL
Non NPL Status Short Name :	N/R
Action Name :	Not Ltrs
Action Type Seq :	NJ-1
Region Code :	10
Last Date in Agency List :	2023-02-01

Actual Date :	1989-04-24
Date Type :	GENERAL NOTICE
EPA ID :	WAD980726368
Site Name :	COMMENCEMENT BAY, NEAR SHORE/TIDE FLATS
NPL Status Description :	Currently on the Final NPL
Non NPL Status Short Name :	N/R
Action Name :	Not Ltrs
Action Type Seq :	NJ-12
Region Code :	10
Last Date in Agency List :	2023-02-01

RCRA_NONGEN

Facility Name :	FOSS MARITIME CO TACOMA
Facility Address :	225 E F ST, TACOMA, WA 98421
County :	PIERCE

Map Id: CH304
Direction: NNW
Distance: 0.578 mi., 3054 ft.
Elevation: 14 ft.
Relative: Lower

Site Name : FOSS MARITIME CO TACOMA | FOSS MARITIME CO.
225 E F ST | 225 EAST F ST | 225 EAST F STREET
TACOMA | TACOMA, WA

Database(s) : [ALL SITES - WA, ECHO, ERNS, FRS, PRP-CORP, RCRA_NONGEN] ***(cont.)***

Envirosite ID: 6563560
EPA ID: N/R

RCRA_NONGEN ***(cont.)***

Date Form Received by Agency :	1988-09-27
EPA ID :	WAD081934747
Mailing Address :	660 W EWING ST, SEATTLE, WA 98119
Contact :	N/R
Contact Address :	N/R
Contact Country :	N/R
Contact Telephone :	N/R
Contact Email :	N/R
EPA Region :	10
Land Type :	Other land type
Source Type :	Notification
Classification :	Not a generator, verified
Description :	Not a generator, verified
Last Date in Agency List :	2023-01-23

Owner/Operator Summary

Owner/Operator Name :	FOSS MARITIME CO
Owner/Operator Address :	225 E F ST, TACOMA, WA 98421
Owner/Operator Country :	US
Owner/Operator Telephone :	253-272-0366
Owner/Operator Email :	N/R
Owner/Operator Fax :	N/R
Legal Status :	Private
Owner/Operator Type :	Owner
Owner/Operator Start Date :	1996-05-02
Owner/Operator End Date :	N/R

Owner/Operator Name :	FOSS MARITIME CO TACOMA
Owner/Operator Address :	225 E F ST, TACOMA, WA 98421
Owner/Operator Country :	US
Owner/Operator Telephone :	000-000-0000
Owner/Operator Email :	N/R
Owner/Operator Fax :	N/R
Legal Status :	Private
Owner/Operator Type :	Owner
Owner/Operator Start Date :	N/R
Owner/Operator End Date :	N/R

Owner/Operator Name :	FOSS MARITIME CO TACOMA
Owner/Operator Address :	225 E F ST, TACOMA, WA 98421
Owner/Operator Country :	US
Owner/Operator Telephone :	000-000-0000
Owner/Operator Email :	N/R
Owner/Operator Fax :	N/R
Legal Status :	Private
Owner/Operator Type :	Operator
Owner/Operator Start Date :	N/R
Owner/Operator End Date :	N/R

Map Id: CH304
Direction: NNW
Distance: 0.578 mi., 3054 ft.
Elevation: 14 ft.
Relative: Lower

Site Name : FOSS MARITIME CO TACOMA | FOSS MARITIME CO.
225 E F ST | 225 EAST F ST | 225 EAST F STREET
TACOMA | TACOMA, WA

Database(s) : [ALL SITES - WA, ECHO, ERNS, FRS, PRP-CORP, RCRA_NONGEN] ***(cont.)***

Envirosite ID: 6563560
EPA ID: N/R

RCRA_NONGEN ***(cont.)***

Handler Activities Summary

U.S. Importer of Hazardous Waste :	N
Mixed Waste (Haz. and Radioactive) :	N
Recycler of Hazardous Waste :	N
Transporter of Hazardous Waste :	N
Treater, Storer or Disposer of HW :	N
Underground Injection Activity :	N
On-site Burner Exemption :	N
Furnace Exemption :	N
Used Oil Fuel Burner :	N
Used Oil Processor :	N
Used Oil Refiner :	N
Used Oil Fuel Marketer to Burner :	N
Used Oil Specification Marketer :	N
Used Oil Transfer Facility :	N
Used Oil Transporter :	N

Historical Generators

Date Form Received by Agency :	1988-09-27
Facility Name :	FOSS MARITIME CO TACOMA
Classification :	Not a generator, verified

Notices of Violations Summary

Regulation Violated :	N

Map Id: CU305
Direction: E
Distance: 0.579 mi., 3059 ft.
Elevation: 16 ft.
Relative: Lower

Site Name : IMSAMET INC
1830 STEWARD ST
TACOMA, WA 98421

Database(s) : [ALL SITES - WA, ECHO, FRS, HIST LEAD_SMELTER, RCRA_LQG]

Envirosite ID: 6544533
EPA ID: WAD988467205

ALL SITES - WA

Facility Name :	Imsamet Inc
Facility Address :	1830 STEWARD ST, TACOMA, 98421
County :	Pierce
Facility/Site ID :	50659424
Alternate Name :	N/R
Program Name :	N/R
WRIA :	10
Legislative District :	27

Map Id: CU305
Direction: E
Distance: 0.579 mi., 3059 ft.
Elevation: 16 ft.
Relative: Lower

Site Name : IMSAMET INC
1830 STEWARD ST
TACOMA, WA 98421

Database(s) : [ALL SITES - WA, ECHO, FRS, HIST LEAD_SMELTER, RCRA_LQG] ***(cont.)***

Envirosite ID: 6544533
EPA ID: WAD988467205

ALL SITES - WA ***(cont.)***

Congressional District :	9
Ecology Region :	SWRO
Ecology Program Phone :	(360) 407-6734
Tribal Land :	N
Latitude :	47.25239
Longitude :	-122.41336
Last Date in Agency List :	2023-01-03

Program Details

Program :	HAZWASTE
Program ID :	WAD988467205
Interaction Type :	Hazardous Waste Generator
Interaction Type Description :	Facilities that generate any quantity of a dangerous waste. They may be classified as SQG, MQG, or LQG depending on hazardous waste generated for a given month.
Status :	Inactive
Start Date :	1989-03-17
End Date :	1989-04-19
SIC :	N/R
NAICS :	N/R

ECHO

Facility Name :	IMSAMET INC
Facility Address :	1830 STEWARD ST, TACOMA, WA 98421
County :	PIERCE
Last Inspection Date :	N/R
Registry ID :	110005349587
FIPS Code :	53053
EPA Region :	10
Inspection Count :	0
Last Inspection Days :	N/R
Informal Count :	0
Last Informal Action Date :	N/R
Formal Action Count :	0
Last Formal Action Date :	N/R
Total Penalties :	0
Penalty Count :	N/R
Last Penalty Date :	N/R
Last Penalty Amount :	N/R
QTRS IN NC :	0
Programs IN SNC :	0
Current Compliance Status :	No Violation Identified
Three-Year Compliance Status :	_____
Collection Method :	ADDRESS MATCHING-HOUSE NUMBER
Reference Point :	ENTRANCE POINT OF A FACILITY OR STATION
Accuracy Meters :	50

Map Id: CU305
Direction: E
Distance: 0.579 mi., 3059 ft.
Elevation: 16 ft.
Relative: Lower

Site Name : IMSAMET INC
1830 STEWARD ST
TACOMA, WA 98421

Database(s) : [ALL SITES - WA, ECHO, FRS, HIST LEAD_SMELTER, RCRA_LQG] ***(cont.)***

Envirosite ID: 6544533
EPA ID: WAD988467205

ECHO ***(cont.)***

Derived Tribes :	Puyallup Tribe of the Puyallup Reservation - .1 mile(s), Puyallup Tribe of the Puyallup Reservation - 1.2 mile(s), Muckleshoot Indian Tribe - 9.9 mile(s), Muckleshoot Indian Tribe - 12.9 mile(s), Nisqually Indian Tribe - 18.2 mile(s), Squaxin Island Tribe of the Squaxin Island Reservation - 22.9 mile(s), Squaxin Island Tribe of the Squaxin Island Reservation - 24.8 mile(s)
Derived HUC :	17110014
Derived WBD :	171100190205
Derived STCTY FIPS :	53053
Derived Zip :	98421
Derived CD113 :	09
Derived CB2010 :	530530602001062
MYRTK Universe :	NNN
NPDES IDs :	N/R
CWA Permit Types :	N/R
CWA Compliance Tracking :	N/R
CWA NAICS :	N/R
CWA SICS :	N/R
CWA Inspection Count :	N/R
CWA Last Inspection Days :	N/R
CWA Informal Count :	N/R
CWA Formal Action Count :	N/R
CWA Last Formal Action Date :	N/R
CWA Penalties :	N/R
CWA Last Penalty Date :	N/R
CWA Last Penalty Amount :	N/R
CWA Quarters IN NC :	N/R
CWA Current Compliance Status :	N/R
CWA Current SNC Flag :	N
CWA 13 Quarters Compliance Status :	N/R
CWA 13 Quarters Effluent Exceedances:	N/R
CWA Three-Year QNCR Codes :	N/R
DFR URL :	Click here for hyperlink provided by the agency.
Facility SIC :	N/R
Facility NAICS :	331492 - Secondary Smelting, Refining, and Alloying of Nonferrous Metal (except Copper and Aluminum)
Facility Last Inspection EPA Date :	N/R
Facility Last Inspection State Date :	N/R
Facility Last Formal Act EPA Date :	N/R
Facility Last Formal Act State Date :	N/R
Facility Last Informal Act EPA Date :	N/R
Facility Last Informal Act State Date:	N/R
Facility Federal Agency :	N/R
TRI Reporter :	N/R
Facility Imp Water Flag :	N/R
Current SNC Flag :	N
Indian County Flag :	N
Federal Flag :	N/R
US Mexico Border Flag :	N/R
Chesapeak Bay Flag :	N/R
AIR Flag :	N
NPDES Flag :	N
SDWIS Flag :	N

Map Id: CU305
Direction: E
Distance: 0.579 mi., 3059 ft.
Elevation: 16 ft.
Relative: Lower

Site Name : IMSAMET INC
1830 STEWARD ST
TACOMA, WA 98421

Database(s) : [ALL SITES - WA, ECHO, FRS, HIST LEAD_SMELTER, RCRA_LQG] ***(cont.)***

Envirosite ID: 6544533
EPA ID: WAD988467205

ECHO ***(cont.)***

RCRA Flag :	Y
TRI Flag :	N
GHG Flag :	N
Major Flag :	N/R
Active Flag :	N/R
NAA Flag :	N
Latitude :	47.253906
Longitude :	-122.41425
Last Date in Agency List :	2023-01-16

FRS

Facility Name :	IMSAMET INC
Facility Address :	1830 STEWARD ST, TACOMA, WA 98421
County :	PIERCE

Site Details

Registry ID :	110005349587
FRS Facility URL :	Click here for hyperlink provided by the agency.
Last Date in Agency List :	2023-02-13

Source Description

Source Description :

RCRAInfo is EPA's comprehensive information system that supports the Resource Conservation and Recovery Act (RCRA) of 1976 and the Hazardous and Solid Waste Amendments (HSWA) of 1984 through the tracking of events and activities related to facilities that generate, transport, and treat, store, or dispose of hazardous waste. RCRAInfo allows RCRA program staff to track the notification, permit, compliance, and corrective action activities required under RCRA. RCRAInfo also supports generation of the National Hazardous Waste Biennial Report. All generators and treatment, storage, and disposal facilities who handle hazardous waste are required to report to the EPA Administrator at least once every two years to support creation of the Biennial Report.

FRS Environmental Interest

Source and System ID :	RCRAINFO - WAD988467205

HIST LEAD_SMELTER

Facility Name :	IMSAMET INC
Facility Address :	1830 STEWARD ST, TACOMA, WA 98421
Handler ID :	WAD988467205
Region :	10
MAX (H5. Receive Date) :	1990-12-31
NAICS :	331492 - Secondary Smelting, Refining, and Alloying of Nonferrous Metal (except Copper and Aluminum)

Map Id: CU305
Direction: E
Distance: 0.579 mi., 3059 ft.
Elevation: 16 ft.
Relative: Lower

Site Name : IMSAMET INC
1830 STEWARD ST
TACOMA, WA 98421

Database(s) : [ALL SITES - WA, ECHO, FRS, HIST LEAD_SMELTER, RCRA_LQG] ***(cont.)***

Envirosite ID: 6544533
EPA ID: WAD988467205

HIST LEAD_SMELTER ***(cont.)***

Last Date in Agency List :	2015-06-15

RCRA_LQG

Facility Name :	IMSAMET INC
Facility Address :	1830 STEWARD ST, TACOMA, WA 98421
County :	PIERCE
Date Form Received by Agency :	1990-12-31
EPA ID :	WAD988467205
Mailing Address :	505 EAST PLAZA CIRCLE SUITE D, LITCHFIELD PARK, AZ 85340
Contact :	DALE ZUCK
Contact Address :	N/R
Contact Country :	US
Contact Telephone :	602-935-6330
Contact Email :	N/R
EPA Region :	10
Land Type :	Not Reported
Source Type :	Annual/Biennial Report
Classification :	Large Quantity Generator

Description :

Handlers that generate 1,000 kg or more of hazardous waste during any calendar month; or generate more than 1 kg of acutely hazardous waste during any calendar month; or generate more than 100 kg of any residue or contaminated soil, waste or other debris resulting from the cleanup of a spill, into or on any land or water, of acutely hazardous waste during any calendar month; or generate 1 kg or less of acutely hazardous waste during any calendar month, and accumulate more than 1 kg of acutely hazardous waste at any time; or generate 100 kg or less of any residue or contaminated soil, waste or other debris resulting from the cleanup of a spill, into or on any land or water, of acutely hazardous waste during any calendar month, and accumulated more than 100 kg of that material at any time.

Last Date in Agency List :	2023-01-23

Owner/Operator Summary

Owner/Operator Name :	N/R
Owner/Operator Address :	N/R
Owner/Operator Country :	N/R
Owner/Operator Telephone :	N/R
Owner/Operator Email :	N/R
Owner/Operator Fax :	N/R
Legal Status :	N/R
Owner/Operator Type :	N/R
Owner/Operator Start Date :	N/R
Owner/Operator End Date :	N/R

Handler Activities Summary

U.S. Importer of Hazardous Waste :	N
Mixed Waste (Haz. and Radioactive) :	N
Recycler of Hazardous Waste :	N
Transporter of Hazardous Waste :	N

Map Id: CU305
Direction: E
Distance: 0.579 mi., 3059 ft.
Elevation: 16 ft.
Relative: Lower

Site Name : IMSAMET INC
1830 STEWARD ST
TACOMA, WA 98421

Database(s) : [ALL SITES - WA, ECHO, FRS, HIST LEAD_SMELTER, RCRA_LQG] ***(cont.)***

Envirosite ID: 6544533
EPA ID: WAD988467205

RCRA_LQG ***(cont.)***

Treater, Storer or Disposer of HW :	N
Underground Injection Activity :	N
On-site Burner Exemption :	N
Furnace Exemption :	N
Used Oil Fuel Burner :	N
Used Oil Processor :	N
Used Oil Refiner :	N
Used Oil Fuel Marketer to Burner :	N
Used Oil Specification Marketer :	N
Used Oil Transfer Facility :	N
Used Oil Transporter :	N

Historical Generators

Date Form Received by Agency :	1989-03-17
Facility Name :	IMSAMET INC
Classification :	Not a generator, verified

Notices of Violations Summary

Regulation Violated :	N

Map Id: CU306
Direction: E
Distance: 0.580 mi., 3065 ft.
Elevation: 16 ft.
Relative: Lower

Site Name : FISCHER CHAIR INC
1802 STEWART ST
TACOMA, WA 98421

Database(s) : [ALL SITES - WA, ECHO, FRS, RCRA_NONGEN, RCRA_VSQG]

Envirosite ID: 6594973
EPA ID: N/R

ALL SITES - WA

Facility Name :	Fischer Chair Inc
Facility Address :	1802 STEWART ST, TACOMA, 98421
County :	Pierce
Facility/Site ID :	96452372
Alternate Name :	N/R
Program Name :	N/R
WRIA :	10
Legislative District :	27
Congressional District :	9
Ecology Region :	SWRO
Ecology Program Phone :	(360) 407-6734
Tribal Land :	N
Latitude :	47.2525
Longitude :	-122.41345
Last Date in Agency List :	2023-01-03

Map Id: CU306
Direction: E
Distance: 0.580 mi., 3065 ft.
Elevation: 16 ft.
Relative: Lower

Site Name : FISCHER CHAIR INC
1802 STEWART ST
TACOMA, WA 98421

Database(s) : [ALL SITES - WA, ECHO, FRS, RCRA_NONGEN, RCRA_VSQG] ***(cont.)***

Envirosite ID: 6594973
EPA ID: N/R

ALL SITES - WA ***(cont.)***

Program Details

Program :	HAZWASTE
Program ID :	WAD009241605
Interaction Type :	Hazardous Waste Generator
Interaction Type Description :	Facilities that generate any quantity of a dangerous waste. They may be classified as SQG, MQG, or LQG depending on hazardous waste generated for a given month.
Status :	Inactive
Start Date :	1988-03-17
End Date :	1988-03-18
SIC :	N/R
NAICS :	N/R

ECHO

Facility Name :	FISCHER CHAIR INC
Facility Address :	1802 STEWART ST, TACOMA, WA 98421
County :	PIERCE
Last Inspection Date :	N/R
Registry ID :	110005313044
FIPS Code :	53053
EPA Region :	10
Inspection Count :	0
Last Inspection Days :	N/R
Informal Count :	0
Last Informal Action Date :	N/R
Formal Action Count :	0
Last Formal Action Date :	N/R
Total Penalties :	0
Penalty Count :	N/R
Last Penalty Date :	N/R
Last Penalty Amount :	N/R
QTRS IN NC :	0
Programs IN SNC :	0
Current Compliance Status :	No Violation Identified
Three-Year Compliance Status :	_____
Collection Method :	ADDRESS MATCHING-HOUSE NUMBER
Reference Point :	CENTER OF A FACILITY OR STATION
Accuracy Meters :	30
Derived Tribes :	Puyallup Tribe of the Puyallup Reservation - .1 mile(s), Puyallup Tribe of the Puyallup Reservation - 1.1 mile(s), Muckleshoot Indian Tribe - 9.9 mile(s), Muckleshoot Indian Tribe - 12.9 mile(s), Nisqually Indian Tribe - 18.2 mile(s), Squaxin Island Tribe of the Squaxin Island Reservation - 22.9 mile(s), Squaxin Island Tribe of the Squaxin Island Reservation - 24.8 mile(s)
Derived HUC :	17110014
Derived WBD :	171100190205
Derived STCTY FIPS :	53053
Derived Zip :	98421
Derived CD113 :	09

Map Id: CU306
Direction: E
Distance: 0.580 mi., 3065 ft.
Elevation: 16 ft.
Relative: Lower

Site Name : FISCHER CHAIR INC
1802 STEWART ST
TACOMA, WA 98421

Database(s) : [ALL SITES - WA, ECHO, FRS, RCRA_NONGEN, RCRA_VSQG] ***(cont.)***

Envirosite ID: 6594973
EPA ID: N/R

ECHO ***(cont.)***

Derived CB2010 :	530530602001062
MYRTK Universe :	NNN
NPDES IDs :	N/R
CWA Permit Types :	N/R
CWA Compliance Tracking :	N/R
CWA NAICS :	N/R
CWA SICS :	N/R
CWA Inspection Count :	N/R
CWA Last Inspection Days :	N/R
CWA Informal Count :	N/R
CWA Formal Action Count :	N/R
CWA Last Formal Action Date :	N/R
CWA Penalties :	N/R
CWA Last Penalty Date :	N/R
CWA Last Penalty Amount :	N/R
CWA Quarters IN NC :	N/R
CWA Current Compliance Status :	N/R
CWA Current SNC Flag :	N
CWA 13 Quarters Compliance Status :	N/R
CWA 13 Quarters Effluent Exceedances:	N/R
CWA Three-Year QNCR Codes :	N/R
DFR URL :	Click here for hyperlink provided by the agency.
Facility SIC :	N/R
Facility NAICS :	N/R
Facility Last Inspection EPA Date :	N/R
Facility Last Inspection State Date :	N/R
Facility Last Formal Act EPA Date :	N/R
Facility Last Formal Act State Date :	N/R
Facility Last Informal Act EPA Date :	N/R
Facility Last Informal Act State Date:	N/R
Facility Federal Agency :	N/R
TRI Reporter :	N/R
Facility Imp Water Flag :	N/R
Current SNC Flag :	N
Indian County Flag :	N
Federal Flag :	N/R
US Mexico Border Flag :	N/R
Chesapeak Bay Flag :	N/R
AIR Flag :	N
NPDES Flag :	N
SDWIS Flag :	N
RCRA Flag :	Y
TRI Flag :	N
GHG Flag :	N
Major Flag :	N/R
Active Flag :	N/R
NAA Flag :	N
Latitude :	47.25375
Longitude :	-122.41412
Last Date in Agency List :	2023-01-16

FRS

Facility Name :	FISCHER CHAIR INC
Facility Address :	1802 STEWART ST, TACOMA, WA 98421
County :	PIERCE

Map Id: CU306
Direction: E
Distance: 0.580 mi., 3065 ft.
Elevation: 16 ft.
Relative: Lower

Site Name : FISCHER CHAIR INC
1802 STEWART ST
TACOMA, WA 98421

Database(s) : [ALL SITES - WA, ECHO, FRS, RCRA_NONGEN, RCRA_VSQG] ***(cont.)***

Envirosite ID: 6594973
EPA ID: N/R

FRS ***(cont.)***

Site Details

Registry ID :	110005313044
FRS Facility URL :	Click here for hyperlink provided by the agency.
Last Date in Agency List :	2023-02-13

Source Description

Source Description :

RCRAInfo is EPA's comprehensive information system that supports the Resource Conservation and Recovery Act (RCRA) of 1976 and the Hazardous and Solid Waste Amendments (HSWA) of 1984 through the tracking of events and activities related to facilities that generate, transport, and treat, store, or dispose of hazardous waste. RCRAInfo allows RCRA program staff to track the notification, permit, compliance, and corrective action activities required under RCRA. RCRAInfo also supports generation of the National Hazardous Waste Biennial Report. All generators and treatment, storage, and disposal facilities who handle hazardous waste are required to report to the EPA Administrator at least once every two years to support creation of the Biennial Report.
The WA-FSIS provides a means to query and display data maintained by the Washington Department of Ecology. This system contains key information for each facility/site that is currently, or has been, of interest to the Air Quality, Dam Safety, Hazardous Waste, Toxics Cleanup, and Water Quality Programs.

FRS Environmental Interest

Source and System ID :	RCRAINFO - WAD009241605 WA-FSIS - 96452372

RCRA_NONGEN

Facility Name :	FISCHER CHAIR INC
Facility Address :	1802 STEWART ST, TACOMA, WA 98421
County :	PIERCE
Date Form Received by Agency :	1988-03-18
EPA ID :	WAD009241605
Mailing Address :	1507 WEATHSWOOD DR, GIG HARBOR, WA 98335-0000
Contact :	FISCHER CHAIR I FISCHER CHAIR I
Contact Address :	1507 WEATHSWOOD DR, GIG HARBOR, WA 98335-0000
Contact Country :	US
Contact Telephone :	000-000-0000
Contact Email :	N/R
EPA Region :	10
Land Type :	Private
Source Type :	Implementer
Classification :	Not a generator, verified
Description :	Not a generator, verified
Last Date in Agency List :	2023-01-23

Map Id: CU306
Direction: E
Distance: 0.580 mi., 3065 ft.
Elevation: 16 ft.
Relative: Lower

Site Name : FISCHER CHAIR INC
1802 STEWART ST
TACOMA, WA 98421

Database(s) : [ALL SITES - WA, ECHO, FRS, RCRA_NONGEN, RCRA_VSQG] ***(cont.)***

Envirosite ID: 6594973
EPA ID: N/R

RCRA_NONGEN ***(cont.)***

Owner/Operator Summary

Owner/Operator Name :	FISCHER CHAIR I F
Owner/Operator Address :	1507 WEATHSWOOD DR, GIG HARBOR, WA 98335-0000
Owner/Operator Country :	US
Owner/Operator Telephone :	000-000-0000
Owner/Operator Email :	N/R
Owner/Operator Fax :	N/R
Legal Status :	Private
Owner/Operator Type :	Owner
Owner/Operator Start Date :	1996-11-19
Owner/Operator End Date :	N/R

Owner/Operator Name :	T J
Owner/Operator Address :	1507 WEATHSWOOD DR, GIG HARBOR, WA 98335-0000
Owner/Operator Country :	US
Owner/Operator Telephone :	253-851-8024
Owner/Operator Email :	N/R
Owner/Operator Fax :	N/R
Legal Status :	Private
Owner/Operator Type :	Operator
Owner/Operator Start Date :	1996-11-19
Owner/Operator End Date :	N/R

Handler Activities Summary

U.S. Importer of Hazardous Waste :	N
Mixed Waste (Haz. and Radioactive) :	N
Recycler of Hazardous Waste :	N
Transporter of Hazardous Waste :	N
Treater, Storer or Disposer of HW :	N
Underground Injection Activity :	N
On-site Burner Exemption :	N
Furnace Exemption :	N
Used Oil Fuel Burner :	N
Used Oil Processor :	N
Used Oil Refiner :	N
Used Oil Fuel Marketer to Burner :	N
Used Oil Specification Marketer :	N
Used Oil Transfer Facility :	N
Used Oil Transporter :	N

Historical Generators

Date Form Received by Agency :	1988-03-18
Facility Name :	FISCHER CHAIR INC
Classification :	Very Small Quantity Generator

Date Form Received by Agency :	1988-03-18
Facility Name :	FISCHER CHAIR INC
Classification :	Not a generator, verified

Map Id: CU306
Direction: E
Distance: 0.580 mi., 3065 ft.
Elevation: 16 ft.
Relative: Lower

Site Name : FISCHER CHAIR INC
1802 STEWART ST
TACOMA, WA 98421

Database(s) : [ALL SITES - WA, ECHO, FRS, RCRA_NONGEN, RCRA_VSQG] ***(cont.)***

Envirosite ID: 6594973
EPA ID: N/R

RCRA_NONGEN ***(cont.)***

Notices of Violations Summary
Regulation Violated : N

RCRA_VSQG

Facility Name : FISCHER CHAIR INC
Facility Address : 1802 STEWART ST, TACOMA, WA 98421
County : PIERCE

Date Form Received by Agency : 1988-03-18
EPA ID : WAD009241605
Mailing Address : 1507 WEATHSWOOD DR, GIG HARBOR, WA 98335
Contact : T JOHNSON
Contact Address : 1507 WEATHSWOOD DR, GIG HARBOR, WA 98335
Contact Country : US
Contact Telephone : 253-851-8024
Contact Email : N/R
EPA Region : 10
Land Type : Other land type
Source Type : Notification
Classification : Very Small Quantity Generator

Description :

Handlers that generate 100 kilograms or less of hazardous waste per calendar month, and accumulate 1000 kg or less of hazardous waste at any time; or generate one kilogram or less of acutely hazardous waste per calendar month, and accumulate at any time: 1 kg or less of acutely hazardous waste; or 100 kg or less of any residue or contaminated soil, waste or other debris resulting from the cleanup of a spill, into or on any land or water, of acutely hazardous waste;or generate 100 kg or less of any residue or contaminated soil, waste or other debris resulting from the cleanup of a spill, into or on any land or water, of acutely hazardous waste during any calendar month, and accumulate at any time: 1 kg or less of acutely hazardous waste; or 100 kg or less of any residue or contaminated soil, waste or other debris resulting from the cleanup of a spill, into or on any land or water, of acutely hazardous waste.

Last Date in Agency List : 2023-01-23

Owner/Operator Summary
Owner/Operator Name : FISCHER CHAIR INC
Owner/Operator Address : 1802 STEWART ST, TACOMA, WA 98421
Owner/Operator Country : US
Owner/Operator Telephone : 000-000-0000
Owner/Operator Email : N/R
Owner/Operator Fax : N/R
Legal Status : Private
Owner/Operator Type : Owner
Owner/Operator Start Date : N/R
Owner/Operator End Date : N/R

Owner/Operator Name : FISCHER CHAIR INC
Owner/Operator Address : 1507 WEATHSWOOD DR, GIG HARBOR, WA 98335
Owner/Operator Country : US
Owner/Operator Telephone : 000-000-0000

Map Id: CU306
Direction: E
Distance: 0.580 mi., 3065 ft.
Elevation: 16 ft.
Relative: Lower

Site Name : FISCHER CHAIR INC
1802 STEWART ST
TACOMA, WA 98421

Database(s) : [ALL SITES - WA, ECHO, FRS, RCRA_NONGEN, RCRA_VSQG] ***(cont.)***

Envirosite ID: 6594973
EPA ID: N/R

RCRA_VSQG ***(cont.)***

Owner/Operator Email :	N/R
Owner/Operator Fax :	N/R
Legal Status :	Private
Owner/Operator Type :	Owner
Owner/Operator Start Date :	1996-11-19
Owner/Operator End Date :	N/R

Owner/Operator Name :	JOHNSON, T R
Owner/Operator Address :	1507 WEATHSWOOD DR, GIG HARBOR, WA 98335
Owner/Operator Country :	US
Owner/Operator Telephone :	253-851-8024
Owner/Operator Email :	N/R
Owner/Operator Fax :	N/R
Legal Status :	Private
Owner/Operator Type :	Operator
Owner/Operator Start Date :	1996-11-19
Owner/Operator End Date :	N/R

Handler Activities Summary

U.S. Importer of Hazardous Waste :	N
Mixed Waste (Haz. and Radioactive) :	N
Recycler of Hazardous Waste :	N
Transporter of Hazardous Waste :	N
Treater, Storer or Disposer of HW :	N
Underground Injection Activity :	N
On-site Burner Exemption :	N
Furnace Exemption :	N
Used Oil Fuel Burner :	N
Used Oil Processor :	N
Used Oil Refiner :	N
Used Oil Fuel Marketer to Burner :	N
Used Oil Specification Marketer :	N
Used Oil Transfer Facility :	N
Used Oil Transporter :	N

Historical Generators

Date Form Received by Agency :	1988-03-18
Facility Name :	FISCHER CHAIR INC
Classification :	Not a generator, verified

Notices of Violations Summary

Regulation Violated :	N

Map Id: CR307
Direction: ESE
Distance: 0.581 mi., 3067 ft.
Elevation: 13 ft.
Relative: Lower

Site Name : APES1 LLC | TACOMA YARD DTG | AMERICAN PETROLEUM ENV SVCS INC
2117 E RIVER ST
TACOMA | Tacoma, WA

Database(s) : [ALL SITES - WA, BRS, CSCSL HWS - WA, DOCKET, ECHO, FRS, HAZNET - CA, HIST PCS FACILITY, HSL - WA, ICIS, INACTIVE PCS, PCS ENF, PCS FACILITY, RCRA_NONGEN, SWRCY - WA, SWTIRE 3 - WA, T 2 - WA, VCP - WA]

Envirosite ID: 6531537
EPA ID: N/R

ALL SITES - WA

Facility Name :	APES1 LLC
Facility Address :	2117 E RIVER ST, TACOMA, 98421
County :	Pierce
Facility/Site ID :	13278
Alternate Name :	N/R
Program Name :	N/R
WRIA :	10
Legislative District :	27
Congressional District :	9
Ecology Region :	SWRO
Ecology Program Phone :	(360) 407-6734
Tribal Land :	Y
Latitude :	47.24535
Longitude :	-122.41472
Last Date in Agency List :	2023-01-03

Facility/Site ID :	13278
Alternate Name :	N/R
Program Name :	N/R
WRIA :	10
Legislative District :	27
Congressional District :	9
Ecology Region :	SWRO
Ecology Program Phone :	(360) 407-7224
Tribal Land :	Y
Latitude :	47.24535
Longitude :	-122.41472
Last Date in Agency List :	2023-01-03

Facility/Site ID :	13278
Alternate Name :	N/R
Program Name :	N/R
WRIA :	10
Legislative District :	27
Congressional District :	9
Ecology Region :	SWRO
Ecology Program Phone :	(360) 407-6400
Tribal Land :	Y
Latitude :	47.24535
Longitude :	-122.41472
Last Date in Agency List :	2023-01-03

Facility/Site ID :	13278
Alternate Name :	N/R
Program Name :	N/R

Map Id: CR307
Direction: ESE
Distance: 0.581 mi., 3067 ft.
Elevation: 13 ft.
Relative: Lower

Site Name : APES1 LLC | TACOMA YARD DTG | AMERICAN PETROLEUM ENV SVCS INC
2117 E RIVER ST
TACOMA | Tacoma, WA

Database(s) : [ALL SITES - WA, BRS, CSCSL HWS - WA, DOCKET, ECHO, FRS, HAZNET - CA, HIST PCS FACILITY, HSL - WA, ICIS, INACTIVE PCS, PCS ENF, PCS FACILITY, RCRA_NONGEN, SWRCY - WA, SWTIRE 3 - WA, T 2 - WA, VCP - WA] ***(cont.)***

Envirosite ID: 6531537
EPA ID: N/R

ALL SITES - WA ***(cont.)***

WRIA :	10
Legislative District :	27
Congressional District :	9
Ecology Region :	SWRO
Ecology Program Phone :	(360) 407-6171
Tribal Land :	Y
Latitude :	47.24535
Longitude :	-122.41472
Last Date in Agency List :	2023-01-03

Program Details

Program :	HAZWASTE
Program ID :	WAH000031093
Interaction Type :	Industrial SW GP
Interaction Type Description :	General permit issued to industries to regulate the discharge of contaminated stormwater to state waters.
Status :	Inactive
Start Date :	2010-02-16
End Date :	2015-04-15
SIC :	N/R
NAICS :	N/R

Program :	HAZWASTE
Program ID :	WAH000031093
Interaction Type :	Emergency/Haz Chem Rpt TIER2
Interaction Type Description :	Businesses that store 10,000 pounds or more of a hazardous chemical or 500 pounds or less, depending on the chemical, of an extremely hazardous chemical on site at any one time must report annually. Reports are sent to the State Emergency Response Commission (represented by Ecology) Local Emergency Planning Committees, and local fire departments for emergency planning. (product, not waste)
Status :	Inactive
Start Date :	2008-03-01
End Date :	2015-02-24
SIC :	N/R
NAICS :	N/R

Program :	HAZWASTE
Program ID :	WAH000031093
Interaction Type :	Haz Waste Transfer Facility

Map Id: CR307
Direction: ESE
Distance: 0.581 mi., 3067 ft.
Elevation: 13 ft.
Relative: Lower

Site Name : APES1 LLC | TACOMA YARD DTG |
AMERICAN PETROLEUM ENV SVCS INC
2117 E RIVER ST
TACOMA | Tacoma, WA

Database(s) : [ALL SITES - WA, BRS, CSCSL HWS - WA, DOCKET, ECHO, FRS, HAZNET - CA, HIST PCS FACILITY, HSL - WA, ICIS, INACTIVE PCS, PCS ENF, PCS FACILITY, RCRA_NONGEN, SWRCY - WA, SWTIRE 3 - WA, T 2 - WA, VCP - WA] ***(cont.)***

Envirosite ID: 6531537
EPA ID: N/R

ALL SITES - WA ***(cont.)***

Interaction Type Description :

A site owned, leased or operated by a transporter of regulated hazardous waste shipments where any of the following occurs: 1) receives wastes from another transporter, 2) transfers wastes from one transport vehicle to another, 3) transfers waste from one container to another, and 4) stores waste within a vehicle or on property for 10 days or less. Examples include a parking lot, warehouse, truck terminal, barge or steamship loading/unloading facility, or railroad spur loading/unloading facility.

Status :	Inactive
Start Date :	2013-12-31
End Date :	2015-01-31
SIC :	N/R
NAICS :	N/R

Program :	HAZWASTE
Program ID :	WAH000031093
Interaction Type :	Construction SW GP

Interaction Type Description : General permit issued to owner/operators of construction projects that disturb 1 or more acres of land through clearing, grading, excavating, or stockpiling of fill material that discharge stormwater to state waters.

Status :	Inactive
Start Date :	2008-09-29
End Date :	2014-12-23
SIC :	N/R
NAICS :	N/R

Program :	HAZWASTE
Program ID :	WAH000031093
Interaction Type :	Haz Waste Management Activity

Interaction Type Description : Facilities that are required to have a RCRA Site ID# but who do not generate and/or manage hazardous waste (XQG generator status). This includes transporters, used oil recyclers, and dangerous waste fuel marketers and burners.

Status :	Inactive
Start Date :	2009-12-31
End Date :	2013-12-31
SIC :	N/R
NAICS :	N/R

Program :	HAZWASTE
Program ID :	WAH000031093
Interaction Type :	Haz Waste Transfer Facility

Map Id: CR307
Direction: ESE
Distance: 0.581 mi., 3067 ft.
Elevation: 13 ft.
Relative: Lower

Site Name : APES1 LLC | TACOMA YARD DTG | AMERICAN PETROLEUM ENV SVCS INC
2117 E RIVER ST
TACOMA | Tacoma, WA

Database(s) : [ALL SITES - WA, BRS, CSCSL HWS - WA, DOCKET, ECHO, FRS, HAZNET - CA, HIST PCS FACILITY, HSL - WA, ICIS, INACTIVE PCS, PCS ENF, PCS FACILITY, RCRA_NONGEN, SWRCY - WA, SWTIRE 3 - WA, T 2 - WA, VCP - WA] ***(cont.)***

Envirosite ID: 6531537
EPA ID: N/R

ALL SITES - WA ***(cont.)***

Interaction Type Description :

A site owned, leased or operated by a transporter of regulated hazardous waste shipments where any of the following occurs: 1) receives wastes from another transporter, 2) transfers wastes from one transport vehicle to another, 3) transfers waste from one container to another, and 4) stores waste within a vehicle or on property for 10 days or less. Examples include a parking lot, warehouse, truck terminal, barge or steamship loading/unloading facility, or railroad spur loading/unloading facility.

Status : Inactive
Start Date : 2008-12-31
End Date : 2009-12-31
SIC : N/R
NAICS : N/R

Program : HAZWASTE
Program ID : WAH000031093
Interaction Type : Haz Waste Transfer Facility

Interaction Type Description :

A site owned, leased or operated by a transporter of regulated hazardous waste shipments where any of the following occurs: 1) receives wastes from another transporter, 2) transfers wastes from one transport vehicle to another, 3) transfers waste from one container to another, and 4) stores waste within a vehicle or on property for 10 days or less. Examples include a parking lot, warehouse, truck terminal, barge or steamship loading/unloading facility, or railroad spur loading/unloading facility.

Status : Inactive
Start Date : 2008-12-31
End Date : 2009-12-31
SIC : N/R
NAICS : 423930 - Recyclable Material Merchant Wholesalers

Program : HAZWASTE
Program ID : WAH000031093
Interaction Type : Haz Waste Management Activity

Interaction Type Description : Facilities that are required to have a RCRA Site ID# but who do not generate and/or manage hazardous waste (XQG generator status). This includes transporters, used oil recyclers, and dangerous waste fuel marketers and burners.

Status : Inactive
Start Date : 2007-05-31
End Date : 2008-12-31
SIC : N/R
NAICS : N/R

Map Id: CR307
Direction: ESE
Distance: 0.581 mi., 3067 ft.
Elevation: 13 ft.
Relative: Lower

Site Name : APES1 LLC | TACOMA YARD DTG | AMERICAN PETROLEUM ENV SVCS INC
2117 E RIVER ST
TACOMA | Tacoma, WA

Database(s) : [ALL SITES - WA, BRS, CSCSL HWS - WA, DOCKET, ECHO, FRS, HAZNET - CA, HIST PCS FACILITY, HSL - WA, ICIS, INACTIVE PCS, PCS ENF, PCS FACILITY, RCRA_NONGEN, SWRCY - WA, SWTIRE 3 - WA, T 2 - WA, VCP - WA] ***(cont.)***

Envirosite ID: 6531537
EPA ID: N/R

ALL SITES - WA ***(cont.)***

Program :	HAZWASTE
Program ID :	WAH000031093
Interaction Type :	Haz Waste Management Activity
Interaction Type Description :	Facilities that are required to have a RCRA Site ID# but who do not generate and/or manage hazardous waste (XQG generator status). This includes transporters, used oil recyclers, and dangerous waste fuel marketers and burners.
Status :	Inactive
Start Date :	2007-05-31
End Date :	2008-12-31
SIC :	N/R
NAICS :	423930 - Recyclable Material Merchant Wholesalers

Program :	HAZWASTE
Program ID :	WAH000031093
Interaction Type :	Voluntary Cleanup Sites
Interaction Type Description :	For a fee, Ecology staff will review an independent cleanup report(s) and provide a written decision about the adequacy of the cleanup actions taken and described in the report.
Status :	Active
Start Date :	2016-09-30
End Date :	N/R
SIC :	N/R
NAICS :	N/R

Program :	HAZWASTE
Program ID :	WAH000031093
Interaction Type :	Construction SW GP
Interaction Type Description :	General permit issued to owner/operators of construction projects that disturb 1 or more acres of land through clearing, grading, excavating, or stockpiling of fill material that discharge stormwater to state waters.
Status :	Active
Start Date :	2017-07-06
End Date :	N/R
SIC :	N/R
NAICS :	N/R

Program :	HAZWASTE
Program ID :	WAH000031093
Interaction Type :	State Cleanup Site

Map Id: CR307
Direction: ESE
Distance: 0.581 mi., 3067 ft.
Elevation: 13 ft.
Relative: Lower

Site Name : APES1 LLC | TACOMA YARD DTG |
AMERICAN PETROLEUM ENV SVCS INC
2117 E RIVER ST
TACOMA | Tacoma, WA

Database(s) : [ALL SITES - WA, BRS, CSCSL HWS - WA, DOCKET, ECHO, FRS, HAZNET - CA, HIST PCS FACILITY, HSL - WA, ICIS, INACTIVE PCS, PCS ENF, PCS FACILITY, RCRA_NONGEN, SWRCY - WA, SWTIRE 3 - WA, T 2 - WA, VCP - WA] ***(cont.)***

Envirosite ID: 6531537
EPA ID: N/R

ALL SITES - WA ***(cont.)***

Interaction Type Description :	A site is being cleaned up under state regulations. Regulations include Model Toxics Control Act or its predecessors.
Status :	Active
Start Date :	2015-10-22
End Date :	N/R
SIC :	N/R
NAICS :	N/R
Program :	HAZWASTE
Program ID :	WAH000031093
Interaction Type :	Voluntary Cleanup Sites
Interaction Type Description :	For a fee, Ecology staff will review an independent cleanup report(s) and provide a written decision about the adequacy of the cleanup actions taken and described in the report.
Status :	Active
Start Date :	2016-09-30
End Date :	N/R
SIC :	N/R
NAICS :	99999
Program :	HAZWASTE
Program ID :	WAH000031093
Interaction Type :	State Cleanup Site
Interaction Type Description :	A site is being cleaned up under state regulations. Regulations include Model Toxics Control Act or its predecessors.
Status :	Active
Start Date :	2015-10-22
End Date :	N/R
SIC :	N/R
NAICS :	325 - Chemical Manufacturing
Facility Name :	Tacoma Yard DTG
Facility Address :	2117 E RIVER ST, TACOMA, 98421
County :	Pierce
Facility/Site ID :	96403
Alternate Name :	N/R
Program Name :	N/R
WRIA :	10
Legislative District :	27
Congressional District :	9

Map Id: CR307
Direction: ESE
Distance: 0.581 mi., 3067 ft.
Elevation: 13 ft.
Relative: Lower

Site Name : APES1 LLC | TACOMA YARD DTG | AMERICAN PETROLEUM ENV SVCS INC
2117 E RIVER ST
TACOMA | Tacoma, WA

Database(s) : [ALL SITES - WA, BRS, CSCSL HWS - WA, DOCKET, ECHO, FRS, HAZNET - CA, HIST PCS FACILITY, HSL - WA, ICIS, INACTIVE PCS, PCS ENF, PCS FACILITY, RCRA_NONGEN, SWRCY - WA, SWTIRE 3 - WA, T 2 - WA, VCP - WA] ***(cont.)***

Envirosite ID: 6531537
EPA ID: N/R

ALL SITES - WA ***(cont.)***

Ecology Region :	SWRO
Ecology Program Phone :	(360) 407-6400
Tribal Land :	Y
Latitude :	47.245249
Longitude :	-122.414856
Last Date in Agency List :	2023-01-03

Program Details

Program :	WATQUAL
Program ID :	WAR307170
Interaction Type :	Industrial SW GP
Interaction Type Description :	General permit issued to industries to regulate the discharge of contaminated stormwater to state waters.
Status :	Active
Start Date :	2018-08-24
End Date :	N/R
SIC :	N/R
NAICS :	N/R

BRS

Facility Name :	AMERICAN PETROLEUM ENV SVCS INC
Facility Address :	2117 E RIVER ST, TACOMA, WA 98421
County :	PIERCE

Site Details

Date Form Received by Agency :	2012-01-31
EPA ID :	WAH000031093
Mailing Address :	2117 E RIVER ST, TACOMA, WA 98421
Contact :	MICHAEL P MAZZA
Contact Address :	2117 E RIVER ST, TACOMA, WA 98421
Contact Country :	US
Contact Telephone :	253-538-5252
Contact Email :	MMAZZA@APES-INC.COM
EPA Region :	10
Land Type :	Private
Source Type :	Annual/Biennial Report updated with Notification
Classification :	Not a generator, verified
Description :	Not a generator, verified
Last Date in Agency List :	2023-01-23

Map Id: CR307
Direction: ESE
Distance: 0.581 mi., 3067 ft.
Elevation: 13 ft.
Relative: Lower

Site Name : APES1 LLC | TACOMA YARD DTG | AMERICAN PETROLEUM ENV SVCS INC
2117 E RIVER ST
TACOMA | Tacoma, WA

Database(s) : [ALL SITES - WA, BRS, CSCSL HWS - WA, DOCKET, ECHO, FRS, HAZNET - CA, HIST PCS FACILITY, HSL - WA, ICIS, INACTIVE PCS, PCS ENF, PCS FACILITY, RCRA_NONGEN, SWRCY - WA, SWTIRE 3 - WA, T 2 - WA, VCP - WA] ***(cont.)***

Envirosite ID: 6531537
EPA ID: N/R

BRS ***(cont.)***

Owner/Operator Summary

Owner/Operator Name :	AMERICAN PETROLEUM ENV SVCS INC
Owner/Operator Address :	2117 E RIVER ST, TACOMA, WA 98421
Owner/Operator Country :	US
Owner/Operator Telephone :	253-538-5252
Owner/Operator Email :	N/R
Owner/Operator Fax :	N/R
Legal Status :	Private
Owner/Operator Type :	Owner
Owner/Operator Start Date :	2006-05-05
Owner/Operator End Date :	N/R

Owner/Operator Name :	AMERICAN PETROLEUM ENV SVCS INC
Owner/Operator Address :	2117 E RIVER ST, TACOMA, WA 98421
Owner/Operator Country :	US
Owner/Operator Telephone :	253-538-5252
Owner/Operator Email :	N/R
Owner/Operator Fax :	N/R
Legal Status :	Private
Owner/Operator Type :	Operator
Owner/Operator Start Date :	2007-05-31
Owner/Operator End Date :	N/R

Waste Activity Monitoring

Report Cycle :	2011
Hazardous Waste Page Number :	1
Hazardous Waste Sub-Page Number :	1
BR Form :	XX
Waste Description :	N/R
Primary NAICS :	454312 - Liquefied Petroleum Gas (Bottled Gas) Dealers
Source Code :	N/R
Form Code :	N/R
Management Method :	N/R
Generation Tons :	0
Managed Tons :	0
Shipped Tons :	0
Received Tons :	0
Receiver ID :	N/R
Receiver State :	N/R
Shipper ID :	N/R
Shipper State :	N/R
Waste Minimization :	N/R
Waste Code List :	N/R
Waste Code Group :	N/R
Waste Generation Type :	N/R

Map Id: CR307
Direction: ESE
Distance: 0.581 mi., 3067 ft.
Elevation: 13 ft.
Relative: Lower

Site Name : APES1 LLC | TACOMA YARD DTG | AMERICAN PETROLEUM ENV SVCS INC
2117 E RIVER ST
TACOMA | Tacoma, WA

Database(s) : [ALL SITES - WA, BRS, CSCSL HWS - WA, DOCKET, ECHO, FRS, HAZNET - CA, HIST PCS FACILITY, HSL - WA, ICIS, INACTIVE PCS, PCS ENF, PCS FACILITY, RCRA_NONGEN, SWRCY - WA, SWTIRE 3 - WA, T 2 - WA, VCP - WA] ***(cont.)***

Envirosite ID: 6531537
EPA ID: N/R

BRS ***(cont.)***

Report Cycle :	2009
Hazardous Waste Page Number :	1
Hazardous Waste Sub-Page Number :	1
BR Form :	XX
Waste Description :	N/R
Primary NAICS :	454312 - Liquefied Petroleum Gas (Bottled Gas) Dealers
Source Code :	N/R
Form Code :	N/R
Management Method :	N/R
Generation Tons :	0
Managed Tons :	0
Shipped Tons :	0
Received Tons :	0
Receiver ID :	N/R
Receiver State :	N/R
Shipper ID :	N/R
Shipper State :	N/R
Waste Minimization :	N/R
Waste Code List :	N/R
Waste Code Group :	N/R
Waste Generation Type :	N/R

Report Cycle :	2007
Hazardous Waste Page Number :	1
Hazardous Waste Sub-Page Number :	1
BR Form :	XX
Waste Description :	N/R
Primary NAICS :	454312 - Liquefied Petroleum Gas (Bottled Gas) Dealers
Source Code :	N/R
Form Code :	N/R
Management Method :	N/R
Generation Tons :	0
Managed Tons :	0
Shipped Tons :	0
Received Tons :	0
Receiver ID :	N/R
Receiver State :	N/R
Shipper ID :	N/R
Shipper State :	N/R
Waste Minimization :	N/R
Waste Code List :	N/R
Waste Code Group :	N/R
Waste Generation Type :	N/R

CSCSL HWS - WA

Facility Name :	FORMER HANSEN PARCELS #2 AND #3 AKA AMERICAN PETROLEUM ENVIRONMENTAL SVC
Facility Address :	2117 E RIVER ST, TACOMA, 98421

Map Id: CR307
Direction: ESE
Distance: 0.581 mi., 3067 ft.
Elevation: 13 ft.
Relative: Lower

Site Name : APES1 LLC | TACOMA YARD DTG | AMERICAN PETROLEUM ENV SVCS INC
2117 E RIVER ST
TACOMA | Tacoma, WA

Database(s) : [ALL SITES - WA, BRS, CSCSL HWS - WA, DOCKET, ECHO, FRS, HAZNET - CA, HIST PCS FACILITY, HSL - WA, ICIS, INACTIVE PCS, PCS ENF, PCS FACILITY, RCRA_NONGEN, SWRCY - WA, SWTIRE 3 - WA, T 2 - WA, VCP - WA] ***(cont.)***

Envirosite ID: 6531537
EPA ID: N/R

CSCSL HWS - WA ***(cont.)***

County : PIERCE

Site Details

Facility Site ID :	13278
Site Status :	Cleanup Started
Cleanup Site ID :	12931
Region :	Southwest
Responsible Section :	Southwest
WARM Rank :	N/R
Is Brownfield? :	N/R
Is PSI? :	N/R
Current VCP :	N/R
Past VCP :	Yes
Institutional Control :	N/R
Latitude :	47.24535
Longitude :	-122.41472
Last Date in Agency List :	2023-03-07

Contaminants Details

Contaminant Name :	Mercury
Groundwater :	Confirmed Above Cleanup Levels
Surface Water :	N/R
Soil :	N/R
Sediment :	N/R
Air :	N/R
Bedrock :	N/R

Contaminant Name :	Polycyclic Aromatic Hydrocarbons
Groundwater :	Confirmed Above Cleanup Levels
Surface Water :	N/R
Soil :	Confirmed Above Cleanup Levels
Sediment :	N/R
Air :	N/R
Bedrock :	N/R

Contaminant Name :	Arsenic
Groundwater :	N/R
Surface Water :	N/R
Soil :	Confirmed Above Cleanup Levels
Sediment :	N/R
Air :	N/R
Bedrock :	N/R

Map Id: CR307
Direction: ESE
Distance: 0.581 mi., 3067 ft.
Elevation: 13 ft.
Relative: Lower

Site Name : APES1 LLC | TACOMA YARD DTG | AMERICAN PETROLEUM ENV SVCS INC
2117 E RIVER ST
TACOMA | Tacoma, WA

Database(s) : [ALL SITES - WA, BRS, CSCSL HWS - WA, DOCKET, ECHO, FRS, HAZNET - CA, HIST PCS FACILITY, HSL - WA, ICIS, INACTIVE PCS, PCS ENF, PCS FACILITY, RCRA_NONGEN, SWRCY - WA, SWTIRE 3 - WA, T 2 - WA, VCP - WA] ***(cont.)***

Envirosite ID: 6531537
EPA ID: N/R

CSCSL HWS - WA ***(cont.)***

Contaminant Name :	Lead
Groundwater :	Confirmed Above Cleanup Levels
Surface Water :	N/R
Soil :	Confirmed Above Cleanup Levels
Sediment :	N/R
Air :	N/R
Bedrock :	N/R

Contaminant Name :	Metals - Other
Groundwater :	Confirmed Above Cleanup Levels
Surface Water :	N/R
Soil :	Confirmed Above Cleanup Levels
Sediment :	N/R
Air :	N/R
Bedrock :	N/R

Contaminant Name :	Petroleum-Diesel
Groundwater :	Confirmed Above Cleanup Levels
Surface Water :	N/R
Soil :	Confirmed Above Cleanup Levels
Sediment :	N/R
Air :	N/R
Bedrock :	N/R

DOCKET

Facility Name :	APES1 LLC
Facility Address :	2117 E RIVER ST, TACOMA, WA 98421

Site Activity Details

Enforcement Action Case Number :	WA-120908
Activity ID :	3600119506
Enforcement Action Name :	APES1 LLC
Last Date in Agency List :	2018-12-17

Final Ordr Iss/Final Order Enter Date:	N/R
Complaint/Proposed Order Actual Date:	N/R
Final Order Issued Actual Date :	N/R
Final Order Name :	N/R

Complaint Summary

Respondent/Defendant Name :	N/R
Named in Complaint :	N/R

Map Id: CR307
Direction: ESE
Distance: 0.581 mi., 3067 ft.
Elevation: 13 ft.
Relative: Lower

Site Name : APES1 LLC | TACOMA YARD DTG | AMERICAN PETROLEUM ENV SVCS INC
2117 E RIVER ST
TACOMA | Tacoma, WA

Database(s) : [ALL SITES - WA, BRS, CSCSL HWS - WA, DOCKET, ECHO, FRS, HAZNET - CA, HIST PCS FACILITY, HSL - WA, ICIS, INACTIVE PCS, PCS ENF, PCS FACILITY, RCRA_NONGEN, SWRCY - WA, SWTIRE 3 - WA, T 2 - WA, VCP - WA] ***(cont.)***

Envirosite ID: 6531537
EPA ID: N/R

DOCKET ***(cont.)***

Named in Final Order :	N/R
SEP Category :	N/R
SEP Description :	N/R
Regional Docket Number :	N/R

Standard Industrial Classification (SIC) Summary

Registry ID :	110033624111
Primary SIC :	N/R
Primary NAICS :	N/R
Settlement FRS ICIS Facility :	N/R - N/R
Pollutants (SRS) :	N/R
Admin EA Closed Actual Date :	2011-05-09
Enforcement Action Name :	N/R
Enforcement Action Resolution :	N/R
Violation Types :	N/R
Case Law Sections :	CWA OTHER - Violations not covered elsewhere

Violation Penalties and Compliance Summary

Compliance Action Cost :	N/R
EPA Penalty Assessed Amount :	N/R
Cost Recovery Required :	N/R
Cost of SEP :	N/R
Cost of Complying Actions :	N/R

Site Activity Details

Enforcement Action Case Number :	WA-135984
Activity ID :	3400008510
Enforcement Action Name :	APES1 LLC
Last Date in Agency List :	2018-12-17

Map Id: CR307
Direction: ESE
Distance: 0.581 mi., 3067 ft.
Elevation: 13 ft.
Relative: Lower

Site Name : APES1 LLC | TACOMA YARD DTG | AMERICAN PETROLEUM ENV SVCS INC
2117 E RIVER ST
TACOMA | Tacoma, WA

Database(s) : [ALL SITES - WA, BRS, CSCSL HWS - WA, DOCKET, ECHO, FRS, HAZNET - CA, HIST PCS FACILITY, HSL - WA, ICIS, INACTIVE PCS, PCS ENF, PCS FACILITY, RCRA_NONGEN, SWRCY - WA, SWTIRE 3 - WA, T 2 - WA, VCP - WA] ***(cont.)***

Envirosite ID: 6531537
EPA ID: N/R

DOCKET ***(cont.)***

Final Ordr Iss/Final Order Enter Date:	N/R
Complaint/Proposed Order Actual Date:	N/R
Final Order Issued Actual Date :	N/R
Final Order Name :	N/R

Complaint Summary

Respondent/Defendant Name :	N/R
Named in Complaint :	N/R
Named in Final Order :	N/R
SEP Category :	N/R
SEP Description :	N/R
Regional Docket Number :	N/R

Standard Industrial Classification (SIC) Summary

Registry ID :	110033624111
Primary SIC :	N/R
Primary NAICS :	N/R
Settlement FRS ICIS Facility :	N/R - N/R
Pollutants (SRS) :	N/R
Admin EA Closed Actual Date :	2011-10-11
Enforcement Action Name :	N/R
Enforcement Action Resolution :	N/R
Violation Types :	N/R
Case Law Sections :	CWA OTHER - Violations not covered elsewhere

Violation Penalties and Compliance Summary

Compliance Action Cost :	N/R
EPA Penalty Assessed Amount :	N/R
Cost Recovery Required :	N/R
Cost of SEP :	N/R

Map Id: CR307
Direction: ESE
Distance: 0.581 mi., 3067 ft.
Elevation: 13 ft.
Relative: Lower

Site Name : APES1 LLC | TACOMA YARD DTG | AMERICAN PETROLEUM ENV SVCS INC
2117 E RIVER ST
TACOMA | Tacoma, WA

Database(s) : [ALL SITES - WA, BRS, CSCSL HWS - WA, DOCKET, ECHO, FRS, HAZNET - CA, HIST PCS FACILITY, HSL - WA, ICIS, INACTIVE PCS, PCS ENF, PCS FACILITY, RCRA_NONGEN, SWRCY - WA, SWTIRE 3 - WA, T 2 - WA, VCP - WA] ***(cont.)***

Envirosite ID: 6531537
EPA ID: N/R

DOCKET ***(cont.)***

Cost of Complying Actions : N/R

Site Activity Details
Enforcement Action Case Number : WA-385433
Activity ID : 3400039984
Enforcement Action Name : APES1 LLC
Last Date in Agency List : 2018-12-17

Final Ordr Iss/Final Order Enter Date: N/R
Complaint/Proposed Order Actual Date: N/R
Final Order Issued Actual Date : N/R
Final Order Name : N/R

Complaint Summary
Respondent/Defendant Name : N/R
Named in Complaint : N/R
Named in Final Order : N/R

SEP Category : N/R
SEP Description : N/R

Regional Docket Number : N/R

Standard Industrial Classification (SIC) Summary
Registry ID : 110033624111
Primary SIC : N/R
Primary NAICS : N/R

Settlement FRS ICIS Facility : N/R - N/R

Pollutants (SRS) : N/R

Admin EA Closed Actual Date : 2013-01-17
Enforcement Action Name : N/R
Enforcement Action Resolution : N/R

Map Id: CR307
Direction: ESE
Distance: 0.581 mi., 3067 ft.
Elevation: 13 ft.
Relative: Lower

Site Name : APES1 LLC | TACOMA YARD DTG | AMERICAN PETROLEUM ENV SVCS INC
2117 E RIVER ST
TACOMA | Tacoma, WA

Database(s) : [ALL SITES - WA, BRS, CSCSL HWS - WA, DOCKET, ECHO, FRS, HAZNET - CA, HIST PCS FACILITY, HSL - WA, ICIS, INACTIVE PCS, PCS ENF, PCS FACILITY, RCRA_NONGEN, SWRCY - WA, SWTIRE 3 - WA, T 2 - WA, VCP - WA] ***(cont.)***

Envirosite ID: 6531537
EPA ID: N/R

DOCKET ***(cont.)***

Violation Types : N/R

Case Law Sections : CWA OTHER - Violations not covered elsewhere

Violation Penalties and Compliance Summary
Compliance Action Cost : N/R
EPA Penalty Assessed Amount : N/R
Cost Recovery Required : N/R
Cost of SEP : N/R
Cost of Complying Actions : N/R

Site Activity Details
Enforcement Action Case Number : WA-413433
Activity ID : 3400055463
Enforcement Action Name : APES1 LLC
Last Date in Agency List : 2018-12-17

Final Ordr Iss/Final Order Enter Date: N/R
Complaint/Proposed Order Actual Date: N/R
Final Order Issued Actual Date : N/R
Final Order Name : N/R

Complaint Summary
Respondent/Defendant Name : N/R
Named in Complaint : N/R
Named in Final Order : N/R

SEP Category : N/R
SEP Description : N/R

Regional Docket Number : N/R

Standard Industrial Classification (SIC) Summary
Registry ID : 110033624111
Primary SIC : N/R
Primary NAICS : N/R

Map Id: CR307
Direction: ESE
Distance: 0.581 mi., 3067 ft.
Elevation: 13 ft.
Relative: Lower

Site Name : APES1 LLC | TACOMA YARD DTG | AMERICAN PETROLEUM ENV SVCS INC
2117 E RIVER ST
TACOMA | Tacoma, WA

Database(s) : [ALL SITES - WA, BRS, CSCSL HWS - WA, DOCKET, ECHO, FRS, HAZNET - CA, HIST PCS FACILITY, HSL - WA, ICIS, INACTIVE PCS, PCS ENF, PCS FACILITY, RCRA_NONGEN, SWRCY - WA, SWTIRE 3 - WA, T 2 - WA, VCP - WA] ***(cont.)***

Envirosite ID: 6531537
EPA ID: N/R

DOCKET ***(cont.)***

Settlement FRS ICIS Facility :	N/R - N/R
Pollutants (SRS) :	N/R
Admin EA Closed Actual Date :	2013-02-19
Enforcement Action Name :	N/R
Enforcement Action Resolution :	N/R
Violation Types :	N/R
Case Law Sections :	CWA OTHER - Violations not covered elsewhere

Violation Penalties and Compliance Summary

Compliance Action Cost :	N/R
EPA Penalty Assessed Amount :	N/R
Cost Recovery Required :	N/R
Cost of SEP :	N/R
Cost of Complying Actions :	N/R

Site Activity Details

Enforcement Action Case Number :	WA-439733
Activity ID :	3400085638
Enforcement Action Name :	APES1 LLC
Last Date in Agency List :	2018-12-17
Final Ordr Iss/Final Order Enter Date:	N/R
Complaint/Proposed Order Actual Date:	N/R
Final Order Issued Actual Date :	N/R
Final Order Name :	N/R

Complaint Summary

Respondent/Defendant Name :	N/R
Named in Complaint :	N/R
Named in Final Order :	N/R
SEP Category :	N/R
SEP Description :	N/R

Map Id: CR307
Direction: ESE
Distance: 0.581 mi., 3067 ft.
Elevation: 13 ft.
Relative: Lower

Site Name : APES1 LLC | TACOMA YARD DTG | AMERICAN PETROLEUM ENV SVCS INC
2117 E RIVER ST
TACOMA | Tacoma, WA

Database(s) : [ALL SITES - WA, BRS, CSCSL HWS - WA, DOCKET, ECHO, FRS, HAZNET - CA, HIST PCS FACILITY, HSL - WA, ICIS, INACTIVE PCS, PCS ENF, PCS FACILITY, RCRA_NONGEN, SWRCY - WA, SWTIRE 3 - WA, T 2 - WA, VCP - WA] ***(cont.)***

Envirosite ID: 6531537
EPA ID: N/R

DOCKET ***(cont.)***

Regional Docket Number : N/R

Standard Industrial Classification (SIC) Summary
Registry ID : 110033624111
Primary SIC : N/R
Primary NAICS : N/R

Settlement FRS ICIS Facility : N/R - N/R

Pollutants (SRS) : N/R

Admin EA Closed Actual Date : 2013-03-18
Enforcement Action Name : N/R
Enforcement Action Resolution : N/R

Violation Types : N/R

Case Law Sections : CWA OTHER - Violations not covered elsewhere

Violation Penalties and Compliance Summary
Compliance Action Cost : N/R
EPA Penalty Assessed Amount : N/R
Cost Recovery Required : N/R
Cost of SEP : N/R
Cost of Complying Actions : N/R

Site Activity Details
Enforcement Action Case Number : WA-488533
Activity ID : 3400115005
Enforcement Action Name : APES1 LLC
Last Date in Agency List : 2018-12-17

Final Ordr Iss/Final Order Enter Date: N/R
Complaint/Proposed Order Actual Date: N/R
Final Order Issued Actual Date : N/R
Final Order Name : N/R

Map Id: CR307
Direction: ESE
Distance: 0.581 mi., 3067 ft.
Elevation: 13 ft.
Relative: Lower

Site Name : APES1 LLC | TACOMA YARD DTG | AMERICAN PETROLEUM ENV SVCS INC
2117 E RIVER ST
TACOMA | Tacoma, WA

Database(s) : [ALL SITES - WA, BRS, CSCSL HWS - WA, DOCKET, ECHO, FRS, HAZNET - CA, HIST PCS FACILITY, HSL - WA, ICIS, INACTIVE PCS, PCS ENF, PCS FACILITY, RCRA_NONGEN, SWRCY - WA, SWTIRE 3 - WA, T 2 - WA, VCP - WA] ***(cont.)***

Envirosite ID: 6531537
EPA ID: N/R

DOCKET ***(cont.)***

Complaint Summary
- Respondent/Defendant Name : N/R
- Named in Complaint : N/R
- Named in Final Order : N/R

- SEP Category : N/R
- SEP Description : N/R

- Regional Docket Number : N/R

Standard Industrial Classification (SIC) Summary
- Registry ID : 110033624111
- Primary SIC : N/R
- Primary NAICS : N/R

- Settlement FRS ICIS Facility : N/R - N/R

- Pollutants (SRS) : N/R

- Admin EA Closed Actual Date : 2013-05-17
- Enforcement Action Name : N/R
- Enforcement Action Resolution : N/R

- Violation Types : N/R

- Case Law Sections : CWA OTHER - Violations not covered elsewhere

Violation Penalties and Compliance Summary
- Compliance Action Cost : N/R
- EPA Penalty Assessed Amount : N/R
- Cost Recovery Required : N/R
- Cost of SEP : N/R
- Cost of Complying Actions : N/R

Site Activity Details
- Enforcement Action Case Number : WA-532555
- Activity ID : 3600119589

Map Id: CR307
Direction: ESE
Distance: 0.581 mi., 3067 ft.
Elevation: 13 ft.
Relative: Lower

Site Name : APES1 LLC | TACOMA YARD DTG | AMERICAN PETROLEUM ENV SVCS INC
2117 E RIVER ST
TACOMA | Tacoma, WA

Database(s) : [ALL SITES - WA, BRS, CSCSL HWS - WA, DOCKET, ECHO, FRS, HAZNET - CA, HIST PCS FACILITY, HSL - WA, ICIS, INACTIVE PCS, PCS ENF, PCS FACILITY, RCRA_NONGEN, SWRCY - WA, SWTIRE 3 - WA, T 2 - WA, VCP - WA] ***(cont.)***

Envirosite ID: 6531537
EPA ID: N/R

DOCKET ***(cont.)***

Enforcement Action Name :	APES1 LLC
Last Date in Agency List :	2018-12-17
Final Ordr Iss/Final Order Enter Date:	N/R
Complaint/Proposed Order Actual Date:	N/R
Final Order Issued Actual Date :	N/R
Final Order Name :	N/R

Complaint Summary

Respondent/Defendant Name :	N/R
Named in Complaint :	N/R
Named in Final Order :	N/R
SEP Category :	N/R
SEP Description :	N/R
Regional Docket Number :	N/R

Standard Industrial Classification (SIC) Summary

Registry ID :	110033624111
Primary SIC :	N/R
Primary NAICS :	N/R
Settlement FRS ICIS Facility :	N/R - N/R
Pollutants (SRS) :	N/R
Admin EA Closed Actual Date :	2013-07-16
Enforcement Action Name :	N/R
Enforcement Action Resolution :	N/R
Violation Types :	N/R
Case Law Sections :	CWA OTHER - Violations not covered elsewhere

Map Id: CR307
Direction: ESE
Distance: 0.581 mi., 3067 ft.
Elevation: 13 ft.
Relative: Lower

Site Name : APES1 LLC | TACOMA YARD DTG | AMERICAN PETROLEUM ENV SVCS INC
2117 E RIVER ST
TACOMA | Tacoma, WA

Database(s) : [ALL SITES - WA, BRS, CSCSL HWS - WA, DOCKET, ECHO, FRS, HAZNET - CA, HIST PCS FACILITY, HSL - WA, ICIS, INACTIVE PCS, PCS ENF, PCS FACILITY, RCRA_NONGEN, SWRCY - WA, SWTIRE 3 - WA, T 2 - WA, VCP - WA] ***(cont.)***

Envirosite ID: 6531537
EPA ID: N/R

DOCKET ***(cont.)***

Violation Penalties and Compliance Summary

Compliance Action Cost :	N/R
EPA Penalty Assessed Amount :	N/R
Cost Recovery Required :	N/R
Cost of SEP :	N/R
Cost of Complying Actions :	N/R

Site Activity Details

Enforcement Action Case Number :	WA-659537
Activity ID :	3400220763
Enforcement Action Name :	APES1 LLC
Last Date in Agency List :	2018-12-17
Final Ordr Iss/Final Order Enter Date:	N/R
Complaint/Proposed Order Actual Date:	N/R
Final Order Issued Actual Date :	N/R
Final Order Name :	N/R

Complaint Summary

Respondent/Defendant Name :	N/R
Named in Complaint :	N/R
Named in Final Order :	N/R
SEP Category :	N/R
SEP Description :	N/R
Regional Docket Number :	N/R

Standard Industrial Classification (SIC) Summary

Registry ID :	110033624111
Primary SIC :	N/R
Primary NAICS :	N/R
Settlement FRS ICIS Facility :	N/R - N/R
Pollutants (SRS) :	N/R

Map Id: CR307
Direction: ESE
Distance: 0.581 mi., 3067 ft.
Elevation: 13 ft.
Relative: Lower

Site Name : APES1 LLC | TACOMA YARD DTG | AMERICAN PETROLEUM ENV SVCS INC
2117 E RIVER ST
TACOMA | Tacoma, WA

Database(s) : [ALL SITES - WA, BRS, CSCSL HWS - WA, DOCKET, ECHO, FRS, HAZNET - CA, HIST PCS FACILITY, HSL - WA, ICIS, INACTIVE PCS, PCS ENF, PCS FACILITY, RCRA_NONGEN, SWRCY - WA, SWTIRE 3 - WA, T 2 - WA, VCP - WA] ***(cont.)***

Envirosite ID: 6531537
EPA ID: N/R

DOCKET ***(cont.)***

Admin EA Closed Actual Date :	2014-03-17
Enforcement Action Name :	N/R
Enforcement Action Resolution :	N/R
Violation Types :	N/R
Case Law Sections :	CWA OTHER - Violations not covered elsewhere

Violation Penalties and Compliance Summary

Compliance Action Cost :	N/R
EPA Penalty Assessed Amount :	N/R
Cost Recovery Required :	N/R
Cost of SEP :	N/R
Cost of Complying Actions :	N/R

Site Activity Details

Enforcement Action Case Number :	WA-700153
Activity ID :	3400260813
Enforcement Action Name :	APES1 LLC
Last Date in Agency List :	2018-12-17
Final Ordr Iss/Final Order Enter Date:	N/R
Complaint/Proposed Order Actual Date:	N/R
Final Order Issued Actual Date :	N/R
Final Order Name :	N/R

Complaint Summary

Respondent/Defendant Name :	N/R
Named in Complaint :	N/R
Named in Final Order :	N/R
SEP Category :	N/R
SEP Description :	N/R
Regional Docket Number :	N/R

Map Id: CR307
Direction: ESE
Distance: 0.581 mi., 3067 ft.
Elevation: 13 ft.
Relative: Lower

Site Name : APES1 LLC | TACOMA YARD DTG | AMERICAN PETROLEUM ENV SVCS INC
2117 E RIVER ST
TACOMA | Tacoma, WA

Database(s) : [ALL SITES - WA, BRS, CSCSL HWS - WA, DOCKET, ECHO, FRS, HAZNET - CA, HIST PCS FACILITY, HSL - WA, ICIS, INACTIVE PCS, PCS ENF, PCS FACILITY, RCRA_NONGEN, SWRCY - WA, SWTIRE 3 - WA, T 2 - WA, VCP - WA] ***(cont.)***

Envirosite ID: 6531537
EPA ID: N/R

DOCKET ***(cont.)***

Standard Industrial Classification (SIC) Summary

Registry ID :	110033624111
Primary SIC :	N/R
Primary NAICS :	N/R
Settlement FRS ICIS Facility :	N/R - N/R
Pollutants (SRS) :	N/R
Admin EA Closed Actual Date :	2014-07-16
Enforcement Action Name :	N/R
Enforcement Action Resolution :	N/R
Violation Types :	N/R
Case Law Sections :	CWA OTHER - Violations not covered elsewhere

Violation Penalties and Compliance Summary

Compliance Action Cost :	N/R
EPA Penalty Assessed Amount :	N/R
Cost Recovery Required :	N/R
Cost of SEP :	N/R
Cost of Complying Actions :	N/R

Site Activity Details

Enforcement Action Case Number :	WA-703387
Activity ID :	3400287802
Enforcement Action Name :	APES1 LLC
Last Date in Agency List :	2018-12-17
Final Ordr Iss/Final Order Enter Date:	N/R
Complaint/Proposed Order Actual Date:	N/R
Final Order Issued Actual Date :	N/R
Final Order Name :	N/R

Complaint Summary

Respondent/Defendant Name :	N/R
Named in Complaint :	N/R

Map Id: CR307
Direction: ESE
Distance: 0.581 mi., 3067 ft.
Elevation: 13 ft.
Relative: Lower

Site Name : APES1 LLC | TACOMA YARD DTG | AMERICAN PETROLEUM ENV SVCS INC
2117 E RIVER ST
TACOMA | Tacoma, WA

Database(s) : [ALL SITES - WA, BRS, CSCSL HWS - WA, DOCKET, ECHO, FRS, HAZNET - CA, HIST PCS FACILITY, HSL - WA, ICIS, INACTIVE PCS, PCS ENF, PCS FACILITY, RCRA_NONGEN, SWRCY - WA, SWTIRE 3 - WA, T 2 - WA, VCP - WA] ***(cont.)***

Envirosite ID: 6531537
EPA ID: N/R

DOCKET ***(cont.)***

Named in Final Order : N/R

SEP Category : N/R
SEP Description : N/R

Regional Docket Number : N/R

Standard Industrial Classification (SIC) Summary
Registry ID : 110033624111
Primary SIC : N/R
Primary NAICS : N/R

Settlement FRS ICIS Facility : N/R - N/R

Pollutants (SRS) : N/R

Admin EA Closed Actual Date : 2014-09-16
Enforcement Action Name : N/R
Enforcement Action Resolution : N/R

Violation Types : N/R

Case Law Sections : CWA OTHER - Violations not covered elsewhere

Violation Penalties and Compliance Summary
Compliance Action Cost : N/R
EPA Penalty Assessed Amount : N/R
Cost Recovery Required : N/R
Cost of SEP : N/R
Cost of Complying Actions : N/R

ECHO

Facility Name : AMERICAN PETROLEUM ENVIRONMENTAL SERVICES
Facility Address : 2117 E RIVER ST, TACOMA, WA 98421
County : PIERCE

Map Id: CR307
Direction: ESE
Distance: 0.581 mi., 3067 ft.
Elevation: 13 ft.
Relative: Lower

Site Name : APES1 LLC | TACOMA YARD DTG | AMERICAN PETROLEUM ENV SVCS INC
2117 E RIVER ST
TACOMA | Tacoma, WA

Database(s) : [ALL SITES - WA, BRS, CSCSL HWS - WA, DOCKET, ECHO, FRS, HAZNET - CA, HIST PCS FACILITY, HSL - WA, ICIS, INACTIVE PCS, PCS ENF, PCS FACILITY, RCRA_NONGEN, SWRCY - WA, SWTIRE 3 - WA, T 2 - WA, VCP - WA] ***(cont.)***

Envirosite ID: 6531537
EPA ID: N/R

ECHO ***(cont.)***

Last Inspection Date :	2015-02-05
Registry ID :	110033624111
FIPS Code :	53053
EPA Region :	10
Inspection Count :	0
Last Inspection Days :	2859
Informal Count :	0
Last Informal Action Date :	2014-06-24
Formal Action Count :	0
Last Formal Action Date :	N/R
Total Penalties :	0
Penalty Count :	N/R
Last Penalty Date :	N/R
Last Penalty Amount :	N/R
QTRS IN NC :	0
Programs IN SNC :	0
Current Compliance Status :	No Violation Identified
Three-Year Compliance Status :	_____
Collection Method :	ADDRESS MATCHING-HOUSE NUMBER
Reference Point :	CENTER OF A FACILITY OR STATION
Accuracy Meters :	30
Derived Tribes :	Puyallup Tribe of the Puyallup Reservation - 0 mile(s), Puyallup Tribe of the Puyallup Reservation - .7 mile(s), Muckleshoot Indian Tribe - 10.1 mile(s), Muckleshoot Indian Tribe - 13 mile(s), Nisqually Indian Tribe - 17.7 mile(s), Squaxin Island Tribe of the Squaxin Island Reservation - 22.8 mile(s), Squaxin Island Tribe of the Squaxin Island Reservation - 24.6 mile(s)
Derived HUC :	17110014
Derived WBD :	171100140502
Derived STCTY FIPS :	53053
Derived Zip :	98421
Derived CD113 :	09
Derived CB2010 :	530530602001088
MYRTK Universe :	NNN
NPDES IDs :	WAR011056 WAR012114
CWA Permit Types :	Minor
CWA Compliance Tracking :	Off
CWA NAICS :	N/R
CWA SICS :	7549 1794
CWA Inspection Count :	N/R
CWA Last Inspection Days :	4911
CWA Informal Count :	N/R
CWA Formal Action Count :	N/R
CWA Last Formal Action Date :	N/R
CWA Penalties :	N/R
CWA Last Penalty Date :	N/R
CWA Last Penalty Amount :	N/R
CWA Quarters IN NC :	0

Map Id: CR307
Direction: ESE
Distance: 0.581 mi., 3067 ft.
Elevation: 13 ft.
Relative: Lower

Site Name : APES1 LLC | TACOMA YARD DTG | AMERICAN PETROLEUM ENV SVCS INC
2117 E RIVER ST
TACOMA | Tacoma, WA

Database(s) : [ALL SITES - WA, BRS, CSCSL HWS - WA, DOCKET, ECHO, FRS, HAZNET - CA, HIST PCS FACILITY, HSL - WA, ICIS, INACTIVE PCS, PCS ENF, PCS FACILITY, RCRA_NONGEN, SWRCY - WA, SWTIRE 3 - WA, T 2 - WA, VCP - WA] ***(cont.)***

Envirosite ID: 6531537
EPA ID: N/R

ECHO ***(cont.)***

CWA Current Compliance Status :	Terminated Permit
CWA Current SNC Flag :	N
CWA 13 Quarters Compliance Status :	N/R
CWA 13 Quarters Effluent Exceedances:	N/R
CWA Three-Year QNCR Codes :	N/R
DFR URL :	Click here for hyperlink provided by the agency.
Facility SIC :	1794 7549
Facility NAICS :	484110 - General Freight Trucking, Local
Facility Last Inspection EPA Date :	N/R
Facility Last Inspection State Date :	2015-02-05
Facility Last Formal Act EPA Date :	N/R
Facility Last Formal Act State Date :	N/R
Facility Last Informal Act EPA Date :	N/R
Facility Last Informal Act State Date:	2014-06-24
Facility Federal Agency :	N/R
TRI Reporter :	N/R
Facility Imp Water Flag :	Y
Current SNC Flag :	N
Indian County Flag :	N
Federal Flag :	N/R
US Mexico Border Flag :	N/R
Chesapeak Bay Flag :	N/R
AIR Flag :	N
NPDES Flag :	Y
SDWIS Flag :	N
RCRA Flag :	Y
TRI Flag :	N
GHG Flag :	N
Major Flag :	N/R
Active Flag :	N/R
NAA Flag :	N
Latitude :	47.24558
Longitude :	-122.41569
Last Date in Agency List :	2023-01-16

Facility Name :	APES1 LLC
Facility Address :	2117 E RIVER ST, TACOMA, WA 98421
County :	PIERCE COUNTY

Last Inspection Date :	N/R
Registry ID :	110070100457
FIPS Code :	53053
EPA Region :	10
Inspection Count :	0
Last Inspection Days :	N/R
Informal Count :	0
Last Informal Action Date :	N/R
Formal Action Count :	0

Map Id: CR307
Direction: ESE
Distance: 0.581 mi., 3067 ft.
Elevation: 13 ft.
Relative: Lower

Site Name : APES1 LLC | TACOMA YARD DTG | AMERICAN PETROLEUM ENV SVCS INC
2117 E RIVER ST
TACOMA | Tacoma, WA

Database(s) : [ALL SITES - WA, BRS, CSCSL HWS - WA, DOCKET, ECHO, FRS, HAZNET - CA, HIST PCS FACILITY, HSL - WA, ICIS, INACTIVE PCS, PCS ENF, PCS FACILITY, RCRA_NONGEN, SWRCY - WA, SWTIRE 3 - WA, T 2 - WA, VCP - WA] ***(cont.)***

Envirosite ID: 6531537
EPA ID: N/R

ECHO ***(cont.)***

Last Formal Action Date :	N/R
Total Penalties :	0
Penalty Count :	N/R
Last Penalty Date :	N/R
Last Penalty Amount :	N/R
QTRS IN NC :	7
Programs IN SNC :	0
Current Compliance Status :	N/R
Three-Year Compliance Status :	___VVVSSSS
Collection Method :	ADDRESS MATCHING-HOUSE NUMBER
Reference Point :	CENTER OF A FACILITY OR STATION
Accuracy Meters :	30
Derived Tribes :	Puyallup Tribe of the Puyallup Reservation - 0 mile(s), Puyallup Tribe of the Puyallup Reservation - .7 mile(s), Muckleshoot Indian Tribe - 10.1 mile(s), Muckleshoot Indian Tribe - 13 mile(s), Nisqually Indian Tribe - 17.7 mile(s), Squaxin Island Tribe of the Squaxin Island Reservation - 22.8 mile(s), Squaxin Island Tribe of the Squaxin Island Reservation - 24.6 mile(s)
Derived HUC :	17110014
Derived WBD :	171100140502
Derived STCTY FIPS :	53053
Derived Zip :	98421
Derived CD113 :	09
Derived CB2010 :	530530602001088
MYRTK Universe :	NNN
NPDES IDs :	WAR305636
CWA Permit Types :	Minor
CWA Compliance Tracking :	Off
CWA NAICS :	N/R
CWA SICS :	1794
CWA Inspection Count :	N/R
CWA Last Inspection Days :	N/R
CWA Informal Count :	N/R
CWA Formal Action Count :	N/R
CWA Last Formal Action Date :	N/R
CWA Penalties :	N/R
CWA Last Penalty Date :	N/R
CWA Last Penalty Amount :	N/R
CWA Quarters IN NC :	7
CWA Current Compliance Status :	Terminated Permit
CWA Current SNC Flag :	N
CWA 13 Quarters Compliance Status :	____VVVSSSS
CWA 13 Quarters Effluent Exceedances:	N/R
CWA Three-Year QNCR Codes :	N/R
DFR URL :	Click here for hyperlink provided by the agency.
Facility SIC :	1794
Facility NAICS :	N/R
Facility Last Inspection EPA Date :	N/R

Map Id: CR307
Direction: ESE
Distance: 0.581 mi., 3067 ft.
Elevation: 13 ft.
Relative: Lower

Site Name : APES1 LLC | TACOMA YARD DTG | AMERICAN PETROLEUM ENV SVCS INC
2117 E RIVER ST
TACOMA | Tacoma, WA

Database(s) : [ALL SITES - WA, BRS, CSCSL HWS - WA, DOCKET, ECHO, FRS, HAZNET - CA, HIST PCS FACILITY, HSL - WA, ICIS, INACTIVE PCS, PCS ENF, PCS FACILITY, RCRA_NONGEN, SWRCY - WA, SWTIRE 3 - WA, T 2 - WA, VCP - WA] ***(cont.)***

Envirosite ID: 6531537
EPA ID: N/R

ECHO ***(cont.)***

Facility Last Inspection State Date :	N/R
Facility Last Formal Act EPA Date :	N/R
Facility Last Formal Act State Date :	N/R
Facility Last Informal Act EPA Date :	N/R
Facility Last Informal Act State Date:	N/R
Facility Federal Agency :	N/R
TRI Reporter :	N/R
Facility Imp Water Flag :	Y
Current SNC Flag :	N
Indian County Flag :	N
Federal Flag :	N/R
US Mexico Border Flag :	N/R
Chesapeak Bay Flag :	N/R
AIR Flag :	N
NPDES Flag :	Y
SDWIS Flag :	N
RCRA Flag :	N
TRI Flag :	N
GHG Flag :	N
Major Flag :	N/R
Active Flag :	N/R
NAA Flag :	N
Latitude :	47.24558
Longitude :	-122.41569
Last Date in Agency List :	2023-01-16
Facility Name :	ENCORE TACOMA
Facility Address :	2117 E RIVER ST, TACOMA, WA 98421
County :	N/R
Last Inspection Date :	N/R
Registry ID :	110070100457
FIPS Code :	53053
EPA Region :	10
Inspection Count :	0
Last Inspection Days :	N/R
Informal Count :	0
Last Informal Action Date :	N/R
Formal Action Count :	0
Last Formal Action Date :	N/R
Total Penalties :	0
Penalty Count :	0
Last Penalty Date :	N/R
Last Penalty Amount :	N/R
QTRS IN NC :	0
Programs IN SNC :	0
Current Compliance Status :	No Violation
Three-Year Compliance Status :	_____

Map Id: CR307
Direction: ESE
Distance: 0.581 mi., 3067 ft.
Elevation: 13 ft.
Relative: Lower

Site Name : APES1 LLC | TACOMA YARD DTG | AMERICAN PETROLEUM ENV SVCS INC
2117 E RIVER ST
TACOMA | Tacoma, WA

Database(s) : [ALL SITES - WA, BRS, CSCSL HWS - WA, DOCKET, ECHO, FRS, HAZNET - CA, HIST PCS FACILITY, HSL - WA, ICIS, INACTIVE PCS, PCS ENF, PCS FACILITY, RCRA_NONGEN, SWRCY - WA, SWTIRE 3 - WA, T 2 - WA, VCP - WA] ***(cont.)***

Envirosite ID: 6531537
EPA ID: N/R

ECHO ***(cont.)***

Collection Method :	ADDRESS MATCHING-HOUSE NUMBER
Reference Point :	CENTER OF A FACILITY OR STATION
Accuracy Meters :	30
Derived Tribes :	Puyallup Tribe of the Puyallup Reservation - 0 mile(s), Puyallup Tribe of the Puyallup Reservation - .7 mile(s), Muckleshoot Indian Tribe - 10.1 mile(s), Muckleshoot Indian Tribe - 13 mile(s), Nisqually Indian Tribe - 17.6 mile(s), Squaxin Island Tribe of the Squaxin Island Reservation - 22.8 mile(s), Squaxin Island Tribe of the Squaxin Island Reservation - 24.6 mile(s)
Derived HUC :	17110014
Derived WBD :	N/R
Derived STCTY FIPS :	53053
Derived Zip :	98421
Derived CD113 :	09
Derived CB2010 :	530530602001088
MYRTK Universe :	NNN
NPDES IDs :	WAR305636
CWA Permit Types :	Minor
CWA Compliance Tracking :	On
CWA NAICS :	N/R
CWA SICS :	1794
CWA Inspection Count :	N/R
CWA Last Inspection Days :	N/R
CWA Informal Count :	N/R
CWA Formal Action Count :	N/R
CWA Last Formal Action Date :	N/R
CWA Penalties :	N/R
CWA Last Penalty Date :	N/R
CWA Last Penalty Amount :	N/R
CWA Quarters IN NC :	0
CWA Current Compliance Status :	No Violation
CWA Current SNC Flag :	N
CWA 13 Quarters Compliance Status :	_____
CWA 13 Quarters Effluent Exceedances:	N/R
CWA Three-Year QNCR Codes :	N/R
DFR URL :	Click here for hyperlink provided by the agency.
Facility SIC :	1794
Facility NAICS :	N/R
Facility Last Inspection EPA Date :	N/R
Facility Last Inspection State Date :	N/R
Facility Last Formal Act EPA Date :	N/R
Facility Last Formal Act State Date :	N/R
Facility Last Informal Act EPA Date :	N/R
Facility Last Informal Act State Date:	N/R
Facility Federal Agency :	N/R
TRI Reporter :	N/R
Facility Imp Water Flag :	N/R
Current SNC Flag :	N

Map Id: CR307
Direction: ESE
Distance: 0.581 mi., 3067 ft.
Elevation: 13 ft.
Relative: Lower

Site Name : APES1 LLC | TACOMA YARD DTG |
AMERICAN PETROLEUM ENV SVCS INC
2117 E RIVER ST
TACOMA | Tacoma, WA

Database(s) : [ALL SITES - WA, BRS, CSCSL HWS - WA, DOCKET, ECHO, FRS, HAZNET - CA, HIST PCS FACILITY, HSL - WA, ICIS, INACTIVE PCS, PCS ENF, PCS FACILITY, RCRA_NONGEN, SWRCY - WA, SWTIRE 3 - WA, T 2 - WA, VCP - WA] ***(cont.)***

Envirosite ID: 6531537
EPA ID: N/R

ECHO ***(cont.)***

Indian County Flag :	N
Federal Flag :	N/R
US Mexico Border Flag :	N/R
Chesapeak Bay Flag :	N/R
AIR Flag :	N
NPDES Flag :	Y
SDWIS Flag :	N
RCRA Flag :	N
TRI Flag :	N
GHG Flag :	N
Major Flag :	N/R
Active Flag :	Y
NAA Flag :	Y
Latitude :	47.24558
Longitude :	-122.41569
Last Date in Agency List :	2018-03-12
Facility Name :	TACOMA YARD DTG
Facility Address :	2117 E RIVER ST, TACOMA, WA 98421
County :	PIERCE
Last Inspection Date :	2021-02-26
Registry ID :	110070520968
FIPS Code :	53053
EPA Region :	10
Inspection Count :	2
Last Inspection Days :	646
Informal Count :	1
Last Informal Action Date :	2022-06-24
Formal Action Count :	0
Last Formal Action Date :	N/R
Total Penalties :	0
Penalty Count :	N/R
Last Penalty Date :	N/R
Last Penalty Amount :	N/R
QTRS IN NC :	3
Programs IN SNC :	0
Current Compliance Status :	Violation Identified
Three-Year Compliance Status :	_____V___VV_
Collection Method :	GPS - UNSPECIFIED
Reference Point :	POINT WHERE SUBSTANCE IS RELEASED
Accuracy Meters :	10

Map Id: CR307
Direction: ESE
Distance: 0.581 mi., 3067 ft.
Elevation: 13 ft.
Relative: Lower

Site Name : APES1 LLC | TACOMA YARD DTG | AMERICAN PETROLEUM ENV SVCS INC
2117 E RIVER ST
TACOMA | Tacoma, WA

Database(s) : [ALL SITES - WA, BRS, CSCSL HWS - WA, DOCKET, ECHO, FRS, HAZNET - CA, HIST PCS FACILITY, HSL - WA, ICIS, INACTIVE PCS, PCS ENF, PCS FACILITY, RCRA_NONGEN, SWRCY - WA, SWTIRE 3 - WA, T 2 - WA, VCP - WA] ***(cont.)***

Envirosite ID: 6531537
EPA ID: N/R

ECHO ***(cont.)***

Derived Tribes :	Puyallup Tribe of the Puyallup Reservation - 0 mile(s), Puyallup Tribe of the Puyallup Reservation - .9 mile(s), Muckleshoot Indian Tribe - 9.9 mile(s), Muckleshoot Indian Tribe - 12.8 mile(s), Nisqually Indian Tribe - 17.9 mile(s), Squaxin Island Tribe of the Squaxin Island Reservation - 23 mile(s), Squaxin Island Tribe of the Squaxin Island Reservation - 24.8 mile(s)
Derived HUC :	17110014
Derived WBD :	171100140502
Derived STCTY FIPS :	53053
Derived Zip :	98421
Derived CD113 :	09
Derived CB2010 :	530530602001142
MYRTK Universe :	NNN
NPDES IDs :	WAR307170 WAU000664
CWA Permit Types :	Minor
CWA Compliance Tracking :	On
CWA NAICS :	423930
CWA SICS :	5093
CWA Inspection Count :	2
CWA Last Inspection Days :	645
CWA Informal Count :	1
CWA Formal Action Count :	N/R
CWA Last Formal Action Date :	N/R
CWA Penalties :	N/R
CWA Last Penalty Date :	N/R
CWA Last Penalty Amount :	N/R
CWA Quarters IN NC :	3
CWA Current Compliance Status :	Violation Identified
CWA Current SNC Flag :	N
CWA 13 Quarters Compliance Status :	_____V__VV_
CWA 13 Quarters Effluent Exceedances:	4
CWA Three-Year QNCR Codes :	N/R
DFR URL :	Click here for hyperlink provided by the agency.
Facility SIC :	5093
Facility NAICS :	423930 - Recyclable Material Merchant Wholesalers
Facility Last Inspection EPA Date :	2021-02-26
Facility Last Inspection State Date :	2021-02-26
Facility Last Formal Act EPA Date :	N/R
Facility Last Formal Act State Date :	N/R
Facility Last Informal Act EPA Date :	2022-06-24
Facility Last Informal Act State Date:	N/R
Facility Federal Agency :	N/R
TRI Reporter :	N/R
Facility Imp Water Flag :	Y
Current SNC Flag :	N
Indian County Flag :	Y
Federal Flag :	N/R
US Mexico Border Flag :	N/R
Chesapeak Bay Flag :	N/R
AIR Flag :	N

Map Id: CR307
Direction: ESE
Distance: 0.581 mi., 3067 ft.
Elevation: 13 ft.
Relative: Lower

Site Name : APES1 LLC | TACOMA YARD DTG |
AMERICAN PETROLEUM ENV SVCS INC
2117 E RIVER ST
TACOMA | Tacoma, WA

Database(s) : [ALL SITES - WA, BRS, CSCSL HWS - WA, DOCKET, ECHO, FRS, HAZNET - CA, HIST PCS FACILITY, HSL - WA, ICIS, INACTIVE PCS, PCS ENF, PCS FACILITY, RCRA_NONGEN, SWRCY - WA, SWTIRE 3 - WA, T 2 - WA, VCP - WA] ***(cont.)***

Envirosite ID: 6531537
EPA ID: N/R

ECHO ***(cont.)***

NPDES Flag :	Y
SDWIS Flag :	N
RCRA Flag :	N
TRI Flag :	N
GHG Flag :	N
Major Flag :	N/R
Active Flag :	Y
NAA Flag :	N
Latitude :	47.247772
Longitude :	-122.411278
Last Date in Agency List :	2023-01-16
Facility Name :	TACOMA YARD DTG (WAR307170)
Facility Address :	2117 E RIVER ST, TACOMA, WA 98421
County :	PIERCE
Last Inspection Date :	2021-02-26
Registry ID :	110070520968
FIPS Code :	53053
EPA Region :	10
Inspection Count :	1
Last Inspection Days :	296
Informal Count :	0
Last Informal Action Date :	N/R
Formal Action Count :	0
Last Formal Action Date :	N/R
Total Penalties :	0
Penalty Count :	N/R
Last Penalty Date :	N/R
Last Penalty Amount :	N/R
QTRS IN NC :	0
Programs IN SNC :	0
Current Compliance Status :	N/R
Three-Year Compliance Status :	N/R
Collection Method :	ADDRESS MATCHING-HOUSE NUMBER
Reference Point :	CENTER OF A FACILITY OR STATION
Accuracy Meters :	30
Derived Tribes :	Puyallup Tribe of the Puyallup Reservation - 0 mile(s), Puyallup Tribe of the Puyallup Reservation - .7 mile(s), Muckleshoot Indian Tribe - 10.1 mile(s), Muckleshoot Indian Tribe - 13 mile(s), Nisqually Indian Tribe - 17.7 mile(s), Squaxin Island Tribe of the Squaxin Island Reservation - 22.8 mile(s), Squaxin Island Tribe of the Squaxin Island Reservation - 24.6 mile(s)
Derived HUC :	17110014
Derived WBD :	171100140502
Derived STCTY FIPS :	53053

Map Id: CR307
Direction: ESE
Distance: 0.581 mi., 3067 ft.
Elevation: 13 ft.
Relative: Lower

Site Name : APES1 LLC | TACOMA YARD DTG | AMERICAN PETROLEUM ENV SVCS INC
2117 E RIVER ST
TACOMA | Tacoma, WA

Database(s) : [ALL SITES - WA, BRS, CSCSL HWS - WA, DOCKET, ECHO, FRS, HAZNET - CA, HIST PCS FACILITY, HSL - WA, ICIS, INACTIVE PCS, PCS ENF, PCS FACILITY, RCRA_NONGEN, SWRCY - WA, SWTIRE 3 - WA, T 2 - WA, VCP - WA] ***(cont.)***

Envirosite ID: 6531537
EPA ID: N/R

ECHO ***(cont.)***

Derived Zip :	98421
Derived CD113 :	09
Derived CB2010 :	530530602001088
MYRTK Universe :	NNN
NPDES IDs :	WAU000664
CWA Permit Types :	Minor
CWA Compliance Tracking :	N/R
CWA NAICS :	N/R
CWA SICS :	N/R
CWA Inspection Count :	1
CWA Last Inspection Days :	296
CWA Informal Count :	N/R
CWA Formal Action Count :	N/R
CWA Last Formal Action Date :	N/R
CWA Penalties :	N/R
CWA Last Penalty Date :	N/R
CWA Last Penalty Amount :	N/R
CWA Quarters IN NC :	0
CWA Current Compliance Status :	Not Applicable
CWA Current SNC Flag :	N
CWA 13 Quarters Compliance Status :	N/R
CWA 13 Quarters Effluent Exceedances:	N/R
CWA Three-Year QNCR Codes :	N/R
DFR URL :	Click here for hyperlink provided by the agency.
Facility SIC :	N/R
Facility NAICS :	N/R
Facility Last Inspection EPA Date :	2021-02-26
Facility Last Inspection State Date :	N/R
Facility Last Formal Act EPA Date :	N/R
Facility Last Formal Act State Date :	N/R
Facility Last Informal Act EPA Date :	N/R
Facility Last Informal Act State Date:	N/R
Facility Federal Agency :	N/R
TRI Reporter :	N/R
Facility Imp Water Flag :	Y
Current SNC Flag :	N
Indian County Flag :	Y
Federal Flag :	N/R
US Mexico Border Flag :	N/R
Chesapeak Bay Flag :	N/R
AIR Flag :	N
NPDES Flag :	Y
SDWIS Flag :	N
RCRA Flag :	N
TRI Flag :	N
GHG Flag :	N
Major Flag :	N/R
Active Flag :	N/R
NAA Flag :	N
Latitude :	47.24558

Map Id: CR307
Direction: ESE
Distance: 0.581 mi., 3067 ft.
Elevation: 13 ft.
Relative: Lower

Site Name : APES1 LLC | TACOMA YARD DTG | AMERICAN PETROLEUM ENV SVCS INC
2117 E RIVER ST
TACOMA | Tacoma, WA

Database(s) : [ALL SITES - WA, BRS, CSCSL HWS - WA, DOCKET, ECHO, FRS, HAZNET - CA, HIST PCS FACILITY, HSL - WA, ICIS, INACTIVE PCS, PCS ENF, PCS FACILITY, RCRA_NONGEN, SWRCY - WA, SWTIRE 3 - WA, T 2 - WA, VCP - WA] ***(cont.)***

Envirosite ID: 6531537
EPA ID: N/R

ECHO ***(cont.)***

Longitude :	-122.41569
Last Date in Agency List :	2022-01-17

FRS

Facility Name :	AMERICAN PETROLEUM ENVIRONMENTAL SERVICES
Facility Address :	2117 E RIVER ST, TACOMA, WA 98421
County :	PIERCE

Site Details

Registry ID :	110033624111
FRS Facility URL :	Click here for hyperlink provided by the agency.
Last Date in Agency List :	2023-02-13

Source Description

Source Description :

ICIS provides a database that, when complete, will contain enforcement and compliance information across most of EPA's programs. The vision for ICIS is to replace EPA's independent databases that contain enforcement data with a single repository for that information. Currently, ICIS contains all Federal Administrative and Judicial enforcement actions and a subset of the Permit Compliance System (PCS), which supports the National Pollutant Discharge Elimination System (NPDES). This information is maintained in ICIS by EPA in the Regional offices and at Headquarters. A future release of ICIS will completely replace PCS and will integrate that information with Federal actions already in the system. ICIS also has the capability to track other activities that support compliance and enforcement programs, including incident tracking, compliance assistance, and compliance monitoring. The NPDES module of the Compliance Information System (ICIS) tracks surface water permits issued under the Clean Water Act. Under NPDES, all facilities that discharge pollutants from any point source into waters of the United States are required to obtain a permit. The permit will likely contain limits on what can be discharged, impose monitoring and reporting requirements, and include other provisions to ensure that the discharge does not adversely affect water quality.

Source Description :

RCRAInfo is EPA’s comprehensive information system that supports the Resource Conservation and Recovery Act (RCRA) of 1976 and the Hazardous and Solid Waste Amendments (HSWA) of 1984 through the tracking of events and activities related to facilities that generate, transport, and treat, store, or dispose of hazardous waste. RCRAInfo allows RCRA program staff to track the notification, permit, compliance, and corrective action activities required under RCRA. RCRAInfo also supports generation of the National Hazardous Waste Biennial Report. All generators and treatment, storage, and disposal facilities who handle hazardous waste are required to report to the EPA Administrator at least once every two years to support creation of the Biennial Report.

Map Id: CR307
Direction: ESE
Distance: 0.581 mi., 3067 ft.
Elevation: 13 ft.
Relative: Lower

Site Name : APES1 LLC | TACOMA YARD DTG |
AMERICAN PETROLEUM ENV SVCS INC
2117 E RIVER ST
TACOMA | Tacoma, WA

Database(s) : [ALL SITES - WA, BRS, CSCSL HWS - WA, DOCKET, ECHO, FRS, HAZNET - CA, HIST PCS FACILITY, HSL - WA, ICIS, INACTIVE PCS, PCS ENF, PCS FACILITY, RCRA_NONGEN, SWRCY - WA, SWTIRE 3 - WA, T 2 - WA, VCP - WA] ***(cont.)***

Envirosite ID: 6531537
EPA ID: N/R

FRS ***(cont.)***

The WA-FSIS provides a means to query and display data maintained by the Washington Department of Ecology. This system contains key information for each facility/site that is currently, or has been, of interest to the Air Quality, Dam Safety, Hazardous Waste, Toxics Cleanup, and Water Quality Programs.

FRS Environmental Interest

Source and System ID : ICIS - 2600017412
ICIS - WAR011056
ICIS - WAR012114
RCRAINFO - WAH000031093
WA-FSIS - 13278
WA-FSIS - 7039265

Facility Name : AMERICAN PETROLEUM ENV SVCS INC
Facility Address : 2117 E RIVER ST, TACOMA, WA 98421
County : PIERCE

Site Details

Registry ID : 110070725218
FRS Facility URL : Click here for hyperlink provided by the agency.
Last Date in Agency List : 2023-02-13

Source Description

Source Description :

All generators and treatment, storage, and disposal (TSD) facilities who handle hazardous waste are required to report to the EPA Administrator at least once every two years. The data collected is used to create the National Biennial Resource Conservation and Recovery Act (RCRA) Hazardous Waste Report. This data is processed within the RCRA Information (RCRAInfo) database.

FRS Environmental Interest

Source and System ID : RCRAINFO - WAH000031093

Facility Name : APES1 LLC
Facility Address : 2117 E RIVER ST, TACOMA, WA 98421
County : PIERCE

Map Id: CR307
Direction: ESE
Distance: 0.581 mi., 3067 ft.
Elevation: 13 ft.
Relative: Lower

Site Name : APES1 LLC | TACOMA YARD DTG | AMERICAN PETROLEUM ENV SVCS INC
2117 E RIVER ST
TACOMA | Tacoma, WA

Database(s) : [ALL SITES - WA, BRS, CSCSL HWS - WA, DOCKET, ECHO, FRS, HAZNET - CA, HIST PCS FACILITY, HSL - WA, ICIS, INACTIVE PCS, PCS ENF, PCS FACILITY, RCRA_NONGEN, SWRCY - WA, SWTIRE 3 - WA, T 2 - WA, VCP - WA] ***(cont.)***

Envirosite ID: 6531537
EPA ID: N/R

FRS ***(cont.)***

Site Details
Registry ID : 110040625847
FRS Facility URL : Click here for hyperlink provided by the agency.
Last Date in Agency List : 2015-12-06

Source Description
Source Description : The NPDES module of the Compliance Information System (ICIS) tracks surface water permits issued under the Clean Water Act. Under NPDES, all facilities that discharge pollutants from any point source into waters of the United States are required to obtain a permit. The permit will likely contain limits on what can be discharged, impose monitoring and reporting requirements, and include other provisions to ensure that the discharge does not adversely affect water quality.
The WA-FSIS provides a means to query and display data maintained by the Washington Department of Ecology. This system contains key information for each facility/site that is currently, or has been, of interest to the Air Quality, Dam Safety, Hazardous Waste, Toxics Cleanup, and Water Quality Programs.

FRS Environmental Interest
Source and System ID : ICIS - WAR011056
ICIS - WAR012114
WA-FSIS - 13278

Facility Name : APES1 LLC
Facility Address : 2117 E RIVER ST, TACOMA, WA 98421
County : PIERCE COUNTY

Site Details
Registry ID : 110070100457
FRS Facility URL : Click here for hyperlink provided by the agency.
Last Date in Agency List : 2023-02-13

Source Description

Map Id: CR307
Direction: ESE
Distance: 0.581 mi., 3067 ft.
Elevation: 13 ft.
Relative: Lower

Site Name : APES1 LLC | TACOMA YARD DTG |
AMERICAN PETROLEUM ENV SVCS INC
2117 E RIVER ST
TACOMA | Tacoma, WA

Database(s) : [ALL SITES - WA, BRS, CSCSL HWS - WA, DOCKET, ECHO, FRS, HAZNET - CA, HIST PCS FACILITY, HSL - WA, ICIS, INACTIVE PCS, PCS ENF, PCS FACILITY, RCRA_NONGEN, SWRCY - WA, SWTIRE 3 - WA, T 2 - WA, VCP - WA] ***(cont.)***

Envirosite ID: 6531537
EPA ID: N/R

FRS ***(cont.)***

Source Description :

The NPDES module of the Compliance Information System (ICIS) tracks surface water permits issued under the Clean Water Act. Under NPDES, all facilities that discharge pollutants from any point source into waters of the United States are required to obtain a permit. The permit will likely contain limits on what can be discharged, impose monitoring and reporting requirements, and include other provisions to ensure that the discharge does not adversely affect water quality.

FRS Environmental Interest

Source and System ID :	ICIS - WAR305636
Facility Name :	ENCORE TACOMA
Facility Address :	2117 E RIVER ST, TACOMA, WA 98421
County :	N/R

Site Details

Registry ID :	110070100457
FRS Facility URL :	Click here for hyperlink provided by the agency.
Last Date in Agency List :	2018-02-15

Source Description

Source Description :

The NPDES module of the Compliance Information System (ICIS) tracks surface water permits issued under the Clean Water Act. Under NPDES, all facilities that discharge pollutants from any point source into waters of the United States are required to obtain a permit. The permit will likely contain limits on what can be discharged, impose monitoring and reporting requirements, and include other provisions to ensure that the discharge does not adversely affect water quality.

FRS Environmental Interest

Source and System ID :	ICIS - WAR305636
Facility Name :	TACOMA YARD DTG
Facility Address :	2117 E RIVER ST, TACOMA, WA 98421
County :	PIERCE

Map Id: CR307
Direction: ESE
Distance: 0.581 mi., 3067 ft.
Elevation: 13 ft.
Relative: Lower

Site Name : APES1 LLC | TACOMA YARD DTG |
AMERICAN PETROLEUM ENV SVCS INC
2117 E RIVER ST
TACOMA | Tacoma, WA

Database(s) : [ALL SITES - WA, BRS, CSCSL HWS - WA, DOCKET, ECHO, FRS, HAZNET - CA, HIST PCS FACILITY, HSL - WA, ICIS, INACTIVE PCS, PCS ENF, PCS FACILITY, RCRA_NONGEN, SWRCY - WA, SWTIRE 3 - WA, T 2 - WA, VCP - WA] ***(cont.)***

Envirosite ID: 6531537
EPA ID: N/R

FRS ***(cont.)***

Site Details
Registry ID : 110070520968
FRS Facility URL : Click here for hyperlink provided by the agency.
Last Date in Agency List : 2023-02-13

Source Description
Source Description : The NPDES module of the Compliance Information System (ICIS) tracks surface water permits issued under the Clean Water Act. Under NPDES, all facilities that discharge pollutants from any point source into waters of the United States are required to obtain a permit. The permit will likely contain limits on what can be discharged, impose monitoring and reporting requirements, and include other provisions to ensure that the discharge does not adversely affect water quality.
The WA-FSIS provides a means to query and display data maintained by the Washington Department of Ecology. This system contains key information for each facility/site that is currently, or has been, of interest to the Air Quality, Dam Safety, Hazardous Waste, Toxics Cleanup, and Water Quality Programs.

FRS Environmental Interest
Source and System ID : ICIS - WAR307170
ICIS - WAU000664
WA-FSIS - 96403

Facility Name : TACOMA YARD DTG (WAR307170)
Facility Address : 2117 E RIVER ST, TACOMA, WA 98421
County : PIERCE

Site Details
Registry ID : 110070520968
FRS Facility URL : Click here for hyperlink provided by the agency.
Last Date in Agency List : 2022-02-17

Source Description
Source Description : The NPDES module of the Compliance Information System (ICIS) tracks surface water permits issued under the Clean Water Act. Under NPDES, all facilities that discharge pollutants from any point source into waters of the United States are required to obtain a permit. The permit will likely contain limits on what can be discharged, impose monitoring and reporting requirements, and include other provisions to ensure that the discharge does not adversely affect water quality.

Map Id: CR307
Direction: ESE
Distance: 0.581 mi., 3067 ft.
Elevation: 13 ft.
Relative: Lower

Site Name : APES1 LLC | TACOMA YARD DTG | AMERICAN PETROLEUM ENV SVCS INC
2117 E RIVER ST
TACOMA | Tacoma, WA

Database(s) : [ALL SITES - WA, BRS, CSCSL HWS - WA, DOCKET, ECHO, FRS, HAZNET - CA, HIST PCS FACILITY, HSL - WA, ICIS, INACTIVE PCS, PCS ENF, PCS FACILITY, RCRA_NONGEN, SWRCY - WA, SWTIRE 3 - WA, T 2 - WA, VCP - WA] ***(cont.)***

Envirosite ID: 6531537
EPA ID: N/R

FRS ***(cont.)***

The WA-FSIS provides a means to query and display data maintained by the Washington Department of Ecology. This system contains key information for each facility/site that is currently, or has been, of interest to the Air Quality, Dam Safety, Hazardous Waste, Toxics Cleanup, and Water Quality Programs.

FRS Environmental Interest
Source and System ID : ICIS - WAR307170
ICIS - WAU000664
WA-FSIS - 96403

HAZNET - CA

Facility Name : AMERICAN PETROLEUM ENV SVCS INC
Facility Address : 2117 E RIVER ST, TACOMA, WA 984211510
County : N/R

Site Details
Generator EPA ID : WAH000031093
Active : N/R
Category : N/R
Facility Types : N/R
Type : N/R
Contact Name : MICHAEL P MAZZA
Contact Phone : 2535385252
Facility Mailing Address : 2117 E RIVER ST, TACOMA, WA 984211510
Latitude : N/R
Longitude : N/R
Agency Hyperlink : Click here for hyperlink provided by the agency.
Last Date in Agency List : 2021-07-08

Waste Generator Details
State Waste : 2013: 343 - Unspecified organic liquid mixture, 16.616 tons to CAT080033681
2012: 343 - Unspecified organic liquid mixture, tons to CAT080033681
2011: 343 - Unspecified organic liquid mixture, 48.96 tons to CAT080013352
2011: 343 - Unspecified organic liquid mixture, 57.4585 tons to CAT080033681
2010: 343 - Unspecified organic liquid mixture, 616.3996 tons to CAT080013352
2009: 343 - Unspecified organic liquid mixture, 347.48 tons to CAT080013352

Map Id: CR307
Direction: ESE
Distance: 0.581 mi., 3067 ft.
Elevation: 13 ft.
Relative: Lower

Site Name : APES1 LLC | TACOMA YARD DTG | AMERICAN PETROLEUM ENV SVCS INC
2117 E RIVER ST
TACOMA | Tacoma, WA

Database(s) : [ALL SITES - WA, BRS, CSCSL HWS - WA, DOCKET, ECHO, FRS, HAZNET - CA, HIST PCS FACILITY, HSL - WA, ICIS, INACTIVE PCS, PCS ENF, PCS FACILITY, RCRA_NONGEN, SWRCY - WA, SWTIRE 3 - WA, T 2 - WA, VCP - WA] ***(cont.)***

Envirosite ID: 6531537
EPA ID: N/R

HAZNET - CA ***(cont.)***

2009: 343 - Unspecified organic liquid mixture, 23.34 tons to CAT080033681
2008: 343 - Unspecified organic liquid mixture, 67.66 tons to CAT080013352
2008: 135 - Unspecified aqueous solution, 75.705 tons to CAT080033681
2008: 343 - Unspecified organic liquid mixture, 8.17 tons to CAT080033681

HIST PCS FACILITY

Facility Name :	APES1 LLC
Facility Address :	2117 E RIVER ST, TACOMA, WA 98421
County :	N/R
FRS Facility Site ID :	1800377452
NPDES ID :	WAR012114
Current Major/Minor Status :	Minor
Facility Type Description :	Privately Owned Facility
Permit Type :	General Permit Covered Facility
Primary Facility SIC Code :	N/R
Primary Facility SIC Description :	N/R
Total Actual Average Flow (MGD) :	N/R
Total App. Design Flow (MGD) :	N/R
Pretreat Prog Req'd Indicator Description:	N/R
State Water Body Number :	N/R
State Water Body Name :	N/R
Effective Date :	2010-02-16 00:00:00
Expiration Date :	2015-01-01 00:00:00
Tribal Land Code :	N/R
Tribal Land Name :	N/R
Facility Contact Name :	N/R
Contact Number :	N/R
Contact Address :	N/R
Permit Contact Name :	N/R
Permit Contact Address :	2117 E River St, Tacoma, WA 98421-1510
Latitude :	47.2458
Longitude :	-122.415
Last Date in Agency list :	2014-12-10

FRS Facility Site ID :	1800377452
NPDES ID :	WAR011056
Current Major/Minor Status :	Minor
Facility Type Description :	Privately Owned Facility
Permit Type :	General Permit Covered Facility
Primary Facility SIC Code :	N/R
Primary Facility SIC Description :	N/R
Total Actual Average Flow (MGD) :	N/R

Map Id: CR307
Direction: ESE
Distance: 0.581 mi., 3067 ft.
Elevation: 13 ft.
Relative: Lower

Site Name : APES1 LLC | TACOMA YARD DTG | AMERICAN PETROLEUM ENV SVCS INC
2117 E RIVER ST
TACOMA | Tacoma, WA

Database(s) : [ALL SITES - WA, BRS, CSCSL HWS - WA, DOCKET, ECHO, FRS, HAZNET - CA, HIST PCS FACILITY, HSL - WA, ICIS, INACTIVE PCS, PCS ENF, PCS FACILITY, RCRA_NONGEN, SWRCY - WA, SWTIRE 3 - WA, T 2 - WA, VCP - WA] ***(cont.)***

Envirosite ID: 6531537
EPA ID: N/R

HIST PCS FACILITY ***(cont.)***

Total App. Design Flow (MGD) :	N/R
Pretreat Prog Req'd Indicator Description:	N/R
State Water Body Number :	N/R
State Water Body Name :	N/R
Effective Date :	2011-01-01 00:00:00
Expiration Date :	2015-12-31 00:00:00
Tribal Land Code :	N/R
Tribal Land Name :	N/R
Facility Contact Name :	N/R
Contact Number :	N/R
Contact Address :	N/R
Permit Contact Name :	N/R
Permit Contact Address :	2117 E River St, Tacoma, WA 98421-1510
Latitude :	47.2458
Longitude :	-122.415
Last Date in Agency list :	2014-12-10

HSL - WA

Facility Name :	Former Hansen Parcels #2 and #3 aka American Petroleum Environmental SVC
Facility Address :	2117 E River St, Tacoma, 98421
County :	Pierce

Site Details

Facility Site ID :	13278
Cleanup Site ID :	12931
Status :	Cleanup Started
Site Rank :	N/R
Alternative Site Name :	N/R
Region :	N/R
Resposbile Unit :	N/R
Institutional Control :	N/R
Current VCP :	N/R
Past VCP :	N/R
Latitude :	N/R
Longitude :	N/R
Agency Hyperlink :	Click here for hyperlink provided by the agency.
Last Date in Agency List :	2022-02-11

Facility Name :	Former Hansen Parcels #2 and #3 aka American Petroleum Environmental SVC
Facility Address :	2117 E RIVER ST, TACOMA, 98421
County :	Pierce

Map Id: CR307
Direction: ESE
Distance: 0.581 mi., 3067 ft.
Elevation: 13 ft.
Relative: Lower

Site Name : APES1 LLC | TACOMA YARD DTG | AMERICAN PETROLEUM ENV SVCS INC
2117 E RIVER ST
TACOMA | Tacoma, WA

Database(s) : [ALL SITES - WA, BRS, CSCSL HWS - WA, DOCKET, ECHO, FRS, HAZNET - CA, HIST PCS FACILITY, HSL - WA, ICIS, INACTIVE PCS, PCS ENF, PCS FACILITY, RCRA_NONGEN, SWRCY - WA, SWTIRE 3 - WA, T 2 - WA, VCP - WA] ***(cont.)***

Envirosite ID: 6531537
EPA ID: N/R

HSL - WA ***(cont.)***

Site Details

Facility Site ID :	13278
Cleanup Site ID :	12931
Status :	Cleanup Started
Site Rank :	N/R
Alternative Site Name :	American Petroleum Env Svcs Inc,APES1 LLC,Former Hansen Parcels #2 and #3,Hansen Parcels 2 & 3
Region :	Southwest
Resposbile Unit :	Southwest
Institutional Control :	N/R
Current VCP :	N/R
Past VCP :	Yes
Latitude :	47.24535
Longitude :	-122.41472
Agency Hyperlink :	Click here for hyperlink provided by the agency.
Last Date in Agency List :	2023-02-28

Contaminants

Contaminant Name :	Mercury
Ground water :	Confirmed Above Cleanup Levels
Surface water :	N/R
Soil :	N/R
Sediment :	N/R
Air :	N/R
Bedrock :	N/R

Contaminant Name :	Polycyclic Aromatic Hydrocarbons
Ground water :	Confirmed Above Cleanup Levels
Surface water :	N/R
Soil :	Confirmed Above Cleanup Levels
Sediment :	N/R
Air :	N/R
Bedrock :	N/R

Contaminant Name :	Arsenic
Ground water :	N/R
Surface water :	N/R
Soil :	Confirmed Above Cleanup Levels
Sediment :	N/R
Air :	N/R
Bedrock :	N/R

Map Id: CR307
Direction: ESE
Distance: 0.581 mi., 3067 ft.
Elevation: 13 ft.
Relative: Lower

Site Name : APES1 LLC | TACOMA YARD DTG | AMERICAN PETROLEUM ENV SVCS INC
2117 E RIVER ST
TACOMA | Tacoma, WA

Database(s) : [ALL SITES - WA, BRS, CSCSL HWS - WA, DOCKET, ECHO, FRS, HAZNET - CA, HIST PCS FACILITY, HSL - WA, ICIS, INACTIVE PCS, PCS ENF, PCS FACILITY, RCRA_NONGEN, SWRCY - WA, SWTIRE 3 - WA, T 2 - WA, VCP - WA] ***(cont.)***

Envirosite ID: 6531537
EPA ID: N/R

HSL - WA ***(cont.)***

Contaminant Name :	Lead
Ground water :	Confirmed Above Cleanup Levels
Surface water :	N/R
Soil :	Confirmed Above Cleanup Levels
Sediment :	N/R
Air :	N/R
Bedrock :	N/R

Contaminant Name :	Metals - Other
Ground water :	Confirmed Above Cleanup Levels
Surface water :	N/R
Soil :	Confirmed Above Cleanup Levels
Sediment :	N/R
Air :	N/R
Bedrock :	N/R

Contaminant Name :	Petroleum-Diesel
Ground water :	Confirmed Above Cleanup Levels
Surface water :	N/R
Soil :	Confirmed Above Cleanup Levels
Sediment :	N/R
Air :	N/R
Bedrock :	N/R

ICIS

Facility Name :	APES1 LLC
Facility Address :	2117 E RIVER ST, TACOMA, WA 98421

Site Details

NPDES ID :	WAR012114
ICIS Facility Interest ID :	3400003228
Facility UIN :	110033624111
Facility Type Code :	Privately Owned Facility
Impaired Waters :	303(D) Listed
Latitude :	47.2458
Longitude :	-122.415
Last Date in Agency List :	2022-12-28

NPDES ID :	WAR305636
ICIS Facility Interest ID :	3600744988
Facility UIN :	110070100457
Facility Type Code :	Privately Owned Facility
Impaired Waters :	303(D) Listed
Latitude :	47.2453498

Map Id: CR307
Direction: ESE
Distance: 0.581 mi., 3067 ft.
Elevation: 13 ft.
Relative: Lower

Site Name : APES1 LLC | TACOMA YARD DTG | AMERICAN PETROLEUM ENV SVCS INC
2117 E RIVER ST
TACOMA | Tacoma, WA

Database(s) : [ALL SITES - WA, BRS, CSCSL HWS - WA, DOCKET, ECHO, FRS, HAZNET - CA, HIST PCS FACILITY, HSL - WA, ICIS, INACTIVE PCS, PCS ENF, PCS FACILITY, RCRA_NONGEN, SWRCY - WA, SWTIRE 3 - WA, T 2 - WA, VCP - WA] ***(cont.)***

Envirosite ID: 6531537
EPA ID: N/R

ICIS ***(cont.)***

Longitude : -122.414718
Last Date in Agency List : 2022-12-28

NPDES ID : WAR011056
ICIS Facility Interest ID : 3400002778
Facility UIN : 110033624111
Facility Type Code : Privately Owned Facility
Impaired Waters : 303(D) Listed
Latitude : 47.2458
Longitude : -122.415
Last Date in Agency List : 2022-12-28

Facility Name : ENCORE TACOMA
Facility Address : 2117 E RIVER ST, TACOMA, WA 98421

Site Details
NPDES ID : WAR305636
ICIS Facility Interest ID : 3600744988
Facility UIN : 110070100457
Facility Type Code : Privately Owned Facility
Impaired Waters : N/R
Latitude : 47.2458
Longitude : -122.415
Last Date in Agency List : 2018-01-02

Facility Name : TACOMA YARD DTG
Facility Address : 2117 E RIVER ST, TACOMA, WA 98421

Site Details
NPDES ID : WAR307170
ICIS Facility Interest ID : 3601372140
Facility UIN : 110070520968
Facility Type Code : Privately Owned Facility
Impaired Waters : 303(D) Listed
Latitude : 47.2452507
Longitude : -122.414856
Last Date in Agency List : 2022-12-28

Facility Name : TACOMA YARD DTG (WAR307170)
Facility Address : 2117 E RIVER ST, TACOMA, WA 98421

Map Id: CR307
Direction: ESE
Distance: 0.581 mi., 3067 ft.
Elevation: 13 ft.
Relative: Lower

Site Name : APES1 LLC | TACOMA YARD DTG |
AMERICAN PETROLEUM ENV SVCS INC
2117 E RIVER ST
TACOMA | Tacoma, WA

Database(s) : [ALL SITES - WA, BRS, CSCSL HWS - WA, DOCKET, ECHO, FRS, HAZNET - CA, HIST PCS FACILITY, HSL - WA, ICIS, INACTIVE PCS, PCS ENF, PCS FACILITY, RCRA_NONGEN, SWRCY - WA, SWTIRE 3 - WA, T 2 - WA, VCP - WA] ***(cont.)***

Envirosite ID: 6531537
EPA ID: N/R

ICIS ***(cont.)***

Site Details

NPDES ID :	WAU000664
ICIS Facility Interest ID :	3601272866
Facility UIN :	110070520968
Facility Type Code :	N/R
Impaired Waters :	303(D) Listed
Latitude :	47.24558
Longitude :	-122.41569
Last Date in Agency List :	2022-12-28

INACTIVE PCS

Issue Date :	2009-10-21
Original Issue Date :	2009-10-21
Effective Date :	2010-02-16
Expiration Date :	2015-01-01
Retirement Date :	N/R
Termination Date :	2015-04-15
Issuing Agency :	State
Agency Type :	State
Activity ID :	3400002997
External Permit Number :	WAR012114
Facility Type Indicator :	NON-POTW
Permit Type :	General Permit Covered Facility-NPDES)
Major Minor Status :	N
Permit Status :	Terminated
Total Design Flow Number :	N/R
Actual Average Flow Number :	N/R
State Water Body :	N/R
State Water Body Name :	N/R
Permit Name :	APES1 LLC
Permit Comp Status :	Y
RNC Tracking :	Y
Master External Permit Number :	WAR125726
TMDL Interface :	N/R
EDMR Authorization :	N
Pretreatment Indicator :	N/R
Last Date in Agency List :	2022-12-28

Issue Date :	2019-11-20
Original Issue Date :	2019-11-20
Effective Date :	2020-01-02
Expiration Date :	2024-12-31
Retirement Date :	N/R
Termination Date :	N/R
Issuing Agency :	State
Agency Type :	State
Activity ID :	3602939169
External Permit Number :	WAR307170

Map Id: CR307
Direction: ESE
Distance: 0.581 mi., 3067 ft.
Elevation: 13 ft.
Relative: Lower

Site Name : APES1 LLC | TACOMA YARD DTG | AMERICAN PETROLEUM ENV SVCS INC
2117 E RIVER ST
TACOMA | Tacoma, WA

Database(s) : [ALL SITES - WA, BRS, CSCSL HWS - WA, DOCKET, ECHO, FRS, HAZNET - CA, HIST PCS FACILITY, HSL - WA, ICIS, INACTIVE PCS, PCS ENF, PCS FACILITY, RCRA_NONGEN, SWRCY - WA, SWTIRE 3 - WA, T 2 - WA, VCP - WA] ***(cont.)***

Envirosite ID: 6531537
EPA ID: N/R

INACTIVE PCS ***(cont.)***

Facility Type Indicator :	NON-POTW
Permit Type :	General Permit Covered Facility-NPDES)
Major Minor Status :	N
Permit Status :	Effective
Total Design Flow Number :	N/R
Actual Average Flow Number :	N/R
State Water Body :	N/R
State Water Body Name :	N/R
Permit Name :	DTG Enterprises Inc.
Permit Comp Status :	Y
RNC Tracking :	Y
Master External Permit Number :	WAR125726
TMDL Interface :	N/R
EDMR Authorization :	N
Pretreatment Indicator :	N/R
Last Date in Agency List :	2022-09-23

Issue Date :	2015-11-18
Original Issue Date :	2015-11-18
Effective Date :	2017-07-31
Expiration Date :	2020-12-31
Retirement Date :	N/R
Termination Date :	2021-03-02
Issuing Agency :	State
Agency Type :	State
Activity ID :	3601128192
External Permit Number :	WAR305636
Facility Type Indicator :	NON-POTW
Permit Type :	General Permit Covered Facility-NPDES)
Major Minor Status :	N
Permit Status :	Terminated
Total Design Flow Number :	N/R
Actual Average Flow Number :	N/R
State Water Body :	N/R
State Water Body Name :	N/R
Permit Name :	Encore DEC LLC.
Permit Comp Status :	Y
RNC Tracking :	Y
Master External Permit Number :	WAR125725
TMDL Interface :	N/R
EDMR Authorization :	N
Pretreatment Indicator :	N/R
Last Date in Agency List :	2022-12-28

Issue Date :	2010-12-01
Original Issue Date :	2010-12-01
Effective Date :	2011-01-01
Expiration Date :	2015-12-31

Map Id: CR307
Direction: ESE
Distance: 0.581 mi., 3067 ft.
Elevation: 13 ft.
Relative: Lower

Site Name : APES1 LLC | TACOMA YARD DTG | AMERICAN PETROLEUM ENV SVCS INC
2117 E RIVER ST
TACOMA | Tacoma, WA

Database(s) : [ALL SITES - WA, BRS, CSCSL HWS - WA, DOCKET, ECHO, FRS, HAZNET - CA, HIST PCS FACILITY, HSL - WA, ICIS, INACTIVE PCS, PCS ENF, PCS FACILITY, RCRA_NONGEN, SWRCY - WA, SWTIRE 3 - WA, T 2 - WA, VCP - WA] ***(cont.)***

Envirosite ID: 6531537
EPA ID: N/R

INACTIVE PCS ***(cont.)***

Retirement Date :	N/R
Termination Date :	2014-12-23
Issuing Agency :	State
Agency Type :	State
Activity ID :	3400002549
External Permit Number :	WAR011056
Facility Type Indicator :	NON-POTW
Permit Type :	General Permit Covered Facility-NPDES)
Major Minor Status :	N
Permit Status :	Terminated
Total Design Flow Number :	N/R
Actual Average Flow Number :	N/R
State Water Body :	N/R
State Water Body Name :	N/R
Permit Name :	APES1 LLC
Permit Comp Status :	Y
RNC Tracking :	Y
Master External Permit Number :	WAR125725
TMDL Interface :	N/R
EDMR Authorization :	N
Pretreatment Indicator :	N/R
Last Date in Agency List :	2022-12-28

PCS ENF

Site Details

NPDES ID :	WAR307170
Last Date in Agency List :	2022-12-28

Formal Enforcement Actions

Settlement Entered Date :	N/R
ENF Identifier :	N/R
Activity ID :	N/R
Activity Type :	N/R
ENF Type :	N/R
Agency :	N/R
Fed Penalty Assessed Amount :	N/R
State Local Penalty Amount :	N/R

Informal Enforcement Actions

Achieved Date :	2022-06-24
Registry ID :	110070520968
ENF Identifier :	10-200212672
Activity ID :	3603262652
Activity Type :	Administrative - Informal
ENF Type :	Notice of Violation

Map Id: CR307
Direction: ESE
Distance: 0.581 mi., 3067 ft.
Elevation: 13 ft.
Relative: Lower

Site Name : APES1 LLC | TACOMA YARD DTG | AMERICAN PETROLEUM ENV SVCS INC
2117 E RIVER ST
TACOMA | Tacoma, WA

Database(s) : [ALL SITES - WA, BRS, CSCSL HWS - WA, DOCKET, ECHO, FRS, HAZNET - CA, HIST PCS FACILITY, HSL - WA, ICIS, INACTIVE PCS, PCS ENF, PCS FACILITY, RCRA_NONGEN, SWRCY - WA, SWTIRE 3 - WA, T 2 - WA, VCP - WA] ***(cont.)***

Envirosite ID: 6531537
EPA ID: N/R

PCS ENF ***(cont.)***

Agency : EPA

Site Details
NPDES ID : WAR011056
Last Date in Agency List : 2022-12-28

Formal Enforcement Actions
Settlement Entered Date : N/R
ENF Identifier : N/R
Activity ID : N/R
Activity Type : N/R
ENF Type : N/R
Agency : N/R
Fed Penalty Assessed Amount : N/R
State Local Penalty Amount : N/R

Informal Enforcement Actions
Achieved Date : 2014-09-16
Registry ID : 110033624111
ENF Identifier : WA-703387
Activity ID : 3400287802
Activity Type : Administrative - Informal
ENF Type : Agency Enforcement Review
Agency : State

Achieved Date : 2014-07-16
Registry ID : 110033624111
ENF Identifier : WA-700153
Activity ID : 3400260813
Activity Type : Administrative - Informal
ENF Type : Agency Enforcement Review
Agency : State

Achieved Date : 2014-03-17
Registry ID : 110033624111
ENF Identifier : WA-659537
Activity ID : 3400220763
Activity Type : Administrative - Informal
ENF Type : Agency Enforcement Review
Agency : State

Map Id: CR307
Direction: ESE
Distance: 0.581 mi., 3067 ft.
Elevation: 13 ft.
Relative: Lower

Site Name : APES1 LLC | TACOMA YARD DTG |
AMERICAN PETROLEUM ENV SVCS INC
2117 E RIVER ST
TACOMA | Tacoma, WA

Database(s) : [ALL SITES - WA, BRS, CSCSL HWS - WA, DOCKET, ECHO, FRS, HAZNET - CA, HIST PCS FACILITY, HSL - WA, ICIS, INACTIVE PCS, PCS ENF, PCS FACILITY, RCRA_NONGEN, SWRCY - WA, SWTIRE 3 - WA, T 2 - WA, VCP - WA] ***(cont.)***

Envirosite ID: 6531537
EPA ID: N/R

PCS ENF ***(cont.)***

Achieved Date :	2013-05-17
Registry ID :	110033624111
ENF Identifier :	WA-488533
Activity ID :	3400115005
Activity Type :	Administrative - Informal
ENF Type :	Agency Enforcement Review
Agency :	State

Achieved Date :	2013-03-18
Registry ID :	110033624111
ENF Identifier :	WA-439733
Activity ID :	3400085638
Activity Type :	Administrative - Informal
ENF Type :	Agency Enforcement Review
Agency :	State

Achieved Date :	2013-02-19
Registry ID :	110033624111
ENF Identifier :	WA-413433
Activity ID :	3400055463
Activity Type :	Administrative - Informal
ENF Type :	Agency Enforcement Review
Agency :	State

Achieved Date :	2013-01-17
Registry ID :	110033624111
ENF Identifier :	WA-385433
Activity ID :	3400039984
Activity Type :	Administrative - Informal
ENF Type :	Agency Enforcement Review
Agency :	State

Achieved Date :	2011-10-11
Registry ID :	110033624111
ENF Identifier :	WA-135984
Activity ID :	3400008510
Activity Type :	Administrative - Informal
ENF Type :	Letter of Violation/ Warning Letter
Agency :	State

Site Details

NPDES ID :	WAR012114
Last Date in Agency List :	2022-12-28

Map Id: CR307
Direction: ESE
Distance: 0.581 mi., 3067 ft.
Elevation: 13 ft.
Relative: Lower

Site Name : APES1 LLC | TACOMA YARD DTG | AMERICAN PETROLEUM ENV SVCS INC
2117 E RIVER ST
TACOMA | Tacoma, WA

Database(s) : [ALL SITES - WA, BRS, CSCSL HWS - WA, DOCKET, ECHO, FRS, HAZNET - CA, HIST PCS FACILITY, HSL - WA, ICIS, INACTIVE PCS, PCS ENF, PCS FACILITY, RCRA_NONGEN, SWRCY - WA, SWTIRE 3 - WA, T 2 - WA, VCP - WA] ***(cont.)***

Envirosite ID: 6531537
EPA ID: N/R

PCS ENF ***(cont.)***

Formal Enforcement Actions

Settlement Entered Date :	N/R
ENF Identifier :	N/R
Activity ID :	N/R
Activity Type :	N/R
ENF Type :	N/R
Agency :	N/R
Fed Penalty Assessed Amount :	N/R
State Local Penalty Amount :	N/R

Informal Enforcement Actions

Achieved Date :	2013-07-16
Registry ID :	110033624111
ENF Identifier :	WA-532555
Activity ID :	3600119589
Activity Type :	Administrative - Informal
ENF Type :	Letter of Violation/ Warning Letter
Agency :	State

Achieved Date :	2011-05-09
Registry ID :	110033624111
ENF Identifier :	WA-120908
Activity ID :	3600119506
Activity Type :	Administrative - Informal
ENF Type :	Letter of Violation/ Warning Letter
Agency :	State

PCS FACILITY

Issue Date :	2015-11-18
Original Issue Date :	2015-11-18
Effective Date :	2017-07-31
Expiration Date :	2020-12-31
Retirement Date :	N/R
Termination Date :	N/R
Issuing Agency :	State
Agency Type :	State
Activity ID :	3601128192
External Permit Number :	N/R
Facility Type Indicator :	NON-POTW
Permit Type :	General Permit Covered Facility-NPDES)
Major Minor Status :	N
Permit Status :	Administratively Continued
Total Design Flow Number :	N/R
Actual Average Flow Number :	N/R
State Water Body :	N/R
State Water Body Name :	N/R

Map Id: CR307
Direction: ESE
Distance: 0.581 mi., 3067 ft.
Elevation: 13 ft.
Relative: Lower

Site Name : APES1 LLC | TACOMA YARD DTG | AMERICAN PETROLEUM ENV SVCS INC
2117 E RIVER ST
TACOMA | Tacoma, WA

Database(s) : [ALL SITES - WA, BRS, CSCSL HWS - WA, DOCKET, ECHO, FRS, HAZNET - CA, HIST PCS FACILITY, HSL - WA, ICIS, INACTIVE PCS, PCS ENF, PCS FACILITY, RCRA_NONGEN, SWRCY - WA, SWTIRE 3 - WA, T 2 - WA, VCP - WA] ***(cont.)***

Envirosite ID: 6531537
EPA ID: N/R

PCS FACILITY ***(cont.)***

Permit Name :	Encore DEC LLC.
Permit Comp Status :	Y
RNC Tracking :	Y
Master External Permit Number :	WAR125725
TMDL Interface :	N/R
EDMR Authorization :	N
Pretreatment Indicator :	N/R
Last Date in Agency List :	2022-04-25

Issue Date :	2019-11-20
Original Issue Date :	2019-11-20
Effective Date :	2020-01-02
Expiration Date :	2024-12-31
Retirement Date :	N/R
Termination Date :	N/R
Issuing Agency :	State
Agency Type :	State
Activity ID :	3602939169
External Permit Number :	N/R
Facility Type Indicator :	NON-POTW
Permit Type :	General Permit Covered Facility-NPDES)
Major Minor Status :	N
Permit Status :	Effective
Total Design Flow Number :	N/R
Actual Average Flow Number :	N/R
State Water Body :	N/R
State Water Body Name :	N/R
Permit Name :	DTG Enterprises Inc.
Permit Comp Status :	Y
RNC Tracking :	Y
Master External Permit Number :	WAR125726
TMDL Interface :	N/R
EDMR Authorization :	N
Pretreatment Indicator :	N/R
Last Date in Agency List :	2022-12-28

RCRA_NONGEN

Facility Name :	AMERICAN PETROLEUM ENV SVCS INC
Facility Address :	2117 E RIVER ST, TACOMA, WA 98421
County :	PIERCE

Date Form Received by Agency :	2015-02-06
EPA ID :	WAH000031093
Mailing Address :	402 VALLEY AVE NW, STE A-108, PUYALLUP, WA 98371
Contact :	JANIS GRAVES
Contact Address :	2117 E RIVER ST, TACOMA, WA 98421
Contact Country :	US

Map Id: CR307
Direction: ESE
Distance: 0.581 mi., 3067 ft.
Elevation: 13 ft.
Relative: Lower

Site Name : APES1 LLC | TACOMA YARD DTG |
AMERICAN PETROLEUM ENV SVCS INC
2117 E RIVER ST
TACOMA | Tacoma, WA

Database(s) : [ALL SITES - WA, BRS, CSCSL HWS - WA, DOCKET, ECHO, FRS, HAZNET - CA, HIST PCS FACILITY, HSL - WA, ICIS, INACTIVE PCS, PCS ENF, PCS FACILITY, RCRA_NONGEN, SWRCY - WA, SWTIRE 3 - WA, T 2 - WA, VCP - WA] ***(cont.)***

Envirosite ID: 6531537
EPA ID: N/R

RCRA_NONGEN ***(cont.)***

Contact Telephone :	253-538-5252
Contact Email :	JGRAVES@APES-INC.COM
EPA Region :	10
Land Type :	Private
Source Type :	Implementer
Classification :	Not a generator, verified
Description :	Not a generator, verified
Last Date in Agency List :	2023-01-23

Owner/Operator Summary

Owner/Operator Name :	AMERICAN PETROLEUM ENV SVCS INC
Owner/Operator Address :	2117 E RIVER ST, TACOMA, WA 98421
Owner/Operator Country :	US
Owner/Operator Telephone :	253-538-5252
Owner/Operator Email :	N/R
Owner/Operator Fax :	N/R
Legal Status :	Private
Owner/Operator Type :	Owner
Owner/Operator Start Date :	2006-05-05
Owner/Operator End Date :	N/R

Owner/Operator Name :	AMERICAN PETROLEUM ENVIRONMENTAL
Owner/Operator Address :	2117 E RIVER ST, TACOMA, WA 98421
Owner/Operator Country :	US
Owner/Operator Telephone :	253-538-5252
Owner/Operator Email :	N/R
Owner/Operator Fax :	N/R
Legal Status :	Private
Owner/Operator Type :	Operator
Owner/Operator Start Date :	N/R
Owner/Operator End Date :	N/R

Owner/Operator Name :	SOULE, RANDY
Owner/Operator Address :	14830 KIVETT LANE, RENO, NV 89521
Owner/Operator Country :	US
Owner/Operator Telephone :	775-762-2797
Owner/Operator Email :	N/R
Owner/Operator Fax :	N/R
Legal Status :	Private
Owner/Operator Type :	Owner
Owner/Operator Start Date :	N/R
Owner/Operator End Date :	N/R

Map Id: CR307
Direction: ESE
Distance: 0.581 mi., 3067 ft.
Elevation: 13 ft.
Relative: Lower

Site Name : APES1 LLC | TACOMA YARD DTG |
AMERICAN PETROLEUM ENV SVCS INC
2117 E RIVER ST
TACOMA | Tacoma, WA

Database(s) : [ALL SITES - WA, BRS, CSCSL HWS - WA, DOCKET, ECHO, FRS, HAZNET - CA, HIST PCS FACILITY, HSL - WA, ICIS, INACTIVE PCS, PCS ENF, PCS FACILITY, RCRA_NONGEN, SWRCY - WA, SWTIRE 3 - WA, T 2 - WA, VCP - WA] ***(cont.)***

Envirosite ID: 6531537
EPA ID: N/R

RCRA_NONGEN ***(cont.)***

Handler Activities Summary

U.S. Importer of Hazardous Waste :	N
Mixed Waste (Haz. and Radioactive) :	N
Recycler of Hazardous Waste :	N
Transporter of Hazardous Waste :	N
Treater, Storer or Disposer of HW :	N
Underground Injection Activity :	N
On-site Burner Exemption :	N
Furnace Exemption :	N
Used Oil Fuel Burner :	N
Used Oil Processor :	N
Used Oil Refiner :	N
Used Oil Fuel Marketer to Burner :	N
Used Oil Specification Marketer :	N
Used Oil Transfer Facility :	N
Used Oil Transporter :	N

Historical Generators

Details for this site have been truncated due to the large number of available details for this site within this dataset. For the complete details for this site, contact your Envirosite account representative for a complimentary site report containing all of the details available.

Date Form Received by Agency :	2015-02-05
Facility Name :	AMERICAN PETROLEUM ENV SVCS INC
Classification :	Not a generator, verified

Date Form Received by Agency :	2014-07-16
Facility Name :	AMERICAN PETROLEUM ENV SVCS INC
Classification :	Not a generator, verified

Date Form Received by Agency :	2014-01-16
Facility Name :	AMERICAN PETROLEUM ENV SVCS INC
Classification :	Not a generator, verified

Date Form Received by Agency :	2013-01-17
Facility Name :	AMERICAN PETROLEUM ENV SVCS INC
Classification :	Not a generator, verified

Date Form Received by Agency :	2012-01-31
Facility Name :	AMERICAN PETROLEUM ENV SVCS INC
Classification :	Not a generator, verified

Map Id: CR307
Direction: ESE
Distance: 0.581 mi., 3067 ft.
Elevation: 13 ft.
Relative: Lower

Site Name : APES1 LLC | TACOMA YARD DTG | AMERICAN PETROLEUM ENV SVCS INC
2117 E RIVER ST
TACOMA | Tacoma, WA

Database(s) : [ALL SITES - WA, BRS, CSCSL HWS - WA, DOCKET, ECHO, FRS, HAZNET - CA, HIST PCS FACILITY, HSL - WA, ICIS, INACTIVE PCS, PCS ENF, PCS FACILITY, RCRA_NONGEN, SWRCY - WA, SWTIRE 3 - WA, T 2 - WA, VCP - WA] ***(cont.)***

Envirosite ID: 6531537
EPA ID: N/R

RCRA_NONGEN ***(cont.)***

Date Form Received by Agency : 2011-01-06
Facility Name : AMERICAN PETROLEUM ENV SVCS INC
Classification : Not a generator, verified

Date Form Received by Agency : 2010-01-20
Facility Name : AMERICAN PETROLEUM ENV SVCS INC
Classification : Not a generator, verified

Date Form Received by Agency : 2009-01-05
Facility Name : AMERICAN PETROLEUM ENV SVCS INC
Classification : Not a generator, verified

Date Form Received by Agency : 2008-01-24
Facility Name : AMERICAN PETROLEUM ENV SVCS INC
Classification : Not a generator, verified

Date Form Received by Agency : 2007-12-31
Facility Name : AMERICAN PETROLEUM ENV SVCS INC
Classification : Not a generator, verified

Notices of Violations Summary

Date of Violation : 2014-04-16
Date Achieved Compliance : 2014-07-17
Regulation Violated : Y
Area of Violation : State Statute or Regulation
Enforcement Action : WRITTEN INFORMAL
Enforcement Action Date : 2014-06-24
Enf. Disposition Status : N/R
Enf. Disp. Status Date : N/R
Violation Lead Agency : State
Enforcement Lead Agency : State
Proposed Penalty Amount : N/R
Final Penalty Amount : N/R
Paid Penalty Amount : N/R

Date of Violation : 2014-04-16
Date Achieved Compliance : 2014-07-17
Regulation Violated : Y
Area of Violation : Used Oil - Processors and Re-refiners
Enforcement Action : WRITTEN INFORMAL
Enforcement Action Date : 2014-06-24
Enf. Disposition Status : N/R
Enf. Disp. Status Date : N/R

Map Id: CR307
Direction: ESE
Distance: 0.581 mi., 3067 ft.
Elevation: 13 ft.
Relative: Lower

Site Name : APES1 LLC | TACOMA YARD DTG |
AMERICAN PETROLEUM ENV SVCS INC
2117 E RIVER ST
TACOMA | Tacoma, WA

Database(s) : [ALL SITES - WA, BRS, CSCSL HWS - WA, DOCKET, ECHO, FRS, HAZNET - CA, HIST PCS FACILITY, HSL - WA, ICIS, INACTIVE PCS, PCS ENF, PCS FACILITY, RCRA_NONGEN, SWRCY - WA, SWTIRE 3 - WA, T 2 - WA, VCP - WA] ***(cont.)***

Envirosite ID: 6531537
EPA ID: N/R

RCRA_NONGEN ***(cont.)***

Violation Lead Agency :	State
Enforcement Lead Agency :	State
Proposed Penalty Amount :	N/R
Final Penalty Amount :	N/R
Paid Penalty Amount :	N/R

Date of Violation :	2014-04-16
Date Achieved Compliance :	2014-07-17
Regulation Violated :	Y
Area of Violation :	Used Oil - Generators
Enforcement Action :	WRITTEN INFORMAL
Enforcement Action Date :	2014-06-24
Enf. Disposition Status :	N/R
Enf. Disp. Status Date :	N/R
Violation Lead Agency :	State
Enforcement Lead Agency :	State
Proposed Penalty Amount :	N/R
Final Penalty Amount :	N/R
Paid Penalty Amount :	N/R

Date of Violation :	2009-11-25
Date Achieved Compliance :	2009-12-07
Regulation Violated :	Y
Area of Violation :	State Statute or Regulation
Enforcement Action :	WRITTEN INFORMAL
Enforcement Action Date :	2009-12-07
Enf. Disposition Status :	N/R
Enf. Disp. Status Date :	N/R
Violation Lead Agency :	State
Enforcement Lead Agency :	State
Proposed Penalty Amount :	N/R
Final Penalty Amount :	N/R
Paid Penalty Amount :	N/R

Date of Violation :	2009-05-15
Date Achieved Compliance :	2009-06-29
Regulation Violated :	Y
Area of Violation :	State Statute or Regulation
Enforcement Action :	WRITTEN INFORMAL
Enforcement Action Date :	2009-06-26
Enf. Disposition Status :	N/R
Enf. Disp. Status Date :	N/R
Violation Lead Agency :	State
Enforcement Lead Agency :	State
Proposed Penalty Amount :	N/R
Final Penalty Amount :	N/R
Paid Penalty Amount :	N/R

Map Id: CR307
Direction: ESE
Distance: 0.581 mi., 3067 ft.
Elevation: 13 ft.
Relative: Lower

Site Name : APES1 LLC | TACOMA YARD DTG |
AMERICAN PETROLEUM ENV SVCS INC
2117 E RIVER ST
TACOMA | Tacoma, WA

Database(s) : [ALL SITES - WA, BRS, CSCSL HWS - WA, DOCKET, ECHO, FRS, HAZNET - CA, HIST PCS FACILITY, HSL - WA, ICIS, INACTIVE PCS, PCS ENF, PCS FACILITY, RCRA_NONGEN, SWRCY - WA, SWTIRE 3 - WA, T 2 - WA, VCP - WA] ***(cont.)***

Envirosite ID: 6531537
EPA ID: N/R

RCRA_NONGEN ***(cont.)***

Date of Violation :	2009-05-15
Date Achieved Compliance :	2009-06-29
Regulation Violated :	Y
Area of Violation :	Generators - General
Enforcement Action :	WRITTEN INFORMAL
Enforcement Action Date :	2009-06-26
Enf. Disposition Status :	N/R
Enf. Disp. Status Date :	N/R
Violation Lead Agency :	State
Enforcement Lead Agency :	State
Proposed Penalty Amount :	N/R
Final Penalty Amount :	N/R
Paid Penalty Amount :	N/R

Date of Violation :	2009-05-15
Date Achieved Compliance :	2009-06-29
Regulation Violated :	Y
Area of Violation :	TSD IS-Tank System Standards
Enforcement Action :	WRITTEN INFORMAL
Enforcement Action Date :	2009-06-26
Enf. Disposition Status :	N/R
Enf. Disp. Status Date :	N/R
Violation Lead Agency :	State
Enforcement Lead Agency :	State
Proposed Penalty Amount :	N/R
Final Penalty Amount :	N/R
Paid Penalty Amount :	N/R

Date of Violation :	2008-01-30
Date Achieved Compliance :	2008-02-18
Regulation Violated :	Y
Area of Violation :	State Statute or Regulation
Enforcement Action :	WRITTEN INFORMAL
Enforcement Action Date :	2008-02-13
Enf. Disposition Status :	N/R
Enf. Disp. Status Date :	N/R
Violation Lead Agency :	State
Enforcement Lead Agency :	State
Proposed Penalty Amount :	N/R
Final Penalty Amount :	N/R
Paid Penalty Amount :	N/R

Date of Violation :	2008-01-30
Date Achieved Compliance :	2008-02-18
Regulation Violated :	Y
Area of Violation :	Used Oil - Transporter and Transfer Facility
Enforcement Action :	WRITTEN INFORMAL

Map Id: CR307
Direction: ESE
Distance: 0.581 mi., 3067 ft.
Elevation: 13 ft.
Relative: Lower

Site Name : APES1 LLC | TACOMA YARD DTG | AMERICAN PETROLEUM ENV SVCS INC
2117 E RIVER ST
TACOMA | Tacoma, WA

Database(s) : [ALL SITES - WA, BRS, CSCSL HWS - WA, DOCKET, ECHO, FRS, HAZNET - CA, HIST PCS FACILITY, HSL - WA, ICIS, INACTIVE PCS, PCS ENF, PCS FACILITY, RCRA_NONGEN, SWRCY - WA, SWTIRE 3 - WA, T 2 - WA, VCP - WA] ***(cont.)***

Envirosite ID: 6531537
EPA ID: N/R

RCRA_NONGEN ***(cont.)***

Enforcement Action Date :	2008-02-13
Enf. Disposition Status :	N/R
Enf. Disp. Status Date :	N/R
Violation Lead Agency :	State
Enforcement Lead Agency :	State
Proposed Penalty Amount :	N/R
Final Penalty Amount :	N/R
Paid Penalty Amount :	N/R

Evaluation Action Summary

Evaluation Date :	2014-04-16
Evaluation :	COMPLIANCE EVALUATION INSPECTION ON-SITE
Area of Violation :	State Statute or Regulation
Date Achieved Compliance :	2014-07-17
Evaluation Lead Agency :	State

Evaluation Date :	2014-04-16
Evaluation :	COMPLIANCE EVALUATION INSPECTION ON-SITE
Area of Violation :	Used Oil - Processors and Re-refiners
Date Achieved Compliance :	2014-07-17
Evaluation Lead Agency :	State

Evaluation Date :	2014-04-16
Evaluation :	COMPLIANCE EVALUATION INSPECTION ON-SITE
Area of Violation :	Used Oil - Generators
Date Achieved Compliance :	2014-07-17
Evaluation Lead Agency :	State

Evaluation Date :	2010-06-01
Evaluation :	FOCUSED COMPLIANCE INSPECTION
Area of Violation :	N/R
Date Achieved Compliance :	N/R
Evaluation Lead Agency :	EPA

Evaluation Date :	2009-11-25
Evaluation :	COMPLIANCE EVALUATION INSPECTION ON-SITE
Area of Violation :	State Statute or Regulation
Date Achieved Compliance :	2009-12-07
Evaluation Lead Agency :	State

Evaluation Date :	2009-08-24
Evaluation :	COMPLIANCE ASSISTANCE VISIT
Area of Violation :	N/R

Map Id: CR307
Direction: ESE
Distance: 0.581 mi., 3067 ft.
Elevation: 13 ft.
Relative: Lower

Site Name : APES1 LLC | TACOMA YARD DTG | AMERICAN PETROLEUM ENV SVCS INC
2117 E RIVER ST
TACOMA | Tacoma, WA

Database(s) : [ALL SITES - WA, BRS, CSCSL HWS - WA, DOCKET, ECHO, FRS, HAZNET - CA, HIST PCS FACILITY, HSL - WA, ICIS, INACTIVE PCS, PCS ENF, PCS FACILITY, RCRA_NONGEN, SWRCY - WA, SWTIRE 3 - WA, T 2 - WA, VCP - WA] ***(cont.)***

Envirosite ID: 6531537
EPA ID: N/R

RCRA_NONGEN ***(cont.)***

Date Achieved Compliance :	N/R
Evaluation Lead Agency :	State
Evaluation Date :	2009-08-06
Evaluation :	COMPLIANCE ASSISTANCE VISIT
Area of Violation :	N/R
Date Achieved Compliance :	N/R
Evaluation Lead Agency :	State
Evaluation Date :	2009-05-15
Evaluation :	COMPLIANCE EVALUATION INSPECTION ON-SITE
Area of Violation :	State Statute or Regulation
Date Achieved Compliance :	2009-06-29
Evaluation Lead Agency :	State
Evaluation Date :	2009-05-15
Evaluation :	COMPLIANCE EVALUATION INSPECTION ON-SITE
Area of Violation :	Generators - General
Date Achieved Compliance :	2009-06-29
Evaluation Lead Agency :	State
Evaluation Date :	2009-05-15
Evaluation :	COMPLIANCE EVALUATION INSPECTION ON-SITE
Area of Violation :	TSD IS-Tank System Standards
Date Achieved Compliance :	2009-06-29
Evaluation Lead Agency :	State

SWRCY - WA

Facility Name :	DTG Tacoma Yard
Facility Address :	2117 E River St, Tacoma, WA 98421
County :	Pierce

Site Details

Facility ID :	3472
Facility Type :	Material Recovery Facility (permitted)
Regulation :	173-350-210
Permit Status :	N/R
Operational Status :	Operating
Year Closed :	N/R
Ownership :	PR
Phone :	N/R
Public :	No
Region :	Southwest Regional Office

Map Id: CR307
Direction: ESE
Distance: 0.581 mi., 3067 ft.
Elevation: 13 ft.
Relative: Lower

Site Name : APES1 LLC | TACOMA YARD DTG | AMERICAN PETROLEUM ENV SVCS INC
2117 E RIVER ST
TACOMA | Tacoma, WA

Database(s) : [ALL SITES - WA, BRS, CSCSL HWS - WA, DOCKET, ECHO, FRS, HAZNET - CA, HIST PCS FACILITY, HSL - WA, ICIS, INACTIVE PCS, PCS ENF, PCS FACILITY, RCRA_NONGEN, SWRCY - WA, SWTIRE 3 - WA, T 2 - WA, VCP - WA] ***(cont.)***

Envirosite ID: 6531537
EPA ID: N/R

SWRCY - WA ***(cont.)***

Contact Name :	Mike Sheldon
Contact Title :	N/R
Contact Organization :	_Unspecified
Contact Address 1 :	PO Box 14203, Mill Creek, WA 98082
Contact Address 2 :	N/R
Contact Email :	mike@dtgrecycle.com
Contact Primary Phone :	(425) 549-3000
Contact Extension :	N/R
Contact Fax :	N/R
Recycle Survey ID :	0
Latitude :	47.24535
Longitude :	-122.41472
Last Date in Agency List :	2023-03-29

SWTIRE 3 - WA

Facility Name :	DTG Tacoma Yard
Facility Address :	2117 E River St, Tacoma, WA 98421
County :	Pierce
Permit Number :	N/R
Year Opened :	N/R
Year Closed :	N/R
Facility Type :	Material Recovery Facility (permitted)
Operational Status :	Operating
Permit Status :	N/R
Regulation :	173-350-210
Annual Report Required :	Yes
Recycle Survey Required :	No
Open To Public :	No
Contact Name :	Mike Sheldon
Contact Title :	N/R
Contact Organization :	_Unspecified
Contact Address :	PO Box 14203, Mill Creek, WA 98082
Contact Email :	mike@dtgrecycle.com
Contact Phone :	(425) 549-3000
Contact Phone Ext :	N/R
Operator Name :	N/R
Operator Title :	N/R
Operator Organization :	_Unspecified
Operator Email :	N/R
Recycle Survey ID :	0
Web Address :	N/R
Latitude :	47.24535
Longitude :	-122.41472
Last Date in Agency List :	2022-01-31

Map Id: CR307
Direction: ESE
Distance: 0.581 mi., 3067 ft.
Elevation: 13 ft.
Relative: Lower

Site Name : APES1 LLC | TACOMA YARD DTG | AMERICAN PETROLEUM ENV SVCS INC
2117 E RIVER ST
TACOMA | Tacoma, WA

Database(s) : [ALL SITES - WA, BRS, CSCSL HWS - WA, DOCKET, ECHO, FRS, HAZNET - CA, HIST PCS FACILITY, HSL - WA, ICIS, INACTIVE PCS, PCS ENF, PCS FACILITY, RCRA_NONGEN, SWRCY - WA, SWTIRE 3 - WA, T 2 - WA, VCP - WA] ***(cont.)***

Envirosite ID: 6531537
EPA ID: N/R

T 2 - WA

Facility Name :	APES1 LLC
Facility Address :	2117 E RIVER ST, TACOMA, 98421
County :	Pierce
Facility/Site ID :	13278
Alternate Name :	N/R
Program Name :	N/R
WRIA :	10
Legislative District :	27
Congressional District :	9
Ecology Region :	SWRO
Ecology Program Phone :	(360) 407-6171
Tribal Land :	Y
Latitude :	47.24535
Longitude :	-122.41472
Last Date in Agency List :	2023-01-04

Program Details

Program :	TOXICS
Interaction Type :	Emergency/Haz Chem Rpt TIER2
Interaction Type Description :	Businesses that store 10,000 pounds or more of a hazardous chemical or 500 pounds or less, depending on the chemical, of an extremely hazardous chemical on site at any one time must report annually. Reports are sent to the State Emergency Response Commission (represented by Ecology) Local Emergency Planning Committees, and local fire departments for emergency planning. (product, not waste)
Status :	Inactive
Start Date :	2008-03-01
End Date :	2015-02-24
SIC :	N/R
NAICS :	N/R

VCP - WA

Facility Name :	APES1 LLC
Facility Address :	2117 E RIVER ST, TACOMA, 98421
County :	Pierce
Facility/Site ID :	13278
Alternate Name :	N/R
Program Name :	N/R
WRIA :	10
Legislative District :	27
Congressional District :	9

Map Id: CR307
Direction: ESE
Distance: 0.581 mi., 3067 ft.
Elevation: 13 ft.
Relative: Lower

Site Name : APES1 LLC | TACOMA YARD DTG | AMERICAN PETROLEUM ENV SVCS INC
2117 E RIVER ST
TACOMA | Tacoma, WA

Database(s) : [ALL SITES - WA, BRS, CSCSL HWS - WA, DOCKET, ECHO, FRS, HAZNET - CA, HIST PCS FACILITY, HSL - WA, ICIS, INACTIVE PCS, PCS ENF, PCS FACILITY, RCRA_NONGEN, SWRCY - WA, SWTIRE 3 - WA, T 2 - WA, VCP - WA] ***(cont.)***

Envirosite ID: 6531537
EPA ID: N/R

VCP - WA ***(cont.)***

Ecology Region :	SWRO
Ecology Program Phone :	(360) 407-7224
Tribal Land :	Y
Latitude :	47.24535
Longitude :	-122.41472
Last Date in Agency List :	2023-01-04

Program Details

Program :	HAZWASTE
Program ID :	WAH000031093
Interaction Type :	Voluntary Cleanup Sites
Interaction Type Description :	For a fee, Ecology staff will review an independent cleanup report(s) and provide a written decision about the adequacy of the cleanup actions taken and described in the report.
Status :	Active
Start Date :	2016-09-30
End Date :	N/R
SIC :	N/R
NAICS :	N/R

Program :	HAZWASTE
Program ID :	WAH000031093
Interaction Type :	Voluntary Cleanup Sites
Interaction Type Description :	For a fee, Ecology staff will review an independent cleanup report(s) and provide a written decision about the adequacy of the cleanup actions taken and described in the report.
Status :	Active
Start Date :	2016-09-30
End Date :	N/R
SIC :	N/R
NAICS :	99999

Map Id: 308
Direction: W
Distance: 0.582 mi., 3074 ft.
Elevation: 258 ft.
Relative: Higher

Site Name : PIERCE COUNTY DEPARTMENT OF FACILITIES MANAGEMENT
911 TACOMA AVE S
TACOMA | Tacoma, WA 98402

Database(s) : [ALL SITES - WA, CSCSL HWS - WA, FRS, HSL - WA]

Envirosite ID: 6544828
EPA ID: N/R

ALL SITES - WA

Facility Name :	Pierce County Department of Facilities Management
Facility Address :	911 TACOMA AVE S, TACOMA, 98402
County :	Pierce
Facility/Site ID :	3002
Alternate Name :	N/R
Program Name :	N/R
WRIA :	10
Legislative District :	27
Congressional District :	6
Ecology Region :	SWRO
Ecology Program Phone :	(360) 407-7224
Tribal Land :	N
Latitude :	47.25431
Longitude :	-122.44432
Last Date in Agency List :	2023-01-03

Program Details

Program :	TOXICS
Program ID :	N/R
Interaction Type :	State Cleanup Site
Interaction Type Description :	A site is being cleaned up under state regulations. Regulations include Model Toxics Control Act or its predecessors.
Status :	Active
Start Date :	2005-04-13
End Date :	N/R
SIC :	N/R
NAICS :	99999

Program :	TOXICS
Program ID :	N/R
Interaction Type :	State Cleanup Site
Interaction Type Description :	A site is being cleaned up under state regulations. Regulations include Model Toxics Control Act or its predecessors.
Status :	Active
Start Date :	2005-04-13
End Date :	N/R
SIC :	N/R
NAICS :	N/R

CSCSL HWS - WA

Facility Name :	PIERCE COUNTY DEPARTMENT OF FACILITIES MANAGEMENT
Facility Address :	911 TACOMA AVE S, TACOMA, 98402
County :	PIERCE

Map Id: 308
Direction: W
Distance: 0.582 mi., 3074 ft.
Elevation: 258 ft.
Relative: Higher

Site Name : PIERCE COUNTY DEPARTMENT OF FACILITIES MANAGEMENT
911 TACOMA AVE S
TACOMA | Tacoma, WA 98402

Database(s) : [ALL SITES - WA, CSCSL HWS - WA, FRS, HSL - WA] ***(cont.)***

Envirosite ID: 6544828
EPA ID: N/R

CSCSL HWS - WA ***(cont.)***

Site Details

Facility Site ID :	3002
Site Status :	Awaiting Cleanup
Cleanup Site ID :	12630
Region :	Southwest
Responsible Section :	Southwest
WARM Rank :	N/R
Is Brownfield? :	N/R
Is PSI? :	N/R
Current VCP :	N/R
Past VCP :	N/R
Institutional Control :	N/R
Latitude :	47.25431
Longitude :	-122.44432
Last Date in Agency List :	2023-03-07

Contaminants Details

Contaminant Name :	Polycyclic Aromatic Hydrocarbons
Groundwater :	N/R
Surface Water :	N/R
Soil :	Confirmed Above Cleanup Levels
Sediment :	N/R
Air :	N/R
Bedrock :	N/R

Contaminant Name :	Petroleum-Other
Groundwater :	N/R
Surface Water :	N/R
Soil :	Confirmed Above Cleanup Levels
Sediment :	N/R
Air :	N/R
Bedrock :	N/R

Contaminant Name :	Halogenated Solvents
Groundwater :	N/R
Surface Water :	N/R
Soil :	Confirmed Above Cleanup Levels
Sediment :	N/R
Air :	N/R
Bedrock :	N/R

FRS

Facility Name :	PIERCE COUNTY DEPARTMENT OF FACILITIES MANAGEMENT
Facility Address :	911 TACOMA AVE S, TACOMA, WA 98402
County :	PIERCE

Map Id: 308
Direction: W
Distance: 0.582 mi., 3074 ft.
Elevation: 258 ft.
Relative: Higher

Site Name : PIERCE COUNTY DEPARTMENT OF FACILITIES MANAGEMENT
911 TACOMA AVE S
TACOMA | Tacoma, WA 98402

Database(s) : [ALL SITES - WA, CSCSL HWS - WA, FRS, HSL - WA] ***(cont.)***

Envirosite ID: 6544828
EPA ID: N/R

FRS ***(cont.)***

Site Details

Registry ID :	110064089935
FRS Facility URL :	Click here for hyperlink provided by the agency.
Last Date in Agency List :	2023-02-13

Source Description

Source Description :

The WA-FSIS provides a means to query and display data maintained by the Washington Department of Ecology. This system contains key information for each facility/site that is currently, or has been, of interest to the Air Quality, Dam Safety, Hazardous Waste, Toxics Cleanup, and Water Quality Programs.

FRS Environmental Interest

Source and System ID :	WA-FSIS - 3002

HSL - WA

Facility Name :	Pierce County Department of Facilities Management
Facility Address :	911 Tacoma Ave S, Tacoma, 98402
County :	Pierce

Site Details

Facility Site ID :	3002
Cleanup Site ID :	12630
Status :	Awaiting Cleanup
Site Rank :	N/R
Alternative Site Name :	N/R
Region :	N/R
Resposbile Unit :	N/R
Institutional Control :	N/R
Current VCP :	N/R
Past VCP :	N/R
Latitude :	N/R
Longitude :	N/R
Agency Hyperlink :	Click here for hyperlink provided by the agency.
Last Date in Agency List :	2022-02-11

Facility Name :	Pierce County Department of Facilities Management
Facility Address :	911 TACOMA AVE S, TACOMA, 98402
County :	Pierce

Site Details

Facility Site ID :	3002
Cleanup Site ID :	12630

Map Id: 308
Direction: W
Distance: 0.582 mi., 3074 ft.
Elevation: 258 ft.
Relative: Higher

Site Name : PIERCE COUNTY DEPARTMENT OF FACILITIES MANAGEMENT
911 TACOMA AVE S
TACOMA | Tacoma, WA 98402

Database(s) : [ALL SITES - WA, CSCSL HWS - WA, FRS, HSL - WA] ***(cont.)***

Envirosite ID: 6544828
EPA ID: N/R

HSL - WA ***(cont.)***

Status :	Awaiting Cleanup
Site Rank :	N/R
Alternative Site Name :	N/R
Region :	Southwest
Resposbile Unit :	Southwest
Institutional Control :	N/R
Current VCP :	N/R
Past VCP :	N/R
Latitude :	47.25431
Longitude :	-122.44432
Agency Hyperlink :	Click here for hyperlink provided by the agency.
Last Date in Agency List :	2023-02-28

Contaminants

Contaminant Name :	Polycyclic Aromatic Hydrocarbons
Ground water :	N/R
Surface water :	N/R
Soil :	Confirmed Above Cleanup Levels
Sediment :	N/R
Air :	N/R
Bedrock :	N/R

Contaminant Name :	Petroleum-Other
Ground water :	N/R
Surface water :	N/R
Soil :	Confirmed Above Cleanup Levels
Sediment :	N/R
Air :	N/R
Bedrock :	N/R

Contaminant Name :	Halogenated Solvents
Ground water :	N/R
Surface water :	N/R
Soil :	Confirmed Above Cleanup Levels
Sediment :	N/R
Air :	N/R
Bedrock :	N/R

Map Id: 309
Direction: WNW
Distance: 0.583 mi., 3081 ft.
Elevation: 187 ft.
Relative: Higher

Site Name : BROADWAY LID
BROADWAY S 9TH TO S 2ND
TACOMA, WA 98402

Database(s) : [ALL SITES - WA]

Envirosite ID: 6572701
EPA ID: N/R

ALL SITES - WA

Facility Name :	BROADWAY LID
Facility Address :	BROADWAY S 9TH TO S 2ND, TACOMA, 98402
County :	Pierce
Facility/Site ID :	5136
Alternate Name :	N/R
Program Name :	N/R
WRIA :	10
Legislative District :	27
Congressional District :	6
Ecology Region :	SWRO
Ecology Program Phone :	(360) 407-6400
Tribal Land :	N
Latitude :	47.259207
Longitude :	-122.442011
Last Date in Agency List :	2023-01-03

Program Details

Program :	WATQUAL
Program ID :	WAR010780
Interaction Type :	Construction SW GP
Interaction Type Description :	General permit issued to owner/operators of construction projects that disturb 1 or more acres of land through clearing, grading, excavating, or stockpiling of fill material that discharge stormwater to state waters.
Status :	Inactive
Start Date :	2008-07-21
End Date :	2009-11-02
SIC :	N/R
NAICS :	N/R

Map Id: 310
Direction: S
Distance: 0.584 mi., 3085 ft.
Elevation: 18 ft.
Relative: Higher

Site Name : INDUSTRIAL RUBBER & SUPPLY TACOMA
2307 E D ST
TACOMA, WA 98421

Database(s) : [ALL SITES - WA, ECHO, FRS, RCRA_NONGEN]

Envirosite ID: 50655482
EPA ID: N/R

ALL SITES - WA

Facility Name :	Industrial Rubber & Supply Tacoma
Facility Address :	2307 E D ST, TACOMA, 98421
County :	Pierce
Facility/Site ID :	7529359
Alternate Name :	N/R

Map Id: 310
Direction: S
Distance: 0.584 mi., 3085 ft.
Elevation: 18 ft.
Relative: Higher

Site Name : INDUSTRIAL RUBBER & SUPPLY TACOMA
2307 E D ST
TACOMA, WA 98421

Database(s) : [ALL SITES - WA, ECHO, FRS, RCRA_NONGEN] ***(cont.)***

Envirosite ID: 50655482
EPA ID: N/R

ALL SITES - WA ***(cont.)***

Program Name :	N/R
WRIA :	10
Legislative District :	27
Congressional District :	9
Ecology Region :	SWRO
Ecology Program Phone :	(360) 407-6734
Tribal Land :	N
Latitude :	47.24128
Longitude :	-122.4293
Last Date in Agency List :	2023-01-03

Program Details

Program :	HAZWASTE
Program ID :	WAD988475208
Interaction Type :	Hazardous Waste Generator
Interaction Type Description :	Facilities that generate any quantity of a dangerous waste. They may be classified as SQG, MQG, or LQG depending on hazardous waste generated for a given month.
Status :	Inactive
Start Date :	1990-07-10
End Date :	2000-12-31
SIC :	N/R
NAICS :	N/R

ECHO

Facility Name :	INDUSTRIAL RUBBER & SUPPLY TACOMA
Facility Address :	2307 E D ST, TACOMA, WA 98421
County :	PIERCE
Last Inspection Date :	N/R
Registry ID :	110005354213
FIPS Code :	53053
EPA Region :	10
Inspection Count :	0
Last Inspection Days :	N/R
Informal Count :	0
Last Informal Action Date :	N/R
Formal Action Count :	0
Last Formal Action Date :	N/R
Total Penalties :	0
Penalty Count :	N/R
Last Penalty Date :	N/R
Last Penalty Amount :	N/R
QTRS IN NC :	0
Programs IN SNC :	0
Current Compliance Status :	No Violation Identified
Three-Year Compliance Status :	_____
Collection Method :	ADDRESS MATCHING-HOUSE NUMBER
Reference Point :	ENTRANCE POINT OF A FACILITY OR STATION
Accuracy Meters :	50

Map Id: 310
Direction: S
Distance: 0.584 mi., 3085 ft.
Elevation: 18 ft.
Relative: Higher

Site Name : INDUSTRIAL RUBBER & SUPPLY TACOMA
2307 E D ST
TACOMA, WA 98421

Database(s) : [ALL SITES - WA, ECHO, FRS, RCRA_NONGEN] ***(cont.)***

Envirosite ID: 50655482
EPA ID: N/R

ECHO ***(cont.)***

Derived Tribes :	Puyallup Tribe of the Puyallup Reservation - .2 mile(s), Puyallup Tribe of the Puyallup Reservation - .6 mile(s), Muckleshoot Indian Tribe - 10.8 mile(s), Muckleshoot Indian Tribe - 13.7 mile(s), Nisqually Indian Tribe - 17.1 mile(s), Squaxin Island Tribe of the Squaxin Island Reservation - 22.1 mile(s), Squaxin Island Tribe of the Squaxin Island Reservation - 23.9 mile(s)
Derived HUC :	17110019
Derived WBD :	171100190301
Derived STCTY FIPS :	53053
Derived Zip :	98421
Derived CD113 :	09
Derived CB2010 :	530530602001178
MYRTK Universe :	NNN
NPDES IDs :	N/R
CWA Permit Types :	N/R
CWA Compliance Tracking :	N/R
CWA NAICS :	N/R
CWA SICS :	N/R
CWA Inspection Count :	N/R
CWA Last Inspection Days :	N/R
CWA Informal Count :	N/R
CWA Formal Action Count :	N/R
CWA Last Formal Action Date :	N/R
CWA Penalties :	N/R
CWA Last Penalty Date :	N/R
CWA Last Penalty Amount :	N/R
CWA Quarters IN NC :	N/R
CWA Current Compliance Status :	N/R
CWA Current SNC Flag :	N
CWA 13 Quarters Compliance Status :	N/R
CWA 13 Quarters Effluent Exceedances:	N/R
CWA Three-Year QNCR Codes :	N/R
DFR URL :	Click here for hyperlink provided by the agency.
Facility SIC :	N/R
Facility NAICS :	315299 - All Other Cut and Sew Apparel Manufacturing
Facility Last Inspection EPA Date :	N/R
Facility Last Inspection State Date :	N/R
Facility Last Formal Act EPA Date :	N/R
Facility Last Formal Act State Date :	N/R
Facility Last Informal Act EPA Date :	N/R
Facility Last Informal Act State Date:	N/R
Facility Federal Agency :	N/R
TRI Reporter :	N/R
Facility Imp Water Flag :	N/R
Current SNC Flag :	N
Indian County Flag :	N
Federal Flag :	N/R
US Mexico Border Flag :	N/R
Chesapeak Bay Flag :	N/R
AIR Flag :	N
NPDES Flag :	N
SDWIS Flag :	N
RCRA Flag :	Y
TRI Flag :	N
GHG Flag :	N

Map Id: 310
Direction: S
Distance: 0.584 mi., 3085 ft.
Elevation: 18 ft.
Relative: Higher

Site Name : INDUSTRIAL RUBBER & SUPPLY TACOMA
2307 E D ST
TACOMA, WA 98421

Database(s) : [ALL SITES - WA, ECHO, FRS, RCRA_NONGEN] ***(cont.)***

Envirosite ID: 50655482
EPA ID: N/R

ECHO ***(cont.)***

Major Flag :	N/R
Active Flag :	N/R
NAA Flag :	N
Latitude :	47.242298
Longitude :	-122.429869
Last Date in Agency List :	2023-01-16

FRS

Facility Name :	INDUSTRIAL RUBBER & SUPPLY TACOMA
Facility Address :	2307 E D ST, TACOMA, WA 98421
County :	PIERCE

Site Details

Registry ID :	110005354213
FRS Facility URL :	Click here for hyperlink provided by the agency.
Last Date in Agency List :	2023-02-13

Source Description

Source Description :

RCRAInfo is EPA's comprehensive information system that supports the Resource Conservation and Recovery Act (RCRA) of 1976 and the Hazardous and Solid Waste Amendments (HSWA) of 1984 through the tracking of events and activities related to facilities that generate, transport, and treat, store, or dispose of hazardous waste. RCRAInfo allows RCRA program staff to track the notification, permit, compliance, and corrective action activities required under RCRA. RCRAInfo also supports generation of the National Hazardous Waste Biennial Report. All generators and treatment, storage, and disposal facilities who handle hazardous waste are required to report to the EPA Administrator at least once every two years to support creation of the Biennial Report.

FRS Environmental Interest

Source and System ID :	RCRAINFO - WAD988475208

RCRA_NONGEN

Facility Name :	INDUSTRIAL RUBBER & SUPPLY TACOMA
Facility Address :	2307 E D ST, TACOMA, WA 98421
County :	PIERCE
Date Form Received by Agency :	2002-02-12
EPA ID :	WAD988475208
Mailing Address :	2105 E 51ST AVE E, FIFE, WA 98424
Contact :	RICK STEFFENSEN
Contact Address :	2105 E 51ST, FIFE, WA 98445
Contact Country :	US
Contact Telephone :	253-922-1148
Contact Email :	N/R
EPA Region :	10
Land Type :	Other land type

Map Id: 310
Direction: S
Distance: 0.584 mi., 3085 ft.
Elevation: 18 ft.
Relative: Higher

Site Name : INDUSTRIAL RUBBER & SUPPLY TACOMA
2307 E D ST
TACOMA, WA 98421

Database(s) : [ALL SITES - WA, ECHO, FRS, RCRA_NONGEN] ***(cont.)***

Envirosite ID: 50655482
EPA ID: N/R

RCRA_NONGEN ***(cont.)***

Source Type :	Implementer
Classification :	Not a generator, verified
Description :	Not a generator, verified
Last Date in Agency List :	2023-01-23

Owner/Operator Summary

Owner/Operator Name :	SECURITY CAPITOL
Owner/Operator Address :	2307 E D ST, TACOMA, WA 98421
Owner/Operator Country :	US
Owner/Operator Telephone :	253-272-3244
Owner/Operator Email :	N/R
Owner/Operator Fax :	N/R
Legal Status :	Private
Owner/Operator Type :	Owner
Owner/Operator Start Date :	1997-05-29
Owner/Operator End Date :	N/R

Owner/Operator Name :	SECURITY CAPITOL
Owner/Operator Address :	2307 E D ST, TACOMA, WA 98421
Owner/Operator Country :	US
Owner/Operator Telephone :	253-272-3244
Owner/Operator Email :	N/R
Owner/Operator Fax :	N/R
Legal Status :	Private
Owner/Operator Type :	Owner
Owner/Operator Start Date :	N/R
Owner/Operator End Date :	N/R

Owner/Operator Name :	STEFFENSEN, RICK
Owner/Operator Address :	2307 E D ST, TACOMA, WA 98421
Owner/Operator Country :	US
Owner/Operator Telephone :	253-272-3244
Owner/Operator Email :	N/R
Owner/Operator Fax :	N/R
Legal Status :	Private
Owner/Operator Type :	Operator
Owner/Operator Start Date :	N/R
Owner/Operator End Date :	N/R

Handler Activities Summary

U.S. Importer of Hazardous Waste :	N
Mixed Waste (Haz. and Radioactive) :	N
Recycler of Hazardous Waste :	N
Transporter of Hazardous Waste :	N
Treater, Storer or Disposer of HW :	N
Underground Injection Activity :	N
On-site Burner Exemption :	N
Furnace Exemption :	N
Used Oil Fuel Burner :	N
Used Oil Processor :	N

Map Id: 310
Direction: S
Distance: 0.584 mi., 3085 ft.
Elevation: 18 ft.
Relative: Higher

Site Name : INDUSTRIAL RUBBER & SUPPLY TACOMA
2307 E D ST
TACOMA, WA 98421

Database(s) : [ALL SITES - WA, ECHO, FRS, RCRA_NONGEN] ***(cont.)***

Envirosite ID: 50655482
EPA ID: N/R

RCRA_NONGEN ***(cont.)***

Used Oil Refiner :	N
Used Oil Fuel Marketer to Burner :	N
Used Oil Specification Marketer :	N
Used Oil Transfer Facility :	N
Used Oil Transporter :	N

Historical Generators

Date Form Received by Agency :	2002-02-11
Facility Name :	INDUSTRIAL RUBBER & SUPPLY TACOMA
Classification :	Not a generator, verified
Date Form Received by Agency :	2001-02-21
Facility Name :	INDUSTRIAL RUBBER & SUPPLY TACOMA
Classification :	Very Small Quantity Generator
Date Form Received by Agency :	2000-03-16
Facility Name :	INDUSTRIAL RUBBER & SUPPLY TACOMA
Classification :	Not a generator, verified
Date Form Received by Agency :	1998-12-31
Facility Name :	INDUSTRIAL RUBBER & SUPPLY TACOMA
Classification :	Very Small Quantity Generator
Date Form Received by Agency :	1998-03-12
Facility Name :	INDUSTRIAL RUBBER & SUPPLY TACOMA
Classification :	Very Small Quantity Generator
Date Form Received by Agency :	1997-05-29
Facility Name :	INDUSTRIAL RUBBER & SUPPLY TACOMA
Classification :	Very Small Quantity Generator
Date Form Received by Agency :	1996-03-05
Facility Name :	INDUSTRIAL RUBBER & SUPPLY TACOMA
Classification :	Very Small Quantity Generator
Date Form Received by Agency :	1995-01-01
Facility Name :	INDUSTRIAL RUBBER & SUPPLY TACOMA
Classification :	Not a generator, verified
Date Form Received by Agency :	1993-12-31
Facility Name :	INDUSTRIAL RUBBER & SUPPLY TACOMA
Classification :	Large Quantity Generator

Map Id: 310
Direction: S
Distance: 0.584 mi., 3085 ft.
Elevation: 18 ft.
Relative: Higher

Site Name : INDUSTRIAL RUBBER & SUPPLY TACOMA
2307 E D ST
TACOMA, WA 98421

Database(s) : [ALL SITES - WA, ECHO, FRS, RCRA_NONGEN] ***(cont.)***

Envirosite ID: 50655482
EPA ID: N/R

RCRA_NONGEN ***(cont.)***

Notices of Violations Summary
Regulation Violated : N

Map Id: CP311
Direction: SW
Distance: 0.585 mi., 3087 ft.
Elevation: 52 ft.
Relative: Higher

Site Name : TWENTY ONE PACIFIC LLC
2111 PACIFIC AVE
TACOMA | Tacoma, WA 98402

Database(s) : [ALL SITES - WA, CSCSL NFA - WA, FRS, HSL - WA, VCP - WA]

Envirosite ID: 50655418
EPA ID: N/R

ALL SITES - WA

Facility Name : TWENTY ONE PACIFIC LLC
Facility Address : 2111 PACIFIC AVE, TACOMA, 98402
County : Pierce

Facility/Site ID : 89134268
Alternate Name : N/R
Program Name : N/R
WRIA : 10
Legislative District : 27
Congressional District : 6
Ecology Region : SWRO
Ecology Program Phone : (360) 407-7224
Tribal Land : N
Latitude : 47.242305
Longitude : -122.435916
Last Date in Agency List : 2023-01-03

Program Details
Program : TOXICS
Program ID : N/R
Interaction Type : Voluntary Cleanup Sites

Interaction Type Description : For a fee, Ecology staff will review an independent cleanup report(s) and provide a written decision about the adequacy of the cleanup actions taken and described in the report.

Status : Inactive
Start Date : 1999-09-09
End Date : 2000-09-28
SIC : N/R
NAICS : N/R

CSCSL NFA - WA

Facility Name : TWENTY ONE PACIFIC LLC

Map Id: CP311
Direction: SW
Distance: 0.585 mi., 3087 ft.
Elevation: 52 ft.
Relative: Higher

Site Name : TWENTY ONE PACIFIC LLC
2111 PACIFIC AVE
TACOMA | Tacoma, WA 98402

Database(s) : [ALL SITES - WA, CSCSL NFA - WA, FRS, HSL - WA, VCP - WA] ***(cont.)***

Envirosite ID: 50655418
EPA ID: N/R

CSCSL NFA - WA ***(cont.)***

Facility Address :	2111 PACIFIC AVE, TACOMA, 98402
County :	Pierce
NFA Date :	2000-09-28
Facility Site ID :	89134268
Cleanup Site ID :	3620
Rank :	N/R
VCP :	N/R
Alternate Site Names :	N/R
NFA Reason :	Voluntary Cleanup Program Review
Site Status :	NFA
Region :	Southwest
Responsible Unit :	Southwest
Latitude :	47.242305
Longitude :	-122.435916
Last Date in Agency List :	2023-02-23

Contaminants

Contaminant Name :	Petroleum Products-Unspecified
Ground Water :	N/R
Surface Water :	N/R
Soil :	Remediated
Sediment :	N/R
Air :	N/R
Bedrock :	N/R

FRS

Facility Name :	TWENTY ONE PACIFIC LLC
Facility Address :	2111 PACIFIC AVE, TACOMA, WA 98402
County :	PIERCE

Site Details

Registry ID :	110015400369
FRS Facility URL :	Click here for hyperlink provided by the agency.
Last Date in Agency List :	2023-02-13

Source Description

Source Description :

The WA-FSIS provides a means to query and display data maintained by the Washington Department of Ecology. This system contains key information for each facility/site that is currently, or has been, of interest to the Air Quality, Dam Safety, Hazardous Waste, Toxics Cleanup, and Water Quality Programs.

Map Id: CP311
Direction: SW
Distance: 0.585 mi., 3087 ft.
Elevation: 52 ft.
Relative: Higher

Site Name : TWENTY ONE PACIFIC LLC
2111 PACIFIC AVE
TACOMA | Tacoma, WA 98402

Database(s) : [ALL SITES - WA, CSCSL NFA - WA, FRS, HSL - WA, VCP - WA] ***(cont.)***

Envirosite ID: 50655418
EPA ID: N/R

FRS ***(cont.)***

FRS Environmental Interest

Source and System ID :	WA-FSIS - 89134268

HSL - WA

Facility Name :	TWENTY ONE PACIFIC LLC
Facility Address :	2111 Pacific Ave, Tacoma, 98402
County :	Pierce

Site Details

Facility Site ID :	89134268
Cleanup Site ID :	3620
Status :	No Further Action
Site Rank :	N/R
Alternative Site Name :	N/R
Region :	N/R
Resposbile Unit :	N/R
Institutional Control :	N/R
Current VCP :	N/R
Past VCP :	N/R
Latitude :	N/R
Longitude :	N/R
Agency Hyperlink :	Click here for hyperlink provided by the agency.
Last Date in Agency List :	2022-02-11

Facility Name :	TWENTY ONE PACIFIC LLC
Facility Address :	2111 PACIFIC AVE, TACOMA, 98402
County :	Pierce

Site Details

Facility Site ID :	89134268
Cleanup Site ID :	3620
Status :	No Further Action
Site Rank :	N/R
Alternative Site Name :	N/R
Region :	Southwest
Resposbile Unit :	Southwest
Institutional Control :	N/R
Current VCP :	N/R
Past VCP :	Yes
Latitude :	47.242305
Longitude :	-122.435916
Agency Hyperlink :	Click here for hyperlink provided by the agency.
Last Date in Agency List :	2023-02-28

Contaminants

Contaminant Name :	Petroleum Products-Unspecified
Ground water :	N/R
Surface water :	N/R

Map Id: CP311
Direction: SW
Distance: 0.585 mi., 3087 ft.
Elevation: 52 ft.
Relative: Higher

Site Name : TWENTY ONE PACIFIC LLC
2111 PACIFIC AVE
TACOMA | Tacoma, WA 98402

Database(s) : [ALL SITES - WA, CSCSL NFA - WA, FRS, HSL - WA, VCP - WA] ***(cont.)***

Envirosite ID: 50655418
EPA ID: N/R

HSL - WA ***(cont.)***

Soil :	Remediated
Sediment :	N/R
Air :	N/R
Bedrock :	N/R

VCP - WA

Facility Name :	TWENTY ONE PACIFIC LLC
Facility Address :	2111 PACIFIC AVE, TACOMA, 98402
County :	Pierce
Facility/Site ID :	89134268
Alternate Name :	N/R
Program Name :	N/R
WRIA :	10
Legislative District :	27
Congressional District :	6
Ecology Region :	SWRO
Ecology Program Phone :	(360) 407-7224
Tribal Land :	N
Latitude :	47.242305
Longitude :	-122.435916
Last Date in Agency List :	2023-01-04

Program Details

Program :	TOXICS
Program ID :	N/R
Interaction Type :	Voluntary Cleanup Sites
Interaction Type Description :	For a fee, Ecology staff will review an independent cleanup report(s) and provide a written decision about the adequacy of the cleanup actions taken and described in the report.
Status :	Inactive
Start Date :	1999-09-09
End Date :	2000-09-28
SIC :	N/R
NAICS :	N/R

Map Id: CO312
Direction: W
Distance: 0.586 mi., 3094 ft.
Elevation: 244 ft.
Relative: Higher

Site Name : VACANT PARKING LOT THE HAILEY
1210 TACOMA AVE S
TACOMA | Tacoma, WA 98402

Database(s) : [ALL SITES - WA, CSCSL HWS - WA, ENVCVN - WA, EPA LUST, EPA UST, HSL - WA, LUST - WA, UST - WA]

Envirosite ID: 43092745
EPA ID: N/R

ALL SITES - WA

Facility Name :	Vacant Parking Lot The Hailey
Facility Address :	1210 TACOMA AVE S, TACOMA, 98402
County :	Pierce
Facility/Site ID :	84408
Alternate Name :	N/R
Program Name :	N/R
WRIA :	10
Legislative District :	27
Congressional District :	6
Ecology Region :	SWRO
Ecology Program Phone :	(360) 407-7224
Tribal Land :	N
Latitude :	47.251339
Longitude :	-122.44443
Last Date in Agency List :	2023-01-03

Program Details

Program :	TOXICS
Program ID :	N/R
Interaction Type :	LUST Facility
Interaction Type Description :	A leaking underground tank cleanup site being cleaned up with Ecology oversight or review.
Status :	Active
Start Date :	2017-12-19
End Date :	N/R
SIC :	N/R
NAICS :	N/R

Program :	TOXICS
Program ID :	N/R
Interaction Type :	LUST Facility
Interaction Type Description :	A leaking underground tank cleanup site being cleaned up with Ecology oversight or review.
Status :	Active
Start Date :	2017-12-19
End Date :	N/R
SIC :	N/R
NAICS :	447 - Gasoline Stations

Program :	TOXICS
Program ID :	N/R
Interaction Type :	Underground Storage Tank

Map Id: CO312
Direction: W
Distance: 0.586 mi., 3094 ft.
Elevation: 244 ft.
Relative: Higher

Site Name : VACANT PARKING LOT THE HAILEY
1210 TACOMA AVE S
TACOMA | Tacoma, WA 98402

Database(s) : [ALL SITES - WA, CSCSL HWS - WA, ENVCVN - WA, EPA LUST, EPA UST, HSL - WA, LUST - WA, UST - WA] ***(cont.)***

Envirosite ID: 43092745
EPA ID: N/R

ALL SITES - WA ***(cont.)***

Interaction Type Description :	Any one or combination of tanks (including connecting underground pipes) that is used to contain regulated substances and has a tank volume of ten percent or more beneath the surface of the ground. This term does not include any of the exempt UST systems specified in WAC 173-360-110(2) or any piping connected thereto. See WAC 173-360
Status :	Active
Start Date :	2018-01-31
End Date :	N/R
SIC :	N/R
NAICS :	99999
Program :	TOXICS
Program ID :	N/R
Interaction Type :	State Cleanup Site
Interaction Type Description :	A site is being cleaned up under state regulations. Regulations include Model Toxics Control Act or its predecessors.
Status :	Active
Start Date :	2017-05-26
End Date :	N/R
SIC :	N/R
NAICS :	N/R
Program :	TOXICS
Program ID :	N/R
Interaction Type :	State Cleanup Site
Interaction Type Description :	A site is being cleaned up under state regulations. Regulations include Model Toxics Control Act or its predecessors.
Status :	Active
Start Date :	2017-05-26
End Date :	N/R
SIC :	N/R
NAICS :	447 - Gasoline Stations
Program :	TOXICS
Program ID :	N/R
Interaction Type :	Underground Storage Tank
Interaction Type Description :	Any one or combination of tanks (including connecting underground pipes) that is used to contain regulated substances and has a tank volume of ten percent or more beneath the surface of the ground. This term does not include any of the exempt UST systems specified in WAC 173-360-110(2) or any piping connected thereto. See WAC 173-360
Status :	Active
Start Date :	2018-01-31
End Date :	N/R
SIC :	N/R

Map Id: CO312
Direction: W
Distance: 0.586 mi., 3094 ft.
Elevation: 244 ft.
Relative: Higher

Site Name : VACANT PARKING LOT THE HAILEY
1210 TACOMA AVE S
TACOMA | Tacoma, WA 98402

Database(s) : [ALL SITES - WA, CSCSL HWS - WA, ENVCVN - WA, EPA LUST, EPA UST, HSL - WA, LUST - WA, UST - WA] ***(cont.)***

Envirosite ID: 43092745
EPA ID: N/R

ALL SITES - WA ***(cont.)***

NAICS :	N/R

CSCSL HWS - WA

Facility Name :	VACANT PARKING LOT THE HAILEY
Facility Address :	1210 TACOMA AVE S, TACOMA, 98402
County :	PIERCE

Site Details

Facility Site ID :	84408
Site Status :	Cleanup Started
Cleanup Site ID :	14610
Region :	Southwest
Responsible Section :	Southwest
WARM Rank :	N/R
Is Brownfield? :	N/R
Is PSI? :	N/R
Current VCP :	N/R
Past VCP :	N/R
Institutional Control :	Yes
Latitude :	47.251339
Longitude :	-122.44443
Last Date in Agency List :	2023-03-07

Contaminants Details

Contaminant Name :	Non-Halogenated Solvents
Groundwater :	N/R
Surface Water :	N/R
Soil :	Remediated-Below
Sediment :	N/R
Air :	N/R
Bedrock :	N/R

Contaminant Name :	Other Non-Halogenated Organics
Groundwater :	Suspected
Surface Water :	N/R
Soil :	Confirmed Above Cleanup Levels
Sediment :	N/R
Air :	N/R
Bedrock :	N/R

Contaminant Name :	Polycyclic Aromatic Hydrocarbons
Groundwater :	N/R
Surface Water :	N/R
Soil :	Remediated-Below
Sediment :	N/R
Air :	N/R
Bedrock :	N/R

Map Id: CO312
Direction: W
Distance: 0.586 mi., 3094 ft.
Elevation: 244 ft.
Relative: Higher

Site Name : VACANT PARKING LOT THE HAILEY
1210 TACOMA AVE S
TACOMA | Tacoma, WA 98402

Database(s) : [ALL SITES - WA, CSCSL HWS - WA, ENVCVN - WA, EPA LUST, EPA UST, HSL - WA, LUST - WA, UST - WA] ***(cont.)***

Envirosite ID: 43092745
EPA ID: N/R

CSCSL HWS - WA ***(cont.)***

Contaminant Name :	Mercury
Groundwater :	N/R
Surface Water :	N/R
Soil :	Below Cleanup Levels
Sediment :	N/R
Air :	N/R
Bedrock :	N/R

Contaminant Name :	Benzene
Groundwater :	Suspected
Surface Water :	N/R
Soil :	Below Cleanup Levels
Sediment :	N/R
Air :	N/R
Bedrock :	N/R

Contaminant Name :	Lead
Groundwater :	N/R
Surface Water :	N/R
Soil :	Below Cleanup Levels
Sediment :	N/R
Air :	N/R
Bedrock :	N/R

Contaminant Name :	Metals - Other
Groundwater :	N/R
Surface Water :	N/R
Soil :	Below Cleanup Levels
Sediment :	N/R
Air :	N/R
Bedrock :	N/R

Contaminant Name :	Arsenic
Groundwater :	N/R
Surface Water :	N/R
Soil :	Below Cleanup Levels
Sediment :	N/R
Air :	N/R
Bedrock :	N/R

Contaminant Name :	Petroleum-Other
Groundwater :	Suspected
Surface Water :	N/R
Soil :	Confirmed Above Cleanup Levels
Sediment :	N/R
Air :	N/R
Bedrock :	N/R

Map Id: CO312
Direction: W
Distance: 0.586 mi., 3094 ft.
Elevation: 244 ft.
Relative: Higher

Site Name : VACANT PARKING LOT THE HAILEY
1210 TACOMA AVE S
TACOMA | Tacoma, WA 98402

Database(s) : [ALL SITES - WA, CSCSL HWS - WA, ENVCVN - WA, EPA LUST, EPA UST, HSL - WA, LUST - WA, UST - WA] ***(cont.)***

Envirosite ID: 43092745
EPA ID: N/R

CSCSL HWS - WA ***(cont.)***

Contaminant Name :	Petroleum-Gasoline
Groundwater :	Confirmed Above Cleanup Levels
Surface Water :	N/R
Soil :	Remediated-Below
Sediment :	N/R
Air :	N/R
Bedrock :	N/R

Contaminant Name :	Petroleum-Diesel
Groundwater :	Remediated-Below
Surface Water :	N/R
Soil :	Remediated-Below
Sediment :	N/R
Air :	N/R
Bedrock :	N/R

ENVCVN - WA

Facility Name :	Vacant Parking Lot The Hailey
Facility Address :	1210 TACOMA AVE S, TACOMA, 98402
County :	Pierce

Cleanup Site ID :	14610
Facility Site ID :	84408
Site Status :	Cleanup Started
Alternate Site Names :	N/R
NFA Date :	N/R
Instrument Type :	Environmental Covenant
Tax Parcel Number :	2012120011
Active Control :	Yes
County Recording Number :	202206100697
County Recording Date :	2022-06-10
Region :	Southwest
ResponsibleUnit :	Southwest
Restrict Land Use :	No
Restrict Surface Water Use :	No
Restrict All Ground Water Extraction/Well Installation:	No
Restrict Domestic Ground Water Extraction/Well Installation:	No
Prohibit Soil Disturbance :	No
Prevent the Reuse or Relocation of Site Soil:	No
Restrictive Signage :	No
Restrict Shellfish and/or Finfish Harvesting:	No
Restrict Swimming and/or Beach Play :	No
Restrict Access :	No
Ongoing Maintenance of Remedy :	Yes
Require Educational Programs :	No
Prohibit Removal or Alteration of Existing Buildings:	No
Prohibit New Building Construction :	No

Map Id: CO312
Direction: W
Distance: 0.586 mi., 3094 ft.
Elevation: 244 ft.
Relative: Higher

Site Name : VACANT PARKING LOT THE HAILEY
1210 TACOMA AVE S
TACOMA | Tacoma, WA 98402

Database(s) : [ALL SITES - WA, CSCSL HWS - WA, ENVCVN - WA, EPA LUST, EPA UST, HSL - WA, LUST - WA, UST - WA] ***(cont.)***

Envirosite ID: 43092745
EPA ID: N/R

ENVCVN - WA ***(cont.)***

Control Stormwater :	No
Control Vapor/Gas :	No
Restrict Sediment Cap Disturbance :	No
Maintain/Protect Monitoring System :	Yes
Other :	No
MediaRestrictions :	Soil
Latitude :	47.251339
Longitude :	-122.44443
Last Date in Agency List :	2023-01-20

EPA LUST

Facility Name :	Vacant Parking Lot The Hailey
Facility Address :	1210 TACOMA AVE S, TACOMA, Washington 98402
County :	Pierce
Facility ID :	WA84408
LUST ID :	WA14610
Reported Date :	N/R
Status :	No Further Action
Substance :	Arsenic
Closed With Residual Contamination (Tribal Only):	N/R
NFA_Letter (Tribal Only) :	N/R
Tribe (Tribal Only) :	N/R
EPA Region :	10
Estimated Population within 1500ft :	3648
Estimated Private Domestic Wells within 1500ft:	0
Within Source Water Protection Area (SPA):	No
SPA Public Water System and Facility ID:	N/R
SPA Water Type :	N/R
SPA Facility Type :	N/R
SPA HUC12 :	N/R
Within Groundwater Wellhead Protection Area (WHPA):	No
WHPA Public Water System and Facility ID:	N/R
WHPA Water Type :	N/R
WHPA Facility Type :	N/R
WHPA HUC12 :	N/R
Within Estimated 100-year Floodplain:	No
Latitude :	47.2513399999999
Longitude :	-122.444429999999
Last Date in Agency List :	2023-01-30

EPA UST

Facility Name :	Vacant Parking Lot The Hailey
Facility Address :	1210 TACOMA AVE S, Tacoma, Washington 98402
County :	Pierce

Map Id: CO312
Direction: W
Distance: 0.586 mi., 3094 ft.
Elevation: 244 ft.
Relative: Higher

Site Name : VACANT PARKING LOT THE HAILEY
1210 TACOMA AVE S
TACOMA | Tacoma, WA 98402

Database(s) : [ALL SITES - WA, CSCSL HWS - WA, ENVCVN - WA, EPA LUST, EPA UST, HSL - WA, LUST - WA, UST - WA] ***(cont.)***

Envirosite ID: 43092745
EPA ID: N/R

EPA UST ***(cont.)***

Facility ID :	WA84408
Facility Status :	Closed UST(s)
Open USTs :	0
Closed USTs :	2
Temporarily Out of Service USTs :	0
Date of Last Inspection :	N/R
EPA Region :	10
Tribe :	N/R
Facility ID 2 :	N/R
Latitude :	47.251339
Longitude :	-122.44443
Last Date in Agency List :	2023-01-30

Tank Details

Tank ID :	WA84408_1
Tank Status :	Closed
Installation Date :	2001-01-01
Removal Date :	N/R
Capacity :	N/R
Substances :	A Leaded Gasoline
Tank Wall Type :	N/R

Tank ID :	WA84408_2
Tank Status :	Closed
Installation Date :	2001-01-01
Removal Date :	N/R
Capacity :	N/R
Substances :	A Leaded Gasoline
Tank Wall Type :	N/R

HSL - WA

Facility Name :	Vacant Parking Lot The Hailey
Facility Address :	1210 Tacoma Ave S, Tacoma, 98402
County :	Pierce

Site Details

Facility Site ID :	84408
Cleanup Site ID :	14610
Status :	Cleanup Started
Site Rank :	N/R
Alternative Site Name :	N/R
Region :	N/R
Resposbile Unit :	N/R
Institutional Control :	N/R
Current VCP :	N/R
Past VCP :	N/R
Latitude :	N/R
Longitude :	N/R
Agency Hyperlink :	Click here for hyperlink provided by the agency.

Map Id: CO312
Direction: W
Distance: 0.586 mi., 3094 ft.
Elevation: 244 ft.
Relative: Higher

Site Name : VACANT PARKING LOT THE HAILEY
1210 TACOMA AVE S
TACOMA | Tacoma, WA 98402

Database(s) : [ALL SITES - WA, CSCSL HWS - WA, ENVCVN - WA, EPA LUST, EPA UST, HSL - WA, LUST - WA, UST - WA] ***(cont.)***

Envirosite ID: 43092745
EPA ID: N/R

HSL - WA ***(cont.)***

Last Date in Agency List :	2022-02-11
Facility Name :	Vacant Parking Lot The Hailey
Facility Address :	1210 TACOMA AVE S, TACOMA, 98402
County :	Pierce

Site Details

Facility Site ID :	84408
Cleanup Site ID :	14610
Status :	Cleanup Started
Site Rank :	N/R
Alternative Site Name :	N/R
Region :	Southwest
Resposbile Unit :	Southwest
Institutional Control :	Yes
Current VCP :	N/R
Past VCP :	N/R
Latitude :	47.2513394478651
Longitude :	-122.444429602913
Agency Hyperlink :	Click here for hyperlink provided by the agency.
Last Date in Agency List :	2023-02-28

Contaminants

Contaminant Name :	Non-Halogenated Solvents
Ground water :	N/R
Surface water :	N/R
Soil :	Remediated-Below
Sediment :	N/R
Air :	N/R
Bedrock :	N/R

Contaminant Name :	Lead
Ground water :	N/R
Surface water :	N/R
Soil :	Remediated-Below
Sediment :	N/R
Air :	N/R
Bedrock :	N/R

Contaminant Name :	Other Non-Halogenated Organics
Ground water :	Suspected
Surface water :	N/R
Soil :	Confirmed Above Cleanup Levels
Sediment :	N/R
Air :	N/R
Bedrock :	N/R

Map Id: CO312
Direction: W
Distance: 0.586 mi., 3094 ft.
Elevation: 244 ft.
Relative: Higher

Site Name : VACANT PARKING LOT THE HAILEY
1210 TACOMA AVE S
TACOMA | Tacoma, WA 98402

Database(s) : [ALL SITES - WA, CSCSL HWS - WA, ENVCVN - WA, EPA LUST, EPA UST, HSL - WA, LUST - WA, UST - WA] ***(cont.)***

Envirosite ID: 43092745
EPA ID: N/R

HSL - WA ***(cont.)***

Contaminant Name :	Polycyclic Aromatic Hydrocarbons
Ground water :	N/R
Surface water :	N/R
Soil :	Remediated-Below
Sediment :	N/R
Air :	N/R
Bedrock :	N/R

Contaminant Name :	Mercury
Ground water :	N/R
Surface water :	N/R
Soil :	Below Cleanup Levels
Sediment :	N/R
Air :	N/R
Bedrock :	N/R

Contaminant Name :	Metals - Other
Ground water :	N/R
Surface water :	N/R
Soil :	Below Cleanup Levels
Sediment :	N/R
Air :	N/R
Bedrock :	N/R

Contaminant Name :	Benzene
Ground water :	Suspected
Surface water :	N/R
Soil :	Confirmed Above Cleanup Levels
Sediment :	N/R
Air :	N/R
Bedrock :	N/R

Contaminant Name :	Arsenic
Ground water :	N/R
Surface water :	N/R
Soil :	Below Cleanup Levels
Sediment :	N/R
Air :	N/R
Bedrock :	N/R

Contaminant Name :	Petroleum-Other
Ground water :	Suspected
Surface water :	N/R
Soil :	Confirmed Above Cleanup Levels
Sediment :	N/R
Air :	N/R
Bedrock :	N/R

Map Id: CO312
Direction: W
Distance: 0.586 mi., 3094 ft.
Elevation: 244 ft.
Relative: Higher

Site Name : VACANT PARKING LOT THE HAILEY
1210 TACOMA AVE S
TACOMA | Tacoma, WA 98402

Database(s) : [ALL SITES - WA, CSCSL HWS - WA, ENVCVN - WA, EPA LUST, EPA UST, HSL - WA, LUST - WA, UST - WA] ***(cont.)***

Envirosite ID: 43092745
EPA ID: N/R

HSL - WA ***(cont.)***

Contaminant Name :	Petroleum-Gasoline
Ground water :	Confirmed Above Cleanup Levels
Surface water :	N/R
Soil :	Remediated-Below
Sediment :	N/R
Air :	N/R
Bedrock :	N/R

Contaminant Name :	Petroleum-Diesel
Ground water :	Remediated-Below
Surface water :	N/R
Soil :	Remediated-Below
Sediment :	N/R
Air :	N/R
Bedrock :	N/R

LUST - WA

Facility Name :	VACANT PARKING LOT THE HAILEY
Facility Address :	1210 TACOMA AVE S, TACOMA, 98402
County :	Pierce

Site Details

LUST Status Date :	2018-07-14
LUST Status Type :	LUST - NFA
Facility Site ID :	84408
Cleanup Site ID :	14610
LUST ID :	8036
UST ID :	620375
Alternate Site Names :	N/R
Release Date :	2017-11-22
Process Type :	N/R
Responsible Unit :	Southwest
Region :	Southwest
Latitude :	47.251339
Longitude :	-122.44443
Last Date in Agency List :	2023-03-20

Contaminants

Contaminant Name :	Polycyclic Aromatic Hydrocarbons
Ground Water :	N/R
Surface Water :	N/R
Soil :	Remediated-Below
Sediment :	N/R
Air :	N/R
Bedrock :	N/R

Contaminant Name :	Lead
Ground Water :	N/R

Map Id: CO312
Direction: W
Distance: 0.586 mi., 3094 ft.
Elevation: 244 ft.
Relative: Higher

Site Name : VACANT PARKING LOT THE HAILEY
1210 TACOMA AVE S
TACOMA | Tacoma, WA 98402

Database(s) : [ALL SITES - WA, CSCSL HWS - WA, ENVCVN - WA, EPA LUST, EPA UST, HSL - WA, LUST - WA, UST - WA] ***(cont.)***

Envirosite ID: 43092745
EPA ID: N/R

LUST - WA ***(cont.)***

Surface Water :	N/R
Soil :	Remediated-Below
Sediment :	N/R
Air :	N/R
Bedrock :	N/R

Contaminant Name :	Petroleum-Gasoline
Ground Water :	N/R
Surface Water :	N/R
Soil :	Remediated-Below
Sediment :	N/R
Air :	N/R
Bedrock :	N/R

Contaminant Name :	Petroleum-Diesel
Ground Water :	N/R
Surface Water :	N/R
Soil :	Remediated-Below
Sediment :	N/R
Air :	N/R
Bedrock :	N/R

UST - WA

Facility Name :	Vacant Parking Lot The Hailey
Facility Address :	1210 TACOMA AVE S, Tacoma, 98402
County :	Pierce

Facility Site ID :	84408
UST Site ID :	620375
Tag Number(s) :	N/R
Responsible Unit :	Southwest
Is Active :	No
Latitude :	47.251339
Longitude :	-122.44443
Last Date in Agency List :	2022-12-29

Tank Details

Tank Name :	1
Tank Status :	Removed
Install Date :	N/R
Tank Upgrade Date :	N/R
Tank Permanent Closure Date :	2018-03-28
Permit Expiration Date :	N/R
Tank Material :	N/R
Tank Construction :	N/R
Tank Corrosion Protection :	N/R
Tank Manifold :	N/R
Tank Release Detection :	N/R
Tank Tightness Test :	N/R

Map Id: CO312
Direction: W
Distance: 0.586 mi., 3094 ft.
Elevation: 244 ft.
Relative: Higher

Site Name : VACANT PARKING LOT THE HAILEY
1210 TACOMA AVE S
TACOMA | Tacoma, WA 98402

Database(s) : [ALL SITES - WA, CSCSL HWS - WA, ENVCVN - WA, EPA LUST, EPA UST, HSL - WA, LUST - WA, UST - WA] ***(cont.)***

Envirosite ID: 43092745
EPA ID: N/R

UST - WA ***(cont.)***

Tank Spill Prevention :	N/R
Capacity Range :	N/R
Actual Capacity :	1000
Pipe Material :	N/R
Pipe Construction :	N/R
Pipe Corrosion Protection :	N/R
Tank SFC :	N/R
Dispenser SFC :	N/R
Primary Pipe Release Detection :	N/R
Secondary Pipe Release Detection :	N/R
Pipe Pumping System :	N/R
Pipe Install Date :	N/R
Turbine Sump Construction :	N/R
Tank Status Date :	2017-12-12
Tank Install Date :	N/R
Tank Overfill Prevention :	N/R

Compartments Details

Compartment Number :	1
Compartment Capacity :	1000
Substance Stored :	Leaded Gasoline
Used Substance :	Unknown
Ecy Region :	N/R

Tank Details

Tank Name :	2
Tank Status :	Removed
Install Date :	N/R
Tank Upgrade Date :	N/R
Tank Permanent Closure Date :	2018-03-28
Permit Expiration Date :	N/R
Tank Material :	N/R
Tank Construction :	N/R
Tank Corrosion Protection :	N/R
Tank Manifold :	N/R
Tank Release Detection :	N/R
Tank Tightness Test :	N/R
Tank Spill Prevention :	N/R
Capacity Range :	N/R
Actual Capacity :	2100
Pipe Material :	N/R
Pipe Construction :	N/R
Pipe Corrosion Protection :	N/R
Tank SFC :	N/R
Dispenser SFC :	N/R
Primary Pipe Release Detection :	N/R
Secondary Pipe Release Detection :	N/R
Pipe Pumping System :	N/R
Pipe Install Date :	N/R
Turbine Sump Construction :	N/R
Tank Status Date :	2018-01-12

Map Id: CO312
Direction: W
Distance: 0.586 mi., 3094 ft.
Elevation: 244 ft.
Relative: Higher

Site Name : VACANT PARKING LOT THE HAILEY
1210 TACOMA AVE S
TACOMA | Tacoma, WA 98402

Database(s) : [ALL SITES - WA, CSCSL HWS - WA, ENVCVN - WA, EPA LUST, EPA UST, HSL - WA, LUST - WA, UST - WA] ***(cont.)***

Envirosite ID: 43092745
EPA ID: N/R

UST - WA ***(cont.)***

Tank Install Date :	N/R
Tank Overfill Prevention :	N/R

Compartments Details

Compartment Number :	1
Compartment Capacity :	2100
Substance Stored :	Leaded Gasoline
Used Substance :	Unknown
Ecy Region :	N/R

Map Id: 313
Direction: NNE
Distance: 0.587 mi., 3100 ft.
Elevation: 15 ft.
Relative: Lower

Site Name : WILLAMETTE INDUSTRIES INC TACOMA
801B PORTLAND AVE
TACOMA, WA

Database(s) : [ALL SITES - WA, FRS, T 2 - WA]

Envirosite ID: 6609116
EPA ID: N/R

ALL SITES - WA

Facility Name :	WILLAMETTE INDUSTRIES INC TACOMA
Facility Address :	801B PORTLAND AVE, TACOMA, 98421-3002
County :	Pierce
Facility/Site ID :	74323924
Alternate Name :	N/R
Program Name :	N/R
WRIA :	10
Legislative District :	27
Congressional District :	9
Ecology Region :	SWRO
Ecology Program Phone :	(360) 407-6171
Tribal Land :	N
Latitude :	47.260753
Longitude :	-122.424971
Last Date in Agency List :	2023-01-03

Program Details

Program :	HAZWASTE
Program ID :	CRK000023440
Interaction Type :	Emergency/Haz Chem Rpt TIER2

Map Id: 313
Direction: NNE
Distance: 0.587 mi., 3100 ft.
Elevation: 15 ft.
Relative: Lower

Site Name : WILLAMETTE INDUSTRIES INC TACOMA
801B PORTLAND AVE
TACOMA, WA

Database(s) : [ALL SITES - WA, FRS, T 2 - WA] ***(cont.)***

Envirosite ID: 6609116
EPA ID: N/R

ALL SITES - WA ***(cont.)***

Interaction Type Description :	Businesses that store 10,000 pounds or more of a hazardous chemical or 500 pounds or less, depending on the chemical, of an extremely hazardous chemical on site at any one time must report annually. Reports are sent to the State Emergency Response Commission (represented by Ecology) Local Emergency Planning Committees, and local fire departments for emergency planning. (product, not waste)
Status :	Inactive
Start Date :	1753-01-01
End Date :	1753-01-01
SIC :	N/R
NAICS :	N/R

FRS

Facility Name :	WILLAMETTE INDUSTRIES INC TACOMA
Facility Address :	801B PORTLAND AVE, TACOMA, WA 98421
County :	PIERCE

Site Details

Registry ID :	110015424833
FRS Facility URL :	Click here for hyperlink provided by the agency.
Last Date in Agency List :	2016-03-07

Source Description

Source Description :

The WA-FSIS provides a means to query and display data maintained by the Washington Department of Ecology. This system contains key information for each facility/site that is currently, or has been, of interest to the Air Quality, Dam Safety, Hazardous Waste, Toxics Cleanup, and Water Quality Programs.

FRS Environmental Interest

Source and System ID :	WA-FSIS - 74323924

T 2 - WA

Facility Name :	WILLAMETTE INDUSTRIES INC TACOMA
Facility Address :	801B PORTLAND AVE, TACOMA, 98421-3002
County :	Pierce
Facility/Site ID :	74323924
Alternate Name :	N/R
Program Name :	N/R
WRIA :	10
Legislative District :	27
Congressional District :	9
Ecology Region :	SWRO
Ecology Program Phone :	(360) 407-6171
Tribal Land :	N

Map Id: 313
Direction: NNE
Distance: 0.587 mi., 3100 ft.
Elevation: 15 ft.
Relative: Lower

Site Name : WILLAMETTE INDUSTRIES INC TACOMA
801B PORTLAND AVE
TACOMA, WA

Database(s) : [ALL SITES - WA, FRS, T 2 - WA] ***(cont.)***

Envirosite ID: 6609116
EPA ID: N/R

T 2 - WA ***(cont.)***

Latitude :	47.260753
Longitude :	-122.424971
Last Date in Agency List :	2023-01-04

Program Details

Program :	HAZWASTE
Interaction Type :	Emergency/Haz Chem Rpt TIER2
Interaction Type Description :	Businesses that store 10,000 pounds or more of a hazardous chemical or 500 pounds or less, depending on the chemical, of an extremely hazardous chemical on site at any one time must report annually. Reports are sent to the State Emergency Response Commission (represented by Ecology) Local Emergency Planning Committees, and local fire departments for emergency planning. (product, not waste)
Status :	Inactive
Start Date :	1753-01-01
End Date :	1753-01-01
SIC :	N/R
NAICS :	N/R

Map Id: CN314
Direction: SSW
Distance: 0.589 mi., 3112 ft.
Elevation: 20 ft.
Relative: Higher

Site Name : TACOMA COAL GASIFICATION
No Address on File
TACOMA | Tacoma, WA 98402

Database(s) : [ALL SITES - WA, CSCSL HWS - WA, HSL - WA]

Envirosite ID: 36584687
EPA ID: N/R

ALL SITES - WA

Facility Name :	TACOMA COAL GASIFICATION
Facility Address :	TACOMA, 98402
County :	Pierce
Facility/Site ID :	1249
Alternate Name :	Tacoma Spur
Program Name :	N/R
WRIA :	10
Legislative District :	27
Congressional District :	9
Ecology Region :	SWRO
Ecology Program Phone :	(360) 407-7224
Tribal Land :	N
Latitude :	47.242211
Longitude :	-122.433883
Last Date in Agency List :	2023-01-03

Map Id: CN314
Direction: SSW
Distance: 0.589 mi., 3112 ft.
Elevation: 20 ft.
Relative: Higher

Site Name : TACOMA COAL GASIFICATION
No Address on File
TACOMA | Tacoma, WA 98402

Database(s) : [ALL SITES - WA, CSCSL HWS - WA, HSL - WA] ***(cont.)***

Envirosite ID: 36584687
EPA ID: N/R

ALL SITES - WA ***(cont.)***

Facility/Site ID :	1249
Alternate Name :	N/R
Program Name :	N/R
WRIA :	10
Legislative District :	27
Congressional District :	9
Ecology Region :	SWRO
Ecology Program Phone :	(360) 407-7224
Tribal Land :	N
Latitude :	47.242211
Longitude :	-122.433883
Last Date in Agency List :	2023-01-03

Program Details

Program :	TOXICS
Program ID :	WAD980835789
Interaction Type :	Federal (Superfund) Cleanup St
Interaction Type Description :	A federal cleanup site listed in CERCLIS where Ecology has been or is currently involved with the cleanup process or has knowledge of the site from another process.
Status :	Active
Start Date :	N/R
End Date :	N/R
SIC :	1311 - CRUDE PETROLEUM AND NATURAL GAS
NAICS :	N/R

Program :	TOXICS
Program ID :	WAD980835789
Interaction Type :	Federal (Superfund) Cleanup St
Interaction Type Description :	A federal cleanup site listed in CERCLIS where Ecology has been or is currently involved with the cleanup process or has knowledge of the site from another process.
Status :	Active
Start Date :	N/R
End Date :	N/R
SIC :	29 - PETROLEUM REFINING AND RELATED INDUSTRIES
NAICS :	N/R

Program :	TOXICS
Program ID :	WAD980835789
Interaction Type :	Federal (Superfund) Cleanup St
Interaction Type Description :	A federal cleanup site listed in CERCLIS where Ecology has been or is currently involved with the cleanup process or has knowledge of the site from another process.
Status :	Active
Start Date :	N/R

Map Id: CN314
Direction: SSW
Distance: 0.589 mi., 3112 ft.
Elevation: 20 ft.
Relative: Higher

Site Name : TACOMA COAL GASIFICATION
No Address on File
TACOMA | Tacoma, WA 98402

Database(s) : [ALL SITES - WA, CSCSL HWS - WA, HSL - WA] ***(cont.)***

Envirosite ID: 36584687
EPA ID: N/R

ALL SITES - WA ***(cont.)***

End Date :	N/R
SIC :	N/R
NAICS :	N/R

CSCSL HWS - WA

Facility Name :	TACOMA COAL GASIFICATION
Facility Address :	TACOMA, 98402
County :	PIERCE

Site Details

Facility Site ID :	1249
Site Status :	Cleanup Started
Cleanup Site ID :	3675
Region :	Southwest
Responsible Section :	Southwest
WARM Rank :	0 - NPL Site (Fed HRS Score)
Is Brownfield? :	N/R
Is PSI? :	N/R
Current VCP :	N/R
Past VCP :	N/R
Institutional Control :	N/R
Latitude :	47.242211
Longitude :	-122.433883
Last Date in Agency List :	2023-03-07

Contaminants Details

Contaminant Name :	Benzene
Groundwater :	Confirmed Above Cleanup Levels
Surface Water :	Confirmed Above Cleanup Levels
Soil :	Confirmed Above Cleanup Levels
Sediment :	N/R
Air :	N/R
Bedrock :	N/R

Contaminant Name :	Phenolic Compounds
Groundwater :	Suspected
Surface Water :	Confirmed Above Cleanup Levels
Soil :	Suspected
Sediment :	N/R
Air :	N/R
Bedrock :	N/R

Contaminant Name :	Petroleum Products-Unspecified
Groundwater :	Confirmed Above Cleanup Levels
Surface Water :	N/R
Soil :	Confirmed Above Cleanup Levels
Sediment :	N/R
Air :	N/R
Bedrock :	N/R

Map Id: CN314
Direction: SSW
Distance: 0.589 mi., 3112 ft.
Elevation: 20 ft.
Relative: Higher

Site Name : TACOMA COAL GASIFICATION
No Address on File
TACOMA | Tacoma, WA 98402

Database(s) : [ALL SITES - WA, CSCSL HWS - WA, HSL - WA] ***(cont.)***

Envirosite ID: 36584687
EPA ID: N/R

CSCSL HWS - WA ***(cont.)***

Contaminant Name :	Polycyclic Aromatic Hydrocarbons
Groundwater :	Confirmed Above Cleanup Levels
Surface Water :	Confirmed Above Cleanup Levels
Soil :	Confirmed Above Cleanup Levels
Sediment :	N/R
Air :	N/R
Bedrock :	N/R

HSL - WA

Facility Name :	Tacoma Coal Gasification
Facility Address :	TACOMA, 98402
County :	Pierce

Site Details

Facility Site ID :	1249
Cleanup Site ID :	3675
Status :	Cleanup Started
Site Rank :	0 - NPL Site (Fed HRS Score)
Alternative Site Name :	Tacoma Spur
Region :	Southwest
Resposbile Unit :	Southwest
Institutional Control :	N/R
Current VCP :	N/R
Past VCP :	N/R
Latitude :	47.2422111120513
Longitude :	-122.433883333333
Agency Hyperlink :	Click here for hyperlink provided by the agency.
Last Date in Agency List :	2023-02-28

Contaminants

Contaminant Name :	Benzene
Ground water :	Confirmed Above Cleanup Levels
Surface water :	Confirmed Above Cleanup Levels
Soil :	Confirmed Above Cleanup Levels
Sediment :	N/R
Air :	N/R
Bedrock :	N/R

Contaminant Name :	Phenolic Compounds
Ground water :	Suspected
Surface water :	Confirmed Above Cleanup Levels
Soil :	Suspected
Sediment :	N/R
Air :	N/R
Bedrock :	N/R

Contaminant Name :	Petroleum Products-Unspecified
Ground water :	Confirmed Above Cleanup Levels
Surface water :	N/R

Map Id: CN314
Direction: SSW
Distance: 0.589 mi., 3112 ft.
Elevation: 20 ft.
Relative: Higher

Site Name : TACOMA COAL GASIFICATION
No Address on File
TACOMA | Tacoma, WA 98402

Database(s) : [ALL SITES - WA, CSCSL HWS - WA, HSL - WA] ***(cont.)***

Envirosite ID: 36584687
EPA ID: N/R

HSL - WA ***(cont.)***

Soil :	Confirmed Above Cleanup Levels
Sediment :	N/R
Air :	N/R
Bedrock :	N/R

Contaminant Name :	Polycyclic Aromatic Hydrocarbons
Ground water :	Confirmed Above Cleanup Levels
Surface water :	Confirmed Above Cleanup Levels
Soil :	Confirmed Above Cleanup Levels
Sediment :	N/R
Air :	N/R
Bedrock :	N/R

Facility Name :	TACOMA COAL GASIFICATION
Facility Address :	No Address on File, Tacoma, 98402
County :	Pierce

Site Details

Facility Site ID :	1249
Cleanup Site ID :	3675
Status :	Cleanup Started
Site Rank :	N/R
Alternative Site Name :	N/R
Region :	N/R
Resposbile Unit :	N/R
Institutional Control :	N/R
Current VCP :	N/R
Past VCP :	N/R
Latitude :	N/R
Longitude :	N/R
Agency Hyperlink :	Click here for hyperlink provided by the agency.
Last Date in Agency List :	2022-02-11

Map Id: CT315
Direction: E
Distance: 0.590 mi., 3114 ft.
Elevation: 16 ft.
Relative: Lower

Site Name : KAG WEST TACOMA | V. VAN DYKE, INC. - TACOMA
1810 STEWART ST
TACOMA, WA 98421

Database(s) : [ALL SITES - WA, ECHO, FRS, HIST PCS ENF, ICIS, INACTIVE PCS, PCS FACILITY]

Envirosite ID: 6551780
EPA ID: N/R

ALL SITES - WA

Facility Name :	KAG West Tacoma
Facility Address :	1810 STEWART ST, TACOMA, 98421

Map Id: CT315
Direction: E
Distance: 0.590 mi., 3114 ft.
Elevation: 16 ft.
Relative: Lower

Site Name : KAG WEST TACOMA | V. VAN DYKE, INC. - TACOMA
1810 STEWART ST
TACOMA, WA 98421

Database(s) : [ALL SITES - WA, ECHO, FRS, HIST PCS ENF, ICIS, INACTIVE PCS, PCS FACILITY] ***(cont.)***

Envirosite ID: 6551780
EPA ID: N/R

ALL SITES - WA ***(cont.)***

County :	Pierce
Facility/Site ID :	14704
Alternate Name :	N/R
Program Name :	N/R
WRIA :	10
Legislative District :	27
Congressional District :	9
Ecology Region :	SWRO
Ecology Program Phone :	(360) 407-6400
Tribal Land :	N
Latitude :	47.252733
Longitude :	-122.414246
Last Date in Agency List :	2023-01-03

Facility/Site ID :	14704
Alternate Name :	N/R
Program Name :	N/R
WRIA :	10
Legislative District :	27
Congressional District :	9
Ecology Region :	SWRO
Ecology Program Phone :	N/R
Tribal Land :	N
Latitude :	47.252733
Longitude :	-122.414246
Last Date in Agency List :	2023-01-03

Program Details

Program :	WATQUAL
Program ID :	WAR125280
Interaction Type :	Industrial SW GP
Interaction Type Description :	General permit issued to industries to regulate the discharge of contaminated stormwater to state waters.
Status :	Inactive
Start Date :	2017-02-14
End Date :	2018-07-03
SIC :	N/R
NAICS :	N/R

Program :	WATQUAL
Program ID :	WAR125280
Interaction Type :	Industrial SW GP

Map Id: CT315
Direction: E
Distance: 0.590 mi., 3114 ft.
Elevation: 16 ft.
Relative: Lower

Site Name : KAG WEST TACOMA | V. VAN DYKE, INC. - TACOMA
1810 STEWART ST
TACOMA, WA 98421

Database(s) : [ALL SITES - WA, ECHO, FRS, HIST PCS ENF, ICIS, INACTIVE PCS, PCS FACILITY] ***(cont.)***

Envirosite ID: 6551780
EPA ID: N/R

ALL SITES - WA ***(cont.)***

Interaction Type Description :	General permit issued to industries to regulate the discharge of contaminated stormwater to state waters.
Status :	Active
Start Date :	2011-08-15
End Date :	N/R
SIC :	N/R
NAICS :	N/R
Program :	WATQUAL
Program ID :	WAR125280
Interaction Type :	Urban Waters
Interaction Type Description :	The site has been inspected by an Ecology Urban Waters Inspector.
Status :	Active
Start Date :	2011-04-06
End Date :	N/R
SIC :	N/R
NAICS :	N/R
Program :	WATQUAL
Program ID :	WAR125280
Interaction Type :	Industrial SW GP
Interaction Type Description :	General permit issued to industries to regulate the discharge of contaminated stormwater to state waters.
Status :	Active
Start Date :	2018-12-13
End Date :	N/R
SIC :	N/R
NAICS :	N/R

ECHO

Facility Name :	KAG WEST TACOMA
Facility Address :	1810 STEWART ST, TACOMA, WA 98421
County :	PIERCE
Last Inspection Date :	2016-03-24
Registry ID :	110044957749
FIPS Code :	53053
EPA Region :	10
Inspection Count :	0
Last Inspection Days :	2187
Informal Count :	0
Last Informal Action Date :	N/R
Formal Action Count :	0
Last Formal Action Date :	N/R
Total Penalties :	0
Penalty Count :	N/R
Last Penalty Date :	N/R

Map Id: CT315
Direction: E
Distance: 0.590 mi., 3114 ft.
Elevation: 16 ft.
Relative: Lower

Site Name : KAG WEST TACOMA | V. VAN DYKE, INC. - TACOMA
1810 STEWART ST
TACOMA, WA 98421

Database(s) : [ALL SITES - WA, ECHO, FRS, HIST PCS ENF, ICIS, INACTIVE PCS, PCS FACILITY] ***(cont.)***

Envirosite ID: 6551780
EPA ID: N/R

ECHO ***(cont.)***

Last Penalty Amount :	N/R
QTRS IN NC :	0
Programs IN SNC :	0
Current Compliance Status :	No Violation Identified
Three-Year Compliance Status :	_____
Collection Method :	GPS - UNSPECIFIED
Reference Point :	POINT WHERE SUBSTANCE IS RELEASED
Accuracy Meters :	10
Derived Tribes :	Puyallup Tribe of the Puyallup Reservation - .2 mile(s), Puyallup Tribe of the Puyallup Reservation - 1 mile(s), Muckleshoot Indian Tribe - 10.1 mile (s), Muckleshoot Indian Tribe - 13 mile(s), Nisqually Indian Tribe - 18 mile (s), Squaxin Island Tribe of the Squaxin Island Reservation - 22.8 mile(s), Squaxin Island Tribe of the Squaxin Island Reservation - 24.6 mile(s)
Derived HUC :	17110014
Derived WBD :	171100140502
Derived STCTY FIPS :	53053
Derived Zip :	98421
Derived CD113 :	09
Derived CB2010 :	530530602001094
MYRTK Universe :	NNN
NPDES IDs :	WAR125280 WAR307352
CWA Permit Types :	Minor
CWA Compliance Tracking :	On
CWA NAICS :	488490 484121
CWA SICS :	4231 4213
CWA Inspection Count :	N/R
CWA Last Inspection Days :	2186
CWA Informal Count :	N/R
CWA Formal Action Count :	N/R
CWA Last Formal Action Date :	N/R
CWA Penalties :	N/R
CWA Last Penalty Date :	N/R
CWA Last Penalty Amount :	N/R
CWA Quarters IN NC :	0
CWA Current Compliance Status :	No Violation Identified
CWA Current SNC Flag :	N
CWA 13 Quarters Compliance Status :	_____
CWA 13 Quarters Effluent Exceedances:	N/R
CWA Three-Year QNCR Codes :	N/R
DFR URL :	Click here for hyperlink provided by the agency.
Facility SIC :	4213 4231
Facility NAICS :	488490 - Other Support Activities for Road Transportation, 484121 - General Freight Trucking, Long-Distance, Truckload
Facility Last Inspection EPA Date :	N/R
Facility Last Inspection State Date :	2016-03-24
Facility Last Formal Act EPA Date :	N/R
Facility Last Formal Act State Date :	N/R
Facility Last Informal Act EPA Date :	N/R
Facility Last Informal Act State Date:	N/R
Facility Federal Agency :	N/R

Map Id: CT315
Direction: E
Distance: 0.590 mi., 3114 ft.
Elevation: 16 ft.
Relative: Lower

Site Name : KAG WEST TACOMA | V. VAN DYKE, INC. - TACOMA
1810 STEWART ST
TACOMA, WA 98421

Database(s) : [ALL SITES - WA, ECHO, FRS, HIST PCS ENF, ICIS, INACTIVE PCS, PCS FACILITY] ***(cont.)***

Envirosite ID: 6551780
EPA ID: N/R

ECHO ***(cont.)***

TRI Reporter :	N/R
Facility Imp Water Flag :	Y
Current SNC Flag :	N
Indian County Flag :	N
Federal Flag :	N/R
US Mexico Border Flag :	N/R
Chesapeak Bay Flag :	N/R
AIR Flag :	N
NPDES Flag :	Y
SDWIS Flag :	N
RCRA Flag :	N
TRI Flag :	N
GHG Flag :	N
Major Flag :	N/R
Active Flag :	Y
NAA Flag :	N
Latitude :	47.252362
Longitude :	-122.416574
Last Date in Agency List :	2022-03-29
Facility Name :	V. VAN DYKE, INC. - TACOMA
Facility Address :	1810 STEWART ST, TACOMA, WA 98421
County :	PIERCE
Last Inspection Date :	2016-03-24
Registry ID :	110044957749
FIPS Code :	53053
EPA Region :	10
Inspection Count :	0
Last Inspection Days :	2446
Informal Count :	0
Last Informal Action Date :	N/R
Formal Action Count :	0
Last Formal Action Date :	N/R
Total Penalties :	0
Penalty Count :	N/R
Last Penalty Date :	N/R
Last Penalty Amount :	N/R
QTRS IN NC :	2
Programs IN SNC :	0
Current Compliance Status :	Violation Identified
Three-Year Compliance Status :	_____VV
Collection Method :	GPS - UNSPECIFIED
Reference Point :	POINT WHERE SUBSTANCE IS RELEASED
Accuracy Meters :	10
Derived Tribes :	Puyallup Tribe of the Puyallup Reservation - .2 mile(s), Puyallup Tribe of the Puyallup Reservation - 1 mile(s), Muckleshoot Indian Tribe - 10.1 mile (s), Muckleshoot Indian Tribe - 13 mile(s), Nisqually Indian Tribe - 18 mile (s), Squaxin Island Tribe of the Squaxin Island Reservation - 22.8 mile(s), Squaxin Island Tribe of the Squaxin Island Reservation - 24.6 mile(s)

Map Id: CT315
Direction: E
Distance: 0.590 mi., 3114 ft.
Elevation: 16 ft.
Relative: Lower

Site Name : KAG WEST TACOMA | V. VAN DYKE, INC. - TACOMA
1810 STEWART ST
TACOMA, WA 98421

Database(s) : [ALL SITES - WA, ECHO, FRS, HIST PCS ENF, ICIS, INACTIVE PCS, PCS FACILITY] ***(cont.)***

Envirosite ID: 6551780
EPA ID: N/R

ECHO ***(cont.)***

Derived HUC :	17110014
Derived WBD :	171100140502
Derived STCTY FIPS :	53053
Derived Zip :	98421
Derived CD113 :	09
Derived CB2010 :	530530602001094
MYRTK Universe :	NNN
NPDES IDs :	WAR125280 WAR307352
CWA Permit Types :	Minor
CWA Compliance Tracking :	On
CWA NAICS :	488490 484121
CWA SICS :	4231 4213
CWA Inspection Count :	N/R
CWA Last Inspection Days :	2445
CWA Informal Count :	N/R
CWA Formal Action Count :	N/R
CWA Last Formal Action Date :	N/R
CWA Penalties :	N/R
CWA Last Penalty Date :	N/R
CWA Last Penalty Amount :	N/R
CWA Quarters IN NC :	2
CWA Current Compliance Status :	Violation Identified
CWA Current SNC Flag :	N
CWA 13 Quarters Compliance Status :	_____VV
CWA 13 Quarters Effluent Exceedances:	N/R
CWA Three-Year QNCR Codes :	N/R
DFR URL :	Click here for hyperlink provided by the agency.
Facility SIC :	4231 4213
Facility NAICS :	484121 - General Freight Trucking, Long-Distance, Truckload, 488490 - Other Support Activities for Road Transportation
Facility Last Inspection EPA Date :	N/R
Facility Last Inspection State Date :	2016-03-24
Facility Last Formal Act EPA Date :	N/R
Facility Last Formal Act State Date :	N/R
Facility Last Informal Act EPA Date :	N/R
Facility Last Informal Act State Date:	N/R
Facility Federal Agency :	N/R
TRI Reporter :	N/R
Facility Imp Water Flag :	Y
Current SNC Flag :	N
Indian County Flag :	N
Federal Flag :	N/R
US Mexico Border Flag :	N/R
Chesapeak Bay Flag :	N/R
AIR Flag :	N
NPDES Flag :	Y
SDWIS Flag :	N
RCRA Flag :	N
TRI Flag :	N
GHG Flag :	N
Major Flag :	N/R
Active Flag :	Y

Map Id: CT315
Direction: E
Distance: 0.590 mi., 3114 ft.
Elevation: 16 ft.
Relative: Lower

Site Name : KAG WEST TACOMA | V. VAN DYKE, INC. - TACOMA
1810 STEWART ST
TACOMA, WA 98421

Database(s) : [ALL SITES - WA, ECHO, FRS, HIST PCS ENF, ICIS, INACTIVE PCS, PCS FACILITY] ***(cont.)***

Envirosite ID: 6551780
EPA ID: N/R

ECHO ***(cont.)***

NAA Flag :	N
Latitude :	47.252362
Longitude :	-122.416574
Last Date in Agency List :	2023-01-16

FRS

Facility Name :	KAG WEST TACOMA
Facility Address :	1810 STEWART ST, TACOMA, WA 98421
County :	PIERCE

Site Details

Registry ID :	110044957749
FRS Facility URL :	Click here for hyperlink provided by the agency.
Last Date in Agency List :	2022-02-17

Source Description

Source Description :

The NPDES module of the Compliance Information System (ICIS) tracks surface water permits issued under the Clean Water Act. Under NPDES, all facilities that discharge pollutants from any point source into waters of the United States are required to obtain a permit. The permit will likely contain limits on what can be discharged, impose monitoring and reporting requirements, and include other provisions to ensure that the discharge does not adversely affect water quality.
The WA-FSIS provides a means to query and display data maintained by the Washington Department of Ecology. This system contains key information for each facility/site that is currently, or has been, of interest to the Air Quality, Dam Safety, Hazardous Waste, Toxics Cleanup, and Water Quality Programs.

FRS Environmental Interest

Source and System ID :

ICIS - WAR125280
ICIS - WAR307352
WA-FSIS - 14704

Facility Name :	V. VAN DYKE, INC. - TACOMA
Facility Address :	1810 STEWART ST, TACOMA, WA 98421
County :	PIERCE

Site Details

Registry ID :	110044957749
FRS Facility URL :	Click here for hyperlink provided by the agency.
Last Date in Agency List :	2023-02-13

Map Id: CT315
Direction: E
Distance: 0.590 mi., 3114 ft.
Elevation: 16 ft.
Relative: Lower

Site Name : KAG WEST TACOMA | V. VAN DYKE, INC. - TACOMA
1810 STEWART ST
TACOMA, WA 98421

Database(s) : [ALL SITES - WA, ECHO, FRS, HIST PCS ENF, ICIS, INACTIVE PCS, PCS FACILITY] ***(cont.)***

Envirosite ID: 6551780
EPA ID: N/R

FRS ***(cont.)***

Source Description

Source Description : The NPDES module of the Compliance Information System (ICIS) tracks surface water permits issued under the Clean Water Act. Under NPDES, all facilities that discharge pollutants from any point source into waters of the United States are required to obtain a permit. The permit will likely contain limits on what can be discharged, impose monitoring and reporting requirements, and include other provisions to ensure that the discharge does not adversely affect water quality.
The WA-FSIS provides a means to query and display data maintained by the Washington Department of Ecology. This system contains key information for each facility/site that is currently, or has been, of interest to the Air Quality, Dam Safety, Hazardous Waste, Toxics Cleanup, and Water Quality Programs.

FRS Environmental Interest

Source and System ID : ICIS - WAR125280
ICIS - WAR307352
WA-FSIS - 14704

HIST PCS ENF

Facility Name : KAG WEST TACOMA
Facility Address : 1810 STEWART ST, TACOMA, WA 98421

Effective Date : 2011-09-19
Expiration Date : 2015-01-01
NPDES ID : WAR125280
FRS Facility Site ID : 3000124991
Primary Facility SIC Code : N/R
Primary Facility SIC Description : N/R
Current Major/Minor Status : Minor
Facility Type Description : Privately Owned Facility
Facility Non-Government Contact Name: N/R
Facility Non-Gov Addresses : N/R
Total Actual Average Flow (MGD) : N/R
Total App. Design Flow (MGD) : N/R
Pretreat Program Required Indicator : N/R
State Water Body : N/R
State Water Body Name : N/R
Tribal Land Code : N/R
Tribal Land Name : N/R
Contact Office Telephone Number : N/R
Permit Non-Gov Addresses : 1810 Stewart St
Permit Non-Government Contact Name : N/R
Permit Type Description : General Permit Covered Facility
Last Date in Agency List : 2015-01-15

ICIS

Facility Name : KAG WEST TACOMA
Facility Address : 1810 STEWART ST, TACOMA, WA 98421

Map Id: CT315
Direction: E
Distance: 0.590 mi., 3114 ft.
Elevation: 16 ft.
Relative: Lower

Site Name : KAG WEST TACOMA | V. VAN DYKE, INC. - TACOMA
1810 STEWART ST
TACOMA, WA 98421

Database(s) : [ALL SITES - WA, ECHO, FRS, HIST PCS ENF, ICIS, INACTIVE PCS, PCS FACILITY] ***(cont.)***

Envirosite ID: 6551780
EPA ID: N/R

ICIS ***(cont.)***

Site Details

NPDES ID :	WAR125280
ICIS Facility Interest ID :	3400010063
Facility UIN :	110044957749
Facility Type Code :	Privately Owned Facility
Impaired Waters :	303(D) Listed
Latitude :	47.252733
Longitude :	-122.414246
Last Date in Agency List :	2022-12-28

NPDES ID :	WAR307352
ICIS Facility Interest ID :	3601372172
Facility UIN :	110044957749
Facility Type Code :	Privately Owned Facility
Impaired Waters :	303(D) Listed
Latitude :	47.2527313
Longitude :	-122.414246
Last Date in Agency List :	2022-05-02
Facility Name :	V. VAN DYKE, INC. - TACOMA
Facility Address :	1810 STEWART ST, TACOMA, WA 98421

Site Details

NPDES ID :	WAR307352
ICIS Facility Interest ID :	3601372172
Facility UIN :	110044957749
Facility Type Code :	Privately Owned Facility
Impaired Waters :	303(D) Listed
Latitude :	47.2527313
Longitude :	-122.414246
Last Date in Agency List :	2022-12-28

INACTIVE PCS

Issue Date :	2014-12-03
Original Issue Date :	2009-10-21
Effective Date :	2015-01-01
Expiration Date :	2019-12-31
Retirement Date :	N/R
Termination Date :	2016-07-07
Issuing Agency :	State
Agency Type :	State
Activity ID :	3600473156
External Permit Number :	WAR125280
Facility Type Indicator :	NON-POTW
Permit Type :	General Permit Covered Facility-NPDES)
Major Minor Status :	N
Permit Status :	Terminated
Total Design Flow Number :	N/R
Actual Average Flow Number :	N/R

Map Id: CT315
Direction: E
Distance: 0.590 mi., 3114 ft.
Elevation: 16 ft.
Relative: Lower

Site Name : KAG WEST TACOMA | V. VAN DYKE, INC. - TACOMA
1810 STEWART ST
TACOMA, WA 98421

Database(s) : [ALL SITES - WA, ECHO, FRS, HIST PCS ENF, ICIS, INACTIVE PCS, PCS FACILITY] ***(cont.)***

Envirosite ID: 6551780
EPA ID: N/R

INACTIVE PCS ***(cont.)***

State Water Body :	N/R
State Water Body Name :	N/R
Permit Name :	KAG West LLC
Permit Comp Status :	N/R
RNC Tracking :	Y
Master External Permit Number :	WAR125726
TMDL Interface :	N/R
EDMR Authorization :	N
Pretreatment Indicator :	N/R
Last Date in Agency List :	2022-12-28

Issue Date :	2019-11-20
Original Issue Date :	2019-11-20
Effective Date :	2020-01-02
Expiration Date :	2024-12-31
Retirement Date :	N/R
Termination Date :	N/R
Issuing Agency :	State
Agency Type :	State
Activity ID :	3602939200
External Permit Number :	WAR307352
Facility Type Indicator :	NON-POTW
Permit Type :	General Permit Covered Facility-NPDES)
Major Minor Status :	N
Permit Status :	Effective
Total Design Flow Number :	N/R
Actual Average Flow Number :	N/R
State Water Body :	N/R
State Water Body Name :	N/R
Permit Name :	V. Van Dyke, Inc.
Permit Comp Status :	Y
RNC Tracking :	Y
Master External Permit Number :	WAR125726
TMDL Interface :	N/R
EDMR Authorization :	N
Pretreatment Indicator :	N/R
Last Date in Agency List :	2022-04-22

Issue Date :	2019-11-20
Original Issue Date :	2019-11-20
Effective Date :	2020-01-02
Expiration Date :	2024-12-31
Retirement Date :	N/R
Termination Date :	N/R
Issuing Agency :	State
Agency Type :	State
Activity ID :	3602939200
External Permit Number :	WAR307352
Facility Type Indicator :	NON-POTW
Permit Type :	General Permit Covered Facility-NPDES)
Major Minor Status :	N
Permit Status :	Effective

Map Id: CT315
Direction: E
Distance: 0.590 mi., 3114 ft.
Elevation: 16 ft.
Relative: Lower

Site Name : KAG WEST TACOMA | V. VAN DYKE, INC. - TACOMA
1810 STEWART ST
TACOMA, WA 98421

Database(s) : [ALL SITES - WA, ECHO, FRS, HIST PCS ENF, ICIS, INACTIVE PCS, PCS FACILITY] ***(cont.)***

Envirosite ID: 6551780
EPA ID: N/R

INACTIVE PCS ***(cont.)***

Total Design Flow Number :	N/R
Actual Average Flow Number :	N/R
State Water Body :	N/R
State Water Body Name :	N/R
Permit Name :	V. Van Dyke, Inc.
Permit Comp Status :	Y
RNC Tracking :	Y
Master External Permit Number :	WAR125726
TMDL Interface :	N/R
EDMR Authorization :	N
Pretreatment Indicator :	N/R
Last Date in Agency List :	2022-09-23

PCS FACILITY

Issue Date :	2009-10-21
Original Issue Date :	2009-10-21
Effective Date :	2011-09-19
Expiration Date :	2015-01-01
Retirement Date :	2014-12-31
Termination Date :	N/R
Issuing Agency :	State
Agency Type :	State
Activity ID :	3400039931
External Permit Number :	N/R
Facility Type Indicator :	NON-POTW
Permit Type :	General Permit Covered Facility-NPDES)
Major Minor Status :	N
Permit Status :	Administratively Continued
Total Design Flow Number :	N/R
Actual Average Flow Number :	N/R
State Water Body :	N/R
State Water Body Name :	N/R
Permit Name :	KAG West Tacoma
Permit Comp Status :	Y
RNC Tracking :	Y
Master External Permit Number :	WAR125726
TMDL Interface :	N/R
EDMR Authorization :	N
Pretreatment Indicator :	N/R
Last Date in Agency List :	2022-12-28

Issue Date :	2019-11-20
Original Issue Date :	2019-11-20
Effective Date :	2020-01-02
Expiration Date :	2024-12-31
Retirement Date :	N/R
Termination Date :	N/R
Issuing Agency :	State
Agency Type :	State
Activity ID :	3602939200
External Permit Number :	N/R
Facility Type Indicator :	NON-POTW

Map Id: CT315
Direction: E
Distance: 0.590 mi., 3114 ft.
Elevation: 16 ft.
Relative: Lower

Site Name : KAG WEST TACOMA | V. VAN DYKE, INC. - TACOMA
1810 STEWART ST
TACOMA, WA 98421

Database(s) : [ALL SITES - WA, ECHO, FRS, HIST PCS ENF, ICIS, INACTIVE PCS, PCS FACILITY] ***(cont.)***

Envirosite ID: 6551780
EPA ID: N/R

PCS FACILITY ***(cont.)***

Permit Type :	General Permit Covered Facility-NPDES)
Major Minor Status :	N
Permit Status :	Effective
Total Design Flow Number :	N/R
Actual Average Flow Number :	N/R
State Water Body :	N/R
State Water Body Name :	N/R
Permit Name :	V. Van Dyke, Inc.
Permit Comp Status :	Y
RNC Tracking :	Y
Master External Permit Number :	WAR125726
TMDL Interface :	N/R
EDMR Authorization :	N
Pretreatment Indicator :	N/R
Last Date in Agency List :	2022-12-28

Issue Date :	2019-11-20
Original Issue Date :	2019-11-20
Effective Date :	2020-01-02
Expiration Date :	2024-12-31
Retirement Date :	N/R
Termination Date :	N/R
Issuing Agency :	State
Agency Type :	State
Activity ID :	3602939200
External Permit Number :	N/R
Facility Type Indicator :	NON-POTW
Permit Type :	General Permit Covered Facility-NPDES)
Major Minor Status :	N
Permit Status :	Effective
Total Design Flow Number :	N/R
Actual Average Flow Number :	N/R
State Water Body :	N/R
State Water Body Name :	N/R
Permit Name :	V. Van Dyke, Inc.
Permit Comp Status :	Y
RNC Tracking :	Y
Master External Permit Number :	WAR125726
TMDL Interface :	N/R
EDMR Authorization :	N
Pretreatment Indicator :	N/R
Last Date in Agency List :	2022-04-25

Map Id: CP316
Direction: SW
Distance: 0.592 mi., 3125 ft.
Elevation: 54 ft.
Relative: Higher

Site Name : ASHLAND CHEMICAL CO CASCADE MACHINER
2119 S PACIFIC AVE
TACOMA, WA 98402

Database(s) : [ALL SITES - WA, ECHO, FRS, RCRA_NONGEN]

Envirosite ID: 50655501
EPA ID: N/R

ALL SITES - WA

Facility Name :	Ashland Chemical Co Cascade Machiner
Facility Address :	2119 S PACIFIC AVE, TACOMA, 98402
County :	Pierce
Facility/Site ID :	21518716
Alternate Name :	N/R
Program Name :	N/R
WRIA :	10
Legislative District :	27
Congressional District :	6
Ecology Region :	SWRO
Ecology Program Phone :	(360) 407-6734
Tribal Land :	N
Latitude :	47.2426
Longitude :	-122.43585
Last Date in Agency List :	2023-01-03

Facility/Site ID :	21518716
Alternate Name :	YALE INDUST PROD
Program Name :	N/R
WRIA :	10
Legislative District :	27
Congressional District :	6
Ecology Region :	SWRO
Ecology Program Phone :	(360) 407-6734
Tribal Land :	N
Latitude :	47.2426
Longitude :	-122.43585
Last Date in Agency List :	2023-01-03

Program Details

Program :	HAZWASTE
Program ID :	WAD009241423
Interaction Type :	Hazardous Waste Generator
Interaction Type Description :	Facilities that generate any quantity of a dangerous waste. They may be classified as SQG, MQG, or LQG depending on hazardous waste generated for a given month.
Status :	Inactive
Start Date :	1998-11-09
End Date :	1999-12-31
SIC :	N/R
NAICS :	N/R

Program :	HAZWASTE
Program ID :	WAD009241423
Interaction Type :	Hazardous Waste Generator

Map Id: CP316
Direction: SW
Distance: 0.592 mi., 3125 ft.
Elevation: 54 ft.
Relative: Higher

Site Name : ASHLAND CHEMICAL CO CASCADE MACHINER
2119 S PACIFIC AVE
TACOMA, WA 98402

Database(s) : [ALL SITES - WA, ECHO, FRS, RCRA_NONGEN] ***(cont.)***

Envirosite ID: 50655501
EPA ID: N/R

ALL SITES - WA ***(cont.)***

Interaction Type Description :	Facilities that generate any quantity of a dangerous waste. They may be classified as SQG, MQG, or LQG depending on hazardous waste generated for a given month.
Status :	Inactive
Start Date :	1998-11-09
End Date :	1999-12-31
SIC :	3569 - General Industrial Machinery and Equipment, not elsewhere classified
NAICS :	N/R
Program :	HAZWASTE
Program ID :	WAD009241423
Interaction Type :	Hazardous Waste Generator
Interaction Type Description :	Facilities that generate any quantity of a dangerous waste. They may be classified as SQG, MQG, or LQG depending on hazardous waste generated for a given month.
Status :	Inactive
Start Date :	1988-11-01
End Date :	1991-08-13
SIC :	N/R
NAICS :	N/R
Program :	HAZWASTE
Program ID :	WAD009241423
Interaction Type :	Hazardous Waste Generator
Interaction Type Description :	Facilities that generate any quantity of a dangerous waste. They may be classified as SQG, MQG, or LQG depending on hazardous waste generated for a given month.
Status :	Inactive
Start Date :	1988-11-01
End Date :	1991-08-13
SIC :	3569 - General Industrial Machinery and Equipment, not elsewhere classified
NAICS :	N/R

ECHO

Facility Name :	ASHLAND CHEMICAL CO CASCADE MACHINER
Facility Address :	2119 S PACIFIC AVE, TACOMA, WA 98402
County :	PIERCE
Last Inspection Date :	N/R
Registry ID :	110005312991
FIPS Code :	53053
EPA Region :	10
Inspection Count :	0
Last Inspection Days :	N/R

Map Id: CP316
Direction: SW
Distance: 0.592 mi., 3125 ft.
Elevation: 54 ft.
Relative: Higher

Site Name : ASHLAND CHEMICAL CO CASCADE MACHINER
2119 S PACIFIC AVE
TACOMA, WA 98402

Database(s) : [ALL SITES - WA, ECHO, FRS, RCRA_NONGEN] ***(cont.)***

Envirosite ID: 50655501
EPA ID: N/R

ECHO ***(cont.)***

Informal Count :	0
Last Informal Action Date :	N/R
Formal Action Count :	0
Last Formal Action Date :	N/R
Total Penalties :	0
Penalty Count :	N/R
Last Penalty Date :	N/R
Last Penalty Amount :	N/R
QTRS IN NC :	0
Programs IN SNC :	0
Current Compliance Status :	No Violation Identified
Three-Year Compliance Status :	_____
Collection Method :	ADDRESS MATCHING-HOUSE NUMBER
Reference Point :	CENTER OF A FACILITY OR STATION
Accuracy Meters :	30
Derived Tribes :	Puyallup Tribe of the Puyallup Reservation - .4 mile(s), Puyallup Tribe of the Puyallup Reservation - .9 mile(s), Muckleshoot Indian Tribe - 11.1 mile(s), Muckleshoot Indian Tribe - 14 mile(s), Nisqually Indian Tribe - 16.9 mile(s), Squaxin Island Tribe of the Squaxin Island Reservation - 21.8 mile(s), Squaxin Island Tribe of the Squaxin Island Reservation - 23.6 mile(s)
Derived HUC :	17110019
Derived WBD :	171100190301
Derived STCTY FIPS :	53053
Derived Zip :	98402
Derived CD113 :	06
Derived CB2010 :	530530616021034
MYRTK Universe :	NNN
NPDES IDs :	N/R
CWA Permit Types :	N/R
CWA Compliance Tracking :	N/R
CWA NAICS :	N/R
CWA SICS :	N/R
CWA Inspection Count :	N/R
CWA Last Inspection Days :	N/R
CWA Informal Count :	N/R
CWA Formal Action Count :	N/R
CWA Last Formal Action Date :	N/R
CWA Penalties :	N/R
CWA Last Penalty Date :	N/R
CWA Last Penalty Amount :	N/R
CWA Quarters IN NC :	N/R
CWA Current Compliance Status :	N/R
CWA Current SNC Flag :	N
CWA 13 Quarters Compliance Status :	N/R
CWA 13 Quarters Effluent Exceedances:	N/R
CWA Three-Year QNCR Codes :	N/R
DFR URL :	Click here for hyperlink provided by the agency.
Facility SIC :	N/R
Facility NAICS :	314999 - All Other Miscellaneous Textile Product Mills
Facility Last Inspection EPA Date :	N/R
Facility Last Inspection State Date :	N/R
Facility Last Formal Act EPA Date :	N/R

Map Id: CP316
Direction: SW
Distance: 0.592 mi., 3125 ft.
Elevation: 54 ft.
Relative: Higher

Site Name : ASHLAND CHEMICAL CO CASCADE MACHINER
2119 S PACIFIC AVE
TACOMA, WA 98402

Database(s) : [ALL SITES - WA, ECHO, FRS, RCRA_NONGEN] ***(cont.)***

Envirosite ID: 50655501
EPA ID: N/R

ECHO ***(cont.)***

Facility Last Formal Act State Date :	N/R
Facility Last Informal Act EPA Date :	N/R
Facility Last Informal Act State Date:	N/R
Facility Federal Agency :	N/R
TRI Reporter :	N/R
Facility Imp Water Flag :	N/R
Current SNC Flag :	N
Indian County Flag :	N
Federal Flag :	N/R
US Mexico Border Flag :	N/R
Chesapeak Bay Flag :	N/R
AIR Flag :	N
NPDES Flag :	N
SDWIS Flag :	N
RCRA Flag :	Y
TRI Flag :	N
GHG Flag :	N
Major Flag :	N/R
Active Flag :	N/R
NAA Flag :	N
Latitude :	47.2424
Longitude :	-122.43606
Last Date in Agency List :	2023-01-16

FRS

Facility Name :	ASHLAND CHEMICAL CO CASCADE MACHINER
Facility Address :	2119 S PACIFIC AVE, TACOMA, WA 98402
County :	PIERCE

Site Details

Registry ID :	110005312991
FRS Facility URL :	Click here for hyperlink provided by the agency.
Last Date in Agency List :	2023-02-13

Source Description

Source Description :

RCRAInfo is EPA's comprehensive information system that supports the Resource Conservation and Recovery Act (RCRA) of 1976 and the Hazardous and Solid Waste Amendments (HSWA) of 1984 through the tracking of events and activities related to facilities that generate, transport, and treat, store, or dispose of hazardous waste. RCRAInfo allows RCRA program staff to track the notification, permit, compliance, and corrective action activities required under RCRA. RCRAInfo also supports generation of the National Hazardous Waste Biennial Report. All generators and treatment, storage, and disposal facilities who handle hazardous waste are required to report to the EPA Administrator at least once every two years to support creation of the Biennial Report.

Map Id: CP316
Direction: SW
Distance: 0.592 mi., 3125 ft.
Elevation: 54 ft.
Relative: Higher

Site Name : ASHLAND CHEMICAL CO CASCADE MACHINER
2119 S PACIFIC AVE
TACOMA, WA 98402

Database(s) : [ALL SITES - WA, ECHO, FRS, RCRA_NONGEN] ***(cont.)***

Envirosite ID: 50655501
EPA ID: N/R

FRS ***(cont.)***

FRS Environmental Interest

Source and System ID :	RCRAINFO - WAD009241423

RCRA_NONGEN

Facility Name :	ASHLAND CHEMICAL CO CASCADE MACHINER
Facility Address :	2119 S PACIFIC AVE, TACOMA, WA 98402
County :	PIERCE
Date Form Received by Agency :	2000-06-24
EPA ID :	WAD009241423
Mailing Address :	5200 BLAZER PARKWAY, DUBLIN, WA 43017
Contact :	TERRI WECKENBROCK FAI
Contact Address :	5200 BLAZER PKWY, DUBLIN, OH 43017
Contact Country :	US
Contact Telephone :	614-790-3826
Contact Email :	N/R
EPA Region :	10
Land Type :	Other land type
Source Type :	Implementer
Classification :	Not a generator, verified
Description :	Not a generator, verified
Last Date in Agency List :	2023-01-23

Owner/Operator Summary

Owner/Operator Name :	ASHLAND CHEMICAL CO CASCADE MACHINER
Owner/Operator Address :	2119 S PACIFIC AVE, TACOMA, WA 98402
Owner/Operator Country :	US
Owner/Operator Telephone :	000-000-0000
Owner/Operator Email :	N/R
Owner/Operator Fax :	N/R
Legal Status :	Private
Owner/Operator Type :	Operator
Owner/Operator Start Date :	N/R
Owner/Operator End Date :	N/R
Owner/Operator Name :	CASCADE MACHINERY ELECTRIC INC
Owner/Operator Address :	8400 E MARGINAL WAY SW, SEATTLE, WA 98134
Owner/Operator Country :	US
Owner/Operator Telephone :	253-572-1041
Owner/Operator Email :	N/R
Owner/Operator Fax :	N/R
Legal Status :	Private
Owner/Operator Type :	Owner
Owner/Operator Start Date :	1998-11-09
Owner/Operator End Date :	N/R
Owner/Operator Name :	CASCADE MACHINERY ELECTRIC INC
Owner/Operator Address :	8400 E MARGINAL WAY SW, SEATTLE, WA 98134
Owner/Operator Country :	US

Map Id: CP316
Direction: SW
Distance: 0.592 mi., 3125 ft.
Elevation: 54 ft.
Relative: Higher

Site Name : ASHLAND CHEMICAL CO CASCADE MACHINER
2119 S PACIFIC AVE
TACOMA, WA 98402

Database(s) : [ALL SITES - WA, ECHO, FRS, RCRA_NONGEN] ***(cont.)***

Envirosite ID: 50655501
EPA ID: N/R

RCRA_NONGEN ***(cont.)***

Owner/Operator Telephone :	253-572-1041
Owner/Operator Email :	N/R
Owner/Operator Fax :	N/R
Legal Status :	Private
Owner/Operator Type :	Owner
Owner/Operator Start Date :	N/R
Owner/Operator End Date :	N/R

Handler Activities Summary

U.S. Importer of Hazardous Waste :	N
Mixed Waste (Haz. and Radioactive) :	N
Recycler of Hazardous Waste :	N
Transporter of Hazardous Waste :	N
Treater, Storer or Disposer of HW :	N
Underground Injection Activity :	N
On-site Burner Exemption :	N
Furnace Exemption :	N
Used Oil Fuel Burner :	N
Used Oil Processor :	N
Used Oil Refiner :	N
Used Oil Fuel Marketer to Burner :	N
Used Oil Specification Marketer :	N
Used Oil Transfer Facility :	N
Used Oil Transporter :	N

Historical Generators

Date Form Received by Agency :	2000-06-23
Facility Name :	ASHLAND CHEMICAL CO CASCADE MACHINER
Classification :	Not a generator, verified
Date Form Received by Agency :	2000-03-01
Facility Name :	ASHLAND CHEMICAL CO CASCADE MACHINER
Classification :	Large Quantity Generator
Date Form Received by Agency :	1999-02-26
Facility Name :	ASHLAND CHEMICAL CO CASCADE MACHINER
Classification :	Very Small Quantity Generator
Date Form Received by Agency :	1998-11-09
Facility Name :	ASHLAND CHEMICAL CO CASCADE MACHINER
Classification :	Not a generator, verified
Date Form Received by Agency :	1998-11-09
Facility Name :	ASHLAND CHEMICAL CO CASCADE MACHINER
Classification :	Large Quantity Generator

Map Id: CP316
Direction: SW
Distance: 0.592 mi., 3125 ft.
Elevation: 54 ft.
Relative: Higher

Site Name : ASHLAND CHEMICAL CO CASCADE MACHINER
2119 S PACIFIC AVE
TACOMA, WA 98402

Database(s) : [ALL SITES - WA, ECHO, FRS, RCRA_NONGEN] ***(cont.)***

Envirosite ID: 50655501
EPA ID: N/R

RCRA_NONGEN ***(cont.)***

Date Form Received by Agency :	1991-08-25
Facility Name :	ASHLAND CHEMICAL CO CASCADE MACHINER
Classification :	Not a generator, verified
Date Form Received by Agency :	1991-08-24
Facility Name :	ASHLAND CHEMICAL CO CASCADE MACHINER
Classification :	Not a generator, verified
Date Form Received by Agency :	1990-12-31
Facility Name :	AMERICAN MANUFACTURING
Classification :	Large Quantity Generator

Notices of Violations Summary
Regulation Violated : N

Map Id: CS317
Direction: SW
Distance: 0.592 mi., 3127 ft.
Elevation: 133 ft.
Relative: Higher

Site Name : Stoneway Electric Supply
1914 MARKET ST
TACOMA, WA 98402

Database(s) : [ALL SITES - WA, FRS]

Envirosite ID: 50655457
EPA ID: N/R

ALL SITES - WA

Facility Name :	Stoneway Electric Supply
Facility Address :	1914 MARKET ST, TACOMA, 98402
County :	N/R
Facility/Site ID :	7441
Alternate Name :	N/R
Program Name :	N/R
WRIA :	10
Legislative District :	27
Congressional District :	6
Ecology Region :	SWRO
Ecology Program Phone :	N/R
Tribal Land :	N
Latitude :	47.244069
Longitude :	-122.439895
Last Date in Agency List :	2023-01-03

Map Id: CS317
Direction: SW
Distance: 0.592 mi., 3127 ft.
Elevation: 133 ft.
Relative: Higher

Site Name : Stoneway Electric Supply
1914 MARKET ST
TACOMA, WA 98402

Database(s) : [ALL SITES - WA, FRS] ***(cont.)***

Envirosite ID: 50655457
EPA ID: N/R

ALL SITES - WA ***(cont.)***

Program Details

Program :	N/R
Program ID :	N/R
Interaction Type :	Urban Waters
Interaction Type Description :	The site has been inspected by an Ecology Urban Waters Inspector.
Status :	Active
Start Date :	2009-03-05
End Date :	N/R
SIC :	N/R
NAICS :	N/R

FRS

Facility Name :	STONEWAY ELECTRIC SUPPLY
Facility Address :	1914 MARKET ST, TACOMA, WA 98402
County :	PIERCE

Site Details

Registry ID :	110056483041
FRS Facility URL :	Click here for hyperlink provided by the agency.
Last Date in Agency List :	2023-02-13

Source Description

Source Description :

The WA-FSIS provides a means to query and display data maintained by the Washington Department of Ecology. This system contains key information for each facility/site that is currently, or has been, of interest to the Air Quality, Dam Safety, Hazardous Waste, Toxics Cleanup, and Water Quality Programs.

FRS Environmental Interest

Source and System ID :	WA-FSIS - 7441

Map Id: CV318
Direction: S
Distance: 0.593 mi., 3132 ft.
Elevation: 18 ft.
Relative: Higher

Site Name : PACIFIC CHARTER SCHOOL
2300 EAST E ST
TACOMA | Tacoma, WA 98421

Database(s) : [ALL SITES - WA, CSCSL NFA - WA, EPA UST, FRS, HSL - WA, LUST - WA, UST - WA]

Envirosite ID: 50655579
EPA ID: N/R

ALL SITES - WA

Facility Name :	Pacific Charter School
Facility Address :	2300 EAST E ST, TACOMA, 98421

Map Id: CV318
Direction: S
Distance: 0.593 mi., 3132 ft.
Elevation: 18 ft.
Relative: Higher

Site Name : PACIFIC CHARTER SCHOOL
2300 EAST E ST
TACOMA | Tacoma, WA 98421

Database(s) : [ALL SITES - WA, CSCSL NFA - WA, EPA UST, FRS, HSL - WA, LUST - WA, UST - WA] ***(cont.)***

Envirosite ID: 50655579
EPA ID: N/R

ALL SITES - WA ***(cont.)***

County :	Pierce
Facility/Site ID :	1893
Alternate Name :	N/R
Program Name :	N/R
WRIA :	10
Legislative District :	27
Congressional District :	9
Ecology Region :	SWRO
Ecology Program Phone :	(360) 407-7224
Tribal Land :	N
Latitude :	47.241319
Longitude :	-122.428379
Last Date in Agency List :	2023-01-03

Program Details

Program :	TOXICS
Program ID :	N/R
Interaction Type :	LUST Facility
Interaction Type Description :	A leaking underground tank cleanup site being cleaned up with Ecology oversight or review.
Status :	Inactive
Start Date :	2015-10-22
End Date :	2019-05-20
SIC :	N/R
NAICS :	N/R

Program :	TOXICS
Program ID :	N/R
Interaction Type :	LUST Facility
Interaction Type Description :	A leaking underground tank cleanup site being cleaned up with Ecology oversight or review.
Status :	Inactive
Start Date :	2015-10-22
End Date :	2019-05-20
SIC :	N/R
NAICS :	61111 - Elementary and Secondary Schools

Program :	TOXICS
Program ID :	N/R
Interaction Type :	State Cleanup Site
Interaction Type Description :	A site is being cleaned up under state regulations. Regulations include Model Toxics Control Act or its predecessors.
Status :	Active

Map Id: CV318
Direction: S
Distance: 0.593 mi., 3132 ft.
Elevation: 18 ft.
Relative: Higher

Site Name : PACIFIC CHARTER SCHOOL
2300 EAST E ST
TACOMA | Tacoma, WA 98421

Database(s) : [ALL SITES - WA, CSCSL NFA - WA, EPA UST, FRS, HSL - WA, LUST - WA, UST - WA] ***(cont.)***

Envirosite ID: 50655579
EPA ID: N/R

ALL SITES - WA ***(cont.)***

Start Date :	2019-05-20
End Date :	N/R
SIC :	N/R
NAICS :	N/R
Program :	TOXICS
Program ID :	N/R
Interaction Type :	Underground Storage Tank
Interaction Type Description :	Any one or combination of tanks (including connecting underground pipes) that is used to contain regulated substances and has a tank volume of ten percent or more beneath the surface of the ground. This term does not include any of the exempt UST systems specified in WAC 173-360-110(2) or any piping connected thereto. See WAC 173-360
Status :	Active
Start Date :	2015-10-28
End Date :	N/R
SIC :	N/R
NAICS :	99999
Program :	TOXICS
Program ID :	N/R
Interaction Type :	Underground Storage Tank
Interaction Type Description :	Any one or combination of tanks (including connecting underground pipes) that is used to contain regulated substances and has a tank volume of ten percent or more beneath the surface of the ground. This term does not include any of the exempt UST systems specified in WAC 173-360-110(2) or any piping connected thereto. See WAC 173-360
Status :	Active
Start Date :	2015-10-28
End Date :	N/R
SIC :	N/R
NAICS :	N/R

CSCSL NFA - WA

Facility Name :	PACIFIC CHARTER SCHOOL
Facility Address :	2300 EAST E ST, TACOMA, 98421
County :	Pierce
NFA Date :	2019-05-20
Facility Site ID :	1893
Cleanup Site ID :	14981
Rank :	N/R
VCP :	N/R
Alternate Site Names :	N/R
NFA Reason :	Independent Cleanup Reviewed by Ecology
Site Status :	NFA
Region :	Southwest

Map Id: CV318
Direction: S
Distance: 0.593 mi., 3132 ft.
Elevation: 18 ft.
Relative: Higher

Site Name : PACIFIC CHARTER SCHOOL
2300 EAST E ST
TACOMA | Tacoma, WA 98421

Database(s) : [ALL SITES - WA, CSCSL NFA - WA, EPA UST, FRS, HSL - WA, LUST - WA, UST - WA] ***(cont.)***

Envirosite ID: 50655579
EPA ID: N/R

CSCSL NFA - WA ***(cont.)***

Responsible Unit :	Southwest
Latitude :	47.241319
Longitude :	-122.428379
Last Date in Agency List :	2023-02-23

Contaminants

Contaminant Name :	Benzene
Ground Water :	N/R
Surface Water :	N/R
Soil :	Remediated-Below
Sediment :	N/R
Air :	N/R
Bedrock :	N/R

Contaminant Name :	Petroleum-Gasoline
Ground Water :	N/R
Surface Water :	N/R
Soil :	Remediated-Below
Sediment :	N/R
Air :	N/R
Bedrock :	N/R

EPA UST

Facility Name :	Pacific Charter School
Facility Address :	2300 East E St, Tacoma, Washington 98421
County :	Pierce

Facility ID :	WA1893
Facility Status :	Closed UST(s)
Open USTs :	0
Closed USTs :	1
Temporarily Out of Service USTs :	0
Date of Last Inspection :	N/R
EPA Region :	10
Tribe :	N/R
Facility ID 2 :	N/R
Latitude :	47.241021
Longitude :	-122.428658
Last Date in Agency List :	2023-01-30

Tank Details

Tank ID :	WA1893_2
Tank Status :	Closed
Installation Date :	2001-01-01
Removal Date :	N/R
Capacity :	N/R
Substances :	A Leaded Gasoline
Tank Wall Type :	N/R

Map Id: CV318
Direction: S
Distance: 0.593 mi., 3132 ft.
Elevation: 18 ft.
Relative: Higher

Site Name : PACIFIC CHARTER SCHOOL
2300 EAST E ST
TACOMA | Tacoma, WA 98421

Database(s) : [ALL SITES - WA, CSCSL NFA - WA, EPA UST, FRS, HSL - WA, LUST - WA, UST - WA] ***(cont.)***

Envirosite ID: 50655579
EPA ID: N/R

FRS

Facility Name :	PACIFIC CHARTER SCHOOL
Facility Address :	2300 EAST E ST, TACOMA, WA 98421
County :	PIERCE

Site Details

Registry ID :	110066989904
FRS Facility URL :	Click here for hyperlink provided by the agency.
Last Date in Agency List :	2023-02-13

Source Description

Source Description :

The WA-FSIS provides a means to query and display data maintained by the Washington Department of Ecology. This system contains key information for each facility/site that is currently, or has been, of interest to the Air Quality, Dam Safety, Hazardous Waste, Toxics Cleanup, and Water Quality Programs.

FRS Environmental Interest

Source and System ID :	WA-FSIS - 1893

HSL - WA

Facility Name :	Pacific Charter School
Facility Address :	2300 East E St, Tacoma, 98421
County :	Pierce

Site Details

Facility Site ID :	1893
Cleanup Site ID :	14981
Status :	No Further Action
Site Rank :	N/R
Alternative Site Name :	N/R
Region :	N/R
Resposbile Unit :	N/R
Institutional Control :	N/R
Current VCP :	N/R
Past VCP :	N/R
Latitude :	N/R
Longitude :	N/R
Agency Hyperlink :	Click here for hyperlink provided by the agency.
Last Date in Agency List :	2022-02-11

Facility Name :	Pacific Charter School
Facility Address :	2300 East E St, TACOMA, 98421
County :	Pierce

Map Id: CV318
Direction: S
Distance: 0.593 mi., 3132 ft.
Elevation: 18 ft.
Relative: Higher

Site Name : PACIFIC CHARTER SCHOOL
2300 EAST E ST
TACOMA | Tacoma, WA 98421

Database(s) : [ALL SITES - WA, CSCSL NFA - WA, EPA UST, FRS, HSL - WA, LUST - WA, UST - WA] ***(cont.)***

Envirosite ID: 50655579
EPA ID: N/R

HSL - WA ***(cont.)***

Site Details

Facility Site ID :	1893
Cleanup Site ID :	14981
Status :	No Further Action
Site Rank :	N/R
Alternative Site Name :	N/R
Region :	Southwest
Resposbile Unit :	Southwest
Institutional Control :	N/R
Current VCP :	N/R
Past VCP :	N/R
Latitude :	47.2413193691787
Longitude :	-122.428379009514
Agency Hyperlink :	Click here for hyperlink provided by the agency.
Last Date in Agency List :	2023-02-28

Contaminants

Contaminant Name :	Petroleum-Gasoline
Ground water :	N/R
Surface water :	N/R
Soil :	Remediated-Below
Sediment :	N/R
Air :	N/R
Bedrock :	N/R

Contaminant Name :	Benzene
Ground water :	N/R
Surface water :	N/R
Soil :	Remediated-Below
Sediment :	N/R
Air :	N/R
Bedrock :	N/R

LUST - WA

Facility Name :	PACIFIC CHARTER SCHOOL
Facility Address :	2300 EAST E ST, TACOMA, 98421
County :	Pierce

Site Details

LUST Status Date :	2019-05-20
LUST Status Type :	LUST - NFA
Facility Site ID :	1893
Cleanup Site ID :	14981
LUST ID :	8097
UST ID :	620249
Alternate Site Names :	N/R
Release Date :	2015-10-22
Process Type :	N/R
Responsible Unit :	Southwest

Map Id: CV318
Direction: S
Distance: 0.593 mi., 3132 ft.
Elevation: 18 ft.
Relative: Higher

Site Name : PACIFIC CHARTER SCHOOL
2300 EAST E ST
TACOMA | Tacoma, WA 98421

Database(s) : [ALL SITES - WA, CSCSL NFA - WA, EPA UST, FRS, HSL - WA, LUST - WA, UST - WA] ***(cont.)***

Envirosite ID: 50655579
EPA ID: N/R

LUST - WA ***(cont.)***

Region :	Southwest
Latitude :	47.241319
Longitude :	-122.428379
Last Date in Agency List :	2023-03-20

Contaminants

Contaminant Name :	Petroleum-Gasoline
Ground Water :	N/R
Surface Water :	N/R
Soil :	Remediated-Below
Sediment :	N/R
Air :	N/R
Bedrock :	N/R

Contaminant Name :	Benzene
Ground Water :	N/R
Surface Water :	N/R
Soil :	Remediated-Below
Sediment :	N/R
Air :	N/R
Bedrock :	N/R

UST - WA

Facility Name :	Pacific Charter School
Facility Address :	2300 East E St, Tacoma, 98421
County :	Pierce

Facility Site ID :	1893
UST Site ID :	620249
Tag Number(s) :	N/R
Responsible Unit :	Southwest
Is Active :	No
Latitude :	47.241319
Longitude :	-122.428379
Last Date in Agency List :	2022-12-29

Tank Details

Tank Name :	2
Tank Status :	Removed
Install Date :	N/R
Tank Upgrade Date :	N/R
Tank Permanent Closure Date :	2015-10-28
Permit Expiration Date :	N/R
Tank Material :	N/R
Tank Construction :	N/R
Tank Corrosion Protection :	N/R
Tank Manifold :	N/R
Tank Release Detection :	N/R

Map Id: CV318
Direction: S
Distance: 0.593 mi., 3132 ft.
Elevation: 18 ft.
Relative: Higher

Site Name : PACIFIC CHARTER SCHOOL
2300 EAST E ST
TACOMA | Tacoma, WA 98421

Database(s) : [ALL SITES - WA, CSCSL NFA - WA, EPA UST, FRS, HSL - WA, LUST - WA, UST - WA] ***(cont.)***

Envirosite ID: 50655579
EPA ID: N/R

UST - WA ***(cont.)***

Tank Tightness Test :	N/R
Tank Spill Prevention :	N/R
Capacity Range :	N/R
Actual Capacity :	500
Pipe Material :	N/R
Pipe Construction :	N/R
Pipe Corrosion Protection :	N/R
Tank SFC :	N/R
Dispenser SFC :	N/R
Primary Pipe Release Detection :	N/R
Secondary Pipe Release Detection :	N/R
Pipe Pumping System :	N/R
Pipe Install Date :	N/R
Turbine Sump Construction :	N/R
Tank Status Date :	2015-07-21
Tank Install Date :	N/R
Tank Overfill Prevention :	N/R

Compartments Details

Compartment Number :	1
Compartment Capacity :	500
Substance Stored :	Leaded Gasoline
Used Substance :	Unknown
Ecy Region :	N/R

Map Id: CW319
Direction: WSW
Distance: 0.593 mi., 3132 ft.
Elevation: 171 ft.
Relative: Higher

Site Name : CITY OF TACOMA BREWERY DISTRICT STREET AND UTILITY PROJECT | City of Tacoma Brewery District Street a
FAWCETT AVE S 19TH ST
TACOMA, WA 98408

Database(s) : [ALL SITES - WA, FRS, RCRA_LQG]

Envirosite ID: 47938366
EPA ID: N/R

ALL SITES - WA

Facility Name :	City of Tacoma Brewery District Street a
Facility Address :	FAWCETT AVE S 19th St, TACOMA, 98408
County :	Pierce
Facility/Site ID :	28477
Alternate Name :	N/R
Program Name :	N/R
WRIA :	10
Legislative District :	27
Congressional District :	6
Ecology Region :	SWRO

Map Id: CW319
Direction: WSW
Distance: 0.593 mi., 3132 ft.
Elevation: 171 ft.
Relative: Higher

Site Name : CITY OF TACOMA BREWERY DISTRICT STREET AND UTILITY PROJECT | City of Tacoma Brewery District Street a
FAWCETT AVE S 19TH ST
TACOMA, WA 98408

Database(s) : [ALL SITES - WA, FRS, RCRA_LQG] ***(cont.)***

Envirosite ID: 47938366
EPA ID: N/R

ALL SITES - WA ***(cont.)***

Ecology Program Phone :	(360) 407-6734
Tribal Land :	N
Latitude :	47.244981
Longitude :	-122.44128
Last Date in Agency List :	2023-01-03

Program Details

Program :	HAZWASTE
Program ID :	WAH000059525
Interaction Type :	Hazardous Waste Generator
Interaction Type Description :	Facilities that generate any quantity of a dangerous waste. They may be classified as SQG, MQG, or LQG depending on hazardous waste generated for a given month.
Status :	Active
Start Date :	2022-02-04
End Date :	N/R
SIC :	N/R
NAICS :	92111 - Executive Offices

Program :	HAZWASTE
Program ID :	WAH000059525
Interaction Type :	Hazardous Waste Generator
Interaction Type Description :	Facilities that generate any quantity of a dangerous waste. They may be classified as SQG, MQG, or LQG depending on hazardous waste generated for a given month.
Status :	Active
Start Date :	2022-02-04
End Date :	N/R
SIC :	N/R
NAICS :	N/R

FRS

Facility Name :	CITY OF TACOMA BREWERY DISTRICT STREET AND UTILITY PROJECT
Facility Address :	FAWCETT AVE S 19TH ST, TACOMA, WA 98408
County :	PIERCE

Site Details

Registry ID :	110071228909
FRS Facility URL :	Click here for hyperlink provided by the agency.
Last Date in Agency List :	2023-02-13

Map Id: CW319
Direction: WSW
Distance: 0.593 mi., 3132 ft.
Elevation: 171 ft.
Relative: Higher

Site Name : CITY OF TACOMA BREWERY DISTRICT STREET AND UTILITY PROJECT | City of Tacoma Brewery District Street a
FAWCETT AVE S 19TH ST
TACOMA, WA 98408

Database(s) : [ALL SITES - WA, FRS, RCRA_LQG] ***(cont.)***

Envirosite ID: 47938366
EPA ID: N/R

FRS ***(cont.)***

Source Description

Source Description :

RCRAInfo is EPA's comprehensive information system that supports the Resource Conservation and Recovery Act (RCRA) of 1976 and the Hazardous and Solid Waste Amendments (HSWA) of 1984 through the tracking of events and activities related to facilities that generate, transport, and treat, store, or dispose of hazardous waste. RCRAInfo allows RCRA program staff to track the notification, permit, compliance, and corrective action activities required under RCRA. RCRAInfo also supports generation of the National Hazardous Waste Biennial Report. All generators and treatment, storage, and disposal facilities who handle hazardous waste are required to report to the EPA Administrator at least once every two years to support creation of the Biennial Report.

FRS Environmental Interest

Source and System ID :	RCRAINFO - WAH000059525

RCRA_LQG

Facility Name :	CITY OF TACOMA BREWERY DISTRICT STREET AND UTILITY PROJECT
Facility Address :	FAWCETT AVE S 19TH ST, TACOMA, WA 98408
County :	PIERCE
Date Form Received by Agency :	2022-02-04
EPA ID :	WAH000059525
Mailing Address :	747 MARKET ST RM 544, TACOMA, WA 98402
Contact :	DARIUS THOMPSON
Contact Address :	747 MARKET ST RM 544, TACOMA, WA 98402
Contact Country :	US
Contact Telephone :	253-573-2410
Contact Email :	DARIUS.THOMPSON@CITYOFTACOMA.ORG
EPA Region :	10
Land Type :	Municipal
Source Type :	Notification
Classification :	Large Quantity Generator

Description :

Handlers that generate 1,000 kg or more of hazardous waste during any calendar month; or generate more than 1 kg of acutely hazardous waste during any calendar month; or generate more than 100 kg of any residue or contaminated soil, waste or other debris resulting from the cleanup of a spill, into or on any land or water, of acutely hazardous waste during any calendar month; or generate 1 kg or less of acutely hazardous waste during any calendar month, and accumulate more than 1 kg of acutely hazardous waste at any time; or generate 100 kg or less of any residue or contaminated soil, waste or other debris resulting from the cleanup of a spill, into or on any land or water, of acutely hazardous waste during any calendar month, and accumulated more than 100 kg of that material at any time.

Last Date in Agency List : 2023-01-23

Map Id: CW319
Direction: WSW
Distance: 0.593 mi., 3132 ft.
Elevation: 171 ft.
Relative: Higher

Site Name : CITY OF TACOMA BREWERY DISTRICT STREET AND UTILITY PROJECT | City of Tacoma Brewery District Street a
FAWCETT AVE S 19TH ST
TACOMA, WA 98408

Database(s) : [ALL SITES - WA, FRS, RCRA_LQG] ***(cont.)***

Envirosite ID: 47938366
EPA ID: N/R

RCRA_LQG ***(cont.)***

Owner/Operator Summary

Owner/Operator Name :	CITY OF TACOMA
Owner/Operator Address :	326 E D ST, TACOMA, WA 98421
Owner/Operator Country :	US
Owner/Operator Telephone :	253-573-2410
Owner/Operator Email :	N/R
Owner/Operator Fax :	N/R
Legal Status :	Municipal
Owner/Operator Type :	Owner
Owner/Operator Start Date :	N/R
Owner/Operator End Date :	N/R

Owner/Operator Name :	PUBLIC WORKS ENGINEERING
Owner/Operator Address :	747 MARKET ST RM 544, TACOMA, WA 98402
Owner/Operator Country :	US
Owner/Operator Telephone :	253-573-2410
Owner/Operator Email :	N/R
Owner/Operator Fax :	N/R
Legal Status :	Municipal
Owner/Operator Type :	Operator
Owner/Operator Start Date :	N/R
Owner/Operator End Date :	N/R

Handler Activities Summary

U.S. Importer of Hazardous Waste :	N
Mixed Waste (Haz. and Radioactive) :	N/R
Recycler of Hazardous Waste :	N
Transporter of Hazardous Waste :	N
Treater, Storer or Disposer of HW :	N
Underground Injection Activity :	N
On-site Burner Exemption :	N
Furnace Exemption :	N
Used Oil Fuel Burner :	N
Used Oil Processor :	N
Used Oil Refiner :	N
Used Oil Fuel Marketer to Burner :	N
Used Oil Specification Marketer :	N
Used Oil Transfer Facility :	N
Used Oil Transporter :	N

Hazardous Waste Summary

Waste Code / Name :	D008 - LEAD

Map Id: CW319
Direction: WSW
Distance: 0.593 mi., 3132 ft.
Elevation: 171 ft.
Relative: Higher

Site Name : CITY OF TACOMA BREWERY DISTRICT STREET AND UTILITY PROJECT | City of Tacoma Brewery District Street a
FAWCETT AVE S 19TH ST
TACOMA, WA 98408

Database(s) : [ALL SITES - WA, FRS, RCRA_LQG] ***(cont.)***

Envirosite ID: 47938366
EPA ID: N/R

RCRA_LQG ***(cont.)***

Waste Code / Name :

F002 - THE FOLLOWING SPENT HALOGENATED SOLVENTS: TETRACHLOROETHYLENE, METHYLENE CHLORIDE, TRICHLOROETHYLENE, 1,1,1-TRICHLOROETHANE, CHLOROBENZENE, 1,1,2-TRICHLORO-1,2,2-TRIFLUOROETHANE, ORTHO-DICHLOROBENZENE, TRICHLOROFLUOROMETHANE, AND 1,1,2, TRICHLOROETHANE; ALL SPENT SOLVENT MIXTURES/BLENDS CONTAINING, BEFORE USE, A TOTAL OF TEN PERCENT OR MORE (BY VOLUME) OF ONE OR MORE OF THE ABOVE HALOGENATED SOLVENTS OR THOSE SOLVENTS LISTED IN F001, F004, AND F005; AND STILL BOTTOMS FROM THE RECOVERY OF THESE SPENT SOLVENTS AND SPENT SOLVENT MIXTURES.

Notices of Violations Summary
Regulation Violated : N

Map Id: CV320
Direction: S
Distance: 0.595 mi., 3143 ft.
Elevation: 22 ft.
Relative: Higher

Site Name : INDUSTRIAL TIRE SERVICE ITS | CLEVINGER TRUCK SERVICE
423 PUYALLUP AVE
TACOMA | Tacoma, WA

Database(s) : [ALL SITES - WA, CSCSL HWS - WA, EPA LUST, EPA UST, FRS, HSL - WA, LUST - WA, UST - WA, VCP - WA]

Envirosite ID: 50655581
EPA ID: N/R

ALL SITES - WA

Facility Name :	INDUSTRIAL TIRE SERVICE ITS
Facility Address :	423 PUYALLUP AVE, TACOMA, 98421-1316
County :	Pierce
Facility/Site ID :	3291385
Alternate Name :	N/R
Program Name :	N/R
WRIA :	10
Legislative District :	27
Congressional District :	9
Ecology Region :	SWRO
Ecology Program Phone :	(360) 407-7224
Tribal Land :	N
Latitude :	47.241038
Longitude :	-122.428394
Last Date in Agency List :	2023-01-03
Facility/Site ID :	3291385
Alternate Name :	N/R
Program Name :	N/R
WRIA :	10

Map Id: CV320
Direction: S
Distance: 0.595 mi., 3143 ft.
Elevation: 22 ft.
Relative: Higher

Site Name : INDUSTRIAL TIRE SERVICE ITS | CLEVINGER TRUCK SERVICE
423 PUYALLUP AVE
TACOMA | Tacoma, WA

Database(s) : [ALL SITES - WA, CSCSL HWS - WA, EPA LUST, EPA UST, FRS, HSL - WA, LUST - WA, UST - WA, VCP - WA] ***(cont.)***

Envirosite ID: 50655581
EPA ID: N/R

ALL SITES - WA ***(cont.)***

Legislative District :	27
Congressional District :	9
Ecology Region :	SWRO
Ecology Program Phone :	N/R
Tribal Land :	N
Latitude :	47.241038
Longitude :	-122.428394
Last Date in Agency List :	2023-01-03

Program Details

Program :	TOXICS
Program ID :	SW0975
Interaction Type :	Voluntary Cleanup Sites
Interaction Type Description :	For a fee, Ecology staff will review an independent cleanup report(s) and provide a written decision about the adequacy of the cleanup actions taken and described in the report.
Status :	Inactive
Start Date :	2008-07-07
End Date :	2009-11-05
SIC :	N/R
NAICS :	N/R

Program :	TOXICS
Program ID :	SW0975
Interaction Type :	Underground Storage Tank
Interaction Type Description :	Any one or combination of tanks (including connecting underground pipes) that is used to contain regulated substances and has a tank volume of ten percent or more beneath the surface of the ground. This term does not include any of the exempt UST systems specified in WAC 173-360-110(2) or any piping connected thereto. See WAC 173-360
Status :	Inactive
Start Date :	1998-06-08
End Date :	2000-03-22
SIC :	N/R
NAICS :	N/R

Program :	TOXICS
Program ID :	SW0975
Interaction Type :	LUST Facility
Interaction Type Description :	A leaking underground tank cleanup site being cleaned up with Ecology oversight or review.
Status :	Active
Start Date :	2007-03-01

Map Id: CV320
Direction: S
Distance: 0.595 mi., 3143 ft.
Elevation: 22 ft.
Relative: Higher

Site Name : INDUSTRIAL TIRE SERVICE ITS | CLEVINGER TRUCK SERVICE
423 PUYALLUP AVE
TACOMA | Tacoma, WA

Database(s) : [ALL SITES - WA, CSCSL HWS - WA, EPA LUST, EPA UST, FRS, HSL - WA, LUST - WA, UST - WA, VCP - WA] ***(cont.)***

Envirosite ID: 50655581
EPA ID: N/R

ALL SITES - WA ***(cont.)***

End Date : N/R
SIC : N/R
NAICS : N/R

Program : TOXICS
Program ID : SW0975
Interaction Type : Voluntary Cleanup Sites

Interaction Type Description : For a fee, Ecology staff will review an independent cleanup report(s) and provide a written decision about the adequacy of the cleanup actions taken and described in the report.

Status : Active
Start Date : 2010-02-17
End Date : N/R
SIC : N/R
NAICS : N/R

Program : TOXICS
Program ID : SW0975
Interaction Type : State Cleanup Site

Interaction Type Description : A site is being cleaned up under state regulations. Regulations include Model Toxics Control Act or its predecessors.

Status : Active
Start Date : 2007-02-28
End Date : N/R
SIC : N/R
NAICS : N/R

Program : TOXICS
Program ID : SW0975
Interaction Type : Voluntary Cleanup Sites

Interaction Type Description : For a fee, Ecology staff will review an independent cleanup report(s) and provide a written decision about the adequacy of the cleanup actions taken and described in the report.

Status : Active
Start Date : 2010-02-17
End Date : N/R
SIC : N/R
NAICS : 4413 - Automotive Parts, Accessories, and Tire Stores

Program : TOXICS
Program ID : SW0975
Interaction Type : Urban Waters
Interaction Type Description : The site has been inspected by an Ecology Urban Waters Inspector.

Map Id: CV320
Direction: S
Distance: 0.595 mi., 3143 ft.
Elevation: 22 ft.
Relative: Higher

Site Name : INDUSTRIAL TIRE SERVICE ITS | CLEVINGER TRUCK SERVICE
423 PUYALLUP AVE
TACOMA | Tacoma, WA

Database(s) : [ALL SITES - WA, CSCSL HWS - WA, EPA LUST, EPA UST, FRS, HSL - WA, LUST - WA, UST - WA, VCP - WA] ***(cont.)***

Envirosite ID: 50655581
EPA ID: N/R

ALL SITES - WA ***(cont.)***

Status :	Active
Start Date :	2009-09-02
End Date :	N/R
SIC :	N/R
NAICS :	N/R

Program :	TOXICS
Program ID :	SW0975
Interaction Type :	LUST Facility
Interaction Type Description :	A leaking underground tank cleanup site being cleaned up with Ecology oversight or review.
Status :	Active
Start Date :	2007-03-01
End Date :	N/R
SIC :	N/R
NAICS :	8111 - Automotive Repair and Maintenance

CSCSL HWS - WA

Facility Name :	INDUSTRIAL TIRE SERVICE ITS
Facility Address :	423 PUYALLUP AVE, TACOMA, 98421
County :	PIERCE

Site Details

Facility Site ID :	3291385
Site Status :	Cleanup Started
Cleanup Site ID :	5316
Region :	Southwest
Responsible Section :	Southwest
WARM Rank :	2 - Moderate-High Risk
Is Brownfield? :	N/R
Is PSI? :	N/R
Current VCP :	N/R
Past VCP :	Yes
Institutional Control :	N/R
Latitude :	47.241038
Longitude :	-122.428394
Last Date in Agency List :	2023-03-07

Contaminants Details

Contaminant Name :	Metals Priority Pollutants
Groundwater :	Suspected
Surface Water :	N/R
Soil :	Confirmed Above Cleanup Levels
Sediment :	N/R
Air :	N/R

Map Id: CV320
Direction: S
Distance: 0.595 mi., 3143 ft.
Elevation: 22 ft.
Relative: Higher

Site Name : INDUSTRIAL TIRE SERVICE ITS | CLEVINGER TRUCK SERVICE
423 PUYALLUP AVE
TACOMA | Tacoma, WA

Database(s) : [ALL SITES - WA, CSCSL HWS - WA, EPA LUST, EPA UST, FRS, HSL - WA, LUST - WA, UST - WA, VCP - WA] ***(cont.)***

Envirosite ID: 50655581
EPA ID: N/R

CSCSL HWS - WA ***(cont.)***

Bedrock :	N/R
Contaminant Name :	Petroleum-Gasoline
Groundwater :	N/R
Surface Water :	N/R
Soil :	Confirmed Above Cleanup Levels
Sediment :	N/R
Air :	N/R
Bedrock :	N/R
Contaminant Name :	Petroleum Products-Unspecified
Groundwater :	Suspected
Surface Water :	N/R
Soil :	N/R
Sediment :	N/R
Air :	N/R
Bedrock :	N/R
Contaminant Name :	Non-Halogenated Solvents
Groundwater :	Suspected
Surface Water :	N/R
Soil :	Confirmed Above Cleanup Levels
Sediment :	N/R
Air :	N/R
Bedrock :	N/R

EPA LUST

Facility Name :	INDUSTRIAL TIRE SERVICE ITS
Facility Address :	423 PUYALLUP AVE, TACOMA, Washington
County :	Pierce
Facility ID :	WA3291385
LUST ID :	WA5316
Reported Date :	N/R
Status :	Open
Substance :	Metals Priority Pollutants
Closed With Residual Contamination (Tribal Only):	N/R
NFA_Letter (Tribal Only) :	N/R
Tribe (Tribal Only) :	N/R
EPA Region :	10
Estimated Population within 1500ft :	84
Estimated Private Domestic Wells within 1500ft:	0
Within Source Water Protection Area (SPA):	No
SPA Public Water System and Facility ID:	N/R
SPA Water Type :	N/R
SPA Facility Type :	N/R

Map Id: CV320
Direction: S
Distance: 0.595 mi., 3143 ft.
Elevation: 22 ft.
Relative: Higher

Site Name : INDUSTRIAL TIRE SERVICE ITS | CLEVINGER TRUCK SERVICE
423 PUYALLUP AVE
TACOMA | Tacoma, WA

Database(s) : [ALL SITES - WA, CSCSL HWS - WA, EPA LUST, EPA UST, FRS, HSL - WA, LUST - WA, UST - WA, VCP - WA] ***(cont.)***

Envirosite ID: 50655581
EPA ID: N/R

EPA LUST ***(cont.)***

SPA HUC12 :	N/R
Within Groundwater Wellhead Protection Area (WHPA):	No
WHPA Public Water System and Facility ID:	N/R
WHPA Water Type :	N/R
WHPA Facility Type :	N/R
WHPA HUC12 :	N/R
Within Estimated 100-year Floodplain:	No
Latitude :	47.2410399999999
Longitude :	-122.428389999999
Last Date in Agency List :	2023-01-30

EPA UST

Facility Name :	CLEVINGER TRUCK SERVICE
Facility Address :	423 PUYALLUP AVE, Tacoma, Washington 984211316
County :	Pierce
Facility ID :	WA3291385
Facility Status :	Closed UST(s)
Open USTs :	0
Closed USTs :	8
Temporarily Out of Service USTs :	0
Date of Last Inspection :	N/R
EPA Region :	10
Tribe :	N/R
Facility ID 2 :	N/R
Latitude :	47.241038
Longitude :	-122.428394
Last Date in Agency List :	2023-01-30

Tank Details

Tank ID :	WA3291385_1
Tank Status :	Closed
Installation Date :	1961-01-01
Removal Date :	N/R
Capacity :	N/R
Substances :	N/R
Tank Wall Type :	N/R
Tank ID :	WA3291385_2
Tank Status :	Closed
Installation Date :	1961-01-01
Removal Date :	N/R
Capacity :	N/R
Substances :	A Leaded Gasoline
Tank Wall Type :	N/R

Map Id: CV320
Direction: S
Distance: 0.595 mi., 3143 ft.
Elevation: 22 ft.
Relative: Higher

Site Name : INDUSTRIAL TIRE SERVICE ITS | CLEVINGER TRUCK SERVICE
423 PUYALLUP AVE
TACOMA | Tacoma, WA

Database(s) : [ALL SITES - WA, CSCSL HWS - WA, EPA LUST, EPA UST, FRS, HSL - WA, LUST - WA, UST - WA, VCP - WA] ***(cont.)***

Envirosite ID: 50655581
EPA ID: N/R

EPA UST ***(cont.)***

Tank ID :	WA3291385_3
Tank Status :	Closed
Installation Date :	1968-01-01
Removal Date :	N/R
Capacity :	N/R
Substances :	B Unleaded Gasoline
Tank Wall Type :	N/R

Tank ID :	WA3291385_4
Tank Status :	Closed
Installation Date :	1974-01-01
Removal Date :	N/R
Capacity :	N/R
Substances :	B Unleaded Gasoline
Tank Wall Type :	N/R

Tank ID :	WA3291385_5
Tank Status :	Closed
Installation Date :	1956-01-01
Removal Date :	N/R
Capacity :	N/R
Substances :	N/R
Tank Wall Type :	N/R

Tank ID :	WA3291385_6
Tank Status :	Closed
Installation Date :	1956-01-01
Removal Date :	N/R
Capacity :	N/R
Substances :	N/R
Tank Wall Type :	N/R

Tank ID :	WA3291385_7
Tank Status :	Closed
Installation Date :	1956-01-01
Removal Date :	N/R
Capacity :	N/R
Substances :	N/R
Tank Wall Type :	N/R

Tank ID :	WA3291385_8
Tank Status :	Closed
Installation Date :	1956-01-01
Removal Date :	N/R
Capacity :	N/R
Substances :	N/R
Tank Wall Type :	N/R

Map Id: CV320
Direction: S
Distance: 0.595 mi., 3143 ft.
Elevation: 22 ft.
Relative: Higher

Site Name : INDUSTRIAL TIRE SERVICE ITS | CLEVINGER TRUCK SERVICE
423 PUYALLUP AVE
TACOMA | Tacoma, WA

Database(s) : [ALL SITES - WA, CSCSL HWS - WA, EPA LUST, EPA UST, FRS, HSL - WA, LUST - WA, UST - WA, VCP - WA] ***(cont.)***

Envirosite ID: 50655581
EPA ID: N/R

FRS

Facility Name :	INDUSTRIAL TIRE SERVICE ITS
Facility Address :	423 PUYALLUP AVE, TACOMA, WA 98421-1316
County :	PIERCE

Site Details

Registry ID :	110015555549
FRS Facility URL :	Click here for hyperlink provided by the agency.
Last Date in Agency List :	2023-02-13

Source Description

Source Description :

The WA-FSIS provides a means to query and display data maintained by the Washington Department of Ecology. This system contains key information for each facility/site that is currently, or has been, of interest to the Air Quality, Dam Safety, Hazardous Waste, Toxics Cleanup, and Water Quality Programs.

FRS Environmental Interest

Source and System ID :	WA-FSIS - 3291385

HSL - WA

Facility Name :	Industrial Tire Service ITS
Facility Address :	423 PUYALLUP AVE, TACOMA, 98421
County :	Pierce

Site Details

Facility Site ID :	3291385
Cleanup Site ID :	5316
Status :	Cleanup Started
Site Rank :	2 - Moderate-High Risk
Alternative Site Name :	CLEVINGER TRUCK SERVICE
Region :	Southwest
Resposbile Unit :	Southwest
Institutional Control :	N/R
Current VCP :	N/R
Past VCP :	Yes
Latitude :	47.24103795074
Longitude :	-122.428393606
Agency Hyperlink :	Click here for hyperlink provided by the agency.
Last Date in Agency List :	2023-02-28

Map Id: CV320
Direction: S
Distance: 0.595 mi., 3143 ft.
Elevation: 22 ft.
Relative: Higher

Site Name : INDUSTRIAL TIRE SERVICE ITS | CLEVINGER TRUCK SERVICE
423 PUYALLUP AVE
TACOMA | Tacoma, WA

Database(s) : [ALL SITES - WA, CSCSL HWS - WA, EPA LUST, EPA UST, FRS, HSL - WA, LUST - WA, UST - WA, VCP - WA] ***(cont.)***

Envirosite ID: 50655581
EPA ID: N/R

HSL - WA ***(cont.)***

Contaminants

Contaminant Name :	Metals Priority Pollutants
Ground water :	Suspected
Surface water :	N/R
Soil :	Confirmed Above Cleanup Levels
Sediment :	N/R
Air :	N/R
Bedrock :	N/R

Contaminant Name :	Petroleum-Gasoline
Ground water :	N/R
Surface water :	N/R
Soil :	Confirmed Above Cleanup Levels
Sediment :	N/R
Air :	N/R
Bedrock :	N/R

Contaminant Name :	Petroleum Products-Unspecified
Ground water :	Suspected
Surface water :	N/R
Soil :	N/R
Sediment :	N/R
Air :	N/R
Bedrock :	N/R

Contaminant Name :	Non-Halogenated Solvents
Ground water :	Suspected
Surface water :	N/R
Soil :	Confirmed Above Cleanup Levels
Sediment :	N/R
Air :	N/R
Bedrock :	N/R

Facility Name :	INDUSTRIAL TIRE SERVICE ITS
Facility Address :	423 Puyallup Ave, Tacoma, 98421-1316
County :	Pierce

Site Details

Facility Site ID :	3291385
Cleanup Site ID :	5316
Status :	Cleanup Started
Site Rank :	N/R
Alternative Site Name :	N/R
Region :	N/R
Resposbile Unit :	N/R
Institutional Control :	N/R
Current VCP :	N/R
Past VCP :	N/R

Map Id: CV320
Direction: S
Distance: 0.595 mi., 3143 ft.
Elevation: 22 ft.
Relative: Higher

Site Name : INDUSTRIAL TIRE SERVICE ITS | CLEVINGER TRUCK SERVICE
423 PUYALLUP AVE
TACOMA | Tacoma, WA

Database(s) : [ALL SITES - WA, CSCSL HWS - WA, EPA LUST, EPA UST, FRS, HSL - WA, LUST - WA, UST - WA, VCP - WA] ***(cont.)***

Envirosite ID: 50655581
EPA ID: N/R

HSL - WA ***(cont.)***

Latitude :	N/R
Longitude :	N/R
Agency Hyperlink :	Click here for hyperlink provided by the agency.
Last Date in Agency List :	2022-02-11

LUST - WA

Facility Name :	INDUSTRIAL TIRE SERVICE ITS
Facility Address :	423 PUYALLUP AVE, TACOMA, 98421
County :	Pierce

Site Details

LUST Status Date :	2007-12-17
LUST Status Type :	LUST - Cleanup Started
Facility Site ID :	3291385
Cleanup Site ID :	5316
LUST ID :	6267
UST ID :	4874
Alternate Site Names :	CLEVINGER TRUCK SERVICE
Release Date :	2007-03-01
Process Type :	N/R
Responsible Unit :	Southwest
Region :	Southwest
Latitude :	47.241038
Longitude :	-122.428394
Last Date in Agency List :	2023-03-20

Contaminants

Contaminant Name :	Metals Priority Pollutants
Ground Water :	Suspected
Surface Water :	N/R
Soil :	Confirmed Above Cleanup Levels
Sediment :	N/R
Air :	N/R
Bedrock :	N/R

Contaminant Name :	Non-Halogenated Solvents
Ground Water :	Suspected
Surface Water :	N/R
Soil :	Confirmed Above Cleanup Levels
Sediment :	N/R
Air :	N/R
Bedrock :	N/R

Contaminant Name :	Petroleum-Gasoline
Ground Water :	N/R
Surface Water :	N/R
Soil :	Confirmed Above Cleanup Levels

Map Id: CV320
Direction: S
Distance: 0.595 mi., 3143 ft.
Elevation: 22 ft.
Relative: Higher

Site Name : INDUSTRIAL TIRE SERVICE ITS | CLEVINGER TRUCK SERVICE
423 PUYALLUP AVE
TACOMA | Tacoma, WA

Database(s) : [ALL SITES - WA, CSCSL HWS - WA, EPA LUST, EPA UST, FRS, HSL - WA, LUST - WA, UST - WA, VCP - WA] ***(cont.)***

Envirosite ID: 50655581
EPA ID: N/R

LUST - WA ***(cont.)***

Sediment :	N/R
Air :	N/R
Bedrock :	N/R
Contaminant Name :	Petroleum Products-Unspecified
Ground Water :	Suspected
Surface Water :	N/R
Soil :	N/R
Sediment :	N/R
Air :	N/R
Bedrock :	N/R

UST - WA

Facility Name :	CLEVINGER TRUCK SERVICE
Facility Address :	423 PUYALLUP AVE, Tacoma, 98421
County :	Pierce
Facility Site ID :	3291385
UST Site ID :	4874
Tag Number(s) :	N/R
Responsible Unit :	Southwest
Is Active :	No
Latitude :	47.241038
Longitude :	-122.428394
Last Date in Agency List :	2022-12-29

Tank Details

Tank Name :	1
Tank Status :	Removed
Install Date :	1961-01-01
Tank Upgrade Date :	N/R
Tank Permanent Closure Date :	1990-01-01
Permit Expiration Date :	N/R
Tank Material :	Steel
Tank Construction :	Single Wall Tank
Tank Corrosion Protection :	N/R
Tank Manifold :	N/R
Tank Release Detection :	N/R
Tank Tightness Test :	N/R
Tank Spill Prevention :	N/R
Capacity Range :	N/R
Actual Capacity :	6000
Pipe Material :	Steel
Pipe Construction :	N/R
Pipe Corrosion Protection :	N/R
Tank SFC :	N/R
Dispenser SFC :	N/R
Primary Pipe Release Detection :	N/R
Secondary Pipe Release Detection :	N/R

Map Id: CV320
Direction: S
Distance: 0.595 mi., 3143 ft.
Elevation: 22 ft.
Relative: Higher

Site Name : INDUSTRIAL TIRE SERVICE ITS | CLEVINGER TRUCK SERVICE
423 PUYALLUP AVE
TACOMA | Tacoma, WA

Database(s) : [ALL SITES - WA, CSCSL HWS - WA, EPA LUST, EPA UST, FRS, HSL - WA, LUST - WA, UST - WA, VCP - WA] ***(cont.)***

Envirosite ID: 50655581
EPA ID: N/R

UST - WA ***(cont.)***

Pipe Pumping System :	N/R
Pipe Install Date :	N/R
Turbine Sump Construction :	N/R
Tank Status Date :	1996-08-06
Tank Install Date :	N/R
Tank Overfill Prevention :	N/R

Compartments Details

Compartment Number :	1
Compartment Capacity :	N/R
Substance Stored :	N/R
Used Substance :	N/R
Ecy Region :	N/R

Tank Details

Tank Name :	2
Tank Status :	Removed
Install Date :	1961-01-01
Tank Upgrade Date :	N/R
Tank Permanent Closure Date :	1990-01-01
Permit Expiration Date :	N/R
Tank Material :	Steel
Tank Construction :	Single Wall Tank
Tank Corrosion Protection :	N/R
Tank Manifold :	N/R
Tank Release Detection :	N/R
Tank Tightness Test :	N/R
Tank Spill Prevention :	N/R
Capacity Range :	N/R
Actual Capacity :	6000
Pipe Material :	Steel
Pipe Construction :	N/R
Pipe Corrosion Protection :	N/R
Tank SFC :	N/R
Dispenser SFC :	N/R
Primary Pipe Release Detection :	N/R
Secondary Pipe Release Detection :	N/R
Pipe Pumping System :	N/R
Pipe Install Date :	N/R
Turbine Sump Construction :	N/R
Tank Status Date :	1996-08-06
Tank Install Date :	N/R
Tank Overfill Prevention :	N/R

Compartments Details

Compartment Number :	1
Compartment Capacity :	6000
Substance Stored :	Leaded Gasoline

Map Id: CV320
Direction: S
Distance: 0.595 mi., 3143 ft.
Elevation: 22 ft.
Relative: Higher

Site Name : INDUSTRIAL TIRE SERVICE ITS | CLEVINGER TRUCK SERVICE
423 PUYALLUP AVE
TACOMA | Tacoma, WA

Database(s) : [ALL SITES - WA, CSCSL HWS - WA, EPA LUST, EPA UST, FRS, HSL - WA, LUST - WA, UST - WA, VCP - WA] ***(cont.)***

Envirosite ID: 50655581
EPA ID: N/R

UST - WA ***(cont.)***

Used Substance :	N/R
Ecy Region :	N/R

Tank Details

Tank Name :	3
Tank Status :	Removed
Install Date :	1968-01-01
Tank Upgrade Date :	N/R
Tank Permanent Closure Date :	1990-01-01
Permit Expiration Date :	N/R
Tank Material :	Steel
Tank Construction :	Single Wall Tank
Tank Corrosion Protection :	N/R
Tank Manifold :	N/R
Tank Release Detection :	N/R
Tank Tightness Test :	N/R
Tank Spill Prevention :	N/R
Capacity Range :	N/R
Actual Capacity :	4000
Pipe Material :	Steel
Pipe Construction :	N/R
Pipe Corrosion Protection :	N/R
Tank SFC :	N/R
Dispenser SFC :	N/R
Primary Pipe Release Detection :	N/R
Secondary Pipe Release Detection :	N/R
Pipe Pumping System :	N/R
Pipe Install Date :	N/R
Turbine Sump Construction :	N/R
Tank Status Date :	1996-08-06
Tank Install Date :	N/R
Tank Overfill Prevention :	N/R

Compartments Details

Compartment Number :	1
Compartment Capacity :	4000
Substance Stored :	Unleaded Gasoline
Used Substance :	N/R
Ecy Region :	N/R

Tank Details

Tank Name :	4
Tank Status :	Removed
Install Date :	1974-01-01
Tank Upgrade Date :	N/R
Tank Permanent Closure Date :	2008-07-29
Permit Expiration Date :	N/R
Tank Material :	Steel

Map Id: CV320
Direction: S
Distance: 0.595 mi., 3143 ft.
Elevation: 22 ft.
Relative: Higher

Site Name : INDUSTRIAL TIRE SERVICE ITS | CLEVINGER TRUCK SERVICE
423 PUYALLUP AVE
TACOMA | Tacoma, WA

Database(s) : [ALL SITES - WA, CSCSL HWS - WA, EPA LUST, EPA UST, FRS, HSL - WA, LUST - WA, UST - WA, VCP - WA] ***(cont.)***

Envirosite ID: 50655581
EPA ID: N/R

UST - WA ***(cont.)***

Tank Construction :	Single Wall Tank
Tank Corrosion Protection :	N/R
Tank Manifold :	N/R
Tank Release Detection :	N/R
Tank Tightness Test :	N/R
Tank Spill Prevention :	N/R
Capacity Range :	N/R
Actual Capacity :	4000
Pipe Material :	Steel
Pipe Construction :	N/R
Pipe Corrosion Protection :	N/R
Tank SFC :	N/R
Dispenser SFC :	N/R
Primary Pipe Release Detection :	N/R
Secondary Pipe Release Detection :	N/R
Pipe Pumping System :	N/R
Pipe Install Date :	N/R
Turbine Sump Construction :	N/R
Tank Status Date :	1996-08-06
Tank Install Date :	N/R
Tank Overfill Prevention :	N/R

Compartments Details

Compartment Number :	1
Compartment Capacity :	4000
Substance Stored :	Unleaded Gasoline
Used Substance :	N/R
Ecy Region :	N/R

Tank Details

Tank Name :	5
Tank Status :	Removed
Install Date :	1956-01-01
Tank Upgrade Date :	N/R
Tank Permanent Closure Date :	1990-01-01
Permit Expiration Date :	N/R
Tank Material :	Steel
Tank Construction :	Single Wall Tank
Tank Corrosion Protection :	N/R
Tank Manifold :	N/R
Tank Release Detection :	N/R
Tank Tightness Test :	N/R
Tank Spill Prevention :	N/R
Capacity Range :	N/R
Actual Capacity :	2500
Pipe Material :	N/R
Pipe Construction :	N/R
Pipe Corrosion Protection :	N/R
Tank SFC :	N/R
Dispenser SFC :	N/R

Map Id: CV320
Direction: S
Distance: 0.595 mi., 3143 ft.
Elevation: 22 ft.
Relative: Higher

Site Name : INDUSTRIAL TIRE SERVICE ITS | CLEVINGER TRUCK SERVICE
423 PUYALLUP AVE
TACOMA | Tacoma, WA

Database(s) : [ALL SITES - WA, CSCSL HWS - WA, EPA LUST, EPA UST, FRS, HSL - WA, LUST - WA, UST - WA, VCP - WA] ***(cont.)***

Envirosite ID: 50655581
EPA ID: N/R

UST - WA ***(cont.)***

Primary Pipe Release Detection :	N/R
Secondary Pipe Release Detection :	N/R
Pipe Pumping System :	N/R
Pipe Install Date :	N/R
Turbine Sump Construction :	N/R
Tank Status Date :	1996-08-06
Tank Install Date :	N/R
Tank Overfill Prevention :	N/R

Compartments Details

Compartment Number :	1
Compartment Capacity :	2500
Substance Stored :	N/R
Used Substance :	N/R
Ecy Region :	N/R

Tank Details

Tank Name :	6
Tank Status :	Removed
Install Date :	1956-01-01
Tank Upgrade Date :	N/R
Tank Permanent Closure Date :	1990-01-01
Permit Expiration Date :	N/R
Tank Material :	Steel
Tank Construction :	Single Wall Tank
Tank Corrosion Protection :	N/R
Tank Manifold :	N/R
Tank Release Detection :	N/R
Tank Tightness Test :	N/R
Tank Spill Prevention :	N/R
Capacity Range :	N/R
Actual Capacity :	2500
Pipe Material :	N/R
Pipe Construction :	N/R
Pipe Corrosion Protection :	N/R
Tank SFC :	N/R
Dispenser SFC :	N/R
Primary Pipe Release Detection :	N/R
Secondary Pipe Release Detection :	N/R
Pipe Pumping System :	N/R
Pipe Install Date :	N/R
Turbine Sump Construction :	N/R
Tank Status Date :	1996-08-06
Tank Install Date :	N/R
Tank Overfill Prevention :	N/R

Map Id: CV320
Direction: S
Distance: 0.595 mi., 3143 ft.
Elevation: 22 ft.
Relative: Higher

Site Name : INDUSTRIAL TIRE SERVICE ITS | CLEVINGER TRUCK SERVICE
423 PUYALLUP AVE
TACOMA | Tacoma, WA

Database(s) : [ALL SITES - WA, CSCSL HWS - WA, EPA LUST, EPA UST, FRS, HSL - WA, LUST - WA, UST - WA, VCP - WA] ***(cont.)***

Envirosite ID: 50655581
EPA ID: N/R

UST - WA ***(cont.)***

Compartments Details

Compartment Number :	1
Compartment Capacity :	2500
Substance Stored :	N/R
Used Substance :	N/R
Ecy Region :	N/R

Tank Details

Tank Name :	7
Tank Status :	Removed
Install Date :	1956-01-01
Tank Upgrade Date :	N/R
Tank Permanent Closure Date :	1990-01-01
Permit Expiration Date :	N/R
Tank Material :	Steel
Tank Construction :	Single Wall Tank
Tank Corrosion Protection :	N/R
Tank Manifold :	N/R
Tank Release Detection :	N/R
Tank Tightness Test :	N/R
Tank Spill Prevention :	N/R
Capacity Range :	N/R
Actual Capacity :	1000
Pipe Material :	N/R
Pipe Construction :	N/R
Pipe Corrosion Protection :	N/R
Tank SFC :	N/R
Dispenser SFC :	N/R
Primary Pipe Release Detection :	N/R
Secondary Pipe Release Detection :	N/R
Pipe Pumping System :	N/R
Pipe Install Date :	N/R
Turbine Sump Construction :	N/R
Tank Status Date :	1996-08-06
Tank Install Date :	N/R
Tank Overfill Prevention :	N/R

Compartments Details

Compartment Number :	1
Compartment Capacity :	1000
Substance Stored :	N/R
Used Substance :	N/R
Ecy Region :	N/R

Tank Details

Tank Name :	8
Tank Status :	Removed
Install Date :	1956-01-01

Map Id: CV320
Direction: S
Distance: 0.595 mi., 3143 ft.
Elevation: 22 ft.
Relative: Higher

Site Name : INDUSTRIAL TIRE SERVICE ITS | CLEVINGER TRUCK SERVICE
423 PUYALLUP AVE
TACOMA | Tacoma, WA

Database(s) : [ALL SITES - WA, CSCSL HWS - WA, EPA LUST, EPA UST, FRS, HSL - WA, LUST - WA, UST - WA, VCP - WA] ***(cont.)***

Envirosite ID: 50655581
EPA ID: N/R

UST - WA ***(cont.)***

Tank Upgrade Date :	N/R
Tank Permanent Closure Date :	1990-01-01
Permit Expiration Date :	N/R
Tank Material :	Steel
Tank Construction :	Single Wall Tank
Tank Corrosion Protection :	N/R
Tank Manifold :	N/R
Tank Release Detection :	N/R
Tank Tightness Test :	N/R
Tank Spill Prevention :	N/R
Capacity Range :	N/R
Actual Capacity :	1000
Pipe Material :	N/R
Pipe Construction :	N/R
Pipe Corrosion Protection :	N/R
Tank SFC :	N/R
Dispenser SFC :	N/R
Primary Pipe Release Detection :	N/R
Secondary Pipe Release Detection :	N/R
Pipe Pumping System :	N/R
Pipe Install Date :	N/R
Turbine Sump Construction :	N/R
Tank Status Date :	1996-08-06
Tank Install Date :	N/R
Tank Overfill Prevention :	N/R

Compartments Details

Compartment Number :	1
Compartment Capacity :	1000
Substance Stored :	N/R
Used Substance :	N/R
Ecy Region :	N/R

VCP - WA

Facility Name :	INDUSTRIAL TIRE SERVICE ITS
Facility Address :	423 PUYALLUP AVE, TACOMA, 98421-1316
County :	Pierce
Facility/Site ID :	3291385
Alternate Name :	N/R
Program Name :	N/R
WRIA :	10
Legislative District :	27
Congressional District :	9
Ecology Region :	SWRO
Ecology Program Phone :	(360) 407-7224
Tribal Land :	N
Latitude :	47.241038
Longitude :	-122.428394
Last Date in Agency List :	2023-01-04

Map Id: CV320
Direction: S
Distance: 0.595 mi., 3143 ft.
Elevation: 22 ft.
Relative: Higher

Site Name : INDUSTRIAL TIRE SERVICE ITS | CLEVINGER TRUCK SERVICE
423 PUYALLUP AVE
TACOMA | Tacoma, WA

Database(s) : [ALL SITES - WA, CSCSL HWS - WA, EPA LUST, EPA UST, FRS, HSL - WA, LUST - WA, UST - WA, VCP - WA] ***(cont.)***

Envirosite ID: 50655581
EPA ID: N/R

VCP - WA ***(cont.)***

Program Details

Program :	TOXICS
Program ID :	N/R
Interaction Type :	Voluntary Cleanup Sites
Interaction Type Description :	For a fee, Ecology staff will review an independent cleanup report(s) and provide a written decision about the adequacy of the cleanup actions taken and described in the report.
Status :	Inactive
Start Date :	2008-07-07
End Date :	2009-11-05
SIC :	N/R
NAICS :	N/R

Program :	TOXICS
Program ID :	N/R
Interaction Type :	Voluntary Cleanup Sites
Interaction Type Description :	For a fee, Ecology staff will review an independent cleanup report(s) and provide a written decision about the adequacy of the cleanup actions taken and described in the report.
Status :	Active
Start Date :	2010-02-17
End Date :	N/R
SIC :	N/R
NAICS :	4413 - Automotive Parts, Accessories, and Tire Stores

Program :	TOXICS
Program ID :	N/R
Interaction Type :	Voluntary Cleanup Sites
Interaction Type Description :	For a fee, Ecology staff will review an independent cleanup report(s) and provide a written decision about the adequacy of the cleanup actions taken and described in the report.
Status :	Active
Start Date :	2010-02-17
End Date :	N/R
SIC :	N/R
NAICS :	N/R

Map Id: CG321
Direction: WNW
Distance: 0.595 mi., 3144 ft.
Elevation: 229 ft.
Relative: Higher

Site Name : ALFA OF TACOMA LTD
615 ST HELENS
TACOMA, WA

Database(s) : [ALL SITES - WA, BRS, ECHO, FRS, RCRA_NONGEN]

Envirosite ID: 6593700
EPA ID: N/R

ALL SITES - WA

Facility Name :	Alfa of Tacoma Ltd
Facility Address :	615 ST HELENS, TACOMA, 98402-2304
County :	Pierce
Facility/Site ID :	44562436
Alternate Name :	N/R
Program Name :	N/R
WRIA :	10
Legislative District :	27
Congressional District :	6
Ecology Region :	SWRO
Ecology Program Phone :	(360) 407-6734
Tribal Land :	N
Latitude :	47.25832
Longitude :	-122.44291
Last Date in Agency List :	2023-01-03

Program Details

Program :	HAZWASTE
Program ID :	WAD988517082
Interaction Type :	Hazardous Waste Generator
Interaction Type Description :	Facilities that generate any quantity of a dangerous waste. They may be classified as SQG, MQG, or LQG depending on hazardous waste generated for a given month.
Status :	Inactive
Start Date :	1993-02-01
End Date :	2003-12-31
SIC :	N/R
NAICS :	44111 - New Car Dealers

Program :	HAZWASTE
Program ID :	WAD988517082
Interaction Type :	Hazardous Waste Generator
Interaction Type Description :	Facilities that generate any quantity of a dangerous waste. They may be classified as SQG, MQG, or LQG depending on hazardous waste generated for a given month.
Status :	Inactive
Start Date :	1993-02-01
End Date :	2003-12-31
SIC :	N/R
NAICS :	N/R

BRS

Facility Name :	ALFA OF TACOMA LTD
Facility Address :	615 ST HELENS, TACOMA, WA 98402-2304
County :	PIERCE

Map Id: CG321
Direction: WNW
Distance: 0.595 mi., 3144 ft.
Elevation: 229 ft.
Relative: Higher

Site Name : ALFA OF TACOMA LTD
615 ST HELENS
TACOMA, WA

Database(s) : [ALL SITES - WA, BRS, ECHO, FRS, RCRA_NONGEN] ***(cont.)***

Envirosite ID: 6593700
EPA ID: N/R

BRS ***(cont.)***

Site Details

Date Form Received by Agency :	2003-12-31
EPA ID :	WAD988517082
Mailing Address :	615 SAINT HELENS AVE, TACOMA, WA 98402-2304
Contact :	CARLO DURANTE
Contact Address :	N/R
Contact Country :	US
Contact Telephone :	253-572-2532
Contact Email :	N/R
EPA Region :	10
Land Type :	Private
Source Type :	Annual/Biennial Report
Classification :	Not a generator, verified
Description :	Not a generator, verified
Last Date in Agency List :	2023-01-23

Owner/Operator Summary

Owner/Operator Name :	ALFA OF TACOMA LTD
Owner/Operator Address :	615 SAINT HELENS AVE, TACOMA, WA 98402-2304
Owner/Operator Country :	US
Owner/Operator Telephone :	N/R
Owner/Operator Email :	N/R
Owner/Operator Fax :	N/R
Legal Status :	Private
Owner/Operator Type :	Owner
Owner/Operator Start Date :	1993-01-21
Owner/Operator End Date :	N/R

Owner/Operator Name :	CARLO DURANTE
Owner/Operator Address :	615 SAINT HELENS AVE, TACOMA, WA 98402-2304
Owner/Operator Country :	US
Owner/Operator Telephone :	N/R
Owner/Operator Email :	N/R
Owner/Operator Fax :	N/R
Legal Status :	Private
Owner/Operator Type :	Operator
Owner/Operator Start Date :	1996-08-01
Owner/Operator End Date :	N/R

Waste Activity Monitoring

Report Cycle :	2003
Hazardous Waste Page Number :	1
Hazardous Waste Sub-Page Number :	1
BR Form :	XX
Waste Description :	N/R
Primary NAICS :	44111 - New Car Dealers
Source Code :	N/R
Form Code :	N/R
Management Method :	N/R
Generation Tons :	0
Managed Tons :	0

Map Id: CG321
Direction: WNW
Distance: 0.595 mi., 3144 ft.
Elevation: 229 ft.
Relative: Higher

Site Name : ALFA OF TACOMA LTD
615 ST HELENS
TACOMA, WA

Database(s) : [ALL SITES - WA, BRS, ECHO, FRS, RCRA_NONGEN] ***(cont.)***

Envirosite ID: 6593700
EPA ID: N/R

BRS ***(cont.)***

Shipped Tons :	0
Received Tons :	0
Receiver ID :	N/R
Receiver State :	N/R
Shipper ID :	N/R
Shipper State :	N/R
Waste Minimization :	N/R
Waste Code List :	N/R
Waste Code Group :	N/R
Waste Generation Type :	N/R

ECHO

Facility Name :	ALFA OF TACOMA LTD
Facility Address :	615 ST HELENS, TACOMA, WA 98402
County :	PIERCE
Last Inspection Date :	N/R
Registry ID :	110005383557
FIPS Code :	53053
EPA Region :	10
Inspection Count :	0
Last Inspection Days :	N/R
Informal Count :	0
Last Informal Action Date :	N/R
Formal Action Count :	0
Last Formal Action Date :	N/R
Total Penalties :	0
Penalty Count :	N/R
Last Penalty Date :	N/R
Last Penalty Amount :	N/R
QTRS IN NC :	0
Programs IN SNC :	0
Current Compliance Status :	No Violation Identified
Three-Year Compliance Status :	_____
Collection Method :	ADDRESS MATCHING-HOUSE NUMBER
Reference Point :	CENTER OF A FACILITY OR STATION
Accuracy Meters :	30
Derived Tribes :	Puyallup Tribe of the Puyallup Reservation - 1.5 mile(s), Puyallup Tribe of the Puyallup Reservation - 1.5 mile(s), Muckleshoot Indian Tribe - 11.2 mile(s), Muckleshoot Indian Tribe - 14.2 mile(s), Nisqually Indian Tribe - 17.7 mile(s), Squaxin Island Tribe of the Squaxin Island Reservation - 21.6 mile(s), Squaxin Island Tribe of the Squaxin Island Reservation - 23.5 mile(s)
Derived HUC :	17110019
Derived WBD :	171100190301
Derived STCTY FIPS :	53053
Derived Zip :	98402
Derived CD113 :	06
Derived CB2010 :	530530616011032
MYRTK Universe :	NNN
NPDES IDs :	N/R
CWA Permit Types :	N/R

Map Id: CG321
Direction: WNW
Distance: 0.595 mi., 3144 ft.
Elevation: 229 ft.
Relative: Higher

Site Name : ALFA OF TACOMA LTD
615 ST HELENS
TACOMA, WA

Database(s) : [ALL SITES - WA, BRS, ECHO, FRS, RCRA_NONGEN] ***(cont.)***

Envirosite ID: 6593700
EPA ID: N/R

ECHO ***(cont.)***

CWA Compliance Tracking :	N/R
CWA NAICS :	N/R
CWA SICS :	N/R
CWA Inspection Count :	N/R
CWA Last Inspection Days :	N/R
CWA Informal Count :	N/R
CWA Formal Action Count :	N/R
CWA Last Formal Action Date :	N/R
CWA Penalties :	N/R
CWA Last Penalty Date :	N/R
CWA Last Penalty Amount :	N/R
CWA Quarters IN NC :	N/R
CWA Current Compliance Status :	N/R
CWA Current SNC Flag :	N
CWA 13 Quarters Compliance Status :	N/R
CWA 13 Quarters Effluent Exceedances:	N/R
CWA Three-Year QNCR Codes :	N/R
DFR URL :	Click here for hyperlink provided by the agency.
Facility SIC :	N/R
Facility NAICS :	44111 - New Car Dealers
Facility Last Inspection EPA Date :	N/R
Facility Last Inspection State Date :	N/R
Facility Last Formal Act EPA Date :	N/R
Facility Last Formal Act State Date :	N/R
Facility Last Informal Act EPA Date :	N/R
Facility Last Informal Act State Date:	N/R
Facility Federal Agency :	N/R
TRI Reporter :	N/R
Facility Imp Water Flag :	N/R
Current SNC Flag :	N
Indian County Flag :	N
Federal Flag :	N/R
US Mexico Border Flag :	N/R
Chesapeak Bay Flag :	N/R
AIR Flag :	N
NPDES Flag :	N
SDWIS Flag :	N
RCRA Flag :	Y
TRI Flag :	N
GHG Flag :	N
Major Flag :	N/R
Active Flag :	N/R
NAA Flag :	N
Latitude :	47.25802
Longitude :	-122.44292
Last Date in Agency List :	2023-01-16

FRS

Facility Name :	ALFA OF TACOMA LTD
Facility Address :	615 ST HELENS, TACOMA, WA 98402
County :	PIERCE

Map Id: CG321
Direction: WNW
Distance: 0.595 mi., 3144 ft.
Elevation: 229 ft.
Relative: Higher

Site Name : ALFA OF TACOMA LTD
615 ST HELENS
TACOMA, WA

Database(s) : [ALL SITES - WA, BRS, ECHO, FRS, RCRA_NONGEN] ***(cont.)***

Envirosite ID: 6593700
EPA ID: N/R

FRS ***(cont.)***

Site Details
Registry ID : 110070746517
FRS Facility URL : Click here for hyperlink provided by the agency.
Last Date in Agency List : 2023-02-13

Source Description

Source Description :

All generators and treatment, storage, and disposal (TSD) facilities who handle hazardous waste are required to report to the EPA Administrator at least once every two years. The data collected is used to create the National Biennial Resource Conservation and Recovery Act (RCRA) Hazardous Waste Report. This data is processed within the RCRA Information (RCRAInfo) database.

FRS Environmental Interest
Source and System ID : RCRAINFO - WAD988517082

Facility Name : ALFA OF TACOMA LTD
Facility Address : 615 ST HELENS, TACOMA, WA 98402-2304
County : PIERCE

Site Details
Registry ID : 110005383557
FRS Facility URL : Click here for hyperlink provided by the agency.
Last Date in Agency List : 2023-02-13

Source Description
Source Description :

RCRAInfo is EPA’s comprehensive information system that supports the Resource Conservation and Recovery Act (RCRA) of 1976 and the Hazardous and Solid Waste Amendments (HSWA) of 1984 through the tracking of events and activities related to facilities that generate, transport, and treat, store, or dispose of hazardous waste. RCRAInfo allows RCRA program staff to track the notification, permit, compliance, and corrective action activities required under RCRA. RCRAInfo also supports generation of the National Hazardous Waste Biennial Report. All generators and treatment, storage, and disposal facilities who handle hazardous waste are required to report to the EPA Administrator at least once every two years to support creation of the Biennial Report.
The WA-FSIS provides a means to query and display data maintained by the Washington Department of Ecology. This system contains key information for each facility/site that is currently, or has been, of interest to the Air Quality, Dam Safety, Hazardous Waste, Toxics Cleanup, and Water Quality Programs.

Map Id: CG321
Direction: WNW
Distance: 0.595 mi., 3144 ft.
Elevation: 229 ft.
Relative: Higher

Site Name : ALFA OF TACOMA LTD
615 ST HELENS
TACOMA, WA

Database(s) : [ALL SITES - WA, BRS, ECHO, FRS, RCRA_NONGEN] ***(cont.)***

Envirosite ID: 6593700
EPA ID: N/R

FRS ***(cont.)***

FRS Environmental Interest

Source and System ID :	RCRAINFO - WAD988517082 WA-FSIS - 44562436

RCRA_NONGEN

Facility Name :	ALFA OF TACOMA LTD
Facility Address :	615 ST HELENS, TACOMA, WA 98402
County :	PIERCE
Date Form Received by Agency :	2004-06-29
EPA ID :	WAD988517082
Mailing Address :	615 SAINT HELENS AVE, TACOMA, WA 98402
Contact :	KAY REITER
Contact Address :	615 SAINT HELENS AVE, TACOMA, WA 98402
Contact Country :	US
Contact Telephone :	253-572-2532
Contact Email :	N/R
EPA Region :	10
Land Type :	Private
Source Type :	Implementer
Classification :	Not a generator, verified
Description :	Not a generator, verified
Last Date in Agency List :	2023-01-23

Owner/Operator Summary

Owner/Operator Name :	ALFA OF TACOMA LTD
Owner/Operator Address :	615 SAINT HELENS AVE, TACOMA, WA 98402
Owner/Operator Country :	US
Owner/Operator Telephone :	253-572-2532
Owner/Operator Email :	N/R
Owner/Operator Fax :	N/R
Legal Status :	Private
Owner/Operator Type :	Owner
Owner/Operator Start Date :	1993-01-21
Owner/Operator End Date :	N/R
Owner/Operator Name :	CROSS SERPENT ASSOC
Owner/Operator Address :	615 SAINT HELENS AVE, TACOMA, WA 98402
Owner/Operator Country :	US
Owner/Operator Telephone :	253-572-2532
Owner/Operator Email :	N/R
Owner/Operator Fax :	N/R
Legal Status :	Private
Owner/Operator Type :	Owner
Owner/Operator Start Date :	N/R
Owner/Operator End Date :	N/R
Owner/Operator Name :	DURANTE, CARLO
Owner/Operator Address :	615 SAINT HELENS AVE, TACOMA, WA 98402
Owner/Operator Country :	US

Map Id: CG321
Direction: WNW
Distance: 0.595 mi., 3144 ft.
Elevation: 229 ft.
Relative: Higher

Site Name : ALFA OF TACOMA LTD
615 ST HELENS
TACOMA, WA

Database(s) : [ALL SITES - WA, BRS, ECHO, FRS, RCRA_NONGEN] ***(cont.)***

Envirosite ID: 6593700
EPA ID: N/R

RCRA_NONGEN ***(cont.)***

Owner/Operator Telephone :	253-572-2532
Owner/Operator Email :	N/R
Owner/Operator Fax :	N/R
Legal Status :	Private
Owner/Operator Type :	Operator
Owner/Operator Start Date :	N/R
Owner/Operator End Date :	N/R

Handler Activities Summary

U.S. Importer of Hazardous Waste :	N
Mixed Waste (Haz. and Radioactive) :	N
Recycler of Hazardous Waste :	N
Transporter of Hazardous Waste :	N
Treater, Storer or Disposer of HW :	N
Underground Injection Activity :	N
On-site Burner Exemption :	N
Furnace Exemption :	N
Used Oil Fuel Burner :	N
Used Oil Processor :	N
Used Oil Refiner :	N
Used Oil Fuel Marketer to Burner :	N
Used Oil Specification Marketer :	N
Used Oil Transfer Facility :	N
Used Oil Transporter :	N

Historical Generators

Details for this site have been truncated due to the large number of available details for this site within this dataset. For the complete details for this site, contact your Envirosite account representative for a complimentary site report containing all of the details available.

Date Form Received by Agency :	2004-06-28
Facility Name :	ALFA OF TACOMA LTD
Classification :	Not a generator, verified

Date Form Received by Agency :	2004-06-28
Facility Name :	ALFA OF TACOMA LTD
Classification :	Very Small Quantity Generator

Date Form Received by Agency :	2003-12-31
Facility Name :	ALFA OF TACOMA LTD
Classification :	Not a generator, verified

Date Form Received by Agency :	2003-02-20
Facility Name :	ALFA OF TACOMA LTD
Classification :	Very Small Quantity Generator

Map Id: CG321
Direction: WNW
Distance: 0.595 mi., 3144 ft.
Elevation: 229 ft.
Relative: Higher

Site Name : ALFA OF TACOMA LTD
615 ST HELENS
TACOMA, WA

Database(s) : [ALL SITES - WA, BRS, ECHO, FRS, RCRA_NONGEN] ***(cont.)***

Envirosite ID: 6593700
EPA ID: N/R

RCRA_NONGEN ***(cont.)***

Date Form Received by Agency : 2002-02-27
Facility Name : ALFA OF TACOMA LTD
Classification : Very Small Quantity Generator

Date Form Received by Agency : 2001-02-27
Facility Name : ALFA OF TACOMA LTD
Classification : Very Small Quantity Generator

Date Form Received by Agency : 2000-03-27
Facility Name : ALFA OF TACOMA LTD
Classification : Very Small Quantity Generator

Date Form Received by Agency : 1999-02-26
Facility Name : ALFA OF TACOMA LTD
Classification : Very Small Quantity Generator

Date Form Received by Agency : 1998-03-02
Facility Name : ALFA OF TACOMA LTD
Classification : Very Small Quantity Generator

Date Form Received by Agency : 1997-02-18
Facility Name : ALFA OF TACOMA LTD
Classification : Very Small Quantity Generator

Notices of Violations Summary
Regulation Violated : N

Evaluation Action Summary
Evaluation Date : 1993-06-08
Evaluation : COMPLIANCE ASSISTANCE VISIT
Area of Violation : N/R
Date Achieved Compliance : N/R
Evaluation Lead Agency : State

Map Id: CX322
Direction: S
Distance: 0.596 mi., 3146 ft.
Elevation: 22 ft.
Relative: Higher

Site Name : ALMAR INC TACOMA
119 1/2 PUYALLUP AVE
TACOMA, WA

Database(s) : [ALL SITES - WA, ECHO, FRS, RCRA_NONGEN]

Envirosite ID: 50655559
EPA ID: N/R

ALL SITES - WA

Facility Name :	Almar Inc Tacoma
Facility Address :	119 1/2 PUYALLUP AVE, TACOMA, 98402-2999
County :	Pierce
Facility/Site ID :	32972784
Alternate Name :	N/R
Program Name :	N/R
WRIA :	10
Legislative District :	27
Congressional District :	6
Ecology Region :	SWRO
Ecology Program Phone :	(360) 407-6734
Tribal Land :	N
Latitude :	47.23996
Longitude :	-122.43345
Last Date in Agency List :	2023-01-03

Program Details

Program :	HAZWASTE
Program ID :	WAD988473948
Interaction Type :	Hazardous Waste Generator
Interaction Type Description :	Facilities that generate any quantity of a dangerous waste. They may be classified as SQG, MQG, or LQG depending on hazardous waste generated for a given month.
Status :	Inactive
Start Date :	1990-04-30
End Date :	1997-12-31
SIC :	N/R
NAICS :	N/R

ECHO

Facility Name :	ALMAR INC TACOMA
Facility Address :	119 1/2 PUYALLUP AVE, TACOMA, WA 98402
County :	PIERCE
Last Inspection Date :	N/R
Registry ID :	110008221619
FIPS Code :	53053
EPA Region :	10
Inspection Count :	0
Last Inspection Days :	N/R
Informal Count :	0
Last Informal Action Date :	N/R
Formal Action Count :	0
Last Formal Action Date :	N/R
Total Penalties :	0
Penalty Count :	N/R
Last Penalty Date :	N/R
Last Penalty Amount :	N/R

Map Id: CX322
Direction: S
Distance: 0.596 mi., 3146 ft.
Elevation: 22 ft.
Relative: Higher

Site Name : ALMAR INC TACOMA
119 1/2 PUYALLUP AVE
TACOMA, WA

Database(s) : [ALL SITES - WA, ECHO, FRS, RCRA_NONGEN] ***(cont.)***

Envirosite ID: 50655559
EPA ID: N/R

ECHO ***(cont.)***

QTRS IN NC :	0
Programs IN SNC :	0
Current Compliance Status :	No Violation Identified
Three-Year Compliance Status :	_____
Collection Method :	ADDRESS MATCHING-HOUSE NUMBER
Reference Point :	PLANT ENTRANCE (GENERAL)
Accuracy Meters :	17530
Derived Tribes :	Puyallup Tribe of the Puyallup Reservation - .3 mile(s), Puyallup Tribe of the Puyallup Reservation - .7 mile(s), Muckleshoot Indian Tribe - 11 mile (s), Muckleshoot Indian Tribe - 13.9 mile(s), Nisqually Indian Tribe - 16.9 mile(s), Squaxin Island Tribe of the Squaxin Island Reservation - 21.9 mile(s), Squaxin Island Tribe of the Squaxin Island Reservation - 23.7 mile(s)
Derived HUC :	17110019
Derived WBD :	171100190301
Derived STCTY FIPS :	53053
Derived Zip :	98421
Derived CD113 :	09
Derived CB2010 :	530530616021042
MYRTK Universe :	NNN
NPDES IDs :	N/R
CWA Permit Types :	N/R
CWA Compliance Tracking :	N/R
CWA NAICS :	N/R
CWA SICS :	N/R
CWA Inspection Count :	N/R
CWA Last Inspection Days :	N/R
CWA Informal Count :	N/R
CWA Formal Action Count :	N/R
CWA Last Formal Action Date :	N/R
CWA Penalties :	N/R
CWA Last Penalty Date :	N/R
CWA Last Penalty Amount :	N/R
CWA Quarters IN NC :	N/R
CWA Current Compliance Status :	N/R
CWA Current SNC Flag :	N
CWA 13 Quarters Compliance Status :	N/R
CWA 13 Quarters Effluent Exceedances:	N/R
CWA Three-Year QNCR Codes :	N/R
DFR URL :	Click here for hyperlink provided by the agency.
Facility SIC :	N/R
Facility NAICS :	336612 - Boat Building
Facility Last Inspection EPA Date :	N/R
Facility Last Inspection State Date :	N/R
Facility Last Formal Act EPA Date :	N/R
Facility Last Formal Act State Date :	N/R
Facility Last Informal Act EPA Date :	N/R
Facility Last Informal Act State Date:	N/R
Facility Federal Agency :	N/R
TRI Reporter :	N/R
Facility Imp Water Flag :	N/R
Current SNC Flag :	N
Indian County Flag :	N
Federal Flag :	N/R

Map Id: CX322
Direction: S
Distance: 0.596 mi., 3146 ft.
Elevation: 22 ft.
Relative: Higher

Site Name : ALMAR INC TACOMA
119 1/2 PUYALLUP AVE
TACOMA, WA

Database(s) : [ALL SITES - WA, ECHO, FRS, RCRA_NONGEN] ***(cont.)***

Envirosite ID: 50655559
EPA ID: N/R

ECHO ***(cont.)***

US Mexico Border Flag :	N/R
Chesapeake Bay Flag :	N/R
AIR Flag :	N
NPDES Flag :	N
SDWIS Flag :	N
RCRA Flag :	Y
TRI Flag :	N
GHG Flag :	N
Major Flag :	N/R
Active Flag :	N/R
NAA Flag :	N
Latitude :	47.239958
Longitude :	-122.433451
Last Date in Agency List :	2023-01-16

FRS

Facility Name :	ALMAR INC TACOMA
Facility Address :	119 1/2 PUYALLUP AVE, TACOMA, WA 98402
County :	PIERCE

Site Details

Registry ID :	110008221619
FRS Facility URL :	Click here for hyperlink provided by the agency.
Last Date in Agency List :	2023-02-13

Source Description

Source Description :

RCRAInfo is EPA’s comprehensive information system that supports the Resource Conservation and Recovery Act (RCRA) of 1976 and the Hazardous and Solid Waste Amendments (HSWA) of 1984 through the tracking of events and activities related to facilities that generate, transport, and treat, store, or dispose of hazardous waste. RCRAInfo allows RCRA program staff to track the notification, permit, compliance, and corrective action activities required under RCRA. RCRAInfo also supports generation of the National Hazardous Waste Biennial Report. All generators and treatment, storage, and disposal facilities who handle hazardous waste are required to report to the EPA Administrator at least once every two years to support creation of the Biennial Report.

FRS Environmental Interest

Source and System ID :	RCRAINFO - WAD988473948

RCRA_NONGEN

Facility Name :	ALMAR INC TACOMA
Facility Address :	119 1/2 PUYALLUP AVE, TACOMA, WA 98402
County :	PIERCE
Date Form Received by Agency :	1998-09-25
EPA ID :	WAD988473948

Map Id: CX322
Direction: S
Distance: 0.596 mi., 3146 ft.
Elevation: 22 ft.
Relative: Higher

Site Name : ALMAR INC TACOMA
119 1/2 PUYALLUP AVE
TACOMA, WA

Database(s) : [ALL SITES - WA, ECHO, FRS, RCRA_NONGEN] ***(cont.)***

Envirosite ID: 50655559
EPA ID: N/R

RCRA_NONGEN ***(cont.)***

Mailing Address :	2301 E DOCK ST, TACOMA, WA 98402
Contact :	MIKE FIEVEZ
Contact Address :	2301 E DOCK ST, TACOMA, WA 98402
Contact Country :	US
Contact Telephone :	253-572-2877
Contact Email :	N/R
EPA Region :	10
Land Type :	Other land type
Source Type :	Implementer
Classification :	Not a generator, verified
Description :	Not a generator, verified
Last Date in Agency List :	2023-01-23

Owner/Operator Summary

Owner/Operator Name :	ALMAR INC
Owner/Operator Address :	2301 E DOCK ST, TACOMA, WA 98402
Owner/Operator Country :	US
Owner/Operator Telephone :	253-572-2877
Owner/Operator Email :	N/R
Owner/Operator Fax :	N/R
Legal Status :	Private
Owner/Operator Type :	Owner
Owner/Operator Start Date :	1996-09-10
Owner/Operator End Date :	N/R

Owner/Operator Name :	FIEVEZ, ROBERT
Owner/Operator Address :	2301 E DOCK ST, TACOMA, WA 98402
Owner/Operator Country :	US
Owner/Operator Telephone :	253-572-2877
Owner/Operator Email :	N/R
Owner/Operator Fax :	N/R
Legal Status :	Private
Owner/Operator Type :	Operator
Owner/Operator Start Date :	N/R
Owner/Operator End Date :	N/R

Owner/Operator Name :	MCHUGH, DAVE
Owner/Operator Address :	474 3RD AVE FI, FOX ISLAND, WA 98333
Owner/Operator Country :	US
Owner/Operator Telephone :	253-549-2835
Owner/Operator Email :	N/R
Owner/Operator Fax :	N/R
Legal Status :	Private
Owner/Operator Type :	Owner
Owner/Operator Start Date :	N/R
Owner/Operator End Date :	N/R

Handler Activities Summary

U.S. Importer of Hazardous Waste :	N
Mixed Waste (Haz. and Radioactive) :	N

Map Id: CX322
Direction: S
Distance: 0.596 mi., 3146 ft.
Elevation: 22 ft.
Relative: Higher

Site Name : ALMAR INC TACOMA
119 1/2 PUYALLUP AVE
TACOMA, WA

Database(s) : [ALL SITES - WA, ECHO, FRS, RCRA_NONGEN] ***(cont.)***

Envirosite ID: 50655559
EPA ID: N/R

RCRA_NONGEN ***(cont.)***

Recycler of Hazardous Waste :	N
Transporter of Hazardous Waste :	N
Treater, Storer or Disposer of HW :	N
Underground Injection Activity :	N
On-site Burner Exemption :	N
Furnace Exemption :	N
Used Oil Fuel Burner :	N
Used Oil Processor :	N
Used Oil Refiner :	N
Used Oil Fuel Marketer to Burner :	N
Used Oil Specification Marketer :	N
Used Oil Transfer Facility :	N
Used Oil Transporter :	N

Historical Generators

Date Form Received by Agency :	1998-09-24
Facility Name :	ALMAR INC TACOMA
Classification :	Not a generator, verified
Date Form Received by Agency :	1998-01-09
Facility Name :	ALMAR INC TACOMA
Classification :	Very Small Quantity Generator
Date Form Received by Agency :	1997-03-05
Facility Name :	ALMAR INC TACOMA
Classification :	Small Quantity Generator
Date Form Received by Agency :	1996-01-17
Facility Name :	ALMAR INC TACOMA
Classification :	Small Quantity Generator
Date Form Received by Agency :	1995-01-01
Facility Name :	ALMAR INC TACOMA
Classification :	Not a generator, verified
Date Form Received by Agency :	1994-01-01
Facility Name :	ALMAR INC TACOMA
Classification :	Not a generator, verified
Date Form Received by Agency :	1993-12-31
Facility Name :	ALMAR INC TACOMA
Classification :	Small Quantity Generator

Notices of Violations Summary

Regulation Violated :	N

Map Id: CX323
Direction: S
Distance: 0.598 mi., 3157 ft.
Elevation: 20 ft.
Relative: Higher

Site Name : ALL TRANSMISSIONS PINE ST
505 PUYALLUP AVE
TACOMA, WA 98421

Database(s) : [ALL SITES - WA, ECHO, FRS, RCRA_NONGEN]

Envirosite ID: 50655550
EPA ID: N/R

ALL SITES - WA

Facility Name :	All Transmissions Pine St
Facility Address :	505 PUYALLUP AVE, TACOMA, 98421
County :	Pierce
Facility/Site ID :	71491862
Alternate Name :	N/R
Program Name :	N/R
WRIA :	10
Legislative District :	27
Congressional District :	9
Ecology Region :	SWRO
Ecology Program Phone :	N/R
Tribal Land :	N
Latitude :	47.24058
Longitude :	-122.42736
Last Date in Agency List :	2023-01-03

Facility/Site ID :	71491862
Alternate Name :	N/R
Program Name :	N/R
WRIA :	10
Legislative District :	27
Congressional District :	9
Ecology Region :	SWRO
Ecology Program Phone :	(360) 407-6734
Tribal Land :	N
Latitude :	47.24058
Longitude :	-122.42736
Last Date in Agency List :	2023-01-03

Program Details

Program :	HAZWASTE
Program ID :	WAD122389281
Interaction Type :	Hazardous Waste Generator
Interaction Type Description :	Facilities that generate any quantity of a dangerous waste. They may be classified as SQG, MQG, or LQG depending on hazardous waste generated for a given month.
Status :	Inactive
Start Date :	1987-03-17
End Date :	1989-04-01
SIC :	N/R
NAICS :	N/R

Program :	HAZWASTE
Program ID :	WAD122389281
Interaction Type :	Urban Waters
Interaction Type Description :	The site has been inspected by an Ecology Urban Waters Inspector.
Status :	Active
Start Date :	2008-12-04

Map Id: CX323
Direction: S
Distance: 0.598 mi., 3157 ft.
Elevation: 20 ft.
Relative: Higher

Site Name : ALL TRANSMISSIONS PINE ST
505 PUYALLUP AVE
TACOMA, WA 98421

Database(s) : [ALL SITES - WA, ECHO, FRS, RCRA_NONGEN] ***(cont.)***

Envirosite ID: 50655550
EPA ID: N/R

ALL SITES - WA ***(cont.)***

End Date :	N/R
SIC :	N/R
NAICS :	N/R

ECHO

Facility Name :	ALL TRANSMISSIONS PINE ST
Facility Address :	505 PUYALLUP AVE, TACOMA, WA 98421
County :	PIERCE
Last Inspection Date :	2001-06-14
Registry ID :	110005331293
FIPS Code :	53053
EPA Region :	10
Inspection Count :	0
Last Inspection Days :	7843
Informal Count :	0
Last Informal Action Date :	N/R
Formal Action Count :	0
Last Formal Action Date :	N/R
Total Penalties :	0
Penalty Count :	N/R
Last Penalty Date :	N/R
Last Penalty Amount :	N/R
QTRS IN NC :	0
Programs IN SNC :	0
Current Compliance Status :	No Violation Identified
Three-Year Compliance Status :	_____
Collection Method :	ADDRESS MATCHING-HOUSE NUMBER
Reference Point :	CENTER OF A FACILITY OR STATION
Accuracy Meters :	30
Derived Tribes :	Puyallup Tribe of the Puyallup Reservation - .1 mile(s), Puyallup Tribe of the Puyallup Reservation - .5 mile(s), Muckleshoot Indian Tribe - 10.8 mile(s), Muckleshoot Indian Tribe - 13.6 mile(s), Nisqually Indian Tribe - 17.1 mile(s), Squaxin Island Tribe of the Squaxin Island Reservation - 22.2 mile(s), Squaxin Island Tribe of the Squaxin Island Reservation - 24 mile(s)
Derived HUC :	17110019
Derived WBD :	171100190301
Derived STCTY FIPS :	53053
Derived Zip :	98421
Derived CD113 :	09
Derived CB2010 :	530530602001176
MYRTK Universe :	NNN
NPDES IDs :	N/R
CWA Permit Types :	N/R
CWA Compliance Tracking :	N/R
CWA NAICS :	N/R
CWA SICS :	N/R
CWA Inspection Count :	N/R
CWA Last Inspection Days :	N/R
CWA Informal Count :	N/R
CWA Formal Action Count :	N/R

Map Id: CX323
Direction: S
Distance: 0.598 mi., 3157 ft.
Elevation: 20 ft.
Relative: Higher

Site Name : ALL TRANSMISSIONS PINE ST
505 PUYALLUP AVE
TACOMA, WA 98421

Database(s) : [ALL SITES - WA, ECHO, FRS, RCRA_NONGEN] ***(cont.)***

Envirosite ID: 50655550
EPA ID: N/R

ECHO ***(cont.)***

CWA Last Formal Action Date :	N/R
CWA Penalties :	N/R
CWA Last Penalty Date :	N/R
CWA Last Penalty Amount :	N/R
CWA Quarters IN NC :	N/R
CWA Current Compliance Status :	N/R
CWA Current SNC Flag :	N
CWA 13 Quarters Compliance Status :	N/R
CWA 13 Quarters Effluent Exceedances:	N/R
CWA Three-Year QNCR Codes :	N/R
DFR URL :	Click here for hyperlink provided by the agency.
Facility SIC :	N/R
Facility NAICS :	811111 - General Automotive Repair
Facility Last Inspection EPA Date :	N/R
Facility Last Inspection State Date :	2001-06-14
Facility Last Formal Act EPA Date :	N/R
Facility Last Formal Act State Date :	N/R
Facility Last Informal Act EPA Date :	N/R
Facility Last Informal Act State Date:	N/R
Facility Federal Agency :	N/R
TRI Reporter :	N/R
Facility Imp Water Flag :	N/R
Current SNC Flag :	N
Indian County Flag :	N
Federal Flag :	N/R
US Mexico Border Flag :	N/R
Chesapeak Bay Flag :	N/R
AIR Flag :	N
NPDES Flag :	N
SDWIS Flag :	N
RCRA Flag :	Y
TRI Flag :	N
GHG Flag :	N
Major Flag :	N/R
Active Flag :	N/R
NAA Flag :	N
Latitude :	47.24083
Longitude :	-122.42767
Last Date in Agency List :	2023-01-16

FRS

Facility Name :	ALL TRANSMISSIONS PINE ST
Facility Address :	505 PUYALLUP AVE, TACOMA, WA 98421
County :	PIERCE

Site Details

Registry ID :	110005331293
FRS Facility URL :	Click here for hyperlink provided by the agency.
Last Date in Agency List :	2023-02-13

Map Id: CX323
Direction: S
Distance: 0.598 mi., 3157 ft.
Elevation: 20 ft.
Relative: Higher

Site Name : ALL TRANSMISSIONS PINE ST
505 PUYALLUP AVE
TACOMA, WA 98421

Database(s) : [ALL SITES - WA, ECHO, FRS, RCRA_NONGEN] ***(cont.)***

Envirosite ID: 50655550
EPA ID: N/R

FRS ***(cont.)***

Source Description

Source Description : RCRAInfo is EPA's comprehensive information system that supports the Resource Conservation and Recovery Act (RCRA) of 1976 and the Hazardous and Solid Waste Amendments (HSWA) of 1984 through the tracking of events and activities related to facilities that generate, transport, and treat, store, or dispose of hazardous waste. RCRAInfo allows RCRA program staff to track the notification, permit, compliance, and corrective action activities required under RCRA. RCRAInfo also supports generation of the National Hazardous Waste Biennial Report. All generators and treatment, storage, and disposal facilities who handle hazardous waste are required to report to the EPA Administrator at least once every two years to support creation of the Biennial Report.
The WA-FSIS provides a means to query and display data maintained by the Washington Department of Ecology. This system contains key information for each facility/site that is currently, or has been, of interest to the Air Quality, Dam Safety, Hazardous Waste, Toxics Cleanup, and Water Quality Programs.

FRS Environmental Interest

Source and System ID : RCRAINFO - WAD122389281
WA-FSIS - 71491862

RCRA_NONGEN

Facility Name : ALL TRANSMISSIONS PINE ST
Facility Address : 505 PUYALLUP AVE, TACOMA, WA 98421
County : PIERCE

Date Form Received by Agency : 1987-03-17
EPA ID : WAD122389281
Mailing Address : 505 PUYALLUP AVE, TACOMA, WA 98421
Contact : N/R
Contact Address : N/R
Contact Country : N/R
Contact Telephone : N/R
Contact Email : N/R
EPA Region : 10
Land Type : Other land type
Source Type : Notification
Classification : Not a generator, verified
Description : Not a generator, verified
Last Date in Agency List : 2023-01-23

Owner/Operator Summary

Owner/Operator Name : ALL TRANSMISSIONS
Owner/Operator Address : 505 PUYALLUP AVE, TACOMA, WA 98421
Owner/Operator Country : US
Owner/Operator Telephone : 000-000-0000
Owner/Operator Email : N/R
Owner/Operator Fax : N/R
Legal Status : Private

Map Id: CX323
Direction: S
Distance: 0.598 mi., 3157 ft.
Elevation: 20 ft.
Relative: Higher

Site Name : ALL TRANSMISSIONS PINE ST
505 PUYALLUP AVE
TACOMA, WA 98421

Database(s) : [ALL SITES - WA, ECHO, FRS, RCRA_NONGEN] ***(cont.)***

Envirosite ID: 50655550
EPA ID: N/R

RCRA_NONGEN ***(cont.)***

Owner/Operator Type :	Owner
Owner/Operator Start Date :	1996-05-02
Owner/Operator End Date :	N/R
Owner/Operator Name :	ALL TRANSMISSIONS PINE ST
Owner/Operator Address :	505 PUYALLUP AVE, TACOMA, WA 98421
Owner/Operator Country :	US
Owner/Operator Telephone :	000-000-0000
Owner/Operator Email :	N/R
Owner/Operator Fax :	N/R
Legal Status :	Private
Owner/Operator Type :	Owner
Owner/Operator Start Date :	N/R
Owner/Operator End Date :	N/R
Owner/Operator Name :	ALL TRANSMISSIONS PINE ST
Owner/Operator Address :	505 PUYALLUP AVE, TACOMA, WA 98421
Owner/Operator Country :	US
Owner/Operator Telephone :	000-000-0000
Owner/Operator Email :	N/R
Owner/Operator Fax :	N/R
Legal Status :	Private
Owner/Operator Type :	Operator
Owner/Operator Start Date :	N/R
Owner/Operator End Date :	N/R

Handler Activities Summary

U.S. Importer of Hazardous Waste :	N
Mixed Waste (Haz. and Radioactive) :	N
Recycler of Hazardous Waste :	N
Transporter of Hazardous Waste :	N
Treater, Storer or Disposer of HW :	N
Underground Injection Activity :	N
On-site Burner Exemption :	N
Furnace Exemption :	N
Used Oil Fuel Burner :	N
Used Oil Processor :	N
Used Oil Refiner :	N
Used Oil Fuel Marketer to Burner :	N
Used Oil Specification Marketer :	N
Used Oil Transfer Facility :	N
Used Oil Transporter :	N

Historical Generators

Date Form Received by Agency :	1987-03-17
Facility Name :	ALL TRANSMISSIONS PINE ST
Classification :	Not a generator, verified

Map Id: CX323
Direction: S
Distance: 0.598 mi., 3157 ft.
Elevation: 20 ft.
Relative: Higher

Site Name : ALL TRANSMISSIONS PINE ST
505 PUYALLUP AVE
TACOMA, WA 98421

Database(s) : [ALL SITES - WA, ECHO, FRS, RCRA_NONGEN] ***(cont.)***

Envirosite ID: 50655550
EPA ID: N/R

RCRA_NONGEN ***(cont.)***

Notices of Violations Summary
Regulation Violated : N

Evaluation Action Summary
Evaluation Date : 2001-06-14
Evaluation : COMPLIANCE EVALUATION INSPECTION ON-SITE
Area of Violation : N/R
Date Achieved Compliance : N/R
Evaluation Lead Agency : State

Map Id: CX324
Direction: SSE
Distance: 0.598 mi., 3159 ft.
Elevation: 22 ft.
Relative: Higher

Site Name : Legacy Renovations
511 PUYALLUP AVE
TACOMA, WA 98421

Database(s) : [ALL SITES - WA, FRS]

Envirosite ID: 50655438
EPA ID: N/R

ALL SITES - WA

Facility Name : Legacy Renovations
Facility Address : 511 PUYALLUP AVE, TACOMA, 98421
County : N/R

Facility/Site ID : 20621
Alternate Name : N/R
Program Name : N/R
WRIA : 10
Legislative District : 27
Congressional District : 9
Ecology Region : SWRO
Ecology Program Phone : N/R
Tribal Land : N
Latitude : 47.240848
Longitude : -122.427692
Last Date in Agency List : 2023-01-03

Program Details
Program : N/R
Program ID : N/R
Interaction Type : Urban Waters
Interaction Type Description : The site has been inspected by an Ecology Urban Waters Inspector.
Status : Active
Start Date : 2008-12-04
End Date : N/R
SIC : N/R
NAICS : N/R

Map Id: CX324
Direction: SSE
Distance: 0.598 mi., 3159 ft.
Elevation: 22 ft.
Relative: Higher

Site Name : Legacy Renovations
511 PUYALLUP AVE
TACOMA, WA 98421

Database(s) : [ALL SITES - WA, FRS] ***(cont.)***

Envirosite ID: 50655438
EPA ID: N/R

FRS

Facility Name : LEGACY RENOVATIONS
Facility Address : 511 PUYALLUP AVE, TACOMA, WA 98421
County : PIERCE

Site Details

Registry ID : 110039224906
FRS Facility URL : Click here for hyperlink provided by the agency.
Last Date in Agency List : 2023-02-13

Source Description

Source Description :

The WA-FSIS provides a means to query and display data maintained by the Washington Department of Ecology. This system contains key information for each facility/site that is currently, or has been, of interest to the Air Quality, Dam Safety, Hazardous Waste, Toxics Cleanup, and Water Quality Programs.

FRS Environmental Interest

Source and System ID : WA-FSIS - 20621

Map Id: CS325
Direction: SW
Distance: 0.598 mi., 3159 ft.
Elevation: 121 ft.
Relative: Higher

Site Name : T TOWN APPAREL | HORNE PROPERTY | FASTENAL
1934 MARKET ST
TACOMA | Tacoma, WA 98402

Database(s) : [ALL SITES - WA, CSCSL NFA - WA, ECHO, EPA UST, FRS, HSL - WA, LUST - WA, RCRA_NONGEN, UST - WA]

Envirosite ID: 50655630
EPA ID: N/R

ALL SITES - WA

Facility Name : T TOWN APPAREL
Facility Address : 1934 MARKET ST, TACOMA, 98402
County : Pierce

Facility/Site ID : 52683176
Alternate Name : N/R
Program Name : N/R
WRIA : 10
Legislative District : 27
Congressional District : 6
Ecology Region : SWRO
Ecology Program Phone : (360) 407-6734

Map Id: CS325
Direction: SW
Distance: 0.598 mi., 3159 ft.
Elevation: 121 ft.
Relative: Higher

Site Name : T TOWN APPAREL | HORNE PROPERTY | FASTENAL
1934 MARKET ST
TACOMA | Tacoma, WA 98402

Database(s) : [ALL SITES - WA, CSCSL NFA - WA, ECHO, EPA UST, FRS, HSL - WA, LUST - WA, RCRA_NONGEN, UST - WA] ***(cont.)***

Envirosite ID: 50655630
EPA ID: N/R

ALL SITES - WA ***(cont.)***

Tribal Land :	N
Latitude :	47.243536
Longitude :	-122.439751
Last Date in Agency List :	2023-01-03

Facility/Site ID :	52683176
Alternate Name :	N/R
Program Name :	N/R
WRIA :	10
Legislative District :	27
Congressional District :	6
Ecology Region :	SWRO
Ecology Program Phone :	(360) 407-7224
Tribal Land :	N
Latitude :	47.243536
Longitude :	-122.439751
Last Date in Agency List :	2023-01-03

Facility/Site ID :	52683176
Alternate Name :	N/R
Program Name :	N/R
WRIA :	10
Legislative District :	27
Congressional District :	6
Ecology Region :	SWRO
Ecology Program Phone :	(509) 239-3503
Tribal Land :	N
Latitude :	47.243536
Longitude :	-122.439751
Last Date in Agency List :	2023-01-03

Program Details

Program :	TOXICS
Program ID :	530454
Interaction Type :	Local Source Control
Interaction Type Description :	The site has received a technical assistance visit from a Local Source Control Specialist.
Status :	Inactive
Start Date :	2008-05-07
End Date :	2010-04-29
SIC :	N/R
NAICS :	N/R

Program :	TOXICS
Program ID :	530454
Interaction Type :	Hazardous Waste Generator

Map Id: CS325
Direction: SW
Distance: 0.598 mi., 3159 ft.
Elevation: 121 ft.
Relative: Higher

Site Name : T TOWN APPAREL | HORNE PROPERTY | FASTENAL
1934 MARKET ST
TACOMA | Tacoma, WA 98402

Database(s) : [ALL SITES - WA, CSCSL NFA - WA, ECHO, EPA UST, FRS, HSL - WA, LUST - WA, RCRA_NONGEN, UST - WA] ***(cont.)***

Envirosite ID: 50655630
EPA ID: N/R

ALL SITES - WA ***(cont.)***

Interaction Type Description :	Facilities that generate any quantity of a dangerous waste. They may be classified as SQG, MQG, or LQG depending on hazardous waste generated for a given month.
Status :	Inactive
Start Date :	2000-07-20
End Date :	2001-02-23
SIC :	N/R
NAICS :	44413 - Hardware Stores
Program :	TOXICS
Program ID :	530454
Interaction Type :	Hazardous Waste Generator
Interaction Type Description :	Facilities that generate any quantity of a dangerous waste. They may be classified as SQG, MQG, or LQG depending on hazardous waste generated for a given month.
Status :	Inactive
Start Date :	2000-07-20
End Date :	2001-02-23
SIC :	N/R
NAICS :	N/R
Program :	TOXICS
Program ID :	530454
Interaction Type :	LUST Facility
Interaction Type Description :	A leaking underground tank cleanup site being cleaned up with Ecology oversight or review.
Status :	Inactive
Start Date :	2000-09-28
End Date :	2000-09-28
SIC :	N/R
NAICS :	44413 - Hardware Stores
Program :	TOXICS
Program ID :	530454
Interaction Type :	LUST Facility
Interaction Type Description :	A leaking underground tank cleanup site being cleaned up with Ecology oversight or review.
Status :	Inactive
Start Date :	2000-09-28
End Date :	2000-09-28
SIC :	N/R
NAICS :	N/R

Map Id: CS325
Direction: SW
Distance: 0.598 mi., 3159 ft.
Elevation: 121 ft.
Relative: Higher

Site Name : T TOWN APPAREL | HORNE PROPERTY | FASTENAL
1934 MARKET ST
TACOMA | Tacoma, WA 98402

Database(s) : [ALL SITES - WA, CSCSL NFA - WA, ECHO, EPA UST, FRS, HSL - WA, LUST - WA, RCRA_NONGEN, UST - WA] ***(cont.)***

Envirosite ID: 50655630
EPA ID: N/R

ALL SITES - WA ***(cont.)***

Program :	TOXICS
Program ID :	530454
Interaction Type :	Underground Storage Tank
Interaction Type Description :	Any one or combination of tanks (including connecting underground pipes) that is used to contain regulated substances and has a tank volume of ten percent or more beneath the surface of the ground. This term does not include any of the exempt UST systems specified in WAC 173-360-110(2) or any piping connected thereto. See WAC 173-360
Status :	Inactive
Start Date :	N/R
End Date :	2000-05-18
SIC :	N/R
NAICS :	N/R

Program :	TOXICS
Program ID :	530454
Interaction Type :	Underground Storage Tank
Interaction Type Description :	Any one or combination of tanks (including connecting underground pipes) that is used to contain regulated substances and has a tank volume of ten percent or more beneath the surface of the ground. This term does not include any of the exempt UST systems specified in WAC 173-360-110(2) or any piping connected thereto. See WAC 173-360
Status :	Inactive
Start Date :	N/R
End Date :	2000-05-18
SIC :	N/R
NAICS :	44413 - Hardware Stores

CSCSL NFA - WA

Facility Name :	FASTENAL
Facility Address :	1934 MARKET ST, TACOMA, 98402
County :	Pierce
NFA Date :	2012-08-29
Facility Site ID :	52683176
Cleanup Site ID :	9544
Rank :	N/R
VCP :	N/R
Alternate Site Names :	HORNE PROPERTY,T TOWN APPAREL
NFA Reason :	Initial Investigation
Site Status :	NFA
Region :	Southwest
Responsible Unit :	Southwest
Latitude :	47.243536
Longitude :	-122.439751
Last Date in Agency List :	2023-02-23

Map Id: CS325
Direction: SW
Distance: 0.598 mi., 3159 ft.
Elevation: 121 ft.
Relative: Higher

Site Name : T TOWN APPAREL | HORNE PROPERTY | FASTENAL
1934 MARKET ST
TACOMA | Tacoma, WA 98402

Database(s) : [ALL SITES - WA, CSCSL NFA - WA, ECHO, EPA UST, FRS, HSL - WA, LUST - WA, RCRA_NONGEN, UST - WA] ***(cont.)***

Envirosite ID: 50655630
EPA ID: N/R

CSCSL NFA - WA ***(cont.)***

Contaminants

Contaminant Name :	Benzene
Ground Water :	Below Cleanup Levels
Surface Water :	N/R
Soil :	Remediated-Below
Sediment :	N/R
Air :	N/R
Bedrock :	N/R

Contaminant Name :	Lead
Ground Water :	N/R
Surface Water :	N/R
Soil :	Below Cleanup Levels
Sediment :	N/R
Air :	N/R
Bedrock :	N/R

Contaminant Name :	Metals - Other
Ground Water :	Below Cleanup Levels
Surface Water :	N/R
Soil :	Below Cleanup Levels
Sediment :	N/R
Air :	N/R
Bedrock :	N/R

Contaminant Name :	Other Non-Halogenated Organics
Ground Water :	Below Cleanup Levels
Surface Water :	N/R
Soil :	Remediated-Below
Sediment :	N/R
Air :	N/R
Bedrock :	N/R

Contaminant Name :	Petroleum-Diesel
Ground Water :	Below Cleanup Levels
Surface Water :	N/R
Soil :	Below Cleanup Levels
Sediment :	N/R
Air :	N/R
Bedrock :	N/R

Contaminant Name :	Petroleum-Gasoline
Ground Water :	Below Cleanup Levels
Surface Water :	N/R
Soil :	Remediated-Below
Sediment :	N/R
Air :	N/R
Bedrock :	N/R

Map Id: CS325
Direction: SW
Distance: 0.598 mi., 3159 ft.
Elevation: 121 ft.
Relative: Higher

Site Name : T TOWN APPAREL | HORNE PROPERTY | FASTENAL
1934 MARKET ST
TACOMA | Tacoma, WA 98402

Database(s) : [ALL SITES - WA, CSCSL NFA - WA, ECHO, EPA UST, FRS, HSL - WA, LUST - WA, RCRA_NONGEN, UST - WA] ***(cont.)***

Envirosite ID: 50655630
EPA ID: N/R

CSCSL NFA - WA ***(cont.)***

Contaminant Name :	Petroleum-Other
Ground Water :	Below Cleanup Levels
Surface Water :	N/R
Soil :	Remediated-Below
Sediment :	N/R
Air :	N/R
Bedrock :	N/R

Contaminant Name :	Polychlorinated biPhenyls (PCB)
Ground Water :	Below Cleanup Levels
Surface Water :	N/R
Soil :	Below Cleanup Levels
Sediment :	N/R
Air :	N/R
Bedrock :	N/R

ECHO

Facility Name :	T TOWN APPAREL
Facility Address :	1934 MARKET ST, TACOMA, WA 98402
County :	PIERCE
Last Inspection Date :	N/R
Registry ID :	110005398177
FIPS Code :	53053
EPA Region :	10
Inspection Count :	0
Last Inspection Days :	N/R
Informal Count :	0
Last Informal Action Date :	N/R
Formal Action Count :	0
Last Formal Action Date :	N/R
Total Penalties :	0
Penalty Count :	N/R
Last Penalty Date :	N/R
Last Penalty Amount :	N/R
QTRS IN NC :	0
Programs IN SNC :	0
Current Compliance Status :	No Violation Identified
Three-Year Compliance Status :	_____
Collection Method :	ADDRESS MATCHING-HOUSE NUMBER
Reference Point :	CENTER OF A FACILITY OR STATION
Accuracy Meters :	30
Derived Tribes :	Puyallup Tribe of the Puyallup Reservation - .6 mile(s), Puyallup Tribe of the Puyallup Reservation - 1 mile(s), Muckleshoot Indian Tribe - 11.2 mile(s), Muckleshoot Indian Tribe - 14.1 mile(s), Nisqually Indian Tribe - 16.9 mile(s), Squaxin Island Tribe of the Squaxin Island Reservation - 21.7 mile(s), Squaxin Island Tribe of the Squaxin Island Reservation - 23.5 mile(s)
Derived HUC :	17110019

Map Id: CS325
Direction: SW
Distance: 0.598 mi., 3159 ft.
Elevation: 121 ft.
Relative: Higher

Site Name : T TOWN APPAREL | HORNE PROPERTY | FASTENAL
1934 MARKET ST
TACOMA | Tacoma, WA 98402

Database(s) : [ALL SITES - WA, CSCSL NFA - WA, ECHO, EPA UST, FRS, HSL - WA, LUST - WA, RCRA_NONGEN, UST - WA] ***(cont.)***

Envirosite ID: 50655630
EPA ID: N/R

ECHO ***(cont.)***

Derived WBD :	171100190301
Derived STCTY FIPS :	53053
Derived Zip :	98402
Derived CD113 :	06
Derived CB2010 :	530530616021023
MYRTK Universe :	NNN
NPDES IDs :	N/R
CWA Permit Types :	N/R
CWA Compliance Tracking :	N/R
CWA NAICS :	N/R
CWA SICS :	N/R
CWA Inspection Count :	N/R
CWA Last Inspection Days :	N/R
CWA Informal Count :	N/R
CWA Formal Action Count :	N/R
CWA Last Formal Action Date :	N/R
CWA Penalties :	N/R
CWA Last Penalty Date :	N/R
CWA Last Penalty Amount :	N/R
CWA Quarters IN NC :	N/R
CWA Current Compliance Status :	N/R
CWA Current SNC Flag :	N
CWA 13 Quarters Compliance Status :	N/R
CWA 13 Quarters Effluent Exceedances:	N/R
CWA Three-Year QNCR Codes :	N/R
DFR URL :	Click here for hyperlink provided by the agency.
Facility SIC :	N/R
Facility NAICS :	44413 - Hardware Stores
Facility Last Inspection EPA Date :	N/R
Facility Last Inspection State Date :	N/R
Facility Last Formal Act EPA Date :	N/R
Facility Last Formal Act State Date :	N/R
Facility Last Informal Act EPA Date :	N/R
Facility Last Informal Act State Date:	N/R
Facility Federal Agency :	N/R
TRI Reporter :	N/R
Facility Imp Water Flag :	N/R
Current SNC Flag :	N
Indian County Flag :	N
Federal Flag :	N/R
US Mexico Border Flag :	N/R
Chesapeak Bay Flag :	N/R
AIR Flag :	N
NPDES Flag :	N
SDWIS Flag :	N
RCRA Flag :	Y
TRI Flag :	N
GHG Flag :	N
Major Flag :	N/R
Active Flag :	N/R
NAA Flag :	N
Latitude :	47.2436
Longitude :	-122.43938
Last Date in Agency List :	2023-01-16

Map Id: CS325
Direction: SW
Distance: 0.598 mi., 3159 ft.
Elevation: 121 ft.
Relative: Higher

Site Name : T TOWN APPAREL | HORNE PROPERTY | FASTENAL
1934 MARKET ST
TACOMA | Tacoma, WA 98402

Database(s) : [ALL SITES - WA, CSCSL NFA - WA, ECHO, EPA UST, FRS, HSL - WA, LUST - WA, RCRA_NONGEN, UST - WA] ***(cont.)***

Envirosite ID: 50655630
EPA ID: N/R

EPA UST

Facility Name :	HORNE PROPERTY
Facility Address :	1934 MARKET ST, Tacoma, Washington 98402
County :	Pierce
Facility ID :	WA52683176
Facility Status :	Closed UST(s)
Open USTs :	0
Closed USTs :	4
Temporarily Out of Service USTs :	0
Date of Last Inspection :	N/R
EPA Region :	10
Tribe :	N/R
Facility ID 2 :	N/R
Latitude :	47.243536
Longitude :	-122.439751
Last Date in Agency List :	2023-01-30

Tank Details

Tank ID :	WA52683176_1
Tank Status :	Closed
Installation Date :	N/R
Removal Date :	N/R
Capacity :	N/R
Substances :	A Leaded Gasoline
Tank Wall Type :	N/R
Tank ID :	WA52683176_2
Tank Status :	Closed
Installation Date :	N/R
Removal Date :	N/R
Capacity :	N/R
Substances :	A Leaded Gasoline
Tank Wall Type :	N/R
Tank ID :	WA52683176_3
Tank Status :	Closed
Installation Date :	N/R
Removal Date :	N/R
Capacity :	N/R
Substances :	H Heating Fuel
Tank Wall Type :	N/R
Tank ID :	WA52683176_4
Tank Status :	Closed
Installation Date :	N/R
Removal Date :	N/R
Capacity :	N/R
Substances :	G Used Oil/Waste Oil

Map Id: CS325
Direction: SW
Distance: 0.598 mi., 3159 ft.
Elevation: 121 ft.
Relative: Higher

Site Name : T TOWN APPAREL | HORNE PROPERTY | FASTENAL
1934 MARKET ST
TACOMA | Tacoma, WA 98402

Database(s) : [ALL SITES - WA, CSCSL NFA - WA, ECHO, EPA UST, FRS, HSL - WA, LUST - WA, RCRA_NONGEN, UST - WA] ***(cont.)***

Envirosite ID: 50655630
EPA ID: N/R

EPA UST ***(cont.)***

Tank Wall Type : N/R

FRS

Facility Name : T TOWN APPAREL
Facility Address : 1934 MARKET ST, TACOMA, WA 98402
County : PIERCE

Site Details
Registry ID : 110005398177
FRS Facility URL : Click here for hyperlink provided by the agency.
Last Date in Agency List : 2023-02-13

Source Description
Source Description :

RCRAInfo is EPA's comprehensive information system that supports the Resource Conservation and Recovery Act (RCRA) of 1976 and the Hazardous and Solid Waste Amendments (HSWA) of 1984 through the tracking of events and activities related to facilities that generate, transport, and treat, store, or dispose of hazardous waste. RCRAInfo allows RCRA program staff to track the notification, permit, compliance, and corrective action activities required under RCRA. RCRAInfo also supports generation of the National Hazardous Waste Biennial Report. All generators and treatment, storage, and disposal facilities who handle hazardous waste are required to report to the EPA Administrator at least once every two years to support creation of the Biennial Report.
The WA-FSIS provides a means to query and display data maintained by the Washington Department of Ecology. This system contains key information for each facility/site that is currently, or has been, of interest to the Air Quality, Dam Safety, Hazardous Waste, Toxics Cleanup, and Water Quality Programs.

FRS Environmental Interest
Source and System ID : RCRAINFO - WAH000012286
WA-FSIS - 52683176

HSL - WA

Facility Name : FASTENAL
Facility Address : 1934 Market St, Tacoma, 98402
County : Pierce

Site Details
Facility Site ID : 52683176
Cleanup Site ID : 9544
Status : No Further Action

Map Id: CS325
Direction: SW
Distance: 0.598 mi., 3159 ft.
Elevation: 121 ft.
Relative: Higher

Site Name : T TOWN APPAREL | HORNE PROPERTY | FASTENAL
1934 MARKET ST
TACOMA | Tacoma, WA 98402

Database(s) : [ALL SITES - WA, CSCSL NFA - WA, ECHO, EPA UST, FRS, HSL - WA, LUST - WA, RCRA_NONGEN, UST - WA] ***(cont.)***

Envirosite ID: 50655630
EPA ID: N/R

HSL - WA ***(cont.)***

Site Rank :	N/R
Alternative Site Name :	N/R
Region :	N/R
Resposbile Unit :	N/R
Institutional Control :	N/R
Current VCP :	N/R
Past VCP :	N/R
Latitude :	N/R
Longitude :	N/R
Agency Hyperlink :	Click here for hyperlink provided by the agency.
Last Date in Agency List :	2022-02-11

Facility Name :	FASTENAL
Facility Address :	1934 MARKET ST, TACOMA, 98402
County :	Pierce

Site Details

Facility Site ID :	52683176
Cleanup Site ID :	9544
Status :	No Further Action
Site Rank :	N/R
Alternative Site Name :	HORNE PROPERTY,T TOWN APPAREL
Region :	Southwest
Resposbile Unit :	Southwest
Institutional Control :	N/R
Current VCP :	N/R
Past VCP :	N/R
Latitude :	47.2435363193
Longitude :	-122.43975108
Agency Hyperlink :	Click here for hyperlink provided by the agency.
Last Date in Agency List :	2023-02-28

Contaminants

Contaminant Name :	Lead
Ground water :	N/R
Surface water :	N/R
Soil :	Below Cleanup Levels
Sediment :	N/R
Air :	N/R
Bedrock :	N/R

Contaminant Name :	Other Non-Halogenated Organics
Ground water :	Below Cleanup Levels
Surface water :	N/R
Soil :	Remediated-Below
Sediment :	N/R
Air :	N/R
Bedrock :	N/R

Map Id: CS325
Direction: SW
Distance: 0.598 mi., 3159 ft.
Elevation: 121 ft.
Relative: Higher

Site Name : T TOWN APPAREL | HORNE PROPERTY | FASTENAL
1934 MARKET ST
TACOMA | Tacoma, WA 98402

Database(s) : [ALL SITES - WA, CSCSL NFA - WA, ECHO, EPA UST, FRS, HSL - WA, LUST - WA, RCRA_NONGEN, UST - WA] ***(cont.)***

Envirosite ID: 50655630
EPA ID: N/R

HSL - WA ***(cont.)***

Contaminant Name :	Polychlorinated biPhenyls (PCB)
Ground water :	Below Cleanup Levels
Surface water :	N/R
Soil :	Below Cleanup Levels
Sediment :	N/R
Air :	N/R
Bedrock :	N/R

Contaminant Name :	Petroleum-Gasoline
Ground water :	Below Cleanup Levels
Surface water :	N/R
Soil :	Remediated-Below
Sediment :	N/R
Air :	N/R
Bedrock :	N/R

Contaminant Name :	Petroleum-Diesel
Ground water :	Below Cleanup Levels
Surface water :	N/R
Soil :	Below Cleanup Levels
Sediment :	N/R
Air :	N/R
Bedrock :	N/R

Contaminant Name :	Metals - Other
Ground water :	Below Cleanup Levels
Surface water :	N/R
Soil :	Below Cleanup Levels
Sediment :	N/R
Air :	N/R
Bedrock :	N/R

Contaminant Name :	Petroleum-Other
Ground water :	Below Cleanup Levels
Surface water :	N/R
Soil :	Remediated-Below
Sediment :	N/R
Air :	N/R
Bedrock :	N/R

Contaminant Name :	Benzene
Ground water :	Below Cleanup Levels
Surface water :	N/R
Soil :	Remediated-Below
Sediment :	N/R
Air :	N/R
Bedrock :	N/R

Map Id: CS325
Direction: SW
Distance: 0.598 mi., 3159 ft.
Elevation: 121 ft.
Relative: Higher

Site Name : T TOWN APPAREL | HORNE PROPERTY | FASTENAL
1934 MARKET ST
TACOMA | Tacoma, WA 98402

Database(s) : [ALL SITES - WA, CSCSL NFA - WA, ECHO, EPA UST, FRS, HSL - WA, LUST - WA, RCRA_NONGEN, UST - WA] ***(cont.)***

Envirosite ID: 50655630
EPA ID: N/R

LUST - WA

Facility Name :	FASTENAL
Facility Address :	1934 MARKET ST, TACOMA, 98402
County :	Pierce

Site Details

LUST Status Date :	2012-08-29
LUST Status Type :	LUST - NFA
Facility Site ID :	52683176
Cleanup Site ID :	9544
LUST ID :	5563
UST ID :	530454
Alternate Site Names :	HORNE PROPERTY,T TOWN APPAREL
Release Date :	2000-09-28
Process Type :	N/R
Responsible Unit :	Southwest
Region :	Southwest
Latitude :	47.243536
Longitude :	-122.439751
Last Date in Agency List :	2023-03-20

Contaminants

Contaminant Name :	Petroleum-Gasoline
Ground Water :	Below Cleanup Levels
Surface Water :	N/R
Soil :	Remediated-Below
Sediment :	N/R
Air :	N/R
Bedrock :	N/R

Contaminant Name :	Metals - Other
Ground Water :	Below Cleanup Levels
Surface Water :	N/R
Soil :	Below Cleanup Levels
Sediment :	N/R
Air :	N/R
Bedrock :	N/R

Contaminant Name :	Benzene
Ground Water :	Below Cleanup Levels
Surface Water :	N/R
Soil :	Remediated-Below
Sediment :	N/R
Air :	N/R
Bedrock :	N/R

Contaminant Name :	Other Non-Halogenated Organics
Ground Water :	Below Cleanup Levels

Map Id: CS325
Direction: SW
Distance: 0.598 mi., 3159 ft.
Elevation: 121 ft.
Relative: Higher

Site Name : T TOWN APPAREL | HORNE PROPERTY | FASTENAL
1934 MARKET ST
TACOMA | Tacoma, WA 98402

Database(s) : [ALL SITES - WA, CSCSL NFA - WA, ECHO, EPA UST, FRS, HSL - WA, LUST - WA, RCRA_NONGEN, UST - WA] ***(cont.)***

Envirosite ID: 50655630
EPA ID: N/R

LUST - WA ***(cont.)***

Surface Water :	N/R
Soil :	Remediated-Below
Sediment :	N/R
Air :	N/R
Bedrock :	N/R

Contaminant Name :	Polychlorinated biPhenyls (PCB)
Ground Water :	Below Cleanup Levels
Surface Water :	N/R
Soil :	Below Cleanup Levels
Sediment :	N/R
Air :	N/R
Bedrock :	N/R

Contaminant Name :	Petroleum-Other
Ground Water :	Below Cleanup Levels
Surface Water :	N/R
Soil :	Remediated-Below
Sediment :	N/R
Air :	N/R
Bedrock :	N/R

Contaminant Name :	Lead
Ground Water :	N/R
Surface Water :	N/R
Soil :	Below Cleanup Levels
Sediment :	N/R
Air :	N/R
Bedrock :	N/R

Contaminant Name :	Petroleum-Diesel
Ground Water :	Below Cleanup Levels
Surface Water :	N/R
Soil :	Below Cleanup Levels
Sediment :	N/R
Air :	N/R
Bedrock :	N/R

RCRA_NONGEN

Facility Name :	HORNE PROPERTY
Facility Address :	1934 MARKET ST, TACOMA, WA 98402
County :	PIERCE

Date Form Received by Agency :	2002-03-04
EPA ID :	WAH000012286
Mailing Address :	1934 MARKET ST, TACOMA, WA 98402
Contact :	TOM LANGSETH
Contact Address :	7517 PORTLAND AVE, TACOMA, WA 98404

Map Id: CS325
Direction: SW
Distance: 0.598 mi., 3159 ft.
Elevation: 121 ft.
Relative: Higher

Site Name : T TOWN APPAREL | HORNE PROPERTY | FASTENAL
1934 MARKET ST
TACOMA | Tacoma, WA 98402

Database(s) : [ALL SITES - WA, CSCSL NFA - WA, ECHO, EPA UST, FRS, HSL - WA, LUST - WA, RCRA_NONGEN, UST - WA] ***(cont.)***

Envirosite ID: 50655630
EPA ID: N/R

RCRA_NONGEN ***(cont.)***

Contact Country :	US
Contact Telephone :	253-536-6961
Contact Email :	N/R
EPA Region :	10
Land Type :	Other land type
Source Type :	Notification
Classification :	Not a generator, verified
Description :	Not a generator, verified
Last Date in Agency List :	2023-01-23

Owner/Operator Summary

Owner/Operator Name :	HORNE PROPERTY
Owner/Operator Address :	9600 RIDGEWAY DRIVE, TACOMA, WA 98335
Owner/Operator Country :	US
Owner/Operator Telephone :	253-858-8616
Owner/Operator Email :	N/R
Owner/Operator Fax :	N/R
Legal Status :	Private
Owner/Operator Type :	Owner
Owner/Operator Start Date :	N/R
Owner/Operator End Date :	N/R

Owner/Operator Name :	HORNE PROPERTY
Owner/Operator Address :	1934 MARKET ST, TACOMA, WA 98402
Owner/Operator Country :	US
Owner/Operator Telephone :	253-858-8616
Owner/Operator Email :	N/R
Owner/Operator Fax :	N/R
Legal Status :	Private
Owner/Operator Type :	Operator
Owner/Operator Start Date :	N/R
Owner/Operator End Date :	N/R

Owner/Operator Name :	HORNE PROPERTY
Owner/Operator Address :	1934 MARKET ST, TACOMA, WA 98402
Owner/Operator Country :	US
Owner/Operator Telephone :	253-858-8616
Owner/Operator Email :	N/R
Owner/Operator Fax :	N/R
Legal Status :	Private
Owner/Operator Type :	Owner
Owner/Operator Start Date :	2001-02-23
Owner/Operator End Date :	N/R

Handler Activities Summary

U.S. Importer of Hazardous Waste :	N
Mixed Waste (Haz. and Radioactive) :	N
Recycler of Hazardous Waste :	N

Map Id: CS325
Direction: SW
Distance: 0.598 mi., 3159 ft.
Elevation: 121 ft.
Relative: Higher

Site Name : T TOWN APPAREL | HORNE PROPERTY | FASTENAL
1934 MARKET ST
TACOMA | Tacoma, WA 98402

Database(s) : [ALL SITES - WA, CSCSL NFA - WA, ECHO, EPA UST, FRS, HSL - WA, LUST - WA, RCRA_NONGEN, UST - WA] ***(cont.)***

Envirosite ID: 50655630
EPA ID: N/R

RCRA_NONGEN ***(cont.)***

Transporter of Hazardous Waste :	N
Treater, Storer or Disposer of HW :	N
Underground Injection Activity :	N
On-site Burner Exemption :	N
Furnace Exemption :	N
Used Oil Fuel Burner :	N
Used Oil Processor :	N
Used Oil Refiner :	N
Used Oil Fuel Marketer to Burner :	N
Used Oil Specification Marketer :	N
Used Oil Transfer Facility :	N
Used Oil Transporter :	N

Historical Generators

Date Form Received by Agency :	2002-03-04
Facility Name :	HORNE PROPERTY
Classification :	Not a generator, verified
Date Form Received by Agency :	2001-02-27
Facility Name :	HORNE PROPERTY
Classification :	Not a generator, verified
Date Form Received by Agency :	2001-02-26
Facility Name :	HORNE PROPERTY
Classification :	Not a generator, verified
Date Form Received by Agency :	2001-02-23
Facility Name :	HORNE PROPERTY
Classification :	Large Quantity Generator
Date Form Received by Agency :	2000-07-20
Facility Name :	HORNE PROPERTY
Classification :	Large Quantity Generator

Notices of Violations Summary

Regulation Violated :	N

UST - WA

Facility Name :	HORNE PROPERTY
Facility Address :	1934 MARKET ST, Tacoma, 98402
County :	Pierce

Map Id: CS325
Direction: SW
Distance: 0.598 mi., 3159 ft.
Elevation: 121 ft.
Relative: Higher

Site Name : T TOWN APPAREL | HORNE PROPERTY | FASTENAL
1934 MARKET ST
TACOMA | Tacoma, WA 98402

Database(s) : [ALL SITES - WA, CSCSL NFA - WA, ECHO, EPA UST, FRS, HSL - WA, LUST - WA, RCRA_NONGEN, UST - WA] ***(cont.)***

Envirosite ID: 50655630
EPA ID: N/R

UST - WA ***(cont.)***

Facility Site ID :	52683176
UST Site ID :	530454
Tag Number(s) :	N/R
Responsible Unit :	Southwest
Is Active :	No
Latitude :	47.243536
Longitude :	-122.439751
Last Date in Agency List :	2022-12-29

Tank Details

Tank Name :	1
Tank Status :	Removed
Install Date :	N/R
Tank Upgrade Date :	N/R
Tank Permanent Closure Date :	N/R
Permit Expiration Date :	N/R
Tank Material :	N/R
Tank Construction :	N/R
Tank Corrosion Protection :	N/R
Tank Manifold :	N/R
Tank Release Detection :	N/R
Tank Tightness Test :	N/R
Tank Spill Prevention :	N/R
Capacity Range :	N/R
Actual Capacity :	500
Pipe Material :	N/R
Pipe Construction :	N/R
Pipe Corrosion Protection :	N/R
Tank SFC :	N/R
Dispenser SFC :	N/R
Primary Pipe Release Detection :	N/R
Secondary Pipe Release Detection :	N/R
Pipe Pumping System :	N/R
Pipe Install Date :	N/R
Turbine Sump Construction :	N/R
Tank Status Date :	2000-04-19
Tank Install Date :	N/R
Tank Overfill Prevention :	N/R

Compartments Details

Compartment Number :	1
Compartment Capacity :	500
Substance Stored :	Leaded Gasoline
Used Substance :	N/R
Ecy Region :	N/R

Map Id: CS325
Direction: SW
Distance: 0.598 mi., 3159 ft.
Elevation: 121 ft.
Relative: Higher

Site Name : T TOWN APPAREL | HORNE PROPERTY | FASTENAL
1934 MARKET ST
TACOMA | Tacoma, WA 98402

Database(s) : [ALL SITES - WA, CSCSL NFA - WA, ECHO, EPA UST, FRS, HSL - WA, LUST - WA, RCRA_NONGEN, UST - WA] ***(cont.)***

Envirosite ID: 50655630
EPA ID: N/R

UST - WA ***(cont.)***

Tank Details

Tank Name :	2
Tank Status :	Removed
Install Date :	N/R
Tank Upgrade Date :	N/R
Tank Permanent Closure Date :	N/R
Permit Expiration Date :	N/R
Tank Material :	N/R
Tank Construction :	N/R
Tank Corrosion Protection :	N/R
Tank Manifold :	N/R
Tank Release Detection :	N/R
Tank Tightness Test :	N/R
Tank Spill Prevention :	N/R
Capacity Range :	N/R
Actual Capacity :	500
Pipe Material :	N/R
Pipe Construction :	N/R
Pipe Corrosion Protection :	N/R
Tank SFC :	N/R
Dispenser SFC :	N/R
Primary Pipe Release Detection :	N/R
Secondary Pipe Release Detection :	N/R
Pipe Pumping System :	N/R
Pipe Install Date :	N/R
Turbine Sump Construction :	N/R
Tank Status Date :	2000-12-08
Tank Install Date :	N/R
Tank Overfill Prevention :	N/R

Compartments Details

Compartment Number :	1
Compartment Capacity :	500
Substance Stored :	Leaded Gasoline
Used Substance :	N/R
Ecy Region :	N/R

Tank Details

Tank Name :	3
Tank Status :	Removed
Install Date :	N/R
Tank Upgrade Date :	N/R
Tank Permanent Closure Date :	N/R
Permit Expiration Date :	N/R
Tank Material :	N/R
Tank Construction :	N/R
Tank Corrosion Protection :	N/R
Tank Manifold :	N/R
Tank Release Detection :	N/R
Tank Tightness Test :	N/R

Map Id: CS325
Direction: SW
Distance: 0.598 mi., 3159 ft.
Elevation: 121 ft.
Relative: Higher

Site Name : T TOWN APPAREL | HORNE PROPERTY | FASTENAL
1934 MARKET ST
TACOMA | Tacoma, WA 98402

Database(s) : [ALL SITES - WA, CSCSL NFA - WA, ECHO, EPA UST, FRS, HSL - WA, LUST - WA, RCRA_NONGEN, UST - WA] ***(cont.)***

Envirosite ID: 50655630
EPA ID: N/R

UST - WA ***(cont.)***

Tank Spill Prevention :	N/R
Capacity Range :	N/R
Actual Capacity :	550
Pipe Material :	N/R
Pipe Construction :	N/R
Pipe Corrosion Protection :	N/R
Tank SFC :	N/R
Dispenser SFC :	N/R
Primary Pipe Release Detection :	N/R
Secondary Pipe Release Detection :	N/R
Pipe Pumping System :	N/R
Pipe Install Date :	N/R
Turbine Sump Construction :	N/R
Tank Status Date :	2001-01-25
Tank Install Date :	N/R
Tank Overfill Prevention :	N/R

Compartments Details

Compartment Number :	1
Compartment Capacity :	550
Substance Stored :	Heating Fuel
Used Substance :	Space or Process Heating
Ecy Region :	N/R

Tank Details

Tank Name :	4
Tank Status :	Closed in Place
Install Date :	N/R
Tank Upgrade Date :	N/R
Tank Permanent Closure Date :	N/R
Permit Expiration Date :	N/R
Tank Material :	N/R
Tank Construction :	N/R
Tank Corrosion Protection :	N/R
Tank Manifold :	N/R
Tank Release Detection :	N/R
Tank Tightness Test :	N/R
Tank Spill Prevention :	N/R
Capacity Range :	N/R
Actual Capacity :	675
Pipe Material :	N/R
Pipe Construction :	N/R
Pipe Corrosion Protection :	N/R
Tank SFC :	N/R
Dispenser SFC :	N/R
Primary Pipe Release Detection :	N/R
Secondary Pipe Release Detection :	N/R
Pipe Pumping System :	N/R
Pipe Install Date :	N/R
Turbine Sump Construction :	N/R

Map Id: CS325
Direction: SW
Distance: 0.598 mi., 3159 ft.
Elevation: 121 ft.
Relative: Higher

Site Name : T TOWN APPAREL | HORNE PROPERTY | FASTENAL
1934 MARKET ST
TACOMA | Tacoma, WA 98402

Database(s) : [ALL SITES - WA, CSCSL NFA - WA, ECHO, EPA UST, FRS, HSL - WA, LUST - WA, RCRA_NONGEN, UST - WA] ***(cont.)***

Envirosite ID: 50655630
EPA ID: N/R

UST - WA ***(cont.)***

Tank Status Date :	2000-04-19
Tank Install Date :	N/R
Tank Overfill Prevention :	N/R

Compartments Details

Compartment Number :	1
Compartment Capacity :	675
Substance Stored :	Used Oil/Waste Oil
Used Substance :	N/R
Ecy Region :	N/R

Map Id: CW326
Direction: WSW
Distance: 0.600 mi., 3170 ft.
Elevation: 169 ft.
Relative: Higher

Site Name : Revitalizing Tacoma's Brewery District
UNSPECIFIED
TACOMA, WA 98402

Database(s) : [ALL SITES - WA, ECHO, FRS, ICIS, INACTIVE PCS, PCS FACILITY]

Envirosite ID: 42356244
EPA ID: N/R

ALL SITES - WA

Facility Name :	Revitalizing Tacoma's Brewery District
Facility Address :	TACOMA, 98402
County :	Pierce
Facility/Site ID :	93030
Alternate Name :	N/R
Program Name :	N/R
WRIA :	10
Legislative District :	27
Congressional District :	6
Ecology Region :	SWRO
Ecology Program Phone :	(360) 407-6400
Tribal Land :	N
Latitude :	47.244693
Longitude :	-122.441085
Last Date in Agency List :	2023-01-03

Program Details

Program :	WATQUAL
Program ID :	WAR310534
Interaction Type :	Construction SW GP

Map Id: CW326
Direction: WSW
Distance: 0.600 mi., 3170 ft.
Elevation: 169 ft.
Relative: Higher

Site Name : Revitalizing Tacoma's Brewery District
UNSPECIFIED
TACOMA, WA 98402

Database(s) : [ALL SITES - WA, ECHO, FRS, ICIS, INACTIVE PCS, PCS FACILITY] ***(cont.)***

Envirosite ID: 42356244
EPA ID: N/R

ALL SITES - WA ***(cont.)***

Interaction Type Description :	General permit issued to owner/operators of construction projects that disturb 1 or more acres of land through clearing, grading, excavating, or stockpiling of fill material that discharge stormwater to state waters.
Status :	Active
Start Date :	2021-06-30
End Date :	N/R
SIC :	N/R
NAICS :	N/R

ECHO

Facility Name :	REVITALIZING TACOMA'S BREWERY DISTRICT
Facility Address :	UNSPECIFIED, TACOMA, WA 98402
County :	PIERCE COUNTY
Last Inspection Date :	2022-08-29
Registry ID :	110071180864
FIPS Code :	53053
EPA Region :	10
Inspection Count :	1
Last Inspection Days :	97
Informal Count :	0
Last Informal Action Date :	N/R
Formal Action Count :	0
Last Formal Action Date :	N/R
Total Penalties :	0
Penalty Count :	N/R
Last Penalty Date :	N/R
Last Penalty Amount :	N/R
QTRS IN NC :	2
Programs IN SNC :	0
Current Compliance Status :	Violation Identified
Three-Year Compliance Status :	_____V_V_
Collection Method :	GPS - UNSPECIFIED
Reference Point :	POINT WHERE SUBSTANCE IS RELEASED
Accuracy Meters :	10
Derived Tribes :	Puyallup Tribe of the Puyallup Reservation - .8 mile(s), Puyallup Tribe of the Puyallup Reservation - .9 mile(s), Muckleshoot Indian Tribe - 10.9 mile(s), Muckleshoot Indian Tribe - 13.8 mile(s), Nisqually Indian Tribe - 17.4 mile(s), Squaxin Island Tribe of the Squaxin Island Reservation - 22 mile(s), Squaxin Island Tribe of the Squaxin Island Reservation - 23.8 mile(s)
Derived HUC :	17110019
Derived WBD :	171100191200
Derived STCTY FIPS :	53053
Derived Zip :	98402
Derived CD113 :	N/R
Derived CB2010 :	530530602001110
MYRTK Universe :	NNN
NPDES IDs :	WAR310534
CWA Permit Types :	Minor
CWA Compliance Tracking :	On

Map Id: CW326
Direction: WSW
Distance: 0.600 mi., 3170 ft.
Elevation: 169 ft.
Relative: Higher

Site Name : Revitalizing Tacoma's Brewery District
UNSPECIFIED
TACOMA, WA 98402

Database(s) : [ALL SITES - WA, ECHO, FRS, ICIS, INACTIVE PCS, PCS FACILITY] ***(cont.)***

Envirosite ID: 42356244
EPA ID: N/R

ECHO ***(cont.)***

CWA NAICS :	N/R
CWA SICS :	1794
CWA Inspection Count :	1
CWA Last Inspection Days :	96
CWA Informal Count :	N/R
CWA Formal Action Count :	N/R
CWA Last Formal Action Date :	N/R
CWA Penalties :	N/R
CWA Last Penalty Date :	N/R
CWA Last Penalty Amount :	N/R
CWA Quarters IN NC :	2
CWA Current Compliance Status :	Violation Identified
CWA Current SNC Flag :	N
CWA 13 Quarters Compliance Status :	_____V_V_
CWA 13 Quarters Effluent Exceedances:	N/R
CWA Three-Year QNCR Codes :	N/R
DFR URL :	Click here for hyperlink provided by the agency.
Facility SIC :	1794
Facility NAICS :	N/R
Facility Last Inspection EPA Date :	N/R
Facility Last Inspection State Date :	2022-08-29
Facility Last Formal Act EPA Date :	N/R
Facility Last Formal Act State Date :	N/R
Facility Last Informal Act EPA Date :	N/R
Facility Last Informal Act State Date:	N/R
Facility Federal Agency :	N/R
TRI Reporter :	N/R
Facility Imp Water Flag :	Y
Current SNC Flag :	N
Indian County Flag :	N
Federal Flag :	N/R
US Mexico Border Flag :	N/R
Chesapeak Bay Flag :	N/R
AIR Flag :	N
NPDES Flag :	Y
SDWIS Flag :	N
RCRA Flag :	N
TRI Flag :	N
GHG Flag :	N
Major Flag :	N/R
Active Flag :	Y
NAA Flag :	N
Latitude :	47.249542
Longitude :	-122.43354
Last Date in Agency List :	2023-01-16

FRS

Facility Name :	REVITALIZING TACOMA'S BREWERY DISTRICT
Facility Address :	UNSPECIFIED, TACOMA, WA 98402
County :	PIERCE COUNTY

Map Id: CW326
Direction: WSW
Distance: 0.600 mi., 3170 ft.
Elevation: 169 ft.
Relative: Higher

Site Name : Revitalizing Tacoma's Brewery District
UNSPECIFIED
TACOMA, WA 98402

Database(s) : [ALL SITES - WA, ECHO, FRS, ICIS, INACTIVE PCS, PCS FACILITY] ***(cont.)***

Envirosite ID: 42356244
EPA ID: N/R

FRS ***(cont.)***

Site Details

Registry ID :	110071180864
FRS Facility URL :	Click here for hyperlink provided by the agency.
Last Date in Agency List :	2023-02-13

Source Description

Source Description :

The NPDES module of the Compliance Information System (ICIS) tracks surface water permits issued under the Clean Water Act. Under NPDES, all facilities that discharge pollutants from any point source into waters of the United States are required to obtain a permit. The permit will likely contain limits on what can be discharged, impose monitoring and reporting requirements, and include other provisions to ensure that the discharge does not adversely affect water quality.

FRS Environmental Interest

Source and System ID :	ICIS - WAR310534

ICIS

Facility Name :	REVITALIZING TACOMA'S BREWERY DISTRICT
Facility Address :	UNSPECIFIED, TACOMA, WA 98402

Site Details

NPDES ID :	WAR310534
ICIS Facility Interest ID :	3601373799
Facility UIN :	110071180864
Facility Type Code :	Municipal or Water District
Impaired Waters :	303(D) Listed
Latitude :	47.2446938
Longitude :	-122.441086
Last Date in Agency List :	2022-12-28

INACTIVE PCS

Issue Date :	2020-11-18
Original Issue Date :	2020-11-18
Effective Date :	2021-09-23
Expiration Date :	2025-12-31
Retirement Date :	N/R
Termination Date :	N/R
Issuing Agency :	State
Agency Type :	State
Activity ID :	3602940828
External Permit Number :	WAR310534
Facility Type Indicator :	NON-POTW
Permit Type :	General Permit Covered Facility-NPDES)
Major Minor Status :	N
Permit Status :	Effective
Total Design Flow Number :	N/R

Map Id: CW326
Direction: WSW
Distance: 0.600 mi., 3170 ft.
Elevation: 169 ft.
Relative: Higher

Site Name : Revitalizing Tacoma's Brewery District
UNSPECIFIED
TACOMA, WA 98402

Database(s) : [ALL SITES - WA, ECHO, FRS, ICIS, INACTIVE PCS, PCS FACILITY] ***(cont.)***

Envirosite ID: 42356244
EPA ID: N/R

INACTIVE PCS ***(cont.)***

Actual Average Flow Number :	N/R
State Water Body :	N/R
State Water Body Name :	N/R
Permit Name :	Active Construction Inc.
Permit Comp Status :	Y
RNC Tracking :	Y
Master External Permit Number :	WAR125725
TMDL Interface :	N/R
EDMR Authorization :	N
Pretreatment Indicator :	N/R
Last Date in Agency List :	2022-09-23

PCS FACILITY

Issue Date :	2020-11-18
Original Issue Date :	2020-11-18
Effective Date :	2021-09-23
Expiration Date :	2025-12-31
Retirement Date :	N/R
Termination Date :	N/R
Issuing Agency :	State
Agency Type :	State
Activity ID :	3602940828
External Permit Number :	N/R
Facility Type Indicator :	NON-POTW
Permit Type :	General Permit Covered Facility-NPDES)
Major Minor Status :	N
Permit Status :	Effective
Total Design Flow Number :	N/R
Actual Average Flow Number :	N/R
State Water Body :	N/R
State Water Body Name :	N/R
Permit Name :	Active Construction Inc.
Permit Comp Status :	Y
RNC Tracking :	Y
Master External Permit Number :	WAR125725
TMDL Interface :	N/R
EDMR Authorization :	N
Pretreatment Indicator :	N/R
Last Date in Agency List :	2022-12-28

Map Id: CP327
Direction: SW
Distance: 0.601 mi., 3174 ft.
Elevation: 77 ft.
Relative: Higher

Site Name : BREWERY BLOCKS 2101 S C ST/2100 COMMERCE | Brewery Blocks 2101 S C St 2100 Commerce
2101 SOUTH C ST | 2101 S C ST
TACOMA | Tacoma, WA 98402

Database(s) : [ALL SITES - WA, ECHO, FRS, RCRA_NONGEN]

Envirosite ID: 50655563
EPA ID: N/R

ALL SITES - WA

Facility Name :	Brewery Blocks 2101 S C St 2100 Commerce
Facility Address :	2101 S C ST, TACOMA, 98402
County :	N/R
Facility/Site ID :	35175
Alternate Name :	N/R
Program Name :	N/R
WRIA :	10
Legislative District :	27
Congressional District :	6
Ecology Region :	SWRO
Ecology Program Phone :	(360) 407-6734
Tribal Land :	N
Latitude :	47.2428
Longitude :	-122.43736
Last Date in Agency List :	2023-01-03

Program Details

Program :	N/R
Program ID :	N/R
Interaction Type :	Hazardous Waste Generator
Interaction Type Description :	Facilities that generate any quantity of a dangerous waste. They may be classified as SQG, MQG, or LQG depending on hazardous waste generated for a given month.
Status :	Inactive
Start Date :	2019-06-19
End Date :	2019-12-31
SIC :	N/R
NAICS :	N/R

Program :	N/R
Program ID :	N/R
Interaction Type :	Hazardous Waste Generator
Interaction Type Description :	Facilities that generate any quantity of a dangerous waste. They may be classified as SQG, MQG, or LQG depending on hazardous waste generated for a given month.
Status :	Inactive
Start Date :	2019-06-19
End Date :	2019-12-31
SIC :	N/R
NAICS :	53112 - Lessors of Nonresidential Buildings (except Miniwarehouses)
Facility Name :	Brewery Blocks 2101 S C St/2100 Commerce
Facility Address :	2101 South C St, Tacoma, 98402

Map Id: CP327
Direction: SW
Distance: 0.601 mi., 3174 ft.
Elevation: 77 ft.
Relative: Higher

Site Name : BREWERY BLOCKS 2101 S C ST/2100 COMMERCE | Brewery Blocks 2101 S C St 2100 Commerce
2101 SOUTH C ST | 2101 S C ST
TACOMA | Tacoma, WA 98402

Database(s) : [ALL SITES - WA, ECHO, FRS, RCRA_NONGEN] ***(cont.)***

Envirosite ID: 50655563
EPA ID: N/R

ALL SITES - WA ***(cont.)***

County :	Pierce
Facility/Site ID :	35175
Alternate Name :	N/R
Program Name :	Brewery Blocks 2101 S C St/2100 Commerce
WRIA :	10
Legislative District :	27
Congressional District :	6
Ecology Region :	SWRO
Ecology Program Phone :	(360) 407-6734
Tribal Land :	N
Latitude :	47.2428
Longitude :	-122.43736
Last Date in Agency List :	2022-04-26

Program Details

Program :	HAZWASTE
Program ID :	WAH000056915
Interaction Type :	Hazardous Waste Generator
Interaction Type Description :	Facilities that generate any quantity of a dangerous waste. They may be classified as SQG, MQG, or LQG depending on hazardous waste generated for a given month.
Status :	Inactive
Start Date :	2019-06-19
End Date :	2019-12-31
SIC :	N/R
NAICS :	53112 - Lessors of Nonresidential Buildings (except Miniwarehouses)

ECHO

Facility Name :	BREWERY BLOCKS 2101 S C ST/2100 COMMERCE
Facility Address :	2101 SOUTH C ST, TACOMA, WA 98402
County :	PIERCE
Last Inspection Date :	N/R
Registry ID :	110070633698
FIPS Code :	53053
EPA Region :	10
Inspection Count :	0
Last Inspection Days :	N/R
Informal Count :	0
Last Informal Action Date :	N/R
Formal Action Count :	0
Last Formal Action Date :	N/R
Total Penalties :	0
Penalty Count :	N/R
Last Penalty Date :	N/R
Last Penalty Amount :	N/R

Map Id: CP327
Direction: SW
Distance: 0.601 mi., 3174 ft.
Elevation: 77 ft.
Relative: Higher

Site Name : BREWERY BLOCKS 2101 S C ST/2100 COMMERCE | Brewery Blocks 2101 S C St
2100 Commerce
2101 SOUTH C ST | 2101 S C ST
TACOMA | Tacoma, WA 98402

Database(s) : [ALL SITES - WA, ECHO, FRS, RCRA_NONGEN] ***(cont.)***

Envirosite ID: 50655563
EPA ID: N/R

ECHO ***(cont.)***

QTRS IN NC :	0
Programs IN SNC :	0
Current Compliance Status :	No Violation Identified
Three-Year Compliance Status :	_____
Collection Method :	ADDRESS MATCHING-HOUSE NUMBER
Reference Point :	CENTER OF A FACILITY OR STATION
Accuracy Meters :	30
Derived Tribes :	Puyallup Tribe of the Puyallup Reservation - .5 mile(s), Puyallup Tribe of the Puyallup Reservation - .9 mile(s), Muckleshoot Indian Tribe - 11.2 mile(s), Muckleshoot Indian Tribe - 14.1 mile(s), Nisqually Indian Tribe - 16.9 mile(s), Squaxin Island Tribe of the Squaxin Island Reservation - 21.7 mile(s), Squaxin Island Tribe of the Squaxin Island Reservation - 23.6 mile(s)
Derived HUC :	17110019
Derived WBD :	171100190301
Derived STCTY FIPS :	53053
Derived Zip :	98402
Derived CD113 :	06
Derived CB2010 :	530530616021031
MYRTK Universe :	NNN
NPDES IDs :	N/R
CWA Permit Types :	N/R
CWA Compliance Tracking :	N/R
CWA NAICS :	N/R
CWA SICS :	N/R
CWA Inspection Count :	N/R
CWA Last Inspection Days :	N/R
CWA Informal Count :	N/R
CWA Formal Action Count :	N/R
CWA Last Formal Action Date :	N/R
CWA Penalties :	N/R
CWA Last Penalty Date :	N/R
CWA Last Penalty Amount :	N/R
CWA Quarters IN NC :	N/R
CWA Current Compliance Status :	N/R
CWA Current SNC Flag :	N
CWA 13 Quarters Compliance Status :	N/R
CWA 13 Quarters Effluent Exceedances:	N/R
CWA Three-Year QNCR Codes :	N/R
DFR URL :	Click here for hyperlink provided by the agency.
Facility SIC :	N/R
Facility NAICS :	531120 - Lessors of Nonresidential Buildings (except Miniwarehouses)
Facility Last Inspection EPA Date :	N/R
Facility Last Inspection State Date :	N/R
Facility Last Formal Act EPA Date :	N/R
Facility Last Formal Act State Date :	N/R
Facility Last Informal Act EPA Date :	N/R
Facility Last Informal Act State Date:	N/R
Facility Federal Agency :	N/R
TRI Reporter :	N/R
Facility Imp Water Flag :	N/R
Current SNC Flag :	N

Map Id: CP327
Direction: SW
Distance: 0.601 mi., 3174 ft.
Elevation: 77 ft.
Relative: Higher

Site Name : BREWERY BLOCKS 2101 S C ST/2100 COMMERCE | Brewery Blocks 2101 S C St 2100 Commerce
2101 SOUTH C ST | 2101 S C ST
TACOMA | Tacoma, WA 98402

Database(s) : [ALL SITES - WA, ECHO, FRS, RCRA_NONGEN] ***(cont.)***

Envirosite ID: 50655563
EPA ID: N/R

ECHO ***(cont.)***

Indian County Flag :	N
Federal Flag :	N/R
US Mexico Border Flag :	N/R
Chesapeak Bay Flag :	N/R
AIR Flag :	N
NPDES Flag :	N
SDWIS Flag :	N
RCRA Flag :	Y
TRI Flag :	N
GHG Flag :	N
Major Flag :	N/R
Active Flag :	N/R
NAA Flag :	N
Latitude :	47.24275
Longitude :	-122.43772
Last Date in Agency List :	2023-01-16

FRS

Facility Name :	BREWERY BLOCKS 2101 S C ST/2100 COMMERCE
Facility Address :	2101 SOUTH C ST, TACOMA, WA 98402
County :	PIERCE

Site Details

Registry ID :	110070633698
FRS Facility URL :	Click here for hyperlink provided by the agency.
Last Date in Agency List :	2023-02-13

Source Description

Source Description :

RCRAInfo is EPA's comprehensive information system that supports the Resource Conservation and Recovery Act (RCRA) of 1976 and the Hazardous and Solid Waste Amendments (HSWA) of 1984 through the tracking of events and activities related to facilities that generate, transport, and treat, store, or dispose of hazardous waste. RCRAInfo allows RCRA program staff to track the notification, permit, compliance, and corrective action activities required under RCRA. RCRAInfo also supports generation of the National Hazardous Waste Biennial Report. All generators and treatment, storage, and disposal facilities who handle hazardous waste are required to report to the EPA Administrator at least once every two years to support creation of the Biennial Report.

FRS Environmental Interest

Source and System ID :	RCRAINFO - WAH000056915

RCRA_NONGEN

Facility Name :	BREWERY BLOCKS 2101 S C ST/2100 COMMERCE
Facility Address :	2101 SOUTH C ST, TACOMA, WA 98402

Map Id: CP327
Direction: SW
Distance: 0.601 mi., 3174 ft.
Elevation: 77 ft.
Relative: Higher

Site Name : BREWERY BLOCKS 2101 S C ST/2100 COMMERCE | Brewery Blocks 2101 S C St
2100 Commerce
2101 SOUTH C ST | 2101 S C ST
TACOMA | Tacoma, WA 98402

Database(s) : [ALL SITES - WA, ECHO, FRS, RCRA_NONGEN] ***(cont.)***

Envirosite ID: 50655563
EPA ID: N/R

RCRA_NONGEN ***(cont.)***

County :	PIERCE
Date Form Received by Agency :	2020-01-10
EPA ID :	WAH000056915
Mailing Address :	2125 COMMERCE ST STE 200, TACOMA, WA 98402
Contact :	JACK TRAINER
Contact Address :	2125 COMMERCE ST STE 200, TACOMA, WA 98402
Contact Country :	US
Contact Telephone :	775-771-6533
Contact Email :	JACK@HORIZONPARTNERSNW.COM
EPA Region :	10
Land Type :	Private
Source Type :	Implementer
Classification :	Not a generator, verified
Description :	Not a generator, verified
Last Date in Agency List :	2023-01-23

Owner/Operator Summary

Owner/Operator Name :	TACOMA STEEL PARTNERS LLC
Owner/Operator Address :	2125 COMMERCE ST STE 200, TACOMA, WA 98402
Owner/Operator Country :	US
Owner/Operator Telephone :	775-771-6533
Owner/Operator Email :	N/R
Owner/Operator Fax :	N/R
Legal Status :	Private
Owner/Operator Type :	Owner
Owner/Operator Start Date :	2011-01-01
Owner/Operator End Date :	N/R

Owner/Operator Name :	TACOMA STEEL PARTNERS LLC
Owner/Operator Address :	2125 COMMERCE ST STE 200, TACOMA, WA 98402
Owner/Operator Country :	US
Owner/Operator Telephone :	775-771-6533
Owner/Operator Email :	N/R
Owner/Operator Fax :	N/R
Legal Status :	Private
Owner/Operator Type :	Operator
Owner/Operator Start Date :	2011-01-01
Owner/Operator End Date :	N/R

Handler Activities Summary

U.S. Importer of Hazardous Waste :	N
Mixed Waste (Haz. and Radioactive) :	N/R
Recycler of Hazardous Waste :	N
Transporter of Hazardous Waste :	N
Treater, Storer or Disposer of HW :	N
Underground Injection Activity :	N
On-site Burner Exemption :	N

Map Id: CP327
Direction: SW
Distance: 0.601 mi., 3174 ft.
Elevation: 77 ft.
Relative: Higher

Site Name : BREWERY BLOCKS 2101 S C ST/2100 COMMERCE | Brewery Blocks 2101 S C St 2100 Commerce
2101 SOUTH C ST | 2101 S C ST
TACOMA | Tacoma, WA 98402

Database(s) : [ALL SITES - WA, ECHO, FRS, RCRA_NONGEN] ***(cont.)***

Envirosite ID: 50655563
EPA ID: N/R

RCRA_NONGEN ***(cont.)***

Furnace Exemption :	N
Used Oil Fuel Burner :	N
Used Oil Processor :	N
Used Oil Refiner :	N
Used Oil Fuel Marketer to Burner :	N
Used Oil Specification Marketer :	N
Used Oil Transfer Facility :	N
Used Oil Transporter :	N

Historical Generators

Date Form Received by Agency :	2020-01-09
Facility Name :	BREWERY BLOCKS 2101 S C ST/2100 COMMERCE
Classification :	Small Quantity Generator
Date Form Received by Agency :	2019-06-19
Facility Name :	BREWERY BLOCKS 2101 S C ST/2100 COMMERCE
Classification :	Large Quantity Generator

Notices of Violations Summary

Regulation Violated :	N

Map Id: 328
Direction: SW
Distance: 0.602 mi., 3179 ft.
Elevation: 89 ft.
Relative: Higher

Site Name : PACIFIC AVE S 17TH TO S25TH ST
PACIFIC AVE S 17TH S 25TH ST
TACOMA, WA 98402

Database(s) : [ALL SITES - WA, FRS]

Envirosite ID: 6556511
EPA ID: N/R

ALL SITES - WA

Facility Name :	PACIFIC AVE S 17TH TO S25TH ST
Facility Address :	PACIFIC AVE S 17TH S 25TH ST, TACOMA, 98402
County :	Pierce
Facility/Site ID :	3955
Alternate Name :	N/R
Program Name :	N/R
WRIA :	10
Legislative District :	27
Congressional District :	6
Ecology Region :	SWRO
Ecology Program Phone :	(360) 407-6400
Tribal Land :	N

Map Id: 328
Direction: SW
Distance: 0.602 mi., 3179 ft.
Elevation: 89 ft.
Relative: Higher

Site Name : PACIFIC AVE S 17TH TO S25TH ST
PACIFIC AVE S 17TH S 25TH ST
TACOMA, WA 98402

Database(s) : [ALL SITES - WA, FRS] ***(cont.)***

Envirosite ID: 6556511
EPA ID: N/R

ALL SITES - WA ***(cont.)***

Latitude :	47.2431
Longitude :	-122.438
Last Date in Agency List :	2023-01-03

Program Details

Program :	WATQUAL
Program ID :	WAR010781
Interaction Type :	Construction SW GP
Interaction Type Description :	General permit issued to owner/operators of construction projects that disturb 1 or more acres of land through clearing, grading, excavating, or stockpiling of fill material that discharge stormwater to state waters.
Status :	Inactive
Start Date :	2008-07-21
End Date :	2009-10-08
SIC :	N/R
NAICS :	N/R

FRS

Facility Name :	PACIFIC AVE S 17TH TO S25TH ST
Facility Address :	PACIFIC AVE S 17TH S 25TH ST, TACOMA, WA 98402
County :	PIERCE

Site Details

Registry ID :	110056472400
FRS Facility URL :	Click here for hyperlink provided by the agency.
Last Date in Agency List :	2023-02-13

Source Description

Source Description :

The WA-FSIS provides a means to query and display data maintained by the Washington Department of Ecology. This system contains key information for each facility/site that is currently, or has been, of interest to the Air Quality, Dam Safety, Hazardous Waste, Toxics Cleanup, and Water Quality Programs.

FRS Environmental Interest

Source and System ID :	WA-FSIS - 3955

Map Id: CV329
Direction: S
Distance: 0.603 mi., 3183 ft.
Elevation: 29 ft.
Relative: Higher

Site Name : RUSHFORTH CONSTRUCTION | PCSD Tacoma Facilities
830 E E ST
TACOMA | Tacoma, WA 98421

Database(s) : [ALL SITES - WA, BRS, ECHO, EPA UST, FRS, RCRA_NONGEN, UST - WA]

Envirosite ID: 52365722
EPA ID: N/R

ALL SITES - WA

Facility Name :	PCSD Tacoma Facilities
Facility Address :	830 E E St, Tacoma, 98421
County :	Pierce
Facility/Site ID :	14809
Alternate Name :	N/R
Program Name :	PCSD Tacoma Facilities
WRIA :	10
Legislative District :	27
Congressional District :	9
Ecology Region :	SWRO
Ecology Program Phone :	(360) 407-7224
Tribal Land :	N
Latitude :	47.241237
Longitude :	-122.42843
Last Date in Agency List :	2019-01-10

Program Details

Program :	TOXICS
Program ID :	620239
Interaction Type :	Underground Storage Tank
Interaction Type Description :	Any one or combination of tanks (including connecting underground pipes) that is used to contain regulated substances and has a tank volume of ten percent or more beneath the surface of the ground. This term does not include any of the exempt UST systems specified in WAC 173-360-110(2) or any piping connected thereto. See WAC 173-360
Status :	Active
Start Date :	2015-06-30
End Date :	N/R
SIC :	N/R
NAICS :	447 - Gasoline Stations
Facility Name :	RUSHFORTH CONSTRUCTION
Facility Address :	830 E E ST, TACOMA, 98421
County :	Pierce
Facility/Site ID :	21635
Alternate Name :	N/R
Program Name :	N/R
WRIA :	10
Legislative District :	27
Congressional District :	9
Ecology Region :	SWRO
Ecology Program Phone :	(360) 407-6734
Tribal Land :	N
Latitude :	47.25561
Longitude :	-122.43036
Last Date in Agency List :	2023-01-03

Map Id: CV329
Direction: S
Distance: 0.603 mi., 3183 ft.
Elevation: 29 ft.
Relative: Higher

Site Name : RUSHFORTH CONSTRUCTION | PCSD Tacoma Facilities
830 E E ST
TACOMA | Tacoma, WA 98421

Database(s) : [ALL SITES - WA, BRS, ECHO, EPA UST, FRS, RCRA_NONGEN, UST - WA] ***(cont.)***

Envirosite ID: 52365722
EPA ID: N/R

ALL SITES - WA ***(cont.)***

Program Details

Program :	HAZWASTE
Program ID :	WAH000035110
Interaction Type :	Hazardous Waste Generator
Interaction Type Description :	Facilities that generate any quantity of a dangerous waste. They may be classified as SQG, MQG, or LQG depending on hazardous waste generated for a given month.
Status :	Inactive
Start Date :	2009-07-21
End Date :	2009-11-20
SIC :	N/R
NAICS :	N/R

Program :	HAZWASTE
Program ID :	WAH000035110
Interaction Type :	Hazardous Waste Generator
Interaction Type Description :	Facilities that generate any quantity of a dangerous waste. They may be classified as SQG, MQG, or LQG depending on hazardous waste generated for a given month.
Status :	Inactive
Start Date :	2009-07-21
End Date :	2009-11-20
SIC :	N/R
NAICS :	236220 - Commercial and Institutional Building Construction

BRS

Facility Name :	RUSHFORTH CONSTRUCTION
Facility Address :	830 E E ST, TACOMA, WA 98421
County :	PIERCE

Site Details

Date Form Received by Agency :	2009-11-20
EPA ID :	WAH000035110
Mailing Address :	6021 12TH ST E, TACOMA, WA 98424
Contact :	JOHN BARSTOW
Contact Address :	6021 12TH ST E, TACOMA, WA 98424
Contact Country :	US
Contact Telephone :	253-377-2333
Contact Email :	N/R
EPA Region :	10
Land Type :	Private
Source Type :	Annual/Biennial Report updated with Notification
Classification :	Not a generator, verified
Description :	Not a generator, verified
Last Date in Agency List :	2023-01-23

Map Id: CV329
Direction: S
Distance: 0.603 mi., 3183 ft.
Elevation: 29 ft.
Relative: Higher

Site Name : RUSHFORTH CONSTRUCTION | PCSD Tacoma Facilities
830 E E ST
TACOMA | Tacoma, WA 98421

Database(s) : [ALL SITES - WA, BRS, ECHO, EPA UST, FRS, RCRA_NONGEN, UST - WA] ***(cont.)***

Envirosite ID: 52365722
EPA ID: N/R

BRS ***(cont.)***

Owner/Operator Summary

Owner/Operator Name :	RUSHFORTH CONSTRUCTION
Owner/Operator Address :	6021 12TH ST E, TACOMA, WA 98424
Owner/Operator Country :	US
Owner/Operator Telephone :	253-922-1884
Owner/Operator Email :	N/R
Owner/Operator Fax :	N/R
Legal Status :	Private
Owner/Operator Type :	Operator
Owner/Operator Start Date :	2008-09-01
Owner/Operator End Date :	N/R

Owner/Operator Name :	RUSHFORTH CONSTRUCTION
Owner/Operator Address :	6021 12TH ST E, TACOMA, WA 98424
Owner/Operator Country :	US
Owner/Operator Telephone :	253-922-1884
Owner/Operator Email :	N/R
Owner/Operator Fax :	N/R
Legal Status :	Private
Owner/Operator Type :	Owner
Owner/Operator Start Date :	2008-09-01
Owner/Operator End Date :	N/R

Waste Activity Monitoring

Report Cycle :	2009
Hazardous Waste Page Number :	1
Hazardous Waste Sub-Page Number :	1
BR Form :	XX
Waste Description :	N/R
Primary NAICS :	23622 - Commercial and Institutional Building Construction
Source Code :	N/R
Form Code :	N/R
Management Method :	N/R
Generation Tons :	0
Managed Tons :	0
Shipped Tons :	0
Received Tons :	0
Receiver ID :	N/R
Receiver State :	N/R
Shipper ID :	N/R
Shipper State :	N/R
Waste Minimization :	N/R
Waste Code List :	N/R
Waste Code Group :	N/R
Waste Generation Type :	N/R

ECHO

Facility Name :	RUSHFORTH CONSTRUCTION
Facility Address :	830 E E ST, TACOMA, WA 98421
County :	PIERCE

Map Id: CV329
Direction: S
Distance: 0.603 mi., 3183 ft.
Elevation: 29 ft.
Relative: Higher

Site Name : RUSHFORTH CONSTRUCTION | PCSD
Tacoma Facilities
830 E E ST
TACOMA | Tacoma, WA 98421

Database(s) : [ALL SITES - WA, BRS, ECHO, EPA UST, FRS, RCRA_NONGEN, UST - WA] ***(cont.)***

Envirosite ID: 52365722
EPA ID: N/R

ECHO ***(cont.)***

Last Inspection Date :	N/R
Registry ID :	110041686716
FIPS Code :	53053
EPA Region :	10
Inspection Count :	0
Last Inspection Days :	N/R
Informal Count :	0
Last Informal Action Date :	N/R
Formal Action Count :	0
Last Formal Action Date :	N/R
Total Penalties :	0
Penalty Count :	N/R
Last Penalty Date :	N/R
Last Penalty Amount :	N/R
QTRS IN NC :	0
Programs IN SNC :	0
Current Compliance Status :	No Violation Identified
Three-Year Compliance Status :	_____
Collection Method :	ADDRESS MATCHING-HOUSE NUMBER
Reference Point :	ENTRANCE POINT OF A FACILITY OR STATION
Accuracy Meters :	50
Derived Tribes :	Puyallup Tribe of the Puyallup Reservation - .9 mile(s), Puyallup Tribe of the Puyallup Reservation - 1.2 mile(s), Muckleshoot Indian Tribe - 10.7 mile(s), Muckleshoot Indian Tribe - 13.7 mile(s), Nisqually Indian Tribe - 17.9 mile(s), Squaxin Island Tribe of the Squaxin Island Reservation - 22.2 mile(s), Squaxin Island Tribe of the Squaxin Island Reservation - 24 mile(s)
Derived HUC :	17110019
Derived WBD :	171100190301
Derived STCTY FIPS :	53053
Derived Zip :	98421
Derived CD113 :	09
Derived CB2010 :	530530602001082
MYRTK Universe :	NNN
NPDES IDs :	N/R
CWA Permit Types :	N/R
CWA Compliance Tracking :	N/R
CWA NAICS :	N/R
CWA SICS :	N/R
CWA Inspection Count :	N/R
CWA Last Inspection Days :	N/R
CWA Informal Count :	N/R
CWA Formal Action Count :	N/R
CWA Last Formal Action Date :	N/R
CWA Penalties :	N/R
CWA Last Penalty Date :	N/R
CWA Last Penalty Amount :	N/R
CWA Quarters IN NC :	N/R
CWA Current Compliance Status :	N/R
CWA Current SNC Flag :	N
CWA 13 Quarters Compliance Status :	N/R
CWA 13 Quarters Effluent Exceedances:	N/R
CWA Three-Year QNCR Codes :	N/R

Map Id: CV329
Direction: S
Distance: 0.603 mi., 3183 ft.
Elevation: 29 ft.
Relative: Higher

Site Name : RUSHFORTH CONSTRUCTION | PCSD Tacoma Facilities
830 E E ST
TACOMA | Tacoma, WA 98421

Database(s) : [ALL SITES - WA, BRS, ECHO, EPA UST, FRS, RCRA_NONGEN, UST - WA] ***(cont.)***

Envirosite ID: 52365722
EPA ID: N/R

ECHO ***(cont.)***

DFR URL :	Click here for hyperlink provided by the agency.
Facility SIC :	N/R
Facility NAICS :	236220 - Commercial and Institutional Building Construction
Facility Last Inspection EPA Date :	N/R
Facility Last Inspection State Date :	N/R
Facility Last Formal Act EPA Date :	N/R
Facility Last Formal Act State Date :	N/R
Facility Last Informal Act EPA Date :	N/R
Facility Last Informal Act State Date:	N/R
Facility Federal Agency :	N/R
TRI Reporter :	N/R
Facility Imp Water Flag :	N/R
Current SNC Flag :	N
Indian County Flag :	N
Federal Flag :	N/R
US Mexico Border Flag :	N/R
Chesapeak Bay Flag :	N/R
AIR Flag :	N
NPDES Flag :	N
SDWIS Flag :	N
RCRA Flag :	Y
TRI Flag :	N
GHG Flag :	N
Major Flag :	N/R
Active Flag :	N/R
NAA Flag :	N
Latitude :	47.256627
Longitude :	-122.430971
Last Date in Agency List :	2023-01-16

EPA UST

Facility Name :	PCSD Tacoma Facilities
Facility Address :	830 E E St, Tacoma, Washington 98421
County :	Pierce
Facility ID :	WA14809
Facility Status :	Closed UST(s)
Open USTs :	0
Closed USTs :	1
Temporarily Out of Service USTs :	0
Date of Last Inspection :	N/R
EPA Region :	10
Tribe :	N/R
Facility ID 2 :	N/R
Latitude :	47.241237
Longitude :	-122.42843
Last Date in Agency List :	2023-01-30

Tank Details

Tank ID :	WA14809_1
Tank Status :	Closed

Map Id: CV329
Direction: S
Distance: 0.603 mi., 3183 ft.
Elevation: 29 ft.
Relative: Higher

Site Name : RUSHFORTH CONSTRUCTION | PCSD Tacoma Facilities
830 E E ST
TACOMA | Tacoma, WA 98421

Database(s) : [ALL SITES - WA, BRS, ECHO, EPA UST, FRS, RCRA_NONGEN, UST - WA] ***(cont.)***

Envirosite ID: 52365722
EPA ID: N/R

EPA UST ***(cont.)***

Installation Date :	2001-01-01
Removal Date :	N/R
Capacity :	N/R
Substances :	A Leaded Gasoline
Tank Wall Type :	N/R

FRS

Facility Name :	RUSHFORTH CONSTRUCTION
Facility Address :	830 E E ST, TACOMA, WA 98421
County :	PIERCE

Site Details

Registry ID :	110041686716
FRS Facility URL :	Click here for hyperlink provided by the agency.
Last Date in Agency List :	2023-02-13

Source Description

Source Description :

RCRAInfo is EPA's comprehensive information system that supports the Resource Conservation and Recovery Act (RCRA) of 1976 and the Hazardous and Solid Waste Amendments (HSWA) of 1984 through the tracking of events and activities related to facilities that generate, transport, and treat, store, or dispose of hazardous waste. RCRAInfo allows RCRA program staff to track the notification, permit, compliance, and corrective action activities required under RCRA. RCRAInfo also supports generation of the National Hazardous Waste Biennial Report. All generators and treatment, storage, and disposal facilities who handle hazardous waste are required to report to the EPA Administrator at least once every two years to support creation of the Biennial Report.

FRS Environmental Interest

Source and System ID :	RCRAINFO - WAH000035110

Site Details

Registry ID :	110070754792
FRS Facility URL :	Click here for hyperlink provided by the agency.
Last Date in Agency List :	2023-02-13

Source Description

Map Id: CV329
Direction: S
Distance: 0.603 mi., 3183 ft.
Elevation: 29 ft.
Relative: Higher

Site Name : RUSHFORTH CONSTRUCTION | PCSD Tacoma Facilities
830 E E ST
TACOMA | Tacoma, WA 98421

Database(s) : [ALL SITES - WA, BRS, ECHO, EPA UST, FRS, RCRA_NONGEN, UST - WA] ***(cont.)***

Envirosite ID: 52365722
EPA ID: N/R

FRS ***(cont.)***

Source Description :

All generators and treatment, storage, and disposal (TSD) facilities who handle hazardous waste are required to report to the EPA Administrator at least once every two years. The data collected is used to create the National Biennial Resource Conservation and Recovery Act (RCRA) Hazardous Waste Report. This data is processed within the RCRA Information (RCRAInfo) database.

FRS Environmental Interest

Source and System ID :	RCRAINFO - WAH000035110

RCRA_NONGEN

Facility Name :	RUSHFORTH CONSTRUCTION
Facility Address :	830 E E ST, TACOMA, WA 98421
County :	PIERCE
Date Form Received by Agency :	2009-11-21
EPA ID :	WAH000035110
Mailing Address :	6021 12TH ST E, TACOMA, WA 98424
Contact :	DARIN PALMER
Contact Address :	6021 12TH ST E, TACOMA, WA 98424
Contact Country :	US
Contact Telephone :	253-922-1884
Contact Email :	N/R
EPA Region :	10
Land Type :	Private
Source Type :	Implementer
Classification :	Not a generator, verified
Description :	Not a generator, verified
Last Date in Agency List :	2023-01-23

Owner/Operator Summary

Owner/Operator Name :	MYLET FAMILY PARTNERSHIP LLC
Owner/Operator Address :	PO BOX 64807, UNIVERSITY PLACE, WA 98464
Owner/Operator Country :	US
Owner/Operator Telephone :	253-564-8335
Owner/Operator Email :	N/R
Owner/Operator Fax :	N/R
Legal Status :	Private
Owner/Operator Type :	Owner
Owner/Operator Start Date :	N/R
Owner/Operator End Date :	N/R
Owner/Operator Name :	RUSHFORTH CONSTRUCTION
Owner/Operator Address :	6021 12TH ST E, TACOMA, WA 98424
Owner/Operator Country :	US
Owner/Operator Telephone :	253-922-1884
Owner/Operator Email :	N/R
Owner/Operator Fax :	N/R

Map Id: CV329
Direction: S
Distance: 0.603 mi., 3183 ft.
Elevation: 29 ft.
Relative: Higher

Site Name : RUSHFORTH CONSTRUCTION | PCSD Tacoma Facilities
830 E E ST
TACOMA | Tacoma, WA 98421

Database(s) : [ALL SITES - WA, BRS, ECHO, EPA UST, FRS, RCRA_NONGEN, UST - WA] ***(cont.)***

Envirosite ID: 52365722
EPA ID: N/R

RCRA_NONGEN ***(cont.)***

Legal Status :	Private
Owner/Operator Type :	Owner
Owner/Operator Start Date :	2008-09-01
Owner/Operator End Date :	N/R
Owner/Operator Name :	RUSHFORTH CONSTRUCTION
Owner/Operator Address :	6021 12TH ST E, TACOMA, WA 98424
Owner/Operator Country :	US
Owner/Operator Telephone :	253-922-1884
Owner/Operator Email :	N/R
Owner/Operator Fax :	N/R
Legal Status :	Private
Owner/Operator Type :	Operator
Owner/Operator Start Date :	N/R
Owner/Operator End Date :	N/R

Handler Activities Summary

U.S. Importer of Hazardous Waste :	N
Mixed Waste (Haz. and Radioactive) :	N
Recycler of Hazardous Waste :	N
Transporter of Hazardous Waste :	N
Treater, Storer or Disposer of HW :	N
Underground Injection Activity :	N
On-site Burner Exemption :	N
Furnace Exemption :	N
Used Oil Fuel Burner :	N
Used Oil Processor :	N
Used Oil Refiner :	N
Used Oil Fuel Marketer to Burner :	N
Used Oil Specification Marketer :	N
Used Oil Transfer Facility :	N
Used Oil Transporter :	N

Historical Generators

Date Form Received by Agency :	2009-11-20
Facility Name :	RUSHFORTH CONSTRUCTION
Classification :	Not a generator, verified
Date Form Received by Agency :	2009-07-21
Facility Name :	RUSHFORTH CONSTRUCTION
Classification :	Small Quantity Generator

Notices of Violations Summary

Regulation Violated :	N

Map Id: CV329
Direction: S
Distance: 0.603 mi., 3183 ft.
Elevation: 29 ft.
Relative: Higher

Site Name : RUSHFORTH CONSTRUCTION | PCSD Tacoma Facilities
830 E E ST
TACOMA | Tacoma, WA 98421

Database(s) : [ALL SITES - WA, BRS, ECHO, EPA UST, FRS, RCRA_NONGEN, UST - WA] ***(cont.)***

Envirosite ID: 52365722
EPA ID: N/R

UST - WA

Facility Name :	PCSD Tacoma Facilities
Facility Address :	830 E E St, Tacoma, 98421
County :	Pierce
Facility Site ID :	14809
UST Site ID :	620239
Tag Number(s) :	N/R
Responsible Unit :	SOUTHWEST
Is Active :	N/R
Latitude :	47.241237
Longitude :	-122.42843
Last Date in Agency List :	2019-02-01

Tank Details

Tank Name :	1
Tank Status :	Unregister 30 Day Notice
Install Date :	N/R
Tank Upgrade Date :	N/R
Tank Permanent Closure Date :	N/R
Permit Expiration Date :	N/R
Tank Material :	N/R
Tank Construction :	N/R
Tank Corrosion Protection :	N/R
Tank Manifold :	N/R
Tank Release Detection :	N/R
Tank Tightness Test :	N/R
Tank Spill Prevention :	N/R
Capacity Range :	N/R
Actual Capacity :	N/R
Pipe Material :	N/R
Pipe Construction :	N/R
Pipe Corrosion Protection :	N/R
Tank SFC :	N/R
Dispenser SFC :	N/R
Primary Pipe Release Detection :	N/R
Secondary Pipe Release Detection :	N/R
Pipe Pumping System :	N/R
Pipe Install Date :	N/R
Turbine Sump Construction :	N/R
Tank Status Date :	2015-08-24
Tank Install Date :	N/R
Tank Overfill Prevention :	N/R

Compartments Details

Compartment Number :	N/R
Compartment Capacity :	N/R
Substance Stored :	N/R
Used Substance :	N/R
Ecy Region :	N/R

Map Id: CP330
Direction: SW
Distance: 0.603 mi., 3185 ft.
Elevation: 65 ft.
Relative: Higher

Site Name : HUNT MOTTET PARTNERS LLC
2125 COMMERCE
TACOMA, WA

Database(s) : [ALL SITES - WA, ECHO, FRS, RCRA_NONGEN]

Envirosite ID: 50655546
EPA ID: N/R

ALL SITES - WA

Facility Name :	Hunt Mottet Partners LLC
Facility Address :	2125 COMMERCE, TACOMA, 98402
County :	Pierce
Facility/Site ID :	8876072
Alternate Name :	N/R
Program Name :	N/R
WRIA :	10
Legislative District :	27
Congressional District :	6
Ecology Region :	SWRO
Ecology Program Phone :	(360) 407-6734
Tribal Land :	N
Latitude :	47.241737
Longitude :	-122.436593
Last Date in Agency List :	2023-01-03

Program Details

Program :	HAZWASTE
Program ID :	WAH000024897
Interaction Type :	Hazardous Waste Generator
Interaction Type Description :	Facilities that generate any quantity of a dangerous waste. They may be classified as SQG, MQG, or LQG depending on hazardous waste generated for a given month.
Status :	Inactive
Start Date :	2004-10-22
End Date :	2004-12-31
SIC :	N/R
NAICS :	53111 - Lessors of Residential Buildings and Dwellings

Program :	HAZWASTE
Program ID :	WAH000024897
Interaction Type :	Hazardous Waste Generator
Interaction Type Description :	Facilities that generate any quantity of a dangerous waste. They may be classified as SQG, MQG, or LQG depending on hazardous waste generated for a given month.
Status :	Inactive
Start Date :	2004-10-22
End Date :	2004-12-31
SIC :	N/R
NAICS :	N/R

ECHO

Facility Name :	HUNT MOTTET PARTNERS LLC
Facility Address :	2125 COMMERCE, TACOMA, WA 98402
County :	PIERCE

Map Id: CP330
Direction: SW
Distance: 0.603 mi., 3185 ft.
Elevation: 65 ft.
Relative: Higher

Site Name : HUNT MOTTET PARTNERS LLC
2125 COMMERCE
TACOMA, WA

Database(s) : [ALL SITES - WA, ECHO, FRS, RCRA_NONGEN] ***(cont.)***

Envirosite ID: 50655546
EPA ID: N/R

ECHO ***(cont.)***

Last Inspection Date :	N/R
Registry ID :	110022935421
FIPS Code :	53053
EPA Region :	10
Inspection Count :	0
Last Inspection Days :	N/R
Informal Count :	0
Last Informal Action Date :	N/R
Formal Action Count :	0
Last Formal Action Date :	N/R
Total Penalties :	0
Penalty Count :	N/R
Last Penalty Date :	N/R
Last Penalty Amount :	N/R
QTRS IN NC :	0
Programs IN SNC :	0
Current Compliance Status :	No Violation Identified
Three-Year Compliance Status :	_____
Collection Method :	ADDRESS MATCHING-HOUSE NUMBER
Reference Point :	ENTRANCE POINT OF A FACILITY OR STATION
Accuracy Meters :	50
Derived Tribes :	Puyallup Tribe of the Puyallup Reservation - .5 mile(s), Puyallup Tribe of the Puyallup Reservation - .9 mile(s), Muckleshoot Indian Tribe - 11.2 mile(s), Muckleshoot Indian Tribe - 14 mile(s), Nisqually Indian Tribe - 16.9 mile(s), Squaxin Island Tribe of the Squaxin Island Reservation - 21.8 mile(s), Squaxin Island Tribe of the Squaxin Island Reservation - 23.6 mile(s)
Derived HUC :	17110019
Derived WBD :	171100190301
Derived STCTY FIPS :	53053
Derived Zip :	98402
Derived CD113 :	06
Derived CB2010 :	530530616021031
MYRTK Universe :	NNN
NPDES IDs :	N/R
CWA Permit Types :	N/R
CWA Compliance Tracking :	N/R
CWA NAICS :	N/R
CWA SICS :	N/R
CWA Inspection Count :	N/R
CWA Last Inspection Days :	N/R
CWA Informal Count :	N/R
CWA Formal Action Count :	N/R
CWA Last Formal Action Date :	N/R
CWA Penalties :	N/R
CWA Last Penalty Date :	N/R
CWA Last Penalty Amount :	N/R
CWA Quarters IN NC :	N/R
CWA Current Compliance Status :	N/R
CWA Current SNC Flag :	N
CWA 13 Quarters Compliance Status :	N/R
CWA 13 Quarters Effluent Exceedances:	N/R
CWA Three-Year QNCR Codes :	N/R
DFR URL :	Click here for hyperlink provided by the agency.

Map Id: CP330
Direction: SW
Distance: 0.603 mi., 3185 ft.
Elevation: 65 ft.
Relative: Higher

Site Name : HUNT MOTTET PARTNERS LLC
2125 COMMERCE
TACOMA, WA

Database(s) : [ALL SITES - WA, ECHO, FRS, RCRA_NONGEN] ***(cont.)***

Envirosite ID: 50655546
EPA ID: N/R

ECHO ***(cont.)***

Facility SIC :	N/R
Facility NAICS :	53111 - Lessors of Residential Buildings and Dwellings
Facility Last Inspection EPA Date :	N/R
Facility Last Inspection State Date :	N/R
Facility Last Formal Act EPA Date :	N/R
Facility Last Formal Act State Date :	N/R
Facility Last Informal Act EPA Date :	N/R
Facility Last Informal Act State Date:	N/R
Facility Federal Agency :	N/R
TRI Reporter :	N/R
Facility Imp Water Flag :	N/R
Current SNC Flag :	N
Indian County Flag :	N
Federal Flag :	N/R
US Mexico Border Flag :	N/R
Chesapeak Bay Flag :	N/R
AIR Flag :	N
NPDES Flag :	N
SDWIS Flag :	N
RCRA Flag :	Y
TRI Flag :	N
GHG Flag :	N
Major Flag :	N/R
Active Flag :	N/R
NAA Flag :	N
Latitude :	47.242497
Longitude :	-122.436999
Last Date in Agency List :	2023-01-16

FRS

Facility Name :	HUNT MOTTET PARTNERS LLC
Facility Address :	2125 COMMERCE, TACOMA, WA 98402-3000
County :	PIERCE

Site Details

Registry ID :	110022935421
FRS Facility URL :	Click here for hyperlink provided by the agency.
Last Date in Agency List :	2023-02-13

Source Description

Source Description :

RCRAInfo is EPA’s comprehensive information system that supports the Resource Conservation and Recovery Act (RCRA) of 1976 and the Hazardous and Solid Waste Amendments (HSWA) of 1984 through the tracking of events and activities related to facilities that generate, transport, and treat, store, or dispose of hazardous waste. RCRAInfo allows RCRA program staff to track the notification, permit, compliance, and corrective action activities required under RCRA. RCRAInfo also supports generation of the National Hazardous Waste Biennial Report. All generators and treatment, storage, and disposal facilities who handle hazardous waste are required to report to the EPA Administrator at least once every two years to support creation of the Biennial Report.

Map Id: CP330
Direction: SW
Distance: 0.603 mi., 3185 ft.
Elevation: 65 ft.
Relative: Higher

Site Name : HUNT MOTTET PARTNERS LLC
2125 COMMERCE
TACOMA, WA

Database(s) : [ALL SITES - WA, ECHO, FRS, RCRA_NONGEN] ***(cont.)***

Envirosite ID: 50655546
EPA ID: N/R

FRS ***(cont.)***

The WA-FSIS provides a means to query and display data maintained by the Washington Department of Ecology. This system contains key information for each facility/site that is currently, or has been, of interest to the Air Quality, Dam Safety, Hazardous Waste, Toxics Cleanup, and Water Quality Programs.

FRS Environmental Interest

Source and System ID :	RCRAINFO - WAH000024897 WA-FSIS - 8876072

RCRA_NONGEN

Facility Name :	HUNT MOTTET PARTNERS LLC
Facility Address :	2125 COMMERCE, TACOMA, WA 98402
County :	PIERCE
Date Form Received by Agency :	2005-03-08
EPA ID :	WAH000024897
Mailing Address :	2125 COMMERCE ST STE 200, TACOMA, WA 98402
Contact :	JEFF CRISAFULLI
Contact Address :	2125 COMMERCE ST STE 200, TACOMA, WA 98402
Contact Country :	US
Contact Telephone :	253-272-4878
Contact Email :	JEFFC@HORIZON.TO
EPA Region :	10
Land Type :	Private
Source Type :	Implementer
Classification :	Not a generator, verified
Description :	Not a generator, verified
Last Date in Agency List :	2023-01-23

Owner/Operator Summary

Owner/Operator Name :	CRISAFULLI, JEFF
Owner/Operator Address :	2125 COMMERCE ST STE 200, TACOMA, WA 98402
Owner/Operator Country :	US
Owner/Operator Telephone :	253-272-4878
Owner/Operator Email :	N/R
Owner/Operator Fax :	N/R
Legal Status :	Private
Owner/Operator Type :	Operator
Owner/Operator Start Date :	N/R
Owner/Operator End Date :	N/R
Owner/Operator Name :	HUNT MOTTET PARTNERS LLC
Owner/Operator Address :	2125 COMMERCE ST STE 200, TACOMA, WA 98402
Owner/Operator Country :	US
Owner/Operator Telephone :	253-272-4878
Owner/Operator Email :	N/R
Owner/Operator Fax :	N/R
Legal Status :	Private

Map Id: CP330
Direction: SW
Distance: 0.603 mi., 3185 ft.
Elevation: 65 ft.
Relative: Higher

Site Name : HUNT MOTTET PARTNERS LLC
2125 COMMERCE
TACOMA, WA

Database(s) : [ALL SITES - WA, ECHO, FRS, RCRA_NONGEN] ***(cont.)***

Envirosite ID: 50655546
EPA ID: N/R

RCRA_NONGEN ***(cont.)***

Owner/Operator Type :	Owner
Owner/Operator Start Date :	2004-12-31
Owner/Operator End Date :	N/R
Owner/Operator Name :	HUNT MOTTET PARTNERS LLC
Owner/Operator Address :	2125 COMMERCE ST STE 200, TACOMA, WA 98402
Owner/Operator Country :	US
Owner/Operator Telephone :	253-272-4878
Owner/Operator Email :	N/R
Owner/Operator Fax :	N/R
Legal Status :	Private
Owner/Operator Type :	Owner
Owner/Operator Start Date :	N/R
Owner/Operator End Date :	N/R

Handler Activities Summary

U.S. Importer of Hazardous Waste :	N
Mixed Waste (Haz. and Radioactive) :	N
Recycler of Hazardous Waste :	N
Transporter of Hazardous Waste :	N
Treater, Storer or Disposer of HW :	N
Underground Injection Activity :	N
On-site Burner Exemption :	N
Furnace Exemption :	N
Used Oil Fuel Burner :	N
Used Oil Processor :	N
Used Oil Refiner :	N
Used Oil Fuel Marketer to Burner :	N
Used Oil Specification Marketer :	N
Used Oil Transfer Facility :	N
Used Oil Transporter :	N

Historical Generators

Date Form Received by Agency :	2005-03-07
Facility Name :	HUNT MOTTET PARTNERS LLC
Classification :	Not a generator, verified
Date Form Received by Agency :	2005-03-07
Facility Name :	HUNT MOTTET PARTNERS LLC
Classification :	Very Small Quantity Generator
Date Form Received by Agency :	2004-10-22
Facility Name :	HUNT MOTTET PARTNERS LLC
Classification :	Large Quantity Generator

Map Id: CP330
Direction: SW
Distance: 0.603 mi., 3185 ft.
Elevation: 65 ft.
Relative: Higher

Site Name : HUNT MOTTET PARTNERS LLC
2125 COMMERCE
TACOMA, WA

Database(s) : [ALL SITES - WA, ECHO, FRS, RCRA_NONGEN] ***(cont.)***

Envirosite ID: 50655546
EPA ID: N/R

RCRA_NONGEN ***(cont.)***

Notices of Violations Summary
Regulation Violated : N

Map Id: CP331
Direction: SW
Distance: 0.604 mi., 3189 ft.
Elevation: 73 ft.
Relative: Higher

Site Name : OLD TIME WOODWORK INC
2105 S C ST
TACOMA, WA 98402

Database(s) : [ALL SITES - WA, BRS, ECHO, FRS, RCRA_NONGEN]

Envirosite ID: 50655533
EPA ID: N/R

ALL SITES - WA

Facility Name : Old Time Woodwork Inc
Facility Address : 2105 S C ST, TACOMA, 98402
County : Pierce

Facility/Site ID : 26278943
Alternate Name : N/R
Program Name : N/R
WRIA : 10
Legislative District : 27
Congressional District : 6
Ecology Region : SWRO
Ecology Program Phone : (360) 407-6734
Tribal Land : N
Latitude : 47.24249
Longitude : -122.43738
Last Date in Agency List : 2023-01-03

Facility/Site ID : 26278943
Alternate Name : N/R
Program Name : N/R
WRIA : 10
Legislative District : 27
Congressional District : 6
Ecology Region : SWRO
Ecology Program Phone : N/R
Tribal Land : N
Latitude : 47.24249
Longitude : -122.43738
Last Date in Agency List : 2023-01-03

Program Details
Program : HAZWASTE
Program ID : WAD060046786
Interaction Type : Hazardous Waste Generator

Map Id: CP331
Direction: SW
Distance: 0.604 mi., 3189 ft.
Elevation: 73 ft.
Relative: Higher

Site Name : OLD TIME WOODWORK INC
2105 S C ST
TACOMA, WA 98402

Database(s) : [ALL SITES - WA, BRS, ECHO, FRS, RCRA_NONGEN] ***(cont.)***

Envirosite ID: 50655533
EPA ID: N/R

ALL SITES - WA ***(cont.)***

Interaction Type Description :	Facilities that generate any quantity of a dangerous waste. They may be classified as SQG, MQG, or LQG depending on hazardous waste generated for a given month.
Status :	Inactive
Start Date :	1985-04-22
End Date :	2003-12-31
SIC :	N/R
NAICS :	N/R
Program :	HAZWASTE
Program ID :	WAD060046786
Interaction Type :	Hazardous Waste Generator
Interaction Type Description :	Facilities that generate any quantity of a dangerous waste. They may be classified as SQG, MQG, or LQG depending on hazardous waste generated for a given month.
Status :	Inactive
Start Date :	1985-04-22
End Date :	2003-12-31
SIC :	N/R
NAICS :	33711 - Wood Kitchen Cabinet and Countertop Manufacturing
Program :	HAZWASTE
Program ID :	WAD060046786
Interaction Type :	Urban Waters
Interaction Type Description :	The site has been inspected by an Ecology Urban Waters Inspector.
Status :	Active
Start Date :	2008-08-26
End Date :	N/R
SIC :	N/R
NAICS :	N/R

BRS

Facility Name :	OLD TIME WOODWORK INC
Facility Address :	2105 S C ST, TACOMA, WA 98402
County :	PIERCE

Site Details

Date Form Received by Agency :	2003-12-31
EPA ID :	WAD060046786
Mailing Address :	2105 S C ST, TACOMA, WA 98402-1504
Contact :	ED JACOBSEN
Contact Address :	N/R
Contact Country :	US
Contact Telephone :	253-272-7611
Contact Email :	N/R
EPA Region :	10
Land Type :	Private
Source Type :	Annual/Biennial Report

Map Id: CP331
Direction: SW
Distance: 0.604 mi., 3189 ft.
Elevation: 73 ft.
Relative: Higher

Site Name : OLD TIME WOODWORK INC
2105 S C ST
TACOMA, WA 98402

Database(s) : [ALL SITES - WA, BRS, ECHO, FRS, RCRA_NONGEN] ***(cont.)***

Envirosite ID: 50655533
EPA ID: N/R

BRS ***(cont.)***

Classification :	Not a generator, verified
Description :	Not a generator, verified
Last Date in Agency List :	2023-01-23

Owner/Operator Summary

Owner/Operator Name :	OLD TIME WOODWORK INC
Owner/Operator Address :	2105 S C ST, TACOMA, WA 98402-1504
Owner/Operator Country :	US
Owner/Operator Telephone :	N/R
Owner/Operator Email :	N/R
Owner/Operator Fax :	N/R
Legal Status :	Private
Owner/Operator Type :	Owner
Owner/Operator Start Date :	1985-04-22
Owner/Operator End Date :	N/R

Owner/Operator Name :	OLD TIME WOODWORK INC
Owner/Operator Address :	2105 S C ST, TACOMA, WA 98402-1504
Owner/Operator Country :	US
Owner/Operator Telephone :	N/R
Owner/Operator Email :	N/R
Owner/Operator Fax :	N/R
Legal Status :	Private
Owner/Operator Type :	Operator
Owner/Operator Start Date :	1996-08-05
Owner/Operator End Date :	N/R

Waste Activity Monitoring

Report Cycle :	2003
Hazardous Waste Page Number :	1
Hazardous Waste Sub-Page Number :	1
BR Form :	XX
Waste Description :	N/R
Primary NAICS :	33711 - Wood Kitchen Cabinet and Countertop Manufacturing
Source Code :	N/R
Form Code :	N/R
Management Method :	N/R
Generation Tons :	0
Managed Tons :	0
Shipped Tons :	0
Received Tons :	0
Receiver ID :	N/R
Receiver State :	N/R
Shipper ID :	N/R
Shipper State :	N/R
Waste Minimization :	N/R
Waste Code List :	N/R
Waste Code Group :	N/R
Waste Generation Type :	N/R

Map Id: CP331
Direction: SW
Distance: 0.604 mi., 3189 ft.
Elevation: 73 ft.
Relative: Higher

Site Name : OLD TIME WOODWORK INC
2105 S C ST
TACOMA, WA 98402

Database(s) : [ALL SITES - WA, BRS, ECHO, FRS, RCRA_NONGEN] ***(cont.)***

Envirosite ID: 50655533
EPA ID: N/R

ECHO

Facility Name :	OLD TIME WOODWORK INC
Facility Address :	2105 S C ST, TACOMA, WA 98402
County :	PIERCE
Last Inspection Date :	1996-09-16
Registry ID :	110005323630
FIPS Code :	53053
EPA Region :	10
Inspection Count :	0
Last Inspection Days :	9575
Informal Count :	0
Last Informal Action Date :	N/R
Formal Action Count :	0
Last Formal Action Date :	N/R
Total Penalties :	0
Penalty Count :	N/R
Last Penalty Date :	N/R
Last Penalty Amount :	N/R
QTRS IN NC :	0
Programs IN SNC :	0
Current Compliance Status :	No Violation Identified
Three-Year Compliance Status :	_____
Collection Method :	ADDRESS MATCHING-HOUSE NUMBER
Reference Point :	CENTER OF A FACILITY OR STATION
Accuracy Meters :	30
Derived Tribes :	Puyallup Tribe of the Puyallup Reservation - .5 mile(s), Puyallup Tribe of the Puyallup Reservation - .9 mile(s), Muckleshoot Indian Tribe - 11.2 mile(s), Muckleshoot Indian Tribe - 14.1 mile(s), Nisqually Indian Tribe - 16.9 mile(s), Squaxin Island Tribe of the Squaxin Island Reservation - 21.7 mile(s), Squaxin Island Tribe of the Squaxin Island Reservation - 23.6 mile(s)
Derived HUC :	17110019
Derived WBD :	171100190301
Derived STCTY FIPS :	53053
Derived Zip :	98402
Derived CD113 :	06
Derived CB2010 :	530530616021031
MYRTK Universe :	NNN
NPDES IDs :	N/R
CWA Permit Types :	N/R
CWA Compliance Tracking :	N/R
CWA NAICS :	N/R
CWA SICS :	N/R
CWA Inspection Count :	N/R
CWA Last Inspection Days :	N/R
CWA Informal Count :	N/R
CWA Formal Action Count :	N/R
CWA Last Formal Action Date :	N/R
CWA Penalties :	N/R
CWA Last Penalty Date :	N/R
CWA Last Penalty Amount :	N/R
CWA Quarters IN NC :	N/R
CWA Current Compliance Status :	N/R

Map Id: CP331
Direction: SW
Distance: 0.604 mi., 3189 ft.
Elevation: 73 ft.
Relative: Higher

Site Name : OLD TIME WOODWORK INC
2105 S C ST
TACOMA, WA 98402

Database(s) : [ALL SITES - WA, BRS, ECHO, FRS, RCRA_NONGEN] ***(cont.)***

Envirosite ID: 50655533
EPA ID: N/R

ECHO ***(cont.)***

CWA Current SNC Flag :	N
CWA 13 Quarters Compliance Status :	N/R
CWA 13 Quarters Effluent Exceedances:	N/R
CWA Three-Year QNCR Codes :	N/R
DFR URL :	Click here for hyperlink provided by the agency.
Facility SIC :	N/R
Facility NAICS :	33711 - Wood Kitchen Cabinet and Countertop Manufacturing
Facility Last Inspection EPA Date :	N/R
Facility Last Inspection State Date :	1996-09-16
Facility Last Formal Act EPA Date :	N/R
Facility Last Formal Act State Date :	N/R
Facility Last Informal Act EPA Date :	N/R
Facility Last Informal Act State Date:	N/R
Facility Federal Agency :	N/R
TRI Reporter :	N/R
Facility Imp Water Flag :	N/R
Current SNC Flag :	N
Indian County Flag :	N
Federal Flag :	N/R
US Mexico Border Flag :	N/R
Chesapeak Bay Flag :	N/R
AIR Flag :	N
NPDES Flag :	N
SDWIS Flag :	N
RCRA Flag :	Y
TRI Flag :	N
GHG Flag :	N
Major Flag :	N/R
Active Flag :	N/R
NAA Flag :	N
Latitude :	47.24266
Longitude :	-122.4377
Last Date in Agency List :	2023-01-16

FRS

Facility Name :	OLD TIME WOODWORK INC
Facility Address :	2105 S C ST, TACOMA, WA 98402
County :	PIERCE

Site Details

Registry ID :	110070734719
FRS Facility URL :	Click here for hyperlink provided by the agency.
Last Date in Agency List :	2023-02-13

Source Description

Map Id: CP331
Direction: SW
Distance: 0.604 mi., 3189 ft.
Elevation: 73 ft.
Relative: Higher

Site Name : OLD TIME WOODWORK INC
2105 S C ST
TACOMA, WA 98402

Database(s) : [ALL SITES - WA, BRS, ECHO, FRS, RCRA_NONGEN] ***(cont.)***

Envirosite ID: 50655533
EPA ID: N/R

FRS ***(cont.)***

Source Description :

All generators and treatment, storage, and disposal (TSD) facilities who handle hazardous waste are required to report to the EPA Administrator at least once every two years. The data collected is used to create the National Biennial Resource Conservation and Recovery Act (RCRA) Hazardous Waste Report. This data is processed within the RCRA Information (RCRAInfo) database.

FRS Environmental Interest

Source and System ID :	RCRAINFO - WAD060046786

Site Details

Registry ID :	110005323630
FRS Facility URL :	Click here for hyperlink provided by the agency.
Last Date in Agency List :	2023-02-13

Source Description

Source Description :	RCRAInfo is EPA's comprehensive information system that supports the Resource Conservation and Recovery Act (RCRA) of 1976 and the Hazardous and Solid Waste Amendments (HSWA) of 1984 through the tracking of events and activities related to facilities that generate, transport, and treat, store, or dispose of hazardous waste. RCRAInfo allows RCRA program staff to track the notification, permit, compliance, and corrective action activities required under RCRA. RCRAInfo also supports generation of the National Hazardous Waste Biennial Report. All generators and treatment, storage, and disposal facilities who handle hazardous waste are required to report to the EPA Administrator at least once every two years to support creation of the Biennial Report. The WA-FSIS provides a means to query and display data maintained by the Washington Department of Ecology. This system contains key information for each facility/site that is currently, or has been, of interest to the Air Quality, Dam Safety, Hazardous Waste, Toxics Cleanup, and Water Quality Programs.

FRS Environmental Interest

Source and System ID :	RCRAINFO - WAD060046786 WA-FSIS - 26278943

RCRA_NONGEN

Facility Name :	OLD TIME WOODWORK INC
Facility Address :	2105 S C ST, TACOMA, WA 98402
County :	PIERCE
Date Form Received by Agency :	2004-02-28
EPA ID :	WAD060046786
Mailing Address :	2105 S C ST, TACOMA, WA 98402
Contact :	GAY FARVOUR

Map Id: CP331
Direction: SW
Distance: 0.604 mi., 3189 ft.
Elevation: 73 ft.
Relative: Higher

Site Name : OLD TIME WOODWORK INC
2105 S C ST
TACOMA, WA 98402

Database(s) : [ALL SITES - WA, BRS, ECHO, FRS, RCRA_NONGEN] ***(cont.)***

Envirosite ID: 50655533
EPA ID: N/R

RCRA_NONGEN ***(cont.)***

Contact Address :	2105 S C ST, TACOMA, WA 98402
Contact Country :	US
Contact Telephone :	253-272-7611
Contact Email :	GAYF@OTWW.COM
EPA Region :	10
Land Type :	Private
Source Type :	Implementer
Classification :	Not a generator, verified
Description :	Not a generator, verified
Last Date in Agency List :	2023-01-23

Owner/Operator Summary

Owner/Operator Name :	FARVOUR, GAY
Owner/Operator Address :	4240 SUNSET BEACH ROAD, UNIVERSITY PLACE, WA 98466
Owner/Operator Country :	US
Owner/Operator Telephone :	253-759-7766
Owner/Operator Email :	N/R
Owner/Operator Fax :	N/R
Legal Status :	Private
Owner/Operator Type :	Owner
Owner/Operator Start Date :	N/R
Owner/Operator End Date :	N/R

Owner/Operator Name :	OLD TIME WOODWORK INC
Owner/Operator Address :	2105 S C ST, TACOMA, WA 98402
Owner/Operator Country :	US
Owner/Operator Telephone :	253-272-7611
Owner/Operator Email :	N/R
Owner/Operator Fax :	N/R
Legal Status :	Private
Owner/Operator Type :	Operator
Owner/Operator Start Date :	N/R
Owner/Operator End Date :	N/R

Owner/Operator Name :	OLD TIME WOODWORK INC
Owner/Operator Address :	2105 S C ST, TACOMA, WA 98402
Owner/Operator Country :	US
Owner/Operator Telephone :	253-272-7611
Owner/Operator Email :	N/R
Owner/Operator Fax :	N/R
Legal Status :	Private
Owner/Operator Type :	Owner
Owner/Operator Start Date :	1985-04-22
Owner/Operator End Date :	N/R

Handler Activities Summary

U.S. Importer of Hazardous Waste :	N
Mixed Waste (Haz. and Radioactive) :	N
Recycler of Hazardous Waste :	N
Transporter of Hazardous Waste :	N

Map Id: CP331
Direction: SW
Distance: 0.604 mi., 3189 ft.
Elevation: 73 ft.
Relative: Higher

Site Name : OLD TIME WOODWORK INC
2105 S C ST
TACOMA, WA 98402

Database(s) : [ALL SITES - WA, BRS, ECHO, FRS, RCRA_NONGEN] ***(cont.)***

Envirosite ID: 50655533
EPA ID: N/R

RCRA_NONGEN ***(cont.)***

Treater, Storer or Disposer of HW :	N
Underground Injection Activity :	N
On-site Burner Exemption :	N
Furnace Exemption :	N
Used Oil Fuel Burner :	N
Used Oil Processor :	N
Used Oil Refiner :	N
Used Oil Fuel Marketer to Burner :	N
Used Oil Specification Marketer :	N
Used Oil Transfer Facility :	N
Used Oil Transporter :	N

Historical Generators

Details for this site have been truncated due to the large number of available details for this site within this dataset. For the complete details for this site, contact your Envirosite account representative for a complimentary site report containing all of the details available.

Date Form Received by Agency :	2004-02-27
Facility Name :	OLD TIME WOODWORK INC
Classification :	Not a generator, verified

Date Form Received by Agency :	2004-02-27
Facility Name :	OLD TIME WOODWORK INC
Classification :	Very Small Quantity Generator

Date Form Received by Agency :	2003-12-31
Facility Name :	OLD TIME WOODWORK INC
Classification :	Not a generator, verified

Date Form Received by Agency :	2003-04-01
Facility Name :	OLD TIME WOODWORK INC
Classification :	Very Small Quantity Generator

Date Form Received by Agency :	2002-02-27
Facility Name :	OLD TIME WOODWORK INC
Classification :	Very Small Quantity Generator

Date Form Received by Agency :	2000-12-28
Facility Name :	OLD TIME WOODWORK INC
Classification :	Very Small Quantity Generator

Date Form Received by Agency :	2000-02-24
Facility Name :	OLD TIME WOODWORK INC
Classification :	Very Small Quantity Generator

Map Id: CP331
Direction: SW
Distance: 0.604 mi., 3189 ft.
Elevation: 73 ft.
Relative: Higher

Site Name : OLD TIME WOODWORK INC
2105 S C ST
TACOMA, WA 98402

Database(s) : [ALL SITES - WA, BRS, ECHO, FRS, RCRA_NONGEN] ***(cont.)***

Envirosite ID: 50655533
EPA ID: N/R

RCRA_NONGEN ***(cont.)***

Date Form Received by Agency :	1999-02-25
Facility Name :	OLD TIME WOODWORK INC
Classification :	Very Small Quantity Generator
Date Form Received by Agency :	1998-02-18
Facility Name :	OLD TIME WOODWORK INC
Classification :	Small Quantity Generator
Date Form Received by Agency :	1997-02-25
Facility Name :	OLD TIME WOODWORK INC
Classification :	Small Quantity Generator

Notices of Violations Summary

Date of Violation :	1996-09-16
Date Achieved Compliance :	1996-09-16
Regulation Violated :	Y
Area of Violation :	Generators - General
Enforcement Action :	N/R
Enforcement Action Date :	N/R
Enf. Disposition Status :	N/R
Enf. Disp. Status Date :	N/R
Violation Lead Agency :	State
Enforcement Lead Agency :	N/R
Proposed Penalty Amount :	N/R
Final Penalty Amount :	N/R
Paid Penalty Amount :	N/R

Evaluation Action Summary

Evaluation Date :	2000-11-15
Evaluation :	FOLLOW-UP INSPECTION
Area of Violation :	N/R
Date Achieved Compliance :	N/R
Evaluation Lead Agency :	State
Evaluation Date :	1998-05-14
Evaluation :	COMPLIANCE ASSISTANCE VISIT
Area of Violation :	N/R
Date Achieved Compliance :	N/R
Evaluation Lead Agency :	State
Evaluation Date :	1996-09-16
Evaluation :	COMPLIANCE EVALUATION INSPECTION ON-SITE
Area of Violation :	Generators - General
Date Achieved Compliance :	1996-09-16
Evaluation Lead Agency :	State

Map Id: CY332
Direction: SSW
Distance: 0.605 mi., 3195 ft.
Elevation: 43 ft.
Relative: Higher

Site Name : TACOMA COAL GASIFICATION
22ND ST & A ST
TACOMA | Tacoma, WA 98402

Database(s) : [ALL SITES - WA, CSCSL HWS - WA, FRS, HSL - WA]

Envirosite ID: 6529945
EPA ID: N/R

ALL SITES - WA

Facility Name :	TACOMA COAL GASIFICATION
Facility Address :	22ND ST & A ST, TACOMA, 98402
County :	Pierce
Facility/Site ID :	1249
Alternate Name :	Tacoma Spur
Program Name :	TACOMA COAL GASIFICATION
WRIA :	10
Legislative District :	27
Congressional District :	6
Ecology Region :	SWRO
Ecology Program Phone :	(360) 407-7224
Tribal Land :	N
Latitude :	47.242624
Longitude :	-122.434645
Last Date in Agency List :	2020-08-27

Program Details

Program :	TOXICS
Program ID :	WAD980835789
Interaction Type :	Federal (Superfund) Cleanup St
Interaction Type Description :	A federal cleanup site listed in CERCLIS where Ecology has been or is currently involved with the cleanup process or has knowledge of the site from another process.
Status :	Active
Start Date :	UNKNOWN
End Date :	N/R
SIC :	1311 - CRUDE PETROLEUM AND NATURAL GAS
NAICS :	N/R
Program :	TOXICS
Program ID :	WAD980835789
Interaction Type :	Federal (Superfund) Cleanup St
Interaction Type Description :	A federal cleanup site listed in CERCLIS where Ecology has been or is currently involved with the cleanup process or has knowledge of the site from another process.
Status :	Active
Start Date :	UNKNOWN
End Date :	N/R
SIC :	29 - PETROLEUM REFINING AND RELATED INDUSTRIES
NAICS :	N/R

CSCSL HWS - WA

Facility Name :	TACOMA COAL GASIFICATION
Facility Address :	22ND ST & A ST, TACOMA, 98402
County :	Pierce

Map Id: CY332
Direction: SSW
Distance: 0.605 mi., 3195 ft.
Elevation: 43 ft.
Relative: Higher

Site Name : TACOMA COAL GASIFICATION
22ND ST & A ST
TACOMA | Tacoma, WA 98402

Database(s) : [ALL SITES - WA, CSCSL HWS - WA, FRS, HSL - WA] ***(cont.)***

Envirosite ID: 6529945
EPA ID: N/R

CSCSL HWS - WA ***(cont.)***

Site Details

Facility Site ID :	1249
Site Status :	Cleanup Started
Cleanup Site ID :	3675
Region :	Southwest
Responsible Section :	Southwest
WARM Rank :	0 - NPL Site (Fed HRS Score)
Is Brownfield? :	N/R
Is PSI? :	N/R
Current VCP :	N/R
Past VCP :	N/R
Institutional Control :	N/R
Latitude :	47.242624
Longitude :	-122.434645
Last Date in Agency List :	2020-10-07

Contaminants Details

Contaminant Name :	Petroleum Products-Unspecified
Groundwater :	Confirmed Above Cleanup Levels
Surface Water :	N/R
Soil :	Confirmed Above Cleanup Levels
Sediment :	N/R
Air :	N/R
Bedrock :	N/R

Contaminant Name :	Phenolic Compounds
Groundwater :	Suspected
Surface Water :	Confirmed Above Cleanup Levels
Soil :	Suspected
Sediment :	N/R
Air :	N/R
Bedrock :	N/R

Contaminant Name :	Polycyclic Aromatic Hydrocarbons
Groundwater :	Confirmed Above Cleanup Levels
Surface Water :	Confirmed Above Cleanup Levels
Soil :	Confirmed Above Cleanup Levels
Sediment :	N/R
Air :	N/R
Bedrock :	N/R

FRS

Facility Name :	TACOMA COAL GASIFICATION
Facility Address :	22ND ST & A ST, TACOMA, WA 98402
County :	PIERCE

Site Details

Registry ID :	110015575509
FRS Facility URL :	Click here for hyperlink provided by the agency.

Map Id: CY332
Direction: SSW
Distance: 0.605 mi., 3195 ft.
Elevation: 43 ft.
Relative: Higher

Site Name : TACOMA COAL GASIFICATION
22ND ST & A ST
TACOMA | Tacoma, WA 98402

Database(s) : [ALL SITES - WA, CSCSL HWS - WA, FRS, HSL - WA] ***(cont.)***

Envirosite ID: 6529945
EPA ID: N/R

FRS ***(cont.)***

Last Date in Agency List : 2023-02-13

Source Description

Source Description :

The WA-FSIS provides a means to query and display data maintained by the Washington Department of Ecology. This system contains key information for each facility/site that is currently, or has been, of interest to the Air Quality, Dam Safety, Hazardous Waste, Toxics Cleanup, and Water Quality Programs.

FRS Environmental Interest
Source and System ID : WA-FSIS - 1249

HSL - WA

Facility Name : TACOMA COAL GASIFICATION
Facility Address : 22nd St & A St, Tacoma, 98402
County : Pierce

Site Details
Facility Site ID : 1249
Cleanup Site ID : 3675
Status : Cleanup Started
Site Rank : N/R
Alternative Site Name : N/R
Region : N/R
Resposbile Unit : N/R
Institutional Control : N/R
Current VCP : N/R
Past VCP : N/R
Latitude : N/R
Longitude : N/R
Agency Hyperlink : Click here for hyperlink provided by the agency.
Last Date in Agency List : 2020-08-17

Map Id: CV333
Direction: S
Distance: 0.606 mi., 3202 ft.
Elevation: 28 ft.
Relative: Higher

Site Name : SALVATION ARMY ARC | SUMMIT PUBLIC SCHOOL: OLYMPUS
409 PUYALLUP AVE
TACOMA | Tacoma, WA

Database(s) : [ALL SITES - WA, ECHO, EPA UST, FRS, RCRA_NONGEN, SCHOOLS PUBLIC, UST - WA]

Envirosite ID: 50655582
EPA ID: N/R

ALL SITES - WA

Facility Name :	Salvation Army ARC
Facility Address :	409 PUYALLUP AVE, TACOMA, 98421-1316
County :	Pierce
Facility/Site ID :	12432118
Alternate Name :	N/R
Program Name :	N/R
WRIA :	10
Legislative District :	27
Congressional District :	9
Ecology Region :	SWRO
Ecology Program Phone :	(360) 407-7224
Tribal Land :	N
Latitude :	47.24038
Longitude :	-122.42873
Last Date in Agency List :	2023-01-03

Facility/Site ID :	12432118
Alternate Name :	N/R
Program Name :	N/R
WRIA :	10
Legislative District :	27
Congressional District :	9
Ecology Region :	SWRO
Ecology Program Phone :	(360) 407-6734
Tribal Land :	N
Latitude :	47.24038
Longitude :	-122.42873
Last Date in Agency List :	2023-01-03

Program Details

Program :	TOXICS
Program ID :	620192
Interaction Type :	Underground Storage Tank
Interaction Type Description :	Any one or combination of tanks (including connecting underground pipes) that is used to contain regulated substances and has a tank volume of ten percent or more beneath the surface of the ground. This term does not include any of the exempt UST systems specified in WAC 173-360-110(2) or any piping connected thereto. See WAC 173-360
Status :	Inactive
Start Date :	2015-01-27
End Date :	2015-03-16
SIC :	N/R
NAICS :	99999

Program :	TOXICS
Program ID :	620192

Map Id: CV333
Direction: S
Distance: 0.606 mi., 3202 ft.
Elevation: 28 ft.
Relative: Higher

Site Name : SALVATION ARMY ARC | SUMMIT PUBLIC SCHOOL: OLYMPUS
409 PUYALLUP AVE
TACOMA | Tacoma, WA

Database(s) : [ALL SITES - WA, ECHO, EPA UST, FRS, RCRA_NONGEN, SCHOOLS PUBLIC, UST - WA] ***(cont.)***

Envirosite ID: 50655582
EPA ID: N/R

ALL SITES - WA ***(cont.)***

Interaction Type :	Underground Storage Tank
Interaction Type Description :	Any one or combination of tanks (including connecting underground pipes) that is used to contain regulated substances and has a tank volume of ten percent or more beneath the surface of the ground. This term does not include any of the exempt UST systems specified in WAC 173-360-110(2) or any piping connected thereto. See WAC 173-360
Status :	Inactive
Start Date :	2015-01-27
End Date :	2015-03-16
SIC :	N/R
NAICS :	N/R

Program :	TOXICS
Program ID :	620192
Interaction Type :	Hazardous Waste Generator
Interaction Type Description :	Facilities that generate any quantity of a dangerous waste. They may be classified as SQG, MQG, or LQG depending on hazardous waste generated for a given month.
Status :	Inactive
Start Date :	1992-01-06
End Date :	1998-09-30
SIC :	N/R
NAICS :	45331 - Used Merchandise Stores

Program :	TOXICS
Program ID :	620192
Interaction Type :	Hazardous Waste Generator
Interaction Type Description :	Facilities that generate any quantity of a dangerous waste. They may be classified as SQG, MQG, or LQG depending on hazardous waste generated for a given month.
Status :	Inactive
Start Date :	1992-01-06
End Date :	1998-09-30
SIC :	N/R
NAICS :	N/R

ECHO

Facility Name :	SALVATION ARMY ARC
Facility Address :	409 PUYALLUP AVE, TACOMA, WA 98421
County :	PIERCE
Last Inspection Date :	N/R
Registry ID :	110005370909

Map Id: CV333
Direction: S
Distance: 0.606 mi., 3202 ft.
Elevation: 28 ft.
Relative: Higher

Site Name : SALVATION ARMY ARC | SUMMIT PUBLIC SCHOOL: OLYMPUS
409 PUYALLUP AVE
TACOMA | Tacoma, WA

Database(s) : [ALL SITES - WA, ECHO, EPA UST, FRS, RCRA_NONGEN, SCHOOLS PUBLIC, UST - WA] ***(cont.)***

Envirosite ID: 50655582
EPA ID: N/R

ECHO ***(cont.)***

FIPS Code :	53053
EPA Region :	10
Inspection Count :	0
Last Inspection Days :	N/R
Informal Count :	0
Last Informal Action Date :	N/R
Formal Action Count :	0
Last Formal Action Date :	N/R
Total Penalties :	0
Penalty Count :	N/R
Last Penalty Date :	N/R
Last Penalty Amount :	N/R
QTRS IN NC :	0
Programs IN SNC :	0
Current Compliance Status :	No Violation Identified
Three-Year Compliance Status :	_____
Collection Method :	ADDRESS MATCHING-HOUSE NUMBER
Reference Point :	CENTER OF A FACILITY OR STATION
Accuracy Meters :	30
Derived Tribes :	Puyallup Tribe of the Puyallup Reservation - .1 mile(s), Puyallup Tribe of the Puyallup Reservation - .5 mile(s), Muckleshoot Indian Tribe - 10.8 mile(s), Muckleshoot Indian Tribe - 13.7 mile(s), Nisqually Indian Tribe - 17 mile(s), Squaxin Island Tribe of the Squaxin Island Reservation - 22.1 mile(s), Squaxin Island Tribe of the Squaxin Island Reservation - 24 mile (s)
Derived HUC :	17110019
Derived WBD :	171100190301
Derived STCTY FIPS :	53053
Derived Zip :	98421
Derived CD113 :	09
Derived CB2010 :	530530602001184
MYRTK Universe :	NNN
NPDES IDs :	N/R
CWA Permit Types :	N/R
CWA Compliance Tracking :	N/R
CWA NAICS :	N/R
CWA SICS :	N/R
CWA Inspection Count :	N/R
CWA Last Inspection Days :	N/R
CWA Informal Count :	N/R
CWA Formal Action Count :	N/R
CWA Last Formal Action Date :	N/R
CWA Penalties :	N/R
CWA Last Penalty Date :	N/R
CWA Last Penalty Amount :	N/R
CWA Quarters IN NC :	N/R
CWA Current Compliance Status :	N/R
CWA Current SNC Flag :	N
CWA 13 Quarters Compliance Status :	N/R
CWA 13 Quarters Effluent Exceedances:	N/R
CWA Three-Year QNCR Codes :	N/R
DFR URL :	Click here for hyperlink provided by the agency.

Map Id: CV333
Direction: S
Distance: 0.606 mi., 3202 ft.
Elevation: 28 ft.
Relative: Higher

Site Name : SALVATION ARMY ARC | SUMMIT PUBLIC SCHOOL: OLYMPUS
409 PUYALLUP AVE
TACOMA | Tacoma, WA

Database(s) : [ALL SITES - WA, ECHO, EPA UST, FRS, RCRA_NONGEN, SCHOOLS PUBLIC, UST - WA] ***(cont.)***

Envirosite ID: 50655582
EPA ID: N/R

ECHO ***(cont.)***

Facility SIC :	N/R
Facility NAICS :	45331 - Used Merchandise Stores
Facility Last Inspection EPA Date :	N/R
Facility Last Inspection State Date :	N/R
Facility Last Formal Act EPA Date :	N/R
Facility Last Formal Act State Date :	N/R
Facility Last Informal Act EPA Date :	N/R
Facility Last Informal Act State Date:	N/R
Facility Federal Agency :	N/R
TRI Reporter :	N/R
Facility Imp Water Flag :	N/R
Current SNC Flag :	N
Indian County Flag :	N
Federal Flag :	N/R
US Mexico Border Flag :	N/R
Chesapeak Bay Flag :	N/R
AIR Flag :	N
NPDES Flag :	N
SDWIS Flag :	N
RCRA Flag :	Y
TRI Flag :	N
GHG Flag :	N
Major Flag :	N/R
Active Flag :	N/R
NAA Flag :	N
Latitude :	47.24068
Longitude :	-122.42906
Last Date in Agency List :	2023-01-16

EPA UST

Facility Name :	Salvation Army ARC
Facility Address :	409 PUYALLUP AVE, Tacoma, Washington 984211316
County :	Pierce
Facility ID :	WA12432118
Facility Status :	Closed UST(s)
Open USTs :	0
Closed USTs :	1
Temporarily Out of Service USTs :	0
Date of Last Inspection :	N/R
EPA Region :	10
Tribe :	N/R
Facility ID 2 :	N/R
Latitude :	N/R
Longitude :	N/R
Last Date in Agency List :	2023-01-30

Tank Details

Tank ID :	WA12432118_1
Tank Status :	Closed

Map Id: CV333
Direction: S
Distance: 0.606 mi., 3202 ft.
Elevation: 28 ft.
Relative: Higher

Site Name : SALVATION ARMY ARC | SUMMIT PUBLIC SCHOOL: OLYMPUS
409 PUYALLUP AVE
TACOMA | Tacoma, WA

Database(s) : [ALL SITES - WA, ECHO, EPA UST, FRS, RCRA_NONGEN, SCHOOLS PUBLIC, UST - WA] ***(cont.)***

Envirosite ID: 50655582
EPA ID: N/R

EPA UST ***(cont.)***

Installation Date :	2001-01-01
Removal Date :	N/R
Capacity :	N/R
Substances :	A Leaded Gasoline
Tank Wall Type :	N/R

FRS

Facility Name :	SALVATION ARMY ARC
Facility Address :	409 PUYALLUP AVE, TACOMA, WA 98421
County :	PIERCE

Site Details

Registry ID :	110005370909
FRS Facility URL :	Click here for hyperlink provided by the agency.
Last Date in Agency List :	2023-02-13

Source Description

Source Description :

RCRAInfo is EPA's comprehensive information system that supports the Resource Conservation and Recovery Act (RCRA) of 1976 and the Hazardous and Solid Waste Amendments (HSWA) of 1984 through the tracking of events and activities related to facilities that generate, transport, and treat, store, or dispose of hazardous waste. RCRAInfo allows RCRA program staff to track the notification, permit, compliance, and corrective action activities required under RCRA. RCRAInfo also supports generation of the National Hazardous Waste Biennial Report. All generators and treatment, storage, and disposal facilities who handle hazardous waste are required to report to the EPA Administrator at least once every two years to support creation of the Biennial Report.
The WA-FSIS provides a means to query and display data maintained by the Washington Department of Ecology. This system contains key information for each facility/site that is currently, or has been, of interest to the Air Quality, Dam Safety, Hazardous Waste, Toxics Cleanup, and Water Quality Programs.

FRS Environmental Interest

Source and System ID :

RCRAINFO - WAD988499570
WA-FSIS - 12432118

RCRA_NONGEN

Facility Name :	SALVATION ARMY ARC
Facility Address :	409 PUYALLUP AVE, TACOMA, WA 98421
County :	PIERCE

Map Id: CV333
Direction: S
Distance: 0.606 mi., 3202 ft.
Elevation: 28 ft.
Relative: Higher

Site Name : SALVATION ARMY ARC | SUMMIT PUBLIC SCHOOL: OLYMPUS
409 PUYALLUP AVE
TACOMA | Tacoma, WA

Database(s) : [ALL SITES - WA, ECHO, EPA UST, FRS, RCRA_NONGEN, SCHOOLS PUBLIC, UST - WA] ***(cont.)***

Envirosite ID: 50655582
EPA ID: N/R

RCRA_NONGEN ***(cont.)***

Date Form Received by Agency :	2002-02-15
EPA ID :	WAD988499570
Mailing Address :	1000 4TH AVE S, SEATTLE, WA 98134
Contact :	SAMUEL SOUTHARD
Contact Address :	1000 4TH AVE S, SEATTLE, WA 98134
Contact Country :	US
Contact Telephone :	206-587-0503
Contact Email :	N/R
EPA Region :	10
Land Type :	Other land type
Source Type :	Implementer
Classification :	Not a generator, verified
Description :	Not a generator, verified
Last Date in Agency List :	2023-01-23

Owner/Operator Summary

Owner/Operator Name :	SALVATION ARMY
Owner/Operator Address :	1000 4TH AVE S, SEATTLE, WA 98134
Owner/Operator Country :	US
Owner/Operator Telephone :	206-587-0503
Owner/Operator Email :	N/R
Owner/Operator Fax :	N/R
Legal Status :	Private
Owner/Operator Type :	Owner
Owner/Operator Start Date :	1996-05-03
Owner/Operator End Date :	N/R

Owner/Operator Name :	SALVATION ARMY ARC
Owner/Operator Address :	409 PUYALLUP AVE, TACOMA, WA 98421
Owner/Operator Country :	US
Owner/Operator Telephone :	000-000-0000
Owner/Operator Email :	N/R
Owner/Operator Fax :	N/R
Legal Status :	Private
Owner/Operator Type :	Operator
Owner/Operator Start Date :	N/R
Owner/Operator End Date :	N/R

Owner/Operator Name :	SALVATION ARMY OF CALIFORNIA CORP
Owner/Operator Address :	30840 HAWTHORNE BLVD, RANCHO PALOS VERDES, CA 90275
Owner/Operator Country :	US
Owner/Operator Telephone :	310-541-4721
Owner/Operator Email :	N/R
Owner/Operator Fax :	N/R
Legal Status :	Private
Owner/Operator Type :	Owner
Owner/Operator Start Date :	N/R
Owner/Operator End Date :	N/R

Map Id: CV333
Direction: S
Distance: 0.606 mi., 3202 ft.
Elevation: 28 ft.
Relative: Higher

Site Name : SALVATION ARMY ARC | SUMMIT PUBLIC SCHOOL: OLYMPUS
409 PUYALLUP AVE
TACOMA | Tacoma, WA

Database(s) : [ALL SITES - WA, ECHO, EPA UST, FRS, RCRA_NONGEN, SCHOOLS PUBLIC, UST - WA] ***(cont.)***

Envirosite ID: 50655582
EPA ID: N/R

RCRA_NONGEN ***(cont.)***

Handler Activities Summary

U.S. Importer of Hazardous Waste :	N
Mixed Waste (Haz. and Radioactive) :	N
Recycler of Hazardous Waste :	N
Transporter of Hazardous Waste :	N
Treater, Storer or Disposer of HW :	N
Underground Injection Activity :	N
On-site Burner Exemption :	N
Furnace Exemption :	N
Used Oil Fuel Burner :	N
Used Oil Processor :	N
Used Oil Refiner :	N
Used Oil Fuel Marketer to Burner :	N
Used Oil Specification Marketer :	N
Used Oil Transfer Facility :	N
Used Oil Transporter :	N

Historical Generators

Date Form Received by Agency :	2002-02-14
Facility Name :	SALVATION ARMY ARC
Classification :	Not a generator, verified
Date Form Received by Agency :	2002-01-17
Facility Name :	SALVATION ARMY ARC
Classification :	Not a generator, verified
Date Form Received by Agency :	2000-12-07
Facility Name :	SALVATION ARMY ARC
Classification :	Not a generator, verified
Date Form Received by Agency :	1999-12-08
Facility Name :	SALVATION ARMY ARC
Classification :	Not a generator, verified
Date Form Received by Agency :	1999-03-01
Facility Name :	SALVATION ARMY ARC
Classification :	Not a generator, verified
Date Form Received by Agency :	1998-02-26
Facility Name :	SALVATION ARMY ARC
Classification :	Not a generator, verified

Map Id: CV333
Direction: S
Distance: 0.606 mi., 3202 ft.
Elevation: 28 ft.
Relative: Higher

Site Name : SALVATION ARMY ARC | SUMMIT PUBLIC SCHOOL: OLYMPUS
409 PUYALLUP AVE
TACOMA | Tacoma, WA

Database(s) : [ALL SITES - WA, ECHO, EPA UST, FRS, RCRA_NONGEN, SCHOOLS PUBLIC, UST - WA] ***(cont.)***

Envirosite ID: 50655582
EPA ID: N/R

RCRA_NONGEN ***(cont.)***

Notices of Violations Summary
Regulation Violated : N

SCHOOLS PUBLIC

Facility Name :	SUMMIT PUBLIC SCHOOL: OLYMPUS
Facility Address :	409 PUYALLUP AVE, TACOMA, WA 98421
County :	PIERCE
NCES ID :	530033303541
TYPE ID :	1
Status :	1
Population :	206
NAICS Code :	611110
NAICS Desc :	ELEMENTARY AND SECONDARY SCHOOLS
Level :	OTHER
Enrollment :	194
ST Grade :	09
End Grade :	12
FT Teacher :	12
Telephone :	(253) 444-9781
County Fips :	53053
Country :	USA
District ID :	5300333
Shelter ID :	NOT AVAILABLE
Souce Date :	2018-10-23
Val Date :	2018-10-25
Source :	Click here for hyperlink provided by the agency.
Latitude :	47.240983
Longitude :	-122.429167
Last Date in Agency List :	2023-01-11

UST - WA

Facility Name :	Salvation Army ARC
Facility Address :	409 PUYALLUP AVE, Tacoma, 98421
County :	Pierce
Facility Site ID :	12432118
UST Site ID :	620192
Tag Number(s) :	N/R
Responsible Unit :	Southwest
Is Active :	No
Latitude :	47.24038
Longitude :	-122.42873
Last Date in Agency List :	2022-12-29

Map Id: CV333
Direction: S
Distance: 0.606 mi., 3202 ft.
Elevation: 28 ft.
Relative: Higher

Site Name : SALVATION ARMY ARC | SUMMIT PUBLIC SCHOOL: OLYMPUS
409 PUYALLUP AVE
TACOMA | Tacoma, WA

Database(s) : [ALL SITES - WA, ECHO, EPA UST, FRS, RCRA_NONGEN, SCHOOLS PUBLIC, UST - WA] ***(cont.)***

Envirosite ID: 50655582
EPA ID: N/R

UST - WA ***(cont.)***

Tank Details

Tank Name :	1
Tank Status :	Removed
Install Date :	N/R
Tank Upgrade Date :	N/R
Tank Permanent Closure Date :	2015-03-16
Permit Expiration Date :	N/R
Tank Material :	N/R
Tank Construction :	N/R
Tank Corrosion Protection :	N/R
Tank Manifold :	N/R
Tank Release Detection :	N/R
Tank Tightness Test :	N/R
Tank Spill Prevention :	N/R
Capacity Range :	N/R
Actual Capacity :	675
Pipe Material :	N/R
Pipe Construction :	N/R
Pipe Corrosion Protection :	N/R
Tank SFC :	N/R
Dispenser SFC :	N/R
Primary Pipe Release Detection :	N/R
Secondary Pipe Release Detection :	N/R
Pipe Pumping System :	N/R
Pipe Install Date :	N/R
Turbine Sump Construction :	N/R
Tank Status Date :	2015-01-13
Tank Install Date :	N/R
Tank Overfill Prevention :	N/R

Compartments Details

Compartment Number :	1
Compartment Capacity :	675
Substance Stored :	Leaded Gasoline
Used Substance :	Unknown
Ecy Region :	N/R

Map Id: CP334
Direction: SW
Distance: 0.614 mi., 3240 ft.
Elevation: 60 ft.
Relative: Higher

Site Name : HUNT & MOTTET SEATTLE HDWE | HUNT & MOTTET SEATTLE HDWE A LTD PRT | HUNT & MOTTET
2112 PACIFIC AVE | 2112 PACIFIC AVE PO BOX 1878
TACOMA | Tacoma, WA

Database(s) : [ALL SITES - WA, CSCSL NFA - WA, EPA UST, FRS, HSL - WA, LUST - WA, UST - WA]

Envirosite ID: 52365511
EPA ID: N/R

ALL SITES - WA

Facility Name :	HUNT & MOTTET SEATTLE HDWE A LTD PRT
Facility Address :	2112 PACIFIC AVE, TACOMA, 98401-1878
County :	Pierce
Facility/Site ID :	35816943
Alternate Name :	N/R
Program Name :	N/R
WRIA :	10
Legislative District :	27
Congressional District :	6
Ecology Region :	SWRO
Ecology Program Phone :	(360) 407-7224
Tribal Land :	N
Latitude :	47.242575
Longitude :	-122.436486
Last Date in Agency List :	2023-01-03

Program Details

Program :	TOXICS
Program ID :	10191
Interaction Type :	LUST Facility
Interaction Type Description :	A leaking underground tank cleanup site being cleaned up with Ecology oversight or review.
Status :	Inactive
Start Date :	1995-08-04
End Date :	1995-09-29
SIC :	N/R
NAICS :	N/R

Program :	TOXICS
Program ID :	10191
Interaction Type :	Underground Storage Tank
Interaction Type Description :	Any one or combination of tanks (including connecting underground pipes) that is used to contain regulated substances and has a tank volume of ten percent or more beneath the surface of the ground. This term does not include any of the exempt UST systems specified in WAC 173-360-110(2) or any piping connected thereto. See WAC 173-360
Status :	Active
Start Date :	2000-03-20
End Date :	N/R
SIC :	N/R
NAICS :	N/R

Map Id: CP334
Direction: SW
Distance: 0.614 mi., 3240 ft.
Elevation: 60 ft.
Relative: Higher

Site Name : HUNT & MOTTET SEATTLE HDWE | HUNT & MOTTET SEATTLE HDWE A LTD PRT | HUNT & MOTTET
2112 PACIFIC AVE | 2112 PACIFIC AVE PO BOX 1878
TACOMA | Tacoma, WA

Database(s) : [ALL SITES - WA, CSCSL NFA - WA, EPA UST, FRS, HSL - WA, LUST - WA, UST - WA] ***(cont.)***

Envirosite ID: 52365511
EPA ID: N/R

CSCSL NFA - WA

Facility Name :	HUNT & MOTTET SEATTLE HDWE
Facility Address :	2112 PACIFIC AVE, TACOMA, 98401
County :	Pierce
NFA Date :	2012-08-30
Facility Site ID :	35816943
Cleanup Site ID :	8861
Rank :	N/R
VCP :	N/R
Alternate Site Names :	HUNT & MOTTET,HUNT & MOTTET SEATTLE HDWE A LTD PRT
NFA Reason :	Initial Investigation
Site Status :	NFA
Region :	Southwest
Responsible Unit :	Southwest
Latitude :	47.242575
Longitude :	-122.436486
Last Date in Agency List :	2023-02-23

Contaminants

Contaminant Name :	Benzene
Ground Water :	N/R
Surface Water :	N/R
Soil :	Below Cleanup Levels
Sediment :	N/R
Air :	N/R
Bedrock :	N/R
Contaminant Name :	Lead
Ground Water :	N/R
Surface Water :	N/R
Soil :	Below Cleanup Levels
Sediment :	N/R
Air :	N/R
Bedrock :	N/R
Contaminant Name :	Other Non-Halogenated Organics
Ground Water :	N/R
Surface Water :	N/R
Soil :	Below Cleanup Levels
Sediment :	N/R
Air :	N/R
Bedrock :	N/R
Contaminant Name :	Petroleum-Gasoline
Ground Water :	N/R

Map Id: CP334
Direction: SW
Distance: 0.614 mi., 3240 ft.
Elevation: 60 ft.
Relative: Higher

Site Name : HUNT & MOTTET SEATTLE HDWE | HUNT & MOTTET SEATTLE HDWE A LTD PRT | HUNT & MOTTET
2112 PACIFIC AVE | 2112 PACIFIC AVE PO BOX 1878
TACOMA | Tacoma, WA

Database(s) : [ALL SITES - WA, CSCSL NFA - WA, EPA UST, FRS, HSL - WA, LUST - WA, UST - WA] ***(cont.)***

Envirosite ID: 52365511
EPA ID: N/R

CSCSL NFA - WA ***(cont.)***

Surface Water :	N/R
Soil :	Remediated-Below
Sediment :	N/R
Air :	N/R
Bedrock :	N/R

EPA UST

Facility Name :	HUNT & MOTTET
Facility Address :	2112 PACIFIC AVE PO BOX 1878, Tacoma, Washington 984011878
County :	Pierce
Facility ID :	WA35816943
Facility Status :	Closed UST(s)
Open USTs :	0
Closed USTs :	1
Temporarily Out of Service USTs :	0
Date of Last Inspection :	N/R
EPA Region :	10
Tribe :	N/R
Facility ID 2 :	N/R
Latitude :	47.24281
Longitude :	-122.43654
Last Date in Agency List :	2023-01-30

Tank Details

Tank ID :	WA35816943_#1
Tank Status :	Closed
Installation Date :	1964-12-31
Removal Date :	N/R
Capacity :	111
Substances :	B Unleaded Gasoline
Tank Wall Type :	N/R

FRS

Facility Name :	HUNT & MOTTET SEATTLE HDWE A LTD PRT
Facility Address :	2112 PACIFIC AVE, TACOMA, WA 98401-1878
County :	PIERCE

Site Details

Registry ID :	110015486838
FRS Facility URL :	Click here for hyperlink provided by the agency.
Last Date in Agency List :	2023-02-13

Map Id: CP334
Direction: SW
Distance: 0.614 mi., 3240 ft.
Elevation: 60 ft.
Relative: Higher

Site Name : HUNT & MOTTET SEATTLE HDWE | HUNT & MOTTET SEATTLE HDWE A LTD PRT | HUNT & MOTTET
2112 PACIFIC AVE | 2112 PACIFIC AVE PO BOX 1878
TACOMA | Tacoma, WA

Database(s) : [ALL SITES - WA, CSCSL NFA - WA, EPA UST, FRS, HSL - WA, LUST - WA, UST - WA] ***(cont.)***

Envirosite ID: 52365511
EPA ID: N/R

FRS ***(cont.)***

Source Description

Source Description :

The WA-FSIS provides a means to query and display data maintained by the Washington Department of Ecology. This system contains key information for each facility/site that is currently, or has been, of interest to the Air Quality, Dam Safety, Hazardous Waste, Toxics Cleanup, and Water Quality Programs.

FRS Environmental Interest

Source and System ID :	WA-FSIS - 35816943

HSL - WA

Facility Name :	HUNT & MOTTET SEATTLE HDWE
Facility Address :	2112 Pacific Ave, Tacoma, 98401-1878
County :	Pierce

Site Details

Facility Site ID :	35816943
Cleanup Site ID :	8861
Status :	No Further Action
Site Rank :	N/R
Alternative Site Name :	N/R
Region :	N/R
Resposbile Unit :	N/R
Institutional Control :	N/R
Current VCP :	N/R
Past VCP :	N/R
Latitude :	N/R
Longitude :	N/R
Agency Hyperlink :	Click here for hyperlink provided by the agency.
Last Date in Agency List :	2022-02-11

Facility Name :	HUNT & MOTTET SEATTLE HDWE
Facility Address :	2112 PACIFIC AVE, TACOMA, 98401
County :	Pierce

Site Details

Facility Site ID :	35816943
Cleanup Site ID :	8861
Status :	No Further Action
Site Rank :	N/R
Alternative Site Name :	HUNT & MOTTET,HUNT & MOTTET SEATTLE HDWE A LTD PRT
Region :	Southwest

Map Id: CP334
Direction: SW
Distance: 0.614 mi., 3240 ft.
Elevation: 60 ft.
Relative: Higher

Site Name : HUNT & MOTTET SEATTLE HDWE | HUNT & MOTTET SEATTLE HDWE A LTD PRT | HUNT & MOTTET
2112 PACIFIC AVE | 2112 PACIFIC AVE PO BOX 1878
TACOMA | Tacoma, WA

Database(s) : [ALL SITES - WA, CSCSL NFA - WA, EPA UST, FRS, HSL - WA, LUST - WA, UST - WA] ***(cont.)***

Envirosite ID: 52365511
EPA ID: N/R

HSL - WA ***(cont.)***

Resposbile Unit :	Southwest
Institutional Control :	N/R
Current VCP :	N/R
Past VCP :	N/R
Latitude :	47.2425747349302
Longitude :	-122.436486355528
Agency Hyperlink :	Click here for hyperlink provided by the agency.
Last Date in Agency List :	2023-02-28

Contaminants

Contaminant Name :	Other Non-Halogenated Organics
Ground water :	N/R
Surface water :	N/R
Soil :	Below Cleanup Levels
Sediment :	N/R
Air :	N/R
Bedrock :	N/R

Contaminant Name :	Benzene
Ground water :	N/R
Surface water :	N/R
Soil :	Below Cleanup Levels
Sediment :	N/R
Air :	N/R
Bedrock :	N/R

Contaminant Name :	Petroleum-Gasoline
Ground water :	N/R
Surface water :	N/R
Soil :	Remediated-Below
Sediment :	N/R
Air :	N/R
Bedrock :	N/R

Contaminant Name :	Lead
Ground water :	N/R
Surface water :	N/R
Soil :	Below Cleanup Levels
Sediment :	N/R
Air :	N/R
Bedrock :	N/R

LUST - WA

Facility Name :	HUNT & MOTTET SEATTLE HDWE
Facility Address :	2112 PACIFIC AVE, TACOMA, 98401

Map Id: CP334
Direction: SW
Distance: 0.614 mi., 3240 ft.
Elevation: 60 ft.
Relative: Higher

Site Name : HUNT & MOTTET SEATTLE HDWE | HUNT & MOTTET SEATTLE HDWE A LTD PRT | HUNT & MOTTET
2112 PACIFIC AVE | 2112 PACIFIC AVE PO BOX 1878
TACOMA | Tacoma, WA

Database(s) : [ALL SITES - WA, CSCSL NFA - WA, EPA UST, FRS, HSL - WA, LUST - WA, UST - WA] ***(cont.)***

Envirosite ID: 52365511
EPA ID: N/R

LUST - WA ***(cont.)***

County : Pierce

Site Details

LUST Status Date :	2012-08-30
LUST Status Type :	LUST - NFA
Facility Site ID :	35816943
Cleanup Site ID :	8861
LUST ID :	3967
UST ID :	10191
Alternate Site Names :	HUNT & MOTTET,HUNT & MOTTET SEATTLE HDWE A LTD PRT
Release Date :	1995-08-04
Process Type :	N/R
Responsible Unit :	Southwest
Region :	Southwest
Latitude :	47.242575
Longitude :	-122.436486
Last Date in Agency List :	2023-03-20

Contaminants

Contaminant Name :	Petroleum-Gasoline
Ground Water :	N/R
Surface Water :	N/R
Soil :	Remediated-Below
Sediment :	N/R
Air :	N/R
Bedrock :	N/R

Contaminant Name :	Other Non-Halogenated Organics
Ground Water :	N/R
Surface Water :	N/R
Soil :	Below Cleanup Levels
Sediment :	N/R
Air :	N/R
Bedrock :	N/R

Contaminant Name :	Lead
Ground Water :	N/R
Surface Water :	N/R
Soil :	Below Cleanup Levels
Sediment :	N/R
Air :	N/R
Bedrock :	N/R

Map Id: CP334
Direction: SW
Distance: 0.614 mi., 3240 ft.
Elevation: 60 ft.
Relative: Higher

Site Name : HUNT & MOTTET SEATTLE HDWE | HUNT & MOTTET SEATTLE HDWE A LTD PRT | HUNT & MOTTET
2112 PACIFIC AVE | 2112 PACIFIC AVE PO BOX 1878
TACOMA | Tacoma, WA

Database(s) : [ALL SITES - WA, CSCSL NFA - WA, EPA UST, FRS, HSL - WA, LUST - WA, UST - WA] ***(cont.)***

Envirosite ID: 52365511
EPA ID: N/R

LUST - WA ***(cont.)***

Contaminant Name :	Benzene
Ground Water :	N/R
Surface Water :	N/R
Soil :	Below Cleanup Levels
Sediment :	N/R
Air :	N/R
Bedrock :	N/R

UST - WA

Facility Name :	HUNT & MOTTET
Facility Address :	2112 PACIFIC AVE PO BOX 1878, Tacoma, 98401
County :	Pierce
Facility Site ID :	35816943
UST Site ID :	10191
Tag Number(s) :	N/R
Responsible Unit :	Southwest
Is Active :	No
Latitude :	47.242575
Longitude :	-122.436486
Last Date in Agency List :	2022-12-29

Tank Details

Tank Name :	#1
Tank Status :	Closed in Place
Install Date :	1964-12-31
Tank Upgrade Date :	N/R
Tank Permanent Closure Date :	N/R
Permit Expiration Date :	N/R
Tank Material :	Steel
Tank Construction :	Single Wall Tank
Tank Corrosion Protection :	N/R
Tank Manifold :	N/R
Tank Release Detection :	N/R
Tank Tightness Test :	N/R
Tank Spill Prevention :	N/R
Capacity Range :	111 TO 1,100 Gallons
Actual Capacity :	N/R
Pipe Material :	N/R
Pipe Construction :	N/R
Pipe Corrosion Protection :	N/R
Tank SFC :	N/R
Dispenser SFC :	N/R
Primary Pipe Release Detection :	N/R
Secondary Pipe Release Detection :	N/R
Pipe Pumping System :	N/R
Pipe Install Date :	N/R

Map Id: CP334
Direction: SW
Distance: 0.614 mi., 3240 ft.
Elevation: 60 ft.
Relative: Higher

Site Name : HUNT & MOTTET SEATTLE HDWE | HUNT & MOTTET SEATTLE HDWE A LTD PRT | HUNT & MOTTET
2112 PACIFIC AVE | 2112 PACIFIC AVE PO BOX 1878
TACOMA | Tacoma, WA

Database(s) : [ALL SITES - WA, CSCSL NFA - WA, EPA UST, FRS, HSL - WA, LUST - WA, UST - WA] ***(cont.)***

Envirosite ID: 52365511
EPA ID: N/R

UST - WA ***(cont.)***

Turbine Sump Construction :	N/R
Tank Status Date :	1996-08-06
Tank Install Date :	N/R
Tank Overfill Prevention :	N/R

Compartments Details

Compartment Number :	1
Compartment Capacity :	N/R
Substance Stored :	Unleaded Gasoline
Used Substance :	N/R
Ecy Region :	N/R

Map Id: CZ335
Direction: WNW
Distance: 0.614 mi., 3241 ft.
Elevation: 271 ft.
Relative: Higher

Site Name : HAROLD A ALLEN CO
715 TACOMA AVE
TACOMA | Tacoma, WA

Database(s) : [ALL SITES - WA, EPA UST, FRS, UST - WA]

Envirosite ID: 43110876
EPA ID: N/R

ALL SITES - WA

Facility Name :	HAROLD A ALLEN CO
Facility Address :	715 TACOMA AVE, TACOMA, 98402-2206
County :	Pierce
Facility/Site ID :	48744349
Alternate Name :	N/R
Program Name :	N/R
WRIA :	10
Legislative District :	27
Congressional District :	6
Ecology Region :	SWRO
Ecology Program Phone :	(360) 407-7224
Tribal Land :	N
Latitude :	47.256321
Longitude :	-122.446275
Last Date in Agency List :	2023-01-03

Map Id: CZ335
Direction: WNW
Distance: 0.614 mi., 3241 ft.
Elevation: 271 ft.
Relative: Higher

Site Name : HAROLD A ALLEN CO
715 TACOMA AVE
TACOMA | Tacoma, WA

Database(s) : [ALL SITES - WA, EPA UST, FRS, UST - WA] ***(cont.)***

Envirosite ID: 43110876
EPA ID: N/R

ALL SITES - WA ***(cont.)***

Program Details

Program :	TOXICS
Program ID :	100409
Interaction Type :	Underground Storage Tank
Interaction Type Description :	Any one or combination of tanks (including connecting underground pipes) that is used to contain regulated substances and has a tank volume of ten percent or more beneath the surface of the ground. This term does not include any of the exempt UST systems specified in WAC 173-360-110(2) or any piping connected thereto. See WAC 173-360
Status :	Inactive
Start Date :	1991-01-23
End Date :	2000-03-22
SIC :	N/R
NAICS :	N/R

EPA UST

Facility Name :	HAROLD A ALLEN CO
Facility Address :	715 TACOMA AVENUE, Tacoma, Washington 984022206
County :	Pierce
Facility ID :	WA48744349
Facility Status :	Closed UST(s)
Open USTs :	0
Closed USTs :	1
Temporarily Out of Service USTs :	0
Date of Last Inspection :	N/R
EPA Region :	10
Tribe :	N/R
Facility ID 2 :	N/R
Latitude :	47.256321
Longitude :	-122.446275
Last Date in Agency List :	2023-01-30

Tank Details

Tank ID :	WA48744349_1
Tank Status :	Closed
Installation Date :	1964-12-31
Removal Date :	N/R
Capacity :	N/R
Substances :	A Leaded Gasoline
Tank Wall Type :	N/R

FRS

Facility Name :	HAROLD A ALLEN CO
Facility Address :	715 TACOMA AVE, TACOMA, WA 98402-2206
County :	PIERCE

Map Id: CZ335
Direction: WNW
Distance: 0.614 mi., 3241 ft.
Elevation: 271 ft.
Relative: Higher

Site Name : HAROLD A ALLEN CO
715 TACOMA AVE
TACOMA | Tacoma, WA

Database(s) : [ALL SITES - WA, EPA UST, FRS, UST - WA] ***(cont.)***

Envirosite ID: 43110876
EPA ID: N/R

FRS ***(cont.)***

Site Details

Registry ID :	110015464503
FRS Facility URL :	Click here for hyperlink provided by the agency.
Last Date in Agency List :	2023-02-13

Source Description

Source Description :

The WA-FSIS provides a means to query and display data maintained by the Washington Department of Ecology. This system contains key information for each facility/site that is currently, or has been, of interest to the Air Quality, Dam Safety, Hazardous Waste, Toxics Cleanup, and Water Quality Programs.

FRS Environmental Interest

Source and System ID :	WA-FSIS - 48744349

UST - WA

Facility Name :	HAROLD A ALLEN CO
Facility Address :	715 TACOMA AVENUE, Tacoma, 98402
County :	Pierce
Facility Site ID :	48744349
UST Site ID :	100409
Tag Number(s) :	N/R
Responsible Unit :	Southwest
Is Active :	No
Latitude :	47.256321
Longitude :	-122.446275
Last Date in Agency List :	2022-12-29

Tank Details

Tank Name :	1
Tank Status :	Removed
Install Date :	1964-12-31
Tank Upgrade Date :	N/R
Tank Permanent Closure Date :	N/R
Permit Expiration Date :	N/R
Tank Material :	N/R
Tank Construction :	N/R
Tank Corrosion Protection :	N/R
Tank Manifold :	N/R
Tank Release Detection :	N/R
Tank Tightness Test :	N/R
Tank Spill Prevention :	N/R
Capacity Range :	N/R
Actual Capacity :	N/R
Pipe Material :	N/R
Pipe Construction :	N/R

Map Id: CZ335
Direction: WNW
Distance: 0.614 mi., 3241 ft.
Elevation: 271 ft.
Relative: Higher

Site Name : HAROLD A ALLEN CO
715 TACOMA AVE
TACOMA | Tacoma, WA

Database(s) : [ALL SITES - WA, EPA UST, FRS, UST - WA] ***(cont.)***

Envirosite ID: 43110876
EPA ID: N/R

UST - WA ***(cont.)***

Pipe Corrosion Protection :	N/R
Tank SFC :	N/R
Dispenser SFC :	N/R
Primary Pipe Release Detection :	N/R
Secondary Pipe Release Detection :	N/R
Pipe Pumping System :	N/R
Pipe Install Date :	N/R
Turbine Sump Construction :	N/R
Tank Status Date :	1996-08-06
Tank Install Date :	N/R
Tank Overfill Prevention :	N/R

Compartments Details

Compartment Number :	1
Compartment Capacity :	N/R
Substance Stored :	Leaded Gasoline
Used Substance :	N/R
Ecy Region :	N/R

Map Id: 336
Direction: E
Distance: 0.617 mi., 3260 ft.
Elevation: 16 ft.
Relative: Lower

Site Name : FLOWSERVE STEAM SUPPLY | FLOWSERVE CORPORATION | Pacific Atlantic Express Corporation
2007 STEWART ST
TACOMA | Tacoma, WA 98421

Database(s) : [ALL SITES - WA, BRS, CSCSL HWS - WA, FRS, HSL - WA, RCRA_NONGEN, VCP - WA]

Envirosite ID: 6533336
EPA ID: N/R

ALL SITES - WA

Facility Name :	FLOWSERVE STEAM SUPPLY
Facility Address :	2007 STEWART ST, TACOMA, 98421
County :	Pierce
Facility/Site ID :	8481432
Alternate Name :	FLOWSERVE STEAM SUPPLY
Program Name :	N/R
WRIA :	10
Legislative District :	27
Congressional District :	9
Ecology Region :	SWRO
Ecology Program Phone :	(360) 407-7224
Tribal Land :	Y
Latitude :	47.252329
Longitude :	-122.412015

Map Id: 336
Direction: E
Distance: 0.617 mi., 3260 ft.
Elevation: 16 ft.
Relative: Lower

Site Name : FLOWSERVE STEAM SUPPLY | FLOWSERVE CORPORATION | Pacific Atlantic Express Corporation
2007 STEWART ST
TACOMA | Tacoma, WA 98421

Database(s) : [ALL SITES - WA, BRS, CSCSL HWS - WA, FRS, HSL - WA, RCRA_NONGEN, VCP - WA] ***(cont.)***

Envirosite ID: 6533336
EPA ID: N/R

ALL SITES - WA ***(cont.)***

Last Date in Agency List : 2023-01-03

Facility/Site ID : 8481432
Alternate Name : N/R
Program Name : N/R
WRIA : 10
Legislative District : 27
Congressional District : 9
Ecology Region : SWRO
Ecology Program Phone : (360) 407-6734
Tribal Land : Y
Latitude : 47.252329
Longitude : -122.412015
Last Date in Agency List : 2023-01-03

Facility/Site ID : 8481432
Alternate Name : HENZE SERVICES TACOMA
Program Name : N/R
WRIA : 10
Legislative District : 27
Congressional District : 9
Ecology Region : SWRO
Ecology Program Phone : (360) 407-7224
Tribal Land : Y
Latitude : 47.252329
Longitude : -122.412015
Last Date in Agency List : 2023-01-03

Facility/Site ID : 8481432
Alternate Name : N/R
Program Name : N/R
WRIA : 10
Legislative District : 27
Congressional District : 9
Ecology Region : SWRO
Ecology Program Phone : (360) 407-6400
Tribal Land : Y
Latitude : 47.252329
Longitude : -122.412015
Last Date in Agency List : 2023-01-03

Facility/Site ID : 8481432
Alternate Name : N/R
Program Name : N/R
WRIA : 10
Legislative District : 27
Congressional District : 9
Ecology Region : SWRO
Ecology Program Phone : (360) 407-7224

Map Id: 336
Direction: E
Distance: 0.617 mi., 3260 ft.
Elevation: 16 ft.
Relative: Lower

Site Name : FLOWSERVE STEAM SUPPLY | FLOWSERVE CORPORATION | Pacific Atlantic Express Corporation
2007 STEWART ST
TACOMA | Tacoma, WA 98421

Database(s) : [ALL SITES - WA, BRS, CSCSL HWS - WA, FRS, HSL - WA, RCRA_NONGEN, VCP - WA] ***(cont.)***

Envirosite ID: 6533336
EPA ID: N/R

ALL SITES - WA ***(cont.)***

Tribal Land :	Y
Latitude :	47.252329
Longitude :	-122.412015
Last Date in Agency List :	2023-01-03

Program Details

Program :	HAZWASTE
Program ID :	WA0000284273
Interaction Type :	Hazardous Waste Generator
Interaction Type Description :	Facilities that generate any quantity of a dangerous waste. They may be classified as SQG, MQG, or LQG depending on hazardous waste generated for a given month.
Status :	Inactive
Start Date :	2009-02-27
End Date :	2010-12-31
SIC :	N/R
NAICS :	423830 - Industrial Machinery and Equipment Merchant Wholesalers

Program :	HAZWASTE
Program ID :	WA0000284273
Interaction Type :	Hazardous Waste Generator
Interaction Type Description :	Facilities that generate any quantity of a dangerous waste. They may be classified as SQG, MQG, or LQG depending on hazardous waste generated for a given month.
Status :	Inactive
Start Date :	2009-02-27
End Date :	2010-12-31
SIC :	N/R
NAICS :	N/R

Program :	HAZWASTE
Program ID :	WA0000284273
Interaction Type :	Industrial SW GP
Interaction Type Description :	General permit issued to industries to regulate the discharge of contaminated stormwater to state waters.
Status :	Inactive
Start Date :	1999-11-09
End Date :	2007-03-15
SIC :	N/R
NAICS :	N/R

Map Id: 336
Direction: E
Distance: 0.617 mi., 3260 ft.
Elevation: 16 ft.
Relative: Lower

Site Name : FLOWSERVE STEAM SUPPLY | FLOWSERVE CORPORATION | Pacific Atlantic Express Corporation
2007 STEWART ST
TACOMA | Tacoma, WA 98421

Database(s) : [ALL SITES - WA, BRS, CSCSL HWS - WA, FRS, HSL - WA, RCRA_NONGEN, VCP - WA] ***(cont.)***

Envirosite ID: 6533336
EPA ID: N/R

ALL SITES - WA ***(cont.)***

Program : HAZWASTE
Program ID : WA0000284273
Interaction Type : Hazardous Waste Generator

Interaction Type Description : Facilities that generate any quantity of a dangerous waste. They may be classified as SQG, MQG, or LQG depending on hazardous waste generated for a given month.

Status : Inactive
Start Date : 1995-12-30
End Date : 1995-12-31
SIC : N/R
NAICS : N/R

Program : HAZWASTE
Program ID : WA0000284273
Interaction Type : Hazardous Waste Generator

Interaction Type Description : Facilities that generate any quantity of a dangerous waste. They may be classified as SQG, MQG, or LQG depending on hazardous waste generated for a given month.

Status : Inactive
Start Date : 1995-12-30
End Date : 1995-12-31
SIC : N/R
NAICS : 423830 - Industrial Machinery and Equipment Merchant Wholesalers

Program : HAZWASTE
Program ID : WA0000284273
Interaction Type : Hazardous Waste Generator

Interaction Type Description : Facilities that generate any quantity of a dangerous waste. They may be classified as SQG, MQG, or LQG depending on hazardous waste generated for a given month.

Status : Inactive
Start Date : 1994-05-01
End Date : 1994-05-02
SIC : N/R
NAICS : 423830 - Industrial Machinery and Equipment Merchant Wholesalers

Program : HAZWASTE
Program ID : WA0000284273
Interaction Type : Hazardous Waste Generator

Map Id: 336
Direction: E
Distance: 0.617 mi., 3260 ft.
Elevation: 16 ft.
Relative: Lower

Site Name : FLOWSERVE STEAM SUPPLY | FLOWSERVE CORPORATION | Pacific Atlantic Express Corporation
2007 STEWART ST
TACOMA | Tacoma, WA 98421

Database(s) : [ALL SITES - WA, BRS, CSCSL HWS - WA, FRS, HSL - WA, RCRA_NONGEN, VCP - WA] ***(cont.)***

Envirosite ID: 6533336
EPA ID: N/R

ALL SITES - WA ***(cont.)***

Interaction Type Description :	Facilities that generate any quantity of a dangerous waste. They may be classified as SQG, MQG, or LQG depending on hazardous waste generated for a given month.
Status :	Inactive
Start Date :	1994-05-01
End Date :	1994-05-02
SIC :	N/R
NAICS :	N/R
Program :	HAZWASTE
Program ID :	WA0000284273
Interaction Type :	Voluntary Cleanup Sites
Interaction Type Description :	For a fee, Ecology staff will review an independent cleanup report(s) and provide a written decision about the adequacy of the cleanup actions taken and described in the report.
Status :	Active
Start Date :	2008-02-15
End Date :	N/R
SIC :	3491 - INDUSTRIAL VALVES
NAICS :	N/R
Program :	HAZWASTE
Program ID :	WA0000284273
Interaction Type :	Voluntary Cleanup Sites
Interaction Type Description :	For a fee, Ecology staff will review an independent cleanup report(s) and provide a written decision about the adequacy of the cleanup actions taken and described in the report.
Status :	Active
Start Date :	2008-02-15
End Date :	N/R
SIC :	3449 - Miscellaneous Structural Metal Work
NAICS :	N/R
Program :	HAZWASTE
Program ID :	WA0000284273
Interaction Type :	State Cleanup Site
Interaction Type Description :	A site is being cleaned up under state regulations. Regulations include Model Toxics Control Act or its predecessors.
Status :	Active
Start Date :	2005-06-24
End Date :	N/R
SIC :	3491 - INDUSTRIAL VALVES

Map Id: 336
Direction: E
Distance: 0.617 mi., 3260 ft.
Elevation: 16 ft.
Relative: Lower

Site Name : FLOWSERVE STEAM SUPPLY | FLOWSERVE CORPORATION | Pacific Atlantic Express Corporation
2007 STEWART ST
TACOMA | Tacoma, WA 98421

Database(s) : [ALL SITES - WA, BRS, CSCSL HWS - WA, FRS, HSL - WA, RCRA_NONGEN, VCP - WA] ***(cont.)***

Envirosite ID: 6533336
EPA ID: N/R

ALL SITES - WA ***(cont.)***

NAICS : N/R

Program : HAZWASTE
Program ID : WA0000284273
Interaction Type : Haz Waste Management Activity

Interaction Type Description : Facilities that are required to have a RCRA Site ID# but who do not generate and/or manage hazardous waste (XQG generator status). This includes transporters, used oil recyclers, and dangerous waste fuel marketers and burners.

Status : Active
Start Date : 2010-12-31
End Date : N/R
SIC : N/R
NAICS : N/R

Program : HAZWASTE
Program ID : WA0000284273
Interaction Type : State Cleanup Site

Interaction Type Description : A site is being cleaned up under state regulations. Regulations include Model Toxics Control Act or its predecessors.

Status : Active
Start Date : 2005-06-24
End Date : N/R
SIC : N/R
NAICS : N/R

Program : HAZWASTE
Program ID : WA0000284273
Interaction Type : State Cleanup Site

Interaction Type Description : A site is being cleaned up under state regulations. Regulations include Model Toxics Control Act or its predecessors.

Status : Active
Start Date : 2005-06-24
End Date : N/R
SIC : 3449 - Miscellaneous Structural Metal Work
NAICS : N/R

Program : HAZWASTE
Program ID : WA0000284273
Interaction Type : State Cleanup Site

Map Id: 336
Direction: E
Distance: 0.617 mi., 3260 ft.
Elevation: 16 ft.
Relative: Lower

Site Name : FLOWSERVE STEAM SUPPLY | FLOWSERVE CORPORATION | Pacific Atlantic Express Corporation
2007 STEWART ST
TACOMA | Tacoma, WA 98421

Database(s) : [ALL SITES - WA, BRS, CSCSL HWS - WA, FRS, HSL - WA, RCRA_NONGEN, VCP - WA] ***(cont.)***

Envirosite ID: 6533336
EPA ID: N/R

ALL SITES - WA ***(cont.)***

Interaction Type Description :	A site is being cleaned up under state regulations. Regulations include Model Toxics Control Act or its predecessors.
Status :	Active
Start Date :	2005-06-24
End Date :	N/R
SIC :	N/R
NAICS :	423830 - Industrial Machinery and Equipment Merchant Wholesalers
Program :	HAZWASTE
Program ID :	WA0000284273
Interaction Type :	Voluntary Cleanup Sites
Interaction Type Description :	For a fee, Ecology staff will review an independent cleanup report(s) and provide a written decision about the adequacy of the cleanup actions taken and described in the report.
Status :	Active
Start Date :	2008-02-15
End Date :	N/R
SIC :	N/R
NAICS :	423830 - Industrial Machinery and Equipment Merchant Wholesalers
Program :	HAZWASTE
Program ID :	WA0000284273
Interaction Type :	Voluntary Cleanup Sites
Interaction Type Description :	For a fee, Ecology staff will review an independent cleanup report(s) and provide a written decision about the adequacy of the cleanup actions taken and described in the report.
Status :	Active
Start Date :	2008-02-15
End Date :	N/R
SIC :	N/R
NAICS :	N/R
Facility Name :	Pacific Atlantic Express Corporation
Facility Address :	2007 STEWART ST, TACOMA, 98421
County :	Pierce
Facility/Site ID :	23129
Alternate Name :	N/R
Program Name :	N/R
WRIA :	10
Legislative District :	27
Congressional District :	9
Ecology Region :	SWRO

Map Id: 336
Direction: E
Distance: 0.617 mi., 3260 ft.
Elevation: 16 ft.
Relative: Lower

Site Name : FLOWSERVE STEAM SUPPLY | FLOWSERVE CORPORATION | Pacific Atlantic Express Corporation
2007 STEWART ST
TACOMA | Tacoma, WA 98421

Database(s) : [ALL SITES - WA, BRS, CSCSL HWS - WA, FRS, HSL - WA, RCRA_NONGEN, VCP - WA] ***(cont.)***

Envirosite ID: 6533336
EPA ID: N/R

ALL SITES - WA ***(cont.)***

Ecology Program Phone :	(360) 407-6400
Tribal Land :	Y
Latitude :	47.252262
Longitude :	-122.411571
Last Date in Agency List :	2023-01-03

Program Details

Program :	WATQUAL
Program ID :	N/R
Interaction Type :	Industrial SW GP
Interaction Type Description :	General permit issued to industries to regulate the discharge of contaminated stormwater to state waters.
Status :	Active
Start Date :	2013-05-09
End Date :	N/R
SIC :	N/R
NAICS :	N/R

BRS

Facility Name :	FLOWSERVE CORPORATION
Facility Address :	2007 STEWART ST, TACOMA, WA 98421
County :	PIERCE

Site Details

Date Form Received by Agency :	2012-02-20
EPA ID :	WA0000284273
Mailing Address :	2200 E MONUMENT AVE, DAYTON, OH 45402
Contact :	STEPHEN WILSON
Contact Address :	2200 E MONUMENT AVE, DAYTON, OH 45402
Contact Country :	US
Contact Telephone :	937-226-4477
Contact Email :	SWILSON@FLOWSERVE.COM
EPA Region :	10
Land Type :	Private
Source Type :	Annual/Biennial Report updated with Notification
Classification :	Not a generator, verified
Description :	Not a generator, verified
Last Date in Agency List :	2023-01-23

Owner/Operator Summary

Owner/Operator Name :	FLOWSERVE CORP
Owner/Operator Address :	2200 E MONUMENT AVE, DAYTON, OH 45402
Owner/Operator Country :	US

Map Id: 336
Direction: E
Distance: 0.617 mi., 3260 ft.
Elevation: 16 ft.
Relative: Lower

Site Name : FLOWSERVE STEAM SUPPLY | FLOWSERVE CORPORATION | Pacific Atlantic Express Corporation
2007 STEWART ST
TACOMA | Tacoma, WA 98421

Database(s) : [ALL SITES - WA, BRS, CSCSL HWS - WA, FRS, HSL - WA, RCRA_NONGEN, VCP - WA] ***(cont.)***

Envirosite ID: 6533336
EPA ID: N/R

BRS ***(cont.)***

Owner/Operator Telephone :	937-226-4472
Owner/Operator Email :	N/R
Owner/Operator Fax :	N/R
Legal Status :	Private
Owner/Operator Type :	Owner
Owner/Operator Start Date :	2000-01-02
Owner/Operator End Date :	N/R

Owner/Operator Name :	FLOWSERVE CORPORATION
Owner/Operator Address :	2200 E MONUMENT AVE, DAYTON, OH 45402
Owner/Operator Country :	US
Owner/Operator Telephone :	937-226-4477
Owner/Operator Email :	N/R
Owner/Operator Fax :	N/R
Legal Status :	Private
Owner/Operator Type :	Operator
Owner/Operator Start Date :	2000-01-02
Owner/Operator End Date :	N/R

Waste Activity Monitoring

Report Cycle :	2011
Hazardous Waste Page Number :	1
Hazardous Waste Sub-Page Number :	1
BR Form :	XX
Waste Description :	N/R
Primary NAICS :	42383 - Industrial Machinery and Equipment Merchant Wholesalers
Source Code :	N/R
Form Code :	N/R
Management Method :	N/R
Generation Tons :	0
Managed Tons :	0
Shipped Tons :	0
Received Tons :	0
Receiver ID :	N/R
Receiver State :	N/R
Shipper ID :	N/R
Shipper State :	N/R
Waste Minimization :	N/R
Waste Code List :	N/R
Waste Code Group :	N/R
Waste Generation Type :	N/R

Report Cycle :	2009
Hazardous Waste Page Number :	1
Hazardous Waste Sub-Page Number :	1
BR Form :	XX
Waste Description :	N/R
Primary NAICS :	42383 - Industrial Machinery and Equipment Merchant Wholesalers
Source Code :	N/R

Map Id: 336
Direction: E
Distance: 0.617 mi., 3260 ft.
Elevation: 16 ft.
Relative: Lower

Site Name : FLOWSERVE STEAM SUPPLY | FLOWSERVE CORPORATION | Pacific Atlantic Express Corporation
2007 STEWART ST
TACOMA | Tacoma, WA 98421

Database(s) : [ALL SITES - WA, BRS, CSCSL HWS - WA, FRS, HSL - WA, RCRA_NONGEN, VCP - WA] ***(cont.)***

Envirosite ID: 6533336
EPA ID: N/R

BRS ***(cont.)***

Form Code :	N/R
Management Method :	N/R
Generation Tons :	0
Managed Tons :	0
Shipped Tons :	0
Received Tons :	0
Receiver ID :	N/R
Receiver State :	N/R
Shipper ID :	N/R
Shipper State :	N/R
Waste Minimization :	N/R
Waste Code List :	N/R
Waste Code Group :	N/R
Waste Generation Type :	N/R

CSCSL HWS - WA

Facility Name :	FLOWSERVE STEAM SUPPLY
Facility Address :	2007 STEWART ST, TACOMA, 98421
County :	PIERCE

Site Details

Facility Site ID :	8481432
Site Status :	Cleanup Started
Cleanup Site ID :	2637
Region :	Southwest
Responsible Section :	Southwest
WARM Rank :	N/R
Is Brownfield? :	N/R
Is PSI? :	N/R
Current VCP :	Yes
Past VCP :	Yes
Institutional Control :	N/R
Latitude :	47.252329
Longitude :	-122.412015
Last Date in Agency List :	2023-03-07

Contaminants Details

Contaminant Name :	Petroleum Products-Unspecified
Groundwater :	Confirmed Above Cleanup Levels
Surface Water :	N/R
Soil :	Confirmed Above Cleanup Levels
Sediment :	N/R
Air :	N/R
Bedrock :	N/R

Map Id: 336
Direction: E
Distance: 0.617 mi., 3260 ft.
Elevation: 16 ft.
Relative: Lower

Site Name : FLOWSERVE STEAM SUPPLY | FLOWSERVE CORPORATION | Pacific Atlantic Express Corporation
2007 STEWART ST
TACOMA | Tacoma, WA 98421

Database(s) : [ALL SITES - WA, BRS, CSCSL HWS - WA, FRS, HSL - WA, RCRA_NONGEN, VCP - WA] ***(cont.)***

Envirosite ID: 6533336
EPA ID: N/R

FRS

Facility Name :	FLOWSERVE CORPORATION
Facility Address :	2007 STEWART ST, TACOMA, WA 98421
County :	PIERCE

Site Details

Registry ID :	110070736442
FRS Facility URL :	Click here for hyperlink provided by the agency.
Last Date in Agency List :	2023-02-13

Source Description

Source Description :

All generators and treatment, storage, and disposal (TSD) facilities who handle hazardous waste are required to report to the EPA Administrator at least once every two years. The data collected is used to create the National Biennial Resource Conservation and Recovery Act (RCRA) Hazardous Waste Report. This data is processed within the RCRA Information (RCRAInfo) database.

FRS Environmental Interest

Source and System ID :	RCRAINFO - WA0000284273

HSL - WA

Facility Name :	Flowserve Steam Supply
Facility Address :	2007 STEWART ST, TACOMA, 98421
County :	Pierce

Site Details

Facility Site ID :	8481432
Cleanup Site ID :	2637
Status :	Cleanup Started
Site Rank :	N/R
Alternative Site Name :	HENZE SERVICES TACOMA
Region :	Southwest
Resposbile Unit :	Southwest
Institutional Control :	N/R
Current VCP :	Yes
Past VCP :	Yes
Latitude :	47.2523293469221
Longitude :	-122.412014608235
Agency Hyperlink :	Click here for hyperlink provided by the agency.
Last Date in Agency List :	2023-02-28

Map Id: 336
Direction: E
Distance: 0.617 mi., 3260 ft.
Elevation: 16 ft.
Relative: Lower

Site Name : FLOWSERVE STEAM SUPPLY | FLOWSERVE CORPORATION | Pacific Atlantic Express Corporation
2007 STEWART ST
TACOMA | Tacoma, WA 98421

Database(s) : [ALL SITES - WA, BRS, CSCSL HWS - WA, FRS, HSL - WA, RCRA_NONGEN, VCP - WA] ***(cont.)***

Envirosite ID: 6533336
EPA ID: N/R

HSL - WA ***(cont.)***

Contaminants

Contaminant Name :	Petroleum Products-Unspecified
Ground water :	Confirmed Above Cleanup Levels
Surface water :	N/R
Soil :	Confirmed Above Cleanup Levels
Sediment :	N/R
Air :	N/R
Bedrock :	N/R

Facility Name :	FLOWSERVE STEAM SUPPLY
Facility Address :	2007 Stewart St, Tacoma, 98421
County :	Pierce

Site Details

Facility Site ID :	8481432
Cleanup Site ID :	2637
Status :	Cleanup Started
Site Rank :	N/R
Alternative Site Name :	N/R
Region :	N/R
Resposbile Unit :	N/R
Institutional Control :	N/R
Current VCP :	N/R
Past VCP :	N/R
Latitude :	N/R
Longitude :	N/R
Agency Hyperlink :	Click here for hyperlink provided by the agency.
Last Date in Agency List :	2022-02-11

RCRA_NONGEN

Facility Name :	FLOWSERVE CORPORATION
Facility Address :	2007 STEWART ST, TACOMA, WA 98421
County :	PIERCE

Date Form Received by Agency :	2022-03-01
EPA ID :	WA0000284273
Mailing Address :	3993 W. SAM HOUSTON PKWY N STE 100, HOUSTON, TX 77043
Contact :	DAN IRVIN
Contact Address :	3993 W. SAM HOUSTON PKWY N STE 100, HOUSTON, TX 77043
Contact Country :	US
Contact Telephone :	346-307-0249
Contact Email :	DIRVIE@FLOWSERVE.COM
EPA Region :	10
Land Type :	Private
Source Type :	Notification
Classification :	Not a generator, verified
Description :	Not a generator, verified

Map Id: 336
Direction: E
Distance: 0.617 mi., 3260 ft.
Elevation: 16 ft.
Relative: Lower

Site Name : FLOWSERVE STEAM SUPPLY | FLOWSERVE CORPORATION | Pacific Atlantic Express Corporation
2007 STEWART ST
TACOMA | Tacoma, WA 98421

Database(s) : [ALL SITES - WA, BRS, CSCSL HWS - WA, FRS, HSL - WA, RCRA_NONGEN, VCP - WA] ***(cont.)***

Envirosite ID: 6533336
EPA ID: N/R

RCRA_NONGEN ***(cont.)***

Last Date in Agency List : 2023-01-23

Owner/Operator Summary

Owner/Operator Name :	FLOWSERVE CORP
Owner/Operator Address :	3993 W. SAM HOUSTON PKWY N STE 100, HOUSTON, TX 77043
Owner/Operator Country :	US
Owner/Operator Telephone :	713-803-4432
Owner/Operator Email :	N/R
Owner/Operator Fax :	N/R
Legal Status :	Private
Owner/Operator Type :	Owner
Owner/Operator Start Date :	2000-01-02
Owner/Operator End Date :	N/R

Owner/Operator Name :	FLOWSERVE CORPORATION
Owner/Operator Address :	3993 W. SAM HOUSTON PKWY N STE 100, HOUSTON, TX 77043
Owner/Operator Country :	US
Owner/Operator Telephone :	346-307-0249
Owner/Operator Email :	N/R
Owner/Operator Fax :	N/R
Legal Status :	Private
Owner/Operator Type :	Operator
Owner/Operator Start Date :	2000-01-02
Owner/Operator End Date :	N/R

Owner/Operator Name :	PERWIN BERNSTEIN PROPERTIES
Owner/Operator Address :	14521 OLD KATY RD STE 200, HOUSTON, TX 77079
Owner/Operator Country :	US
Owner/Operator Telephone :	713-464-7411
Owner/Operator Email :	N/R
Owner/Operator Fax :	N/R
Legal Status :	Private
Owner/Operator Type :	Owner
Owner/Operator Start Date :	2017-12-31
Owner/Operator End Date :	N/R

Handler Activities Summary

U.S. Importer of Hazardous Waste :	N
Mixed Waste (Haz. and Radioactive) :	N/R
Recycler of Hazardous Waste :	N
Transporter of Hazardous Waste :	N
Treater, Storer or Disposer of HW :	N
Underground Injection Activity :	N
On-site Burner Exemption :	N
Furnace Exemption :	N
Used Oil Fuel Burner :	N

Map Id: 336
Direction: E
Distance: 0.617 mi., 3260 ft.
Elevation: 16 ft.
Relative: Lower

Site Name : FLOWSERVE STEAM SUPPLY | FLOWSERVE CORPORATION | Pacific Atlantic Express Corporation
2007 STEWART ST
TACOMA | Tacoma, WA 98421

Database(s) : [ALL SITES - WA, BRS, CSCSL HWS - WA, FRS, HSL - WA, RCRA_NONGEN, VCP - WA] ***(cont.)***

Envirosite ID: 6533336
EPA ID: N/R

RCRA_NONGEN ***(cont.)***

Used Oil Processor :	N
Used Oil Refiner :	N
Used Oil Fuel Marketer to Burner :	N
Used Oil Specification Marketer :	N
Used Oil Transfer Facility :	N
Used Oil Transporter :	N

Historical Generators

Details for this site have been truncated due to the large number of available details for this site within this dataset. For the complete details for this site, contact your Envirosite account representative for a complimentary site report containing all of the details available.

Date Form Received by Agency :	2021-03-04
Facility Name :	FLOWSERVE CORPORATION
Classification :	Not a generator, verified
Date Form Received by Agency :	2020-02-27
Facility Name :	FLOWSERVE CORPORATION
Classification :	Not a generator, verified
Date Form Received by Agency :	2019-03-01
Facility Name :	FLOWSERVE CORPORATION
Classification :	Not a generator, verified
Date Form Received by Agency :	2018-03-08
Facility Name :	FLOWSERVE CORPORATION
Classification :	Not a generator, verified
Date Form Received by Agency :	2017-02-20
Facility Name :	FLOWSERVE CORPORATION
Classification :	Not a generator, verified
Date Form Received by Agency :	2016-01-07
Facility Name :	FLOWSERVE CORPORATION
Classification :	Not a generator, verified
Date Form Received by Agency :	2015-03-13
Facility Name :	FLOWSERVE CORPORATION
Classification :	Not a generator, verified
Date Form Received by Agency :	2014-02-27
Facility Name :	FLOWSERVE CORPORATION

Map Id: 336
Direction: E
Distance: 0.617 mi., 3260 ft.
Elevation: 16 ft.
Relative: Lower

Site Name : FLOWSERVE STEAM SUPPLY | FLOWSERVE CORPORATION | Pacific Atlantic Express Corporation
2007 STEWART ST
TACOMA | Tacoma, WA 98421

Database(s) : [ALL SITES - WA, BRS, CSCSL HWS - WA, FRS, HSL - WA, RCRA_NONGEN, VCP - WA] ***(cont.)***

Envirosite ID: 6533336
EPA ID: N/R

RCRA_NONGEN ***(cont.)***

Classification : Not a generator, verified

Date Form Received by Agency : 2013-02-13
Facility Name : FLOWSERVE CORPORATION
Classification : Not a generator, verified

Date Form Received by Agency : 2012-02-20
Facility Name : FLOWSERVE CORPORATION
Classification : Not a generator, verified

Notices of Violations Summary
Regulation Violated : N

Evaluation Action Summary
Evaluation Date : 2001-05-31
Evaluation : COMPLIANCE EVALUATION INSPECTION ON-SITE
Area of Violation : N/R
Date Achieved Compliance : N/R
Evaluation Lead Agency : State

Evaluation Date : 1998-05-14
Evaluation : COMPLIANCE ASSISTANCE VISIT
Area of Violation : N/R
Date Achieved Compliance : N/R
Evaluation Lead Agency : State

VCP - WA

Facility Name : FLOWSERVE STEAM SUPPLY
Facility Address : 2007 STEWART ST, TACOMA, 98421
County : Pierce

Facility/Site ID : 8481432
Alternate Name : N/R
Program Name : N/R
WRIA : 10
Legislative District : 27
Congressional District : 9
Ecology Region : SWRO
Ecology Program Phone : (360) 407-7224
Tribal Land : Y
Latitude : 47.252329
Longitude : -122.412015
Last Date in Agency List : 2023-01-04

Map Id: 336
Direction: E
Distance: 0.617 mi., 3260 ft.
Elevation: 16 ft.
Relative: Lower

Site Name : FLOWSERVE STEAM SUPPLY | FLOWSERVE CORPORATION | Pacific Atlantic Express Corporation
2007 STEWART ST
TACOMA | Tacoma, WA 98421

Database(s) : [ALL SITES - WA, BRS, CSCSL HWS - WA, FRS, HSL - WA, RCRA_NONGEN, VCP - WA] ***(cont.)***

Envirosite ID: 6533336
EPA ID: N/R

VCP - WA ***(cont.)***

Facility/Site ID :	8481432
Alternate Name :	HENZE SERVICES TACOMA
Program Name :	N/R
WRIA :	10
Legislative District :	27
Congressional District :	9
Ecology Region :	SWRO
Ecology Program Phone :	(360) 407-7224
Tribal Land :	Y
Latitude :	47.252329
Longitude :	-122.412015
Last Date in Agency List :	2023-01-04

Facility/Site ID :	8481432
Alternate Name :	FLOWSERVE STEAM SUPPLY
Program Name :	N/R
WRIA :	10
Legislative District :	27
Congressional District :	9
Ecology Region :	SWRO
Ecology Program Phone :	(360) 407-7224
Tribal Land :	Y
Latitude :	47.252329
Longitude :	-122.412015
Last Date in Agency List :	2023-01-04

Program Details

Program :	TOXICS
Program ID :	N/R
Interaction Type :	Voluntary Cleanup Sites
Interaction Type Description :	For a fee, Ecology staff will review an independent cleanup report(s) and provide a written decision about the adequacy of the cleanup actions taken and described in the report.
Status :	Active
Start Date :	2008-02-15
End Date :	N/R
SIC :	N/R
NAICS :	N/R

Program :	TOXICS
Program ID :	N/R
Interaction Type :	Voluntary Cleanup Sites

Map Id: 336
Direction: E
Distance: 0.617 mi., 3260 ft.
Elevation: 16 ft.
Relative: Lower

Site Name : FLOWSERVE STEAM SUPPLY | FLOWSERVE CORPORATION | Pacific Atlantic Express Corporation
2007 STEWART ST
TACOMA | Tacoma, WA 98421

Database(s) : [ALL SITES - WA, BRS, CSCSL HWS - WA, FRS, HSL - WA, RCRA_NONGEN, VCP - WA] ***(cont.)***

Envirosite ID: 6533336
EPA ID: N/R

VCP - WA ***(cont.)***

Interaction Type Description :	For a fee, Ecology staff will review an independent cleanup report(s) and provide a written decision about the adequacy of the cleanup actions taken and described in the report.
Status :	Active
Start Date :	2008-02-15
End Date :	N/R
SIC :	3449 - Miscellaneous Structural Metal Work
NAICS :	N/R
Program :	TOXICS
Program ID :	N/R
Interaction Type :	Voluntary Cleanup Sites
Interaction Type Description :	For a fee, Ecology staff will review an independent cleanup report(s) and provide a written decision about the adequacy of the cleanup actions taken and described in the report.
Status :	Active
Start Date :	2008-02-15
End Date :	N/R
SIC :	3491 - INDUSTRIAL VALVES
NAICS :	N/R
Program :	TOXICS
Program ID :	N/R
Interaction Type :	Voluntary Cleanup Sites
Interaction Type Description :	For a fee, Ecology staff will review an independent cleanup report(s) and provide a written decision about the adequacy of the cleanup actions taken and described in the report.
Status :	Active
Start Date :	2008-02-15
End Date :	N/R
SIC :	N/R
NAICS :	423830 - Industrial Machinery and Equipment Merchant Wholesalers

Map Id: DA337
Direction: WSW
Distance: 0.618 mi., 3263 ft.
Elevation: 224 ft.
Relative: Higher

Site Name : WESTERN METAL ARTS CO DIV NIE
1722 TACOMA AVE S
TACOMA, WA 98402

Database(s) : [ALL SITES - WA, ECHO, FRS, RCRA_NONGEN]

Envirosite ID: 6595880
EPA ID: N/R

ALL SITES - WA

Facility Name :	Western Metal Arts Co Div Nie
Facility Address :	1722 TACOMA AVE S, TACOMA, 98402
County :	Pierce
Facility/Site ID :	59342946
Alternate Name :	N/R
Program Name :	N/R
WRIA :	10
Legislative District :	27
Congressional District :	6
Ecology Region :	SWRO
Ecology Program Phone :	(360) 407-6734
Tribal Land :	N
Latitude :	47.24607
Longitude :	-122.44266
Last Date in Agency List :	2023-01-03

Facility/Site ID :	59342946
Alternate Name :	N/R
Program Name :	N/R
WRIA :	10
Legislative District :	27
Congressional District :	6
Ecology Region :	SWRO
Ecology Program Phone :	N/R
Tribal Land :	N
Latitude :	47.24607
Longitude :	-122.44266
Last Date in Agency List :	2023-01-03

Program Details

Program :	HAZWASTE
Program ID :	WAD063937593
Interaction Type :	Hazardous Waste Generator
Interaction Type Description :	Facilities that generate any quantity of a dangerous waste. They may be classified as SQG, MQG, or LQG depending on hazardous waste generated for a given month.
Status :	Inactive
Start Date :	1986-08-13
End Date :	1989-05-01
SIC :	N/R
NAICS :	N/R

Program :	HAZWASTE
Program ID :	WAD063937593
Interaction Type :	Urban Waters
Interaction Type Description :	The site has been inspected by an Ecology Urban Waters Inspector.
Status :	Active
Start Date :	2009-03-17

Map Id: DA337
Direction: WSW
Distance: 0.618 mi., 3263 ft.
Elevation: 224 ft.
Relative: Higher

Site Name : WESTERN METAL ARTS CO DIV NIE
1722 TACOMA AVE S
TACOMA, WA 98402

Database(s) : [ALL SITES - WA, ECHO, FRS, RCRA_NONGEN] ***(cont.)***

Envirosite ID: 6595880
EPA ID: N/R

ALL SITES - WA ***(cont.)***

End Date :	N/R
SIC :	N/R
NAICS :	N/R

ECHO

Facility Name :	WESTERN METAL ARTS CO DIV NIE
Facility Address :	1722 TACOMA AVE S, TACOMA, WA 98402
County :	PIERCE
Last Inspection Date :	N/R
Registry ID :	110005324461
FIPS Code :	53053
EPA Region :	10
Inspection Count :	0
Last Inspection Days :	N/R
Informal Count :	0
Last Informal Action Date :	N/R
Formal Action Count :	0
Last Formal Action Date :	N/R
Total Penalties :	0
Penalty Count :	N/R
Last Penalty Date :	N/R
Last Penalty Amount :	N/R
QTRS IN NC :	0
Programs IN SNC :	0
Current Compliance Status :	No Violation Identified
Three-Year Compliance Status :	_____
Collection Method :	ADDRESS MATCHING-HOUSE NUMBER
Reference Point :	CENTER OF A FACILITY OR STATION
Accuracy Meters :	30
Derived Tribes :	Puyallup Tribe of the Puyallup Reservation - .8 mile(s), Puyallup Tribe of the Puyallup Reservation - 1.2 mile(s), Muckleshoot Indian Tribe - 11.4 mile(s), Muckleshoot Indian Tribe - 14.3 mile(s), Nisqually Indian Tribe - 17 mile(s), Squaxin Island Tribe of the Squaxin Island Reservation - 21.5 mile(s), Squaxin Island Tribe of the Squaxin Island Reservation - 23.4 mile(s)
Derived HUC :	17110019
Derived WBD :	171100190301
Derived STCTY FIPS :	53053
Derived Zip :	98402
Derived CD113 :	06
Derived CB2010 :	530530616021027
MYRTK Universe :	NNN
NPDES IDs :	N/R
CWA Permit Types :	N/R
CWA Compliance Tracking :	N/R
CWA NAICS :	N/R
CWA SICS :	N/R
CWA Inspection Count :	N/R
CWA Last Inspection Days :	N/R
CWA Informal Count :	N/R
CWA Formal Action Count :	N/R

Map Id: DA337
Direction: WSW
Distance: 0.618 mi., 3263 ft.
Elevation: 224 ft.
Relative: Higher

Site Name : WESTERN METAL ARTS CO DIV NIE
1722 TACOMA AVE S
TACOMA, WA 98402

Database(s) : [ALL SITES - WA, ECHO, FRS, RCRA_NONGEN] ***(cont.)***

Envirosite ID: 6595880
EPA ID: N/R

ECHO ***(cont.)***

CWA Last Formal Action Date :	N/R
CWA Penalties :	N/R
CWA Last Penalty Date :	N/R
CWA Last Penalty Amount :	N/R
CWA Quarters IN NC :	N/R
CWA Current Compliance Status :	N/R
CWA Current SNC Flag :	N
CWA 13 Quarters Compliance Status :	N/R
CWA 13 Quarters Effluent Exceedances:	N/R
CWA Three-Year QNCR Codes :	N/R
DFR URL :	Click here for hyperlink provided by the agency.
Facility SIC :	N/R
Facility NAICS :	332999 - All Other Miscellaneous Fabricated Metal Product Manufacturing
Facility Last Inspection EPA Date :	N/R
Facility Last Inspection State Date :	N/R
Facility Last Formal Act EPA Date :	N/R
Facility Last Formal Act State Date :	N/R
Facility Last Informal Act EPA Date :	N/R
Facility Last Informal Act State Date:	N/R
Facility Federal Agency :	N/R
TRI Reporter :	N/R
Facility Imp Water Flag :	N/R
Current SNC Flag :	N
Indian County Flag :	N
Federal Flag :	N/R
US Mexico Border Flag :	N/R
Chesapeak Bay Flag :	N/R
AIR Flag :	N
NPDES Flag :	N
SDWIS Flag :	N
RCRA Flag :	Y
TRI Flag :	N
GHG Flag :	N
Major Flag :	N/R
Active Flag :	N/R
NAA Flag :	N
Latitude :	47.2458
Longitude :	-122.44285
Last Date in Agency List :	2023-01-16

FRS

Facility Name :	WESTERN METAL ARTS CO DIV NIE
Facility Address :	1722 TACOMA AVE S, TACOMA, WA 98402
County :	PIERCE

Site Details

Registry ID :	110005324461
FRS Facility URL :	Click here for hyperlink provided by the agency.
Last Date in Agency List :	2023-02-13

Map Id: DA337
Direction: WSW
Distance: 0.618 mi., 3263 ft.
Elevation: 224 ft.
Relative: Higher

Site Name : WESTERN METAL ARTS CO DIV NIE
1722 TACOMA AVE S
TACOMA, WA 98402

Database(s) : [ALL SITES - WA, ECHO, FRS, RCRA_NONGEN] ***(cont.)***

Envirosite ID: 6595880
EPA ID: N/R

FRS ***(cont.)***

Source Description

Source Description : RCRAInfo is EPA's comprehensive information system that supports the Resource Conservation and Recovery Act (RCRA) of 1976 and the Hazardous and Solid Waste Amendments (HSWA) of 1984 through the tracking of events and activities related to facilities that generate, transport, and treat, store, or dispose of hazardous waste. RCRAInfo allows RCRA program staff to track the notification, permit, compliance, and corrective action activities required under RCRA. RCRAInfo also supports generation of the National Hazardous Waste Biennial Report. All generators and treatment, storage, and disposal facilities who handle hazardous waste are required to report to the EPA Administrator at least once every two years to support creation of the Biennial Report.
The WA-FSIS provides a means to query and display data maintained by the Washington Department of Ecology. This system contains key information for each facility/site that is currently, or has been, of interest to the Air Quality, Dam Safety, Hazardous Waste, Toxics Cleanup, and Water Quality Programs.

FRS Environmental Interest

Source and System ID : RCRAINFO - WAD063937593
WA-FSIS - 59342946

RCRA_NONGEN

Facility Name : WESTERN METAL ARTS CO DIV NIE
Facility Address : 1722 TACOMA AVE S, TACOMA, WA 98402
County : PIERCE

Date Form Received by Agency : 1990-05-09
EPA ID : WAD063937593
Mailing Address : 1722 TACOMA AVE S, TACOMA, WA 98402
Contact : N/R
Contact Address : N/R
Contact Country : N/R
Contact Telephone : N/R
Contact Email : N/R
EPA Region : 10
Land Type : Other land type
Source Type : Implementer
Classification : Not a generator, verified
Description : Not a generator, verified
Last Date in Agency List : 2023-01-23

Owner/Operator Summary

Owner/Operator Name : WESTERN METAL ARTS CO
Owner/Operator Address : 1722 TACOMA AVE S, TACOMA, WA 98402
Owner/Operator Country : US
Owner/Operator Telephone : 000-000-0000
Owner/Operator Email : N/R
Owner/Operator Fax : N/R
Legal Status : Private

Map Id: DA337
Direction: WSW
Distance: 0.618 mi., 3263 ft.
Elevation: 224 ft.
Relative: Higher

Site Name : WESTERN METAL ARTS CO DIV NIE
1722 TACOMA AVE S
TACOMA, WA 98402

Database(s) : [ALL SITES - WA, ECHO, FRS, RCRA_NONGEN] ***(cont.)***

Envirosite ID: 6595880
EPA ID: N/R

RCRA_NONGEN ***(cont.)***

Owner/Operator Type :	Owner
Owner/Operator Start Date :	1996-05-02
Owner/Operator End Date :	N/R
Owner/Operator Name :	WESTERN METAL ARTS CO DIV NIE
Owner/Operator Address :	1722 TACOMA AVE S, TACOMA, WA 98402
Owner/Operator Country :	US
Owner/Operator Telephone :	000-000-0000
Owner/Operator Email :	N/R
Owner/Operator Fax :	N/R
Legal Status :	Private
Owner/Operator Type :	Owner
Owner/Operator Start Date :	N/R
Owner/Operator End Date :	N/R
Owner/Operator Name :	WESTERN METAL ARTS CO DIV NIE
Owner/Operator Address :	1722 TACOMA AVE S, TACOMA, WA 98402
Owner/Operator Country :	US
Owner/Operator Telephone :	000-000-0000
Owner/Operator Email :	N/R
Owner/Operator Fax :	N/R
Legal Status :	Private
Owner/Operator Type :	Operator
Owner/Operator Start Date :	N/R
Owner/Operator End Date :	N/R

Handler Activities Summary

U.S. Importer of Hazardous Waste :	N
Mixed Waste (Haz. and Radioactive) :	N
Recycler of Hazardous Waste :	N
Transporter of Hazardous Waste :	N
Treater, Storer or Disposer of HW :	N
Underground Injection Activity :	N
On-site Burner Exemption :	N
Furnace Exemption :	N
Used Oil Fuel Burner :	N
Used Oil Processor :	N
Used Oil Refiner :	N
Used Oil Fuel Marketer to Burner :	N
Used Oil Specification Marketer :	N
Used Oil Transfer Facility :	N
Used Oil Transporter :	N

Historical Generators

Date Form Received by Agency :	1990-05-08
Facility Name :	WESTERN METAL ARTS CO DIV NIE
Classification :	Not a generator, verified

Map Id: DA337
Direction: WSW
Distance: 0.618 mi., 3263 ft.
Elevation: 224 ft.
Relative: Higher

Site Name : WESTERN METAL ARTS CO DIV NIE
1722 TACOMA AVE S
TACOMA, WA 98402

Database(s) : [ALL SITES - WA, ECHO, FRS, RCRA_NONGEN] ***(cont.)***

Envirosite ID: 6595880
EPA ID: N/R

RCRA_NONGEN ***(cont.)***

Notices of Violations Summary
Regulation Violated : N

Map Id: CV338
Direction: S
Distance: 0.619 mi., 3267 ft.
Elevation: 31 ft.
Relative: Higher

Site Name : TACOMA DOME STATION
500 PUYALLUP AVE
TACOMA | Tacoma, WA

Database(s) : [ALL SITES - WA, CSCSL NFA - WA, FRS, HSL - WA]

Envirosite ID: 50655417
EPA ID: N/R

ALL SITES - WA

Facility Name : TACOMA DOME STATION
Facility Address : 500 PUYALLUP AVE, TACOMA, 98421-1319
County : Pierce

Facility/Site ID : 1266
Alternate Name : N/R
Program Name : N/R
WRIA : 10
Legislative District : 27
Congressional District : 9
Ecology Region : SWRO
Ecology Program Phone : (360) 407-6400
Tribal Land : N
Latitude : 47.24052
Longitude : -122.42745
Last Date in Agency List : 2023-01-03

Facility/Site ID : 1266
Alternate Name : N/R
Program Name : N/R
WRIA : 10
Legislative District : 27
Congressional District : 9
Ecology Region : SWRO
Ecology Program Phone : (360) 407-7224
Tribal Land : N
Latitude : 47.24052
Longitude : -122.42745
Last Date in Agency List : 2023-01-03

Program Details
Program : WATQUAL
Program ID : SO3000099
Interaction Type : State Cleanup Site

Map Id: CV338
Direction: S
Distance: 0.619 mi., 3267 ft.
Elevation: 31 ft.
Relative: Higher

Site Name : TACOMA DOME STATION
500 PUYALLUP AVE
TACOMA | Tacoma, WA

Database(s) : [ALL SITES - WA, CSCSL NFA - WA, FRS, HSL - WA] ***(cont.)***

Envirosite ID: 50655417
EPA ID: N/R

ALL SITES - WA ***(cont.)***

Interaction Type Description :	A site is being cleaned up under state regulations. Regulations include Model Toxics Control Act or its predecessors.
Status :	Inactive
Start Date :	1994-05-12
End Date :	2001-01-03
SIC :	N/R
NAICS :	N/R
Program :	WATQUAL
Program ID :	SO3000099
Interaction Type :	Industrial SW GP
Interaction Type Description :	General permit issued to industries to regulate the discharge of contaminated stormwater to state waters.
Status :	Inactive
Start Date :	1992-12-18
End Date :	1993-06-16
SIC :	N/R
NAICS :	N/R

CSCSL NFA - WA

Facility Name :	TACOMA DOME STATION
Facility Address :	500 PUYALLUP AVE, TACOMA, 98421
County :	Pierce
NFA Date :	2001-01-03
Facility Site ID :	1266
Cleanup Site ID :	3765
Rank :	N/R
VCP :	N/R
Alternate Site Names :	N/R
NFA Reason :	Ecology Supervised/Conducted Cleanup
Site Status :	NFA
Region :	Southwest
Responsible Unit :	Southwest
Latitude :	47.24052
Longitude :	-122.42745
Last Date in Agency List :	2023-02-23

Contaminants

Contaminant Name :	Petroleum Products-Unspecified
Ground Water :	Remediated
Surface Water :	N/R
Soil :	Remediated
Sediment :	N/R
Air :	N/R
Bedrock :	N/R

Map Id: CV338
Direction: S
Distance: 0.619 mi., 3267 ft.
Elevation: 31 ft.
Relative: Higher

Site Name : TACOMA DOME STATION
500 PUYALLUP AVE
TACOMA | Tacoma, WA

Database(s) : [ALL SITES - WA, CSCSL NFA - WA, FRS, HSL - WA] ***(cont.)***

Envirosite ID: 50655417
EPA ID: N/R

FRS

Facility Name : TACOMA DOME STATION
Facility Address : 500 PUYALLUP AVE, TACOMA, WA 98421-1319
County : PIERCE

Site Details

Registry ID : 110015575625
FRS Facility URL : Click here for hyperlink provided by the agency.
Last Date in Agency List : 2023-02-13

Source Description

Source Description :

The WA-FSIS provides a means to query and display data maintained by the Washington Department of Ecology. This system contains key information for each facility/site that is currently, or has been, of interest to the Air Quality, Dam Safety, Hazardous Waste, Toxics Cleanup, and Water Quality Programs.

FRS Environmental Interest

Source and System ID : WA-FSIS - 1266

HSL - WA

Facility Name : TACOMA DOME STATION
Facility Address : 500 Puyallup Ave, Tacoma, 98421-1319
County : Pierce

Site Details

Facility Site ID : 1266
Cleanup Site ID : 3765
Status : No Further Action
Site Rank : N/R
Alternative Site Name : N/R
Region : N/R
Resposbile Unit : N/R
Institutional Control : N/R
Current VCP : N/R
Past VCP : N/R
Latitude : N/R
Longitude : N/R
Agency Hyperlink : Click here for hyperlink provided by the agency.
Last Date in Agency List : 2022-02-11

Facility Name : TACOMA DOME STATION
Facility Address : 500 PUYALLUP AVE, TACOMA, 98421
County : Pierce

Map Id: CV338
Direction: S
Distance: 0.619 mi., 3267 ft.
Elevation: 31 ft.
Relative: Higher

Site Name : TACOMA DOME STATION
500 PUYALLUP AVE
TACOMA | Tacoma, WA

Database(s) : [ALL SITES - WA, CSCSL NFA - WA, FRS, HSL - WA] ***(cont.)***

Envirosite ID: 50655417
EPA ID: N/R

HSL - WA ***(cont.)***

Site Details

Facility Site ID :	1266
Cleanup Site ID :	3765
Status :	No Further Action
Site Rank :	N/R
Alternative Site Name :	N/R
Region :	Southwest
Resposbile Unit :	Southwest
Institutional Control :	N/R
Current VCP :	N/R
Past VCP :	N/R
Latitude :	47.24052
Longitude :	-122.42745
Agency Hyperlink :	Click here for hyperlink provided by the agency.
Last Date in Agency List :	2023-02-28

Contaminants

Contaminant Name :	Petroleum Products-Unspecified
Ground water :	Remediated
Surface water :	N/R
Soil :	Remediated
Sediment :	N/R
Air :	N/R
Bedrock :	N/R

Map Id: 339
Direction: SSE
Distance: 0.619 mi., 3268 ft.
Elevation: 16 ft.
Relative: Lower

Site Name : SUPERIOR CARTAGE OF WASHINGTON INC
805 PUYALLUP AVE
TACOMA | Tacoma, WA

Database(s) : [ALL SITES - WA, EPA UST, FRS, UST - WA]

Envirosite ID: 43106934
EPA ID: N/R

ALL SITES - WA

Facility Name :	SUPERIOR CARTAGE OF WASHINGTON INC
Facility Address :	805 PUYALLUP AVE, TACOMA, 98421-2117
County :	Pierce
Facility/Site ID :	4291751
Alternate Name :	N/R
Program Name :	N/R
WRIA :	10
Legislative District :	27
Congressional District :	9
Ecology Region :	SWRO
Ecology Program Phone :	(360) 407-7224

Map Id: 339
Direction: SSE
Distance: 0.619 mi., 3268 ft.
Elevation: 16 ft.
Relative: Lower

Site Name : SUPERIOR CARTAGE OF WASHINGTON INC
805 PUYALLUP AVE
TACOMA | Tacoma, WA

Database(s) : [ALL SITES - WA, EPA UST, FRS, UST - WA] ***(cont.)***

Envirosite ID: 43106934
EPA ID: N/R

ALL SITES - WA ***(cont.)***

Tribal Land :	N
Latitude :	47.240871
Longitude :	-122.423934
Last Date in Agency List :	2023-01-03

Facility/Site ID :	4291751
Alternate Name :	N/R
Program Name :	N/R
WRIA :	10
Legislative District :	27
Congressional District :	9
Ecology Region :	SWRO
Ecology Program Phone :	N/R
Tribal Land :	N
Latitude :	47.240871
Longitude :	-122.423934
Last Date in Agency List :	2023-01-03

Program Details

Program :	TOXICS
Program ID :	4666
Interaction Type :	Underground Storage Tank
Interaction Type Description :	Any one or combination of tanks (including connecting underground pipes) that is used to contain regulated substances and has a tank volume of ten percent or more beneath the surface of the ground. This term does not include any of the exempt UST systems specified in WAC 173-360-110(2) or any piping connected thereto. See WAC 173-360
Status :	Inactive
Start Date :	1998-06-08
End Date :	2000-03-22
SIC :	N/R
NAICS :	N/R

Program :	TOXICS
Program ID :	4666
Interaction Type :	Urban Waters
Interaction Type Description :	The site has been inspected by an Ecology Urban Waters Inspector.
Status :	Active
Start Date :	2008-12-09
End Date :	N/R
SIC :	N/R
NAICS :	N/R

EPA UST

Facility Name :	SUPERIOR CARTAGE OF WASHINGTON INC
Facility Address :	805 PUYALLUP AVE, Tacoma, Washington 984212117
County :	Pierce

Map Id: 339
Direction: SSE
Distance: 0.619 mi., 3268 ft.
Elevation: 16 ft.
Relative: Lower

Site Name : SUPERIOR CARTAGE OF WASHINGTON INC
805 PUYALLUP AVE
TACOMA | Tacoma, WA

Database(s) : [ALL SITES - WA, EPA UST, FRS, UST - WA] ***(cont.)***

Envirosite ID: 43106934
EPA ID: N/R

EPA UST ***(cont.)***

Facility ID :	WA4291751
Facility Status :	Closed UST(s)
Open USTs :	0
Closed USTs :	2
Temporarily Out of Service USTs :	0
Date of Last Inspection :	N/R
EPA Region :	10
Tribe :	N/R
Facility ID 2 :	N/R
Latitude :	47.240871
Longitude :	-122.423934
Last Date in Agency List :	2023-01-30

Tank Details

Tank ID :	WA4291751_#1
Tank Status :	Closed
Installation Date :	1964-12-31
Removal Date :	N/R
Capacity :	N/R
Substances :	A Leaded Gasoline
Tank Wall Type :	N/R

Tank ID :	WA4291751_#2
Tank Status :	Closed
Installation Date :	1964-12-31
Removal Date :	N/R
Capacity :	N/R
Substances :	N/R
Tank Wall Type :	N/R

FRS

Facility Name :	SUPERIOR CARTAGE OF WASHINGTON INC
Facility Address :	805 PUYALLUP AVE, TACOMA, WA 98421-2117
County :	PIERCE

Site Details

Registry ID :	110015551785
FRS Facility URL :	Click here for hyperlink provided by the agency.
Last Date in Agency List :	2023-02-13

Source Description

Map Id: 339
Direction: SSE
Distance: 0.619 mi., 3268 ft.
Elevation: 16 ft.
Relative: Lower

Site Name : SUPERIOR CARTAGE OF WASHINGTON INC
805 PUYALLUP AVE
TACOMA | Tacoma, WA

Database(s) : [ALL SITES - WA, EPA UST, FRS, UST - WA] ***(cont.)***

Envirosite ID: 43106934
EPA ID: N/R

FRS ***(cont.)***

Source Description :

The WA-FSIS provides a means to query and display data maintained by the Washington Department of Ecology. This system contains key information for each facility/site that is currently, or has been, of interest to the Air Quality, Dam Safety, Hazardous Waste, Toxics Cleanup, and Water Quality Programs.

FRS Environmental Interest

Source and System ID :	WA-FSIS - 4291751

UST - WA

Facility Name :	SUPERIOR CARTAGE OF WASHINGTON INC
Facility Address :	805 PUYALLUP AVE, Tacoma, 98421
County :	Pierce
Facility Site ID :	4291751
UST Site ID :	4666
Tag Number(s) :	N/R
Responsible Unit :	Southwest
Is Active :	No
Latitude :	47.240871
Longitude :	-122.423934
Last Date in Agency List :	2022-12-29

Tank Details

Tank Name :	#1
Tank Status :	Removed
Install Date :	1964-12-31
Tank Upgrade Date :	N/R
Tank Permanent Closure Date :	N/R
Permit Expiration Date :	N/R
Tank Material :	N/R
Tank Construction :	N/R
Tank Corrosion Protection :	N/R
Tank Manifold :	N/R
Tank Release Detection :	N/R
Tank Tightness Test :	N/R
Tank Spill Prevention :	N/R
Capacity Range :	N/R
Actual Capacity :	N/R
Pipe Material :	N/R
Pipe Construction :	N/R
Pipe Corrosion Protection :	N/R
Tank SFC :	N/R
Dispenser SFC :	N/R
Primary Pipe Release Detection :	N/R
Secondary Pipe Release Detection :	N/R
Pipe Pumping System :	N/R
Pipe Install Date :	N/R
Turbine Sump Construction :	N/R

Map Id: 339
Direction: SSE
Distance: 0.619 mi., 3268 ft.
Elevation: 16 ft.
Relative: Lower

Site Name : SUPERIOR CARTAGE OF WASHINGTON INC
805 PUYALLUP AVE
TACOMA | Tacoma, WA

Database(s) : [ALL SITES - WA, EPA UST, FRS, UST - WA] ***(cont.)***

Envirosite ID: 43106934
EPA ID: N/R

UST - WA ***(cont.)***

Tank Status Date :	1996-08-06
Tank Install Date :	N/R
Tank Overfill Prevention :	N/R

Compartments Details

Compartment Number :	1
Compartment Capacity :	N/R
Substance Stored :	Leaded Gasoline
Used Substance :	N/R
Ecy Region :	N/R

Tank Details

Tank Name :	#2
Tank Status :	Removed
Install Date :	1964-12-31
Tank Upgrade Date :	N/R
Tank Permanent Closure Date :	N/R
Permit Expiration Date :	N/R
Tank Material :	N/R
Tank Construction :	N/R
Tank Corrosion Protection :	N/R
Tank Manifold :	N/R
Tank Release Detection :	N/R
Tank Tightness Test :	N/R
Tank Spill Prevention :	N/R
Capacity Range :	N/R
Actual Capacity :	N/R
Pipe Material :	N/R
Pipe Construction :	N/R
Pipe Corrosion Protection :	N/R
Tank SFC :	N/R
Dispenser SFC :	N/R
Primary Pipe Release Detection :	N/R
Secondary Pipe Release Detection :	N/R
Pipe Pumping System :	N/R
Pipe Install Date :	N/R
Turbine Sump Construction :	N/R
Tank Status Date :	1996-08-06
Tank Install Date :	N/R
Tank Overfill Prevention :	N/R

Compartments Details

Compartment Number :	1
Compartment Capacity :	N/R
Substance Stored :	N/R
Used Substance :	N/R
Ecy Region :	N/R

Map Id: DA340
Direction: WSW
Distance: 0.620 mi., 3276 ft.
Elevation: 223 ft.
Relative: Higher

Site Name : WA UW JAPANESE LANG SCHOOL
1715 TACOMA AVE S
TACOMA, WA 98402

Database(s) : [ALL SITES - WA, ECHO, FRS, RCRA_NONGEN]

Envirosite ID: 6597313
EPA ID: N/R

ALL SITES - WA

Facility Name :	WA UW Japanese Lang School
Facility Address :	1715 TACOMA AVE S, TACOMA, 98402
County :	Pierce
Facility/Site ID :	4696107
Alternate Name :	N/R
Program Name :	N/R
WRIA :	10
Legislative District :	27
Congressional District :	6
Ecology Region :	SWRO
Ecology Program Phone :	(360) 407-6734
Tribal Land :	N
Latitude :	47.24603
Longitude :	-122.44265
Last Date in Agency List :	2023-01-03

Facility/Site ID :	4696107
Alternate Name :	N/R
Program Name :	N/R
WRIA :	10
Legislative District :	27
Congressional District :	6
Ecology Region :	SWRO
Ecology Program Phone :	N/R
Tribal Land :	N
Latitude :	47.24603
Longitude :	-122.44265
Last Date in Agency List :	2023-01-03

Program Details

Program :	HAZWASTE
Program ID :	WAH000023502
Interaction Type :	Hazardous Waste Generator
Interaction Type Description :	Facilities that generate any quantity of a dangerous waste. They may be classified as SQG, MQG, or LQG depending on hazardous waste generated for a given month.
Status :	Inactive
Start Date :	2004-05-17
End Date :	2004-12-31
SIC :	N/R
NAICS :	61131 - Colleges, Universities, and Professional Schools

Program :	HAZWASTE
Program ID :	WAH000023502
Interaction Type :	Hazardous Waste Generator

Map Id: DA340
Direction: WSW
Distance: 0.620 mi., 3276 ft.
Elevation: 223 ft.
Relative: Higher

Site Name : WA UW JAPANESE LANG SCHOOL
1715 TACOMA AVE S
TACOMA, WA 98402

Database(s) : [ALL SITES - WA, ECHO, FRS, RCRA_NONGEN] ***(cont.)***

Envirosite ID: 6597313
EPA ID: N/R

ALL SITES - WA ***(cont.)***

Interaction Type Description :	Facilities that generate any quantity of a dangerous waste. They may be classified as SQG, MQG, or LQG depending on hazardous waste generated for a given month.
Status :	Inactive
Start Date :	2004-05-17
End Date :	2004-12-31
SIC :	N/R
NAICS :	N/R
Program :	HAZWASTE
Program ID :	WAH000023502
Interaction Type :	Urban Waters
Interaction Type Description :	The site has been inspected by an Ecology Urban Waters Inspector.
Status :	Active
Start Date :	2009-04-08
End Date :	N/R
SIC :	N/R
NAICS :	N/R

ECHO

Facility Name :	WA UW JAPANESE LANG SCHOOL
Facility Address :	1715 TACOMA AVE S, TACOMA, WA 98402
County :	PIERCE
Last Inspection Date :	N/R
Registry ID :	110017939873
FIPS Code :	53053
EPA Region :	10
Inspection Count :	0
Last Inspection Days :	N/R
Informal Count :	0
Last Informal Action Date :	N/R
Formal Action Count :	0
Last Formal Action Date :	N/R
Total Penalties :	0
Penalty Count :	0
Last Penalty Date :	N/R
Last Penalty Amount :	N/R
QTRS IN NC :	0
Programs IN SNC :	0
Current Compliance Status :	No Violation
Three-Year Compliance Status :	N/R
Collection Method :	ADDRESS MATCHING-HOUSE NUMBER
Reference Point :	CENTER OF A FACILITY OR STATION
Accuracy Meters :	30

Map Id: DA340
Direction: WSW
Distance: 0.620 mi., 3276 ft.
Elevation: 223 ft.
Relative: Higher

Site Name : WA UW JAPANESE LANG SCHOOL
1715 TACOMA AVE S
TACOMA, WA 98402

Database(s) : [ALL SITES - WA, ECHO, FRS, RCRA_NONGEN] ***(cont.)***

Envirosite ID: 6597313
EPA ID: N/R

ECHO ***(cont.)***

Derived Tribes :	Puyallup Tribe of the Puyallup Reservation - .8 mile(s), Puyallup Tribe of the Puyallup Reservation - 1.2 mile(s), Muckleshoot Indian Tribe - 11.3 mile(s), Muckleshoot Indian Tribe - 14.3 mile(s), Nisqually Indian Tribe - 17 mile(s), Squaxin Island Tribe of the Squaxin Island Reservation - 21.5 mile(s), Squaxin Island Tribe of the Squaxin Island Reservation - 23.4 mile(s)
Derived HUC :	17110019
Derived WBD :	N/R
Derived STCTY FIPS :	53053
Derived Zip :	98402
Derived CD113 :	06
Derived CB2010 :	530530616021027
MYRTK Universe :	NNN
NPDES IDs :	N/R
CWA Permit Types :	N/R
CWA Compliance Tracking :	N/R
CWA NAICS :	N/R
CWA SICS :	N/R
CWA Inspection Count :	N/R
CWA Last Inspection Days :	N/R
CWA Informal Count :	N/R
CWA Formal Action Count :	N/R
CWA Last Formal Action Date :	N/R
CWA Penalties :	N/R
CWA Last Penalty Date :	N/R
CWA Last Penalty Amount :	N/R
CWA Quarters IN NC :	N/R
CWA Current Compliance Status :	N/R
CWA Current SNC Flag :	N
CWA 13 Quarters Compliance Status :	N/R
CWA 13 Quarters Effluent Exceedances:	N/R
CWA Three-Year QNCR Codes :	N/R
DFR URL :	Click here for hyperlink provided by the agency.
Facility SIC :	N/R
Facility NAICS :	61131 - Colleges, Universities, and Professional Schools
Facility Last Inspection EPA Date :	N/R
Facility Last Inspection State Date :	N/R
Facility Last Formal Act EPA Date :	N/R
Facility Last Formal Act State Date :	N/R
Facility Last Informal Act EPA Date :	N/R
Facility Last Informal Act State Date:	N/R
Facility Federal Agency :	N/R
TRI Reporter :	N/R
Facility Imp Water Flag :	N/R
Current SNC Flag :	N
Indian County Flag :	N
Federal Flag :	N/R
US Mexico Border Flag :	N/R
Chesapeak Bay Flag :	N/R
AIR Flag :	N
NPDES Flag :	N
SDWIS Flag :	N
RCRA Flag :	Y
TRI Flag :	N
GHG Flag :	N

Map Id: DA340
Direction: WSW
Distance: 0.620 mi., 3276 ft.
Elevation: 223 ft.
Relative: Higher

Site Name : WA UW JAPANESE LANG SCHOOL
1715 TACOMA AVE S
TACOMA, WA 98402

Database(s) : [ALL SITES - WA, ECHO, FRS, RCRA_NONGEN] ***(cont.)***

Envirosite ID: 6597313
EPA ID: N/R

ECHO ***(cont.)***

Major Flag :	N/R
Active Flag :	N/R
NAA Flag :	Y
Latitude :	47.24545
Longitude :	-122.44232
Last Date in Agency List :	2016-01-19

FRS

Facility Name :	WA UW JAPANESE LANG SCHOOL
Facility Address :	1715 TACOMA AVE S, TACOMA, WA 98402
County :	PIERCE

Site Details

Registry ID :	110017939873
FRS Facility URL :	Click here for hyperlink provided by the agency.
Last Date in Agency List :	2016-03-07

Source Description

Source Description :

RCRAInfo is EPA's comprehensive information system that supports the Resource Conservation and Recovery Act (RCRA) of 1976 and the Hazardous and Solid Waste Amendments (HSWA) of 1984 through the tracking of events and activities related to facilities that generate, transport, and treat, store, or dispose of hazardous waste. RCRAInfo allows RCRA program staff to track the notification, permit, compliance, and corrective action activities required under RCRA. RCRAInfo also supports generation of the National Hazardous Waste Biennial Report. All generators and treatment, storage, and disposal facilities who handle hazardous waste are required to report to the EPA Administrator at least once every two years to support creation of the Biennial Report.
The WA-FSIS provides a means to query and display data maintained by the Washington Department of Ecology. This system contains key information for each facility/site that is currently, or has been, of interest to the Air Quality, Dam Safety, Hazardous Waste, Toxics Cleanup, and Water Quality Programs.

FRS Environmental Interest

Source and System ID :

RCRAINFO - WAH000023502
WA-FSIS - 4696107

RCRA_NONGEN

Facility Name :	WA UW JAPANESE LANG SCHOOL
Facility Address :	1715 TACOMA AVE S, TACOMA, WA 98402
County :	PIERCE
Date Form Received by Agency :	2005-03-01
EPA ID :	WAH000023502
Mailing Address :	PO BOX 354400, SEATTLE, WA 98195

Map Id: DA340
Direction: WSW
Distance: 0.620 mi., 3276 ft.
Elevation: 223 ft.
Relative: Higher

Site Name : WA UW JAPANESE LANG SCHOOL
1715 TACOMA AVE S
TACOMA, WA 98402

Database(s) : [ALL SITES - WA, ECHO, FRS, RCRA_NONGEN] ***(cont.)***

Envirosite ID: 6597313
EPA ID: N/R

RCRA_NONGEN ***(cont.)***

Contact :	DOUGLAS GALLUCCI
Contact Address :	PO BOX 354400, SEATTLE, WA 98195
Contact Country :	US
Contact Telephone :	206-543-0467
Contact Email :	DOUGLASG@U.WASHINGTON.EDU
EPA Region :	10
Land Type :	State
Source Type :	Implementer
Classification :	Not a generator, verified
Description :	Not a generator, verified
Last Date in Agency List :	2023-01-23

Owner/Operator Summary

Owner/Operator Name :	WA UW
Owner/Operator Address :	PO BOX 354400, SEATTLE, WA 98195
Owner/Operator Country :	US
Owner/Operator Telephone :	206-543-0467
Owner/Operator Email :	N/R
Owner/Operator Fax :	N/R
Legal Status :	Private
Owner/Operator Type :	Owner
Owner/Operator Start Date :	2004-01-01
Owner/Operator End Date :	N/R

Owner/Operator Name :	WA UW
Owner/Operator Address :	PO BOX 354400, SEATTLE, WA 98195
Owner/Operator Country :	US
Owner/Operator Telephone :	206-543-0467
Owner/Operator Email :	N/R
Owner/Operator Fax :	N/R
Legal Status :	Private
Owner/Operator Type :	Owner
Owner/Operator Start Date :	2004-12-31
Owner/Operator End Date :	N/R

Owner/Operator Name :	WA UW
Owner/Operator Address :	PO BOX 354400, SEATTLE, WA 98195
Owner/Operator Country :	US
Owner/Operator Telephone :	206-543-0467
Owner/Operator Email :	N/R
Owner/Operator Fax :	N/R
Legal Status :	Private
Owner/Operator Type :	Operator
Owner/Operator Start Date :	N/R
Owner/Operator End Date :	N/R

Handler Activities Summary

U.S. Importer of Hazardous Waste :	N
Mixed Waste (Haz. and Radioactive) :	N
Recycler of Hazardous Waste :	N

Map Id: DA340
Direction: WSW
Distance: 0.620 mi., 3276 ft.
Elevation: 223 ft.
Relative: Higher

Site Name : WA UW JAPANESE LANG SCHOOL
1715 TACOMA AVE S
TACOMA, WA 98402

Database(s) : [ALL SITES - WA, ECHO, FRS, RCRA_NONGEN] ***(cont.)***

Envirosite ID: 6597313
EPA ID: N/R

RCRA_NONGEN ***(cont.)***

Transporter of Hazardous Waste :	N
Treater, Storer or Disposer of HW :	N
Underground Injection Activity :	N
On-site Burner Exemption :	N
Furnace Exemption :	N
Used Oil Fuel Burner :	N
Used Oil Processor :	N
Used Oil Refiner :	N
Used Oil Fuel Marketer to Burner :	N
Used Oil Specification Marketer :	N
Used Oil Transfer Facility :	N
Used Oil Transporter :	N

Historical Generators

Date Form Received by Agency :	2005-02-28
Facility Name :	WA UW JAPANESE LANG SCHOOL
Classification :	Not a generator, verified
Date Form Received by Agency :	2005-02-28
Facility Name :	WA UW JAPANESE LANG SCHOOL
Classification :	Large Quantity Generator
Date Form Received by Agency :	2004-05-17
Facility Name :	WA UW JAPANESE LANG SCHOOL
Classification :	Large Quantity Generator

Notices of Violations Summary

Regulation Violated :	N

Map Id: 341
Direction: ESE
Distance: 0.624 mi., 3293 ft.
Elevation: 13 ft.
Relative: Lower

Site Name : TRUCK RAIL HANDLING INC 21ST ST
504 E 21ST ST TRANSFER FACILIT | 504 E 21ST ST TRANSFER FACILITY
TACOMA, WA 98421

Database(s) : [ALL SITES - WA, ECHO, FRS, RCRA_NONGEN]

Envirosite ID: 52365599
EPA ID: N/R

ALL SITES - WA

Facility Name :	Truck Rail Handling Inc 21st St
Facility Address :	504 E 21ST ST TRANSFER FACILITY, TACOMA, 98421
County :	Pierce

Map Id: 341
Direction: ESE
Distance: 0.624 mi., 3293 ft.
Elevation: 13 ft.
Relative: Lower

Site Name : TRUCK RAIL HANDLING INC 21ST ST
504 E 21ST ST TRANSFER FACILIT | 504 E 21ST ST TRANSFER FACILITY
TACOMA, WA 98421

Database(s) : [ALL SITES - WA, ECHO, FRS, RCRA_NONGEN] ***(cont.)***

Envirosite ID: 52365599
EPA ID: N/R

ALL SITES - WA ***(cont.)***

Facility/Site ID :	97615823
Alternate Name :	N/R
Program Name :	N/R
WRIA :	10
Legislative District :	27
Congressional District :	9
Ecology Region :	SWRO
Ecology Program Phone :	(360) 407-6734
Tribal Land :	N
Latitude :	47.243555
Longitude :	-122.427943
Last Date in Agency List :	2023-01-03

Program Details

Program :	HAZWASTE
Program ID :	WAH000013326
Interaction Type :	Haz Waste Transfer Facility

Interaction Type Description :

A site owned, leased or operated by a transporter of regulated hazardous waste shipments where any of the following occurs: 1) receives wastes from another transporter, 2) transfers wastes from one transport vehicle to another, 3) transfers waste from one container to another, and 4) stores waste within a vehicle or on property for 10 days or less. Examples include a parking lot, warehouse, truck terminal, barge or steamship loading/unloading facility, or railroad spur loading/unloading facility.

Status :	Inactive
Start Date :	2000-10-31
End Date :	2004-02-19
SIC :	N/R
NAICS :	48821 - Support Activities for Rail Transportation

Program :	HAZWASTE
Program ID :	WAH000013326
Interaction Type :	Haz Waste Transfer Facility

Interaction Type Description :

A site owned, leased or operated by a transporter of regulated hazardous waste shipments where any of the following occurs: 1) receives wastes from another transporter, 2) transfers wastes from one transport vehicle to another, 3) transfers waste from one container to another, and 4) stores waste within a vehicle or on property for 10 days or less. Examples include a parking lot, warehouse, truck terminal, barge or steamship loading/unloading facility, or railroad spur loading/unloading facility.

Status :	Inactive
Start Date :	2000-10-31
End Date :	2004-02-19
SIC :	N/R
NAICS :	N/R

Map Id: 341
Direction: ESE
Distance: 0.624 mi., 3293 ft.
Elevation: 13 ft.
Relative: Lower

Site Name : TRUCK RAIL HANDLING INC 21ST ST
504 E 21ST ST TRANSFER FACILIT | 504 E 21ST ST TRANSFER FACILITY
TACOMA, WA 98421

Database(s) : [ALL SITES - WA, ECHO, FRS, RCRA_NONGEN] ***(cont.)***

Envirosite ID: 52365599
EPA ID: N/R

ALL SITES - WA ***(cont.)***

Program :	HAZWASTE
Program ID :	WAH000013326
Interaction Type :	Hazardous Waste Generator
Interaction Type Description :	Facilities that generate any quantity of a dangerous waste. They may be classified as SQG, MQG, or LQG depending on hazardous waste generated for a given month.
Status :	Inactive
Start Date :	2002-12-31
End Date :	2002-12-31
SIC :	N/R
NAICS :	48821 - Support Activities for Rail Transportation

Program :	HAZWASTE
Program ID :	WAH000013326
Interaction Type :	Hazardous Waste Generator
Interaction Type Description :	Facilities that generate any quantity of a dangerous waste. They may be classified as SQG, MQG, or LQG depending on hazardous waste generated for a given month.
Status :	Inactive
Start Date :	2002-12-31
End Date :	2002-12-31
SIC :	N/R
NAICS :	N/R

Program :	HAZWASTE
Program ID :	WAH000013326
Interaction Type :	Haz Waste Management Activity
Interaction Type Description :	Facilities that are required to have a RCRA Site ID# but who do not generate and/or manage hazardous waste (XQG generator status). This includes transporters, used oil recyclers, and dangerous waste fuel marketers and burners.
Status :	Active
Start Date :	2002-12-31
End Date :	N/R
SIC :	N/R
NAICS :	N/R

ECHO

Facility Name :	TRUCK RAIL HANDLING INC 21ST ST
Facility Address :	504 E 21ST ST TRANSFER FACILIT, TACOMA, WA 98421
County :	PIERCE
Last Inspection Date :	2002-01-15
Registry ID :	110012223129
FIPS Code :	53053

Map Id: 341
Direction: ESE
Distance: 0.624 mi., 3293 ft.
Elevation: 13 ft.
Relative: Lower

Site Name : TRUCK RAIL HANDLING INC 21ST ST
504 E 21ST ST TRANSFER FACILIT | 504 E 21ST ST TRANSFER FACILITY
TACOMA, WA 98421

Database(s) : [ALL SITES - WA, ECHO, FRS, RCRA_NONGEN] ***(cont.)***

Envirosite ID: 52365599
EPA ID: N/R

ECHO ***(cont.)***

EPA Region :	10
Inspection Count :	0
Last Inspection Days :	7628
Informal Count :	0
Last Informal Action Date :	N/R
Formal Action Count :	0
Last Formal Action Date :	N/R
Total Penalties :	0
Penalty Count :	N/R
Last Penalty Date :	N/R
Last Penalty Amount :	N/R
QTRS IN NC :	0
Programs IN SNC :	0
Current Compliance Status :	No Violation Identified
Three-Year Compliance Status :	_____
Collection Method :	ADDRESS MATCHING-HOUSE NUMBER
Reference Point :	ENTRANCE POINT OF A FACILITY OR STATION
Accuracy Meters :	50
Derived Tribes :	Puyallup Tribe of the Puyallup Reservation - .3 mile(s), Puyallup Tribe of the Puyallup Reservation - .5 mile(s), Muckleshoot Indian Tribe - 10.8 mile(s), Muckleshoot Indian Tribe - 13.6 mile(s), Nisqually Indian Tribe - 17.2 mile(s), Squaxin Island Tribe of the Squaxin Island Reservation - 22.1 mile(s), Squaxin Island Tribe of the Squaxin Island Reservation - 24 mile(s)
Derived HUC :	17110019
Derived WBD :	171100190301
Derived STCTY FIPS :	53053
Derived Zip :	98421
Derived CD113 :	09
Derived CB2010 :	530530602001177
MYRTK Universe :	NNN
NPDES IDs :	N/R
CWA Permit Types :	N/R
CWA Compliance Tracking :	N/R
CWA NAICS :	N/R
CWA SICS :	N/R
CWA Inspection Count :	N/R
CWA Last Inspection Days :	N/R
CWA Informal Count :	N/R
CWA Formal Action Count :	N/R
CWA Last Formal Action Date :	N/R
CWA Penalties :	N/R
CWA Last Penalty Date :	N/R
CWA Last Penalty Amount :	N/R
CWA Quarters IN NC :	N/R
CWA Current Compliance Status :	N/R
CWA Current SNC Flag :	N
CWA 13 Quarters Compliance Status :	N/R
CWA 13 Quarters Effluent Exceedances:	N/R
CWA Three-Year QNCR Codes :	N/R
DFR URL :	Click here for hyperlink provided by the agency.
Facility SIC :	N/R
Facility NAICS :	48821 - Support Activities for Rail Transportation

Map Id: 341
Direction: ESE
Distance: 0.624 mi., 3293 ft.
Elevation: 13 ft.
Relative: Lower

Site Name : TRUCK RAIL HANDLING INC 21ST ST
504 E 21ST ST TRANSFER FACILIT | 504 E 21ST ST TRANSFER FACILITY
TACOMA, WA 98421

Database(s) : [ALL SITES - WA, ECHO, FRS, RCRA_NONGEN] ***(cont.)***

Envirosite ID: 52365599
EPA ID: N/R

ECHO ***(cont.)***

Facility Last Inspection EPA Date :	N/R
Facility Last Inspection State Date :	2002-01-15
Facility Last Formal Act EPA Date :	N/R
Facility Last Formal Act State Date :	N/R
Facility Last Informal Act EPA Date :	N/R
Facility Last Informal Act State Date:	N/R
Facility Federal Agency :	N/R
TRI Reporter :	N/R
Facility Imp Water Flag :	N/R
Current SNC Flag :	N
Indian County Flag :	N
Federal Flag :	N/R
US Mexico Border Flag :	N/R
Chesapeak Bay Flag :	N/R
AIR Flag :	N
NPDES Flag :	N
SDWIS Flag :	N
RCRA Flag :	Y
TRI Flag :	N
GHG Flag :	N
Major Flag :	N/R
Active Flag :	N/R
NAA Flag :	N
Latitude :	47.243431
Longitude :	-122.429024
Last Date in Agency List :	2023-01-16

FRS

Facility Name :	TRUCK RAIL HANDLING INC 21ST ST
Facility Address :	504 E 21ST ST TRANSFER FACILIT, TACOMA, WA 98421
County :	PIERCE

Site Details

Registry ID :	110012223129
FRS Facility URL :	Click here for hyperlink provided by the agency.
Last Date in Agency List :	2023-02-13

Source Description

Source Description :

RCRAInfo is EPA’s comprehensive information system that supports the Resource Conservation and Recovery Act (RCRA) of 1976 and the Hazardous and Solid Waste Amendments (HSWA) of 1984 through the tracking of events and activities related to facilities that generate, transport, and treat, store, or dispose of hazardous waste. RCRAInfo allows RCRA program staff to track the notification, permit, compliance, and corrective action activities required under RCRA. RCRAInfo also supports generation of the National Hazardous Waste Biennial Report. All generators and treatment, storage, and disposal facilities who handle hazardous waste are required to report to the EPA Administrator at least once every two years to support creation of the Biennial Report.

Map Id: 341
Direction: ESE
Distance: 0.624 mi., 3293 ft.
Elevation: 13 ft.
Relative: Lower

Site Name : TRUCK RAIL HANDLING INC 21ST ST 504 E 21ST ST TRANSFER FACILIT | 504 E 21ST ST TRANSFER FACILITY TACOMA, WA 98421

Database(s) : [ALL SITES - WA, ECHO, FRS, RCRA_NONGEN] ***(cont.)***

Envirosite ID: 52365599
EPA ID: N/R

FRS ***(cont.)***

The WA-FSIS provides a means to query and display data maintained by the Washington Department of Ecology. This system contains key information for each facility/site that is currently, or has been, of interest to the Air Quality, Dam Safety, Hazardous Waste, Toxics Cleanup, and Water Quality Programs.

FRS Environmental Interest

Source and System ID :	RCRAINFO - WAH000013326 WA-FSIS - 97615823

RCRA_NONGEN

Facility Name :	TRUCK RAIL HANDLING INC 21ST ST
Facility Address :	504 E 21ST ST TRANSFER FACILITY, TACOMA, WA 98421
County :	PIERCE
Date Form Received by Agency :	2004-02-20
EPA ID :	WAH000013326
Mailing Address :	457 E 18TH ST, TACOMA, WA 98421
Contact :	LYNNE LASATER
Contact Address :	45051 INDUSTRIAL DR, FREMONT, CA 94538
Contact Country :	US
Contact Telephone :	510-657-4267
Contact Email :	LLASTER@QATP-TRH.COM
EPA Region :	10
Land Type :	Other land type
Source Type :	Implementer
Classification :	Not a generator, verified
Description :	Not a generator, verified
Last Date in Agency List :	2023-01-23

Owner/Operator Summary

Owner/Operator Name :	TRUCK RAIL HANDLING INC
Owner/Operator Address :	45051 INDUSTRIAL DR TRANSFER FACILITY, FREMONT, CA 94538
Owner/Operator Country :	US
Owner/Operator Telephone :	510-657-4267
Owner/Operator Email :	N/R
Owner/Operator Fax :	N/R
Legal Status :	Private
Owner/Operator Type :	Owner
Owner/Operator Start Date :	N/R
Owner/Operator End Date :	N/R
Owner/Operator Name :	TRUCK RAIL HANDLING INC
Owner/Operator Address :	457 E 18TH ST TRANSFER FACILITY, TACOMA, WA 98421
Owner/Operator Country :	US
Owner/Operator Telephone :	253-383-1009
Owner/Operator Email :	N/R
Owner/Operator Fax :	N/R

Map Id: 341
Direction: ESE
Distance: 0.624 mi., 3293 ft.
Elevation: 13 ft.
Relative: Lower

Site Name : TRUCK RAIL HANDLING INC 21ST ST
504 E 21ST ST TRANSFER FACILIT | 504 E 21ST ST TRANSFER FACILITY
TACOMA, WA 98421

Database(s) : [ALL SITES - WA, ECHO, FRS, RCRA_NONGEN] ***(cont.)***

Envirosite ID: 52365599
EPA ID: N/R

RCRA_NONGEN ***(cont.)***

Legal Status :	Private
Owner/Operator Type :	Operator
Owner/Operator Start Date :	N/R
Owner/Operator End Date :	N/R
Owner/Operator Name :	TRUCK RAIL HANDLING INC
Owner/Operator Address :	457 E 18TH ST TRANSFER FACILITY, TACOMA, WA 98421
Owner/Operator Country :	US
Owner/Operator Telephone :	510-657-4267
Owner/Operator Email :	N/R
Owner/Operator Fax :	N/R
Legal Status :	Private
Owner/Operator Type :	Owner
Owner/Operator Start Date :	2000-10-31
Owner/Operator End Date :	N/R

Handler Activities Summary

U.S. Importer of Hazardous Waste :	N
Mixed Waste (Haz. and Radioactive) :	N
Recycler of Hazardous Waste :	N
Transporter of Hazardous Waste :	N
Treater, Storer or Disposer of HW :	N
Underground Injection Activity :	N
On-site Burner Exemption :	N
Furnace Exemption :	N
Used Oil Fuel Burner :	N
Used Oil Processor :	N
Used Oil Refiner :	N
Used Oil Fuel Marketer to Burner :	N
Used Oil Specification Marketer :	N
Used Oil Transfer Facility :	N
Used Oil Transporter :	N

Historical Generators

Date Form Received by Agency :	2004-02-19
Facility Name :	TRUCK RAIL HANDLING INC 21ST ST
Classification :	Not a generator, verified
Date Form Received by Agency :	2003-01-22
Facility Name :	TRUCK RAIL HANDLING INC 21ST ST
Classification :	Very Small Quantity Generator
Date Form Received by Agency :	2003-01-22
Facility Name :	TRUCK RAIL HANDLING INC 21ST ST
Classification :	Not a generator, verified

Map Id: 341
Direction: ESE
Distance: 0.624 mi., 3293 ft.
Elevation: 13 ft.
Relative: Lower

Site Name : TRUCK RAIL HANDLING INC 21ST ST
504 E 21ST ST TRANSFER FACILIT | 504 E 21ST ST TRANSFER FACILITY
TACOMA, WA 98421

Database(s) : [ALL SITES - WA, ECHO, FRS, RCRA_NONGEN] ***(cont.)***

Envirosite ID: 52365599
EPA ID: N/R

RCRA_NONGEN ***(cont.)***

Date Form Received by Agency : 2002-02-01
Facility Name : TRUCK RAIL HANDLING INC 21ST ST
Classification : Very Small Quantity Generator

Date Form Received by Agency : 2001-01-02
Facility Name : TRUCK RAIL HANDLING INC 21ST ST
Classification : Very Small Quantity Generator

Date Form Received by Agency : 2000-10-31
Facility Name : TRUCK RAIL HANDLING INC 21ST ST
Classification : Not a generator, verified

Notices of Violations Summary
Regulation Violated : N

Evaluation Action Summary
Evaluation Date : 2002-01-15
Evaluation : COMPLIANCE EVALUATION INSPECTION ON-SITE
Area of Violation : N/R
Date Achieved Compliance : N/R
Evaluation Lead Agency : State

Map Id: CY342
Direction: SSW
Distance: 0.625 mi., 3301 ft.
Elevation: 51 ft.
Relative: Higher

Site Name : MULLANS COLLISION CENTER
2201 PACIFIC AVE
TACOMA, WA

Database(s) : [ALL SITES - WA, BRS, ECHO, FRS, RCRA_NONGEN]

Envirosite ID: 50655489
EPA ID: N/R

ALL SITES - WA

Facility Name : Mullans Collision Center
Facility Address : 2201 PACIFIC AVE, TACOMA, 98402-3005
County : Pierce

Facility/Site ID : 49493534
Alternate Name : N/R
Program Name : N/R
WRIA : 10
Legislative District : 27
Congressional District : 6
Ecology Region : SWRO

Map Id: CY342
Direction: SSW
Distance: 0.625 mi., 3301 ft.
Elevation: 51 ft.
Relative: Higher

Site Name : MULLANS COLLISION CENTER
2201 PACIFIC AVE
TACOMA, WA

Database(s) : [ALL SITES - WA, BRS, ECHO, FRS, RCRA_NONGEN] ***(cont.)***

Envirosite ID: 50655489
EPA ID: N/R

ALL SITES - WA ***(cont.)***

Ecology Program Phone :	(360) 407-6734
Tribal Land :	N
Latitude :	47.24166
Longitude :	-122.43564
Last Date in Agency List :	2023-01-03

Facility/Site ID :	49493534
Alternate Name :	N/R
Program Name :	N/R
WRIA :	10
Legislative District :	27
Congressional District :	6
Ecology Region :	SWRO
Ecology Program Phone :	N/R
Tribal Land :	N
Latitude :	47.24166
Longitude :	-122.43564
Last Date in Agency List :	2023-01-03

Program Details

Program :	HAZWASTE
Program ID :	WAD027545680
Interaction Type :	Hazardous Waste Generator
Interaction Type Description :	Facilities that generate any quantity of a dangerous waste. They may be classified as SQG, MQG, or LQG depending on hazardous waste generated for a given month.
Status :	Inactive
Start Date :	1988-10-19
End Date :	2004-12-31
SIC :	N/R
NAICS :	N/R

Program :	HAZWASTE
Program ID :	WAD027545680
Interaction Type :	Hazardous Waste Generator
Interaction Type Description :	Facilities that generate any quantity of a dangerous waste. They may be classified as SQG, MQG, or LQG depending on hazardous waste generated for a given month.
Status :	Inactive
Start Date :	1988-10-19
End Date :	2004-12-31
SIC :	N/R
NAICS :	811121 - Automotive Body, Paint, and Interior Repair and Maintenance

Program :	HAZWASTE
Program ID :	WAD027545680
Interaction Type :	Urban Waters

Map Id: CY342
Direction: SSW
Distance: 0.625 mi., 3301 ft.
Elevation: 51 ft.
Relative: Higher

Site Name : MULLANS COLLISION CENTER
2201 PACIFIC AVE
TACOMA, WA

Database(s) : [ALL SITES - WA, BRS, ECHO, FRS, RCRA_NONGEN] ***(cont.)***

Envirosite ID: 50655489
EPA ID: N/R

ALL SITES - WA ***(cont.)***

Interaction Type Description :	The site has been inspected by an Ecology Urban Waters Inspector.
Status :	Active
Start Date :	2009-03-24
End Date :	N/R
SIC :	N/R
NAICS :	N/R

BRS

Facility Name :	MULLANS COLLISION CENTER
Facility Address :	2201 PACIFIC AVE, TACOMA, WA 98402-3005
County :	PIERCE

Site Details

Date Form Received by Agency :	2003-12-31
EPA ID :	WAD027545680
Mailing Address :	2201 PACIFIC AVE, TACOMA, WA 98402-3005
Contact :	MITCHELL MULLAN JR
Contact Address :	N/R
Contact Country :	US
Contact Telephone :	253-584-9517
Contact Email :	N/R
EPA Region :	10
Land Type :	Private
Source Type :	Annual/Biennial Report
Classification :	Not a generator, verified
Description :	Not a generator, verified
Last Date in Agency List :	2023-01-23

Owner/Operator Summary

Owner/Operator Name :	MITCHELL MULLAN JR
Owner/Operator Address :	52 HEWITT DR, STEILACOOM, WA 98388-1512
Owner/Operator Country :	US
Owner/Operator Telephone :	N/R
Owner/Operator Email :	N/R
Owner/Operator Fax :	N/R
Legal Status :	Private
Owner/Operator Type :	Operator
Owner/Operator Start Date :	1996-06-12
Owner/Operator End Date :	N/R

Owner/Operator Name :	MULLANS COLLISTION CENTER
Owner/Operator Address :	52 HEWITT DR, STEILACOOM, WA 98388-1512
Owner/Operator Country :	US
Owner/Operator Telephone :	N/R
Owner/Operator Email :	N/R
Owner/Operator Fax :	N/R
Legal Status :	Private
Owner/Operator Type :	Owner
Owner/Operator Start Date :	1996-06-12
Owner/Operator End Date :	N/R

Map Id: CY342
Direction: SSW
Distance: 0.625 mi., 3301 ft.
Elevation: 51 ft.
Relative: Higher

Site Name : MULLANS COLLISION CENTER
2201 PACIFIC AVE
TACOMA, WA

Database(s) : [ALL SITES - WA, BRS, ECHO, FRS, RCRA_NONGEN] ***(cont.)***

Envirosite ID: 50655489
EPA ID: N/R

BRS ***(cont.)***

Waste Activity Monitoring

Report Cycle :	2003
Hazardous Waste Page Number :	1
Hazardous Waste Sub-Page Number :	1
BR Form :	XX
Waste Description :	N/R
Primary NAICS :	811121 - Automotive Body, Paint, and Interior Repair and Maintenance
Source Code :	N/R
Form Code :	N/R
Management Method :	N/R
Generation Tons :	0
Managed Tons :	0
Shipped Tons :	0
Received Tons :	0
Receiver ID :	N/R
Receiver State :	N/R
Shipper ID :	N/R
Shipper State :	N/R
Waste Minimization :	N/R
Waste Code List :	N/R
Waste Code Group :	N/R
Waste Generation Type :	N/R

ECHO

Facility Name :	MULLANS COLLISION CENTER
Facility Address :	2201 PACIFIC AVE, TACOMA, WA 98402
County :	PIERCE
Last Inspection Date :	N/R
Registry ID :	110005264267
FIPS Code :	53053
EPA Region :	10
Inspection Count :	0
Last Inspection Days :	N/R
Informal Count :	0
Last Informal Action Date :	N/R
Formal Action Count :	0
Last Formal Action Date :	N/R
Total Penalties :	0
Penalty Count :	N/R
Last Penalty Date :	N/R
Last Penalty Amount :	N/R
QTRS IN NC :	0
Programs IN SNC :	0
Current Compliance Status :	No Violation Identified
Three-Year Compliance Status :	_____
Collection Method :	ADDRESS MATCHING-HOUSE NUMBER
Reference Point :	CENTER OF A FACILITY OR STATION
Accuracy Meters :	30

Map Id: CY342
Direction: SSW
Distance: 0.625 mi., 3301 ft.
Elevation: 51 ft.
Relative: Higher

Site Name : MULLANS COLLISION CENTER
2201 PACIFIC AVE
TACOMA, WA

Database(s) : [ALL SITES - WA, BRS, ECHO, FRS, RCRA_NONGEN] ***(cont.)***

Envirosite ID: 50655489
EPA ID: N/R

ECHO ***(cont.)***

Derived Tribes :	Puyallup Tribe of the Puyallup Reservation - .4 mile(s), Puyallup Tribe of the Puyallup Reservation - .8 mile(s), Muckleshoot Indian Tribe - 11.1 mile(s), Muckleshoot Indian Tribe - 14 mile(s), Nisqually Indian Tribe - 16.9 mile(s), Squaxin Island Tribe of the Squaxin Island Reservation - 21.8 mile(s), Squaxin Island Tribe of the Squaxin Island Reservation - 23.6 mile(s)
Derived HUC :	17110019
Derived WBD :	171100190301
Derived STCTY FIPS :	53053
Derived Zip :	98402
Derived CD113 :	06
Derived CB2010 :	530530616021039
MYRTK Universe :	NNN
NPDES IDs :	N/R
CWA Permit Types :	N/R
CWA Compliance Tracking :	N/R
CWA NAICS :	N/R
CWA SICS :	N/R
CWA Inspection Count :	N/R
CWA Last Inspection Days :	N/R
CWA Informal Count :	N/R
CWA Formal Action Count :	N/R
CWA Last Formal Action Date :	N/R
CWA Penalties :	N/R
CWA Last Penalty Date :	N/R
CWA Last Penalty Amount :	N/R
CWA Quarters IN NC :	N/R
CWA Current Compliance Status :	N/R
CWA Current SNC Flag :	N
CWA 13 Quarters Compliance Status :	N/R
CWA 13 Quarters Effluent Exceedances:	N/R
CWA Three-Year QNCR Codes :	N/R
DFR URL :	Click here for hyperlink provided by the agency.
Facility SIC :	N/R
Facility NAICS :	811121 - Automotive Body, Paint, and Interior Repair and Maintenance
Facility Last Inspection EPA Date :	N/R
Facility Last Inspection State Date :	N/R
Facility Last Formal Act EPA Date :	N/R
Facility Last Formal Act State Date :	N/R
Facility Last Informal Act EPA Date :	N/R
Facility Last Informal Act State Date:	N/R
Facility Federal Agency :	N/R
TRI Reporter :	N/R
Facility Imp Water Flag :	N/R
Current SNC Flag :	N
Indian County Flag :	N
Federal Flag :	N/R
US Mexico Border Flag :	N/R
Chesapeak Bay Flag :	N/R
AIR Flag :	N
NPDES Flag :	N
SDWIS Flag :	N
RCRA Flag :	Y
TRI Flag :	N
GHG Flag :	N

Map Id: CY342
Direction: SSW
Distance: 0.625 mi., 3301 ft.
Elevation: 51 ft.
Relative: Higher

Site Name : MULLANS COLLISION CENTER
2201 PACIFIC AVE
TACOMA, WA

Database(s) : [ALL SITES - WA, BRS, ECHO, FRS, RCRA_NONGEN] ***(cont.)***

Envirosite ID: 50655489
EPA ID: N/R

ECHO ***(cont.)***

Major Flag :	N/R
Active Flag :	N/R
NAA Flag :	N
Latitude :	47.24182
Longitude :	-122.43595
Last Date in Agency List :	2023-01-16

FRS

Facility Name :	MULLANS COLLISION CENTER
Facility Address :	2201 PACIFIC AVE, TACOMA, WA 984023005
County :	PIERCE

Site Details

Registry ID :	110005264267
FRS Facility URL :	Click here for hyperlink provided by the agency.
Last Date in Agency List :	2023-02-13

Source Description

Source Description :

RCRAInfo is EPA's comprehensive information system that supports the Resource Conservation and Recovery Act (RCRA) of 1976 and the Hazardous and Solid Waste Amendments (HSWA) of 1984 through the tracking of events and activities related to facilities that generate, transport, and treat, store, or dispose of hazardous waste. RCRAInfo allows RCRA program staff to track the notification, permit, compliance, and corrective action activities required under RCRA. RCRAInfo also supports generation of the National Hazardous Waste Biennial Report. All generators and treatment, storage, and disposal facilities who handle hazardous waste are required to report to the EPA Administrator at least once every two years to support creation of the Biennial Report.
The WA-FSIS provides a means to query and display data maintained by the Washington Department of Ecology. This system contains key information for each facility/site that is currently, or has been, of interest to the Air Quality, Dam Safety, Hazardous Waste, Toxics Cleanup, and Water Quality Programs.

Source Description :

All generators and treatment, storage, and disposal (TSD) facilities who handle hazardous waste are required to report to the EPA Administrator at least once every two years. The data collected is used to create the National Biennial Resource Conservation and Recovery Act (RCRA) Hazardous Waste Report. This data is processed within the RCRA Information (RCRAInfo) database.

FRS Environmental Interest

Source and System ID :	RCRAINFO - WAD027545680 WA-FSIS - 49493534

RCRA_NONGEN

Facility Name :	MULLANS COLLISION CENTER

Map Id: CY342
Direction: SSW
Distance: 0.625 mi., 3301 ft.
Elevation: 51 ft.
Relative: Higher

Site Name : MULLANS COLLISION CENTER
2201 PACIFIC AVE
TACOMA, WA

Database(s) : [ALL SITES - WA, BRS, ECHO, FRS, RCRA_NONGEN] ***(cont.)***

Envirosite ID: 50655489
EPA ID: N/R

RCRA_NONGEN ***(cont.)***

Facility Address :	2201 PACIFIC AVE, TACOMA, WA 98402
County :	PIERCE
Date Form Received by Agency :	2005-04-22
EPA ID :	WAD027545680
Mailing Address :	2201 PACIFIC AVE, TACOMA, WA 98402
Contact :	MITCHELL MULLAN JR
Contact Address :	52 HEWITT DR, STEILACOOM, WA 98388
Contact Country :	US
Contact Telephone :	253-584-9517
Contact Email :	N/R
EPA Region :	10
Land Type :	Private
Source Type :	Implementer
Classification :	Not a generator, verified
Description :	Not a generator, verified
Last Date in Agency List :	2023-01-23

Owner/Operator Summary

Owner/Operator Name :	MULLAN JR, MITCHELL
Owner/Operator Address :	52 HEWITT DR, STEILACOOM, WA 98388
Owner/Operator Country :	US
Owner/Operator Telephone :	253-584-9517
Owner/Operator Email :	N/R
Owner/Operator Fax :	N/R
Legal Status :	Private
Owner/Operator Type :	Operator
Owner/Operator Start Date :	N/R
Owner/Operator End Date :	N/R

Owner/Operator Name :	MULLAN JR, MITCHELL
Owner/Operator Address :	52 HEWITT DR, STEILACOOM, WA 98388
Owner/Operator Country :	US
Owner/Operator Telephone :	253-584-9517
Owner/Operator Email :	N/R
Owner/Operator Fax :	N/R
Legal Status :	Private
Owner/Operator Type :	Owner
Owner/Operator Start Date :	N/R
Owner/Operator End Date :	N/R

Owner/Operator Name :	MULLANS COLLISTION CENTER
Owner/Operator Address :	52 HEWITT DR, STEILACOOM, WA 98388
Owner/Operator Country :	US
Owner/Operator Telephone :	253-584-9517
Owner/Operator Email :	N/R
Owner/Operator Fax :	N/R
Legal Status :	Private
Owner/Operator Type :	Owner
Owner/Operator Start Date :	1996-06-12
Owner/Operator End Date :	N/R

Map Id: CY342
Direction: SSW
Distance: 0.625 mi., 3301 ft.
Elevation: 51 ft.
Relative: Higher

Site Name : MULLANS COLLISION CENTER
2201 PACIFIC AVE
TACOMA, WA

Database(s) : [ALL SITES - WA, BRS, ECHO, FRS, RCRA_NONGEN] ***(cont.)***

Envirosite ID: 50655489
EPA ID: N/R

RCRA_NONGEN ***(cont.)***

Handler Activities Summary

U.S. Importer of Hazardous Waste :	N
Mixed Waste (Haz. and Radioactive) :	N
Recycler of Hazardous Waste :	N
Transporter of Hazardous Waste :	N
Treater, Storer or Disposer of HW :	N
Underground Injection Activity :	N
On-site Burner Exemption :	N
Furnace Exemption :	N
Used Oil Fuel Burner :	N
Used Oil Processor :	N
Used Oil Refiner :	N
Used Oil Fuel Marketer to Burner :	N
Used Oil Specification Marketer :	N
Used Oil Transfer Facility :	N
Used Oil Transporter :	N

Historical Generators

Details for this site have been truncated due to the large number of available details for this site within this dataset. For the complete details for this site, contact your Envirosite account representative for a complimentary site report containing all of the details available.

Date Form Received by Agency :	2005-04-21
Facility Name :	MULLANS COLLISION CENTER
Classification :	Not a generator, verified

Date Form Received by Agency :	2005-04-21
Facility Name :	MULLANS COLLISION CENTER
Classification :	Very Small Quantity Generator

Date Form Received by Agency :	2004-01-14
Facility Name :	MULLANS COLLISION CENTER
Classification :	Very Small Quantity Generator

Date Form Received by Agency :	2003-12-31
Facility Name :	MULLANS COLLISION CENTER
Classification :	Not a generator, verified

Date Form Received by Agency :	2003-01-22
Facility Name :	MULLANS COLLISION CENTER
Classification :	Very Small Quantity Generator

Date Form Received by Agency :	2002-01-28
Facility Name :	MULLANS COLLISION CENTER
Classification :	Very Small Quantity Generator

Map Id: CY342
Direction: SSW
Distance: 0.625 mi., 3301 ft.
Elevation: 51 ft.
Relative: Higher

Site Name : MULLANS COLLISION CENTER
2201 PACIFIC AVE
TACOMA, WA

Database(s) : [ALL SITES - WA, BRS, ECHO, FRS, RCRA_NONGEN] ***(cont.)***

Envirosite ID: 50655489
EPA ID: N/R

RCRA_NONGEN ***(cont.)***

Date Form Received by Agency : 2000-12-19
Facility Name : MULLANS COLLISION CENTER
Classification : Very Small Quantity Generator

Date Form Received by Agency : 2000-02-08
Facility Name : MULLANS COLLISION CENTER
Classification : Very Small Quantity Generator

Date Form Received by Agency : 1999-01-29
Facility Name : MULLANS COLLISION CENTER
Classification : Very Small Quantity Generator

Date Form Received by Agency : 1998-01-09
Facility Name : MULLANS COLLISION CENTER
Classification : Very Small Quantity Generator

Notices of Violations Summary
Regulation Violated : N

Evaluation Action Summary
Evaluation Date : 1999-05-13
Evaluation : COMPLIANCE ASSISTANCE VISIT
Area of Violation : N/R
Date Achieved Compliance : N/R
Evaluation Lead Agency : State

Map Id: CY343
Direction: SSW
Distance: 0.626 mi., 3306 ft.
Elevation: 46 ft.
Relative: Higher

Site Name : CARLSON FORMETEC INC
2202 A ST
TACOMA, WA 98042

Database(s) : [ALL SITES - WA, BRS, FRS, RCRA_NONGEN, T 2 - WA]

Envirosite ID: 50655534
EPA ID: WAD083734780

ALL SITES - WA

Facility Name : Carlson Formetec Inc
Facility Address : 2202 A ST, TACOMA, 98042
County : Pierce

Facility/Site ID : 42735245
Alternate Name : N/R
Program Name : N/R

Map Id: CY343
Direction: SSW
Distance: 0.626 mi., 3306 ft.
Elevation: 46 ft.
Relative: Higher

Site Name : CARLSON FORMETEC INC
2202 A ST
TACOMA, WA 98042

Database(s) : [ALL SITES - WA, BRS, FRS, RCRA_NONGEN, T 2 - WA] ***(cont.)***

Envirosite ID: 50655534
EPA ID: WAD083734780

ALL SITES - WA ***(cont.)***

WRIA :	10
Legislative District :	27
Congressional District :	6
Ecology Region :	SWRO
Ecology Program Phone :	(360) 407-6734
Tribal Land :	N
Latitude :	47.24182
Longitude :	-122.43424
Last Date in Agency List :	2023-01-03

Facility/Site ID :	42735245
Alternate Name :	N/R
Program Name :	N/R
WRIA :	10
Legislative District :	27
Congressional District :	6
Ecology Region :	SWRO
Ecology Program Phone :	(360) 407-6171
Tribal Land :	N
Latitude :	47.24182
Longitude :	-122.43424
Last Date in Agency List :	2023-01-03

Facility/Site ID :	42735245
Alternate Name :	N/R
Program Name :	N/R
WRIA :	10
Legislative District :	27
Congressional District :	6
Ecology Region :	SWRO
Ecology Program Phone :	(360) 407-6731
Tribal Land :	N
Latitude :	47.24182
Longitude :	-122.43424
Last Date in Agency List :	2023-01-03

Program Details

Program :	HAZWASTE
Program ID :	WAD083734780
Interaction Type :	Emergency/Haz Chem Rpt TIER2
Interaction Type Description :	Businesses that store 10,000 pounds or more of a hazardous chemical or 500 pounds or less, depending on the chemical, of an extremely hazardous chemical on site at any one time must report annually. Reports are sent to the State Emergency Response Commission (represented by Ecology) Local Emergency Planning Committees, and local fire departments for emergency planning. (product, not waste)
Status :	Inactive
Start Date :	1991-01-01
End Date :	2017-04-24
SIC :	N/R

Map Id: CY343
Direction: SSW
Distance: 0.626 mi., 3306 ft.
Elevation: 46 ft.
Relative: Higher

Site Name : CARLSON FORMETEC INC
2202 A ST
TACOMA, WA 98042

Database(s) : [ALL SITES - WA, BRS, FRS, RCRA_NONGEN, T 2 - WA] ***(cont.)***

Envirosite ID: 50655534
EPA ID: WAD083734780

ALL SITES - WA ***(cont.)***

NAICS : N/R

Program : HAZWASTE
Program ID : WAD083734780
Interaction Type : Emergency/Haz Chem Rpt TIER2

Interaction Type Description : Businesses that store 10,000 pounds or more of a hazardous chemical or 500 pounds or less, depending on the chemical, of an extremely hazardous chemical on site at any one time must report annually. Reports are sent to the State Emergency Response Commission (represented by Ecology) Local Emergency Planning Committees, and local fire departments for emergency planning. (product, not waste)

Status : Inactive
Start Date : 1991-01-01
End Date : 2017-04-24
SIC : N/R
NAICS : 332112 - Nonferrous Forging

Program : HAZWASTE
Program ID : WAD083734780
Interaction Type : Hazardous Waste Generator

Interaction Type Description : Facilities that generate any quantity of a dangerous waste. They may be classified as SQG, MQG, or LQG depending on hazardous waste generated for a given month.

Status : Active
Start Date : 1996-03-11
End Date : N/R
SIC : N/R
NAICS : 332112 - Nonferrous Forging

Program : HAZWASTE
Program ID : WAD083734780
Interaction Type : Hazardous Waste Planner

Interaction Type Description : Under Chapter 173-307 WAC, facilities that report under Section 313 of the Emergency Planning/Community Right-To-Know Act (EPCRA), or that generate more than 2,640 pounds of hazardous waste per year, must prepare Pollution Prevention Plans.

Status : Active
Start Date : 1993-01-01
End Date : N/R
SIC : N/R
NAICS : 336413 - Other Aircraft Parts and Auxiliary Equipment Manufacturing

Program : HAZWASTE
Program ID : WAD083734780
Interaction Type : Hazardous Waste Generator

Map Id: CY343
Direction: SSW
Distance: 0.626 mi., 3306 ft.
Elevation: 46 ft.
Relative: Higher

Site Name : CARLSON FORMETEC INC
2202 A ST
TACOMA, WA 98042

Database(s) : [ALL SITES - WA, BRS, FRS, RCRA_NONGEN, T 2 - WA] ***(cont.)***

Envirosite ID: 50655534
EPA ID: WAD083734780

ALL SITES - WA ***(cont.)***

Interaction Type Description :	Facilities that generate any quantity of a dangerous waste. They may be classified as SQG, MQG, or LQG depending on hazardous waste generated for a given month.
Status :	Active
Start Date :	1996-03-11
End Date :	N/R
SIC :	N/R
NAICS :	N/R
Program :	HAZWASTE
Program ID :	WAD083734780
Interaction Type :	Hazardous Waste Planner
Interaction Type Description :	Under Chapter 173-307 WAC, facilities that report under Section 313 of the Emergency Planning/Community Right-To-Know Act (EPCRA), or that generate more than 2,640 pounds of hazardous waste per year, must prepare Pollution Prevention Plans.
Status :	Active
Start Date :	1993-01-01
End Date :	N/R
SIC :	N/R
NAICS :	N/R
Program :	HAZWASTE
Program ID :	WAD083734780
Interaction Type :	Hazardous Waste Generator
Interaction Type Description :	Facilities that generate any quantity of a dangerous waste. They may be classified as SQG, MQG, or LQG depending on hazardous waste generated for a given month.
Status :	Active
Start Date :	1996-03-11
End Date :	N/R
SIC :	N/R
NAICS :	336413 - Other Aircraft Parts and Auxiliary Equipment Manufacturing

BRS

Facility Name :	CARLSON FORMETEC INC
Facility Address :	2202 A ST, TACOMA, WA 98042
County :	PIERCE

Site Details

Date Form Received by Agency :	2012-02-22
EPA ID :	WAD083734780
Mailing Address :	2202 A ST, TACOMA, WA 98402
Contact :	JEFF GOUBEAUX
Contact Address :	2202 A STREET, TACOMA, WA 98402
Contact Country :	US

Map Id: CY343
Direction: SSW
Distance: 0.626 mi., 3306 ft.
Elevation: 46 ft.
Relative: Higher

Site Name : CARLSON FORMETEC INC
2202 A ST
TACOMA, WA 98042

Database(s) : [ALL SITES - WA, BRS, FRS, RCRA_NONGEN, T 2 - WA] ***(cont.)***

Envirosite ID: 50655534
EPA ID: WAD083734780

BRS ***(cont.)***

Contact Telephone :	253-627-1903
Contact Email :	JEFF@CARLSONFORMETEC.COM
EPA Region :	10
Land Type :	Private
Source Type :	Annual/Biennial Report updated with Notification
Classification :	Small Quantity Generator
Description :	Handlers that generate more than 100 and less than 1000 kilograms of hazardous waste during any calendar month and accumulate less than 6000 kg of hazardous waste at any time; or generate 100 kg or less of hazardous waste during any calendar month, and accumulate more than 1000 kg of hazardous waste at any time.
Last Date in Agency List :	2023-01-23

Owner/Operator Summary

Owner/Operator Name :	CARLSON FORMETEC
Owner/Operator Address :	2202 A ST, TACOMA, WA 98402-3010
Owner/Operator Country :	US
Owner/Operator Telephone :	253-627-1903
Owner/Operator Email :	N/R
Owner/Operator Fax :	N/R
Legal Status :	Private
Owner/Operator Type :	Operator
Owner/Operator Start Date :	1996-07-30
Owner/Operator End Date :	N/R

Owner/Operator Name :	CFI BLUE SKY II LLC
Owner/Operator Address :	2202 A STREET, TACOMA, WA 98402-3010
Owner/Operator Country :	US
Owner/Operator Telephone :	253-627-1903
Owner/Operator Email :	N/R
Owner/Operator Fax :	N/R
Legal Status :	Private
Owner/Operator Type :	Owner
Owner/Operator Start Date :	2001-07-19
Owner/Operator End Date :	N/R

Waste Activity Monitoring

Report Cycle :	2011
Hazardous Waste Page Number :	1
Hazardous Waste Sub-Page Number :	1
BR Form :	XX
Waste Description :	N/R
Primary NAICS :	332112 - Nonferrous Forging
Source Code :	N/R
Form Code :	N/R
Management Method :	N/R
Generation Tons :	0
Managed Tons :	0
Shipped Tons :	0

Map Id: CY343
Direction: SSW
Distance: 0.626 mi., 3306 ft.
Elevation: 46 ft.
Relative: Higher

Site Name : CARLSON FORMETEC INC
2202 A ST
TACOMA, WA 98042

Database(s) : [ALL SITES - WA, BRS, FRS, RCRA_NONGEN, T 2 - WA] ***(cont.)***

Envirosite ID: 50655534
EPA ID: WAD083734780

BRS ***(cont.)***

Received Tons :	0
Receiver ID :	N/R
Receiver State :	N/R
Shipper ID :	N/R
Shipper State :	N/R
Waste Minimization :	N/R
Waste Code List :	N/R
Waste Code Group :	N/R
Waste Generation Type :	N/R

Report Cycle :	2009
Hazardous Waste Page Number :	1
Hazardous Waste Sub-Page Number :	1
BR Form :	XX
Waste Description :	N/R
Primary NAICS :	332112 - Nonferrous Forging
Source Code :	N/R
Form Code :	N/R
Management Method :	N/R
Generation Tons :	0
Managed Tons :	0
Shipped Tons :	0
Received Tons :	0
Receiver ID :	N/R
Receiver State :	N/R
Shipper ID :	N/R
Shipper State :	N/R
Waste Minimization :	N/R
Waste Code List :	N/R
Waste Code Group :	N/R
Waste Generation Type :	N/R

Report Cycle :	2007
Hazardous Waste Page Number :	1
Hazardous Waste Sub-Page Number :	1
BR Form :	XX
Waste Description :	N/R
Primary NAICS :	332112 - Nonferrous Forging
Source Code :	N/R
Form Code :	N/R
Management Method :	N/R
Generation Tons :	0
Managed Tons :	0
Shipped Tons :	0
Received Tons :	0
Receiver ID :	N/R
Receiver State :	N/R
Shipper ID :	N/R
Shipper State :	N/R
Waste Minimization :	N/R
Waste Code List :	N/R
Waste Code Group :	N/R
Waste Generation Type :	N/R

Map Id: CY343
Direction: SSW
Distance: 0.626 mi., 3306 ft.
Elevation: 46 ft.
Relative: Higher

Site Name : CARLSON FORMETEC INC
2202 A ST
TACOMA, WA 98042

Database(s) : [ALL SITES - WA, BRS, FRS, RCRA_NONGEN, T 2 - WA] ***(cont.)***

Envirosite ID: 50655534
EPA ID: WAD083734780

BRS ***(cont.)***

Report Cycle :	2005
Hazardous Waste Page Number :	1
Hazardous Waste Sub-Page Number :	1
BR Form :	XX
Waste Description :	N/R
Primary NAICS :	332112 - Nonferrous Forging
Source Code :	N/R
Form Code :	N/R
Management Method :	N/R
Generation Tons :	0
Managed Tons :	0
Shipped Tons :	0
Received Tons :	0
Receiver ID :	N/R
Receiver State :	N/R
Shipper ID :	N/R
Shipper State :	N/R
Waste Minimization :	N/R
Waste Code List :	N/R
Waste Code Group :	N/R
Waste Generation Type :	N/R

Report Cycle :	2003
Hazardous Waste Page Number :	1
Hazardous Waste Sub-Page Number :	1
BR Form :	XX
Waste Description :	N/R
Primary NAICS :	332112 - Nonferrous Forging
Source Code :	N/R
Form Code :	N/R
Management Method :	N/R
Generation Tons :	0
Managed Tons :	0
Shipped Tons :	0
Received Tons :	0
Receiver ID :	N/R
Receiver State :	N/R
Shipper ID :	N/R
Shipper State :	N/R
Waste Minimization :	N/R
Waste Code List :	N/R
Waste Code Group :	N/R
Waste Generation Type :	N/R

FRS

Facility Name :	CARLSON FORMETEC INC
Facility Address :	2202 A ST, TACOMA, WA 98042
County :	PIERCE

Site Details

Registry ID :	110070726331
FRS Facility URL :	Click here for hyperlink provided by the agency.

Map Id: CY343
Direction: SSW
Distance: 0.626 mi., 3306 ft.
Elevation: 46 ft.
Relative: Higher

Site Name : CARLSON FORMETEC INC
2202 A ST
TACOMA, WA 98042

Database(s) : [ALL SITES - WA, BRS, FRS, RCRA_NONGEN, T 2 - WA] ***(cont.)***

Envirosite ID: 50655534
EPA ID: WAD083734780

FRS ***(cont.)***

Last Date in Agency List : 2023-02-13

Source Description

Source Description :

All generators and treatment, storage, and disposal (TSD) facilities who handle hazardous waste are required to report to the EPA Administrator at least once every two years. The data collected is used to create the National Biennial Resource Conservation and Recovery Act (RCRA) Hazardous Waste Report. This data is processed within the RCRA Information (RCRAInfo) database.

FRS Environmental Interest
Source and System ID : RCRAINFO - WAD083734780

RCRA_NONGEN

Facility Name : CARLSON FORMETEC INC
Facility Address : 2202 A ST, TACOMA, WA 98042
County : PIERCE

Date Form Received by Agency : 2018-03-16
EPA ID : WAD083734780
Mailing Address : 2202 A ST, TACOMA, WA 98402
Contact : FORREST DAVIS
Contact Address : 2202 A STREET, TACOMA, WA 98402
Contact Country : US
Contact Telephone : 253-627-1903
Contact Email : FORRESTDAVIS@OMADAINT.COM
EPA Region : 10
Land Type : Private
Source Type : Implementer
Classification : Not a generator, verified
Description : Not a generator, verified
Last Date in Agency List : 2023-01-23

Owner/Operator Summary
Owner/Operator Name : CARLSON FORMETEC INC
Owner/Operator Address : 5250 CARILLON POINT, KIRKLAND, WA 98033
Owner/Operator Country : US
Owner/Operator Telephone : 253-627-1903
Owner/Operator Email : N/R
Owner/Operator Fax : N/R
Legal Status : Private
Owner/Operator Type : Operator
Owner/Operator Start Date : 2015-02-01
Owner/Operator End Date : N/R

Map Id: CY343
Direction: SSW
Distance: 0.626 mi., 3306 ft.
Elevation: 46 ft.
Relative: Higher

Site Name : CARLSON FORMETEC INC
2202 A ST
TACOMA, WA 98042

Database(s) : [ALL SITES - WA, BRS, FRS, RCRA_NONGEN, T 2 - WA] ***(cont.)***

Envirosite ID: 50655534
EPA ID: WAD083734780

RCRA_NONGEN ***(cont.)***

Owner/Operator Name :	DBR BLUE SKY III LLC
Owner/Operator Address :	2202 A STREET, TACOMA, WA 98402
Owner/Operator Country :	US
Owner/Operator Telephone :	253-627-1903
Owner/Operator Email :	N/R
Owner/Operator Fax :	N/R
Legal Status :	Private
Owner/Operator Type :	Owner
Owner/Operator Start Date :	N/R
Owner/Operator End Date :	N/R

Handler Activities Summary

U.S. Importer of Hazardous Waste :	N
Mixed Waste (Haz. and Radioactive) :	N
Recycler of Hazardous Waste :	N
Transporter of Hazardous Waste :	N
Treater, Storer or Disposer of HW :	N
Underground Injection Activity :	N
On-site Burner Exemption :	N
Furnace Exemption :	N
Used Oil Fuel Burner :	N
Used Oil Processor :	N
Used Oil Refiner :	N
Used Oil Fuel Marketer to Burner :	N
Used Oil Specification Marketer :	N
Used Oil Transfer Facility :	N
Used Oil Transporter :	N

Historical Generators

Details for this site have been truncated due to the large number of available details for this site within this dataset. For the complete details for this site, contact your Envirosite account representative for a complimentary site report containing all of the details available.

Date Form Received by Agency :	2018-03-16
Facility Name :	CARLSON FORMETEC INC
Classification :	Not a generator, verified

Date Form Received by Agency :	2016-03-01
Facility Name :	CARLSON FORMETEC INC
Classification :	Small Quantity Generator

Date Form Received by Agency :	2015-03-16
Facility Name :	CARLSON FORMETEC INC
Classification :	Large Quantity Generator

Date Form Received by Agency :	2015-02-20
Facility Name :	CARLSON FORMETEC INC
Classification :	Small Quantity Generator

Map Id: CY343
Direction: SSW
Distance: 0.626 mi., 3306 ft.
Elevation: 46 ft.
Relative: Higher

Site Name : CARLSON FORMETEC INC
2202 A ST
TACOMA, WA 98042

Database(s) : [ALL SITES - WA, BRS, FRS, RCRA_NONGEN, T 2 - WA] ***(cont.)***

Envirosite ID: 50655534
EPA ID: WAD083734780

RCRA_NONGEN ***(cont.)***

Date Form Received by Agency :	2014-02-13
Facility Name :	CARLSON FORMETEC INC
Classification :	Small Quantity Generator
Date Form Received by Agency :	2014-02-06
Facility Name :	CARLSON FORMETEC INC
Classification :	Small Quantity Generator
Date Form Received by Agency :	2013-02-05
Facility Name :	CARLSON FORMETEC INC
Classification :	Small Quantity Generator
Date Form Received by Agency :	2012-02-22
Facility Name :	CARLSON FORMETEC INC
Classification :	Small Quantity Generator
Date Form Received by Agency :	2011-02-28
Facility Name :	CARLSON FORMETEC INC
Classification :	Large Quantity Generator
Date Form Received by Agency :	2010-02-24
Facility Name :	CARLSON FORMETEC INC
Classification :	Large Quantity Generator

Notices of Violations Summary

Date of Violation :	2015-02-03
Date Achieved Compliance :	2015-04-08
Regulation Violated :	Y
Area of Violation :	Universal Waste - Small Quantity Handlers
Enforcement Action :	WRITTEN INFORMAL
Enforcement Action Date :	2015-03-05
Enf. Disposition Status :	N/R
Enf. Disp. Status Date :	N/R
Violation Lead Agency :	State
Enforcement Lead Agency :	State
Proposed Penalty Amount :	N/R
Final Penalty Amount :	N/R
Paid Penalty Amount :	N/R
Date of Violation :	2015-02-03
Date Achieved Compliance :	2015-04-08
Regulation Violated :	Y
Area of Violation :	Generators - Pre-transport
Enforcement Action :	WRITTEN INFORMAL
Enforcement Action Date :	2015-03-05
Enf. Disposition Status :	N/R
Enf. Disp. Status Date :	N/R
Violation Lead Agency :	State

Map Id: CY343
Direction: SSW
Distance: 0.626 mi., 3306 ft.
Elevation: 46 ft.
Relative: Higher

Site Name : CARLSON FORMETEC INC
2202 A ST
TACOMA, WA 98042

Database(s) : [ALL SITES - WA, BRS, FRS, RCRA_NONGEN, T 2 - WA] ***(cont.)***

Envirosite ID: 50655534
EPA ID: WAD083734780

RCRA_NONGEN ***(cont.)***

Enforcement Lead Agency :	State
Proposed Penalty Amount :	N/R
Final Penalty Amount :	N/R
Paid Penalty Amount :	N/R

Date of Violation :	2015-02-03
Date Achieved Compliance :	2015-04-08
Regulation Violated :	Y
Area of Violation :	TSD - Contingency Plan and Emergency Procedures
Enforcement Action :	WRITTEN INFORMAL
Enforcement Action Date :	2015-03-05
Enf. Disposition Status :	N/R
Enf. Disp. Status Date :	N/R
Violation Lead Agency :	State
Enforcement Lead Agency :	State
Proposed Penalty Amount :	N/R
Final Penalty Amount :	N/R
Paid Penalty Amount :	N/R

Date of Violation :	2015-02-03
Date Achieved Compliance :	2015-04-08
Regulation Violated :	Y
Area of Violation :	Used Oil - Generators
Enforcement Action :	WRITTEN INFORMAL
Enforcement Action Date :	2015-03-05
Enf. Disposition Status :	N/R
Enf. Disp. Status Date :	N/R
Violation Lead Agency :	State
Enforcement Lead Agency :	State
Proposed Penalty Amount :	N/R
Final Penalty Amount :	N/R
Paid Penalty Amount :	N/R

Date of Violation :	2015-02-03
Date Achieved Compliance :	2015-04-08
Regulation Violated :	Y
Area of Violation :	State Statute or Regulation
Enforcement Action :	WRITTEN INFORMAL
Enforcement Action Date :	2015-03-05
Enf. Disposition Status :	N/R
Enf. Disp. Status Date :	N/R
Violation Lead Agency :	State
Enforcement Lead Agency :	State
Proposed Penalty Amount :	N/R
Final Penalty Amount :	N/R
Paid Penalty Amount :	N/R

Date of Violation :	2015-02-03
Date Achieved Compliance :	2015-04-08
Regulation Violated :	Y
Area of Violation :	TSD IS-Container Use and Management
Enforcement Action :	WRITTEN INFORMAL

Map Id: CY343
Direction: SSW
Distance: 0.626 mi., 3306 ft.
Elevation: 46 ft.
Relative: Higher

Site Name : CARLSON FORMETEC INC
2202 A ST
TACOMA, WA 98042

Database(s) : [ALL SITES - WA, BRS, FRS, RCRA_NONGEN, T 2 - WA] ***(cont.)***

Envirosite ID: 50655534
EPA ID: WAD083734780

RCRA_NONGEN ***(cont.)***

Enforcement Action Date :	2015-03-05
Enf. Disposition Status :	N/R
Enf. Disp. Status Date :	N/R
Violation Lead Agency :	State
Enforcement Lead Agency :	State
Proposed Penalty Amount :	N/R
Final Penalty Amount :	N/R
Paid Penalty Amount :	N/R

Date of Violation :	2015-02-03
Date Achieved Compliance :	2015-04-08
Regulation Violated :	Y
Area of Violation :	Generators - General
Enforcement Action :	WRITTEN INFORMAL
Enforcement Action Date :	2015-03-05
Enf. Disposition Status :	N/R
Enf. Disp. Status Date :	N/R
Violation Lead Agency :	State
Enforcement Lead Agency :	State
Proposed Penalty Amount :	N/R
Final Penalty Amount :	N/R
Paid Penalty Amount :	N/R

Date of Violation :	2011-04-20
Date Achieved Compliance :	2011-06-24
Regulation Violated :	Y
Area of Violation :	Generators - Records/Reporting
Enforcement Action :	WRITTEN INFORMAL
Enforcement Action Date :	2011-04-20
Enf. Disposition Status :	N/R
Enf. Disp. Status Date :	N/R
Violation Lead Agency :	State
Enforcement Lead Agency :	State
Proposed Penalty Amount :	N/R
Final Penalty Amount :	N/R
Paid Penalty Amount :	N/R

Date of Violation :	2011-04-20
Date Achieved Compliance :	2011-06-03
Regulation Violated :	Y
Area of Violation :	Generators - Manifest
Enforcement Action :	WRITTEN INFORMAL
Enforcement Action Date :	2011-04-20
Enf. Disposition Status :	N/R
Enf. Disp. Status Date :	N/R
Violation Lead Agency :	State
Enforcement Lead Agency :	State
Proposed Penalty Amount :	N/R
Final Penalty Amount :	N/R
Paid Penalty Amount :	N/R

Map Id: CY343
Direction: SSW
Distance: 0.626 mi., 3306 ft.
Elevation: 46 ft.
Relative: Higher

Site Name : CARLSON FORMETEC INC
2202 A ST
TACOMA, WA 98042

Database(s) : [ALL SITES - WA, BRS, FRS, RCRA_NONGEN, T 2 - WA] ***(cont.)***

Envirosite ID: 50655534
EPA ID: WAD083734780

RCRA_NONGEN ***(cont.)***

Date of Violation :	2011-04-20
Date Achieved Compliance :	2011-06-03
Regulation Violated :	Y
Area of Violation :	Generators - General
Enforcement Action :	WRITTEN INFORMAL
Enforcement Action Date :	2011-04-20
Enf. Disposition Status :	N/R
Enf. Disp. Status Date :	N/R
Violation Lead Agency :	State
Enforcement Lead Agency :	State
Proposed Penalty Amount :	N/R
Final Penalty Amount :	N/R
Paid Penalty Amount :	N/R

Evaluation Action Summary

Evaluation Date :	2016-07-15
Evaluation :	FOCUSED COMPLIANCE INSPECTION
Area of Violation :	N/R
Date Achieved Compliance :	N/R
Evaluation Lead Agency :	State

Evaluation Date :	2015-02-03
Evaluation :	COMPLIANCE EVALUATION INSPECTION ON-SITE
Area of Violation :	Universal Waste - Small Quantity Handlers
Date Achieved Compliance :	2015-04-08
Evaluation Lead Agency :	State

Evaluation Date :	2015-02-03
Evaluation :	COMPLIANCE EVALUATION INSPECTION ON-SITE
Area of Violation :	Generators - Pre-transport
Date Achieved Compliance :	2015-04-08
Evaluation Lead Agency :	State

Evaluation Date :	2015-02-03
Evaluation :	COMPLIANCE EVALUATION INSPECTION ON-SITE
Area of Violation :	TSD - Contingency Plan and Emergency Procedures
Date Achieved Compliance :	2015-04-08
Evaluation Lead Agency :	State

Evaluation Date :	2015-02-03
Evaluation :	COMPLIANCE EVALUATION INSPECTION ON-SITE
Area of Violation :	Used Oil - Generators
Date Achieved Compliance :	2015-04-08
Evaluation Lead Agency :	State

Evaluation Date :	2015-02-03
Evaluation :	COMPLIANCE EVALUATION INSPECTION ON-SITE
Area of Violation :	State Statute or Regulation
Date Achieved Compliance :	2015-04-08

Map Id: CY343
Direction: SSW
Distance: 0.626 mi., 3306 ft.
Elevation: 46 ft.
Relative: Higher

Site Name : CARLSON FORMETEC INC
2202 A ST
TACOMA, WA 98042

Database(s) : [ALL SITES - WA, BRS, FRS, RCRA_NONGEN, T 2 - WA] ***(cont.)***

Envirosite ID: 50655534
EPA ID: WAD083734780

RCRA_NONGEN ***(cont.)***

Evaluation Lead Agency :	State
Evaluation Date :	2015-02-03
Evaluation :	COMPLIANCE EVALUATION INSPECTION ON-SITE
Area of Violation :	TSD IS-Container Use and Management
Date Achieved Compliance :	2015-04-08
Evaluation Lead Agency :	State
Evaluation Date :	2015-02-03
Evaluation :	COMPLIANCE EVALUATION INSPECTION ON-SITE
Area of Violation :	Generators - General
Date Achieved Compliance :	2015-04-08
Evaluation Lead Agency :	State
Evaluation Date :	2011-04-20
Evaluation :	COMPLIANCE EVALUATION INSPECTION ON-SITE
Area of Violation :	Generators - Manifest
Date Achieved Compliance :	2011-06-03
Evaluation Lead Agency :	State
Evaluation Date :	2011-04-20
Evaluation :	COMPLIANCE EVALUATION INSPECTION ON-SITE
Area of Violation :	Generators - General
Date Achieved Compliance :	2011-06-03
Evaluation Lead Agency :	State

T 2 - WA

Facility Name :	Carlson Formetec Inc
Facility Address :	2202 A ST, TACOMA, 98042
County :	Pierce
Facility/Site ID :	42735245
Alternate Name :	N/R
Program Name :	N/R
WRIA :	10
Legislative District :	27
Congressional District :	6
Ecology Region :	SWRO
Ecology Program Phone :	(360) 407-6171
Tribal Land :	N
Latitude :	47.24182
Longitude :	-122.43424
Last Date in Agency List :	2023-01-04

Program Details

Program :	HAZWASTE
Interaction Type :	Emergency/Haz Chem Rpt TIER2

Map Id: CY343
Direction: SSW
Distance: 0.626 mi., 3306 ft.
Elevation: 46 ft.
Relative: Higher

Site Name : CARLSON FORMETEC INC
2202 A ST
TACOMA, WA 98042

Database(s) : [ALL SITES - WA, BRS, FRS, RCRA_NONGEN, T 2 - WA] ***(cont.)***

Envirosite ID: 50655534
EPA ID: WAD083734780

T 2 - WA ***(cont.)***

Interaction Type Description :	Businesses that store 10,000 pounds or more of a hazardous chemical or 500 pounds or less, depending on the chemical, of an extremely hazardous chemical on site at any one time must report annually. Reports are sent to the State Emergency Response Commission (represented by Ecology) Local Emergency Planning Committees, and local fire departments for emergency planning. (product, not waste)
Status :	Inactive
Start Date :	1991-01-01
End Date :	2017-04-24
SIC :	N/R
NAICS :	N/R
Program :	HAZWASTE
Interaction Type :	Emergency/Haz Chem Rpt TIER2
Interaction Type Description :	Businesses that store 10,000 pounds or more of a hazardous chemical or 500 pounds or less, depending on the chemical, of an extremely hazardous chemical on site at any one time must report annually. Reports are sent to the State Emergency Response Commission (represented by Ecology) Local Emergency Planning Committees, and local fire departments for emergency planning. (product, not waste)
Status :	Inactive
Start Date :	1991-01-01
End Date :	2017-04-24
SIC :	N/R
NAICS :	332112 - Nonferrous Forging

Map Id: CX344
Direction: SSE
Distance: 0.628 mi., 3316 ft.
Elevation: 20 ft.
Relative: Higher

Site Name : BNRR TACOMA YARD POND | BNSF - Tacoma Manager Office | BNSF 605 PUYALLUP ST | 605 PUYALLUP AVENUE (BNSF TACO | 605 PUYLLUP AVE TACOMA | Tacoma, WA

Database(s) : [ALL SITES - WA, CSCSL NFA - WA, ECHO, ERNS, FRS, FTTS INSP, HMIRS (DOT), HSL - WA, ICIS, MANIFEST EPA]

Envirosite ID: 6530156
EPA ID: N/R

ALL SITES - WA

Facility Name :	BNRR TACOMA YARD POND
Facility Address :	605 PUYALLUP ST, TACOMA, 98421
County :	Pierce
Facility/Site ID :	1373
Alternate Name :	BURLINGTON NORTHERN RAILROAD

Map Id: CX344
Direction: SSE
Distance: 0.628 mi., 3316 ft.
Elevation: 20 ft.
Relative: Higher

Site Name : BNRR TACOMA YARD POND | BNSF - Tacoma Manager Office | BNSF 605 PUYALLUP ST | 605 PUYALLUP AVENUE (BNSF TACO | 605 PUYLLUP AVE TACOMA | Tacoma, WA

Database(s) : [ALL SITES - WA, CSCSL NFA - WA, ECHO, ERNS, FRS, FTTS INSP, HMIRS (DOT), HSL - WA, ICIS, MANIFEST EPA] ***(cont.)***

Envirosite ID: 6530156
EPA ID: N/R

ALL SITES - WA ***(cont.)***

Program Name :	N/R
WRIA :	10
Legislative District :	27
Congressional District :	9
Ecology Region :	SWRO
Ecology Program Phone :	(360) 407-7224
Tribal Land :	N
Latitude :	47.241221
Longitude :	-122.425846
Last Date in Agency List :	2023-01-03

Facility/Site ID :	1373
Alternate Name :	N/R
Program Name :	N/R
WRIA :	10
Legislative District :	27
Congressional District :	9
Ecology Region :	SWRO
Ecology Program Phone :	(360) 407-6400
Tribal Land :	N
Latitude :	47.241221
Longitude :	-122.425846
Last Date in Agency List :	2023-01-03

Facility/Site ID :	1373
Alternate Name :	N/R
Program Name :	N/R
WRIA :	10
Legislative District :	27
Congressional District :	9
Ecology Region :	SWRO
Ecology Program Phone :	(360) 407-7224
Tribal Land :	N
Latitude :	47.241221
Longitude :	-122.425846
Last Date in Agency List :	2023-01-03

Program Details

Program :	TOXICS
Program ID :	N/R
Interaction Type :	Industrial SW GP
Interaction Type Description :	General permit issued to industries to regulate the discharge of contaminated stormwater to state waters.
Status :	Inactive
Start Date :	1994-08-26
End Date :	2010-06-28

Map Id: CX344
Direction: SSE
Distance: 0.628 mi., 3316 ft.
Elevation: 20 ft.
Relative: Higher

Site Name : BNRR TACOMA YARD POND | BNSF - Tacoma Manager Office | BNSF 605 PUYALLUP ST | 605 PUYALLUP AVENUE (BNSF TACO | 605 PUYLLUP AVE TACOMA | Tacoma, WA

Database(s) : [ALL SITES - WA, CSCSL NFA - WA, ECHO, ERNS, FRS, FTTS INSP, HMIRS (DOT), HSL - WA, ICIS, MANIFEST EPA] ***(cont.)***

Envirosite ID: 6530156
EPA ID: N/R

ALL SITES - WA ***(cont.)***

SIC :	N/R
NAICS :	N/R
Program :	TOXICS
Program ID :	N/R
Interaction Type :	Independent Remedial Action Program
Interaction Type Description :	Ecology staff reviewed IRAP reports and provide written determination indicating whether the cleanup meets Model Toxics Control Act (MTCA) standards.
Status :	Inactive
Start Date :	1995-07-12
End Date :	1996-01-03
SIC :	4011 - RAILROADS, LINE-HAUL OPERATING
NAICS :	N/R
Program :	TOXICS
Program ID :	N/R
Interaction Type :	Independent Remedial Action Program
Interaction Type Description :	Ecology staff reviewed IRAP reports and provide written determination indicating whether the cleanup meets Model Toxics Control Act (MTCA) standards.
Status :	Inactive
Start Date :	1995-07-12
End Date :	1996-01-03
SIC :	N/R
NAICS :	N/R
Program :	TOXICS
Program ID :	N/R
Interaction Type :	Independent Remedial Action Program
Interaction Type Description :	Ecology staff reviewed IRAP reports and provide written determination indicating whether the cleanup meets Model Toxics Control Act (MTCA) standards.
Status :	Inactive
Start Date :	1995-07-12
End Date :	1996-01-03
SIC :	4013 - RAILROAD SWITCHING AND TERMINAL ESTABLISHMENTS
NAICS :	N/R

CSCSL NFA - WA

Facility Name :	BNRR TACOMA YARD POND
Facility Address :	605 PUYALLUP ST, TACOMA, 98421

Map Id: CX344
Direction: SSE
Distance: 0.628 mi., 3316 ft.
Elevation: 20 ft.
Relative: Higher

Site Name : BNRR TACOMA YARD POND | BNSF - Tacoma Manager Office | BNSF 605 PUYALLUP ST | 605 PUYALLUP AVENUE (BNSF TACO | 605 PUYLLUP AVE TACOMA | Tacoma, WA

Database(s) : [ALL SITES - WA, CSCSL NFA - WA, ECHO, ERNS, FRS, FTTS INSP, HMIRS (DOT), HSL - WA, ICIS, MANIFEST EPA] ***(cont.)***

Envirosite ID: 6530156
EPA ID: N/R

CSCSL NFA - WA ***(cont.)***

County :	Pierce
NFA Date :	1996-01-03
Facility Site ID :	1373
Cleanup Site ID :	274
Rank :	N/R
VCP :	N/R
Alternate Site Names :	BURLINGTON NORTHERN RAILROAD
NFA Reason :	Independent Remedial Action Program Review
Site Status :	NFA
Region :	Southwest
Responsible Unit :	Southwest
Latitude :	47.241221
Longitude :	-122.425846
Last Date in Agency List :	2023-02-23

Contaminants

Contaminant Name :	Halogenated Organics
Ground Water :	N/R
Surface Water :	N/R
Soil :	Suspected
Sediment :	N/R
Air :	N/R
Bedrock :	N/R

ECHO

Facility Name :	BNRR TACOMA YARD POND
Facility Address :	605 PUYALLUP ST, TACOMA, WA 98421
County :	PIERCE
Last Inspection Date :	2013-01-24
Registry ID :	110011582714
FIPS Code :	53053
EPA Region :	10
Inspection Count :	1
Last Inspection Days :	1180
Informal Count :	0
Last Informal Action Date :	N/R
Formal Action Count :	0
Last Formal Action Date :	N/R
Total Penalties :	0
Penalty Count :	0
Last Penalty Date :	N/R
Last Penalty Amount :	N/R
QTRS IN NC :	0
Programs IN SNC :	0
Current Compliance Status :	No Violation

Map Id: CX344
Direction: SSE
Distance: 0.628 mi., 3316 ft.
Elevation: 20 ft.
Relative: Higher

Site Name : BNRR TACOMA YARD POND | BNSF - Tacoma Manager Office | BNSF 605 PUYALLUP ST | 605 PUYALLUP AVENUE (BNSF TACO | 605 PUYLLUP AVE TACOMA | Tacoma, WA

Database(s) : [ALL SITES - WA, CSCSL NFA - WA, ECHO, ERNS, FRS, FTTS INSP, HMIRS (DOT), HSL - WA, ICIS, MANIFEST EPA] ***(cont.)***

Envirosite ID: 6530156
EPA ID: N/R

ECHO ***(cont.)***

Three-Year Compliance Status :	N/R
Collection Method :	ADDRESS MATCHING-HOUSE NUMBER
Reference Point :	ENTRANCE POINT OF A FACILITY OR STATION
Accuracy Meters :	50
Derived Tribes :	Puyallup Tribe of the Puyallup Reservation - .1 mile(s), Puyallup Tribe of the Puyallup Reservation - .4 mile(s), Muckleshoot Indian Tribe - 10.7 mile(s), Muckleshoot Indian Tribe - 13.5 mile(s), Nisqually Indian Tribe - 17.1 mile(s), Squaxin Island Tribe of the Squaxin Island Reservation - 22.3 mile(s), Squaxin Island Tribe of the Squaxin Island Reservation - 24.1 mile(s)
Derived HUC :	17110019
Derived WBD :	171100190301
Derived STCTY FIPS :	53053
Derived Zip :	98421
Derived CD113 :	09
Derived CB2010 :	530530602001190
MYRTK Universe :	NNN
NPDES IDs :	WAU000597
CWA Permit Types :	Minor
CWA Compliance Tracking :	N/R
CWA NAICS :	N/R
CWA SICS :	4011 4013
CWA Inspection Count :	1
CWA Last Inspection Days :	1179
CWA Informal Count :	N/R
CWA Formal Action Count :	N/R
CWA Last Formal Action Date :	N/R
CWA Penalties :	N/R
CWA Last Penalty Date :	N/R
CWA Last Penalty Amount :	N/R
CWA Quarters IN NC :	0
CWA Current Compliance Status :	No Violation
CWA Current SNC Flag :	N
CWA 13 Quarters Compliance Status :	N/R
CWA 13 Quarters Effluent Exceedances:	N/R
CWA Three-Year QNCR Codes :	N/R
DFR URL :	Click here for hyperlink provided by the agency.
Facility SIC :	4013 4011
Facility NAICS :	N/R
Facility Last Inspection EPA Date :	2013-01-24
Facility Last Inspection State Date :	N/R
Facility Last Formal Act EPA Date :	N/R
Facility Last Formal Act State Date :	N/R
Facility Last Informal Act EPA Date :	N/R
Facility Last Informal Act State Date:	N/R
Facility Federal Agency :	N/R
TRI Reporter :	N/R
Facility Imp Water Flag :	N/R
Current SNC Flag :	N
Indian County Flag :	N
Federal Flag :	N

Map Id: CX344
Direction: SSE
Distance: 0.628 mi., 3316 ft.
Elevation: 20 ft.
Relative: Higher

Site Name : BNRR TACOMA YARD POND | BNSF - Tacoma Manager Office | BNSF 605 PUYALLUP ST | 605 PUYALLUP AVENUE (BNSF TACO | 605 PUYLLUP AVE TACOMA | Tacoma, WA

Database(s) : [ALL SITES - WA, CSCSL NFA - WA, ECHO, ERNS, FRS, FTTS INSP, HMIRS (DOT), HSL - WA, ICIS, MANIFEST EPA] ***(cont.)***

Envirosite ID: 6530156
EPA ID: N/R

ECHO ***(cont.)***

US Mexico Border Flag :	N/R
Chesapeak Bay Flag :	N/R
AIR Flag :	N
NPDES Flag :	Y
SDWIS Flag :	N
RCRA Flag :	N
TRI Flag :	N
GHG Flag :	N
Major Flag :	N/R
Active Flag :	N/R
NAA Flag :	Y
Latitude :	47.240957
Longitude :	-122.426398
Last Date in Agency List :	2016-04-18

ERNS

Facility Address :	605 PUYALLUP AVE, TACOMA, WA
County :	PIERCE

Incident Information

Incident Date Time :	2002-12-11 15:50:00
Type of Incident :	RAILROAD
Incident Cause :	UNKNOWN
Incident DTG :	OCCURRED
Incident Location :	BNSF RAILYARD MILE POST 38
Sequence Number :	631505
Potential Flag :	N/R
Description of Incident :	DUE TO UNKNOWN CAUSED, TWO TANK CARS CONTAINING DENATURED ALCOHOL CAUGHT FIRE IN A RAIL YARD. DUE TO THE FIRE THE MATERIAL RELEASED INTO THE ATMOSPHERE AND SPILLED INTO A DRAINAGE DITCH.
Last Date in Agency List :	2015-12-23

Incident Response Summary

Date Time Received :	2002-12-11 20:30:01
Date Time Completed :	2002-12-11 20:42:38
Call Type :	Incident
Source :	TELEPHONE
Responsible Company :	BNSF RAILROAD
Responsible Org Type :	PRIVATE ENTERPRISE
Responsible City :	FORT WORTH
Responsible State :	TX
Responsible Zip :	76131

Map Id: CX344
Direction: SSE
Distance: 0.628 mi., 3316 ft.
Elevation: 20 ft.
Relative: Higher

Site Name : BNRR TACOMA YARD POND | BNSF - Tacoma Manager Office | BNSF 605 PUYALLUP ST | 605 PUYALLUP AVENUE (BNSF TACO | 605 PUYLLUP AVE TACOMA | Tacoma, WA

Database(s) : [ALL SITES - WA, CSCSL NFA - WA, ECHO, ERNS, FRS, FTTS INSP, HMIRS (DOT), HSL - WA, ICIS, MANIFEST EPA] ***(cont.)***

Envirosite ID: 6530156
EPA ID: N/R

ERNS ***(cont.)***

Incident Details Summary

Remedial Action :	ISOALTED THE AREA / CONTROLLING THE FIRE
Medium :	N/R
Medium Description :	WATER
Body of Water :	DRAINAGE DITCH
Weather Conditions :	RAINY
Water Temperature :	N/R
Water Supply Contaminated :	N
Waterway Closed :	N
Waterway Description :	N/R

Additional Incident Details Summary

Actual Amount :	N/R
Actual Amount Units :	N/R
Capacity of Tank :	N/R
Capacity of Tank Units :	N/R
Continuous Release Begin Date :	N/R
Continuous Release End Date :	N/R
Continuous Release Change Date :	N/R
Continuous Release Permit :	N/R
Continuous Release Type :	N/R
Description of Tank :	N/R
Device Operational :	Y
DOT Crossing Number :	N/R
DOT Regulated :	U
NPDES :	N/R
NPDES Compliance :	U
Pipeline Aboveground :	ABOVE
Pipeline Covered :	U
Pipeline Type :	N/R
Tank ID :	N/R
Tank Regulated :	U
Tank Regulated by :	N/R

Materials Involved Summary

Name of Material :	DENATURED ALCOHOL
CAS Number :	000000-00-0
Amount of Material :	0
Unit of Measure :	UNKNOWN AMOUNT
UN Number :	N/R
CHRIS Code :	NCC
Reached Water :	YES
Amount in Water :	0
Unit of Measure (Reach Water) :	UNKNOWN AMOUNT

Map Id: CX344
Direction: SSE
Distance: 0.628 mi., 3316 ft.
Elevation: 20 ft.
Relative: Higher

Site Name : BNRR TACOMA YARD POND | BNSF - Tacoma Manager Office | BNSF 605 PUYALLUP ST | 605 PUYALLUP AVENUE (BNSF TACO | 605 PUYLLUP AVE TACOMA | Tacoma, WA

Database(s) : [ALL SITES - WA, CSCSL NFA - WA, ECHO, ERNS, FRS, FTTS INSP, HMIRS (DOT), HSL - WA, ICIS, MANIFEST EPA] ***(cont.)***

Envirosite ID: 6530156
EPA ID: N/R

ERNS ***(cont.)***

Trains Details

Train Name Number :	NATX29060
Train Type :	RAIL CAR
Train Speed :	N/R
Train Direction :	N/R
Number Locomotives :	N/R
Number Cars :	N/R
Number Derailed :	N/R
Track Speed :	N/R
Railroad Name :	BNSF RAILROAD
Non Compliance with Hazmat :	N

Train Name Number :	NATX37009
Train Type :	RAIL CAR
Train Speed :	N/R
Train Direction :	N/R
Number Locomotives :	N/R
Number Cars :	N/R
Number Derailed :	N/R
Track Speed :	N/R
Railroad Name :	BNSF RAILROAD
Non Compliance with Hazmat :	N

Facility Address :	605 PUYALLUP AVENUE, TACOMA, WA
County :	PIERCE

Incident Information

Incident Date Time :	2004-04-30 20:13:00
Type of Incident :	RAILROAD
Incident Cause :	UNKNOWN
Incident DTG :	OCCURRED
Incident Location :	TACOMA TERMINAL
Sequence Number :	720422
Potential Flag :	N/R
Description of Incident :	CALLER STATED THAT A SWITCH CREW WAS SWITCHING SOME CARS AND THERE WAS A SPILL OF TWO GALLONS OF WASTE FLAMMABLE LIQUIDS ONTO THE GROUND.
Last Date in Agency List :	2015-12-23

Incident Response Summary

Date Time Received :	2004-05-01 11:25:01
Date Time Completed :	2004-05-01 11:30:22
Call Type :	Incident
Source :	TELEPHONE

Map Id: CX344
Direction: SSE
Distance: 0.628 mi., 3316 ft.
Elevation: 20 ft.
Relative: Higher

Site Name : BNRR TACOMA YARD POND | BNSF - Tacoma Manager Office | BNSF 605 PUYALLUP ST | 605 PUYALLUP AVENUE (BNSF TACO | 605 PUYLLUP AVE TACOMA | Tacoma, WA

Database(s) : [ALL SITES - WA, CSCSL NFA - WA, ECHO, ERNS, FRS, FTTS INSP, HMIRS (DOT), HSL - WA, ICIS, MANIFEST EPA] ***(cont.)***

Envirosite ID: 6530156
EPA ID: N/R

ERNS ***(cont.)***

Responsible Company :	BNSF RAILROAD
Responsible Org Type :	PRIVATE ENTERPRISE
Responsible City :	FORT WORTH
Responsible State :	TX
Responsible Zip :	76131

Incident Details Summary

Remedial Action :	CLEANUP COMPLETED, CONTRACTOR HAS BEEN HIRED
Medium :	SOIL
Medium Description :	RAIL REPORT (N/A)
Body of Water :	N/R
Weather Conditions :	PARTLY CLOUDY
Water Temperature :	N/R
Water Supply Contaminated :	U
Waterway Closed :	N
Waterway Description :	N/R

Additional Incident Details Summary

Actual Amount :	N/R
Actual Amount Units :	N/R
Capacity of Tank :	N/R
Capacity of Tank Units :	N/R
Continuous Release Begin Date :	N/R
Continuous Release End Date :	N/R
Continuous Release Change Date :	N/R
Continuous Release Permit :	N/R
Continuous Release Type :	N/R
Description of Tank :	N/R
Device Operational :	Y
DOT Crossing Number :	N/R
DOT Regulated :	U
NPDES :	N/R
NPDES Compliance :	U
Pipeline Aboveground :	ABOVE
Pipeline Covered :	U
Pipeline Type :	N/R
Tank ID :	N/R
Tank Regulated :	U
Tank Regulated by :	N/R

Materials Involved Summary

Name of Material :	WASTE FLAMMABLE LIQUIDS
CAS Number :	000000-00-0
Amount of Material :	2
Unit of Measure :	GALLON(S)
UN Number :	N/R

Map Id: CX344
Direction: SSE
Distance: 0.628 mi., 3316 ft.
Elevation: 20 ft.
Relative: Higher

Site Name : BNRR TACOMA YARD POND | BNSF - Tacoma Manager Office | BNSF 605 PUYALLUP ST | 605 PUYALLUP AVENUE (BNSF TACO | 605 PUYLLUP AVE TACOMA | Tacoma, WA

Database(s) : [ALL SITES - WA, CSCSL NFA - WA, ECHO, ERNS, FRS, FTTS INSP, HMIRS (DOT), HSL - WA, ICIS, MANIFEST EPA] ***(cont.)***

Envirosite ID: 6530156
EPA ID: N/R

ERNS ***(cont.)***

CHRIS Code :	NCC
Reached Water :	NO
Amount in Water :	N/R
Unit of Measure (Reach Water) :	N/R

Trains Details

Train Name Number :	UTLX49709
Train Type :	RAIL CAR
Train Speed :	N/R
Train Direction :	N/R
Number Locomotives :	N/R
Number Cars :	N/R
Number Derailed :	N/R
Track Speed :	N/R
Railroad Name :	BNSF RAILROAD
Non Compliance with Hazmat :	N

FRS

Facility Name :	BNRR TACOMA YARD POND
Facility Address :	605 PUYALLUP ST, TACOMA, WA 98421
County :	PIERCE

Site Details

Registry ID :	110011582714
FRS Facility URL :	Click here for hyperlink provided by the agency.
Last Date in Agency List :	2016-03-07

Source Description

Source Description :

NCDB supports implementation of the Federal Insecticide, Fungicide, and Rodenticide Act (FIFRA) and the Toxic Substances Control Act (TSCA). The system tracks inspections in regions and states with cooperative agreements, enforcement actions, and settlements.
The NPDES module of the Compliance Information System (ICIS) tracks surface water permits issued under the Clean Water Act. Under NPDES, all facilities that discharge pollutants from any point source into waters of the United States are required to obtain a permit. The permit will likely contain limits on what can be discharged, impose monitoring and reporting requirements, and include other provisions to ensure that the discharge does not adversely affect water quality.
The WA-FSIS provides a means to query and display data maintained by the Washington Department of Ecology. This system contains key information for each facility/site that is currently, or has been, of interest to the Air Quality, Dam Safety, Hazardous Waste, Toxics Cleanup, and Water Quality Programs.

Map Id: CX344
Direction: SSE
Distance: 0.628 mi., 3316 ft.
Elevation: 20 ft.
Relative: Higher

Site Name : BNRR TACOMA YARD POND | BNSF - Tacoma Manager Office | BNSF 605 PUYALLUP ST | 605 PUYALLUP AVENUE (BNSF TACO | 605 PUYLLUP AVE TACOMA | Tacoma, WA

Database(s) : [ALL SITES - WA, CSCSL NFA - WA, ECHO, ERNS, FRS, FTTS INSP, HMIRS (DOT), HSL - WA, ICIS, MANIFEST EPA] ***(cont.)***

Envirosite ID: 6530156
EPA ID: N/R

FRS ***(cont.)***

FRS Environmental Interest

Source and System ID :	ICIS - WAU000597 NCDB - C10#10-87288-01-WR NCDB - I10#198612083122 1 WA-FSIS - 1373

FTTS INSP

Inspection Date :	1986-12-08
Inspection Number :	198612083122 1
Inspection Name :	HOYLES
Investigation Type :	6PF
Reason :	NSR
Facility :	US
Action :	Y
Legislation :	T
Region :	10

HMIRS (DOT)

Facility Address :	605 PUYALLUP AVE, TACOMA, WA
County :	PIERCE

Site Details

Details for this site have been truncated due to the large number of available details for this site within this dataset. For the complete details for this site, contact your Envirosite account representative for a complimentary site report containing all of the details available.

Date of Incident :	2000-05-11
Time of Incident :	12:00
Report Submission Source :	Paper
Report Number :	I-2000051365
Multiple Rows per Incident :	No
NRC Number :	N/R
Federal DOT Agency Name :	N/R
Mode of Transportation :	Rail
Transportation Phase :	IN TRANSIT
Carrier/Reporter Name :	DOTHAN BNSF INC
Carrier/Reporter Address :	2600 LOU MENK DR
Carrier/Reporter Non-US State :	TX
Carrier/Reporter FED DOT ID :	0
Carrier/Reporter HAZMAT Reg ID :	N/R
Carrier/Reporter Country :	UNITED STATES
Shipper Name :	PRAXAIR INC
Shipper Address :	N/R
Shipper Non-US State :	NY
Shipper Country :	UNITED STATES
Shipper Waybill/Shipping Paper :	767355
Shipper HAZMAT Registration ID :	N/R

Map Id: CX344
Direction: SSE
Distance: 0.628 mi., 3316 ft.
Elevation: 20 ft.
Relative: Higher

Site Name : BNRR TACOMA YARD POND | BNSF - Tacoma Manager Office | BNSF 605 PUYALLUP ST | 605 PUYALLUP AVENUE (BNSF TACO | 605 PUYLLUP AVE TACOMA | Tacoma, WA

Database(s) : [ALL SITES - WA, CSCSL NFA - WA, ECHO, ERNS, FRS, FTTS INSP, HMIRS (DOT), HSL - WA, ICIS, MANIFEST EPA] ***(cont.)***

Envirosite ID: 6530156
EPA ID: N/R

HMIRS (DOT) ***(cont.)***

Origin City :	HOUSTON
Origin State :	TEXAS
Origin Postal Code :	N/R
Origin Country :	US
Destination City :	FIFE
Destination State :	WASHINGTON
Destination Postal Code :	N/R
Destination Non-US State :	N/R
Destination Country :	US
Commodity Short Name :	ARGON REFRIGERATED LIQU
Commodity Long Name :	ARGON REFRIGERATED LIQUID (CRYOGENIC LIQUID)
Technical/Trade Name :	ARGON REFRIGERATED L
Identification Number :	UN1951
Hazardous Class :	NONFLAMMABLE COMPRESSED GAS
Packing Group :	N/R
Quantity Released :	1
Unit of Measure :	Liquid - Gallon Liquid
HAZMAT Waste Indicator :	No
HAZMAT Waste EPA Number :	N/R
HMIS Toxic by Inhalation Indicator :	No
TIH Hazard Zone :	N/R
Material Shipment Approval Indicator:	No
Material Shipment Approval Number :	N/R
Undeclared HAZMAT Shipment Indicator:	No
Packaging Type :	Tank Car
Failed Object Code :	102; 141
Failed Object Description :	Auxiliary Valve; Piping or Fittings
Manner of Failure Code :	;
Manner of Failure Description :	;
Failure Cause Code :	526;
Failure Cause Description :	Loose Closure Component or Device;
Identification Markings :	N/R
Cont 1 Packaging Type :	N/R
Cont 1 Material of Construction :	N/R
Cont 1 Head Type :	N/R
Cont 1 Package Amount :	N/R
Cont 1 Package Amount UOM :	N/R
Cont 1 Package Number in Shipment :	1
Cont 1 Package Shipment Number Failed:	1
Cont 1 Package Manufacturer :	NOT REPORTED BY CARRIER
Cont 1 Pkg Manufacturer Date :	N/R
Cont 1 Package Serial Number :	LTCX 1801
Cont 1 Package Last Test Date :	N/R
Cont 1 Package Design Pressure Reported:	N/R
Cont 1 Design Pressure UOM Reported :	N/R
Cont 1 Package Shell Thickness Reported:	N/R
Cont 1 Shell Thickness UOM Reported :	N/R
Cont 1 Head Thickness Reported :	N/R
Cont 1 Head Thickness UOM Reported :	N/R
Cont 1 Valve or Device Fail Indicator:	No

Map Id: CX344
Direction: SSE
Distance: 0.628 mi., 3316 ft.
Elevation: 20 ft.
Relative: Higher

Site Name : BNRR TACOMA YARD POND | BNSF - Tacoma Manager Office | BNSF 605 PUYALLUP ST | 605 PUYALLUP AVENUE (BNSF TACO | 605 PUYLLUP AVE TACOMA | Tacoma, WA

Database(s) : [ALL SITES - WA, CSCSL NFA - WA, ECHO, ERNS, FRS, FTTS INSP, HMIRS (DOT), HSL - WA, ICIS, MANIFEST EPA] ***(cont.)***

Envirosite ID: 6530156
EPA ID: N/R

HMIRS (DOT) ***(cont.)***

Cont 1 Valve or Device Type :	N/R
Cont 1 Valve Device Manufacturer :	N/R
Cont 1 Valve or Device Model :	N/R
Cont 2 Package Type :	N/R
Cont 2 Material of Construction :	N/R
Cont 2 Package Capacity :	N/R
Cont 2 Capacity UOM Reported :	N/R
Cont 2 Package Amount UOM :	N/R
Cont 2 Package Number in Shipment :	N/R
Cont 2 Package Shipment Number Failed:	N/R
RAM Package Category :	N/R
RAM Package Certification :	FALSE
RAM Nuclide(s) Present :	N/R
RAM Transport Index :	N/R
RAM Activity Reported :	N/R
RAM UOM Reported :	N/R
RAM Activity :	N/R
RAM Activity UOM :	N/R
Spillage (Result) Indicator :	Yes
Fire (Result) Indicator :	No
Explosion (Result) Indicator :	No
Water Sewer (Result) Indicator :	No
Gas Dispersion (Result) Indicator :	No
Environmental Damage (Result) :	No
No Release (Result) Indicator :	No
Fire/EMS Report Indicator :	No
Fire EMS/EMS Report Number :	N/R
Police Report Indicator :	No
Police Report Number :	N/R
In-House Cleanup Indicator :	No
Other Cleanup Indicator :	No
Damage More than 500 :	Yes
Material Loss :	$20.00
Carrier Damage :	$0.00
Property Damage :	$0.00
Response Cost :	$0.00
Remediation Cleanup Cost :	$0.00
Damage Other (Old Form) :	$500.00
Total Amount of Damages :	$520.00
HAZMAT Fatality Indicator :	No
HAZMAT Fatalities Employees :	0
HAZMAT Fatalities Responders :	0
HAZMAT Fatality General Public :	0
Total Hazmat Fatalities :	0
Non-HAZMAT Fatality Indicator :	No
Non-HAZMAT Fatalities :	0
HAZMAT Injury Indicator :	No
HAZMAT Hospitalized Employees :	0
HAZMAT Hospitalized Responders :	0
HAZMAT Hospitalized Gen Public :	0
HAZMAT Hospitalized (Old Form) :	0
Total Hazmat Hospital Injuries :	0

Map Id: CX344
Direction: SSE
Distance: 0.628 mi., 3316 ft.
Elevation: 20 ft.
Relative: Higher

Site Name : BNRR TACOMA YARD POND | BNSF - Tacoma Manager Office | BNSF 605 PUYALLUP ST | 605 PUYALLUP AVENUE (BNSF TACO | 605 PUYLLUP AVE TACOMA | Tacoma, WA

Database(s) : [ALL SITES - WA, CSCSL NFA - WA, ECHO, ERNS, FRS, FTTS INSP, HMIRS (DOT), HSL - WA, ICIS, MANIFEST EPA] ***(cont.)***

Envirosite ID: 6530156
EPA ID: N/R

HMIRS (DOT) ***(cont.)***

HAZMAT Non-Hospital Employees :	0
HAZMAT Non-Hospital Responders :	0
HAZMAT Non-Hospital General Public :	0
HAZMAT Non-Hospital (Old Form) :	0
Total Hazmat Non-Hospital Injuries :	0
Total Hazmat Injuries :	0
Evacuation Indicator :	No
Public Evacuated :	0
Employees Evacuated :	0
Total Evacuated :	0
Total Evacuation Hours :	0
Major Artery Closed :	No
Major Artery Hours Closed :	0
Material Involved in Accident :	No
Estimated Speed :	0
Weather Conditions :	N/R
Vehicle Overturn :	No
Vehicle Left Roadway/Track :	No
Passenger Aircraft Indicator :	No
Cargo Passenger Baggage Indicator :	N/R
Incident Occurrence :	N/R
Shipphase Non-Transported Indicator :	No
Shipphase Air First Flight Indicator:	No
Shipphase Air SubFlight Indicator :	No
Shipphase Init Transport Indicator :	No
Shipphase Transfer Indicator :	No
Contact Name :	RICHARD J MCMAHON
Contact Title :	HAZMAT RISK MANAGER
Contact Business Name :	N/R
Contact Address :	N/R
Contact Non-US State :	N/R
Contact Country :	US
Preparer of Incident Report :	N/R
Description of Events :	CAR REPORTED TO BE VENTING EXCESSIVELY. AREA SHIPPER/CONSIGNEE RESPONDER FOUND THAT THE LIQUID LINE VALVE WAS PARTIALLY OPEN AND LIQUID LINE CAP/PLUG WAS LOOSE. RESPONDER CLOSED VALVE AND TIGHTENED CAP/PLUG STOPPING RELEASE. CAR RELEASED TO DESTINATION.
Recommendations/Actions Taken :	N/R
HMIS Serious Incident Indicator :	No
HMIS Serious Fatality :	No
HMIS Serious Injury :	No
HMIS Serious Flight Plan :	No
HMIS Serious Evacuations :	No
HMIS Serious Major Artery :	No
HMIS Serious Bulk Release :	No
HMIS Serious Marine Pollutant :	No
HMIS Serious Radioactive :	No
HMIS General Package Type :	OHMIR.Ref_Container.descr_txt
HMIS Container Code :	TANK CAR
HMIS Container Description :	Railroad tank car

Map Id: CX344
Direction: SSE
Distance: 0.628 mi., 3316 ft.
Elevation: 20 ft.
Relative: Higher

Site Name : BNRR TACOMA YARD POND | BNSF - Tacoma Manager Office | BNSF 605 PUYALLUP ST | 605 PUYALLUP AVENUE (BNSF TACO | 605 PUYLLUP AVE TACOMA | Tacoma, WA

Database(s) : [ALL SITES - WA, CSCSL NFA - WA, ECHO, ERNS, FRS, FTTS INSP, HMIRS (DOT), HSL - WA, ICIS, MANIFEST EPA] ***(cont.)***

Envirosite ID: 6530156
EPA ID: N/R

HMIRS (DOT) ***(cont.)***

HMIS Bulk Incident Indicator :	Yes
Undeclared Shipment :	No
Last Date in Agency List :	2014-05-05
Date of Incident :	1992-06-15
Time of Incident :	18:00
Report Submission Source :	Paper
Report Number :	I-1992060787
Multiple Rows per Incident :	No
NRC Number :	N/R
Federal DOT Agency Name :	N/R
Mode of Transportation :	Rail
Transportation Phase :	IN TRANSIT
Carrier/Reporter Name :	BURLINGTON RESOURCES OIL & GAS COMPANY LP
Carrier/Reporter Address :	999 3RD AVE STE 2000
Carrier/Reporter Non-US State :	WA
Carrier/Reporter FED DOT ID :	0
Carrier/Reporter HAZMAT Reg ID :	N/R
Carrier/Reporter Country :	UNITED STATES
Shipper Name :	MINNESOTA CORN PROCESSORS LLC
Shipper Address :	901 HIGHWAY 59
Shipper Non-US State :	MN
Shipper Country :	UNITED STATES
Shipper Waybill/Shipping Paper :	W/B# 768357
Shipper HAZMAT Registration ID :	N/R
Origin City :	MARSHALL
Origin State :	MINNESOTA
Origin Postal Code :	56258
Origin Country :	US
Destination City :	TACOMA
Destination State :	WASHINGTON
Destination Postal Code :	N/R
Destination Non-US State :	N/R
Destination Country :	US
Commodity Short Name :	ETHANOL OR ETHYL ALCOHOL
Commodity Long Name :	ETHANOL OR ETHYL ALCOHOL OR ETHANOL SOLUTIONS OR ETHYL ALCOHOL SOLUTIONS
Technical/Trade Name :	PAPANICOLAOU STAIN
Identification Number :	UN1170
Hazardous Class :	FLAMMABLE - COMBUSTIBLE LIQUID
Packing Group :	N/R
Quantity Released :	107
Unit of Measure :	Liquid - Gallon Liquid
HAZMAT Waste Indicator :	No
HAZMAT Waste EPA Number :	N/R
HMIS Toxic by Inhalation Indicator :	No
TIH Hazard Zone :	N/R
Material Shipment Approval Indicator:	No
Material Shipment Approval Number :	N/R
Undeclared HAZMAT Shipment Indicator:	No
Packaging Type :	Tank Car
Failed Object Code :	N/R

Map Id: CX344
Direction: SSE
Distance: 0.628 mi., 3316 ft.
Elevation: 20 ft.
Relative: Higher

Site Name : BNRR TACOMA YARD POND | BNSF - Tacoma Manager Office | BNSF 605 PUYALLUP ST | 605 PUYALLUP AVENUE (BNSF TACO | 605 PUYLLUP AVE TACOMA | Tacoma, WA

Database(s) : [ALL SITES - WA, CSCSL NFA - WA, ECHO, ERNS, FRS, FTTS INSP, HMIRS (DOT), HSL - WA, ICIS, MANIFEST EPA] ***(cont.)***

Envirosite ID: 6530156
EPA ID: N/R

HMIRS (DOT) ***(cont.)***

Failed Object Description :	N/R
Manner of Failure Code :	N/R
Manner of Failure Description :	N/R
Failure Cause Code :	526
Failure Cause Description :	Loose Closure Component or Device
Identification Markings :	N/R
Cont 1 Packaging Type :	N/R
Cont 1 Material of Construction :	N/R
Cont 1 Head Type :	N/R
Cont 1 Package Amount :	N/R
Cont 1 Package Amount UOM :	N/R
Cont 1 Package Number in Shipment :	1
Cont 1 Package Shipment Number Failed:	1
Cont 1 Package Manufacturer :	NOT REPORTED BY CARRIER
Cont 1 Pkg Manufacturer Date :	N/R
Cont 1 Package Serial Number :	GATX 18583
Cont 1 Package Last Test Date :	N/R
Cont 1 Package Design Pressure Reported:	N/R
Cont 1 Design Pressure UOM Reported :	N/R
Cont 1 Package Shell Thickness Reported:	N/R
Cont 1 Shell Thickness UOM Reported :	N/R
Cont 1 Head Thickness Reported :	N/R
Cont 1 Head Thickness UOM Reported :	N/R
Cont 1 Valve or Device Fail Indicator:	No
Cont 1 Valve or Device Type :	N/R
Cont 1 Valve Device Manufacturer :	N/R
Cont 1 Valve or Device Model :	N/R
Cont 2 Package Type :	N/R
Cont 2 Material of Construction :	N/R
Cont 2 Package Capacity :	N/R
Cont 2 Capacity UOM Reported :	N/R
Cont 2 Package Amount UOM :	N/R
Cont 2 Package Number in Shipment :	N/R
Cont 2 Package Shipment Number Failed:	N/R
RAM Package Category :	N/R
RAM Package Certification :	FALSE
RAM Nuclide(s) Present :	N/R
RAM Transport Index :	N/R
RAM Activity Reported :	N/R
RAM UOM Reported :	N/R
RAM Activity :	N/R
RAM Activity UOM :	N/R
Spillage (Result) Indicator :	Yes
Fire (Result) Indicator :	No
Explosion (Result) Indicator :	No
Water Sewer (Result) Indicator :	No
Gas Dispersion (Result) Indicator :	Yes
Environmental Damage (Result) :	No
No Release (Result) Indicator :	No

Map Id: CX344
Direction: SSE
Distance: 0.628 mi., 3316 ft.
Elevation: 20 ft.
Relative: Higher

Site Name : BNRR TACOMA YARD POND | BNSF - Tacoma Manager Office | BNSF 605 PUYALLUP ST | 605 PUYALLUP AVENUE (BNSF TACO | 605 PUYLLUP AVE TACOMA | Tacoma, WA

Database(s) : [ALL SITES - WA, CSCSL NFA - WA, ECHO, ERNS, FRS, FTTS INSP, HMIRS (DOT), HSL - WA, ICIS, MANIFEST EPA] ***(cont.)***

Envirosite ID: 6530156
EPA ID: N/R

HMIRS (DOT) ***(cont.)***

Fire/EMS Report Indicator :	No
Fire EMS/EMS Report Number :	N/R
Police Report Indicator :	No
Police Report Number :	N/R
In-House Cleanup Indicator :	No
Other Cleanup Indicator :	No
Damage More than 500 :	No
Material Loss :	$161.00
Carrier Damage :	$0.00
Property Damage :	$0.00
Response Cost :	$0.00
Remediation Cleanup Cost :	$0.00
Damage Other (Old Form) :	$0.00
Total Amount of Damages :	$161.00
HAZMAT Fatality Indicator :	No
HAZMAT Fatalities Employees :	0
HAZMAT Fatalities Responders :	0
HAZMAT Fatality General Public :	0
Total Hazmat Fatalities :	0
Non-HAZMAT Fatality Indicator :	No
Non-HAZMAT Fatalities :	0
HAZMAT Injury Indicator :	No
HAZMAT Hospitalized Employees :	0
HAZMAT Hospitalized Responders :	0
HAZMAT Hospitalized Gen Public :	0
HAZMAT Hospitalized (Old Form) :	0
Total Hazmat Hospital Injuries :	0
HAZMAT Non-Hospital Employees :	0
HAZMAT Non-Hospital Responders :	0
HAZMAT Non-Hospital General Public :	0
HAZMAT Non-Hospital (Old Form) :	0
Total Hazmat Non-Hospital Injuries :	0
Total Hazmat Injuries :	0
Evacuation Indicator :	No
Public Evacuated :	0
Employees Evacuated :	0
Total Evacuated :	0
Total Evacuation Hours :	0
Major Artery Closed :	No
Major Artery Hours Closed :	0
Material Involved in Accident :	No
Estimated Speed :	0
Weather Conditions :	N/R
Vehicle Overturn :	No
Vehicle Left Roadway/Track :	No
Passenger Aircraft Indicator :	No
Cargo Passenger Baggage Indicator :	N/R
Incident Occurrence :	N/R
Shipphase Non-Transported Indicator :	No
Shipphase Air First Flight Indicator:	No
Shipphase Air SubFlight Indicator :	No
Shipphase Init Transport Indicator :	No
Shipphase Transfer Indicator :	No

Map Id: CX344
Direction: SSE
Distance: 0.628 mi., 3316 ft.
Elevation: 20 ft.
Relative: Higher

Site Name : BNRR TACOMA YARD POND | BNSF - Tacoma Manager Office | BNSF 605 PUYALLUP ST | 605 PUYALLUP AVENUE (BNSF TACO | 605 PUYLLUP AVE TACOMA | Tacoma, WA

Database(s) : [ALL SITES - WA, CSCSL NFA - WA, ECHO, ERNS, FRS, FTTS INSP, HMIRS (DOT), HSL - WA, ICIS, MANIFEST EPA] ***(cont.)***

Envirosite ID: 6530156
EPA ID: N/R

HMIRS (DOT) ***(cont.)***

Contact Name :	L E MUELLER
Contact Title :	DIVISION GENERAL MANAGER
Contact Business Name :	N/R
Contact Address :	N/R
Contact Non-US State :	N/R
Contact Country :	US
Preparer of Incident Report :	N/R

Description of Events :

A SWITCH ENGINE CREW DISCOVERED TANK CAR GATX 18583 LEAKING IN THE TACOMA YARD AND REPORTED IT TO THE YARDMASTER. CHEMTREC THE TACOMA FIRE DEPARTMENT AND THE SHIPPER WERE NOTIFIED. THE LEAK WAS STOPPED BY ENSURING THT THE BOTTOM OUTLET VALVE WAS CLOSED AND PROPERLY TIGHTENING THE BOTTOM OUTLET CAP. THE CAR WAS THEN RELEASED FOR MOVEMENT TO FINAL DESTINATION. ONLY ABOUT ONE GALLON OF PRODUCT WAS LOST AT THE LOCATION WHERE THE LEAK WAS DISCOVERED.

Recommendations/Actions Taken :	N/R
HMIS Serious Incident Indicator :	No
HMIS Serious Fatality :	No
HMIS Serious Injury :	No
HMIS Serious Flight Plan :	No
HMIS Serious Evacuations :	No
HMIS Serious Major Artery :	No
HMIS Serious Bulk Release :	No
HMIS Serious Marine Pollutant :	No
HMIS Serious Radioactive :	No
HMIS General Package Type :	OHMIR.Ref_Container.descr_txt
HMIS Container Code :	111AW
HMIS Container Description :	Non-pressure
HMIS Bulk Incident Indicator :	Yes
Undeclared Shipment :	No
Last Date in Agency List :	2014-05-05
Facility Address :	605 PUYALLUP AVENUE, TACOMA, WA
County :	PIERCE

Site Details

Date of Incident :	2000-06-10
Time of Incident :	05:00
Report Submission Source :	Paper
Report Number :	I-2000070372
Multiple Rows per Incident :	No
NRC Number :	N/R
Federal DOT Agency Name :	N/R
Mode of Transportation :	Rail
Transportation Phase :	IN TRANSIT
Carrier/Reporter Name :	DOTHAN BNSF INC
Carrier/Reporter Address :	2600 LOU MENK DR
Carrier/Reporter Non-US State :	TX

Map Id: CX344
Direction: SSE
Distance: 0.628 mi., 3316 ft.
Elevation: 20 ft.
Relative: Higher

Site Name : BNRR TACOMA YARD POND | BNSF - Tacoma Manager Office | BNSF 605 PUYALLUP ST | 605 PUYALLUP AVENUE (BNSF TACO | 605 PUYLLUP AVE TACOMA | Tacoma, WA

Database(s) : [ALL SITES - WA, CSCSL NFA - WA, ECHO, ERNS, FRS, FTTS INSP, HMIRS (DOT), HSL - WA, ICIS, MANIFEST EPA] ***(cont.)***

Envirosite ID: 6530156
EPA ID: N/R

HMIRS (DOT) ***(cont.)***

Carrier/Reporter FED DOT ID :	0
Carrier/Reporter HAZMAT Reg ID :	N/R
Carrier/Reporter Country :	UNITED STATES
Shipper Name :	PRAXAIR INC
Shipper Address :	N/R
Shipper Non-US State :	NY
Shipper Country :	UNITED STATES
Shipper Waybill/Shipping Paper :	849431
Shipper HAZMAT Registration ID :	N/R
Origin City :	HOUSTON
Origin State :	TEXAS
Origin Postal Code :	N/R
Origin Country :	US
Destination City :	FIFE
Destination State :	WASHINGTON
Destination Postal Code :	N/R
Destination Non-US State :	N/R
Destination Country :	US
Commodity Short Name :	ARGON REFRIGERATED LIQU
Commodity Long Name :	ARGON REFRIGERATED LIQUID (CRYOGENIC LIQUID)
Technical/Trade Name :	ARGON REFRIGERATED L
Identification Number :	UN1951
Hazardous Class :	NONFLAMMABLE COMPRESSED GAS
Packing Group :	N/R
Quantity Released :	0
Unit of Measure :	N/R
HAZMAT Waste Indicator :	No
HAZMAT Waste EPA Number :	N/R
HMIS Toxic by Inhalation Indicator :	No
TIH Hazard Zone :	N/R
Material Shipment Approval Indicator:	No
Material Shipment Approval Number :	N/R
Undeclared HAZMAT Shipment Indicator:	No
Packaging Type :	Tank Car
Failed Object Code :	102; 141; 158
Failed Object Description :	Auxiliary Valve; Piping or Fittings; Vapor Valve
Manner of Failure Code :	; ;
Manner of Failure Description :	; ;
Failure Cause Code :	526; 530;
Failure Cause Description :	Loose Closure Component or Device; Over-pressurized;
Identification Markings :	N/R
Cont 1 Packaging Type :	N/R
Cont 1 Material of Construction :	N/R
Cont 1 Head Type :	N/R
Cont 1 Package Amount :	N/R
Cont 1 Package Amount UOM :	N/R
Cont 1 Package Number in Shipment :	1
Cont 1 Package Shipment Number Failed:	1
Cont 1 Package Manufacturer :	NOT REPORTED BY CARRIER
Cont 1 Pkg Manufacturer Date :	N/R
Cont 1 Package Serial Number :	RAIX 716
Cont 1 Package Last Test Date :	N/R

Map Id: CX344
Direction: SSE
Distance: 0.628 mi., 3316 ft.
Elevation: 20 ft.
Relative: Higher

Site Name : BNRR TACOMA YARD POND | BNSF - Tacoma Manager Office | BNSF 605 PUYALLUP ST | 605 PUYALLUP AVENUE (BNSF TACO | 605 PUYLLUP AVE TACOMA | Tacoma, WA

Database(s) : [ALL SITES - WA, CSCSL NFA - WA, ECHO, ERNS, FRS, FTTS INSP, HMIRS (DOT), HSL - WA, ICIS, MANIFEST EPA] ***(cont.)***

Envirosite ID: 6530156
EPA ID: N/R

HMIRS (DOT) ***(cont.)***

Cont 1 Package Design Pressure Reported:	N/R
Cont 1 Design Pressure UOM Reported :	N/R
Cont 1 Package Shell Thickness Reported:	N/R
Cont 1 Shell Thickness UOM Reported :	N/R
Cont 1 Head Thickness Reported :	N/R
Cont 1 Head Thickness UOM Reported :	N/R
Cont 1 Valve or Device Fail Indicator:	No
Cont 1 Valve or Device Type :	N/R
Cont 1 Valve Device Manufacturer :	N/R
Cont 1 Valve or Device Model :	N/R
Cont 2 Package Type :	N/R
Cont 2 Material of Construction :	N/R
Cont 2 Package Capacity :	N/R
Cont 2 Capacity UOM Reported :	N/R
Cont 2 Package Amount UOM :	N/R
Cont 2 Package Number in Shipment :	N/R
Cont 2 Package Shipment Number Failed:	N/R
RAM Package Category :	N/R
RAM Package Certification :	FALSE
RAM Nuclide(s) Present :	N/R
RAM Transport Index :	N/R
RAM Activity Reported :	N/R
RAM UOM Reported :	N/R
RAM Activity :	N/R
RAM Activity UOM :	N/R
Spillage (Result) Indicator :	No
Fire (Result) Indicator :	No
Explosion (Result) Indicator :	No
Water Sewer (Result) Indicator :	No
Gas Dispersion (Result) Indicator :	Yes
Environmental Damage (Result) :	No
No Release (Result) Indicator :	No
Fire/EMS Report Indicator :	No
Fire EMS/EMS Report Number :	N/R
Police Report Indicator :	No
Police Report Number :	N/R
In-House Cleanup Indicator :	No
Other Cleanup Indicator :	No
Damage More than 500 :	No
Material Loss :	$0.00
Carrier Damage :	$0.00
Property Damage :	$0.00
Response Cost :	$0.00
Remediation Cleanup Cost :	$0.00
Damage Other (Old Form) :	$500.00
Total Amount of Damages :	$500.00
HAZMAT Fatality Indicator :	No
HAZMAT Fatalities Employees :	0
HAZMAT Fatalities Responders :	0
HAZMAT Fatality General Public :	0

Map Id: CX344
Direction: SSE
Distance: 0.628 mi., 3316 ft.
Elevation: 20 ft.
Relative: Higher

Site Name : BNRR TACOMA YARD POND | BNSF - Tacoma Manager Office | BNSF 605 PUYALLUP ST | 605 PUYALLUP AVENUE (BNSF TACO | 605 PUYLLUP AVE TACOMA | Tacoma, WA

Database(s) : [ALL SITES - WA, CSCSL NFA - WA, ECHO, ERNS, FRS, FTTS INSP, HMIRS (DOT), HSL - WA, ICIS, MANIFEST EPA] ***(cont.)***

Envirosite ID: 6530156
EPA ID: N/R

HMIRS (DOT) ***(cont.)***

Total Hazmat Fatalities :	0
Non-HAZMAT Fatality Indicator :	No
Non-HAZMAT Fatalities :	0
HAZMAT Injury Indicator :	No
HAZMAT Hospitalized Employees :	0
HAZMAT Hospitalized Responders :	0
HAZMAT Hospitalized Gen Public :	0
HAZMAT Hospitalized (Old Form) :	0
Total Hazmat Hospital Injuries :	0
HAZMAT Non-Hospital Employees :	0
HAZMAT Non-Hospital Responders :	0
HAZMAT Non-Hospital General Public :	0
HAZMAT Non-Hospital (Old Form) :	0
Total Hazmat Non-Hospital Injuries :	0
Total Hazmat Injuries :	0
Evacuation Indicator :	No
Public Evacuated :	0
Employees Evacuated :	0
Total Evacuated :	0
Total Evacuation Hours :	0
Major Artery Closed :	No
Major Artery Hours Closed :	0
Material Involved in Accident :	No
Estimated Speed :	0
Weather Conditions :	N/R
Vehicle Overturn :	No
Vehicle Left Roadway/Track :	No
Passenger Aircraft Indicator :	No
Cargo Passenger Baggage Indicator :	N/R
Incident Occurrence :	N/R
Shipphase Non-Transported Indicator :	No
Shipphase Air First Flight Indicator:	No
Shipphase Air SubFlight Indicator :	No
Shipphase Init Transport Indicator :	No
Shipphase Transfer Indicator :	No
Contact Name :	RICHARD J MCMAHON
Contact Title :	HAZMAT RISK MANAGER
Contact Business Name :	N/R
Contact Address :	N/R
Contact Non-US State :	N/R
Contact Country :	US
Preparer of Incident Report :	N/R
Description of Events :	TANK CAR REPORTED VENTING IN YARD. NEARBY CONSIGNEE RESPONDERS FOUND THAT THE LIQUID WITHDRAWAL VALVE HAD VIBRATED APPROX 1/4 TURN OPEN DISPITE EFFORTS TO SECURE VALVE WITH TIE DOWNS FROM ORIGIN. RESPONDERS CLOSED VALVE ELIMINATING VENT. CAR RELEASED TO DESTINATION AFTER VENTING CEASED.
Recommendations/Actions Taken :	N/R
HMIS Serious Incident Indicator :	No
HMIS Serious Fatality :	No

Map Id: CX344
Direction: SSE
Distance: 0.628 mi., 3316 ft.
Elevation: 20 ft.
Relative: Higher

Site Name : BNRR TACOMA YARD POND | BNSF - Tacoma Manager Office | BNSF 605 PUYALLUP ST | 605 PUYALLUP AVENUE (BNSF TACO | 605 PUYLLUP AVE TACOMA | Tacoma, WA

Database(s) : [ALL SITES - WA, CSCSL NFA - WA, ECHO, ERNS, FRS, FTTS INSP, HMIRS (DOT), HSL - WA, ICIS, MANIFEST EPA] ***(cont.)***

Envirosite ID: 6530156
EPA ID: N/R

HMIRS (DOT) ***(cont.)***

HMIS Serious Injury :	No
HMIS Serious Flight Plan :	No
HMIS Serious Evacuations :	No
HMIS Serious Major Artery :	No
HMIS Serious Bulk Release :	No
HMIS Serious Marine Pollutant :	No
HMIS Serious Radioactive :	No
HMIS General Package Type :	OHMIR.Ref_Container.descr_txt
HMIS Container Code :	TANK CAR
HMIS Container Description :	Railroad tank car
HMIS Bulk Incident Indicator :	Yes
Undeclared Shipment :	No
Last Date in Agency List :	2014-02-05

Date of Incident :	2000-08-13
Time of Incident :	11:20
Report Submission Source :	Paper
Report Number :	I-2000081121
Multiple Rows per Incident :	No
NRC Number :	N/R
Federal DOT Agency Name :	N/R
Mode of Transportation :	Rail
Transportation Phase :	IN TRANSIT
Carrier/Reporter Name :	DOTHAN BNSF INC
Carrier/Reporter Address :	2600 LOU MENK DR
Carrier/Reporter Non-US State :	TX
Carrier/Reporter FED DOT ID :	0
Carrier/Reporter HAZMAT Reg ID :	N/R
Carrier/Reporter Country :	UNITED STATES
Shipper Name :	AIR LIQUID AMERICA/CARDOX
Shipper Address :	N/R
Shipper Non-US State :	TX
Shipper Country :	UNITED STATES
Shipper Waybill/Shipping Paper :	486027
Shipper HAZMAT Registration ID :	N/R
Origin City :	UNKNOWN
Origin State :	UTAH
Origin Postal Code :	UNKNOWN
Origin Country :	US
Destination City :	KENT
Destination State :	WASHINGTON
Destination Postal Code :	N/R
Destination Non-US State :	N/R
Destination Country :	US
Commodity Short Name :	ARGON REFRIGERATED LIQU
Commodity Long Name :	ARGON REFRIGERATED LIQUID (CRYOGENIC LIQUID)
Technical/Trade Name :	ARGON REFRIGERATED L
Identification Number :	UN1951
Hazardous Class :	NONFLAMMABLE COMPRESSED GAS
Packing Group :	N/R
Quantity Released :	10
Unit of Measure :	Liquid - Gallon Liquid

Map Id: CX344
Direction: SSE
Distance: 0.628 mi., 3316 ft.
Elevation: 20 ft.
Relative: Higher

Site Name : BNRR TACOMA YARD POND | BNSF - Tacoma Manager Office | BNSF 605 PUYALLUP ST | 605 PUYALLUP AVENUE (BNSF TACO | 605 PUYLLUP AVE TACOMA | Tacoma, WA

Database(s) : [ALL SITES - WA, CSCSL NFA - WA, ECHO, ERNS, FRS, FTTS INSP, HMIRS (DOT), HSL - WA, ICIS, MANIFEST EPA] ***(cont.)***

Envirosite ID: 6530156
EPA ID: N/R

HMIRS (DOT) ***(cont.)***

HAZMAT Waste Indicator :	No
HAZMAT Waste EPA Number :	N/R
HMIS Toxic by Inhalation Indicator :	No
TIH Hazard Zone :	N/R
Material Shipment Approval Indicator:	No
Material Shipment Approval Number :	N/R
Undeclared HAZMAT Shipment Indicator:	No
Packaging Type :	Tank Car
Failed Object Code :	125
Failed Object Description :	Hose
Manner of Failure Code :	N/R
Manner of Failure Description :	N/R
Failure Cause Code :	508
Failure Cause Description :	Defective Component or Device
Identification Markings :	N/R
Cont 1 Packaging Type :	N/R
Cont 1 Material of Construction :	N/R
Cont 1 Head Type :	N/R
Cont 1 Package Amount :	N/R
Cont 1 Package Amount UOM :	N/R
Cont 1 Package Number in Shipment :	1
Cont 1 Package Shipment Number Failed:	1
Cont 1 Package Manufacturer :	NOT REPORTED BY CARRIER
Cont 1 Pkg Manufacturer Date :	N/R
Cont 1 Package Serial Number :	BTAX 1015
Cont 1 Package Last Test Date :	N/R
Cont 1 Package Design Pressure Reported:	N/R
Cont 1 Design Pressure UOM Reported :	N/R
Cont 1 Package Shell Thickness Reported:	N/R
Cont 1 Shell Thickness UOM Reported :	N/R
Cont 1 Head Thickness Reported :	N/R
Cont 1 Head Thickness UOM Reported :	N/R
Cont 1 Valve or Device Fail Indicator:	No
Cont 1 Valve or Device Type :	N/R
Cont 1 Valve Device Manufacturer :	N/R
Cont 1 Valve or Device Model :	N/R
Cont 2 Package Type :	N/R
Cont 2 Material of Construction :	N/R
Cont 2 Package Capacity :	N/R
Cont 2 Capacity UOM Reported :	N/R
Cont 2 Package Amount UOM :	N/R
Cont 2 Package Number in Shipment :	N/R
Cont 2 Package Shipment Number Failed:	N/R
RAM Package Category :	N/R
RAM Package Certification :	FALSE
RAM Nuclide(s) Present :	N/R
RAM Transport Index :	N/R
RAM Activity Reported :	N/R
RAM UOM Reported :	N/R

Map Id: CX344
Direction: SSE
Distance: 0.628 mi., 3316 ft.
Elevation: 20 ft.
Relative: Higher

Site Name : BNRR TACOMA YARD POND | BNSF - Tacoma Manager Office | BNSF 605 PUYALLUP ST | 605 PUYALLUP AVENUE (BNSF TACO | 605 PUYLLUP AVE TACOMA | Tacoma, WA

Database(s) : [ALL SITES - WA, CSCSL NFA - WA, ECHO, ERNS, FRS, FTTS INSP, HMIRS (DOT), HSL - WA, ICIS, MANIFEST EPA] ***(cont.)***

Envirosite ID: 6530156
EPA ID: N/R

HMIRS (DOT) ***(cont.)***

RAM Activity :	N/R
RAM Activity UOM :	N/R
Spillage (Result) Indicator :	Yes
Fire (Result) Indicator :	No
Explosion (Result) Indicator :	No
Water Sewer (Result) Indicator :	No
Gas Dispersion (Result) Indicator :	Yes
Environmental Damage (Result) :	No
No Release (Result) Indicator :	No
Fire/EMS Report Indicator :	No
Fire EMS/EMS Report Number :	N/R
Police Report Indicator :	No
Police Report Number :	N/R
In-House Cleanup Indicator :	No
Other Cleanup Indicator :	No
Damage More than 500 :	No
Material Loss :	$50.00
Carrier Damage :	$0.00
Property Damage :	$0.00
Response Cost :	$0.00
Remediation Cleanup Cost :	$0.00
Damage Other (Old Form) :	$250.00
Total Amount of Damages :	$300.00
HAZMAT Fatality Indicator :	No
HAZMAT Fatalities Employees :	0
HAZMAT Fatalities Responders :	0
HAZMAT Fatality General Public :	0
Total Hazmat Fatalities :	0
Non-HAZMAT Fatality Indicator :	No
Non-HAZMAT Fatalities :	0
HAZMAT Injury Indicator :	No
HAZMAT Hospitalized Employees :	0
HAZMAT Hospitalized Responders :	0
HAZMAT Hospitalized Gen Public :	0
HAZMAT Hospitalized (Old Form) :	0
Total Hazmat Hospital Injuries :	0
HAZMAT Non-Hospital Employees :	0
HAZMAT Non-Hospital Responders :	0
HAZMAT Non-Hospital General Public :	0
HAZMAT Non-Hospital (Old Form) :	0
Total Hazmat Non-Hospital Injuries :	0
Total Hazmat Injuries :	0
Evacuation Indicator :	No
Public Evacuated :	0
Employees Evacuated :	0
Total Evacuated :	0
Total Evacuation Hours :	0
Major Artery Closed :	No
Major Artery Hours Closed :	0
Material Involved in Accident :	No
Estimated Speed :	0
Weather Conditions :	N/R
Vehicle Overturn :	No

Map Id: CX344
Direction: SSE
Distance: 0.628 mi., 3316 ft.
Elevation: 20 ft.
Relative: Higher

Site Name : BNRR TACOMA YARD POND | BNSF - Tacoma Manager Office | BNSF 605 PUYALLUP ST | 605 PUYALLUP AVENUE (BNSF TACO | 605 PUYLLUP AVE TACOMA | Tacoma, WA

Database(s) : [ALL SITES - WA, CSCSL NFA - WA, ECHO, ERNS, FRS, FTTS INSP, HMIRS (DOT), HSL - WA, ICIS, MANIFEST EPA] ***(cont.)***

Envirosite ID: 6530156
EPA ID: N/R

HMIRS (DOT) ***(cont.)***

Vehicle Left Roadway/Track :	No
Passenger Aircraft Indicator :	No
Cargo Passenger Baggage Indicator :	N/R
Incident Occurrence :	N/R
Shipphase Non-Transported Indicator :	No
Shipphase Air First Flight Indicator:	No
Shipphase Air SubFlight Indicator :	No
Shipphase Init Transport Indicator :	No
Shipphase Transfer Indicator :	No
Contact Name :	RICHARD J MCMAHON
Contact Title :	HAZMAT RISK MANAGER
Contact Business Name :	N/R
Contact Address :	N/R
Contact Non-US State :	N/R
Contact Country :	US
Preparer of Incident Report :	N/R
Description of Events :	VAPOR CLOUD REPORTED EMANATING FROM TANK CAR. BNSF RESPONDER FOUND THAT THE LIQUID GAUGE LINE BROKEN OFF AT THE FITTING TO THE GAUGE. LIQUID LINE VALVE FOR THIS LINE WAS CLOSED ELIMINATING VAPOR RELEASE OF PRODUCT. CAR RELEASED TO DESTINATION AT 1230 HRS PDST. SHIPPER TO BE NOTIFIED OF INCIDENT.
Recommendations/Actions Taken :	N/R
HMIS Serious Incident Indicator :	No
HMIS Serious Fatality :	No
HMIS Serious Injury :	No
HMIS Serious Flight Plan :	No
HMIS Serious Evacuations :	No
HMIS Serious Major Artery :	No
HMIS Serious Bulk Release :	No
HMIS Serious Marine Pollutant :	No
HMIS Serious Radioactive :	No
HMIS General Package Type :	OHMIR.Ref_Container.descr_txt
HMIS Container Code :	TANK CAR
HMIS Container Description :	Railroad tank car
HMIS Bulk Incident Indicator :	Yes
Undeclared Shipment :	No
Last Date in Agency List :	2014-05-05
Date of Incident :	2003-09-20
Time of Incident :	17:30
Report Submission Source :	Paper
Report Number :	I-2003101212
Multiple Rows per Incident :	No
NRC Number :	700245
Federal DOT Agency Name :	N/R
Mode of Transportation :	Rail
Transportation Phase :	IN TRANSIT
Carrier/Reporter Name :	DOTHAN BNSF INC
Carrier/Reporter Address :	2600 LOU MENK DR

Map Id: CX344
Direction: SSE
Distance: 0.628 mi., 3316 ft.
Elevation: 20 ft.
Relative: Higher

Site Name : BNRR TACOMA YARD POND | BNSF - Tacoma Manager Office | BNSF 605 PUYALLUP ST | 605 PUYALLUP AVENUE (BNSF TACO | 605 PUYLLUP AVE TACOMA | Tacoma, WA

Database(s) : [ALL SITES - WA, CSCSL NFA - WA, ECHO, ERNS, FRS, FTTS INSP, HMIRS (DOT), HSL - WA, ICIS, MANIFEST EPA] ***(cont.)***

Envirosite ID: 6530156
EPA ID: N/R

HMIRS (DOT) ***(cont.)***

Carrier/Reporter Non-US State :	TX
Carrier/Reporter FED DOT ID :	0
Carrier/Reporter HAZMAT Reg ID :	N/R
Carrier/Reporter Country :	UNITED STATES
Shipper Name :	AVENTINE RENEWABLE ENERGY
Shipper Address :	N/R
Shipper Non-US State :	IL
Shipper Country :	UNITED STATES
Shipper Waybill/Shipping Paper :	DME 181456
Shipper HAZMAT Registration ID :	N/R
Origin City :	HURON
Origin State :	SOUTH DAKOTA
Origin Postal Code :	N/R
Origin Country :	US
Destination City :	TACOMA
Destination State :	WASHINGTON
Destination Postal Code :	N/R
Destination Non-US State :	N/R
Destination Country :	US
Commodity Short Name :	ALCOHOLS N.O.S.
Commodity Long Name :	ALCOHOLS N.O.S.
Technical/Trade Name :	N/R
Identification Number :	UN1987
Hazardous Class :	FLAMMABLE - COMBUSTIBLE LIQUID
Packing Group :	N/R
Quantity Released :	30
Unit of Measure :	Liquid - Gallon Liquid
HAZMAT Waste Indicator :	No
HAZMAT Waste EPA Number :	N/R
HMIS Toxic by Inhalation Indicator :	No
TIH Hazard Zone :	N/R
Material Shipment Approval Indicator:	No
Material Shipment Approval Number :	N/R
Undeclared HAZMAT Shipment Indicator:	No
Packaging Type :	Tank Car
Failed Object Code :	102; 106; 141
Failed Object Description :	Auxiliary Valve; Bottom Outlet Valve; Piping or Fittings
Manner of Failure Code :	; ;
Manner of Failure Description :	; ;
Failure Cause Code :	508; ;
Failure Cause Description :	Defective Component or Device; ;
Identification Markings :	N/R
Cont 1 Packaging Type :	N/R
Cont 1 Material of Construction :	N/R
Cont 1 Head Type :	N/R
Cont 1 Package Amount :	N/R
Cont 1 Package Amount UOM :	N/R
Cont 1 Package Number in Shipment :	1
Cont 1 Package Shipment Number Failed:	1
Cont 1 Package Manufacturer :	NOT REPORTED BY CARRIER
Cont 1 Pkg Manufacturer Date :	N/R
Cont 1 Package Serial Number :	ACFX 87136

Map Id: CX344
Direction: SSE
Distance: 0.628 mi., 3316 ft.
Elevation: 20 ft.
Relative: Higher

Site Name : BNRR TACOMA YARD POND | BNSF - Tacoma Manager Office | BNSF 605 PUYALLUP ST | 605 PUYALLUP AVENUE (BNSF TACO | 605 PUYLLUP AVE TACOMA | Tacoma, WA

Database(s) : [ALL SITES - WA, CSCSL NFA - WA, ECHO, ERNS, FRS, FTTS INSP, HMIRS (DOT), HSL - WA, ICIS, MANIFEST EPA] ***(cont.)***

Envirosite ID: 6530156
EPA ID: N/R

HMIRS (DOT) ***(cont.)***

Cont 1 Package Last Test Date :	N/R
Cont 1 Package Design Pressure Reported:	N/R
Cont 1 Design Pressure UOM Reported :	N/R
Cont 1 Package Shell Thickness Reported:	N/R
Cont 1 Shell Thickness UOM Reported :	N/R
Cont 1 Head Thickness Reported :	N/R
Cont 1 Head Thickness UOM Reported :	N/R
Cont 1 Valve or Device Fail Indicator:	No
Cont 1 Valve or Device Type :	N/R
Cont 1 Valve Device Manufacturer :	N/R
Cont 1 Valve or Device Model :	N/R
Cont 2 Package Type :	N/R
Cont 2 Material of Construction :	N/R
Cont 2 Package Capacity :	N/R
Cont 2 Capacity UOM Reported :	N/R
Cont 2 Package Amount UOM :	N/R
Cont 2 Package Number in Shipment :	N/R
Cont 2 Package Shipment Number Failed:	N/R
RAM Package Category :	N/R
RAM Package Certification :	FALSE
RAM Nuclide(s) Present :	N/R
RAM Transport Index :	N/R
RAM Activity Reported :	N/R
RAM UOM Reported :	N/R
RAM Activity :	N/R
RAM Activity UOM :	N/R
Spillage (Result) Indicator :	Yes
Fire (Result) Indicator :	No
Explosion (Result) Indicator :	No
Water Sewer (Result) Indicator :	No
Gas Dispersion (Result) Indicator :	No
Environmental Damage (Result) :	No
No Release (Result) Indicator :	No
Fire/EMS Report Indicator :	No
Fire EMS/EMS Report Number :	N/R
Police Report Indicator :	No
Police Report Number :	N/R
In-House Cleanup Indicator :	No
Other Cleanup Indicator :	No
Damage More than 500 :	Yes
Material Loss :	$45.00
Carrier Damage :	$0.00
Property Damage :	$0.00
Response Cost :	$0.00
Remediation Cleanup Cost :	$500.00
Damage Other (Old Form) :	$6,000.00
Total Amount of Damages :	$6,545.00
HAZMAT Fatality Indicator :	No
HAZMAT Fatalities Employees :	0
HAZMAT Fatalities Responders :	0

Map Id: CX344
Direction: SSE
Distance: 0.628 mi., 3316 ft.
Elevation: 20 ft.
Relative: Higher

Site Name : BNRR TACOMA YARD POND | BNSF - Tacoma Manager Office | BNSF 605 PUYALLUP ST | 605 PUYALLUP AVENUE (BNSF TACO | 605 PUYLLUP AVE TACOMA | Tacoma, WA

Database(s) : [ALL SITES - WA, CSCSL NFA - WA, ECHO, ERNS, FRS, FTTS INSP, HMIRS (DOT), HSL - WA, ICIS, MANIFEST EPA] ***(cont.)***

Envirosite ID: 6530156
EPA ID: N/R

HMIRS (DOT) ***(cont.)***

HAZMAT Fatality General Public :	0
Total Hazmat Fatalities :	0
Non-HAZMAT Fatality Indicator :	No
Non-HAZMAT Fatalities :	0
HAZMAT Injury Indicator :	No
HAZMAT Hospitalized Employees :	0
HAZMAT Hospitalized Responders :	0
HAZMAT Hospitalized Gen Public :	0
HAZMAT Hospitalized (Old Form) :	0
Total Hazmat Hospital Injuries :	0
HAZMAT Non-Hospital Employees :	0
HAZMAT Non-Hospital Responders :	0
HAZMAT Non-Hospital General Public :	0
HAZMAT Non-Hospital (Old Form) :	0
Total Hazmat Non-Hospital Injuries :	0
Total Hazmat Injuries :	0
Evacuation Indicator :	No
Public Evacuated :	0
Employees Evacuated :	0
Total Evacuated :	0
Total Evacuation Hours :	0
Major Artery Closed :	No
Major Artery Hours Closed :	0
Material Involved in Accident :	No
Estimated Speed :	0
Weather Conditions :	N/R
Vehicle Overturn :	No
Vehicle Left Roadway/Track :	No
Passenger Aircraft Indicator :	No
Cargo Passenger Baggage Indicator :	N/R
Incident Occurrence :	N/R
Shipphase Non-Transported Indicator :	No
Shipphase Air First Flight Indicator:	No
Shipphase Air SubFlight Indicator :	No
Shipphase Init Transport Indicator :	No
Shipphase Transfer Indicator :	No
Contact Name :	RICHARD J MCMAHON
Contact Title :	HAZMAT RISK MGMT
Contact Business Name :	N/R
Contact Address :	N/R
Contact Non-US State :	N/R
Contact Country :	US
Preparer of Incident Report :	N/R

Description of Events :

ACFX 87138 REPORTED LEAKING PRODUCT IN RAILYARD FROM ITS BOTTOM OUTLET VALVE (BOV). LOCAL F.D. & CONTRACT RESPONDERS COULDN'T STOP LEAK AFTER TIGHTENING BOTH THE VALVES OPERATING HANDLE & BOTTOM OUTLET CAP (BOC). SEALANT ALSO APPLIED TO BOC. PRODUCT TRANSFERRED TO ANOTHER TANK CAR ON 9/23. APPROX. 30 PEOPLE WERE REMOVED FROM AMTRAK DEPO PLATFORM (500 YARDS AWAY) DURING INITIAL PHASE OF INCIDENT. NON-EVAPORATED SPILLED PRODUCT WAS REMEDIATED.

Recommendations/Actions Taken : N/R

Map Id: CX344
Direction: SSE
Distance: 0.628 mi., 3316 ft.
Elevation: 20 ft.
Relative: Higher

Site Name : BNRR TACOMA YARD POND | BNSF - Tacoma Manager Office | BNSF 605 PUYALLUP ST | 605 PUYALLUP AVENUE (BNSF TACO | 605 PUYLLUP AVE TACOMA | Tacoma, WA

Database(s) : [ALL SITES - WA, CSCSL NFA - WA, ECHO, ERNS, FRS, FTTS INSP, HMIRS (DOT), HSL - WA, ICIS, MANIFEST EPA] ***(cont.)***

Envirosite ID: 6530156
EPA ID: N/R

HMIRS (DOT) ***(cont.)***

HMIS Serious Incident Indicator :	No
HMIS Serious Fatality :	No
HMIS Serious Injury :	No
HMIS Serious Flight Plan :	No
HMIS Serious Evacuations :	No
HMIS Serious Major Artery :	No
HMIS Serious Bulk Release :	No
HMIS Serious Marine Pollutant :	No
HMIS Serious Radioactive :	No
HMIS General Package Type :	OHMIR.Ref_Container.descr_txt
HMIS Container Code :	111AW
HMIS Container Description :	Non-pressure
HMIS Bulk Incident Indicator :	Yes
Undeclared Shipment :	No
Last Date in Agency List :	2014-05-05

HSL - WA

Facility Name :	BNRR TACOMA YARD POND
Facility Address :	605 Puyallup St, Tacoma, 98421
County :	Pierce

Site Details

Facility Site ID :	1373
Cleanup Site ID :	274
Status :	No Further Action
Site Rank :	N/R
Alternative Site Name :	N/R
Region :	N/R
Resposbile Unit :	N/R
Institutional Control :	N/R
Current VCP :	N/R
Past VCP :	N/R
Latitude :	N/R
Longitude :	N/R
Agency Hyperlink :	Click here for hyperlink provided by the agency.
Last Date in Agency List :	2022-02-11

Facility Name :	BNRR TACOMA YARD POND
Facility Address :	605 PUYALLUP ST, TACOMA, 98421
County :	Pierce

Site Details

Facility Site ID :	1373
Cleanup Site ID :	274
Status :	No Further Action
Site Rank :	N/R

Map Id: CX344
Direction: SSE
Distance: 0.628 mi., 3316 ft.
Elevation: 20 ft.
Relative: Higher

Site Name : BNRR TACOMA YARD POND | BNSF - Tacoma Manager Office | BNSF 605 PUYALLUP ST | 605 PUYALLUP AVENUE (BNSF TACO | 605 PUYLLUP AVE TACOMA | Tacoma, WA

Database(s) : [ALL SITES - WA, CSCSL NFA - WA, ECHO, ERNS, FRS, FTTS INSP, HMIRS (DOT), HSL - WA, ICIS, MANIFEST EPA] ***(cont.)***

Envirosite ID: 6530156
EPA ID: N/R

HSL - WA ***(cont.)***

Alternative Site Name :	BURLINGTON NORTHERN RAILROAD
Region :	Southwest
Resposbile Unit :	Southwest
Institutional Control :	N/R
Current VCP :	N/R
Past VCP :	N/R
Latitude :	47.241221
Longitude :	-122.425846
Agency Hyperlink :	Click here for hyperlink provided by the agency.
Last Date in Agency List :	2023-02-28

Contaminants

Contaminant Name :	Halogenated Organics
Ground water :	N/R
Surface water :	N/R
Soil :	Suspected
Sediment :	N/R
Air :	N/R
Bedrock :	N/R

ICIS

Facility Name :	BNSF
Facility Address :	605 PUYALLUP AVENUE, TACOMA, WA 98421

Site Details

NPDES ID :	WAU000597
ICIS Facility Interest ID :	3400012434
Facility UIN :	110046591755
Facility Type Code :	Corporation
Impaired Waters :	303(D) Listed
Latitude :	47.24097
Longitude :	-122.42621
Last Date in Agency List :	2022-12-28

Facility SIC

SIC Code :	4013
SIC Description :	Switching And Terminal Services

MANIFEST EPA

Manifest Details

Manifest Number :	000407360DAT
Shipped Date :	2022-07-20
Updated Date :	2022-08-08
Received Date :	2022-08-01

Map Id: CX344
Direction: SSE
Distance: 0.628 mi., 3316 ft.
Elevation: 20 ft.
Relative: Higher

Site Name : BNRR TACOMA YARD POND | BNSF - Tacoma Manager Office | BNSF 605 PUYALLUP ST | 605 PUYALLUP AVENUE (BNSF TACO | 605 PUYLLUP AVE TACOMA | Tacoma, WA

Database(s) : [ALL SITES - WA, CSCSL NFA - WA, ECHO, ERNS, FRS, FTTS INSP, HMIRS (DOT), HSL - WA, ICIS, MANIFEST EPA] ***(cont.)***

Envirosite ID: 6530156
EPA ID: N/R

MANIFEST EPA ***(cont.)***

Status :	Signed
Generator ID :	CESQG
Generator Name :	BNSF - Tacoma Manager Office
Generator Address :	605 PUYALLUP AVE, TACOMA, WA 98421-2011
Generator Mailing :	605 Puyallup Ave, Tacoma, WA 98421
Generator Contact :	N/R
Destination ID :	WAD020257945
Destination Name :	Burlington Environmental, LLC Tacoma Plant
Destination Mailing :	1701 East Alexander Avenue, Tacoma, WA 98421
Destination Address :	1701 East Alexander Avenue, Tacoma, WA 98421
Destination Contact :	N/R
Submission Type :	DataImage5Copy
Origin Type :	Service
Manifest Residue :	N
Rejection :	N
Last Date in Agency List :	2023-02-13

Waste Details

Waste Line Number :	1
Is DOT Hazardous :	Y
DOT ID Number :	UN1950
DOT Information :	UN1950 AEROSOLS 2.1
Non Waste Description :	N/R
Quantity :	47 Pounds
Quantity Tons, Acute, Non-Acute :	0.0235, 0, 0.0235
Quantity Kg, Acute, Non-Acute :	0, 21.315205
Management Method :	H141 - STORAGE, BULKING AND/OR TRANSFER OFF SITE
Is EPA Waste :	N
Federal Code :	N/R
State Code :	N/R

Map Id: CX345
Direction: SSE
Distance: 0.628 mi., 3319 ft.
Elevation: 23 ft.
Relative: Higher

Site Name : JOHNSON STONE COUNTERTOP 523 PUYALLUP AVE TACOMA, WA 98421

Database(s) : [ALL SITES - WA, FRS]

Envirosite ID: 6549357
EPA ID: N/R

ALL SITES - WA

Facility Name :	Johnson Stone Countertop
Facility Address :	523 PUYALLUP AVE, TACOMA, 98421
County :	Pierce

Map Id: CX345
Direction: SSE
Distance: 0.628 mi., 3319 ft.
Elevation: 23 ft.
Relative: Higher

Site Name : JOHNSON STONE COUNTERTOP
523 PUYALLUP AVE
TACOMA, WA 98421

Database(s) : [ALL SITES - WA, FRS] ***(cont.)***

Envirosite ID: 6549357
EPA ID: N/R

ALL SITES - WA ***(cont.)***

Facility/Site ID :	11685
Alternate Name :	N/R
Program Name :	N/R
WRIA :	10
Legislative District :	27
Congressional District :	9
Ecology Region :	SWRO
Ecology Program Phone :	N/R
Tribal Land :	N
Latitude :	47.240866
Longitude :	-122.427522
Last Date in Agency List :	2023-01-03

Facility/Site ID :	11685
Alternate Name :	N/R
Program Name :	N/R
WRIA :	10
Legislative District :	27
Congressional District :	9
Ecology Region :	SWRO
Ecology Program Phone :	(360) 407-6400
Tribal Land :	N
Latitude :	47.240866
Longitude :	-122.427522
Last Date in Agency List :	2023-01-03

Program Details

Program :	WATQUAL
Program ID :	CNE126447
Interaction Type :	Urban Waters
Interaction Type Description :	The site has been inspected by an Ecology Urban Waters Inspector.
Status :	Active
Start Date :	2008-12-09
End Date :	N/R
SIC :	N/R
NAICS :	N/R

Program :	WATQUAL
Program ID :	CNE126447
Interaction Type :	Industrial SW GP
Interaction Type Description :	General permit issued to industries to regulate the discharge of contaminated stormwater to state waters.
Status :	Active
Start Date :	2009-03-27
End Date :	N/R
SIC :	N/R
NAICS :	N/R

FRS

Facility Name :	JOHNSON STONE COUNTERTOP

Map Id: CX345
Direction: SSE
Distance: 0.628 mi., 3319 ft.
Elevation: 23 ft.
Relative: Higher

Site Name : JOHNSON STONE COUNTERTOP
523 PUYALLUP AVE
TACOMA, WA 98421

Database(s) : [ALL SITES - WA, FRS] ***(cont.)***

Envirosite ID: 6549357
EPA ID: N/R

FRS ***(cont.)***

Facility Address : 523 PUYALLUP AVE, TACOMA, WA 98421
County : PIERCE

Site Details
Registry ID : 110039224791
FRS Facility URL : Click here for hyperlink provided by the agency.
Last Date in Agency List : 2023-02-13

Source Description

Source Description :

The WA-FSIS provides a means to query and display data maintained by the Washington Department of Ecology. This system contains key information for each facility/site that is currently, or has been, of interest to the Air Quality, Dam Safety, Hazardous Waste, Toxics Cleanup, and Water Quality Programs.

FRS Environmental Interest
Source and System ID : WA-FSIS - 11685

Map Id: CP346
Direction: SW
Distance: 0.629 mi., 3319 ft.
Elevation: 56 ft.
Relative: Higher

Site Name : SUSSMAN ASSOC | TACOMA STEEL CORP
2128 PACIFIC AVE
TACOMA | Tacoma, WA

Database(s) : [ALL SITES - WA, ECHO, EPA UST, FRS, RCRA_NONGEN, UST - WA]

Envirosite ID: 50655590
EPA ID: N/R

ALL SITES - WA

Facility Name : Sussman Assoc
Facility Address : 2128 PACIFIC AVE, TACOMA, 98402
County : Pierce

Facility/Site ID : 64114382
Alternate Name : N/R
Program Name : N/R
WRIA : 10
Legislative District : 27
Congressional District : 6
Ecology Region : SWRO
Ecology Program Phone : (360) 407-6734
Tribal Land : N
Latitude : 47.24194
Longitude : -122.436385
Last Date in Agency List : 2023-01-03

Map Id: CP346
Direction: SW
Distance: 0.629 mi., 3319 ft.
Elevation: 56 ft.
Relative: Higher

Site Name : SUSSMAN ASSOC | TACOMA STEEL CORP
2128 PACIFIC AVE
TACOMA | Tacoma, WA

Database(s) : [ALL SITES - WA, ECHO, EPA UST, FRS, RCRA_NONGEN, UST - WA] ***(cont.)***

Envirosite ID: 50655590
EPA ID: N/R

ALL SITES - WA ***(cont.)***

Facility/Site ID :	64114382
Alternate Name :	N/R
Program Name :	N/R
WRIA :	10
Legislative District :	27
Congressional District :	6
Ecology Region :	SWRO
Ecology Program Phone :	(360) 407-7224
Tribal Land :	N
Latitude :	47.24194
Longitude :	-122.436385
Last Date in Agency List :	2023-01-03

Program Details

Program :	HAZWASTE
Program ID :	WAD988516753
Interaction Type :	Underground Storage Tank
Interaction Type Description :	Any one or combination of tanks (including connecting underground pipes) that is used to contain regulated substances and has a tank volume of ten percent or more beneath the surface of the ground. This term does not include any of the exempt UST systems specified in WAC 173-360-110(2) or any piping connected thereto. See WAC 173-360
Status :	Inactive
Start Date :	1998-06-08
End Date :	1998-06-09
SIC :	N/R
NAICS :	N/R

Program :	HAZWASTE
Program ID :	WAD988516753
Interaction Type :	Hazardous Waste Generator
Interaction Type Description :	Facilities that generate any quantity of a dangerous waste. They may be classified as SQG, MQG, or LQG depending on hazardous waste generated for a given month.
Status :	Inactive
Start Date :	1993-01-11
End Date :	1993-12-31
SIC :	N/R
NAICS :	N/R

ECHO

Facility Name :	SUSSMAN ASSOC
Facility Address :	2128 PACIFIC AVE, TACOMA, WA 98402
County :	PIERCE
Last Inspection Date :	N/R
Registry ID :	110005383307

Map Id: CP346
Direction: SW
Distance: 0.629 mi., 3319 ft.
Elevation: 56 ft.
Relative: Higher

Site Name : SUSSMAN ASSOC | TACOMA STEEL CORP
2128 PACIFIC AVE
TACOMA | Tacoma, WA

Database(s) : [ALL SITES - WA, ECHO, EPA UST, FRS, RCRA_NONGEN, UST - WA] ***(cont.)***

Envirosite ID: 50655590
EPA ID: N/R

ECHO ***(cont.)***

FIPS Code :	53053
EPA Region :	10
Inspection Count :	0
Last Inspection Days :	N/R
Informal Count :	0
Last Informal Action Date :	N/R
Formal Action Count :	0
Last Formal Action Date :	N/R
Total Penalties :	0
Penalty Count :	N/R
Last Penalty Date :	N/R
Last Penalty Amount :	N/R
QTRS IN NC :	0
Programs IN SNC :	0
Current Compliance Status :	No Violation Identified
Three-Year Compliance Status :	_____
Collection Method :	ADDRESS MATCHING-HOUSE NUMBER
Reference Point :	CENTER OF A FACILITY OR STATION
Accuracy Meters :	30
Derived Tribes :	Puyallup Tribe of the Puyallup Reservation - .4 mile(s), Puyallup Tribe of the Puyallup Reservation - .9 mile(s), Muckleshoot Indian Tribe - 11.1 mile(s), Muckleshoot Indian Tribe - 14 mile(s), Nisqually Indian Tribe - 16.9 mile(s), Squaxin Island Tribe of the Squaxin Island Reservation - 21.8 mile(s), Squaxin Island Tribe of the Squaxin Island Reservation - 23.6 mile(s)
Derived HUC :	17110019
Derived WBD :	171100190301
Derived STCTY FIPS :	53053
Derived Zip :	98402
Derived CD113 :	06
Derived CB2010 :	530530616021033
MYRTK Universe :	NNN
NPDES IDs :	N/R
CWA Permit Types :	N/R
CWA Compliance Tracking :	N/R
CWA NAICS :	N/R
CWA SICS :	N/R
CWA Inspection Count :	N/R
CWA Last Inspection Days :	N/R
CWA Informal Count :	N/R
CWA Formal Action Count :	N/R
CWA Last Formal Action Date :	N/R
CWA Penalties :	N/R
CWA Last Penalty Date :	N/R
CWA Last Penalty Amount :	N/R
CWA Quarters IN NC :	N/R
CWA Current Compliance Status :	N/R
CWA Current SNC Flag :	N
CWA 13 Quarters Compliance Status :	N/R
CWA 13 Quarters Effluent Exceedances:	N/R
CWA Three-Year QNCR Codes :	N/R
DFR URL :	Click here for hyperlink provided by the agency.
Facility SIC :	N/R
Facility NAICS :	53112 - Lessors of Nonresidential Buildings (except Miniwarehouses)

Map Id: CP346
Direction: SW
Distance: 0.629 mi., 3319 ft.
Elevation: 56 ft.
Relative: Higher

Site Name : SUSSMAN ASSOC | TACOMA STEEL CORP
2128 PACIFIC AVE
TACOMA | Tacoma, WA

Database(s) : [ALL SITES - WA, ECHO, EPA UST, FRS, RCRA_NONGEN, UST - WA] ***(cont.)***

Envirosite ID: 50655590
EPA ID: N/R

ECHO ***(cont.)***

Facility Last Inspection EPA Date :	N/R
Facility Last Inspection State Date :	N/R
Facility Last Formal Act EPA Date :	N/R
Facility Last Formal Act State Date :	N/R
Facility Last Informal Act EPA Date :	N/R
Facility Last Informal Act State Date:	N/R
Facility Federal Agency :	N/R
TRI Reporter :	N/R
Facility Imp Water Flag :	N/R
Current SNC Flag :	N
Indian County Flag :	N
Federal Flag :	N/R
US Mexico Border Flag :	N/R
Chesapeak Bay Flag :	N/R
AIR Flag :	N
NPDES Flag :	N
SDWIS Flag :	N
RCRA Flag :	Y
TRI Flag :	N
GHG Flag :	N
Major Flag :	N/R
Active Flag :	N/R
NAA Flag :	N
Latitude :	47.24204
Longitude :	-122.43615
Last Date in Agency List :	2023-01-16

EPA UST

Facility Name :	TACOMA STEEL CORP
Facility Address :	2128 PACIFIC AVE, Tacoma, Washington 984023004
County :	Pierce
Facility ID :	WA64114382
Facility Status :	Closed UST(s)
Open USTs :	0
Closed USTs :	1
Temporarily Out of Service USTs :	0
Date of Last Inspection :	N/R
EPA Region :	10
Tribe :	N/R
Facility ID 2 :	N/R
Latitude :	47.24251
Longitude :	-122.43587
Last Date in Agency List :	2023-01-30

Tank Details

Tank ID :	WA64114382_1
Tank Status :	Closed
Installation Date :	1964-12-31
Removal Date :	N/R
Capacity :	111
Substances :	A Leaded Gasoline

Map Id: CP346
Direction: SW
Distance: 0.629 mi., 3319 ft.
Elevation: 56 ft.
Relative: Higher

Site Name : SUSSMAN ASSOC | TACOMA STEEL CORP
2128 PACIFIC AVE
TACOMA | Tacoma, WA

Database(s) : [ALL SITES - WA, ECHO, EPA UST, FRS, RCRA_NONGEN, UST - WA] ***(cont.)***

Envirosite ID: 50655590
EPA ID: N/R

EPA UST ***(cont.)***

Tank Wall Type : N/R

FRS

Facility Name : SUSSMAN ASSOC
Facility Address : 2128 PACIFIC AVE, TACOMA, WA 98402
County : PIERCE

Site Details
Registry ID : 110005383307
FRS Facility URL : Click here for hyperlink provided by the agency.
Last Date in Agency List : 2023-02-13

Source Description
Source Description : RCRAInfo is EPA's comprehensive information system that supports the Resource Conservation and Recovery Act (RCRA) of 1976 and the Hazardous and Solid Waste Amendments (HSWA) of 1984 through the tracking of events and activities related to facilities that generate, transport, and treat, store, or dispose of hazardous waste. RCRAInfo allows RCRA program staff to track the notification, permit, compliance, and corrective action activities required under RCRA. RCRAInfo also supports generation of the National Hazardous Waste Biennial Report. All generators and treatment, storage, and disposal facilities who handle hazardous waste are required to report to the EPA Administrator at least once every two years to support creation of the Biennial Report.
The WA-FSIS provides a means to query and display data maintained by the Washington Department of Ecology. This system contains key information for each facility/site that is currently, or has been, of interest to the Air Quality, Dam Safety, Hazardous Waste, Toxics Cleanup, and Water Quality Programs.

FRS Environmental Interest
Source and System ID : RCRAINFO - WAD988516753
WA-FSIS - 64114382

RCRA_NONGEN

Facility Name : SUSSMAN ASSOC
Facility Address : 2128 PACIFIC AVE, TACOMA, WA 98402
County : PIERCE

Date Form Received by Agency : 1998-07-27
EPA ID : WAD988516753
Mailing Address : PO BOX 1413, TACOMA, WA 98401-1413
Contact : SUSSMAN ASSOC SUSSMAN ASSOC
Contact Address : PO BOX 1413, TACOMA, WA 98401-1413
Contact Country : US
Contact Telephone : 000-000-0000
Contact Email : N/R

Map Id: CP346
Direction: SW
Distance: 0.629 mi., 3319 ft.
Elevation: 56 ft.
Relative: Higher

Site Name : SUSSMAN ASSOC | TACOMA STEEL CORP
2128 PACIFIC AVE
TACOMA | Tacoma, WA

Database(s) : [ALL SITES - WA, ECHO, EPA UST, FRS, RCRA_NONGEN, UST - WA] ***(cont.)***

Envirosite ID: 50655590
EPA ID: N/R

RCRA_NONGEN ***(cont.)***

EPA Region :	10
Land Type :	Private
Source Type :	Implementer
Classification :	Not a generator, verified
Description :	Not a generator, verified
Last Date in Agency List :	2023-01-23

Owner/Operator Summary

Owner/Operator Name :	SUSSMAN ASSOC S
Owner/Operator Address :	2128 PACIFIC AVE, TACOMA, WA 98402-3004
Owner/Operator Country :	US
Owner/Operator Telephone :	000-000-0000
Owner/Operator Email :	N/R
Owner/Operator Fax :	N/R
Legal Status :	Private
Owner/Operator Type :	Owner
Owner/Operator Start Date :	1996-05-03
Owner/Operator End Date :	N/R

Handler Activities Summary

U.S. Importer of Hazardous Waste :	N
Mixed Waste (Haz. and Radioactive) :	N
Recycler of Hazardous Waste :	N
Transporter of Hazardous Waste :	N
Treater, Storer or Disposer of HW :	N
Underground Injection Activity :	N
On-site Burner Exemption :	N
Furnace Exemption :	N
Used Oil Fuel Burner :	N
Used Oil Processor :	N
Used Oil Refiner :	N
Used Oil Fuel Marketer to Burner :	N
Used Oil Specification Marketer :	N
Used Oil Transfer Facility :	N
Used Oil Transporter :	N

Historical Generators

Date Form Received by Agency :	1998-07-27
Facility Name :	SUSSMAN ASSOC
Classification :	Not a generator, verified

Notices of Violations Summary

Regulation Violated :	N

UST - WA

Facility Name :	TACOMA STEEL CORP
Facility Address :	2128 PACIFIC AVE, Tacoma, 98402

Map Id: CP346
Direction: SW
Distance: 0.629 mi., 3319 ft.
Elevation: 56 ft.
Relative: Higher

Site Name : SUSSMAN ASSOC | TACOMA STEEL CORP
2128 PACIFIC AVE
TACOMA | Tacoma, WA

Database(s) : [ALL SITES - WA, ECHO, EPA UST, FRS, RCRA_NONGEN, UST - WA] ***(cont.)***

Envirosite ID: 50655590
EPA ID: N/R

UST - WA ***(cont.)***

County :	Pierce
Facility Site ID :	64114382
UST Site ID :	10627
Tag Number(s) :	N/R
Responsible Unit :	Southwest
Is Active :	No
Latitude :	47.24194
Longitude :	-122.436385
Last Date in Agency List :	2022-12-29

Tank Details

Tank Name :	1
Tank Status :	Closed in Place
Install Date :	1964-12-31
Tank Upgrade Date :	N/R
Tank Permanent Closure Date :	N/R
Permit Expiration Date :	N/R
Tank Material :	Steel
Tank Construction :	Single Wall Tank
Tank Corrosion Protection :	N/R
Tank Manifold :	N/R
Tank Release Detection :	N/R
Tank Tightness Test :	N/R
Tank Spill Prevention :	N/R
Capacity Range :	111 TO 1,100 Gallons
Actual Capacity :	N/R
Pipe Material :	Steel
Pipe Construction :	N/R
Pipe Corrosion Protection :	N/R
Tank SFC :	N/R
Dispenser SFC :	N/R
Primary Pipe Release Detection :	N/R
Secondary Pipe Release Detection :	N/R
Pipe Pumping System :	N/R
Pipe Install Date :	N/R
Turbine Sump Construction :	N/R
Tank Status Date :	1996-08-06
Tank Install Date :	N/R
Tank Overfill Prevention :	N/R

Compartments Details

Compartment Number :	1
Compartment Capacity :	N/R
Substance Stored :	Leaded Gasoline
Used Substance :	N/R
Ecy Region :	N/R

Map Id: CX347
Direction: S
Distance: 0.629 mi., 3320 ft.
Elevation: 26 ft.
Relative: Higher

Site Name : SOUTH SOUND RADIATOR
509 PUYALLUP AVE
TACOMA | Tacoma, WA 98421

Database(s) : [ALL SITES - WA, CSCSL HWS - WA, FRS, HSL - WA]

Envirosite ID: 6533506
EPA ID: N/R

ALL SITES - WA

Facility Name :	SOUTH SOUND RADIATOR
Facility Address :	509 PUYALLUP AVE, TACOMA, 98421
County :	Pierce
Facility/Site ID :	8785404
Alternate Name :	N/R
Program Name :	N/R
WRIA :	10
Legislative District :	27
Congressional District :	9
Ecology Region :	SWRO
Ecology Program Phone :	(360) 407-7224
Tribal Land :	N
Latitude :	47.241018
Longitude :	-122.427516
Last Date in Agency List :	2023-01-03

Program Details

Program :	TOXICS
Program ID :	N/R
Interaction Type :	State Cleanup Site
Interaction Type Description :	A site is being cleaned up under state regulations. Regulations include Model Toxics Control Act or its predecessors.
Status :	Active
Start Date :	2005-03-10
End Date :	N/R
SIC :	N/R
NAICS :	N/R

CSCSL HWS - WA

Facility Name :	SOUTH SOUND RADIATOR
Facility Address :	509 PUYALLUP AVE, TACOMA, 98421
County :	PIERCE

Site Details

Facility Site ID :	8785404
Site Status :	Awaiting Cleanup
Cleanup Site ID :	3600
Region :	Southwest
Responsible Section :	Southwest
WARM Rank :	2 - Moderate-High Risk
Is Brownfield? :	N/R
Is PSI? :	N/R
Current VCP :	N/R
Past VCP :	N/R
Institutional Control :	N/R
Latitude :	47.241018
Longitude :	-122.427516

Map Id: CX347
Direction: S
Distance: 0.629 mi., 3320 ft.
Elevation: 26 ft.
Relative: Higher

Site Name : SOUTH SOUND RADIATOR
509 PUYALLUP AVE
TACOMA | Tacoma, WA 98421

Database(s) : [ALL SITES - WA, CSCSL HWS - WA, FRS, HSL - WA] ***(cont.)***

Envirosite ID: 6533506
EPA ID: N/R

CSCSL HWS - WA ***(cont.)***

Last Date in Agency List : 2023-03-07

Contaminants Details

Contaminant Name :	Non-Halogenated Solvents
Groundwater :	Suspected
Surface Water :	N/R
Soil :	Confirmed Above Cleanup Levels
Sediment :	N/R
Air :	N/R
Bedrock :	N/R

Contaminant Name :	Petroleum Products-Unspecified
Groundwater :	Suspected
Surface Water :	N/R
Soil :	Confirmed Above Cleanup Levels
Sediment :	N/R
Air :	N/R
Bedrock :	N/R

FRS

Facility Name :	SOUTH SOUND RADIATOR
Facility Address :	509 PUYALLUP AVE, TACOMA, WA 98421
County :	PIERCE

Site Details

Registry ID :	110036133564
FRS Facility URL :	Click here for hyperlink provided by the agency.
Last Date in Agency List :	2023-02-13

Source Description

Source Description :

The WA-FSIS provides a means to query and display data maintained by the Washington Department of Ecology. This system contains key information for each facility/site that is currently, or has been, of interest to the Air Quality, Dam Safety, Hazardous Waste, Toxics Cleanup, and Water Quality Programs.

FRS Environmental Interest

Source and System ID : WA-FSIS - 8785404

HSL - WA

Facility Name :	SOUTH SOUND RADIATOR
Facility Address :	509 Puyallup Ave, Tacoma, 98421
County :	Pierce

Map Id: CX347
Direction: S
Distance: 0.629 mi., 3320 ft.
Elevation: 26 ft.
Relative: Higher

Site Name : SOUTH SOUND RADIATOR
509 PUYALLUP AVE
TACOMA | Tacoma, WA 98421

Database(s) : [ALL SITES - WA, CSCSL HWS - WA, FRS, HSL - WA] ***(cont.)***

Envirosite ID: 6533506
EPA ID: N/R

HSL - WA ***(cont.)***

Site Details

Facility Site ID :	8785404
Cleanup Site ID :	3600
Status :	Awaiting Cleanup
Site Rank :	N/R
Alternative Site Name :	N/R
Region :	N/R
Resposbile Unit :	N/R
Institutional Control :	N/R
Current VCP :	N/R
Past VCP :	N/R
Latitude :	N/R
Longitude :	N/R
Agency Hyperlink :	Click here for hyperlink provided by the agency.
Last Date in Agency List :	2022-02-11
Facility Name :	SOUTH SOUND RADIATOR
Facility Address :	509 PUYALLUP AVE, TACOMA, 98421
County :	Pierce

Site Details

Facility Site ID :	8785404
Cleanup Site ID :	3600
Status :	Awaiting Cleanup
Site Rank :	2 - Moderate-High Risk
Alternative Site Name :	N/R
Region :	Southwest
Resposbile Unit :	Southwest
Institutional Control :	N/R
Current VCP :	N/R
Past VCP :	N/R
Latitude :	47.2410180080964
Longitude :	-122.42751565716
Agency Hyperlink :	Click here for hyperlink provided by the agency.
Last Date in Agency List :	2023-02-28

Contaminants

Contaminant Name :	Non-Halogenated Solvents
Ground water :	Suspected
Surface water :	N/R
Soil :	Confirmed Above Cleanup Levels
Sediment :	N/R
Air :	N/R
Bedrock :	N/R
Contaminant Name :	Petroleum Products-Unspecified
Ground water :	Suspected
Surface water :	N/R
Soil :	Confirmed Above Cleanup Levels
Sediment :	N/R

Map Id: CX347
Direction: S
Distance: 0.629 mi., 3320 ft.
Elevation: 26 ft.
Relative: Higher

Site Name : SOUTH SOUND RADIATOR
509 PUYALLUP AVE
TACOMA | Tacoma, WA 98421

Database(s) : [ALL SITES - WA, CSCSL HWS - WA, FRS, HSL - WA] ***(cont.)***

Envirosite ID: 6533506
EPA ID: N/R

HSL - WA ***(cont.)***

Air :	N/R
Bedrock :	N/R

Map Id: DB348
Direction: S
Distance: 0.630 mi., 3329 ft.
Elevation: 23 ft.
Relative: Higher

Site Name : Tacoma Bike
309 PUYALLUP AVE
TACOMA, WA 98421

Database(s) : [ALL SITES - WA, FRS]

Envirosite ID: 50655436
EPA ID: N/R

ALL SITES - WA

Facility Name :	Tacoma Bike
Facility Address :	309 PUYALLUP AVE, TACOMA, 98421
County :	N/R
Facility/Site ID :	21699
Alternate Name :	N/R
Program Name :	N/R
WRIA :	10
Legislative District :	27
Congressional District :	9
Ecology Region :	SWRO
Ecology Program Phone :	N/R
Tribal Land :	N
Latitude :	47.240804
Longitude :	-122.430443
Last Date in Agency List :	2023-01-03

Program Details

Program :	N/R
Program ID :	N/R
Interaction Type :	Urban Waters
Interaction Type Description :	The site has been inspected by an Ecology Urban Waters Inspector.
Status :	Active
Start Date :	2008-12-09
End Date :	N/R
SIC :	N/R
NAICS :	N/R

FRS

Facility Name :	TACOMA BIKE
Facility Address :	309 PUYALLUP AVE, TACOMA, WA 98421
County :	PIERCE

Map Id: DB348
Direction: S
Distance: 0.630 mi., 3329 ft.
Elevation: 23 ft.
Relative: Higher

Site Name : Tacoma Bike
309 PUYALLUP AVE
TACOMA, WA 98421

Database(s) : [ALL SITES - WA, FRS] ***(cont.)***

Envirosite ID: 50655436
EPA ID: N/R

FRS ***(cont.)***

Site Details

Registry ID :	110039224434
FRS Facility URL :	Click here for hyperlink provided by the agency.
Last Date in Agency List :	2023-02-13

Source Description

Source Description :

The WA-FSIS provides a means to query and display data maintained by the Washington Department of Ecology. This system contains key information for each facility/site that is currently, or has been, of interest to the Air Quality, Dam Safety, Hazardous Waste, Toxics Cleanup, and Water Quality Programs.

FRS Environmental Interest

Source and System ID :	WA-FSIS - 21699

Map Id: DC349
Direction: WNW
Distance: 0.632 mi., 3336 ft.
Elevation: 236 ft.
Relative: Higher

Site Name : WALKER APARTMENTS
405 6TH AVE
TACOMA | Tacoma, WA 98402

Database(s) : [ALL SITES - WA, EPA UST, FRS, UST - WA]

Envirosite ID: 42951658
EPA ID: N/R

ALL SITES - WA

Facility Name :	WALKER APARTMENTS
Facility Address :	405 6TH AVE, TACOMA, 98402
County :	Pierce
Facility/Site ID :	756344
Alternate Name :	N/R
Program Name :	N/R
WRIA :	10
Legislative District :	27
Congressional District :	6
Ecology Region :	SWRO
Ecology Program Phone :	(360) 407-7224
Tribal Land :	N
Latitude :	47.258631
Longitude :	-122.443713
Last Date in Agency List :	2023-01-03

Map Id: DC349
Direction: WNW
Distance: 0.632 mi., 3336 ft.
Elevation: 236 ft.
Relative: Higher

Site Name : WALKER APARTMENTS
405 6TH AVE
TACOMA | Tacoma, WA 98402

Database(s) : [ALL SITES - WA, EPA UST, FRS, UST - WA] ***(cont.)***

Envirosite ID: 42951658
EPA ID: N/R

ALL SITES - WA ***(cont.)***

Program Details

Program :	TOXICS
Program ID :	619231
Interaction Type :	Underground Storage Tank
Interaction Type Description :	Any one or combination of tanks (including connecting underground pipes) that is used to contain regulated substances and has a tank volume of ten percent or more beneath the surface of the ground. This term does not include any of the exempt UST systems specified in WAC 173-360-110(2) or any piping connected thereto. See WAC 173-360
Status :	Inactive
Start Date :	2006-05-30
End Date :	2006-07-05
SIC :	N/R
NAICS :	N/R

EPA UST

Facility Name :	WALKER APARTMENTS
Facility Address :	405 6TH AVE, Tacoma, Washington 98402
County :	Pierce
Facility ID :	WA756344
Facility Status :	Closed UST(s)
Open USTs :	0
Closed USTs :	2
Temporarily Out of Service USTs :	0
Date of Last Inspection :	N/R
EPA Region :	10
Tribe :	N/R
Facility ID 2 :	N/R
Latitude :	47.258631
Longitude :	-122.443713
Last Date in Agency List :	2023-01-30

Tank Details

Tank ID :	WA756344_1
Tank Status :	Closed
Installation Date :	2001-01-01
Removal Date :	N/R
Capacity :	111
Substances :	G Used Oil/Waste Oil
Tank Wall Type :	N/R
Tank ID :	WA756344_2
Tank Status :	Closed
Installation Date :	2001-01-01
Removal Date :	N/R
Capacity :	111
Substances :	A Leaded Gasoline
Tank Wall Type :	N/R

Map Id: DC349
Direction: WNW
Distance: 0.632 mi., 3336 ft.
Elevation: 236 ft.
Relative: Higher

Site Name : WALKER APARTMENTS
405 6TH AVE
TACOMA | Tacoma, WA 98402

Database(s) : [ALL SITES - WA, EPA UST, FRS, UST - WA] ***(cont.)***

Envirosite ID: 42951658
EPA ID: N/R

FRS

Facility Name : WALKER APARTMENTS
Facility Address : 405 6TH AVE, TACOMA, WA 98402
County : PIERCE

Site Details

Registry ID : 110025255328
FRS Facility URL : Click here for hyperlink provided by the agency.
Last Date in Agency List : 2023-02-13

Source Description

Source Description :

The WA-FSIS provides a means to query and display data maintained by the Washington Department of Ecology. This system contains key information for each facility/site that is currently, or has been, of interest to the Air Quality, Dam Safety, Hazardous Waste, Toxics Cleanup, and Water Quality Programs.

FRS Environmental Interest

Source and System ID : WA-FSIS - 756344

UST - WA

Facility Name : WALKER APARTMENTS
Facility Address : 405 6TH AVE, Tacoma, 98402
County : Pierce

Facility Site ID : 756344
UST Site ID : 619231
Tag Number(s) : N/R
Responsible Unit : Southwest
Is Active : No
Latitude : 47.258631
Longitude : -122.443713
Last Date in Agency List : 2022-12-29

Tank Details

Tank Name : 1
Tank Status : Removed
Install Date : N/R
Tank Upgrade Date : N/R
Tank Permanent Closure Date : 2006-07-05
Permit Expiration Date : N/R
Tank Material : N/R
Tank Construction : N/R
Tank Corrosion Protection : N/R
Tank Manifold : N/R
Tank Release Detection : N/R

Map Id: DC349
Direction: WNW
Distance: 0.632 mi., 3336 ft.
Elevation: 236 ft.
Relative: Higher

Site Name : WALKER APARTMENTS
405 6TH AVE
TACOMA | Tacoma, WA 98402

Database(s) : [ALL SITES - WA, EPA UST, FRS, UST - WA] ***(cont.)***

Envirosite ID: 42951658
EPA ID: N/R

UST - WA ***(cont.)***

Tank Tightness Test :	N/R
Tank Spill Prevention :	N/R
Capacity Range :	111 TO 1,100 Gallons
Actual Capacity :	850
Pipe Material :	N/R
Pipe Construction :	N/R
Pipe Corrosion Protection :	N/R
Tank SFC :	N/R
Dispenser SFC :	N/R
Primary Pipe Release Detection :	N/R
Secondary Pipe Release Detection :	N/R
Pipe Pumping System :	N/R
Pipe Install Date :	N/R
Turbine Sump Construction :	N/R
Tank Status Date :	2006-06-08
Tank Install Date :	N/R
Tank Overfill Prevention :	N/R

Compartments Details

Compartment Number :	1
Compartment Capacity :	850
Substance Stored :	Used Oil/Waste Oil
Used Substance :	N/R
Ecy Region :	N/R

Tank Details

Tank Name :	2
Tank Status :	Removed
Install Date :	N/R
Tank Upgrade Date :	N/R
Tank Permanent Closure Date :	2006-07-05
Permit Expiration Date :	N/R
Tank Material :	N/R
Tank Construction :	N/R
Tank Corrosion Protection :	N/R
Tank Manifold :	N/R
Tank Release Detection :	N/R
Tank Tightness Test :	N/R
Tank Spill Prevention :	N/R
Capacity Range :	111 TO 1,100 Gallons
Actual Capacity :	500
Pipe Material :	N/R
Pipe Construction :	N/R
Pipe Corrosion Protection :	N/R
Tank SFC :	N/R
Dispenser SFC :	N/R
Primary Pipe Release Detection :	N/R
Secondary Pipe Release Detection :	N/R
Pipe Pumping System :	N/R
Pipe Install Date :	N/R
Turbine Sump Construction :	N/R
Tank Status Date :	2006-06-08

Map Id: DC349
Direction: WNW
Distance: 0.632 mi., 3336 ft.
Elevation: 236 ft.
Relative: Higher

Site Name : WALKER APARTMENTS
405 6TH AVE
TACOMA | Tacoma, WA 98402

Database(s) : [ALL SITES - WA, EPA UST, FRS, UST - WA] ***(cont.)***

Envirosite ID: 42951658
EPA ID: N/R

UST - WA ***(cont.)***

Tank Install Date :	N/R
Tank Overfill Prevention :	N/R

Compartments Details

Compartment Number :	1
Compartment Capacity :	500
Substance Stored :	Leaded Gasoline
Used Substance :	N/R
Ecy Region :	N/R

Map Id: DB350
Direction: S
Distance: 0.632 mi., 3339 ft.
Elevation: 22 ft.
Relative: Higher

Site Name : ART THE STUDIO
301 PUYALLUP STE C
TACOMA, WA 98421

Database(s) : [ALL SITES - WA, FRS]

Envirosite ID: 50655432
EPA ID: N/R

ALL SITES - WA

Facility Name :	ART THE STUDIO
Facility Address :	301 PUYALLUP STE C, TACOMA, 98421
County :	N/R
Facility/Site ID :	2285826
Alternate Name :	N/R
Program Name :	N/R
WRIA :	10
Legislative District :	27
Congressional District :	9
Ecology Region :	SWRO
Ecology Program Phone :	N/R
Tribal Land :	N
Latitude :	47.24049
Longitude :	-122.430872
Last Date in Agency List :	2023-01-03

Program Details

Program :	N/R
Program ID :	N/R
Interaction Type :	Urban Waters
Interaction Type Description :	The site has been inspected by an Ecology Urban Waters Inspector.
Status :	Active
Start Date :	2008-12-09
End Date :	N/R
SIC :	N/R
NAICS :	N/R

Map Id: DB350
Direction: S
Distance: 0.632 mi., 3339 ft.
Elevation: 22 ft.
Relative: Higher

Site Name : ART THE STUDIO
301 PUYALLUP STE C
TACOMA, WA 98421

Database(s) : [ALL SITES - WA, FRS] ***(cont.)***

Envirosite ID: 50655432
EPA ID: N/R

FRS

Facility Name :	ART THE STUDIO
Facility Address :	301 PUYALLUP STE C, TACOMA, WA 98421
County :	PIERCE

Site Details

Registry ID :	110037906059
FRS Facility URL :	Click here for hyperlink provided by the agency.
Last Date in Agency List :	2023-02-13

Source Description

Source Description :

The WA-FSIS provides a means to query and display data maintained by the Washington Department of Ecology. This system contains key information for each facility/site that is currently, or has been, of interest to the Air Quality, Dam Safety, Hazardous Waste, Toxics Cleanup, and Water Quality Programs.

FRS Environmental Interest

Source and System ID :	WA-FSIS - 2285826

Map Id: DB351
Direction: S
Distance: 0.633 mi., 3342 ft.
Elevation: 22 ft.
Relative: Higher

Site Name : GONZALES MOTORS
301 PUYALLUP AVE
TACOMA | Tacoma, WA 98421

Database(s) : [ALL SITES - WA, CSCSL NFA - WA, EPA UST, FRS, HSL - WA, LUST - WA, UST - WA]

Envirosite ID: 50655574
EPA ID: N/R

ALL SITES - WA

Facility Name :	GONZALES MOTORS
Facility Address :	301 PUYALLUP AVE, TACOMA, 98421
County :	Pierce
Facility/Site ID :	91599266
Alternate Name :	N/R
Program Name :	N/R
WRIA :	10
Legislative District :	27
Congressional District :	9
Ecology Region :	SWRO
Ecology Program Phone :	(360) 407-7224
Tribal Land :	N
Latitude :	47.24064

Map Id: DB351
Direction: S
Distance: 0.633 mi., 3342 ft.
Elevation: 22 ft.
Relative: Higher

Site Name : GONZALES MOTORS
301 PUYALLUP AVE
TACOMA | Tacoma, WA 98421

Database(s) : [ALL SITES - WA, CSCSL NFA - WA, EPA UST, FRS, HSL - WA, LUST - WA, UST - WA] ***(cont.)***

Envirosite ID: 50655574
EPA ID: N/R

ALL SITES - WA ***(cont.)***

Longitude :	-122.43074
Last Date in Agency List :	2023-01-03

Program Details

Program :	TOXICS
Program ID :	400398
Interaction Type :	LUST Facility
Interaction Type Description :	A leaking underground tank cleanup site being cleaned up with Ecology oversight or review.
Status :	Inactive
Start Date :	1996-10-02
End Date :	1996-12-04
SIC :	N/R
NAICS :	N/R

Program :	TOXICS
Program ID :	400398
Interaction Type :	Underground Storage Tank
Interaction Type Description :	Any one or combination of tanks (including connecting underground pipes) that is used to contain regulated substances and has a tank volume of ten percent or more beneath the surface of the ground. This term does not include any of the exempt UST systems specified in WAC 173-360-110(2) or any piping connected thereto. See WAC 173-360
Status :	Active
Start Date :	2000-03-21
End Date :	N/R
SIC :	N/R
NAICS :	N/R

CSCSL NFA - WA

Facility Name :	GONZALES MOTORS
Facility Address :	301 PUYALLUP AVE, TACOMA, 98421
County :	Pierce
NFA Date :	2012-08-29
Facility Site ID :	91599266
Cleanup Site ID :	11037
Rank :	N/R
VCP :	N/R
Alternate Site Names :	N/R
NFA Reason :	Initial Investigation
Site Status :	NFA
Region :	Southwest
Responsible Unit :	Southwest
Latitude :	47.24064
Longitude :	-122.43074

Map Id: DB351
Direction: S
Distance: 0.633 mi., 3342 ft.
Elevation: 22 ft.
Relative: Higher

Site Name : GONZALES MOTORS
301 PUYALLUP AVE
TACOMA | Tacoma, WA 98421

Database(s) : [ALL SITES - WA, CSCSL NFA - WA, EPA UST, FRS, HSL - WA, LUST - WA, UST - WA] ***(cont.)***

Envirosite ID: 50655574
EPA ID: N/R

CSCSL NFA - WA ***(cont.)***

Last Date in Agency List : 2023-02-23

Contaminants

Contaminant Name : Benzene
Ground Water : N/R
Surface Water : N/R
Soil : Below Cleanup Levels
Sediment : N/R
Air : N/R
Bedrock : N/R

Contaminant Name : Lead
Ground Water : N/R
Surface Water : N/R
Soil : Below Cleanup Levels
Sediment : N/R
Air : N/R
Bedrock : N/R

Contaminant Name : Other Non-Halogenated Organics
Ground Water : N/R
Surface Water : N/R
Soil : Below Cleanup Levels
Sediment : N/R
Air : N/R
Bedrock : N/R

Contaminant Name : Petroleum-Gasoline
Ground Water : N/R
Surface Water : N/R
Soil : Remediated-Below
Sediment : N/R
Air : N/R
Bedrock : N/R

EPA UST

Facility Name : GONZALES MOTORS
Facility Address : 301 PUYALLUP AVE, Tacoma, Washington 98421
County : Pierce

Facility ID : WA91599266
Facility Status : Closed UST(s)
Open USTs : 0
Closed USTs : 3
Temporarily Out of Service USTs : 0
Date of Last Inspection : N/R
EPA Region : 10
Tribe : N/R

Map Id: DB351
Direction: S
Distance: 0.633 mi., 3342 ft.
Elevation: 22 ft.
Relative: Higher

Site Name : GONZALES MOTORS
301 PUYALLUP AVE
TACOMA | Tacoma, WA 98421

Database(s) : [ALL SITES - WA, CSCSL NFA - WA, EPA UST, FRS, HSL - WA, LUST - WA, UST - WA] ***(cont.)***

Envirosite ID: 50655574
EPA ID: N/R

EPA UST ***(cont.)***

Facility ID 2 :	N/R
Latitude :	47.24064
Longitude :	-122.43074
Last Date in Agency List :	2023-01-30

Tank Details

Tank ID :	WA91599266_1
Tank Status :	Closed
Installation Date :	1940-01-01
Removal Date :	N/R
Capacity :	N/R
Substances :	N/R
Tank Wall Type :	N/R

Tank ID :	WA91599266_2
Tank Status :	Closed
Installation Date :	1940-01-01
Removal Date :	N/R
Capacity :	N/R
Substances :	N/R
Tank Wall Type :	N/R

Tank ID :	WA91599266_3
Tank Status :	Closed
Installation Date :	1940-01-01
Removal Date :	N/R
Capacity :	N/R
Substances :	N/R
Tank Wall Type :	N/R

FRS

Facility Name :	GONZALES MOTORS
Facility Address :	301 PUYALLUP AVE, TACOMA, WA 98421
County :	PIERCE

Site Details

Registry ID :	110015396971
FRS Facility URL :	Click here for hyperlink provided by the agency.
Last Date in Agency List :	2023-02-13

Source Description

Map Id: DB351
Direction: S
Distance: 0.633 mi., 3342 ft.
Elevation: 22 ft.
Relative: Higher

Site Name : GONZALES MOTORS
301 PUYALLUP AVE
TACOMA | Tacoma, WA 98421

Database(s) : [ALL SITES - WA, CSCSL NFA - WA, EPA UST, FRS, HSL - WA, LUST - WA, UST - WA] ***(cont.)***

Envirosite ID: 50655574
EPA ID: N/R

FRS ***(cont.)***

Source Description :

The WA-FSIS provides a means to query and display data maintained by the Washington Department of Ecology. This system contains key information for each facility/site that is currently, or has been, of interest to the Air Quality, Dam Safety, Hazardous Waste, Toxics Cleanup, and Water Quality Programs.

FRS Environmental Interest

Source and System ID :	WA-FSIS - 91599266

HSL - WA

Facility Name :	GONZALES MOTORS
Facility Address :	301 Puyallup Ave, Tacoma, 98421
County :	Pierce

Site Details

Facility Site ID :	91599266
Cleanup Site ID :	11037
Status :	No Further Action
Site Rank :	N/R
Alternative Site Name :	N/R
Region :	N/R
Resposbile Unit :	N/R
Institutional Control :	N/R
Current VCP :	N/R
Past VCP :	N/R
Latitude :	N/R
Longitude :	N/R
Agency Hyperlink :	Click here for hyperlink provided by the agency.
Last Date in Agency List :	2022-02-11

Facility Name :	GONZALES MOTORS
Facility Address :	301 PUYALLUP AVE, TACOMA, 98421
County :	Pierce

Site Details

Facility Site ID :	91599266
Cleanup Site ID :	11037
Status :	No Further Action
Site Rank :	N/R
Alternative Site Name :	N/R
Region :	Southwest
Resposbile Unit :	Southwest
Institutional Control :	N/R
Current VCP :	N/R
Past VCP :	N/R
Latitude :	47.24064
Longitude :	-122.43074

Map Id: DB351
Direction: S
Distance: 0.633 mi., 3342 ft.
Elevation: 22 ft.
Relative: Higher

Site Name : GONZALES MOTORS
301 PUYALLUP AVE
TACOMA | Tacoma, WA 98421

Database(s) : [ALL SITES - WA, CSCSL NFA - WA, EPA UST, FRS, HSL - WA, LUST - WA, UST - WA] ***(cont.)***

Envirosite ID: 50655574
EPA ID: N/R

HSL - WA ***(cont.)***

Agency Hyperlink :	Click here for hyperlink provided by the agency.
Last Date in Agency List :	2023-02-28

Contaminants

Contaminant Name :	Other Non-Halogenated Organics
Ground water :	N/R
Surface water :	N/R
Soil :	Below Cleanup Levels
Sediment :	N/R
Air :	N/R
Bedrock :	N/R

Contaminant Name :	Petroleum-Gasoline
Ground water :	N/R
Surface water :	N/R
Soil :	Remediated-Below
Sediment :	N/R
Air :	N/R
Bedrock :	N/R

Contaminant Name :	Lead
Ground water :	N/R
Surface water :	N/R
Soil :	Below Cleanup Levels
Sediment :	N/R
Air :	N/R
Bedrock :	N/R

Contaminant Name :	Benzene
Ground water :	N/R
Surface water :	N/R
Soil :	Below Cleanup Levels
Sediment :	N/R
Air :	N/R
Bedrock :	N/R

LUST - WA

Facility Name :	GONZALES MOTORS
Facility Address :	301 PUYALLUP AVE, TACOMA, 98421
County :	Pierce

Site Details

LUST Status Date :	2012-08-29
LUST Status Type :	LUST - NFA
Facility Site ID :	91599266
Cleanup Site ID :	11037
LUST ID :	4374

Map Id: DB351
Direction: S
Distance: 0.633 mi., 3342 ft.
Elevation: 22 ft.
Relative: Higher

Site Name : GONZALES MOTORS
301 PUYALLUP AVE
TACOMA | Tacoma, WA 98421

Database(s) : [ALL SITES - WA, CSCSL NFA - WA, EPA UST, FRS, HSL - WA, LUST - WA, UST - WA] ***(cont.)***

Envirosite ID: 50655574
EPA ID: N/R

LUST - WA ***(cont.)***

UST ID :	400398
Alternate Site Names :	N/R
Release Date :	1996-10-02
Process Type :	N/R
Responsible Unit :	Southwest
Region :	Southwest
Latitude :	47.24064
Longitude :	-122.43074
Last Date in Agency List :	2023-03-20

Contaminants

Contaminant Name :	Lead
Ground Water :	N/R
Surface Water :	N/R
Soil :	Below Cleanup Levels
Sediment :	N/R
Air :	N/R
Bedrock :	N/R

Contaminant Name :	Other Non-Halogenated Organics
Ground Water :	N/R
Surface Water :	N/R
Soil :	Below Cleanup Levels
Sediment :	N/R
Air :	N/R
Bedrock :	N/R

Contaminant Name :	Petroleum-Gasoline
Ground Water :	N/R
Surface Water :	N/R
Soil :	Remediated-Below
Sediment :	N/R
Air :	N/R
Bedrock :	N/R

Contaminant Name :	Benzene
Ground Water :	N/R
Surface Water :	N/R
Soil :	Below Cleanup Levels
Sediment :	N/R
Air :	N/R
Bedrock :	N/R

UST - WA

Facility Name :	GONZALES MOTORS
Facility Address :	301 PUYALLUP AVE, Tacoma, 98421
County :	Pierce

Map Id: DB351
Direction: S
Distance: 0.633 mi., 3342 ft.
Elevation: 22 ft.
Relative: Higher

Site Name : GONZALES MOTORS
301 PUYALLUP AVE
TACOMA | Tacoma, WA 98421

Database(s) : [ALL SITES - WA, CSCSL NFA - WA, EPA UST, FRS, HSL - WA, LUST - WA, UST - WA] ***(cont.)***

Envirosite ID: 50655574
EPA ID: N/R

UST - WA ***(cont.)***

Facility Site ID :	91599266
UST Site ID :	400398
Tag Number(s) :	N/R
Responsible Unit :	Southwest
Is Active :	No
Latitude :	47.24064
Longitude :	-122.43074
Last Date in Agency List :	2022-12-29

Tank Details

Tank Name :	1
Tank Status :	Removed
Install Date :	1940-01-01
Tank Upgrade Date :	N/R
Tank Permanent Closure Date :	N/R
Permit Expiration Date :	N/R
Tank Material :	Steel
Tank Construction :	N/R
Tank Corrosion Protection :	N/R
Tank Manifold :	N/R
Tank Release Detection :	N/R
Tank Tightness Test :	N/R
Tank Spill Prevention :	N/R
Capacity Range :	N/R
Actual Capacity :	N/R
Pipe Material :	Steel
Pipe Construction :	N/R
Pipe Corrosion Protection :	N/R
Tank SFC :	N/R
Dispenser SFC :	N/R
Primary Pipe Release Detection :	N/R
Secondary Pipe Release Detection :	N/R
Pipe Pumping System :	N/R
Pipe Install Date :	N/R
Turbine Sump Construction :	N/R
Tank Status Date :	1996-12-11
Tank Install Date :	N/R
Tank Overfill Prevention :	N/R

Compartments Details

Compartment Number :	0
Compartment Capacity :	N/R
Substance Stored :	N/R
Used Substance :	N/R
Ecy Region :	N/R

Tank Details

Tank Name :	2
Tank Status :	Removed

Map Id: DB351
Direction: S
Distance: 0.633 mi., 3342 ft.
Elevation: 22 ft.
Relative: Higher

Site Name : GONZALES MOTORS
301 PUYALLUP AVE
TACOMA | Tacoma, WA 98421

Database(s) : [ALL SITES - WA, CSCSL NFA - WA, EPA UST, FRS, HSL - WA, LUST - WA, UST - WA] ***(cont.)***

Envirosite ID: 50655574
EPA ID: N/R

UST - WA ***(cont.)***

Install Date :	1940-01-01
Tank Upgrade Date :	N/R
Tank Permanent Closure Date :	N/R
Permit Expiration Date :	N/R
Tank Material :	Steel
Tank Construction :	N/R
Tank Corrosion Protection :	N/R
Tank Manifold :	N/R
Tank Release Detection :	N/R
Tank Tightness Test :	N/R
Tank Spill Prevention :	N/R
Capacity Range :	N/R
Actual Capacity :	N/R
Pipe Material :	Steel
Pipe Construction :	N/R
Pipe Corrosion Protection :	N/R
Tank SFC :	N/R
Dispenser SFC :	N/R
Primary Pipe Release Detection :	N/R
Secondary Pipe Release Detection :	N/R
Pipe Pumping System :	N/R
Pipe Install Date :	N/R
Turbine Sump Construction :	N/R
Tank Status Date :	1996-12-11
Tank Install Date :	N/R
Tank Overfill Prevention :	N/R

Compartments Details

Compartment Number :	0
Compartment Capacity :	N/R
Substance Stored :	N/R
Used Substance :	N/R
Ecy Region :	N/R

Tank Details

Tank Name :	3
Tank Status :	Removed
Install Date :	1940-01-01
Tank Upgrade Date :	N/R
Tank Permanent Closure Date :	N/R
Permit Expiration Date :	N/R
Tank Material :	Steel
Tank Construction :	N/R
Tank Corrosion Protection :	N/R
Tank Manifold :	N/R
Tank Release Detection :	N/R
Tank Tightness Test :	N/R
Tank Spill Prevention :	N/R
Capacity Range :	N/R
Actual Capacity :	N/R
Pipe Material :	Steel

Map Id: DB351
Direction: S
Distance: 0.633 mi., 3342 ft.
Elevation: 22 ft.
Relative: Higher

Site Name : GONZALES MOTORS
301 PUYALLUP AVE
TACOMA | Tacoma, WA 98421

Database(s) : [ALL SITES - WA, CSCSL NFA - WA, EPA UST, FRS, HSL - WA, LUST - WA, UST - WA] ***(cont.)***

Envirosite ID: 50655574
EPA ID: N/R

UST - WA ***(cont.)***

Pipe Construction :	N/R
Pipe Corrosion Protection :	N/R
Tank SFC :	N/R
Dispenser SFC :	N/R
Primary Pipe Release Detection :	N/R
Secondary Pipe Release Detection :	N/R
Pipe Pumping System :	N/R
Pipe Install Date :	N/R
Turbine Sump Construction :	N/R
Tank Status Date :	1996-12-11
Tank Install Date :	N/R
Tank Overfill Prevention :	N/R

Compartments Details

Compartment Number :	0
Compartment Capacity :	N/R
Substance Stored :	N/R
Used Substance :	N/R
Ecy Region :	N/R

Map Id: 352
Direction: SSE
Distance: 0.634 mi., 3346 ft.
Elevation: 18 ft.
Relative: Higher

Site Name : FORMER TEXACO SERVICE STATION | Texaco Service Station
704 PUYALLUP AVE
TACOMA | Tacoma, WA 98421

Database(s) : [ALL SITES - WA, CSCSL HWS - WA, HSL - WA, VCP - WA]

Envirosite ID: 6585893
EPA ID: N/R

ALL SITES - WA

Facility Name :	Former Texaco Service Station
Facility Address :	704 PUYALLUP AVE, TACOMA, 98421
County :	Pierce
Facility/Site ID :	78349
Alternate Name :	N/R
Program Name :	Former Texaco Service Station
WRIA :	10
Legislative District :	27
Congressional District :	9
Ecology Region :	SWRO
Ecology Program Phone :	(360) 407-7224
Tribal Land :	N
Latitude :	47.24085
Longitude :	-122.42452
Last Date in Agency List :	2021-02-23

Map Id: 352
Direction: SSE
Distance: 0.634 mi., 3346 ft.
Elevation: 18 ft.
Relative: Higher

Site Name : FORMER TEXACO SERVICE STATION | Texaco Service Station
704 PUYALLUP AVE
TACOMA | Tacoma, WA 98421

Database(s) : [ALL SITES - WA, CSCSL HWS - WA, HSL - WA, VCP - WA] ***(cont.)***

Envirosite ID: 6585893
EPA ID: N/R

ALL SITES - WA ***(cont.)***

Program Details

Program :	TOXICS
Program ID :	SW1633
Interaction Type :	Voluntary Cleanup Sites
Interaction Type Description :	For a fee, Ecology staff will review an independent cleanup report(s) and provide a written decision about the adequacy of the cleanup actions taken and described in the report.
Status :	Active
Start Date :	2018-01-10
End Date :	N/R
SIC :	N/R
NAICS :	81293 - Parking Lots and Garages
Facility Name :	Texaco Service Station
Facility Address :	704 PUYALLUP AVE, TACOMA, 98421
County :	Pierce
Facility/Site ID :	78349
Alternate Name :	N/R
Program Name :	N/R
WRIA :	10
Legislative District :	27
Congressional District :	9
Ecology Region :	SWRO
Ecology Program Phone :	(360) 407-7224
Tribal Land :	N
Latitude :	47.24085
Longitude :	-122.42452
Last Date in Agency List :	2023-01-03

Program Details

Program :	TOXICS
Program ID :	SW1633
Interaction Type :	Voluntary Cleanup Sites
Interaction Type Description :	For a fee, Ecology staff will review an independent cleanup report(s) and provide a written decision about the adequacy of the cleanup actions taken and described in the report.
Status :	Active
Start Date :	2018-01-10
End Date :	N/R
SIC :	N/R
NAICS :	N/R
Program :	TOXICS
Program ID :	SW1633
Interaction Type :	Voluntary Cleanup Sites

Map Id: 352
Direction: SSE
Distance: 0.634 mi., 3346 ft.
Elevation: 18 ft.
Relative: Higher

Site Name : FORMER TEXACO SERVICE STATION | Texaco Service Station
704 PUYALLUP AVE
TACOMA | Tacoma, WA 98421

Database(s) : [ALL SITES - WA, CSCSL HWS - WA, HSL - WA, VCP - WA] ***(cont.)***

Envirosite ID: 6585893
EPA ID: N/R

ALL SITES - WA ***(cont.)***

Interaction Type Description :	For a fee, Ecology staff will review an independent cleanup report(s) and provide a written decision about the adequacy of the cleanup actions taken and described in the report.
Status :	Active
Start Date :	2018-01-10
End Date :	N/R
SIC :	N/R
NAICS :	81293 - Parking Lots and Garages

CSCSL HWS - WA

Facility Name :	FORMER TEXACO SERVICE STATION
Facility Address :	704 PUYALLUP AVE, TACOMA, 98421
County :	PIERCE

Site Details

Facility Site ID :	78349
Site Status :	Cleanup Started
Cleanup Site ID :	14432
Region :	Southwest
Responsible Section :	Headquarters
WARM Rank :	N/R
Is Brownfield? :	N/R
Is PSI? :	N/R
Current VCP :	Yes
Past VCP :	Yes
Institutional Control :	N/R
Latitude :	47.24085
Longitude :	-122.42452
Last Date in Agency List :	2023-03-07

Contaminants Details

Contaminant Name :	Arsenic
Groundwater :	N/R
Surface Water :	N/R
Soil :	Below Cleanup Levels
Sediment :	N/R
Air :	N/R
Bedrock :	N/R

Contaminant Name :	Metals - Other
Groundwater :	Confirmed Above Cleanup Levels
Surface Water :	N/R
Soil :	Below Cleanup Levels
Sediment :	N/R
Air :	N/R
Bedrock :	N/R

Map Id: 352
Direction: SSE
Distance: 0.634 mi., 3346 ft.
Elevation: 18 ft.
Relative: Higher

Site Name : FORMER TEXACO SERVICE STATION | Texaco Service Station
704 PUYALLUP AVE
TACOMA | Tacoma, WA 98421

Database(s) : [ALL SITES - WA, CSCSL HWS - WA, HSL - WA, VCP - WA] ***(cont.)***

Envirosite ID: 6585893
EPA ID: N/R

CSCSL HWS - WA ***(cont.)***

Contaminant Name :	Lead
Groundwater :	Confirmed Above Cleanup Levels
Surface Water :	N/R
Soil :	Below Cleanup Levels
Sediment :	N/R
Air :	N/R
Bedrock :	N/R

Contaminant Name :	Petroleum-Gasoline
Groundwater :	Confirmed Above Cleanup Levels
Surface Water :	N/R
Soil :	Confirmed Above Cleanup Levels
Sediment :	N/R
Air :	N/R
Bedrock :	N/R

HSL - WA

Facility Name :	Former Texaco Service Station
Facility Address :	704 Puyallup Ave, Tacoma, 98421
County :	Pierce

Site Details

Facility Site ID :	78349
Cleanup Site ID :	14432
Status :	Cleanup Started
Site Rank :	N/R
Alternative Site Name :	N/R
Region :	N/R
Resposbile Unit :	N/R
Institutional Control :	N/R
Current VCP :	N/R
Past VCP :	N/R
Latitude :	N/R
Longitude :	N/R
Agency Hyperlink :	Click here for hyperlink provided by the agency.
Last Date in Agency List :	2022-02-11

Facility Name :	Former Texaco Service Station
Facility Address :	704 PUYALLUP AVE, TACOMA, 98421
County :	Pierce

Site Details

Facility Site ID :	78349
Cleanup Site ID :	14432
Status :	Cleanup Started
Site Rank :	N/R
Alternative Site Name :	Texaco Service Station
Region :	Southwest

Map Id: 352
Direction: SSE
Distance: 0.634 mi., 3346 ft.
Elevation: 18 ft.
Relative: Higher

Site Name : FORMER TEXACO SERVICE STATION | Texaco Service Station
704 PUYALLUP AVE
TACOMA | Tacoma, WA 98421

Database(s) : [ALL SITES - WA, CSCSL HWS - WA, HSL - WA, VCP - WA] ***(cont.)***

Envirosite ID: 6585893
EPA ID: N/R

HSL - WA ***(cont.)***

Resposbile Unit :	Headquarters
Institutional Control :	N/R
Current VCP :	Yes
Past VCP :	Yes
Latitude :	47.24085
Longitude :	-122.42452
Agency Hyperlink :	Click here for hyperlink provided by the agency.
Last Date in Agency List :	2023-02-28

Contaminants

Contaminant Name :	Arsenic
Ground water :	N/R
Surface water :	N/R
Soil :	Below Cleanup Levels
Sediment :	N/R
Air :	N/R
Bedrock :	N/R

Contaminant Name :	Metals - Other
Ground water :	Confirmed Above Cleanup Levels
Surface water :	N/R
Soil :	Below Cleanup Levels
Sediment :	N/R
Air :	N/R
Bedrock :	N/R

Contaminant Name :	Lead
Ground water :	Confirmed Above Cleanup Levels
Surface water :	N/R
Soil :	Below Cleanup Levels
Sediment :	N/R
Air :	N/R
Bedrock :	N/R

Contaminant Name :	Petroleum-Gasoline
Ground water :	Confirmed Above Cleanup Levels
Surface water :	N/R
Soil :	Confirmed Above Cleanup Levels
Sediment :	N/R
Air :	N/R
Bedrock :	N/R

VCP - WA

Facility Name :	Former Texaco Service Station
Facility Address :	704 PUYALLUP AVE, TACOMA, 98421
County :	Pierce

Map Id: 352
Direction: SSE
Distance: 0.634 mi., 3346 ft.
Elevation: 18 ft.
Relative: Higher

Site Name : FORMER TEXACO SERVICE STATION | Texaco Service Station
704 PUYALLUP AVE
TACOMA | Tacoma, WA 98421

Database(s) : [ALL SITES - WA, CSCSL HWS - WA, HSL - WA, VCP - WA] ***(cont.)***

Envirosite ID: 6585893
EPA ID: N/R

VCP - WA ***(cont.)***

Facility/Site ID :	78349
Alternate Name :	N/R
Program Name :	Former Texaco Service Station
WRIA :	10
Legislative District :	27
Congressional District :	9
Ecology Region :	SWRO
Ecology Program Phone :	(360) 407-7224
Tribal Land :	N
Latitude :	47.24085
Longitude :	-122.42452
Last Date in Agency List :	2021-02-23

Program Details

Program :	TOXICS
Program ID :	SW1633
Interaction Type :	Voluntary Cleanup Sites
Interaction Type Description :	For a fee, Ecology staff will review an independent cleanup report(s) and provide a written decision about the adequacy of the cleanup actions taken and described in the report.
Status :	Active
Start Date :	2018-01-10
End Date :	N/R
SIC :	N/R
NAICS :	81293 - Parking Lots and Garages
Facility Name :	Texaco Service Station
Facility Address :	704 PUYALLUP AVE, TACOMA, 98421
County :	Pierce

Facility/Site ID :	78349
Alternate Name :	N/R
Program Name :	N/R
WRIA :	10
Legislative District :	27
Congressional District :	9
Ecology Region :	SWRO
Ecology Program Phone :	(360) 407-7224
Tribal Land :	N
Latitude :	47.24085
Longitude :	-122.42452
Last Date in Agency List :	2023-01-04

Program Details

Program :	TOXICS
Program ID :	SW1633
Interaction Type :	Voluntary Cleanup Sites

Map Id: 352
Direction: SSE
Distance: 0.634 mi., 3346 ft.
Elevation: 18 ft.
Relative: Higher

Site Name : FORMER TEXACO SERVICE STATION | Texaco Service Station
704 PUYALLUP AVE
TACOMA | Tacoma, WA 98421

Database(s) : [ALL SITES - WA, CSCSL HWS - WA, HSL - WA, VCP - WA] ***(cont.)***

Envirosite ID: 6585893
EPA ID: N/R

VCP - WA ***(cont.)***

Interaction Type Description :	For a fee, Ecology staff will review an independent cleanup report(s) and provide a written decision about the adequacy of the cleanup actions taken and described in the report.
Status :	Active
Start Date :	2018-01-10
End Date :	N/R
SIC :	N/R
NAICS :	N/R
Program :	TOXICS
Program ID :	SW1633
Interaction Type :	Voluntary Cleanup Sites
Interaction Type Description :	For a fee, Ecology staff will review an independent cleanup report(s) and provide a written decision about the adequacy of the cleanup actions taken and described in the report.
Status :	Active
Start Date :	2018-01-10
End Date :	N/R
SIC :	N/R
NAICS :	81293 - Parking Lots and Garages

Map Id: CS353
Direction: SW
Distance: 0.634 mi., 3348 ft.
Elevation: 161 ft.
Relative: Higher

Site Name : SIMPSON BROS ENTERPRISES INC
1931 S FAWCETT AVE
TACOMA, WA 98402

Database(s) : [ALL SITES - WA, FRS]

Envirosite ID: 50655427
EPA ID: N/R

ALL SITES - WA

Facility Name :	SIMPSON BROS ENTERPRISES INC
Facility Address :	1931 S FAWCETT AVE, TACOMA, 98402
County :	Pierce
Facility/Site ID :	2347225
Alternate Name :	N/R
Program Name :	N/R
WRIA :	10
Legislative District :	27
Congressional District :	6
Ecology Region :	SWRO
Ecology Program Phone :	(509) 239-3503
Tribal Land :	N
Latitude :	47.244354
Longitude :	-122.440988

Map Id: CS353
Direction: SW
Distance: 0.634 mi., 3348 ft.
Elevation: 161 ft.
Relative: Higher

Site Name : SIMPSON BROS ENTERPRISES INC
1931 S FAWCETT AVE
TACOMA, WA 98402

Database(s) : [ALL SITES - WA, FRS] ***(cont.)***

Envirosite ID: 50655427
EPA ID: N/R

ALL SITES - WA ***(cont.)***

Last Date in Agency List : 2023-01-03

Program Details

Program : HAZWASTE
Program ID : N/R
Interaction Type : Local Source Control

Interaction Type Description : The site has received a technical assistance visit from a Local Source Control Specialist.

Status : Inactive
Start Date : 2008-03-27
End Date : 2010-04-29
SIC : N/R
NAICS : N/R

FRS

Facility Name : SIMPSON BROS ENTERPRISES INC
Facility Address : 1931 S FAWCETT AVE, TACOMA, WA 98402
County : PIERCE

Site Details

Registry ID : 110037371180
FRS Facility URL : Click here for hyperlink provided by the agency.
Last Date in Agency List : 2023-02-13

Source Description

Source Description :

The WA-FSIS provides a means to query and display data maintained by the Washington Department of Ecology. This system contains key information for each facility/site that is currently, or has been, of interest to the Air Quality, Dam Safety, Hazardous Waste, Toxics Cleanup, and Water Quality Programs.

FRS Environmental Interest

Source and System ID : WA-FSIS - 2347225

Map Id: CZ354
Direction: WNW
Distance: 0.636 mi., 3360 ft.
Elevation: 286 ft.
Relative: Higher

Site Name : BAKER BUILDING
411 S 7TH
TACOMA | Tacoma, WA 98405

Database(s) : [ALL SITES - WA, EPA UST, FRS, UST - WA]

Envirosite ID: 43163333
EPA ID: N/R

ALL SITES - WA

Facility Name :	BAKER BUILDING
Facility Address :	411 S 7TH, TACOMA, 98405
County :	Pierce
Facility/Site ID :	5616862
Alternate Name :	N/R
Program Name :	N/R
WRIA :	10
Legislative District :	27
Congressional District :	6
Ecology Region :	SWRO
Ecology Program Phone :	(360) 407-7224
Tribal Land :	N
Latitude :	47.257326
Longitude :	-122.442898
Last Date in Agency List :	2023-01-03

Program Details

Program :	TOXICS
Program ID :	101685
Interaction Type :	Underground Storage Tank
Interaction Type Description :	Any one or combination of tanks (including connecting underground pipes) that is used to contain regulated substances and has a tank volume of ten percent or more beneath the surface of the ground. This term does not include any of the exempt UST systems specified in WAC 173-360-110(2) or any piping connected thereto. See WAC 173-360
Status :	Inactive
Start Date :	1992-07-10
End Date :	2000-03-22
SIC :	N/R
NAICS :	N/R

EPA UST

Facility Name :	BAKER BUILDING
Facility Address :	411 S 7TH, Tacoma, Washington 98405
County :	Pierce
Facility ID :	WA5616862
Facility Status :	Closed UST(s)
Open USTs :	0
Closed USTs :	1
Temporarily Out of Service USTs :	0
Date of Last Inspection :	N/R
EPA Region :	10
Tribe :	N/R
Facility ID 2 :	N/R
Latitude :	47.257021
Longitude :	-122.443515
Last Date in Agency List :	2023-01-30

Map Id: CZ354
Direction: WNW
Distance: 0.636 mi., 3360 ft.
Elevation: 286 ft.
Relative: Higher

Site Name : BAKER BUILDING
411 S 7TH
TACOMA | Tacoma, WA 98405

Database(s) : [ALL SITES - WA, EPA UST, FRS, UST - WA] ***(cont.)***

Envirosite ID: 43163333
EPA ID: N/R

EPA UST ***(cont.)***

Tank Details

Tank ID :	WA5616862_1
Tank Status :	Closed
Installation Date :	1964-12-31
Removal Date :	N/R
Capacity :	111
Substances :	A Leaded Gasoline
Tank Wall Type :	N/R

FRS

Facility Name :	BAKER BUILDING
Facility Address :	411 S 7TH, TACOMA, WA 98405
County :	PIERCE

Site Details

Registry ID :	110015546685
FRS Facility URL :	Click here for hyperlink provided by the agency.
Last Date in Agency List :	2023-02-13

Source Description

Source Description :

The WA-FSIS provides a means to query and display data maintained by the Washington Department of Ecology. This system contains key information for each facility/site that is currently, or has been, of interest to the Air Quality, Dam Safety, Hazardous Waste, Toxics Cleanup, and Water Quality Programs.

FRS Environmental Interest

Source and System ID :	WA-FSIS - 5616862

UST - WA

Facility Name :	BAKER BUILDING
Facility Address :	411 S 7TH, Tacoma, 98405
County :	Pierce
Facility Site ID :	5616862
UST Site ID :	101685
Tag Number(s) :	N/R
Responsible Unit :	Southwest
Is Active :	No
Latitude :	47.257326
Longitude :	-122.442898
Last Date in Agency List :	2022-12-29

Map Id: CZ354
Direction: WNW
Distance: 0.636 mi., 3360 ft.
Elevation: 286 ft.
Relative: Higher

Site Name : BAKER BUILDING
411 S 7TH
TACOMA | Tacoma, WA 98405

Database(s) : [ALL SITES - WA, EPA UST, FRS, UST - WA] ***(cont.)***

Envirosite ID: 43163333
EPA ID: N/R

UST - WA ***(cont.)***

Tank Details

Tank Name :	1
Tank Status :	Removed
Install Date :	1964-12-31
Tank Upgrade Date :	N/R
Tank Permanent Closure Date :	1992-04-09
Permit Expiration Date :	N/R
Tank Material :	N/R
Tank Construction :	N/R
Tank Corrosion Protection :	N/R
Tank Manifold :	N/R
Tank Release Detection :	N/R
Tank Tightness Test :	N/R
Tank Spill Prevention :	N/R
Capacity Range :	111 TO 1,100 Gallons
Actual Capacity :	N/R
Pipe Material :	N/R
Pipe Construction :	N/R
Pipe Corrosion Protection :	N/R
Tank SFC :	N/R
Dispenser SFC :	N/R
Primary Pipe Release Detection :	N/R
Secondary Pipe Release Detection :	N/R
Pipe Pumping System :	N/R
Pipe Install Date :	N/R
Turbine Sump Construction :	N/R
Tank Status Date :	1996-08-06
Tank Install Date :	N/R
Tank Overfill Prevention :	N/R

Compartments Details

Compartment Number :	1
Compartment Capacity :	N/R
Substance Stored :	Leaded Gasoline
Used Substance :	N/R
Ecy Region :	N/R

Map Id: DC355
Direction: WNW
Distance: 0.639 mi., 3372 ft.
Elevation: 239 ft.
Relative: Higher

Site Name : ENTERPRISE | USA OF YESTERDAY & TASTE TOWN | TASTE OF THE TOWN
455 ST HELENS AVE | 455 ST HELENS AVE STE B
TACOMA, WA 98402

Database(s) : [ALL SITES - WA, FRS]

Envirosite ID: 6550815
EPA ID: N/R

ALL SITES - WA

Facility Name :	Enterprise

Map Id: DC355
Direction: WNW
Distance: 0.639 mi., 3372 ft.
Elevation: 239 ft.
Relative: Higher

Site Name : ENTERPRISE | USA OF YESTERDAY & TASTE TOWN | TASTE OF THE TOWN
455 ST HELENS AVE | 455 ST HELENS AVE STE B
TACOMA, WA 98402

Database(s) : [ALL SITES - WA, FRS] ***(cont.)***

Envirosite ID: 6550815
EPA ID: N/R

ALL SITES - WA ***(cont.)***

Facility Address :	455 ST HELENS AVE, TACOMA, 98402
County :	Pierce
Facility/Site ID :	19588
Alternate Name :	N/R
Program Name :	N/R
WRIA :	10
Legislative District :	27
Congressional District :	6
Ecology Region :	SWRO
Ecology Program Phone :	N/R
Tribal Land :	N
Latitude :	47.259343
Longitude :	-122.443342
Last Date in Agency List :	2023-01-03

Facility/Site ID :	19588
Alternate Name :	N/R
Program Name :	N/R
WRIA :	10
Legislative District :	27
Congressional District :	6
Ecology Region :	SWRO
Ecology Program Phone :	(360) 407-7224
Tribal Land :	N
Latitude :	47.259343
Longitude :	-122.443342
Last Date in Agency List :	2023-01-03

Program Details

Program :	TOXICS
Program ID :	N/R
Interaction Type :	Urban Waters
Interaction Type Description :	The site has been inspected by an Ecology Urban Waters Inspector.
Status :	Active
Start Date :	2010-02-02
End Date :	N/R
SIC :	N/R
NAICS :	N/R

Program :	TOXICS
Program ID :	N/R
Interaction Type :	State Cleanup Site
Interaction Type Description :	A site is being cleaned up under state regulations. Regulations include Model Toxics Control Act or its predecessors.
Status :	Active
Start Date :	2021-05-04
End Date :	N/R

Map Id: DC355
Direction: WNW
Distance: 0.639 mi., 3372 ft.
Elevation: 239 ft.
Relative: Higher

Site Name : ENTERPRISE | USA OF YESTERDAY & TASTE TOWN | TASTE OF THE TOWN
455 ST HELENS AVE | 455 ST HELENS AVE STE B
TACOMA, WA 98402

Database(s) : [ALL SITES - WA, FRS] ***(cont.)***

Envirosite ID: 6550815
EPA ID: N/R

ALL SITES - WA ***(cont.)***

SIC :	N/R
NAICS :	N/R
Facility Name :	USA of Yesterday & Taste Town
Facility Address :	455 ST HELENS AVE STE B, TACOMA, 98402
County :	Pierce
Facility/Site ID :	8441
Alternate Name :	N/R
Program Name :	N/R
WRIA :	10
Legislative District :	27
Congressional District :	6
Ecology Region :	SWRO
Ecology Program Phone :	N/R
Tribal Land :	N
Latitude :	47.259343
Longitude :	-122.443342
Last Date in Agency List :	2023-01-03

Facility/Site ID :	8441
Alternate Name :	N/R
Program Name :	N/R
WRIA :	10
Legislative District :	27
Congressional District :	6
Ecology Region :	SWRO
Ecology Program Phone :	(360) 407-7224
Tribal Land :	N
Latitude :	47.259343
Longitude :	-122.443342
Last Date in Agency List :	2023-01-03

Program Details

Program :	TOXICS
Program ID :	N/R
Interaction Type :	Urban Waters
Interaction Type Description :	The site has been inspected by an Ecology Urban Waters Inspector.
Status :	Active
Start Date :	2010-02-02
End Date :	N/R
SIC :	N/R
NAICS :	N/R

Program :	TOXICS
Program ID :	N/R
Interaction Type :	State Cleanup Site

Map Id: DC355
Direction: WNW
Distance: 0.639 mi., 3372 ft.
Elevation: 239 ft.
Relative: Higher

Site Name : ENTERPRISE | USA OF YESTERDAY & TASTE TOWN | TASTE OF THE TOWN
455 ST HELENS AVE | 455 ST HELENS AVE STE B
TACOMA, WA 98402

Database(s) : [ALL SITES - WA, FRS] ***(cont.)***

Envirosite ID: 6550815
EPA ID: N/R

ALL SITES - WA ***(cont.)***

Interaction Type Description : A site is being cleaned up under state regulations. Regulations include Model Toxics Control Act or its predecessors.

Status : Active
Start Date : 2021-05-04
End Date : N/R
SIC : N/R
NAICS : N/R

FRS

Facility Name : ENTERPRISE
Facility Address : 455 ST HELENS AVE, TACOMA, WA 98402
County : PIERCE

Site Details
Registry ID : 110042196245
FRS Facility URL : Click here for hyperlink provided by the agency.
Last Date in Agency List : 2023-02-13

Source Description

Source Description :

The WA-FSIS provides a means to query and display data maintained by the Washington Department of Ecology. This system contains key information for each facility/site that is currently, or has been, of interest to the Air Quality, Dam Safety, Hazardous Waste, Toxics Cleanup, and Water Quality Programs.

FRS Environmental Interest
Source and System ID : WA-FSIS - 19588

Facility Name : TASTE OF THE TOWN
Facility Address : 455 ST HELENS AVE, TACOMA, WA 98402
County : PIERCE

Site Details
Registry ID : 110040758873
FRS Facility URL : Click here for hyperlink provided by the agency.
Last Date in Agency List : 2023-02-13

Source Description

Map Id: DC355
Direction: WNW
Distance: 0.639 mi., 3372 ft.
Elevation: 239 ft.
Relative: Higher

Site Name : ENTERPRISE | USA OF YESTERDAY & TASTE TOWN | TASTE OF THE TOWN
455 ST HELENS AVE | 455 ST HELENS AVE STE B
TACOMA, WA 98402

Database(s) : [ALL SITES - WA, FRS] ***(cont.)***

Envirosite ID: 6550815
EPA ID: N/R

FRS ***(cont.)***

Source Description :

The WA-FSIS provides a means to query and display data maintained by the Washington Department of Ecology. This system contains key information for each facility/site that is currently, or has been, of interest to the Air Quality, Dam Safety, Hazardous Waste, Toxics Cleanup, and Water Quality Programs.

FRS Environmental Interest

Source and System ID :	WA-FSIS - 12824
Facility Name :	USA OF YESTERDAY & TASTE TOWN
Facility Address :	455 ST HELENS AVE STE B, TACOMA, WA 98402
County :	PIERCE

Site Details

Registry ID :	110040759480
FRS Facility URL :	Click here for hyperlink provided by the agency.
Last Date in Agency List :	2023-02-13

Source Description

Source Description :

The WA-FSIS provides a means to query and display data maintained by the Washington Department of Ecology. This system contains key information for each facility/site that is currently, or has been, of interest to the Air Quality, Dam Safety, Hazardous Waste, Toxics Cleanup, and Water Quality Programs.

FRS Environmental Interest

Source and System ID :	WA-FSIS - 8441

Map Id: DD356
Direction: WNW
Distance: 0.642 mi., 3389 ft.
Elevation: 271 ft.
Relative: Higher

Site Name : Grand Cinema
606 FAWCETT AVE
TACOMA, WA 98402

Database(s) : [ALL SITES - WA, FRS]

Envirosite ID: 6602123
EPA ID: N/R

ALL SITES - WA

Facility Name :	Grand Cinema
Facility Address :	606 FAWCETT AVE, TACOMA, 98402

Map Id: DD356
Direction: WNW
Distance: 0.642 mi., 3389 ft.
Elevation: 271 ft.
Relative: Higher

Site Name : Grand Cinema
606 FAWCETT AVE
TACOMA, WA 98402

Database(s) : [ALL SITES - WA, FRS] ***(cont.)***

Envirosite ID: 6602123
EPA ID: N/R

ALL SITES - WA ***(cont.)***

County :	N/R
Facility/Site ID :	17794
Alternate Name :	N/R
Program Name :	N/R
WRIA :	10
Legislative District :	27
Congressional District :	6
Ecology Region :	SWRO
Ecology Program Phone :	N/R
Tribal Land :	N
Latitude :	47.258084
Longitude :	-122.444687
Last Date in Agency List :	2023-01-03

Program Details

Program :	N/R
Program ID :	N/R
Interaction Type :	Urban Waters
Interaction Type Description :	The site has been inspected by an Ecology Urban Waters Inspector.
Status :	Active
Start Date :	2010-03-03
End Date :	N/R
SIC :	N/R
NAICS :	N/R

FRS

Facility Name :	GRAND CINEMA
Facility Address :	606 FAWCETT AVE, TACOMA, WA 98402
County :	PIERCE

Site Details

Registry ID :	110042144809
FRS Facility URL :	Click here for hyperlink provided by the agency.
Last Date in Agency List :	2023-02-13

Source Description

Source Description :

The WA-FSIS provides a means to query and display data maintained by the Washington Department of Ecology. This system contains key information for each facility/site that is currently, or has been, of interest to the Air Quality, Dam Safety, Hazardous Waste, Toxics Cleanup, and Water Quality Programs.

FRS Environmental Interest

Source and System ID :	WA-FSIS - 17794

Map Id: CX357
Direction: S
Distance: 0.642 mi., 3392 ft.
Elevation: 24 ft.
Relative: Higher

Site Name : MANNA PRO CORP
518 PUYALLUP AVE
TACOMA | Tacoma, WA

Database(s) : [ALL SITES - WA, CSCSL NFA - WA, EPA UST, FRS, HSL - WA, LUST - WA, UST - WA]

Envirosite ID: 50655604
EPA ID: N/R

ALL SITES - WA

Facility Name :	MANNA PRO CO
Facility Address :	518 PUYALLUP AVE, TACOMA, 98421-1381
County :	Pierce
Facility/Site ID :	46689617
Alternate Name :	N/R
Program Name :	N/R
WRIA :	10
Legislative District :	27
Congressional District :	9
Ecology Region :	SWRO
Ecology Program Phone :	(360) 407-7224
Tribal Land :	N
Latitude :	47.24058
Longitude :	-122.42741
Last Date in Agency List :	2023-01-03

Program Details

Program :	TOXICS
Program ID :	1672
Interaction Type :	LUST Facility
Interaction Type Description :	A leaking underground tank cleanup site being cleaned up with Ecology oversight or review.
Status :	Inactive
Start Date :	1992-01-14
End Date :	2003-02-26
SIC :	N/R
NAICS :	N/R

Program :	TOXICS
Program ID :	1672
Interaction Type :	Underground Storage Tank
Interaction Type Description :	Any one or combination of tanks (including connecting underground pipes) that is used to contain regulated substances and has a tank volume of ten percent or more beneath the surface of the ground. This term does not include any of the exempt UST systems specified in WAC 173-360-110(2) or any piping connected thereto. See WAC 173-360
Status :	Active
Start Date :	2000-03-20
End Date :	N/R
SIC :	N/R
NAICS :	N/R

CSCSL NFA - WA

Facility Name :	MANNA PRO CORP
Facility Address :	518 PUYALLUP AVE, TACOMA, 98421

Map Id: CX357
Direction: S
Distance: 0.642 mi., 3392 ft.
Elevation: 24 ft.
Relative: Higher

Site Name : MANNA PRO CORP
518 PUYALLUP AVE
TACOMA | Tacoma, WA

Database(s) : [ALL SITES - WA, CSCSL NFA - WA, EPA UST, FRS, HSL - WA, LUST - WA, UST - WA] ***(cont.)***

Envirosite ID: 50655604
EPA ID: N/R

CSCSL NFA - WA ***(cont.)***

County :	Pierce
NFA Date :	2001-01-05
Facility Site ID :	46689617
Cleanup Site ID :	9332
Rank :	N/R
VCP :	N/R
Alternate Site Names :	MANNA PRO CO
NFA Reason :	Ecology Supervised/Conducted Cleanup
Site Status :	NFA
Region :	Southwest
Responsible Unit :	Southwest
Latitude :	47.24058
Longitude :	-122.42741
Last Date in Agency List :	2023-02-23

Contaminants

Contaminant Name :	Petroleum-Other
Ground Water :	Remediated-Below
Surface Water :	N/R
Soil :	Remediated-Below
Sediment :	N/R
Air :	N/R
Bedrock :	N/R

EPA UST

Facility Name :	MANNA PRO CORP
Facility Address :	518 PUYALLUP AVE, Tacoma, Washington 984211381
County :	Pierce
Facility ID :	WA46689617
Facility Status :	Closed UST(s)
Open USTs :	0
Closed USTs :	3
Temporarily Out of Service USTs :	0
Date of Last Inspection :	N/R
EPA Region :	10
Tribe :	N/R
Facility ID 2 :	N/R
Latitude :	47.24058
Longitude :	-122.42741
Last Date in Agency List :	2023-01-30

Tank Details

Tank ID :	WA46689617_DIESEL TANK1
Tank Status :	Closed
Installation Date :	1964-12-31
Removal Date :	N/R

Map Id: CX357
Direction: S
Distance: 0.642 mi., 3392 ft.
Elevation: 24 ft.
Relative: Higher

Site Name : MANNA PRO CORP
518 PUYALLUP AVE
TACOMA | Tacoma, WA

Database(s) : [ALL SITES - WA, CSCSL NFA - WA, EPA UST, FRS, HSL - WA, LUST - WA, UST - WA] ***(cont.)***

Envirosite ID: 50655604
EPA ID: N/R

EPA UST ***(cont.)***

Capacity :	111
Substances :	N/R
Tank Wall Type :	N/R

Tank ID :	WA46689617_DIESEL TANK2
Tank Status :	Closed
Installation Date :	1964-12-31
Removal Date :	N/R
Capacity :	111
Substances :	N/R
Tank Wall Type :	N/R

Tank ID :	WA46689617_GAS TANK 3
Tank Status :	Closed
Installation Date :	1964-12-31
Removal Date :	N/R
Capacity :	111
Substances :	B Unleaded Gasoline
Tank Wall Type :	N/R

FRS

Facility Name :	MANNA PRO CO
Facility Address :	518 PUYALLUP AVE, TACOMA, WA 98421-1381
County :	PIERCE

Site Details

Registry ID :	110015468135
FRS Facility URL :	Click here for hyperlink provided by the agency.
Last Date in Agency List :	2023-02-13

Source Description

Source Description :

The WA-FSIS provides a means to query and display data maintained by the Washington Department of Ecology. This system contains key information for each facility/site that is currently, or has been, of interest to the Air Quality, Dam Safety, Hazardous Waste, Toxics Cleanup, and Water Quality Programs.

FRS Environmental Interest

Source and System ID :	WA-FSIS - 46689617

HSL - WA

Facility Name :	MANNA PRO CORP
Facility Address :	518 Puyallup Ave, Tacoma, 98421-1381

Map Id: CX357
Direction: S
Distance: 0.642 mi., 3392 ft.
Elevation: 24 ft.
Relative: Higher

Site Name : MANNA PRO CORP
518 PUYALLUP AVE
TACOMA | Tacoma, WA

Database(s) : [ALL SITES - WA, CSCSL NFA - WA, EPA UST, FRS, HSL - WA, LUST - WA, UST - WA] ***(cont.)***

Envirosite ID: 50655604
EPA ID: N/R

HSL - WA ***(cont.)***

County :	Pierce

Site Details

Facility Site ID :	46689617
Cleanup Site ID :	9332
Status :	No Further Action
Site Rank :	N/R
Alternative Site Name :	N/R
Region :	N/R
Resposbile Unit :	N/R
Institutional Control :	N/R
Current VCP :	N/R
Past VCP :	N/R
Latitude :	N/R
Longitude :	N/R
Agency Hyperlink :	Click here for hyperlink provided by the agency.
Last Date in Agency List :	2022-02-11

Facility Name :	MANNA PRO CORP
Facility Address :	518 PUYALLUP AVE, TACOMA, 98421
County :	Pierce

Site Details

Facility Site ID :	46689617
Cleanup Site ID :	9332
Status :	No Further Action
Site Rank :	N/R
Alternative Site Name :	MANNA PRO CO
Region :	Southwest
Resposbile Unit :	Southwest
Institutional Control :	N/R
Current VCP :	N/R
Past VCP :	N/R
Latitude :	47.24058
Longitude :	-122.42741
Agency Hyperlink :	Click here for hyperlink provided by the agency.
Last Date in Agency List :	2023-02-28

Contaminants

Contaminant Name :	Petroleum-Other
Ground water :	Remediated-Below
Surface water :	N/R
Soil :	Remediated-Below
Sediment :	N/R
Air :	N/R
Bedrock :	N/R

Map Id: CX357
Direction: S
Distance: 0.642 mi., 3392 ft.
Elevation: 24 ft.
Relative: Higher

Site Name : MANNA PRO CORP
518 PUYALLUP AVE
TACOMA | Tacoma, WA

Database(s) : [ALL SITES - WA, CSCSL NFA - WA, EPA UST, FRS, HSL - WA, LUST - WA, UST - WA] ***(cont.)***

Envirosite ID: 50655604
EPA ID: N/R

LUST - WA

Facility Name :	MANNA PRO CORP
Facility Address :	518 PUYALLUP AVE, TACOMA, 98421
County :	Pierce

Site Details

LUST Status Date :	2001-01-05
LUST Status Type :	LUST - NFA
Facility Site ID :	46689617
Cleanup Site ID :	9332
LUST ID :	1649
UST ID :	1672
Alternate Site Names :	MANNA PRO CO
Release Date :	1992-01-14
Process Type :	N/R
Responsible Unit :	Southwest
Region :	Southwest
Latitude :	47.24058
Longitude :	-122.42741
Last Date in Agency List :	2023-03-20

Contaminants

Contaminant Name :	Petroleum-Other
Ground Water :	Remediated-Below
Surface Water :	N/R
Soil :	Remediated-Below
Sediment :	N/R
Air :	N/R
Bedrock :	N/R

UST - WA

Facility Name :	MANNA PRO CORP
Facility Address :	518 PUYALLUP AVE, Tacoma, 98421
County :	Pierce
Facility Site ID :	46689617
UST Site ID :	1672
Tag Number(s) :	N/R
Responsible Unit :	Southwest
Is Active :	No
Latitude :	47.24058
Longitude :	-122.42741
Last Date in Agency List :	2022-12-29

Tank Details

Tank Name :	GAS TANK 3
Tank Status :	Closure in Process
Install Date :	1964-12-31

Map Id: CX357
Direction: S
Distance: 0.642 mi., 3392 ft.
Elevation: 24 ft.
Relative: Higher

Site Name : MANNA PRO CORP
518 PUYALLUP AVE
TACOMA | Tacoma, WA

Database(s) : [ALL SITES - WA, CSCSL NFA - WA, EPA UST, FRS, HSL - WA, LUST - WA, UST - WA] ***(cont.)***

Envirosite ID: 50655604
EPA ID: N/R

UST - WA ***(cont.)***

Tank Upgrade Date :	N/R
Tank Permanent Closure Date :	N/R
Permit Expiration Date :	N/R
Tank Material :	Steel
Tank Construction :	N/R
Tank Corrosion Protection :	N/R
Tank Manifold :	N/R
Tank Release Detection :	N/R
Tank Tightness Test :	N/R
Tank Spill Prevention :	N/R
Capacity Range :	111 TO 1,100 Gallons
Actual Capacity :	N/R
Pipe Material :	Steel
Pipe Construction :	N/R
Pipe Corrosion Protection :	N/R
Tank SFC :	N/R
Dispenser SFC :	N/R
Primary Pipe Release Detection :	N/R
Secondary Pipe Release Detection :	N/R
Pipe Pumping System :	N/R
Pipe Install Date :	N/R
Turbine Sump Construction :	N/R
Tank Status Date :	1996-08-06
Tank Install Date :	N/R
Tank Overfill Prevention :	N/R

Compartments Details

Compartment Number :	1
Compartment Capacity :	N/R
Substance Stored :	Unleaded Gasoline
Used Substance :	N/R
Ecy Region :	N/R

Tank Details

Tank Name :	DIESEL TANK1
Tank Status :	Closure in Process
Install Date :	1964-12-31
Tank Upgrade Date :	N/R
Tank Permanent Closure Date :	N/R
Permit Expiration Date :	N/R
Tank Material :	Steel
Tank Construction :	N/R
Tank Corrosion Protection :	N/R
Tank Manifold :	N/R
Tank Release Detection :	N/R
Tank Tightness Test :	N/R
Tank Spill Prevention :	N/R
Capacity Range :	111 TO 1,100 Gallons
Actual Capacity :	N/R
Pipe Material :	Steel
Pipe Construction :	N/R

Map Id: CX357
Direction: S
Distance: 0.642 mi., 3392 ft.
Elevation: 24 ft.
Relative: Higher

Site Name : MANNA PRO CORP
518 PUYALLUP AVE
TACOMA | Tacoma, WA

Database(s) : [ALL SITES - WA, CSCSL NFA - WA, EPA UST, FRS, HSL - WA, LUST - WA, UST - WA] ***(cont.)***

Envirosite ID: 50655604
EPA ID: N/R

UST - WA ***(cont.)***

Pipe Corrosion Protection :	N/R
Tank SFC :	N/R
Dispenser SFC :	N/R
Primary Pipe Release Detection :	N/R
Secondary Pipe Release Detection :	N/R
Pipe Pumping System :	N/R
Pipe Install Date :	N/R
Turbine Sump Construction :	N/R
Tank Status Date :	1996-08-06
Tank Install Date :	N/R
Tank Overfill Prevention :	N/R

Compartments Details

Compartment Number :	1
Compartment Capacity :	N/R
Substance Stored :	N/R
Used Substance :	N/R
Ecy Region :	N/R

Tank Details

Tank Name :	DIESEL TANK2
Tank Status :	Closure in Process
Install Date :	1964-12-31
Tank Upgrade Date :	N/R
Tank Permanent Closure Date :	N/R
Permit Expiration Date :	N/R
Tank Material :	Steel
Tank Construction :	N/R
Tank Corrosion Protection :	N/R
Tank Manifold :	N/R
Tank Release Detection :	N/R
Tank Tightness Test :	N/R
Tank Spill Prevention :	N/R
Capacity Range :	111 TO 1,100 Gallons
Actual Capacity :	N/R
Pipe Material :	Steel
Pipe Construction :	N/R
Pipe Corrosion Protection :	N/R
Tank SFC :	N/R
Dispenser SFC :	N/R
Primary Pipe Release Detection :	N/R
Secondary Pipe Release Detection :	N/R
Pipe Pumping System :	N/R
Pipe Install Date :	N/R
Turbine Sump Construction :	N/R
Tank Status Date :	1996-08-06
Tank Install Date :	N/R
Tank Overfill Prevention :	N/R

Map Id: CX357
Direction: S
Distance: 0.642 mi., 3392 ft.
Elevation: 24 ft.
Relative: Higher

Site Name : MANNA PRO CORP
518 PUYALLUP AVE
TACOMA | Tacoma, WA

Database(s) : [ALL SITES - WA, CSCSL NFA - WA, EPA UST, FRS, HSL - WA, LUST - WA, UST - WA] ***(cont.)***

Envirosite ID: 50655604
EPA ID: N/R

UST - WA ***(cont.)***

Compartments Details

Compartment Number :	1
Compartment Capacity :	N/R
Substance Stored :	N/R
Used Substance :	N/R
Ecy Region :	N/R

Map Id: CV358
Direction: S
Distance: 0.643 mi., 3398 ft.
Elevation: 31 ft.
Relative: Higher

Site Name : DISCOVERY
502 PUYALLUP AVE
TACOMA | Tacoma, WA 98402

Database(s) : [ALL SITES - WA, EPA UST, FRS, UST - WA]

Envirosite ID: 50655607
EPA ID: N/R

ALL SITES - WA

Facility Name :	DISCOVERY
Facility Address :	502 PUYALLUP AVE, TACOMA, 98402
County :	Pierce
Facility/Site ID :	31649744
Alternate Name :	N/R
Program Name :	N/R
WRIA :	10
Legislative District :	27
Congressional District :	9
Ecology Region :	SWRO
Ecology Program Phone :	(360) 407-7224
Tribal Land :	N
Latitude :	47.24057
Longitude :	-122.427764
Last Date in Agency List :	2023-01-03

Program Details

Program :	TOXICS
Program ID :	502627
Interaction Type :	Underground Storage Tank
Interaction Type Description :	Any one or combination of tanks (including connecting underground pipes) that is used to contain regulated substances and has a tank volume of ten percent or more beneath the surface of the ground. This term does not include any of the exempt UST systems specified in WAC 173-360-110(2) or any piping connected thereto. See WAC 173-360
Status :	Inactive
Start Date :	1999-06-24

Map Id: CV358
Direction: S
Distance: 0.643 mi., 3398 ft.
Elevation: 31 ft.
Relative: Higher

Site Name : DISCOVERY
502 PUYALLUP AVE
TACOMA | Tacoma, WA 98402

Database(s) : [ALL SITES - WA, EPA UST, FRS, UST - WA] ***(cont.)***

Envirosite ID: 50655607
EPA ID: N/R

ALL SITES - WA ***(cont.)***

End Date :	2000-05-18
SIC :	N/R
NAICS :	N/R

EPA UST

Facility Name :	DISCOVERY
Facility Address :	502 PUYALLUP AVE, Tacoma, Washington 98402
County :	Pierce
Facility ID :	WA31649744
Facility Status :	Closed UST(s)
Open USTs :	0
Closed USTs :	1
Temporarily Out of Service USTs :	0
Date of Last Inspection :	N/R
EPA Region :	10
Tribe :	N/R
Facility ID 2 :	N/R
Latitude :	47.24057
Longitude :	-122.427764
Last Date in Agency List :	2023-01-30

Tank Details

Tank ID :	WA31649744_1
Tank Status :	Closed
Installation Date :	N/R
Removal Date :	N/R
Capacity :	N/R
Substances :	B Unleaded Gasoline
Tank Wall Type :	N/R

FRS

Facility Name :	DISCOVERY
Facility Address :	502 PUYALLUP AVE, TACOMA, WA 98402
County :	PIERCE

Site Details

Registry ID :	110015494669
FRS Facility URL :	Click here for hyperlink provided by the agency.
Last Date in Agency List :	2023-02-13

Source Description

Map Id: CV358
Direction: S
Distance: 0.643 mi., 3398 ft.
Elevation: 31 ft.
Relative: Higher

Site Name : DISCOVERY
502 PUYALLUP AVE
TACOMA | Tacoma, WA 98402

Database(s) : [ALL SITES - WA, EPA UST, FRS, UST - WA] ***(cont.)***

Envirosite ID: 50655607
EPA ID: N/R

FRS ***(cont.)***

Source Description :

The WA-FSIS provides a means to query and display data maintained by the Washington Department of Ecology. This system contains key information for each facility/site that is currently, or has been, of interest to the Air Quality, Dam Safety, Hazardous Waste, Toxics Cleanup, and Water Quality Programs.

FRS Environmental Interest

Source and System ID :	WA-FSIS - 31649744

UST - WA

Facility Name :	DISCOVERY
Facility Address :	502 PUYALLUP AVE, Tacoma, 98402
County :	Pierce
Facility Site ID :	31649744
UST Site ID :	502627
Tag Number(s) :	N/R
Responsible Unit :	Southwest
Is Active :	No
Latitude :	47.24057
Longitude :	-122.427764
Last Date in Agency List :	2022-12-29

Tank Details

Tank Name :	1
Tank Status :	Closure in Process
Install Date :	N/R
Tank Upgrade Date :	N/R
Tank Permanent Closure Date :	N/R
Permit Expiration Date :	N/R
Tank Material :	N/R
Tank Construction :	N/R
Tank Corrosion Protection :	N/R
Tank Manifold :	N/R
Tank Release Detection :	N/R
Tank Tightness Test :	N/R
Tank Spill Prevention :	N/R
Capacity Range :	N/R
Actual Capacity :	10000
Pipe Material :	N/R
Pipe Construction :	N/R
Pipe Corrosion Protection :	N/R
Tank SFC :	N/R
Dispenser SFC :	N/R
Primary Pipe Release Detection :	N/R
Secondary Pipe Release Detection :	N/R
Pipe Pumping System :	N/R
Pipe Install Date :	N/R
Turbine Sump Construction :	N/R
Tank Status Date :	1999-12-10

Map Id: CV358
Direction: S
Distance: 0.643 mi., 3398 ft.
Elevation: 31 ft.
Relative: Higher

Site Name : DISCOVERY
502 PUYALLUP AVE
TACOMA | Tacoma, WA 98402

Database(s) : [ALL SITES - WA, EPA UST, FRS, UST - WA] ***(cont.)***

Envirosite ID: 50655607
EPA ID: N/R

UST - WA ***(cont.)***

Tank Install Date :	N/R
Tank Overfill Prevention :	N/R

Compartments Details

Compartment Number :	1
Compartment Capacity :	10000
Substance Stored :	Unleaded Gasoline
Used Substance :	N/R
Ecy Region :	N/R

Map Id: DD359
Direction: WNW
Distance: 0.644 mi., 3400 ft.
Elevation: 271 ft.
Relative: Higher

Site Name : Two Vaults
602 FAWCETT AVE
TACOMA, WA 98402

Database(s) : [ALL SITES - WA, FRS]

Envirosite ID: 6551144
EPA ID: N/R

ALL SITES - WA

Facility Name :	Two Vaults
Facility Address :	602 FAWCETT AVE, TACOMA, 98402
County :	N/R
Facility/Site ID :	8168
Alternate Name :	N/R
Program Name :	N/R
WRIA :	10
Legislative District :	27
Congressional District :	6
Ecology Region :	SWRO
Ecology Program Phone :	N/R
Tribal Land :	N
Latitude :	47.258125
Longitude :	-122.444715
Last Date in Agency List :	2023-01-03

Program Details

Program :	N/R
Program ID :	N/R
Interaction Type :	Urban Waters
Interaction Type Description :	The site has been inspected by an Ecology Urban Waters Inspector.
Status :	Active
Start Date :	2010-03-03
End Date :	N/R
SIC :	N/R
NAICS :	N/R

Map Id: DD359
Direction: WNW
Distance: 0.644 mi., 3400 ft.
Elevation: 271 ft.
Relative: Higher

Site Name : Two Vaults
602 FAWCETT AVE
TACOMA, WA 98402

Database(s) : [ALL SITES - WA, FRS] ***(cont.)***

Envirosite ID: 6551144
EPA ID: N/R

FRS

Facility Name : TWO VAULTS
Facility Address : 602 FAWCETT AVE, TACOMA, WA 98402
County : PIERCE

Site Details

Registry ID : 110042146950
FRS Facility URL : Click here for hyperlink provided by the agency.
Last Date in Agency List : 2023-02-13

Source Description

Source Description :

The WA-FSIS provides a means to query and display data maintained by the Washington Department of Ecology. This system contains key information for each facility/site that is currently, or has been, of interest to the Air Quality, Dam Safety, Hazardous Waste, Toxics Cleanup, and Water Quality Programs.

FRS Environmental Interest

Source and System ID : WA-FSIS - 8168

Map Id: DE360
Direction: E
Distance: 0.644 mi., 3401 ft.
Elevation: 15 ft.
Relative: Lower

Site Name : RECOVERY 1 | DTG ENTERPRISES, INC - RECOVERY 1 | DTG - Recovery 1
1630 E 18TH ST | 1630 East 18th Street
TACOMA | Tacoma, WA

Database(s) : [ALL SITES - WA, DEBRIS EPA SWRCY, DOCKET, ECHO, FRS, ICIS, INACTIVE PCS, PCS ENF, PCS FACILITY, RCRA_NONGEN, SWF/LF - WA, SWRCY - WA, SWTIRE 3 - WA]

Envirosite ID: 6537347
EPA ID: N/R

ALL SITES - WA

Facility Name : RECOVERY 1
Facility Address : 1630 E 18TH ST, TACOMA, 98421
County : Pierce

Facility/Site ID : 75272691
Alternate Name : Recovery 1 Inc
Program Name : N/R
WRIA : 10
Legislative District : 27
Congressional District : 9

Map Id: DE360
Direction: E
Distance: 0.644 mi., 3401 ft.
Elevation: 15 ft.
Relative: Lower

Site Name : RECOVERY 1 | DTG ENTERPRISES, INC - RECOVERY 1 | DTG - Recovery 1
1630 E 18TH ST | 1630 East 18th Street
TACOMA | Tacoma, WA

Database(s) : [ALL SITES - WA, DEBRIS EPA SWRCY, DOCKET, ECHO, FRS, ICIS, INACTIVE PCS, PCS ENF, PCS FACILITY, RCRA_NONGEN, SWF/LF - WA, SWRCY - WA, SWTIRE 3 - WA] ***(cont.)***

Envirosite ID: 6537347
EPA ID: N/R

ALL SITES - WA ***(cont.)***

Ecology Region :	SWRO
Ecology Program Phone :	(360) 407-6734
Tribal Land :	N
Latitude :	47.254575
Longitude :	-122.410051
Last Date in Agency List :	2023-01-03

Facility/Site ID :	75272691
Alternate Name :	N/R
Program Name :	N/R
WRIA :	10
Legislative District :	27
Congressional District :	9
Ecology Region :	SWRO
Ecology Program Phone :	(360) 407-6400
Tribal Land :	N
Latitude :	47.254575
Longitude :	-122.410051
Last Date in Agency List :	2023-01-03

Facility/Site ID :	75272691
Alternate Name :	RECOVERY 1
Program Name :	N/R
WRIA :	10
Legislative District :	27
Congressional District :	9
Ecology Region :	SWRO
Ecology Program Phone :	(360) 407-6734
Tribal Land :	N
Latitude :	47.254575
Longitude :	-122.410051
Last Date in Agency List :	2023-01-03

Facility/Site ID :	75272691
Alternate Name :	N/R
Program Name :	N/R
WRIA :	10
Legislative District :	27
Congressional District :	9
Ecology Region :	SWRO
Ecology Program Phone :	N/R
Tribal Land :	N
Latitude :	47.254575
Longitude :	-122.410051
Last Date in Agency List :	2023-01-03

Map Id: DE360
Direction: E
Distance: 0.644 mi., 3401 ft.
Elevation: 15 ft.
Relative: Lower

Site Name : RECOVERY 1 | DTG ENTERPRISES, INC - RECOVERY 1 | DTG - Recovery 1
1630 E 18TH ST | 1630 East 18th Street
TACOMA | Tacoma, WA

Database(s) : [ALL SITES - WA, DEBRIS EPA SWRCY, DOCKET, ECHO, FRS, ICIS, INACTIVE PCS, PCS ENF, PCS FACILITY, RCRA_NONGEN, SWF/LF - WA, SWRCY - WA, SWTIRE 3 - WA] ***(cont.)***

Envirosite ID: 6537347
EPA ID: N/R

ALL SITES - WA ***(cont.)***

Facility/Site ID :	75272691
Alternate Name :	RECOVERY 1
Program Name :	N/R
WRIA :	10
Legislative District :	27
Congressional District :	9
Ecology Region :	SWRO
Ecology Program Phone :	(360) 407-6400
Tribal Land :	N
Latitude :	47.254575
Longitude :	-122.410051
Last Date in Agency List :	2023-01-03

Facility/Site ID :	75272691
Alternate Name :	Container Storage Inc
Program Name :	N/R
WRIA :	10
Legislative District :	27
Congressional District :	9
Ecology Region :	SWRO
Ecology Program Phone :	(360) 407-6734
Tribal Land :	N
Latitude :	47.254575
Longitude :	-122.410051
Last Date in Agency List :	2023-01-03

Facility/Site ID :	75272691
Alternate Name :	N/R
Program Name :	N/R
WRIA :	10
Legislative District :	27
Congressional District :	9
Ecology Region :	SWRO
Ecology Program Phone :	(360) 407-6409
Tribal Land :	N
Latitude :	47.254575
Longitude :	-122.410051
Last Date in Agency List :	2023-01-03

Facility/Site ID :	75272691
Alternate Name :	N/R
Program Name :	N/R
WRIA :	10
Legislative District :	27
Congressional District :	9
Ecology Region :	SWRO
Ecology Program Phone :	(360) 407-6734
Tribal Land :	N

Map Id: DE360
Direction: E
Distance: 0.644 mi., 3401 ft.
Elevation: 15 ft.
Relative: Lower

Site Name : RECOVERY 1 | DTG ENTERPRISES, INC - RECOVERY 1 | DTG - Recovery 1
1630 E 18TH ST | 1630 East 18th Street
TACOMA | Tacoma, WA

Database(s) : [ALL SITES - WA, DEBRIS EPA SWRCY, DOCKET, ECHO, FRS, ICIS, INACTIVE PCS, PCS ENF, PCS FACILITY, RCRA_NONGEN, SWF/LF - WA, SWRCY - WA, SWTIRE 3 - WA] ***(cont.)***

Envirosite ID: 6537347
EPA ID: N/R

ALL SITES - WA ***(cont.)***

Latitude :	47.254575
Longitude :	-122.410051
Last Date in Agency List :	2023-01-03

Program Details

Program :	HAZWASTE
Program ID :	WAD058354846
Interaction Type :	Hazardous Waste Generator
Interaction Type Description :	Facilities that generate any quantity of a dangerous waste. They may be classified as SQG, MQG, or LQG depending on hazardous waste generated for a given month.
Status :	Inactive
Start Date :	1980-11-22
End Date :	1993-06-11
SIC :	4953 - REFUSE SYSTEMS
NAICS :	N/R

Program :	HAZWASTE
Program ID :	WAD058354846
Interaction Type :	Hazardous Waste Generator
Interaction Type Description :	Facilities that generate any quantity of a dangerous waste. They may be classified as SQG, MQG, or LQG depending on hazardous waste generated for a given month.
Status :	Inactive
Start Date :	1980-11-22
End Date :	1993-06-11
SIC :	9999 - NONCLASSIFIABLE ESTABLISHMENTS
NAICS :	N/R

Program :	HAZWASTE
Program ID :	WAD058354846
Interaction Type :	Hazardous Waste Generator
Interaction Type Description :	Facilities that generate any quantity of a dangerous waste. They may be classified as SQG, MQG, or LQG depending on hazardous waste generated for a given month.
Status :	Inactive
Start Date :	1980-11-22
End Date :	1993-06-11
SIC :	2499 - WOOD PRODUCTS, NOT ELSEWHERE CLASSIFIED
NAICS :	N/R

Map Id: DE360
Direction: E
Distance: 0.644 mi., 3401 ft.
Elevation: 15 ft.
Relative: Lower

Site Name : RECOVERY 1 | DTG ENTERPRISES, INC - RECOVERY 1 | DTG - Recovery 1
1630 E 18TH ST | 1630 East 18th Street
TACOMA | Tacoma, WA

Database(s) : [ALL SITES - WA, DEBRIS EPA SWRCY, DOCKET, ECHO, FRS, ICIS, INACTIVE PCS, PCS ENF, PCS FACILITY, RCRA_NONGEN, SWF/LF - WA, SWRCY - WA, SWTIRE 3 - WA] ***(cont.)***

Envirosite ID: 6537347
EPA ID: N/R

ALL SITES - WA ***(cont.)***

Program :	HAZWASTE
Program ID :	WAD058354846
Interaction Type :	Hazardous Waste Generator
Interaction Type Description :	Facilities that generate any quantity of a dangerous waste. They may be classified as SQG, MQG, or LQG depending on hazardous waste generated for a given month.
Status :	Inactive
Start Date :	1980-11-22
End Date :	1993-06-11
SIC :	N/R
NAICS :	N/R

Program :	HAZWASTE
Program ID :	WAD058354846
Interaction Type :	Industrial SW GP
Interaction Type Description :	General permit issued to industries to regulate the discharge of contaminated stormwater to state waters.
Status :	Active
Start Date :	1993-08-09
End Date :	N/R
SIC :	N/R
NAICS :	N/R

Program :	HAZWASTE
Program ID :	WAD058354846
Interaction Type :	Urban Waters
Interaction Type Description :	The site has been inspected by an Ecology Urban Waters Inspector.
Status :	Active
Start Date :	2008-11-12
End Date :	N/R
SIC :	N/R
NAICS :	N/R

Program :	HAZWASTE
Program ID :	WAD058354846
Interaction Type :	Industrial SW GP
Interaction Type Description :	General permit issued to industries to regulate the discharge of contaminated stormwater to state waters.
Status :	Active
Start Date :	1993-08-09
End Date :	N/R
SIC :	4953 - REFUSE SYSTEMS

Map Id: DE360
Direction: E
Distance: 0.644 mi., 3401 ft.
Elevation: 15 ft.
Relative: Lower

Site Name : RECOVERY 1 | DTG ENTERPRISES, INC - RECOVERY 1 | DTG - Recovery 1
1630 E 18TH ST | 1630 East 18th Street
TACOMA | Tacoma, WA

Database(s) : [ALL SITES - WA, DEBRIS EPA SWRCY, DOCKET, ECHO, FRS, ICIS, INACTIVE PCS, PCS ENF, PCS FACILITY, RCRA_NONGEN, SWF/LF - WA, SWRCY - WA, SWTIRE 3 - WA] ***(cont.)***

Envirosite ID: 6537347
EPA ID: N/R

ALL SITES - WA ***(cont.)***

NAICS : N/R

Program : HAZWASTE
Program ID : WAD058354846
Interaction Type : Recycling

Interaction Type Description : Recycling facilities are those that transform or remanufacture waste materials into usable or marketable materials for use other than landfill disposal or incineration. Requirements do not include the collection, compacting, repackaging and sorting for the purpose of transport.

Status : Active
Start Date : N/R
End Date : N/R
SIC : N/R
NAICS : N/R

Program : HAZWASTE
Program ID : WAD058354846
Interaction Type : Storage & Handling

Interaction Type Description :

Various types of facilities that handle solid waste on an interim basis. These include piles of solid waste, surface impoundments holding liquids, drop boxes where solid waste is collected for future transportation, areas storing over 800 tires, and transfer stations where solid waste is collected, compacted, sorted and loaded for transport to a recycling facility or final disposal at a landfill or incineration.

Status : Active
Start Date : N/R
End Date : N/R
SIC : N/R
NAICS : N/R

Program : HAZWASTE
Program ID : WAD058354846
Interaction Type : Industrial SW GP

Interaction Type Description : General permit issued to industries to regulate the discharge of contaminated stormwater to state waters.

Status : Active
Start Date : 1993-08-09
End Date : N/R
SIC : 2499 - WOOD PRODUCTS, NOT ELSEWHERE CLASSIFIED
NAICS : N/R

Map Id: DE360
Direction: E
Distance: 0.644 mi., 3401 ft.
Elevation: 15 ft.
Relative: Lower

Site Name : RECOVERY 1 | DTG ENTERPRISES, INC - RECOVERY 1 | DTG - Recovery 1
1630 E 18TH ST | 1630 East 18th Street
TACOMA | Tacoma, WA

Database(s) : [ALL SITES - WA, DEBRIS EPA SWRCY, DOCKET, ECHO, FRS, ICIS, INACTIVE PCS, PCS ENF, PCS FACILITY, RCRA_NONGEN, SWF/LF - WA, SWRCY - WA, SWTIRE 3 - WA] ***(cont.)***

Envirosite ID: 6537347
EPA ID: N/R

DEBRIS EPA SWRCY

Facility Name :	Recovery 1 Inc
Facility Address :	1630 East 18th Street, Tacoma, WA 98421.0
Phone :	253-627-1180
Region :	10
Recovery :	Y
Landfill :	N
C D :	Y
Composting :	N
Demolition :	N
Electronic :	N
HHW :	N
Metals :	N
Tires :	N
Transfer Station :	N/R
Vehicles :	N
LF C D :	N
LF HW :	N
LF MSW :	N
Latitude :	47.254575
Longitude :	-122.410051
Last Date in Agency List :	2023-01-05

DOCKET

Facility Name :	RECOVERY 1
Facility Address :	1630 E 18TH ST, TACOMA, WA 98421

Site Activity Details

Enforcement Action Case Number :	WA-121060
Activity ID :	3400007135
Enforcement Action Name :	RECOVERY 1
Last Date in Agency List :	2018-12-17
Final Ordr Iss/Final Order Enter Date:	N/R
Complaint/Proposed Order Actual Date:	N/R
Final Order Issued Actual Date :	N/R
Final Order Name :	N/R

Complaint Summary

Respondent/Defendant Name :	N/R
Named in Complaint :	N/R
Named in Final Order :	N/R

Map Id: DE360
Direction: E
Distance: 0.644 mi., 3401 ft.
Elevation: 15 ft.
Relative: Lower

Site Name : RECOVERY 1 | DTG ENTERPRISES, INC - RECOVERY 1 | DTG - Recovery 1
1630 E 18TH ST | 1630 East 18th Street
TACOMA | Tacoma, WA

Database(s) : [ALL SITES - WA, DEBRIS EPA SWRCY, DOCKET, ECHO, FRS, ICIS, INACTIVE PCS, PCS ENF, PCS FACILITY, RCRA_NONGEN, SWF/LF - WA, SWRCY - WA, SWTIRE 3 - WA] ***(cont.)***

Envirosite ID: 6537347
EPA ID: N/R

DOCKET ***(cont.)***

SEP Category : N/R
SEP Description : N/R

Regional Docket Number : N/R

Standard Industrial Classification (SIC) Summary
Registry ID : 110005323186
Primary SIC : N/R
Primary NAICS : N/R

Settlement FRS ICIS Facility : N/R - N/R

Pollutants (SRS) : N/R

Admin EA Closed Actual Date : 2011-05-09
Enforcement Action Name : N/R
Enforcement Action Resolution : N/R

Violation Types : N/R

Case Law Sections : CWA OTHER - Violations not covered elsewhere

Violation Penalties and Compliance Summary
Compliance Action Cost : N/R
EPA Penalty Assessed Amount : N/R
Cost Recovery Required : N/R
Cost of SEP : N/R
Cost of Complying Actions : N/R

Site Activity Details
Enforcement Action Case Number : WA-121517
Activity ID : 3400007547
Enforcement Action Name : RECOVERY 1
Last Date in Agency List : 2018-12-17

Final Ordr Iss/Final Order Enter Date: N/R
Complaint/Proposed Order Actual Date: N/R
Final Order Issued Actual Date : N/R

Map Id: DE360
Direction: E
Distance: 0.644 mi., 3401 ft.
Elevation: 15 ft.
Relative: Lower

Site Name : RECOVERY 1 | DTG ENTERPRISES, INC - RECOVERY 1 | DTG - Recovery 1
1630 E 18TH ST | 1630 East 18th Street
TACOMA | Tacoma, WA

Database(s) : [ALL SITES - WA, DEBRIS EPA SWRCY, DOCKET, ECHO, FRS, ICIS, INACTIVE PCS, PCS ENF, PCS FACILITY, RCRA_NONGEN, SWF/LF - WA, SWRCY - WA, SWTIRE 3 - WA] ***(cont.)***

Envirosite ID: 6537347
EPA ID: N/R

DOCKET ***(cont.)***

Final Order Name :	N/R

Complaint Summary

Respondent/Defendant Name :	N/R
Named in Complaint :	N/R
Named in Final Order :	N/R
SEP Category :	N/R
SEP Description :	N/R
Regional Docket Number :	N/R

Standard Industrial Classification (SIC) Summary

Registry ID :	110005323186
Primary SIC :	N/R
Primary NAICS :	N/R
Settlement FRS ICIS Facility :	N/R - N/R
Pollutants (SRS) :	N/R
Admin EA Closed Actual Date :	2011-04-13
Enforcement Action Name :	N/R
Enforcement Action Resolution :	N/R
Violation Types :	N/R
Case Law Sections :	CWA OTHER - Violations not covered elsewhere

Violation Penalties and Compliance Summary

Compliance Action Cost :	N/R
EPA Penalty Assessed Amount :	N/R
Cost Recovery Required :	N/R
Cost of SEP :	N/R
Cost of Complying Actions :	N/R

Map Id: DE360
Direction: E
Distance: 0.644 mi., 3401 ft.
Elevation: 15 ft.
Relative: Lower

Site Name : RECOVERY 1 | DTG ENTERPRISES, INC - RECOVERY 1 | DTG - Recovery 1
1630 E 18TH ST | 1630 East 18th Street
TACOMA | Tacoma, WA

Database(s) : [ALL SITES - WA, DEBRIS EPA SWRCY, DOCKET, ECHO, FRS, ICIS, INACTIVE PCS, PCS ENF, PCS FACILITY, RCRA_NONGEN, SWF/LF - WA, SWRCY - WA, SWTIRE 3 - WA] ***(cont.)***

Envirosite ID: 6537347
EPA ID: N/R

DOCKET ***(cont.)***

Site Activity Details

Enforcement Action Case Number :	WA-231990
Activity ID :	3400011922
Enforcement Action Name :	RECOVERY 1
Last Date in Agency List :	2018-12-17
Final Ordr Iss/Final Order Enter Date:	N/R
Complaint/Proposed Order Actual Date:	N/R
Final Order Issued Actual Date :	N/R
Final Order Name :	N/R

Complaint Summary

Respondent/Defendant Name :	N/R
Named in Complaint :	N/R
Named in Final Order :	N/R
SEP Category :	N/R
SEP Description :	N/R
Regional Docket Number :	N/R

Standard Industrial Classification (SIC) Summary

Registry ID :	110005323186
Primary SIC :	N/R
Primary NAICS :	N/R
Settlement FRS ICIS Facility :	N/R - N/R
Pollutants (SRS) :	N/R
Admin EA Closed Actual Date :	2012-05-10
Enforcement Action Name :	N/R
Enforcement Action Resolution :	N/R
Violation Types :	N/R
Case Law Sections :	CWA OTHER - Violations not covered elsewhere

Map Id: DE360
Direction: E
Distance: 0.644 mi., 3401 ft.
Elevation: 15 ft.
Relative: Lower

Site Name : RECOVERY 1 | DTG ENTERPRISES, INC - RECOVERY 1 | DTG - Recovery 1
1630 E 18TH ST | 1630 East 18th Street
TACOMA | Tacoma, WA

Database(s) : [ALL SITES - WA, DEBRIS EPA SWRCY, DOCKET, ECHO, FRS, ICIS, INACTIVE PCS, PCS ENF, PCS FACILITY, RCRA_NONGEN, SWF/LF - WA, SWRCY - WA, SWTIRE 3 - WA] ***(cont.)***

Envirosite ID: 6537347
EPA ID: N/R

DOCKET ***(cont.)***

Violation Penalties and Compliance Summary

Compliance Action Cost :	N/R
EPA Penalty Assessed Amount :	N/R
Cost Recovery Required :	N/R
Cost of SEP :	N/R
Cost of Complying Actions :	N/R

Site Activity Details

Enforcement Action Case Number :	WA-232386
Activity ID :	3400012277
Enforcement Action Name :	RECOVERY 1
Last Date in Agency List :	2018-12-17
Final Ordr Iss/Final Order Enter Date:	N/R
Complaint/Proposed Order Actual Date:	N/R
Final Order Issued Actual Date :	N/R
Final Order Name :	N/R

Complaint Summary

Respondent/Defendant Name :	N/R
Named in Complaint :	N/R
Named in Final Order :	N/R
SEP Category :	N/R
SEP Description :	N/R
Regional Docket Number :	N/R

Standard Industrial Classification (SIC) Summary

Registry ID :	110005323186
Primary SIC :	N/R
Primary NAICS :	N/R
Settlement FRS ICIS Facility :	N/R - N/R
Pollutants (SRS) :	N/R
Admin EA Closed Actual Date :	2012-05-15
Enforcement Action Name :	N/R

Map Id: DE360
Direction: E
Distance: 0.644 mi., 3401 ft.
Elevation: 15 ft.
Relative: Lower

Site Name : RECOVERY 1 | DTG ENTERPRISES, INC - RECOVERY 1 | DTG - Recovery 1
1630 E 18TH ST | 1630 East 18th Street
TACOMA | Tacoma, WA

Database(s) : [ALL SITES - WA, DEBRIS EPA SWRCY, DOCKET, ECHO, FRS, ICIS, INACTIVE PCS, PCS ENF, PCS FACILITY, RCRA_NONGEN, SWF/LF - WA, SWRCY - WA, SWTIRE 3 - WA] ***(cont.)***

Envirosite ID: 6537347
EPA ID: N/R

DOCKET ***(cont.)***

Enforcement Action Resolution :	N/R
Violation Types :	N/R
Case Law Sections :	CWA OTHER - Violations not covered elsewhere

Violation Penalties and Compliance Summary

Compliance Action Cost :	N/R
EPA Penalty Assessed Amount :	N/R
Cost Recovery Required :	N/R
Cost of SEP :	N/R
Cost of Complying Actions :	N/R

Site Activity Details

Enforcement Action Case Number :	WA-532518
Activity ID :	3400134955
Enforcement Action Name :	RECOVERY 1
Last Date in Agency List :	2018-12-17
Final Ordr Iss/Final Order Enter Date:	N/R
Complaint/Proposed Order Actual Date:	N/R
Final Order Issued Actual Date :	N/R
Final Order Name :	N/R

Complaint Summary

Respondent/Defendant Name :	N/R
Named in Complaint :	N/R
Named in Final Order :	N/R
SEP Category :	N/R
SEP Description :	N/R
Regional Docket Number :	N/R

Standard Industrial Classification (SIC) Summary

Registry ID :	110005323186
Primary SIC :	N/R
Primary NAICS :	N/R

Map Id: DE360
Direction: E
Distance: 0.644 mi., 3401 ft.
Elevation: 15 ft.
Relative: Lower

Site Name : RECOVERY 1 | DTG ENTERPRISES, INC - RECOVERY 1 | DTG - Recovery 1
1630 E 18TH ST | 1630 East 18th Street
TACOMA | Tacoma, WA

Database(s) : [ALL SITES - WA, DEBRIS EPA SWRCY, DOCKET, ECHO, FRS, ICIS, INACTIVE PCS, PCS ENF, PCS FACILITY, RCRA_NONGEN, SWF/LF - WA, SWRCY - WA, SWTIRE 3 - WA] ***(cont.)***

Envirosite ID: 6537347
EPA ID: N/R

DOCKET ***(cont.)***

Settlement FRS ICIS Facility :	N/R - N/R
Pollutants (SRS) :	N/R
Admin EA Closed Actual Date :	2013-07-16
Enforcement Action Name :	N/R
Enforcement Action Resolution :	N/R
Violation Types :	N/R
Case Law Sections :	CWA OTHER - Violations not covered elsewhere

Violation Penalties and Compliance Summary

Compliance Action Cost :	N/R
EPA Penalty Assessed Amount :	N/R
Cost Recovery Required :	N/R
Cost of SEP :	N/R
Cost of Complying Actions :	N/R

ECHO

Facility Name :	DTG ENTERPRISES, INC - RECOVERY 1
Facility Address :	1630 E 18TH ST, TACOMA, WA 98421
County :	PIERCE
Last Inspection Date :	2022-05-05
Registry ID :	110005323186
FIPS Code :	53053
EPA Region :	10
Inspection Count :	2
Last Inspection Days :	213
Informal Count :	0
Last Informal Action Date :	2013-07-16
Formal Action Count :	0
Last Formal Action Date :	N/R
Total Penalties :	0
Penalty Count :	N/R
Last Penalty Date :	N/R
Last Penalty Amount :	N/R
QTRS IN NC :	12
Programs IN SNC :	1
Current Compliance Status :	Significant Violation
Three-Year Compliance Status :	SSSSSSSSSSV
Collection Method :	GPS - UNSPECIFIED

Map Id: DE360
Direction: E
Distance: 0.644 mi., 3401 ft.
Elevation: 15 ft.
Relative: Lower

Site Name : RECOVERY 1 | DTG ENTERPRISES, INC - RECOVERY 1 | DTG - Recovery 1
1630 E 18TH ST | 1630 East 18th Street
TACOMA | Tacoma, WA

Database(s) : [ALL SITES - WA, DEBRIS EPA SWRCY, DOCKET, ECHO, FRS, ICIS, INACTIVE PCS, PCS ENF, PCS FACILITY, RCRA_NONGEN, SWF/LF - WA, SWRCY - WA, SWTIRE 3 - WA] ***(cont.)***

Envirosite ID: 6537347
EPA ID: N/R

ECHO ***(cont.)***

Reference Point :	POINT WHERE SUBSTANCE IS RELEASED
Accuracy Meters :	10
Derived Tribes :	Puyallup Tribe of the Puyallup Reservation - .1 mile(s), Puyallup Tribe of the Puyallup Reservation - 1.2 mile(s), Muckleshoot Indian Tribe - 9.8 mile(s), Muckleshoot Indian Tribe - 12.8 mile(s), Nisqually Indian Tribe - 18.2 mile(s), Squaxin Island Tribe of the Squaxin Island Reservation - 23 mile(s), Squaxin Island Tribe of the Squaxin Island Reservation - 24.8 mile(s)
Derived HUC :	17110014
Derived WBD :	171100190205
Derived STCTY FIPS :	53053
Derived Zip :	98421
Derived CD113 :	09
Derived CB2010 :	530530602001062
MYRTK Universe :	NNN
NPDES IDs :	WAR001386
CWA Permit Types :	Minor
CWA Compliance Tracking :	On
CWA NAICS :	562920
CWA SICS :	2499
CWA Inspection Count :	2
CWA Last Inspection Days :	212
CWA Informal Count :	N/R
CWA Formal Action Count :	N/R
CWA Last Formal Action Date :	N/R
CWA Penalties :	N/R
CWA Last Penalty Date :	N/R
CWA Last Penalty Amount :	N/R
CWA Quarters IN NC :	12
CWA Current Compliance Status :	Failure to Report DMR - Not Received
CWA Current SNC Flag :	Y
CWA 13 Quarters Compliance Status :	SSSSSSSSSSSV
CWA 13 Quarters Effluent Exceedances:	7
CWA Three-Year QNCR Codes :	N/R
DFR URL :	Click here for hyperlink provided by the agency.
Facility SIC :	2499
Facility NAICS :	339999 - All Other Miscellaneous Manufacturing, 562920 - Materials Recovery Facilities
Facility Last Inspection EPA Date :	N/R
Facility Last Inspection State Date :	2022-05-05
Facility Last Formal Act EPA Date :	N/R
Facility Last Formal Act State Date :	N/R
Facility Last Informal Act EPA Date :	N/R
Facility Last Informal Act State Date:	2013-07-16
Facility Federal Agency :	N/R
TRI Reporter :	N/R
Facility Imp Water Flag :	Y

Map Id: DE360
Direction: E
Distance: 0.644 mi., 3401 ft.
Elevation: 15 ft.
Relative: Lower

Site Name : RECOVERY 1 | DTG ENTERPRISES, INC - RECOVERY 1 | DTG - Recovery 1
1630 E 18TH ST | 1630 East 18th Street
TACOMA | Tacoma, WA

Database(s) : [ALL SITES - WA, DEBRIS EPA SWRCY, DOCKET, ECHO, FRS, ICIS, INACTIVE PCS, PCS ENF, PCS FACILITY, RCRA_NONGEN, SWF/LF - WA, SWRCY - WA, SWTIRE 3 - WA] ***(cont.)***

Envirosite ID: 6537347
EPA ID: N/R

ECHO ***(cont.)***

Current SNC Flag :	N
Indian County Flag :	N
Federal Flag :	N/R
US Mexico Border Flag :	N/R
Chesapeak Bay Flag :	N/R
AIR Flag :	N
NPDES Flag :	Y
SDWIS Flag :	N
RCRA Flag :	Y
TRI Flag :	N
GHG Flag :	N
Major Flag :	N/R
Active Flag :	Y
NAA Flag :	N
Latitude :	47.254471
Longitude :	-122.412704
Last Date in Agency List :	2023-01-16
Facility Name :	RECOVERY 1
Facility Address :	1630 E 18TH ST, TACOMA, WA 98421
County :	PIERCE
Last Inspection Date :	2018-11-15
Registry ID :	110005323186
FIPS Code :	53053
EPA Region :	10
Inspection Count :	1
Last Inspection Days :	1221
Informal Count :	0
Last Informal Action Date :	2013-07-16
Formal Action Count :	0
Last Formal Action Date :	N/R
Total Penalties :	0
Penalty Count :	N/R
Last Penalty Date :	N/R
Last Penalty Amount :	N/R
QTRS IN NC :	12
Programs IN SNC :	1
Current Compliance Status :	Significant Violation
Three-Year Compliance Status :	VSSSSSSSSSV
Collection Method :	GPS - UNSPECIFIED
Reference Point :	POINT WHERE SUBSTANCE IS RELEASED
Accuracy Meters :	10

Map Id: DE360
Direction: E
Distance: 0.644 mi., 3401 ft.
Elevation: 15 ft.
Relative: Lower

Site Name : RECOVERY 1 | DTG ENTERPRISES, INC - RECOVERY 1 | DTG - Recovery 1
1630 E 18TH ST | 1630 East 18th Street
TACOMA | Tacoma, WA

Database(s) : [ALL SITES - WA, DEBRIS EPA SWRCY, DOCKET, ECHO, FRS, ICIS, INACTIVE PCS, PCS ENF, PCS FACILITY, RCRA_NONGEN, SWF/LF - WA, SWRCY - WA, SWTIRE 3 - WA] ***(cont.)***

Envirosite ID: 6537347
EPA ID: N/R

ECHO ***(cont.)***

Derived Tribes :	Puyallup Tribe of the Puyallup Reservation - .1 mile(s), Puyallup Tribe of the Puyallup Reservation - 1.2 mile(s), Muckleshoot Indian Tribe - 9.8 mile(s), Muckleshoot Indian Tribe - 12.8 mile(s), Nisqually Indian Tribe - 18.2 mile(s), Squaxin Island Tribe of the Squaxin Island Reservation - 23 mile(s), Squaxin Island Tribe of the Squaxin Island Reservation - 24.8 mile(s)
Derived HUC :	17110014
Derived WBD :	171100190205
Derived STCTY FIPS :	53053
Derived Zip :	98421
Derived CD113 :	09
Derived CB2010 :	530530602001062
MYRTK Universe :	NNN
NPDES IDs :	WAR001386
CWA Permit Types :	Minor
CWA Compliance Tracking :	On
CWA NAICS :	562920
CWA SICS :	2499
CWA Inspection Count :	1
CWA Last Inspection Days :	1220
CWA Informal Count :	N/R
CWA Formal Action Count :	N/R
CWA Last Formal Action Date :	N/R
CWA Penalties :	N/R
CWA Last Penalty Date :	N/R
CWA Last Penalty Amount :	N/R
CWA Quarters IN NC :	12
CWA Current Compliance Status :	Failure to Report DMR - Not Received
CWA Current SNC Flag :	Y
CWA 13 Quarters Compliance Status :	VVSSSSSSSSSSV
CWA 13 Quarters Effluent Exceedances:	5
CWA Three-Year QNCR Codes :	N/R
DFR URL :	Click here for hyperlink provided by the agency.
Facility SIC :	2499
Facility NAICS :	562920 - Materials Recovery Facilities, 339999 - All Other Miscellaneous Manufacturing
Facility Last Inspection EPA Date :	N/R
Facility Last Inspection State Date :	2018-11-15
Facility Last Formal Act EPA Date :	N/R
Facility Last Formal Act State Date :	N/R
Facility Last Informal Act EPA Date :	N/R
Facility Last Informal Act State Date:	2013-07-16
Facility Federal Agency :	N/R
TRI Reporter :	N/R
Facility Imp Water Flag :	Y
Current SNC Flag :	N
Indian County Flag :	N
Federal Flag :	N/R

Map Id: DE360
Direction: E
Distance: 0.644 mi., 3401 ft.
Elevation: 15 ft.
Relative: Lower

Site Name : RECOVERY 1 | DTG ENTERPRISES, INC - RECOVERY 1 | DTG - Recovery 1
1630 E 18TH ST | 1630 East 18th Street
TACOMA | Tacoma, WA

Database(s) : [ALL SITES - WA, DEBRIS EPA SWRCY, DOCKET, ECHO, FRS, ICIS, INACTIVE PCS, PCS ENF, PCS FACILITY, RCRA_NONGEN, SWF/LF - WA, SWRCY - WA, SWTIRE 3 - WA] ***(cont.)***

Envirosite ID: 6537347
EPA ID: N/R

ECHO ***(cont.)***

US Mexico Border Flag :	N/R
Chesapeak Bay Flag :	N/R
AIR Flag :	N
NPDES Flag :	Y
SDWIS Flag :	N
RCRA Flag :	Y
TRI Flag :	N
GHG Flag :	N
Major Flag :	N/R
Active Flag :	Y
NAA Flag :	N
Latitude :	47.254471
Longitude :	-122.412704
Last Date in Agency List :	2022-03-29

FRS

Facility Name :	DTG ENTERPRISES, INC - RECOVERY 1
Facility Address :	1630 E 18TH ST, TACOMA, WA 98421
County :	PIERCE

Site Details

Registry ID :	110005323186
FRS Facility URL :	Click here for hyperlink provided by the agency.
Last Date in Agency List :	2023-02-13

Source Description

Source Description :	The NPDES module of the Compliance Information System (ICIS) tracks surface water permits issued under the Clean Water Act. Under NPDES, all facilities that discharge pollutants from any point source into waters of the United States are required to obtain a permit. The permit will likely contain limits on what can be discharged, impose monitoring and reporting requirements, and include other provisions to ensure that the discharge does not adversely affect water quality. OSHA-OIS
Source Description :	RCRAInfo is EPA's comprehensive information system that supports the Resource Conservation and Recovery Act (RCRA) of 1976 and the Hazardous and Solid Waste Amendments (HSWA) of 1984 through the tracking of events and activities related to facilities that generate, transport, and treat, store, or dispose of hazardous waste. RCRAInfo allows RCRA program staff to track the notification, permit, compliance, and corrective action activities required under RCRA. RCRAInfo also supports generation of the National Hazardous Waste Biennial Report. All generators and treatment, storage, and disposal facilities who handle hazardous waste are required to report to the EPA Administrator at least once every two years to support creation of the Biennial Report.

Map Id: DE360
Direction: E
Distance: 0.644 mi., 3401 ft.
Elevation: 15 ft.
Relative: Lower

Site Name : RECOVERY 1 | DTG ENTERPRISES, INC - RECOVERY 1 | DTG - Recovery 1
1630 E 18TH ST | 1630 East 18th Street
TACOMA | Tacoma, WA

Database(s) : [ALL SITES - WA, DEBRIS EPA SWRCY, DOCKET, ECHO, FRS, ICIS, INACTIVE PCS, PCS ENF, PCS FACILITY, RCRA_NONGEN, SWF/LF - WA, SWRCY - WA, SWTIRE 3 - WA] ***(cont.)***

Envirosite ID: 6537347
EPA ID: N/R

FRS ***(cont.)***

The WA-FSIS provides a means to query and display data maintained by the Washington Department of Ecology. This system contains key information for each facility/site that is currently, or has been, of interest to the Air Quality, Dam Safety, Hazardous Waste, Toxics Cleanup, and Water Quality Programs.

FRS Environmental Interest

Source and System ID :	ICIS - WAR001386 OSHA-OIS - 316865104 OSHA-OIS - 316874163 RCRAINFO - WAD058354846 WA-FSIS - 75272691
Facility Name :	RECOVERY 1
Facility Address :	1630 E 18TH ST, TACOMA, WA 98421
County :	PIERCE

Site Details

Registry ID :	110005323186
FRS Facility URL :	Click here for hyperlink provided by the agency.
Last Date in Agency List :	2022-02-17

Source Description

Source Description :	The NPDES module of the Compliance Information System (ICIS) tracks surface water permits issued under the Clean Water Act. Under NPDES, all facilities that discharge pollutants from any point source into waters of the United States are required to obtain a permit. The permit will likely contain limits on what can be discharged, impose monitoring and reporting requirements, and include other provisions to ensure that the discharge does not adversely affect water quality. OSHA-OIS
Source Description :	RCRAInfo is EPA's comprehensive information system that supports the Resource Conservation and Recovery Act (RCRA) of 1976 and the Hazardous and Solid Waste Amendments (HSWA) of 1984 through the tracking of events and activities related to facilities that generate, transport, and treat, store, or dispose of hazardous waste. RCRAInfo allows RCRA program staff to track the notification, permit, compliance, and corrective action activities required under RCRA. RCRAInfo also supports generation of the National Hazardous Waste Biennial Report. All generators and treatment, storage, and disposal facilities who handle hazardous waste are required to report to the EPA Administrator at least once every two years to support creation of the Biennial Report.

Map Id: DE360
Direction: E
Distance: 0.644 mi., 3401 ft.
Elevation: 15 ft.
Relative: Lower

Site Name : RECOVERY 1 | DTG ENTERPRISES, INC - RECOVERY 1 | DTG - Recovery 1
1630 E 18TH ST | 1630 East 18th Street
TACOMA | Tacoma, WA

Database(s) : [ALL SITES - WA, DEBRIS EPA SWRCY, DOCKET, ECHO, FRS, ICIS, INACTIVE PCS, PCS ENF, PCS FACILITY, RCRA_NONGEN, SWF/LF - WA, SWRCY - WA, SWTIRE 3 - WA] ***(cont.)***

Envirosite ID: 6537347
EPA ID: N/R

FRS ***(cont.)***

The WA-FSIS provides a means to query and display data maintained by the Washington Department of Ecology. This system contains key information for each facility/site that is currently, or has been, of interest to the Air Quality, Dam Safety, Hazardous Waste, Toxics Cleanup, and Water Quality Programs.

FRS Environmental Interest
Source and System ID : ICIS - WAR001386
OSHA-OIS - 316865104
OSHA-OIS - 316874163
RCRAINFO - WAD058354846
WA-FSIS - 75272691

ICIS

Facility Name : DTG ENTERPRISES, INC - RECOVERY 1
Facility Address : 1630 E 18TH ST, TACOMA, WA 98421

Site Details
NPDES ID : WAR001386
ICIS Facility Interest ID : 3400001491
Facility UIN : 110005323186
Facility Type Code : Privately Owned Facility
Impaired Waters : 303(D) Listed
Latitude : 47.2545738
Longitude : -122.410049
Last Date in Agency List : 2022-12-28

Facility Name : RECOVERY 1
Facility Address : 1630 E 18TH ST, TACOMA, WA 98421

Site Details
NPDES ID : WAR001386
ICIS Facility Interest ID : 3400001491
Facility UIN : 110005323186
Facility Type Code : Privately Owned Facility
Impaired Waters : 303(D) Listed
Latitude : 47.2545738
Longitude : -122.410049
Last Date in Agency List : 2022-05-02

INACTIVE PCS

Issue Date : 2019-11-20

Map Id: DE360
Direction: E
Distance: 0.644 mi., 3401 ft.
Elevation: 15 ft.
Relative: Lower

Site Name : RECOVERY 1 | DTG ENTERPRISES, INC - RECOVERY 1 | DTG - Recovery 1
1630 E 18TH ST | 1630 East 18th Street
TACOMA | Tacoma, WA

Database(s) : [ALL SITES - WA, DEBRIS EPA SWRCY, DOCKET, ECHO, FRS, ICIS, INACTIVE PCS, PCS ENF, PCS FACILITY, RCRA_NONGEN, SWF/LF - WA, SWRCY - WA, SWTIRE 3 - WA] ***(cont.)***

Envirosite ID: 6537347
EPA ID: N/R

INACTIVE PCS ***(cont.)***

Original Issue Date :	2009-10-21
Effective Date :	2020-01-02
Expiration Date :	2024-12-31
Retirement Date :	N/R
Termination Date :	N/R
Issuing Agency :	State
Agency Type :	State
Activity ID :	3602936685
External Permit Number :	WAR001386
Facility Type Indicator :	NON-POTW
Permit Type :	General Permit Covered Facility-NPDES)
Major Minor Status :	N
Permit Status :	Effective
Total Design Flow Number :	N/R
Actual Average Flow Number :	N/R
State Water Body :	N/R
State Water Body Name :	N/R
Permit Name :	DTG Enterprises, Inc.
Permit Comp Status :	N/R
RNC Tracking :	Y
Master External Permit Number :	WAR125726
TMDL Interface :	N/R
EDMR Authorization :	N
Pretreatment Indicator :	N/R
Last Date in Agency List :	2022-09-23

Issue Date :	2014-12-03
Original Issue Date :	2009-10-21
Effective Date :	2015-01-01
Expiration Date :	2019-12-31
Retirement Date :	2020-01-01
Termination Date :	N/R
Issuing Agency :	State
Agency Type :	State
Activity ID :	3600222999
External Permit Number :	WAR001386
Facility Type Indicator :	NON-POTW
Permit Type :	General Permit Covered Facility-NPDES)
Major Minor Status :	N
Permit Status :	Administratively Continued
Total Design Flow Number :	N/R
Actual Average Flow Number :	N/R
State Water Body :	N/R
State Water Body Name :	N/R
Permit Name :	Recovery 1 Inc
Permit Comp Status :	N/R
RNC Tracking :	Y
Master External Permit Number :	WAR125726
TMDL Interface :	N/R
EDMR Authorization :	N
Pretreatment Indicator :	N/R

Map Id: DE360
Direction: E
Distance: 0.644 mi., 3401 ft.
Elevation: 15 ft.
Relative: Lower

Site Name : RECOVERY 1 | DTG ENTERPRISES, INC - RECOVERY 1 | DTG - Recovery 1
1630 E 18TH ST | 1630 East 18th Street
TACOMA | Tacoma, WA

Database(s) : [ALL SITES - WA, DEBRIS EPA SWRCY, DOCKET, ECHO, FRS, ICIS, INACTIVE PCS, PCS ENF, PCS FACILITY, RCRA_NONGEN, SWF/LF - WA, SWRCY - WA, SWTIRE 3 - WA] ***(cont.)***

Envirosite ID: 6537347
EPA ID: N/R

INACTIVE PCS ***(cont.)***

Last Date in Agency List :	2022-09-23
Issue Date :	2009-10-21
Original Issue Date :	2009-10-21
Effective Date :	2010-01-01
Expiration Date :	2014-12-31
Retirement Date :	2014-12-31
Termination Date :	N/R
Issuing Agency :	State
Agency Type :	State
Activity ID :	3400001261
External Permit Number :	WAR001386
Facility Type Indicator :	NON-POTW
Permit Type :	General Permit Covered Facility-NPDES)
Major Minor Status :	N
Permit Status :	Administratively Continued
Total Design Flow Number :	N/R
Actual Average Flow Number :	N/R
State Water Body :	N/R
State Water Body Name :	N/R
Permit Name :	RECOVERY 1
Permit Comp Status :	Y
RNC Tracking :	Y
Master External Permit Number :	WAR125726
TMDL Interface :	N/R
EDMR Authorization :	N
Pretreatment Indicator :	N/R
Last Date in Agency List :	2022-09-23

Issue Date :	2019-11-20
Original Issue Date :	2009-10-21
Effective Date :	2020-01-02
Expiration Date :	2024-12-31
Retirement Date :	N/R
Termination Date :	N/R
Issuing Agency :	State
Agency Type :	State
Activity ID :	3602936685
External Permit Number :	WAR001386
Facility Type Indicator :	NON-POTW
Permit Type :	General Permit Covered Facility-NPDES)
Major Minor Status :	N
Permit Status :	Effective
Total Design Flow Number :	N/R
Actual Average Flow Number :	N/R
State Water Body :	N/R
State Water Body Name :	N/R
Permit Name :	DTG Enterprises, Inc.
Permit Comp Status :	N/R
RNC Tracking :	Y

Map Id: DE360
Direction: E
Distance: 0.644 mi., 3401 ft.
Elevation: 15 ft.
Relative: Lower

Site Name : RECOVERY 1 | DTG ENTERPRISES, INC - RECOVERY 1 | DTG - Recovery 1
1630 E 18TH ST | 1630 East 18th Street
TACOMA | Tacoma, WA

Database(s) : [ALL SITES - WA, DEBRIS EPA SWRCY, DOCKET, ECHO, FRS, ICIS, INACTIVE PCS, PCS ENF, PCS FACILITY, RCRA_NONGEN, SWF/LF - WA, SWRCY - WA, SWTIRE 3 - WA] ***(cont.)***

Envirosite ID: 6537347
EPA ID: N/R

INACTIVE PCS ***(cont.)***

Master External Permit Number :	WAR125726
TMDL Interface :	N/R
EDMR Authorization :	N
Pretreatment Indicator :	N/R
Last Date in Agency List :	2022-04-22

Issue Date :	2014-12-03
Original Issue Date :	2009-10-21
Effective Date :	2015-01-01
Expiration Date :	2019-12-31
Retirement Date :	2020-01-01
Termination Date :	N/R
Issuing Agency :	State
Agency Type :	State
Activity ID :	3600222999
External Permit Number :	WAR001386
Facility Type Indicator :	NON-POTW
Permit Type :	General Permit Covered Facility-NPDES)
Major Minor Status :	N
Permit Status :	Administratively Continued
Total Design Flow Number :	N/R
Actual Average Flow Number :	N/R
State Water Body :	N/R
State Water Body Name :	N/R
Permit Name :	Recovery 1 Inc
Permit Comp Status :	N/R
RNC Tracking :	Y
Master External Permit Number :	WAR125726
TMDL Interface :	N/R
EDMR Authorization :	N
Pretreatment Indicator :	N/R
Last Date in Agency List :	2022-04-22

Issue Date :	2009-10-21
Original Issue Date :	2009-10-21
Effective Date :	2010-01-01
Expiration Date :	2014-12-31
Retirement Date :	2014-12-31
Termination Date :	N/R
Issuing Agency :	State
Agency Type :	State
Activity ID :	3400001261
External Permit Number :	WAR001386
Facility Type Indicator :	NON-POTW
Permit Type :	General Permit Covered Facility-NPDES)
Major Minor Status :	N
Permit Status :	Administratively Continued
Total Design Flow Number :	N/R
Actual Average Flow Number :	N/R
State Water Body :	N/R

Map Id: DE360
Direction: E
Distance: 0.644 mi., 3401 ft.
Elevation: 15 ft.
Relative: Lower

Site Name : RECOVERY 1 | DTG ENTERPRISES, INC - RECOVERY 1 | DTG - Recovery 1
1630 E 18TH ST | 1630 East 18th Street
TACOMA | Tacoma, WA

Database(s) : [ALL SITES - WA, DEBRIS EPA SWRCY, DOCKET, ECHO, FRS, ICIS, INACTIVE PCS, PCS ENF, PCS FACILITY, RCRA_NONGEN, SWF/LF - WA, SWRCY - WA, SWTIRE 3 - WA] ***(cont.)***

Envirosite ID: 6537347
EPA ID: N/R

INACTIVE PCS ***(cont.)***

State Water Body Name :	N/R
Permit Name :	RECOVERY 1
Permit Comp Status :	Y
RNC Tracking :	Y
Master External Permit Number :	WAR125726
TMDL Interface :	N/R
EDMR Authorization :	N
Pretreatment Indicator :	N/R
Last Date in Agency List :	2022-04-22

PCS ENF

Site Details

NPDES ID :	WAR001386
Last Date in Agency List :	2022-04-06

Formal Enforcement Actions

Settlement Entered Date :	N/R
ENF Identifier :	N/R
Activity ID :	N/R
Activity Type :	N/R
ENF Type :	N/R
Agency :	N/R
Fed Penalty Assessed Amount :	N/R
State Local Penalty Amount :	N/R

Informal Enforcement Actions

Achieved Date :	2013-07-16
Registry ID :	110005323186
ENF Identifier :	WA-532518
Activity ID :	3400134955
Activity Type :	Administrative - Informal
ENF Type :	Letter of Violation/ Warning Letter
Agency :	State

Achieved Date :	2012-05-15
Registry ID :	110005323186
ENF Identifier :	WA-232386
Activity ID :	3400012277
Activity Type :	Administrative - Informal
ENF Type :	Letter of Violation/ Warning Letter
Agency :	State

Achieved Date :	2012-05-10
Registry ID :	110005323186

Map Id: DE360
Direction: E
Distance: 0.644 mi., 3401 ft.
Elevation: 15 ft.
Relative: Lower

Site Name : RECOVERY 1 | DTG ENTERPRISES, INC - RECOVERY 1 | DTG - Recovery 1
1630 E 18TH ST | 1630 East 18th Street
TACOMA | Tacoma, WA

Database(s) : [ALL SITES - WA, DEBRIS EPA SWRCY, DOCKET, ECHO, FRS, ICIS, INACTIVE PCS, PCS ENF, PCS FACILITY, RCRA_NONGEN, SWF/LF - WA, SWRCY - WA, SWTIRE 3 - WA] ***(cont.)***

Envirosite ID: 6537347
EPA ID: N/R

PCS ENF ***(cont.)***

ENF Identifier :	WA-231990
Activity ID :	3400011922
Activity Type :	Administrative - Informal
ENF Type :	Letter of Violation/ Warning Letter
Agency :	State
Achieved Date :	2011-05-09
Registry ID :	110005323186
ENF Identifier :	WA-121060
Activity ID :	3400007135
Activity Type :	Administrative - Informal
ENF Type :	Letter of Violation/ Warning Letter
Agency :	State
Achieved Date :	2011-04-13
Registry ID :	110005323186
ENF Identifier :	WA-121517
Activity ID :	3400007547
Activity Type :	Administrative - Informal
ENF Type :	Letter of Violation/ Warning Letter
Agency :	State

Site Details

NPDES ID :	WAR001386
Last Date in Agency List :	2022-12-28

Formal Enforcement Actions

Settlement Entered Date :	N/R
ENF Identifier :	N/R
Activity ID :	N/R
Activity Type :	N/R
ENF Type :	N/R
Agency :	N/R
Fed Penalty Assessed Amount :	N/R
State Local Penalty Amount :	N/R

Informal Enforcement Actions

Achieved Date :	2013-07-16
Registry ID :	110005323186
ENF Identifier :	WA-532518
Activity ID :	3400134955
Activity Type :	Administrative - Informal
ENF Type :	Letter of Violation/ Warning Letter

Map Id: DE360
Direction: E
Distance: 0.644 mi., 3401 ft.
Elevation: 15 ft.
Relative: Lower

Site Name : RECOVERY 1 | DTG ENTERPRISES, INC - RECOVERY 1 | DTG - Recovery 1
1630 E 18TH ST | 1630 East 18th Street
TACOMA | Tacoma, WA

Database(s) : [ALL SITES - WA, DEBRIS EPA SWRCY, DOCKET, ECHO, FRS, ICIS, INACTIVE PCS, PCS ENF, PCS FACILITY, RCRA_NONGEN, SWF/LF - WA, SWRCY - WA, SWTIRE 3 - WA] ***(cont.)***

Envirosite ID: 6537347
EPA ID: N/R

PCS ENF ***(cont.)***

Agency :	State
Achieved Date :	2012-05-15
Registry ID :	110005323186
ENF Identifier :	WA-232386
Activity ID :	3400012277
Activity Type :	Administrative - Informal
ENF Type :	Letter of Violation/ Warning Letter
Agency :	State
Achieved Date :	2012-05-10
Registry ID :	110005323186
ENF Identifier :	WA-231990
Activity ID :	3400011922
Activity Type :	Administrative - Informal
ENF Type :	Letter of Violation/ Warning Letter
Agency :	State
Achieved Date :	2011-05-09
Registry ID :	110005323186
ENF Identifier :	WA-121060
Activity ID :	3400007135
Activity Type :	Administrative - Informal
ENF Type :	Letter of Violation/ Warning Letter
Agency :	State
Achieved Date :	2011-04-13
Registry ID :	110005323186
ENF Identifier :	WA-121517
Activity ID :	3400007547
Activity Type :	Administrative - Informal
ENF Type :	Letter of Violation/ Warning Letter
Agency :	State

PCS FACILITY

Issue Date :	2019-11-20
Original Issue Date :	2009-10-21
Effective Date :	2020-01-02
Expiration Date :	2024-12-31
Retirement Date :	N/R
Termination Date :	N/R
Issuing Agency :	State
Agency Type :	State
Activity ID :	3602936685
External Permit Number :	N/R
Facility Type Indicator :	NON-POTW

Map Id: DE360
Direction: E
Distance: 0.644 mi., 3401 ft.
Elevation: 15 ft.
Relative: Lower

Site Name : RECOVERY 1 | DTG ENTERPRISES, INC - RECOVERY 1 | DTG - Recovery 1
1630 E 18TH ST | 1630 East 18th Street
TACOMA | Tacoma, WA

Database(s) : [ALL SITES - WA, DEBRIS EPA SWRCY, DOCKET, ECHO, FRS, ICIS, INACTIVE PCS, PCS ENF, PCS FACILITY, RCRA_NONGEN, SWF/LF - WA, SWRCY - WA, SWTIRE 3 - WA] ***(cont.)***

Envirosite ID: 6537347
EPA ID: N/R

PCS FACILITY ***(cont.)***

Permit Type :	General Permit Covered Facility-NPDES)
Major Minor Status :	N
Permit Status :	Effective
Total Design Flow Number :	N/R
Actual Average Flow Number :	N/R
State Water Body :	N/R
State Water Body Name :	N/R
Permit Name :	DTG Enterprises, Inc.
Permit Comp Status :	N/R
RNC Tracking :	Y
Master External Permit Number :	WAR125726
TMDL Interface :	N/R
EDMR Authorization :	N
Pretreatment Indicator :	N/R
Last Date in Agency List :	2022-04-25

Issue Date :	2014-12-03
Original Issue Date :	2009-10-21
Effective Date :	2015-01-01
Expiration Date :	2019-12-31
Retirement Date :	2020-01-01
Termination Date :	N/R
Issuing Agency :	State
Agency Type :	State
Activity ID :	3600222999
External Permit Number :	N/R
Facility Type Indicator :	NON-POTW
Permit Type :	General Permit Covered Facility-NPDES)
Major Minor Status :	N
Permit Status :	Administratively Continued
Total Design Flow Number :	N/R
Actual Average Flow Number :	N/R
State Water Body :	N/R
State Water Body Name :	N/R
Permit Name :	Recovery 1 Inc
Permit Comp Status :	N/R
RNC Tracking :	Y
Master External Permit Number :	WAR125726
TMDL Interface :	N/R
EDMR Authorization :	N
Pretreatment Indicator :	N/R
Last Date in Agency List :	2022-04-25

Issue Date :	2009-10-21
Original Issue Date :	2009-10-21
Effective Date :	2010-01-01
Expiration Date :	2014-12-31
Retirement Date :	2014-12-31
Termination Date :	N/R
Issuing Agency :	State

Map Id: DE360
Direction: E
Distance: 0.644 mi., 3401 ft.
Elevation: 15 ft.
Relative: Lower

Site Name : RECOVERY 1 | DTG ENTERPRISES, INC - RECOVERY 1 | DTG - Recovery 1
1630 E 18TH ST | 1630 East 18th Street
TACOMA | Tacoma, WA

Database(s) : [ALL SITES - WA, DEBRIS EPA SWRCY, DOCKET, ECHO, FRS, ICIS, INACTIVE PCS, PCS ENF, PCS FACILITY, RCRA_NONGEN, SWF/LF - WA, SWRCY - WA, SWTIRE 3 - WA] ***(cont.)***

Envirosite ID: 6537347
EPA ID: N/R

PCS FACILITY ***(cont.)***

Agency Type :	State
Activity ID :	3400001261
External Permit Number :	N/R
Facility Type Indicator :	NON-POTW
Permit Type :	General Permit Covered Facility-NPDES)
Major Minor Status :	N
Permit Status :	Administratively Continued
Total Design Flow Number :	N/R
Actual Average Flow Number :	N/R
State Water Body :	N/R
State Water Body Name :	N/R
Permit Name :	RECOVERY 1
Permit Comp Status :	Y
RNC Tracking :	Y
Master External Permit Number :	WAR125726
TMDL Interface :	N/R
EDMR Authorization :	N
Pretreatment Indicator :	N/R
Last Date in Agency List :	2022-04-25

Issue Date :	2019-11-20
Original Issue Date :	2009-10-21
Effective Date :	2020-01-02
Expiration Date :	2024-12-31
Retirement Date :	N/R
Termination Date :	N/R
Issuing Agency :	State
Agency Type :	State
Activity ID :	3602936685
External Permit Number :	N/R
Facility Type Indicator :	NON-POTW
Permit Type :	General Permit Covered Facility-NPDES)
Major Minor Status :	N
Permit Status :	Effective
Total Design Flow Number :	N/R
Actual Average Flow Number :	N/R
State Water Body :	N/R
State Water Body Name :	N/R
Permit Name :	DTG Enterprises, Inc.
Permit Comp Status :	N/R
RNC Tracking :	Y
Master External Permit Number :	WAR125726
TMDL Interface :	N/R
EDMR Authorization :	N
Pretreatment Indicator :	N/R
Last Date in Agency List :	2022-12-28

Issue Date :	2014-12-03
Original Issue Date :	2009-10-21
Effective Date :	2015-01-01

Map Id: DE360
Direction: E
Distance: 0.644 mi., 3401 ft.
Elevation: 15 ft.
Relative: Lower

Site Name : RECOVERY 1 | DTG ENTERPRISES, INC - RECOVERY 1 | DTG - Recovery 1
1630 E 18TH ST | 1630 East 18th Street
TACOMA | Tacoma, WA

Database(s) : [ALL SITES - WA, DEBRIS EPA SWRCY, DOCKET, ECHO, FRS, ICIS, INACTIVE PCS, PCS ENF, PCS FACILITY, RCRA_NONGEN, SWF/LF - WA, SWRCY - WA, SWTIRE 3 - WA] ***(cont.)***

Envirosite ID: 6537347
EPA ID: N/R

PCS FACILITY ***(cont.)***

Expiration Date :	2019-12-31
Retirement Date :	2020-01-01
Termination Date :	N/R
Issuing Agency :	State
Agency Type :	State
Activity ID :	3600222999
External Permit Number :	N/R
Facility Type Indicator :	NON-POTW
Permit Type :	General Permit Covered Facility-NPDES)
Major Minor Status :	N
Permit Status :	Administratively Continued
Total Design Flow Number :	N/R
Actual Average Flow Number :	N/R
State Water Body :	N/R
State Water Body Name :	N/R
Permit Name :	Recovery 1 Inc
Permit Comp Status :	N/R
RNC Tracking :	Y
Master External Permit Number :	WAR125726
TMDL Interface :	N/R
EDMR Authorization :	N
Pretreatment Indicator :	N/R
Last Date in Agency List :	2022-12-28

Issue Date :	2009-10-21
Original Issue Date :	2009-10-21
Effective Date :	2010-01-01
Expiration Date :	2014-12-31
Retirement Date :	2014-12-31
Termination Date :	N/R
Issuing Agency :	State
Agency Type :	State
Activity ID :	3400001261
External Permit Number :	N/R
Facility Type Indicator :	NON-POTW
Permit Type :	General Permit Covered Facility-NPDES)
Major Minor Status :	N
Permit Status :	Administratively Continued
Total Design Flow Number :	N/R
Actual Average Flow Number :	N/R
State Water Body :	N/R
State Water Body Name :	N/R
Permit Name :	RECOVERY 1
Permit Comp Status :	Y
RNC Tracking :	Y
Master External Permit Number :	WAR125726
TMDL Interface :	N/R
EDMR Authorization :	N
Pretreatment Indicator :	N/R
Last Date in Agency List :	2022-12-28

Map Id: DE360
Direction: E
Distance: 0.644 mi., 3401 ft.
Elevation: 15 ft.
Relative: Lower

Site Name : RECOVERY 1 | DTG ENTERPRISES, INC - RECOVERY 1 | DTG - Recovery 1
1630 E 18TH ST | 1630 East 18th Street
TACOMA | Tacoma, WA

Database(s) : [ALL SITES - WA, DEBRIS EPA SWRCY, DOCKET, ECHO, FRS, ICIS, INACTIVE PCS, PCS ENF, PCS FACILITY, RCRA_NONGEN, SWF/LF - WA, SWRCY - WA, SWTIRE 3 - WA] ***(cont.)***

Envirosite ID: 6537347
EPA ID: N/R

RCRA_NONGEN

Facility Name :	RECOVERY 1
Facility Address :	1630 E 18TH ST, TACOMA, WA 98421
County :	PIERCE
Date Form Received by Agency :	1980-11-22
EPA ID :	WAD058354846
Mailing Address :	1630 E 18TH ST, TACOMA, WA 98421
Contact :	N/R
Contact Address :	N/R
Contact Country :	N/R
Contact Telephone :	N/R
Contact Email :	N/R
EPA Region :	10
Land Type :	Other land type
Source Type :	Notification
Classification :	Not a generator, verified
Description :	Not a generator, verified
Last Date in Agency List :	2023-01-23

Owner/Operator Summary

Owner/Operator Name :	CONTAINER STORAGE INC
Owner/Operator Address :	1630 E 18TH ST, TACOMA, WA 98421
Owner/Operator Country :	US
Owner/Operator Telephone :	000-000-0000
Owner/Operator Email :	N/R
Owner/Operator Fax :	N/R
Legal Status :	Private
Owner/Operator Type :	Owner
Owner/Operator Start Date :	1996-05-02
Owner/Operator End Date :	N/R
Owner/Operator Name :	RECOVERY 1
Owner/Operator Address :	1630 E 18TH ST, TACOMA, WA 98421
Owner/Operator Country :	US
Owner/Operator Telephone :	000-000-0000
Owner/Operator Email :	N/R
Owner/Operator Fax :	N/R
Legal Status :	Private
Owner/Operator Type :	Operator
Owner/Operator Start Date :	1997-01-01
Owner/Operator End Date :	N/R
Owner/Operator Name :	RECOVERY 1
Owner/Operator Address :	1630 E 18TH ST, TACOMA, WA 98421
Owner/Operator Country :	US
Owner/Operator Telephone :	000-000-0000

Map Id: DE360
Direction: E
Distance: 0.644 mi., 3401 ft.
Elevation: 15 ft.
Relative: Lower

Site Name : RECOVERY 1 | DTG ENTERPRISES, INC - RECOVERY 1 | DTG - Recovery 1
1630 E 18TH ST | 1630 East 18th Street
TACOMA | Tacoma, WA

Database(s) : [ALL SITES - WA, DEBRIS EPA SWRCY, DOCKET, ECHO, FRS, ICIS, INACTIVE PCS, PCS ENF, PCS FACILITY, RCRA_NONGEN, SWF/LF - WA, SWRCY - WA, SWTIRE 3 - WA] ***(cont.)***

Envirosite ID: 6537347
EPA ID: N/R

RCRA_NONGEN ***(cont.)***

Owner/Operator Email :	N/R
Owner/Operator Fax :	N/R
Legal Status :	Private
Owner/Operator Type :	Owner
Owner/Operator Start Date :	N/R
Owner/Operator End Date :	N/R

Handler Activities Summary

U.S. Importer of Hazardous Waste :	N
Mixed Waste (Haz. and Radioactive) :	N
Recycler of Hazardous Waste :	N
Transporter of Hazardous Waste :	N
Treater, Storer or Disposer of HW :	N
Underground Injection Activity :	N
On-site Burner Exemption :	N
Furnace Exemption :	N
Used Oil Fuel Burner :	N
Used Oil Processor :	N
Used Oil Refiner :	N
Used Oil Fuel Marketer to Burner :	N
Used Oil Specification Marketer :	N
Used Oil Transfer Facility :	N
Used Oil Transporter :	N

Historical Generators

Date Form Received by Agency :	1980-11-22
Facility Name :	RECOVERY 1
Classification :	Not a generator, verified

Notices of Violations Summary

Regulation Violated :	N

SWF/LF - WA

Facility Name :	DTG - Recovery 1
Facility Address :	1630 East 18th Street, Tacoma, WA 98421
County :	Pierce

Site Details

Facility ID :	2445
Facility Type :	Pile Used for Storage or Treatment
Regulation :	173-350-320
Permit Status :	Permitted

Map Id: DE360
Direction: E
Distance: 0.644 mi., 3401 ft.
Elevation: 15 ft.
Relative: Lower

Site Name : RECOVERY 1 | DTG ENTERPRISES, INC - RECOVERY 1 | DTG - Recovery 1
1630 E 18TH ST | 1630 East 18th Street
TACOMA | Tacoma, WA

Database(s) : [ALL SITES - WA, DEBRIS EPA SWRCY, DOCKET, ECHO, FRS, ICIS, INACTIVE PCS, PCS ENF, PCS FACILITY, RCRA_NONGEN, SWF/LF - WA, SWRCY - WA, SWTIRE 3 - WA] ***(cont.)***

Envirosite ID: 6537347
EPA ID: N/R

SWF/LF - WA ***(cont.)***

Operational Status :	Operating
Year Closed :	N/R
Ownership :	PR
Phone :	(253) 627-1180
Public :	Yes
Region :	Southwest Regional Office
Contact Name :	N/R
Contact Title :	N/R
Contact Organization :	Recovery 1, Inc.
Contact Address 1 :	N/R
Contact Address 2 :	N/R
Contact Email :	N/R
Contact Primary Phone :	N/R
Contact Extension :	N/R
Contact Fax :	N/R
Recycle Survey ID :	5389
Latitude :	47.254575
Longitude :	-122.410051
Last Date in Agency List :	2022-06-16

Facility Name :	Recovery 1 Inc
Facility Address :	1630 East 18th Street, Tacoma, WA 98421
County :	Pierce

Site Details

Facility ID :	2445
Facility Type :	Pile Used for Storage or Treatment
Regulation :	173-350-320
Permit Status :	N/R
Operational Status :	Operating
Year Closed :	N/R
Ownership :	PR
Phone :	(253) 627-1180
Public :	Yes
Region :	Southwest Regional Office
Contact Name :	Terry Gillis
Contact Title :	General Manager
Contact Organization :	N/R
Contact Address 1 :	1805 Stewart Street, Tacoma, WA 98421
Contact Address 2 :	N/R
Contact Email :	tgillis@recovery1.com
Contact Primary Phone :	(253) 627-1180
Contact Extension :	N/R
Contact Fax :	N/R
Recycle Survey ID :	N/R
Latitude :	N/R
Longitude :	N/R
Last Date in Agency List :	2021-04-21

Map Id: DE360
Direction: E
Distance: 0.644 mi., 3401 ft.
Elevation: 15 ft.
Relative: Lower

Site Name : RECOVERY 1 | DTG ENTERPRISES, INC - RECOVERY 1 | DTG - Recovery 1
1630 E 18TH ST | 1630 East 18th Street
TACOMA | Tacoma, WA

Database(s) : [ALL SITES - WA, DEBRIS EPA SWRCY, DOCKET, ECHO, FRS, ICIS, INACTIVE PCS, PCS ENF, PCS FACILITY, RCRA_NONGEN, SWF/LF - WA, SWRCY - WA, SWTIRE 3 - WA] ***(cont.)***

Envirosite ID: 6537347
EPA ID: N/R

SWRCY - WA

Facility Name :	DTG - Recovery 1
Facility Address :	1630 East 18th Street, Tacoma, WA 98421
County :	Pierce

Site Details

Facility ID :	2446
Facility Type :	Recycling (exempt)
Regulation :	173-350-210
Permit Status :	Exempt
Operational Status :	Operating
Year Closed :	N/R
Ownership :	PR
Phone :	(253) 627-1180
Public :	Yes
Region :	Southwest Regional Office
Contact Name :	Mike Sheldon
Contact Title :	N/R
Contact Organization :	Recovery 1, Inc.
Contact Address 1 :	PO Box 14203, Mill Creek, WA 98082
Contact Address 2 :	N/R
Contact Email :	mike@dtgrecycle.com
Contact Primary Phone :	(425) 549-3000
Contact Extension :	N/R
Contact Fax :	N/R
Recycle Survey ID :	5389
Latitude :	47.254575
Longitude :	-122.410051
Last Date in Agency List :	2022-06-16

Facility Name :	Recovery 1 Inc
Facility Address :	1630 East 18th Street, Tacoma, WA 98421
County :	Pierce

Site Details

Facility ID :	2446
Facility Type :	Recycling (exempt)
Regulation :	173-350-210
Permit Status :	N/R
Operational Status :	Operating
Year Closed :	N/R
Ownership :	PR
Phone :	(253) 627-1180
Public :	Yes
Region :	Southwest Regional Office
Contact Name :	Terry Gillis
Contact Title :	General Manager

Map Id: DE360
Direction: E
Distance: 0.644 mi., 3401 ft.
Elevation: 15 ft.
Relative: Lower

Site Name : RECOVERY 1 | DTG ENTERPRISES, INC - RECOVERY 1 | DTG - Recovery 1
1630 E 18TH ST | 1630 East 18th Street
TACOMA | Tacoma, WA

Database(s) : [ALL SITES - WA, DEBRIS EPA SWRCY, DOCKET, ECHO, FRS, ICIS, INACTIVE PCS, PCS ENF, PCS FACILITY, RCRA_NONGEN, SWF/LF - WA, SWRCY - WA, SWTIRE 3 - WA] ***(cont.)***

Envirosite ID: 6537347
EPA ID: N/R

SWRCY - WA ***(cont.)***

Contact Organization :	N/R
Contact Address 1 :	1805 Stewart Street, Tacoma, WA 98421
Contact Address 2 :	N/R
Contact Email :	tgillis@recovery1.com
Contact Primary Phone :	(253) 627-1180
Contact Extension :	N/R
Contact Fax :	N/R
Recycle Survey ID :	N/R
Latitude :	N/R
Longitude :	N/R
Last Date in Agency List :	2021-04-21

SWTIRE 3 - WA

Facility Name :	DTG - Recovery 1
Facility Address :	1630 East 18th Street, Tacoma, WA 98421
County :	Pierce
Permit Number :	N/R
Year Opened :	N/R
Year Closed :	N/R
Facility Type :	Pile Used for Storage or Treatment
Operational Status :	Operating
Permit Status :	Permitted
Regulation :	173-350-320
Annual Report Required :	Yes
Recycle Survey Required :	No
Open To Public :	Yes
Contact Name :	N/R
Contact Title :	N/R
Contact Organization :	Recovery 1, Inc.
Contact Address :	N/R
Contact Email :	N/R
Contact Phone :	N/R
Contact Phone Ext :	N/R
Operator Name :	N/R
Operator Title :	N/R
Operator Organization :	Recovery 1, Inc.
Operator Email :	N/R
Recycle Survey ID :	5389
Web Address :	N/R
Latitude :	47.254575
Longitude :	-122.410051
Last Date in Agency List :	2022-01-31
Permit Number :	N/R
Year Opened :	1900
Year Closed :	N/R
Facility Type :	Recycling (exempt)

Map Id: DE360
Direction: E
Distance: 0.644 mi., 3401 ft.
Elevation: 15 ft.
Relative: Lower

Site Name : RECOVERY 1 | DTG ENTERPRISES, INC - RECOVERY 1 | DTG - Recovery 1
1630 E 18TH ST | 1630 East 18th Street
TACOMA | Tacoma, WA

Database(s) : [ALL SITES - WA, DEBRIS EPA SWRCY, DOCKET, ECHO, FRS, ICIS, INACTIVE PCS, PCS ENF, PCS FACILITY, RCRA_NONGEN, SWF/LF - WA, SWRCY - WA, SWTIRE 3 - WA] ***(cont.)***

Envirosite ID: 6537347
EPA ID: N/R

SWTIRE 3 - WA ***(cont.)***

Operational Status :	Operating
Permit Status :	Exempt
Regulation :	173-350-210
Annual Report Required :	Yes
Recycle Survey Required :	No
Open To Public :	Yes
Contact Name :	Mike Sheldon
Contact Title :	N/R
Contact Organization :	Recovery 1, Inc.
Contact Address :	PO Box 14203, Mill Creek, WA 98082
Contact Email :	mike@dtgrecycle.com
Contact Phone :	(425) 549-3000
Contact Phone Ext :	N/R
Operator Name :	N/R
Operator Title :	N/R
Operator Organization :	Recovery 1, Inc.
Operator Email :	N/R
Recycle Survey ID :	5389
Web Address :	N/R
Latitude :	47.254575
Longitude :	-122.410051
Last Date in Agency List :	2022-01-31

Map Id: DF361
Direction: S
Distance: 0.645 mi., 3404 ft.
Elevation: 22 ft.
Relative: Higher

Site Name : Evergreen Equipment Company
221 PUYALLUP AVE
TACOMA, WA 98421

Database(s) : [ALL SITES - WA, FRS]

Envirosite ID: 50655437
EPA ID: N/R

ALL SITES - WA

Facility Name :	Evergreen Equipment Company
Facility Address :	221 PUYALLUP AVE, TACOMA, 98421
County :	N/R
Facility/Site ID :	4475
Alternate Name :	N/R
Program Name :	N/R
WRIA :	10
Legislative District :	27
Congressional District :	9
Ecology Region :	SWRO
Ecology Program Phone :	N/R
Tribal Land :	N
Latitude :	47.240741

Map Id: DF361
Direction: S
Distance: 0.645 mi., 3404 ft.
Elevation: 22 ft.
Relative: Higher

Site Name : Evergreen Equipment Company
221 PUYALLUP AVE
TACOMA, WA 98421

Database(s) : [ALL SITES - WA, FRS] ***(cont.)***

Envirosite ID: 50655437
EPA ID: N/R

ALL SITES - WA ***(cont.)***

Longitude :	-122.431495
Last Date in Agency List :	2023-01-03

Program Details

Program :	N/R
Program ID :	N/R
Interaction Type :	Urban Waters
Interaction Type Description :	The site has been inspected by an Ecology Urban Waters Inspector.
Status :	Active
Start Date :	2008-12-11
End Date :	N/R
SIC :	N/R
NAICS :	N/R

FRS

Facility Name :	EVERGREEN EQUIPMENT COMPANY
Facility Address :	221 PUYALLUP AVE, TACOMA, WA 98421
County :	PIERCE

Site Details

Registry ID :	110039224577
FRS Facility URL :	Click here for hyperlink provided by the agency.
Last Date in Agency List :	2023-02-13

Source Description

Source Description :

The WA-FSIS provides a means to query and display data maintained by the Washington Department of Ecology. This system contains key information for each facility/site that is currently, or has been, of interest to the Air Quality, Dam Safety, Hazardous Waste, Toxics Cleanup, and Water Quality Programs.

FRS Environmental Interest

Source and System ID :	WA-FSIS - 4475

Map Id: DF362
Direction: S
Distance: 0.646 mi., 3411 ft.
Elevation: 21 ft.
Relative: Higher

Site Name : MCLEANS AUTO REPAIR
221 1/2 PUYALLUP AVE E
TACOMA, WA 98421

Database(s) : [ALL SITES - WA, FRS]

Envirosite ID: 50655428
EPA ID: N/R

ALL SITES - WA

Facility Name :	MCLEANS AUTO REPAIR
Facility Address :	221 1/2 PUYALLUP AVE E, TACOMA, 98421
County :	N/R
Facility/Site ID :	9218743
Alternate Name :	N/R
Program Name :	N/R
WRIA :	10
Legislative District :	27
Congressional District :	9
Ecology Region :	SWRO
Ecology Program Phone :	N/R
Tribal Land :	N
Latitude :	47.240389
Longitude :	-122.431756
Last Date in Agency List :	2023-01-03

Program Details

Program :	N/R
Program ID :	N/R
Interaction Type :	Urban Waters
Interaction Type Description :	The site has been inspected by an Ecology Urban Waters Inspector.
Status :	Active
Start Date :	2008-09-17
End Date :	N/R
SIC :	N/R
NAICS :	N/R

FRS

Facility Name :	MCLEANS AUTO REPAIR
Facility Address :	221 1/2 PUYALLUP AVE E, TACOMA, WA 98421
County :	PIERCE

Site Details

Registry ID :	110037371457
FRS Facility URL :	Click here for hyperlink provided by the agency.
Last Date in Agency List :	2023-02-13

Source Description

Source Description :

The WA-FSIS provides a means to query and display data maintained by the Washington Department of Ecology. This system contains key information for each facility/site that is currently, or has been, of interest to the Air Quality, Dam Safety, Hazardous Waste, Toxics Cleanup, and Water Quality Programs.

Map Id: DF362
Direction: S
Distance: 0.646 mi., 3411 ft.
Elevation: 21 ft.
Relative: Higher

Site Name : MCLEANS AUTO REPAIR
221 1/2 PUYALLUP AVE E
TACOMA, WA 98421

Database(s) : [ALL SITES - WA, FRS] ***(cont.)***

Envirosite ID: 50655428
EPA ID: N/R

FRS ***(cont.)***

FRS Environmental Interest
Source and System ID : WA-FSIS - 9218743

Map Id: CV363
Direction: S
Distance: 0.646 mi., 3411 ft.
Elevation: 35 ft.
Relative: Higher

Site Name : ATLAS TRUCKING INC SPILL
PUYALLUP AVE & D ST
TACOMA, WA 98421

Database(s) : [ALL SITES - WA, ECHO, FRS, RCRA_LQG, RCRA_NONGEN]

Envirosite ID: 6614944
EPA ID: N/R

ALL SITES - WA

Facility Name : Atlas Trucking Inc Spill
Facility Address : PUYALLUP AVE & D ST, TACOMA, 98421
County : Pierce

Facility/Site ID : 32438185
Alternate Name : N/R
Program Name : N/R
WRIA : 10
Legislative District : 27
Congressional District : 9
Ecology Region : SWRO
Ecology Program Phone : (360) 407-6734
Tribal Land : N
Latitude : 47.240681
Longitude : -122.431151
Last Date in Agency List : 2023-01-03

Program Details
Program : HAZWASTE
Program ID : WAH000016071
Interaction Type : Hazardous Waste Generator

Interaction Type Description : Facilities that generate any quantity of a dangerous waste. They may be classified as SQG, MQG, or LQG depending on hazardous waste generated for a given month.

Status : Inactive
Start Date : 2001-09-14
End Date : 2001-10-11
SIC : N/R
NAICS : 48411 - General Freight Trucking, Local

Program : HAZWASTE
Program ID : WAH000016071
Interaction Type : Hazardous Waste Generator

Map Id: CV363
Direction: S
Distance: 0.646 mi., 3411 ft.
Elevation: 35 ft.
Relative: Higher

Site Name : ATLAS TRUCKING INC SPILL
PUYALLUP AVE & D ST
TACOMA, WA 98421

Database(s) : [ALL SITES - WA, ECHO, FRS, RCRA_LQG, RCRA_NONGEN] ***(cont.)***

Envirosite ID: 6614944
EPA ID: N/R

ALL SITES - WA ***(cont.)***

Interaction Type Description :	Facilities that generate any quantity of a dangerous waste. They may be classified as SQG, MQG, or LQG depending on hazardous waste generated for a given month.
Status :	Inactive
Start Date :	2001-09-14
End Date :	2001-10-11
SIC :	N/R
NAICS :	N/R

ECHO

Facility Name :	ATLAS TRUCKING INC SPILL
Facility Address :	PUYALLUP AVE & D ST, TACOMA, WA 98421
County :	PIERCE
Last Inspection Date :	N/R
Registry ID :	110012560530
FIPS Code :	53053
EPA Region :	10
Inspection Count :	0
Last Inspection Days :	N/R
Informal Count :	0
Last Informal Action Date :	N/R
Formal Action Count :	0
Last Formal Action Date :	N/R
Total Penalties :	0
Penalty Count :	N/R
Last Penalty Date :	N/R
Last Penalty Amount :	N/R
QTRS IN NC :	0
Programs IN SNC :	0
Current Compliance Status :	No Violation Identified
Three-Year Compliance Status :	_____
Collection Method :	ADDRESS MATCHING-NEAREST INTERSECTION
Reference Point :	ENTRANCE POINT OF A FACILITY OR STATION
Accuracy Meters :	200
Derived Tribes :	Puyallup Tribe of the Puyallup Reservation - .1 mile(s), Puyallup Tribe of the Puyallup Reservation - .5 mile(s), Muckleshoot Indian Tribe - 10.9 mile(s), Muckleshoot Indian Tribe - 13.7 mile(s), Nisqually Indian Tribe - 17 mile(s), Squaxin Island Tribe of the Squaxin Island Reservation - 22.1 mile(s), Squaxin Island Tribe of the Squaxin Island Reservation - 23.9 mile(s)
Derived HUC :	17110019
Derived WBD :	171100190301
Derived STCTY FIPS :	53053
Derived Zip :	98421
Derived CD113 :	09
Derived CB2010 :	530530602001176
MYRTK Universe :	NNN
NPDES IDs :	N/R
CWA Permit Types :	N/R
CWA Compliance Tracking :	N/R

Map Id: CV363
Direction: S
Distance: 0.646 mi., 3411 ft.
Elevation: 35 ft.
Relative: Higher

Site Name : ATLAS TRUCKING INC SPILL
PUYALLUP AVE & D ST
TACOMA, WA 98421

Database(s) : [ALL SITES - WA, ECHO, FRS, RCRA_LQG, RCRA_NONGEN] ***(cont.)***

Envirosite ID: 6614944
EPA ID: N/R

ECHO ***(cont.)***

CWA NAICS :	N/R
CWA SICS :	N/R
CWA Inspection Count :	N/R
CWA Last Inspection Days :	N/R
CWA Informal Count :	N/R
CWA Formal Action Count :	N/R
CWA Last Formal Action Date :	N/R
CWA Penalties :	N/R
CWA Last Penalty Date :	N/R
CWA Last Penalty Amount :	N/R
CWA Quarters IN NC :	N/R
CWA Current Compliance Status :	N/R
CWA Current SNC Flag :	N
CWA 13 Quarters Compliance Status :	N/R
CWA 13 Quarters Effluent Exceedances:	N/R
CWA Three-Year QNCR Codes :	N/R
DFR URL :	Click here for hyperlink provided by the agency.
Facility SIC :	N/R
Facility NAICS :	48411 - General Freight Trucking, Local
Facility Last Inspection EPA Date :	N/R
Facility Last Inspection State Date :	N/R
Facility Last Formal Act EPA Date :	N/R
Facility Last Formal Act State Date :	N/R
Facility Last Informal Act EPA Date :	N/R
Facility Last Informal Act State Date:	N/R
Facility Federal Agency :	N/R
TRI Reporter :	N/R
Facility Imp Water Flag :	N/R
Current SNC Flag :	N
Indian County Flag :	N
Federal Flag :	N/R
US Mexico Border Flag :	N/R
Chesapeak Bay Flag :	N/R
AIR Flag :	N
NPDES Flag :	N
SDWIS Flag :	N
RCRA Flag :	Y
TRI Flag :	N
GHG Flag :	N
Major Flag :	N/R
Active Flag :	N/R
NAA Flag :	N
Latitude :	47.24064
Longitude :	-122.42948
Last Date in Agency List :	2023-01-16

FRS

Facility Name :	ATLAS TRUCKING INC SPILL
Facility Address :	PUYALLUP AVE & D ST, TACOMA, WA 98421
County :	PIERCE

Map Id: CV363
Direction: S
Distance: 0.646 mi., 3411 ft.
Elevation: 35 ft.
Relative: Higher

Site Name : ATLAS TRUCKING INC SPILL
PUYALLUP AVE & D ST
TACOMA, WA 98421

Database(s) : [ALL SITES - WA, ECHO, FRS, RCRA_LQG, RCRA_NONGEN] ***(cont.)***

Envirosite ID: 6614944
EPA ID: N/R

FRS ***(cont.)***

Site Details

Registry ID :	110012560530
FRS Facility URL :	Click here for hyperlink provided by the agency.
Last Date in Agency List :	2023-02-13

Source Description

Source Description :

RCRAInfo is EPA's comprehensive information system that supports the Resource Conservation and Recovery Act (RCRA) of 1976 and the Hazardous and Solid Waste Amendments (HSWA) of 1984 through the tracking of events and activities related to facilities that generate, transport, and treat, store, or dispose of hazardous waste. RCRAInfo allows RCRA program staff to track the notification, permit, compliance, and corrective action activities required under RCRA. RCRAInfo also supports generation of the National Hazardous Waste Biennial Report. All generators and treatment, storage, and disposal facilities who handle hazardous waste are required to report to the EPA Administrator at least once every two years to support creation of the Biennial Report.
The WA-FSIS provides a means to query and display data maintained by the Washington Department of Ecology. This system contains key information for each facility/site that is currently, or has been, of interest to the Air Quality, Dam Safety, Hazardous Waste, Toxics Cleanup, and Water Quality Programs.

FRS Environmental Interest

Source and System ID :	RCRAINFO - WAH000016071 WA-FSIS - 32438185

RCRA_LQG

Facility Name :	ATLAS TRUCKING INC SPILL
Facility Address :	PUYALLUP AVE & D ST, TACOMA, WA 98421
County :	PIERCE
Date Form Received by Agency :	2002-03-01
EPA ID :	WAH000016071
Mailing Address :	P O BOX 214, PORT ANGELES, WA 98362
Contact :	BRUCE SWENSON
Contact Address :	P O BOX 219, PORT ANGELES, WA 98362
Contact Country :	US
Contact Telephone :	360-457-9421
Contact Email :	BSWENSONATLAS@TENFORWARD.COM
EPA Region :	10
Land Type :	Other land type
Source Type :	Notification
Classification :	Large Quantity Generator

Map Id: CV363
Direction: S
Distance: 0.646 mi., 3411 ft.
Elevation: 35 ft.
Relative: Higher

Site Name : ATLAS TRUCKING INC SPILL
PUYALLUP AVE & D ST
TACOMA, WA 98421

Database(s) : [ALL SITES - WA, ECHO, FRS, RCRA_LQG, RCRA_NONGEN] ***(cont.)***

Envirosite ID: 6614944
EPA ID: N/R

RCRA_LQG ***(cont.)***

Description :

Handlers that generate 1,000 kg or more of hazardous waste during any calendar month; or generate more than 1 kg of acutely hazardous waste during any calendar month; or generate more than 100 kg of any residue or contaminated soil, waste or other debris resulting from the cleanup of a spill, into or on any land or water, of acutely hazardous waste during any calendar month; or generate 1 kg or less of acutely hazardous waste during any calendar month, and accumulate more than 1 kg of acutely hazardous waste at any time; or generate 100 kg or less of any residue or contaminated soil, waste or other debris resulting from the cleanup of a spill, into or on any land or water, of acutely hazardous waste during any calendar month, and accumulated more than 100 kg of that material at any time.

Last Date in Agency List : 2023-01-23

Owner/Operator Summary

Owner/Operator Name :	ATLAS TRUCKING INC SPILL
Owner/Operator Address :	PUYALLUP AVE & D ST, TACOMA, WA 98421
Owner/Operator Country :	US
Owner/Operator Telephone :	000-000-0000
Owner/Operator Email :	N/R
Owner/Operator Fax :	N/R
Legal Status :	Private
Owner/Operator Type :	Operator
Owner/Operator Start Date :	N/R
Owner/Operator End Date :	N/R

Owner/Operator Name :	TACOMA CITY
Owner/Operator Address :	2201 PORTLAND AVE, TACOMA, WA 98421
Owner/Operator Country :	US
Owner/Operator Telephone :	253-502-2129
Owner/Operator Email :	N/R
Owner/Operator Fax :	N/R
Legal Status :	Private
Owner/Operator Type :	Owner
Owner/Operator Start Date :	2001-09-14
Owner/Operator End Date :	N/R

Handler Activities Summary

U.S. Importer of Hazardous Waste :	N
Mixed Waste (Haz. and Radioactive) :	N
Recycler of Hazardous Waste :	N
Transporter of Hazardous Waste :	N
Treater, Storer or Disposer of HW :	N
Underground Injection Activity :	N
On-site Burner Exemption :	N
Furnace Exemption :	N
Used Oil Fuel Burner :	N
Used Oil Processor :	N
Used Oil Refiner :	N
Used Oil Fuel Marketer to Burner :	N
Used Oil Specification Marketer :	N
Used Oil Transfer Facility :	N

Map Id: CV363
Direction: S
Distance: 0.646 mi., 3411 ft.
Elevation: 35 ft.
Relative: Higher

Site Name : ATLAS TRUCKING INC SPILL
PUYALLUP AVE & D ST
TACOMA, WA 98421

Database(s) : [ALL SITES - WA, ECHO, FRS, RCRA_LQG, RCRA_NONGEN] ***(cont.)***

Envirosite ID: 6614944
EPA ID: N/R

RCRA_LQG ***(cont.)***

Used Oil Transporter : N

Historical Generators
Date Form Received by Agency : 2002-03-01
Facility Name : ATLAS TRUCKING INC SPILL
Classification : Not a generator, verified

Date Form Received by Agency : 2001-10-16
Facility Name : ATLAS TRUCKING INC SPILL
Classification : Not a generator, verified

Date Form Received by Agency : 2001-10-15
Facility Name : ATLAS TRUCKING INC SPILL
Classification : Not a generator, verified

Date Form Received by Agency : 2001-09-14
Facility Name : ATLAS TRUCKING INC SPILL
Classification : Not a generator, verified

Notices of Violations Summary
Regulation Violated : N

RCRA_NONGEN

Facility Name : ATLAS TRUCKING INC SPILL
Facility Address : PUYALLUP AVE & D ST, TACOMA, WA 98421
County : PIERCE

Date Form Received by Agency : 2002-03-01
EPA ID : WAH000016071
Mailing Address : P O BOX 214, PORT ANGELES, WA 98362
Contact : ATLAS TRUCKING ATLAS TRUCKING
Contact Address : P O BOX 214, PORT ANGELES, WA 98362
Contact Country : US
Contact Telephone : 000-000-0000
Contact Email : N/R
EPA Region : 10
Land Type : Private
Source Type : Implementer
Classification : Not a generator, verified
Description : Not a generator, verified
Last Date in Agency List : 2023-01-23

Owner/Operator Summary
Owner/Operator Name : TACOMA CITY T
Owner/Operator Address : 2201 PORTLAND AVE, TACOMA, WA 98421-2711

Map Id: CV363
Direction: S
Distance: 0.646 mi., 3411 ft.
Elevation: 35 ft.
Relative: Higher

Site Name : ATLAS TRUCKING INC SPILL
PUYALLUP AVE & D ST
TACOMA, WA 98421

Database(s) : [ALL SITES - WA, ECHO, FRS, RCRA_LQG, RCRA_NONGEN] ***(cont.)***

Envirosite ID: 6614944
EPA ID: N/R

RCRA_NONGEN ***(cont.)***

Owner/Operator Country :	US
Owner/Operator Telephone :	253-502-2129
Owner/Operator Email :	N/R
Owner/Operator Fax :	N/R
Legal Status :	Private
Owner/Operator Type :	Owner
Owner/Operator Start Date :	2001-09-14
Owner/Operator End Date :	N/R

Handler Activities Summary

U.S. Importer of Hazardous Waste :	N
Mixed Waste (Haz. and Radioactive) :	N
Recycler of Hazardous Waste :	N
Transporter of Hazardous Waste :	N
Treater, Storer or Disposer of HW :	N
Underground Injection Activity :	N
On-site Burner Exemption :	N
Furnace Exemption :	N
Used Oil Fuel Burner :	N
Used Oil Processor :	N
Used Oil Refiner :	N
Used Oil Fuel Marketer to Burner :	N
Used Oil Specification Marketer :	N
Used Oil Transfer Facility :	N
Used Oil Transporter :	N

Historical Generators

Date Form Received by Agency :	2002-03-01
Facility Name :	ATLAS TRUCKING INC SPILL
Classification :	Large Quantity Generator
Date Form Received by Agency :	2001-10-16
Facility Name :	ATLAS TRUCKING INC SPILL
Classification :	Not a generator, verified
Date Form Received by Agency :	2001-10-15
Facility Name :	ATLAS TRUCKING INC SPILL
Classification :	Not a generator, verified
Date Form Received by Agency :	2001-09-14
Facility Name :	ATLAS TRUCKING INC SPILL
Classification :	Not a generator, verified

Notices of Violations Summary

Regulation Violated :	N

Map Id: DG364
Direction: W
Distance: 0.647 mi., 3414 ft.
Elevation: 279 ft.
Relative: Higher

Site Name : OMS1 BUILDING 28
FIELD ARTILLERY RD
TACOMA, WA

Database(s) : [ALL SITES - WA, FRS]

Envirosite ID: 6568331
EPA ID: N/R

ALL SITES - WA

Facility Name :	OMS1 BUILDING 28
Facility Address :	FIELD ARTILLERY RD, TACOMA, 98430-0001
County :	Pierce
Facility/Site ID :	38442469
Alternate Name :	N/R
Program Name :	N/R
WRIA :	12
Legislative District :	28
Congressional District :	10
Ecology Region :	SWRO
Ecology Program Phone :	(360) 407-7224
Tribal Land :	N
Latitude :	47.118075
Longitude :	-122.566978
Last Date in Agency List :	2023-01-03

Program Details

Program :	TOXICS
Program ID :	7558
Interaction Type :	Underground Storage Tank
Interaction Type Description :	Any one or combination of tanks (including connecting underground pipes) that is used to contain regulated substances and has a tank volume of ten percent or more beneath the surface of the ground. This term does not include any of the exempt UST systems specified in WAC 173-360-110(2) or any piping connected thereto. See WAC 173-360
Status :	Inactive
Start Date :	1999-02-01
End Date :	2000-03-22
SIC :	N/R
NAICS :	N/R

FRS

Facility Name :	OMS1 BUILDING 28
Facility Address :	FIELD ARTILLERY RD, TACOMA, WA 98430
County :	PIERCE

Site Details

Registry ID :	110015482244
FRS Facility URL :	Click here for hyperlink provided by the agency.
Last Date in Agency List :	2016-03-07

Source Description

Map Id: DG364
Direction: W
Distance: 0.647 mi., 3414 ft.
Elevation: 279 ft.
Relative: Higher

Site Name : OMS1 BUILDING 28
FIELD ARTILLERY RD
TACOMA, WA

Database(s) : [ALL SITES - WA, FRS] ***(cont.)***

Envirosite ID: 6568331
EPA ID: N/R

FRS ***(cont.)***

Source Description :

The WA-FSIS provides a means to query and display data maintained by the Washington Department of Ecology. This system contains key information for each facility/site that is currently, or has been, of interest to the Air Quality, Dam Safety, Hazardous Waste, Toxics Cleanup, and Water Quality Programs.

FRS Environmental Interest
Source and System ID : WA-FSIS - 38442469

Map Id: CV365
Direction: S
Distance: 0.647 mi., 3419 ft.
Elevation: 33 ft.
Relative: Higher

Site Name : BULLS EYE SUPPLY | BULLS EYE INDOOR RANGE
414 PUYALLUP AVE STE A | 414 PUYALLUP AVE STE B
TACOMA, WA 98421

Database(s) : [ALL SITES - WA, FRS]

Envirosite ID: 50655454
EPA ID: N/R

ALL SITES - WA

Facility Name : Bulls Eye Indoor Range
Facility Address : 414 PUYALLUP AVE STE B, TACOMA, 98421
County : Pierce

Facility/Site ID : 19339
Alternate Name : N/R
Program Name : N/R
WRIA : 10
Legislative District : 27
Congressional District : 9
Ecology Region : SWRO
Ecology Program Phone : (360) 407-6734
Tribal Land : N
Latitude : 47.240418
Longitude : -122.428657
Last Date in Agency List : 2023-01-03

Facility/Site ID : 19339
Alternate Name : N/R
Program Name : N/R
WRIA : 10
Legislative District : 27
Congressional District : 9
Ecology Region : SWRO
Ecology Program Phone : N/R
Tribal Land : N
Latitude : 47.240418
Longitude : -122.428657

Map Id: CV365
Direction: S
Distance: 0.647 mi., 3419 ft.
Elevation: 33 ft.
Relative: Higher

Site Name : BULLS EYE SUPPLY | BULLS EYE INDOOR RANGE
414 PUYALLUP AVE STE A | 414 PUYALLUP AVE STE B
TACOMA, WA 98421

Database(s) : [ALL SITES - WA, FRS] ***(cont.)***

Envirosite ID: 50655454
EPA ID: N/R

ALL SITES - WA ***(cont.)***

Last Date in Agency List : 2023-01-03

Program Details

Program : HAZWASTE
Program ID : N/R
Interaction Type : Revised Site Visit Program

Interaction Type Description : HWTR engages in a variety of field work, site visits, and contacts with sites. While most compliance related activity is recorded into the EPA's RCRAInfo system, the other types of activities are recorded into the Revised Site Visit Program (RSVP).

Status : Active
Start Date : 2009-02-18
End Date : N/R
SIC : N/R
NAICS : N/R

Program : HAZWASTE
Program ID : N/R
Interaction Type : Urban Waters
Interaction Type Description : The site has been inspected by an Ecology Urban Waters Inspector.
Status : Active
Start Date : 2009-02-18
End Date : N/R
SIC : N/R
NAICS : N/R

Facility Name : Bulls Eye Supply
Facility Address : 414 PUYALLUP AVE Ste A, TACOMA, 98421
County : Pierce

Facility/Site ID : 11329
Alternate Name : N/R
Program Name : N/R
WRIA : 10
Legislative District : 27
Congressional District : 9
Ecology Region : SWRO
Ecology Program Phone : (360) 407-6734
Tribal Land : N
Latitude : 47.240417
Longitude : -122.428653
Last Date in Agency List : 2023-01-03

Facility/Site ID : 11329
Alternate Name : N/R
Program Name : N/R
WRIA : 10

Map Id: CV365
Direction: S
Distance: 0.647 mi., 3419 ft.
Elevation: 33 ft.
Relative: Higher

Site Name : BULLS EYE SUPPLY | BULLS EYE INDOOR RANGE
414 PUYALLUP AVE STE A | 414 PUYALLUP AVE STE B
TACOMA, WA 98421

Database(s) : [ALL SITES - WA, FRS] ***(cont.)***

Envirosite ID: 50655454
EPA ID: N/R

ALL SITES - WA ***(cont.)***

Legislative District :	27
Congressional District :	9
Ecology Region :	SWRO
Ecology Program Phone :	N/R
Tribal Land :	N
Latitude :	47.240417
Longitude :	-122.428653
Last Date in Agency List :	2023-01-03

Program Details

Program :	HAZWASTE
Program ID :	N/R
Interaction Type :	Revised Site Visit Program
Interaction Type Description :	HWTR engages in a variety of field work, site visits, and contacts with sites. While most compliance related activity is recorded into the EPA's RCRAInfo system, the other types of activities are recorded into the Revised Site Visit Program (RSVP).
Status :	Active
Start Date :	2009-02-18
End Date :	N/R
SIC :	N/R
NAICS :	N/R

Program :	HAZWASTE
Program ID :	N/R
Interaction Type :	Urban Waters
Interaction Type Description :	The site has been inspected by an Ecology Urban Waters Inspector.
Status :	Active
Start Date :	2009-02-24
End Date :	N/R
SIC :	N/R
NAICS :	N/R

FRS

Facility Name :	BULLS EYE INDOOR RANGE
Facility Address :	414 PUYALLUP AVE STE B, TACOMA, WA 98421
County :	PIERCE

Site Details

Registry ID :	110056460903
FRS Facility URL :	Click here for hyperlink provided by the agency.
Last Date in Agency List :	2023-02-13

Map Id: CV365
Direction: S
Distance: 0.647 mi., 3419 ft.
Elevation: 33 ft.
Relative: Higher

Site Name : BULLS EYE SUPPLY | BULLS EYE INDOOR RANGE
414 PUYALLUP AVE STE A | 414 PUYALLUP AVE STE B
TACOMA, WA 98421

Database(s) : [ALL SITES - WA, FRS] ***(cont.)***

Envirosite ID: 50655454
EPA ID: N/R

FRS ***(cont.)***

Source Description

Source Description :

The WA-FSIS provides a means to query and display data maintained by the Washington Department of Ecology. This system contains key information for each facility/site that is currently, or has been, of interest to the Air Quality, Dam Safety, Hazardous Waste, Toxics Cleanup, and Water Quality Programs.

FRS Environmental Interest

Source and System ID :	WA-FSIS - 19339
Facility Name :	BULLS EYE SUPPLY
Facility Address :	414 PUYALLUP AVE STE A, TACOMA, WA 98421
County :	PIERCE

Site Details

Registry ID :	110056442862
FRS Facility URL :	Click here for hyperlink provided by the agency.
Last Date in Agency List :	2023-02-13

Source Description

Source Description :

The WA-FSIS provides a means to query and display data maintained by the Washington Department of Ecology. This system contains key information for each facility/site that is currently, or has been, of interest to the Air Quality, Dam Safety, Hazardous Waste, Toxics Cleanup, and Water Quality Programs.

FRS Environmental Interest

Source and System ID :	WA-FSIS - 11329

Map Id: DH366
Direction: WNW
Distance: 0.648 mi., 3421 ft.
Elevation: 223 ft.
Relative: Higher

Site Name : COMMENCEMENT BAY ASSOC | COMMENCEMENT BAY ASSOC WHSE
455 CT C SITE A | 455 CT C SITE B
TACOMA, WA 98402

Database(s) : [ALL SITES - WA, ECHO, FRS, RCRA_NONGEN]

Envirosite ID: 6614615
EPA ID: N/R

ALL SITES - WA

Facility Name :	Commencement Bay Assoc
Facility Address :	455 CT C SITE A, TACOMA, 98402
County :	Pierce
Facility/Site ID :	74442191
Alternate Name :	N/R
Program Name :	N/R
WRIA :	12
Legislative District :	27
Congressional District :	6
Ecology Region :	SWRO
Ecology Program Phone :	(360) 407-6734
Tribal Land :	N
Latitude :	47.26845
Longitude :	-122.45245
Last Date in Agency List :	2023-01-03

Program Details

Program :	HAZWASTE
Program ID :	WAD988493151
Interaction Type :	Hazardous Waste Generator
Interaction Type Description :	Facilities that generate any quantity of a dangerous waste. They may be classified as SQG, MQG, or LQG depending on hazardous waste generated for a given month.
Status :	Inactive
Start Date :	1991-09-11
End Date :	1992-12-31
SIC :	N/R
NAICS :	N/R
Facility Name :	Commencement Bay Assoc Whse
Facility Address :	455 CT C SITE B, TACOMA, 98402
County :	Pierce
Facility/Site ID :	61768871
Alternate Name :	N/R
Program Name :	N/R
WRIA :	12
Legislative District :	27
Congressional District :	6
Ecology Region :	SWRO
Ecology Program Phone :	(360) 407-6734
Tribal Land :	N
Latitude :	47.26845
Longitude :	-122.45245
Last Date in Agency List :	2023-01-03

Map Id: DH366
Direction: WNW
Distance: 0.648 mi., 3421 ft.
Elevation: 223 ft.
Relative: Higher

Site Name : COMMENCEMENT BAY ASSOC | COMMENCEMENT BAY ASSOC WHSE
455 CT C SITE A | 455 CT C SITE B
TACOMA, WA 98402

Database(s) : [ALL SITES - WA, ECHO, FRS, RCRA_NONGEN] ***(cont.)***

Envirosite ID: 6614615
EPA ID: N/R

ALL SITES - WA ***(cont.)***

Program Details

Program :	HAZWASTE
Program ID :	WAD988493169
Interaction Type :	Hazardous Waste Generator
Interaction Type Description :	Facilities that generate any quantity of a dangerous waste. They may be classified as SQG, MQG, or LQG depending on hazardous waste generated for a given month.
Status :	Inactive
Start Date :	1991-09-11
End Date :	1992-12-31
SIC :	N/R
NAICS :	N/R

ECHO

Facility Name :	COMMENCEMENT BAY ASSOC
Facility Address :	455 CT C SITE A, TACOMA, WA 98402
County :	PIERCE
Last Inspection Date :	N/R
Registry ID :	110005365853
FIPS Code :	53053
EPA Region :	10
Inspection Count :	0
Last Inspection Days :	N/R
Informal Count :	0
Last Informal Action Date :	N/R
Formal Action Count :	0
Last Formal Action Date :	N/R
Total Penalties :	0
Penalty Count :	N/R
Last Penalty Date :	N/R
Last Penalty Amount :	N/R
QTRS IN NC :	0
Programs IN SNC :	0
Current Compliance Status :	No Violation Identified
Three-Year Compliance Status :	_____
Collection Method :	ADDRESS MATCHING-HOUSE NUMBER
Reference Point :	ENTRANCE POINT OF A FACILITY OR STATION
Accuracy Meters :	50
Derived Tribes :	Puyallup Tribe of the Puyallup Reservation - 1.5 mile(s), Puyallup Tribe of the Puyallup Reservation - 1.6 mile(s), Muckleshoot Indian Tribe - 11.2 mile(s), Muckleshoot Indian Tribe - 14.2 mile(s), Nisqually Indian Tribe - 17.8 mile(s), Squaxin Island Tribe of the Squaxin Island Reservation - 21.6 mile(s), Squaxin Island Tribe of the Squaxin Island Reservation - 23.5 mile(s)
Derived HUC :	17110019
Derived WBD :	171100190301
Derived STCTY FIPS :	53053
Derived Zip :	98402

Map Id: DH366
Direction: WNW
Distance: 0.648 mi., 3421 ft.
Elevation: 223 ft.
Relative: Higher

Site Name : COMMENCEMENT BAY ASSOC | COMMENCEMENT BAY ASSOC WHSE
455 CT C SITE A | 455 CT C SITE B
TACOMA, WA 98402

Database(s) : [ALL SITES - WA, ECHO, FRS, RCRA_NONGEN] ***(cont.)***

Envirosite ID: 6614615
EPA ID: N/R

ECHO ***(cont.)***

Derived CD113 :	06
Derived CB2010 :	530530616011025
MYRTK Universe :	NNN
NPDES IDs :	N/R
CWA Permit Types :	N/R
CWA Compliance Tracking :	N/R
CWA NAICS :	N/R
CWA SICS :	N/R
CWA Inspection Count :	N/R
CWA Last Inspection Days :	N/R
CWA Informal Count :	N/R
CWA Formal Action Count :	N/R
CWA Last Formal Action Date :	N/R
CWA Penalties :	N/R
CWA Last Penalty Date :	N/R
CWA Last Penalty Amount :	N/R
CWA Quarters IN NC :	N/R
CWA Current Compliance Status :	N/R
CWA Current SNC Flag :	N
CWA 13 Quarters Compliance Status :	N/R
CWA 13 Quarters Effluent Exceedances:	N/R
CWA Three-Year QNCR Codes :	N/R
DFR URL :	Click here for hyperlink provided by the agency.
Facility SIC :	N/R
Facility NAICS :	23819 - Other Foundation, Structure, and Building Exterior Contractors
Facility Last Inspection EPA Date :	N/R
Facility Last Inspection State Date :	N/R
Facility Last Formal Act EPA Date :	N/R
Facility Last Formal Act State Date :	N/R
Facility Last Informal Act EPA Date :	N/R
Facility Last Informal Act State Date:	N/R
Facility Federal Agency :	N/R
TRI Reporter :	N/R
Facility Imp Water Flag :	N/R
Current SNC Flag :	N
Indian County Flag :	N
Federal Flag :	N/R
US Mexico Border Flag :	N/R
Chesapeak Bay Flag :	N/R
AIR Flag :	N
NPDES Flag :	N
SDWIS Flag :	N
RCRA Flag :	Y
TRI Flag :	N
GHG Flag :	N
Major Flag :	N/R
Active Flag :	N/R
NAA Flag :	N
Latitude :	47.259668
Longitude :	-122.443223
Last Date in Agency List :	2023-01-16

Facility Name :	COMMENCEMENT BAY ASSOC WHSE
Facility Address :	455 CT C SITE B, TACOMA, WA 98402

Map Id: DH366
Direction: WNW
Distance: 0.648 mi., 3421 ft.
Elevation: 223 ft.
Relative: Higher

Site Name : COMMENCEMENT BAY ASSOC | COMMENCEMENT BAY ASSOC WHSE 455 CT C SITE A | 455 CT C SITE B TACOMA, WA 98402

Database(s) : [ALL SITES - WA, ECHO, FRS, RCRA_NONGEN] ***(cont.)***

Envirosite ID: 6614615
EPA ID: N/R

ECHO ***(cont.)***

County :	PIERCE
Last Inspection Date :	N/R
Registry ID :	110005365862
FIPS Code :	53053
EPA Region :	10
Inspection Count :	0
Last Inspection Days :	N/R
Informal Count :	0
Last Informal Action Date :	N/R
Formal Action Count :	0
Last Formal Action Date :	N/R
Total Penalties :	0
Penalty Count :	N/R
Last Penalty Date :	N/R
Last Penalty Amount :	N/R
QTRS IN NC :	0
Programs IN SNC :	0
Current Compliance Status :	No Violation Identified
Three-Year Compliance Status :	_____
Collection Method :	ADDRESS MATCHING-HOUSE NUMBER
Reference Point :	ENTRANCE POINT OF A FACILITY OR STATION
Accuracy Meters :	50
Derived Tribes :	Puyallup Tribe of the Puyallup Reservation - 1.5 mile(s), Puyallup Tribe of the Puyallup Reservation - 1.6 mile(s), Muckleshoot Indian Tribe - 11.2 mile(s), Muckleshoot Indian Tribe - 14.2 mile(s), Nisqually Indian Tribe - 17.8 mile(s), Squaxin Island Tribe of the Squaxin Island Reservation - 21.6 mile(s), Squaxin Island Tribe of the Squaxin Island Reservation - 23.5 mile(s)
Derived HUC :	17110019
Derived WBD :	171100190301
Derived STCTY FIPS :	53053
Derived Zip :	98402
Derived CD113 :	06
Derived CB2010 :	530530616011025
MYRTK Universe :	NNN
NPDES IDs :	N/R
CWA Permit Types :	N/R
CWA Compliance Tracking :	N/R
CWA NAICS :	N/R
CWA SICS :	N/R
CWA Inspection Count :	N/R
CWA Last Inspection Days :	N/R
CWA Informal Count :	N/R
CWA Formal Action Count :	N/R
CWA Last Formal Action Date :	N/R
CWA Penalties :	N/R
CWA Last Penalty Date :	N/R
CWA Last Penalty Amount :	N/R
CWA Quarters IN NC :	N/R
CWA Current Compliance Status :	N/R
CWA Current SNC Flag :	N

Map Id: DH366
Direction: WNW
Distance: 0.648 mi., 3421 ft.
Elevation: 223 ft.
Relative: Higher

Site Name : COMMENCEMENT BAY ASSOC | COMMENCEMENT BAY ASSOC WHSE
455 CT C SITE A | 455 CT C SITE B
TACOMA, WA 98402

Database(s) : [ALL SITES - WA, ECHO, FRS, RCRA_NONGEN] ***(cont.)***

Envirosite ID: 6614615
EPA ID: N/R

ECHO ***(cont.)***

CWA 13 Quarters Compliance Status :	N/R
CWA 13 Quarters Effluent Exceedances:	N/R
CWA Three-Year QNCR Codes :	N/R
DFR URL :	Click here for hyperlink provided by the agency.
Facility SIC :	N/R
Facility NAICS :	23819 - Other Foundation, Structure, and Building Exterior Contractors
Facility Last Inspection EPA Date :	N/R
Facility Last Inspection State Date :	N/R
Facility Last Formal Act EPA Date :	N/R
Facility Last Formal Act State Date :	N/R
Facility Last Informal Act EPA Date :	N/R
Facility Last Informal Act State Date:	N/R
Facility Federal Agency :	N/R
TRI Reporter :	N/R
Facility Imp Water Flag :	N/R
Current SNC Flag :	N
Indian County Flag :	N
Federal Flag :	N/R
US Mexico Border Flag :	N/R
Chesapeak Bay Flag :	N/R
AIR Flag :	N
NPDES Flag :	N
SDWIS Flag :	N
RCRA Flag :	Y
TRI Flag :	N
GHG Flag :	N
Major Flag :	N/R
Active Flag :	N/R
NAA Flag :	N
Latitude :	47.259668
Longitude :	-122.443223
Last Date in Agency List :	2023-01-16

FRS

Facility Name :	COMMENCEMENT BAY ASSOC
Facility Address :	455 CT C SITE A, TACOMA, WA 98402
County :	PIERCE

Site Details

Registry ID :	110005365853
FRS Facility URL :	Click here for hyperlink provided by the agency.
Last Date in Agency List :	2023-02-13

Source Description

Map Id: DH366
Direction: WNW
Distance: 0.648 mi., 3421 ft.
Elevation: 223 ft.
Relative: Higher

Site Name : COMMENCEMENT BAY ASSOC | COMMENCEMENT BAY ASSOC WHSE
455 CT C SITE A | 455 CT C SITE B
TACOMA, WA 98402

Database(s) : [ALL SITES - WA, ECHO, FRS, RCRA_NONGEN] ***(cont.)***

Envirosite ID: 6614615
EPA ID: N/R

FRS ***(cont.)***

Source Description :

RCRAInfo is EPA's comprehensive information system that supports the Resource Conservation and Recovery Act (RCRA) of 1976 and the Hazardous and Solid Waste Amendments (HSWA) of 1984 through the tracking of events and activities related to facilities that generate, transport, and treat, store, or dispose of hazardous waste. RCRAInfo allows RCRA program staff to track the notification, permit, compliance, and corrective action activities required under RCRA. RCRAInfo also supports generation of the National Hazardous Waste Biennial Report. All generators and treatment, storage, and disposal facilities who handle hazardous waste are required to report to the EPA Administrator at least once every two years to support creation of the Biennial Report.

FRS Environmental Interest

Source and System ID :	RCRAINFO - WAD988493151
Facility Name :	COMMENCEMENT BAY ASSOC WHSE
Facility Address :	455 CT C SITE B, TACOMA, WA 98402
County :	PIERCE

Site Details

Registry ID :	110005365862
FRS Facility URL :	Click here for hyperlink provided by the agency.
Last Date in Agency List :	2023-02-13

Source Description

Source Description :

RCRAInfo is EPA's comprehensive information system that supports the Resource Conservation and Recovery Act (RCRA) of 1976 and the Hazardous and Solid Waste Amendments (HSWA) of 1984 through the tracking of events and activities related to facilities that generate, transport, and treat, store, or dispose of hazardous waste. RCRAInfo allows RCRA program staff to track the notification, permit, compliance, and corrective action activities required under RCRA. RCRAInfo also supports generation of the National Hazardous Waste Biennial Report. All generators and treatment, storage, and disposal facilities who handle hazardous waste are required to report to the EPA Administrator at least once every two years to support creation of the Biennial Report.

FRS Environmental Interest

Source and System ID :	RCRAINFO - WAD988493169

RCRA_NONGEN

Facility Name :	COMMENCEMENT BAY ASSOC
Facility Address :	455 CT C SITE A, TACOMA, WA 98402
County :	PIERCE

Map Id: DH366
Direction: WNW
Distance: 0.648 mi., 3421 ft.
Elevation: 223 ft.
Relative: Higher

Site Name : COMMENCEMENT BAY ASSOC | COMMENCEMENT BAY ASSOC WHSE
455 CT C SITE A | 455 CT C SITE B
TACOMA, WA 98402

Database(s) : [ALL SITES - WA, ECHO, FRS, RCRA_NONGEN] ***(cont.)***

Envirosite ID: 6614615
EPA ID: N/R

RCRA_NONGEN ***(cont.)***

Date Form Received by Agency :	1991-09-11
EPA ID :	WAD988493151
Mailing Address :	PO BOX 98922, TACOMA, WA 98498
Contact :	N/R
Contact Address :	N/R
Contact Country :	N/R
Contact Telephone :	N/R
Contact Email :	N/R
EPA Region :	10
Land Type :	Other land type
Source Type :	Notification
Classification :	Not a generator, verified
Description :	Not a generator, verified
Last Date in Agency List :	2023-01-23

Owner/Operator Summary

Owner/Operator Name :	COMMENCEMENT BAY ASSOC
Owner/Operator Address :	455 CT C SITE A, TACOMA, WA 98402
Owner/Operator Country :	US
Owner/Operator Telephone :	000-000-0000
Owner/Operator Email :	N/R
Owner/Operator Fax :	N/R
Legal Status :	Private
Owner/Operator Type :	Owner
Owner/Operator Start Date :	1996-05-02
Owner/Operator End Date :	N/R

Owner/Operator Name :	COMMENCEMENT BAY ASSOC
Owner/Operator Address :	455 CT C SITE A, TACOMA, WA 98402
Owner/Operator Country :	US
Owner/Operator Telephone :	000-000-0000
Owner/Operator Email :	N/R
Owner/Operator Fax :	N/R
Legal Status :	Private
Owner/Operator Type :	Operator
Owner/Operator Start Date :	N/R
Owner/Operator End Date :	N/R

Owner/Operator Name :	COMMENCEMENT BAY ASSOC
Owner/Operator Address :	455 CT C SITE A, TACOMA, WA 98402
Owner/Operator Country :	US
Owner/Operator Telephone :	000-000-0000
Owner/Operator Email :	N/R
Owner/Operator Fax :	N/R
Legal Status :	Private
Owner/Operator Type :	Owner
Owner/Operator Start Date :	N/R
Owner/Operator End Date :	N/R

Map Id: DH366
Direction: WNW
Distance: 0.648 mi., 3421 ft.
Elevation: 223 ft.
Relative: Higher

Site Name : COMMENCEMENT BAY ASSOC | COMMENCEMENT BAY ASSOC WHSE
455 CT C SITE A | 455 CT C SITE B
TACOMA, WA 98402

Database(s) : [ALL SITES - WA, ECHO, FRS, RCRA_NONGEN] ***(cont.)***

Envirosite ID: 6614615
EPA ID: N/R

RCRA_NONGEN ***(cont.)***

Handler Activities Summary

U.S. Importer of Hazardous Waste :	N
Mixed Waste (Haz. and Radioactive) :	N
Recycler of Hazardous Waste :	N
Transporter of Hazardous Waste :	N
Treater, Storer or Disposer of HW :	N
Underground Injection Activity :	N
On-site Burner Exemption :	N
Furnace Exemption :	N
Used Oil Fuel Burner :	N
Used Oil Processor :	N
Used Oil Refiner :	N
Used Oil Fuel Marketer to Burner :	N
Used Oil Specification Marketer :	N
Used Oil Transfer Facility :	N
Used Oil Transporter :	N

Historical Generators

Date Form Received by Agency :	1991-09-11
Facility Name :	COMMENCEMENT BAY ASSOC
Classification :	Not a generator, verified

Notices of Violations Summary

Regulation Violated :	N
Facility Name :	COMMENCEMENT BAY ASSOC WHSE
Facility Address :	455 CT C SITE B, TACOMA, WA 98402
County :	PIERCE
Date Form Received by Agency :	1991-09-11
EPA ID :	WAD988493169
Mailing Address :	PO BOX 98922, TACOMA, WA 98498-0922
Contact :	COMMENCEMENT BA COMMENCEMENT BA
Contact Address :	PO BOX 98922, TACOMA, WA 98498-0922
Contact Country :	US
Contact Telephone :	000-000-0000
Contact Email :	N/R
EPA Region :	10
Land Type :	Private
Source Type :	Implementer
Classification :	Not a generator, verified
Description :	Not a generator, verified
Last Date in Agency List :	2023-01-23

Owner/Operator Summary

Owner/Operator Name :	COMMENCEMENT BA C
Owner/Operator Address :	455 CT C SITE B, TACOMA, WA 98402-0000

Map Id: DH366
Direction: WNW
Distance: 0.648 mi., 3421 ft.
Elevation: 223 ft.
Relative: Higher

Site Name : COMMENCEMENT BAY ASSOC | COMMENCEMENT BAY ASSOC WHSE
455 CT C SITE A | 455 CT C SITE B
TACOMA, WA 98402

Database(s) : [ALL SITES - WA, ECHO, FRS, RCRA_NONGEN] ***(cont.)***

Envirosite ID: 6614615
EPA ID: N/R

RCRA_NONGEN ***(cont.)***

Owner/Operator Country :	US
Owner/Operator Telephone :	000-000-0000
Owner/Operator Email :	N/R
Owner/Operator Fax :	N/R
Legal Status :	Private
Owner/Operator Type :	Owner
Owner/Operator Start Date :	1996-05-02
Owner/Operator End Date :	N/R

Handler Activities Summary

U.S. Importer of Hazardous Waste :	N
Mixed Waste (Haz. and Radioactive) :	N
Recycler of Hazardous Waste :	N
Transporter of Hazardous Waste :	N
Treater, Storer or Disposer of HW :	N
Underground Injection Activity :	N
On-site Burner Exemption :	N
Furnace Exemption :	N
Used Oil Fuel Burner :	N
Used Oil Processor :	N
Used Oil Refiner :	N
Used Oil Fuel Marketer to Burner :	N
Used Oil Specification Marketer :	N
Used Oil Transfer Facility :	N
Used Oil Transporter :	N

Historical Generators

Date Form Received by Agency :	1991-09-11
Facility Name :	COMMENCEMENT BAY ASSOC WHSE
Classification :	Not a generator, verified

Notices of Violations Summary

Regulation Violated :	N

Map Id: CV367
Direction: S
Distance: 0.648 mi., 3422 ft.
Elevation: 34 ft.
Relative: Higher

Site Name : ALFREDS CAFE
402 PUYALLUP AVE
TACOMA, WA 98421

Database(s) : [ALL SITES - WA, FRS]

Envirosite ID: 50655523
EPA ID: N/R

ALL SITES - WA

Facility Name :	Alfreds Cafe

Map Id: CV367
Direction: S
Distance: 0.648 mi., 3422 ft.
Elevation: 34 ft.
Relative: Higher

Site Name : ALFREDS CAFE
402 PUYALLUP AVE
TACOMA, WA 98421

Database(s) : [ALL SITES - WA, FRS] ***(cont.)***

Envirosite ID: 50655523
EPA ID: N/R

ALL SITES - WA ***(cont.)***

Facility Address :	402 PUYALLUP AVE, TACOMA, 98421
County :	Pierce
Facility/Site ID :	15568
Alternate Name :	N/R
Program Name :	N/R
WRIA :	10
Legislative District :	27
Congressional District :	9
Ecology Region :	SWRO
Ecology Program Phone :	N/R
Tribal Land :	N
Latitude :	47.240387
Longitude :	-122.428955
Last Date in Agency List :	2023-01-03

Facility/Site ID :	15568
Alternate Name :	N/R
Program Name :	N/R
WRIA :	10
Legislative District :	27
Congressional District :	9
Ecology Region :	SWRO
Ecology Program Phone :	(360) 407-6734
Tribal Land :	N
Latitude :	47.240387
Longitude :	-122.428955
Last Date in Agency List :	2023-01-03

Program Details

Program :	HAZWASTE
Program ID :	N/R
Interaction Type :	Urban Waters
Interaction Type Description :	The site has been inspected by an Ecology Urban Waters Inspector.
Status :	Active
Start Date :	2009-02-18
End Date :	N/R
SIC :	N/R
NAICS :	N/R

Program :	HAZWASTE
Program ID :	N/R
Interaction Type :	Revised Site Visit Program
Interaction Type Description :	HWTR engages in a variety of field work, site visits, and contacts with sites. While most compliance related activity is recorded into the EPA's RCRAInfo system, the other types of activities are recorded into the Revised Site Visit Program (RSVP).
Status :	Active
Start Date :	2009-02-18
End Date :	N/R

Map Id: CV367
Direction: S
Distance: 0.648 mi., 3422 ft.
Elevation: 34 ft.
Relative: Higher

Site Name : ALFREDS CAFE
402 PUYALLUP AVE
TACOMA, WA 98421

Database(s) : [ALL SITES - WA, FRS] ***(cont.)***

Envirosite ID: 50655523
EPA ID: N/R

ALL SITES - WA ***(cont.)***

SIC : N/R
NAICS : N/R

FRS

Facility Name : ALFREDS CAFE
Facility Address : 402 PUYALLUP AVE, TACOMA, WA 98421
County : PIERCE

Site Details
Registry ID : 110039226343
FRS Facility URL : Click here for hyperlink provided by the agency.
Last Date in Agency List : 2023-02-13

Source Description

Source Description :

The WA-FSIS provides a means to query and display data maintained by the Washington Department of Ecology. This system contains key information for each facility/site that is currently, or has been, of interest to the Air Quality, Dam Safety, Hazardous Waste, Toxics Cleanup, and Water Quality Programs.

FRS Environmental Interest
Source and System ID : WA-FSIS - 15568

Map Id: DG368
Direction: W
Distance: 0.649 mi., 3425 ft.
Elevation: 279 ft.
Relative: Higher

Site Name : ORGANIZATIONAL MAINT SHOP 1 UST 7557
CAMP MURRAY
TACOMA, WA

Database(s) : [ALL SITES - WA, FRS]

Envirosite ID: 19567901
EPA ID: N/R

ALL SITES - WA

Facility Name : ORGANIZATIONAL MAINT SHOP 1 UST 7557
Facility Address : CAMP MURRAY, TACOMA, 98430-0001
County : Pierce

Facility/Site ID : 32928646
Alternate Name : N/R
Program Name : N/R
WRIA : 12
Legislative District : 28
Congressional District : 10

Map Id: DG368
Direction: W
Distance: 0.649 mi., 3425 ft.
Elevation: 279 ft.
Relative: Higher

Site Name : ORGANIZATIONAL MAINT SHOP 1 UST 7557
CAMP MURRAY
TACOMA, WA

Database(s) : [ALL SITES - WA, FRS] ***(cont.)***

Envirosite ID: 19567901
EPA ID: N/R

ALL SITES - WA ***(cont.)***

Ecology Region :	SWRO
Ecology Program Phone :	(360) 407-7224
Tribal Land :	N
Latitude :	47.118968
Longitude :	-122.567236
Last Date in Agency List :	2023-01-03

Program Details

Program :	TOXICS
Program ID :	7557
Interaction Type :	Underground Storage Tank
Interaction Type Description :	Any one or combination of tanks (including connecting underground pipes) that is used to contain regulated substances and has a tank volume of ten percent or more beneath the surface of the ground. This term does not include any of the exempt UST systems specified in WAC 173-360-110(2) or any piping connected thereto. See WAC 173-360
Status :	Inactive
Start Date :	1998-09-08
End Date :	2000-03-22
SIC :	N/R
NAICS :	N/R

FRS

Facility Name :	ORGANIZATIONAL MAINT SHOP 1 UST 7557
Facility Address :	CAMP MURRAY, TACOMA, WA 98430-0001
County :	PIERCE

Site Details

Registry ID :	110015492260
FRS Facility URL :	Click here for hyperlink provided by the agency.
Last Date in Agency List :	2023-02-13

Source Description

Source Description :

The WA-FSIS provides a means to query and display data maintained by the Washington Department of Ecology. This system contains key information for each facility/site that is currently, or has been, of interest to the Air Quality, Dam Safety, Hazardous Waste, Toxics Cleanup, and Water Quality Programs.

FRS Environmental Interest

Source and System ID :	WA-FSIS - 32928646

Map Id: DD369
Direction: WNW
Distance: 0.649 mi., 3427 ft.
Elevation: 282 ft.
Relative: Higher

Site Name : BEKINS MOVING & STORAGE CO UST 12479 | BEKINS MOVING & STORAGE CO TACOMA AVE S TACOMA
615 TACOMA AVE S
TACOMA | Tacoma, WA

Database(s) : [ALL SITES - WA, EPA UST, FRS, UST - WA]

Envirosite ID: 43033747
EPA ID: N/R

ALL SITES - WA

Facility Name :	BEKINS MOVING & STORAGE CO UST 12479
Facility Address :	615 TACOMA AVE S, TACOMA, 98402-2322
County :	Pierce
Facility/Site ID :	64757172
Alternate Name :	N/R
Program Name :	N/R
WRIA :	10
Legislative District :	27
Congressional District :	6
Ecology Region :	SWRO
Ecology Program Phone :	(360) 407-7224
Tribal Land :	N
Latitude :	47.257401
Longitude :	-122.446535
Last Date in Agency List :	2023-01-03

Program Details

Program :	TOXICS
Program ID :	12479
Interaction Type :	Underground Storage Tank
Interaction Type Description :	Any one or combination of tanks (including connecting underground pipes) that is used to contain regulated substances and has a tank volume of ten percent or more beneath the surface of the ground. This term does not include any of the exempt UST systems specified in WAC 173-360-110(2) or any piping connected thereto. See WAC 173-360
Status :	Inactive
Start Date :	1998-06-08
End Date :	2000-03-22
SIC :	N/R
NAICS :	N/R

EPA UST

Facility Name :	BEKINS MOVING & STORAGE CO TACOMA AVE S TACOMA
Facility Address :	615 TACOMA AVE S, Tacoma, Washington 984022322
County :	Pierce
Facility ID :	WA64757172
Facility Status :	Closed UST(s)
Open USTs :	0
Closed USTs :	1
Temporarily Out of Service USTs :	0
Date of Last Inspection :	N/R
EPA Region :	10
Tribe :	N/R
Facility ID 2 :	N/R
Latitude :	47.257401

Map Id: DD369
Direction: WNW
Distance: 0.649 mi., 3427 ft.
Elevation: 282 ft.
Relative: Higher

Site Name : BEKINS MOVING & STORAGE CO UST 12479 | BEKINS MOVING & STORAGE CO TACOMA AVE S TACOMA
615 TACOMA AVE S
TACOMA | Tacoma, WA

Database(s) : [ALL SITES - WA, EPA UST, FRS, UST - WA] ***(cont.)***

Envirosite ID: 43033747
EPA ID: N/R

EPA UST ***(cont.)***

Longitude : -122.446535
Last Date in Agency List : 2023-01-30

Tank Details

Tank ID : WA64757172_3
Tank Status : Closed
Installation Date : 1964-12-31
Removal Date : N/R
Capacity : N/R
Substances : A Leaded Gasoline
Tank Wall Type : N/R

FRS

Facility Name : BEKINS MOVING & STORAGE CO UST 12479
Facility Address : 615 TACOMA AVE S, TACOMA, WA 98402-2322
County : PIERCE

Site Details

Registry ID : 110015438819
FRS Facility URL : Click here for hyperlink provided by the agency.
Last Date in Agency List : 2023-02-13

Source Description

Source Description :

The WA-FSIS provides a means to query and display data maintained by the Washington Department of Ecology. This system contains key information for each facility/site that is currently, or has been, of interest to the Air Quality, Dam Safety, Hazardous Waste, Toxics Cleanup, and Water Quality Programs.

FRS Environmental Interest

Source and System ID : WA-FSIS - 64757172

UST - WA

Facility Name : BEKINS MOVING & STORAGE CO TACOMA AVE S TACOMA
Facility Address : 615 TACOMA AVE S, Tacoma, 98402
County : Pierce

Facility Site ID : 64757172
UST Site ID : 12479
Tag Number(s) : N/R
Responsible Unit : Southwest

Map Id: DD369
Direction: WNW
Distance: 0.649 mi., 3427 ft.
Elevation: 282 ft.
Relative: Higher

Site Name : BEKINS MOVING & STORAGE CO UST
12479 | BEKINS MOVING & STORAGE CO
TACOMA AVE S TACOMA
615 TACOMA AVE S
TACOMA | Tacoma, WA

Database(s) : [ALL SITES - WA, EPA UST, FRS, UST - WA] ***(cont.)***

Envirosite ID: 43033747
EPA ID: N/R

UST - WA ***(cont.)***

Is Active :	No
Latitude :	47.257401
Longitude :	-122.446535
Last Date in Agency List :	2022-12-29

Tank Details

Tank Name :	3
Tank Status :	Removed
Install Date :	1964-12-31
Tank Upgrade Date :	N/R
Tank Permanent Closure Date :	N/R
Permit Expiration Date :	N/R
Tank Material :	Steel
Tank Construction :	N/R
Tank Corrosion Protection :	N/R
Tank Manifold :	N/R
Tank Release Detection :	N/R
Tank Tightness Test :	N/R
Tank Spill Prevention :	N/R
Capacity Range :	N/R
Actual Capacity :	N/R
Pipe Material :	N/R
Pipe Construction :	N/R
Pipe Corrosion Protection :	N/R
Tank SFC :	N/R
Dispenser SFC :	N/R
Primary Pipe Release Detection :	N/R
Secondary Pipe Release Detection :	N/R
Pipe Pumping System :	N/R
Pipe Install Date :	N/R
Turbine Sump Construction :	N/R
Tank Status Date :	1996-08-06
Tank Install Date :	N/R
Tank Overfill Prevention :	N/R

Compartments Details

Compartment Number :	1
Compartment Capacity :	N/R
Substance Stored :	Leaded Gasoline
Used Substance :	N/R
Ecy Region :	N/R

Map Id: CW370
Direction: WSW
Distance: 0.650 mi., 3432 ft.
Elevation: 200 ft.
Relative: Higher

Site Name : WA DOT NALLEY VALLEY PROJECT
1907 TACOMA AVE S
TACOMA | Tacoma, WA 98402

Database(s) : [ALL SITES - WA, CSCSL NFA - WA, FRS, HSL - WA, LUST - WA]

Envirosite ID: 50655419
EPA ID: N/R

ALL SITES - WA

Facility Name :	WA DOT Nalley Valley Project
Facility Address :	1907 TACOMA AVE S, TACOMA, 98402
County :	Pierce
Facility/Site ID :	24633
Alternate Name :	N/R
Program Name :	N/R
WRIA :	10
Legislative District :	27
Congressional District :	6
Ecology Region :	SWRO
Ecology Program Phone :	(360) 407-7224
Tribal Land :	N
Latitude :	47.233124
Longitude :	-122.462265
Last Date in Agency List :	2023-01-03

Program Details

Program :	TOXICS
Program ID :	619863
Interaction Type :	LUST Facility
Interaction Type Description :	A leaking underground tank cleanup site being cleaned up with Ecology oversight or review.
Status :	Inactive
Start Date :	2012-05-15
End Date :	2012-08-17
SIC :	N/R
NAICS :	23 - Construction

Program :	TOXICS
Program ID :	619863
Interaction Type :	LUST Facility
Interaction Type Description :	A leaking underground tank cleanup site being cleaned up with Ecology oversight or review.
Status :	Inactive
Start Date :	2012-05-15
End Date :	2012-08-17
SIC :	N/R
NAICS :	N/R

Program :	TOXICS
Program ID :	619863
Interaction Type :	Underground Storage Tank

Map Id: CW370
Direction: WSW
Distance: 0.650 mi., 3432 ft.
Elevation: 200 ft.
Relative: Higher

Site Name : WA DOT NALLEY VALLEY PROJECT
1907 TACOMA AVE S
TACOMA | Tacoma, WA 98402

Database(s) : [ALL SITES - WA, CSCSL NFA - WA, FRS, HSL - WA, LUST - WA] ***(cont.)***

Envirosite ID: 50655419
EPA ID: N/R

ALL SITES - WA ***(cont.)***

Interaction Type Description :	Any one or combination of tanks (including connecting underground pipes) that is used to contain regulated substances and has a tank volume of ten percent or more beneath the surface of the ground. This term does not include any of the exempt UST systems specified in WAC 173-360-110(2) or any piping connected thereto. See WAC 173-360
Status :	Active
Start Date :	2012-03-15
End Date :	N/R
SIC :	N/R
NAICS :	99999
Program :	TOXICS
Program ID :	619863
Interaction Type :	Underground Storage Tank
Interaction Type Description :	Any one or combination of tanks (including connecting underground pipes) that is used to contain regulated substances and has a tank volume of ten percent or more beneath the surface of the ground. This term does not include any of the exempt UST systems specified in WAC 173-360-110(2) or any piping connected thereto. See WAC 173-360
Status :	Active
Start Date :	2012-03-15
End Date :	N/R
SIC :	N/R
NAICS :	N/R

CSCSL NFA - WA

Facility Name :	WA DOT NALLEY VALLEY PROJECT
Facility Address :	1907 TACOMA AVE S, TACOMA, 98402
County :	Pierce
NFA Date :	2012-08-17
Facility Site ID :	24633
Cleanup Site ID :	11947
Rank :	N/R
VCP :	N/R
Alternate Site Names :	N/R
NFA Reason :	Initial Investigation
Site Status :	NFA
Region :	Southwest
Responsible Unit :	Southwest
Latitude :	47.233124
Longitude :	-122.462265
Last Date in Agency List :	2023-02-23

Contaminants

Contaminant Name :	Petroleum-Gasoline
Ground Water :	N/R
Surface Water :	N/R

Map Id: CW370
Direction: WSW
Distance: 0.650 mi., 3432 ft.
Elevation: 200 ft.
Relative: Higher

Site Name : WA DOT NALLEY VALLEY PROJECT
1907 TACOMA AVE S
TACOMA | Tacoma, WA 98402

Database(s) : [ALL SITES - WA, CSCSL NFA - WA, FRS, HSL - WA, LUST - WA] ***(cont.)***

Envirosite ID: 50655419
EPA ID: N/R

CSCSL NFA - WA ***(cont.)***

Soil :	Remediated-Below
Sediment :	N/R
Air :	N/R
Bedrock :	N/R

FRS

Facility Name :	WA DOT NALLEY VALLEY PROJECT
Facility Address :	1907 TACOMA AVE S, TACOMA, WA 98402
County :	PIERCE

Site Details

Registry ID :	110046366133
FRS Facility URL :	Click here for hyperlink provided by the agency.
Last Date in Agency List :	2023-02-13

Source Description

Source Description :

The WA-FSIS provides a means to query and display data maintained by the Washington Department of Ecology. This system contains key information for each facility/site that is currently, or has been, of interest to the Air Quality, Dam Safety, Hazardous Waste, Toxics Cleanup, and Water Quality Programs.

FRS Environmental Interest

Source and System ID :	WA-FSIS - 24633

HSL - WA

Facility Name :	WA DOT Nalley Valley Project
Facility Address :	1907 Tacoma Ave S, Tacoma, 98402
County :	Pierce

Site Details

Facility Site ID :	24633
Cleanup Site ID :	11947
Status :	No Further Action
Site Rank :	N/R
Alternative Site Name :	N/R
Region :	N/R
Resposbile Unit :	N/R
Institutional Control :	N/R
Current VCP :	N/R
Past VCP :	N/R
Latitude :	N/R
Longitude :	N/R
Agency Hyperlink :	Click here for hyperlink provided by the agency.
Last Date in Agency List :	2022-02-11

Map Id: CW370
Direction: WSW
Distance: 0.650 mi., 3432 ft.
Elevation: 200 ft.
Relative: Higher

Site Name : WA DOT NALLEY VALLEY PROJECT
1907 TACOMA AVE S
TACOMA | Tacoma, WA 98402

Database(s) : [ALL SITES - WA, CSCSL NFA - WA, FRS, HSL - WA, LUST - WA] ***(cont.)***

Envirosite ID: 50655419
EPA ID: N/R

HSL - WA ***(cont.)***

Facility Name :	WA DOT Nalley Valley Project
Facility Address :	1907 TACOMA AVE S, TACOMA, 98402
County :	Pierce

Site Details

Facility Site ID :	24633
Cleanup Site ID :	11947
Status :	No Further Action
Site Rank :	N/R
Alternative Site Name :	N/R
Region :	Southwest
Resposbile Unit :	Southwest
Institutional Control :	N/R
Current VCP :	N/R
Past VCP :	N/R
Latitude :	47.2331239865491
Longitude :	-122.462265412148
Agency Hyperlink :	Click here for hyperlink provided by the agency.
Last Date in Agency List :	2023-02-28

Contaminants

Contaminant Name :	Petroleum-Gasoline
Ground water :	N/R
Surface water :	N/R
Soil :	Remediated-Below
Sediment :	N/R
Air :	N/R
Bedrock :	N/R

LUST - WA

Facility Name :	WA DOT NALLEY VALLEY PROJECT
Facility Address :	1907 TACOMA AVE S, TACOMA, 98402
County :	Pierce

Site Details

LUST Status Date :	2012-08-17
LUST Status Type :	LUST - NFA
Facility Site ID :	24633
Cleanup Site ID :	11947
LUST ID :	6633
UST ID :	619863
Alternate Site Names :	N/R
Release Date :	2012-05-15
Process Type :	N/R
Responsible Unit :	Southwest
Region :	Southwest
Latitude :	47.233124
Longitude :	-122.462265
Last Date in Agency List :	2023-03-20

Map Id: CW370
Direction: WSW
Distance: 0.650 mi., 3432 ft.
Elevation: 200 ft.
Relative: Higher

Site Name : WA DOT NALLEY VALLEY PROJECT
1907 TACOMA AVE S
TACOMA | Tacoma, WA 98402

Database(s) : [ALL SITES - WA, CSCSL NFA - WA, FRS, HSL - WA, LUST - WA] ***(cont.)***

Envirosite ID: 50655419
EPA ID: N/R

LUST - WA ***(cont.)***

Contaminants

Contaminant Name :	Petroleum-Gasoline
Ground Water :	N/R
Surface Water :	N/R
Soil :	Remediated-Below
Sediment :	N/R
Air :	N/R
Bedrock :	N/R

Map Id: 371
Direction: SSW
Distance: 0.651 mi., 3440 ft.
Elevation: 48 ft.
Relative: Higher

Site Name : PSE TACOMA
2205 A ST
TACOMA, WA 98402

Database(s) : [ALL SITES - WA, BRS, ECHO, FRS, RCRA_NONGEN]

Envirosite ID: 50655452
EPA ID: N/R

ALL SITES - WA

Facility Name :	PSE Tacoma
Facility Address :	2205 A ST, TACOMA, 98402
County :	Pierce
Facility/Site ID :	6899827
Alternate Name :	N/R
Program Name :	N/R
WRIA :	10
Legislative District :	27
Congressional District :	6
Ecology Region :	SWRO
Ecology Program Phone :	(360) 407-6734
Tribal Land :	N
Latitude :	47.242051
Longitude :	-122.43436
Last Date in Agency List :	2023-01-03

Program Details

Program :	HAZWASTE
Program ID :	WAH000027119
Interaction Type :	Hazardous Waste Generator
Interaction Type Description :	Facilities that generate any quantity of a dangerous waste. They may be classified as SQG, MQG, or LQG depending on hazardous waste generated for a given month.
Status :	Inactive
Start Date :	2005-09-08
End Date :	2006-12-31

Map Id: 371
Direction: SSW
Distance: 0.651 mi., 3440 ft.
Elevation: 48 ft.
Relative: Higher

Site Name : PSE TACOMA
2205 A ST
TACOMA, WA 98402

Database(s) : [ALL SITES - WA, BRS, ECHO, FRS, RCRA_NONGEN] ***(cont.)***

Envirosite ID: 50655452
EPA ID: N/R

ALL SITES - WA ***(cont.)***

SIC :	N/R
NAICS :	N/R
Program :	HAZWASTE
Program ID :	WAH000027119
Interaction Type :	Hazardous Waste Generator
Interaction Type Description :	Facilities that generate any quantity of a dangerous waste. They may be classified as SQG, MQG, or LQG depending on hazardous waste generated for a given month.
Status :	Inactive
Start Date :	2005-09-08
End Date :	2006-12-31
SIC :	N/R
NAICS :	22121 - Natural Gas Distribution

BRS

Facility Name :	PSE TACOMA
Facility Address :	2205 A STREET, TACOMA, WA 98402
County :	PIERCE

Site Details

Date Form Received by Agency :	2005-12-31
EPA ID :	WAH000027119
Mailing Address :	6905 S 228TH SKC WMF, KENT, WA 98119
Contact :	LEA BOYLE
Contact Address :	N/R
Contact Country :	US
Contact Telephone :	253-437-6789
Contact Email :	lea.boyle@pse.com
EPA Region :	10
Land Type :	Private
Source Type :	Annual/Biennial Report
Classification :	Not a generator, verified
Description :	Not a generator, verified
Last Date in Agency List :	2023-01-23

Owner/Operator Summary

Owner/Operator Name :	PSE
Owner/Operator Address :	6905 S 228TH SKC WMF, KENT, WA 98119
Owner/Operator Country :	US
Owner/Operator Telephone :	N/R
Owner/Operator Email :	N/R
Owner/Operator Fax :	N/R
Legal Status :	Private
Owner/Operator Type :	Owner
Owner/Operator Start Date :	N/R
Owner/Operator End Date :	N/R

Map Id: 371
Direction: SSW
Distance: 0.651 mi., 3440 ft.
Elevation: 48 ft.
Relative: Higher

Site Name : PSE TACOMA
2205 A ST
TACOMA, WA 98402

Database(s) : [ALL SITES - WA, BRS, ECHO, FRS, RCRA_NONGEN] ***(cont.)***

Envirosite ID: 50655452
EPA ID: N/R

BRS ***(cont.)***

Owner/Operator Name :	PSE
Owner/Operator Address :	6905 S 228TH ST SKC WMF, KENT, WA 98119
Owner/Operator Country :	US
Owner/Operator Telephone :	N/R
Owner/Operator Email :	N/R
Owner/Operator Fax :	N/R
Legal Status :	Private
Owner/Operator Type :	Operator
Owner/Operator Start Date :	N/R
Owner/Operator End Date :	N/R

Waste Activity Monitoring

Report Cycle :	2005
Hazardous Waste Page Number :	1
Hazardous Waste Sub-Page Number :	1
BR Form :	XX
Waste Description :	N/R
Primary NAICS :	22121 - Natural Gas Distribution
Source Code :	N/R
Form Code :	N/R
Management Method :	N/R
Generation Tons :	0
Managed Tons :	0
Shipped Tons :	0
Received Tons :	0
Receiver ID :	N/R
Receiver State :	N/R
Shipper ID :	N/R
Shipper State :	N/R
Waste Minimization :	N/R
Waste Code List :	N/R
Waste Code Group :	N/R
Waste Generation Type :	N/R

ECHO

Facility Name :	PSE TACOMA
Facility Address :	2205 A ST, TACOMA, WA 98402
County :	PIERCE
Last Inspection Date :	N/R
Registry ID :	110022900716
FIPS Code :	53053
EPA Region :	10
Inspection Count :	0
Last Inspection Days :	N/R
Informal Count :	0
Last Informal Action Date :	N/R
Formal Action Count :	0
Last Formal Action Date :	N/R
Total Penalties :	0
Penalty Count :	N/R
Last Penalty Date :	N/R

Map Id: 371
Direction: SSW
Distance: 0.651 mi., 3440 ft.
Elevation: 48 ft.
Relative: Higher

Site Name : PSE TACOMA
2205 A ST
TACOMA, WA 98402

Database(s) : [ALL SITES - WA, BRS, ECHO, FRS, RCRA_NONGEN] ***(cont.)***

Envirosite ID: 50655452
EPA ID: N/R

ECHO ***(cont.)***

Last Penalty Amount :	N/R
QTRS IN NC :	0
Programs IN SNC :	0
Current Compliance Status :	No Violation Identified
Three-Year Compliance Status :	_____
Collection Method :	ADDRESS MATCHING-HOUSE NUMBER
Reference Point :	CENTER OF A FACILITY OR STATION
Accuracy Meters :	30
Derived Tribes :	Puyallup Tribe of the Puyallup Reservation - .3 mile(s), Puyallup Tribe of the Puyallup Reservation - .8 mile(s), Muckleshoot Indian Tribe - 11.1 mile(s), Muckleshoot Indian Tribe - 13.9 mile(s), Nisqually Indian Tribe - 16.9 mile(s), Squaxin Island Tribe of the Squaxin Island Reservation - 21.9 mile(s), Squaxin Island Tribe of the Squaxin Island Reservation - 23.7 mile(s)
Derived HUC :	17110019
Derived WBD :	171100190301
Derived STCTY FIPS :	53053
Derived Zip :	98402
Derived CD113 :	06
Derived CB2010 :	530530616021039
MYRTK Universe :	NNN
NPDES IDs :	N/R
CWA Permit Types :	N/R
CWA Compliance Tracking :	N/R
CWA NAICS :	N/R
CWA SICS :	N/R
CWA Inspection Count :	N/R
CWA Last Inspection Days :	N/R
CWA Informal Count :	N/R
CWA Formal Action Count :	N/R
CWA Last Formal Action Date :	N/R
CWA Penalties :	N/R
CWA Last Penalty Date :	N/R
CWA Last Penalty Amount :	N/R
CWA Quarters IN NC :	N/R
CWA Current Compliance Status :	N/R
CWA Current SNC Flag :	N
CWA 13 Quarters Compliance Status :	N/R
CWA 13 Quarters Effluent Exceedances:	N/R
CWA Three-Year QNCR Codes :	N/R
DFR URL :	Click here for hyperlink provided by the agency.
Facility SIC :	N/R
Facility NAICS :	22121 - Natural Gas Distribution
Facility Last Inspection EPA Date :	N/R
Facility Last Inspection State Date :	N/R
Facility Last Formal Act EPA Date :	N/R
Facility Last Formal Act State Date :	N/R
Facility Last Informal Act EPA Date :	N/R
Facility Last Informal Act State Date:	N/R
Facility Federal Agency :	N/R
TRI Reporter :	N/R
Facility Imp Water Flag :	N/R
Current SNC Flag :	N
Indian County Flag :	N

Map Id: 371
Direction: SSW
Distance: 0.651 mi., 3440 ft.
Elevation: 48 ft.
Relative: Higher

Site Name : PSE TACOMA
2205 A ST
TACOMA, WA 98402

Database(s) : [ALL SITES - WA, BRS, ECHO, FRS, RCRA_NONGEN] ***(cont.)***

Envirosite ID: 50655452
EPA ID: N/R

ECHO ***(cont.)***

Federal Flag :	N/R
US Mexico Border Flag :	N/R
Chesapeak Bay Flag :	N/R
AIR Flag :	N
NPDES Flag :	N
SDWIS Flag :	N
RCRA Flag :	Y
TRI Flag :	N
GHG Flag :	N
Major Flag :	N/R
Active Flag :	N/R
NAA Flag :	N
Latitude :	47.24129
Longitude :	-122.43443
Last Date in Agency List :	2023-01-16

FRS

Facility Name :	PSE TACOMA
Facility Address :	2205 A ST, TACOMA, WA 98402
County :	PIERCE

Site Details

Registry ID :	110022900716
FRS Facility URL :	Click here for hyperlink provided by the agency.
Last Date in Agency List :	2023-02-13

Source Description

Source Description :

RCRAInfo is EPA’s comprehensive information system that supports the Resource Conservation and Recovery Act (RCRA) of 1976 and the Hazardous and Solid Waste Amendments (HSWA) of 1984 through the tracking of events and activities related to facilities that generate, transport, and treat, store, or dispose of hazardous waste. RCRAInfo allows RCRA program staff to track the notification, permit, compliance, and corrective action activities required under RCRA. RCRAInfo also supports generation of the National Hazardous Waste Biennial Report. All generators and treatment, storage, and disposal facilities who handle hazardous waste are required to report to the EPA Administrator at least once every two years to support creation of the Biennial Report.
The WA-FSIS provides a means to query and display data maintained by the Washington Department of Ecology. This system contains key information for each facility/site that is currently, or has been, of interest to the Air Quality, Dam Safety, Hazardous Waste, Toxics Cleanup, and Water Quality Programs.

FRS Environmental Interest

Source and System ID :

RCRAINFO - WAH000027119
WA-FSIS - 6899827

Map Id: 371
Direction: SSW
Distance: 0.651 mi., 3440 ft.
Elevation: 48 ft.
Relative: Higher

Site Name : PSE TACOMA
2205 A ST
TACOMA, WA 98402

Database(s) : [ALL SITES - WA, BRS, ECHO, FRS, RCRA_NONGEN] ***(cont.)***

Envirosite ID: 50655452
EPA ID: N/R

FRS ***(cont.)***

Facility Name :	PSE TACOMA
Facility Address :	2205 A STREET, TACOMA, WA 98402
County :	PIERCE

Site Details

Registry ID :	110070748432
FRS Facility URL :	Click here for hyperlink provided by the agency.
Last Date in Agency List :	2023-02-13

Source Description

Source Description :

All generators and treatment, storage, and disposal (TSD) facilities who handle hazardous waste are required to report to the EPA Administrator at least once every two years. The data collected is used to create the National Biennial Resource Conservation and Recovery Act (RCRA) Hazardous Waste Report. This data is processed within the RCRA Information (RCRAInfo) database.

FRS Environmental Interest

Source and System ID :	RCRAINFO - WAH000027119

RCRA_NONGEN

Facility Name :	PSE TACOMA
Facility Address :	2205 A STREET, TACOMA, WA 98402
County :	PIERCE
Date Form Received by Agency :	2007-02-03
EPA ID :	WAH000027119
Mailing Address :	6905 S 228TH SKC WMF, KENT, WA 98119
Contact :	LEA BOYLE
Contact Address :	6905 S 228TH ST SKC WMF, KENT, WA 98119
Contact Country :	US
Contact Telephone :	253-437-6789
Contact Email :	LEA.BOYLE@PSE.COM
EPA Region :	10
Land Type :	Private
Source Type :	Implementer
Classification :	Not a generator, verified
Description :	Not a generator, verified
Last Date in Agency List :	2023-01-23

Owner/Operator Summary

Owner/Operator Name :	PSE
Owner/Operator Address :	6905 S 228TH SKC WMF, KENT, WA 98119
Owner/Operator Country :	US
Owner/Operator Telephone :	253-437-6789

Map Id: 371
Direction: SSW
Distance: 0.651 mi., 3440 ft.
Elevation: 48 ft.
Relative: Higher

Site Name : PSE TACOMA
2205 A ST
TACOMA, WA 98402

Database(s) : [ALL SITES - WA, BRS, ECHO, FRS, RCRA_NONGEN] ***(cont.)***

Envirosite ID: 50655452
EPA ID: N/R

RCRA_NONGEN ***(cont.)***

Owner/Operator Email :	N/R
Owner/Operator Fax :	N/R
Legal Status :	Private
Owner/Operator Type :	Owner
Owner/Operator Start Date :	2006-12-31
Owner/Operator End Date :	N/R

Owner/Operator Name :	PSE
Owner/Operator Address :	6905 S 228TH SKC WMF, KENT, WA 98119
Owner/Operator Country :	US
Owner/Operator Telephone :	253-437-6789
Owner/Operator Email :	N/R
Owner/Operator Fax :	N/R
Legal Status :	Private
Owner/Operator Type :	Owner
Owner/Operator Start Date :	N/R
Owner/Operator End Date :	N/R

Owner/Operator Name :	PSE
Owner/Operator Address :	6905 S 228TH ST SKC WMF, KENT, WA 98119
Owner/Operator Country :	US
Owner/Operator Telephone :	253-437-6789
Owner/Operator Email :	N/R
Owner/Operator Fax :	N/R
Legal Status :	Private
Owner/Operator Type :	Operator
Owner/Operator Start Date :	N/R
Owner/Operator End Date :	N/R

Handler Activities Summary

U.S. Importer of Hazardous Waste :	N
Mixed Waste (Haz. and Radioactive) :	N
Recycler of Hazardous Waste :	N
Transporter of Hazardous Waste :	N
Treater, Storer or Disposer of HW :	N
Underground Injection Activity :	N
On-site Burner Exemption :	N
Furnace Exemption :	N
Used Oil Fuel Burner :	N
Used Oil Processor :	N
Used Oil Refiner :	N
Used Oil Fuel Marketer to Burner :	N
Used Oil Specification Marketer :	N
Used Oil Transfer Facility :	N
Used Oil Transporter :	N

Historical Generators

Date Form Received by Agency :	2007-02-02
Facility Name :	PSE TACOMA
Classification :	Not a generator, verified

Map Id: 371
Direction: SSW
Distance: 0.651 mi., 3440 ft.
Elevation: 48 ft.
Relative: Higher

Site Name : PSE TACOMA
2205 A ST
TACOMA, WA 98402

Database(s) : [ALL SITES - WA, BRS, ECHO, FRS, RCRA_NONGEN] ***(cont.)***

Envirosite ID: 50655452
EPA ID: N/R

RCRA_NONGEN ***(cont.)***

Date Form Received by Agency :	2006-04-17
Facility Name :	PSE TACOMA
Classification :	Very Small Quantity Generator
Date Form Received by Agency :	2005-12-31
Facility Name :	PSE TACOMA
Classification :	Not a generator, verified
Date Form Received by Agency :	2005-09-08
Facility Name :	PSE TACOMA
Classification :	Large Quantity Generator

Notices of Violations Summary

Regulation Violated :	N

Map Id: DD372
Direction: WNW
Distance: 0.654 mi., 3451 ft.
Elevation: 273 ft.
Relative: Higher

Site Name : Corina Bakery & Bistro
510 6TH AVE
TACOMA, WA 98402

Database(s) : [ALL SITES - WA, FRS]

Envirosite ID: 6551047
EPA ID: N/R

ALL SITES - WA

Facility Name :	Corina Bakery & Bistro
Facility Address :	510 6TH AVE, TACOMA, 98402
County :	N/R
Facility/Site ID :	16530
Alternate Name :	N/R
Program Name :	N/R
WRIA :	10
Legislative District :	27
Congressional District :	6
Ecology Region :	SWRO
Ecology Program Phone :	N/R
Tribal Land :	N
Latitude :	47.258102
Longitude :	-122.444703
Last Date in Agency List :	2023-01-03

Program Details

Program :	N/R
Program ID :	N/R

Map Id: DD372
Direction: WNW
Distance: 0.654 mi., 3451 ft.
Elevation: 273 ft.
Relative: Higher

Site Name : Corina Bakery & Bistro
510 6TH AVE
TACOMA, WA 98402

Database(s) : [ALL SITES - WA, FRS] ***(cont.)***

Envirosite ID: 6551047
EPA ID: N/R

ALL SITES - WA ***(cont.)***

Interaction Type :	Urban Waters
Interaction Type Description :	The site has been inspected by an Ecology Urban Waters Inspector.
Status :	Active
Start Date :	2010-03-02
End Date :	N/R
SIC :	N/R
NAICS :	N/R

FRS

Facility Name :	CORINA BAKERY & BISTRO
Facility Address :	510 6TH AVE, TACOMA, WA 98402
County :	PIERCE

Site Details

Registry ID :	110042144435
FRS Facility URL :	Click here for hyperlink provided by the agency.
Last Date in Agency List :	2023-02-13

Source Description

Source Description :

The WA-FSIS provides a means to query and display data maintained by the Washington Department of Ecology. This system contains key information for each facility/site that is currently, or has been, of interest to the Air Quality, Dam Safety, Hazardous Waste, Toxics Cleanup, and Water Quality Programs.

FRS Environmental Interest

Source and System ID :	WA-FSIS - 16530

Map Id: DI373
Direction: SSW
Distance: 0.654 mi., 3454 ft.
Elevation: 36 ft.
Relative: Higher

Site Name : TACOMA CITY OF 1501 DOCK ST | Tacoma City Dock St | DOCK STREET
1501 E DOCK ST
TACOMA | Tacoma, WA

Database(s) : [ALL SITES - WA, CSCSL HWS - WA, ECHO, EPA LUST, EPA UST, FRS, HSL - WA, LUST - WA, RCRA_LQG, UST - WA]

Envirosite ID: 52365394
EPA ID: N/R

ALL SITES - WA

Facility Name :	Tacoma City Dock St
Facility Address :	1501 E DOCK ST, TACOMA, 98401

Map Id: DI373
Direction: SSW
Distance: 0.654 mi., 3454 ft.
Elevation: 36 ft.
Relative: Higher

Site Name : TACOMA CITY OF 1501 DOCK ST | Tacoma City Dock St | DOCK STREET
1501 E DOCK ST
TACOMA | Tacoma, WA

Database(s) : [ALL SITES - WA, CSCSL HWS - WA, ECHO, EPA LUST, EPA UST, FRS, HSL - WA, LUST - WA, RCRA_LQG, UST - WA] ***(cont.)***

Envirosite ID: 52365394
EPA ID: N/R

ALL SITES - WA ***(cont.)***

County :	Pierce

Facility/Site ID :	12454784
Alternate Name :	DOCK STREET UST 529570
Program Name :	N/R
WRIA :	10
Legislative District :	27
Congressional District :	6
Ecology Region :	SWRO
Ecology Program Phone :	(360) 407-7224
Tribal Land :	N
Latitude :	47.24888
Longitude :	-122.43522
Last Date in Agency List :	2023-01-03

Facility/Site ID :	12454784
Alternate Name :	N/R
Program Name :	N/R
WRIA :	10
Legislative District :	27
Congressional District :	6
Ecology Region :	SWRO
Ecology Program Phone :	(360) 407-7224
Tribal Land :	N
Latitude :	47.24888
Longitude :	-122.43522
Last Date in Agency List :	2023-01-03

Facility/Site ID :	12454784
Alternate Name :	N/R
Program Name :	N/R
WRIA :	10
Legislative District :	27
Congressional District :	6
Ecology Region :	SWRO
Ecology Program Phone :	(360) 407-6734
Tribal Land :	N
Latitude :	47.24888
Longitude :	-122.43522
Last Date in Agency List :	2023-01-03

Program Details

Program :	TOXICS
Program ID :	529570
Interaction Type :	Hazardous Waste Generator

Map Id: DI373
Direction: SSW
Distance: 0.654 mi., 3454 ft.
Elevation: 36 ft.
Relative: Higher

Site Name : TACOMA CITY OF 1501 DOCK ST | Tacoma City Dock St | DOCK STREET
1501 E DOCK ST
TACOMA | Tacoma, WA

Database(s) : [ALL SITES - WA, CSCSL HWS - WA, ECHO, EPA LUST, EPA UST, FRS, HSL - WA, LUST - WA, RCRA_LQG, UST - WA] ***(cont.)***

Envirosite ID: 52365394
EPA ID: N/R

ALL SITES - WA ***(cont.)***

Interaction Type Description :	Facilities that generate any quantity of a dangerous waste. They may be classified as SQG, MQG, or LQG depending on hazardous waste generated for a given month.
Status :	Inactive
Start Date :	2000-05-16
End Date :	2000-12-31
SIC :	N/R
NAICS :	22131 - Water Supply and Irrigation Systems
Program :	TOXICS
Program ID :	529570
Interaction Type :	Hazardous Waste Generator
Interaction Type Description :	Facilities that generate any quantity of a dangerous waste. They may be classified as SQG, MQG, or LQG depending on hazardous waste generated for a given month.
Status :	Inactive
Start Date :	2000-05-16
End Date :	2000-12-31
SIC :	N/R
NAICS :	N/R
Program :	TOXICS
Program ID :	529570
Interaction Type :	Underground Storage Tank
Interaction Type Description :	Any one or combination of tanks (including connecting underground pipes) that is used to contain regulated substances and has a tank volume of ten percent or more beneath the surface of the ground. This term does not include any of the exempt UST systems specified in WAC 173-360-110(2) or any piping connected thereto. See WAC 173-360
Status :	Inactive
Start Date :	N/R
End Date :	2000-05-18
SIC :	N/R
NAICS :	22131 - Water Supply and Irrigation Systems
Program :	TOXICS
Program ID :	529570
Interaction Type :	Underground Storage Tank

Map Id: DI373
Direction: SSW
Distance: 0.654 mi., 3454 ft.
Elevation: 36 ft.
Relative: Higher

Site Name : TACOMA CITY OF 1501 DOCK ST | Tacoma City Dock St | DOCK STREET
1501 E DOCK ST
TACOMA | Tacoma, WA

Database(s) : [ALL SITES - WA, CSCSL HWS - WA, ECHO, EPA LUST, EPA UST, FRS, HSL - WA, LUST - WA, RCRA_LQG, UST - WA] ***(cont.)***

Envirosite ID: 52365394
EPA ID: N/R

ALL SITES - WA ***(cont.)***

Interaction Type Description :	Any one or combination of tanks (including connecting underground pipes) that is used to contain regulated substances and has a tank volume of ten percent or more beneath the surface of the ground. This term does not include any of the exempt UST systems specified in WAC 173-360-110(2) or any piping connected thereto. See WAC 173-360
Status :	Inactive
Start Date :	N/R
End Date :	2000-05-18
SIC :	N/R
NAICS :	N/R
Program :	TOXICS
Program ID :	529570
Interaction Type :	Underground Storage Tank
Interaction Type Description :	Any one or combination of tanks (including connecting underground pipes) that is used to contain regulated substances and has a tank volume of ten percent or more beneath the surface of the ground. This term does not include any of the exempt UST systems specified in WAC 173-360-110(2) or any piping connected thereto. See WAC 173-360
Status :	Inactive
Start Date :	N/R
End Date :	2000-05-18
SIC :	9999 - NONCLASSIFIABLE ESTABLISHMENTS
NAICS :	N/R
Program :	TOXICS
Program ID :	529570
Interaction Type :	LUST Facility
Interaction Type Description :	A leaking underground tank cleanup site being cleaned up with Ecology oversight or review.
Status :	Active
Start Date :	2000-08-10
End Date :	N/R
SIC :	9999 - NONCLASSIFIABLE ESTABLISHMENTS
NAICS :	N/R
Program :	TOXICS
Program ID :	529570
Interaction Type :	LUST Facility
Interaction Type Description :	A leaking underground tank cleanup site being cleaned up with Ecology oversight or review.
Status :	Active

Map Id: DI373
Direction: SSW
Distance: 0.654 mi., 3454 ft.
Elevation: 36 ft.
Relative: Higher

Site Name : TACOMA CITY OF 1501 DOCK ST | Tacoma City Dock St | DOCK STREET
1501 E DOCK ST
TACOMA | Tacoma, WA

Database(s) : [ALL SITES - WA, CSCSL HWS - WA, ECHO, EPA LUST, EPA UST, FRS, HSL - WA, LUST - WA, RCRA_LQG, UST - WA] ***(cont.)***

Envirosite ID: 52365394
EPA ID: N/R

ALL SITES - WA ***(cont.)***

Start Date :	2000-08-10
End Date :	N/R
SIC :	N/R
NAICS :	N/R
Program :	TOXICS
Program ID :	529570
Interaction Type :	LUST Facility
Interaction Type Description :	A leaking underground tank cleanup site being cleaned up with Ecology oversight or review.
Status :	Active
Start Date :	2000-08-10
End Date :	N/R
SIC :	N/R
NAICS :	22131 - Water Supply and Irrigation Systems

CSCSL HWS - WA

Facility Name :	TACOMA CITY OF 1501 DOCK ST
Facility Address :	1501 E DOCK ST, TACOMA, 98401
County :	PIERCE

Site Details

Facility Site ID :	12454784
Site Status :	Cleanup Started
Cleanup Site ID :	7940
Region :	Southwest
Responsible Section :	Southwest
WARM Rank :	3 - Moderate Risk
Is Brownfield? :	N/R
Is PSI? :	N/R
Current VCP :	N/R
Past VCP :	N/R
Institutional Control :	N/R
Latitude :	47.24888
Longitude :	-122.43522
Last Date in Agency List :	2023-03-07

Contaminants Details

Contaminant Name :	Petroleum-Other
Groundwater :	N/R
Surface Water :	N/R
Soil :	Confirmed Above Cleanup Levels
Sediment :	N/R
Air :	N/R

Map Id: DI373
Direction: SSW
Distance: 0.654 mi., 3454 ft.
Elevation: 36 ft.
Relative: Higher

Site Name : TACOMA CITY OF 1501 DOCK ST | Tacoma City Dock St | DOCK STREET
1501 E DOCK ST
TACOMA | Tacoma, WA

Database(s) : [ALL SITES - WA, CSCSL HWS - WA, ECHO, EPA LUST, EPA UST, FRS, HSL - WA, LUST - WA, RCRA_LQG, UST - WA] ***(cont.)***

Envirosite ID: 52365394
EPA ID: N/R

CSCSL HWS - WA ***(cont.)***

Bedrock :	N/R

ECHO

Facility Name :	TACOMA CITY DOCK ST
Facility Address :	1501 E DOCK ST, TACOMA, WA 98402
County :	PIERCE
Last Inspection Date :	N/R
Registry ID :	110005397720
FIPS Code :	53053
EPA Region :	10
Inspection Count :	0
Last Inspection Days :	N/R
Informal Count :	0
Last Informal Action Date :	N/R
Formal Action Count :	0
Last Formal Action Date :	N/R
Total Penalties :	0
Penalty Count :	N/R
Last Penalty Date :	N/R
Last Penalty Amount :	N/R
QTRS IN NC :	0
Programs IN SNC :	0
Current Compliance Status :	No Violation Identified
Three-Year Compliance Status :	_____
Collection Method :	ADDRESS MATCHING-HOUSE NUMBER
Reference Point :	ENTRANCE POINT OF A FACILITY OR STATION
Accuracy Meters :	50
Derived Tribes :	Puyallup Tribe of the Puyallup Reservation - .8 mile(s), Puyallup Tribe of the Puyallup Reservation - 1 mile(s), Muckleshoot Indian Tribe - 11 mile(s), Muckleshoot Indian Tribe - 13.9 mile(s), Nisqually Indian Tribe - 17.4 mile(s), Squaxin Island Tribe of the Squaxin Island Reservation - 21.9 mile(s), Squaxin Island Tribe of the Squaxin Island Reservation - 23.7 mile(s)
Derived HUC :	17110019
Derived WBD :	171100190301
Derived STCTY FIPS :	53053
Derived Zip :	98402
Derived CD113 :	06
Derived CB2010 :	530530602001112
MYRTK Universe :	NNY
NPDES IDs :	N/R
CWA Permit Types :	N/R
CWA Compliance Tracking :	N/R
CWA NAICS :	N/R
CWA SICS :	N/R
CWA Inspection Count :	N/R
CWA Last Inspection Days :	N/R
CWA Informal Count :	N/R

Map Id: DI373
Direction: SSW
Distance: 0.654 mi., 3454 ft.
Elevation: 36 ft.
Relative: Higher

Site Name : TACOMA CITY OF 1501 DOCK ST | Tacoma City Dock St | DOCK STREET
1501 E DOCK ST
TACOMA | Tacoma, WA

Database(s) : [ALL SITES - WA, CSCSL HWS - WA, ECHO, EPA LUST, EPA UST, FRS, HSL - WA, LUST - WA, RCRA_LQG, UST - WA] ***(cont.)***

Envirosite ID: 52365394
EPA ID: N/R

ECHO ***(cont.)***

CWA Formal Action Count :	N/R
CWA Last Formal Action Date :	N/R
CWA Penalties :	N/R
CWA Last Penalty Date :	N/R
CWA Last Penalty Amount :	N/R
CWA Quarters IN NC :	N/R
CWA Current Compliance Status :	N/R
CWA Current SNC Flag :	N
CWA 13 Quarters Compliance Status :	N/R
CWA 13 Quarters Effluent Exceedances:	N/R
CWA Three-Year QNCR Codes :	N/R
DFR URL :	Click here for hyperlink provided by the agency.
Facility SIC :	N/R
Facility NAICS :	22131 - Water Supply and Irrigation Systems
Facility Last Inspection EPA Date :	N/R
Facility Last Inspection State Date :	N/R
Facility Last Formal Act EPA Date :	N/R
Facility Last Formal Act State Date :	N/R
Facility Last Informal Act EPA Date :	N/R
Facility Last Informal Act State Date:	N/R
Facility Federal Agency :	N/R
TRI Reporter :	N/R
Facility Imp Water Flag :	N/R
Current SNC Flag :	N
Indian County Flag :	N
Federal Flag :	N/R
US Mexico Border Flag :	N/R
Chesapeak Bay Flag :	N/R
AIR Flag :	N
NPDES Flag :	N
SDWIS Flag :	N
RCRA Flag :	Y
TRI Flag :	N
GHG Flag :	N
Major Flag :	N/R
Active Flag :	Y
NAA Flag :	N
Latitude :	47.249409
Longitude :	-122.435256
Last Date in Agency List :	2023-01-16

EPA LUST

Facility Name :	TACOMA CITY OF 1501 DOCK ST
Facility Address :	1501 E DOCK ST, TACOMA, Washington 98401
County :	Pierce
Facility ID :	WA12454784
LUST ID :	WA7940
Reported Date :	N/R
Status :	Open
Substance :	Petroleum-Other

Map Id: DI373
Direction: SSW
Distance: 0.654 mi., 3454 ft.
Elevation: 36 ft.
Relative: Higher

Site Name : TACOMA CITY OF 1501 DOCK ST | Tacoma City Dock St | DOCK STREET
1501 E DOCK ST
TACOMA | Tacoma, WA

Database(s) : [ALL SITES - WA, CSCSL HWS - WA, ECHO, EPA LUST, EPA UST, FRS, HSL - WA, LUST - WA, RCRA_LQG, UST - WA] ***(cont.)***

Envirosite ID: 52365394
EPA ID: N/R

EPA LUST ***(cont.)***

Closed With Residual Contamination (Tribal Only):	N/R
NFA_Letter (Tribal Only) :	N/R
Tribe (Tribal Only) :	N/R
EPA Region :	10
Estimated Population within 1500ft :	604
Estimated Private Domestic Wells within 1500ft:	53
Within Source Water Protection Area (SPA):	No
SPA Public Water System and Facility ID:	N/R
SPA Water Type :	N/R
SPA Facility Type :	N/R
SPA HUC12 :	N/R
Within Groundwater Wellhead Protection Area (WHPA):	No
WHPA Public Water System and Facility ID:	N/R
WHPA Water Type :	N/R
WHPA Facility Type :	N/R
WHPA HUC12 :	N/R
Within Estimated 100-year Floodplain:	No
Latitude :	47.24888
Longitude :	-122.43522
Last Date in Agency List :	2023-01-30

EPA UST

Facility Name :	DOCK STREET
Facility Address :	1501 E DOCK ST, Tacoma, Washington 98401
County :	Pierce
Facility ID :	WA12454784
Facility Status :	Closed UST(s)
Open USTs :	0
Closed USTs :	1
Temporarily Out of Service USTs :	0
Date of Last Inspection :	N/R
EPA Region :	10
Tribe :	N/R
Facility ID 2 :	N/R
Latitude :	47.24888
Longitude :	-122.43522
Last Date in Agency List :	2023-01-30

Tank Details

Tank ID :	WA12454784_1
Tank Status :	Closed
Installation Date :	N/R
Removal Date :	N/R

Map Id: DI373
Direction: SSW
Distance: 0.654 mi., 3454 ft.
Elevation: 36 ft.
Relative: Higher

Site Name : TACOMA CITY OF 1501 DOCK ST | Tacoma City Dock St | DOCK STREET
1501 E DOCK ST
TACOMA | Tacoma, WA

Database(s) : [ALL SITES - WA, CSCSL HWS - WA, ECHO, EPA LUST, EPA UST, FRS, HSL - WA, LUST - WA, RCRA_LQG, UST - WA] ***(cont.)***

Envirosite ID: 52365394
EPA ID: N/R

EPA UST ***(cont.)***

Capacity :	N/R
Substances :	R Unknown
Tank Wall Type :	N/R

FRS

Facility Name :	TACOMA CITY DOCK ST
Facility Address :	1501 E DOCK ST, TACOMA, WA 98402
County :	PIERCE

Site Details

Registry ID :	110005397720
FRS Facility URL :	Click here for hyperlink provided by the agency.
Last Date in Agency List :	2023-02-13

Source Description

Source Description :

RCRAInfo is EPA's comprehensive information system that supports the Resource Conservation and Recovery Act (RCRA) of 1976 and the Hazardous and Solid Waste Amendments (HSWA) of 1984 through the tracking of events and activities related to facilities that generate, transport, and treat, store, or dispose of hazardous waste. RCRAInfo allows RCRA program staff to track the notification, permit, compliance, and corrective action activities required under RCRA. RCRAInfo also supports generation of the National Hazardous Waste Biennial Report. All generators and treatment, storage, and disposal facilities who handle hazardous waste are required to report to the EPA Administrator at least once every two years to support creation of the Biennial Report.
The WA-FSIS provides a means to query and display data maintained by the Washington Department of Ecology. This system contains key information for each facility/site that is currently, or has been, of interest to the Air Quality, Dam Safety, Hazardous Waste, Toxics Cleanup, and Water Quality Programs.

FRS Environmental Interest

Source and System ID :

RCRAINFO - WAH000011676
WA-FSIS - 12454784
WA-FSIS - 88149155

HSL - WA

Facility Name :	Tacoma City of 1501 Dock St
Facility Address :	1501 E DOCK ST, TACOMA, 98401
County :	Pierce

Map Id: DI373
Direction: SSW
Distance: 0.654 mi., 3454 ft.
Elevation: 36 ft.
Relative: Higher

Site Name : TACOMA CITY OF 1501 DOCK ST | Tacoma City Dock St | DOCK STREET
1501 E DOCK ST
TACOMA | Tacoma, WA

Database(s) : [ALL SITES - WA, CSCSL HWS - WA, ECHO, EPA LUST, EPA UST, FRS, HSL - WA, LUST - WA, RCRA_LQG, UST - WA] ***(cont.)***

Envirosite ID: 52365394
EPA ID: N/R

HSL - WA ***(cont.)***

Site Details

Facility Site ID :	12454784
Cleanup Site ID :	7940
Status :	Cleanup Started
Site Rank :	3 - Moderate Risk
Alternative Site Name :	DOCK STREET,DOCK STREET UST 529570,Tacoma City Dock St
Region :	Southwest
Resposbile Unit :	Southwest
Institutional Control :	N/R
Current VCP :	N/R
Past VCP :	N/R
Latitude :	47.24888
Longitude :	-122.43522
Agency Hyperlink :	Click here for hyperlink provided by the agency.
Last Date in Agency List :	2023-02-28

Contaminants

Contaminant Name :	Petroleum-Other
Ground water :	N/R
Surface water :	N/R
Soil :	Confirmed Above Cleanup Levels
Sediment :	N/R
Air :	N/R
Bedrock :	N/R

Facility Name :	TACOMA CITY OF 1501 DOCK ST
Facility Address :	1501 E Dock St, Tacoma, 98401
County :	Pierce

Site Details

Facility Site ID :	12454784
Cleanup Site ID :	7940
Status :	Cleanup Started
Site Rank :	N/R
Alternative Site Name :	N/R
Region :	N/R
Resposbile Unit :	N/R
Institutional Control :	N/R
Current VCP :	N/R
Past VCP :	N/R
Latitude :	N/R
Longitude :	N/R
Agency Hyperlink :	Click here for hyperlink provided by the agency.
Last Date in Agency List :	2022-02-11

Map Id: DI373
Direction: SSW
Distance: 0.654 mi., 3454 ft.
Elevation: 36 ft.
Relative: Higher

Site Name : TACOMA CITY OF 1501 DOCK ST | Tacoma City Dock St | DOCK STREET
1501 E DOCK ST
TACOMA | Tacoma, WA

Database(s) : [ALL SITES - WA, CSCSL HWS - WA, ECHO, EPA LUST, EPA UST, FRS, HSL - WA, LUST - WA, RCRA_LQG, UST - WA] ***(cont.)***

Envirosite ID: 52365394
EPA ID: N/R

LUST - WA

Facility Name :	TACOMA CITY OF 1501 DOCK ST
Facility Address :	1501 E DOCK ST, TACOMA, 98401
County :	Pierce

Site Details

LUST Status Date :	2000-06-06
LUST Status Type :	LUST - Cleanup Started
Facility Site ID :	12454784
Cleanup Site ID :	7940
LUST ID :	5688
UST ID :	529570
Alternate Site Names :	DOCK STREET,DOCK STREET UST 529570,Tacoma City Dock St
Release Date :	2000-08-10
Process Type :	N/R
Responsible Unit :	Southwest
Region :	Southwest
Latitude :	47.24888
Longitude :	-122.43522
Last Date in Agency List :	2023-03-20

Contaminants

Contaminant Name :	Petroleum-Other
Ground Water :	N/R
Surface Water :	N/R
Soil :	Confirmed Above Cleanup Levels
Sediment :	N/R
Air :	N/R
Bedrock :	N/R

RCRA_LQG

Facility Name :	TACOMA CITY DOCK ST
Facility Address :	1501 E DOCK ST, TACOMA, WA 98402
County :	PIERCE
Date Form Received by Agency :	2002-04-03
EPA ID :	WAH000011676
Mailing Address :	747 MARKET STREET ROOM 332, TACOMA, WA 98402
Contact :	RAE BAILEY
Contact Address :	747 S MARKET ST STE 332, TACOMA, WA 98402
Contact Country :	US
Contact Telephone :	253-591-5760
Contact Email :	N/R
EPA Region :	10
Land Type :	Other land type
Source Type :	Notification
Classification :	Large Quantity Generator

Map Id: DI373
Direction: SSW
Distance: 0.654 mi., 3454 ft.
Elevation: 36 ft.
Relative: Higher

Site Name : TACOMA CITY OF 1501 DOCK ST | Tacoma City Dock St | DOCK STREET
1501 E DOCK ST
TACOMA | Tacoma, WA

Database(s) : [ALL SITES - WA, CSCSL HWS - WA, ECHO, EPA LUST, EPA UST, FRS, HSL - WA, LUST - WA, RCRA_LQG, UST - WA] ***(cont.)***

Envirosite ID: 52365394
EPA ID: N/R

RCRA_LQG ***(cont.)***

Description :

Handlers that generate 1,000 kg or more of hazardous waste during any calendar month; or generate more than 1 kg of acutely hazardous waste during any calendar month; or generate more than 100 kg of any residue or contaminated soil, waste or other debris resulting from the cleanup of a spill, into or on any land or water, of acutely hazardous waste during any calendar month; or generate 1 kg or less of acutely hazardous waste during any calendar month, and accumulate more than 1 kg of acutely hazardous waste at any time; or generate 100 kg or less of any residue or contaminated soil, waste or other debris resulting from the cleanup of a spill, into or on any land or water, of acutely hazardous waste during any calendar month, and accumulated more than 100 kg of that material at any time.

Last Date in Agency List : 2023-01-23

Owner/Operator Summary

Owner/Operator Name :	CITY OF TACOMA
Owner/Operator Address :	747 MARKET ST RM 332, TACOMA, WA 98402
Owner/Operator Country :	US
Owner/Operator Telephone :	253-591-5760
Owner/Operator Email :	N/R
Owner/Operator Fax :	N/R
Legal Status :	Private
Owner/Operator Type :	Owner
Owner/Operator Start Date :	2000-05-16
Owner/Operator End Date :	N/R

Owner/Operator Name :	CITY OF TACOMA
Owner/Operator Address :	747 S MARKET ST STE 332, TACOMA, WA 98402
Owner/Operator Country :	US
Owner/Operator Telephone :	253-591-5760
Owner/Operator Email :	N/R
Owner/Operator Fax :	N/R
Legal Status :	Private
Owner/Operator Type :	Operator
Owner/Operator Start Date :	2000-05-16
Owner/Operator End Date :	N/R

Handler Activities Summary

U.S. Importer of Hazardous Waste :	N
Mixed Waste (Haz. and Radioactive) :	N
Recycler of Hazardous Waste :	N
Transporter of Hazardous Waste :	N
Treater, Storer or Disposer of HW :	N
Underground Injection Activity :	N
On-site Burner Exemption :	N
Furnace Exemption :	N
Used Oil Fuel Burner :	N
Used Oil Processor :	N

Map Id: DI373
Direction: SSW
Distance: 0.654 mi., 3454 ft.
Elevation: 36 ft.
Relative: Higher

Site Name : TACOMA CITY OF 1501 DOCK ST | Tacoma City Dock St | DOCK STREET
1501 E DOCK ST
TACOMA | Tacoma, WA

Database(s) : [ALL SITES - WA, CSCSL HWS - WA, ECHO, EPA LUST, EPA UST, FRS, HSL - WA, LUST - WA, RCRA_LQG, UST - WA] ***(cont.)***

Envirosite ID: 52365394
EPA ID: N/R

RCRA_LQG ***(cont.)***

Used Oil Refiner :	N
Used Oil Fuel Marketer to Burner :	N
Used Oil Specification Marketer :	N
Used Oil Transfer Facility :	N
Used Oil Transporter :	N

Historical Generators

Date Form Received by Agency :	2002-04-02
Facility Name :	TACOMA CITY DOCK ST
Classification :	Not a generator, verified
Date Form Received by Agency :	2002-03-02
Facility Name :	TACOMA CITY DOCK ST
Classification :	Not a generator, verified
Date Form Received by Agency :	2002-03-01
Facility Name :	TACOMA CITY DOCK ST
Classification :	Not a generator, verified
Date Form Received by Agency :	2000-05-16
Facility Name :	TACOMA CITY DOCK ST
Classification :	Not a generator, verified

Notices of Violations Summary

Regulation Violated :	N

UST - WA

Facility Name :	DOCK STREET
Facility Address :	1501 E DOCK ST, Tacoma, 98401
County :	Pierce
Facility Site ID :	12454784
UST Site ID :	529570
Tag Number(s) :	N/R
Responsible Unit :	Southwest
Is Active :	No
Latitude :	47.24888
Longitude :	-122.43522
Last Date in Agency List :	2022-12-29

Map Id: DI373
Direction: SSW
Distance: 0.654 mi., 3454 ft.
Elevation: 36 ft.
Relative: Higher

Site Name : TACOMA CITY OF 1501 DOCK ST | Tacoma City Dock St | DOCK STREET
1501 E DOCK ST
TACOMA | Tacoma, WA

Database(s) : [ALL SITES - WA, CSCSL HWS - WA, ECHO, EPA LUST, EPA UST, FRS, HSL - WA, LUST - WA, RCRA_LQG, UST - WA] ***(cont.)***

Envirosite ID: 52365394
EPA ID: N/R

UST - WA ***(cont.)***

Tank Details

Tank Name :	1
Tank Status :	Removed
Install Date :	N/R
Tank Upgrade Date :	N/R
Tank Permanent Closure Date :	N/R
Permit Expiration Date :	N/R
Tank Material :	N/R
Tank Construction :	N/R
Tank Corrosion Protection :	N/R
Tank Manifold :	N/R
Tank Release Detection :	N/R
Tank Tightness Test :	N/R
Tank Spill Prevention :	N/R
Capacity Range :	N/R
Actual Capacity :	1000
Pipe Material :	N/R
Pipe Construction :	N/R
Pipe Corrosion Protection :	N/R
Tank SFC :	N/R
Dispenser SFC :	N/R
Primary Pipe Release Detection :	N/R
Secondary Pipe Release Detection :	N/R
Pipe Pumping System :	N/R
Pipe Install Date :	N/R
Turbine Sump Construction :	N/R
Tank Status Date :	2000-04-10
Tank Install Date :	N/R
Tank Overfill Prevention :	N/R

Compartments Details

Compartment Number :	1
Compartment Capacity :	1000
Substance Stored :	Unknown
Used Substance :	Unknown
Ecy Region :	N/R

Map Id: DD374
Direction: WNW
Distance: 0.654 mi., 3455 ft.
Elevation: 284 ft.
Relative: Higher

Site Name : First United Methodist Church of Tacoma | Habitat for Humanity of WA State | Puget Sound Revels
621 TACOMA AVE S | 621 TACOMA AVE S STE 403 | 621 TACOMA AVE S STE 505
TACOMA, WA 98402

Database(s) : [ALL SITES - WA, CHURCHES, FRS]

Envirosite ID: 6551024
EPA ID: N/R

ALL SITES - WA

Facility Name :	First United Methodist Church of Tacoma
Facility Address :	621 TACOMA AVE S, TACOMA, 98402
County :	N/R
Facility/Site ID :	17861
Alternate Name :	N/R
Program Name :	N/R
WRIA :	10
Legislative District :	27
Congressional District :	6
Ecology Region :	SWRO
Ecology Program Phone :	N/R
Tribal Land :	N
Latitude :	47.25733
Longitude :	-122.444697
Last Date in Agency List :	2023-01-03

Program Details

Program :	N/R
Program ID :	N/R
Interaction Type :	Urban Waters
Interaction Type Description :	The site has been inspected by an Ecology Urban Waters Inspector.
Status :	Active
Start Date :	2010-03-03
End Date :	N/R
SIC :	N/R
NAICS :	N/R
Facility Name :	Habitat for Humanity of WA State
Facility Address :	621 TACOMA AVE S, TACOMA, 98402
County :	N/R
Facility/Site ID :	15742
Alternate Name :	N/R
Program Name :	N/R
WRIA :	10
Legislative District :	27
Congressional District :	6
Ecology Region :	SWRO
Ecology Program Phone :	N/R
Tribal Land :	N
Latitude :	47.25733
Longitude :	-122.444697
Last Date in Agency List :	2023-01-03

Map Id: DD374
Direction: WNW
Distance: 0.654 mi., 3455 ft.
Elevation: 284 ft.
Relative: Higher

Site Name : First United Methodist Church of Tacoma | Habitat for Humanity of WA State | Puget Sound Revels
621 TACOMA AVE S | 621 TACOMA AVE S STE 403 | 621 TACOMA AVE S STE 505
TACOMA, WA 98402

Database(s) : [ALL SITES - WA, CHURCHES, FRS] ***(cont.)***

Envirosite ID: 6551024
EPA ID: N/R

ALL SITES - WA ***(cont.)***

Program Details

Program :	N/R
Program ID :	N/R
Interaction Type :	Urban Waters
Interaction Type Description :	The site has been inspected by an Ecology Urban Waters Inspector.
Status :	Active
Start Date :	2010-03-02
End Date :	N/R
SIC :	N/R
NAICS :	N/R
Facility Name :	Puget Sound Revels
Facility Address :	621 TACOMA AVE S, TACOMA, 98402
County :	N/R
Facility/Site ID :	5187
Alternate Name :	N/R
Program Name :	N/R
WRIA :	10
Legislative District :	27
Congressional District :	6
Ecology Region :	SWRO
Ecology Program Phone :	N/R
Tribal Land :	N
Latitude :	47.25733
Longitude :	-122.444697
Last Date in Agency List :	2023-01-03

Program Details

Program :	N/R
Program ID :	N/R
Interaction Type :	Urban Waters
Interaction Type Description :	The site has been inspected by an Ecology Urban Waters Inspector.
Status :	Active
Start Date :	2010-03-02
End Date :	N/R
SIC :	N/R
NAICS :	N/R
Facility Name :	Soma Communities
Facility Address :	621 TACOMA AVE S STE 505, TACOMA, 98402
County :	N/R
Facility/Site ID :	11931
Alternate Name :	N/R
Program Name :	N/R
WRIA :	10
Legislative District :	27

Map Id: DD374
Direction: WNW
Distance: 0.654 mi., 3455 ft.
Elevation: 284 ft.
Relative: Higher

Site Name : First United Methodist Church of Tacoma | Habitat for Humanity of WA State | Puget Sound Revels
621 TACOMA AVE S | 621 TACOMA AVE S STE 403 | 621 TACOMA AVE S STE 505
TACOMA, WA 98402

Database(s) : [ALL SITES - WA, CHURCHES, FRS] ***(cont.)***

Envirosite ID: 6551024
EPA ID: N/R

ALL SITES - WA ***(cont.)***

Congressional District :	6
Ecology Region :	SWRO
Ecology Program Phone :	N/R
Tribal Land :	N
Latitude :	47.25733
Longitude :	-122.444697
Last Date in Agency List :	2023-01-03

Program Details

Program :	N/R
Program ID :	N/R
Interaction Type :	Urban Waters
Interaction Type Description :	The site has been inspected by an Ecology Urban Waters Inspector.
Status :	Active
Start Date :	2010-03-02
End Date :	N/R
SIC :	N/R
NAICS :	N/R

Facility Name :	Tacoma Pierce Cnty Bar Assoc
Facility Address :	621 TACOMA AVE S STE 403, TACOMA, 98402
County :	N/R

Facility/Site ID :	3635
Alternate Name :	N/R
Program Name :	N/R
WRIA :	10
Legislative District :	27
Congressional District :	6
Ecology Region :	SWRO
Ecology Program Phone :	N/R
Tribal Land :	N
Latitude :	47.25733
Longitude :	-122.444697
Last Date in Agency List :	2023-01-03

Program Details

Program :	N/R
Program ID :	N/R
Interaction Type :	Urban Waters
Interaction Type Description :	The site has been inspected by an Ecology Urban Waters Inspector.
Status :	Active
Start Date :	2010-03-03
End Date :	N/R
SIC :	N/R
NAICS :	N/R

Map Id: DD374
Direction: WNW
Distance: 0.654 mi., 3455 ft.
Elevation: 284 ft.
Relative: Higher

Site Name : First United Methodist Church of Tacoma | Habitat for Humanity of WA State | Puget Sound Revels
621 TACOMA AVE S | 621 TACOMA AVE S STE 403 | 621 TACOMA AVE S STE 505
TACOMA, WA 98402

Database(s) : [ALL SITES - WA, CHURCHES, FRS] ***(cont.)***

Envirosite ID: 6551024
EPA ID: N/R

CHURCHES

Facility Name :	MY SISTERS PANTRY
Facility Address :	621 TACOMA AVE S, TACOMA, WA 98402
EIN :	911975606
Affliation :	Independent - This code is used if the organization is an independent organization or an independent auxiliary (i.e., not affiliated with a National, Regional, or Geographic grouping of organizations).
Ruling :	199909
Foundation :	Organization which receives a substantial part of its support from a governmental unit or the general public 170(b)(1)(A)(vi)
Activity :	0
Organization :	Corporation
NTEE Code :	X90
Latitude :	47.257229
Longitude :	-122.445403
Last Date in Agency List :	2023-02-23

FRS

Facility Name :	FIRST UNITED METHODIST CHURCH OF TACOMA
Facility Address :	621 TACOMA AVE S, TACOMA, WA 98402
County :	PIERCE

Site Details

Registry ID :	110056458621
FRS Facility URL :	Click here for hyperlink provided by the agency.
Last Date in Agency List :	2023-02-13

Source Description

Source Description :

The WA-FSIS provides a means to query and display data maintained by the Washington Department of Ecology. This system contains key information for each facility/site that is currently, or has been, of interest to the Air Quality, Dam Safety, Hazardous Waste, Toxics Cleanup, and Water Quality Programs.

FRS Environmental Interest

Source and System ID :	WA-FSIS - 17861
Facility Name :	HABITAT FOR HUMANITY OF WA STATE
Facility Address :	621 TACOMA AVE S, TACOMA, WA 98402

Map Id: DD374
Direction: WNW
Distance: 0.654 mi., 3455 ft.
Elevation: 284 ft.
Relative: Higher

Site Name : First United Methodist Church of Tacoma | Habitat for Humanity of WA State | Puget Sound Revels
621 TACOMA AVE S | 621 TACOMA AVE S STE 403 | 621 TACOMA AVE S STE 505
TACOMA, WA 98402

Database(s) : [ALL SITES - WA, CHURCHES, FRS] ***(cont.)***

Envirosite ID: 6551024
EPA ID: N/R

FRS ***(cont.)***

County : PIERCE

Site Details
Registry ID : 110056443451
FRS Facility URL : Click here for hyperlink provided by the agency.
Last Date in Agency List : 2023-02-13

Source Description

Source Description :

The WA-FSIS provides a means to query and display data maintained by the Washington Department of Ecology. This system contains key information for each facility/site that is currently, or has been, of interest to the Air Quality, Dam Safety, Hazardous Waste, Toxics Cleanup, and Water Quality Programs.

FRS Environmental Interest
Source and System ID : WA-FSIS - 15742

Facility Name : PUGET SOUND REVELS
Facility Address : 621 TACOMA AVE S, TACOMA, WA 98402
County : PIERCE

Site Details
Registry ID : 110042146451
FRS Facility URL : Click here for hyperlink provided by the agency.
Last Date in Agency List : 2023-02-13

Source Description

Source Description :

The WA-FSIS provides a means to query and display data maintained by the Washington Department of Ecology. This system contains key information for each facility/site that is currently, or has been, of interest to the Air Quality, Dam Safety, Hazardous Waste, Toxics Cleanup, and Water Quality Programs.

FRS Environmental Interest
Source and System ID : WA-FSIS - 5187

Map Id: DD374
Direction: WNW
Distance: 0.654 mi., 3455 ft.
Elevation: 284 ft.
Relative: Higher

Site Name : First United Methodist Church of Tacoma | Habitat for Humanity of WA State | Puget Sound Revels
621 TACOMA AVE S | 621 TACOMA AVE S STE 403 | 621 TACOMA AVE S STE 505
TACOMA, WA 98402

Database(s) : [ALL SITES - WA, CHURCHES, FRS] ***(cont.)***

Envirosite ID: 6551024
EPA ID: N/R

FRS ***(cont.)***

Facility Name : SOMA COMMUNITIES
Facility Address : 621 TACOMA AVE S STE 505, TACOMA, WA 98402
County : PIERCE

Site Details
Registry ID : 110042144159
FRS Facility URL : Click here for hyperlink provided by the agency.
Last Date in Agency List : 2023-02-13

Source Description

Source Description :

The WA-FSIS provides a means to query and display data maintained by the Washington Department of Ecology. This system contains key information for each facility/site that is currently, or has been, of interest to the Air Quality, Dam Safety, Hazardous Waste, Toxics Cleanup, and Water Quality Programs.

FRS Environmental Interest
Source and System ID : WA-FSIS - 11931

Facility Name : TACOMA PIERCE CNTY BAR ASSOC
Facility Address : 621 TACOMA AVE S STE 403, TACOMA, WA 98402
County : PIERCE

Site Details
Registry ID : 110042146228
FRS Facility URL : Click here for hyperlink provided by the agency.
Last Date in Agency List : 2023-02-13

Source Description

Source Description :

The WA-FSIS provides a means to query and display data maintained by the Washington Department of Ecology. This system contains key information for each facility/site that is currently, or has been, of interest to the Air Quality, Dam Safety, Hazardous Waste, Toxics Cleanup, and Water Quality Programs.

FRS Environmental Interest
Source and System ID : WA-FSIS - 3635

Map Id: DI375
Direction: SSW
Distance: 0.655 mi., 3458 ft.
Elevation: 36 ft.
Relative: Higher

Site Name : NORTH PACIFIC PLYWOOD INC
1549 E DOCK ST | 1549 DOCK ST
TACOMA | Tacoma, WA

Database(s) : [ALL SITES - WA, DOCKET, ECHO, EPA UST, FRS, RCRA_NONGEN, UST - WA]

Envirosite ID: 52365424
EPA ID: N/R

ALL SITES - WA

Facility Name :	North Pacific Plywood Inc
Facility Address :	1549 E DOCK ST, TACOMA, 98402
County :	Pierce
Facility/Site ID :	24438335
Alternate Name :	N/R
Program Name :	N/R
WRIA :	10
Legislative District :	27
Congressional District :	6
Ecology Region :	SWRO
Ecology Program Phone :	(360) 407-7224
Tribal Land :	N
Latitude :	47.24847
Longitude :	-122.43483
Last Date in Agency List :	2023-01-03

Facility/Site ID :	24438335
Alternate Name :	N/R
Program Name :	N/R
WRIA :	10
Legislative District :	27
Congressional District :	6
Ecology Region :	SWRO
Ecology Program Phone :	(360) 407-6734
Tribal Land :	N
Latitude :	47.24847
Longitude :	-122.43483
Last Date in Agency List :	2023-01-03

Program Details

Program :	HAZWASTE
Program ID :	WAD009258161
Interaction Type :	Underground Storage Tank
Interaction Type Description :	Any one or combination of tanks (including connecting underground pipes) that is used to contain regulated substances and has a tank volume of ten percent or more beneath the surface of the ground. This term does not include any of the exempt UST systems specified in WAC 173-360-110(2) or any piping connected thereto. See WAC 173-360
Status :	Inactive
Start Date :	1998-06-08
End Date :	2000-03-22
SIC :	N/R
NAICS :	N/R

Program :	HAZWASTE
Program ID :	WAD009258161
Interaction Type :	Hazardous Waste Generator

Map Id: DI375
Direction: SSW
Distance: 0.655 mi., 3458 ft.
Elevation: 36 ft.
Relative: Higher

Site Name : NORTH PACIFIC PLYWOOD INC
1549 E DOCK ST | 1549 DOCK ST
TACOMA | Tacoma, WA

Database(s) : [ALL SITES - WA, DOCKET, ECHO, EPA UST, FRS, RCRA_NONGEN, UST - WA] ***(cont.)***

Envirosite ID: 52365424
EPA ID: N/R

ALL SITES - WA ***(cont.)***

Interaction Type Description :	Facilities that generate any quantity of a dangerous waste. They may be classified as SQG, MQG, or LQG depending on hazardous waste generated for a given month.
Status :	Inactive
Start Date :	1986-10-08
End Date :	1987-04-21
SIC :	N/R
NAICS :	N/R

DOCKET

Facility Name :	NORTH PACIFIC PLYWOOD INC
Facility Address :	1549 E DOCK ST, TACOMA, WA 98402

Site Activity Details

Enforcement Action Case Number :	10-1981-0001
Activity ID :	53955
Enforcement Action Name :	NORTH PACIFIC PLYWOOD INC
Last Date in Agency List :	2022-12-14
Final Ordr Iss/Final Order Enter Date:	1983-09-20
Complaint/Proposed Order Actual Date:	1983-09-20
Final Order Issued Actual Date :	1983-09-20
Final Order Name :	NORTH PACIFIC PLYWOOD INC

Complaint Summary

Respondent/Defendant Name :	NORTH PACIFIC PLYWOOD
Named in Complaint :	Y
Named in Final Order :	Y
SEP Category :	N/R
SEP Description :	N/R
Regional Docket Number :	83-91(C-T)

Standard Industrial Classification (SIC) Summary

Registry ID :	110005313687
Primary SIC :	2421 - SAWMILLS AND PLANING MILLS, GENERAL
Primary NAICS :	N/R
Settlement FRS ICIS Facility :	7331 - NORTH PACIFIC PLYWOOD INC

Map Id: DI375
Direction: SSW
Distance: 0.655 mi., 3458 ft.
Elevation: 36 ft.
Relative: Higher

Site Name : NORTH PACIFIC PLYWOOD INC
1549 E DOCK ST | 1549 DOCK ST
TACOMA | Tacoma, WA

Database(s) : [ALL SITES - WA, DOCKET, ECHO, EPA UST, FRS, RCRA_NONGEN, UST - WA] ***(cont.)***

Envirosite ID: 52365424
EPA ID: N/R

DOCKET ***(cont.)***

Pollutants (SRS) :	PM PARTICULATES
Admin EA Closed Actual Date :	1985-05-20
Enforcement Action Name :	NORTH PACIFIC PLY
Enforcement Action Resolution :	Final Order With Penalty
Violation Types :	Violation Of A SIP, Not Otherwise Specified
Case Law Sections :	CAA 110 - Implementation Plan for National Primary and Secondary Ambient Air Quality Standards

Violation Penalties and Compliance Summary

Compliance Action Cost :	0
EPA Penalty Assessed Amount :	8067
Cost Recovery Required :	N/R
Cost of SEP :	0
Cost of Complying Actions :	N/R

ECHO

Facility Name :	NORTH PACIFIC PLYWOOD INC
Facility Address :	1549 E DOCK ST, TACOMA, WA 98402
County :	PIERCE
Last Inspection Date :	N/R
Registry ID :	110005313687
FIPS Code :	53053
EPA Region :	10
Inspection Count :	0
Last Inspection Days :	N/R
Informal Count :	0
Last Informal Action Date :	N/R
Formal Action Count :	0
Last Formal Action Date :	1983-09-20
Total Penalties :	0
Penalty Count :	N/R
Last Penalty Date :	1983-09-20
Last Penalty Amount :	8067
QTRS IN NC :	0
Programs IN SNC :	0
Current Compliance Status :	No Violation Identified
Three-Year Compliance Status :	_____
Collection Method :	ADDRESS MATCHING-HOUSE NUMBER
Reference Point :	ENTRANCE POINT OF A FACILITY OR STATION
Accuracy Meters :	50

Map Id: DI375
Direction: SSW
Distance: 0.655 mi., 3458 ft.
Elevation: 36 ft.
Relative: Higher

Site Name : NORTH PACIFIC PLYWOOD INC
1549 E DOCK ST | 1549 DOCK ST
TACOMA | Tacoma, WA

Database(s) : [ALL SITES - WA, DOCKET, ECHO, EPA UST, FRS, RCRA_NONGEN, UST - WA] ***(cont.)***

Envirosite ID: 52365424
EPA ID: N/R

ECHO ***(cont.)***

Derived Tribes :	Puyallup Tribe of the Puyallup Reservation - .7 mile(s), Puyallup Tribe of the Puyallup Reservation - .9 mile(s), Muckleshoot Indian Tribe - 11 mile (s), Muckleshoot Indian Tribe - 13.9 mile(s), Nisqually Indian Tribe - 17.3 mile(s), Squaxin Island Tribe of the Squaxin Island Reservation - 21.9 mile(s), Squaxin Island Tribe of the Squaxin Island Reservation - 23.7 mile(s)
Derived HUC :	17110019
Derived WBD :	171100190301
Derived STCTY FIPS :	53053
Derived Zip :	98402
Derived CD113 :	06
Derived CB2010 :	530530602001112
MYRTK Universe :	NNN
NPDES IDs :	N/R
CWA Permit Types :	N/R
CWA Compliance Tracking :	N/R
CWA NAICS :	N/R
CWA SICS :	N/R
CWA Inspection Count :	N/R
CWA Last Inspection Days :	N/R
CWA Informal Count :	N/R
CWA Formal Action Count :	N/R
CWA Last Formal Action Date :	N/R
CWA Penalties :	N/R
CWA Last Penalty Date :	N/R
CWA Last Penalty Amount :	N/R
CWA Quarters IN NC :	N/R
CWA Current Compliance Status :	N/R
CWA Current SNC Flag :	N
CWA 13 Quarters Compliance Status :	N/R
CWA 13 Quarters Effluent Exceedances:	N/R
CWA Three-Year QNCR Codes :	N/R
DFR URL :	Click here for hyperlink provided by the agency.
Facility SIC :	N/R
Facility NAICS :	321211 - Hardwood Veneer and Plywood Manufacturing
Facility Last Inspection EPA Date :	N/R
Facility Last Inspection State Date :	N/R
Facility Last Formal Act EPA Date :	1983-09-20
Facility Last Formal Act State Date :	N/R
Facility Last Informal Act EPA Date :	N/R
Facility Last Informal Act State Date:	N/R
Facility Federal Agency :	N/R
TRI Reporter :	N/R
Facility Imp Water Flag :	N/R
Current SNC Flag :	N
Indian County Flag :	N
Federal Flag :	N/R
US Mexico Border Flag :	N/R
Chesapeak Bay Flag :	N/R
AIR Flag :	N
NPDES Flag :	N
SDWIS Flag :	N
RCRA Flag :	Y
TRI Flag :	N

Map Id: DI375
Direction: SSW
Distance: 0.655 mi., 3458 ft.
Elevation: 36 ft.
Relative: Higher

Site Name : NORTH PACIFIC PLYWOOD INC
1549 E DOCK ST | 1549 DOCK ST
TACOMA | Tacoma, WA

Database(s) : [ALL SITES - WA, DOCKET, ECHO, EPA UST, FRS, RCRA_NONGEN, UST - WA] ***(cont.)***

Envirosite ID: 52365424
EPA ID: N/R

ECHO ***(cont.)***

GHG Flag :	N
Major Flag :	N/R
Active Flag :	N/R
NAA Flag :	N
Latitude :	47.24844
Longitude :	-122.435071
Last Date in Agency List :	2023-01-16

EPA UST

Facility Name :	NORTH PACIFIC PLYWOOD
Facility Address :	1549 DOCK ST, Tacoma, Washington 984023315
County :	Pierce
Facility ID :	WA24438335
Facility Status :	Closed UST(s)
Open USTs :	0
Closed USTs :	2
Temporarily Out of Service USTs :	0
Date of Last Inspection :	N/R
EPA Region :	10
Tribe :	N/R
Facility ID 2 :	N/R
Latitude :	47.24847
Longitude :	-122.43483
Last Date in Agency List :	2023-01-30

Tank Details

Tank ID :	WA24438335_1
Tank Status :	Closed
Installation Date :	1964-12-31
Removal Date :	N/R
Capacity :	N/R
Substances :	A Leaded Gasoline
Tank Wall Type :	N/R
Tank ID :	WA24438335_2
Tank Status :	Closed
Installation Date :	1964-12-31
Removal Date :	N/R
Capacity :	N/R
Substances :	A Leaded Gasoline
Tank Wall Type :	N/R

FRS

Facility Name :	NORTH PACIFIC PLYWOOD INC
Facility Address :	1549 E DOCK ST, TACOMA, WA 98402
County :	PIERCE

Map Id: DI375
Direction: SSW
Distance: 0.655 mi., 3458 ft.
Elevation: 36 ft.
Relative: Higher

Site Name : NORTH PACIFIC PLYWOOD INC
1549 E DOCK ST | 1549 DOCK ST
TACOMA | Tacoma, WA

Database(s) : [ALL SITES - WA, DOCKET, ECHO, EPA UST, FRS, RCRA_NONGEN, UST - WA] ***(cont.)***

Envirosite ID: 52365424
EPA ID: N/R

FRS ***(cont.)***

Site Details

Registry ID :	110005313687
FRS Facility URL :	Click here for hyperlink provided by the agency.
Last Date in Agency List :	2023-02-13

Source Description

Source Description :

RCRAInfo is EPA’s comprehensive information system that supports the Resource Conservation and Recovery Act (RCRA) of 1976 and the Hazardous and Solid Waste Amendments (HSWA) of 1984 through the tracking of events and activities related to facilities that generate, transport, and treat, store, or dispose of hazardous waste. RCRAInfo allows RCRA program staff to track the notification, permit, compliance, and corrective action activities required under RCRA. RCRAInfo also supports generation of the National Hazardous Waste Biennial Report. All generators and treatment, storage, and disposal facilities who handle hazardous waste are required to report to the EPA Administrator at least once every two years to support creation of the Biennial Report.
The WA-FSIS provides a means to query and display data maintained by the Washington Department of Ecology. This system contains key information for each facility/site that is currently, or has been, of interest to the Air Quality, Dam Safety, Hazardous Waste, Toxics Cleanup, and Water Quality Programs.

Source Description :

ICIS provides a database that, when complete, will contain enforcement and compliance information across most of EPA's programs. The vision for ICIS is to replace EPA's independent databases that contain enforcement data with a single repository for that information. Currently, ICIS contains all Federal Administrative and Judicial enforcement actions and a subset of the Permit Compliance System (PCS), which supports the National Pollutant Discharge Elimination System (NPDES). This information is maintained in ICIS by EPA in the Regional offices and at Headquarters. A future release of ICIS will completely replace PCS and will integrate that information with Federal actions already in the system. ICIS also has the capability to track other activities that support compliance and enforcement programs, including incident tracking, compliance assistance, and compliance monitoring.

FRS Environmental Interest

Source and System ID :	ICIS - 7331 RCRAINFO - WAD009258161 WA-FSIS - 24438335

RCRA_NONGEN

Facility Name :	NORTH PACIFIC PLYWOOD INC
Facility Address :	1549 E DOCK ST, TACOMA, WA 98402
County :	PIERCE
Date Form Received by Agency :	1987-04-23
EPA ID :	WAD009258161
Mailing Address :	PO BOX 38, GRAHAM, WA 98338
Contact :	N/R
Contact Address :	N/R

Map Id: DI375
Direction: SSW
Distance: 0.655 mi., 3458 ft.
Elevation: 36 ft.
Relative: Higher

Site Name : NORTH PACIFIC PLYWOOD INC
1549 E DOCK ST | 1549 DOCK ST
TACOMA | Tacoma, WA

Database(s) : [ALL SITES - WA, DOCKET, ECHO, EPA UST, FRS, RCRA_NONGEN, UST - WA] ***(cont.)***

Envirosite ID: 52365424
EPA ID: N/R

RCRA_NONGEN ***(cont.)***

Contact Country :	N/R
Contact Telephone :	N/R
Contact Email :	N/R
EPA Region :	10
Land Type :	Other land type
Source Type :	Implementer
Classification :	Not a generator, verified
Description :	Not a generator, verified
Last Date in Agency List :	2023-01-23

Owner/Operator Summary

Owner/Operator Name :	NORTH PACIFIC PLYWOOD INC
Owner/Operator Address :	1549 E DOCK ST, TACOMA, WA 98402
Owner/Operator Country :	US
Owner/Operator Telephone :	000-000-0000
Owner/Operator Email :	N/R
Owner/Operator Fax :	N/R
Legal Status :	Private
Owner/Operator Type :	Owner
Owner/Operator Start Date :	N/R
Owner/Operator End Date :	N/R

Owner/Operator Name :	NORTH PACIFIC PLYWOOD INC
Owner/Operator Address :	1549 E DOCK ST, TACOMA, WA 98402
Owner/Operator Country :	US
Owner/Operator Telephone :	000-000-0000
Owner/Operator Email :	N/R
Owner/Operator Fax :	N/R
Legal Status :	Private
Owner/Operator Type :	Owner
Owner/Operator Start Date :	1996-05-02
Owner/Operator End Date :	N/R

Owner/Operator Name :	NORTH PACIFIC PLYWOOD INC
Owner/Operator Address :	1549 E DOCK ST, TACOMA, WA 98402
Owner/Operator Country :	US
Owner/Operator Telephone :	000-000-0000
Owner/Operator Email :	N/R
Owner/Operator Fax :	N/R
Legal Status :	Private
Owner/Operator Type :	Operator
Owner/Operator Start Date :	N/R
Owner/Operator End Date :	N/R

Handler Activities Summary

U.S. Importer of Hazardous Waste :	N
Mixed Waste (Haz. and Radioactive) :	N
Recycler of Hazardous Waste :	N
Transporter of Hazardous Waste :	N

Map Id: DI375
Direction: SSW
Distance: 0.655 mi., 3458 ft.
Elevation: 36 ft.
Relative: Higher

Site Name : NORTH PACIFIC PLYWOOD INC
1549 E DOCK ST | 1549 DOCK ST
TACOMA | Tacoma, WA

Database(s) : [ALL SITES - WA, DOCKET, ECHO, EPA UST, FRS, RCRA_NONGEN, UST - WA] ***(cont.)***

Envirosite ID: 52365424
EPA ID: N/R

RCRA_NONGEN ***(cont.)***

Treater, Storer or Disposer of HW :	N
Underground Injection Activity :	N
On-site Burner Exemption :	N
Furnace Exemption :	N
Used Oil Fuel Burner :	N
Used Oil Processor :	N
Used Oil Refiner :	N
Used Oil Fuel Marketer to Burner :	N
Used Oil Specification Marketer :	N
Used Oil Transfer Facility :	N
Used Oil Transporter :	N

Historical Generators

Date Form Received by Agency :	1987-04-22
Facility Name :	NORTH PACIFIC PLYWOOD INC
Classification :	Not a generator, verified

Notices of Violations Summary

Regulation Violated :	N

UST - WA

Facility Name :	NORTH PACIFIC PLYWOOD
Facility Address :	1549 DOCK ST, Tacoma, 98402
County :	Pierce
Facility Site ID :	24438335
UST Site ID :	97495
Tag Number(s) :	N/R
Responsible Unit :	Southwest
Is Active :	No
Latitude :	47.24847
Longitude :	-122.43483
Last Date in Agency List :	2022-12-29

Tank Details

Tank Name :	1
Tank Status :	Closed in Place
Install Date :	1964-12-31
Tank Upgrade Date :	N/R
Tank Permanent Closure Date :	N/R
Permit Expiration Date :	N/R
Tank Material :	Steel
Tank Construction :	N/R
Tank Corrosion Protection :	N/R
Tank Manifold :	N/R
Tank Release Detection :	N/R
Tank Tightness Test :	N/R

Map Id: DI375
Direction: SSW
Distance: 0.655 mi., 3458 ft.
Elevation: 36 ft.
Relative: Higher

Site Name : NORTH PACIFIC PLYWOOD INC
1549 E DOCK ST | 1549 DOCK ST
TACOMA | Tacoma, WA

Database(s) : [ALL SITES - WA, DOCKET, ECHO, EPA UST, FRS, RCRA_NONGEN, UST - WA] ***(cont.)***

Envirosite ID: 52365424
EPA ID: N/R

UST - WA ***(cont.)***

Tank Spill Prevention :	N/R
Capacity Range :	N/R
Actual Capacity :	N/R
Pipe Material :	Steel
Pipe Construction :	N/R
Pipe Corrosion Protection :	N/R
Tank SFC :	N/R
Dispenser SFC :	N/R
Primary Pipe Release Detection :	N/R
Secondary Pipe Release Detection :	N/R
Pipe Pumping System :	N/R
Pipe Install Date :	N/R
Turbine Sump Construction :	N/R
Tank Status Date :	1996-08-06
Tank Install Date :	N/R
Tank Overfill Prevention :	N/R

Compartments Details

Compartment Number :	1
Compartment Capacity :	N/R
Substance Stored :	Leaded Gasoline
Used Substance :	N/R
Ecy Region :	N/R

Tank Details

Tank Name :	2
Tank Status :	Closed in Place
Install Date :	1964-12-31
Tank Upgrade Date :	N/R
Tank Permanent Closure Date :	N/R
Permit Expiration Date :	N/R
Tank Material :	Steel
Tank Construction :	N/R
Tank Corrosion Protection :	N/R
Tank Manifold :	N/R
Tank Release Detection :	N/R
Tank Tightness Test :	N/R
Tank Spill Prevention :	N/R
Capacity Range :	N/R
Actual Capacity :	N/R
Pipe Material :	Steel
Pipe Construction :	N/R
Pipe Corrosion Protection :	N/R
Tank SFC :	N/R
Dispenser SFC :	N/R
Primary Pipe Release Detection :	N/R
Secondary Pipe Release Detection :	N/R
Pipe Pumping System :	N/R
Pipe Install Date :	N/R
Turbine Sump Construction :	N/R
Tank Status Date :	1996-08-06

Map Id: DI375
Direction: SSW
Distance: 0.655 mi., 3458 ft.
Elevation: 36 ft.
Relative: Higher

Site Name : NORTH PACIFIC PLYWOOD INC
1549 E DOCK ST | 1549 DOCK ST
TACOMA | Tacoma, WA

Database(s) : [ALL SITES - WA, DOCKET, ECHO, EPA UST, FRS, RCRA_NONGEN, UST - WA] ***(cont.)***

Envirosite ID: 52365424
EPA ID: N/R

UST - WA ***(cont.)***

Tank Install Date :	N/R
Tank Overfill Prevention :	N/R

Compartments Details

Compartment Number :	1
Compartment Capacity :	N/R
Substance Stored :	Leaded Gasoline
Used Substance :	N/R
Ecy Region :	N/R

Map Id: DJ376
Direction: SW
Distance: 0.655 mi., 3459 ft.
Elevation: 123 ft.
Relative: Higher

Site Name : JET DISTRIBUTION CENTER | HILL RAAUM INVEST CO
2100 JEFFERSON
TACOMA | Tacoma, WA

Database(s) : [ALL SITES - WA, CSCSL NFA - WA, EPA UST, FRS, HSL - WA, LUST - WA, UST - WA]

Envirosite ID: 50655583
EPA ID: N/R

ALL SITES - WA

Facility Name :	HILL RAAUM INVEST CO
Facility Address :	2100 JEFFERSON, TACOMA, 98402-1508
County :	Pierce
Facility/Site ID :	72474981
Alternate Name :	N/R
Program Name :	N/R
WRIA :	10
Legislative District :	27
Congressional District :	6
Ecology Region :	SWRO
Ecology Program Phone :	(360) 407-7224
Tribal Land :	N
Latitude :	47.24245
Longitude :	-122.43964
Last Date in Agency List :	2023-01-03

Program Details

Program :	TOXICS
Program ID :	10626
Interaction Type :	LUST Facility

Map Id: DJ376
Direction: SW
Distance: 0.655 mi., 3459 ft.
Elevation: 123 ft.
Relative: Higher

Site Name : JET DISTRIBUTION CENTER | HILL RAAUM INVEST CO
2100 JEFFERSON
TACOMA | Tacoma, WA

Database(s) : [ALL SITES - WA, CSCSL NFA - WA, EPA UST, FRS, HSL - WA, LUST - WA, UST - WA] ***(cont.)***

Envirosite ID: 50655583
EPA ID: N/R

ALL SITES - WA ***(cont.)***

Interaction Type Description :	A leaking underground tank cleanup site being cleaned up with Ecology oversight or review.
Status :	Inactive
Start Date :	1993-03-11
End Date :	1993-03-11
SIC :	N/R
NAICS :	N/R
Program :	TOXICS
Program ID :	10626
Interaction Type :	Underground Storage Tank
Interaction Type Description :	Any one or combination of tanks (including connecting underground pipes) that is used to contain regulated substances and has a tank volume of ten percent or more beneath the surface of the ground. This term does not include any of the exempt UST systems specified in WAC 173-360-110(2) or any piping connected thereto. See WAC 173-360
Status :	Active
Start Date :	2000-03-20
End Date :	N/R
SIC :	N/R
NAICS :	N/R

CSCSL NFA - WA

Facility Name :	JET DISTRIBUTION CENTER
Facility Address :	2100 JEFFERSON, TACOMA, 98402
County :	Pierce
NFA Date :	2012-08-31
Facility Site ID :	72474981
Cleanup Site ID :	10280
Rank :	N/R
VCP :	N/R
Alternate Site Names :	HILL RAAUM INVEST CO
NFA Reason :	Initial Investigation
Site Status :	NFA
Region :	Southwest
Responsible Unit :	Southwest
Latitude :	47.24245
Longitude :	-122.43964
Last Date in Agency List :	2023-02-23

Contaminants

Contaminant Name :	Benzene
Ground Water :	N/R
Surface Water :	N/R

Map Id: DJ376
Direction: SW
Distance: 0.655 mi., 3459 ft.
Elevation: 123 ft.
Relative: Higher

Site Name : JET DISTRIBUTION CENTER | HILL RAAUM INVEST CO
2100 JEFFERSON
TACOMA | Tacoma, WA

Database(s) : [ALL SITES - WA, CSCSL NFA - WA, EPA UST, FRS, HSL - WA, LUST - WA, UST - WA] ***(cont.)***

Envirosite ID: 50655583
EPA ID: N/R

CSCSL NFA - WA ***(cont.)***

Soil :	Below Cleanup Levels
Sediment :	N/R
Air :	N/R
Bedrock :	N/R

Contaminant Name :	Lead
Ground Water :	N/R
Surface Water :	N/R
Soil :	Below Cleanup Levels
Sediment :	N/R
Air :	N/R
Bedrock :	N/R

Contaminant Name :	Other Non-Halogenated Organics
Ground Water :	N/R
Surface Water :	N/R
Soil :	Below Cleanup Levels
Sediment :	N/R
Air :	N/R
Bedrock :	N/R

Contaminant Name :	Petroleum-Diesel
Ground Water :	N/R
Surface Water :	N/R
Soil :	Remediated-Below
Sediment :	N/R
Air :	N/R
Bedrock :	N/R

Contaminant Name :	Petroleum-Gasoline
Ground Water :	N/R
Surface Water :	N/R
Soil :	Remediated-Below
Sediment :	N/R
Air :	N/R
Bedrock :	N/R

EPA UST

Facility Name :	HILL RAAUM INVEST CO
Facility Address :	2100 JEFFERSON, Tacoma, Washington 984021508
County :	Pierce

Facility ID :	WA72474981
Facility Status :	Closed UST(s)
Open USTs :	0
Closed USTs :	1
Temporarily Out of Service USTs :	0
Date of Last Inspection :	N/R

Map Id: DJ376
Direction: SW
Distance: 0.655 mi., 3459 ft.
Elevation: 123 ft.
Relative: Higher

Site Name : JET DISTRIBUTION CENTER | HILL RAAUM INVEST CO
2100 JEFFERSON
TACOMA | Tacoma, WA

Database(s) : [ALL SITES - WA, CSCSL NFA - WA, EPA UST, FRS, HSL - WA, LUST - WA, UST - WA] ***(cont.)***

Envirosite ID: 50655583
EPA ID: N/R

EPA UST ***(cont.)***

EPA Region :	10
Tribe :	N/R
Facility ID 2 :	N/R
Latitude :	47.24245
Longitude :	-122.43964
Last Date in Agency List :	2023-01-30

Tank Details

Tank ID :	WA72474981_1
Tank Status :	Closed
Installation Date :	1964-12-31
Removal Date :	N/R
Capacity :	111
Substances :	B Unleaded Gasoline
Tank Wall Type :	N/R

FRS

Facility Name :	HILL RAAUM INVEST CO
Facility Address :	2100 JEFFERSON, TACOMA, WA 98402-1508
County :	PIERCE

Site Details

Registry ID :	110015428063
FRS Facility URL :	Click here for hyperlink provided by the agency.
Last Date in Agency List :	2023-02-13

Source Description

Source Description :

The WA-FSIS provides a means to query and display data maintained by the Washington Department of Ecology. This system contains key information for each facility/site that is currently, or has been, of interest to the Air Quality, Dam Safety, Hazardous Waste, Toxics Cleanup, and Water Quality Programs.

FRS Environmental Interest

Source and System ID :	WA-FSIS - 72474981

HSL - WA

Facility Name :	JET DISTRIBUTION CENTER
Facility Address :	2100 Jefferson, Tacoma, 98402-1508
County :	Pierce

Map Id: DJ376
Direction: SW
Distance: 0.655 mi., 3459 ft.
Elevation: 123 ft.
Relative: Higher

Site Name : JET DISTRIBUTION CENTER | HILL RAAUM INVEST CO
2100 JEFFERSON
TACOMA | Tacoma, WA

Database(s) : [ALL SITES - WA, CSCSL NFA - WA, EPA UST, FRS, HSL - WA, LUST - WA, UST - WA] ***(cont.)***

Envirosite ID: 50655583
EPA ID: N/R

HSL - WA ***(cont.)***

Site Details

Facility Site ID :	72474981
Cleanup Site ID :	10280
Status :	No Further Action
Site Rank :	N/R
Alternative Site Name :	N/R
Region :	N/R
Resposbile Unit :	N/R
Institutional Control :	N/R
Current VCP :	N/R
Past VCP :	N/R
Latitude :	N/R
Longitude :	N/R
Agency Hyperlink :	Click here for hyperlink provided by the agency.
Last Date in Agency List :	2022-02-11
Facility Name :	JET DISTRIBUTION CENTER
Facility Address :	2100 JEFFERSON, TACOMA, 98402
County :	Pierce

Site Details

Facility Site ID :	72474981
Cleanup Site ID :	10280
Status :	No Further Action
Site Rank :	N/R
Alternative Site Name :	HILL RAAUM INVEST CO
Region :	Southwest
Resposbile Unit :	Southwest
Institutional Control :	N/R
Current VCP :	N/R
Past VCP :	N/R
Latitude :	47.24245
Longitude :	-122.43964
Agency Hyperlink :	Click here for hyperlink provided by the agency.
Last Date in Agency List :	2023-02-28

Contaminants

Contaminant Name :	Other Non-Halogenated Organics
Ground water :	N/R
Surface water :	N/R
Soil :	Below Cleanup Levels
Sediment :	N/R
Air :	N/R
Bedrock :	N/R
Contaminant Name :	Petroleum-Diesel
Ground water :	N/R
Surface water :	N/R

Map Id: DJ376
Direction: SW
Distance: 0.655 mi., 3459 ft.
Elevation: 123 ft.
Relative: Higher

Site Name : JET DISTRIBUTION CENTER | HILL RAAUM INVEST CO
2100 JEFFERSON
TACOMA | Tacoma, WA

Database(s) : [ALL SITES - WA, CSCSL NFA - WA, EPA UST, FRS, HSL - WA, LUST - WA, UST - WA] ***(cont.)***

Envirosite ID: 50655583
EPA ID: N/R

HSL - WA ***(cont.)***

Soil :	Remediated-Below
Sediment :	N/R
Air :	N/R
Bedrock :	N/R

Contaminant Name :	Benzene
Ground water :	N/R
Surface water :	N/R
Soil :	Below Cleanup Levels
Sediment :	N/R
Air :	N/R
Bedrock :	N/R

Contaminant Name :	Petroleum-Gasoline
Ground water :	N/R
Surface water :	N/R
Soil :	Remediated-Below
Sediment :	N/R
Air :	N/R
Bedrock :	N/R

Contaminant Name :	Lead
Ground water :	N/R
Surface water :	N/R
Soil :	Below Cleanup Levels
Sediment :	N/R
Air :	N/R
Bedrock :	N/R

LUST - WA

Facility Name :	JET DISTRIBUTION CENTER
Facility Address :	2100 JEFFERSON, TACOMA, 98402
County :	Pierce

Site Details

LUST Status Date :	2012-08-31
LUST Status Type :	LUST - NFA
Facility Site ID :	72474981
Cleanup Site ID :	10280
LUST ID :	2662
UST ID :	10626
Alternate Site Names :	HILL RAAUM INVEST CO
Release Date :	1993-03-11
Process Type :	N/R
Responsible Unit :	Southwest
Region :	Southwest
Latitude :	47.24245
Longitude :	-122.43964

Map Id: DJ376
Direction: SW
Distance: 0.655 mi., 3459 ft.
Elevation: 123 ft.
Relative: Higher

Site Name : JET DISTRIBUTION CENTER | HILL RAAUM INVEST CO
2100 JEFFERSON
TACOMA | Tacoma, WA

Database(s) : [ALL SITES - WA, CSCSL NFA - WA, EPA UST, FRS, HSL - WA, LUST - WA, UST - WA] ***(cont.)***

Envirosite ID: 50655583
EPA ID: N/R

LUST - WA ***(cont.)***

Last Date in Agency List : 2023-03-20

Contaminants

Contaminant Name : Other Non-Halogenated Organics
Ground Water : N/R
Surface Water : N/R
Soil : Below Cleanup Levels
Sediment : N/R
Air : N/R
Bedrock : N/R

Contaminant Name : Petroleum-Gasoline
Ground Water : N/R
Surface Water : N/R
Soil : Remediated-Below
Sediment : N/R
Air : N/R
Bedrock : N/R

Contaminant Name : Lead
Ground Water : N/R
Surface Water : N/R
Soil : Below Cleanup Levels
Sediment : N/R
Air : N/R
Bedrock : N/R

Contaminant Name : Petroleum-Diesel
Ground Water : N/R
Surface Water : N/R
Soil : Remediated-Below
Sediment : N/R
Air : N/R
Bedrock : N/R

Contaminant Name : Benzene
Ground Water : N/R
Surface Water : N/R
Soil : Below Cleanup Levels
Sediment : N/R
Air : N/R
Bedrock : N/R

UST - WA

Facility Name : HILL RAAUM INVEST CO
Facility Address : 2100 JEFFERSON, Tacoma, 98402
County : Pierce

Map Id: DJ376
Direction: SW
Distance: 0.655 mi., 3459 ft.
Elevation: 123 ft.
Relative: Higher

Site Name : JET DISTRIBUTION CENTER | HILL RAAUM INVEST CO
2100 JEFFERSON
TACOMA | Tacoma, WA

Database(s) : [ALL SITES - WA, CSCSL NFA - WA, EPA UST, FRS, HSL - WA, LUST - WA, UST - WA] ***(cont.)***

Envirosite ID: 50655583
EPA ID: N/R

UST - WA ***(cont.)***

Facility Site ID :	72474981
UST Site ID :	10626
Tag Number(s) :	N/R
Responsible Unit :	Southwest
Is Active :	No
Latitude :	47.24245
Longitude :	-122.43964
Last Date in Agency List :	2022-12-29

Tank Details

Tank Name :	1
Tank Status :	Removed
Install Date :	1964-12-31
Tank Upgrade Date :	N/R
Tank Permanent Closure Date :	2020-02-07
Permit Expiration Date :	N/R
Tank Material :	Steel
Tank Construction :	N/R
Tank Corrosion Protection :	N/R
Tank Manifold :	N/R
Tank Release Detection :	N/R
Tank Tightness Test :	N/R
Tank Spill Prevention :	N/R
Capacity Range :	111 TO 1,100 Gallons
Actual Capacity :	N/R
Pipe Material :	N/R
Pipe Construction :	N/R
Pipe Corrosion Protection :	N/R
Tank SFC :	N/R
Dispenser SFC :	N/R
Primary Pipe Release Detection :	N/R
Secondary Pipe Release Detection :	N/R
Pipe Pumping System :	N/R
Pipe Install Date :	N/R
Turbine Sump Construction :	N/R
Tank Status Date :	1991-11-02
Tank Install Date :	N/R
Tank Overfill Prevention :	N/R

Compartments Details

Compartment Number :	1
Compartment Capacity :	N/R
Substance Stored :	Unleaded Gasoline
Used Substance :	N/R
Ecy Region :	N/R

Map Id: DK377
Direction: W
Distance: 0.664 mi., 3505 ft.
Elevation: 286 ft.
Relative: Higher

Site Name : PIERCE COUNTY DETENTION & CORR FACILITY | PIERCE COUNTY DETENTION & CORRECTION | PIERCE COUNTY NEW JAIL
701 NOLLMEYER LN | 701 NOLLMEYER LANE
TACOMA | Tacoma, WA 98402

Database(s) : [ALL SITES - WA, CSCSL HWS - WA, ENVCVN - WA, ERNS, FRS, HSL - WA, PRISONS, VCP - WA]

Envirosite ID: 6533440
EPA ID: N/R

ALL SITES - WA

Facility Name :	PIERCE COUNTY DETENTION & CORR FACILITY
Facility Address :	701 NOLLMEYER LN, TACOMA, 98402
County :	Pierce
Facility/Site ID :	30249572
Alternate Name :	N/R
Program Name :	N/R
WRIA :	10
Legislative District :	27
Congressional District :	6
Ecology Region :	SWRO
Ecology Program Phone :	(360) 407-7224
Tribal Land :	N
Latitude :	47.2539
Longitude :	-122.446733
Last Date in Agency List :	2023-01-03

Program Details

Program :	TOXICS
Program ID :	SW0334
Interaction Type :	Voluntary Cleanup Sites
Interaction Type Description :	For a fee, Ecology staff will review an independent cleanup report(s) and provide a written decision about the adequacy of the cleanup actions taken and described in the report.
Status :	Active
Start Date :	2001-06-28
End Date :	N/R
SIC :	N/R
NAICS :	N/R

CSCSL HWS - WA

Facility Name :	PIERCE COUNTY DETENTION & CORRECTION
Facility Address :	701 NOLLMEYER LN, TACOMA, 98402
County :	PIERCE

Site Details

Facility Site ID :	30249572
Site Status :	Cleanup Started
Cleanup Site ID :	2612
Region :	Southwest
Responsible Section :	Southwest
WARM Rank :	N/R
Is Brownfield? :	N/R

Map Id: DK377
Direction: W
Distance: 0.664 mi., 3505 ft.
Elevation: 286 ft.
Relative: Higher

Site Name : PIERCE COUNTY DETENTION & CORR FACILITY | PIERCE COUNTY DETENTION & CORRECTION | PIERCE COUNTY NEW JAIL
701 NOLLMEYER LN | 701 NOLLMEYER LANE
TACOMA | Tacoma, WA 98402

Database(s) : [ALL SITES - WA, CSCSL HWS - WA, ENVCVN - WA, ERNS, FRS, HSL - WA, PRISONS, VCP - WA] ***(cont.)***

Envirosite ID: 6533440
EPA ID: N/R

CSCSL HWS - WA ***(cont.)***

Is PSI? :	N/R
Current VCP :	N/R
Past VCP :	Yes
Institutional Control :	Yes
Latitude :	47.2539
Longitude :	-122.446733
Last Date in Agency List :	2023-03-07

Contaminants Details

Contaminant Name :	Petroleum Products-Unspecified
Groundwater :	Confirmed Above Cleanup Levels
Surface Water :	N/R
Soil :	Confirmed Above Cleanup Levels
Sediment :	N/R
Air :	N/R
Bedrock :	N/R

Contaminant Name :	Halogenated Organics
Groundwater :	Suspected
Surface Water :	N/R
Soil :	Below Cleanup Levels
Sediment :	N/R
Air :	N/R
Bedrock :	N/R

Contaminant Name :	Metals Priority Pollutants
Groundwater :	Confirmed Above Cleanup Levels
Surface Water :	N/R
Soil :	Remediated
Sediment :	N/R
Air :	N/R
Bedrock :	N/R

Facility Name :	PIERCE COUNTY DETENTION & CORR FACILITY
Facility Address :	701 NOLLMEYER LN, TACOMA, 98402
County :	Pierce

Site Details

Facility Site ID :	30249572
Site Status :	Cleanup Started
Cleanup Site ID :	2612
Region :	Southwest
Responsible Section :	Southwest
WARM Rank :	N/R

Map Id: DK377
Direction: W
Distance: 0.664 mi., 3505 ft.
Elevation: 286 ft.
Relative: Higher

Site Name : PIERCE COUNTY DETENTION & CORR FACILITY | PIERCE COUNTY DETENTION & CORRECTION | PIERCE COUNTY NEW JAIL
701 NOLLMEYER LN | 701 NOLLMEYER LANE
TACOMA | Tacoma, WA 98402

Database(s) : [ALL SITES - WA, CSCSL HWS - WA, ENVCVN - WA, ERNS, FRS, HSL - WA, PRISONS, VCP - WA] ***(cont.)***

Envirosite ID: 6533440
EPA ID: N/R

CSCSL HWS - WA ***(cont.)***

Is Brownfield? :	N/R
Is PSI? :	N/R
Current VCP :	N/R
Past VCP :	Yes
Institutional Control :	Yes
Latitude :	47.2539
Longitude :	-122.446733
Last Date in Agency List :	2021-12-14

Contaminants Details

Contaminant Name :	Halogenated Organics
Groundwater :	Suspected
Surface Water :	N/R
Soil :	Below Cleanup Levels
Sediment :	N/R
Air :	N/R
Bedrock :	N/R

Contaminant Name :	Metals Priority Pollutants
Groundwater :	Confirmed Above Cleanup Levels
Surface Water :	N/R
Soil :	Remediated
Sediment :	N/R
Air :	N/R
Bedrock :	N/R

Contaminant Name :	Petroleum Products-Unspecified
Groundwater :	Confirmed Above Cleanup Levels
Surface Water :	N/R
Soil :	Confirmed Above Cleanup Levels
Sediment :	N/R
Air :	N/R
Bedrock :	N/R

ENVCVN - WA

Facility Name :	Pierce County Detention & Correction
Facility Address :	701 NOLLMEYER LN, TACOMA, 98402
County :	Pierce

Cleanup Site ID :	2612
Facility Site ID :	30249572
Site Status :	Cleanup Started
Alternate Site Names :	PIERCE COUNTY DETENTION & CORR FACILITY
NFA Date :	N/R
Instrument Type :	Environmental Covenant

Map Id: DK377
Direction: W
Distance: 0.664 mi., 3505 ft.
Elevation: 286 ft.
Relative: Higher

Site Name : PIERCE COUNTY DETENTION & CORR FACILITY | PIERCE COUNTY DETENTION & CORRECTION | PIERCE COUNTY NEW JAIL
701 NOLLMEYER LN | 701 NOLLMEYER LANE
TACOMA | Tacoma, WA 98402

Database(s) : [ALL SITES - WA, CSCSL HWS - WA, ENVCVN - WA, ERNS, FRS, HSL - WA, PRISONS, VCP - WA] ***(cont.)***

Envirosite ID: 6533440
EPA ID: N/R

ENVCVN - WA ***(cont.)***

Tax Parcel Number :	2009120010
Active Control :	Yes
County Recording Number :	200210150032
County Recording Date :	2002-10-04
Region :	Southwest
ResponsibleUnit :	Southwest
Restrict Land Use :	Yes
Restrict Surface Water Use :	No
Restrict All Ground Water Extraction/Well Installation:	Yes
Restrict Domestic Ground Water Extraction/Well Installation:	No
Prohibit Soil Disturbance :	Yes
Prevent the Reuse or Relocation of Site Soil:	No
Restrictive Signage :	No
Restrict Shellfish and/or Finfish Harvesting:	No
Restrict Swimming and/or Beach Play :	No
Restrict Access :	No
Ongoing Maintenance of Remedy :	Yes
Require Educational Programs :	No
Prohibit Removal or Alteration of Existing Buildings:	No
Prohibit New Building Construction :	No
Control Stormwater :	No
Control Vapor/Gas :	No
Restrict Sediment Cap Disturbance :	No
Maintain/Protect Monitoring System :	No
Other :	No
MediaRestrictions :	Groundwater; Soil
Latitude :	47.2539
Longitude :	-122.446733
Last Date in Agency List :	2023-01-20

Facility Name :	PIERCE COUNTY DETENTION & CORR FACILITY
Facility Address :	701 NOLLMEYER LN, TACOMA, 98402
County :	Pierce

Cleanup Site ID :	2612
Facility Site ID :	30249572
Site Status :	Cleanup Started
Alternate Site Names :	N/R
NFA Date :	N/R
Instrument Type :	Environmental Covenant
Tax Parcel Number :	2009120010
Active Control :	Yes
County Recording Number :	200210150032
County Recording Date :	2002-10-04
Region :	Southwest

Map Id: DK377
Direction: W
Distance: 0.664 mi., 3505 ft.
Elevation: 286 ft.
Relative: Higher

Site Name : PIERCE COUNTY DETENTION & CORR FACILITY | PIERCE COUNTY DETENTION & CORRECTION | PIERCE COUNTY NEW JAIL
701 NOLLMEYER LN | 701 NOLLMEYER LANE
TACOMA | Tacoma, WA 98402

Database(s) : [ALL SITES - WA, CSCSL HWS - WA, ENVCVN - WA, ERNS, FRS, HSL - WA, PRISONS, VCP - WA] ***(cont.)***

Envirosite ID: 6533440
EPA ID: N/R

ENVCVN - WA ***(cont.)***

ResponsibleUnit :	Southwest
Restrict Land Use :	Yes
Restrict Surface Water Use :	No
Restrict All Ground Water Extraction/Well Installation:	Yes
Restrict Domestic Ground Water Extraction/Well Installation:	No
Prohibit Soil Disturbance :	Yes
Prevent the Reuse or Relocation of Site Soil:	No
Restrictive Signage :	No
Restrict Shellfish and/or Finfish Harvesting:	No
Restrict Swimming and/or Beach Play :	No
Restrict Access :	No
Ongoing Maintenance of Remedy :	Yes
Require Educational Programs :	No
Prohibit Removal or Alteration of Existing Buildings:	No
Prohibit New Building Construction :	No
Control Stormwater :	No
Control Vapor/Gas :	No
Restrict Sediment Cap Disturbance :	No
Maintain/Protect Monitoring System :	No
Other :	No
MediaRestrictions :	Soil; Groundwater
Latitude :	47.2539
Longitude :	-122.446733
Last Date in Agency List :	2022-01-27

ERNS

Facility Address :	701 NOLLMEYER LN, TACOMA, WA
County :	PIERCE

Incident Information

Incident Date Time :	2017-02-21 10:30:00
Type of Incident :	MOBILE
Incident Cause :	EQUIPMENT FAILURE
Incident DTG :	OCCURRED
Incident Location :	N/R
Sequence Number :	1171603
Potential Flag :	N
Description of Incident :	CALLER REPORTED THAT A TRUCK HAD A SMALL FUEL LEAK (LESS THAN 1 GALLON) ON THE ASPHALT. IT IS UNKNOWN IF ANY MATERIAL WENT INTO THE STORM DRAIN.
Last Date in Agency List :	2017-05-03

Map Id: DK377
Direction: W
Distance: 0.664 mi., 3505 ft.
Elevation: 286 ft.
Relative: Higher

Site Name : PIERCE COUNTY DETENTION & CORR FACILITY | PIERCE COUNTY DETENTION & CORRECTION | PIERCE COUNTY NEW JAIL
701 NOLLMEYER LN | 701 NOLLMEYER LANE
TACOMA | Tacoma, WA 98402

Database(s) : [ALL SITES - WA, CSCSL HWS - WA, ENVCVN - WA, ERNS, FRS, HSL - WA, PRISONS, VCP - WA] ***(cont.)***

Envirosite ID: 6533440
EPA ID: N/R

ERNS ***(cont.)***

Incident Response Summary

Date Time Received :	2017-02-21 15:48:00
Date Time Completed :	2017-02-21 15:57:00
Call Type :	Incident
Source :	TELEPHONE
Responsible Company :	N/R
Responsible Org Type :	UNKNOWN
Responsible City :	N/R
Responsible State :	XX
Responsible Zip :	N/R

Incident Details Summary

Remedial Action :	BOOMS APPLIED TO BLOCK THE STORM DRAIN, CONTRACTOR HAS BEEN HIRED
Medium :	ASPHALT
Medium Description :	LAND
Body of Water :	N/R
Weather Conditions :	UNKNOWN
Water Temperature :	N/R
Water Supply Contaminated :	U
Waterway Closed :	N
Waterway Description :	N/R

Additional Incident Details Summary

Actual Amount :	N/R
Actual Amount Units :	N/R
Capacity of Tank :	N/R
Capacity of Tank Units :	N/R
Continuous Release Begin Date :	N/R
Continuous Release End Date :	N/R
Continuous Release Change Date :	N/R
Continuous Release Permit :	N/R
Continuous Release Type :	N/R
Description of Tank :	N/R
Device Operational :	U
DOT Crossing Number :	N/R
DOT Regulated :	U
NPDES :	N/R
NPDES Compliance :	U
Pipeline Aboveground :	ABOVE
Pipeline Covered :	U
Pipeline Type :	N/R
Tank ID :	N/R
Tank Regulated :	U
Tank Regulated by :	N/R

Map Id: DK377
Direction: W
Distance: 0.664 mi., 3505 ft.
Elevation: 286 ft.
Relative: Higher

Site Name : PIERCE COUNTY DETENTION & CORR FACILITY | PIERCE COUNTY DETENTION & CORRECTION | PIERCE COUNTY NEW JAIL
701 NOLLMEYER LN | 701 NOLLMEYER LANE
TACOMA | Tacoma, WA 98402

Database(s) : [ALL SITES - WA, CSCSL HWS - WA, ENVCVN - WA, ERNS, FRS, HSL - WA, PRISONS, VCP - WA] ***(cont.)***

Envirosite ID: 6533440
EPA ID: N/R

ERNS ***(cont.)***

Materials Involved Summary

Name of Material :	OIL: DIESEL
CAS Number :	000000-00-0
Amount of Material :	0
Unit of Measure :	UNKNOWN AMOUNT
UN Number :	N/R
CHRIS Code :	ODS
Reached Water :	NO
Amount in Water :	N/R
Unit of Measure (Reach Water) :	N/R

Mobile Details

Vehicle Own Fuel Capacity :	N/R
Cargo Capacity :	N/R
Amount of Cargo on Board :	N/R
Hazmat Carrier :	U
Carrier Licensed :	U
Noncompliance with Hazmat :	U
Mobile Type :	COMMERCIAL TRUCK
Cargo Capacity Units :	N/R
Amount of Cargo on Board Units :	N/R
Vehicle Year :	N/R
Vehicle Make :	N/R
Vehicle Model :	N/R
Vehicle Number :	UNKNOWN
Trailer Number :	N/R

FRS

Facility Name :	PIERCE COUNTY DETENTION & CORR FACILITY
Facility Address :	701 NOLLMEYER LN, TACOMA, WA 98402
County :	PIERCE

Site Details

Registry ID :	110015496015
FRS Facility URL :	Click here for hyperlink provided by the agency.
Last Date in Agency List :	2023-02-13

Source Description

Source Description :

The WA-FSIS provides a means to query and display data maintained by the Washington Department of Ecology. This system contains key information for each facility/site that is currently, or has been, of interest to the Air Quality, Dam Safety, Hazardous Waste, Toxics Cleanup, and Water Quality Programs.

Map Id: DK377
Direction: W
Distance: 0.664 mi., 3505 ft.
Elevation: 286 ft.
Relative: Higher

Site Name : PIERCE COUNTY DETENTION & CORR FACILITY | PIERCE COUNTY DETENTION & CORRECTION | PIERCE COUNTY NEW JAIL
701 NOLLMEYER LN | 701 NOLLMEYER LANE
TACOMA | Tacoma, WA 98402

Database(s) : [ALL SITES - WA, CSCSL HWS - WA, ENVCVN - WA, ERNS, FRS, HSL - WA, PRISONS, VCP - WA] ***(cont.)***

Envirosite ID: 6533440
EPA ID: N/R

FRS ***(cont.)***

FRS Environmental Interest

Source and System ID :	WA-FSIS - 30249572

HSL - WA

Facility Name :	Pierce County Detention & Correction
Facility Address :	701 NOLLMEYER LN, TACOMA, 98402
County :	Pierce

Site Details

Facility Site ID :	30249572
Cleanup Site ID :	2612
Status :	Cleanup Started
Site Rank :	N/R
Alternative Site Name :	PIERCE COUNTY DETENTION & CORR FACILITY
Region :	Southwest
Resposbile Unit :	Southwest
Institutional Control :	Yes
Current VCP :	N/R
Past VCP :	Yes
Latitude :	47.2539
Longitude :	-122.446733
Agency Hyperlink :	Click here for hyperlink provided by the agency.
Last Date in Agency List :	2023-02-28

Contaminants

Contaminant Name :	Petroleum Products-Unspecified
Ground water :	Confirmed Above Cleanup Levels
Surface water :	N/R
Soil :	Confirmed Above Cleanup Levels
Sediment :	N/R
Air :	N/R
Bedrock :	N/R

Contaminant Name :	Halogenated Organics
Ground water :	Suspected
Surface water :	N/R
Soil :	Below Cleanup Levels
Sediment :	N/R
Air :	N/R
Bedrock :	N/R

Contaminant Name :	Metals Priority Pollutants
Ground water :	Confirmed Above Cleanup Levels
Surface water :	N/R

Map Id: DK377
Direction: W
Distance: 0.664 mi., 3505 ft.
Elevation: 286 ft.
Relative: Higher

Site Name : PIERCE COUNTY DETENTION & CORR FACILITY | PIERCE COUNTY DETENTION & CORRECTION | PIERCE COUNTY NEW JAIL
701 NOLLMEYER LN | 701 NOLLMEYER LANE
TACOMA | Tacoma, WA 98402

Database(s) : [ALL SITES - WA, CSCSL HWS - WA, ENVCVN - WA, ERNS, FRS, HSL - WA, PRISONS, VCP - WA] ***(cont.)***

Envirosite ID: 6533440
EPA ID: N/R

HSL - WA ***(cont.)***

Soil :	Remediated
Sediment :	N/R
Air :	N/R
Bedrock :	N/R
Facility Name :	PIERCE COUNTY DETENTION & CORR FACILITY
Facility Address :	701 Nollmeyer Ln, Tacoma, 98402
County :	Pierce

Site Details

Facility Site ID :	30249572
Cleanup Site ID :	2612
Status :	Cleanup Started
Site Rank :	N/R
Alternative Site Name :	N/R
Region :	N/R
Resposbile Unit :	N/R
Institutional Control :	N/R
Current VCP :	N/R
Past VCP :	N/R
Latitude :	N/R
Longitude :	N/R
Agency Hyperlink :	Click here for hyperlink provided by the agency.
Last Date in Agency List :	2022-02-11

PRISONS

Facility Name :	PIERCE COUNTY NEW JAIL
Facility Address :	701 NOLLMEYER LANE, TACOMA, WA 98402
County :	PIERCE
Facility ID :	10002486
Status :	OPEN
Type :	COUNTY
Secure Level :	MEDIUM
Capacity :	700
NAICS Code :	922140
NAICS Description :	CORRECTIONAL INSTITUTIONS
Telephone :	(253) 798-4590
Population :	516
County FIPS :	53053
Country :	USA
Last Date in Agency List :	2023-03-21

VCP - WA

Facility Name :	PIERCE COUNTY DETENTION & CORR FACILITY

Map Id: DK377
Direction: W
Distance: 0.664 mi., 3505 ft.
Elevation: 286 ft.
Relative: Higher

Site Name : PIERCE COUNTY DETENTION & CORR FACILITY | PIERCE COUNTY DETENTION & CORRECTION | PIERCE COUNTY NEW JAIL
701 NOLLMEYER LN | 701 NOLLMEYER LANE
TACOMA | Tacoma, WA 98402

Database(s) : [ALL SITES - WA, CSCSL HWS - WA, ENVCVN - WA, ERNS, FRS, HSL - WA, PRISONS, VCP - WA] ***(cont.)***

Envirosite ID: 6533440
EPA ID: N/R

VCP - WA ***(cont.)***

Facility Address :	701 NOLLMEYER LN, TACOMA, 98402
County :	Pierce
Facility/Site ID :	30249572
Alternate Name :	N/R
Program Name :	N/R
WRIA :	10
Legislative District :	27
Congressional District :	6
Ecology Region :	SWRO
Ecology Program Phone :	(360) 407-7224
Tribal Land :	N
Latitude :	47.2539
Longitude :	-122.446733
Last Date in Agency List :	2023-01-04

Program Details

Program :	TOXICS
Program ID :	SW0334
Interaction Type :	Voluntary Cleanup Sites
Interaction Type Description :	For a fee, Ecology staff will review an independent cleanup report(s) and provide a written decision about the adequacy of the cleanup actions taken and described in the report.
Status :	Active
Start Date :	2001-06-28
End Date :	N/R
SIC :	N/R
NAICS :	N/R

Map Id: DB378
Direction: S
Distance: 0.664 mi., 3509 ft.
Elevation: 34 ft.
Relative: Higher

Site Name : CASCADE FRICTION MATERIALS
314 PUYALLUP AVE
TACOMA, WA 98421

Database(s) : [ALL SITES - WA, FRS]

Envirosite ID: 50655441
EPA ID: N/R

ALL SITES - WA

Facility Name :	Cascade Friction Materials
Facility Address :	314 PUYALLUP AVE, TACOMA, 98421
County :	Pierce

Map Id: DB378
Direction: S
Distance: 0.664 mi., 3509 ft.
Elevation: 34 ft.
Relative: Higher

Site Name : CASCADE FRICTION MATERIALS
314 PUYALLUP AVE
TACOMA, WA 98421

Database(s) : [ALL SITES - WA, FRS] ***(cont.)***

Envirosite ID: 50655441
EPA ID: N/R

ALL SITES - WA ***(cont.)***

Facility/Site ID :	7003
Alternate Name :	N/R
Program Name :	N/R
WRIA :	10
Legislative District :	27
Congressional District :	9
Ecology Region :	SWRO
Ecology Program Phone :	(360) 407-6734
Tribal Land :	N
Latitude :	47.240489
Longitude :	-122.430672
Last Date in Agency List :	2023-01-03

Facility/Site ID :	7003
Alternate Name :	N/R
Program Name :	N/R
WRIA :	10
Legislative District :	27
Congressional District :	9
Ecology Region :	SWRO
Ecology Program Phone :	N/R
Tribal Land :	N
Latitude :	47.240489
Longitude :	-122.430672
Last Date in Agency List :	2023-01-03

Program Details

Program :	HAZWASTE
Program ID :	N/R
Interaction Type :	Revised Site Visit Program
Interaction Type Description :	HWTR engages in a variety of field work, site visits, and contacts with sites. While most compliance related activity is recorded into the EPA's RCRAInfo system, the other types of activities are recorded into the Revised Site Visit Program (RSVP).
Status :	Active
Start Date :	2009-01-15
End Date :	N/R
SIC :	N/R
NAICS :	N/R

Program :	HAZWASTE
Program ID :	N/R
Interaction Type :	Urban Waters
Interaction Type Description :	The site has been inspected by an Ecology Urban Waters Inspector.
Status :	Active
Start Date :	2008-12-11
End Date :	N/R
SIC :	N/R
NAICS :	N/R

Map Id: DB378
Direction: S
Distance: 0.664 mi., 3509 ft.
Elevation: 34 ft.
Relative: Higher

Site Name : CASCADE FRICTION MATERIALS
314 PUYALLUP AVE
TACOMA, WA 98421

Database(s) : [ALL SITES - WA, FRS] ***(cont.)***

Envirosite ID: 50655441
EPA ID: N/R

FRS

Facility Name : CASCADE FRICTION MATERIALS
Facility Address : 314 PUYALLUP AVE, TACOMA, WA 98421
County : PIERCE

Site Details

Registry ID : 110039225512
FRS Facility URL : Click here for hyperlink provided by the agency.
Last Date in Agency List : 2023-02-13

Source Description

Source Description :

The WA-FSIS provides a means to query and display data maintained by the Washington Department of Ecology. This system contains key information for each facility/site that is currently, or has been, of interest to the Air Quality, Dam Safety, Hazardous Waste, Toxics Cleanup, and Water Quality Programs.

FRS Environmental Interest

Source and System ID : WA-FSIS - 7003

Map Id: DH379
Direction: WNW
Distance: 0.665 mi., 3514 ft.
Elevation: 209 ft.
Relative: Higher

Site Name : RILEY PARKING LOT
454-455 BROADWAY
TACOMA | Tacoma, WA 98402

Database(s) : [ALL SITES - WA, CSCSL HWS - WA, FRS, HSL - WA]

Envirosite ID: 6533476
EPA ID: N/R

ALL SITES - WA

Facility Name : RILEY PARKING LOT
Facility Address : 454-455 BROADWAY, TACOMA, 98402
County : Pierce

Facility/Site ID : 9373416
Alternate Name : N/R
Program Name : N/R
WRIA : 10
Legislative District : 27
Congressional District : 6
Ecology Region : SWRO
Ecology Program Phone : (360) 407-7224
Tribal Land : N
Latitude : 47.259222
Longitude : -122.44275

Map Id: DH379
Direction: WNW
Distance: 0.665 mi., 3514 ft.
Elevation: 209 ft.
Relative: Higher

Site Name : RILEY PARKING LOT
454-455 BROADWAY
TACOMA | Tacoma, WA 98402

Database(s) : [ALL SITES - WA, CSCSL HWS - WA, FRS, HSL - WA] ***(cont.)***

Envirosite ID: 6533476
EPA ID: N/R

ALL SITES - WA ***(cont.)***

Last Date in Agency List : 2023-01-03

Program Details
Program : TOXICS
Program ID : N/R
Interaction Type : State Cleanup Site

Interaction Type Description : A site is being cleaned up under state regulations. Regulations include Model Toxics Control Act or its predecessors.

Status : Active
Start Date : 2007-09-27
End Date : N/R
SIC : N/R
NAICS : N/R

CSCSL HWS - WA

Facility Name : RILEY PARKING LOT
Facility Address : 454-455 BROADWAY, TACOMA, 98402
County : PIERCE

Site Details
Facility Site ID : 9373416
Site Status : Awaiting Cleanup
Cleanup Site ID : 1557
Region : Southwest
Responsible Section : Southwest
WARM Rank : 5 - Lowest Assessed Risk
Is Brownfield? : N/R
Is PSI? : N/R
Current VCP : N/R
Past VCP : N/R
Institutional Control : N/R
Latitude : 47.259222
Longitude : -122.44275
Last Date in Agency List : 2023-03-07

Contaminants Details
Contaminant Name : Petroleum Products-Unspecified
Groundwater : Suspected
Surface Water : N/R
Soil : Suspected
Sediment : N/R
Air : N/R
Bedrock : N/R

Contaminant Name : Non-Halogenated Solvents
Groundwater : Suspected

Map Id: DH379
Direction: WNW
Distance: 0.665 mi., 3514 ft.
Elevation: 209 ft.
Relative: Higher

Site Name : RILEY PARKING LOT
454-455 BROADWAY
TACOMA | Tacoma, WA 98402

Database(s) : [ALL SITES - WA, CSCSL HWS - WA, FRS, HSL - WA] ***(cont.)***

Envirosite ID: 6533476
EPA ID: N/R

CSCSL HWS - WA ***(cont.)***

Surface Water :	N/R
Soil :	Suspected
Sediment :	N/R
Air :	N/R
Bedrock :	N/R

FRS

Facility Name :	RILEY PARKING LOT
Facility Address :	454-455 BROADWAY, TACOMA, WA 98402
County :	PIERCE

Site Details

Registry ID :	110036134634
FRS Facility URL :	Click here for hyperlink provided by the agency.
Last Date in Agency List :	2023-02-13

Source Description

Source Description :

The WA-FSIS provides a means to query and display data maintained by the Washington Department of Ecology. This system contains key information for each facility/site that is currently, or has been, of interest to the Air Quality, Dam Safety, Hazardous Waste, Toxics Cleanup, and Water Quality Programs.

FRS Environmental Interest

Source and System ID :	WA-FSIS - 9373416

HSL - WA

Facility Name :	Riley Parking Lot
Facility Address :	454-455 BROADWAY, TACOMA, 98402
County :	Pierce

Site Details

Facility Site ID :	9373416
Cleanup Site ID :	1557
Status :	Awaiting Cleanup
Site Rank :	5 - Lowest Assessed Risk
Alternative Site Name :	N/R
Region :	Southwest
Resposbile Unit :	Southwest
Institutional Control :	N/R
Current VCP :	N/R
Past VCP :	N/R
Latitude :	47.259222
Longitude :	-122.44275
Agency Hyperlink :	Click here for hyperlink provided by the agency.

Map Id: DH379
Direction: WNW
Distance: 0.665 mi., 3514 ft.
Elevation: 209 ft.
Relative: Higher

Site Name : RILEY PARKING LOT
454-455 BROADWAY
TACOMA | Tacoma, WA 98402

Database(s) : [ALL SITES - WA, CSCSL HWS - WA, FRS, HSL - WA] ***(cont.)***

Envirosite ID: 6533476
EPA ID: N/R

HSL - WA ***(cont.)***

Last Date in Agency List : 2023-02-28

Contaminants

Contaminant Name :	Petroleum Products-Unspecified
Ground water :	Suspected
Surface water :	N/R
Soil :	Suspected
Sediment :	N/R
Air :	N/R
Bedrock :	N/R

Contaminant Name :	Non-Halogenated Solvents
Ground water :	Suspected
Surface water :	N/R
Soil :	Suspected
Sediment :	N/R
Air :	N/R
Bedrock :	N/R

Facility Name :	RILEY PARKING LOT
Facility Address :	454-455 Broadway, Tacoma, 98402
County :	Pierce

Site Details

Facility Site ID :	9373416
Cleanup Site ID :	1557
Status :	Awaiting Cleanup
Site Rank :	N/R
Alternative Site Name :	N/R
Region :	N/R
Resposbile Unit :	N/R
Institutional Control :	N/R
Current VCP :	N/R
Past VCP :	N/R
Latitude :	N/R
Longitude :	N/R
Agency Hyperlink :	Click here for hyperlink provided by the agency.
Last Date in Agency List :	2022-02-11

Map Id: DD380
Direction: WNW
Distance: 0.666 mi., 3519 ft.
Elevation: 283 ft.
Relative: Higher

Site Name : April Greer Photographer
508 6TH AVE STE 10
TACOMA, WA 98402

Database(s) : [ALL SITES - WA, FRS]

Envirosite ID: 6602128
EPA ID: N/R

ALL SITES - WA

Facility Name :	April Greer Photographer
Facility Address :	508 6TH AVE STE 10, TACOMA, 98402
County :	N/R
Facility/Site ID :	18388
Alternate Name :	N/R
Program Name :	N/R
WRIA :	10
Legislative District :	27
Congressional District :	6
Ecology Region :	SWRO
Ecology Program Phone :	N/R
Tribal Land :	N
Latitude :	47.258107
Longitude :	-122.444685
Last Date in Agency List :	2023-01-03

Program Details

Program :	N/R
Program ID :	N/R
Interaction Type :	Urban Waters
Interaction Type Description :	The site has been inspected by an Ecology Urban Waters Inspector.
Status :	Active
Start Date :	2010-03-02
End Date :	N/R
SIC :	N/R
NAICS :	N/R

FRS

Facility Name :	APRIL GREER PHOTOGRAPHER
Facility Address :	508 6TH AVE STE 10, TACOMA, WA 98402
County :	PIERCE

Site Details

Registry ID :	110042144970
FRS Facility URL :	Click here for hyperlink provided by the agency.
Last Date in Agency List :	2023-02-13

Source Description

Source Description :

The WA-FSIS provides a means to query and display data maintained by the Washington Department of Ecology. This system contains key information for each facility/site that is currently, or has been, of interest to the Air Quality, Dam Safety, Hazardous Waste, Toxics Cleanup, and Water Quality Programs.

Map Id: DD380
Direction: WNW
Distance: 0.666 mi., 3519 ft.
Elevation: 283 ft.
Relative: Higher

Site Name : April Greer Photographer
508 6TH AVE STE 10
TACOMA, WA 98402

Database(s) : [ALL SITES - WA, FRS] ***(cont.)***

Envirosite ID: 6602128
EPA ID: N/R

FRS ***(cont.)***

FRS Environmental Interest
Source and System ID : WA-FSIS - 18388

Map Id: DL381
Direction: SW
Distance: 0.667 mi., 3521 ft.
Elevation: 95 ft.
Relative: Higher

Site Name : HEIDELBERG BREWERY | COLUMBIA ENERGY RESOURCES A LIMITED P | COLUMBIA ENERGY RESOURCES
2120 S C ST
TACOMA | Tacoma, WA

Database(s) : [ALL SITES - WA, CSCSL HWS - WA, ENVCVN - WA, EPA UST, FRS, HSL - WA, UST - WA, VCP - WA]

Envirosite ID: 50655612
EPA ID: N/R

ALL SITES - WA

Facility Name : COLUMBIA ENERGY RESOURCES A LIMITED P
Facility Address : 2120 S C ST, TACOMA, 98402-1505
County : Pierce

Facility/Site ID : 43392187
Alternate Name : N/R
Program Name : N/R
WRIA : 10
Legislative District : 27
Congressional District : 6
Ecology Region : SWRO
Ecology Program Phone : (360) 407-7224
Tribal Land : N
Latitude : 47.242053
Longitude : -122.438007
Last Date in Agency List : 2023-01-03

Program Details
Program : TOXICS
Program ID : SW1220
Interaction Type : Underground Storage Tank

Interaction Type Description : Any one or combination of tanks (including connecting underground pipes) that is used to contain regulated substances and has a tank volume of ten percent or more beneath the surface of the ground. This term does not include any of the exempt UST systems specified in WAC 173-360-110(2) or any piping connected thereto. See WAC 173-360

Status : Inactive
Start Date : 1998-06-08
End Date : 1753-01-01
SIC : N/R
NAICS : N/R

Map Id: DL381
Direction: SW
Distance: 0.667 mi., 3521 ft.
Elevation: 95 ft.
Relative: Higher

Site Name : HEIDELBERG BREWERY | COLUMBIA ENERGY RESOURCES A LIMITED P | COLUMBIA ENERGY RESOURCES
2120 S C ST
TACOMA | Tacoma, WA

Database(s) : [ALL SITES - WA, CSCSL HWS - WA, ENVCVN - WA, EPA UST, FRS, HSL - WA, UST - WA, VCP - WA] ***(cont.)***

Envirosite ID: 50655612
EPA ID: N/R

ALL SITES - WA ***(cont.)***

Program :	TOXICS
Program ID :	SW1220
Interaction Type :	Voluntary Cleanup Sites
Interaction Type Description :	For a fee, Ecology staff will review an independent cleanup report(s) and provide a written decision about the adequacy of the cleanup actions taken and described in the report.
Status :	Active
Start Date :	2012-04-04
End Date :	N/R
SIC :	N/R
NAICS :	N/R

Program :	TOXICS
Program ID :	SW1220
Interaction Type :	Voluntary Cleanup Sites
Interaction Type Description :	For a fee, Ecology staff will review an independent cleanup report(s) and provide a written decision about the adequacy of the cleanup actions taken and described in the report.
Status :	Active
Start Date :	2012-04-04
End Date :	N/R
SIC :	N/R
NAICS :	31212 - Breweries

CSCSL HWS - WA

Facility Name :	HEIDELBERG BREWERY
Facility Address :	2120 S C ST, TACOMA, 98402
County :	PIERCE

Site Details

Facility Site ID :	43392187
Site Status :	Cleanup Started
Cleanup Site ID :	11837
Region :	Southwest
Responsible Section :	Southwest
WARM Rank :	N/R
Is Brownfield? :	N/R
Is PSI? :	N/R
Current VCP :	Yes
Past VCP :	Yes
Institutional Control :	Yes
Latitude :	47.242053
Longitude :	-122.438007
Last Date in Agency List :	2023-03-07

Map Id: DL381
Direction: SW
Distance: 0.667 mi., 3521 ft.
Elevation: 95 ft.
Relative: Higher

Site Name : HEIDELBERG BREWERY | COLUMBIA ENERGY RESOURCES A LIMITED P | COLUMBIA ENERGY RESOURCES
2120 S C ST
TACOMA | Tacoma, WA

Database(s) : [ALL SITES - WA, CSCSL HWS - WA, ENVCVN - WA, EPA UST, FRS, HSL - WA, UST - WA, VCP - WA] ***(cont.)***

Envirosite ID: 50655612
EPA ID: N/R

CSCSL HWS - WA ***(cont.)***

Contaminants Details

Contaminant Name :	Petroleum-Other
Groundwater :	N/R
Surface Water :	N/R
Soil :	Confirmed Above Cleanup Levels
Sediment :	N/R
Air :	N/R
Bedrock :	N/R

Contaminant Name :	Polycyclic Aromatic Hydrocarbons
Groundwater :	N/R
Surface Water :	N/R
Soil :	Confirmed Above Cleanup Levels
Sediment :	N/R
Air :	N/R
Bedrock :	N/R

ENVCVN - WA

Facility Name :	Heidelberg Brewery
Facility Address :	2120 S C ST, TACOMA, 98402
County :	Pierce
Cleanup Site ID :	11837
Facility Site ID :	43392187
Site Status :	Cleanup Started
Alternate Site Names :	COLUMBIA ENERGY RESOURCES,COLUMBIA ENERGY RESOURCES A LIMITED P,HEIDELBERG BREWERY (FORMER)
NFA Date :	N/R
Instrument Type :	Environmental Covenant
Tax Parcel Number :	2021060014
Active Control :	Yes
County Recording Number :	201708110218
County Recording Date :	2017-08-11
Region :	Southwest
ResponsibleUnit :	Southwest
Restrict Land Use :	No
Restrict Surface Water Use :	No
Restrict All Ground Water Extraction/Well Installation:	No
Restrict Domestic Ground Water Extraction/Well Installation:	No
Prohibit Soil Disturbance :	No
Prevent the Reuse or Relocation of Site Soil:	No
Restrictive Signage :	No
Restrict Shellfish and/or Finfish Harvesting:	No

Map Id: DL381
Direction: SW
Distance: 0.667 mi., 3521 ft.
Elevation: 95 ft.
Relative: Higher

Site Name : HEIDELBERG BREWERY | COLUMBIA ENERGY RESOURCES A LIMITED P | COLUMBIA ENERGY RESOURCES
2120 S C ST
TACOMA | Tacoma, WA

Database(s) : [ALL SITES - WA, CSCSL HWS - WA, ENVCVN - WA, EPA UST, FRS, HSL - WA, UST - WA, VCP - WA] ***(cont.)***

Envirosite ID: 50655612
EPA ID: N/R

ENVCVN - WA ***(cont.)***

Restrict Swimming and/or Beach Play :	No
Restrict Access :	Yes
Ongoing Maintenance of Remedy :	No
Require Educational Programs :	No
Prohibit Removal or Alteration of Existing Buildings:	No
Prohibit New Building Construction :	No
Control Stormwater :	No
Control Vapor/Gas :	No
Restrict Sediment Cap Disturbance :	No
Maintain/Protect Monitoring System :	No
Other :	No
MediaRestrictions :	Soil
Latitude :	47.242053
Longitude :	-122.438007
Last Date in Agency List :	2023-01-20

EPA UST

Facility Name :	COLUMBIA ENERGY RESOURCES
Facility Address :	2120 S C ST, Tacoma, Washington 984021505
County :	Pierce
Facility ID :	WA43392187
Facility Status :	Closed UST(s)
Open USTs :	0
Closed USTs :	3
Temporarily Out of Service USTs :	0
Date of Last Inspection :	N/R
EPA Region :	10
Tribe :	N/R
Facility ID 2 :	N/R
Latitude :	47.242053
Longitude :	-122.438007
Last Date in Agency List :	2023-01-30

Tank Details

Tank ID :	WA43392187_1
Tank Status :	Closed
Installation Date :	1964-12-31
Removal Date :	N/R
Capacity :	N/R
Substances :	H Heating Fuel
Tank Wall Type :	N/R
Tank ID :	WA43392187_2
Tank Status :	Closed
Installation Date :	1964-12-31

Map Id: DL381
Direction: SW
Distance: 0.667 mi., 3521 ft.
Elevation: 95 ft.
Relative: Higher

Site Name : HEIDELBERG BREWERY | COLUMBIA ENERGY RESOURCES A LIMITED P | COLUMBIA ENERGY RESOURCES
2120 S C ST
TACOMA | Tacoma, WA

Database(s) : [ALL SITES - WA, CSCSL HWS - WA, ENVCVN - WA, EPA UST, FRS, HSL - WA, UST - WA, VCP - WA] ***(cont.)***

Envirosite ID: 50655612
EPA ID: N/R

EPA UST ***(cont.)***

Removal Date :	N/R
Capacity :	N/R
Substances :	H Heating Fuel
Tank Wall Type :	N/R

Tank ID :	WA43392187_3
Tank Status :	Closed
Installation Date :	1964-12-31
Removal Date :	N/R
Capacity :	N/R
Substances :	N/R
Tank Wall Type :	N/R

FRS

Facility Name :	COLUMBIA ENERGY RESOURCES A LIMITED P
Facility Address :	2120 S C ST, TACOMA, WA 98402-1505
County :	PIERCE

Site Details

Registry ID :	110015474636
FRS Facility URL :	Click here for hyperlink provided by the agency.
Last Date in Agency List :	2023-02-13

Source Description

Source Description :

The WA-FSIS provides a means to query and display data maintained by the Washington Department of Ecology. This system contains key information for each facility/site that is currently, or has been, of interest to the Air Quality, Dam Safety, Hazardous Waste, Toxics Cleanup, and Water Quality Programs.

FRS Environmental Interest

Source and System ID :	WA-FSIS - 43392187

HSL - WA

Facility Name :	Heidelberg Brewery
Facility Address :	2120 S C St, Tacoma, 98402-1505
County :	Pierce

Map Id: DL381
Direction: SW
Distance: 0.667 mi., 3521 ft.
Elevation: 95 ft.
Relative: Higher

Site Name : HEIDELBERG BREWERY | COLUMBIA ENERGY RESOURCES A LIMITED P | COLUMBIA ENERGY RESOURCES
2120 S C ST
TACOMA | Tacoma, WA

Database(s) : [ALL SITES - WA, CSCSL HWS - WA, ENVCVN - WA, EPA UST, FRS, HSL - WA, UST - WA, VCP - WA] ***(cont.)***

Envirosite ID: 50655612
EPA ID: N/R

HSL - WA ***(cont.)***

Site Details

Facility Site ID :	43392187
Cleanup Site ID :	11837
Status :	Cleanup Started
Site Rank :	N/R
Alternative Site Name :	N/R
Region :	N/R
Resposbile Unit :	N/R
Institutional Control :	N/R
Current VCP :	N/R
Past VCP :	N/R
Latitude :	N/R
Longitude :	N/R
Agency Hyperlink :	Click here for hyperlink provided by the agency.
Last Date in Agency List :	2022-02-11
Facility Name :	Heidelberg Brewery
Facility Address :	2120 S C ST, TACOMA, 98402
County :	Pierce

Site Details

Facility Site ID :	43392187
Cleanup Site ID :	11837
Status :	Cleanup Started
Site Rank :	N/R
Alternative Site Name :	COLUMBIA ENERGY RESOURCES,COLUMBIA ENERGY RESOURCES A LIMITED P,HEIDELBERG BREWERY (FORMER)
Region :	Southwest
Resposbile Unit :	Southwest
Institutional Control :	Yes
Current VCP :	Yes
Past VCP :	Yes
Latitude :	47.2420534109762
Longitude :	-122.438007091909
Agency Hyperlink :	Click here for hyperlink provided by the agency.
Last Date in Agency List :	2023-02-28

Contaminants

Contaminant Name :	Polycyclic Aromatic Hydrocarbons
Ground water :	N/R
Surface water :	N/R
Soil :	Remediated-Above
Sediment :	N/R
Air :	N/R
Bedrock :	N/R

Map Id: DL381
Direction: SW
Distance: 0.667 mi., 3521 ft.
Elevation: 95 ft.
Relative: Higher

Site Name : HEIDELBERG BREWERY | COLUMBIA ENERGY RESOURCES A LIMITED P | COLUMBIA ENERGY RESOURCES
2120 S C ST
TACOMA | Tacoma, WA

Database(s) : [ALL SITES - WA, CSCSL HWS - WA, ENVCVN - WA, EPA UST, FRS, HSL - WA, UST - WA, VCP - WA] ***(cont.)***

Envirosite ID: 50655612
EPA ID: N/R

HSL - WA ***(cont.)***

Contaminant Name :	Petroleum-Other
Ground water :	N/R
Surface water :	N/R
Soil :	Remediated-Below
Sediment :	N/R
Air :	N/R
Bedrock :	N/R

UST - WA

Facility Name :	COLUMBIA ENERGY RESOURCES
Facility Address :	2120 S C ST, Tacoma, 98402
County :	Pierce
Facility Site ID :	43392187
UST Site ID :	11237
Tag Number(s) :	N/R
Responsible Unit :	Southwest
Is Active :	No
Latitude :	47.242053
Longitude :	-122.438007
Last Date in Agency List :	2022-12-29

Tank Details

Tank Name :	1
Tank Status :	Closed in Place
Install Date :	1964-12-31
Tank Upgrade Date :	N/R
Tank Permanent Closure Date :	N/R
Permit Expiration Date :	N/R
Tank Material :	Steel
Tank Construction :	N/R
Tank Corrosion Protection :	N/R
Tank Manifold :	N/R
Tank Release Detection :	N/R
Tank Tightness Test :	N/R
Tank Spill Prevention :	N/R
Capacity Range :	N/R
Actual Capacity :	N/R
Pipe Material :	N/R
Pipe Construction :	N/R
Pipe Corrosion Protection :	N/R
Tank SFC :	N/R
Dispenser SFC :	N/R
Primary Pipe Release Detection :	N/R
Secondary Pipe Release Detection :	N/R
Pipe Pumping System :	N/R
Pipe Install Date :	N/R
Turbine Sump Construction :	N/R
Tank Status Date :	1996-08-06

Map Id: DL381
Direction: SW
Distance: 0.667 mi., 3521 ft.
Elevation: 95 ft.
Relative: Higher

Site Name : HEIDELBERG BREWERY | COLUMBIA ENERGY RESOURCES A LIMITED P | COLUMBIA ENERGY RESOURCES
2120 S C ST
TACOMA | Tacoma, WA

Database(s) : [ALL SITES - WA, CSCSL HWS - WA, ENVCVN - WA, EPA UST, FRS, HSL - WA, UST - WA, VCP - WA] ***(cont.)***

Envirosite ID: 50655612
EPA ID: N/R

UST - WA ***(cont.)***

Tank Install Date :	N/R
Tank Overfill Prevention :	N/R

Compartments Details

Compartment Number :	1
Compartment Capacity :	N/R
Substance Stored :	Heating Fuel
Used Substance :	N/R
Ecy Region :	N/R

Tank Details

Tank Name :	2
Tank Status :	Closed in Place
Install Date :	1964-12-31
Tank Upgrade Date :	N/R
Tank Permanent Closure Date :	N/R
Permit Expiration Date :	N/R
Tank Material :	Steel
Tank Construction :	N/R
Tank Corrosion Protection :	N/R
Tank Manifold :	N/R
Tank Release Detection :	N/R
Tank Tightness Test :	N/R
Tank Spill Prevention :	N/R
Capacity Range :	N/R
Actual Capacity :	N/R
Pipe Material :	N/R
Pipe Construction :	N/R
Pipe Corrosion Protection :	N/R
Tank SFC :	N/R
Dispenser SFC :	N/R
Primary Pipe Release Detection :	N/R
Secondary Pipe Release Detection :	N/R
Pipe Pumping System :	N/R
Pipe Install Date :	N/R
Turbine Sump Construction :	N/R
Tank Status Date :	1996-08-06
Tank Install Date :	N/R
Tank Overfill Prevention :	N/R

Compartments Details

Compartment Number :	1
Compartment Capacity :	N/R
Substance Stored :	Heating Fuel
Used Substance :	N/R
Ecy Region :	N/R

Map Id: DL381
Direction: SW
Distance: 0.667 mi., 3521 ft.
Elevation: 95 ft.
Relative: Higher

Site Name : HEIDELBERG BREWERY | COLUMBIA ENERGY RESOURCES A LIMITED P | COLUMBIA ENERGY RESOURCES
2120 S C ST
TACOMA | Tacoma, WA

Database(s) : [ALL SITES - WA, CSCSL HWS - WA, ENVCVN - WA, EPA UST, FRS, HSL - WA, UST - WA, VCP - WA] ***(cont.)***

Envirosite ID: 50655612
EPA ID: N/R

UST - WA ***(cont.)***

Tank Details

Tank Name :	3
Tank Status :	Closed in Place
Install Date :	1964-12-31
Tank Upgrade Date :	N/R
Tank Permanent Closure Date :	N/R
Permit Expiration Date :	N/R
Tank Material :	Steel
Tank Construction :	N/R
Tank Corrosion Protection :	N/R
Tank Manifold :	N/R
Tank Release Detection :	N/R
Tank Tightness Test :	N/R
Tank Spill Prevention :	N/R
Capacity Range :	N/R
Actual Capacity :	N/R
Pipe Material :	N/R
Pipe Construction :	N/R
Pipe Corrosion Protection :	N/R
Tank SFC :	N/R
Dispenser SFC :	N/R
Primary Pipe Release Detection :	N/R
Secondary Pipe Release Detection :	N/R
Pipe Pumping System :	N/R
Pipe Install Date :	N/R
Turbine Sump Construction :	N/R
Tank Status Date :	1996-08-06
Tank Install Date :	N/R
Tank Overfill Prevention :	N/R

Compartments Details

Compartment Number :	1
Compartment Capacity :	N/R
Substance Stored :	N/R
Used Substance :	N/R
Ecy Region :	N/R

VCP - WA

Facility Name :	COLUMBIA ENERGY RESOURCES A LIMITED P
Facility Address :	2120 S C ST, TACOMA, 98402-1505
County :	Pierce
Facility/Site ID :	43392187
Alternate Name :	N/R
Program Name :	N/R
WRIA :	10
Legislative District :	27
Congressional District :	6
Ecology Region :	SWRO

Map Id: DL381
Direction: SW
Distance: 0.667 mi., 3521 ft.
Elevation: 95 ft.
Relative: Higher

Site Name : HEIDELBERG BREWERY | COLUMBIA ENERGY RESOURCES A LIMITED P | COLUMBIA ENERGY RESOURCES
2120 S C ST
TACOMA | Tacoma, WA

Database(s) : [ALL SITES - WA, CSCSL HWS - WA, ENVCVN - WA, EPA UST, FRS, HSL - WA, UST - WA, VCP - WA] ***(cont.)***

Envirosite ID: 50655612
EPA ID: N/R

VCP - WA ***(cont.)***

Ecology Program Phone :	(360) 407-7224
Tribal Land :	N
Latitude :	47.242053
Longitude :	-122.438007
Last Date in Agency List :	2023-01-04

Program Details

Program :	TOXICS
Program ID :	SW1220
Interaction Type :	Voluntary Cleanup Sites
Interaction Type Description :	For a fee, Ecology staff will review an independent cleanup report(s) and provide a written decision about the adequacy of the cleanup actions taken and described in the report.
Status :	Active
Start Date :	2012-04-04
End Date :	N/R
SIC :	N/R
NAICS :	N/R

Program :	TOXICS
Program ID :	SW1220
Interaction Type :	Voluntary Cleanup Sites
Interaction Type Description :	For a fee, Ecology staff will review an independent cleanup report(s) and provide a written decision about the adequacy of the cleanup actions taken and described in the report.
Status :	Active
Start Date :	2012-04-04
End Date :	N/R
SIC :	N/R
NAICS :	31212 - Breweries

Map Id: CW382
Direction: WSW
Distance: 0.667 mi., 3523 ft.
Elevation: 202 ft.
Relative: Higher

Site Name : The Camden
1915 TACOMA AVE S
TACOMA, WA 98402

Database(s) : [ALL SITES - WA]

Envirosite ID: 42356050
EPA ID: N/R

ALL SITES - WA

Facility Name :	The Camden
Facility Address :	1915 TACOMA AVE S, TACOMA, 98402
County :	Pierce
Facility/Site ID :	98289
Alternate Name :	N/R
Program Name :	N/R
WRIA :	10
Legislative District :	27
Congressional District :	6
Ecology Region :	SWRO
Ecology Program Phone :	(360) 407-6400
Tribal Land :	N
Latitude :	47.24395
Longitude :	-122.44234
Last Date in Agency List :	2023-01-03

Program Details

Program :	WATQUAL
Program ID :	WAR310394
Interaction Type :	Construction SW GP
Interaction Type Description :	General permit issued to owner/operators of construction projects that disturb 1 or more acres of land through clearing, grading, excavating, or stockpiling of fill material that discharge stormwater to state waters.
Status :	Active
Start Date :	2021-05-26
End Date :	N/R
SIC :	N/R
NAICS :	N/R

Map Id: DK383
Direction: W
Distance: 0.669 mi., 3535 ft.
Elevation: 281 ft.
Relative: Higher

Site Name : US WEST UTILITY HOLE 183
ALLEY BTWN S 9TH ST & S 11TH ST
TACOMA, WA 98402

Database(s) : [ALL SITES - WA, RCRA_LQG]

Envirosite ID: 6586865
EPA ID: WA0000591206

ALL SITES - WA

Facility Name :	US West Utility Hole 183
Facility Address :	ALLEY BTWN S 9TH ST & S 11TH ST, TACOMA, 98402
County :	Pierce
Facility/Site ID :	35947354
Alternate Name :	N/R
Program Name :	N/R

Map Id: DK383
Direction: W
Distance: 0.669 mi., 3535 ft.
Elevation: 281 ft.
Relative: Higher

Site Name : US WEST UTILITY HOLE 183
ALLEY BTWN S 9TH ST & S 11TH ST
TACOMA, WA 98402

Database(s) : [ALL SITES - WA, RCRA_LQG] ***(cont.)***

Envirosite ID: 6586865
EPA ID: WA0000591206

ALL SITES - WA ***(cont.)***

WRIA :	10
Legislative District :	27
Congressional District :	6
Ecology Region :	SWRO
Ecology Program Phone :	(360) 407-6734
Tribal Land :	N
Latitude :	47.2544
Longitude :	-122.4466
Last Date in Agency List :	2023-01-03

Program Details

Program :	HAZWASTE
Program ID :	WA0000591206
Interaction Type :	Hazardous Waste Generator
Interaction Type Description :	Facilities that generate any quantity of a dangerous waste. They may be classified as SQG, MQG, or LQG depending on hazardous waste generated for a given month.
Status :	Inactive
Start Date :	1994-10-05
End Date :	1994-12-31
SIC :	N/R
NAICS :	N/R

Program :	HAZWASTE
Program ID :	WA0000591206
Interaction Type :	Hazardous Waste Generator
Interaction Type Description :	Facilities that generate any quantity of a dangerous waste. They may be classified as SQG, MQG, or LQG depending on hazardous waste generated for a given month.
Status :	Active
Start Date :	1994-12-31
End Date :	N/R
SIC :	N/R
NAICS :	N/R

RCRA_LQG

Facility Name :	US WEST UTILITY HOLE 183
Facility Address :	ALLEY BTWN S 9TH ST & S 11TH ST, TACOMA, WA 98402
County :	PIERCE
Date Form Received by Agency :	1995-01-01
EPA ID :	WA0000591206
Mailing Address :	1600 BELL PLAZA RM 2013, SEATTLE, WA 98191
Contact :	MAY VICHITKULWONGSA
Contact Address :	1600 SEVENTH AVE RM 2708, SEATTLE, WA 98191
Contact Country :	US
Contact Telephone :	206-346-7532
Contact Email :	N/R

Map Id: DK383
Direction: W
Distance: 0.669 mi., 3535 ft.
Elevation: 281 ft.
Relative: Higher

Site Name : US WEST UTILITY HOLE 183
ALLEY BTWN S 9TH ST & S 11TH ST
TACOMA, WA 98402

Database(s) : [ALL SITES - WA, RCRA_LQG] ***(cont.)***

Envirosite ID: 6586865
EPA ID: WA0000591206

RCRA_LQG ***(cont.)***

EPA Region :	10
Land Type :	Other land type
Source Type :	Notification
Classification :	Large Quantity Generator

Description :

Handlers that generate 1,000 kg or more of hazardous waste during any calendar month; or generate more than 1 kg of acutely hazardous waste during any calendar month; or generate more than 100 kg of any residue or contaminated soil, waste or other debris resulting from the cleanup of a spill, into or on any land or water, of acutely hazardous waste during any calendar month; or generate 1 kg or less of acutely hazardous waste during any calendar month, and accumulate more than 1 kg of acutely hazardous waste at any time; or generate 100 kg or less of any residue or contaminated soil, waste or other debris resulting from the cleanup of a spill, into or on any land or water, of acutely hazardous waste during any calendar month, and accumulated more than 100 kg of that material at any time.

Last Date in Agency List : 2023-01-23

Owner/Operator Summary

Owner/Operator Name :	US WEST
Owner/Operator Address :	1600 BELL PLAZA RM 2013 ST, SEATTLE, WA 98191
Owner/Operator Country :	US
Owner/Operator Telephone :	000-000-0000
Owner/Operator Email :	N/R
Owner/Operator Fax :	N/R
Legal Status :	Private
Owner/Operator Type :	Owner
Owner/Operator Start Date :	1996-11-25
Owner/Operator End Date :	N/R

Owner/Operator Name :	US WEST
Owner/Operator Address :	1600 BELL PLAZA RM 2013 ST, SEATTLE, WA 98191
Owner/Operator Country :	US
Owner/Operator Telephone :	000-000-0000
Owner/Operator Email :	N/R
Owner/Operator Fax :	N/R
Legal Status :	Private
Owner/Operator Type :	Owner
Owner/Operator Start Date :	N/R
Owner/Operator End Date :	N/R

Owner/Operator Name :	VICHITKULWONGSA, MAY P
Owner/Operator Address :	1600 SEVENTH AVE RM 2708 ST, SEATTLE, WA 98191
Owner/Operator Country :	US
Owner/Operator Telephone :	206-346-7532
Owner/Operator Email :	N/R
Owner/Operator Fax :	N/R
Legal Status :	Private
Owner/Operator Type :	Operator
Owner/Operator Start Date :	N/R
Owner/Operator End Date :	N/R

Map Id: DK383
Direction: W
Distance: 0.669 mi., 3535 ft.
Elevation: 281 ft.
Relative: Higher

Site Name : US WEST UTILITY HOLE 183
ALLEY BTWN S 9TH ST & S 11TH ST
TACOMA, WA 98402

Database(s) : [ALL SITES - WA, RCRA_LQG] ***(cont.)***

Envirosite ID: 6586865
EPA ID: WA0000591206

RCRA_LQG ***(cont.)***

Handler Activities Summary

U.S. Importer of Hazardous Waste :	N
Mixed Waste (Haz. and Radioactive) :	N
Recycler of Hazardous Waste :	N
Transporter of Hazardous Waste :	N
Treater, Storer or Disposer of HW :	N
Underground Injection Activity :	N
On-site Burner Exemption :	N
Furnace Exemption :	N
Used Oil Fuel Burner :	N
Used Oil Processor :	N
Used Oil Refiner :	N
Used Oil Fuel Marketer to Burner :	N
Used Oil Specification Marketer :	N
Used Oil Transfer Facility :	N
Used Oil Transporter :	N

Historical Generators

Date Form Received by Agency :	1995-01-01
Facility Name :	US WEST UTILITY HOLE 183
Classification :	Not a generator, verified

Notices of Violations Summary

Regulation Violated :	N

Map Id: DD384
Direction: WNW
Distance: 0.671 mi., 3542 ft.
Elevation: 286 ft.
Relative: Higher

Site Name : La Unica
601 TACOMA AVE S
TACOMA, WA 98402

Database(s) : [ALL SITES - WA, FRS]

Envirosite ID: 6551152
EPA ID: N/R

ALL SITES - WA

Facility Name :	La Unica
Facility Address :	601 TACOMA AVE S, TACOMA, 98402
County :	N/R
Facility/Site ID :	15555
Alternate Name :	N/R
Program Name :	N/R
WRIA :	10
Legislative District :	27
Congressional District :	6
Ecology Region :	SWRO
Ecology Program Phone :	N/R
Tribal Land :	N

Map Id: DD384
Direction: WNW
Distance: 0.671 mi., 3542 ft.
Elevation: 286 ft.
Relative: Higher

Site Name : La Unica
601 TACOMA AVE S
TACOMA, WA 98402

Database(s) : [ALL SITES - WA, FRS] ***(cont.)***

Envirosite ID: 6551152
EPA ID: N/R

ALL SITES - WA ***(cont.)***

Latitude :	47.257717
Longitude :	-122.445249
Last Date in Agency List :	2023-01-03

Program Details

Program :	N/R
Program ID :	N/R
Interaction Type :	Urban Waters
Interaction Type Description :	The site has been inspected by an Ecology Urban Waters Inspector.
Status :	Active
Start Date :	2010-03-02
End Date :	N/R
SIC :	N/R
NAICS :	N/R

FRS

Facility Name :	LA UNICA
Facility Address :	601 TACOMA AVE S, TACOMA, WA 98402
County :	PIERCE

Site Details

Registry ID :	110042147209
FRS Facility URL :	Click here for hyperlink provided by the agency.
Last Date in Agency List :	2023-02-13

Source Description

Source Description :

The WA-FSIS provides a means to query and display data maintained by the Washington Department of Ecology. This system contains key information for each facility/site that is currently, or has been, of interest to the Air Quality, Dam Safety, Hazardous Waste, Toxics Cleanup, and Water Quality Programs.

FRS Environmental Interest

Source and System ID :	WA-FSIS - 15555

Map Id: 385
Direction: SE
Distance: 0.671 mi., 3546 ft.
Elevation: 15 ft.
Relative: Lower

Site Name : BNSF TACOMA FUELING FACILITY
1001 PUYALLUP AVE
TACOMA | Tacoma, WA 98421

Database(s) : [ALL SITES - WA, CSCSL HWS - WA, FRS, HSL - WA]

Envirosite ID: 6600104
EPA ID: N/R

ALL SITES - WA

Facility Name :	BNSF TACOMA FUELING FACILITY
Facility Address :	1001 PUYALLUP AVE, TACOMA, 98421
County :	Pierce
Facility/Site ID :	7981609
Alternate Name :	N/R
Program Name :	N/R
WRIA :	10
Legislative District :	27
Congressional District :	9
Ecology Region :	SWRO
Ecology Program Phone :	(360) 407-7224
Tribal Land :	N
Latitude :	47.242278
Longitude :	-122.426528
Last Date in Agency List :	2023-01-03

Program Details

Program :	TOXICS
Program ID :	N/R
Interaction Type :	State Cleanup Site
Interaction Type Description :	A site is being cleaned up under state regulations. Regulations include Model Toxics Control Act or its predecessors.
Status :	Active
Start Date :	2003-12-23
End Date :	N/R
SIC :	N/R
NAICS :	N/R

CSCSL HWS - WA

Facility Name :	BNSF TACOMA FUELING FACILITY
Facility Address :	1001 PUYALLUP AVE, TACOMA, 98421
County :	PIERCE

Site Details

Facility Site ID :	7981609
Site Status :	Awaiting Cleanup
Cleanup Site ID :	1634
Region :	Southwest
Responsible Section :	Southwest
WARM Rank :	5 - Lowest Assessed Risk
Is Brownfield? :	N/R
Is PSI? :	N/R
Current VCP :	N/R
Past VCP :	N/R
Institutional Control :	N/R
Latitude :	47.242278
Longitude :	-122.426528

Map Id: 385
Direction: SE
Distance: 0.671 mi., 3546 ft.
Elevation: 15 ft.
Relative: Lower

Site Name : BNSF TACOMA FUELING FACILITY
1001 PUYALLUP AVE
TACOMA | Tacoma, WA 98421

Database(s) : [ALL SITES - WA, CSCSL HWS - WA, FRS, HSL - WA] ***(cont.)***

Envirosite ID: 6600104
EPA ID: N/R

CSCSL HWS - WA ***(cont.)***

Last Date in Agency List : 2023-03-07

Contaminants Details

Contaminant Name :	Petroleum-Diesel
Groundwater :	N/R
Surface Water :	N/R
Soil :	Suspected
Sediment :	N/R
Air :	N/R
Bedrock :	N/R

Contaminant Name :	Non-Halogenated Solvents
Groundwater :	Confirmed Above Cleanup Levels
Surface Water :	N/R
Soil :	Suspected
Sediment :	N/R
Air :	N/R
Bedrock :	N/R

Contaminant Name :	Petroleum Products-Unspecified
Groundwater :	Confirmed Above Cleanup Levels
Surface Water :	N/R
Soil :	Confirmed Above Cleanup Levels
Sediment :	N/R
Air :	N/R
Bedrock :	N/R

Contaminant Name :	Benzene
Groundwater :	N/R
Surface Water :	N/R
Soil :	Suspected
Sediment :	N/R
Air :	N/R
Bedrock :	N/R

FRS

Facility Name :	BNSF TACOMA FUELING FACILITY
Facility Address :	1001 PUYALLUP AVE, TACOMA, WA 98421
County :	PIERCE

Site Details

Registry ID :	110025319395
FRS Facility URL :	Click here for hyperlink provided by the agency.
Last Date in Agency List :	2016-03-07

Map Id: 385
Direction: SE
Distance: 0.671 mi., 3546 ft.
Elevation: 15 ft.
Relative: Lower

Site Name : BNSF TACOMA FUELING FACILITY
1001 PUYALLUP AVE
TACOMA | Tacoma, WA 98421

Database(s) : [ALL SITES - WA, CSCSL HWS - WA, FRS, HSL - WA] ***(cont.)***

Envirosite ID: 6600104
EPA ID: N/R

FRS ***(cont.)***

Source Description

Source Description :

The WA-FSIS provides a means to query and display data maintained by the Washington Department of Ecology. This system contains key information for each facility/site that is currently, or has been, of interest to the Air Quality, Dam Safety, Hazardous Waste, Toxics Cleanup, and Water Quality Programs.

FRS Environmental Interest

Source and System ID :	WA-FSIS - 7981609

HSL - WA

Facility Name :	BNSF Tacoma Fueling Facility
Facility Address :	1001 PUYALLUP AVE, TACOMA, 98421
County :	Pierce

Site Details

Facility Site ID :	7981609
Cleanup Site ID :	1634
Status :	Awaiting Cleanup
Site Rank :	5 - Lowest Assessed Risk
Alternative Site Name :	N/R
Region :	Southwest
Resposbile Unit :	Southwest
Institutional Control :	N/R
Current VCP :	N/R
Past VCP :	N/R
Latitude :	47.242278
Longitude :	-122.426528
Agency Hyperlink :	Click here for hyperlink provided by the agency.
Last Date in Agency List :	2023-02-28

Contaminants

Contaminant Name :	Petroleum-Diesel
Ground water :	N/R
Surface water :	N/R
Soil :	Suspected
Sediment :	N/R
Air :	N/R
Bedrock :	N/R

Contaminant Name :	Non-Halogenated Solvents
Ground water :	Confirmed Above Cleanup Levels
Surface water :	N/R
Soil :	Suspected
Sediment :	N/R
Air :	N/R
Bedrock :	N/R

Map Id: 385
Direction: SE
Distance: 0.671 mi., 3546 ft.
Elevation: 15 ft.
Relative: Lower

Site Name : BNSF TACOMA FUELING FACILITY
1001 PUYALLUP AVE
TACOMA | Tacoma, WA 98421

Database(s) : [ALL SITES - WA, CSCSL HWS - WA, FRS, HSL - WA] ***(cont.)***

Envirosite ID: 6600104
EPA ID: N/R

HSL - WA ***(cont.)***

Contaminant Name :	Petroleum Products-Unspecified
Ground water :	Confirmed Above Cleanup Levels
Surface water :	N/R
Soil :	Confirmed Above Cleanup Levels
Sediment :	N/R
Air :	N/R
Bedrock :	N/R

Contaminant Name :	Benzene
Ground water :	N/R
Surface water :	N/R
Soil :	Suspected
Sediment :	N/R
Air :	N/R
Bedrock :	N/R

Facility Name :	BNSF TACOMA FUELING FACILITY
Facility Address :	1001 Puyallup Ave, Tacoma, 98421
County :	Pierce

Site Details

Facility Site ID :	7981609
Cleanup Site ID :	1634
Status :	Awaiting Cleanup
Site Rank :	N/R
Alternative Site Name :	N/R
Region :	N/R
Resposbile Unit :	N/R
Institutional Control :	N/R
Current VCP :	N/R
Past VCP :	N/R
Latitude :	N/R
Longitude :	N/R
Agency Hyperlink :	Click here for hyperlink provided by the agency.
Last Date in Agency List :	2022-02-11

Map Id: DJ386
Direction: SW
Distance: 0.672 mi., 3549 ft.
Elevation: 129 ft.
Relative: Higher

Site Name : CITY PROPERTIES CLEANUP | JEFFERSON AVENUE SITE
2112-2122 JEFFERSON AVE
TACOMA | Tacoma, WA

Database(s) : [ALL SITES - WA, CSCSL HWS - WA, CSCSL NFA - WA, ENVCVN - WA, EPA UST, FRS, HSL - WA, LUST - WA, UST - WA, VCP - WA]

Envirosite ID: 50655592
EPA ID: N/R

ALL SITES - WA

Facility Name :	CITY PROPERTIES CLEANUP
Facility Address :	2112-2122 JEFFERSON AVE, TACOMA, 98402
County :	Pierce
Facility/Site ID :	1277004
Alternate Name :	N/R
Program Name :	N/R
WRIA :	10
Legislative District :	27
Congressional District :	6
Ecology Region :	SWRO
Ecology Program Phone :	(360) 407-7224
Tribal Land :	N
Latitude :	47.241825
Longitude :	-122.439711
Last Date in Agency List :	2023-01-03

Program Details

Program :	TOXICS
Program ID :	SW1724
Interaction Type :	Voluntary Cleanup Sites
Interaction Type Description :	For a fee, Ecology staff will review an independent cleanup report(s) and provide a written decision about the adequacy of the cleanup actions taken and described in the report.
Status :	Inactive
Start Date :	2020-09-29
End Date :	2021-03-24
SIC :	N/R
NAICS :	99999

Program :	TOXICS
Program ID :	SW1724
Interaction Type :	Voluntary Cleanup Sites
Interaction Type Description :	For a fee, Ecology staff will review an independent cleanup report(s) and provide a written decision about the adequacy of the cleanup actions taken and described in the report.
Status :	Inactive
Start Date :	2020-09-29
End Date :	2021-03-24
SIC :	N/R
NAICS :	N/R

Map Id: DJ386
Direction: SW
Distance: 0.672 mi., 3549 ft.
Elevation: 129 ft.
Relative: Higher

Site Name : CITY PROPERTIES CLEANUP | JEFFERSON AVENUE SITE
2112-2122 JEFFERSON AVE
TACOMA | Tacoma, WA

Database(s) : [ALL SITES - WA, CSCSL HWS - WA, CSCSL NFA - WA, ENVCVN - WA, EPA UST, FRS, HSL - WA, LUST - WA, UST - WA, VCP - WA] ***(cont.)***

Envirosite ID: 50655592
EPA ID: N/R

ALL SITES - WA ***(cont.)***

Program :	TOXICS
Program ID :	SW1724
Interaction Type :	LUST Facility
Interaction Type Description :	A leaking underground tank cleanup site being cleaned up with Ecology oversight or review.
Status :	Inactive
Start Date :	1996-05-16
End Date :	2014-02-12
SIC :	N/R
NAICS :	N/R

Program :	TOXICS
Program ID :	SW1724
Interaction Type :	Voluntary Cleanup Sites
Interaction Type Description :	For a fee, Ecology staff will review an independent cleanup report(s) and provide a written decision about the adequacy of the cleanup actions taken and described in the report.
Status :	Inactive
Start Date :	2013-07-09
End Date :	2014-02-12
SIC :	N/R
NAICS :	N/R

Program :	TOXICS
Program ID :	SW1724
Interaction Type :	Voluntary Cleanup Sites
Interaction Type Description :	For a fee, Ecology staff will review an independent cleanup report(s) and provide a written decision about the adequacy of the cleanup actions taken and described in the report.
Status :	Inactive
Start Date :	2002-11-12
End Date :	2007-09-10
SIC :	N/R
NAICS :	N/R

Program :	TOXICS
Program ID :	SW1724
Interaction Type :	Underground Storage Tank

Map Id: DJ386
Direction: SW
Distance: 0.672 mi., 3549 ft.
Elevation: 129 ft.
Relative: Higher

Site Name : CITY PROPERTIES CLEANUP | JEFFERSON AVENUE SITE
2112-2122 JEFFERSON AVE
TACOMA | Tacoma, WA

Database(s) : [ALL SITES - WA, CSCSL HWS - WA, CSCSL NFA - WA, ENVCVN - WA, EPA UST, FRS, HSL - WA, LUST - WA, UST - WA, VCP - WA] ***(cont.)***

Envirosite ID: 50655592
EPA ID: N/R

ALL SITES - WA ***(cont.)***

Interaction Type Description :	Any one or combination of tanks (including connecting underground pipes) that is used to contain regulated substances and has a tank volume of ten percent or more beneath the surface of the ground. This term does not include any of the exempt UST systems specified in WAC 173-360-110(2) or any piping connected thereto. See WAC 173-360
Status :	Inactive
Start Date :	2000-03-20
End Date :	2002-08-23
SIC :	N/R
NAICS :	N/R

CSCSL HWS - WA

Facility Name :	JEFFERSON AVENUE SITE
Facility Address :	2112-2122 JEFFERSON AVE, TACOMA, 98402
County :	Pierce

Site Details

Facility Site ID :	1277004
Site Status :	Cleanup Started
Cleanup Site ID :	7037
Region :	Southwest
Responsible Section :	Southwest
WARM Rank :	2 - Moderate-High Risk
Is Brownfield? :	N/R
Is PSI? :	N/R
Current VCP :	Yes
Past VCP :	Yes
Institutional Control :	Yes
Latitude :	47.241825
Longitude :	-122.439711
Last Date in Agency List :	2021-03-31

Contaminants Details

Contaminant Name :	Arsenic
Groundwater :	Remediated-Above
Surface Water :	N/R
Soil :	N/R
Sediment :	N/R
Air :	N/R
Bedrock :	N/R

Contaminant Name :	Non-Halogenated Solvents
Groundwater :	Remediated-Below
Surface Water :	N/R
Soil :	Remediated-Below

Map Id: DJ386
Direction: SW
Distance: 0.672 mi., 3549 ft.
Elevation: 129 ft.
Relative: Higher

Site Name : CITY PROPERTIES CLEANUP | JEFFERSON AVENUE SITE
2112-2122 JEFFERSON AVE
TACOMA | Tacoma, WA

Database(s) : [ALL SITES - WA, CSCSL HWS - WA, CSCSL NFA - WA, ENVCVN - WA, EPA UST, FRS, HSL - WA, LUST - WA, UST - WA, VCP - WA] ***(cont.)***

Envirosite ID: 50655592
EPA ID: N/R

CSCSL HWS - WA ***(cont.)***

Sediment :	N/R
Air :	N/R
Bedrock :	N/R

Contaminant Name :	Metals Priority Pollutants
Groundwater :	Below Cleanup Levels
Surface Water :	N/R
Soil :	N/R
Sediment :	N/R
Air :	N/R
Bedrock :	N/R

Contaminant Name :	Polycyclic Aromatic Hydrocarbons
Groundwater :	Below Cleanup Levels
Surface Water :	N/R
Soil :	Below Cleanup Levels
Sediment :	N/R
Air :	N/R
Bedrock :	N/R

Contaminant Name :	Petroleum-Other
Groundwater :	Remediated-Below
Surface Water :	N/R
Soil :	Remediated-Below
Sediment :	N/R
Air :	N/R
Bedrock :	N/R

CSCSL NFA - WA

Facility Name :	JEFFERSON AVENUE SITE
Facility Address :	2112-2122 JEFFERSON AVE, TACOMA, 98402
County :	Pierce

NFA Date :	2021-03-24
Facility Site ID :	1277004
Cleanup Site ID :	7037
Rank :	N/R
VCP :	N/R
Alternate Site Names :	CITY PROPERTIES CLEANUP,DERALD MARTIN PROPERTY,HARMON TRUCK RENTAL INC
NFA Reason :	Voluntary Cleanup Program Review
Site Status :	NFA
Region :	Southwest
Responsible Unit :	Southwest
Latitude :	47.241825
Longitude :	-122.439711
Last Date in Agency List :	2023-02-23

Map Id: DJ386
Direction: SW
Distance: 0.672 mi., 3549 ft.
Elevation: 129 ft.
Relative: Higher

Site Name : CITY PROPERTIES CLEANUP | JEFFERSON AVENUE SITE
2112-2122 JEFFERSON AVE
TACOMA | Tacoma, WA

Database(s) : [ALL SITES - WA, CSCSL HWS - WA, CSCSL NFA - WA, ENVCVN - WA, EPA UST, FRS, HSL - WA, LUST - WA, UST - WA, VCP - WA] ***(cont.)***

Envirosite ID: 50655592
EPA ID: N/R

CSCSL NFA - WA ***(cont.)***

Contaminants

Contaminant Name :	Arsenic
Ground Water :	Remediated-Above
Surface Water :	N/R
Soil :	N/R
Sediment :	N/R
Air :	N/R
Bedrock :	N/R

Contaminant Name :	Metals Priority Pollutants
Ground Water :	Below Cleanup Levels
Surface Water :	N/R
Soil :	N/R
Sediment :	N/R
Air :	N/R
Bedrock :	N/R

Contaminant Name :	Non-Halogenated Solvents
Ground Water :	Remediated-Below
Surface Water :	N/R
Soil :	Remediated-Below
Sediment :	N/R
Air :	N/R
Bedrock :	N/R

Contaminant Name :	Petroleum-Other
Ground Water :	Remediated-Below
Surface Water :	N/R
Soil :	Remediated-Below
Sediment :	N/R
Air :	N/R
Bedrock :	N/R

Contaminant Name :	Polycyclic Aromatic Hydrocarbons
Ground Water :	Below Cleanup Levels
Surface Water :	N/R
Soil :	Below Cleanup Levels
Sediment :	N/R
Air :	N/R
Bedrock :	N/R

ENVCVN - WA

Facility Name :	Jefferson Avenue Site
Facility Address :	2112-2122 JEFFERSON AVE, TACOMA, 98402
County :	Pierce

Map Id: DJ386
Direction: SW
Distance: 0.672 mi., 3549 ft.
Elevation: 129 ft.
Relative: Higher

Site Name : CITY PROPERTIES CLEANUP | JEFFERSON AVENUE SITE
2112-2122 JEFFERSON AVE
TACOMA | Tacoma, WA

Database(s) : [ALL SITES - WA, CSCSL HWS - WA, CSCSL NFA - WA, ENVCVN - WA, EPA UST, FRS, HSL - WA, LUST - WA, UST - WA, VCP - WA] ***(cont.)***

Envirosite ID: 50655592
EPA ID: N/R

ENVCVN - WA ***(cont.)***

Cleanup Site ID :	7037
Facility Site ID :	1277004
Site Status :	No Further Action
Alternate Site Names :	CITY PROPERTIES CLEANUP,DERALD MARTIN PROPERTY,HARMON TRUCK RENTAL INC
NFA Date :	2021-03-24
Instrument Type :	Environmental Covenant
Tax Parcel Number :	2021080011
Active Control :	Yes
County Recording Number :	201312260516
County Recording Date :	2013-12-26
Region :	Southwest
ResponsibleUnit :	Southwest
Restrict Land Use :	No
Restrict Surface Water Use :	No
Restrict All Ground Water Extraction/Well Installation:	Yes
Restrict Domestic Ground Water Extraction/Well Installation:	No
Prohibit Soil Disturbance :	No
Prevent the Reuse or Relocation of Site Soil:	No
Restrictive Signage :	No
Restrict Shellfish and/or Finfish Harvesting:	No
Restrict Swimming and/or Beach Play :	No
Restrict Access :	No
Ongoing Maintenance of Remedy :	No
Require Educational Programs :	No
Prohibit Removal or Alteration of Existing Buildings:	No
Prohibit New Building Construction :	No
Control Stormwater :	No
Control Vapor/Gas :	No
Restrict Sediment Cap Disturbance :	No
Maintain/Protect Monitoring System :	No
Other :	No
MediaRestrictions :	Groundwater
Latitude :	47.241825
Longitude :	-122.439711
Last Date in Agency List :	2023-01-20

EPA UST

Facility Name :	CITY PROPERTIES CLEANUP
Facility Address :	2112-2122 JEFFERSON AVE, Tacoma, Washington 984021508
County :	Pierce
Facility ID :	WA1277004
Facility Status :	Closed UST(s)
Open USTs :	0
Closed USTs :	7

Map Id: DJ386
Direction: SW
Distance: 0.672 mi., 3549 ft.
Elevation: 129 ft.
Relative: Higher

Site Name : CITY PROPERTIES CLEANUP | JEFFERSON AVENUE SITE
2112-2122 JEFFERSON AVE
TACOMA | Tacoma, WA

Database(s) : [ALL SITES - WA, CSCSL HWS - WA, CSCSL NFA - WA, ENVCVN - WA, EPA UST, FRS, HSL - WA, LUST - WA, UST - WA, VCP - WA] ***(cont.)***

Envirosite ID: 50655592
EPA ID: N/R

EPA UST ***(cont.)***

Temporarily Out of Service USTs :	0
Date of Last Inspection :	N/R
EPA Region :	10
Tribe :	N/R
Facility ID 2 :	N/R
Latitude :	47.242483
Longitude :	-122.4394
Last Date in Agency List :	2023-01-30

Tank Details

Tank ID :	WA1277004_1
Tank Status :	Closed
Installation Date :	1964-12-31
Removal Date :	N/R
Capacity :	N/R
Substances :	B Unleaded Gasoline
Tank Wall Type :	N/R

Tank ID :	WA1277004_2
Tank Status :	Closed
Installation Date :	1964-12-31
Removal Date :	N/R
Capacity :	N/R
Substances :	B Unleaded Gasoline
Tank Wall Type :	N/R

Tank ID :	WA1277004_3
Tank Status :	Closed
Installation Date :	1964-12-31
Removal Date :	N/R
Capacity :	N/R
Substances :	N/R
Tank Wall Type :	N/R

Tank ID :	WA1277004_4
Tank Status :	Closed
Installation Date :	1964-12-31
Removal Date :	N/R
Capacity :	N/R
Substances :	B Unleaded Gasoline
Tank Wall Type :	N/R

Tank ID :	WA1277004_5
Tank Status :	Closed
Installation Date :	1964-12-31
Removal Date :	N/R

Map Id: DJ386
Direction: SW
Distance: 0.672 mi., 3549 ft.
Elevation: 129 ft.
Relative: Higher

Site Name : CITY PROPERTIES CLEANUP | JEFFERSON AVENUE SITE
2112-2122 JEFFERSON AVE
TACOMA | Tacoma, WA

Database(s) : [ALL SITES - WA, CSCSL HWS - WA, CSCSL NFA - WA, ENVCVN - WA, EPA UST, FRS, HSL - WA, LUST - WA, UST - WA, VCP - WA] ***(cont.)***

Envirosite ID: 50655592
EPA ID: N/R

EPA UST ***(cont.)***

Capacity :	N/R
Substances :	B Unleaded Gasoline
Tank Wall Type :	N/R

Tank ID :	WA1277004_6
Tank Status :	Closed
Installation Date :	2001-01-01
Removal Date :	N/R
Capacity :	N/R
Substances :	B Unleaded Gasoline
Tank Wall Type :	N/R

Tank ID :	WA1277004_7
Tank Status :	Closed
Installation Date :	2001-01-01
Removal Date :	N/R
Capacity :	111
Substances :	B Unleaded Gasoline
Tank Wall Type :	N/R

FRS

Facility Name :	CITY PROPERTIES CLEANUP
Facility Address :	2112-2122 JEFFERSON AVE, TACOMA, WA 98402
County :	PIERCE

Site Details

Registry ID :	110015564147
FRS Facility URL :	Click here for hyperlink provided by the agency.
Last Date in Agency List :	2023-02-13

Source Description

Source Description :

The WA-FSIS provides a means to query and display data maintained by the Washington Department of Ecology. This system contains key information for each facility/site that is currently, or has been, of interest to the Air Quality, Dam Safety, Hazardous Waste, Toxics Cleanup, and Water Quality Programs.

FRS Environmental Interest

Source and System ID :	WA-FSIS - 1277004

Map Id: DJ386
Direction: SW
Distance: 0.672 mi., 3549 ft.
Elevation: 129 ft.
Relative: Higher

Site Name : CITY PROPERTIES CLEANUP | JEFFERSON AVENUE SITE
2112-2122 JEFFERSON AVE
TACOMA | Tacoma, WA

Database(s) : [ALL SITES - WA, CSCSL HWS - WA, CSCSL NFA - WA, ENVCVN - WA, EPA UST, FRS, HSL - WA, LUST - WA, UST - WA, VCP - WA] ***(cont.)***

Envirosite ID: 50655592
EPA ID: N/R

HSL - WA

Facility Name :	Jefferson Avenue Site
Facility Address :	2112-2122 JEFFERSON AVE, TACOMA, 98402
County :	Pierce

Site Details

Facility Site ID :	1277004
Cleanup Site ID :	7037
Status :	No Further Action
Site Rank :	2 - Moderate-High Risk
Alternative Site Name :	CITY PROPERTIES CLEANUP,DERALD MARTIN PROPERTY,HARMON TRUCK RENTAL INC
Region :	Southwest
Resposbile Unit :	Southwest
Institutional Control :	Yes
Current VCP :	N/R
Past VCP :	Yes
Latitude :	47.2418252712502
Longitude :	-122.43971113657
Agency Hyperlink :	Click here for hyperlink provided by the agency.
Last Date in Agency List :	2023-02-28

Contaminants

Contaminant Name :	Metals Priority Pollutants
Ground water :	Below Cleanup Levels
Surface water :	N/R
Soil :	N/R
Sediment :	N/R
Air :	N/R
Bedrock :	N/R

Contaminant Name :	Non-Halogenated Solvents
Ground water :	Remediated-Below
Surface water :	N/R
Soil :	Remediated-Below
Sediment :	N/R
Air :	N/R
Bedrock :	N/R

Contaminant Name :	Petroleum-Other
Ground water :	Remediated-Below
Surface water :	N/R
Soil :	Remediated-Below
Sediment :	N/R
Air :	N/R
Bedrock :	N/R

Map Id: DJ386
Direction: SW
Distance: 0.672 mi., 3549 ft.
Elevation: 129 ft.
Relative: Higher

Site Name : CITY PROPERTIES CLEANUP | JEFFERSON AVENUE SITE
2112-2122 JEFFERSON AVE
TACOMA | Tacoma, WA

Database(s) : [ALL SITES - WA, CSCSL HWS - WA, CSCSL NFA - WA, ENVCVN - WA, EPA UST, FRS, HSL - WA, LUST - WA, UST - WA, VCP - WA] ***(cont.)***

Envirosite ID: 50655592
EPA ID: N/R

HSL - WA ***(cont.)***

Contaminant Name :	Arsenic
Ground water :	Remediated-Above
Surface water :	N/R
Soil :	N/R
Sediment :	N/R
Air :	N/R
Bedrock :	N/R

Contaminant Name :	Polycyclic Aromatic Hydrocarbons
Ground water :	Below Cleanup Levels
Surface water :	N/R
Soil :	Below Cleanup Levels
Sediment :	N/R
Air :	N/R
Bedrock :	N/R

Facility Name :	JEFFERSON AVENUE SITE
Facility Address :	2112-2122 Jefferson Ave, Tacoma, 98402
County :	Pierce

Site Details

Facility Site ID :	1277004
Cleanup Site ID :	7037
Status :	No Further Action
Site Rank :	N/R
Alternative Site Name :	N/R
Region :	N/R
Resposbile Unit :	N/R
Institutional Control :	N/R
Current VCP :	N/R
Past VCP :	N/R
Latitude :	N/R
Longitude :	N/R
Agency Hyperlink :	Click here for hyperlink provided by the agency.
Last Date in Agency List :	2022-02-11

LUST - WA

Facility Name :	JEFFERSON AVENUE SITE
Facility Address :	2112-2122 JEFFERSON AVE, TACOMA, 98402
County :	Pierce

Site Details

LUST Status Date :	2014-02-12
LUST Status Type :	LUST - NFA
Facility Site ID :	1277004

Map Id: DJ386
Direction: SW
Distance: 0.672 mi., 3549 ft.
Elevation: 129 ft.
Relative: Higher

Site Name : CITY PROPERTIES CLEANUP | JEFFERSON AVENUE SITE
2112-2122 JEFFERSON AVE
TACOMA | Tacoma, WA

Database(s) : [ALL SITES - WA, CSCSL HWS - WA, CSCSL NFA - WA, ENVCVN - WA, EPA UST, FRS, HSL - WA, LUST - WA, UST - WA, VCP - WA] ***(cont.)***

Envirosite ID: 50655592
EPA ID: N/R

LUST - WA ***(cont.)***

Cleanup Site ID :	7037
LUST ID :	4475
UST ID :	8194
Alternate Site Names :	CITY PROPERTIES CLEANUP,DERALD MARTIN PROPERTY,HARMON TRUCK RENTAL INC
Release Date :	1996-05-16
Process Type :	N/R
Responsible Unit :	Southwest
Region :	Southwest
Latitude :	47.241825
Longitude :	-122.439711
Last Date in Agency List :	2023-03-20

LUST Status Date :	2014-02-12
LUST Status Type :	LUST - NFA
Facility Site ID :	1277004
Cleanup Site ID :	7037
LUST ID :	3775
UST ID :	8194
Alternate Site Names :	CITY PROPERTIES CLEANUP,DERALD MARTIN PROPERTY,HARMON TRUCK RENTAL INC
Release Date :	1995-02-10
Process Type :	N/R
Responsible Unit :	Southwest
Region :	Southwest
Latitude :	47.241825
Longitude :	-122.439711
Last Date in Agency List :	2023-03-20

Contaminants

Contaminant Name :	Arsenic
Ground Water :	Remediated-Above
Surface Water :	N/R
Soil :	N/R
Sediment :	N/R
Air :	N/R
Bedrock :	N/R

Contaminant Name :	Polycyclic Aromatic Hydrocarbons
Ground Water :	Below Cleanup Levels
Surface Water :	N/R
Soil :	Below Cleanup Levels
Sediment :	N/R
Air :	N/R
Bedrock :	N/R

Map Id: DJ386
Direction: SW
Distance: 0.672 mi., 3549 ft.
Elevation: 129 ft.
Relative: Higher

Site Name : CITY PROPERTIES CLEANUP | JEFFERSON AVENUE SITE
2112-2122 JEFFERSON AVE
TACOMA | Tacoma, WA

Database(s) : [ALL SITES - WA, CSCSL HWS - WA, CSCSL NFA - WA, ENVCVN - WA, EPA UST, FRS, HSL - WA, LUST - WA, UST - WA, VCP - WA] ***(cont.)***

Envirosite ID: 50655592
EPA ID: N/R

LUST - WA ***(cont.)***

Contaminant Name :	Non-Halogenated Solvents
Ground Water :	Remediated-Below
Surface Water :	N/R
Soil :	Remediated-Below
Sediment :	N/R
Air :	N/R
Bedrock :	N/R

Contaminant Name :	Petroleum-Other
Ground Water :	Remediated-Below
Surface Water :	N/R
Soil :	Remediated-Below
Sediment :	N/R
Air :	N/R
Bedrock :	N/R

Contaminant Name :	Metals Priority Pollutants
Ground Water :	Below Cleanup Levels
Surface Water :	N/R
Soil :	N/R
Sediment :	N/R
Air :	N/R
Bedrock :	N/R

UST - WA

Facility Name :	CITY PROPERTIES CLEANUP
Facility Address :	2112-2122 JEFFERSON AVE, Tacoma, 98402
County :	Pierce

Facility Site ID :	1277004
UST Site ID :	8194
Tag Number(s) :	N/R
Responsible Unit :	Southwest
Is Active :	No
Latitude :	47.241825
Longitude :	-122.439711
Last Date in Agency List :	2022-12-29

Tank Details

Tank Name :	1
Tank Status :	Removed
Install Date :	1964-12-31
Tank Upgrade Date :	N/R
Tank Permanent Closure Date :	1995-03-23
Permit Expiration Date :	N/R
Tank Material :	Steel

Map Id: DJ386
Direction: SW
Distance: 0.672 mi., 3549 ft.
Elevation: 129 ft.
Relative: Higher

Site Name : CITY PROPERTIES CLEANUP | JEFFERSON AVENUE SITE
2112-2122 JEFFERSON AVE
TACOMA | Tacoma, WA

Database(s) : [ALL SITES - WA, CSCSL HWS - WA, CSCSL NFA - WA, ENVCVN - WA, EPA UST, FRS, HSL - WA, LUST - WA, UST - WA, VCP - WA] ***(cont.)***

Envirosite ID: 50655592
EPA ID: N/R

UST - WA ***(cont.)***

Tank Construction :	Single Wall Tank
Tank Corrosion Protection :	N/R
Tank Manifold :	N/R
Tank Release Detection :	N/R
Tank Tightness Test :	N/R
Tank Spill Prevention :	N/R
Capacity Range :	N/R
Actual Capacity :	N/R
Pipe Material :	Steel
Pipe Construction :	N/R
Pipe Corrosion Protection :	N/R
Tank SFC :	N/R
Dispenser SFC :	N/R
Primary Pipe Release Detection :	N/R
Secondary Pipe Release Detection :	N/R
Pipe Pumping System :	N/R
Pipe Install Date :	N/R
Turbine Sump Construction :	N/R
Tank Status Date :	1995-03-21
Tank Install Date :	N/R
Tank Overfill Prevention :	N/R

Compartments Details

Compartment Number :	1
Compartment Capacity :	N/R
Substance Stored :	Unleaded Gasoline
Used Substance :	N/R
Ecy Region :	N/R

Tank Details

Tank Name :	2
Tank Status :	Removed
Install Date :	1964-12-31
Tank Upgrade Date :	N/R
Tank Permanent Closure Date :	1995-03-23
Permit Expiration Date :	N/R
Tank Material :	Steel
Tank Construction :	Single Wall Tank
Tank Corrosion Protection :	N/R
Tank Manifold :	N/R
Tank Release Detection :	N/R
Tank Tightness Test :	N/R
Tank Spill Prevention :	N/R
Capacity Range :	N/R
Actual Capacity :	N/R
Pipe Material :	Steel
Pipe Construction :	N/R
Pipe Corrosion Protection :	N/R
Tank SFC :	N/R

Map Id: DJ386
Direction: SW
Distance: 0.672 mi., 3549 ft.
Elevation: 129 ft.
Relative: Higher

Site Name : CITY PROPERTIES CLEANUP | JEFFERSON AVENUE SITE
2112-2122 JEFFERSON AVE
TACOMA | Tacoma, WA

Database(s) : [ALL SITES - WA, CSCSL HWS - WA, CSCSL NFA - WA, ENVCVN - WA, EPA UST, FRS, HSL - WA, LUST - WA, UST - WA, VCP - WA] ***(cont.)***

Envirosite ID: 50655592
EPA ID: N/R

UST - WA ***(cont.)***

Dispenser SFC :	N/R
Primary Pipe Release Detection :	N/R
Secondary Pipe Release Detection :	N/R
Pipe Pumping System :	N/R
Pipe Install Date :	N/R
Turbine Sump Construction :	N/R
Tank Status Date :	1995-03-21
Tank Install Date :	N/R
Tank Overfill Prevention :	N/R

Compartments Details

Compartment Number :	1
Compartment Capacity :	N/R
Substance Stored :	Unleaded Gasoline
Used Substance :	N/R
Ecy Region :	N/R

Tank Details

Tank Name :	3
Tank Status :	Removed
Install Date :	1964-12-31
Tank Upgrade Date :	N/R
Tank Permanent Closure Date :	1995-03-23
Permit Expiration Date :	N/R
Tank Material :	Steel
Tank Construction :	Single Wall Tank
Tank Corrosion Protection :	N/R
Tank Manifold :	N/R
Tank Release Detection :	N/R
Tank Tightness Test :	N/R
Tank Spill Prevention :	N/R
Capacity Range :	N/R
Actual Capacity :	N/R
Pipe Material :	Steel
Pipe Construction :	N/R
Pipe Corrosion Protection :	N/R
Tank SFC :	N/R
Dispenser SFC :	N/R
Primary Pipe Release Detection :	N/R
Secondary Pipe Release Detection :	N/R
Pipe Pumping System :	N/R
Pipe Install Date :	N/R
Turbine Sump Construction :	N/R
Tank Status Date :	1995-03-21
Tank Install Date :	N/R
Tank Overfill Prevention :	N/R

Map Id: DJ386
Direction: SW
Distance: 0.672 mi., 3549 ft.
Elevation: 129 ft.
Relative: Higher

Site Name : CITY PROPERTIES CLEANUP | JEFFERSON AVENUE SITE
2112-2122 JEFFERSON AVE
TACOMA | Tacoma, WA

Database(s) : [ALL SITES - WA, CSCSL HWS - WA, CSCSL NFA - WA, ENVCVN - WA, EPA UST, FRS, HSL - WA, LUST - WA, UST - WA, VCP - WA] ***(cont.)***

Envirosite ID: 50655592
EPA ID: N/R

UST - WA ***(cont.)***

Compartments Details

Compartment Number :	1
Compartment Capacity :	N/R
Substance Stored :	N/R
Used Substance :	N/R
Ecy Region :	N/R

Tank Details

Tank Name :	4
Tank Status :	Removed
Install Date :	1964-12-31
Tank Upgrade Date :	N/R
Tank Permanent Closure Date :	1995-03-23
Permit Expiration Date :	N/R
Tank Material :	Steel
Tank Construction :	Single Wall Tank
Tank Corrosion Protection :	N/R
Tank Manifold :	N/R
Tank Release Detection :	N/R
Tank Tightness Test :	N/R
Tank Spill Prevention :	N/R
Capacity Range :	N/R
Actual Capacity :	N/R
Pipe Material :	Steel
Pipe Construction :	N/R
Pipe Corrosion Protection :	N/R
Tank SFC :	N/R
Dispenser SFC :	N/R
Primary Pipe Release Detection :	N/R
Secondary Pipe Release Detection :	N/R
Pipe Pumping System :	N/R
Pipe Install Date :	N/R
Turbine Sump Construction :	N/R
Tank Status Date :	1995-03-21
Tank Install Date :	N/R
Tank Overfill Prevention :	N/R

Compartments Details

Compartment Number :	1
Compartment Capacity :	N/R
Substance Stored :	Unleaded Gasoline
Used Substance :	N/R
Ecy Region :	N/R

Map Id: DJ386
Direction: SW
Distance: 0.672 mi., 3549 ft.
Elevation: 129 ft.
Relative: Higher

Site Name : CITY PROPERTIES CLEANUP | JEFFERSON AVENUE SITE
2112-2122 JEFFERSON AVE
TACOMA | Tacoma, WA

Database(s) : [ALL SITES - WA, CSCSL HWS - WA, CSCSL NFA - WA, ENVCVN - WA, EPA UST, FRS, HSL - WA, LUST - WA, UST - WA, VCP - WA] ***(cont.)***

Envirosite ID: 50655592
EPA ID: N/R

UST - WA ***(cont.)***

Tank Details

Tank Name :	5
Tank Status :	Removed
Install Date :	1964-12-31
Tank Upgrade Date :	N/R
Tank Permanent Closure Date :	1995-03-23
Permit Expiration Date :	N/R
Tank Material :	Steel
Tank Construction :	Single Wall Tank
Tank Corrosion Protection :	N/R
Tank Manifold :	N/R
Tank Release Detection :	N/R
Tank Tightness Test :	N/R
Tank Spill Prevention :	N/R
Capacity Range :	N/R
Actual Capacity :	N/R
Pipe Material :	Steel
Pipe Construction :	N/R
Pipe Corrosion Protection :	N/R
Tank SFC :	N/R
Dispenser SFC :	N/R
Primary Pipe Release Detection :	N/R
Secondary Pipe Release Detection :	N/R
Pipe Pumping System :	N/R
Pipe Install Date :	N/R
Turbine Sump Construction :	N/R
Tank Status Date :	1995-03-21
Tank Install Date :	N/R
Tank Overfill Prevention :	N/R

Compartments Details

Compartment Number :	1
Compartment Capacity :	N/R
Substance Stored :	Unleaded Gasoline
Used Substance :	N/R
Ecy Region :	N/R

Tank Details

Tank Name :	6
Tank Status :	Removed
Install Date :	N/R
Tank Upgrade Date :	N/R
Tank Permanent Closure Date :	2002-08-23
Permit Expiration Date :	N/R
Tank Material :	N/R
Tank Construction :	N/R
Tank Corrosion Protection :	N/R
Tank Manifold :	N/R
Tank Release Detection :	N/R

Map Id: DJ386
Direction: SW
Distance: 0.672 mi., 3549 ft.
Elevation: 129 ft.
Relative: Higher

Site Name : CITY PROPERTIES CLEANUP | JEFFERSON AVENUE SITE
2112-2122 JEFFERSON AVE
TACOMA | Tacoma, WA

Database(s) : [ALL SITES - WA, CSCSL HWS - WA, CSCSL NFA - WA, ENVCVN - WA, EPA UST, FRS, HSL - WA, LUST - WA, UST - WA, VCP - WA] ***(cont.)***

Envirosite ID: 50655592
EPA ID: N/R

UST - WA ***(cont.)***

Tank Tightness Test :	N/R
Tank Spill Prevention :	N/R
Capacity Range :	1,101 to 2,000 Gallons
Actual Capacity :	1800
Pipe Material :	N/R
Pipe Construction :	N/R
Pipe Corrosion Protection :	N/R
Tank SFC :	N/R
Dispenser SFC :	N/R
Primary Pipe Release Detection :	N/R
Secondary Pipe Release Detection :	N/R
Pipe Pumping System :	N/R
Pipe Install Date :	N/R
Turbine Sump Construction :	N/R
Tank Status Date :	2006-05-31
Tank Install Date :	N/R
Tank Overfill Prevention :	N/R

Compartments Details

Compartment Number :	1
Compartment Capacity :	1800
Substance Stored :	Unleaded Gasoline
Used Substance :	N/R
Ecy Region :	N/R

Tank Details

Tank Name :	7
Tank Status :	Removed
Install Date :	N/R
Tank Upgrade Date :	N/R
Tank Permanent Closure Date :	2002-08-23
Permit Expiration Date :	N/R
Tank Material :	N/R
Tank Construction :	N/R
Tank Corrosion Protection :	N/R
Tank Manifold :	N/R
Tank Release Detection :	N/R
Tank Tightness Test :	N/R
Tank Spill Prevention :	N/R
Capacity Range :	111 TO 1,100 Gallons
Actual Capacity :	500
Pipe Material :	N/R
Pipe Construction :	N/R
Pipe Corrosion Protection :	N/R
Tank SFC :	N/R
Dispenser SFC :	N/R
Primary Pipe Release Detection :	N/R
Secondary Pipe Release Detection :	N/R
Pipe Pumping System :	N/R

Map Id: DJ386
Direction: SW
Distance: 0.672 mi., 3549 ft.
Elevation: 129 ft.
Relative: Higher

Site Name : CITY PROPERTIES CLEANUP | JEFFERSON AVENUE SITE
2112-2122 JEFFERSON AVE
TACOMA | Tacoma, WA

Database(s) : [ALL SITES - WA, CSCSL HWS - WA, CSCSL NFA - WA, ENVCVN - WA, EPA UST, FRS, HSL - WA, LUST - WA, UST - WA, VCP - WA] ***(cont.)***

Envirosite ID: 50655592
EPA ID: N/R

UST - WA ***(cont.)***

Pipe Install Date :	N/R
Turbine Sump Construction :	N/R
Tank Status Date :	2006-05-31
Tank Install Date :	N/R
Tank Overfill Prevention :	N/R

Compartments Details

Compartment Number :	1
Compartment Capacity :	500
Substance Stored :	Unleaded Gasoline
Used Substance :	N/R
Ecy Region :	N/R

VCP - WA

Facility Name :	CITY PROPERTIES CLEANUP
Facility Address :	2112-2122 JEFFERSON AVE, TACOMA, 98402
County :	Pierce
Facility/Site ID :	1277004
Alternate Name :	N/R
Program Name :	N/R
WRIA :	10
Legislative District :	27
Congressional District :	6
Ecology Region :	SWRO
Ecology Program Phone :	(360) 407-7224
Tribal Land :	N
Latitude :	47.241825
Longitude :	-122.439711
Last Date in Agency List :	2023-01-04

Program Details

Program :	TOXICS
Program ID :	SW1724
Interaction Type :	Voluntary Cleanup Sites
Interaction Type Description :	For a fee, Ecology staff will review an independent cleanup report(s) and provide a written decision about the adequacy of the cleanup actions taken and described in the report.
Status :	Inactive
Start Date :	2020-09-29
End Date :	2021-03-24
SIC :	N/R
NAICS :	99999

Map Id: DJ386
Direction: SW
Distance: 0.672 mi., 3549 ft.
Elevation: 129 ft.
Relative: Higher

Site Name : CITY PROPERTIES CLEANUP | JEFFERSON AVENUE SITE
2112-2122 JEFFERSON AVE
TACOMA | Tacoma, WA

Database(s) : [ALL SITES - WA, CSCSL HWS - WA, CSCSL NFA - WA, ENVCVN - WA, EPA UST, FRS, HSL - WA, LUST - WA, UST - WA, VCP - WA] ***(cont.)***

Envirosite ID: 50655592
EPA ID: N/R

VCP - WA ***(cont.)***

Program :	TOXICS
Program ID :	SW1724
Interaction Type :	Voluntary Cleanup Sites
Interaction Type Description :	For a fee, Ecology staff will review an independent cleanup report(s) and provide a written decision about the adequacy of the cleanup actions taken and described in the report.
Status :	Inactive
Start Date :	2020-09-29
End Date :	2021-03-24
SIC :	N/R
NAICS :	N/R

Program :	TOXICS
Program ID :	SW1724
Interaction Type :	Voluntary Cleanup Sites
Interaction Type Description :	For a fee, Ecology staff will review an independent cleanup report(s) and provide a written decision about the adequacy of the cleanup actions taken and described in the report.
Status :	Inactive
Start Date :	2013-07-09
End Date :	2014-02-12
SIC :	N/R
NAICS :	N/R

Program :	TOXICS
Program ID :	SW1724
Interaction Type :	Voluntary Cleanup Sites
Interaction Type Description :	For a fee, Ecology staff will review an independent cleanup report(s) and provide a written decision about the adequacy of the cleanup actions taken and described in the report.
Status :	Inactive
Start Date :	2002-11-12
End Date :	2007-09-10
SIC :	N/R
NAICS :	N/R

Map Id: DD387
Direction: WNW
Distance: 0.672 mi., 3550 ft.
Elevation: 286 ft.
Relative: Higher

Site Name : ALL CITY CLEANERS
602 TACOMA AVE S
TACOMA | Tacoma, WA

Database(s) : [ALL SITES - WA, BRS, ECHO, EPA UST, FRS, RCRA_NONGEN, UST - WA]

Envirosite ID: 6593100
EPA ID: N/R

ALL SITES - WA

Facility Name :	All City Cleaners
Facility Address :	602 TACOMA AVE S, TACOMA, 98402
County :	Pierce

Facility/Site ID :	33974883
Alternate Name :	N/R
Program Name :	N/R
WRIA :	10
Legislative District :	27
Congressional District :	6
Ecology Region :	SWRO
Ecology Program Phone :	(360) 407-6734
Tribal Land :	N
Latitude :	47.257582
Longitude :	-122.445978
Last Date in Agency List :	2023-01-03

Facility/Site ID :	33974883
Alternate Name :	N/R
Program Name :	N/R
WRIA :	10
Legislative District :	27
Congressional District :	6
Ecology Region :	SWRO
Ecology Program Phone :	(360) 407-7224
Tribal Land :	N
Latitude :	47.257582
Longitude :	-122.445978
Last Date in Agency List :	2023-01-03

Facility/Site ID :	33974883
Alternate Name :	DON HARTERS CUSTOM CLEANERS
Program Name :	N/R
WRIA :	10
Legislative District :	27
Congressional District :	6
Ecology Region :	SWRO
Ecology Program Phone :	(360) 407-7224
Tribal Land :	N
Latitude :	47.257582
Longitude :	-122.445978
Last Date in Agency List :	2023-01-03

Program Details

Program :	TOXICS
Program ID :	529701
Interaction Type :	Hazardous Waste Generator

Map Id: DD387
Direction: WNW
Distance: 0.672 mi., 3550 ft.
Elevation: 286 ft.
Relative: Higher

Site Name : ALL CITY CLEANERS
602 TACOMA AVE S
TACOMA | Tacoma, WA

Database(s) : [ALL SITES - WA, BRS, ECHO, EPA UST, FRS, RCRA_NONGEN, UST - WA] ***(cont.)***

Envirosite ID: 6593100
EPA ID: N/R

ALL SITES - WA ***(cont.)***

Interaction Type Description :	Facilities that generate any quantity of a dangerous waste. They may be classified as SQG, MQG, or LQG depending on hazardous waste generated for a given month.
Status :	Inactive
Start Date :	1986-06-04
End Date :	2003-12-31
SIC :	N/R
NAICS :	N/R
Program :	TOXICS
Program ID :	529701
Interaction Type :	Hazardous Waste Generator
Interaction Type Description :	Facilities that generate any quantity of a dangerous waste. They may be classified as SQG, MQG, or LQG depending on hazardous waste generated for a given month.
Status :	Inactive
Start Date :	1986-06-04
End Date :	2003-12-31
SIC :	N/R
NAICS :	81232 - Drycleaning and Laundry Services (except Coin-Operated)
Program :	TOXICS
Program ID :	529701
Interaction Type :	Underground Storage Tank
Interaction Type Description :	Any one or combination of tanks (including connecting underground pipes) that is used to contain regulated substances and has a tank volume of ten percent or more beneath the surface of the ground. This term does not include any of the exempt UST systems specified in WAC 173-360-110(2) or any piping connected thereto. See WAC 173-360
Status :	Inactive
Start Date :	N/R
End Date :	2000-05-18
SIC :	N/R
NAICS :	N/R
Program :	TOXICS
Program ID :	529701
Interaction Type :	Underground Storage Tank
Interaction Type Description :	Any one or combination of tanks (including connecting underground pipes) that is used to contain regulated substances and has a tank volume of ten percent or more beneath the surface of the ground. This term does not include any of the exempt UST systems specified in WAC 173-360-110(2) or any piping connected thereto. See WAC 173-360
Status :	Inactive
Start Date :	N/R
End Date :	2000-05-18

Map Id: DD387
Direction: WNW
Distance: 0.672 mi., 3550 ft.
Elevation: 286 ft.
Relative: Higher

Site Name : ALL CITY CLEANERS
602 TACOMA AVE S
TACOMA | Tacoma, WA

Database(s) : [ALL SITES - WA, BRS, ECHO, EPA UST, FRS, RCRA_NONGEN, UST - WA] ***(cont.)***

Envirosite ID: 6593100
EPA ID: N/R

ALL SITES - WA ***(cont.)***

SIC :	N/R
NAICS :	81232 - Drycleaning and Laundry Services (except Coin-Operated)
Program :	TOXICS
Program ID :	529701
Interaction Type :	Underground Storage Tank
Interaction Type Description :	Any one or combination of tanks (including connecting underground pipes) that is used to contain regulated substances and has a tank volume of ten percent or more beneath the surface of the ground. This term does not include any of the exempt UST systems specified in WAC 173-360-110(2) or any piping connected thereto. See WAC 173-360
Status :	Inactive
Start Date :	N/R
End Date :	2000-05-18
SIC :	7216 - DRYCLEANING PLANTS, EXCEPT RUG CLEANING
NAICS :	N/R

BRS

Facility Name :	ALL CITY CLEANERS
Facility Address :	602 TACOMA AVE S, TACOMA, WA 98402
County :	PIERCE

Site Details

Date Form Received by Agency :	2003-12-31
EPA ID :	WAD027539048
Mailing Address :	602 TACOMA AVE S, TACOMA, WA 98402-2323
Contact :	SANG AN KIM
Contact Address :	N/R
Contact Country :	US
Contact Telephone :	253-383-1541
Contact Email :	N/R
EPA Region :	10
Land Type :	Private
Source Type :	Annual/Biennial Report
Classification :	Not a generator, verified
Description :	Not a generator, verified
Last Date in Agency List :	2023-01-23

Owner/Operator Summary

Owner/Operator Name :	ALL CITY CLEANERS
Owner/Operator Address :	602 TACOMA AVE S, TACOMA, WA 98402-2323
Owner/Operator Country :	US
Owner/Operator Telephone :	N/R
Owner/Operator Email :	N/R
Owner/Operator Fax :	N/R
Legal Status :	Private
Owner/Operator Type :	Owner
Owner/Operator Start Date :	1999-04-01

Map Id: DD387
Direction: WNW
Distance: 0.672 mi., 3550 ft.
Elevation: 286 ft.
Relative: Higher

Site Name : ALL CITY CLEANERS
602 TACOMA AVE S
TACOMA | Tacoma, WA

Database(s) : [ALL SITES - WA, BRS, ECHO, EPA UST, FRS, RCRA_NONGEN, UST - WA] ***(cont.)***

Envirosite ID: 6593100
EPA ID: N/R

BRS ***(cont.)***

Owner/Operator End Date :	N/R
Owner/Operator Name :	SANG AN KIM
Owner/Operator Address :	602 TACOMA AVE S, TACOMA, WA 98402-2323
Owner/Operator Country :	US
Owner/Operator Telephone :	N/R
Owner/Operator Email :	N/R
Owner/Operator Fax :	N/R
Legal Status :	Private
Owner/Operator Type :	Operator
Owner/Operator Start Date :	1999-04-01
Owner/Operator End Date :	N/R

Waste Activity Monitoring

Report Cycle :	2003
Hazardous Waste Page Number :	1
Hazardous Waste Sub-Page Number :	1
BR Form :	XX
Waste Description :	N/R
Primary NAICS :	81232 - Drycleaning and Laundry Services (except Coin-Operated)
Source Code :	N/R
Form Code :	N/R
Management Method :	N/R
Generation Tons :	0
Managed Tons :	0
Shipped Tons :	0
Received Tons :	0
Receiver ID :	N/R
Receiver State :	N/R
Shipper ID :	N/R
Shipper State :	N/R
Waste Minimization :	N/R
Waste Code List :	N/R
Waste Code Group :	N/R
Waste Generation Type :	N/R

ECHO

Facility Name :	ALL CITY CLEANERS
Facility Address :	602 TACOMA AVE S, TACOMA, WA 98402
County :	PIERCE
Last Inspection Date :	N/R
Registry ID :	110005318815
FIPS Code :	53053
EPA Region :	10
Inspection Count :	0
Last Inspection Days :	N/R
Informal Count :	0
Last Informal Action Date :	N/R
Formal Action Count :	0
Last Formal Action Date :	N/R

Map Id: DD387
Direction: WNW
Distance: 0.672 mi., 3550 ft.
Elevation: 286 ft.
Relative: Higher

Site Name : ALL CITY CLEANERS
602 TACOMA AVE S
TACOMA | Tacoma, WA

Database(s) : [ALL SITES - WA, BRS, ECHO, EPA UST, FRS, RCRA_NONGEN, UST - WA] ***(cont.)***

Envirosite ID: 6593100
EPA ID: N/R

ECHO ***(cont.)***

Total Penalties :	0
Penalty Count :	N/R
Last Penalty Date :	N/R
Last Penalty Amount :	N/R
QTRS IN NC :	0
Programs IN SNC :	0
Current Compliance Status :	No Violation Identified
Three-Year Compliance Status :	_____
Collection Method :	ADDRESS MATCHING-HOUSE NUMBER
Reference Point :	CENTER OF A FACILITY OR STATION
Accuracy Meters :	30
Derived Tribes :	Puyallup Tribe of the Puyallup Reservation - 1.5 mile(s), Puyallup Tribe of the Puyallup Reservation - 1.6 mile(s), Muckleshoot Indian Tribe - 11.3 mile(s), Muckleshoot Indian Tribe - 14.4 mile(s), Nisqually Indian Tribe - 17.6 mile(s), Squaxin Island Tribe of the Squaxin Island Reservation - 21.5 mile(s), Squaxin Island Tribe of the Squaxin Island Reservation - 23.4 mile(s)
Derived HUC :	17110019
Derived WBD :	171100190301
Derived STCTY FIPS :	53053
Derived Zip :	98402
Derived CD113 :	06
Derived CB2010 :	530530615002014
MYRTK Universe :	NNN
NPDES IDs :	N/R
CWA Permit Types :	N/R
CWA Compliance Tracking :	N/R
CWA NAICS :	N/R
CWA SICS :	N/R
CWA Inspection Count :	N/R
CWA Last Inspection Days :	N/R
CWA Informal Count :	N/R
CWA Formal Action Count :	N/R
CWA Last Formal Action Date :	N/R
CWA Penalties :	N/R
CWA Last Penalty Date :	N/R
CWA Last Penalty Amount :	N/R
CWA Quarters IN NC :	N/R
CWA Current Compliance Status :	N/R
CWA Current SNC Flag :	N
CWA 13 Quarters Compliance Status :	N/R
CWA 13 Quarters Effluent Exceedances:	N/R
CWA Three-Year QNCR Codes :	N/R
DFR URL :	Click here for hyperlink provided by the agency.
Facility SIC :	N/R
Facility NAICS :	81232 - Drycleaning and Laundry Services (except Coin-Operated)
Facility Last Inspection EPA Date :	N/R
Facility Last Inspection State Date :	N/R
Facility Last Formal Act EPA Date :	N/R
Facility Last Formal Act State Date :	N/R
Facility Last Informal Act EPA Date :	N/R
Facility Last Informal Act State Date:	N/R
Facility Federal Agency :	N/R
TRI Reporter :	N/R

Map Id: DD387
Direction: WNW
Distance: 0.672 mi., 3550 ft.
Elevation: 286 ft.
Relative: Higher

Site Name : ALL CITY CLEANERS
602 TACOMA AVE S
TACOMA | Tacoma, WA

Database(s) : [ALL SITES - WA, BRS, ECHO, EPA UST, FRS, RCRA_NONGEN, UST - WA] ***(cont.)***

Envirosite ID: 6593100
EPA ID: N/R

ECHO ***(cont.)***

Facility Imp Water Flag :	N/R
Current SNC Flag :	N
Indian County Flag :	N
Federal Flag :	N/R
US Mexico Border Flag :	N/R
Chesapeak Bay Flag :	N/R
AIR Flag :	N
NPDES Flag :	N
SDWIS Flag :	N
RCRA Flag :	Y
TRI Flag :	N
GHG Flag :	N
Major Flag :	N/R
Active Flag :	N/R
NAA Flag :	N
Latitude :	47.25764
Longitude :	-122.44554
Last Date in Agency List :	2023-01-16

EPA UST

Facility Name :	ALL CITY CLEANERS
Facility Address :	602 TACOMA AVE S, Tacoma, Washington 98409
County :	Pierce
Facility ID :	WA33974883
Facility Status :	Closed UST(s)
Open USTs :	0
Closed USTs :	2
Temporarily Out of Service USTs :	0
Date of Last Inspection :	N/R
EPA Region :	10
Tribe :	N/R
Facility ID 2 :	N/R
Latitude :	47.257582
Longitude :	-122.445978
Last Date in Agency List :	2023-01-30

Tank Details

Tank ID :	WA33974883_1
Tank Status :	Closed
Installation Date :	N/R
Removal Date :	N/R
Capacity :	2001
Substances :	B Unleaded Gasoline
Tank Wall Type :	N/R
Tank ID :	WA33974883_2
Tank Status :	Closed
Installation Date :	N/R
Removal Date :	N/R
Capacity :	2001

Map Id: DD387
Direction: WNW
Distance: 0.672 mi., 3550 ft.
Elevation: 286 ft.
Relative: Higher

Site Name : ALL CITY CLEANERS
602 TACOMA AVE S
TACOMA | Tacoma, WA

Database(s) : [ALL SITES - WA, BRS, ECHO, EPA UST, FRS, RCRA_NONGEN, UST - WA] ***(cont.)***

Envirosite ID: 6593100
EPA ID: N/R

EPA UST ***(cont.)***

Substances :	B Unleaded Gasoline
Tank Wall Type :	N/R

FRS

Facility Name :	ALL CITY CLEANERS
Facility Address :	602 TACOMA AVE S, TACOMA, WA 98402
County :	PIERCE

Site Details

Registry ID :	110005318815
FRS Facility URL :	Click here for hyperlink provided by the agency.
Last Date in Agency List :	2023-02-13

Source Description

Source Description :

RCRAInfo is EPA's comprehensive information system that supports the Resource Conservation and Recovery Act (RCRA) of 1976 and the Hazardous and Solid Waste Amendments (HSWA) of 1984 through the tracking of events and activities related to facilities that generate, transport, and treat, store, or dispose of hazardous waste. RCRAInfo allows RCRA program staff to track the notification, permit, compliance, and corrective action activities required under RCRA. RCRAInfo also supports generation of the National Hazardous Waste Biennial Report. All generators and treatment, storage, and disposal facilities who handle hazardous waste are required to report to the EPA Administrator at least once every two years to support creation of the Biennial Report.
The WA-FSIS provides a means to query and display data maintained by the Washington Department of Ecology. This system contains key information for each facility/site that is currently, or has been, of interest to the Air Quality, Dam Safety, Hazardous Waste, Toxics Cleanup, and Water Quality Programs.

FRS Environmental Interest

Source and System ID :	RCRAINFO - WAD027539048 WA-FSIS - 33974883

Site Details

Registry ID :	110070746299
FRS Facility URL :	Click here for hyperlink provided by the agency.
Last Date in Agency List :	2023-02-13

Source Description

Map Id: DD387
Direction: WNW
Distance: 0.672 mi., 3550 ft.
Elevation: 286 ft.
Relative: Higher

Site Name : ALL CITY CLEANERS
602 TACOMA AVE S
TACOMA | Tacoma, WA

Database(s) : [ALL SITES - WA, BRS, ECHO, EPA UST, FRS, RCRA_NONGEN, UST - WA] ***(cont.)***

Envirosite ID: 6593100
EPA ID: N/R

FRS ***(cont.)***

Source Description :

All generators and treatment, storage, and disposal (TSD) facilities who handle hazardous waste are required to report to the EPA Administrator at least once every two years. The data collected is used to create the National Biennial Resource Conservation and Recovery Act (RCRA) Hazardous Waste Report. This data is processed within the RCRA Information (RCRAInfo) database.

FRS Environmental Interest

Source and System ID :	RCRAINFO - WAD027539048

RCRA_NONGEN

Facility Name :	ALL CITY CLEANERS
Facility Address :	602 TACOMA AVE S, TACOMA, WA 98402
County :	PIERCE
Date Form Received by Agency :	2004-01-14
EPA ID :	WAD027539048
Mailing Address :	602 TACOMA AVE S, TACOMA, WA 98402
Contact :	SANG AN KIM
Contact Address :	602 TACOMA AVE S, TACOMA, WA 98402
Contact Country :	US
Contact Telephone :	253-383-1541
Contact Email :	N/R
EPA Region :	10
Land Type :	Private
Source Type :	Implementer
Classification :	Not a generator, verified
Description :	Not a generator, verified
Last Date in Agency List :	2023-01-23

Owner/Operator Summary

Owner/Operator Name :	ALL CITY CLEANERS
Owner/Operator Address :	602 TACOMA AVE S, TACOMA, WA 98402
Owner/Operator Country :	US
Owner/Operator Telephone :	253-383-1541
Owner/Operator Email :	N/R
Owner/Operator Fax :	N/R
Legal Status :	Private
Owner/Operator Type :	Owner
Owner/Operator Start Date :	1999-04-01
Owner/Operator End Date :	N/R
Owner/Operator Name :	KIM, SANG AN
Owner/Operator Address :	602 TACOMA AVE S, TACOMA, WA 98402
Owner/Operator Country :	US
Owner/Operator Telephone :	253-383-1541
Owner/Operator Email :	N/R
Owner/Operator Fax :	N/R
Legal Status :	Private

Map Id: DD387
Direction: WNW
Distance: 0.672 mi., 3550 ft.
Elevation: 286 ft.
Relative: Higher

Site Name : ALL CITY CLEANERS
602 TACOMA AVE S
TACOMA | Tacoma, WA

Database(s) : [ALL SITES - WA, BRS, ECHO, EPA UST, FRS, RCRA_NONGEN, UST - WA] ***(cont.)***

Envirosite ID: 6593100
EPA ID: N/R

RCRA_NONGEN ***(cont.)***

Owner/Operator Type :	Operator
Owner/Operator Start Date :	N/R
Owner/Operator End Date :	N/R
Owner/Operator Name :	KIM, SANG AN JUNG S
Owner/Operator Address :	1340 HIGHLAND PKWY, TACOMA, WA 98406
Owner/Operator Country :	US
Owner/Operator Telephone :	253-383-1541
Owner/Operator Email :	N/R
Owner/Operator Fax :	N/R
Legal Status :	Private
Owner/Operator Type :	Owner
Owner/Operator Start Date :	N/R
Owner/Operator End Date :	N/R

Handler Activities Summary

U.S. Importer of Hazardous Waste :	N
Mixed Waste (Haz. and Radioactive) :	N
Recycler of Hazardous Waste :	N
Transporter of Hazardous Waste :	N
Treater, Storer or Disposer of HW :	N
Underground Injection Activity :	N
On-site Burner Exemption :	N
Furnace Exemption :	N
Used Oil Fuel Burner :	N
Used Oil Processor :	N
Used Oil Refiner :	N
Used Oil Fuel Marketer to Burner :	N
Used Oil Specification Marketer :	N
Used Oil Transfer Facility :	N
Used Oil Transporter :	N

Historical Generators

Details for this site have been truncated due to the large number of available details for this site within this dataset. For the complete details for this site, contact your Envirosite account representative for a complimentary site report containing all of the details available.

Date Form Received by Agency :	2004-01-13
Facility Name :	ALL CITY CLEANERS
Classification :	Very Small Quantity Generator
Date Form Received by Agency :	2004-01-13
Facility Name :	ALL CITY CLEANERS
Classification :	Not a generator, verified
Date Form Received by Agency :	2003-12-31
Facility Name :	ALL CITY CLEANERS
Classification :	Not a generator, verified

Map Id: DD387
Direction: WNW
Distance: 0.672 mi., 3550 ft.
Elevation: 286 ft.
Relative: Higher

Site Name : ALL CITY CLEANERS
602 TACOMA AVE S
TACOMA | Tacoma, WA

Database(s) : [ALL SITES - WA, BRS, ECHO, EPA UST, FRS, RCRA_NONGEN, UST - WA] ***(cont.)***

Envirosite ID: 6593100
EPA ID: N/R

RCRA_NONGEN ***(cont.)***

Date Form Received by Agency : 2003-01-13
Facility Name : ALL CITY CLEANERS
Classification : Very Small Quantity Generator

Date Form Received by Agency : 2002-03-01
Facility Name : ALL CITY CLEANERS
Classification : Very Small Quantity Generator

Date Form Received by Agency : 2001-07-30
Facility Name : ALL CITY CLEANERS
Classification : Very Small Quantity Generator

Date Form Received by Agency : 2001-07-29
Facility Name : ALL CITY CLEANERS
Classification : Very Small Quantity Generator

Date Form Received by Agency : 2001-07-29
Facility Name : ALL CITY CLEANERS
Classification : Not a generator, verified

Date Form Received by Agency : 1999-03-03
Facility Name : ALL CITY CLEANERS
Classification : Very Small Quantity Generator

Date Form Received by Agency : 1998-02-10
Facility Name : ALL CITY CLEANERS
Classification : Very Small Quantity Generator

Notices of Violations Summary
Regulation Violated : N

UST - WA

Facility Name : ALL CITY CLEANERS
Facility Address : 602 TACOMA AVE S, Tacoma, 98409
County : Pierce

Facility Site ID : 33974883
UST Site ID : 529701
Tag Number(s) : N/R
Responsible Unit : Southwest
Is Active : No
Latitude : 47.257582
Longitude : -122.445978
Last Date in Agency List : 2022-12-29

Map Id: DD387
Direction: WNW
Distance: 0.672 mi., 3550 ft.
Elevation: 286 ft.
Relative: Higher

Site Name : ALL CITY CLEANERS
602 TACOMA AVE S
TACOMA | Tacoma, WA

Database(s) : [ALL SITES - WA, BRS, ECHO, EPA UST, FRS, RCRA_NONGEN, UST - WA] ***(cont.)***

Envirosite ID: 6593100
EPA ID: N/R

UST - WA ***(cont.)***

Tank Details

Tank Name :	1
Tank Status :	Removed
Install Date :	N/R
Tank Upgrade Date :	N/R
Tank Permanent Closure Date :	N/R
Permit Expiration Date :	N/R
Tank Material :	N/R
Tank Construction :	N/R
Tank Corrosion Protection :	N/R
Tank Manifold :	N/R
Tank Release Detection :	N/R
Tank Tightness Test :	N/R
Tank Spill Prevention :	N/R
Capacity Range :	2,001 to 4,999 Gallons
Actual Capacity :	4000
Pipe Material :	N/R
Pipe Construction :	N/R
Pipe Corrosion Protection :	N/R
Tank SFC :	N/R
Dispenser SFC :	N/R
Primary Pipe Release Detection :	N/R
Secondary Pipe Release Detection :	N/R
Pipe Pumping System :	N/R
Pipe Install Date :	N/R
Turbine Sump Construction :	N/R
Tank Status Date :	2000-04-13
Tank Install Date :	N/R
Tank Overfill Prevention :	N/R

Compartments Details

Compartment Number :	1
Compartment Capacity :	4000
Substance Stored :	Unleaded Gasoline
Used Substance :	N/R
Ecy Region :	N/R

Tank Details

Tank Name :	2
Tank Status :	Removed
Install Date :	N/R
Tank Upgrade Date :	N/R
Tank Permanent Closure Date :	N/R
Permit Expiration Date :	N/R
Tank Material :	N/R
Tank Construction :	N/R
Tank Corrosion Protection :	N/R
Tank Manifold :	N/R
Tank Release Detection :	N/R
Tank Tightness Test :	N/R
Tank Spill Prevention :	N/R
Capacity Range :	2,001 to 4,999 Gallons

Map Id: DD387
Direction: WNW
Distance: 0.672 mi., 3550 ft.
Elevation: 286 ft.
Relative: Higher

Site Name : ALL CITY CLEANERS
602 TACOMA AVE S
TACOMA | Tacoma, WA

Database(s) : [ALL SITES - WA, BRS, ECHO, EPA UST, FRS, RCRA_NONGEN, UST - WA] ***(cont.)***

Envirosite ID: 6593100
EPA ID: N/R

UST - WA ***(cont.)***

Actual Capacity :	4000
Pipe Material :	N/R
Pipe Construction :	N/R
Pipe Corrosion Protection :	N/R
Tank SFC :	N/R
Dispenser SFC :	N/R
Primary Pipe Release Detection :	N/R
Secondary Pipe Release Detection :	N/R
Pipe Pumping System :	N/R
Pipe Install Date :	N/R
Turbine Sump Construction :	N/R
Tank Status Date :	2000-04-13
Tank Install Date :	N/R
Tank Overfill Prevention :	N/R

Compartments Details

Compartment Number :	1
Compartment Capacity :	4000
Substance Stored :	Unleaded Gasoline
Used Substance :	N/R
Ecy Region :	N/R

Map Id: CV388
Direction: S
Distance: 0.673 mi., 3554 ft.
Elevation: 44 ft.
Relative: Higher

Site Name : AIRSPARES
415 E 25TH ST
TACOMA, WA 98421

Database(s) : [ALL SITES - WA, ECHO, FRS, RCRA_NONGEN]

Envirosite ID: 50655555
EPA ID: N/R

ALL SITES - WA

Facility Name :	Airspares
Facility Address :	415 E 25TH ST, TACOMA, 98421
County :	Pierce
Facility/Site ID :	39438729
Alternate Name :	N/R
Program Name :	N/R
WRIA :	10
Legislative District :	27
Congressional District :	9
Ecology Region :	SWRO
Ecology Program Phone :	(360) 407-6734
Tribal Land :	N
Latitude :	47.23945
Longitude :	-122.42854
Last Date in Agency List :	2023-01-03

Map Id: CV388
Direction: S
Distance: 0.673 mi., 3554 ft.
Elevation: 44 ft.
Relative: Higher

Site Name : AIRSPARES
415 E 25TH ST
TACOMA, WA 98421

Database(s) : [ALL SITES - WA, ECHO, FRS, RCRA_NONGEN] ***(cont.)***

Envirosite ID: 50655555
EPA ID: N/R

ALL SITES - WA ***(cont.)***

Program Details

Program :	HAZWASTE
Program ID :	WAD988516530
Interaction Type :	Hazardous Waste Generator
Interaction Type Description :	Facilities that generate any quantity of a dangerous waste. They may be classified as SQG, MQG, or LQG depending on hazardous waste generated for a given month.
Status :	Inactive
Start Date :	1993-01-11
End Date :	1998-12-17
SIC :	N/R
NAICS :	N/R

ECHO

Facility Name :	AIRSPARES
Facility Address :	415 E 25TH ST, TACOMA, WA 98421
County :	PIERCE
Last Inspection Date :	N/R
Registry ID :	110005383094
FIPS Code :	53053
EPA Region :	10
Inspection Count :	0
Last Inspection Days :	N/R
Informal Count :	0
Last Informal Action Date :	N/R
Formal Action Count :	0
Last Formal Action Date :	N/R
Total Penalties :	0
Penalty Count :	N/R
Last Penalty Date :	N/R
Last Penalty Amount :	N/R
QTRS IN NC :	0
Programs IN SNC :	0
Current Compliance Status :	No Violation Identified
Three-Year Compliance Status :	_____
Collection Method :	ADDRESS MATCHING-HOUSE NUMBER
Reference Point :	CENTER OF A FACILITY OR STATION
Accuracy Meters :	30
Derived Tribes :	Puyallup Tribe of the Puyallup Reservation - .1 mile(s), Puyallup Tribe of the Puyallup Reservation - .5 mile(s), Muckleshoot Indian Tribe - 10.8 mile(s), Muckleshoot Indian Tribe - 13.6 mile(s), Nisqually Indian Tribe - 17 mile(s), Squaxin Island Tribe of the Squaxin Island Reservation - 22.2 mile(s), Squaxin Island Tribe of the Squaxin Island Reservation - 24 mile (s)
Derived HUC :	17110019
Derived WBD :	171100190301
Derived STCTY FIPS :	53053
Derived Zip :	98421
Derived CD113 :	09

Map Id: CV388
Direction: S
Distance: 0.673 mi., 3554 ft.
Elevation: 44 ft.
Relative: Higher

Site Name : AIRSPARES
415 E 25TH ST
TACOMA, WA 98421

Database(s) : [ALL SITES - WA, ECHO, FRS, RCRA_NONGEN] ***(cont.)***

Envirosite ID: 50655555
EPA ID: N/R

ECHO ***(cont.)***

Derived CB2010 :	530530602001184
MYRTK Universe :	NNN
NPDES IDs :	N/R
CWA Permit Types :	N/R
CWA Compliance Tracking :	N/R
CWA NAICS :	N/R
CWA SICS :	N/R
CWA Inspection Count :	N/R
CWA Last Inspection Days :	N/R
CWA Informal Count :	N/R
CWA Formal Action Count :	N/R
CWA Last Formal Action Date :	N/R
CWA Penalties :	N/R
CWA Last Penalty Date :	N/R
CWA Last Penalty Amount :	N/R
CWA Quarters IN NC :	N/R
CWA Current Compliance Status :	N/R
CWA Current SNC Flag :	N
CWA 13 Quarters Compliance Status :	N/R
CWA 13 Quarters Effluent Exceedances:	N/R
CWA Three-Year QNCR Codes :	N/R
DFR URL :	Click here for hyperlink provided by the agency.
Facility SIC :	N/R
Facility NAICS :	42386 - Transportation Equipment and Supplies (except Motor Vehicle) Merchant Wholesalers
Facility Last Inspection EPA Date :	N/R
Facility Last Inspection State Date :	N/R
Facility Last Formal Act EPA Date :	N/R
Facility Last Formal Act State Date :	N/R
Facility Last Informal Act EPA Date :	N/R
Facility Last Informal Act State Date:	N/R
Facility Federal Agency :	N/R
TRI Reporter :	N/R
Facility Imp Water Flag :	N/R
Current SNC Flag :	N
Indian County Flag :	N
Federal Flag :	N/R
US Mexico Border Flag :	N/R
Chesapeak Bay Flag :	N/R
AIR Flag :	N
NPDES Flag :	N
SDWIS Flag :	N
RCRA Flag :	Y
TRI Flag :	N
GHG Flag :	N
Major Flag :	N/R
Active Flag :	N/R
NAA Flag :	N
Latitude :	47.23978
Longitude :	-122.42826
Last Date in Agency List :	2023-01-16

Map Id: CV388
Direction: S
Distance: 0.673 mi., 3554 ft.
Elevation: 44 ft.
Relative: Higher

Site Name : AIRSPARES
415 E 25TH ST
TACOMA, WA 98421

Database(s) : [ALL SITES - WA, ECHO, FRS, RCRA_NONGEN] ***(cont.)***

Envirosite ID: 50655555
EPA ID: N/R

FRS

Facility Name :	AIRSPARES
Facility Address :	415 E 25TH ST, TACOMA, WA 98421
County :	PIERCE

Site Details

Registry ID :	110005383094
FRS Facility URL :	Click here for hyperlink provided by the agency.
Last Date in Agency List :	2023-02-13

Source Description

Source Description :

RCRAInfo is EPA's comprehensive information system that supports the Resource Conservation and Recovery Act (RCRA) of 1976 and the Hazardous and Solid Waste Amendments (HSWA) of 1984 through the tracking of events and activities related to facilities that generate, transport, and treat, store, or dispose of hazardous waste. RCRAInfo allows RCRA program staff to track the notification, permit, compliance, and corrective action activities required under RCRA. RCRAInfo also supports generation of the National Hazardous Waste Biennial Report. All generators and treatment, storage, and disposal facilities who handle hazardous waste are required to report to the EPA Administrator at least once every two years to support creation of the Biennial Report.

FRS Environmental Interest

Source and System ID :	RCRAINFO - WAD988516530

RCRA_NONGEN

Facility Name :	AIRSPARES
Facility Address :	415 E 25TH ST, TACOMA, WA 98421
County :	PIERCE
Date Form Received by Agency :	2000-06-07
EPA ID :	WAD988516530
Mailing Address :	2617 EAST L STREET, TACOMA, WA 98421
Contact :	KEN POWELL
Contact Address :	2617 EAST L STREET, TACOMA, WA 98421
Contact Country :	US
Contact Telephone :	253-383-0800
Contact Email :	N/R
EPA Region :	10
Land Type :	Other land type
Source Type :	Implementer
Classification :	Not a generator, verified
Description :	Not a generator, verified
Last Date in Agency List :	2023-01-23

Map Id: CV388
Direction: S
Distance: 0.673 mi., 3554 ft.
Elevation: 44 ft.
Relative: Higher

Site Name : AIRSPARES
415 E 25TH ST
TACOMA, WA 98421

Database(s) : [ALL SITES - WA, ECHO, FRS, RCRA_NONGEN] ***(cont.)***

Envirosite ID: 50655555
EPA ID: N/R

RCRA_NONGEN ***(cont.)***

Owner/Operator Summary

Owner/Operator Name :	AIRSPARES
Owner/Operator Address :	415 E 25TH ST, TACOMA, WA 98421
Owner/Operator Country :	US
Owner/Operator Telephone :	000-000-0000
Owner/Operator Email :	N/R
Owner/Operator Fax :	N/R
Legal Status :	Private
Owner/Operator Type :	Operator
Owner/Operator Start Date :	N/R
Owner/Operator End Date :	N/R

Owner/Operator Name :	ST INVESTMENTS
Owner/Operator Address :	415 E 25TH ST, TACOMA, WA 98421
Owner/Operator Country :	US
Owner/Operator Telephone :	253-383-0800
Owner/Operator Email :	N/R
Owner/Operator Fax :	N/R
Legal Status :	Private
Owner/Operator Type :	Owner
Owner/Operator Start Date :	1996-05-03
Owner/Operator End Date :	N/R

Owner/Operator Name :	ST INVESTMENTS
Owner/Operator Address :	2617 EAST L STREET, TACOMA, WA 98421
Owner/Operator Country :	US
Owner/Operator Telephone :	253-383-0800
Owner/Operator Email :	N/R
Owner/Operator Fax :	N/R
Legal Status :	Private
Owner/Operator Type :	Owner
Owner/Operator Start Date :	N/R
Owner/Operator End Date :	N/R

Handler Activities Summary

U.S. Importer of Hazardous Waste :	N
Mixed Waste (Haz. and Radioactive) :	N
Recycler of Hazardous Waste :	N
Transporter of Hazardous Waste :	N
Treater, Storer or Disposer of HW :	N
Underground Injection Activity :	N
On-site Burner Exemption :	N
Furnace Exemption :	N
Used Oil Fuel Burner :	N
Used Oil Processor :	N
Used Oil Refiner :	N
Used Oil Fuel Marketer to Burner :	N
Used Oil Specification Marketer :	N
Used Oil Transfer Facility :	N
Used Oil Transporter :	N

Map Id: CV388
Direction: S
Distance: 0.673 mi., 3554 ft.
Elevation: 44 ft.
Relative: Higher

Site Name : AIRSPARES
415 E 25TH ST
TACOMA, WA 98421

Database(s) : [ALL SITES - WA, ECHO, FRS, RCRA_NONGEN] ***(cont.)***

Envirosite ID: 50655555
EPA ID: N/R

RCRA_NONGEN ***(cont.)***

Historical Generators

Date Form Received by Agency :	2000-06-06
Facility Name :	AIRSPARES
Classification :	Not a generator, verified
Date Form Received by Agency :	1999-03-20
Facility Name :	AIRSPARES
Classification :	Not a generator, verified
Date Form Received by Agency :	1998-01-07
Facility Name :	AIRSPARES
Classification :	Not a generator, verified

Notices of Violations Summary

Regulation Violated :	N

Evaluation Action Summary

Evaluation Date :	1994-07-07
Evaluation :	COMPLIANCE ASSISTANCE VISIT
Area of Violation :	N/R
Date Achieved Compliance :	N/R
Evaluation Lead Agency :	State

Map Id: CW389
Direction: WSW
Distance: 0.673 mi., 3556 ft.
Elevation: 228 ft.
Relative: Higher

Site Name : Care Medical
1902 TACOMA AVE S
TACOMA, WA 98402

Database(s) : [ALL SITES - WA, FRS]

Envirosite ID: 50655440
EPA ID: N/R

ALL SITES - WA

Facility Name :	Care Medical
Facility Address :	1902 TACOMA AVE S, TACOMA, 98402
County :	N/R
Facility/Site ID :	11939
Alternate Name :	N/R
Program Name :	N/R
WRIA :	10
Legislative District :	27
Congressional District :	6
Ecology Region :	SWRO
Ecology Program Phone :	N/R

Map Id: CW389
Direction: WSW
Distance: 0.673 mi., 3556 ft.
Elevation: 228 ft.
Relative: Higher

Site Name : Care Medical
1902 TACOMA AVE S
TACOMA, WA 98402

Database(s) : [ALL SITES - WA, FRS] ***(cont.)***

Envirosite ID: 50655440
EPA ID: N/R

ALL SITES - WA ***(cont.)***

Tribal Land :	N
Latitude :	47.244096
Longitude :	-122.442935
Last Date in Agency List :	2023-01-03

Program Details

Program :	N/R
Program ID :	N/R
Interaction Type :	Urban Waters
Interaction Type Description :	The site has been inspected by an Ecology Urban Waters Inspector.
Status :	Active
Start Date :	2009-03-18
End Date :	N/R
SIC :	N/R
NAICS :	N/R

FRS

Facility Name :	CARE MEDICAL
Facility Address :	1902 TACOMA AVE S, TACOMA, WA 98402
County :	PIERCE

Site Details

Registry ID :	110039225503
FRS Facility URL :	Click here for hyperlink provided by the agency.
Last Date in Agency List :	2023-02-13

Source Description

Source Description :

The WA-FSIS provides a means to query and display data maintained by the Washington Department of Ecology. This system contains key information for each facility/site that is currently, or has been, of interest to the Air Quality, Dam Safety, Hazardous Waste, Toxics Cleanup, and Water Quality Programs.

FRS Environmental Interest

Source and System ID :	WA-FSIS - 11939

Map Id: DD390
Direction: WNW
Distance: 0.673 mi., 3556 ft.
Elevation: 287 ft.
Relative: Higher

Site Name : Robin Balsam PS Attorney at Law
609 TACOMA AVE S
TACOMA, WA 98402

Database(s) : [ALL SITES - WA, FRS]

Envirosite ID: 6551062
EPA ID: N/R

ALL SITES - WA

Facility Name :	Robin Balsam PS Attorney at Law
Facility Address :	609 TACOMA AVE S, TACOMA, 98402
County :	N/R
Facility/Site ID :	9241
Alternate Name :	N/R
Program Name :	N/R
WRIA :	10
Legislative District :	27
Congressional District :	6
Ecology Region :	SWRO
Ecology Program Phone :	N/R
Tribal Land :	N
Latitude :	47.257614
Longitude :	-122.445193
Last Date in Agency List :	2023-01-03

Program Details

Program :	N/R
Program ID :	N/R
Interaction Type :	Urban Waters
Interaction Type Description :	The site has been inspected by an Ecology Urban Waters Inspector.
Status :	Active
Start Date :	2010-03-02
End Date :	N/R
SIC :	N/R
NAICS :	N/R

FRS

Facility Name :	ROBIN BALSAM PS ATTORNEY AT LAW
Facility Address :	609 TACOMA AVE S, TACOMA, WA 98402
County :	PIERCE

Site Details

Registry ID :	110042144881
FRS Facility URL :	Click here for hyperlink provided by the agency.
Last Date in Agency List :	2023-02-13

Source Description

Source Description :

The WA-FSIS provides a means to query and display data maintained by the Washington Department of Ecology. This system contains key information for each facility/site that is currently, or has been, of interest to the Air Quality, Dam Safety, Hazardous Waste, Toxics Cleanup, and Water Quality Programs.

Map Id: DD390
Direction: WNW
Distance: 0.673 mi., 3556 ft.
Elevation: 287 ft.
Relative: Higher

Site Name : Robin Balsam PS Attorney at Law
609 TACOMA AVE S
TACOMA, WA 98402

Database(s) : [ALL SITES - WA, FRS] ***(cont.)***

Envirosite ID: 6551062
EPA ID: N/R

FRS ***(cont.)***

FRS Environmental Interest
Source and System ID : WA-FSIS - 9241

Map Id: CV391
Direction: S
Distance: 0.675 mi., 3566 ft.
Elevation: 43 ft.
Relative: Higher

Site Name : F & E INVESTMENTS
401 EA 25 ST | 401 E 25TH ST
Tacoma | TACOMA, WA

Database(s) : [ALL SITES - WA, EPA UST, UST - WA]

Envirosite ID: 50655619
EPA ID: N/R

ALL SITES - WA

Facility Name : F & E INVESTMENTS
Facility Address : 401 E 25TH ST, TACOMA, 98421-1304
County : Pierce

Facility/Site ID : 99973128
Alternate Name : N/R
Program Name : N/R
WRIA : 10
Legislative District : 27
Congressional District : 9
Ecology Region : SWRO
Ecology Program Phone : (360) 407-7224
Tribal Land : N
Latitude : 47.239231
Longitude : -122.430044
Last Date in Agency List : 2023-01-03

Program Details
Program : TOXICS
Program ID : 8296
Interaction Type : Underground Storage Tank

Interaction Type Description : Any one or combination of tanks (including connecting underground pipes) that is used to contain regulated substances and has a tank volume of ten percent or more beneath the surface of the ground. This term does not include any of the exempt UST systems specified in WAC 173-360-110(2) or any piping connected thereto. See WAC 173-360

Status : Inactive
Start Date : 1998-06-08
End Date : 1753-01-01
SIC : N/R
NAICS : N/R

Map Id: CV391
Direction: S
Distance: 0.675 mi., 3566 ft.
Elevation: 43 ft.
Relative: Higher

Site Name : F & E INVESTMENTS
401 EA 25 ST | 401 E 25TH ST
Tacoma | TACOMA, WA

Database(s) : [ALL SITES - WA, EPA UST, UST - WA]
(cont.)

Envirosite ID: 50655619
EPA ID: N/R

EPA UST

Facility Name :	F & E INVESTMENTS
Facility Address :	401 EA 25 ST, Tacoma, Washington 984211304
County :	Pierce
Facility ID :	WA99973128
Facility Status :	Closed UST(s)
Open USTs :	0
Closed USTs :	1
Temporarily Out of Service USTs :	0
Date of Last Inspection :	N/R
EPA Region :	10
Tribe :	N/R
Facility ID 2 :	N/R
Latitude :	47.239231
Longitude :	-122.430044
Last Date in Agency List :	2023-01-30

Tank Details

Tank ID :	WA99973128_1
Tank Status :	Closed
Installation Date :	1964-12-31
Removal Date :	N/R
Capacity :	111
Substances :	A Leaded Gasoline
Tank Wall Type :	N/R

UST - WA

Facility Name :	F & E INVESTMENTS
Facility Address :	401 EA 25 ST, Tacoma, 98421
County :	Pierce
Facility Site ID :	99973128
UST Site ID :	8296
Tag Number(s) :	N/R
Responsible Unit :	Southwest
Is Active :	No
Latitude :	47.239231
Longitude :	-122.430044
Last Date in Agency List :	2022-12-29

Tank Details

Tank Name :	1
Tank Status :	Removed
Install Date :	1964-12-31
Tank Upgrade Date :	N/R
Tank Permanent Closure Date :	2020-02-07
Permit Expiration Date :	N/R
Tank Material :	N/R
Tank Construction :	N/R

Map Id: CV391
Direction: S
Distance: 0.675 mi., 3566 ft.
Elevation: 43 ft.
Relative: Higher

Site Name : F & E INVESTMENTS
401 EA 25 ST | 401 E 25TH ST
Tacoma | TACOMA, WA

Database(s) : [ALL SITES - WA, EPA UST, UST - WA] ***(cont.)***

Envirosite ID: 50655619
EPA ID: N/R

UST - WA ***(cont.)***

Tank Corrosion Protection :	N/R
Tank Manifold :	N/R
Tank Release Detection :	N/R
Tank Tightness Test :	N/R
Tank Spill Prevention :	N/R
Capacity Range :	111 TO 1,100 Gallons
Actual Capacity :	N/R
Pipe Material :	N/R
Pipe Construction :	N/R
Pipe Corrosion Protection :	N/R
Tank SFC :	N/R
Dispenser SFC :	N/R
Primary Pipe Release Detection :	N/R
Secondary Pipe Release Detection :	N/R
Pipe Pumping System :	N/R
Pipe Install Date :	N/R
Turbine Sump Construction :	N/R
Tank Status Date :	1992-05-15
Tank Install Date :	N/R
Tank Overfill Prevention :	N/R

Compartments Details

Compartment Number :	1
Compartment Capacity :	N/R
Substance Stored :	Leaded Gasoline
Used Substance :	N/R
Ecy Region :	N/R

Map Id: CW392
Direction: SW
Distance: 0.675 mi., 3567 ft.
Elevation: 196 ft.
Relative: Higher

Site Name : WASHINGTON BUILDING SVCS
1923 TACOMA AVE S
TACOMA, WA 98402

Database(s) : [ALL SITES - WA, ECHO, FRS, RCRA_NONGEN]

Envirosite ID: 50655505
EPA ID: N/R

ALL SITES - WA

Facility Name :	Washington Building Svcs
Facility Address :	1923 TACOMA AVE S, TACOMA, 98402
County :	Pierce
Facility/Site ID :	42669529
Alternate Name :	N/R
Program Name :	N/R
WRIA :	10
Legislative District :	27
Congressional District :	6

Map Id: CW392
Direction: SW
Distance: 0.675 mi., 3567 ft.
Elevation: 196 ft.
Relative: Higher

Site Name : WASHINGTON BUILDING SVCS
1923 TACOMA AVE S
TACOMA, WA 98402

Database(s) : [ALL SITES - WA, ECHO, FRS, RCRA_NONGEN] ***(cont.)***

Envirosite ID: 50655505
EPA ID: N/R

ALL SITES - WA ***(cont.)***

Ecology Region :	SWRO
Ecology Program Phone :	(360) 407-6734
Tribal Land :	N
Latitude :	47.24393
Longitude :	-122.44214
Last Date in Agency List :	2023-01-03

Program Details

Program :	HAZWASTE
Program ID :	WAD988500419
Interaction Type :	Hazardous Waste Generator
Interaction Type Description :	Facilities that generate any quantity of a dangerous waste. They may be classified as SQG, MQG, or LQG depending on hazardous waste generated for a given month.
Status :	Inactive
Start Date :	1992-01-28
End Date :	1992-04-20
SIC :	N/R
NAICS :	N/R

ECHO

Facility Name :	WASHINGTON BUILDING SVCS
Facility Address :	1923 TACOMA AVE S, TACOMA, WA 98402
County :	PIERCE
Last Inspection Date :	N/R
Registry ID :	110005371454
FIPS Code :	53053
EPA Region :	10
Inspection Count :	0
Last Inspection Days :	N/R
Informal Count :	0
Last Informal Action Date :	N/R
Formal Action Count :	0
Last Formal Action Date :	N/R
Total Penalties :	0
Penalty Count :	N/R
Last Penalty Date :	N/R
Last Penalty Amount :	N/R
QTRS IN NC :	0
Programs IN SNC :	0
Current Compliance Status :	No Violation Identified
Three-Year Compliance Status :	_____
Collection Method :	ADDRESS MATCHING-HOUSE NUMBER
Reference Point :	CENTER OF A FACILITY OR STATION
Accuracy Meters :	30

Map Id: CW392
Direction: SW
Distance: 0.675 mi., 3567 ft.
Elevation: 196 ft.
Relative: Higher

Site Name : WASHINGTON BUILDING SVCS
1923 TACOMA AVE S
TACOMA, WA 98402

Database(s) : [ALL SITES - WA, ECHO, FRS, RCRA_NONGEN] ***(cont.)***

Envirosite ID: 50655505
EPA ID: N/R

ECHO ***(cont.)***

Derived Tribes :	Puyallup Tribe of the Puyallup Reservation - .7 mile(s), Puyallup Tribe of the Puyallup Reservation - 1.2 mile(s), Muckleshoot Indian Tribe - 11.4 mile(s), Muckleshoot Indian Tribe - 14.3 mile(s), Nisqually Indian Tribe - 16.9 mile(s), Squaxin Island Tribe of the Squaxin Island Reservation - 21.5 mile(s), Squaxin Island Tribe of the Squaxin Island Reservation - 23.4 mile(s)
Derived HUC :	17110019
Derived WBD :	171100190301
Derived STCTY FIPS :	53053
Derived Zip :	98402
Derived CD113 :	06
Derived CB2010 :	530530616021026
MYRTK Universe :	NNN
NPDES IDs :	N/R
CWA Permit Types :	N/R
CWA Compliance Tracking :	N/R
CWA NAICS :	N/R
CWA SICS :	N/R
CWA Inspection Count :	N/R
CWA Last Inspection Days :	N/R
CWA Informal Count :	N/R
CWA Formal Action Count :	N/R
CWA Last Formal Action Date :	N/R
CWA Penalties :	N/R
CWA Last Penalty Date :	N/R
CWA Last Penalty Amount :	N/R
CWA Quarters IN NC :	N/R
CWA Current Compliance Status :	N/R
CWA Current SNC Flag :	N
CWA 13 Quarters Compliance Status :	N/R
CWA 13 Quarters Effluent Exceedances:	N/R
CWA Three-Year QNCR Codes :	N/R
DFR URL :	Click here for hyperlink provided by the agency.
Facility SIC :	N/R
Facility NAICS :	23621 - Industrial Building Construction
Facility Last Inspection EPA Date :	N/R
Facility Last Inspection State Date :	N/R
Facility Last Formal Act EPA Date :	N/R
Facility Last Formal Act State Date :	N/R
Facility Last Informal Act EPA Date :	N/R
Facility Last Informal Act State Date:	N/R
Facility Federal Agency :	N/R
TRI Reporter :	N/R
Facility Imp Water Flag :	N/R
Current SNC Flag :	N
Indian County Flag :	N
Federal Flag :	N/R
US Mexico Border Flag :	N/R
Chesapeak Bay Flag :	N/R
AIR Flag :	N
NPDES Flag :	N
SDWIS Flag :	N
RCRA Flag :	Y
TRI Flag :	N
GHG Flag :	N

Map Id: CW392
Direction: SW
Distance: 0.675 mi., 3567 ft.
Elevation: 196 ft.
Relative: Higher

Site Name : WASHINGTON BUILDING SVCS
1923 TACOMA AVE S
TACOMA, WA 98402

Database(s) : [ALL SITES - WA, ECHO, FRS, RCRA_NONGEN] ***(cont.)***

Envirosite ID: 50655505
EPA ID: N/R

ECHO ***(cont.)***

Major Flag :	N/R
Active Flag :	N/R
NAA Flag :	N
Latitude :	47.24346
Longitude :	-122.44231
Last Date in Agency List :	2023-01-16

FRS

Facility Name :	WASHINGTON BUILDING SVCS
Facility Address :	1923 TACOMA AVE S, TACOMA, WA 98402
County :	PIERCE

Site Details

Registry ID :	110005371454
FRS Facility URL :	Click here for hyperlink provided by the agency.
Last Date in Agency List :	2023-02-13

Source Description

Source Description :

RCRAInfo is EPA's comprehensive information system that supports the Resource Conservation and Recovery Act (RCRA) of 1976 and the Hazardous and Solid Waste Amendments (HSWA) of 1984 through the tracking of events and activities related to facilities that generate, transport, and treat, store, or dispose of hazardous waste. RCRAInfo allows RCRA program staff to track the notification, permit, compliance, and corrective action activities required under RCRA. RCRAInfo also supports generation of the National Hazardous Waste Biennial Report. All generators and treatment, storage, and disposal facilities who handle hazardous waste are required to report to the EPA Administrator at least once every two years to support creation of the Biennial Report.

FRS Environmental Interest

Source and System ID :	RCRAINFO - WAD988500419

RCRA_NONGEN

Facility Name :	WASHINGTON BUILDING SVCS
Facility Address :	1923 TACOMA AVE S, TACOMA, WA 98402
County :	PIERCE
Date Form Received by Agency :	1992-05-22
EPA ID :	WAD988500419
Mailing Address :	747 SAINT HELENS AVE STE 409, TACOMA, WA 98402
Contact :	N/R
Contact Address :	N/R
Contact Country :	N/R
Contact Telephone :	N/R
Contact Email :	N/R
EPA Region :	10
Land Type :	Other land type

Map Id: CW392
Direction: SW
Distance: 0.675 mi., 3567 ft.
Elevation: 196 ft.
Relative: Higher

Site Name : WASHINGTON BUILDING SVCS
1923 TACOMA AVE S
TACOMA, WA 98402

Database(s) : [ALL SITES - WA, ECHO, FRS, RCRA_NONGEN] ***(cont.)***

Envirosite ID: 50655505
EPA ID: N/R

RCRA_NONGEN ***(cont.)***

Source Type :	Implementer
Classification :	Not a generator, verified
Description :	Not a generator, verified
Last Date in Agency List :	2023-01-23

Owner/Operator Summary

Owner/Operator Name :	WASHINGTON BUILDING SVCS
Owner/Operator Address :	1923 TACOMA AVE S, TACOMA, WA 98402
Owner/Operator Country :	US
Owner/Operator Telephone :	000-000-0000
Owner/Operator Email :	N/R
Owner/Operator Fax :	N/R
Legal Status :	Private
Owner/Operator Type :	Operator
Owner/Operator Start Date :	N/R
Owner/Operator End Date :	N/R

Owner/Operator Name :	WASHINGTON BUILDING SVCS
Owner/Operator Address :	1923 TACOMA AVE S, TACOMA, WA 98402
Owner/Operator Country :	US
Owner/Operator Telephone :	000-000-0000
Owner/Operator Email :	N/R
Owner/Operator Fax :	N/R
Legal Status :	Private
Owner/Operator Type :	Owner
Owner/Operator Start Date :	1996-05-03
Owner/Operator End Date :	N/R

Owner/Operator Name :	WASHINGTON BUILDING SVCS
Owner/Operator Address :	1923 TACOMA AVE S, TACOMA, WA 98402
Owner/Operator Country :	US
Owner/Operator Telephone :	000-000-0000
Owner/Operator Email :	N/R
Owner/Operator Fax :	N/R
Legal Status :	Private
Owner/Operator Type :	Owner
Owner/Operator Start Date :	N/R
Owner/Operator End Date :	N/R

Handler Activities Summary

U.S. Importer of Hazardous Waste :	N
Mixed Waste (Haz. and Radioactive) :	N
Recycler of Hazardous Waste :	N
Transporter of Hazardous Waste :	N
Treater, Storer or Disposer of HW :	N
Underground Injection Activity :	N
On-site Burner Exemption :	N
Furnace Exemption :	N
Used Oil Fuel Burner :	N
Used Oil Processor :	N

Map Id: CW392
Direction: SW
Distance: 0.675 mi., 3567 ft.
Elevation: 196 ft.
Relative: Higher

Site Name : WASHINGTON BUILDING SVCS
1923 TACOMA AVE S
TACOMA, WA 98402

Database(s) : [ALL SITES - WA, ECHO, FRS, RCRA_NONGEN] ***(cont.)***

Envirosite ID: 50655505
EPA ID: N/R

RCRA_NONGEN ***(cont.)***

Used Oil Refiner :	N
Used Oil Fuel Marketer to Burner :	N
Used Oil Specification Marketer :	N
Used Oil Transfer Facility :	N
Used Oil Transporter :	N

Historical Generators

Date Form Received by Agency :	1992-05-21
Facility Name :	WASHINGTON BUILDING SVCS
Classification :	Not a generator, verified

Notices of Violations Summary

Regulation Violated :	N

Map Id: CW393
Direction: SW
Distance: 0.677 mi., 3576 ft.
Elevation: 197 ft.
Relative: Higher

Site Name : CARL T MADSEN INC
1929 TACOMA AVE S | 1929 TACOMA AVE S PO BOX 2054
TACOMA | Tacoma, WA

Database(s) : [ALL SITES - WA, CSCSL NFA - WA, EPA UST, FRS, HSL - WA, LUST - WA, UST - WA, VCP - WA]

Envirosite ID: 50655586
EPA ID: N/R

ALL SITES - WA

Facility Name :	CARL T MADSEN INC
Facility Address :	1929 TACOMA AVE S, TACOMA, 98401-2054
County :	Pierce
Facility/Site ID :	74131433
Alternate Name :	N/R
Program Name :	N/R
WRIA :	10
Legislative District :	27
Congressional District :	6
Ecology Region :	SWRO
Ecology Program Phone :	(360) 407-7224
Tribal Land :	N
Latitude :	47.243791
Longitude :	-122.443404
Last Date in Agency List :	2023-01-03

Map Id: CW393
Direction: SW
Distance: 0.677 mi., 3576 ft.
Elevation: 197 ft.
Relative: Higher

Site Name : CARL T MADSEN INC
1929 TACOMA AVE S | 1929 TACOMA AVE S PO BOX 2054
TACOMA | Tacoma, WA

Database(s) : [ALL SITES - WA, CSCSL NFA - WA, EPA UST, FRS, HSL - WA, LUST - WA, UST - WA, VCP - WA] ***(cont.)***

Envirosite ID: 50655586
EPA ID: N/R

ALL SITES - WA ***(cont.)***

Program Details

Program :	TOXICS
Program ID :	2237
Interaction Type :	LUST Facility
Interaction Type Description :	A leaking underground tank cleanup site being cleaned up with Ecology oversight or review.
Status :	Inactive
Start Date :	2004-04-20
End Date :	2011-08-01
SIC :	N/R
NAICS :	N/R

Program :	TOXICS
Program ID :	2237
Interaction Type :	LUST Facility
Interaction Type Description :	A leaking underground tank cleanup site being cleaned up with Ecology oversight or review.
Status :	Inactive
Start Date :	2004-04-20
End Date :	2011-08-01
SIC :	N/R
NAICS :	4471 - Gasoline Stations

Program :	TOXICS
Program ID :	2237
Interaction Type :	Underground Storage Tank
Interaction Type Description :	Any one or combination of tanks (including connecting underground pipes) that is used to contain regulated substances and has a tank volume of ten percent or more beneath the surface of the ground. This term does not include any of the exempt UST systems specified in WAC 173-360-110(2) or any piping connected thereto. See WAC 173-360
Status :	Inactive
Start Date :	1998-06-08
End Date :	2000-03-22
SIC :	N/R
NAICS :	N/R

Program :	TOXICS
Program ID :	2237
Interaction Type :	State Cleanup Site
Interaction Type Description :	A site is being cleaned up under state regulations. Regulations include Model Toxics Control Act or its predecessors.

Map Id: CW393
Direction: SW
Distance: 0.677 mi., 3576 ft.
Elevation: 197 ft.
Relative: Higher

Site Name : CARL T MADSEN INC
1929 TACOMA AVE S | 1929 TACOMA AVE S PO BOX 2054
TACOMA | Tacoma, WA

Database(s) : [ALL SITES - WA, CSCSL NFA - WA, EPA UST, FRS, HSL - WA, LUST - WA, UST - WA, VCP - WA] ***(cont.)***

Envirosite ID: 50655586
EPA ID: N/R

ALL SITES - WA ***(cont.)***

Status :	Active
Start Date :	2006-09-21
End Date :	N/R
SIC :	N/R
NAICS :	N/R
Program :	TOXICS
Program ID :	2237
Interaction Type :	Voluntary Cleanup Sites
Interaction Type Description :	For a fee, Ecology staff will review an independent cleanup report(s) and provide a written decision about the adequacy of the cleanup actions taken and described in the report.
Status :	Active
Start Date :	2011-05-05
End Date :	N/R
SIC :	N/R
NAICS :	44719 - Other Gasoline Stations
Program :	TOXICS
Program ID :	2237
Interaction Type :	Voluntary Cleanup Sites
Interaction Type Description :	For a fee, Ecology staff will review an independent cleanup report(s) and provide a written decision about the adequacy of the cleanup actions taken and described in the report.
Status :	Active
Start Date :	2011-05-05
End Date :	N/R
SIC :	N/R
NAICS :	N/R

CSCSL NFA - WA

Facility Name :	CARL T MADSEN INC
Facility Address :	1929 TACOMA AVE S, TACOMA, 98401
County :	Pierce
NFA Date :	2011-08-01
Facility Site ID :	74131433
Cleanup Site ID :	6596
Rank :	N/R
VCP :	N/R
Alternate Site Names :	N/R
NFA Reason :	Voluntary Cleanup Program Review
Site Status :	NFA
Region :	Southwest
Responsible Unit :	Southwest

Map Id: CW393
Direction: SW
Distance: 0.677 mi., 3576 ft.
Elevation: 197 ft.
Relative: Higher

Site Name : CARL T MADSEN INC
1929 TACOMA AVE S | 1929 TACOMA AVE S PO BOX 2054
TACOMA | Tacoma, WA

Database(s) : [ALL SITES - WA, CSCSL NFA - WA, EPA UST, FRS, HSL - WA, LUST - WA, UST - WA, VCP - WA] ***(cont.)***

Envirosite ID: 50655586
EPA ID: N/R

CSCSL NFA - WA ***(cont.)***

Latitude :	47.243791
Longitude :	-122.443404
Last Date in Agency List :	2023-02-23

Contaminants

Contaminant Name :	Petroleum-Gasoline
Ground Water :	N/R
Surface Water :	N/R
Soil :	Remediated-Below
Sediment :	N/R
Air :	N/R
Bedrock :	N/R

EPA UST

Facility Name :	CARL T MADSEN INC
Facility Address :	1929 TACOMA AVE S PO BOX 2054, Tacoma, Washington 984012054
County :	Pierce
Facility ID :	WA74131433
Facility Status :	Closed UST(s)
Open USTs :	0
Closed USTs :	1
Temporarily Out of Service USTs :	0
Date of Last Inspection :	N/R
EPA Region :	10
Tribe :	N/R
Facility ID 2 :	N/R
Latitude :	47.243791
Longitude :	-122.443404
Last Date in Agency List :	2023-01-30

Tank Details

Tank ID :	WA74131433_1
Tank Status :	Closed
Installation Date :	1964-12-31
Removal Date :	N/R
Capacity :	111
Substances :	A Leaded Gasoline
Tank Wall Type :	N/R

FRS

Facility Name :	CARL T MADSEN INC
Facility Address :	1929 TACOMA AVE S, TACOMA, WA 98401-2054
County :	PIERCE

Map Id: CW393
Direction: SW
Distance: 0.677 mi., 3576 ft.
Elevation: 197 ft.
Relative: Higher

Site Name : CARL T MADSEN INC
1929 TACOMA AVE S | 1929 TACOMA AVE S PO BOX 2054
TACOMA | Tacoma, WA

Database(s) : [ALL SITES - WA, CSCSL NFA - WA, EPA UST, FRS, HSL - WA, LUST - WA, UST - WA, VCP - WA] ***(cont.)***

Envirosite ID: 50655586
EPA ID: N/R

FRS ***(cont.)***

Site Details

Registry ID :	110015424986
FRS Facility URL :	Click here for hyperlink provided by the agency.
Last Date in Agency List :	2023-02-13

Source Description

Source Description :

The WA-FSIS provides a means to query and display data maintained by the Washington Department of Ecology. This system contains key information for each facility/site that is currently, or has been, of interest to the Air Quality, Dam Safety, Hazardous Waste, Toxics Cleanup, and Water Quality Programs.

FRS Environmental Interest

Source and System ID :	WA-FSIS - 74131433

HSL - WA

Facility Name :	Carl T Madsen Inc
Facility Address :	1929 TACOMA AVE S, TACOMA, 98401
County :	Pierce

Site Details

Facility Site ID :	74131433
Cleanup Site ID :	6596
Status :	No Further Action
Site Rank :	3 - Moderate Risk
Alternative Site Name :	N/R
Region :	Southwest
Resposbile Unit :	Southwest
Institutional Control :	N/R
Current VCP :	N/R
Past VCP :	Yes
Latitude :	47.243791
Longitude :	-122.443404
Agency Hyperlink :	Click here for hyperlink provided by the agency.
Last Date in Agency List :	2023-02-28

Contaminants

Contaminant Name :	Petroleum-Gasoline
Ground water :	N/R
Surface water :	N/R
Soil :	Remediated-Below
Sediment :	N/R
Air :	N/R

Map Id: CW393
Direction: SW
Distance: 0.677 mi., 3576 ft.
Elevation: 197 ft.
Relative: Higher

Site Name : CARL T MADSEN INC
1929 TACOMA AVE S | 1929 TACOMA AVE S PO BOX 2054
TACOMA | Tacoma, WA

Database(s) : [ALL SITES - WA, CSCSL NFA - WA, EPA UST, FRS, HSL - WA, LUST - WA, UST - WA, VCP - WA] ***(cont.)***

Envirosite ID: 50655586
EPA ID: N/R

HSL - WA ***(cont.)***

Bedrock :	N/R
Facility Name :	CARL T MADSEN INC
Facility Address :	1929 Tacoma Ave S, Tacoma, 98401-2054
County :	Pierce

Site Details

Facility Site ID :	74131433
Cleanup Site ID :	6596
Status :	No Further Action
Site Rank :	N/R
Alternative Site Name :	N/R
Region :	N/R
Resposbile Unit :	N/R
Institutional Control :	N/R
Current VCP :	N/R
Past VCP :	N/R
Latitude :	N/R
Longitude :	N/R
Agency Hyperlink :	Click here for hyperlink provided by the agency.
Last Date in Agency List :	2022-02-11

LUST - WA

Facility Name :	CARL T MADSEN INC
Facility Address :	1929 TACOMA AVE S, TACOMA, 98401
County :	Pierce

Site Details

LUST Status Date :	2011-08-01
LUST Status Type :	LUST - NFA
Facility Site ID :	74131433
Cleanup Site ID :	6596
LUST ID :	5952
UST ID :	2237
Alternate Site Names :	N/R
Release Date :	2004-04-20
Process Type :	N/R
Responsible Unit :	Southwest
Region :	Southwest
Latitude :	47.243791
Longitude :	-122.443404
Last Date in Agency List :	2023-03-20

Map Id: CW393
Direction: SW
Distance: 0.677 mi., 3576 ft.
Elevation: 197 ft.
Relative: Higher

Site Name : CARL T MADSEN INC
1929 TACOMA AVE S | 1929 TACOMA AVE S PO BOX 2054
TACOMA | Tacoma, WA

Database(s) : [ALL SITES - WA, CSCSL NFA - WA, EPA UST, FRS, HSL - WA, LUST - WA, UST - WA, VCP - WA] ***(cont.)***

Envirosite ID: 50655586
EPA ID: N/R

LUST - WA ***(cont.)***

Contaminants

Contaminant Name :	Petroleum-Gasoline
Ground Water :	N/R
Surface Water :	N/R
Soil :	Remediated-Below
Sediment :	N/R
Air :	N/R
Bedrock :	N/R

UST - WA

Facility Name :	CARL T MADSEN INC
Facility Address :	1929 TACOMA AVE S PO BOX 2054, Tacoma, 98401
County :	Pierce
Facility Site ID :	74131433
UST Site ID :	2237
Tag Number(s) :	N/R
Responsible Unit :	Southwest
Is Active :	No
Latitude :	47.243791
Longitude :	-122.443404
Last Date in Agency List :	2022-12-29

Tank Details

Tank Name :	1
Tank Status :	Removed
Install Date :	1964-12-31
Tank Upgrade Date :	N/R
Tank Permanent Closure Date :	N/R
Permit Expiration Date :	N/R
Tank Material :	Steel
Tank Construction :	N/R
Tank Corrosion Protection :	N/R
Tank Manifold :	N/R
Tank Release Detection :	N/R
Tank Tightness Test :	N/R
Tank Spill Prevention :	N/R
Capacity Range :	111 TO 1,100 Gallons
Actual Capacity :	N/R
Pipe Material :	N/R
Pipe Construction :	N/R
Pipe Corrosion Protection :	N/R
Tank SFC :	N/R
Dispenser SFC :	N/R
Primary Pipe Release Detection :	N/R
Secondary Pipe Release Detection :	N/R
Pipe Pumping System :	N/R
Pipe Install Date :	N/R
Turbine Sump Construction :	N/R
Tank Status Date :	1996-08-06

Map Id: CW393
Direction: SW
Distance: 0.677 mi., 3576 ft.
Elevation: 197 ft.
Relative: Higher

Site Name : CARL T MADSEN INC
1929 TACOMA AVE S | 1929 TACOMA AVE S PO BOX 2054
TACOMA | Tacoma, WA

Database(s) : [ALL SITES - WA, CSCSL NFA - WA, EPA UST, FRS, HSL - WA, LUST - WA, UST - WA, VCP - WA] ***(cont.)***

Envirosite ID: 50655586
EPA ID: N/R

UST - WA ***(cont.)***

Tank Install Date :	N/R
Tank Overfill Prevention :	N/R

Compartments Details

Compartment Number :	1
Compartment Capacity :	N/R
Substance Stored :	Leaded Gasoline
Used Substance :	N/R
Ecy Region :	N/R

VCP - WA

Facility Name :	CARL T MADSEN INC
Facility Address :	1929 TACOMA AVE S, TACOMA, 98401-2054
County :	Pierce
Facility/Site ID :	74131433
Alternate Name :	N/R
Program Name :	N/R
WRIA :	10
Legislative District :	27
Congressional District :	6
Ecology Region :	SWRO
Ecology Program Phone :	(360) 407-7224
Tribal Land :	N
Latitude :	47.243791
Longitude :	-122.443404
Last Date in Agency List :	2023-01-04

Program Details

Program :	TOXICS
Program ID :	N/R
Interaction Type :	Voluntary Cleanup Sites
Interaction Type Description :	For a fee, Ecology staff will review an independent cleanup report(s) and provide a written decision about the adequacy of the cleanup actions taken and described in the report.
Status :	Active
Start Date :	2011-05-05
End Date :	N/R
SIC :	N/R
NAICS :	44719 - Other Gasoline Stations
Program :	TOXICS
Program ID :	N/R
Interaction Type :	Voluntary Cleanup Sites

Map Id: CW393
Direction: SW
Distance: 0.677 mi., 3576 ft.
Elevation: 197 ft.
Relative: Higher

Site Name : CARL T MADSEN INC
1929 TACOMA AVE S | 1929 TACOMA AVE S PO BOX 2054
TACOMA | Tacoma, WA

Database(s) : [ALL SITES - WA, CSCSL NFA - WA, EPA UST, FRS, HSL - WA, LUST - WA, UST - WA, VCP - WA] ***(cont.)***

Envirosite ID: 50655586
EPA ID: N/R

VCP - WA ***(cont.)***

Interaction Type Description :	For a fee, Ecology staff will review an independent cleanup report(s) and provide a written decision about the adequacy of the cleanup actions taken and described in the report.
Status :	Active
Start Date :	2011-05-05
End Date :	N/R
SIC :	N/R
NAICS :	N/R

Map Id: DF394
Direction: S
Distance: 0.677 mi., 3577 ft.
Elevation: 36 ft.
Relative: Higher

Site Name : Star Tours
224 PUYALLUP AVE
TACOMA, WA 98421

Database(s) : [ALL SITES - WA, FRS]

Envirosite ID: 50655434
EPA ID: N/R

ALL SITES - WA

Facility Name :	Star Tours
Facility Address :	224 PUYALLUP AVE, TACOMA, 98421
County :	N/R
Facility/Site ID :	7722
Alternate Name :	N/R
Program Name :	N/R
WRIA :	10
Legislative District :	27
Congressional District :	9
Ecology Region :	SWRO
Ecology Program Phone :	N/R
Tribal Land :	N
Latitude :	47.240157
Longitude :	-122.43118
Last Date in Agency List :	2023-01-03

Program Details

Program :	N/R
Program ID :	N/R
Interaction Type :	Urban Waters
Interaction Type Description :	The site has been inspected by an Ecology Urban Waters Inspector.
Status :	Active
Start Date :	2008-12-11
End Date :	N/R
SIC :	N/R
NAICS :	N/R

Map Id: DF394
Direction: S
Distance: 0.677 mi., 3577 ft.
Elevation: 36 ft.
Relative: Higher

Site Name : Star Tours
224 PUYALLUP AVE
TACOMA, WA 98421

Database(s) : [ALL SITES - WA, FRS] ***(cont.)***

Envirosite ID: 50655434
EPA ID: N/R

FRS

Facility Name :	STAR TOURS
Facility Address :	224 PUYALLUP AVE, TACOMA, WA 98421
County :	PIERCE

Site Details

Registry ID :	110039224363
FRS Facility URL :	Click here for hyperlink provided by the agency.
Last Date in Agency List :	2023-02-13

Source Description

Source Description :

The WA-FSIS provides a means to query and display data maintained by the Washington Department of Ecology. This system contains key information for each facility/site that is currently, or has been, of interest to the Air Quality, Dam Safety, Hazardous Waste, Toxics Cleanup, and Water Quality Programs.

FRS Environmental Interest

Source and System ID :	WA-FSIS - 7722

Map Id: DM395
Direction: SE
Distance: 0.677 mi., 3578 ft.
Elevation: 17 ft.
Relative: Higher

Site Name : MENDEZ PROPERTY
910 PUYALLUP AVE
TACOMA | Tacoma, WA 98421

Database(s) : [ALL SITES - WA, CSCSL HWS - WA, EPA LUST, EPA UST, FRS, HSL - WA, LUST - WA, UST - WA, VCP - WA]

Envirosite ID: 43121397
EPA ID: N/R

ALL SITES - WA

Facility Name :	MENDEZ PROPERTY
Facility Address :	910 PUYALLUP AVE, TACOMA, 98421
County :	Pierce
Facility/Site ID :	59632952
Alternate Name :	N/R
Program Name :	N/R
WRIA :	10
Legislative District :	27
Congressional District :	9
Ecology Region :	SWRO
Ecology Program Phone :	(360) 407-7224
Tribal Land :	N
Latitude :	47.241175

Map Id: DM395
Direction: SE
Distance: 0.677 mi., 3578 ft.
Elevation: 17 ft.
Relative: Higher

Site Name : MENDEZ PROPERTY
910 PUYALLUP AVE
TACOMA | Tacoma, WA 98421

Database(s) : [ALL SITES - WA, CSCSL HWS - WA, EPA LUST, EPA UST, FRS, HSL - WA, LUST - WA, UST - WA, VCP - WA] ***(cont.)***

Envirosite ID: 43121397
EPA ID: N/R

ALL SITES - WA ***(cont.)***

Longitude :	-122.421448
Last Date in Agency List :	2023-01-03
Facility/Site ID :	59632952
Alternate Name :	MORK INVESTMENT PROPERTY
Program Name :	N/R
WRIA :	10
Legislative District :	27
Congressional District :	9
Ecology Region :	SWRO
Ecology Program Phone :	(360) 407-7224
Tribal Land :	N
Latitude :	47.241175
Longitude :	-122.421448
Last Date in Agency List :	2023-01-03

Program Details

Program :	TOXICS
Program ID :	502682
Interaction Type :	Voluntary Cleanup Sites
Interaction Type Description :	For a fee, Ecology staff will review an independent cleanup report(s) and provide a written decision about the adequacy of the cleanup actions taken and described in the report.
Status :	Inactive
Start Date :	2003-05-21
End Date :	2006-04-26
SIC :	1541 - GENERAL CONTRACTORS-INDUSTRIAL BUILDINGS AND WAREHOUSES
NAICS :	N/R

Program :	TOXICS
Program ID :	502682
Interaction Type :	Voluntary Cleanup Sites
Interaction Type Description :	For a fee, Ecology staff will review an independent cleanup report(s) and provide a written decision about the adequacy of the cleanup actions taken and described in the report.
Status :	Inactive
Start Date :	2003-05-21
End Date :	2006-04-26
SIC :	N/R
NAICS :	N/R

Program :	TOXICS
Program ID :	502682
Interaction Type :	LUST Facility

Map Id: DM395
Direction: SE
Distance: 0.677 mi., 3578 ft.
Elevation: 17 ft.
Relative: Higher

Site Name : MENDEZ PROPERTY
910 PUYALLUP AVE
TACOMA | Tacoma, WA 98421

Database(s) : [ALL SITES - WA, CSCSL HWS - WA, EPA LUST, EPA UST, FRS, HSL - WA, LUST - WA, UST - WA, VCP - WA] ***(cont.)***

Envirosite ID: 43121397
EPA ID: N/R

ALL SITES - WA ***(cont.)***

Interaction Type Description :	A leaking underground tank cleanup site being cleaned up with Ecology oversight or review.
Status :	Inactive
Start Date :	1998-02-06
End Date :	2000-09-27
SIC :	1541 - GENERAL CONTRACTORS-INDUSTRIAL BUILDINGS AND WAREHOUSES
NAICS :	N/R
Program :	TOXICS
Program ID :	502682
Interaction Type :	LUST Facility
Interaction Type Description :	A leaking underground tank cleanup site being cleaned up with Ecology oversight or review.
Status :	Inactive
Start Date :	1998-02-06
End Date :	2000-09-27
SIC :	N/R
NAICS :	N/R
Program :	TOXICS
Program ID :	502682
Interaction Type :	Underground Storage Tank
Interaction Type Description :	Any one or combination of tanks (including connecting underground pipes) that is used to contain regulated substances and has a tank volume of ten percent or more beneath the surface of the ground. This term does not include any of the exempt UST systems specified in WAC 173-360-110(2) or any piping connected thereto. See WAC 173-360
Status :	Active
Start Date :	1999-06-24
End Date :	N/R
SIC :	N/R
NAICS :	N/R
Program :	TOXICS
Program ID :	502682
Interaction Type :	Underground Storage Tank
Interaction Type Description :	Any one or combination of tanks (including connecting underground pipes) that is used to contain regulated substances and has a tank volume of ten percent or more beneath the surface of the ground. This term does not include any of the exempt UST systems specified in WAC 173-360-110(2) or any piping connected thereto. See WAC 173-360
Status :	Active
Start Date :	1999-06-24
End Date :	N/R

Map Id: DM395
Direction: SE
Distance: 0.677 mi., 3578 ft.
Elevation: 17 ft.
Relative: Higher

Site Name : MENDEZ PROPERTY
910 PUYALLUP AVE
TACOMA | Tacoma, WA 98421

Database(s) : [ALL SITES - WA, CSCSL HWS - WA, EPA LUST, EPA UST, FRS, HSL - WA, LUST - WA, UST - WA, VCP - WA] ***(cont.)***

Envirosite ID: 43121397
EPA ID: N/R

ALL SITES - WA ***(cont.)***

SIC :	1541 - GENERAL CONTRACTORS-INDUSTRIAL BUILDINGS AND WAREHOUSES
NAICS :	N/R

CSCSL HWS - WA

Facility Name :	MENDEZ PROPERTY
Facility Address :	910 PUYALLUP AVE, TACOMA, 98421
County :	PIERCE

Site Details

Facility Site ID :	59632952
Site Status :	Cleanup Started
Cleanup Site ID :	6355
Region :	Southwest
Responsible Section :	Southwest
WARM Rank :	N/R
Is Brownfield? :	N/R
Is PSI? :	N/R
Current VCP :	N/R
Past VCP :	Yes
Institutional Control :	N/R
Latitude :	47.241175
Longitude :	-122.421448
Last Date in Agency List :	2023-03-07

Contaminants Details

Contaminant Name :	Petroleum-Gasoline
Groundwater :	N/R
Surface Water :	N/R
Soil :	Confirmed Above Cleanup Levels
Sediment :	N/R
Air :	N/R
Bedrock :	N/R

Contaminant Name :	Petroleum Products-Unspecified
Groundwater :	Confirmed Above Cleanup Levels
Surface Water :	N/R
Soil :	N/R
Sediment :	N/R
Air :	N/R
Bedrock :	N/R

EPA LUST

Facility Name :	MENDEZ PROPERTY
Facility Address :	910 PUYALLUP AVE, TACOMA, Washington 98421
County :	Pierce

Map Id: DM395
Direction: SE
Distance: 0.677 mi., 3578 ft.
Elevation: 17 ft.
Relative: Higher

Site Name : MENDEZ PROPERTY
910 PUYALLUP AVE
TACOMA | Tacoma, WA 98421

Database(s) : [ALL SITES - WA, CSCSL HWS - WA, EPA LUST, EPA UST, FRS, HSL - WA, LUST - WA, UST - WA, VCP - WA] ***(cont.)***

Envirosite ID: 43121397
EPA ID: N/R

EPA LUST ***(cont.)***

Facility ID :	WA59632952
LUST ID :	WA6355
Reported Date :	N/R
Status :	Open
Substance :	Petroleum Products-Unspecified
Closed With Residual Contamination (Tribal Only):	N/R
NFA_Letter (Tribal Only) :	N/R
Tribe (Tribal Only) :	N/R
EPA Region :	10
Estimated Population within 1500ft :	114
Estimated Private Domestic Wells within 1500ft:	0
Within Source Water Protection Area (SPA):	No
SPA Public Water System and Facility ID:	N/R
SPA Water Type :	N/R
SPA Facility Type :	N/R
SPA HUC12 :	N/R
Within Groundwater Wellhead Protection Area (WHPA):	No
WHPA Public Water System and Facility ID:	N/R
WHPA Water Type :	N/R
WHPA Facility Type :	N/R
WHPA HUC12 :	N/R
Within Estimated 100-year Floodplain:	No
Latitude :	47.24152
Longitude :	-122.41897
Last Date in Agency List :	2023-01-30

EPA UST

Facility Name :	MENDEZ PROPERTY
Facility Address :	910 PUYALLUP AVE, Tacoma, Washington 98421
County :	Pierce

Facility ID :	WA59632952
Facility Status :	Closed UST(s)
Open USTs :	0
Closed USTs :	6
Temporarily Out of Service USTs :	0
Date of Last Inspection :	N/R
EPA Region :	10
Tribe :	N/R
Facility ID 2 :	N/R
Latitude :	47.24152
Longitude :	-122.41897
Last Date in Agency List :	2023-01-30

Map Id: DM395
Direction: SE
Distance: 0.677 mi., 3578 ft.
Elevation: 17 ft.
Relative: Higher

Site Name : MENDEZ PROPERTY
910 PUYALLUP AVE
TACOMA | Tacoma, WA 98421

Database(s) : [ALL SITES - WA, CSCSL HWS - WA, EPA LUST, EPA UST, FRS, HSL - WA, LUST - WA, UST - WA, VCP - WA] ***(cont.)***

Envirosite ID: 43121397
EPA ID: N/R

EPA UST ***(cont.)***

Tank Details

Tank ID :	WA59632952_1
Tank Status :	Closed
Installation Date :	N/R
Removal Date :	N/R
Capacity :	N/R
Substances :	B Unleaded Gasoline
Tank Wall Type :	N/R

Tank ID :	WA59632952_2
Tank Status :	Closed
Installation Date :	N/R
Removal Date :	N/R
Capacity :	N/R
Substances :	D Diesel
Tank Wall Type :	N/R

Tank ID :	WA59632952_3
Tank Status :	Closed
Installation Date :	N/R
Removal Date :	N/R
Capacity :	N/R
Substances :	B Unleaded Gasoline
Tank Wall Type :	N/R

Tank ID :	WA59632952_4
Tank Status :	Closed
Installation Date :	N/R
Removal Date :	N/R
Capacity :	N/R
Substances :	B Unleaded Gasoline
Tank Wall Type :	N/R

Tank ID :	WA59632952_5
Tank Status :	Closed
Installation Date :	N/R
Removal Date :	N/R
Capacity :	N/R
Substances :	D Diesel
Tank Wall Type :	N/R

Tank ID :	WA59632952_6
Tank Status :	Closed
Installation Date :	N/R
Removal Date :	N/R
Capacity :	N/R
Substances :	O Other Petroleum Substance
Tank Wall Type :	N/R

Map Id: DM395
Direction: SE
Distance: 0.677 mi., 3578 ft.
Elevation: 17 ft.
Relative: Higher

Site Name : MENDEZ PROPERTY
910 PUYALLUP AVE
TACOMA | Tacoma, WA 98421

Database(s) : [ALL SITES - WA, CSCSL HWS - WA, EPA LUST, EPA UST, FRS, HSL - WA, LUST - WA, UST - WA, VCP - WA] ***(cont.)***

Envirosite ID: 43121397
EPA ID: N/R

FRS

Facility Name :	MENDEZ PROPERTY
Facility Address :	910 PUYALLUP AVE, TACOMA, WA 98421
County :	PIERCE

Site Details

Registry ID :	110015446926
FRS Facility URL :	Click here for hyperlink provided by the agency.
Last Date in Agency List :	2023-02-13

Source Description

Source Description :

The WA-FSIS provides a means to query and display data maintained by the Washington Department of Ecology. This system contains key information for each facility/site that is currently, or has been, of interest to the Air Quality, Dam Safety, Hazardous Waste, Toxics Cleanup, and Water Quality Programs.

FRS Environmental Interest

Source and System ID :	WA-FSIS - 59632952

HSL - WA

Facility Name :	MENDEZ PROPERTY
Facility Address :	910 Puyallup Ave, Tacoma, 98421
County :	Pierce

Site Details

Facility Site ID :	59632952
Cleanup Site ID :	6355
Status :	Cleanup Started
Site Rank :	N/R
Alternative Site Name :	N/R
Region :	N/R
Resposbile Unit :	N/R
Institutional Control :	N/R
Current VCP :	N/R
Past VCP :	N/R
Latitude :	N/R
Longitude :	N/R
Agency Hyperlink :	Click here for hyperlink provided by the agency.
Last Date in Agency List :	2022-02-11

Facility Name :	MENDEZ PROPERTY
Facility Address :	910 PUYALLUP AVE, TACOMA, 98421
County :	Pierce

Map Id: DM395
Direction: SE
Distance: 0.677 mi., 3578 ft.
Elevation: 17 ft.
Relative: Higher

Site Name : MENDEZ PROPERTY
910 PUYALLUP AVE
TACOMA | Tacoma, WA 98421

Database(s) : [ALL SITES - WA, CSCSL HWS - WA, EPA LUST, EPA UST, FRS, HSL - WA, LUST - WA, UST - WA, VCP - WA] ***(cont.)***

Envirosite ID: 43121397
EPA ID: N/R

HSL - WA ***(cont.)***

Site Details

Facility Site ID :	59632952
Cleanup Site ID :	6355
Status :	Cleanup Started
Site Rank :	N/R
Alternative Site Name :	MORK INVESTMENT PROPERTY
Region :	Southwest
Resposbile Unit :	Southwest
Institutional Control :	N/R
Current VCP :	N/R
Past VCP :	Yes
Latitude :	47.2411754697342
Longitude :	-122.421448361763
Agency Hyperlink :	Click here for hyperlink provided by the agency.
Last Date in Agency List :	2023-02-28

Contaminants

Contaminant Name :	Petroleum-Gasoline
Ground water :	N/R
Surface water :	N/R
Soil :	Confirmed Above Cleanup Levels
Sediment :	N/R
Air :	N/R
Bedrock :	N/R

Contaminant Name :	Petroleum Products-Unspecified
Ground water :	Confirmed Above Cleanup Levels
Surface water :	N/R
Soil :	N/R
Sediment :	N/R
Air :	N/R
Bedrock :	N/R

LUST - WA

Facility Name :	MENDEZ PROPERTY
Facility Address :	910 PUYALLUP AVE, TACOMA, 98421
County :	Pierce

Site Details

LUST Status Date :	2003-05-21
LUST Status Type :	LUST - Cleanup Started
Facility Site ID :	59632952
Cleanup Site ID :	6355
LUST ID :	5319
UST ID :	502682
Alternate Site Names :	MORK INVESTMENT PROPERTY
Release Date :	1998-02-06
Process Type :	N/R
Responsible Unit :	Southwest

Map Id: DM395
Direction: SE
Distance: 0.677 mi., 3578 ft.
Elevation: 17 ft.
Relative: Higher

Site Name : MENDEZ PROPERTY
910 PUYALLUP AVE
TACOMA | Tacoma, WA 98421

Database(s) : [ALL SITES - WA, CSCSL HWS - WA, EPA LUST, EPA UST, FRS, HSL - WA, LUST - WA, UST - WA, VCP - WA] ***(cont.)***

Envirosite ID: 43121397
EPA ID: N/R

LUST - WA ***(cont.)***

Region :	Southwest
Latitude :	47.241175
Longitude :	-122.421448
Last Date in Agency List :	2023-03-20

Contaminants

Contaminant Name :	Petroleum Products-Unspecified
Ground Water :	Confirmed Above Cleanup Levels
Surface Water :	N/R
Soil :	N/R
Sediment :	N/R
Air :	N/R
Bedrock :	N/R

Contaminant Name :	Petroleum-Gasoline
Ground Water :	N/R
Surface Water :	N/R
Soil :	Confirmed Above Cleanup Levels
Sediment :	N/R
Air :	N/R
Bedrock :	N/R

UST - WA

Facility Name :	MENDEZ PROPERTY
Facility Address :	910 PUYALLUP AVE, Tacoma, 98421
County :	Pierce

Facility Site ID :	59632952
UST Site ID :	502682
Tag Number(s) :	N/R
Responsible Unit :	Southwest
Is Active :	No
Latitude :	47.241175
Longitude :	-122.421448
Last Date in Agency List :	2022-12-29

Tank Details

Tank Name :	1
Tank Status :	Removed
Install Date :	N/R
Tank Upgrade Date :	N/R
Tank Permanent Closure Date :	N/R
Permit Expiration Date :	N/R
Tank Material :	N/R
Tank Construction :	N/R
Tank Corrosion Protection :	N/R
Tank Manifold :	N/R
Tank Release Detection :	N/R

Map Id: DM395
Direction: SE
Distance: 0.677 mi., 3578 ft.
Elevation: 17 ft.
Relative: Higher

Site Name : MENDEZ PROPERTY
910 PUYALLUP AVE
TACOMA | Tacoma, WA 98421

Database(s) : [ALL SITES - WA, CSCSL HWS - WA, EPA LUST, EPA UST, FRS, HSL - WA, LUST - WA, UST - WA, VCP - WA] ***(cont.)***

Envirosite ID: 43121397
EPA ID: N/R

UST - WA ***(cont.)***

Tank Tightness Test :	N/R
Tank Spill Prevention :	N/R
Capacity Range :	N/R
Actual Capacity :	10000
Pipe Material :	N/R
Pipe Construction :	N/R
Pipe Corrosion Protection :	N/R
Tank SFC :	N/R
Dispenser SFC :	N/R
Primary Pipe Release Detection :	N/R
Secondary Pipe Release Detection :	N/R
Pipe Pumping System :	N/R
Pipe Install Date :	N/R
Turbine Sump Construction :	N/R
Tank Status Date :	1999-12-10
Tank Install Date :	N/R
Tank Overfill Prevention :	N/R

Compartments Details

Compartment Number :	1
Compartment Capacity :	10000
Substance Stored :	Unleaded Gasoline
Used Substance :	N/R
Ecy Region :	N/R

Tank Details

Tank Name :	2
Tank Status :	Removed
Install Date :	N/R
Tank Upgrade Date :	N/R
Tank Permanent Closure Date :	N/R
Permit Expiration Date :	N/R
Tank Material :	N/R
Tank Construction :	N/R
Tank Corrosion Protection :	N/R
Tank Manifold :	N/R
Tank Release Detection :	N/R
Tank Tightness Test :	N/R
Tank Spill Prevention :	N/R
Capacity Range :	N/R
Actual Capacity :	4000
Pipe Material :	N/R
Pipe Construction :	N/R
Pipe Corrosion Protection :	N/R
Tank SFC :	N/R
Dispenser SFC :	N/R
Primary Pipe Release Detection :	N/R
Secondary Pipe Release Detection :	N/R
Pipe Pumping System :	N/R
Pipe Install Date :	N/R
Turbine Sump Construction :	N/R

Map Id: DM395
Direction: SE
Distance: 0.677 mi., 3578 ft.
Elevation: 17 ft.
Relative: Higher

Site Name : MENDEZ PROPERTY
910 PUYALLUP AVE
TACOMA | Tacoma, WA 98421

Database(s) : [ALL SITES - WA, CSCSL HWS - WA, EPA LUST, EPA UST, FRS, HSL - WA, LUST - WA, UST - WA, VCP - WA] ***(cont.)***

Envirosite ID: 43121397
EPA ID: N/R

UST - WA ***(cont.)***

Tank Status Date :	1999-12-10
Tank Install Date :	N/R
Tank Overfill Prevention :	N/R

Compartments Details

Compartment Number :	1
Compartment Capacity :	4000
Substance Stored :	Diesel
Used Substance :	N/R
Ecy Region :	N/R

Tank Details

Tank Name :	3
Tank Status :	Removed
Install Date :	N/R
Tank Upgrade Date :	N/R
Tank Permanent Closure Date :	N/R
Permit Expiration Date :	N/R
Tank Material :	N/R
Tank Construction :	N/R
Tank Corrosion Protection :	N/R
Tank Manifold :	N/R
Tank Release Detection :	N/R
Tank Tightness Test :	N/R
Tank Spill Prevention :	N/R
Capacity Range :	N/R
Actual Capacity :	2000
Pipe Material :	N/R
Pipe Construction :	N/R
Pipe Corrosion Protection :	N/R
Tank SFC :	N/R
Dispenser SFC :	N/R
Primary Pipe Release Detection :	N/R
Secondary Pipe Release Detection :	N/R
Pipe Pumping System :	N/R
Pipe Install Date :	N/R
Turbine Sump Construction :	N/R
Tank Status Date :	1999-12-10
Tank Install Date :	N/R
Tank Overfill Prevention :	N/R

Compartments Details

Compartment Number :	1
Compartment Capacity :	2000
Substance Stored :	Unleaded Gasoline
Used Substance :	N/R
Ecy Region :	N/R

Map Id: DM395
Direction: SE
Distance: 0.677 mi., 3578 ft.
Elevation: 17 ft.
Relative: Higher

Site Name : MENDEZ PROPERTY
910 PUYALLUP AVE
TACOMA | Tacoma, WA 98421

Database(s) : [ALL SITES - WA, CSCSL HWS - WA, EPA LUST, EPA UST, FRS, HSL - WA, LUST - WA, UST - WA, VCP - WA] ***(cont.)***

Envirosite ID: 43121397
EPA ID: N/R

UST - WA ***(cont.)***

Tank Details

Tank Name :	4
Tank Status :	Removed
Install Date :	N/R
Tank Upgrade Date :	N/R
Tank Permanent Closure Date :	N/R
Permit Expiration Date :	N/R
Tank Material :	N/R
Tank Construction :	N/R
Tank Corrosion Protection :	N/R
Tank Manifold :	N/R
Tank Release Detection :	N/R
Tank Tightness Test :	N/R
Tank Spill Prevention :	N/R
Capacity Range :	N/R
Actual Capacity :	1000
Pipe Material :	N/R
Pipe Construction :	N/R
Pipe Corrosion Protection :	N/R
Tank SFC :	N/R
Dispenser SFC :	N/R
Primary Pipe Release Detection :	N/R
Secondary Pipe Release Detection :	N/R
Pipe Pumping System :	N/R
Pipe Install Date :	N/R
Turbine Sump Construction :	N/R
Tank Status Date :	1999-12-10
Tank Install Date :	N/R
Tank Overfill Prevention :	N/R

Compartments Details

Compartment Number :	1
Compartment Capacity :	1000
Substance Stored :	Unleaded Gasoline
Used Substance :	N/R
Ecy Region :	N/R

Tank Details

Tank Name :	5
Tank Status :	Removed
Install Date :	N/R
Tank Upgrade Date :	N/R
Tank Permanent Closure Date :	N/R
Permit Expiration Date :	N/R
Tank Material :	N/R
Tank Construction :	N/R
Tank Corrosion Protection :	N/R
Tank Manifold :	N/R
Tank Release Detection :	N/R
Tank Tightness Test :	N/R
Tank Spill Prevention :	N/R

Map Id: DM395
Direction: SE
Distance: 0.677 mi., 3578 ft.
Elevation: 17 ft.
Relative: Higher

Site Name : MENDEZ PROPERTY
910 PUYALLUP AVE
TACOMA | Tacoma, WA 98421

Database(s) : [ALL SITES - WA, CSCSL HWS - WA, EPA LUST, EPA UST, FRS, HSL - WA, LUST - WA, UST - WA, VCP - WA] ***(cont.)***

Envirosite ID: 43121397
EPA ID: N/R

UST - WA ***(cont.)***

Capacity Range :	N/R
Actual Capacity :	1000
Pipe Material :	N/R
Pipe Construction :	N/R
Pipe Corrosion Protection :	N/R
Tank SFC :	N/R
Dispenser SFC :	N/R
Primary Pipe Release Detection :	N/R
Secondary Pipe Release Detection :	N/R
Pipe Pumping System :	N/R
Pipe Install Date :	N/R
Turbine Sump Construction :	N/R
Tank Status Date :	1999-12-10
Tank Install Date :	N/R
Tank Overfill Prevention :	N/R

Compartments Details

Compartment Number :	1
Compartment Capacity :	1000
Substance Stored :	Diesel
Used Substance :	N/R
Ecy Region :	N/R

Tank Details

Tank Name :	6
Tank Status :	Removed
Install Date :	N/R
Tank Upgrade Date :	N/R
Tank Permanent Closure Date :	N/R
Permit Expiration Date :	N/R
Tank Material :	N/R
Tank Construction :	N/R
Tank Corrosion Protection :	N/R
Tank Manifold :	N/R
Tank Release Detection :	N/R
Tank Tightness Test :	N/R
Tank Spill Prevention :	N/R
Capacity Range :	N/R
Actual Capacity :	500
Pipe Material :	N/R
Pipe Construction :	N/R
Pipe Corrosion Protection :	N/R
Tank SFC :	N/R
Dispenser SFC :	N/R
Primary Pipe Release Detection :	N/R
Secondary Pipe Release Detection :	N/R
Pipe Pumping System :	N/R
Pipe Install Date :	N/R
Turbine Sump Construction :	N/R
Tank Status Date :	1999-12-10
Tank Install Date :	N/R

Map Id: DM395
Direction: SE
Distance: 0.677 mi., 3578 ft.
Elevation: 17 ft.
Relative: Higher

Site Name : MENDEZ PROPERTY
910 PUYALLUP AVE
TACOMA | Tacoma, WA 98421

Database(s) : [ALL SITES - WA, CSCSL HWS - WA, EPA LUST, EPA UST, FRS, HSL - WA, LUST - WA, UST - WA, VCP - WA] ***(cont.)***

Envirosite ID: 43121397
EPA ID: N/R

UST - WA ***(cont.)***

Tank Overfill Prevention :	N/R

Compartments Details

Compartment Number :	1
Compartment Capacity :	500
Substance Stored :	Other Petroleum Substance
Used Substance :	N/R
Ecy Region :	N/R

VCP - WA

Facility Name :	MENDEZ PROPERTY
Facility Address :	910 PUYALLUP AVE, TACOMA, 98421
County :	Pierce
Facility/Site ID :	59632952
Alternate Name :	MORK INVESTMENT PROPERTY
Program Name :	N/R
WRIA :	10
Legislative District :	27
Congressional District :	9
Ecology Region :	SWRO
Ecology Program Phone :	(360) 407-7224
Tribal Land :	N
Latitude :	47.241175
Longitude :	-122.421448
Last Date in Agency List :	2023-01-04
Facility/Site ID :	59632952
Alternate Name :	N/R
Program Name :	N/R
WRIA :	10
Legislative District :	27
Congressional District :	9
Ecology Region :	SWRO
Ecology Program Phone :	(360) 407-7224
Tribal Land :	N
Latitude :	47.241175
Longitude :	-122.421448
Last Date in Agency List :	2023-01-04

Program Details

Program :	TOXICS
Program ID :	502682
Interaction Type :	Voluntary Cleanup Sites

Map Id: DM395
Direction: SE
Distance: 0.677 mi., 3578 ft.
Elevation: 17 ft.
Relative: Higher

Site Name : MENDEZ PROPERTY
910 PUYALLUP AVE
TACOMA | Tacoma, WA 98421

Database(s) : [ALL SITES - WA, CSCSL HWS - WA, EPA LUST, EPA UST, FRS, HSL - WA, LUST - WA, UST - WA, VCP - WA] ***(cont.)***

Envirosite ID: 43121397
EPA ID: N/R

VCP - WA ***(cont.)***

Interaction Type Description :	For a fee, Ecology staff will review an independent cleanup report(s) and provide a written decision about the adequacy of the cleanup actions taken and described in the report.
Status :	Inactive
Start Date :	2003-05-21
End Date :	2006-04-26
SIC :	1541 - GENERAL CONTRACTORS-INDUSTRIAL BUILDINGS AND WAREHOUSES
NAICS :	N/R
Program :	TOXICS
Program ID :	502682
Interaction Type :	Voluntary Cleanup Sites
Interaction Type Description :	For a fee, Ecology staff will review an independent cleanup report(s) and provide a written decision about the adequacy of the cleanup actions taken and described in the report.
Status :	Inactive
Start Date :	2003-05-21
End Date :	2006-04-26
SIC :	N/R
NAICS :	N/R

Map Id: DH396
Direction: WNW
Distance: 0.681 mi., 3595 ft.
Elevation: 209 ft.
Relative: Higher

Site Name : YWCA TACOMA PIERCE COUNTY | ST HELENS APARTMENTS LLC | FS & GS SERVICES INC
405 BROADWAY
TACOMA, WA

Database(s) : [ALL SITES - WA, CSCSL HWS - WA, ECHO, FRS, HSL - WA, OSHA, RCRA_NONGEN]

Envirosite ID: 6596793
EPA ID: N/R

ALL SITES - WA

Facility Name :	YWCA Tacoma Pierce County
Facility Address :	405 BROADWAY, TACOMA, 98402-3904
County :	Pierce
Facility/Site ID :	34565253
Alternate Name :	N/R
Program Name :	N/R
WRIA :	10
Legislative District :	27

Map Id: DH396
Direction: WNW
Distance: 0.681 mi., 3595 ft.
Elevation: 209 ft.
Relative: Higher

Site Name : YWCA TACOMA PIERCE COUNTY | ST HELENS APARTMENTS LLC | FS & GS SERVICES INC
405 BROADWAY
TACOMA, WA

Database(s) : [ALL SITES - WA, CSCSL HWS - WA, ECHO, FRS, HSL - WA, OSHA, RCRA_NONGEN] ***(cont.)***

Envirosite ID: 6596793
EPA ID: N/R

ALL SITES - WA ***(cont.)***

Congressional District :	6
Ecology Region :	SWRO
Ecology Program Phone :	(360) 407-6734
Tribal Land :	N
Latitude :	47.260071
Longitude :	-122.443679
Last Date in Agency List :	2023-01-03

Facility/Site ID :	34565253
Alternate Name :	N/R
Program Name :	N/R
WRIA :	10
Legislative District :	27
Congressional District :	6
Ecology Region :	SWRO
Ecology Program Phone :	(360) 407-7224
Tribal Land :	N
Latitude :	47.260071
Longitude :	-122.443679
Last Date in Agency List :	2023-01-03

Program Details

Program :	TOXICS
Program ID :	N/R
Interaction Type :	Hazardous Waste Generator
Interaction Type Description :	Facilities that generate any quantity of a dangerous waste. They may be classified as SQG, MQG, or LQG depending on hazardous waste generated for a given month.
Status :	Inactive
Start Date :	2000-06-01
End Date :	2001-12-31
SIC :	N/R
NAICS :	N/R

Program :	TOXICS
Program ID :	N/R
Interaction Type :	Hazardous Waste Generator
Interaction Type Description :	Facilities that generate any quantity of a dangerous waste. They may be classified as SQG, MQG, or LQG depending on hazardous waste generated for a given month.
Status :	Inactive
Start Date :	2000-06-01
End Date :	2001-12-31
SIC :	N/R

Map Id: DH396
Direction: WNW
Distance: 0.681 mi., 3595 ft.
Elevation: 209 ft.
Relative: Higher

Site Name : YWCA TACOMA PIERCE COUNTY | ST HELENS APARTMENTS LLC | FS & GS SERVICES INC
405 BROADWAY
TACOMA, WA

Database(s) : [ALL SITES - WA, CSCSL HWS - WA, ECHO, FRS, HSL - WA, OSHA, RCRA_NONGEN] ***(cont.)***

Envirosite ID: 6596793
EPA ID: N/R

ALL SITES - WA ***(cont.)***

NAICS :	81341 - Civic and Social Organizations
Program :	TOXICS
Program ID :	N/R
Interaction Type :	State Cleanup Site
Interaction Type Description :	A site is being cleaned up under state regulations. Regulations include Model Toxics Control Act or its predecessors.
Status :	Active
Start Date :	2021-05-04
End Date :	N/R
SIC :	N/R
NAICS :	N/R

CSCSL HWS - WA

Facility Name :	ST HELENS APARTMENTS LLC
Facility Address :	405 BROADWAY, TACOMA, 98402
County :	PIERCE

Site Details

Facility Site ID :	34565253
Site Status :	Cleanup Started
Cleanup Site ID :	15543
Region :	Southwest
Responsible Section :	Southwest
WARM Rank :	N/R
Is Brownfield? :	N/R
Is PSI? :	N/R
Current VCP :	N/R
Past VCP :	N/R
Institutional Control :	N/R
Latitude :	47.260071
Longitude :	-122.443679
Last Date in Agency List :	2023-03-07

Contaminants Details

Contaminant Name :	Polycyclic Aromatic Hydrocarbons
Groundwater :	Suspected
Surface Water :	N/R
Soil :	Suspected
Sediment :	N/R
Air :	N/R
Bedrock :	N/R

Map Id: DH396
Direction: WNW
Distance: 0.681 mi., 3595 ft.
Elevation: 209 ft.
Relative: Higher

Site Name : YWCA TACOMA PIERCE COUNTY | ST HELENS APARTMENTS LLC | FS & GS SERVICES INC
405 BROADWAY
TACOMA, WA

Database(s) : [ALL SITES - WA, CSCSL HWS - WA, ECHO, FRS, HSL - WA, OSHA, RCRA_NONGEN] ***(cont.)***

Envirosite ID: 6596793
EPA ID: N/R

CSCSL HWS - WA ***(cont.)***

Contaminant Name :	Petroleum-Gasoline
Groundwater :	Suspected
Surface Water :	N/R
Soil :	Suspected
Sediment :	N/R
Air :	N/R
Bedrock :	N/R

Contaminant Name :	Metals - Other
Groundwater :	Suspected
Surface Water :	N/R
Soil :	Suspected
Sediment :	N/R
Air :	N/R
Bedrock :	N/R

Contaminant Name :	Other Non-Halogenated Organics
Groundwater :	Suspected
Surface Water :	N/R
Soil :	Suspected
Sediment :	N/R
Air :	N/R
Bedrock :	N/R

Contaminant Name :	Halogenated Solvents
Groundwater :	Suspected
Surface Water :	N/R
Soil :	Suspected
Sediment :	N/R
Air :	N/R
Bedrock :	N/R

Contaminant Name :	Lead
Groundwater :	Suspected
Surface Water :	N/R
Soil :	Suspected
Sediment :	N/R
Air :	N/R
Bedrock :	N/R

Contaminant Name :	Benzene
Groundwater :	Suspected
Surface Water :	N/R
Soil :	Suspected
Sediment :	N/R
Air :	N/R
Bedrock :	N/R

Map Id: DH396
Direction: WNW
Distance: 0.681 mi., 3595 ft.
Elevation: 209 ft.
Relative: Higher

Site Name : YWCA TACOMA PIERCE COUNTY | ST HELENS APARTMENTS LLC | FS & GS SERVICES INC
405 BROADWAY
TACOMA, WA

Database(s) : [ALL SITES - WA, CSCSL HWS - WA, ECHO, FRS, HSL - WA, OSHA, RCRA_NONGEN] ***(cont.)***

Envirosite ID: 6596793
EPA ID: N/R

CSCSL HWS - WA ***(cont.)***

Contaminant Name :	Petroleum-Diesel
Groundwater :	Suspected
Surface Water :	N/R
Soil :	Suspected
Sediment :	N/R
Air :	N/R
Bedrock :	N/R

Contaminant Name :	Petroleum-Other
Groundwater :	Suspected
Surface Water :	N/R
Soil :	Suspected
Sediment :	N/R
Air :	N/R
Bedrock :	N/R

ECHO

Facility Name :	YWCA TACOMA PIERCE COUNTY
Facility Address :	405 BROADWAY, TACOMA, WA 98402
County :	PIERCE
Last Inspection Date :	N/R
Registry ID :	110005397828
FIPS Code :	53053
EPA Region :	10
Inspection Count :	0
Last Inspection Days :	N/R
Informal Count :	0
Last Informal Action Date :	N/R
Formal Action Count :	0
Last Formal Action Date :	N/R
Total Penalties :	0
Penalty Count :	N/R
Last Penalty Date :	N/R
Last Penalty Amount :	N/R
QTRS IN NC :	0
Programs IN SNC :	0
Current Compliance Status :	No Violation Identified
Three-Year Compliance Status :	_____
Collection Method :	ADDRESS MATCHING-HOUSE NUMBER
Reference Point :	CENTER OF A FACILITY OR STATION
Accuracy Meters :	30

Map Id: DH396
Direction: WNW
Distance: 0.681 mi., 3595 ft.
Elevation: 209 ft.
Relative: Higher

Site Name : YWCA TACOMA PIERCE COUNTY | ST HELENS APARTMENTS LLC | FS & GS SERVICES INC
405 BROADWAY
TACOMA, WA

Database(s) : [ALL SITES - WA, CSCSL HWS - WA, ECHO, FRS, HSL - WA, OSHA, RCRA_NONGEN] ***(cont.)***

Envirosite ID: 6596793
EPA ID: N/R

ECHO ***(cont.)***

Derived Tribes :	Puyallup Tribe of the Puyallup Reservation - 1.6 mile(s), Puyallup Tribe of the Puyallup Reservation - 1.6 mile(s), Muckleshoot Indian Tribe - 11.2 mile(s), Muckleshoot Indian Tribe - 14.2 mile(s), Nisqually Indian Tribe - 17.9 mile(s), Squaxin Island Tribe of the Squaxin Island Reservation - 21.6 mile(s), Squaxin Island Tribe of the Squaxin Island Reservation - 23.5 mile(s)
Derived HUC :	17110019
Derived WBD :	171100190301
Derived STCTY FIPS :	53053
Derived Zip :	98402
Derived CD113 :	06
Derived CB2010 :	530530616011024
MYRTK Universe :	NNN
NPDES IDs :	N/R
CWA Permit Types :	N/R
CWA Compliance Tracking :	N/R
CWA NAICS :	N/R
CWA SICS :	N/R
CWA Inspection Count :	N/R
CWA Last Inspection Days :	N/R
CWA Informal Count :	N/R
CWA Formal Action Count :	N/R
CWA Last Formal Action Date :	N/R
CWA Penalties :	N/R
CWA Last Penalty Date :	N/R
CWA Last Penalty Amount :	N/R
CWA Quarters IN NC :	N/R
CWA Current Compliance Status :	N/R
CWA Current SNC Flag :	N
CWA 13 Quarters Compliance Status :	N/R
CWA 13 Quarters Effluent Exceedances:	N/R
CWA Three-Year QNCR Codes :	N/R
DFR URL :	Click here for hyperlink provided by the agency.
Facility SIC :	N/R
Facility NAICS :	81341 - Civic and Social Organizations
Facility Last Inspection EPA Date :	N/R
Facility Last Inspection State Date :	N/R
Facility Last Formal Act EPA Date :	N/R
Facility Last Formal Act State Date :	N/R
Facility Last Informal Act EPA Date :	N/R
Facility Last Informal Act State Date:	N/R
Facility Federal Agency :	N/R
TRI Reporter :	N/R
Facility Imp Water Flag :	N/R
Current SNC Flag :	N
Indian County Flag :	N
Federal Flag :	N/R
US Mexico Border Flag :	N/R
Chesapeak Bay Flag :	N/R
AIR Flag :	N
NPDES Flag :	N
SDWIS Flag :	N

Map Id: DH396
Direction: WNW
Distance: 0.681 mi., 3595 ft.
Elevation: 209 ft.
Relative: Higher

Site Name : YWCA TACOMA PIERCE COUNTY | ST HELENS APARTMENTS LLC | FS & GS SERVICES INC
405 BROADWAY
TACOMA, WA

Database(s) : [ALL SITES - WA, CSCSL HWS - WA, ECHO, FRS, HSL - WA, OSHA, RCRA_NONGEN] ***(cont.)***

Envirosite ID: 6596793
EPA ID: N/R

ECHO ***(cont.)***

RCRA Flag :	Y
TRI Flag :	N
GHG Flag :	N
Major Flag :	N/R
Active Flag :	N/R
NAA Flag :	N
Latitude :	47.26056
Longitude :	-122.44303
Last Date in Agency List :	2023-01-16

FRS

Facility Name :	YWCA TACOMA PIERCE COUNTY
Facility Address :	405 BROADWAY, TACOMA, WA 984023904
County :	PIERCE

Site Details

Registry ID :	110005397828
FRS Facility URL :	Click here for hyperlink provided by the agency.
Last Date in Agency List :	2023-02-13

Source Description

Source Description :

RCRAInfo is EPA's comprehensive information system that supports the Resource Conservation and Recovery Act (RCRA) of 1976 and the Hazardous and Solid Waste Amendments (HSWA) of 1984 through the tracking of events and activities related to facilities that generate, transport, and treat, store, or dispose of hazardous waste. RCRAInfo allows RCRA program staff to track the notification, permit, compliance, and corrective action activities required under RCRA. RCRAInfo also supports generation of the National Hazardous Waste Biennial Report. All generators and treatment, storage, and disposal facilities who handle hazardous waste are required to report to the EPA Administrator at least once every two years to support creation of the Biennial Report.
The WA-FSIS provides a means to query and display data maintained by the Washington Department of Ecology. This system contains key information for each facility/site that is currently, or has been, of interest to the Air Quality, Dam Safety, Hazardous Waste, Toxics Cleanup, and Water Quality Programs.

FRS Environmental Interest

Source and System ID :

RCRAINFO - WAH000011809
WA-FSIS - 34565253

HSL - WA

Facility Name :	St Helens Apartments LLC

Map Id: DH396
Direction: WNW
Distance: 0.681 mi., 3595 ft.
Elevation: 209 ft.
Relative: Higher

Site Name : YWCA TACOMA PIERCE COUNTY | ST HELENS APARTMENTS LLC | FS & GS SERVICES INC
405 BROADWAY
TACOMA, WA

Database(s) : [ALL SITES - WA, CSCSL HWS - WA, ECHO, FRS, HSL - WA, OSHA, RCRA_NONGEN] ***(cont.)***

Envirosite ID: 6596793
EPA ID: N/R

HSL - WA ***(cont.)***

Facility Address :	405 BROADWAY, TACOMA, 98402
County :	Pierce

Site Details

Facility Site ID :	34565253
Cleanup Site ID :	15543
Status :	Cleanup Started
Site Rank :	N/R
Alternative Site Name :	YWCA Tacoma Pierce County
Region :	Southwest
Resposbile Unit :	Southwest
Institutional Control :	N/R
Current VCP :	N/R
Past VCP :	N/R
Latitude :	47.2600713055339
Longitude :	-122.443679150129
Agency Hyperlink :	Click here for hyperlink provided by the agency.
Last Date in Agency List :	2023-02-28

Contaminants

Contaminant Name :	Polycyclic Aromatic Hydrocarbons
Ground water :	Suspected
Surface water :	N/R
Soil :	Suspected
Sediment :	N/R
Air :	N/R
Bedrock :	N/R

Contaminant Name :	Petroleum-Gasoline
Ground water :	Suspected
Surface water :	N/R
Soil :	Suspected
Sediment :	N/R
Air :	N/R
Bedrock :	N/R

Contaminant Name :	Metals - Other
Ground water :	Suspected
Surface water :	N/R
Soil :	Suspected
Sediment :	N/R
Air :	N/R
Bedrock :	N/R

Map Id: DH396
Direction: WNW
Distance: 0.681 mi., 3595 ft.
Elevation: 209 ft.
Relative: Higher

Site Name : YWCA TACOMA PIERCE COUNTY | ST HELENS APARTMENTS LLC | FS & GS SERVICES INC
405 BROADWAY
TACOMA, WA

Database(s) : [ALL SITES - WA, CSCSL HWS - WA, ECHO, FRS, HSL - WA, OSHA, RCRA_NONGEN] ***(cont.)***

Envirosite ID: 6596793
EPA ID: N/R

HSL - WA ***(cont.)***

Contaminant Name :	Other Non-Halogenated Organics
Ground water :	Suspected
Surface water :	N/R
Soil :	Suspected
Sediment :	N/R
Air :	N/R
Bedrock :	N/R

Contaminant Name :	Halogenated Solvents
Ground water :	Suspected
Surface water :	N/R
Soil :	Suspected
Sediment :	N/R
Air :	N/R
Bedrock :	N/R

Contaminant Name :	Lead
Ground water :	Suspected
Surface water :	N/R
Soil :	Suspected
Sediment :	N/R
Air :	N/R
Bedrock :	N/R

Contaminant Name :	Benzene
Ground water :	Suspected
Surface water :	N/R
Soil :	Suspected
Sediment :	N/R
Air :	N/R
Bedrock :	N/R

Contaminant Name :	Petroleum-Diesel
Ground water :	Suspected
Surface water :	N/R
Soil :	Suspected
Sediment :	N/R
Air :	N/R
Bedrock :	N/R

Contaminant Name :	Petroleum-Other
Ground water :	Suspected
Surface water :	N/R
Soil :	Suspected
Sediment :	N/R
Air :	N/R
Bedrock :	N/R

Map Id: DH396
Direction: WNW
Distance: 0.681 mi., 3595 ft.
Elevation: 209 ft.
Relative: Higher

Site Name : YWCA TACOMA PIERCE COUNTY | ST HELENS APARTMENTS LLC | FS & GS SERVICES INC
405 BROADWAY
TACOMA, WA

Database(s) : [ALL SITES - WA, CSCSL HWS - WA, ECHO, FRS, HSL - WA, OSHA, RCRA_NONGEN] ***(cont.)***

Envirosite ID: 6596793
EPA ID: N/R

OSHA

Facility Name :	FS & GS SERVICES INC
Facility Address :	405 BROADWAY, TACOMA, WA 98402

Site Details

Activity Number :	111600144
Reporting ID :	1055330
Open Date :	1990-03-31
Conference Closed :	1990-04-30
Case Closed :	1991-05-17
Case Mod Date :	N/R
Owner Type :	Private
Advance Notice :	N
Safety/Health :	Health
Number in Establishment :	10
SIC :	1742 - PLASTERING, DRYWALL, ACOUSTICAL, AND INSULATION WORK
NAICS :	000000
Inspection Type :	Unprog Rel
Inspection Scope :	Partial
Why No Inspection :	N/R
Union :	No
Mailing Address :	PO BOX 111832, TACOMA, WA 98411
Agency Hyperlink :	Click here for hyperlink provided by the agency.
Last Date in Agency List :	2023-01-13

Violations

Activity Number :	111600144
Citation ID :	01001
Delete Flag :	N/R
Standard Ref :	0650002003
Violation Type :	Repeat
Issuance Date :	1990-06-22
Abate Date :	1990-04-30
Abate Complete :	Abatement Completed
Current Penalty :	240.0
Initial Penalty :	240.0
Contest Date :	1990-07-30
Final Order Date :	1990-11-11
Number Instances :	1
Number Exposed :	4
Record :	Complaint
Gravity :	N/R
Emphasis :	N/R
Hazcat :	N/R
FTA Insp Number :	N/R
FTA Issuance Date :	N/R
FTA Penalty :	N/R
FTA Contest Date :	N/R
FTA Final Order Date :	N/R
HAZ Subtances :	ASBESTOS, ALL FORMS

Map Id: DH396
Direction: WNW
Distance: 0.681 mi., 3595 ft.
Elevation: 209 ft.
Relative: Higher

Site Name : YWCA TACOMA PIERCE COUNTY | ST HELENS APARTMENTS LLC | FS & GS SERVICES INC
405 BROADWAY
TACOMA, WA

Database(s) : [ALL SITES - WA, CSCSL HWS - WA, ECHO, FRS, HSL - WA, OSHA, RCRA_NONGEN] ***(cont.)***

Envirosite ID: 6596793
EPA ID: N/R

OSHA ***(cont.)***

Activity Number :	111600144
Citation ID :	02001
Delete Flag :	N/R
Standard Ref :	0620771302 A
Violation Type :	Other
Issuance Date :	1990-06-22
Abate Date :	1990-06-29
Abate Complete :	Abatement Completed
Current Penalty :	N/R
Initial Penalty :	N/R
Contest Date :	1990-07-30
Final Order Date :	1990-11-11
Number Instances :	1
Number Exposed :	4
Record :	Complaint
Gravity :	N/R
Emphasis :	N/R
Hazcat :	N/R
FTA Insp Number :	N/R
FTA Issuance Date :	N/R
FTA Penalty :	N/R
FTA Contest Date :	N/R
FTA Final Order Date :	N/R
HAZ Subtances :	ASBESTOS, ALL FORMS

Facility Name :	YWCA
Facility Address :	405 BROADWAY, TACOMA, WA 98402

Site Details

Activity Number :	111600334
Reporting ID :	1055330
Open Date :	1990-07-27
Conference Closed :	1990-07-27
Case Closed :	1990-12-06
Case Mod Date :	2007-11-14
Owner Type :	Private
Advance Notice :	N
Safety/Health :	Health
Number in Establishment :	30
SIC :	8641 - CIVIC, SOCIAL, AND FRATERNAL ASSOCIATIONS
NAICS :	000000
Inspection Type :	Complaint
Inspection Scope :	Partial
Why No Inspection :	N/R
Union :	No
Mailing Address :	00000
Agency Hyperlink :	Click here for hyperlink provided by the agency.
Last Date in Agency List :	2023-01-13

Map Id: DH396
Direction: WNW
Distance: 0.681 mi., 3595 ft.
Elevation: 209 ft.
Relative: Higher

Site Name : YWCA TACOMA PIERCE COUNTY | ST HELENS APARTMENTS LLC | FS & GS SERVICES INC
405 BROADWAY
TACOMA, WA

Database(s) : [ALL SITES - WA, CSCSL HWS - WA, ECHO, FRS, HSL - WA, OSHA, RCRA_NONGEN] ***(cont.)***

Envirosite ID: 6596793
EPA ID: N/R

OSHA ***(cont.)***

Violations

Activity Number :	111600334
Citation ID :	01001
Delete Flag :	N/R
Standard Ref :	3500040008 B
Violation Type :	Other
Issuance Date :	1990-09-12
Abate Date :	1990-07-27
Abate Complete :	Abatement Completed
Current Penalty :	N/R
Initial Penalty :	500.0
Contest Date :	1990-09-19
Final Order Date :	1990-12-06
Number Instances :	1
Number Exposed :	30
Record :	Complaint
Gravity :	N/R
Emphasis :	N/R
Hazcat :	N/R
FTA Insp Number :	N/R
FTA Issuance Date :	N/R
FTA Penalty :	N/R
FTA Contest Date :	N/R
FTA Final Order Date :	N/R
HAZ Subtances :	9120

Activity Number :	111600334
Citation ID :	01002
Delete Flag :	N/R
Standard Ref :	0620770907 A
Violation Type :	Other
Issuance Date :	1990-09-12
Abate Date :	1990-09-19
Abate Complete :	Abatement Completed
Current Penalty :	N/R
Initial Penalty :	N/R
Contest Date :	1990-09-19
Final Order Date :	1990-12-06
Number Instances :	1
Number Exposed :	30
Record :	Complaint
Gravity :	N/R
Emphasis :	N/R
Hazcat :	N/R
FTA Insp Number :	N/R
FTA Issuance Date :	N/R
FTA Penalty :	N/R
FTA Contest Date :	N/R
FTA Final Order Date :	N/R
HAZ Subtances :	9120

Map Id: DH396
Direction: WNW
Distance: 0.681 mi., 3595 ft.
Elevation: 209 ft.
Relative: Higher

Site Name : YWCA TACOMA PIERCE COUNTY | ST HELENS APARTMENTS LLC | FS & GS SERVICES INC
405 BROADWAY
TACOMA, WA

Database(s) : [ALL SITES - WA, CSCSL HWS - WA, ECHO, FRS, HSL - WA, OSHA, RCRA_NONGEN] ***(cont.)***

Envirosite ID: 6596793
EPA ID: N/R

RCRA_NONGEN

Facility Name :	YWCA TACOMA PIERCE COUNTY
Facility Address :	405 BROADWAY, TACOMA, WA 98402
County :	PIERCE
Date Form Received by Agency :	2002-01-09
EPA ID :	WAH000011809
Mailing Address :	405 BROADWAY, TACOMA, WA 98402
Contact :	MARGE NEUMANN
Contact Address :	405 BROADWAY, TACOMA, WA 98402
Contact Country :	US
Contact Telephone :	253-272-4181
Contact Email :	N/R
EPA Region :	10
Land Type :	Other land type
Source Type :	Implementer
Classification :	Not a generator, verified
Description :	Not a generator, verified
Last Date in Agency List :	2023-01-23

Owner/Operator Summary

Owner/Operator Name :	YWCA TACOMA PIERCE COUNTY
Owner/Operator Address :	405 BROADWAY, TACOMA, WA 98402
Owner/Operator Country :	US
Owner/Operator Telephone :	253-272-4181
Owner/Operator Email :	N/R
Owner/Operator Fax :	N/R
Legal Status :	Private
Owner/Operator Type :	Operator
Owner/Operator Start Date :	N/R
Owner/Operator End Date :	N/R

Owner/Operator Name :	YWCA TACOMA PIERCE COUNTY
Owner/Operator Address :	405 BROADWAY, TACOMA, WA 98402
Owner/Operator Country :	US
Owner/Operator Telephone :	000-000-0000
Owner/Operator Email :	N/R
Owner/Operator Fax :	N/R
Legal Status :	Private
Owner/Operator Type :	Owner
Owner/Operator Start Date :	N/R
Owner/Operator End Date :	N/R

Owner/Operator Name :	YWCA TACOMA PIERCE COUNTY
Owner/Operator Address :	405 BROADWAY, TACOMA, WA 98402
Owner/Operator Country :	US
Owner/Operator Telephone :	000-000-0000
Owner/Operator Email :	N/R
Owner/Operator Fax :	N/R

Map Id: DH396
Direction: WNW
Distance: 0.681 mi., 3595 ft.
Elevation: 209 ft.
Relative: Higher

Site Name : YWCA TACOMA PIERCE COUNTY | ST HELENS APARTMENTS LLC | FS & GS SERVICES INC
405 BROADWAY
TACOMA, WA

Database(s) : [ALL SITES - WA, CSCSL HWS - WA, ECHO, FRS, HSL - WA, OSHA, RCRA_NONGEN] ***(cont.)***

Envirosite ID: 6596793
EPA ID: N/R

RCRA_NONGEN ***(cont.)***

Legal Status :	Private
Owner/Operator Type :	Owner
Owner/Operator Start Date :	2000-06-01
Owner/Operator End Date :	N/R

Handler Activities Summary

U.S. Importer of Hazardous Waste :	N
Mixed Waste (Haz. and Radioactive) :	N
Recycler of Hazardous Waste :	N
Transporter of Hazardous Waste :	N
Treater, Storer or Disposer of HW :	N
Underground Injection Activity :	N
On-site Burner Exemption :	N
Furnace Exemption :	N
Used Oil Fuel Burner :	N
Used Oil Processor :	N
Used Oil Refiner :	N
Used Oil Fuel Marketer to Burner :	N
Used Oil Specification Marketer :	N
Used Oil Transfer Facility :	N
Used Oil Transporter :	N

Historical Generators

Date Form Received by Agency :	2002-01-08
Facility Name :	YWCA TACOMA PIERCE COUNTY
Classification :	Not a generator, verified
Date Form Received by Agency :	2002-01-08
Facility Name :	YWCA TACOMA PIERCE COUNTY
Classification :	Very Small Quantity Generator
Date Form Received by Agency :	2000-06-01
Facility Name :	YWCA TACOMA PIERCE COUNTY
Classification :	Small Quantity Generator

Notices of Violations Summary

Regulation Violated :	N

Map Id: DE397
Direction: E
Distance: 0.682 mi., 3603 ft.
Elevation: 15 ft.
Relative: Lower

Site Name : X2P Marc Land Associates
1650 E 18TH ST
TACOMA | Tacoma, WA 98421

Database(s) : [ALL SITES - WA, CSCSL NFA - WA, ENVCVN - WA, HSL - WA]

Envirosite ID: 6591312
EPA ID: N/R

ALL SITES - WA

Facility Name :	X2P Marc Land Associates
Facility Address :	1650 E 18TH ST, TACOMA, 98421
County :	Pierce
Facility/Site ID :	94310
Alternate Name :	N/R
Program Name :	N/R
WRIA :	10
Legislative District :	27
Congressional District :	9
Ecology Region :	SWRO
Ecology Program Phone :	(360) 407-7224
Tribal Land :	N
Latitude :	47.253969
Longitude :	-122.410976
Last Date in Agency List :	2023-01-03

Program Details

Program :	TOXICS
Program ID :	N/R
Interaction Type :	State Cleanup Site
Interaction Type Description :	A site is being cleaned up under state regulations. Regulations include Model Toxics Control Act or its predecessors.
Status :	Active
Start Date :	2017-08-03
End Date :	N/R
SIC :	N/R
NAICS :	N/R

Program :	TOXICS
Program ID :	N/R
Interaction Type :	State Cleanup Site
Interaction Type Description :	A site is being cleaned up under state regulations. Regulations include Model Toxics Control Act or its predecessors.
Status :	Active
Start Date :	2017-08-03
End Date :	N/R
SIC :	N/R
NAICS :	48

CSCSL NFA - WA

Facility Name :	X2P MARC LAND ASSOCIATES
Facility Address :	1650 E 18TH ST, TACOMA, 98421
County :	Pierce

Map Id: DE397
Direction: E
Distance: 0.682 mi., 3603 ft.
Elevation: 15 ft.
Relative: Lower

Site Name : X2P Marc Land Associates
1650 E 18TH ST
TACOMA | Tacoma, WA 98421

Database(s) : [ALL SITES - WA, CSCSL NFA - WA, ENVCVN - WA, HSL - WA] ***(cont.)***

Envirosite ID: 6591312
EPA ID: N/R

CSCSL NFA - WA ***(cont.)***

NFA Date :	2018-11-21
Facility Site ID :	94310
Cleanup Site ID :	14722
Rank :	N/R
VCP :	N/R
Alternate Site Names :	N/R
NFA Reason :	Voluntary Cleanup Program Review
Site Status :	NFA
Region :	Southwest
Responsible Unit :	Southwest
Latitude :	47.253969
Longitude :	-122.410976
Last Date in Agency List :	2023-02-23

Contaminants

Contaminant Name :	Arsenic
Ground Water :	N/R
Surface Water :	N/R
Soil :	Below Cleanup Levels
Sediment :	N/R
Air :	N/R
Bedrock :	N/R

Contaminant Name :	Benzene
Ground Water :	Remediated-Below
Surface Water :	N/R
Soil :	N/R
Sediment :	N/R
Air :	N/R
Bedrock :	N/R

Contaminant Name :	Halogenated Solvents
Ground Water :	Below Cleanup Levels
Surface Water :	N/R
Soil :	Below Cleanup Levels
Sediment :	N/R
Air :	N/R
Bedrock :	N/R

Contaminant Name :	Lead
Ground Water :	N/R
Surface Water :	N/R
Soil :	Below Cleanup Levels
Sediment :	N/R
Air :	N/R
Bedrock :	N/R

Contaminant Name :	Mercury
Ground Water :	N/R
Surface Water :	N/R

Map Id: DE397
Direction: E
Distance: 0.682 mi., 3603 ft.
Elevation: 15 ft.
Relative: Lower

Site Name : X2P Marc Land Associates
1650 E 18TH ST
TACOMA | Tacoma, WA 98421

Database(s) : [ALL SITES - WA, CSCSL NFA - WA, ENVCVN - WA, HSL - WA] ***(cont.)***

Envirosite ID: 6591312
EPA ID: N/R

CSCSL NFA - WA ***(cont.)***

Soil :	Below Cleanup Levels
Sediment :	N/R
Air :	N/R
Bedrock :	N/R

Contaminant Name :	Metals - Other
Ground Water :	N/R
Surface Water :	N/R
Soil :	Below Cleanup Levels
Sediment :	N/R
Air :	N/R
Bedrock :	N/R

Contaminant Name :	Petroleum-Diesel
Ground Water :	N/R
Surface Water :	N/R
Soil :	Remediated-Below
Sediment :	N/R
Air :	N/R
Bedrock :	N/R

Contaminant Name :	Petroleum-Gasoline
Ground Water :	N/R
Surface Water :	N/R
Soil :	Remediated-Below
Sediment :	N/R
Air :	N/R
Bedrock :	N/R

Contaminant Name :	Petroleum-Other
Ground Water :	Remediated-Below
Surface Water :	N/R
Soil :	Remediated-Below
Sediment :	N/R
Air :	N/R
Bedrock :	N/R

Contaminant Name :	Polycyclic Aromatic Hydrocarbons
Ground Water :	N/R
Surface Water :	N/R
Soil :	Below Cleanup Levels
Sediment :	N/R
Air :	N/R
Bedrock :	N/R

ENVCVN - WA

Facility Name :	X2P Marc Land Associates
Facility Address :	1650 E 18TH ST, TACOMA, 98421
County :	Pierce

Map Id: DE397
Direction: E
Distance: 0.682 mi., 3603 ft.
Elevation: 15 ft.
Relative: Lower

Site Name : X2P Marc Land Associates
1650 E 18TH ST
TACOMA | Tacoma, WA 98421

Database(s) : [ALL SITES - WA, CSCSL NFA - WA, ENVCVN - WA, HSL - WA] ***(cont.)***

Envirosite ID: 6591312
EPA ID: N/R

ENVCVN - WA ***(cont.)***

Cleanup Site ID :	14722
Facility Site ID :	94310
Site Status :	No Further Action
Alternate Site Names :	N/R
NFA Date :	2018-11-21
Instrument Type :	Environmental Covenant
Tax Parcel Number :	0320036003
Active Control :	No
County Recording Number :	200301100792
County Recording Date :	2003-01-10
Region :	Southwest
ResponsibleUnit :	Southwest
Restrict Land Use :	No
Restrict Surface Water Use :	No
Restrict All Ground Water Extraction/Well Installation:	No
Restrict Domestic Ground Water Extraction/Well Installation:	No
Prohibit Soil Disturbance :	Yes
Prevent the Reuse or Relocation of Site Soil:	No
Restrictive Signage :	No
Restrict Shellfish and/or Finfish Harvesting:	No
Restrict Swimming and/or Beach Play :	No
Restrict Access :	No
Ongoing Maintenance of Remedy :	No
Require Educational Programs :	No
Prohibit Removal or Alteration of Existing Buildings:	No
Prohibit New Building Construction :	No
Control Stormwater :	No
Control Vapor/Gas :	No
Restrict Sediment Cap Disturbance :	No
Maintain/Protect Monitoring System :	No
Other :	No
MediaRestrictions :	Soil
Latitude :	47.253969
Longitude :	-122.410976
Last Date in Agency List :	2023-01-20

Cleanup Site ID :	14722
Facility Site ID :	94310
Site Status :	No Further Action
Alternate Site Names :	N/R
NFA Date :	2018-11-21
Instrument Type :	Terminated Environmental Covenant
Tax Parcel Number :	0320036003 and 0320036004
Active Control :	No
County Recording Number :	202010210601
County Recording Date :	2020-10-21
Region :	Southwest
ResponsibleUnit :	Southwest
Restrict Land Use :	No
Restrict Surface Water Use :	No

Map Id: DE397
Direction: E
Distance: 0.682 mi., 3603 ft.
Elevation: 15 ft.
Relative: Lower

Site Name : X2P Marc Land Associates
1650 E 18TH ST
TACOMA | Tacoma, WA 98421

Database(s) : [ALL SITES - WA, CSCSL NFA - WA, ENVCVN - WA, HSL - WA] ***(cont.)***

Envirosite ID: 6591312
EPA ID: N/R

ENVCVN - WA ***(cont.)***

Restrict All Ground Water Extraction/Well Installation:	No
Restrict Domestic Ground Water Extraction/Well Installation:	No
Prohibit Soil Disturbance :	No
Prevent the Reuse or Relocation of Site Soil:	No
Restrictive Signage :	No
Restrict Shellfish and/or Finfish Harvesting:	No
Restrict Swimming and/or Beach Play :	No
Restrict Access :	No
Ongoing Maintenance of Remedy :	No
Require Educational Programs :	No
Prohibit Removal or Alteration of Existing Buildings:	No
Prohibit New Building Construction :	No
Control Stormwater :	No
Control Vapor/Gas :	No
Restrict Sediment Cap Disturbance :	No
Maintain/Protect Monitoring System :	No
Other :	No
MediaRestrictions :	N/R
Latitude :	47.253969
Longitude :	-122.410976
Last Date in Agency List :	2023-01-20

HSL - WA

Facility Name :	X2P Marc Land Associates
Facility Address :	1650 E 18th St, Tacoma, 98421
County :	Pierce

Site Details

Facility Site ID :	94310
Cleanup Site ID :	14722
Status :	No Further Action
Site Rank :	N/R
Alternative Site Name :	N/R
Region :	N/R
Resposbile Unit :	N/R
Institutional Control :	N/R
Current VCP :	N/R
Past VCP :	N/R
Latitude :	N/R
Longitude :	N/R
Agency Hyperlink :	Click here for hyperlink provided by the agency.
Last Date in Agency List :	2022-02-11

Facility Name :	X2P Marc Land Associates
Facility Address :	1650 E 18TH ST, TACOMA, 98421
County :	Pierce

Map Id: DE397
Direction: E
Distance: 0.682 mi., 3603 ft.
Elevation: 15 ft.
Relative: Lower

Site Name : X2P Marc Land Associates
1650 E 18TH ST
TACOMA | Tacoma, WA 98421

Database(s) : [ALL SITES - WA, CSCSL NFA - WA, ENVCVN - WA, HSL - WA] ***(cont.)***

Envirosite ID: 6591312
EPA ID: N/R

HSL - WA ***(cont.)***

Site Details

Facility Site ID :	94310
Cleanup Site ID :	14722
Status :	No Further Action
Site Rank :	N/R
Alternative Site Name :	N/R
Region :	Southwest
Resposbile Unit :	Southwest
Institutional Control :	N/R
Current VCP :	N/R
Past VCP :	Yes
Latitude :	47.2539687361675
Longitude :	-122.410976305709
Agency Hyperlink :	Click here for hyperlink provided by the agency.
Last Date in Agency List :	2023-02-28

Contaminants

Contaminant Name :	Lead
Ground water :	N/R
Surface water :	N/R
Soil :	Below Cleanup Levels
Sediment :	N/R
Air :	N/R
Bedrock :	N/R

Contaminant Name :	Metals - Other
Ground water :	N/R
Surface water :	N/R
Soil :	Below Cleanup Levels
Sediment :	N/R
Air :	N/R
Bedrock :	N/R

Contaminant Name :	Petroleum-Gasoline
Ground water :	N/R
Surface water :	N/R
Soil :	Remediated-Below
Sediment :	N/R
Air :	N/R
Bedrock :	N/R

Contaminant Name :	Polycyclic Aromatic Hydrocarbons
Ground water :	N/R
Surface water :	N/R
Soil :	Below Cleanup Levels
Sediment :	N/R
Air :	N/R
Bedrock :	N/R

Map Id: DE397
Direction: E
Distance: 0.682 mi., 3603 ft.
Elevation: 15 ft.
Relative: Lower

Site Name : X2P Marc Land Associates
1650 E 18TH ST
TACOMA | Tacoma, WA 98421

Database(s) : [ALL SITES - WA, CSCSL NFA - WA, ENVCVN - WA, HSL - WA] ***(cont.)***

Envirosite ID: 6591312
EPA ID: N/R

HSL - WA ***(cont.)***

Contaminant Name :	Halogenated Solvents
Ground water :	Below Cleanup Levels
Surface water :	N/R
Soil :	Below Cleanup Levels
Sediment :	N/R
Air :	N/R
Bedrock :	N/R

Contaminant Name :	Benzene
Ground water :	Remediated-Below
Surface water :	N/R
Soil :	N/R
Sediment :	N/R
Air :	N/R
Bedrock :	N/R

Contaminant Name :	Petroleum-Other
Ground water :	Remediated-Below
Surface water :	N/R
Soil :	Remediated-Below
Sediment :	N/R
Air :	N/R
Bedrock :	N/R

Contaminant Name :	Mercury
Ground water :	N/R
Surface water :	N/R
Soil :	Below Cleanup Levels
Sediment :	N/R
Air :	N/R
Bedrock :	N/R

Contaminant Name :	Arsenic
Ground water :	N/R
Surface water :	N/R
Soil :	Below Cleanup Levels
Sediment :	N/R
Air :	N/R
Bedrock :	N/R

Contaminant Name :	Petroleum-Diesel
Ground water :	N/R
Surface water :	N/R
Soil :	Remediated-Below
Sediment :	N/R
Air :	N/R
Bedrock :	N/R

Map Id: DN398
Direction: SSE
Distance: 0.684 mi., 3612 ft.
Elevation: 19 ft.
Relative: Higher

Site Name : SPRING AIR NORTHWEST | U HAUL TACOMA DOME 702077 | FOR KIDS ONLY 725 E 25TH ST | 725 EAST 25TH STREET TACOMA | Tacoma, WA

Database(s) : [ALL SITES - WA, CSCSL HWS - WA, ECHO, EPA LUST, EPA UST, FRS, HSL - WA, LUST - WA, MANIFEST EPA, OSHA, RCRA_SQG, T 2 - WA, UST - WA, VCP - WA]

Envirosite ID: 42959092
EPA ID: N/R

ALL SITES - WA

Facility Name :	For Kids Only
Facility Address :	725 E 25TH ST, TACOMA, 98421
County :	Pierce
Facility/Site ID :	18665
Alternate Name :	N/R
Program Name :	N/R
WRIA :	10
Legislative District :	27
Congressional District :	9
Ecology Region :	SWRO
Ecology Program Phone :	N/R
Tribal Land :	N
Latitude :	47.240215
Longitude :	-122.424327
Last Date in Agency List :	2023-01-03

Facility/Site ID :	18665
Alternate Name :	N/R
Program Name :	N/R
WRIA :	10
Legislative District :	27
Congressional District :	9
Ecology Region :	SWRO
Ecology Program Phone :	(360) 407-6734
Tribal Land :	N
Latitude :	47.240215
Longitude :	-122.424327
Last Date in Agency List :	2023-01-03

Program Details

Program :	HAZWASTE
Program ID :	N/R
Interaction Type :	Urban Waters
Interaction Type Description :	The site has been inspected by an Ecology Urban Waters Inspector.
Status :	Active
Start Date :	2009-01-12
End Date :	N/R
SIC :	N/R
NAICS :	N/R

Program :	HAZWASTE
Program ID :	N/R
Interaction Type :	Revised Site Visit Program

Map Id: DN398
Direction: SSE
Distance: 0.684 mi., 3612 ft.
Elevation: 19 ft.
Relative: Higher

Site Name : SPRING AIR NORTHWEST | U HAUL TACOMA DOME 702077 | FOR KIDS ONLY 725 E 25TH ST | 725 EAST 25TH STREET TACOMA | Tacoma, WA

Database(s) : [ALL SITES - WA, CSCSL HWS - WA, ECHO, EPA LUST, EPA UST, FRS, HSL - WA, LUST - WA, MANIFEST EPA, OSHA, RCRA_SQG, T 2 - WA, UST - WA, VCP - WA] ***(cont.)***

Envirosite ID: 42959092
EPA ID: N/R

ALL SITES - WA ***(cont.)***

Interaction Type Description :	HWTR engages in a variety of field work, site visits, and contacts with sites. While most compliance related activity is recorded into the EPA's RCRAInfo system, the other types of activities are recorded into the Revised Site Visit Program (RSVP).
Status :	Active
Start Date :	2009-01-12
End Date :	N/R
SIC :	N/R
NAICS :	N/R
Facility Name :	SPRING AIR NORTHWEST
Facility Address :	725 E 25TH ST, TACOMA, 98421
County :	Pierce
Facility/Site ID :	9111625
Alternate Name :	N/R
Program Name :	N/R
WRIA :	10
Legislative District :	27
Congressional District :	9
Ecology Region :	SWRO
Ecology Program Phone :	(360) 407-6734
Tribal Land :	N
Latitude :	47.240509
Longitude :	-122.424118
Last Date in Agency List :	2023-01-03
Facility/Site ID :	9111625
Alternate Name :	SPRING AIR NW CARMAN MFG CO
Program Name :	N/R
WRIA :	10
Legislative District :	27
Congressional District :	9
Ecology Region :	SWRO
Ecology Program Phone :	(360) 407-6734
Tribal Land :	N
Latitude :	47.240509
Longitude :	-122.424118
Last Date in Agency List :	2023-01-03
Facility/Site ID :	9111625
Alternate Name :	SPRING AIR NW CARMAN MFG CO
Program Name :	N/R
WRIA :	10
Legislative District :	27
Congressional District :	9

Map Id: DN398
Direction: SSE
Distance: 0.684 mi., 3612 ft.
Elevation: 19 ft.
Relative: Higher

Site Name : SPRING AIR NORTHWEST | U HAUL TACOMA DOME 702077 | FOR KIDS ONLY 725 E 25TH ST | 725 EAST 25TH STREET TACOMA | Tacoma, WA

Database(s) : [ALL SITES - WA, CSCSL HWS - WA, ECHO, EPA LUST, EPA UST, FRS, HSL - WA, LUST - WA, MANIFEST EPA, OSHA, RCRA_SQG, T 2 - WA, UST - WA, VCP - WA] ***(cont.)***

Envirosite ID: 42959092
EPA ID: N/R

ALL SITES - WA ***(cont.)***

Ecology Region :	SWRO
Ecology Program Phone :	(360) 407-7224
Tribal Land :	N
Latitude :	47.240509
Longitude :	-122.424118
Last Date in Agency List :	2023-01-03

Facility/Site ID :	9111625
Alternate Name :	CARMAN MFG CO
Program Name :	N/R
WRIA :	10
Legislative District :	27
Congressional District :	9
Ecology Region :	SWRO
Ecology Program Phone :	(360) 407-7224
Tribal Land :	N
Latitude :	47.240509
Longitude :	-122.424118
Last Date in Agency List :	2023-01-03

Facility/Site ID :	9111625
Alternate Name :	N/R
Program Name :	N/R
WRIA :	10
Legislative District :	27
Congressional District :	9
Ecology Region :	SWRO
Ecology Program Phone :	(360) 407-7224
Tribal Land :	N
Latitude :	47.240509
Longitude :	-122.424118
Last Date in Agency List :	2023-01-03

Facility/Site ID :	9111625
Alternate Name :	CARMAN MFG CO
Program Name :	N/R
WRIA :	10
Legislative District :	27
Congressional District :	9
Ecology Region :	SWRO
Ecology Program Phone :	(360) 407-6171
Tribal Land :	N
Latitude :	47.240509
Longitude :	-122.424118
Last Date in Agency List :	2023-01-03

Map Id: DN398
Direction: SSE
Distance: 0.684 mi., 3612 ft.
Elevation: 19 ft.
Relative: Higher

Site Name : SPRING AIR NORTHWEST | U HAUL TACOMA DOME 702077 | FOR KIDS ONLY 725 E 25TH ST | 725 EAST 25TH STREET TACOMA | Tacoma, WA

Database(s) : [ALL SITES - WA, CSCSL HWS - WA, ECHO, EPA LUST, EPA UST, FRS, HSL - WA, LUST - WA, MANIFEST EPA, OSHA, RCRA_SQG, T 2 - WA, UST - WA, VCP - WA] ***(cont.)***

Envirosite ID: 42959092
EPA ID: N/R

ALL SITES - WA ***(cont.)***

Facility/Site ID :	9111625
Alternate Name :	N/R
Program Name :	N/R
WRIA :	10
Legislative District :	27
Congressional District :	9
Ecology Region :	SWRO
Ecology Program Phone :	(360) 407-6171
Tribal Land :	N
Latitude :	47.240509
Longitude :	-122.424118
Last Date in Agency List :	2023-01-03

Facility/Site ID :	9111625
Alternate Name :	SPRING AIR NW CARMAN MFG CO
Program Name :	N/R
WRIA :	10
Legislative District :	27
Congressional District :	9
Ecology Region :	SWRO
Ecology Program Phone :	(360) 407-6171
Tribal Land :	N
Latitude :	47.240509
Longitude :	-122.424118
Last Date in Agency List :	2023-01-03

Facility/Site ID :	9111625
Alternate Name :	CARMAN MFG CO
Program Name :	N/R
WRIA :	10
Legislative District :	27
Congressional District :	9
Ecology Region :	SWRO
Ecology Program Phone :	(360) 407-6734
Tribal Land :	N
Latitude :	47.240509
Longitude :	-122.424118
Last Date in Agency List :	2023-01-03

Program Details

Program :	TOXICS
Program ID :	SW0085
Interaction Type :	LUST Facility
Interaction Type Description :	A leaking underground tank cleanup site being cleaned up with Ecology oversight or review.

Map Id: DN398
Direction: SSE
Distance: 0.684 mi., 3612 ft.
Elevation: 19 ft.
Relative: Higher

Site Name : SPRING AIR NORTHWEST | U HAUL TACOMA DOME 702077 | FOR KIDS ONLY 725 E 25TH ST | 725 EAST 25TH STREET TACOMA | Tacoma, WA

Database(s) : [ALL SITES - WA, CSCSL HWS - WA, ECHO, EPA LUST, EPA UST, FRS, HSL - WA, LUST - WA, MANIFEST EPA, OSHA, RCRA_SQG, T 2 - WA, UST - WA, VCP - WA] ***(cont.)***

Envirosite ID: 42959092
EPA ID: N/R

ALL SITES - WA ***(cont.)***

Status :	Inactive
Start Date :	1998-09-08
End Date :	1998-09-08
SIC :	N/R
NAICS :	N/R
Program :	TOXICS
Program ID :	SW0085
Interaction Type :	LUST Facility
Interaction Type Description :	A leaking underground tank cleanup site being cleaned up with Ecology oversight or review.
Status :	Inactive
Start Date :	1998-09-08
End Date :	1998-09-08
SIC :	2515 - MATTRESSES, FOUNDATIONS, AND CONVERTIBLE BEDS
NAICS :	N/R
Program :	TOXICS
Program ID :	SW0085
Interaction Type :	Hazardous Waste Generator
Interaction Type Description :	Facilities that generate any quantity of a dangerous waste. They may be classified as SQG, MQG, or LQG depending on hazardous waste generated for a given month.
Status :	Inactive
Start Date :	1985-01-01
End Date :	1985-03-13
SIC :	2515 - MATTRESSES, FOUNDATIONS, AND CONVERTIBLE BEDS
NAICS :	N/R
Program :	TOXICS
Program ID :	SW0085
Interaction Type :	Hazardous Waste Generator
Interaction Type Description :	Facilities that generate any quantity of a dangerous waste. They may be classified as SQG, MQG, or LQG depending on hazardous waste generated for a given month.
Status :	Inactive
Start Date :	1985-01-01
End Date :	1985-03-13
SIC :	N/R
NAICS :	N/R

Map Id: DN398
Direction: SSE
Distance: 0.684 mi., 3612 ft.
Elevation: 19 ft.
Relative: Higher

Site Name : SPRING AIR NORTHWEST | U HAUL TACOMA DOME 702077 | FOR KIDS ONLY 725 E 25TH ST | 725 EAST 25TH STREET TACOMA | Tacoma, WA

Database(s) : [ALL SITES - WA, CSCSL HWS - WA, ECHO, EPA LUST, EPA UST, FRS, HSL - WA, LUST - WA, MANIFEST EPA, OSHA, RCRA_SQG, T 2 - WA, UST - WA, VCP - WA] ***(cont.)***

Envirosite ID: 42959092
EPA ID: N/R

ALL SITES - WA ***(cont.)***

Program :	TOXICS
Program ID :	SW0085
Interaction Type :	Hazardous Waste Generator
Interaction Type Description :	Facilities that generate any quantity of a dangerous waste. They may be classified as SQG, MQG, or LQG depending on hazardous waste generated for a given month.
Status :	Active
Start Date :	2022-06-02
End Date :	N/R
SIC :	N/R
NAICS :	N/R

Program :	TOXICS
Program ID :	SW0085
Interaction Type :	Underground Storage Tank
Interaction Type Description :	Any one or combination of tanks (including connecting underground pipes) that is used to contain regulated substances and has a tank volume of ten percent or more beneath the surface of the ground. This term does not include any of the exempt UST systems specified in WAC 173-360-110(2) or any piping connected thereto. See WAC 173-360
Status :	Active
Start Date :	2000-03-20
End Date :	N/R
SIC :	2515 - MATTRESSES, FOUNDATIONS, AND CONVERTIBLE BEDS
NAICS :	N/R

Program :	TOXICS
Program ID :	SW0085
Interaction Type :	Voluntary Cleanup Sites
Interaction Type Description :	For a fee, Ecology staff will review an independent cleanup report(s) and provide a written decision about the adequacy of the cleanup actions taken and described in the report.
Status :	Active
Start Date :	1999-05-19
End Date :	N/R
SIC :	2515 - MATTRESSES, FOUNDATIONS, AND CONVERTIBLE BEDS
NAICS :	N/R

Program :	TOXICS
Program ID :	SW0085
Interaction Type :	Voluntary Cleanup Sites

Map Id: DN398
Direction: SSE
Distance: 0.684 mi., 3612 ft.
Elevation: 19 ft.
Relative: Higher

Site Name : SPRING AIR NORTHWEST | U HAUL TACOMA DOME 702077 | FOR KIDS ONLY 725 E 25TH ST | 725 EAST 25TH STREET TACOMA | Tacoma, WA

Database(s) : [ALL SITES - WA, CSCSL HWS - WA, ECHO, EPA LUST, EPA UST, FRS, HSL - WA, LUST - WA, MANIFEST EPA, OSHA, RCRA_SQG, T 2 - WA, UST - WA, VCP - WA] ***(cont.)***

Envirosite ID: 42959092
EPA ID: N/R

ALL SITES - WA ***(cont.)***

Interaction Type Description :	For a fee, Ecology staff will review an independent cleanup report(s) and provide a written decision about the adequacy of the cleanup actions taken and described in the report.
Status :	Active
Start Date :	1999-05-19
End Date :	N/R
SIC :	N/R
NAICS :	N/R
Program :	TOXICS
Program ID :	SW0085
Interaction Type :	Emergency/Haz Chem Rpt TIER2
Interaction Type Description :	Businesses that store 10,000 pounds or more of a hazardous chemical or 500 pounds or less, depending on the chemical, of an extremely hazardous chemical on site at any one time must report annually. Reports are sent to the State Emergency Response Commission (represented by Ecology) Local Emergency Planning Committees, and local fire departments for emergency planning. (product, not waste)
Status :	Active
Start Date :	1987-01-01
End Date :	N/R
SIC :	2515 - MATTRESSES, FOUNDATIONS, AND CONVERTIBLE BEDS
NAICS :	N/R
Program :	TOXICS
Program ID :	SW0085
Interaction Type :	Emergency/Haz Chem Rpt TIER2
Interaction Type Description :	Businesses that store 10,000 pounds or more of a hazardous chemical or 500 pounds or less, depending on the chemical, of an extremely hazardous chemical on site at any one time must report annually. Reports are sent to the State Emergency Response Commission (represented by Ecology) Local Emergency Planning Committees, and local fire departments for emergency planning. (product, not waste)
Status :	Active
Start Date :	1987-01-01
End Date :	N/R
SIC :	N/R
NAICS :	N/R
Program :	TOXICS
Program ID :	SW0085
Interaction Type :	Hazardous Waste Generator

Map Id: DN398
Direction: SSE
Distance: 0.684 mi., 3612 ft.
Elevation: 19 ft.
Relative: Higher

Site Name : SPRING AIR NORTHWEST | U HAUL TACOMA DOME 702077 | FOR KIDS ONLY 725 E 25TH ST | 725 EAST 25TH STREET TACOMA | Tacoma, WA

Database(s) : [ALL SITES - WA, CSCSL HWS - WA, ECHO, EPA LUST, EPA UST, FRS, HSL - WA, LUST - WA, MANIFEST EPA, OSHA, RCRA_SQG, T 2 - WA, UST - WA, VCP - WA] ***(cont.)***

Envirosite ID: 42959092
EPA ID: N/R

ALL SITES - WA ***(cont.)***

Interaction Type Description :	Facilities that generate any quantity of a dangerous waste. They may be classified as SQG, MQG, or LQG depending on hazardous waste generated for a given month.
Status :	Active
Start Date :	2022-06-02
End Date :	N/R
SIC :	N/R
NAICS :	532120 - Truck, Utility Trailer, and RV (Recreational Vehicle) Rental and Leasing
Program :	TOXICS
Program ID :	SW0085
Interaction Type :	Underground Storage Tank
Interaction Type Description :	Any one or combination of tanks (including connecting underground pipes) that is used to contain regulated substances and has a tank volume of ten percent or more beneath the surface of the ground. This term does not include any of the exempt UST systems specified in WAC 173-360-110(2) or any piping connected thereto. See WAC 173-360
Status :	Active
Start Date :	2000-03-20
End Date :	N/R
SIC :	N/R
NAICS :	N/R

CSCSL HWS - WA

Facility Name :	SPRING AIR NORTHWEST
Facility Address :	725 E 25TH ST, TACOMA, 98421
County :	PIERCE

Site Details

Facility Site ID :	9111625
Site Status :	Cleanup Started
Cleanup Site ID :	5476
Region :	Southwest
Responsible Section :	Headquarters
WARM Rank :	N/R
Is Brownfield? :	N/R
Is PSI? :	N/R
Current VCP :	Yes
Past VCP :	Yes
Institutional Control :	N/R
Latitude :	47.240509
Longitude :	-122.424118

Map Id: DN398
Direction: SSE
Distance: 0.684 mi., 3612 ft.
Elevation: 19 ft.
Relative: Higher

Site Name : SPRING AIR NORTHWEST | U HAUL TACOMA DOME 702077 | FOR KIDS ONLY 725 E 25TH ST | 725 EAST 25TH STREET TACOMA | Tacoma, WA

Database(s) : [ALL SITES - WA, CSCSL HWS - WA, ECHO, EPA LUST, EPA UST, FRS, HSL - WA, LUST - WA, MANIFEST EPA, OSHA, RCRA_SQG, T 2 - WA, UST - WA, VCP - WA] ***(cont.)***

Envirosite ID: 42959092
EPA ID: N/R

CSCSL HWS - WA ***(cont.)***

Last Date in Agency List : 2023-03-07

Contaminants Details

Contaminant Name : Polychlorinated biPhenyls (PCB)
Groundwater : N/R
Surface Water : N/R
Soil : Below Cleanup Levels
Sediment : N/R
Air : N/R
Bedrock : N/R

Contaminant Name : Petroleum Products-Unspecified
Groundwater : Confirmed Above Cleanup Levels
Surface Water : N/R
Soil : N/R
Sediment : N/R
Air : N/R
Bedrock : N/R

Contaminant Name : Petroleum-Other
Groundwater : N/R
Surface Water : N/R
Soil : Confirmed Above Cleanup Levels
Sediment : N/R
Air : N/R
Bedrock : N/R

ECHO

Facility Name : SPRING AIR NORTHWEST
Facility Address : 725 EAST 25TH STREET, TACOMA, WA 98421
County : PIERCE

Last Inspection Date : 2000-12-27
Registry ID : 110008215653
FIPS Code : 53053
EPA Region : 10
Inspection Count : 0
Last Inspection Days : 7837
Informal Count : 0
Last Informal Action Date : N/R
Formal Action Count : 0
Last Formal Action Date : N/R
Total Penalties : 0
Penalty Count : N/R
Last Penalty Date : N/R

Map Id: DN398
Direction: SSE
Distance: 0.684 mi., 3612 ft.
Elevation: 19 ft.
Relative: Higher

Site Name : SPRING AIR NORTHWEST | U HAUL TACOMA DOME 702077 | FOR KIDS ONLY 725 E 25TH ST | 725 EAST 25TH STREET TACOMA | Tacoma, WA

Database(s) : [ALL SITES - WA, CSCSL HWS - WA, ECHO, EPA LUST, EPA UST, FRS, HSL - WA, LUST - WA, MANIFEST EPA, OSHA, RCRA_SQG, T 2 - WA, UST - WA, VCP - WA] ***(cont.)***

Envirosite ID: 42959092
EPA ID: N/R

ECHO ***(cont.)***

Last Penalty Amount :	N/R
QTRS IN NC :	0
Programs IN SNC :	0
Current Compliance Status :	No Violation Identified
Three-Year Compliance Status :	_____
Collection Method :	GPS CODE (PSEUDO RANGE) DIFFERENTIAL
Reference Point :	FACILITY CENTROID
Accuracy Meters :	7
Derived Tribes :	Puyallup Tribe of the Puyallup Reservation - .2 mile(s), Puyallup Tribe of the Puyallup Reservation - .2 mile(s), Muckleshoot Indian Tribe - 10.6 mile(s), Muckleshoot Indian Tribe - 13.4 mile(s), Nisqually Indian Tribe - 17.2 mile(s), Squaxin Island Tribe of the Squaxin Island Reservation - 22.4 mile(s), Squaxin Island Tribe of the Squaxin Island Reservation - 24.2 mile(s)
Derived HUC :	17110019
Derived WBD :	171100190301
Derived STCTY FIPS :	53053
Derived Zip :	98421
Derived CD113 :	09
Derived CB2010 :	530530602001199
MYRTK Universe :	NNN
NPDES IDs :	N/R
CWA Permit Types :	N/R
CWA Compliance Tracking :	N/R
CWA NAICS :	N/R
CWA SICS :	N/R
CWA Inspection Count :	N/R
CWA Last Inspection Days :	N/R
CWA Informal Count :	N/R
CWA Formal Action Count :	N/R
CWA Last Formal Action Date :	N/R
CWA Penalties :	N/R
CWA Last Penalty Date :	N/R
CWA Last Penalty Amount :	N/R
CWA Quarters IN NC :	N/R
CWA Current Compliance Status :	N/R
CWA Current SNC Flag :	N
CWA 13 Quarters Compliance Status :	N/R
CWA 13 Quarters Effluent Exceedances:	N/R
CWA Three-Year QNCR Codes :	N/R
DFR URL :	Click here for hyperlink provided by the agency.
Facility SIC :	N/R
Facility NAICS :	532120 - Truck, Utility Trailer, and RV (Recreational Vehicle) Rental and Leasing
Facility Last Inspection EPA Date :	N/R
Facility Last Inspection State Date :	2000-12-27
Facility Last Formal Act EPA Date :	N/R

Map Id: DN398
Direction: SSE
Distance: 0.684 mi., 3612 ft.
Elevation: 19 ft.
Relative: Higher

Site Name : SPRING AIR NORTHWEST | U HAUL TACOMA DOME 702077 | FOR KIDS ONLY 725 E 25TH ST | 725 EAST 25TH STREET TACOMA | Tacoma, WA

Database(s) : [ALL SITES - WA, CSCSL HWS - WA, ECHO, EPA LUST, EPA UST, FRS, HSL - WA, LUST - WA, MANIFEST EPA, OSHA, RCRA_SQG, T 2 - WA, UST - WA, VCP - WA] ***(cont.)***

Envirosite ID: 42959092
EPA ID: N/R

ECHO ***(cont.)***

Facility Last Formal Act State Date :	N/R
Facility Last Informal Act EPA Date :	N/R
Facility Last Informal Act State Date:	N/R
Facility Federal Agency :	N/R
TRI Reporter :	N/R
Facility Imp Water Flag :	N/R
Current SNC Flag :	N
Indian County Flag :	N
Federal Flag :	N/R
US Mexico Border Flag :	N/R
Chesapeak Bay Flag :	N/R
AIR Flag :	N
NPDES Flag :	N
SDWIS Flag :	N
RCRA Flag :	Y
TRI Flag :	N
GHG Flag :	N
Major Flag :	N/R
Active Flag :	Y
NAA Flag :	N
Latitude :	47.2402
Longitude :	-122.423
Last Date in Agency List :	2022-07-02

Facility Name :	U HAUL TACOMA DOME 702077
Facility Address :	725 EAST 25TH STREET, TACOMA, WA 98421
County :	PIERCE

Last Inspection Date :	2000-12-27
Registry ID :	110008215653
FIPS Code :	53053
EPA Region :	10
Inspection Count :	0
Last Inspection Days :	8012
Informal Count :	0
Last Informal Action Date :	N/R
Formal Action Count :	0
Last Formal Action Date :	N/R
Total Penalties :	0
Penalty Count :	N/R
Last Penalty Date :	N/R
Last Penalty Amount :	N/R
QTRS IN NC :	0
Programs IN SNC :	0
Current Compliance Status :	No Violation Identified
Three-Year Compliance Status :	_____
Collection Method :	GPS CODE (PSEUDO RANGE) DIFFERENTIAL
Reference Point :	FACILITY CENTROID
Accuracy Meters :	7

Map Id: DN398
Direction: SSE
Distance: 0.684 mi., 3612 ft.
Elevation: 19 ft.
Relative: Higher

Site Name : SPRING AIR NORTHWEST | U HAUL TACOMA DOME 702077 | FOR KIDS ONLY 725 E 25TH ST | 725 EAST 25TH STREET TACOMA | Tacoma, WA

Database(s) : [ALL SITES - WA, CSCSL HWS - WA, ECHO, EPA LUST, EPA UST, FRS, HSL - WA, LUST - WA, MANIFEST EPA, OSHA, RCRA_SQG, T 2 - WA, UST - WA, VCP - WA] ***(cont.)***

Envirosite ID: 42959092
EPA ID: N/R

ECHO ***(cont.)***

Derived Tribes :	Puyallup Tribe of the Puyallup Reservation - .2 mile(s), Puyallup Tribe of the Puyallup Reservation - .2 mile(s), Muckleshoot Indian Tribe - 10.6 mile(s), Muckleshoot Indian Tribe - 13.4 mile(s), Nisqually Indian Tribe - 17.2 mile(s), Squaxin Island Tribe of the Squaxin Island Reservation - 22.4 mile(s), Squaxin Island Tribe of the Squaxin Island Reservation - 24.2 mile(s)
Derived HUC :	17110019
Derived WBD :	171100190301
Derived STCTY FIPS :	53053
Derived Zip :	98421
Derived CD113 :	09
Derived CB2010 :	530530602001199
MYRTK Universe :	NNN
NPDES IDs :	N/R
CWA Permit Types :	N/R
CWA Compliance Tracking :	N/R
CWA NAICS :	N/R
CWA SICS :	N/R
CWA Inspection Count :	N/R
CWA Last Inspection Days :	N/R
CWA Informal Count :	N/R
CWA Formal Action Count :	N/R
CWA Last Formal Action Date :	N/R
CWA Penalties :	N/R
CWA Last Penalty Date :	N/R
CWA Last Penalty Amount :	N/R
CWA Quarters IN NC :	N/R
CWA Current Compliance Status :	N/R
CWA Current SNC Flag :	N
CWA 13 Quarters Compliance Status :	N/R
CWA 13 Quarters Effluent Exceedances:	N/R
CWA Three-Year QNCR Codes :	N/R
DFR URL :	Click here for hyperlink provided by the agency.
Facility SIC :	N/R
Facility NAICS :	532120 - Truck, Utility Trailer, and RV (Recreational Vehicle) Rental and Leasing
Facility Last Inspection EPA Date :	N/R
Facility Last Inspection State Date :	2000-12-27
Facility Last Formal Act EPA Date :	N/R
Facility Last Formal Act State Date :	N/R
Facility Last Informal Act EPA Date :	N/R
Facility Last Informal Act State Date:	N/R
Facility Federal Agency :	N/R
TRI Reporter :	N/R
Facility Imp Water Flag :	N/R
Current SNC Flag :	N
Indian County Flag :	N
Federal Flag :	N/R

Map Id: DN398
Direction: SSE
Distance: 0.684 mi., 3612 ft.
Elevation: 19 ft.
Relative: Higher

Site Name : SPRING AIR NORTHWEST | U HAUL TACOMA DOME 702077 | FOR KIDS ONLY 725 E 25TH ST | 725 EAST 25TH STREET TACOMA | Tacoma, WA

Database(s) : [ALL SITES - WA, CSCSL HWS - WA, ECHO, EPA LUST, EPA UST, FRS, HSL - WA, LUST - WA, MANIFEST EPA, OSHA, RCRA_SQG, T 2 - WA, UST - WA, VCP - WA] ***(cont.)***

Envirosite ID: 42959092
EPA ID: N/R

ECHO ***(cont.)***

US Mexico Border Flag :	N/R
Chesapeake Bay Flag :	N/R
AIR Flag :	N
NPDES Flag :	N
SDWIS Flag :	N
RCRA Flag :	Y
TRI Flag :	N
GHG Flag :	N
Major Flag :	N/R
Active Flag :	Y
NAA Flag :	N
Latitude :	47.2402
Longitude :	-122.423
Last Date in Agency List :	2023-01-16

EPA LUST

Facility Name :	SPRING AIR NORTHWEST
Facility Address :	725 E 25TH ST, TACOMA, Washington 98420
County :	Pierce
Facility ID :	WA9111625
LUST ID :	WA5476
Reported Date :	N/R
Status :	Open
Substance :	Petroleum Products-Unspecified
Closed With Residual Contamination (Tribal Only):	N/R
NFA_Letter (Tribal Only) :	N/R
Tribe (Tribal Only) :	N/R
EPA Region :	10
Estimated Population within 1500ft :	8
Estimated Private Domestic Wells within 1500ft:	0
Within Source Water Protection Area (SPA):	No
SPA Public Water System and Facility ID:	N/R
SPA Water Type :	N/R
SPA Facility Type :	N/R
SPA HUC12 :	N/R
Within Groundwater Wellhead Protection Area (WHPA):	No
WHPA Public Water System and Facility ID:	N/R
WHPA Water Type :	N/R
WHPA Facility Type :	N/R
WHPA HUC12 :	N/R
Within Estimated 100-year Floodplain:	No
Latitude :	47.24024
Longitude :	-122.423379999999

Map Id: DN398
Direction: SSE
Distance: 0.684 mi., 3612 ft.
Elevation: 19 ft.
Relative: Higher

Site Name : SPRING AIR NORTHWEST | U HAUL TACOMA DOME 702077 | FOR KIDS ONLY 725 E 25TH ST | 725 EAST 25TH STREET TACOMA | Tacoma, WA

Database(s) : [ALL SITES - WA, CSCSL HWS - WA, ECHO, EPA LUST, EPA UST, FRS, HSL - WA, LUST - WA, MANIFEST EPA, OSHA, RCRA_SQG, T 2 - WA, UST - WA, VCP - WA] ***(cont.)***

Envirosite ID: 42959092
EPA ID: N/R

EPA LUST ***(cont.)***

Last Date in Agency List :	2023-01-30

EPA UST

Facility Name :	SPRING AIR NW DIV CARMAN MFG CO
Facility Address :	725 E 25TH ST, Tacoma, Washington 984212005
County :	Pierce
Facility ID :	WA9111625
Facility Status :	Closed UST(s)
Open USTs :	0
Closed USTs :	1
Temporarily Out of Service USTs :	0
Date of Last Inspection :	N/R
EPA Region :	10
Tribe :	N/R
Facility ID 2 :	N/R
Latitude :	47.24024
Longitude :	-122.42338
Last Date in Agency List :	2023-01-30

Tank Details

Tank ID :	WA9111625_1
Tank Status :	Closed
Installation Date :	1964-12-31
Removal Date :	N/R
Capacity :	N/R
Substances :	N/R
Tank Wall Type :	N/R

FRS

Facility Name :	FOR KIDS ONLY
Facility Address :	725 E 25TH ST, TACOMA, WA 98421
County :	PIERCE

Site Details

Registry ID :	110039224602
FRS Facility URL :	Click here for hyperlink provided by the agency.
Last Date in Agency List :	2023-02-13

Source Description

Map Id: DN398
Direction: SSE
Distance: 0.684 mi., 3612 ft.
Elevation: 19 ft.
Relative: Higher

Site Name : SPRING AIR NORTHWEST | U HAUL TACOMA DOME 702077 | FOR KIDS ONLY 725 E 25TH ST | 725 EAST 25TH STREET TACOMA | Tacoma, WA

Database(s) : [ALL SITES - WA, CSCSL HWS - WA, ECHO, EPA LUST, EPA UST, FRS, HSL - WA, LUST - WA, MANIFEST EPA, OSHA, RCRA_SQG, T 2 - WA, UST - WA, VCP - WA] ***(cont.)***

Envirosite ID: 42959092
EPA ID: N/R

FRS ***(cont.)***

Source Description :

The WA-FSIS provides a means to query and display data maintained by the Washington Department of Ecology. This system contains key information for each facility/site that is currently, or has been, of interest to the Air Quality, Dam Safety, Hazardous Waste, Toxics Cleanup, and Water Quality Programs.

FRS Environmental Interest

Source and System ID :	WA-FSIS - 18665
Facility Name :	SPRING AIR NORTHWEST
Facility Address :	725 EAST 25TH STREET, TACOMA, WA 98421-2013
County :	PIERCE

Site Details

Registry ID :	110008215653
FRS Facility URL :	Click here for hyperlink provided by the agency.
Last Date in Agency List :	2022-08-10

Source Description

Source Description :

RCRAInfo is EPA's comprehensive information system that supports the Resource Conservation and Recovery Act (RCRA) of 1976 and the Hazardous and Solid Waste Amendments (HSWA) of 1984 through the tracking of events and activities related to facilities that generate, transport, and treat, store, or dispose of hazardous waste. RCRAInfo allows RCRA program staff to track the notification, permit, compliance, and corrective action activities required under RCRA. RCRAInfo also supports generation of the National Hazardous Waste Biennial Report. All generators and treatment, storage, and disposal facilities who handle hazardous waste are required to report to the EPA Administrator at least once every two years to support creation of the Biennial Report.
The WA-FSIS provides a means to query and display data maintained by the Washington Department of Ecology. This system contains key information for each facility/site that is currently, or has been, of interest to the Air Quality, Dam Safety, Hazardous Waste, Toxics Cleanup, and Water Quality Programs.

FRS Environmental Interest

Source and System ID :	RCRAINFO - WAD009258187 WA-FSIS - 9111625

Map Id: DN398
Direction: SSE
Distance: 0.684 mi., 3612 ft.
Elevation: 19 ft.
Relative: Higher

Site Name : SPRING AIR NORTHWEST | U HAUL TACOMA DOME 702077 | FOR KIDS ONLY 725 E 25TH ST | 725 EAST 25TH STREET TACOMA | Tacoma, WA

Database(s) : [ALL SITES - WA, CSCSL HWS - WA, ECHO, EPA LUST, EPA UST, FRS, HSL - WA, LUST - WA, MANIFEST EPA, OSHA, RCRA_SQG, T 2 - WA, UST - WA, VCP - WA] ***(cont.)***

Envirosite ID: 42959092
EPA ID: N/R

FRS ***(cont.)***

Facility Name :	U HAUL TACOMA DOME 702077
Facility Address :	725 EAST 25TH STREET, TACOMA, WA 98421-2013
County :	PIERCE

Site Details

Registry ID :	110008215653
FRS Facility URL :	Click here for hyperlink provided by the agency.
Last Date in Agency List :	2023-02-13

Source Description

Source Description :

RCRAInfo is EPA's comprehensive information system that supports the Resource Conservation and Recovery Act (RCRA) of 1976 and the Hazardous and Solid Waste Amendments (HSWA) of 1984 through the tracking of events and activities related to facilities that generate, transport, and treat, store, or dispose of hazardous waste. RCRAInfo allows RCRA program staff to track the notification, permit, compliance, and corrective action activities required under RCRA. RCRAInfo also supports generation of the National Hazardous Waste Biennial Report. All generators and treatment, storage, and disposal facilities who handle hazardous waste are required to report to the EPA Administrator at least once every two years to support creation of the Biennial Report.
The WA-FSIS provides a means to query and display data maintained by the Washington Department of Ecology. This system contains key information for each facility/site that is currently, or has been, of interest to the Air Quality, Dam Safety, Hazardous Waste, Toxics Cleanup, and Water Quality Programs.

FRS Environmental Interest

Source and System ID :

RCRAINFO - WAD009258187
WA-FSIS - 9111625

HSL - WA

Facility Name :	SPRING AIR NORTHWEST
Facility Address :	725 E 25th St, Tacoma, 98421
County :	Pierce

Site Details

Facility Site ID :	9111625
Cleanup Site ID :	5476
Status :	Cleanup Started
Site Rank :	N/R
Alternative Site Name :	N/R

Map Id: DN398
Direction: SSE
Distance: 0.684 mi., 3612 ft.
Elevation: 19 ft.
Relative: Higher

Site Name : SPRING AIR NORTHWEST | U HAUL TACOMA DOME 702077 | FOR KIDS ONLY 725 E 25TH ST | 725 EAST 25TH STREET TACOMA | Tacoma, WA

Database(s) : [ALL SITES - WA, CSCSL HWS - WA, ECHO, EPA LUST, EPA UST, FRS, HSL - WA, LUST - WA, MANIFEST EPA, OSHA, RCRA_SQG, T 2 - WA, UST - WA, VCP - WA] ***(cont.)***

Envirosite ID: 42959092
EPA ID: N/R

HSL - WA ***(cont.)***

Region :	N/R
Resposbile Unit :	N/R
Institutional Control :	N/R
Current VCP :	N/R
Past VCP :	N/R
Latitude :	N/R
Longitude :	N/R
Agency Hyperlink :	Click here for hyperlink provided by the agency.
Last Date in Agency List :	2022-02-11
Facility Name :	SPRING AIR NORTHWEST
Facility Address :	725 E 25TH ST, TACOMA, 98421
County :	Pierce

Site Details

Facility Site ID :	9111625
Cleanup Site ID :	5476
Status :	Cleanup Started
Site Rank :	N/R
Alternative Site Name :	CARMAN MFG CO,SPRING AIR NW CARMAN MFG CO,SPRING AIR NW DIV CARMAN MFG CO
Region :	Southwest
Resposbile Unit :	Headquarters
Institutional Control :	N/R
Current VCP :	Yes
Past VCP :	Yes
Latitude :	47.2405088921359
Longitude :	-122.424117836503
Agency Hyperlink :	Click here for hyperlink provided by the agency.
Last Date in Agency List :	2023-02-28

Contaminants

Contaminant Name :	Polychlorinated biPhenyls (PCB)
Ground water :	N/R
Surface water :	N/R
Soil :	Below Cleanup Levels
Sediment :	N/R
Air :	N/R
Bedrock :	N/R
Contaminant Name :	Petroleum Products-Unspecified
Ground water :	Confirmed Above Cleanup Levels
Surface water :	N/R
Soil :	N/R
Sediment :	N/R

Map Id: DN398
Direction: SSE
Distance: 0.684 mi., 3612 ft.
Elevation: 19 ft.
Relative: Higher

Site Name : SPRING AIR NORTHWEST | U HAUL TACOMA DOME 702077 | FOR KIDS ONLY 725 E 25TH ST | 725 EAST 25TH STREET TACOMA | Tacoma, WA

Database(s) : [ALL SITES - WA, CSCSL HWS - WA, ECHO, EPA LUST, EPA UST, FRS, HSL - WA, LUST - WA, MANIFEST EPA, OSHA, RCRA_SQG, T 2 - WA, UST - WA, VCP - WA] ***(cont.)***

Envirosite ID: 42959092
EPA ID: N/R

HSL - WA ***(cont.)***

Air :	N/R
Bedrock :	N/R
Contaminant Name :	Petroleum-Other
Ground water :	N/R
Surface water :	N/R
Soil :	Confirmed Above Cleanup Levels
Sediment :	N/R
Air :	N/R
Bedrock :	N/R

LUST - WA

Facility Name :	SPRING AIR NORTHWEST
Facility Address :	725 E 25TH ST, TACOMA, 98421
County :	Pierce

Site Details

LUST Status Date :	1998-09-09
LUST Status Type :	LUST - Cleanup Started
Facility Site ID :	9111625
Cleanup Site ID :	5476
LUST ID :	4998
UST ID :	6904
Alternate Site Names :	CARMAN MFG CO,SPRING AIR NW CARMAN MFG CO,SPRING AIR NW DIV CARMAN MFG CO
Release Date :	1998-09-08
Process Type :	N/R
Responsible Unit :	Headquarters
Region :	Southwest
Latitude :	47.240509
Longitude :	-122.424118
Last Date in Agency List :	2023-03-20

Contaminants

Contaminant Name :	Petroleum-Other
Ground Water :	N/R
Surface Water :	N/R
Soil :	Confirmed Above Cleanup Levels
Sediment :	N/R
Air :	N/R
Bedrock :	N/R
Contaminant Name :	Petroleum Products-Unspecified
Ground Water :	Confirmed Above Cleanup Levels

Map Id: DN398
Direction: SSE
Distance: 0.684 mi., 3612 ft.
Elevation: 19 ft.
Relative: Higher

Site Name : SPRING AIR NORTHWEST | U HAUL TACOMA DOME 702077 | FOR KIDS ONLY 725 E 25TH ST | 725 EAST 25TH STREET TACOMA | Tacoma, WA

Database(s) : [ALL SITES - WA, CSCSL HWS - WA, ECHO, EPA LUST, EPA UST, FRS, HSL - WA, LUST - WA, MANIFEST EPA, OSHA, RCRA_SQG, T 2 - WA, UST - WA, VCP - WA] ***(cont.)***

Envirosite ID: 42959092
EPA ID: N/R

LUST - WA ***(cont.)***

Surface Water :	N/R
Soil :	N/R
Sediment :	N/R
Air :	N/R
Bedrock :	N/R

Contaminant Name :	Polychlorinated biPhenyls (PCB)
Ground Water :	N/R
Surface Water :	N/R
Soil :	Below Cleanup Levels
Sediment :	N/R
Air :	N/R
Bedrock :	N/R

MANIFEST EPA

Manifest Details

Manifest Number :	015366577FLE
Shipped Date :	2022-06-30
Updated Date :	2022-08-02
Received Date :	2022-07-21
Status :	Signed
Generator ID :	WAD009258187
Generator Name :	U HAUL TACOMA DOME 702077
Generator Address :	725 E 25TH ST, TACOMA, WA 98421
Generator Mailing :	U-HAUL CO OF SOUTH PUGET SOUND 5110 FRONTAGE RD NW, AUBURN, WA 98001
Generator Contact :	N/R
Destination ID :	ORD089452353
Destination Name :	CHEMICAL WASTE MANAGEMENT OF THE NW
Destination Mailing :	17629 CEDAR SPRINGS LN, ARLINGTON, OR 97812-6570
Destination Address :	17629 CEDAR SPRINGS LN, ARLINGTON, OR 97812
Destination Contact :	N/R
Submission Type :	DataImage5Copy
Origin Type :	Web
Manifest Residue :	N
Rejection :	N
Last Date in Agency List :	2023-02-13

Waste Details

Waste Line Number :	1
Is DOT Hazardous :	Y
DOT ID Number :	UN1263
DOT Information :	UN1263, WASTE PAINT 3 PGII RQ (D001) ERG#128
Non Waste Description :	N/R
Quantity :	750 Pounds
Quantity Tons, Acute, Non-Acute :	0.375, 0, 0.375
Quantity Kg, Acute, Non-Acute :	0, 340.13626

Map Id: DN398
Direction: SSE
Distance: 0.684 mi., 3612 ft.
Elevation: 19 ft.
Relative: Higher

Site Name : SPRING AIR NORTHWEST | U HAUL TACOMA DOME 702077 | FOR KIDS ONLY 725 E 25TH ST | 725 EAST 25TH STREET TACOMA | Tacoma, WA

Database(s) : [ALL SITES - WA, CSCSL HWS - WA, ECHO, EPA LUST, EPA UST, FRS, HSL - WA, LUST - WA, MANIFEST EPA, OSHA, RCRA_SQG, T 2 - WA, UST - WA, VCP - WA] ***(cont.)***

Envirosite ID: 42959092
EPA ID: N/R

MANIFEST EPA ***(cont.)***

Management Method :	H040 - INCINERATION
Is EPA Waste :	Y
Federal Code :	D001
State Code :	N/R
Waste Line Number :	2
Is DOT Hazardous :	Y
DOT ID Number :	UN1672
DOT Information :	UN1672, WASTE AMMONIA SOLUTION 8 PGIII RQ (D002) ERG#154
Non Waste Description :	N/R
Quantity :	300 Pounds
Quantity Tons, Acute, Non-Acute :	0.15, 0, 0.15
Quantity Kg, Acute, Non-Acute :	0, 136.0545
Management Method :	H121 - NEUTRALIZATION ONLY
Is EPA Waste :	Y
Federal Code :	D002
State Code :	N/R

OSHA

Facility Name :	CARMAN MANUFACTURING CO INC DBA SPRING AIR NW
Facility Address :	725 E 25TH ST, TACOMA, WA 98421

Site Details

Activity Number :	115176489
Reporting ID :	1055330
Open Date :	1998-05-08
Conference Closed :	1998-09-29
Case Closed :	1998-11-17
Case Mod Date :	N/R
Owner Type :	Private
Advance Notice :	N
Safety/Health :	Health
Number in Establishment :	95
SIC :	2515 - MATTRESSES, FOUNDATIONS, AND CONVERTIBLE BEDS
NAICS :	000000
Inspection Type :	Planned
Inspection Scope :	Complete
Why No Inspection :	N/R
Union :	Yes
Mailing Address :	00000
Agency Hyperlink :	Click here for hyperlink provided by the agency.
Last Date in Agency List :	2023-01-13

Map Id: DN398
Direction: SSE
Distance: 0.684 mi., 3612 ft.
Elevation: 19 ft.
Relative: Higher

Site Name : SPRING AIR NORTHWEST | U HAUL TACOMA DOME 702077 | FOR KIDS ONLY 725 E 25TH ST | 725 EAST 25TH STREET TACOMA | Tacoma, WA

Database(s) : [ALL SITES - WA, CSCSL HWS - WA, ECHO, EPA LUST, EPA UST, FRS, HSL - WA, LUST - WA, MANIFEST EPA, OSHA, RCRA_SQG, T 2 - WA, UST - WA, VCP - WA] ***(cont.)***

Envirosite ID: 42959092
EPA ID: N/R

OSHA ***(cont.)***

Violations

Activity Number :	115176489
Citation ID :	02001
Delete Flag :	N/R
Standard Ref :	0620903504
Violation Type :	Other
Issuance Date :	1998-10-29
Abate Date :	1998-09-29
Abate Complete :	Abatement Completed
Current Penalty :	N/R
Initial Penalty :	N/R
Contest Date :	N/R
Final Order Date :	N/R
Number Instances :	1
Number Exposed :	8
Record :	N/R
Gravity :	N/R
Emphasis :	N/R
Hazcat :	N/R
FTA Insp Number :	N/R
FTA Issuance Date :	N/R
FTA Penalty :	N/R
FTA Contest Date :	N/R
FTA Final Order Date :	N/R
HAZ Subtances :	8110

Activity Number :	115176489
Citation ID :	01001
Delete Flag :	N/R
Standard Ref :	0620902701
Violation Type :	Serious
Issuance Date :	1998-10-29
Abate Date :	1998-09-29
Abate Complete :	Abatement Completed
Current Penalty :	300.0
Initial Penalty :	300.0
Contest Date :	N/R
Final Order Date :	N/R
Number Instances :	1
Number Exposed :	1
Record :	N/R
Gravity :	N/R
Emphasis :	N/R
Hazcat :	N/R
FTA Insp Number :	N/R
FTA Issuance Date :	N/R
FTA Penalty :	N/R
FTA Contest Date :	N/R
FTA Final Order Date :	N/R
HAZ Subtances :	8110

Map Id: DN398
Direction: SSE
Distance: 0.684 mi., 3612 ft.
Elevation: 19 ft.
Relative: Higher

Site Name : SPRING AIR NORTHWEST | U HAUL TACOMA DOME 702077 | FOR KIDS ONLY 725 E 25TH ST | 725 EAST 25TH STREET TACOMA | Tacoma, WA

Database(s) : [ALL SITES - WA, CSCSL HWS - WA, ECHO, EPA LUST, EPA UST, FRS, HSL - WA, LUST - WA, MANIFEST EPA, OSHA, RCRA_SQG, T 2 - WA, UST - WA, VCP - WA] ***(cont.)***

Envirosite ID: 42959092
EPA ID: N/R

RCRA_SQG

Facility Name :	U HAUL TACOMA DOME 702077
Facility Address :	725 E 25TH ST, TACOMA, WA 98421
County :	PIERCE
Date Form Received by Agency :	2022-05-27
EPA ID :	WAD009258187
Mailing Address :	U-HAUL CO OF SOUTH PUGET SOUND 5110 FRONTAGE RD NW, AUBURN, WA 98001
Contact :	RANDALL BRAILSFORD
Contact Address :	725 E 25TH ST, TACOMA, WA 98421
Contact Country :	US
Contact Telephone :	206-586-6779
Contact Email :	RANDALL_BRAILSFORD@UHAUL.COM
EPA Region :	10
Land Type :	Private
Source Type :	Notification
Classification :	Small Quantity Generator
Description :	Handlers that generate more than 100 and less than 1000 kilograms of hazardous waste during any calendar month and accumulate less than 6000 kg of hazardous waste at any time; or generate 100 kg or less of hazardous waste during any calendar month, and accumulate more than 1000 kg of hazardous waste at any time.
Last Date in Agency List :	2023-01-23

Owner/Operator Summary

Owner/Operator Name :	AMERCO REAL ESTATE CO
Owner/Operator Address :	2721 N CENTRAL AVE, PHOENIX, AZ 85004
Owner/Operator Country :	US
Owner/Operator Telephone :	602-263-6555
Owner/Operator Email :	N/R
Owner/Operator Fax :	N/R
Legal Status :	Private
Owner/Operator Type :	Owner
Owner/Operator Start Date :	2018-04-12
Owner/Operator End Date :	N/R
Owner/Operator Name :	U-HAUL CO OF SOUTH PUGET SOUND
Owner/Operator Address :	5110 FRONTAGE RD NW, AUBURN, WA 98001
Owner/Operator Country :	US
Owner/Operator Telephone :	253-859-6069
Owner/Operator Email :	N/R
Owner/Operator Fax :	N/R
Legal Status :	Private
Owner/Operator Type :	Owner
Owner/Operator Start Date :	2018-04-12

Map Id: DN398
Direction: SSE
Distance: 0.684 mi., 3612 ft.
Elevation: 19 ft.
Relative: Higher

Site Name : SPRING AIR NORTHWEST | U HAUL TACOMA DOME 702077 | FOR KIDS ONLY 725 E 25TH ST | 725 EAST 25TH STREET TACOMA | Tacoma, WA

Database(s) : [ALL SITES - WA, CSCSL HWS - WA, ECHO, EPA LUST, EPA UST, FRS, HSL - WA, LUST - WA, MANIFEST EPA, OSHA, RCRA_SQG, T 2 - WA, UST - WA, VCP - WA] ***(cont.)***

Envirosite ID: 42959092
EPA ID: N/R

RCRA_SQG ***(cont.)***

Owner/Operator End Date :	N/R
Owner/Operator Name :	U-HAUL CO OF SOUTH PUGET SOUND
Owner/Operator Address :	5110 FRONTAGE RD NW, AUBURN, WA 98001
Owner/Operator Country :	US
Owner/Operator Telephone :	253-859-6069
Owner/Operator Email :	N/R
Owner/Operator Fax :	N/R
Legal Status :	Private
Owner/Operator Type :	Operator
Owner/Operator Start Date :	2018-04-12
Owner/Operator End Date :	N/R

Handler Activities Summary

U.S. Importer of Hazardous Waste :	N
Mixed Waste (Haz. and Radioactive) :	N/R
Recycler of Hazardous Waste :	N
Transporter of Hazardous Waste :	Y
Treater, Storer or Disposer of HW :	N
Underground Injection Activity :	N
On-site Burner Exemption :	N
Furnace Exemption :	N
Used Oil Fuel Burner :	N
Used Oil Processor :	N
Used Oil Refiner :	N
Used Oil Fuel Marketer to Burner :	N
Used Oil Specification Marketer :	N
Used Oil Transfer Facility :	N
Used Oil Transporter :	Y

Historical Generators

Date Form Received by Agency :	1985-03-15
Facility Name :	SPRING AIR NORTHWEST
Classification :	Not a generator, verified
Date Form Received by Agency :	1985-03-14
Facility Name :	SPRING AIR NORTHWEST
Classification :	Not a generator, verified

Hazardous Waste Summary

Waste Code / Name :	D001 - IGNITABLE WASTE D002 - CORROSIVE WASTE

Map Id: DN398
Direction: SSE
Distance: 0.684 mi., 3612 ft.
Elevation: 19 ft.
Relative: Higher

Site Name : SPRING AIR NORTHWEST | U HAUL TACOMA DOME 702077 | FOR KIDS ONLY 725 E 25TH ST | 725 EAST 25TH STREET TACOMA | Tacoma, WA

Database(s) : [ALL SITES - WA, CSCSL HWS - WA, ECHO, EPA LUST, EPA UST, FRS, HSL - WA, LUST - WA, MANIFEST EPA, OSHA, RCRA_SQG, T 2 - WA, UST - WA, VCP - WA] ***(cont.)***

Envirosite ID: 42959092
EPA ID: N/R

RCRA_SQG ***(cont.)***

Notices of Violations Summary
Regulation Violated : N

Evaluation Action Summary
Evaluation Date : 2000-12-27
Evaluation : COMPLIANCE EVALUATION INSPECTION ON-SITE
Area of Violation : N/R
Date Achieved Compliance : N/R
Evaluation Lead Agency : State

Evaluation Date : 1998-05-13
Evaluation : COMPLIANCE ASSISTANCE VISIT
Area of Violation : N/R
Date Achieved Compliance : N/R
Evaluation Lead Agency : State

T 2 - WA

Facility Name : SPRING AIR NORTHWEST
Facility Address : 725 E 25TH ST, TACOMA, 98421
County : Pierce

Facility/Site ID : 9111625
Alternate Name : CARMAN MFG CO
Program Name : N/R
WRIA : 10
Legislative District : 27
Congressional District : 9
Ecology Region : SWRO
Ecology Program Phone : (360) 407-6171
Tribal Land : N
Latitude : 47.240509
Longitude : -122.424118
Last Date in Agency List : 2023-01-04

Facility/Site ID : 9111625
Alternate Name : SPRING AIR NW CARMAN MFG CO
Program Name : N/R
WRIA : 10
Legislative District : 27
Congressional District : 9
Ecology Region : SWRO
Ecology Program Phone : (360) 407-6171
Tribal Land : N
Latitude : 47.240509
Longitude : -122.424118

Map Id: DN398
Direction: SSE
Distance: 0.684 mi., 3612 ft.
Elevation: 19 ft.
Relative: Higher

Site Name : SPRING AIR NORTHWEST | U HAUL TACOMA DOME 702077 | FOR KIDS ONLY 725 E 25TH ST | 725 EAST 25TH STREET TACOMA | Tacoma, WA

Database(s) : [ALL SITES - WA, CSCSL HWS - WA, ECHO, EPA LUST, EPA UST, FRS, HSL - WA, LUST - WA, MANIFEST EPA, OSHA, RCRA_SQG, T 2 - WA, UST - WA, VCP - WA] ***(cont.)***

Envirosite ID: 42959092
EPA ID: N/R

T 2 - WA ***(cont.)***

Last Date in Agency List :	2023-01-04
Facility/Site ID :	9111625
Alternate Name :	N/R
Program Name :	N/R
WRIA :	10
Legislative District :	27
Congressional District :	9
Ecology Region :	SWRO
Ecology Program Phone :	(360) 407-6171
Tribal Land :	N
Latitude :	47.240509
Longitude :	-122.424118
Last Date in Agency List :	2023-01-04

Program Details

Program :	HAZWASTE
Interaction Type :	Emergency/Haz Chem Rpt TIER2
Interaction Type Description :	Businesses that store 10,000 pounds or more of a hazardous chemical or 500 pounds or less, depending on the chemical, of an extremely hazardous chemical on site at any one time must report annually. Reports are sent to the State Emergency Response Commission (represented by Ecology) Local Emergency Planning Committees, and local fire departments for emergency planning. (product, not waste)
Status :	Active
Start Date :	1987-01-01
End Date :	N/R
SIC :	2515 - MATTRESSES, FOUNDATIONS, AND CONVERTIBLE BEDS
NAICS :	N/R

Program :	HAZWASTE
Interaction Type :	Emergency/Haz Chem Rpt TIER2
Interaction Type Description :	Businesses that store 10,000 pounds or more of a hazardous chemical or 500 pounds or less, depending on the chemical, of an extremely hazardous chemical on site at any one time must report annually. Reports are sent to the State Emergency Response Commission (represented by Ecology) Local Emergency Planning Committees, and local fire departments for emergency planning. (product, not waste)
Status :	Active
Start Date :	1987-01-01
End Date :	N/R
SIC :	N/R
NAICS :	N/R

Map Id: DN398
Direction: SSE
Distance: 0.684 mi., 3612 ft.
Elevation: 19 ft.
Relative: Higher

Site Name : SPRING AIR NORTHWEST | U HAUL TACOMA DOME 702077 | FOR KIDS ONLY 725 E 25TH ST | 725 EAST 25TH STREET TACOMA | Tacoma, WA

Database(s) : [ALL SITES - WA, CSCSL HWS - WA, ECHO, EPA LUST, EPA UST, FRS, HSL - WA, LUST - WA, MANIFEST EPA, OSHA, RCRA_SQG, T 2 - WA, UST - WA, VCP - WA] ***(cont.)***

Envirosite ID: 42959092
EPA ID: N/R

UST - WA

Facility Name :	SPRING AIR NW DIV CARMAN MFG CO
Facility Address :	725 E 25TH ST, Tacoma, 98421
County :	Pierce
Facility Site ID :	9111625
UST Site ID :	6904
Tag Number(s) :	N/R
Responsible Unit :	Southwest
Is Active :	No
Latitude :	47.240509
Longitude :	-122.424118
Last Date in Agency List :	2022-12-29

Tank Details

Tank Name :	1
Tank Status :	Removed
Install Date :	1964-12-31
Tank Upgrade Date :	N/R
Tank Permanent Closure Date :	N/R
Permit Expiration Date :	N/R
Tank Material :	N/R
Tank Construction :	N/R
Tank Corrosion Protection :	N/R
Tank Manifold :	N/R
Tank Release Detection :	N/R
Tank Tightness Test :	N/R
Tank Spill Prevention :	N/R
Capacity Range :	N/R
Actual Capacity :	N/R
Pipe Material :	N/R
Pipe Construction :	N/R
Pipe Corrosion Protection :	N/R
Tank SFC :	N/R
Dispenser SFC :	N/R
Primary Pipe Release Detection :	N/R
Secondary Pipe Release Detection :	N/R
Pipe Pumping System :	N/R
Pipe Install Date :	N/R
Turbine Sump Construction :	N/R
Tank Status Date :	1996-08-06
Tank Install Date :	N/R
Tank Overfill Prevention :	N/R

Compartments Details

Compartment Number :	1
Compartment Capacity :	N/R

Map Id: DN398
Direction: SSE
Distance: 0.684 mi., 3612 ft.
Elevation: 19 ft.
Relative: Higher

Site Name : SPRING AIR NORTHWEST | U HAUL TACOMA DOME 702077 | FOR KIDS ONLY 725 E 25TH ST | 725 EAST 25TH STREET TACOMA | Tacoma, WA

Database(s) : [ALL SITES - WA, CSCSL HWS - WA, ECHO, EPA LUST, EPA UST, FRS, HSL - WA, LUST - WA, MANIFEST EPA, OSHA, RCRA_SQG, T 2 - WA, UST - WA, VCP - WA] ***(cont.)***

Envirosite ID: 42959092
EPA ID: N/R

UST - WA ***(cont.)***

Substance Stored :	N/R
Used Substance :	N/R
Ecy Region :	N/R

VCP - WA

Facility Name :	SPRING AIR NORTHWEST
Facility Address :	725 E 25TH ST, TACOMA, 98421
County :	Pierce
Facility/Site ID :	9111625
Alternate Name :	N/R
Program Name :	N/R
WRIA :	10
Legislative District :	27
Congressional District :	9
Ecology Region :	SWRO
Ecology Program Phone :	(360) 407-7224
Tribal Land :	N
Latitude :	47.240509
Longitude :	-122.424118
Last Date in Agency List :	2023-01-04

Facility/Site ID :	9111625
Alternate Name :	SPRING AIR NW CARMAN MFG CO
Program Name :	N/R
WRIA :	10
Legislative District :	27
Congressional District :	9
Ecology Region :	SWRO
Ecology Program Phone :	(360) 407-7224
Tribal Land :	N
Latitude :	47.240509
Longitude :	-122.424118
Last Date in Agency List :	2023-01-04

Facility/Site ID :	9111625
Alternate Name :	CARMAN MFG CO
Program Name :	N/R
WRIA :	10
Legislative District :	27
Congressional District :	9
Ecology Region :	SWRO
Ecology Program Phone :	(360) 407-7224
Tribal Land :	N
Latitude :	47.240509
Longitude :	-122.424118
Last Date in Agency List :	2023-01-04

Map Id: DN398
Direction: SSE
Distance: 0.684 mi., 3612 ft.
Elevation: 19 ft.
Relative: Higher

Site Name : SPRING AIR NORTHWEST | U HAUL TACOMA DOME 702077 | FOR KIDS ONLY 725 E 25TH ST | 725 EAST 25TH STREET TACOMA | Tacoma, WA

Database(s) : [ALL SITES - WA, CSCSL HWS - WA, ECHO, EPA LUST, EPA UST, FRS, HSL - WA, LUST - WA, MANIFEST EPA, OSHA, RCRA_SQG, T 2 - WA, UST - WA, VCP - WA] ***(cont.)***

Envirosite ID: 42959092
EPA ID: N/R

VCP - WA ***(cont.)***

Program Details

Program :	HAZWASTE
Program ID :	WAD009258187
Interaction Type :	Voluntary Cleanup Sites
Interaction Type Description :	For a fee, Ecology staff will review an independent cleanup report(s) and provide a written decision about the adequacy of the cleanup actions taken and described in the report.
Status :	Active
Start Date :	1999-05-19
End Date :	N/R
SIC :	N/R
NAICS :	N/R

Program :	HAZWASTE
Program ID :	WAD009258187
Interaction Type :	Voluntary Cleanup Sites
Interaction Type Description :	For a fee, Ecology staff will review an independent cleanup report(s) and provide a written decision about the adequacy of the cleanup actions taken and described in the report.
Status :	Active
Start Date :	1999-05-19
End Date :	N/R
SIC :	2515 - MATTRESSES, FOUNDATIONS, AND CONVERTIBLE BEDS
NAICS :	N/R

Map Id: DF399
Direction: S
Distance: 0.684 mi., 3614 ft.
Elevation: 40 ft.
Relative: Higher

Site Name : Storage Box The
216 PUYALLUP AVE
TACOMA, WA 98421

Database(s) : [ALL SITES - WA, FRS]

Envirosite ID: 50655435
EPA ID: N/R

ALL SITES - WA

Facility Name :	Storage Box The
Facility Address :	216 PUYALLUP AVE, TACOMA, 98421
County :	N/R
Facility/Site ID :	21558
Alternate Name :	N/R

Map Id: DF399
Direction: S
Distance: 0.684 mi., 3614 ft.
Elevation: 40 ft.
Relative: Higher

Site Name : Storage Box The
216 PUYALLUP AVE
TACOMA, WA 98421

Database(s) : [ALL SITES - WA, FRS] ***(cont.)***

Envirosite ID: 50655435
EPA ID: N/R

ALL SITES - WA ***(cont.)***

Program Name :	N/R
WRIA :	10
Legislative District :	27
Congressional District :	9
Ecology Region :	SWRO
Ecology Program Phone :	N/R
Tribal Land :	N
Latitude :	47.240094
Longitude :	-122.431747
Last Date in Agency List :	2023-01-03

Program Details

Program :	N/R
Program ID :	N/R
Interaction Type :	Urban Waters
Interaction Type Description :	The site has been inspected by an Ecology Urban Waters Inspector.
Status :	Active
Start Date :	2008-12-11
End Date :	N/R
SIC :	N/R
NAICS :	N/R

FRS

Facility Name :	STORAGE BOX THE
Facility Address :	216 PUYALLUP AVE, TACOMA, WA 98421
County :	PIERCE

Site Details

Registry ID :	110039224381
FRS Facility URL :	Click here for hyperlink provided by the agency.
Last Date in Agency List :	2023-02-13

Source Description

Source Description :

The WA-FSIS provides a means to query and display data maintained by the Washington Department of Ecology. This system contains key information for each facility/site that is currently, or has been, of interest to the Air Quality, Dam Safety, Hazardous Waste, Toxics Cleanup, and Water Quality Programs.

FRS Environmental Interest

Source and System ID :	WA-FSIS - 21558

Map Id: CW400
Direction: SW
Distance: 0.685 mi., 3615 ft.
Elevation: 197 ft.
Relative: Higher

Site Name : WA UW TACOMA
1935 TACOMA AVE S
TACOMA, WA 98402

Database(s) : [ALL SITES - WA, ECHO, FRS, RCRA_NONGEN, RCRA_VSQG]

Envirosite ID: 50655515
EPA ID: N/R

ALL SITES - WA

Facility Name :	WA UW Tacoma
Facility Address :	1935 TACOMA AVE S, TACOMA, 98402
County :	Pierce
Facility/Site ID :	86177379
Alternate Name :	N/R
Program Name :	N/R
WRIA :	10
Legislative District :	27
Congressional District :	6
Ecology Region :	SWRO
Ecology Program Phone :	(360) 407-6734
Tribal Land :	N
Latitude :	47.24383
Longitude :	-122.44212
Last Date in Agency List :	2023-01-03

Program Details

Program :	HAZWASTE
Program ID :	WAD988507869
Interaction Type :	Hazardous Waste Generator
Interaction Type Description :	Facilities that generate any quantity of a dangerous waste. They may be classified as SQG, MQG, or LQG depending on hazardous waste generated for a given month.
Status :	Inactive
Start Date :	1992-06-17
End Date :	1992-12-31
SIC :	N/R
NAICS :	N/R

ECHO

Facility Name :	WA UW TACOMA
Facility Address :	1935 TACOMA AVE S, TACOMA, WA 98402
County :	PIERCE
Last Inspection Date :	N/R
Registry ID :	110005376556
FIPS Code :	53053
EPA Region :	10
Inspection Count :	0
Last Inspection Days :	N/R
Informal Count :	0
Last Informal Action Date :	N/R
Formal Action Count :	0
Last Formal Action Date :	N/R
Total Penalties :	0
Penalty Count :	0
Last Penalty Date :	N/R
Last Penalty Amount :	N/R

Map Id: CW400
Direction: SW
Distance: 0.685 mi., 3615 ft.
Elevation: 197 ft.
Relative: Higher

Site Name : WA UW TACOMA
1935 TACOMA AVE S
TACOMA, WA 98402

Database(s) : [ALL SITES - WA, ECHO, FRS, RCRA_NONGEN, RCRA_VSQG] ***(cont.)***

Envirosite ID: 50655515
EPA ID: N/R

ECHO ***(cont.)***

QTRS IN NC :	0
Programs IN SNC :	0
Current Compliance Status :	No Violation
Three-Year Compliance Status :	N/R
Collection Method :	ADDRESS MATCHING-HOUSE NUMBER
Reference Point :	CENTER OF A FACILITY OR STATION
Accuracy Meters :	30
Derived Tribes :	Puyallup Tribe of the Puyallup Reservation - .7 mile(s), Puyallup Tribe of the Puyallup Reservation - 1.1 mile(s), Muckleshoot Indian Tribe - 11.4 mile(s), Muckleshoot Indian Tribe - 14.2 mile(s), Nisqually Indian Tribe - 16.9 mile(s), Squaxin Island Tribe of the Squaxin Island Reservation - 21.5 mile(s), Squaxin Island Tribe of the Squaxin Island Reservation - 23.4 mile(s)
Derived HUC :	17110019
Derived WBD :	N/R
Derived STCTY FIPS :	53053
Derived Zip :	98402
Derived CD113 :	06
Derived CB2010 :	530530616021026
MYRTK Universe :	NNN
NPDES IDs :	N/R
CWA Permit Types :	N/R
CWA Compliance Tracking :	N/R
CWA NAICS :	N/R
CWA SICS :	N/R
CWA Inspection Count :	N/R
CWA Last Inspection Days :	N/R
CWA Informal Count :	N/R
CWA Formal Action Count :	N/R
CWA Last Formal Action Date :	N/R
CWA Penalties :	N/R
CWA Last Penalty Date :	N/R
CWA Last Penalty Amount :	N/R
CWA Quarters IN NC :	N/R
CWA Current Compliance Status :	N/R
CWA Current SNC Flag :	N
CWA 13 Quarters Compliance Status :	N/R
CWA 13 Quarters Effluent Exceedances:	N/R
CWA Three-Year QNCR Codes :	N/R
DFR URL :	Click here for hyperlink provided by the agency.
Facility SIC :	N/R
Facility NAICS :	61131 - Colleges, Universities, and Professional Schools
Facility Last Inspection EPA Date :	N/R
Facility Last Inspection State Date :	N/R
Facility Last Formal Act EPA Date :	N/R
Facility Last Formal Act State Date :	N/R
Facility Last Informal Act EPA Date :	N/R
Facility Last Informal Act State Date:	N/R
Facility Federal Agency :	N/R
TRI Reporter :	N/R
Facility Imp Water Flag :	N/R
Current SNC Flag :	N
Indian County Flag :	N
Federal Flag :	N/R

Map Id: CW400
Direction: SW
Distance: 0.685 mi., 3615 ft.
Elevation: 197 ft.
Relative: Higher

Site Name : WA UW TACOMA
1935 TACOMA AVE S
TACOMA, WA 98402

Database(s) : [ALL SITES - WA, ECHO, FRS, RCRA_NONGEN, RCRA_VSQG] ***(cont.)***

Envirosite ID: 50655515
EPA ID: N/R

ECHO ***(cont.)***

US Mexico Border Flag :	N/R
Chesapeak Bay Flag :	N/R
AIR Flag :	N
NPDES Flag :	N
SDWIS Flag :	N
RCRA Flag :	Y
TRI Flag :	N
GHG Flag :	N
Major Flag :	N/R
Active Flag :	N/R
NAA Flag :	Y
Latitude :	47.24331
Longitude :	-122.44184
Last Date in Agency List :	2016-01-19

FRS

Facility Name :	WA UW TACOMA
Facility Address :	1935 TACOMA AVE S, TACOMA, WA 98402
County :	PIERCE

Site Details

Registry ID :	110005376556
FRS Facility URL :	Click here for hyperlink provided by the agency.
Last Date in Agency List :	2016-03-07

Source Description

Source Description :

RCRAInfo is EPA's comprehensive information system that supports the Resource Conservation and Recovery Act (RCRA) of 1976 and the Hazardous and Solid Waste Amendments (HSWA) of 1984 through the tracking of events and activities related to facilities that generate, transport, and treat, store, or dispose of hazardous waste. RCRAInfo allows RCRA program staff to track the notification, permit, compliance, and corrective action activities required under RCRA. RCRAInfo also supports generation of the National Hazardous Waste Biennial Report. All generators and treatment, storage, and disposal facilities who handle hazardous waste are required to report to the EPA Administrator at least once every two years to support creation of the Biennial Report.
The WA-FSIS provides a means to query and display data maintained by the Washington Department of Ecology. This system contains key information for each facility/site that is currently, or has been, of interest to the Air Quality, Dam Safety, Hazardous Waste, Toxics Cleanup, and Water Quality Programs.

FRS Environmental Interest

Source and System ID :

RCRAINFO - WAD988507869
WA-FSIS - 86177379

Map Id: CW400
Direction: SW
Distance: 0.685 mi., 3615 ft.
Elevation: 197 ft.
Relative: Higher

Site Name : WA UW TACOMA
1935 TACOMA AVE S
TACOMA, WA 98402

Database(s) : [ALL SITES - WA, ECHO, FRS, RCRA_NONGEN, RCRA_VSQG] ***(cont.)***

Envirosite ID: 50655515
EPA ID: N/R

RCRA_NONGEN

Facility Name :	WA UW TACOMA
Facility Address :	1935 TACOMA AVE S, TACOMA, WA 98402
County :	PIERCE
Date Form Received by Agency :	1993-04-29
EPA ID :	WAD988507869
Mailing Address :	1326 5TH AVE STE 418, SEATTLE, WA 98101-2604
Contact :	WA UW WA UW
Contact Address :	1326 5TH AVE STE 418, SEATTLE, WA 98101-2604
Contact Country :	US
Contact Telephone :	000-000-0000
Contact Email :	N/R
EPA Region :	10
Land Type :	Private
Source Type :	Implementer
Classification :	Not a generator, verified
Description :	Not a generator, verified
Last Date in Agency List :	2023-01-23

Owner/Operator Summary

Owner/Operator Name :	BOARD OF REGENT B
Owner/Operator Address :	1326 5TH AVE STE 418, SEATTLE, WA 98101-2604
Owner/Operator Country :	US
Owner/Operator Telephone :	000-000-0000
Owner/Operator Email :	N/R
Owner/Operator Fax :	N/R
Legal Status :	Private
Owner/Operator Type :	Owner
Owner/Operator Start Date :	1996-12-11
Owner/Operator End Date :	N/R

Owner/Operator Name :	DOYLE D
Owner/Operator Address :	1326 5TH AVE STE 418, SEATTLE, WA 98101-2604
Owner/Operator Country :	US
Owner/Operator Telephone :	206-543-0054
Owner/Operator Email :	N/R
Owner/Operator Fax :	N/R
Legal Status :	Private
Owner/Operator Type :	Operator
Owner/Operator Start Date :	1996-12-11
Owner/Operator End Date :	N/R

Handler Activities Summary

U.S. Importer of Hazardous Waste :	N
Mixed Waste (Haz. and Radioactive) :	N
Recycler of Hazardous Waste :	N
Transporter of Hazardous Waste :	N
Treater, Storer or Disposer of HW :	N
Underground Injection Activity :	N
On-site Burner Exemption :	N

Map Id: CW400
Direction: SW
Distance: 0.685 mi., 3615 ft.
Elevation: 197 ft.
Relative: Higher

Site Name : WA UW TACOMA
1935 TACOMA AVE S
TACOMA, WA 98402

Database(s) : [ALL SITES - WA, ECHO, FRS, RCRA_NONGEN, RCRA_VSQG] ***(cont.)***

Envirosite ID: 50655515
EPA ID: N/R

RCRA_NONGEN ***(cont.)***

Furnace Exemption :	N
Used Oil Fuel Burner :	N
Used Oil Processor :	N
Used Oil Refiner :	N
Used Oil Fuel Marketer to Burner :	N
Used Oil Specification Marketer :	N
Used Oil Transfer Facility :	N
Used Oil Transporter :	N

Historical Generators

Date Form Received by Agency :	1993-04-29
Facility Name :	WA UW TACOMA
Classification :	Very Small Quantity Generator

Date Form Received by Agency :	1993-04-29
Facility Name :	WA UW TACOMA
Classification :	Not a generator, verified

Notices of Violations Summary

Regulation Violated :	N

RCRA_VSQG

Facility Name :	WA UW TACOMA
Facility Address :	1935 TACOMA AVE S, TACOMA, WA 98402
County :	PIERCE
Date Form Received by Agency :	1993-04-29
EPA ID :	WAD988507869
Mailing Address :	1326 5TH AVE STE 418, SEATTLE, WA 98101
Contact :	DOYLE DOUGLAS
Contact Address :	1326 5TH AVE STE 418, SEATTLE, WA 98101
Contact Country :	US
Contact Telephone :	206-543-0054
Contact Email :	N/R
EPA Region :	10
Land Type :	Other land type
Source Type :	Notification
Classification :	Very Small Quantity Generator

Map Id: CW400
Direction: SW
Distance: 0.685 mi., 3615 ft.
Elevation: 197 ft.
Relative: Higher

Site Name : WA UW TACOMA
1935 TACOMA AVE S
TACOMA, WA 98402

Database(s) : [ALL SITES - WA, ECHO, FRS, RCRA_NONGEN, RCRA_VSQG] ***(cont.)***

Envirosite ID: 50655515
EPA ID: N/R

RCRA_VSQG ***(cont.)***

Description :

Handlers that generate 100 kilograms or less of hazardous waste per calendar month, and accumulate 1000 kg or less of hazardous waste at any time; or generate one kilogram or less of acutely hazardous waste per calendar month, and accumulate at any time: 1 kg or less of acutely hazardous waste; or 100 kg or less of any residue or contaminated soil, waste or other debris resulting from the cleanup of a spill, into or on any land or water, of acutely hazardous waste;or generate 100 kg or less of any residue or contaminated soil, waste or other debris resulting from the cleanup of a spill, into or on any land or water, of acutely hazardous waste during any calendar month, and accumulate at any time: 1 kg or less of acutely hazardous waste; or 100 kg or less of any residue or contaminated soil, waste or other debris resulting from the cleanup of a spill, into or on any land or water, of acutely hazardous waste.

Last Date in Agency List : 2023-01-23

Owner/Operator Summary

Owner/Operator Name :	BOARD OF REGENTS UW
Owner/Operator Address :	1326 5TH AVE STE 418, SEATTLE, WA 98101
Owner/Operator Country :	US
Owner/Operator Telephone :	000-000-0000
Owner/Operator Email :	N/R
Owner/Operator Fax :	N/R
Legal Status :	Private
Owner/Operator Type :	Owner
Owner/Operator Start Date :	1996-12-11
Owner/Operator End Date :	N/R

Owner/Operator Name :	DOUGLAS, DOYLE
Owner/Operator Address :	1326 5TH AVE STE 418, SEATTLE, WA 98101
Owner/Operator Country :	US
Owner/Operator Telephone :	206-543-0054
Owner/Operator Email :	N/R
Owner/Operator Fax :	N/R
Legal Status :	Private
Owner/Operator Type :	Operator
Owner/Operator Start Date :	1996-12-11
Owner/Operator End Date :	N/R

Handler Activities Summary

U.S. Importer of Hazardous Waste :	N
Mixed Waste (Haz. and Radioactive) :	N
Recycler of Hazardous Waste :	N
Transporter of Hazardous Waste :	N
Treater, Storer or Disposer of HW :	N
Underground Injection Activity :	N
On-site Burner Exemption :	N
Furnace Exemption :	N
Used Oil Fuel Burner :	N
Used Oil Processor :	N
Used Oil Refiner :	N
Used Oil Fuel Marketer to Burner :	N
Used Oil Specification Marketer :	N

Map Id: CW400
Direction: SW
Distance: 0.685 mi., 3615 ft.
Elevation: 197 ft.
Relative: Higher

Site Name : WA UW TACOMA
1935 TACOMA AVE S
TACOMA, WA 98402

Database(s) : [ALL SITES - WA, ECHO, FRS, RCRA_NONGEN, RCRA_VSQG] ***(cont.)***

Envirosite ID: 50655515
EPA ID: N/R

RCRA_VSQG ***(cont.)***

Used Oil Transfer Facility :	N
Used Oil Transporter :	N

Historical Generators

Date Form Received by Agency :	1993-04-29
Facility Name :	WA UW TACOMA
Classification :	Not a generator, verified

Notices of Violations Summary

Regulation Violated :	N

Map Id: DH401
Direction: WNW
Distance: 0.685 mi., 3617 ft.
Elevation: 237 ft.
Relative: Higher

Site Name : 415 ST HELENS APTS LLC | R D MERRILL RD HOLDINGS RC | The Lex
415 ST HELENS AVE
TACOMA | Tacoma, WA 98402

Database(s) : [ALL SITES - WA, ALT FUELING, ECHO, FRS, MANIFEST EPA, RCRA_NONGEN, UST - WA]

Envirosite ID: 36542235
EPA ID: WAH000057995

ALL SITES - WA

Facility Name :	415 St Helens Apts LLC
Facility Address :	415 ST HELENS AVE, TACOMA, 98402
County :	Pierce
Facility/Site ID :	45008
Alternate Name :	N/R
Program Name :	N/R
WRIA :	10
Legislative District :	27
Congressional District :	6
Ecology Region :	SWRO
Ecology Program Phone :	(360) 407-6734
Tribal Land :	N
Latitude :	47.26025
Longitude :	-122.44435
Last Date in Agency List :	2023-01-03
Facility/Site ID :	45008
Alternate Name :	N/R
Program Name :	N/R
WRIA :	10

Map Id: DH401
Direction: WNW
Distance: 0.685 mi., 3617 ft.
Elevation: 237 ft.
Relative: Higher

Site Name : 415 ST HELENS APTS LLC | R D MERRILL RD HOLDINGS RC | The Lex
415 ST HELENS AVE
TACOMA | Tacoma, WA 98402

Database(s) : [ALL SITES - WA, ALT FUELING, ECHO, FRS, MANIFEST EPA, RCRA_NONGEN, UST - WA] ***(cont.)***

Envirosite ID: 36542235
EPA ID: WAH000057995

ALL SITES - WA ***(cont.)***

Legislative District :	27
Congressional District :	6
Ecology Region :	SWRO
Ecology Program Phone :	(360) 407-7224
Tribal Land :	N
Latitude :	47.26025
Longitude :	-122.44435
Last Date in Agency List :	2023-01-03

Program Details

Program :	TOXICS
Program ID :	N/R
Interaction Type :	Hazardous Waste Generator
Interaction Type Description :	Facilities that generate any quantity of a dangerous waste. They may be classified as SQG, MQG, or LQG depending on hazardous waste generated for a given month.
Status :	Inactive
Start Date :	2020-09-01
End Date :	2020-12-31
SIC :	N/R
NAICS :	N/R

Program :	TOXICS
Program ID :	N/R
Interaction Type :	Underground Storage Tank
Interaction Type Description :	Any one or combination of tanks (including connecting underground pipes) that is used to contain regulated substances and has a tank volume of ten percent or more beneath the surface of the ground. This term does not include any of the exempt UST systems specified in WAC 173-360-110(2) or any piping connected thereto. See WAC 173-360
Status :	Active
Start Date :	2021-05-19
End Date :	N/R
SIC :	N/R
NAICS :	N/R

ALT FUELING

Facility Name :	The Lex
Facility Address :	415 St Helens Ave, Tacoma, WA 98402
ID Number :	236972
Date Last Confirmed :	2022-12-05
Status :	Open: The station is open.
Station Phone :	800-663-5633

Map Id: DH401
Direction: WNW
Distance: 0.685 mi., 3617 ft.
Elevation: 237 ft.
Relative: Higher

Site Name : 415 ST HELENS APTS LLC | R D MERRILL RD HOLDINGS RC | The Lex
415 ST HELENS AVE
TACOMA | Tacoma, WA 98402

Database(s) : [ALL SITES - WA, ALT FUELING, ECHO, FRS, MANIFEST EPA, RCRA_NONGEN, UST - WA] ***(cont.)***

Envirosite ID: 36542235
EPA ID: WAH000057995

ALT FUELING ***(cont.)***

Expected Date :	N/R
Groups With Access Code :	Public
Access Days Time :	N/R
Cards Accepted :	N/R
Date Updated :	2022-12-05 22:58:15
BD Blends :	N/R
Open Date :	2022-10-13
Fuel Type :	Electric
NG Fill Type :	N/R
NG PSI :	N/R
EV Level 1 EVSE Number :	N/R
EV Level 2 EVSE Number :	8
EV DC Fast Count :	N/R
EV Other Information :	N/R
EV Network :	SemaCharge Network
EV Network Website :	Click here for hyperlink provided by the agency.
Hydrogen Status Link :	N/R
NG Vehicle Class :	N/R
LPG Primary :	N/R
E85 Blender Pump :	N/R
EV Connector Types :	J1772
Hydrogen is Retail :	N/R
Access Code :	public
Access Detail Code :	N/R
Intersection Directions :	N/R
Geocode Status :	GPS
Geocode Status Description :	The location is from a real GPS readout at the station.
Owner Type :	N/R
Federal Agency ID :	N/R
Federal Agency Name :	N/R
Facility Type :	N/R
CNG Dispenser Num :	N/R
CNG On-Site Renewable Source :	N/R
CNG Total Compression Capacity :	N/R
CNG Storage Capacity :	N/R
LNG On-Site Renewable Source :	N/R
E85 Other Ethanol Blends :	N/R
EV Pricing :	$0.20/kWh Energy Fee
LPG Nozzle Types :	N/R
Hydrogen Pressures :	N/R
Hydrogen Standards :	N/R
CNG Fill Type :	N/R
CNG PSI :	N/R
CNG Vehicle Class :	N/R
LNG Vehicle Class :	N/R
Latitude :	47.26003
Longitude :	-122.443804
EV On-Site Renewable Source :	N/R
Last Date in Agency List :	2022-12-20

ECHO

Facility Name :	415 ST HELENS APTS LLC
Facility Address :	415 ST HELENS AVE, TACOMA, WA 98402

Map Id: DH401
Direction: WNW
Distance: 0.685 mi., 3617 ft.
Elevation: 237 ft.
Relative: Higher

Site Name : 415 ST HELENS APTS LLC | R D MERRILL RD HOLDINGS RC | The Lex
415 ST HELENS AVE
TACOMA | Tacoma, WA 98402

Database(s) : [ALL SITES - WA, ALT FUELING, ECHO, FRS, MANIFEST EPA, RCRA_NONGEN, UST - WA] ***(cont.)***

Envirosite ID: 36542235
EPA ID: WAH000057995

ECHO ***(cont.)***

County :	PIERCE
Last Inspection Date :	N/R
Registry ID :	N/R
FIPS Code :	N/R
EPA Region :	10
Inspection Count :	0
Last Inspection Days :	N/R
Informal Count :	0
Last Informal Action Date :	N/R
Formal Action Count :	0
Last Formal Action Date :	N/R
Total Penalties :	0
Penalty Count :	N/R
Last Penalty Date :	N/R
Last Penalty Amount :	N/R
QTRS IN NC :	0
Programs IN SNC :	0
Current Compliance Status :	No Violation Identified
Three-Year Compliance Status :	_____
Collection Method :	Zip Code Centroid
Reference Point :	N/R
Accuracy Meters :	10000
Derived Tribes :	N/R
Derived HUC :	N/R
Derived WBD :	N/R
Derived STCTY FIPS :	N/R
Derived Zip :	N/R
Derived CD113 :	N/R
Derived CB2010 :	N/R
MYRTK Universe :	NNN
NPDES IDs :	N/R
CWA Permit Types :	N/R
CWA Compliance Tracking :	N/R
CWA NAICS :	N/R
CWA SICS :	N/R
CWA Inspection Count :	N/R
CWA Last Inspection Days :	N/R
CWA Informal Count :	N/R
CWA Formal Action Count :	N/R
CWA Last Formal Action Date :	N/R
CWA Penalties :	N/R
CWA Last Penalty Date :	N/R
CWA Last Penalty Amount :	N/R
CWA Quarters IN NC :	N/R
CWA Current Compliance Status :	N/R
CWA Current SNC Flag :	N
CWA 13 Quarters Compliance Status :	N/R
CWA 13 Quarters Effluent Exceedances:	N/R
CWA Three-Year QNCR Codes :	N/R
DFR URL :	Click here for hyperlink provided by the agency.
Facility SIC :	N/R
Facility NAICS :	237210 - Land Subdivision

Map Id: DH401
Direction: WNW
Distance: 0.685 mi., 3617 ft.
Elevation: 237 ft.
Relative: Higher

Site Name : 415 ST HELENS APTS LLC | R D MERRILL RD HOLDINGS RC | The Lex
415 ST HELENS AVE
TACOMA | Tacoma, WA 98402

Database(s) : [ALL SITES - WA, ALT FUELING, ECHO, FRS, MANIFEST EPA, RCRA_NONGEN, UST - WA] ***(cont.)***

Envirosite ID: 36542235
EPA ID: WAH000057995

ECHO ***(cont.)***

Facility Last Inspection EPA Date :	N/R
Facility Last Inspection State Date :	N/R
Facility Last Formal Act EPA Date :	N/R
Facility Last Formal Act State Date :	N/R
Facility Last Informal Act EPA Date :	N/R
Facility Last Informal Act State Date:	N/R
Facility Federal Agency :	N/R
TRI Reporter :	N/R
Facility Imp Water Flag :	N/R
Current SNC Flag :	N
Indian County Flag :	N
Federal Flag :	N/R
US Mexico Border Flag :	N/R
Chesapeak Bay Flag :	N/R
AIR Flag :	N
NPDES Flag :	N
SDWIS Flag :	N
RCRA Flag :	Y
TRI Flag :	N
GHG Flag :	N
Major Flag :	N/R
Active Flag :	Y
NAA Flag :	N
Latitude :	47.258375
Longitude :	-122.444785
Last Date in Agency List :	2021-02-17

Last Inspection Date :	N/R
Registry ID :	110070912770
FIPS Code :	53053
EPA Region :	10
Inspection Count :	0
Last Inspection Days :	N/R
Informal Count :	0
Last Informal Action Date :	N/R
Formal Action Count :	0
Last Formal Action Date :	N/R
Total Penalties :	0
Penalty Count :	N/R
Last Penalty Date :	N/R
Last Penalty Amount :	N/R
QTRS IN NC :	0
Programs IN SNC :	0
Current Compliance Status :	No Violation Identified
Three-Year Compliance Status :	_____
Collection Method :	ADDRESS MATCHING-HOUSE NUMBER
Reference Point :	CENTER OF A FACILITY OR STATION
Accuracy Meters :	30

Map Id: DH401
Direction: WNW
Distance: 0.685 mi., 3617 ft.
Elevation: 237 ft.
Relative: Higher

Site Name : 415 ST HELENS APTS LLC | R D MERRILL RD HOLDINGS RC | The Lex
415 ST HELENS AVE
TACOMA | Tacoma, WA 98402

Database(s) : [ALL SITES - WA, ALT FUELING, ECHO, FRS, MANIFEST EPA, RCRA_NONGEN, UST - WA] ***(cont.)***

Envirosite ID: 36542235
EPA ID: WAH000057995

ECHO ***(cont.)***

Derived Tribes :	Puyallup Tribe of the Puyallup Reservation - 1.6 mile(s), Puyallup Tribe of the Puyallup Reservation - 1.6 mile(s), Muckleshoot Indian Tribe - 11.2 mile(s), Muckleshoot Indian Tribe - 14.3 mile(s), Nisqually Indian Tribe - 17.8 mile(s), Squaxin Island Tribe of the Squaxin Island Reservation - 21.6 mile(s), Squaxin Island Tribe of the Squaxin Island Reservation - 23.4 mile(s)
Derived HUC :	17110019
Derived WBD :	171100190301
Derived STCTY FIPS :	53053
Derived Zip :	98402
Derived CD113 :	06
Derived CB2010 :	530530615002007
MYRTK Universe :	NNN
NPDES IDs :	N/R
CWA Permit Types :	N/R
CWA Compliance Tracking :	N/R
CWA NAICS :	N/R
CWA SICS :	N/R
CWA Inspection Count :	N/R
CWA Last Inspection Days :	N/R
CWA Informal Count :	N/R
CWA Formal Action Count :	N/R
CWA Last Formal Action Date :	N/R
CWA Penalties :	N/R
CWA Last Penalty Date :	N/R
CWA Last Penalty Amount :	N/R
CWA Quarters IN NC :	N/R
CWA Current Compliance Status :	N/R
CWA Current SNC Flag :	N
CWA 13 Quarters Compliance Status :	N/R
CWA 13 Quarters Effluent Exceedances:	N/R
CWA Three-Year QNCR Codes :	N/R
DFR URL :	Click here for hyperlink provided by the agency.
Facility SIC :	N/R
Facility NAICS :	237210 - Land Subdivision
Facility Last Inspection EPA Date :	N/R
Facility Last Inspection State Date :	N/R
Facility Last Formal Act EPA Date :	N/R
Facility Last Formal Act State Date :	N/R
Facility Last Informal Act EPA Date :	N/R
Facility Last Informal Act State Date:	N/R
Facility Federal Agency :	N/R
TRI Reporter :	N/R
Facility Imp Water Flag :	N/R
Current SNC Flag :	N
Indian County Flag :	N
Federal Flag :	N/R
US Mexico Border Flag :	N/R
Chesapeak Bay Flag :	N/R
AIR Flag :	N
NPDES Flag :	N
SDWIS Flag :	N
RCRA Flag :	Y

Map Id: DH401
Direction: WNW
Distance: 0.685 mi., 3617 ft.
Elevation: 237 ft.
Relative: Higher

Site Name : 415 ST HELENS APTS LLC | R D MERRILL RD HOLDINGS RC | The Lex
415 ST HELENS AVE
TACOMA | Tacoma, WA 98402

Database(s) : [ALL SITES - WA, ALT FUELING, ECHO, FRS, MANIFEST EPA, RCRA_NONGEN, UST - WA] ***(cont.)***

Envirosite ID: 36542235
EPA ID: WAH000057995

ECHO ***(cont.)***

TRI Flag :	N
GHG Flag :	N
Major Flag :	N/R
Active Flag :	N/R
NAA Flag :	N
Latitude :	47.25991
Longitude :	-122.44419
Last Date in Agency List :	2023-01-16

FRS

Facility Name :	415 ST HELENS APTS LLC
Facility Address :	415 ST HELENS AVE, TACOMA, WA 98402
County :	PIERCE

Site Details

Registry ID :	110070912770
FRS Facility URL :	Click here for hyperlink provided by the agency.
Last Date in Agency List :	2023-02-13

Source Description

Source Description :

RCRAInfo is EPA's comprehensive information system that supports the Resource Conservation and Recovery Act (RCRA) of 1976 and the Hazardous and Solid Waste Amendments (HSWA) of 1984 through the tracking of events and activities related to facilities that generate, transport, and treat, store, or dispose of hazardous waste. RCRAInfo allows RCRA program staff to track the notification, permit, compliance, and corrective action activities required under RCRA. RCRAInfo also supports generation of the National Hazardous Waste Biennial Report. All generators and treatment, storage, and disposal facilities who handle hazardous waste are required to report to the EPA Administrator at least once every two years to support creation of the Biennial Report.

FRS Environmental Interest

Source and System ID :	RCRAINFO - WAH000057995

MANIFEST EPA

Manifest Details

Manifest Number :	019896388JJK
Shipped Date :	2020-10-12
Updated Date :	2020-11-04
Received Date :	2020-10-23
Status :	Signed
Generator ID :	WAH000057995
Generator Name :	R D MERRILL RD HOLDINGS RC
Generator Address :	415 ST HELENS AVE, TACOMA, WA 98402
Generator Mailing :	1940 E D ST STE 108, TACOMA, WA 98421

Map Id: DH401
Direction: WNW
Distance: 0.685 mi., 3617 ft.
Elevation: 237 ft.
Relative: Higher

Site Name : 415 ST HELENS APTS LLC | R D MERRILL RD HOLDINGS RC | The Lex
415 ST HELENS AVE
TACOMA | Tacoma, WA 98402

Database(s) : [ALL SITES - WA, ALT FUELING, ECHO, FRS, MANIFEST EPA, RCRA_NONGEN, UST - WA] ***(cont.)***

Envirosite ID: 36542235
EPA ID: WAH000057995

MANIFEST EPA ***(cont.)***

Generator Contact :	N/R
Destination ID :	ORD089452353
Destination Name :	CHEMICAL WASTE MANAGEMENT OF THE NW
Destination Mailing :	17629 CEDAR SPRINGS LANE, ARLINGTON, OR 97812
Destination Address :	17629 CEDAR SPRINGS LN, ARLINGTON, OR 97812-6570
Destination Contact :	N/R
Submission Type :	DataImage5Copy
Origin Type :	Web
Manifest Residue :	N
Rejection :	N
Last Date in Agency List :	2023-02-13

Waste Details

Waste Line Number :	1
Is DOT Hazardous :	Y
DOT ID Number :	NA3082
DOT Information :	NA3082, HAZARDOUS WASTE, LIQUID, N.O.S. (LEAD, XYLENE), 9, PG III, ERG(171
Non Waste Description :	N/R
Quantity :	3200 Pounds
Quantity Tons, Acute, Non-Acute :	1.6, 0, 1.6
Quantity Kg, Acute, Non-Acute :	0, 1451.248
Management Method :	H040 - INCINERATION
Is EPA Waste :	Y
Federal Code :	D008
State Code :	N/R

RCRA_NONGEN

Facility Name :	415 ST HELENS APTS LLC
Facility Address :	415 ST HELENS AVE, TACOMA, WA 98402
County :	PIERCE
Date Form Received by Agency :	2021-03-03
EPA ID :	WAH000057995
Mailing Address :	1940 E D ST STE 108, TACOMA, WA 98421
Contact :	LIA ESTIGOY
Contact Address :	1940 E D ST STE 108, TACOMA, WA 98421
Contact Country :	US
Contact Telephone :	253-377-0989
Contact Email :	LIA@COMBAYDEV.COM
EPA Region :	10
Land Type :	Private
Source Type :	Implementer
Classification :	Not a generator, verified
Description :	Not a generator, verified
Last Date in Agency List :	2023-01-23

Map Id: DH401
Direction: WNW
Distance: 0.685 mi., 3617 ft.
Elevation: 237 ft.
Relative: Higher

Site Name : 415 ST HELENS APTS LLC | R D MERRILL RD HOLDINGS RC | The Lex
415 ST HELENS AVE
TACOMA | Tacoma, WA 98402

Database(s) : [ALL SITES - WA, ALT FUELING, ECHO, FRS, MANIFEST EPA, RCRA_NONGEN, UST - WA] ***(cont.)***

Envirosite ID: 36542235
EPA ID: WAH000057995

RCRA_NONGEN ***(cont.)***

Owner/Operator Summary

Owner/Operator Name :	R D MERRILL R E HOLDINGS LLC
Owner/Operator Address :	1938 FAIRVIEW AVE E STE 300, SEATTLE, WA 98102
Owner/Operator Country :	US
Owner/Operator Telephone :	253-448-3081
Owner/Operator Email :	N/R
Owner/Operator Fax :	N/R
Legal Status :	Private
Owner/Operator Type :	Operator
Owner/Operator Start Date :	2016-01-01
Owner/Operator End Date :	N/R

Owner/Operator Name :	R D MERRILL R E HOLDINGS LLC
Owner/Operator Address :	1938 FAIRVIEW AVE E STE 300, SEATTLE, WA 98102
Owner/Operator Country :	US
Owner/Operator Telephone :	253-448-3081
Owner/Operator Email :	N/R
Owner/Operator Fax :	N/R
Legal Status :	Private
Owner/Operator Type :	Owner
Owner/Operator Start Date :	2016-01-01
Owner/Operator End Date :	N/R

Handler Activities Summary

U.S. Importer of Hazardous Waste :	N
Mixed Waste (Haz. and Radioactive) :	N/R
Recycler of Hazardous Waste :	N
Transporter of Hazardous Waste :	N
Treater, Storer or Disposer of HW :	N
Underground Injection Activity :	N
On-site Burner Exemption :	N
Furnace Exemption :	N
Used Oil Fuel Burner :	N
Used Oil Processor :	N
Used Oil Refiner :	N
Used Oil Fuel Marketer to Burner :	N
Used Oil Specification Marketer :	N
Used Oil Transfer Facility :	N
Used Oil Transporter :	N

Historical Generators

Date Form Received by Agency :	2021-03-02
Facility Name :	415 ST HELENS APTS LLC
Classification :	Large Quantity Generator

Date Form Received by Agency :	2020-09-29
Facility Name :	415 ST HELENS APTS LLC
Classification :	Small Quantity Generator

Map Id: DH401
Direction: WNW
Distance: 0.685 mi., 3617 ft.
Elevation: 237 ft.
Relative: Higher

Site Name : 415 ST HELENS APTS LLC | R D MERRILL RD HOLDINGS RC | The Lex
415 ST HELENS AVE
TACOMA | Tacoma, WA 98402

Database(s) : [ALL SITES - WA, ALT FUELING, ECHO, FRS, MANIFEST EPA, RCRA_NONGEN, UST - WA] ***(cont.)***

Envirosite ID: 36542235
EPA ID: WAH000057995

RCRA_NONGEN ***(cont.)***

Notices of Violations Summary

Regulation Violated :	N

UST - WA

Facility Name :	415 St Helens Apts LLC
Facility Address :	415 St Helens Ave, Tacoma, 98402
County :	Pierce
Facility Site ID :	45008
UST Site ID :	620527
Tag Number(s) :	N/R
Responsible Unit :	Southwest
Is Active :	No
Latitude :	47.26025
Longitude :	-122.44435
Last Date in Agency List :	2022-12-29

Tank Details

Tank Name :	1
Tank Status :	Removed
Install Date :	N/R
Tank Upgrade Date :	N/R
Tank Permanent Closure Date :	2021-05-19
Permit Expiration Date :	N/R
Tank Material :	N/R
Tank Construction :	N/R
Tank Corrosion Protection :	N/R
Tank Manifold :	N/R
Tank Release Detection :	N/R
Tank Tightness Test :	N/R
Tank Spill Prevention :	N/R
Capacity Range :	N/R
Actual Capacity :	575
Pipe Material :	N/R
Pipe Construction :	N/R
Pipe Corrosion Protection :	N/R
Tank SFC :	N/R
Dispenser SFC :	N/R
Primary Pipe Release Detection :	N/R
Secondary Pipe Release Detection :	N/R
Pipe Pumping System :	N/R
Pipe Install Date :	N/R
Turbine Sump Construction :	N/R
Tank Status Date :	2020-10-03
Tank Install Date :	N/R
Tank Overfill Prevention :	N/R

Map Id: DH401
Direction: WNW
Distance: 0.685 mi., 3617 ft.
Elevation: 237 ft.
Relative: Higher

Site Name : 415 ST HELENS APTS LLC | R D MERRILL RD HOLDINGS RC | The Lex
415 ST HELENS AVE
TACOMA | Tacoma, WA 98402

Database(s) : [ALL SITES - WA, ALT FUELING, ECHO, FRS, MANIFEST EPA, RCRA_NONGEN, UST - WA] ***(cont.)***

Envirosite ID: 36542235
EPA ID: WAH000057995

UST - WA ***(cont.)***

Compartments Details

Compartment Number :	1
Compartment Capacity :	575
Substance Stored :	Used Oil/Waste Oil
Used Substance :	Unknown
Ecy Region :	N/R

Map Id: DB402
Direction: S
Distance: 0.686 mi., 3624 ft.
Elevation: 44 ft.
Relative: Higher

Site Name : JOHNNYS FINE FOOD | MEAKER, JOHN
319 E 25TH ST | 319 East 25th St.
TACOMA, WA 98421

Database(s) : [ALL SITES - WA, FRS, PRP-CORP]

Envirosite ID: 50655445
EPA ID: N/R

ALL SITES - WA

Facility Name :	Johnnys Fine Food
Facility Address :	319 E 25TH ST, TACOMA, 98421
County :	Pierce
Facility/Site ID :	10734
Alternate Name :	N/R
Program Name :	N/R
WRIA :	10
Legislative District :	27
Congressional District :	9
Ecology Region :	SWRO
Ecology Program Phone :	(360) 407-6734
Tribal Land :	N
Latitude :	47.239907
Longitude :	-122.429702
Last Date in Agency List :	2023-01-03

Program Details

Program :	HAZWASTE
Program ID :	N/R
Interaction Type :	Revised Site Visit Program
Interaction Type Description :	HWTR engages in a variety of field work, site visits, and contacts with sites. While most compliance related activity is recorded into the EPA's RCRAInfo system, the other types of activities are recorded into the Revised Site Visit Program (RSVP).
Status :	Active
Start Date :	2009-02-18
End Date :	N/R

Map Id: DB402
Direction: S
Distance: 0.686 mi., 3624 ft.
Elevation: 44 ft.
Relative: Higher

Site Name : JOHNNYS FINE FOOD | MEAKER, JOHN
319 E 25TH ST | 319 East 25th St.
TACOMA, WA 98421

Database(s) : [ALL SITES - WA, FRS, PRP-CORP] ***(cont.)***

Envirosite ID: 50655445
EPA ID: N/R

ALL SITES - WA ***(cont.)***

SIC :	N/R
NAICS :	N/R

FRS

Facility Name :	JOHNNYS FINE FOOD
Facility Address :	319 E 25TH ST, TACOMA, WA 98421
County :	PIERCE

Site Details

Registry ID :	110039553612
FRS Facility URL :	Click here for hyperlink provided by the agency.
Last Date in Agency List :	2023-02-13

Source Description

Source Description :	OSHA-OIS The WA-FSIS provides a means to query and display data maintained by the Washington Department of Ecology. This system contains key information for each facility/site that is currently, or has been, of interest to the Air Quality, Dam Safety, Hazardous Waste, Toxics Cleanup, and Water Quality Programs.

FRS Environmental Interest

Source and System ID :	OSHA-OIS - 317378388 WA-FSIS - 10734

PRP-CORP

Facility Name :	MEAKER, JOHN
Facility Address :	319 East 25th St., TACOMA, WA 98421

Actual Date :	2001-06-06
Date Type :	SPECIAL NOTICE
EPA ID :	WAD980726368
Site Name :	COMMENCEMENT BAY, NEAR SHORE/TIDE FLATS
NPL Status Description :	Currently on the Final NPL
Non NPL Status Short Name :	N/R
Action Name :	Spcl Not Ltrs
Action Type Seq :	SG-13
Region Code :	10
Last Date in Agency List :	2023-02-01

Actual Date :	1997-07-26
Date Type :	GENERAL NOTICE
EPA ID :	WAD980726368
Site Name :	COMMENCEMENT BAY, NEAR SHORE/TIDE FLATS
NPL Status Description :	Currently on the Final NPL
Non NPL Status Short Name :	N/R
Action Name :	Not Ltrs

Map Id: DB402
Direction: S
Distance: 0.686 mi., 3624 ft.
Elevation: 44 ft.
Relative: Higher

Site Name : JOHNNYS FINE FOOD | MEAKER, JOHN
319 E 25TH ST | 319 East 25th St.
TACOMA, WA 98421

Database(s) : [ALL SITES - WA, FRS, PRP-CORP] ***(cont.)***

Envirosite ID: 50655445
EPA ID: N/R

PRP-CORP ***(cont.)***

Action Type Seq :	NJ-19
Region Code :	10
Last Date in Agency List :	2023-02-01

Map Id: DO403
Direction: SSW
Distance: 0.689 mi., 3638 ft.
Elevation: 47 ft.
Relative: Higher

Site Name : KIEWIT PACIFIC CO TACOMA | KIEWIT PACIFIC CO
132 PUYALLUP AVE
TACOMA | Tacoma, WA

Database(s) : [ALL SITES - WA, ECHO, EPA UST, FRS, RCRA_NONGEN, UST - WA]

Envirosite ID: 50655603
EPA ID: N/R

ALL SITES - WA

Facility Name :	Kiewit Pacific Co Tacoma
Facility Address :	132 PUYALLUP AVE, TACOMA, 98421
County :	Pierce
Facility/Site ID :	95452652
Alternate Name :	N/R
Program Name :	N/R
WRIA :	10
Legislative District :	27
Congressional District :	6
Ecology Region :	SWRO
Ecology Program Phone :	(360) 407-7224
Tribal Land :	N
Latitude :	47.23996
Longitude :	-122.43318
Last Date in Agency List :	2023-01-03
Facility/Site ID :	95452652
Alternate Name :	N/R
Program Name :	N/R
WRIA :	10
Legislative District :	27
Congressional District :	6
Ecology Region :	SWRO
Ecology Program Phone :	(360) 407-6734
Tribal Land :	N
Latitude :	47.23996
Longitude :	-122.43318
Last Date in Agency List :	2023-01-03

Program Details

Program :	HAZWASTE
Program ID :	WAD988466892

Map Id: DO403
Direction: SSW
Distance: 0.689 mi., 3638 ft.
Elevation: 47 ft.
Relative: Higher

Site Name : KIEWIT PACIFIC CO TACOMA | KIEWIT PACIFIC CO
132 PUYALLUP AVE
TACOMA | Tacoma, WA

Database(s) : [ALL SITES - WA, ECHO, EPA UST, FRS, RCRA_NONGEN, UST - WA] ***(cont.)***

Envirosite ID: 50655603
EPA ID: N/R

ALL SITES - WA ***(cont.)***

Interaction Type :	Hazardous Waste Generator
Interaction Type Description :	Facilities that generate any quantity of a dangerous waste. They may be classified as SQG, MQG, or LQG depending on hazardous waste generated for a given month.
Status :	Inactive
Start Date :	1988-11-23
End Date :	1989-04-19
SIC :	N/R
NAICS :	N/R
Program :	HAZWASTE
Program ID :	WAD988466892
Interaction Type :	Underground Storage Tank
Interaction Type Description :	Any one or combination of tanks (including connecting underground pipes) that is used to contain regulated substances and has a tank volume of ten percent or more beneath the surface of the ground. This term does not include any of the exempt UST systems specified in WAC 173-360-110(2) or any piping connected thereto. See WAC 173-360
Status :	Inactive
Start Date :	1998-06-08
End Date :	1753-01-01
SIC :	N/R
NAICS :	N/R

ECHO

Facility Name :	KIEWIT PACIFIC CO TACOMA
Facility Address :	132 PUYALLUP AVE, TACOMA, WA 98421
County :	PIERCE
Last Inspection Date :	N/R
Registry ID :	110005349373
FIPS Code :	53053
EPA Region :	10
Inspection Count :	0
Last Inspection Days :	N/R
Informal Count :	0
Last Informal Action Date :	N/R
Formal Action Count :	0
Last Formal Action Date :	N/R
Total Penalties :	0
Penalty Count :	N/R
Last Penalty Date :	N/R
Last Penalty Amount :	N/R
QTRS IN NC :	0
Programs IN SNC :	0
Current Compliance Status :	No Violation Identified
Three-Year Compliance Status :	_____
Collection Method :	ADDRESS MATCHING-HOUSE NUMBER

Map Id: DO403
Direction: SSW
Distance: 0.689 mi., 3638 ft.
Elevation: 47 ft.
Relative: Higher

Site Name : KIEWIT PACIFIC CO TACOMA | KIEWIT PACIFIC CO
132 PUYALLUP AVE
TACOMA | Tacoma, WA

Database(s) : [ALL SITES - WA, ECHO, EPA UST, FRS, RCRA_NONGEN, UST - WA] ***(cont.)***

Envirosite ID: 50655603
EPA ID: N/R

ECHO ***(cont.)***

Reference Point :	ENTRANCE POINT OF A FACILITY OR STATION
Accuracy Meters :	50
Derived Tribes :	Puyallup Tribe of the Puyallup Reservation - .3 mile(s), Puyallup Tribe of the Puyallup Reservation - .7 mile(s), Muckleshoot Indian Tribe - 11 mile(s), Muckleshoot Indian Tribe - 13.8 mile(s), Nisqually Indian Tribe - 16.9 mile(s), Squaxin Island Tribe of the Squaxin Island Reservation - 22 mile(s), Squaxin Island Tribe of the Squaxin Island Reservation - 23.8 mile(s)
Derived HUC :	17110019
Derived WBD :	171100190301
Derived STCTY FIPS :	53053
Derived Zip :	98421
Derived CD113 :	09
Derived CB2010 :	530530602001242
MYRTK Universe :	NNN
NPDES IDs :	N/R
CWA Permit Types :	N/R
CWA Compliance Tracking :	N/R
CWA NAICS :	N/R
CWA SICS :	N/R
CWA Inspection Count :	N/R
CWA Last Inspection Days :	N/R
CWA Informal Count :	N/R
CWA Formal Action Count :	N/R
CWA Last Formal Action Date :	N/R
CWA Penalties :	N/R
CWA Last Penalty Date :	N/R
CWA Last Penalty Amount :	N/R
CWA Quarters IN NC :	N/R
CWA Current Compliance Status :	N/R
CWA Current SNC Flag :	N
CWA 13 Quarters Compliance Status :	N/R
CWA 13 Quarters Effluent Exceedances:	N/R
CWA Three-Year QNCR Codes :	N/R
DFR URL :	Click here for hyperlink provided by the agency.
Facility SIC :	N/R
Facility NAICS :	23731 - Highway, Street, and Bridge Construction
Facility Last Inspection EPA Date :	N/R
Facility Last Inspection State Date :	N/R
Facility Last Formal Act EPA Date :	N/R
Facility Last Formal Act State Date :	N/R
Facility Last Informal Act EPA Date :	N/R
Facility Last Informal Act State Date:	N/R
Facility Federal Agency :	N/R
TRI Reporter :	N/R
Facility Imp Water Flag :	N/R
Current SNC Flag :	N
Indian County Flag :	N
Federal Flag :	N/R
US Mexico Border Flag :	N/R
Chesapeak Bay Flag :	N/R
AIR Flag :	N
NPDES Flag :	N
SDWIS Flag :	N

Map Id: DO403
Direction: SSW
Distance: 0.689 mi., 3638 ft.
Elevation: 47 ft.
Relative: Higher

Site Name : KIEWIT PACIFIC CO TACOMA | KIEWIT PACIFIC CO
132 PUYALLUP AVE
TACOMA | Tacoma, WA

Database(s) : [ALL SITES - WA, ECHO, EPA UST, FRS, RCRA_NONGEN, UST - WA] ***(cont.)***

Envirosite ID: 50655603
EPA ID: N/R

ECHO ***(cont.)***

RCRA Flag :	Y
TRI Flag :	N
GHG Flag :	N
Major Flag :	N/R
Active Flag :	N/R
NAA Flag :	N
Latitude :	47.240275
Longitude :	-122.432904
Last Date in Agency List :	2023-01-16

EPA UST

Facility Name :	KIEWIT PACIFIC CO
Facility Address :	132 PUYALLUP AVE, Tacoma, Washington 984211112
County :	Pierce
Facility ID :	WA95452652
Facility Status :	Closed UST(s)
Open USTs :	0
Closed USTs :	4
Temporarily Out of Service USTs :	0
Date of Last Inspection :	N/R
EPA Region :	10
Tribe :	N/R
Facility ID 2 :	N/R
Latitude :	47.23996
Longitude :	-122.43318
Last Date in Agency List :	2023-01-30

Tank Details

Tank ID :	WA95452652_1
Tank Status :	Closed
Installation Date :	1964-12-31
Removal Date :	N/R
Capacity :	N/R
Substances :	A Leaded Gasoline
Tank Wall Type :	N/R
Tank ID :	WA95452652_2
Tank Status :	Closed
Installation Date :	1964-12-31
Removal Date :	N/R
Capacity :	N/R
Substances :	B Unleaded Gasoline
Tank Wall Type :	N/R
Tank ID :	WA95452652_3
Tank Status :	Closed
Installation Date :	1964-12-31
Removal Date :	N/R

Map Id: DO403
Direction: SSW
Distance: 0.689 mi., 3638 ft.
Elevation: 47 ft.
Relative: Higher

Site Name : KIEWIT PACIFIC CO TACOMA | KIEWIT PACIFIC CO
132 PUYALLUP AVE
TACOMA | Tacoma, WA

Database(s) : [ALL SITES - WA, ECHO, EPA UST, FRS, RCRA_NONGEN, UST - WA] ***(cont.)***

Envirosite ID: 50655603
EPA ID: N/R

EPA UST ***(cont.)***

Capacity :	N/R
Substances :	A Leaded Gasoline
Tank Wall Type :	N/R
Tank ID :	WA95452652_4
Tank Status :	Closed
Installation Date :	1964-12-31
Removal Date :	N/R
Capacity :	N/R
Substances :	N/R
Tank Wall Type :	N/R

FRS

Facility Name :	KIEWIT PACIFIC CO TACOMA
Facility Address :	132 PUYALLUP AVE, TACOMA, WA 98421
County :	PIERCE

Site Details

Registry ID :	110005349373
FRS Facility URL :	Click here for hyperlink provided by the agency.
Last Date in Agency List :	2023-02-13

Source Description

Source Description :

RCRAInfo is EPA's comprehensive information system that supports the Resource Conservation and Recovery Act (RCRA) of 1976 and the Hazardous and Solid Waste Amendments (HSWA) of 1984 through the tracking of events and activities related to facilities that generate, transport, and treat, store, or dispose of hazardous waste. RCRAInfo allows RCRA program staff to track the notification, permit, compliance, and corrective action activities required under RCRA. RCRAInfo also supports generation of the National Hazardous Waste Biennial Report. All generators and treatment, storage, and disposal facilities who handle hazardous waste are required to report to the EPA Administrator at least once every two years to support creation of the Biennial Report.
The WA-FSIS provides a means to query and display data maintained by the Washington Department of Ecology. This system contains key information for each facility/site that is currently, or has been, of interest to the Air Quality, Dam Safety, Hazardous Waste, Toxics Cleanup, and Water Quality Programs.

FRS Environmental Interest

Source and System ID :

RCRAINFO - WAD988466892
WA-FSIS - 95452652

RCRA_NONGEN

Facility Name : KIEWIT PACIFIC CO TACOMA

Map Id: DO403
Direction: SSW
Distance: 0.689 mi., 3638 ft.
Elevation: 47 ft.
Relative: Higher

Site Name : KIEWIT PACIFIC CO TACOMA | KIEWIT PACIFIC CO
132 PUYALLUP AVE
TACOMA | Tacoma, WA

Database(s) : [ALL SITES - WA, ECHO, EPA UST, FRS, RCRA_NONGEN, UST - WA] ***(cont.)***

Envirosite ID: 50655603
EPA ID: N/R

RCRA_NONGEN ***(cont.)***

Facility Address :	132 PUYALLUP AVE, TACOMA, WA 98421
County :	PIERCE
Date Form Received by Agency :	1988-11-23
EPA ID :	WAD988466892
Mailing Address :	2200 COLUMBIA HOUSE BLVD, VANCOUVER, WA 98661
Contact :	N/R
Contact Address :	N/R
Contact Country :	N/R
Contact Telephone :	N/R
Contact Email :	N/R
EPA Region :	10
Land Type :	Other land type
Source Type :	Notification
Classification :	Not a generator, verified
Description :	Not a generator, verified
Last Date in Agency List :	2023-01-23

Owner/Operator Summary

Owner/Operator Name :	KIEWIT PACIFIC CO
Owner/Operator Address :	132 PUYALLUP AVE, TACOMA, WA 98421
Owner/Operator Country :	US
Owner/Operator Telephone :	000-000-0000
Owner/Operator Email :	N/R
Owner/Operator Fax :	N/R
Legal Status :	Private
Owner/Operator Type :	Owner
Owner/Operator Start Date :	1996-05-02
Owner/Operator End Date :	N/R

Owner/Operator Name :	KIEWIT PACIFIC CO TACOMA
Owner/Operator Address :	132 PUYALLUP AVE, TACOMA, WA 98421
Owner/Operator Country :	US
Owner/Operator Telephone :	000-000-0000
Owner/Operator Email :	N/R
Owner/Operator Fax :	N/R
Legal Status :	Private
Owner/Operator Type :	Owner
Owner/Operator Start Date :	N/R
Owner/Operator End Date :	N/R

Owner/Operator Name :	KIEWIT PACIFIC CO TACOMA
Owner/Operator Address :	132 PUYALLUP AVE, TACOMA, WA 98421
Owner/Operator Country :	US
Owner/Operator Telephone :	000-000-0000
Owner/Operator Email :	N/R
Owner/Operator Fax :	N/R
Legal Status :	Private
Owner/Operator Type :	Operator
Owner/Operator Start Date :	N/R

Map Id: DO403
Direction: SSW
Distance: 0.689 mi., 3638 ft.
Elevation: 47 ft.
Relative: Higher

Site Name : KIEWIT PACIFIC CO TACOMA | KIEWIT PACIFIC CO
132 PUYALLUP AVE
TACOMA | Tacoma, WA

Database(s) : [ALL SITES - WA, ECHO, EPA UST, FRS, RCRA_NONGEN, UST - WA] ***(cont.)***

Envirosite ID: 50655603
EPA ID: N/R

RCRA_NONGEN ***(cont.)***

Owner/Operator End Date : N/R

Handler Activities Summary

U.S. Importer of Hazardous Waste :	N
Mixed Waste (Haz. and Radioactive) :	N
Recycler of Hazardous Waste :	N
Transporter of Hazardous Waste :	N
Treater, Storer or Disposer of HW :	N
Underground Injection Activity :	N
On-site Burner Exemption :	N
Furnace Exemption :	N
Used Oil Fuel Burner :	N
Used Oil Processor :	N
Used Oil Refiner :	N
Used Oil Fuel Marketer to Burner :	N
Used Oil Specification Marketer :	N
Used Oil Transfer Facility :	N
Used Oil Transporter :	N

Historical Generators

Date Form Received by Agency :	1988-11-23
Facility Name :	KIEWIT PACIFIC CO TACOMA
Classification :	Not a generator, verified

Notices of Violations Summary

Regulation Violated : N

UST - WA

Facility Name :	KIEWIT PACIFIC CO
Facility Address :	132 PUYALLUP AVE, Tacoma, 98421
County :	Pierce
Facility Site ID :	95452652
UST Site ID :	8370
Tag Number(s) :	N/R
Responsible Unit :	Southwest
Is Active :	No
Latitude :	47.23996
Longitude :	-122.43318
Last Date in Agency List :	2022-12-29

Tank Details

Tank Name :	1
Tank Status :	Removed
Install Date :	1964-12-31

Map Id: DO403
Direction: SSW
Distance: 0.689 mi., 3638 ft.
Elevation: 47 ft.
Relative: Higher

Site Name : KIEWIT PACIFIC CO TACOMA | KIEWIT PACIFIC CO
132 PUYALLUP AVE
TACOMA | Tacoma, WA

Database(s) : [ALL SITES - WA, ECHO, EPA UST, FRS, RCRA_NONGEN, UST - WA] ***(cont.)***

Envirosite ID: 50655603
EPA ID: N/R

UST - WA ***(cont.)***

Tank Upgrade Date :	N/R
Tank Permanent Closure Date :	N/R
Permit Expiration Date :	N/R
Tank Material :	Steel
Tank Construction :	N/R
Tank Corrosion Protection :	N/R
Tank Manifold :	N/R
Tank Release Detection :	N/R
Tank Tightness Test :	N/R
Tank Spill Prevention :	N/R
Capacity Range :	N/R
Actual Capacity :	N/R
Pipe Material :	N/R
Pipe Construction :	N/R
Pipe Corrosion Protection :	N/R
Tank SFC :	N/R
Dispenser SFC :	N/R
Primary Pipe Release Detection :	N/R
Secondary Pipe Release Detection :	N/R
Pipe Pumping System :	N/R
Pipe Install Date :	N/R
Turbine Sump Construction :	N/R
Tank Status Date :	1996-08-06
Tank Install Date :	N/R
Tank Overfill Prevention :	N/R

Compartments Details

Compartment Number :	1
Compartment Capacity :	N/R
Substance Stored :	Leaded Gasoline
Used Substance :	N/R
Ecy Region :	N/R

Tank Details

Tank Name :	2
Tank Status :	Closed in Place
Install Date :	1964-12-31
Tank Upgrade Date :	N/R
Tank Permanent Closure Date :	N/R
Permit Expiration Date :	N/R
Tank Material :	Steel
Tank Construction :	N/R
Tank Corrosion Protection :	N/R
Tank Manifold :	N/R
Tank Release Detection :	N/R
Tank Tightness Test :	N/R
Tank Spill Prevention :	N/R
Capacity Range :	N/R
Actual Capacity :	N/R
Pipe Material :	N/R
Pipe Construction :	N/R

Map Id: DO403
Direction: SSW
Distance: 0.689 mi., 3638 ft.
Elevation: 47 ft.
Relative: Higher

Site Name : KIEWIT PACIFIC CO TACOMA | KIEWIT PACIFIC CO
132 PUYALLUP AVE
TACOMA | Tacoma, WA

Database(s) : [ALL SITES - WA, ECHO, EPA UST, FRS, RCRA_NONGEN, UST - WA] ***(cont.)***

Envirosite ID: 50655603
EPA ID: N/R

UST - WA ***(cont.)***

Pipe Corrosion Protection :	N/R
Tank SFC :	N/R
Dispenser SFC :	N/R
Primary Pipe Release Detection :	N/R
Secondary Pipe Release Detection :	N/R
Pipe Pumping System :	N/R
Pipe Install Date :	N/R
Turbine Sump Construction :	N/R
Tank Status Date :	1996-08-06
Tank Install Date :	N/R
Tank Overfill Prevention :	N/R

Compartments Details

Compartment Number :	1
Compartment Capacity :	N/R
Substance Stored :	Unleaded Gasoline
Used Substance :	N/R
Ecy Region :	N/R

Tank Details

Tank Name :	3
Tank Status :	Removed
Install Date :	1964-12-31
Tank Upgrade Date :	N/R
Tank Permanent Closure Date :	N/R
Permit Expiration Date :	N/R
Tank Material :	Steel
Tank Construction :	N/R
Tank Corrosion Protection :	N/R
Tank Manifold :	N/R
Tank Release Detection :	N/R
Tank Tightness Test :	N/R
Tank Spill Prevention :	N/R
Capacity Range :	N/R
Actual Capacity :	N/R
Pipe Material :	N/R
Pipe Construction :	N/R
Pipe Corrosion Protection :	N/R
Tank SFC :	N/R
Dispenser SFC :	N/R
Primary Pipe Release Detection :	N/R
Secondary Pipe Release Detection :	N/R
Pipe Pumping System :	N/R
Pipe Install Date :	N/R
Turbine Sump Construction :	N/R
Tank Status Date :	1996-08-06
Tank Install Date :	N/R
Tank Overfill Prevention :	N/R

Map Id: DO403
Direction: SSW
Distance: 0.689 mi., 3638 ft.
Elevation: 47 ft.
Relative: Higher

Site Name : KIEWIT PACIFIC CO TACOMA | KIEWIT PACIFIC CO
132 PUYALLUP AVE
TACOMA | Tacoma, WA

Database(s) : [ALL SITES - WA, ECHO, EPA UST, FRS, RCRA_NONGEN, UST - WA] ***(cont.)***

Envirosite ID: 50655603
EPA ID: N/R

UST - WA ***(cont.)***

Compartments Details

Compartment Number :	1
Compartment Capacity :	N/R
Substance Stored :	Leaded Gasoline
Used Substance :	N/R
Ecy Region :	N/R

Tank Details

Tank Name :	4
Tank Status :	Closed in Place
Install Date :	1964-12-31
Tank Upgrade Date :	N/R
Tank Permanent Closure Date :	N/R
Permit Expiration Date :	N/R
Tank Material :	Steel
Tank Construction :	N/R
Tank Corrosion Protection :	N/R
Tank Manifold :	N/R
Tank Release Detection :	N/R
Tank Tightness Test :	N/R
Tank Spill Prevention :	N/R
Capacity Range :	N/R
Actual Capacity :	N/R
Pipe Material :	N/R
Pipe Construction :	N/R
Pipe Corrosion Protection :	N/R
Tank SFC :	N/R
Dispenser SFC :	N/R
Primary Pipe Release Detection :	N/R
Secondary Pipe Release Detection :	N/R
Pipe Pumping System :	N/R
Pipe Install Date :	N/R
Turbine Sump Construction :	N/R
Tank Status Date :	1996-08-06
Tank Install Date :	N/R
Tank Overfill Prevention :	N/R

Compartments Details

Compartment Number :	1
Compartment Capacity :	N/R
Substance Stored :	N/R
Used Substance :	N/R
Ecy Region :	N/R

Map Id: 404
Direction: WNW
Distance: 0.691 mi., 3650 ft.
Elevation: 295 ft.
Relative: Higher

Site Name : CARLTON APARTMENTS
615 S 7TH ST
TACOMA | Tacoma, WA 98405

Database(s) : [ALL SITES - WA, CSCSL HWS - WA, CSCSL NFA - WA, FED CDL, FRS, HSL - WA]

Envirosite ID: 6532049
EPA ID: N/R

ALL SITES - WA

Facility Name :	Carlton Apartments
Facility Address :	615 S 7TH ST, TACOMA, 98405
County :	Pierce
Facility/Site ID :	10027
Alternate Name :	N/R
Program Name :	N/R
WRIA :	10
Legislative District :	27
Congressional District :	6
Ecology Region :	SWRO
Ecology Program Phone :	(360) 407-7224
Tribal Land :	N
Latitude :	47.25702
Longitude :	-122.44648
Last Date in Agency List :	2023-01-03

Program Details

Program :	TOXICS
Program ID :	N/R
Interaction Type :	State Cleanup Site
Interaction Type Description :	A site is being cleaned up under state regulations. Regulations include Model Toxics Control Act or its predecessors.
Status :	Active
Start Date :	2013-06-28
End Date :	N/R
SIC :	N/R
NAICS :	99999

Program :	TOXICS
Program ID :	N/R
Interaction Type :	State Cleanup Site
Interaction Type Description :	A site is being cleaned up under state regulations. Regulations include Model Toxics Control Act or its predecessors.
Status :	Active
Start Date :	2013-06-28
End Date :	N/R
SIC :	N/R
NAICS :	N/R

CSCSL HWS - WA

Facility Name :	Carlton Apartments
Facility Address :	615 S 7TH ST, TACOMA, 98405
County :	Pierce

Map Id: 404
Direction: WNW
Distance: 0.691 mi., 3650 ft.
Elevation: 295 ft.
Relative: Higher

Site Name : CARLTON APARTMENTS
615 S 7TH ST
TACOMA | Tacoma, WA 98405

Database(s) : [ALL SITES - WA, CSCSL HWS - WA, CSCSL NFA - WA, FED CDL, FRS, HSL - WA] ***(cont.)***

Envirosite ID: 6532049
EPA ID: N/R

CSCSL HWS - WA ***(cont.)***

Site Details

Facility Site ID :	10027
Site Status :	Awaiting Cleanup
Cleanup Site ID :	12653
Region :	Southwest
Responsible Section :	Southwest
WARM Rank :	N/R
Is Brownfield? :	N/R
Is PSI? :	N/R
Current VCP :	N/R
Past VCP :	N/R
Institutional Control :	N/R
Latitude :	47.25702
Longitude :	-122.44648
Last Date in Agency List :	2019-07-01

Contaminants Details

Contaminant Name :	N/R
Groundwater :	N/R
Surface Water :	N/R
Soil :	N/R
Sediment :	N/R
Air :	N/R
Bedrock :	N/R

CSCSL NFA - WA

Facility Name :	CARLTON APARTMENTS
Facility Address :	615 S 7TH ST, TACOMA, 98405
County :	Pierce
NFA Date :	2016-05-24
Facility Site ID :	10027
Cleanup Site ID :	12653
Rank :	N/R
VCP :	N/R
Alternate Site Names :	N/R
NFA Reason :	Heating Oil Technical Assistance Program (HOTAP) by PLIA
Site Status :	NFA
Region :	Southwest
Responsible Unit :	Pollution Liability Ins Agcy
Latitude :	47.25702
Longitude :	-122.44648
Last Date in Agency List :	2023-02-23

Contaminants

Contaminant Name :	Benzene
Ground Water :	Remediated-Below
Surface Water :	N/R
Soil :	Remediated-Below

Map Id: 404
Direction: WNW
Distance: 0.691 mi., 3650 ft.
Elevation: 295 ft.
Relative: Higher

Site Name : CARLTON APARTMENTS
615 S 7TH ST
TACOMA | Tacoma, WA 98405

Database(s) : [ALL SITES - WA, CSCSL HWS - WA, CSCSL NFA - WA, FED CDL, FRS, HSL - WA] ***(cont.)***

Envirosite ID: 6532049
EPA ID: N/R

CSCSL NFA - WA ***(cont.)***

Sediment :	N/R
Air :	N/R
Bedrock :	N/R
Contaminant Name :	Petroleum-Diesel
Ground Water :	Remediated-Below
Surface Water :	N/R
Soil :	Remediated-Below
Sediment :	N/R
Air :	N/R
Bedrock :	N/R

FED CDL

Facility Address :	615 S 7th St, Tacoma, Washington
County :	Pierce
Date(s) :	2004-12-27
Last Date in Agency List :	2021-05-19

FRS

Facility Name :	CARLTON APARTMENTS
Facility Address :	615 S 7TH ST, TACOMA, WA 98405
County :	PIERCE

Site Details

Registry ID :	110064389246
FRS Facility URL :	Click here for hyperlink provided by the agency.
Last Date in Agency List :	2023-02-13

Source Description

Source Description :

The WA-FSIS provides a means to query and display data maintained by the Washington Department of Ecology. This system contains key information for each facility/site that is currently, or has been, of interest to the Air Quality, Dam Safety, Hazardous Waste, Toxics Cleanup, and Water Quality Programs.

FRS Environmental Interest

Source and System ID :	WA-FSIS - 10027

HSL - WA

Facility Name :	Carlton Apartments
Facility Address :	615 S 7th St, Tacoma, 98405

Map Id: 404
Direction: WNW
Distance: 0.691 mi., 3650 ft.
Elevation: 295 ft.
Relative: Higher

Site Name : CARLTON APARTMENTS
615 S 7TH ST
TACOMA | Tacoma, WA 98405

Database(s) : [ALL SITES - WA, CSCSL HWS - WA, CSCSL NFA - WA, FED CDL, FRS, HSL - WA] ***(cont.)***

Envirosite ID: 6532049
EPA ID: N/R

HSL - WA ***(cont.)***

County :	Pierce

Site Details

Facility Site ID :	10027
Cleanup Site ID :	12653
Status :	No Further Action
Site Rank :	N/R
Alternative Site Name :	N/R
Region :	N/R
Resposbile Unit :	N/R
Institutional Control :	N/R
Current VCP :	N/R
Past VCP :	N/R
Latitude :	N/R
Longitude :	N/R
Agency Hyperlink :	Click here for hyperlink provided by the agency.
Last Date in Agency List :	2022-02-11

Facility Name :	Carlton Apartments
Facility Address :	615 S 7TH ST, TACOMA, 98405
County :	Pierce

Site Details

Facility Site ID :	10027
Cleanup Site ID :	12653
Status :	No Further Action
Site Rank :	N/R
Alternative Site Name :	N/R
Region :	Southwest
Resposbile Unit :	Pollution Liability Ins Agcy
Institutional Control :	N/R
Current VCP :	N/R
Past VCP :	N/R
Latitude :	47.25702
Longitude :	-122.44648
Agency Hyperlink :	Click here for hyperlink provided by the agency.
Last Date in Agency List :	2023-02-28

Contaminants

Contaminant Name :	Benzene
Ground water :	Remediated-Below
Surface water :	N/R
Soil :	Remediated-Below
Sediment :	N/R
Air :	N/R
Bedrock :	N/R

Map Id: 404
Direction: WNW
Distance: 0.691 mi., 3650 ft.
Elevation: 295 ft.
Relative: Higher

Site Name : CARLTON APARTMENTS
615 S 7TH ST
TACOMA | Tacoma, WA 98405

Database(s) : [ALL SITES - WA, CSCSL HWS - WA, CSCSL NFA - WA, FED CDL, FRS, HSL - WA] ***(cont.)***

Envirosite ID: 6532049
EPA ID: N/R

HSL - WA ***(cont.)***

Contaminant Name :	Petroleum-Diesel
Ground water :	Remediated-Below
Surface water :	N/R
Soil :	Remediated-Below
Sediment :	N/R
Air :	N/R
Bedrock :	N/R

Map Id: DH405
Direction: WNW
Distance: 0.692 mi., 3652 ft.
Elevation: 210 ft.
Relative: Higher

Site Name : True Built Homes | Arrow Worldwide International Relocations | The Harder Foundation
401 BROADWAY | 401 BROADWAY STE 201 | 401 BROADWAY STE 303
TACOMA, WA 98402

Database(s) : [ALL SITES - WA, FRS]

Envirosite ID: 6556411
EPA ID: N/R

ALL SITES - WA

Facility Name :	Arrow Worldwide International Relocations
Facility Address :	401 BROADWAY STE 201, TACOMA, 98402
County :	N/R
Facility/Site ID :	8681
Alternate Name :	N/R
Program Name :	N/R
WRIA :	10
Legislative District :	27
Congressional District :	6
Ecology Region :	SWRO
Ecology Program Phone :	N/R
Tribal Land :	N
Latitude :	47.26081
Longitude :	-122.442823
Last Date in Agency List :	2023-01-03

Program Details

Program :	N/R
Program ID :	N/R
Interaction Type :	Urban Waters
Interaction Type Description :	The site has been inspected by an Ecology Urban Waters Inspector.
Status :	Active
Start Date :	2010-01-07
End Date :	N/R
SIC :	N/R

Map Id: DH405
Direction: WNW
Distance: 0.692 mi., 3652 ft.
Elevation: 210 ft.
Relative: Higher

Site Name : True Built Homes | Arrow Worldwide International Relocations | The Harder Foundation
401 BROADWAY | 401 BROADWAY STE 201 | 401 BROADWAY STE 303
TACOMA, WA 98402

Database(s) : [ALL SITES - WA, FRS] ***(cont.)***

Envirosite ID: 6556411
EPA ID: N/R

ALL SITES - WA ***(cont.)***

NAICS :	N/R
Facility Name :	The Harder Foundation
Facility Address :	401 BROADWAY STE 303, TACOMA, 98402
County :	N/R
Facility/Site ID :	22405
Alternate Name :	N/R
Program Name :	N/R
WRIA :	10
Legislative District :	27
Congressional District :	6
Ecology Region :	SWRO
Ecology Program Phone :	N/R
Tribal Land :	N
Latitude :	47.26081
Longitude :	-122.442823
Last Date in Agency List :	2023-01-03

Program Details

Program :	N/R
Program ID :	N/R
Interaction Type :	Urban Waters
Interaction Type Description :	The site has been inspected by an Ecology Urban Waters Inspector.
Status :	Active
Start Date :	2010-01-07
End Date :	N/R
SIC :	N/R
NAICS :	N/R
Facility Name :	True Built Homes
Facility Address :	401 BROADWAY, TACOMA, 98402
County :	N/R
Facility/Site ID :	22453
Alternate Name :	N/R
Program Name :	N/R
WRIA :	10
Legislative District :	27
Congressional District :	6
Ecology Region :	SWRO
Ecology Program Phone :	N/R
Tribal Land :	N
Latitude :	47.26081
Longitude :	-122.442823
Last Date in Agency List :	2023-01-03

Map Id: DH405
Direction: WNW
Distance: 0.692 mi., 3652 ft.
Elevation: 210 ft.
Relative: Higher

Site Name : True Built Homes | Arrow Worldwide International Relocations | The Harder Foundation
401 BROADWAY | 401 BROADWAY STE 201 | 401 BROADWAY STE 303
TACOMA, WA 98402

Database(s) : [ALL SITES - WA, FRS] ***(cont.)***

Envirosite ID: 6556411
EPA ID: N/R

ALL SITES - WA ***(cont.)***

Program Details

Program :	N/R
Program ID :	N/R
Interaction Type :	Urban Waters
Interaction Type Description :	The site has been inspected by an Ecology Urban Waters Inspector.
Status :	Active
Start Date :	2010-01-07
End Date :	N/R
SIC :	N/R
NAICS :	N/R

FRS

Facility Name :	ARROW WORLDWIDE INTERNATIONAL RELOCATIONS
Facility Address :	401 BROADWAY STE 201, TACOMA, WA 98402
County :	PIERCE

Site Details

Registry ID :	110040625972
FRS Facility URL :	Click here for hyperlink provided by the agency.
Last Date in Agency List :	2023-02-13

Source Description

Source Description :

The WA-FSIS provides a means to query and display data maintained by the Washington Department of Ecology. This system contains key information for each facility/site that is currently, or has been, of interest to the Air Quality, Dam Safety, Hazardous Waste, Toxics Cleanup, and Water Quality Programs.

FRS Environmental Interest

Source and System ID :	WA-FSIS - 8681

Facility Name :	THE HARDER FOUNDATION
Facility Address :	401 BROADWAY STE 303, TACOMA, WA 98402
County :	PIERCE

Site Details

Registry ID :	110040626659
FRS Facility URL :	Click here for hyperlink provided by the agency.
Last Date in Agency List :	2023-02-13

Map Id: DH405
Direction: WNW
Distance: 0.692 mi., 3652 ft.
Elevation: 210 ft.
Relative: Higher

Site Name : True Built Homes | Arrow Worldwide International Relocations | The Harder Foundation
401 BROADWAY | 401 BROADWAY STE 201 | 401 BROADWAY STE 303
TACOMA, WA 98402

Database(s) : [ALL SITES - WA, FRS] ***(cont.)***

Envirosite ID: 6556411
EPA ID: N/R

FRS ***(cont.)***

Source Description

Source Description :

The WA-FSIS provides a means to query and display data maintained by the Washington Department of Ecology. This system contains key information for each facility/site that is currently, or has been, of interest to the Air Quality, Dam Safety, Hazardous Waste, Toxics Cleanup, and Water Quality Programs.

FRS Environmental Interest

Source and System ID :	WA-FSIS - 22405
Facility Name :	TRUE BUILT HOMES
Facility Address :	401 BROADWAY, TACOMA, WA 98402
County :	PIERCE

Site Details

Registry ID :	110056470652
FRS Facility URL :	Click here for hyperlink provided by the agency.
Last Date in Agency List :	2023-02-13

Source Description

Source Description :

The WA-FSIS provides a means to query and display data maintained by the Washington Department of Ecology. This system contains key information for each facility/site that is currently, or has been, of interest to the Air Quality, Dam Safety, Hazardous Waste, Toxics Cleanup, and Water Quality Programs.

FRS Environmental Interest

Source and System ID :	WA-FSIS - 22453

Map Id: DJ406
Direction: SW
Distance: 0.692 mi., 3653 ft.
Elevation: 163 ft.
Relative: Higher

Site Name : Fawcett/S. 21st | Fawcett S 21st
UNSPECIFIED
TACOMA | Tacoma, WA 98402

Database(s) : [ALL SITES - WA, ICIS, INACTIVE PCS, PCS FACILITY]

Envirosite ID: 23268678
EPA ID: N/R

ALL SITES - WA

Facility Name :	Fawcett S 21st
Facility Address :	TACOMA, 98402
County :	N/R
Facility/Site ID :	30256
Alternate Name :	N/R
Program Name :	N/R
WRIA :	10
Legislative District :	27
Congressional District :	6
Ecology Region :	SWRO
Ecology Program Phone :	(360) 407-6400
Tribal Land :	N
Latitude :	47.242665
Longitude :	-122.440586
Last Date in Agency List :	2023-01-03

Program Details

Program :	N/R
Program ID :	N/R
Interaction Type :	Construction SW GP
Interaction Type Description :	General permit issued to owner/operators of construction projects that disturb 1 or more acres of land through clearing, grading, excavating, or stockpiling of fill material that discharge stormwater to state waters.
Status :	Active
Start Date :	2019-09-20
End Date :	N/R
SIC :	N/R
NAICS :	N/R
Facility Name :	Fawcett/S. 21st
Facility Address :	Tacoma, 98402
County :	Pierce
Facility/Site ID :	30256
Alternate Name :	N/R
Program Name :	Fawcett/S. 21st
WRIA :	10
Legislative District :	27
Congressional District :	6
Ecology Region :	SWRO
Ecology Program Phone :	(360) 407-6400
Tribal Land :	N
Latitude :	47.242665
Longitude :	-122.440586
Last Date in Agency List :	2022-04-26

Map Id: DJ406
Direction: SW
Distance: 0.692 mi., 3653 ft.
Elevation: 163 ft.
Relative: Higher

Site Name : Fawcett/S. 21st | Fawcett S 21st
UNSPECIFIED
TACOMA | Tacoma, WA 98402

Database(s) : [ALL SITES - WA, ICIS, INACTIVE PCS, PCS FACILITY] ***(cont.)***

Envirosite ID: 23268678
EPA ID: N/R

ALL SITES - WA ***(cont.)***

Program Details

Program :	WATQUAL
Program ID :	WAR308437
Interaction Type :	Construction SW GP
Interaction Type Description :	General permit issued to owner/operators of construction projects that disturb 1 or more acres of land through clearing, grading, excavating, or stockpiling of fill material that discharge stormwater to state waters.
Status :	Active
Start Date :	2019-09-20
End Date :	N/R
SIC :	N/R
NAICS :	N/R

ICIS

Facility Name :	FAWCETT/S. 21ST
Facility Address :	UNSPECIFIED, TACOMA, WA 98402

Site Details

NPDES ID :	WAR308437
ICIS Facility Interest ID :	3601372378
Facility UIN :	110070080610
Facility Type Code :	Municipal or Water District
Impaired Waters :	303(D) Listed
Latitude :	47.2426643
Longitude :	-122.440582
Last Date in Agency List :	2022-12-28

INACTIVE PCS

Issue Date :	2020-11-18
Original Issue Date :	2020-11-18
Effective Date :	2021-01-02
Expiration Date :	2025-12-31
Retirement Date :	N/R
Termination Date :	N/R
Issuing Agency :	State
Agency Type :	State
Activity ID :	3602939406
External Permit Number :	WAR308437
Facility Type Indicator :	NON-POTW
Permit Type :	General Permit Covered Facility-NPDES)
Major Minor Status :	N
Permit Status :	Effective
Total Design Flow Number :	N/R
Actual Average Flow Number :	N/R
State Water Body :	N/R
State Water Body Name :	N/R
Permit Name :	Tucci & Sons, Inc.
Permit Comp Status :	Y
RNC Tracking :	Y
Master External Permit Number :	WAR125725

Map Id: DJ406
Direction: SW
Distance: 0.692 mi., 3653 ft.
Elevation: 163 ft.
Relative: Higher

Site Name : Fawcett/S. 21st | Fawcett S 21st
UNSPECIFIED
TACOMA | Tacoma, WA 98402

Database(s) : [ALL SITES - WA, ICIS, INACTIVE PCS, PCS FACILITY] ***(cont.)***

Envirosite ID: 23268678
EPA ID: N/R

INACTIVE PCS ***(cont.)***

TMDL Interface :	N/R
EDMR Authorization :	N
Pretreatment Indicator :	N/R
Last Date in Agency List :	2022-09-23

PCS FACILITY

Issue Date :	2020-11-18
Original Issue Date :	2020-11-18
Effective Date :	2021-01-02
Expiration Date :	2025-12-31
Retirement Date :	N/R
Termination Date :	N/R
Issuing Agency :	State
Agency Type :	State
Activity ID :	3602939406
External Permit Number :	N/R
Facility Type Indicator :	NON-POTW
Permit Type :	General Permit Covered Facility-NPDES)
Major Minor Status :	N
Permit Status :	Effective
Total Design Flow Number :	N/R
Actual Average Flow Number :	N/R
State Water Body :	N/R
State Water Body Name :	N/R
Permit Name :	Tucci & Sons, Inc.
Permit Comp Status :	Y
RNC Tracking :	Y
Master External Permit Number :	WAR125725
TMDL Interface :	N/R
EDMR Authorization :	N
Pretreatment Indicator :	N/R
Last Date in Agency List :	2022-12-28

Map Id: DN407
Direction: SSE
Distance: 0.696 mi., 3673 ft.
Elevation: 40 ft.
Relative: Higher

Site Name : PIERCE TRANSIT TACOMA DOME
609 E 25TH ST
TACOMA, WA

Database(s) : [ALL SITES - WA, ECHO, FRS, RCRA_NONGEN]

Envirosite ID: 6596985
EPA ID: N/R

ALL SITES - WA

Facility Name :	Pierce Transit Tacoma Dome
Facility Address :	609 E 25TH ST, TACOMA, 98421-1301
County :	Pierce
Facility/Site ID :	25441163
Alternate Name :	N/R

Map Id: DN407
Direction: SSE
Distance: 0.696 mi., 3673 ft.
Elevation: 40 ft.
Relative: Higher

Site Name : PIERCE TRANSIT TACOMA DOME
609 E 25TH ST
TACOMA, WA

Database(s) : [ALL SITES - WA, ECHO, FRS, RCRA_NONGEN] ***(cont.)***

Envirosite ID: 6596985
EPA ID: N/R

ALL SITES - WA ***(cont.)***

Program Name :	N/R
WRIA :	10
Legislative District :	27
Congressional District :	9
Ecology Region :	SWRO
Ecology Program Phone :	(360) 407-6734
Tribal Land :	N
Latitude :	47.23974
Longitude :	-122.42561
Last Date in Agency List :	2023-01-03

Program Details

Program :	HAZWASTE
Program ID :	WAR000006247
Interaction Type :	Hazardous Waste Generator
Interaction Type Description :	Facilities that generate any quantity of a dangerous waste. They may be classified as SQG, MQG, or LQG depending on hazardous waste generated for a given month.
Status :	Inactive
Start Date :	1995-11-06
End Date :	1995-12-31
SIC :	N/R
NAICS :	N/R

ECHO

Facility Name :	PIERCE TRANSIT TACOMA DOME
Facility Address :	609 E 25TH ST, TACOMA, WA 98421
County :	PIERCE
Last Inspection Date :	N/R
Registry ID :	110002449477
FIPS Code :	53053
EPA Region :	10
Inspection Count :	0
Last Inspection Days :	N/R
Informal Count :	0
Last Informal Action Date :	N/R
Formal Action Count :	0
Last Formal Action Date :	N/R
Total Penalties :	0
Penalty Count :	N/R
Last Penalty Date :	N/R
Last Penalty Amount :	N/R
QTRS IN NC :	0
Programs IN SNC :	0
Current Compliance Status :	No Violation Identified
Three-Year Compliance Status :	_____
Collection Method :	ADDRESS MATCHING-HOUSE NUMBER
Reference Point :	ENTRANCE POINT OF A FACILITY OR STATION
Accuracy Meters :	50

Map Id: DN407
Direction: SSE
Distance: 0.696 mi., 3673 ft.
Elevation: 40 ft.
Relative: Higher

Site Name : PIERCE TRANSIT TACOMA DOME
609 E 25TH ST
TACOMA, WA

Database(s) : [ALL SITES - WA, ECHO, FRS, RCRA_NONGEN] ***(cont.)***

Envirosite ID: 6596985
EPA ID: N/R

ECHO ***(cont.)***

Derived Tribes :	Puyallup Tribe of the Puyallup Reservation - .1 mile(s), Puyallup Tribe of the Puyallup Reservation - .4 mile(s), Muckleshoot Indian Tribe - 10.7 mile(s), Muckleshoot Indian Tribe - 13.5 mile(s), Nisqually Indian Tribe - 17.1 mile(s), Squaxin Island Tribe of the Squaxin Island Reservation - 22.3 mile(s), Squaxin Island Tribe of the Squaxin Island Reservation - 24.1 mile(s)
Derived HUC :	17110019
Derived WBD :	171100190301
Derived STCTY FIPS :	53053
Derived Zip :	98421
Derived CD113 :	09
Derived CB2010 :	530530602001190
MYRTK Universe :	NNN
NPDES IDs :	N/R
CWA Permit Types :	N/R
CWA Compliance Tracking :	N/R
CWA NAICS :	N/R
CWA SICS :	N/R
CWA Inspection Count :	N/R
CWA Last Inspection Days :	N/R
CWA Informal Count :	N/R
CWA Formal Action Count :	N/R
CWA Last Formal Action Date :	N/R
CWA Penalties :	N/R
CWA Last Penalty Date :	N/R
CWA Last Penalty Amount :	N/R
CWA Quarters IN NC :	N/R
CWA Current Compliance Status :	N/R
CWA Current SNC Flag :	N
CWA 13 Quarters Compliance Status :	N/R
CWA 13 Quarters Effluent Exceedances:	N/R
CWA Three-Year QNCR Codes :	N/R
DFR URL :	Click here for hyperlink provided by the agency.
Facility SIC :	N/R
Facility NAICS :	48521 - Interurban and Rural Bus Transportation
Facility Last Inspection EPA Date :	N/R
Facility Last Inspection State Date :	N/R
Facility Last Formal Act EPA Date :	N/R
Facility Last Formal Act State Date :	N/R
Facility Last Informal Act EPA Date :	N/R
Facility Last Informal Act State Date:	N/R
Facility Federal Agency :	N/R
TRI Reporter :	N/R
Facility Imp Water Flag :	N/R
Current SNC Flag :	N
Indian County Flag :	N
Federal Flag :	N/R
US Mexico Border Flag :	N/R
Chesapeak Bay Flag :	N/R
AIR Flag :	N
NPDES Flag :	N
SDWIS Flag :	N
RCRA Flag :	Y
TRI Flag :	N
GHG Flag :	N

Map Id: DN407
Direction: SSE
Distance: 0.696 mi., 3673 ft.
Elevation: 40 ft.
Relative: Higher

Site Name : PIERCE TRANSIT TACOMA DOME
609 E 25TH ST
TACOMA, WA

Database(s) : [ALL SITES - WA, ECHO, FRS, RCRA_NONGEN] ***(cont.)***

Envirosite ID: 6596985
EPA ID: N/R

ECHO ***(cont.)***

Major Flag :	N/R
Active Flag :	N/R
NAA Flag :	N
Latitude :	47.240029
Longitude :	-122.425845
Last Date in Agency List :	2023-01-16

FRS

Facility Name :	PIERCE TRANSIT TACOMA DOME
Facility Address :	609 E 25TH ST, TACOMA, WA 98421
County :	PIERCE

Site Details

Registry ID :	110002449477
FRS Facility URL :	Click here for hyperlink provided by the agency.
Last Date in Agency List :	2023-02-13

Source Description

Source Description :

RCRAInfo is EPA's comprehensive information system that supports the Resource Conservation and Recovery Act (RCRA) of 1976 and the Hazardous and Solid Waste Amendments (HSWA) of 1984 through the tracking of events and activities related to facilities that generate, transport, and treat, store, or dispose of hazardous waste. RCRAInfo allows RCRA program staff to track the notification, permit, compliance, and corrective action activities required under RCRA. RCRAInfo also supports generation of the National Hazardous Waste Biennial Report. All generators and treatment, storage, and disposal facilities who handle hazardous waste are required to report to the EPA Administrator at least once every two years to support creation of the Biennial Report.

FRS Environmental Interest

Source and System ID :	RCRAINFO - WAR000006247

RCRA_NONGEN

Facility Name :	PIERCE TRANSIT TACOMA DOME
Facility Address :	609 E 25TH ST, TACOMA, WA 98421
County :	PIERCE
Date Form Received by Agency :	1997-06-10
EPA ID :	WAR000006247
Mailing Address :	3701 96TH ST SW, TACOMA, WA 98499
Contact :	MIKE MEADOWS
Contact Address :	3701 96TH ST SW, TACOMA, WA 98499
Contact Country :	US
Contact Telephone :	553-984-8204
Contact Email :	N/R
EPA Region :	10
Land Type :	Other land type

Map Id: DN407
Direction: SSE
Distance: 0.696 mi., 3673 ft.
Elevation: 40 ft.
Relative: Higher

Site Name : PIERCE TRANSIT TACOMA DOME
609 E 25TH ST
TACOMA, WA

Database(s) : [ALL SITES - WA, ECHO, FRS, RCRA_NONGEN] ***(cont.)***

Envirosite ID: 6596985
EPA ID: N/R

RCRA_NONGEN ***(cont.)***

Source Type :	Implementer
Classification :	Not a generator, verified
Description :	Not a generator, verified
Last Date in Agency List :	2023-01-23

Owner/Operator Summary

Owner/Operator Name :	ADAMS, WAYNE
Owner/Operator Address :	3701 96TH ST SW, TACOMA, WA 98499
Owner/Operator Country :	US
Owner/Operator Telephone :	360-581-8051
Owner/Operator Email :	N/R
Owner/Operator Fax :	N/R
Legal Status :	Private
Owner/Operator Type :	Operator
Owner/Operator Start Date :	N/R
Owner/Operator End Date :	N/R

Owner/Operator Name :	PIERCE TRANSIT
Owner/Operator Address :	3701 96TH ST SW, TACOMA, WA 98499
Owner/Operator Country :	US
Owner/Operator Telephone :	360-581-8051
Owner/Operator Email :	N/R
Owner/Operator Fax :	N/R
Legal Status :	Private
Owner/Operator Type :	Owner
Owner/Operator Start Date :	1997-02-12
Owner/Operator End Date :	N/R

Owner/Operator Name :	PIERCE TRANSIT
Owner/Operator Address :	3701 96TH ST SW, TACOMA, WA 98499
Owner/Operator Country :	US
Owner/Operator Telephone :	360-581-8051
Owner/Operator Email :	N/R
Owner/Operator Fax :	N/R
Legal Status :	Private
Owner/Operator Type :	Owner
Owner/Operator Start Date :	N/R
Owner/Operator End Date :	N/R

Handler Activities Summary

U.S. Importer of Hazardous Waste :	N
Mixed Waste (Haz. and Radioactive) :	N
Recycler of Hazardous Waste :	N
Transporter of Hazardous Waste :	N
Treater, Storer or Disposer of HW :	N
Underground Injection Activity :	N
On-site Burner Exemption :	N
Furnace Exemption :	N
Used Oil Fuel Burner :	N
Used Oil Processor :	N

Map Id: DN407
Direction: SSE
Distance: 0.696 mi., 3673 ft.
Elevation: 40 ft.
Relative: Higher

Site Name : PIERCE TRANSIT TACOMA DOME
609 E 25TH ST
TACOMA, WA

Database(s) : [ALL SITES - WA, ECHO, FRS, RCRA_NONGEN] ***(cont.)***

Envirosite ID: 6596985
EPA ID: N/R

RCRA_NONGEN ***(cont.)***

Used Oil Refiner :	N
Used Oil Fuel Marketer to Burner :	N
Used Oil Specification Marketer :	N
Used Oil Transfer Facility :	N
Used Oil Transporter :	N

Historical Generators

Date Form Received by Agency :	1997-06-09
Facility Name :	PIERCE TRANSIT TACOMA DOME
Classification :	Not a generator, verified
Date Form Received by Agency :	1996-03-01
Facility Name :	PIERCE TRANSIT TACOMA DOME
Classification :	Large Quantity Generator
Date Form Received by Agency :	1996-02-28
Facility Name :	PIERCE TRANSIT TACOMA DOME
Classification :	Large Quantity Generator
Date Form Received by Agency :	1993-12-31
Facility Name :	PIERCE TRANSIT TACOMA DOME
Classification :	Large Quantity Generator

Notices of Violations Summary

Regulation Violated :	N

Map Id: DN408
Direction: SSE
Distance: 0.700 mi., 3694 ft.
Elevation: 41 ft.
Relative: Higher

Site Name : FREIGHTHOUSE SQUARE, AMTRAK RELOCATION
602 E 25TH ST
TACOMA, WA 98421

Database(s) : [ALL SITES - WA, CSCSL HWS - WA, HSL - WA]

Envirosite ID: 6585894
EPA ID: N/R

ALL SITES - WA

Facility Name :	Freighthouse Square Amtrak Relocation
Facility Address :	602 E 25TH ST, TACOMA, 98421
County :	Pierce

Map Id: DN408
Direction: SSE
Distance: 0.700 mi., 3694 ft.
Elevation: 41 ft.
Relative: Higher

Site Name : FREIGHTHOUSE SQUARE, AMTRAK RELOCATION
602 E 25TH ST
TACOMA, WA 98421

Database(s) : [ALL SITES - WA, CSCSL HWS - WA, HSL - WA] ***(cont.)***

Envirosite ID: 6585894
EPA ID: N/R

ALL SITES - WA ***(cont.)***

Facility/Site ID :	206719
Alternate Name :	N/R
Program Name :	N/R
WRIA :	10
Legislative District :	27
Congressional District :	9
Ecology Region :	SWRO
Ecology Program Phone :	(360) 407-7224
Tribal Land :	N
Latitude :	47.24002
Longitude :	-122.42544
Last Date in Agency List :	2023-01-03

Program Details

Program :	TOXICS
Program ID :	N/R
Interaction Type :	State Cleanup Site
Interaction Type Description :	A site is being cleaned up under state regulations. Regulations include Model Toxics Control Act or its predecessors.
Status :	Active
Start Date :	2016-11-07
End Date :	N/R
SIC :	N/R
NAICS :	482 - Rail Transportation

Program :	TOXICS
Program ID :	N/R
Interaction Type :	State Cleanup Site
Interaction Type Description :	A site is being cleaned up under state regulations. Regulations include Model Toxics Control Act or its predecessors.
Status :	Active
Start Date :	2016-11-07
End Date :	N/R
SIC :	N/R
NAICS :	N/R

CSCSL HWS - WA

Facility Name :	FREIGHTHOUSE SQUARE, AMTRAK RELOCATION
Facility Address :	602 E 25TH ST, TACOMA, 98421
County :	PIERCE

Site Details

Facility Site ID :	206719
Site Status :	Cleanup Started
Cleanup Site ID :	14416

Map Id: DN408
Direction: SSE
Distance: 0.700 mi., 3694 ft.
Elevation: 41 ft.
Relative: Higher

Site Name : FREIGHTHOUSE SQUARE, AMTRAK RELOCATION
602 E 25TH ST
TACOMA, WA 98421

Database(s) : [ALL SITES - WA, CSCSL HWS - WA, HSL - WA] ***(cont.)***

Envirosite ID: 6585894
EPA ID: N/R

CSCSL HWS - WA ***(cont.)***

Region :	Southwest
Responsible Section :	Southwest
WARM Rank :	N/R
Is Brownfield? :	N/R
Is PSI? :	N/R
Current VCP :	N/R
Past VCP :	N/R
Institutional Control :	N/R
Latitude :	47.24002
Longitude :	-122.42544
Last Date in Agency List :	2023-03-07

Contaminants Details

Contaminant Name :	Polycyclic Aromatic Hydrocarbons
Groundwater :	N/R
Surface Water :	N/R
Soil :	Confirmed Above Cleanup Levels
Sediment :	N/R
Air :	N/R
Bedrock :	N/R

Contaminant Name :	Arsenic
Groundwater :	Confirmed Above Cleanup Levels
Surface Water :	N/R
Soil :	N/R
Sediment :	N/R
Air :	N/R
Bedrock :	N/R

Contaminant Name :	Petroleum-Other
Groundwater :	N/R
Surface Water :	N/R
Soil :	Confirmed Above Cleanup Levels
Sediment :	N/R
Air :	N/R
Bedrock :	N/R

HSL - WA

Facility Name :	Freighthouse Square, Amtrak Relocation
Facility Address :	602 E 25th St, Tacoma, 98421
County :	Pierce

Site Details

Facility Site ID :	206719
Cleanup Site ID :	14416
Status :	Cleanup Started
Site Rank :	N/R
Alternative Site Name :	N/R

Map Id: DN408
Direction: SSE
Distance: 0.700 mi., 3694 ft.
Elevation: 41 ft.
Relative: Higher

Site Name : FREIGHTHOUSE SQUARE, AMTRAK RELOCATION
602 E 25TH ST
TACOMA, WA 98421

Database(s) : [ALL SITES - WA, CSCSL HWS - WA, HSL - WA] ***(cont.)***

Envirosite ID: 6585894
EPA ID: N/R

HSL - WA ***(cont.)***

Region :	N/R
Resposbile Unit :	N/R
Institutional Control :	N/R
Current VCP :	N/R
Past VCP :	N/R
Latitude :	N/R
Longitude :	N/R
Agency Hyperlink :	Click here for hyperlink provided by the agency.
Last Date in Agency List :	2022-02-11

Facility Name :	Freighthouse Square, Amtrak Relocation
Facility Address :	602 E 25TH ST, TACOMA, 98421
County :	Pierce

Site Details

Facility Site ID :	206719
Cleanup Site ID :	14416
Status :	Cleanup Started
Site Rank :	N/R
Alternative Site Name :	Freighthouse Square Amtrak Relocation,Freighthouse Square,Amtrak Relocation
Region :	Southwest
Resposbile Unit :	Southwest
Institutional Control :	N/R
Current VCP :	N/R
Past VCP :	N/R
Latitude :	47.24002
Longitude :	-122.42544
Agency Hyperlink :	Click here for hyperlink provided by the agency.
Last Date in Agency List :	2023-02-28

Contaminants

Contaminant Name :	Polycyclic Aromatic Hydrocarbons
Ground water :	N/R
Surface water :	N/R
Soil :	Confirmed Above Cleanup Levels
Sediment :	N/R
Air :	N/R
Bedrock :	N/R

Contaminant Name :	Arsenic
Ground water :	Confirmed Above Cleanup Levels
Surface water :	N/R
Soil :	N/R
Sediment :	N/R
Air :	N/R
Bedrock :	N/R

Map Id: DN408
Direction: SSE
Distance: 0.700 mi., 3694 ft.
Elevation: 41 ft.
Relative: Higher

Site Name : FREIGHTHOUSE SQUARE, AMTRAK RELOCATION
602 E 25TH ST
TACOMA, WA 98421

Database(s) : [ALL SITES - WA, CSCSL HWS - WA, HSL - WA] ***(cont.)***

Envirosite ID: 6585894
EPA ID: N/R

HSL - WA ***(cont.)***

Contaminant Name :	Petroleum-Other
Ground water :	N/R
Surface water :	N/R
Soil :	Confirmed Above Cleanup Levels
Sediment :	N/R
Air :	N/R
Bedrock :	N/R

Map Id: 409
Direction: SW
Distance: 0.700 mi., 3694 ft.
Elevation: 116 ft.
Relative: Higher

Site Name : CHIHULY INC TACOMA
2101 S JEFFERSON AVE
TACOMA, WA

Database(s) : [ALL SITES - WA, BRS, ECHO, FRS, RCRA_NONGEN]

Envirosite ID: 50655539
EPA ID: WAH000035332

ALL SITES - WA

Facility Name :	CHIHULY INC TACOMA
Facility Address :	2101 S JEFFERSON AVE, TACOMA, 98402
County :	Pierce
Facility/Site ID :	9078
Alternate Name :	N/R
Program Name :	N/R
WRIA :	10
Legislative District :	27
Congressional District :	6
Ecology Region :	SWRO
Ecology Program Phone :	(360) 407-6731
Tribal Land :	N
Latitude :	47.24208
Longitude :	-122.4387
Last Date in Agency List :	2023-01-03

Facility/Site ID :	9078
Alternate Name :	N/R
Program Name :	N/R
WRIA :	10
Legislative District :	27
Congressional District :	6
Ecology Region :	SWRO
Ecology Program Phone :	(360) 407-6734
Tribal Land :	N
Latitude :	47.24208
Longitude :	-122.4387
Last Date in Agency List :	2023-01-03

Map Id: 409
Direction: SW
Distance: 0.700 mi., 3694 ft.
Elevation: 116 ft.
Relative: Higher

Site Name : CHIHULY INC TACOMA
2101 S JEFFERSON AVE
TACOMA, WA

Database(s) : [ALL SITES - WA, BRS, ECHO, FRS, RCRA_NONGEN] ***(cont.)***

Envirosite ID: 50655539
EPA ID: WAH000035332

ALL SITES - WA ***(cont.)***

Program Details

Program :	HAZWASTE
Program ID :	WAH000035332
Interaction Type :	Hazardous Waste Planner
Interaction Type Description :	Under Chapter 173-307 WAC, facilities that report under Section 313 of the Emergency Planning/Community Right-To-Know Act (EPCRA), or that generate more than 2,640 pounds of hazardous waste per year, must prepare Pollution Prevention Plans.
Status :	Inactive
Start Date :	2011-05-10
End Date :	2013-12-31
SIC :	N/R
NAICS :	453998 - All Other Miscellaneous Store Retailers (except Tobacco Stores)

Program :	HAZWASTE
Program ID :	WAH000035332
Interaction Type :	Hazardous Waste Planner
Interaction Type Description :	Under Chapter 173-307 WAC, facilities that report under Section 313 of the Emergency Planning/Community Right-To-Know Act (EPCRA), or that generate more than 2,640 pounds of hazardous waste per year, must prepare Pollution Prevention Plans.
Status :	Inactive
Start Date :	2011-05-10
End Date :	2013-12-31
SIC :	N/R
NAICS :	N/R

Program :	HAZWASTE
Program ID :	WAH000035332
Interaction Type :	Hazardous Waste Generator
Interaction Type Description :	Facilities that generate any quantity of a dangerous waste. They may be classified as SQG, MQG, or LQG depending on hazardous waste generated for a given month.
Status :	Inactive
Start Date :	2009-09-10
End Date :	2013-12-31
SIC :	N/R
NAICS :	N/R

Program :	HAZWASTE
Program ID :	WAH000035332
Interaction Type :	Hazardous Waste Generator
Interaction Type Description :	Facilities that generate any quantity of a dangerous waste. They may be classified as SQG, MQG, or LQG depending on hazardous waste generated for a given month.

Map Id: 409
Direction: SW
Distance: 0.700 mi., 3694 ft.
Elevation: 116 ft.
Relative: Higher

Site Name : CHIHULY INC TACOMA
2101 S JEFFERSON AVE
TACOMA, WA

Database(s) : [ALL SITES - WA, BRS, ECHO, FRS, RCRA_NONGEN] ***(cont.)***

Envirosite ID: 50655539
EPA ID: WAH000035332

ALL SITES - WA ***(cont.)***

Status :	Inactive
Start Date :	2009-09-10
End Date :	2013-12-31
SIC :	N/R
NAICS :	453998 - All Other Miscellaneous Store Retailers (except Tobacco Stores)
Program :	HAZWASTE
Program ID :	WAH000035332
Interaction Type :	Hazardous Waste Generator
Interaction Type Description :	Facilities that generate any quantity of a dangerous waste. They may be classified as SQG, MQG, or LQG depending on hazardous waste generated for a given month.
Status :	Active
Start Date :	2015-02-24
End Date :	N/R
SIC :	N/R
NAICS :	453998 - All Other Miscellaneous Store Retailers (except Tobacco Stores)
Program :	HAZWASTE
Program ID :	WAH000035332
Interaction Type :	Revised Site Visit Program
Interaction Type Description :	HWTR engages in a variety of field work, site visits, and contacts with sites. While most compliance related activity is recorded into the EPA's RCRAInfo system, the other types of activities are recorded into the Revised Site Visit Program (RSVP).
Status :	Active
Start Date :	2018-04-20
End Date :	N/R
SIC :	N/R
NAICS :	N/R
Program :	HAZWASTE
Program ID :	WAH000035332
Interaction Type :	Hazardous Waste Generator
Interaction Type Description :	Facilities that generate any quantity of a dangerous waste. They may be classified as SQG, MQG, or LQG depending on hazardous waste generated for a given month.
Status :	Active
Start Date :	2015-02-24
End Date :	N/R
SIC :	N/R
NAICS :	N/R

BRS

Facility Name :	CHIHULY INC TACOMA
Facility Address :	2101 S JEFFERSON AVE, TACOMA, WA 98402

Map Id: 409
Direction: SW
Distance: 0.700 mi., 3694 ft.
Elevation: 116 ft.
Relative: Higher

Site Name : CHIHULY INC TACOMA
2101 S JEFFERSON AVE
TACOMA, WA

Database(s) : [ALL SITES - WA, BRS, ECHO, FRS, RCRA_NONGEN] ***(cont.)***

Envirosite ID: 50655539
EPA ID: WAH000035332

BRS ***(cont.)***

County : PIERCE

Site Details

Date Form Received by Agency : 2012-02-23
EPA ID : WAH000035332
Mailing Address : 1111 NW 50TH ST, SEATTLE, WA 98107
Contact : ERIN KANTOLA
Contact Address : 2101 S JEFFERSON AVE, TACOMA, WA 98402
Contact Country : US
Contact Telephone : 253-627-0460
Contact Email : MIKEM@CHIHULY.COM
EPA Region : 10
Land Type : Private
Source Type : Annual/Biennial Report updated with Notification
Classification : Very Small Quantity Generator

Description :

Handlers that generate 100 kilograms or less of hazardous waste per calendar month, and accumulate 1000 kg or less of hazardous waste at any time; or generate one kilogram or less of acutely hazardous waste per calendar month, and accumulate at any time: 1 kg or less of acutely hazardous waste; or 100 kg or less of any residue or contaminated soil, waste or other debris resulting from the cleanup of a spill, into or on any land or water, of acutely hazardous waste;or generate 100 kg or less of any residue or contaminated soil, waste or other debris resulting from the cleanup of a spill, into or on any land or water, of acutely hazardous waste during any calendar month, and accumulate at any time: 1 kg or less of acutely hazardous waste; or 100 kg or less of any residue or contaminated soil, waste or other debris resulting from the cleanup of a spill, into or on any land or water, of acutely hazardous waste.

Last Date in Agency List : 2023-01-23

Owner/Operator Summary

Owner/Operator Name : CHIHULY FAMILY TRUST
Owner/Operator Address : 1111 NW 50TH ST, SEATTLE, WA 98107
Owner/Operator Country : US
Owner/Operator Telephone : 206-781-7807
Owner/Operator Email : N/R
Owner/Operator Fax : N/R
Legal Status : Private
Owner/Operator Type : Owner
Owner/Operator Start Date : 1999-01-01
Owner/Operator End Date : N/R

Owner/Operator Name : CHIHULY INC
Owner/Operator Address : 2101 S JEFFERSON AVE, TACOMA, WA 98402
Owner/Operator Country : US
Owner/Operator Telephone : 253-627-0460
Owner/Operator Email : N/R
Owner/Operator Fax : N/R
Legal Status : Private
Owner/Operator Type : Operator
Owner/Operator Start Date : 1999-01-01

Map Id: 409
Direction: SW
Distance: 0.700 mi., 3694 ft.
Elevation: 116 ft.
Relative: Higher

Site Name : CHIHULY INC TACOMA
2101 S JEFFERSON AVE
TACOMA, WA

Database(s) : [ALL SITES - WA, BRS, ECHO, FRS, RCRA_NONGEN] ***(cont.)***

Envirosite ID: 50655539
EPA ID: WAH000035332

BRS ***(cont.)***

Owner/Operator End Date : N/R

Waste Activity Monitoring

Report Cycle :	2011
Hazardous Waste Page Number :	1
Hazardous Waste Sub-Page Number :	1
BR Form :	XX
Waste Description :	N/R
Primary NAICS :	453998 - All Other Miscellaneous Store Retailers (except Tobacco Stores)
Source Code :	N/R
Form Code :	N/R
Management Method :	N/R
Generation Tons :	0
Managed Tons :	0
Shipped Tons :	0
Received Tons :	0
Receiver ID :	N/R
Receiver State :	N/R
Shipper ID :	N/R
Shipper State :	N/R
Waste Minimization :	N/R
Waste Code List :	N/R
Waste Code Group :	N/R
Waste Generation Type :	N/R

Report Cycle :	2009
Hazardous Waste Page Number :	1
Hazardous Waste Sub-Page Number :	1
BR Form :	XX
Waste Description :	N/R
Primary NAICS :	453998 - All Other Miscellaneous Store Retailers (except Tobacco Stores)
Source Code :	N/R
Form Code :	N/R
Management Method :	N/R
Generation Tons :	0
Managed Tons :	0
Shipped Tons :	0
Received Tons :	0
Receiver ID :	N/R
Receiver State :	N/R
Shipper ID :	N/R
Shipper State :	N/R
Waste Minimization :	N/R
Waste Code List :	N/R
Waste Code Group :	N/R
Waste Generation Type :	N/R

ECHO

Facility Name :	CHIHULY INC TACOMA
Facility Address :	2101 S JEFFERSON AVE, TACOMA, WA 98402
County :	PIERCE

Map Id: 409
Direction: SW
Distance: 0.700 mi., 3694 ft.
Elevation: 116 ft.
Relative: Higher

Site Name : CHIHULY INC TACOMA
2101 S JEFFERSON AVE
TACOMA, WA

Database(s) : [ALL SITES - WA, BRS, ECHO, FRS, RCRA_NONGEN] ***(cont.)***

Envirosite ID: 50655539
EPA ID: WAH000035332

ECHO ***(cont.)***

Last Inspection Date :	2010-07-14
Registry ID :	110039548950
FIPS Code :	53053
EPA Region :	10
Inspection Count :	0
Last Inspection Days :	4526
Informal Count :	0
Last Informal Action Date :	2010-07-28
Formal Action Count :	0
Last Formal Action Date :	N/R
Total Penalties :	0
Penalty Count :	N/R
Last Penalty Date :	N/R
Last Penalty Amount :	N/R
QTRS IN NC :	0
Programs IN SNC :	0
Current Compliance Status :	No Violation Identified
Three-Year Compliance Status :	_____
Collection Method :	ADDRESS MATCHING-HOUSE NUMBER
Reference Point :	ENTRANCE POINT OF A FACILITY OR STATION
Accuracy Meters :	50
Derived Tribes :	Puyallup Tribe of the Puyallup Reservation - .6 mile(s), Puyallup Tribe of the Puyallup Reservation - 1 mile(s), Muckleshoot Indian Tribe - 11.3 mile(s), Muckleshoot Indian Tribe - 14.1 mile(s), Nisqually Indian Tribe - 16.9 mile(s), Squaxin Island Tribe of the Squaxin Island Reservation - 21.7 mile(s), Squaxin Island Tribe of the Squaxin Island Reservation - 23.5 mile(s)
Derived HUC :	17110019
Derived WBD :	171100190301
Derived STCTY FIPS :	53053
Derived Zip :	98402
Derived CD113 :	06
Derived CB2010 :	530530616021021
MYRTK Universe :	NNN
NPDES IDs :	N/R
CWA Permit Types :	N/R
CWA Compliance Tracking :	N/R
CWA NAICS :	N/R
CWA SICS :	N/R
CWA Inspection Count :	N/R
CWA Last Inspection Days :	N/R
CWA Informal Count :	N/R
CWA Formal Action Count :	N/R
CWA Last Formal Action Date :	N/R
CWA Penalties :	N/R
CWA Last Penalty Date :	N/R
CWA Last Penalty Amount :	N/R
CWA Quarters IN NC :	N/R
CWA Current Compliance Status :	N/R
CWA Current SNC Flag :	N
CWA 13 Quarters Compliance Status :	N/R
CWA 13 Quarters Effluent Exceedances:	N/R
CWA Three-Year QNCR Codes :	N/R
DFR URL :	Click here for hyperlink provided by the agency.

Map Id: 409
Direction: SW
Distance: 0.700 mi., 3694 ft.
Elevation: 116 ft.
Relative: Higher

Site Name : CHIHULY INC TACOMA
2101 S JEFFERSON AVE
TACOMA, WA

Database(s) : [ALL SITES - WA, BRS, ECHO, FRS, RCRA_NONGEN] ***(cont.)***

Envirosite ID: 50655539
EPA ID: WAH000035332

ECHO ***(cont.)***

Facility SIC :	N/R
Facility NAICS :	453998 - All Other Miscellaneous Store Retailers (except Tobacco Stores)
Facility Last Inspection EPA Date :	N/R
Facility Last Inspection State Date :	2010-07-14
Facility Last Formal Act EPA Date :	N/R
Facility Last Formal Act State Date :	N/R
Facility Last Informal Act EPA Date :	N/R
Facility Last Informal Act State Date:	2010-07-28
Facility Federal Agency :	N/R
TRI Reporter :	N/R
Facility Imp Water Flag :	N/R
Current SNC Flag :	N
Indian County Flag :	N
Federal Flag :	N/R
US Mexico Border Flag :	N/R
Chesapeak Bay Flag :	N/R
AIR Flag :	N
NPDES Flag :	N
SDWIS Flag :	N
RCRA Flag :	Y
TRI Flag :	N
GHG Flag :	N
Major Flag :	N/R
Active Flag :	N/R
NAA Flag :	N
Latitude :	47.2428
Longitude :	-122.43925
Last Date in Agency List :	2023-01-16

FRS

Facility Name :	CHIHULY INC TACOMA
Facility Address :	2101 S JEFFERSON AVE, TACOMA, WA 98402-1519
County :	PIERCE

Site Details

Registry ID :	110039548950
FRS Facility URL :	Click here for hyperlink provided by the agency.
Last Date in Agency List :	2023-02-13

Source Description

Source Description :

RCRAInfo is EPA’s comprehensive information system that supports the Resource Conservation and Recovery Act (RCRA) of 1976 and the Hazardous and Solid Waste Amendments (HSWA) of 1984 through the tracking of events and activities related to facilities that generate, transport, and treat, store, or dispose of hazardous waste. RCRAInfo allows RCRA program staff to track the notification, permit, compliance, and corrective action activities required under RCRA. RCRAInfo also supports generation of the National Hazardous Waste Biennial Report. All generators and treatment, storage, and disposal facilities who handle hazardous waste are required to report to the EPA Administrator at least once every two years to support creation of the Biennial Report.

Map Id: 409
Direction: SW
Distance: 0.700 mi., 3694 ft.
Elevation: 116 ft.
Relative: Higher

Site Name : CHIHULY INC TACOMA
2101 S JEFFERSON AVE
TACOMA, WA

Database(s) : [ALL SITES - WA, BRS, ECHO, FRS, RCRA_NONGEN] ***(cont.)***

Envirosite ID: 50655539
EPA ID: WAH000035332

FRS ***(cont.)***

The WA-FSIS provides a means to query and display data maintained by the Washington Department of Ecology. This system contains key information for each facility/site that is currently, or has been, of interest to the Air Quality, Dam Safety, Hazardous Waste, Toxics Cleanup, and Water Quality Programs.

Source Description :

All generators and treatment, storage, and disposal (TSD) facilities who handle hazardous waste are required to report to the EPA Administrator at least once every two years. The data collected is used to create the National Biennial Resource Conservation and Recovery Act (RCRA) Hazardous Waste Report. This data is processed within the RCRA Information (RCRAInfo) database.

FRS Environmental Interest

Source and System ID :	RCRAINFO - WAH000035332 WA-FSIS - 9078

RCRA_NONGEN

Facility Name :	CHIHULY INC TACOMA
Facility Address :	2101 S JEFFERSON AVE, TACOMA, WA 98402
County :	PIERCE
Date Form Received by Agency :	2015-02-25
EPA ID :	WAH000035332
Mailing Address :	1111 NW 50TH ST, SEATTLE, WA 98107
Contact :	ERIN KANTOLA
Contact Address :	2101 S JEFFERSON AVE, TACOMA, WA 98402
Contact Country :	US
Contact Telephone :	253-627-0460
Contact Email :	ERINK@CHIHULY.COM
EPA Region :	10
Land Type :	Private
Source Type :	Implementer
Classification :	Not a generator, verified
Description :	Not a generator, verified
Last Date in Agency List :	2023-01-23

Owner/Operator Summary

Owner/Operator Name :	CHIHULY FAMILY TRUST
Owner/Operator Address :	1111 NW 50TH ST, SEATTLE, WA 98107
Owner/Operator Country :	US
Owner/Operator Telephone :	206-781-7807
Owner/Operator Email :	N/R
Owner/Operator Fax :	N/R
Legal Status :	Private
Owner/Operator Type :	Owner
Owner/Operator Start Date :	N/R
Owner/Operator End Date :	N/R

Map Id: 409
Direction: SW
Distance: 0.700 mi., 3694 ft.
Elevation: 116 ft.
Relative: Higher

Site Name : CHIHULY INC TACOMA
2101 S JEFFERSON AVE
TACOMA, WA

Database(s) : [ALL SITES - WA, BRS, ECHO, FRS, RCRA_NONGEN] ***(cont.)***

Envirosite ID: 50655539
EPA ID: WAH000035332

RCRA_NONGEN ***(cont.)***

Owner/Operator Name :	CHIHULY FAMILY TRUST
Owner/Operator Address :	1111 NW 50TH ST, SEATTLE, WA 98107
Owner/Operator Country :	US
Owner/Operator Telephone :	206-781-7807
Owner/Operator Email :	N/R
Owner/Operator Fax :	N/R
Legal Status :	Private
Owner/Operator Type :	Owner
Owner/Operator Start Date :	1999-01-01
Owner/Operator End Date :	N/R

Owner/Operator Name :	CHIHULY INC
Owner/Operator Address :	2101 S JEFFERSON AVE, TACOMA, WA 98402
Owner/Operator Country :	US
Owner/Operator Telephone :	253-627-0460
Owner/Operator Email :	N/R
Owner/Operator Fax :	N/R
Legal Status :	Private
Owner/Operator Type :	Operator
Owner/Operator Start Date :	N/R
Owner/Operator End Date :	N/R

Handler Activities Summary

U.S. Importer of Hazardous Waste :	N
Mixed Waste (Haz. and Radioactive) :	N
Recycler of Hazardous Waste :	N
Transporter of Hazardous Waste :	N
Treater, Storer or Disposer of HW :	N
Underground Injection Activity :	N
On-site Burner Exemption :	N
Furnace Exemption :	N
Used Oil Fuel Burner :	N
Used Oil Processor :	N
Used Oil Refiner :	N
Used Oil Fuel Marketer to Burner :	N
Used Oil Specification Marketer :	N
Used Oil Transfer Facility :	N
Used Oil Transporter :	N

Historical Generators

Date Form Received by Agency :	2015-02-24
Facility Name :	CHIHULY INC TACOMA
Classification :	Not a generator, verified

Date Form Received by Agency :	2015-02-24
Facility Name :	CHIHULY INC TACOMA
Classification :	Very Small Quantity Generator

Map Id: 409
Direction: SW
Distance: 0.700 mi., 3694 ft.
Elevation: 116 ft.
Relative: Higher

Site Name : CHIHULY INC TACOMA
2101 S JEFFERSON AVE
TACOMA, WA

Database(s) : [ALL SITES - WA, BRS, ECHO, FRS, RCRA_NONGEN] ***(cont.)***

Envirosite ID: 50655539
EPA ID: WAH000035332

RCRA_NONGEN ***(cont.)***

Date Form Received by Agency : 2014-02-19
Facility Name : CHIHULY INC TACOMA
Classification : Not a generator, verified

Date Form Received by Agency : 2014-02-18
Facility Name : CHIHULY INC TACOMA
Classification : Very Small Quantity Generator

Date Form Received by Agency : 2013-02-25
Facility Name : CHIHULY INC TACOMA
Classification : Very Small Quantity Generator

Date Form Received by Agency : 2012-02-23
Facility Name : CHIHULY INC TACOMA
Classification : Very Small Quantity Generator

Date Form Received by Agency : 2011-02-10
Facility Name : CHIHULY INC TACOMA
Classification : Small Quantity Generator

Date Form Received by Agency : 2010-02-12
Facility Name : CHIHULY INC TACOMA
Classification : Small Quantity Generator

Date Form Received by Agency : 2009-09-10
Facility Name : CHIHULY INC TACOMA
Classification : Small Quantity Generator

Notices of Violations Summary

Date of Violation : 2010-07-14
Date Achieved Compliance : 2010-08-30
Regulation Violated : Y
Area of Violation : Generators - Pre-transport
Enforcement Action : WRITTEN INFORMAL
Enforcement Action Date : 2010-07-28
Enf. Disposition Status : N/R
Enf. Disp. Status Date : N/R
Violation Lead Agency : State
Enforcement Lead Agency : State
Proposed Penalty Amount : N/R
Final Penalty Amount : N/R
Paid Penalty Amount : N/R

Date of Violation : 2010-07-14
Date Achieved Compliance : 2010-08-30
Regulation Violated : Y
Area of Violation : TSD IS-Container Use and Management

Map Id: 409
Direction: SW
Distance: 0.700 mi., 3694 ft.
Elevation: 116 ft.
Relative: Higher

Site Name : CHIHULY INC TACOMA
2101 S JEFFERSON AVE
TACOMA, WA

Database(s) : [ALL SITES - WA, BRS, ECHO, FRS, RCRA_NONGEN] ***(cont.)***

Envirosite ID: 50655539
EPA ID: WAH000035332

RCRA_NONGEN ***(cont.)***

Enforcement Action :	WRITTEN INFORMAL
Enforcement Action Date :	2010-07-28
Enf. Disposition Status :	N/R
Enf. Disp. Status Date :	N/R
Violation Lead Agency :	State
Enforcement Lead Agency :	State
Proposed Penalty Amount :	N/R
Final Penalty Amount :	N/R
Paid Penalty Amount :	N/R

Evaluation Action Summary

Evaluation Date :	2010-07-14
Evaluation :	COMPLIANCE EVALUATION INSPECTION ON-SITE
Area of Violation :	Generators - Pre-transport
Date Achieved Compliance :	2010-08-30
Evaluation Lead Agency :	State

Evaluation Date :	2010-07-14
Evaluation :	COMPLIANCE EVALUATION INSPECTION ON-SITE
Area of Violation :	TSD IS-Container Use and Management
Date Achieved Compliance :	2010-08-30
Evaluation Lead Agency :	State

Map Id: DJ410
Direction: SW
Distance: 0.700 mi., 3697 ft.
Elevation: 162 ft.
Relative: Higher

Site Name : Tacoma Town Center
UNSPECIFIED
TACOMA, WA 98402

Database(s) : [ALL SITES - WA, ECHO, FRS]

Envirosite ID: 19920056
EPA ID: N/R

ALL SITES - WA

Facility Name :	Tacoma Town Center
Facility Address :	TACOMA, 98402
County :	Pierce

Facility/Site ID :	45486
Alternate Name :	N/R
Program Name :	N/R
WRIA :	10
Legislative District :	27
Congressional District :	6
Ecology Region :	SWRO
Ecology Program Phone :	(360) 407-6400
Tribal Land :	N
Latitude :	47.242474
Longitude :	-122.440497

Map Id: DJ410
Direction: SW
Distance: 0.700 mi., 3697 ft.
Elevation: 162 ft.
Relative: Higher

Site Name : Tacoma Town Center
UNSPECIFIED
TACOMA, WA 98402

Database(s) : [ALL SITES - WA, ECHO, FRS] ***(cont.)***

Envirosite ID: 19920056
EPA ID: N/R

ALL SITES - WA ***(cont.)***

Last Date in Agency List : 2023-01-03

Program Details

Program : WATQUAL
Program ID : WAR306067
Interaction Type : Construction SW GP

Interaction Type Description : General permit issued to owner/operators of construction projects that disturb 1 or more acres of land through clearing, grading, excavating, or stockpiling of fill material that discharge stormwater to state waters.

Status : Active
Start Date : 2017-12-06
End Date : N/R
SIC : N/R
NAICS : N/R

ECHO

Facility Name : TACOMA TOWN CENTER
Facility Address : UNSPECIFIED, TACOMA, WA 98402
County : PIERCE COUNTY

Last Inspection Date : 2018-03-22
Registry ID : 110070200872
FIPS Code : 53053
EPA Region : 10
Inspection Count : 2
Last Inspection Days : 1718
Informal Count : 1
Last Informal Action Date : 2018-03-16
Formal Action Count : 0
Last Formal Action Date : N/R
Total Penalties : 0
Penalty Count : N/R
Last Penalty Date : N/R
Last Penalty Amount : N/R
QTRS IN NC : 12
Programs IN SNC : 0
Current Compliance Status : Violation Identified
Three-Year Compliance Status : SSSSSVVVVVVV
Collection Method : GPS - UNSPECIFIED
Reference Point : POINT WHERE SUBSTANCE IS RELEASED
Accuracy Meters : 17390

Derived Tribes : Puyallup Tribe of the Puyallup Reservation - .3 mile(s), Puyallup Tribe of the Puyallup Reservation - .7 mile(s), Muckleshoot Indian Tribe - 11 mile(s), Muckleshoot Indian Tribe - 13.8 mile(s), Nisqually Indian Tribe - 17 mile(s), Squaxin Island Tribe of the Squaxin Island Reservation - 22 mile(s), Squaxin Island Tribe of the Squaxin Island Reservation - 23.8 mile(s)

Derived HUC : 17110019
Derived WBD : 171100191200
Derived STCTY FIPS : 53053

Map Id: DJ410
Direction: SW
Distance: 0.700 mi., 3697 ft.
Elevation: 162 ft.
Relative: Higher

Site Name : Tacoma Town Center
UNSPECIFIED
TACOMA, WA 98402

Database(s) : [ALL SITES - WA, ECHO, FRS] ***(cont.)***

Envirosite ID: 19920056
EPA ID: N/R

ECHO ***(cont.)***

Derived Zip :	98421
Derived CD113 :	N/R
Derived CB2010 :	530530602001178
MYRTK Universe :	NNN
NPDES IDs :	WAR306067
CWA Permit Types :	Minor
CWA Compliance Tracking :	On
CWA NAICS :	N/R
CWA SICS :	1794
CWA Inspection Count :	2
CWA Last Inspection Days :	1717
CWA Informal Count :	1
CWA Formal Action Count :	N/R
CWA Last Formal Action Date :	N/R
CWA Penalties :	N/R
CWA Last Penalty Date :	N/R
CWA Last Penalty Amount :	N/R
CWA Quarters IN NC :	12
CWA Current Compliance Status :	Violation Identified
CWA Current SNC Flag :	N
CWA 13 Quarters Compliance Status :	SSSSSSVVVVVVV
CWA 13 Quarters Effluent Exceedances:	N/R
CWA Three-Year QNCR Codes :	N/R
DFR URL :	Click here for hyperlink provided by the agency.
Facility SIC :	1794
Facility NAICS :	N/R
Facility Last Inspection EPA Date :	N/R
Facility Last Inspection State Date :	2018-03-22
Facility Last Formal Act EPA Date :	N/R
Facility Last Formal Act State Date :	N/R
Facility Last Informal Act EPA Date :	N/R
Facility Last Informal Act State Date:	2018-03-16
Facility Federal Agency :	N/R
TRI Reporter :	N/R
Facility Imp Water Flag :	Y
Current SNC Flag :	N
Indian County Flag :	N
Federal Flag :	N/R
US Mexico Border Flag :	N/R
Chesapeak Bay Flag :	N/R
AIR Flag :	N
NPDES Flag :	Y
SDWIS Flag :	N
RCRA Flag :	N
TRI Flag :	N
GHG Flag :	N
Major Flag :	N/R
Active Flag :	Y
NAA Flag :	N
Latitude :	47.241764
Longitude :	-122.432121
Last Date in Agency List :	2023-01-16

FRS

Facility Name :	TACOMA TOWN CENTER
Facility Address :	UNSPECIFIED, TACOMA, WA 98402

Map Id: DJ410
Direction: SW
Distance: 0.700 mi., 3697 ft.
Elevation: 162 ft.
Relative: Higher

Site Name : Tacoma Town Center
UNSPECIFIED
TACOMA, WA 98402

Database(s) : [ALL SITES - WA, ECHO, FRS] ***(cont.)***

Envirosite ID: 19920056
EPA ID: N/R

FRS ***(cont.)***

County : PIERCE COUNTY

Site Details
Registry ID : 110070200872
FRS Facility URL : Click here for hyperlink provided by the agency.
Last Date in Agency List : 2023-02-13

Source Description

Source Description :

The NPDES module of the Compliance Information System (ICIS) tracks surface water permits issued under the Clean Water Act. Under NPDES, all facilities that discharge pollutants from any point source into waters of the United States are required to obtain a permit. The permit will likely contain limits on what can be discharged, impose monitoring and reporting requirements, and include other provisions to ensure that the discharge does not adversely affect water quality.

FRS Environmental Interest
Source and System ID : ICIS - WAR306067

Map Id: 411
Direction: WSW
Distance: 0.701 mi., 3700 ft.
Elevation: 306 ft.
Relative: Higher

Site Name : 2013 DOWNTOWN SOUTH 15TH ST
SOUTH 15TH ST & YAKIMA
TACOMA, WA 98409

Database(s) : [ALL SITES - WA, FRS]

Envirosite ID: 6555699
EPA ID: N/R

ALL SITES - WA

Facility Name : 2013 Downtown South 15th St
Facility Address : SOUTH 15TH ST & YAKIMA, TACOMA, 98409
County : Pierce

Facility/Site ID : 3121
Alternate Name : N/R
Program Name : N/R
WRIA : 10
Legislative District : 27
Congressional District : 6
Ecology Region : SWRO
Ecology Program Phone : (360) 407-6400
Tribal Land : N
Latitude : 47.248313
Longitude : -122.446343
Last Date in Agency List : 2023-01-03

Map Id: 411
Direction: WSW
Distance: 0.701 mi., 3700 ft.
Elevation: 306 ft.
Relative: Higher

Site Name : 2013 DOWNTOWN SOUTH 15TH ST
SOUTH 15TH ST & YAKIMA
TACOMA, WA 98409

Database(s) : [ALL SITES - WA, FRS] ***(cont.)***

Envirosite ID: 6555699
EPA ID: N/R

ALL SITES - WA ***(cont.)***

Program Details

Program :	WATQUAL
Program ID :	WAR126711
Interaction Type :	Construction SW GP
Interaction Type Description :	General permit issued to owner/operators of construction projects that disturb 1 or more acres of land through clearing, grading, excavating, or stockpiling of fill material that discharge stormwater to state waters.
Status :	Inactive
Start Date :	2013-01-11
End Date :	2013-05-15
SIC :	N/R
NAICS :	N/R

FRS

Facility Name :	2013 DOWNTOWN SOUTH 15TH ST
Facility Address :	SOUTH 15TH ST & YAKIMA, TACOMA, WA 98409
County :	PIERCE

Site Details

Registry ID :	110054937583
FRS Facility URL :	Click here for hyperlink provided by the agency.
Last Date in Agency List :	2023-02-13

Source Description

Source Description :

The WA-FSIS provides a means to query and display data maintained by the Washington Department of Ecology. This system contains key information for each facility/site that is currently, or has been, of interest to the Air Quality, Dam Safety, Hazardous Waste, Toxics Cleanup, and Water Quality Programs.

FRS Environmental Interest

Source and System ID :	WA-FSIS - 3121

Map Id: DP412
Direction: SE
Distance: 0.701 mi., 3703 ft.
Elevation: 15 ft.
Relative: Lower

Site Name : Dairy Queen
1112 PUYALLUP AVE
TACOMA, WA 98421

Database(s) : [ALL SITES - WA, FRS]

Envirosite ID: 6549335
EPA ID: N/R

ALL SITES - WA

Facility Name :	Dairy Queen
Facility Address :	1112 PUYALLUP AVE, TACOMA, 98421
County :	N/R
Facility/Site ID :	14648
Alternate Name :	N/R
Program Name :	N/R
WRIA :	10
Legislative District :	27
Congressional District :	9
Ecology Region :	SWRO
Ecology Program Phone :	N/R
Tribal Land :	N
Latitude :	47.241551
Longitude :	-122.41787
Last Date in Agency List :	2023-01-03

Program Details

Program :	N/R
Program ID :	N/R
Interaction Type :	Urban Waters
Interaction Type Description :	The site has been inspected by an Ecology Urban Waters Inspector.
Status :	Active
Start Date :	2008-12-16
End Date :	N/R
SIC :	N/R
NAICS :	N/R

FRS

Facility Name :	DAIRY QUEEN
Facility Address :	1112 PUYALLUP AVE, TACOMA, WA 98421
County :	PIERCE

Site Details

Registry ID :	110039224470
FRS Facility URL :	Click here for hyperlink provided by the agency.
Last Date in Agency List :	2023-02-13

Source Description

Source Description :

The WA-FSIS provides a means to query and display data maintained by the Washington Department of Ecology. This system contains key information for each facility/site that is currently, or has been, of interest to the Air Quality, Dam Safety, Hazardous Waste, Toxics Cleanup, and Water Quality Programs.

Map Id: DP412
Direction: SE
Distance: 0.701 mi., 3703 ft.
Elevation: 15 ft.
Relative: Lower

Site Name : Dairy Queen
1112 PUYALLUP AVE
TACOMA, WA 98421

Database(s) : [ALL SITES - WA, FRS] ***(cont.)***

Envirosite ID: 6549335
EPA ID: N/R

FRS ***(cont.)***

FRS Environmental Interest
Source and System ID : WA-FSIS - 14648

Map Id: DQ413
Direction: W
Distance: 0.702 mi., 3709 ft.
Elevation: 304 ft.
Relative: Higher

Site Name : Bates Medical Mile
1201 S YAKIMA AVE
TACOMA, WA 98405

Database(s) : [ALL SITES - WA]

Envirosite ID: 6617593
EPA ID: N/R

ALL SITES - WA

Facility Name : Bates Medical Mile
Facility Address : 1201 S YAKIMA AVE, TACOMA, 98405
County : Pierce

Facility/Site ID : 74543
Alternate Name : N/R
Program Name : N/R
WRIA : 10
Legislative District : 27
Congressional District : 6
Ecology Region : SWRO
Ecology Program Phone : (360) 407-6400
Tribal Land : N
Latitude : 47.252006
Longitude : -122.446908
Last Date in Agency List : 2023-01-03

Program Details
Program : WATQUAL
Program ID : WAR308348
Interaction Type : Construction SW GP

Interaction Type Description : General permit issued to owner/operators of construction projects that disturb 1 or more acres of land through clearing, grading, excavating, or stockpiling of fill material that discharge stormwater to state waters.

Status : Active
Start Date : 2019-08-23
End Date : N/R
SIC : N/R
NAICS : N/R

Map Id: DN414
Direction: SSE
Distance: 0.703 mi., 3711 ft.
Elevation: 22 ft.
Relative: Higher

Site Name : FREIGHTHOUSE SQUARE
25TH & G ST E
TACOMA | Tacoma, WA

Database(s) : [ALL SITES - WA, CSCSL NFA - WA, ENVCVN - WA, FRS, HSL - WA, VCP - WA]

Envirosite ID: 6538172
EPA ID: N/R

ALL SITES - WA

Facility Name :	FREIGHTHOUSE SQUARE
Facility Address :	25TH & G ST E, TACOMA, 98438-1106
County :	Pierce
Facility/Site ID :	1351
Alternate Name :	N/R
Program Name :	N/R
WRIA :	10
Legislative District :	27
Congressional District :	9
Ecology Region :	SWRO
Ecology Program Phone :	(360) 407-7224
Tribal Land :	N
Latitude :	47.239707
Longitude :	-122.42702
Last Date in Agency List :	2023-01-03

Program Details

Program :	TOXICS
Program ID :	N/R
Interaction Type :	Voluntary Cleanup Sites
Interaction Type Description :	For a fee, Ecology staff will review an independent cleanup report(s) and provide a written decision about the adequacy of the cleanup actions taken and described in the report.
Status :	Inactive
Start Date :	N/R
End Date :	2003-07-11
SIC :	N/R
NAICS :	N/R

CSCSL NFA - WA

Facility Name :	FREIGHTHOUSE SQUARE
Facility Address :	25TH & G ST E, TACOMA, 98438
County :	Pierce
NFA Date :	2003-07-11
Facility Site ID :	1351
Cleanup Site ID :	719
Rank :	N/R
VCP :	N/R
Alternate Site Names :	N/R
NFA Reason :	Voluntary Cleanup Program Review
Site Status :	NFA
Region :	Southwest
Responsible Unit :	Southwest
Latitude :	47.239707
Longitude :	-122.42702
Last Date in Agency List :	2023-02-23

Map Id: DN414
Direction: SSE
Distance: 0.703 mi., 3711 ft.
Elevation: 22 ft.
Relative: Higher

Site Name : FREIGHTHOUSE SQUARE
25TH & G ST E
TACOMA | Tacoma, WA

Database(s) : [ALL SITES - WA, CSCSL NFA - WA, ENVCVN - WA, FRS, HSL - WA, VCP - WA] ***(cont.)***

Envirosite ID: 6538172
EPA ID: N/R

CSCSL NFA - WA ***(cont.)***

Contaminants

Contaminant Name :	Metals Priority Pollutants
Ground Water :	Confirmed Above Cleanup Levels
Surface Water :	N/R
Soil :	N/R
Sediment :	N/R
Air :	N/R
Bedrock :	N/R

Contaminant Name :	Petroleum Products-Unspecified
Ground Water :	N/R
Surface Water :	N/R
Soil :	Remediated
Sediment :	N/R
Air :	N/R
Bedrock :	N/R

ENVCVN - WA

Facility Name :	Freighthouse Square
Facility Address :	25TH & G ST E, TACOMA, 98438
County :	Pierce
Cleanup Site ID :	719
Facility Site ID :	1351
Site Status :	No Further Action
Alternate Site Names :	N/R
NFA Date :	2003-07-11
Instrument Type :	Environmental Covenant
Tax Parcel Number :	2075240013, 2075240011, 2075220011, 2075200011, 2075200015
Active Control :	Yes
County Recording Number :	200307240850
County Recording Date :	2003-07-24
Region :	Southwest
ResponsibleUnit :	Southwest
Restrict Land Use :	Yes
Restrict Surface Water Use :	No
Restrict All Ground Water Extraction/Well Installation:	Yes
Restrict Domestic Ground Water Extraction/Well Installation:	No
Prohibit Soil Disturbance :	No
Prevent the Reuse or Relocation of Site Soil:	No
Restrictive Signage :	No
Restrict Shellfish and/or Finfish Harvesting:	No
Restrict Swimming and/or Beach Play :	No
Restrict Access :	No
Ongoing Maintenance of Remedy :	No
Require Educational Programs :	No
Prohibit Removal or Alteration of Existing Buildings:	No

Map Id: DN414
Direction: SSE
Distance: 0.703 mi., 3711 ft.
Elevation: 22 ft.
Relative: Higher

Site Name : FREIGHTHOUSE SQUARE
25TH & G ST E
TACOMA | Tacoma, WA

Database(s) : [ALL SITES - WA, CSCSL NFA - WA, ENVCVN - WA, FRS, HSL - WA, VCP - WA] ***(cont.)***

Envirosite ID: 6538172
EPA ID: N/R

ENVCVN - WA ***(cont.)***

Prohibit New Building Construction :	No
Control Stormwater :	No
Control Vapor/Gas :	No
Restrict Sediment Cap Disturbance :	No
Maintain/Protect Monitoring System :	No
Other :	No
MediaRestrictions :	Groundwater
Latitude :	47.239707
Longitude :	-122.42702
Last Date in Agency List :	2023-01-20

FRS

Facility Name :	FREIGHTHOUSE SQUARE
Facility Address :	25TH & G ST E, TACOMA, WA 98438-1106
County :	PIERCE

Site Details

Registry ID :	110015575153
FRS Facility URL :	Click here for hyperlink provided by the agency.
Last Date in Agency List :	2023-02-13

Source Description

Source Description :

The WA-FSIS provides a means to query and display data maintained by the Washington Department of Ecology. This system contains key information for each facility/site that is currently, or has been, of interest to the Air Quality, Dam Safety, Hazardous Waste, Toxics Cleanup, and Water Quality Programs.

FRS Environmental Interest

Source and System ID :	WA-FSIS - 1351

HSL - WA

Facility Name :	Freighthouse Square
Facility Address :	25TH & G ST E, TACOMA, 98438
County :	Pierce

Site Details

Facility Site ID :	1351
Cleanup Site ID :	719
Status :	No Further Action
Site Rank :	N/R
Alternative Site Name :	N/R
Region :	Southwest

Map Id: DN414
Direction: SSE
Distance: 0.703 mi., 3711 ft.
Elevation: 22 ft.
Relative: Higher

Site Name : FREIGHTHOUSE SQUARE
25TH & G ST E
TACOMA | Tacoma, WA

Database(s) : [ALL SITES - WA, CSCSL NFA - WA, ENVCVN - WA, FRS, HSL - WA, VCP - WA] ***(cont.)***

Envirosite ID: 6538172
EPA ID: N/R

HSL - WA ***(cont.)***

Resposbile Unit :	Southwest
Institutional Control :	Yes
Current VCP :	N/R
Past VCP :	Yes
Latitude :	47.2397071149139
Longitude :	-122.427020099803
Agency Hyperlink :	Click here for hyperlink provided by the agency.
Last Date in Agency List :	2023-02-28

Contaminants

Contaminant Name :	Metals Priority Pollutants
Ground water :	Confirmed Above Cleanup Levels
Surface water :	N/R
Soil :	N/R
Sediment :	N/R
Air :	N/R
Bedrock :	N/R

Contaminant Name :	Petroleum Products-Unspecified
Ground water :	N/R
Surface water :	N/R
Soil :	Remediated
Sediment :	N/R
Air :	N/R
Bedrock :	N/R

Facility Name :	FREIGHTHOUSE SQUARE
Facility Address :	25th & G St E, Tacoma, 98438-1106
County :	Pierce

Site Details

Facility Site ID :	1351
Cleanup Site ID :	719
Status :	No Further Action
Site Rank :	N/R
Alternative Site Name :	N/R
Region :	N/R
Resposbile Unit :	N/R
Institutional Control :	N/R
Current VCP :	N/R
Past VCP :	N/R
Latitude :	N/R
Longitude :	N/R
Agency Hyperlink :	Click here for hyperlink provided by the agency.
Last Date in Agency List :	2022-02-11

VCP - WA

Facility Name :	FREIGHTHOUSE SQUARE

Map Id: DN414
Direction: SSE
Distance: 0.703 mi., 3711 ft.
Elevation: 22 ft.
Relative: Higher

Site Name : FREIGHTHOUSE SQUARE
25TH & G ST E
TACOMA | Tacoma, WA

Database(s) : [ALL SITES - WA, CSCSL NFA - WA, ENVCVN - WA, FRS, HSL - WA, VCP - WA] ***(cont.)***

Envirosite ID: 6538172
EPA ID: N/R

VCP - WA ***(cont.)***

Facility Address :	25TH & G ST E, TACOMA, 98438-1106
County :	Pierce
Facility/Site ID :	1351
Alternate Name :	N/R
Program Name :	N/R
WRIA :	10
Legislative District :	27
Congressional District :	9
Ecology Region :	SWRO
Ecology Program Phone :	(360) 407-7224
Tribal Land :	N
Latitude :	47.239707
Longitude :	-122.42702
Last Date in Agency List :	2023-01-04

Program Details

Program :	TOXICS
Program ID :	N/R
Interaction Type :	Voluntary Cleanup Sites
Interaction Type Description :	For a fee, Ecology staff will review an independent cleanup report(s) and provide a written decision about the adequacy of the cleanup actions taken and described in the report.
Status :	Inactive
Start Date :	N/R
End Date :	2003-07-11
SIC :	N/R
NAICS :	N/R

Map Id: 415
Direction: W
Distance: 0.703 mi., 3714 ft.
Elevation: 302 ft.
Relative: Higher

Site Name : Wastewater Improvements (Various Areas) - Walters Rd & 9th/Yakima Alley | Wastewater Improvements Various Areas
Walters Rd & 9th Yakima Alley
UNSPECIFIED
TACOMA | Tacoma, WA 98405

Database(s) : [ALL SITES - WA, ECHO, FRS, ICIS, INACTIVE PCS, PCS FACILITY]

Envirosite ID: 42357515
EPA ID: N/R

ALL SITES - WA

Facility Name :	Wastewater Improvements (Various Areas) - Walters Rd & 9th/Yakima Alley

Map Id: 415
Direction: W
Distance: 0.703 mi., 3714 ft.
Elevation: 302 ft.
Relative: Higher

Site Name : Wastewater Improvements (Various Areas) - Walters Rd & 9th/Yakima Alley | Wastewater Improvements Various Areas Walters Rd & 9th Yakima Alley UNSPECIFIED TACOMA | Tacoma, WA 98405

Database(s) : [ALL SITES - WA, ECHO, FRS, ICIS, INACTIVE PCS, PCS FACILITY] ***(cont.)***

Envirosite ID: 42357515
EPA ID: N/R

ALL SITES - WA ***(cont.)***

Facility Address :	Tacoma, 98405
County :	Pierce
Facility/Site ID :	95169
Alternate Name :	N/R
Program Name :	Wastewater Improvements (Various Areas) - Walters Rd & 9th/Yakima Alley
WRIA :	10
Legislative District :	27
Congressional District :	6
Ecology Region :	SWRO
Ecology Program Phone :	(360) 407-6400
Tribal Land :	N
Latitude :	47.255141
Longitude :	-122.44723
Last Date in Agency List :	2022-04-26

Program Details

Program :	WATQUAL
Program ID :	WAR309991
Interaction Type :	Construction SW GP
Interaction Type Description :	General permit issued to owner/operators of construction projects that disturb 1 or more acres of land through clearing, grading, excavating, or stockpiling of fill material that discharge stormwater to state waters.
Status :	Active
Start Date :	2021-02-26
End Date :	N/R
SIC :	N/R
NAICS :	N/R
Facility Name :	Wastewater Improvements Various Areas Walters Rd & 9th Yakima Alley
Facility Address :	TACOMA, 98405
County :	N/R
Facility/Site ID :	95169
Alternate Name :	N/R
Program Name :	N/R
WRIA :	10
Legislative District :	27
Congressional District :	6
Ecology Region :	SWRO
Ecology Program Phone :	(360) 407-6400
Tribal Land :	N
Latitude :	47.255141
Longitude :	-122.44723

Map Id: 415
Direction: W
Distance: 0.703 mi., 3714 ft.
Elevation: 302 ft.
Relative: Higher

Site Name : Wastewater Improvements (Various Areas) - Walters Rd & 9th/Yakima Alley | Wastewater Improvements Various Areas
Walters Rd & 9th Yakima Alley
UNSPECIFIED
TACOMA | Tacoma, WA 98405

Database(s) : [ALL SITES - WA, ECHO, FRS, ICIS, INACTIVE PCS, PCS FACILITY] ***(cont.)***

Envirosite ID: 42357515
EPA ID: N/R

ALL SITES - WA ***(cont.)***

Last Date in Agency List : 2023-01-03

Program Details
Program : N/R
Program ID : N/R
Interaction Type : Construction SW GP

Interaction Type Description : General permit issued to owner/operators of construction projects that disturb 1 or more acres of land through clearing, grading, excavating, or stockpiling of fill material that discharge stormwater to state waters.

Status : Active
Start Date : 2021-02-26
End Date : N/R
SIC : N/R
NAICS : N/R

ECHO

Facility Name : WASTEWATER IMPROVEMENTS (VARIOUS AREAS) - WALTERS RD & 9TH/YAKIMA ALLEY
Facility Address : UNSPECIFIED, TACOMA, WA 98405
County : N/R

Last Inspection Date : N/R
Registry ID : 110071176869
FIPS Code : 53053
EPA Region : 10
Inspection Count : 0
Last Inspection Days : N/R
Informal Count : 0
Last Informal Action Date : N/R
Formal Action Count : 0
Last Formal Action Date : N/R
Total Penalties : 0
Penalty Count : N/R
Last Penalty Date : N/R
Last Penalty Amount : N/R
QTRS IN NC : 1
Programs IN SNC : 0
Current Compliance Status : N/R
Three-Year Compliance Status : _____V__U
Collection Method : GPS - UNSPECIFIED
Reference Point : POINT WHERE SUBSTANCE IS RELEASED
Accuracy Meters : 17390

Map Id: 415
Direction: W
Distance: 0.703 mi., 3714 ft.
Elevation: 302 ft.
Relative: Higher

Site Name : Wastewater Improvements (Various Areas) - Walters Rd & 9th/Yakima Alley | Wastewater Improvements Various Areas
Walters Rd & 9th Yakima Alley
UNSPECIFIED
TACOMA | Tacoma, WA 98405

Database(s) : [ALL SITES - WA, ECHO, FRS, ICIS, INACTIVE PCS, PCS FACILITY] ***(cont.)***

Envirosite ID: 42357515
EPA ID: N/R

ECHO ***(cont.)***

Derived Tribes :	Puyallup Tribe of the Puyallup Reservation - 5.9 mile(s), Puyallup Tribe of the Puyallup Reservation - 6.4 mile(s), Nisqually Indian Tribe - 15 mile (s), Squaxin Island Tribe of the Squaxin Island Reservation - 16.3 mile(s), Muckleshoot Indian Tribe - 16.5 mile(s), Squaxin Island Tribe of the Squaxin Island Reservation - 18.2 mile(s), Muckleshoot Indian Tribe - 19.5 mile(s)
Derived HUC :	17110019
Derived WBD :	171100190301
Derived STCTY FIPS :	53053
Derived Zip :	98465
Derived CD113 :	06
Derived CB2010 :	530530610013020
MYRTK Universe :	NNN
NPDES IDs :	WAR309991
CWA Permit Types :	Minor
CWA Compliance Tracking :	Off
CWA NAICS :	N/R
CWA SICS :	1794
CWA Inspection Count :	N/R
CWA Last Inspection Days :	N/R
CWA Informal Count :	N/R
CWA Formal Action Count :	N/R
CWA Last Formal Action Date :	N/R
CWA Penalties :	N/R
CWA Last Penalty Date :	N/R
CWA Last Penalty Amount :	N/R
CWA Quarters IN NC :	1
CWA Current Compliance Status :	Terminated Permit
CWA Current SNC Flag :	N
CWA 13 Quarters Compliance Status :	_____V__U
CWA 13 Quarters Effluent Exceedances:	N/R
CWA Three-Year QNCR Codes :	N/R
DFR URL :	Click here for hyperlink provided by the agency.
Facility SIC :	1794
Facility NAICS :	N/R
Facility Last Inspection EPA Date :	N/R
Facility Last Inspection State Date :	N/R
Facility Last Formal Act EPA Date :	N/R
Facility Last Formal Act State Date :	N/R
Facility Last Informal Act EPA Date :	N/R
Facility Last Informal Act State Date:	N/R
Facility Federal Agency :	N/R
TRI Reporter :	N/R
Facility Imp Water Flag :	Y
Current SNC Flag :	N
Indian County Flag :	N
Federal Flag :	N/R
US Mexico Border Flag :	N/R
Chesapeak Bay Flag :	N/R
AIR Flag :	N
NPDES Flag :	Y
SDWIS Flag :	N

Map Id: 415
Direction: W
Distance: 0.703 mi., 3714 ft.
Elevation: 302 ft.
Relative: Higher

Site Name : Wastewater Improvements (Various Areas) - Walters Rd & 9th/Yakima Alley | Wastewater Improvements Various Areas
Walters Rd & 9th Yakima Alley
UNSPECIFIED
TACOMA | Tacoma, WA 98405

Database(s) : [ALL SITES - WA, ECHO, FRS, ICIS, INACTIVE PCS, PCS FACILITY] ***(cont.)***

Envirosite ID: 42357515
EPA ID: N/R

ECHO ***(cont.)***

RCRA Flag :	N
TRI Flag :	N
GHG Flag :	N
Major Flag :	N/R
Active Flag :	N/R
NAA Flag :	N
Latitude :	47.244793
Longitude :	-122.553596
Last Date in Agency List :	2023-01-16

FRS

Facility Name :	WASTEWATER IMPROVEMENTS (VARIOUS AREAS) - WALTERS RD & 9TH/YAKIMA ALLEY
Facility Address :	UNSPECIFIED, TACOMA, WA 98405
County :	N/R

Site Details

Registry ID :	110071176869
FRS Facility URL :	Click here for hyperlink provided by the agency.
Last Date in Agency List :	2023-02-13

Source Description

Source Description :

The NPDES module of the Compliance Information System (ICIS) tracks surface water permits issued under the Clean Water Act. Under NPDES, all facilities that discharge pollutants from any point source into waters of the United States are required to obtain a permit. The permit will likely contain limits on what can be discharged, impose monitoring and reporting requirements, and include other provisions to ensure that the discharge does not adversely affect water quality.

FRS Environmental Interest

Source and System ID :	ICIS - WAR309991

ICIS

Facility Name :	WASTEWATER IMPROVEMENTS (VARIOUS AREAS) - WALTERS RD & 9TH/YAKIMA ALLEY
Facility Address :	UNSPECIFIED, TACOMA, WA 98405

Site Details

NPDES ID :	WAR309991
ICIS Facility Interest ID :	3601373370

Map Id: 415
Direction: W
Distance: 0.703 mi., 3714 ft.
Elevation: 302 ft.
Relative: Higher

Site Name : Wastewater Improvements (Various Areas) - Walters Rd & 9th/Yakima Alley | Wastewater Improvements Various Areas
Walters Rd & 9th Yakima Alley
UNSPECIFIED
TACOMA | Tacoma, WA 98405

Database(s) : [ALL SITES - WA, ECHO, FRS, ICIS, INACTIVE PCS, PCS FACILITY] ***(cont.)***

Envirosite ID: 42357515
EPA ID: N/R

ICIS ***(cont.)***

Facility UIN :	110071176869
Facility Type Code :	Mixed Ownership (e.g., Public/Private)
Impaired Waters :	303(D) Listed
Latitude :	47.2551422
Longitude :	-122.447227
Last Date in Agency List :	2022-12-28

INACTIVE PCS

Issue Date :	2020-11-18
Original Issue Date :	2020-11-18
Effective Date :	2021-04-10
Expiration Date :	2025-12-31
Retirement Date :	N/R
Termination Date :	2022-03-18
Issuing Agency :	State
Agency Type :	State
Activity ID :	3602940395
External Permit Number :	WAR309991
Facility Type Indicator :	NON-POTW
Permit Type :	General Permit Covered Facility-NPDES)
Major Minor Status :	N
Permit Status :	Terminated
Total Design Flow Number :	N/R
Actual Average Flow Number :	N/R
State Water Body :	N/R
State Water Body Name :	N/R
Permit Name :	Northwest Cascade, Inc.
Permit Comp Status :	Y
RNC Tracking :	Y
Master External Permit Number :	WAR125725
TMDL Interface :	N/R
EDMR Authorization :	N
Pretreatment Indicator :	N/R
Last Date in Agency List :	2022-12-28

PCS FACILITY

Issue Date :	2020-11-18
Original Issue Date :	2020-11-18
Effective Date :	2021-04-10
Expiration Date :	2025-12-31
Retirement Date :	N/R
Termination Date :	N/R
Issuing Agency :	State
Agency Type :	State
Activity ID :	3602940395
External Permit Number :	N/R
Facility Type Indicator :	NON-POTW
Permit Type :	General Permit Covered Facility-NPDES)
Major Minor Status :	N
Permit Status :	Effective
Total Design Flow Number :	N/R

Map Id: 415
Direction: W
Distance: 0.703 mi., 3714 ft.
Elevation: 302 ft.
Relative: Higher

Site Name : Wastewater Improvements (Various Areas) - Walters Rd & 9th/Yakima Alley | Wastewater Improvements Various Areas
Walters Rd & 9th Yakima Alley
UNSPECIFIED
TACOMA | Tacoma, WA 98405

Database(s) : [ALL SITES - WA, ECHO, FRS, ICIS, INACTIVE PCS, PCS FACILITY] ***(cont.)***

Envirosite ID: 42357515
EPA ID: N/R

PCS FACILITY ***(cont.)***

Actual Average Flow Number :	N/R
State Water Body :	N/R
State Water Body Name :	N/R
Permit Name :	Northwest Cascade, Inc.
Permit Comp Status :	Y
RNC Tracking :	Y
Master External Permit Number :	WAR125725
TMDL Interface :	N/R
EDMR Authorization :	N
Pretreatment Indicator :	N/R
Last Date in Agency List :	2022-04-25

Map Id: DQ416
Direction: W
Distance: 0.704 mi., 3719 ft.
Elevation: 304 ft.
Relative: Higher

Site Name : BATES TECHNICAL COLLEGE DOWNTOWN CAMPUS | LH BATES VOCATIONAL INSTITUTE | BATES TECHNICAL COLLEGE
1101 S YAKIMA AVE | 1101 YAKIMA AVE | 1101 SOUTH YAKIMA AVE.
TACOMA | Tacoma, WA

Database(s) : [ALL SITES - WA, BRS, COLLEGES, ECHO, EPA UST, FRS, MANIFEST EPA, RCRA_NONGEN, SCHOOLS PUBLIC, UST - WA]

Envirosite ID: 6545671
EPA ID: WAD037992500

ALL SITES - WA

Facility Name :	Bates Technical College Downtown Campus
Facility Address :	1101 S YAKIMA AVE, TACOMA, 98405-4895
County :	Pierce
Facility/Site ID :	12644296
Alternate Name :	N/R
Program Name :	N/R
WRIA :	10
Legislative District :	27
Congressional District :	6
Ecology Region :	SWRO
Ecology Program Phone :	(360) 407-6734
Tribal Land :	N
Latitude :	47.2522
Longitude :	-122.44705
Last Date in Agency List :	2023-01-03

Map Id: DQ416
Direction: W
Distance: 0.704 mi., 3719 ft.
Elevation: 304 ft.
Relative: Higher

Site Name : BATES TECHNICAL COLLEGE DOWNTOWN CAMPUS | LH BATES VOCATIONAL INSTITUTE | BATES TECHNICAL COLLEGE
1101 S YAKIMA AVE | 1101 YAKIMA AVE | 1101 SOUTH YAKIMA AVE.
TACOMA | Tacoma, WA

Database(s) : [ALL SITES - WA, BRS, COLLEGES, ECHO, EPA UST, FRS, MANIFEST EPA, RCRA_NONGEN, SCHOOLS PUBLIC, UST - WA] ***(cont.)***

Envirosite ID: 6545671
EPA ID: WAD037992500

ALL SITES - WA ***(cont.)***

Program Details

Program :	HAZWASTE
Program ID :	WAD037992500
Interaction Type :	Haz Waste Management Activity
Interaction Type Description :	Facilities that are required to have a RCRA Site ID# but who do not generate and/or manage hazardous waste (XQG generator status). This includes transporters, used oil recyclers, and dangerous waste fuel marketers and burners.
Status :	Inactive
Start Date :	2015-12-31
End Date :	2016-12-31
SIC :	N/R
NAICS :	N/R

Program :	HAZWASTE
Program ID :	WAD037992500
Interaction Type :	Hazardous Waste Generator
Interaction Type Description :	Facilities that generate any quantity of a dangerous waste. They may be classified as SQG, MQG, or LQG depending on hazardous waste generated for a given month.
Status :	Inactive
Start Date :	2006-12-31
End Date :	2015-12-31
SIC :	N/R
NAICS :	61131 - Colleges, Universities, and Professional Schools

Program :	HAZWASTE
Program ID :	WAD037992500
Interaction Type :	Hazardous Waste Generator
Interaction Type Description :	Facilities that generate any quantity of a dangerous waste. They may be classified as SQG, MQG, or LQG depending on hazardous waste generated for a given month.
Status :	Inactive
Start Date :	2006-12-31
End Date :	2015-12-31
SIC :	N/R
NAICS :	N/R

Program :	HAZWASTE
Program ID :	WAD037992500

Map Id: DQ416
Direction: W
Distance: 0.704 mi., 3719 ft.
Elevation: 304 ft.
Relative: Higher

Site Name : BATES TECHNICAL COLLEGE DOWNTOWN CAMPUS | LH BATES VOCATIONAL INSTITUTE | BATES TECHNICAL COLLEGE
1101 S YAKIMA AVE | 1101 YAKIMA AVE | 1101 SOUTH YAKIMA AVE.
TACOMA | Tacoma, WA

Database(s) : [ALL SITES - WA, BRS, COLLEGES, ECHO, EPA UST, FRS, MANIFEST EPA, RCRA_NONGEN, SCHOOLS PUBLIC, UST - WA] ***(cont.)***

Envirosite ID: 6545671
EPA ID: WAD037992500

ALL SITES - WA ***(cont.)***

Interaction Type : Haz Waste Transfer Facility

Interaction Type Description :

A site owned, leased or operated by a transporter of regulated hazardous waste shipments where any of the following occurs: 1) receives wastes from another transporter, 2) transfers wastes from one transport vehicle to another, 3) transfers waste from one container to another, and 4) stores waste within a vehicle or on property for 10 days or less. Examples include a parking lot, warehouse, truck terminal, barge or steamship loading/unloading facility, or railroad spur loading/unloading facility.

Status : Inactive
Start Date : 2012-12-31
End Date : 2013-12-31
SIC : N/R
NAICS : N/R

Program : HAZWASTE
Program ID : WAD037992500
Interaction Type : Haz Waste Management Activity

Interaction Type Description : Facilities that are required to have a RCRA Site ID# but who do not generate and/or manage hazardous waste (XQG generator status). This includes transporters, used oil recyclers, and dangerous waste fuel marketers and burners.

Status : Inactive
Start Date : 2006-02-07
End Date : 2006-12-31
SIC : N/R
NAICS : N/R

Program : HAZWASTE
Program ID : WAD037992500
Interaction Type : Haz Waste Management Activity

Interaction Type Description : Facilities that are required to have a RCRA Site ID# but who do not generate and/or manage hazardous waste (XQG generator status). This includes transporters, used oil recyclers, and dangerous waste fuel marketers and burners.

Status : Inactive
Start Date : 2006-02-07
End Date : 2006-12-31
SIC : N/R
NAICS : 61131 - Colleges, Universities, and Professional Schools

Map Id: DQ416
Direction: W
Distance: 0.704 mi., 3719 ft.
Elevation: 304 ft.
Relative: Higher

Site Name : BATES TECHNICAL COLLEGE DOWNTOWN CAMPUS | LH BATES VOCATIONAL INSTITUTE | BATES TECHNICAL COLLEGE
1101 S YAKIMA AVE | 1101 YAKIMA AVE | 1101 SOUTH YAKIMA AVE.
TACOMA | Tacoma, WA

Database(s) : [ALL SITES - WA, BRS, COLLEGES, ECHO, EPA UST, FRS, MANIFEST EPA, RCRA_NONGEN, SCHOOLS PUBLIC, UST - WA] ***(cont.)***

Envirosite ID: 6545671
EPA ID: WAD037992500

ALL SITES - WA ***(cont.)***

Program :	HAZWASTE
Program ID :	WAD037992500
Interaction Type :	Hazardous Waste Generator
Interaction Type Description :	Facilities that generate any quantity of a dangerous waste. They may be classified as SQG, MQG, or LQG depending on hazardous waste generated for a given month.
Status :	Inactive
Start Date :	1983-09-06
End Date :	2006-02-07
SIC :	N/R
NAICS :	61131 - Colleges, Universities, and Professional Schools

Program :	HAZWASTE
Program ID :	WAD037992500
Interaction Type :	Hazardous Waste Generator
Interaction Type Description :	Facilities that generate any quantity of a dangerous waste. They may be classified as SQG, MQG, or LQG depending on hazardous waste generated for a given month.
Status :	Inactive
Start Date :	1983-09-06
End Date :	2006-02-07
SIC :	N/R
NAICS :	N/R

Program :	HAZWASTE
Program ID :	WAD037992500
Interaction Type :	Hazardous Waste Generator
Interaction Type Description :	Facilities that generate any quantity of a dangerous waste. They may be classified as SQG, MQG, or LQG depending on hazardous waste generated for a given month.
Status :	Active
Start Date :	2016-12-31
End Date :	N/R
SIC :	N/R
NAICS :	N/R

Facility Name :	LH BATES VOCATIONAL INSTITUTE
Facility Address :	1101 YAKIMA AVE, TACOMA, 98405-4831
County :	Pierce

Map Id: DQ416
Direction: W
Distance: 0.704 mi., 3719 ft.
Elevation: 304 ft.
Relative: Higher

Site Name : BATES TECHNICAL COLLEGE DOWNTOWN CAMPUS | LH BATES VOCATIONAL INSTITUTE | BATES TECHNICAL COLLEGE
1101 S YAKIMA AVE | 1101 YAKIMA AVE | 1101 SOUTH YAKIMA AVE.
TACOMA | Tacoma, WA

Database(s) : [ALL SITES - WA, BRS, COLLEGES, ECHO, EPA UST, FRS, MANIFEST EPA, RCRA_NONGEN, SCHOOLS PUBLIC, UST - WA] ***(cont.)***

Envirosite ID: 6545671
EPA ID: WAD037992500

ALL SITES - WA ***(cont.)***

Facility/Site ID :	76325386
Alternate Name :	N/R
Program Name :	N/R
WRIA :	10
Legislative District :	27
Congressional District :	6
Ecology Region :	SWRO
Ecology Program Phone :	(360) 407-7224
Tribal Land :	N
Latitude :	47.251967
Longitude :	-122.446577
Last Date in Agency List :	2023-01-03

Program Details

Program :	TOXICS
Program ID :	12531
Interaction Type :	Underground Storage Tank
Interaction Type Description :	Any one or combination of tanks (including connecting underground pipes) that is used to contain regulated substances and has a tank volume of ten percent or more beneath the surface of the ground. This term does not include any of the exempt UST systems specified in WAC 173-360-110(2) or any piping connected thereto. See WAC 173-360
Status :	Inactive
Start Date :	1998-06-08
End Date :	2000-03-22
SIC :	N/R
NAICS :	N/R

BRS

Facility Name :	BATES TECHNICAL COLLEGE DOWNTOWN CAMPUS
Facility Address :	1101 S YAKIMA AVE, TACOMA, WA 98405
County :	PIERCE

Site Details

Date Form Received by Agency :	2012-03-19
EPA ID :	WAD037992500
Mailing Address :	1101 S YAKIMA AVE, TACOMA, WA 98405
Contact :	MARTIN D MATTES
Contact Address :	1101 S YAKIMA AVE, TACOMA, WA 98405
Contact Country :	US
Contact Telephone :	253-680-7156
Contact Email :	MMATTES@BATES.CTC.EDU

Map Id: DQ416
Direction: W
Distance: 0.704 mi., 3719 ft.
Elevation: 304 ft.
Relative: Higher

Site Name : BATES TECHNICAL COLLEGE DOWNTOWN CAMPUS | LH BATES VOCATIONAL INSTITUTE | BATES TECHNICAL COLLEGE
1101 S YAKIMA AVE | 1101 YAKIMA AVE | 1101 SOUTH YAKIMA AVE.
TACOMA | Tacoma, WA

Database(s) : [ALL SITES - WA, BRS, COLLEGES, ECHO, EPA UST, FRS, MANIFEST EPA, RCRA_NONGEN, SCHOOLS PUBLIC, UST - WA] ***(cont.)***

Envirosite ID: 6545671
EPA ID: WAD037992500

BRS ***(cont.)***

EPA Region :	10
Land Type :	State
Source Type :	Annual/Biennial Report updated with Notification
Classification :	Very Small Quantity Generator

Description :

Handlers that generate 100 kilograms or less of hazardous waste per calendar month, and accumulate 1000 kg or less of hazardous waste at any time; or generate one kilogram or less of acutely hazardous waste per calendar month, and accumulate at any time: 1 kg or less of acutely hazardous waste; or 100 kg or less of any residue or contaminated soil, waste or other debris resulting from the cleanup of a spill, into or on any land or water, of acutely hazardous waste;or generate 100 kg or less of any residue or contaminated soil, waste or other debris resulting from the cleanup of a spill, into or on any land or water, of acutely hazardous waste during any calendar month, and accumulate at any time: 1 kg or less of acutely hazardous waste; or 100 kg or less of any residue or contaminated soil, waste or other debris resulting from the cleanup of a spill, into or on any land or water, of acutely hazardous waste.

Last Date in Agency List :	2023-01-23

Owner/Operator Summary

Owner/Operator Name :	STATE BOARD COMMUNITY & TECH COLLEGES
Owner/Operator Address :	PO BOX 42495 319 7TH AVE, OLYMPIA, WA 98504-2495
Owner/Operator Country :	US
Owner/Operator Telephone :	360-753-2000
Owner/Operator Email :	N/R
Owner/Operator Fax :	N/R
Legal Status :	State
Owner/Operator Type :	Owner
Owner/Operator Start Date :	1996-10-15
Owner/Operator End Date :	N/R

Owner/Operator Name :	WA BATES
Owner/Operator Address :	1101 S YAKIMA AVE, TACOMA, WA 98405-4831
Owner/Operator Country :	US
Owner/Operator Telephone :	253-596-1649
Owner/Operator Email :	N/R
Owner/Operator Fax :	N/R
Legal Status :	State
Owner/Operator Type :	Operator
Owner/Operator Start Date :	1996-10-15
Owner/Operator End Date :	N/R

Map Id: DQ416
Direction: W
Distance: 0.704 mi., 3719 ft.
Elevation: 304 ft.
Relative: Higher

Site Name : BATES TECHNICAL COLLEGE DOWNTOWN CAMPUS | LH BATES VOCATIONAL INSTITUTE | BATES TECHNICAL COLLEGE
1101 S YAKIMA AVE | 1101 YAKIMA AVE | 1101 SOUTH YAKIMA AVE.
TACOMA | Tacoma, WA

Database(s) : [ALL SITES - WA, BRS, COLLEGES, ECHO, EPA UST, FRS, MANIFEST EPA, RCRA_NONGEN, SCHOOLS PUBLIC, UST - WA] ***(cont.)***

Envirosite ID: 6545671
EPA ID: WAD037992500

BRS ***(cont.)***

Waste Activity Monitoring

Report Cycle :	2011
Hazardous Waste Page Number :	1
Hazardous Waste Sub-Page Number :	1
BR Form :	XX
Waste Description :	N/R
Primary NAICS :	61131 - Colleges, Universities, and Professional Schools
Source Code :	N/R
Form Code :	N/R
Management Method :	N/R
Generation Tons :	0
Managed Tons :	0
Shipped Tons :	0
Received Tons :	0
Receiver ID :	N/R
Receiver State :	N/R
Shipper ID :	N/R
Shipper State :	N/R
Waste Minimization :	N/R
Waste Code List :	N/R
Waste Code Group :	N/R
Waste Generation Type :	N/R

Report Cycle :	2009
Hazardous Waste Page Number :	1
Hazardous Waste Sub-Page Number :	1
BR Form :	XX
Waste Description :	N/R
Primary NAICS :	61131 - Colleges, Universities, and Professional Schools
Source Code :	N/R
Form Code :	N/R
Management Method :	N/R
Generation Tons :	0
Managed Tons :	0
Shipped Tons :	0
Received Tons :	0
Receiver ID :	N/R
Receiver State :	N/R
Shipper ID :	N/R
Shipper State :	N/R
Waste Minimization :	N/R
Waste Code List :	N/R
Waste Code Group :	N/R
Waste Generation Type :	N/R

Report Cycle :	2007
Hazardous Waste Page Number :	1

Map Id: DQ416
Direction: W
Distance: 0.704 mi., 3719 ft.
Elevation: 304 ft.
Relative: Higher

Site Name : BATES TECHNICAL COLLEGE
DOWNTOWN CAMPUS | LH BATES VOCATIONAL INSTITUTE | BATES TECHNICAL COLLEGE
1101 S YAKIMA AVE | 1101 YAKIMA AVE | 1101 SOUTH YAKIMA AVE.
TACOMA | Tacoma, WA

Database(s) : [ALL SITES - WA, BRS, COLLEGES, ECHO, EPA UST, FRS, MANIFEST EPA, RCRA_NONGEN, SCHOOLS PUBLIC, UST - WA] ***(cont.)***

Envirosite ID: 6545671
EPA ID: WAD037992500

BRS ***(cont.)***

Hazardous Waste Sub-Page Number :	1
BR Form :	XX
Waste Description :	N/R
Primary NAICS :	61131 - Colleges, Universities, and Professional Schools
Source Code :	N/R
Form Code :	N/R
Management Method :	N/R
Generation Tons :	0
Managed Tons :	0
Shipped Tons :	0
Received Tons :	0
Receiver ID :	N/R
Receiver State :	N/R
Shipper ID :	N/R
Shipper State :	N/R
Waste Minimization :	N/R
Waste Code List :	N/R
Waste Code Group :	N/R
Waste Generation Type :	N/R

Report Cycle :	2005
Hazardous Waste Page Number :	1
Hazardous Waste Sub-Page Number :	1
BR Form :	XX
Waste Description :	N/R
Primary NAICS :	61131 - Colleges, Universities, and Professional Schools
Source Code :	N/R
Form Code :	N/R
Management Method :	N/R
Generation Tons :	0
Managed Tons :	0
Shipped Tons :	0
Received Tons :	0
Receiver ID :	N/R
Receiver State :	N/R
Shipper ID :	N/R
Shipper State :	N/R
Waste Minimization :	N/R
Waste Code List :	N/R
Waste Code Group :	N/R
Waste Generation Type :	N/R

Report Cycle :	2003
Hazardous Waste Page Number :	1
Hazardous Waste Sub-Page Number :	1
BR Form :	XX
Waste Description :	N/R

Map Id: DQ416
Direction: W
Distance: 0.704 mi., 3719 ft.
Elevation: 304 ft.
Relative: Higher

Site Name : BATES TECHNICAL COLLEGE
DOWNTOWN CAMPUS | LH BATES VOCATIONAL INSTITUTE | BATES TECHNICAL COLLEGE
1101 S YAKIMA AVE | 1101 YAKIMA AVE | 1101 SOUTH YAKIMA AVE.
TACOMA | Tacoma, WA

Database(s) : [ALL SITES - WA, BRS, COLLEGES, ECHO, EPA UST, FRS, MANIFEST EPA, RCRA_NONGEN, SCHOOLS PUBLIC, UST - WA] ***(cont.)***

Envirosite ID: 6545671
EPA ID: WAD037992500

BRS ***(cont.)***

Primary NAICS :	61131 - Colleges, Universities, and Professional Schools
Source Code :	N/R
Form Code :	N/R
Management Method :	N/R
Generation Tons :	0
Managed Tons :	0
Shipped Tons :	0
Received Tons :	0
Receiver ID :	N/R
Receiver State :	N/R
Shipper ID :	N/R
Shipper State :	N/R
Waste Minimization :	N/R
Waste Code List :	N/R
Waste Code Group :	N/R
Waste Generation Type :	N/R

COLLEGES

Facility Name :	BATES TECHNICAL COLLEGE
Facility Address :	1101 S YAKIMA AVE, TACOMA, WA 98405
County :	PIERCE
IPEDS ID :	235671
Type :	1
Status :	A
Population :	3634
NAICS Code :	611210
NAICS Description :	JUNIOR COLLEGES
Level :	2
PT Enroll :	1787
FT Enroll :	1582
TOT Enroll :	3369
STFIPS :	53
COFIPS :	053
Sector :	4
HI Offer :	40
DEG Grant :	1
Locale :	12
Close Date :	N/R
Merge ID :	N/R
Alias :	NOT AVAILABLE
Size Set :	9
Inst Size :	2
Housing :	2
Dorm Cap :	N/R
TOT Cap :	265
Shelter ID :	NOT AVAILABLE

Map Id: DQ416
Direction: W
Distance: 0.704 mi., 3719 ft.
Elevation: 304 ft.
Relative: Higher

Site Name : BATES TECHNICAL COLLEGE DOWNTOWN CAMPUS | LH BATES VOCATIONAL INSTITUTE | BATES TECHNICAL COLLEGE
1101 S YAKIMA AVE | 1101 YAKIMA AVE | 1101 SOUTH YAKIMA AVE.
TACOMA | Tacoma, WA

Database(s) : [ALL SITES - WA, BRS, COLLEGES, ECHO, EPA UST, FRS, MANIFEST EPA, RCRA_NONGEN, SCHOOLS PUBLIC, UST - WA] ***(cont.)***

Envirosite ID: 6545671
EPA ID: WAD037992500

COLLEGES ***(cont.)***

Telephone :	(253) 680-7000
County FIPS :	53053
Country :	USA
Source Date :	2009-12-10
VAL Date :	2016-07-07
Source :	Click here for hyperlink provided by the agency.
Latitude :	47.251743
Longitude :	-122.44683
Last Date in Agency List :	2023-01-09

ECHO

Facility Name :	BATES TECHNICAL COLLEGE DOWNTOWN CAMPUS
Facility Address :	1101 S YAKIMA AVE, TACOMA, WA 98405
County :	PIERCE
Last Inspection Date :	2015-03-26
Registry ID :	110005319397
FIPS Code :	53053
EPA Region :	10
Inspection Count :	0
Last Inspection Days :	2810
Informal Count :	0
Last Informal Action Date :	2015-06-22
Formal Action Count :	0
Last Formal Action Date :	N/R
Total Penalties :	0
Penalty Count :	N/R
Last Penalty Date :	N/R
Last Penalty Amount :	N/R
QTRS IN NC :	0
Programs IN SNC :	0
Current Compliance Status :	No Violation Identified
Three-Year Compliance Status :	_____
Collection Method :	ADDRESS MATCHING-HOUSE NUMBER
Reference Point :	CENTER OF A FACILITY OR STATION
Accuracy Meters :	30
Derived Tribes :	Puyallup Tribe of the Puyallup Reservation - 1.2 mile(s), Puyallup Tribe of the Puyallup Reservation - 1.5 mile(s), Muckleshoot Indian Tribe - 11.5 mile(s), Muckleshoot Indian Tribe - 14.4 mile(s), Nisqually Indian Tribe - 17.2 mile(s), Squaxin Island Tribe of the Squaxin Island Reservation - 21.4 mile(s), Squaxin Island Tribe of the Squaxin Island Reservation - 23.2 mile(s)
Derived HUC :	17110019
Derived WBD :	171100190301
Derived STCTY FIPS :	53053

Map Id: DQ416
Direction: W
Distance: 0.704 mi., 3719 ft.
Elevation: 304 ft.
Relative: Higher

Site Name : BATES TECHNICAL COLLEGE DOWNTOWN CAMPUS | LH BATES VOCATIONAL INSTITUTE | BATES TECHNICAL COLLEGE
1101 S YAKIMA AVE | 1101 YAKIMA AVE | 1101 SOUTH YAKIMA AVE.
TACOMA | Tacoma, WA

Database(s) : [ALL SITES - WA, BRS, COLLEGES, ECHO, EPA UST, FRS, MANIFEST EPA, RCRA_NONGEN, SCHOOLS PUBLIC, UST - WA] ***(cont.)***

Envirosite ID: 6545671
EPA ID: WAD037992500

ECHO ***(cont.)***

Derived Zip :	98405
Derived CD113 :	06
Derived CB2010 :	530530614002004
MYRTK Universe :	NNN
NPDES IDs :	N/R
CWA Permit Types :	N/R
CWA Compliance Tracking :	N/R
CWA NAICS :	N/R
CWA SICS :	N/R
CWA Inspection Count :	N/R
CWA Last Inspection Days :	N/R
CWA Informal Count :	N/R
CWA Formal Action Count :	N/R
CWA Last Formal Action Date :	N/R
CWA Penalties :	N/R
CWA Last Penalty Date :	N/R
CWA Last Penalty Amount :	N/R
CWA Quarters IN NC :	N/R
CWA Current Compliance Status :	N/R
CWA Current SNC Flag :	N
CWA 13 Quarters Compliance Status :	N/R
CWA 13 Quarters Effluent Exceedances:	N/R
CWA Three-Year QNCR Codes :	N/R
DFR URL :	Click here for hyperlink provided by the agency.
Facility SIC :	N/R
Facility NAICS :	611310 - Colleges, Universities, and Professional Schools
Facility Last Inspection EPA Date :	N/R
Facility Last Inspection State Date :	2015-03-26
Facility Last Formal Act EPA Date :	N/R
Facility Last Formal Act State Date :	N/R
Facility Last Informal Act EPA Date :	N/R
Facility Last Informal Act State Date:	2015-06-22
Facility Federal Agency :	N/R
TRI Reporter :	N/R
Facility Imp Water Flag :	N/R
Current SNC Flag :	N
Indian County Flag :	N
Federal Flag :	N/R
US Mexico Border Flag :	N/R
Chesapeak Bay Flag :	N/R
AIR Flag :	N
NPDES Flag :	N
SDWIS Flag :	N
RCRA Flag :	Y
TRI Flag :	N
GHG Flag :	N
Major Flag :	N/R
Active Flag :	N/R
NAA Flag :	N

Map Id: DQ416
Direction: W
Distance: 0.704 mi., 3719 ft.
Elevation: 304 ft.
Relative: Higher

Site Name : BATES TECHNICAL COLLEGE DOWNTOWN CAMPUS | LH BATES VOCATIONAL INSTITUTE | BATES TECHNICAL COLLEGE
1101 S YAKIMA AVE | 1101 YAKIMA AVE | 1101 SOUTH YAKIMA AVE.
TACOMA | Tacoma, WA

Database(s) : [ALL SITES - WA, BRS, COLLEGES, ECHO, EPA UST, FRS, MANIFEST EPA, RCRA_NONGEN, SCHOOLS PUBLIC, UST - WA] ***(cont.)***

Envirosite ID: 6545671
EPA ID: WAD037992500

ECHO ***(cont.)***

Latitude :	47.25145
Longitude :	-122.44716
Last Date in Agency List :	2023-01-16

EPA UST

Facility Name :	L H BATES VOCATIONAL INSTITUTE
Facility Address :	1101 YAKIMA AVENUE, Tacoma, Washington 984054831
County :	Pierce
Facility ID :	WA76325386
Facility Status :	Closed UST(s)
Open USTs :	0
Closed USTs :	1
Temporarily Out of Service USTs :	0
Date of Last Inspection :	N/R
EPA Region :	10
Tribe :	N/R
Facility ID 2 :	N/R
Latitude :	47.251967
Longitude :	-122.446577
Last Date in Agency List :	2023-01-30

Tank Details

Tank ID :	WA76325386_GAS TANK 1
Tank Status :	Closed
Installation Date :	1964-12-31
Removal Date :	N/R
Capacity :	111
Substances :	A Leaded Gasoline
Tank Wall Type :	N/R

FRS

Facility Name :	BATES TECHNICAL COLLEGE DOWNTOWN CAMPUS
Facility Address :	1101 S YAKIMA AVE, TACOMA, WA 98405
County :	PIERCE

Site Details

Registry ID :	110070734698
FRS Facility URL :	Click here for hyperlink provided by the agency.
Last Date in Agency List :	2023-02-13

Map Id: DQ416
Direction: W
Distance: 0.704 mi., 3719 ft.
Elevation: 304 ft.
Relative: Higher

Site Name : BATES TECHNICAL COLLEGE DOWNTOWN CAMPUS | LH BATES VOCATIONAL INSTITUTE | BATES TECHNICAL COLLEGE
1101 S YAKIMA AVE | 1101 YAKIMA AVE | 1101 SOUTH YAKIMA AVE.
TACOMA | Tacoma, WA

Database(s) : [ALL SITES - WA, BRS, COLLEGES, ECHO, EPA UST, FRS, MANIFEST EPA, RCRA_NONGEN, SCHOOLS PUBLIC, UST - WA] ***(cont.)***

Envirosite ID: 6545671
EPA ID: WAD037992500

FRS ***(cont.)***

Source Description

Source Description :

All generators and treatment, storage, and disposal (TSD) facilities who handle hazardous waste are required to report to the EPA Administrator at least once every two years. The data collected is used to create the National Biennial Resource Conservation and Recovery Act (RCRA) Hazardous Waste Report. This data is processed within the RCRA Information (RCRAInfo) database.

FRS Environmental Interest

Source and System ID :	RCRAINFO - WAD037992500
Facility Name :	BATES TECHNICAL COLLEGE DOWNTOWN CAMPUS
Facility Address :	1101 S YAKIMA AVE, TACOMA, WA 98405-4831
County :	PIERCE

Site Details

Registry ID :	110005319397
FRS Facility URL :	Click here for hyperlink provided by the agency.
Last Date in Agency List :	2023-02-13

Source Description

Source Description :

RCRAInfo is EPA's comprehensive information system that supports the Resource Conservation and Recovery Act (RCRA) of 1976 and the Hazardous and Solid Waste Amendments (HSWA) of 1984 through the tracking of events and activities related to facilities that generate, transport, and treat, store, or dispose of hazardous waste. RCRAInfo allows RCRA program staff to track the notification, permit, compliance, and corrective action activities required under RCRA. RCRAInfo also supports generation of the National Hazardous Waste Biennial Report. All generators and treatment, storage, and disposal facilities who handle hazardous waste are required to report to the EPA Administrator at least once every two years to support creation of the Biennial Report.
The WA-FSIS provides a means to query and display data maintained by the Washington Department of Ecology. This system contains key information for each facility/site that is currently, or has been, of interest to the Air Quality, Dam Safety, Hazardous Waste, Toxics Cleanup, and Water Quality Programs.

Map Id: DQ416
Direction: W
Distance: 0.704 mi., 3719 ft.
Elevation: 304 ft.
Relative: Higher

Site Name : BATES TECHNICAL COLLEGE DOWNTOWN CAMPUS | LH BATES VOCATIONAL INSTITUTE | BATES TECHNICAL COLLEGE
1101 S YAKIMA AVE | 1101 YAKIMA AVE | 1101 SOUTH YAKIMA AVE.
TACOMA | Tacoma, WA

Database(s) : [ALL SITES - WA, BRS, COLLEGES, ECHO, EPA UST, FRS, MANIFEST EPA, RCRA_NONGEN, SCHOOLS PUBLIC, UST - WA] ***(cont.)***

Envirosite ID: 6545671
EPA ID: WAD037992500

FRS ***(cont.)***

FRS Environmental Interest

Source and System ID :	RCRAINFO - WAD037992500 WA-FSIS - 12644296

MANIFEST EPA

Manifest Details

Manifest Number :	015185224FLE
Shipped Date :	2020-12-02
Updated Date :	2020-12-28
Received Date :	2020-12-07
Status :	Signed
Generator ID :	WAD037992500
Generator Name :	Bates Technical College
Generator Address :	1101 Yakima Ave, Tacoma, WA 98405
Generator Mailing :	1101 Yakima Ave, Tacoma, WA 98405
Generator Contact :	Bates Technical College
Destination ID :	NED981723513
Destination Name :	Clean Harbors Environmental Services, Inc.
Destination Mailing :	2247 South Highway 71, Kimball, NE 69145
Destination Address :	2247 South Highway 71, Kimball, NE 69145
Destination Contact :	N/R
Submission Type :	DataImage5Copy
Origin Type :	Service
Manifest Residue :	N
Rejection :	N
Last Date in Agency List :	2023-02-13

Waste Details

Waste Line Number :	1
Is DOT Hazardous :	Y
DOT ID Number :	NA3082
DOT Information :	NA3082, HAZARDOUS WASTE, LIQUID, N.O.S. (AMMONIUM THIOSULFATE, SILVER), 9, PG III
Non Waste Description :	N/R
Quantity :	60 Pounds
Quantity Tons, Acute, Non-Acute :	0.03, 0, 0.03
Quantity Kg, Acute, Non-Acute :	0, 27.2109
Management Method :	H040 - INCINERATION
Is EPA Waste :	Y
Federal Code :	D011
State Code :	WA - WT02

Map Id: DQ416
Direction: W
Distance: 0.704 mi., 3719 ft.
Elevation: 304 ft.
Relative: Higher

Site Name : BATES TECHNICAL COLLEGE
DOWNTOWN CAMPUS | LH BATES VOCATIONAL INSTITUTE | BATES TECHNICAL COLLEGE
1101 S YAKIMA AVE | 1101 YAKIMA AVE | 1101 SOUTH YAKIMA AVE.
TACOMA | Tacoma, WA

Database(s) : [ALL SITES - WA, BRS, COLLEGES, ECHO, EPA UST, FRS, MANIFEST EPA, RCRA_NONGEN, SCHOOLS PUBLIC, UST - WA] ***(cont.)***

Envirosite ID: 6545671
EPA ID: WAD037992500

MANIFEST EPA ***(cont.)***

Waste Line Number :	2
Is DOT Hazardous :	Y
DOT ID Number :	NA3082
DOT Information :	NA3082, HAZARDOUS WASTE, LIQUID, N.O.S. (AMMONIUM THIOSULFATE, SILVER), 9, PG III
Non Waste Description :	N/R
Quantity :	63 Pounds
Quantity Tons, Acute, Non-Acute :	0.0315, 0, 0.0315
Quantity Kg, Acute, Non-Acute :	0, 28.571445
Management Method :	H040 - INCINERATION
Is EPA Waste :	Y
Federal Code :	D011
State Code :	WA - WT02

Waste Line Number :	3
Is DOT Hazardous :	Y
DOT ID Number :	NA3077
DOT Information :	NA3077, HAZARDOUS WASTE, SOLID, N.O.S. (LEAD FOIL), 9, PG III
Non Waste Description :	N/R
Quantity :	13 Pounds
Quantity Tons, Acute, Non-Acute :	0.0065, 0, 0.0065
Quantity Kg, Acute, Non-Acute :	0, 5.895695
Management Method :	H040 - INCINERATION
Is EPA Waste :	Y
Federal Code :	D008
State Code :	WA - WT02

Waste Line Number :	4
Is DOT Hazardous :	Y
DOT ID Number :	NA3077
DOT Information :	NA3077, HAZARDOUS WASTE, SOLID, N.O.S. (AMALGAM, ZINC-MERCURY), 9, PG III
Non Waste Description :	N/R
Quantity :	27 Pounds
Quantity Tons, Acute, Non-Acute :	0.0135, 0, 0.0135
Quantity Kg, Acute, Non-Acute :	0, 12.244905
Management Method :	H141 - STORAGE, BULKING AND/OR TRANSFER OFF SITE
Is EPA Waste :	Y
Federal Code :	D009
State Code :	WA - WT02

Map Id: DQ416
Direction: W
Distance: 0.704 mi., 3719 ft.
Elevation: 304 ft.
Relative: Higher

Site Name : BATES TECHNICAL COLLEGE
DOWNTOWN CAMPUS | LH BATES VOCATIONAL INSTITUTE | BATES TECHNICAL COLLEGE
1101 S YAKIMA AVE | 1101 YAKIMA AVE | 1101 SOUTH YAKIMA AVE.
TACOMA | Tacoma, WA

Database(s) : [ALL SITES - WA, BRS, COLLEGES, ECHO, EPA UST, FRS, MANIFEST EPA, RCRA_NONGEN, SCHOOLS PUBLIC, UST - WA] ***(cont.)***

Envirosite ID: 6545671
EPA ID: WAD037992500

MANIFEST EPA ***(cont.)***

Manifest Details

Manifest Number :	014582390FLE
Shipped Date :	2020-04-01
Updated Date :	2020-06-30
Received Date :	2020-04-06
Status :	Corrected
Generator ID :	WAD037992500
Generator Name :	Bates Technical College
Generator Address :	1101 S. Yakima Ave, Tacoma, WA 98405
Generator Mailing :	1101 S. Yakima Ave, Tacoma, WA 98405
Generator Contact :	Bates Technical College
Destination ID :	NED981723513
Destination Name :	Clean Harbors Environmental Services, Inc.
Destination Mailing :	2247 South Highway 71, Kimball, NE 69145
Destination Address :	2247 South Highway 71, Kimball, NE 69145
Destination Contact :	N/R
Submission Type :	DataImage5Copy
Origin Type :	Service
Manifest Residue :	N
Rejection :	N
Last Date in Agency List :	2023-02-13

Waste Details

Details for this site have been truncated due to the large number of available details for this site within this dataset. For the complete details for this site, contact your Envirosite account representative for a complimentary site report containing all of the details available.

Waste Line Number :	1
Is DOT Hazardous :	Y
DOT ID Number :	UN2810
DOT Information :	UN2810, WASTE TOXIC LIQUIDS, ORGANIC, N.O.S, 6.1, PG II
Non Waste Description :	N/R
Quantity :	15 Pounds
Quantity Tons, Acute, Non-Acute :	0.0075, 0, 0.0075
Quantity Kg, Acute, Non-Acute :	0, 6.802725
Management Method :	H040 - INCINERATION
Is EPA Waste :	Y
Federal Code :	N/R
State Code :	WA - WT02

Waste Line Number :	2
Is DOT Hazardous :	N
DOT ID Number :	N/R
DOT Information :	N/R

Map Id: DQ416
Direction: W
Distance: 0.704 mi., 3719 ft.
Elevation: 304 ft.
Relative: Higher

Site Name : BATES TECHNICAL COLLEGE DOWNTOWN CAMPUS | LH BATES VOCATIONAL INSTITUTE | BATES TECHNICAL COLLEGE
1101 S YAKIMA AVE | 1101 YAKIMA AVE | 1101 SOUTH YAKIMA AVE.
TACOMA | Tacoma, WA

Database(s) : [ALL SITES - WA, BRS, COLLEGES, ECHO, EPA UST, FRS, MANIFEST EPA, RCRA_NONGEN, SCHOOLS PUBLIC, UST - WA] ***(cont.)***

Envirosite ID: 6545671
EPA ID: WAD037992500

MANIFEST EPA ***(cont.)***

Non Waste Description :	NONE, BATTERIES, DRY, SEALED, N.O.S. (BATTERIES (ALKALINE)), N/A, NONE
Quantity :	65 Pounds
Quantity Tons, Acute, Non-Acute :	0.0325, 0, 0.0325
Quantity Kg, Acute, Non-Acute :	0, 29.478476
Management Method :	H141 - STORAGE, BULKING AND/OR TRANSFER OFF SITE
Is EPA Waste :	N
Federal Code :	N/R
State Code :	N/R
Waste Line Number :	3
Is DOT Hazardous :	Y
DOT ID Number :	UN2794
DOT Information :	UN2794, WASTE BATTERIES, WET, FILLED WITH ACID (LEAD ACID BATTERIESLEAKING), 8, NONE
Non Waste Description :	N/R
Quantity :	55 Pounds
Quantity Tons, Acute, Non-Acute :	0.0275, 0, 0.0275
Quantity Kg, Acute, Non-Acute :	0, 24.943325
Management Method :	H141 - STORAGE, BULKING AND/OR TRANSFER OFF SITE
Is EPA Waste :	Y
Federal Code :	D002, D008
State Code :	N/R
Waste Line Number :	4
Is DOT Hazardous :	Y
DOT ID Number :	UN2794
DOT Information :	UN2794, BATTERIES, WET, FILLED WITH ACID, 8, NONE
Non Waste Description :	N/R
Quantity :	375 Pounds
Quantity Tons, Acute, Non-Acute :	0.1875, 0, 0.1875
Quantity Kg, Acute, Non-Acute :	0, 170.06813
Management Method :	H141 - STORAGE, BULKING AND/OR TRANSFER OFF SITE
Is EPA Waste :	N
Federal Code :	N/R
State Code :	N/R
Waste Line Number :	5
Is DOT Hazardous :	Y
DOT ID Number :	UN1824
DOT Information :	UN1824, WASTE SODIUM HYDROXIDE SOLUTION, 8, PG II
Non Waste Description :	N/R
Quantity :	9 Pounds
Quantity Tons, Acute, Non-Acute :	0.0045, 0, 0.0045

Map Id: DQ416
Direction: W
Distance: 0.704 mi., 3719 ft.
Elevation: 304 ft.
Relative: Higher

Site Name : BATES TECHNICAL COLLEGE DOWNTOWN CAMPUS | LH BATES VOCATIONAL INSTITUTE | BATES TECHNICAL COLLEGE
1101 S YAKIMA AVE | 1101 YAKIMA AVE | 1101 SOUTH YAKIMA AVE.
TACOMA | Tacoma, WA

Database(s) : [ALL SITES - WA, BRS, COLLEGES, ECHO, EPA UST, FRS, MANIFEST EPA, RCRA_NONGEN, SCHOOLS PUBLIC, UST - WA] ***(cont.)***

Envirosite ID: 6545671
EPA ID: WAD037992500

MANIFEST EPA ***(cont.)***

Quantity Kg, Acute, Non-Acute :	0, 4.081635
Management Method :	H040 - INCINERATION
Is EPA Waste :	Y
Federal Code :	D002
State Code :	N/R

Manifest Details

Manifest Number :	013866971FLE
Shipped Date :	2019-12-17
Updated Date :	2020-01-13
Received Date :	2019-12-23
Status :	Signed
Generator ID :	WAD037992500
Generator Name :	Bates Technical College
Generator Address :	1101 Yakima Ave, Tacoma, WA 98405
Generator Mailing :	1101 Yakima Ave, Tacoma, WA 98405
Generator Contact :	Bates Technical College
Destination ID :	UTD981552177
Destination Name :	Clean Harbors Aragonite LLC
Destination Mailing :	PO Box 1339, Grantsville, UT 84029
Destination Address :	PO Box 1339, Grantsville, UT 84029
Destination Contact :	N/R
Submission Type :	DataImage5Copy
Origin Type :	Service
Manifest Residue :	N
Rejection :	N
Last Date in Agency List :	2023-02-13

Waste Details

Waste Line Number :	1
Is DOT Hazardous :	Y
DOT ID Number :	UN1950
DOT Information :	UN1950, WASTE AEROSOLS, 2.1, NONE
Non Waste Description :	N/R
Quantity :	15 Pounds
Quantity Tons, Acute, Non-Acute :	0.0075, 0, 0.0075
Quantity Kg, Acute, Non-Acute :	0, 6.802725
Management Method :	H141 - STORAGE, BULKING AND/OR TRANSFER OFF SITE
Is EPA Waste :	Y
Federal Code :	D001
State Code :	N/R

Waste Line Number :	2
Is DOT Hazardous :	Y

Map Id: DQ416
Direction: W
Distance: 0.704 mi., 3719 ft.
Elevation: 304 ft.
Relative: Higher

Site Name : BATES TECHNICAL COLLEGE
DOWNTOWN CAMPUS | LH BATES VOCATIONAL INSTITUTE | BATES TECHNICAL COLLEGE
1101 S YAKIMA AVE | 1101 YAKIMA AVE | 1101 SOUTH YAKIMA AVE.
TACOMA | Tacoma, WA

Database(s) : [ALL SITES - WA, BRS, COLLEGES, ECHO, EPA UST, FRS, MANIFEST EPA, RCRA_NONGEN, SCHOOLS PUBLIC, UST - WA] ***(cont.)***

Envirosite ID: 6545671
EPA ID: WAD037992500

MANIFEST EPA ***(cont.)***

DOT ID Number :	UN1263
DOT Information :	UN1263, WASTE PAINT RELATED MATERIAL, 3, PG III
Non Waste Description :	N/R
Quantity :	900 Pounds
Quantity Tons, Acute, Non-Acute :	0.45, 0, 0.45
Quantity Kg, Acute, Non-Acute :	0, 408.1635
Management Method :	H040 - INCINERATION
Is EPA Waste :	Y
Federal Code :	D001
State Code :	N/R
Waste Line Number :	3
Is DOT Hazardous :	Y
DOT ID Number :	UN3264
DOT Information :	UN3264, WASTE CORROSIVE LIQUID, ACIDIC, INORGANIC, N.O.S. (HYDROCHLORIC ACID, SULFURIC ACID), 8, PG III
Non Waste Description :	N/R
Quantity :	15 Pounds
Quantity Tons, Acute, Non-Acute :	0.0075, 0, 0.0075
Quantity Kg, Acute, Non-Acute :	0, 6.802725
Management Method :	H040 - INCINERATION
Is EPA Waste :	Y
Federal Code :	D002
State Code :	N/R
Waste Line Number :	4
Is DOT Hazardous :	Y
DOT ID Number :	UN3262
DOT Information :	UN3262, WASTE CORROSIVE SOLID, BASIC, INORGANIC, N.O.S. (DETERGENT, BLEACH), 8, PG III
Non Waste Description :	N/R
Quantity :	10 Pounds
Quantity Tons, Acute, Non-Acute :	0.005, 0, 0.005
Quantity Kg, Acute, Non-Acute :	0, 4.53515
Management Method :	H040 - INCINERATION
Is EPA Waste :	Y
Federal Code :	D002
State Code :	N/R
Waste Line Number :	5
Is DOT Hazardous :	Y
DOT ID Number :	UN3266

Map Id: DQ416
Direction: W
Distance: 0.704 mi., 3719 ft.
Elevation: 304 ft.
Relative: Higher

Site Name : BATES TECHNICAL COLLEGE DOWNTOWN CAMPUS | LH BATES VOCATIONAL INSTITUTE | BATES TECHNICAL COLLEGE
1101 S YAKIMA AVE | 1101 YAKIMA AVE | 1101 SOUTH YAKIMA AVE.
TACOMA | Tacoma, WA

Database(s) : [ALL SITES - WA, BRS, COLLEGES, ECHO, EPA UST, FRS, MANIFEST EPA, RCRA_NONGEN, SCHOOLS PUBLIC, UST - WA] ***(cont.)***

Envirosite ID: 6545671
EPA ID: WAD037992500

MANIFEST EPA ***(cont.)***

DOT Information :	UN3266, WASTE CORROSIVE LIQUID, BASIC, INORGANIC, N.O.S. (AMMONIA), 8, PG III
Non Waste Description :	N/R
Quantity :	15 Pounds
Quantity Tons, Acute, Non-Acute :	0.0075, 0, 0.0075
Quantity Kg, Acute, Non-Acute :	0, 6.802725
Management Method :	H040 - INCINERATION
Is EPA Waste :	Y
Federal Code :	D002
State Code :	N/R

Manifest Details

Manifest Number :	012885541FLE
Shipped Date :	2019-01-14
Updated Date :	2019-02-26
Received Date :	2019-01-21
Status :	Signed
Generator ID :	WAD037992500
Generator Name :	Bates College Downtown Campus (Dentistry)
Generator Address :	1101 Yakima Ave, Tacoma, WA 98405
Generator Mailing :	1101 Yakima Ave, Tacoma, WA 98405
Generator Contact :	N/R
Destination ID :	UTD991301748
Destination Name :	Clean Harbors Grassy Mountain LLC
Destination Mailing :	PO Box 22750, Salt Lake City, UT 84122
Destination Address :	PO Box 22750, Salt Lake City, UT 84122
Destination Contact :	N/R
Submission Type :	DataImage5Copy
Origin Type :	Service
Manifest Residue :	N
Rejection :	N
Last Date in Agency List :	2023-02-13

Waste Details

Waste Line Number :	1
Is DOT Hazardous :	Y
DOT ID Number :	NA3077
DOT Information :	RQ, NA3077, HAZARDOUS WASTE, SOLID, N.O.S. (LEAD), 9, PG III (D008 = 10LBS)
Non Waste Description :	N/R
Quantity :	50 Pounds
Quantity Tons, Acute, Non-Acute :	0.025, 0, 0.025
Quantity Kg, Acute, Non-Acute :	0, 22.67575
Management Method :	H132 - LANDFILL (WITH PRIOR TREATMENT AND/OR STABILIZATION)

Map Id: DQ416
Direction: W
Distance: 0.704 mi., 3719 ft.
Elevation: 304 ft.
Relative: Higher

Site Name : BATES TECHNICAL COLLEGE DOWNTOWN CAMPUS | LH BATES VOCATIONAL INSTITUTE | BATES TECHNICAL COLLEGE
1101 S YAKIMA AVE | 1101 YAKIMA AVE | 1101 SOUTH YAKIMA AVE.
TACOMA | Tacoma, WA

Database(s) : [ALL SITES - WA, BRS, COLLEGES, ECHO, EPA UST, FRS, MANIFEST EPA, RCRA_NONGEN, SCHOOLS PUBLIC, UST - WA] ***(cont.)***

Envirosite ID: 6545671
EPA ID: WAD037992500

MANIFEST EPA ***(cont.)***

Is EPA Waste :	Y
Federal Code :	D008
State Code :	N/R

Manifest Details

Manifest Number :	012885502FLE
Shipped Date :	2019-01-07
Updated Date :	2019-02-26
Received Date :	2019-01-16
Status :	Signed
Generator ID :	WAD037992500
Generator Name :	Bates College Downtown Campus (Dentistry)
Generator Address :	1101 Yakima Ave, Tacoma, WA 98405
Generator Mailing :	1101 Yakima Ave, Tacoma, WA 98405
Generator Contact :	N/R
Destination ID :	UTD991301748
Destination Name :	Clean Harbors Grassy Mountain LLC
Destination Mailing :	PO Box 22750, Salt Lake City, UT 84122
Destination Address :	PO Box 22750, Salt Lake City, UT 84122
Destination Contact :	N/R
Submission Type :	DataImage5Copy
Origin Type :	Service
Manifest Residue :	N
Rejection :	N
Last Date in Agency List :	2023-02-13

Waste Details

Waste Line Number :	1
Is DOT Hazardous :	Y
DOT ID Number :	NA3082
DOT Information :	RQ, NA3082, HAZARDOUS WASTE, LIQUID, N.O.S. (SILVER, AMMONIUMTHIOSULFATE), 9, PG III (10 LBS)
Non Waste Description :	N/R
Quantity :	150 Pounds
Quantity Tons, Acute, Non-Acute :	0.075, 0, 0.075
Quantity Kg, Acute, Non-Acute :	0, 68.02725
Management Method :	H132 - LANDFILL (WITH PRIOR TREATMENT AND/OR STABILIZATION)
Is EPA Waste :	Y
Federal Code :	D011
State Code :	N/R

Map Id: DQ416
Direction: W
Distance: 0.704 mi., 3719 ft.
Elevation: 304 ft.
Relative: Higher

Site Name : BATES TECHNICAL COLLEGE DOWNTOWN CAMPUS | LH BATES VOCATIONAL INSTITUTE | BATES TECHNICAL COLLEGE
1101 S YAKIMA AVE | 1101 YAKIMA AVE | 1101 SOUTH YAKIMA AVE.
TACOMA | Tacoma, WA

Database(s) : [ALL SITES - WA, BRS, COLLEGES, ECHO, EPA UST, FRS, MANIFEST EPA, RCRA_NONGEN, SCHOOLS PUBLIC, UST - WA] ***(cont.)***

Envirosite ID: 6545671
EPA ID: WAD037992500

RCRA_NONGEN

Facility Name :	BATES TECHNICAL COLLEGE DOWNTOWN CAMPUS
Facility Address :	1101 S YAKIMA AVE, TACOMA, WA 98405
County :	PIERCE
Date Form Received by Agency :	2022-02-15
EPA ID :	WAD037992500
Mailing Address :	1101 S YAKIMA AVE, TACOMA, WA 98405
Contact :	RAYMOND RICHARDSON
Contact Address :	1101 S YAKIMA AVE, TACOMA, WA 98405
Contact Country :	US
Contact Telephone :	253-680-7143
Contact Email :	RRICHARDSON@BATESTECH.EDU
EPA Region :	10
Land Type :	State
Source Type :	Notification
Classification :	Not a generator, verified
Description :	Not a generator, verified
Last Date in Agency List :	2023-01-23

Owner/Operator Summary

Owner/Operator Name :	STATE BOARD COMMUNITY TECH COLLEGES
Owner/Operator Address :	PO BOX 42495 319 7TH AVE, OLYMPIA, WA 98504
Owner/Operator Country :	US
Owner/Operator Telephone :	360-753-2000
Owner/Operator Email :	N/R
Owner/Operator Fax :	N/R
Legal Status :	State
Owner/Operator Type :	Owner
Owner/Operator Start Date :	1996-10-15
Owner/Operator End Date :	N/R

Owner/Operator Name :	STATE BOARD COMMUNITY TECH COLLEGES
Owner/Operator Address :	PO BOX 42495 319 7TH AVE, OLYMPIA, WA 98504
Owner/Operator Country :	US
Owner/Operator Telephone :	360-753-2000
Owner/Operator Email :	N/R
Owner/Operator Fax :	N/R
Legal Status :	State
Owner/Operator Type :	Owner
Owner/Operator Start Date :	2017-12-31
Owner/Operator End Date :	N/R

Owner/Operator Name :	WA BATES
Owner/Operator Address :	1101 S YAKIMA AVE, TACOMA, WA 98405

Map Id: DQ416
Direction: W
Distance: 0.704 mi., 3719 ft.
Elevation: 304 ft.
Relative: Higher

Site Name : BATES TECHNICAL COLLEGE DOWNTOWN CAMPUS | LH BATES VOCATIONAL INSTITUTE | BATES TECHNICAL COLLEGE
1101 S YAKIMA AVE | 1101 YAKIMA AVE | 1101 SOUTH YAKIMA AVE.
TACOMA | Tacoma, WA

Database(s) : [ALL SITES - WA, BRS, COLLEGES, ECHO, EPA UST, FRS, MANIFEST EPA, RCRA_NONGEN, SCHOOLS PUBLIC, UST - WA] ***(cont.)***

Envirosite ID: 6545671
EPA ID: WAD037992500

RCRA_NONGEN ***(cont.)***

Owner/Operator Country :	US
Owner/Operator Telephone :	253-680-7143
Owner/Operator Email :	N/R
Owner/Operator Fax :	N/R
Legal Status :	State
Owner/Operator Type :	Operator
Owner/Operator Start Date :	2015-05-06
Owner/Operator End Date :	N/R

Handler Activities Summary

U.S. Importer of Hazardous Waste :	N
Mixed Waste (Haz. and Radioactive) :	N/R
Recycler of Hazardous Waste :	N
Transporter of Hazardous Waste :	N
Treater, Storer or Disposer of HW :	N
Underground Injection Activity :	N
On-site Burner Exemption :	N
Furnace Exemption :	N
Used Oil Fuel Burner :	N
Used Oil Processor :	N
Used Oil Refiner :	N
Used Oil Fuel Marketer to Burner :	N
Used Oil Specification Marketer :	N
Used Oil Transfer Facility :	N
Used Oil Transporter :	N

Historical Generators

Details for this site have been truncated due to the large number of available details for this site within this dataset. For the complete details for this site, contact your Envirosite account representative for a complimentary site report containing all of the details available.

Date Form Received by Agency :	2021-03-02
Facility Name :	BATES TECHNICAL COLLEGE DOWNTOWN CAMPUS
Classification :	Very Small Quantity Generator

Date Form Received by Agency :	2020-03-11
Facility Name :	BATES TECHNICAL COLLEGE DOWNTOWN CAMPUS
Classification :	Very Small Quantity Generator

Date Form Received by Agency :	2019-02-21
Facility Name :	BATES TECHNICAL COLLEGE DOWNTOWN CAMPUS
Classification :	Very Small Quantity Generator

Map Id: DQ416
Direction: W
Distance: 0.704 mi., 3719 ft.
Elevation: 304 ft.
Relative: Higher

Site Name : BATES TECHNICAL COLLEGE DOWNTOWN CAMPUS | LH BATES VOCATIONAL INSTITUTE | BATES TECHNICAL COLLEGE
1101 S YAKIMA AVE | 1101 YAKIMA AVE | 1101 SOUTH YAKIMA AVE.
TACOMA | Tacoma, WA

Database(s) : [ALL SITES - WA, BRS, COLLEGES, ECHO, EPA UST, FRS, MANIFEST EPA, RCRA_NONGEN, SCHOOLS PUBLIC, UST - WA] ***(cont.)***

Envirosite ID: 6545671
EPA ID: WAD037992500

RCRA_NONGEN ***(cont.)***

Date Form Received by Agency : 2018-01-29
Facility Name : BATES TECHNICAL COLLEGE DOWNTOWN CAMPUS
Classification : Very Small Quantity Generator

Date Form Received by Agency : 2017-02-17
Facility Name : BATES TECHNICAL COLLEGE DOWNTOWN CAMPUS
Classification : Very Small Quantity Generator

Date Form Received by Agency : 2017-02-16
Facility Name : BATES TECHNICAL COLLEGE DOWNTOWN CAMPUS
Classification : Very Small Quantity Generator

Date Form Received by Agency : 2016-02-04
Facility Name : BATES TECHNICAL COLLEGE DOWNTOWN CAMPUS
Classification : Not a generator, verified

Date Form Received by Agency : 2015-03-23
Facility Name : BATES TECHNICAL COLLEGE DOWNTOWN CAMPUS
Classification : Very Small Quantity Generator

Date Form Received by Agency : 2015-03-18
Facility Name : BATES TECHNICAL COLLEGE DOWNTOWN CAMPUS
Classification : Very Small Quantity Generator

Date Form Received by Agency : 2014-03-11
Facility Name : BATES TECHNICAL COLLEGE DOWNTOWN CAMPUS
Classification : Very Small Quantity Generator

Notices of Violations Summary
Date of Violation : 2015-03-26
Date Achieved Compliance : 2015-07-20
Regulation Violated : Y
Area of Violation : State Statute or Regulation
Enforcement Action : WRITTEN INFORMAL
Enforcement Action Date : 2015-06-22
Enf. Disposition Status : N/R
Enf. Disp. Status Date : N/R
Violation Lead Agency : State
Enforcement Lead Agency : State
Proposed Penalty Amount : N/R
Final Penalty Amount : N/R

Map Id: DQ416
Direction: W
Distance: 0.704 mi., 3719 ft.
Elevation: 304 ft.
Relative: Higher

Site Name : BATES TECHNICAL COLLEGE DOWNTOWN CAMPUS | LH BATES VOCATIONAL INSTITUTE | BATES TECHNICAL COLLEGE
1101 S YAKIMA AVE | 1101 YAKIMA AVE | 1101 SOUTH YAKIMA AVE.
TACOMA | Tacoma, WA

Database(s) : [ALL SITES - WA, BRS, COLLEGES, ECHO, EPA UST, FRS, MANIFEST EPA, RCRA_NONGEN, SCHOOLS PUBLIC, UST - WA] ***(cont.)***

Envirosite ID: 6545671
EPA ID: WAD037992500

RCRA_NONGEN ***(cont.)***

Paid Penalty Amount :	N/R
Date of Violation :	2015-03-26
Date Achieved Compliance :	2015-07-20
Regulation Violated :	Y
Area of Violation :	Generators - General
Enforcement Action :	WRITTEN INFORMAL
Enforcement Action Date :	2015-06-22
Enf. Disposition Status :	N/R
Enf. Disp. Status Date :	N/R
Violation Lead Agency :	State
Enforcement Lead Agency :	State
Proposed Penalty Amount :	N/R
Final Penalty Amount :	N/R
Paid Penalty Amount :	N/R
Date of Violation :	2015-03-26
Date Achieved Compliance :	2015-07-20
Regulation Violated :	Y
Area of Violation :	Used Oil - Generators
Enforcement Action :	WRITTEN INFORMAL
Enforcement Action Date :	2015-06-22
Enf. Disposition Status :	N/R
Enf. Disp. Status Date :	N/R
Violation Lead Agency :	State
Enforcement Lead Agency :	State
Proposed Penalty Amount :	N/R
Final Penalty Amount :	N/R
Paid Penalty Amount :	N/R
Date of Violation :	2006-08-24
Date Achieved Compliance :	2006-03-31
Regulation Violated :	Y
Area of Violation :	Generators - General
Enforcement Action :	WRITTEN INFORMAL
Enforcement Action Date :	2006-05-01
Enf. Disposition Status :	N/R
Enf. Disp. Status Date :	N/R
Violation Lead Agency :	State
Enforcement Lead Agency :	State
Proposed Penalty Amount :	N/R
Final Penalty Amount :	N/R
Paid Penalty Amount :	N/R

Map Id: DQ416
Direction: W
Distance: 0.704 mi., 3719 ft.
Elevation: 304 ft.
Relative: Higher

Site Name : BATES TECHNICAL COLLEGE
DOWNTOWN CAMPUS | LH BATES VOCATIONAL INSTITUTE | BATES TECHNICAL COLLEGE
1101 S YAKIMA AVE | 1101 YAKIMA AVE | 1101 SOUTH YAKIMA AVE.
TACOMA | Tacoma, WA

Database(s) : [ALL SITES - WA, BRS, COLLEGES, ECHO, EPA UST, FRS, MANIFEST EPA, RCRA_NONGEN, SCHOOLS PUBLIC, UST - WA] ***(cont.)***

Envirosite ID: 6545671
EPA ID: WAD037992500

RCRA_NONGEN ***(cont.)***

Date of Violation :	2006-08-24
Date Achieved Compliance :	2006-03-15
Regulation Violated :	Y
Area of Violation :	Generators - General
Enforcement Action :	WRITTEN INFORMAL
Enforcement Action Date :	2006-05-01
Enf. Disposition Status :	N/R
Enf. Disp. Status Date :	N/R
Violation Lead Agency :	State
Enforcement Lead Agency :	State
Proposed Penalty Amount :	N/R
Final Penalty Amount :	N/R
Paid Penalty Amount :	N/R

Date of Violation :	2006-03-09
Date Achieved Compliance :	2006-03-31
Regulation Violated :	Y
Area of Violation :	Generators - General
Enforcement Action :	WRITTEN INFORMAL
Enforcement Action Date :	2006-05-01
Enf. Disposition Status :	N/R
Enf. Disp. Status Date :	N/R
Violation Lead Agency :	State
Enforcement Lead Agency :	State
Proposed Penalty Amount :	N/R
Final Penalty Amount :	N/R
Paid Penalty Amount :	N/R

Date of Violation :	2006-03-09
Date Achieved Compliance :	2006-03-15
Regulation Violated :	Y
Area of Violation :	Generators - General
Enforcement Action :	WRITTEN INFORMAL
Enforcement Action Date :	2006-05-01
Enf. Disposition Status :	N/R
Enf. Disp. Status Date :	N/R
Violation Lead Agency :	State
Enforcement Lead Agency :	State
Proposed Penalty Amount :	N/R
Final Penalty Amount :	N/R
Paid Penalty Amount :	N/R

Evaluation Action Summary

Evaluation Date :	2015-03-26
Evaluation :	COMPLIANCE EVALUATION INSPECTION ON-SITE

Map Id: DQ416
Direction: W
Distance: 0.704 mi., 3719 ft.
Elevation: 304 ft.
Relative: Higher

Site Name : BATES TECHNICAL COLLEGE DOWNTOWN CAMPUS | LH BATES VOCATIONAL INSTITUTE | BATES TECHNICAL COLLEGE
1101 S YAKIMA AVE | 1101 YAKIMA AVE | 1101 SOUTH YAKIMA AVE.
TACOMA | Tacoma, WA

Database(s) : [ALL SITES - WA, BRS, COLLEGES, ECHO, EPA UST, FRS, MANIFEST EPA, RCRA_NONGEN, SCHOOLS PUBLIC, UST - WA] ***(cont.)***

Envirosite ID: 6545671
EPA ID: WAD037992500

RCRA_NONGEN ***(cont.)***

Area of Violation : State Statute or Regulation
Date Achieved Compliance : 2015-07-20
Evaluation Lead Agency : State

Evaluation Date : 2015-03-26
Evaluation : COMPLIANCE EVALUATION INSPECTION ON-SITE
Area of Violation : Generators - General
Date Achieved Compliance : 2015-07-20
Evaluation Lead Agency : State

Evaluation Date : 2015-03-26
Evaluation : COMPLIANCE EVALUATION INSPECTION ON-SITE
Area of Violation : Used Oil - Generators
Date Achieved Compliance : 2015-07-20
Evaluation Lead Agency : State

Evaluation Date : 2011-04-21
Evaluation : COMPLIANCE EVALUATION INSPECTION ON-SITE
Area of Violation : N/R
Date Achieved Compliance : N/R
Evaluation Lead Agency : State

Evaluation Date : 2006-08-24
Evaluation : FOLLOW-UP INSPECTION
Area of Violation : Generators - General
Date Achieved Compliance : 2006-03-15
Evaluation Lead Agency : State

Evaluation Date : 2006-08-24
Evaluation : FOLLOW-UP INSPECTION
Area of Violation : Generators - General
Date Achieved Compliance : 2006-03-31
Evaluation Lead Agency : State

Evaluation Date : 2006-03-09
Evaluation : COMPLIANCE EVALUATION INSPECTION ON-SITE
Area of Violation : Generators - General
Date Achieved Compliance : 2006-03-15
Evaluation Lead Agency : State

Evaluation Date : 2006-03-09
Evaluation : COMPLIANCE EVALUATION INSPECTION ON-SITE

Map Id: DQ416
Direction: W
Distance: 0.704 mi., 3719 ft.
Elevation: 304 ft.
Relative: Higher

Site Name : BATES TECHNICAL COLLEGE
DOWNTOWN CAMPUS | LH BATES VOCATIONAL INSTITUTE | BATES TECHNICAL COLLEGE
1101 S YAKIMA AVE | 1101 YAKIMA AVE | 1101 SOUTH YAKIMA AVE.
TACOMA | Tacoma, WA

Database(s) : [ALL SITES - WA, BRS, COLLEGES, ECHO, EPA UST, FRS, MANIFEST EPA, RCRA_NONGEN, SCHOOLS PUBLIC, UST - WA] ***(cont.)***

Envirosite ID: 6545671
EPA ID: WAD037992500

RCRA_NONGEN ***(cont.)***

Area of Violation :	Generators - General
Date Achieved Compliance :	2006-03-31
Evaluation Lead Agency :	State
Evaluation Date :	1996-05-28
Evaluation :	COMPLIANCE ASSISTANCE VISIT
Area of Violation :	N/R
Date Achieved Compliance :	N/R
Evaluation Lead Agency :	State

SCHOOLS PUBLIC

Facility Name :	BATES TECHNICAL COLLEGE - OPEN DOORS
Facility Address :	1101 SOUTH YAKIMA AVE., TACOMA, WA 98405
County :	PIERCE
NCES ID :	530001403585
TYPE ID :	4
Status :	1
Population :	0
NAICS Code :	611110
NAICS Desc :	ELEMENTARY AND SECONDARY SCHOOLS
Level :	ELEMENTARY
Enrollment :	0
ST Grade :	09
End Grade :	12
FT Teacher :	0
Telephone :	(253) 680-7184
County Fips :	53053
Country :	USA
District ID :	5300014
Shelter ID :	NOT AVAILABLE
Souce Date :	2018-10-29
Val Date :	2018-10-30
Source :	Click here for hyperlink provided by the agency.
Latitude :	47.251976
Longitude :	-122.446879
Last Date in Agency List :	2023-01-11
Facility Name :	BATES TECHNICAL HIGH SCHOOL
Facility Address :	1101 SOUTH YAKIMA AVENUE, TACOMA, WA 98405-4895
County :	PIERCE
NCES ID :	530001403082
TYPE ID :	1

Map Id: DQ416
Direction: W
Distance: 0.704 mi., 3719 ft.
Elevation: 304 ft.
Relative: Higher

Site Name : BATES TECHNICAL COLLEGE DOWNTOWN CAMPUS | LH BATES VOCATIONAL INSTITUTE | BATES TECHNICAL COLLEGE
1101 S YAKIMA AVE | 1101 YAKIMA AVE | 1101 SOUTH YAKIMA AVE.
TACOMA | Tacoma, WA

Database(s) : [ALL SITES - WA, BRS, COLLEGES, ECHO, EPA UST, FRS, MANIFEST EPA, RCRA_NONGEN, SCHOOLS PUBLIC, UST - WA] ***(cont.)***

Envirosite ID: 6545671
EPA ID: WAD037992500

SCHOOLS PUBLIC ***(cont.)***

Status :	1
Population :	381
NAICS Code :	611110
NAICS Desc :	ELEMENTARY AND SECONDARY SCHOOLS
Level :	NOT REPORTED
Enrollment :	381
ST Grade :	09
End Grade :	12
FT Teacher :	-999
Telephone :	(253) 680-7584
County Fips :	53053
Country :	USA
District ID :	5300014
Shelter ID :	NOT AVAILABLE
Souce Date :	2010-01-29
Val Date :	2010-08-12
Source :	Click here for hyperlink provided by the agency.
Latitude :	47.251917
Longitude :	-122.446889
Last Date in Agency List :	2023-01-11

UST - WA

Facility Name :	L H BATES VOCATIONAL INSTITUTE
Facility Address :	1101 YAKIMA AVENUE, Tacoma, 98405
County :	Pierce
Facility Site ID :	76325386
UST Site ID :	12531
Tag Number(s) :	N/R
Responsible Unit :	Southwest
Is Active :	No
Latitude :	47.251967
Longitude :	-122.446577
Last Date in Agency List :	2022-12-29

Tank Details

Tank Name :	GAS TANK 1
Tank Status :	Removed
Install Date :	1964-12-31
Tank Upgrade Date :	N/R
Tank Permanent Closure Date :	N/R
Permit Expiration Date :	N/R
Tank Material :	Steel
Tank Construction :	N/R
Tank Corrosion Protection :	N/R

Map Id: DQ416
Direction: W
Distance: 0.704 mi., 3719 ft.
Elevation: 304 ft.
Relative: Higher

Site Name : BATES TECHNICAL COLLEGE DOWNTOWN CAMPUS | LH BATES VOCATIONAL INSTITUTE | BATES TECHNICAL COLLEGE
1101 S YAKIMA AVE | 1101 YAKIMA AVE | 1101 SOUTH YAKIMA AVE.
TACOMA | Tacoma, WA

Database(s) : [ALL SITES - WA, BRS, COLLEGES, ECHO, EPA UST, FRS, MANIFEST EPA, RCRA_NONGEN, SCHOOLS PUBLIC, UST - WA] ***(cont.)***

Envirosite ID: 6545671
EPA ID: WAD037992500

UST - WA ***(cont.)***

Tank Manifold :	N/R
Tank Release Detection :	N/R
Tank Tightness Test :	N/R
Tank Spill Prevention :	N/R
Capacity Range :	111 TO 1,100 Gallons
Actual Capacity :	N/R
Pipe Material :	Steel
Pipe Construction :	N/R
Pipe Corrosion Protection :	N/R
Tank SFC :	N/R
Dispenser SFC :	N/R
Primary Pipe Release Detection :	N/R
Secondary Pipe Release Detection :	N/R
Pipe Pumping System :	N/R
Pipe Install Date :	N/R
Turbine Sump Construction :	N/R
Tank Status Date :	1996-08-06
Tank Install Date :	N/R
Tank Overfill Prevention :	N/R

Compartments Details

Compartment Number :	1
Compartment Capacity :	N/R
Substance Stored :	Leaded Gasoline
Used Substance :	N/R
Ecy Region :	N/R

Map Id: DR417
Direction: SSW
Distance: 0.704 mi., 3720 ft.
Elevation: 69 ft.
Relative: Higher

Site Name : FRED ROBERSON PROPERTY | 2302 PACIFIC AVE TACOMA
2302 PACIFIC AVE
TACOMA | Tacoma, WA 98402

Database(s) : [ALL SITES - WA, CSCSL HWS - WA, CSCSL NFA - WA, ENVCVN - WA, EPA UST, FRS, HSL - WA, LUST - WA, UST - WA, VCP - WA]

Envirosite ID: 50655580
EPA ID: N/R

ALL SITES - WA

Facility Name :	FRED ROBERSON PROPERTY
Facility Address :	2302 PACIFIC AVE, TACOMA, 98402

Map Id: DR417
Direction: SSW
Distance: 0.704 mi., 3720 ft.
Elevation: 69 ft.
Relative: Higher

Site Name : FRED ROBERSON PROPERTY | 2302 PACIFIC AVE TACOMA
2302 PACIFIC AVE
TACOMA | Tacoma, WA 98402

Database(s) : [ALL SITES - WA, CSCSL HWS - WA, CSCSL NFA - WA, ENVCVN - WA, EPA UST, FRS, HSL - WA, LUST - WA, UST - WA, VCP - WA] ***(cont.)***

Envirosite ID: 50655580
EPA ID: N/R

ALL SITES - WA ***(cont.)***

County :	Pierce
Facility/Site ID :	55732663
Alternate Name :	N/R
Program Name :	N/R
WRIA :	10
Legislative District :	27
Congressional District :	6
Ecology Region :	SWRO
Ecology Program Phone :	(360) 407-7224
Tribal Land :	N
Latitude :	47.2408
Longitude :	-122.43621
Last Date in Agency List :	2023-01-03

Program Details

Program :	TOXICS
Program ID :	N/R
Interaction Type :	Underground Storage Tank
Interaction Type Description :	Any one or combination of tanks (including connecting underground pipes) that is used to contain regulated substances and has a tank volume of ten percent or more beneath the surface of the ground. This term does not include any of the exempt UST systems specified in WAC 173-360-110(2) or any piping connected thereto. See WAC 173-360
Status :	Inactive
Start Date :	2000-03-21
End Date :	2000-03-21
SIC :	N/R
NAICS :	N/R

Program :	TOXICS
Program ID :	N/R
Interaction Type :	Voluntary Cleanup Sites
Interaction Type Description :	For a fee, Ecology staff will review an independent cleanup report(s) and provide a written decision about the adequacy of the cleanup actions taken and described in the report.
Status :	Inactive
Start Date :	1998-05-06
End Date :	1998-08-12
SIC :	N/R
NAICS :	N/R

Map Id: DR417
Direction: SSW
Distance: 0.704 mi., 3720 ft.
Elevation: 69 ft.
Relative: Higher

Site Name : FRED ROBERSON PROPERTY | 2302 PACIFIC AVE TACOMA
2302 PACIFIC AVE
TACOMA | Tacoma, WA 98402

Database(s) : [ALL SITES - WA, CSCSL HWS - WA, CSCSL NFA - WA, ENVCVN - WA, EPA UST, FRS, HSL - WA, LUST - WA, UST - WA, VCP - WA] ***(cont.)***

Envirosite ID: 50655580
EPA ID: N/R

ALL SITES - WA ***(cont.)***

Program :	TOXICS
Program ID :	N/R
Interaction Type :	LUST Facility
Interaction Type Description :	A leaking underground tank cleanup site being cleaned up with Ecology oversight or review.
Status :	Active
Start Date :	1998-02-04
End Date :	N/R
SIC :	N/R
NAICS :	N/R

Program :	TOXICS
Program ID :	N/R
Interaction Type :	State Cleanup Site
Interaction Type Description :	A site is being cleaned up under state regulations. Regulations include Model Toxics Control Act or its predecessors.
Status :	Active
Start Date :	2021-08-16
End Date :	N/R
SIC :	N/R
NAICS :	99999

Program :	TOXICS
Program ID :	N/R
Interaction Type :	State Cleanup Site
Interaction Type Description :	A site is being cleaned up under state regulations. Regulations include Model Toxics Control Act or its predecessors.
Status :	Active
Start Date :	2021-08-16
End Date :	N/R
SIC :	N/R
NAICS :	N/R

CSCSL HWS - WA

Facility Name :	FRED ROBERSON PROPERTY
Facility Address :	2302 PACIFIC AVE, TACOMA, 98402
County :	PIERCE

Site Details

Facility Site ID :	55732663
Site Status :	Cleanup Started

Map Id: DR417
Direction: SSW
Distance: 0.704 mi., 3720 ft.
Elevation: 69 ft.
Relative: Higher

Site Name : FRED ROBERSON PROPERTY | 2302 PACIFIC AVE TACOMA
2302 PACIFIC AVE
TACOMA | Tacoma, WA 98402

Database(s) : [ALL SITES - WA, CSCSL HWS - WA, CSCSL NFA - WA, ENVCVN - WA, EPA UST, FRS, HSL - WA, LUST - WA, UST - WA, VCP - WA] ***(cont.)***

Envirosite ID: 50655580
EPA ID: N/R

CSCSL HWS - WA ***(cont.)***

Cleanup Site ID :	6288
Region :	Southwest
Responsible Section :	Pollution Liability Ins Agcy
WARM Rank :	N/R
Is Brownfield? :	N/R
Is PSI? :	N/R
Current VCP :	N/R
Past VCP :	Yes
Institutional Control :	Yes
Latitude :	47.2408
Longitude :	-122.43621
Last Date in Agency List :	2023-03-07

Contaminants Details

Contaminant Name :	Petroleum-Gasoline
Groundwater :	Confirmed Above Cleanup Levels
Surface Water :	N/R
Soil :	Confirmed Above Cleanup Levels
Sediment :	N/R
Air :	Suspected
Bedrock :	N/R

Contaminant Name :	Benzene
Groundwater :	Confirmed Above Cleanup Levels
Surface Water :	N/R
Soil :	Suspected
Sediment :	N/R
Air :	Suspected
Bedrock :	N/R

Contaminant Name :	Other Non-Halogenated Organics
Groundwater :	Confirmed Above Cleanup Levels
Surface Water :	N/R
Soil :	Suspected
Sediment :	N/R
Air :	Suspected
Bedrock :	N/R

CSCSL NFA - WA

Facility Name :	FRED ROBERSON PROPERTY
Facility Address :	2302 PACIFIC AVE, TACOMA, 98402
County :	Pierce
NFA Date :	1998-08-12
Facility Site ID :	55732663
Cleanup Site ID :	6288

Map Id: DR417
Direction: SSW
Distance: 0.704 mi., 3720 ft.
Elevation: 69 ft.
Relative: Higher

Site Name : FRED ROBERSON PROPERTY | 2302 PACIFIC AVE TACOMA
2302 PACIFIC AVE
TACOMA | Tacoma, WA 98402

Database(s) : [ALL SITES - WA, CSCSL HWS - WA, CSCSL NFA - WA, ENVCVN - WA, EPA UST, FRS, HSL - WA, LUST - WA, UST - WA, VCP - WA] ***(cont.)***

Envirosite ID: 50655580
EPA ID: N/R

CSCSL NFA - WA ***(cont.)***

Rank :	N/R
VCP :	N/R
Alternate Site Names :	2302 PACIFIC AVE TACOMA,ROBERSON & BANFORD PROPERTY
NFA Reason :	NFA-Voluntary Cleanup Program Review
Site Status :	NFA
Region :	Southwest
Responsible Unit :	Southwest
Latitude :	47.2408
Longitude :	-122.43621
Last Date in Agency List :	2021-07-20

Contaminants

Contaminant Name :	Benzene
Ground Water :	Confirmed Above Cleanup Levels
Surface Water :	N/R
Soil :	Suspected
Sediment :	N/R
Air :	Suspected
Bedrock :	N/R

Contaminant Name :	Other Non-Halogenated Organics
Ground Water :	Confirmed Above Cleanup Levels
Surface Water :	N/R
Soil :	Suspected
Sediment :	N/R
Air :	Suspected
Bedrock :	N/R

Contaminant Name :	Petroleum-Gasoline
Ground Water :	Confirmed Above Cleanup Levels
Surface Water :	N/R
Soil :	Confirmed Above Cleanup Levels
Sediment :	N/R
Air :	Suspected
Bedrock :	N/R

ENVCVN - WA

Facility Name :	Fred Roberson Property
Facility Address :	2302 PACIFIC AVE, TACOMA, 98402
County :	Pierce

Cleanup Site ID :	6288
Facility Site ID :	55732663
Site Status :	Cleanup Started
Alternate Site Names :	2302 PACIFIC AVE TACOMA,ROBERSON & BANFORD PROPERTY
NFA Date :	N/R

Map Id: DR417
Direction: SSW
Distance: 0.704 mi., 3720 ft.
Elevation: 69 ft.
Relative: Higher

Site Name : FRED ROBERSON PROPERTY | 2302 PACIFIC AVE TACOMA
2302 PACIFIC AVE
TACOMA | Tacoma, WA 98402

Database(s) : [ALL SITES - WA, CSCSL HWS - WA, CSCSL NFA - WA, ENVCVN - WA, EPA UST, FRS, HSL - WA, LUST - WA, UST - WA, VCP - WA] ***(cont.)***

Envirosite ID: 50655580
EPA ID: N/R

ENVCVN - WA ***(cont.)***

Instrument Type :	Environmental Covenant
Tax Parcel Number :	2023040010
Active Control :	Yes
County Recording Number :	9807300756
County Recording Date :	1998-07-30
Region :	Southwest
ResponsibleUnit :	Pollution Liability Ins Agcy
Restrict Land Use :	Yes
Restrict Surface Water Use :	No
Restrict All Ground Water Extraction/Well Installation:	No
Restrict Domestic Ground Water Extraction/Well Installation:	No
Prohibit Soil Disturbance :	Yes
Prevent the Reuse or Relocation of Site Soil:	No
Restrictive Signage :	No
Restrict Shellfish and/or Finfish Harvesting:	No
Restrict Swimming and/or Beach Play :	No
Restrict Access :	No
Ongoing Maintenance of Remedy :	No
Require Educational Programs :	No
Prohibit Removal or Alteration of Existing Buildings:	No
Prohibit New Building Construction :	No
Control Stormwater :	No
Control Vapor/Gas :	No
Restrict Sediment Cap Disturbance :	No
Maintain/Protect Monitoring System :	No
Other :	No
MediaRestrictions :	Soil
Latitude :	47.2408
Longitude :	-122.43621
Last Date in Agency List :	2023-01-20

EPA UST

Facility Name :	2302 PACIFIC AVE TACOMA
Facility Address :	2302 PACIFIC AVE, Tacoma, Washington 98402
County :	Pierce
Facility ID :	WA55732663
Facility Status :	Closed UST(s)
Open USTs :	0
Closed USTs :	2
Temporarily Out of Service USTs :	0
Date of Last Inspection :	N/R
EPA Region :	10
Tribe :	N/R
Facility ID 2 :	N/R
Latitude :	47.248166

Map Id: DR417
Direction: SSW
Distance: 0.704 mi., 3720 ft.
Elevation: 69 ft.
Relative: Higher

Site Name : FRED ROBERSON PROPERTY | 2302 PACIFIC AVE TACOMA
2302 PACIFIC AVE
TACOMA | Tacoma, WA 98402

Database(s) : [ALL SITES - WA, CSCSL HWS - WA, CSCSL NFA - WA, ENVCVN - WA, EPA UST, FRS, HSL - WA, LUST - WA, UST - WA, VCP - WA] ***(cont.)***

Envirosite ID: 50655580
EPA ID: N/R

EPA UST ***(cont.)***

Longitude : -122.437388
Last Date in Agency List : 2023-01-30

Tank Details

Tank ID : WA55732663_1
Tank Status : Closed
Installation Date : 1920-01-01
Removal Date : N/R
Capacity : N/R
Substances : B Unleaded Gasoline
Tank Wall Type : N/R

Tank ID : WA55732663_2
Tank Status : Closed
Installation Date : 1920-01-01
Removal Date : N/R
Capacity : N/R
Substances : B Unleaded Gasoline
Tank Wall Type : N/R

FRS

Facility Name : FRED ROBERSON PROPERTY
Facility Address : 2302 PACIFIC AVE, TACOMA, WA 98402
County : PIERCE

Site Details

Registry ID : 110015452981
FRS Facility URL : Click here for hyperlink provided by the agency.
Last Date in Agency List : 2023-02-13

Source Description

Source Description :

The WA-FSIS provides a means to query and display data maintained by the Washington Department of Ecology. This system contains key information for each facility/site that is currently, or has been, of interest to the Air Quality, Dam Safety, Hazardous Waste, Toxics Cleanup, and Water Quality Programs.

FRS Environmental Interest

Source and System ID : WA-FSIS - 55732663

Map Id: DR417
Direction: SSW
Distance: 0.704 mi., 3720 ft.
Elevation: 69 ft.
Relative: Higher

Site Name : FRED ROBERSON PROPERTY | 2302 PACIFIC AVE TACOMA
2302 PACIFIC AVE
TACOMA | Tacoma, WA 98402

Database(s) : [ALL SITES - WA, CSCSL HWS - WA, CSCSL NFA - WA, ENVCVN - WA, EPA UST, FRS, HSL - WA, LUST - WA, UST - WA, VCP - WA] ***(cont.)***

Envirosite ID: 50655580
EPA ID: N/R

HSL - WA

Facility Name :	Fred Roberson Property
Facility Address :	2302 PACIFIC AVE, TACOMA, 98402
County :	Pierce

Site Details

Facility Site ID :	55732663
Cleanup Site ID :	6288
Status :	Cleanup Started
Site Rank :	N/R
Alternative Site Name :	2302 PACIFIC AVE TACOMA,ROBERSON & BANFORD PROPERTY
Region :	Southwest
Resposbile Unit :	Pollution Liability Ins Agcy
Institutional Control :	Yes
Current VCP :	N/R
Past VCP :	Yes
Latitude :	47.2408
Longitude :	-122.43621
Agency Hyperlink :	Click here for hyperlink provided by the agency.
Last Date in Agency List :	2023-02-28

Contaminants

Contaminant Name :	Petroleum-Gasoline
Ground water :	Confirmed Above Cleanup Levels
Surface water :	N/R
Soil :	Confirmed Above Cleanup Levels
Sediment :	N/R
Air :	Suspected
Bedrock :	N/R

Contaminant Name :	Benzene
Ground water :	Confirmed Above Cleanup Levels
Surface water :	N/R
Soil :	Suspected
Sediment :	N/R
Air :	Suspected
Bedrock :	N/R

Contaminant Name :	Other Non-Halogenated Organics
Ground water :	Confirmed Above Cleanup Levels
Surface water :	N/R
Soil :	Suspected
Sediment :	N/R
Air :	Suspected
Bedrock :	N/R

Map Id: DR417
Direction: SSW
Distance: 0.704 mi., 3720 ft.
Elevation: 69 ft.
Relative: Higher

Site Name : FRED ROBERSON PROPERTY | 2302 PACIFIC AVE TACOMA
2302 PACIFIC AVE
TACOMA | Tacoma, WA 98402

Database(s) : [ALL SITES - WA, CSCSL HWS - WA, CSCSL NFA - WA, ENVCVN - WA, EPA UST, FRS, HSL - WA, LUST - WA, UST - WA, VCP - WA] ***(cont.)***

Envirosite ID: 50655580
EPA ID: N/R

HSL - WA ***(cont.)***

Facility Name :	FRED ROBERSON PROPERTY
Facility Address :	2302 Pacific Ave, Tacoma, 98402
County :	Pierce

Site Details

Facility Site ID :	55732663
Cleanup Site ID :	6288
Status :	Cleanup Started
Site Rank :	N/R
Alternative Site Name :	N/R
Region :	N/R
Resposbile Unit :	N/R
Institutional Control :	N/R
Current VCP :	N/R
Past VCP :	N/R
Latitude :	N/R
Longitude :	N/R
Agency Hyperlink :	Click here for hyperlink provided by the agency.
Last Date in Agency List :	2022-02-11

LUST - WA

Facility Name :	FRED ROBERSON PROPERTY
Facility Address :	2302 PACIFIC AVE, TACOMA, 98402
County :	Pierce

Site Details

LUST Status Date :	2021-08-16
LUST Status Type :	LUST - Cleanup Started
Facility Site ID :	55732663
Cleanup Site ID :	6288
LUST ID :	4763
UST ID :	436984
Alternate Site Names :	2302 PACIFIC AVE TACOMA,ROBERSON & BANFORD PROPERTY
Release Date :	1998-02-04
Process Type :	N/R
Responsible Unit :	Pollution Liability Ins Agcy
Region :	Southwest
Latitude :	47.2408
Longitude :	-122.43621
Last Date in Agency List :	2023-03-20

Contaminants

Contaminant Name :	Other Non-Halogenated Organics
Ground Water :	Confirmed Above Cleanup Levels
Surface Water :	N/R

Map Id: DR417
Direction: SSW
Distance: 0.704 mi., 3720 ft.
Elevation: 69 ft.
Relative: Higher

Site Name : FRED ROBERSON PROPERTY | 2302 PACIFIC AVE TACOMA
2302 PACIFIC AVE
TACOMA | Tacoma, WA 98402

Database(s) : [ALL SITES - WA, CSCSL HWS - WA, CSCSL NFA - WA, ENVCVN - WA, EPA UST, FRS, HSL - WA, LUST - WA, UST - WA, VCP - WA] ***(cont.)***

Envirosite ID: 50655580
EPA ID: N/R

LUST - WA ***(cont.)***

Soil :	Suspected
Sediment :	N/R
Air :	Suspected
Bedrock :	N/R

Contaminant Name :	Petroleum-Gasoline
Ground Water :	Confirmed Above Cleanup Levels
Surface Water :	N/R
Soil :	Confirmed Above Cleanup Levels
Sediment :	N/R
Air :	Suspected
Bedrock :	N/R

Contaminant Name :	Benzene
Ground Water :	Confirmed Above Cleanup Levels
Surface Water :	N/R
Soil :	Suspected
Sediment :	N/R
Air :	Suspected
Bedrock :	N/R

UST - WA

Facility Name :	2302 PACIFIC AVE TACOMA
Facility Address :	2302 PACIFIC AVE, Tacoma, 98402
County :	Pierce

Facility Site ID :	55732663
UST Site ID :	436984
Tag Number(s) :	N/R
Responsible Unit :	Southwest
Is Active :	No
Latitude :	47.2408
Longitude :	-122.43621
Last Date in Agency List :	2022-12-29

Tank Details

Tank Name :	1
Tank Status :	Removed
Install Date :	1920-01-01
Tank Upgrade Date :	N/R
Tank Permanent Closure Date :	N/R
Permit Expiration Date :	N/R
Tank Material :	Steel
Tank Construction :	N/R
Tank Corrosion Protection :	N/R
Tank Manifold :	N/R

Map Id: DR417
Direction: SSW
Distance: 0.704 mi., 3720 ft.
Elevation: 69 ft.
Relative: Higher

Site Name : FRED ROBERSON PROPERTY | 2302 PACIFIC AVE TACOMA
2302 PACIFIC AVE
TACOMA | Tacoma, WA 98402

Database(s) : [ALL SITES - WA, CSCSL HWS - WA, CSCSL NFA - WA, ENVCVN - WA, EPA UST, FRS, HSL - WA, LUST - WA, UST - WA, VCP - WA] ***(cont.)***

Envirosite ID: 50655580
EPA ID: N/R

UST - WA ***(cont.)***

Tank Release Detection :	N/R
Tank Tightness Test :	N/R
Tank Spill Prevention :	N/R
Capacity Range :	N/R
Actual Capacity :	570
Pipe Material :	Steel
Pipe Construction :	N/R
Pipe Corrosion Protection :	N/R
Tank SFC :	N/R
Dispenser SFC :	N/R
Primary Pipe Release Detection :	N/R
Secondary Pipe Release Detection :	N/R
Pipe Pumping System :	N/R
Pipe Install Date :	N/R
Turbine Sump Construction :	N/R
Tank Status Date :	1999-12-10
Tank Install Date :	N/R
Tank Overfill Prevention :	N/R

Compartments Details

Compartment Number :	1
Compartment Capacity :	570
Substance Stored :	Unleaded Gasoline
Used Substance :	Motor Fuel for Vehicles
Ecy Region :	N/R

Tank Details

Tank Name :	2
Tank Status :	Removed
Install Date :	1920-01-01
Tank Upgrade Date :	N/R
Tank Permanent Closure Date :	N/R
Permit Expiration Date :	N/R
Tank Material :	Steel
Tank Construction :	N/R
Tank Corrosion Protection :	N/R
Tank Manifold :	N/R
Tank Release Detection :	N/R
Tank Tightness Test :	N/R
Tank Spill Prevention :	N/R
Capacity Range :	N/R
Actual Capacity :	570
Pipe Material :	Steel
Pipe Construction :	N/R
Pipe Corrosion Protection :	N/R
Tank SFC :	N/R
Dispenser SFC :	N/R
Primary Pipe Release Detection :	N/R
Secondary Pipe Release Detection :	N/R

Map Id: DR417
Direction: SSW
Distance: 0.704 mi., 3720 ft.
Elevation: 69 ft.
Relative: Higher

Site Name : FRED ROBERSON PROPERTY | 2302 PACIFIC AVE TACOMA
2302 PACIFIC AVE
TACOMA | Tacoma, WA 98402

Database(s) : [ALL SITES - WA, CSCSL HWS - WA, CSCSL NFA - WA, ENVCVN - WA, EPA UST, FRS, HSL - WA, LUST - WA, UST - WA, VCP - WA] ***(cont.)***

Envirosite ID: 50655580
EPA ID: N/R

UST - WA ***(cont.)***

Pipe Pumping System :	N/R
Pipe Install Date :	N/R
Turbine Sump Construction :	N/R
Tank Status Date :	1999-12-10
Tank Install Date :	N/R
Tank Overfill Prevention :	N/R

Compartments Details

Compartment Number :	1
Compartment Capacity :	570
Substance Stored :	Unleaded Gasoline
Used Substance :	Motor Fuel for Vehicles
Ecy Region :	N/R

VCP - WA

Facility Name :	FRED ROBERSON PROPERTY
Facility Address :	2302 PACIFIC AVE, TACOMA, 98402
County :	Pierce
Facility/Site ID :	55732663
Alternate Name :	N/R
Program Name :	N/R
WRIA :	10
Legislative District :	27
Congressional District :	6
Ecology Region :	SWRO
Ecology Program Phone :	(360) 407-7224
Tribal Land :	N
Latitude :	47.2408
Longitude :	-122.43621
Last Date in Agency List :	2023-01-04

Program Details

Program :	TOXICS
Program ID :	436984
Interaction Type :	Voluntary Cleanup Sites
Interaction Type Description :	For a fee, Ecology staff will review an independent cleanup report(s) and provide a written decision about the adequacy of the cleanup actions taken and described in the report.
Status :	Inactive
Start Date :	1998-05-06
End Date :	1998-08-12
SIC :	N/R
NAICS :	N/R

Map Id: DP418
Direction: SE
Distance: 0.705 mi., 3724 ft.
Elevation: 14 ft.
Relative: Lower

Site Name : WP FULLER PROPERTY FORMER | WP FULLER PROPERTY | Former Puyallup Avenue Gas Station
1109 PUYALLUP AVE
TACOMA | Tacoma, WA 98421

Database(s) : [ALL SITES - WA, CSCSL NFA - WA, FRS, HSL - WA, MANIFEST EPA, VCP - WA]

Envirosite ID: 6565972
EPA ID: N/R

ALL SITES - WA

Facility Name :	WP FULLER PROPERTY FORMER
Facility Address :	1109 PUYALLUP AVE, TACOMA, 98421
County :	Pierce
Facility/Site ID :	16761
Alternate Name :	N/R
Program Name :	N/R
WRIA :	10
Legislative District :	27
Congressional District :	9
Ecology Region :	SWRO
Ecology Program Phone :	(360) 407-7224
Tribal Land :	N
Latitude :	47.242005
Longitude :	-122.418662
Last Date in Agency List :	2023-01-03

Program Details

Program :	TOXICS
Program ID :	SW1265
Interaction Type :	Voluntary Cleanup Sites
Interaction Type Description :	For a fee, Ecology staff will review an independent cleanup report(s) and provide a written decision about the adequacy of the cleanup actions taken and described in the report.
Status :	Active
Start Date :	2012-11-29
End Date :	N/R
SIC :	N/R
NAICS :	48411 - General Freight Trucking, Local

Program :	TOXICS
Program ID :	SW1265
Interaction Type :	Voluntary Cleanup Sites
Interaction Type Description :	For a fee, Ecology staff will review an independent cleanup report(s) and provide a written decision about the adequacy of the cleanup actions taken and described in the report.
Status :	Active
Start Date :	2012-11-29
End Date :	N/R
SIC :	N/R
NAICS :	N/R

Map Id: DP418
Direction: SE
Distance: 0.705 mi., 3724 ft.
Elevation: 14 ft.
Relative: Lower

Site Name : WP FULLER PROPERTY FORMER | WP FULLER PROPERTY | Former Puyallup Avenue Gas Station
1109 PUYALLUP AVE
TACOMA | Tacoma, WA 98421

Database(s) : [ALL SITES - WA, CSCSL NFA - WA, FRS, HSL - WA, MANIFEST EPA, VCP - WA] ***(cont.)***

Envirosite ID: 6565972
EPA ID: N/R

CSCSL NFA - WA

Facility Name :	WP FULLER PROPERTY
Facility Address :	1109 PUYALLUP AVE, TACOMA, 98421
County :	Pierce
NFA Date :	2013-09-05
Facility Site ID :	16761
Cleanup Site ID :	12038
Rank :	N/R
VCP :	N/R
Alternate Site Names :	WP FULLER PROPERTY FORMER
NFA Reason :	Voluntary Cleanup Program Review
Site Status :	NFA
Region :	Southwest
Responsible Unit :	Southwest
Latitude :	47.242005
Longitude :	-122.418662
Last Date in Agency List :	2023-02-23

Contaminants

Contaminant Name :	Petroleum-Gasoline
Ground Water :	N/R
Surface Water :	N/R
Soil :	Remediated-Below
Sediment :	N/R
Air :	N/R
Bedrock :	N/R

FRS

Facility Name :	WP FULLER PROPERTY FORMER
Facility Address :	1109 PUYALLUP AVE, TACOMA, WA 98421
County :	PIERCE

Site Details

Registry ID :	110054360516
FRS Facility URL :	Click here for hyperlink provided by the agency.
Last Date in Agency List :	2023-02-13

Source Description

Source Description :

The WA-FSIS provides a means to query and display data maintained by the Washington Department of Ecology. This system contains key information for each facility/site that is currently, or has been, of interest to the Air Quality, Dam Safety, Hazardous Waste, Toxics Cleanup, and Water Quality Programs.

Map Id: DP418
Direction: SE
Distance: 0.705 mi., 3724 ft.
Elevation: 14 ft.
Relative: Lower

Site Name : WP FULLER PROPERTY FORMER | WP FULLER PROPERTY | Former Puyallup Avenue Gas Station
1109 PUYALLUP AVE
TACOMA | Tacoma, WA 98421

Database(s) : [ALL SITES - WA, CSCSL NFA - WA, FRS, HSL - WA, MANIFEST EPA, VCP - WA] ***(cont.)***

Envirosite ID: 6565972
EPA ID: N/R

FRS ***(cont.)***

FRS Environmental Interest

Source and System ID :	WA-FSIS - 16761

HSL - WA

Facility Name :	WP FULLER PROPERTY
Facility Address :	1109 Puyallup Ave, Tacoma, 98421
County :	Pierce

Site Details

Facility Site ID :	16761
Cleanup Site ID :	12038
Status :	No Further Action
Site Rank :	N/R
Alternative Site Name :	N/R
Region :	N/R
Resposbile Unit :	N/R
Institutional Control :	N/R
Current VCP :	N/R
Past VCP :	N/R
Latitude :	N/R
Longitude :	N/R
Agency Hyperlink :	Click here for hyperlink provided by the agency.
Last Date in Agency List :	2022-02-11

Facility Name :	WP FULLER PROPERTY
Facility Address :	1109 PUYALLUP AVE, TACOMA, 98421
County :	Pierce

Site Details

Facility Site ID :	16761
Cleanup Site ID :	12038
Status :	No Further Action
Site Rank :	N/R
Alternative Site Name :	WP FULLER PROPERTY FORMER
Region :	Southwest
Resposbile Unit :	Southwest
Institutional Control :	N/R
Current VCP :	N/R
Past VCP :	Yes
Latitude :	47.2420052064187
Longitude :	-122.418661510205
Agency Hyperlink :	Click here for hyperlink provided by the agency.
Last Date in Agency List :	2023-02-28

Map Id: DP418
Direction: SE
Distance: 0.705 mi., 3724 ft.
Elevation: 14 ft.
Relative: Lower

Site Name : WP FULLER PROPERTY FORMER | WP FULLER PROPERTY | Former Puyallup Avenue Gas Station
1109 PUYALLUP AVE
TACOMA | Tacoma, WA 98421

Database(s) : [ALL SITES - WA, CSCSL NFA - WA, FRS, HSL - WA, MANIFEST EPA, VCP - WA] ***(cont.)***

Envirosite ID: 6565972
EPA ID: N/R

HSL - WA ***(cont.)***

Contaminants

Contaminant Name :	Petroleum-Gasoline
Ground water :	N/R
Surface water :	N/R
Soil :	Remediated-Below
Sediment :	N/R
Air :	N/R
Bedrock :	N/R

MANIFEST EPA

Manifest Details

Manifest Number :	000226611DAT
Shipped Date :	2018-09-19
Updated Date :	2018-10-02
Received Date :	2018-09-19
Status :	Signed
Generator ID :	WAH000051124
Generator Name :	Former Puyallup Avenue Gas Station
Generator Address :	1109 Puyallup Avenue, Tacoma, WA 98421
Generator Mailing :	975 5th Ave NW, Issaquah, WA 98027
Generator Contact :	N/R
Destination ID :	WAD020257945
Destination Name :	Burlington Environmental, LLC Tacoma Plant
Destination Mailing :	1701 East Alexander Avenue, Tacoma, WA 98421
Destination Address :	1701 East Alexander Avenue, Tacoma, WA 98421
Destination Contact :	N/R
Submission Type :	DataImage5Copy
Origin Type :	Service
Manifest Residue :	N
Rejection :	N
Last Date in Agency List :	2023-02-13

Waste Details

Waste Line Number :	1
Is DOT Hazardous :	N
DOT ID Number :	N/R
DOT Information :	N/R
Non Waste Description :	MATERIALS NOT REGULATED BY THE DOT
Quantity :	1547 Pounds
Quantity Tons, Acute, Non-Acute :	0.7735, 0, 0.7735
Quantity Kg, Acute, Non-Acute :	0, 701.58777
Management Method :	H141 - STORAGE, BULKING AND/OR TRANSFER OFF SITE
Is EPA Waste :	N
Federal Code :	N/R
State Code :	N/R

Waste Line Number :	2
Is DOT Hazardous :	N
DOT ID Number :	N/R

Map Id: DP418
Direction: SE
Distance: 0.705 mi., 3724 ft.
Elevation: 14 ft.
Relative: Lower

Site Name : WP FULLER PROPERTY FORMER | WP FULLER PROPERTY | Former Puyallup Avenue Gas Station
1109 PUYALLUP AVE
TACOMA | Tacoma, WA 98421

Database(s) : [ALL SITES - WA, CSCSL NFA - WA, FRS, HSL - WA, MANIFEST EPA, VCP - WA] ***(cont.)***

Envirosite ID: 6565972
EPA ID: N/R

MANIFEST EPA ***(cont.)***

DOT Information :	N/R
Non Waste Description :	MATERIALS NOT REGULATED THE DOT
Quantity :	820 Pounds
Quantity Tons, Acute, Non-Acute :	0.41, 0, 0.41
Quantity Kg, Acute, Non-Acute :	0, 371.8823
Management Method :	H141 - STORAGE, BULKING AND/OR TRANSFER OFF SITE
Is EPA Waste :	N
Federal Code :	N/R
State Code :	N/R

Waste Line Number :	3
Is DOT Hazardous :	Y
DOT ID Number :	NA3077
DOT Information :	NA3077 HAZARDOUS WASTE, SOLID, N.O.S. (D008) III 9 10LBS
Non Waste Description :	N/R
Quantity :	200 Pounds
Quantity Tons, Acute, Non-Acute :	0.1, 0, 0.1
Quantity Kg, Acute, Non-Acute :	0, 90.703
Management Method :	H110 - STABILIZATION
Is EPA Waste :	Y
Federal Code :	D008
State Code :	N/R

VCP - WA

Facility Name :	WP FULLER PROPERTY FORMER
Facility Address :	1109 PUYALLUP AVE, TACOMA, 98421
County :	Pierce

Facility/Site ID :	16761
Alternate Name :	N/R
Program Name :	N/R
WRIA :	10
Legislative District :	27
Congressional District :	9
Ecology Region :	SWRO
Ecology Program Phone :	(360) 407-7224
Tribal Land :	N
Latitude :	47.242005
Longitude :	-122.418662
Last Date in Agency List :	2023-01-04

Program Details

Program :	TOXICS
Program ID :	SW1265
Interaction Type :	Voluntary Cleanup Sites

Map Id: DP418
Direction: SE
Distance: 0.705 mi., 3724 ft.
Elevation: 14 ft.
Relative: Lower

Site Name : WP FULLER PROPERTY FORMER | WP FULLER PROPERTY | Former Puyallup Avenue Gas Station
1109 PUYALLUP AVE
TACOMA | Tacoma, WA 98421

Database(s) : [ALL SITES - WA, CSCSL NFA - WA, FRS, HSL - WA, MANIFEST EPA, VCP - WA] ***(cont.)***

Envirosite ID: 6565972
EPA ID: N/R

VCP - WA ***(cont.)***

Interaction Type Description :	For a fee, Ecology staff will review an independent cleanup report(s) and provide a written decision about the adequacy of the cleanup actions taken and described in the report.
Status :	Active
Start Date :	2012-11-29
End Date :	N/R
SIC :	N/R
NAICS :	48411 - General Freight Trucking, Local
Program :	TOXICS
Program ID :	SW1265
Interaction Type :	Voluntary Cleanup Sites
Interaction Type Description :	For a fee, Ecology staff will review an independent cleanup report(s) and provide a written decision about the adequacy of the cleanup actions taken and described in the report.
Status :	Active
Start Date :	2012-11-29
End Date :	N/R
SIC :	N/R
NAICS :	N/R

Map Id: DN419
Direction: SSE
Distance: 0.707 mi., 3734 ft.
Elevation: 20 ft.
Relative: Higher

Site Name : PUGET SOUND SPECIALTY
706 E 25TH ST
TACOMA, WA 98421

Database(s) : [ALL SITES - WA, FRS]

Envirosite ID: 6549396
EPA ID: N/R

ALL SITES - WA

Facility Name :	Puget Sound Specialty
Facility Address :	706 E 25TH ST, TACOMA, 98421
County :	Pierce
Facility/Site ID :	23657
Alternate Name :	N/R
Program Name :	N/R
WRIA :	10
Legislative District :	27
Congressional District :	9
Ecology Region :	SWRO
Ecology Program Phone :	(360) 407-6734
Tribal Land :	N

Map Id: DN419
Direction: SSE
Distance: 0.707 mi., 3734 ft.
Elevation: 20 ft.
Relative: Higher

Site Name : PUGET SOUND SPECIALTY
706 E 25TH ST
TACOMA, WA 98421

Database(s) : [ALL SITES - WA, FRS] ***(cont.)***

Envirosite ID: 6549396
EPA ID: N/R

ALL SITES - WA ***(cont.)***

Latitude :	47.239977
Longitude :	-122.424121
Last Date in Agency List :	2023-01-03
Facility/Site ID :	23657
Alternate Name :	N/R
Program Name :	N/R
WRIA :	10
Legislative District :	27
Congressional District :	9
Ecology Region :	SWRO
Ecology Program Phone :	N/R
Tribal Land :	N
Latitude :	47.239977
Longitude :	-122.424121
Last Date in Agency List :	2023-01-03

Program Details

Program :	HAZWASTE
Program ID :	N/R
Interaction Type :	Revised Site Visit Program
Interaction Type Description :	HWTR engages in a variety of field work, site visits, and contacts with sites. While most compliance related activity is recorded into the EPA's RCRAInfo system, the other types of activities are recorded into the Revised Site Visit Program (RSVP).
Status :	Active
Start Date :	2009-01-12
End Date :	N/R
SIC :	N/R
NAICS :	N/R
Program :	HAZWASTE
Program ID :	N/R
Interaction Type :	Urban Waters
Interaction Type Description :	The site has been inspected by an Ecology Urban Waters Inspector.
Status :	Active
Start Date :	2009-01-12
End Date :	N/R
SIC :	N/R
NAICS :	N/R

FRS

Facility Name :	PUGET SOUND SPECIALTY
Facility Address :	706 E 25TH ST, TACOMA, WA 98421
County :	PIERCE

Map Id: DN419
Direction: SSE
Distance: 0.707 mi., 3734 ft.
Elevation: 20 ft.
Relative: Higher

Site Name : PUGET SOUND SPECIALTY
706 E 25TH ST
TACOMA, WA 98421

Database(s) : [ALL SITES - WA, FRS] ***(cont.)***

Envirosite ID: 6549396
EPA ID: N/R

FRS ***(cont.)***

Site Details

Registry ID :	110039225273
FRS Facility URL :	Click here for hyperlink provided by the agency.
Last Date in Agency List :	2023-02-13

Source Description

Source Description :

The WA-FSIS provides a means to query and display data maintained by the Washington Department of Ecology. This system contains key information for each facility/site that is currently, or has been, of interest to the Air Quality, Dam Safety, Hazardous Waste, Toxics Cleanup, and Water Quality Programs.

FRS Environmental Interest

Source and System ID :	WA-FSIS - 23657

Map Id: DP420
Direction: SE
Distance: 0.711 mi., 3753 ft.
Elevation: 14 ft.
Relative: Lower

Site Name : PUYALLUP AVE GAS STATION FORMER | PUYALLUP AVE GAS STATION
1201-1203 PUYALLUP AVE
TACOMA | Tacoma, WA 98421

Database(s) : [ALL SITES - WA, CSCSL HWS - WA, EPA LUST, EPA UST, FRS, HSL - WA, LUST - WA, UST - WA, VCP - WA]

Envirosite ID: 6533463
EPA ID: N/R

ALL SITES - WA

Facility Name :	PUYALLUP AVE GAS STATION FORMER
Facility Address :	1201-1203 PUYALLUP AVE, TACOMA, 98421
County :	Pierce
Facility/Site ID :	8374
Alternate Name :	N/R
Program Name :	N/R
WRIA :	10
Legislative District :	27
Congressional District :	9
Ecology Region :	SWRO
Ecology Program Phone :	(360) 407-7224
Tribal Land :	N
Latitude :	47.24213
Longitude :	-122.417136
Last Date in Agency List :	2023-01-03

Map Id: DP420
Direction: SE
Distance: 0.711 mi., 3753 ft.
Elevation: 14 ft.
Relative: Lower

Site Name : PUYALLUP AVE GAS STATION FORMER | PUYALLUP AVE GAS STATION
1201-1203 PUYALLUP AVE
TACOMA | Tacoma, WA 98421

Database(s) : [ALL SITES - WA, CSCSL HWS - WA, EPA LUST, EPA UST, FRS, HSL - WA, LUST - WA, UST - WA, VCP - WA] ***(cont.)***

Envirosite ID: 6533463
EPA ID: N/R

ALL SITES - WA ***(cont.)***

Program Details

Program :	TOXICS
Program ID :	N/R
Interaction Type :	Underground Storage Tank
Interaction Type Description :	Any one or combination of tanks (including connecting underground pipes) that is used to contain regulated substances and has a tank volume of ten percent or more beneath the surface of the ground. This term does not include any of the exempt UST systems specified in WAC 173-360-110(2) or any piping connected thereto. See WAC 173-360
Status :	Inactive
Start Date :	2013-09-26
End Date :	2013-09-26
SIC :	N/R
NAICS :	N/R

Program :	TOXICS
Program ID :	N/R
Interaction Type :	Underground Storage Tank
Interaction Type Description :	Any one or combination of tanks (including connecting underground pipes) that is used to contain regulated substances and has a tank volume of ten percent or more beneath the surface of the ground. This term does not include any of the exempt UST systems specified in WAC 173-360-110(2) or any piping connected thereto. See WAC 173-360
Status :	Inactive
Start Date :	2013-09-26
End Date :	2013-09-26
SIC :	N/R
NAICS :	44719 - Other Gasoline Stations

Program :	TOXICS
Program ID :	N/R
Interaction Type :	LUST Facility
Interaction Type Description :	A leaking underground tank cleanup site being cleaned up with Ecology oversight or review.
Status :	Active
Start Date :	2013-06-03
End Date :	N/R
SIC :	N/R
NAICS :	4471 - Gasoline Stations

Program :	TOXICS
Program ID :	N/R
Interaction Type :	LUST Facility

Map Id: DP420
Direction: SE
Distance: 0.711 mi., 3753 ft.
Elevation: 14 ft.
Relative: Lower

Site Name : PUYALLUP AVE GAS STATION FORMER | PUYALLUP AVE GAS STATION
1201-1203 PUYALLUP AVE
TACOMA | Tacoma, WA 98421

Database(s) : [ALL SITES - WA, CSCSL HWS - WA, EPA LUST, EPA UST, FRS, HSL - WA, LUST - WA, UST - WA, VCP - WA] ***(cont.)***

Envirosite ID: 6533463
EPA ID: N/R

ALL SITES - WA ***(cont.)***

Interaction Type Description :	A leaking underground tank cleanup site being cleaned up with Ecology oversight or review.
Status :	Active
Start Date :	2013-06-03
End Date :	N/R
SIC :	N/R
NAICS :	N/R
Program :	TOXICS
Program ID :	N/R
Interaction Type :	Voluntary Cleanup Sites
Interaction Type Description :	For a fee, Ecology staff will review an independent cleanup report(s) and provide a written decision about the adequacy of the cleanup actions taken and described in the report.
Status :	Active
Start Date :	2012-11-29
End Date :	N/R
SIC :	N/R
NAICS :	N/R
Program :	TOXICS
Program ID :	N/R
Interaction Type :	Voluntary Cleanup Sites
Interaction Type Description :	For a fee, Ecology staff will review an independent cleanup report(s) and provide a written decision about the adequacy of the cleanup actions taken and described in the report.
Status :	Active
Start Date :	2012-11-29
End Date :	N/R
SIC :	N/R
NAICS :	44719 - Other Gasoline Stations

CSCSL HWS - WA

Facility Name :	PUYALLUP AVE GAS STATION
Facility Address :	1201-1203 PUYALLUP AVE, TACOMA, 98421
County :	PIERCE

Site Details

Facility Site ID :	8374
Site Status :	Cleanup Started
Cleanup Site ID :	12039
Region :	Southwest
Responsible Section :	Southwest

Map Id: DP420
Direction: SE
Distance: 0.711 mi., 3753 ft.
Elevation: 14 ft.
Relative: Lower

Site Name : PUYALLUP AVE GAS STATION FORMER | PUYALLUP AVE GAS STATION
1201-1203 PUYALLUP AVE
TACOMA | Tacoma, WA 98421

Database(s) : [ALL SITES - WA, CSCSL HWS - WA, EPA LUST, EPA UST, FRS, HSL - WA, LUST - WA, UST - WA, VCP - WA] ***(cont.)***

Envirosite ID: 6533463
EPA ID: N/R

CSCSL HWS - WA ***(cont.)***

WARM Rank :	N/R
Is Brownfield? :	N/R
Is PSI? :	N/R
Current VCP :	Yes
Past VCP :	Yes
Institutional Control :	N/R
Latitude :	47.24213
Longitude :	-122.417136
Last Date in Agency List :	2023-03-07

Contaminants Details

Contaminant Name :	Arsenic
Groundwater :	Confirmed Above Cleanup Levels
Surface Water :	N/R
Soil :	Confirmed Above Cleanup Levels
Sediment :	N/R
Air :	N/R
Bedrock :	N/R

Contaminant Name :	Lead
Groundwater :	Confirmed Above Cleanup Levels
Surface Water :	N/R
Soil :	Confirmed Above Cleanup Levels
Sediment :	N/R
Air :	N/R
Bedrock :	N/R

Contaminant Name :	Petroleum-Other
Groundwater :	Confirmed Above Cleanup Levels
Surface Water :	N/R
Soil :	Confirmed Above Cleanup Levels
Sediment :	N/R
Air :	N/R
Bedrock :	N/R

Contaminant Name :	Other Non-Halogenated Organics
Groundwater :	Confirmed Above Cleanup Levels
Surface Water :	N/R
Soil :	Confirmed Above Cleanup Levels
Sediment :	N/R
Air :	Suspected
Bedrock :	N/R

Contaminant Name :	Petroleum-Gasoline
Groundwater :	Confirmed Above Cleanup Levels
Surface Water :	N/R
Soil :	Confirmed Above Cleanup Levels
Sediment :	N/R

Map Id: DP420
Direction: SE
Distance: 0.711 mi., 3753 ft.
Elevation: 14 ft.
Relative: Lower

Site Name : PUYALLUP AVE GAS STATION FORMER | PUYALLUP AVE GAS STATION
1201-1203 PUYALLUP AVE
TACOMA | Tacoma, WA 98421

Database(s) : [ALL SITES - WA, CSCSL HWS - WA, EPA LUST, EPA UST, FRS, HSL - WA, LUST - WA, UST - WA, VCP - WA] ***(cont.)***

Envirosite ID: 6533463
EPA ID: N/R

CSCSL HWS - WA ***(cont.)***

Air :	N/R
Bedrock :	N/R
Contaminant Name :	Petroleum-Diesel
Groundwater :	Confirmed Above Cleanup Levels
Surface Water :	N/R
Soil :	Confirmed Above Cleanup Levels
Sediment :	N/R
Air :	N/R
Bedrock :	N/R
Contaminant Name :	Benzene
Groundwater :	Confirmed Above Cleanup Levels
Surface Water :	N/R
Soil :	Confirmed Above Cleanup Levels
Sediment :	N/R
Air :	Suspected
Bedrock :	N/R
Contaminant Name :	Polycyclic Aromatic Hydrocarbons
Groundwater :	Confirmed Above Cleanup Levels
Surface Water :	N/R
Soil :	Confirmed Above Cleanup Levels
Sediment :	N/R
Air :	N/R
Bedrock :	N/R

EPA LUST

Facility Name :	PUYALLUP AVE GAS STATION
Facility Address :	1201-1203 PUYALLUP AVE, TACOMA, Washington 98421
County :	Pierce
Facility ID :	WA8374
LUST ID :	WA12039
Reported Date :	N/R
Status :	Open
Substance :	Arsenic
Closed With Residual Contamination (Tribal Only):	N/R
NFA_Letter (Tribal Only) :	N/R
Tribe (Tribal Only) :	N/R
EPA Region :	10
Estimated Population within 1500ft :	148
Estimated Private Domestic Wells within 1500ft:	0
Within Source Water Protection Area (SPA):	No
SPA Public Water System and Facility ID:	N/R
SPA Water Type :	N/R

Map Id: DP420
Direction: SE
Distance: 0.711 mi., 3753 ft.
Elevation: 14 ft.
Relative: Lower

Site Name : PUYALLUP AVE GAS STATION FORMER | PUYALLUP AVE GAS STATION
1201-1203 PUYALLUP AVE
TACOMA | Tacoma, WA 98421

Database(s) : [ALL SITES - WA, CSCSL HWS - WA, EPA LUST, EPA UST, FRS, HSL - WA, LUST - WA, UST - WA, VCP - WA] ***(cont.)***

Envirosite ID: 6533463
EPA ID: N/R

EPA LUST ***(cont.)***

SPA Facility Type :	N/R
SPA HUC12 :	N/R
Within Groundwater Wellhead Protection Area (WHPA):	Yes
WHPA Public Water System and Facility ID:	WA5386800_24831
WHPA Water Type :	GW
WHPA Facility Type :	WL
WHPA HUC12 :	171100140502
Within Estimated 100-year Floodplain:	No
Latitude :	47.24213
Longitude :	-122.41714
Last Date in Agency List :	2023-01-30

EPA UST

Facility Name :	PUYALLUP AVE GAS STATION FORMER
Facility Address :	1201-1203 PUYALLUP AVE, Tacoma, Washington 98421
County :	Pierce
Facility ID :	WA8374
Facility Status :	Closed UST(s)
Open USTs :	0
Closed USTs :	3
Temporarily Out of Service USTs :	0
Date of Last Inspection :	N/R
EPA Region :	10
Tribe :	N/R
Facility ID 2 :	N/R
Latitude :	47.24213
Longitude :	-122.417137
Last Date in Agency List :	2023-01-30

Tank Details

Tank ID :	WA8374_1
Tank Status :	Closed
Installation Date :	2001-01-01
Removal Date :	N/R
Capacity :	N/R
Substances :	A Leaded Gasoline
Tank Wall Type :	N/R
Tank ID :	WA8374_2
Tank Status :	Closed
Installation Date :	2001-01-01
Removal Date :	N/R
Capacity :	N/R
Substances :	A Leaded Gasoline
Tank Wall Type :	N/R

Map Id: DP420
Direction: SE
Distance: 0.711 mi., 3753 ft.
Elevation: 14 ft.
Relative: Lower

Site Name : PUYALLUP AVE GAS STATION FORMER | PUYALLUP AVE GAS STATION
1201-1203 PUYALLUP AVE
TACOMA | Tacoma, WA 98421

Database(s) : [ALL SITES - WA, CSCSL HWS - WA, EPA LUST, EPA UST, FRS, HSL - WA, LUST - WA, UST - WA, VCP - WA] ***(cont.)***

Envirosite ID: 6533463
EPA ID: N/R

EPA UST ***(cont.)***

Tank ID :	WA8374_3
Tank Status :	Closed
Installation Date :	2001-01-01
Removal Date :	N/R
Capacity :	N/R
Substances :	R Unknown
Tank Wall Type :	N/R

FRS

Facility Name :	PUYALLUP AVE GAS STATION FORMER
Facility Address :	1201-1203 PUYALLUP AVE, TACOMA, WA 98421
County :	PIERCE

Site Details

Registry ID :	110054361114
FRS Facility URL :	Click here for hyperlink provided by the agency.
Last Date in Agency List :	2023-02-13

Source Description

Source Description :

The WA-FSIS provides a means to query and display data maintained by the Washington Department of Ecology. This system contains key information for each facility/site that is currently, or has been, of interest to the Air Quality, Dam Safety, Hazardous Waste, Toxics Cleanup, and Water Quality Programs.

FRS Environmental Interest

Source and System ID :	WA-FSIS - 8374

HSL - WA

Facility Name :	Puyallup Ave Gas Station
Facility Address :	1201-1203 PUYALLUP AVE, TACOMA, 98421
County :	Pierce

Site Details

Facility Site ID :	8374
Cleanup Site ID :	12039
Status :	Cleanup Started
Site Rank :	N/R
Alternative Site Name :	PUYALLUP AVE GAS STATION FORMER
Region :	Southwest
Resposbile Unit :	Southwest
Institutional Control :	N/R

Map Id: DP420
Direction: SE
Distance: 0.711 mi., 3753 ft.
Elevation: 14 ft.
Relative: Lower

Site Name : PUYALLUP AVE GAS STATION FORMER | PUYALLUP AVE GAS STATION
1201-1203 PUYALLUP AVE
TACOMA | Tacoma, WA 98421

Database(s) : [ALL SITES - WA, CSCSL HWS - WA, EPA LUST, EPA UST, FRS, HSL - WA, LUST - WA, UST - WA, VCP - WA] ***(cont.)***

Envirosite ID: 6533463
EPA ID: N/R

HSL - WA ***(cont.)***

Current VCP :	Yes
Past VCP :	Yes
Latitude :	47.242130035364
Longitude :	-122.417136458841
Agency Hyperlink :	Click here for hyperlink provided by the agency.
Last Date in Agency List :	2023-02-28

Contaminants

Contaminant Name :	Arsenic
Ground water :	Confirmed Above Cleanup Levels
Surface water :	N/R
Soil :	Confirmed Above Cleanup Levels
Sediment :	N/R
Air :	N/R
Bedrock :	N/R

Contaminant Name :	Lead
Ground water :	Confirmed Above Cleanup Levels
Surface water :	N/R
Soil :	Confirmed Above Cleanup Levels
Sediment :	N/R
Air :	N/R
Bedrock :	N/R

Contaminant Name :	Petroleum-Other
Ground water :	Confirmed Above Cleanup Levels
Surface water :	N/R
Soil :	Confirmed Above Cleanup Levels
Sediment :	N/R
Air :	N/R
Bedrock :	N/R

Contaminant Name :	Other Non-Halogenated Organics
Ground water :	Confirmed Above Cleanup Levels
Surface water :	N/R
Soil :	Confirmed Above Cleanup Levels
Sediment :	N/R
Air :	Suspected
Bedrock :	N/R

Contaminant Name :	Petroleum-Gasoline
Ground water :	Confirmed Above Cleanup Levels
Surface water :	N/R
Soil :	Confirmed Above Cleanup Levels
Sediment :	N/R
Air :	N/R
Bedrock :	N/R

Map Id: DP420
Direction: SE
Distance: 0.711 mi., 3753 ft.
Elevation: 14 ft.
Relative: Lower

Site Name : PUYALLUP AVE GAS STATION FORMER | PUYALLUP AVE GAS STATION
1201-1203 PUYALLUP AVE
TACOMA | Tacoma, WA 98421

Database(s) : [ALL SITES - WA, CSCSL HWS - WA, EPA LUST, EPA UST, FRS, HSL - WA, LUST - WA, UST - WA, VCP - WA] ***(cont.)***

Envirosite ID: 6533463
EPA ID: N/R

HSL - WA ***(cont.)***

Contaminant Name :	Petroleum-Diesel
Ground water :	Confirmed Above Cleanup Levels
Surface water :	N/R
Soil :	Confirmed Above Cleanup Levels
Sediment :	N/R
Air :	N/R
Bedrock :	N/R

Contaminant Name :	Benzene
Ground water :	Confirmed Above Cleanup Levels
Surface water :	N/R
Soil :	Confirmed Above Cleanup Levels
Sediment :	N/R
Air :	Suspected
Bedrock :	N/R

Contaminant Name :	Polycyclic Aromatic Hydrocarbons
Ground water :	Confirmed Above Cleanup Levels
Surface water :	N/R
Soil :	Confirmed Above Cleanup Levels
Sediment :	N/R
Air :	N/R
Bedrock :	N/R

Facility Name :	PUYALLUP AVE GAS STATION
Facility Address :	1201-1203 Puyallup Ave, Tacoma, 98421
County :	Pierce

Site Details

Facility Site ID :	8374
Cleanup Site ID :	12039
Status :	Cleanup Started
Site Rank :	N/R
Alternative Site Name :	N/R
Region :	N/R
Resposbile Unit :	N/R
Institutional Control :	N/R
Current VCP :	N/R
Past VCP :	N/R
Latitude :	N/R
Longitude :	N/R
Agency Hyperlink :	Click here for hyperlink provided by the agency.
Last Date in Agency List :	2022-02-11

LUST - WA

Facility Name :	PUYALLUP AVE GAS STATION
Facility Address :	1201-1203 PUYALLUP AVE, TACOMA, 98421
County :	Pierce

Map Id: DP420
Direction: SE
Distance: 0.711 mi., 3753 ft.
Elevation: 14 ft.
Relative: Lower

Site Name : PUYALLUP AVE GAS STATION FORMER | PUYALLUP AVE GAS STATION
1201-1203 PUYALLUP AVE
TACOMA | Tacoma, WA 98421

Database(s) : [ALL SITES - WA, CSCSL HWS - WA, EPA LUST, EPA UST, FRS, HSL - WA, LUST - WA, UST - WA, VCP - WA] ***(cont.)***

Envirosite ID: 6533463
EPA ID: N/R

LUST - WA ***(cont.)***

Site Details

LUST Status Date :	2013-06-03
LUST Status Type :	LUST - Cleanup Started
Facility Site ID :	8374
Cleanup Site ID :	12039
LUST ID :	6715
UST ID :	619987
Alternate Site Names :	PUYALLUP AVE GAS STATION FORMER
Release Date :	2013-06-03
Process Type :	N/R
Responsible Unit :	Southwest
Region :	Southwest
Latitude :	47.24213
Longitude :	-122.417136
Last Date in Agency List :	2023-03-20

Contaminants

Contaminant Name :	Polycyclic Aromatic Hydrocarbons
Ground Water :	Confirmed Above Cleanup Levels
Surface Water :	N/R
Soil :	Confirmed Above Cleanup Levels
Sediment :	N/R
Air :	N/R
Bedrock :	N/R

Contaminant Name :	Arsenic
Ground Water :	Confirmed Above Cleanup Levels
Surface Water :	N/R
Soil :	Confirmed Above Cleanup Levels
Sediment :	N/R
Air :	N/R
Bedrock :	N/R

Contaminant Name :	Petroleum-Other
Ground Water :	Confirmed Above Cleanup Levels
Surface Water :	N/R
Soil :	Confirmed Above Cleanup Levels
Sediment :	N/R
Air :	N/R
Bedrock :	N/R

Contaminant Name :	Other Non-Halogenated Organics
Ground Water :	Confirmed Above Cleanup Levels
Surface Water :	N/R
Soil :	Confirmed Above Cleanup Levels
Sediment :	N/R
Air :	Suspected
Bedrock :	N/R

Map Id: DP420
Direction: SE
Distance: 0.711 mi., 3753 ft.
Elevation: 14 ft.
Relative: Lower

Site Name : PUYALLUP AVE GAS STATION FORMER | PUYALLUP AVE GAS STATION
1201-1203 PUYALLUP AVE
TACOMA | Tacoma, WA 98421

Database(s) : [ALL SITES - WA, CSCSL HWS - WA, EPA LUST, EPA UST, FRS, HSL - WA, LUST - WA, UST - WA, VCP - WA] ***(cont.)***

Envirosite ID: 6533463
EPA ID: N/R

LUST - WA ***(cont.)***

Contaminant Name :	Petroleum-Gasoline
Ground Water :	Confirmed Above Cleanup Levels
Surface Water :	N/R
Soil :	Confirmed Above Cleanup Levels
Sediment :	N/R
Air :	N/R
Bedrock :	N/R

Contaminant Name :	Lead
Ground Water :	Confirmed Above Cleanup Levels
Surface Water :	N/R
Soil :	Confirmed Above Cleanup Levels
Sediment :	N/R
Air :	N/R
Bedrock :	N/R

Contaminant Name :	Benzene
Ground Water :	Confirmed Above Cleanup Levels
Surface Water :	N/R
Soil :	Confirmed Above Cleanup Levels
Sediment :	N/R
Air :	Suspected
Bedrock :	N/R

Contaminant Name :	Petroleum-Diesel
Ground Water :	Confirmed Above Cleanup Levels
Surface Water :	N/R
Soil :	Confirmed Above Cleanup Levels
Sediment :	N/R
Air :	N/R
Bedrock :	N/R

UST - WA

Facility Name :	PUYALLUP AVE GAS STATION FORMER
Facility Address :	1201-1203 PUYALLUP AVE, Tacoma, 98421
County :	Pierce

Facility Site ID :	8374
UST Site ID :	619987
Tag Number(s) :	N/R
Responsible Unit :	Southwest
Is Active :	No
Latitude :	47.24213
Longitude :	-122.417136
Last Date in Agency List :	2022-12-29

Map Id: DP420
Direction: SE
Distance: 0.711 mi., 3753 ft.
Elevation: 14 ft.
Relative: Lower

Site Name : PUYALLUP AVE GAS STATION FORMER | PUYALLUP AVE GAS STATION
1201-1203 PUYALLUP AVE
TACOMA | Tacoma, WA 98421

Database(s) : [ALL SITES - WA, CSCSL HWS - WA, EPA LUST, EPA UST, FRS, HSL - WA, LUST - WA, UST - WA, VCP - WA] ***(cont.)***

Envirosite ID: 6533463
EPA ID: N/R

UST - WA ***(cont.)***

Tank Details

Tank Name :	1
Tank Status :	Removed
Install Date :	N/R
Tank Upgrade Date :	N/R
Tank Permanent Closure Date :	2013-05-01
Permit Expiration Date :	N/R
Tank Material :	N/R
Tank Construction :	N/R
Tank Corrosion Protection :	N/R
Tank Manifold :	N/R
Tank Release Detection :	N/R
Tank Tightness Test :	N/R
Tank Spill Prevention :	N/R
Capacity Range :	N/R
Actual Capacity :	750
Pipe Material :	N/R
Pipe Construction :	N/R
Pipe Corrosion Protection :	N/R
Tank SFC :	N/R
Dispenser SFC :	N/R
Primary Pipe Release Detection :	N/R
Secondary Pipe Release Detection :	N/R
Pipe Pumping System :	N/R
Pipe Install Date :	N/R
Turbine Sump Construction :	N/R
Tank Status Date :	2013-06-04
Tank Install Date :	N/R
Tank Overfill Prevention :	N/R

Compartments Details

Compartment Number :	1
Compartment Capacity :	750
Substance Stored :	Leaded Gasoline
Used Substance :	Unknown
Ecy Region :	N/R

Tank Details

Tank Name :	2
Tank Status :	Removed
Install Date :	N/R
Tank Upgrade Date :	N/R
Tank Permanent Closure Date :	2013-05-01
Permit Expiration Date :	N/R
Tank Material :	N/R
Tank Construction :	N/R
Tank Corrosion Protection :	N/R
Tank Manifold :	N/R
Tank Release Detection :	N/R
Tank Tightness Test :	N/R

Map Id: DP420
Direction: SE
Distance: 0.711 mi., 3753 ft.
Elevation: 14 ft.
Relative: Lower

Site Name : PUYALLUP AVE GAS STATION FORMER | PUYALLUP AVE GAS STATION
1201-1203 PUYALLUP AVE
TACOMA | Tacoma, WA 98421

Database(s) : [ALL SITES - WA, CSCSL HWS - WA, EPA LUST, EPA UST, FRS, HSL - WA, LUST - WA, UST - WA, VCP - WA] ***(cont.)***

Envirosite ID: 6533463
EPA ID: N/R

UST - WA ***(cont.)***

Tank Spill Prevention :	N/R
Capacity Range :	N/R
Actual Capacity :	5000
Pipe Material :	N/R
Pipe Construction :	N/R
Pipe Corrosion Protection :	N/R
Tank SFC :	N/R
Dispenser SFC :	N/R
Primary Pipe Release Detection :	N/R
Secondary Pipe Release Detection :	N/R
Pipe Pumping System :	N/R
Pipe Install Date :	N/R
Turbine Sump Construction :	N/R
Tank Status Date :	2013-06-04
Tank Install Date :	N/R
Tank Overfill Prevention :	N/R

Compartments Details

Compartment Number :	1
Compartment Capacity :	5000
Substance Stored :	Leaded Gasoline
Used Substance :	Unknown
Ecy Region :	N/R

Tank Details

Tank Name :	3
Tank Status :	Removed
Install Date :	N/R
Tank Upgrade Date :	N/R
Tank Permanent Closure Date :	2013-07-02
Permit Expiration Date :	N/R
Tank Material :	N/R
Tank Construction :	N/R
Tank Corrosion Protection :	N/R
Tank Manifold :	N/R
Tank Release Detection :	N/R
Tank Tightness Test :	N/R
Tank Spill Prevention :	N/R
Capacity Range :	N/R
Actual Capacity :	600
Pipe Material :	N/R
Pipe Construction :	N/R
Pipe Corrosion Protection :	N/R
Tank SFC :	N/R
Dispenser SFC :	N/R
Primary Pipe Release Detection :	N/R
Secondary Pipe Release Detection :	N/R
Pipe Pumping System :	N/R
Pipe Install Date :	N/R
Turbine Sump Construction :	N/R

Map Id: DP420
Direction: SE
Distance: 0.711 mi., 3753 ft.
Elevation: 14 ft.
Relative: Lower

Site Name : PUYALLUP AVE GAS STATION FORMER | PUYALLUP AVE GAS STATION
1201-1203 PUYALLUP AVE
TACOMA | Tacoma, WA 98421

Database(s) : [ALL SITES - WA, CSCSL HWS - WA, EPA LUST, EPA UST, FRS, HSL - WA, LUST - WA, UST - WA, VCP - WA] ***(cont.)***

Envirosite ID: 6533463
EPA ID: N/R

UST - WA ***(cont.)***

Tank Status Date :	2013-09-26
Tank Install Date :	N/R
Tank Overfill Prevention :	N/R

Compartments Details

Compartment Number :	1
Compartment Capacity :	600
Substance Stored :	Unknown
Used Substance :	Unknown
Ecy Region :	N/R

VCP - WA

Facility Name :	PUYALLUP AVE GAS STATION FORMER
Facility Address :	1201-1203 PUYALLUP AVE, TACOMA, 98421
County :	Pierce
Facility/Site ID :	8374
Alternate Name :	N/R
Program Name :	N/R
WRIA :	10
Legislative District :	27
Congressional District :	9
Ecology Region :	SWRO
Ecology Program Phone :	(360) 407-7224
Tribal Land :	N
Latitude :	47.24213
Longitude :	-122.417136
Last Date in Agency List :	2023-01-04

Program Details

Program :	TOXICS
Program ID :	N/R
Interaction Type :	Voluntary Cleanup Sites
Interaction Type Description :	For a fee, Ecology staff will review an independent cleanup report(s) and provide a written decision about the adequacy of the cleanup actions taken and described in the report.
Status :	Active
Start Date :	2012-11-29
End Date :	N/R
SIC :	N/R
NAICS :	N/R
Program :	TOXICS
Program ID :	N/R

Map Id: DP420
Direction: SE
Distance: 0.711 mi., 3753 ft.
Elevation: 14 ft.
Relative: Lower

Site Name : PUYALLUP AVE GAS STATION FORMER | PUYALLUP AVE GAS STATION
1201-1203 PUYALLUP AVE
TACOMA | Tacoma, WA 98421

Database(s) : [ALL SITES - WA, CSCSL HWS - WA, EPA LUST, EPA UST, FRS, HSL - WA, LUST - WA, UST - WA, VCP - WA] ***(cont.)***

Envirosite ID: 6533463
EPA ID: N/R

VCP - WA ***(cont.)***

Interaction Type :	Voluntary Cleanup Sites
Interaction Type Description :	For a fee, Ecology staff will review an independent cleanup report(s) and provide a written decision about the adequacy of the cleanup actions taken and described in the report.
Status :	Active
Start Date :	2012-11-29
End Date :	N/R
SIC :	N/R
NAICS :	44719 - Other Gasoline Stations

Map Id: DL421
Direction: SW
Distance: 0.711 mi., 3757 ft.
Elevation: 102 ft.
Relative: Higher

Site Name : GOODYEAR TIRE & RUBBER CO RETREAD PLANT | WINGFOOT COMMERCIAL TIRE SYSTEMS | EAGLE F-1 LLC
2210 S C ST | 2210 SOUTH C ST
TACOMA, WA 98402

Database(s) : [ALL SITES - WA, ECHO, FRS, PADS, RAATS, RCRA_NONGEN, T 2 - WA]

Envirosite ID: 50655528
EPA ID: N/R

ALL SITES - WA

Facility Name :	GOODYEAR TIRE & RUBBER CO RETREAD PLANT
Facility Address :	2210 S C ST, TACOMA, 98402
County :	Pierce
Facility/Site ID :	99715512
Alternate Name :	SAMS TIRES CORPORATE OFFICE
Program Name :	N/R
WRIA :	10
Legislative District :	27
Congressional District :	6
Ecology Region :	SWRO
Ecology Program Phone :	(360) 407-6171
Tribal Land :	N
Latitude :	47.24156
Longitude :	-122.43723
Last Date in Agency List :	2023-01-03
Facility/Site ID :	99715512
Alternate Name :	N/R
Program Name :	N/R
WRIA :	10
Legislative District :	27

Map Id: DL421
Direction: SW
Distance: 0.711 mi., 3757 ft.
Elevation: 102 ft.
Relative: Higher

Site Name : GOODYEAR TIRE & RUBBER CO RETREAD PLANT | WINGFOOT COMMERCIAL TIRE SYSTEMS | EAGLE F-1 LLC
2210 S C ST | 2210 SOUTH C ST
TACOMA, WA 98402

Database(s) : [ALL SITES - WA, ECHO, FRS, PADS, RAATS, RCRA_NONGEN, T 2 - WA] ***(cont.)***

Envirosite ID: 50655528
EPA ID: N/R

ALL SITES - WA ***(cont.)***

Congressional District :	6
Ecology Region :	SWRO
Ecology Program Phone :	(360) 407-6734
Tribal Land :	N
Latitude :	47.24156
Longitude :	-122.43723
Last Date in Agency List :	2023-01-03

Facility/Site ID :	99715512
Alternate Name :	SAMS TIRES CORPORATE OFFICE
Program Name :	N/R
WRIA :	10
Legislative District :	27
Congressional District :	6
Ecology Region :	SWRO
Ecology Program Phone :	(360) 407-6734
Tribal Land :	N
Latitude :	47.24156
Longitude :	-122.43723
Last Date in Agency List :	2023-01-03

Facility/Site ID :	99715512
Alternate Name :	N/R
Program Name :	N/R
WRIA :	10
Legislative District :	27
Congressional District :	6
Ecology Region :	SWRO
Ecology Program Phone :	(360) 407-6171
Tribal Land :	N
Latitude :	47.24156
Longitude :	-122.43723
Last Date in Agency List :	2023-01-03

Program Details

Program :	HAZWASTE
Program ID :	WAD988519583
Interaction Type :	Emergency/Haz Chem Rpt TIER2
Interaction Type Description :	Businesses that store 10,000 pounds or more of a hazardous chemical or 500 pounds or less, depending on the chemical, of an extremely hazardous chemical on site at any one time must report annually. Reports are sent to the State Emergency Response Commission (represented by Ecology) Local Emergency Planning Committees, and local fire departments for emergency planning. (product, not waste)
Status :	Inactive
Start Date :	1995-01-01
End Date :	1997-03-01
SIC :	7534 - TIRE RETREADING AND REPAIR SHOPS

Map Id: DL421
Direction: SW
Distance: 0.711 mi., 3757 ft.
Elevation: 102 ft.
Relative: Higher

Site Name : GOODYEAR TIRE & RUBBER CO RETREAD PLANT | WINGFOOT COMMERCIAL TIRE SYSTEMS | EAGLE F-1 LLC
2210 S C ST | 2210 SOUTH C ST
TACOMA, WA 98402

Database(s) : [ALL SITES - WA, ECHO, FRS, PADS, RAATS, RCRA_NONGEN, T 2 - WA] ***(cont.)***

Envirosite ID: 50655528
EPA ID: N/R

ALL SITES - WA ***(cont.)***

NAICS : N/R

Program : HAZWASTE
Program ID : WAD988519583
Interaction Type : Emergency/Haz Chem Rpt TIER2

Interaction Type Description : Businesses that store 10,000 pounds or more of a hazardous chemical or 500 pounds or less, depending on the chemical, of an extremely hazardous chemical on site at any one time must report annually. Reports are sent to the State Emergency Response Commission (represented by Ecology) Local Emergency Planning Committees, and local fire departments for emergency planning. (product, not waste)

Status : Inactive
Start Date : 1995-01-01
End Date : 1997-03-01
SIC : N/R
NAICS : N/R

Program : HAZWASTE
Program ID : WAD988519583
Interaction Type : Hazardous Waste Generator

Interaction Type Description : Facilities that generate any quantity of a dangerous waste. They may be classified as SQG, MQG, or LQG depending on hazardous waste generated for a given month.

Status : Inactive
Start Date : 1993-04-08
End Date : 1993-12-31
SIC : N/R
NAICS : N/R

Program : HAZWASTE
Program ID : WAD988519583
Interaction Type : Hazardous Waste Generator

Interaction Type Description : Facilities that generate any quantity of a dangerous waste. They may be classified as SQG, MQG, or LQG depending on hazardous waste generated for a given month.

Status : Inactive
Start Date : 1993-04-08
End Date : 1993-12-31
SIC : 7534 - TIRE RETREADING AND REPAIR SHOPS
NAICS : N/R

Facility Name : Wingfoot Commercial Tire Systems
Facility Address : 2210 SOUTH C ST, TACOMA, 98402

Map Id: DL421
Direction: SW
Distance: 0.711 mi., 3757 ft.
Elevation: 102 ft.
Relative: Higher

Site Name : GOODYEAR TIRE & RUBBER CO RETREAD PLANT | WINGFOOT COMMERCIAL TIRE SYSTEMS | EAGLE F-1 LLC
2210 S C ST | 2210 SOUTH C ST
TACOMA, WA 98402

Database(s) : [ALL SITES - WA, ECHO, FRS, PADS, RAATS, RCRA_NONGEN, T 2 - WA] ***(cont.)***

Envirosite ID: 50655528
EPA ID: N/R

ALL SITES - WA ***(cont.)***

County :	Pierce
Facility/Site ID :	6160663
Alternate Name :	N/R
Program Name :	N/R
WRIA :	10
Legislative District :	27
Congressional District :	6
Ecology Region :	SWRO
Ecology Program Phone :	(360) 407-6171
Tribal Land :	N
Latitude :	47.242265
Longitude :	-122.438699
Last Date in Agency List :	2023-01-03
Facility/Site ID :	6160663
Alternate Name :	N/R
Program Name :	N/R
WRIA :	10
Legislative District :	27
Congressional District :	6
Ecology Region :	SWRO
Ecology Program Phone :	(360) 407-7224
Tribal Land :	N
Latitude :	47.242265
Longitude :	-122.438699
Last Date in Agency List :	2023-01-03

Program Details

Program :	HAZWASTE
Program ID :	CRK000081510
Interaction Type :	Underground Storage Tank
Interaction Type Description :	Any one or combination of tanks (including connecting underground pipes) that is used to contain regulated substances and has a tank volume of ten percent or more beneath the surface of the ground. This term does not include any of the exempt UST systems specified in WAC 173-360-110(2) or any piping connected thereto. See WAC 173-360
Status :	Inactive
Start Date :	2003-07-23
End Date :	2003-07-24
SIC :	N/R
NAICS :	N/R
Program :	HAZWASTE
Program ID :	CRK000081510
Interaction Type :	Emergency/Haz Chem Rpt TIER2

Map Id: DL421
Direction: SW
Distance: 0.711 mi., 3757 ft.
Elevation: 102 ft.
Relative: Higher

Site Name : GOODYEAR TIRE & RUBBER CO RETREAD PLANT | WINGFOOT COMMERCIAL TIRE SYSTEMS | EAGLE F-1 LLC
2210 S C ST | 2210 SOUTH C ST
TACOMA, WA 98402

Database(s) : [ALL SITES - WA, ECHO, FRS, PADS, RAATS, RCRA_NONGEN, T 2 - WA] ***(cont.)***

Envirosite ID: 50655528
EPA ID: N/R

ALL SITES - WA ***(cont.)***

Interaction Type Description :	Businesses that store 10,000 pounds or more of a hazardous chemical or 500 pounds or less, depending on the chemical, of an extremely hazardous chemical on site at any one time must report annually. Reports are sent to the State Emergency Response Commission (represented by Ecology) Local Emergency Planning Committees, and local fire departments for emergency planning. (product, not waste)
Status :	Active
Start Date :	2013-03-12
End Date :	N/R
SIC :	N/R
NAICS :	N/R

ECHO

Facility Name :	GOODYEAR TIRE & RUBBER CO RETREAD PLANT
Facility Address :	2210 S C ST, TACOMA, WA 98402
County :	PIERCE
Last Inspection Date :	N/R
Registry ID :	110005385341
FIPS Code :	53053
EPA Region :	10
Inspection Count :	0
Last Inspection Days :	N/R
Informal Count :	0
Last Informal Action Date :	N/R
Formal Action Count :	0
Last Formal Action Date :	N/R
Total Penalties :	0
Penalty Count :	N/R
Last Penalty Date :	N/R
Last Penalty Amount :	N/R
QTRS IN NC :	0
Programs IN SNC :	0
Current Compliance Status :	No Violation Identified
Three-Year Compliance Status :	_____
Collection Method :	ADDRESS MATCHING-HOUSE NUMBER
Reference Point :	CENTER OF A FACILITY OR STATION
Accuracy Meters :	30
Derived Tribes :	Puyallup Tribe of the Puyallup Reservation - .5 mile(s), Puyallup Tribe of the Puyallup Reservation - .9 mile(s), Muckleshoot Indian Tribe - 11.2 mile(s), Muckleshoot Indian Tribe - 14.1 mile(s), Nisqually Indian Tribe - 16.9 mile(s), Squaxin Island Tribe of the Squaxin Island Reservation - 21.7 mile(s), Squaxin Island Tribe of the Squaxin Island Reservation - 23.6 mile(s)
Derived HUC :	17110019
Derived WBD :	171100190301
Derived STCTY FIPS :	53053
Derived Zip :	98402
Derived CD113 :	06

Map Id: DL421
Direction: SW
Distance: 0.711 mi., 3757 ft.
Elevation: 102 ft.
Relative: Higher

Site Name : GOODYEAR TIRE & RUBBER CO RETREAD PLANT | WINGFOOT COMMERCIAL TIRE SYSTEMS | EAGLE F-1 LLC
2210 S C ST | 2210 SOUTH C ST
TACOMA, WA 98402

Database(s) : [ALL SITES - WA, ECHO, FRS, PADS, RAATS, RCRA_NONGEN, T 2 - WA] ***(cont.)***

Envirosite ID: 50655528
EPA ID: N/R

ECHO ***(cont.)***

Derived CB2010 :	530530616021030
MYRTK Universe :	NNN
NPDES IDs :	N/R
CWA Permit Types :	N/R
CWA Compliance Tracking :	N/R
CWA NAICS :	N/R
CWA SICS :	N/R
CWA Inspection Count :	N/R
CWA Last Inspection Days :	N/R
CWA Informal Count :	N/R
CWA Formal Action Count :	N/R
CWA Last Formal Action Date :	N/R
CWA Penalties :	N/R
CWA Last Penalty Date :	N/R
CWA Last Penalty Amount :	N/R
CWA Quarters IN NC :	N/R
CWA Current Compliance Status :	N/R
CWA Current SNC Flag :	N
CWA 13 Quarters Compliance Status :	N/R
CWA 13 Quarters Effluent Exceedances:	N/R
CWA Three-Year QNCR Codes :	N/R
DFR URL :	Click here for hyperlink provided by the agency.
Facility SIC :	N/R
Facility NAICS :	811198 - All Other Automotive Repair and Maintenance
Facility Last Inspection EPA Date :	N/R
Facility Last Inspection State Date :	N/R
Facility Last Formal Act EPA Date :	N/R
Facility Last Formal Act State Date :	N/R
Facility Last Informal Act EPA Date :	N/R
Facility Last Informal Act State Date:	N/R
Facility Federal Agency :	N/R
TRI Reporter :	N/R
Facility Imp Water Flag :	N/R
Current SNC Flag :	N
Indian County Flag :	N
Federal Flag :	N/R
US Mexico Border Flag :	N/R
Chesapeak Bay Flag :	N/R
AIR Flag :	N
NPDES Flag :	N
SDWIS Flag :	N
RCRA Flag :	Y
TRI Flag :	N
GHG Flag :	N
Major Flag :	N/R
Active Flag :	N/R
NAA Flag :	N
Latitude :	47.24133
Longitude :	-122.43743
Last Date in Agency List :	2023-01-16

FRS

Facility Name :	GOODYEAR TIRE & RUBBER CO RETREAD PLANT

Map Id: DL421
Direction: SW
Distance: 0.711 mi., 3757 ft.
Elevation: 102 ft.
Relative: Higher

Site Name : GOODYEAR TIRE & RUBBER CO RETREAD PLANT | WINGFOOT COMMERCIAL TIRE SYSTEMS | EAGLE F-1 LLC
2210 S C ST | 2210 SOUTH C ST
TACOMA, WA 98402

Database(s) : [ALL SITES - WA, ECHO, FRS, PADS, RAATS, RCRA_NONGEN, T 2 - WA] ***(cont.)***

Envirosite ID: 50655528
EPA ID: N/R

FRS ***(cont.)***

Facility Address : 2210 S C ST, TACOMA, WA 98402
County : PIERCE

Site Details
Registry ID : 110005385341
FRS Facility URL : Click here for hyperlink provided by the agency.
Last Date in Agency List : 2023-02-13

Source Description
Source Description :

RCRAInfo is EPA's comprehensive information system that supports the Resource Conservation and Recovery Act (RCRA) of 1976 and the Hazardous and Solid Waste Amendments (HSWA) of 1984 through the tracking of events and activities related to facilities that generate, transport, and treat, store, or dispose of hazardous waste. RCRAInfo allows RCRA program staff to track the notification, permit, compliance, and corrective action activities required under RCRA. RCRAInfo also supports generation of the National Hazardous Waste Biennial Report. All generators and treatment, storage, and disposal facilities who handle hazardous waste are required to report to the EPA Administrator at least once every two years to support creation of the Biennial Report.
The WA-FSIS provides a means to query and display data maintained by the Washington Department of Ecology. This system contains key information for each facility/site that is currently, or has been, of interest to the Air Quality, Dam Safety, Hazardous Waste, Toxics Cleanup, and Water Quality Programs.

FRS Environmental Interest
Source and System ID : RCRAINFO - WAD988519583
WA-FSIS - 99715512

Facility Name : WINGFOOT COMMERCIAL TIRE SYSTEMS
Facility Address : 2210 SOUTH C ST, TACOMA, WA 98402
County : PIERCE

Site Details
Registry ID : 110015674581
FRS Facility URL : Click here for hyperlink provided by the agency.
Last Date in Agency List : 2023-02-13

Source Description

Map Id: DL421
Direction: SW
Distance: 0.711 mi., 3757 ft.
Elevation: 102 ft.
Relative: Higher

Site Name : GOODYEAR TIRE & RUBBER CO RETREAD PLANT | WINGFOOT COMMERCIAL TIRE SYSTEMS | EAGLE F-1 LLC
2210 S C ST | 2210 SOUTH C ST
TACOMA, WA 98402

Database(s) : [ALL SITES - WA, ECHO, FRS, PADS, RAATS, RCRA_NONGEN, T 2 - WA] ***(cont.)***

Envirosite ID: 50655528
EPA ID: N/R

FRS ***(cont.)***

Source Description :

The WA-FSIS provides a means to query and display data maintained by the Washington Department of Ecology. This system contains key information for each facility/site that is currently, or has been, of interest to the Air Quality, Dam Safety, Hazardous Waste, Toxics Cleanup, and Water Quality Programs.

FRS Environmental Interest

Source and System ID :	WA-FSIS - 6160663

PADS

Facility Name :	EAGLE F-1 LLC
Facility Address :	2210 SOUTH C ST, TACOMA, WA 98402
Date Signed :	2019-10-02
EPA ID :	WATSCA105302
Contact :	ANGELO IANELLO
Contact Number :	253-203-1406
Contact Title :	PRESIDENT, BAYHEAD MANAGEMENT
Contact Email :	N/R
Type of PCB Activity :	Generator
Owner Name :	EAGLE F-1 LLC
Mailing Address :	PO BOX 110997, TACOMA, WA 98411
Region :	10
Last Date in Agency List :	2020-03-13

RAATS

Facility Name :	GOODYEAR TIRE & RUBBER CO RETREAD PLANT
Facility Address :	2210 S C ST, TACOMA, WA 98402

Notices of Violations Summary

Date of Violation :	1993-03-09
Date Achieved Compliance :	N/R
Regulation Violated :	N
Area of Violation :	N/R
Enforcement Action :	N/R
Enforcement Action Date :	N/R
Enf. Disposition Status :	N/R
Enf. Disp. Status Date :	N/R
Violation Lead Agency :	N/R
Enforcement Lead Agency :	N/R
Proposed Penalty Amount :	N/R
Final Penalty Amount :	N/R
Paid Penalty Amount :	N/R

Map Id: DL421
Direction: SW
Distance: 0.711 mi., 3757 ft.
Elevation: 102 ft.
Relative: Higher

Site Name : GOODYEAR TIRE & RUBBER CO RETREAD PLANT | WINGFOOT COMMERCIAL TIRE SYSTEMS | EAGLE F-1 LLC
2210 S C ST | 2210 SOUTH C ST
TACOMA, WA 98402

Database(s) : [ALL SITES - WA, ECHO, FRS, PADS, RAATS, RCRA_NONGEN, T 2 - WA] ***(cont.)***

Envirosite ID: 50655528
EPA ID: N/R

RAATS ***(cont.)***

Date of Violation :	1992-09-01
Date Achieved Compliance :	N/R
Regulation Violated :	N
Area of Violation :	N/R
Enforcement Action :	N/R
Enforcement Action Date :	N/R
Enf. Disposition Status :	N/R
Enf. Disp. Status Date :	N/R
Violation Lead Agency :	N/R
Enforcement Lead Agency :	N/R
Proposed Penalty Amount :	N/R
Final Penalty Amount :	N/R
Paid Penalty Amount :	N/R

Regulation Violated :	N

RCRA_NONGEN

Facility Name :	GOODYEAR TIRE & RUBBER CO RETREAD PLANT
Facility Address :	2210 S C ST, TACOMA, WA 98402
County :	PIERCE

Date Form Received by Agency :	1993-04-08
EPA ID :	WAD988519583
Mailing Address :	2210 S C ST, TACOMA, WA 98402
Contact :	LEE BAGLEY
Contact Address :	PO BOX 42589, OLYMPIA, WA 98504
Contact Country :	US
Contact Telephone :	360-753-6375
Contact Email :	N/R
EPA Region :	10
Land Type :	Other land type
Source Type :	Notification
Classification :	Not a generator, verified
Description :	Not a generator, verified
Last Date in Agency List :	2023-01-23

Owner/Operator Summary

Owner/Operator Name :	GOODYEAR TIRE RUBBER CO RETREAD PLANT
Owner/Operator Address :	2210 S C ST, TACOMA, WA 98402
Owner/Operator Country :	US
Owner/Operator Telephone :	000-000-0000
Owner/Operator Email :	N/R
Owner/Operator Fax :	N/R
Legal Status :	Private
Owner/Operator Type :	Owner
Owner/Operator Start Date :	N/R
Owner/Operator End Date :	N/R

Map Id: DL421
Direction: SW
Distance: 0.711 mi., 3757 ft.
Elevation: 102 ft.
Relative: Higher

Site Name : GOODYEAR TIRE & RUBBER CO RETREAD PLANT | WINGFOOT COMMERCIAL TIRE SYSTEMS | EAGLE F-1 LLC
2210 S C ST | 2210 SOUTH C ST
TACOMA, WA 98402

Database(s) : [ALL SITES - WA, ECHO, FRS, PADS, RAATS, RCRA_NONGEN, T 2 - WA] ***(cont.)***

Envirosite ID: 50655528
EPA ID: N/R

RCRA_NONGEN ***(cont.)***

Owner/Operator Name :	SAMS TIRES
Owner/Operator Address :	2210 S C ST, TACOMA, WA 98402
Owner/Operator Country :	US
Owner/Operator Telephone :	000-000-0000
Owner/Operator Email :	N/R
Owner/Operator Fax :	N/R
Legal Status :	Private
Owner/Operator Type :	Owner
Owner/Operator Start Date :	1996-12-23
Owner/Operator End Date :	N/R

Owner/Operator Name :	SAMS TIRES
Owner/Operator Address :	2210 S C ST, TACOMA, WA 98402
Owner/Operator Country :	US
Owner/Operator Telephone :	000-000-0000
Owner/Operator Email :	N/R
Owner/Operator Fax :	N/R
Legal Status :	Private
Owner/Operator Type :	Operator
Owner/Operator Start Date :	1996-12-23
Owner/Operator End Date :	N/R

Handler Activities Summary

U.S. Importer of Hazardous Waste :	N
Mixed Waste (Haz. and Radioactive) :	N
Recycler of Hazardous Waste :	N
Transporter of Hazardous Waste :	N
Treater, Storer or Disposer of HW :	N
Underground Injection Activity :	N
On-site Burner Exemption :	N
Furnace Exemption :	N
Used Oil Fuel Burner :	N
Used Oil Processor :	N
Used Oil Refiner :	N
Used Oil Fuel Marketer to Burner :	N
Used Oil Specification Marketer :	N
Used Oil Transfer Facility :	N
Used Oil Transporter :	N

Historical Generators

Date Form Received by Agency :	1993-04-08
Facility Name :	GOODYEAR TIRE & RUBBER CO RETREAD PLANT
Classification :	Not a generator, verified

Notices of Violations Summary

Regulation Violated :	N

Map Id: DL421
Direction: SW
Distance: 0.711 mi., 3757 ft.
Elevation: 102 ft.
Relative: Higher

Site Name : GOODYEAR TIRE & RUBBER CO RETREAD PLANT | WINGFOOT COMMERCIAL TIRE SYSTEMS | EAGLE F-1 LLC
2210 S C ST | 2210 SOUTH C ST
TACOMA, WA 98402

Database(s) : [ALL SITES - WA, ECHO, FRS, PADS, RAATS, RCRA_NONGEN, T 2 - WA] ***(cont.)***

Envirosite ID: 50655528
EPA ID: N/R

RCRA_NONGEN ***(cont.)***

Evaluation Action Summary

Evaluation Date :	1993-03-09
Evaluation :	FOLLOW-UP INSPECTION
Area of Violation :	N/R
Date Achieved Compliance :	N/R
Evaluation Lead Agency :	State

Evaluation Date :	1992-09-01
Evaluation :	COMPLIANCE ASSISTANCE VISIT
Area of Violation :	N/R
Date Achieved Compliance :	N/R
Evaluation Lead Agency :	State

T 2 - WA

Facility Name :	GOODYEAR TIRE & RUBBER CO RETREAD PLANT
Facility Address :	2210 S C ST, TACOMA, 98402
County :	Pierce

Facility/Site ID :	99715512
Alternate Name :	SAMS TIRES CORPORATE OFFICE
Program Name :	N/R
WRIA :	10
Legislative District :	27
Congressional District :	6
Ecology Region :	SWRO
Ecology Program Phone :	(360) 407-6171
Tribal Land :	N
Latitude :	47.24156
Longitude :	-122.43723
Last Date in Agency List :	2023-01-04

Facility/Site ID :	99715512
Alternate Name :	N/R
Program Name :	N/R
WRIA :	10
Legislative District :	27
Congressional District :	6
Ecology Region :	SWRO
Ecology Program Phone :	(360) 407-6171
Tribal Land :	N
Latitude :	47.24156
Longitude :	-122.43723
Last Date in Agency List :	2023-01-04

Program Details

Program :	HAZWASTE
Interaction Type :	Emergency/Haz Chem Rpt TIER2

Map Id: DL421
Direction: SW
Distance: 0.711 mi., 3757 ft.
Elevation: 102 ft.
Relative: Higher

Site Name : GOODYEAR TIRE & RUBBER CO RETREAD PLANT | WINGFOOT COMMERCIAL TIRE SYSTEMS | EAGLE F-1 LLC
2210 S C ST | 2210 SOUTH C ST
TACOMA, WA 98402

Database(s) : [ALL SITES - WA, ECHO, FRS, PADS, RAATS, RCRA_NONGEN, T 2 - WA] ***(cont.)***

Envirosite ID: 50655528
EPA ID: N/R

T 2 - WA ***(cont.)***

Interaction Type Description :	Businesses that store 10,000 pounds or more of a hazardous chemical or 500 pounds or less, depending on the chemical, of an extremely hazardous chemical on site at any one time must report annually. Reports are sent to the State Emergency Response Commission (represented by Ecology) Local Emergency Planning Committees, and local fire departments for emergency planning. (product, not waste)
Status :	Inactive
Start Date :	1995-01-01
End Date :	1997-03-01
SIC :	7534 - TIRE RETREADING AND REPAIR SHOPS
NAICS :	N/R
Program :	HAZWASTE
Interaction Type :	Emergency/Haz Chem Rpt TIER2
Interaction Type Description :	Businesses that store 10,000 pounds or more of a hazardous chemical or 500 pounds or less, depending on the chemical, of an extremely hazardous chemical on site at any one time must report annually. Reports are sent to the State Emergency Response Commission (represented by Ecology) Local Emergency Planning Committees, and local fire departments for emergency planning. (product, not waste)
Status :	Inactive
Start Date :	1995-01-01
End Date :	1997-03-01
SIC :	N/R
NAICS :	N/R
Facility Name :	Wingfoot Commercial Tire Systems
Facility Address :	2210 SOUTH C ST, TACOMA, 98402
County :	Pierce
Facility/Site ID :	6160663
Alternate Name :	N/R
Program Name :	N/R
WRIA :	10
Legislative District :	27
Congressional District :	6
Ecology Region :	SWRO
Ecology Program Phone :	(360) 407-6171
Tribal Land :	N
Latitude :	47.242265
Longitude :	-122.438699
Last Date in Agency List :	2023-01-04

Map Id: DL421
Direction: SW
Distance: 0.711 mi., 3757 ft.
Elevation: 102 ft.
Relative: Higher

Site Name : GOODYEAR TIRE & RUBBER CO RETREAD PLANT | WINGFOOT COMMERCIAL TIRE SYSTEMS | EAGLE F-1 LLC
2210 S C ST | 2210 SOUTH C ST
TACOMA, WA 98402

Database(s) : [ALL SITES - WA, ECHO, FRS, PADS, RAATS, RCRA_NONGEN, T 2 - WA] ***(cont.)***

Envirosite ID: 50655528
EPA ID: N/R

T 2 - WA ***(cont.)***

Program Details

Program :	TOXICS
Interaction Type :	Emergency/Haz Chem Rpt TIER2
Interaction Type Description :	Businesses that store 10,000 pounds or more of a hazardous chemical or 500 pounds or less, depending on the chemical, of an extremely hazardous chemical on site at any one time must report annually. Reports are sent to the State Emergency Response Commission (represented by Ecology) Local Emergency Planning Committees, and local fire departments for emergency planning. (product, not waste)
Status :	Active
Start Date :	2013-03-12
End Date :	N/R
SIC :	N/R
NAICS :	N/R

Map Id: DF422
Direction: S
Distance: 0.712 mi., 3758 ft.
Elevation: 41 ft.
Relative: Higher

Site Name : FRONTIER TRANSPORTATION COMPANY
217 25TH ST E
TACOMA, WA

Database(s) : [ALL SITES - WA, FRS]

Envirosite ID: 50655527
EPA ID: N/R

ALL SITES - WA

Facility Name :	FRONTIER TRANSPORTATION COMPANY
Facility Address :	217 25TH ST E, TACOMA, 98421-1106
County :	Pierce
Facility/Site ID :	27655611
Alternate Name :	N/R
Program Name :	N/R
WRIA :	10
Legislative District :	27
Congressional District :	6
Ecology Region :	SWRO
Ecology Program Phone :	(360) 407-7224
Tribal Land :	N
Latitude :	47.238971
Longitude :	-122.432534
Last Date in Agency List :	2023-01-03

Program Details

Program :	TOXICS
Program ID :	4378

Map Id: DF422
Direction: S
Distance: 0.712 mi., 3758 ft.
Elevation: 41 ft.
Relative: Higher

Site Name : FRONTIER TRANSPORTATION COMPANY
217 25TH ST E
TACOMA, WA

Database(s) : [ALL SITES - WA, FRS] ***(cont.)***

Envirosite ID: 50655527
EPA ID: N/R

ALL SITES - WA ***(cont.)***

Interaction Type :	Underground Storage Tank
Interaction Type Description :	Any one or combination of tanks (including connecting underground pipes) that is used to contain regulated substances and has a tank volume of ten percent or more beneath the surface of the ground. This term does not include any of the exempt UST systems specified in WAC 173-360-110(2) or any piping connected thereto. See WAC 173-360
Status :	Inactive
Start Date :	1998-06-08
End Date :	2000-03-22
SIC :	N/R
NAICS :	N/R

FRS

Facility Name :	FRONTIER TRANSPORTATION COMPANY
Facility Address :	217 25TH ST E, TACOMA, WA 98421-1106
County :	PIERCE

Site Details

Registry ID :	110015500064
FRS Facility URL :	Click here for hyperlink provided by the agency.
Last Date in Agency List :	2023-02-13

Source Description

Source Description :

The WA-FSIS provides a means to query and display data maintained by the Washington Department of Ecology. This system contains key information for each facility/site that is currently, or has been, of interest to the Air Quality, Dam Safety, Hazardous Waste, Toxics Cleanup, and Water Quality Programs.

FRS Environmental Interest

Source and System ID :	WA-FSIS - 27655611

Map Id: DF423
Direction: S
Distance: 0.712 mi., 3759 ft.
Elevation: 40 ft.
Relative: Higher

Site Name : GOLDEN LINE RECYCLING CORP | FRONTIER TRANSPORTATION COMPANY 217 E 25TH ST | 217 EAST 25TH ST TACOMA | Tacoma, WA

Database(s) : [ALL SITES - WA, EPA UST, FRS, UST - WA]

Envirosite ID: 50655593
EPA ID: N/R

ALL SITES - WA

Facility Name :	GOLDEN LINE RECYCLING CORP
Facility Address :	217 E 25TH ST, TACOMA, 98421
County :	Pierce
Facility/Site ID :	610068
Alternate Name :	N/R
Program Name :	N/R
WRIA :	10
Legislative District :	27
Congressional District :	9
Ecology Region :	SWRO
Ecology Program Phone :	(360) 407-6734
Tribal Land :	N
Latitude :	47.23932
Longitude :	-122.432433
Last Date in Agency List :	2023-01-03

Facility/Site ID :	610068
Alternate Name :	N/R
Program Name :	N/R
WRIA :	10
Legislative District :	27
Congressional District :	9
Ecology Region :	SWRO
Ecology Program Phone :	N/R
Tribal Land :	N
Latitude :	47.23932
Longitude :	-122.432433
Last Date in Agency List :	2023-01-03

Program Details

Program :	HAZWASTE
Program ID :	N/R
Interaction Type :	Revised Site Visit Program
Interaction Type Description :	HWTR engages in a variety of field work, site visits, and contacts with sites. While most compliance related activity is recorded into the EPA's RCRAInfo system, the other types of activities are recorded into the Revised Site Visit Program (RSVP).
Status :	Active
Start Date :	2009-01-15
End Date :	N/R
SIC :	N/R
NAICS :	N/R

Program :	HAZWASTE
Program ID :	N/R
Interaction Type :	Urban Waters
Interaction Type Description :	The site has been inspected by an Ecology Urban Waters Inspector.

Map Id: DF423
Direction: S
Distance: 0.712 mi., 3759 ft.
Elevation: 40 ft.
Relative: Higher

Site Name : GOLDEN LINE RECYCLING CORP | FRONTIER TRANSPORTATION COMPANY 217 E 25TH ST | 217 EAST 25TH ST TACOMA | Tacoma, WA

Database(s) : [ALL SITES - WA, EPA UST, FRS, UST - WA] ***(cont.)***

Envirosite ID: 50655593
EPA ID: N/R

ALL SITES - WA ***(cont.)***

Status :	Active
Start Date :	2008-10-24
End Date :	N/R
SIC :	N/R
NAICS :	N/R

EPA UST

Facility Name :	FRONTIER TRANSPORTATION COMPANY
Facility Address :	217 EAST 25TH ST, Tacoma, Washington 984211106
County :	Pierce
Facility ID :	WA27655611
Facility Status :	Closed UST(s)
Open USTs :	0
Closed USTs :	2
Temporarily Out of Service USTs :	0
Date of Last Inspection :	N/R
EPA Region :	10
Tribe :	N/R
Facility ID 2 :	N/R
Latitude :	47.238971
Longitude :	-122.432534
Last Date in Agency List :	2023-01-30

Tank Details

Tank ID :	WA27655611_1
Tank Status :	Closed
Installation Date :	1964-12-31
Removal Date :	N/R
Capacity :	N/R
Substances :	B Unleaded Gasoline
Tank Wall Type :	N/R
Tank ID :	WA27655611_2
Tank Status :	Closed
Installation Date :	1964-12-31
Removal Date :	N/R
Capacity :	N/R
Substances :	N/R
Tank Wall Type :	N/R

FRS

Facility Name :	GOLDEN LINE RECYCLING CORP
Facility Address :	217 E 25TH ST, TACOMA, WA 98421
County :	PIERCE

Map Id: DF423
Direction: S
Distance: 0.712 mi., 3759 ft.
Elevation: 40 ft.
Relative: Higher

Site Name : GOLDEN LINE RECYCLING CORP | FRONTIER TRANSPORTATION COMPANY 217 E 25TH ST | 217 EAST 25TH ST TACOMA | Tacoma, WA

Database(s) : [ALL SITES - WA, EPA UST, FRS, UST - WA] ***(cont.)***

Envirosite ID: 50655593
EPA ID: N/R

FRS ***(cont.)***

Site Details

Registry ID :	110037905292
FRS Facility URL :	Click here for hyperlink provided by the agency.
Last Date in Agency List :	2023-02-13

Source Description

Source Description :

The WA-FSIS provides a means to query and display data maintained by the Washington Department of Ecology. This system contains key information for each facility/site that is currently, or has been, of interest to the Air Quality, Dam Safety, Hazardous Waste, Toxics Cleanup, and Water Quality Programs.

FRS Environmental Interest

Source and System ID :	WA-FSIS - 4798006 WA-FSIS - 610068

UST - WA

Facility Name :	FRONTIER TRANSPORTATION COMPANY
Facility Address :	217 EAST 25TH ST, Tacoma, 98421
County :	Pierce
Facility Site ID :	27655611
UST Site ID :	4378
Tag Number(s) :	N/R
Responsible Unit :	Southwest
Is Active :	No
Latitude :	47.238971
Longitude :	-122.432534
Last Date in Agency List :	2022-12-29

Tank Details

Tank Name :	1
Tank Status :	Removed
Install Date :	1964-12-31
Tank Upgrade Date :	N/R
Tank Permanent Closure Date :	N/R
Permit Expiration Date :	N/R
Tank Material :	N/R
Tank Construction :	N/R
Tank Corrosion Protection :	N/R
Tank Manifold :	N/R
Tank Release Detection :	N/R
Tank Tightness Test :	N/R
Tank Spill Prevention :	N/R
Capacity Range :	N/R
Actual Capacity :	N/R

Map Id: DF423
Direction: S
Distance: 0.712 mi., 3759 ft.
Elevation: 40 ft.
Relative: Higher

Site Name : GOLDEN LINE RECYCLING CORP | FRONTIER TRANSPORTATION COMPANY 217 E 25TH ST | 217 EAST 25TH ST TACOMA | Tacoma, WA

Database(s) : [ALL SITES - WA, EPA UST, FRS, UST - WA] ***(cont.)***

Envirosite ID: 50655593
EPA ID: N/R

UST - WA ***(cont.)***

Pipe Material :	N/R
Pipe Construction :	N/R
Pipe Corrosion Protection :	N/R
Tank SFC :	N/R
Dispenser SFC :	N/R
Primary Pipe Release Detection :	N/R
Secondary Pipe Release Detection :	N/R
Pipe Pumping System :	N/R
Pipe Install Date :	N/R
Turbine Sump Construction :	N/R
Tank Status Date :	1996-08-06
Tank Install Date :	N/R
Tank Overfill Prevention :	N/R

Compartments Details

Compartment Number :	1
Compartment Capacity :	N/R
Substance Stored :	Unleaded Gasoline
Used Substance :	N/R
Ecy Region :	N/R

Tank Details

Tank Name :	2
Tank Status :	Removed
Install Date :	1964-12-31
Tank Upgrade Date :	N/R
Tank Permanent Closure Date :	N/R
Permit Expiration Date :	N/R
Tank Material :	N/R
Tank Construction :	N/R
Tank Corrosion Protection :	N/R
Tank Manifold :	N/R
Tank Release Detection :	N/R
Tank Tightness Test :	N/R
Tank Spill Prevention :	N/R
Capacity Range :	N/R
Actual Capacity :	N/R
Pipe Material :	N/R
Pipe Construction :	N/R
Pipe Corrosion Protection :	N/R
Tank SFC :	N/R
Dispenser SFC :	N/R
Primary Pipe Release Detection :	N/R
Secondary Pipe Release Detection :	N/R
Pipe Pumping System :	N/R
Pipe Install Date :	N/R
Turbine Sump Construction :	N/R
Tank Status Date :	1996-08-06
Tank Install Date :	N/R
Tank Overfill Prevention :	N/R

Map Id: DF423
Direction: S
Distance: 0.712 mi., 3759 ft.
Elevation: 40 ft.
Relative: Higher

Site Name : GOLDEN LINE RECYCLING CORP | FRONTIER TRANSPORTATION COMPANY 217 E 25TH ST | 217 EAST 25TH ST TACOMA | Tacoma, WA

Database(s) : [ALL SITES - WA, EPA UST, FRS, UST - WA] ***(cont.)***

Envirosite ID: 50655593
EPA ID: N/R

UST - WA ***(cont.)***

Compartments Details

Compartment Number :	1
Compartment Capacity :	N/R
Substance Stored :	N/R
Used Substance :	N/R
Ecy Region :	N/R

Map Id: DH424
Direction: WNW
Distance: 0.712 mi., 3762 ft.
Elevation: 263 ft.
Relative: Higher

Site Name : DAN KNOWLES FOREIGN AUTO CLINI 424 ST HELENS TACOMA, WA

Database(s) : [ALL SITES - WA, ECHO, FRS, RCRA_NONGEN]

Envirosite ID: 6615838
EPA ID: N/R

ALL SITES - WA

Facility Name :	Dan Knowles Foreign Auto Clini
Facility Address :	424 ST HELENS, TACOMA, 98402
County :	Pierce
Facility/Site ID :	89234532
Alternate Name :	N/R
Program Name :	N/R
WRIA :	10
Legislative District :	27
Congressional District :	6
Ecology Region :	SWRO
Ecology Program Phone :	(360) 407-6734
Tribal Land :	N
Latitude :	47.25935
Longitude :	-122.44507
Last Date in Agency List :	2023-01-03

Facility/Site ID :	89234532
Alternate Name :	N/R
Program Name :	N/R
WRIA :	10
Legislative District :	27
Congressional District :	6
Ecology Region :	SWRO
Ecology Program Phone :	N/R
Tribal Land :	N
Latitude :	47.25935
Longitude :	-122.44507
Last Date in Agency List :	2023-01-03

Map Id: DH424
Direction: WNW
Distance: 0.712 mi., 3762 ft.
Elevation: 263 ft.
Relative: Higher

Site Name : DAN KNOWLES FOREIGN AUTO CLINI
424 ST HELENS
TACOMA, WA

Database(s) : [ALL SITES - WA, ECHO, FRS, RCRA_NONGEN] ***(cont.)***

Envirosite ID: 6615838
EPA ID: N/R

ALL SITES - WA ***(cont.)***

Program Details

Program :	HAZWASTE
Program ID :	WAD988513552
Interaction Type :	Hazardous Waste Generator
Interaction Type Description :	Facilities that generate any quantity of a dangerous waste. They may be classified as SQG, MQG, or LQG depending on hazardous waste generated for a given month.
Status :	Inactive
Start Date :	1992-11-09
End Date :	1994-12-31
SIC :	N/R
NAICS :	N/R

Program :	HAZWASTE
Program ID :	WAD988513552
Interaction Type :	Urban Waters
Interaction Type Description :	The site has been inspected by an Ecology Urban Waters Inspector.
Status :	Active
Start Date :	2008-10-15
End Date :	N/R
SIC :	N/R
NAICS :	N/R

ECHO

Facility Name :	DAN KNOWLES FOREIGN AUTO CLINI
Facility Address :	424 ST HELENS, TACOMA, WA 98402
County :	PIERCE
Last Inspection Date :	N/R
Registry ID :	110005380523
FIPS Code :	53053
EPA Region :	10
Inspection Count :	0
Last Inspection Days :	N/R
Informal Count :	0
Last Informal Action Date :	N/R
Formal Action Count :	0
Last Formal Action Date :	N/R
Total Penalties :	0
Penalty Count :	N/R
Last Penalty Date :	N/R
Last Penalty Amount :	N/R
QTRS IN NC :	0
Programs IN SNC :	0
Current Compliance Status :	No Violation Identified
Three-Year Compliance Status :	_____
Collection Method :	ADDRESS MATCHING-HOUSE NUMBER
Reference Point :	CENTER OF A FACILITY OR STATION
Accuracy Meters :	30

Map Id: DH424
Direction: WNW
Distance: 0.712 mi., 3762 ft.
Elevation: 263 ft.
Relative: Higher

Site Name : DAN KNOWLES FOREIGN AUTO CLINI
424 ST HELENS
TACOMA, WA

Database(s) : [ALL SITES - WA, ECHO, FRS, RCRA_NONGEN] ***(cont.)***

Envirosite ID: 6615838
EPA ID: N/R

ECHO ***(cont.)***

Derived Tribes :	Puyallup Tribe of the Puyallup Reservation - 1.6 mile(s), Puyallup Tribe of the Puyallup Reservation - 1.6 mile(s), Muckleshoot Indian Tribe - 11.2 mile(s), Muckleshoot Indian Tribe - 14.3 mile(s), Nisqually Indian Tribe - 17.8 mile(s), Squaxin Island Tribe of the Squaxin Island Reservation - 21.6 mile(s), Squaxin Island Tribe of the Squaxin Island Reservation - 23.5 mile(s)
Derived HUC :	17110019
Derived WBD :	171100190301
Derived STCTY FIPS :	53053
Derived Zip :	98402
Derived CD113 :	06
Derived CB2010 :	530530616011025
MYRTK Universe :	NNN
NPDES IDs :	N/R
CWA Permit Types :	N/R
CWA Compliance Tracking :	N/R
CWA NAICS :	N/R
CWA SICS :	N/R
CWA Inspection Count :	N/R
CWA Last Inspection Days :	N/R
CWA Informal Count :	N/R
CWA Formal Action Count :	N/R
CWA Last Formal Action Date :	N/R
CWA Penalties :	N/R
CWA Last Penalty Date :	N/R
CWA Last Penalty Amount :	N/R
CWA Quarters IN NC :	N/R
CWA Current Compliance Status :	N/R
CWA Current SNC Flag :	N
CWA 13 Quarters Compliance Status :	N/R
CWA 13 Quarters Effluent Exceedances:	N/R
CWA Three-Year QNCR Codes :	N/R
DFR URL :	Click here for hyperlink provided by the agency.
Facility SIC :	N/R
Facility NAICS :	811111 - General Automotive Repair
Facility Last Inspection EPA Date :	N/R
Facility Last Inspection State Date :	N/R
Facility Last Formal Act EPA Date :	N/R
Facility Last Formal Act State Date :	N/R
Facility Last Informal Act EPA Date :	N/R
Facility Last Informal Act State Date:	N/R
Facility Federal Agency :	N/R
TRI Reporter :	N/R
Facility Imp Water Flag :	N/R
Current SNC Flag :	N
Indian County Flag :	N
Federal Flag :	N/R
US Mexico Border Flag :	N/R
Chesapeak Bay Flag :	N/R
AIR Flag :	N
NPDES Flag :	N
SDWIS Flag :	N
RCRA Flag :	Y
TRI Flag :	N
GHG Flag :	N

Map Id: DH424
Direction: WNW
Distance: 0.712 mi., 3762 ft.
Elevation: 263 ft.
Relative: Higher

Site Name : DAN KNOWLES FOREIGN AUTO CLINI
424 ST HELENS
TACOMA, WA

Database(s) : [ALL SITES - WA, ECHO, FRS, RCRA_NONGEN] ***(cont.)***

Envirosite ID: 6615838
EPA ID: N/R

ECHO ***(cont.)***

Major Flag :	N/R
Active Flag :	N/R
NAA Flag :	N
Latitude :	47.25966
Longitude :	-122.44402
Last Date in Agency List :	2023-01-16

FRS

Facility Name :	DAN KNOWLES FOREIGN AUTO CLINI
Facility Address :	424 ST HELENS, TACOMA, WA 98402-2410
County :	PIERCE

Site Details

Registry ID :	110005380523
FRS Facility URL :	Click here for hyperlink provided by the agency.
Last Date in Agency List :	2023-02-13

Source Description

Source Description :

RCRAInfo is EPA's comprehensive information system that supports the Resource Conservation and Recovery Act (RCRA) of 1976 and the Hazardous and Solid Waste Amendments (HSWA) of 1984 through the tracking of events and activities related to facilities that generate, transport, and treat, store, or dispose of hazardous waste. RCRAInfo allows RCRA program staff to track the notification, permit, compliance, and corrective action activities required under RCRA. RCRAInfo also supports generation of the National Hazardous Waste Biennial Report. All generators and treatment, storage, and disposal facilities who handle hazardous waste are required to report to the EPA Administrator at least once every two years to support creation of the Biennial Report.
The WA-FSIS provides a means to query and display data maintained by the Washington Department of Ecology. This system contains key information for each facility/site that is currently, or has been, of interest to the Air Quality, Dam Safety, Hazardous Waste, Toxics Cleanup, and Water Quality Programs.

FRS Environmental Interest

Source and System ID :

RCRAINFO - WAD988513552
WA-FSIS - 89234532

RCRA_NONGEN

Facility Name :	DAN KNOWLES FOREIGN AUTO CLINI
Facility Address :	424 ST HELENS, TACOMA, WA 98402
County :	PIERCE
Date Form Received by Agency :	1998-10-06
EPA ID :	WAD988513552
Mailing Address :	424 SAINT HELENS AVE, TACOMA, WA 98402

Map Id: DH424
Direction: WNW
Distance: 0.712 mi., 3762 ft.
Elevation: 263 ft.
Relative: Higher

Site Name : DAN KNOWLES FOREIGN AUTO CLINI
424 ST HELENS
TACOMA, WA

Database(s) : [ALL SITES - WA, ECHO, FRS, RCRA_NONGEN] ***(cont.)***

Envirosite ID: 6615838
EPA ID: N/R

RCRA_NONGEN ***(cont.)***

Contact :	N/R
Contact Address :	N/R
Contact Country :	N/R
Contact Telephone :	N/R
Contact Email :	N/R
EPA Region :	10
Land Type :	Other land type
Source Type :	Implementer
Classification :	Not a generator, verified
Description :	Not a generator, verified
Last Date in Agency List :	2023-01-23

Owner/Operator Summary

Owner/Operator Name :	DAN KNOWLES FOREIGN AUTO CLINI
Owner/Operator Address :	424 ST HELENS, TACOMA, WA 98402
Owner/Operator Country :	US
Owner/Operator Telephone :	000-000-0000
Owner/Operator Email :	N/R
Owner/Operator Fax :	N/R
Legal Status :	Private
Owner/Operator Type :	Owner
Owner/Operator Start Date :	N/R
Owner/Operator End Date :	N/R

Owner/Operator Name :	DAN KNOWLES FOREIGN AUTO CLINI
Owner/Operator Address :	424 ST HELENS, TACOMA, WA 98402
Owner/Operator Country :	US
Owner/Operator Telephone :	000-000-0000
Owner/Operator Email :	N/R
Owner/Operator Fax :	N/R
Legal Status :	Private
Owner/Operator Type :	Operator
Owner/Operator Start Date :	N/R
Owner/Operator End Date :	N/R

Owner/Operator Name :	DAN KNOWLES FOREIGN AUTO CLINIC
Owner/Operator Address :	424 SAINT HELENS AVE, TACOMA, WA 98402
Owner/Operator Country :	US
Owner/Operator Telephone :	000-000-0000
Owner/Operator Email :	N/R
Owner/Operator Fax :	N/R
Legal Status :	Private
Owner/Operator Type :	Owner
Owner/Operator Start Date :	1996-05-03
Owner/Operator End Date :	N/R

Handler Activities Summary

U.S. Importer of Hazardous Waste :	N
Mixed Waste (Haz. and Radioactive) :	N
Recycler of Hazardous Waste :	N

Map Id: DH424
Direction: WNW
Distance: 0.712 mi., 3762 ft.
Elevation: 263 ft.
Relative: Higher

Site Name : DAN KNOWLES FOREIGN AUTO CLINI
424 ST HELENS
TACOMA, WA

Database(s) : [ALL SITES - WA, ECHO, FRS, RCRA_NONGEN] ***(cont.)***

Envirosite ID: 6615838
EPA ID: N/R

RCRA_NONGEN ***(cont.)***

Transporter of Hazardous Waste :	N
Treater, Storer or Disposer of HW :	N
Underground Injection Activity :	N
On-site Burner Exemption :	N
Furnace Exemption :	N
Used Oil Fuel Burner :	N
Used Oil Processor :	N
Used Oil Refiner :	N
Used Oil Fuel Marketer to Burner :	N
Used Oil Specification Marketer :	N
Used Oil Transfer Facility :	N
Used Oil Transporter :	N

Historical Generators

Date Form Received by Agency :	1998-10-05
Facility Name :	DAN KNOWLES FOREIGN AUTO CLINI
Classification :	Not a generator, verified
Date Form Received by Agency :	1994-01-01
Facility Name :	DAN KNOWLES FOREIGN AUTO CLINI
Classification :	Not a generator, verified
Date Form Received by Agency :	1993-12-31
Facility Name :	DAN KNOWLES FOREIGN AUTO CLINI
Classification :	Small Quantity Generator

Notices of Violations Summary

Regulation Violated :	N

Map Id: DS425
Direction: SSE
Distance: 0.713 mi., 3767 ft.
Elevation: 17 ft.
Relative: Higher

Site Name : PLYTAC
801 E 25TH
TACOMA, WA 98401

Database(s) : [ALL SITES - WA, FRS]

Envirosite ID: 6549055
EPA ID: N/R

ALL SITES - WA

Facility Name :	PLYTAC
Facility Address :	801 E 25TH, TACOMA, 98401
County :	N/R
Facility/Site ID :	8091750
Alternate Name :	N/R

Map Id: DS425
Direction: SSE
Distance: 0.713 mi., 3767 ft.
Elevation: 17 ft.
Relative: Higher

Site Name : PLYTAC
801 E 25TH
TACOMA, WA 98401

Database(s) : [ALL SITES - WA, FRS] ***(cont.)***

Envirosite ID: 6549055
EPA ID: N/R

ALL SITES - WA ***(cont.)***

Program Name :	N/R
WRIA :	10
Legislative District :	27
Congressional District :	9
Ecology Region :	SWRO
Ecology Program Phone :	N/R
Tribal Land :	N
Latitude :	47.240312
Longitude :	-122.423107
Last Date in Agency List :	2023-01-03

Program Details

Program :	N/R
Program ID :	N/R
Interaction Type :	Urban Waters
Interaction Type Description :	The site has been inspected by an Ecology Urban Waters Inspector.
Status :	Active
Start Date :	2008-08-13
End Date :	N/R
SIC :	N/R
NAICS :	N/R

FRS

Facility Name :	PLYTAC
Facility Address :	801 E 25TH, TACOMA, WA 98401
County :	PIERCE

Site Details

Registry ID :	110037547447
FRS Facility URL :	Click here for hyperlink provided by the agency.
Last Date in Agency List :	2023-02-13

Source Description

Source Description :

The WA-FSIS provides a means to query and display data maintained by the Washington Department of Ecology. This system contains key information for each facility/site that is currently, or has been, of interest to the Air Quality, Dam Safety, Hazardous Waste, Toxics Cleanup, and Water Quality Programs.

FRS Environmental Interest

Source and System ID :	WA-FSIS - 8091750

Map Id: DS426
Direction: SSE
Distance: 0.715 mi., 3774 ft.
Elevation: 17 ft.
Relative: Higher

Site Name : SOUND TRANSIT TACOMA LINK OPS | SOUND TRANSIT 25TH ST
802 E 25TH ST
TACOMA, WA 98421

Database(s) : [ALL SITES - WA, ECHO, FRS, RCRA_NONGEN]

Envirosite ID: 6549475
EPA ID: N/R

ALL SITES - WA

Facility Name :	SOUND TRANSIT 25TH ST
Facility Address :	802 E 25TH ST, TACOMA, 98421
County :	Pierce

Facility/Site ID :	5117180
Alternate Name :	N/R
Program Name :	N/R
WRIA :	10
Legislative District :	27
Congressional District :	9
Ecology Region :	SWRO
Ecology Program Phone :	(360) 407-6734
Tribal Land :	N
Latitude :	47.240323
Longitude :	-122.423002
Last Date in Agency List :	2023-01-03

Facility/Site ID :	5117180
Alternate Name :	N/R
Program Name :	N/R
WRIA :	10
Legislative District :	27
Congressional District :	9
Ecology Region :	SWRO
Ecology Program Phone :	N/R
Tribal Land :	N
Latitude :	47.240323
Longitude :	-122.423002
Last Date in Agency List :	2023-01-03

Facility/Site ID :	5117180
Alternate Name :	N/R
Program Name :	N/R
WRIA :	10
Legislative District :	27
Congressional District :	9
Ecology Region :	SWRO
Ecology Program Phone :	(360) 407-6400
Tribal Land :	N
Latitude :	47.240323
Longitude :	-122.423002
Last Date in Agency List :	2023-01-03

Program Details

Program :	HAZWASTE
Program ID :	WAH000049999
Interaction Type :	Hazardous Waste Generator

Map Id: DS426
Direction: SSE
Distance: 0.715 mi., 3774 ft.
Elevation: 17 ft.
Relative: Higher

Site Name : SOUND TRANSIT TACOMA LINK OPS | SOUND TRANSIT 25TH ST
802 E 25TH ST
TACOMA, WA 98421

Database(s) : [ALL SITES - WA, ECHO, FRS, RCRA_NONGEN] ***(cont.)***

Envirosite ID: 6549475
EPA ID: N/R

ALL SITES - WA ***(cont.)***

Interaction Type Description :	Facilities that generate any quantity of a dangerous waste. They may be classified as SQG, MQG, or LQG depending on hazardous waste generated for a given month.
Status :	Inactive
Start Date :	2015-12-02
End Date :	2016-12-31
SIC :	N/R
NAICS :	485112 - Commuter Rail Systems
Program :	HAZWASTE
Program ID :	WAH000049999
Interaction Type :	Hazardous Waste Generator
Interaction Type Description :	Facilities that generate any quantity of a dangerous waste. They may be classified as SQG, MQG, or LQG depending on hazardous waste generated for a given month.
Status :	Inactive
Start Date :	2015-12-02
End Date :	2016-12-31
SIC :	N/R
NAICS :	N/R
Program :	HAZWASTE
Program ID :	WAH000049999
Interaction Type :	Revised Site Visit Program
Interaction Type Description :	HWTR engages in a variety of field work, site visits, and contacts with sites. While most compliance related activity is recorded into the EPA's RCRAInfo system, the other types of activities are recorded into the Revised Site Visit Program (RSVP).
Status :	Active
Start Date :	2009-01-15
End Date :	N/R
SIC :	N/R
NAICS :	N/R
Program :	HAZWASTE
Program ID :	WAH000049999
Interaction Type :	Revised Site Visit Program
Interaction Type Description :	HWTR engages in a variety of field work, site visits, and contacts with sites. While most compliance related activity is recorded into the EPA's RCRAInfo system, the other types of activities are recorded into the Revised Site Visit Program (RSVP).
Status :	Active
Start Date :	2009-01-15
End Date :	N/R
SIC :	N/R

Map Id: DS426
Direction: SSE
Distance: 0.715 mi., 3774 ft.
Elevation: 17 ft.
Relative: Higher

Site Name : SOUND TRANSIT TACOMA LINK OPS | SOUND TRANSIT 25TH ST
802 E 25TH ST
TACOMA, WA 98421

Database(s) : [ALL SITES - WA, ECHO, FRS, RCRA_NONGEN] ***(cont.)***

Envirosite ID: 6549475
EPA ID: N/R

ALL SITES - WA ***(cont.)***

NAICS :	485112 - Commuter Rail Systems
Program :	HAZWASTE
Program ID :	WAH000049999
Interaction Type :	Urban Waters
Interaction Type Description :	The site has been inspected by an Ecology Urban Waters Inspector.
Status :	Active
Start Date :	2009-01-15
End Date :	N/R
SIC :	N/R
NAICS :	N/R
Program :	HAZWASTE
Program ID :	WAH000049999
Interaction Type :	Industrial SW GP
Interaction Type Description :	General permit issued to industries to regulate the discharge of contaminated stormwater to state waters.
Status :	Active
Start Date :	2008-09-09
End Date :	N/R
SIC :	N/R
NAICS :	N/R
Program :	HAZWASTE
Program ID :	WAH000049999
Interaction Type :	Urban Waters
Interaction Type Description :	The site has been inspected by an Ecology Urban Waters Inspector.
Status :	Active
Start Date :	2009-01-15
End Date :	N/R
SIC :	N/R
NAICS :	485112 - Commuter Rail Systems
Program :	HAZWASTE
Program ID :	WAH000049999
Interaction Type :	Haz Waste Management Activity
Interaction Type Description :	Facilities that are required to have a RCRA Site ID# but who do not generate and/or manage hazardous waste (XQG generator status). This includes transporters, used oil recyclers, and dangerous waste fuel marketers and burners.
Status :	Active
Start Date :	2016-12-31
End Date :	N/R
SIC :	N/R
NAICS :	N/R

Map Id: DS426
Direction: SSE
Distance: 0.715 mi., 3774 ft.
Elevation: 17 ft.
Relative: Higher

Site Name : SOUND TRANSIT TACOMA LINK OPS | SOUND TRANSIT 25TH ST
802 E 25TH ST
TACOMA, WA 98421

Database(s) : [ALL SITES - WA, ECHO, FRS, RCRA_NONGEN] ***(cont.)***

Envirosite ID: 6549475
EPA ID: N/R

ALL SITES - WA ***(cont.)***

Program :	HAZWASTE
Program ID :	WAH000049999
Interaction Type :	Haz Waste Management Activity
Interaction Type Description :	Facilities that are required to have a RCRA Site ID# but who do not generate and/or manage hazardous waste (XQG generator status). This includes transporters, used oil recyclers, and dangerous waste fuel marketers and burners.
Status :	Active
Start Date :	2016-12-31
End Date :	N/R
SIC :	N/R
NAICS :	485112 - Commuter Rail Systems

ECHO

Facility Name :	SOUND TRANSIT TACOMA LINK OPS
Facility Address :	802 E 25TH ST, TACOMA, WA 98421
County :	PIERCE
Last Inspection Date :	2016-08-16
Registry ID :	110067549610
FIPS Code :	53053
EPA Region :	10
Inspection Count :	0
Last Inspection Days :	2301
Informal Count :	0
Last Informal Action Date :	2016-09-29
Formal Action Count :	0
Last Formal Action Date :	N/R
Total Penalties :	0
Penalty Count :	N/R
Last Penalty Date :	N/R
Last Penalty Amount :	N/R
QTRS IN NC :	0
Programs IN SNC :	0
Current Compliance Status :	No Violation Identified
Three-Year Compliance Status :	_____
Collection Method :	ADDRESS MATCHING-HOUSE NUMBER
Reference Point :	CENTER OF A FACILITY OR STATION
Accuracy Meters :	30
Derived Tribes :	Puyallup Tribe of the Puyallup Reservation - .2 mile(s), Puyallup Tribe of the Puyallup Reservation - .2 mile(s), Muckleshoot Indian Tribe - 10.6 mile(s), Muckleshoot Indian Tribe - 13.4 mile(s), Nisqually Indian Tribe - 17.2 mile(s), Squaxin Island Tribe of the Squaxin Island Reservation - 22.4 mile(s), Squaxin Island Tribe of the Squaxin Island Reservation - 24.2 mile(s)
Derived HUC :	17110019
Derived WBD :	171100190301
Derived STCTY FIPS :	53053
Derived Zip :	98421

Map Id: DS426
Direction: SSE
Distance: 0.715 mi., 3774 ft.
Elevation: 17 ft.
Relative: Higher

Site Name : SOUND TRANSIT TACOMA LINK OPS | SOUND TRANSIT 25TH ST
802 E 25TH ST
TACOMA, WA 98421

Database(s) : [ALL SITES - WA, ECHO, FRS, RCRA_NONGEN] ***(cont.)***

Envirosite ID: 6549475
EPA ID: N/R

ECHO ***(cont.)***

Derived CD113 :	09
Derived CB2010 :	530530602001192
MYRTK Universe :	NNN
NPDES IDs :	N/R
CWA Permit Types :	N/R
CWA Compliance Tracking :	N/R
CWA NAICS :	N/R
CWA SICS :	N/R
CWA Inspection Count :	N/R
CWA Last Inspection Days :	N/R
CWA Informal Count :	N/R
CWA Formal Action Count :	N/R
CWA Last Formal Action Date :	N/R
CWA Penalties :	N/R
CWA Last Penalty Date :	N/R
CWA Last Penalty Amount :	N/R
CWA Quarters IN NC :	N/R
CWA Current Compliance Status :	N/R
CWA Current SNC Flag :	N
CWA 13 Quarters Compliance Status :	N/R
CWA 13 Quarters Effluent Exceedances:	N/R
CWA Three-Year QNCR Codes :	N/R
DFR URL :	Click here for hyperlink provided by the agency.
Facility SIC :	N/R
Facility NAICS :	485112 - Commuter Rail Systems
Facility Last Inspection EPA Date :	N/R
Facility Last Inspection State Date :	2016-08-16
Facility Last Formal Act EPA Date :	N/R
Facility Last Formal Act State Date :	N/R
Facility Last Informal Act EPA Date :	N/R
Facility Last Informal Act State Date:	2016-09-29
Facility Federal Agency :	N/R
TRI Reporter :	N/R
Facility Imp Water Flag :	N/R
Current SNC Flag :	N
Indian County Flag :	N
Federal Flag :	N/R
US Mexico Border Flag :	N/R
Chesapeak Bay Flag :	N/R
AIR Flag :	N
NPDES Flag :	N
SDWIS Flag :	N
RCRA Flag :	Y
TRI Flag :	N
GHG Flag :	N
Major Flag :	N/R
Active Flag :	N/R
NAA Flag :	N
Latitude :	47.24032
Longitude :	-122.42297
Last Date in Agency List :	2023-01-16

FRS

Facility Name :	SOUND TRANSIT 25TH ST

Map Id: DS426
Direction: SSE
Distance: 0.715 mi., 3774 ft.
Elevation: 17 ft.
Relative: Higher

Site Name : SOUND TRANSIT TACOMA LINK OPS | SOUND TRANSIT 25TH ST
802 E 25TH ST
TACOMA, WA 98421

Database(s) : [ALL SITES - WA, ECHO, FRS, RCRA_NONGEN] ***(cont.)***

Envirosite ID: 6549475
EPA ID: N/R

FRS ***(cont.)***

Facility Address : 802 E 25TH ST, TACOMA, WA 98421
County : PIERCE

Site Details
Registry ID : 110039228074
FRS Facility URL : Click here for hyperlink provided by the agency.
Last Date in Agency List : 2023-02-13

Source Description

Source Description :

The WA-FSIS provides a means to query and display data maintained by the Washington Department of Ecology. This system contains key information for each facility/site that is currently, or has been, of interest to the Air Quality, Dam Safety, Hazardous Waste, Toxics Cleanup, and Water Quality Programs.

FRS Environmental Interest
Source and System ID : WA-FSIS - 5117180

Facility Name : SOUND TRANSIT TACOMA LINK OPS
Facility Address : 802 E 25TH ST, TACOMA, WA 98421
County : PIERCE

Site Details
Registry ID : 110067549610
FRS Facility URL : Click here for hyperlink provided by the agency.
Last Date in Agency List : 2023-02-13

Source Description

Source Description :

RCRAInfo is EPA’s comprehensive information system that supports the Resource Conservation and Recovery Act (RCRA) of 1976 and the Hazardous and Solid Waste Amendments (HSWA) of 1984 through the tracking of events and activities related to facilities that generate, transport, and treat, store, or dispose of hazardous waste. RCRAInfo allows RCRA program staff to track the notification, permit, compliance, and corrective action activities required under RCRA. RCRAInfo also supports generation of the National Hazardous Waste Biennial Report. All generators and treatment, storage, and disposal facilities who handle hazardous waste are required to report to the EPA Administrator at least once every two years to support creation of the Biennial Report.

Map Id: DS426
Direction: SSE
Distance: 0.715 mi., 3774 ft.
Elevation: 17 ft.
Relative: Higher

Site Name : SOUND TRANSIT TACOMA LINK OPS | SOUND TRANSIT 25TH ST
802 E 25TH ST
TACOMA, WA 98421

Database(s) : [ALL SITES - WA, ECHO, FRS, RCRA_NONGEN] ***(cont.)***

Envirosite ID: 6549475
EPA ID: N/R

FRS ***(cont.)***

FRS Environmental Interest

Source and System ID :	RCRAINFO - WAH000049999

RCRA_NONGEN

Facility Name :	SOUND TRANSIT TACOMA LINK OPS
Facility Address :	802 E 25TH ST, TACOMA, WA 98421
County :	PIERCE
Date Form Received by Agency :	2022-03-01
EPA ID :	WAH000049999
Mailing Address :	401 S JACKSON ST, SEATTLE, WA 98134
Contact :	ROSS STAINSBY
Contact Address :	401 S JACKSON ST, SEATTLE, WA 98134
Contact Country :	US
Contact Telephone :	206-418-8830
Contact Email :	ROSS.STAINSBY@SOUNDTRANSIT.ORG
EPA Region :	10
Land Type :	District
Source Type :	Notification
Classification :	Not a generator, verified
Description :	Not a generator, verified
Last Date in Agency List :	2023-01-23

Owner/Operator Summary

Owner/Operator Name :	SOUND TRANSIT
Owner/Operator Address :	401 S JACKSON ST, SEATTLE, WA 98134
Owner/Operator Country :	US
Owner/Operator Telephone :	206-398-5000
Owner/Operator Email :	N/R
Owner/Operator Fax :	N/R
Legal Status :	District
Owner/Operator Type :	Owner
Owner/Operator Start Date :	2017-12-31
Owner/Operator End Date :	N/R
Owner/Operator Name :	SOUND TRANSIT
Owner/Operator Address :	401 S JACKSON ST, SEATTLE, WA 98134
Owner/Operator Country :	US
Owner/Operator Telephone :	206-398-5000
Owner/Operator Email :	N/R
Owner/Operator Fax :	N/R
Legal Status :	District
Owner/Operator Type :	Owner
Owner/Operator Start Date :	1999-01-01
Owner/Operator End Date :	N/R
Owner/Operator Name :	SOUND TRANSIT
Owner/Operator Address :	401 S JACKSON ST, SEATTLE, WA 98134
Owner/Operator Country :	US

Map Id: DS426
Direction: SSE
Distance: 0.715 mi., 3774 ft.
Elevation: 17 ft.
Relative: Higher

Site Name : SOUND TRANSIT TACOMA LINK OPS | SOUND TRANSIT 25TH ST
802 E 25TH ST
TACOMA, WA 98421

Database(s) : [ALL SITES - WA, ECHO, FRS, RCRA_NONGEN] ***(cont.)***

Envirosite ID: 6549475
EPA ID: N/R

RCRA_NONGEN ***(cont.)***

Owner/Operator Telephone :	206-398-5000
Owner/Operator Email :	N/R
Owner/Operator Fax :	N/R
Legal Status :	District
Owner/Operator Type :	Operator
Owner/Operator Start Date :	N/R
Owner/Operator End Date :	N/R

Handler Activities Summary

U.S. Importer of Hazardous Waste :	N
Mixed Waste (Haz. and Radioactive) :	N/R
Recycler of Hazardous Waste :	N
Transporter of Hazardous Waste :	N
Treater, Storer or Disposer of HW :	N
Underground Injection Activity :	N
On-site Burner Exemption :	N
Furnace Exemption :	N
Used Oil Fuel Burner :	N
Used Oil Processor :	N
Used Oil Refiner :	N
Used Oil Fuel Marketer to Burner :	N
Used Oil Specification Marketer :	N
Used Oil Transfer Facility :	N
Used Oil Transporter :	N

Historical Generators

Date Form Received by Agency :	2021-02-26
Facility Name :	SOUND TRANSIT TACOMA LINK OPS
Classification :	Not a generator, verified
Date Form Received by Agency :	2020-09-01
Facility Name :	SOUND TRANSIT TACOMA LINK OPS
Classification :	Not a generator, verified
Date Form Received by Agency :	2019-03-01
Facility Name :	SOUND TRANSIT TACOMA LINK OPS
Classification :	Not a generator, verified
Date Form Received by Agency :	2018-02-28
Facility Name :	SOUND TRANSIT TACOMA LINK OPS
Classification :	Not a generator, verified
Date Form Received by Agency :	2017-02-27
Facility Name :	SOUND TRANSIT TACOMA LINK OPS
Classification :	Not a generator, verified

Map Id: DS426
Direction: SSE
Distance: 0.715 mi., 3774 ft.
Elevation: 17 ft.
Relative: Higher

Site Name : SOUND TRANSIT TACOMA LINK OPS | SOUND TRANSIT 25TH ST
802 E 25TH ST
TACOMA, WA 98421

Database(s) : [ALL SITES - WA, ECHO, FRS, RCRA_NONGEN] ***(cont.)***

Envirosite ID: 6549475
EPA ID: N/R

RCRA_NONGEN ***(cont.)***

Date Form Received by Agency :	2016-02-29
Facility Name :	SOUND TRANSIT TACOMA LINK OPS
Classification :	Very Small Quantity Generator

Date Form Received by Agency :	2015-12-02
Facility Name :	SOUND TRANSIT TACOMA LINK OPS
Classification :	Very Small Quantity Generator

Notices of Violations Summary

Date of Violation :	2016-08-16
Date Achieved Compliance :	2016-10-26
Regulation Violated :	Y
Area of Violation :	Used Oil - Applicability
Enforcement Action :	WRITTEN INFORMAL
Enforcement Action Date :	2016-09-29
Enf. Disposition Status :	N/R
Enf. Disp. Status Date :	N/R
Violation Lead Agency :	State
Enforcement Lead Agency :	State
Proposed Penalty Amount :	N/R
Final Penalty Amount :	N/R
Paid Penalty Amount :	N/R

Date of Violation :	2016-08-16
Date Achieved Compliance :	2016-10-26
Regulation Violated :	Y
Area of Violation :	Universal Waste - Small Quantity Handlers
Enforcement Action :	WRITTEN INFORMAL
Enforcement Action Date :	2016-09-29
Enf. Disposition Status :	N/R
Enf. Disp. Status Date :	N/R
Violation Lead Agency :	State
Enforcement Lead Agency :	State
Proposed Penalty Amount :	N/R
Final Penalty Amount :	N/R
Paid Penalty Amount :	N/R

Date of Violation :	2016-08-16
Date Achieved Compliance :	2016-10-26
Regulation Violated :	Y
Area of Violation :	Used Oil - Generators
Enforcement Action :	WRITTEN INFORMAL
Enforcement Action Date :	2016-09-29
Enf. Disposition Status :	N/R
Enf. Disp. Status Date :	N/R
Violation Lead Agency :	State
Enforcement Lead Agency :	State
Proposed Penalty Amount :	N/R
Final Penalty Amount :	N/R
Paid Penalty Amount :	N/R

Map Id: DS426
Direction: SSE
Distance: 0.715 mi., 3774 ft.
Elevation: 17 ft.
Relative: Higher

Site Name : SOUND TRANSIT TACOMA LINK OPS | SOUND TRANSIT 25TH ST
802 E 25TH ST
TACOMA, WA 98421

Database(s) : [ALL SITES - WA, ECHO, FRS, RCRA_NONGEN] ***(cont.)***

Envirosite ID: 6549475
EPA ID: N/R

RCRA_NONGEN ***(cont.)***

Evaluation Action Summary

Evaluation Date :	2016-08-16
Evaluation :	COMPLIANCE EVALUATION INSPECTION ON-SITE
Area of Violation :	Used Oil - Applicability
Date Achieved Compliance :	2016-10-26
Evaluation Lead Agency :	State
Evaluation Date :	2016-08-16
Evaluation :	COMPLIANCE EVALUATION INSPECTION ON-SITE
Area of Violation :	Universal Waste - Small Quantity Handlers
Date Achieved Compliance :	2016-10-26
Evaluation Lead Agency :	State
Evaluation Date :	2016-08-16
Evaluation :	COMPLIANCE EVALUATION INSPECTION ON-SITE
Area of Violation :	Used Oil - Generators
Date Achieved Compliance :	2016-10-26
Evaluation Lead Agency :	State

Map Id: DK427
Direction: W
Distance: 0.715 mi., 3774 ft.
Elevation: 307 ft.
Relative: Higher

Site Name : KARTCHNER RESIDENTIAL PROPERTY
1007 YAKIMA AVE S
TACOMA | Tacoma, WA 98444

Database(s) : [ALL SITES - WA, CSCSL HWS - WA, FRS, HSL - WA]

Envirosite ID: 6545245
EPA ID: N/R

ALL SITES - WA

Facility Name :	Kartchner Residential Property
Facility Address :	1007 YAKIMA AVE S, TACOMA, 98444
County :	Pierce
Facility/Site ID :	7236
Alternate Name :	N/R
Program Name :	N/R
WRIA :	12
Legislative District :	29
Congressional District :	10
Ecology Region :	SWRO
Ecology Program Phone :	(360) 407-7224
Tribal Land :	N
Latitude :	47.166252
Longitude :	-122.442876
Last Date in Agency List :	2023-01-03

Map Id: DK427
Direction: W
Distance: 0.715 mi., 3774 ft.
Elevation: 307 ft.
Relative: Higher

Site Name : KARTCHNER RESIDENTIAL PROPERTY
1007 YAKIMA AVE S
TACOMA | Tacoma, WA 98444

Database(s) : [ALL SITES - WA, CSCSL HWS - WA, FRS, HSL - WA] ***(cont.)***

Envirosite ID: 6545245
EPA ID: N/R

ALL SITES - WA ***(cont.)***

Program Details

Program :	TOXICS
Program ID :	N/R
Interaction Type :	State Cleanup Site
Interaction Type Description :	A site is being cleaned up under state regulations. Regulations include Model Toxics Control Act or its predecessors.
Status :	Active
Start Date :	2014-12-18
End Date :	N/R
SIC :	N/R
NAICS :	N/R

Program :	TOXICS
Program ID :	N/R
Interaction Type :	State Cleanup Site
Interaction Type Description :	A site is being cleaned up under state regulations. Regulations include Model Toxics Control Act or its predecessors.
Status :	Active
Start Date :	2014-12-18
End Date :	N/R
SIC :	N/R
NAICS :	99999

CSCSL HWS - WA

Facility Name :	KARTCHNER RESIDENTIAL PROPERTY
Facility Address :	1007 YAKIMA AVE S, TACOMA, 98444
County :	PIERCE

Site Details

Facility Site ID :	7236
Site Status :	Awaiting Cleanup
Cleanup Site ID :	12659
Region :	Southwest
Responsible Section :	Southwest
WARM Rank :	N/R
Is Brownfield? :	N/R
Is PSI? :	N/R
Current VCP :	N/R
Past VCP :	N/R
Institutional Control :	N/R
Latitude :	47.166252
Longitude :	-122.442876
Last Date in Agency List :	2023-03-07

Map Id: DK427
Direction: W
Distance: 0.715 mi., 3774 ft.
Elevation: 307 ft.
Relative: Higher

Site Name : KARTCHNER RESIDENTIAL PROPERTY
1007 YAKIMA AVE S
TACOMA | Tacoma, WA 98444

Database(s) : [ALL SITES - WA, CSCSL HWS - WA, FRS, HSL - WA] ***(cont.)***

Envirosite ID: 6545245
EPA ID: N/R

CSCSL HWS - WA ***(cont.)***

Contaminants Details

Contaminant Name :	Petroleum-Diesel
Groundwater :	Suspected
Surface Water :	N/R
Soil :	Suspected
Sediment :	N/R
Air :	N/R
Bedrock :	N/R

FRS

Facility Name :	KARTCHNER RESIDENTIAL PROPERTY
Facility Address :	1007 YAKIMA AVE S, TACOMA, WA 98444
County :	PIERCE

Site Details

Registry ID :	110064388988
FRS Facility URL :	Click here for hyperlink provided by the agency.
Last Date in Agency List :	2023-02-13

Source Description

Source Description :

The WA-FSIS provides a means to query and display data maintained by the Washington Department of Ecology. This system contains key information for each facility/site that is currently, or has been, of interest to the Air Quality, Dam Safety, Hazardous Waste, Toxics Cleanup, and Water Quality Programs.

FRS Environmental Interest

Source and System ID :	WA-FSIS - 7236

HSL - WA

Facility Name :	Kartchner Residential Property
Facility Address :	1007 Yakima Ave S, Tacoma, 98444
County :	Pierce

Site Details

Facility Site ID :	7236
Cleanup Site ID :	12659
Status :	Awaiting Cleanup
Site Rank :	N/R
Alternative Site Name :	N/R
Region :	Southwest
Resposbile Unit :	Southwest
Institutional Control :	N/R
Current VCP :	N/R
Past VCP :	N/R

Map Id: DK427
Direction: W
Distance: 0.715 mi., 3774 ft.
Elevation: 307 ft.
Relative: Higher

Site Name : KARTCHNER RESIDENTIAL PROPERTY
1007 YAKIMA AVE S
TACOMA | Tacoma, WA 98444

Database(s) : [ALL SITES - WA, CSCSL HWS - WA, FRS, HSL - WA] ***(cont.)***

Envirosite ID: 6545245
EPA ID: N/R

HSL - WA ***(cont.)***

Latitude :	47.166252
Longitude :	-122.442876
Agency Hyperlink :	Click here for hyperlink provided by the agency.
Last Date in Agency List :	2023-02-28

Contaminants

Contaminant Name :	Petroleum-Diesel
Ground water :	Suspected
Surface water :	N/R
Soil :	Suspected
Sediment :	N/R
Air :	N/R
Bedrock :	N/R

Map Id: DH428
Direction: WNW
Distance: 0.715 mi., 3775 ft.
Elevation: 264 ft.
Relative: Higher

Site Name : YWCA PIERCE COUNTY
401 SAINT HELENS AVE
TACOMA, WA 98402

Database(s) : [ALL SITES - WA, ECHO, FRS, RCRA_NONGEN]

Envirosite ID: 6613162
EPA ID: N/R

ALL SITES - WA

Facility Name :	YWCA Pierce County
Facility Address :	401 SAINT HELENS AVE, TACOMA, 98402
County :	Pierce
Facility/Site ID :	22832
Alternate Name :	N/R
Program Name :	N/R
WRIA :	10
Legislative District :	27
Congressional District :	6
Ecology Region :	SWRO
Ecology Program Phone :	(360) 407-6734
Tribal Land :	N
Latitude :	47.26037
Longitude :	-122.44403
Last Date in Agency List :	2023-01-03

Program Details

Program :	HAZWASTE
Program ID :	WAH000036703
Interaction Type :	Hazardous Waste Generator

Map Id: DH428
Direction: WNW
Distance: 0.715 mi., 3775 ft.
Elevation: 264 ft.
Relative: Higher

Site Name : YWCA PIERCE COUNTY
401 SAINT HELENS AVE
TACOMA, WA 98402

Database(s) : [ALL SITES - WA, ECHO, FRS, RCRA_NONGEN] ***(cont.)***

Envirosite ID: 6613162
EPA ID: N/R

ALL SITES - WA ***(cont.)***

Interaction Type Description :	Facilities that generate any quantity of a dangerous waste. They may be classified as SQG, MQG, or LQG depending on hazardous waste generated for a given month.
Status :	Inactive
Start Date :	2010-05-25
End Date :	2010-12-31
SIC :	N/R
NAICS :	N/R

ECHO

Facility Name :	YWCA PIERCE COUNTY
Facility Address :	401 SAINT HELENS AVE, TACOMA, WA 98402
County :	PIERCE
Last Inspection Date :	N/R
Registry ID :	110043825322
FIPS Code :	53053
EPA Region :	10
Inspection Count :	0
Last Inspection Days :	N/R
Informal Count :	0
Last Informal Action Date :	N/R
Formal Action Count :	0
Last Formal Action Date :	N/R
Total Penalties :	0
Penalty Count :	N/R
Last Penalty Date :	N/R
Last Penalty Amount :	N/R
QTRS IN NC :	0
Programs IN SNC :	0
Current Compliance Status :	No Violation Identified
Three-Year Compliance Status :	_____
Collection Method :	ADDRESS MATCHING-HOUSE NUMBER
Reference Point :	CENTER OF A FACILITY OR STATION
Accuracy Meters :	30
Derived Tribes :	Puyallup Tribe of the Puyallup Reservation - 1.6 mile(s), Puyallup Tribe of the Puyallup Reservation - 1.7 mile(s), Muckleshoot Indian Tribe - 11.2 mile(s), Muckleshoot Indian Tribe - 14.3 mile(s), Nisqually Indian Tribe - 17.8 mile(s), Squaxin Island Tribe of the Squaxin Island Reservation - 21.6 mile(s), Squaxin Island Tribe of the Squaxin Island Reservation - 23.4 mile(s)
Derived HUC :	17110019
Derived WBD :	171100190301
Derived STCTY FIPS :	53053
Derived Zip :	98402
Derived CD113 :	06
Derived CB2010 :	530530616011025
MYRTK Universe :	NNN
NPDES IDs :	N/R
CWA Permit Types :	N/R
CWA Compliance Tracking :	N/R

Map Id: DH428
Direction: WNW
Distance: 0.715 mi., 3775 ft.
Elevation: 264 ft.
Relative: Higher

Site Name : YWCA PIERCE COUNTY
401 SAINT HELENS AVE
TACOMA, WA 98402

Database(s) : [ALL SITES - WA, ECHO, FRS, RCRA_NONGEN] ***(cont.)***

Envirosite ID: 6613162
EPA ID: N/R

ECHO ***(cont.)***

CWA NAICS :	N/R
CWA SICS :	N/R
CWA Inspection Count :	N/R
CWA Last Inspection Days :	N/R
CWA Informal Count :	N/R
CWA Formal Action Count :	N/R
CWA Last Formal Action Date :	N/R
CWA Penalties :	N/R
CWA Last Penalty Date :	N/R
CWA Last Penalty Amount :	N/R
CWA Quarters IN NC :	N/R
CWA Current Compliance Status :	N/R
CWA Current SNC Flag :	N
CWA 13 Quarters Compliance Status :	N/R
CWA 13 Quarters Effluent Exceedances:	N/R
CWA Three-Year QNCR Codes :	N/R
DFR URL :	Click here for hyperlink provided by the agency.
Facility SIC :	N/R
Facility NAICS :	813410 - Civic and Social Organizations
Facility Last Inspection EPA Date :	N/R
Facility Last Inspection State Date :	N/R
Facility Last Formal Act EPA Date :	N/R
Facility Last Formal Act State Date :	N/R
Facility Last Informal Act EPA Date :	N/R
Facility Last Informal Act State Date:	N/R
Facility Federal Agency :	N/R
TRI Reporter :	N/R
Facility Imp Water Flag :	N/R
Current SNC Flag :	N
Indian County Flag :	N
Federal Flag :	N/R
US Mexico Border Flag :	N/R
Chesapeak Bay Flag :	N/R
AIR Flag :	N
NPDES Flag :	N
SDWIS Flag :	N
RCRA Flag :	Y
TRI Flag :	N
GHG Flag :	N
Major Flag :	N/R
Active Flag :	N/R
NAA Flag :	N
Latitude :	47.26023
Longitude :	-122.4444
Last Date in Agency List :	2023-01-16

FRS

Facility Name :	YWCA PIERCE COUNTY
Facility Address :	401 SAINT HELENS AVE, TACOMA, WA 98402
County :	PIERCE

Map Id: DH428
Direction: WNW
Distance: 0.715 mi., 3775 ft.
Elevation: 264 ft.
Relative: Higher

Site Name : YWCA PIERCE COUNTY
401 SAINT HELENS AVE
TACOMA, WA 98402

Database(s) : [ALL SITES - WA, ECHO, FRS, RCRA_NONGEN] ***(cont.)***

Envirosite ID: 6613162
EPA ID: N/R

FRS ***(cont.)***

Site Details

Registry ID :	110043825322
FRS Facility URL :	Click here for hyperlink provided by the agency.
Last Date in Agency List :	2023-02-13

Source Description

Source Description :

RCRAInfo is EPA's comprehensive information system that supports the Resource Conservation and Recovery Act (RCRA) of 1976 and the Hazardous and Solid Waste Amendments (HSWA) of 1984 through the tracking of events and activities related to facilities that generate, transport, and treat, store, or dispose of hazardous waste. RCRAInfo allows RCRA program staff to track the notification, permit, compliance, and corrective action activities required under RCRA. RCRAInfo also supports generation of the National Hazardous Waste Biennial Report. All generators and treatment, storage, and disposal facilities who handle hazardous waste are required to report to the EPA Administrator at least once every two years to support creation of the Biennial Report.
The WA-FSIS provides a means to query and display data maintained by the Washington Department of Ecology. This system contains key information for each facility/site that is currently, or has been, of interest to the Air Quality, Dam Safety, Hazardous Waste, Toxics Cleanup, and Water Quality Programs.

FRS Environmental Interest

Source and System ID :	RCRAINFO - WAH000036703 WA-FSIS - 22832

RCRA_NONGEN

Facility Name :	YWCA PIERCE COUNTY
Facility Address :	401 SAINT HELENS AVE, TACOMA, WA 98402
County :	PIERCE
Date Form Received by Agency :	2011-08-02
EPA ID :	WAH000036703
Mailing Address :	405 BROADWAY, TACOMA, WA 98402
Contact :	CORRIGAN GOMMENGINGER
Contact Address :	405 BROADWAY, TACOMA, WA 98402
Contact Country :	US
Contact Telephone :	253-272-4181
Contact Email :	CGOMMENGINGER@YWCAPIERCECOUNTY.ORG
EPA Region :	10
Land Type :	Private
Source Type :	Implementer
Classification :	Not a generator, verified
Description :	Not a generator, verified
Last Date in Agency List :	2023-01-23

Map Id: DH428
Direction: WNW
Distance: 0.715 mi., 3775 ft.
Elevation: 264 ft.
Relative: Higher

Site Name : YWCA PIERCE COUNTY
401 SAINT HELENS AVE
TACOMA, WA 98402

Database(s) : [ALL SITES - WA, ECHO, FRS, RCRA_NONGEN] ***(cont.)***

Envirosite ID: 6613162
EPA ID: N/R

RCRA_NONGEN ***(cont.)***

Owner/Operator Summary

Owner/Operator Name :	YWCA PIERCE COUNTY
Owner/Operator Address :	405 BROADWAY, TACOMA, WA 98402
Owner/Operator Country :	US
Owner/Operator Telephone :	253-272-4181
Owner/Operator Email :	N/R
Owner/Operator Fax :	N/R
Legal Status :	Private
Owner/Operator Type :	Owner
Owner/Operator Start Date :	N/R
Owner/Operator End Date :	N/R

Owner/Operator Name :	YWCA PIERCE COUNTY
Owner/Operator Address :	405 BROADWAY, TACOMA, WA 98402
Owner/Operator Country :	US
Owner/Operator Telephone :	253-272-4181
Owner/Operator Email :	N/R
Owner/Operator Fax :	N/R
Legal Status :	Private
Owner/Operator Type :	Operator
Owner/Operator Start Date :	N/R
Owner/Operator End Date :	N/R

Owner/Operator Name :	YWCA PIERCE COUNTY
Owner/Operator Address :	405 BROADWAY, TACOMA, WA 98402
Owner/Operator Country :	US
Owner/Operator Telephone :	253-272-4181
Owner/Operator Email :	N/R
Owner/Operator Fax :	N/R
Legal Status :	Private
Owner/Operator Type :	Owner
Owner/Operator Start Date :	2008-12-30
Owner/Operator End Date :	N/R

Handler Activities Summary

U.S. Importer of Hazardous Waste :	N
Mixed Waste (Haz. and Radioactive) :	N
Recycler of Hazardous Waste :	N
Transporter of Hazardous Waste :	N
Treater, Storer or Disposer of HW :	N
Underground Injection Activity :	N
On-site Burner Exemption :	N
Furnace Exemption :	N
Used Oil Fuel Burner :	N
Used Oil Processor :	N
Used Oil Refiner :	N
Used Oil Fuel Marketer to Burner :	N
Used Oil Specification Marketer :	N
Used Oil Transfer Facility :	N
Used Oil Transporter :	N

Map Id: DH428
Direction: WNW
Distance: 0.715 mi., 3775 ft.
Elevation: 264 ft.
Relative: Higher

Site Name : YWCA PIERCE COUNTY
401 SAINT HELENS AVE
TACOMA, WA 98402

Database(s) : [ALL SITES - WA, ECHO, FRS, RCRA_NONGEN] ***(cont.)***

Envirosite ID: 6613162
EPA ID: N/R

RCRA_NONGEN ***(cont.)***

Historical Generators

Date Form Received by Agency :	2011-08-01
Facility Name :	YWCA PIERCE COUNTY
Classification :	Not a generator, verified
Date Form Received by Agency :	2011-08-01
Facility Name :	YWCA PIERCE COUNTY
Classification :	Large Quantity Generator
Date Form Received by Agency :	2010-05-25
Facility Name :	YWCA PIERCE COUNTY
Classification :	Large Quantity Generator

Notices of Violations Summary

Regulation Violated :	N

Map Id: DP429
Direction: SE
Distance: 0.718 mi., 3790 ft.
Elevation: 15 ft.
Relative: Lower

Site Name : Valley Pub
1206 PUYALLUP AVE
TACOMA, WA 98421

Database(s) : [ALL SITES - WA, FRS]

Envirosite ID: 6549359
EPA ID: N/R

ALL SITES - WA

Facility Name :	Valley Pub
Facility Address :	1206 PUYALLUP AVE, TACOMA, 98421
County :	N/R
Facility/Site ID :	13056
Alternate Name :	N/R
Program Name :	N/R
WRIA :	10
Legislative District :	27
Congressional District :	9
Ecology Region :	SWRO
Ecology Program Phone :	N/R
Tribal Land :	Y
Latitude :	47.24165
Longitude :	-122.416908
Last Date in Agency List :	2023-01-03

Map Id: DP429
Direction: SE
Distance: 0.718 mi., 3790 ft.
Elevation: 15 ft.
Relative: Lower

Site Name : Valley Pub
1206 PUYALLUP AVE
TACOMA, WA 98421

Database(s) : [ALL SITES - WA, FRS] ***(cont.)***

Envirosite ID: 6549359
EPA ID: N/R

ALL SITES - WA ***(cont.)***

Program Details

Program :	N/R
Program ID :	N/R
Interaction Type :	Urban Waters
Interaction Type Description :	The site has been inspected by an Ecology Urban Waters Inspector.
Status :	Active
Start Date :	2008-12-16
End Date :	N/R
SIC :	N/R
NAICS :	N/R

FRS

Facility Name :	VALLEY PUB
Facility Address :	1206 PUYALLUP AVE, TACOMA, WA 98421
County :	PIERCE

Site Details

Registry ID :	110039224817
FRS Facility URL :	Click here for hyperlink provided by the agency.
Last Date in Agency List :	2023-02-13

Source Description

Source Description :

The WA-FSIS provides a means to query and display data maintained by the Washington Department of Ecology. This system contains key information for each facility/site that is currently, or has been, of interest to the Air Quality, Dam Safety, Hazardous Waste, Toxics Cleanup, and Water Quality Programs.

FRS Environmental Interest

Source and System ID :	WA-FSIS - 13056

Map Id: DO430
Direction: SSW
Distance: 0.718 mi., 3791 ft.
Elevation: 52 ft.
Relative: Higher

Site Name : PUGET SOUND TIRE
102 PUYALLUP RD
TACOMA, WA

Database(s) : [ALL SITES - WA, ECHO, FRS, RCRA_SQG]

Envirosite ID: 50655560
EPA ID: N/R

ALL SITES - WA

Facility Name :	Puget Sound Tire
Facility Address :	102 PUYALLUP RD, TACOMA, 98421
County :	Pierce

Map Id: DO430
Direction: SSW
Distance: 0.718 mi., 3791 ft.
Elevation: 52 ft.
Relative: Higher

Site Name : PUGET SOUND TIRE
102 PUYALLUP RD
TACOMA, WA

Database(s) : [ALL SITES - WA, ECHO, FRS, RCRA_SQG] ***(cont.)***

Envirosite ID: 50655560
EPA ID: N/R

ALL SITES - WA ***(cont.)***

Facility/Site ID :	95895443
Alternate Name :	N/R
Program Name :	N/R
WRIA :	10
Legislative District :	27
Congressional District :	6
Ecology Region :	SWRO
Ecology Program Phone :	(360) 407-6734
Tribal Land :	N
Latitude :	47.23975
Longitude :	-122.43477
Last Date in Agency List :	2023-01-03

Program Details

Program :	HAZWASTE
Program ID :	WAD052580180
Interaction Type :	Hazardous Waste Generator
Interaction Type Description :	Facilities that generate any quantity of a dangerous waste. They may be classified as SQG, MQG, or LQG depending on hazardous waste generated for a given month.
Status :	Inactive
Start Date :	1986-12-29
End Date :	1991-12-31
SIC :	N/R
NAICS :	N/R

ECHO

Facility Name :	PUGET SOUND TIRE
Facility Address :	102 PUYALLUP RD, TACOMA, WA 98421
County :	PIERCE
Last Inspection Date :	N/R
Registry ID :	110005321865
FIPS Code :	53053
EPA Region :	10
Inspection Count :	0
Last Inspection Days :	N/R
Informal Count :	0
Last Informal Action Date :	N/R
Formal Action Count :	0
Last Formal Action Date :	N/R
Total Penalties :	0
Penalty Count :	N/R
Last Penalty Date :	N/R
Last Penalty Amount :	N/R
QTRS IN NC :	0
Programs IN SNC :	0
Current Compliance Status :	No Violation Identified
Three-Year Compliance Status :	_____
Collection Method :	ADDRESS MATCHING-HOUSE NUMBER

Map Id: DO430
Direction: SSW
Distance: 0.718 mi., 3791 ft.
Elevation: 52 ft.
Relative: Higher

Site Name : PUGET SOUND TIRE
102 PUYALLUP RD
TACOMA, WA

Database(s) : [ALL SITES - WA, ECHO, FRS, RCRA_SQG] ***(cont.)***

Envirosite ID: 50655560
EPA ID: N/R

ECHO ***(cont.)***

Reference Point :	CENTER OF A FACILITY OR STATION
Accuracy Meters :	30
Derived Tribes :	Puyallup Tribe of the Puyallup Reservation - .3 mile(s), Puyallup Tribe of the Puyallup Reservation - .7 mile(s), Muckleshoot Indian Tribe - 11.1 mile(s), Muckleshoot Indian Tribe - 13.9 mile(s), Nisqually Indian Tribe - 16.9 mile(s), Squaxin Island Tribe of the Squaxin Island Reservation - 21.9 mile(s), Squaxin Island Tribe of the Squaxin Island Reservation - 23.7 mile(s)
Derived HUC :	17110019
Derived WBD :	171100190301
Derived STCTY FIPS :	53053
Derived Zip :	98421
Derived CD113 :	09
Derived CB2010 :	530530602001248
MYRTK Universe :	NNN
NPDES IDs :	N/R
CWA Permit Types :	N/R
CWA Compliance Tracking :	N/R
CWA NAICS :	N/R
CWA SICS :	N/R
CWA Inspection Count :	N/R
CWA Last Inspection Days :	N/R
CWA Informal Count :	N/R
CWA Formal Action Count :	N/R
CWA Last Formal Action Date :	N/R
CWA Penalties :	N/R
CWA Last Penalty Date :	N/R
CWA Last Penalty Amount :	N/R
CWA Quarters IN NC :	N/R
CWA Current Compliance Status :	N/R
CWA Current SNC Flag :	N
CWA 13 Quarters Compliance Status :	N/R
CWA 13 Quarters Effluent Exceedances:	N/R
CWA Three-Year QNCR Codes :	N/R
DFR URL :	Click here for hyperlink provided by the agency.
Facility SIC :	N/R
Facility NAICS :	42313 - Tire and Tube Merchant Wholesalers
Facility Last Inspection EPA Date :	N/R
Facility Last Inspection State Date :	N/R
Facility Last Formal Act EPA Date :	N/R
Facility Last Formal Act State Date :	N/R
Facility Last Informal Act EPA Date :	N/R
Facility Last Informal Act State Date:	N/R
Facility Federal Agency :	N/R
TRI Reporter :	N/R
Facility Imp Water Flag :	N/R
Current SNC Flag :	N
Indian County Flag :	N
Federal Flag :	N/R
US Mexico Border Flag :	N/R
Chesapeak Bay Flag :	N/R
AIR Flag :	N
NPDES Flag :	N
SDWIS Flag :	N

Map Id: DO430
Direction: SSW
Distance: 0.718 mi., 3791 ft.
Elevation: 52 ft.
Relative: Higher

Site Name : PUGET SOUND TIRE
102 PUYALLUP RD
TACOMA, WA

Database(s) : [ALL SITES - WA, ECHO, FRS, RCRA_SQG] ***(cont.)***

Envirosite ID: 50655560
EPA ID: N/R

ECHO ***(cont.)***

RCRA Flag :	Y
TRI Flag :	N
GHG Flag :	N
Major Flag :	N/R
Active Flag :	Y
NAA Flag :	N
Latitude :	47.2402
Longitude :	-122.43376
Last Date in Agency List :	2023-01-16

FRS

Facility Name :	PUGET SOUND TIRE
Facility Address :	102 PUYALLUP RD, TACOMA, WA 98421-1112
County :	PIERCE

Site Details

Registry ID :	110005321865
FRS Facility URL :	Click here for hyperlink provided by the agency.
Last Date in Agency List :	2023-02-13

Source Description

Source Description :

RCRAInfo is EPA's comprehensive information system that supports the Resource Conservation and Recovery Act (RCRA) of 1976 and the Hazardous and Solid Waste Amendments (HSWA) of 1984 through the tracking of events and activities related to facilities that generate, transport, and treat, store, or dispose of hazardous waste. RCRAInfo allows RCRA program staff to track the notification, permit, compliance, and corrective action activities required under RCRA. RCRAInfo also supports generation of the National Hazardous Waste Biennial Report. All generators and treatment, storage, and disposal facilities who handle hazardous waste are required to report to the EPA Administrator at least once every two years to support creation of the Biennial Report.
The WA-FSIS provides a means to query and display data maintained by the Washington Department of Ecology. This system contains key information for each facility/site that is currently, or has been, of interest to the Air Quality, Dam Safety, Hazardous Waste, Toxics Cleanup, and Water Quality Programs.

FRS Environmental Interest

Source and System ID :

RCRAINFO - WAD052580180
WA-FSIS - 95895443

RCRA_SQG

Facility Name :	PUGET SOUND TIRE
Facility Address :	102 PUYALLUP RD, TACOMA, WA 98421
County :	PIERCE

Map Id: DO430
Direction: SSW
Distance: 0.718 mi., 3791 ft.
Elevation: 52 ft.
Relative: Higher

Site Name : PUGET SOUND TIRE
102 PUYALLUP RD
TACOMA, WA

Database(s) : [ALL SITES - WA, ECHO, FRS, RCRA_SQG] ***(cont.)***

Envirosite ID: 50655560
EPA ID: N/R

RCRA_SQG ***(cont.)***

Date Form Received by Agency :	1993-12-31
EPA ID :	WAD052580180
Mailing Address :	102 PUYALLUP AVE, TACOMA, WA 98421
Contact :	N/R
Contact Address :	N/R
Contact Country :	N/R
Contact Telephone :	N/R
Contact Email :	N/R
EPA Region :	10
Land Type :	Other land type
Source Type :	Notification
Classification :	Small Quantity Generator
Description :	Handlers that generate more than 100 and less than 1000 kilograms of hazardous waste during any calendar month and accumulate less than 6000 kg of hazardous waste at any time; or generate 100 kg or less of hazardous waste during any calendar month, and accumulate more than 1000 kg of hazardous waste at any time.
Last Date in Agency List :	2023-01-23

Owner/Operator Summary

Owner/Operator Name :	PUGET SOUND TIRE
Owner/Operator Address :	102 PUYALLUP AVE, TACOMA, WA 98421
Owner/Operator Country :	US
Owner/Operator Telephone :	000-000-0000
Owner/Operator Email :	N/R
Owner/Operator Fax :	N/R
Legal Status :	Private
Owner/Operator Type :	Owner
Owner/Operator Start Date :	1996-05-02
Owner/Operator End Date :	N/R

Owner/Operator Name :	PUGET SOUND TIRE
Owner/Operator Address :	102 PUYALLUP RD, TACOMA, WA 98421
Owner/Operator Country :	US
Owner/Operator Telephone :	000-000-0000
Owner/Operator Email :	N/R
Owner/Operator Fax :	N/R
Legal Status :	Private
Owner/Operator Type :	Operator
Owner/Operator Start Date :	N/R
Owner/Operator End Date :	N/R

Owner/Operator Name :	PUGET SOUND TIRE
Owner/Operator Address :	102 PUYALLUP RD, TACOMA, WA 98421
Owner/Operator Country :	US
Owner/Operator Telephone :	000-000-0000
Owner/Operator Email :	N/R
Owner/Operator Fax :	N/R
Legal Status :	Private
Owner/Operator Type :	Owner

Map Id: DO430
Direction: SSW
Distance: 0.718 mi., 3791 ft.
Elevation: 52 ft.
Relative: Higher

Site Name : PUGET SOUND TIRE
102 PUYALLUP RD
TACOMA, WA

Database(s) : [ALL SITES - WA, ECHO, FRS, RCRA_SQG] ***(cont.)***

Envirosite ID: 50655560
EPA ID: N/R

RCRA_SQG ***(cont.)***

Owner/Operator Start Date :	N/R
Owner/Operator End Date :	N/R

Handler Activities Summary

U.S. Importer of Hazardous Waste :	N
Mixed Waste (Haz. and Radioactive) :	N
Recycler of Hazardous Waste :	N
Transporter of Hazardous Waste :	N
Treater, Storer or Disposer of HW :	N
Underground Injection Activity :	N
On-site Burner Exemption :	N
Furnace Exemption :	N
Used Oil Fuel Burner :	N
Used Oil Processor :	N
Used Oil Refiner :	N
Used Oil Fuel Marketer to Burner :	N
Used Oil Specification Marketer :	N
Used Oil Transfer Facility :	N
Used Oil Transporter :	N

Historical Generators

Date Form Received by Agency :	1992-03-31
Facility Name :	PUGET SOUND TIRE
Classification :	Not a generator, verified
Date Form Received by Agency :	1992-03-30
Facility Name :	PUGET SOUND TIRE
Classification :	Very Small Quantity Generator
Date Form Received by Agency :	1992-03-30
Facility Name :	PUGET SOUND TIRE
Classification :	Not a generator, verified

Notices of Violations Summary

Regulation Violated :	N

Map Id: DH431
Direction: WNW
Distance: 0.718 mi., 3792 ft.
Elevation: 265 ft.
Relative: Higher

Site Name : CHRISTOPHERSON PROPERTY
414 ST HELENS ST
TACOMA | Tacoma, WA 98402

Database(s) : [ALL SITES - WA, CSCSL NFA - WA, FRS, HSL - WA, LUST - WA, VCP - WA]

Envirosite ID: 6538833
EPA ID: N/R

ALL SITES - WA

Facility Name :	CHRISTOPHERSON PROPERTY
Facility Address :	414 ST HELENS ST, TACOMA, 98402
County :	Pierce
Facility/Site ID :	95881739
Alternate Name :	N/R
Program Name :	N/R
WRIA :	10
Legislative District :	27
Congressional District :	6
Ecology Region :	SWRO
Ecology Program Phone :	(360) 407-7224
Tribal Land :	N
Latitude :	47.259715
Longitude :	-122.444492
Last Date in Agency List :	2023-01-03

Program Details

Program :	TOXICS
Program ID :	N/R
Interaction Type :	Voluntary Cleanup Sites
Interaction Type Description :	For a fee, Ecology staff will review an independent cleanup report(s) and provide a written decision about the adequacy of the cleanup actions taken and described in the report.
Status :	Inactive
Start Date :	1997-10-16
End Date :	1998-04-02
SIC :	N/R
NAICS :	N/R

Program :	TOXICS
Program ID :	N/R
Interaction Type :	LUST Facility
Interaction Type Description :	A leaking underground tank cleanup site being cleaned up with Ecology oversight or review.
Status :	Inactive
Start Date :	1997-02-12
End Date :	1997-12-03
SIC :	N/R
NAICS :	N/R

Program :	TOXICS
Program ID :	N/R
Interaction Type :	Underground Storage Tank

Map Id: DH431
Direction: WNW
Distance: 0.718 mi., 3792 ft.
Elevation: 265 ft.
Relative: Higher

Site Name : CHRISTOPHERSON PROPERTY
414 ST HELENS ST
TACOMA | Tacoma, WA 98402

Database(s) : [ALL SITES - WA, CSCSL NFA - WA, FRS, HSL - WA, LUST - WA, VCP - WA] ***(cont.)***

Envirosite ID: 6538833
EPA ID: N/R

ALL SITES - WA ***(cont.)***

Interaction Type Description :	Any one or combination of tanks (including connecting underground pipes) that is used to contain regulated substances and has a tank volume of ten percent or more beneath the surface of the ground. This term does not include any of the exempt UST systems specified in WAC 173-360-110(2) or any piping connected thereto. See WAC 173-360
Status :	Active
Start Date :	1997-03-20
End Date :	N/R
SIC :	N/R
NAICS :	N/R

CSCSL NFA - WA

Facility Name :	CHRISTOPHERSON PROPERTY
Facility Address :	414 ST HELENS ST, TACOMA, 98402
County :	Pierce
NFA Date :	1998-04-02
Facility Site ID :	95881739
Cleanup Site ID :	6937
Rank :	N/R
VCP :	N/R
Alternate Site Names :	WALLACE E CHRISTOPHERSON
NFA Reason :	Voluntary Cleanup Program Review
Site Status :	NFA
Region :	Southwest
Responsible Unit :	Southwest
Latitude :	47.259715
Longitude :	-122.444492
Last Date in Agency List :	2023-02-23

Contaminants

Contaminant Name :	Petroleum-Other
Ground Water :	N/R
Surface Water :	N/R
Soil :	Confirmed Above Cleanup Levels
Sediment :	N/R
Air :	N/R
Bedrock :	N/R

FRS

Facility Name :	CHRISTOPHERSON PROPERTY
Facility Address :	414 ST HELENS ST, TACOMA, WA 98402
County :	PIERCE

Site Details

Registry ID :	110015389024
FRS Facility URL :	Click here for hyperlink provided by the agency.
Last Date in Agency List :	2023-02-13

Map Id: DH431
Direction: WNW
Distance: 0.718 mi., 3792 ft.
Elevation: 265 ft.
Relative: Higher

Site Name : CHRISTOPHERSON PROPERTY
414 ST HELENS ST
TACOMA | Tacoma, WA 98402

Database(s) : [ALL SITES - WA, CSCSL NFA - WA, FRS, HSL - WA, LUST - WA, VCP - WA] ***(cont.)***

Envirosite ID: 6538833
EPA ID: N/R

FRS ***(cont.)***

Source Description

Source Description :

The WA-FSIS provides a means to query and display data maintained by the Washington Department of Ecology. This system contains key information for each facility/site that is currently, or has been, of interest to the Air Quality, Dam Safety, Hazardous Waste, Toxics Cleanup, and Water Quality Programs.

FRS Environmental Interest

Source and System ID :	WA-FSIS - 95881739

HSL - WA

Facility Name :	CHRISTOPHERSON PROPERTY
Facility Address :	414 St Helens St, Tacoma, 98402
County :	Pierce

Site Details

Facility Site ID :	95881739
Cleanup Site ID :	6937
Status :	No Further Action
Site Rank :	N/R
Alternative Site Name :	N/R
Region :	N/R
Resposbile Unit :	N/R
Institutional Control :	N/R
Current VCP :	N/R
Past VCP :	N/R
Latitude :	N/R
Longitude :	N/R
Agency Hyperlink :	Click here for hyperlink provided by the agency.
Last Date in Agency List :	2022-02-11

Facility Name :	CHRISTOPHERSON PROPERTY
Facility Address :	414 ST HELENS ST, TACOMA, 98402
County :	Pierce

Site Details

Facility Site ID :	95881739
Cleanup Site ID :	6937
Status :	No Further Action
Site Rank :	N/R
Alternative Site Name :	WALLACE E CHRISTOPHERSON
Region :	Southwest
Resposbile Unit :	Southwest
Institutional Control :	N/R
Current VCP :	N/R
Past VCP :	Yes
Latitude :	47.2597149673017

Map Id: DH431
Direction: WNW
Distance: 0.718 mi., 3792 ft.
Elevation: 265 ft.
Relative: Higher

Site Name : CHRISTOPHERSON PROPERTY
414 ST HELENS ST
TACOMA | Tacoma, WA 98402

Database(s) : [ALL SITES - WA, CSCSL NFA - WA, FRS, HSL - WA, LUST - WA, VCP - WA] ***(cont.)***

Envirosite ID: 6538833
EPA ID: N/R

HSL - WA ***(cont.)***

Longitude :	-122.444492357162
Agency Hyperlink :	Click here for hyperlink provided by the agency.
Last Date in Agency List :	2023-02-28

Contaminants

Contaminant Name :	Petroleum-Other
Ground water :	N/R
Surface water :	N/R
Soil :	Confirmed Above Cleanup Levels
Sediment :	N/R
Air :	N/R
Bedrock :	N/R

LUST - WA

Facility Name :	CHRISTOPHERSON PROPERTY
Facility Address :	414 ST HELENS ST, TACOMA, 98402
County :	Pierce

Site Details

LUST Status Date :	1997-12-03
LUST Status Type :	LUST - NFA
Facility Site ID :	95881739
Cleanup Site ID :	6937
LUST ID :	4473
UST ID :	408004
Alternate Site Names :	WALLACE E CHRISTOPHERSON
Release Date :	1997-02-12
Process Type :	N/R
Responsible Unit :	Southwest
Region :	Southwest
Latitude :	47.259715
Longitude :	-122.444492
Last Date in Agency List :	2023-03-20

Contaminants

Contaminant Name :	Petroleum-Other
Ground Water :	N/R
Surface Water :	N/R
Soil :	Confirmed Above Cleanup Levels
Sediment :	N/R
Air :	N/R
Bedrock :	N/R

VCP - WA

Facility Name :	CHRISTOPHERSON PROPERTY
Facility Address :	414 ST HELENS ST, TACOMA, 98402
County :	Pierce

Map Id: DH431
Direction: WNW
Distance: 0.718 mi., 3792 ft.
Elevation: 265 ft.
Relative: Higher

Site Name : CHRISTOPHERSON PROPERTY
414 ST HELENS ST
TACOMA | Tacoma, WA 98402

Database(s) : [ALL SITES - WA, CSCSL NFA - WA, FRS, HSL - WA, LUST - WA, VCP - WA] ***(cont.)***

Envirosite ID: 6538833
EPA ID: N/R

VCP - WA ***(cont.)***

Facility/Site ID :	95881739
Alternate Name :	N/R
Program Name :	N/R
WRIA :	10
Legislative District :	27
Congressional District :	6
Ecology Region :	SWRO
Ecology Program Phone :	(360) 407-7224
Tribal Land :	N
Latitude :	47.259715
Longitude :	-122.444492
Last Date in Agency List :	2023-01-04

Program Details

Program :	TOXICS
Program ID :	408004
Interaction Type :	Voluntary Cleanup Sites
Interaction Type Description :	For a fee, Ecology staff will review an independent cleanup report(s) and provide a written decision about the adequacy of the cleanup actions taken and described in the report.
Status :	Inactive
Start Date :	1997-10-16
End Date :	1998-04-02
SIC :	N/R
NAICS :	N/R

Map Id: DO432
Direction: SSW
Distance: 0.720 mi., 3800 ft.
Elevation: 52 ft.
Relative: Higher

Site Name : Eagle Tire & Auto Tacoma
102 PUYALLUP AVE
TACOMA, WA 98421

Database(s) : [ALL SITES - WA, ERNS, FRS]

Envirosite ID: 50655524
EPA ID: N/R

ALL SITES - WA

Facility Name :	Eagle Tire & Auto Tacoma
Facility Address :	102 PUYALLUP AVE, TACOMA, 98421
County :	N/R
Facility/Site ID :	23676
Alternate Name :	N/R
Program Name :	N/R
WRIA :	10
Legislative District :	27
Congressional District :	6
Ecology Region :	SWRO

Map Id: DO432
Direction: SSW
Distance: 0.720 mi., 3800 ft.
Elevation: 52 ft.
Relative: Higher

Site Name : Eagle Tire & Auto Tacoma
102 PUYALLUP AVE
TACOMA, WA 98421

Database(s) : [ALL SITES - WA, ERNS, FRS] ***(cont.)***

Envirosite ID: 50655524
EPA ID: N/R

ALL SITES - WA ***(cont.)***

Ecology Program Phone :	N/R
Tribal Land :	N
Latitude :	47.239846
Longitude :	-122.433846
Last Date in Agency List :	2023-01-03

Program Details

Program :	N/R
Program ID :	N/R
Interaction Type :	Urban Waters
Interaction Type Description :	The site has been inspected by an Ecology Urban Waters Inspector.
Status :	Active
Start Date :	2010-02-17
End Date :	N/R
SIC :	N/R
NAICS :	N/R

ERNS

Facility Address :	102 PUYALLUP AVE, TACOMA, WA 98421
County :	PIERCE

Incident Information

Incident Date Time :	2022-09-20 12:00:00
Type of Incident :	MOBILE
Incident Cause :	EQUIPMENT FAILURE
Incident DTG :	OCCURRED
Incident Location :	RETAIL STORE AREA
Sequence Number :	1347792
Potential Flag :	N
Description of Incident :	CALLER REPORTS A TOW TRUCK SUFFERED A FAILED HYDRAULIC LINE AND DISCHARGED 10-20 GALLONS OF HYDRAULIC OIL ONTO THE PAVEMENT. THE SPILL IS LOCATED 7-8 FEET FROM A DRAIN THAT DISCHARGES INTO PUGET SOUND. CALLER REPORTS ABSORBENT PADS HAVE BEEN APPLIED AND A CONTRACTOR HAS BEEN ARRANGED.
Last Date in Agency List :	2023-01-17

Incident Response Summary

Date Time Received :	2022-09-20 15:53:00
Date Time Completed :	2022-09-20 16:03:00
Call Type :	Incident
Source :	TELEPHONE
Responsible Company :	BB.M. TOWING INC
Responsible Org Type :	PRIVATE ENTERPRISE
Responsible City :	TACOMA
Responsible State :	WA
Responsible Zip :	N/R

Map Id: DO432
Direction: SSW
Distance: 0.720 mi., 3800 ft.
Elevation: 52 ft.
Relative: Higher

Site Name : Eagle Tire & Auto Tacoma
102 PUYALLUP AVE
TACOMA, WA 98421

Database(s) : [ALL SITES - WA, ERNS, FRS] ***(cont.)***

Envirosite ID: 50655524
EPA ID: N/R

ERNS ***(cont.)***

Incident Details Summary

Remedial Action :	A CONTRACTOR IS ON-SITE (CAMCAL) FOR CLEANUP.
Medium :	PAVEMENT
Medium Description :	LAND
Body of Water :	N/R
Weather Conditions :	SUNNY
Water Temperature :	N/R
Water Supply Contaminated :	U
Waterway Closed :	N
Waterway Description :	N/R

Additional Incident Details Summary

Actual Amount :	N/R
Actual Amount Units :	N/R
Capacity of Tank :	N/R
Capacity of Tank Units :	N/R
Continuous Release Begin Date :	N/R
Continuous Release End Date :	N/R
Continuous Release Change Date :	N/R
Continuous Release Permit :	N/R
Continuous Release Type :	N/R
Description of Tank :	N/R
Device Operational :	U
DOT Crossing Number :	N/R
DOT Regulated :	U
NPDES :	N/R
NPDES Compliance :	U
Pipeline Aboveground :	ABOVE
Pipeline Covered :	U
Pipeline Type :	N/R
Tank ID :	N/R
Tank Regulated :	U
Tank Regulated by :	N/R

Materials Involved Summary

Name of Material :	HYDRAULIC OIL
CAS Number :	000000-00-0
Amount of Material :	20
Unit of Measure :	GALLON(S)
UN Number :	N/R
CHRIS Code :	OHY
Reached Water :	NO
Amount in Water :	N/R
Unit of Measure (Reach Water) :	N/R

Mobile Details

Vehicle Own Fuel Capacity :	N/R
Cargo Capacity :	N/R
Amount of Cargo on Board :	N/R
Hazmat Carrier :	N
Carrier Licensed :	N

Map Id: DO432
Direction: SSW
Distance: 0.720 mi., 3800 ft.
Elevation: 52 ft.
Relative: Higher

Site Name : Eagle Tire & Auto Tacoma
102 PUYALLUP AVE
TACOMA, WA 98421

Database(s) : [ALL SITES - WA, ERNS, FRS] ***(cont.)***

Envirosite ID: 50655524
EPA ID: N/R

ERNS ***(cont.)***

Noncompliance with Hazmat :	U
Mobile Type :	COMMERCIAL TRUCK
Cargo Capacity Units :	N/R
Amount of Cargo on Board Units :	N/R
Vehicle Year :	N/R
Vehicle Make :	N/R
Vehicle Model :	N/R
Vehicle Number :	USDOT 3373572
Trailer Number :	N/R

FRS

Facility Name :	EAGLE TIRE & AUTO TACOMA
Facility Address :	102 PUYALLUP AVE, TACOMA, WA 98421
County :	PIERCE

Site Details

Registry ID :	110040758506
FRS Facility URL :	Click here for hyperlink provided by the agency.
Last Date in Agency List :	2023-02-13

Source Description

Source Description :

The WA-FSIS provides a means to query and display data maintained by the Washington Department of Ecology. This system contains key information for each facility/site that is currently, or has been, of interest to the Air Quality, Dam Safety, Hazardous Waste, Toxics Cleanup, and Water Quality Programs.

FRS Environmental Interest

Source and System ID :	WA-FSIS - 23676

Map Id: 433
Direction: WSW
Distance: 0.722 mi., 3811 ft.
Elevation: 232 ft.
Relative: Higher

Site Name : DELTA CAM INC
1938 TACOMA AVE S
TACOMA, WA 98402

Database(s) : [ALL SITES - WA, FRS]

Envirosite ID: 50655426
EPA ID: N/R

ALL SITES - WA

Facility Name :	DELTA CAM INC
Facility Address :	1938 TACOMA AVE S, TACOMA, 98402
County :	Pierce

Map Id: 433
Direction: WSW
Distance: 0.722 mi., 3811 ft.
Elevation: 232 ft.
Relative: Higher

Site Name : DELTA CAM INC
1938 TACOMA AVE S
TACOMA, WA 98402

Database(s) : [ALL SITES - WA, FRS] ***(cont.)***

Envirosite ID: 50655426
EPA ID: N/R

ALL SITES - WA ***(cont.)***

Facility/Site ID :	8576912
Alternate Name :	N/R
Program Name :	N/R
WRIA :	10
Legislative District :	27
Congressional District :	6
Ecology Region :	SWRO
Ecology Program Phone :	(360) 407-6400
Tribal Land :	N
Latitude :	47.243989
Longitude :	-122.445398
Last Date in Agency List :	2023-01-03

Facility/Site ID :	8576912
Alternate Name :	N/R
Program Name :	N/R
WRIA :	10
Legislative District :	27
Congressional District :	6
Ecology Region :	SWRO
Ecology Program Phone :	N/R
Tribal Land :	N
Latitude :	47.243989
Longitude :	-122.445398
Last Date in Agency List :	2023-01-03

Facility/Site ID :	8576912
Alternate Name :	N/R
Program Name :	N/R
WRIA :	10
Legislative District :	27
Congressional District :	6
Ecology Region :	SWRO
Ecology Program Phone :	(360) 407-6734
Tribal Land :	N
Latitude :	47.243989
Longitude :	-122.445398
Last Date in Agency List :	2023-01-03

Program Details

Program :	HAZWASTE
Program ID :	N/R
Interaction Type :	Industrial SW GP
Interaction Type Description :	General permit issued to industries to regulate the discharge of contaminated stormwater to state waters.
Status :	Active
Start Date :	2008-12-11
End Date :	N/R
SIC :	N/R
NAICS :	N/R

Map Id: 433
Direction: WSW
Distance: 0.722 mi., 3811 ft.
Elevation: 232 ft.
Relative: Higher

Site Name : DELTA CAM INC
1938 TACOMA AVE S
TACOMA, WA 98402

Database(s) : [ALL SITES - WA, FRS] ***(cont.)***

Envirosite ID: 50655426
EPA ID: N/R

ALL SITES - WA ***(cont.)***

Program :	HAZWASTE
Program ID :	N/R
Interaction Type :	Urban Waters
Interaction Type Description :	The site has been inspected by an Ecology Urban Waters Inspector.
Status :	Active
Start Date :	2008-05-26
End Date :	N/R
SIC :	N/R
NAICS :	N/R

Program :	HAZWASTE
Program ID :	N/R
Interaction Type :	Revised Site Visit Program
Interaction Type Description :	HWTR engages in a variety of field work, site visits, and contacts with sites. While most compliance related activity is recorded into the EPA's RCRAInfo system, the other types of activities are recorded into the Revised Site Visit Program (RSVP).
Status :	Active
Start Date :	2008-05-26
End Date :	N/R
SIC :	N/R
NAICS :	N/R

FRS

Facility Name :	DELTA CAM INC
Facility Address :	1938 TACOMA AVE S, TACOMA, WA 98402
County :	PIERCE

Site Details

Registry ID :	110037223199
FRS Facility URL :	Click here for hyperlink provided by the agency.
Last Date in Agency List :	2023-02-13

Source Description

Source Description :

The WA-FSIS provides a means to query and display data maintained by the Washington Department of Ecology. This system contains key information for each facility/site that is currently, or has been, of interest to the Air Quality, Dam Safety, Hazardous Waste, Toxics Cleanup, and Water Quality Programs.

FRS Environmental Interest

Source and System ID :	WA-FSIS - 8576912

Map Id: 434
Direction: SSW
Distance: 0.722 mi., 3812 ft.
Elevation: 67 ft.
Relative: Higher

Site Name : US BANK PACIFIC AVE
2317 PACIFIC AVE
TACOMA | Tacoma, WA 98402

Database(s) : [ALL SITES - WA, CSCSL HWS - WA, EPA UST, FRS, HSL - WA, LUST - WA, UST - WA]

Envirosite ID: 50655617
EPA ID: N/R

ALL SITES - WA

Facility Name :	US BANK PACIFIC AVE
Facility Address :	2317 PACIFIC AVE, TACOMA, 98402
County :	Pierce
Facility/Site ID :	10919
Alternate Name :	N/R
Program Name :	N/R
WRIA :	10
Legislative District :	27
Congressional District :	6
Ecology Region :	SWRO
Ecology Program Phone :	(360) 407-7224
Tribal Land :	N
Latitude :	47.240435
Longitude :	-122.43524
Last Date in Agency List :	2023-01-03

Program Details

Program :	TOXICS
Program ID :	638863
Interaction Type :	State Cleanup Site
Interaction Type Description :	A site is being cleaned up under state regulations. Regulations include Model Toxics Control Act or its predecessors.
Status :	Active
Start Date :	2013-01-24
End Date :	N/R
SIC :	N/R
NAICS :	N/R

Program :	TOXICS
Program ID :	638863
Interaction Type :	State Cleanup Site
Interaction Type Description :	A site is being cleaned up under state regulations. Regulations include Model Toxics Control Act or its predecessors.
Status :	Active
Start Date :	2013-01-24
End Date :	N/R
SIC :	N/R
NAICS :	52211 - Commercial Banking

CSCSL HWS - WA

Facility Name :	US BANK PACIFIC AVE
Facility Address :	2317 PACIFIC AVE, TACOMA, 98402
County :	PIERCE

Map Id: 434
Direction: SSW
Distance: 0.722 mi., 3812 ft.
Elevation: 67 ft.
Relative: Higher

Site Name : US BANK PACIFIC AVE
2317 PACIFIC AVE
TACOMA | Tacoma, WA 98402

Database(s) : [ALL SITES - WA, CSCSL HWS - WA, EPA UST, FRS, HSL - WA, LUST - WA, UST - WA] ***(cont.)***

Envirosite ID: 50655617
EPA ID: N/R

CSCSL HWS - WA ***(cont.)***

Site Details

Facility Site ID :	10919
Site Status :	Cleanup Started
Cleanup Site ID :	12405
Region :	Southwest
Responsible Section :	Southwest
WARM Rank :	2 - Moderate-High Risk
Is Brownfield? :	N/R
Is PSI? :	N/R
Current VCP :	N/R
Past VCP :	N/R
Institutional Control :	N/R
Latitude :	47.240435
Longitude :	-122.43524
Last Date in Agency List :	2023-03-07

Contaminants Details

Contaminant Name :	Petroleum-Gasoline
Groundwater :	N/R
Surface Water :	N/R
Soil :	Confirmed Above Cleanup Levels
Sediment :	N/R
Air :	N/R
Bedrock :	N/R

Contaminant Name :	Lead
Groundwater :	Confirmed Above Cleanup Levels
Surface Water :	N/R
Soil :	N/R
Sediment :	N/R
Air :	N/R
Bedrock :	N/R

Contaminant Name :	Benzene
Groundwater :	N/R
Surface Water :	N/R
Soil :	Confirmed Above Cleanup Levels
Sediment :	N/R
Air :	N/R
Bedrock :	N/R

EPA UST

Facility Name :	US BANK PACIFIC AVE
Facility Address :	2317 PACIFIC AVE, Tacoma, Washington 98402
County :	Pierce

Facility ID :	WA10919
Facility Status :	Closed UST(s)
Open USTs :	0

Map Id: 434
Direction: SSW
Distance: 0.722 mi., 3812 ft.
Elevation: 67 ft.
Relative: Higher

Site Name : US BANK PACIFIC AVE
2317 PACIFIC AVE
TACOMA | Tacoma, WA 98402

Database(s) : [ALL SITES - WA, CSCSL HWS - WA, EPA UST, FRS, HSL - WA, LUST - WA, UST - WA] ***(cont.)***

Envirosite ID: 50655617
EPA ID: N/R

EPA UST ***(cont.)***

Closed USTs :	1
Temporarily Out of Service USTs :	0
Date of Last Inspection :	N/R
EPA Region :	10
Tribe :	N/R
Facility ID 2 :	N/R
Latitude :	47.240435
Longitude :	-122.43524
Last Date in Agency List :	2023-01-30

Tank Details

Tank ID :	WA10919_1
Tank Status :	Closed
Installation Date :	2001-01-01
Removal Date :	N/R
Capacity :	N/R
Substances :	A Leaded Gasoline
Tank Wall Type :	N/R

FRS

Facility Name :	US BANK PACIFIC AVE
Facility Address :	2317 PACIFIC AVE, TACOMA, WA 98402
County :	PIERCE

Site Details

Registry ID :	110060272850
FRS Facility URL :	Click here for hyperlink provided by the agency.
Last Date in Agency List :	2023-02-13

Source Description

Source Description :

The WA-FSIS provides a means to query and display data maintained by the Washington Department of Ecology. This system contains key information for each facility/site that is currently, or has been, of interest to the Air Quality, Dam Safety, Hazardous Waste, Toxics Cleanup, and Water Quality Programs.

FRS Environmental Interest

Source and System ID :	WA-FSIS - 10919

HSL - WA

Facility Name :	US BANK PACIFIC AVE
Facility Address :	2317 Pacific Ave, Tacoma, 98402
County :	Pierce

Map Id: 434
Direction: SSW
Distance: 0.722 mi., 3812 ft.
Elevation: 67 ft.
Relative: Higher

Site Name : US BANK PACIFIC AVE
2317 PACIFIC AVE
TACOMA | Tacoma, WA 98402

Database(s) : [ALL SITES - WA, CSCSL HWS - WA, EPA UST, FRS, HSL - WA, LUST - WA, UST - WA] ***(cont.)***

Envirosite ID: 50655617
EPA ID: N/R

HSL - WA ***(cont.)***

Site Details

Facility Site ID :	10919
Cleanup Site ID :	12405
Status :	Cleanup Started
Site Rank :	N/R
Alternative Site Name :	N/R
Region :	N/R
Resposbile Unit :	N/R
Institutional Control :	N/R
Current VCP :	N/R
Past VCP :	N/R
Latitude :	N/R
Longitude :	N/R
Agency Hyperlink :	Click here for hyperlink provided by the agency.
Last Date in Agency List :	2022-02-11
Facility Name :	US BANK PACIFIC AVE
Facility Address :	2317 PACIFIC AVE, TACOMA, 98402
County :	Pierce

Site Details

Facility Site ID :	10919
Cleanup Site ID :	12405
Status :	Cleanup Started
Site Rank :	2 - Moderate-High Risk
Alternative Site Name :	N/R
Region :	Southwest
Resposbile Unit :	Southwest
Institutional Control :	N/R
Current VCP :	N/R
Past VCP :	N/R
Latitude :	47.240435
Longitude :	-122.43524
Agency Hyperlink :	Click here for hyperlink provided by the agency.
Last Date in Agency List :	2023-02-28

Contaminants

Contaminant Name :	Petroleum-Gasoline
Ground water :	N/R
Surface water :	N/R
Soil :	Confirmed Above Cleanup Levels
Sediment :	N/R
Air :	N/R
Bedrock :	N/R
Contaminant Name :	Lead
Ground water :	Confirmed Above Cleanup Levels
Surface water :	N/R
Soil :	N/R

Map Id: 434
Direction: SSW
Distance: 0.722 mi., 3812 ft.
Elevation: 67 ft.
Relative: Higher

Site Name : US BANK PACIFIC AVE
2317 PACIFIC AVE
TACOMA | Tacoma, WA 98402

Database(s) : [ALL SITES - WA, CSCSL HWS - WA, EPA UST, FRS, HSL - WA, LUST - WA, UST - WA] ***(cont.)***

Envirosite ID: 50655617
EPA ID: N/R

HSL - WA ***(cont.)***

Sediment :	N/R
Air :	N/R
Bedrock :	N/R

Contaminant Name :	Benzene
Ground water :	N/R
Surface water :	N/R
Soil :	Confirmed Above Cleanup Levels
Sediment :	N/R
Air :	N/R
Bedrock :	N/R

LUST - WA

Facility Name :	US BANK PACIFIC AVE
Facility Address :	2317 PACIFIC AVE, TACOMA, 98402
County :	Pierce

Site Details

LUST Status Date :	2013-05-24
LUST Status Type :	Cleanup Started
Facility Site ID :	10919
Cleanup Site ID :	12405
LUST ID :	N/R
UST ID :	N/R
Alternate Site Names :	N/R
Release Date :	N/R
Process Type :	Independent Action
Responsible Unit :	Southwest
Region :	Southwest
Latitude :	47.240435
Longitude :	-122.43524
Last Date in Agency List :	2018-08-08

Contaminants

Contaminant Name :	N/R
Ground Water :	N/R
Surface Water :	N/R
Soil :	N/R
Sediment :	N/R
Air :	N/R
Bedrock :	N/R

UST - WA

Facility Name :	US BANK PACIFIC AVE
Facility Address :	2317 PACIFIC AVE, Tacoma, 98402
County :	Pierce

Map Id: 434
Direction: SSW
Distance: 0.722 mi., 3812 ft.
Elevation: 67 ft.
Relative: Higher

Site Name : US BANK PACIFIC AVE
2317 PACIFIC AVE
TACOMA | Tacoma, WA 98402

Database(s) : [ALL SITES - WA, CSCSL HWS - WA, EPA UST, FRS, HSL - WA, LUST - WA, UST - WA] ***(cont.)***

Envirosite ID: 50655617
EPA ID: N/R

UST - WA ***(cont.)***

Facility Site ID :	10919
UST Site ID :	620179
Tag Number(s) :	N/R
Responsible Unit :	SOUTHWEST
Is Active :	N/R
Latitude :	47.240435
Longitude :	-122.43524
Last Date in Agency List :	2018-11-23

Tank Details

Tank Name :	1
Tank Status :	Abandoned
Install Date :	N/R
Tank Upgrade Date :	N/R
Tank Permanent Closure Date :	N/R
Permit Expiration Date :	N/R
Tank Material :	N/R
Tank Construction :	N/R
Tank Corrosion Protection :	N/R
Tank Manifold :	N/R
Tank Release Detection :	N/R
Tank Tightness Test :	N/R
Tank Spill Prevention :	N/R
Capacity Range :	N/R
Actual Capacity :	N/R
Pipe Material :	N/R
Pipe Construction :	N/R
Pipe Corrosion Protection :	N/R
Tank SFC :	N/R
Dispenser SFC :	N/R
Primary Pipe Release Detection :	N/R
Secondary Pipe Release Detection :	N/R
Pipe Pumping System :	N/R
Pipe Install Date :	N/R
Turbine Sump Construction :	N/R
Tank Status Date :	2014-11-06
Tank Install Date :	N/R
Tank Overfill Prevention :	N/R

Compartments Details

Compartment Number :	N/R
Compartment Capacity :	N/R
Substance Stored :	N/R
Used Substance :	N/R
Ecy Region :	N/R

Map Id: DT435
Direction: WNW
Distance: 0.723 mi., 3818 ft.
Elevation: 292 ft.
Relative: Higher

Site Name : TACOMA FIRE ELECTRICAL MAINTEN | TACOMA CITY OF
425 TACOMA AVE S
TACOMA | Tacoma, WA

Database(s) : [ALL SITES - WA, BRS, ECHO, EPA UST, FRS, RCRA_NONGEN, UST - WA]

Envirosite ID: 50655623
EPA ID: N/R

ALL SITES - WA

Facility Name :	Tacoma Fire Electrical Mainten
Facility Address :	425 TACOMA AVE S, TACOMA, 98402
County :	Pierce

Facility/Site ID :	23265854
Alternate Name :	N/R
Program Name :	N/R
WRIA :	10
Legislative District :	27
Congressional District :	6
Ecology Region :	SWRO
Ecology Program Phone :	(360) 407-6734
Tribal Land :	N
Latitude :	47.258895
Longitude :	-122.445563
Last Date in Agency List :	2023-01-03

Facility/Site ID :	23265854
Alternate Name :	N/R
Program Name :	N/R
WRIA :	10
Legislative District :	27
Congressional District :	6
Ecology Region :	SWRO
Ecology Program Phone :	(360) 407-7224
Tribal Land :	N
Latitude :	47.258895
Longitude :	-122.445563
Last Date in Agency List :	2023-01-03

Facility/Site ID :	23265854
Alternate Name :	TACOMA CITY UST 5924
Program Name :	N/R
WRIA :	10
Legislative District :	27
Congressional District :	6
Ecology Region :	SWRO
Ecology Program Phone :	(360) 407-7224
Tribal Land :	N
Latitude :	47.258895
Longitude :	-122.445563
Last Date in Agency List :	2023-01-03

Program Details

Program :	TOXICS
Program ID :	5924
Interaction Type :	Hazardous Waste Generator

Map Id: DT435
Direction: WNW
Distance: 0.723 mi., 3818 ft.
Elevation: 292 ft.
Relative: Higher

Site Name : TACOMA FIRE ELECTRICAL MAINTEN | TACOMA CITY OF
425 TACOMA AVE S
TACOMA | Tacoma, WA

Database(s) : [ALL SITES - WA, BRS, ECHO, EPA UST, FRS, RCRA_NONGEN, UST - WA] ***(cont.)***

Envirosite ID: 50655623
EPA ID: N/R

ALL SITES - WA ***(cont.)***

Interaction Type Description :	Facilities that generate any quantity of a dangerous waste. They may be classified as SQG, MQG, or LQG depending on hazardous waste generated for a given month.
Status :	Inactive
Start Date :	1993-11-05
End Date :	2007-12-31
SIC :	N/R
NAICS :	N/R
Program :	TOXICS
Program ID :	5924
Interaction Type :	Hazardous Waste Generator
Interaction Type Description :	Facilities that generate any quantity of a dangerous waste. They may be classified as SQG, MQG, or LQG depending on hazardous waste generated for a given month.
Status :	Inactive
Start Date :	1993-11-05
End Date :	2007-12-31
SIC :	N/R
NAICS :	23821 - Electrical Contractors and Other Wiring Installation Contractors
Program :	TOXICS
Program ID :	5924
Interaction Type :	Underground Storage Tank
Interaction Type Description :	Any one or combination of tanks (including connecting underground pipes) that is used to contain regulated substances and has a tank volume of ten percent or more beneath the surface of the ground. This term does not include any of the exempt UST systems specified in WAC 173-360-110(2) or any piping connected thereto. See WAC 173-360
Status :	Active
Start Date :	1978-06-30
End Date :	N/R
SIC :	N/R
NAICS :	N/R
Program :	TOXICS
Program ID :	5924
Interaction Type :	Underground Storage Tank
Interaction Type Description :	Any one or combination of tanks (including connecting underground pipes) that is used to contain regulated substances and has a tank volume of ten percent or more beneath the surface of the ground. This term does not include any of the exempt UST systems specified in WAC 173-360-110(2) or any piping connected thereto. See WAC 173-360
Status :	Active
Start Date :	1978-06-30

Map Id: DT435
Direction: WNW
Distance: 0.723 mi., 3818 ft.
Elevation: 292 ft.
Relative: Higher

Site Name : TACOMA FIRE ELECTRICAL MAINTEN | TACOMA CITY OF
425 TACOMA AVE S
TACOMA | Tacoma, WA

Database(s) : [ALL SITES - WA, BRS, ECHO, EPA UST, FRS, RCRA_NONGEN, UST - WA] ***(cont.)***

Envirosite ID: 50655623
EPA ID: N/R

ALL SITES - WA ***(cont.)***

End Date :	N/R
SIC :	N/R
NAICS :	23821 - Electrical Contractors and Other Wiring Installation Contractors
Program :	TOXICS
Program ID :	5924
Interaction Type :	Underground Storage Tank
Interaction Type Description :	Any one or combination of tanks (including connecting underground pipes) that is used to contain regulated substances and has a tank volume of ten percent or more beneath the surface of the ground. This term does not include any of the exempt UST systems specified in WAC 173-360-110(2) or any piping connected thereto. See WAC 173-360
Status :	Active
Start Date :	1978-06-30
End Date :	N/R
SIC :	4931 - ELECTRIC AND OTHER SERVICES COMBINED
NAICS :	N/R

BRS

Facility Name :	TACOMA FIRE ELECTRICAL MAINTEN
Facility Address :	425 TACOMA AVE S, TACOMA, WA 98402
County :	PIERCE

Site Details

Date Form Received by Agency :	2007-12-31
EPA ID :	WA0000049627
Mailing Address :	901 S FAWCETT AVE, TACOMA, WA 98402-5605
Contact :	CHRIS EASTON
Contact Address :	N/R
Contact Country :	US
Contact Telephone :	253-591-5719
Contact Email :	nhartman@cityoftacoma.org
EPA Region :	10
Land Type :	Municipal
Source Type :	Annual/Biennial Report
Classification :	Not a generator, verified
Description :	Not a generator, verified
Last Date in Agency List :	2023-01-23

Owner/Operator Summary

Owner/Operator Name :	CHRIS EASTON
Owner/Operator Address :	425 TACOMA AVENUE SOUTH, TACOMA, WA 98402
Owner/Operator Country :	US
Owner/Operator Telephone :	N/R
Owner/Operator Email :	N/R
Owner/Operator Fax :	N/R
Legal Status :	Municipal

Map Id: DT435
Direction: WNW
Distance: 0.723 mi., 3818 ft.
Elevation: 292 ft.
Relative: Higher

Site Name : TACOMA FIRE ELECTRICAL MAINTEN | TACOMA CITY OF
425 TACOMA AVE S
TACOMA | Tacoma, WA

Database(s) : [ALL SITES - WA, BRS, ECHO, EPA UST, FRS, RCRA_NONGEN, UST - WA] ***(cont.)***

Envirosite ID: 50655623
EPA ID: N/R

BRS ***(cont.)***

Owner/Operator Type :	Operator
Owner/Operator Start Date :	N/R
Owner/Operator End Date :	N/R
Owner/Operator Name :	TACOMA FIRE ELECTRICAL MAINT
Owner/Operator Address :	425 TACOMA AVE S, TACOMA, WA 98402-5414
Owner/Operator Country :	US
Owner/Operator Telephone :	N/R
Owner/Operator Email :	N/R
Owner/Operator Fax :	N/R
Legal Status :	Municipal
Owner/Operator Type :	Owner
Owner/Operator Start Date :	1996-05-01
Owner/Operator End Date :	N/R

Waste Activity Monitoring

Report Cycle :	2007
Hazardous Waste Page Number :	1
Hazardous Waste Sub-Page Number :	1
BR Form :	XX
Waste Description :	N/R
Primary NAICS :	23821 - Electrical Contractors and Other Wiring Installation Contractors
Source Code :	N/R
Form Code :	N/R
Management Method :	N/R
Generation Tons :	0
Managed Tons :	0
Shipped Tons :	0
Received Tons :	0
Receiver ID :	N/R
Receiver State :	N/R
Shipper ID :	N/R
Shipper State :	N/R
Waste Minimization :	N/R
Waste Code List :	N/R
Waste Code Group :	N/R
Waste Generation Type :	N/R
Report Cycle :	2005
Hazardous Waste Page Number :	1
Hazardous Waste Sub-Page Number :	1
BR Form :	XX
Waste Description :	N/R
Primary NAICS :	23821 - Electrical Contractors and Other Wiring Installation Contractors
Source Code :	N/R
Form Code :	N/R
Management Method :	N/R
Generation Tons :	0
Managed Tons :	0
Shipped Tons :	0
Received Tons :	0

Map Id: DT435
Direction: WNW
Distance: 0.723 mi., 3818 ft.
Elevation: 292 ft.
Relative: Higher

Site Name : TACOMA FIRE ELECTRICAL MAINTEN | TACOMA CITY OF
425 TACOMA AVE S
TACOMA | Tacoma, WA

Database(s) : [ALL SITES - WA, BRS, ECHO, EPA UST, FRS, RCRA_NONGEN, UST - WA] ***(cont.)***

Envirosite ID: 50655623
EPA ID: N/R

BRS ***(cont.)***

Receiver ID :	N/R
Receiver State :	N/R
Shipper ID :	N/R
Shipper State :	N/R
Waste Minimization :	N/R
Waste Code List :	N/R
Waste Code Group :	N/R
Waste Generation Type :	N/R

Report Cycle :	2003
Hazardous Waste Page Number :	1
Hazardous Waste Sub-Page Number :	1
BR Form :	XX
Waste Description :	N/R
Primary NAICS :	23821 - Electrical Contractors and Other Wiring Installation Contractors
Source Code :	N/R
Form Code :	N/R
Management Method :	N/R
Generation Tons :	0
Managed Tons :	0
Shipped Tons :	0
Received Tons :	0
Receiver ID :	N/R
Receiver State :	N/R
Shipper ID :	N/R
Shipper State :	N/R
Waste Minimization :	N/R
Waste Code List :	N/R
Waste Code Group :	N/R
Waste Generation Type :	N/R

ECHO

Facility Name :	TACOMA FIRE ELECTRICAL MAINTEN
Facility Address :	425 TACOMA AVE S, TACOMA, WA 98402
County :	PIERCE

Last Inspection Date :	N/R
Registry ID :	110005301814
FIPS Code :	53053
EPA Region :	10
Inspection Count :	0
Last Inspection Days :	N/R
Informal Count :	0
Last Informal Action Date :	N/R
Formal Action Count :	0
Last Formal Action Date :	N/R
Total Penalties :	0
Penalty Count :	N/R
Last Penalty Date :	N/R
Last Penalty Amount :	N/R
QTRS IN NC :	0
Programs IN SNC :	0

Map Id: DT435
Direction: WNW
Distance: 0.723 mi., 3818 ft.
Elevation: 292 ft.
Relative: Higher

Site Name : TACOMA FIRE ELECTRICAL MAINTEN | TACOMA CITY OF
425 TACOMA AVE S
TACOMA | Tacoma, WA

Database(s) : [ALL SITES - WA, BRS, ECHO, EPA UST, FRS, RCRA_NONGEN, UST - WA] ***(cont.)***

Envirosite ID: 50655623
EPA ID: N/R

ECHO ***(cont.)***

Current Compliance Status :	No Violation Identified
Three-Year Compliance Status :	_____
Collection Method :	ADDRESS MATCHING-HOUSE NUMBER
Reference Point :	CENTER OF A FACILITY OR STATION
Accuracy Meters :	30
Derived Tribes :	Puyallup Tribe of the Puyallup Reservation - 1.6 mile(s), Puyallup Tribe of the Puyallup Reservation - 1.6 mile(s), Muckleshoot Indian Tribe - 11.3 mile(s), Muckleshoot Indian Tribe - 14.4 mile(s), Nisqually Indian Tribe - 17.7 mile(s), Squaxin Island Tribe of the Squaxin Island Reservation - 21.5 mile(s), Squaxin Island Tribe of the Squaxin Island Reservation - 23.4 mile(s)
Derived HUC :	17110019
Derived WBD :	171100190301
Derived STCTY FIPS :	53053
Derived Zip :	98402
Derived CD113 :	06
Derived CB2010 :	530530615003011
MYRTK Universe :	NNN
NPDES IDs :	N/R
CWA Permit Types :	N/R
CWA Compliance Tracking :	N/R
CWA NAICS :	N/R
CWA SICS :	N/R
CWA Inspection Count :	N/R
CWA Last Inspection Days :	N/R
CWA Informal Count :	N/R
CWA Formal Action Count :	N/R
CWA Last Formal Action Date :	N/R
CWA Penalties :	N/R
CWA Last Penalty Date :	N/R
CWA Last Penalty Amount :	N/R
CWA Quarters IN NC :	N/R
CWA Current Compliance Status :	N/R
CWA Current SNC Flag :	N
CWA 13 Quarters Compliance Status :	N/R
CWA 13 Quarters Effluent Exceedances:	N/R
CWA Three-Year QNCR Codes :	N/R
DFR URL :	Click here for hyperlink provided by the agency.
Facility SIC :	N/R
Facility NAICS :	23821 - Electrical Contractors and Other Wiring Installation Contractors
Facility Last Inspection EPA Date :	N/R
Facility Last Inspection State Date :	N/R
Facility Last Formal Act EPA Date :	N/R
Facility Last Formal Act State Date :	N/R
Facility Last Informal Act EPA Date :	N/R
Facility Last Informal Act State Date:	N/R
Facility Federal Agency :	N/R
TRI Reporter :	N/R
Facility Imp Water Flag :	N/R
Current SNC Flag :	N
Indian County Flag :	N
Federal Flag :	N/R
US Mexico Border Flag :	N/R

Map Id: DT435
Direction: WNW
Distance: 0.723 mi., 3818 ft.
Elevation: 292 ft.
Relative: Higher

Site Name : TACOMA FIRE ELECTRICAL MAINTEN | TACOMA CITY OF
425 TACOMA AVE S
TACOMA | Tacoma, WA

Database(s) : [ALL SITES - WA, BRS, ECHO, EPA UST, FRS, RCRA_NONGEN, UST - WA] ***(cont.)***

Envirosite ID: 50655623
EPA ID: N/R

ECHO ***(cont.)***

Chesapeak Bay Flag :	N/R
AIR Flag :	N
NPDES Flag :	N
SDWIS Flag :	N
RCRA Flag :	Y
TRI Flag :	N
GHG Flag :	N
Major Flag :	N/R
Active Flag :	N/R
NAA Flag :	N
Latitude :	47.25868
Longitude :	-122.44581
Last Date in Agency List :	2023-01-16
Last Inspection Date :	N/R
Registry ID :	110005301814
FIPS Code :	53053
EPA Region :	10
Inspection Count :	0
Last Inspection Days :	N/R
Informal Count :	0
Last Informal Action Date :	N/R
Formal Action Count :	0
Last Formal Action Date :	N/R
Total Penalties :	0
Penalty Count :	N/R
Last Penalty Date :	N/R
Last Penalty Amount :	N/R
QTRS IN NC :	0
Programs IN SNC :	0
Current Compliance Status :	No Violation Identified
Three-Year Compliance Status :	_____
Collection Method :	ADDRESS MATCHING-HOUSE NUMBER
Reference Point :	CENTER OF A FACILITY OR STATION
Accuracy Meters :	30
Derived Tribes :	Puyallup Tribe of the Puyallup Reservation - 1.6 mile(s), Puyallup Tribe of the Puyallup Reservation - 1.6 mile(s), Muckleshoot Indian Tribe - 11.3 mile(s), Muckleshoot Indian Tribe - 14.4 mile(s), Nisqually Indian Tribe - 17.7 mile(s), Squaxin Island Tribe of the Squaxin Island Reservation - 21.5 mile(s), Squaxin Island Tribe of the Squaxin Island Reservation - 23.4 mile(s)
Derived HUC :	17110019
Derived WBD :	171100190301
Derived STCTY FIPS :	53053
Derived Zip :	98402
Derived CD113 :	06
Derived CB2010 :	530530615003011
MYRTK Universe :	NNN
NPDES IDs :	N/R
CWA Permit Types :	N/R
CWA Compliance Tracking :	N/R
CWA NAICS :	N/R

Map Id: DT435
Direction: WNW
Distance: 0.723 mi., 3818 ft.
Elevation: 292 ft.
Relative: Higher

Site Name : TACOMA FIRE ELECTRICAL MAINTEN | TACOMA CITY OF
425 TACOMA AVE S
TACOMA | Tacoma, WA

Database(s) : [ALL SITES - WA, BRS, ECHO, EPA UST, FRS, RCRA_NONGEN, UST - WA] ***(cont.)***

Envirosite ID: 50655623
EPA ID: N/R

ECHO ***(cont.)***

CWA SICS :	N/R
CWA Inspection Count :	N/R
CWA Last Inspection Days :	N/R
CWA Informal Count :	N/R
CWA Formal Action Count :	N/R
CWA Last Formal Action Date :	N/R
CWA Penalties :	N/R
CWA Last Penalty Date :	N/R
CWA Last Penalty Amount :	N/R
CWA Quarters IN NC :	N/R
CWA Current Compliance Status :	N/R
CWA Current SNC Flag :	N
CWA 13 Quarters Compliance Status :	N/R
CWA 13 Quarters Effluent Exceedances:	N/R
CWA Three-Year QNCR Codes :	N/R
DFR URL :	Click here for hyperlink provided by the agency.
Facility SIC :	N/R
Facility NAICS :	23821 - Electrical Contractors and Other Wiring Installation Contractors
Facility Last Inspection EPA Date :	N/R
Facility Last Inspection State Date :	N/R
Facility Last Formal Act EPA Date :	N/R
Facility Last Formal Act State Date :	N/R
Facility Last Informal Act EPA Date :	N/R
Facility Last Informal Act State Date:	N/R
Facility Federal Agency :	N/R
TRI Reporter :	N/R
Facility Imp Water Flag :	N/R
Current SNC Flag :	N
Indian County Flag :	N
Federal Flag :	N/R
US Mexico Border Flag :	N/R
Chesapeak Bay Flag :	N/R
AIR Flag :	N
NPDES Flag :	N
SDWIS Flag :	N
RCRA Flag :	Y
TRI Flag :	N
GHG Flag :	N
Major Flag :	N/R
Active Flag :	N/R
NAA Flag :	N
Latitude :	47.25868
Longitude :	-122.44581
Last Date in Agency List :	2021-04-16

EPA UST

Facility Name :	TACOMA CITY OF
Facility Address :	425 TACOMA AVE S, Tacoma, Washington 984025414
County :	Pierce
Facility ID :	WA23265854
Facility Status :	Closed UST(s)
Open USTs :	0

Map Id: DT435
Direction: WNW
Distance: 0.723 mi., 3818 ft.
Elevation: 292 ft.
Relative: Higher

Site Name : TACOMA FIRE ELECTRICAL MAINTEN | TACOMA CITY OF
425 TACOMA AVE S
TACOMA | Tacoma, WA

Database(s) : [ALL SITES - WA, BRS, ECHO, EPA UST, FRS, RCRA_NONGEN, UST - WA] ***(cont.)***

Envirosite ID: 50655623
EPA ID: N/R

EPA UST ***(cont.)***

Closed USTs :	2
Temporarily Out of Service USTs :	0
Date of Last Inspection :	N/R
EPA Region :	10
Tribe :	N/R
Facility ID 2 :	N/R
Latitude :	47.258263
Longitude :	-122.445166
Last Date in Agency List :	2023-01-30

Tank Details

Tank ID :	WA23265854_1
Tank Status :	Closed
Installation Date :	1978-06-30
Removal Date :	N/R
Capacity :	111
Substances :	B Unleaded Gasoline
Tank Wall Type :	N/R

Tank ID :	WA23265854_2
Tank Status :	Closed
Installation Date :	1978-06-30
Removal Date :	N/R
Capacity :	111
Substances :	D Diesel
Tank Wall Type :	N/R

FRS

Facility Name :	TACOMA FIRE ELECTRICAL MAINTEN
Facility Address :	425 TACOMA AVE S, TACOMA, WA 98402
County :	PIERCE

Site Details

Registry ID :	110005301814
FRS Facility URL :	Click here for hyperlink provided by the agency.
Last Date in Agency List :	2023-02-13

Source Description

Map Id: DT435
Direction: WNW
Distance: 0.723 mi., 3818 ft.
Elevation: 292 ft.
Relative: Higher

Site Name : TACOMA FIRE ELECTRICAL MAINTEN | TACOMA CITY OF
425 TACOMA AVE S
TACOMA | Tacoma, WA

Database(s) : [ALL SITES - WA, BRS, ECHO, EPA UST, FRS, RCRA_NONGEN, UST - WA] ***(cont.)***

Envirosite ID: 50655623
EPA ID: N/R

FRS ***(cont.)***

Source Description : RCRAInfo is EPA's comprehensive information system that supports the Resource Conservation and Recovery Act (RCRA) of 1976 and the Hazardous and Solid Waste Amendments (HSWA) of 1984 through the tracking of events and activities related to facilities that generate, transport, and treat, store, or dispose of hazardous waste. RCRAInfo allows RCRA program staff to track the notification, permit, compliance, and corrective action activities required under RCRA. RCRAInfo also supports generation of the National Hazardous Waste Biennial Report. All generators and treatment, storage, and disposal facilities who handle hazardous waste are required to report to the EPA Administrator at least once every two years to support creation of the Biennial Report.
The WA-FSIS provides a means to query and display data maintained by the Washington Department of Ecology. This system contains key information for each facility/site that is currently, or has been, of interest to the Air Quality, Dam Safety, Hazardous Waste, Toxics Cleanup, and Water Quality Programs.

Source Description :

All generators and treatment, storage, and disposal (TSD) facilities who handle hazardous waste are required to report to the EPA Administrator at least once every two years. The data collected is used to create the National Biennial Resource Conservation and Recovery Act (RCRA) Hazardous Waste Report. This data is processed within the RCRA Information (RCRAInfo) database.

FRS Environmental Interest

Source and System ID : RCRAINFO - WA0000049627
WA-FSIS - 23265854

RCRA_NONGEN

Facility Name : TACOMA FIRE ELECTRICAL MAINTEN
Facility Address : 425 TACOMA AVE S, TACOMA, WA 98402
County : PIERCE

Date Form Received by Agency : 2008-03-01
EPA ID : WA0000049627
Mailing Address : 901 S FAWCETT AVE, TACOMA, WA 98402
Contact : CHRIS EASTON
Contact Address : 425 TACOMA AVE S, TACOMA, WA 98402
Contact Country : US
Contact Telephone : 253-591-5719
Contact Email : NHARTMAN@CITYOFTACOMA.ORG
EPA Region : 10
Land Type : Municipal
Source Type : Implementer
Classification : Not a generator, verified
Description : Not a generator, verified
Last Date in Agency List : 2023-01-23

Map Id: DT435
Direction: WNW
Distance: 0.723 mi., 3818 ft.
Elevation: 292 ft.
Relative: Higher

Site Name : TACOMA FIRE ELECTRICAL MAINTEN | TACOMA CITY OF
425 TACOMA AVE S
TACOMA | Tacoma, WA

Database(s) : [ALL SITES - WA, BRS, ECHO, EPA UST, FRS, RCRA_NONGEN, UST - WA] ***(cont.)***

Envirosite ID: 50655623
EPA ID: N/R

RCRA_NONGEN ***(cont.)***

Owner/Operator Summary

Owner/Operator Name :	EASTON, CHRIS
Owner/Operator Address :	425 TACOMA AVENUE SOUTH, TACOMA, WA 98402
Owner/Operator Country :	US
Owner/Operator Telephone :	253-591-5719
Owner/Operator Email :	N/R
Owner/Operator Fax :	N/R
Legal Status :	Private
Owner/Operator Type :	Operator
Owner/Operator Start Date :	N/R
Owner/Operator End Date :	N/R

Owner/Operator Name :	TACOMA FIRE DEPT
Owner/Operator Address :	901 S FAWCETT AVE, TACOMA, WA 98402
Owner/Operator Country :	US
Owner/Operator Telephone :	253-591-5737
Owner/Operator Email :	N/R
Owner/Operator Fax :	N/R
Legal Status :	Private
Owner/Operator Type :	Owner
Owner/Operator Start Date :	N/R
Owner/Operator End Date :	N/R

Owner/Operator Name :	TACOMA FIRE ELECTRICAL MAINT
Owner/Operator Address :	425 TACOMA AVE S, TACOMA, WA 98402
Owner/Operator Country :	US
Owner/Operator Telephone :	253-591-5719
Owner/Operator Email :	N/R
Owner/Operator Fax :	N/R
Legal Status :	Private
Owner/Operator Type :	Owner
Owner/Operator Start Date :	1996-05-01
Owner/Operator End Date :	N/R

Handler Activities Summary

U.S. Importer of Hazardous Waste :	N
Mixed Waste (Haz. and Radioactive) :	N
Recycler of Hazardous Waste :	N
Transporter of Hazardous Waste :	N
Treater, Storer or Disposer of HW :	N
Underground Injection Activity :	N
On-site Burner Exemption :	N
Furnace Exemption :	N
Used Oil Fuel Burner :	N
Used Oil Processor :	N
Used Oil Refiner :	N
Used Oil Fuel Marketer to Burner :	N
Used Oil Specification Marketer :	N
Used Oil Transfer Facility :	N
Used Oil Transporter :	N

Map Id: DT435
Direction: WNW
Distance: 0.723 mi., 3818 ft.
Elevation: 292 ft.
Relative: Higher

Site Name : TACOMA FIRE ELECTRICAL MAINTEN | TACOMA CITY OF
425 TACOMA AVE S
TACOMA | Tacoma, WA

Database(s) : [ALL SITES - WA, BRS, ECHO, EPA UST, FRS, RCRA_NONGEN, UST - WA] ***(cont.)***

Envirosite ID: 50655623
EPA ID: N/R

RCRA_NONGEN ***(cont.)***

Historical Generators

Details for this site have been truncated due to the large number of available details for this site within this dataset. For the complete details for this site, contact your Envirosite account representative for a complimentary site report containing all of the details available.

Date Form Received by Agency :	2008-02-29
Facility Name :	TACOMA FIRE ELECTRICAL MAINTEN
Classification :	Very Small Quantity Generator
Date Form Received by Agency :	2007-12-31
Facility Name :	TACOMA FIRE ELECTRICAL MAINTEN
Classification :	Not a generator, verified
Date Form Received by Agency :	2007-04-04
Facility Name :	TACOMA FIRE ELECTRICAL MAINTEN
Classification :	Very Small Quantity Generator
Date Form Received by Agency :	2006-04-07
Facility Name :	TACOMA FIRE ELECTRICAL MAINTEN
Classification :	Very Small Quantity Generator
Date Form Received by Agency :	2005-12-31
Facility Name :	TACOMA FIRE ELECTRICAL MAINTEN
Classification :	Not a generator, verified
Date Form Received by Agency :	2005-02-17
Facility Name :	TACOMA FIRE ELECTRICAL MAINTEN
Classification :	Very Small Quantity Generator
Date Form Received by Agency :	2004-02-03
Facility Name :	TACOMA FIRE ELECTRICAL MAINTEN
Classification :	Very Small Quantity Generator
Date Form Received by Agency :	2003-12-31
Facility Name :	TACOMA FIRE ELECTRICAL MAINTEN
Classification :	Not a generator, verified
Date Form Received by Agency :	2003-01-15
Facility Name :	TACOMA FIRE ELECTRICAL MAINTEN
Classification :	Not a generator, verified
Date Form Received by Agency :	2002-01-14
Facility Name :	TACOMA FIRE ELECTRICAL MAINTEN
Classification :	Not a generator, verified

Map Id: DT435
Direction: WNW
Distance: 0.723 mi., 3818 ft.
Elevation: 292 ft.
Relative: Higher

Site Name : TACOMA FIRE ELECTRICAL MAINTEN | TACOMA CITY OF
425 TACOMA AVE S
TACOMA | Tacoma, WA

Database(s) : [ALL SITES - WA, BRS, ECHO, EPA UST, FRS, RCRA_NONGEN, UST - WA] ***(cont.)***

Envirosite ID: 50655623
EPA ID: N/R

RCRA_NONGEN ***(cont.)***

Notices of Violations Summary

Regulation Violated :	N

UST - WA

Facility Name :	TACOMA CITY OF
Facility Address :	425 TACOMA AVE S, Tacoma, 98402
County :	Pierce
Facility Site ID :	23265854
UST Site ID :	5924
Tag Number(s) :	N/R
Responsible Unit :	Southwest
Is Active :	No
Latitude :	47.258895
Longitude :	-122.445563
Last Date in Agency List :	2022-12-29

Tank Details

Tank Name :	1
Tank Status :	Removed
Install Date :	1978-06-30
Tank Upgrade Date :	N/R
Tank Permanent Closure Date :	N/R
Permit Expiration Date :	N/R
Tank Material :	N/R
Tank Construction :	Single Wall Tank
Tank Corrosion Protection :	Sacrificial Anode
Tank Manifold :	N/R
Tank Release Detection :	Weekly Manual Gauging
Tank Tightness Test :	N/R
Tank Spill Prevention :	None
Capacity Range :	111 TO 1,100 Gallons
Actual Capacity :	N/R
Pipe Material :	N/R
Pipe Construction :	Single Wall Pipe
Pipe Corrosion Protection :	None
Tank SFC :	N/R
Dispenser SFC :	N/R
Primary Pipe Release Detection :	N/R
Secondary Pipe Release Detection :	N/R
Pipe Pumping System :	Non-Safe Suction
Pipe Install Date :	N/R
Turbine Sump Construction :	N/R
Tank Status Date :	1996-08-06
Tank Install Date :	N/R
Tank Overfill Prevention :	None

Map Id: DT435
Direction: WNW
Distance: 0.723 mi., 3818 ft.
Elevation: 292 ft.
Relative: Higher

Site Name : TACOMA FIRE ELECTRICAL MAINTEN | TACOMA CITY OF
425 TACOMA AVE S
TACOMA | Tacoma, WA

Database(s) : [ALL SITES - WA, BRS, ECHO, EPA UST, FRS, RCRA_NONGEN, UST - WA] ***(cont.)***

Envirosite ID: 50655623
EPA ID: N/R

UST - WA ***(cont.)***

Compartments Details

Compartment Number :	1
Compartment Capacity :	N/R
Substance Stored :	Unleaded Gasoline
Used Substance :	Motor Fuel for Vehicles
Ecy Region :	N/R

Tank Details

Tank Name :	2
Tank Status :	Unknown
Install Date :	1978-06-30
Tank Upgrade Date :	N/R
Tank Permanent Closure Date :	N/R
Permit Expiration Date :	N/R
Tank Material :	N/R
Tank Construction :	Single Wall Tank
Tank Corrosion Protection :	None
Tank Manifold :	N/R
Tank Release Detection :	Weekly Manual Gauging
Tank Tightness Test :	N/R
Tank Spill Prevention :	None
Capacity Range :	111 TO 1,100 Gallons
Actual Capacity :	N/R
Pipe Material :	N/R
Pipe Construction :	Single Wall Pipe
Pipe Corrosion Protection :	None
Tank SFC :	N/R
Dispenser SFC :	N/R
Primary Pipe Release Detection :	N/R
Secondary Pipe Release Detection :	N/R
Pipe Pumping System :	Non-Safe Suction
Pipe Install Date :	N/R
Turbine Sump Construction :	N/R
Tank Status Date :	1996-08-06
Tank Install Date :	N/R
Tank Overfill Prevention :	None

Compartments Details

Compartment Number :	1
Compartment Capacity :	N/R
Substance Stored :	Diesel
Used Substance :	Other
Ecy Region :	N/R

Map Id: 436
Direction: WNW
Distance: 0.726 mi., 3831 ft.
Elevation: 304 ft.
Relative: Higher

Site Name : KENT GILCHRIST
510 TACOMA AVE S
TACOMA | Tacoma, WA

Database(s) : [ALL SITES - WA, EPA UST, FRS, UST - WA]

Envirosite ID: 43127146
EPA ID: N/R

ALL SITES - WA

Facility Name :	KENT GILCHRIST
Facility Address :	510 TACOMA AVE S, TACOMA, 98402-5416
County :	Pierce
Facility/Site ID :	21424488
Alternate Name :	N/R
Program Name :	N/R
WRIA :	10
Legislative District :	27
Congressional District :	6
Ecology Region :	SWRO
Ecology Program Phone :	(360) 407-7224
Tribal Land :	N
Latitude :	47.258441
Longitude :	-122.446117
Last Date in Agency List :	2023-01-03

Program Details

Program :	TOXICS
Program ID :	3959
Interaction Type :	Underground Storage Tank
Interaction Type Description :	Any one or combination of tanks (including connecting underground pipes) that is used to contain regulated substances and has a tank volume of ten percent or more beneath the surface of the ground. This term does not include any of the exempt UST systems specified in WAC 173-360-110(2) or any piping connected thereto. See WAC 173-360
Status :	Inactive
Start Date :	1909-01-01
End Date :	2000-03-22
SIC :	N/R
NAICS :	N/R

EPA UST

Facility Name :	KENT GILCHRIST
Facility Address :	510 TACOMA AVE S, Tacoma, Washington 984025416
County :	Pierce
Facility ID :	WA21424488
Facility Status :	Closed UST(s)
Open USTs :	0
Closed USTs :	2
Temporarily Out of Service USTs :	0
Date of Last Inspection :	N/R
EPA Region :	10
Tribe :	N/R
Facility ID 2 :	N/R
Latitude :	47.258421
Longitude :	-122.446825
Last Date in Agency List :	2023-01-30

Map Id: 436
Direction: WNW
Distance: 0.726 mi., 3831 ft.
Elevation: 304 ft.
Relative: Higher

Site Name : KENT GILCHRIST
510 TACOMA AVE S
TACOMA | Tacoma, WA

Database(s) : [ALL SITES - WA, EPA UST, FRS, UST - WA] ***(cont.)***

Envirosite ID: 43127146
EPA ID: N/R

EPA UST ***(cont.)***

Tank Details

Tank ID :	WA21424488_1.
Tank Status :	Closed
Installation Date :	1964-12-31
Removal Date :	N/R
Capacity :	111
Substances :	B Unleaded Gasoline
Tank Wall Type :	N/R

Tank ID :	WA21424488_2.
Tank Status :	Closed
Installation Date :	1909-01-01
Removal Date :	N/R
Capacity :	N/R
Substances :	G Used Oil/Waste Oil
Tank Wall Type :	N/R

FRS

Facility Name :	KENT GILCHRIST
Facility Address :	510 TACOMA AVE S, TACOMA, WA 98402-5416
County :	PIERCE

Site Details

Registry ID :	110015511221
FRS Facility URL :	Click here for hyperlink provided by the agency.
Last Date in Agency List :	2023-02-13

Source Description

Source Description :

The WA-FSIS provides a means to query and display data maintained by the Washington Department of Ecology. This system contains key information for each facility/site that is currently, or has been, of interest to the Air Quality, Dam Safety, Hazardous Waste, Toxics Cleanup, and Water Quality Programs.

FRS Environmental Interest

Source and System ID :	WA-FSIS - 21424488

UST - WA

Facility Name :	KENT GILCHRIST
Facility Address :	510 TACOMA AVE S, Tacoma, 98402
County :	Pierce

Facility Site ID :	21424488
UST Site ID :	3959
Tag Number(s) :	N/R

Map Id: 436
Direction: WNW
Distance: 0.726 mi., 3831 ft.
Elevation: 304 ft.
Relative: Higher

Site Name : KENT GILCHRIST
510 TACOMA AVE S
TACOMA | Tacoma, WA

Database(s) : [ALL SITES - WA, EPA UST, FRS, UST - WA] ***(cont.)***

Envirosite ID: 43127146
EPA ID: N/R

UST - WA ***(cont.)***

Responsible Unit :	Southwest
Is Active :	No
Latitude :	47.258441
Longitude :	-122.446117
Last Date in Agency List :	2022-12-29

Tank Details

Tank Name :	1.
Tank Status :	Removed
Install Date :	1964-12-31
Tank Upgrade Date :	N/R
Tank Permanent Closure Date :	N/R
Permit Expiration Date :	N/R
Tank Material :	Steel
Tank Construction :	N/R
Tank Corrosion Protection :	N/R
Tank Manifold :	N/R
Tank Release Detection :	N/R
Tank Tightness Test :	N/R
Tank Spill Prevention :	N/R
Capacity Range :	111 TO 1,100 Gallons
Actual Capacity :	N/R
Pipe Material :	N/R
Pipe Construction :	N/R
Pipe Corrosion Protection :	N/R
Tank SFC :	N/R
Dispenser SFC :	N/R
Primary Pipe Release Detection :	N/R
Secondary Pipe Release Detection :	N/R
Pipe Pumping System :	N/R
Pipe Install Date :	N/R
Turbine Sump Construction :	N/R
Tank Status Date :	1996-08-06
Tank Install Date :	N/R
Tank Overfill Prevention :	N/R

Compartments Details

Compartment Number :	1
Compartment Capacity :	N/R
Substance Stored :	Unleaded Gasoline
Used Substance :	N/R
Ecy Region :	N/R

Tank Details

Tank Name :	2.
Tank Status :	Closed in Place
Install Date :	1909-01-01
Tank Upgrade Date :	N/R
Tank Permanent Closure Date :	N/R
Permit Expiration Date :	N/R

Map Id: 436
Direction: WNW
Distance: 0.726 mi., 3831 ft.
Elevation: 304 ft.
Relative: Higher

Site Name : KENT GILCHRIST
510 TACOMA AVE S
TACOMA | Tacoma, WA

Database(s) : [ALL SITES - WA, EPA UST, FRS, UST - WA] ***(cont.)***

Envirosite ID: 43127146
EPA ID: N/R

UST - WA ***(cont.)***

Tank Material :	N/R
Tank Construction :	N/R
Tank Corrosion Protection :	N/R
Tank Manifold :	N/R
Tank Release Detection :	N/R
Tank Tightness Test :	N/R
Tank Spill Prevention :	N/R
Capacity Range :	N/R
Actual Capacity :	500
Pipe Material :	N/R
Pipe Construction :	N/R
Pipe Corrosion Protection :	N/R
Tank SFC :	N/R
Dispenser SFC :	N/R
Primary Pipe Release Detection :	N/R
Secondary Pipe Release Detection :	N/R
Pipe Pumping System :	N/R
Pipe Install Date :	N/R
Turbine Sump Construction :	N/R
Tank Status Date :	1996-08-06
Tank Install Date :	N/R
Tank Overfill Prevention :	N/R

Compartments Details

Compartment Number :	1
Compartment Capacity :	500
Substance Stored :	Used Oil/Waste Oil
Used Substance :	Recycled (Used Oil)
Ecy Region :	N/R

Map Id: DM437
Direction: SE
Distance: 0.726 mi., 3832 ft.
Elevation: 17 ft.
Relative: Higher

Site Name : TACOMA TRESTLE TRACK & SIGNAL PROJECT
824 E 25TH STREET
TACOMA | Tacoma, WA 98421

Database(s) : [ALL SITES - WA, CSCSL HWS - WA, HSL - WA]

Envirosite ID: 6617259
EPA ID: N/R

ALL SITES - WA

Facility Name :	Tacoma Trestle Track & Signal Project
Facility Address :	824 E 25TH STREET, TACOMA, 98421
County :	Pierce
Facility/Site ID :	8199
Alternate Name :	N/R
Program Name :	N/R

Map Id: DM437
Direction: SE
Distance: 0.726 mi., 3832 ft.
Elevation: 17 ft.
Relative: Higher

Site Name : TACOMA TRESTLE TRACK & SIGNAL PROJECT
824 E 25TH STREET
TACOMA | Tacoma, WA 98421

Database(s) : [ALL SITES - WA, CSCSL HWS - WA, HSL - WA] ***(cont.)***

Envirosite ID: 6617259
EPA ID: N/R

ALL SITES - WA ***(cont.)***

WRIA :	10
Legislative District :	27
Congressional District :	9
Ecology Region :	SWRO
Ecology Program Phone :	(360) 407-6400
Tribal Land :	N
Latitude :	47.240049
Longitude :	-122.421664
Last Date in Agency List :	2023-01-03

Facility/Site ID :	8199
Alternate Name :	N/R
Program Name :	N/R
WRIA :	10
Legislative District :	27
Congressional District :	9
Ecology Region :	SWRO
Ecology Program Phone :	(360) 407-7224
Tribal Land :	N
Latitude :	47.240049
Longitude :	-122.421664
Last Date in Agency List :	2023-01-03

Program Details

Program :	WATQUAL
Program ID :	WAR303465
Interaction Type :	Construction SW GP
Interaction Type Description :	General permit issued to owner/operators of construction projects that disturb 1 or more acres of land through clearing, grading, excavating, or stockpiling of fill material that discharge stormwater to state waters.
Status :	Inactive
Start Date :	2015-09-29
End Date :	2018-05-14
SIC :	N/R
NAICS :	N/R

Program :	WATQUAL
Program ID :	WAR303465
Interaction Type :	State Cleanup Site
Interaction Type Description :	A site is being cleaned up under state regulations. Regulations include Model Toxics Control Act or its predecessors.
Status :	Active
Start Date :	2018-10-31
End Date :	N/R
SIC :	N/R
NAICS :	485 - Transit and Ground Passenger Transportation

Map Id: DM437
Direction: SE
Distance: 0.726 mi., 3832 ft.
Elevation: 17 ft.
Relative: Higher

Site Name : TACOMA TRESTLE TRACK & SIGNAL PROJECT
824 E 25TH STREET
TACOMA | Tacoma, WA 98421

Database(s) : [ALL SITES - WA, CSCSL HWS - WA, HSL - WA] ***(cont.)***

Envirosite ID: 6617259
EPA ID: N/R

ALL SITES - WA ***(cont.)***

Program :	WATQUAL
Program ID :	WAR303465
Interaction Type :	State Cleanup Site
Interaction Type Description :	A site is being cleaned up under state regulations. Regulations include Model Toxics Control Act or its predecessors.
Status :	Active
Start Date :	2018-10-31
End Date :	N/R
SIC :	N/R
NAICS :	N/R

CSCSL HWS - WA

Facility Name :	TACOMA TRESTLE TRACK & SIGNAL PROJECT
Facility Address :	824 E 25TH STREET, TACOMA, 98421
County :	PIERCE

Site Details

Facility Site ID :	8199
Site Status :	Awaiting Cleanup
Cleanup Site ID :	14992
Region :	Southwest
Responsible Section :	Southwest
WARM Rank :	N/R
Is Brownfield? :	N/R
Is PSI? :	N/R
Current VCP :	N/R
Past VCP :	N/R
Institutional Control :	N/R
Latitude :	47.240049
Longitude :	-122.421664
Last Date in Agency List :	2023-03-07

Contaminants Details

Contaminant Name :	Petroleum-Gasoline
Groundwater :	Suspected
Surface Water :	N/R
Soil :	Confirmed Above Cleanup Levels
Sediment :	N/R
Air :	N/R
Bedrock :	N/R

Contaminant Name :	Arsenic
Groundwater :	Confirmed Above Cleanup Levels
Surface Water :	N/R
Soil :	Suspected
Sediment :	N/R
Air :	N/R

Map Id: DM437
Direction: SE
Distance: 0.726 mi., 3832 ft.
Elevation: 17 ft.
Relative: Higher

Site Name : TACOMA TRESTLE TRACK & SIGNAL PROJECT
824 E 25TH STREET
TACOMA | Tacoma, WA 98421

Database(s) : [ALL SITES - WA, CSCSL HWS - WA, HSL - WA] ***(cont.)***

Envirosite ID: 6617259
EPA ID: N/R

CSCSL HWS - WA ***(cont.)***

Bedrock : N/R

Contaminant Name : Petroleum-Diesel
Groundwater : Suspected
Surface Water : N/R
Soil : Confirmed Above Cleanup Levels
Sediment : N/R
Air : N/R
Bedrock : N/R

Contaminant Name : Polycyclic Aromatic Hydrocarbons
Groundwater : Suspected
Surface Water : N/R
Soil : Confirmed Above Cleanup Levels
Sediment : N/R
Air : N/R
Bedrock : N/R

HSL - WA

Facility Name : Tacoma Trestle Track & Signal Project
Facility Address : 824 E 25th Street, Tacoma, 98421
County : Pierce

Site Details
Facility Site ID : 8199
Cleanup Site ID : 14992
Status : Awaiting Cleanup
Site Rank : N/R
Alternative Site Name : N/R
Region : Southwest
Resposbile Unit : Southwest
Institutional Control : N/R
Current VCP : N/R
Past VCP : N/R
Latitude : 47.2400493005474
Longitude : -122.421663940555
Agency Hyperlink : Click here for hyperlink provided by the agency.
Last Date in Agency List : 2023-02-28

Contaminants
Contaminant Name : Petroleum-Gasoline
Ground water : Suspected
Surface water : N/R
Soil : Confirmed Above Cleanup Levels
Sediment : N/R
Air : N/R
Bedrock : N/R

Map Id: DM437
Direction: SE
Distance: 0.726 mi., 3832 ft.
Elevation: 17 ft.
Relative: Higher

Site Name : TACOMA TRESTLE TRACK & SIGNAL PROJECT
824 E 25TH STREET
TACOMA | Tacoma, WA 98421

Database(s) : [ALL SITES - WA, CSCSL HWS - WA, HSL - WA] ***(cont.)***

Envirosite ID: 6617259
EPA ID: N/R

HSL - WA ***(cont.)***

Contaminant Name :	Arsenic
Ground water :	Confirmed Above Cleanup Levels
Surface water :	N/R
Soil :	Suspected
Sediment :	N/R
Air :	N/R
Bedrock :	N/R

Contaminant Name :	Petroleum-Diesel
Ground water :	Suspected
Surface water :	N/R
Soil :	Confirmed Above Cleanup Levels
Sediment :	N/R
Air :	N/R
Bedrock :	N/R

Contaminant Name :	Polycyclic Aromatic Hydrocarbons
Ground water :	Suspected
Surface water :	N/R
Soil :	Confirmed Above Cleanup Levels
Sediment :	N/R
Air :	N/R
Bedrock :	N/R

Map Id: DM438
Direction: SE
Distance: 0.728 mi., 3842 ft.
Elevation: 17 ft.
Relative: Higher

Site Name : PRECISION MACHINE WORKS
925 E 25TH ST
TACOMA, WA 98421

Database(s) : [ALL SITES - WA, BRS, ECHO, FRS, RCRA_NONGEN]

Envirosite ID: 6612630
EPA ID: WAH000033558

ALL SITES - WA

Facility Name :	Precision Machine Works
Facility Address :	925 E 25TH ST, TACOMA, 98421
County :	Pierce

Facility/Site ID :	6595720
Alternate Name :	N/R
Program Name :	N/R
WRIA :	10
Legislative District :	27
Congressional District :	9
Ecology Region :	SWRO
Ecology Program Phone :	(360) 407-6734
Tribal Land :	N

Map Id: DM438
Direction: SE
Distance: 0.728 mi., 3842 ft.
Elevation: 17 ft.
Relative: Higher

Site Name : PRECISION MACHINE WORKS
925 E 25TH ST
TACOMA, WA 98421

Database(s) : [ALL SITES - WA, BRS, ECHO, FRS, RCRA_NONGEN] ***(cont.)***

Envirosite ID: 6612630
EPA ID: WAH000033558

ALL SITES - WA ***(cont.)***

Latitude :	47.240569
Longitude :	-122.420658
Last Date in Agency List :	2023-01-03

Program Details

Program :	HAZWASTE
Program ID :	WAH000033558
Interaction Type :	Hazardous Waste Generator
Interaction Type Description :	Facilities that generate any quantity of a dangerous waste. They may be classified as SQG, MQG, or LQG depending on hazardous waste generated for a given month.
Status :	Inactive
Start Date :	2008-09-04
End Date :	2011-12-31
SIC :	N/R
NAICS :	N/R

Program :	HAZWASTE
Program ID :	WAH000033558
Interaction Type :	Hazardous Waste Generator
Interaction Type Description :	Facilities that generate any quantity of a dangerous waste. They may be classified as SQG, MQG, or LQG depending on hazardous waste generated for a given month.
Status :	Inactive
Start Date :	2008-09-04
End Date :	2011-12-31
SIC :	N/R
NAICS :	336413 - Other Aircraft Parts and Auxiliary Equipment Manufacturing

BRS

Facility Name :	PRECISION MACHINE WORKS
Facility Address :	925 E 25TH ST, TACOMA, WA 98421
County :	PIERCE

Site Details

Date Form Received by Agency :	2012-02-14
EPA ID :	WAH000033558
Mailing Address :	925 E 25TH ST, TACOMA, WA 98421
Contact :	KEVIN PETERSON
Contact Address :	4101-D INDUSTRY DRIVE, FIFE, WA 98424
Contact Country :	US
Contact Telephone :	253-722-0507
Contact Email :	KPETERSON@PMWINC.COM
EPA Region :	10
Land Type :	Private
Source Type :	Annual/Biennial Report updated with Notification

Map Id: DM438
Direction: SE
Distance: 0.728 mi., 3842 ft.
Elevation: 17 ft.
Relative: Higher

Site Name : PRECISION MACHINE WORKS
925 E 25TH ST
TACOMA, WA 98421

Database(s) : [ALL SITES - WA, BRS, ECHO, FRS, RCRA_NONGEN] ***(cont.)***

Envirosite ID: 6612630
EPA ID: WAH000033558

BRS ***(cont.)***

Classification :	Not a generator, verified
Description :	Not a generator, verified
Last Date in Agency List :	2023-01-23

Owner/Operator Summary

Owner/Operator Name :	PLATTE RIVER VENTURES
Owner/Operator Address :	200 FILLMORE ST STE 200, DENVER, CO 80206
Owner/Operator Country :	US
Owner/Operator Telephone :	303-292-7302
Owner/Operator Email :	N/R
Owner/Operator Fax :	N/R
Legal Status :	Private
Owner/Operator Type :	Owner
Owner/Operator Start Date :	2007-02-26
Owner/Operator End Date :	N/R

Owner/Operator Name :	PRECISION MACHINE WORKS
Owner/Operator Address :	2024 PUYALLUP AVE, TACOMA, WA 98421
Owner/Operator Country :	US
Owner/Operator Telephone :	253-272-5119
Owner/Operator Email :	N/R
Owner/Operator Fax :	N/R
Legal Status :	Private
Owner/Operator Type :	Operator
Owner/Operator Start Date :	N/R
Owner/Operator End Date :	N/R

Waste Activity Monitoring

Report Cycle :	2011
Hazardous Waste Page Number :	1
Hazardous Waste Sub-Page Number :	1
BR Form :	XX
Waste Description :	N/R
Primary NAICS :	336413 - Other Aircraft Parts and Auxiliary Equipment Manufacturing
Source Code :	N/R
Form Code :	N/R
Management Method :	N/R
Generation Tons :	0
Managed Tons :	0
Shipped Tons :	0
Received Tons :	0
Receiver ID :	N/R
Receiver State :	N/R
Shipper ID :	N/R
Shipper State :	N/R
Waste Minimization :	N/R
Waste Code List :	N/R
Waste Code Group :	N/R
Waste Generation Type :	N/R

Map Id: DM438
Direction: SE
Distance: 0.728 mi., 3842 ft.
Elevation: 17 ft.
Relative: Higher

Site Name : PRECISION MACHINE WORKS
925 E 25TH ST
TACOMA, WA 98421

Database(s) : [ALL SITES - WA, BRS, ECHO, FRS, RCRA_NONGEN] ***(cont.)***

Envirosite ID: 6612630
EPA ID: WAH000033558

BRS ***(cont.)***

Report Cycle :	2009
Hazardous Waste Page Number :	1
Hazardous Waste Sub-Page Number :	1
BR Form :	XX
Waste Description :	N/R
Primary NAICS :	336413 - Other Aircraft Parts and Auxiliary Equipment Manufacturing
Source Code :	N/R
Form Code :	N/R
Management Method :	N/R
Generation Tons :	0
Managed Tons :	0
Shipped Tons :	0
Received Tons :	0
Receiver ID :	N/R
Receiver State :	N/R
Shipper ID :	N/R
Shipper State :	N/R
Waste Minimization :	N/R
Waste Code List :	N/R
Waste Code Group :	N/R
Waste Generation Type :	N/R

ECHO

Facility Name :	PRECISION MACHINE WORKS
Facility Address :	925 E 25TH ST, TACOMA, WA 98421
County :	PIERCE
Last Inspection Date :	N/R
Registry ID :	110067412669
FIPS Code :	53053
EPA Region :	10
Inspection Count :	0
Last Inspection Days :	N/R
Informal Count :	0
Last Informal Action Date :	N/R
Formal Action Count :	0
Last Formal Action Date :	N/R
Total Penalties :	0
Penalty Count :	N/R
Last Penalty Date :	N/R
Last Penalty Amount :	N/R
QTRS IN NC :	0
Programs IN SNC :	0
Current Compliance Status :	No Violation Identified
Three-Year Compliance Status :	_____
Collection Method :	INTERPOLATION-PHOTO
Reference Point :	FACILITY CENTROID
Accuracy Meters :	99999999

Map Id: DM438
Direction: SE
Distance: 0.728 mi., 3842 ft.
Elevation: 17 ft.
Relative: Higher

Site Name : PRECISION MACHINE WORKS
925 E 25TH ST
TACOMA, WA 98421

Database(s) : [ALL SITES - WA, BRS, ECHO, FRS, RCRA_NONGEN] ***(cont.)***

Envirosite ID: 6612630
EPA ID: WAH000033558

ECHO ***(cont.)***

Derived Tribes :	Puyallup Tribe of the Puyallup Reservation - .1 mile(s), Puyallup Tribe of the Puyallup Reservation - .3 mile(s), Muckleshoot Indian Tribe - 10.5 mile(s), Muckleshoot Indian Tribe - 13.3 mile(s), Nisqually Indian Tribe - 17.3 mile(s), Squaxin Island Tribe of the Squaxin Island Reservation - 22.5 mile(s), Squaxin Island Tribe of the Squaxin Island Reservation - 24.4 mile(s)
Derived HUC :	17110014
Derived WBD :	171100190301
Derived STCTY FIPS :	53053
Derived Zip :	98421
Derived CD113 :	09
Derived CB2010 :	530530602001192
MYRTK Universe :	NNN
NPDES IDs :	N/R
CWA Permit Types :	N/R
CWA Compliance Tracking :	N/R
CWA NAICS :	N/R
CWA SICS :	N/R
CWA Inspection Count :	N/R
CWA Last Inspection Days :	N/R
CWA Informal Count :	N/R
CWA Formal Action Count :	N/R
CWA Last Formal Action Date :	N/R
CWA Penalties :	N/R
CWA Last Penalty Date :	N/R
CWA Last Penalty Amount :	N/R
CWA Quarters IN NC :	N/R
CWA Current Compliance Status :	N/R
CWA Current SNC Flag :	N
CWA 13 Quarters Compliance Status :	N/R
CWA 13 Quarters Effluent Exceedances:	N/R
CWA Three-Year QNCR Codes :	N/R
DFR URL :	Click here for hyperlink provided by the agency.
Facility SIC :	N/R
Facility NAICS :	336413 - Other Aircraft Parts and Auxiliary Equipment Manufacturing
Facility Last Inspection EPA Date :	N/R
Facility Last Inspection State Date :	N/R
Facility Last Formal Act EPA Date :	N/R
Facility Last Formal Act State Date :	N/R
Facility Last Informal Act EPA Date :	N/R
Facility Last Informal Act State Date:	N/R
Facility Federal Agency :	N/R
TRI Reporter :	N/R
Facility Imp Water Flag :	N/R
Current SNC Flag :	N
Indian County Flag :	N
Federal Flag :	N/R
US Mexico Border Flag :	N/R
Chesapeak Bay Flag :	N/R
AIR Flag :	N
NPDES Flag :	N
SDWIS Flag :	N
RCRA Flag :	Y
TRI Flag :	N
GHG Flag :	N

Map Id: DM438
Direction: SE
Distance: 0.728 mi., 3842 ft.
Elevation: 17 ft.
Relative: Higher

Site Name : PRECISION MACHINE WORKS
925 E 25TH ST
TACOMA, WA 98421

Database(s) : [ALL SITES - WA, BRS, ECHO, FRS, RCRA_NONGEN] ***(cont.)***

Envirosite ID: 6612630
EPA ID: WAH000033558

ECHO ***(cont.)***

Major Flag :	N/R
Active Flag :	N/R
NAA Flag :	N
Latitude :	47.2409
Longitude :	-122.420593
Last Date in Agency List :	2023-01-16
Last Inspection Date :	N/R
Registry ID :	110037342220
FIPS Code :	53053
EPA Region :	10
Inspection Count :	0
Last Inspection Days :	N/R
Informal Count :	0
Last Informal Action Date :	N/R
Formal Action Count :	0
Last Formal Action Date :	N/R
Total Penalties :	0
Penalty Count :	0
Last Penalty Date :	N/R
Last Penalty Amount :	N/R
QTRS IN NC :	0
Programs IN SNC :	0
Current Compliance Status :	No Violation
Three-Year Compliance Status :	N/R
Collection Method :	ADDRESS MATCHING-HOUSE NUMBER
Reference Point :	CENTER OF A FACILITY OR STATION
Accuracy Meters :	30
Derived Tribes :	Puyallup Tribe of the Puyallup Reservation - .1 mile(s), Puyallup Tribe of the Puyallup Reservation - .3 mile(s), Muckleshoot Indian Tribe - 10.5 mile(s), Muckleshoot Indian Tribe - 13.3 mile(s), Nisqually Indian Tribe - 17.2 mile(s), Squaxin Island Tribe of the Squaxin Island Reservation - 22.5 mile(s), Squaxin Island Tribe of the Squaxin Island Reservation - 24.3 mile(s)
Derived HUC :	17110014
Derived WBD :	N/R
Derived STCTY FIPS :	53053
Derived Zip :	98421
Derived CD113 :	09
Derived CB2010 :	530530602001192
MYRTK Universe :	NNN
NPDES IDs :	N/R
CWA Permit Types :	N/R
CWA Compliance Tracking :	N/R
CWA NAICS :	N/R
CWA SICS :	N/R
CWA Inspection Count :	N/R
CWA Last Inspection Days :	N/R
CWA Informal Count :	N/R
CWA Formal Action Count :	N/R
CWA Last Formal Action Date :	N/R
CWA Penalties :	N/R
CWA Last Penalty Date :	N/R

Map Id: DM438
Direction: SE
Distance: 0.728 mi., 3842 ft.
Elevation: 17 ft.
Relative: Higher

Site Name : PRECISION MACHINE WORKS
925 E 25TH ST
TACOMA, WA 98421

Database(s) : [ALL SITES - WA, BRS, ECHO, FRS, RCRA_NONGEN] ***(cont.)***

Envirosite ID: 6612630
EPA ID: WAH000033558

ECHO ***(cont.)***

CWA Last Penalty Amount :	N/R
CWA Quarters IN NC :	N/R
CWA Current Compliance Status :	N/R
CWA Current SNC Flag :	N
CWA 13 Quarters Compliance Status :	N/R
CWA 13 Quarters Effluent Exceedances:	N/R
CWA Three-Year QNCR Codes :	N/R
DFR URL :	Click here for hyperlink provided by the agency.
Facility SIC :	N/R
Facility NAICS :	336413 - Other Aircraft Parts and Auxiliary Equipment Manufacturing
Facility Last Inspection EPA Date :	N/R
Facility Last Inspection State Date :	N/R
Facility Last Formal Act EPA Date :	N/R
Facility Last Formal Act State Date :	N/R
Facility Last Informal Act EPA Date :	N/R
Facility Last Informal Act State Date:	N/R
Facility Federal Agency :	N/R
TRI Reporter :	N/R
Facility Imp Water Flag :	N/R
Current SNC Flag :	N
Indian County Flag :	N
Federal Flag :	N/R
US Mexico Border Flag :	N/R
Chesapeak Bay Flag :	N/R
AIR Flag :	N
NPDES Flag :	N
SDWIS Flag :	N
RCRA Flag :	Y
TRI Flag :	N
GHG Flag :	N
Major Flag :	N/R
Active Flag :	N/R
NAA Flag :	Y
Latitude :	47.24086
Longitude :	-122.42063
Last Date in Agency List :	2016-01-19

FRS

Facility Name :	PRECISION MACHINE WORKS
Facility Address :	925 E 25TH ST, TACOMA, WA 98421
County :	PIERCE

Site Details

Registry ID :	110037342220
FRS Facility URL :	Click here for hyperlink provided by the agency.
Last Date in Agency List :	2016-03-07

Source Description

Map Id: DM438
Direction: SE
Distance: 0.728 mi., 3842 ft.
Elevation: 17 ft.
Relative: Higher

Site Name : PRECISION MACHINE WORKS
925 E 25TH ST
TACOMA, WA 98421

Database(s) : [ALL SITES - WA, BRS, ECHO, FRS, RCRA_NONGEN] ***(cont.)***

Envirosite ID: 6612630
EPA ID: WAH000033558

FRS ***(cont.)***

Source Description : RCRAInfo is EPA's comprehensive information system that supports the Resource Conservation and Recovery Act (RCRA) of 1976 and the Hazardous and Solid Waste Amendments (HSWA) of 1984 through the tracking of events and activities related to facilities that generate, transport, and treat, store, or dispose of hazardous waste. RCRAInfo allows RCRA program staff to track the notification, permit, compliance, and corrective action activities required under RCRA. RCRAInfo also supports generation of the National Hazardous Waste Biennial Report. All generators and treatment, storage, and disposal facilities who handle hazardous waste are required to report to the EPA Administrator at least once every two years to support creation of the Biennial Report.
The WA-FSIS provides a means to query and display data maintained by the Washington Department of Ecology. This system contains key information for each facility/site that is currently, or has been, of interest to the Air Quality, Dam Safety, Hazardous Waste, Toxics Cleanup, and Water Quality Programs.

Source Description :

All generators and treatment, storage, and disposal (TSD) facilities who handle hazardous waste are required to report to the EPA Administrator at least once every two years. The data collected is used to create the National Biennial Resource Conservation and Recovery Act (RCRA) Hazardous Waste Report. This data is processed within the RCRA Information (RCRAInfo) database.

FRS Environmental Interest
Source and System ID : RCRAINFO - WAH000033558
WA-FSIS - 6595720

Site Details
Registry ID : 110067412669
FRS Facility URL : Click here for hyperlink provided by the agency.
Last Date in Agency List : 2023-02-13

Source Description
Source Description : RCRAInfo is EPA's comprehensive information system that supports the Resource Conservation and Recovery Act (RCRA) of 1976 and the Hazardous and Solid Waste Amendments (HSWA) of 1984 through the tracking of events and activities related to facilities that generate, transport, and treat, store, or dispose of hazardous waste. RCRAInfo allows RCRA program staff to track the notification, permit, compliance, and corrective action activities required under RCRA. RCRAInfo also supports generation of the National Hazardous Waste Biennial Report. All generators and treatment, storage, and disposal facilities who handle hazardous waste are required to report to the EPA Administrator at least once every two years to support creation of the Biennial Report.
The WA-FSIS provides a means to query and display data maintained by the Washington Department of Ecology. This system contains key information for each facility/site that is currently, or has been, of interest to the Air Quality, Dam Safety, Hazardous Waste, Toxics Cleanup, and Water Quality Programs.

Map Id: DM438
Direction: SE
Distance: 0.728 mi., 3842 ft.
Elevation: 17 ft.
Relative: Higher

Site Name : PRECISION MACHINE WORKS
925 E 25TH ST
TACOMA, WA 98421

Database(s) : [ALL SITES - WA, BRS, ECHO, FRS, RCRA_NONGEN] ***(cont.)***

Envirosite ID: 6612630
EPA ID: WAH000033558

FRS ***(cont.)***

Source Description :

All generators and treatment, storage, and disposal (TSD) facilities who handle hazardous waste are required to report to the EPA Administrator at least once every two years. The data collected is used to create the National Biennial Resource Conservation and Recovery Act (RCRA) Hazardous Waste Report. This data is processed within the RCRA Information (RCRAInfo) database.

FRS Environmental Interest

Source and System ID :	RCRAINFO - WAH000033558 WA-FSIS - 6595720

RCRA_NONGEN

Facility Name :	PRECISION MACHINE WORKS
Facility Address :	925 E 25TH ST, TACOMA, WA 98421
County :	PIERCE
Date Form Received by Agency :	2012-02-15
EPA ID :	WAH000033558
Mailing Address :	925 E 25TH ST, TACOMA, WA 98421
Contact :	BILL HABENICHT
Contact Address :	PO BOX 2265, KIRKLAND, WA 98083
Contact Country :	US
Contact Telephone :	206-321-4767
Contact Email :	BILLH@CNW.COM
EPA Region :	10
Land Type :	Private
Source Type :	Implementer
Classification :	Not a generator, verified
Description :	Not a generator, verified
Last Date in Agency List :	2023-01-23

Owner/Operator Summary

Owner/Operator Name :	PLATTE RIVER VENTURES
Owner/Operator Address :	200 FILLMORE ST STE 200, DENVER, CO 80206
Owner/Operator Country :	US
Owner/Operator Telephone :	303-292-7302
Owner/Operator Email :	N/R
Owner/Operator Fax :	N/R
Legal Status :	Private
Owner/Operator Type :	Owner
Owner/Operator Start Date :	2007-02-26
Owner/Operator End Date :	N/R
Owner/Operator Name :	PRECISION MACHINE WORKS
Owner/Operator Address :	2024 PUYALLUP AVE, TACOMA, WA 98421
Owner/Operator Country :	US
Owner/Operator Telephone :	253-272-5119
Owner/Operator Email :	N/R
Owner/Operator Fax :	N/R

Map Id: DM438
Direction: SE
Distance: 0.728 mi., 3842 ft.
Elevation: 17 ft.
Relative: Higher

Site Name : PRECISION MACHINE WORKS
925 E 25TH ST
TACOMA, WA 98421

Database(s) : [ALL SITES - WA, BRS, ECHO, FRS, RCRA_NONGEN] ***(cont.)***

Envirosite ID: 6612630
EPA ID: WAH000033558

RCRA_NONGEN ***(cont.)***

Legal Status :	Private
Owner/Operator Type :	Operator
Owner/Operator Start Date :	N/R
Owner/Operator End Date :	N/R
Owner/Operator Name :	SAVAGE BUILDING MATERIALS
Owner/Operator Address :	1001 E 25TH ST, TACOMA, WA 98421
Owner/Operator Country :	US
Owner/Operator Telephone :	253-383-1727
Owner/Operator Email :	N/R
Owner/Operator Fax :	N/R
Legal Status :	Private
Owner/Operator Type :	Owner
Owner/Operator Start Date :	N/R
Owner/Operator End Date :	N/R

Handler Activities Summary

U.S. Importer of Hazardous Waste :	N
Mixed Waste (Haz. and Radioactive) :	N
Recycler of Hazardous Waste :	N
Transporter of Hazardous Waste :	N
Treater, Storer or Disposer of HW :	N
Underground Injection Activity :	N
On-site Burner Exemption :	N
Furnace Exemption :	N
Used Oil Fuel Burner :	N
Used Oil Processor :	N
Used Oil Refiner :	N
Used Oil Fuel Marketer to Burner :	N
Used Oil Specification Marketer :	N
Used Oil Transfer Facility :	N
Used Oil Transporter :	N

Historical Generators

Date Form Received by Agency :	2012-02-14
Facility Name :	PRECISION MACHINE WORKS
Classification :	Not a generator, verified
Date Form Received by Agency :	2011-02-18
Facility Name :	PRECISION MACHINE WORKS
Classification :	Very Small Quantity Generator
Date Form Received by Agency :	2010-02-19
Facility Name :	PRECISION MACHINE WORKS
Classification :	Very Small Quantity Generator
Date Form Received by Agency :	2009-02-09
Facility Name :	PRECISION MACHINE WORKS

Map Id: DM438
Direction: SE
Distance: 0.728 mi., 3842 ft.
Elevation: 17 ft.
Relative: Higher

Site Name : PRECISION MACHINE WORKS
925 E 25TH ST
TACOMA, WA 98421

Database(s) : [ALL SITES - WA, BRS, ECHO, FRS, RCRA_NONGEN] ***(cont.)***

Envirosite ID: 6612630
EPA ID: WAH000033558

RCRA_NONGEN ***(cont.)***

Classification : Not a generator, verified

Date Form Received by Agency : 2009-02-09
Facility Name : PRECISION MACHINE WORKS
Classification : Very Small Quantity Generator

Date Form Received by Agency : 2008-09-04
Facility Name : PRECISION MACHINE WORKS
Classification : Small Quantity Generator

Notices of Violations Summary
Regulation Violated : N

Map Id: 439
Direction: S
Distance: 0.728 mi., 3843 ft.
Elevation: 50 ft.
Relative: Higher

Site Name : STONE PROPERTY TRANSIT SITE
E 25TH & E C ST
TACOMA | Tacoma, WA 98421

Database(s) : [ALL SITES - WA, CSCSL HWS - WA, FRS, HSL - WA, VCP - WA]

Envirosite ID: 6600129
EPA ID: N/R

ALL SITES - WA

Facility Name : STONE PROPERTY TRANSIT SITE
Facility Address : E 25TH & E C ST, TACOMA, 98421
County : Pierce

Facility/Site ID : 3782573
Alternate Name : N/R
Program Name : N/R
WRIA : 10
Legislative District : 27
Congressional District : 9
Ecology Region : SWRO
Ecology Program Phone : (360) 407-7224
Tribal Land : N
Latitude : 47.239278
Longitude : -122.430278
Last Date in Agency List : 2023-01-03

Program Details
Program : TOXICS
Program ID : SW0750
Interaction Type : Voluntary Cleanup Sites

Map Id: 439
Direction: S
Distance: 0.728 mi., 3843 ft.
Elevation: 50 ft.
Relative: Higher

Site Name : STONE PROPERTY TRANSIT SITE
E 25TH & E C ST
TACOMA | Tacoma, WA 98421

Database(s) : [ALL SITES - WA, CSCSL HWS - WA, FRS, HSL - WA, VCP - WA] ***(cont.)***

Envirosite ID: 6600129
EPA ID: N/R

ALL SITES - WA ***(cont.)***

Interaction Type Description :	For a fee, Ecology staff will review an independent cleanup report(s) and provide a written decision about the adequacy of the cleanup actions taken and described in the report.
Status :	Active
Start Date :	2006-02-22
End Date :	N/R
SIC :	N/R
NAICS :	N/R

CSCSL HWS - WA

Facility Name :	STONE PROPERTY TRANSIT SITE
Facility Address :	E 25TH & E C ST, TACOMA, 98421
County :	PIERCE

Site Details

Facility Site ID :	3782573
Site Status :	Cleanup Started
Cleanup Site ID :	401
Region :	Southwest
Responsible Section :	Southwest
WARM Rank :	3 - Moderate Risk
Is Brownfield? :	N/R
Is PSI? :	N/R
Current VCP :	N/R
Past VCP :	Yes
Institutional Control :	N/R
Latitude :	47.239278
Longitude :	-122.430278
Last Date in Agency List :	2023-03-07

Contaminants Details

Contaminant Name :	Arsenic
Groundwater :	N/R
Surface Water :	N/R
Soil :	Confirmed Above Cleanup Levels
Sediment :	N/R
Air :	N/R
Bedrock :	N/R

Contaminant Name :	Petroleum Products-Unspecified
Groundwater :	Suspected
Surface Water :	N/R
Soil :	Confirmed Above Cleanup Levels
Sediment :	N/R
Air :	N/R
Bedrock :	N/R

Map Id: 439
Direction: S
Distance: 0.728 mi., 3843 ft.
Elevation: 50 ft.
Relative: Higher

Site Name : STONE PROPERTY TRANSIT SITE
E 25TH & E C ST
TACOMA | Tacoma, WA 98421

Database(s) : [ALL SITES - WA, CSCSL HWS - WA, FRS, HSL - WA, VCP - WA] ***(cont.)***

Envirosite ID: 6600129
EPA ID: N/R

CSCSL HWS - WA ***(cont.)***

Contaminant Name :	Non-Halogenated Solvents
Groundwater :	N/R
Surface Water :	N/R
Soil :	Below Cleanup Levels
Sediment :	N/R
Air :	N/R
Bedrock :	N/R

Contaminant Name :	Polycyclic Aromatic Hydrocarbons
Groundwater :	Suspected
Surface Water :	N/R
Soil :	Confirmed Above Cleanup Levels
Sediment :	N/R
Air :	N/R
Bedrock :	N/R

Contaminant Name :	Metals Priority Pollutants
Groundwater :	Suspected
Surface Water :	N/R
Soil :	Confirmed Above Cleanup Levels
Sediment :	N/R
Air :	N/R
Bedrock :	N/R

FRS

Facility Name :	STONE PROPERTY TRANSIT SITE
Facility Address :	E 25TH & E C ST, TACOMA, WA 98421
County :	PIERCE

Site Details

Registry ID :	110025255890
FRS Facility URL :	Click here for hyperlink provided by the agency.
Last Date in Agency List :	2023-02-13

Source Description

Source Description :

The WA-FSIS provides a means to query and display data maintained by the Washington Department of Ecology. This system contains key information for each facility/site that is currently, or has been, of interest to the Air Quality, Dam Safety, Hazardous Waste, Toxics Cleanup, and Water Quality Programs.

FRS Environmental Interest

Source and System ID :	WA-FSIS - 3782573

Map Id: 439
Direction: S
Distance: 0.728 mi., 3843 ft.
Elevation: 50 ft.
Relative: Higher

Site Name : STONE PROPERTY TRANSIT SITE
E 25TH & E C ST
TACOMA | Tacoma, WA 98421

Database(s) : [ALL SITES - WA, CSCSL HWS - WA, FRS, HSL - WA, VCP - WA] ***(cont.)***

Envirosite ID: 6600129
EPA ID: N/R

HSL - WA

Facility Name :	STONE PROPERTY TRANSIT SITE
Facility Address :	E 25th & E C St, Tacoma, 98421
County :	Pierce

Site Details

Facility Site ID :	3782573
Cleanup Site ID :	401
Status :	Cleanup Started
Site Rank :	N/R
Alternative Site Name :	N/R
Region :	N/R
Resposbile Unit :	N/R
Institutional Control :	N/R
Current VCP :	N/R
Past VCP :	N/R
Latitude :	N/R
Longitude :	N/R
Agency Hyperlink :	Click here for hyperlink provided by the agency.
Last Date in Agency List :	2022-02-11

Facility Name :	STONE PROPERTY TRANSIT SITE
Facility Address :	E 25TH & E C ST, TACOMA, 98421
County :	Pierce

Site Details

Facility Site ID :	3782573
Cleanup Site ID :	401
Status :	Cleanup Started
Site Rank :	3 - Moderate Risk
Alternative Site Name :	N/R
Region :	Southwest
Resposbile Unit :	Southwest
Institutional Control :	N/R
Current VCP :	N/R
Past VCP :	Yes
Latitude :	47.239278
Longitude :	-122.430278
Agency Hyperlink :	Click here for hyperlink provided by the agency.
Last Date in Agency List :	2023-02-28

Contaminants

Contaminant Name :	Arsenic
Ground water :	N/R
Surface water :	N/R
Soil :	Confirmed Above Cleanup Levels
Sediment :	N/R
Air :	N/R
Bedrock :	N/R

Map Id: 439
Direction: S
Distance: 0.728 mi., 3843 ft.
Elevation: 50 ft.
Relative: Higher

Site Name : STONE PROPERTY TRANSIT SITE
E 25TH & E C ST
TACOMA | Tacoma, WA 98421

Database(s) : [ALL SITES - WA, CSCSL HWS - WA, FRS, HSL - WA, VCP - WA] ***(cont.)***

Envirosite ID: 6600129
EPA ID: N/R

HSL - WA ***(cont.)***

Contaminant Name :	Petroleum Products-Unspecified
Ground water :	Suspected
Surface water :	N/R
Soil :	Confirmed Above Cleanup Levels
Sediment :	N/R
Air :	N/R
Bedrock :	N/R

Contaminant Name :	Non-Halogenated Solvents
Ground water :	N/R
Surface water :	N/R
Soil :	Below Cleanup Levels
Sediment :	N/R
Air :	N/R
Bedrock :	N/R

Contaminant Name :	Polycyclic Aromatic Hydrocarbons
Ground water :	Suspected
Surface water :	N/R
Soil :	Confirmed Above Cleanup Levels
Sediment :	N/R
Air :	N/R
Bedrock :	N/R

Contaminant Name :	Metals Priority Pollutants
Ground water :	Suspected
Surface water :	N/R
Soil :	Confirmed Above Cleanup Levels
Sediment :	N/R
Air :	N/R
Bedrock :	N/R

VCP - WA

Facility Name :	STONE PROPERTY TRANSIT SITE
Facility Address :	E 25TH & E C ST, TACOMA, 98421
County :	Pierce

Facility/Site ID :	3782573
Alternate Name :	N/R
Program Name :	N/R
WRIA :	10
Legislative District :	27
Congressional District :	9
Ecology Region :	SWRO
Ecology Program Phone :	(360) 407-7224
Tribal Land :	N
Latitude :	47.239278
Longitude :	-122.430278
Last Date in Agency List :	2023-01-04

Map Id: 439
Direction: S
Distance: 0.728 mi., 3843 ft.
Elevation: 50 ft.
Relative: Higher

Site Name : STONE PROPERTY TRANSIT SITE
E 25TH & E C ST
TACOMA | Tacoma, WA 98421

Database(s) : [ALL SITES - WA, CSCSL HWS - WA, FRS, HSL - WA, VCP - WA] ***(cont.)***

Envirosite ID: 6600129
EPA ID: N/R

VCP - WA ***(cont.)***

Program Details

Program :	TOXICS
Program ID :	SW0750
Interaction Type :	Voluntary Cleanup Sites
Interaction Type Description :	For a fee, Ecology staff will review an independent cleanup report(s) and provide a written decision about the adequacy of the cleanup actions taken and described in the report.
Status :	Active
Start Date :	2006-02-22
End Date :	N/R
SIC :	N/R
NAICS :	N/R

Map Id: DT440
Direction: WNW
Distance: 0.728 mi., 3845 ft.
Elevation: 296 ft.
Relative: Higher

Site Name : TACOMA CITY UST 408868 | TACOMA CITY OF
415 TACOMA AVE S
TACOMA | Tacoma, WA

Database(s) : [ALL SITES - WA, EPA UST, FRS, UST - WA]

Envirosite ID: 43148808
EPA ID: N/R

ALL SITES - WA

Facility Name :	TACOMA CITY UST 408868
Facility Address :	415 TACOMA AVE S, TACOMA, 98402-5414
County :	Pierce
Facility/Site ID :	17177731
Alternate Name :	N/R
Program Name :	N/R
WRIA :	10
Legislative District :	27
Congressional District :	6
Ecology Region :	SWRO
Ecology Program Phone :	(360) 407-7224
Tribal Land :	N
Latitude :	47.259692
Longitude :	-122.44581
Last Date in Agency List :	2023-01-03

Program Details

Program :	TOXICS
Program ID :	408868
Interaction Type :	Underground Storage Tank

Map Id: DT440
Direction: WNW
Distance: 0.728 mi., 3845 ft.
Elevation: 296 ft.
Relative: Higher

Site Name : TACOMA CITY UST 408868 | TACOMA CITY OF
415 TACOMA AVE S
TACOMA | Tacoma, WA

Database(s) : [ALL SITES - WA, EPA UST, FRS, UST - WA] ***(cont.)***

Envirosite ID: 43148808
EPA ID: N/R

ALL SITES - WA ***(cont.)***

Interaction Type Description :	Any one or combination of tanks (including connecting underground pipes) that is used to contain regulated substances and has a tank volume of ten percent or more beneath the surface of the ground. This term does not include any of the exempt UST systems specified in WAC 173-360-110(2) or any piping connected thereto. See WAC 173-360
Status :	Inactive
Start Date :	1998-11-20
End Date :	2000-05-18
SIC :	N/R
NAICS :	N/R

EPA UST

Facility Name :	TACOMA CITY OF
Facility Address :	415 TACOMA AVE S, Tacoma, Washington 984025414
County :	Pierce
Facility ID :	WA17177731
Facility Status :	Closed UST(s)
Open USTs :	0
Closed USTs :	3
Temporarily Out of Service USTs :	0
Date of Last Inspection :	N/R
EPA Region :	10
Tribe :	N/R
Facility ID 2 :	N/R
Latitude :	47.259381
Longitude :	-122.447065
Last Date in Agency List :	2023-01-30

Tank Details

Tank ID :	WA17177731_1
Tank Status :	Closed
Installation Date :	N/R
Removal Date :	N/R
Capacity :	N/R
Substances :	B Unleaded Gasoline
Tank Wall Type :	N/R
Tank ID :	WA17177731_2
Tank Status :	Closed
Installation Date :	N/R
Removal Date :	N/R
Capacity :	N/R
Substances :	D Diesel
Tank Wall Type :	N/R
Tank ID :	WA17177731_3
Tank Status :	Closed

Map Id: DT440
Direction: WNW
Distance: 0.728 mi., 3845 ft.
Elevation: 296 ft.
Relative: Higher

Site Name : TACOMA CITY UST 408868 | TACOMA CITY OF
415 TACOMA AVE S
TACOMA | Tacoma, WA

Database(s) : [ALL SITES - WA, EPA UST, FRS, UST - WA] ***(cont.)***

Envirosite ID: 43148808
EPA ID: N/R

EPA UST ***(cont.)***

Installation Date :	N/R
Removal Date :	N/R
Capacity :	N/R
Substances :	D Diesel
Tank Wall Type :	N/R

FRS

Facility Name :	TACOMA CITY UST 408868
Facility Address :	415 TACOMA AVE S, TACOMA, WA 98402-5414
County :	PIERCE

Site Details

Registry ID :	110015517252
FRS Facility URL :	Click here for hyperlink provided by the agency.
Last Date in Agency List :	2023-02-13

Source Description

Source Description :

The WA-FSIS provides a means to query and display data maintained by the Washington Department of Ecology. This system contains key information for each facility/site that is currently, or has been, of interest to the Air Quality, Dam Safety, Hazardous Waste, Toxics Cleanup, and Water Quality Programs.

FRS Environmental Interest

Source and System ID :	WA-FSIS - 17177731

UST - WA

Facility Name :	TACOMA CITY OF
Facility Address :	415 TACOMA AVE S, Tacoma, 98402
County :	Pierce
Facility Site ID :	17177731
UST Site ID :	408868
Tag Number(s) :	N/R
Responsible Unit :	Southwest
Is Active :	No
Latitude :	47.259692
Longitude :	-122.44581
Last Date in Agency List :	2022-12-29

Map Id: DT440
Direction: WNW
Distance: 0.728 mi., 3845 ft.
Elevation: 296 ft.
Relative: Higher

Site Name : TACOMA CITY UST 408868 | TACOMA CITY OF
415 TACOMA AVE S
TACOMA | Tacoma, WA

Database(s) : [ALL SITES - WA, EPA UST, FRS, UST - WA] ***(cont.)***

Envirosite ID: 43148808
EPA ID: N/R

UST - WA ***(cont.)***

Tank Details

Tank Name :	1
Tank Status :	Removed
Install Date :	N/R
Tank Upgrade Date :	N/R
Tank Permanent Closure Date :	N/R
Permit Expiration Date :	N/R
Tank Material :	N/R
Tank Construction :	N/R
Tank Corrosion Protection :	N/R
Tank Manifold :	N/R
Tank Release Detection :	N/R
Tank Tightness Test :	N/R
Tank Spill Prevention :	N/R
Capacity Range :	N/R
Actual Capacity :	650
Pipe Material :	N/R
Pipe Construction :	N/R
Pipe Corrosion Protection :	N/R
Tank SFC :	N/R
Dispenser SFC :	N/R
Primary Pipe Release Detection :	N/R
Secondary Pipe Release Detection :	N/R
Pipe Pumping System :	N/R
Pipe Install Date :	N/R
Turbine Sump Construction :	N/R
Tank Status Date :	1999-12-10
Tank Install Date :	N/R
Tank Overfill Prevention :	N/R

Compartments Details

Compartment Number :	1
Compartment Capacity :	650
Substance Stored :	Unleaded Gasoline
Used Substance :	N/R
Ecy Region :	N/R

Tank Details

Tank Name :	2
Tank Status :	Removed
Install Date :	N/R
Tank Upgrade Date :	N/R
Tank Permanent Closure Date :	N/R
Permit Expiration Date :	N/R
Tank Material :	N/R
Tank Construction :	N/R
Tank Corrosion Protection :	N/R
Tank Manifold :	N/R
Tank Release Detection :	N/R
Tank Tightness Test :	N/R
Tank Spill Prevention :	N/R

Map Id: DT440
Direction: WNW
Distance: 0.728 mi., 3845 ft.
Elevation: 296 ft.
Relative: Higher

Site Name : TACOMA CITY UST 408868 | TACOMA CITY OF
415 TACOMA AVE S
TACOMA | Tacoma, WA

Database(s) : [ALL SITES - WA, EPA UST, FRS, UST - WA] ***(cont.)***

Envirosite ID: 43148808
EPA ID: N/R

UST - WA ***(cont.)***

Capacity Range :	N/R
Actual Capacity :	1200
Pipe Material :	N/R
Pipe Construction :	N/R
Pipe Corrosion Protection :	N/R
Tank SFC :	N/R
Dispenser SFC :	N/R
Primary Pipe Release Detection :	N/R
Secondary Pipe Release Detection :	N/R
Pipe Pumping System :	N/R
Pipe Install Date :	N/R
Turbine Sump Construction :	N/R
Tank Status Date :	1999-12-10
Tank Install Date :	N/R
Tank Overfill Prevention :	N/R

Compartments Details

Compartment Number :	1
Compartment Capacity :	1200
Substance Stored :	Diesel
Used Substance :	N/R
Ecy Region :	N/R

Tank Details

Tank Name :	3
Tank Status :	Removed
Install Date :	N/R
Tank Upgrade Date :	N/R
Tank Permanent Closure Date :	N/R
Permit Expiration Date :	N/R
Tank Material :	N/R
Tank Construction :	N/R
Tank Corrosion Protection :	N/R
Tank Manifold :	N/R
Tank Release Detection :	N/R
Tank Tightness Test :	N/R
Tank Spill Prevention :	N/R
Capacity Range :	1,101 to 2,000 Gallons
Actual Capacity :	1600
Pipe Material :	N/R
Pipe Construction :	N/R
Pipe Corrosion Protection :	N/R
Tank SFC :	N/R
Dispenser SFC :	N/R
Primary Pipe Release Detection :	N/R
Secondary Pipe Release Detection :	N/R
Pipe Pumping System :	N/R
Pipe Install Date :	N/R
Turbine Sump Construction :	N/R
Tank Status Date :	1999-12-10
Tank Install Date :	N/R

Map Id: DT440
Direction: WNW
Distance: 0.728 mi., 3845 ft.
Elevation: 296 ft.
Relative: Higher

Site Name : TACOMA CITY UST 408868 | TACOMA CITY OF
415 TACOMA AVE S
TACOMA | Tacoma, WA

Database(s) : [ALL SITES - WA, EPA UST, FRS, UST - WA] ***(cont.)***

Envirosite ID: 43148808
EPA ID: N/R

UST - WA ***(cont.)***

Tank Overfill Prevention :	N/R

Compartments Details

Compartment Number :	1
Compartment Capacity :	1600
Substance Stored :	Diesel
Used Substance :	N/R
Ecy Region :	N/R

Map Id: DR441
Direction: SSW
Distance: 0.729 mi., 3848 ft.
Elevation: 70 ft.
Relative: Higher

Site Name : J MARCEL BUILDING
2320 PACIFIC AVE
TACOMA, WA 98402

Database(s) : [ALL SITES - WA, CSCSL NFA - WA, ENVCVN - WA, FRS, HSL - WA, VCP - WA]

Envirosite ID: 50655415
EPA ID: N/R

ALL SITES - WA

Facility Name :	J MARCEL BUILDING
Facility Address :	2320 PACIFIC AVE, TACOMA, 98402
County :	Pierce
Facility/Site ID :	28236738
Alternate Name :	SCHUBERT PROPERTY
Program Name :	N/R
WRIA :	10
Legislative District :	27
Congressional District :	6
Ecology Region :	SWRO
Ecology Program Phone :	(360) 407-7224
Tribal Land :	N
Latitude :	47.240499
Longitude :	-122.435966
Last Date in Agency List :	2023-01-03
Facility/Site ID :	28236738
Alternate Name :	JUNEAU ST ASSOCIATES PROPERTY
Program Name :	N/R
WRIA :	10
Legislative District :	27
Congressional District :	6
Ecology Region :	SWRO
Ecology Program Phone :	(360) 407-7224
Tribal Land :	N

Map Id: DR441
Direction: SSW
Distance: 0.729 mi., 3848 ft.
Elevation: 70 ft.
Relative: Higher

Site Name : J MARCEL BUILDING
2320 PACIFIC AVE
TACOMA, WA 98402

Database(s) : [ALL SITES - WA, CSCSL NFA - WA, ENVCVN - WA, FRS, HSL - WA, VCP - WA] ***(cont.)***

Envirosite ID: 50655415
EPA ID: N/R

ALL SITES - WA ***(cont.)***

Latitude :	47.240499
Longitude :	-122.435966
Last Date in Agency List :	2023-01-03
Facility/Site ID :	28236738
Alternate Name :	N/R
Program Name :	N/R
WRIA :	10
Legislative District :	27
Congressional District :	6
Ecology Region :	SWRO
Ecology Program Phone :	(360) 407-7224
Tribal Land :	N
Latitude :	47.240499
Longitude :	-122.435966
Last Date in Agency List :	2023-01-03

Program Details

Program :	TOXICS
Program ID :	N/R
Interaction Type :	Voluntary Cleanup Sites
Interaction Type Description :	For a fee, Ecology staff will review an independent cleanup report(s) and provide a written decision about the adequacy of the cleanup actions taken and described in the report.
Status :	Inactive
Start Date :	2007-10-31
End Date :	2008-02-21
SIC :	3999 - MANUFACTURING INDUSTRIES, NOT ELSEWHERE CLASSIFIED
NAICS :	N/R
Program :	TOXICS
Program ID :	N/R
Interaction Type :	Voluntary Cleanup Sites
Interaction Type Description :	For a fee, Ecology staff will review an independent cleanup report(s) and provide a written decision about the adequacy of the cleanup actions taken and described in the report.
Status :	Inactive
Start Date :	2007-10-31
End Date :	2008-02-21
SIC :	N/R
NAICS :	N/R
Program :	TOXICS
Program ID :	N/R
Interaction Type :	State Cleanup Site

Map Id: DR441
Direction: SSW
Distance: 0.729 mi., 3848 ft.
Elevation: 70 ft.
Relative: Higher

Site Name : J MARCEL BUILDING
2320 PACIFIC AVE
TACOMA, WA 98402

Database(s) : [ALL SITES - WA, CSCSL NFA - WA, ENVCVN - WA, FRS, HSL - WA, VCP - WA] ***(cont.)***

Envirosite ID: 50655415
EPA ID: N/R

ALL SITES - WA ***(cont.)***

Interaction Type Description :	A site is being cleaned up under state regulations. Regulations include Model Toxics Control Act or its predecessors.
Status :	Inactive
Start Date :	2006-05-09
End Date :	2007-10-31
SIC :	3999 - MANUFACTURING INDUSTRIES, NOT ELSEWHERE CLASSIFIED
NAICS :	N/R
Program :	TOXICS
Program ID :	N/R
Interaction Type :	State Cleanup Site
Interaction Type Description :	A site is being cleaned up under state regulations. Regulations include Model Toxics Control Act or its predecessors.
Status :	Inactive
Start Date :	2006-05-09
End Date :	2007-10-31
SIC :	N/R
NAICS :	N/R
Program :	TOXICS
Program ID :	N/R
Interaction Type :	Voluntary Cleanup Sites
Interaction Type Description :	For a fee, Ecology staff will review an independent cleanup report(s) and provide a written decision about the adequacy of the cleanup actions taken and described in the report.
Status :	Inactive
Start Date :	2004-04-20
End Date :	2006-05-09
SIC :	N/R
NAICS :	N/R
Program :	TOXICS
Program ID :	N/R
Interaction Type :	Voluntary Cleanup Sites
Interaction Type Description :	For a fee, Ecology staff will review an independent cleanup report(s) and provide a written decision about the adequacy of the cleanup actions taken and described in the report.
Status :	Inactive
Start Date :	2004-04-20
End Date :	2006-05-09
SIC :	3999 - MANUFACTURING INDUSTRIES, NOT ELSEWHERE CLASSIFIED
NAICS :	N/R

Map Id: DR441
Direction: SSW
Distance: 0.729 mi., 3848 ft.
Elevation: 70 ft.
Relative: Higher

Site Name : J MARCEL BUILDING
2320 PACIFIC AVE
TACOMA, WA 98402

Database(s) : [ALL SITES - WA, CSCSL NFA - WA, ENVCVN - WA, FRS, HSL - WA, VCP - WA] ***(cont.)***

Envirosite ID: 50655415
EPA ID: N/R

ALL SITES - WA ***(cont.)***

Program :	TOXICS
Program ID :	N/R
Interaction Type :	State Cleanup Site
Interaction Type Description :	A site is being cleaned up under state regulations. Regulations include Model Toxics Control Act or its predecessors.
Status :	Inactive
Start Date :	2002-06-24
End Date :	2004-04-20
SIC :	N/R
NAICS :	N/R

Program :	TOXICS
Program ID :	N/R
Interaction Type :	State Cleanup Site
Interaction Type Description :	A site is being cleaned up under state regulations. Regulations include Model Toxics Control Act or its predecessors.
Status :	Inactive
Start Date :	2002-06-24
End Date :	2004-04-20
SIC :	3999 - MANUFACTURING INDUSTRIES, NOT ELSEWHERE CLASSIFIED
NAICS :	N/R

CSCSL NFA - WA

Facility Name :	J MARCEL BUILDING
Facility Address :	2320 PACIFIC AVE, TACOMA, 98402
County :	Pierce
NFA Date :	2008-02-21
Facility Site ID :	28236738
Cleanup Site ID :	1124
Rank :	N/R
VCP :	N/R
Alternate Site Names :	JUNEAU ST ASSOCIATES PROPERTY,SCHUBERT PROPERTY
NFA Reason :	Voluntary Cleanup Program Review
Site Status :	NFA
Region :	Southwest
Responsible Unit :	Southwest
Latitude :	47.240499
Longitude :	-122.435966
Last Date in Agency List :	2023-02-23

Contaminants

Contaminant Name :	Petroleum Products-Unspecified
Ground Water :	Remediated
Surface Water :	N/R
Soil :	Remediated

Map Id: DR441
Direction: SSW
Distance: 0.729 mi., 3848 ft.
Elevation: 70 ft.
Relative: Higher

Site Name : J MARCEL BUILDING
2320 PACIFIC AVE
TACOMA, WA 98402

Database(s) : [ALL SITES - WA, CSCSL NFA - WA, ENVCVN - WA, FRS, HSL - WA, VCP - WA] ***(cont.)***

Envirosite ID: 50655415
EPA ID: N/R

CSCSL NFA - WA ***(cont.)***

Sediment :	N/R
Air :	N/R
Bedrock :	N/R
Contaminant Name :	Polycyclic Aromatic Hydrocarbons
Ground Water :	Suspected
Surface Water :	N/R
Soil :	Remediated
Sediment :	N/R
Air :	N/R
Bedrock :	N/R

ENVCVN - WA

Facility Name :	J Marcel Building
Facility Address :	2320 PACIFIC AVE, TACOMA, 98402
County :	Pierce
Cleanup Site ID :	1124
Facility Site ID :	28236738
Site Status :	No Further Action
Alternate Site Names :	JUNEAU ST ASSOCIATES PROPERTY,SCHUBERT PROPERTY
NFA Date :	2008-02-21
Instrument Type :	Environmental Covenant
Tax Parcel Number :	2023040030
Active Control :	Yes
County Recording Number :	200802200746
County Recording Date :	2008-02-20
Region :	Southwest
ResponsibleUnit :	Southwest
Restrict Land Use :	No
Restrict Surface Water Use :	No
Restrict All Ground Water Extraction/Well Installation:	No
Restrict Domestic Ground Water Extraction/Well Installation:	No
Prohibit Soil Disturbance :	Yes
Prevent the Reuse or Relocation of Site Soil:	No
Restrictive Signage :	No
Restrict Shellfish and/or Finfish Harvesting:	No
Restrict Swimming and/or Beach Play :	No
Restrict Access :	No
Ongoing Maintenance of Remedy :	No
Require Educational Programs :	No
Prohibit Removal or Alteration of Existing Buildings:	No
Prohibit New Building Construction :	No
Control Stormwater :	No
Control Vapor/Gas :	No
Restrict Sediment Cap Disturbance :	No
Maintain/Protect Monitoring System :	No

Map Id: DR441
Direction: SSW
Distance: 0.729 mi., 3848 ft.
Elevation: 70 ft.
Relative: Higher

Site Name : J MARCEL BUILDING
2320 PACIFIC AVE
TACOMA, WA 98402

Database(s) : [ALL SITES - WA, CSCSL NFA - WA, ENVCVN - WA, FRS, HSL - WA, VCP - WA] ***(cont.)***

Envirosite ID: 50655415
EPA ID: N/R

ENVCVN - WA ***(cont.)***

Other :	No
MediaRestrictions :	Soil
Latitude :	47.240499
Longitude :	-122.435966
Last Date in Agency List :	2023-01-20

FRS

Facility Name :	J MARCEL BUILDING
Facility Address :	2320 PACIFIC AVE, TACOMA, WA 98402
County :	PIERCE

Site Details

Registry ID :	110015498905
FRS Facility URL :	Click here for hyperlink provided by the agency.
Last Date in Agency List :	2023-02-13

Source Description

Source Description :

The WA-FSIS provides a means to query and display data maintained by the Washington Department of Ecology. This system contains key information for each facility/site that is currently, or has been, of interest to the Air Quality, Dam Safety, Hazardous Waste, Toxics Cleanup, and Water Quality Programs.

FRS Environmental Interest

Source and System ID :	WA-FSIS - 28236738

HSL - WA

Facility Name :	J Marcel Building
Facility Address :	2320 PACIFIC AVE, TACOMA, 98402
County :	Pierce

Site Details

Facility Site ID :	28236738
Cleanup Site ID :	1124
Status :	No Further Action
Site Rank :	5 - Lowest Assessed Risk
Alternative Site Name :	JUNEAU ST ASSOCIATES PROPERTY,SCHUBERT PROPERTY
Region :	Southwest
Resposbile Unit :	Southwest
Institutional Control :	Yes
Current VCP :	N/R
Past VCP :	Yes
Latitude :	47.240499

Map Id: DR441
Direction: SSW
Distance: 0.729 mi., 3848 ft.
Elevation: 70 ft.
Relative: Higher

Site Name : J MARCEL BUILDING
2320 PACIFIC AVE
TACOMA, WA 98402

Database(s) : [ALL SITES - WA, CSCSL NFA - WA, ENVCVN - WA, FRS, HSL - WA, VCP - WA] ***(cont.)***

Envirosite ID: 50655415
EPA ID: N/R

HSL - WA ***(cont.)***

Longitude :	-122.435966
Agency Hyperlink :	Click here for hyperlink provided by the agency.
Last Date in Agency List :	2023-02-28

Contaminants

Contaminant Name :	Polycyclic Aromatic Hydrocarbons
Ground water :	Suspected
Surface water :	N/R
Soil :	Remediated
Sediment :	N/R
Air :	N/R
Bedrock :	N/R

Contaminant Name :	Petroleum Products-Unspecified
Ground water :	Remediated
Surface water :	N/R
Soil :	Remediated
Sediment :	N/R
Air :	N/R
Bedrock :	N/R

Facility Name :	J MARCEL BUILDING
Facility Address :	2320 Pacific Ave, Tacoma, 98402
County :	Pierce

Site Details

Facility Site ID :	28236738
Cleanup Site ID :	1124
Status :	No Further Action
Site Rank :	N/R
Alternative Site Name :	N/R
Region :	N/R
Resposbile Unit :	N/R
Institutional Control :	N/R
Current VCP :	N/R
Past VCP :	N/R
Latitude :	N/R
Longitude :	N/R
Agency Hyperlink :	Click here for hyperlink provided by the agency.
Last Date in Agency List :	2022-02-11

VCP - WA

Facility Name :	J MARCEL BUILDING
Facility Address :	2320 PACIFIC AVE, TACOMA, 98402
County :	Pierce

Map Id: DR441
Direction: SSW
Distance: 0.729 mi., 3848 ft.
Elevation: 70 ft.
Relative: Higher

Site Name : J MARCEL BUILDING
2320 PACIFIC AVE
TACOMA, WA 98402

Database(s) : [ALL SITES - WA, CSCSL NFA - WA, ENVCVN - WA, FRS, HSL - WA, VCP - WA] ***(cont.)***

Envirosite ID: 50655415
EPA ID: N/R

VCP - WA ***(cont.)***

Facility/Site ID :	28236738
Alternate Name :	JUNEAU ST ASSOCIATES PROPERTY
Program Name :	N/R
WRIA :	10
Legislative District :	27
Congressional District :	6
Ecology Region :	SWRO
Ecology Program Phone :	(360) 407-7224
Tribal Land :	N
Latitude :	47.240499
Longitude :	-122.435966
Last Date in Agency List :	2023-01-04

Facility/Site ID :	28236738
Alternate Name :	N/R
Program Name :	N/R
WRIA :	10
Legislative District :	27
Congressional District :	6
Ecology Region :	SWRO
Ecology Program Phone :	(360) 407-7224
Tribal Land :	N
Latitude :	47.240499
Longitude :	-122.435966
Last Date in Agency List :	2023-01-04

Facility/Site ID :	28236738
Alternate Name :	SCHUBERT PROPERTY
Program Name :	N/R
WRIA :	10
Legislative District :	27
Congressional District :	6
Ecology Region :	SWRO
Ecology Program Phone :	(360) 407-7224
Tribal Land :	N
Latitude :	47.240499
Longitude :	-122.435966
Last Date in Agency List :	2023-01-04

Program Details

Program :	TOXICS
Program ID :	N/R
Interaction Type :	Voluntary Cleanup Sites
Interaction Type Description :	For a fee, Ecology staff will review an independent cleanup report(s) and provide a written decision about the adequacy of the cleanup actions taken and described in the report.
Status :	Inactive
Start Date :	2007-10-31
End Date :	2008-02-21

Map Id: DR441
Direction: SSW
Distance: 0.729 mi., 3848 ft.
Elevation: 70 ft.
Relative: Higher

Site Name : J MARCEL BUILDING
2320 PACIFIC AVE
TACOMA, WA 98402

Database(s) : [ALL SITES - WA, CSCSL NFA - WA, ENVCVN - WA, FRS, HSL - WA, VCP - WA] ***(cont.)***

Envirosite ID: 50655415
EPA ID: N/R

VCP - WA ***(cont.)***

SIC :	3999 - MANUFACTURING INDUSTRIES, NOT ELSEWHERE CLASSIFIED
NAICS :	N/R
Program :	TOXICS
Program ID :	N/R
Interaction Type :	Voluntary Cleanup Sites
Interaction Type Description :	For a fee, Ecology staff will review an independent cleanup report(s) and provide a written decision about the adequacy of the cleanup actions taken and described in the report.
Status :	Inactive
Start Date :	2007-10-31
End Date :	2008-02-21
SIC :	N/R
NAICS :	N/R
Program :	TOXICS
Program ID :	N/R
Interaction Type :	Voluntary Cleanup Sites
Interaction Type Description :	For a fee, Ecology staff will review an independent cleanup report(s) and provide a written decision about the adequacy of the cleanup actions taken and described in the report.
Status :	Inactive
Start Date :	2004-04-20
End Date :	2006-05-09
SIC :	N/R
NAICS :	N/R
Program :	TOXICS
Program ID :	N/R
Interaction Type :	Voluntary Cleanup Sites
Interaction Type Description :	For a fee, Ecology staff will review an independent cleanup report(s) and provide a written decision about the adequacy of the cleanup actions taken and described in the report.
Status :	Inactive
Start Date :	2004-04-20
End Date :	2006-05-09
SIC :	3999 - MANUFACTURING INDUSTRIES, NOT ELSEWHERE CLASSIFIED
NAICS :	N/R

Map Id: DU442
Direction: SE
Distance: 0.729 mi., 3849 ft.
Elevation: 15 ft.
Relative: Lower

Site Name : TAFT PROPERTIES LLC | ARCHITECTURAL WOODS INC PUYALLUP AVE | FORMER PUYALLUP AVENUE GAS STATION
1201 PUYALLUP AVE
TACOMA, WA

Database(s) : [ALL SITES - WA, ECHO, FRS, OSHA, RCRA_NONGEN]

Envirosite ID: 6549183
EPA ID: N/R

ALL SITES - WA

Facility Name :	ARCHITECTURAL WOODS INC PUYALLUP AVE
Facility Address :	1201 PUYALLUP AVE, TACOMA, 98421
County :	N/R
Facility/Site ID :	6138716
Alternate Name :	N/R
Program Name :	N/R
WRIA :	10
Legislative District :	27
Congressional District :	9
Ecology Region :	SWRO
Ecology Program Phone :	N/R
Tribal Land :	Y
Latitude :	47.242529
Longitude :	-122.416438
Last Date in Agency List :	2023-01-03

Program Details

Program :	N/R
Program ID :	N/R
Interaction Type :	Urban Waters
Interaction Type Description :	The site has been inspected by an Ecology Urban Waters Inspector.
Status :	Active
Start Date :	2008-12-04
End Date :	N/R
SIC :	N/R
NAICS :	N/R
Facility Name :	former Puyallup Avenue Gas Station
Facility Address :	1201 PUYALLUP AVENUE, TACOMA, 98402
County :	Pierce
Facility/Site ID :	32560
Alternate Name :	N/R
Program Name :	N/R
WRIA :	10
Legislative District :	27
Congressional District :	9
Ecology Region :	SWRO
Ecology Program Phone :	(360) 407-6400
Tribal Land :	N
Latitude :	47.24245
Longitude :	-122.41615
Last Date in Agency List :	2023-01-03

Map Id: DU442
Direction: SE
Distance: 0.729 mi., 3849 ft.
Elevation: 15 ft.
Relative: Lower

Site Name : TAFT PROPERTIES LLC | ARCHITECTURAL WOODS INC PUYALLUP AVE | FORMER PUYALLUP AVENUE GAS STATION
1201 PUYALLUP AVE
TACOMA, WA

Database(s) : [ALL SITES - WA, ECHO, FRS, OSHA, RCRA_NONGEN] ***(cont.)***

Envirosite ID: 6549183
EPA ID: N/R

ALL SITES - WA ***(cont.)***

Program Details

Program :	WATQUAL
Program ID :	34272
Interaction Type :	UIC
Interaction Type Description :	UIC
Status :	Active
Start Date :	2019-03-01
End Date :	N/R
SIC :	N/R
NAICS :	N/R

Facility Name :	LD Kitchen & Bath
Facility Address :	1201 PUYALLUP AVE, TACOMA, 98421
County :	Pierce

Facility/Site ID :	950
Alternate Name :	N/R
Program Name :	N/R
WRIA :	10
Legislative District :	27
Congressional District :	9
Ecology Region :	SWRO
Ecology Program Phone :	(360) 407-6400
Tribal Land :	Y
Latitude :	47.24248
Longitude :	-122.4165
Last Date in Agency List :	2023-01-03

Facility/Site ID :	950
Alternate Name :	N/R
Program Name :	N/R
WRIA :	10
Legislative District :	27
Congressional District :	9
Ecology Region :	SWRO
Ecology Program Phone :	(360) 407-6734
Tribal Land :	Y
Latitude :	47.24248
Longitude :	-122.4165
Last Date in Agency List :	2023-01-03

Program Details

Program :	WATQUAL
Program ID :	N/R
Interaction Type :	Industrial SW GP
Interaction Type Description :	General permit issued to industries to regulate the discharge of contaminated stormwater to state waters.

Map Id: DU442
Direction: SE
Distance: 0.729 mi., 3849 ft.
Elevation: 15 ft.
Relative: Lower

Site Name : TAFT PROPERTIES LLC | ARCHITECTURAL WOODS INC PUYALLUP AVE | FORMER PUYALLUP AVENUE GAS STATION
1201 PUYALLUP AVE
TACOMA, WA

Database(s) : [ALL SITES - WA, ECHO, FRS, OSHA, RCRA_NONGEN] ***(cont.)***

Envirosite ID: 6549183
EPA ID: N/R

ALL SITES - WA ***(cont.)***

Status :	Active
Start Date :	2015-02-02
End Date :	N/R
SIC :	N/R
NAICS :	N/R
Program :	WATQUAL
Program ID :	N/R
Interaction Type :	Hazardous Waste Generator
Interaction Type Description :	Facilities that generate any quantity of a dangerous waste. They may be classified as SQG, MQG, or LQG depending on hazardous waste generated for a given month.
Status :	Active
Start Date :	2016-07-15
End Date :	N/R
SIC :	N/R
NAICS :	N/R

ECHO

Facility Name :	TAFT PROPERTIES LLC
Facility Address :	1201 PUYALLUP AVE, TACOMA, WA 98421
County :	PIERCE
Last Inspection Date :	N/R
Registry ID :	110069459703
FIPS Code :	53053
EPA Region :	10
Inspection Count :	0
Last Inspection Days :	N/R
Informal Count :	0
Last Informal Action Date :	N/R
Formal Action Count :	0
Last Formal Action Date :	N/R
Total Penalties :	0
Penalty Count :	N/R
Last Penalty Date :	N/R
Last Penalty Amount :	N/R
QTRS IN NC :	0
Programs IN SNC :	0
Current Compliance Status :	No Violation Identified
Three-Year Compliance Status :	_____
Collection Method :	ADDRESS MATCHING-HOUSE NUMBER
Reference Point :	CENTER OF A FACILITY OR STATION
Accuracy Meters :	30

Map Id: DU442
Direction: SE
Distance: 0.729 mi., 3849 ft.
Elevation: 15 ft.
Relative: Lower

Site Name : TAFT PROPERTIES LLC | ARCHITECTURAL WOODS INC PUYALLUP AVE | FORMER PUYALLUP AVENUE GAS STATION
1201 PUYALLUP AVE
TACOMA, WA

Database(s) : [ALL SITES - WA, ECHO, FRS, OSHA, RCRA_NONGEN] ***(cont.)***

Envirosite ID: 6549183
EPA ID: N/R

ECHO ***(cont.)***

Derived Tribes :	Puyallup Tribe of the Puyallup Reservation - 0 mile(s), Puyallup Tribe of the Puyallup Reservation - .5 mile(s), Muckleshoot Indian Tribe - 10.2 mile(s), Muckleshoot Indian Tribe - 13.1 mile(s), Nisqually Indian Tribe - 17.4 mile(s), Squaxin Island Tribe of the Squaxin Island Reservation - 22.7 mile(s), Squaxin Island Tribe of the Squaxin Island Reservation - 24.6 mile(s)
Derived HUC :	17110014
Derived WBD :	171100140502
Derived STCTY FIPS :	53053
Derived Zip :	98421
Derived CD113 :	09
Derived CB2010 :	530530602001167
MYRTK Universe :	NNN
NPDES IDs :	N/R
CWA Permit Types :	N/R
CWA Compliance Tracking :	N/R
CWA NAICS :	N/R
CWA SICS :	N/R
CWA Inspection Count :	N/R
CWA Last Inspection Days :	N/R
CWA Informal Count :	N/R
CWA Formal Action Count :	N/R
CWA Last Formal Action Date :	N/R
CWA Penalties :	N/R
CWA Last Penalty Date :	N/R
CWA Last Penalty Amount :	N/R
CWA Quarters IN NC :	N/R
CWA Current Compliance Status :	N/R
CWA Current SNC Flag :	N
CWA 13 Quarters Compliance Status :	N/R
CWA 13 Quarters Effluent Exceedances:	N/R
CWA Three-Year QNCR Codes :	N/R
DFR URL :	Click here for hyperlink provided by the agency.
Facility SIC :	N/R
Facility NAICS :	447190 - Other Gasoline Stations
Facility Last Inspection EPA Date :	N/R
Facility Last Inspection State Date :	N/R
Facility Last Formal Act EPA Date :	N/R
Facility Last Formal Act State Date :	N/R
Facility Last Informal Act EPA Date :	N/R
Facility Last Informal Act State Date:	N/R
Facility Federal Agency :	N/R
TRI Reporter :	N/R
Facility Imp Water Flag :	N/R
Current SNC Flag :	N
Indian County Flag :	N
Federal Flag :	N/R
US Mexico Border Flag :	N/R
Chesapeak Bay Flag :	N/R
AIR Flag :	N
NPDES Flag :	N
SDWIS Flag :	N
RCRA Flag :	Y

Map Id: DU442
Direction: SE
Distance: 0.729 mi., 3849 ft.
Elevation: 15 ft.
Relative: Lower

Site Name : TAFT PROPERTIES LLC | ARCHITECTURAL WOODS INC PUYALLUP AVE | FORMER PUYALLUP AVENUE GAS STATION
1201 PUYALLUP AVE
TACOMA, WA

Database(s) : [ALL SITES - WA, ECHO, FRS, OSHA, RCRA_NONGEN] ***(cont.)***

Envirosite ID: 6549183
EPA ID: N/R

ECHO ***(cont.)***

TRI Flag :	N
GHG Flag :	N
Major Flag :	N/R
Active Flag :	N/R
NAA Flag :	N
Latitude :	47.24204
Longitude :	-122.4164
Last Date in Agency List :	2023-01-16

FRS

Facility Name :	ARCHITECTURAL WOODS INC PUYALLUP AVE
Facility Address :	1201 PUYALLUP AVE, TACOMA, WA 98421
County :	PIERCE

Site Details

Registry ID :	110037905489
FRS Facility URL :	Click here for hyperlink provided by the agency.
Last Date in Agency List :	2023-02-13

Source Description

Source Description :

The WA-FSIS provides a means to query and display data maintained by the Washington Department of Ecology. This system contains key information for each facility/site that is currently, or has been, of interest to the Air Quality, Dam Safety, Hazardous Waste, Toxics Cleanup, and Water Quality Programs.

FRS Environmental Interest

Source and System ID :	WA-FSIS - 6138716

Facility Name :	FORMER PUYALLUP AVENUE GAS STATION
Facility Address :	1201 PUYALLUP AVENUE, TACOMA, WA 98402
County :	PIERCE

Site Details

Registry ID :	110070520937
FRS Facility URL :	Click here for hyperlink provided by the agency.
Last Date in Agency List :	2023-02-13

Map Id: DU442
Direction: SE
Distance: 0.729 mi., 3849 ft.
Elevation: 15 ft.
Relative: Lower

Site Name : TAFT PROPERTIES LLC | ARCHITECTURAL WOODS INC PUYALLUP AVE | FORMER PUYALLUP AVENUE GAS STATION
1201 PUYALLUP AVE
TACOMA, WA

Database(s) : [ALL SITES - WA, ECHO, FRS, OSHA, RCRA_NONGEN] ***(cont.)***

Envirosite ID: 6549183
EPA ID: N/R

FRS ***(cont.)***

Source Description

Source Description :

The WA-FSIS provides a means to query and display data maintained by the Washington Department of Ecology. This system contains key information for each facility/site that is currently, or has been, of interest to the Air Quality, Dam Safety, Hazardous Waste, Toxics Cleanup, and Water Quality Programs.

FRS Environmental Interest

Source and System ID :	WA-FSIS - 32560
Facility Name :	LD KITCHEN AND BATH
Facility Address :	1201 PUYALLUP AVE, TACOMA, WA 98421
County :	PIERCE

Site Details

Registry ID :	110064389148
FRS Facility URL :	Click here for hyperlink provided by the agency.
Last Date in Agency List :	2023-02-13

Source Description

Source Description :

The WA-FSIS provides a means to query and display data maintained by the Washington Department of Ecology. This system contains key information for each facility/site that is currently, or has been, of interest to the Air Quality, Dam Safety, Hazardous Waste, Toxics Cleanup, and Water Quality Programs.

FRS Environmental Interest

Source and System ID :	WA-FSIS - 950
Facility Name :	TAFT PROPERTIES LLC
Facility Address :	1201 PUYALLUP AVE, TACOMA, WA 98421
County :	PIERCE

Site Details

Registry ID :	110069459703
FRS Facility URL :	Click here for hyperlink provided by the agency.
Last Date in Agency List :	2023-02-13

Map Id: DU442
Direction: SE
Distance: 0.729 mi., 3849 ft.
Elevation: 15 ft.
Relative: Lower

Site Name : TAFT PROPERTIES LLC | ARCHITECTURAL WOODS INC PUYALLUP AVE | FORMER PUYALLUP AVENUE GAS STATION
1201 PUYALLUP AVE
TACOMA, WA

Database(s) : [ALL SITES - WA, ECHO, FRS, OSHA, RCRA_NONGEN] ***(cont.)***

Envirosite ID: 6549183
EPA ID: N/R

FRS ***(cont.)***

Source Description

Source Description :

RCRAInfo is EPA's comprehensive information system that supports the Resource Conservation and Recovery Act (RCRA) of 1976 and the Hazardous and Solid Waste Amendments (HSWA) of 1984 through the tracking of events and activities related to facilities that generate, transport, and treat, store, or dispose of hazardous waste. RCRAInfo allows RCRA program staff to track the notification, permit, compliance, and corrective action activities required under RCRA. RCRAInfo also supports generation of the National Hazardous Waste Biennial Report. All generators and treatment, storage, and disposal facilities who handle hazardous waste are required to report to the EPA Administrator at least once every two years to support creation of the Biennial Report.

FRS Environmental Interest

Source and System ID :	RCRAINFO - WAH000051124

OSHA

Facility Name :	ARCHITECTURAL WOODS
Facility Address :	1201 PUYALLUP AVE, TACOMA, WA 98421

Site Details

Activity Number :	306355637
Reporting ID :	1055330
Open Date :	2003-06-09
Conference Closed :	2003-07-09
Case Closed :	2003-11-25
Case Mod Date :	2010-08-11
Owner Type :	Private
Advance Notice :	N
Safety/Health :	Health
Number in Establishment :	23
SIC :	5031 - LUMBER, PLYWOOD, MILLWORK, AND WOOD PANELS
NAICS :	423310 - Lumber, Plywood, Millwork, and Wood Panel Merchant Wholesalers
Inspection Type :	Referral
Inspection Scope :	Complete
Why No Inspection :	N/R
Union :	Yes
Mailing Address :	PO BOX 2077, TACOMA, WA 98401
Agency Hyperlink :	Click here for hyperlink provided by the agency.
Last Date in Agency List :	2023-01-13

Violations

Activity Number :	306355637
Citation ID :	01001
Delete Flag :	N/R
Standard Ref :	80017030

Map Id: DU442
Direction: SE
Distance: 0.729 mi., 3849 ft.
Elevation: 15 ft.
Relative: Lower

Site Name : TAFT PROPERTIES LLC | ARCHITECTURAL WOODS INC PUYALLUP AVE | FORMER PUYALLUP AVENUE GAS STATION
1201 PUYALLUP AVE
TACOMA, WA

Database(s) : [ALL SITES - WA, ECHO, FRS, OSHA, RCRA_NONGEN] ***(cont.)***

Envirosite ID: 6549183
EPA ID: N/R

OSHA ***(cont.)***

Violation Type :	Serious
Issuance Date :	2003-09-23
Abate Date :	2003-10-26
Abate Complete :	Abatement Completed
Current Penalty :	300.0
Initial Penalty :	300.0
Contest Date :	N/R
Final Order Date :	N/R
Number Instances :	1
Number Exposed :	20
Record :	N/R
Gravity :	N/R
Emphasis :	N/R
Hazcat :	N/R
FTA Insp Number :	N/R
FTA Issuance Date :	N/R
FTA Penalty :	N/R
FTA Contest Date :	N/R
FTA Final Order Date :	N/R
HAZ Subtances :	CARBON MONOXIDE (AND CO BY COHB)

RCRA_NONGEN

Facility Name :	TAFT PROPERTIES LLC
Facility Address :	1201 PUYALLUP AVE, TACOMA, WA 98421
County :	PIERCE
Date Form Received by Agency :	2022-02-04
EPA ID :	WAH000051124
Mailing Address :	6702 77TH ST W, LAKEWOOD, WA 98499
Contact :	KATE LANTAFF
Contact Address :	6702 77TH ST W, LAKEWOOD, WA 98499
Contact Country :	US
Contact Telephone :	253-227-3776
Contact Email :	ZAK4LAW@HOTMAIL.COM
EPA Region :	10
Land Type :	Private
Source Type :	Notification
Classification :	Not a generator, verified
Description :	Not a generator, verified
Last Date in Agency List :	2023-01-23

Owner/Operator Summary

Owner/Operator Name :	LD REAL ESTATE LLC
Owner/Operator Address :	1201 PUYALLUP AVE, TACOMA, WA 98421
Owner/Operator Country :	US
Owner/Operator Telephone :	253-327-1701
Owner/Operator Email :	N/R
Owner/Operator Fax :	N/R
Legal Status :	Private
Owner/Operator Type :	Operator

Map Id: DU442
Direction: SE
Distance: 0.729 mi., 3849 ft.
Elevation: 15 ft.
Relative: Lower

Site Name : TAFT PROPERTIES LLC | ARCHITECTURAL WOODS INC PUYALLUP AVE | FORMER PUYALLUP AVENUE GAS STATION
1201 PUYALLUP AVE
TACOMA, WA

Database(s) : [ALL SITES - WA, ECHO, FRS, OSHA, RCRA_NONGEN] ***(cont.)***

Envirosite ID: 6549183
EPA ID: N/R

RCRA_NONGEN ***(cont.)***

Owner/Operator Start Date :	2019-01-01
Owner/Operator End Date :	N/R
Owner/Operator Name :	LD REAL ESTATE LLC
Owner/Operator Address :	1201 PUYALLUP AVE, TACOMA, WA 98421
Owner/Operator Country :	US
Owner/Operator Telephone :	253-327-1701
Owner/Operator Email :	N/R
Owner/Operator Fax :	N/R
Legal Status :	Private
Owner/Operator Type :	Owner
Owner/Operator Start Date :	2019-01-01
Owner/Operator End Date :	N/R

Handler Activities Summary

U.S. Importer of Hazardous Waste :	N
Mixed Waste (Haz. and Radioactive) :	N/R
Recycler of Hazardous Waste :	N
Transporter of Hazardous Waste :	N
Treater, Storer or Disposer of HW :	N
Underground Injection Activity :	N
On-site Burner Exemption :	N
Furnace Exemption :	N
Used Oil Fuel Burner :	N
Used Oil Processor :	N
Used Oil Refiner :	N
Used Oil Fuel Marketer to Burner :	N
Used Oil Specification Marketer :	N
Used Oil Transfer Facility :	N
Used Oil Transporter :	N

Historical Generators

Date Form Received by Agency :	2021-02-02
Facility Name :	TAFT PROPERTIES LLC
Classification :	Not a generator, verified
Date Form Received by Agency :	2020-02-10
Facility Name :	TAFT PROPERTIES LLC
Classification :	Not a generator, verified
Date Form Received by Agency :	2019-01-29
Facility Name :	TAFT PROPERTIES LLC
Classification :	Small Quantity Generator

Map Id: DU442
Direction: SE
Distance: 0.729 mi., 3849 ft.
Elevation: 15 ft.
Relative: Lower

Site Name : TAFT PROPERTIES LLC | ARCHITECTURAL WOODS INC PUYALLUP AVE | FORMER PUYALLUP AVENUE GAS STATION
1201 PUYALLUP AVE
TACOMA, WA

Database(s) : [ALL SITES - WA, ECHO, FRS, OSHA, RCRA_NONGEN] ***(cont.)***

Envirosite ID: 6549183
EPA ID: N/R

RCRA_NONGEN ***(cont.)***

Date Form Received by Agency : 2018-01-22
Facility Name : TAFT PROPERTIES LLC
Classification : Not a generator, verified

Date Form Received by Agency : 2017-03-07
Facility Name : TAFT PROPERTIES LLC
Classification : Small Quantity Generator

Date Form Received by Agency : 2016-07-15
Facility Name : TAFT PROPERTIES LLC
Classification : Very Small Quantity Generator

Notices of Violations Summary
Regulation Violated : N

Map Id: DH443
Direction: WNW
Distance: 0.731 mi., 3862 ft.
Elevation: 254 ft.
Relative: Higher

Site Name : TEMPLE BAPTIST CHURCH
245 ST HELENS AVE
TACOMA | Tacoma, WA

Database(s) : [ALL SITES - WA, EPA UST, FRS, UST - WA]

Envirosite ID: 43193757
EPA ID: N/R

ALL SITES - WA

Facility Name : TEMPLE BAPTIST CHURCH
Facility Address : 245 ST HELENS AVE, TACOMA, 98402-2595
County : Pierce

Facility/Site ID : 98986586
Alternate Name : N/R
Program Name : N/R
WRIA : 10
Legislative District : 27
Congressional District : 6
Ecology Region : SWRO
Ecology Program Phone : (360) 407-7224
Tribal Land : N
Latitude : 47.25892
Longitude : -122.443248
Last Date in Agency List : 2023-01-03

Map Id: DH443
Direction: WNW
Distance: 0.731 mi., 3862 ft.
Elevation: 254 ft.
Relative: Higher

Site Name : TEMPLE BAPTIST CHURCH
245 ST HELENS AVE
TACOMA | Tacoma, WA

Database(s) : [ALL SITES - WA, EPA UST, FRS, UST - WA] ***(cont.)***

Envirosite ID: 43193757
EPA ID: N/R

ALL SITES - WA ***(cont.)***

Program Details

Program :	TOXICS
Program ID :	101844
Interaction Type :	Underground Storage Tank
Interaction Type Description :	Any one or combination of tanks (including connecting underground pipes) that is used to contain regulated substances and has a tank volume of ten percent or more beneath the surface of the ground. This term does not include any of the exempt UST systems specified in WAC 173-360-110(2) or any piping connected thereto. See WAC 173-360
Status :	Inactive
Start Date :	1992-11-13
End Date :	2000-03-22
SIC :	N/R
NAICS :	N/R

EPA UST

Facility Name :	TEMPLE BAPTIST CHURCH
Facility Address :	245 ST HELENS AVE, Tacoma, Washington 984022595
County :	Pierce
Facility ID :	WA98986586
Facility Status :	Closed UST(s)
Open USTs :	0
Closed USTs :	1
Temporarily Out of Service USTs :	0
Date of Last Inspection :	N/R
EPA Region :	10
Tribe :	N/R
Facility ID 2 :	N/R
Latitude :	47.261471
Longitude :	-122.446445
Last Date in Agency List :	2023-01-30

Tank Details

Tank ID :	WA98986586_1
Tank Status :	Closed
Installation Date :	1964-12-31
Removal Date :	N/R
Capacity :	111
Substances :	A Leaded Gasoline
Tank Wall Type :	N/R

FRS

Facility Name :	TEMPLE BAPTIST CHURCH
Facility Address :	245 ST HELENS AVE, TACOMA, WA 98402-2595
County :	PIERCE

Map Id: DH443
Direction: WNW
Distance: 0.731 mi., 3862 ft.
Elevation: 254 ft.
Relative: Higher

Site Name : TEMPLE BAPTIST CHURCH
245 ST HELENS AVE
TACOMA | Tacoma, WA

Database(s) : [ALL SITES - WA, EPA UST, FRS, UST - WA] ***(cont.)***

Envirosite ID: 43193757
EPA ID: N/R

FRS ***(cont.)***

Site Details

Registry ID :	110015384163
FRS Facility URL :	Click here for hyperlink provided by the agency.
Last Date in Agency List :	2023-02-13

Source Description

Source Description :

The WA-FSIS provides a means to query and display data maintained by the Washington Department of Ecology. This system contains key information for each facility/site that is currently, or has been, of interest to the Air Quality, Dam Safety, Hazardous Waste, Toxics Cleanup, and Water Quality Programs.

FRS Environmental Interest

Source and System ID :	WA-FSIS - 98986586

UST - WA

Facility Name :	TEMPLE BAPTIST CHURCH
Facility Address :	245 ST HELENS AVE, Tacoma, 98402
County :	Pierce
Facility Site ID :	98986586
UST Site ID :	101844
Tag Number(s) :	N/R
Responsible Unit :	Southwest
Is Active :	No
Latitude :	47.25892
Longitude :	-122.443248
Last Date in Agency List :	2022-12-29

Tank Details

Tank Name :	1
Tank Status :	Removed
Install Date :	1964-12-31
Tank Upgrade Date :	N/R
Tank Permanent Closure Date :	N/R
Permit Expiration Date :	N/R
Tank Material :	N/R
Tank Construction :	N/R
Tank Corrosion Protection :	N/R
Tank Manifold :	N/R
Tank Release Detection :	N/R
Tank Tightness Test :	N/R
Tank Spill Prevention :	N/R
Capacity Range :	111 TO 1,100 Gallons
Actual Capacity :	N/R
Pipe Material :	N/R
Pipe Construction :	N/R

Map Id: DH443
Direction: WNW
Distance: 0.731 mi., 3862 ft.
Elevation: 254 ft.
Relative: Higher

Site Name : TEMPLE BAPTIST CHURCH
245 ST HELENS AVE
TACOMA | Tacoma, WA

Database(s) : [ALL SITES - WA, EPA UST, FRS, UST - WA] ***(cont.)***

Envirosite ID: 43193757
EPA ID: N/R

UST - WA ***(cont.)***

Pipe Corrosion Protection :	N/R
Tank SFC :	N/R
Dispenser SFC :	N/R
Primary Pipe Release Detection :	N/R
Secondary Pipe Release Detection :	N/R
Pipe Pumping System :	N/R
Pipe Install Date :	N/R
Turbine Sump Construction :	N/R
Tank Status Date :	1996-08-06
Tank Install Date :	N/R
Tank Overfill Prevention :	N/R

Compartments Details

Compartment Number :	1
Compartment Capacity :	N/R
Substance Stored :	Leaded Gasoline
Used Substance :	N/R
Ecy Region :	N/R

Map Id: DT444
Direction: WNW
Distance: 0.732 mi., 3863 ft.
Elevation: 291 ft.
Relative: Higher

Site Name : DOWNINGS AUTOBODY
411 S FAWCETT AVE
TACOMA, WA

Database(s) : [ALL SITES - WA, ECHO, FRS, RCRA_NONGEN, RCRA_SQG]

Envirosite ID: 6615351
EPA ID: N/R

ALL SITES - WA

Facility Name :	Downings Autobody
Facility Address :	411 S FAWCETT AVE, TACOMA, 98402
County :	Pierce
Facility/Site ID :	29136577
Alternate Name :	N/R
Program Name :	N/R
WRIA :	10
Legislative District :	27
Congressional District :	6
Ecology Region :	SWRO
Ecology Program Phone :	(360) 407-6734
Tribal Land :	N
Latitude :	47.25955
Longitude :	-122.4455
Last Date in Agency List :	2023-01-03

Map Id: DT444
Direction: WNW
Distance: 0.732 mi., 3863 ft.
Elevation: 291 ft.
Relative: Higher

Site Name : DOWNINGS AUTOBODY
411 S FAWCETT AVE
TACOMA, WA

Database(s) : [ALL SITES - WA, ECHO, FRS, RCRA_NONGEN, RCRA_SQG] ***(cont.)***

Envirosite ID: 6615351
EPA ID: N/R

ALL SITES - WA ***(cont.)***

Program Details

Program :	HAZWASTE
Program ID :	WAD981767684
Interaction Type :	Hazardous Waste Generator
Interaction Type Description :	Facilities that generate any quantity of a dangerous waste. They may be classified as SQG, MQG, or LQG depending on hazardous waste generated for a given month.
Status :	Inactive
Start Date :	1987-06-15
End Date :	1994-12-31
SIC :	N/R
NAICS :	N/R

ECHO

Facility Name :	DOWNINGS AUTOBODY
Facility Address :	411 S FAWCETT AVE, TACOMA, WA 98402
County :	PIERCE
Last Inspection Date :	N/R
Registry ID :	110005342174
FIPS Code :	53053
EPA Region :	10
Inspection Count :	0
Last Inspection Days :	N/R
Informal Count :	0
Last Informal Action Date :	N/R
Formal Action Count :	0
Last Formal Action Date :	N/R
Total Penalties :	0
Penalty Count :	N/R
Last Penalty Date :	N/R
Last Penalty Amount :	N/R
QTRS IN NC :	0
Programs IN SNC :	0
Current Compliance Status :	No Violation Identified
Three-Year Compliance Status :	_____
Collection Method :	ADDRESS MATCHING-HOUSE NUMBER
Reference Point :	CENTER OF A FACILITY OR STATION
Accuracy Meters :	30
Derived Tribes :	Puyallup Tribe of the Puyallup Reservation - 1.6 mile(s), Puyallup Tribe of the Puyallup Reservation - 1.6 mile(s), Muckleshoot Indian Tribe - 11.3 mile(s), Muckleshoot Indian Tribe - 14.4 mile(s), Nisqually Indian Tribe - 17.7 mile(s), Squaxin Island Tribe of the Squaxin Island Reservation - 21.5 mile(s), Squaxin Island Tribe of the Squaxin Island Reservation - 23.4 mile(s)
Derived HUC :	17110019
Derived WBD :	171100190301
Derived STCTY FIPS :	53053
Derived Zip :	98402
Derived CD113 :	06

Map Id: DT444
Direction: WNW
Distance: 0.732 mi., 3863 ft.
Elevation: 291 ft.
Relative: Higher

Site Name : DOWNINGS AUTOBODY
411 S FAWCETT AVE
TACOMA, WA

Database(s) : [ALL SITES - WA, ECHO, FRS, RCRA_NONGEN, RCRA_SQG] ***(cont.)***

Envirosite ID: 6615351
EPA ID: N/R

ECHO ***(cont.)***

Derived CB2010 :	530530615002008
MYRTK Universe :	NNN
NPDES IDs :	N/R
CWA Permit Types :	N/R
CWA Compliance Tracking :	N/R
CWA NAICS :	N/R
CWA SICS :	N/R
CWA Inspection Count :	N/R
CWA Last Inspection Days :	N/R
CWA Informal Count :	N/R
CWA Formal Action Count :	N/R
CWA Last Formal Action Date :	N/R
CWA Penalties :	N/R
CWA Last Penalty Date :	N/R
CWA Last Penalty Amount :	N/R
CWA Quarters IN NC :	N/R
CWA Current Compliance Status :	N/R
CWA Current SNC Flag :	N
CWA 13 Quarters Compliance Status :	N/R
CWA 13 Quarters Effluent Exceedances:	N/R
CWA Three-Year QNCR Codes :	N/R
DFR URL :	Click here for hyperlink provided by the agency.
Facility SIC :	N/R
Facility NAICS :	811111 - General Automotive Repair
Facility Last Inspection EPA Date :	N/R
Facility Last Inspection State Date :	N/R
Facility Last Formal Act EPA Date :	N/R
Facility Last Formal Act State Date :	N/R
Facility Last Informal Act EPA Date :	N/R
Facility Last Informal Act State Date:	N/R
Facility Federal Agency :	N/R
TRI Reporter :	N/R
Facility Imp Water Flag :	N/R
Current SNC Flag :	N
Indian County Flag :	N
Federal Flag :	N/R
US Mexico Border Flag :	N/R
Chesapeak Bay Flag :	N/R
AIR Flag :	N
NPDES Flag :	N
SDWIS Flag :	N
RCRA Flag :	Y
TRI Flag :	N
GHG Flag :	N
Major Flag :	N/R
Active Flag :	N/R
NAA Flag :	N
Latitude :	47.25956
Longitude :	-122.44553
Last Date in Agency List :	2023-01-16

FRS

Facility Name :	DOWNINGS AUTOBODY
Facility Address :	411 S FAWCETT AVE, TACOMA, WA 98402-2414
County :	PIERCE

Map Id: DT444
Direction: WNW
Distance: 0.732 mi., 3863 ft.
Elevation: 291 ft.
Relative: Higher

Site Name : DOWNINGS AUTOBODY
411 S FAWCETT AVE
TACOMA, WA

Database(s) : [ALL SITES - WA, ECHO, FRS, RCRA_NONGEN, RCRA_SQG] ***(cont.)***

Envirosite ID: 6615351
EPA ID: N/R

FRS ***(cont.)***

Site Details

Registry ID :	110005342174
FRS Facility URL :	Click here for hyperlink provided by the agency.
Last Date in Agency List :	2023-02-13

Source Description

Source Description :

RCRAInfo is EPA's comprehensive information system that supports the Resource Conservation and Recovery Act (RCRA) of 1976 and the Hazardous and Solid Waste Amendments (HSWA) of 1984 through the tracking of events and activities related to facilities that generate, transport, and treat, store, or dispose of hazardous waste. RCRAInfo allows RCRA program staff to track the notification, permit, compliance, and corrective action activities required under RCRA. RCRAInfo also supports generation of the National Hazardous Waste Biennial Report. All generators and treatment, storage, and disposal facilities who handle hazardous waste are required to report to the EPA Administrator at least once every two years to support creation of the Biennial Report.
The WA-FSIS provides a means to query and display data maintained by the Washington Department of Ecology. This system contains key information for each facility/site that is currently, or has been, of interest to the Air Quality, Dam Safety, Hazardous Waste, Toxics Cleanup, and Water Quality Programs.

FRS Environmental Interest

Source and System ID :	RCRAINFO - WAD981767684 WA-FSIS - 29136577

RCRA_NONGEN

Facility Name :	DOWNINGS AUTOBODY
Facility Address :	411 S FAWCETT AVE, TACOMA, WA 98402
County :	PIERCE
Date Form Received by Agency :	1996-08-21
EPA ID :	WAD981767684
Mailing Address :	411 S FAWCETT AVE, TACOMA, WA 98402-2414
Contact :	DOWNINGS AUTOBO DOWNINGS AUTOBO
Contact Address :	411 S FAWCETT AVE, TACOMA, WA 98402-2414
Contact Country :	US
Contact Telephone :	000-000-0000
Contact Email :	N/R
EPA Region :	10
Land Type :	Private
Source Type :	Implementer
Classification :	Not a generator, verified
Description :	Not a generator, verified
Last Date in Agency List :	2023-01-23

Map Id: DT444
Direction: WNW
Distance: 0.732 mi., 3863 ft.
Elevation: 291 ft.
Relative: Higher

Site Name : DOWNINGS AUTOBODY
411 S FAWCETT AVE
TACOMA, WA

Database(s) : [ALL SITES - WA, ECHO, FRS, RCRA_NONGEN, RCRA_SQG] ***(cont.)***

Envirosite ID: 6615351
EPA ID: N/R

RCRA_NONGEN ***(cont.)***

Owner/Operator Summary

Owner/Operator Name :	JOHN D
Owner/Operator Address :	411 S FAWCETT AVE, TACOMA, WA 98402-2414
Owner/Operator Country :	US
Owner/Operator Telephone :	253-383-5341
Owner/Operator Email :	N/R
Owner/Operator Fax :	N/R
Legal Status :	Private
Owner/Operator Type :	Operator
Owner/Operator Start Date :	1996-11-26
Owner/Operator End Date :	N/R

Owner/Operator Name :	JOHN D
Owner/Operator Address :	411 S FAWCETT AVE, TACOMA, WA 98402-2414
Owner/Operator Country :	US
Owner/Operator Telephone :	253-383-5341
Owner/Operator Email :	N/R
Owner/Operator Fax :	N/R
Legal Status :	Private
Owner/Operator Type :	Owner
Owner/Operator Start Date :	1996-11-26
Owner/Operator End Date :	N/R

Handler Activities Summary

U.S. Importer of Hazardous Waste :	N
Mixed Waste (Haz. and Radioactive) :	N
Recycler of Hazardous Waste :	N
Transporter of Hazardous Waste :	N
Treater, Storer or Disposer of HW :	N
Underground Injection Activity :	N
On-site Burner Exemption :	N
Furnace Exemption :	N
Used Oil Fuel Burner :	N
Used Oil Processor :	N
Used Oil Refiner :	N
Used Oil Fuel Marketer to Burner :	N
Used Oil Specification Marketer :	N
Used Oil Transfer Facility :	N
Used Oil Transporter :	N

Historical Generators

Date Form Received by Agency :	1996-08-21
Facility Name :	DOWNINGS AUTOBODY
Classification :	Not a generator, verified

Date Form Received by Agency :	1996-08-21
Facility Name :	DOWNINGS AUTOBODY
Classification :	Small Quantity Generator

Map Id: DT444
Direction: WNW
Distance: 0.732 mi., 3863 ft.
Elevation: 291 ft.
Relative: Higher

Site Name : DOWNINGS AUTOBODY
411 S FAWCETT AVE
TACOMA, WA

Database(s) : [ALL SITES - WA, ECHO, FRS, RCRA_NONGEN, RCRA_SQG] ***(cont.)***

Envirosite ID: 6615351
EPA ID: N/R

RCRA_NONGEN ***(cont.)***

Date Form Received by Agency :	1993-12-31
Facility Name :	DOWNINGS AUTOBODY
Classification :	Very Small Quantity Generator

Notices of Violations Summary

Regulation Violated :	N

RCRA_SQG

Facility Name :	DOWNINGS AUTOBODY
Facility Address :	411 S FAWCETT AVE, TACOMA, WA 98402
County :	PIERCE
Date Form Received by Agency :	1996-08-21
EPA ID :	WAD981767684
Mailing Address :	411 S FAWCETT AVE, TACOMA, WA 98402
Contact :	JOHN DOWNING
Contact Address :	411 S FAWCETT AVE, TACOMA, WA 98402
Contact Country :	US
Contact Telephone :	253-383-5341
Contact Email :	N/R
EPA Region :	10
Land Type :	Other land type
Source Type :	Notification
Classification :	Small Quantity Generator
Description :	Handlers that generate more than 100 and less than 1000 kilograms of hazardous waste during any calendar month and accumulate less than 6000 kg of hazardous waste at any time; or generate 100 kg or less of hazardous waste during any calendar month, and accumulate more than 1000 kg of hazardous waste at any time.
Last Date in Agency List :	2023-01-23

Owner/Operator Summary

Owner/Operator Name :	CRESO, ROBERT
Owner/Operator Address :	16015 16TH AVE S, SPANAWAY, WA 98387
Owner/Operator Country :	US
Owner/Operator Telephone :	000-000-0000
Owner/Operator Email :	N/R
Owner/Operator Fax :	N/R
Legal Status :	Private
Owner/Operator Type :	Owner
Owner/Operator Start Date :	1996-11-26
Owner/Operator End Date :	N/R
Owner/Operator Name :	DOWNING, JOHN
Owner/Operator Address :	411 S FAWCETT AVE, TACOMA, WA 98402
Owner/Operator Country :	US
Owner/Operator Telephone :	253-383-5341

Map Id: DT444
Direction: WNW
Distance: 0.732 mi., 3863 ft.
Elevation: 291 ft.
Relative: Higher

Site Name : DOWNINGS AUTOBODY
411 S FAWCETT AVE
TACOMA, WA

Database(s) : [ALL SITES - WA, ECHO, FRS, RCRA_NONGEN, RCRA_SQG] ***(cont.)***

Envirosite ID: 6615351
EPA ID: N/R

RCRA_SQG ***(cont.)***

Owner/Operator Email :	N/R
Owner/Operator Fax :	N/R
Legal Status :	Private
Owner/Operator Type :	Operator
Owner/Operator Start Date :	1996-11-26
Owner/Operator End Date :	N/R

Owner/Operator Name :	DOWNING, JOHN
Owner/Operator Address :	411 S FAWCETT AVE, TACOMA, WA 98402
Owner/Operator Country :	US
Owner/Operator Telephone :	253-383-5341
Owner/Operator Email :	N/R
Owner/Operator Fax :	N/R
Legal Status :	Private
Owner/Operator Type :	Owner
Owner/Operator Start Date :	1996-11-26
Owner/Operator End Date :	N/R

Handler Activities Summary

U.S. Importer of Hazardous Waste :	N
Mixed Waste (Haz. and Radioactive) :	N
Recycler of Hazardous Waste :	N
Transporter of Hazardous Waste :	N
Treater, Storer or Disposer of HW :	N
Underground Injection Activity :	N
On-site Burner Exemption :	N
Furnace Exemption :	N
Used Oil Fuel Burner :	N
Used Oil Processor :	N
Used Oil Refiner :	N
Used Oil Fuel Marketer to Burner :	N
Used Oil Specification Marketer :	N
Used Oil Transfer Facility :	N
Used Oil Transporter :	N

Historical Generators

Date Form Received by Agency :	1996-08-21
Facility Name :	DOWNINGS AUTOBODY
Classification :	Not a generator, verified

Date Form Received by Agency :	1993-12-31
Facility Name :	DOWNINGS AUTOBODY
Classification :	Very Small Quantity Generator

Notices of Violations Summary

Regulation Violated :	N

Map Id: 445
Direction: E
Distance: 0.732 mi., 3866 ft.
Elevation: 13 ft.
Relative: Lower

Site Name : EDUCTOR DECANT FACILITY | City of Tacoma Cleveland Way Decant Facility | Decant Facility
2101 CLEVELAND WAY
TACOMA | Tacoma, WA 98421

Database(s) : [ALL SITES - WA, DOCKET, ECHO, FRS, HIST PCS FACILITY, ICIS, INACTIVE PCS, PCS ENF, SPILLS - WA, SWF/LF - WA, SWTIRE 3 - WA]

Envirosite ID: 32457865
EPA ID: N/R

ALL SITES - WA

Facility Name :	Eductor Decant Facility
Facility Address :	2101 CLEVELAND WAY, TACOMA, 98421
County :	Pierce
Facility/Site ID :	20412
Alternate Name :	N/R
Program Name :	N/R
WRIA :	10
Legislative District :	27
Congressional District :	9
Ecology Region :	SWRO
Ecology Program Phone :	(360) 407-6400
Tribal Land :	Y
Latitude :	47.250064
Longitude :	-122.410018
Last Date in Agency List :	2023-01-03

Program Details

Program :	WATQUAL
Program ID :	WAR125209
Interaction Type :	Construction SW GP
Interaction Type Description :	General permit issued to owner/operators of construction projects that disturb 1 or more acres of land through clearing, grading, excavating, or stockpiling of fill material that discharge stormwater to state waters.
Status :	Inactive
Start Date :	2011-06-23
End Date :	2014-04-07
SIC :	N/R
NAICS :	N/R

DOCKET

Facility Name :	EDUCTOR DECANT FACILITY
Facility Address :	2101 CLEVELAND WAY, TACOMA, WA 98421

Site Activity Details

Enforcement Action Case Number :	WA-136320
Activity ID :	3400008773
Enforcement Action Name :	EDUCTOR DECANT FACILITY
Last Date in Agency List :	2018-12-17
Final Ordr Iss/Final Order Enter Date:	N/R
Complaint/Proposed Order Actual Date:	N/R

Map Id: 445
Direction: E
Distance: 0.732 mi., 3866 ft.
Elevation: 13 ft.
Relative: Lower

Site Name : EDUCTOR DECANT FACILITY | City of Tacoma Cleveland Way Decant Facility | Decant Facility
2101 CLEVELAND WAY
TACOMA | Tacoma, WA 98421

Database(s) : [ALL SITES - WA, DOCKET, ECHO, FRS, HIST PCS FACILITY, ICIS, INACTIVE PCS, PCS ENF, SPILLS - WA, SWF/LF - WA, SWTIRE 3 - WA] ***(cont.)***

Envirosite ID: 32457865
EPA ID: N/R

DOCKET ***(cont.)***

Final Order Issued Actual Date :	N/R
Final Order Name :	N/R

Complaint Summary

Respondent/Defendant Name :	N/R
Named in Complaint :	N/R
Named in Final Order :	N/R
SEP Category :	N/R
SEP Description :	N/R
Regional Docket Number :	N/R

Standard Industrial Classification (SIC) Summary

Registry ID :	110043690556
Primary SIC :	N/R
Primary NAICS :	N/R
Settlement FRS ICIS Facility :	N/R - N/R
Pollutants (SRS) :	N/R
Admin EA Closed Actual Date :	2011-10-11
Enforcement Action Name :	N/R
Enforcement Action Resolution :	N/R
Violation Types :	N/R
Case Law Sections :	CWA OTHER - Violations not covered elsewhere

Violation Penalties and Compliance Summary

Compliance Action Cost :	N/R
EPA Penalty Assessed Amount :	N/R
Cost Recovery Required :	N/R
Cost of SEP :	N/R
Cost of Complying Actions :	N/R

Map Id: 445
Direction: E
Distance: 0.732 mi., 3866 ft.
Elevation: 13 ft.
Relative: Lower

Site Name : EDUCTOR DECANT FACILITY | City of Tacoma Cleveland Way Decant Facility | Decant Facility
2101 CLEVELAND WAY
TACOMA | Tacoma, WA 98421

Database(s) : [ALL SITES - WA, DOCKET, ECHO, FRS, HIST PCS FACILITY, ICIS, INACTIVE PCS, PCS ENF, SPILLS - WA, SWF/LF - WA, SWTIRE 3 - WA] ***(cont.)***

Envirosite ID: 32457865
EPA ID: N/R

ECHO

Facility Name :	EDUCTOR DECANT FACILITY
Facility Address :	2101 CLEVELAND WAY, TACOMA, WA 98421
County :	PIERCE
Last Inspection Date :	2013-06-24
Registry ID :	110043690556
FIPS Code :	53053
EPA Region :	10
Inspection Count :	0
Last Inspection Days :	3450
Informal Count :	0
Last Informal Action Date :	2011-10-11
Formal Action Count :	0
Last Formal Action Date :	N/R
Total Penalties :	0
Penalty Count :	N/R
Last Penalty Date :	N/R
Last Penalty Amount :	N/R
QTRS IN NC :	0
Programs IN SNC :	0
Current Compliance Status :	N/R
Three-Year Compliance Status :	N/R
Collection Method :	ADDRESS MATCHING-BLOCK FACE
Reference Point :	ENTRANCE POINT OF A FACILITY OR STATION
Accuracy Meters :	1000
Derived Tribes :	Puyallup Tribe of the Puyallup Reservation - 0 mile(s), Puyallup Tribe of the Puyallup Reservation - .6 mile(s), Muckleshoot Indian Tribe - 9.8 mile(s), Muckleshoot Indian Tribe - 12.7 mile(s), Nisqually Indian Tribe - 17.7 mile(s), Squaxin Island Tribe of the Squaxin Island Reservation - 23.1 mile(s), Squaxin Island Tribe of the Squaxin Island Reservation - 25 mile(s)
Derived HUC :	17110014
Derived WBD :	171100140502
Derived STCTY FIPS :	53053
Derived Zip :	98421
Derived CD113 :	09
Derived CB2010 :	530530602001146
MYRTK Universe :	NNN
NPDES IDs :	WAR125209
CWA Permit Types :	Minor
CWA Compliance Tracking :	Off
CWA NAICS :	N/R
CWA SICS :	1794
CWA Inspection Count :	N/R
CWA Last Inspection Days :	3449
CWA Informal Count :	N/R
CWA Formal Action Count :	N/R
CWA Last Formal Action Date :	N/R

Map Id: 445
Direction: E
Distance: 0.732 mi., 3866 ft.
Elevation: 13 ft.
Relative: Lower

Site Name : EDUCTOR DECANT FACILITY | City of Tacoma Cleveland Way Decant Facility | Decant Facility
2101 CLEVELAND WAY
TACOMA | Tacoma, WA 98421

Database(s) : [ALL SITES - WA, DOCKET, ECHO, FRS, HIST PCS FACILITY, ICIS, INACTIVE PCS, PCS ENF, SPILLS - WA, SWF/LF - WA, SWTIRE 3 - WA] ***(cont.)***

Envirosite ID: 32457865
EPA ID: N/R

ECHO ***(cont.)***

CWA Penalties :	N/R
CWA Last Penalty Date :	N/R
CWA Last Penalty Amount :	N/R
CWA Quarters IN NC :	0
CWA Current Compliance Status :	Terminated Permit
CWA Current SNC Flag :	N
CWA 13 Quarters Compliance Status :	N/R
CWA 13 Quarters Effluent Exceedances:	N/R
CWA Three-Year QNCR Codes :	N/R
DFR URL :	Click here for hyperlink provided by the agency.
Facility SIC :	1794
Facility NAICS :	N/R
Facility Last Inspection EPA Date :	N/R
Facility Last Inspection State Date :	2013-06-24
Facility Last Formal Act EPA Date :	N/R
Facility Last Formal Act State Date :	N/R
Facility Last Informal Act EPA Date :	N/R
Facility Last Informal Act State Date:	2011-10-11
Facility Federal Agency :	N/R
TRI Reporter :	N/R
Facility Imp Water Flag :	Y
Current SNC Flag :	N
Indian County Flag :	Y
Federal Flag :	N/R
US Mexico Border Flag :	N/R
Chesapeak Bay Flag :	N/R
AIR Flag :	N
NPDES Flag :	Y
SDWIS Flag :	N
RCRA Flag :	N
TRI Flag :	N
GHG Flag :	N
Major Flag :	N/R
Active Flag :	N/R
NAA Flag :	N
Latitude :	47.24352
Longitude :	-122.40798
Last Date in Agency List :	2023-01-16

FRS

Facility Name :	EDUCTOR DECANT FACILITY
Facility Address :	2101 CLEVELAND WAY, TACOMA, WA 98421
County :	PIERCE

Site Details

Registry ID :	110043690556
FRS Facility URL :	Click here for hyperlink provided by the agency.
Last Date in Agency List :	2023-02-13

Map Id: 445
Direction: E
Distance: 0.732 mi., 3866 ft.
Elevation: 13 ft.
Relative: Lower

Site Name : EDUCTOR DECANT FACILITY | City of Tacoma Cleveland Way Decant Facility | Decant Facility
2101 CLEVELAND WAY
TACOMA | Tacoma, WA 98421

Database(s) : [ALL SITES - WA, DOCKET, ECHO, FRS, HIST PCS FACILITY, ICIS, INACTIVE PCS, PCS ENF, SPILLS - WA, SWF/LF - WA, SWTIRE 3 - WA] ***(cont.)***

Envirosite ID: 32457865
EPA ID: N/R

FRS ***(cont.)***

Source Description

Source Description : The NPDES module of the Compliance Information System (ICIS) tracks surface water permits issued under the Clean Water Act. Under NPDES, all facilities that discharge pollutants from any point source into waters of the United States are required to obtain a permit. The permit will likely contain limits on what can be discharged, impose monitoring and reporting requirements, and include other provisions to ensure that the discharge does not adversely affect water quality.
The WA-FSIS provides a means to query and display data maintained by the Washington Department of Ecology. This system contains key information for each facility/site that is currently, or has been, of interest to the Air Quality, Dam Safety, Hazardous Waste, Toxics Cleanup, and Water Quality Programs.

FRS Environmental Interest

Source and System ID : ICIS - WAR125209
WA-FSIS - 20412

HIST PCS FACILITY

Facility Name :	EDUCTOR DECANT FACILITY
Facility Address :	2101 CLEVELAND WAY, TACOMA, WA 98421
County :	N/R
FRS Facility Site ID :	2600242240
NPDES ID :	WAR125209
Current Major/Minor Status :	Minor
Facility Type Description :	Municipal or Water District
Permit Type :	General Permit Covered Facility
Primary Facility SIC Code :	N/R
Primary Facility SIC Description :	N/R
Total Actual Average Flow (MGD) :	N/R
Total App. Design Flow (MGD) :	N/R
Pretreat Prog Req'd Indicator Description:	N/R
State Water Body Number :	N/R
State Water Body Name :	N/R
Effective Date :	2011-08-08 00:00:00
Expiration Date :	2015-12-31 00:00:00
Tribal Land Code :	N/R
Tribal Land Name :	N/R
Facility Contact Name :	N/R
Contact Number :	N/R
Contact Address :	N/R
Permit Contact Name :	N/R
Permit Contact Address :	326 E D St, Tacoma, WA 98421-1801
Latitude :	47.250064
Longitude :	-122.410018

Map Id: 445
Direction: E
Distance: 0.732 mi., 3866 ft.
Elevation: 13 ft.
Relative: Lower

Site Name : EDUCTOR DECANT FACILITY | City of Tacoma Cleveland Way Decant Facility | Decant Facility
2101 CLEVELAND WAY
TACOMA | Tacoma, WA 98421

Database(s) : [ALL SITES - WA, DOCKET, ECHO, FRS, HIST PCS FACILITY, ICIS, INACTIVE PCS, PCS ENF, SPILLS - WA, SWF/LF - WA, SWTIRE 3 - WA] ***(cont.)***

Envirosite ID: 32457865
EPA ID: N/R

HIST PCS FACILITY ***(cont.)***

Last Date in Agency list :	2014-12-10

ICIS

Facility Name :	EDUCTOR DECANT FACILITY
Facility Address :	2101 CLEVELAND WAY, TACOMA, WA 98421

Site Details

NPDES ID :	WAR125209
ICIS Facility Interest ID :	3400004113
Facility UIN :	110043690556
Facility Type Code :	Municipal or Water District
Impaired Waters :	303(D) Listed
Latitude :	47.250064
Longitude :	-122.410018
Last Date in Agency List :	2022-12-28

INACTIVE PCS

Issue Date :	2010-12-01
Original Issue Date :	2010-12-01
Effective Date :	2011-08-08
Expiration Date :	2015-12-31
Retirement Date :	N/R
Termination Date :	2014-04-07
Issuing Agency :	State
Agency Type :	State
Activity ID :	3400004005
External Permit Number :	WAR125209
Facility Type Indicator :	NON-POTW
Permit Type :	General Permit Covered Facility-NPDES)
Major Minor Status :	N
Permit Status :	Terminated
Total Design Flow Number :	N/R
Actual Average Flow Number :	N/R
State Water Body :	N/R
State Water Body Name :	N/R
Permit Name :	Eductor Decant Facility
Permit Comp Status :	Y
RNC Tracking :	Y
Master External Permit Number :	WAR125725
TMDL Interface :	N/R
EDMR Authorization :	N
Pretreatment Indicator :	N/R
Last Date in Agency List :	2022-12-28

PCS ENF

Site Details

Map Id: 445
Direction: E
Distance: 0.732 mi., 3866 ft.
Elevation: 13 ft.
Relative: Lower

Site Name : EDUCTOR DECANT FACILITY | City of Tacoma Cleveland Way Decant Facility | Decant Facility
2101 CLEVELAND WAY
TACOMA | Tacoma, WA 98421

Database(s) : [ALL SITES - WA, DOCKET, ECHO, FRS, HIST PCS FACILITY, ICIS, INACTIVE PCS, PCS ENF, SPILLS - WA, SWF/LF - WA, SWTIRE 3 - WA] ***(cont.)***

Envirosite ID: 32457865
EPA ID: N/R

PCS ENF ***(cont.)***

NPDES ID :	WAR125209
Last Date in Agency List :	2022-12-28

Formal Enforcement Actions

Settlement Entered Date :	N/R
ENF Identifier :	N/R
Activity ID :	N/R
Activity Type :	N/R
ENF Type :	N/R
Agency :	N/R
Fed Penalty Assessed Amount :	N/R
State Local Penalty Amount :	N/R

Informal Enforcement Actions

Achieved Date :	2011-10-11
Registry ID :	110043690556
ENF Identifier :	WA-136320
Activity ID :	3400008773
Activity Type :	Administrative - Informal
ENF Type :	Letter of Violation/ Warning Letter
Agency :	State

SPILLS - WA

Facility Name :	Decant Facility
Facility Address :	2101 Cleveland Way, TACOMA
County :	Pierce
Date Incident :	2021-04-27
ERTS/Incident Number :	706419
Medium :	Storm Drain Pipe
Incident Category :	Oil Spill
Source Type :	Vehicle
Source :	NON-COMMERCIAL VEHICLE
Oil Type :	DIESEL/MARINE GAS OIL
Quantity Total :	10
Quantity to Water :	10
Quantity Imp :	N/R
Quantity Recovered :	10.0
Activity :	FUELING (NON-VESSEL)
Cause Type :	HUMAN ERROR
Cause :	INACCURATE COMPUTATION
Regulated :	N
Impact :	CONTAMINATED ROADWAY/PARKING LOT
Latitude :	47.24657
Longitude :	-122.41423

Map Id: 445
Direction: E
Distance: 0.732 mi., 3866 ft.
Elevation: 13 ft.
Relative: Lower

Site Name : EDUCTOR DECANT FACILITY | City of Tacoma Cleveland Way Decant Facility | Decant Facility
2101 CLEVELAND WAY
TACOMA | Tacoma, WA 98421

Database(s) : [ALL SITES - WA, DOCKET, ECHO, FRS, HIST PCS FACILITY, ICIS, INACTIVE PCS, PCS ENF, SPILLS - WA, SWF/LF - WA, SWTIRE 3 - WA] ***(cont.)***

Envirosite ID: 32457865
EPA ID: N/R

SPILLS - WA ***(cont.)***

Last Date in Agency List :	2023-03-28

SWF/LF - WA

Facility Name :	City of Tacoma Cleveland Way Decant Facility
Facility Address :	2101 Cleveland Way, Tacoma, WA 98421
County :	Pierce

Site Details

Facility ID :	1111
Facility Type :	Pile Used for Storage or Treatment
Regulation :	173-350-320
Permit Status :	Permitted
Operational Status :	Operating
Year Closed :	N/R
Ownership :	PU
Phone :	253-502-2149
Public :	No
Region :	Southwest Regional Office
Contact Name :	Hugh Messer
Contact Title :	N/R
Contact Organization :	City of Tacoma
Contact Address 1 :	2201 Portland Ave, Tacoma, WA 98421
Contact Address 2 :	N/R
Contact Email :	hmesser@cityoftacoma.org
Contact Primary Phone :	(253) 502-2149
Contact Extension :	N/R
Contact Fax :	N/R
Recycle Survey ID :	N/R
Latitude :	47.25288
Longitude :	-122.44429
Last Date in Agency List :	2023-03-28

SWTIRE 3 - WA

Facility Name :	City of Tacoma Cleveland Way Decant Facility
Facility Address :	2101 Cleveland Way, Tacoma, WA 98421
County :	Pierce
Permit Number :	N/R
Year Opened :	2012
Year Closed :	N/R
Facility Type :	Pile Used for Storage or Treatment
Operational Status :	Operating
Permit Status :	Permitted
Regulation :	173-350-320
Annual Report Required :	Yes
Recycle Survey Required :	No

Map Id: 445
Direction: E
Distance: 0.732 mi., 3866 ft.
Elevation: 13 ft.
Relative: Lower

Site Name : EDUCTOR DECANT FACILITY | City of Tacoma Cleveland Way Decant Facility | Decant Facility
2101 CLEVELAND WAY
TACOMA | Tacoma, WA 98421

Database(s) : [ALL SITES - WA, DOCKET, ECHO, FRS, HIST PCS FACILITY, ICIS, INACTIVE PCS, PCS ENF, SPILLS - WA, SWF/LF - WA, SWTIRE 3 - WA] ***(cont.)***

Envirosite ID: 32457865
EPA ID: N/R

SWTIRE 3 - WA ***(cont.)***

Open To Public :	No
Contact Name :	Hugh Messer
Contact Title :	N/R
Contact Organization :	City of Tacoma
Contact Address :	2201 Portland Ave, Tacoma, WA 98421
Contact Email :	hmesser@cityoftacoma.org
Contact Phone :	(253) 502-2149
Contact Phone Ext :	N/R
Operator Name :	N/R
Operator Title :	N/R
Operator Organization :	City of Tacoma
Operator Email :	N/R
Recycle Survey ID :	N/R
Web Address :	N/R
Latitude :	47.25288
Longitude :	-122.44429
Last Date in Agency List :	2022-01-31

Map Id: 446
Direction: WNW
Distance: 0.734 mi., 3875 ft.
Elevation: 307 ft.
Relative: Higher

Site Name : SOUTH G STREET 613-615
613-615 S G ST
TACOMA, WA

Database(s) : [ALL SITES - WA, ECHO, FRS, RCRA_NONGEN, RCRA_VSQG]

Envirosite ID: 6561346
EPA ID: WAR000007484

ALL SITES - WA

Facility Name :	South G Street 613-615
Facility Address :	613-615 S G ST, TACOMA, 98402
County :	Pierce
Facility/Site ID :	21339834
Alternate Name :	N/R
Program Name :	N/R
WRIA :	10
Legislative District :	27
Congressional District :	6
Ecology Region :	SWRO
Ecology Program Phone :	(360) 407-6734
Tribal Land :	N
Latitude :	47.2574
Longitude :	-122.44674
Last Date in Agency List :	2023-01-03

Map Id: 446
Direction: WNW
Distance: 0.734 mi., 3875 ft.
Elevation: 307 ft.
Relative: Higher

Site Name : SOUTH G STREET 613-615
613-615 S G ST
TACOMA, WA

Database(s) : [ALL SITES - WA, ECHO, FRS, RCRA_NONGEN, RCRA_VSQG] ***(cont.)***

Envirosite ID: 6561346
EPA ID: WAR000007484

ALL SITES - WA ***(cont.)***

Program Details

Program :	HAZWASTE
Program ID :	WAR000007484
Interaction Type :	Hazardous Waste Generator
Interaction Type Description :	Facilities that generate any quantity of a dangerous waste. They may be classified as SQG, MQG, or LQG depending on hazardous waste generated for a given month.
Status :	Inactive
Start Date :	1996-01-26
End Date :	1996-10-09
SIC :	N/R
NAICS :	N/R

ECHO

Facility Name :	SOUTH G STREET 613-615
Facility Address :	613-615 S G ST, TACOMA, WA 98405
County :	PIERCE
Last Inspection Date :	N/R
Registry ID :	110005403731
FIPS Code :	53053
EPA Region :	10
Inspection Count :	0
Last Inspection Days :	N/R
Informal Count :	0
Last Informal Action Date :	N/R
Formal Action Count :	0
Last Formal Action Date :	N/R
Total Penalties :	0
Penalty Count :	N/R
Last Penalty Date :	N/R
Last Penalty Amount :	N/R
QTRS IN NC :	0
Programs IN SNC :	0
Current Compliance Status :	No Violation Identified
Three-Year Compliance Status :	_____
Collection Method :	ADDRESS MATCHING-HOUSE NUMBER
Reference Point :	ENTRANCE POINT OF A FACILITY OR STATION
Accuracy Meters :	50
Derived Tribes :	Puyallup Tribe of the Puyallup Reservation - 1.6 mile(s), Puyallup Tribe of the Puyallup Reservation - 1.7 mile(s), Muckleshoot Indian Tribe - 11.4 mile(s), Muckleshoot Indian Tribe - 14.4 mile(s), Nisqually Indian Tribe - 17.6 mile(s), Squaxin Island Tribe of the Squaxin Island Reservation - 21.4 mile(s), Squaxin Island Tribe of the Squaxin Island Reservation - 23.3 mile(s)
Derived HUC :	17110019
Derived WBD :	171100190301
Derived STCTY FIPS :	53053
Derived Zip :	98405
Derived CD113 :	06

Map Id: 446
Direction: WNW
Distance: 0.734 mi., 3875 ft.
Elevation: 307 ft.
Relative: Higher

Site Name : SOUTH G STREET 613-615
613-615 S G ST
TACOMA, WA

Database(s) : [ALL SITES - WA, ECHO, FRS, RCRA_NONGEN, RCRA_VSQG] ***(cont.)***

Envirosite ID: 6561346
EPA ID: WAR000007484

ECHO ***(cont.)***

Derived CB2010 :	530530615003016
MYRTK Universe :	NNN
NPDES IDs :	N/R
CWA Permit Types :	N/R
CWA Compliance Tracking :	N/R
CWA NAICS :	N/R
CWA SICS :	N/R
CWA Inspection Count :	N/R
CWA Last Inspection Days :	N/R
CWA Informal Count :	N/R
CWA Formal Action Count :	N/R
CWA Last Formal Action Date :	N/R
CWA Penalties :	N/R
CWA Last Penalty Date :	N/R
CWA Last Penalty Amount :	N/R
CWA Quarters IN NC :	N/R
CWA Current Compliance Status :	N/R
CWA Current SNC Flag :	N
CWA 13 Quarters Compliance Status :	N/R
CWA 13 Quarters Effluent Exceedances:	N/R
CWA Three-Year QNCR Codes :	N/R
DFR URL :	Click here for hyperlink provided by the agency.
Facility SIC :	N/R
Facility NAICS :	92411 - Administration of Air and Water Resource and Solid Waste Management Programs
Facility Last Inspection EPA Date :	N/R
Facility Last Inspection State Date :	N/R
Facility Last Formal Act EPA Date :	N/R
Facility Last Formal Act State Date :	N/R
Facility Last Informal Act EPA Date :	N/R
Facility Last Informal Act State Date:	N/R
Facility Federal Agency :	N/R
TRI Reporter :	N/R
Facility Imp Water Flag :	N/R
Current SNC Flag :	N
Indian County Flag :	N
Federal Flag :	N/R
US Mexico Border Flag :	N/R
Chesapeak Bay Flag :	N/R
AIR Flag :	N
NPDES Flag :	N
SDWIS Flag :	N
RCRA Flag :	Y
TRI Flag :	N
GHG Flag :	N
Major Flag :	N/R
Active Flag :	N/R
NAA Flag :	N
Latitude :	47.257635
Longitude :	-122.447081
Last Date in Agency List :	2023-01-16

Map Id: 446
Direction: WNW
Distance: 0.734 mi., 3875 ft.
Elevation: 307 ft.
Relative: Higher

Site Name : SOUTH G STREET 613-615
613-615 S G ST
TACOMA, WA

Database(s) : [ALL SITES - WA, ECHO, FRS, RCRA_NONGEN, RCRA_VSQG] ***(cont.)***

Envirosite ID: 6561346
EPA ID: WAR000007484

ECHO ***(cont.)***

Last Inspection Date :	N/R
Registry ID :	110005403731
FIPS Code :	53053
EPA Region :	10
Inspection Count :	0
Last Inspection Days :	N/R
Informal Count :	0
Last Informal Action Date :	N/R
Formal Action Count :	0
Last Formal Action Date :	N/R
Total Penalties :	0
Penalty Count :	N/R
Last Penalty Date :	N/R
Last Penalty Amount :	N/R
QTRS IN NC :	0
Programs IN SNC :	0
Current Compliance Status :	No Violation Identified
Three-Year Compliance Status :	_____
Collection Method :	ADDRESS MATCHING-HOUSE NUMBER
Reference Point :	ENTRANCE POINT OF A FACILITY OR STATION
Accuracy Meters :	50
Derived Tribes :	Puyallup Tribe of the Puyallup Reservation - 1.6 mile(s), Puyallup Tribe of the Puyallup Reservation - 1.7 mile(s), Muckleshoot Indian Tribe - 11.4 mile(s), Muckleshoot Indian Tribe - 14.4 mile(s), Nisqually Indian Tribe - 17.6 mile(s), Squaxin Island Tribe of the Squaxin Island Reservation - 21.4 mile(s), Squaxin Island Tribe of the Squaxin Island Reservation - 23.3 mile(s)
Derived HUC :	17110019
Derived WBD :	171100190301
Derived STCTY FIPS :	53053
Derived Zip :	98405
Derived CD113 :	06
Derived CB2010 :	530530615003016
MYRTK Universe :	NNN
NPDES IDs :	N/R
CWA Permit Types :	N/R
CWA Compliance Tracking :	N/R
CWA NAICS :	N/R
CWA SICS :	N/R
CWA Inspection Count :	N/R
CWA Last Inspection Days :	N/R
CWA Informal Count :	N/R
CWA Formal Action Count :	N/R
CWA Last Formal Action Date :	N/R
CWA Penalties :	N/R
CWA Last Penalty Date :	N/R
CWA Last Penalty Amount :	N/R
CWA Quarters IN NC :	N/R
CWA Current Compliance Status :	N/R
CWA Current SNC Flag :	N
CWA 13 Quarters Compliance Status :	N/R
CWA 13 Quarters Effluent Exceedances:	N/R
CWA Three-Year QNCR Codes :	N/R
DFR URL :	Click here for hyperlink provided by the agency.

Map Id: 446
Direction: WNW
Distance: 0.734 mi., 3875 ft.
Elevation: 307 ft.
Relative: Higher

Site Name : SOUTH G STREET 613-615
613-615 S G ST
TACOMA, WA

Database(s) : [ALL SITES - WA, ECHO, FRS, RCRA_NONGEN, RCRA_VSQG] ***(cont.)***

Envirosite ID: 6561346
EPA ID: WAR000007484

ECHO ***(cont.)***

Facility SIC :	N/R
Facility NAICS :	92411 - Administration of Air and Water Resource and Solid Waste Management Programs
Facility Last Inspection EPA Date :	N/R
Facility Last Inspection State Date :	N/R
Facility Last Formal Act EPA Date :	N/R
Facility Last Formal Act State Date :	N/R
Facility Last Informal Act EPA Date :	N/R
Facility Last Informal Act State Date:	N/R
Facility Federal Agency :	N/R
TRI Reporter :	N/R
Facility Imp Water Flag :	N/R
Current SNC Flag :	N
Indian County Flag :	N
Federal Flag :	N/R
US Mexico Border Flag :	N/R
Chesapeak Bay Flag :	N/R
AIR Flag :	N
NPDES Flag :	N
SDWIS Flag :	N
RCRA Flag :	Y
TRI Flag :	N
GHG Flag :	N
Major Flag :	N/R
Active Flag :	N/R
NAA Flag :	N
Latitude :	47.257635
Longitude :	-122.447081
Last Date in Agency List :	2021-02-17

FRS

Facility Name :	SOUTH G STREET 613-615
Facility Address :	613-615 S G ST, TACOMA, WA 98405
County :	PIERCE

Site Details

Registry ID :	110005403731
FRS Facility URL :	Click here for hyperlink provided by the agency.
Last Date in Agency List :	2023-02-13

Source Description

Map Id: 446
Direction: WNW
Distance: 0.734 mi., 3875 ft.
Elevation: 307 ft.
Relative: Higher

Site Name : SOUTH G STREET 613-615
613-615 S G ST
TACOMA, WA

Database(s) : [ALL SITES - WA, ECHO, FRS, RCRA_NONGEN, RCRA_VSQG] ***(cont.)***

Envirosite ID: 6561346
EPA ID: WAR000007484

FRS ***(cont.)***

Source Description : RCRAInfo is EPA's comprehensive information system that supports the Resource Conservation and Recovery Act (RCRA) of 1976 and the Hazardous and Solid Waste Amendments (HSWA) of 1984 through the tracking of events and activities related to facilities that generate, transport, and treat, store, or dispose of hazardous waste. RCRAInfo allows RCRA program staff to track the notification, permit, compliance, and corrective action activities required under RCRA. RCRAInfo also supports generation of the National Hazardous Waste Biennial Report. All generators and treatment, storage, and disposal facilities who handle hazardous waste are required to report to the EPA Administrator at least once every two years to support creation of the Biennial Report.
The WA-FSIS provides a means to query and display data maintained by the Washington Department of Ecology. This system contains key information for each facility/site that is currently, or has been, of interest to the Air Quality, Dam Safety, Hazardous Waste, Toxics Cleanup, and Water Quality Programs.

FRS Environmental Interest
Source and System ID : RCRAINFO - WAR000007484
WA-FSIS - 21339834

RCRA_NONGEN

Facility Name : SOUTH G STREET 613-615
Facility Address : 613-615 S G ST, TACOMA, WA 98402
County : PIERCE

Date Form Received by Agency : 1997-01-24
EPA ID : WAR000007484
Mailing Address : 721 S FAWCETT AVE STE 204, TACOMA, WA 98402-5502
Contact : SOUTH G ST 6136 SOUTH G ST 6136
Contact Address : 721 S FAWCETT AVE STE 204, TACOMA, WA 98402-5502
Contact Country : US
Contact Telephone : 000-000-0000
Contact Email : N/R
EPA Region : 10
Land Type : Private
Source Type : Implementer
Classification : Not a generator, verified
Description : Not a generator, verified
Last Date in Agency List : 2023-01-23

Owner/Operator Summary
Owner/Operator Name : JAN J
Owner/Operator Address : 721 S FAWCETT AVE STE 204, TACOMA, WA 98402-5502
Owner/Operator Country : US
Owner/Operator Telephone : 253-591-7001
Owner/Operator Email : N/R
Owner/Operator Fax : N/R
Legal Status : Private
Owner/Operator Type : Operator

Map Id: 446
Direction: WNW
Distance: 0.734 mi., 3875 ft.
Elevation: 307 ft.
Relative: Higher

Site Name : SOUTH G STREET 613-615
613-615 S G ST
TACOMA, WA

Database(s) : [ALL SITES - WA, ECHO, FRS, RCRA_NONGEN, RCRA_VSQG] ***(cont.)***

Envirosite ID: 6561346
EPA ID: WAR000007484

RCRA_NONGEN ***(cont.)***

Owner/Operator Start Date :	1997-02-25
Owner/Operator End Date :	N/R
Owner/Operator Name :	SOUTH G ST 6136 S
Owner/Operator Address :	613 S G ST NO 615, TACOMA, WA 98405-4627
Owner/Operator Country :	US
Owner/Operator Telephone :	000-000-0000
Owner/Operator Email :	N/R
Owner/Operator Fax :	N/R
Legal Status :	Private
Owner/Operator Type :	Owner
Owner/Operator Start Date :	1997-02-27
Owner/Operator End Date :	N/R

Handler Activities Summary

U.S. Importer of Hazardous Waste :	N
Mixed Waste (Haz. and Radioactive) :	N
Recycler of Hazardous Waste :	N
Transporter of Hazardous Waste :	N
Treater, Storer or Disposer of HW :	N
Underground Injection Activity :	N
On-site Burner Exemption :	N
Furnace Exemption :	N
Used Oil Fuel Burner :	N
Used Oil Processor :	N
Used Oil Refiner :	N
Used Oil Fuel Marketer to Burner :	N
Used Oil Specification Marketer :	N
Used Oil Transfer Facility :	N
Used Oil Transporter :	N

Historical Generators

Date Form Received by Agency :	1997-01-24
Facility Name :	SOUTH G STREET 613-615
Classification :	Very Small Quantity Generator
Date Form Received by Agency :	1996-12-14
Facility Name :	SOUTH G STREET 613-615
Classification :	Not a generator, verified
Date Form Received by Agency :	1996-12-13
Facility Name :	SOUTH G STREET 613-615
Classification :	Not a generator, verified
Date Form Received by Agency :	1996-12-13
Facility Name :	SOUTH G STREET 613-615
Classification :	Very Small Quantity Generator

Map Id: 446
Direction: WNW
Distance: 0.734 mi., 3875 ft.
Elevation: 307 ft.
Relative: Higher

Site Name : SOUTH G STREET 613-615
613-615 S G ST
TACOMA, WA

Database(s) : [ALL SITES - WA, ECHO, FRS, RCRA_NONGEN, RCRA_VSQG] ***(cont.)***

Envirosite ID: 6561346
EPA ID: WAR000007484

RCRA_NONGEN ***(cont.)***

Date Form Received by Agency : 1993-12-31
Facility Name : SOUTH G STREET 613-615
Classification : Very Small Quantity Generator

Notices of Violations Summary
Regulation Violated : N

RCRA_VSQG

Facility Name : SOUTH G STREET 613-615
Facility Address : 613-615 S G ST, TACOMA, WA 98402
County : PIERCE

Date Form Received by Agency : 1997-01-24
EPA ID : WAR000007484
Mailing Address : 721 S FAWCETT AVE STE 204, TACOMA, WA 98402
Contact : JAN JOHNSON
Contact Address : 721 S FAWCETT AVE STE 204, TACOMA, WA 98402
Contact Country : US
Contact Telephone : 253-591-7001
Contact Email : N/R
EPA Region : 10
Land Type : Other land type
Source Type : Notification
Classification : Very Small Quantity Generator

Description :

Handlers that generate 100 kilograms or less of hazardous waste per calendar month, and accumulate 1000 kg or less of hazardous waste at any time; or generate one kilogram or less of acutely hazardous waste per calendar month, and accumulate at any time: 1 kg or less of acutely hazardous waste; or 100 kg or less of any residue or contaminated soil, waste or other debris resulting from the cleanup of a spill, into or on any land or water, of acutely hazardous waste;or generate 100 kg or less of any residue or contaminated soil, waste or other debris resulting from the cleanup of a spill, into or on any land or water, of acutely hazardous waste during any calendar month, and accumulate at any time: 1 kg or less of acutely hazardous waste; or 100 kg or less of any residue or contaminated soil, waste or other debris resulting from the cleanup of a spill, into or on any land or water, of acutely hazardous waste.

Last Date in Agency List : 2023-01-23

Owner/Operator Summary
Owner/Operator Name : JOHNSON, JAN
Owner/Operator Address : 721 S FAWCETT AVE STE 204, TACOMA, WA 98402
Owner/Operator Country : US
Owner/Operator Telephone : 253-591-7001
Owner/Operator Email : N/R
Owner/Operator Fax : N/R
Legal Status : Private
Owner/Operator Type : Operator
Owner/Operator Start Date : N/R
Owner/Operator End Date : N/R

Map Id: 446
Direction: WNW
Distance: 0.734 mi., 3875 ft.
Elevation: 307 ft.
Relative: Higher

Site Name : SOUTH G STREET 613-615
613-615 S G ST
TACOMA, WA

Database(s) : [ALL SITES - WA, ECHO, FRS, RCRA_NONGEN, RCRA_VSQG] ***(cont.)***

Envirosite ID: 6561346
EPA ID: WAR000007484

RCRA_VSQG ***(cont.)***

Owner/Operator Name :	METROPOLITAN DEVELOPMENT COUNCIL
Owner/Operator Address :	622 TACOMA AVE S STE 6, TACOMA, WA 98402
Owner/Operator Country :	US
Owner/Operator Telephone :	253-383-3923
Owner/Operator Email :	N/R
Owner/Operator Fax :	N/R
Legal Status :	Private
Owner/Operator Type :	Owner
Owner/Operator Start Date :	N/R
Owner/Operator End Date :	N/R

Owner/Operator Name :	SOUTH G ST 613615
Owner/Operator Address :	613 S G ST NO 615, TACOMA, WA 98405
Owner/Operator Country :	US
Owner/Operator Telephone :	000-000-0000
Owner/Operator Email :	N/R
Owner/Operator Fax :	N/R
Legal Status :	Private
Owner/Operator Type :	Owner
Owner/Operator Start Date :	1997-02-27
Owner/Operator End Date :	N/R

Handler Activities Summary

U.S. Importer of Hazardous Waste :	N
Mixed Waste (Haz. and Radioactive) :	N
Recycler of Hazardous Waste :	N
Transporter of Hazardous Waste :	Y
Treater, Storer or Disposer of HW :	N
Underground Injection Activity :	N
On-site Burner Exemption :	N
Furnace Exemption :	N
Used Oil Fuel Burner :	N
Used Oil Processor :	N
Used Oil Refiner :	N
Used Oil Fuel Marketer to Burner :	N
Used Oil Specification Marketer :	N
Used Oil Transfer Facility :	N
Used Oil Transporter :	Y

Historical Generators

Date Form Received by Agency :	1997-01-24
Facility Name :	SOUTH G STREET 613-615
Classification :	Not a generator, verified

Date Form Received by Agency :	1996-12-14
Facility Name :	SOUTH G STREET 613-615
Classification :	Not a generator, verified

Map Id: 446
Direction: WNW
Distance: 0.734 mi., 3875 ft.
Elevation: 307 ft.
Relative: Higher

Site Name : SOUTH G STREET 613-615
613-615 S G ST
TACOMA, WA

Database(s) : [ALL SITES - WA, ECHO, FRS, RCRA_NONGEN, RCRA_VSQG] ***(cont.)***

Envirosite ID: 6561346
EPA ID: WAR000007484

RCRA_VSQG ***(cont.)***

Date Form Received by Agency :	1996-12-13
Facility Name :	SOUTH G STREET 613-615
Classification :	Not a generator, verified
Date Form Received by Agency :	1996-12-13
Facility Name :	SOUTH G STREET 613-615
Classification :	Very Small Quantity Generator
Date Form Received by Agency :	1993-12-31
Facility Name :	SOUTH G STREET 613-615
Classification :	Very Small Quantity Generator

Notices of Violations Summary

Regulation Violated :	N

Map Id: DM447
Direction: SE
Distance: 0.735 mi., 3879 ft.
Elevation: 16 ft.
Relative: Higher

Site Name : Savage Wholesale
1001 E 25TH ST
TACOMA, WA 98421

Database(s) : [ALL SITES - WA, FRS]

Envirosite ID: 6549405
EPA ID: N/R

ALL SITES - WA

Facility Name :	Savage Wholesale
Facility Address :	1001 E 25TH ST, TACOMA, 98421
County :	N/R
Facility/Site ID :	1747
Alternate Name :	N/R
Program Name :	N/R
WRIA :	10
Legislative District :	27
Congressional District :	9
Ecology Region :	SWRO
Ecology Program Phone :	N/R
Tribal Land :	N
Latitude :	47.240778
Longitude :	-122.418924
Last Date in Agency List :	2023-01-03

Program Details

Program :	N/R
Program ID :	N/R

Map Id: DM447
Direction: SE
Distance: 0.735 mi., 3879 ft.
Elevation: 16 ft.
Relative: Higher

Site Name : Savage Wholesale
1001 E 25TH ST
TACOMA, WA 98421

Database(s) : [ALL SITES - WA, FRS] ***(cont.)***

Envirosite ID: 6549405
EPA ID: N/R

ALL SITES - WA ***(cont.)***

Interaction Type :	Urban Waters
Interaction Type Description :	The site has been inspected by an Ecology Urban Waters Inspector.
Status :	Active
Start Date :	2008-12-16
End Date :	N/R
SIC :	N/R
NAICS :	N/R

FRS

Facility Name :	SAVAGE WHOLESALE
Facility Address :	1001 E 25TH ST, TACOMA, WA 98421
County :	PIERCE

Site Details

Registry ID :	110039225380
FRS Facility URL :	Click here for hyperlink provided by the agency.
Last Date in Agency List :	2023-02-13

Source Description

Source Description :

The WA-FSIS provides a means to query and display data maintained by the Washington Department of Ecology. This system contains key information for each facility/site that is currently, or has been, of interest to the Air Quality, Dam Safety, Hazardous Waste, Toxics Cleanup, and Water Quality Programs.

FRS Environmental Interest

Source and System ID :	WA-FSIS - 1747

Map Id: DU448
Direction: SE
Distance: 0.736 mi., 3884 ft.
Elevation: 15 ft.
Relative: Lower

Site Name : K&S MOTELS LLC | TACOMA CENTER MOTEL
1220 PUYALLUP AVE
TACOMA, WA 98421

Database(s) : [ALL SITES - WA, CSCSL HWS - WA, FRS, HSL - WA]

Envirosite ID: 6549332
EPA ID: N/R

ALL SITES - WA

Facility Name :	Tacoma Center Motel
Facility Address :	1220 PUYALLUP AVE, TACOMA, 98421
County :	Pierce

Map Id: DU448
Direction: SE
Distance: 0.736 mi., 3884 ft.
Elevation: 15 ft.
Relative: Lower

Site Name : K&S MOTELS LLC | TACOMA CENTER MOTEL
1220 PUYALLUP AVE
TACOMA, WA 98421

Database(s) : [ALL SITES - WA, CSCSL HWS - WA, FRS, HSL - WA] ***(cont.)***

Envirosite ID: 6549332
EPA ID: N/R

ALL SITES - WA ***(cont.)***

Facility/Site ID :	6894
Alternate Name :	N/R
Program Name :	N/R
WRIA :	10
Legislative District :	27
Congressional District :	9
Ecology Region :	SWRO
Ecology Program Phone :	(360) 407-7224
Tribal Land :	Y
Latitude :	47.24173
Longitude :	-122.416162
Last Date in Agency List :	2023-01-03

Facility/Site ID :	6894
Alternate Name :	N/R
Program Name :	N/R
WRIA :	10
Legislative District :	27
Congressional District :	9
Ecology Region :	SWRO
Ecology Program Phone :	N/R
Tribal Land :	Y
Latitude :	47.24173
Longitude :	-122.416162
Last Date in Agency List :	2023-01-03

Program Details

Program :	TOXICS
Program ID :	N/R
Interaction Type :	State Cleanup Site
Interaction Type Description :	A site is being cleaned up under state regulations. Regulations include Model Toxics Control Act or its predecessors.
Status :	Active
Start Date :	2021-07-06
End Date :	N/R
SIC :	N/R
NAICS :	N/R

Program :	TOXICS
Program ID :	N/R
Interaction Type :	Urban Waters
Interaction Type Description :	The site has been inspected by an Ecology Urban Waters Inspector.
Status :	Active
Start Date :	2008-12-16
End Date :	N/R
SIC :	N/R
NAICS :	N/R

Map Id: DU448
Direction: SE
Distance: 0.736 mi., 3884 ft.
Elevation: 15 ft.
Relative: Lower

Site Name : K&S MOTELS LLC | TACOMA CENTER MOTEL
1220 PUYALLUP AVE
TACOMA, WA 98421

Database(s) : [ALL SITES - WA, CSCSL HWS - WA, FRS, HSL - WA] ***(cont.)***

Envirosite ID: 6549332
EPA ID: N/R

ALL SITES - WA ***(cont.)***

Program :	TOXICS
Program ID :	N/R
Interaction Type :	State Cleanup Site
Interaction Type Description :	A site is being cleaned up under state regulations. Regulations include Model Toxics Control Act or its predecessors.
Status :	Active
Start Date :	2021-07-06
End Date :	N/R
SIC :	N/R
NAICS :	447 - Gasoline Stations

CSCSL HWS - WA

Facility Name :	K&S MOTELS LLC
Facility Address :	1220 PUYALLUP AVE, TACOMA, 98421
County :	PIERCE

Site Details

Facility Site ID :	6894
Site Status :	Cleanup Started
Cleanup Site ID :	15532
Region :	Southwest
Responsible Section :	Southwest
WARM Rank :	N/R
Is Brownfield? :	N/R
Is PSI? :	N/R
Current VCP :	N/R
Past VCP :	N/R
Institutional Control :	N/R
Latitude :	47.24173
Longitude :	-122.416162
Last Date in Agency List :	2023-03-07

Contaminants Details

Contaminant Name :	Other Non-Halogenated Organics
Groundwater :	Suspected
Surface Water :	N/R
Soil :	Confirmed Above Cleanup Levels
Sediment :	N/R
Air :	N/R
Bedrock :	N/R

Contaminant Name :	Petroleum-Diesel
Groundwater :	Suspected
Surface Water :	N/R
Soil :	Suspected
Sediment :	N/R
Air :	N/R

Map Id: DU448
Direction: SE
Distance: 0.736 mi., 3884 ft.
Elevation: 15 ft.
Relative: Lower

Site Name : K&S MOTELS LLC | TACOMA CENTER MOTEL
1220 PUYALLUP AVE
TACOMA, WA 98421

Database(s) : [ALL SITES - WA, CSCSL HWS - WA, FRS, HSL - WA] ***(cont.)***

Envirosite ID: 6549332
EPA ID: N/R

CSCSL HWS - WA ***(cont.)***

Bedrock : N/R

Contaminant Name : Lead
Groundwater : Suspected
Surface Water : N/R
Soil : Suspected
Sediment : N/R
Air : N/R
Bedrock : N/R

Contaminant Name : Benzene
Groundwater : Suspected
Surface Water : N/R
Soil : Confirmed Above Cleanup Levels
Sediment : N/R
Air : N/R
Bedrock : N/R

Contaminant Name : Petroleum-Gasoline
Groundwater : Confirmed Above Cleanup Levels
Surface Water : N/R
Soil : Confirmed Above Cleanup Levels
Sediment : N/R
Air : N/R
Bedrock : N/R

FRS

Facility Name : TACOMA CENTER MOTEL
Facility Address : 1220 PUYALLUP AVE, TACOMA, WA 98421
County : PIERCE

Site Details

Registry ID : 110039224443
FRS Facility URL : Click here for hyperlink provided by the agency.
Last Date in Agency List : 2023-02-13

Source Description

Source Description :

The WA-FSIS provides a means to query and display data maintained by the Washington Department of Ecology. This system contains key information for each facility/site that is currently, or has been, of interest to the Air Quality, Dam Safety, Hazardous Waste, Toxics Cleanup, and Water Quality Programs.

Map Id: DU448
Direction: SE
Distance: 0.736 mi., 3884 ft.
Elevation: 15 ft.
Relative: Lower

Site Name : K&S MOTELS LLC | TACOMA CENTER MOTEL
1220 PUYALLUP AVE
TACOMA, WA 98421

Database(s) : [ALL SITES - WA, CSCSL HWS - WA, FRS, HSL - WA] ***(cont.)***

Envirosite ID: 6549332
EPA ID: N/R

FRS ***(cont.)***

FRS Environmental Interest

Source and System ID :	WA-FSIS - 6894

HSL - WA

Facility Name :	K&S Motels LLC
Facility Address :	1220 PUYALLUP AVE, TACOMA, 98421
County :	Pierce

Site Details

Facility Site ID :	6894
Cleanup Site ID :	15532
Status :	Cleanup Started
Site Rank :	N/R
Alternative Site Name :	Tacoma Center Motel
Region :	Southwest
Resposbile Unit :	Southwest
Institutional Control :	N/R
Current VCP :	N/R
Past VCP :	N/R
Latitude :	47.2417304725395
Longitude :	-122.416161758291
Agency Hyperlink :	Click here for hyperlink provided by the agency.
Last Date in Agency List :	2023-02-28

Contaminants

Contaminant Name :	Other Non-Halogenated Organics
Ground water :	Suspected
Surface water :	N/R
Soil :	Confirmed Above Cleanup Levels
Sediment :	N/R
Air :	N/R
Bedrock :	N/R

Contaminant Name :	Petroleum-Diesel
Ground water :	Suspected
Surface water :	N/R
Soil :	Suspected
Sediment :	N/R
Air :	N/R
Bedrock :	N/R

Contaminant Name :	Lead
Ground water :	Suspected
Surface water :	N/R
Soil :	Suspected
Sediment :	N/R
Air :	N/R
Bedrock :	N/R

Map Id: DU448
Direction: SE
Distance: 0.736 mi., 3884 ft.
Elevation: 15 ft.
Relative: Lower

Site Name : K&S MOTELS LLC | TACOMA CENTER MOTEL
1220 PUYALLUP AVE
TACOMA, WA 98421

Database(s) : [ALL SITES - WA, CSCSL HWS - WA, FRS, HSL - WA] ***(cont.)***

Envirosite ID: 6549332
EPA ID: N/R

HSL - WA ***(cont.)***

Contaminant Name :	Benzene
Ground water :	Suspected
Surface water :	N/R
Soil :	Confirmed Above Cleanup Levels
Sediment :	N/R
Air :	N/R
Bedrock :	N/R

Contaminant Name :	Petroleum-Gasoline
Ground water :	Confirmed Above Cleanup Levels
Surface water :	N/R
Soil :	Confirmed Above Cleanup Levels
Sediment :	N/R
Air :	N/R
Bedrock :	N/R

Map Id: 449
Direction: WSW
Distance: 0.736 mi., 3885 ft.
Elevation: 276 ft.
Relative: Higher

Site Name : FAIRLANE PAINTING CO
1910 S G ST
TACOMA, WA 98405

Database(s) : [ALL SITES - WA, FRS]

Envirosite ID: 50655456
EPA ID: N/R

ALL SITES - WA

Facility Name :	FAIRLANE PAINTING CO
Facility Address :	1910 S G ST, TACOMA, 98405
County :	Pierce

Facility/Site ID :	5829313
Alternate Name :	N/R
Program Name :	N/R
WRIA :	10
Legislative District :	27
Congressional District :	6
Ecology Region :	SWRO
Ecology Program Phone :	(509) 239-3503
Tribal Land :	N
Latitude :	47.244114
Longitude :	-122.443963
Last Date in Agency List :	2023-01-03

Program Details

Program :	HAZWASTE
Program ID :	N/R
Interaction Type :	Local Source Control

Map Id: 449
Direction: WSW
Distance: 0.736 mi., 3885 ft.
Elevation: 276 ft.
Relative: Higher

Site Name : FAIRLANE PAINTING CO
1910 S G ST
TACOMA, WA 98405

Database(s) : [ALL SITES - WA, FRS] ***(cont.)***

Envirosite ID: 50655456
EPA ID: N/R

ALL SITES - WA ***(cont.)***

Interaction Type Description :	The site has received a technical assistance visit from a Local Source Control Specialist.
Status :	Inactive
Start Date :	2008-06-09
End Date :	2010-04-29
SIC :	N/R
NAICS :	N/R

FRS

Facility Name :	FAIRLANE PAINTING CO
Facility Address :	1910 S G ST, TACOMA, WA 98405
County :	PIERCE

Site Details

Registry ID :	110056475808
FRS Facility URL :	Click here for hyperlink provided by the agency.
Last Date in Agency List :	2023-02-13

Source Description

Source Description :

The WA-FSIS provides a means to query and display data maintained by the Washington Department of Ecology. This system contains key information for each facility/site that is currently, or has been, of interest to the Air Quality, Dam Safety, Hazardous Waste, Toxics Cleanup, and Water Quality Programs.

FRS Environmental Interest

Source and System ID :	WA-FSIS - 5829313

Map Id: 450
Direction: ESE
Distance: 0.736 mi., 3887 ft.
Elevation: 11 ft.
Relative: Lower

Site Name : TACOMA CITY STREETS & GROUNDS
2132 CLEVELAND WAY
TACOMA, WA 98421

Database(s) : [ALL SITES - WA, BRS, ECHO, FRS, RCRA_NONGEN]

Envirosite ID: 6593966
EPA ID: N/R

ALL SITES - WA

Facility Name :	Tacoma City Streets & Grounds
Facility Address :	2132 CLEVELAND WAY, TACOMA, 98421
County :	Pierce

Map Id: 450
Direction: ESE
Distance: 0.736 mi., 3887 ft.
Elevation: 11 ft.
Relative: Lower

Site Name : TACOMA CITY STREETS & GROUNDS
2132 CLEVELAND WAY
TACOMA, WA 98421

Database(s) : [ALL SITES - WA, BRS, ECHO, FRS, RCRA_NONGEN] ***(cont.)***

Envirosite ID: 6593966
EPA ID: N/R

ALL SITES - WA ***(cont.)***

Facility/Site ID :	150567
Alternate Name :	N/R
Program Name :	N/R
WRIA :	10
Legislative District :	27
Congressional District :	9
Ecology Region :	SWRO
Ecology Program Phone :	(360) 407-6734
Tribal Land :	Y
Latitude :	47.246077
Longitude :	-122.414379
Last Date in Agency List :	2023-01-03

Program Details

Program :	HAZWASTE
Program ID :	WAH000025846
Interaction Type :	Hazardous Waste Generator
Interaction Type Description :	Facilities that generate any quantity of a dangerous waste. They may be classified as SQG, MQG, or LQG depending on hazardous waste generated for a given month.
Status :	Inactive
Start Date :	2005-04-06
End Date :	2005-12-31
SIC :	N/R
NAICS :	561730 - Landscaping Services

Program :	HAZWASTE
Program ID :	WAH000025846
Interaction Type :	Hazardous Waste Generator
Interaction Type Description :	Facilities that generate any quantity of a dangerous waste. They may be classified as SQG, MQG, or LQG depending on hazardous waste generated for a given month.
Status :	Inactive
Start Date :	2005-04-06
End Date :	2005-12-31
SIC :	N/R
NAICS :	N/R

BRS

Facility Name :	TACOMA CITY STREETS & GROUNDS
Facility Address :	2132 CLEVELAND WAY, TACOMA, WA 98421
County :	PIERCE

Site Details

Date Form Received by Agency :	2005-12-31
EPA ID :	WAH000025846

Map Id: 450
Direction: ESE
Distance: 0.736 mi., 3887 ft.
Elevation: 11 ft.
Relative: Lower

Site Name : TACOMA CITY STREETS & GROUNDS
2132 CLEVELAND WAY
TACOMA, WA 98421

Database(s) : [ALL SITES - WA, BRS, ECHO, FRS, RCRA_NONGEN] ***(cont.)***

Envirosite ID: 6593966
EPA ID: N/R

BRS ***(cont.)***

Mailing Address :	2324 S C ST, TACOMA, WA 98402
Contact :	LEO MONNETT
Contact Address :	N/R
Contact Country :	US
Contact Telephone :	253-591-5079
Contact Email :	lmonnette@cityoftacoma.org
EPA Region :	10
Land Type :	Municipal
Source Type :	Annual/Biennial Report
Classification :	Small Quantity Generator
Description :	Handlers that generate more than 100 and less than 1000 kilograms of hazardous waste during any calendar month and accumulate less than 6000 kg of hazardous waste at any time; or generate 100 kg or less of hazardous waste during any calendar month, and accumulate more than 1000 kg of hazardous waste at any time.
Last Date in Agency List :	2023-01-23

Owner/Operator Summary

Owner/Operator Name :	CITY OF TACOMA
Owner/Operator Address :	2324 S C ST, TACOMA, WA 98402
Owner/Operator Country :	US
Owner/Operator Telephone :	N/R
Owner/Operator Email :	N/R
Owner/Operator Fax :	N/R
Legal Status :	Municipal
Owner/Operator Type :	Operator
Owner/Operator Start Date :	1975-12-24
Owner/Operator End Date :	N/R

Owner/Operator Name :	CITY OF TACOMA
Owner/Operator Address :	747 MARKET ST RM 408, TACOMA, WA 98402
Owner/Operator Country :	US
Owner/Operator Telephone :	N/R
Owner/Operator Email :	N/R
Owner/Operator Fax :	N/R
Legal Status :	Municipal
Owner/Operator Type :	Owner
Owner/Operator Start Date :	1997-01-01
Owner/Operator End Date :	N/R

Waste Activity Monitoring

Report Cycle :	2005
Hazardous Waste Page Number :	1
Hazardous Waste Sub-Page Number :	1
BR Form :	XX
Waste Description :	N/R
Primary NAICS :	56173 - Landscaping Services
Source Code :	N/R
Form Code :	N/R

Map Id: 450
Direction: ESE
Distance: 0.736 mi., 3887 ft.
Elevation: 11 ft.
Relative: Lower

Site Name : TACOMA CITY STREETS & GROUNDS
2132 CLEVELAND WAY
TACOMA, WA 98421

Database(s) : [ALL SITES - WA, BRS, ECHO, FRS, RCRA_NONGEN] ***(cont.)***

Envirosite ID: 6593966
EPA ID: N/R

BRS ***(cont.)***

Management Method :	N/R
Generation Tons :	0
Managed Tons :	0
Shipped Tons :	0
Received Tons :	0
Receiver ID :	N/R
Receiver State :	N/R
Shipper ID :	N/R
Shipper State :	N/R
Waste Minimization :	N/R
Waste Code List :	N/R
Waste Code Group :	N/R
Waste Generation Type :	N/R

ECHO

Facility Name :	TACOMA CITY STREETS & GROUNDS
Facility Address :	2132 CLEVELAND WAY, TACOMA, WA 98421
County :	PIERCE
Last Inspection Date :	N/R
Registry ID :	110022932665
FIPS Code :	53053
EPA Region :	10
Inspection Count :	0
Last Inspection Days :	N/R
Informal Count :	0
Last Informal Action Date :	N/R
Formal Action Count :	0
Last Formal Action Date :	N/R
Total Penalties :	0
Penalty Count :	N/R
Last Penalty Date :	N/R
Last Penalty Amount :	N/R
QTRS IN NC :	0
Programs IN SNC :	0
Current Compliance Status :	No Violation Identified
Three-Year Compliance Status :	_____
Collection Method :	ADDRESS MATCHING-BLOCK FACE
Reference Point :	ENTRANCE POINT OF A FACILITY OR STATION
Accuracy Meters :	1000
Derived Tribes :	Puyallup Tribe of the Puyallup Reservation - 0 mile(s), Puyallup Tribe of the Puyallup Reservation - .6 mile(s), Muckleshoot Indian Tribe - 9.8 mile(s), Muckleshoot Indian Tribe - 12.7 mile(s), Nisqually Indian Tribe - 17.7 mile(s), Squaxin Island Tribe of the Squaxin Island Reservation - 23.1 mile(s), Squaxin Island Tribe of the Squaxin Island Reservation - 25 mile(s)
Derived HUC :	17110014
Derived WBD :	171100140502
Derived STCTY FIPS :	53053
Derived Zip :	98421
Derived CD113 :	09
Derived CB2010 :	530530602001146

Map Id: 450
Direction: ESE
Distance: 0.736 mi., 3887 ft.
Elevation: 11 ft.
Relative: Lower

Site Name : TACOMA CITY STREETS & GROUNDS
2132 CLEVELAND WAY
TACOMA, WA 98421

Database(s) : [ALL SITES - WA, BRS, ECHO, FRS, RCRA_NONGEN] ***(cont.)***

Envirosite ID: 6593966
EPA ID: N/R

ECHO ***(cont.)***

MYRTK Universe :	NNN
NPDES IDs :	N/R
CWA Permit Types :	N/R
CWA Compliance Tracking :	N/R
CWA NAICS :	N/R
CWA SICS :	N/R
CWA Inspection Count :	N/R
CWA Last Inspection Days :	N/R
CWA Informal Count :	N/R
CWA Formal Action Count :	N/R
CWA Last Formal Action Date :	N/R
CWA Penalties :	N/R
CWA Last Penalty Date :	N/R
CWA Last Penalty Amount :	N/R
CWA Quarters IN NC :	N/R
CWA Current Compliance Status :	N/R
CWA Current SNC Flag :	N
CWA 13 Quarters Compliance Status :	N/R
CWA 13 Quarters Effluent Exceedances:	N/R
CWA Three-Year QNCR Codes :	N/R
DFR URL :	Click here for hyperlink provided by the agency.
Facility SIC :	N/R
Facility NAICS :	561730 - Landscaping Services
Facility Last Inspection EPA Date :	N/R
Facility Last Inspection State Date :	N/R
Facility Last Formal Act EPA Date :	N/R
Facility Last Formal Act State Date :	N/R
Facility Last Informal Act EPA Date :	N/R
Facility Last Informal Act State Date:	N/R
Facility Federal Agency :	N/R
TRI Reporter :	N/R
Facility Imp Water Flag :	N/R
Current SNC Flag :	N
Indian County Flag :	Y
Federal Flag :	N/R
US Mexico Border Flag :	N/R
Chesapeak Bay Flag :	N/R
AIR Flag :	N
NPDES Flag :	N
SDWIS Flag :	N
RCRA Flag :	Y
TRI Flag :	N
GHG Flag :	N
Major Flag :	N/R
Active Flag :	N/R
NAA Flag :	N
Latitude :	47.24352
Longitude :	-122.40798
Last Date in Agency List :	2023-01-16

FRS

Facility Name :	TACOMA CITY STREETS & GROUNDS
Facility Address :	2132 CLEVELAND WAY, TACOMA, WA 98421
County :	PIERCE

Map Id: 450
Direction: ESE
Distance: 0.736 mi., 3887 ft.
Elevation: 11 ft.
Relative: Lower

Site Name : TACOMA CITY STREETS & GROUNDS
2132 CLEVELAND WAY
TACOMA, WA 98421

Database(s) : [ALL SITES - WA, BRS, ECHO, FRS, RCRA_NONGEN] ***(cont.)***

Envirosite ID: 6593966
EPA ID: N/R

FRS ***(cont.)***

Site Details

Registry ID :	110022932665
FRS Facility URL :	Click here for hyperlink provided by the agency.
Last Date in Agency List :	2023-02-13

Source Description

Source Description :

RCRAInfo is EPA's comprehensive information system that supports the Resource Conservation and Recovery Act (RCRA) of 1976 and the Hazardous and Solid Waste Amendments (HSWA) of 1984 through the tracking of events and activities related to facilities that generate, transport, and treat, store, or dispose of hazardous waste. RCRAInfo allows RCRA program staff to track the notification, permit, compliance, and corrective action activities required under RCRA. RCRAInfo also supports generation of the National Hazardous Waste Biennial Report. All generators and treatment, storage, and disposal facilities who handle hazardous waste are required to report to the EPA Administrator at least once every two years to support creation of the Biennial Report.
The WA-FSIS provides a means to query and display data maintained by the Washington Department of Ecology. This system contains key information for each facility/site that is currently, or has been, of interest to the Air Quality, Dam Safety, Hazardous Waste, Toxics Cleanup, and Water Quality Programs.

Source Description :

All generators and treatment, storage, and disposal (TSD) facilities who handle hazardous waste are required to report to the EPA Administrator at least once every two years. The data collected is used to create the National Biennial Resource Conservation and Recovery Act (RCRA) Hazardous Waste Report. This data is processed within the RCRA Information (RCRAInfo) database.

FRS Environmental Interest

Source and System ID :	RCRAINFO - WAH000025846 WA-FSIS - 150567

RCRA_NONGEN

Facility Name :	TACOMA CITY STREETS & GROUNDS
Facility Address :	2132 CLEVELAND WAY, TACOMA, WA 98421
County :	PIERCE
Date Form Received by Agency :	2006-02-28
EPA ID :	WAH000025846
Mailing Address :	2324 S C ST, TACOMA, WA 98402
Contact :	ANDREW TORRES
Contact Address :	3510 S MULLEN ST, TACOMA, WA 98409
Contact Country :	US
Contact Telephone :	253-593-7728
Contact Email :	ATORRES@CITYOFTACOMA.ORG
EPA Region :	10
Land Type :	Municipal
Source Type :	Implementer

Map Id: 450
Direction: ESE
Distance: 0.736 mi., 3887 ft.
Elevation: 11 ft.
Relative: Lower

Site Name : TACOMA CITY STREETS & GROUNDS
2132 CLEVELAND WAY
TACOMA, WA 98421

Database(s) : [ALL SITES - WA, BRS, ECHO, FRS, RCRA_NONGEN] ***(cont.)***

Envirosite ID: 6593966
EPA ID: N/R

RCRA_NONGEN ***(cont.)***

Classification :	Not a generator, verified
Description :	Not a generator, verified
Last Date in Agency List :	2023-01-23

Owner/Operator Summary

Owner/Operator Name :	CITY OF TACOMA
Owner/Operator Address :	2324 S C ST, TACOMA, WA 98402
Owner/Operator Country :	US
Owner/Operator Telephone :	253-591-5079
Owner/Operator Email :	N/R
Owner/Operator Fax :	N/R
Legal Status :	Private
Owner/Operator Type :	Operator
Owner/Operator Start Date :	1975-12-24
Owner/Operator End Date :	N/R

Owner/Operator Name :	CITY OF TACOMA
Owner/Operator Address :	747 MARKET ST RM 737, TACOMA, WA 98402
Owner/Operator Country :	US
Owner/Operator Telephone :	253-591-5535
Owner/Operator Email :	N/R
Owner/Operator Fax :	N/R
Legal Status :	Private
Owner/Operator Type :	Owner
Owner/Operator Start Date :	2005-12-31
Owner/Operator End Date :	N/R

Owner/Operator Name :	CITY OF TACOMA
Owner/Operator Address :	747 MARKET ST RM 408, TACOMA, WA 98402
Owner/Operator Country :	US
Owner/Operator Telephone :	253-591-5525
Owner/Operator Email :	N/R
Owner/Operator Fax :	N/R
Legal Status :	Private
Owner/Operator Type :	Owner
Owner/Operator Start Date :	1997-01-01
Owner/Operator End Date :	N/R

Handler Activities Summary

U.S. Importer of Hazardous Waste :	N
Mixed Waste (Haz. and Radioactive) :	N
Recycler of Hazardous Waste :	N
Transporter of Hazardous Waste :	N
Treater, Storer or Disposer of HW :	N
Underground Injection Activity :	N
On-site Burner Exemption :	N
Furnace Exemption :	N
Used Oil Fuel Burner :	N
Used Oil Processor :	N
Used Oil Refiner :	N

Map Id: 450
Direction: ESE
Distance: 0.736 mi., 3887 ft.
Elevation: 11 ft.
Relative: Lower

Site Name : TACOMA CITY STREETS & GROUNDS
2132 CLEVELAND WAY
TACOMA, WA 98421

Database(s) : [ALL SITES - WA, BRS, ECHO, FRS, RCRA_NONGEN] ***(cont.)***

Envirosite ID: 6593966
EPA ID: N/R

RCRA_NONGEN ***(cont.)***

Used Oil Fuel Marketer to Burner :	N
Used Oil Specification Marketer :	N
Used Oil Transfer Facility :	N
Used Oil Transporter :	N

Historical Generators

Date Form Received by Agency :	2006-02-27
Facility Name :	TACOMA CITY STREETS & GROUNDS
Classification :	Not a generator, verified
Date Form Received by Agency :	2006-02-27
Facility Name :	TACOMA CITY STREETS & GROUNDS
Classification :	Small Quantity Generator
Date Form Received by Agency :	2005-12-31
Facility Name :	TACOMA CITY STREETS & GROUNDS
Classification :	Small Quantity Generator
Date Form Received by Agency :	2005-04-12
Facility Name :	TACOMA CITY STREETS & GROUNDS
Classification :	Large Quantity Generator

Notices of Violations Summary

Regulation Violated :	N

Map Id: DV451
Direction: S
Distance: 0.737 mi., 3894 ft.
Elevation: 60 ft.
Relative: Higher

Site Name : INDUSTRIAL PARTS FRICTIONS I
409 E 26TH ST
TACOMA, WA 98421

Database(s) : [ALL SITES - WA, ECHO, FRS, RCRA_NONGEN]

Envirosite ID: 50655549
EPA ID: N/R

ALL SITES - WA

Facility Name :	Industrial Parts Frictions I
Facility Address :	409 E 26TH ST, TACOMA, 98421
County :	Pierce
Facility/Site ID :	99982525
Alternate Name :	N/R
Program Name :	N/R
WRIA :	10

Map Id: DV451
Direction: S
Distance: 0.737 mi., 3894 ft.
Elevation: 60 ft.
Relative: Higher

Site Name : INDUSTRIAL PARTS FRICTIONS I
409 E 26TH ST
TACOMA, WA 98421

Database(s) : [ALL SITES - WA, ECHO, FRS, RCRA_NONGEN] ***(cont.)***

Envirosite ID: 50655549
EPA ID: N/R

ALL SITES - WA ***(cont.)***

Legislative District :	27
Congressional District :	9
Ecology Region :	SWRO
Ecology Program Phone :	(360) 407-6734
Tribal Land :	N
Latitude :	47.23846
Longitude :	-122.42847
Last Date in Agency List :	2023-01-03

Program Details

Program :	HAZWASTE
Program ID :	WAD027540384
Interaction Type :	Hazardous Waste Generator
Interaction Type Description :	Facilities that generate any quantity of a dangerous waste. They may be classified as SQG, MQG, or LQG depending on hazardous waste generated for a given month.
Status :	Inactive
Start Date :	1988-04-11
End Date :	1989-04-21
SIC :	N/R
NAICS :	N/R

ECHO

Facility Name :	INDUSTRIAL PARTS FRICTIONS I
Facility Address :	409 E 26TH ST, TACOMA, WA 98421
County :	PIERCE
Last Inspection Date :	N/R
Registry ID :	110005264212
FIPS Code :	53053
EPA Region :	10
Inspection Count :	0
Last Inspection Days :	N/R
Informal Count :	0
Last Informal Action Date :	N/R
Formal Action Count :	0
Last Formal Action Date :	N/R
Total Penalties :	0
Penalty Count :	N/R
Last Penalty Date :	N/R
Last Penalty Amount :	N/R
QTRS IN NC :	0
Programs IN SNC :	0
Current Compliance Status :	No Violation Identified
Three-Year Compliance Status :	_____
Collection Method :	ADDRESS MATCHING-HOUSE NUMBER
Reference Point :	ENTRANCE POINT OF A FACILITY OR STATION
Accuracy Meters :	50

Map Id: DV451
Direction: S
Distance: 0.737 mi., 3894 ft.
Elevation: 60 ft.
Relative: Higher

Site Name : INDUSTRIAL PARTS FRICTIONS I
409 E 26TH ST
TACOMA, WA 98421

Database(s) : [ALL SITES - WA, ECHO, FRS, RCRA_NONGEN] ***(cont.)***

Envirosite ID: 50655549
EPA ID: N/R

ECHO ***(cont.)***

Derived Tribes :	Puyallup Tribe of the Puyallup Reservation - .1 mile(s), Puyallup Tribe of the Puyallup Reservation - .5 mile(s), Muckleshoot Indian Tribe - 10.9 mile(s), Muckleshoot Indian Tribe - 13.7 mile(s), Nisqually Indian Tribe - 16.9 mile(s), Squaxin Island Tribe of the Squaxin Island Reservation - 22.1 mile(s), Squaxin Island Tribe of the Squaxin Island Reservation - 23.9 mile(s)
Derived HUC :	17110019
Derived WBD :	171100190301
Derived STCTY FIPS :	53053
Derived Zip :	98421
Derived CD113 :	09
Derived CB2010 :	530530602001226
MYRTK Universe :	NNN
NPDES IDs :	N/R
CWA Permit Types :	N/R
CWA Compliance Tracking :	N/R
CWA NAICS :	N/R
CWA SICS :	N/R
CWA Inspection Count :	N/R
CWA Last Inspection Days :	N/R
CWA Informal Count :	N/R
CWA Formal Action Count :	N/R
CWA Last Formal Action Date :	N/R
CWA Penalties :	N/R
CWA Last Penalty Date :	N/R
CWA Last Penalty Amount :	N/R
CWA Quarters IN NC :	N/R
CWA Current Compliance Status :	N/R
CWA Current SNC Flag :	N
CWA 13 Quarters Compliance Status :	N/R
CWA 13 Quarters Effluent Exceedances:	N/R
CWA Three-Year QNCR Codes :	N/R
DFR URL :	Click here for hyperlink provided by the agency.
Facility SIC :	N/R
Facility NAICS :	32311 - Printing
Facility Last Inspection EPA Date :	N/R
Facility Last Inspection State Date :	N/R
Facility Last Formal Act EPA Date :	N/R
Facility Last Formal Act State Date :	N/R
Facility Last Informal Act EPA Date :	N/R
Facility Last Informal Act State Date:	N/R
Facility Federal Agency :	N/R
TRI Reporter :	N/R
Facility Imp Water Flag :	N/R
Current SNC Flag :	N
Indian County Flag :	N
Federal Flag :	N/R
US Mexico Border Flag :	N/R
Chesapeak Bay Flag :	N/R
AIR Flag :	N
NPDES Flag :	N
SDWIS Flag :	N
RCRA Flag :	Y
TRI Flag :	N
GHG Flag :	N

Map Id: DV451
Direction: S
Distance: 0.737 mi., 3894 ft.
Elevation: 60 ft.
Relative: Higher

Site Name : INDUSTRIAL PARTS FRICTIONS I
409 E 26TH ST
TACOMA, WA 98421

Database(s) : [ALL SITES - WA, ECHO, FRS, RCRA_NONGEN] ***(cont.)***

Envirosite ID: 50655549
EPA ID: N/R

ECHO ***(cont.)***

Major Flag :	N/R
Active Flag :	N/R
NAA Flag :	N
Latitude :	47.238713
Longitude :	-122.428963
Last Date in Agency List :	2023-01-16

FRS

Facility Name :	INDUSTRIAL PARTS FRICTIONS I
Facility Address :	409 E 26TH ST, TACOMA, WA 98421
County :	PIERCE

Site Details

Registry ID :	110005264212
FRS Facility URL :	Click here for hyperlink provided by the agency.
Last Date in Agency List :	2023-02-13

Source Description

Source Description :

RCRAInfo is EPA's comprehensive information system that supports the Resource Conservation and Recovery Act (RCRA) of 1976 and the Hazardous and Solid Waste Amendments (HSWA) of 1984 through the tracking of events and activities related to facilities that generate, transport, and treat, store, or dispose of hazardous waste. RCRAInfo allows RCRA program staff to track the notification, permit, compliance, and corrective action activities required under RCRA. RCRAInfo also supports generation of the National Hazardous Waste Biennial Report. All generators and treatment, storage, and disposal facilities who handle hazardous waste are required to report to the EPA Administrator at least once every two years to support creation of the Biennial Report.

FRS Environmental Interest

Source and System ID :	RCRAINFO - WAD027540384

RCRA_NONGEN

Facility Name :	INDUSTRIAL PARTS FRICTIONS I
Facility Address :	409 E 26TH ST, TACOMA, WA 98421
County :	PIERCE
Date Form Received by Agency :	1989-04-22
EPA ID :	WAD027540384
Mailing Address :	409 E 26TH ST, TACOMA, WA 98421
Contact :	N/R
Contact Address :	N/R
Contact Country :	N/R
Contact Telephone :	N/R
Contact Email :	N/R
EPA Region :	10
Land Type :	Other land type

Map Id: DV451
Direction: S
Distance: 0.737 mi., 3894 ft.
Elevation: 60 ft.
Relative: Higher

Site Name : INDUSTRIAL PARTS FRICTIONS I
409 E 26TH ST
TACOMA, WA 98421

Database(s) : [ALL SITES - WA, ECHO, FRS, RCRA_NONGEN] ***(cont.)***

Envirosite ID: 50655549
EPA ID: N/R

RCRA_NONGEN ***(cont.)***

Source Type :	Implementer
Classification :	Not a generator, verified
Description :	Not a generator, verified
Last Date in Agency List :	2023-01-23

Owner/Operator Summary

Owner/Operator Name :	INDUSTRIAL PARTS FRICTIONS
Owner/Operator Address :	409 E 26TH ST, TACOMA, WA 98421
Owner/Operator Country :	US
Owner/Operator Telephone :	000-000-0000
Owner/Operator Email :	N/R
Owner/Operator Fax :	N/R
Legal Status :	Private
Owner/Operator Type :	Owner
Owner/Operator Start Date :	1996-05-02
Owner/Operator End Date :	N/R

Owner/Operator Name :	INDUSTRIAL PARTS FRICTIONS I
Owner/Operator Address :	409 E 26TH ST, TACOMA, WA 98421
Owner/Operator Country :	US
Owner/Operator Telephone :	000-000-0000
Owner/Operator Email :	N/R
Owner/Operator Fax :	N/R
Legal Status :	Private
Owner/Operator Type :	Operator
Owner/Operator Start Date :	N/R
Owner/Operator End Date :	N/R

Owner/Operator Name :	INDUSTRIAL PARTS FRICTIONS I
Owner/Operator Address :	409 E 26TH ST, TACOMA, WA 98421
Owner/Operator Country :	US
Owner/Operator Telephone :	000-000-0000
Owner/Operator Email :	N/R
Owner/Operator Fax :	N/R
Legal Status :	Private
Owner/Operator Type :	Owner
Owner/Operator Start Date :	N/R
Owner/Operator End Date :	N/R

Handler Activities Summary

U.S. Importer of Hazardous Waste :	N
Mixed Waste (Haz. and Radioactive) :	N
Recycler of Hazardous Waste :	N
Transporter of Hazardous Waste :	N
Treater, Storer or Disposer of HW :	N
Underground Injection Activity :	N
On-site Burner Exemption :	N
Furnace Exemption :	N
Used Oil Fuel Burner :	N
Used Oil Processor :	N

Map Id: DV451
Direction: S
Distance: 0.737 mi., 3894 ft.
Elevation: 60 ft.
Relative: Higher

Site Name : INDUSTRIAL PARTS FRICTIONS I
409 E 26TH ST
TACOMA, WA 98421

Database(s) : [ALL SITES - WA, ECHO, FRS, RCRA_NONGEN] ***(cont.)***

Envirosite ID: 50655549
EPA ID: N/R

RCRA_NONGEN ***(cont.)***

Used Oil Refiner :	N
Used Oil Fuel Marketer to Burner :	N
Used Oil Specification Marketer :	N
Used Oil Transfer Facility :	N
Used Oil Transporter :	N

Historical Generators

Date Form Received by Agency :	1989-04-21
Facility Name :	INDUSTRIAL PARTS FRICTIONS I
Classification :	Not a generator, verified

Notices of Violations Summary

Regulation Violated :	N

Map Id: DU452
Direction: SE
Distance: 0.737 mi., 3894 ft.
Elevation: 14 ft.
Relative: Lower

Site Name : TAFT & COMPANY 1239 PUYALLUP AVE | TAFT & COMPANY
1239 PUYALLUP AVE
TACOMA | Tacoma, WA 98421

Database(s) : [ALL SITES - WA, CSCSL NFA - WA, EPA UST, FRS, HSL - WA, LUST - WA, UST - WA, VCP - WA]

Envirosite ID: 42947400
EPA ID: N/R

ALL SITES - WA

Facility Name :	TAFT & COMPANY 1239 PUYALLUP AVE
Facility Address :	1239 PUYALLUP AVE, TACOMA, 98421
County :	Pierce
Facility/Site ID :	35539812
Alternate Name :	N/R
Program Name :	N/R
WRIA :	10
Legislative District :	27
Congressional District :	9
Ecology Region :	SWRO
Ecology Program Phone :	(360) 407-7224
Tribal Land :	Y
Latitude :	47.242417
Longitude :	-122.415458
Last Date in Agency List :	2023-01-03

Map Id: DU452
Direction: SE
Distance: 0.737 mi., 3894 ft.
Elevation: 14 ft.
Relative: Lower

Site Name : TAFT & COMPANY 1239 PUYALLUP AVE | TAFT & COMPANY
1239 PUYALLUP AVE
TACOMA | Tacoma, WA 98421

Database(s) : [ALL SITES - WA, CSCSL NFA - WA, EPA UST, FRS, HSL - WA, LUST - WA, UST - WA, VCP - WA] ***(cont.)***

Envirosite ID: 42947400
EPA ID: N/R

ALL SITES - WA ***(cont.)***

Program Details

Program :	TOXICS
Program ID :	N/R
Interaction Type :	LUST Facility
Interaction Type Description :	A leaking underground tank cleanup site being cleaned up with Ecology oversight or review.
Status :	Inactive
Start Date :	2000-08-18
End Date :	2000-10-11
SIC :	N/R
NAICS :	N/R

Program :	TOXICS
Program ID :	N/R
Interaction Type :	Voluntary Cleanup Sites
Interaction Type Description :	For a fee, Ecology staff will review an independent cleanup report(s) and provide a written decision about the adequacy of the cleanup actions taken and described in the report.
Status :	Inactive
Start Date :	2000-09-28
End Date :	2000-10-10
SIC :	N/R
NAICS :	N/R

CSCSL NFA - WA

Facility Name :	TAFT & COMPANY 1239 PUYALLUP AVE
Facility Address :	1239 PUYALLUP AVE, TACOMA, 98421
County :	Pierce
NFA Date :	2000-10-10
Facility Site ID :	35539812
Cleanup Site ID :	5932
Rank :	N/R
VCP :	N/R
Alternate Site Names :	TAFT & COMPANY
NFA Reason :	Voluntary Cleanup Program Review
Site Status :	NFA
Region :	Southwest
Responsible Unit :	Southwest
Latitude :	47.242417
Longitude :	-122.415458
Last Date in Agency List :	2023-02-23

Map Id: DU452
Direction: SE
Distance: 0.737 mi., 3894 ft.
Elevation: 14 ft.
Relative: Lower

Site Name : TAFT & COMPANY 1239 PUYALLUP AVE | TAFT & COMPANY
1239 PUYALLUP AVE
TACOMA | Tacoma, WA 98421

Database(s) : [ALL SITES - WA, CSCSL NFA - WA, EPA UST, FRS, HSL - WA, LUST - WA, UST - WA, VCP - WA] ***(cont.)***

Envirosite ID: 42947400
EPA ID: N/R

CSCSL NFA - WA ***(cont.)***

Contaminants

Contaminant Name :	Petroleum-Other
Ground Water :	N/R
Surface Water :	N/R
Soil :	Confirmed Above Cleanup Levels
Sediment :	N/R
Air :	N/R
Bedrock :	N/R

EPA UST

Facility Name :	TAFT & COMPANY
Facility Address :	1239 PUYALLUP AVE, Tacoma, Washington 98421
County :	Pierce
Facility ID :	WA35539812
Facility Status :	Closed UST(s)
Open USTs :	0
Closed USTs :	4
Temporarily Out of Service USTs :	0
Date of Last Inspection :	N/R
EPA Region :	10
Tribe :	N/R
Facility ID 2 :	N/R
Latitude :	47.242417
Longitude :	-122.415458
Last Date in Agency List :	2023-01-30

Tank Details

Tank ID :	WA35539812_1
Tank Status :	Closed
Installation Date :	N/R
Removal Date :	N/R
Capacity :	5000
Substances :	B Unleaded Gasoline
Tank Wall Type :	N/R
Tank ID :	WA35539812_2
Tank Status :	Closed
Installation Date :	N/R
Removal Date :	N/R
Capacity :	2001
Substances :	B Unleaded Gasoline
Tank Wall Type :	N/R
Tank ID :	WA35539812_3
Tank Status :	Closed
Installation Date :	N/R
Removal Date :	N/R

Map Id: DU452
Direction: SE
Distance: 0.737 mi., 3894 ft.
Elevation: 14 ft.
Relative: Lower

Site Name : TAFT & COMPANY 1239 PUYALLUP AVE | TAFT & COMPANY
1239 PUYALLUP AVE
TACOMA | Tacoma, WA 98421

Database(s) : [ALL SITES - WA, CSCSL NFA - WA, EPA UST, FRS, HSL - WA, LUST - WA, UST - WA, VCP - WA] ***(cont.)***

Envirosite ID: 42947400
EPA ID: N/R

EPA UST ***(cont.)***

Capacity :	2001
Substances :	B Unleaded Gasoline
Tank Wall Type :	N/R
Tank ID :	WA35539812_5
Tank Status :	Closed
Installation Date :	1964-01-01
Removal Date :	N/R
Capacity :	N/R
Substances :	G Used Oil/Waste Oil
Tank Wall Type :	N/R

FRS

Facility Name :	TAFT & COMPANY
Facility Address :	1239 PUYALLUP AVE, TACOMA, WA 98421
County :	PIERCE

Site Details

Registry ID :	110015487114
FRS Facility URL :	Click here for hyperlink provided by the agency.
Last Date in Agency List :	2023-02-13

Source Description

Source Description :

The WA-FSIS provides a means to query and display data maintained by the Washington Department of Ecology. This system contains key information for each facility/site that is currently, or has been, of interest to the Air Quality, Dam Safety, Hazardous Waste, Toxics Cleanup, and Water Quality Programs.

FRS Environmental Interest

Source and System ID :	WA-FSIS - 35539812

HSL - WA

Facility Name :	Taft & Company 1239 Puyallup Ave
Facility Address :	1239 PUYALLUP AVE, TACOMA, 98421
County :	Pierce

Site Details

Facility Site ID :	35539812
Cleanup Site ID :	5932
Status :	No Further Action

Map Id: DU452
Direction: SE
Distance: 0.737 mi., 3894 ft.
Elevation: 14 ft.
Relative: Lower

Site Name : TAFT & COMPANY 1239 PUYALLUP AVE | TAFT & COMPANY
1239 PUYALLUP AVE
TACOMA | Tacoma, WA 98421

Database(s) : [ALL SITES - WA, CSCSL NFA - WA, EPA UST, FRS, HSL - WA, LUST - WA, UST - WA, VCP - WA] ***(cont.)***

Envirosite ID: 42947400
EPA ID: N/R

HSL - WA ***(cont.)***

Site Rank :	N/R
Alternative Site Name :	TAFT & COMPANY
Region :	Southwest
Resposbile Unit :	Southwest
Institutional Control :	N/R
Current VCP :	N/R
Past VCP :	Yes
Latitude :	47.2424167744798
Longitude :	-122.415457522432
Agency Hyperlink :	Click here for hyperlink provided by the agency.
Last Date in Agency List :	2023-02-28

Contaminants

Contaminant Name :	Petroleum-Other
Ground water :	N/R
Surface water :	N/R
Soil :	Confirmed Above Cleanup Levels
Sediment :	N/R
Air :	N/R
Bedrock :	N/R

Facility Name :	TAFT & COMPANY 1239 PUYALLUP AVE
Facility Address :	1239 Puyallup Ave, Tacoma, 98421
County :	Pierce

Site Details

Facility Site ID :	35539812
Cleanup Site ID :	5932
Status :	No Further Action
Site Rank :	N/R
Alternative Site Name :	N/R
Region :	N/R
Resposbile Unit :	N/R
Institutional Control :	N/R
Current VCP :	N/R
Past VCP :	N/R
Latitude :	N/R
Longitude :	N/R
Agency Hyperlink :	Click here for hyperlink provided by the agency.
Last Date in Agency List :	2022-02-11

LUST - WA

Facility Name :	TAFT & COMPANY 1239 PUYALLUP AVE
Facility Address :	1239 PUYALLUP AVE, TACOMA, 98421
County :	Pierce

Map Id: DU452
Direction: SE
Distance: 0.737 mi., 3894 ft.
Elevation: 14 ft.
Relative: Lower

Site Name : TAFT & COMPANY 1239 PUYALLUP AVE | TAFT & COMPANY
1239 PUYALLUP AVE
TACOMA | Tacoma, WA 98421

Database(s) : [ALL SITES - WA, CSCSL NFA - WA, EPA UST, FRS, HSL - WA, LUST - WA, UST - WA, VCP - WA] ***(cont.)***

Envirosite ID: 42947400
EPA ID: N/R

LUST - WA ***(cont.)***

Site Details

LUST Status Date :	2000-10-10
LUST Status Type :	LUST - NFA
Facility Site ID :	35539812
Cleanup Site ID :	5932
LUST ID :	5574
UST ID :	549284
Alternate Site Names :	TAFT & COMPANY
Release Date :	2000-08-18
Process Type :	N/R
Responsible Unit :	Southwest
Region :	Southwest
Latitude :	47.242417
Longitude :	-122.415458
Last Date in Agency List :	2023-03-20

Contaminants

Contaminant Name :	Petroleum-Other
Ground Water :	N/R
Surface Water :	N/R
Soil :	Confirmed Above Cleanup Levels
Sediment :	N/R
Air :	N/R
Bedrock :	N/R

UST - WA

Facility Name :	TAFT & COMPANY
Facility Address :	1239 PUYALLUP AVE, Tacoma, 98421
County :	Pierce
Facility Site ID :	35539812
UST Site ID :	549284
Tag Number(s) :	N/R
Responsible Unit :	Southwest
Is Active :	No
Latitude :	47.242417
Longitude :	-122.415458
Last Date in Agency List :	2022-12-29

Tank Details

Tank Name :	1
Tank Status :	Removed
Install Date :	N/R
Tank Upgrade Date :	N/R
Tank Permanent Closure Date :	N/R
Permit Expiration Date :	N/R
Tank Material :	N/R
Tank Construction :	N/R

Map Id: DU452
Direction: SE
Distance: 0.737 mi., 3894 ft.
Elevation: 14 ft.
Relative: Lower

Site Name : TAFT & COMPANY 1239 PUYALLUP AVE | TAFT & COMPANY
1239 PUYALLUP AVE
TACOMA | Tacoma, WA 98421

Database(s) : [ALL SITES - WA, CSCSL NFA - WA, EPA UST, FRS, HSL - WA, LUST - WA, UST - WA, VCP - WA] ***(cont.)***

Envirosite ID: 42947400
EPA ID: N/R

UST - WA ***(cont.)***

Tank Corrosion Protection :	N/R
Tank Manifold :	N/R
Tank Release Detection :	N/R
Tank Tightness Test :	N/R
Tank Spill Prevention :	N/R
Capacity Range :	5,000 to 9,999 Gallons
Actual Capacity :	8000
Pipe Material :	N/R
Pipe Construction :	N/R
Pipe Corrosion Protection :	N/R
Tank SFC :	N/R
Dispenser SFC :	N/R
Primary Pipe Release Detection :	N/R
Secondary Pipe Release Detection :	N/R
Pipe Pumping System :	N/R
Pipe Install Date :	N/R
Turbine Sump Construction :	N/R
Tank Status Date :	2000-10-12
Tank Install Date :	N/R
Tank Overfill Prevention :	N/R

Compartments Details

Compartment Number :	1
Compartment Capacity :	8000
Substance Stored :	Unleaded Gasoline
Used Substance :	N/R
Ecy Region :	N/R

Tank Details

Tank Name :	2
Tank Status :	Removed
Install Date :	N/R
Tank Upgrade Date :	N/R
Tank Permanent Closure Date :	N/R
Permit Expiration Date :	N/R
Tank Material :	N/R
Tank Construction :	N/R
Tank Corrosion Protection :	N/R
Tank Manifold :	N/R
Tank Release Detection :	N/R
Tank Tightness Test :	N/R
Tank Spill Prevention :	N/R
Capacity Range :	2,001 to 4,999 Gallons
Actual Capacity :	4000
Pipe Material :	N/R
Pipe Construction :	N/R
Pipe Corrosion Protection :	N/R
Tank SFC :	N/R
Dispenser SFC :	N/R
Primary Pipe Release Detection :	N/R

Map Id: DU452
Direction: SE
Distance: 0.737 mi., 3894 ft.
Elevation: 14 ft.
Relative: Lower

Site Name : TAFT & COMPANY 1239 PUYALLUP AVE | TAFT & COMPANY
1239 PUYALLUP AVE
TACOMA | Tacoma, WA 98421

Database(s) : [ALL SITES - WA, CSCSL NFA - WA, EPA UST, FRS, HSL - WA, LUST - WA, UST - WA, VCP - WA] ***(cont.)***

Envirosite ID: 42947400
EPA ID: N/R

UST - WA ***(cont.)***

Secondary Pipe Release Detection :	N/R
Pipe Pumping System :	N/R
Pipe Install Date :	N/R
Turbine Sump Construction :	N/R
Tank Status Date :	2000-10-12
Tank Install Date :	N/R
Tank Overfill Prevention :	N/R

Compartments Details

Compartment Number :	1
Compartment Capacity :	4000
Substance Stored :	Unleaded Gasoline
Used Substance :	N/R
Ecy Region :	N/R

Tank Details

Tank Name :	3
Tank Status :	Removed
Install Date :	N/R
Tank Upgrade Date :	N/R
Tank Permanent Closure Date :	N/R
Permit Expiration Date :	N/R
Tank Material :	N/R
Tank Construction :	N/R
Tank Corrosion Protection :	N/R
Tank Manifold :	N/R
Tank Release Detection :	N/R
Tank Tightness Test :	N/R
Tank Spill Prevention :	N/R
Capacity Range :	2,001 to 4,999 Gallons
Actual Capacity :	4000
Pipe Material :	N/R
Pipe Construction :	N/R
Pipe Corrosion Protection :	N/R
Tank SFC :	N/R
Dispenser SFC :	N/R
Primary Pipe Release Detection :	N/R
Secondary Pipe Release Detection :	N/R
Pipe Pumping System :	N/R
Pipe Install Date :	N/R
Turbine Sump Construction :	N/R
Tank Status Date :	2000-10-12
Tank Install Date :	N/R
Tank Overfill Prevention :	N/R

Compartments Details

Compartment Number :	1
Compartment Capacity :	4000

Map Id: DU452
Direction: SE
Distance: 0.737 mi., 3894 ft.
Elevation: 14 ft.
Relative: Lower

Site Name : TAFT & COMPANY 1239 PUYALLUP AVE | TAFT & COMPANY
1239 PUYALLUP AVE
TACOMA | Tacoma, WA 98421

Database(s) : [ALL SITES - WA, CSCSL NFA - WA, EPA UST, FRS, HSL - WA, LUST - WA, UST - WA, VCP - WA] ***(cont.)***

Envirosite ID: 42947400
EPA ID: N/R

UST - WA ***(cont.)***

Substance Stored :	Unleaded Gasoline
Used Substance :	N/R
Ecy Region :	N/R

Tank Details

Tank Name :	4
Tank Status :	Exempt
Install Date :	1964-01-01
Tank Upgrade Date :	N/R
Tank Permanent Closure Date :	N/R
Permit Expiration Date :	N/R
Tank Material :	N/R
Tank Construction :	N/R
Tank Corrosion Protection :	N/R
Tank Manifold :	N/R
Tank Release Detection :	N/R
Tank Tightness Test :	N/R
Tank Spill Prevention :	N/R
Capacity Range :	N/R
Actual Capacity :	285
Pipe Material :	N/R
Pipe Construction :	N/R
Pipe Corrosion Protection :	N/R
Tank SFC :	N/R
Dispenser SFC :	N/R
Primary Pipe Release Detection :	N/R
Secondary Pipe Release Detection :	N/R
Pipe Pumping System :	N/R
Pipe Install Date :	N/R
Turbine Sump Construction :	N/R
Tank Status Date :	2000-10-12
Tank Install Date :	N/R
Tank Overfill Prevention :	N/R

Compartments Details

Compartment Number :	1
Compartment Capacity :	285
Substance Stored :	Heating Fuel
Used Substance :	N/R
Ecy Region :	N/R

Tank Details

Tank Name :	5
Tank Status :	Removed
Install Date :	1964-01-01
Tank Upgrade Date :	N/R
Tank Permanent Closure Date :	N/R
Permit Expiration Date :	N/R

Map Id: DU452
Direction: SE
Distance: 0.737 mi., 3894 ft.
Elevation: 14 ft.
Relative: Lower

Site Name : TAFT & COMPANY 1239 PUYALLUP AVE | TAFT & COMPANY
1239 PUYALLUP AVE
TACOMA | Tacoma, WA 98421

Database(s) : [ALL SITES - WA, CSCSL NFA - WA, EPA UST, FRS, HSL - WA, LUST - WA, UST - WA, VCP - WA] ***(cont.)***

Envirosite ID: 42947400
EPA ID: N/R

UST - WA ***(cont.)***

Tank Material :	N/R
Tank Construction :	N/R
Tank Corrosion Protection :	N/R
Tank Manifold :	N/R
Tank Release Detection :	N/R
Tank Tightness Test :	N/R
Tank Spill Prevention :	N/R
Capacity Range :	N/R
Actual Capacity :	250
Pipe Material :	N/R
Pipe Construction :	N/R
Pipe Corrosion Protection :	N/R
Tank SFC :	N/R
Dispenser SFC :	N/R
Primary Pipe Release Detection :	N/R
Secondary Pipe Release Detection :	N/R
Pipe Pumping System :	N/R
Pipe Install Date :	N/R
Turbine Sump Construction :	N/R
Tank Status Date :	2000-10-12
Tank Install Date :	N/R
Tank Overfill Prevention :	N/R

Compartments Details

Compartment Number :	1
Compartment Capacity :	250
Substance Stored :	Used Oil/Waste Oil
Used Substance :	N/R
Ecy Region :	N/R

VCP - WA

Facility Name :	TAFT & COMPANY 1239 PUYALLUP AVE
Facility Address :	1239 PUYALLUP AVE, TACOMA, 98421
County :	Pierce
Facility/Site ID :	35539812
Alternate Name :	N/R
Program Name :	N/R
WRIA :	10
Legislative District :	27
Congressional District :	9
Ecology Region :	SWRO
Ecology Program Phone :	(360) 407-7224
Tribal Land :	Y
Latitude :	47.242417
Longitude :	-122.415458
Last Date in Agency List :	2023-01-04

Map Id: DU452
Direction: SE
Distance: 0.737 mi., 3894 ft.
Elevation: 14 ft.
Relative: Lower

Site Name : TAFT & COMPANY 1239 PUYALLUP AVE | TAFT & COMPANY
1239 PUYALLUP AVE
TACOMA | Tacoma, WA 98421

Database(s) : [ALL SITES - WA, CSCSL NFA - WA, EPA UST, FRS, HSL - WA, LUST - WA, UST - WA, VCP - WA] ***(cont.)***

Envirosite ID: 42947400
EPA ID: N/R

VCP - WA ***(cont.)***

Program Details

Program :	TOXICS
Program ID :	N/R
Interaction Type :	Voluntary Cleanup Sites
Interaction Type Description :	For a fee, Ecology staff will review an independent cleanup report(s) and provide a written decision about the adequacy of the cleanup actions taken and described in the report.
Status :	Inactive
Start Date :	2000-09-28
End Date :	2000-10-10
SIC :	N/R
NAICS :	N/R

Map Id: DV453
Direction: S
Distance: 0.739 mi., 3900 ft.
Elevation: 71 ft.
Relative: Higher

Site Name : GOLDEN WEST MOTEL
503 E 26TH
TACOMA, WA 98404

Database(s) : [ALL SITES - WA, ECHO, FRS, RCRA_NONGEN]

Envirosite ID: 50655553
EPA ID: N/R

ALL SITES - WA

Facility Name :	Golden West Motel
Facility Address :	503 E 26TH, TACOMA, 98404
County :	Pierce
Facility/Site ID :	62113225
Alternate Name :	N/R
Program Name :	N/R
WRIA :	10
Legislative District :	27
Congressional District :	9
Ecology Region :	SWRO
Ecology Program Phone :	(360) 407-6734
Tribal Land :	N
Latitude :	47.23865
Longitude :	-122.4277
Last Date in Agency List :	2023-01-03

Program Details

Program :	HAZWASTE
Program ID :	WAD988508651
Interaction Type :	Hazardous Waste Generator

Map Id: DV453
Direction: S
Distance: 0.739 mi., 3900 ft.
Elevation: 71 ft.
Relative: Higher

Site Name : GOLDEN WEST MOTEL
503 E 26TH
TACOMA, WA 98404

Database(s) : [ALL SITES - WA, ECHO, FRS, RCRA_NONGEN] ***(cont.)***

Envirosite ID: 50655553
EPA ID: N/R

ALL SITES - WA ***(cont.)***

Interaction Type Description :	Facilities that generate any quantity of a dangerous waste. They may be classified as SQG, MQG, or LQG depending on hazardous waste generated for a given month.
Status :	Inactive
Start Date :	1992-07-10
End Date :	1992-12-31
SIC :	N/R
NAICS :	N/R

ECHO

Facility Name :	GOLDEN WEST MOTEL
Facility Address :	503 E 26TH, TACOMA, WA 98404
County :	PIERCE
Last Inspection Date :	N/R
Registry ID :	110005377047
FIPS Code :	53053
EPA Region :	10
Inspection Count :	0
Last Inspection Days :	N/R
Informal Count :	0
Last Informal Action Date :	N/R
Formal Action Count :	0
Last Formal Action Date :	N/R
Total Penalties :	0
Penalty Count :	N/R
Last Penalty Date :	N/R
Last Penalty Amount :	N/R
QTRS IN NC :	0
Programs IN SNC :	0
Current Compliance Status :	No Violation Identified
Three-Year Compliance Status :	_____
Collection Method :	ADDRESS MATCHING-HOUSE NUMBER
Reference Point :	CENTER OF A FACILITY OR STATION
Accuracy Meters :	30
Derived Tribes :	Puyallup Tribe of the Puyallup Reservation - 0 mile(s), Puyallup Tribe of the Puyallup Reservation - .4 mile(s), Muckleshoot Indian Tribe - 10.8 mile(s), Muckleshoot Indian Tribe - 13.6 mile(s), Nisqually Indian Tribe - 17 mile(s), Squaxin Island Tribe of the Squaxin Island Reservation - 22.2 mile(s), Squaxin Island Tribe of the Squaxin Island Reservation - 24.1 mile(s)
Derived HUC :	17110019
Derived WBD :	171100190301
Derived STCTY FIPS :	53053
Derived Zip :	98421
Derived CD113 :	09
Derived CB2010 :	530530602001227
MYRTK Universe :	NNN
NPDES IDs :	N/R
CWA Permit Types :	N/R
CWA Compliance Tracking :	N/R

Map Id: DV453
Direction: S
Distance: 0.739 mi., 3900 ft.
Elevation: 71 ft.
Relative: Higher

Site Name : GOLDEN WEST MOTEL
503 E 26TH
TACOMA, WA 98404

Database(s) : [ALL SITES - WA, ECHO, FRS, RCRA_NONGEN] ***(cont.)***

Envirosite ID: 50655553
EPA ID: N/R

ECHO ***(cont.)***

CWA NAICS :	N/R
CWA SICS :	N/R
CWA Inspection Count :	N/R
CWA Last Inspection Days :	N/R
CWA Informal Count :	N/R
CWA Formal Action Count :	N/R
CWA Last Formal Action Date :	N/R
CWA Penalties :	N/R
CWA Last Penalty Date :	N/R
CWA Last Penalty Amount :	N/R
CWA Quarters IN NC :	N/R
CWA Current Compliance Status :	N/R
CWA Current SNC Flag :	N
CWA 13 Quarters Compliance Status :	N/R
CWA 13 Quarters Effluent Exceedances:	N/R
CWA Three-Year QNCR Codes :	N/R
DFR URL :	Click here for hyperlink provided by the agency.
Facility SIC :	N/R
Facility NAICS :	72111 - Hotels (except Casino Hotels) and Motels
Facility Last Inspection EPA Date :	N/R
Facility Last Inspection State Date :	N/R
Facility Last Formal Act EPA Date :	N/R
Facility Last Formal Act State Date :	N/R
Facility Last Informal Act EPA Date :	N/R
Facility Last Informal Act State Date:	N/R
Facility Federal Agency :	N/R
TRI Reporter :	N/R
Facility Imp Water Flag :	N/R
Current SNC Flag :	N
Indian County Flag :	N
Federal Flag :	N/R
US Mexico Border Flag :	N/R
Chesapeak Bay Flag :	N/R
AIR Flag :	N
NPDES Flag :	N
SDWIS Flag :	N
RCRA Flag :	Y
TRI Flag :	N
GHG Flag :	N
Major Flag :	N/R
Active Flag :	N/R
NAA Flag :	N
Latitude :	47.23897
Longitude :	-122.4264
Last Date in Agency List :	2023-01-16

FRS

Facility Name :	GOLDEN WEST MOTEL
Facility Address :	503 E 26TH, TACOMA, WA 98404
County :	PIERCE

Map Id: DV453
Direction: S
Distance: 0.739 mi., 3900 ft.
Elevation: 71 ft.
Relative: Higher

Site Name : GOLDEN WEST MOTEL
503 E 26TH
TACOMA, WA 98404

Database(s) : [ALL SITES - WA, ECHO, FRS, RCRA_NONGEN] ***(cont.)***

Envirosite ID: 50655553
EPA ID: N/R

FRS ***(cont.)***

Site Details

Registry ID :	110005377047
FRS Facility URL :	Click here for hyperlink provided by the agency.
Last Date in Agency List :	2023-02-13

Source Description

Source Description :

RCRAInfo is EPA's comprehensive information system that supports the Resource Conservation and Recovery Act (RCRA) of 1976 and the Hazardous and Solid Waste Amendments (HSWA) of 1984 through the tracking of events and activities related to facilities that generate, transport, and treat, store, or dispose of hazardous waste. RCRAInfo allows RCRA program staff to track the notification, permit, compliance, and corrective action activities required under RCRA. RCRAInfo also supports generation of the National Hazardous Waste Biennial Report. All generators and treatment, storage, and disposal facilities who handle hazardous waste are required to report to the EPA Administrator at least once every two years to support creation of the Biennial Report.

FRS Environmental Interest

Source and System ID :	RCRAINFO - WAD988508651

RCRA_NONGEN

Facility Name :	GOLDEN WEST MOTEL
Facility Address :	503 E 26TH, TACOMA, WA 98404
County :	PIERCE
Date Form Received by Agency :	1999-08-09
EPA ID :	WAD988508651
Mailing Address :	2002 E 28TH ST, TACOMA, WA 98404
Contact :	N/R
Contact Address :	N/R
Contact Country :	N/R
Contact Telephone :	N/R
Contact Email :	N/R
EPA Region :	10
Land Type :	Other land type
Source Type :	Implementer
Classification :	Not a generator, verified
Description :	Not a generator, verified
Last Date in Agency List :	2023-01-23

Owner/Operator Summary

Owner/Operator Name :	GOLDEN WEST MOTEL
Owner/Operator Address :	503 E 26TH ST, TACOMA, WA 98421
Owner/Operator Country :	US
Owner/Operator Telephone :	000-000-0000
Owner/Operator Email :	N/R
Owner/Operator Fax :	N/R
Legal Status :	Private

Map Id: DV453
Direction: S
Distance: 0.739 mi., 3900 ft.
Elevation: 71 ft.
Relative: Higher

Site Name : GOLDEN WEST MOTEL
503 E 26TH
TACOMA, WA 98404

Database(s) : [ALL SITES - WA, ECHO, FRS, RCRA_NONGEN] ***(cont.)***

Envirosite ID: 50655553
EPA ID: N/R

RCRA_NONGEN ***(cont.)***

Owner/Operator Type :	Owner
Owner/Operator Start Date :	1996-05-03
Owner/Operator End Date :	N/R
Owner/Operator Name :	GOLDEN WEST MOTEL
Owner/Operator Address :	503 E 26TH, TACOMA, WA 98404
Owner/Operator Country :	US
Owner/Operator Telephone :	000-000-0000
Owner/Operator Email :	N/R
Owner/Operator Fax :	N/R
Legal Status :	Private
Owner/Operator Type :	Owner
Owner/Operator Start Date :	N/R
Owner/Operator End Date :	N/R
Owner/Operator Name :	GOLDEN WEST MOTEL
Owner/Operator Address :	503 E 26TH, TACOMA, WA 98404
Owner/Operator Country :	US
Owner/Operator Telephone :	000-000-0000
Owner/Operator Email :	N/R
Owner/Operator Fax :	N/R
Legal Status :	Private
Owner/Operator Type :	Operator
Owner/Operator Start Date :	N/R
Owner/Operator End Date :	N/R

Handler Activities Summary

U.S. Importer of Hazardous Waste :	N
Mixed Waste (Haz. and Radioactive) :	N
Recycler of Hazardous Waste :	N
Transporter of Hazardous Waste :	N
Treater, Storer or Disposer of HW :	N
Underground Injection Activity :	N
On-site Burner Exemption :	N
Furnace Exemption :	N
Used Oil Fuel Burner :	N
Used Oil Processor :	N
Used Oil Refiner :	N
Used Oil Fuel Marketer to Burner :	N
Used Oil Specification Marketer :	N
Used Oil Transfer Facility :	N
Used Oil Transporter :	N

Historical Generators

Date Form Received by Agency :	1999-08-09
Facility Name :	GOLDEN WEST MOTEL
Classification :	Not a generator, verified

Map Id: DV453
Direction: S
Distance: 0.739 mi., 3900 ft.
Elevation: 71 ft.
Relative: Higher

Site Name : GOLDEN WEST MOTEL
503 E 26TH
TACOMA, WA 98404

Database(s) : [ALL SITES - WA, ECHO, FRS, RCRA_NONGEN] ***(cont.)***

Envirosite ID: 50655553
EPA ID: N/R

RCRA_NONGEN ***(cont.)***

Date Form Received by Agency :	1992-07-02
Facility Name :	GOLDEN WEST MOTEL
Classification :	Small Quantity Generator

Notices of Violations Summary

Regulation Violated :	N

Map Id: 454
Direction: WNW
Distance: 0.739 mi., 3901 ft.
Elevation: 213 ft.
Relative: Higher

Site Name : Sky Terrace Condos
235 BROADWAY
TACOMA, WA 98402

Database(s) : [ALL SITES - WA, FRS]

Envirosite ID: 6550767
EPA ID: N/R

ALL SITES - WA

Facility Name :	Sky Terrace Condos
Facility Address :	235 BROADWAY, TACOMA, 98402
County :	N/R
Facility/Site ID :	10850
Alternate Name :	N/R
Program Name :	N/R
WRIA :	10
Legislative District :	27
Congressional District :	6
Ecology Region :	SWRO
Ecology Program Phone :	N/R
Tribal Land :	N
Latitude :	47.262056
Longitude :	-122.444103
Last Date in Agency List :	2023-01-03

Program Details

Program :	N/R
Program ID :	N/R
Interaction Type :	Urban Waters
Interaction Type Description :	The site has been inspected by an Ecology Urban Waters Inspector.
Status :	Active
Start Date :	2010-01-28
End Date :	N/R
SIC :	N/R
NAICS :	N/R

Map Id: 454
Direction: WNW
Distance: 0.739 mi., 3901 ft.
Elevation: 213 ft.
Relative: Higher

Site Name : Sky Terrace Condos
235 BROADWAY
TACOMA, WA 98402

Database(s) : [ALL SITES - WA, FRS] ***(cont.)***

Envirosite ID: 6550767
EPA ID: N/R

FRS

Facility Name :	SKY TERRACE CONDOS
Facility Address :	235 BROADWAY, TACOMA, WA 98402
County :	PIERCE

Site Details

Registry ID :	110040724918
FRS Facility URL :	Click here for hyperlink provided by the agency.
Last Date in Agency List :	2023-02-13

Source Description

Source Description :

The WA-FSIS provides a means to query and display data maintained by the Washington Department of Ecology. This system contains key information for each facility/site that is currently, or has been, of interest to the Air Quality, Dam Safety, Hazardous Waste, Toxics Cleanup, and Water Quality Programs.

FRS Environmental Interest

Source and System ID :	WA-FSIS - 10850

Map Id: DU455
Direction: SE
Distance: 0.742 mi., 3916 ft.
Elevation: 15 ft.
Relative: Lower

Site Name : ASSOCIATED PETROLEUM | ASSOCIATED PETROLEUM PRODUCTS, INC.
1214 PUYALLUP AVE
TACOMA | Tacoma, WA

Database(s) : [ALL SITES - WA, CSCSL HWS - WA, EPA UST, FRS, HSL - WA, UST - WA]

Envirosite ID: 43031312
EPA ID: N/R

ALL SITES - WA

Facility Name :	ASSOCIATED PETROLEUM
Facility Address :	1214 PUYALLUP AVE, TACOMA, 98421
County :	Pierce
Facility/Site ID :	4676
Alternate Name :	N/R
Program Name :	N/R
WRIA :	10
Legislative District :	27
Congressional District :	9
Ecology Region :	SWRO
Ecology Program Phone :	(360) 407-7224
Tribal Land :	Y
Latitude :	47.241702

Map Id: DU455
Direction: SE
Distance: 0.742 mi., 3916 ft.
Elevation: 15 ft.
Relative: Lower

Site Name : ASSOCIATED PETROLEUM | ASSOCIATED PETROLEUM PRODUCTS, INC.
1214 PUYALLUP AVE
TACOMA | Tacoma, WA

Database(s) : [ALL SITES - WA, CSCSL HWS - WA, EPA UST, FRS, HSL - WA, UST - WA] ***(cont.)***

Envirosite ID: 43031312
EPA ID: N/R

ALL SITES - WA ***(cont.)***

Longitude : -122.416521
Last Date in Agency List : 2023-01-03

Program Details

Program : TOXICS
Program ID : N/R
Interaction Type : Underground Storage Tank

Interaction Type Description : Any one or combination of tanks (including connecting underground pipes) that is used to contain regulated substances and has a tank volume of ten percent or more beneath the surface of the ground. This term does not include any of the exempt UST systems specified in WAC 173-360-110(2) or any piping connected thereto. See WAC 173-360

Status : Active
Start Date : 2013-11-07
End Date : N/R
SIC : N/R
NAICS : N/R

Program : TOXICS
Program ID : N/R
Interaction Type : Underground Storage Tank

Interaction Type Description : Any one or combination of tanks (including connecting underground pipes) that is used to contain regulated substances and has a tank volume of ten percent or more beneath the surface of the ground. This term does not include any of the exempt UST systems specified in WAC 173-360-110(2) or any piping connected thereto. See WAC 173-360

Status : Active
Start Date : 2013-11-07
End Date : N/R
SIC : N/R
NAICS : 44719 - Other Gasoline Stations

Program : TOXICS
Program ID : N/R
Interaction Type : State Cleanup Site

Interaction Type Description : A site is being cleaned up under state regulations. Regulations include Model Toxics Control Act or its predecessors.

Status : Active
Start Date : 2013-03-22
End Date : N/R
SIC : N/R
NAICS : 722 - Food Services and Drinking Places

Map Id: DU455
Direction: SE
Distance: 0.742 mi., 3916 ft.
Elevation: 15 ft.
Relative: Lower

Site Name : ASSOCIATED PETROLEUM | ASSOCIATED PETROLEUM PRODUCTS, INC.
1214 PUYALLUP AVE
TACOMA | Tacoma, WA

Database(s) : [ALL SITES - WA, CSCSL HWS - WA, EPA UST, FRS, HSL - WA, UST - WA] ***(cont.)***

Envirosite ID: 43031312
EPA ID: N/R

ALL SITES - WA ***(cont.)***

Program :	TOXICS
Program ID :	N/R
Interaction Type :	State Cleanup Site
Interaction Type Description :	A site is being cleaned up under state regulations. Regulations include Model Toxics Control Act or its predecessors.
Status :	Active
Start Date :	2013-03-22
End Date :	N/R
SIC :	N/R
NAICS :	N/R

CSCSL HWS - WA

Facility Name :	ASSOCIATED PETROLEUM
Facility Address :	1214 PUYALLUP AVE, TACOMA, 98421
County :	PIERCE

Site Details

Facility Site ID :	4676
Site Status :	Awaiting Cleanup
Cleanup Site ID :	12514
Region :	Southwest
Responsible Section :	Southwest
WARM Rank :	N/R
Is Brownfield? :	N/R
Is PSI? :	N/R
Current VCP :	N/R
Past VCP :	N/R
Institutional Control :	N/R
Latitude :	47.241702
Longitude :	-122.416521
Last Date in Agency List :	2023-03-07

Contaminants Details

Contaminant Name :	Non-Halogenated Solvents
Groundwater :	Below Cleanup Levels
Surface Water :	N/R
Soil :	Below Cleanup Levels
Sediment :	N/R
Air :	N/R
Bedrock :	N/R

Contaminant Name :	Arsenic
Groundwater :	Confirmed Above Cleanup Levels
Surface Water :	N/R
Soil :	Below Cleanup Levels
Sediment :	N/R
Air :	N/R

Map Id: DU455
Direction: SE
Distance: 0.742 mi., 3916 ft.
Elevation: 15 ft.
Relative: Lower

Site Name : ASSOCIATED PETROLEUM | ASSOCIATED PETROLEUM PRODUCTS, INC.
1214 PUYALLUP AVE
TACOMA | Tacoma, WA

Database(s) : [ALL SITES - WA, CSCSL HWS - WA, EPA UST, FRS, HSL - WA, UST - WA] ***(cont.)***

Envirosite ID: 43031312
EPA ID: N/R

CSCSL HWS - WA ***(cont.)***

Bedrock : N/R

Contaminant Name : Mercury
Groundwater : Below Cleanup Levels
Surface Water : N/R
Soil : Below Cleanup Levels
Sediment : N/R
Air : N/R
Bedrock : N/R

Contaminant Name : Metals - Other
Groundwater : Confirmed Above Cleanup Levels
Surface Water : N/R
Soil : Below Cleanup Levels
Sediment : N/R
Air : N/R
Bedrock : N/R

Contaminant Name : Petroleum-Other
Groundwater : Below Cleanup Levels
Surface Water : N/R
Soil : Below Cleanup Levels
Sediment : N/R
Air : N/R
Bedrock : N/R

Contaminant Name : Petroleum-Gasoline
Groundwater : Below Cleanup Levels
Surface Water : N/R
Soil : Below Cleanup Levels
Sediment : N/R
Air : N/R
Bedrock : N/R

Contaminant Name : Lead
Groundwater : Confirmed Above Cleanup Levels
Surface Water : N/R
Soil : Below Cleanup Levels
Sediment : N/R
Air : N/R
Bedrock : N/R

Contaminant Name : Petroleum-Diesel
Groundwater : Below Cleanup Levels
Surface Water : N/R
Soil : Below Cleanup Levels
Sediment : N/R
Air : N/R
Bedrock : N/R

Map Id: DU455
Direction: SE
Distance: 0.742 mi., 3916 ft.
Elevation: 15 ft.
Relative: Lower

Site Name : ASSOCIATED PETROLEUM | ASSOCIATED PETROLEUM PRODUCTS, INC.
1214 PUYALLUP AVE
TACOMA | Tacoma, WA

Database(s) : [ALL SITES - WA, CSCSL HWS - WA, EPA UST, FRS, HSL - WA, UST - WA] ***(cont.)***

Envirosite ID: 43031312
EPA ID: N/R

CSCSL HWS - WA ***(cont.)***

Contaminant Name :	Benzene
Groundwater :	Below Cleanup Levels
Surface Water :	N/R
Soil :	Below Cleanup Levels
Sediment :	N/R
Air :	N/R
Bedrock :	N/R

EPA UST

Facility Name :	ASSOCIATED PETROLEUM PRODUCTS, INC.
Facility Address :	1214 PUYALLUP AVE, Tacoma, Washington 984212324
County :	Pierce
Facility ID :	WA4676
Facility Status :	Open UST(s)
Open USTs :	2
Closed USTs :	0
Temporarily Out of Service USTs :	0
Date of Last Inspection :	N/R
EPA Region :	10
Tribe :	N/R
Facility ID 2 :	N/R
Latitude :	47.241702
Longitude :	-122.416521
Last Date in Agency List :	2023-01-30

Tank Details

Tank ID :	WA4676_T1 DIESEL
Tank Status :	Open
Installation Date :	2013-08-20
Removal Date :	N/R
Capacity :	N/R
Substances :	D Diesel
Tank Wall Type :	N/R
Tank ID :	WA4676_T2
Tank Status :	Open
Installation Date :	2013-08-20
Removal Date :	N/R
Capacity :	N/R
Substances :	D Diesel
Tank Wall Type :	N/R

FRS

Facility Name :	ASSOCIATED PETROLEUM
Facility Address :	1214 PUYALLUP AVE, TACOMA, WA 98421
County :	PIERCE

Map Id: DU455
Direction: SE
Distance: 0.742 mi., 3916 ft.
Elevation: 15 ft.
Relative: Lower

Site Name : ASSOCIATED PETROLEUM | ASSOCIATED PETROLEUM PRODUCTS, INC.
1214 PUYALLUP AVE
TACOMA | Tacoma, WA

Database(s) : [ALL SITES - WA, CSCSL HWS - WA, EPA UST, FRS, HSL - WA, UST - WA] ***(cont.)***

Envirosite ID: 43031312
EPA ID: N/R

FRS ***(cont.)***

Site Details

Registry ID :	110056952695
FRS Facility URL :	Click here for hyperlink provided by the agency.
Last Date in Agency List :	2023-02-13

Source Description

Source Description :

The WA-FSIS provides a means to query and display data maintained by the Washington Department of Ecology. This system contains key information for each facility/site that is currently, or has been, of interest to the Air Quality, Dam Safety, Hazardous Waste, Toxics Cleanup, and Water Quality Programs.

FRS Environmental Interest

Source and System ID :	WA-FSIS - 4676

HSL - WA

Facility Name :	Associated Petroleum
Facility Address :	1214 PUYALLUP AVE, TACOMA, 98421
County :	Pierce

Site Details

Facility Site ID :	4676
Cleanup Site ID :	12514
Status :	Awaiting Cleanup
Site Rank :	N/R
Alternative Site Name :	ASSOCIATED PETROLEUM PRODUCTS,ASSOCIATED PETROLEUM PRODUCTS,INC.,Red Bull LLC,Red Bulls Bar & grill
Region :	Southwest
Resposbile Unit :	Southwest
Institutional Control :	N/R
Current VCP :	N/R
Past VCP :	N/R
Latitude :	47.2417021733781
Longitude :	-122.416520747378
Agency Hyperlink :	Click here for hyperlink provided by the agency.
Last Date in Agency List :	2023-02-28

Contaminants

Contaminant Name :	Non-Halogenated Solvents
Ground water :	Below Cleanup Levels
Surface water :	N/R
Soil :	Below Cleanup Levels

Map Id: DU455
Direction: SE
Distance: 0.742 mi., 3916 ft.
Elevation: 15 ft.
Relative: Lower

Site Name : ASSOCIATED PETROLEUM | ASSOCIATED PETROLEUM PRODUCTS, INC.
1214 PUYALLUP AVE
TACOMA | Tacoma, WA

Database(s) : [ALL SITES - WA, CSCSL HWS - WA, EPA UST, FRS, HSL - WA, UST - WA] ***(cont.)***

Envirosite ID: 43031312
EPA ID: N/R

HSL - WA ***(cont.)***

Sediment : N/R
Air : N/R
Bedrock : N/R

Contaminant Name : Arsenic
Ground water : Confirmed Above Cleanup Levels
Surface water : N/R
Soil : Below Cleanup Levels
Sediment : N/R
Air : N/R
Bedrock : N/R

Contaminant Name : Mercury
Ground water : Below Cleanup Levels
Surface water : N/R
Soil : Below Cleanup Levels
Sediment : N/R
Air : N/R
Bedrock : N/R

Contaminant Name : Metals - Other
Ground water : Confirmed Above Cleanup Levels
Surface water : N/R
Soil : Below Cleanup Levels
Sediment : N/R
Air : N/R
Bedrock : N/R

Contaminant Name : Petroleum-Other
Ground water : Below Cleanup Levels
Surface water : N/R
Soil : Below Cleanup Levels
Sediment : N/R
Air : N/R
Bedrock : N/R

Contaminant Name : Petroleum-Gasoline
Ground water : Below Cleanup Levels
Surface water : N/R
Soil : Below Cleanup Levels
Sediment : N/R
Air : N/R
Bedrock : N/R

Contaminant Name : Lead
Ground water : Confirmed Above Cleanup Levels
Surface water : N/R
Soil : Below Cleanup Levels
Sediment : N/R

Map Id: DU455
Direction: SE
Distance: 0.742 mi., 3916 ft.
Elevation: 15 ft.
Relative: Lower

Site Name : ASSOCIATED PETROLEUM | ASSOCIATED PETROLEUM PRODUCTS, INC.
1214 PUYALLUP AVE
TACOMA | Tacoma, WA

Database(s) : [ALL SITES - WA, CSCSL HWS - WA, EPA UST, FRS, HSL - WA, UST - WA] ***(cont.)***

Envirosite ID: 43031312
EPA ID: N/R

HSL - WA ***(cont.)***

Air :	N/R
Bedrock :	N/R
Contaminant Name :	Petroleum-Diesel
Ground water :	Below Cleanup Levels
Surface water :	N/R
Soil :	Below Cleanup Levels
Sediment :	N/R
Air :	N/R
Bedrock :	N/R
Contaminant Name :	Benzene
Ground water :	Below Cleanup Levels
Surface water :	N/R
Soil :	Below Cleanup Levels
Sediment :	N/R
Air :	N/R
Bedrock :	N/R
Facility Name :	ASSOCIATED PETROLEUM
Facility Address :	1214 Puyallup Ave, Tacoma, 98421
County :	Pierce

Site Details

Facility Site ID :	4676
Cleanup Site ID :	12514
Status :	Awaiting Cleanup
Site Rank :	N/R
Alternative Site Name :	N/R
Region :	N/R
Resposbile Unit :	N/R
Institutional Control :	N/R
Current VCP :	N/R
Past VCP :	N/R
Latitude :	N/R
Longitude :	N/R
Agency Hyperlink :	Click here for hyperlink provided by the agency.
Last Date in Agency List :	2022-02-11

UST - WA

Facility Name :	ASSOCIATED PETROLEUM PRODUCTS, INC.
Facility Address :	1214 PUYALLUP AVE, Tacoma, 98421
County :	Pierce
Facility Site ID :	4676
UST Site ID :	620080
Tag Number(s) :	A5649
Responsible Unit :	Southwest

Map Id: DU455
Direction: SE
Distance: 0.742 mi., 3916 ft.
Elevation: 15 ft.
Relative: Lower

Site Name : ASSOCIATED PETROLEUM | ASSOCIATED PETROLEUM PRODUCTS, INC.
1214 PUYALLUP AVE
TACOMA | Tacoma, WA

Database(s) : [ALL SITES - WA, CSCSL HWS - WA, EPA UST, FRS, HSL - WA, UST - WA] ***(cont.)***

Envirosite ID: 43031312
EPA ID: N/R

UST - WA ***(cont.)***

Is Active :	Yes
Latitude :	47.241702
Longitude :	-122.416521
Last Date in Agency List :	2022-12-29

Tank Details

Tank Name :	T2
Tank Status :	Operational
Install Date :	2013-08-20
Tank Upgrade Date :	N/R
Tank Permanent Closure Date :	N/R
Permit Expiration Date :	2023-05-31
Tank Material :	Fiberglass Reinforced Plastic
Tank Construction :	Double Wall Tank
Tank Corrosion Protection :	Corrosion Resistant
Tank Manifold :	Non-Manifolded Tank
Tank Release Detection :	Interstitial Monitoring Required
Tank Tightness Test :	N/R
Tank Spill Prevention :	Single Wall Spill Bucket
Capacity Range :	20,000 to 29,999 Gallons
Actual Capacity :	20000
Pipe Material :	Fiberglass
Pipe Construction :	Double Wall Pipe
Pipe Corrosion Protection :	Corrosion Resistant
Tank SFC :	Single Wall Sump
Dispenser SFC :	Single Wall Sump
Primary Pipe Release Detection :	Automatic Line Leak Detector (ALLD)
Secondary Pipe Release Detection :	Interstitial Monitoring Required
Pipe Pumping System :	Pressurized System
Pipe Install Date :	2013-08-20
Turbine Sump Construction :	Single Walled Sump
Tank Status Date :	2013-11-07
Tank Install Date :	N/R
Tank Overfill Prevention :	Overfill Alarm

Compartments Details

Compartment Number :	1
Compartment Capacity :	5000
Substance Stored :	Diesel
Used Substance :	Motor Fuel for Vehicles
Ecy Region :	N/R

Compartment Number :	2
Compartment Capacity :	10000
Substance Stored :	Unleaded Gasoline
Used Substance :	Motor Fuel for Vehicles
Ecy Region :	N/R

Map Id: DU455
Direction: SE
Distance: 0.742 mi., 3916 ft.
Elevation: 15 ft.
Relative: Lower

Site Name : ASSOCIATED PETROLEUM | ASSOCIATED PETROLEUM PRODUCTS, INC.
1214 PUYALLUP AVE
TACOMA | Tacoma, WA

Database(s) : [ALL SITES - WA, CSCSL HWS - WA, EPA UST, FRS, HSL - WA, UST - WA] ***(cont.)***

Envirosite ID: 43031312
EPA ID: N/R

UST - WA ***(cont.)***

Compartment Number :	3
Compartment Capacity :	5000
Substance Stored :	Unleaded Gasoline
Used Substance :	Motor Fuel for Vehicles
Ecy Region :	N/R

Tank Details

Tank Name :	T1 DIESEL
Tank Status :	Operational
Install Date :	2013-08-20
Tank Upgrade Date :	N/R
Tank Permanent Closure Date :	N/R
Permit Expiration Date :	2023-05-31
Tank Material :	Fiberglass Reinforced Plastic
Tank Construction :	Double Wall Tank
Tank Corrosion Protection :	Corrosion Resistant
Tank Manifold :	N/R
Tank Release Detection :	Interstitial Monitoring Required
Tank Tightness Test :	N/R
Tank Spill Prevention :	Single Wall Spill Bucket
Capacity Range :	20,000 to 29,999 Gallons
Actual Capacity :	20000
Pipe Material :	Fiberglass
Pipe Construction :	Double Wall Pipe
Pipe Corrosion Protection :	Corrosion Resistant
Tank SFC :	Single Wall Sump
Dispenser SFC :	Single Wall Sump
Primary Pipe Release Detection :	Automatic Line Leak Detector (ALLD)
Secondary Pipe Release Detection :	Interstitial Monitoring Required
Pipe Pumping System :	Pressurized System
Pipe Install Date :	2013-08-20
Turbine Sump Construction :	Single Walled Sump
Tank Status Date :	2017-05-04
Tank Install Date :	N/R
Tank Overfill Prevention :	Overfill Alarm

Compartments Details

Compartment Number :	1
Compartment Capacity :	20000
Substance Stored :	Diesel
Used Substance :	Motor Fuel for Vehicles
Ecy Region :	N/R

Map Id: DW456
Direction: SSW
Distance: 0.743 mi., 3924 ft.
Elevation: 58 ft.
Relative: Higher

Site Name : ACTION BUSINESS FURNITURE | HOLLAND QUALITY CLEANERS
102 S 24TH ST
TACOMA | Tacoma, WA 98402

Database(s) : [ALL SITES - WA, CSCSL HWS - WA, ECHO, EPA LUST, EPA UST, FRS, HSL - WA, LUST - WA, RCRA_NONGEN, UST - WA]

Envirosite ID: 50655573
EPA ID: N/R

ALL SITES - WA

Facility Name :	Holland Quality Cleaners
Facility Address :	102 S 24TH ST, TACOMA, 98402
County :	Pierce
Facility/Site ID :	81634828
Alternate Name :	ACTION BUSINESS FURNITURE
Program Name :	N/R
WRIA :	10
Legislative District :	27
Congressional District :	6
Ecology Region :	SWRO
Ecology Program Phone :	(360) 407-7224
Tribal Land :	N
Latitude :	47.239819
Longitude :	-122.43435
Last Date in Agency List :	2023-01-03

Facility/Site ID :	81634828
Alternate Name :	N/R
Program Name :	N/R
WRIA :	10
Legislative District :	27
Congressional District :	6
Ecology Region :	SWRO
Ecology Program Phone :	(360) 407-7224
Tribal Land :	N
Latitude :	47.239819
Longitude :	-122.43435
Last Date in Agency List :	2023-01-03

Facility/Site ID :	81634828
Alternate Name :	N/R
Program Name :	N/R
WRIA :	10
Legislative District :	27
Congressional District :	6
Ecology Region :	SWRO
Ecology Program Phone :	(360) 407-6734
Tribal Land :	N
Latitude :	47.239819
Longitude :	-122.43435
Last Date in Agency List :	2023-01-03

Facility/Site ID :	81634828
Alternate Name :	ACTION BUSINESS FURNITURE
Program Name :	N/R
WRIA :	10
Legislative District :	27
Congressional District :	6

Map Id: DW456
Direction: SSW
Distance: 0.743 mi., 3924 ft.
Elevation: 58 ft.
Relative: Higher

Site Name : ACTION BUSINESS FURNITURE | HOLLAND QUALITY CLEANERS
102 S 24TH ST
TACOMA | Tacoma, WA 98402

Database(s) : [ALL SITES - WA, CSCSL HWS - WA, ECHO, EPA LUST, EPA UST, FRS, HSL - WA, LUST - WA, RCRA_NONGEN, UST - WA] ***(cont.)***

Envirosite ID: 50655573
EPA ID: N/R

ALL SITES - WA ***(cont.)***

Ecology Region :	SWRO
Ecology Program Phone :	(360) 407-6734
Tribal Land :	N
Latitude :	47.239819
Longitude :	-122.43435
Last Date in Agency List :	2023-01-03

Program Details

Program :	TOXICS
Program ID :	463158
Interaction Type :	LUST Facility
Interaction Type Description :	A leaking underground tank cleanup site being cleaned up with Ecology oversight or review.
Status :	Inactive
Start Date :	1998-06-05
End Date :	1998-07-15
SIC :	N/R
NAICS :	N/R

Program :	TOXICS
Program ID :	463158
Interaction Type :	LUST Facility
Interaction Type Description :	A leaking underground tank cleanup site being cleaned up with Ecology oversight or review.
Status :	Inactive
Start Date :	1998-06-05
End Date :	1998-07-15
SIC :	9999 - NONCLASSIFIABLE ESTABLISHMENTS
NAICS :	N/R

Program :	TOXICS
Program ID :	463158
Interaction Type :	Hazardous Waste Generator
Interaction Type Description :	Facilities that generate any quantity of a dangerous waste. They may be classified as SQG, MQG, or LQG depending on hazardous waste generated for a given month.
Status :	Inactive
Start Date :	1987-08-31
End Date :	1991-12-31
SIC :	N/R
NAICS :	N/R

Map Id: DW456
Direction: SSW
Distance: 0.743 mi., 3924 ft.
Elevation: 58 ft.
Relative: Higher

Site Name : ACTION BUSINESS FURNITURE | HOLLAND QUALITY CLEANERS
102 S 24TH ST
TACOMA | Tacoma, WA 98402

Database(s) : [ALL SITES - WA, CSCSL HWS - WA, ECHO, EPA LUST, EPA UST, FRS, HSL - WA, LUST - WA, RCRA_NONGEN, UST - WA] ***(cont.)***

Envirosite ID: 50655573
EPA ID: N/R

ALL SITES - WA ***(cont.)***

Program :	TOXICS
Program ID :	463158
Interaction Type :	Hazardous Waste Generator
Interaction Type Description :	Facilities that generate any quantity of a dangerous waste. They may be classified as SQG, MQG, or LQG depending on hazardous waste generated for a given month.
Status :	Inactive
Start Date :	1987-08-31
End Date :	1991-12-31
SIC :	9999 - NONCLASSIFIABLE ESTABLISHMENTS
NAICS :	N/R

Program :	TOXICS
Program ID :	463158
Interaction Type :	Underground Storage Tank
Interaction Type Description :	Any one or combination of tanks (including connecting underground pipes) that is used to contain regulated substances and has a tank volume of ten percent or more beneath the surface of the ground. This term does not include any of the exempt UST systems specified in WAC 173-360-110(2) or any piping connected thereto. See WAC 173-360
Status :	Active
Start Date :	1964-01-01
End Date :	N/R
SIC :	9999 - NONCLASSIFIABLE ESTABLISHMENTS
NAICS :	N/R

Program :	TOXICS
Program ID :	463158
Interaction Type :	Underground Storage Tank
Interaction Type Description :	Any one or combination of tanks (including connecting underground pipes) that is used to contain regulated substances and has a tank volume of ten percent or more beneath the surface of the ground. This term does not include any of the exempt UST systems specified in WAC 173-360-110(2) or any piping connected thereto. See WAC 173-360
Status :	Active
Start Date :	1964-01-01
End Date :	N/R
SIC :	N/R
NAICS :	N/R

CSCSL HWS - WA

Facility Name :	ACTION BUSINESS FURNITURE
Facility Address :	102 S 24TH ST, TACOMA, 98402

Map Id: DW456
Direction: SSW
Distance: 0.743 mi., 3924 ft.
Elevation: 58 ft.
Relative: Higher

Site Name : ACTION BUSINESS FURNITURE | HOLLAND QUALITY CLEANERS
102 S 24TH ST
TACOMA | Tacoma, WA 98402

Database(s) : [ALL SITES - WA, CSCSL HWS - WA, ECHO, EPA LUST, EPA UST, FRS, HSL - WA, LUST - WA, RCRA_NONGEN, UST - WA] ***(cont.)***

Envirosite ID: 50655573
EPA ID: N/R

CSCSL HWS - WA ***(cont.)***

County : PIERCE

Site Details

Facility Site ID :	81634828
Site Status :	Cleanup Started
Cleanup Site ID :	10614
Region :	Southwest
Responsible Section :	Headquarters
WARM Rank :	N/R
Is Brownfield? :	N/R
Is PSI? :	N/R
Current VCP :	Yes
Past VCP :	Yes
Institutional Control :	N/R
Latitude :	47.239819
Longitude :	-122.43435
Last Date in Agency List :	2023-03-07

Contaminants Details

Contaminant Name :	Other Non-Halogenated Organics
Groundwater :	N/R
Surface Water :	N/R
Soil :	Below Cleanup Levels
Sediment :	N/R
Air :	N/R
Bedrock :	N/R

Contaminant Name :	Benzene
Groundwater :	N/R
Surface Water :	N/R
Soil :	Below Cleanup Levels
Sediment :	N/R
Air :	N/R
Bedrock :	N/R

Contaminant Name :	Lead
Groundwater :	N/R
Surface Water :	N/R
Soil :	Below Cleanup Levels
Sediment :	N/R
Air :	N/R
Bedrock :	N/R

Contaminant Name :	Petroleum-Gasoline
Groundwater :	N/R

Map Id: DW456
Direction: SSW
Distance: 0.743 mi., 3924 ft.
Elevation: 58 ft.
Relative: Higher

Site Name : ACTION BUSINESS FURNITURE | HOLLAND QUALITY CLEANERS
102 S 24TH ST
TACOMA | Tacoma, WA 98402

Database(s) : [ALL SITES - WA, CSCSL HWS - WA, ECHO, EPA LUST, EPA UST, FRS, HSL - WA, LUST - WA, RCRA_NONGEN, UST - WA] ***(cont.)***

Envirosite ID: 50655573
EPA ID: N/R

CSCSL HWS - WA ***(cont.)***

Surface Water :	N/R
Soil :	Confirmed Above Cleanup Levels
Sediment :	N/R
Air :	N/R
Bedrock :	N/R

ECHO

Facility Name :	HOLLAND QUALITY CLEANERS
Facility Address :	102 S 24TH ST, TACOMA, WA 98402
County :	PIERCE
Last Inspection Date :	N/R
Registry ID :	110005337457
FIPS Code :	53053
EPA Region :	10
Inspection Count :	0
Last Inspection Days :	N/R
Informal Count :	0
Last Informal Action Date :	N/R
Formal Action Count :	0
Last Formal Action Date :	N/R
Total Penalties :	0
Penalty Count :	N/R
Last Penalty Date :	N/R
Last Penalty Amount :	N/R
QTRS IN NC :	0
Programs IN SNC :	0
Current Compliance Status :	No Violation Identified
Three-Year Compliance Status :	_____
Collection Method :	ADDRESS MATCHING-HOUSE NUMBER
Reference Point :	CENTER OF A FACILITY OR STATION
Accuracy Meters :	30
Derived Tribes :	Puyallup Tribe of the Puyallup Reservation - .3 mile(s), Puyallup Tribe of the Puyallup Reservation - .8 mile(s), Muckleshoot Indian Tribe - 11.1 mile(s), Muckleshoot Indian Tribe - 13.9 mile(s), Nisqually Indian Tribe - 16.9 mile(s), Squaxin Island Tribe of the Squaxin Island Reservation - 21.9 mile(s), Squaxin Island Tribe of the Squaxin Island Reservation - 23.7 mile(s)
Derived HUC :	17110019
Derived WBD :	171100190301
Derived STCTY FIPS :	53053
Derived Zip :	98402
Derived CD113 :	06
Derived CB2010 :	530530616021038
MYRTK Universe :	NNN
NPDES IDs :	N/R
CWA Permit Types :	N/R
CWA Compliance Tracking :	N/R
CWA NAICS :	N/R

Map Id: DW456
Direction: SSW
Distance: 0.743 mi., 3924 ft.
Elevation: 58 ft.
Relative: Higher

Site Name : ACTION BUSINESS FURNITURE | HOLLAND QUALITY CLEANERS
102 S 24TH ST
TACOMA | Tacoma, WA 98402

Database(s) : [ALL SITES - WA, CSCSL HWS - WA, ECHO, EPA LUST, EPA UST, FRS, HSL - WA, LUST - WA, RCRA_NONGEN, UST - WA] ***(cont.)***

Envirosite ID: 50655573
EPA ID: N/R

ECHO ***(cont.)***

CWA SICS :	N/R
CWA Inspection Count :	N/R
CWA Last Inspection Days :	N/R
CWA Informal Count :	N/R
CWA Formal Action Count :	N/R
CWA Last Formal Action Date :	N/R
CWA Penalties :	N/R
CWA Last Penalty Date :	N/R
CWA Last Penalty Amount :	N/R
CWA Quarters IN NC :	N/R
CWA Current Compliance Status :	N/R
CWA Current SNC Flag :	N
CWA 13 Quarters Compliance Status :	N/R
CWA 13 Quarters Effluent Exceedances:	N/R
CWA Three-Year QNCR Codes :	N/R
DFR URL :	Click here for hyperlink provided by the agency.
Facility SIC :	N/R
Facility NAICS :	81232 - Drycleaning and Laundry Services (except Coin-Operated)
Facility Last Inspection EPA Date :	N/R
Facility Last Inspection State Date :	N/R
Facility Last Formal Act EPA Date :	N/R
Facility Last Formal Act State Date :	N/R
Facility Last Informal Act EPA Date :	N/R
Facility Last Informal Act State Date:	N/R
Facility Federal Agency :	N/R
TRI Reporter :	N/R
Facility Imp Water Flag :	N/R
Current SNC Flag :	N
Indian County Flag :	N
Federal Flag :	N/R
US Mexico Border Flag :	N/R
Chesapeak Bay Flag :	N/R
AIR Flag :	N
NPDES Flag :	N
SDWIS Flag :	N
RCRA Flag :	Y
TRI Flag :	N
GHG Flag :	N
Major Flag :	N/R
Active Flag :	N/R
NAA Flag :	N
Latitude :	47.24014
Longitude :	-122.43438
Last Date in Agency List :	2023-01-16

EPA LUST

Facility Name :	ACTION BUSINESS FURNITURE
Facility Address :	102 S 24TH ST, TACOMA, Washington 98402
County :	Pierce

Map Id: DW456
Direction: SSW
Distance: 0.743 mi., 3924 ft.
Elevation: 58 ft.
Relative: Higher

Site Name : ACTION BUSINESS FURNITURE | HOLLAND QUALITY CLEANERS
102 S 24TH ST
TACOMA | Tacoma, WA 98402

Database(s) : [ALL SITES - WA, CSCSL HWS - WA, ECHO, EPA LUST, EPA UST, FRS, HSL - WA, LUST - WA, RCRA_NONGEN, UST - WA] ***(cont.)***

Envirosite ID: 50655573
EPA ID: N/R

EPA LUST ***(cont.)***

Facility ID :	WA81634828
LUST ID :	WA10614
Reported Date :	N/R
Status :	Open
Substance :	Benzene
Closed With Residual Contamination (Tribal Only):	N/R
NFA_Letter (Tribal Only) :	N/R
Tribe (Tribal Only) :	N/R
EPA Region :	10
Estimated Population within 1500ft :	537
Estimated Private Domestic Wells within 1500ft:	0
Within Source Water Protection Area (SPA):	No
SPA Public Water System and Facility ID:	N/R
SPA Water Type :	N/R
SPA Facility Type :	N/R
SPA HUC12 :	N/R
Within Groundwater Wellhead Protection Area (WHPA):	No
WHPA Public Water System and Facility ID:	N/R
WHPA Water Type :	N/R
WHPA Facility Type :	N/R
WHPA HUC12 :	N/R
Within Estimated 100-year Floodplain:	No
Latitude :	47.23982
Longitude :	-122.43742
Last Date in Agency List :	2023-01-30

EPA UST

Facility Name :	ACTION BUSINESS FURNITURE
Facility Address :	102 S 24TH ST, Tacoma, Washington 98402
County :	Pierce

Facility ID :	WA81634828
Facility Status :	Closed UST(s)
Open USTs :	0
Closed USTs :	1
Temporarily Out of Service USTs :	0
Date of Last Inspection :	N/R
EPA Region :	10
Tribe :	N/R
Facility ID 2 :	N/R
Latitude :	47.23982
Longitude :	-122.43742
Last Date in Agency List :	2023-01-30

Map Id: DW456
Direction: SSW
Distance: 0.743 mi., 3924 ft.
Elevation: 58 ft.
Relative: Higher

Site Name : ACTION BUSINESS FURNITURE | HOLLAND QUALITY CLEANERS
102 S 24TH ST
TACOMA | Tacoma, WA 98402

Database(s) : [ALL SITES - WA, CSCSL HWS - WA, ECHO, EPA LUST, EPA UST, FRS, HSL - WA, LUST - WA, RCRA_NONGEN, UST - WA] ***(cont.)***

Envirosite ID: 50655573
EPA ID: N/R

EPA UST ***(cont.)***

Tank Details

Tank ID :	WA81634828_1
Tank Status :	Closed
Installation Date :	1964-01-01
Removal Date :	N/R
Capacity :	N/R
Substances :	B Unleaded Gasoline
Tank Wall Type :	N/R

FRS

Facility Name :	HOLLAND QUALITY CLEANERS
Facility Address :	102 S 24TH ST, TACOMA, WA 98402
County :	PIERCE

Site Details

Registry ID :	110005337457
FRS Facility URL :	Click here for hyperlink provided by the agency.
Last Date in Agency List :	2023-02-13

Source Description

Source Description :

RCRAInfo is EPA's comprehensive information system that supports the Resource Conservation and Recovery Act (RCRA) of 1976 and the Hazardous and Solid Waste Amendments (HSWA) of 1984 through the tracking of events and activities related to facilities that generate, transport, and treat, store, or dispose of hazardous waste. RCRAInfo allows RCRA program staff to track the notification, permit, compliance, and corrective action activities required under RCRA. RCRAInfo also supports generation of the National Hazardous Waste Biennial Report. All generators and treatment, storage, and disposal facilities who handle hazardous waste are required to report to the EPA Administrator at least once every two years to support creation of the Biennial Report.
The WA-FSIS provides a means to query and display data maintained by the Washington Department of Ecology. This system contains key information for each facility/site that is currently, or has been, of interest to the Air Quality, Dam Safety, Hazardous Waste, Toxics Cleanup, and Water Quality Programs.

FRS Environmental Interest

Source and System ID :

RCRAINFO - WAD980981120
WA-FSIS - 81634828

HSL - WA

Facility Name :	Action Business Furniture
Facility Address :	102 S 24TH ST, TACOMA, 98402

Map Id: DW456
Direction: SSW
Distance: 0.743 mi., 3924 ft.
Elevation: 58 ft.
Relative: Higher

Site Name : ACTION BUSINESS FURNITURE | HOLLAND QUALITY CLEANERS
102 S 24TH ST
TACOMA | Tacoma, WA 98402

Database(s) : [ALL SITES - WA, CSCSL HWS - WA, ECHO, EPA LUST, EPA UST, FRS, HSL - WA, LUST - WA, RCRA_NONGEN, UST - WA] ***(cont.)***

Envirosite ID: 50655573
EPA ID: N/R

HSL - WA ***(cont.)***

County :	Pierce

Site Details

Facility Site ID :	81634828
Cleanup Site ID :	10614
Status :	Cleanup Started
Site Rank :	N/R
Alternative Site Name :	Holland Quality Cleaners
Region :	Southwest
Resposbile Unit :	Headquarters
Institutional Control :	N/R
Current VCP :	Yes
Past VCP :	Yes
Latitude :	47.2398188631683
Longitude :	-122.434349728186
Agency Hyperlink :	Click here for hyperlink provided by the agency.
Last Date in Agency List :	2023-02-28

Contaminants

Contaminant Name :	Other Non-Halogenated Organics
Ground water :	N/R
Surface water :	N/R
Soil :	Below Cleanup Levels
Sediment :	N/R
Air :	N/R
Bedrock :	N/R

Contaminant Name :	Benzene
Ground water :	N/R
Surface water :	N/R
Soil :	Below Cleanup Levels
Sediment :	N/R
Air :	N/R
Bedrock :	N/R

Contaminant Name :	Lead
Ground water :	N/R
Surface water :	N/R
Soil :	Below Cleanup Levels
Sediment :	N/R
Air :	N/R
Bedrock :	N/R

Contaminant Name :	Petroleum-Gasoline
Ground water :	N/R

Map Id: DW456
Direction: SSW
Distance: 0.743 mi., 3924 ft.
Elevation: 58 ft.
Relative: Higher

Site Name : ACTION BUSINESS FURNITURE | HOLLAND QUALITY CLEANERS
102 S 24TH ST
TACOMA | Tacoma, WA 98402

Database(s) : [ALL SITES - WA, CSCSL HWS - WA, ECHO, EPA LUST, EPA UST, FRS, HSL - WA, LUST - WA, RCRA_NONGEN, UST - WA] ***(cont.)***

Envirosite ID: 50655573
EPA ID: N/R

HSL - WA ***(cont.)***

Surface water :	N/R
Soil :	Confirmed Above Cleanup Levels
Sediment :	N/R
Air :	N/R
Bedrock :	N/R

Facility Name :	ACTION BUSINESS FURNITURE
Facility Address :	102 S 24th St, Tacoma, 98402
County :	Pierce

Site Details

Facility Site ID :	81634828
Cleanup Site ID :	10614
Status :	Cleanup Started
Site Rank :	N/R
Alternative Site Name :	N/R
Region :	N/R
Resposbile Unit :	N/R
Institutional Control :	N/R
Current VCP :	N/R
Past VCP :	N/R
Latitude :	N/R
Longitude :	N/R
Agency Hyperlink :	Click here for hyperlink provided by the agency.
Last Date in Agency List :	2022-02-11

Facility Name :	ACTION BUSINESS FURNITURE
Facility Address :	102 S 24TH ST, TACOMA, 98402
County :	Pierce

Site Details

Facility Site ID :	81634828
Cleanup Site ID :	10614
Status :	Cleanup Started
Site Rank :	N/R
Alternative Site Name :	Holland Quality Cleaners
Region :	Southwest
Resposbile Unit :	Southwest
Institutional Control :	N/R
Current VCP :	N/R
Past VCP :	N/R
Latitude :	47.23982
Longitude :	-122.43742
Agency Hyperlink :	Click here for hyperlink provided by the agency.
Last Date in Agency List :	2022-07-05

Map Id: DW456
Direction: SSW
Distance: 0.743 mi., 3924 ft.
Elevation: 58 ft.
Relative: Higher

Site Name : ACTION BUSINESS FURNITURE | HOLLAND QUALITY CLEANERS
102 S 24TH ST
TACOMA | Tacoma, WA 98402

Database(s) : [ALL SITES - WA, CSCSL HWS - WA, ECHO, EPA LUST, EPA UST, FRS, HSL - WA, LUST - WA, RCRA_NONGEN, UST - WA] ***(cont.)***

Envirosite ID: 50655573
EPA ID: N/R

HSL - WA ***(cont.)***

Contaminants

Contaminant Name :	Other Non-Halogenated Organics
Ground water :	N/R
Surface water :	N/R
Soil :	Below Cleanup Levels
Sediment :	N/R
Air :	N/R
Bedrock :	N/R

Contaminant Name :	Benzene
Ground water :	N/R
Surface water :	N/R
Soil :	Below Cleanup Levels
Sediment :	N/R
Air :	N/R
Bedrock :	N/R

Contaminant Name :	Petroleum-Gasoline
Ground water :	N/R
Surface water :	N/R
Soil :	Confirmed Above Cleanup Levels
Sediment :	N/R
Air :	N/R
Bedrock :	N/R

Contaminant Name :	Lead
Ground water :	N/R
Surface water :	N/R
Soil :	Below Cleanup Levels
Sediment :	N/R
Air :	N/R
Bedrock :	N/R

LUST - WA

Facility Name :	ACTION BUSINESS FURNITURE
Facility Address :	102 S 24TH ST, TACOMA, 98402
County :	Pierce

Site Details

LUST Status Date :	2014-08-25
LUST Status Type :	LUST - Cleanup Started
Facility Site ID :	81634828
Cleanup Site ID :	10614
LUST ID :	4983
UST ID :	463158
Alternate Site Names :	Holland Quality Cleaners

Map Id: DW456
Direction: SSW
Distance: 0.743 mi., 3924 ft.
Elevation: 58 ft.
Relative: Higher

Site Name : ACTION BUSINESS FURNITURE | HOLLAND QUALITY CLEANERS
102 S 24TH ST
TACOMA | Tacoma, WA 98402

Database(s) : [ALL SITES - WA, CSCSL HWS - WA, ECHO, EPA LUST, EPA UST, FRS, HSL - WA, LUST - WA, RCRA_NONGEN, UST - WA] ***(cont.)***

Envirosite ID: 50655573
EPA ID: N/R

LUST - WA ***(cont.)***

Release Date :	1998-06-05
Process Type :	N/R
Responsible Unit :	Headquarters
Region :	Southwest
Latitude :	47.239819
Longitude :	-122.43435
Last Date in Agency List :	2023-03-20

Contaminants

Contaminant Name :	Other Non-Halogenated Organics
Ground Water :	N/R
Surface Water :	N/R
Soil :	Below Cleanup Levels
Sediment :	N/R
Air :	N/R
Bedrock :	N/R

Contaminant Name :	Benzene
Ground Water :	N/R
Surface Water :	N/R
Soil :	Below Cleanup Levels
Sediment :	N/R
Air :	N/R
Bedrock :	N/R

Contaminant Name :	Petroleum-Gasoline
Ground Water :	N/R
Surface Water :	N/R
Soil :	Confirmed Above Cleanup Levels
Sediment :	N/R
Air :	N/R
Bedrock :	N/R

Contaminant Name :	Lead
Ground Water :	N/R
Surface Water :	N/R
Soil :	Below Cleanup Levels
Sediment :	N/R
Air :	N/R
Bedrock :	N/R

RCRA_NONGEN

Facility Name :	HOLLAND QUALITY CLEANERS
Facility Address :	102 S 24TH ST, TACOMA, WA 98402
County :	PIERCE

Map Id: DW456
Direction: SSW
Distance: 0.743 mi., 3924 ft.
Elevation: 58 ft.
Relative: Higher

Site Name : ACTION BUSINESS FURNITURE | HOLLAND QUALITY CLEANERS
102 S 24TH ST
TACOMA | Tacoma, WA 98402

Database(s) : [ALL SITES - WA, CSCSL HWS - WA, ECHO, EPA LUST, EPA UST, FRS, HSL - WA, LUST - WA, RCRA_NONGEN, UST - WA] ***(cont.)***

Envirosite ID: 50655573
EPA ID: N/R

RCRA_NONGEN ***(cont.)***

Date Form Received by Agency :	1987-08-31
EPA ID :	WAD980981120
Mailing Address :	1601 S CENTER ST, TACOMA, WA 98409
Contact :	N/R
Contact Address :	N/R
Contact Country :	N/R
Contact Telephone :	N/R
Contact Email :	N/R
EPA Region :	10
Land Type :	Other land type
Source Type :	Notification
Classification :	Not a generator, verified
Description :	Not a generator, verified
Last Date in Agency List :	2023-01-23

Owner/Operator Summary

Owner/Operator Name :	HOLLAND QUALITY CLEANERS
Owner/Operator Address :	102 S 24TH ST, TACOMA, WA 98402
Owner/Operator Country :	US
Owner/Operator Telephone :	000-000-0000
Owner/Operator Email :	N/R
Owner/Operator Fax :	N/R
Legal Status :	Private
Owner/Operator Type :	Owner
Owner/Operator Start Date :	1996-05-02
Owner/Operator End Date :	N/R

Owner/Operator Name :	HOLLAND QUALITY CLEANERS
Owner/Operator Address :	102 S 24TH ST, TACOMA, WA 98402
Owner/Operator Country :	US
Owner/Operator Telephone :	000-000-0000
Owner/Operator Email :	N/R
Owner/Operator Fax :	N/R
Legal Status :	Private
Owner/Operator Type :	Operator
Owner/Operator Start Date :	N/R
Owner/Operator End Date :	N/R

Owner/Operator Name :	HOLLAND QUALITY CLEANERS
Owner/Operator Address :	102 S 24TH ST, TACOMA, WA 98402
Owner/Operator Country :	US
Owner/Operator Telephone :	000-000-0000
Owner/Operator Email :	N/R
Owner/Operator Fax :	N/R
Legal Status :	Private
Owner/Operator Type :	Owner
Owner/Operator Start Date :	N/R
Owner/Operator End Date :	N/R

Map Id: DW456
Direction: SSW
Distance: 0.743 mi., 3924 ft.
Elevation: 58 ft.
Relative: Higher

Site Name : ACTION BUSINESS FURNITURE | HOLLAND QUALITY CLEANERS
102 S 24TH ST
TACOMA | Tacoma, WA 98402

Database(s) : [ALL SITES - WA, CSCSL HWS - WA, ECHO, EPA LUST, EPA UST, FRS, HSL - WA, LUST - WA, RCRA_NONGEN, UST - WA] ***(cont.)***

Envirosite ID: 50655573
EPA ID: N/R

RCRA_NONGEN ***(cont.)***

Handler Activities Summary

U.S. Importer of Hazardous Waste :	N
Mixed Waste (Haz. and Radioactive) :	N
Recycler of Hazardous Waste :	N
Transporter of Hazardous Waste :	N
Treater, Storer or Disposer of HW :	N
Underground Injection Activity :	N
On-site Burner Exemption :	N
Furnace Exemption :	N
Used Oil Fuel Burner :	N
Used Oil Processor :	N
Used Oil Refiner :	N
Used Oil Fuel Marketer to Burner :	N
Used Oil Specification Marketer :	N
Used Oil Transfer Facility :	N
Used Oil Transporter :	N

Historical Generators

Date Form Received by Agency :	1987-08-31
Facility Name :	HOLLAND QUALITY CLEANERS
Classification :	Not a generator, verified

Notices of Violations Summary

Regulation Violated :	N

UST - WA

Facility Name :	ACTION BUSINESS FURNITURE
Facility Address :	102 S 24TH ST, Tacoma, 98402
County :	Pierce
Facility Site ID :	81634828
UST Site ID :	463158
Tag Number(s) :	N/R
Responsible Unit :	Southwest
Is Active :	No
Latitude :	47.239819
Longitude :	-122.43435
Last Date in Agency List :	2022-12-29

Tank Details

Tank Name :	1
Tank Status :	Closed in Place
Install Date :	1964-01-01
Tank Upgrade Date :	N/R

Map Id: DW456
Direction: SSW
Distance: 0.743 mi., 3924 ft.
Elevation: 58 ft.
Relative: Higher

Site Name : ACTION BUSINESS FURNITURE | HOLLAND QUALITY CLEANERS
102 S 24TH ST
TACOMA | Tacoma, WA 98402

Database(s) : [ALL SITES - WA, CSCSL HWS - WA, ECHO, EPA LUST, EPA UST, FRS, HSL - WA, LUST - WA, RCRA_NONGEN, UST - WA] ***(cont.)***

Envirosite ID: 50655573
EPA ID: N/R

UST - WA ***(cont.)***

Tank Permanent Closure Date :	N/R
Permit Expiration Date :	N/R
Tank Material :	N/R
Tank Construction :	N/R
Tank Corrosion Protection :	N/R
Tank Manifold :	N/R
Tank Release Detection :	N/R
Tank Tightness Test :	N/R
Tank Spill Prevention :	N/R
Capacity Range :	N/R
Actual Capacity :	675
Pipe Material :	N/R
Pipe Construction :	N/R
Pipe Corrosion Protection :	N/R
Tank SFC :	N/R
Dispenser SFC :	N/R
Primary Pipe Release Detection :	N/R
Secondary Pipe Release Detection :	N/R
Pipe Pumping System :	N/R
Pipe Install Date :	N/R
Turbine Sump Construction :	N/R
Tank Status Date :	1999-12-10
Tank Install Date :	N/R
Tank Overfill Prevention :	N/R

Compartments Details

Compartment Number :	1
Compartment Capacity :	675
Substance Stored :	Unleaded Gasoline
Used Substance :	Motor Fuel for Vehicles
Ecy Region :	N/R

Map Id: DR457
Direction: SSW
Distance: 0.744 mi., 3929 ft.
Elevation: 89 ft.
Relative: Higher

Site Name : Aero Precision Commerce | AERO PRECISION
2310 COMMERCE ST
TACOMA, WA 98402

Database(s) : [ALL SITES - WA, ECHO, FRS, MANIFEST EPA, RCRA_VSQG]

Envirosite ID: 50655642
EPA ID: WAH000059695

ALL SITES - WA

Facility Name :	Aero Precision Commerce
Facility Address :	2310 COMMERCE ST, TACOMA, 98402

Map Id: DR457
Direction: SSW
Distance: 0.744 mi., 3929 ft.
Elevation: 89 ft.
Relative: Higher

Site Name : Aero Precision Commerce | AERO PRECISION
2310 COMMERCE ST
TACOMA, WA 98402

Database(s) : [ALL SITES - WA, ECHO, FRS, MANIFEST EPA, RCRA_VSQG] ***(cont.)***

Envirosite ID: 50655642
EPA ID: WAH000059695

ALL SITES - WA ***(cont.)***

County :	N/R
Facility/Site ID :	56847
Alternate Name :	N/R
Program Name :	N/R
WRIA :	10
Legislative District :	27
Congressional District :	6
Ecology Region :	SWRO
Ecology Program Phone :	(360) 407-6734
Tribal Land :	N
Latitude :	47.24037
Longitude :	-122.43688
Last Date in Agency List :	2023-01-03

Program Details

Program :	N/R
Program ID :	N/R
Interaction Type :	Hazardous Waste Generator
Interaction Type Description :	Facilities that generate any quantity of a dangerous waste. They may be classified as SQG, MQG, or LQG depending on hazardous waste generated for a given month.
Status :	Active
Start Date :	2022-04-14
End Date :	N/R
SIC :	N/R
NAICS :	332994 - Small Arms, Ordnance, and Ordnance Accessories Manufacturing

Program :	N/R
Program ID :	N/R
Interaction Type :	Hazardous Waste Generator
Interaction Type Description :	Facilities that generate any quantity of a dangerous waste. They may be classified as SQG, MQG, or LQG depending on hazardous waste generated for a given month.
Status :	Active
Start Date :	2022-04-14
End Date :	N/R
SIC :	N/R
NAICS :	N/R

ECHO

Facility Name :	AERO PRECISION COMMERCE
Facility Address :	2310 COMMERCE ST, TACOMA, WA 98402
County :	PIERCE

Map Id: DR457
Direction: SSW
Distance: 0.744 mi., 3929 ft.
Elevation: 89 ft.
Relative: Higher

Site Name : Aero Precision Commerce | AERO PRECISION
2310 COMMERCE ST
TACOMA, WA 98402

Database(s) : [ALL SITES - WA, ECHO, FRS, MANIFEST EPA, RCRA_VSQG] ***(cont.)***

Envirosite ID: 50655642
EPA ID: WAH000059695

ECHO ***(cont.)***

Last Inspection Date :	N/R
Registry ID :	110071261685
FIPS Code :	53053
EPA Region :	10
Inspection Count :	0
Last Inspection Days :	N/R
Informal Count :	0
Last Informal Action Date :	N/R
Formal Action Count :	0
Last Formal Action Date :	N/R
Total Penalties :	0
Penalty Count :	N/R
Last Penalty Date :	N/R
Last Penalty Amount :	N/R
QTRS IN NC :	0
Programs IN SNC :	0
Current Compliance Status :	No Violation Identified
Three-Year Compliance Status :	_____
Collection Method :	UNKNOWN
Reference Point :	N/R
Accuracy Meters :	N/R
Derived Tribes :	N/R
Derived HUC :	N/R
Derived WBD :	N/R
Derived STCTY FIPS :	N/R
Derived Zip :	N/R
Derived CD113 :	N/R
Derived CB2010 :	N/R
MYRTK Universe :	NNN
NPDES IDs :	N/R
CWA Permit Types :	N/R
CWA Compliance Tracking :	N/R
CWA NAICS :	N/R
CWA SICS :	N/R
CWA Inspection Count :	N/R
CWA Last Inspection Days :	N/R
CWA Informal Count :	N/R
CWA Formal Action Count :	N/R
CWA Last Formal Action Date :	N/R
CWA Penalties :	N/R
CWA Last Penalty Date :	N/R
CWA Last Penalty Amount :	N/R
CWA Quarters IN NC :	N/R
CWA Current Compliance Status :	N/R
CWA Current SNC Flag :	N
CWA 13 Quarters Compliance Status :	N/R
CWA 13 Quarters Effluent Exceedances:	N/R
CWA Three-Year QNCR Codes :	N/R
DFR URL :	Click here for hyperlink provided by the agency.
Facility SIC :	N/R
Facility NAICS :	332994 - Small Arms, Ordnance, and Ordnance Accessories Manufacturing
Facility Last Inspection EPA Date :	N/R
Facility Last Inspection State Date :	N/R
Facility Last Formal Act EPA Date :	N/R

Map Id: DR457
Direction: SSW
Distance: 0.744 mi., 3929 ft.
Elevation: 89 ft.
Relative: Higher

Site Name : Aero Precision Commerce | AERO PRECISION
2310 COMMERCE ST
TACOMA, WA 98402

Database(s) : [ALL SITES - WA, ECHO, FRS, MANIFEST EPA, RCRA_VSQG] ***(cont.)***

Envirosite ID: 50655642
EPA ID: WAH000059695

ECHO ***(cont.)***

Facility Last Formal Act State Date :	N/R
Facility Last Informal Act EPA Date :	N/R
Facility Last Informal Act State Date:	N/R
Facility Federal Agency :	N/R
TRI Reporter :	N/R
Facility Imp Water Flag :	N/R
Current SNC Flag :	N
Indian County Flag :	N
Federal Flag :	N/R
US Mexico Border Flag :	N/R
Chesapeak Bay Flag :	N/R
AIR Flag :	N
NPDES Flag :	N
SDWIS Flag :	N
RCRA Flag :	Y
TRI Flag :	N
GHG Flag :	N
Major Flag :	N/R
Active Flag :	Y
NAA Flag :	N
Latitude :	47.24037
Longitude :	-122.43688
Last Date in Agency List :	2023-01-16

FRS

Facility Name :	AERO PRECISION COMMERCE
Facility Address :	2310 COMMERCE ST, TACOMA, WA 98402
County :	PIERCE

Site Details

Registry ID :	110071261685
FRS Facility URL :	Click here for hyperlink provided by the agency.
Last Date in Agency List :	2023-02-13

Source Description

Source Description :

RCRAInfo is EPA’s comprehensive information system that supports the Resource Conservation and Recovery Act (RCRA) of 1976 and the Hazardous and Solid Waste Amendments (HSWA) of 1984 through the tracking of events and activities related to facilities that generate, transport, and treat, store, or dispose of hazardous waste. RCRAInfo allows RCRA program staff to track the notification, permit, compliance, and corrective action activities required under RCRA. RCRAInfo also supports generation of the National Hazardous Waste Biennial Report. All generators and treatment, storage, and disposal facilities who handle hazardous waste are required to report to the EPA Administrator at least once every two years to support creation of the Biennial Report.

Map Id: DR457
Direction: SSW
Distance: 0.744 mi., 3929 ft.
Elevation: 89 ft.
Relative: Higher

Site Name : Aero Precision Commerce | AERO PRECISION
2310 COMMERCE ST
TACOMA, WA 98402

Database(s) : [ALL SITES - WA, ECHO, FRS, MANIFEST EPA, RCRA_VSQG] ***(cont.)***

Envirosite ID: 50655642
EPA ID: WAH000059695

FRS ***(cont.)***

FRS Environmental Interest
Source and System ID : RCRAINFO - WAH000059695

MANIFEST EPA

Manifest Details
Manifest Number : 022261937JJK
Shipped Date : 2022-09-07
Updated Date : 2022-10-16
Received Date : 2022-09-22
Status : Signed
Generator ID : WAH000059695
Generator Name : AERO PRECISION
Generator Address : 2310 COMMERCE STREET, TACOMA, WA 98402
Generator Mailing : 2310 COMMERCE STREET, TACOMA, WA 98402
Generator Contact : N/R
Destination ID : IDD073114654
Destination Name : US ECOLOGY IDAHO, INC.
Destination Mailing : 20400 LEMLEY ROAD, GRAND VIEW, ID 83624
Destination Address : 20400 LEMLEY ROAD, GRAND VIEW, ID 83624
Destination Contact : N/R
Submission Type : DataImage5Copy
Origin Type : Service
Manifest Residue : N
Rejection : N
Last Date in Agency List : 2023-02-13

Waste Details
Waste Line Number : 1
Is DOT Hazardous : Y
DOT ID Number : NA3077
DOT Information : RQ, NA3077, HAZARDOUS WASTE, SOLID, N.O.S., (LEAD), 9, PG III
Non Waste Description : N/R
Quantity : 10211 Pounds
Quantity Tons, Acute, Non-Acute : 5.1055, 0, 5.1055
Quantity Kg, Acute, Non-Acute : 0, 4630.842
Management Method : H132 - LANDFILL (WITH PRIOR TREATMENT AND/OR STABILIZATION)
Is EPA Waste : Y
Federal Code : D008
State Code : N/R

Manifest Details
Manifest Number : 016020240FLE
Shipped Date : 2022-07-13
Updated Date : 2022-08-12
Received Date : 2022-07-19
Status : Signed
Generator ID : WAH00005969
Generator Name : AERO PRECISION COMMERCE
Generator Address : 2310 COMMERCE ST, TACOMA, WA 98402
Generator Mailing : 2320 COMMERCE ST, TACOMA, WA 98402

Map Id: DR457
Direction: SSW
Distance: 0.744 mi., 3929 ft.
Elevation: 89 ft.
Relative: Higher

Site Name : Aero Precision Commerce | AERO PRECISION
2310 COMMERCE ST
TACOMA, WA 98402

Database(s) : [ALL SITES - WA, ECHO, FRS, MANIFEST EPA, RCRA_VSQG] ***(cont.)***

Envirosite ID: 50655642
EPA ID: WAH000059695

MANIFEST EPA ***(cont.)***

Generator Contact :	N/R
Destination ID :	IDD073114654
Destination Name :	US ECOLOGY IDAHO, INC.
Destination Mailing :	20400 LEMLEY ROAD, GRAND VIEW, ID 83624
Destination Address :	20400 LEMLEY ROAD, GRAND VIEW, ID 83624
Destination Contact :	N/R
Submission Type :	DataImage5Copy
Origin Type :	Service
Manifest Residue :	N
Rejection :	N
Last Date in Agency List :	2023-02-13

Waste Details

Waste Line Number :	1
Is DOT Hazardous :	Y
DOT ID Number :	UN2811
DOT Information :	UN2811, TOXIC SOLIDS,ORGANIC,N.O.S., (DEBRIS/PPE FROM GUN RANGE MAINTENANCE), 6.1, PG III
Non Waste Description :	N/R
Quantity :	800 Pounds
Quantity Tons, Acute, Non-Acute :	0.4, 0, 0.4
Quantity Kg, Acute, Non-Acute :	0, 362.812
Management Method :	H132 - LANDFILL (WITH PRIOR TREATMENT AND/OR STABILIZATION)
Is EPA Waste :	Y
Federal Code :	D008
State Code :	N/R

RCRA_VSQG

Facility Name :	AERO PRECISION COMMERCE
Facility Address :	2310 COMMERCE ST, TACOMA, WA 98402
County :	PIERCE
Date Form Received by Agency :	2022-04-14
EPA ID :	WAH000059695
Mailing Address :	2320 COMMERCE ST, TACOMA, WA 98402
Contact :	SARAH EGGERS
Contact Address :	2320 COMMERCE ST, TACOMA, WA 98402
Contact Country :	US
Contact Telephone :	253-238-9205
Contact Email :	S.EGGERS@AEROPRECISIONUSA.COM
EPA Region :	10
Land Type :	Private
Source Type :	Notification
Classification :	Very Small Quantity Generator

Map Id: DR457
Direction: SSW
Distance: 0.744 mi., 3929 ft.
Elevation: 89 ft.
Relative: Higher

Site Name : Aero Precision Commerce | AERO PRECISION
2310 COMMERCE ST
TACOMA, WA 98402

Database(s) : [ALL SITES - WA, ECHO, FRS, MANIFEST EPA, RCRA_VSQG] ***(cont.)***

Envirosite ID: 50655642
EPA ID: WAH000059695

RCRA_VSQG ***(cont.)***

Description :

Handlers that generate 100 kilograms or less of hazardous waste per calendar month, and accumulate 1000 kg or less of hazardous waste at any time; or generate one kilogram or less of acutely hazardous waste per calendar month, and accumulate at any time: 1 kg or less of acutely hazardous waste; or 100 kg or less of any residue or contaminated soil, waste or other debris resulting from the cleanup of a spill, into or on any land or water, of acutely hazardous waste;or generate 100 kg or less of any residue or contaminated soil, waste or other debris resulting from the cleanup of a spill, into or on any land or water, of acutely hazardous waste during any calendar month, and accumulate at any time: 1 kg or less of acutely hazardous waste; or 100 kg or less of any residue or contaminated soil, waste or other debris resulting from the cleanup of a spill, into or on any land or water, of acutely hazardous waste.

Last Date in Agency List : 2023-01-23

Owner/Operator Summary

Owner/Operator Name :	AERO PRECISION
Owner/Operator Address :	2320 COMMERCE ST, TACOMA, WA 98402
Owner/Operator Country :	US
Owner/Operator Telephone :	253-238-9205
Owner/Operator Email :	N/R
Owner/Operator Fax :	N/R
Legal Status :	Private
Owner/Operator Type :	Owner
Owner/Operator Start Date :	N/R
Owner/Operator End Date :	N/R

Owner/Operator Name :	AERO PRECISION
Owner/Operator Address :	2320 COMMERCE ST, TACOMA, WA 98402
Owner/Operator Country :	US
Owner/Operator Telephone :	253-238-9205
Owner/Operator Email :	N/R
Owner/Operator Fax :	N/R
Legal Status :	Private
Owner/Operator Type :	Operator
Owner/Operator Start Date :	N/R
Owner/Operator End Date :	N/R

Owner/Operator Name :	TACOMA INVESTMENTS
Owner/Operator Address :	PO BOX 58710, SEATTLE, WA 98138
Owner/Operator Country :	US
Owner/Operator Telephone :	206-282-8889
Owner/Operator Email :	N/R
Owner/Operator Fax :	N/R
Legal Status :	Private
Owner/Operator Type :	Owner
Owner/Operator Start Date :	N/R
Owner/Operator End Date :	N/R

Map Id: DR457
Direction: SSW
Distance: 0.744 mi., 3929 ft.
Elevation: 89 ft.
Relative: Higher

Site Name : Aero Precision Commerce | AERO PRECISION
2310 COMMERCE ST
TACOMA, WA 98402

Database(s) : [ALL SITES - WA, ECHO, FRS, MANIFEST EPA, RCRA_VSQG] ***(cont.)***

Envirosite ID: 50655642
EPA ID: WAH000059695

RCRA_VSQG ***(cont.)***

Handler Activities Summary

U.S. Importer of Hazardous Waste :	N
Mixed Waste (Haz. and Radioactive) :	N/R
Recycler of Hazardous Waste :	N
Transporter of Hazardous Waste :	N
Treater, Storer or Disposer of HW :	N
Underground Injection Activity :	N
On-site Burner Exemption :	N
Furnace Exemption :	N
Used Oil Fuel Burner :	N
Used Oil Processor :	N
Used Oil Refiner :	N
Used Oil Fuel Marketer to Burner :	N
Used Oil Specification Marketer :	N
Used Oil Transfer Facility :	N
Used Oil Transporter :	N

Hazardous Waste Summary

Waste Code / Name :	D008 - LEAD

Notices of Violations Summary

Regulation Violated :	N

Map Id: DX458
Direction: ESE
Distance: 0.745 mi., 3935 ft.
Elevation: 15 ft.
Relative: Lower

Site Name : TAFT & COMPANY
1247 PUYALLUP AVE
TACOMA | Tacoma, WA

Database(s) : [ALL SITES - WA, CSCSL NFA - WA, EPA UST, FRS, HSL - WA, LUST - WA, UST - WA, VCP - WA]

Envirosite ID: 43194219
EPA ID: N/R

ALL SITES - WA

Facility Name :	TAFT & COMPANY
Facility Address :	1247 PUYALLUP AVE, TACOMA, 98421-2323
County :	Pierce
Facility/Site ID :	70168999
Alternate Name :	N/R
Program Name :	N/R
WRIA :	10
Legislative District :	27
Congressional District :	9
Ecology Region :	SWRO

Map Id: DX458
Direction: ESE
Distance: 0.745 mi., 3935 ft.
Elevation: 15 ft.
Relative: Lower

Site Name : TAFT & COMPANY
1247 PUYALLUP AVE
TACOMA | Tacoma, WA

Database(s) : [ALL SITES - WA, CSCSL NFA - WA, EPA UST, FRS, HSL - WA, LUST - WA, UST - WA, VCP - WA] ***(cont.)***

Envirosite ID: 43194219
EPA ID: N/R

ALL SITES - WA ***(cont.)***

Ecology Program Phone :	(360) 407-7224
Tribal Land :	Y
Latitude :	47.242711
Longitude :	-122.414827
Last Date in Agency List :	2023-01-03

Facility/Site ID :	70168999
Alternate Name :	N/R
Program Name :	N/R
WRIA :	10
Legislative District :	27
Congressional District :	9
Ecology Region :	SWRO
Ecology Program Phone :	N/R
Tribal Land :	Y
Latitude :	47.242711
Longitude :	-122.414827
Last Date in Agency List :	2023-01-03

Program Details

Program :	TOXICS
Program ID :	N/R
Interaction Type :	Voluntary Cleanup Sites
Interaction Type Description :	For a fee, Ecology staff will review an independent cleanup report(s) and provide a written decision about the adequacy of the cleanup actions taken and described in the report.
Status :	Inactive
Start Date :	2000-09-21
End Date :	2000-10-10
SIC :	N/R
NAICS :	N/R

Program :	TOXICS
Program ID :	N/R
Interaction Type :	LUST Facility
Interaction Type Description :	A leaking underground tank cleanup site being cleaned up with Ecology oversight or review.
Status :	Inactive
Start Date :	1992-11-19
End Date :	1993-12-02
SIC :	N/R
NAICS :	N/R

Program :	TOXICS
Program ID :	N/R
Interaction Type :	Urban Waters

Map Id: DX458
Direction: ESE
Distance: 0.745 mi., 3935 ft.
Elevation: 15 ft.
Relative: Lower

Site Name : TAFT & COMPANY
1247 PUYALLUP AVE
TACOMA | Tacoma, WA

Database(s) : [ALL SITES - WA, CSCSL NFA - WA, EPA UST, FRS, HSL - WA, LUST - WA, UST - WA, VCP - WA] ***(cont.)***

Envirosite ID: 43194219
EPA ID: N/R

ALL SITES - WA ***(cont.)***

Interaction Type Description :	The site has been inspected by an Ecology Urban Waters Inspector.
Status :	Active
Start Date :	2008-12-04
End Date :	N/R
SIC :	N/R
NAICS :	N/R
Program :	TOXICS
Program ID :	N/R
Interaction Type :	Underground Storage Tank
Interaction Type Description :	Any one or combination of tanks (including connecting underground pipes) that is used to contain regulated substances and has a tank volume of ten percent or more beneath the surface of the ground. This term does not include any of the exempt UST systems specified in WAC 173-360-110(2) or any piping connected thereto. See WAC 173-360
Status :	Active
Start Date :	2000-03-20
End Date :	N/R
SIC :	N/R
NAICS :	N/R

CSCSL NFA - WA

Facility Name :	TAFT & COMPANY
Facility Address :	1247 PUYALLUP AVE, TACOMA, 98421
County :	Pierce
NFA Date :	2000-10-10
Facility Site ID :	70168999
Cleanup Site ID :	6536
Rank :	N/R
VCP :	N/R
Alternate Site Names :	N/R
NFA Reason :	Voluntary Cleanup Program Review
Site Status :	NFA
Region :	Southwest
Responsible Unit :	Southwest
Latitude :	47.242711
Longitude :	-122.414827
Last Date in Agency List :	2023-02-23

Contaminants

Contaminant Name :	Petroleum-Other
Ground Water :	Confirmed Above Cleanup Levels
Surface Water :	N/R
Soil :	Confirmed Above Cleanup Levels
Sediment :	N/R
Air :	N/R
Bedrock :	N/R

Map Id: DX458
Direction: ESE
Distance: 0.745 mi., 3935 ft.
Elevation: 15 ft.
Relative: Lower

Site Name : TAFT & COMPANY
1247 PUYALLUP AVE
TACOMA | Tacoma, WA

Database(s) : [ALL SITES - WA, CSCSL NFA - WA, EPA UST, FRS, HSL - WA, LUST - WA, UST - WA, VCP - WA] ***(cont.)***

Envirosite ID: 43194219
EPA ID: N/R

EPA UST

Facility Name :	TAFT & COMPANY
Facility Address :	1247 PUYALLUP AVENUE, Tacoma, Washington 984212323
County :	Pierce
Facility ID :	WA70168999
Facility Status :	Closed UST(s)
Open USTs :	0
Closed USTs :	4
Temporarily Out of Service USTs :	0
Date of Last Inspection :	N/R
EPA Region :	10
Tribe :	N/R
Facility ID 2 :	N/R
Latitude :	47.242711
Longitude :	-122.414827
Last Date in Agency List :	2023-01-30

Tank Details

Tank ID :	WA70168999_1
Tank Status :	Closed
Installation Date :	1964-12-31
Removal Date :	N/R
Capacity :	N/R
Substances :	R Unknown
Tank Wall Type :	N/R
Tank ID :	WA70168999_2
Tank Status :	Closed
Installation Date :	1964-12-31
Removal Date :	N/R
Capacity :	N/R
Substances :	R Unknown
Tank Wall Type :	N/R
Tank ID :	WA70168999_3
Tank Status :	Closed
Installation Date :	1964-12-31
Removal Date :	N/R
Capacity :	N/R
Substances :	R Unknown
Tank Wall Type :	N/R
Tank ID :	WA70168999_4
Tank Status :	Closed
Installation Date :	1964-12-31
Removal Date :	N/R
Capacity :	N/R
Substances :	G Used Oil/Waste Oil
Tank Wall Type :	N/R

Map Id: DX458
Direction: ESE
Distance: 0.745 mi., 3935 ft.
Elevation: 15 ft.
Relative: Lower

Site Name : TAFT & COMPANY
1247 PUYALLUP AVE
TACOMA | Tacoma, WA

Database(s) : [ALL SITES - WA, CSCSL NFA - WA, EPA UST, FRS, HSL - WA, LUST - WA, UST - WA, VCP - WA] ***(cont.)***

Envirosite ID: 43194219
EPA ID: N/R

FRS

Facility Name : TAFT & COMPANY
Facility Address : 1247 PUYALLUP AVE, TACOMA, WA 98421-2323
County : PIERCE

Site Details

Registry ID : 110015430470
FRS Facility URL : Click here for hyperlink provided by the agency.
Last Date in Agency List : 2023-02-13

Source Description

Source Description :

The WA-FSIS provides a means to query and display data maintained by the Washington Department of Ecology. This system contains key information for each facility/site that is currently, or has been, of interest to the Air Quality, Dam Safety, Hazardous Waste, Toxics Cleanup, and Water Quality Programs.

FRS Environmental Interest

Source and System ID : WA-FSIS - 70168999

HSL - WA

Facility Name : TAFT & COMPANY
Facility Address : 1247 Puyallup Ave, Tacoma, 98421-2323
County : Pierce

Site Details

Facility Site ID : 70168999
Cleanup Site ID : 6536
Status : No Further Action
Site Rank : N/R
Alternative Site Name : N/R
Region : N/R
Resposbile Unit : N/R
Institutional Control : N/R
Current VCP : N/R
Past VCP : N/R
Latitude : N/R
Longitude : N/R
Agency Hyperlink : Click here for hyperlink provided by the agency.
Last Date in Agency List : 2022-02-11

Facility Name : TAFT & COMPANY
Facility Address : 1247 PUYALLUP AVE, TACOMA, 98421
County : Pierce

Map Id: DX458
Direction: ESE
Distance: 0.745 mi., 3935 ft.
Elevation: 15 ft.
Relative: Lower

Site Name : TAFT & COMPANY
1247 PUYALLUP AVE
TACOMA | Tacoma, WA

Database(s) : [ALL SITES - WA, CSCSL NFA - WA, EPA UST, FRS, HSL - WA, LUST - WA, UST - WA, VCP - WA] ***(cont.)***

Envirosite ID: 43194219
EPA ID: N/R

HSL - WA ***(cont.)***

Site Details

Facility Site ID :	70168999
Cleanup Site ID :	6536
Status :	No Further Action
Site Rank :	N/R
Alternative Site Name :	N/R
Region :	Southwest
Resposbile Unit :	Southwest
Institutional Control :	N/R
Current VCP :	N/R
Past VCP :	Yes
Latitude :	47.2427112176462
Longitude :	-122.414827320403
Agency Hyperlink :	Click here for hyperlink provided by the agency.
Last Date in Agency List :	2023-02-28

Contaminants

Contaminant Name :	Petroleum-Other
Ground water :	Confirmed Above Cleanup Levels
Surface water :	N/R
Soil :	Confirmed Above Cleanup Levels
Sediment :	N/R
Air :	N/R
Bedrock :	N/R

LUST - WA

Facility Name :	TAFT & COMPANY
Facility Address :	1247 PUYALLUP AVE, TACOMA, 98421
County :	Pierce

Site Details

LUST Status Date :	2000-10-10
LUST Status Type :	LUST - NFA
Facility Site ID :	70168999
Cleanup Site ID :	6536
LUST ID :	2423
UST ID :	4667
Alternate Site Names :	N/R
Release Date :	1992-11-19
Process Type :	N/R
Responsible Unit :	Southwest
Region :	Southwest
Latitude :	47.242711
Longitude :	-122.414827
Last Date in Agency List :	2023-03-20

Map Id: DX458
Direction: ESE
Distance: 0.745 mi., 3935 ft.
Elevation: 15 ft.
Relative: Lower

Site Name : TAFT & COMPANY
1247 PUYALLUP AVE
TACOMA | Tacoma, WA

Database(s) : [ALL SITES - WA, CSCSL NFA - WA, EPA UST, FRS, HSL - WA, LUST - WA, UST - WA, VCP - WA] ***(cont.)***

Envirosite ID: 43194219
EPA ID: N/R

LUST - WA ***(cont.)***

Contaminants

Contaminant Name :	Petroleum-Other
Ground Water :	Confirmed Above Cleanup Levels
Surface Water :	N/R
Soil :	Confirmed Above Cleanup Levels
Sediment :	N/R
Air :	N/R
Bedrock :	N/R

UST - WA

Facility Name :	TAFT & COMPANY
Facility Address :	1247 PUYALLUP AVENUE, Tacoma, 98421
County :	Pierce
Facility Site ID :	70168999
UST Site ID :	4667
Tag Number(s) :	N/R
Responsible Unit :	Southwest
Is Active :	No
Latitude :	47.242711
Longitude :	-122.414827
Last Date in Agency List :	2022-12-29

Tank Details

Tank Name :	1
Tank Status :	Removed
Install Date :	1964-12-31
Tank Upgrade Date :	N/R
Tank Permanent Closure Date :	N/R
Permit Expiration Date :	N/R
Tank Material :	N/R
Tank Construction :	N/R
Tank Corrosion Protection :	N/R
Tank Manifold :	N/R
Tank Release Detection :	N/R
Tank Tightness Test :	N/R
Tank Spill Prevention :	N/R
Capacity Range :	N/R
Actual Capacity :	8000
Pipe Material :	N/R
Pipe Construction :	N/R
Pipe Corrosion Protection :	N/R
Tank SFC :	N/R
Dispenser SFC :	N/R
Primary Pipe Release Detection :	N/R
Secondary Pipe Release Detection :	N/R
Pipe Pumping System :	N/R
Pipe Install Date :	N/R
Turbine Sump Construction :	N/R
Tank Status Date :	1996-08-06
Tank Install Date :	N/R

Map Id: DX458
Direction: ESE
Distance: 0.745 mi., 3935 ft.
Elevation: 15 ft.
Relative: Lower

Site Name : TAFT & COMPANY
1247 PUYALLUP AVE
TACOMA | Tacoma, WA

Database(s) : [ALL SITES - WA, CSCSL NFA - WA, EPA UST, FRS, HSL - WA, LUST - WA, UST - WA, VCP - WA] ***(cont.)***

Envirosite ID: 43194219
EPA ID: N/R

UST - WA ***(cont.)***

Tank Overfill Prevention :	N/R

Compartments Details

Compartment Number :	1
Compartment Capacity :	8000
Substance Stored :	Unknown
Used Substance :	Unknown
Ecy Region :	N/R

Tank Details

Tank Name :	2
Tank Status :	Removed
Install Date :	1964-12-31
Tank Upgrade Date :	N/R
Tank Permanent Closure Date :	N/R
Permit Expiration Date :	N/R
Tank Material :	N/R
Tank Construction :	N/R
Tank Corrosion Protection :	N/R
Tank Manifold :	N/R
Tank Release Detection :	N/R
Tank Tightness Test :	N/R
Tank Spill Prevention :	N/R
Capacity Range :	N/R
Actual Capacity :	4000
Pipe Material :	N/R
Pipe Construction :	N/R
Pipe Corrosion Protection :	N/R
Tank SFC :	N/R
Dispenser SFC :	N/R
Primary Pipe Release Detection :	N/R
Secondary Pipe Release Detection :	N/R
Pipe Pumping System :	N/R
Pipe Install Date :	N/R
Turbine Sump Construction :	N/R
Tank Status Date :	1996-08-06
Tank Install Date :	N/R
Tank Overfill Prevention :	N/R

Compartments Details

Compartment Number :	1
Compartment Capacity :	4000
Substance Stored :	Unknown
Used Substance :	Unknown
Ecy Region :	N/R

Map Id: DX458
Direction: ESE
Distance: 0.745 mi., 3935 ft.
Elevation: 15 ft.
Relative: Lower

Site Name : TAFT & COMPANY
1247 PUYALLUP AVE
TACOMA | Tacoma, WA

Database(s) : [ALL SITES - WA, CSCSL NFA - WA, EPA UST, FRS, HSL - WA, LUST - WA, UST - WA, VCP - WA] ***(cont.)***

Envirosite ID: 43194219
EPA ID: N/R

UST - WA ***(cont.)***

Tank Details

Tank Name :	3
Tank Status :	Removed
Install Date :	1964-12-31
Tank Upgrade Date :	N/R
Tank Permanent Closure Date :	N/R
Permit Expiration Date :	N/R
Tank Material :	N/R
Tank Construction :	N/R
Tank Corrosion Protection :	N/R
Tank Manifold :	N/R
Tank Release Detection :	N/R
Tank Tightness Test :	N/R
Tank Spill Prevention :	N/R
Capacity Range :	N/R
Actual Capacity :	4000
Pipe Material :	N/R
Pipe Construction :	N/R
Pipe Corrosion Protection :	N/R
Tank SFC :	N/R
Dispenser SFC :	N/R
Primary Pipe Release Detection :	N/R
Secondary Pipe Release Detection :	N/R
Pipe Pumping System :	N/R
Pipe Install Date :	N/R
Turbine Sump Construction :	N/R
Tank Status Date :	1996-08-06
Tank Install Date :	N/R
Tank Overfill Prevention :	N/R

Compartments Details

Compartment Number :	1
Compartment Capacity :	4000
Substance Stored :	Unknown
Used Substance :	Unknown
Ecy Region :	N/R

Tank Details

Tank Name :	4
Tank Status :	Removed
Install Date :	1964-12-31
Tank Upgrade Date :	N/R
Tank Permanent Closure Date :	N/R
Permit Expiration Date :	N/R
Tank Material :	N/R
Tank Construction :	N/R
Tank Corrosion Protection :	N/R
Tank Manifold :	N/R
Tank Release Detection :	N/R
Tank Tightness Test :	N/R
Tank Spill Prevention :	N/R

Map Id: DX458
Direction: ESE
Distance: 0.745 mi., 3935 ft.
Elevation: 15 ft.
Relative: Lower

Site Name : TAFT & COMPANY
1247 PUYALLUP AVE
TACOMA | Tacoma, WA

Database(s) : [ALL SITES - WA, CSCSL NFA - WA, EPA UST, FRS, HSL - WA, LUST - WA, UST - WA, VCP - WA] ***(cont.)***

Envirosite ID: 43194219
EPA ID: N/R

UST - WA ***(cont.)***

Capacity Range :	N/R
Actual Capacity :	200
Pipe Material :	N/R
Pipe Construction :	N/R
Pipe Corrosion Protection :	N/R
Tank SFC :	N/R
Dispenser SFC :	N/R
Primary Pipe Release Detection :	N/R
Secondary Pipe Release Detection :	N/R
Pipe Pumping System :	N/R
Pipe Install Date :	N/R
Turbine Sump Construction :	N/R
Tank Status Date :	1996-08-06
Tank Install Date :	N/R
Tank Overfill Prevention :	N/R

Compartments Details

Compartment Number :	1
Compartment Capacity :	200
Substance Stored :	Used Oil/Waste Oil
Used Substance :	N/R
Ecy Region :	N/R

VCP - WA

Facility Name :	TAFT & COMPANY
Facility Address :	1247 PUYALLUP AVE, TACOMA, 98421-2323
County :	Pierce
Facility/Site ID :	70168999
Alternate Name :	N/R
Program Name :	N/R
WRIA :	10
Legislative District :	27
Congressional District :	9
Ecology Region :	SWRO
Ecology Program Phone :	(360) 407-7224
Tribal Land :	Y
Latitude :	47.242711
Longitude :	-122.414827
Last Date in Agency List :	2023-01-04

Program Details

Program :	TOXICS
Program ID :	4667
Interaction Type :	Voluntary Cleanup Sites

Map Id: DX458
Direction: ESE
Distance: 0.745 mi., 3935 ft.
Elevation: 15 ft.
Relative: Lower

Site Name : TAFT & COMPANY
1247 PUYALLUP AVE
TACOMA | Tacoma, WA

Database(s) : [ALL SITES - WA, CSCSL NFA - WA, EPA UST, FRS, HSL - WA, LUST - WA, UST - WA, VCP - WA] ***(cont.)***

Envirosite ID: 43194219
EPA ID: N/R

VCP - WA ***(cont.)***

Interaction Type Description :	For a fee, Ecology staff will review an independent cleanup report(s) and provide a written decision about the adequacy of the cleanup actions taken and described in the report.
Status :	Inactive
Start Date :	2000-09-21
End Date :	2000-10-10
SIC :	N/R
NAICS :	N/R

Map Id: DY459
Direction: SW
Distance: 0.751 mi., 3966 ft.
Elevation: 153 ft.
Relative: Higher

Site Name : WA AGR M TACOMA 1
2139B S FAWCETT
TACOMA, WA 98402

Database(s) : [ALL SITES - WA, ECHO, FRS, RCRA_NONGEN]

Envirosite ID: 50655540
EPA ID: N/R

ALL SITES - WA

Facility Name :	WA AGR M Tacoma 1
Facility Address :	2139B S FAWCETT, TACOMA, 98402
County :	Pierce
Facility/Site ID :	41368373
Alternate Name :	N/R
Program Name :	N/R
WRIA :	10
Legislative District :	27
Congressional District :	6
Ecology Region :	SWRO
Ecology Program Phone :	(360) 407-6734
Tribal Land :	N
Latitude :	47.241541
Longitude :	-122.441514
Last Date in Agency List :	2023-01-03

Program Details

Program :	HAZWASTE
Program ID :	WAH000006767
Interaction Type :	Hazardous Waste Generator
Interaction Type Description :	Facilities that generate any quantity of a dangerous waste. They may be classified as SQG, MQG, or LQG depending on hazardous waste generated for a given month.
Status :	Inactive

Map Id: DY459
Direction: SW
Distance: 0.751 mi., 3966 ft.
Elevation: 153 ft.
Relative: Higher

Site Name : WA AGR M TACOMA 1
2139B S FAWCETT
TACOMA, WA 98402

Database(s) : [ALL SITES - WA, ECHO, FRS, RCRA_NONGEN] ***(cont.)***

Envirosite ID: 50655540
EPA ID: N/R

ALL SITES - WA ***(cont.)***

Start Date :	1998-11-10
End Date :	1998-12-31
SIC :	N/R
NAICS :	N/R

ECHO

Facility Name :	WA AGR M TACOMA 1
Facility Address :	2139B S FAWCETT, TACOMA, WA 98402
County :	PIERCE
Last Inspection Date :	N/R
Registry ID :	110005393911
FIPS Code :	53053
EPA Region :	10
Inspection Count :	0
Last Inspection Days :	N/R
Informal Count :	0
Last Informal Action Date :	N/R
Formal Action Count :	0
Last Formal Action Date :	N/R
Total Penalties :	0
Penalty Count :	N/R
Last Penalty Date :	N/R
Last Penalty Amount :	N/R
QTRS IN NC :	0
Programs IN SNC :	0
Current Compliance Status :	No Violation Identified
Three-Year Compliance Status :	_____
Collection Method :	N/R
Reference Point :	N/R
Accuracy Meters :	17533
Derived Tribes :	Puyallup Tribe of the Puyallup Reservation - .7 mile(s), Puyallup Tribe of the Puyallup Reservation - 1.1 mile(s), Muckleshoot Indian Tribe - 11.4 mile(s), Muckleshoot Indian Tribe - 14.2 mile(s), Nisqually Indian Tribe - 16.8 mile(s), Squaxin Island Tribe of the Squaxin Island Reservation - 21.6 mile(s), Squaxin Island Tribe of the Squaxin Island Reservation - 23.4 mile(s)
Derived HUC :	17110019
Derived WBD :	171100190301
Derived STCTY FIPS :	53053
Derived Zip :	98402
Derived CD113 :	06
Derived CB2010 :	530530616021057
MYRTK Universe :	NNN
NPDES IDs :	N/R
CWA Permit Types :	N/R
CWA Compliance Tracking :	N/R
CWA NAICS :	N/R
CWA SICS :	N/R
CWA Inspection Count :	N/R
CWA Last Inspection Days :	N/R
CWA Informal Count :	N/R

Map Id: DY459
Direction: SW
Distance: 0.751 mi., 3966 ft.
Elevation: 153 ft.
Relative: Higher

Site Name : WA AGR M TACOMA 1
2139B S FAWCETT
TACOMA, WA 98402

Database(s) : [ALL SITES - WA, ECHO, FRS, RCRA_NONGEN] ***(cont.)***

Envirosite ID: 50655540
EPA ID: N/R

ECHO ***(cont.)***

CWA Formal Action Count :	N/R
CWA Last Formal Action Date :	N/R
CWA Penalties :	N/R
CWA Last Penalty Date :	N/R
CWA Last Penalty Amount :	N/R
CWA Quarters IN NC :	N/R
CWA Current Compliance Status :	N/R
CWA Current SNC Flag :	N
CWA 13 Quarters Compliance Status :	N/R
CWA 13 Quarters Effluent Exceedances:	N/R
CWA Three-Year QNCR Codes :	N/R
DFR URL :	Click here for hyperlink provided by the agency.
Facility SIC :	N/R
Facility NAICS :	92614 - Regulation of Agricultural Marketing and Commodities
Facility Last Inspection EPA Date :	N/R
Facility Last Inspection State Date :	N/R
Facility Last Formal Act EPA Date :	N/R
Facility Last Formal Act State Date :	N/R
Facility Last Informal Act EPA Date :	N/R
Facility Last Informal Act State Date:	N/R
Facility Federal Agency :	N/R
TRI Reporter :	N/R
Facility Imp Water Flag :	N/R
Current SNC Flag :	N
Indian County Flag :	N
Federal Flag :	N/R
US Mexico Border Flag :	N/R
Chesapeak Bay Flag :	N/R
AIR Flag :	N
NPDES Flag :	N
SDWIS Flag :	N
RCRA Flag :	Y
TRI Flag :	N
GHG Flag :	N
Major Flag :	N/R
Active Flag :	N/R
NAA Flag :	N
Latitude :	47.241528
Longitude :	-122.4415
Last Date in Agency List :	2023-01-16

FRS

Facility Name :	WA AGR M TACOMA 1
Facility Address :	2139B S FAWCETT, TACOMA, WA 98402
County :	PIERCE

Site Details

Registry ID :	110005393911
FRS Facility URL :	Click here for hyperlink provided by the agency.
Last Date in Agency List :	2023-02-13

Map Id: DY459
Direction: SW
Distance: 0.751 mi., 3966 ft.
Elevation: 153 ft.
Relative: Higher

Site Name : WA AGR M TACOMA 1
2139B S FAWCETT
TACOMA, WA 98402

Database(s) : [ALL SITES - WA, ECHO, FRS, RCRA_NONGEN] ***(cont.)***

Envirosite ID: 50655540
EPA ID: N/R

FRS ***(cont.)***

Source Description

Source Description :	RCRAInfo is EPA's comprehensive information system that supports the Resource Conservation and Recovery Act (RCRA) of 1976 and the Hazardous and Solid Waste Amendments (HSWA) of 1984 through the tracking of events and activities related to facilities that generate, transport, and treat, store, or dispose of hazardous waste. RCRAInfo allows RCRA program staff to track the notification, permit, compliance, and corrective action activities required under RCRA. RCRAInfo also supports generation of the National Hazardous Waste Biennial Report. All generators and treatment, storage, and disposal facilities who handle hazardous waste are required to report to the EPA Administrator at least once every two years to support creation of the Biennial Report. The WA-FSIS provides a means to query and display data maintained by the Washington Department of Ecology. This system contains key information for each facility/site that is currently, or has been, of interest to the Air Quality, Dam Safety, Hazardous Waste, Toxics Cleanup, and Water Quality Programs.

FRS Environmental Interest

Source and System ID :	RCRAINFO - WAH000006767 WA-FSIS - 41368373

RCRA_NONGEN

Facility Name :	WA AGR M TACOMA 1
Facility Address :	2139B S FAWCETT, TACOMA, WA 98402
County :	PIERCE
Date Form Received by Agency :	1999-12-03
EPA ID :	WAH000006767
Mailing Address :	PO BOX 42589, OLYMPIA, WA 98504
Contact :	JOE HOFFMAN
Contact Address :	PO BOX 42589, OLYMPIA, WA 98504
Contact Country :	US
Contact Telephone :	360-902-2048
Contact Email :	N/R
EPA Region :	10
Land Type :	Other land type
Source Type :	Implementer
Classification :	Not a generator, verified
Description :	Not a generator, verified
Last Date in Agency List :	2023-01-23

Owner/Operator Summary

Owner/Operator Name :	SPRAGUE PEST SOLUTIONS
Owner/Operator Address :	PO BOX 2222, TACOMA, WA 98401
Owner/Operator Country :	US
Owner/Operator Telephone :	253-272-4400
Owner/Operator Email :	N/R
Owner/Operator Fax :	N/R
Legal Status :	Private

Map Id: DY459
Direction: SW
Distance: 0.751 mi., 3966 ft.
Elevation: 153 ft.
Relative: Higher

Site Name : WA AGR M TACOMA 1
2139B S FAWCETT
TACOMA, WA 98402

Database(s) : [ALL SITES - WA, ECHO, FRS, RCRA_NONGEN] ***(cont.)***

Envirosite ID: 50655540
EPA ID: N/R

RCRA_NONGEN ***(cont.)***

Owner/Operator Type :	Owner
Owner/Operator Start Date :	N/R
Owner/Operator End Date :	N/R
Owner/Operator Name :	WA AGR
Owner/Operator Address :	PO BOX 42589, OLYMPIA, WA 98504
Owner/Operator Country :	US
Owner/Operator Telephone :	360-902-2050
Owner/Operator Email :	N/R
Owner/Operator Fax :	N/R
Legal Status :	Private
Owner/Operator Type :	Owner
Owner/Operator Start Date :	1998-11-10
Owner/Operator End Date :	N/R
Owner/Operator Name :	WSDA WASTE PESTICIDE
Owner/Operator Address :	PO BOX 42589, OLYMPIA, WA 98504
Owner/Operator Country :	US
Owner/Operator Telephone :	360-902-2048
Owner/Operator Email :	N/R
Owner/Operator Fax :	N/R
Legal Status :	Private
Owner/Operator Type :	Operator
Owner/Operator Start Date :	N/R
Owner/Operator End Date :	N/R

Handler Activities Summary

U.S. Importer of Hazardous Waste :	N
Mixed Waste (Haz. and Radioactive) :	N
Recycler of Hazardous Waste :	N
Transporter of Hazardous Waste :	N
Treater, Storer or Disposer of HW :	N
Underground Injection Activity :	N
On-site Burner Exemption :	N
Furnace Exemption :	N
Used Oil Fuel Burner :	N
Used Oil Processor :	N
Used Oil Refiner :	N
Used Oil Fuel Marketer to Burner :	N
Used Oil Specification Marketer :	N
Used Oil Transfer Facility :	N
Used Oil Transporter :	N

Historical Generators

Date Form Received by Agency :	1999-12-02
Facility Name :	WA AGR M TACOMA 1
Classification :	Not a generator, verified

Map Id: DY459
Direction: SW
Distance: 0.751 mi., 3966 ft.
Elevation: 153 ft.
Relative: Higher

Site Name : WA AGR M TACOMA 1
2139B S FAWCETT
TACOMA, WA 98402

Database(s) : [ALL SITES - WA, ECHO, FRS, RCRA_NONGEN] ***(cont.)***

Envirosite ID: 50655540
EPA ID: N/R

RCRA_NONGEN ***(cont.)***

Date Form Received by Agency :	1999-12-02
Facility Name :	WA AGR M TACOMA 1
Classification :	Large Quantity Generator
Date Form Received by Agency :	1998-11-10
Facility Name :	WA AGR M TACOMA 1
Classification :	Small Quantity Generator

Notices of Violations Summary

Regulation Violated :	N

Map Id: DZ460
Direction: W
Distance: 0.753 mi., 3974 ft.
Elevation: 326 ft.
Relative: Higher

Site Name : AT&T WIRELESS DOWNTOWN TACOMA
1101 S YAKIMA AT&T
TACOMA, WA 98405

Database(s) : [ALL SITES - WA, FRS, T 2 - WA]

Envirosite ID: 6554491
EPA ID: N/R

ALL SITES - WA

Facility Name :	AT&T WIRELESS DOWNTOWN TACOMA
Facility Address :	1101 S YAKIMA AT&T, TACOMA, 98405
County :	Pierce
Facility/Site ID :	5248786
Alternate Name :	N/R
Program Name :	N/R
WRIA :	10
Legislative District :	27
Congressional District :	6
Ecology Region :	SWRO
Ecology Program Phone :	(360) 407-6171
Tribal Land :	N
Latitude :	47.252079
Longitude :	-122.448348
Last Date in Agency List :	2023-01-03
Facility/Site ID :	5248786
Alternate Name :	ATT MOBILITY DOWNTOWN TACOMA
Program Name :	N/R
WRIA :	10
Legislative District :	27
Congressional District :	6
Ecology Region :	SWRO
Ecology Program Phone :	(360) 407-6171
Tribal Land :	N

Map Id: DZ460
Direction: W
Distance: 0.753 mi., 3974 ft.
Elevation: 326 ft.
Relative: Higher

Site Name : AT&T WIRELESS DOWNTOWN TACOMA
1101 S YAKIMA AT&T
TACOMA, WA 98405

Database(s) : [ALL SITES - WA, FRS, T 2 - WA] ***(cont.)***

Envirosite ID: 6554491
EPA ID: N/R

ALL SITES - WA ***(cont.)***

Latitude :	47.252079
Longitude :	-122.448348
Last Date in Agency List :	2023-01-03

Program Details

Program :	HAZWASTE
Program ID :	CRK000057270
Interaction Type :	Emergency/Haz Chem Rpt TIER2
Interaction Type Description :	Businesses that store 10,000 pounds or more of a hazardous chemical or 500 pounds or less, depending on the chemical, of an extremely hazardous chemical on site at any one time must report annually. Reports are sent to the State Emergency Response Commission (represented by Ecology) Local Emergency Planning Committees, and local fire departments for emergency planning. (product, not waste)
Status :	Inactive
Start Date :	2003-09-15
End Date :	2003-09-16
SIC :	N/R
NAICS :	N/R

Program :	HAZWASTE
Program ID :	CRK000057270
Interaction Type :	Emergency/Haz Chem Rpt TIER2
Interaction Type Description :	Businesses that store 10,000 pounds or more of a hazardous chemical or 500 pounds or less, depending on the chemical, of an extremely hazardous chemical on site at any one time must report annually. Reports are sent to the State Emergency Response Commission (represented by Ecology) Local Emergency Planning Committees, and local fire departments for emergency planning. (product, not waste)
Status :	Inactive
Start Date :	2003-09-15
End Date :	2003-09-16
SIC :	4812 - RADIOTELEPHONE COMMUNICATIONS
NAICS :	N/R

FRS

Facility Name :	AT&T WIRELESS DOWNTOWN TACOMA
Facility Address :	1101 S YAKIMA AT&T, TACOMA, WA 98405
County :	PIERCE

Site Details

Registry ID :	110020689888
FRS Facility URL :	Click here for hyperlink provided by the agency.
Last Date in Agency List :	2023-02-13

Map Id: DZ460
Direction: W
Distance: 0.753 mi., 3974 ft.
Elevation: 326 ft.
Relative: Higher

Site Name : AT&T WIRELESS DOWNTOWN TACOMA
1101 S YAKIMA AT&T
TACOMA, WA 98405

Database(s) : [ALL SITES - WA, FRS, T 2 - WA] ***(cont.)***

Envirosite ID: 6554491
EPA ID: N/R

FRS ***(cont.)***

Source Description

Source Description :

The WA-FSIS provides a means to query and display data maintained by the Washington Department of Ecology. This system contains key information for each facility/site that is currently, or has been, of interest to the Air Quality, Dam Safety, Hazardous Waste, Toxics Cleanup, and Water Quality Programs.

FRS Environmental Interest

Source and System ID :	WA-FSIS - 5248786

T 2 - WA

Facility Name :	AT&T WIRELESS DOWNTOWN TACOMA
Facility Address :	1101 S YAKIMA AT&T, TACOMA, 98405
County :	Pierce
Facility/Site ID :	5248786
Alternate Name :	N/R
Program Name :	N/R
WRIA :	10
Legislative District :	27
Congressional District :	6
Ecology Region :	SWRO
Ecology Program Phone :	(360) 407-6171
Tribal Land :	N
Latitude :	47.252079
Longitude :	-122.448348
Last Date in Agency List :	2023-01-04

Facility/Site ID :	5248786
Alternate Name :	ATT MOBILITY DOWNTOWN TACOMA
Program Name :	N/R
WRIA :	10
Legislative District :	27
Congressional District :	6
Ecology Region :	SWRO
Ecology Program Phone :	(360) 407-6171
Tribal Land :	N
Latitude :	47.252079
Longitude :	-122.448348
Last Date in Agency List :	2023-01-04

Program Details

Program :	HAZWASTE
Interaction Type :	Emergency/Haz Chem Rpt TIER2

Map Id: DZ460
Direction: W
Distance: 0.753 mi., 3974 ft.
Elevation: 326 ft.
Relative: Higher

Site Name : AT&T WIRELESS DOWNTOWN TACOMA
1101 S YAKIMA AT&T
TACOMA, WA 98405

Database(s) : [ALL SITES - WA, FRS, T 2 - WA] ***(cont.)***

Envirosite ID: 6554491
EPA ID: N/R

T 2 - WA ***(cont.)***

Interaction Type Description :	Businesses that store 10,000 pounds or more of a hazardous chemical or 500 pounds or less, depending on the chemical, of an extremely hazardous chemical on site at any one time must report annually. Reports are sent to the State Emergency Response Commission (represented by Ecology) Local Emergency Planning Committees, and local fire departments for emergency planning. (product, not waste)
Status :	Inactive
Start Date :	2003-09-15
End Date :	2003-09-16
SIC :	N/R
NAICS :	N/R
Program :	HAZWASTE
Interaction Type :	Emergency/Haz Chem Rpt TIER2
Interaction Type Description :	Businesses that store 10,000 pounds or more of a hazardous chemical or 500 pounds or less, depending on the chemical, of an extremely hazardous chemical on site at any one time must report annually. Reports are sent to the State Emergency Response Commission (represented by Ecology) Local Emergency Planning Committees, and local fire departments for emergency planning. (product, not waste)
Status :	Inactive
Start Date :	2003-09-15
End Date :	2003-09-16
SIC :	4812 - RADIOTELEPHONE COMMUNICATIONS
NAICS :	N/R

Map Id: EA461
Direction: SSE
Distance: 0.753 mi., 3976 ft.
Elevation: N/R
Relative: N/R

Site Name : N/R
47.239265, -122.425802
WA

Database(s) : [INDIAN RESERVATION]

Envirosite ID: 20658088
EPA ID: N/R

INDIAN RESERVATION

Facility Address :	WA
Source Date :	2015-04-23
Local Name :	Puyallup Trust Land
Local Owner :	Puyallup Tribe of the Puyallup Reservation, Washington
Manager Name :	BIA
Manager Type :	FED
Local Manager :	Puget Sound Field Office
Designation Type :	TRIBL
Owner Name :	TRIB
Owner Type :	TRIB
Local Designation :	Trust Land related to a Federally Recognized Reservation

Map Id: EA461
Direction: SSE
Distance: 0.753 mi., 3976 ft.
Elevation: N/R
Relative: N/R

Site Name : N/R
47.239265, -122.425802
WA

Database(s) : [INDIAN RESERVATION] ***(cont.)***

Envirosite ID: 20658088
EPA ID: N/R

INDIAN RESERVATION ***(cont.)***

Unit Name :	Puyallup Trust Land
Comments :	N/R

Map Id: DU462
Direction: SE
Distance: 0.755 mi., 3989 ft.
Elevation: 15 ft.
Relative: Lower

Site Name : UNOCAL 76 MAJOR PETROLEUM | UCOCAL 76 MAJOR PETROLEUM | MAJOR PETROLEUM B.P.
1302 PUYALLUP AVE
TACOMA | Tacoma, WA 98421

Database(s) : [ALL SITES - WA, ALT FUELING, CSCSL HWS - WA, EPA LUST, EPA UST, FRS, HSL - WA, LUST - WA, T 2 - WA, UST - WA, VCP - WA]

Envirosite ID: 6616811
EPA ID: N/R

ALL SITES - WA

Facility Name :	UNOCAL 76 MAJOR PETROLEUM
Facility Address :	1302 PUYALLUP AVE, TACOMA, 98421
County :	Pierce
Facility/Site ID :	61931157
Alternate Name :	N/R
Program Name :	N/R
WRIA :	10
Legislative District :	27
Congressional District :	9
Ecology Region :	SWRO
Ecology Program Phone :	(360) 407-7224
Tribal Land :	Y
Latitude :	47.24187
Longitude :	-122.41506
Last Date in Agency List :	2023-01-03

Facility/Site ID :	61931157
Alternate Name :	N/R
Program Name :	N/R
WRIA :	10
Legislative District :	27
Congressional District :	9
Ecology Region :	SWRO
Ecology Program Phone :	(360) 407-6171
Tribal Land :	Y
Latitude :	47.24187
Longitude :	-122.41506
Last Date in Agency List :	2023-01-03

Map Id: DU462
Direction: SE
Distance: 0.755 mi., 3989 ft.
Elevation: 15 ft.
Relative: Lower

Site Name : UNOCAL 76 MAJOR PETROLEUM | UCOCAL 76 MAJOR PETROLEUM | MAJOR PETROLEUM B.P.
1302 PUYALLUP AVE
TACOMA | Tacoma, WA 98421

Database(s) : [ALL SITES - WA, ALT FUELING, CSCSL HWS - WA, EPA LUST, EPA UST, FRS, HSL - WA, LUST - WA, T 2 - WA, UST - WA, VCP - WA] ***(cont.)***

Envirosite ID: 6616811
EPA ID: N/R

ALL SITES - WA ***(cont.)***

Program Details

Program :	TOXICS
Program ID :	7117
Interaction Type :	Voluntary Cleanup Sites
Interaction Type Description :	For a fee, Ecology staff will review an independent cleanup report(s) and provide a written decision about the adequacy of the cleanup actions taken and described in the report.
Status :	Inactive
Start Date :	2007-02-05
End Date :	2012-12-03
SIC :	N/R
NAICS :	N/R

Program :	TOXICS
Program ID :	7117
Interaction Type :	Voluntary Cleanup Sites
Interaction Type Description :	For a fee, Ecology staff will review an independent cleanup report(s) and provide a written decision about the adequacy of the cleanup actions taken and described in the report.
Status :	Inactive
Start Date :	2002-02-01
End Date :	2006-04-26
SIC :	N/R
NAICS :	N/R

Program :	TOXICS
Program ID :	7117
Interaction Type :	Emergency/Haz Chem Rpt TIER2
Interaction Type Description :	Businesses that store 10,000 pounds or more of a hazardous chemical or 500 pounds or less, depending on the chemical, of an extremely hazardous chemical on site at any one time must report annually. Reports are sent to the State Emergency Response Commission (represented by Ecology) Local Emergency Planning Committees, and local fire departments for emergency planning. (product, not waste)
Status :	Inactive
Start Date :	1995-01-01
End Date :	1996-03-01
SIC :	N/R
NAICS :	N/R

Program :	TOXICS
Program ID :	7117

Map Id: DU462
Direction: SE
Distance: 0.755 mi., 3989 ft.
Elevation: 15 ft.
Relative: Lower

Site Name : UNOCAL 76 MAJOR PETROLEUM | UCOCAL 76 MAJOR PETROLEUM | MAJOR PETROLEUM B.P.
1302 PUYALLUP AVE
TACOMA | Tacoma, WA 98421

Database(s) : [ALL SITES - WA, ALT FUELING, CSCSL HWS - WA, EPA LUST, EPA UST, FRS, HSL - WA, LUST - WA, T 2 - WA, UST - WA, VCP - WA] ***(cont.)***

Envirosite ID: 6616811
EPA ID: N/R

ALL SITES - WA ***(cont.)***

Interaction Type :	LUST Facility
Interaction Type Description :	A leaking underground tank cleanup site being cleaned up with Ecology oversight or review.
Status :	Active
Start Date :	1989-05-24
End Date :	N/R
SIC :	N/R
NAICS :	N/R
Program :	TOXICS
Program ID :	7117
Interaction Type :	Underground Storage Tank
Interaction Type Description :	Any one or combination of tanks (including connecting underground pipes) that is used to contain regulated substances and has a tank volume of ten percent or more beneath the surface of the ground. This term does not include any of the exempt UST systems specified in WAC 173-360-110(2) or any piping connected thereto. See WAC 173-360
Status :	Active
Start Date :	2000-03-20
End Date :	N/R
SIC :	N/R
NAICS :	N/R

ALT FUELING

Facility Name :	Alliance AutoGas - Tacoma 76
Facility Address :	1302 Puyallup Ave, Tacoma, WA 98421
ID Number :	62742
Date Last Confirmed :	2022-03-07
Status :	Open: The station is open.
Station Phone :	833-425-8782
Expected Date :	N/R
Groups With Access Code :	Public - Card key at all times
Access Days Time :	24 hour access with Alliance AutoGas card (self-service)
Cards Accepted :	A ALLIANCE D M V Voyager Wright_Exp
Date Updated :	2022-03-07 19:49:53
BD Blends :	N/R
Open Date :	2014-07-31
Fuel Type :	Propane (LPG)
NG Fill Type :	N/R
NG PSI :	N/R
EV Level 1 EVSE Number :	N/R
EV Level 2 EVSE Number :	N/R
EV DC Fast Count :	N/R

Map Id: DU462
Direction: SE
Distance: 0.755 mi., 3989 ft.
Elevation: 15 ft.
Relative: Lower

Site Name : UNOCAL 76 MAJOR PETROLEUM | UCOCAL 76 MAJOR PETROLEUM | MAJOR PETROLEUM B.P.
1302 PUYALLUP AVE
TACOMA | Tacoma, WA 98421

Database(s) : [ALL SITES - WA, ALT FUELING, CSCSL HWS - WA, EPA LUST, EPA UST, FRS, HSL - WA, LUST - WA, T 2 - WA, UST - WA, VCP - WA] ***(cont.)***

Envirosite ID: 6616811
EPA ID: N/R

ALT FUELING ***(cont.)***

EV Other Information :	N/R
EV Network :	N/R
EV Network Website :	N/R
Hydrogen Status Link :	N/R
NG Vehicle Class :	N/R
LPG Primary :	true
E85 Blender Pump :	N/R
EV Connector Types :	N/R
Hydrogen is Retail :	N/R
Access Code :	public
Access Detail Code :	KEY_ALWAYS
Intersection Directions :	Corner of E M St and Puyallup Ave
Geocode Status :	200-9
Geocode Status Description :	Premise (building name, property name, shopping center, etc.) level accuracy.
Owner Type :	Privately owned
Federal Agency ID :	N/R
Federal Agency Name :	N/R
Facility Type :	FUEL_RESELLER
CNG Dispenser Num :	N/R
CNG On-Site Renewable Source :	N/R
CNG Total Compression Capacity :	N/R
CNG Storage Capacity :	N/R
LNG On-Site Renewable Source :	N/R
E85 Other Ethanol Blends :	N/R
EV Pricing :	N/R
LPG Nozzle Types :	["ACME", "QUICK_CONNECT"]
Hydrogen Pressures :	N/R
Hydrogen Standards :	N/R
CNG Fill Type :	N/R
CNG PSI :	N/R
CNG Vehicle Class :	N/R
LNG Vehicle Class :	N/R
Latitude :	47.241719
Longitude :	-122.41536
EV On-Site Renewable Source :	N/R
Last Date in Agency List :	2022-12-20
Facility Name :	Blue Star Gas - Tacoma 76
Facility Address :	1302 Puyallup Ave, Tacoma, WA 98421
ID Number :	62742
Date Last Confirmed :	2019-04-08
Status :	Open: The station is open.
Station Phone :	206-225-7039
Expected Date :	N/R
Groups With Access Code :	Public - Card key at all times

Map Id: DU462
Direction: SE
Distance: 0.755 mi., 3989 ft.
Elevation: 15 ft.
Relative: Lower

Site Name : UNOCAL 76 MAJOR PETROLEUM | UCOCAL 76 MAJOR PETROLEUM | MAJOR PETROLEUM B.P.
1302 PUYALLUP AVE
TACOMA | Tacoma, WA 98421

Database(s) : [ALL SITES - WA, ALT FUELING, CSCSL HWS - WA, EPA LUST, EPA UST, FRS, HSL - WA, LUST - WA, T 2 - WA, UST - WA, VCP - WA] ***(cont.)***

Envirosite ID: 6616811
EPA ID: N/R

ALT FUELING ***(cont.)***

Access Days Time :	24 hours daily; Blue Star Card required; contact Blue Star Gas for account setup
Cards Accepted :	Comdata
Date Updated :	2020-01-21 18:34:38
BD Blends :	N/R
Open Date :	N/R
Fuel Type :	Propane (LPG)
NG Fill Type :	N/R
NG PSI :	N/R
EV Level 1 EVSE Number :	N/R
EV Level 2 EVSE Number :	N/R
EV DC Fast Count :	N/R
EV Other Information :	N/R
EV Network :	N/R
EV Network Website :	N/R
Hydrogen Status Link :	N/R
NG Vehicle Class :	N/R
LPG Primary :	true
E85 Blender Pump :	N/R
EV Connector Types :	N/R
Hydrogen is Retail :	N/R
Access Code :	public
Access Detail Code :	KEY_ALWAYS
Intersection Directions :	Corner of E M St and Puyallup Ave
Geocode Status :	200-9
Geocode Status Description :	Premise (building name, property name, shopping center, etc.) level accuracy.
Owner Type :	Privately owned
Federal Agency ID :	N/R
Federal Agency Name :	N/R
Facility Type :	FUEL_RESELLER
CNG Dispenser Num :	N/R
CNG On-Site Renewable Source :	N/R
CNG Total Compression Capacity :	N/R
CNG Storage Capacity :	N/R
LNG On-Site Renewable Source :	N/R
E85 Other Ethanol Blends :	N/R
EV Pricing :	N/R
LPG Nozzle Types :	["ACME", "QUICK_CONNECT"]
Hydrogen Pressures :	N/R
Hydrogen Standards :	N/R
CNG Fill Type :	N/R
CNG PSI :	N/R
CNG Vehicle Class :	N/R
LNG Vehicle Class :	N/R
Latitude :	47.241719
Longitude :	-122.41536
EV On-Site Renewable Source :	N/R

Map Id: DU462
Direction: SE
Distance: 0.755 mi., 3989 ft.
Elevation: 15 ft.
Relative: Lower

Site Name : UNOCAL 76 MAJOR PETROLEUM | UCOCAL 76 MAJOR PETROLEUM | MAJOR PETROLEUM B.P.
1302 PUYALLUP AVE
TACOMA | Tacoma, WA 98421

Database(s) : [ALL SITES - WA, ALT FUELING, CSCSL HWS - WA, EPA LUST, EPA UST, FRS, HSL - WA, LUST - WA, T 2 - WA, UST - WA, VCP - WA] ***(cont.)***

Envirosite ID: 6616811
EPA ID: N/R

ALT FUELING ***(cont.)***

Last Date in Agency List : 2020-04-22

CSCSL HWS - WA

Facility Name : UCOCAL 76 MAJOR PETROLEUM
Facility Address : 1302 PUYALLUP AVE, TACOMA, 98421
County : PIERCE

Site Details
Facility Site ID : 61931157
Site Status : Cleanup Started
Cleanup Site ID : 6385
Region : Southwest
Responsible Section : Pollution Liability Ins Agcy
WARM Rank : 2 - Moderate-High Risk
Is Brownfield? : N/R
Is PSI? : N/R
Current VCP : N/R
Past VCP : Yes
Institutional Control : N/R
Latitude : 47.24187
Longitude : -122.41506
Last Date in Agency List : 2023-03-07

Contaminants Details
Contaminant Name : Petroleum-Other
Groundwater : Confirmed Above Cleanup Levels
Surface Water : N/R
Soil : Confirmed Above Cleanup Levels
Sediment : N/R
Air : N/R
Bedrock : N/R

Facility Name : UNOCAL 76 MAJOR PETROLEUM
Facility Address : 1302 PUYALLUP AVE, TACOMA, 98421
County : Pierce

Site Details
Facility Site ID : 61931157
Site Status : Cleanup Started
Cleanup Site ID : 6385
Region : Southwest
Responsible Section : Pollution Liability Ins Agcy
WARM Rank : 2 - Moderate-High Risk

Map Id: DU462
Direction: SE
Distance: 0.755 mi., 3989 ft.
Elevation: 15 ft.
Relative: Lower

Site Name : UNOCAL 76 MAJOR PETROLEUM | UCOCAL 76 MAJOR PETROLEUM | MAJOR PETROLEUM B.P.
1302 PUYALLUP AVE
TACOMA | Tacoma, WA 98421

Database(s) : [ALL SITES - WA, ALT FUELING, CSCSL HWS - WA, EPA LUST, EPA UST, FRS, HSL - WA, LUST - WA, T 2 - WA, UST - WA, VCP - WA] ***(cont.)***

Envirosite ID: 6616811
EPA ID: N/R

CSCSL HWS - WA ***(cont.)***

Is Brownfield? :	N/R
Is PSI? :	N/R
Current VCP :	N/R
Past VCP :	Yes
Institutional Control :	N/R
Latitude :	47.24187
Longitude :	-122.41506
Last Date in Agency List :	2021-12-14

Contaminants Details

Contaminant Name :	Petroleum-Other
Groundwater :	Confirmed Above Cleanup Levels
Surface Water :	N/R
Soil :	Confirmed Above Cleanup Levels
Sediment :	N/R
Air :	N/R
Bedrock :	N/R

EPA LUST

Facility Name :	UNOCAL 76 MAJOR PETROLEUM
Facility Address :	1302 PUYALLUP AVE, TACOMA, Washington 98421
County :	Pierce
Facility ID :	WA61931157
LUST ID :	WA6385
Reported Date :	N/R
Status :	Open
Substance :	Petroleum-Other
Closed With Residual Contamination (Tribal Only):	N/R
NFA_Letter (Tribal Only) :	N/R
Tribe (Tribal Only) :	N/R
EPA Region :	10
Estimated Population within 1500ft :	86
Estimated Private Domestic Wells within 1500ft:	0
Within Source Water Protection Area (SPA):	No
SPA Public Water System and Facility ID:	N/R
SPA Water Type :	N/R
SPA Facility Type :	N/R
SPA HUC12 :	N/R
Within Groundwater Wellhead Protection Area (WHPA):	Yes
WHPA Public Water System and Facility ID:	WA5386800_24831
WHPA Water Type :	GW

Map Id: DU462
Direction: SE
Distance: 0.755 mi., 3989 ft.
Elevation: 15 ft.
Relative: Lower

Site Name : UNOCAL 76 MAJOR PETROLEUM | UCOCAL 76 MAJOR PETROLEUM | MAJOR PETROLEUM B.P.
1302 PUYALLUP AVE
TACOMA | Tacoma, WA 98421

Database(s) : [ALL SITES - WA, ALT FUELING, CSCSL HWS - WA, EPA LUST, EPA UST, FRS, HSL - WA, LUST - WA, T 2 - WA, UST - WA, VCP - WA] ***(cont.)***

Envirosite ID: 6616811
EPA ID: N/R

EPA LUST ***(cont.)***

WHPA Facility Type :	WL
WHPA HUC12 :	171100140502
Within Estimated 100-year Floodplain:	No
Latitude :	47.2418699999999
Longitude :	-122.415059999999
Last Date in Agency List :	2023-01-30

EPA UST

Facility Name :	MAJOR PETROLEUM B.P.
Facility Address :	1302 PUYALLUP AVE, Tacoma, Washington 984210000
County :	Pierce
Facility ID :	WA61931157
Facility Status :	Open UST(s)
Open USTs :	4
Closed USTs :	4
Temporarily Out of Service USTs :	0
Date of Last Inspection :	N/R
EPA Region :	10
Tribe :	N/R
Facility ID 2 :	N/R
Latitude :	47.24187
Longitude :	-122.41506
Last Date in Agency List :	2023-01-30

Tank Details

Tank ID :	WA61931157_1
Tank Status :	Closed
Installation Date :	1964-12-31
Removal Date :	N/R
Capacity :	N/R
Substances :	B Unleaded Gasoline
Tank Wall Type :	N/R
Tank ID :	WA61931157_2
Tank Status :	Closed
Installation Date :	1964-12-31
Removal Date :	N/R
Capacity :	5000
Substances :	A Leaded Gasoline
Tank Wall Type :	N/R
Tank ID :	WA61931157_3
Tank Status :	Closed
Installation Date :	1964-12-31

Map Id: DU462
Direction: SE
Distance: 0.755 mi., 3989 ft.
Elevation: 15 ft.
Relative: Lower

Site Name : UNOCAL 76 MAJOR PETROLEUM | UCOCAL 76 MAJOR PETROLEUM | MAJOR PETROLEUM B.P.
1302 PUYALLUP AVE
TACOMA | Tacoma, WA 98421

Database(s) : [ALL SITES - WA, ALT FUELING, CSCSL HWS - WA, EPA LUST, EPA UST, FRS, HSL - WA, LUST - WA, T 2 - WA, UST - WA, VCP - WA] ***(cont.)***

Envirosite ID: 6616811
EPA ID: N/R

EPA UST ***(cont.)***

Removal Date :	N/R
Capacity :	N/R
Substances :	B Unleaded Gasoline
Tank Wall Type :	N/R

Tank ID :	WA61931157_4
Tank Status :	Open
Installation Date :	1971-07-05
Removal Date :	N/R
Capacity :	N/R
Substances :	D Diesel
Tank Wall Type :	N/R

Tank ID :	WA61931157_5
Tank Status :	Closed
Installation Date :	1964-12-31
Removal Date :	N/R
Capacity :	2001
Substances :	D Diesel
Tank Wall Type :	N/R

Tank ID :	WA61931157_6
Tank Status :	Open
Installation Date :	1991-06-15
Removal Date :	N/R
Capacity :	5000
Substances :	B Unleaded Gasoline
Tank Wall Type :	N/R

Tank ID :	WA61931157_7
Tank Status :	Open
Installation Date :	1991-06-15
Removal Date :	N/R
Capacity :	N/R
Substances :	B Unleaded Gasoline
Tank Wall Type :	N/R

Tank ID :	WA61931157_8
Tank Status :	Open
Installation Date :	1991-06-15
Removal Date :	N/R
Capacity :	N/R
Substances :	B Unleaded Gasoline
Tank Wall Type :	N/R

Map Id: DU462
Direction: SE
Distance: 0.755 mi., 3989 ft.
Elevation: 15 ft.
Relative: Lower

Site Name : UNOCAL 76 MAJOR PETROLEUM | UCOCAL 76 MAJOR PETROLEUM | MAJOR PETROLEUM B.P.
1302 PUYALLUP AVE
TACOMA | Tacoma, WA 98421

Database(s) : [ALL SITES - WA, ALT FUELING, CSCSL HWS - WA, EPA LUST, EPA UST, FRS, HSL - WA, LUST - WA, T 2 - WA, UST - WA, VCP - WA] ***(cont.)***

Envirosite ID: 6616811
EPA ID: N/R

FRS

Facility Name :	UNOCAL 76 MAJOR PETROLEUM
Facility Address :	1302 PUYALLUP AVE, TACOMA, WA 98421
County :	PIERCE

Site Details

Registry ID :	110015444018
FRS Facility URL :	Click here for hyperlink provided by the agency.
Last Date in Agency List :	2023-02-13

Source Description

Source Description :

The WA-FSIS provides a means to query and display data maintained by the Washington Department of Ecology. This system contains key information for each facility/site that is currently, or has been, of interest to the Air Quality, Dam Safety, Hazardous Waste, Toxics Cleanup, and Water Quality Programs.

FRS Environmental Interest

Source and System ID :	WA-FSIS - 61931157

HSL - WA

Facility Name :	Ucocal 76 Major Petroleum
Facility Address :	1302 PUYALLUP AVE, TACOMA, 98421
County :	Pierce

Site Details

Facility Site ID :	61931157
Cleanup Site ID :	6385
Status :	Cleanup Started
Site Rank :	2 - Moderate-High Risk
Alternative Site Name :	MAJOR PETROLEUM B.P.,MAJOR PETROLEUM BP,UNOCAL 76 MAJOR PETROLEUM
Region :	Southwest
Resposbile Unit :	Pollution Liability Ins Agcy
Institutional Control :	N/R
Current VCP :	N/R
Past VCP :	Yes
Latitude :	47.24187
Longitude :	-122.41506
Agency Hyperlink :	Click here for hyperlink provided by the agency.
Last Date in Agency List :	2023-02-28

Map Id: DU462
Direction: SE
Distance: 0.755 mi., 3989 ft.
Elevation: 15 ft.
Relative: Lower

Site Name : UNOCAL 76 MAJOR PETROLEUM | UCOCAL 76 MAJOR PETROLEUM | MAJOR PETROLEUM B.P.
1302 PUYALLUP AVE
TACOMA | Tacoma, WA 98421

Database(s) : [ALL SITES - WA, ALT FUELING, CSCSL HWS - WA, EPA LUST, EPA UST, FRS, HSL - WA, LUST - WA, T 2 - WA, UST - WA, VCP - WA] ***(cont.)***

Envirosite ID: 6616811
EPA ID: N/R

HSL - WA ***(cont.)***

Contaminants

Contaminant Name :	Petroleum-Other
Ground water :	Confirmed Above Cleanup Levels
Surface water :	N/R
Soil :	Confirmed Above Cleanup Levels
Sediment :	N/R
Air :	N/R
Bedrock :	N/R

Facility Name :	UNOCAL 76 MAJOR PETROLEUM
Facility Address :	1302 Puyallup Ave, Tacoma, 98421
County :	Pierce

Site Details

Facility Site ID :	61931157
Cleanup Site ID :	6385
Status :	Cleanup Started
Site Rank :	N/R
Alternative Site Name :	N/R
Region :	N/R
Resposbile Unit :	N/R
Institutional Control :	N/R
Current VCP :	N/R
Past VCP :	N/R
Latitude :	N/R
Longitude :	N/R
Agency Hyperlink :	Click here for hyperlink provided by the agency.
Last Date in Agency List :	2022-02-11

LUST - WA

Facility Name :	UCOCAL 76 MAJOR PETROLEUM
Facility Address :	1302 PUYALLUP AVE, TACOMA, 98421
County :	Pierce

Site Details

LUST Status Date :	2007-12-17
LUST Status Type :	LUST - Cleanup Started
Facility Site ID :	61931157
Cleanup Site ID :	6385
LUST ID :	1764
UST ID :	7117
Alternate Site Names :	MAJOR PETROLEUM B.P.,MAJOR PETROLEUM BP,UNOCAL 76 MAJOR PETROLEUM
Release Date :	1989-05-24
Process Type :	N/R

Map Id: DU462
Direction: SE
Distance: 0.755 mi., 3989 ft.
Elevation: 15 ft.
Relative: Lower

Site Name : UNOCAL 76 MAJOR PETROLEUM | UCOCAL 76 MAJOR PETROLEUM | MAJOR PETROLEUM B.P.
1302 PUYALLUP AVE
TACOMA | Tacoma, WA 98421

Database(s) : [ALL SITES - WA, ALT FUELING, CSCSL HWS - WA, EPA LUST, EPA UST, FRS, HSL - WA, LUST - WA, T 2 - WA, UST - WA, VCP - WA] ***(cont.)***

Envirosite ID: 6616811
EPA ID: N/R

LUST - WA ***(cont.)***

Responsible Unit :	Pollution Liability Ins Agcy
Region :	Southwest
Latitude :	47.24187
Longitude :	-122.41506
Last Date in Agency List :	2023-03-20

Contaminants

Contaminant Name :	Petroleum-Other
Ground Water :	Confirmed Above Cleanup Levels
Surface Water :	N/R
Soil :	Confirmed Above Cleanup Levels
Sediment :	N/R
Air :	N/R
Bedrock :	N/R

Facility Name :	UNOCAL 76 MAJOR PETROLEUM
Facility Address :	1302 PUYALLUP AVE, TACOMA, 98421
County :	Pierce

Site Details

LUST Status Date :	2007-12-17
LUST Status Type :	LUST - Cleanup Started
Facility Site ID :	61931157
Cleanup Site ID :	6385
LUST ID :	1764
UST ID :	7117
Alternate Site Names :	MAJOR PETROLEUM B.P.,MAJOR PETROLEUM BP
Release Date :	1989-05-24
Process Type :	N/R
Responsible Unit :	Pollution Liability Ins Agcy
Region :	Southwest
Latitude :	47.24187
Longitude :	-122.41506
Last Date in Agency List :	2022-01-11

Contaminants

Contaminant Name :	Petroleum-Other
Ground Water :	Confirmed Above Cleanup Levels
Surface Water :	N/R
Soil :	Confirmed Above Cleanup Levels
Sediment :	N/R
Air :	N/R
Bedrock :	N/R

Map Id: DU462
Direction: SE
Distance: 0.755 mi., 3989 ft.
Elevation: 15 ft.
Relative: Lower

Site Name : UNOCAL 76 MAJOR PETROLEUM | UCOCAL 76 MAJOR PETROLEUM | MAJOR PETROLEUM B.P.
1302 PUYALLUP AVE
TACOMA | Tacoma, WA 98421

Database(s) : [ALL SITES - WA, ALT FUELING, CSCSL HWS - WA, EPA LUST, EPA UST, FRS, HSL - WA, LUST - WA, T 2 - WA, UST - WA, VCP - WA] ***(cont.)***

Envirosite ID: 6616811
EPA ID: N/R

T 2 - WA

Facility Name :	UNOCAL 76 MAJOR PETROLEUM
Facility Address :	1302 PUYALLUP AVE, TACOMA, 98421
County :	Pierce
Facility/Site ID :	61931157
Alternate Name :	N/R
Program Name :	N/R
WRIA :	10
Legislative District :	27
Congressional District :	9
Ecology Region :	SWRO
Ecology Program Phone :	(360) 407-6171
Tribal Land :	Y
Latitude :	47.24187
Longitude :	-122.41506
Last Date in Agency List :	2023-01-04

Program Details

Program :	HAZWASTE
Interaction Type :	Emergency/Haz Chem Rpt TIER2
Interaction Type Description :	Businesses that store 10,000 pounds or more of a hazardous chemical or 500 pounds or less, depending on the chemical, of an extremely hazardous chemical on site at any one time must report annually. Reports are sent to the State Emergency Response Commission (represented by Ecology) Local Emergency Planning Committees, and local fire departments for emergency planning. (product, not waste)
Status :	Inactive
Start Date :	1995-01-01
End Date :	1996-03-01
SIC :	N/R
NAICS :	N/R

UST - WA

Facility Name :	MAJOR PETROLEUM B.P.
Facility Address :	1302 PUYALLUP AVE, Tacoma, 98421
County :	Pierce
Facility Site ID :	61931157
UST Site ID :	7117
Tag Number(s) :	A4260
Responsible Unit :	Southwest
Is Active :	Yes
Latitude :	47.24187
Longitude :	-122.41506

Map Id: DU462
Direction: SE
Distance: 0.755 mi., 3989 ft.
Elevation: 15 ft.
Relative: Lower

Site Name : UNOCAL 76 MAJOR PETROLEUM | UCOCAL 76 MAJOR PETROLEUM | MAJOR PETROLEUM B.P.
1302 PUYALLUP AVE
TACOMA | Tacoma, WA 98421

Database(s) : [ALL SITES - WA, ALT FUELING, CSCSL HWS - WA, EPA LUST, EPA UST, FRS, HSL - WA, LUST - WA, T 2 - WA, UST - WA, VCP - WA] ***(cont.)***

Envirosite ID: 6616811
EPA ID: N/R

UST - WA ***(cont.)***

Last Date in Agency List :	2022-12-29

Tank Details

Tank Name :	1
Tank Status :	Closed in Place
Install Date :	1964-12-31
Tank Upgrade Date :	N/R
Tank Permanent Closure Date :	N/R
Permit Expiration Date :	N/R
Tank Material :	N/R
Tank Construction :	N/R
Tank Corrosion Protection :	N/R
Tank Manifold :	N/R
Tank Release Detection :	N/R
Tank Tightness Test :	N/R
Tank Spill Prevention :	N/R
Capacity Range :	10,000 to 19,999 Gallons
Actual Capacity :	10000
Pipe Material :	N/R
Pipe Construction :	N/R
Pipe Corrosion Protection :	N/R
Tank SFC :	N/R
Dispenser SFC :	N/R
Primary Pipe Release Detection :	N/R
Secondary Pipe Release Detection :	N/R
Pipe Pumping System :	N/R
Pipe Install Date :	N/R
Turbine Sump Construction :	N/R
Tank Status Date :	1996-08-06
Tank Install Date :	N/R
Tank Overfill Prevention :	N/R

Compartments Details

Compartment Number :	1
Compartment Capacity :	10000
Substance Stored :	Unleaded Gasoline
Used Substance :	N/R
Ecy Region :	N/R

Tank Details

Tank Name :	2
Tank Status :	Removed
Install Date :	1964-12-31
Tank Upgrade Date :	N/R
Tank Permanent Closure Date :	N/R

Map Id: DU462
Direction: SE
Distance: 0.755 mi., 3989 ft.
Elevation: 15 ft.
Relative: Lower

Site Name : UNOCAL 76 MAJOR PETROLEUM | UCOCAL 76 MAJOR PETROLEUM | MAJOR PETROLEUM B.P.
1302 PUYALLUP AVE
TACOMA | Tacoma, WA 98421

Database(s) : [ALL SITES - WA, ALT FUELING, CSCSL HWS - WA, EPA LUST, EPA UST, FRS, HSL - WA, LUST - WA, T 2 - WA, UST - WA, VCP - WA] ***(cont.)***

Envirosite ID: 6616811
EPA ID: N/R

UST - WA ***(cont.)***

Permit Expiration Date :	N/R
Tank Material :	N/R
Tank Construction :	N/R
Tank Corrosion Protection :	N/R
Tank Manifold :	N/R
Tank Release Detection :	N/R
Tank Tightness Test :	N/R
Tank Spill Prevention :	N/R
Capacity Range :	5,000 to 9,999 Gallons
Actual Capacity :	6000
Pipe Material :	N/R
Pipe Construction :	N/R
Pipe Corrosion Protection :	N/R
Tank SFC :	N/R
Dispenser SFC :	N/R
Primary Pipe Release Detection :	N/R
Secondary Pipe Release Detection :	N/R
Pipe Pumping System :	N/R
Pipe Install Date :	N/R
Turbine Sump Construction :	N/R
Tank Status Date :	1996-08-06
Tank Install Date :	N/R
Tank Overfill Prevention :	N/R

Compartments Details

Compartment Number :	1
Compartment Capacity :	6000
Substance Stored :	Leaded Gasoline
Used Substance :	N/R
Ecy Region :	N/R

Tank Details

Tank Name :	3
Tank Status :	Removed
Install Date :	1964-12-31
Tank Upgrade Date :	N/R
Tank Permanent Closure Date :	N/R
Permit Expiration Date :	N/R
Tank Material :	N/R
Tank Construction :	N/R
Tank Corrosion Protection :	N/R
Tank Manifold :	N/R
Tank Release Detection :	N/R
Tank Tightness Test :	N/R
Tank Spill Prevention :	N/R
Capacity Range :	10,000 to 19,999 Gallons
Actual Capacity :	10000

Map Id: DU462
Direction: SE
Distance: 0.755 mi., 3989 ft.
Elevation: 15 ft.
Relative: Lower

Site Name : UNOCAL 76 MAJOR PETROLEUM | UCOCAL 76 MAJOR PETROLEUM | MAJOR PETROLEUM B.P.
1302 PUYALLUP AVE
TACOMA | Tacoma, WA 98421

Database(s) : [ALL SITES - WA, ALT FUELING, CSCSL HWS - WA, EPA LUST, EPA UST, FRS, HSL - WA, LUST - WA, T 2 - WA, UST - WA, VCP - WA] ***(cont.)***

Envirosite ID: 6616811
EPA ID: N/R

UST - WA ***(cont.)***

Pipe Material :	N/R
Pipe Construction :	N/R
Pipe Corrosion Protection :	N/R
Tank SFC :	N/R
Dispenser SFC :	N/R
Primary Pipe Release Detection :	N/R
Secondary Pipe Release Detection :	N/R
Pipe Pumping System :	N/R
Pipe Install Date :	N/R
Turbine Sump Construction :	N/R
Tank Status Date :	1996-08-06
Tank Install Date :	N/R
Tank Overfill Prevention :	N/R

Compartments Details

Compartment Number :	1
Compartment Capacity :	10000
Substance Stored :	Unleaded Gasoline
Used Substance :	N/R
Ecy Region :	N/R

Tank Details

Tank Name :	4
Tank Status :	Operational
Install Date :	1971-07-05
Tank Upgrade Date :	1998-11-09
Tank Permanent Closure Date :	N/R
Permit Expiration Date :	2023-01-31
Tank Material :	Steel
Tank Construction :	Single Wall Tank
Tank Corrosion Protection :	Impressed Current
Tank Manifold :	N/R
Tank Release Detection :	Automatic Tank Gauging
Tank Tightness Test :	Part of Automatic Tank Gauging (ATG) System
Tank Spill Prevention :	Single Wall Spill Bucket
Capacity Range :	10,000 to 19,999 Gallons
Actual Capacity :	10000
Pipe Material :	Fiberglass
Pipe Construction :	Single Wall Pipe
Pipe Corrosion Protection :	Corrosion Resistant
Tank SFC :	Not in contact with soil
Dispenser SFC :	Single Wall Sump
Primary Pipe Release Detection :	Automatic Line Leak Detector (ALLD)
Secondary Pipe Release Detection :	Annual Line Tightness Test (LTT)
Pipe Pumping System :	Pressurized System
Pipe Install Date :	N/R
Turbine Sump Construction :	N/R

Map Id: DU462
Direction: SE
Distance: 0.755 mi., 3989 ft.
Elevation: 15 ft.
Relative: Lower

Site Name : UNOCAL 76 MAJOR PETROLEUM | UCOCAL 76 MAJOR PETROLEUM | MAJOR PETROLEUM B.P.
1302 PUYALLUP AVE
TACOMA | Tacoma, WA 98421

Database(s) : [ALL SITES - WA, ALT FUELING, CSCSL HWS - WA, EPA LUST, EPA UST, FRS, HSL - WA, LUST - WA, T 2 - WA, UST - WA, VCP - WA] ***(cont.)***

Envirosite ID: 6616811
EPA ID: N/R

UST - WA ***(cont.)***

Tank Status Date :	1996-08-06
Tank Install Date :	N/R
Tank Overfill Prevention :	Automatic Shutoff (fill pipe)

Compartments Details

Compartment Number :	1
Compartment Capacity :	10000
Substance Stored :	Diesel
Used Substance :	Motor Fuel for Vehicles
Ecy Region :	N/R

Tank Details

Tank Name :	5
Tank Status :	Removed
Install Date :	1964-12-31
Tank Upgrade Date :	N/R
Tank Permanent Closure Date :	N/R
Permit Expiration Date :	N/R
Tank Material :	N/R
Tank Construction :	N/R
Tank Corrosion Protection :	N/R
Tank Manifold :	N/R
Tank Release Detection :	N/R
Tank Tightness Test :	N/R
Tank Spill Prevention :	N/R
Capacity Range :	2,001 to 4,999 Gallons
Actual Capacity :	4000
Pipe Material :	N/R
Pipe Construction :	N/R
Pipe Corrosion Protection :	N/R
Tank SFC :	N/R
Dispenser SFC :	N/R
Primary Pipe Release Detection :	N/R
Secondary Pipe Release Detection :	N/R
Pipe Pumping System :	N/R
Pipe Install Date :	N/R
Turbine Sump Construction :	N/R
Tank Status Date :	1996-08-06
Tank Install Date :	N/R
Tank Overfill Prevention :	N/R

Compartments Details

Compartment Number :	1
Compartment Capacity :	4000
Substance Stored :	Diesel

Map Id: DU462
Direction: SE
Distance: 0.755 mi., 3989 ft.
Elevation: 15 ft.
Relative: Lower

Site Name : UNOCAL 76 MAJOR PETROLEUM | UCOCAL 76 MAJOR PETROLEUM | MAJOR PETROLEUM B.P.
1302 PUYALLUP AVE
TACOMA | Tacoma, WA 98421

Database(s) : [ALL SITES - WA, ALT FUELING, CSCSL HWS - WA, EPA LUST, EPA UST, FRS, HSL - WA, LUST - WA, T 2 - WA, UST - WA, VCP - WA] ***(cont.)***

Envirosite ID: 6616811
EPA ID: N/R

UST - WA ***(cont.)***

Used Substance :	N/R
Ecy Region :	N/R

Tank Details

Tank Name :	6
Tank Status :	Operational
Install Date :	1991-06-15
Tank Upgrade Date :	1998-11-09
Tank Permanent Closure Date :	N/R
Permit Expiration Date :	2023-01-31
Tank Material :	Steel Clad with Corrosion Resistant Composite
Tank Construction :	Single Wall Tank
Tank Corrosion Protection :	Corrosion Resistant
Tank Manifold :	N/R
Tank Release Detection :	Automatic Tank Gauging
Tank Tightness Test :	N/R
Tank Spill Prevention :	Single Wall Spill Bucket
Capacity Range :	5,000 to 9,999 Gallons
Actual Capacity :	10000
Pipe Material :	Fiberglass
Pipe Construction :	Single Wall Pipe
Pipe Corrosion Protection :	Corrosion Resistant
Tank SFC :	Not in contact with soil
Dispenser SFC :	Single Wall Sump
Primary Pipe Release Detection :	Automatic Line Leak Detector (ALLD)
Secondary Pipe Release Detection :	Annual Line Tightness Test (LTT)
Pipe Pumping System :	Pressurized System
Pipe Install Date :	N/R
Turbine Sump Construction :	N/R
Tank Status Date :	1996-08-06
Tank Install Date :	N/R
Tank Overfill Prevention :	Automatic Shutoff (fill pipe)

Compartments Details

Compartment Number :	1
Compartment Capacity :	10000
Substance Stored :	Unleaded Gasoline
Used Substance :	Motor Fuel for Vehicles
Ecy Region :	N/R

Tank Details

Tank Name :	7
Tank Status :	Operational
Install Date :	1991-06-15
Tank Upgrade Date :	1998-11-09

Map Id: DU462
Direction: SE
Distance: 0.755 mi., 3989 ft.
Elevation: 15 ft.
Relative: Lower

Site Name : UNOCAL 76 MAJOR PETROLEUM | UCOCAL 76 MAJOR PETROLEUM | MAJOR PETROLEUM B.P.
1302 PUYALLUP AVE
TACOMA | Tacoma, WA 98421

Database(s) : [ALL SITES - WA, ALT FUELING, CSCSL HWS - WA, EPA LUST, EPA UST, FRS, HSL - WA, LUST - WA, T 2 - WA, UST - WA, VCP - WA] ***(cont.)***

Envirosite ID: 6616811
EPA ID: N/R

UST - WA ***(cont.)***

Tank Permanent Closure Date :	N/R
Permit Expiration Date :	2023-01-31
Tank Material :	Steel Clad with Corrosion Resistant Composite
Tank Construction :	Single Wall Tank
Tank Corrosion Protection :	Corrosion Resistant
Tank Manifold :	N/R
Tank Release Detection :	Automatic Tank Gauging
Tank Tightness Test :	N/R
Tank Spill Prevention :	Single Wall Spill Bucket
Capacity Range :	10,000 to 19,999 Gallons
Actual Capacity :	10000
Pipe Material :	Fiberglass
Pipe Construction :	Single Wall Pipe
Pipe Corrosion Protection :	Corrosion Resistant
Tank SFC :	Not in contact with soil
Dispenser SFC :	Single Wall Sump
Primary Pipe Release Detection :	Automatic Line Leak Detector (ALLD)
Secondary Pipe Release Detection :	Annual Line Tightness Test (LTT)
Pipe Pumping System :	Pressurized System
Pipe Install Date :	N/R
Turbine Sump Construction :	N/R
Tank Status Date :	1996-08-06
Tank Install Date :	N/R
Tank Overfill Prevention :	Automatic Shutoff (fill pipe)

Compartments Details

Compartment Number :	1
Compartment Capacity :	10000
Substance Stored :	Unleaded Gasoline
Used Substance :	Motor Fuel for Vehicles
Ecy Region :	N/R

Tank Details

Tank Name :	8
Tank Status :	Operational
Install Date :	1991-06-15
Tank Upgrade Date :	1998-11-09
Tank Permanent Closure Date :	N/R
Permit Expiration Date :	2023-01-31
Tank Material :	Steel Clad with Corrosion Resistant Composite
Tank Construction :	Single Wall Tank
Tank Corrosion Protection :	Corrosion Resistant
Tank Manifold :	N/R
Tank Release Detection :	Automatic Tank Gauging
Tank Tightness Test :	N/R
Tank Spill Prevention :	Single Wall Spill Bucket
Capacity Range :	10,000 to 19,999 Gallons

Map Id: DU462
Direction: SE
Distance: 0.755 mi., 3989 ft.
Elevation: 15 ft.
Relative: Lower

Site Name : UNOCAL 76 MAJOR PETROLEUM | UCOCAL 76 MAJOR PETROLEUM | MAJOR PETROLEUM B.P.
1302 PUYALLUP AVE
TACOMA | Tacoma, WA 98421

Database(s) : [ALL SITES - WA, ALT FUELING, CSCSL HWS - WA, EPA LUST, EPA UST, FRS, HSL - WA, LUST - WA, T 2 - WA, UST - WA, VCP - WA] ***(cont.)***

Envirosite ID: 6616811
EPA ID: N/R

UST - WA ***(cont.)***

Actual Capacity :	6000
Pipe Material :	Fiberglass
Pipe Construction :	Single Wall Pipe
Pipe Corrosion Protection :	Corrosion Resistant
Tank SFC :	Not in contact with soil
Dispenser SFC :	Single Wall Sump
Primary Pipe Release Detection :	Automatic Line Leak Detector (ALLD)
Secondary Pipe Release Detection :	Annual Line Tightness Test (LTT)
Pipe Pumping System :	Pressurized System
Pipe Install Date :	N/R
Turbine Sump Construction :	N/R
Tank Status Date :	1996-08-06
Tank Install Date :	N/R
Tank Overfill Prevention :	Automatic Shutoff (fill pipe)

Compartments Details

Compartment Number :	1
Compartment Capacity :	6000
Substance Stored :	Unleaded Gasoline
Used Substance :	Motor Fuel for Vehicles
Ecy Region :	N/R

VCP - WA

Facility Name :	UNOCAL 76 MAJOR PETROLEUM
Facility Address :	1302 PUYALLUP AVE, TACOMA, 98421
County :	Pierce
Facility/Site ID :	61931157
Alternate Name :	N/R
Program Name :	N/R
WRIA :	10
Legislative District :	27
Congressional District :	9
Ecology Region :	SWRO
Ecology Program Phone :	(360) 407-7224
Tribal Land :	Y
Latitude :	47.24187
Longitude :	-122.41506
Last Date in Agency List :	2023-01-04

Program Details

Program :	TOXICS
Program ID :	SW0386
Interaction Type :	Voluntary Cleanup Sites

Map Id: DU462
Direction: SE
Distance: 0.755 mi., 3989 ft.
Elevation: 15 ft.
Relative: Lower

Site Name : UNOCAL 76 MAJOR PETROLEUM | UCOCAL 76 MAJOR PETROLEUM | MAJOR PETROLEUM B.P.
1302 PUYALLUP AVE
TACOMA | Tacoma, WA 98421

Database(s) : [ALL SITES - WA, ALT FUELING, CSCSL HWS - WA, EPA LUST, EPA UST, FRS, HSL - WA, LUST - WA, T 2 - WA, UST - WA, VCP - WA] ***(cont.)***

Envirosite ID: 6616811
EPA ID: N/R

VCP - WA ***(cont.)***

Interaction Type Description :	For a fee, Ecology staff will review an independent cleanup report(s) and provide a written decision about the adequacy of the cleanup actions taken and described in the report.
Status :	Inactive
Start Date :	2007-02-05
End Date :	2012-12-03
SIC :	N/R
NAICS :	N/R
Program :	TOXICS
Program ID :	SW0386
Interaction Type :	Voluntary Cleanup Sites
Interaction Type Description :	For a fee, Ecology staff will review an independent cleanup report(s) and provide a written decision about the adequacy of the cleanup actions taken and described in the report.
Status :	Inactive
Start Date :	2002-02-01
End Date :	2006-04-26
SIC :	N/R
NAICS :	N/R

Map Id: EB463
Direction: E
Distance: 0.758 mi., 4001 ft.
Elevation: 15 ft.
Relative: Lower

Site Name : MORGAN TRUCKING INC 1621 LINCOLN AV | GEF LOGISTICS INC
1621 LINCOLN AVE
TACOMA, WA 98421

Database(s) : [ALL SITES - WA, DOCKET, ECHO, FRS, ICIS, INACTIVE PCS, PCS ENF, PCS FACILITY]

Envirosite ID: 6554037
EPA ID: N/R

ALL SITES - WA

Facility Name :	GEF Logistics Inc
Facility Address :	1621 LINCOLN AVE, TACOMA, 98421
County :	Pierce
Facility/Site ID :	49364
Alternate Name :	N/R
Program Name :	N/R
WRIA :	10

Map Id: EB463
Direction: E
Distance: 0.758 mi., 4001 ft.
Elevation: 15 ft.
Relative: Lower

Site Name : MORGAN TRUCKING INC 1621 LINCOLN AV | GEF LOGISTICS INC
1621 LINCOLN AVE
TACOMA, WA 98421

Database(s) : [ALL SITES - WA, DOCKET, ECHO, FRS, ICIS, INACTIVE PCS, PCS ENF, PCS FACILITY] ***(cont.)***

Envirosite ID: 6554037
EPA ID: N/R

ALL SITES - WA ***(cont.)***

Legislative District :	27
Congressional District :	9
Ecology Region :	SWRO
Ecology Program Phone :	(360) 407-6400
Tribal Land :	Y
Latitude :	47.2517
Longitude :	-122.41131
Last Date in Agency List :	2023-01-03

Program Details

Program :	WATQUAL
Program ID :	WAR308460
Interaction Type :	Industrial SW GP
Interaction Type Description :	General permit issued to industries to regulate the discharge of contaminated stormwater to state waters.
Status :	Active
Start Date :	2019-07-23
End Date :	N/R
SIC :	N/R
NAICS :	N/R
Facility Name :	MORGAN TRUCKING INC 1621 LINCOLN AV
Facility Address :	1621 LINCOLN AVE, TACOMA, 98421
County :	Pierce
Facility/Site ID :	18214
Alternate Name :	N/R
Program Name :	N/R
WRIA :	10
Legislative District :	27
Congressional District :	9
Ecology Region :	SWRO
Ecology Program Phone :	(360) 407-6400
Tribal Land :	Y
Latitude :	47.2528
Longitude :	-122.409
Last Date in Agency List :	2023-01-03

Program Details

Program :	WATQUAL
Program ID :	WAR005622
Interaction Type :	Industrial SW GP

Map Id: EB463
Direction: E
Distance: 0.758 mi., 4001 ft.
Elevation: 15 ft.
Relative: Lower

Site Name : MORGAN TRUCKING INC 1621 LINCOLN AV | GEF LOGISTICS INC
1621 LINCOLN AVE
TACOMA, WA 98421

Database(s) : [ALL SITES - WA, DOCKET, ECHO, FRS, ICIS, INACTIVE PCS, PCS ENF, PCS FACILITY] ***(cont.)***

Envirosite ID: 6554037
EPA ID: N/R

ALL SITES - WA ***(cont.)***

Interaction Type Description :	General permit issued to industries to regulate the discharge of contaminated stormwater to state waters.
Status :	Active
Start Date :	2004-05-21
End Date :	N/R
SIC :	N/R
NAICS :	488999 - All Other Support Activities for Transportation
Program :	WATQUAL
Program ID :	WAR005622
Interaction Type :	Industrial SW GP
Interaction Type Description :	General permit issued to industries to regulate the discharge of contaminated stormwater to state waters.
Status :	Active
Start Date :	2004-05-21
End Date :	N/R
SIC :	N/R
NAICS :	N/R

DOCKET

Facility Name :	MORGAN TRUCKING INC 1621 LINCOLN AV
Facility Address :	1621 LINCOLN AVE, TACOMA, WA 98421

Site Activity Details

Enforcement Action Case Number :	WA-121179
Activity ID :	3400007228
Enforcement Action Name :	MORGAN TRUCKING INC 1621 LINCOLN AV
Last Date in Agency List :	2018-12-17
Final Ordr Iss/Final Order Enter Date:	N/R
Complaint/Proposed Order Actual Date:	N/R
Final Order Issued Actual Date :	N/R
Final Order Name :	N/R

Complaint Summary

Respondent/Defendant Name :	N/R
Named in Complaint :	N/R
Named in Final Order :	N/R
SEP Category :	N/R
SEP Description :	N/R

Map Id: EB463
Direction: E
Distance: 0.758 mi., 4001 ft.
Elevation: 15 ft.
Relative: Lower

Site Name : MORGAN TRUCKING INC 1621 LINCOLN AV | GEF LOGISTICS INC
1621 LINCOLN AVE
TACOMA, WA 98421

Database(s) : [ALL SITES - WA, DOCKET, ECHO, FRS, ICIS, INACTIVE PCS, PCS ENF, PCS FACILITY] ***(cont.)***

Envirosite ID: 6554037
EPA ID: N/R

DOCKET ***(cont.)***

Regional Docket Number :	N/R

Standard Industrial Classification (SIC) Summary

Registry ID :	110016658981
Primary SIC :	N/R
Primary NAICS :	N/R
Settlement FRS ICIS Facility :	N/R - N/R
Pollutants (SRS) :	N/R
Admin EA Closed Actual Date :	2011-05-09
Enforcement Action Name :	N/R
Enforcement Action Resolution :	N/R
Violation Types :	N/R
Case Law Sections :	CWA OTHER - Violations not covered elsewhere

Violation Penalties and Compliance Summary

Compliance Action Cost :	N/R
EPA Penalty Assessed Amount :	N/R
Cost Recovery Required :	N/R
Cost of SEP :	N/R
Cost of Complying Actions :	N/R

Site Activity Details

Enforcement Action Case Number :	WA-231745
Activity ID :	3400011686
Enforcement Action Name :	MORGAN TRUCKING INC 1621 LINCOLN AV
Last Date in Agency List :	2018-12-17
Final Ordr Iss/Final Order Enter Date:	N/R
Complaint/Proposed Order Actual Date:	N/R
Final Order Issued Actual Date :	N/R
Final Order Name :	N/R

Map Id: EB463
Direction: E
Distance: 0.758 mi., 4001 ft.
Elevation: 15 ft.
Relative: Lower

Site Name : MORGAN TRUCKING INC 1621 LINCOLN AV | GEF LOGISTICS INC
1621 LINCOLN AVE
TACOMA, WA 98421

Database(s) : [ALL SITES - WA, DOCKET, ECHO, FRS, ICIS, INACTIVE PCS, PCS ENF, PCS FACILITY] ***(cont.)***

Envirosite ID: 6554037
EPA ID: N/R

DOCKET ***(cont.)***

Complaint Summary

Respondent/Defendant Name :	N/R
Named in Complaint :	N/R
Named in Final Order :	N/R
SEP Category :	N/R
SEP Description :	N/R
Regional Docket Number :	N/R

Standard Industrial Classification (SIC) Summary

Registry ID :	110016658981
Primary SIC :	N/R
Primary NAICS :	N/R
Settlement FRS ICIS Facility :	N/R - N/R
Pollutants (SRS) :	N/R
Admin EA Closed Actual Date :	2012-05-10
Enforcement Action Name :	N/R
Enforcement Action Resolution :	N/R
Violation Types :	N/R
Case Law Sections :	CWA OTHER - Violations not covered elsewhere

Violation Penalties and Compliance Summary

Compliance Action Cost :	N/R
EPA Penalty Assessed Amount :	N/R
Cost Recovery Required :	N/R
Cost of SEP :	N/R
Cost of Complying Actions :	N/R

Site Activity Details

Enforcement Action Case Number :	WA-232063
Activity ID :	3400011953
Enforcement Action Name :	MORGAN TRUCKING INC 1621 LINCOLN AV
Last Date in Agency List :	2018-12-17

Map Id: EB463
Direction: E
Distance: 0.758 mi., 4001 ft.
Elevation: 15 ft.
Relative: Lower

Site Name : MORGAN TRUCKING INC 1621 LINCOLN AV | GEF LOGISTICS INC
1621 LINCOLN AVE
TACOMA, WA 98421

Database(s) : [ALL SITES - WA, DOCKET, ECHO, FRS, ICIS, INACTIVE PCS, PCS ENF, PCS FACILITY] ***(cont.)***

Envirosite ID: 6554037
EPA ID: N/R

DOCKET ***(cont.)***

Final Ordr Iss/Final Order Enter Date:	N/R
Complaint/Proposed Order Actual Date:	N/R
Final Order Issued Actual Date :	N/R
Final Order Name :	N/R

Complaint Summary

Respondent/Defendant Name :	N/R
Named in Complaint :	N/R
Named in Final Order :	N/R
SEP Category :	N/R
SEP Description :	N/R
Regional Docket Number :	N/R

Standard Industrial Classification (SIC) Summary

Registry ID :	110016658981
Primary SIC :	N/R
Primary NAICS :	N/R
Settlement FRS ICIS Facility :	N/R - N/R
Pollutants (SRS) :	N/R
Admin EA Closed Actual Date :	2012-05-15
Enforcement Action Name :	N/R
Enforcement Action Resolution :	N/R
Violation Types :	N/R
Case Law Sections :	CWA OTHER - Violations not covered elsewhere

Violation Penalties and Compliance Summary

Compliance Action Cost :	N/R
EPA Penalty Assessed Amount :	N/R
Cost Recovery Required :	N/R
Cost of SEP :	N/R
Cost of Complying Actions :	N/R

Map Id: EB463
Direction: E
Distance: 0.758 mi., 4001 ft.
Elevation: 15 ft.
Relative: Lower

Site Name : MORGAN TRUCKING INC 1621 LINCOLN AV | GEF LOGISTICS INC
1621 LINCOLN AVE
TACOMA, WA 98421

Database(s) : [ALL SITES - WA, DOCKET, ECHO, FRS, ICIS, INACTIVE PCS, PCS ENF, PCS FACILITY] ***(cont.)***

Envirosite ID: 6554037
EPA ID: N/R

ECHO

Facility Name :	GEF LOGISTICS INC
Facility Address :	1621 LINCOLN AVE, TACOMA, WA 98421
County :	N/R
Last Inspection Date :	N/R
Registry ID :	110071181947
FIPS Code :	53053
EPA Region :	10
Inspection Count :	0
Last Inspection Days :	N/R
Informal Count :	0
Last Informal Action Date :	N/R
Formal Action Count :	0
Last Formal Action Date :	N/R
Total Penalties :	0
Penalty Count :	N/R
Last Penalty Date :	N/R
Last Penalty Amount :	N/R
QTRS IN NC :	11
Programs IN SNC :	1
Current Compliance Status :	Significant Violation
Three-Year Compliance Status :	_VSSSSSSSSV
Collection Method :	GPS - UNSPECIFIED
Reference Point :	POINT WHERE SUBSTANCE IS RELEASED
Accuracy Meters :	10
Derived Tribes :	Puyallup Tribe of the Puyallup Reservation - .1 mile(s), Puyallup Tribe of the Puyallup Reservation - .9 mile(s), Muckleshoot Indian Tribe - 10 mile(s), Muckleshoot Indian Tribe - 12.9 mile(s), Nisqually Indian Tribe - 17.9 mile(s), Squaxin Island Tribe of the Squaxin Island Reservation - 22.9 mile(s), Squaxin Island Tribe of the Squaxin Island Reservation - 24.7 mile(s)
Derived HUC :	17110014
Derived WBD :	171100140502
Derived STCTY FIPS :	53053
Derived Zip :	98421
Derived CD113 :	09
Derived CB2010 :	530530602001094
MYRTK Universe :	NNN
NPDES IDs :	WAR308460
CWA Permit Types :	Minor
CWA Compliance Tracking :	On
CWA NAICS :	493110
CWA SICS :	4225
CWA Inspection Count :	N/R
CWA Last Inspection Days :	N/R
CWA Informal Count :	N/R
CWA Formal Action Count :	N/R
CWA Last Formal Action Date :	N/R
CWA Penalties :	N/R
CWA Last Penalty Date :	N/R
CWA Last Penalty Amount :	N/R

Map Id: EB463
Direction: E
Distance: 0.758 mi., 4001 ft.
Elevation: 15 ft.
Relative: Lower

Site Name : MORGAN TRUCKING INC 1621 LINCOLN AV | GEF LOGISTICS INC
1621 LINCOLN AVE
TACOMA, WA 98421

Database(s) : [ALL SITES - WA, DOCKET, ECHO, FRS, ICIS, INACTIVE PCS, PCS ENF, PCS FACILITY] ***(cont.)***

Envirosite ID: 6554037
EPA ID: N/R

ECHO ***(cont.)***

CWA Quarters IN NC :	11
CWA Current Compliance Status :	Failure to Report DMR - Not Received
CWA Current SNC Flag :	Y
CWA 13 Quarters Compliance Status :	__VSSSSSSSSV
CWA 13 Quarters Effluent Exceedances:	N/R
CWA Three-Year QNCR Codes :	N/R
DFR URL :	Click here for hyperlink provided by the agency.
Facility SIC :	4225
Facility NAICS :	493110 - General Warehousing and Storage
Facility Last Inspection EPA Date :	N/R
Facility Last Inspection State Date :	N/R
Facility Last Formal Act EPA Date :	N/R
Facility Last Formal Act State Date :	N/R
Facility Last Informal Act EPA Date :	N/R
Facility Last Informal Act State Date:	N/R
Facility Federal Agency :	N/R
TRI Reporter :	N/R
Facility Imp Water Flag :	Y
Current SNC Flag :	N
Indian County Flag :	N
Federal Flag :	N/R
US Mexico Border Flag :	N/R
Chesapeak Bay Flag :	N/R
AIR Flag :	N
NPDES Flag :	Y
SDWIS Flag :	N
RCRA Flag :	N
TRI Flag :	N
GHG Flag :	N
Major Flag :	N/R
Active Flag :	Y
NAA Flag :	N
Latitude :	47.250271
Longitude :	-122.41468
Last Date in Agency List :	2023-01-16

Facility Name :	MORGAN TRUCKING INC 1621 LINCOLN AV
Facility Address :	1621 LINCOLN AVE, TACOMA, WA 98421
County :	PIERCE

Last Inspection Date :	2014-09-18
Registry ID :	110016658981
FIPS Code :	53053
EPA Region :	10
Inspection Count :	0
Last Inspection Days :	2999
Informal Count :	0
Last Informal Action Date :	2012-05-15
Formal Action Count :	0
Last Formal Action Date :	N/R
Total Penalties :	0
Penalty Count :	N/R

Map Id: EB463
Direction: E
Distance: 0.758 mi., 4001 ft.
Elevation: 15 ft.
Relative: Lower

Site Name : MORGAN TRUCKING INC 1621 LINCOLN AV | GEF LOGISTICS INC
1621 LINCOLN AVE
TACOMA, WA 98421

Database(s) : [ALL SITES - WA, DOCKET, ECHO, FRS, ICIS, INACTIVE PCS, PCS ENF, PCS FACILITY] ***(cont.)***

Envirosite ID: 6554037
EPA ID: N/R

ECHO ***(cont.)***

Last Penalty Date :	N/R
Last Penalty Amount :	N/R
QTRS IN NC :	10
Programs IN SNC :	0
Current Compliance Status :	N/R
Three-Year Compliance Status :	VVSSSSSSSS
Collection Method :	GPS - UNSPECIFIED
Reference Point :	POINT WHERE SUBSTANCE IS RELEASED
Accuracy Meters :	10
Derived Tribes :	Puyallup Tribe of the Puyallup Reservation - 0 mile(s), Puyallup Tribe of the Puyallup Reservation - 1.2 mile(s), Muckleshoot Indian Tribe - 9.8 mile(s), Muckleshoot Indian Tribe - 12.7 mile(s), Nisqually Indian Tribe - 18.2 mile(s), Squaxin Island Tribe of the Squaxin Island Reservation - 23.1 mile(s), Squaxin Island Tribe of the Squaxin Island Reservation - 24.9 mile(s)
Derived HUC :	17110014
Derived WBD :	171100190205
Derived STCTY FIPS :	53053
Derived Zip :	98421
Derived CD113 :	09
Derived CB2010 :	530530602001101
MYRTK Universe :	NNN
NPDES IDs :	WAR005622
CWA Permit Types :	Minor
CWA Compliance Tracking :	Off
CWA NAICS :	488999 484110
CWA SICS :	4212
CWA Inspection Count :	N/R
CWA Last Inspection Days :	2998
CWA Informal Count :	N/R
CWA Formal Action Count :	N/R
CWA Last Formal Action Date :	N/R
CWA Penalties :	N/R
CWA Last Penalty Date :	N/R
CWA Last Penalty Amount :	N/R
CWA Quarters IN NC :	11
CWA Current Compliance Status :	Terminated Permit
CWA Current SNC Flag :	N
CWA 13 Quarters Compliance Status :	VVVSSSSSSSS
CWA 13 Quarters Effluent Exceedances:	N/R
CWA Three-Year QNCR Codes :	N/R
DFR URL :	Click here for hyperlink provided by the agency.
Facility SIC :	4212
Facility NAICS :	484110 - General Freight Trucking, Local, 488999 - All Other Support Activities for Transportation
Facility Last Inspection EPA Date :	N/R
Facility Last Inspection State Date :	2014-09-18
Facility Last Formal Act EPA Date :	N/R
Facility Last Formal Act State Date :	N/R
Facility Last Informal Act EPA Date :	N/R

Map Id: EB463
Direction: E
Distance: 0.758 mi., 4001 ft.
Elevation: 15 ft.
Relative: Lower

Site Name : MORGAN TRUCKING INC 1621 LINCOLN AV | GEF LOGISTICS INC
1621 LINCOLN AVE
TACOMA, WA 98421

Database(s) : [ALL SITES - WA, DOCKET, ECHO, FRS, ICIS, INACTIVE PCS, PCS ENF, PCS FACILITY] ***(cont.)***

Envirosite ID: 6554037
EPA ID: N/R

ECHO ***(cont.)***

Facility Last Informal Act State Date:	2012-05-15
Facility Federal Agency :	N/R
TRI Reporter :	N/R
Facility Imp Water Flag :	Y
Current SNC Flag :	N
Indian County Flag :	Y
Federal Flag :	N/R
US Mexico Border Flag :	N/R
Chesapeak Bay Flag :	N/R
AIR Flag :	N
NPDES Flag :	Y
SDWIS Flag :	N
RCRA Flag :	N
TRI Flag :	N
GHG Flag :	N
Major Flag :	N/R
Active Flag :	N/R
NAA Flag :	N
Latitude :	47.252235
Longitude :	-122.410439
Last Date in Agency List :	2023-01-16

FRS

Facility Name :	GEF LOGISTICS INC
Facility Address :	1621 LINCOLN AVE, TACOMA, WA 98421
County :	N/R

Site Details

Registry ID :	110071181947
FRS Facility URL :	Click here for hyperlink provided by the agency.
Last Date in Agency List :	2023-02-13

Source Description

Source Description :

The NPDES module of the Compliance Information System (ICIS) tracks surface water permits issued under the Clean Water Act. Under NPDES, all facilities that discharge pollutants from any point source into waters of the United States are required to obtain a permit. The permit will likely contain limits on what can be discharged, impose monitoring and reporting requirements, and include other provisions to ensure that the discharge does not adversely affect water quality.

FRS Environmental Interest

Source and System ID :	ICIS - WAR308460

Map Id: EB463
Direction: E
Distance: 0.758 mi., 4001 ft.
Elevation: 15 ft.
Relative: Lower

Site Name : MORGAN TRUCKING INC 1621 LINCOLN AV | GEF LOGISTICS INC
1621 LINCOLN AVE
TACOMA, WA 98421

Database(s) : [ALL SITES - WA, DOCKET, ECHO, FRS, ICIS, INACTIVE PCS, PCS ENF, PCS FACILITY] ***(cont.)***

Envirosite ID: 6554037
EPA ID: N/R

FRS ***(cont.)***

Facility Name : MORGAN TRUCKING INC 1621 LINCOLN AV
Facility Address : 1621 LINCOLN AVE, TACOMA, WA 98421
County : PIERCE

Site Details
Registry ID : 110016658981
FRS Facility URL : Click here for hyperlink provided by the agency.
Last Date in Agency List : 2023-02-13

Source Description
Source Description : The NPDES module of the Compliance Information System (ICIS) tracks surface water permits issued under the Clean Water Act. Under NPDES, all facilities that discharge pollutants from any point source into waters of the United States are required to obtain a permit. The permit will likely contain limits on what can be discharged, impose monitoring and reporting requirements, and include other provisions to ensure that the discharge does not adversely affect water quality.
The WA-FSIS provides a means to query and display data maintained by the Washington Department of Ecology. This system contains key information for each facility/site that is currently, or has been, of interest to the Air Quality, Dam Safety, Hazardous Waste, Toxics Cleanup, and Water Quality Programs.

FRS Environmental Interest
Source and System ID : ICIS - WAR005622
WA-FSIS - 18214
WA-FSIS - 4565063

ICIS

Facility Name : GEF LOGISTICS INC
Facility Address : 1621 LINCOLN AVE, TACOMA, WA 98421

Site Details
NPDES ID : WAR308460
ICIS Facility Interest ID : 3601372383
Facility UIN : 110071181947
Facility Type Code : Privately Owned Facility
Impaired Waters : 303(D) Listed
Latitude : 47.2517014
Longitude : -122.411308
Last Date in Agency List : 2022-12-28

Map Id: EB463
Direction: E
Distance: 0.758 mi., 4001 ft.
Elevation: 15 ft.
Relative: Lower

Site Name : MORGAN TRUCKING INC 1621 LINCOLN AV | GEF LOGISTICS INC
1621 LINCOLN AVE
TACOMA, WA 98421

Database(s) : [ALL SITES - WA, DOCKET, ECHO, FRS, ICIS, INACTIVE PCS, PCS ENF, PCS FACILITY] ***(cont.)***

Envirosite ID: 6554037
EPA ID: N/R

ICIS ***(cont.)***

Facility Name :	MORGAN TRUCKING INC 1621 LINCOLN AV
Facility Address :	1621 LINCOLN AVE, TACOMA, WA 98421

Site Details

NPDES ID :	WAR005622
ICIS Facility Interest ID :	3400001935
Facility UIN :	110016658981
Facility Type Code :	Privately Owned Facility
Impaired Waters :	303(D) Listed
Latitude :	47.2527999
Longitude :	-122.408996
Last Date in Agency List :	2022-12-28

INACTIVE PCS

Issue Date :	2014-12-03
Original Issue Date :	2009-10-21
Effective Date :	2015-01-01
Expiration Date :	2019-12-31
Retirement Date :	N/R
Termination Date :	2020-02-06
Issuing Agency :	State
Agency Type :	State
Activity ID :	3600223288
External Permit Number :	WAR005622
Facility Type Indicator :	NON-POTW
Permit Type :	General Permit Covered Facility-NPDES)
Major Minor Status :	N
Permit Status :	Terminated
Total Design Flow Number :	N/R
Actual Average Flow Number :	N/R
State Water Body :	N/R
State Water Body Name :	N/R
Permit Name :	Morgan Trucking Inc
Permit Comp Status :	N/R
RNC Tracking :	Y
Master External Permit Number :	WAR125726
TMDL Interface :	N/R
EDMR Authorization :	N
Pretreatment Indicator :	N/R
Last Date in Agency List :	2022-12-28

Issue Date :	2019-11-20
Original Issue Date :	2019-11-20
Effective Date :	2020-01-02
Expiration Date :	2024-12-31
Retirement Date :	N/R
Termination Date :	N/R
Issuing Agency :	State
Agency Type :	State
Activity ID :	3602939411

Map Id: EB463
Direction: E
Distance: 0.758 mi., 4001 ft.
Elevation: 15 ft.
Relative: Lower

Site Name : MORGAN TRUCKING INC 1621 LINCOLN AV | GEF LOGISTICS INC
1621 LINCOLN AVE
TACOMA, WA 98421

Database(s) : [ALL SITES - WA, DOCKET, ECHO, FRS, ICIS, INACTIVE PCS, PCS ENF, PCS FACILITY] ***(cont.)***

Envirosite ID: 6554037
EPA ID: N/R

INACTIVE PCS ***(cont.)***

External Permit Number :	WAR308460
Facility Type Indicator :	NON-POTW
Permit Type :	General Permit Covered Facility-NPDES)
Major Minor Status :	N
Permit Status :	Effective
Total Design Flow Number :	N/R
Actual Average Flow Number :	N/R
State Water Body :	N/R
State Water Body Name :	N/R
Permit Name :	GEF Logistics Inc
Permit Comp Status :	Y
RNC Tracking :	Y
Master External Permit Number :	WAR125726
TMDL Interface :	N/R
EDMR Authorization :	N
Pretreatment Indicator :	N/R
Last Date in Agency List :	2022-09-23

PCS ENF

Site Details

NPDES ID :	WAR005622
Last Date in Agency List :	2022-12-28

Formal Enforcement Actions

Settlement Entered Date :	N/R
ENF Identifier :	N/R
Activity ID :	N/R
Activity Type :	N/R
ENF Type :	N/R
Agency :	N/R
Fed Penalty Assessed Amount :	N/R
State Local Penalty Amount :	N/R

Informal Enforcement Actions

Achieved Date :	2012-05-15
Registry ID :	110016658981
ENF Identifier :	WA-232063
Activity ID :	3400011953
Activity Type :	Administrative - Informal
ENF Type :	Letter of Violation/ Warning Letter
Agency :	State

Achieved Date :	2012-05-10
Registry ID :	110016658981
ENF Identifier :	WA-231745
Activity ID :	3400011686
Activity Type :	Administrative - Informal
ENF Type :	Letter of Violation/ Warning Letter

Map Id: EB463
Direction: E
Distance: 0.758 mi., 4001 ft.
Elevation: 15 ft.
Relative: Lower

Site Name : MORGAN TRUCKING INC 1621 LINCOLN AV | GEF LOGISTICS INC
1621 LINCOLN AVE
TACOMA, WA 98421

Database(s) : [ALL SITES - WA, DOCKET, ECHO, FRS, ICIS, INACTIVE PCS, PCS ENF, PCS FACILITY] ***(cont.)***

Envirosite ID: 6554037
EPA ID: N/R

PCS ENF ***(cont.)***

Agency :	State
Achieved Date :	2011-05-09
Registry ID :	110016658981
ENF Identifier :	WA-121179
Activity ID :	3400007228
Activity Type :	Administrative - Informal
ENF Type :	Letter of Violation/ Warning Letter
Agency :	State

PCS FACILITY

Issue Date :	2009-10-21
Original Issue Date :	2009-10-21
Effective Date :	2010-01-01
Expiration Date :	2014-12-31
Retirement Date :	2014-12-31
Termination Date :	N/R
Issuing Agency :	State
Agency Type :	State
Activity ID :	3400001701
External Permit Number :	N/R
Facility Type Indicator :	NON-POTW
Permit Type :	General Permit Covered Facility-NPDES)
Major Minor Status :	N
Permit Status :	Administratively Continued
Total Design Flow Number :	N/R
Actual Average Flow Number :	N/R
State Water Body :	N/R
State Water Body Name :	N/R
Permit Name :	MORGAN TRUCKING INC 1621 LINCOLN AV
Permit Comp Status :	Y
RNC Tracking :	Y
Master External Permit Number :	WAR125726
TMDL Interface :	N/R
EDMR Authorization :	N
Pretreatment Indicator :	N/R
Last Date in Agency List :	2022-12-28
Issue Date :	2019-11-20
Original Issue Date :	2019-11-20
Effective Date :	2020-01-02
Expiration Date :	2024-12-31
Retirement Date :	N/R
Termination Date :	N/R
Issuing Agency :	State
Agency Type :	State
Activity ID :	3602939411
External Permit Number :	N/R
Facility Type Indicator :	NON-POTW
Permit Type :	General Permit Covered Facility-NPDES)
Major Minor Status :	N

Map Id: EB463
Direction: E
Distance: 0.758 mi., 4001 ft.
Elevation: 15 ft.
Relative: Lower

Site Name : MORGAN TRUCKING INC 1621 LINCOLN AV | GEF LOGISTICS INC
1621 LINCOLN AVE
TACOMA, WA 98421

Database(s) : [ALL SITES - WA, DOCKET, ECHO, FRS, ICIS, INACTIVE PCS, PCS ENF, PCS FACILITY] ***(cont.)***

Envirosite ID: 6554037
EPA ID: N/R

PCS FACILITY ***(cont.)***

Permit Status :	Effective
Total Design Flow Number :	N/R
Actual Average Flow Number :	N/R
State Water Body :	N/R
State Water Body Name :	N/R
Permit Name :	GEF Logistics Inc
Permit Comp Status :	Y
RNC Tracking :	Y
Master External Permit Number :	WAR125726
TMDL Interface :	N/R
EDMR Authorization :	N
Pretreatment Indicator :	N/R
Last Date in Agency List :	2022-12-28

Map Id: DV464
Direction: S
Distance: 0.759 mi., 4006 ft.
Elevation: 66 ft.
Relative: Higher

Site Name : GARY W JOHNSON | Melody Meats
323 E 26TH ST | 323 EAST 26TH ST
TACOMA | Tacoma, WA

Database(s) : [ALL SITES - WA, EPA UST, FRS, UST - WA]

Envirosite ID: 50655450
EPA ID: N/R

ALL SITES - WA

Facility Name :	GARY W JOHNSON
Facility Address :	323 E 26TH ST, TACOMA, 98592-9999
County :	Pierce
Facility/Site ID :	14281979
Alternate Name :	N/R
Program Name :	N/R
WRIA :	10
Legislative District :	27
Congressional District :	9
Ecology Region :	SWRO
Ecology Program Phone :	(360) 407-7224
Tribal Land :	N
Latitude :	47.238171
Longitude :	-122.431014
Last Date in Agency List :	2023-01-03

Program Details

Program :	TOXICS
Program ID :	101310
Interaction Type :	Underground Storage Tank

Map Id: DV464
Direction: S
Distance: 0.759 mi., 4006 ft.
Elevation: 66 ft.
Relative: Higher

Site Name : GARY W JOHNSON | Melody Meats
323 E 26TH ST | 323 EAST 26TH ST
TACOMA | Tacoma, WA

Database(s) : [ALL SITES - WA, EPA UST, FRS, UST - WA] ***(cont.)***

Envirosite ID: 50655450
EPA ID: N/R

ALL SITES - WA ***(cont.)***

Interaction Type Description :	Any one or combination of tanks (including connecting underground pipes) that is used to contain regulated substances and has a tank volume of ten percent or more beneath the surface of the ground. This term does not include any of the exempt UST systems specified in WAC 173-360-110(2) or any piping connected thereto. See WAC 173-360
Status :	Inactive
Start Date :	1991-11-13
End Date :	2000-03-22
SIC :	N/R
NAICS :	N/R
Facility Name :	Melody Meats
Facility Address :	323 E 26TH ST, TACOMA, 98421
County :	N/R
Facility/Site ID :	24527
Alternate Name :	N/R
Program Name :	N/R
WRIA :	10
Legislative District :	27
Congressional District :	9
Ecology Region :	SWRO
Ecology Program Phone :	N/R
Tribal Land :	N
Latitude :	47.238574
Longitude :	-122.430172
Last Date in Agency List :	2023-01-03

Program Details

Program :	N/R
Program ID :	N/R
Interaction Type :	Urban Waters
Interaction Type Description :	The site has been inspected by an Ecology Urban Waters Inspector.
Status :	Active
Start Date :	2009-03-04
End Date :	N/R
SIC :	N/R
NAICS :	N/R

EPA UST

Facility Name :	GARY W JOHNSON
Facility Address :	323 EAST 26TH ST, Tacoma, Washington 985929999
County :	Pierce
Facility ID :	WA14281979
Facility Status :	Closed UST(s)
Open USTs :	0
Closed USTs :	1
Temporarily Out of Service USTs :	0

Map Id: DV464
Direction: S
Distance: 0.759 mi., 4006 ft.
Elevation: 66 ft.
Relative: Higher

Site Name : GARY W JOHNSON | Melody Meats
323 E 26TH ST | 323 EAST 26TH ST
TACOMA | Tacoma, WA

Database(s) : [ALL SITES - WA, EPA UST, FRS, UST - WA] ***(cont.)***

Envirosite ID: 50655450
EPA ID: N/R

EPA UST ***(cont.)***

Date of Last Inspection :	N/R
EPA Region :	10
Tribe :	N/R
Facility ID 2 :	N/R
Latitude :	47.238171
Longitude :	-122.431014
Last Date in Agency List :	2023-01-30

Tank Details

Tank ID :	WA14281979_1
Tank Status :	Closed
Installation Date :	1964-12-31
Removal Date :	N/R
Capacity :	N/R
Substances :	A Leaded Gasoline
Tank Wall Type :	N/R

FRS

Facility Name :	GARY W JOHNSON
Facility Address :	323 E 26TH ST, TACOMA, WA 98421-1308
County :	PIERCE

Site Details

Registry ID :	110015522656
FRS Facility URL :	Click here for hyperlink provided by the agency.
Last Date in Agency List :	2023-02-13

Source Description

Source Description :

The WA-FSIS provides a means to query and display data maintained by the Washington Department of Ecology. This system contains key information for each facility/site that is currently, or has been, of interest to the Air Quality, Dam Safety, Hazardous Waste, Toxics Cleanup, and Water Quality Programs.

FRS Environmental Interest

Source and System ID :	WA-FSIS - 14281979
Facility Name :	MELODY MEATS
Facility Address :	323 E 26TH ST, TACOMA, WA 98421
County :	PIERCE

Map Id: DV464
Direction: S
Distance: 0.759 mi., 4006 ft.
Elevation: 66 ft.
Relative: Higher

Site Name : GARY W JOHNSON | Melody Meats
323 E 26TH ST | 323 EAST 26TH ST
TACOMA | Tacoma, WA

Database(s) : [ALL SITES - WA, EPA UST, FRS, UST - WA] ***(cont.)***

Envirosite ID: 50655450
EPA ID: N/R

FRS ***(cont.)***

Site Details

Registry ID :	110056468308
FRS Facility URL :	Click here for hyperlink provided by the agency.
Last Date in Agency List :	2023-02-13

Source Description

Source Description :

The WA-FSIS provides a means to query and display data maintained by the Washington Department of Ecology. This system contains key information for each facility/site that is currently, or has been, of interest to the Air Quality, Dam Safety, Hazardous Waste, Toxics Cleanup, and Water Quality Programs.

FRS Environmental Interest

Source and System ID :	WA-FSIS - 24527

UST - WA

Facility Name :	GARY W JOHNSON
Facility Address :	323 EAST 26TH ST, Tacoma, 98592
County :	Pierce
Facility Site ID :	14281979
UST Site ID :	101310
Tag Number(s) :	N/R
Responsible Unit :	Southwest
Is Active :	No
Latitude :	47.238171
Longitude :	-122.431014
Last Date in Agency List :	2022-12-29

Tank Details

Tank Name :	1
Tank Status :	Removed - No Site Assessment Found
Install Date :	1964-12-31
Tank Upgrade Date :	N/R
Tank Permanent Closure Date :	2020-02-27
Permit Expiration Date :	N/R
Tank Material :	N/R
Tank Construction :	N/R
Tank Corrosion Protection :	N/R
Tank Manifold :	N/R
Tank Release Detection :	N/R
Tank Tightness Test :	N/R
Tank Spill Prevention :	N/R
Capacity Range :	N/R
Actual Capacity :	N/R
Pipe Material :	N/R
Pipe Construction :	N/R

Map Id: DV464
Direction: S
Distance: 0.759 mi., 4006 ft.
Elevation: 66 ft.
Relative: Higher

Site Name : GARY W JOHNSON | Melody Meats
323 E 26TH ST | 323 EAST 26TH ST
TACOMA | Tacoma, WA

Database(s) : [ALL SITES - WA, EPA UST, FRS, UST - WA] ***(cont.)***

Envirosite ID: 50655450
EPA ID: N/R

UST - WA ***(cont.)***

Pipe Corrosion Protection :	N/R
Tank SFC :	N/R
Dispenser SFC :	N/R
Primary Pipe Release Detection :	N/R
Secondary Pipe Release Detection :	N/R
Pipe Pumping System :	N/R
Pipe Install Date :	N/R
Turbine Sump Construction :	N/R
Tank Status Date :	1991-12-06
Tank Install Date :	N/R
Tank Overfill Prevention :	N/R

Compartments Details

Compartment Number :	1
Compartment Capacity :	N/R
Substance Stored :	Leaded Gasoline
Used Substance :	N/R
Ecy Region :	N/R

Map Id: EA465
Direction: SSE
Distance: 0.760 mi., 4013 ft.
Elevation: 49 ft.
Relative: Higher

Site Name : HJB MARINE
601 E 26TH ST
TACOMA, WA 98421

Database(s) : [ALL SITES - WA, FRS]

Envirosite ID: 6549670
EPA ID: N/R

ALL SITES - WA

Facility Name :	HJB Marine
Facility Address :	601 E 26TH ST, TACOMA, 98421
County :	Pierce
Facility/Site ID :	3081
Alternate Name :	N/R
Program Name :	N/R
WRIA :	10
Legislative District :	27
Congressional District :	9
Ecology Region :	SWRO
Ecology Program Phone :	(360) 407-6734
Tribal Land :	N
Latitude :	47.239365
Longitude :	-122.425785
Last Date in Agency List :	2023-01-03
Facility/Site ID :	3081
Alternate Name :	N/R

Map Id: EA465
Direction: SSE
Distance: 0.760 mi., 4013 ft.
Elevation: 49 ft.
Relative: Higher

Site Name : HJB MARINE
601 E 26TH ST
TACOMA, WA 98421

Database(s) : [ALL SITES - WA, FRS] ***(cont.)***

Envirosite ID: 6549670
EPA ID: N/R

ALL SITES - WA ***(cont.)***

Program Name :	N/R
WRIA :	10
Legislative District :	27
Congressional District :	9
Ecology Region :	SWRO
Ecology Program Phone :	N/R
Tribal Land :	N
Latitude :	47.239365
Longitude :	-122.425785
Last Date in Agency List :	2023-01-03

Program Details

Program :	HAZWASTE
Program ID :	N/R
Interaction Type :	Revised Site Visit Program
Interaction Type Description :	HWTR engages in a variety of field work, site visits, and contacts with sites. While most compliance related activity is recorded into the EPA's RCRAInfo system, the other types of activities are recorded into the Revised Site Visit Program (RSVP).
Status :	Active
Start Date :	2009-02-25
End Date :	N/R
SIC :	N/R
NAICS :	N/R

Program :	HAZWASTE
Program ID :	N/R
Interaction Type :	Urban Waters
Interaction Type Description :	The site has been inspected by an Ecology Urban Waters Inspector.
Status :	Active
Start Date :	2009-02-25
End Date :	N/R
SIC :	N/R
NAICS :	N/R

FRS

Facility Name :	HJB MARINE
Facility Address :	601 E 26TH ST, TACOMA, WA 98421
County :	PIERCE

Site Details

Registry ID :	110039552454
FRS Facility URL :	Click here for hyperlink provided by the agency.
Last Date in Agency List :	2023-02-13

Map Id: EA465
Direction: SSE
Distance: 0.760 mi., 4013 ft.
Elevation: 49 ft.
Relative: Higher

Site Name : HJB MARINE
601 E 26TH ST
TACOMA, WA 98421

Database(s) : [ALL SITES - WA, FRS] ***(cont.)***

Envirosite ID: 6549670
EPA ID: N/R

FRS ***(cont.)***

Source Description

Source Description :

The WA-FSIS provides a means to query and display data maintained by the Washington Department of Ecology. This system contains key information for each facility/site that is currently, or has been, of interest to the Air Quality, Dam Safety, Hazardous Waste, Toxics Cleanup, and Water Quality Programs.

FRS Environmental Interest

Source and System ID :	WA-FSIS - 3081

Map Id: EB466
Direction: E
Distance: 0.761 mi., 4020 ft.
Elevation: 15 ft.
Relative: Lower

Site Name : PACIFIC RIM TRANSPORT INC | XPO LOGISTICS | Center Point - Tacoma
1614 LINCOLN AVE | 1614 LINCILN AVE
TACOMA | Tacoma, WA 98421

Database(s) : [ALL SITES - WA, CSCSL HWS - WA, ECHO, ERNS, FRS, HSL - WA, MANIFEST EPA, RCRA_NONGEN]

Envirosite ID: 6534337
EPA ID: N/R

ALL SITES - WA

Facility Name :	Pacific Rim Transport Inc
Facility Address :	1614 LINCOLN AVE, TACOMA, 98421
County :	Pierce
Facility/Site ID :	5696641
Alternate Name :	N/R
Program Name :	N/R
WRIA :	10
Legislative District :	27
Congressional District :	9
Ecology Region :	SWRO
Ecology Program Phone :	(360) 407-6734
Tribal Land :	Y
Latitude :	47.2525
Longitude :	-122.40907
Last Date in Agency List :	2023-01-03
Facility/Site ID :	5696641
Alternate Name :	N/R
Program Name :	N/R
WRIA :	10
Legislative District :	27
Congressional District :	9
Ecology Region :	SWRO
Ecology Program Phone :	(360) 407-7224

Map Id: EB466
Direction: E
Distance: 0.761 mi., 4020 ft.
Elevation: 15 ft.
Relative: Lower

Site Name : PACIFIC RIM TRANSPORT INC | XPO LOGISTICS | Center Point - Tacoma
1614 LINCOLN AVE | 1614 LINCILN AVE
TACOMA | Tacoma, WA 98421

Database(s) : [ALL SITES - WA, CSCSL HWS - WA, ECHO, ERNS, FRS, HSL - WA, MANIFEST EPA, RCRA_NONGEN] ***(cont.)***

Envirosite ID: 6534337
EPA ID: N/R

ALL SITES - WA ***(cont.)***

Tribal Land :	Y
Latitude :	47.2525
Longitude :	-122.40907
Last Date in Agency List :	2023-01-03

Program Details

Program :	HAZWASTE
Program ID :	WAD980979702
Interaction Type :	Hazardous Waste Generator
Interaction Type Description :	Facilities that generate any quantity of a dangerous waste. They may be classified as SQG, MQG, or LQG depending on hazardous waste generated for a given month.
Status :	Inactive
Start Date :	2002-07-11
End Date :	2002-12-31
SIC :	N/R
NAICS :	N/R

Program :	HAZWASTE
Program ID :	WAD980979702
Interaction Type :	Hazardous Waste Generator
Interaction Type Description :	Facilities that generate any quantity of a dangerous waste. They may be classified as SQG, MQG, or LQG depending on hazardous waste generated for a given month.
Status :	Inactive
Start Date :	2002-07-11
End Date :	2002-12-31
SIC :	N/R
NAICS :	48411 - General Freight Trucking, Local

Program :	HAZWASTE
Program ID :	WAD980979702
Interaction Type :	Hazardous Waste Generator
Interaction Type Description :	Facilities that generate any quantity of a dangerous waste. They may be classified as SQG, MQG, or LQG depending on hazardous waste generated for a given month.
Status :	Inactive
Start Date :	1985-08-23
End Date :	1992-09-30
SIC :	N/R
NAICS :	N/R

Map Id: EB466
Direction: E
Distance: 0.761 mi., 4020 ft.
Elevation: 15 ft.
Relative: Lower

Site Name : PACIFIC RIM TRANSPORT INC | XPO LOGISTICS | Center Point - Tacoma
1614 LINCOLN AVE | 1614 LINCILN AVE
TACOMA | Tacoma, WA 98421

Database(s) : [ALL SITES - WA, CSCSL HWS - WA, ECHO, ERNS, FRS, HSL - WA, MANIFEST EPA, RCRA_NONGEN] ***(cont.)***

Envirosite ID: 6534337
EPA ID: N/R

ALL SITES - WA ***(cont.)***

Program : HAZWASTE
Program ID : WAD980979702
Interaction Type : Hazardous Waste Generator

Interaction Type Description : Facilities that generate any quantity of a dangerous waste. They may be classified as SQG, MQG, or LQG depending on hazardous waste generated for a given month.

Status : Inactive
Start Date : 1985-08-23
End Date : 1992-09-30
SIC : N/R
NAICS : 48411 - General Freight Trucking, Local

Program : HAZWASTE
Program ID : WAD980979702
Interaction Type : State Cleanup Site

Interaction Type Description : A site is being cleaned up under state regulations. Regulations include Model Toxics Control Act or its predecessors.

Status : Active
Start Date : 2020-09-17
End Date : N/R
SIC : N/R
NAICS : N/R

Program : HAZWASTE
Program ID : WAD980979702
Interaction Type : State Cleanup Site

Interaction Type Description : A site is being cleaned up under state regulations. Regulations include Model Toxics Control Act or its predecessors.

Status : Active
Start Date : 2020-09-17
End Date : N/R
SIC : N/R
NAICS : 562212 - Solid Waste Landfill

CSCSL HWS - WA

Facility Name : XPO LOGISTICS
Facility Address : 1614 LINCOLN AVE, TACOMA, 98421
County : PIERCE

Site Details
Facility Site ID : 5696641
Site Status : Cleanup Started

Map Id: EB466
Direction: E
Distance: 0.761 mi., 4020 ft.
Elevation: 15 ft.
Relative: Lower

Site Name : PACIFIC RIM TRANSPORT INC | XPO LOGISTICS | Center Point - Tacoma
1614 LINCOLN AVE | 1614 LINCILN AVE
TACOMA | Tacoma, WA 98421

Database(s) : [ALL SITES - WA, CSCSL HWS - WA, ECHO, ERNS, FRS, HSL - WA, MANIFEST EPA, RCRA_NONGEN] ***(cont.)***

Envirosite ID: 6534337
EPA ID: N/R

CSCSL HWS - WA ***(cont.)***

Cleanup Site ID :	15304
Region :	Southwest
Responsible Section :	Southwest
WARM Rank :	N/R
Is Brownfield? :	N/R
Is PSI? :	N/R
Current VCP :	N/R
Past VCP :	N/R
Institutional Control :	N/R
Latitude :	47.2525
Longitude :	-122.40907
Last Date in Agency List :	2023-03-07

Contaminants Details

Contaminant Name :	Other Non-Halogenated Organics
Groundwater :	N/R
Surface Water :	N/R
Soil :	N/R
Sediment :	N/R
Air :	Confirmed Above Cleanup Levels
Bedrock :	N/R

Contaminant Name :	Polycyclic Aromatic Hydrocarbons
Groundwater :	N/R
Surface Water :	N/R
Soil :	Confirmed Above Cleanup Levels
Sediment :	N/R
Air :	N/R
Bedrock :	N/R

Contaminant Name :	Benzene
Groundwater :	N/R
Surface Water :	N/R
Soil :	Confirmed Above Cleanup Levels
Sediment :	N/R
Air :	N/R
Bedrock :	N/R

Contaminant Name :	Arsenic
Groundwater :	Confirmed Above Cleanup Levels
Surface Water :	N/R
Soil :	Confirmed Above Cleanup Levels
Sediment :	N/R
Air :	N/R
Bedrock :	N/R

Contaminant Name :	Other Deleterious Substances
Groundwater :	N/R

Map Id: EB466
Direction: E
Distance: 0.761 mi., 4020 ft.
Elevation: 15 ft.
Relative: Lower

Site Name : PACIFIC RIM TRANSPORT INC | XPO LOGISTICS | Center Point - Tacoma
1614 LINCOLN AVE | 1614 LINCILN AVE
TACOMA | Tacoma, WA 98421

Database(s) : [ALL SITES - WA, CSCSL HWS - WA, ECHO, ERNS, FRS, HSL - WA, MANIFEST EPA, RCRA_NONGEN] ***(cont.)***

Envirosite ID: 6534337
EPA ID: N/R

CSCSL HWS - WA ***(cont.)***

Surface Water :	N/R
Soil :	Confirmed Above Cleanup Levels
Sediment :	N/R
Air :	N/R
Bedrock :	N/R

Contaminant Name :	Petroleum-Diesel
Groundwater :	Confirmed Above Cleanup Levels
Surface Water :	N/R
Soil :	Confirmed Above Cleanup Levels
Sediment :	N/R
Air :	N/R
Bedrock :	N/R

Contaminant Name :	Metals - Other
Groundwater :	Confirmed Above Cleanup Levels
Surface Water :	N/R
Soil :	Confirmed Above Cleanup Levels
Sediment :	N/R
Air :	N/R
Bedrock :	N/R

Contaminant Name :	Petroleum-Gasoline
Groundwater :	N/R
Surface Water :	N/R
Soil :	Confirmed Above Cleanup Levels
Sediment :	N/R
Air :	N/R
Bedrock :	N/R

Contaminant Name :	Mercury
Groundwater :	Confirmed Above Cleanup Levels
Surface Water :	N/R
Soil :	Confirmed Above Cleanup Levels
Sediment :	N/R
Air :	Suspected
Bedrock :	N/R

Contaminant Name :	Lead
Groundwater :	Confirmed Above Cleanup Levels
Surface Water :	N/R
Soil :	Confirmed Above Cleanup Levels
Sediment :	N/R
Air :	N/R
Bedrock :	N/R

Contaminant Name :	Petroleum-Other
Groundwater :	Confirmed Above Cleanup Levels

Map Id: EB466
Direction: E
Distance: 0.761 mi., 4020 ft.
Elevation: 15 ft.
Relative: Lower

Site Name : PACIFIC RIM TRANSPORT INC | XPO LOGISTICS | Center Point - Tacoma
1614 LINCOLN AVE | 1614 LINCILN AVE
TACOMA | Tacoma, WA 98421

Database(s) : [ALL SITES - WA, CSCSL HWS - WA, ECHO, ERNS, FRS, HSL - WA, MANIFEST EPA, RCRA_NONGEN] ***(cont.)***

Envirosite ID: 6534337
EPA ID: N/R

CSCSL HWS - WA ***(cont.)***

Surface Water :	N/R
Soil :	Confirmed Above Cleanup Levels
Sediment :	N/R
Air :	N/R
Bedrock :	N/R

ECHO

Facility Name :	PACIFIC RIM TRANSPORT INC
Facility Address :	1614 LINCOLN AVE, TACOMA, WA 98421
County :	PIERCE
Last Inspection Date :	N/R
Registry ID :	110005337028
FIPS Code :	53053
EPA Region :	10
Inspection Count :	0
Last Inspection Days :	N/R
Informal Count :	0
Last Informal Action Date :	N/R
Formal Action Count :	0
Last Formal Action Date :	N/R
Total Penalties :	0
Penalty Count :	N/R
Last Penalty Date :	N/R
Last Penalty Amount :	N/R
QTRS IN NC :	0
Programs IN SNC :	0
Current Compliance Status :	No Violation Identified
Three-Year Compliance Status :	_____
Collection Method :	ADDRESS MATCHING-HOUSE NUMBER
Reference Point :	CENTER OF A FACILITY OR STATION
Accuracy Meters :	30
Derived Tribes :	Puyallup Tribe of the Puyallup Reservation - 0 mile(s), Puyallup Tribe of the Puyallup Reservation - 1.2 mile(s), Muckleshoot Indian Tribe - 9.7 mile(s), Muckleshoot Indian Tribe - 12.7 mile(s), Nisqually Indian Tribe - 18.2 mile(s), Squaxin Island Tribe of the Squaxin Island Reservation - 23.1 mile(s), Squaxin Island Tribe of the Squaxin Island Reservation - 25 mile(s)
Derived HUC :	17110014
Derived WBD :	171100190205
Derived STCTY FIPS :	53053
Derived Zip :	98421
Derived CD113 :	09
Derived CB2010 :	530530602001101
MYRTK Universe :	NNN
NPDES IDs :	N/R
CWA Permit Types :	N/R
CWA Compliance Tracking :	N/R
CWA NAICS :	N/R
CWA SICS :	N/R

Map Id: EB466
Direction: E
Distance: 0.761 mi., 4020 ft.
Elevation: 15 ft.
Relative: Lower

Site Name : PACIFIC RIM TRANSPORT INC | XPO LOGISTICS | Center Point - Tacoma
1614 LINCOLN AVE | 1614 LINCILN AVE
TACOMA | Tacoma, WA 98421

Database(s) : [ALL SITES - WA, CSCSL HWS - WA, ECHO, ERNS, FRS, HSL - WA, MANIFEST EPA, RCRA_NONGEN] ***(cont.)***

Envirosite ID: 6534337
EPA ID: N/R

ECHO ***(cont.)***

CWA Inspection Count :	N/R
CWA Last Inspection Days :	N/R
CWA Informal Count :	N/R
CWA Formal Action Count :	N/R
CWA Last Formal Action Date :	N/R
CWA Penalties :	N/R
CWA Last Penalty Date :	N/R
CWA Last Penalty Amount :	N/R
CWA Quarters IN NC :	N/R
CWA Current Compliance Status :	N/R
CWA Current SNC Flag :	N
CWA 13 Quarters Compliance Status :	N/R
CWA 13 Quarters Effluent Exceedances:	N/R
CWA Three-Year QNCR Codes :	N/R
DFR URL :	Click here for hyperlink provided by the agency.
Facility SIC :	N/R
Facility NAICS :	811111 - General Automotive Repair
Facility Last Inspection EPA Date :	N/R
Facility Last Inspection State Date :	N/R
Facility Last Formal Act EPA Date :	N/R
Facility Last Formal Act State Date :	N/R
Facility Last Informal Act EPA Date :	N/R
Facility Last Informal Act State Date:	N/R
Facility Federal Agency :	N/R
TRI Reporter :	N/R
Facility Imp Water Flag :	N/R
Current SNC Flag :	N
Indian County Flag :	N
Federal Flag :	N/R
US Mexico Border Flag :	N/R
Chesapeak Bay Flag :	N/R
AIR Flag :	N
NPDES Flag :	N
SDWIS Flag :	N
RCRA Flag :	Y
TRI Flag :	N
GHG Flag :	N
Major Flag :	N/R
Active Flag :	N/R
NAA Flag :	N
Latitude :	47.25254
Longitude :	-122.40967
Last Date in Agency List :	2023-01-16

ERNS

Facility Address :	1614 LINCILN AVE, TACOMA, WA
County :	PIERCE

Incident Information

Incident Date Time :	2014-04-17 08:00:00
Type of Incident :	FIXED

Map Id: EB466
Direction: E
Distance: 0.761 mi., 4020 ft.
Elevation: 15 ft.
Relative: Lower

Site Name : PACIFIC RIM TRANSPORT INC | XPO LOGISTICS | Center Point - Tacoma
1614 LINCOLN AVE | 1614 LINCILN AVE
TACOMA | Tacoma, WA 98421

Database(s) : [ALL SITES - WA, CSCSL HWS - WA, ECHO, ERNS, FRS, HSL - WA, MANIFEST EPA, RCRA_NONGEN] ***(cont.)***

Envirosite ID: 6534337
EPA ID: N/R

ERNS ***(cont.)***

Incident Cause :	UNKNOWN
Incident DTG :	DISCOVERED
Incident Location :	N/R
Sequence Number :	1080023
Potential Flag :	N
Description of Incident :	CALLER REPORTED DISCOVERING A 1 GALLON DIESEL SPILL ON THE PARKING LOT OF THE FACILITY.
Last Date in Agency List :	2015-12-23

Incident Response Summary

Date Time Received :	2014-04-17 12:53:46
Date Time Completed :	2014-04-17 12:56:37
Call Type :	Incident
Source :	TELEPHONE
Responsible Company :	BRIDGE TERMINAL TRANSPORT
Responsible Org Type :	PRIVATE ENTERPRISE
Responsible City :	CHARLOTTE
Responsible State :	NC
Responsible Zip :	N/R

Incident Details Summary

Remedial Action :	CONTRACTOR HAS BEEN HIRED
Medium :	N/R
Medium Description :	LAND
Body of Water :	N/R
Weather Conditions :	RAINY
Water Temperature :	N/R
Water Supply Contaminated :	U
Waterway Closed :	N
Waterway Description :	N/R

Additional Incident Details Summary

Actual Amount :	N/R
Actual Amount Units :	N/R
Capacity of Tank :	N/R
Capacity of Tank Units :	N/R
Continuous Release Begin Date :	N/R
Continuous Release End Date :	N/R
Continuous Release Change Date :	N/R
Continuous Release Permit :	N/R
Continuous Release Type :	N/R
Description of Tank :	N/R
Device Operational :	U
DOT Crossing Number :	N/R
DOT Regulated :	U
NPDES :	N/R

Map Id: EB466
Direction: E
Distance: 0.761 mi., 4020 ft.
Elevation: 15 ft.
Relative: Lower

Site Name : PACIFIC RIM TRANSPORT INC | XPO LOGISTICS | Center Point - Tacoma
1614 LINCOLN AVE | 1614 LINCILN AVE
TACOMA | Tacoma, WA 98421

Database(s) : [ALL SITES - WA, CSCSL HWS - WA, ECHO, ERNS, FRS, HSL - WA, MANIFEST EPA, RCRA_NONGEN] ***(cont.)***

Envirosite ID: 6534337
EPA ID: N/R

ERNS ***(cont.)***

NPDES Compliance :	U
Pipeline Aboveground :	ABOVE
Pipeline Covered :	U
Pipeline Type :	N/R
Tank ID :	N/R
Tank Regulated :	U
Tank Regulated by :	N/R

Materials Involved Summary

Name of Material :	OIL: DIESEL
CAS Number :	000000-00-0
Amount of Material :	1
Unit of Measure :	GALLON(S)
UN Number :	N/R
CHRIS Code :	ODS
Reached Water :	NO
Amount in Water :	N/R
Unit of Measure (Reach Water) :	N/R

FRS

Facility Name :	PACIFIC RIM TRANSPORT INC
Facility Address :	1614 LINCOLN AVE, TACOMA, WA 98421
County :	PIERCE

Site Details

Registry ID :	110005337028
FRS Facility URL :	Click here for hyperlink provided by the agency.
Last Date in Agency List :	2023-02-13

Source Description

Source Description :

RCRAInfo is EPA's comprehensive information system that supports the Resource Conservation and Recovery Act (RCRA) of 1976 and the Hazardous and Solid Waste Amendments (HSWA) of 1984 through the tracking of events and activities related to facilities that generate, transport, and treat, store, or dispose of hazardous waste. RCRAInfo allows RCRA program staff to track the notification, permit, compliance, and corrective action activities required under RCRA. RCRAInfo also supports generation of the National Hazardous Waste Biennial Report. All generators and treatment, storage, and disposal facilities who handle hazardous waste are required to report to the EPA Administrator at least once every two years to support creation of the Biennial Report.
The WA-FSIS provides a means to query and display data maintained by the Washington Department of Ecology. This system contains key information for each facility/site that is currently, or has been, of interest to the Air Quality, Dam Safety, Hazardous Waste, Toxics Cleanup, and Water Quality Programs.

Map Id: EB466
Direction: E
Distance: 0.761 mi., 4020 ft.
Elevation: 15 ft.
Relative: Lower

Site Name : PACIFIC RIM TRANSPORT INC | XPO LOGISTICS | Center Point - Tacoma
1614 LINCOLN AVE | 1614 LINCILN AVE
TACOMA | Tacoma, WA 98421

Database(s) : [ALL SITES - WA, CSCSL HWS - WA, ECHO, ERNS, FRS, HSL - WA, MANIFEST EPA, RCRA_NONGEN] ***(cont.)***

Envirosite ID: 6534337
EPA ID: N/R

FRS ***(cont.)***

FRS Environmental Interest

Source and System ID :	RCRAINFO - WAD980979702 WA-FSIS - 5696641

HSL - WA

Facility Name :	XPO Logistics
Facility Address :	1614 Lincoln Ave, Tacoma, 98421
County :	Pierce

Site Details

Facility Site ID :	5696641
Cleanup Site ID :	15304
Status :	Cleanup Started
Site Rank :	N/R
Alternative Site Name :	N/R
Region :	N/R
Resposbile Unit :	N/R
Institutional Control :	N/R
Current VCP :	N/R
Past VCP :	N/R
Latitude :	N/R
Longitude :	N/R
Agency Hyperlink :	Click here for hyperlink provided by the agency.
Last Date in Agency List :	2022-02-11

Facility Name :	XPO Logistics
Facility Address :	1614 LINCOLN AVE, TACOMA, 98421
County :	Pierce

Site Details

Facility Site ID :	5696641
Cleanup Site ID :	15304
Status :	Cleanup Started
Site Rank :	N/R
Alternative Site Name :	KING JOHN,Pacific Rim Transport Inc
Region :	Southwest
Resposbile Unit :	Southwest
Institutional Control :	N/R
Current VCP :	N/R
Past VCP :	N/R
Latitude :	47.2525
Longitude :	-122.40907
Agency Hyperlink :	Click here for hyperlink provided by the agency.
Last Date in Agency List :	2023-02-28

Map Id: EB466
Direction: E
Distance: 0.761 mi., 4020 ft.
Elevation: 15 ft.
Relative: Lower

Site Name : PACIFIC RIM TRANSPORT INC | XPO LOGISTICS | Center Point - Tacoma
1614 LINCOLN AVE | 1614 LINCILN AVE
TACOMA | Tacoma, WA 98421

Database(s) : [ALL SITES - WA, CSCSL HWS - WA, ECHO, ERNS, FRS, HSL - WA, MANIFEST EPA, RCRA_NONGEN] ***(cont.)***

Envirosite ID: 6534337
EPA ID: N/R

HSL - WA ***(cont.)***

Contaminants

Contaminant Name :	Other Non-Halogenated Organics
Ground water :	N/R
Surface water :	N/R
Soil :	N/R
Sediment :	N/R
Air :	Confirmed Above Cleanup Levels
Bedrock :	N/R

Contaminant Name :	Polycyclic Aromatic Hydrocarbons
Ground water :	N/R
Surface water :	N/R
Soil :	Confirmed Above Cleanup Levels
Sediment :	N/R
Air :	N/R
Bedrock :	N/R

Contaminant Name :	Benzene
Ground water :	N/R
Surface water :	N/R
Soil :	Confirmed Above Cleanup Levels
Sediment :	N/R
Air :	N/R
Bedrock :	N/R

Contaminant Name :	Arsenic
Ground water :	Confirmed Above Cleanup Levels
Surface water :	N/R
Soil :	Confirmed Above Cleanup Levels
Sediment :	N/R
Air :	N/R
Bedrock :	N/R

Contaminant Name :	Other Deleterious Substances
Ground water :	N/R
Surface water :	N/R
Soil :	Confirmed Above Cleanup Levels
Sediment :	N/R
Air :	N/R
Bedrock :	N/R

Contaminant Name :	Petroleum-Diesel
Ground water :	Confirmed Above Cleanup Levels
Surface water :	N/R
Soil :	Confirmed Above Cleanup Levels
Sediment :	N/R
Air :	N/R
Bedrock :	N/R

Map Id: EB466
Direction: E
Distance: 0.761 mi., 4020 ft.
Elevation: 15 ft.
Relative: Lower

Site Name : PACIFIC RIM TRANSPORT INC | XPO LOGISTICS | Center Point - Tacoma
1614 LINCOLN AVE | 1614 LINCILN AVE
TACOMA | Tacoma, WA 98421

Database(s) : [ALL SITES - WA, CSCSL HWS - WA, ECHO, ERNS, FRS, HSL - WA, MANIFEST EPA, RCRA_NONGEN] ***(cont.)***

Envirosite ID: 6534337
EPA ID: N/R

HSL - WA ***(cont.)***

Contaminant Name :	Metals - Other
Ground water :	Confirmed Above Cleanup Levels
Surface water :	N/R
Soil :	Confirmed Above Cleanup Levels
Sediment :	N/R
Air :	N/R
Bedrock :	N/R

Contaminant Name :	Petroleum-Gasoline
Ground water :	N/R
Surface water :	N/R
Soil :	Confirmed Above Cleanup Levels
Sediment :	N/R
Air :	N/R
Bedrock :	N/R

Contaminant Name :	Mercury
Ground water :	Confirmed Above Cleanup Levels
Surface water :	N/R
Soil :	Confirmed Above Cleanup Levels
Sediment :	N/R
Air :	Suspected
Bedrock :	N/R

Contaminant Name :	Lead
Ground water :	Confirmed Above Cleanup Levels
Surface water :	N/R
Soil :	Confirmed Above Cleanup Levels
Sediment :	N/R
Air :	N/R
Bedrock :	N/R

Contaminant Name :	Petroleum-Other
Ground water :	Confirmed Above Cleanup Levels
Surface water :	N/R
Soil :	Confirmed Above Cleanup Levels
Sediment :	N/R
Air :	N/R
Bedrock :	N/R

MANIFEST EPA

Manifest Details

Manifest Number :	000251839DAT
Shipped Date :	2019-07-24
Updated Date :	2019-08-09
Received Date :	2019-07-24
Status :	Signed
Generator ID :	CESQG
Generator Name :	Center Point - Tacoma

Map Id: EB466
Direction: E
Distance: 0.761 mi., 4020 ft.
Elevation: 15 ft.
Relative: Lower

Site Name : PACIFIC RIM TRANSPORT INC | XPO LOGISTICS | Center Point - Tacoma
1614 LINCOLN AVE | 1614 LINCILN AVE
TACOMA | Tacoma, WA 98421

Database(s) : [ALL SITES - WA, CSCSL HWS - WA, ECHO, ERNS, FRS, HSL - WA, MANIFEST EPA, RCRA_NONGEN] ***(cont.)***

Envirosite ID: 6534337
EPA ID: N/R

MANIFEST EPA ***(cont.)***

Generator Address :	1614 Lincoln Ave, Tacoma, WA 98421
Generator Mailing :	975 5th Ave NW, Issaquah, WA 98027
Generator Contact :	N/R
Destination ID :	WAD020257945
Destination Name :	Burlington Environmental, LLC Tacoma Plant
Destination Mailing :	1701 East Alexander Avenue, Tacoma, WA 98421
Destination Address :	1701 East Alexander Avenue, Tacoma, WA 98421
Destination Contact :	N/R
Submission Type :	DataImage5Copy
Origin Type :	Service
Manifest Residue :	N
Rejection :	N
Last Date in Agency List :	2023-02-13

Waste Details

Waste Line Number :	1
Is DOT Hazardous :	N
DOT ID Number :	N/R
DOT Information :	N/R
Non Waste Description :	MATERIAL NOT REGULATED BY DOT (IDW WATER)
Quantity :	465 Pounds
Quantity Tons, Acute, Non-Acute :	0.2325, 0, 0.2325
Quantity Kg, Acute, Non-Acute :	0, 210.88449
Management Method :	H141 - STORAGE, BULKING AND/OR TRANSFER OFF SITE
Is EPA Waste :	N
Federal Code :	N/R
State Code :	N/R

Waste Line Number :	2
Is DOT Hazardous :	Y
DOT ID Number :	UN3077
DOT Information :	UN3077 ENVIRONMENTALLY HAZARDOUS SUBSTANCES, SOLID, N.O.S. (LEAD, CHROMIUM) III 9
Non Waste Description :	N/R
Quantity :	54 Pounds
Quantity Tons, Acute, Non-Acute :	0.027, 0, 0.027
Quantity Kg, Acute, Non-Acute :	0, 24.48981
Management Method :	H141 - STORAGE, BULKING AND/OR TRANSFER OFF SITE
Is EPA Waste :	N
Federal Code :	N/R
State Code :	N/R

RCRA_NONGEN

Facility Name :	PACIFIC RIM TRANSPORT INC
Facility Address :	1614 LINCOLN AVE, TACOMA, WA 98421
County :	PIERCE

Map Id: EB466
Direction: E
Distance: 0.761 mi., 4020 ft.
Elevation: 15 ft.
Relative: Lower

Site Name : PACIFIC RIM TRANSPORT INC | XPO LOGISTICS | Center Point - Tacoma
1614 LINCOLN AVE | 1614 LINCILN AVE
TACOMA | Tacoma, WA 98421

Database(s) : [ALL SITES - WA, CSCSL HWS - WA, ECHO, ERNS, FRS, HSL - WA, MANIFEST EPA, RCRA_NONGEN] ***(cont.)***

Envirosite ID: 6534337
EPA ID: N/R

RCRA_NONGEN ***(cont.)***

Date Form Received by Agency :	2003-02-05
EPA ID :	WAD980979702
Mailing Address :	1614 E LINCOLN AVE, TACOMA, WA 98421
Contact :	CHRIS RACIOPPO
Contact Address :	1614 E LINCOLN AVE, TACOMA, WA 98421
Contact Country :	US
Contact Telephone :	206-763-6860
Contact Email :	SEAPRTI@PRTI.COM
EPA Region :	10
Land Type :	Other land type
Source Type :	Implementer
Classification :	Not a generator, verified
Description :	Not a generator, verified
Last Date in Agency List :	2023-01-23

Owner/Operator Summary

Owner/Operator Name :	KING, DORIS B
Owner/Operator Address :	1614 E LINCOLN AVE, TACOMA, WA 98421
Owner/Operator Country :	US
Owner/Operator Telephone :	253-272-4138
Owner/Operator Email :	N/R
Owner/Operator Fax :	N/R
Legal Status :	Private
Owner/Operator Type :	Owner
Owner/Operator Start Date :	N/R
Owner/Operator End Date :	N/R

Owner/Operator Name :	PACIFIC RIM TRANSPORT INC
Owner/Operator Address :	1614 E LINCOLN AVE, TACOMA, WA 98421
Owner/Operator Country :	US
Owner/Operator Telephone :	206-763-6860
Owner/Operator Email :	N/R
Owner/Operator Fax :	N/R
Legal Status :	Private
Owner/Operator Type :	Owner
Owner/Operator Start Date :	2002-07-11
Owner/Operator End Date :	N/R

Owner/Operator Name :	PACIFIC RIM TRANSPORT INC
Owner/Operator Address :	1614 LINCOLN AVE, TACOMA, WA 98421
Owner/Operator Country :	US
Owner/Operator Telephone :	000-000-0000
Owner/Operator Email :	N/R
Owner/Operator Fax :	N/R
Legal Status :	Private
Owner/Operator Type :	Operator
Owner/Operator Start Date :	N/R
Owner/Operator End Date :	N/R

Map Id: EB466
Direction: E
Distance: 0.761 mi., 4020 ft.
Elevation: 15 ft.
Relative: Lower

Site Name : PACIFIC RIM TRANSPORT INC | XPO LOGISTICS | Center Point - Tacoma
1614 LINCOLN AVE | 1614 LINCILN AVE
TACOMA | Tacoma, WA 98421

Database(s) : [ALL SITES - WA, CSCSL HWS - WA, ECHO, ERNS, FRS, HSL - WA, MANIFEST EPA, RCRA_NONGEN] ***(cont.)***

Envirosite ID: 6534337
EPA ID: N/R

RCRA_NONGEN ***(cont.)***

Handler Activities Summary

U.S. Importer of Hazardous Waste :	N
Mixed Waste (Haz. and Radioactive) :	N
Recycler of Hazardous Waste :	N
Transporter of Hazardous Waste :	N
Treater, Storer or Disposer of HW :	N
Underground Injection Activity :	N
On-site Burner Exemption :	N
Furnace Exemption :	N
Used Oil Fuel Burner :	N
Used Oil Processor :	N
Used Oil Refiner :	N
Used Oil Fuel Marketer to Burner :	N
Used Oil Specification Marketer :	N
Used Oil Transfer Facility :	N
Used Oil Transporter :	N

Historical Generators

Date Form Received by Agency :	2003-02-04
Facility Name :	PACIFIC RIM TRANSPORT INC
Classification :	Not a generator, verified
Date Form Received by Agency :	2003-01-22
Facility Name :	PACIFIC RIM TRANSPORT INC
Classification :	Not a generator, verified
Date Form Received by Agency :	2002-07-11
Facility Name :	PACIFIC RIM TRANSPORT INC
Classification :	Large Quantity Generator
Date Form Received by Agency :	1993-02-27
Facility Name :	PACIFIC RIM TRANSPORT INC
Classification :	Not a generator, verified
Date Form Received by Agency :	1993-02-26
Facility Name :	PACIFIC RIM TRANSPORT INC
Classification :	Not a generator, verified
Date Form Received by Agency :	1993-01-13
Facility Name :	PACIFIC RIM TRANSPORT INC
Classification :	Not a generator, verified
Date Form Received by Agency :	1993-01-13
Facility Name :	PACIFIC RIM TRANSPORT INC
Classification :	Small Quantity Generator

Map Id: EB466
Direction: E
Distance: 0.761 mi., 4020 ft.
Elevation: 15 ft.
Relative: Lower

Site Name : PACIFIC RIM TRANSPORT INC | XPO LOGISTICS | Center Point - Tacoma
1614 LINCOLN AVE | 1614 LINCILN AVE
TACOMA | Tacoma, WA 98421

Database(s) : [ALL SITES - WA, CSCSL HWS - WA, ECHO, ERNS, FRS, HSL - WA, MANIFEST EPA, RCRA_NONGEN] ***(cont.)***

Envirosite ID: 6534337
EPA ID: N/R

RCRA_NONGEN ***(cont.)***

Notices of Violations Summary
Regulation Violated : N

Map Id: DY467
Direction: SW
Distance: 0.762 mi., 4023 ft.
Elevation: 155 ft.
Relative: Higher

Site Name : SPRAGUE PEST CONTROL TACOMA
2139 S FAWCETT AVE
TACOMA, WA 98402

Database(s) : [ALL SITES - WA, T 2 - WA]

Envirosite ID: 42348702
EPA ID: N/R

ALL SITES - WA

Facility Name : SPRAGUE PEST CONTROL TACOMA
Facility Address : 2139 S FAWCETT AVE, TACOMA, 98402
County : Pierce

Facility/Site ID : 34260
Alternate Name : N/R
Program Name : N/R
WRIA : 10
Legislative District : 27
Congressional District : 6
Ecology Region : SWRO
Ecology Program Phone : (360) 407-6171
Tribal Land : N
Latitude : 47.24134
Longitude : -122.4399
Last Date in Agency List : 2023-01-03

Program Details
Program : HAZWASTE
Program ID : CRK000013020
Interaction Type : Emergency/Haz Chem Rpt TIER2

Interaction Type Description : Businesses that store 10,000 pounds or more of a hazardous chemical or 500 pounds or less, depending on the chemical, of an extremely hazardous chemical on site at any one time must report annually. Reports are sent to the State Emergency Response Commission (represented by Ecology) Local Emergency Planning Committees, and local fire departments for emergency planning. (product, not waste)

Status : Inactive
Start Date : 2010-10-17
End Date : 2011-10-17
SIC : N/R
NAICS : N/R

Map Id: DY467
Direction: SW
Distance: 0.762 mi., 4023 ft.
Elevation: 155 ft.
Relative: Higher

Site Name : SPRAGUE PEST CONTROL TACOMA
2139 S FAWCETT AVE
TACOMA, WA 98402

Database(s) : [ALL SITES - WA, T 2 - WA] ***(cont.)***

Envirosite ID: 42348702
EPA ID: N/R

T 2 - WA

Facility Name :	SPRAGUE PEST CONTROL TACOMA
Facility Address :	2139 S FAWCETT AVE, TACOMA, 98402
County :	Pierce
Facility/Site ID :	34260
Alternate Name :	N/R
Program Name :	N/R
WRIA :	10
Legislative District :	27
Congressional District :	6
Ecology Region :	SWRO
Ecology Program Phone :	(360) 407-6171
Tribal Land :	N
Latitude :	47.24134
Longitude :	-122.4399
Last Date in Agency List :	2023-01-04

Program Details

Program :	HAZWASTE
Interaction Type :	Emergency/Haz Chem Rpt TIER2
Interaction Type Description :	Businesses that store 10,000 pounds or more of a hazardous chemical or 500 pounds or less, depending on the chemical, of an extremely hazardous chemical on site at any one time must report annually. Reports are sent to the State Emergency Response Commission (represented by Ecology) Local Emergency Planning Committees, and local fire departments for emergency planning. (product, not waste)
Status :	Inactive
Start Date :	2010-10-17
End Date :	2011-10-17
SIC :	N/R
NAICS :	N/R

Map Id: EC468
Direction: SW
Distance: 0.762 mi., 4023 ft.
Elevation: 226 ft.
Relative: Higher

Site Name : Coalition Humane
2106 TACOMA AVE S
TACOMA, WA 98402

Database(s) : [ALL SITES - WA, FRS]

Envirosite ID: 50655442
EPA ID: N/R

ALL SITES - WA

Facility Name :	Coalition Humane
Facility Address :	2106 TACOMA AVE S, TACOMA, 98402
County :	N/R

Map Id: EC468
Direction: SW
Distance: 0.762 mi., 4023 ft.
Elevation: 226 ft.
Relative: Higher

Site Name : Coalition Humane
2106 TACOMA AVE S
TACOMA, WA 98402

Database(s) : [ALL SITES - WA, FRS] ***(cont.)***

Envirosite ID: 50655442
EPA ID: N/R

ALL SITES - WA ***(cont.)***

Facility/Site ID :	8409
Alternate Name :	N/R
Program Name :	N/R
WRIA :	10
Legislative District :	27
Congressional District :	6
Ecology Region :	SWRO
Ecology Program Phone :	N/R
Tribal Land :	N
Latitude :	47.239058
Longitude :	-122.442372
Last Date in Agency List :	2023-01-03

Program Details

Program :	N/R
Program ID :	N/R
Interaction Type :	Urban Waters
Interaction Type Description :	The site has been inspected by an Ecology Urban Waters Inspector.
Status :	Active
Start Date :	2009-03-18
End Date :	N/R
SIC :	N/R
NAICS :	N/R

FRS

Facility Name :	COALITION HUMANE
Facility Address :	2106 TACOMA AVE S, TACOMA, WA 98402
County :	PIERCE

Site Details

Registry ID :	110039225567
FRS Facility URL :	Click here for hyperlink provided by the agency.
Last Date in Agency List :	2023-02-13

Source Description

Source Description :

The WA-FSIS provides a means to query and display data maintained by the Washington Department of Ecology. This system contains key information for each facility/site that is currently, or has been, of interest to the Air Quality, Dam Safety, Hazardous Waste, Toxics Cleanup, and Water Quality Programs.

FRS Environmental Interest

Source and System ID :	WA-FSIS - 8409

Map Id: DR469
Direction: SW
Distance: 0.762 mi., 4025 ft.
Elevation: 106 ft.
Relative: Higher

Site Name : TACOMA CITY GROUNDS MAINTENANCE | TACOMA CITY OF, GROUNDS MAINTENANCE | Tacoma City General Svc Fleet Div Shop3
2308 S HOLGATE ST
TACOMA, WA 98402

Database(s) : [ALL SITES - WA, ECHO, FRS, RCRA_NONGEN]

Envirosite ID: 50655470
EPA ID: N/R

ALL SITES - WA

Facility Name :	Tacoma City General Svc Fleet Div Shop3
Facility Address :	2308 S HOLGATE ST, TACOMA, 98402
County :	Pierce
Facility/Site ID :	27828397
Alternate Name :	N/R
Program Name :	N/R
WRIA :	10
Legislative District :	27
Congressional District :	6
Ecology Region :	SWRO
Ecology Program Phone :	(360) 407-6734
Tribal Land :	N
Latitude :	47.24042
Longitude :	-122.43745
Last Date in Agency List :	2023-01-03

Program Details

Program :	HAZWASTE
Program ID :	WAD981760770
Interaction Type :	Haz Waste Management Activity
Interaction Type Description :	Facilities that are required to have a RCRA Site ID# but who do not generate and/or manage hazardous waste (XQG generator status). This includes transporters, used oil recyclers, and dangerous waste fuel marketers and burners.
Status :	Inactive
Start Date :	2012-12-31
End Date :	2014-12-31
SIC :	N/R
NAICS :	N/R

Program :	HAZWASTE
Program ID :	WAD981760770
Interaction Type :	Hazardous Waste Generator
Interaction Type Description :	Facilities that generate any quantity of a dangerous waste. They may be classified as SQG, MQG, or LQG depending on hazardous waste generated for a given month.
Status :	Inactive
Start Date :	2012-12-06
End Date :	2012-12-31
SIC :	N/R
NAICS :	N/R

Map Id: DR469
Direction: SW
Distance: 0.762 mi., 4025 ft.
Elevation: 106 ft.
Relative: Higher

Site Name : TACOMA CITY GROUNDS MAINTENANCE | TACOMA CITY OF, GROUNDS MAINTENANCE | Tacoma City General Svc Fleet Div Shop3
2308 S HOLGATE ST
TACOMA, WA 98402

Database(s) : [ALL SITES - WA, ECHO, FRS, RCRA_NONGEN] ***(cont.)***

Envirosite ID: 50655470
EPA ID: N/R

ALL SITES - WA ***(cont.)***

Program : HAZWASTE
Program ID : WAD981760770
Interaction Type : Hazardous Waste Generator

Interaction Type Description : Facilities that generate any quantity of a dangerous waste. They may be classified as SQG, MQG, or LQG depending on hazardous waste generated for a given month.

Status : Inactive
Start Date : 2004-11-10
End Date : 2004-12-31
SIC : N/R
NAICS : 92119 - Other General Government Support

Program : HAZWASTE
Program ID : WAD981760770
Interaction Type : Hazardous Waste Generator

Interaction Type Description : Facilities that generate any quantity of a dangerous waste. They may be classified as SQG, MQG, or LQG depending on hazardous waste generated for a given month.

Status : Inactive
Start Date : 2004-11-10
End Date : 2004-12-31
SIC : N/R
NAICS : N/R

Program : HAZWASTE
Program ID : WAD981760770
Interaction Type : Hazardous Waste Generator

Interaction Type Description : Facilities that generate any quantity of a dangerous waste. They may be classified as SQG, MQG, or LQG depending on hazardous waste generated for a given month.

Status : Inactive
Start Date : 1986-10-30
End Date : 2001-12-31
SIC : N/R
NAICS : 92119 - Other General Government Support

Program : HAZWASTE
Program ID : WAD981760770
Interaction Type : Hazardous Waste Generator

Map Id: DR469
Direction: SW
Distance: 0.762 mi., 4025 ft.
Elevation: 106 ft.
Relative: Higher

Site Name : TACOMA CITY GROUNDS MAINTENANCE | TACOMA CITY OF, GROUNDS MAINTENANCE | Tacoma City General Svc Fleet Div Shop3
2308 S HOLGATE ST
TACOMA, WA 98402

Database(s) : [ALL SITES - WA, ECHO, FRS, RCRA_NONGEN] ***(cont.)***

Envirosite ID: 50655470
EPA ID: N/R

ALL SITES - WA ***(cont.)***

Interaction Type Description :	Facilities that generate any quantity of a dangerous waste. They may be classified as SQG, MQG, or LQG depending on hazardous waste generated for a given month.
Status :	Inactive
Start Date :	1986-10-30
End Date :	2001-12-31
SIC :	N/R
NAICS :	N/R

ECHO

Facility Name :	TACOMA CITY GROUNDS MAINTENANCE
Facility Address :	2308 S HOLGATE ST, TACOMA, WA 98402
County :	PIERCE
Last Inspection Date :	2011-07-12
Registry ID :	110005340185
FIPS Code :	53053
EPA Region :	10
Inspection Count :	0
Last Inspection Days :	4163
Informal Count :	0
Last Informal Action Date :	N/R
Formal Action Count :	0
Last Formal Action Date :	N/R
Total Penalties :	0
Penalty Count :	N/R
Last Penalty Date :	N/R
Last Penalty Amount :	N/R
QTRS IN NC :	0
Programs IN SNC :	0
Current Compliance Status :	No Violation Identified
Three-Year Compliance Status :	_____
Collection Method :	ADDRESS MATCHING-HOUSE NUMBER
Reference Point :	ENTRANCE POINT OF A FACILITY OR STATION
Accuracy Meters :	50
Derived Tribes :	Puyallup Tribe of the Puyallup Reservation - .5 mile(s), Puyallup Tribe of the Puyallup Reservation - .9 mile(s), Muckleshoot Indian Tribe - 11.2 mile(s), Muckleshoot Indian Tribe - 14.1 mile(s), Nisqually Indian Tribe - 16.8 mile(s), Squaxin Island Tribe of the Squaxin Island Reservation - 21.7 mile(s), Squaxin Island Tribe of the Squaxin Island Reservation - 23.6 mile(s)
Derived HUC :	17110019
Derived WBD :	171100190301
Derived STCTY FIPS :	53053
Derived Zip :	98402
Derived CD113 :	06
Derived CB2010 :	530530616021053

Map Id: DR469
Direction: SW
Distance: 0.762 mi., 4025 ft.
Elevation: 106 ft.
Relative: Higher

Site Name : TACOMA CITY GROUNDS MAINTENANCE | TACOMA CITY OF, GROUNDS MAINTENANCE | Tacoma City General Svc Fleet Div Shop3
2308 S HOLGATE ST
TACOMA, WA 98402

Database(s) : [ALL SITES - WA, ECHO, FRS, RCRA_NONGEN] ***(cont.)***

Envirosite ID: 50655470
EPA ID: N/R

ECHO ***(cont.)***

MYRTK Universe :	NNN
NPDES IDs :	N/R
CWA Permit Types :	N/R
CWA Compliance Tracking :	N/R
CWA NAICS :	N/R
CWA SICS :	N/R
CWA Inspection Count :	N/R
CWA Last Inspection Days :	N/R
CWA Informal Count :	N/R
CWA Formal Action Count :	N/R
CWA Last Formal Action Date :	N/R
CWA Penalties :	N/R
CWA Last Penalty Date :	N/R
CWA Last Penalty Amount :	N/R
CWA Quarters IN NC :	N/R
CWA Current Compliance Status :	N/R
CWA Current SNC Flag :	N
CWA 13 Quarters Compliance Status :	N/R
CWA 13 Quarters Effluent Exceedances:	N/R
CWA Three-Year QNCR Codes :	N/R
DFR URL :	Click here for hyperlink provided by the agency.
Facility SIC :	N/R
Facility NAICS :	332812 - Metal Coating, Engraving (except Jewelry and Silverware), and Allied Services to Manufacturers, 921190 - Other General Government Support
Facility Last Inspection EPA Date :	N/R
Facility Last Inspection State Date :	2011-07-12
Facility Last Formal Act EPA Date :	N/R
Facility Last Formal Act State Date :	N/R
Facility Last Informal Act EPA Date :	N/R
Facility Last Informal Act State Date:	N/R
Facility Federal Agency :	N/R
TRI Reporter :	N/R
Facility Imp Water Flag :	N/R
Current SNC Flag :	N
Indian County Flag :	N
Federal Flag :	N/R
US Mexico Border Flag :	N/R
Chesapeak Bay Flag :	N/R
AIR Flag :	N
NPDES Flag :	N
SDWIS Flag :	N
RCRA Flag :	Y
TRI Flag :	N
GHG Flag :	N
Major Flag :	N/R
Active Flag :	N/R
NAA Flag :	N
Latitude :	47.240549
Longitude :	-122.437728
Last Date in Agency List :	2023-01-16

Map Id: DR469
Direction: SW
Distance: 0.762 mi., 4025 ft.
Elevation: 106 ft.
Relative: Higher

Site Name : TACOMA CITY GROUNDS MAINTENANCE | TACOMA CITY OF, GROUNDS MAINTENANCE | Tacoma City General Svc Fleet Div Shop3
2308 S HOLGATE ST
TACOMA, WA 98402

Database(s) : [ALL SITES - WA, ECHO, FRS, RCRA_NONGEN] ***(cont.)***

Envirosite ID: 50655470
EPA ID: N/R

FRS

Facility Name :	TACOMA CITY GROUNDS MAINTENANCE
Facility Address :	2308 S HOLGATE ST, TACOMA, WA 98402
County :	PIERCE

Site Details

Registry ID :	110005340185
FRS Facility URL :	Click here for hyperlink provided by the agency.
Last Date in Agency List :	2023-02-13

Source Description

Source Description :

RCRAInfo is EPA's comprehensive information system that supports the Resource Conservation and Recovery Act (RCRA) of 1976 and the Hazardous and Solid Waste Amendments (HSWA) of 1984 through the tracking of events and activities related to facilities that generate, transport, and treat, store, or dispose of hazardous waste. RCRAInfo allows RCRA program staff to track the notification, permit, compliance, and corrective action activities required under RCRA. RCRAInfo also supports generation of the National Hazardous Waste Biennial Report. All generators and treatment, storage, and disposal facilities who handle hazardous waste are required to report to the EPA Administrator at least once every two years to support creation of the Biennial Report.
The WA-FSIS provides a means to query and display data maintained by the Washington Department of Ecology. This system contains key information for each facility/site that is currently, or has been, of interest to the Air Quality, Dam Safety, Hazardous Waste, Toxics Cleanup, and Water Quality Programs.

FRS Environmental Interest

Source and System ID :

RCRAINFO - WAD981760770
RCRAINFO - WAH000037337
WA-FSIS - 1735
WA-FSIS - 27828397

RCRA_NONGEN

Facility Name :	TACOMA CITY OF, GROUNDS MAINTENANCE
Facility Address :	2308 S HOLGATE ST, TACOMA, WA 98402
County :	PIERCE
Date Form Received by Agency :	2015-03-19
EPA ID :	WAD981760770
Mailing Address :	747 MARKET ST RM 774, TACOMA, WA 98402
Contact :	MARK TVEIT
Contact Address :	3510 S MULLEN ST, TACOMA, WA 98409
Contact Country :	US

Map Id: DR469
Direction: SW
Distance: 0.762 mi., 4025 ft.
Elevation: 106 ft.
Relative: Higher

Site Name : TACOMA CITY GROUNDS MAINTENANCE | TACOMA CITY OF, GROUNDS MAINTENANCE | Tacoma City General Svc Fleet Div Shop3
2308 S HOLGATE ST
TACOMA, WA 98402

Database(s) : [ALL SITES - WA, ECHO, FRS, RCRA_NONGEN] ***(cont.)***

Envirosite ID: 50655470
EPA ID: N/R

RCRA_NONGEN ***(cont.)***

Contact Telephone :	253-593-7708
Contact Email :	MTVEIT@CITYOFTACOMA.ORG
EPA Region :	10
Land Type :	Municipal
Source Type :	Implementer
Classification :	Not a generator, verified
Description :	Not a generator, verified
Last Date in Agency List :	2023-01-23

Owner/Operator Summary

Owner/Operator Name :	TACOMA CITY OF
Owner/Operator Address :	747 MARKET ST RM 744, TACOMA, WA 98402
Owner/Operator Country :	US
Owner/Operator Telephone :	253-591-5449
Owner/Operator Email :	N/R
Owner/Operator Fax :	N/R
Legal Status :	Private
Owner/Operator Type :	Owner
Owner/Operator Start Date :	N/R
Owner/Operator End Date :	N/R

Owner/Operator Name :	TACOMA CITY OF
Owner/Operator Address :	747 MARKET ST RM 744, TACOMA, WA 98402
Owner/Operator Country :	US
Owner/Operator Telephone :	253-591-5449
Owner/Operator Email :	N/R
Owner/Operator Fax :	N/R
Legal Status :	Private
Owner/Operator Type :	Owner
Owner/Operator Start Date :	1996-05-02
Owner/Operator End Date :	N/R

Owner/Operator Name :	TACOMA CITY OF, GROUNDS MAINTENANCE
Owner/Operator Address :	747 MARKET ST RM 744, TACOMA, WA 98402
Owner/Operator Country :	US
Owner/Operator Telephone :	253-591-5449
Owner/Operator Email :	N/R
Owner/Operator Fax :	N/R
Legal Status :	Private
Owner/Operator Type :	Operator
Owner/Operator Start Date :	N/R
Owner/Operator End Date :	N/R

Handler Activities Summary

U.S. Importer of Hazardous Waste :	N
Mixed Waste (Haz. and Radioactive) :	N

Map Id: DR469
Direction: SW
Distance: 0.762 mi., 4025 ft.
Elevation: 106 ft.
Relative: Higher

Site Name : TACOMA CITY GROUNDS MAINTENANCE | TACOMA CITY OF, GROUNDS MAINTENANCE | Tacoma City General Svc Fleet Div Shop3
2308 S HOLGATE ST
TACOMA, WA 98402

Database(s) : [ALL SITES - WA, ECHO, FRS, RCRA_NONGEN] ***(cont.)***

Envirosite ID: 50655470
EPA ID: N/R

RCRA_NONGEN ***(cont.)***

Recycler of Hazardous Waste :	N
Transporter of Hazardous Waste :	N
Treater, Storer or Disposer of HW :	N
Underground Injection Activity :	N
On-site Burner Exemption :	N
Furnace Exemption :	N
Used Oil Fuel Burner :	N
Used Oil Processor :	N
Used Oil Refiner :	N
Used Oil Fuel Marketer to Burner :	N
Used Oil Specification Marketer :	N
Used Oil Transfer Facility :	N
Used Oil Transporter :	N

Historical Generators

Details for this site have been truncated due to the large number of available details for this site within this dataset. For the complete details for this site, contact your Envirosite account representative for a complimentary site report containing all of the details available.

Date Form Received by Agency :	2015-03-18
Facility Name :	TACOMA CITY OF, GROUNDS MAINTENANCE
Classification :	Not a generator, verified

Date Form Received by Agency :	2014-02-27
Facility Name :	TACOMA CITY OF, GROUNDS MAINTENANCE
Classification :	Not a generator, verified

Date Form Received by Agency :	2013-02-07
Facility Name :	TACOMA CITY OF, GROUNDS MAINTENANCE
Classification :	Not a generator, verified

Date Form Received by Agency :	2012-12-03
Facility Name :	TACOMA CITY OF, GROUNDS MAINTENANCE
Classification :	Large Quantity Generator

Date Form Received by Agency :	2005-03-03
Facility Name :	TACOMA CITY GENERAL SVC FLEET DIV SHOP3
Classification :	Not a generator, verified

Date Form Received by Agency :	2005-03-02
Facility Name :	TACOMA CITY GENERAL SVC FLEET DIV SHOP3
Classification :	Large Quantity Generator

Map Id: DR469
Direction: SW
Distance: 0.762 mi., 4025 ft.
Elevation: 106 ft.
Relative: Higher

Site Name : TACOMA CITY GROUNDS MAINTENANCE | TACOMA CITY OF, GROUNDS MAINTENANCE | Tacoma City General Svc Fleet Div Shop3
2308 S HOLGATE ST
TACOMA, WA 98402

Database(s) : [ALL SITES - WA, ECHO, FRS, RCRA_NONGEN] ***(cont.)***

Envirosite ID: 50655470
EPA ID: N/R

RCRA_NONGEN ***(cont.)***

Date Form Received by Agency :	2005-03-02
Facility Name :	TACOMA CITY GENERAL SVC FLEET DIV SHOP3
Classification :	Not a generator, verified
Date Form Received by Agency :	2005-01-12
Facility Name :	TACOMA CITY GENERAL SVC FLEET DIV SHOP3
Classification :	Large Quantity Generator
Date Form Received by Agency :	2002-02-06
Facility Name :	TACOMA CITY GENERAL SVC FLEET DIV SHOP3
Classification :	Not a generator, verified
Date Form Received by Agency :	2002-02-05
Facility Name :	TACOMA CITY GENERAL SVC FLEET DIV SHOP3
Classification :	Not a generator, verified

Notices of Violations Summary
Regulation Violated : N

Map Id: DV470
Direction: S
Distance: 0.764 mi., 4034 ft.
Elevation: 63 ft.
Relative: Higher

Site Name : SME Solutions
313 E 26TH ST
TACOMA, WA 98421

Database(s) : [ALL SITES - WA, FRS]

Envirosite ID: 50655444
EPA ID: N/R

ALL SITES - WA

Facility Name :	SME Solutions
Facility Address :	313 E 26TH ST, TACOMA, 98421
County :	N/R
Facility/Site ID :	3722
Alternate Name :	N/R
Program Name :	N/R
WRIA :	10
Legislative District :	27
Congressional District :	9
Ecology Region :	SWRO
Ecology Program Phone :	N/R
Tribal Land :	N

Map Id: DV470
Direction: S
Distance: 0.764 mi., 4034 ft.
Elevation: 63 ft.
Relative: Higher

Site Name : SME Solutions
313 E 26TH ST
TACOMA, WA 98421

Database(s) : [ALL SITES - WA, FRS] ***(cont.)***

Envirosite ID: 50655444
EPA ID: N/R

ALL SITES - WA ***(cont.)***

Latitude :	47.238907
Longitude :	-122.429711
Last Date in Agency List :	2023-01-03

Program Details

Program :	N/R
Program ID :	N/R
Interaction Type :	Urban Waters
Interaction Type Description :	The site has been inspected by an Ecology Urban Waters Inspector.
Status :	Active
Start Date :	2009-03-26
End Date :	N/R
SIC :	N/R
NAICS :	N/R

FRS

Facility Name :	SME SOLUTIONS
Facility Address :	313 E 26TH ST, TACOMA, WA 98421
County :	PIERCE

Site Details

Registry ID :	110039225898
FRS Facility URL :	Click here for hyperlink provided by the agency.
Last Date in Agency List :	2016-03-07

Source Description

Source Description :

The WA-FSIS provides a means to query and display data maintained by the Washington Department of Ecology. This system contains key information for each facility/site that is currently, or has been, of interest to the Air Quality, Dam Safety, Hazardous Waste, Toxics Cleanup, and Water Quality Programs.

FRS Environmental Interest

Source and System ID :	WA-FSIS - 3722

Map Id: ED471
Direction: WNW
Distance: 0.765 mi., 4037 ft.
Elevation: 219 ft.
Relative: Higher

Site Name : 230 Broadway Ave Apts
230 BROADWAY
TACOMA, WA 98402

Database(s) : [ALL SITES - WA, FRS]

Envirosite ID: 6569768
EPA ID: N/R

ALL SITES - WA

Facility Name :	230 Broadway Ave Apts
Facility Address :	230 BROADWAY, TACOMA, 98402
County :	N/R
Facility/Site ID :	16261
Alternate Name :	N/R
Program Name :	N/R
WRIA :	10
Legislative District :	27
Congressional District :	6
Ecology Region :	SWRO
Ecology Program Phone :	N/R
Tribal Land :	N
Latitude :	47.261529
Longitude :	-122.444277
Last Date in Agency List :	2023-01-03

Program Details

Program :	N/R
Program ID :	N/R
Interaction Type :	Urban Waters
Interaction Type Description :	The site has been inspected by an Ecology Urban Waters Inspector.
Status :	Active
Start Date :	2010-01-28
End Date :	N/R
SIC :	N/R
NAICS :	N/R

FRS

Facility Name :	230 BROADWAY AVE APTS.
Facility Address :	230 BROADWAY, TACOMA, WA 98402
County :	PIERCE

Site Details

Registry ID :	110040725089
FRS Facility URL :	Click here for hyperlink provided by the agency.
Last Date in Agency List :	2023-02-13

Source Description

Source Description :

The WA-FSIS provides a means to query and display data maintained by the Washington Department of Ecology. This system contains key information for each facility/site that is currently, or has been, of interest to the Air Quality, Dam Safety, Hazardous Waste, Toxics Cleanup, and Water Quality Programs.

Map Id: ED471
Direction: WNW
Distance: 0.765 mi., 4037 ft.
Elevation: 219 ft.
Relative: Higher

Site Name : 230 Broadway Ave Apts
230 BROADWAY
TACOMA, WA 98402

Database(s) : [ALL SITES - WA, FRS] ***(cont.)***

Envirosite ID: 6569768
EPA ID: N/R

FRS ***(cont.)***

FRS Environmental Interest
Source and System ID : WA-FSIS - 16261

Map Id: DY472
Direction: SW
Distance: 0.765 mi., 4038 ft.
Elevation: 140 ft.
Relative: Higher

Site Name : TACOMA CITY STREET MAINTENANCE
2301 S JEFFERSON
TACOMA, WA 98409

Database(s) : [ALL SITES - WA, BRS, ECHO, FRS, RCRA_NONGEN]

Envirosite ID: 50655493
EPA ID: N/R

ALL SITES - WA

Facility Name : Tacoma City Street Maintenance
Facility Address : 2301 S JEFFERSON, TACOMA, 98409
County : Pierce

Facility/Site ID : 7645557
Alternate Name : N/R
Program Name : N/R
WRIA : 10
Legislative District : 27
Congressional District : 6
Ecology Region : SWRO
Ecology Program Phone : (360) 407-6734
Tribal Land : N
Latitude : 47.240768
Longitude : -122.438947
Last Date in Agency List : 2023-01-03

Program Details
Program : HAZWASTE
Program ID : WAH000027343
Interaction Type : Hazardous Waste Generator

Interaction Type Description : Facilities that generate any quantity of a dangerous waste. They may be classified as SQG, MQG, or LQG depending on hazardous waste generated for a given month.

Status : Inactive
Start Date : 2005-09-22
End Date : 2005-12-31
SIC : N/R
NAICS : N/R

Program : HAZWASTE
Program ID : WAH000027343
Interaction Type : Hazardous Waste Generator

Map Id: DY472
Direction: SW
Distance: 0.765 mi., 4038 ft.
Elevation: 140 ft.
Relative: Higher

Site Name : TACOMA CITY STREET MAINTENANCE
2301 S JEFFERSON
TACOMA, WA 98409

Database(s) : [ALL SITES - WA, BRS, ECHO, FRS, RCRA_NONGEN] ***(cont.)***

Envirosite ID: 50655493
EPA ID: N/R

ALL SITES - WA ***(cont.)***

Interaction Type Description :	Facilities that generate any quantity of a dangerous waste. They may be classified as SQG, MQG, or LQG depending on hazardous waste generated for a given month.
Status :	Inactive
Start Date :	2005-09-22
End Date :	2005-12-31
SIC :	N/R
NAICS :	23731 - Highway, Street, and Bridge Construction

BRS

Facility Name :	TACOMA CITY STREET MAINTENANCE
Facility Address :	2301 S JEFFERSON, TACOMA, WA 98409
County :	PIERCE

Site Details

Date Form Received by Agency :	2005-12-31
EPA ID :	WAH000027343
Mailing Address :	747 MARKET ST, TACOMA, WA 98402
Contact :	ROBERT T DELONG
Contact Address :	N/R
Contact Country :	US
Contact Telephone :	253-591-5495
Contact Email :	tim.delong@cityoftacoma.org
EPA Region :	10
Land Type :	Municipal
Source Type :	Annual/Biennial Report
Classification :	Small Quantity Generator
Description :	Handlers that generate more than 100 and less than 1000 kilograms of hazardous waste during any calendar month and accumulate less than 6000 kg of hazardous waste at any time; or generate 100 kg or less of hazardous waste during any calendar month, and accumulate more than 1000 kg of hazardous waste at any time.
Last Date in Agency List :	2023-01-23

Owner/Operator Summary

Owner/Operator Name :	CITY OF TACOMA
Owner/Operator Address :	747 MARKET ST, TACOMA, WA 98402
Owner/Operator Country :	US
Owner/Operator Telephone :	N/R
Owner/Operator Email :	N/R
Owner/Operator Fax :	N/R
Legal Status :	Municipal
Owner/Operator Type :	Owner
Owner/Operator Start Date :	2005-07-01
Owner/Operator End Date :	N/R

Map Id: DY472
Direction: SW
Distance: 0.765 mi., 4038 ft.
Elevation: 140 ft.
Relative: Higher

Site Name : TACOMA CITY STREET MAINTENANCE
2301 S JEFFERSON
TACOMA, WA 98409

Database(s) : [ALL SITES - WA, BRS, ECHO, FRS, RCRA_NONGEN] ***(cont.)***

Envirosite ID: 50655493
EPA ID: N/R

BRS ***(cont.)***

Owner/Operator Name :	CITY OF TACOMA STREET MAINTENANCE
Owner/Operator Address :	2324 S C ST, TACOMA, WA 98402
Owner/Operator Country :	US
Owner/Operator Telephone :	N/R
Owner/Operator Email :	N/R
Owner/Operator Fax :	N/R
Legal Status :	Municipal
Owner/Operator Type :	Operator
Owner/Operator Start Date :	N/R
Owner/Operator End Date :	N/R

Waste Activity Monitoring

Report Cycle :	2005
Hazardous Waste Page Number :	1
Hazardous Waste Sub-Page Number :	1
BR Form :	XX
Waste Description :	N/R
Primary NAICS :	23731 - Highway, Street, and Bridge Construction
Source Code :	N/R
Form Code :	N/R
Management Method :	N/R
Generation Tons :	0
Managed Tons :	0
Shipped Tons :	0
Received Tons :	0
Receiver ID :	N/R
Receiver State :	N/R
Shipper ID :	N/R
Shipper State :	N/R
Waste Minimization :	N/R
Waste Code List :	N/R
Waste Code Group :	N/R
Waste Generation Type :	N/R

ECHO

Facility Name :	TACOMA CITY STREET MAINTENANCE
Facility Address :	2301 S JEFFERSON, TACOMA, WA 98409
County :	PIERCE
Last Inspection Date :	N/R
Registry ID :	110031355762
FIPS Code :	53053
EPA Region :	10
Inspection Count :	0
Last Inspection Days :	N/R
Informal Count :	0
Last Informal Action Date :	N/R
Formal Action Count :	0
Last Formal Action Date :	N/R
Total Penalties :	0
Penalty Count :	N/R
Last Penalty Date :	N/R

Map Id: DY472
Direction: SW
Distance: 0.765 mi., 4038 ft.
Elevation: 140 ft.
Relative: Higher

Site Name : TACOMA CITY STREET MAINTENANCE
2301 S JEFFERSON
TACOMA, WA 98409

Database(s) : [ALL SITES - WA, BRS, ECHO, FRS, RCRA_NONGEN] ***(cont.)***

Envirosite ID: 50655493
EPA ID: N/R

ECHO ***(cont.)***

Last Penalty Amount :	N/R
QTRS IN NC :	0
Programs IN SNC :	0
Current Compliance Status :	No Violation Identified
Three-Year Compliance Status :	_____
Collection Method :	ADDRESS MATCHING-HOUSE NUMBER
Reference Point :	ENTRANCE POINT OF A FACILITY OR STATION
Accuracy Meters :	50
Derived Tribes :	Puyallup Tribe of the Puyallup Reservation - .5 mile(s), Puyallup Tribe of the Puyallup Reservation - 1 mile(s), Muckleshoot Indian Tribe - 11.3 mile(s), Muckleshoot Indian Tribe - 14.1 mile(s), Nisqually Indian Tribe - 16.8 mile(s), Squaxin Island Tribe of the Squaxin Island Reservation - 21.7 mile(s), Squaxin Island Tribe of the Squaxin Island Reservation - 23.5 mile(s)
Derived HUC :	17110019
Derived WBD :	171100190301
Derived STCTY FIPS :	53053
Derived Zip :	98402
Derived CD113 :	06
Derived CB2010 :	530530616021055
MYRTK Universe :	NNN
NPDES IDs :	N/R
CWA Permit Types :	N/R
CWA Compliance Tracking :	N/R
CWA NAICS :	N/R
CWA SICS :	N/R
CWA Inspection Count :	N/R
CWA Last Inspection Days :	N/R
CWA Informal Count :	N/R
CWA Formal Action Count :	N/R
CWA Last Formal Action Date :	N/R
CWA Penalties :	N/R
CWA Last Penalty Date :	N/R
CWA Last Penalty Amount :	N/R
CWA Quarters IN NC :	N/R
CWA Current Compliance Status :	N/R
CWA Current SNC Flag :	N
CWA 13 Quarters Compliance Status :	N/R
CWA 13 Quarters Effluent Exceedances:	N/R
CWA Three-Year QNCR Codes :	N/R
DFR URL :	Click here for hyperlink provided by the agency.
Facility SIC :	N/R
Facility NAICS :	23731 - Highway, Street, and Bridge Construction
Facility Last Inspection EPA Date :	N/R
Facility Last Inspection State Date :	N/R
Facility Last Formal Act EPA Date :	N/R
Facility Last Formal Act State Date :	N/R
Facility Last Informal Act EPA Date :	N/R
Facility Last Informal Act State Date:	N/R
Facility Federal Agency :	N/R
TRI Reporter :	N/R
Facility Imp Water Flag :	N/R
Current SNC Flag :	N
Indian County Flag :	N

Map Id: DY472
Direction: SW
Distance: 0.765 mi., 4038 ft.
Elevation: 140 ft.
Relative: Higher

Site Name : TACOMA CITY STREET MAINTENANCE
2301 S JEFFERSON
TACOMA, WA 98409

Database(s) : [ALL SITES - WA, BRS, ECHO, FRS, RCRA_NONGEN] ***(cont.)***

Envirosite ID: 50655493
EPA ID: N/R

ECHO ***(cont.)***

Federal Flag :	N/R
US Mexico Border Flag :	N/R
Chesapeak Bay Flag :	N/R
AIR Flag :	N
NPDES Flag :	N
SDWIS Flag :	N
RCRA Flag :	Y
TRI Flag :	N
GHG Flag :	N
Major Flag :	N/R
Active Flag :	N/R
NAA Flag :	N
Latitude :	47.24068
Longitude :	-122.43918
Last Date in Agency List :	2023-01-16

FRS

Facility Name :	TACOMA CITY STREET MAINTENANCE
Facility Address :	2301 S JEFFERSON, TACOMA, WA 98409
County :	PIERCE

Site Details

Registry ID :	110070748439
FRS Facility URL :	Click here for hyperlink provided by the agency.
Last Date in Agency List :	2023-02-13

Source Description

Source Description :

All generators and treatment, storage, and disposal (TSD) facilities who handle hazardous waste are required to report to the EPA Administrator at least once every two years. The data collected is used to create the National Biennial Resource Conservation and Recovery Act (RCRA) Hazardous Waste Report. This data is processed within the RCRA Information (RCRAInfo) database.

FRS Environmental Interest

Source and System ID :	RCRAINFO - WAH000027343

Site Details

Registry ID :	110031355762
FRS Facility URL :	Click here for hyperlink provided by the agency.
Last Date in Agency List :	2023-02-13

Map Id: DY472
Direction: SW
Distance: 0.765 mi., 4038 ft.
Elevation: 140 ft.
Relative: Higher

Site Name : TACOMA CITY STREET MAINTENANCE
2301 S JEFFERSON
TACOMA, WA 98409

Database(s) : [ALL SITES - WA, BRS, ECHO, FRS, RCRA_NONGEN] ***(cont.)***

Envirosite ID: 50655493
EPA ID: N/R

FRS ***(cont.)***

Source Description

Source Description :	RCRAInfo is EPA's comprehensive information system that supports the Resource Conservation and Recovery Act (RCRA) of 1976 and the Hazardous and Solid Waste Amendments (HSWA) of 1984 through the tracking of events and activities related to facilities that generate, transport, and treat, store, or dispose of hazardous waste. RCRAInfo allows RCRA program staff to track the notification, permit, compliance, and corrective action activities required under RCRA. RCRAInfo also supports generation of the National Hazardous Waste Biennial Report. All generators and treatment, storage, and disposal facilities who handle hazardous waste are required to report to the EPA Administrator at least once every two years to support creation of the Biennial Report. The WA-FSIS provides a means to query and display data maintained by the Washington Department of Ecology. This system contains key information for each facility/site that is currently, or has been, of interest to the Air Quality, Dam Safety, Hazardous Waste, Toxics Cleanup, and Water Quality Programs.

FRS Environmental Interest

Source and System ID :	RCRAINFO - WAH000027343 WA-FSIS - 7645557

RCRA_NONGEN

Facility Name :	TACOMA CITY STREET MAINTENANCE
Facility Address :	2301 S JEFFERSON, TACOMA, WA 98409
County :	PIERCE
Date Form Received by Agency :	2006-03-01
EPA ID :	WAH000027343
Mailing Address :	747 MARKET ST, TACOMA, WA 98402
Contact :	ANDREW TORRES
Contact Address :	3510 S MULLEN ST, TACOMA, WA 98409
Contact Country :	US
Contact Telephone :	253-593-7728
Contact Email :	ATORRES@CITYOFTACOMA.ORG
EPA Region :	10
Land Type :	Municipal
Source Type :	Implementer
Classification :	Not a generator, verified
Description :	Not a generator, verified
Last Date in Agency List :	2023-01-23

Owner/Operator Summary

Owner/Operator Name :	CITY OF TACOMA
Owner/Operator Address :	747 MARKET ST, TACOMA, WA 98402
Owner/Operator Country :	US
Owner/Operator Telephone :	253-591-5535
Owner/Operator Email :	N/R
Owner/Operator Fax :	N/R
Legal Status :	Private

Map Id: DY472
Direction: SW
Distance: 0.765 mi., 4038 ft.
Elevation: 140 ft.
Relative: Higher

Site Name : TACOMA CITY STREET MAINTENANCE
2301 S JEFFERSON
TACOMA, WA 98409

Database(s) : [ALL SITES - WA, BRS, ECHO, FRS, RCRA_NONGEN] ***(cont.)***

Envirosite ID: 50655493
EPA ID: N/R

RCRA_NONGEN ***(cont.)***

Owner/Operator Type :	Owner
Owner/Operator Start Date :	2005-07-01
Owner/Operator End Date :	N/R
Owner/Operator Name :	CITY OF TACOMA
Owner/Operator Address :	747 MARKET ST, TACOMA, WA 98402
Owner/Operator Country :	US
Owner/Operator Telephone :	253-591-5535
Owner/Operator Email :	N/R
Owner/Operator Fax :	N/R
Legal Status :	Private
Owner/Operator Type :	Owner
Owner/Operator Start Date :	2005-12-31
Owner/Operator End Date :	N/R
Owner/Operator Name :	CITY OF TACOMA STREET MAINTENANCE
Owner/Operator Address :	2324 S C ST, TACOMA, WA 98402
Owner/Operator Country :	US
Owner/Operator Telephone :	253-591-5495
Owner/Operator Email :	N/R
Owner/Operator Fax :	N/R
Legal Status :	Private
Owner/Operator Type :	Operator
Owner/Operator Start Date :	N/R
Owner/Operator End Date :	N/R

Handler Activities Summary

U.S. Importer of Hazardous Waste :	N
Mixed Waste (Haz. and Radioactive) :	N
Recycler of Hazardous Waste :	N
Transporter of Hazardous Waste :	N
Treater, Storer or Disposer of HW :	N
Underground Injection Activity :	N
On-site Burner Exemption :	N
Furnace Exemption :	N
Used Oil Fuel Burner :	N
Used Oil Processor :	N
Used Oil Refiner :	N
Used Oil Fuel Marketer to Burner :	N
Used Oil Specification Marketer :	N
Used Oil Transfer Facility :	N
Used Oil Transporter :	N

Historical Generators

Date Form Received by Agency :	2006-02-28
Facility Name :	TACOMA CITY STREET MAINTENANCE
Classification :	Not a generator, verified

Map Id: DY472
Direction: SW
Distance: 0.765 mi., 4038 ft.
Elevation: 140 ft.
Relative: Higher

Site Name : TACOMA CITY STREET MAINTENANCE
2301 S JEFFERSON
TACOMA, WA 98409

Database(s) : [ALL SITES - WA, BRS, ECHO, FRS, RCRA_NONGEN] ***(cont.)***

Envirosite ID: 50655493
EPA ID: N/R

RCRA_NONGEN ***(cont.)***

Date Form Received by Agency :	2006-02-28
Facility Name :	TACOMA CITY STREET MAINTENANCE
Classification :	Small Quantity Generator
Date Form Received by Agency :	2005-12-31
Facility Name :	TACOMA CITY STREET MAINTENANCE
Classification :	Small Quantity Generator
Date Form Received by Agency :	2005-10-12
Facility Name :	TACOMA CITY STREET MAINTENANCE
Classification :	Small Quantity Generator

Notices of Violations Summary
Regulation Violated : N

Map Id: DV473
Direction: S
Distance: 0.765 mi., 4041 ft.
Elevation: 62 ft.
Relative: Higher

Site Name : SME CORP
311 E 26TH ST
TACOMA, WA

Database(s) : [ALL SITES - WA, BRS, ECHO, FRS, RCRA_NONGEN, VCP - WA]

Envirosite ID: 50655491
EPA ID: N/R

ALL SITES - WA

Facility Name :	SME Corp
Facility Address :	311 E 26TH ST, TACOMA, 98421-1308
County :	Pierce
Facility/Site ID :	82577212
Alternate Name :	N/R
Program Name :	N/R
WRIA :	10
Legislative District :	27
Congressional District :	9
Ecology Region :	SWRO
Ecology Program Phone :	(360) 407-6734
Tribal Land :	N
Latitude :	47.23835
Longitude :	-122.42988
Last Date in Agency List :	2023-01-03
Facility/Site ID :	82577212
Alternate Name :	N/R
Program Name :	N/R

Map Id: DV473
Direction: S
Distance: 0.765 mi., 4041 ft.
Elevation: 62 ft.
Relative: Higher

Site Name : SME CORP
311 E 26TH ST
TACOMA, WA

Database(s) : [ALL SITES - WA, BRS, ECHO, FRS, RCRA_NONGEN, VCP - WA] ***(cont.)***

Envirosite ID: 50655491
EPA ID: N/R

ALL SITES - WA ***(cont.)***

WRIA :	10
Legislative District :	27
Congressional District :	9
Ecology Region :	SWRO
Ecology Program Phone :	(360) 407-6731
Tribal Land :	N
Latitude :	47.23835
Longitude :	-122.42988
Last Date in Agency List :	2023-01-03

Program Details

Program :	HAZWASTE
Program ID :	WAD988486635
Interaction Type :	Haz Waste Management Activity
Interaction Type Description :	Facilities that are required to have a RCRA Site ID# but who do not generate and/or manage hazardous waste (XQG generator status). This includes transporters, used oil recyclers, and dangerous waste fuel marketers and burners.
Status :	Inactive
Start Date :	2008-12-31
End Date :	2014-12-31
SIC :	N/R
NAICS :	N/R

Program :	HAZWASTE
Program ID :	WAD988486635
Interaction Type :	Haz Waste Management Activity
Interaction Type Description :	Facilities that are required to have a RCRA Site ID# but who do not generate and/or manage hazardous waste (XQG generator status). This includes transporters, used oil recyclers, and dangerous waste fuel marketers and burners.
Status :	Inactive
Start Date :	2008-12-31
End Date :	2014-12-31
SIC :	N/R
NAICS :	23829 - Other Building Equipment Contractors

Program :	HAZWASTE
Program ID :	WAD988486635
Interaction Type :	Hazardous Waste Generator
Interaction Type Description :	Facilities that generate any quantity of a dangerous waste. They may be classified as SQG, MQG, or LQG depending on hazardous waste generated for a given month.
Status :	Inactive
Start Date :	1991-05-14
End Date :	2008-12-31

Map Id: DV473
Direction: S
Distance: 0.765 mi., 4041 ft.
Elevation: 62 ft.
Relative: Higher

Site Name : SME CORP
311 E 26TH ST
TACOMA, WA

Database(s) : [ALL SITES - WA, BRS, ECHO, FRS, RCRA_NONGEN, VCP - WA] ***(cont.)***

Envirosite ID: 50655491
EPA ID: N/R

ALL SITES - WA ***(cont.)***

SIC :	N/R
NAICS :	N/R
Program :	HAZWASTE
Program ID :	WAD988486635
Interaction Type :	Hazardous Waste Generator
Interaction Type Description :	Facilities that generate any quantity of a dangerous waste. They may be classified as SQG, MQG, or LQG depending on hazardous waste generated for a given month.
Status :	Inactive
Start Date :	1991-05-14
End Date :	2008-12-31
SIC :	N/R
NAICS :	23829 - Other Building Equipment Contractors
Program :	HAZWASTE
Program ID :	WAD988486635
Interaction Type :	Hazardous Waste Generator
Interaction Type Description :	Facilities that generate any quantity of a dangerous waste. They may be classified as SQG, MQG, or LQG depending on hazardous waste generated for a given month.
Status :	Inactive
Start Date :	1991-05-14
End Date :	2008-12-31
SIC :	N/R
NAICS :	56172 - Janitorial Services
Program :	HAZWASTE
Program ID :	WAD988486635
Interaction Type :	Hazardous Waste Planner
Interaction Type Description :	Under Chapter 173-307 WAC, facilities that report under Section 313 of the Emergency Planning/Community Right-To-Know Act (EPCRA), or that generate more than 2,640 pounds of hazardous waste per year, must prepare Pollution Prevention Plans.
Status :	Inactive
Start Date :	1994-01-01
End Date :	1994-12-31
SIC :	N/R
NAICS :	N/R

BRS

Facility Name :	SME CORP
Facility Address :	311 E 26TH ST, TACOMA, WA 98421
County :	PIERCE

Map Id: DV473
Direction: S
Distance: 0.765 mi., 4041 ft.
Elevation: 62 ft.
Relative: Higher

Site Name : SME CORP
311 E 26TH ST
TACOMA, WA

Database(s) : [ALL SITES - WA, BRS, ECHO, FRS, RCRA_NONGEN, VCP - WA] ***(cont.)***

Envirosite ID: 50655491
EPA ID: N/R

BRS ***(cont.)***

Site Details

Date Form Received by Agency :	2010-03-13
EPA ID :	WAD988486635
Mailing Address :	2302 A ST, TACOMA, WA 98402
Contact :	JOSH HODGES
Contact Address :	2302 A ST, TACOMA, WA 98402
Contact Country :	US
Contact Telephone :	253-572-3822
Contact Email :	JOSHH@SMECORP.COM
EPA Region :	10
Land Type :	Private
Source Type :	Annual/Biennial Report updated with Notification
Classification :	Not a generator, verified
Description :	Not a generator, verified
Last Date in Agency List :	2023-01-23

Owner/Operator Summary

Owner/Operator Name :	JOSH HODGES
Owner/Operator Address :	2302 A ST, TACOMA, WA 98402-2912
Owner/Operator Country :	US
Owner/Operator Telephone :	253-572-3822
Owner/Operator Email :	N/R
Owner/Operator Fax :	N/R
Legal Status :	Private
Owner/Operator Type :	Operator
Owner/Operator Start Date :	1997-04-16
Owner/Operator End Date :	N/R

Owner/Operator Name :	SME CORP
Owner/Operator Address :	2302 A ST, TACOMA, WA 98402-2912
Owner/Operator Country :	US
Owner/Operator Telephone :	253-572-3822
Owner/Operator Email :	N/R
Owner/Operator Fax :	N/R
Legal Status :	Private
Owner/Operator Type :	Owner
Owner/Operator Start Date :	1997-04-16
Owner/Operator End Date :	N/R

Waste Activity Monitoring

Report Cycle :	2009
Hazardous Waste Page Number :	1
Hazardous Waste Sub-Page Number :	1
BR Form :	XX
Waste Description :	N/R
Primary NAICS :	23829 - Other Building Equipment Contractors
Source Code :	N/R
Form Code :	N/R
Management Method :	N/R
Generation Tons :	0
Managed Tons :	0

Map Id: DV473
Direction: S
Distance: 0.765 mi., 4041 ft.
Elevation: 62 ft.
Relative: Higher

Site Name : SME CORP
311 E 26TH ST
TACOMA, WA

Database(s) : [ALL SITES - WA, BRS, ECHO, FRS, RCRA_NONGEN, VCP - WA] ***(cont.)***

Envirosite ID: 50655491
EPA ID: N/R

BRS ***(cont.)***

Shipped Tons :	0
Received Tons :	0
Receiver ID :	N/R
Receiver State :	N/R
Shipper ID :	N/R
Shipper State :	N/R
Waste Minimization :	N/R
Waste Code List :	N/R
Waste Code Group :	N/R
Waste Generation Type :	N/R

Report Cycle :	2003
Hazardous Waste Page Number :	1
Hazardous Waste Sub-Page Number :	1
BR Form :	XX
Waste Description :	N/R
Primary NAICS :	23829 - Other Building Equipment Contractors
Source Code :	N/R
Form Code :	N/R
Management Method :	N/R
Generation Tons :	0
Managed Tons :	0
Shipped Tons :	0
Received Tons :	0
Receiver ID :	N/R
Receiver State :	N/R
Shipper ID :	N/R
Shipper State :	N/R
Waste Minimization :	N/R
Waste Code List :	N/R
Waste Code Group :	N/R
Waste Generation Type :	N/R

ECHO

Facility Name :	SME CORP
Facility Address :	311 E 26TH ST, TACOMA, WA 98421
County :	PIERCE

Last Inspection Date :	1995-12-01
Registry ID :	110005361063
FIPS Code :	53053
EPA Region :	10
Inspection Count :	0
Last Inspection Days :	9865
Informal Count :	0
Last Informal Action Date :	1995-12-01
Formal Action Count :	0
Last Formal Action Date :	N/R
Total Penalties :	0
Penalty Count :	N/R
Last Penalty Date :	N/R
Last Penalty Amount :	N/R
QTRS IN NC :	0

Map Id: DV473
Direction: S
Distance: 0.765 mi., 4041 ft.
Elevation: 62 ft.
Relative: Higher

Site Name : SME CORP
311 E 26TH ST
TACOMA, WA

Database(s) : [ALL SITES - WA, BRS, ECHO, FRS, RCRA_NONGEN, VCP - WA] ***(cont.)***

Envirosite ID: 50655491
EPA ID: N/R

ECHO ***(cont.)***

Programs IN SNC :	0
Current Compliance Status :	No Violation Identified
Three-Year Compliance Status :	_____
Collection Method :	ADDRESS MATCHING-HOUSE NUMBER
Reference Point :	CENTER OF A FACILITY OR STATION
Accuracy Meters :	30
Derived Tribes :	Puyallup Tribe of the Puyallup Reservation - .1 mile(s), Puyallup Tribe of the Puyallup Reservation - .6 mile(s), Muckleshoot Indian Tribe - 10.9 mile(s), Muckleshoot Indian Tribe - 13.7 mile(s), Nisqually Indian Tribe - 16.9 mile(s), Squaxin Island Tribe of the Squaxin Island Reservation - 22.1 mile(s), Squaxin Island Tribe of the Squaxin Island Reservation - 23.9 mile(s)
Derived HUC :	17110019
Derived WBD :	171100190301
Derived STCTY FIPS :	53053
Derived Zip :	98421
Derived CD113 :	09
Derived CB2010 :	530530602001188
MYRTK Universe :	NNN
NPDES IDs :	N/R
CWA Permit Types :	N/R
CWA Compliance Tracking :	N/R
CWA NAICS :	N/R
CWA SICS :	N/R
CWA Inspection Count :	N/R
CWA Last Inspection Days :	N/R
CWA Informal Count :	N/R
CWA Formal Action Count :	N/R
CWA Last Formal Action Date :	N/R
CWA Penalties :	N/R
CWA Last Penalty Date :	N/R
CWA Last Penalty Amount :	N/R
CWA Quarters IN NC :	N/R
CWA Current Compliance Status :	N/R
CWA Current SNC Flag :	N
CWA 13 Quarters Compliance Status :	N/R
CWA 13 Quarters Effluent Exceedances:	N/R
CWA Three-Year QNCR Codes :	N/R
DFR URL :	Click here for hyperlink provided by the agency.
Facility SIC :	N/R
Facility NAICS :	238290 - Other Building Equipment Contractors
Facility Last Inspection EPA Date :	N/R
Facility Last Inspection State Date :	1995-12-01
Facility Last Formal Act EPA Date :	N/R
Facility Last Formal Act State Date :	N/R
Facility Last Informal Act EPA Date :	N/R
Facility Last Informal Act State Date:	1995-12-01
Facility Federal Agency :	N/R
TRI Reporter :	N/R
Facility Imp Water Flag :	N/R
Current SNC Flag :	N
Indian County Flag :	N
Federal Flag :	N/R
US Mexico Border Flag :	N/R

Map Id: DV473
Direction: S
Distance: 0.765 mi., 4041 ft.
Elevation: 62 ft.
Relative: Higher

Site Name : SME CORP
311 E 26TH ST
TACOMA, WA

Database(s) : [ALL SITES - WA, BRS, ECHO, FRS, RCRA_NONGEN, VCP - WA] ***(cont.)***

Envirosite ID: 50655491
EPA ID: N/R

ECHO ***(cont.)***

Chesapeak Bay Flag :	N/R
AIR Flag :	N
NPDES Flag :	N
SDWIS Flag :	N
RCRA Flag :	Y
TRI Flag :	N
GHG Flag :	N
Major Flag :	N/R
Active Flag :	N/R
NAA Flag :	N
Latitude :	47.23864
Longitude :	-122.42966
Last Date in Agency List :	2023-01-16

FRS

Facility Name :	SME CORP
Facility Address :	311 E 26TH ST, TACOMA, WA 98421
County :	PIERCE

Site Details

Registry ID :	110070756888
FRS Facility URL :	Click here for hyperlink provided by the agency.
Last Date in Agency List :	2023-02-13

Source Description

Source Description :

All generators and treatment, storage, and disposal (TSD) facilities who handle hazardous waste are required to report to the EPA Administrator at least once every two years. The data collected is used to create the National Biennial Resource Conservation and Recovery Act (RCRA) Hazardous Waste Report. This data is processed within the RCRA Information (RCRAInfo) database.

FRS Environmental Interest

Source and System ID :	RCRAINFO - WAD988486635

Facility Name :	SME CORP
Facility Address :	311 E 26TH ST, TACOMA, WA 984211308
County :	PIERCE

Site Details

Registry ID :	110005361063
FRS Facility URL :	Click here for hyperlink provided by the agency.
Last Date in Agency List :	2023-02-13

Map Id: DV473
Direction: S
Distance: 0.765 mi., 4041 ft.
Elevation: 62 ft.
Relative: Higher

Site Name : SME CORP
311 E 26TH ST
TACOMA, WA

Database(s) : [ALL SITES - WA, BRS, ECHO, FRS, RCRA_NONGEN, VCP - WA] ***(cont.)***

Envirosite ID: 50655491
EPA ID: N/R

FRS ***(cont.)***

Source Description
Source Description : RCRAInfo is EPA's comprehensive information system that supports the Resource Conservation and Recovery Act (RCRA) of 1976 and the Hazardous and Solid Waste Amendments (HSWA) of 1984 through the tracking of events and activities related to facilities that generate, transport, and treat, store, or dispose of hazardous waste. RCRAInfo allows RCRA program staff to track the notification, permit, compliance, and corrective action activities required under RCRA. RCRAInfo also supports generation of the National Hazardous Waste Biennial Report. All generators and treatment, storage, and disposal facilities who handle hazardous waste are required to report to the EPA Administrator at least once every two years to support creation of the Biennial Report.
The WA-FSIS provides a means to query and display data maintained by the Washington Department of Ecology. This system contains key information for each facility/site that is currently, or has been, of interest to the Air Quality, Dam Safety, Hazardous Waste, Toxics Cleanup, and Water Quality Programs.

FRS Environmental Interest
Source and System ID : RCRAINFO - WAD988486635
WA-FSIS - 3722
WA-FSIS - 82577212

RCRA_NONGEN

Facility Name : SME CORP
Facility Address : 311 E 26TH ST, TACOMA, WA 98421
County : PIERCE

Date Form Received by Agency : 2017-11-06
EPA ID : WAD988486635
Mailing Address : 2302 A ST, TACOMA, WA 98402
Contact : MARK VIGIL
Contact Address : 2302 A ST, TACOMA, WA 98402
Contact Country : US
Contact Telephone : 253-572-3822
Contact Email : MARKV@SME-SOLUTIONS.COM
EPA Region : 10
Land Type : Private
Source Type : Implementer
Classification : Not a generator, verified
Description : Not a generator, verified
Last Date in Agency List : 2023-01-23

Owner/Operator Summary
Owner/Operator Name : HODGES, JOSH
Owner/Operator Address : 2302 A ST, TACOMA, WA 98402
Owner/Operator Country : US
Owner/Operator Telephone : 253-572-3822
Owner/Operator Email : N/R
Owner/Operator Fax : N/R

Map Id: DV473
Direction: S
Distance: 0.765 mi., 4041 ft.
Elevation: 62 ft.
Relative: Higher

Site Name : SME CORP
311 E 26TH ST
TACOMA, WA

Database(s) : [ALL SITES - WA, BRS, ECHO, FRS, RCRA_NONGEN, VCP - WA] ***(cont.)***

Envirosite ID: 50655491
EPA ID: N/R

RCRA_NONGEN ***(cont.)***

Legal Status :	Private
Owner/Operator Type :	Operator
Owner/Operator Start Date :	N/R
Owner/Operator End Date :	N/R
Owner/Operator Name :	RUTH, DONALD K
Owner/Operator Address :	2302 A ST, TACOMA, WA 98402
Owner/Operator Country :	US
Owner/Operator Telephone :	253-572-3822
Owner/Operator Email :	N/R
Owner/Operator Fax :	N/R
Legal Status :	Private
Owner/Operator Type :	Owner
Owner/Operator Start Date :	N/R
Owner/Operator End Date :	N/R
Owner/Operator Name :	SME CORP
Owner/Operator Address :	2302 A ST, TACOMA, WA 98402
Owner/Operator Country :	US
Owner/Operator Telephone :	253-572-3822
Owner/Operator Email :	N/R
Owner/Operator Fax :	N/R
Legal Status :	Private
Owner/Operator Type :	Owner
Owner/Operator Start Date :	1997-04-16
Owner/Operator End Date :	N/R

Handler Activities Summary

U.S. Importer of Hazardous Waste :	N
Mixed Waste (Haz. and Radioactive) :	N
Recycler of Hazardous Waste :	N
Transporter of Hazardous Waste :	N
Treater, Storer or Disposer of HW :	N
Underground Injection Activity :	N
On-site Burner Exemption :	N
Furnace Exemption :	N
Used Oil Fuel Burner :	N
Used Oil Processor :	N
Used Oil Refiner :	N
Used Oil Fuel Marketer to Burner :	N
Used Oil Specification Marketer :	N
Used Oil Transfer Facility :	N
Used Oil Transporter :	N

Historical Generators

Map Id: DV473
Direction: S
Distance: 0.765 mi., 4041 ft.
Elevation: 62 ft.
Relative: Higher

Site Name : SME CORP
311 E 26TH ST
TACOMA, WA

Database(s) : [ALL SITES - WA, BRS, ECHO, FRS, RCRA_NONGEN, VCP - WA] ***(cont.)***

Envirosite ID: 50655491
EPA ID: N/R

RCRA_NONGEN ***(cont.)***

Details for this site have been truncated due to the large number of available details for this site within this dataset. For the complete details for this site, contact your Envirosite account representative for a complimentary site report containing all of the details available.

Date Form Received by Agency :	2017-11-06
Facility Name :	SME CORP
Classification :	Not a generator, verified
Date Form Received by Agency :	2014-04-15
Facility Name :	SME CORP
Classification :	Not a generator, verified
Date Form Received by Agency :	2010-03-13
Facility Name :	SME CORP
Classification :	Not a generator, verified
Date Form Received by Agency :	2009-04-09
Facility Name :	SME CORP
Classification :	Not a generator, verified
Date Form Received by Agency :	2005-02-15
Facility Name :	SME CORP
Classification :	Very Small Quantity Generator
Date Form Received by Agency :	2004-03-01
Facility Name :	SME CORP
Classification :	Very Small Quantity Generator
Date Form Received by Agency :	2003-12-31
Facility Name :	SME CORP
Classification :	Not a generator, verified
Date Form Received by Agency :	2003-01-18
Facility Name :	SME CORP
Classification :	Very Small Quantity Generator
Date Form Received by Agency :	2002-02-04
Facility Name :	SME CORP
Classification :	Very Small Quantity Generator
Date Form Received by Agency :	2001-01-04
Facility Name :	SME CORP
Classification :	Very Small Quantity Generator

Map Id: DV473
Direction: S
Distance: 0.765 mi., 4041 ft.
Elevation: 62 ft.
Relative: Higher

Site Name : SME CORP
311 E 26TH ST
TACOMA, WA

Database(s) : [ALL SITES - WA, BRS, ECHO, FRS, RCRA_NONGEN, VCP - WA] ***(cont.)***

Envirosite ID: 50655491
EPA ID: N/R

RCRA_NONGEN ***(cont.)***

Notices of Violations Summary

Date of Violation :	1995-12-01
Date Achieved Compliance :	1996-01-01
Regulation Violated :	Y
Area of Violation :	Generators - General
Enforcement Action :	WRITTEN INFORMAL
Enforcement Action Date :	1995-12-01
Enf. Disposition Status :	N/R
Enf. Disp. Status Date :	N/R
Violation Lead Agency :	State
Enforcement Lead Agency :	State
Proposed Penalty Amount :	N/R
Final Penalty Amount :	N/R
Paid Penalty Amount :	N/R

Date of Violation :	1995-12-01
Date Achieved Compliance :	1995-12-01
Regulation Violated :	Y
Area of Violation :	Generators - General
Enforcement Action :	WRITTEN INFORMAL
Enforcement Action Date :	1995-12-01
Enf. Disposition Status :	N/R
Enf. Disp. Status Date :	N/R
Violation Lead Agency :	State
Enforcement Lead Agency :	State
Proposed Penalty Amount :	N/R
Final Penalty Amount :	N/R
Paid Penalty Amount :	N/R

Evaluation Action Summary

Evaluation Date :	1995-12-01
Evaluation :	COMPLIANCE EVALUATION INSPECTION ON-SITE
Area of Violation :	Generators - General
Date Achieved Compliance :	1996-01-01
Evaluation Lead Agency :	State

Evaluation Date :	1995-12-01
Evaluation :	COMPLIANCE EVALUATION INSPECTION ON-SITE
Area of Violation :	Generators - General
Date Achieved Compliance :	1995-12-01
Evaluation Lead Agency :	State

VCP - WA

Facility Name :	SME Corp
Facility Address :	311 E 26TH ST, TACOMA, 98421
County :	Pierce

Facility/Site ID :	82577212
Alternate Name :	SME CORP
Program Name :	SME CORP

Map Id: DV473
Direction: S
Distance: 0.765 mi., 4041 ft.
Elevation: 62 ft.
Relative: Higher

Site Name : SME CORP
311 E 26TH ST
TACOMA, WA

Database(s) : [ALL SITES - WA, BRS, ECHO, FRS, RCRA_NONGEN, VCP - WA] ***(cont.)***

Envirosite ID: 50655491
EPA ID: N/R

VCP - WA ***(cont.)***

WRIA :	10
Legislative District :	27
Congressional District :	9
Ecology Region :	SWRO
Ecology Program Phone :	(360) 407-7224
Tribal Land :	No
Latitude :	47.23835
Longitude :	-122.43
Last Date in Agency List :	2017-10-24

Program Details

Program :	TOXICS
Program ID :	NW0782
Interaction Type :	Voluntary Cleanup Sites
Interaction Type Description :	For a fee, Ecology staff will review an independent cleanup report(s) and provide a written decision about the adequacy of the cleanup actions taken and described in the report.
Status :	N/R
Start Date :	2001-10-16
End Date :	2003-10-10
SIC :	3255 - CLAY REFRACTORIES
NAICS :	N/R

Map Id: EC474
Direction: SW
Distance: 0.766 mi., 4044 ft.
Elevation: 227 ft.
Relative: Higher

Site Name : BELL INDUSTRIES INC
2108 TACOMA AVE S
TACOMA, WA 98402

Database(s) : [ALL SITES - WA, ECHO, FRS, RCRA_LQG, RCRA_NONGEN]

Envirosite ID: 50655548
EPA ID: N/R

ALL SITES - WA

Facility Name :	Bell Industries Inc
Facility Address :	2108 TACOMA AVE S, TACOMA, 98402
County :	Pierce
Facility/Site ID :	75869291
Alternate Name :	N/R
Program Name :	N/R
WRIA :	10
Legislative District :	27
Congressional District :	6
Ecology Region :	SWRO
Ecology Program Phone :	(360) 407-6734
Tribal Land :	N

Map Id: EC474
Direction: SW
Distance: 0.766 mi., 4044 ft.
Elevation: 227 ft.
Relative: Higher

Site Name : BELL INDUSTRIES INC
2108 TACOMA AVE S
TACOMA, WA 98402

Database(s) : [ALL SITES - WA, ECHO, FRS, RCRA_LQG, RCRA_NONGEN] ***(cont.)***

Envirosite ID: 50655548
EPA ID: N/R

ALL SITES - WA ***(cont.)***

Latitude :	47.24206
Longitude :	-122.44177
Last Date in Agency List :	2023-01-03
Facility/Site ID :	75869291
Alternate Name :	PPG INDUSTRIES INC LOC 178
Program Name :	N/R
WRIA :	10
Legislative District :	27
Congressional District :	6
Ecology Region :	SWRO
Ecology Program Phone :	(360) 407-6734
Tribal Land :	N
Latitude :	47.24206
Longitude :	-122.44177
Last Date in Agency List :	2023-01-03

Program Details

Program :	HAZWASTE
Program ID :	WAD005929047
Interaction Type :	Hazardous Waste Generator
Interaction Type Description :	Facilities that generate any quantity of a dangerous waste. They may be classified as SQG, MQG, or LQG depending on hazardous waste generated for a given month.
Status :	Inactive
Start Date :	1998-11-09
End Date :	1998-11-30
SIC :	N/R
NAICS :	N/R
Program :	HAZWASTE
Program ID :	WAD005929047
Interaction Type :	Hazardous Waste Generator
Interaction Type Description :	Facilities that generate any quantity of a dangerous waste. They may be classified as SQG, MQG, or LQG depending on hazardous waste generated for a given month.
Status :	Inactive
Start Date :	1998-11-09
End Date :	1998-11-30
SIC :	9999 - NONCLASSIFIABLE ESTABLISHMENTS
NAICS :	N/R
Program :	HAZWASTE
Program ID :	WAD005929047
Interaction Type :	Hazardous Waste Generator

Map Id: EC474
Direction: SW
Distance: 0.766 mi., 4044 ft.
Elevation: 227 ft.
Relative: Higher

Site Name : BELL INDUSTRIES INC
2108 TACOMA AVE S
TACOMA, WA 98402

Database(s) : [ALL SITES - WA, ECHO, FRS, RCRA_LQG, RCRA_NONGEN] ***(cont.)***

Envirosite ID: 50655548
EPA ID: N/R

ALL SITES - WA ***(cont.)***

Interaction Type Description :	Facilities that generate any quantity of a dangerous waste. They may be classified as SQG, MQG, or LQG depending on hazardous waste generated for a given month.
Status :	Inactive
Start Date :	1985-04-22
End Date :	1996-12-31
SIC :	N/R
NAICS :	N/R
Program :	HAZWASTE
Program ID :	WAD005929047
Interaction Type :	Hazardous Waste Generator
Interaction Type Description :	Facilities that generate any quantity of a dangerous waste. They may be classified as SQG, MQG, or LQG depending on hazardous waste generated for a given month.
Status :	Inactive
Start Date :	1985-04-22
End Date :	1996-12-31
SIC :	9999 - NONCLASSIFIABLE ESTABLISHMENTS
NAICS :	N/R

ECHO

Facility Name :	BELL INDUSTRIES INC
Facility Address :	2108 TACOMA AVE S, TACOMA, WA 98402
County :	PIERCE
Last Inspection Date :	N/R
Registry ID :	110005312394
FIPS Code :	53053
EPA Region :	10
Inspection Count :	0
Last Inspection Days :	N/R
Informal Count :	0
Last Informal Action Date :	N/R
Formal Action Count :	0
Last Formal Action Date :	N/R
Total Penalties :	0
Penalty Count :	N/R
Last Penalty Date :	N/R
Last Penalty Amount :	N/R
QTRS IN NC :	0
Programs IN SNC :	0
Current Compliance Status :	No Violation Identified
Three-Year Compliance Status :	_____
Collection Method :	ADDRESS MATCHING-HOUSE NUMBER
Reference Point :	ENTRANCE POINT OF A FACILITY OR STATION
Accuracy Meters :	50

Map Id: EC474
Direction: SW
Distance: 0.766 mi., 4044 ft.
Elevation: 227 ft.
Relative: Higher

Site Name : BELL INDUSTRIES INC
2108 TACOMA AVE S
TACOMA, WA 98402

Database(s) : [ALL SITES - WA, ECHO, FRS, RCRA_LQG, RCRA_NONGEN] ***(cont.)***

Envirosite ID: 50655548
EPA ID: N/R

ECHO ***(cont.)***

Derived Tribes :	Puyallup Tribe of the Puyallup Reservation - .7 mile(s), Puyallup Tribe of the Puyallup Reservation - 1.1 mile(s), Muckleshoot Indian Tribe - 11.4 mile(s), Muckleshoot Indian Tribe - 14.3 mile(s), Nisqually Indian Tribe - 16.8 mile(s), Squaxin Island Tribe of the Squaxin Island Reservation - 21.5 mile(s), Squaxin Island Tribe of the Squaxin Island Reservation - 23.4 mile(s)
Derived HUC :	17110019
Derived WBD :	171100190301
Derived STCTY FIPS :	53053
Derived Zip :	98402
Derived CD113 :	06
Derived CB2010 :	530530616021057
MYRTK Universe :	NNN
NPDES IDs :	N/R
CWA Permit Types :	N/R
CWA Compliance Tracking :	N/R
CWA NAICS :	N/R
CWA SICS :	N/R
CWA Inspection Count :	N/R
CWA Last Inspection Days :	N/R
CWA Informal Count :	N/R
CWA Formal Action Count :	N/R
CWA Last Formal Action Date :	N/R
CWA Penalties :	N/R
CWA Last Penalty Date :	N/R
CWA Last Penalty Amount :	N/R
CWA Quarters IN NC :	N/R
CWA Current Compliance Status :	N/R
CWA Current SNC Flag :	N
CWA 13 Quarters Compliance Status :	N/R
CWA 13 Quarters Effluent Exceedances:	N/R
CWA Three-Year QNCR Codes :	N/R
DFR URL :	Click here for hyperlink provided by the agency.
Facility SIC :	N/R
Facility NAICS :	325992 - Photographic Film, Paper, Plate, and Chemical Manufacturing
Facility Last Inspection EPA Date :	N/R
Facility Last Inspection State Date :	N/R
Facility Last Formal Act EPA Date :	N/R
Facility Last Formal Act State Date :	N/R
Facility Last Informal Act EPA Date :	N/R
Facility Last Informal Act State Date:	N/R
Facility Federal Agency :	N/R
TRI Reporter :	N/R
Facility Imp Water Flag :	N/R
Current SNC Flag :	N
Indian County Flag :	N
Federal Flag :	N/R
US Mexico Border Flag :	N/R
Chesapeak Bay Flag :	N/R
AIR Flag :	N
NPDES Flag :	N
SDWIS Flag :	N
RCRA Flag :	Y
TRI Flag :	N
GHG Flag :	N

Map Id: EC474
Direction: SW
Distance: 0.766 mi., 4044 ft.
Elevation: 227 ft.
Relative: Higher

Site Name : BELL INDUSTRIES INC
2108 TACOMA AVE S
TACOMA, WA 98402

Database(s) : [ALL SITES - WA, ECHO, FRS, RCRA_LQG, RCRA_NONGEN] ***(cont.)***

Envirosite ID: 50655548
EPA ID: N/R

ECHO ***(cont.)***

Major Flag :	N/R
Active Flag :	N/R
NAA Flag :	N
Latitude :	47.242361
Longitude :	-122.442051
Last Date in Agency List :	2023-01-16

FRS

Facility Name :	BELL INDUSTRIES INC
Facility Address :	2108 TACOMA AVE S, TACOMA, WA 98402
County :	PIERCE

Site Details

Registry ID :	110005312394
FRS Facility URL :	Click here for hyperlink provided by the agency.
Last Date in Agency List :	2023-02-13

Source Description

Source Description :

RCRAInfo is EPA's comprehensive information system that supports the Resource Conservation and Recovery Act (RCRA) of 1976 and the Hazardous and Solid Waste Amendments (HSWA) of 1984 through the tracking of events and activities related to facilities that generate, transport, and treat, store, or dispose of hazardous waste. RCRAInfo allows RCRA program staff to track the notification, permit, compliance, and corrective action activities required under RCRA. RCRAInfo also supports generation of the National Hazardous Waste Biennial Report. All generators and treatment, storage, and disposal facilities who handle hazardous waste are required to report to the EPA Administrator at least once every two years to support creation of the Biennial Report.
The WA-FSIS provides a means to query and display data maintained by the Washington Department of Ecology. This system contains key information for each facility/site that is currently, or has been, of interest to the Air Quality, Dam Safety, Hazardous Waste, Toxics Cleanup, and Water Quality Programs.

FRS Environmental Interest

Source and System ID :

RCRAINFO - WAD005929047
WA-FSIS - 75869291

RCRA_LQG

Facility Name :	BELL INDUSTRIES INC
Facility Address :	2108 TACOMA AVE S, TACOMA, WA 98402
County :	PIERCE
Date Form Received by Agency :	1999-01-15
EPA ID :	WAD005929047
Mailing Address :	2201 E EL SEGUNDO BLVD, EL SEGUNDO, WA 90245

Map Id: EC474
Direction: SW
Distance: 0.766 mi., 4044 ft.
Elevation: 227 ft.
Relative: Higher

Site Name : BELL INDUSTRIES INC
2108 TACOMA AVE S
TACOMA, WA 98402

Database(s) : [ALL SITES - WA, ECHO, FRS, RCRA_LQG, RCRA_NONGEN] ***(cont.)***

Envirosite ID: 50655548
EPA ID: N/R

RCRA_LQG ***(cont.)***

Contact :	DAN GIBBS
Contact Address :	2201 E EL SEGUNDO BLVD, EL SEGUNDO, CA 90245
Contact Country :	US
Contact Telephone :	310-563-2111
Contact Email :	N/R
EPA Region :	10
Land Type :	Other land type
Source Type :	Notification
Classification :	Large Quantity Generator

Description :

Handlers that generate 1,000 kg or more of hazardous waste during any calendar month; or generate more than 1 kg of acutely hazardous waste during any calendar month; or generate more than 100 kg of any residue or contaminated soil, waste or other debris resulting from the cleanup of a spill, into or on any land or water, of acutely hazardous waste during any calendar month; or generate 1 kg or less of acutely hazardous waste during any calendar month, and accumulate more than 1 kg of acutely hazardous waste at any time; or generate 100 kg or less of any residue or contaminated soil, waste or other debris resulting from the cleanup of a spill, into or on any land or water, of acutely hazardous waste during any calendar month, and accumulated more than 100 kg of that material at any time.

Last Date in Agency List :	2023-01-23

Owner/Operator Summary

Owner/Operator Name :	BELL INDUSTRIES INC
Owner/Operator Address :	2201 E EL SEGUNDO BLVD, EL SEGUNDO, CA 90245
Owner/Operator Country :	US
Owner/Operator Telephone :	310-563-2111
Owner/Operator Email :	N/R
Owner/Operator Fax :	N/R
Legal Status :	Private
Owner/Operator Type :	Owner
Owner/Operator Start Date :	1998-11-09
Owner/Operator End Date :	N/R

Owner/Operator Name :	BELL INDUSTRIES INC
Owner/Operator Address :	2108 TACOMA AVE S, TACOMA, WA 98402
Owner/Operator Country :	US
Owner/Operator Telephone :	000-000-0000
Owner/Operator Email :	N/R
Owner/Operator Fax :	N/R
Legal Status :	Private
Owner/Operator Type :	Operator
Owner/Operator Start Date :	N/R
Owner/Operator End Date :	N/R

Owner/Operator Name :	RONNING, GARRETT NANCY
Owner/Operator Address :	E 240 LEAF LANE, SHELTON, WA 98584
Owner/Operator Country :	US
Owner/Operator Telephone :	360-426-1219
Owner/Operator Email :	N/R
Owner/Operator Fax :	N/R

Map Id: EC474
Direction: SW
Distance: 0.766 mi., 4044 ft.
Elevation: 227 ft.
Relative: Higher

Site Name : BELL INDUSTRIES INC
2108 TACOMA AVE S
TACOMA, WA 98402

Database(s) : [ALL SITES - WA, ECHO, FRS, RCRA_LQG, RCRA_NONGEN] ***(cont.)***

Envirosite ID: 50655548
EPA ID: N/R

RCRA_LQG ***(cont.)***

Legal Status :	Private
Owner/Operator Type :	Owner
Owner/Operator Start Date :	N/R
Owner/Operator End Date :	N/R

Handler Activities Summary

U.S. Importer of Hazardous Waste :	N
Mixed Waste (Haz. and Radioactive) :	N
Recycler of Hazardous Waste :	N
Transporter of Hazardous Waste :	N
Treater, Storer or Disposer of HW :	N
Underground Injection Activity :	N
On-site Burner Exemption :	N
Furnace Exemption :	N
Used Oil Fuel Burner :	N
Used Oil Processor :	N
Used Oil Refiner :	N
Used Oil Fuel Marketer to Burner :	N
Used Oil Specification Marketer :	N
Used Oil Transfer Facility :	N
Used Oil Transporter :	N

Historical Generators

Date Form Received by Agency :	1999-01-15
Facility Name :	BELL INDUSTRIES INC
Classification :	Not a generator, verified
Date Form Received by Agency :	1998-12-29
Facility Name :	BELL INDUSTRIES INC
Classification :	Not a generator, verified
Date Form Received by Agency :	1998-12-28
Facility Name :	BELL INDUSTRIES INC
Classification :	Not a generator, verified
Date Form Received by Agency :	1998-11-09
Facility Name :	BELL INDUSTRIES INC
Classification :	Large Quantity Generator
Date Form Received by Agency :	1997-11-21
Facility Name :	BELL INDUSTRIES INC
Classification :	Not a generator, verified

Notices of Violations Summary

Regulation Violated :	N

Map Id: EC474
Direction: SW
Distance: 0.766 mi., 4044 ft.
Elevation: 227 ft.
Relative: Higher

Site Name : BELL INDUSTRIES INC
2108 TACOMA AVE S
TACOMA, WA 98402

Database(s) : [ALL SITES - WA, ECHO, FRS, RCRA_LQG, RCRA_NONGEN] ***(cont.)***

Envirosite ID: 50655548
EPA ID: N/R

RCRA_NONGEN

Facility Name :	BELL INDUSTRIES INC
Facility Address :	2108 TACOMA AVE S, TACOMA, WA 98402
County :	PIERCE
Date Form Received by Agency :	1999-01-15
EPA ID :	WAD005929047
Mailing Address :	2201 E EL SEGUNDO BLVD, EL SEGUNDO, CA 90245
Contact :	BELL INDUSTRIES BELL INDUSTRIES
Contact Address :	2201 E EL SEGUNDO BLVD, EL SEGUNDO, CA 90245
Contact Country :	US
Contact Telephone :	000-000-0000
Contact Email :	N/R
EPA Region :	10
Land Type :	Private
Source Type :	Implementer
Classification :	Not a generator, verified
Description :	Not a generator, verified
Last Date in Agency List :	2023-01-23

Owner/Operator Summary

Owner/Operator Name :	BELL INDUSTRIES B
Owner/Operator Address :	2201 E EL SEGUNDO BLVD, EL SEGUNDO, CA 90245
Owner/Operator Country :	US
Owner/Operator Telephone :	310-563-2111
Owner/Operator Email :	N/R
Owner/Operator Fax :	N/R
Legal Status :	Private
Owner/Operator Type :	Owner
Owner/Operator Start Date :	1998-11-09
Owner/Operator End Date :	N/R

Handler Activities Summary

U.S. Importer of Hazardous Waste :	N
Mixed Waste (Haz. and Radioactive) :	N
Recycler of Hazardous Waste :	N
Transporter of Hazardous Waste :	N
Treater, Storer or Disposer of HW :	N
Underground Injection Activity :	N
On-site Burner Exemption :	N
Furnace Exemption :	N
Used Oil Fuel Burner :	N
Used Oil Processor :	N
Used Oil Refiner :	N
Used Oil Fuel Marketer to Burner :	N
Used Oil Specification Marketer :	N
Used Oil Transfer Facility :	N
Used Oil Transporter :	N

Map Id: EC474
Direction: SW
Distance: 0.766 mi., 4044 ft.
Elevation: 227 ft.
Relative: Higher

Site Name : BELL INDUSTRIES INC
2108 TACOMA AVE S
TACOMA, WA 98402

Database(s) : [ALL SITES - WA, ECHO, FRS, RCRA_LQG, RCRA_NONGEN] ***(cont.)***

Envirosite ID: 50655548
EPA ID: N/R

RCRA_NONGEN ***(cont.)***

Historical Generators

Date Form Received by Agency :	1999-01-15
Facility Name :	BELL INDUSTRIES INC
Classification :	Large Quantity Generator
Date Form Received by Agency :	1998-12-29
Facility Name :	BELL INDUSTRIES INC
Classification :	Not a generator, verified
Date Form Received by Agency :	1998-12-28
Facility Name :	BELL INDUSTRIES INC
Classification :	Not a generator, verified
Date Form Received by Agency :	1998-11-09
Facility Name :	BELL INDUSTRIES INC
Classification :	Large Quantity Generator
Date Form Received by Agency :	1997-11-21
Facility Name :	BELL INDUSTRIES INC
Classification :	Not a generator, verified

Hazardous Waste Summary

Waste Code / Name :	D001 - IGNITABLE WASTE

Notices of Violations Summary

Regulation Violated :	N

Map Id: 475
Direction: SE
Distance: 0.766 mi., 4047 ft.
Elevation: 20 ft.
Relative: Higher

Site Name : ECOTEX COMPANY
1115 E 25TH ST | 1115 East 25th Street
TACOMA, WA 98421

Database(s) : [ALL SITES - WA, ECHO, FRS, MANIFEST EPA, RCRA_NONGEN]

Envirosite ID: 6617536
EPA ID: N/R

ALL SITES - WA

Facility Name :	EcoTex Company
Facility Address :	1115 E 25TH ST, TACOMA, 98421
County :	Pierce

Map Id: 475
Direction: SE
Distance: 0.766 mi., 4047 ft.
Elevation: 20 ft.
Relative: Higher

Site Name : ECOTEX COMPANY
1115 E 25TH ST | 1115 East 25th Street
TACOMA, WA 98421

Database(s) : [ALL SITES - WA, ECHO, FRS, MANIFEST EPA, RCRA_NONGEN] ***(cont.)***

Envirosite ID: 6617536
EPA ID: N/R

ALL SITES - WA ***(cont.)***

Facility/Site ID :	32841
Alternate Name :	N/R
Program Name :	N/R
WRIA :	10
Legislative District :	27
Congressional District :	9
Ecology Region :	SWRO
Ecology Program Phone :	(360) 407-6734
Tribal Land :	N
Latitude :	47.24107
Longitude :	-122.41837
Last Date in Agency List :	2023-01-03

Program Details

Program :	HAZWASTE
Program ID :	WAH000056815
Interaction Type :	Hazardous Waste Generator
Interaction Type Description :	Facilities that generate any quantity of a dangerous waste. They may be classified as SQG, MQG, or LQG depending on hazardous waste generated for a given month.
Status :	Inactive
Start Date :	2019-05-10
End Date :	2019-05-10
SIC :	N/R
NAICS :	N/R

Program :	HAZWASTE
Program ID :	WAH000056815
Interaction Type :	Haz Waste Management Activity
Interaction Type Description :	Facilities that are required to have a RCRA Site ID# but who do not generate and/or manage hazardous waste (XQG generator status). This includes transporters, used oil recyclers, and dangerous waste fuel marketers and burners.
Status :	Active
Start Date :	2019-05-10
End Date :	N/R
SIC :	N/R
NAICS :	N/R

Program :	HAZWASTE
Program ID :	WAH000056815
Interaction Type :	Haz Waste Management Activity
Interaction Type Description :	Facilities that are required to have a RCRA Site ID# but who do not generate and/or manage hazardous waste (XQG generator status). This includes transporters, used oil recyclers, and dangerous waste fuel marketers and burners.

Map Id: 475
Direction: SE
Distance: 0.766 mi., 4047 ft.
Elevation: 20 ft.
Relative: Higher

Site Name : ECOTEX COMPANY
1115 E 25TH ST | 1115 East 25th Street
TACOMA, WA 98421

Database(s) : [ALL SITES - WA, ECHO, FRS, MANIFEST EPA, RCRA_NONGEN] ***(cont.)***

Envirosite ID: 6617536
EPA ID: N/R

ALL SITES - WA ***(cont.)***

Status :	Active
Start Date :	2019-05-10
End Date :	N/R
SIC :	N/R
NAICS :	812332 - Industrial Launderers

ECHO

Facility Name :	ECOTEX COMPANY
Facility Address :	1115 E 25TH ST, TACOMA, WA 98421
County :	PACIFIC
Last Inspection Date :	N/R
Registry ID :	110070595892
FIPS Code :	53053
EPA Region :	10
Inspection Count :	0
Last Inspection Days :	N/R
Informal Count :	0
Last Informal Action Date :	N/R
Formal Action Count :	0
Last Formal Action Date :	N/R
Total Penalties :	0
Penalty Count :	N/R
Last Penalty Date :	N/R
Last Penalty Amount :	N/R
QTRS IN NC :	0
Programs IN SNC :	0
Current Compliance Status :	No Violation Identified
Three-Year Compliance Status :	_____
Collection Method :	ADDRESS MATCHING-HOUSE NUMBER
Reference Point :	CENTER OF A FACILITY OR STATION
Accuracy Meters :	30
Derived Tribes :	Puyallup Tribe of the Puyallup Reservation - 0 mile(s), Puyallup Tribe of the Puyallup Reservation - .4 mile(s), Muckleshoot Indian Tribe - 10.3 mile(s), Muckleshoot Indian Tribe - 13.1 mile(s), Nisqually Indian Tribe - 17.3 mile(s), Squaxin Island Tribe of the Squaxin Island Reservation - 22.7 mile(s), Squaxin Island Tribe of the Squaxin Island Reservation - 24.5 mile(s)
Derived HUC :	17110014
Derived WBD :	171100190301
Derived STCTY FIPS :	53053
Derived Zip :	98421
Derived CD113 :	09
Derived CB2010 :	530530602001174
MYRTK Universe :	NNN
NPDES IDs :	N/R
CWA Permit Types :	N/R
CWA Compliance Tracking :	N/R
CWA NAICS :	N/R
CWA SICS :	N/R
CWA Inspection Count :	N/R
CWA Last Inspection Days :	N/R

Map Id: 475
Direction: SE
Distance: 0.766 mi., 4047 ft.
Elevation: 20 ft.
Relative: Higher

Site Name : ECOTEX COMPANY
1115 E 25TH ST | 1115 East 25th Street
TACOMA, WA 98421

Database(s) : [ALL SITES - WA, ECHO, FRS, MANIFEST EPA, RCRA_NONGEN] ***(cont.)***

Envirosite ID: 6617536
EPA ID: N/R

ECHO ***(cont.)***

CWA Informal Count :	N/R
CWA Formal Action Count :	N/R
CWA Last Formal Action Date :	N/R
CWA Penalties :	N/R
CWA Last Penalty Date :	N/R
CWA Last Penalty Amount :	N/R
CWA Quarters IN NC :	N/R
CWA Current Compliance Status :	N/R
CWA Current SNC Flag :	N
CWA 13 Quarters Compliance Status :	N/R
CWA 13 Quarters Effluent Exceedances:	N/R
CWA Three-Year QNCR Codes :	N/R
DFR URL :	Click here for hyperlink provided by the agency.
Facility SIC :	N/R
Facility NAICS :	812332 - Industrial Launderers
Facility Last Inspection EPA Date :	N/R
Facility Last Inspection State Date :	N/R
Facility Last Formal Act EPA Date :	N/R
Facility Last Formal Act State Date :	N/R
Facility Last Informal Act EPA Date :	N/R
Facility Last Informal Act State Date:	N/R
Facility Federal Agency :	N/R
TRI Reporter :	N/R
Facility Imp Water Flag :	N/R
Current SNC Flag :	N
Indian County Flag :	N
Federal Flag :	N/R
US Mexico Border Flag :	N/R
Chesapeak Bay Flag :	N/R
AIR Flag :	N
NPDES Flag :	N
SDWIS Flag :	N
RCRA Flag :	Y
TRI Flag :	N
GHG Flag :	N
Major Flag :	N/R
Active Flag :	N/R
NAA Flag :	N
Latitude :	47.24086
Longitude :	-122.41793
Last Date in Agency List :	2023-01-16

Last Inspection Date :	N/R
Registry ID :	N/R
FIPS Code :	N/R
EPA Region :	10
Inspection Count :	0
Last Inspection Days :	N/R
Informal Count :	0
Last Informal Action Date :	N/R
Formal Action Count :	0
Last Formal Action Date :	N/R
Total Penalties :	0
Penalty Count :	N/R
Last Penalty Date :	N/R

Map Id: 475
Direction: SE
Distance: 0.766 mi., 4047 ft.
Elevation: 20 ft.
Relative: Higher

Site Name : ECOTEX COMPANY
1115 E 25TH ST | 1115 East 25th Street
TACOMA, WA 98421

Database(s) : [ALL SITES - WA, ECHO, FRS, MANIFEST EPA, RCRA_NONGEN] ***(cont.)***

Envirosite ID: 6617536
EPA ID: N/R

ECHO ***(cont.)***

Last Penalty Amount :	N/R
QTRS IN NC :	0
Programs IN SNC :	0
Current Compliance Status :	No Violation Identified
Three-Year Compliance Status :	_____
Collection Method :	Zip Code Centroid
Reference Point :	N/R
Accuracy Meters :	10000
Derived Tribes :	N/R
Derived HUC :	N/R
Derived WBD :	N/R
Derived STCTY FIPS :	N/R
Derived Zip :	N/R
Derived CD113 :	N/R
Derived CB2010 :	N/R
MYRTK Universe :	NNN
NPDES IDs :	N/R
CWA Permit Types :	N/R
CWA Compliance Tracking :	N/R
CWA NAICS :	N/R
CWA SICS :	N/R
CWA Inspection Count :	N/R
CWA Last Inspection Days :	N/R
CWA Informal Count :	N/R
CWA Formal Action Count :	N/R
CWA Last Formal Action Date :	N/R
CWA Penalties :	N/R
CWA Last Penalty Date :	N/R
CWA Last Penalty Amount :	N/R
CWA Quarters IN NC :	N/R
CWA Current Compliance Status :	N/R
CWA Current SNC Flag :	N
CWA 13 Quarters Compliance Status :	N/R
CWA 13 Quarters Effluent Exceedances:	N/R
CWA Three-Year QNCR Codes :	N/R
DFR URL :	Click here for hyperlink provided by the agency.
Facility SIC :	N/R
Facility NAICS :	812332 - Industrial Launderers
Facility Last Inspection EPA Date :	N/R
Facility Last Inspection State Date :	N/R
Facility Last Formal Act EPA Date :	N/R
Facility Last Formal Act State Date :	N/R
Facility Last Informal Act EPA Date :	N/R
Facility Last Informal Act State Date:	N/R
Facility Federal Agency :	N/R
TRI Reporter :	N/R
Facility Imp Water Flag :	N/R
Current SNC Flag :	N
Indian County Flag :	N
Federal Flag :	N/R
US Mexico Border Flag :	N/R
Chesapeak Bay Flag :	N/R
AIR Flag :	N
NPDES Flag :	N
SDWIS Flag :	N
RCRA Flag :	Y

Map Id: 475
Direction: SE
Distance: 0.766 mi., 4047 ft.
Elevation: 20 ft.
Relative: Higher

Site Name : ECOTEX COMPANY
1115 E 25TH ST | 1115 East 25th Street
TACOMA, WA 98421

Database(s) : [ALL SITES - WA, ECHO, FRS, MANIFEST EPA, RCRA_NONGEN] ***(cont.)***

Envirosite ID: 6617536
EPA ID: N/R

ECHO ***(cont.)***

TRI Flag :	N
GHG Flag :	N
Major Flag :	N/R
Active Flag :	N/R
NAA Flag :	N/R
Latitude :	47.260618
Longitude :	-122.398884
Last Date in Agency List :	2019-07-15

FRS

Facility Name :	ECOTEX COMPANY
Facility Address :	1115 E 25TH ST, TACOMA, WA 98421
County :	PACIFIC

Site Details

Registry ID :	110070595892
FRS Facility URL :	Click here for hyperlink provided by the agency.
Last Date in Agency List :	2023-02-13

Source Description

Source Description :

RCRAInfo is EPA's comprehensive information system that supports the Resource Conservation and Recovery Act (RCRA) of 1976 and the Hazardous and Solid Waste Amendments (HSWA) of 1984 through the tracking of events and activities related to facilities that generate, transport, and treat, store, or dispose of hazardous waste. RCRAInfo allows RCRA program staff to track the notification, permit, compliance, and corrective action activities required under RCRA. RCRAInfo also supports generation of the National Hazardous Waste Biennial Report. All generators and treatment, storage, and disposal facilities who handle hazardous waste are required to report to the EPA Administrator at least once every two years to support creation of the Biennial Report.

FRS Environmental Interest

Source and System ID :	RCRAINFO - WAH000056815

MANIFEST EPA

Manifest Details

Manifest Number :	015810168JJK
Shipped Date :	2019-06-03
Updated Date :	2019-08-06
Received Date :	2019-06-06
Status :	Signed
Generator ID :	WAH000056815
Generator Name :	EcoTex
Generator Address :	1115 East 25th Street, TACOMA, WA 98421
Generator Mailing :	1115 East 25th Street, Tacoma, WA 98421
Generator Contact :	N/R
Destination ID :	WAD020257945
Destination Name :	Burlington Environmental, LLC Tacoma Plant

Map Id: 475
Direction: SE
Distance: 0.766 mi., 4047 ft.
Elevation: 20 ft.
Relative: Higher

Site Name : ECOTEX COMPANY
1115 E 25TH ST | 1115 East 25th Street
TACOMA, WA 98421

Database(s) : [ALL SITES - WA, ECHO, FRS, MANIFEST EPA, RCRA_NONGEN] ***(cont.)***

Envirosite ID: 6617536
EPA ID: N/R

MANIFEST EPA ***(cont.)***

Destination Mailing :	1701 East Alexander Avenue, Tacoma, WA 98421
Destination Address :	1701 East Alexander Avenue, Tacoma, WA 98421
Destination Contact :	N/R
Submission Type :	DataImage5Copy
Origin Type :	Service
Manifest Residue :	N
Rejection :	N
Last Date in Agency List :	2023-02-13

Waste Details

Waste Line Number :	1
Is DOT Hazardous :	Y
DOT ID Number :	UN3093
DOT Information :	UN3093 WASTE CORROSIVE LIQUIDS, OXIDIZING, N.O.S. (FORMIC ACID, HYDROGEN PEROXIDE) II 8 5.1 NA
Non Waste Description :	N/R
Quantity :	40 Gallons
Quantity Tons, Acute, Non-Acute :	0.16680567, 0, 0.16680567
Quantity Kg, Acute, Non-Acute :	0, 151.29774
Management Method :	H141 - STORAGE, BULKING AND/OR TRANSFER OFF SITE
Is EPA Waste :	Y
Federal Code :	D001, D002
State Code :	N/R

RCRA_NONGEN

Facility Name :	ECOTEX COMPANY
Facility Address :	1115 E 25TH ST, TACOMA, WA 98421
County :	PACIFIC
Date Form Received by Agency :	2019-05-10
EPA ID :	WAH000056815
Mailing Address :	1115 E 25TH ST, TACOMA, WA 98421
Contact :	ANDREA UNGER
Contact Address :	300 DESMOND WAY SE, LACEY, WA 98503
Contact Country :	US
Contact Telephone :	360-407-6334
Contact Email :	ANDREA.UNGER@ECY.WA.GOV
EPA Region :	10
Land Type :	Private
Source Type :	Notification
Classification :	Not a generator, verified
Description :	Not a generator, verified
Last Date in Agency List :	2023-01-23

Owner/Operator Summary

Owner/Operator Name :	ANDREA UNGER
Owner/Operator Address :	300 DESMOND WAY SE, LACEY, WA 98503
Owner/Operator Country :	US

Map Id: 475
Direction: SE
Distance: 0.766 mi., 4047 ft.
Elevation: 20 ft.
Relative: Higher

Site Name : ECOTEX COMPANY
1115 E 25TH ST | 1115 East 25th Street
TACOMA, WA 98421

Database(s) : [ALL SITES - WA, ECHO, FRS, MANIFEST EPA, RCRA_NONGEN] ***(cont.)***

Envirosite ID: 6617536
EPA ID: N/R

RCRA_NONGEN ***(cont.)***

Owner/Operator Telephone :	360-407-6334
Owner/Operator Email :	N/R
Owner/Operator Fax :	N/R
Legal Status :	Private
Owner/Operator Type :	Operator
Owner/Operator Start Date :	N/R
Owner/Operator End Date :	N/R

Owner/Operator Name :	ECOTEX COMPANY
Owner/Operator Address :	1115 E 25TH ST, TACOMA, WA 98421
Owner/Operator Country :	US
Owner/Operator Telephone :	360-407-6334
Owner/Operator Email :	N/R
Owner/Operator Fax :	N/R
Legal Status :	Private
Owner/Operator Type :	Owner
Owner/Operator Start Date :	N/R
Owner/Operator End Date :	N/R

Handler Activities Summary

U.S. Importer of Hazardous Waste :	N
Mixed Waste (Haz. and Radioactive) :	N
Recycler of Hazardous Waste :	N
Transporter of Hazardous Waste :	N
Treater, Storer or Disposer of HW :	N
Underground Injection Activity :	N
On-site Burner Exemption :	N
Furnace Exemption :	N
Used Oil Fuel Burner :	N
Used Oil Processor :	N
Used Oil Refiner :	N
Used Oil Fuel Marketer to Burner :	N
Used Oil Specification Marketer :	N
Used Oil Transfer Facility :	N
Used Oil Transporter :	N

Notices of Violations Summary

Regulation Violated :	N

Map Id: DW476
Direction: SSW
Distance: 0.769 mi., 4059 ft.
Elevation: 61 ft.
Relative: Higher

Site Name : POWDER COATING SYSTEMS INC
109 S 25TH ST
TACOMA, WA

Database(s) : [ALL SITES - WA, ECHO, FRS, RCRA_NONGEN]

Envirosite ID: 50655552
EPA ID: N/R

ALL SITES - WA

Facility Name :	Powder Coating Systems Inc
Facility Address :	109 S 25TH ST, TACOMA, 98402-2811
County :	Pierce
Facility/Site ID :	96432865
Alternate Name :	N/R
Program Name :	N/R
WRIA :	10
Legislative District :	27
Congressional District :	6
Ecology Region :	SWRO
Ecology Program Phone :	(360) 407-6734
Tribal Land :	N
Latitude :	47.23882
Longitude :	-122.43385
Last Date in Agency List :	2023-01-03

Facility/Site ID :	96432865
Alternate Name :	N/R
Program Name :	N/R
WRIA :	10
Legislative District :	27
Congressional District :	6
Ecology Region :	SWRO
Ecology Program Phone :	N/R
Tribal Land :	N
Latitude :	47.23882
Longitude :	-122.43385
Last Date in Agency List :	2023-01-03

Program Details

Program :	HAZWASTE
Program ID :	WAD988492351
Interaction Type :	Hazardous Waste Generator
Interaction Type Description :	Facilities that generate any quantity of a dangerous waste. They may be classified as SQG, MQG, or LQG depending on hazardous waste generated for a given month.
Status :	Inactive
Start Date :	1995-12-01
End Date :	1995-12-31
SIC :	N/R
NAICS :	N/R

Program :	HAZWASTE
Program ID :	WAD988492351
Interaction Type :	Hazardous Waste Generator

Map Id: DW476
Direction: SSW
Distance: 0.769 mi., 4059 ft.
Elevation: 61 ft.
Relative: Higher

Site Name : POWDER COATING SYSTEMS INC
109 S 25TH ST
TACOMA, WA

Database(s) : [ALL SITES - WA, ECHO, FRS, RCRA_NONGEN] ***(cont.)***

Envirosite ID: 50655552
EPA ID: N/R

ALL SITES - WA ***(cont.)***

Interaction Type Description :	Facilities that generate any quantity of a dangerous waste. They may be classified as SQG, MQG, or LQG depending on hazardous waste generated for a given month.
Status :	Inactive
Start Date :	1991-08-22
End Date :	1995-11-30
SIC :	N/R
NAICS :	N/R
Program :	HAZWASTE
Program ID :	WAD988492351
Interaction Type :	Urban Waters
Interaction Type Description :	The site has been inspected by an Ecology Urban Waters Inspector.
Status :	Active
Start Date :	2008-03-13
End Date :	N/R
SIC :	N/R
NAICS :	N/R

ECHO

Facility Name :	POWDER COATING SYSTEMS INC
Facility Address :	109 S 25TH ST, TACOMA, WA 98402
County :	PIERCE
Last Inspection Date :	2012-03-07
Registry ID :	110005264800
FIPS Code :	53053
EPA Region :	10
Inspection Count :	0
Last Inspection Days :	3924
Informal Count :	0
Last Informal Action Date :	2012-03-13
Formal Action Count :	0
Last Formal Action Date :	N/R
Total Penalties :	0
Penalty Count :	N/R
Last Penalty Date :	N/R
Last Penalty Amount :	N/R
QTRS IN NC :	0
Programs IN SNC :	0
Current Compliance Status :	No Violation Identified
Three-Year Compliance Status :	_____
Collection Method :	ADDRESS MATCHING-HOUSE NUMBER
Reference Point :	CENTER OF A FACILITY OR STATION
Accuracy Meters :	30

Map Id: DW476
Direction: SSW
Distance: 0.769 mi., 4059 ft.
Elevation: 61 ft.
Relative: Higher

Site Name : POWDER COATING SYSTEMS INC
109 S 25TH ST
TACOMA, WA

Database(s) : [ALL SITES - WA, ECHO, FRS, RCRA_NONGEN] ***(cont.)***

Envirosite ID: 50655552
EPA ID: N/R

ECHO ***(cont.)***

Derived Tribes :	Puyallup Tribe of the Puyallup Reservation - .3 mile(s), Puyallup Tribe of the Puyallup Reservation - .8 mile(s), Muckleshoot Indian Tribe - 11.1 mile(s), Muckleshoot Indian Tribe - 13.9 mile(s), Nisqually Indian Tribe - 16.8 mile(s), Squaxin Island Tribe of the Squaxin Island Reservation - 21.9 mile(s), Squaxin Island Tribe of the Squaxin Island Reservation - 23.7 mile(s)
Derived HUC :	17110019
Derived WBD :	171100190301
Derived STCTY FIPS :	53053
Derived Zip :	98402
Derived CD113 :	06
Derived CB2010 :	530530616021041
MYRTK Universe :	NNN
NPDES IDs :	N/R
CWA Permit Types :	N/R
CWA Compliance Tracking :	N/R
CWA NAICS :	N/R
CWA SICS :	N/R
CWA Inspection Count :	N/R
CWA Last Inspection Days :	N/R
CWA Informal Count :	N/R
CWA Formal Action Count :	N/R
CWA Last Formal Action Date :	N/R
CWA Penalties :	N/R
CWA Last Penalty Date :	N/R
CWA Last Penalty Amount :	N/R
CWA Quarters IN NC :	N/R
CWA Current Compliance Status :	N/R
CWA Current SNC Flag :	N
CWA 13 Quarters Compliance Status :	N/R
CWA 13 Quarters Effluent Exceedances:	N/R
CWA Three-Year QNCR Codes :	N/R
DFR URL :	Click here for hyperlink provided by the agency.
Facility SIC :	N/R
Facility NAICS :	332812 - Metal Coating, Engraving (except Jewelry and Silverware), and Allied Services to Manufacturers
Facility Last Inspection EPA Date :	N/R
Facility Last Inspection State Date :	2012-03-07
Facility Last Formal Act EPA Date :	N/R
Facility Last Formal Act State Date :	N/R
Facility Last Informal Act EPA Date :	N/R
Facility Last Informal Act State Date:	2012-03-13
Facility Federal Agency :	N/R
TRI Reporter :	N/R
Facility Imp Water Flag :	N/R
Current SNC Flag :	N
Indian County Flag :	N
Federal Flag :	N/R
US Mexico Border Flag :	N/R
Chesapeak Bay Flag :	N/R
AIR Flag :	N
NPDES Flag :	N
SDWIS Flag :	N

Map Id: DW476
Direction: SSW
Distance: 0.769 mi., 4059 ft.
Elevation: 61 ft.
Relative: Higher

Site Name : POWDER COATING SYSTEMS INC
109 S 25TH ST
TACOMA, WA

Database(s) : [ALL SITES - WA, ECHO, FRS, RCRA_NONGEN] ***(cont.)***

Envirosite ID: 50655552
EPA ID: N/R

ECHO ***(cont.)***

RCRA Flag :	Y
TRI Flag :	N
GHG Flag :	N
Major Flag :	N/R
Active Flag :	N/R
NAA Flag :	N
Latitude :	47.23914
Longitude :	-122.43446
Last Date in Agency List :	2023-01-16

FRS

Facility Name :	POWDER COATING SYSTEMS INC
Facility Address :	109 S 25TH ST, TACOMA, WA 984022811
County :	PIERCE

Site Details

Registry ID :	110005264800
FRS Facility URL :	Click here for hyperlink provided by the agency.
Last Date in Agency List :	2023-02-13

Source Description

Source Description :

RCRAInfo is EPA's comprehensive information system that supports the Resource Conservation and Recovery Act (RCRA) of 1976 and the Hazardous and Solid Waste Amendments (HSWA) of 1984 through the tracking of events and activities related to facilities that generate, transport, and treat, store, or dispose of hazardous waste. RCRAInfo allows RCRA program staff to track the notification, permit, compliance, and corrective action activities required under RCRA. RCRAInfo also supports generation of the National Hazardous Waste Biennial Report. All generators and treatment, storage, and disposal facilities who handle hazardous waste are required to report to the EPA Administrator at least once every two years to support creation of the Biennial Report.
The WA-FSIS provides a means to query and display data maintained by the Washington Department of Ecology. This system contains key information for each facility/site that is currently, or has been, of interest to the Air Quality, Dam Safety, Hazardous Waste, Toxics Cleanup, and Water Quality Programs.

FRS Environmental Interest

Source and System ID :

RCRAINFO - WAD988492351
WA-FSIS - 96432865

RCRA_NONGEN

Facility Name :	POWDER COATING SYSTEMS INC
Facility Address :	109 S 25TH ST, TACOMA, WA 98402
County :	PIERCE

Map Id: DW476
Direction: SSW
Distance: 0.769 mi., 4059 ft.
Elevation: 61 ft.
Relative: Higher

Site Name : POWDER COATING SYSTEMS INC
109 S 25TH ST
TACOMA, WA

Database(s) : [ALL SITES - WA, ECHO, FRS, RCRA_NONGEN] ***(cont.)***

Envirosite ID: 50655552
EPA ID: N/R

RCRA_NONGEN ***(cont.)***

Date Form Received by Agency :	1997-07-01
EPA ID :	WAD988492351
Mailing Address :	3115 179TH AVE E, SUMNER, WA 98390
Contact :	JANET BRUCE
Contact Address :	3115 179TH AVE E, SUMNER, WA 98390
Contact Country :	US
Contact Telephone :	253-862-1264
Contact Email :	N/R
EPA Region :	10
Land Type :	Other land type
Source Type :	Implementer
Classification :	Not a generator, verified
Description :	Not a generator, verified
Last Date in Agency List :	2023-01-23

Owner/Operator Summary

Owner/Operator Name :	BRUCE, JANET M
Owner/Operator Address :	3115 179TH AVE E, SUMNER, WA 98390
Owner/Operator Country :	US
Owner/Operator Telephone :	253-627-3853
Owner/Operator Email :	N/R
Owner/Operator Fax :	N/R
Legal Status :	Private
Owner/Operator Type :	Operator
Owner/Operator Start Date :	N/R
Owner/Operator End Date :	N/R

Owner/Operator Name :	BRUCE, JANET M
Owner/Operator Address :	3115 179TH AVE E, SUMNER, WA 98390
Owner/Operator Country :	US
Owner/Operator Telephone :	253-862-1264
Owner/Operator Email :	N/R
Owner/Operator Fax :	N/R
Legal Status :	Private
Owner/Operator Type :	Owner
Owner/Operator Start Date :	1996-10-28
Owner/Operator End Date :	N/R

Owner/Operator Name :	CRIL ASSOC
Owner/Operator Address :	PO BOX 271, SOUTHWORTH, WA 98386
Owner/Operator Country :	US
Owner/Operator Telephone :	206-622-6822
Owner/Operator Email :	N/R
Owner/Operator Fax :	N/R
Legal Status :	Private
Owner/Operator Type :	Owner
Owner/Operator Start Date :	N/R
Owner/Operator End Date :	N/R

Map Id: DW476
Direction: SSW
Distance: 0.769 mi., 4059 ft.
Elevation: 61 ft.
Relative: Higher

Site Name : POWDER COATING SYSTEMS INC
109 S 25TH ST
TACOMA, WA

Database(s) : [ALL SITES - WA, ECHO, FRS, RCRA_NONGEN] ***(cont.)***

Envirosite ID: 50655552
EPA ID: N/R

RCRA_NONGEN ***(cont.)***

Handler Activities Summary

U.S. Importer of Hazardous Waste :	N
Mixed Waste (Haz. and Radioactive) :	N
Recycler of Hazardous Waste :	N
Transporter of Hazardous Waste :	N
Treater, Storer or Disposer of HW :	N
Underground Injection Activity :	N
On-site Burner Exemption :	N
Furnace Exemption :	N
Used Oil Fuel Burner :	N
Used Oil Processor :	N
Used Oil Refiner :	N
Used Oil Fuel Marketer to Burner :	N
Used Oil Specification Marketer :	N
Used Oil Transfer Facility :	N
Used Oil Transporter :	N

Historical Generators

Date Form Received by Agency :	1997-06-30
Facility Name :	POWDER COATING SYSTEMS INC
Classification :	Not a generator, verified
Date Form Received by Agency :	1996-03-04
Facility Name :	POWDER COATING SYSTEMS INC
Classification :	Very Small Quantity Generator
Date Form Received by Agency :	1993-12-31
Facility Name :	POWDER COATING SYSTEMS INC
Classification :	Large Quantity Generator

Notices of Violations Summary

Date of Violation :	2012-03-07
Date Achieved Compliance :	2012-03-23
Regulation Violated :	Y
Area of Violation :	State Statute or Regulation
Enforcement Action :	WRITTEN INFORMAL
Enforcement Action Date :	2012-03-13
Enf. Disposition Status :	N/R
Enf. Disp. Status Date :	N/R
Violation Lead Agency :	State
Enforcement Lead Agency :	State
Proposed Penalty Amount :	N/R
Final Penalty Amount :	N/R
Paid Penalty Amount :	N/R
Date of Violation :	2012-03-07
Date Achieved Compliance :	2012-03-23
Regulation Violated :	Y
Area of Violation :	Listing - General

Map Id: DW476
Direction: SSW
Distance: 0.769 mi., 4059 ft.
Elevation: 61 ft.
Relative: Higher

Site Name : POWDER COATING SYSTEMS INC
109 S 25TH ST
TACOMA, WA

Database(s) : [ALL SITES - WA, ECHO, FRS, RCRA_NONGEN] ***(cont.)***

Envirosite ID: 50655552
EPA ID: N/R

RCRA_NONGEN ***(cont.)***

Enforcement Action :	WRITTEN INFORMAL
Enforcement Action Date :	2012-03-13
Enf. Disposition Status :	N/R
Enf. Disp. Status Date :	N/R
Violation Lead Agency :	State
Enforcement Lead Agency :	State
Proposed Penalty Amount :	N/R
Final Penalty Amount :	N/R
Paid Penalty Amount :	N/R

Date of Violation :	2003-08-13
Date Achieved Compliance :	2003-09-01
Regulation Violated :	Y
Area of Violation :	Generators - General
Enforcement Action :	WRITTEN INFORMAL
Enforcement Action Date :	2003-09-02
Enf. Disposition Status :	N/R
Enf. Disp. Status Date :	N/R
Violation Lead Agency :	State
Enforcement Lead Agency :	State
Proposed Penalty Amount :	N/R
Final Penalty Amount :	N/R
Paid Penalty Amount :	N/R

Evaluation Action Summary

Evaluation Date :	2012-03-07
Evaluation :	COMPLIANCE EVALUATION INSPECTION ON-SITE
Area of Violation :	State Statute or Regulation
Date Achieved Compliance :	2012-03-23
Evaluation Lead Agency :	State

Evaluation Date :	2012-03-07
Evaluation :	COMPLIANCE EVALUATION INSPECTION ON-SITE
Area of Violation :	Listing - General
Date Achieved Compliance :	2012-03-23
Evaluation Lead Agency :	State

Evaluation Date :	2003-08-13
Evaluation :	COMPLIANCE EVALUATION INSPECTION ON-SITE
Area of Violation :	Generators - General
Date Achieved Compliance :	2003-09-01
Evaluation Lead Agency :	State

Evaluation Date :	1995-12-01
Evaluation :	COMPLIANCE EVALUATION INSPECTION ON-SITE
Area of Violation :	N/R
Date Achieved Compliance :	N/R
Evaluation Lead Agency :	State

Map Id: DW476
Direction: SSW
Distance: 0.769 mi., 4059 ft.
Elevation: 61 ft.
Relative: Higher

Site Name : POWDER COATING SYSTEMS INC
109 S 25TH ST
TACOMA, WA

Database(s) : [ALL SITES - WA, ECHO, FRS, RCRA_NONGEN] ***(cont.)***

Envirosite ID: 50655552
EPA ID: N/R

RCRA_NONGEN ***(cont.)***

Evaluation Date :	1993-09-22
Evaluation :	COMPLIANCE EVALUATION INSPECTION ON-SITE
Area of Violation :	N/R
Date Achieved Compliance :	N/R
Evaluation Lead Agency :	State

Map Id: EE477
Direction: SSE
Distance: 0.769 mi., 4061 ft.
Elevation: 12 ft.
Relative: Lower

Site Name : TACOMA PUBLIC UTILITIES MILWAUKEE SUBSTATION
709 26TH ST E
TACOMA, WA 98421

Database(s) : [ALL SITES - WA, FRS, T 2 - WA]

Envirosite ID: 6605622
EPA ID: N/R

ALL SITES - WA

Facility Name :	TACOMA PUBLIC UTILITIES MILWAUKEE SUBSTATION
Facility Address :	709 26TH ST E, TACOMA, 98421
County :	Pierce
Facility/Site ID :	12078
Alternate Name :	N/R
Program Name :	N/R
WRIA :	10
Legislative District :	27
Congressional District :	9
Ecology Region :	SWRO
Ecology Program Phone :	(360) 407-6171
Tribal Land :	N
Latitude :	47.239487
Longitude :	-122.424302
Last Date in Agency List :	2023-01-03

Program Details

Program :	HAZWASTE
Program ID :	CRK000083530
Interaction Type :	Emergency/Haz Chem Rpt TIER2
Interaction Type Description :	Businesses that store 10,000 pounds or more of a hazardous chemical or 500 pounds or less, depending on the chemical, of an extremely hazardous chemical on site at any one time must report annually. Reports are sent to the State Emergency Response Commission (represented by Ecology) Local Emergency Planning Committees, and local fire departments for emergency planning. (product, not waste)
Status :	Active
Start Date :	2014-02-27
End Date :	N/R

Map Id: EE477
Direction: SSE
Distance: 0.769 mi., 4061 ft.
Elevation: 12 ft.
Relative: Lower

Site Name : TACOMA PUBLIC UTILITIES MILWAUKEE SUBSTATION
709 26TH ST E
TACOMA, WA 98421

Database(s) : [ALL SITES - WA, FRS, T 2 - WA] ***(cont.)***

Envirosite ID: 6605622
EPA ID: N/R

ALL SITES - WA ***(cont.)***

SIC :	N/R
NAICS :	N/R

FRS

Facility Name :	TACOMA PUBLIC UTILITIES MILWAUKEE SUBSTATION
Facility Address :	709 26TH ST E, TACOMA, WA 98421
County :	PIERCE

Site Details

Registry ID :	110063695577
FRS Facility URL :	Click here for hyperlink provided by the agency.
Last Date in Agency List :	2023-02-13

Source Description

Source Description :

NCDB supports implementation of the Federal Insecticide, Fungicide, and Rodenticide Act (FIFRA) and the Toxic Substances Control Act (TSCA). The system tracks inspections in regions and states with cooperative agreements, enforcement actions, and settlements.
The WA-FSIS provides a means to query and display data maintained by the Washington Department of Ecology. This system contains key information for each facility/site that is currently, or has been, of interest to the Air Quality, Dam Safety, Hazardous Waste, Toxics Cleanup, and Water Quality Programs.

FRS Environmental Interest

Source and System ID :

NCDB - C10#10-84340-01-ADL
NCDB - I10#198412063124 1
NCDB - I10#19900130WA006 1
NCDB - I10#19900130WA06 3
WA-FSIS - 12078

T 2 - WA

Facility Name :	TACOMA PUBLIC UTILITIES MILWAUKEE SUBSTATION
Facility Address :	709 26TH ST E, TACOMA, 98421
County :	Pierce
Facility/Site ID :	12078
Alternate Name :	N/R
Program Name :	N/R
WRIA :	10
Legislative District :	27
Congressional District :	9
Ecology Region :	SWRO
Ecology Program Phone :	(360) 407-6171
Tribal Land :	N
Latitude :	47.239487
Longitude :	-122.424302

Map Id: EE477
Direction: SSE
Distance: 0.769 mi., 4061 ft.
Elevation: 12 ft.
Relative: Lower

Site Name : TACOMA PUBLIC UTILITIES MILWAUKEE SUBSTATION
709 26TH ST E
TACOMA, WA 98421

Database(s) : [ALL SITES - WA, FRS, T 2 - WA] ***(cont.)***

Envirosite ID: 6605622
EPA ID: N/R

T 2 - WA ***(cont.)***

Last Date in Agency List : 2023-01-04

Program Details

Program : HAZWASTE
Interaction Type : Emergency/Haz Chem Rpt TIER2

Interaction Type Description : Businesses that store 10,000 pounds or more of a hazardous chemical or 500 pounds or less, depending on the chemical, of an extremely hazardous chemical on site at any one time must report annually. Reports are sent to the State Emergency Response Commission (represented by Ecology) Local Emergency Planning Committees, and local fire departments for emergency planning. (product, not waste)

Status : Active
Start Date : 2014-02-27
End Date : N/R
SIC : N/R
NAICS : N/R

Map Id: 478
Direction: E
Distance: 0.769 mi., 4062 ft.
Elevation: 15 ft.
Relative: Lower

Site Name : MCFARLAND CASCADE POLE & LUMBER CO | CASCADE POLE CO INC MCFARLAND | MCFARLAND CASCADE WOOD TREATING SOLUTION SPILL
1640 E MARC ST | 1640 EAST MARC STREET
TACOMA | Tacoma | TACOMA, WA

Database(s) : [AFS, ALL SITES - WA, BRS, CERCLIS-HIST, CORRACTS, CORRECTIVE ACTIONS_2020, CSCSL HWS - WA, DOCKET, EPA OSC, ERNS, FRS, FTTS INSP, HIST AFS, HSL - WA, ICIS, INACTIVE PCS, MANIFEST EPA, PART NPL, PCS ENF, PCS FACILITY, PRP-CORP, RCRA IC_EC, RCRA_LQG, SEMS_8R_ACTIVE SITES, SEMS_8R_ARCHIVED SITES, T 2 - WA, TRIS]

Envirosite ID: 52328133
EPA ID: N/R

AFS

Facility Name : MCFARLAND CASCADE POLE & LUMBER COMPANY
Facility Address : 1640 E MARC AVE, TACOMA, WA 98421
County : Pierce

Map Id: 478
Direction: E
Distance: 0.769 mi., 4062 ft.
Elevation: 15 ft.
Relative: Lower

Site Name : MCFARLAND CASCADE POLE & LUMBER CO | CASCADE POLE CO INC MCFARLAND | MCFARLAND CASCADE WOOD TREATING SOLUTION SPILL
1640 E MARC ST | 1640 EAST MARC STREET
TACOMA | Tacoma | TACOMA, WA

Database(s) : [AFS, ALL SITES - WA, BRS, CERCLIS-HIST, CORRACTS, CORRECTIVE ACTIONS_2020, CSCSL HWS - WA, DOCKET, EPA OSC, ERNS, FRS, FTTS INSP, HIST AFS, HSL - WA, ICIS, INACTIVE PCS, MANIFEST EPA, PART NPL, PCS ENF, PCS FACILITY, PRP-CORP, RCRA IC_EC, RCRA_LQG, SEMS_8R_ACTIVE SITES, SEMS_8R_ARCHIVED SITES, T 2 - WA, TRIS] ***(cont.)***

Envirosite ID: 52328133
EPA ID: N/R

AFS ***(cont.)***

Facility Summary

Program System ID :	WAPSC0005305310398
Facility Registry ID :	110000490488
EPA Region :	EPA Region 10 - AK, ID, OR, WA
SIC :	N/R
NAICS :	321114 - Wood Preservation
Facility Type :	Privately Owned Facility
Air Pollutant Class :	Minor Emissions
Air Operating Status :	Operating
Current High Priority Violation (HPV):	No Viol
Local Control Region Name :	Puget Sound Clean Air Agency
Last Date in Agency List :	2018-02-09

Air Pollutant Details

Program System ID :	WAPSC0005305310398
Pollutant :	TOTAL HAZARDOUS AIR POLLUTANTS (HAPS)
Substance Registry Services ID (SRS):	761502
Chemical Abstract Service Number :	N/R
Air Pollutant Class :	Minor Emissions

Air Violation History Details

HPV Day Zero Date :	N/R
HPV Resolved Date :	N/R
Program System ID :	WAPSC0005305310398
Activity ID :	N/R
Agency Type :	N/R
State Code :	N/R
Air Local Control Region Code (LCON):	N/R
Comp Determination UID :	N/R
Enforcement Response Policy :	N/R
Program :	N/R
Pollutant :	N/R
Earliest Determination Date of Federally Reportable Violation (FRV):	N/R

Facility Name :	STELLA-JONES INC. DBA MCFARLAND CASCADE
Facility Address :	1640 E MARC AVE, TACOMA, WA 98421

Map Id: 478
Direction: E
Distance: 0.769 mi., 4062 ft.
Elevation: 15 ft.
Relative: Lower

Site Name : MCFARLAND CASCADE POLE & LUMBER CO | CASCADE POLE CO INC MCFARLAND | MCFARLAND CASCADE WOOD TREATING SOLUTION SPILL
1640 E MARC ST | 1640 EAST MARC STREET
TACOMA | Tacoma | TACOMA, WA

Database(s) : [AFS, ALL SITES - WA, BRS, CERCLIS-HIST, CORRACTS, CORRECTIVE ACTIONS_2020, CSCSL HWS - WA, DOCKET, EPA OSC, ERNS, FRS, FTTS INSP, HIST AFS, HSL - WA, ICIS, INACTIVE PCS, MANIFEST EPA, PART NPL, PCS ENF, PCS FACILITY, PRP-CORP, RCRA IC_EC, RCRA_LQG, SEMS_8R_ACTIVE SITES, SEMS_8R_ARCHIVED SITES, T 2 - WA, TRIS] ***(cont.)***

Envirosite ID: 52328133
EPA ID: N/R

AFS ***(cont.)***

County :	Pierce

Facility Summary

Program System ID :	WAPSC0005305310398
Facility Registry ID :	110000490488
EPA Region :	EPA Region 10 - AK, ID, OR, WA
SIC :	N/R
NAICS :	321114 - Wood Preservation
Facility Type :	Privately Owned Facility
Air Pollutant Class :	Minor Emissions
Air Operating Status :	Operating
Current High Priority Violation (HPV):	No Violation Identified
Local Control Region Name :	Puget Sound Clean Air Agency
Last Date in Agency List :	2023-01-23

Air Pollutant Details

Program System ID :	WAPSC0005305310398
Pollutant :	TOTAL HAZARDOUS AIR POLLUTANTS (HAPS)
Substance Registry Services ID (SRS):	761502
Chemical Abstract Service Number :	N/R
Air Pollutant Class :	Minor Emissions

Air Violation History Details

HPV Day Zero Date :	N/R
HPV Resolved Date :	N/R
Program System ID :	WAPSC0005305310398
Activity ID :	N/R
Agency Type :	N/R
State Code :	N/R
Air Local Control Region Code (LCON):	N/R
Comp Determination UID :	N/R
Enforcement Response Policy :	N/R
Program :	N/R
Pollutant :	N/R
Earliest Determination Date of Federally Reportable Violation (FRV):	N/R

Map Id: 478
Direction: E
Distance: 0.769 mi., 4062 ft.
Elevation: 15 ft.
Relative: Lower

Site Name : MCFARLAND CASCADE POLE & LUMBER CO | CASCADE POLE CO INC MCFARLAND | MCFARLAND CASCADE WOOD TREATING SOLUTION SPILL
1640 E MARC ST | 1640 EAST MARC STREET
TACOMA | Tacoma | TACOMA, WA

Database(s) : [AFS, ALL SITES - WA, BRS, CERCLIS-HIST, CORRACTS, CORRECTIVE ACTIONS_2020, CSCSL HWS - WA, DOCKET, EPA OSC, ERNS, FRS, FTTS INSP, HIST AFS, HSL - WA, ICIS, INACTIVE PCS, MANIFEST EPA, PART NPL, PCS ENF, PCS FACILITY, PRP-CORP, RCRA IC_EC, RCRA_LQG, SEMS_8R_ACTIVE SITES, SEMS_8R_ARCHIVED SITES, T 2 - WA, TRIS] ***(cont.)***

Envirosite ID: 52328133
EPA ID: N/R

ALL SITES - WA

Facility Name :	McFarland Cascade Pole & Lumber Co
Facility Address :	1640 E MARC ST, TACOMA, 98421
County :	Pierce
Facility/Site ID :	1222
Alternate Name :	CASCADE POLE BLAIR WATERWAY
Program Name :	N/R
WRIA :	10
Legislative District :	27
Congressional District :	9
Ecology Region :	SWRO
Ecology Program Phone :	(360) 407-6171
Tribal Land :	N
Latitude :	47.256753
Longitude :	-122.41058
Last Date in Agency List :	2023-01-03

Facility/Site ID :	1222
Alternate Name :	N/R
Program Name :	N/R
WRIA :	10
Legislative District :	27
Congressional District :	9
Ecology Region :	SWRO
Ecology Program Phone :	(360) 407-6171
Tribal Land :	N
Latitude :	47.256753
Longitude :	-122.41058
Last Date in Agency List :	2023-01-03

Facility/Site ID :	1222
Alternate Name :	MCFARLAND CASCADE POLE & LUMBER CO
Program Name :	N/R
WRIA :	10
Legislative District :	27
Congressional District :	9
Ecology Region :	SWRO
Ecology Program Phone :	(360) 407-7224
Tribal Land :	N

Map Id: 478
Direction: E
Distance: 0.769 mi., 4062 ft.
Elevation: 15 ft.
Relative: Lower

Site Name : MCFARLAND CASCADE POLE & LUMBER CO | CASCADE POLE CO INC MCFARLAND | MCFARLAND CASCADE WOOD TREATING SOLUTION SPILL
1640 E MARC ST | 1640 EAST MARC STREET
TACOMA | Tacoma | TACOMA, WA

Database(s) : [AFS, ALL SITES - WA, BRS, CERCLIS-HIST, CORRACTS, CORRECTIVE ACTIONS_2020, CSCSL HWS - WA, DOCKET, EPA OSC, ERNS, FRS, FTTS INSP, HIST AFS, HSL - WA, ICIS, INACTIVE PCS, MANIFEST EPA, PART NPL, PCS ENF, PCS FACILITY, PRP-CORP, RCRA IC_EC, RCRA_LQG, SEMS_8R_ACTIVE SITES, SEMS_8R_ARCHIVED SITES, T 2 - WA, TRIS] ***(cont.)***

Envirosite ID: 52328133
EPA ID: N/R

ALL SITES - WA ***(cont.)***

Latitude :	47.256753
Longitude :	-122.41058
Last Date in Agency List :	2023-01-03

Facility/Site ID :	1222
Alternate Name :	N/R
Program Name :	N/R
WRIA :	10
Legislative District :	27
Congressional District :	9
Ecology Region :	SWRO
Ecology Program Phone :	(360) 407-6734
Tribal Land :	N
Latitude :	47.256753
Longitude :	-122.41058
Last Date in Agency List :	2023-01-03

Facility/Site ID :	1222
Alternate Name :	N/R
Program Name :	N/R
WRIA :	10
Legislative District :	27
Congressional District :	9
Ecology Region :	SWRO
Ecology Program Phone :	(360) 407-7224
Tribal Land :	N
Latitude :	47.256753
Longitude :	-122.41058
Last Date in Agency List :	2023-01-03

Facility/Site ID :	1222
Alternate Name :	CASCADE POLE CO
Program Name :	N/R
WRIA :	10
Legislative District :	27
Congressional District :	9
Ecology Region :	SWRO
Ecology Program Phone :	(360) 407-6171
Tribal Land :	N

Map Id: 478
Direction: E
Distance: 0.769 mi., 4062 ft.
Elevation: 15 ft.
Relative: Lower

Site Name : MCFARLAND CASCADE POLE & LUMBER CO | CASCADE POLE CO INC MCFARLAND | MCFARLAND CASCADE WOOD TREATING SOLUTION SPILL
1640 E MARC ST | 1640 EAST MARC STREET
TACOMA | Tacoma | TACOMA, WA

Database(s) : [AFS, ALL SITES - WA, BRS, CERCLIS-HIST, CORRACTS, CORRECTIVE ACTIONS_2020, CSCSL HWS - WA, DOCKET, EPA OSC, ERNS, FRS, FTTS INSP, HIST AFS, HSL - WA, ICIS, INACTIVE PCS, MANIFEST EPA, PART NPL, PCS ENF, PCS FACILITY, PRP-CORP, RCRA IC_EC, RCRA_LQG, SEMS_8R_ACTIVE SITES, SEMS_8R_ARCHIVED SITES, T 2 - WA, TRIS] ***(cont.)***

Envirosite ID: 52328133
EPA ID: N/R

ALL SITES - WA ***(cont.)***

Latitude :	47.256753
Longitude :	-122.41058
Last Date in Agency List :	2023-01-03

Facility/Site ID :	1222
Alternate Name :	CASCADE POLE BLAIR WATERWAY
Program Name :	N/R
WRIA :	10
Legislative District :	27
Congressional District :	9
Ecology Region :	SWRO
Ecology Program Phone :	(360) 407-7224
Tribal Land :	N
Latitude :	47.256753
Longitude :	-122.41058
Last Date in Agency List :	2023-01-03

Facility/Site ID :	1222
Alternate Name :	N/R
Program Name :	N/R
WRIA :	10
Legislative District :	27
Congressional District :	9
Ecology Region :	SWRO
Ecology Program Phone :	N/R
Tribal Land :	N
Latitude :	47.256753
Longitude :	-122.41058
Last Date in Agency List :	2023-01-03

Facility/Site ID :	1222
Alternate Name :	CASCADE POLE CO
Program Name :	N/R
WRIA :	10
Legislative District :	27
Congressional District :	9
Ecology Region :	SWRO
Ecology Program Phone :	(360) 407-7224
Tribal Land :	N

Map Id: 478
Direction: E
Distance: 0.769 mi., 4062 ft.
Elevation: 15 ft.
Relative: Lower

Site Name : MCFARLAND CASCADE POLE & LUMBER CO | CASCADE POLE CO INC MCFARLAND | MCFARLAND CASCADE WOOD TREATING SOLUTION SPILL
1640 E MARC ST | 1640 EAST MARC STREET
TACOMA | Tacoma | TACOMA, WA

Database(s) : [AFS, ALL SITES - WA, BRS, CERCLIS-HIST, CORRACTS, CORRECTIVE ACTIONS_2020, CSCSL HWS - WA, DOCKET, EPA OSC, ERNS, FRS, FTTS INSP, HIST AFS, HSL - WA, ICIS, INACTIVE PCS, MANIFEST EPA, PART NPL, PCS ENF, PCS FACILITY, PRP-CORP, RCRA IC_EC, RCRA_LQG, SEMS_8R_ACTIVE SITES, SEMS_8R_ARCHIVED SITES, T 2 - WA, TRIS] ***(cont.)***

Envirosite ID: 52328133
EPA ID: N/R

ALL SITES - WA ***(cont.)***

Latitude :	47.256753
Longitude :	-122.41058
Last Date in Agency List :	2023-01-03

Facility/Site ID :	1222
Alternate Name :	N/R
Program Name :	N/R
WRIA :	10
Legislative District :	27
Congressional District :	9
Ecology Region :	SWRO
Ecology Program Phone :	(360) 407-6731
Tribal Land :	N
Latitude :	47.256753
Longitude :	-122.41058
Last Date in Agency List :	2023-01-03

Facility/Site ID :	1222
Alternate Name :	N/R
Program Name :	N/R
WRIA :	10
Legislative District :	27
Congressional District :	9
Ecology Region :	SWRO
Ecology Program Phone :	(360) 407-6400
Tribal Land :	N
Latitude :	47.256753
Longitude :	-122.41058
Last Date in Agency List :	2023-01-03

Facility/Site ID :	1222
Alternate Name :	MCFARLAND CASCADE POLE & LUMBER CO
Program Name :	N/R
WRIA :	10
Legislative District :	27
Congressional District :	9
Ecology Region :	SWRO
Ecology Program Phone :	(360) 407-6171
Tribal Land :	N

Map Id: 478
Direction: E
Distance: 0.769 mi., 4062 ft.
Elevation: 15 ft.
Relative: Lower

Site Name : MCFARLAND CASCADE POLE & LUMBER CO | CASCADE POLE CO INC MCFARLAND | MCFARLAND CASCADE WOOD TREATING SOLUTION SPILL
1640 E MARC ST | 1640 EAST MARC STREET
TACOMA | Tacoma | TACOMA, WA

Database(s) : [AFS, ALL SITES - WA, BRS, CERCLIS-HIST, CORRACTS, CORRECTIVE ACTIONS_2020, CSCSL HWS - WA, DOCKET, EPA OSC, ERNS, FRS, FTTS INSP, HIST AFS, HSL - WA, ICIS, INACTIVE PCS, MANIFEST EPA, PART NPL, PCS ENF, PCS FACILITY, PRP-CORP, RCRA IC_EC, RCRA_LQG, SEMS_8R_ACTIVE SITES, SEMS_8R_ARCHIVED SITES, T 2 - WA, TRIS] ***(cont.)***

Envirosite ID: 52328133
EPA ID: N/R

ALL SITES - WA ***(cont.)***

Latitude :	47.256753
Longitude :	-122.41058
Last Date in Agency List :	2023-01-03

Program Details

Program :	HAZWASTE
Program ID :	WAD008958357
Interaction Type :	Toxics Release Inventory
Interaction Type Description :	Facilities in specific industries that manufacture, process or use more than the threshold amount of one or more of 600 listed toxic chemicals. Most threshold amounts are 10,000 or 25,000 pounds per year. Some chemicals have much lower thresholds.
Status :	Active
Start Date :	1989-01-01
End Date :	N/R
SIC :	2491 - WOOD PRESERVING
NAICS :	N/R

Program :	HAZWASTE
Program ID :	WAD008958357
Interaction Type :	Emergency/Haz Chem Rpt TIER2
Interaction Type Description :	Businesses that store 10,000 pounds or more of a hazardous chemical or 500 pounds or less, depending on the chemical, of an extremely hazardous chemical on site at any one time must report annually. Reports are sent to the State Emergency Response Commission (represented by Ecology) Local Emergency Planning Committees, and local fire departments for emergency planning. (product, not waste)
Status :	Active
Start Date :	1987-01-01
End Date :	N/R
SIC :	N/R
NAICS :	321114 - Wood Preservation

Map Id: 478
Direction: E
Distance: 0.769 mi., 4062 ft.
Elevation: 15 ft.
Relative: Lower

Site Name : MCFARLAND CASCADE POLE & LUMBER CO | CASCADE POLE CO INC MCFARLAND | MCFARLAND CASCADE WOOD TREATING SOLUTION SPILL
1640 E MARC ST | 1640 EAST MARC STREET
TACOMA | Tacoma | TACOMA, WA

Database(s) : [AFS, ALL SITES - WA, BRS, CERCLIS-HIST, CORRACTS, CORRECTIVE ACTIONS_2020, CSCSL HWS - WA, DOCKET, EPA OSC, ERNS, FRS, FTTS INSP, HIST AFS, HSL - WA, ICIS, INACTIVE PCS, MANIFEST EPA, PART NPL, PCS ENF, PCS FACILITY, PRP-CORP, RCRA IC_EC, RCRA_LQG, SEMS_8R_ACTIVE SITES, SEMS_8R_ARCHIVED SITES, T 2 - WA, TRIS] ***(cont.)***

Envirosite ID: 52328133
EPA ID: N/R

ALL SITES - WA ***(cont.)***

Program :	HAZWASTE
Program ID :	WAD008958357
Interaction Type :	Emergency/Haz Chem Rpt TIER2
Interaction Type Description :	Businesses that store 10,000 pounds or more of a hazardous chemical or 500 pounds or less, depending on the chemical, of an extremely hazardous chemical on site at any one time must report annually. Reports are sent to the State Emergency Response Commission (represented by Ecology) Local Emergency Planning Committees, and local fire departments for emergency planning. (product, not waste)
Status :	Active
Start Date :	1987-01-01
End Date :	N/R
SIC :	N/R
NAICS :	N/R

Program :	HAZWASTE
Program ID :	WAD008958357
Interaction Type :	State Cleanup Site
Interaction Type Description :	A site is being cleaned up under state regulations. Regulations include Model Toxics Control Act or its predecessors.
Status :	Active
Start Date :	1988-03-19
End Date :	N/R
SIC :	2491 - WOOD PRESERVING
NAICS :	N/R

Program :	HAZWASTE
Program ID :	WAD008958357
Interaction Type :	Hazardous Waste Generator
Interaction Type Description :	Facilities that generate any quantity of a dangerous waste. They may be classified as SQG, MQG, or LQG depending on hazardous waste generated for a given month.
Status :	Active
Start Date :	1984-10-19

Map Id: 478
Direction: E
Distance: 0.769 mi., 4062 ft.
Elevation: 15 ft.
Relative: Lower

Site Name : MCFARLAND CASCADE POLE & LUMBER CO | CASCADE POLE CO INC MCFARLAND | MCFARLAND CASCADE WOOD TREATING SOLUTION SPILL
1640 E MARC ST | 1640 EAST MARC STREET
TACOMA | Tacoma | TACOMA, WA

Database(s) : [AFS, ALL SITES - WA, BRS, CERCLIS-HIST, CORRACTS, CORRECTIVE ACTIONS_2020, CSCSL HWS - WA, DOCKET, EPA OSC, ERNS, FRS, FTTS INSP, HIST AFS, HSL - WA, ICIS, INACTIVE PCS, MANIFEST EPA, PART NPL, PCS ENF, PCS FACILITY, PRP-CORP, RCRA IC_EC, RCRA_LQG, SEMS_8R_ACTIVE SITES, SEMS_8R_ARCHIVED SITES, T 2 - WA, TRIS] ***(cont.)***

Envirosite ID: 52328133
EPA ID: N/R

ALL SITES - WA ***(cont.)***

End Date : N/R
SIC : N/R
NAICS : 321114 - Wood Preservation

Program : HAZWASTE
Program ID : WAD008958357
Interaction Type : State Cleanup Site

Interaction Type Description : A site is being cleaned up under state regulations. Regulations include Model Toxics Control Act or its predecessors.

Status : Active
Start Date : 1988-03-19
End Date : N/R
SIC : N/R
NAICS : 321114 - Wood Preservation

Program : HAZWASTE
Program ID : WAD008958357
Interaction Type : State Cleanup Site

Interaction Type Description : A site is being cleaned up under state regulations. Regulations include Model Toxics Control Act or its predecessors.

Status : Active
Start Date : 1988-03-19
End Date : N/R
SIC : N/R
NAICS : N/R

Program : HAZWASTE
Program ID : WAD008958357
Interaction Type : Toxics Release Inventory

Interaction Type Description : Facilities in specific industries that manufacture, process or use more than the threshold amount of one or more of 600 listed toxic chemicals. Most threshold amounts are 10,000 or 25,000 pounds per year. Some chemicals have much lower thresholds.

Map Id: 478
Direction: E
Distance: 0.769 mi., 4062 ft.
Elevation: 15 ft.
Relative: Lower

Site Name : MCFARLAND CASCADE POLE & LUMBER CO | CASCADE POLE CO INC MCFARLAND | MCFARLAND CASCADE WOOD TREATING SOLUTION SPILL
1640 E MARC ST | 1640 EAST MARC STREET
TACOMA | Tacoma | TACOMA, WA

Database(s) : [AFS, ALL SITES - WA, BRS, CERCLIS-HIST, CORRACTS, CORRECTIVE ACTIONS_2020, CSCSL HWS - WA, DOCKET, EPA OSC, ERNS, FRS, FTTS INSP, HIST AFS, HSL - WA, ICIS, INACTIVE PCS, MANIFEST EPA, PART NPL, PCS ENF, PCS FACILITY, PRP-CORP, RCRA IC_EC, RCRA_LQG, SEMS_8R_ACTIVE SITES, SEMS_8R_ARCHIVED SITES, T 2 - WA, TRIS] ***(cont.)***

Envirosite ID: 52328133
EPA ID: N/R

ALL SITES - WA ***(cont.)***

Status : Active
Start Date : 1987-01-01
End Date : N/R
SIC : N/R
NAICS : 321114 - Wood Preservation

Program : HAZWASTE
Program ID : WAD008958357
Interaction Type : Toxics Release Inventory

Interaction Type Description : Facilities in specific industries that manufacture, process or use more than the threshold amount of one or more of 600 listed toxic chemicals. Most threshold amounts are 10,000 or 25,000 pounds per year. Some chemicals have much lower thresholds.

Status : Active
Start Date : 1989-01-01
End Date : N/R
SIC : N/R
NAICS : N/R

Program : HAZWASTE
Program ID : WAD008958357
Interaction Type : Toxics Release Inventory

Interaction Type Description : Facilities in specific industries that manufacture, process or use more than the threshold amount of one or more of 600 listed toxic chemicals. Most threshold amounts are 10,000 or 25,000 pounds per year. Some chemicals have much lower thresholds.

Status : Active
Start Date : 1987-01-01
End Date : N/R
SIC : 2491 - WOOD PRESERVING
NAICS : N/R

Program : HAZWASTE
Program ID : WAD008958357
Interaction Type : Urban Waters

Map Id: 478
Direction: E
Distance: 0.769 mi., 4062 ft.
Elevation: 15 ft.
Relative: Lower

Site Name : MCFARLAND CASCADE POLE & LUMBER CO | CASCADE POLE CO INC MCFARLAND | MCFARLAND CASCADE WOOD TREATING SOLUTION SPILL
1640 E MARC ST | 1640 EAST MARC STREET
TACOMA | Tacoma | TACOMA, WA

Database(s) : [AFS, ALL SITES - WA, BRS, CERCLIS-HIST, CORRACTS, CORRECTIVE ACTIONS_2020, CSCSL HWS - WA, DOCKET, EPA OSC, ERNS, FRS, FTTS INSP, HIST AFS, HSL - WA, ICIS, INACTIVE PCS, MANIFEST EPA, PART NPL, PCS ENF, PCS FACILITY, PRP-CORP, RCRA IC_EC, RCRA_LQG, SEMS_8R_ACTIVE SITES, SEMS_8R_ARCHIVED SITES, T 2 - WA, TRIS] ***(cont.)***

Envirosite ID: 52328133
EPA ID: N/R

ALL SITES - WA ***(cont.)***

Interaction Type Description :	The site has been inspected by an Ecology Urban Waters Inspector.
Status :	Active
Start Date :	2009-01-27
End Date :	N/R
SIC :	N/R
NAICS :	N/R

Program :	HAZWASTE
Program ID :	WAD008958357
Interaction Type :	Hazardous Waste Planner
Interaction Type Description :	Under Chapter 173-307 WAC, facilities that report under Section 313 of the Emergency Planning/Community Right-To-Know Act (EPCRA), or that generate more than 2,640 pounds of hazardous waste per year, must prepare Pollution Prevention Plans.
Status :	Active
Start Date :	1991-01-01
End Date :	N/R
SIC :	N/R
NAICS :	321114 - Wood Preservation

Program :	HAZWASTE
Program ID :	WAD008958357
Interaction Type :	Toxics Release Inventory
Interaction Type Description :	Facilities in specific industries that manufacture, process or use more than the threshold amount of one or more of 600 listed toxic chemicals. Most threshold amounts are 10,000 or 25,000 pounds per year. Some chemicals have much lower thresholds.
Status :	Active
Start Date :	1987-01-01
End Date :	N/R
SIC :	N/R
NAICS :	N/R

Program :	HAZWASTE
Program ID :	WAD008958357

Map Id: 478
Direction: E
Distance: 0.769 mi., 4062 ft.
Elevation: 15 ft.
Relative: Lower

Site Name : MCFARLAND CASCADE POLE & LUMBER CO | CASCADE POLE CO INC MCFARLAND | MCFARLAND CASCADE WOOD TREATING SOLUTION SPILL
1640 E MARC ST | 1640 EAST MARC STREET
TACOMA | Tacoma | TACOMA, WA

Database(s) : [AFS, ALL SITES - WA, BRS, CERCLIS-HIST, CORRACTS, CORRECTIVE ACTIONS_2020, CSCSL HWS - WA, DOCKET, EPA OSC, ERNS, FRS, FTTS INSP, HIST AFS, HSL - WA, ICIS, INACTIVE PCS, MANIFEST EPA, PART NPL, PCS ENF, PCS FACILITY, PRP-CORP, RCRA IC_EC, RCRA_LQG, SEMS_8R_ACTIVE SITES, SEMS_8R_ARCHIVED SITES, T 2 - WA, TRIS] ***(cont.)***

Envirosite ID: 52328133
EPA ID: N/R

ALL SITES - WA ***(cont.)***

Interaction Type :	Industrial NPDES IP
Interaction Type Description :	Individual NPDES and State permits issued to industries to regulate discharges of process wastewater to state waters.
Status :	Active
Start Date :	1975-04-28
End Date :	N/R
SIC :	N/R
NAICS :	N/R
Program :	HAZWASTE
Program ID :	WAD008958357
Interaction Type :	Hazardous Waste Generator
Interaction Type Description :	Facilities that generate any quantity of a dangerous waste. They may be classified as SQG, MQG, or LQG depending on hazardous waste generated for a given month.
Status :	Active
Start Date :	1984-10-19
End Date :	N/R
SIC :	N/R
NAICS :	N/R
Program :	HAZWASTE
Program ID :	WAD008958357
Interaction Type :	Emergency/Haz Chem Rpt TIER2
Interaction Type Description :	Businesses that store 10,000 pounds or more of a hazardous chemical or 500 pounds or less, depending on the chemical, of an extremely hazardous chemical on site at any one time must report annually. Reports are sent to the State Emergency Response Commission (represented by Ecology) Local Emergency Planning Committees, and local fire departments for emergency planning. (product, not waste)
Status :	Active
Start Date :	1987-01-01
End Date :	N/R
SIC :	2491 - WOOD PRESERVING

Map Id: 478
Direction: E
Distance: 0.769 mi., 4062 ft.
Elevation: 15 ft.
Relative: Lower

Site Name : MCFARLAND CASCADE POLE & LUMBER CO | CASCADE POLE CO INC MCFARLAND | MCFARLAND CASCADE WOOD TREATING SOLUTION SPILL
1640 E MARC ST | 1640 EAST MARC STREET
TACOMA | Tacoma | TACOMA, WA

Database(s) : [AFS, ALL SITES - WA, BRS, CERCLIS-HIST, CORRACTS, CORRECTIVE ACTIONS_2020, CSCSL HWS - WA, DOCKET, EPA OSC, ERNS, FRS, FTTS INSP, HIST AFS, HSL - WA, ICIS, INACTIVE PCS, MANIFEST EPA, PART NPL, PCS ENF, PCS FACILITY, PRP-CORP, RCRA IC_EC, RCRA_LQG, SEMS_8R_ACTIVE SITES, SEMS_8R_ARCHIVED SITES, T 2 - WA, TRIS] ***(cont.)***

Envirosite ID: 52328133
EPA ID: N/R

ALL SITES - WA ***(cont.)***

NAICS : N/R

Program : HAZWASTE
Program ID : WAD008958357
Interaction Type : Toxics Release Inventory

Interaction Type Description : Facilities in specific industries that manufacture, process or use more than the threshold amount of one or more of 600 listed toxic chemicals. Most threshold amounts are 10,000 or 25,000 pounds per year. Some chemicals have much lower thresholds.

Status : Active
Start Date : 1989-01-01
End Date : N/R
SIC : N/R
NAICS : 321114 - Wood Preservation

Program : HAZWASTE
Program ID : WAD008958357
Interaction Type : Hazardous Waste Planner

Interaction Type Description : Under Chapter 173-307 WAC, facilities that report under Section 313 of the Emergency Planning/Community Right-To-Know Act (EPCRA), or that generate more than 2,640 pounds of hazardous waste per year, must prepare Pollution Prevention Plans.

Status : Active
Start Date : 1991-01-01
End Date : N/R
SIC : N/R
NAICS : N/R

Program : HAZWASTE
Program ID : WAD008958357
Interaction Type : Urban Waters
Interaction Type Description : The site has been inspected by an Ecology Urban Waters Inspector.
Status : Active
Start Date : 2009-01-27
End Date : N/R

Map Id: 478
Direction: E
Distance: 0.769 mi., 4062 ft.
Elevation: 15 ft.
Relative: Lower

Site Name : MCFARLAND CASCADE POLE & LUMBER CO | CASCADE POLE CO INC MCFARLAND | MCFARLAND CASCADE WOOD TREATING SOLUTION SPILL
1640 E MARC ST | 1640 EAST MARC STREET
TACOMA | Tacoma | TACOMA, WA

Database(s) : [AFS, ALL SITES - WA, BRS, CERCLIS-HIST, CORRACTS, CORRECTIVE ACTIONS_2020, CSCSL HWS - WA, DOCKET, EPA OSC, ERNS, FRS, FTTS INSP, HIST AFS, HSL - WA, ICIS, INACTIVE PCS, MANIFEST EPA, PART NPL, PCS ENF, PCS FACILITY, PRP-CORP, RCRA IC_EC, RCRA_LQG, SEMS_8R_ACTIVE SITES, SEMS_8R_ARCHIVED SITES, T 2 - WA, TRIS] ***(cont.)***

Envirosite ID: 52328133
EPA ID: N/R

ALL SITES - WA ***(cont.)***

SIC :	N/R
NAICS :	321114 - Wood Preservation

BRS

Facility Name :	MCFARLAND CASCADE POLE & LUMBER CO
Facility Address :	1640 E MARC ST, TACOMA, WA 98421
County :	PIERCE

Site Details

Date Form Received by Agency :	2020-03-30
EPA ID :	WAD008958357
Mailing Address :	PO BOX 1496, TACOMA, WA 98401
Contact :	JASON HAENKE
Contact Address :	PO BOX 1496, TACOMA, WA 98401
Contact Country :	US
Contact Telephone :	253-572-3033
Contact Email :	JHAENKE@STELLA-JONES.COM
EPA Region :	10
Land Type :	Private
Source Type :	Annual/Biennial Report updated with Notification
Classification :	Large Quantity Generator

Description :

Handlers that generate 1,000 kg or more of hazardous waste during any calendar month; or generate more than 1 kg of acutely hazardous waste during any calendar month; or generate more than 100 kg of any residue or contaminated soil, waste or other debris resulting from the cleanup of a spill, into or on any land or water, of acutely hazardous waste during any calendar month; or generate 1 kg or less of acutely hazardous waste during any calendar month, and accumulate more than 1 kg of acutely hazardous waste at any time; or generate 100 kg or less of any residue or contaminated soil, waste or other debris resulting from the cleanup of a spill, into or on any land or water, of acutely hazardous waste during any calendar month, and accumulated more than 100 kg of that material at any time.

Last Date in Agency List : 2023-01-23

Map Id: 478
Direction: E
Distance: 0.769 mi., 4062 ft.
Elevation: 15 ft.
Relative: Lower

Site Name : MCFARLAND CASCADE POLE & LUMBER CO | CASCADE POLE CO INC MCFARLAND | MCFARLAND CASCADE WOOD TREATING SOLUTION SPILL
1640 E MARC ST | 1640 EAST MARC STREET
TACOMA | Tacoma | TACOMA, WA

Database(s) : [AFS, ALL SITES - WA, BRS, CERCLIS-HIST, CORRACTS, CORRECTIVE ACTIONS_2020, CSCSL HWS - WA, DOCKET, EPA OSC, ERNS, FRS, FTTS INSP, HIST AFS, HSL - WA, ICIS, INACTIVE PCS, MANIFEST EPA, PART NPL, PCS ENF, PCS FACILITY, PRP-CORP, RCRA IC_EC, RCRA_LQG, SEMS_8R_ACTIVE SITES, SEMS_8R_ARCHIVED SITES, T 2 - WA, TRIS] ***(cont.)***

Envirosite ID: 52328133
EPA ID: N/R

BRS ***(cont.)***

Owner/Operator Summary

Owner/Operator Name :	CASCADE POLE AND LUMBER COMPANY
Owner/Operator Address :	PO BOX 1496, TACOMA, WA 98401
Owner/Operator Country :	US
Owner/Operator Telephone :	253-572-3033
Owner/Operator Email :	N/R
Owner/Operator Fax :	N/R
Legal Status :	Private
Owner/Operator Type :	Owner
Owner/Operator Start Date :	1973-01-01
Owner/Operator End Date :	N/R

Owner/Operator Name :	MCFARLAND CASCADE POLE AND LUMBER CO
Owner/Operator Address :	PO BOX 1496, TACOMA, WA 98401
Owner/Operator Country :	US
Owner/Operator Telephone :	253-572-3033
Owner/Operator Email :	N/R
Owner/Operator Fax :	N/R
Legal Status :	Private
Owner/Operator Type :	Operator
Owner/Operator Start Date :	N/R
Owner/Operator End Date :	N/R

Owner/Operator Name :	TYEE MANAGEMENT COMPANY
Owner/Operator Address :	5501 PCIFIC HGHWAY EAST SUITE 2, FIFE, WA 98424
Owner/Operator Country :	US
Owner/Operator Telephone :	253-922-4902
Owner/Operator Email :	N/R
Owner/Operator Fax :	N/R
Legal Status :	Private
Owner/Operator Type :	Owner
Owner/Operator Start Date :	2017-12-31
Owner/Operator End Date :	N/R

Waste Activity Monitoring

Map Id: 478
Direction: E
Distance: 0.769 mi., 4062 ft.
Elevation: 15 ft.
Relative: Lower

Site Name : MCFARLAND CASCADE POLE & LUMBER CO | CASCADE POLE CO INC MCFARLAND | MCFARLAND CASCADE WOOD TREATING SOLUTION SPILL
1640 E MARC ST | 1640 EAST MARC STREET
TACOMA | Tacoma | TACOMA, WA

Database(s) : [AFS, ALL SITES - WA, BRS, CERCLIS-HIST, CORRACTS, CORRECTIVE ACTIONS_2020, CSCSL HWS - WA, DOCKET, EPA OSC, ERNS, FRS, FTTS INSP, HIST AFS, HSL - WA, ICIS, INACTIVE PCS, MANIFEST EPA, PART NPL, PCS ENF, PCS FACILITY, PRP-CORP, RCRA IC_EC, RCRA_LQG, SEMS_8R_ACTIVE SITES, SEMS_8R_ARCHIVED SITES, T 2 - WA, TRIS] ***(cont.)***

Envirosite ID: 52328133
EPA ID: N/R

BRS ***(cont.)***

Details for this site have been truncated due to the large number of available details for this site within this dataset. For the complete details for this site, contact your Envirosite account representative for a complimentary site report containing all of the details available.

Report Cycle :	2019
Hazardous Waste Page Number :	13
Hazardous Waste Sub-Page Number :	1
BR Form :	GM
Waste Description :	WASTE CONTAMINATED W/ PCP, COPPER, CHROMIUM AND ARSENIC, SOLI
Primary NAICS :	321114 - Wood Preservation
Source Code :	G33 - Leak collection and floor sweeping (ongoing, routine)
Form Code :	W301 - Contaminated soil (usually from spill clean up, demolition, or remediation); see also W512
Management Method :	H040 - Incineration - thermal destruction other than use as a fuel (includes any preparation prior to burning)
Generation Tons :	4.575
Managed Tons :	0
Shipped Tons :	4.575
Received Tons :	0
Receiver ID :	UTD981552177
Receiver State :	UT
Shipper ID :	WAD008958357
Shipper State :	WA
Waste Minimization :	N - Waste minimization efforts were unsuccessful in reducing quantity and/or toxicity (please detail reasons in the Comments section)
Waste Code List :	F032
Waste Code Group :	F032 - WASTEWATERS, PROCESS RESIDUALS, PRESERVATIVE DRIPPAGE, AND SPENT FORMULATIONS FROM WOOD PRESERVING PROCESSES GENERATED AT PLANTS THAT CURRENTLY USE, O
Waste Generation Type :	N/R

Map Id: 478
Direction: E
Distance: 0.769 mi., 4062 ft.
Elevation: 15 ft.
Relative: Lower

Site Name : MCFARLAND CASCADE POLE & LUMBER CO | CASCADE POLE CO INC MCFARLAND | MCFARLAND CASCADE WOOD TREATING SOLUTION SPILL
1640 E MARC ST | 1640 EAST MARC STREET
TACOMA | Tacoma | TACOMA, WA

Database(s) : [AFS, ALL SITES - WA, BRS, CERCLIS-HIST, CORRACTS, CORRECTIVE ACTIONS_2020, CSCSL HWS - WA, DOCKET, EPA OSC, ERNS, FRS, FTTS INSP, HIST AFS, HSL - WA, ICIS, INACTIVE PCS, MANIFEST EPA, PART NPL, PCS ENF, PCS FACILITY, PRP-CORP, RCRA IC_EC, RCRA_LQG, SEMS_8R_ACTIVE SITES, SEMS_8R_ARCHIVED SITES, T 2 - WA, TRIS] ***(cont.)***

Envirosite ID: 52328133
EPA ID: N/R

BRS ***(cont.)***

Report Cycle :	2019
Hazardous Waste Page Number :	38
Hazardous Waste Sub-Page Number :	1
BR Form :	GM
Waste Description :	FILTER BAGS AND DEBRIS CONTAMINATED WITH K001 SLUDGE
Primary NAICS :	321114 - Wood Preservation
Source Code :	G14 - Removal of tank sludge, sediments, or slag (periodic sludge or residual removal from storage tanks including internal scrubbing or cleaning)
Form Code :	W119 - Other inorganic liquid (specify in comments)
Management Method :	H040 - Incineration - thermal destruction other than use as a fuel (includes any preparation prior to burning)
Generation Tons :	0.725
Managed Tons :	0
Shipped Tons :	0.725
Received Tons :	0
Receiver ID :	NED981723513
Receiver State :	NE
Shipper ID :	WAD008958357
Shipper State :	WA
Waste Minimization :	N - Waste minimization efforts were unsuccessful in reducing quantity and/or toxicity (please detail reasons in the Comments section)
Waste Code List :	K001
Waste Code Group :	K001 - BOTTOM SEDIMENT SLUDGE FROM THE TREATMENT OF WASTEWATERS FROM WOOD PRESERVING PROCESSES THAT USE CREOSOTE AND/OR PENTACHLOROPHENOL.
Waste Generation Type :	N/R
Report Cycle :	2019
Hazardous Waste Page Number :	43
Hazardous Waste Sub-Page Number :	1
BR Form :	GM
Waste Description :	PCP CONTAMINATED SLUDGE W/ SOLIDS

Map Id: 478
Direction: E
Distance: 0.769 mi., 4062 ft.
Elevation: 15 ft.
Relative: Lower

Site Name : MCFARLAND CASCADE POLE & LUMBER CO | CASCADE POLE CO INC MCFARLAND | MCFARLAND CASCADE WOOD TREATING SOLUTION SPILL
1640 E MARC ST | 1640 EAST MARC STREET
TACOMA | Tacoma | TACOMA, WA

Database(s) : [AFS, ALL SITES - WA, BRS, CERCLIS-HIST, CORRACTS, CORRECTIVE ACTIONS_2020, CSCSL HWS - WA, DOCKET, EPA OSC, ERNS, FRS, FTTS INSP, HIST AFS, HSL - WA, ICIS, INACTIVE PCS, MANIFEST EPA, PART NPL, PCS ENF, PCS FACILITY, PRP-CORP, RCRA IC_EC, RCRA_LQG, SEMS_8R_ACTIVE SITES, SEMS_8R_ARCHIVED SITES, T 2 - WA, TRIS] ***(cont.)***

Envirosite ID: 52328133
EPA ID: N/R

BRS ***(cont.)***

Primary NAICS :	321114 - Wood Preservation
Source Code :	G14 - Removal of tank sludge, sediments, or slag (periodic sludge or residual removal from storage tanks including internal scrubbing or cleaning)
Form Code :	W609 - Other organic sludge (specify in comments)
Management Method :	H040 - Incineration - thermal destruction other than use as a fuel (includes any preparation prior to burning)
Generation Tons :	5.175
Managed Tons :	0
Shipped Tons :	5.175
Received Tons :	0
Receiver ID :	NED981723513
Receiver State :	NE
Shipper ID :	WAD008958357
Shipper State :	WA
Waste Minimization :	N - Waste minimization efforts were unsuccessful in reducing quantity and/or toxicity (please detail reasons in the Comments section)
Waste Code List :	F032
Waste Code Group :	F032 - WASTEWATERS, PROCESS RESIDUALS, PRESERVATIVE DRIPPAGE, AND SPENT FORMULATIONS FROM WOOD PRESERVING PROCESSES GENERATED AT PLANTS THAT CURRENTLY USE, O
Waste Generation Type :	N/R
Report Cycle :	2019
Hazardous Waste Page Number :	45
Hazardous Waste Sub-Page Number :	1
BR Form :	GM
Waste Description :	SPENT CARBON FROM WASTE WATER TREATMENT (SOLID & LIQUID)
Primary NAICS :	321114 - Wood Preservation

Map Id: 478
Direction: E
Distance: 0.769 mi., 4062 ft.
Elevation: 15 ft.
Relative: Lower

Site Name : MCFARLAND CASCADE POLE & LUMBER CO | CASCADE POLE CO INC MCFARLAND | MCFARLAND CASCADE WOOD TREATING SOLUTION SPILL
1640 E MARC ST | 1640 EAST MARC STREET
TACOMA | Tacoma | TACOMA, WA

Database(s) : [AFS, ALL SITES - WA, BRS, CERCLIS-HIST, CORRACTS, CORRECTIVE ACTIONS_2020, CSCSL HWS - WA, DOCKET, EPA OSC, ERNS, FRS, FTTS INSP, HIST AFS, HSL - WA, ICIS, INACTIVE PCS, MANIFEST EPA, PART NPL, PCS ENF, PCS FACILITY, PRP-CORP, RCRA IC_EC, RCRA_LQG, SEMS_8R_ACTIVE SITES, SEMS_8R_ARCHIVED SITES, T 2 - WA, TRIS] ***(cont.)***

Envirosite ID: 52328133
EPA ID: N/R

BRS ***(cont.)***

Source Code :	G13 - Cleaning out process equipment (periodic sludge or residual removal from enclosed processes including internal scrubbing or cleaning)
Form Code :	W310 - Filters, solid adsorbents, ion exchange resins and spent carbon (usually from production, intermittent processes, or remediation)
Management Method :	H040 - Incineration - thermal destruction other than use as a fuel (includes any preparation prior to burning)
Generation Tons :	5.85
Managed Tons :	0
Shipped Tons :	5.85
Received Tons :	0
Receiver ID :	NED981723513
Receiver State :	NE
Shipper ID :	WAD008958357
Shipper State :	WA
Waste Minimization :	N - Waste minimization efforts were unsuccessful in reducing quantity and/or toxicity (please detail reasons in the Comments section)
Waste Code List :	K001
Waste Code Group :	K001 - BOTTOM SEDIMENT SLUDGE FROM THE TREATMENT OF WASTEWATERS FROM WOOD PRESERVING PROCESSES THAT USE CREOSOTE AND/OR PENTACHLOROPHENOL.
Waste Generation Type :	N/R
Report Cycle :	2019
Hazardous Waste Page Number :	48
Hazardous Waste Sub-Page Number :	1
BR Form :	GM
Waste Description :	COOLING TOWER FILTER BAGS
Primary NAICS :	321114 - Wood Preservation

Map Id: 478
Direction: E
Distance: 0.769 mi., 4062 ft.
Elevation: 15 ft.
Relative: Lower

Site Name : MCFARLAND CASCADE POLE & LUMBER CO | CASCADE POLE CO INC MCFARLAND | MCFARLAND CASCADE WOOD TREATING SOLUTION SPILL
1640 E MARC ST | 1640 EAST MARC STREET
TACOMA | Tacoma | TACOMA, WA

Database(s) : [AFS, ALL SITES - WA, BRS, CERCLIS-HIST, CORRACTS, CORRECTIVE ACTIONS_2020, CSCSL HWS - WA, DOCKET, EPA OSC, ERNS, FRS, FTTS INSP, HIST AFS, HSL - WA, ICIS, INACTIVE PCS, MANIFEST EPA, PART NPL, PCS ENF, PCS FACILITY, PRP-CORP, RCRA IC_EC, RCRA_LQG, SEMS_8R_ACTIVE SITES, SEMS_8R_ARCHIVED SITES, T 2 - WA, TRIS] ***(cont.)***

Envirosite ID: 52328133
EPA ID: N/R

BRS ***(cont.)***

Source Code :	G07 - Product and by-product processing (direct flow of wastes from chemical manufacturing or processing, etc.)
Form Code :	W310 - Filters, solid adsorbents, ion exchange resins and spent carbon (usually from production, intermittent processes, or remediation)
Management Method :	H040 - Incineration - thermal destruction other than use as a fuel (includes any preparation prior to burning)
Generation Tons :	2.1
Managed Tons :	0
Shipped Tons :	2.1
Received Tons :	0
Receiver ID :	NED981723513
Receiver State :	NE
Shipper ID :	WAD008958357
Shipper State :	WA
Waste Minimization :	N - Waste minimization efforts were unsuccessful in reducing quantity and/or toxicity (please detail reasons in the Comments section)
Waste Code List :	K001
Waste Code Group :	K001 - BOTTOM SEDIMENT SLUDGE FROM THE TREATMENT OF WASTEWATERS FROM WOOD PRESERVING PROCESSES THAT USE CREOSOTE AND/OR PENTACHLOROPHENOL.
Waste Generation Type :	N/R
Report Cycle :	2019
Hazardous Waste Page Number :	49
Hazardous Waste Sub-Page Number :	1
BR Form :	GM
Waste Description :	COOLING TOWER SEDIMENT/SLUDGE
Primary NAICS :	321114 - Wood Preservation

Map Id: 478
Direction: E
Distance: 0.769 mi., 4062 ft.
Elevation: 15 ft.
Relative: Lower

Site Name : MCFARLAND CASCADE POLE & LUMBER CO | CASCADE POLE CO INC MCFARLAND | MCFARLAND CASCADE WOOD TREATING SOLUTION SPILL
1640 E MARC ST | 1640 EAST MARC STREET
TACOMA | Tacoma | TACOMA, WA

Database(s) : [AFS, ALL SITES - WA, BRS, CERCLIS-HIST, CORRACTS, CORRECTIVE ACTIONS_2020, CSCSL HWS - WA, DOCKET, EPA OSC, ERNS, FRS, FTTS INSP, HIST AFS, HSL - WA, ICIS, INACTIVE PCS, MANIFEST EPA, PART NPL, PCS ENF, PCS FACILITY, PRP-CORP, RCRA IC_EC, RCRA_LQG, SEMS_8R_ACTIVE SITES, SEMS_8R_ARCHIVED SITES, T 2 - WA, TRIS] ***(cont.)***

Envirosite ID: 52328133
EPA ID: N/R

BRS ***(cont.)***

Source Code :	G14 - Removal of tank sludge, sediments, or slag (periodic sludge or residual removal from storage tanks including internal scrubbing or cleaning)
Form Code :	W504 - Other sludges from wastewater treatment or air pollution control
Management Method :	H040 - Incineration - thermal destruction other than use as a fuel (includes any preparation prior to burning)
Generation Tons :	1.4
Managed Tons :	0
Shipped Tons :	1.4
Received Tons :	0
Receiver ID :	NED981723513
Receiver State :	NE
Shipper ID :	WAD008958357
Shipper State :	WA
Waste Minimization :	N - Waste minimization efforts were unsuccessful in reducing quantity and/or toxicity (please detail reasons in the Comments section)
Waste Code List :	K001
Waste Code Group :	K001 - BOTTOM SEDIMENT SLUDGE FROM THE TREATMENT OF WASTEWATERS FROM WOOD PRESERVING PROCESSES THAT USE CREOSOTE AND/OR PENTACHLOROPHENOL.
Waste Generation Type :	N/R
Report Cycle :	2019
Hazardous Waste Page Number :	5
Hazardous Waste Sub-Page Number :	1
BR Form :	GM
Waste Description :	WASTE CONTAMINATED WITH PCP: SOLID, DEBRIS
Primary NAICS :	321114 - Wood Preservation
Source Code :	G07 - Product and by-product processing (direct flow of wastes from chemical manufacturing or processing, etc.)

Map Id: 478
Direction: E
Distance: 0.769 mi., 4062 ft.
Elevation: 15 ft.
Relative: Lower

Site Name : MCFARLAND CASCADE POLE & LUMBER CO | CASCADE POLE CO INC MCFARLAND | MCFARLAND CASCADE WOOD TREATING SOLUTION SPILL
1640 E MARC ST | 1640 EAST MARC STREET
TACOMA | Tacoma | TACOMA, WA

Database(s) : [AFS, ALL SITES - WA, BRS, CERCLIS-HIST, CORRACTS, CORRECTIVE ACTIONS_2020, CSCSL HWS - WA, DOCKET, EPA OSC, ERNS, FRS, FTTS INSP, HIST AFS, HSL - WA, ICIS, INACTIVE PCS, MANIFEST EPA, PART NPL, PCS ENF, PCS FACILITY, PRP-CORP, RCRA IC_EC, RCRA_LQG, SEMS_8R_ACTIVE SITES, SEMS_8R_ARCHIVED SITES, T 2 - WA, TRIS] ***(cont.)***

Envirosite ID: 52328133
EPA ID: N/R

BRS ***(cont.)***

Form Code :	W002 - Contaminated debris (see definition at 40 CFR 268.2(g) and requirements at 40 CFR 268.45):for example, certain paper, clothing, rags, wood, empty fiber or plastic containers, glass, piping, or other solids
Management Method :	H040 - Incineration - thermal destruction other than use as a fuel (includes any preparation prior to burning)
Generation Tons :	4.425
Managed Tons :	0
Shipped Tons :	4.425
Received Tons :	0
Receiver ID :	UTD981552177
Receiver State :	UT
Shipper ID :	WAD008958357
Shipper State :	WA
Waste Minimization :	N - Waste minimization efforts were unsuccessful in reducing quantity and/or toxicity (please detail reasons in the Comments section)
Waste Code List :	F032
Waste Code Group :	F032 - WASTEWATERS, PROCESS RESIDUALS, PRESERVATIVE DRIPPAGE, AND SPENT FORMULATIONS FROM WOOD PRESERVING PROCESSES GENERATED AT PLANTS THAT CURRENTLY USE, O
Waste Generation Type :	N/R
Report Cycle :	2019
Hazardous Waste Page Number :	50
Hazardous Waste Sub-Page Number :	1
BR Form :	GM
Waste Description :	WASTE ACETONITRILE
Primary NAICS :	321114 - Wood Preservation
Source Code :	G11 - Discarding off-specification, out-of-date, and/or unused chemicals or products
Form Code :	W219 - Other organic liquid (specify in comments)

Map Id: 478
Direction: E
Distance: 0.769 mi., 4062 ft.
Elevation: 15 ft.
Relative: Lower

Site Name : MCFARLAND CASCADE POLE & LUMBER CO | CASCADE POLE CO INC MCFARLAND | MCFARLAND CASCADE WOOD TREATING SOLUTION SPILL
1640 E MARC ST | 1640 EAST MARC STREET
TACOMA | Tacoma | TACOMA, WA

Database(s) : [AFS, ALL SITES - WA, BRS, CERCLIS-HIST, CORRACTS, CORRECTIVE ACTIONS_2020, CSCSL HWS - WA, DOCKET, EPA OSC, ERNS, FRS, FTTS INSP, HIST AFS, HSL - WA, ICIS, INACTIVE PCS, MANIFEST EPA, PART NPL, PCS ENF, PCS FACILITY, PRP-CORP, RCRA IC_EC, RCRA_LQG, SEMS_8R_ACTIVE SITES, SEMS_8R_ARCHIVED SITES, T 2 - WA, TRIS] ***(cont.)***

Envirosite ID: 52328133
EPA ID: N/R

BRS ***(cont.)***

Management Method :	H040 - Incineration - thermal destruction other than use as a fuel (includes any preparation prior to burning)
Generation Tons :	0.02
Managed Tons :	0
Shipped Tons :	0.02
Received Tons :	0
Receiver ID :	NED981723513
Receiver State :	NE
Shipper ID :	WAD008958357
Shipper State :	WA
Waste Minimization :	N - Waste minimization efforts were unsuccessful in reducing quantity and/or toxicity (please detail reasons in the Comments section)
Waste Code List :	D001, U003
Waste Code Group :	U003 - ACETONITRILE (I,T)
Waste Generation Type :	N/R
Report Cycle :	2019
Hazardous Waste Page Number :	51
Hazardous Waste Sub-Page Number :	1
BR Form :	GM
Waste Description :	WASTE AEROSOL PAINT
Primary NAICS :	321114 - Wood Preservation
Source Code :	G06 - Painting and coating (manufacturing, building, or maintenance)
Form Code :	W209 - Paint, ink, lacquer, or varnish (fluid - not dried out or sludge)
Management Method :	H141 - The site receiving this waste stored/bulked and transferred the waste with no treatment or recovery (H010-H129), fuel blending (H061), or disposal (H131-H135) at that receiving site.
Generation Tons :	0.15
Managed Tons :	0
Shipped Tons :	0.15
Received Tons :	0
Receiver ID :	UTD981552177
Receiver State :	UT
Shipper ID :	WAD008958357
Shipper State :	WA

Map Id: 478
Direction: E
Distance: 0.769 mi., 4062 ft.
Elevation: 15 ft.
Relative: Lower

Site Name : MCFARLAND CASCADE POLE & LUMBER CO | CASCADE POLE CO INC MCFARLAND | MCFARLAND CASCADE WOOD TREATING SOLUTION SPILL
1640 E MARC ST | 1640 EAST MARC STREET
TACOMA | Tacoma | TACOMA, WA

Database(s) : [AFS, ALL SITES - WA, BRS, CERCLIS-HIST, CORRACTS, CORRECTIVE ACTIONS_2020, CSCSL HWS - WA, DOCKET, EPA OSC, ERNS, FRS, FTTS INSP, HIST AFS, HSL - WA, ICIS, INACTIVE PCS, MANIFEST EPA, PART NPL, PCS ENF, PCS FACILITY, PRP-CORP, RCRA IC_EC, RCRA_LQG, SEMS_8R_ACTIVE SITES, SEMS_8R_ARCHIVED SITES, T 2 - WA, TRIS] ***(cont.)***

Envirosite ID: 52328133
EPA ID: N/R

BRS ***(cont.)***

Waste Minimization :	N - Waste minimization efforts were unsuccessful in reducing quantity and/or toxicity (please detail reasons in the Comments section)
Waste Code List :	D001, D035, F003, F005
Waste Code Group :	F1_5 - F001-F005 combinations
Waste Generation Type :	N/R
Report Cycle :	2019
Hazardous Waste Page Number :	7
Hazardous Waste Sub-Page Number :	1
BR Form :	GM
Waste Description :	SLUDGE CONTAMINATED WITH PCP
Primary NAICS :	321114 - Wood Preservation
Source Code :	G14 - Removal of tank sludge, sediments, or slag (periodic sludge or residual removal from storage tanks including internal scrubbing or cleaning)
Form Code :	W609 - Other organic sludge (specify in comments)
Management Method :	H040 - Incineration - thermal destruction other than use as a fuel (includes any preparation prior to burning)
Generation Tons :	9.125
Managed Tons :	0
Shipped Tons :	9.125
Received Tons :	0
Receiver ID :	UTD981552177
Receiver State :	UT
Shipper ID :	WAD008958357
Shipper State :	WA
Waste Minimization :	N - Waste minimization efforts were unsuccessful in reducing quantity and/or toxicity (please detail reasons in the Comments section)
Waste Code List :	F032
Waste Code Group :	F032 - WASTEWATERS, PROCESS RESIDUALS, PRESERVATIVE DRIPPAGE, AND SPENT FORMULATIONS FROM WOOD PRESERVING PROCESSES GENERATED AT PLANTS THAT CURRENTLY USE, O

Map Id: 478
Direction: E
Distance: 0.769 mi., 4062 ft.
Elevation: 15 ft.
Relative: Lower

Site Name : MCFARLAND CASCADE POLE & LUMBER CO | CASCADE POLE CO INC MCFARLAND | MCFARLAND CASCADE WOOD TREATING SOLUTION SPILL
1640 E MARC ST | 1640 EAST MARC STREET
TACOMA | Tacoma | TACOMA, WA

Database(s) : [AFS, ALL SITES - WA, BRS, CERCLIS-HIST, CORRACTS, CORRECTIVE ACTIONS_2020, CSCSL HWS - WA, DOCKET, EPA OSC, ERNS, FRS, FTTS INSP, HIST AFS, HSL - WA, ICIS, INACTIVE PCS, MANIFEST EPA, PART NPL, PCS ENF, PCS FACILITY, PRP-CORP, RCRA IC_EC, RCRA_LQG, SEMS_8R_ACTIVE SITES, SEMS_8R_ARCHIVED SITES, T 2 - WA, TRIS] ***(cont.)***

Envirosite ID: 52328133
EPA ID: N/R

BRS ***(cont.)***

Waste Generation Type :	N/R

CERCLIS-HIST

Facility Name :	CASCADE POLE CO INC MCFARLAND
Facility Address :	1640 E MARC AVE, TACOMA, WA 98404
County :	PIERCE
Site ID :	1000591
Epa ID :	WAD008958357
Short Name :	CASCADE POLE CO INC MCFAR
Congressional District :	06
IFMS ID :	N/R
SMSA Number :	8200
USGC Hydro Unit :	17110014
Federal Facility :	N
DMNSN Number :	N/R
Site Orphan Flag :	N
RCRA ID :	N/R
USGS Quadrangle :	N/R
Site Init by Prog :	N/R
NFRAP Flag :	N/R
Parent ID :	1000981
RST Code :	N/R
EPA Region :	10
Classification :	N/R
Site Settings Code :	N/R
NPL Status :	Site is Part of NPL Site
DMNSN Unit Code :	N/R
RBRAC Code :	N/R
RResp Fed Agency Code :	N/R
Non NPL Status :	N/R
Non NPL Status Date :	N/R
Site Fips Code :	53053
CC Concurrence Date :	N/R
CC Concurrence FY :	N/R
Alias EPA ID :	N/R
Site FUDS Flag :	N/R

Map Id: 478
Direction: E
Distance: 0.769 mi., 4062 ft.
Elevation: 15 ft.
Relative: Lower

Site Name : MCFARLAND CASCADE POLE & LUMBER CO | CASCADE POLE CO INC MCFARLAND | MCFARLAND CASCADE WOOD TREATING SOLUTION SPILL
1640 E MARC ST | 1640 EAST MARC STREET
TACOMA | Tacoma | TACOMA, WA

Database(s) : [AFS, ALL SITES - WA, BRS, CERCLIS-HIST, CORRACTS, CORRECTIVE ACTIONS_2020, CSCSL HWS - WA, DOCKET, EPA OSC, ERNS, FRS, FTTS INSP, HIST AFS, HSL - WA, ICIS, INACTIVE PCS, MANIFEST EPA, PART NPL, PCS ENF, PCS FACILITY, PRP-CORP, RCRA IC_EC, RCRA_LQG, SEMS_8R_ACTIVE SITES, SEMS_8R_ARCHIVED SITES, T 2 - WA, TRIS] ***(cont.)***

Envirosite ID: 52328133
EPA ID: N/R

CERCLIS-HIST ***(cont.)***

CERCLIS Site Contact Name(s)

Contact ID :	N/R
Contact Name :	N/R
Contact Tel. :	N/R
Contact Title :	N/R
Contact Email :	N/R
Alias Comments :	N/R
Site Description :	N/R

CERCLIS Assessment History

Action Code :	001
Action :	PRELIMINARY ASSESSMENT
Date Started :	1987-12-29
Date Completed :	1987-12-30
Priority Level :	1
Operational Unit :	00
Primary Responsibility :	EPA Fund-Financed
Planning Status :	N/R
Urgency Indicator :	N/R
Action Anomaly :	N/R

Action Code :	001
Action :	DISCOVERY
Date Started :	N/R
Date Completed :	1981-05-05
Priority Level :	1
Operational Unit :	00
Primary Responsibility :	EPA Fund-Financed
Planning Status :	N/R
Urgency Indicator :	N/R
Action Anomaly :	N/R

Action Code :	001
Action :	SITE INSPECTION
Date Started :	1988-12-08
Date Completed :	1988-12-08

Map Id: 478
Direction: E
Distance: 0.769 mi., 4062 ft.
Elevation: 15 ft.
Relative: Lower

Site Name : MCFARLAND CASCADE POLE & LUMBER CO | CASCADE POLE CO INC MCFARLAND | MCFARLAND CASCADE WOOD TREATING SOLUTION SPILL
1640 E MARC ST | 1640 EAST MARC STREET
TACOMA | Tacoma | TACOMA, WA

Database(s) : [AFS, ALL SITES - WA, BRS, CERCLIS-HIST, CORRACTS, CORRECTIVE ACTIONS_2020, CSCSL HWS - WA, DOCKET, EPA OSC, ERNS, FRS, FTTS INSP, HIST AFS, HSL - WA, ICIS, INACTIVE PCS, MANIFEST EPA, PART NPL, PCS ENF, PCS FACILITY, PRP-CORP, RCRA IC_EC, RCRA_LQG, SEMS_8R_ACTIVE SITES, SEMS_8R_ARCHIVED SITES, T 2 - WA, TRIS] ***(cont.)***

Envirosite ID: 52328133
EPA ID: N/R

CERCLIS-HIST ***(cont.)***

Priority Level :	1
Operational Unit :	00
Primary Responsibility :	State, Fund Financed
Planning Status :	N/R
Urgency Indicator :	N/R
Action Anomaly :	N/R

CORRACTS

Facility Name :	MCFARLAND CASCADE POLE & LUMBER CO
Facility Address :	1640 E MARC ST, TACOMA, WA 98421
County :	PIERCE
EPA ID :	WAD008958357
EPA Region :	10
Last Date in Agency List :	2023-01-23
HNAICS Code :	321114 - WOOD PRESERVATION

Details for this site have been truncated due to the large number of available details for this site within this dataset. For the complete details for this site, contact your Envirosite account representative for a complimentary site report containing all of the details available.

Area Name :	FACILITY
Actual Date :	2015-09-29
Action :	REMEDY CONSTRUCTION-REMEDY CONSTRUCTED
Original Schedule Date :	N/R
Schedule End Date :	N/R

Area Name :	FACILITY
Actual Date :	2013-04-23
Action :	CMS REPORT RECEIVED
Original Schedule Date :	N/R
Schedule End Date :	N/R

Map Id: 478
Direction: E
Distance: 0.769 mi., 4062 ft.
Elevation: 15 ft.
Relative: Lower

Site Name : MCFARLAND CASCADE POLE & LUMBER CO | CASCADE POLE CO INC MCFARLAND | MCFARLAND CASCADE WOOD TREATING SOLUTION SPILL
1640 E MARC ST | 1640 EAST MARC STREET
TACOMA | Tacoma | TACOMA, WA

Database(s) : [AFS, ALL SITES - WA, BRS, CERCLIS-HIST, CORRACTS, CORRECTIVE ACTIONS_2020, CSCSL HWS - WA, DOCKET, EPA OSC, ERNS, FRS, FTTS INSP, HIST AFS, HSL - WA, ICIS, INACTIVE PCS, MANIFEST EPA, PART NPL, PCS ENF, PCS FACILITY, PRP-CORP, RCRA IC_EC, RCRA_LQG, SEMS_8R_ACTIVE SITES, SEMS_8R_ARCHIVED SITES, T 2 - WA, TRIS] ***(cont.)***

Envirosite ID: 52328133
EPA ID: N/R

CORRACTS ***(cont.)***

Area Name :	FACILITY
Actual Date :	2011-07-15
Action :	CMS REPORT RECEIVED
Original Schedule Date :	N/R
Schedule End Date :	N/R

Area Name :	FACILITY
Actual Date :	2008-03-14
Action :	INVESTIGATION SUPPLEMENTAL INFO REQ BY AGENCY
Original Schedule Date :	N/R
Schedule End Date :	N/R

Area Name :	FACILITY
Actual Date :	2008-03-14
Action :	CMS SUPPLEMENTAL INFO REQ BY AGENCY
Original Schedule Date :	N/R
Schedule End Date :	N/R

Area Name :	FACILITY
Actual Date :	2007-03-16
Action :	CMS REPORT RECEIVED
Original Schedule Date :	N/R
Schedule End Date :	N/R

Area Name :	FACILITY
Actual Date :	2007-03-16
Action :	INVESTIGATION REPORT RECEIVED
Original Schedule Date :	N/R
Schedule End Date :	N/R

Area Name :	FACILITY
Actual Date :	2006-01-17
Action :	CMS SUPPLEMENTAL INFO REQ BY AGENCY
Original Schedule Date :	N/R
Schedule End Date :	N/R

Map Id: 478
Direction: E
Distance: 0.769 mi., 4062 ft.
Elevation: 15 ft.
Relative: Lower

Site Name : MCFARLAND CASCADE POLE & LUMBER CO | CASCADE POLE CO INC MCFARLAND | MCFARLAND CASCADE WOOD TREATING SOLUTION SPILL
1640 E MARC ST | 1640 EAST MARC STREET
TACOMA | Tacoma | TACOMA, WA

Database(s) : [AFS, ALL SITES - WA, BRS, CERCLIS-HIST, CORRACTS, CORRECTIVE ACTIONS_2020, CSCSL HWS - WA, DOCKET, EPA OSC, ERNS, FRS, FTTS INSP, HIST AFS, HSL - WA, ICIS, INACTIVE PCS, MANIFEST EPA, PART NPL, PCS ENF, PCS FACILITY, PRP-CORP, RCRA IC_EC, RCRA_LQG, SEMS_8R_ACTIVE SITES, SEMS_8R_ARCHIVED SITES, T 2 - WA, TRIS] ***(cont.)***

Envirosite ID: 52328133
EPA ID: N/R

CORRACTS ***(cont.)***

Area Name :	FACILITY
Actual Date :	2006-01-17
Action :	INVESTIGATION SUPPLEMENTAL INFO REQ BY AGENCY
Original Schedule Date :	N/R
Schedule End Date :	N/R

Area Name :	FACILITY
Actual Date :	2005-06-09
Action :	CMS REPORT RECEIVED
Original Schedule Date :	N/R
Schedule End Date :	N/R

Area Name :	FACILITY
Actual Date :	2005-06-09
Action :	INVESTIGATION REPORT RECEIVED
Original Schedule Date :	N/R
Schedule End Date :	N/R

Area Name :	FACILITY
Actual Date :	2004-08-09
Action :	HUMAN EXPOSURES CONTROLLED DETERMINATION-YES, APPLICABLE AS OF THIS DATE
Original Schedule Date :	N/R
Schedule End Date :	N/R

Area Name :	FACILITY
Actual Date :	2004-08-09
Action :	RELEASE TO GW CONTROLLED DETERMINATION-YES, APPLICABLE AS OF THIS DATE
Original Schedule Date :	N/R
Schedule End Date :	N/R

Area Name :	FACILITY
Actual Date :	2003-11-04
Action :	INVESTIGATION WORKPLAN APPROVED
Original Schedule Date :	N/R
Schedule End Date :	N/R

Map Id: 478
Direction: E
Distance: 0.769 mi., 4062 ft.
Elevation: 15 ft.
Relative: Lower

Site Name : MCFARLAND CASCADE POLE & LUMBER CO | CASCADE POLE CO INC MCFARLAND | MCFARLAND CASCADE WOOD TREATING SOLUTION SPILL
1640 E MARC ST | 1640 EAST MARC STREET
TACOMA | Tacoma | TACOMA, WA

Database(s) : [AFS, ALL SITES - WA, BRS, CERCLIS-HIST, CORRACTS, CORRECTIVE ACTIONS_2020, CSCSL HWS - WA, DOCKET, EPA OSC, ERNS, FRS, FTTS INSP, HIST AFS, HSL - WA, ICIS, INACTIVE PCS, MANIFEST EPA, PART NPL, PCS ENF, PCS FACILITY, PRP-CORP, RCRA IC_EC, RCRA_LQG, SEMS_8R_ACTIVE SITES, SEMS_8R_ARCHIVED SITES, T 2 - WA, TRIS] ***(cont.)***

Envirosite ID: 52328133
EPA ID: N/R

CORRACTS ***(cont.)***

Area Name :	FACILITY
Actual Date :	2003-11-04
Action :	CMS WORKPLAN APPROVED
Original Schedule Date :	N/R
Schedule End Date :	N/R

Area Name :	FACILITY
Actual Date :	2003-08-13
Action :	HUMAN EXPOSURES CONTROLLED DETERMINATION-YES, APPLICABLE AS OF THIS DATE
Original Schedule Date :	N/R
Schedule End Date :	N/R

Area Name :	FACILITY
Actual Date :	2003-08-04
Action :	INVESTIGATION WORKPLAN RECEIVED
Original Schedule Date :	N/R
Schedule End Date :	N/R

Area Name :	FACILITY
Actual Date :	2003-02-04
Action :	INVESTIGATION WORKPLAN NOTICE OF DEFICIENCY ISSUED
Original Schedule Date :	N/R
Schedule End Date :	N/R

Area Name :	FACILITY
Actual Date :	2001-11-08
Action :	RELEASE TO GW CONTROLLED DETERMINATION-YES, APPLICABLE AS OF THIS DATE
Original Schedule Date :	N/R
Schedule End Date :	N/R

Area Name :	FACILITY
Actual Date :	2001-11-08
Action :	HUMAN EXPOSURES CONTROLLED DETERMINATION-YES, APPLICABLE AS OF THIS DATE
Original Schedule Date :	N/R

Map Id: 478
Direction: E
Distance: 0.769 mi., 4062 ft.
Elevation: 15 ft.
Relative: Lower

Site Name : MCFARLAND CASCADE POLE & LUMBER CO | CASCADE POLE CO INC MCFARLAND | MCFARLAND CASCADE WOOD TREATING SOLUTION SPILL
1640 E MARC ST | 1640 EAST MARC STREET
TACOMA | Tacoma | TACOMA, WA

Database(s) : [AFS, ALL SITES - WA, BRS, CERCLIS-HIST, CORRACTS, CORRECTIVE ACTIONS_2020, CSCSL HWS - WA, DOCKET, EPA OSC, ERNS, FRS, FTTS INSP, HIST AFS, HSL - WA, ICIS, INACTIVE PCS, MANIFEST EPA, PART NPL, PCS ENF, PCS FACILITY, PRP-CORP, RCRA IC_EC, RCRA_LQG, SEMS_8R_ACTIVE SITES, SEMS_8R_ARCHIVED SITES, T 2 - WA, TRIS] ***(cont.)***

Envirosite ID: 52328133
EPA ID: N/R

CORRACTS ***(cont.)***

Schedule End Date : N/R

Area Name : FACILITY
Actual Date : 2000-07-14
Action : HUMAN EXPOSURES CONTROLLED DETERMINATION-YES, APPLICABLE AS OF THIS DATE
Original Schedule Date : N/R
Schedule End Date : N/R

Area Name : FACILITY
Actual Date : 2000-07-14
Action : RELEASE TO GW CONTROLLED DETERMINATION-YES, APPLICABLE AS OF THIS DATE
Original Schedule Date : N/R
Schedule End Date : N/R

Area Name : FACILITY
Actual Date : 2000-03-10
Action : INVESTIGATION PROGRESS REPORTS RECEIVED
Original Schedule Date : N/R
Schedule End Date : N/R

Area Name : FACILITY
Actual Date : 2000-01-11
Action : INVESTIGATION PROGRESS REPORTS RECEIVED
Original Schedule Date : N/R
Schedule End Date : N/R

Area Name : FACILITY
Actual Date : 1999-11-30
Action : ENGINEERING CONTROLS ESTABLISHED-NON-GROUNDWATER CONTROL
Original Schedule Date : N/R
Schedule End Date : N/R

Area Name : FACILITY
Actual Date : 1999-10-23

Map Id: 478
Direction: E
Distance: 0.769 mi., 4062 ft.
Elevation: 15 ft.
Relative: Lower

Site Name : MCFARLAND CASCADE POLE & LUMBER CO | CASCADE POLE CO INC MCFARLAND | MCFARLAND CASCADE WOOD TREATING SOLUTION SPILL
1640 E MARC ST | 1640 EAST MARC STREET
TACOMA | Tacoma | TACOMA, WA

Database(s) : [AFS, ALL SITES - WA, BRS, CERCLIS-HIST, CORRACTS, CORRECTIVE ACTIONS_2020, CSCSL HWS - WA, DOCKET, EPA OSC, ERNS, FRS, FTTS INSP, HIST AFS, HSL - WA, ICIS, INACTIVE PCS, MANIFEST EPA, PART NPL, PCS ENF, PCS FACILITY, PRP-CORP, RCRA IC_EC, RCRA_LQG, SEMS_8R_ACTIVE SITES, SEMS_8R_ARCHIVED SITES, T 2 - WA, TRIS] ***(cont.)***

Envirosite ID: 52328133
EPA ID: N/R

CORRACTS ***(cont.)***

Action :	STABILIZATION CONSTRUCTION COMPLETED
Original Schedule Date :	1999-10-23
Schedule End Date :	N/R
Area Name :	FACILITY
Actual Date :	1999-10-18
Action :	STABILIZATION/INTERIM MEASURES DECISION
Original Schedule Date :	1999-10-18
Schedule End Date :	N/R
Area Name :	FACILITY
Actual Date :	1999-09-22
Action :	INVESTIGATION WORKPLAN APPROVED
Original Schedule Date :	1999-09-22
Schedule End Date :	N/R
Area Name :	FACILITY
Actual Date :	1999-04-07
Action :	INVESTIGATION WORKPLAN RECEIVED
Original Schedule Date :	1999-04-07
Schedule End Date :	N/R
Area Name :	FACILITY
Actual Date :	1999-03-15
Action :	INVESTIGATION WORKPLAN NOTICE OF DEFICIENCY ISSUED
Original Schedule Date :	1999-03-15
Schedule End Date :	N/R

CORRECTIVE ACTIONS_2020

Facility Name :	MCFARLAND CASCADE POLE & LUMBER CO
Facility Address :	1640 E MARC ST, TACOMA, WA 98421
EPA ID :	WAD008958357
Region :	10
Remedy Construction :	YES
Federal Facility :	N/R

Map Id: 478
Direction: E
Distance: 0.769 mi., 4062 ft.
Elevation: 15 ft.
Relative: Lower

Site Name : MCFARLAND CASCADE POLE & LUMBER CO | CASCADE POLE CO INC MCFARLAND | MCFARLAND CASCADE WOOD TREATING SOLUTION SPILL
1640 E MARC ST | 1640 EAST MARC STREET
TACOMA | Tacoma | TACOMA, WA

Database(s) : [AFS, ALL SITES - WA, BRS, CERCLIS-HIST, CORRACTS, CORRECTIVE ACTIONS_2020, CSCSL HWS - WA, DOCKET, EPA OSC, ERNS, FRS, FTTS INSP, HIST AFS, HSL - WA, ICIS, INACTIVE PCS, MANIFEST EPA, PART NPL, PCS ENF, PCS FACILITY, PRP-CORP, RCRA IC_EC, RCRA_LQG, SEMS_8R_ACTIVE SITES, SEMS_8R_ARCHIVED SITES, T 2 - WA, TRIS] ***(cont.)***

Envirosite ID: 52328133
EPA ID: N/R

CORRECTIVE ACTIONS_2020 ***(cont.)***

CA725 :	YE
CA750 :	YE
CA550 :	YE
CA900 :	N/R

CSCSL HWS - WA

Facility Name :	MCFARLAND CASCADE POLE & LUMBER CO
Facility Address :	1640 E MARC ST, TACOMA, 98421
County :	PIERCE

Site Details

Facility Site ID :	1222
Site Status :	CC-O&M/Monitoring
Cleanup Site ID :	3643
Region :	Southwest
Responsible Section :	Hazardous Waste
WARM Rank :	1 - Highest Assessed Risk
Is Brownfield? :	N/R
Is PSI? :	N/R
Current VCP :	N/R
Past VCP :	N/R
Institutional Control :	N/R
Latitude :	47.256753
Longitude :	-122.41058
Last Date in Agency List :	2023-03-07

Contaminants Details

Contaminant Name :	Phenolic Compounds
Groundwater :	Confirmed Above Cleanup Levels
Surface Water :	Confirmed Above Cleanup Levels
Soil :	Confirmed Above Cleanup Levels
Sediment :	N/R
Air :	Suspected
Bedrock :	N/R

Map Id: 478
Direction: E
Distance: 0.769 mi., 4062 ft.
Elevation: 15 ft.
Relative: Lower

Site Name : MCFARLAND CASCADE POLE & LUMBER CO | CASCADE POLE CO INC MCFARLAND | MCFARLAND CASCADE WOOD TREATING SOLUTION SPILL
1640 E MARC ST | 1640 EAST MARC STREET
TACOMA | Tacoma | TACOMA, WA

Database(s) : [AFS, ALL SITES - WA, BRS, CERCLIS-HIST, CORRACTS, CORRECTIVE ACTIONS_2020, CSCSL HWS - WA, DOCKET, EPA OSC, ERNS, FRS, FTTS INSP, HIST AFS, HSL - WA, ICIS, INACTIVE PCS, MANIFEST EPA, PART NPL, PCS ENF, PCS FACILITY, PRP-CORP, RCRA IC_EC, RCRA_LQG, SEMS_8R_ACTIVE SITES, SEMS_8R_ARCHIVED SITES, T 2 - WA, TRIS] ***(cont.)***

Envirosite ID: 52328133
EPA ID: N/R

CSCSL HWS - WA ***(cont.)***

Contaminant Name :	Polycyclic Aromatic Hydrocarbons
Groundwater :	Confirmed Above Cleanup Levels
Surface Water :	Confirmed Above Cleanup Levels
Soil :	Confirmed Above Cleanup Levels
Sediment :	N/R
Air :	Suspected
Bedrock :	N/R

Contaminant Name :	Base/Neutral/Acid Organics
Groundwater :	Confirmed Above Cleanup Levels
Surface Water :	N/R
Soil :	Confirmed Above Cleanup Levels
Sediment :	N/R
Air :	N/R
Bedrock :	N/R

Contaminant Name :	Metals Priority Pollutants
Groundwater :	Confirmed Above Cleanup Levels
Surface Water :	Confirmed Above Cleanup Levels
Soil :	Confirmed Above Cleanup Levels
Sediment :	N/R
Air :	Suspected
Bedrock :	N/R

Contaminant Name :	Metals - Other
Groundwater :	N/R
Surface Water :	N/R
Soil :	Remediated-Below
Sediment :	N/R
Air :	N/R
Bedrock :	N/R

Contaminant Name :	Non-Halogenated Solvents
Groundwater :	Suspected
Surface Water :	Suspected
Soil :	Suspected
Sediment :	N/R
Air :	Suspected

Map Id: 478
Direction: E
Distance: 0.769 mi., 4062 ft.
Elevation: 15 ft.
Relative: Lower

Site Name : MCFARLAND CASCADE POLE & LUMBER CO | CASCADE POLE CO INC MCFARLAND | MCFARLAND CASCADE WOOD TREATING SOLUTION SPILL
1640 E MARC ST | 1640 EAST MARC STREET
TACOMA | Tacoma | TACOMA, WA

Database(s) : [AFS, ALL SITES - WA, BRS, CERCLIS-HIST, CORRACTS, CORRECTIVE ACTIONS_2020, CSCSL HWS - WA, DOCKET, EPA OSC, ERNS, FRS, FTTS INSP, HIST AFS, HSL - WA, ICIS, INACTIVE PCS, MANIFEST EPA, PART NPL, PCS ENF, PCS FACILITY, PRP-CORP, RCRA IC_EC, RCRA_LQG, SEMS_8R_ACTIVE SITES, SEMS_8R_ARCHIVED SITES, T 2 - WA, TRIS] ***(cont.)***

Envirosite ID: 52328133
EPA ID: N/R

CSCSL HWS - WA ***(cont.)***

Bedrock : N/R

DOCKET

Facility Name : MCFARLAND CASCADE POLE & LUMBER CO
Facility Address : 1640 E MARC ST, TACOMA, WA 98421

Site Activity Details

Details for this site have been truncated due to the large number of available details for this site within this dataset. For the complete details for this site, contact your Envirosite account representative for a complimentary site report containing all of the details available.

Enforcement Action Case Number : WA-133354
Activity ID : 3400008031
Enforcement Action Name : MCFARLAND CASCADE POLE & LUMBER CO
Last Date in Agency List : 2018-12-17

Final Ordr Iss/Final Order Enter Date: N/R
Complaint/Proposed Order Actual Date: N/R
Final Order Issued Actual Date : N/R
Final Order Name : N/R

Complaint Summary
Respondent/Defendant Name : N/R
Named in Complaint : N/R
Named in Final Order : N/R

SEP Category : N/R
SEP Description : N/R

Regional Docket Number : N/R

Map Id: 478
Direction: E
Distance: 0.769 mi., 4062 ft.
Elevation: 15 ft.
Relative: Lower

Site Name : MCFARLAND CASCADE POLE & LUMBER CO | CASCADE POLE CO INC MCFARLAND | MCFARLAND CASCADE WOOD TREATING SOLUTION SPILL
1640 E MARC ST | 1640 EAST MARC STREET
TACOMA | Tacoma | TACOMA, WA

Database(s) : [AFS, ALL SITES - WA, BRS, CERCLIS-HIST, CORRACTS, CORRECTIVE ACTIONS_2020, CSCSL HWS - WA, DOCKET, EPA OSC, ERNS, FRS, FTTS INSP, HIST AFS, HSL - WA, ICIS, INACTIVE PCS, MANIFEST EPA, PART NPL, PCS ENF, PCS FACILITY, PRP-CORP, RCRA IC_EC, RCRA_LQG, SEMS_8R_ACTIVE SITES, SEMS_8R_ARCHIVED SITES, T 2 - WA, TRIS] ***(cont.)***

Envirosite ID: 52328133
EPA ID: N/R

DOCKET ***(cont.)***

Standard Industrial Classification (SIC) Summary

Registry ID :	110000490488
Primary SIC :	N/R
Primary NAICS :	321114 - Wood Preservation
Settlement FRS ICIS Facility :	N/R - N/R
Pollutants (SRS) :	N/R
Admin EA Closed Actual Date :	2011-09-27
Enforcement Action Name :	N/R
Enforcement Action Resolution :	N/R
Violation Types :	N/R
Case Law Sections :	CWA OTHER - Violations not covered elsewhere

Violation Penalties and Compliance Summary

Compliance Action Cost :	N/R
EPA Penalty Assessed Amount :	N/R
Cost Recovery Required :	N/R
Cost of SEP :	N/R
Cost of Complying Actions :	N/R

Site Activity Details

Enforcement Action Case Number :	WA-318134
Activity ID :	3400013248
Enforcement Action Name :	MCFARLAND CASCADE POLE & LUMBER CO
Last Date in Agency List :	2018-12-17
Final Ordr Iss/Final Order Enter Date:	N/R
Complaint/Proposed Order Actual Date:	N/R

Map Id: 478
Direction: E
Distance: 0.769 mi., 4062 ft.
Elevation: 15 ft.
Relative: Lower

Site Name : MCFARLAND CASCADE POLE & LUMBER CO | CASCADE POLE CO INC MCFARLAND | MCFARLAND CASCADE WOOD TREATING SOLUTION SPILL
1640 E MARC ST | 1640 EAST MARC STREET
TACOMA | Tacoma | TACOMA, WA

Database(s) : [AFS, ALL SITES - WA, BRS, CERCLIS-HIST, CORRACTS, CORRECTIVE ACTIONS_2020, CSCSL HWS - WA, DOCKET, EPA OSC, ERNS, FRS, FTTS INSP, HIST AFS, HSL - WA, ICIS, INACTIVE PCS, MANIFEST EPA, PART NPL, PCS ENF, PCS FACILITY, PRP-CORP, RCRA IC_EC, RCRA_LQG, SEMS_8R_ACTIVE SITES, SEMS_8R_ARCHIVED SITES, T 2 - WA, TRIS] ***(cont.)***

Envirosite ID: 52328133
EPA ID: N/R

DOCKET ***(cont.)***

Final Order Issued Actual Date : N/R
Final Order Name : N/R

Complaint Summary
Respondent/Defendant Name : N/R
Named in Complaint : N/R
Named in Final Order : N/R

SEP Category : N/R
SEP Description : N/R

Regional Docket Number : N/R

Standard Industrial Classification (SIC) Summary
Registry ID : 110000490488
Primary SIC : N/R
Primary NAICS : 321114 - Wood Preservation

Settlement FRS ICIS Facility : N/R - N/R

Pollutants (SRS) : N/R

Admin EA Closed Actual Date : 2012-12-05
Enforcement Action Name : N/R
Enforcement Action Resolution : N/R

Violation Types : N/R

Case Law Sections : CWA OTHER - Violations not covered elsewhere

Map Id: 478
Direction: E
Distance: 0.769 mi., 4062 ft.
Elevation: 15 ft.
Relative: Lower

Site Name : MCFARLAND CASCADE POLE & LUMBER CO | CASCADE POLE CO INC MCFARLAND | MCFARLAND CASCADE WOOD TREATING SOLUTION SPILL
1640 E MARC ST | 1640 EAST MARC STREET
TACOMA | Tacoma | TACOMA, WA

Database(s) : [AFS, ALL SITES - WA, BRS, CERCLIS-HIST, CORRACTS, CORRECTIVE ACTIONS_2020, CSCSL HWS - WA, DOCKET, EPA OSC, ERNS, FRS, FTTS INSP, HIST AFS, HSL - WA, ICIS, INACTIVE PCS, MANIFEST EPA, PART NPL, PCS ENF, PCS FACILITY, PRP-CORP, RCRA IC_EC, RCRA_LQG, SEMS_8R_ACTIVE SITES, SEMS_8R_ARCHIVED SITES, T 2 - WA, TRIS] ***(cont.)***

Envirosite ID: 52328133
EPA ID: N/R

DOCKET ***(cont.)***

Violation Penalties and Compliance Summary

Compliance Action Cost :	N/R
EPA Penalty Assessed Amount :	N/R
Cost Recovery Required :	N/R
Cost of SEP :	N/R
Cost of Complying Actions :	N/R

Site Activity Details

Enforcement Action Case Number :	WA-33580
Activity ID :	3400013376
Enforcement Action Name :	MCFARLAND CASCADE POLE & LUMBER CO
Last Date in Agency List :	2018-12-17
Final Ordr Iss/Final Order Enter Date:	N/R
Complaint/Proposed Order Actual Date:	N/R
Final Order Issued Actual Date :	N/R
Final Order Name :	N/R

Complaint Summary

Respondent/Defendant Name :	N/R
Named in Complaint :	N/R
Named in Final Order :	N/R
SEP Category :	N/R
SEP Description :	N/R
Regional Docket Number :	N/R

Standard Industrial Classification (SIC) Summary

Registry ID :	110000490488
Primary SIC :	N/R
Primary NAICS :	321114 - Wood Preservation

Map Id: 478
Direction: E
Distance: 0.769 mi., 4062 ft.
Elevation: 15 ft.
Relative: Lower

Site Name : MCFARLAND CASCADE POLE & LUMBER CO | CASCADE POLE CO INC MCFARLAND | MCFARLAND CASCADE WOOD TREATING SOLUTION SPILL
1640 E MARC ST | 1640 EAST MARC STREET
TACOMA | Tacoma | TACOMA, WA

Database(s) : [AFS, ALL SITES - WA, BRS, CERCLIS-HIST, CORRACTS, CORRECTIVE ACTIONS_2020, CSCSL HWS - WA, DOCKET, EPA OSC, ERNS, FRS, FTTS INSP, HIST AFS, HSL - WA, ICIS, INACTIVE PCS, MANIFEST EPA, PART NPL, PCS ENF, PCS FACILITY, PRP-CORP, RCRA IC_EC, RCRA_LQG, SEMS_8R_ACTIVE SITES, SEMS_8R_ARCHIVED SITES, T 2 - WA, TRIS] ***(cont.)***

Envirosite ID: 52328133
EPA ID: N/R

DOCKET ***(cont.)***

Settlement FRS ICIS Facility : N/R - N/R

Pollutants (SRS) : N/R

Admin EA Closed Actual Date : 1995-04-30
Enforcement Action Name : N/R
Enforcement Action Resolution : N/R

Violation Types : N/R

Case Law Sections : CWA OTHER - Violations not covered elsewhere

Violation Penalties and Compliance Summary
Compliance Action Cost : N/R
EPA Penalty Assessed Amount : N/R
Cost Recovery Required : N/R
Cost of SEP : N/R
Cost of Complying Actions : N/R

Site Activity Details
Enforcement Action Case Number : WA-33761
Activity ID : 3400013378
Enforcement Action Name : MCFARLAND CASCADE POLE & LUMBER CO
Last Date in Agency List : 2018-12-17

Final Ordr Iss/Final Order Enter Date: N/R
Complaint/Proposed Order Actual Date: N/R
Final Order Issued Actual Date : N/R
Final Order Name : N/R

Map Id: 478
Direction: E
Distance: 0.769 mi., 4062 ft.
Elevation: 15 ft.
Relative: Lower

Site Name : MCFARLAND CASCADE POLE & LUMBER CO | CASCADE POLE CO INC MCFARLAND | MCFARLAND CASCADE WOOD TREATING SOLUTION SPILL
1640 E MARC ST | 1640 EAST MARC STREET
TACOMA | Tacoma | TACOMA, WA

Database(s) : [AFS, ALL SITES - WA, BRS, CERCLIS-HIST, CORRACTS, CORRECTIVE ACTIONS_2020, CSCSL HWS - WA, DOCKET, EPA OSC, ERNS, FRS, FTTS INSP, HIST AFS, HSL - WA, ICIS, INACTIVE PCS, MANIFEST EPA, PART NPL, PCS ENF, PCS FACILITY, PRP-CORP, RCRA IC_EC, RCRA_LQG, SEMS_8R_ACTIVE SITES, SEMS_8R_ARCHIVED SITES, T 2 - WA, TRIS] ***(cont.)***

Envirosite ID: 52328133
EPA ID: N/R

DOCKET ***(cont.)***

Complaint Summary

Respondent/Defendant Name :	N/R
Named in Complaint :	N/R
Named in Final Order :	N/R
SEP Category :	N/R
SEP Description :	N/R
Regional Docket Number :	N/R

Standard Industrial Classification (SIC) Summary

Registry ID :	110000490488
Primary SIC :	N/R
Primary NAICS :	321114 - Wood Preservation
Settlement FRS ICIS Facility :	N/R - N/R
Pollutants (SRS) :	N/R
Admin EA Closed Actual Date :	1995-12-31
Enforcement Action Name :	N/R
Enforcement Action Resolution :	N/R
Violation Types :	N/R
Case Law Sections :	CWA OTHER - Violations not covered elsewhere

Violation Penalties and Compliance Summary

Compliance Action Cost :	N/R
EPA Penalty Assessed Amount :	N/R
Cost Recovery Required :	N/R

Map Id: 478
Direction: E
Distance: 0.769 mi., 4062 ft.
Elevation: 15 ft.
Relative: Lower

Site Name : MCFARLAND CASCADE POLE & LUMBER CO | CASCADE POLE CO INC MCFARLAND | MCFARLAND CASCADE WOOD TREATING SOLUTION SPILL
1640 E MARC ST | 1640 EAST MARC STREET
TACOMA | Tacoma | TACOMA, WA

Database(s) : [AFS, ALL SITES - WA, BRS, CERCLIS-HIST, CORRACTS, CORRECTIVE ACTIONS_2020, CSCSL HWS - WA, DOCKET, EPA OSC, ERNS, FRS, FTTS INSP, HIST AFS, HSL - WA, ICIS, INACTIVE PCS, MANIFEST EPA, PART NPL, PCS ENF, PCS FACILITY, PRP-CORP, RCRA IC_EC, RCRA_LQG, SEMS_8R_ACTIVE SITES, SEMS_8R_ARCHIVED SITES, T 2 - WA, TRIS] ***(cont.)***

Envirosite ID: 52328133
EPA ID: N/R

DOCKET ***(cont.)***

Cost of SEP :	N/R
Cost of Complying Actions :	N/R

Site Activity Details

Enforcement Action Case Number :	WA-33979
Activity ID :	3400013392
Enforcement Action Name :	MCFARLAND CASCADE POLE & LUMBER CO
Last Date in Agency List :	2018-12-17
Final Ordr Iss/Final Order Enter Date:	N/R
Complaint/Proposed Order Actual Date:	N/R
Final Order Issued Actual Date :	N/R
Final Order Name :	N/R

Complaint Summary

Respondent/Defendant Name :	N/R
Named in Complaint :	N/R
Named in Final Order :	N/R
SEP Category :	N/R
SEP Description :	N/R
Regional Docket Number :	N/R

Standard Industrial Classification (SIC) Summary

Registry ID :	110000490488
Primary SIC :	N/R
Primary NAICS :	321114 - Wood Preservation
Settlement FRS ICIS Facility :	N/R - N/R

Map Id: 478
Direction: E
Distance: 0.769 mi., 4062 ft.
Elevation: 15 ft.
Relative: Lower

Site Name : MCFARLAND CASCADE POLE & LUMBER CO | CASCADE POLE CO INC MCFARLAND | MCFARLAND CASCADE WOOD TREATING SOLUTION SPILL
1640 E MARC ST | 1640 EAST MARC STREET
TACOMA | Tacoma | TACOMA, WA

Database(s) : [AFS, ALL SITES - WA, BRS, CERCLIS-HIST, CORRACTS, CORRECTIVE ACTIONS_2020, CSCSL HWS - WA, DOCKET, EPA OSC, ERNS, FRS, FTTS INSP, HIST AFS, HSL - WA, ICIS, INACTIVE PCS, MANIFEST EPA, PART NPL, PCS ENF, PCS FACILITY, PRP-CORP, RCRA IC_EC, RCRA_LQG, SEMS_8R_ACTIVE SITES, SEMS_8R_ARCHIVED SITES, T 2 - WA, TRIS] ***(cont.)***

Envirosite ID: 52328133
EPA ID: N/R

DOCKET ***(cont.)***

Pollutants (SRS) : N/R

Admin EA Closed Actual Date : 1997-11-21
Enforcement Action Name : N/R
Enforcement Action Resolution : N/R

Violation Types : N/R

Case Law Sections : CWA OTHER - Violations not covered elsewhere

Violation Penalties and Compliance Summary
Compliance Action Cost : N/R
EPA Penalty Assessed Amount : N/R
Cost Recovery Required : N/R
Cost of SEP : N/R
Cost of Complying Actions : N/R

Site Activity Details
Enforcement Action Case Number : WA-33994
Activity ID : 3400013385
Enforcement Action Name : MCFARLAND CASCADE POLE & LUMBER CO
Last Date in Agency List : 2018-12-17

Final Ordr Iss/Final Order Enter Date: N/R
Complaint/Proposed Order Actual Date: N/R
Final Order Issued Actual Date : N/R
Final Order Name : N/R

Complaint Summary
Respondent/Defendant Name : N/R
Named in Complaint : N/R
Named in Final Order : N/R

Map Id: 478
Direction: E
Distance: 0.769 mi., 4062 ft.
Elevation: 15 ft.
Relative: Lower

Site Name : MCFARLAND CASCADE POLE & LUMBER CO | CASCADE POLE CO INC MCFARLAND | MCFARLAND CASCADE WOOD TREATING SOLUTION SPILL
1640 E MARC ST | 1640 EAST MARC STREET
TACOMA | Tacoma | TACOMA, WA

Database(s) : [AFS, ALL SITES - WA, BRS, CERCLIS-HIST, CORRACTS, CORRECTIVE ACTIONS_2020, CSCSL HWS - WA, DOCKET, EPA OSC, ERNS, FRS, FTTS INSP, HIST AFS, HSL - WA, ICIS, INACTIVE PCS, MANIFEST EPA, PART NPL, PCS ENF, PCS FACILITY, PRP-CORP, RCRA IC_EC, RCRA_LQG, SEMS_8R_ACTIVE SITES, SEMS_8R_ARCHIVED SITES, T 2 - WA, TRIS] ***(cont.)***

Envirosite ID: 52328133
EPA ID: N/R

DOCKET ***(cont.)***

SEP Category : N/R
SEP Description : N/R

Regional Docket Number : N/R

Standard Industrial Classification (SIC) Summary
Registry ID : 110000490488
Primary SIC : N/R
Primary NAICS : 321114 - Wood Preservation

Settlement FRS ICIS Facility : N/R - N/R

Pollutants (SRS) : N/R

Admin EA Closed Actual Date : 1998-01-08
Enforcement Action Name : N/R
Enforcement Action Resolution : N/R

Violation Types : N/R

Case Law Sections : CWA OTHER - Violations not covered elsewhere

Violation Penalties and Compliance Summary
Compliance Action Cost : N/R
EPA Penalty Assessed Amount : N/R
Cost Recovery Required : N/R
Cost of SEP : N/R
Cost of Complying Actions : N/R

Map Id: 478
Direction: E
Distance: 0.769 mi., 4062 ft.
Elevation: 15 ft.
Relative: Lower

Site Name : MCFARLAND CASCADE POLE & LUMBER CO | CASCADE POLE CO INC MCFARLAND | MCFARLAND CASCADE WOOD TREATING SOLUTION SPILL
1640 E MARC ST | 1640 EAST MARC STREET
TACOMA | Tacoma | TACOMA, WA

Database(s) : [AFS, ALL SITES - WA, BRS, CERCLIS-HIST, CORRACTS, CORRECTIVE ACTIONS_2020, CSCSL HWS - WA, DOCKET, EPA OSC, ERNS, FRS, FTTS INSP, HIST AFS, HSL - WA, ICIS, INACTIVE PCS, MANIFEST EPA, PART NPL, PCS ENF, PCS FACILITY, PRP-CORP, RCRA IC_EC, RCRA_LQG, SEMS_8R_ACTIVE SITES, SEMS_8R_ARCHIVED SITES, T 2 - WA, TRIS] ***(cont.)***

Envirosite ID: 52328133
EPA ID: N/R

DOCKET ***(cont.)***

Site Activity Details

Enforcement Action Case Number :	WA-34032
Activity ID :	3400013393
Enforcement Action Name :	MCFARLAND CASCADE POLE & LUMBER CO
Last Date in Agency List :	2018-12-17
Final Ordr Iss/Final Order Enter Date:	N/R
Complaint/Proposed Order Actual Date:	N/R
Final Order Issued Actual Date :	N/R
Final Order Name :	N/R

Complaint Summary

Respondent/Defendant Name :	N/R
Named in Complaint :	N/R
Named in Final Order :	N/R
SEP Category :	N/R
SEP Description :	N/R
Regional Docket Number :	N/R

Standard Industrial Classification (SIC) Summary

Registry ID :	110000490488
Primary SIC :	N/R
Primary NAICS :	321114 - Wood Preservation
Settlement FRS ICIS Facility :	N/R - N/R
Pollutants (SRS) :	N/R
Admin EA Closed Actual Date :	1998-02-27
Enforcement Action Name :	N/R

Map Id: 478
Direction: E
Distance: 0.769 mi., 4062 ft.
Elevation: 15 ft.
Relative: Lower

Site Name : MCFARLAND CASCADE POLE & LUMBER CO | CASCADE POLE CO INC MCFARLAND | MCFARLAND CASCADE WOOD TREATING SOLUTION SPILL
1640 E MARC ST | 1640 EAST MARC STREET
TACOMA | Tacoma | TACOMA, WA

Database(s) : [AFS, ALL SITES - WA, BRS, CERCLIS-HIST, CORRACTS, CORRECTIVE ACTIONS_2020, CSCSL HWS - WA, DOCKET, EPA OSC, ERNS, FRS, FTTS INSP, HIST AFS, HSL - WA, ICIS, INACTIVE PCS, MANIFEST EPA, PART NPL, PCS ENF, PCS FACILITY, PRP-CORP, RCRA IC_EC, RCRA_LQG, SEMS_8R_ACTIVE SITES, SEMS_8R_ARCHIVED SITES, T 2 - WA, TRIS] ***(cont.)***

Envirosite ID: 52328133
EPA ID: N/R

DOCKET ***(cont.)***

Enforcement Action Resolution : N/R

Violation Types : N/R

Case Law Sections : CWA OTHER - Violations not covered elsewhere

Violation Penalties and Compliance Summary
Compliance Action Cost : N/R
EPA Penalty Assessed Amount : N/R
Cost Recovery Required : N/R
Cost of SEP : N/R
Cost of Complying Actions : N/R

Site Activity Details
Enforcement Action Case Number : WA-34049
Activity ID : 3400013373
Enforcement Action Name : MCFARLAND CASCADE POLE & LUMBER CO
Last Date in Agency List : 2018-12-17

Final Ordr Iss/Final Order Enter Date: N/R
Complaint/Proposed Order Actual Date: N/R
Final Order Issued Actual Date : N/R
Final Order Name : N/R

Complaint Summary
Respondent/Defendant Name : N/R
Named in Complaint : N/R
Named in Final Order : N/R

SEP Category : N/R
SEP Description : N/R

Map Id: 478
Direction: E
Distance: 0.769 mi., 4062 ft.
Elevation: 15 ft.
Relative: Lower

Site Name : MCFARLAND CASCADE POLE & LUMBER CO | CASCADE POLE CO INC MCFARLAND | MCFARLAND CASCADE WOOD TREATING SOLUTION SPILL
1640 E MARC ST | 1640 EAST MARC STREET
TACOMA | Tacoma | TACOMA, WA

Database(s) : [AFS, ALL SITES - WA, BRS, CERCLIS-HIST, CORRACTS, CORRECTIVE ACTIONS_2020, CSCSL HWS - WA, DOCKET, EPA OSC, ERNS, FRS, FTTS INSP, HIST AFS, HSL - WA, ICIS, INACTIVE PCS, MANIFEST EPA, PART NPL, PCS ENF, PCS FACILITY, PRP-CORP, RCRA IC_EC, RCRA_LQG, SEMS_8R_ACTIVE SITES, SEMS_8R_ARCHIVED SITES, T 2 - WA, TRIS] ***(cont.)***

Envirosite ID: 52328133
EPA ID: N/R

DOCKET ***(cont.)***

Regional Docket Number : N/R

Standard Industrial Classification (SIC) Summary
Registry ID : 110000490488
Primary SIC : N/R
Primary NAICS : 321114 - Wood Preservation

Settlement FRS ICIS Facility : N/R - N/R

Pollutants (SRS) : N/R

Admin EA Closed Actual Date : 1998-03-20
Enforcement Action Name : N/R
Enforcement Action Resolution : N/R

Violation Types : N/R

Case Law Sections : CWA OTHER - Violations not covered elsewhere

Violation Penalties and Compliance Summary
Compliance Action Cost : N/R
EPA Penalty Assessed Amount : N/R
Cost Recovery Required : N/R
Cost of SEP : N/R
Cost of Complying Actions : N/R

Site Activity Details
Enforcement Action Case Number : WA-34053
Activity ID : 3400013401
Enforcement Action Name : MCFARLAND CASCADE POLE & LUMBER CO
Last Date in Agency List : 2018-12-17

Map Id: 478
Direction: E
Distance: 0.769 mi., 4062 ft.
Elevation: 15 ft.
Relative: Lower

Site Name : MCFARLAND CASCADE POLE & LUMBER CO | CASCADE POLE CO INC MCFARLAND | MCFARLAND CASCADE WOOD TREATING SOLUTION SPILL
1640 E MARC ST | 1640 EAST MARC STREET
TACOMA | Tacoma | TACOMA, WA

Database(s) : [AFS, ALL SITES - WA, BRS, CERCLIS-HIST, CORRACTS, CORRECTIVE ACTIONS_2020, CSCSL HWS - WA, DOCKET, EPA OSC, ERNS, FRS, FTTS INSP, HIST AFS, HSL - WA, ICIS, INACTIVE PCS, MANIFEST EPA, PART NPL, PCS ENF, PCS FACILITY, PRP-CORP, RCRA IC_EC, RCRA_LQG, SEMS_8R_ACTIVE SITES, SEMS_8R_ARCHIVED SITES, T 2 - WA, TRIS] ***(cont.)***

Envirosite ID: 52328133
EPA ID: N/R

DOCKET ***(cont.)***

Final Ordr Iss/Final Order Enter Date:	N/R
Complaint/Proposed Order Actual Date:	N/R
Final Order Issued Actual Date :	N/R
Final Order Name :	N/R

Complaint Summary

Respondent/Defendant Name :	N/R
Named in Complaint :	N/R
Named in Final Order :	N/R
SEP Category :	N/R
SEP Description :	N/R
Regional Docket Number :	N/R

Standard Industrial Classification (SIC) Summary

Registry ID :	110000490488
Primary SIC :	N/R
Primary NAICS :	321114 - Wood Preservation
Settlement FRS ICIS Facility :	N/R - N/R
Pollutants (SRS) :	N/R
Admin EA Closed Actual Date :	1998-04-01
Enforcement Action Name :	N/R
Enforcement Action Resolution :	N/R
Violation Types :	N/R

Map Id: 478
Direction: E
Distance: 0.769 mi., 4062 ft.
Elevation: 15 ft.
Relative: Lower

Site Name : MCFARLAND CASCADE POLE & LUMBER CO | CASCADE POLE CO INC MCFARLAND | MCFARLAND CASCADE WOOD TREATING SOLUTION SPILL
1640 E MARC ST | 1640 EAST MARC STREET
TACOMA | Tacoma | TACOMA, WA

Database(s) : [AFS, ALL SITES - WA, BRS, CERCLIS-HIST, CORRACTS, CORRECTIVE ACTIONS_2020, CSCSL HWS - WA, DOCKET, EPA OSC, ERNS, FRS, FTTS INSP, HIST AFS, HSL - WA, ICIS, INACTIVE PCS, MANIFEST EPA, PART NPL, PCS ENF, PCS FACILITY, PRP-CORP, RCRA IC_EC, RCRA_LQG, SEMS_8R_ACTIVE SITES, SEMS_8R_ARCHIVED SITES, T 2 - WA, TRIS] ***(cont.)***

Envirosite ID: 52328133
EPA ID: N/R

DOCKET ***(cont.)***

Case Law Sections :	CWA OTHER - Violations not covered elsewhere

Violation Penalties and Compliance Summary

Compliance Action Cost :	N/R
EPA Penalty Assessed Amount :	N/R
Cost Recovery Required :	N/R
Cost of SEP :	N/R
Cost of Complying Actions :	N/R

Site Activity Details

Enforcement Action Case Number :	WA-34070
Activity ID :	3400013388
Enforcement Action Name :	MCFARLAND CASCADE POLE & LUMBER CO
Last Date in Agency List :	2018-12-17
Final Ordr Iss/Final Order Enter Date:	N/R
Complaint/Proposed Order Actual Date:	N/R
Final Order Issued Actual Date :	N/R
Final Order Name :	N/R

Complaint Summary

Respondent/Defendant Name :	N/R
Named in Complaint :	N/R
Named in Final Order :	N/R
SEP Category :	N/R
SEP Description :	N/R
Regional Docket Number :	N/R

Map Id: 478
Direction: E
Distance: 0.769 mi., 4062 ft.
Elevation: 15 ft.
Relative: Lower

Site Name : MCFARLAND CASCADE POLE & LUMBER CO | CASCADE POLE CO INC MCFARLAND | MCFARLAND CASCADE WOOD TREATING SOLUTION SPILL
1640 E MARC ST | 1640 EAST MARC STREET
TACOMA | Tacoma | TACOMA, WA

Database(s) : [AFS, ALL SITES - WA, BRS, CERCLIS-HIST, CORRACTS, CORRECTIVE ACTIONS_2020, CSCSL HWS - WA, DOCKET, EPA OSC, ERNS, FRS, FTTS INSP, HIST AFS, HSL - WA, ICIS, INACTIVE PCS, MANIFEST EPA, PART NPL, PCS ENF, PCS FACILITY, PRP-CORP, RCRA IC_EC, RCRA_LQG, SEMS_8R_ACTIVE SITES, SEMS_8R_ARCHIVED SITES, T 2 - WA, TRIS] ***(cont.)***

Envirosite ID: 52328133
EPA ID: N/R

DOCKET ***(cont.)***

Standard Industrial Classification (SIC) Summary

Registry ID :	110000490488
Primary SIC :	N/R
Primary NAICS :	321114 - Wood Preservation
Settlement FRS ICIS Facility :	N/R - N/R
Pollutants (SRS) :	N/R
Admin EA Closed Actual Date :	1998-04-30
Enforcement Action Name :	N/R
Enforcement Action Resolution :	N/R
Violation Types :	N/R
Case Law Sections :	CWA OTHER - Violations not covered elsewhere

Violation Penalties and Compliance Summary

Compliance Action Cost :	N/R
EPA Penalty Assessed Amount :	N/R
Cost Recovery Required :	N/R
Cost of SEP :	N/R
Cost of Complying Actions :	N/R

EPA OSC

Facility Name :	McFarland Cascade Wood Treating Solution Spill
Facility Address :	1640 East Marc Avenue, Tacoma, WA 98421
Updated :	2014-06-09
Field Activity :	Yes
Response Type :	Emergency
Response Authority :	CERCLA
Incident Category :	Removal Action

Map Id: 478
Direction: E
Distance: 0.769 mi., 4062 ft.
Elevation: 15 ft.
Relative: Lower

Site Name : MCFARLAND CASCADE POLE & LUMBER CO | CASCADE POLE CO INC MCFARLAND | MCFARLAND CASCADE WOOD TREATING SOLUTION SPILL
1640 E MARC ST | 1640 EAST MARC STREET
TACOMA | Tacoma | TACOMA, WA

Database(s) : [AFS, ALL SITES - WA, BRS, CERCLIS-HIST, CORRACTS, CORRECTIVE ACTIONS_2020, CSCSL HWS - WA, DOCKET, EPA OSC, ERNS, FRS, FTTS INSP, HIST AFS, HSL - WA, ICIS, INACTIVE PCS, MANIFEST EPA, PART NPL, PCS ENF, PCS FACILITY, PRP-CORP, RCRA IC_EC, RCRA_LQG, SEMS_8R_ACTIVE SITES, SEMS_8R_ARCHIVED SITES, T 2 - WA, TRIS] ***(cont.)***

Envirosite ID: 52328133
EPA ID: N/R

EPA OSC ***(cont.)***

Site Contact Name :	Jeffrey Fowlow
Site Contact Title :	On-Scene Coordinator
Site Contact Email :	(fowlow.jeffrey@epa.gov)
Direct URL :	response.epa.gov/mcfarlandcascadespill
NRC Number :	N/R
Region :	1640 East Marc Avenue Tacoma, WA 98421
Latitude :	N/R
Longitude :	N/R

Additional Information :

At approximately 1030 hours on Friday, May 30, 2014, a nearly full 45,000 gallon capacity above-ground storage tank ruptured spilling wood treatment solution into secondary containment, onto an asphalt paved lot, and overland into an off-site storm water ditch. The cause of the rupture is still under investigation by the facility operators, McFarland Cascade. By 2300 hours, spilled solution within the McFarland Cascade fence line had been recovered in an additional storage tank within secondary containment. Spilled solution that had migrated overland to the off-site storm water ditch had been removed via vacuum truck. Approximately 30 cubic yards of contaminated soil from the ditch was excavated and set aside in waste roll-offs for disposal. McFarland Cascade is awaiting the analytical results of confirmation sampling before backfilling the ditch.

Last Date in Agency List :	2023-01-02

ERNS

Facility Address :	1640 E MARC ST, TACOMA, WA
County :	PIERCE

Incident Information

Incident Date Time :	2014-05-30 10:30:00
Type of Incident :	STORAGE TANK
Incident Cause :	EQUIPMENT FAILURE
Incident DTG :	DISCOVERED
Incident Location :	N/R
Sequence Number :	1084384
Potential Flag :	N

Map Id: 478
Direction: E
Distance: 0.769 mi., 4062 ft.
Elevation: 15 ft.
Relative: Lower

Site Name : MCFARLAND CASCADE POLE & LUMBER CO | CASCADE POLE CO INC MCFARLAND | MCFARLAND CASCADE WOOD TREATING SOLUTION SPILL
1640 E MARC ST | 1640 EAST MARC STREET
TACOMA | Tacoma | TACOMA, WA

Database(s) : [AFS, ALL SITES - WA, BRS, CERCLIS-HIST, CORRACTS, CORRECTIVE ACTIONS_2020, CSCSL HWS - WA, DOCKET, EPA OSC, ERNS, FRS, FTTS INSP, HIST AFS, HSL - WA, ICIS, INACTIVE PCS, MANIFEST EPA, PART NPL, PCS ENF, PCS FACILITY, PRP-CORP, RCRA IC_EC, RCRA_LQG, SEMS_8R_ACTIVE SITES, SEMS_8R_ARCHIVED SITES, T 2 - WA, TRIS] ***(cont.)***

Envirosite ID: 52328133
EPA ID: N/R

ERNS ***(cont.)***

Description of Incident :	CALLER REPORTED A 45,000 GALLON TANK OF WOOD TREATING SOLUTION THAT WAS BEING TRANSFERRED TO ANOTHER TANK. THE TANK RUPTURED AND AN UNKNOWN AMOUNT OF TREATING SOLUTION WAS DISCHARGED INTO THE DITCH.
Last Date in Agency List :	2015-12-23

Incident Response Summary

Date Time Received :	2014-05-30 13:53:36
Date Time Completed :	2014-05-30 13:58:42
Call Type :	Incident
Source :	TELEPHONE
Responsible Company :	ELECTRIC MILLS WOODS PRE
Responsible Org Type :	PRIVATE ENTERPRISE
Responsible City :	TACOMA
Responsible State :	WA
Responsible Zip :	984011496

Incident Details Summary

Remedial Action :	BOOMS APPLIED, VAC TRUCK USED,CONTRACTOR HAS BEEN HIRED
Medium :	DITCH
Medium Description :	WATER
Body of Water :	ROADSIDE DITCH
Weather Conditions :	SUNNY
Water Temperature :	N/R
Water Supply Contaminated :	U
Waterway Closed :	N
Waterway Description :	N/R

Additional Incident Details Summary

Actual Amount :	N/R
Actual Amount Units :	N/R
Capacity of Tank :	45000
Capacity of Tank Units :	GALLON(S)
Continuous Release Begin Date :	N/R
Continuous Release End Date :	N/R

Map Id: 478
Direction: E
Distance: 0.769 mi., 4062 ft.
Elevation: 15 ft.
Relative: Lower

Site Name : MCFARLAND CASCADE POLE & LUMBER CO | CASCADE POLE CO INC MCFARLAND | MCFARLAND CASCADE WOOD TREATING SOLUTION SPILL
1640 E MARC ST | 1640 EAST MARC STREET
TACOMA | Tacoma | TACOMA, WA

Database(s) : [AFS, ALL SITES - WA, BRS, CERCLIS-HIST, CORRACTS, CORRECTIVE ACTIONS_2020, CSCSL HWS - WA, DOCKET, EPA OSC, ERNS, FRS, FTTS INSP, HIST AFS, HSL - WA, ICIS, INACTIVE PCS, MANIFEST EPA, PART NPL, PCS ENF, PCS FACILITY, PRP-CORP, RCRA IC_EC, RCRA_LQG, SEMS_8R_ACTIVE SITES, SEMS_8R_ARCHIVED SITES, T 2 - WA, TRIS] ***(cont.)***

Envirosite ID: 52328133
EPA ID: N/R

ERNS ***(cont.)***

Continuous Release Change Date :	N/R
Continuous Release Permit :	N/R
Continuous Release Type :	N/R
Description of Tank :	STEEL
Device Operational :	U
DOT Crossing Number :	N/R
DOT Regulated :	U
NPDES :	N/R
NPDES Compliance :	U
Pipeline Aboveground :	ABOVE
Pipeline Covered :	U
Pipeline Type :	N/R
Tank ID :	N/R
Tank Regulated :	U
Tank Regulated by :	N/R

Materials Involved Summary

Name of Material :	WOOD TREATING SOLUTION
CAS Number :	000000-00-0
Amount of Material :	0
Unit of Measure :	UNKNOWN AMOUNT
UN Number :	N/R
CHRIS Code :	NCC
Reached Water :	YES
Amount in Water :	0
Unit of Measure (Reach Water) :	UNKNOWN AMOUNT

FRS

Facility Name :	CASCADE POLE CO INC MCFARLAND
Facility Address :	1640 E MARC AVE, TACOMA, WA 98404
County :	PIERCE

Site Details

Registry ID :	110071102575
FRS Facility URL :	Click here for hyperlink provided by the agency.
Last Date in Agency List :	2023-02-13

Map Id: 478
Direction: E
Distance: 0.769 mi., 4062 ft.
Elevation: 15 ft.
Relative: Lower

Site Name : MCFARLAND CASCADE POLE & LUMBER CO | CASCADE POLE CO INC MCFARLAND | MCFARLAND CASCADE WOOD TREATING SOLUTION SPILL
1640 E MARC ST | 1640 EAST MARC STREET
TACOMA | Tacoma | TACOMA, WA

Database(s) : [AFS, ALL SITES - WA, BRS, CERCLIS-HIST, CORRACTS, CORRECTIVE ACTIONS_2020, CSCSL HWS - WA, DOCKET, EPA OSC, ERNS, FRS, FTTS INSP, HIST AFS, HSL - WA, ICIS, INACTIVE PCS, MANIFEST EPA, PART NPL, PCS ENF, PCS FACILITY, PRP-CORP, RCRA IC_EC, RCRA_LQG, SEMS_8R_ACTIVE SITES, SEMS_8R_ARCHIVED SITES, T 2 - WA, TRIS] ***(cont.)***

Envirosite ID: 52328133
EPA ID: N/R

FRS ***(cont.)***

Source Description

Source Description :

The Superfund Enterprise Management System (SEMS) integrates multiple legacy systems into a comprehensive tracking and reporting tool, providing data on the inventory of active and archived hazardous waste sites evaluated by the Superfund program. It contains sites that are either proposed to be or are on the National Priorities List (NPL) as well as sites that are in the screening and assessment phase for possible inclusion on the NPL.

FRS Environmental Interest

Source and System ID :	SEMS - WAD008958357

Site Details

Registry ID :	110070605544
FRS Facility URL :	Click here for hyperlink provided by the agency.
Last Date in Agency List :	2021-10-09

Source Description

Source Description :

The Superfund Enterprise Management System (SEMS) integrates multiple legacy systems into a comprehensive tracking and reporting tool, providing data on the inventory of active and archived hazardous waste sites evaluated by the Superfund program. It contains sites that are either proposed to be or are on the National Priorities List (NPL) as well as sites that are in the screening and assessment phase for possible inclusion on the NPL.

FRS Environmental Interest

Source and System ID :	SEMS - WAD008958357
Facility Name :	MCFARLAND CASCADE POLE & LUMBE
Facility Address :	1640 E MARC ST, TACOMA, WA 98421

Map Id: 478
Direction: E
Distance: 0.769 mi., 4062 ft.
Elevation: 15 ft.
Relative: Lower

Site Name : MCFARLAND CASCADE POLE & LUMBER CO | CASCADE POLE CO INC MCFARLAND | MCFARLAND CASCADE WOOD TREATING SOLUTION SPILL
1640 E MARC ST | 1640 EAST MARC STREET
TACOMA | Tacoma | TACOMA, WA

Database(s) : [AFS, ALL SITES - WA, BRS, CERCLIS-HIST, CORRACTS, CORRECTIVE ACTIONS_2020, CSCSL HWS - WA, DOCKET, EPA OSC, ERNS, FRS, FTTS INSP, HIST AFS, HSL - WA, ICIS, INACTIVE PCS, MANIFEST EPA, PART NPL, PCS ENF, PCS FACILITY, PRP-CORP, RCRA IC_EC, RCRA_LQG, SEMS_8R_ACTIVE SITES, SEMS_8R_ARCHIVED SITES, T 2 - WA, TRIS] ***(cont.)***

Envirosite ID: 52328133
EPA ID: N/R

FRS ***(cont.)***

County : N/R

Site Details
Registry ID : 110070323415
FRS Facility URL : Click here for hyperlink provided by the agency.
Last Date in Agency List : 2018-11-22

Source Description
Source Description : OSHA-OIS

FRS Environmental Interest
Source and System ID : OSHA-OIS - 316910785

Facility Name : MCFARLAND CASCADE POLE & LUMBER CO
Facility Address : 1640 E MARC ST, TACOMA, WA 98421
County : PIERCE

Site Details
Registry ID : 110070723357
FRS Facility URL : Click here for hyperlink provided by the agency.
Last Date in Agency List : 2023-02-13

Source Description

Source Description :

All generators and treatment, storage, and disposal (TSD) facilities who handle hazardous waste are required to report to the EPA Administrator at least once every two years. The data collected is used to create the National Biennial Resource Conservation and Recovery Act (RCRA) Hazardous Waste Report. This data is processed within the RCRA Information (RCRAInfo) database.

Map Id: 478
Direction: E
Distance: 0.769 mi., 4062 ft.
Elevation: 15 ft.
Relative: Lower

Site Name : MCFARLAND CASCADE POLE & LUMBER CO | CASCADE POLE CO INC MCFARLAND | MCFARLAND CASCADE WOOD TREATING SOLUTION SPILL
1640 E MARC ST | 1640 EAST MARC STREET
TACOMA | Tacoma | TACOMA, WA

Database(s) : [AFS, ALL SITES - WA, BRS, CERCLIS-HIST, CORRACTS, CORRECTIVE ACTIONS_2020, CSCSL HWS - WA, DOCKET, EPA OSC, ERNS, FRS, FTTS INSP, HIST AFS, HSL - WA, ICIS, INACTIVE PCS, MANIFEST EPA, PART NPL, PCS ENF, PCS FACILITY, PRP-CORP, RCRA IC_EC, RCRA_LQG, SEMS_8R_ACTIVE SITES, SEMS_8R_ARCHIVED SITES, T 2 - WA, TRIS] ***(cont.)***

Envirosite ID: 52328133
EPA ID: N/R

FRS ***(cont.)***

FRS Environmental Interest
Source and System ID : RCRAINFO - WAD008958357

Facility Name : MCFARLAND CASCADE WOOD TREATING SOLUTION SPILL
Facility Address : 1640 EAST MARC STREET, TACOMA, WA 98421
County : PIERCE

Site Details
Registry ID : 110067038887
FRS Facility URL : Click here for hyperlink provided by the agency.
Last Date in Agency List : 2018-07-05

Source Description

Source Description :

The Superfund Enterprise Management System (SEMS) integrates multiple legacy systems into a comprehensive tracking and reporting tool, providing data on the inventory of active and archived hazardous waste sites evaluated by the Superfund program. It contains sites that are either proposed to be or are on the National Priorities List (NPL) as well as sites that are in the screening and assessment phase for possible inclusion on the NPL.

FRS Environmental Interest
Source and System ID : SEMS - WAN001001176

FTTS INSP

Inspection Date : 1987-12-30
Inspection Number : 19871230WA002 1
Inspection Name : MICHELENA
Investigation Type : 6PS
Reason : NSR
Facility : US
Action : N
Legislation : T

Map Id: 478
Direction: E
Distance: 0.769 mi., 4062 ft.
Elevation: 15 ft.
Relative: Lower

Site Name : MCFARLAND CASCADE POLE & LUMBER CO | CASCADE POLE CO INC MCFARLAND | MCFARLAND CASCADE WOOD TREATING SOLUTION SPILL
1640 E MARC ST | 1640 EAST MARC STREET
TACOMA | Tacoma | TACOMA, WA

Database(s) : [AFS, ALL SITES - WA, BRS, CERCLIS-HIST, CORRACTS, CORRECTIVE ACTIONS_2020, CSCSL HWS - WA, DOCKET, EPA OSC, ERNS, FRS, FTTS INSP, HIST AFS, HSL - WA, ICIS, INACTIVE PCS, MANIFEST EPA, PART NPL, PCS ENF, PCS FACILITY, PRP-CORP, RCRA IC_EC, RCRA_LQG, SEMS_8R_ACTIVE SITES, SEMS_8R_ARCHIVED SITES, T 2 - WA, TRIS] ***(cont.)***

Envirosite ID: 52328133
EPA ID: N/R

FTTS INSP ***(cont.)***

Region :	10

HIST AFS

Facility Name :	MCFARLAND CASCADE POLE & LUMBER COMPANY
Facility Address :	1640 E MARC AVE, TACOMA, WA 98421
County :	Pierce

Facility Summary

Program System ID :	WAPSC0005305310398
Facility Registry ID :	110000490488
EPA Region :	EPA Region 10 - AK, ID, OR, WA
SIC Codes :	N/R
NAICS Code :	321114
NAICS Description :	Wood Preservation
Facility Type :	Privately Owned Facility
Air Pollutant Class Code :	MIN
Air Pollutant Class Description :	Minor Emissions
Air Operating Status Code :	OPR
Air Operating Status Description :	Operating
Current High Priority Violation (HPV) Code:	No Viol
Current High Priority Violation (HPV) Description:	No Viol
Local Control Region Code :	PSC
Local Control Region Name :	Puget Sound Clean Air Agency
Last Date in Agency List :	2018-02-09

Air Pollutant Details

Program System ID :	N/R
Pollutant Code :	300000242
Pollutant Description :	TOTAL HAZARDOUS AIR POLLUTANTS (HAPS)
SRS ID :	761502
Chemical Abstract Service Number :	N/R
Air Pollutant Class Code :	MIN
Air Pollutant Class Description :	Minor Emissions

Map Id: 478
Direction: E
Distance: 0.769 mi., 4062 ft.
Elevation: 15 ft.
Relative: Lower

Site Name : MCFARLAND CASCADE POLE & LUMBER CO | CASCADE POLE CO INC MCFARLAND | MCFARLAND CASCADE WOOD TREATING SOLUTION SPILL
1640 E MARC ST | 1640 EAST MARC STREET
TACOMA | Tacoma | TACOMA, WA

Database(s) : [AFS, ALL SITES - WA, BRS, CERCLIS-HIST, CORRACTS, CORRECTIVE ACTIONS_2020, CSCSL HWS - WA, DOCKET, EPA OSC, ERNS, FRS, FTTS INSP, HIST AFS, HSL - WA, ICIS, INACTIVE PCS, MANIFEST EPA, PART NPL, PCS ENF, PCS FACILITY, PRP-CORP, RCRA IC_EC, RCRA_LQG, SEMS_8R_ACTIVE SITES, SEMS_8R_ARCHIVED SITES, T 2 - WA, TRIS] ***(cont.)***

Envirosite ID: 52328133
EPA ID: N/R

HSL - WA

Facility Name :	McFarland Cascade Pole & Lumber Co
Facility Address :	1640 E Marc St, Tacoma, 98421
County :	Pierce

Site Details

Facility Site ID :	1222
Cleanup Site ID :	3643
Status :	Cleanup Complete-Active O&M/Monitoring
Site Rank :	N/R
Alternative Site Name :	N/R
Region :	N/R
Resposbile Unit :	N/R
Institutional Control :	N/R
Current VCP :	N/R
Past VCP :	N/R
Latitude :	N/R
Longitude :	N/R
Agency Hyperlink :	Click here for hyperlink provided by the agency.
Last Date in Agency List :	2022-02-11

Facility Name :	McFarland Cascade Pole & Lumber Co
Facility Address :	1640 E MARC ST, TACOMA, 98421
County :	Pierce

Site Details

Facility Site ID :	1222
Cleanup Site ID :	3643
Status :	Cleanup Complete-Active O&M/Monitoring
Site Rank :	1 - Highest Assessed Risk
Alternative Site Name :	CASCADE POLE BLAIR WATERWAY,CASCADE POLE CO
Region :	Southwest
Resposbile Unit :	Southwest
Institutional Control :	N/R
Current VCP :	N/R
Past VCP :	N/R
Latitude :	47.2567527210511
Longitude :	-122.410580062591

Map Id: 478
Direction: E
Distance: 0.769 mi., 4062 ft.
Elevation: 15 ft.
Relative: Lower

Site Name : MCFARLAND CASCADE POLE & LUMBER CO | CASCADE POLE CO INC MCFARLAND | MCFARLAND CASCADE WOOD TREATING SOLUTION SPILL
1640 E MARC ST | 1640 EAST MARC STREET
TACOMA | Tacoma | TACOMA, WA

Database(s) : [AFS, ALL SITES - WA, BRS, CERCLIS-HIST, CORRACTS, CORRECTIVE ACTIONS_2020, CSCSL HWS - WA, DOCKET, EPA OSC, ERNS, FRS, FTTS INSP, HIST AFS, HSL - WA, ICIS, INACTIVE PCS, MANIFEST EPA, PART NPL, PCS ENF, PCS FACILITY, PRP-CORP, RCRA IC_EC, RCRA_LQG, SEMS_8R_ACTIVE SITES, SEMS_8R_ARCHIVED SITES, T 2 - WA, TRIS] ***(cont.)***

Envirosite ID: 52328133
EPA ID: N/R

HSL - WA ***(cont.)***

Agency Hyperlink :	Click here for hyperlink provided by the agency.
Last Date in Agency List :	2023-02-28

Contaminants

Contaminant Name :	Phenolic Compounds
Ground water :	Confirmed Above Cleanup Levels
Surface water :	Confirmed Above Cleanup Levels
Soil :	Confirmed Above Cleanup Levels
Sediment :	N/R
Air :	Suspected
Bedrock :	N/R

Contaminant Name :	Polycyclic Aromatic Hydrocarbons
Ground water :	Confirmed Above Cleanup Levels
Surface water :	Confirmed Above Cleanup Levels
Soil :	Confirmed Above Cleanup Levels
Sediment :	N/R
Air :	Suspected
Bedrock :	N/R

Contaminant Name :	Base/Neutral/Acid Organics
Ground water :	Confirmed Above Cleanup Levels
Surface water :	N/R
Soil :	Confirmed Above Cleanup Levels
Sediment :	N/R
Air :	N/R
Bedrock :	N/R

Contaminant Name :	Metals Priority Pollutants
Ground water :	Confirmed Above Cleanup Levels
Surface water :	Confirmed Above Cleanup Levels
Soil :	Confirmed Above Cleanup Levels
Sediment :	N/R
Air :	Suspected
Bedrock :	N/R

Map Id: 478
Direction: E
Distance: 0.769 mi., 4062 ft.
Elevation: 15 ft.
Relative: Lower

Site Name : MCFARLAND CASCADE POLE & LUMBER CO | CASCADE POLE CO INC MCFARLAND | MCFARLAND CASCADE WOOD TREATING SOLUTION SPILL
1640 E MARC ST | 1640 EAST MARC STREET
TACOMA | Tacoma | TACOMA, WA

Database(s) : [AFS, ALL SITES - WA, BRS, CERCLIS-HIST, CORRACTS, CORRECTIVE ACTIONS_2020, CSCSL HWS - WA, DOCKET, EPA OSC, ERNS, FRS, FTTS INSP, HIST AFS, HSL - WA, ICIS, INACTIVE PCS, MANIFEST EPA, PART NPL, PCS ENF, PCS FACILITY, PRP-CORP, RCRA IC_EC, RCRA_LQG, SEMS_8R_ACTIVE SITES, SEMS_8R_ARCHIVED SITES, T 2 - WA, TRIS] ***(cont.)***

Envirosite ID: 52328133
EPA ID: N/R

HSL - WA ***(cont.)***

Contaminant Name :	Metals - Other
Ground water :	N/R
Surface water :	N/R
Soil :	Remediated-Below
Sediment :	N/R
Air :	N/R
Bedrock :	N/R

Contaminant Name :	Non-Halogenated Solvents
Ground water :	Suspected
Surface water :	Suspected
Soil :	Suspected
Sediment :	N/R
Air :	Suspected
Bedrock :	N/R

ICIS

Facility Name :	MCFARLAND CASCADE POLE & LUMBER CO
Facility Address :	1640 E MARC ST, TACOMA, WA 98421

Site Details

NPDES ID :	WA0037953
ICIS Facility Interest ID :	3400000294
Facility UIN :	110000490488
Facility Type Code :	Privately Owned Facility
Impaired Waters :	303(D) Listed
Latitude :	47.256752
Longitude :	-122.410583
Last Date in Agency List :	2022-12-28

INACTIVE PCS

Issue Date :	2021-08-30
Original Issue Date :	2008-10-01
Effective Date :	2021-10-02
Expiration Date :	2026-09-30
Retirement Date :	N/R
Termination Date :	N/R

Map Id: 478
Direction: E
Distance: 0.769 mi., 4062 ft.
Elevation: 15 ft.
Relative: Lower

Site Name : MCFARLAND CASCADE POLE & LUMBER CO | CASCADE POLE CO INC MCFARLAND | MCFARLAND CASCADE WOOD TREATING SOLUTION SPILL
1640 E MARC ST | 1640 EAST MARC STREET
TACOMA | Tacoma | TACOMA, WA

Database(s) : [AFS, ALL SITES - WA, BRS, CERCLIS-HIST, CORRACTS, CORRECTIVE ACTIONS_2020, CSCSL HWS - WA, DOCKET, EPA OSC, ERNS, FRS, FTTS INSP, HIST AFS, HSL - WA, ICIS, INACTIVE PCS, MANIFEST EPA, PART NPL, PCS ENF, PCS FACILITY, PRP-CORP, RCRA IC_EC, RCRA_LQG, SEMS_8R_ACTIVE SITES, SEMS_8R_ARCHIVED SITES, T 2 - WA, TRIS] ***(cont.)***

Envirosite ID: 52328133
EPA ID: N/R

INACTIVE PCS ***(cont.)***

Issuing Agency :	State
Agency Type :	State
Activity ID :	3602935846
External Permit Number :	WA0037953
Facility Type Indicator :	NON-POTW
Permit Type :	NPDES Individual Permit
Major Minor Status :	N
Permit Status :	Effective
Total Design Flow Number :	N/R
Actual Average Flow Number :	N/R
State Water Body :	N/R
State Water Body Name :	N/R
Permit Name :	McFarland Cascade Pole & Lumber Co
Permit Comp Status :	N/R
RNC Tracking :	Y
Master External Permit Number :	N/R
TMDL Interface :	N/R
EDMR Authorization :	N
Pretreatment Indicator :	N/R
Last Date in Agency List :	2022-09-23

Issue Date :	2014-08-18
Original Issue Date :	2008-10-01
Effective Date :	2014-09-01
Expiration Date :	2019-08-31
Retirement Date :	2021-10-01
Termination Date :	N/R
Issuing Agency :	State
Agency Type :	State
Activity ID :	3400284116
External Permit Number :	WA0037953
Facility Type Indicator :	NON-POTW
Permit Type :	NPDES Individual Permit
Major Minor Status :	N
Permit Status :	Administratively Continued
Total Design Flow Number :	N/R
Actual Average Flow Number :	N/R
State Water Body :	N/R
State Water Body Name :	N/R
Permit Name :	MCFARLAND CASCADE POLE AND LUMBER
Permit Comp Status :	N/R
RNC Tracking :	Y

Map Id: 478
Direction: E
Distance: 0.769 mi., 4062 ft.
Elevation: 15 ft.
Relative: Lower

Site Name : MCFARLAND CASCADE POLE & LUMBER CO | CASCADE POLE CO INC MCFARLAND | MCFARLAND CASCADE WOOD TREATING SOLUTION SPILL
1640 E MARC ST | 1640 EAST MARC STREET
TACOMA | Tacoma | TACOMA, WA

Database(s) : [AFS, ALL SITES - WA, BRS, CERCLIS-HIST, CORRACTS, CORRECTIVE ACTIONS_2020, CSCSL HWS - WA, DOCKET, EPA OSC, ERNS, FRS, FTTS INSP, HIST AFS, HSL - WA, ICIS, INACTIVE PCS, MANIFEST EPA, PART NPL, PCS ENF, PCS FACILITY, PRP-CORP, RCRA IC_EC, RCRA_LQG, SEMS_8R_ACTIVE SITES, SEMS_8R_ARCHIVED SITES, T 2 - WA, TRIS] ***(cont.)***

Envirosite ID: 52328133
EPA ID: N/R

INACTIVE PCS ***(cont.)***

Master External Permit Number :	N/R
TMDL Interface :	N/R
EDMR Authorization :	N
Pretreatment Indicator :	N/R
Last Date in Agency List :	2022-09-23

Issue Date :	2008-10-01
Original Issue Date :	2008-10-01
Effective Date :	2008-11-01
Expiration Date :	2013-10-31
Retirement Date :	2014-08-31
Termination Date :	N/R
Issuing Agency :	State
Agency Type :	State
Activity ID :	3400000288
External Permit Number :	WA0037953
Facility Type Indicator :	NON-POTW
Permit Type :	NPDES Individual Permit
Major Minor Status :	N
Permit Status :	Administratively Continued
Total Design Flow Number :	N/R
Actual Average Flow Number :	N/R
State Water Body :	N/R
State Water Body Name :	N/R
Permit Name :	MCFARLAND CASCADE POLE & LUMBER CO
Permit Comp Status :	Y
RNC Tracking :	Y
Master External Permit Number :	N/R
TMDL Interface :	N/R
EDMR Authorization :	N
Pretreatment Indicator :	N/R
Last Date in Agency List :	2022-09-23

MANIFEST EPA

Manifest Details

Map Id: 478
Direction: E
Distance: 0.769 mi., 4062 ft.
Elevation: 15 ft.
Relative: Lower

Site Name : MCFARLAND CASCADE POLE & LUMBER CO | CASCADE POLE CO INC MCFARLAND | MCFARLAND CASCADE WOOD TREATING SOLUTION SPILL
1640 E MARC ST | 1640 EAST MARC STREET
TACOMA | Tacoma | TACOMA, WA

Database(s) : [AFS, ALL SITES - WA, BRS, CERCLIS-HIST, CORRACTS, CORRECTIVE ACTIONS_2020, CSCSL HWS - WA, DOCKET, EPA OSC, ERNS, FRS, FTTS INSP, HIST AFS, HSL - WA, ICIS, INACTIVE PCS, MANIFEST EPA, PART NPL, PCS ENF, PCS FACILITY, PRP-CORP, RCRA IC_EC, RCRA_LQG, SEMS_8R_ACTIVE SITES, SEMS_8R_ARCHIVED SITES, T 2 - WA, TRIS] ***(cont.)***

Envirosite ID: 52328133
EPA ID: N/R

MANIFEST EPA ***(cont.)***

Details for this site have been truncated due to the large number of available details for this site within this dataset. For the complete details for this site, contact your Envirosite account representative for a complimentary site report containing all of the details available.

Manifest Number :	017666364FLE
Shipped Date :	2022-10-13
Updated Date :	2022-11-17
Received Date :	2022-10-22
Status :	Signed
Generator ID :	WAD008958357
Generator Name :	Stella-Jones Corporation
Generator Address :	1640 East Marc Street, Tacoma, WA 98421
Generator Mailing :	1640 East Marc Street PO Box 1496, Tacoma, WA 98401
Generator Contact :	Stella-Jones Corporation
Destination ID :	UTD981552177
Destination Name :	Clean Harbors Aragonite LLC
Destination Mailing :	PO Box 1339, Grantsville, UT 84029
Destination Address :	11600 North Aptus Road, Grantsville, UT 84029
Destination Contact :	N/R
Submission Type :	DataImage5Copy
Origin Type :	Service
Manifest Residue :	N
Rejection :	N
Last Date in Agency List :	2023-02-13

Waste Details

Waste Line Number :	1
Is DOT Hazardous :	Y
DOT ID Number :	NA3082
DOT Information :	RQ, NA3082, HAZARDOUS WASTE, LIQUID, N.O.S. (F032), 9, PG III (F032)
Non Waste Description :	N/R
Quantity :	20000 Pounds
Quantity Tons, Acute, Non-Acute :	10, 0, 10
Quantity Kg, Acute, Non-Acute :	0, 9070.301
Management Method :	H040 - INCINERATION
Is EPA Waste :	Y
Federal Code :	F032
State Code :	N/R

Map Id: 478
Direction: E
Distance: 0.769 mi., 4062 ft.
Elevation: 15 ft.
Relative: Lower

Site Name : MCFARLAND CASCADE POLE & LUMBER CO | CASCADE POLE CO INC MCFARLAND | MCFARLAND CASCADE WOOD TREATING SOLUTION SPILL
1640 E MARC ST | 1640 EAST MARC STREET
TACOMA | Tacoma | TACOMA, WA

Database(s) : [AFS, ALL SITES - WA, BRS, CERCLIS-HIST, CORRACTS, CORRECTIVE ACTIONS_2020, CSCSL HWS - WA, DOCKET, EPA OSC, ERNS, FRS, FTTS INSP, HIST AFS, HSL - WA, ICIS, INACTIVE PCS, MANIFEST EPA, PART NPL, PCS ENF, PCS FACILITY, PRP-CORP, RCRA IC_EC, RCRA_LQG, SEMS_8R_ACTIVE SITES, SEMS_8R_ARCHIVED SITES, T 2 - WA, TRIS] ***(cont.)***

Envirosite ID: 52328133
EPA ID: N/R

MANIFEST EPA ***(cont.)***

Manifest Details

Manifest Number :	017253179FLE
Shipped Date :	2022-09-23
Updated Date :	2022-11-02
Received Date :	2022-10-12
Status :	Signed
Generator ID :	WAD008958357
Generator Name :	Stella-Jones Corporation
Generator Address :	1640 East Marc Street, Tacoma, WA 98421
Generator Mailing :	1640 East Marc Street PO Box 1496, Tacoma, WA 98401
Generator Contact :	Stella-Jones Corporation
Destination ID :	UTD981552177
Destination Name :	Clean Harbors Aragonite LLC
Destination Mailing :	PO Box 1339, Grantsville, UT 84029
Destination Address :	11600 North Aptus Road, Grantsville, UT 84029
Destination Contact :	N/R
Submission Type :	DataImage5Copy
Origin Type :	Service
Manifest Residue :	N
Rejection :	N
Last Date in Agency List :	2023-02-13

Waste Details

Waste Line Number :	1
Is DOT Hazardous :	Y
DOT ID Number :	NA3077
DOT Information :	RQ, NA3077, HAZARDOUS WASTE, SOLID, N.O.S. (F032), 9, PG III (1)
Non Waste Description :	N/R
Quantity :	3500 Pounds
Quantity Tons, Acute, Non-Acute :	1.75, 0, 1.75
Quantity Kg, Acute, Non-Acute :	0, 1587.3025
Management Method :	H040 - INCINERATION
Is EPA Waste :	Y
Federal Code :	F032
State Code :	N/R

Waste Line Number :	2
Is DOT Hazardous :	Y
DOT ID Number :	NA3077

Map Id: 478
Direction: E
Distance: 0.769 mi., 4062 ft.
Elevation: 15 ft.
Relative: Lower

Site Name : MCFARLAND CASCADE POLE & LUMBER CO | CASCADE POLE CO INC MCFARLAND | MCFARLAND CASCADE WOOD TREATING SOLUTION SPILL
1640 E MARC ST | 1640 EAST MARC STREET
TACOMA | Tacoma | TACOMA, WA

Database(s) : [AFS, ALL SITES - WA, BRS, CERCLIS-HIST, CORRACTS, CORRECTIVE ACTIONS_2020, CSCSL HWS - WA, DOCKET, EPA OSC, ERNS, FRS, FTTS INSP, HIST AFS, HSL - WA, ICIS, INACTIVE PCS, MANIFEST EPA, PART NPL, PCS ENF, PCS FACILITY, PRP-CORP, RCRA IC_EC, RCRA_LQG, SEMS_8R_ACTIVE SITES, SEMS_8R_ARCHIVED SITES, T 2 - WA, TRIS] ***(cont.)***

Envirosite ID: 52328133
EPA ID: N/R

MANIFEST EPA ***(cont.)***

DOT Information :	RQ, NA3077, HAZARDOUS WASTE, SOLID, N.O.S. (F032), 9, PG III (F032)
Non Waste Description :	N/R
Quantity :	1100 Pounds
Quantity Tons, Acute, Non-Acute :	0.55, 0, 0.55
Quantity Kg, Acute, Non-Acute :	0, 498.86652
Management Method :	H040 - INCINERATION
Is EPA Waste :	Y
Federal Code :	F032
State Code :	N/R

Manifest Details

Manifest Number :	017253181FLE
Shipped Date :	2022-09-23
Updated Date :	2022-10-28
Received Date :	2022-10-08
Status :	Signed
Generator ID :	WAD008958357
Generator Name :	Stella-Jones Corporation
Generator Address :	1640 East Marc Street, Tacoma, WA 98421
Generator Mailing :	1640 East Marc Street PO Box 1496, Tacoma, WA 98401
Generator Contact :	Stella-Jones Corporation
Destination ID :	NED981723513
Destination Name :	Clean Harbors Environmental Services, Inc.
Destination Mailing :	2247 South Highway 71, Kimball, NE 69145
Destination Address :	2247 South Highway 71, Kimball, NE 69145
Destination Contact :	N/R
Submission Type :	DataImage5Copy
Origin Type :	Service
Manifest Residue :	N
Rejection :	N
Last Date in Agency List :	2023-02-13

Waste Details

Waste Line Number :	1
Is DOT Hazardous :	Y
DOT ID Number :	NA3082
DOT Information :	RQ, NA3082, HAZARDOUS WASTE, LIQUID, N.O.S. (F032), 9, PG III (F032)
Non Waste Description :	N/R

Map Id: 478
Direction: E
Distance: 0.769 mi., 4062 ft.
Elevation: 15 ft.
Relative: Lower

Site Name : MCFARLAND CASCADE POLE & LUMBER CO | CASCADE POLE CO INC MCFARLAND | MCFARLAND CASCADE WOOD TREATING SOLUTION SPILL
1640 E MARC ST | 1640 EAST MARC STREET
TACOMA | Tacoma | TACOMA, WA

Database(s) : [AFS, ALL SITES - WA, BRS, CERCLIS-HIST, CORRACTS, CORRECTIVE ACTIONS_2020, CSCSL HWS - WA, DOCKET, EPA OSC, ERNS, FRS, FTTS INSP, HIST AFS, HSL - WA, ICIS, INACTIVE PCS, MANIFEST EPA, PART NPL, PCS ENF, PCS FACILITY, PRP-CORP, RCRA IC_EC, RCRA_LQG, SEMS_8R_ACTIVE SITES, SEMS_8R_ARCHIVED SITES, T 2 - WA, TRIS] ***(cont.)***

Envirosite ID: 52328133
EPA ID: N/R

MANIFEST EPA ***(cont.)***

Quantity :	1150 Pounds
Quantity Tons, Acute, Non-Acute :	0.575, 0, 0.575
Quantity Kg, Acute, Non-Acute :	0, 521.54224
Management Method :	H040 - INCINERATION
Is EPA Waste :	Y
Federal Code :	F032
State Code :	N/R

Manifest Details

Manifest Number :	017264974FLE
Shipped Date :	2022-09-09
Updated Date :	2022-10-18
Received Date :	2022-09-27
Status :	Signed
Generator ID :	WAD008958357
Generator Name :	Stella-Jones Corporation
Generator Address :	1640 East Marc Street, Tacoma, WA 98421
Generator Mailing :	1640 East Marc Street PO Box 1496, Tacoma, WA 98401
Generator Contact :	Stella-Jones Corporation
Destination ID :	UTD981552177
Destination Name :	Clean Harbors Aragonite LLC
Destination Mailing :	PO Box 1339, Grantsville, UT 84029
Destination Address :	11600 North Aptus Road, Grantsville, UT 84029
Destination Contact :	N/R
Submission Type :	DataImage5Copy
Origin Type :	Service
Manifest Residue :	N
Rejection :	N
Last Date in Agency List :	2023-02-13

Waste Details

Waste Line Number :	1
Is DOT Hazardous :	Y
DOT ID Number :	NA3077
DOT Information :	RQ, NA3077, HAZARDOUS WASTE, SOLID, N.O.S. (K001), 9, PG III (PENTACHLOROPHENOL)

Map Id: 478
Direction: E
Distance: 0.769 mi., 4062 ft.
Elevation: 15 ft.
Relative: Lower

Site Name : MCFARLAND CASCADE POLE & LUMBER CO | CASCADE POLE CO INC MCFARLAND | MCFARLAND CASCADE WOOD TREATING SOLUTION SPILL
1640 E MARC ST | 1640 EAST MARC STREET
TACOMA | Tacoma | TACOMA, WA

Database(s) : [AFS, ALL SITES - WA, BRS, CERCLIS-HIST, CORRACTS, CORRECTIVE ACTIONS_2020, CSCSL HWS - WA, DOCKET, EPA OSC, ERNS, FRS, FTTS INSP, HIST AFS, HSL - WA, ICIS, INACTIVE PCS, MANIFEST EPA, PART NPL, PCS ENF, PCS FACILITY, PRP-CORP, RCRA IC_EC, RCRA_LQG, SEMS_8R_ACTIVE SITES, SEMS_8R_ARCHIVED SITES, T 2 - WA, TRIS] ***(cont.)***

Envirosite ID: 52328133
EPA ID: N/R

MANIFEST EPA ***(cont.)***

Non Waste Description :	N/R
Quantity :	100 Pounds
Quantity Tons, Acute, Non-Acute :	0.05, 0, 0.05
Quantity Kg, Acute, Non-Acute :	0, 45.3515
Management Method :	H040 - INCINERATION
Is EPA Waste :	Y
Federal Code :	K001
State Code :	N/R

Waste Line Number :	2
Is DOT Hazardous :	Y
DOT ID Number :	NA3077
DOT Information :	RQ, NA3077, HAZARDOUS WASTE, SOLID, N.O.S. (F032), 9, PG III (F032)
Non Waste Description :	N/R
Quantity :	150 Pounds
Quantity Tons, Acute, Non-Acute :	0.075, 0, 0.075
Quantity Kg, Acute, Non-Acute :	0, 68.02725
Management Method :	H040 - INCINERATION
Is EPA Waste :	Y
Federal Code :	F032
State Code :	N/R

Waste Line Number :	3
Is DOT Hazardous :	Y
DOT ID Number :	NA3077
DOT Information :	RQ, NA3077, HAZARDOUS WASTE, SOLID, N.O.S. (F032), 9, PG III (1)
Non Waste Description :	N/R
Quantity :	840 Pounds
Quantity Tons, Acute, Non-Acute :	0.42, 0, 0.42
Quantity Kg, Acute, Non-Acute :	0, 380.9526
Management Method :	H040 - INCINERATION
Is EPA Waste :	Y
Federal Code :	F032
State Code :	N/R

Waste Line Number :	4
Is DOT Hazardous :	Y
DOT ID Number :	NA3082
DOT Information :	RQ, NA3082, HAZARDOUS WASTE, LIQUID, N.O.S. (F032), 9, PG III (F032)

Map Id: 478
Direction: E
Distance: 0.769 mi., 4062 ft.
Elevation: 15 ft.
Relative: Lower

Site Name : MCFARLAND CASCADE POLE & LUMBER CO | CASCADE POLE CO INC MCFARLAND | MCFARLAND CASCADE WOOD TREATING SOLUTION SPILL
1640 E MARC ST | 1640 EAST MARC STREET
TACOMA | Tacoma | TACOMA, WA

Database(s) : [AFS, ALL SITES - WA, BRS, CERCLIS-HIST, CORRACTS, CORRECTIVE ACTIONS_2020, CSCSL HWS - WA, DOCKET, EPA OSC, ERNS, FRS, FTTS INSP, HIST AFS, HSL - WA, ICIS, INACTIVE PCS, MANIFEST EPA, PART NPL, PCS ENF, PCS FACILITY, PRP-CORP, RCRA IC_EC, RCRA_LQG, SEMS_8R_ACTIVE SITES, SEMS_8R_ARCHIVED SITES, T 2 - WA, TRIS] ***(cont.)***

Envirosite ID: 52328133
EPA ID: N/R

MANIFEST EPA ***(cont.)***

Non Waste Description :	N/R
Quantity :	550 Pounds
Quantity Tons, Acute, Non-Acute :	0.275, 0, 0.275
Quantity Kg, Acute, Non-Acute :	0, 249.43326
Management Method :	H040 - INCINERATION
Is EPA Waste :	Y
Federal Code :	F032
State Code :	N/R

Manifest Details

Manifest Number :	017264975FLE
Shipped Date :	2022-09-09
Updated Date :	2022-10-17
Received Date :	2022-09-19
Status :	Signed
Generator ID :	WAD008958357
Generator Name :	Stella-Jones Corporation
Generator Address :	1640 East Marc Street, Tacoma, WA 98421
Generator Mailing :	1640 East Marc Street PO Box 1496, Tacoma, WA 98401
Generator Contact :	Stella-Jones Corporation
Destination ID :	UTD991301748
Destination Name :	Clean Harbors Grassy Mountain LLC
Destination Mailing :	PO Box 22750, Salt Lake City, UT 84122
Destination Address :	3 Miles East 7 Miles North of Knolls Exit 41 off I-80, Grantsville, UT 84029
Destination Contact :	N/R
Submission Type :	DataImage5Copy
Origin Type :	Service
Manifest Residue :	N
Rejection :	N
Last Date in Agency List :	2023-02-13

Waste Details

Waste Line Number :	1
Is DOT Hazardous :	N
DOT ID Number :	N/R
DOT Information :	N/R

Map Id: 478
Direction: E
Distance: 0.769 mi., 4062 ft.
Elevation: 15 ft.
Relative: Lower

Site Name : MCFARLAND CASCADE POLE & LUMBER CO | CASCADE POLE CO INC MCFARLAND | MCFARLAND CASCADE WOOD TREATING SOLUTION SPILL
1640 E MARC ST | 1640 EAST MARC STREET
TACOMA | Tacoma | TACOMA, WA

Database(s) : [AFS, ALL SITES - WA, BRS, CERCLIS-HIST, CORRACTS, CORRECTIVE ACTIONS_2020, CSCSL HWS - WA, DOCKET, EPA OSC, ERNS, FRS, FTTS INSP, HIST AFS, HSL - WA, ICIS, INACTIVE PCS, MANIFEST EPA, PART NPL, PCS ENF, PCS FACILITY, PRP-CORP, RCRA IC_EC, RCRA_LQG, SEMS_8R_ACTIVE SITES, SEMS_8R_ARCHIVED SITES, T 2 - WA, TRIS] ***(cont.)***

Envirosite ID: 52328133
EPA ID: N/R

MANIFEST EPA ***(cont.)***

Non Waste Description :	N/A, MATERIAL NOT REGULATED BY DOT) (WASHINGTON STATE DANGEROUSWASTE ONLY, TOX (WASHINGTON STATE DANGEROUS WASTE ONLY, TOXIC), N/A, NONE
Quantity :	300 Pounds
Quantity Tons, Acute, Non-Acute :	0.15, 0, 0.15
Quantity Kg, Acute, Non-Acute :	0, 136.0545
Management Method :	H132 - LANDFILL (WITH PRIOR TREATMENT AND/OR STABILIZATION)
Is EPA Waste :	N
Federal Code :	N/R
State Code :	WA - WT02

PART NPL

Facility Name :	CASCADE POLE CO INC MCFARLAND
Facility Address :	1640 E MARC AVE, TACOMA, WA 98404
County :	PIERCE

Site Details

NPL Status :	Site is Part of NPL Site
EPA ID :	WAD008958357
EPA Region :	10
Parent Site :	COMMENCEMENT BAY, NEAR SHORE/TIDE FLATS
Federal Facility Flag :	Not a Federal Facility
Incident Category :	N/R
Superfund Alternative Approach :	No
Construction Complete :	No
Site-wide Ready for Anticipated Use :	No
Human Exposure Under Control :	Status Unavailable
Groundwater Migration Under Control :	Status Unavailable
Latitude :	+47.254750
Longitude :	-122.410000
Facility Details Link :	Click here for hyperlink provided by the agency.
Last Date in Agency List :	2023-02-08

Additional Information

Alias Name :	CASCADE POLE COMPANY INC: MCFARLAND
Alias Address :	N/R

Map Id: 478
Direction: E
Distance: 0.769 mi., 4062 ft.
Elevation: 15 ft.
Relative: Lower

Site Name : MCFARLAND CASCADE POLE & LUMBER CO | CASCADE POLE CO INC MCFARLAND | MCFARLAND CASCADE WOOD TREATING SOLUTION SPILL
1640 E MARC ST | 1640 EAST MARC STREET
TACOMA | Tacoma | TACOMA, WA

Database(s) : [AFS, ALL SITES - WA, BRS, CERCLIS-HIST, CORRACTS, CORRECTIVE ACTIONS_2020, CSCSL HWS - WA, DOCKET, EPA OSC, ERNS, FRS, FTTS INSP, HIST AFS, HSL - WA, ICIS, INACTIVE PCS, MANIFEST EPA, PART NPL, PCS ENF, PCS FACILITY, PRP-CORP, RCRA IC_EC, RCRA_LQG, SEMS_8R_ACTIVE SITES, SEMS_8R_ARCHIVED SITES, T 2 - WA, TRIS] ***(cont.)***

Envirosite ID: 52328133
EPA ID: N/R

PART NPL ***(cont.)***

Operable Units Information
- OU ID : 00
- OU Name : SITEWIDE

Contaminant Information
- Contaminant : N/R
- Media : N/R

Contact Information
- Contact Name : N/R
- Contact Title : N/R
- Phone Number : N/R

PCS ENF

Site Details
- NPDES ID : WA0037953
- Last Date in Agency List : 2022-12-28

Formal Enforcement Actions
- Settlement Entered Date : 1998-10-27
- ENF Identifier : WA-34996
- Activity ID : 3400023464
- Activity Type : Administrative, Formal
- ENF Type : State CWA Non Penalty AO
- Agency : State
- Fed Penalty Assessed Amount : N/R
- State Local Penalty Amount : N/R

- Settlement Entered Date : 1999-08-11
- ENF Identifier : WA-35227
- Activity ID : 3400023462
- Activity Type : Administrative, Formal
- ENF Type : State CWA Penalty AO
- Agency : State

Map Id: 478
Direction: E
Distance: 0.769 mi., 4062 ft.
Elevation: 15 ft.
Relative: Lower

Site Name : MCFARLAND CASCADE POLE & LUMBER CO | CASCADE POLE CO INC MCFARLAND | MCFARLAND CASCADE WOOD TREATING SOLUTION SPILL
1640 E MARC ST | 1640 EAST MARC STREET
TACOMA | Tacoma | TACOMA, WA

Database(s) : [AFS, ALL SITES - WA, BRS, CERCLIS-HIST, CORRACTS, CORRECTIVE ACTIONS_2020, CSCSL HWS - WA, DOCKET, EPA OSC, ERNS, FRS, FTTS INSP, HIST AFS, HSL - WA, ICIS, INACTIVE PCS, MANIFEST EPA, PART NPL, PCS ENF, PCS FACILITY, PRP-CORP, RCRA IC_EC, RCRA_LQG, SEMS_8R_ACTIVE SITES, SEMS_8R_ARCHIVED SITES, T 2 - WA, TRIS] ***(cont.)***

Envirosite ID: 52328133
EPA ID: N/R

PCS ENF ***(cont.)***

Fed Penalty Assessed Amount :	N/R
State Local Penalty Amount :	8000
Settlement Entered Date :	2014-07-23
ENF Identifier :	WA-700576
Activity ID :	3400264470
Activity Type :	Administrative, Formal
ENF Type :	State CWA Penalty AO
Agency :	State
Fed Penalty Assessed Amount :	N/R
State Local Penalty Amount :	2000

Informal Enforcement Actions

Details for this site have been truncated due to the large number of available details for this site within this dataset. For the complete details for this site, contact your Envirosite account representative for a complimentary site report containing all of the details available.

Achieved Date :	2022-12-02
Registry ID :	110000490488
ENF Identifier :	WA-791117
Activity ID :	3603441860
Activity Type :	Administrative - Informal
ENF Type :	Letter of Violation/ Warning Letter
Agency :	State
Achieved Date :	2022-01-18
Registry ID :	110000490488
ENF Identifier :	WA-790094
Activity ID :	3602976146
Activity Type :	Administrative - Informal
ENF Type :	Letter of Violation/ Warning Letter
Agency :	State
Achieved Date :	2019-03-31
Registry ID :	110000490488
ENF Identifier :	WA-785945

Map Id: 478
Direction: E
Distance: 0.769 mi., 4062 ft.
Elevation: 15 ft.
Relative: Lower

Site Name : MCFARLAND CASCADE POLE & LUMBER CO | CASCADE POLE CO INC MCFARLAND | MCFARLAND CASCADE WOOD TREATING SOLUTION SPILL
1640 E MARC ST | 1640 EAST MARC STREET
TACOMA | Tacoma | TACOMA, WA

Database(s) : [AFS, ALL SITES - WA, BRS, CERCLIS-HIST, CORRACTS, CORRECTIVE ACTIONS_2020, CSCSL HWS - WA, DOCKET, EPA OSC, ERNS, FRS, FTTS INSP, HIST AFS, HSL - WA, ICIS, INACTIVE PCS, MANIFEST EPA, PART NPL, PCS ENF, PCS FACILITY, PRP-CORP, RCRA IC_EC, RCRA_LQG, SEMS_8R_ACTIVE SITES, SEMS_8R_ARCHIVED SITES, T 2 - WA, TRIS] ***(cont.)***

Envirosite ID: 52328133
EPA ID: N/R

PCS ENF ***(cont.)***

Activity ID :	3601793802
Activity Type :	Administrative - Informal
ENF Type :	Agency Enforcement Review
Agency :	State
Achieved Date :	2017-12-01
Registry ID :	110000490488
ENF Identifier :	WA-779066
Activity ID :	3601287036
Activity Type :	Administrative - Informal
ENF Type :	Agency Enforcement Review
Agency :	State
Achieved Date :	2015-12-30
Registry ID :	110000490488
ENF Identifier :	WA-766853
Activity ID :	3600855801
Activity Type :	Administrative - Informal
ENF Type :	Letter of Violation/ Warning Letter
Agency :	State
Achieved Date :	2014-10-16
Registry ID :	110000490488
ENF Identifier :	WA-722986
Activity ID :	3600022160
Activity Type :	Administrative - Informal
ENF Type :	Letter of Violation/ Warning Letter
Agency :	State
Achieved Date :	2013-05-23
Registry ID :	110000490488
ENF Identifier :	WA-526948
Activity ID :	3400130044
Activity Type :	Administrative - Informal
ENF Type :	Letter of Violation/ Warning Letter
Agency :	State

Map Id: 478
Direction: E
Distance: 0.769 mi., 4062 ft.
Elevation: 15 ft.
Relative: Lower

Site Name : MCFARLAND CASCADE POLE & LUMBER CO | CASCADE POLE CO INC MCFARLAND | MCFARLAND CASCADE WOOD TREATING SOLUTION SPILL
1640 E MARC ST | 1640 EAST MARC STREET
TACOMA | Tacoma | TACOMA, WA

Database(s) : [AFS, ALL SITES - WA, BRS, CERCLIS-HIST, CORRACTS, CORRECTIVE ACTIONS_2020, CSCSL HWS - WA, DOCKET, EPA OSC, ERNS, FRS, FTTS INSP, HIST AFS, HSL - WA, ICIS, INACTIVE PCS, MANIFEST EPA, PART NPL, PCS ENF, PCS FACILITY, PRP-CORP, RCRA IC_EC, RCRA_LQG, SEMS_8R_ACTIVE SITES, SEMS_8R_ARCHIVED SITES, T 2 - WA, TRIS] ***(cont.)***

Envirosite ID: 52328133
EPA ID: N/R

PCS ENF ***(cont.)***

Achieved Date :	2013-04-30
Registry ID :	110000490488
ENF Identifier :	WA-479533
Activity ID :	3400112607
Activity Type :	Administrative - Informal
ENF Type :	Letter of Violation/ Warning Letter
Agency :	State

Achieved Date :	2011-09-27
Registry ID :	110000490488
ENF Identifier :	WA-133354
Activity ID :	3400008031
Activity Type :	Administrative - Informal
ENF Type :	Letter of Violation/ Warning Letter
Agency :	State

Achieved Date :	2011-01-11
Registry ID :	110000490488
ENF Identifier :	WA-74714
Activity ID :	3400014118
Activity Type :	Administrative - Informal
ENF Type :	Agency Enforcement Review
Agency :	State

PCS FACILITY

Issue Date :	2021-08-30
Original Issue Date :	2008-10-01
Effective Date :	2021-10-02
Expiration Date :	2026-09-30
Retirement Date :	N/R
Termination Date :	N/R
Issuing Agency :	State
Agency Type :	State
Activity ID :	3602935846
External Permit Number :	N/R
Facility Type Indicator :	NON-POTW
Permit Type :	NPDES Individual Permit
Major Minor Status :	N
Permit Status :	Effective

Map Id: 478
Direction: E
Distance: 0.769 mi., 4062 ft.
Elevation: 15 ft.
Relative: Lower

Site Name : MCFARLAND CASCADE POLE & LUMBER CO | CASCADE POLE CO INC MCFARLAND | MCFARLAND CASCADE WOOD TREATING SOLUTION SPILL
1640 E MARC ST | 1640 EAST MARC STREET
TACOMA | Tacoma | TACOMA, WA

Database(s) : [AFS, ALL SITES - WA, BRS, CERCLIS-HIST, CORRACTS, CORRECTIVE ACTIONS_2020, CSCSL HWS - WA, DOCKET, EPA OSC, ERNS, FRS, FTTS INSP, HIST AFS, HSL - WA, ICIS, INACTIVE PCS, MANIFEST EPA, PART NPL, PCS ENF, PCS FACILITY, PRP-CORP, RCRA IC_EC, RCRA_LQG, SEMS_8R_ACTIVE SITES, SEMS_8R_ARCHIVED SITES, T 2 - WA, TRIS] ***(cont.)***

Envirosite ID: 52328133
EPA ID: N/R

PCS FACILITY ***(cont.)***

Total Design Flow Number :	N/R
Actual Average Flow Number :	N/R
State Water Body :	N/R
State Water Body Name :	N/R
Permit Name :	McFarland Cascade Pole & Lumber Co
Permit Comp Status :	N/R
RNC Tracking :	Y
Master External Permit Number :	N/R
TMDL Interface :	N/R
EDMR Authorization :	N
Pretreatment Indicator :	N/R
Last Date in Agency List :	2022-12-28

Issue Date :	2014-08-18
Original Issue Date :	2008-10-01
Effective Date :	2014-09-01
Expiration Date :	2019-08-31
Retirement Date :	2021-10-01
Termination Date :	N/R
Issuing Agency :	State
Agency Type :	State
Activity ID :	3400284116
External Permit Number :	N/R
Facility Type Indicator :	NON-POTW
Permit Type :	NPDES Individual Permit
Major Minor Status :	N
Permit Status :	Administratively Continued
Total Design Flow Number :	N/R
Actual Average Flow Number :	N/R
State Water Body :	N/R
State Water Body Name :	N/R
Permit Name :	MCFARLAND CASCADE POLE AND LUMBER
Permit Comp Status :	N/R
RNC Tracking :	Y
Master External Permit Number :	N/R
TMDL Interface :	N/R
EDMR Authorization :	N
Pretreatment Indicator :	N/R
Last Date in Agency List :	2022-12-28

Map Id: 478
Direction: E
Distance: 0.769 mi., 4062 ft.
Elevation: 15 ft.
Relative: Lower

Site Name : MCFARLAND CASCADE POLE & LUMBER CO | CASCADE POLE CO INC MCFARLAND | MCFARLAND CASCADE WOOD TREATING SOLUTION SPILL
1640 E MARC ST | 1640 EAST MARC STREET
TACOMA | Tacoma | TACOMA, WA

Database(s) : [AFS, ALL SITES - WA, BRS, CERCLIS-HIST, CORRACTS, CORRECTIVE ACTIONS_2020, CSCSL HWS - WA, DOCKET, EPA OSC, ERNS, FRS, FTTS INSP, HIST AFS, HSL - WA, ICIS, INACTIVE PCS, MANIFEST EPA, PART NPL, PCS ENF, PCS FACILITY, PRP-CORP, RCRA IC_EC, RCRA_LQG, SEMS_8R_ACTIVE SITES, SEMS_8R_ARCHIVED SITES, T 2 - WA, TRIS] ***(cont.)***

Envirosite ID: 52328133
EPA ID: N/R

PCS FACILITY ***(cont.)***

Issue Date :	2008-10-01
Original Issue Date :	2008-10-01
Effective Date :	2008-11-01
Expiration Date :	2013-10-31
Retirement Date :	2014-08-31
Termination Date :	N/R
Issuing Agency :	State
Agency Type :	State
Activity ID :	3400000288
External Permit Number :	N/R
Facility Type Indicator :	NON-POTW
Permit Type :	NPDES Individual Permit
Major Minor Status :	N
Permit Status :	Administratively Continued
Total Design Flow Number :	N/R
Actual Average Flow Number :	N/R
State Water Body :	N/R
State Water Body Name :	N/R
Permit Name :	MCFARLAND CASCADE POLE & LUMBER CO
Permit Comp Status :	Y
RNC Tracking :	Y
Master External Permit Number :	N/R
TMDL Interface :	N/R
EDMR Authorization :	N
Pretreatment Indicator :	N/R
Last Date in Agency List :	2022-12-28

PRP-CORP

Facility Name :	CASCADE POLE & LUMBER CO
Facility Address :	1640 EAST MARC, TACOMA, WA 98421
Actual Date :	2003-05-09
Date Type :	SETTLEMENT DATE
EPA ID :	WAD980726368
Site Name :	COMMENCEMENT BAY, NEAR SHORE/TIDE FLATS
NPL Status Description :	Currently on the Final NPL
Non NPL Status Short Name :	N/R
Action Name :	C DECREE
Action Type Seq :	CD-21
Region Code :	10

Map Id: 478
Direction: E
Distance: 0.769 mi., 4062 ft.
Elevation: 15 ft.
Relative: Lower

Site Name : MCFARLAND CASCADE POLE & LUMBER CO | CASCADE POLE CO INC MCFARLAND | MCFARLAND CASCADE WOOD TREATING SOLUTION SPILL
1640 E MARC ST | 1640 EAST MARC STREET
TACOMA | Tacoma | TACOMA, WA

Database(s) : [AFS, ALL SITES - WA, BRS, CERCLIS-HIST, CORRACTS, CORRECTIVE ACTIONS_2020, CSCSL HWS - WA, DOCKET, EPA OSC, ERNS, FRS, FTTS INSP, HIST AFS, HSL - WA, ICIS, INACTIVE PCS, MANIFEST EPA, PART NPL, PCS ENF, PCS FACILITY, PRP-CORP, RCRA IC_EC, RCRA_LQG, SEMS_8R_ACTIVE SITES, SEMS_8R_ARCHIVED SITES, T 2 - WA, TRIS] ***(cont.)***

Envirosite ID: 52328133
EPA ID: N/R

PRP-CORP ***(cont.)***

Last Date in Agency List :	2023-02-01
Actual Date :	1993-06-21
Date Type :	SPECIAL NOTICE
EPA ID :	WAD980726368
Site Name :	COMMENCEMENT BAY, NEAR SHORE/TIDE FLATS
NPL Status Description :	Currently on the Final NPL
Non NPL Status Short Name :	N/R
Action Name :	Spcl Not Ltrs
Action Type Seq :	SG-7
Region Code :	10
Last Date in Agency List :	2023-02-01
Facility Name :	MCFARLAND-CASCADE
Facility Address :	1640 E. MARC, TACOMA,, WA 98421
Actual Date :	2003-09-15
Date Type :	SETTLEMENT DATE
EPA ID :	WAD980726368
Site Name :	COMMENCEMENT BAY, NEAR SHORE/TIDE FLATS
NPL Status Description :	Currently on the Final NPL
Non NPL Status Short Name :	N/R
Action Name :	C DECREE
Action Type Seq :	CD-23
Region Code :	10
Last Date in Agency List :	2023-02-01
Actual Date :	2000-12-28
Date Type :	SPECIAL NOTICE
EPA ID :	WAD980726368
Site Name :	COMMENCEMENT BAY, NEAR SHORE/TIDE FLATS
NPL Status Description :	Currently on the Final NPL
Non NPL Status Short Name :	N/R
Action Name :	Spcl Not Ltrs
Action Type Seq :	SG-12
Region Code :	10
Last Date in Agency List :	2023-02-01

Map Id: 478
Direction: E
Distance: 0.769 mi., 4062 ft.
Elevation: 15 ft.
Relative: Lower

Site Name : MCFARLAND CASCADE POLE & LUMBER CO | CASCADE POLE CO INC MCFARLAND | MCFARLAND CASCADE WOOD TREATING SOLUTION SPILL
1640 E MARC ST | 1640 EAST MARC STREET
TACOMA | Tacoma | TACOMA, WA

Database(s) : [AFS, ALL SITES - WA, BRS, CERCLIS-HIST, CORRACTS, CORRECTIVE ACTIONS_2020, CSCSL HWS - WA, DOCKET, EPA OSC, ERNS, FRS, FTTS INSP, HIST AFS, HSL - WA, ICIS, INACTIVE PCS, MANIFEST EPA, PART NPL, PCS ENF, PCS FACILITY, PRP-CORP, RCRA IC_EC, RCRA_LQG, SEMS_8R_ACTIVE SITES, SEMS_8R_ARCHIVED SITES, T 2 - WA, TRIS] ***(cont.)***

Envirosite ID: 52328133
EPA ID: N/R

PRP-CORP ***(cont.)***

Actual Date :	1989-04-29
Date Type :	GENERAL NOTICE
EPA ID :	WAD980726368
Site Name :	COMMENCEMENT BAY, NEAR SHORE/TIDE FLATS
NPL Status Description :	Currently on the Final NPL
Non NPL Status Short Name :	N/R
Action Name :	Not Ltrs
Action Type Seq :	NJ-1
Region Code :	10
Last Date in Agency List :	2023-02-01

Actual Date :	1989-04-24
Date Type :	GENERAL NOTICE
EPA ID :	WAD980726368
Site Name :	COMMENCEMENT BAY, NEAR SHORE/TIDE FLATS
NPL Status Description :	Currently on the Final NPL
Non NPL Status Short Name :	N/R
Action Name :	Not Ltrs
Action Type Seq :	NJ-12
Region Code :	10
Last Date in Agency List :	2023-02-01

RCRA IC_EC

Facility Name :	MCFARLAND CASCADE POLE & LUMBER CO
Facility Address :	1640 E MARC ST, TACOMA, WA 98421
County :	PIERCE

Facility Summary

Site ID :	WAD008958357
EPA Region :	10
Latitude Measure :	47.25466
Longitude Measure :	-122.409699
Last Date in Agency List :	2023-01-31

Map Id: 478
Direction: E
Distance: 0.769 mi., 4062 ft.
Elevation: 15 ft.
Relative: Lower

Site Name : MCFARLAND CASCADE POLE & LUMBER CO | CASCADE POLE CO INC MCFARLAND | MCFARLAND CASCADE WOOD TREATING SOLUTION SPILL
1640 E MARC ST | 1640 EAST MARC STREET
TACOMA | Tacoma | TACOMA, WA

Database(s) : [AFS, ALL SITES - WA, BRS, CERCLIS-HIST, CORRACTS, CORRECTIVE ACTIONS_2020, CSCSL HWS - WA, DOCKET, EPA OSC, ERNS, FRS, FTTS INSP, HIST AFS, HSL - WA, ICIS, INACTIVE PCS, MANIFEST EPA, PART NPL, PCS ENF, PCS FACILITY, PRP-CORP, RCRA IC_EC, RCRA_LQG, SEMS_8R_ACTIVE SITES, SEMS_8R_ARCHIVED SITES, T 2 - WA, TRIS] ***(cont.)***

Envirosite ID: 52328133
EPA ID: N/R

RCRA IC_EC ***(cont.)***

Controls Summary

Actual Date :	1999-11-30
Event Code :	CA770NG
Event Code Description :	ENGINEERING CONTROLS ESTABLISHED-NON-GROUNDWATER CONTROL
Contact Name :	MIKE KELLEY
Contact Phone and Extention :	253-572-3033 x5385

Actual Date :	1997-12-31
Event Code :	CA770NG
Event Code Description :	ENGINEERING CONTROLS ESTABLISHED-NON-GROUNDWATER CONTROL
Contact Name :	MIKE KELLEY
Contact Phone and Extention :	253-572-3033 x5385

Actual Date :	1993-09-30
Event Code :	CA770NG
Event Code Description :	ENGINEERING CONTROLS ESTABLISHED-NON-GROUNDWATER CONTROL
Contact Name :	MIKE KELLEY
Contact Phone and Extention :	253-572-3033 x5385

Actual Date :	1993-08-31
Event Code :	CA770NG
Event Code Description :	ENGINEERING CONTROLS ESTABLISHED-NON-GROUNDWATER CONTROL
Contact Name :	MIKE KELLEY
Contact Phone and Extention :	253-572-3033 x5385

Actual Date :	1990-09-10
Event Code :	CA772ID
Event Code Description :	INSTITUTIONAL CONTROLS ESTABLISHED-INFORMATIONAL DEVICE
Contact Name :	MIKE KELLEY
Contact Phone and Extention :	253-572-3033 x5385

RCRA_LQG

Facility Name :	MCFARLAND CASCADE POLE & LUMBER CO
Facility Address :	1640 E MARC ST, TACOMA, WA 98421
County :	PIERCE

Map Id: 478
Direction: E
Distance: 0.769 mi., 4062 ft.
Elevation: 15 ft.
Relative: Lower

Site Name : MCFARLAND CASCADE POLE & LUMBER CO | CASCADE POLE CO INC MCFARLAND | MCFARLAND CASCADE WOOD TREATING SOLUTION SPILL
1640 E MARC ST | 1640 EAST MARC STREET
TACOMA | Tacoma | TACOMA, WA

Database(s) : [AFS, ALL SITES - WA, BRS, CERCLIS-HIST, CORRACTS, CORRECTIVE ACTIONS_2020, CSCSL HWS - WA, DOCKET, EPA OSC, ERNS, FRS, FTTS INSP, HIST AFS, HSL - WA, ICIS, INACTIVE PCS, MANIFEST EPA, PART NPL, PCS ENF, PCS FACILITY, PRP-CORP, RCRA IC_EC, RCRA_LQG, SEMS_8R_ACTIVE SITES, SEMS_8R_ARCHIVED SITES, T 2 - WA, TRIS] ***(cont.)***

Envirosite ID: 52328133
EPA ID: N/R

RCRA_LQG ***(cont.)***

Date Form Received by Agency :	2022-04-26
EPA ID :	WAD008958357
Mailing Address :	PO BOX 1496, TACOMA, WA 98401
Contact :	MIKE KELLEY
Contact Address :	PO BOX 1496, TACOMA, WA 98401
Contact Country :	US
Contact Telephone :	253-572-3033
Contact Email :	MKELLEY@STELLA-JONES.COM
EPA Region :	10
Land Type :	Private
Source Type :	Notification
Classification :	Large Quantity Generator

Description :

Handlers that generate 1,000 kg or more of hazardous waste during any calendar month; or generate more than 1 kg of acutely hazardous waste during any calendar month; or generate more than 100 kg of any residue or contaminated soil, waste or other debris resulting from the cleanup of a spill, into or on any land or water, of acutely hazardous waste during any calendar month; or generate 1 kg or less of acutely hazardous waste during any calendar month, and accumulate more than 1 kg of acutely hazardous waste at any time; or generate 100 kg or less of any residue or contaminated soil, waste or other debris resulting from the cleanup of a spill, into or on any land or water, of acutely hazardous waste during any calendar month, and accumulated more than 100 kg of that material at any time.

Last Date in Agency List : 2023-01-23

Owner/Operator Summary

Owner/Operator Name :	CASCADE POLE AND LUMBER COMPANY
Owner/Operator Address :	PO BOX 1496, TACOMA, WA 98401
Owner/Operator Country :	US
Owner/Operator Telephone :	253-572-3033
Owner/Operator Email :	N/R
Owner/Operator Fax :	N/R
Legal Status :	Private
Owner/Operator Type :	Owner
Owner/Operator Start Date :	1973-01-01
Owner/Operator End Date :	N/R

Map Id: 478
Direction: E
Distance: 0.769 mi., 4062 ft.
Elevation: 15 ft.
Relative: Lower

Site Name : MCFARLAND CASCADE POLE & LUMBER CO | CASCADE POLE CO INC MCFARLAND | MCFARLAND CASCADE WOOD TREATING SOLUTION SPILL
1640 E MARC ST | 1640 EAST MARC STREET
TACOMA | Tacoma | TACOMA, WA

Database(s) : [AFS, ALL SITES - WA, BRS, CERCLIS-HIST, CORRACTS, CORRECTIVE ACTIONS_2020, CSCSL HWS - WA, DOCKET, EPA OSC, ERNS, FRS, FTTS INSP, HIST AFS, HSL - WA, ICIS, INACTIVE PCS, MANIFEST EPA, PART NPL, PCS ENF, PCS FACILITY, PRP-CORP, RCRA IC_EC, RCRA_LQG, SEMS_8R_ACTIVE SITES, SEMS_8R_ARCHIVED SITES, T 2 - WA, TRIS] ***(cont.)***

Envirosite ID: 52328133
EPA ID: N/R

RCRA_LQG ***(cont.)***

Owner/Operator Name :	MCFARLAND CASCADE POLE AND LUMBER CO
Owner/Operator Address :	PO BOX 1496, TACOMA, WA 98401
Owner/Operator Country :	US
Owner/Operator Telephone :	253-572-3033
Owner/Operator Email :	N/R
Owner/Operator Fax :	N/R
Legal Status :	Private
Owner/Operator Type :	Operator
Owner/Operator Start Date :	N/R
Owner/Operator End Date :	N/R

Owner/Operator Name :	PROLOGIS DBA 1640 E MARC STREET LLC
Owner/Operator Address :	12720 GATEWAY DRIVE SUITE 110, TUKWILA, WA 98168
Owner/Operator Country :	US
Owner/Operator Telephone :	206-414-7615
Owner/Operator Email :	N/R
Owner/Operator Fax :	N/R
Legal Status :	Private
Owner/Operator Type :	Owner
Owner/Operator Start Date :	2020-06-24
Owner/Operator End Date :	N/R

Handler Activities Summary

U.S. Importer of Hazardous Waste :	N
Mixed Waste (Haz. and Radioactive) :	N/R
Recycler of Hazardous Waste :	N
Transporter of Hazardous Waste :	N
Treater, Storer or Disposer of HW :	N
Underground Injection Activity :	N
On-site Burner Exemption :	N
Furnace Exemption :	N
Used Oil Fuel Burner :	N
Used Oil Processor :	N
Used Oil Refiner :	N
Used Oil Fuel Marketer to Burner :	N
Used Oil Specification Marketer :	N
Used Oil Transfer Facility :	N
Used Oil Transporter :	N

Map Id: 478
Direction: E
Distance: 0.769 mi., 4062 ft.
Elevation: 15 ft.
Relative: Lower

Site Name : MCFARLAND CASCADE POLE & LUMBER CO | CASCADE POLE CO INC MCFARLAND | MCFARLAND CASCADE WOOD TREATING SOLUTION SPILL
1640 E MARC ST | 1640 EAST MARC STREET
TACOMA | Tacoma | TACOMA, WA

Database(s) : [AFS, ALL SITES - WA, BRS, CERCLIS-HIST, CORRACTS, CORRECTIVE ACTIONS_2020, CSCSL HWS - WA, DOCKET, EPA OSC, ERNS, FRS, FTTS INSP, HIST AFS, HSL - WA, ICIS, INACTIVE PCS, MANIFEST EPA, PART NPL, PCS ENF, PCS FACILITY, PRP-CORP, RCRA IC_EC, RCRA_LQG, SEMS_8R_ACTIVE SITES, SEMS_8R_ARCHIVED SITES, T 2 - WA, TRIS] ***(cont.)***

Envirosite ID: 52328133
EPA ID: N/R

RCRA_LQG ***(cont.)***

Historical Generators

Details for this site have been truncated due to the large number of available details for this site within this dataset. For the complete details for this site, contact your Envirosite account representative for a complimentary site report containing all of the details available.

Date Form Received by Agency : 2022-04-26
Facility Name : MCFARLAND CASCADE POLE & LUMBER CO
Classification : Large Quantity Generator

Date Form Received by Agency : 2022-03-01
Facility Name : MCFARLAND CASCADE POLE & LUMBER CO
Classification : Large Quantity Generator

Date Form Received by Agency : 2021-04-15
Facility Name : MCFARLAND CASCADE POLE & LUMBER CO
Classification : Large Quantity Generator

Date Form Received by Agency : 2021-03-01
Facility Name : MCFARLAND CASCADE POLE & LUMBER CO
Classification : Large Quantity Generator

Date Form Received by Agency : 2020-03-30
Facility Name : MCFARLAND CASCADE POLE & LUMBER CO
Classification : Large Quantity Generator

Date Form Received by Agency : 2020-02-27
Facility Name : MCFARLAND CASCADE POLE & LUMBER CO
Classification : Large Quantity Generator

Date Form Received by Agency : 2019-02-27
Facility Name : MCFARLAND CASCADE POLE & LUMBER CO
Classification : Large Quantity Generator

Map Id: 478
Direction: E
Distance: 0.769 mi., 4062 ft.
Elevation: 15 ft.
Relative: Lower

Site Name : MCFARLAND CASCADE POLE & LUMBER CO | CASCADE POLE CO INC MCFARLAND | MCFARLAND CASCADE WOOD TREATING SOLUTION SPILL
1640 E MARC ST | 1640 EAST MARC STREET
TACOMA | Tacoma | TACOMA, WA

Database(s) : [AFS, ALL SITES - WA, BRS, CERCLIS-HIST, CORRACTS, CORRECTIVE ACTIONS_2020, CSCSL HWS - WA, DOCKET, EPA OSC, ERNS, FRS, FTTS INSP, HIST AFS, HSL - WA, ICIS, INACTIVE PCS, MANIFEST EPA, PART NPL, PCS ENF, PCS FACILITY, PRP-CORP, RCRA IC_EC, RCRA_LQG, SEMS_8R_ACTIVE SITES, SEMS_8R_ARCHIVED SITES, T 2 - WA, TRIS] ***(cont.)***

Envirosite ID: 52328133
EPA ID: N/R

RCRA_LQG ***(cont.)***

Date Form Received by Agency :	2018-02-26
Facility Name :	MCFARLAND CASCADE POLE & LUMBER CO
Classification :	Large Quantity Generator
Date Form Received by Agency :	2017-02-22
Facility Name :	MCFARLAND CASCADE POLE & LUMBER CO
Classification :	Large Quantity Generator
Date Form Received by Agency :	2016-02-22
Facility Name :	MCFARLAND CASCADE POLE & LUMBER CO
Classification :	Large Quantity Generator

Hazardous Waste Summary

Waste Code / Name :	D006 - CADMIUM D007 - CHROMIUM D008 - LEAD D018 - BENZENE D039 - TETRACHLOROETHYLENE D040 - TRICHLORETHYLENE
Waste Code / Name :	F032 - WASTEWATERS, PROCESS RESIDUALS, PRESERVATIVE DRIPPAGE, AND SPENT FORMULATIONS FROM WOOD PRESERVING PROCESSES GENERATED AT PLANTS THAT CURRENTLY USE, OR HAVE PREVIOUSLY USED, CHLOROPHENOLIC FORMULATIONS [EXCEPT POTENTIALLY CROSS-CONTAMINATED WASTES THAT HAVE HAD THE F032 WASTE CODE DELETED IN ACCORDANCE WITH SECTION 261.35 (I.E., THE NEWLY PROMULGATED EQUIPMENT CLEANING OR REPLACEMENT STANDARDS), AND WHERE THE GENERATOR DOES NOT RESUME OR INITIATE USE OF CHLOROPHENOLIC FORMULATIONS]. (THIS LISTING DOES NOT INCLUDE K001 BOTTOM SEDIMENT SLUDGE FROM THE TREATMENT OF WASTEWATER FROM WOOD PRESERVING PROCESSES THAT USE CREOSOTE AND/OR PENTACHLOROPHENOL.) K001 - BOTTOM SEDIMENT SLUDGE FROM THE TREATMENT OF WASTEWATERS FROM WOOD PRESERVING PROCESSES THAT USE CREOSOTE AND/OR PENTACHLOROPHENOL. WT02 - Washington State Dangerous Toxic Waste with a toxic constituents concentration greater than or equal to 0.001% and less than 1.0%, determined by biological testing methods or a book designation procedure.

Map Id: 478
Direction: E
Distance: 0.769 mi., 4062 ft.
Elevation: 15 ft.
Relative: Lower

Site Name : MCFARLAND CASCADE POLE & LUMBER CO | CASCADE POLE CO INC MCFARLAND | MCFARLAND CASCADE WOOD TREATING SOLUTION SPILL
1640 E MARC ST | 1640 EAST MARC STREET
TACOMA | Tacoma | TACOMA, WA

Database(s) : [AFS, ALL SITES - WA, BRS, CERCLIS-HIST, CORRACTS, CORRECTIVE ACTIONS_2020, CSCSL HWS - WA, DOCKET, EPA OSC, ERNS, FRS, FTTS INSP, HIST AFS, HSL - WA, ICIS, INACTIVE PCS, MANIFEST EPA, PART NPL, PCS ENF, PCS FACILITY, PRP-CORP, RCRA IC_EC, RCRA_LQG, SEMS_8R_ACTIVE SITES, SEMS_8R_ARCHIVED SITES, T 2 - WA, TRIS] ***(cont.)***

Envirosite ID: 52328133
EPA ID: N/R

RCRA_LQG ***(cont.)***

Corrective Action Summary

Date / Status / CA Event Description:	2015-09-29 (Active) CA550RC - REMEDY CONSTRUCTION-REMEDY CONSTRUCTED 2013-04-23 (Active) CA340 - CMS REPORT RECEIVED 2011-07-15 (Active) CA340 - CMS REPORT RECEIVED 2008-03-14 (Active) CA155 - INVESTIGATION SUPPLEMENTAL INFO REQ BY AGENCY 2008-03-14 (Active) CA305 - CMS SUPPLEMENTAL INFO REQ BY AGENCY 2007-03-16 (Active) CA340 - CMS REPORT RECEIVED 2007-03-16 (Active) CA190 - INVESTIGATION REPORT RECEIVED 2006-01-17 (Active) CA305 - CMS SUPPLEMENTAL INFO REQ BY AGENCY 2006-01-17 (Active) CA155 - INVESTIGATION SUPPLEMENTAL INFO REQ BY AGENCY 2005-06-09 (Active) CA340 - CMS REPORT RECEIVED

Notices of Violations Summary

Date of Violation :	2021-05-13
Date Achieved Compliance :	2022-01-14
Regulation Violated :	Y
Area of Violation :	Generators - General
Enforcement Action :	WRITTEN INFORMAL
Enforcement Action Date :	2021-08-31
Enf. Disposition Status :	N/R
Enf. Disp. Status Date :	N/R
Violation Lead Agency :	State
Enforcement Lead Agency :	State
Proposed Penalty Amount :	N/R
Final Penalty Amount :	N/R
Paid Penalty Amount :	N/R

Date of Violation :	2021-05-13
Date Achieved Compliance :	2021-05-24
Regulation Violated :	Y
Area of Violation :	Generators - Pre-transport
Enforcement Action :	WRITTEN INFORMAL
Enforcement Action Date :	2021-08-31
Enf. Disposition Status :	N/R
Enf. Disp. Status Date :	N/R
Violation Lead Agency :	State

Map Id: 478
Direction: E
Distance: 0.769 mi., 4062 ft.
Elevation: 15 ft.
Relative: Lower

Site Name : MCFARLAND CASCADE POLE & LUMBER CO | CASCADE POLE CO INC MCFARLAND | MCFARLAND CASCADE WOOD TREATING SOLUTION SPILL
1640 E MARC ST | 1640 EAST MARC STREET
TACOMA | Tacoma | TACOMA, WA

Database(s) : [AFS, ALL SITES - WA, BRS, CERCLIS-HIST, CORRACTS, CORRECTIVE ACTIONS_2020, CSCSL HWS - WA, DOCKET, EPA OSC, ERNS, FRS, FTTS INSP, HIST AFS, HSL - WA, ICIS, INACTIVE PCS, MANIFEST EPA, PART NPL, PCS ENF, PCS FACILITY, PRP-CORP, RCRA IC_EC, RCRA_LQG, SEMS_8R_ACTIVE SITES, SEMS_8R_ARCHIVED SITES, T 2 - WA, TRIS] ***(cont.)***

Envirosite ID: 52328133
EPA ID: N/R

RCRA_LQG ***(cont.)***

Enforcement Lead Agency :	State
Proposed Penalty Amount :	N/R
Final Penalty Amount :	N/R
Paid Penalty Amount :	N/R

Date of Violation :	2014-04-15
Date Achieved Compliance :	2014-07-25
Regulation Violated :	Y
Area of Violation :	Generators - Manifest
Enforcement Action :	WRITTEN INFORMAL
Enforcement Action Date :	2014-06-24
Enf. Disposition Status :	N/R
Enf. Disp. Status Date :	N/R
Violation Lead Agency :	State
Enforcement Lead Agency :	State
Proposed Penalty Amount :	N/R
Final Penalty Amount :	N/R
Paid Penalty Amount :	N/R

Date of Violation :	2014-04-15
Date Achieved Compliance :	2014-07-21
Regulation Violated :	Y
Area of Violation :	Generators - Pre-transport
Enforcement Action :	WRITTEN INFORMAL
Enforcement Action Date :	2014-06-24
Enf. Disposition Status :	N/R
Enf. Disp. Status Date :	N/R
Violation Lead Agency :	State
Enforcement Lead Agency :	State
Proposed Penalty Amount :	N/R
Final Penalty Amount :	N/R
Paid Penalty Amount :	N/R

Date of Violation :	2014-04-15
Date Achieved Compliance :	2014-07-21
Regulation Violated :	Y
Area of Violation :	TSD - General Facility Standards
Enforcement Action :	WRITTEN INFORMAL
Enforcement Action Date :	2014-06-24

Map Id: 478
Direction: E
Distance: 0.769 mi., 4062 ft.
Elevation: 15 ft.
Relative: Lower

Site Name : MCFARLAND CASCADE POLE & LUMBER CO | CASCADE POLE CO INC MCFARLAND | MCFARLAND CASCADE WOOD TREATING SOLUTION SPILL
1640 E MARC ST | 1640 EAST MARC STREET
TACOMA | Tacoma | TACOMA, WA

Database(s) : [AFS, ALL SITES - WA, BRS, CERCLIS-HIST, CORRACTS, CORRECTIVE ACTIONS_2020, CSCSL HWS - WA, DOCKET, EPA OSC, ERNS, FRS, FTTS INSP, HIST AFS, HSL - WA, ICIS, INACTIVE PCS, MANIFEST EPA, PART NPL, PCS ENF, PCS FACILITY, PRP-CORP, RCRA IC_EC, RCRA_LQG, SEMS_8R_ACTIVE SITES, SEMS_8R_ARCHIVED SITES, T 2 - WA, TRIS] ***(cont.)***

Envirosite ID: 52328133
EPA ID: N/R

RCRA_LQG ***(cont.)***

Enf. Disposition Status :	N/R
Enf. Disp. Status Date :	N/R
Violation Lead Agency :	State
Enforcement Lead Agency :	State
Proposed Penalty Amount :	N/R
Final Penalty Amount :	N/R
Paid Penalty Amount :	N/R

Date of Violation :	2014-04-15
Date Achieved Compliance :	2014-07-21
Regulation Violated :	Y
Area of Violation :	TSD IS-Container Use and Management
Enforcement Action :	WRITTEN INFORMAL
Enforcement Action Date :	2014-06-24
Enf. Disposition Status :	N/R
Enf. Disp. Status Date :	N/R
Violation Lead Agency :	State
Enforcement Lead Agency :	State
Proposed Penalty Amount :	N/R
Final Penalty Amount :	N/R
Paid Penalty Amount :	N/R

Date of Violation :	2014-04-15
Date Achieved Compliance :	2014-06-13
Regulation Violated :	Y
Area of Violation :	Generators - Pre-transport
Enforcement Action :	WRITTEN INFORMAL
Enforcement Action Date :	2014-06-24
Enf. Disposition Status :	N/R
Enf. Disp. Status Date :	N/R
Violation Lead Agency :	State
Enforcement Lead Agency :	State
Proposed Penalty Amount :	N/R
Final Penalty Amount :	N/R
Paid Penalty Amount :	N/R

Date of Violation :	2014-04-15
Date Achieved Compliance :	2014-06-13
Regulation Violated :	Y

Map Id: 478
Direction: E
Distance: 0.769 mi., 4062 ft.
Elevation: 15 ft.
Relative: Lower

Site Name : MCFARLAND CASCADE POLE & LUMBER CO | CASCADE POLE CO INC MCFARLAND | MCFARLAND CASCADE WOOD TREATING SOLUTION SPILL
1640 E MARC ST | 1640 EAST MARC STREET
TACOMA | Tacoma | TACOMA, WA

Database(s) : [AFS, ALL SITES - WA, BRS, CERCLIS-HIST, CORRACTS, CORRECTIVE ACTIONS_2020, CSCSL HWS - WA, DOCKET, EPA OSC, ERNS, FRS, FTTS INSP, HIST AFS, HSL - WA, ICIS, INACTIVE PCS, MANIFEST EPA, PART NPL, PCS ENF, PCS FACILITY, PRP-CORP, RCRA IC_EC, RCRA_LQG, SEMS_8R_ACTIVE SITES, SEMS_8R_ARCHIVED SITES, T 2 - WA, TRIS] ***(cont.)***

Envirosite ID: 52328133
EPA ID: N/R

RCRA_LQG ***(cont.)***

Area of Violation :	TSD - Drip Pad Standards
Enforcement Action :	WRITTEN INFORMAL
Enforcement Action Date :	2014-06-24
Enf. Disposition Status :	N/R
Enf. Disp. Status Date :	N/R
Violation Lead Agency :	State
Enforcement Lead Agency :	State
Proposed Penalty Amount :	N/R
Final Penalty Amount :	N/R
Paid Penalty Amount :	N/R

Date of Violation :	2014-04-15
Date Achieved Compliance :	2014-06-05
Regulation Violated :	Y
Area of Violation :	TSD IS-Container Use and Management
Enforcement Action :	WRITTEN INFORMAL
Enforcement Action Date :	2014-06-24
Enf. Disposition Status :	N/R
Enf. Disp. Status Date :	N/R
Violation Lead Agency :	State
Enforcement Lead Agency :	State
Proposed Penalty Amount :	N/R
Final Penalty Amount :	N/R
Paid Penalty Amount :	N/R

Date of Violation :	2014-04-15
Date Achieved Compliance :	2014-04-15
Regulation Violated :	Y
Area of Violation :	Universal Waste - Small Quantity Handlers
Enforcement Action :	WRITTEN INFORMAL
Enforcement Action Date :	2014-06-24
Enf. Disposition Status :	N/R
Enf. Disp. Status Date :	N/R
Violation Lead Agency :	State
Enforcement Lead Agency :	State
Proposed Penalty Amount :	N/R
Final Penalty Amount :	N/R
Paid Penalty Amount :	N/R

Map Id: 478
Direction: E
Distance: 0.769 mi., 4062 ft.
Elevation: 15 ft.
Relative: Lower

Site Name : MCFARLAND CASCADE POLE & LUMBER CO | CASCADE POLE CO INC MCFARLAND | MCFARLAND CASCADE WOOD TREATING SOLUTION SPILL
1640 E MARC ST | 1640 EAST MARC STREET
TACOMA | Tacoma | TACOMA, WA

Database(s) : [AFS, ALL SITES - WA, BRS, CERCLIS-HIST, CORRACTS, CORRECTIVE ACTIONS_2020, CSCSL HWS - WA, DOCKET, EPA OSC, ERNS, FRS, FTTS INSP, HIST AFS, HSL - WA, ICIS, INACTIVE PCS, MANIFEST EPA, PART NPL, PCS ENF, PCS FACILITY, PRP-CORP, RCRA IC_EC, RCRA_LQG, SEMS_8R_ACTIVE SITES, SEMS_8R_ARCHIVED SITES, T 2 - WA, TRIS] ***(cont.)***

Envirosite ID: 52328133
EPA ID: N/R

RCRA_LQG ***(cont.)***

Evaluation Action Summary

Evaluation Date :	2021-05-13
Evaluation :	COMPLIANCE EVALUATION INSPECTION ON-SITE
Area of Violation :	Generators - Pre-transport
Date Achieved Compliance :	2021-05-24
Evaluation Lead Agency :	State

Evaluation Date :	2021-05-13
Evaluation :	COMPLIANCE EVALUATION INSPECTION ON-SITE
Area of Violation :	Generators - General
Date Achieved Compliance :	2022-01-14
Evaluation Lead Agency :	State

Evaluation Date :	2019-08-01
Evaluation :	COMPLIANCE ASSISTANCE VISIT
Area of Violation :	N/R
Date Achieved Compliance :	N/R
Evaluation Lead Agency :	State

Evaluation Date :	2014-04-15
Evaluation :	COMPLIANCE EVALUATION INSPECTION ON-SITE
Area of Violation :	Generators - Manifest
Date Achieved Compliance :	2014-07-25
Evaluation Lead Agency :	State

Evaluation Date :	2014-04-15
Evaluation :	COMPLIANCE EVALUATION INSPECTION ON-SITE
Area of Violation :	Universal Waste - Small Quantity Handlers
Date Achieved Compliance :	2014-04-15
Evaluation Lead Agency :	State

Evaluation Date :	2014-04-15
Evaluation :	COMPLIANCE EVALUATION INSPECTION ON-SITE
Area of Violation :	TSD IS-Container Use and Management
Date Achieved Compliance :	2014-06-05
Evaluation Lead Agency :	State

Map Id: 478
Direction: E
Distance: 0.769 mi., 4062 ft.
Elevation: 15 ft.
Relative: Lower

Site Name : MCFARLAND CASCADE POLE & LUMBER CO | CASCADE POLE CO INC MCFARLAND | MCFARLAND CASCADE WOOD TREATING SOLUTION SPILL
1640 E MARC ST | 1640 EAST MARC STREET
TACOMA | Tacoma | TACOMA, WA

Database(s) : [AFS, ALL SITES - WA, BRS, CERCLIS-HIST, CORRACTS, CORRECTIVE ACTIONS_2020, CSCSL HWS - WA, DOCKET, EPA OSC, ERNS, FRS, FTTS INSP, HIST AFS, HSL - WA, ICIS, INACTIVE PCS, MANIFEST EPA, PART NPL, PCS ENF, PCS FACILITY, PRP-CORP, RCRA IC_EC, RCRA_LQG, SEMS_8R_ACTIVE SITES, SEMS_8R_ARCHIVED SITES, T 2 - WA, TRIS] ***(cont.)***

Envirosite ID: 52328133
EPA ID: N/R

RCRA_LQG ***(cont.)***

Evaluation Date :	2014-04-15
Evaluation :	COMPLIANCE EVALUATION INSPECTION ON-SITE
Area of Violation :	Generators - Pre-transport
Date Achieved Compliance :	2014-06-13
Evaluation Lead Agency :	State

Evaluation Date :	2014-04-15
Evaluation :	COMPLIANCE EVALUATION INSPECTION ON-SITE
Area of Violation :	TSD - Drip Pad Standards
Date Achieved Compliance :	2014-06-13
Evaluation Lead Agency :	State

Evaluation Date :	2014-04-15
Evaluation :	COMPLIANCE EVALUATION INSPECTION ON-SITE
Area of Violation :	Generators - Pre-transport
Date Achieved Compliance :	2014-07-21
Evaluation Lead Agency :	State

Evaluation Date :	2014-04-15
Evaluation :	COMPLIANCE EVALUATION INSPECTION ON-SITE
Area of Violation :	TSD - General Facility Standards
Date Achieved Compliance :	2014-07-21
Evaluation Lead Agency :	State

SEMS_8R_ACTIVE SITES

Facility Name :	CASCADE POLE CO INC MCFARLAND
Facility Address :	1640 E MARC AVE, TACOMA, WA 98404
County :	PIERCE

Site Details

Site ID :	1000591
EPA ID :	WAD008958357
Region :	10
Congressional District :	06
Federal Facility :	N
Federal Facility Docket :	N

Map Id: 478
Direction: E
Distance: 0.769 mi., 4062 ft.
Elevation: 15 ft.
Relative: Lower

Site Name : MCFARLAND CASCADE POLE & LUMBER CO | CASCADE POLE CO INC MCFARLAND | MCFARLAND CASCADE WOOD TREATING SOLUTION SPILL
1640 E MARC ST | 1640 EAST MARC STREET
TACOMA | Tacoma | TACOMA, WA

Database(s) : [AFS, ALL SITES - WA, BRS, CERCLIS-HIST, CORRACTS, CORRECTIVE ACTIONS_2020, CSCSL HWS - WA, DOCKET, EPA OSC, ERNS, FRS, FTTS INSP, HIST AFS, HSL - WA, ICIS, INACTIVE PCS, MANIFEST EPA, PART NPL, PCS ENF, PCS FACILITY, PRP-CORP, RCRA IC_EC, RCRA_LQG, SEMS_8R_ACTIVE SITES, SEMS_8R_ARCHIVED SITES, T 2 - WA, TRIS] ***(cont.)***

Envirosite ID: 52328133
EPA ID: N/R

SEMS_8R_ACTIVE SITES ***(cont.)***

NPL Status :	Site is Part of NPL Site
Non NPL Status :	N/R
FIPS Code :	53053
Superfund Alternative Agreement :	N
Latitude :	+47.254750
Longitude :	-122.410000
Last Date in Agency List :	2023-01-20

Additional Information

Start Date :	1988-12-08
Finish Date :	1988-12-08
OU :	00
Action Code :	SI
Action Name :	SI
Sequence :	1
Quality :	A
Current Action Lead :	St Perf

Start Date :	1987-12-29
Finish Date :	1987-12-30
OU :	00
Action Code :	PA
Action Name :	PA
Sequence :	1
Quality :	H
Current Action Lead :	EPA Perf

Start Date :	1981-05-05
Finish Date :	1981-05-05
OU :	00
Action Code :	DS
Action Name :	DISCVRY
Sequence :	1
Quality :	N/R
Current Action Lead :	EPA Perf

Map Id: 478
Direction: E
Distance: 0.769 mi., 4062 ft.
Elevation: 15 ft.
Relative: Lower

Site Name : MCFARLAND CASCADE POLE & LUMBER CO | CASCADE POLE CO INC MCFARLAND | MCFARLAND CASCADE WOOD TREATING SOLUTION SPILL
1640 E MARC ST | 1640 EAST MARC STREET
TACOMA | Tacoma | TACOMA, WA

Database(s) : [AFS, ALL SITES - WA, BRS, CERCLIS-HIST, CORRACTS, CORRECTIVE ACTIONS_2020, CSCSL HWS - WA, DOCKET, EPA OSC, ERNS, FRS, FTTS INSP, HIST AFS, HSL - WA, ICIS, INACTIVE PCS, MANIFEST EPA, PART NPL, PCS ENF, PCS FACILITY, PRP-CORP, RCRA IC_EC, RCRA_LQG, SEMS_8R_ACTIVE SITES, SEMS_8R_ARCHIVED SITES, T 2 - WA, TRIS] ***(cont.)***

Envirosite ID: 52328133
EPA ID: N/R

SEMS_8R_ARCHIVED SITES

Facility Name :	MCFARLAND CASCADE WOOD TREATING SOLUTION SPILL
Facility Address :	1640 EAST MARC STREET, TACOMA, WA 98421
County :	PIERCE

Site Details

Site ID :	1001176
EPA ID :	WAN001001176
Region :	10
Congressional District :	N/R
Federal Facility :	N
Federal Facility Docket :	N
NPL Status :	Not on the NPL
Non NPL Status :	Removal Only Site (No Site Assessment Work Needed)
FIPS Code :	53053
Superfund Alternative Agreement :	N
Last Date in Agency List :	2023-01-20

Additional Information

Start Date :	2014-05-30
Finish Date :	2014-05-30
OU :	00
Action Code :	PJ
Action Name :	RP EM REM
Sequence :	1
Quality :	C
Current Action Lead :	EPA Ovrsght

T 2 - WA

Facility Name :	McFarland Cascade Pole & Lumber Co
Facility Address :	1640 E MARC ST, TACOMA, 98421
County :	Pierce
Facility/Site ID :	1222
Alternate Name :	N/R
Program Name :	N/R
WRIA :	10

Map Id: 478
Direction: E
Distance: 0.769 mi., 4062 ft.
Elevation: 15 ft.
Relative: Lower

Site Name : MCFARLAND CASCADE POLE & LUMBER CO | CASCADE POLE CO INC MCFARLAND | MCFARLAND CASCADE WOOD TREATING SOLUTION SPILL
1640 E MARC ST | 1640 EAST MARC STREET
TACOMA | Tacoma | TACOMA, WA

Database(s) : [AFS, ALL SITES - WA, BRS, CERCLIS-HIST, CORRACTS, CORRECTIVE ACTIONS_2020, CSCSL HWS - WA, DOCKET, EPA OSC, ERNS, FRS, FTTS INSP, HIST AFS, HSL - WA, ICIS, INACTIVE PCS, MANIFEST EPA, PART NPL, PCS ENF, PCS FACILITY, PRP-CORP, RCRA IC_EC, RCRA_LQG, SEMS_8R_ACTIVE SITES, SEMS_8R_ARCHIVED SITES, T 2 - WA, TRIS] ***(cont.)***

Envirosite ID: 52328133
EPA ID: N/R

T 2 - WA ***(cont.)***

Legislative District :	27
Congressional District :	9
Ecology Region :	SWRO
Ecology Program Phone :	(360) 407-6171
Tribal Land :	N
Latitude :	47.256753
Longitude :	-122.41058
Last Date in Agency List :	2023-01-04

Facility/Site ID :	1222
Alternate Name :	CASCADE POLE CO
Program Name :	N/R
WRIA :	10
Legislative District :	27
Congressional District :	9
Ecology Region :	SWRO
Ecology Program Phone :	(360) 407-6171
Tribal Land :	N
Latitude :	47.256753
Longitude :	-122.41058
Last Date in Agency List :	2023-01-04

Facility/Site ID :	1222
Alternate Name :	MCFARLAND CASCADE POLE & LUMBER CO
Program Name :	N/R
WRIA :	10
Legislative District :	27
Congressional District :	9
Ecology Region :	SWRO
Ecology Program Phone :	(360) 407-6171
Tribal Land :	N
Latitude :	47.256753
Longitude :	-122.41058
Last Date in Agency List :	2023-01-04

Facility/Site ID :	1222
Alternate Name :	CASCADE POLE BLAIR WATERWAY
Program Name :	N/R
WRIA :	10

Map Id: 478
Direction: E
Distance: 0.769 mi., 4062 ft.
Elevation: 15 ft.
Relative: Lower

Site Name : MCFARLAND CASCADE POLE & LUMBER CO | CASCADE POLE CO INC MCFARLAND | MCFARLAND CASCADE WOOD TREATING SOLUTION SPILL
1640 E MARC ST | 1640 EAST MARC STREET
TACOMA | Tacoma | TACOMA, WA

Database(s) : [AFS, ALL SITES - WA, BRS, CERCLIS-HIST, CORRACTS, CORRECTIVE ACTIONS_2020, CSCSL HWS - WA, DOCKET, EPA OSC, ERNS, FRS, FTTS INSP, HIST AFS, HSL - WA, ICIS, INACTIVE PCS, MANIFEST EPA, PART NPL, PCS ENF, PCS FACILITY, PRP-CORP, RCRA IC_EC, RCRA_LQG, SEMS_8R_ACTIVE SITES, SEMS_8R_ARCHIVED SITES, T 2 - WA, TRIS] ***(cont.)***

Envirosite ID: 52328133
EPA ID: N/R

T 2 - WA ***(cont.)***

Legislative District :	27
Congressional District :	9
Ecology Region :	SWRO
Ecology Program Phone :	(360) 407-6171
Tribal Land :	N
Latitude :	47.256753
Longitude :	-122.41058
Last Date in Agency List :	2023-01-04

Program Details

Program :	HAZWASTE
Interaction Type :	Emergency/Haz Chem Rpt TIER2
Interaction Type Description :	Businesses that store 10,000 pounds or more of a hazardous chemical or 500 pounds or less, depending on the chemical, of an extremely hazardous chemical on site at any one time must report annually. Reports are sent to the State Emergency Response Commission (represented by Ecology) Local Emergency Planning Committees, and local fire departments for emergency planning. (product, not waste)
Status :	Active
Start Date :	1987-01-01
End Date :	N/R
SIC :	N/R
NAICS :	321114 - Wood Preservation

Program :	HAZWASTE
Interaction Type :	Emergency/Haz Chem Rpt TIER2
Interaction Type Description :	Businesses that store 10,000 pounds or more of a hazardous chemical or 500 pounds or less, depending on the chemical, of an extremely hazardous chemical on site at any one time must report annually. Reports are sent to the State Emergency Response Commission (represented by Ecology) Local Emergency Planning Committees, and local fire departments for emergency planning. (product, not waste)
Status :	Active
Start Date :	1987-01-01
End Date :	N/R

Map Id: 478
Direction: E
Distance: 0.769 mi., 4062 ft.
Elevation: 15 ft.
Relative: Lower

Site Name : MCFARLAND CASCADE POLE & LUMBER CO | CASCADE POLE CO INC MCFARLAND | MCFARLAND CASCADE WOOD TREATING SOLUTION SPILL
1640 E MARC ST | 1640 EAST MARC STREET
TACOMA | Tacoma | TACOMA, WA

Database(s) : [AFS, ALL SITES - WA, BRS, CERCLIS-HIST, CORRACTS, CORRECTIVE ACTIONS_2020, CSCSL HWS - WA, DOCKET, EPA OSC, ERNS, FRS, FTTS INSP, HIST AFS, HSL - WA, ICIS, INACTIVE PCS, MANIFEST EPA, PART NPL, PCS ENF, PCS FACILITY, PRP-CORP, RCRA IC_EC, RCRA_LQG, SEMS_8R_ACTIVE SITES, SEMS_8R_ARCHIVED SITES, T 2 - WA, TRIS] ***(cont.)***

Envirosite ID: 52328133
EPA ID: N/R

T 2 - WA ***(cont.)***

SIC :	N/R
NAICS :	N/R
Program :	HAZWASTE
Interaction Type :	Emergency/Haz Chem Rpt TIER2
Interaction Type Description :	Businesses that store 10,000 pounds or more of a hazardous chemical or 500 pounds or less, depending on the chemical, of an extremely hazardous chemical on site at any one time must report annually. Reports are sent to the State Emergency Response Commission (represented by Ecology) Local Emergency Planning Committees, and local fire departments for emergency planning. (product, not waste)
Status :	Active
Start Date :	1987-01-01
End Date :	N/R
SIC :	2491 - WOOD PRESERVING
NAICS :	N/R

TRIS

Facility Name :	MCFARLAND CASCADE POLE & LUMBER CO
Facility Address :	1640 E MARC AVE, TACOMA, WA 98421
County :	PIERCE

Facility Details

TRIF ID :	98421CSCDP1640E
Federal Facility Flag :	NO
Primary NAICS :	321114 - Wood Preservation
NAICS 2 :	N/R
NAICS 3 :	N/R
NAICS 4 :	N/R
NAICS 5 :	N/R
NAICS 6 :	N/R
Agency Hyperlink :	Click here for hyperlink provided by the agency.
Last Date in Agency List :	2022-12-20

Map Id: 478
Direction: E
Distance: 0.769 mi., 4062 ft.
Elevation: 15 ft.
Relative: Lower

Site Name : MCFARLAND CASCADE POLE & LUMBER CO | CASCADE POLE CO INC MCFARLAND | MCFARLAND CASCADE WOOD TREATING SOLUTION SPILL
1640 E MARC ST | 1640 EAST MARC STREET
TACOMA | Tacoma | TACOMA, WA

Database(s) : [AFS, ALL SITES - WA, BRS, CERCLIS-HIST, CORRACTS, CORRECTIVE ACTIONS_2020, CSCSL HWS - WA, DOCKET, EPA OSC, ERNS, FRS, FTTS INSP, HIST AFS, HSL - WA, ICIS, INACTIVE PCS, MANIFEST EPA, PART NPL, PCS ENF, PCS FACILITY, PRP-CORP, RCRA IC_EC, RCRA_LQG, SEMS_8R_ACTIVE SITES, SEMS_8R_ARCHIVED SITES, T 2 - WA, TRIS] ***(cont.)***

Envirosite ID: 52328133
EPA ID: N/R

TRIS ***(cont.)***

Contact Information

Public Contact Name :	MIKE KELLEY
Public Contact Email :	MKELLEY@STELLA-JONES.COM
Public Contact Phone :	2535723033
Public Contact Phone Ext :	N/R
Parent Company Name :	STELLA-JONES US HOLDING CORP
Parent Company DB NR :	605929814

Reported Chemical Information

Reporting Year :	2021
Document Control Number :	1321220076386
CAS Number :	87-86-5
Chemical Name :	Pentachlorophenol
Unit of Measure :	Pounds
Maximum Amount Onsite :	05

Reporting Year :	2021
Document Control Number :	1321220076362
CAS Number :	N100
Chemical Name :	Copper compounds
Unit of Measure :	Pounds
Maximum Amount Onsite :	04

Reporting Year :	2021
Document Control Number :	1321220076374
CAS Number :	N150
Chemical Name :	Dioxin and dioxin-like compounds
Unit of Measure :	Grams
Maximum Amount Onsite :	18

Reporting Year :	2021
Document Control Number :	1321220076398
CAS Number :	N590
Chemical Name :	Polycyclic aromatic compounds
Unit of Measure :	Pounds
Maximum Amount Onsite :	01

Map Id: 478
Direction: E
Distance: 0.769 mi., 4062 ft.
Elevation: 15 ft.
Relative: Lower

Site Name : MCFARLAND CASCADE POLE & LUMBER CO | CASCADE POLE CO INC MCFARLAND | MCFARLAND CASCADE WOOD TREATING SOLUTION SPILL
1640 E MARC ST | 1640 EAST MARC STREET
TACOMA | Tacoma | TACOMA, WA

Database(s) : [AFS, ALL SITES - WA, BRS, CERCLIS-HIST, CORRACTS, CORRECTIVE ACTIONS_2020, CSCSL HWS - WA, DOCKET, EPA OSC, ERNS, FRS, FTTS INSP, HIST AFS, HSL - WA, ICIS, INACTIVE PCS, MANIFEST EPA, PART NPL, PCS ENF, PCS FACILITY, PRP-CORP, RCRA IC_EC, RCRA_LQG, SEMS_8R_ACTIVE SITES, SEMS_8R_ARCHIVED SITES, T 2 - WA, TRIS] ***(cont.)***

Envirosite ID: 52328133
EPA ID: N/R

TRIS ***(cont.)***

Onsite Release Summary

Total Fugitive Air Emissions :	.0008
Total Stack Air Emissions :	0
Total Air Emissions :	.0008
Total Number of Receiving Streams :	2
Total Surface Water Discharge :	.0555
Total Underground Injection Onsite to Class I Wells - Pounds:	0
Total Underground Injection Onsite to Class II-V Wells - Pounds:	0
Total Underground Injection :	0
Total RCRA Subtitle C Landfills :	0
Total Other On-Site Land Releases :	0
Total Land Treatment :	0
Total Surface Impoundments :	N/R
Total Other Disposal :	0
Total On-Site Land Releases :	0

Total Fugitive Air Emissions :	.09
Total Stack Air Emissions :	0
Total Air Emissions :	.09
Total Number of Receiving Streams :	2
Total Surface Water Discharge :	10.89
Total Underground Injection Onsite to Class I Wells - Pounds:	0
Total Underground Injection Onsite to Class II-V Wells - Pounds:	0
Total Underground Injection :	0
Total RCRA Subtitle C Landfills :	0
Total Other On-Site Land Releases :	0
Total Land Treatment :	0
Total Surface Impoundments :	N/R
Total Other Disposal :	0
Total On-Site Land Releases :	0

Total Fugitive Air Emissions :	0
Total Stack Air Emissions :	0
Total Air Emissions :	0
Total Number of Receiving Streams :	2
Total Surface Water Discharge :	0

Map Id: 478
Direction: E
Distance: 0.769 mi., 4062 ft.
Elevation: 15 ft.
Relative: Lower

Site Name : MCFARLAND CASCADE POLE & LUMBER CO | CASCADE POLE CO INC MCFARLAND | MCFARLAND CASCADE WOOD TREATING SOLUTION SPILL
1640 E MARC ST | 1640 EAST MARC STREET
TACOMA | Tacoma | TACOMA, WA

Database(s) : [AFS, ALL SITES - WA, BRS, CERCLIS-HIST, CORRACTS, CORRECTIVE ACTIONS_2020, CSCSL HWS - WA, DOCKET, EPA OSC, ERNS, FRS, FTTS INSP, HIST AFS, HSL - WA, ICIS, INACTIVE PCS, MANIFEST EPA, PART NPL, PCS ENF, PCS FACILITY, PRP-CORP, RCRA IC_EC, RCRA_LQG, SEMS_8R_ACTIVE SITES, SEMS_8R_ARCHIVED SITES, T 2 - WA, TRIS] ***(cont.)***

Envirosite ID: 52328133
EPA ID: N/R

TRIS ***(cont.)***

Total Underground Injection Onsite to Class I Wells - Pounds:	0
Total Underground Injection Onsite to Class II-V Wells - Pounds:	0
Total Underground Injection :	0
Total RCRA Subtitle C Landfills :	0
Total Other On-Site Land Releases :	0
Total Land Treatment :	0
Total Surface Impoundments :	N/R
Total Other Disposal :	0
Total On-Site Land Releases :	0

Total Fugitive Air Emissions :	1
Total Stack Air Emissions :	1
Total Air Emissions :	2
Total Number of Receiving Streams :	2
Total Surface Water Discharge :	0
Total Underground Injection Onsite to Class I Wells - Pounds:	0
Total Underground Injection Onsite to Class II-V Wells - Pounds:	0
Total Underground Injection :	0
Total RCRA Subtitle C Landfills :	0
Total Other On-Site Land Releases :	0
Total Land Treatment :	0
Total Surface Impoundments :	N/R
Total Other Disposal :	0
Total On-Site Land Releases :	0

Offsite Release Summary

Total Transferred Off-Site to Disposal:	0
Total Transferred Off-Site for Further Waste Management:	.9
Total RCRA C Surface Impoundments :	0
Total Other Surface Impoundments :	0

Total Transferred Off-Site to Disposal:	1796.3

Map Id: 478
Direction: E
Distance: 0.769 mi., 4062 ft.
Elevation: 15 ft.
Relative: Lower

Site Name : MCFARLAND CASCADE POLE & LUMBER CO | CASCADE POLE CO INC MCFARLAND | MCFARLAND CASCADE WOOD TREATING SOLUTION SPILL
1640 E MARC ST | 1640 EAST MARC STREET
TACOMA | Tacoma | TACOMA, WA

Database(s) : [AFS, ALL SITES - WA, BRS, CERCLIS-HIST, CORRACTS, CORRECTIVE ACTIONS_2020, CSCSL HWS - WA, DOCKET, EPA OSC, ERNS, FRS, FTTS INSP, HIST AFS, HSL - WA, ICIS, INACTIVE PCS, MANIFEST EPA, PART NPL, PCS ENF, PCS FACILITY, PRP-CORP, RCRA IC_EC, RCRA_LQG, SEMS_8R_ACTIVE SITES, SEMS_8R_ARCHIVED SITES, T 2 - WA, TRIS] ***(cont.)***

Envirosite ID: 52328133
EPA ID: N/R

TRIS ***(cont.)***

Total Transferred Off-Site for Further Waste Management:	1796.3
Total RCRA C Surface Impoundments :	0
Total Other Surface Impoundments :	0
Total Transferred Off-Site to Disposal:	34
Total Transferred Off-Site for Further Waste Management:	2269
Total RCRA C Surface Impoundments :	0
Total Other Surface Impoundments :	0
Total Transferred Off-Site to Disposal:	5.9836
Total Transferred Off-Site for Further Waste Management:	392.7908
Total RCRA C Surface Impoundments :	0
Total Other Surface Impoundments :	0

Map Id: EF479
Direction: E
Distance: 0.771 mi., 4071 ft.
Elevation: 15 ft.
Relative: Lower

Site Name : 1916 MARC AVENUE
1916 MARC AVE
TACOMA, WA 98421

Database(s) : [ALL SITES - WA, ECHO, FRS, RCRA_LQG]

Envirosite ID: 52328169
EPA ID: N/R

ALL SITES - WA

Facility Name :	1916 Marc Avenue
Facility Address :	1916 MARC AVE, TACOMA, 98421
County :	Pierce
Facility/Site ID :	79694
Alternate Name :	N/R
Program Name :	N/R

Map Id: EF479
Direction: E
Distance: 0.771 mi., 4071 ft.
Elevation: 15 ft.
Relative: Lower

Site Name : 1916 MARC AVENUE
1916 MARC AVE
TACOMA, WA 98421

Database(s) : [ALL SITES - WA, ECHO, FRS, RCRA_LQG] ***(cont.)***

Envirosite ID: 52328169
EPA ID: N/R

ALL SITES - WA ***(cont.)***

WRIA :	10
Legislative District :	27
Congressional District :	9
Ecology Region :	SWRO
Ecology Program Phone :	(360) 407-6734
Tribal Land :	N
Latitude :	47.25368
Longitude :	-122.40885
Last Date in Agency List :	2023-01-03

Program Details

Program :	HAZWASTE
Program ID :	WAH000058145
Interaction Type :	Hazardous Waste Generator
Interaction Type Description :	Facilities that generate any quantity of a dangerous waste. They may be classified as SQG, MQG, or LQG depending on hazardous waste generated for a given month.
Status :	Active
Start Date :	2020-10-29
End Date :	N/R
SIC :	N/R
NAICS :	48411 - General Freight Trucking, Local

Program :	HAZWASTE
Program ID :	WAH000058145
Interaction Type :	Hazardous Waste Generator
Interaction Type Description :	Facilities that generate any quantity of a dangerous waste. They may be classified as SQG, MQG, or LQG depending on hazardous waste generated for a given month.
Status :	Active
Start Date :	2020-10-29
End Date :	N/R
SIC :	N/R
NAICS :	N/R

ECHO

Facility Name :	1916 MARC AVENUE
Facility Address :	1916 MARC AVE, TACOMA, WA 98421
County :	PIERCE
Last Inspection Date :	N/R
Registry ID :	N/R
FIPS Code :	N/R
EPA Region :	10
Inspection Count :	0
Last Inspection Days :	N/R
Informal Count :	0

Map Id: EF479
Direction: E
Distance: 0.771 mi., 4071 ft.
Elevation: 15 ft.
Relative: Lower

Site Name : 1916 MARC AVENUE
1916 MARC AVE
TACOMA, WA 98421

Database(s) : [ALL SITES - WA, ECHO, FRS, RCRA_LQG] ***(cont.)***

Envirosite ID: 52328169
EPA ID: N/R

ECHO ***(cont.)***

Last Informal Action Date :	N/R
Formal Action Count :	0
Last Formal Action Date :	N/R
Total Penalties :	0
Penalty Count :	N/R
Last Penalty Date :	N/R
Last Penalty Amount :	N/R
QTRS IN NC :	0
Programs IN SNC :	0
Current Compliance Status :	No Violation Identified
Three-Year Compliance Status :	_____
Collection Method :	Zip Code Centroid
Reference Point :	N/R
Accuracy Meters :	10000
Derived Tribes :	N/R
Derived HUC :	N/R
Derived WBD :	N/R
Derived STCTY FIPS :	N/R
Derived Zip :	N/R
Derived CD113 :	N/R
Derived CB2010 :	N/R
MYRTK Universe :	NNY
NPDES IDs :	N/R
CWA Permit Types :	N/R
CWA Compliance Tracking :	N/R
CWA NAICS :	N/R
CWA SICS :	N/R
CWA Inspection Count :	N/R
CWA Last Inspection Days :	N/R
CWA Informal Count :	N/R
CWA Formal Action Count :	N/R
CWA Last Formal Action Date :	N/R
CWA Penalties :	N/R
CWA Last Penalty Date :	N/R
CWA Last Penalty Amount :	N/R
CWA Quarters IN NC :	N/R
CWA Current Compliance Status :	N/R
CWA Current SNC Flag :	N
CWA 13 Quarters Compliance Status :	N/R
CWA 13 Quarters Effluent Exceedances:	N/R
CWA Three-Year QNCR Codes :	N/R
DFR URL :	Click here for hyperlink provided by the agency.
Facility SIC :	N/R
Facility NAICS :	484110 - General Freight Trucking, Local
Facility Last Inspection EPA Date :	N/R
Facility Last Inspection State Date :	N/R
Facility Last Formal Act EPA Date :	N/R
Facility Last Formal Act State Date :	N/R
Facility Last Informal Act EPA Date :	N/R
Facility Last Informal Act State Date:	N/R
Facility Federal Agency :	N/R
TRI Reporter :	N/R
Facility Imp Water Flag :	N/R
Current SNC Flag :	N
Indian County Flag :	N
Federal Flag :	N/R

Map Id: EF479
Direction: E
Distance: 0.771 mi., 4071 ft.
Elevation: 15 ft.
Relative: Lower

Site Name : 1916 MARC AVENUE
1916 MARC AVE
TACOMA, WA 98421

Database(s) : [ALL SITES - WA, ECHO, FRS, RCRA_LQG] ***(cont.)***

Envirosite ID: 52328169
EPA ID: N/R

ECHO ***(cont.)***

US Mexico Border Flag :	N/R
Chesapeak Bay Flag :	N/R
AIR Flag :	N
NPDES Flag :	N
SDWIS Flag :	N
RCRA Flag :	Y
TRI Flag :	N
GHG Flag :	N
Major Flag :	N/R
Active Flag :	Y
NAA Flag :	N
Latitude :	47.260618
Longitude :	-122.398884
Last Date in Agency List :	2021-04-16
Last Inspection Date :	N/R
Registry ID :	110071063503
FIPS Code :	53053
EPA Region :	10
Inspection Count :	0
Last Inspection Days :	N/R
Informal Count :	0
Last Informal Action Date :	N/R
Formal Action Count :	0
Last Formal Action Date :	N/R
Total Penalties :	0
Penalty Count :	N/R
Last Penalty Date :	N/R
Last Penalty Amount :	N/R
QTRS IN NC :	0
Programs IN SNC :	0
Current Compliance Status :	No Violation Identified
Three-Year Compliance Status :	_____
Collection Method :	ADDRESS MATCHING-HOUSE NUMBER
Reference Point :	ENTRANCE POINT OF A FACILITY OR STATION
Accuracy Meters :	50
Derived Tribes :	Puyallup Tribe of the Puyallup Reservation - .1 mile(s), Puyallup Tribe of the Puyallup Reservation - 1.3 mile(s), Muckleshoot Indian Tribe - 9.7 mile(s), Muckleshoot Indian Tribe - 12.7 mile(s), Nisqually Indian Tribe - 18.3 mile(s), Squaxin Island Tribe of the Squaxin Island Reservation - 23.1 mile(s), Squaxin Island Tribe of the Squaxin Island Reservation - 25 mile(s)
Derived HUC :	17110014
Derived WBD :	171100190205
Derived STCTY FIPS :	53053
Derived Zip :	98421
Derived CD113 :	09
Derived CB2010 :	530530602001061
MYRTK Universe :	NNY
NPDES IDs :	N/R
CWA Permit Types :	N/R
CWA Compliance Tracking :	N/R
CWA NAICS :	N/R

Map Id: EF479
Direction: E
Distance: 0.771 mi., 4071 ft.
Elevation: 15 ft.
Relative: Lower

Site Name : 1916 MARC AVENUE
1916 MARC AVE
TACOMA, WA 98421

Database(s) : [ALL SITES - WA, ECHO, FRS, RCRA_LQG] ***(cont.)***

Envirosite ID: 52328169
EPA ID: N/R

ECHO ***(cont.)***

CWA SICS :	N/R
CWA Inspection Count :	N/R
CWA Last Inspection Days :	N/R
CWA Informal Count :	N/R
CWA Formal Action Count :	N/R
CWA Last Formal Action Date :	N/R
CWA Penalties :	N/R
CWA Last Penalty Date :	N/R
CWA Last Penalty Amount :	N/R
CWA Quarters IN NC :	N/R
CWA Current Compliance Status :	N/R
CWA Current SNC Flag :	N
CWA 13 Quarters Compliance Status :	N/R
CWA 13 Quarters Effluent Exceedances:	N/R
CWA Three-Year QNCR Codes :	N/R
DFR URL :	Click here for hyperlink provided by the agency.
Facility SIC :	N/R
Facility NAICS :	484110 - General Freight Trucking, Local
Facility Last Inspection EPA Date :	N/R
Facility Last Inspection State Date :	N/R
Facility Last Formal Act EPA Date :	N/R
Facility Last Formal Act State Date :	N/R
Facility Last Informal Act EPA Date :	N/R
Facility Last Informal Act State Date:	N/R
Facility Federal Agency :	N/R
TRI Reporter :	N/R
Facility Imp Water Flag :	N/R
Current SNC Flag :	N
Indian County Flag :	N
Federal Flag :	N/R
US Mexico Border Flag :	N/R
Chesapeak Bay Flag :	N/R
AIR Flag :	N
NPDES Flag :	N
SDWIS Flag :	N
RCRA Flag :	Y
TRI Flag :	N
GHG Flag :	N
Major Flag :	N/R
Active Flag :	Y
NAA Flag :	N
Latitude :	47.254814
Longitude :	-122.409843
Last Date in Agency List :	2023-01-16

FRS

Facility Name :	1916 MARC AVENUE
Facility Address :	1916 MARC AVE, TACOMA, WA 98421
County :	PIERCE

Site Details

Registry ID :	110071063503
FRS Facility URL :	Click here for hyperlink provided by the agency.

Map Id: EF479
Direction: E
Distance: 0.771 mi., 4071 ft.
Elevation: 15 ft.
Relative: Lower

Site Name : 1916 MARC AVENUE
1916 MARC AVE
TACOMA, WA 98421

Database(s) : [ALL SITES - WA, ECHO, FRS, RCRA_LQG] ***(cont.)***

Envirosite ID: 52328169
EPA ID: N/R

FRS ***(cont.)***

Last Date in Agency List : 2023-02-13

Source Description

Source Description :

RCRAInfo is EPA's comprehensive information system that supports the Resource Conservation and Recovery Act (RCRA) of 1976 and the Hazardous and Solid Waste Amendments (HSWA) of 1984 through the tracking of events and activities related to facilities that generate, transport, and treat, store, or dispose of hazardous waste. RCRAInfo allows RCRA program staff to track the notification, permit, compliance, and corrective action activities required under RCRA. RCRAInfo also supports generation of the National Hazardous Waste Biennial Report. All generators and treatment, storage, and disposal facilities who handle hazardous waste are required to report to the EPA Administrator at least once every two years to support creation of the Biennial Report.

FRS Environmental Interest
Source and System ID : RCRAINFO - WAH000058145

RCRA_LQG

Facility Name : 1916 MARC AVENUE
Facility Address : 1916 MARC AVE, TACOMA, WA 98421
County : PIERCE

Date Form Received by Agency : 2022-02-23
EPA ID : WAH000058145
Mailing Address : 1808 SWIFT DR, OAK BROOK, IL 60523
Contact : ASHLEY PIATEK
Contact Address : 1808 SWIFT DR, OAK BROOK, IL 60523
Contact Country : US
Contact Telephone : 630-586-8023
Contact Email : APIATEK@CENTERPOINT.COM
EPA Region : 10
Land Type : Private
Source Type : Notification
Classification : Large Quantity Generator

Description :

Handlers that generate 1,000 kg or more of hazardous waste during any calendar month; or generate more than 1 kg of acutely hazardous waste during any calendar month; or generate more than 100 kg of any residue or contaminated soil, waste or other debris resulting from the cleanup of a spill, into or on any land or water, of acutely hazardous waste during any calendar month; or generate 1 kg or less of acutely hazardous waste during any calendar month, and accumulate more than 1 kg of acutely hazardous waste at any time; or generate 100 kg or less of any residue or contaminated soil, waste or other debris resulting from the cleanup of a spill, into or on any land or water, of acutely hazardous waste during any calendar month, and accumulated more than 100 kg of that material at any time.

Last Date in Agency List : 2023-01-23

Map Id: EF479
Direction: E
Distance: 0.771 mi., 4071 ft.
Elevation: 15 ft.
Relative: Lower

Site Name : 1916 MARC AVENUE
1916 MARC AVE
TACOMA, WA 98421

Database(s) : [ALL SITES - WA, ECHO, FRS, RCRA_LQG] ***(cont.)***

Envirosite ID: 52328169
EPA ID: N/R

RCRA_LQG ***(cont.)***

Owner/Operator Summary

Owner/Operator Name :	CENTERPOINT PROPERTIES TRUST
Owner/Operator Address :	1808 SWIFT DR, OAK BROOK, IL 60523
Owner/Operator Country :	US
Owner/Operator Telephone :	630-586-8023
Owner/Operator Email :	N/R
Owner/Operator Fax :	N/R
Legal Status :	Private
Owner/Operator Type :	Operator
Owner/Operator Start Date :	2019-01-01
Owner/Operator End Date :	N/R

Owner/Operator Name :	CENTERPOINT PROPERTIES TRUST
Owner/Operator Address :	1808 SWIFT DR, OAK BROOK, IL 60523
Owner/Operator Country :	US
Owner/Operator Telephone :	630-586-8023
Owner/Operator Email :	N/R
Owner/Operator Fax :	N/R
Legal Status :	Private
Owner/Operator Type :	Owner
Owner/Operator Start Date :	2019-01-01
Owner/Operator End Date :	N/R

Handler Activities Summary

U.S. Importer of Hazardous Waste :	N
Mixed Waste (Haz. and Radioactive) :	N/R
Recycler of Hazardous Waste :	N
Transporter of Hazardous Waste :	N
Treater, Storer or Disposer of HW :	N
Underground Injection Activity :	N
On-site Burner Exemption :	N
Furnace Exemption :	N
Used Oil Fuel Burner :	N
Used Oil Processor :	N
Used Oil Refiner :	N
Used Oil Fuel Marketer to Burner :	N
Used Oil Specification Marketer :	N
Used Oil Transfer Facility :	N
Used Oil Transporter :	N

Historical Generators

Date Form Received by Agency :	2022-02-23
Facility Name :	1916 MARC AVENUE
Classification :	Large Quantity Generator

Date Form Received by Agency :	2020-11-16
Facility Name :	1916 MARC AVENUE
Classification :	Large Quantity Generator

Map Id: EF479
Direction: E
Distance: 0.771 mi., 4071 ft.
Elevation: 15 ft.
Relative: Lower

Site Name : 1916 MARC AVENUE
1916 MARC AVE
TACOMA, WA 98421

Database(s) : [ALL SITES - WA, ECHO, FRS, RCRA_LQG] ***(cont.)***

Envirosite ID: 52328169
EPA ID: N/R

RCRA_LQG ***(cont.)***

Hazardous Waste Summary
Waste Code / Name : D004 - ARSENIC
D006 - CADMIUM
D007 - CHROMIUM
D008 - LEAD

Notices of Violations Summary
Regulation Violated : N

Map Id: DR480
Direction: SW
Distance: 0.772 mi., 4078 ft.
Elevation: 103 ft.
Relative: Higher

Site Name : TACOMA CITY GROUNDS SHOP
2324 S C ST
TACOMA, WA 98402

Database(s) : [ALL SITES - WA, BRS, ECHO, FRS, RCRA_NONGEN]

Envirosite ID: 50655496
EPA ID: WAH000037337

ALL SITES - WA

Facility Name :	Tacoma City Grounds Shop
Facility Address :	2324 S C ST, TACOMA, 98402
County :	Pierce
Facility/Site ID :	1735
Alternate Name :	N/R
Program Name :	N/R
WRIA :	10
Legislative District :	27
Congressional District :	6
Ecology Region :	SWRO
Ecology Program Phone :	(360) 407-6734
Tribal Land :	N
Latitude :	47.24036
Longitude :	-122.43709
Last Date in Agency List :	2023-01-03

Program Details

Program :	HAZWASTE
Program ID :	WAH000037337
Interaction Type :	Hazardous Waste Generator
Interaction Type Description :	Facilities that generate any quantity of a dangerous waste. They may be classified as SQG, MQG, or LQG depending on hazardous waste generated for a given month.
Status :	Inactive

Map Id: DR480
Direction: SW
Distance: 0.772 mi., 4078 ft.
Elevation: 103 ft.
Relative: Higher

Site Name : TACOMA CITY GROUNDS SHOP
2324 S C ST
TACOMA, WA 98402

Database(s) : [ALL SITES - WA, BRS, ECHO, FRS, RCRA_NONGEN] ***(cont.)***

Envirosite ID: 50655496
EPA ID: WAH000037337

ALL SITES - WA ***(cont.)***

Start Date :	2010-10-05
End Date :	2011-12-31
SIC :	N/R
NAICS :	332812 - Metal Coating, Engraving (except Jewelry and Silverware), and Allied Services to Manufacturers
Program :	HAZWASTE
Program ID :	WAH000037337
Interaction Type :	Hazardous Waste Generator
Interaction Type Description :	Facilities that generate any quantity of a dangerous waste. They may be classified as SQG, MQG, or LQG depending on hazardous waste generated for a given month.
Status :	Inactive
Start Date :	2010-10-05
End Date :	2011-12-31
SIC :	N/R
NAICS :	N/R
Program :	HAZWASTE
Program ID :	WAH000037337
Interaction Type :	Haz Waste Management Activity
Interaction Type Description :	Facilities that are required to have a RCRA Site ID# but who do not generate and/or manage hazardous waste (XQG generator status). This includes transporters, used oil recyclers, and dangerous waste fuel marketers and burners.
Status :	Active
Start Date :	2011-12-31
End Date :	N/R
SIC :	N/R
NAICS :	N/R
Program :	HAZWASTE
Program ID :	WAH000037337
Interaction Type :	Haz Waste Management Activity
Interaction Type Description :	Facilities that are required to have a RCRA Site ID# but who do not generate and/or manage hazardous waste (XQG generator status). This includes transporters, used oil recyclers, and dangerous waste fuel marketers and burners.
Status :	Active
Start Date :	2011-12-31
End Date :	N/R
SIC :	N/R
NAICS :	332812 - Metal Coating, Engraving (except Jewelry and Silverware), and Allied Services to Manufacturers

Map Id: DR480
Direction: SW
Distance: 0.772 mi., 4078 ft.
Elevation: 103 ft.
Relative: Higher

Site Name : TACOMA CITY GROUNDS SHOP
2324 S C ST
TACOMA, WA 98402

Database(s) : [ALL SITES - WA, BRS, ECHO, FRS, RCRA_NONGEN] ***(cont.)***

Envirosite ID: 50655496
EPA ID: WAH000037337

BRS

Facility Name :	TACOMA CITY GROUNDS SHOP
Facility Address :	2324 S C ST, TACOMA, WA 98402
County :	PIERCE

Site Details

Date Form Received by Agency :	2012-01-12
EPA ID :	WAH000037337
Mailing Address :	747 MARKET ST RM 744, TACOMA, WA 98402
Contact :	JUSTIN DAVIS
Contact Address :	747 MARKET ST RM 744, TACOMA, WA 98402
Contact Country :	US
Contact Telephone :	253-591-5449
Contact Email :	JUSTIN.DAVIS@CITYOFTACOMA.ORG
EPA Region :	10
Land Type :	Municipal
Source Type :	Annual/Biennial Report updated with Notification
Classification :	Not a generator, verified
Description :	Not a generator, verified
Last Date in Agency List :	2023-01-23

Owner/Operator Summary

Owner/Operator Name :	CITY OF TACOMA
Owner/Operator Address :	747 MARKET ST RM 744, TACOMA, WA 98402
Owner/Operator Country :	US
Owner/Operator Telephone :	253-591-5249
Owner/Operator Email :	N/R
Owner/Operator Fax :	N/R
Legal Status :	Municipal
Owner/Operator Type :	Owner
Owner/Operator Start Date :	N/R
Owner/Operator End Date :	N/R

Owner/Operator Name :	CITY OF TACOMA
Owner/Operator Address :	747 MARKET ST RM 744, TACOMA, WA 98402
Owner/Operator Country :	US
Owner/Operator Telephone :	253-591-5449
Owner/Operator Email :	N/R
Owner/Operator Fax :	N/R
Legal Status :	Municipal
Owner/Operator Type :	Operator
Owner/Operator Start Date :	N/R
Owner/Operator End Date :	N/R

Waste Activity Monitoring

Report Cycle :	2011
Hazardous Waste Page Number :	1
Hazardous Waste Sub-Page Number :	1
BR Form :	XX
Waste Description :	N/R

Map Id: DR480
Direction: SW
Distance: 0.772 mi., 4078 ft.
Elevation: 103 ft.
Relative: Higher

Site Name : TACOMA CITY GROUNDS SHOP
2324 S C ST
TACOMA, WA 98402

Database(s) : [ALL SITES - WA, BRS, ECHO, FRS, RCRA_NONGEN] ***(cont.)***

Envirosite ID: 50655496
EPA ID: WAH000037337

BRS ***(cont.)***

Primary NAICS :	332812 - Metal Coating, Engraving (except Jewelry and Silverware), and Allied Services to Manufacturers
Source Code :	N/R
Form Code :	N/R
Management Method :	N/R
Generation Tons :	0
Managed Tons :	0
Shipped Tons :	0
Received Tons :	0
Receiver ID :	N/R
Receiver State :	N/R
Shipper ID :	N/R
Shipper State :	N/R
Waste Minimization :	N/R
Waste Code List :	N/R
Waste Code Group :	N/R
Waste Generation Type :	N/R

ECHO

Facility Name :	TACOMA CITY GROUNDS SHOP
Facility Address :	2324 S C ST, TACOMA, WA 98402
County :	PIERCE
Last Inspection Date :	2011-07-12
Registry ID :	110043334647
FIPS Code :	53053
EPA Region :	10
Inspection Count :	1
Last Inspection Days :	1742
Informal Count :	0
Last Informal Action Date :	N/R
Formal Action Count :	0
Last Formal Action Date :	N/R
Total Penalties :	0
Penalty Count :	0
Last Penalty Date :	N/R
Last Penalty Amount :	N/R
QTRS IN NC :	0
Programs IN SNC :	0
Current Compliance Status :	No Violation
Three-Year Compliance Status :	N/R
Collection Method :	ADDRESS MATCHING-HOUSE NUMBER
Reference Point :	ENTRANCE POINT OF A FACILITY OR STATION
Accuracy Meters :	50
Derived Tribes :	Puyallup Tribe of the Puyallup Reservation - .5 mile(s), Puyallup Tribe of the Puyallup Reservation - .9 mile(s), Muckleshoot Indian Tribe - 11.2 mile(s), Muckleshoot Indian Tribe - 14 mile(s), Nisqually Indian Tribe - 16.8 mile(s), Squaxin Island Tribe of the Squaxin Island Reservation - 21.7 mile(s), Squaxin Island Tribe of the Squaxin Island Reservation - 23.6 mile(s)
Derived HUC :	17110019

Map Id: DR480
Direction: SW
Distance: 0.772 mi., 4078 ft.
Elevation: 103 ft.
Relative: Higher

Site Name : TACOMA CITY GROUNDS SHOP
2324 S C ST
TACOMA, WA 98402

Database(s) : [ALL SITES - WA, BRS, ECHO, FRS, RCRA_NONGEN] ***(cont.)***

Envirosite ID: 50655496
EPA ID: WAH000037337

ECHO ***(cont.)***

Derived WBD :	171100190301
Derived STCTY FIPS :	53053
Derived Zip :	98402
Derived CD113 :	06
Derived CB2010 :	530530616021052
MYRTK Universe :	NNN
NPDES IDs :	N/R
CWA Permit Types :	N/R
CWA Compliance Tracking :	N/R
CWA NAICS :	N/R
CWA SICS :	N/R
CWA Inspection Count :	N/R
CWA Last Inspection Days :	N/R
CWA Informal Count :	N/R
CWA Formal Action Count :	N/R
CWA Last Formal Action Date :	N/R
CWA Penalties :	N/R
CWA Last Penalty Date :	N/R
CWA Last Penalty Amount :	N/R
CWA Quarters IN NC :	N/R
CWA Current Compliance Status :	N/R
CWA Current SNC Flag :	N
CWA 13 Quarters Compliance Status :	N/R
CWA 13 Quarters Effluent Exceedances:	N/R
CWA Three-Year QNCR Codes :	N/R
DFR URL :	Click here for hyperlink provided by the agency.
Facility SIC :	N/R
Facility NAICS :	332812 - Metal Coating, Engraving (except Jewelry and Silverware), and Allied Services to Manufacturers
Facility Last Inspection EPA Date :	N/R
Facility Last Inspection State Date :	2011-07-12
Facility Last Formal Act EPA Date :	N/R
Facility Last Formal Act State Date :	N/R
Facility Last Informal Act EPA Date :	N/R
Facility Last Informal Act State Date:	N/R
Facility Federal Agency :	N/R
TRI Reporter :	N/R
Facility Imp Water Flag :	N/R
Current SNC Flag :	N
Indian County Flag :	N
Federal Flag :	N/R
US Mexico Border Flag :	N/R
Chesapeak Bay Flag :	N/R
AIR Flag :	N
NPDES Flag :	N
SDWIS Flag :	N
RCRA Flag :	Y
TRI Flag :	N
GHG Flag :	N
Major Flag :	N/R
Active Flag :	N/R
NAA Flag :	Y
Latitude :	47.240613
Longitude :	-122.437279

Map Id: DR480
Direction: SW
Distance: 0.772 mi., 4078 ft.
Elevation: 103 ft.
Relative: Higher

Site Name : TACOMA CITY GROUNDS SHOP
2324 S C ST
TACOMA, WA 98402

Database(s) : [ALL SITES - WA, BRS, ECHO, FRS, RCRA_NONGEN] ***(cont.)***

Envirosite ID: 50655496
EPA ID: WAH000037337

ECHO ***(cont.)***

Last Date in Agency List : 2016-04-18

FRS

Facility Name : TACOMA CITY GROUNDS SHOP
Facility Address : 2324 S C ST, TACOMA, WA 98402
County : PIERCE

Site Details
Registry ID : 110043334647
FRS Facility URL : Click here for hyperlink provided by the agency.
Last Date in Agency List : 2016-03-07

Source Description
Source Description : RCRAInfo is EPA's comprehensive information system that supports the Resource Conservation and Recovery Act (RCRA) of 1976 and the Hazardous and Solid Waste Amendments (HSWA) of 1984 through the tracking of events and activities related to facilities that generate, transport, and treat, store, or dispose of hazardous waste. RCRAInfo allows RCRA program staff to track the notification, permit, compliance, and corrective action activities required under RCRA. RCRAInfo also supports generation of the National Hazardous Waste Biennial Report. All generators and treatment, storage, and disposal facilities who handle hazardous waste are required to report to the EPA Administrator at least once every two years to support creation of the Biennial Report.
The WA-FSIS provides a means to query and display data maintained by the Washington Department of Ecology. This system contains key information for each facility/site that is currently, or has been, of interest to the Air Quality, Dam Safety, Hazardous Waste, Toxics Cleanup, and Water Quality Programs.

Source Description :

All generators and treatment, storage, and disposal (TSD) facilities who handle hazardous waste are required to report to the EPA Administrator at least once every two years. The data collected is used to create the National Biennial Resource Conservation and Recovery Act (RCRA) Hazardous Waste Report. This data is processed within the RCRA Information (RCRAInfo) database.

FRS Environmental Interest
Source and System ID : RCRAINFO - WAH000037337
WA-FSIS - 1735

Site Details
Registry ID : 110070747213
FRS Facility URL : Click here for hyperlink provided by the agency.
Last Date in Agency List : 2023-02-13

Map Id: DR480
Direction: SW
Distance: 0.772 mi., 4078 ft.
Elevation: 103 ft.
Relative: Higher

Site Name : TACOMA CITY GROUNDS SHOP
2324 S C ST
TACOMA, WA 98402

Database(s) : [ALL SITES - WA, BRS, ECHO, FRS, RCRA_NONGEN] ***(cont.)***

Envirosite ID: 50655496
EPA ID: WAH000037337

FRS ***(cont.)***

Source Description

Source Description :

All generators and treatment, storage, and disposal (TSD) facilities who handle hazardous waste are required to report to the EPA Administrator at least once every two years. The data collected is used to create the National Biennial Resource Conservation and Recovery Act (RCRA) Hazardous Waste Report. This data is processed within the RCRA Information (RCRAInfo) database.

FRS Environmental Interest

Source and System ID :	RCRAINFO - WAH000037337

RCRA_NONGEN

Facility Name :	TACOMA CITY GROUNDS SHOP
Facility Address :	2324 S C ST, TACOMA, WA 98402
County :	PIERCE
Date Form Received by Agency :	2020-01-24
EPA ID :	WAH000037337
Mailing Address :	747 MARKET ST RM 744, TACOMA, WA 98402
Contact :	NICHOLAS SALIM
Contact Address :	3510 S MULLEN ST, TACOMA, WA 98409
Contact Country :	US
Contact Telephone :	253-593-7708
Contact Email :	NSALIM@CITYOFTACOMA.ORG
EPA Region :	10
Land Type :	Municipal
Source Type :	Implementer
Classification :	Not a generator, verified
Description :	Not a generator, verified
Last Date in Agency List :	2023-01-23

Owner/Operator Summary

Owner/Operator Name :	CITY OF TACOMA
Owner/Operator Address :	747 MARKET ST RM 744, TACOMA, WA 98402
Owner/Operator Country :	US
Owner/Operator Telephone :	253-591-5249
Owner/Operator Email :	N/R
Owner/Operator Fax :	N/R
Legal Status :	Private
Owner/Operator Type :	Owner
Owner/Operator Start Date :	N/R
Owner/Operator End Date :	N/R
Owner/Operator Name :	CITY OF TACOMA
Owner/Operator Address :	747 MARKET ST RM 744, TACOMA, WA 98402
Owner/Operator Country :	US
Owner/Operator Telephone :	253-591-5449
Owner/Operator Email :	N/R

Map Id: DR480
Direction: SW
Distance: 0.772 mi., 4078 ft.
Elevation: 103 ft.
Relative: Higher

Site Name : TACOMA CITY GROUNDS SHOP
2324 S C ST
TACOMA, WA 98402

Database(s) : [ALL SITES - WA, BRS, ECHO, FRS, RCRA_NONGEN] ***(cont.)***

Envirosite ID: 50655496
EPA ID: WAH000037337

RCRA_NONGEN ***(cont.)***

Owner/Operator Fax :	N/R
Legal Status :	Private
Owner/Operator Type :	Operator
Owner/Operator Start Date :	2019-01-03
Owner/Operator End Date :	N/R

Owner/Operator Name :	CITY OF TACOMA
Owner/Operator Address :	747 MARKET ST RM 744, TACOMA, WA 98402
Owner/Operator Country :	US
Owner/Operator Telephone :	253-591-5249
Owner/Operator Email :	N/R
Owner/Operator Fax :	N/R
Legal Status :	Private
Owner/Operator Type :	Owner
Owner/Operator Start Date :	2017-12-31
Owner/Operator End Date :	N/R

Handler Activities Summary

U.S. Importer of Hazardous Waste :	N
Mixed Waste (Haz. and Radioactive) :	N/R
Recycler of Hazardous Waste :	N
Transporter of Hazardous Waste :	N
Treater, Storer or Disposer of HW :	N
Underground Injection Activity :	N
On-site Burner Exemption :	N
Furnace Exemption :	N
Used Oil Fuel Burner :	N
Used Oil Processor :	N
Used Oil Refiner :	N
Used Oil Fuel Marketer to Burner :	N
Used Oil Specification Marketer :	N
Used Oil Transfer Facility :	N
Used Oil Transporter :	N

Historical Generators

Details for this site have been truncated due to the large number of available details for this site within this dataset. For the complete details for this site, contact your Envirosite account representative for a complimentary site report containing all of the details available.

Date Form Received by Agency :	2020-01-23
Facility Name :	TACOMA CITY GROUNDS SHOP
Classification :	Not a generator, verified

Date Form Received by Agency :	2019-01-03
Facility Name :	TACOMA CITY GROUNDS SHOP
Classification :	Not a generator, verified

Map Id: DR480
Direction: SW
Distance: 0.772 mi., 4078 ft.
Elevation: 103 ft.
Relative: Higher

Site Name : TACOMA CITY GROUNDS SHOP
2324 S C ST
TACOMA, WA 98402

Database(s) : [ALL SITES - WA, BRS, ECHO, FRS, RCRA_NONGEN] ***(cont.)***

Envirosite ID: 50655496
EPA ID: WAH000037337

RCRA_NONGEN ***(cont.)***

Date Form Received by Agency :	2018-01-02
Facility Name :	TACOMA CITY GROUNDS SHOP
Classification :	Not a generator, verified
Date Form Received by Agency :	2017-01-11
Facility Name :	TACOMA CITY GROUNDS SHOP
Classification :	Not a generator, verified
Date Form Received by Agency :	2016-01-25
Facility Name :	TACOMA CITY GROUNDS SHOP
Classification :	Not a generator, verified
Date Form Received by Agency :	2015-03-18
Facility Name :	TACOMA CITY GROUNDS SHOP
Classification :	Not a generator, verified
Date Form Received by Agency :	2014-02-27
Facility Name :	TACOMA CITY GROUNDS SHOP
Classification :	Not a generator, verified
Date Form Received by Agency :	2013-02-07
Facility Name :	TACOMA CITY GROUNDS SHOP
Classification :	Not a generator, verified
Date Form Received by Agency :	2012-01-12
Facility Name :	TACOMA CITY GROUNDS SHOP
Classification :	Not a generator, verified
Date Form Received by Agency :	2011-02-28
Facility Name :	TACOMA CITY GROUNDS SHOP
Classification :	Small Quantity Generator

Notices of Violations Summary

Regulation Violated :	N

Evaluation Action Summary

Evaluation Date :	2011-07-12
Evaluation :	COMPLIANCE EVALUATION INSPECTION ON-SITE
Area of Violation :	N/R
Date Achieved Compliance :	N/R
Evaluation Lead Agency :	State

Map Id: EC481
Direction: SW
Distance: 0.774 mi., 4088 ft.
Elevation: 218 ft.
Relative: Higher

Site Name : TOM DAVIS
2114 TACOMA AVE S
TACOMA, WA 98402

Database(s) : [ALL SITES - WA, ECHO, FRS, RCRA_NONGEN]

Envirosite ID: 50655545
EPA ID: N/R

ALL SITES - WA

Facility Name :	Tom Davis
Facility Address :	2114 TACOMA AVE S, TACOMA, 98402
County :	Pierce
Facility/Site ID :	90118558
Alternate Name :	N/R
Program Name :	N/R
WRIA :	10
Legislative District :	27
Congressional District :	6
Ecology Region :	SWRO
Ecology Program Phone :	(360) 407-6734
Tribal Land :	N
Latitude :	47.242017
Longitude :	-122.443369
Last Date in Agency List :	2023-01-03

Program Details

Program :	HAZWASTE
Program ID :	WAH000018820
Interaction Type :	Hazardous Waste Generator
Interaction Type Description :	Facilities that generate any quantity of a dangerous waste. They may be classified as SQG, MQG, or LQG depending on hazardous waste generated for a given month.
Status :	Inactive
Start Date :	2002-07-25
End Date :	2002-12-31
SIC :	N/R
NAICS :	N/R

ECHO

Facility Name :	TOM DAVIS
Facility Address :	2114 TACOMA AVE S, TACOMA, WA 98402
County :	PIERCE
Last Inspection Date :	N/R
Registry ID :	110013294513
FIPS Code :	53053
EPA Region :	10
Inspection Count :	0
Last Inspection Days :	N/R
Informal Count :	0
Last Informal Action Date :	N/R
Formal Action Count :	0
Last Formal Action Date :	N/R
Total Penalties :	0
Penalty Count :	N/R
Last Penalty Date :	N/R
Last Penalty Amount :	N/R

Map Id: EC481
Direction: SW
Distance: 0.774 mi., 4088 ft.
Elevation: 218 ft.
Relative: Higher

Site Name : TOM DAVIS
2114 TACOMA AVE S
TACOMA, WA 98402

Database(s) : [ALL SITES - WA, ECHO, FRS, RCRA_NONGEN] ***(cont.)***

Envirosite ID: 50655545
EPA ID: N/R

ECHO ***(cont.)***

QTRS IN NC :	0
Programs IN SNC :	0
Current Compliance Status :	No Violation Identified
Three-Year Compliance Status :	_____
Collection Method :	ADDRESS MATCHING-HOUSE NUMBER
Reference Point :	CENTER OF A FACILITY OR STATION
Accuracy Meters :	30
Derived Tribes :	Puyallup Tribe of the Puyallup Reservation - .7 mile(s), Puyallup Tribe of the Puyallup Reservation - 1.1 mile(s), Muckleshoot Indian Tribe - 11.4 mile(s), Muckleshoot Indian Tribe - 14.3 mile(s), Nisqually Indian Tribe - 16.8 mile(s), Squaxin Island Tribe of the Squaxin Island Reservation - 21.5 mile(s), Squaxin Island Tribe of the Squaxin Island Reservation - 23.4 mile(s)
Derived HUC :	17110019
Derived WBD :	171100190301
Derived STCTY FIPS :	53053
Derived Zip :	98402
Derived CD113 :	06
Derived CB2010 :	530530616021057
MYRTK Universe :	NNN
NPDES IDs :	N/R
CWA Permit Types :	N/R
CWA Compliance Tracking :	N/R
CWA NAICS :	N/R
CWA SICS :	N/R
CWA Inspection Count :	N/R
CWA Last Inspection Days :	N/R
CWA Informal Count :	N/R
CWA Formal Action Count :	N/R
CWA Last Formal Action Date :	N/R
CWA Penalties :	N/R
CWA Last Penalty Date :	N/R
CWA Last Penalty Amount :	N/R
CWA Quarters IN NC :	N/R
CWA Current Compliance Status :	N/R
CWA Current SNC Flag :	N
CWA 13 Quarters Compliance Status :	N/R
CWA 13 Quarters Effluent Exceedances:	N/R
CWA Three-Year QNCR Codes :	N/R
DFR URL :	Click here for hyperlink provided by the agency.
Facility SIC :	N/R
Facility NAICS :	81411 - Private Households
Facility Last Inspection EPA Date :	N/R
Facility Last Inspection State Date :	N/R
Facility Last Formal Act EPA Date :	N/R
Facility Last Formal Act State Date :	N/R
Facility Last Informal Act EPA Date :	N/R
Facility Last Informal Act State Date:	N/R
Facility Federal Agency :	N/R
TRI Reporter :	N/R
Facility Imp Water Flag :	N/R
Current SNC Flag :	N
Indian County Flag :	N
Federal Flag :	N/R

Map Id: EC481
Direction: SW
Distance: 0.774 mi., 4088 ft.
Elevation: 218 ft.
Relative: Higher

Site Name : TOM DAVIS
2114 TACOMA AVE S
TACOMA, WA 98402

Database(s) : [ALL SITES - WA, ECHO, FRS, RCRA_NONGEN] ***(cont.)***

Envirosite ID: 50655545
EPA ID: N/R

ECHO ***(cont.)***

US Mexico Border Flag :	N/R
Chesapeak Bay Flag :	N/R
AIR Flag :	N
NPDES Flag :	N
SDWIS Flag :	N
RCRA Flag :	Y
TRI Flag :	N
GHG Flag :	N
Major Flag :	N/R
Active Flag :	N/R
NAA Flag :	N
Latitude :	47.24185
Longitude :	-122.44194
Last Date in Agency List :	2023-01-16

FRS

Facility Name :	TOM DAVIS
Facility Address :	2114 TACOMA AVE S, TACOMA, WA 98402
County :	PIERCE

Site Details

Registry ID :	110013294513
FRS Facility URL :	Click here for hyperlink provided by the agency.
Last Date in Agency List :	2023-02-13

Source Description

Source Description :

RCRAInfo is EPA’s comprehensive information system that supports the Resource Conservation and Recovery Act (RCRA) of 1976 and the Hazardous and Solid Waste Amendments (HSWA) of 1984 through the tracking of events and activities related to facilities that generate, transport, and treat, store, or dispose of hazardous waste. RCRAInfo allows RCRA program staff to track the notification, permit, compliance, and corrective action activities required under RCRA. RCRAInfo also supports generation of the National Hazardous Waste Biennial Report. All generators and treatment, storage, and disposal facilities who handle hazardous waste are required to report to the EPA Administrator at least once every two years to support creation of the Biennial Report.

FRS Environmental Interest

Source and System ID :	RCRAINFO - WAH000018820

RCRA_NONGEN

Facility Name :	TOM DAVIS
Facility Address :	2114 TACOMA AVE S, TACOMA, WA 98402
County :	PIERCE
Date Form Received by Agency :	2003-01-15
EPA ID :	WAH000018820

Map Id: EC481
Direction: SW
Distance: 0.774 mi., 4088 ft.
Elevation: 218 ft.
Relative: Higher

Site Name : TOM DAVIS
2114 TACOMA AVE S
TACOMA, WA 98402

Database(s) : [ALL SITES - WA, ECHO, FRS, RCRA_NONGEN] ***(cont.)***

Envirosite ID: 50655545
EPA ID: N/R

RCRA_NONGEN ***(cont.)***

Mailing Address :	2114 TACOMA AVE S, TACOMA, WA 98402
Contact :	TOM DAVIS
Contact Address :	3701 S 4TH STREET, TACOMA, WA 98409
Contact Country :	US
Contact Telephone :	253-473-1542
Contact Email :	N/R
EPA Region :	10
Land Type :	Other land type
Source Type :	Implementer
Classification :	Not a generator, verified
Description :	Not a generator, verified
Last Date in Agency List :	2023-01-23

Owner/Operator Summary

Owner/Operator Name :	DAVIS, TOM
Owner/Operator Address :	3701 S 4TH STREET, TACOMA, WA 98409
Owner/Operator Country :	US
Owner/Operator Telephone :	253-473-1542
Owner/Operator Email :	N/R
Owner/Operator Fax :	N/R
Legal Status :	Private
Owner/Operator Type :	Owner
Owner/Operator Start Date :	2002-07-25
Owner/Operator End Date :	N/R

Owner/Operator Name :	TOM DAVIS
Owner/Operator Address :	2114 TACOMA AVE S, TACOMA, WA 98402
Owner/Operator Country :	US
Owner/Operator Telephone :	000-000-0000
Owner/Operator Email :	N/R
Owner/Operator Fax :	N/R
Legal Status :	Private
Owner/Operator Type :	Operator
Owner/Operator Start Date :	N/R
Owner/Operator End Date :	N/R

Handler Activities Summary

U.S. Importer of Hazardous Waste :	N
Mixed Waste (Haz. and Radioactive) :	N
Recycler of Hazardous Waste :	N
Transporter of Hazardous Waste :	N
Treater, Storer or Disposer of HW :	N
Underground Injection Activity :	N
On-site Burner Exemption :	N
Furnace Exemption :	N
Used Oil Fuel Burner :	N
Used Oil Processor :	N
Used Oil Refiner :	N
Used Oil Fuel Marketer to Burner :	N
Used Oil Specification Marketer :	N
Used Oil Transfer Facility :	N

Map Id: EC481
Direction: SW
Distance: 0.774 mi., 4088 ft.
Elevation: 218 ft.
Relative: Higher

Site Name : TOM DAVIS
2114 TACOMA AVE S
TACOMA, WA 98402

Database(s) : [ALL SITES - WA, ECHO, FRS, RCRA_NONGEN] ***(cont.)***

Envirosite ID: 50655545
EPA ID: N/R

RCRA_NONGEN ***(cont.)***

Used Oil Transporter : N

Historical Generators
Date Form Received by Agency : 2003-01-14
Facility Name : TOM DAVIS
Classification : Not a generator, verified

Date Form Received by Agency : 2002-07-25
Facility Name : TOM DAVIS
Classification : Not a generator, verified

Notices of Violations Summary
Regulation Violated : N

Map Id: EE482
Direction: SSE
Distance: 0.774 mi., 4089 ft.
Elevation: 11 ft.
Relative: Lower

Site Name : WESTERN BEER DISTRIBUTORS
712 E 26TH ST
TACOMA, WA 98421

Database(s) : [ALL SITES - WA, CSCSL NFA - WA, FRS, HSL - WA, LUST - WA]

Envirosite ID: 6539039
EPA ID: N/R

ALL SITES - WA

Facility Name : WESTERN BEER DISTRIBUTORS
Facility Address : 712 E 26TH ST, TACOMA, 98421
County : Pierce

Facility/Site ID : 58813229
Alternate Name : N/R
Program Name : N/R
WRIA : 10
Legislative District : 27
Congressional District : 9
Ecology Region : SWRO
Ecology Program Phone : (360) 407-7224
Tribal Land : Y
Latitude : 47.239649
Longitude : -122.415225
Last Date in Agency List : 2023-01-03

Facility/Site ID : 58813229
Alternate Name : N/R
Program Name : N/R

Map Id: EE482
Direction: SSE
Distance: 0.774 mi., 4089 ft.
Elevation: 11 ft.
Relative: Lower

Site Name : WESTERN BEER DISTRIBUTORS
712 E 26TH ST
TACOMA, WA 98421

Database(s) : [ALL SITES - WA, CSCSL NFA - WA, FRS, HSL - WA, LUST - WA] ***(cont.)***

Envirosite ID: 6539039
EPA ID: N/R

ALL SITES - WA ***(cont.)***

WRIA :	10
Legislative District :	27
Congressional District :	9
Ecology Region :	SWRO
Ecology Program Phone :	N/R
Tribal Land :	Y
Latitude :	47.239649
Longitude :	-122.415225
Last Date in Agency List :	2023-01-03

Facility/Site ID :	58813229
Alternate Name :	N/R
Program Name :	N/R
WRIA :	10
Legislative District :	27
Congressional District :	9
Ecology Region :	SWRO
Ecology Program Phone :	(360) 407-6734
Tribal Land :	Y
Latitude :	47.239649
Longitude :	-122.415225
Last Date in Agency List :	2023-01-03

Program Details

Program :	TOXICS
Program ID :	2584
Interaction Type :	Independent Remedial Action Program
Interaction Type Description :	Ecology staff reviewed IRAP reports and provide written determination indicating whether the cleanup meets Model Toxics Control Act (MTCA) standards.
Status :	Inactive
Start Date :	1996-10-15
End Date :	1996-10-16
SIC :	N/R
NAICS :	N/R

Program :	TOXICS
Program ID :	2584
Interaction Type :	LUST Facility
Interaction Type Description :	A leaking underground tank cleanup site being cleaned up with Ecology oversight or review.
Status :	Inactive
Start Date :	1992-06-25
End Date :	1996-10-15
SIC :	N/R
NAICS :	N/R

Map Id: EE482
Direction: SSE
Distance: 0.774 mi., 4089 ft.
Elevation: 11 ft.
Relative: Lower

Site Name : WESTERN BEER DISTRIBUTORS
712 E 26TH ST
TACOMA, WA 98421

Database(s) : [ALL SITES - WA, CSCSL NFA - WA, FRS, HSL - WA, LUST - WA] ***(cont.)***

Envirosite ID: 6539039
EPA ID: N/R

ALL SITES - WA ***(cont.)***

Program :	TOXICS
Program ID :	2584
Interaction Type :	Urban Waters
Interaction Type Description :	The site has been inspected by an Ecology Urban Waters Inspector.
Status :	Active
Start Date :	2009-01-12
End Date :	N/R
SIC :	N/R
NAICS :	N/R

Program :	TOXICS
Program ID :	2584
Interaction Type :	Revised Site Visit Program
Interaction Type Description :	HWTR engages in a variety of field work, site visits, and contacts with sites. While most compliance related activity is recorded into the EPA's RCRAInfo system, the other types of activities are recorded into the Revised Site Visit Program (RSVP).
Status :	Active
Start Date :	2009-01-12
End Date :	N/R
SIC :	N/R
NAICS :	N/R

Program :	TOXICS
Program ID :	2584
Interaction Type :	Underground Storage Tank
Interaction Type Description :	Any one or combination of tanks (including connecting underground pipes) that is used to contain regulated substances and has a tank volume of ten percent or more beneath the surface of the ground. This term does not include any of the exempt UST systems specified in WAC 173-360-110(2) or any piping connected thereto. See WAC 173-360
Status :	Active
Start Date :	1969-12-30
End Date :	N/R
SIC :	N/R
NAICS :	N/R

CSCSL NFA - WA

Facility Name :	WESTERN BEER DISTRIBUTORS
Facility Address :	712 E 26TH ST, TACOMA, 98421
County :	Pierce
NFA Date :	1996-10-15
Facility Site ID :	58813229
Cleanup Site ID :	6346
Rank :	N/R
VCP :	N/R
Alternate Site Names :	WESTERN BEER DISTRIBUTORS INC

Map Id: EE482
Direction: SSE
Distance: 0.774 mi., 4089 ft.
Elevation: 11 ft.
Relative: Lower

Site Name : WESTERN BEER DISTRIBUTORS
712 E 26TH ST
TACOMA, WA 98421

Database(s) : [ALL SITES - WA, CSCSL NFA - WA, FRS, HSL - WA, LUST - WA] ***(cont.)***

Envirosite ID: 6539039
EPA ID: N/R

CSCSL NFA - WA ***(cont.)***

NFA Reason :	Independent Remedial Action Program Review
Site Status :	NFA
Region :	Southwest
Responsible Unit :	Southwest
Latitude :	47.239649
Longitude :	-122.415225
Last Date in Agency List :	2023-02-23

Contaminants

Contaminant Name :	Pesticides-Unspecified
Ground Water :	N/R
Surface Water :	N/R
Soil :	Remediated
Sediment :	N/R
Air :	N/R
Bedrock :	N/R

Contaminant Name :	Petroleum-Other
Ground Water :	N/R
Surface Water :	N/R
Soil :	Confirmed Above Cleanup Levels
Sediment :	N/R
Air :	N/R
Bedrock :	N/R

FRS

Facility Name :	WESTERN BEER DISTRIBUTORS
Facility Address :	712 E 26TH ST, TACOMA, WA 98421
County :	PIERCE

Site Details

Registry ID :	110015448327
FRS Facility URL :	Click here for hyperlink provided by the agency.
Last Date in Agency List :	2023-02-13

Source Description

Source Description :

The WA-FSIS provides a means to query and display data maintained by the Washington Department of Ecology. This system contains key information for each facility/site that is currently, or has been, of interest to the Air Quality, Dam Safety, Hazardous Waste, Toxics Cleanup, and Water Quality Programs.

FRS Environmental Interest

Source and System ID :	WA-FSIS - 58813229

Map Id: EE482
Direction: SSE
Distance: 0.774 mi., 4089 ft.
Elevation: 11 ft.
Relative: Lower

Site Name : WESTERN BEER DISTRIBUTORS
712 E 26TH ST
TACOMA, WA 98421

Database(s) : [ALL SITES - WA, CSCSL NFA - WA, FRS, HSL - WA, LUST - WA] ***(cont.)***

Envirosite ID: 6539039
EPA ID: N/R

HSL - WA

Facility Name :	Western Beer Distributors
Facility Address :	712 E 26TH ST, TACOMA, 98421
County :	Pierce

Site Details

Facility Site ID :	58813229
Cleanup Site ID :	6346
Status :	No Further Action
Site Rank :	N/R
Alternative Site Name :	WESTERN BEER DISTRIBUTORS INC
Region :	Southwest
Resposbile Unit :	Southwest
Institutional Control :	N/R
Current VCP :	N/R
Past VCP :	N/R
Latitude :	47.239649
Longitude :	-122.415225
Agency Hyperlink :	Click here for hyperlink provided by the agency.
Last Date in Agency List :	2023-02-28

Contaminants

Contaminant Name :	Petroleum-Other
Ground water :	N/R
Surface water :	N/R
Soil :	Confirmed Above Cleanup Levels
Sediment :	N/R
Air :	N/R
Bedrock :	N/R

Contaminant Name :	Pesticides-Unspecified
Ground water :	N/R
Surface water :	N/R
Soil :	Remediated
Sediment :	N/R
Air :	N/R
Bedrock :	N/R

LUST - WA

Facility Name :	WESTERN BEER DISTRIBUTORS
Facility Address :	712 E 26TH ST, TACOMA, 98421
County :	Pierce

Site Details

LUST Status Date :	1996-10-15
LUST Status Type :	LUST - NFA
Facility Site ID :	58813229
Cleanup Site ID :	6346
LUST ID :	2077

Map Id: EE482
Direction: SSE
Distance: 0.774 mi., 4089 ft.
Elevation: 11 ft.
Relative: Lower

Site Name : WESTERN BEER DISTRIBUTORS
712 E 26TH ST
TACOMA, WA 98421

Database(s) : [ALL SITES - WA, CSCSL NFA - WA, FRS, HSL - WA, LUST - WA] ***(cont.)***

Envirosite ID: 6539039
EPA ID: N/R

LUST - WA ***(cont.)***

UST ID :	2584
Alternate Site Names :	WESTERN BEER DISTRIBUTORS INC
Release Date :	1992-06-25
Process Type :	N/R
Responsible Unit :	Southwest
Region :	Southwest
Latitude :	47.239649
Longitude :	-122.415225
Last Date in Agency List :	2023-03-20

Contaminants

Contaminant Name :	Petroleum-Other
Ground Water :	N/R
Surface Water :	N/R
Soil :	Confirmed Above Cleanup Levels
Sediment :	N/R
Air :	N/R
Bedrock :	N/R

Contaminant Name :	Pesticides-Unspecified
Ground Water :	N/R
Surface Water :	N/R
Soil :	Remediated
Sediment :	N/R
Air :	N/R
Bedrock :	N/R

Map Id: EA483
Direction: SSE
Distance: 0.775 mi., 4093 ft.
Elevation: 59 ft.
Relative: Higher

Site Name : DON ENGLE DISTRIBUTING INC
2601 E F ST | 2601 EAST F ST.
TACOMA | Tacoma, WA 98421

Database(s) : [ALL SITES - WA, EPA UST, ERNS, FRS, UST - WA]

Envirosite ID: 50655422
EPA ID: N/R

ALL SITES - WA

Facility Name :	DON ENGLE DISTRIBUTING INC
Facility Address :	2601 E F ST, TACOMA, 98421
County :	Pierce
Facility/Site ID :	75382517
Alternate Name :	N/R
Program Name :	N/R
WRIA :	10
Legislative District :	27
Congressional District :	9

Map Id: EA483
Direction: SSE
Distance: 0.775 mi., 4093 ft.
Elevation: 59 ft.
Relative: Higher

Site Name : DON ENGLE DISTRIBUTING INC
2601 E F ST | 2601 EAST F ST.
TACOMA | Tacoma, WA 98421

Database(s) : [ALL SITES - WA, EPA UST, ERNS, FRS, UST - WA] ***(cont.)***

Envirosite ID: 50655422
EPA ID: N/R

ALL SITES - WA ***(cont.)***

Ecology Region :	SWRO
Ecology Program Phone :	(360) 407-6734
Tribal Land :	N
Latitude :	47.238101
Longitude :	-122.426724
Last Date in Agency List :	2023-01-03

Facility/Site ID :	75382517
Alternate Name :	N/R
Program Name :	N/R
WRIA :	10
Legislative District :	27
Congressional District :	9
Ecology Region :	SWRO
Ecology Program Phone :	(360) 407-7224
Tribal Land :	N
Latitude :	47.238101
Longitude :	-122.426724
Last Date in Agency List :	2023-01-03

Facility/Site ID :	75382517
Alternate Name :	N/R
Program Name :	N/R
WRIA :	10
Legislative District :	27
Congressional District :	9
Ecology Region :	SWRO
Ecology Program Phone :	N/R
Tribal Land :	N
Latitude :	47.238101
Longitude :	-122.426724
Last Date in Agency List :	2023-01-03

Program Details

Program :	HAZWASTE
Program ID :	N/R
Interaction Type :	Underground Storage Tank
Interaction Type Description :	Any one or combination of tanks (including connecting underground pipes) that is used to contain regulated substances and has a tank volume of ten percent or more beneath the surface of the ground. This term does not include any of the exempt UST systems specified in WAC 173-360-110(2) or any piping connected thereto. See WAC 173-360
Status :	Inactive
Start Date :	1965-01-01
End Date :	1753-01-01
SIC :	N/R
NAICS :	N/R

Map Id: EA483
Direction: SSE
Distance: 0.775 mi., 4093 ft.
Elevation: 59 ft.
Relative: Higher

Site Name : DON ENGLE DISTRIBUTING INC
2601 E F ST | 2601 EAST F ST.
TACOMA | Tacoma, WA 98421

Database(s) : [ALL SITES - WA, EPA UST, ERNS, FRS, UST - WA] ***(cont.)***

Envirosite ID: 50655422
EPA ID: N/R

ALL SITES - WA ***(cont.)***

Program :	HAZWASTE
Program ID :	N/R
Interaction Type :	Revised Site Visit Program
Interaction Type Description :	HWTR engages in a variety of field work, site visits, and contacts with sites. While most compliance related activity is recorded into the EPA's RCRAInfo system, the other types of activities are recorded into the Revised Site Visit Program (RSVP).
Status :	Active
Start Date :	2009-02-24
End Date :	N/R
SIC :	N/R
NAICS :	N/R

Program :	HAZWASTE
Program ID :	N/R
Interaction Type :	Urban Waters
Interaction Type Description :	The site has been inspected by an Ecology Urban Waters Inspector.
Status :	Active
Start Date :	2009-02-24
End Date :	N/R
SIC :	N/R
NAICS :	N/R

EPA UST

Facility Name :	DON ENGLE DISTRIBUTING INC
Facility Address :	2601 E F ST, Tacoma, Washington 98421
County :	Pierce
Facility ID :	WA75382517
Facility Status :	Closed UST(s)
Open USTs :	0
Closed USTs :	2
Temporarily Out of Service USTs :	0
Date of Last Inspection :	N/R
EPA Region :	10
Tribe :	N/R
Facility ID 2 :	N/R
Latitude :	47.238101
Longitude :	-122.426724
Last Date in Agency List :	2023-01-30

Tank Details

Tank ID :	WA75382517_1
Tank Status :	Closed
Installation Date :	1965-01-01
Removal Date :	N/R
Capacity :	N/R
Substances :	A Leaded Gasoline
Tank Wall Type :	N/R

Map Id: EA483
Direction: SSE
Distance: 0.775 mi., 4093 ft.
Elevation: 59 ft.
Relative: Higher

Site Name : DON ENGLE DISTRIBUTING INC
2601 E F ST | 2601 EAST F ST.
TACOMA | Tacoma, WA 98421

Database(s) : [ALL SITES - WA, EPA UST, ERNS, FRS, UST - WA] ***(cont.)***

Envirosite ID: 50655422
EPA ID: N/R

EPA UST ***(cont.)***

Tank ID :	WA75382517_2
Tank Status :	Closed
Installation Date :	1965-01-01
Removal Date :	N/R
Capacity :	N/R
Substances :	A Leaded Gasoline
Tank Wall Type :	N/R

ERNS

Facility Address :	2601 EAST F ST., TACOMA, WA
County :	PIERCE

Incident Information

Incident Date Time :	2008-04-29 09:30:00
Type of Incident :	FIXED
Incident Cause :	OTHER
Incident DTG :	OCCURRED
Incident Location :	N/R
Sequence Number :	869412
Potential Flag :	N
Description of Incident :	CALLER IS REPORTING THAT A CAR HIT A POLE AND BROKE IT, CAUSING A DISCHARGE OF NON-PCB MINERAL OIL FROM THREE POLE MOUNTED TRANSFORMERS.
Last Date in Agency List :	2015-12-23

Incident Response Summary

Date Time Received :	2008-04-29 13:53:11
Date Time Completed :	2008-04-29 14:00:41
Call Type :	Incident
Source :	TELEPHONE
Responsible Company :	TACOMA PUBLIC UTILITIES
Responsible Org Type :	PUBLIC UTILITY
Responsible City :	TACOMA
Responsible State :	WA
Responsible Zip :	984093192

Incident Details Summary

Remedial Action :	VAC TRUCK WILL BE USED TO CLEAN DRAIN AND PAVEMENT
Medium :	/ STORM DRAIN / PAVEMENT / SOIL
Medium Description :	WATER
Body of Water :	STORM DRAIN
Weather Conditions :	PARTLY CLOUDY
Water Temperature :	N/R
Water Supply Contaminated :	U
Waterway Closed :	N
Waterway Description :	N/R

Map Id: EA483
Direction: SSE
Distance: 0.775 mi., 4093 ft.
Elevation: 59 ft.
Relative: Higher

Site Name : DON ENGLE DISTRIBUTING INC
2601 E F ST | 2601 EAST F ST.
TACOMA | Tacoma, WA 98421

Database(s) : [ALL SITES - WA, EPA UST, ERNS, FRS, UST - WA] ***(cont.)***

Envirosite ID: 50655422
EPA ID: N/R

ERNS ***(cont.)***

Additional Incident Details Summary

Actual Amount :	N/R
Actual Amount Units :	N/R
Capacity of Tank :	N/R
Capacity of Tank Units :	N/R
Continuous Release Begin Date :	N/R
Continuous Release End Date :	N/R
Continuous Release Change Date :	N/R
Continuous Release Permit :	N/R
Continuous Release Type :	N/R
Description of Tank :	N/R
Device Operational :	Y
DOT Crossing Number :	N/R
DOT Regulated :	U
NPDES :	N/R
NPDES Compliance :	U
Pipeline Aboveground :	ABOVE
Pipeline Covered :	U
Pipeline Type :	N/R
Tank ID :	N/R
Tank Regulated :	U
Tank Regulated by :	N/R

Materials Involved Summary

Name of Material :	OIL, MISC: MINERAL
CAS Number :	000000-00-0
Amount of Material :	50
Unit of Measure :	GALLON(S)
UN Number :	N/R
CHRIS Code :	OMN
Reached Water :	YES
Amount in Water :	15
Unit of Measure (Reach Water) :	GALLON(S)

FRS

Facility Name :	DON ENGLE DISTRIBUTING INC
Facility Address :	2601 E F ST, TACOMA, WA 98421
County :	PIERCE

Site Details

Registry ID :	110015422577
FRS Facility URL :	Click here for hyperlink provided by the agency.
Last Date in Agency List :	2023-02-13

Source Description

Map Id: EA483
Direction: SSE
Distance: 0.775 mi., 4093 ft.
Elevation: 59 ft.
Relative: Higher

Site Name : DON ENGLE DISTRIBUTING INC
2601 E F ST | 2601 EAST F ST.
TACOMA | Tacoma, WA 98421

Database(s) : [ALL SITES - WA, EPA UST, ERNS, FRS, UST - WA] ***(cont.)***

Envirosite ID: 50655422
EPA ID: N/R

FRS ***(cont.)***

Source Description :

The WA-FSIS provides a means to query and display data maintained by the Washington Department of Ecology. This system contains key information for each facility/site that is currently, or has been, of interest to the Air Quality, Dam Safety, Hazardous Waste, Toxics Cleanup, and Water Quality Programs.

FRS Environmental Interest

Source and System ID :	WA-FSIS - 75382517

UST - WA

Facility Name :	DON ENGLE DISTRIBUTING INC
Facility Address :	2601 E F ST, Tacoma, 98421
County :	Pierce
Facility Site ID :	75382517
UST Site ID :	9917
Tag Number(s) :	N/R
Responsible Unit :	Southwest
Is Active :	No
Latitude :	47.238101
Longitude :	-122.426724
Last Date in Agency List :	2022-12-29

Tank Details

Tank Name :	1
Tank Status :	Removed
Install Date :	1965-01-01
Tank Upgrade Date :	N/R
Tank Permanent Closure Date :	N/R
Permit Expiration Date :	N/R
Tank Material :	N/R
Tank Construction :	N/R
Tank Corrosion Protection :	N/R
Tank Manifold :	N/R
Tank Release Detection :	N/R
Tank Tightness Test :	N/R
Tank Spill Prevention :	N/R
Capacity Range :	N/R
Actual Capacity :	N/R
Pipe Material :	N/R
Pipe Construction :	N/R
Pipe Corrosion Protection :	N/R
Tank SFC :	N/R
Dispenser SFC :	N/R
Primary Pipe Release Detection :	N/R
Secondary Pipe Release Detection :	N/R
Pipe Pumping System :	N/R
Pipe Install Date :	N/R
Turbine Sump Construction :	N/R
Tank Status Date :	1996-08-06

Map Id: EA483
Direction: SSE
Distance: 0.775 mi., 4093 ft.
Elevation: 59 ft.
Relative: Higher

Site Name : DON ENGLE DISTRIBUTING INC
2601 E F ST | 2601 EAST F ST.
TACOMA | Tacoma, WA 98421

Database(s) : [ALL SITES - WA, EPA UST, ERNS, FRS, UST - WA] ***(cont.)***

Envirosite ID: 50655422
EPA ID: N/R

UST - WA ***(cont.)***

Tank Install Date :	N/R
Tank Overfill Prevention :	N/R

Compartments Details

Compartment Number :	1
Compartment Capacity :	N/R
Substance Stored :	Leaded Gasoline
Used Substance :	N/R
Ecy Region :	N/R

Tank Details

Tank Name :	2
Tank Status :	Removed
Install Date :	1965-01-01
Tank Upgrade Date :	N/R
Tank Permanent Closure Date :	N/R
Permit Expiration Date :	N/R
Tank Material :	N/R
Tank Construction :	N/R
Tank Corrosion Protection :	N/R
Tank Manifold :	N/R
Tank Release Detection :	N/R
Tank Tightness Test :	N/R
Tank Spill Prevention :	N/R
Capacity Range :	N/R
Actual Capacity :	N/R
Pipe Material :	N/R
Pipe Construction :	N/R
Pipe Corrosion Protection :	N/R
Tank SFC :	N/R
Dispenser SFC :	N/R
Primary Pipe Release Detection :	N/R
Secondary Pipe Release Detection :	N/R
Pipe Pumping System :	N/R
Pipe Install Date :	N/R
Turbine Sump Construction :	N/R
Tank Status Date :	1996-08-06
Tank Install Date :	N/R
Tank Overfill Prevention :	N/R

Compartments Details

Compartment Number :	1
Compartment Capacity :	N/R
Substance Stored :	Leaded Gasoline
Used Substance :	N/R
Ecy Region :	N/R

Map Id: EG484
Direction: SSE
Distance: 0.777 mi., 4104 ft.
Elevation: 11 ft.
Relative: Lower

Site Name : TNT REDDAWAY TRUCK LINE INC
801 E 26TH
TACOMA, WA

Database(s) : [ALL SITES - WA, ECHO, FRS, RCRA_NONGEN]

Envirosite ID: 6614169
EPA ID: N/R

ALL SITES - WA

Facility Name :	TNT Reddaway Truck Line Inc
Facility Address :	801 E 26TH, TACOMA, 98421
County :	Pierce
Facility/Site ID :	64849946
Alternate Name :	N/R
Program Name :	N/R
WRIA :	10
Legislative District :	27
Congressional District :	9
Ecology Region :	SWRO
Ecology Program Phone :	(360) 407-6734
Tribal Land :	N
Latitude :	47.23904
Longitude :	-122.4234
Last Date in Agency List :	2023-01-03

Facility/Site ID :	64849946
Alternate Name :	N/R
Program Name :	N/R
WRIA :	10
Legislative District :	27
Congressional District :	9
Ecology Region :	SWRO
Ecology Program Phone :	N/R
Tribal Land :	N
Latitude :	47.23904
Longitude :	-122.4234
Last Date in Agency List :	2023-01-03

Program Details

Program :	HAZWASTE
Program ID :	N/R
Interaction Type :	Hazardous Waste Generator
Interaction Type Description :	Facilities that generate any quantity of a dangerous waste. They may be classified as SQG, MQG, or LQG depending on hazardous waste generated for a given month.
Status :	Inactive
Start Date :	1989-12-28
End Date :	1990-02-06
SIC :	N/R
NAICS :	N/R

Program :	HAZWASTE
Program ID :	N/R
Interaction Type :	Revised Site Visit Program

Map Id: EG484
Direction: SSE
Distance: 0.777 mi., 4104 ft.
Elevation: 11 ft.
Relative: Lower

Site Name : TNT REDDAWAY TRUCK LINE INC
801 E 26TH
TACOMA, WA

Database(s) : [ALL SITES - WA, ECHO, FRS, RCRA_NONGEN] ***(cont.)***

Envirosite ID: 6614169
EPA ID: N/R

ALL SITES - WA ***(cont.)***

Interaction Type Description :	HWTR engages in a variety of field work, site visits, and contacts with sites. While most compliance related activity is recorded into the EPA's RCRAInfo system, the other types of activities are recorded into the Revised Site Visit Program (RSVP).
Status :	Active
Start Date :	2009-01-15
End Date :	N/R
SIC :	N/R
NAICS :	N/R
Program :	HAZWASTE
Program ID :	N/R
Interaction Type :	Urban Waters
Interaction Type Description :	The site has been inspected by an Ecology Urban Waters Inspector.
Status :	Active
Start Date :	2009-01-15
End Date :	N/R
SIC :	N/R
NAICS :	N/R

ECHO

Facility Name :	TNT REDDAWAY TRUCK LINE INC
Facility Address :	801 E 26TH, TACOMA, WA 98421
County :	PIERCE
Last Inspection Date :	N/R
Registry ID :	110005333228
FIPS Code :	53053
EPA Region :	10
Inspection Count :	0
Last Inspection Days :	N/R
Informal Count :	0
Last Informal Action Date :	N/R
Formal Action Count :	0
Last Formal Action Date :	N/R
Total Penalties :	0
Penalty Count :	N/R
Last Penalty Date :	N/R
Last Penalty Amount :	N/R
QTRS IN NC :	0
Programs IN SNC :	0
Current Compliance Status :	No Violation Identified
Three-Year Compliance Status :	_____
Collection Method :	ADDRESS MATCHING-HOUSE NUMBER
Reference Point :	CENTER OF A FACILITY OR STATION
Accuracy Meters :	30

Map Id: EG484
Direction: SSE
Distance: 0.777 mi., 4104 ft.
Elevation: 11 ft.
Relative: Lower

Site Name : TNT REDDAWAY TRUCK LINE INC
801 E 26TH
TACOMA, WA

Database(s) : [ALL SITES - WA, ECHO, FRS, RCRA_NONGEN] ***(cont.)***

Envirosite ID: 6614169
EPA ID: N/R

ECHO ***(cont.)***

Derived Tribes :	Puyallup Tribe of the Puyallup Reservation - .2 mile(s), Puyallup Tribe of the Puyallup Reservation - .2 mile(s), Muckleshoot Indian Tribe - 10.6 mile(s), Muckleshoot Indian Tribe - 13.4 mile(s), Nisqually Indian Tribe - 17.1 mile(s), Squaxin Island Tribe of the Squaxin Island Reservation - 22.4 mile(s), Squaxin Island Tribe of the Squaxin Island Reservation - 24.3 mile(s)
Derived HUC :	17110019
Derived WBD :	171100190301
Derived STCTY FIPS :	53053
Derived Zip :	98421
Derived CD113 :	09
Derived CB2010 :	530530602001202
MYRTK Universe :	NNN
NPDES IDs :	N/R
CWA Permit Types :	N/R
CWA Compliance Tracking :	N/R
CWA NAICS :	N/R
CWA SICS :	N/R
CWA Inspection Count :	N/R
CWA Last Inspection Days :	N/R
CWA Informal Count :	N/R
CWA Formal Action Count :	N/R
CWA Last Formal Action Date :	N/R
CWA Penalties :	N/R
CWA Last Penalty Date :	N/R
CWA Last Penalty Amount :	N/R
CWA Quarters IN NC :	N/R
CWA Current Compliance Status :	N/R
CWA Current SNC Flag :	N
CWA 13 Quarters Compliance Status :	N/R
CWA 13 Quarters Effluent Exceedances:	N/R
CWA Three-Year QNCR Codes :	N/R
DFR URL :	Click here for hyperlink provided by the agency.
Facility SIC :	N/R
Facility NAICS :	48411 - General Freight Trucking, Local
Facility Last Inspection EPA Date :	N/R
Facility Last Inspection State Date :	N/R
Facility Last Formal Act EPA Date :	N/R
Facility Last Formal Act State Date :	N/R
Facility Last Informal Act EPA Date :	N/R
Facility Last Informal Act State Date:	N/R
Facility Federal Agency :	N/R
TRI Reporter :	N/R
Facility Imp Water Flag :	N/R
Current SNC Flag :	N
Indian County Flag :	N
Federal Flag :	N/R
US Mexico Border Flag :	N/R
Chesapeak Bay Flag :	N/R
AIR Flag :	N
NPDES Flag :	N
SDWIS Flag :	N
RCRA Flag :	Y
TRI Flag :	N
GHG Flag :	N

Map Id: EG484
Direction: SSE
Distance: 0.777 mi., 4104 ft.
Elevation: 11 ft.
Relative: Lower

Site Name : TNT REDDAWAY TRUCK LINE INC
801 E 26TH
TACOMA, WA

Database(s) : [ALL SITES - WA, ECHO, FRS, RCRA_NONGEN] ***(cont.)***

Envirosite ID: 6614169
EPA ID: N/R

ECHO ***(cont.)***

Major Flag :	N/R
Active Flag :	N/R
NAA Flag :	N
Latitude :	47.2394
Longitude :	-122.42224
Last Date in Agency List :	2023-01-16

FRS

Facility Name :	TNT REDDAWAY TRUCK LINE INC
Facility Address :	801 E 26TH, TACOMA, WA 98421-2109
County :	PIERCE

Site Details

Registry ID :	110005333228
FRS Facility URL :	Click here for hyperlink provided by the agency.
Last Date in Agency List :	2023-02-13

Source Description

Source Description :

RCRAInfo is EPA's comprehensive information system that supports the Resource Conservation and Recovery Act (RCRA) of 1976 and the Hazardous and Solid Waste Amendments (HSWA) of 1984 through the tracking of events and activities related to facilities that generate, transport, and treat, store, or dispose of hazardous waste. RCRAInfo allows RCRA program staff to track the notification, permit, compliance, and corrective action activities required under RCRA. RCRAInfo also supports generation of the National Hazardous Waste Biennial Report. All generators and treatment, storage, and disposal facilities who handle hazardous waste are required to report to the EPA Administrator at least once every two years to support creation of the Biennial Report.
The WA-FSIS provides a means to query and display data maintained by the Washington Department of Ecology. This system contains key information for each facility/site that is currently, or has been, of interest to the Air Quality, Dam Safety, Hazardous Waste, Toxics Cleanup, and Water Quality Programs.

FRS Environmental Interest

Source and System ID :

RCRAINFO - WAD180073900
WA-FSIS - 64849946

RCRA_NONGEN

Facility Name :	TNT REDDAWAY TRUCK LINE INC
Facility Address :	801 E 26TH, TACOMA, WA 98421
County :	PIERCE
Date Form Received by Agency :	1989-12-28
EPA ID :	WAD180073900
Mailing Address :	PO BOX 1035, CLACKAMAS, OR 97015-1035

Map Id: EG484
Direction: SSE
Distance: 0.777 mi., 4104 ft.
Elevation: 11 ft.
Relative: Lower

Site Name : TNT REDDAWAY TRUCK LINE INC
801 E 26TH
TACOMA, WA

Database(s) : [ALL SITES - WA, ECHO, FRS, RCRA_NONGEN] ***(cont.)***

Envirosite ID: 6614169
EPA ID: N/R

RCRA_NONGEN ***(cont.)***

Contact :	TNT REDDAWAY TR TNT REDDAWAY TR
Contact Address :	PO BOX 1035, CLACKAMAS, OR 97015-1035
Contact Country :	US
Contact Telephone :	000-000-0000
Contact Email :	N/R
EPA Region :	10
Land Type :	Private
Source Type :	Implementer
Classification :	Not a generator, verified
Description :	Not a generator, verified
Last Date in Agency List :	2023-01-23

Owner/Operator Summary

Owner/Operator Name :	TNT REDDAWAY TR T
Owner/Operator Address :	801 E 26TH ST, TACOMA, WA 98421-2109
Owner/Operator Country :	US
Owner/Operator Telephone :	000-000-0000
Owner/Operator Email :	N/R
Owner/Operator Fax :	N/R
Legal Status :	Private
Owner/Operator Type :	Owner
Owner/Operator Start Date :	1996-05-02
Owner/Operator End Date :	N/R

Handler Activities Summary

U.S. Importer of Hazardous Waste :	N
Mixed Waste (Haz. and Radioactive) :	N
Recycler of Hazardous Waste :	N
Transporter of Hazardous Waste :	N
Treater, Storer or Disposer of HW :	N
Underground Injection Activity :	N
On-site Burner Exemption :	N
Furnace Exemption :	N
Used Oil Fuel Burner :	N
Used Oil Processor :	N
Used Oil Refiner :	N
Used Oil Fuel Marketer to Burner :	N
Used Oil Specification Marketer :	N
Used Oil Transfer Facility :	N
Used Oil Transporter :	N

Historical Generators

Date Form Received by Agency :	1989-12-28
Facility Name :	TNT REDDAWAY TRUCK LINE INC
Classification :	Not a generator, verified

Map Id: EG484
Direction: SSE
Distance: 0.777 mi., 4104 ft.
Elevation: 11 ft.
Relative: Lower

Site Name : TNT REDDAWAY TRUCK LINE INC
801 E 26TH
TACOMA, WA

Database(s) : [ALL SITES - WA, ECHO, FRS, RCRA_NONGEN] ***(cont.)***

Envirosite ID: 6614169
EPA ID: N/R

RCRA_NONGEN ***(cont.)***

Notices of Violations Summary
Regulation Violated : N

Map Id: EE485
Direction: SSE
Distance: 0.778 mi., 4107 ft.
Elevation: 14 ft.
Relative: Lower

Site Name : PUGET SOUND METAL | AMERICAN NEON
2607 EAST G ST | 2607 E G ST
TACOMA, WA

Database(s) : [ALL SITES - WA, FRS]

Envirosite ID: 6549246
EPA ID: N/R

ALL SITES - WA

Facility Name : PUGET SOUND METAL
Facility Address : 2607 EAST G ST, TACOMA, 98421
County : Pierce

Facility/Site ID : 9147902
Alternate Name : N/R
Program Name : N/R
WRIA : 10
Legislative District : 27
Congressional District : 9
Ecology Region : SWRO
Ecology Program Phone : (360) 407-6734
Tribal Land : N
Latitude : 47.239064
Longitude : -122.424455
Last Date in Agency List : 2023-01-03

Facility/Site ID : 9147902
Alternate Name : N/R
Program Name : N/R
WRIA : 10
Legislative District : 27
Congressional District : 9
Ecology Region : SWRO
Ecology Program Phone : N/R
Tribal Land : N
Latitude : 47.239064
Longitude : -122.424455
Last Date in Agency List : 2023-01-03

Program Details
Program : HAZWASTE
Program ID : N/R
Interaction Type : Revised Site Visit Program

Map Id: EE485
Direction: SSE
Distance: 0.778 mi., 4107 ft.
Elevation: 14 ft.
Relative: Lower

Site Name : PUGET SOUND METAL | AMERICAN NEON
2607 EAST G ST | 2607 E G ST
TACOMA, WA

Database(s) : [ALL SITES - WA, FRS] ***(cont.)***

Envirosite ID: 6549246
EPA ID: N/R

ALL SITES - WA ***(cont.)***

Interaction Type Description :	HWTR engages in a variety of field work, site visits, and contacts with sites. While most compliance related activity is recorded into the EPA's RCRAInfo system, the other types of activities are recorded into the Revised Site Visit Program (RSVP).
Status :	Active
Start Date :	2009-01-12
End Date :	N/R
SIC :	N/R
NAICS :	N/R
Program :	HAZWASTE
Program ID :	N/R
Interaction Type :	Urban Waters
Interaction Type Description :	The site has been inspected by an Ecology Urban Waters Inspector.
Status :	Active
Start Date :	2009-01-12
End Date :	N/R
SIC :	N/R
NAICS :	N/R

FRS

Facility Name :	AMERICAN NEON
Facility Address :	2607 E G ST, TACOMA, WA 98421-1906
County :	PIERCE

Site Details

Registry ID :	110015552007
FRS Facility URL :	Click here for hyperlink provided by the agency.
Last Date in Agency List :	2023-02-13

Source Description

Source Description :

The WA-FSIS provides a means to query and display data maintained by the Washington Department of Ecology. This system contains key information for each facility/site that is currently, or has been, of interest to the Air Quality, Dam Safety, Hazardous Waste, Toxics Cleanup, and Water Quality Programs.

FRS Environmental Interest

Source and System ID :	WA-FSIS - 4273421
Facility Name :	PUGET SOUND METAL
Facility Address :	2607 EAST G ST, TACOMA, WA 98421
County :	PIERCE

Map Id: EE485
Direction: SSE
Distance: 0.778 mi., 4107 ft.
Elevation: 14 ft.
Relative: Lower

Site Name : PUGET SOUND METAL | AMERICAN NEON
2607 EAST G ST | 2607 E G ST
TACOMA, WA

Database(s) : [ALL SITES - WA, FRS] ***(cont.)***

Envirosite ID: 6549246
EPA ID: N/R

FRS ***(cont.)***

Site Details

Registry ID :	110038118658
FRS Facility URL :	Click here for hyperlink provided by the agency.
Last Date in Agency List :	2023-02-13

Source Description

Source Description :

The WA-FSIS provides a means to query and display data maintained by the Washington Department of Ecology. This system contains key information for each facility/site that is currently, or has been, of interest to the Air Quality, Dam Safety, Hazardous Waste, Toxics Cleanup, and Water Quality Programs.

FRS Environmental Interest

Source and System ID :	WA-FSIS - 9147902

Map Id: EB486
Direction: E
Distance: 0.779 mi., 4116 ft.
Elevation: 14 ft.
Relative: Lower

Site Name : PALCO STEEL & SALVAGE
1620 LINCOLN AVE
TACOMA | Tacoma, WA

Database(s) : [ALL SITES - WA, CSCSL HWS - WA, EPA LUST, EPA UST, HSL - WA, LUST - WA, UST - WA]

Envirosite ID: 6600117
EPA ID: N/R

ALL SITES - WA

Facility Name :	PALCO STEEL & SALVAGE INC
Facility Address :	1620 LINCOLN AVE, TACOMA, 98421-2903
County :	Pierce
Facility/Site ID :	1617619
Alternate Name :	N/R
Program Name :	N/R
WRIA :	10
Legislative District :	27
Congressional District :	9
Ecology Region :	SWRO
Ecology Program Phone :	N/R
Tribal Land :	Y
Latitude :	47.252663
Longitude :	-122.408297
Last Date in Agency List :	2023-01-03
Facility/Site ID :	1617619
Alternate Name :	N/R

Map Id: EB486
Direction: E
Distance: 0.779 mi., 4116 ft.
Elevation: 14 ft.
Relative: Lower

Site Name : PALCO STEEL & SALVAGE
1620 LINCOLN AVE
TACOMA | Tacoma, WA

Database(s) : [ALL SITES - WA, CSCSL HWS - WA, EPA LUST, EPA UST, HSL - WA, LUST - WA, UST - WA] ***(cont.)***

Envirosite ID: 6600117
EPA ID: N/R

ALL SITES - WA ***(cont.)***

Program Name :	N/R
WRIA :	10
Legislative District :	27
Congressional District :	9
Ecology Region :	SWRO
Ecology Program Phone :	(360) 407-7224
Tribal Land :	Y
Latitude :	47.252663
Longitude :	-122.408297
Last Date in Agency List :	2023-01-03

Program Details

Program :	TOXICS
Program ID :	N/R
Interaction Type :	Urban Waters
Interaction Type Description :	The site has been inspected by an Ecology Urban Waters Inspector.
Status :	Active
Start Date :	2008-08-26
End Date :	N/R
SIC :	N/R
NAICS :	N/R

Program :	TOXICS
Program ID :	N/R
Interaction Type :	State Cleanup Site
Interaction Type Description :	A site is being cleaned up under state regulations. Regulations include Model Toxics Control Act or its predecessors.
Status :	Active
Start Date :	1992-03-10
End Date :	N/R
SIC :	N/R
NAICS :	N/R

Program :	TOXICS
Program ID :	N/R
Interaction Type :	Underground Storage Tank
Interaction Type Description :	Any one or combination of tanks (including connecting underground pipes) that is used to contain regulated substances and has a tank volume of ten percent or more beneath the surface of the ground. This term does not include any of the exempt UST systems specified in WAC 173-360-110(2) or any piping connected thereto. See WAC 173-360
Status :	Active
Start Date :	2000-03-20
End Date :	N/R
SIC :	N/R
NAICS :	N/R

Map Id: EB486
Direction: E
Distance: 0.779 mi., 4116 ft.
Elevation: 14 ft.
Relative: Lower

Site Name : PALCO STEEL & SALVAGE
1620 LINCOLN AVE
TACOMA | Tacoma, WA

Database(s) : [ALL SITES - WA, CSCSL HWS - WA, EPA LUST, EPA UST, HSL - WA, LUST - WA, UST - WA] ***(cont.)***

Envirosite ID: 6600117
EPA ID: N/R

ALL SITES - WA ***(cont.)***

Program :	TOXICS
Program ID :	N/R
Interaction Type :	State Cleanup Site
Interaction Type Description :	A site is being cleaned up under state regulations. Regulations include Model Toxics Control Act or its predecessors.
Status :	Active
Start Date :	1992-03-10
End Date :	N/R
SIC :	N/R
NAICS :	44719 - Other Gasoline Stations

Program :	TOXICS
Program ID :	N/R
Interaction Type :	LUST Facility
Interaction Type Description :	A leaking underground tank cleanup site being cleaned up with Ecology oversight or review.
Status :	Active
Start Date :	1992-03-10
End Date :	N/R
SIC :	N/R
NAICS :	N/R

CSCSL HWS - WA

Facility Name :	PALCO STEEL & SALVAGE
Facility Address :	1620 LINCOLN AVE, TACOMA, 98421
County :	PIERCE

Site Details

Facility Site ID :	1617619
Site Status :	Cleanup Started
Cleanup Site ID :	7433
Region :	Southwest
Responsible Section :	Southwest
WARM Rank :	N/R
Is Brownfield? :	N/R
Is PSI? :	N/R
Current VCP :	N/R
Past VCP :	Yes
Institutional Control :	N/R
Latitude :	47.252663
Longitude :	-122.408297
Last Date in Agency List :	2023-03-07

Map Id: EB486
Direction: E
Distance: 0.779 mi., 4116 ft.
Elevation: 14 ft.
Relative: Lower

Site Name : PALCO STEEL & SALVAGE
1620 LINCOLN AVE
TACOMA | Tacoma, WA

Database(s) : [ALL SITES - WA, CSCSL HWS - WA, EPA LUST, EPA UST, HSL - WA, LUST - WA, UST - WA] ***(cont.)***

Envirosite ID: 6600117
EPA ID: N/R

CSCSL HWS - WA ***(cont.)***

Contaminants Details

Contaminant Name :	Petroleum-Gasoline
Groundwater :	Confirmed Above Cleanup Levels
Surface Water :	N/R
Soil :	Confirmed Above Cleanup Levels
Sediment :	N/R
Air :	N/R
Bedrock :	N/R

Contaminant Name :	Other Non-Halogenated Organics
Groundwater :	N/R
Surface Water :	N/R
Soil :	Confirmed Above Cleanup Levels
Sediment :	N/R
Air :	Confirmed Above Cleanup Levels
Bedrock :	N/R

Contaminant Name :	Polycyclic Aromatic Hydrocarbons
Groundwater :	Suspected
Surface Water :	N/R
Soil :	N/R
Sediment :	N/R
Air :	N/R
Bedrock :	N/R

Contaminant Name :	Benzene
Groundwater :	Confirmed Above Cleanup Levels
Surface Water :	N/R
Soil :	Confirmed Above Cleanup Levels
Sediment :	N/R
Air :	N/R
Bedrock :	N/R

Contaminant Name :	Lead
Groundwater :	Confirmed Above Cleanup Levels
Surface Water :	N/R
Soil :	Confirmed Above Cleanup Levels
Sediment :	N/R
Air :	N/R
Bedrock :	N/R

Contaminant Name :	Petroleum-Diesel
Groundwater :	Confirmed Above Cleanup Levels
Surface Water :	N/R
Soil :	Confirmed Above Cleanup Levels
Sediment :	N/R
Air :	N/R
Bedrock :	N/R

Map Id: EB486
Direction: E
Distance: 0.779 mi., 4116 ft.
Elevation: 14 ft.
Relative: Lower

Site Name : PALCO STEEL & SALVAGE
1620 LINCOLN AVE
TACOMA | Tacoma, WA

Database(s) : [ALL SITES - WA, CSCSL HWS - WA, EPA LUST, EPA UST, HSL - WA, LUST - WA, UST - WA] ***(cont.)***

Envirosite ID: 6600117
EPA ID: N/R

CSCSL HWS - WA ***(cont.)***

Contaminant Name :	Petroleum-Other
Groundwater :	Confirmed Above Cleanup Levels
Surface Water :	N/R
Soil :	Confirmed Above Cleanup Levels
Sediment :	N/R
Air :	N/R
Bedrock :	N/R

EPA LUST

Facility Name :	PALCO STEEL & SALVAGE
Facility Address :	1620 LINCOLN AVE, TACOMA, Washington
County :	Pierce
Facility ID :	WA1617619
LUST ID :	WA7433
Reported Date :	N/R
Status :	Open
Substance :	Benzene
Closed With Residual Contamination (Tribal Only):	N/R
NFA_Letter (Tribal Only) :	N/R
Tribe (Tribal Only) :	N/R
EPA Region :	10
Estimated Population within 1500ft :	0
Estimated Private Domestic Wells within 1500ft:	0
Within Source Water Protection Area (SPA):	No
SPA Public Water System and Facility ID:	N/R
SPA Water Type :	N/R
SPA Facility Type :	N/R
SPA HUC12 :	N/R
Within Groundwater Wellhead Protection Area (WHPA):	Yes
WHPA Public Water System and Facility ID:	WA5386800_24831
WHPA Water Type :	GW
WHPA Facility Type :	WL
WHPA HUC12 :	171100140502
Within Estimated 100-year Floodplain:	No
Latitude :	47.2532399999999
Longitude :	-122.40846
Last Date in Agency List :	2023-01-30

EPA UST

Facility Name :	PALCO STEEL & SALVAGE INC
Facility Address :	1620 LINCOLN AVE, Tacoma, Washington 984212903
County :	Pierce
Facility ID :	WA1617619
Facility Status :	Closed UST(s)

Map Id: EB486
Direction: E
Distance: 0.779 mi., 4116 ft.
Elevation: 14 ft.
Relative: Lower

Site Name : PALCO STEEL & SALVAGE
1620 LINCOLN AVE
TACOMA | Tacoma, WA

Database(s) : [ALL SITES - WA, CSCSL HWS - WA, EPA LUST, EPA UST, HSL - WA, LUST - WA, UST - WA] ***(cont.)***

Envirosite ID: 6600117
EPA ID: N/R

EPA UST ***(cont.)***

Open USTs :	0
Closed USTs :	2
Temporarily Out of Service USTs :	0
Date of Last Inspection :	N/R
EPA Region :	10
Tribe :	N/R
Facility ID 2 :	N/R
Latitude :	47.25324
Longitude :	-122.40846
Last Date in Agency List :	2023-01-30

Tank Details

Tank ID :	WA1617619_1
Tank Status :	Closed
Installation Date :	1964-12-31
Removal Date :	N/R
Capacity :	N/R
Substances :	A Leaded Gasoline
Tank Wall Type :	N/R

Tank ID :	WA1617619_2
Tank Status :	Closed
Installation Date :	1964-12-31
Removal Date :	N/R
Capacity :	111
Substances :	N/R
Tank Wall Type :	N/R

HSL - WA

Facility Name :	PALCO STEEL & SALVAGE
Facility Address :	1620 Lincoln Ave, Tacoma, 98421-2903
County :	Pierce

Site Details

Facility Site ID :	1617619
Cleanup Site ID :	7433
Status :	Cleanup Started
Site Rank :	N/R
Alternative Site Name :	N/R
Region :	N/R
Resposbile Unit :	N/R
Institutional Control :	N/R
Current VCP :	N/R
Past VCP :	N/R
Latitude :	N/R
Longitude :	N/R
Agency Hyperlink :	Click here for hyperlink provided by the agency.
Last Date in Agency List :	2022-02-11

Map Id: EB486
Direction: E
Distance: 0.779 mi., 4116 ft.
Elevation: 14 ft.
Relative: Lower

Site Name : PALCO STEEL & SALVAGE
1620 LINCOLN AVE
TACOMA | Tacoma, WA

Database(s) : [ALL SITES - WA, CSCSL HWS - WA, EPA LUST, EPA UST, HSL - WA, LUST - WA, UST - WA] ***(cont.)***

Envirosite ID: 6600117
EPA ID: N/R

HSL - WA ***(cont.)***

Facility Name :	PALCO STEEL & SALVAGE
Facility Address :	1620 LINCOLN AVE, TACOMA, 98421
County :	Pierce

Site Details

Facility Site ID :	1617619
Cleanup Site ID :	7433
Status :	Cleanup Started
Site Rank :	N/R
Alternative Site Name :	PALCO STEEL & SALVAGE INC
Region :	Southwest
Resposbile Unit :	Southwest
Institutional Control :	N/R
Current VCP :	N/R
Past VCP :	Yes
Latitude :	47.2526625106808
Longitude :	-122.408296921646
Agency Hyperlink :	Click here for hyperlink provided by the agency.
Last Date in Agency List :	2023-02-28

Contaminants

Contaminant Name :	Petroleum-Gasoline
Ground water :	Confirmed Above Cleanup Levels
Surface water :	N/R
Soil :	Confirmed Above Cleanup Levels
Sediment :	N/R
Air :	N/R
Bedrock :	N/R

Contaminant Name :	Other Non-Halogenated Organics
Ground water :	N/R
Surface water :	N/R
Soil :	Confirmed Above Cleanup Levels
Sediment :	N/R
Air :	Confirmed Above Cleanup Levels
Bedrock :	N/R

Contaminant Name :	Polycyclic Aromatic Hydrocarbons
Ground water :	Suspected
Surface water :	N/R
Soil :	N/R
Sediment :	N/R
Air :	N/R
Bedrock :	N/R

Contaminant Name :	Benzene
Ground water :	Confirmed Above Cleanup Levels
Surface water :	N/R

Map Id: EB486
Direction: E
Distance: 0.779 mi., 4116 ft.
Elevation: 14 ft.
Relative: Lower

Site Name : PALCO STEEL & SALVAGE
1620 LINCOLN AVE
TACOMA | Tacoma, WA

Database(s) : [ALL SITES - WA, CSCSL HWS - WA, EPA LUST, EPA UST, HSL - WA, LUST - WA, UST - WA] ***(cont.)***

Envirosite ID: 6600117
EPA ID: N/R

HSL - WA ***(cont.)***

Soil :	Confirmed Above Cleanup Levels
Sediment :	N/R
Air :	N/R
Bedrock :	N/R

Contaminant Name :	Lead
Ground water :	Confirmed Above Cleanup Levels
Surface water :	N/R
Soil :	Confirmed Above Cleanup Levels
Sediment :	N/R
Air :	N/R
Bedrock :	N/R

Contaminant Name :	Petroleum-Diesel
Ground water :	Confirmed Above Cleanup Levels
Surface water :	N/R
Soil :	Confirmed Above Cleanup Levels
Sediment :	N/R
Air :	N/R
Bedrock :	N/R

Contaminant Name :	Petroleum-Other
Ground water :	Confirmed Above Cleanup Levels
Surface water :	N/R
Soil :	Confirmed Above Cleanup Levels
Sediment :	N/R
Air :	N/R
Bedrock :	N/R

LUST - WA

Facility Name :	PALCO STEEL & SALVAGE
Facility Address :	1620 LINCOLN AVE, TACOMA, 98421
County :	Pierce

Site Details

LUST Status Date :	1993-04-03
LUST Status Type :	LUST - Cleanup Started
Facility Site ID :	1617619
Cleanup Site ID :	7433
LUST ID :	1698
UST ID :	12115
Alternate Site Names :	PALCO STEEL & SALVAGE INC
Release Date :	1992-03-10
Process Type :	N/R
Responsible Unit :	Southwest
Region :	Southwest
Latitude :	47.252663
Longitude :	-122.408297
Last Date in Agency List :	2023-03-20

Map Id: EB486
Direction: E
Distance: 0.779 mi., 4116 ft.
Elevation: 14 ft.
Relative: Lower

Site Name : PALCO STEEL & SALVAGE
1620 LINCOLN AVE
TACOMA | Tacoma, WA

Database(s) : [ALL SITES - WA, CSCSL HWS - WA, EPA LUST, EPA UST, HSL - WA, LUST - WA, UST - WA] ***(cont.)***

Envirosite ID: 6600117
EPA ID: N/R

LUST - WA ***(cont.)***

Contaminants

Contaminant Name :	Petroleum-Other
Ground Water :	Confirmed Above Cleanup Levels
Surface Water :	N/R
Soil :	Confirmed Above Cleanup Levels
Sediment :	N/R
Air :	N/R
Bedrock :	N/R

Contaminant Name :	Petroleum-Diesel
Ground Water :	Confirmed Above Cleanup Levels
Surface Water :	N/R
Soil :	Confirmed Above Cleanup Levels
Sediment :	N/R
Air :	N/R
Bedrock :	N/R

Contaminant Name :	Lead
Ground Water :	Confirmed Above Cleanup Levels
Surface Water :	N/R
Soil :	Confirmed Above Cleanup Levels
Sediment :	N/R
Air :	N/R
Bedrock :	N/R

Contaminant Name :	Benzene
Ground Water :	Confirmed Above Cleanup Levels
Surface Water :	N/R
Soil :	Confirmed Above Cleanup Levels
Sediment :	N/R
Air :	N/R
Bedrock :	N/R

Contaminant Name :	Polycyclic Aromatic Hydrocarbons
Ground Water :	Suspected
Surface Water :	N/R
Soil :	N/R
Sediment :	N/R
Air :	N/R
Bedrock :	N/R

Contaminant Name :	Petroleum-Gasoline
Ground Water :	Confirmed Above Cleanup Levels
Surface Water :	N/R
Soil :	Confirmed Above Cleanup Levels
Sediment :	N/R
Air :	N/R
Bedrock :	N/R

Map Id: EB486
Direction: E
Distance: 0.779 mi., 4116 ft.
Elevation: 14 ft.
Relative: Lower

Site Name : PALCO STEEL & SALVAGE
1620 LINCOLN AVE
TACOMA | Tacoma, WA

Database(s) : [ALL SITES - WA, CSCSL HWS - WA, EPA LUST, EPA UST, HSL - WA, LUST - WA, UST - WA] ***(cont.)***

Envirosite ID: 6600117
EPA ID: N/R

LUST - WA ***(cont.)***

Contaminant Name :	Other Non-Halogenated Organics
Ground Water :	N/R
Surface Water :	N/R
Soil :	Confirmed Above Cleanup Levels
Sediment :	N/R
Air :	Confirmed Above Cleanup Levels
Bedrock :	N/R

UST - WA

Facility Name :	PALCO STEEL & SALVAGE INC
Facility Address :	1620 LINCOLN AVE, Tacoma, 98421
County :	Pierce
Facility Site ID :	1617619
UST Site ID :	12115
Tag Number(s) :	N/R
Responsible Unit :	Southwest
Is Active :	No
Latitude :	47.252663
Longitude :	-122.408297
Last Date in Agency List :	2022-12-29

Tank Details

Tank Name :	1
Tank Status :	Removed
Install Date :	1964-12-31
Tank Upgrade Date :	N/R
Tank Permanent Closure Date :	N/R
Permit Expiration Date :	N/R
Tank Material :	Steel
Tank Construction :	N/R
Tank Corrosion Protection :	N/R
Tank Manifold :	N/R
Tank Release Detection :	N/R
Tank Tightness Test :	N/R
Tank Spill Prevention :	N/R
Capacity Range :	N/R
Actual Capacity :	N/R
Pipe Material :	N/R
Pipe Construction :	N/R
Pipe Corrosion Protection :	N/R
Tank SFC :	N/R
Dispenser SFC :	N/R
Primary Pipe Release Detection :	N/R
Secondary Pipe Release Detection :	N/R
Pipe Pumping System :	N/R
Pipe Install Date :	N/R
Turbine Sump Construction :	N/R
Tank Status Date :	1996-08-06
Tank Install Date :	N/R
Tank Overfill Prevention :	N/R

Map Id: EB486
Direction: E
Distance: 0.779 mi., 4116 ft.
Elevation: 14 ft.
Relative: Lower

Site Name : PALCO STEEL & SALVAGE
1620 LINCOLN AVE
TACOMA | Tacoma, WA

Database(s) : [ALL SITES - WA, CSCSL HWS - WA, EPA LUST, EPA UST, HSL - WA, LUST - WA, UST - WA] ***(cont.)***

Envirosite ID: 6600117
EPA ID: N/R

UST - WA ***(cont.)***

Compartments Details

Compartment Number :	1
Compartment Capacity :	N/R
Substance Stored :	Leaded Gasoline
Used Substance :	N/R
Ecy Region :	N/R

Tank Details

Tank Name :	2
Tank Status :	Removed
Install Date :	1964-12-31
Tank Upgrade Date :	N/R
Tank Permanent Closure Date :	N/R
Permit Expiration Date :	N/R
Tank Material :	Steel
Tank Construction :	N/R
Tank Corrosion Protection :	N/R
Tank Manifold :	N/R
Tank Release Detection :	N/R
Tank Tightness Test :	N/R
Tank Spill Prevention :	N/R
Capacity Range :	111 TO 1,100 Gallons
Actual Capacity :	N/R
Pipe Material :	N/R
Pipe Construction :	N/R
Pipe Corrosion Protection :	N/R
Tank SFC :	N/R
Dispenser SFC :	N/R
Primary Pipe Release Detection :	N/R
Secondary Pipe Release Detection :	N/R
Pipe Pumping System :	N/R
Pipe Install Date :	N/R
Turbine Sump Construction :	N/R
Tank Status Date :	1996-08-06
Tank Install Date :	N/R
Tank Overfill Prevention :	N/R

Compartments Details

Compartment Number :	1
Compartment Capacity :	N/R
Substance Stored :	N/R
Used Substance :	N/R
Ecy Region :	N/R

Map Id: DW487
Direction: SSW
Distance: 0.780 mi., 4118 ft.
Elevation: 67 ft.
Relative: Higher

Site Name : SODO BUILDERS | FOREMOST DAIRY
2413 PACIFIC AVE | 2413 PACIFIC AVE S
TACOMA | Tacoma, WA 98402

Database(s) : [ALL SITES - WA, BRS, CSCSL HWS - WA, ECHO, EPA LUST, EPA UST, FRS, HSL - WA, LUST - WA, RCRA_NONGEN, UST - WA]

Envirosite ID: 50655611
EPA ID: N/R

ALL SITES - WA

Facility Name :	Sodo Builders
Facility Address :	2413 PACIFIC AVE, TACOMA, 98402
County :	Pierce
Facility/Site ID :	22019
Alternate Name :	N/R
Program Name :	N/R
WRIA :	10
Legislative District :	27
Congressional District :	6
Ecology Region :	SWRO
Ecology Program Phone :	(360) 407-6734
Tribal Land :	N
Latitude :	47.239579
Longitude :	-122.43482
Last Date in Agency List :	2023-01-03

Facility/Site ID :	22019
Alternate Name :	N/R
Program Name :	N/R
WRIA :	10
Legislative District :	27
Congressional District :	6
Ecology Region :	SWRO
Ecology Program Phone :	(360) 407-7224
Tribal Land :	N
Latitude :	47.239579
Longitude :	-122.43482
Last Date in Agency List :	2023-01-03

Program Details

Program :	HAZWASTE
Program ID :	WAH000037045
Interaction Type :	Underground Storage Tank
Interaction Type Description :	Any one or combination of tanks (including connecting underground pipes) that is used to contain regulated substances and has a tank volume of ten percent or more beneath the surface of the ground. This term does not include any of the exempt UST systems specified in WAC 173-360-110(2) or any piping connected thereto. See WAC 173-360
Status :	Inactive
Start Date :	2010-11-03
End Date :	2014-02-19
SIC :	N/R
NAICS :	N/R

Program :	HAZWASTE
Program ID :	WAH000037045

Map Id: DW487
Direction: SSW
Distance: 0.780 mi., 4118 ft.
Elevation: 67 ft.
Relative: Higher

Site Name : SODO BUILDERS | FOREMOST DAIRY
2413 PACIFIC AVE | 2413 PACIFIC AVE S
TACOMA | Tacoma, WA 98402

Database(s) : [ALL SITES - WA, BRS, CSCSL HWS - WA, ECHO, EPA LUST, EPA UST, FRS, HSL - WA, LUST - WA, RCRA_NONGEN, UST - WA] ***(cont.)***

Envirosite ID: 50655611
EPA ID: N/R

ALL SITES - WA ***(cont.)***

Interaction Type :	Underground Storage Tank
Interaction Type Description :	Any one or combination of tanks (including connecting underground pipes) that is used to contain regulated substances and has a tank volume of ten percent or more beneath the surface of the ground. This term does not include any of the exempt UST systems specified in WAC 173-360-110(2) or any piping connected thereto. See WAC 173-360
Status :	Inactive
Start Date :	2010-11-03
End Date :	2014-02-19
SIC :	N/R
NAICS :	99999
Program :	HAZWASTE
Program ID :	WAH000037045
Interaction Type :	Hazardous Waste Generator
Interaction Type Description :	Facilities that generate any quantity of a dangerous waste. They may be classified as SQG, MQG, or LQG depending on hazardous waste generated for a given month.
Status :	Inactive
Start Date :	2010-08-11
End Date :	2010-12-31
SIC :	N/R
NAICS :	N/R
Program :	HAZWASTE
Program ID :	WAH000037045
Interaction Type :	LUST Facility
Interaction Type Description :	A leaking underground tank cleanup site being cleaned up with Ecology oversight or review.
Status :	Active
Start Date :	2010-09-22
End Date :	N/R
SIC :	N/R
NAICS :	3115 - Dairy Product Manufacturing
Program :	HAZWASTE
Program ID :	WAH000037045
Interaction Type :	LUST Facility
Interaction Type Description :	A leaking underground tank cleanup site being cleaned up with Ecology oversight or review.
Status :	Active
Start Date :	2010-09-22

Map Id: DW487
Direction: SSW
Distance: 0.780 mi., 4118 ft.
Elevation: 67 ft.
Relative: Higher

Site Name : SODO BUILDERS | FOREMOST DAIRY
2413 PACIFIC AVE | 2413 PACIFIC AVE S
TACOMA | Tacoma, WA 98402

Database(s) : [ALL SITES - WA, BRS, CSCSL HWS - WA, ECHO, EPA LUST, EPA UST, FRS, HSL - WA, LUST - WA, RCRA_NONGEN, UST - WA] ***(cont.)***

Envirosite ID: 50655611
EPA ID: N/R

ALL SITES - WA ***(cont.)***

End Date :	N/R
SIC :	N/R
NAICS :	N/R
Program :	HAZWASTE
Program ID :	WAH000037045
Interaction Type :	Haz Waste Management Activity
Interaction Type Description :	Facilities that are required to have a RCRA Site ID# but who do not generate and/or manage hazardous waste (XQG generator status). This includes transporters, used oil recyclers, and dangerous waste fuel marketers and burners.
Status :	Active
Start Date :	2010-12-31
End Date :	N/R
SIC :	N/R
NAICS :	N/R

BRS

Facility Name :	SODO BUILDERS
Facility Address :	2413 PACIFIC AVE, TACOMA, WA 98402
County :	PIERCE

Site Details

Date Form Received by Agency :	2012-01-18
EPA ID :	WAH000037045
Mailing Address :	270 S HANFORD ST STE 100, SEATTLE, WA 98134
Contact :	ANDRE MCCANTS
Contact Address :	270 S HANFORD ST STE 100, SEATTLE, WA 98134
Contact Country :	US
Contact Telephone :	206-407-9787
Contact Email :	N/R
EPA Region :	10
Land Type :	Private
Source Type :	Annual/Biennial Report updated with Notification
Classification :	Not a generator, verified
Description :	Not a generator, verified
Last Date in Agency List :	2023-01-23

Owner/Operator Summary

Owner/Operator Name :	SODO BUILDERS
Owner/Operator Address :	270 S HANFORD ST STE 100, SEATTLE, WA 98134
Owner/Operator Country :	US
Owner/Operator Telephone :	206-381-1690
Owner/Operator Email :	N/R
Owner/Operator Fax :	N/R

Map Id: DW487
Direction: SSW
Distance: 0.780 mi., 4118 ft.
Elevation: 67 ft.
Relative: Higher

Site Name : SODO BUILDERS | FOREMOST DAIRY
2413 PACIFIC AVE | 2413 PACIFIC AVE S
TACOMA | Tacoma, WA 98402

Database(s) : [ALL SITES - WA, BRS, CSCSL HWS - WA, ECHO, EPA LUST, EPA UST, FRS, HSL - WA, LUST - WA, RCRA_NONGEN, UST - WA] ***(cont.)***

Envirosite ID: 50655611
EPA ID: N/R

BRS ***(cont.)***

Legal Status :	Private
Owner/Operator Type :	Owner
Owner/Operator Start Date :	2010-08-11
Owner/Operator End Date :	N/R
Owner/Operator Name :	SODO BUILDERS
Owner/Operator Address :	270 S HANFORD ST STE 100, SEATTLE, WA 98134
Owner/Operator Country :	US
Owner/Operator Telephone :	206-381-1690
Owner/Operator Email :	N/R
Owner/Operator Fax :	N/R
Legal Status :	Private
Owner/Operator Type :	Operator
Owner/Operator Start Date :	2010-08-11
Owner/Operator End Date :	N/R

Waste Activity Monitoring

Report Cycle :	2011
Hazardous Waste Page Number :	1
Hazardous Waste Sub-Page Number :	1
BR Form :	XX
Waste Description :	N/R
Primary NAICS :	23622 - Commercial and Institutional Building Construction
Source Code :	N/R
Form Code :	N/R
Management Method :	N/R
Generation Tons :	0
Managed Tons :	0
Shipped Tons :	0
Received Tons :	0
Receiver ID :	N/R
Receiver State :	N/R
Shipper ID :	N/R
Shipper State :	N/R
Waste Minimization :	N/R
Waste Code List :	N/R
Waste Code Group :	N/R
Waste Generation Type :	N/R

CSCSL HWS - WA

Facility Name :	SODO BUILDERS
Facility Address :	2413 PACIFIC AVE, TACOMA, 98402
County :	PIERCE

Site Details

Facility Site ID :	22019
Site Status :	Cleanup Started
Cleanup Site ID :	11443

Map Id: DW487
Direction: SSW
Distance: 0.780 mi., 4118 ft.
Elevation: 67 ft.
Relative: Higher

Site Name : SODO BUILDERS | FOREMOST DAIRY
2413 PACIFIC AVE | 2413 PACIFIC AVE S
TACOMA | Tacoma, WA 98402

Database(s) : [ALL SITES - WA, BRS, CSCSL HWS - WA, ECHO, EPA LUST, EPA UST, FRS, HSL - WA, LUST - WA, RCRA_NONGEN, UST - WA] ***(cont.)***

Envirosite ID: 50655611
EPA ID: N/R

CSCSL HWS - WA ***(cont.)***

Region :	Southwest
Responsible Section :	Pollution Liability Ins Agcy
WARM Rank :	2 - Moderate-High Risk
Is Brownfield? :	N/R
Is PSI? :	N/R
Current VCP :	N/R
Past VCP :	N/R
Institutional Control :	N/R
Latitude :	47.239579
Longitude :	-122.43482
Last Date in Agency List :	2023-03-07

Contaminants Details

Contaminant Name :	Petroleum-Diesel
Groundwater :	Confirmed Above Cleanup Levels
Surface Water :	N/R
Soil :	Confirmed Above Cleanup Levels
Sediment :	N/R
Air :	N/R
Bedrock :	N/R

Contaminant Name :	Petroleum-Gasoline
Groundwater :	N/R
Surface Water :	N/R
Soil :	Confirmed Above Cleanup Levels
Sediment :	N/R
Air :	N/R
Bedrock :	N/R

Contaminant Name :	Polycyclic Aromatic Hydrocarbons
Groundwater :	Confirmed Above Cleanup Levels
Surface Water :	N/R
Soil :	Confirmed Above Cleanup Levels
Sediment :	N/R
Air :	N/R
Bedrock :	N/R

Contaminant Name :	Benzene
Groundwater :	N/R
Surface Water :	N/R
Soil :	Confirmed Above Cleanup Levels
Sediment :	N/R
Air :	N/R
Bedrock :	N/R

Contaminant Name :	Petroleum-Other
Groundwater :	Confirmed Above Cleanup Levels
Surface Water :	N/R

Map Id: DW487
Direction: SSW
Distance: 0.780 mi., 4118 ft.
Elevation: 67 ft.
Relative: Higher

Site Name : SODO BUILDERS | FOREMOST DAIRY
2413 PACIFIC AVE | 2413 PACIFIC AVE S
TACOMA | Tacoma, WA 98402

Database(s) : [ALL SITES - WA, BRS, CSCSL HWS - WA, ECHO, EPA LUST, EPA UST, FRS, HSL - WA, LUST - WA, RCRA_NONGEN, UST - WA] ***(cont.)***

Envirosite ID: 50655611
EPA ID: N/R

CSCSL HWS - WA ***(cont.)***

Soil :	Confirmed Above Cleanup Levels
Sediment :	N/R
Air :	N/R
Bedrock :	N/R

ECHO

Facility Name :	SODO BUILDERS
Facility Address :	2413 PACIFIC AVE, TACOMA, WA 98402
County :	PIERCE
Last Inspection Date :	N/R
Registry ID :	110042145577
FIPS Code :	53053
EPA Region :	10
Inspection Count :	0
Last Inspection Days :	N/R
Informal Count :	0
Last Informal Action Date :	N/R
Formal Action Count :	0
Last Formal Action Date :	N/R
Total Penalties :	0
Penalty Count :	N/R
Last Penalty Date :	N/R
Last Penalty Amount :	N/R
QTRS IN NC :	0
Programs IN SNC :	0
Current Compliance Status :	No Violation Identified
Three-Year Compliance Status :	_____
Collection Method :	ADDRESS MATCHING-HOUSE NUMBER
Reference Point :	CENTER OF A FACILITY OR STATION
Accuracy Meters :	30
Derived Tribes :	Puyallup Tribe of the Puyallup Reservation - .4 mile(s), Puyallup Tribe of the Puyallup Reservation - .8 mile(s), Muckleshoot Indian Tribe - 11.1 mile(s), Muckleshoot Indian Tribe - 14 mile(s), Nisqually Indian Tribe - 16.8 mile(s), Squaxin Island Tribe of the Squaxin Island Reservation - 21.8 mile(s), Squaxin Island Tribe of the Squaxin Island Reservation - 23.6 mile(s)
Derived HUC :	17110019
Derived WBD :	171100190301
Derived STCTY FIPS :	53053
Derived Zip :	98402
Derived CD113 :	06
Derived CB2010 :	530530616021041
MYRTK Universe :	NNN
NPDES IDs :	N/R
CWA Permit Types :	N/R
CWA Compliance Tracking :	N/R
CWA NAICS :	N/R
CWA SICS :	N/R
CWA Inspection Count :	N/R

Map Id: DW487
Direction: SSW
Distance: 0.780 mi., 4118 ft.
Elevation: 67 ft.
Relative: Higher

Site Name : SODO BUILDERS | FOREMOST DAIRY
2413 PACIFIC AVE | 2413 PACIFIC AVE S
TACOMA | Tacoma, WA 98402

Database(s) : [ALL SITES - WA, BRS, CSCSL HWS - WA, ECHO, EPA LUST, EPA UST, FRS, HSL - WA, LUST - WA, RCRA_NONGEN, UST - WA] ***(cont.)***

Envirosite ID: 50655611
EPA ID: N/R

ECHO ***(cont.)***

CWA Last Inspection Days :	N/R
CWA Informal Count :	N/R
CWA Formal Action Count :	N/R
CWA Last Formal Action Date :	N/R
CWA Penalties :	N/R
CWA Last Penalty Date :	N/R
CWA Last Penalty Amount :	N/R
CWA Quarters IN NC :	N/R
CWA Current Compliance Status :	N/R
CWA Current SNC Flag :	N
CWA 13 Quarters Compliance Status :	N/R
CWA 13 Quarters Effluent Exceedances:	N/R
CWA Three-Year QNCR Codes :	N/R
DFR URL :	Click here for hyperlink provided by the agency.
Facility SIC :	N/R
Facility NAICS :	236220 - Commercial and Institutional Building Construction
Facility Last Inspection EPA Date :	N/R
Facility Last Inspection State Date :	N/R
Facility Last Formal Act EPA Date :	N/R
Facility Last Formal Act State Date :	N/R
Facility Last Informal Act EPA Date :	N/R
Facility Last Informal Act State Date:	N/R
Facility Federal Agency :	N/R
TRI Reporter :	N/R
Facility Imp Water Flag :	N/R
Current SNC Flag :	N
Indian County Flag :	N
Federal Flag :	N/R
US Mexico Border Flag :	N/R
Chesapeak Bay Flag :	N/R
AIR Flag :	N
NPDES Flag :	N
SDWIS Flag :	N
RCRA Flag :	Y
TRI Flag :	N
GHG Flag :	N
Major Flag :	N/R
Active Flag :	N/R
NAA Flag :	N
Latitude :	47.23935
Longitude :	-122.4354
Last Date in Agency List :	2023-01-16

EPA LUST

Facility Name :	Sodo Builders
Facility Address :	2413 Pacific Ave, Tacoma, Washington 98402
County :	Pierce
Facility ID :	WA22019
LUST ID :	WA11443
Reported Date :	N/R
Status :	Open

Map Id: DW487
Direction: SSW
Distance: 0.780 mi., 4118 ft.
Elevation: 67 ft.
Relative: Higher

Site Name : SODO BUILDERS | FOREMOST DAIRY
2413 PACIFIC AVE | 2413 PACIFIC AVE S
TACOMA | Tacoma, WA 98402

Database(s) : [ALL SITES - WA, BRS, CSCSL HWS - WA, ECHO, EPA LUST, EPA UST, FRS, HSL - WA, LUST - WA, RCRA_NONGEN, UST - WA] ***(cont.)***

Envirosite ID: 50655611
EPA ID: N/R

EPA LUST ***(cont.)***

Substance :	Petroleum-Gasoline
Closed With Residual Contamination (Tribal Only):	N/R
NFA_Letter (Tribal Only) :	N/R
Tribe (Tribal Only) :	N/R
EPA Region :	10
Estimated Population within 1500ft :	290
Estimated Private Domestic Wells within 1500ft:	0
Within Source Water Protection Area (SPA):	No
SPA Public Water System and Facility ID:	N/R
SPA Water Type :	N/R
SPA Facility Type :	N/R
SPA HUC12 :	N/R
Within Groundwater Wellhead Protection Area (WHPA):	No
WHPA Public Water System and Facility ID:	N/R
WHPA Water Type :	N/R
WHPA Facility Type :	N/R
WHPA HUC12 :	N/R
Within Estimated 100-year Floodplain:	No
Latitude :	47.2395799999999
Longitude :	-122.43482
Last Date in Agency List :	2023-01-30

EPA UST

Facility Name :	FOREMOST DAIRY
Facility Address :	2413 PACIFIC AVE S, Tacoma, Washington 98402
County :	Pierce
Facility ID :	WA22019
Facility Status :	Closed UST(s)
Open USTs :	0
Closed USTs :	5
Temporarily Out of Service USTs :	0
Date of Last Inspection :	N/R
EPA Region :	10
Tribe :	N/R
Facility ID 2 :	N/R
Latitude :	47.239579
Longitude :	-122.43482
Last Date in Agency List :	2023-01-30

Tank Details

Tank ID :	WA22019_1
Tank Status :	Closed
Installation Date :	2001-01-01
Removal Date :	N/R

Map Id: DW487
Direction: SSW
Distance: 0.780 mi., 4118 ft.
Elevation: 67 ft.
Relative: Higher

Site Name : SODO BUILDERS | FOREMOST DAIRY
2413 PACIFIC AVE | 2413 PACIFIC AVE S
TACOMA | Tacoma, WA 98402

Database(s) : [ALL SITES - WA, BRS, CSCSL HWS - WA, ECHO, EPA LUST, EPA UST, FRS, HSL - WA, LUST - WA, RCRA_NONGEN, UST - WA] ***(cont.)***

Envirosite ID: 50655611
EPA ID: N/R

EPA UST ***(cont.)***

Capacity :	N/R
Substances :	M Bunker C
Tank Wall Type :	N/R
Tank ID :	WA22019_2
Tank Status :	Closed
Installation Date :	2001-01-01
Removal Date :	N/R
Capacity :	N/R
Substances :	A Leaded Gasoline
Tank Wall Type :	N/R
Tank ID :	WA22019_3
Tank Status :	Closed
Installation Date :	2001-01-01
Removal Date :	N/R
Capacity :	N/R
Substances :	A Leaded Gasoline
Tank Wall Type :	N/R
Tank ID :	WA22019_4
Tank Status :	Closed
Installation Date :	2001-01-01
Removal Date :	N/R
Capacity :	N/R
Substances :	A Leaded Gasoline
Tank Wall Type :	N/R
Tank ID :	WA22019_5
Tank Status :	Closed
Installation Date :	2001-01-01
Removal Date :	N/R
Capacity :	N/R
Substances :	A Leaded Gasoline
Tank Wall Type :	N/R

FRS

Facility Name :	SODO BUILDERS
Facility Address :	2413 PACIFIC AVE, TACOMA, WA 98402
County :	PIERCE

Site Details

Registry ID :	110042145577
FRS Facility URL :	Click here for hyperlink provided by the agency.
Last Date in Agency List :	2023-02-13

Map Id: DW487
Direction: SSW
Distance: 0.780 mi., 4118 ft.
Elevation: 67 ft.
Relative: Higher

Site Name : SODO BUILDERS | FOREMOST DAIRY
2413 PACIFIC AVE | 2413 PACIFIC AVE S
TACOMA | Tacoma, WA 98402

Database(s) : [ALL SITES - WA, BRS, CSCSL HWS - WA, ECHO, EPA LUST, EPA UST, FRS, HSL - WA, LUST - WA, RCRA_NONGEN, UST - WA] ***(cont.)***

Envirosite ID: 50655611
EPA ID: N/R

FRS ***(cont.)***

Source Description
Source Description :

RCRAInfo is EPA's comprehensive information system that supports the Resource Conservation and Recovery Act (RCRA) of 1976 and the Hazardous and Solid Waste Amendments (HSWA) of 1984 through the tracking of events and activities related to facilities that generate, transport, and treat, store, or dispose of hazardous waste. RCRAInfo allows RCRA program staff to track the notification, permit, compliance, and corrective action activities required under RCRA. RCRAInfo also supports generation of the National Hazardous Waste Biennial Report. All generators and treatment, storage, and disposal facilities who handle hazardous waste are required to report to the EPA Administrator at least once every two years to support creation of the Biennial Report.
The WA-FSIS provides a means to query and display data maintained by the Washington Department of Ecology. This system contains key information for each facility/site that is currently, or has been, of interest to the Air Quality, Dam Safety, Hazardous Waste, Toxics Cleanup, and Water Quality Programs.

FRS Environmental Interest
Source and System ID :

RCRAINFO - WAH000037045
WA-FSIS - 22019

Site Details
Registry ID : 110070747212
FRS Facility URL : Click here for hyperlink provided by the agency.
Last Date in Agency List : 2023-02-13

Source Description

Source Description :

All generators and treatment, storage, and disposal (TSD) facilities who handle hazardous waste are required to report to the EPA Administrator at least once every two years. The data collected is used to create the National Biennial Resource Conservation and Recovery Act (RCRA) Hazardous Waste Report. This data is processed within the RCRA Information (RCRAInfo) database.

FRS Environmental Interest
Source and System ID : RCRAINFO - WAH000037045

HSL - WA

Facility Name : Sodo Builders
Facility Address : 2413 Pacific Ave, Tacoma, 98402
County : Pierce

Map Id: DW487
Direction: SSW
Distance: 0.780 mi., 4118 ft.
Elevation: 67 ft.
Relative: Higher

Site Name : SODO BUILDERS | FOREMOST DAIRY
2413 PACIFIC AVE | 2413 PACIFIC AVE S
TACOMA | Tacoma, WA 98402

Database(s) : [ALL SITES - WA, BRS, CSCSL HWS - WA, ECHO, EPA LUST, EPA UST, FRS, HSL - WA, LUST - WA, RCRA_NONGEN, UST - WA] ***(cont.)***

Envirosite ID: 50655611
EPA ID: N/R

HSL - WA ***(cont.)***

Site Details

Facility Site ID :	22019
Cleanup Site ID :	11443
Status :	Cleanup Started
Site Rank :	2 - Moderate-High Risk
Alternative Site Name :	FOREMOST DAIRY
Region :	Southwest
Resposbile Unit :	Pollution Liability Ins Agcy
Institutional Control :	N/R
Current VCP :	N/R
Past VCP :	N/R
Latitude :	47.2395792725463
Longitude :	-122.43481961399
Agency Hyperlink :	Click here for hyperlink provided by the agency.
Last Date in Agency List :	2023-02-28

Contaminants

Contaminant Name :	Petroleum-Diesel
Ground water :	Confirmed Above Cleanup Levels
Surface water :	N/R
Soil :	Confirmed Above Cleanup Levels
Sediment :	N/R
Air :	N/R
Bedrock :	N/R

Contaminant Name :	Petroleum-Gasoline
Ground water :	N/R
Surface water :	N/R
Soil :	Confirmed Above Cleanup Levels
Sediment :	N/R
Air :	N/R
Bedrock :	N/R

Contaminant Name :	Polycyclic Aromatic Hydrocarbons
Ground water :	Confirmed Above Cleanup Levels
Surface water :	N/R
Soil :	Confirmed Above Cleanup Levels
Sediment :	N/R
Air :	N/R
Bedrock :	N/R

Contaminant Name :	Benzene
Ground water :	N/R
Surface water :	N/R
Soil :	Confirmed Above Cleanup Levels
Sediment :	N/R
Air :	N/R
Bedrock :	N/R

Map Id: DW487
Direction: SSW
Distance: 0.780 mi., 4118 ft.
Elevation: 67 ft.
Relative: Higher

Site Name : SODO BUILDERS | FOREMOST DAIRY
2413 PACIFIC AVE | 2413 PACIFIC AVE S
TACOMA | Tacoma, WA 98402

Database(s) : [ALL SITES - WA, BRS, CSCSL HWS - WA, ECHO, EPA LUST, EPA UST, FRS, HSL - WA, LUST - WA, RCRA_NONGEN, UST - WA] ***(cont.)***

Envirosite ID: 50655611
EPA ID: N/R

HSL - WA ***(cont.)***

Contaminant Name :	Petroleum-Other
Ground water :	Confirmed Above Cleanup Levels
Surface water :	N/R
Soil :	Confirmed Above Cleanup Levels
Sediment :	N/R
Air :	N/R
Bedrock :	N/R

LUST - WA

Facility Name :	SODO BUILDERS
Facility Address :	2413 PACIFIC AVE, TACOMA, 98402
County :	Pierce

Site Details

LUST Status Date :	2010-09-22
LUST Status Type :	LUST - Cleanup Started
Facility Site ID :	22019
Cleanup Site ID :	11443
LUST ID :	6504
UST ID :	619734
Alternate Site Names :	FOREMOST DAIRY
Release Date :	2010-09-22
Process Type :	N/R
Responsible Unit :	Pollution Liability Ins Agcy
Region :	Southwest
Latitude :	47.239579
Longitude :	-122.43482
Last Date in Agency List :	2023-03-20

Contaminants

Contaminant Name :	Polycyclic Aromatic Hydrocarbons
Ground Water :	Confirmed Above Cleanup Levels
Surface Water :	N/R
Soil :	Confirmed Above Cleanup Levels
Sediment :	N/R
Air :	N/R
Bedrock :	N/R

Contaminant Name :	Petroleum-Diesel
Ground Water :	Confirmed Above Cleanup Levels
Surface Water :	N/R
Soil :	Confirmed Above Cleanup Levels
Sediment :	N/R
Air :	N/R
Bedrock :	N/R

Map Id: DW487
Direction: SSW
Distance: 0.780 mi., 4118 ft.
Elevation: 67 ft.
Relative: Higher

Site Name : SODO BUILDERS | FOREMOST DAIRY
2413 PACIFIC AVE | 2413 PACIFIC AVE S
TACOMA | Tacoma, WA 98402

Database(s) : [ALL SITES - WA, BRS, CSCSL HWS - WA, ECHO, EPA LUST, EPA UST, FRS, HSL - WA, LUST - WA, RCRA_NONGEN, UST - WA] ***(cont.)***

Envirosite ID: 50655611
EPA ID: N/R

LUST - WA ***(cont.)***

Contaminant Name :	Petroleum-Gasoline
Ground Water :	N/R
Surface Water :	N/R
Soil :	Confirmed Above Cleanup Levels
Sediment :	N/R
Air :	N/R
Bedrock :	N/R

Contaminant Name :	Benzene
Ground Water :	N/R
Surface Water :	N/R
Soil :	Confirmed Above Cleanup Levels
Sediment :	N/R
Air :	N/R
Bedrock :	N/R

Contaminant Name :	Petroleum-Other
Ground Water :	Confirmed Above Cleanup Levels
Surface Water :	N/R
Soil :	Confirmed Above Cleanup Levels
Sediment :	N/R
Air :	N/R
Bedrock :	N/R

RCRA_NONGEN

Facility Name :	SODO BUILDERS
Facility Address :	2413 PACIFIC AVE, TACOMA, WA 98402
County :	PIERCE

Date Form Received by Agency :	2012-01-19
EPA ID :	WAH000037045
Mailing Address :	270 S HANFORD ST STE 100, SEATTLE, WA 98134
Contact :	CATHY POSHUSTA
Contact Address :	270 S HANFORD ST STE 100, SEATTLE, WA 98134
Contact Country :	US
Contact Telephone :	206-381-1690
Contact Email :	CATHYP@SODOBUILDERS.NET
EPA Region :	10
Land Type :	Private
Source Type :	Implementer
Classification :	Not a generator, verified
Description :	Not a generator, verified
Last Date in Agency List :	2023-01-23

Owner/Operator Summary

Owner/Operator Name :	2413 PACIFIC AVE LP
Owner/Operator Address :	270 S HANFORD ST STE 100, SEATTLE, WA 98134
Owner/Operator Country :	US

Map Id: DW487
Direction: SSW
Distance: 0.780 mi., 4118 ft.
Elevation: 67 ft.
Relative: Higher

Site Name : SODO BUILDERS | FOREMOST DAIRY
2413 PACIFIC AVE | 2413 PACIFIC AVE S
TACOMA | Tacoma, WA 98402

Database(s) : [ALL SITES - WA, BRS, CSCSL HWS - WA, ECHO, EPA LUST, EPA UST, FRS, HSL - WA, LUST - WA, RCRA_NONGEN, UST - WA] ***(cont.)***

Envirosite ID: 50655611
EPA ID: N/R

RCRA_NONGEN ***(cont.)***

Owner/Operator Telephone :	206-381-1690
Owner/Operator Email :	N/R
Owner/Operator Fax :	N/R
Legal Status :	Private
Owner/Operator Type :	Owner
Owner/Operator Start Date :	N/R
Owner/Operator End Date :	N/R

Owner/Operator Name :	SODO BUILDERS
Owner/Operator Address :	270 S HANFORD ST STE 100, SEATTLE, WA 98134
Owner/Operator Country :	US
Owner/Operator Telephone :	206-381-1690
Owner/Operator Email :	N/R
Owner/Operator Fax :	N/R
Legal Status :	Private
Owner/Operator Type :	Operator
Owner/Operator Start Date :	N/R
Owner/Operator End Date :	N/R

Owner/Operator Name :	SODO BUILDERS
Owner/Operator Address :	270 S HANFORD ST STE 100, SEATTLE, WA 98134
Owner/Operator Country :	US
Owner/Operator Telephone :	206-381-1690
Owner/Operator Email :	N/R
Owner/Operator Fax :	N/R
Legal Status :	Private
Owner/Operator Type :	Owner
Owner/Operator Start Date :	2010-08-11
Owner/Operator End Date :	N/R

Handler Activities Summary

U.S. Importer of Hazardous Waste :	N
Mixed Waste (Haz. and Radioactive) :	N
Recycler of Hazardous Waste :	N
Transporter of Hazardous Waste :	N
Treater, Storer or Disposer of HW :	N
Underground Injection Activity :	N
On-site Burner Exemption :	N
Furnace Exemption :	N
Used Oil Fuel Burner :	N
Used Oil Processor :	N
Used Oil Refiner :	N
Used Oil Fuel Marketer to Burner :	N
Used Oil Specification Marketer :	N
Used Oil Transfer Facility :	N
Used Oil Transporter :	N

Map Id: DW487
Direction: SSW
Distance: 0.780 mi., 4118 ft.
Elevation: 67 ft.
Relative: Higher

Site Name : SODO BUILDERS | FOREMOST DAIRY
2413 PACIFIC AVE | 2413 PACIFIC AVE S
TACOMA | Tacoma, WA 98402

Database(s) : [ALL SITES - WA, BRS, CSCSL HWS - WA, ECHO, EPA LUST, EPA UST, FRS, HSL - WA, LUST - WA, RCRA_NONGEN, UST - WA] ***(cont.)***

Envirosite ID: 50655611
EPA ID: N/R

RCRA_NONGEN ***(cont.)***

Historical Generators

Date Form Received by Agency :	2012-01-18
Facility Name :	SODO BUILDERS
Classification :	Not a generator, verified
Date Form Received by Agency :	2011-03-25
Facility Name :	SODO BUILDERS
Classification :	Not a generator, verified
Date Form Received by Agency :	2010-08-11
Facility Name :	SODO BUILDERS
Classification :	Large Quantity Generator

Notices of Violations Summary

Regulation Violated :	N

UST - WA

Facility Name :	FOREMOST DAIRY
Facility Address :	2413 PACIFIC AVE S, Tacoma, 98402
County :	Pierce
Facility Site ID :	22019
UST Site ID :	619734
Tag Number(s) :	N/R
Responsible Unit :	Southwest
Is Active :	No
Latitude :	47.239579
Longitude :	-122.43482
Last Date in Agency List :	2022-12-29

Tank Details

Tank Name :	1
Tank Status :	Removed
Install Date :	N/R
Tank Upgrade Date :	N/R
Tank Permanent Closure Date :	2010-10-01
Permit Expiration Date :	N/R
Tank Material :	N/R
Tank Construction :	N/R
Tank Corrosion Protection :	N/R
Tank Manifold :	N/R
Tank Release Detection :	N/R
Tank Tightness Test :	N/R
Tank Spill Prevention :	N/R
Capacity Range :	N/R

Map Id: DW487
Direction: SSW
Distance: 0.780 mi., 4118 ft.
Elevation: 67 ft.
Relative: Higher

Site Name : SODO BUILDERS | FOREMOST DAIRY
2413 PACIFIC AVE | 2413 PACIFIC AVE S
TACOMA | Tacoma, WA 98402

Database(s) : [ALL SITES - WA, BRS, CSCSL HWS - WA, ECHO, EPA LUST, EPA UST, FRS, HSL - WA, LUST - WA, RCRA_NONGEN, UST - WA] ***(cont.)***

Envirosite ID: 50655611
EPA ID: N/R

UST - WA ***(cont.)***

Actual Capacity :	1500
Pipe Material :	N/R
Pipe Construction :	N/R
Pipe Corrosion Protection :	N/R
Tank SFC :	N/R
Dispenser SFC :	N/R
Primary Pipe Release Detection :	N/R
Secondary Pipe Release Detection :	N/R
Pipe Pumping System :	N/R
Pipe Install Date :	N/R
Turbine Sump Construction :	N/R
Tank Status Date :	2011-03-17
Tank Install Date :	N/R
Tank Overfill Prevention :	N/R

Compartments Details

Compartment Number :	1
Compartment Capacity :	1500
Substance Stored :	Bunker C
Used Substance :	Unknown
Ecy Region :	N/R

Tank Details

Tank Name :	2
Tank Status :	Removed
Install Date :	N/R
Tank Upgrade Date :	N/R
Tank Permanent Closure Date :	2010-10-27
Permit Expiration Date :	N/R
Tank Material :	N/R
Tank Construction :	N/R
Tank Corrosion Protection :	N/R
Tank Manifold :	N/R
Tank Release Detection :	N/R
Tank Tightness Test :	N/R
Tank Spill Prevention :	N/R
Capacity Range :	N/R
Actual Capacity :	2500
Pipe Material :	N/R
Pipe Construction :	N/R
Pipe Corrosion Protection :	N/R
Tank SFC :	N/R
Dispenser SFC :	N/R
Primary Pipe Release Detection :	N/R
Secondary Pipe Release Detection :	N/R
Pipe Pumping System :	N/R
Pipe Install Date :	N/R
Turbine Sump Construction :	N/R
Tank Status Date :	2011-03-17
Tank Install Date :	N/R

Map Id: DW487
Direction: SSW
Distance: 0.780 mi., 4118 ft.
Elevation: 67 ft.
Relative: Higher

Site Name : SODO BUILDERS | FOREMOST DAIRY
2413 PACIFIC AVE | 2413 PACIFIC AVE S
TACOMA | Tacoma, WA 98402

Database(s) : [ALL SITES - WA, BRS, CSCSL HWS - WA, ECHO, EPA LUST, EPA UST, FRS, HSL - WA, LUST - WA, RCRA_NONGEN, UST - WA] ***(cont.)***

Envirosite ID: 50655611
EPA ID: N/R

UST - WA ***(cont.)***

Tank Overfill Prevention :	N/R

Compartments Details

Compartment Number :	1
Compartment Capacity :	2500
Substance Stored :	Leaded Gasoline
Used Substance :	Unknown
Ecy Region :	N/R

Tank Details

Tank Name :	3
Tank Status :	Removed
Install Date :	N/R
Tank Upgrade Date :	N/R
Tank Permanent Closure Date :	2010-10-27
Permit Expiration Date :	N/R
Tank Material :	N/R
Tank Construction :	N/R
Tank Corrosion Protection :	N/R
Tank Manifold :	N/R
Tank Release Detection :	N/R
Tank Tightness Test :	N/R
Tank Spill Prevention :	N/R
Capacity Range :	N/R
Actual Capacity :	2500
Pipe Material :	N/R
Pipe Construction :	N/R
Pipe Corrosion Protection :	N/R
Tank SFC :	N/R
Dispenser SFC :	N/R
Primary Pipe Release Detection :	N/R
Secondary Pipe Release Detection :	N/R
Pipe Pumping System :	N/R
Pipe Install Date :	N/R
Turbine Sump Construction :	N/R
Tank Status Date :	2011-03-17
Tank Install Date :	N/R
Tank Overfill Prevention :	N/R

Compartments Details

Compartment Number :	1
Compartment Capacity :	2500
Substance Stored :	Leaded Gasoline
Used Substance :	Unknown
Ecy Region :	N/R

Map Id: DW487
Direction: SSW
Distance: 0.780 mi., 4118 ft.
Elevation: 67 ft.
Relative: Higher

Site Name : SODO BUILDERS | FOREMOST DAIRY
2413 PACIFIC AVE | 2413 PACIFIC AVE S
TACOMA | Tacoma, WA 98402

Database(s) : [ALL SITES - WA, BRS, CSCSL HWS - WA, ECHO, EPA LUST, EPA UST, FRS, HSL - WA, LUST - WA, RCRA_NONGEN, UST - WA] ***(cont.)***

Envirosite ID: 50655611
EPA ID: N/R

UST - WA ***(cont.)***

Tank Details

Tank Name :	4
Tank Status :	Removed
Install Date :	N/R
Tank Upgrade Date :	N/R
Tank Permanent Closure Date :	2010-10-27
Permit Expiration Date :	N/R
Tank Material :	N/R
Tank Construction :	N/R
Tank Corrosion Protection :	N/R
Tank Manifold :	N/R
Tank Release Detection :	N/R
Tank Tightness Test :	N/R
Tank Spill Prevention :	N/R
Capacity Range :	N/R
Actual Capacity :	2500
Pipe Material :	N/R
Pipe Construction :	N/R
Pipe Corrosion Protection :	N/R
Tank SFC :	N/R
Dispenser SFC :	N/R
Primary Pipe Release Detection :	N/R
Secondary Pipe Release Detection :	N/R
Pipe Pumping System :	N/R
Pipe Install Date :	N/R
Turbine Sump Construction :	N/R
Tank Status Date :	2011-03-17
Tank Install Date :	N/R
Tank Overfill Prevention :	N/R

Compartments Details

Compartment Number :	1
Compartment Capacity :	2500
Substance Stored :	Leaded Gasoline
Used Substance :	Unknown
Ecy Region :	N/R

Tank Details

Tank Name :	5
Tank Status :	Removed
Install Date :	N/R
Tank Upgrade Date :	N/R
Tank Permanent Closure Date :	2013-12-17
Permit Expiration Date :	N/R
Tank Material :	N/R
Tank Construction :	N/R
Tank Corrosion Protection :	N/R
Tank Manifold :	N/R
Tank Release Detection :	N/R
Tank Tightness Test :	N/R

Map Id: DW487
Direction: SSW
Distance: 0.780 mi., 4118 ft.
Elevation: 67 ft.
Relative: Higher

Site Name : SODO BUILDERS | FOREMOST DAIRY
2413 PACIFIC AVE | 2413 PACIFIC AVE S
TACOMA | Tacoma, WA 98402

Database(s) : [ALL SITES - WA, BRS, CSCSL HWS - WA, ECHO, EPA LUST, EPA UST, FRS, HSL - WA, LUST - WA, RCRA_NONGEN, UST - WA] ***(cont.)***

Envirosite ID: 50655611
EPA ID: N/R

UST - WA ***(cont.)***

Tank Spill Prevention :	N/R
Capacity Range :	N/R
Actual Capacity :	N/R
Pipe Material :	N/R
Pipe Construction :	N/R
Pipe Corrosion Protection :	N/R
Tank SFC :	N/R
Dispenser SFC :	N/R
Primary Pipe Release Detection :	N/R
Secondary Pipe Release Detection :	N/R
Pipe Pumping System :	N/R
Pipe Install Date :	N/R
Turbine Sump Construction :	N/R
Tank Status Date :	2014-02-19
Tank Install Date :	N/R
Tank Overfill Prevention :	N/R

Compartments Details

Compartment Number :	1
Compartment Capacity :	N/R
Substance Stored :	Leaded Gasoline
Used Substance :	Unknown
Ecy Region :	N/R

Map Id: DV488
Direction: S
Distance: 0.784 mi., 4143 ft.
Elevation: 83 ft.
Relative: Higher

Site Name : MYSTIC MOCHA
402 E 26TH ST
TACOMA, WA 98421

Database(s) : [ALL SITES - WA, FRS]

Envirosite ID: 50655439
EPA ID: N/R

ALL SITES - WA

Facility Name :	Mystic Mocha
Facility Address :	402 E 26TH ST, TACOMA, 98421
County :	Pierce
Facility/Site ID :	19140
Alternate Name :	N/R
Program Name :	N/R
WRIA :	10
Legislative District :	27
Congressional District :	9
Ecology Region :	SWRO
Ecology Program Phone :	(360) 407-6734
Tribal Land :	N

Map Id: DV488
Direction: S
Distance: 0.784 mi., 4143 ft.
Elevation: 83 ft.
Relative: Higher

Site Name : MYSTIC MOCHA
402 E 26TH ST
TACOMA, WA 98421

Database(s) : [ALL SITES - WA, FRS] ***(cont.)***

Envirosite ID: 50655439
EPA ID: N/R

ALL SITES - WA ***(cont.)***

Latitude :	47.23843
Longitude :	-122.428716
Last Date in Agency List :	2023-01-03
Facility/Site ID :	19140
Alternate Name :	N/R
Program Name :	N/R
WRIA :	10
Legislative District :	27
Congressional District :	9
Ecology Region :	SWRO
Ecology Program Phone :	N/R
Tribal Land :	N
Latitude :	47.23843
Longitude :	-122.428716
Last Date in Agency List :	2023-01-03

Program Details

Program :	HAZWASTE
Program ID :	N/R
Interaction Type :	Revised Site Visit Program
Interaction Type Description :	HWTR engages in a variety of field work, site visits, and contacts with sites. While most compliance related activity is recorded into the EPA's RCRAInfo system, the other types of activities are recorded into the Revised Site Visit Program (RSVP).
Status :	Active
Start Date :	2009-01-15
End Date :	N/R
SIC :	N/R
NAICS :	N/R

Program :	HAZWASTE
Program ID :	N/R
Interaction Type :	Urban Waters
Interaction Type Description :	The site has been inspected by an Ecology Urban Waters Inspector.
Status :	Active
Start Date :	2009-01-15
End Date :	N/R
SIC :	N/R
NAICS :	N/R

FRS

Facility Name :	MYSTIC MOCHA
Facility Address :	402 E 26TH ST, TACOMA, WA 98421
County :	PIERCE

Map Id: DV488
Direction: S
Distance: 0.784 mi., 4143 ft.
Elevation: 83 ft.
Relative: Higher

Site Name : MYSTIC MOCHA
402 E 26TH ST
TACOMA, WA 98421

Database(s) : [ALL SITES - WA, FRS] ***(cont.)***

Envirosite ID: 50655439
EPA ID: N/R

FRS ***(cont.)***

Site Details

Registry ID :	110039225004
FRS Facility URL :	Click here for hyperlink provided by the agency.
Last Date in Agency List :	2023-02-13

Source Description

Source Description :

The WA-FSIS provides a means to query and display data maintained by the Washington Department of Ecology. This system contains key information for each facility/site that is currently, or has been, of interest to the Air Quality, Dam Safety, Hazardous Waste, Toxics Cleanup, and Water Quality Programs.

FRS Environmental Interest

Source and System ID :	WA-FSIS - 19140

Map Id: EG489
Direction: SSE
Distance: 0.785 mi., 4146 ft.
Elevation: 11 ft.
Relative: Lower

Site Name : CARAUSTAR TACOMA PAPERBOARD | CARAUSTAR | CARAUSTAR MILL GROUP INC TACOMA
808 E 26TH ST | 808 East 26th St
TACOMA | Tacoma, WA

Database(s) : [AFS, ALL SITES - WA, ECHO, ERNS, FRS, HIST AFS 2, RCRA_VSQG, SWRCY - WA, SWTIRE 3 - WA, TRIS]

Envirosite ID: 6529023
EPA ID: N/R

AFS

Facility Name :	CARAUSTAR MILL GROUP INC DBA TACOMA PAPERBOARD
Facility Address :	808 E 26TH ST, TACOMA, WA 98421-1908
County :	Pierce

Facility Summary

Program System ID :	WAPSC0005305316052
Facility Registry ID :	110064208165
EPA Region :	EPA Region 10 - AK, ID, OR, WA
SIC :	N/R
NAICS :	322130 - Paperboard Mills
Facility Type :	Privately Owned Facility
Air Pollutant Class :	Synthetic Minor Emissions
Air Operating Status :	Operating
Current High Priority Violation (HPV):	No Violation Identified
Local Control Region Name :	Puget Sound Clean Air Agency
Last Date in Agency List :	2023-01-23

Map Id: EG489
Direction: SSE
Distance: 0.785 mi., 4146 ft.
Elevation: 11 ft.
Relative: Lower

Site Name : CARAUSTAR TACOMA PAPERBOARD | CARAUSTAR | CARAUSTAR MILL GROUP INC TACOMA
808 E 26TH ST | 808 East 26th St
TACOMA | Tacoma, WA

Database(s) : [AFS, ALL SITES - WA, ECHO, ERNS, FRS, HIST AFS 2, RCRA_VSQG, SWRCY - WA, SWTIRE 3 - WA, TRIS] ***(cont.)***

Envirosite ID: 6529023
EPA ID: N/R

AFS ***(cont.)***

Air Pollutant Details

Program System ID :	WAPSC0005305316052
Pollutant :	TOTAL HAZARDOUS AIR POLLUTANTS (HAPS)
Substance Registry Services ID (SRS):	761502
Chemical Abstract Service Number :	N/R
Air Pollutant Class :	Synthetic Minor Emissions

Program System ID :	WAPSC0005305316052
Pollutant :	Sulfur dioxide
Substance Registry Services ID (SRS):	150367
Chemical Abstract Service Number :	7446095
Air Pollutant Class :	Synthetic Minor Emissions

Program System ID :	WAPSC0005305316052
Pollutant :	NITROGEN OXIDES NO2
Substance Registry Services ID (SRS):	167924
Chemical Abstract Service Number :	10102440
Air Pollutant Class :	Synthetic Minor Emissions

Program System ID :	WAPSC0005305316052
Pollutant :	VOLATILE ORGANIC COMPOUNDS (VOCS)
Substance Registry Services ID (SRS):	761346
Chemical Abstract Service Number :	N/R
Air Pollutant Class :	Synthetic Minor Emissions

Air Violation History Details

HPV Day Zero Date :	N/R
HPV Resolved Date :	N/R
Program System ID :	WAPSC0005305316052
Activity ID :	N/R
Agency Type :	N/R
State Code :	N/R
Air Local Control Region Code (LCON):	N/R
Comp Determination UID :	N/R
Enforcement Response Policy :	N/R
Program :	N/R
Pollutant :	N/R
Earliest Determination Date of Federally Reportable Violation (FRV):	N/R

Facility Name :	CARAUSTAR MILL GROUP INC TACOMA PAPERBOARD
Facility Address :	808 E 26TH ST, TACOMA, WA 98421-1908
County :	Pierce

Map Id: EG489
Direction: SSE
Distance: 0.785 mi., 4146 ft.
Elevation: 11 ft.
Relative: Lower

Site Name : CARAUSTAR TACOMA PAPERBOARD | CARAUSTAR | CARAUSTAR MILL GROUP INC TACOMA
808 E 26TH ST | 808 East 26th St
TACOMA | Tacoma, WA

Database(s) : [AFS, ALL SITES - WA, ECHO, ERNS, FRS, HIST AFS 2, RCRA_VSQG, SWRCY - WA, SWTIRE 3 - WA, TRIS] ***(cont.)***

Envirosite ID: 6529023
EPA ID: N/R

AFS ***(cont.)***

Facility Summary

Program System ID :	WAPSC0005305316052
Facility Registry ID :	110064208165
EPA Region :	EPA Region 10 - AK, ID, OR, WA
SIC :	N/R
NAICS :	322130 - Paperboard Mills
Facility Type :	Privately Owned Facility
Air Pollutant Class :	Synthetic Minor Emissions
Air Operating Status :	Operating
Current High Priority Violation (HPV):	No Violation Identified
Local Control Region Name :	Puget Sound Clean Air Agency
Last Date in Agency List :	2022-02-08

Air Pollutant Details

Program System ID :	WAPSC0005305316052
Pollutant :	TOTAL HAZARDOUS AIR POLLUTANTS (HAPS)
Substance Registry Services ID (SRS):	761502
Chemical Abstract Service Number :	N/R
Air Pollutant Class :	Synthetic Minor Emissions

Program System ID :	WAPSC0005305316052
Pollutant :	Sulfur dioxide
Substance Registry Services ID (SRS):	150367
Chemical Abstract Service Number :	7446095
Air Pollutant Class :	Synthetic Minor Emissions

Program System ID :	WAPSC0005305316052
Pollutant :	NITROGEN OXIDES NO2
Substance Registry Services ID (SRS):	167924
Chemical Abstract Service Number :	10102440
Air Pollutant Class :	Synthetic Minor Emissions

Program System ID :	WAPSC0005305316052
Pollutant :	VOLATILE ORGANIC COMPOUNDS (VOCS)
Substance Registry Services ID (SRS):	761346
Chemical Abstract Service Number :	N/R
Air Pollutant Class :	Synthetic Minor Emissions

Air Violation History Details

HPV Day Zero Date :	N/R
HPV Resolved Date :	N/R
Program System ID :	WAPSC0005305316052
Activity ID :	N/R
Agency Type :	N/R
State Code :	N/R

Map Id: EG489
Direction: SSE
Distance: 0.785 mi., 4146 ft.
Elevation: 11 ft.
Relative: Lower

Site Name : CARAUSTAR TACOMA PAPERBOARD | CARAUSTAR | CARAUSTAR MILL GROUP INC TACOMA
808 E 26TH ST | 808 East 26th St
TACOMA | Tacoma, WA

Database(s) : [AFS, ALL SITES - WA, ECHO, ERNS, FRS, HIST AFS 2, RCRA_VSQG, SWRCY - WA, SWTIRE 3 - WA, TRIS] ***(cont.)***

Envirosite ID: 6529023
EPA ID: N/R

AFS ***(cont.)***

Air Local Control Region Code (LCON):	N/R
Comp Determination UID :	N/R
Enforcement Response Policy :	N/R
Program :	N/R
Pollutant :	N/R
Earliest Determination Date of Federally Reportable Violation (FRV):	N/R

ALL SITES - WA

Facility Name :	CARAUSTAR
Facility Address :	808 E 26TH ST, TACOMA, 98421
County :	Pierce
Facility/Site ID :	1685
Alternate Name :	N/R
Program Name :	N/R
WRIA :	10
Legislative District :	27
Congressional District :	9
Ecology Region :	SWRO
Ecology Program Phone :	(360) 407-6734
Tribal Land :	N
Latitude :	47.2391
Longitude :	-122.42219
Last Date in Agency List :	2023-01-03

Program Details

Program :	HAZWASTE
Program ID :	N/R
Interaction Type :	Hazardous Waste Generator
Interaction Type Description :	Facilities that generate any quantity of a dangerous waste. They may be classified as SQG, MQG, or LQG depending on hazardous waste generated for a given month.
Status :	Active
Start Date :	2016-01-27
End Date :	N/R
SIC :	N/R
NAICS :	N/R
Program :	HAZWASTE
Program ID :	N/R
Interaction Type :	Revised Site Visit Program

Map Id: EG489
Direction: SSE
Distance: 0.785 mi., 4146 ft.
Elevation: 11 ft.
Relative: Lower

Site Name : CARAUSTAR TACOMA PAPERBOARD | CARAUSTAR | CARAUSTAR MILL GROUP INC TACOMA
808 E 26TH ST | 808 East 26th St
TACOMA | Tacoma, WA

Database(s) : [AFS, ALL SITES - WA, ECHO, ERNS, FRS, HIST AFS 2, RCRA_VSQG, SWRCY - WA, SWTIRE 3 - WA, TRIS] ***(cont.)***

Envirosite ID: 6529023
EPA ID: N/R

ALL SITES - WA ***(cont.)***

Interaction Type Description :	HWTR engages in a variety of field work, site visits, and contacts with sites. While most compliance related activity is recorded into the EPA's RCRAInfo system, the other types of activities are recorded into the Revised Site Visit Program (RSVP).
Status :	Active
Start Date :	2012-02-09
End Date :	N/R
SIC :	N/R
NAICS :	N/R

ECHO

Facility Name :	CARAUSTAR
Facility Address :	808 E 26TH ST, TACOMA, WA 98421
County :	PIERCE
Last Inspection Date :	2016-09-28
Registry ID :	110067357461
FIPS Code :	53053
EPA Region :	10
Inspection Count :	1
Last Inspection Days :	942
Informal Count :	1
Last Informal Action Date :	2016-12-22
Formal Action Count :	0
Last Formal Action Date :	N/R
Total Penalties :	0
Penalty Count :	N/R
Last Penalty Date :	N/R
Last Penalty Amount :	N/R
QTRS IN NC :	3
Programs IN SNC :	0
Current Compliance Status :	No Violation Identified
Three-Year Compliance Status :	VVV_____
Collection Method :	ADDRESS MATCHING-HOUSE NUMBER
Reference Point :	CENTER OF A FACILITY OR STATION
Accuracy Meters :	30
Derived Tribes :	Puyallup Tribe of the Puyallup Reservation - .2 mile(s), Puyallup Tribe of the Puyallup Reservation - .2 mile(s), Muckleshoot Indian Tribe - 10.6 mile(s), Muckleshoot Indian Tribe - 13.4 mile(s), Nisqually Indian Tribe - 17.1 mile(s), Squaxin Island Tribe of the Squaxin Island Reservation - 22.4 mile(s), Squaxin Island Tribe of the Squaxin Island Reservation - 24.3 mile(s)
Derived HUC :	17110019
Derived WBD :	171100190301
Derived STCTY FIPS :	53053
Derived Zip :	98421
Derived CD113 :	09

Map Id: EG489
Direction: SSE
Distance: 0.785 mi., 4146 ft.
Elevation: 11 ft.
Relative: Lower

Site Name : CARAUSTAR TACOMA PAPERBOARD | CARAUSTAR | CARAUSTAR MILL GROUP INC TACOMA
808 E 26TH ST | 808 East 26th St
TACOMA | Tacoma, WA

Database(s) : [AFS, ALL SITES - WA, ECHO, ERNS, FRS, HIST AFS 2, RCRA_VSQG, SWRCY - WA, SWTIRE 3 - WA, TRIS] ***(cont.)***

Envirosite ID: 6529023
EPA ID: N/R

ECHO ***(cont.)***

Derived CB2010 :	530530602001201
MYRTK Universe :	NNN
NPDES IDs :	N/R
CWA Permit Types :	N/R
CWA Compliance Tracking :	N/R
CWA NAICS :	N/R
CWA SICS :	N/R
CWA Inspection Count :	N/R
CWA Last Inspection Days :	N/R
CWA Informal Count :	N/R
CWA Formal Action Count :	N/R
CWA Last Formal Action Date :	N/R
CWA Penalties :	N/R
CWA Last Penalty Date :	N/R
CWA Last Penalty Amount :	N/R
CWA Quarters IN NC :	N/R
CWA Current Compliance Status :	N/R
CWA Current SNC Flag :	N
CWA 13 Quarters Compliance Status :	N/R
CWA 13 Quarters Effluent Exceedances:	N/R
CWA Three-Year QNCR Codes :	N/R
DFR URL :	Click here for hyperlink provided by the agency.
Facility SIC :	N/R
Facility NAICS :	322130 - Paperboard Mills
Facility Last Inspection EPA Date :	N/R
Facility Last Inspection State Date :	2016-09-28
Facility Last Formal Act EPA Date :	N/R
Facility Last Formal Act State Date :	N/R
Facility Last Informal Act EPA Date :	N/R
Facility Last Informal Act State Date:	2016-12-22
Facility Federal Agency :	N/R
TRI Reporter :	N/R
Facility Imp Water Flag :	N/R
Current SNC Flag :	N
Indian County Flag :	N
Federal Flag :	N/R
US Mexico Border Flag :	N/R
Chesapeak Bay Flag :	N/R
AIR Flag :	N
NPDES Flag :	N
SDWIS Flag :	N
RCRA Flag :	Y
TRI Flag :	N
GHG Flag :	N
Major Flag :	N/R
Active Flag :	Y
NAA Flag :	Y
Latitude :	47.2394
Longitude :	-122.42226
Last Date in Agency List :	2019-05-06

Map Id: EG489
Direction: SSE
Distance: 0.785 mi., 4146 ft.
Elevation: 11 ft.
Relative: Lower

Site Name : CARAUSTAR TACOMA PAPERBOARD | CARAUSTAR | CARAUSTAR MILL GROUP INC TACOMA
808 E 26TH ST | 808 East 26th St
TACOMA | Tacoma, WA

Database(s) : [AFS, ALL SITES - WA, ECHO, ERNS, FRS, HIST AFS 2, RCRA_VSQG, SWRCY - WA, SWTIRE 3 - WA, TRIS] ***(cont.)***

Envirosite ID: 6529023
EPA ID: N/R

ECHO ***(cont.)***

Facility Name :	CARAUSTAR MILL GROUP INC TACOMA
Facility Address :	808 E 26TH ST, TACOMA, WA 98421
County :	PIERCE
Last Inspection Date :	2015-07-20
Registry ID :	110061104969
FIPS Code :	53053
EPA Region :	10
Inspection Count :	5
Last Inspection Days :	175
Informal Count :	0
Last Informal Action Date :	N/R
Formal Action Count :	0
Last Formal Action Date :	N/R
Total Penalties :	0
Penalty Count :	0
Last Penalty Date :	N/R
Last Penalty Amount :	N/R
QTRS IN NC :	0
Programs IN SNC :	0
Current Compliance Status :	No Violation
Three-Year Compliance Status :	N/R
Collection Method :	ADDRESS MATCHING-HOUSE NUMBER
Reference Point :	CENTER OF A FACILITY OR STATION
Accuracy Meters :	30
Derived Tribes :	Puyallup Tribe of the Puyallup Reservation - .2 mile(s), Puyallup Tribe of the Puyallup Reservation - .2 mile(s), Muckleshoot Indian Tribe - 10.6 mile(s), Muckleshoot Indian Tribe - 13.4 mile(s), Nisqually Indian Tribe - 17.1 mile(s), Squaxin Island Tribe of the Squaxin Island Reservation - 22.4 mile(s), Squaxin Island Tribe of the Squaxin Island Reservation - 24.3 mile(s)
Derived HUC :	17110019
Derived WBD :	N/R
Derived STCTY FIPS :	53053
Derived Zip :	98421
Derived CD113 :	09
Derived CB2010 :	530530602001202
MYRTK Universe :	NNN
NPDES IDs :	N/R
CWA Permit Types :	N/R
CWA Compliance Tracking :	N/R
CWA NAICS :	N/R
CWA SICS :	N/R
CWA Inspection Count :	N/R
CWA Last Inspection Days :	N/R
CWA Informal Count :	N/R
CWA Formal Action Count :	N/R
CWA Last Formal Action Date :	N/R
CWA Penalties :	N/R
CWA Last Penalty Date :	N/R

Map Id: EG489
Direction: SSE
Distance: 0.785 mi., 4146 ft.
Elevation: 11 ft.
Relative: Lower

Site Name : CARAUSTAR TACOMA PAPERBOARD | CARAUSTAR | CARAUSTAR MILL GROUP INC TACOMA
808 E 26TH ST | 808 East 26th St
TACOMA | Tacoma, WA

Database(s) : [AFS, ALL SITES - WA, ECHO, ERNS, FRS, HIST AFS 2, RCRA_VSQG, SWRCY - WA, SWTIRE 3 - WA, TRIS] ***(cont.)***

Envirosite ID: 6529023
EPA ID: N/R

ECHO ***(cont.)***

CWA Last Penalty Amount :	N/R
CWA Quarters IN NC :	N/R
CWA Current Compliance Status :	N/R
CWA Current SNC Flag :	N
CWA 13 Quarters Compliance Status :	N/R
CWA 13 Quarters Effluent Exceedances:	N/R
CWA Three-Year QNCR Codes :	N/R
DFR URL :	Click here for hyperlink provided by the agency.
Facility SIC :	N/R
Facility NAICS :	322130 - Paperboard Mills
Facility Last Inspection EPA Date :	N/R
Facility Last Inspection State Date :	N/R
Facility Last Formal Act EPA Date :	N/R
Facility Last Formal Act State Date :	N/R
Facility Last Informal Act EPA Date :	N/R
Facility Last Informal Act State Date:	N/R
Facility Federal Agency :	N/R
TRI Reporter :	N/R
Facility Imp Water Flag :	N/R
Current SNC Flag :	N
Indian County Flag :	N/R
Federal Flag :	N
US Mexico Border Flag :	N/R
Chesapeak Bay Flag :	N/R
AIR Flag :	Y
NPDES Flag :	N
SDWIS Flag :	N
RCRA Flag :	N
TRI Flag :	N
GHG Flag :	N
Major Flag :	N/R
Active Flag :	Y
NAA Flag :	Y
Latitude :	47.2391
Longitude :	-122.42219
Last Date in Agency List :	2016-01-19

Facility Name :	CARAUSTAR TACOMA PAPERBOARD
Facility Address :	808 E 26TH ST, TACOMA, WA 98421
County :	PIERCE

Last Inspection Date :	2022-03-28
Registry ID :	110064208165
FIPS Code :	53053
EPA Region :	10
Inspection Count :	11
Last Inspection Days :	251
Informal Count :	0
Last Informal Action Date :	2016-12-22
Formal Action Count :	0
Last Formal Action Date :	N/R

Map Id: EG489
Direction: SSE
Distance: 0.785 mi., 4146 ft.
Elevation: 11 ft.
Relative: Lower

Site Name : CARAUSTAR TACOMA PAPERBOARD | CARAUSTAR | CARAUSTAR MILL GROUP INC TACOMA
808 E 26TH ST | 808 East 26th St
TACOMA | Tacoma, WA

Database(s) : [AFS, ALL SITES - WA, ECHO, ERNS, FRS, HIST AFS 2, RCRA_VSQG, SWRCY - WA, SWTIRE 3 - WA, TRIS] ***(cont.)***

Envirosite ID: 6529023
EPA ID: N/R

ECHO ***(cont.)***

Total Penalties :	0
Penalty Count :	N/R
Last Penalty Date :	N/R
Last Penalty Amount :	N/R
QTRS IN NC :	12
Programs IN SNC :	0
Current Compliance Status :	Violation Identified
Three-Year Compliance Status :	SSSSSSSVVVVV
Collection Method :	INTERPOLATION-PHOTO
Reference Point :	FACILITY CENTROID
Accuracy Meters :	176
Derived Tribes :	Puyallup Tribe of the Puyallup Reservation - .2 mile(s), Puyallup Tribe of the Puyallup Reservation - .2 mile(s), Muckleshoot Indian Tribe - 10.5 mile(s), Muckleshoot Indian Tribe - 13.3 mile(s), Nisqually Indian Tribe - 17.1 mile(s), Squaxin Island Tribe of the Squaxin Island Reservation - 22.5 mile(s), Squaxin Island Tribe of the Squaxin Island Reservation - 24.3 mile(s)
Derived HUC :	17110019
Derived WBD :	171100190301
Derived STCTY FIPS :	53053
Derived Zip :	98421
Derived CD113 :	09
Derived CB2010 :	530530602001202
MYRTK Universe :	NNN
NPDES IDs :	WAR011523
CWA Permit Types :	Minor
CWA Compliance Tracking :	On
CWA NAICS :	322130
CWA SICS :	2631
CWA Inspection Count :	3
CWA Last Inspection Days :	396
CWA Informal Count :	N/R
CWA Formal Action Count :	N/R
CWA Last Formal Action Date :	N/R
CWA Penalties :	N/R
CWA Last Penalty Date :	N/R
CWA Last Penalty Amount :	N/R
CWA Quarters IN NC :	12
CWA Current Compliance Status :	Violation Identified
CWA Current SNC Flag :	N
CWA 13 Quarters Compliance Status :	SSSSSSSSVVVVV
CWA 13 Quarters Effluent Exceedances:	N/R
CWA Three-Year QNCR Codes :	N/R
DFR URL :	Click here for hyperlink provided by the agency.
Facility SIC :	2631
Facility NAICS :	322130 - Paperboard Mills
Facility Last Inspection EPA Date :	2017-06-08
Facility Last Inspection State Date :	2022-03-28
Facility Last Formal Act EPA Date :	N/R
Facility Last Formal Act State Date :	N/R
Facility Last Informal Act EPA Date :	N/R

Map Id: EG489
Direction: SSE
Distance: 0.785 mi., 4146 ft.
Elevation: 11 ft.
Relative: Lower

Site Name : CARAUSTAR TACOMA PAPERBOARD | CARAUSTAR | CARAUSTAR MILL GROUP INC TACOMA
808 E 26TH ST | 808 East 26th St
TACOMA | Tacoma, WA

Database(s) : [AFS, ALL SITES - WA, ECHO, ERNS, FRS, HIST AFS 2, RCRA_VSQG, SWRCY - WA, SWTIRE 3 - WA, TRIS] ***(cont.)***

Envirosite ID: 6529023
EPA ID: N/R

ECHO ***(cont.)***

Facility Last Informal Act State Date:	2016-12-22
Facility Federal Agency :	N/R
TRI Reporter :	Y
Facility Imp Water Flag :	Y
Current SNC Flag :	N
Indian County Flag :	N
Federal Flag :	N/R
US Mexico Border Flag :	N/R
Chesapeak Bay Flag :	N/R
AIR Flag :	Y
NPDES Flag :	Y
SDWIS Flag :	N
RCRA Flag :	Y
TRI Flag :	Y
GHG Flag :	N
Major Flag :	N/R
Active Flag :	Y
NAA Flag :	N
Latitude :	47.239032
Longitude :	-122.421679
Last Date in Agency List :	2023-01-16

ERNS

Facility Address :	808 E. 26TH ST., TACOMA, WA
County :	PIERCE

Incident Information

Incident Date Time :	2016-07-17 14:00:00
Type of Incident :	FIXED
Incident Cause :	OTHER
Incident DTG :	OCCURRED
Incident Location :	N/R
Sequence Number :	1153649
Potential Flag :	N
Description of Incident :	CALLER STATED PRIVATE CONTRACTOR HAD A PUMP AROUND SYSTEM TURNED OFF WHICH CAUSED THE BACK UP AND OVER FLOW OF THE CITY OF TACOMA'S SANITARY SEWER.
Last Date in Agency List :	2016-10-05

Incident Response Summary

Date Time Received :	2016-07-17 19:46:00
Date Time Completed :	2016-07-17 19:52:00
Call Type :	Incident
Source :	TELEPHONE
Responsible Company :	CITY OF TACOMA

Map Id: EG489
Direction: SSE
Distance: 0.785 mi., 4146 ft.
Elevation: 11 ft.
Relative: Lower

Site Name : CARAUSTAR TACOMA PAPERBOARD | CARAUSTAR | CARAUSTAR MILL GROUP INC TACOMA
808 E 26TH ST | 808 East 26th St
TACOMA | Tacoma, WA

Database(s) : [AFS, ALL SITES - WA, ECHO, ERNS, FRS, HIST AFS 2, RCRA_VSQG, SWRCY - WA, SWTIRE 3 - WA, TRIS] ***(cont.)***

Envirosite ID: 6529023
EPA ID: N/R

ERNS ***(cont.)***

Responsible Org Type :	LOCAL GOVERNMENT
Responsible City :	TACOMA
Responsible State :	WA
Responsible Zip :	N/R

Incident Details Summary

Remedial Action :	PUMP WAS TURNED BACK ON AND THE DISCHARGED STOPPED, NO CLEAN UP ACTIONS NECESSARY.
Medium :	STORM DRAIN
Medium Description :	WATER
Body of Water :	STORM DRAIN
Weather Conditions :	N/R
Water Temperature :	N/R
Water Supply Contaminated :	U
Waterway Closed :	N
Waterway Description :	N/R

Additional Incident Details Summary

Actual Amount :	N/R
Actual Amount Units :	N/R
Capacity of Tank :	N/R
Capacity of Tank Units :	N/R
Continuous Release Begin Date :	N/R
Continuous Release End Date :	N/R
Continuous Release Change Date :	N/R
Continuous Release Permit :	N/R
Continuous Release Type :	N/R
Description of Tank :	N/R
Device Operational :	U
DOT Crossing Number :	N/R
DOT Regulated :	U
NPDES :	N/R
NPDES Compliance :	U
Pipeline Aboveground :	ABOVE
Pipeline Covered :	U
Pipeline Type :	N/R
Tank ID :	N/R
Tank Regulated :	U
Tank Regulated by :	N/R

Materials Involved Summary

Name of Material :	RAW SEWAGE
CAS Number :	000000-00-0
Amount of Material :	150

Map Id: EG489
Direction: SSE
Distance: 0.785 mi., 4146 ft.
Elevation: 11 ft.
Relative: Lower

Site Name : CARAUSTAR TACOMA PAPERBOARD | CARAUSTAR | CARAUSTAR MILL GROUP INC TACOMA
808 E 26TH ST | 808 East 26th St
TACOMA | Tacoma, WA

Database(s) : [AFS, ALL SITES - WA, ECHO, ERNS, FRS, HIST AFS 2, RCRA_VSQG, SWRCY - WA, SWTIRE 3 - WA, TRIS] ***(cont.)***

Envirosite ID: 6529023
EPA ID: N/R

ERNS ***(cont.)***

Unit of Measure :	GALLON(S)
UN Number :	N/R
CHRIS Code :	NCC
Reached Water :	YES
Amount in Water :	150
Unit of Measure (Reach Water) :	GALLON(S)

FRS

Facility Name :	CARAUSTAR
Facility Address :	808 E 26TH ST, TACOMA, WA 98421
County :	PIERCE

Site Details

Registry ID :	110067357461
FRS Facility URL :	Click here for hyperlink provided by the agency.
Last Date in Agency List :	2019-04-11

Source Description

Source Description :

RCRAInfo is EPA's comprehensive information system that supports the Resource Conservation and Recovery Act (RCRA) of 1976 and the Hazardous and Solid Waste Amendments (HSWA) of 1984 through the tracking of events and activities related to facilities that generate, transport, and treat, store, or dispose of hazardous waste. RCRAInfo allows RCRA program staff to track the notification, permit, compliance, and corrective action activities required under RCRA. RCRAInfo also supports generation of the National Hazardous Waste Biennial Report. All generators and treatment, storage, and disposal facilities who handle hazardous waste are required to report to the EPA Administrator at least once every two years to support creation of the Biennial Report.
The WA-FSIS provides a means to query and display data maintained by the Washington Department of Ecology. This system contains key information for each facility/site that is currently, or has been, of interest to the Air Quality, Dam Safety, Hazardous Waste, Toxics Cleanup, and Water Quality Programs.

FRS Environmental Interest

Source and System ID :	RCRAINFO - WAH000050232 WA-FSIS - 1685

Facility Name :	CARAUSTAR MILL GROUP INC TACOMA
Facility Address :	808 E 26TH ST, TACOMA, WA 98421
County :	PIERCE

Map Id: EG489
Direction: SSE
Distance: 0.785 mi., 4146 ft.
Elevation: 11 ft.
Relative: Lower

Site Name : CARAUSTAR TACOMA PAPERBOARD | CARAUSTAR | CARAUSTAR MILL GROUP INC TACOMA
808 E 26TH ST | 808 East 26th St
TACOMA | Tacoma, WA

Database(s) : [AFS, ALL SITES - WA, ECHO, ERNS, FRS, HIST AFS 2, RCRA_VSQG, SWRCY - WA, SWTIRE 3 - WA, TRIS] ***(cont.)***

Envirosite ID: 6529023
EPA ID: N/R

FRS ***(cont.)***

Site Details
Registry ID : 110061104969
FRS Facility URL : Click here for hyperlink provided by the agency.
Last Date in Agency List : 2016-03-07

Source Description
Source Description : AIR contains compliance and permit data for stationary sources of air pollution regulated by the EPA, State, and Local air pollution agencies. AFS contains compliance and permit data for stationary sources of air pollution regulated by the EPA, State, and Local air pollution agencies.

FRS Environmental Interest
Source and System ID : AIRS/AFS - 5305316052
ICIS - WAPSC0005305316052

Facility Name : CARAUSTAR MILL GROUP INC TACOMA PAPERBO
Facility Address : 808 E 26TH ST, TACOMA, WA 98421
County : PIERCE

Site Details
Registry ID : 110064239382
FRS Facility URL : Click here for hyperlink provided by the agency.
Last Date in Agency List : 2015-06-02

Source Description

Source Description :

AFS contains compliance and permit data for stationary sources of air pollution regulated by the EPA, State, and Local air pollution agencies.

FRS Environmental Interest
Source and System ID : AIRS/AFS - 5305316052

Facility Name : CARAUSTAR MILL GROUP INC TACOMA PAPERBOARD
Facility Address : 808 E 26TH ST, TACOMA, WA 98421
County : PIERCE COUNTY

Map Id: EG489
Direction: SSE
Distance: 0.785 mi., 4146 ft.
Elevation: 11 ft.
Relative: Lower

Site Name : CARAUSTAR TACOMA PAPERBOARD | CARAUSTAR | CARAUSTAR MILL GROUP INC TACOMA
808 E 26TH ST | 808 East 26th St
TACOMA | Tacoma, WA

Database(s) : [AFS, ALL SITES - WA, ECHO, ERNS, FRS, HIST AFS 2, RCRA_VSQG, SWRCY - WA, SWTIRE 3 - WA, TRIS] ***(cont.)***

Envirosite ID: 6529023
EPA ID: N/R

FRS ***(cont.)***

Site Details
Registry ID : 110064239373
FRS Facility URL : Click here for hyperlink provided by the agency.
Last Date in Agency List : 2015-06-02

Source Description

Source Description :

AIR contains compliance and permit data for stationary sources of air pollution regulated by the EPA, State, and Local air pollution agencies.

FRS Environmental Interest
Source and System ID : ICIS - WAPSC0005305316052

Facility Name : CARAUSTAR TACOMA PAPERBOARD
Facility Address : 808 E 26TH ST, TACOMA, WA 98421
County : PIERCE

Site Details
Registry ID : 110064208165
FRS Facility URL : Click here for hyperlink provided by the agency.
Last Date in Agency List : 2023-02-13

Source Description
Source Description : AIR contains compliance and permit data for stationary sources of air pollution regulated by the EPA, State, and Local air pollution agencies. AFS contains compliance and permit data for stationary sources of air pollution regulated by the EPA, State, and Local air pollution agencies.

Source Description : ICIS provides a database that, when complete, will contain enforcement and compliance information across most of EPA's programs. The vision for ICIS is to replace EPA's independent databases that contain enforcement data with a single repository for that information. Currently, ICIS contains all Federal Administrative and Judicial enforcement actions and a subset of the Permit Compliance System (PCS), which supports the National Pollutant Discharge Elimination System (NPDES). This information is maintained in ICIS by EPA in the Regional offices and at Headquarters. A future release of ICIS will completely replace PCS and will integrate that information with Federal actions already in the system. ICIS also has the capability to track other activities that support compliance and enforcement programs, including incident tracking, compliance assistance, and compliance monitoring.

Map Id: EG489
Direction: SSE
Distance: 0.785 mi., 4146 ft.
Elevation: 11 ft.
Relative: Lower

Site Name : CARAUSTAR TACOMA PAPERBOARD | CARAUSTAR | CARAUSTAR MILL GROUP INC TACOMA
808 E 26TH ST | 808 East 26th St
TACOMA | Tacoma, WA

Database(s) : [AFS, ALL SITES - WA, ECHO, ERNS, FRS, HIST AFS 2, RCRA_VSQG, SWRCY - WA, SWTIRE 3 - WA, TRIS] ***(cont.)***

Envirosite ID: 6529023
EPA ID: N/R

FRS ***(cont.)***

The NPDES module of the Compliance Information System (ICIS) tracks surface water permits issued under the Clean Water Act. Under NPDES, all facilities that discharge pollutants from any point source into waters of the United States are required to obtain a permit. The permit will likely contain limits on what can be discharged, impose monitoring and reporting requirements, and include other provisions to ensure that the discharge does not adversely affect water quality.
OSHA-OIS

Source Description : RCRAInfo is EPA's comprehensive information system that supports the Resource Conservation and Recovery Act (RCRA) of 1976 and the Hazardous and Solid Waste Amendments (HSWA) of 1984 through the tracking of events and activities related to facilities that generate, transport, and treat, store, or dispose of hazardous waste. RCRAInfo allows RCRA program staff to track the notification, permit, compliance, and corrective action activities required under RCRA. RCRAInfo also supports generation of the National Hazardous Waste Biennial Report. All generators and treatment, storage, and disposal facilities who handle hazardous waste are required to report to the EPA Administrator at least once every two years to support creation of the Biennial Report.
TRIS is a publicly available EPA database reported annually by certain covered industry groups, as well as federal facilities. It contains information about more than 650 toxic chemicals that are being used, manufactured, treated, transported, or released into the environment, and includes information about waste management and pollution prevention activities.
The WA-FSIS provides a means to query and display data maintained by the Washington Department of Ecology. This system contains key information for each facility/site that is currently, or has been, of interest to the Air Quality, Dam Safety, Hazardous Waste, Toxics Cleanup, and Water Quality Programs.

Source Description :

The Emission Inventory System (EIS) maintains an inventory of large stationary sources and voluntarily-reported smaller sources of air point pollution emitters. It contains information about facility sites and their physical location, emission units, emission processes, release points, control approaches, and regulations. Facility inventory data are kept separate from the emissions data and have stable identifiers to improve continuity from year to year and to help identify duplicate or missing facilities.

FRS Environmental Interest
Source and System ID :

AIRS/AFS - 5305316052
EIS - 7060711
ICIS - 3600697756
ICIS - WAPSC0005305316052
ICIS - WAR011523
OSHA-OIS - 342480225
RCRAINFO - WAH000050232
TRIS - 98421JFFRS817E2
WA-FSIS - 1685
WA-FSIS - 17167958

Map Id: EG489
Direction: SSE
Distance: 0.785 mi., 4146 ft.
Elevation: 11 ft.
Relative: Lower

Site Name : CARAUSTAR TACOMA PAPERBOARD | CARAUSTAR | CARAUSTAR MILL GROUP INC TACOMA
808 E 26TH ST | 808 East 26th St
TACOMA | Tacoma, WA

Database(s) : [AFS, ALL SITES - WA, ECHO, ERNS, FRS, HIST AFS 2, RCRA_VSQG, SWRCY - WA, SWTIRE 3 - WA, TRIS] ***(cont.)***

Envirosite ID: 6529023
EPA ID: N/R

FRS ***(cont.)***

Facility Name :	WA317945651 - CARAUSTAR MILL GROUP INC
Facility Address :	808 E 26TH ST, TACOMA, WA 98421
County :	N/R

Site Details

Registry ID :	110070344168
FRS Facility URL :	Click here for hyperlink provided by the agency.
Last Date in Agency List :	2019-04-11

Source Description

Source Description :	OSHA-OIS

FRS Environmental Interest

Source and System ID :	OSHA-OIS - 342480225

HIST AFS 2

Facility Name :	CARAUSTAR MILL GROUP INC TACOMA PAPERBO
Facility Address :	808 E 26TH ST, TACOMA, WA 98421-1908
County :	PIERCE

Site Details

PEPA :	110016685176
Region :	10
STTE :	53
County Code :	053
PCDS :	16052
DB Number :	N/R
AQCR :	229
SIC Code :	2631
NIC Code :	322130
DCS :	3
DCL :	SM
Government :	0
CMSC :	S
HP1F :	N/R
Last Date in Agency List :	2015-01-14

Air Program Pollutant Data

Region :	10
STTE :	53
County Code :	053

Map Id: EG489
Direction: SSE
Distance: 0.785 mi., 4146 ft.
Elevation: 11 ft.
Relative: Lower

Site Name : CARAUSTAR TACOMA PAPERBOARD | CARAUSTAR | CARAUSTAR MILL GROUP INC TACOMA
808 E 26TH ST | 808 East 26th St
TACOMA | Tacoma, WA

Database(s) : [AFS, ALL SITES - WA, ECHO, ERNS, FRS, HIST AFS 2, RCRA_VSQG, SWRCY - WA, SWTIRE 3 - WA, TRIS] ***(cont.)***

Envirosite ID: 6529023
EPA ID: N/R

HIST AFS 2 ***(cont.)***

PCDS :	16052
APC :	0
PLAP :	NO2
DCAP :	9
DCLP :	SM
DATT :	A

Region :	10
STTE :	53
County Code :	053
PCDS :	16052
APC :	0
PLAP :	THAP
DCAP :	9
DCLP :	SM
DATT :	A

Region :	10
STTE :	53
County Code :	053
PCDS :	16052
APC :	0
PLAP :	SO2
DCAP :	9
DCLP :	SM
DATT :	A

Region :	10
STTE :	53
County Code :	053
PCDS :	16052
APC :	F
PLAP :	NO2
DCAP :	3
DCLP :	SM
DATT :	A

Region :	10
STTE :	53
County Code :	053
PCDS :	16052
APC :	F
PLAP :	SO2
DCAP :	3
DCLP :	SM
DATT :	A

Map Id: EG489
Direction: SSE
Distance: 0.785 mi., 4146 ft.
Elevation: 11 ft.
Relative: Lower

Site Name : CARAUSTAR TACOMA PAPERBOARD | CARAUSTAR | CARAUSTAR MILL GROUP INC TACOMA
808 E 26TH ST | 808 East 26th St
TACOMA | Tacoma, WA

Database(s) : [AFS, ALL SITES - WA, ECHO, ERNS, FRS, HIST AFS 2, RCRA_VSQG, SWRCY - WA, SWTIRE 3 - WA, TRIS] ***(cont.)***

Envirosite ID: 6529023
EPA ID: N/R

HIST AFS 2 ***(cont.)***

Region :	10
STTE :	53
County Code :	053
PCDS :	16052
APC :	0
PLAP :	VOC
DCAP :	9
DCLP :	SM
DATT :	A

Class A Sources - Actions 4

Details for this site have been truncated due to the large number of available details for this site within this dataset. For the complete details for this site, contact your Envirosite account representative for a complimentary site report containing all of the details available.

Region :	10
STTE :	53
County Code :	053
PCDS :	16052
APC :	0
ANTI :	FS
DTA :	060505
PAM :	N/R

Region :	10
STTE :	53
County Code :	053
PCDS :	16052
APC :	0
ANTI :	PS
DTA :	050210
PAM :	N/R

Region :	10
STTE :	53
County Code :	053
PCDS :	16052
APC :	0
ANTI :	FS
DTA :	090406
PAM :	N/R

Region :	10
STTE :	53
County Code :	053
PCDS :	16052

Map Id: EG489
Direction: SSE
Distance: 0.785 mi., 4146 ft.
Elevation: 11 ft.
Relative: Lower

Site Name : CARAUSTAR TACOMA PAPERBOARD | CARAUSTAR | CARAUSTAR MILL GROUP INC TACOMA
808 E 26TH ST | 808 East 26th St
TACOMA | Tacoma, WA

Database(s) : [AFS, ALL SITES - WA, ECHO, ERNS, FRS, HIST AFS 2, RCRA_VSQG, SWRCY - WA, SWTIRE 3 - WA, TRIS] ***(cont.)***

Envirosite ID: 6529023
EPA ID: N/R

HIST AFS 2 ***(cont.)***

APC :	F
ANTI :	FS
DTA :	110524
PAM :	N/R

Region :	10
STTE :	53
County Code :	053
PCDS :	16052
APC :	0
ANTI :	PS
DTA :	040826
PAM :	N/R

Region :	10
STTE :	53
County Code :	053
PCDS :	16052
APC :	0
ANTI :	FS
DTA :	080507
PAM :	N/R

Region :	10
STTE :	53
County Code :	053
PCDS :	16052
APC :	0
ANTI :	FS
DTA :	070515
PAM :	N/R

Region :	10
STTE :	53
County Code :	053
PCDS :	16052
APC :	F
ANTI :	FS
DTA :	120607
PAM :	N/R

Region :	10
STTE :	53
County Code :	053
PCDS :	16052
APC :	F
ANTI :	FS
DTA :	130524

Map Id: EG489
Direction: SSE
Distance: 0.785 mi., 4146 ft.
Elevation: 11 ft.
Relative: Lower

Site Name : CARAUSTAR TACOMA PAPERBOARD | CARAUSTAR | CARAUSTAR MILL GROUP INC TACOMA
808 E 26TH ST | 808 East 26th St
TACOMA | Tacoma, WA

Database(s) : [AFS, ALL SITES - WA, ECHO, ERNS, FRS, HIST AFS 2, RCRA_VSQG, SWRCY - WA, SWTIRE 3 - WA, TRIS] ***(cont.)***

Envirosite ID: 6529023
EPA ID: N/R

HIST AFS 2 ***(cont.)***

PAM :	N/R

Region :	10
STTE :	53
County Code :	053
PCDS :	16052
APC :	0
ANTI :	FS
DTA :	040930
PAM :	N/R

Historical Quarterly 4

Region :	10
STTE :	53
County Code :	053
PCDS :	16052
SCH :	9
HDT :	1104
APH :	0

Region :	10
STTE :	53
County Code :	053
PCDS :	16052
SCH :	3
HDT :	1204
APH :	F

Region :	10
STTE :	53
County Code :	053
PCDS :	16052
SCH :	3
HDT :	1403
APH :	F

Region :	10
STTE :	53
County Code :	053
PCDS :	16052
SCH :	3
HDT :	1401
APH :	F

Map Id: EG489
Direction: SSE
Distance: 0.785 mi., 4146 ft.
Elevation: 11 ft.
Relative: Lower

Site Name : CARAUSTAR TACOMA PAPERBOARD | CARAUSTAR | CARAUSTAR MILL GROUP INC TACOMA
808 E 26TH ST | 808 East 26th St
TACOMA | Tacoma, WA

Database(s) : [AFS, ALL SITES - WA, ECHO, ERNS, FRS, HIST AFS 2, RCRA_VSQG, SWRCY - WA, SWTIRE 3 - WA, TRIS] ***(cont.)***

Envirosite ID: 6529023
EPA ID: N/R

HIST AFS 2 ***(cont.)***

Region :	10
STTE :	53
County Code :	053
PCDS :	16052
SCH :	3
HDT :	1303
APH :	F

Region :	10
STTE :	53
County Code :	053
PCDS :	16052
SCH :	9
HDT :	1302
APH :	0

Region :	10
STTE :	53
County Code :	053
PCDS :	16052
SCH :	3
HDT :	1402
APH :	F

Region :	10
STTE :	53
County Code :	053
PCDS :	16052
SCH :	9
HDT :	1304
APH :	0

Region :	10
STTE :	53
County Code :	053
PCDS :	16052
SCH :	3
HDT :	1201
APH :	F

Region :	10
STTE :	53
County Code :	053
PCDS :	16052
SCH :	3
HDT :	1304
APH :	F

Map Id: EG489
Direction: SSE
Distance: 0.785 mi., 4146 ft.
Elevation: 11 ft.
Relative: Lower

Site Name : CARAUSTAR TACOMA PAPERBOARD | CARAUSTAR | CARAUSTAR MILL GROUP INC TACOMA
808 E 26TH ST | 808 East 26th St
TACOMA | Tacoma, WA

Database(s) : [AFS, ALL SITES - WA, ECHO, ERNS, FRS, HIST AFS 2, RCRA_VSQG, SWRCY - WA, SWTIRE 3 - WA, TRIS] ***(cont.)***

Envirosite ID: 6529023
EPA ID: N/R

RCRA_VSQG

Facility Name :	CARAUSTAR
Facility Address :	808 E 26TH ST, TACOMA, WA 98421
County :	PIERCE
Date Form Received by Agency :	2022-03-02
EPA ID :	WAH000050232
Mailing Address :	808 E 26TH ST, TACOMA, WA 98421
Contact :	MIKE TRUSSELL
Contact Address :	808 E 26TH ST, TACOMA, WA 98421
Contact Country :	US
Contact Telephone :	253-627-1197
Contact Email :	MIKE.TRUSSELL@GREIF.COM
EPA Region :	10
Land Type :	Private
Source Type :	Notification
Classification :	Very Small Quantity Generator

Description :

Handlers that generate 100 kilograms or less of hazardous waste per calendar month, and accumulate 1000 kg or less of hazardous waste at any time; or generate one kilogram or less of acutely hazardous waste per calendar month, and accumulate at any time: 1 kg or less of acutely hazardous waste; or 100 kg or less of any residue or contaminated soil, waste or other debris resulting from the cleanup of a spill, into or on any land or water, of acutely hazardous waste;or generate 100 kg or less of any residue or contaminated soil, waste or other debris resulting from the cleanup of a spill, into or on any land or water, of acutely hazardous waste during any calendar month, and accumulate at any time: 1 kg or less of acutely hazardous waste; or 100 kg or less of any residue or contaminated soil, waste or other debris resulting from the cleanup of a spill, into or on any land or water, of acutely hazardous waste.

Last Date in Agency List :	2023-01-23

Owner/Operator Summary

Owner/Operator Name :	CARAUSTAR INDUSTRIES INC
Owner/Operator Address :	5000 AUSTELL POWDER SPRINGS RD STE 300, AUSTELL, GA 30106
Owner/Operator Country :	US
Owner/Operator Telephone :	770-948-3101
Owner/Operator Email :	N/R
Owner/Operator Fax :	N/R
Legal Status :	Private
Owner/Operator Type :	Owner
Owner/Operator Start Date :	2002-01-01
Owner/Operator End Date :	N/R

Owner/Operator Name :	CARAUSTAR INDUSTRIES INC
Owner/Operator Address :	5000 AUSTELL POWDER SPRINGS RD STE 300, AUSTELL, GA 30106
Owner/Operator Country :	US
Owner/Operator Telephone :	770-948-3101
Owner/Operator Email :	N/R

Map Id: EG489
Direction: SSE
Distance: 0.785 mi., 4146 ft.
Elevation: 11 ft.
Relative: Lower

Site Name : CARAUSTAR TACOMA PAPERBOARD | CARAUSTAR | CARAUSTAR MILL GROUP INC TACOMA
808 E 26TH ST | 808 East 26th St
TACOMA | Tacoma, WA

Database(s) : [AFS, ALL SITES - WA, ECHO, ERNS, FRS, HIST AFS 2, RCRA_VSQG, SWRCY - WA, SWTIRE 3 - WA, TRIS] ***(cont.)***

Envirosite ID: 6529023
EPA ID: N/R

RCRA_VSQG ***(cont.)***

Owner/Operator Fax :	N/R
Legal Status :	Private
Owner/Operator Type :	Owner
Owner/Operator Start Date :	2017-12-31
Owner/Operator End Date :	N/R

Owner/Operator Name :	CARAUSTAR TACOMA PAPERBOARD
Owner/Operator Address :	808 E 26TH ST, TACOMA, WA 98421
Owner/Operator Country :	US
Owner/Operator Telephone :	253-627-1197
Owner/Operator Email :	N/R
Owner/Operator Fax :	N/R
Legal Status :	Private
Owner/Operator Type :	Operator
Owner/Operator Start Date :	2002-01-01
Owner/Operator End Date :	N/R

Handler Activities Summary

U.S. Importer of Hazardous Waste :	N
Mixed Waste (Haz. and Radioactive) :	N/R
Recycler of Hazardous Waste :	N
Transporter of Hazardous Waste :	N
Treater, Storer or Disposer of HW :	N
Underground Injection Activity :	N
On-site Burner Exemption :	N
Furnace Exemption :	N
Used Oil Fuel Burner :	N
Used Oil Processor :	N
Used Oil Refiner :	N
Used Oil Fuel Marketer to Burner :	N
Used Oil Specification Marketer :	N
Used Oil Transfer Facility :	N
Used Oil Transporter :	N

Historical Generators

Date Form Received by Agency :	2021-03-01
Facility Name :	CARAUSTAR
Classification :	Very Small Quantity Generator

Date Form Received by Agency :	2020-03-03
Facility Name :	CARAUSTAR
Classification :	Very Small Quantity Generator

Date Form Received by Agency :	2019-03-05
Facility Name :	CARAUSTAR

Map Id: EG489
Direction: SSE
Distance: 0.785 mi., 4146 ft.
Elevation: 11 ft.
Relative: Lower

Site Name : CARAUSTAR TACOMA PAPERBOARD | CARAUSTAR | CARAUSTAR MILL GROUP INC TACOMA
808 E 26TH ST | 808 East 26th St
TACOMA | Tacoma, WA

Database(s) : [AFS, ALL SITES - WA, ECHO, ERNS, FRS, HIST AFS 2, RCRA_VSQG, SWRCY - WA, SWTIRE 3 - WA, TRIS] ***(cont.)***

Envirosite ID: 6529023
EPA ID: N/R

RCRA_VSQG ***(cont.)***

Classification : Very Small Quantity Generator

Date Form Received by Agency : 2018-02-18
Facility Name : CARAUSTAR
Classification : Very Small Quantity Generator

Date Form Received by Agency : 2017-03-14
Facility Name : CARAUSTAR
Classification : Very Small Quantity Generator

Date Form Received by Agency : 2016-10-04
Facility Name : CARAUSTAR
Classification : Very Small Quantity Generator

Date Form Received by Agency : 2016-02-23
Facility Name : CARAUSTAR
Classification : Small Quantity Generator

Date Form Received by Agency : 2016-01-27
Facility Name : CARAUSTAR
Classification : Small Quantity Generator

Hazardous Waste Summary
Waste Code / Name : D001 - IGNITABLE WASTE

Notices of Violations Summary
Date of Violation : 2016-09-28
Date Achieved Compliance : 2017-01-18
Regulation Violated : Y
Area of Violation : Generators - Pre-transport
Enforcement Action : WRITTEN INFORMAL
Enforcement Action Date : 2016-12-22
Enf. Disposition Status : N/R
Enf. Disp. Status Date : N/R
Violation Lead Agency : State
Enforcement Lead Agency : State
Proposed Penalty Amount : N/R
Final Penalty Amount : N/R
Paid Penalty Amount : N/R

Date of Violation : 2016-09-28
Date Achieved Compliance : 2017-01-18

Map Id: EG489
Direction: SSE
Distance: 0.785 mi., 4146 ft.
Elevation: 11 ft.
Relative: Lower

Site Name : CARAUSTAR TACOMA PAPERBOARD | CARAUSTAR | CARAUSTAR MILL GROUP INC TACOMA
808 E 26TH ST | 808 East 26th St
TACOMA | Tacoma, WA

Database(s) : [AFS, ALL SITES - WA, ECHO, ERNS, FRS, HIST AFS 2, RCRA_VSQG, SWRCY - WA, SWTIRE 3 - WA, TRIS] ***(cont.)***

Envirosite ID: 6529023
EPA ID: N/R

RCRA_VSQG ***(cont.)***

Regulation Violated :	Y
Area of Violation :	Universal Waste - Small Quantity Handlers
Enforcement Action :	WRITTEN INFORMAL
Enforcement Action Date :	2016-12-22
Enf. Disposition Status :	N/R
Enf. Disp. Status Date :	N/R
Violation Lead Agency :	State
Enforcement Lead Agency :	State
Proposed Penalty Amount :	N/R
Final Penalty Amount :	N/R
Paid Penalty Amount :	N/R

Date of Violation :	2016-09-28
Date Achieved Compliance :	2017-01-18
Regulation Violated :	Y
Area of Violation :	TSD - General Facility Standards
Enforcement Action :	WRITTEN INFORMAL
Enforcement Action Date :	2016-12-22
Enf. Disposition Status :	N/R
Enf. Disp. Status Date :	N/R
Violation Lead Agency :	State
Enforcement Lead Agency :	State
Proposed Penalty Amount :	N/R
Final Penalty Amount :	N/R
Paid Penalty Amount :	N/R

Date of Violation :	2016-09-28
Date Achieved Compliance :	2017-01-18
Regulation Violated :	Y
Area of Violation :	TSD IS-Container Use and Management
Enforcement Action :	WRITTEN INFORMAL
Enforcement Action Date :	2016-12-22
Enf. Disposition Status :	N/R
Enf. Disp. Status Date :	N/R
Violation Lead Agency :	State
Enforcement Lead Agency :	State
Proposed Penalty Amount :	N/R
Final Penalty Amount :	N/R
Paid Penalty Amount :	N/R

Evaluation Action Summary

Evaluation Date :	2016-09-28
Evaluation :	COMPLIANCE EVALUATION INSPECTION ON-SITE
Area of Violation :	Generators - Pre-transport
Date Achieved Compliance :	2017-01-18
Evaluation Lead Agency :	State

Map Id: EG489
Direction: SSE
Distance: 0.785 mi., 4146 ft.
Elevation: 11 ft.
Relative: Lower

Site Name : CARAUSTAR TACOMA PAPERBOARD | CARAUSTAR | CARAUSTAR MILL GROUP INC TACOMA
808 E 26TH ST | 808 East 26th St
TACOMA | Tacoma, WA

Database(s) : [AFS, ALL SITES - WA, ECHO, ERNS, FRS, HIST AFS 2, RCRA_VSQG, SWRCY - WA, SWTIRE 3 - WA, TRIS] ***(cont.)***

Envirosite ID: 6529023
EPA ID: N/R

RCRA_VSQG ***(cont.)***

Evaluation Date :	2016-09-28
Evaluation :	COMPLIANCE EVALUATION INSPECTION ON-SITE
Area of Violation :	Universal Waste - Small Quantity Handlers
Date Achieved Compliance :	2017-01-18
Evaluation Lead Agency :	State

Evaluation Date :	2016-09-28
Evaluation :	COMPLIANCE EVALUATION INSPECTION ON-SITE
Area of Violation :	TSD - General Facility Standards
Date Achieved Compliance :	2017-01-18
Evaluation Lead Agency :	State

Evaluation Date :	2016-09-28
Evaluation :	COMPLIANCE EVALUATION INSPECTION ON-SITE
Area of Violation :	TSD IS-Container Use and Management
Date Achieved Compliance :	2017-01-18
Evaluation Lead Agency :	State

SWRCY - WA

Facility Name :	Caraustar Tacoma Paperboard
Facility Address :	808 East 26th St, Tacoma, WA 98421
County :	Pierce

Site Details

Facility ID :	3313
Facility Type :	Recycling (non-regulated)
Regulation :	N/R
Permit Status :	Recycle Survey
Operational Status :	Operating
Year Closed :	N/R
Ownership :	PR
Phone :	253-627-1197
Public :	No
Region :	Southwest Regional Office
Contact Name :	Mike Trussell
Contact Title :	Plant Process Engineer
Contact Organization :	Caraustar Tacoma Paperboard
Contact Address 1 :	808 East 26th St, Tacoma, WA 98421
Contact Address 2 :	N/R
Contact Email :	mike.trussell@caraustar.com
Contact Primary Phone :	(253) 502-5720
Contact Extension :	N/R
Contact Fax :	N/R
Recycle Survey ID :	N/R
Latitude :	N/R
Longitude :	N/R
Last Date in Agency List :	2023-03-29

Map Id: EG489
Direction: SSE
Distance: 0.785 mi., 4146 ft.
Elevation: 11 ft.
Relative: Lower

Site Name : CARAUSTAR TACOMA PAPERBOARD | CARAUSTAR | CARAUSTAR MILL GROUP INC TACOMA
808 E 26TH ST | 808 East 26th St
TACOMA | Tacoma, WA

Database(s) : [AFS, ALL SITES - WA, ECHO, ERNS, FRS, HIST AFS 2, RCRA_VSQG, SWRCY - WA, SWTIRE 3 - WA, TRIS] ***(cont.)***

Envirosite ID: 6529023
EPA ID: N/R

SWTIRE 3 - WA

Facility Name :	Caraustar Tacoma Paperboard
Facility Address :	808 East 26th St, Tacoma, WA 98421
County :	Pierce
Permit Number :	N/R
Year Opened :	2015
Year Closed :	N/R
Facility Type :	Recycling (non-regulated)
Operational Status :	Operating
Permit Status :	Recycle Survey
Regulation :	N/R
Annual Report Required :	No
Recycle Survey Required :	Yes
Open To Public :	No
Contact Name :	Mike Trussell
Contact Title :	Plant Process Engineer
Contact Organization :	Caraustar Tacoma Paperboard
Contact Address :	808 East 26th St, Tacoma, WA 98421
Contact Email :	mike.trussell@caraustar.com
Contact Phone :	(253) 502-5720
Contact Phone Ext :	N/R
Operator Name :	N/R
Operator Title :	N/R
Operator Organization :	Caraustar Tacoma Paperboard
Operator Email :	N/R
Recycle Survey ID :	N/R
Web Address :	N/R
Latitude :	N/R
Longitude :	N/R
Last Date in Agency List :	2022-01-31

TRIS

Facility Name :	CARAUSTAR TACOMA PAPERBOARD
Facility Address :	808 E 26TH ST, TACOMA, WA 98421
County :	PIERCE

Facility Details

TRIF ID :	98421JFFRS817E2
Federal Facility Flag :	NO
Primary NAICS :	322130 - Paperboard Mills
NAICS 2 :	N/R
NAICS 3 :	N/R
NAICS 4 :	N/R
NAICS 5 :	N/R
NAICS 6 :	N/R
Agency Hyperlink :	Click here for hyperlink provided by the agency.
Last Date in Agency List :	2022-12-20

Map Id: EG489
Direction: SSE
Distance: 0.785 mi., 4146 ft.
Elevation: 11 ft.
Relative: Lower

Site Name : CARAUSTAR TACOMA PAPERBOARD | CARAUSTAR | CARAUSTAR MILL GROUP INC TACOMA
808 E 26TH ST | 808 East 26th St
TACOMA | Tacoma, WA

Database(s) : [AFS, ALL SITES - WA, ECHO, ERNS, FRS, HIST AFS 2, RCRA_VSQG, SWRCY - WA, SWTIRE 3 - WA, TRIS] ***(cont.)***

Envirosite ID: 6529023
EPA ID: N/R

TRIS ***(cont.)***

Contact Information

Public Contact Name :	JIM TRUAX
Public Contact Email :	JIM.TRUAX@GREIF.COM
Public Contact Phone :	2535025741
Public Contact Phone Ext :	N/R
Parent Company Name :	GREIF INC
Parent Company DB NR :	004282661

Reported Chemical Information

Reporting Year :	2021
Document Control Number :	1321219920168
CAS Number :	7439-92-1
Chemical Name :	Lead
Unit of Measure :	Pounds
Maximum Amount Onsite :	01

Onsite Release Summary

Total Fugitive Air Emissions :	0
Total Stack Air Emissions :	.158
Total Air Emissions :	.158
Total Number of Receiving Streams :	0
Total Surface Water Discharge :	0
Total Underground Injection Onsite to Class I Wells - Pounds:	0
Total Underground Injection Onsite to Class II-V Wells - Pounds:	0
Total Underground Injection :	0
Total RCRA Subtitle C Landfills :	0
Total Other On-Site Land Releases :	0
Total Land Treatment :	0
Total Surface Impoundments :	N/R
Total Other Disposal :	0
Total On-Site Land Releases :	0

Offsite Release Summary

Total Transferred Off-Site to Disposal:	73.4158
Total Transferred Off-Site for Further Waste Management:	73.4158
Total RCRA C Surface Impoundments :	0
Total Other Surface Impoundments :	0

Map Id: ED490
Direction: NW
Distance: 0.786 mi., 4149 ft.
Elevation: 188 ft.
Relative: Higher

Site Name : BROADVIEW CONDOMINIUMS LLC THE BLUFF
212 S STADIUM WAY
TACOMA | Tacoma, WA 98402

Database(s) : [ALL SITES - WA, CSCSL NFA - WA, FRS, HSL - WA, VCP - WA]

Envirosite ID: 6600609
EPA ID: N/R

ALL SITES - WA

Facility Name :	BROADVIEW CONDOMINIUMS LLC THE BLUFF
Facility Address :	212 S STADIUM WAY, TACOMA, 98402
County :	Pierce
Facility/Site ID :	9934476
Alternate Name :	N/R
Program Name :	N/R
WRIA :	10
Legislative District :	27
Congressional District :	6
Ecology Region :	SWRO
Ecology Program Phone :	(360) 407-7224
Tribal Land :	N
Latitude :	47.261667
Longitude :	-122.443333
Last Date in Agency List :	2023-01-03

Program Details

Program :	TOXICS
Program ID :	SW0573
Interaction Type :	Voluntary Cleanup Sites
Interaction Type Description :	For a fee, Ecology staff will review an independent cleanup report(s) and provide a written decision about the adequacy of the cleanup actions taken and described in the report.
Status :	Inactive
Start Date :	2004-04-23
End Date :	2004-09-10
SIC :	N/R
NAICS :	N/R

CSCSL NFA - WA

Facility Name :	BROADVIEW CONDOMINIUMS LLC THE BLUFF
Facility Address :	212 S STADIUM WAY, TACOMA, 98402
County :	Pierce
NFA Date :	2004-09-10
Facility Site ID :	9934476
Cleanup Site ID :	964
Rank :	N/R
VCP :	N/R
Alternate Site Names :	N/R
NFA Reason :	Voluntary Cleanup Program Review
Site Status :	NFA
Region :	Southwest
Responsible Unit :	Southwest
Latitude :	47.261667
Longitude :	-122.443333
Last Date in Agency List :	2023-02-23

Map Id: ED490
Direction: NW
Distance: 0.786 mi., 4149 ft.
Elevation: 188 ft.
Relative: Higher

Site Name : BROADVIEW CONDOMINIUMS LLC THE BLUFF
212 S STADIUM WAY
TACOMA | Tacoma, WA 98402

Database(s) : [ALL SITES - WA, CSCSL NFA - WA, FRS, HSL - WA, VCP - WA] ***(cont.)***

Envirosite ID: 6600609
EPA ID: N/R

CSCSL NFA - WA ***(cont.)***

Contaminants

Contaminant Name :	Petroleum Products-Unspecified
Ground Water :	N/R
Surface Water :	N/R
Soil :	Remediated
Sediment :	N/R
Air :	N/R
Bedrock :	N/R

FRS

Facility Name :	BROADVIEW CONDOMINIUMS LLC THE BLUFF
Facility Address :	212 S STADIUM WAY, TACOMA, WA 98402
County :	PIERCE

Site Details

Registry ID :	110017783166
FRS Facility URL :	Click here for hyperlink provided by the agency.
Last Date in Agency List :	2023-02-13

Source Description

Source Description :

The WA-FSIS provides a means to query and display data maintained by the Washington Department of Ecology. This system contains key information for each facility/site that is currently, or has been, of interest to the Air Quality, Dam Safety, Hazardous Waste, Toxics Cleanup, and Water Quality Programs.

FRS Environmental Interest

Source and System ID :	WA-FSIS - 9934476

HSL - WA

Facility Name :	Broadview Condominiums LLC The Bluff
Facility Address :	212 S STADIUM WAY, TACOMA, 98402
County :	Pierce

Site Details

Facility Site ID :	9934476
Cleanup Site ID :	964
Status :	No Further Action
Site Rank :	N/R
Alternative Site Name :	N/R
Region :	Southwest
Resposbile Unit :	Southwest
Institutional Control :	N/R

Map Id: ED490
Direction: NW
Distance: 0.786 mi., 4149 ft.
Elevation: 188 ft.
Relative: Higher

Site Name : BROADVIEW CONDOMINIUMS LLC THE BLUFF
212 S STADIUM WAY
TACOMA | Tacoma, WA 98402

Database(s) : [ALL SITES - WA, CSCSL NFA - WA, FRS, HSL - WA, VCP - WA] ***(cont.)***

Envirosite ID: 6600609
EPA ID: N/R

HSL - WA ***(cont.)***

Current VCP :	N/R
Past VCP :	Yes
Latitude :	47.261667
Longitude :	-122.443333
Agency Hyperlink :	Click here for hyperlink provided by the agency.
Last Date in Agency List :	2023-02-28

Contaminants

Contaminant Name :	Petroleum Products-Unspecified
Ground water :	N/R
Surface water :	N/R
Soil :	Remediated
Sediment :	N/R
Air :	N/R
Bedrock :	N/R

Facility Name :	BROADVIEW CONDOMINIUMS LLC THE BLUFF
Facility Address :	212 S Stadium Way, Tacoma, 98402
County :	Pierce

Site Details

Facility Site ID :	9934476
Cleanup Site ID :	964
Status :	No Further Action
Site Rank :	N/R
Alternative Site Name :	N/R
Region :	N/R
Resposbile Unit :	N/R
Institutional Control :	N/R
Current VCP :	N/R
Past VCP :	N/R
Latitude :	N/R
Longitude :	N/R
Agency Hyperlink :	Click here for hyperlink provided by the agency.
Last Date in Agency List :	2022-02-11

VCP - WA

Facility Name :	BROADVIEW CONDOMINIUMS LLC THE BLUFF
Facility Address :	212 S STADIUM WAY, TACOMA, 98402
County :	Pierce

Facility/Site ID :	9934476
Alternate Name :	N/R
Program Name :	N/R
WRIA :	10
Legislative District :	27
Congressional District :	6
Ecology Region :	SWRO

Map Id: ED490
Direction: NW
Distance: 0.786 mi., 4149 ft.
Elevation: 188 ft.
Relative: Higher

Site Name : BROADVIEW CONDOMINIUMS LLC THE BLUFF
212 S STADIUM WAY
TACOMA | Tacoma, WA 98402

Database(s) : [ALL SITES - WA, CSCSL NFA - WA, FRS, HSL - WA, VCP - WA] ***(cont.)***

Envirosite ID: 6600609
EPA ID: N/R

VCP - WA ***(cont.)***

Ecology Program Phone :	(360) 407-7224
Tribal Land :	N
Latitude :	47.261667
Longitude :	-122.443333
Last Date in Agency List :	2023-01-04

Program Details

Program :	TOXICS
Program ID :	SW0573
Interaction Type :	Voluntary Cleanup Sites
Interaction Type Description :	For a fee, Ecology staff will review an independent cleanup report(s) and provide a written decision about the adequacy of the cleanup actions taken and described in the report.
Status :	Inactive
Start Date :	2004-04-23
End Date :	2004-09-10
SIC :	N/R
NAICS :	N/R

Map Id: 491
Direction: SE
Distance: 0.786 mi., 4149 ft.
Elevation: 11 ft.
Relative: Lower

Site Name : DRESSEL PROPERTY | TOD DRESSEL PRIVATE HOME | EDGE TECHNOLOGIES
306 308 314 E 26TH STREET | 314 E 26TH ST
TACOMA, WA 98421

Database(s) : [ALL SITES - WA, CSCSL HWS - WA, CSCSL NFA - WA, ECHO, FRS, HSL - WA, RCRA_NONGEN, VCP - WA]

Envirosite ID: 50655403
EPA ID: N/R

ALL SITES - WA

Facility Name :	DRESSEL PROPERTY
Facility Address :	306 308 314 E 26TH STREET, TACOMA, 98421
County :	Pierce
Facility/Site ID :	22853
Alternate Name :	N/R
Program Name :	N/R
WRIA :	10
Legislative District :	27
Congressional District :	9
Ecology Region :	SWRO
Ecology Program Phone :	(360) 407-6734

Map Id: 491
Direction: SE
Distance: 0.786 mi., 4149 ft.
Elevation: 11 ft.
Relative: Lower

Site Name : DRESSEL PROPERTY | TOD DRESSEL PRIVATE HOME | EDGE TECHNOLOGIES
306 308 314 E 26TH STREET | 314 E 26TH ST
TACOMA, WA 98421

Database(s) : [ALL SITES - WA, CSCSL HWS - WA, CSCSL NFA - WA, ECHO, FRS, HSL - WA, RCRA_NONGEN, VCP - WA] ***(cont.)***

Envirosite ID: 50655403
EPA ID: N/R

ALL SITES - WA ***(cont.)***

Tribal Land :	N
Latitude :	47.2383
Longitude :	-122.429914
Last Date in Agency List :	2023-01-03

Facility/Site ID :	22853
Alternate Name :	N/R
Program Name :	N/R
WRIA :	10
Legislative District :	27
Congressional District :	9
Ecology Region :	SWRO
Ecology Program Phone :	(360) 407-7224
Tribal Land :	N
Latitude :	47.2383
Longitude :	-122.429914
Last Date in Agency List :	2023-01-03

Program Details

Program :	HAZWASTE
Program ID :	WAH000044630
Interaction Type :	Haz Waste Management Activity
Interaction Type Description :	Facilities that are required to have a RCRA Site ID# but who do not generate and/or manage hazardous waste (XQG generator status). This includes transporters, used oil recyclers, and dangerous waste fuel marketers and burners.
Status :	Inactive
Start Date :	2014-12-31
End Date :	2017-12-31
SIC :	N/R
NAICS :	N/R

Program :	HAZWASTE
Program ID :	WAH000044630
Interaction Type :	Hazardous Waste Generator
Interaction Type Description :	Facilities that generate any quantity of a dangerous waste. They may be classified as SQG, MQG, or LQG depending on hazardous waste generated for a given month.
Status :	Inactive
Start Date :	2014-01-22
End Date :	2014-12-31
SIC :	N/R
NAICS :	N/R

Map Id: 491
Direction: SE
Distance: 0.786 mi., 4149 ft.
Elevation: 11 ft.
Relative: Lower

Site Name : DRESSEL PROPERTY | TOD DRESSEL PRIVATE HOME | EDGE TECHNOLOGIES
306 308 314 E 26TH STREET | 314 E 26TH ST
TACOMA, WA 98421

Database(s) : [ALL SITES - WA, CSCSL HWS - WA, CSCSL NFA - WA, ECHO, FRS, HSL - WA, RCRA_NONGEN, VCP - WA] ***(cont.)***

Envirosite ID: 50655403
EPA ID: N/R

ALL SITES - WA ***(cont.)***

Program :	HAZWASTE
Program ID :	WAH000044630
Interaction Type :	Voluntary Cleanup Sites
Interaction Type Description :	For a fee, Ecology staff will review an independent cleanup report(s) and provide a written decision about the adequacy of the cleanup actions taken and described in the report.
Status :	Active
Start Date :	2012-04-12
End Date :	N/R
SIC :	N/R
NAICS :	44412 - Paint and Wallpaper Stores

Program :	HAZWASTE
Program ID :	WAH000044630
Interaction Type :	Voluntary Cleanup Sites
Interaction Type Description :	For a fee, Ecology staff will review an independent cleanup report(s) and provide a written decision about the adequacy of the cleanup actions taken and described in the report.
Status :	Active
Start Date :	2012-04-12
End Date :	N/R
SIC :	N/R
NAICS :	N/R

Facility Name :	Edge Technologies
Facility Address :	314 E 26TH ST, TACOMA, 98421
County :	Pierce

Facility/Site ID :	21372
Alternate Name :	N/R
Program Name :	N/R
WRIA :	10
Legislative District :	27
Congressional District :	9
Ecology Region :	SWRO
Ecology Program Phone :	(360) 407-6734
Tribal Land :	N
Latitude :	47.238322
Longitude :	-122.429732
Last Date in Agency List :	2023-01-03

Facility/Site ID :	21372
Alternate Name :	N/R
Program Name :	N/R

Map Id: 491
Direction: SE
Distance: 0.786 mi., 4149 ft.
Elevation: 11 ft.
Relative: Lower

Site Name : DRESSEL PROPERTY | TOD DRESSEL PRIVATE HOME | EDGE TECHNOLOGIES
306 308 314 E 26TH STREET | 314 E 26TH ST
TACOMA, WA 98421

Database(s) : [ALL SITES - WA, CSCSL HWS - WA, CSCSL NFA - WA, ECHO, FRS, HSL - WA, RCRA_NONGEN, VCP - WA] ***(cont.)***

Envirosite ID: 50655403
EPA ID: N/R

ALL SITES - WA ***(cont.)***

WRIA :	10
Legislative District :	27
Congressional District :	9
Ecology Region :	SWRO
Ecology Program Phone :	N/R
Tribal Land :	N
Latitude :	47.238322
Longitude :	-122.429732
Last Date in Agency List :	2023-01-03

Program Details

Program :	HAZWASTE
Program ID :	N/R
Interaction Type :	Revised Site Visit Program
Interaction Type Description :	HWTR engages in a variety of field work, site visits, and contacts with sites. While most compliance related activity is recorded into the EPA's RCRAInfo system, the other types of activities are recorded into the Revised Site Visit Program (RSVP).
Status :	Active
Start Date :	2009-02-24
End Date :	N/R
SIC :	N/R
NAICS :	N/R

Program :	HAZWASTE
Program ID :	N/R
Interaction Type :	Urban Waters
Interaction Type Description :	The site has been inspected by an Ecology Urban Waters Inspector.
Status :	Active
Start Date :	2009-02-24
End Date :	N/R
SIC :	N/R
NAICS :	N/R

CSCSL HWS - WA

Facility Name :	N/R
Facility Address :	306 308 314 E 26TH STREET, TACOMA, 98421
County :	Pierce

Site Details

Facility Site ID :	22853
Site Status :	Cleanup Started
Cleanup Site ID :	11844
Region :	Southwest

Map Id: 491
Direction: SE
Distance: 0.786 mi., 4149 ft.
Elevation: 11 ft.
Relative: Lower

Site Name : DRESSEL PROPERTY | TOD DRESSEL PRIVATE HOME | EDGE TECHNOLOGIES
306 308 314 E 26TH STREET | 314 E 26TH ST
TACOMA, WA 98421

Database(s) : [ALL SITES - WA, CSCSL HWS - WA, CSCSL NFA - WA, ECHO, FRS, HSL - WA, RCRA_NONGEN, VCP - WA] ***(cont.)***

Envirosite ID: 50655403
EPA ID: N/R

CSCSL HWS - WA ***(cont.)***

Responsible Section :	N/R
WARM Rank :	N/R
Is Brownfield? :	N/R
Is PSI? :	Yes
Current VCP :	N/R
Past VCP :	N/R
Institutional Control :	N/R
Latitude :	47.2383
Longitude :	-122.429914
Last Date in Agency List :	2017-10-10

Contaminants Details

Contaminant Name :	N/R
Groundwater :	N/R
Surface Water :	N/R
Soil :	N/R
Sediment :	N/R
Air :	N/R
Bedrock :	N/R

CSCSL NFA - WA

Facility Name :	DRESSEL PROPERTY
Facility Address :	306 308 314 E 26TH STREET, TACOMA, 98421
County :	Pierce
NFA Date :	2017-07-26
Facility Site ID :	22853
Cleanup Site ID :	11844
Rank :	N/R
VCP :	N/R
Alternate Site Names :	N/R
NFA Reason :	Voluntary Cleanup Program Review
Site Status :	NFA
Region :	Southwest
Responsible Unit :	Southwest
Latitude :	47.2383
Longitude :	-122.429914
Last Date in Agency List :	2023-02-23

Contaminants

Contaminant Name :	Arsenic
Ground Water :	Remediated-Below
Surface Water :	N/R
Soil :	N/R
Sediment :	N/R
Air :	N/R

Map Id: 491
Direction: SE
Distance: 0.786 mi., 4149 ft.
Elevation: 11 ft.
Relative: Lower

Site Name : DRESSEL PROPERTY | TOD DRESSEL PRIVATE HOME | EDGE TECHNOLOGIES
306 308 314 E 26TH STREET | 314 E 26TH ST
TACOMA, WA 98421

Database(s) : [ALL SITES - WA, CSCSL HWS - WA, CSCSL NFA - WA, ECHO, FRS, HSL - WA, RCRA_NONGEN, VCP - WA] ***(cont.)***

Envirosite ID: 50655403
EPA ID: N/R

CSCSL NFA - WA ***(cont.)***

Bedrock :	N/R
Contaminant Name :	Lead
Ground Water :	Remediated-Below
Surface Water :	N/R
Soil :	Remediated-Below
Sediment :	N/R
Air :	N/R
Bedrock :	N/R
Contaminant Name :	Mercury
Ground Water :	Remediated-Below
Surface Water :	N/R
Soil :	N/R
Sediment :	N/R
Air :	N/R
Bedrock :	N/R

ECHO

Facility Name :	TOD DRESSEL PRIVATE HOME
Facility Address :	306 308 314 E 26TH STREET, TACOMA, WA 98421
County :	PIERCE
Last Inspection Date :	N/R
Registry ID :	110060242713
FIPS Code :	53053
EPA Region :	10
Inspection Count :	0
Last Inspection Days :	N/R
Informal Count :	0
Last Informal Action Date :	N/R
Formal Action Count :	0
Last Formal Action Date :	N/R
Total Penalties :	0
Penalty Count :	N/R
Last Penalty Date :	N/R
Last Penalty Amount :	N/R
QTRS IN NC :	0
Programs IN SNC :	0
Current Compliance Status :	No Violation Identified
Three-Year Compliance Status :	_____
Collection Method :	Zip Code Centroid
Reference Point :	N/R
Accuracy Meters :	10000
Derived Tribes :	N/R
Derived HUC :	N/R
Derived WBD :	N/R
Derived STCTY FIPS :	N/R
Derived Zip :	N/R

Map Id: 491
Direction: SE
Distance: 0.786 mi., 4149 ft.
Elevation: 11 ft.
Relative: Lower

Site Name : DRESSEL PROPERTY | TOD DRESSEL PRIVATE HOME | EDGE TECHNOLOGIES
306 308 314 E 26TH STREET | 314 E 26TH ST
TACOMA, WA 98421

Database(s) : [ALL SITES - WA, CSCSL HWS - WA, CSCSL NFA - WA, ECHO, FRS, HSL - WA, RCRA_NONGEN, VCP - WA] ***(cont.)***

Envirosite ID: 50655403
EPA ID: N/R

ECHO ***(cont.)***

Derived CD113 :	N/R
Derived CB2010 :	N/R
MYRTK Universe :	NNN
NPDES IDs :	N/R
CWA Permit Types :	N/R
CWA Compliance Tracking :	N/R
CWA NAICS :	N/R
CWA SICS :	N/R
CWA Inspection Count :	N/R
CWA Last Inspection Days :	N/R
CWA Informal Count :	N/R
CWA Formal Action Count :	N/R
CWA Last Formal Action Date :	N/R
CWA Penalties :	N/R
CWA Last Penalty Date :	N/R
CWA Last Penalty Amount :	N/R
CWA Quarters IN NC :	N/R
CWA Current Compliance Status :	N/R
CWA Current SNC Flag :	N
CWA 13 Quarters Compliance Status :	N/R
CWA 13 Quarters Effluent Exceedances:	N/R
CWA Three-Year QNCR Codes :	N/R
DFR URL :	Click here for hyperlink provided by the agency.
Facility SIC :	N/R
Facility NAICS :	814110 - Private Households
Facility Last Inspection EPA Date :	N/R
Facility Last Inspection State Date :	N/R
Facility Last Formal Act EPA Date :	N/R
Facility Last Formal Act State Date :	N/R
Facility Last Informal Act EPA Date :	N/R
Facility Last Informal Act State Date:	N/R
Facility Federal Agency :	N/R
TRI Reporter :	N/R
Facility Imp Water Flag :	N/R
Current SNC Flag :	N
Indian County Flag :	N
Federal Flag :	N/R
US Mexico Border Flag :	N/R
Chesapeak Bay Flag :	N/R
AIR Flag :	N
NPDES Flag :	N
SDWIS Flag :	N
RCRA Flag :	Y
TRI Flag :	N
GHG Flag :	N
Major Flag :	N/R
Active Flag :	N/R
NAA Flag :	N
Latitude :	47.260618
Longitude :	-122.398884
Last Date in Agency List :	2023-01-16

Map Id: 491
Direction: SE
Distance: 0.786 mi., 4149 ft.
Elevation: 11 ft.
Relative: Lower

Site Name : DRESSEL PROPERTY | TOD DRESSEL PRIVATE HOME | EDGE TECHNOLOGIES
306 308 314 E 26TH STREET | 314 E 26TH ST
TACOMA, WA 98421

Database(s) : [ALL SITES - WA, CSCSL HWS - WA, CSCSL NFA - WA, ECHO, FRS, HSL - WA, RCRA_NONGEN, VCP - WA] ***(cont.)***

Envirosite ID: 50655403
EPA ID: N/R

FRS

Facility Name : DRESSEL PROPERTY
Facility Address : 306 308 314 E 26TH STREET, TACOMA, WA 98421
County : PIERCE

Site Details
Registry ID : 110045492052
FRS Facility URL : Click here for hyperlink provided by the agency.
Last Date in Agency List : 2023-02-13

Source Description

Source Description :

The WA-FSIS provides a means to query and display data maintained by the Washington Department of Ecology. This system contains key information for each facility/site that is currently, or has been, of interest to the Air Quality, Dam Safety, Hazardous Waste, Toxics Cleanup, and Water Quality Programs.

FRS Environmental Interest
Source and System ID : WA-FSIS - 22853

Facility Name : EDGE TECHNOLOGIES
Facility Address : 314 E 26TH ST, TACOMA, WA 98421
County : PIERCE

Site Details
Registry ID : 110039225736
FRS Facility URL : Click here for hyperlink provided by the agency.
Last Date in Agency List : 2023-02-13

Source Description

Source Description :

The WA-FSIS provides a means to query and display data maintained by the Washington Department of Ecology. This system contains key information for each facility/site that is currently, or has been, of interest to the Air Quality, Dam Safety, Hazardous Waste, Toxics Cleanup, and Water Quality Programs.

Map Id: 491
Direction: SE
Distance: 0.786 mi., 4149 ft.
Elevation: 11 ft.
Relative: Lower

Site Name : DRESSEL PROPERTY | TOD DRESSEL PRIVATE HOME | EDGE TECHNOLOGIES
306 308 314 E 26TH STREET | 314 E 26TH ST
TACOMA, WA 98421

Database(s) : [ALL SITES - WA, CSCSL HWS - WA, CSCSL NFA - WA, ECHO, FRS, HSL - WA, RCRA_NONGEN, VCP - WA] ***(cont.)***

Envirosite ID: 50655403
EPA ID: N/R

FRS ***(cont.)***

FRS Environmental Interest

Source and System ID :	WA-FSIS - 21372
Facility Name :	TOD DRESSEL PRIVATE HOME
Facility Address :	306 308 314 E 26TH STREET, TACOMA, WA 98421
County :	PIERCE

Site Details

Registry ID :	110060242713
FRS Facility URL :	Click here for hyperlink provided by the agency.
Last Date in Agency List :	2023-02-13

Source Description

Source Description :

RCRAInfo is EPA's comprehensive information system that supports the Resource Conservation and Recovery Act (RCRA) of 1976 and the Hazardous and Solid Waste Amendments (HSWA) of 1984 through the tracking of events and activities related to facilities that generate, transport, and treat, store, or dispose of hazardous waste. RCRAInfo allows RCRA program staff to track the notification, permit, compliance, and corrective action activities required under RCRA. RCRAInfo also supports generation of the National Hazardous Waste Biennial Report. All generators and treatment, storage, and disposal facilities who handle hazardous waste are required to report to the EPA Administrator at least once every two years to support creation of the Biennial Report.

FRS Environmental Interest

Source and System ID :	RCRAINFO - WAH000044630

HSL - WA

Facility Name :	DRESSEL PROPERTY
Facility Address :	306 308 314 E 26th Street, Tacoma, 98421
County :	Pierce

Site Details

Facility Site ID :	22853
Cleanup Site ID :	11844
Status :	No Further Action
Site Rank :	N/R
Alternative Site Name :	N/R
Region :	N/R
Resposbile Unit :	N/R
Institutional Control :	N/R
Current VCP :	N/R

Map Id: 491
Direction: SE
Distance: 0.786 mi., 4149 ft.
Elevation: 11 ft.
Relative: Lower

Site Name : DRESSEL PROPERTY | TOD DRESSEL PRIVATE HOME | EDGE TECHNOLOGIES
306 308 314 E 26TH STREET | 314 E 26TH ST
TACOMA, WA 98421

Database(s) : [ALL SITES - WA, CSCSL HWS - WA, CSCSL NFA - WA, ECHO, FRS, HSL - WA, RCRA_NONGEN, VCP - WA] ***(cont.)***

Envirosite ID: 50655403
EPA ID: N/R

HSL - WA ***(cont.)***

Past VCP :	N/R
Latitude :	N/R
Longitude :	N/R
Agency Hyperlink :	Click here for hyperlink provided by the agency.
Last Date in Agency List :	2022-02-11
Facility Name :	DRESSEL PROPERTY
Facility Address :	306 308 314 E 26TH STREET, TACOMA, 98421
County :	Pierce

Site Details

Facility Site ID :	22853
Cleanup Site ID :	11844
Status :	No Further Action
Site Rank :	N/R
Alternative Site Name :	N/R
Region :	Southwest
Resposbile Unit :	Southwest
Institutional Control :	N/R
Current VCP :	N/R
Past VCP :	Yes
Latitude :	47.2383
Longitude :	-122.429913888889
Agency Hyperlink :	Click here for hyperlink provided by the agency.
Last Date in Agency List :	2023-02-28

Contaminants

Contaminant Name :	Mercury
Ground water :	Remediated-Below
Surface water :	N/R
Soil :	N/R
Sediment :	N/R
Air :	N/R
Bedrock :	N/R
Contaminant Name :	Arsenic
Ground water :	Remediated-Below
Surface water :	N/R
Soil :	N/R
Sediment :	N/R
Air :	N/R
Bedrock :	N/R
Contaminant Name :	Lead
Ground water :	Remediated-Below

Map Id: 491
Direction: SE
Distance: 0.786 mi., 4149 ft.
Elevation: 11 ft.
Relative: Lower

Site Name : DRESSEL PROPERTY | TOD DRESSEL PRIVATE HOME | EDGE TECHNOLOGIES
306 308 314 E 26TH STREET | 314 E 26TH ST
TACOMA, WA 98421

Database(s) : [ALL SITES - WA, CSCSL HWS - WA, CSCSL NFA - WA, ECHO, FRS, HSL - WA, RCRA_NONGEN, VCP - WA] ***(cont.)***

Envirosite ID: 50655403
EPA ID: N/R

HSL - WA ***(cont.)***

Surface water :	N/R
Soil :	Remediated-Below
Sediment :	N/R
Air :	N/R
Bedrock :	N/R

RCRA_NONGEN

Facility Name :	TOD DRESSEL PRIVATE HOME
Facility Address :	306 308 314 E 26TH STREET, TACOMA, WA 98421
County :	PIERCE
Date Form Received by Agency :	2018-01-12
EPA ID :	WAH000044630
Mailing Address :	8419 LANDING LN, PORT ORCHARD, WA 98367
Contact :	TOD DRESSEL
Contact Address :	3711 147TH ST NW, GIG HARBOR, WA 98332
Contact Country :	US
Contact Telephone :	253-732-2469
Contact Email :	TDRESSEL@GMAIL.COM
EPA Region :	10
Land Type :	Private
Source Type :	Implementer
Classification :	Not a generator, verified
Description :	Not a generator, verified
Last Date in Agency List :	2023-01-23

Owner/Operator Summary

Owner/Operator Name :	DRESSEL, TOD
Owner/Operator Address :	8419 LANDING LN, PORT ORCHARD, WA 98367
Owner/Operator Country :	US
Owner/Operator Telephone :	253-627-4773
Owner/Operator Email :	N/R
Owner/Operator Fax :	N/R
Legal Status :	Private
Owner/Operator Type :	Owner
Owner/Operator Start Date :	N/R
Owner/Operator End Date :	N/R
Owner/Operator Name :	TOD DRESSEL PRIVATE HOME
Owner/Operator Address :	8419 LANDING LN, PORT ORCHARD, WA 98367
Owner/Operator Country :	US
Owner/Operator Telephone :	253-627-4773
Owner/Operator Email :	N/R
Owner/Operator Fax :	N/R
Legal Status :	Private
Owner/Operator Type :	Operator
Owner/Operator Start Date :	2010-12-09

Map Id: 491
Direction: SE
Distance: 0.786 mi., 4149 ft.
Elevation: 11 ft.
Relative: Lower

Site Name : DRESSEL PROPERTY | TOD DRESSEL PRIVATE HOME | EDGE TECHNOLOGIES
306 308 314 E 26TH STREET | 314 E 26TH ST
TACOMA, WA 98421

Database(s) : [ALL SITES - WA, CSCSL HWS - WA, CSCSL NFA - WA, ECHO, FRS, HSL - WA, RCRA_NONGEN, VCP - WA] ***(cont.)***

Envirosite ID: 50655403
EPA ID: N/R

RCRA_NONGEN ***(cont.)***

Owner/Operator End Date : N/R

Handler Activities Summary

U.S. Importer of Hazardous Waste :	N
Mixed Waste (Haz. and Radioactive) :	N
Recycler of Hazardous Waste :	N
Transporter of Hazardous Waste :	N
Treater, Storer or Disposer of HW :	N
Underground Injection Activity :	N
On-site Burner Exemption :	N
Furnace Exemption :	N
Used Oil Fuel Burner :	N
Used Oil Processor :	N
Used Oil Refiner :	N
Used Oil Fuel Marketer to Burner :	N
Used Oil Specification Marketer :	N
Used Oil Transfer Facility :	N
Used Oil Transporter :	N

Historical Generators

Date Form Received by Agency :	2018-01-11
Facility Name :	TOD DRESSEL PRIVATE HOME
Classification :	Not a generator, verified
Date Form Received by Agency :	2017-02-21
Facility Name :	TOD DRESSEL PRIVATE HOME
Classification :	Not a generator, verified
Date Form Received by Agency :	2016-02-17
Facility Name :	TOD DRESSEL PRIVATE HOME
Classification :	Not a generator, verified
Date Form Received by Agency :	2015-02-05
Facility Name :	TOD DRESSEL PRIVATE HOME
Classification :	Not a generator, verified
Date Form Received by Agency :	2014-01-22
Facility Name :	TOD DRESSEL PRIVATE HOME
Classification :	Small Quantity Generator

Map Id: 491
Direction: SE
Distance: 0.786 mi., 4149 ft.
Elevation: 11 ft.
Relative: Lower

Site Name : DRESSEL PROPERTY | TOD DRESSEL PRIVATE HOME | EDGE TECHNOLOGIES
306 308 314 E 26TH STREET | 314 E 26TH ST
TACOMA, WA 98421

Database(s) : [ALL SITES - WA, CSCSL HWS - WA, CSCSL NFA - WA, ECHO, FRS, HSL - WA, RCRA_NONGEN, VCP - WA] ***(cont.)***

Envirosite ID: 50655403
EPA ID: N/R

RCRA_NONGEN ***(cont.)***

Notices of Violations Summary
Regulation Violated : N

VCP - WA

Facility Name : DRESSEL PROPERTY
Facility Address : 306 308 314 E 26TH STREET, TACOMA, 98421
County : Pierce

Facility/Site ID : 22853
Alternate Name : N/R
Program Name : N/R
WRIA : 10
Legislative District : 27
Congressional District : 9
Ecology Region : SWRO
Ecology Program Phone : (360) 407-7224
Tribal Land : N
Latitude : 47.2383
Longitude : -122.429914
Last Date in Agency List : 2023-01-04

Program Details
Program : TOXICS
Program ID : SW1223
Interaction Type : Voluntary Cleanup Sites

Interaction Type Description : For a fee, Ecology staff will review an independent cleanup report(s) and provide a written decision about the adequacy of the cleanup actions taken and described in the report.

Status : Active
Start Date : 2012-04-12
End Date : N/R
SIC : N/R
NAICS : N/R

Program : TOXICS
Program ID : SW1223
Interaction Type : Voluntary Cleanup Sites

Interaction Type Description : For a fee, Ecology staff will review an independent cleanup report(s) and provide a written decision about the adequacy of the cleanup actions taken and described in the report.

Status : Active
Start Date : 2012-04-12
End Date : N/R

Map Id: 491
Direction: SE
Distance: 0.786 mi., 4149 ft.
Elevation: 11 ft.
Relative: Lower

Site Name : DRESSEL PROPERTY | TOD DRESSEL PRIVATE HOME | EDGE TECHNOLOGIES
306 308 314 E 26TH STREET | 314 E 26TH ST
TACOMA, WA 98421

Database(s) : [ALL SITES - WA, CSCSL HWS - WA, CSCSL NFA - WA, ECHO, FRS, HSL - WA, RCRA_NONGEN, VCP - WA] ***(cont.)***

Envirosite ID: 50655403
EPA ID: N/R

VCP - WA ***(cont.)***

SIC :	N/R
NAICS :	44412 - Paint and Wallpaper Stores

Map Id: EF492
Direction: E
Distance: 0.787 mi., 4154 ft.
Elevation: 17 ft.
Relative: Higher

Site Name : FRED TEBB & SONS INC
1906 E MARC ST
TACOMA | Tacoma, WA

Database(s) : [AFS, ALL SITES - WA, CSCSL HWS - WA, CSCSL NFA - WA, DOCKET, ECHO, EPA LUST, FRS, HSL - WA, ICIS, LUST - WA, PCS ENF, RCRA_NONGEN, T 2 - WA, VCP - WA]

Envirosite ID: 52328164
EPA ID: N/R

AFS

Facility Name :	FRED TEBB & SONS INC
Facility Address :	1906 E MARC ST., TACOMA, WA 98421
County :	Pierce

Facility Summary

Program System ID :	WAPSC0000000016322
Facility Registry ID :	110005358996
EPA Region :	EPA Region 10 - AK, ID, OR, WA
SIC :	N/R
NAICS :	321912 - Cut Stock, Resawing Lumber, and Planing
Facility Type :	Privately Owned Facility
Air Pollutant Class :	Minor Emissions
Air Operating Status :	Operating
Current High Priority Violation (HPV):	No Violation Identified
Local Control Region Name :	Puget Sound Clean Air Agency
Last Date in Agency List :	2023-01-23

Air Pollutant Details

Program System ID :	WAPSC0000000016322
Pollutant :	TOTAL HAZARDOUS AIR POLLUTANTS (HAPS)
Substance Registry Services ID (SRS):	761502
Chemical Abstract Service Number :	N/R
Air Pollutant Class :	Minor Emissions

Map Id: EF492
Direction: E
Distance: 0.787 mi., 4154 ft.
Elevation: 17 ft.
Relative: Higher

Site Name : FRED TEBB & SONS INC
1906 E MARC ST
TACOMA | Tacoma, WA

Database(s) : [AFS, ALL SITES - WA, CSCSL HWS - WA, CSCSL NFA - WA, DOCKET, ECHO, EPA LUST, FRS, HSL - WA, ICIS, LUST - WA, PCS ENF, RCRA_NONGEN, T 2 - WA, VCP - WA] ***(cont.)***

Envirosite ID: 52328164
EPA ID: N/R

AFS ***(cont.)***

Air Violation History Details

HPV Day Zero Date :	N/R
HPV Resolved Date :	N/R
Program System ID :	WAPSC0000000016322
Activity ID :	N/R
Agency Type :	N/R
State Code :	N/R
Air Local Control Region Code (LCON):	N/R
Comp Determination UID :	N/R
Enforcement Response Policy :	N/R
Program :	N/R
Pollutant :	N/R
Earliest Determination Date of Federally Reportable Violation (FRV):	N/R

ALL SITES - WA

Facility Name :	FRED TEBB & SONS INC
Facility Address :	1906 E MARC ST, TACOMA, 98421-2932
County :	Pierce
Facility/Site ID :	68672889
Alternate Name :	FRED TEBB & SONS INC
Program Name :	N/R
WRIA :	10
Legislative District :	27
Congressional District :	9
Ecology Region :	SWRO
Ecology Program Phone :	(360) 407-7224
Tribal Land :	Y
Latitude :	47.25246
Longitude :	-122.40759
Last Date in Agency List :	2019-03-26
Facility/Site ID :	68672889
Alternate Name :	FRED TEBB & SONS INC
Program Name :	N/R
WRIA :	10
Legislative District :	27
Congressional District :	9
Ecology Region :	SWRO
Ecology Program Phone :	(360) 407-6734
Tribal Land :	Y
Latitude :	47.25246
Longitude :	-122.40759
Last Date in Agency List :	2019-03-26
Facility/Site ID :	68672889
Alternate Name :	N/R
Program Name :	ASSOCIATED PETROLEUM PRODUCTS PROPANE TERMINAL

Map Id: EF492
Direction: E
Distance: 0.787 mi., 4154 ft.
Elevation: 17 ft.
Relative: Higher

Site Name : FRED TEBB & SONS INC
1906 E MARC ST
TACOMA | Tacoma, WA

Database(s) : [AFS, ALL SITES - WA, CSCSL HWS - WA, CSCSL NFA - WA, DOCKET, ECHO, EPA LUST, FRS, HSL - WA, ICIS, LUST - WA, PCS ENF, RCRA_NONGEN, T 2 - WA, VCP - WA] ***(cont.)***

Envirosite ID: 52328164
EPA ID: N/R

ALL SITES - WA ***(cont.)***

WRIA :	10
Legislative District :	27
Congressional District :	9
Ecology Region :	SWRO
Ecology Program Phone :	(360) 407-6171
Tribal Land :	Y
Latitude :	47.25246
Longitude :	-122.40759
Last Date in Agency List :	2019-03-26

Facility/Site ID :	68672889
Alternate Name :	N/R
Program Name :	FRED TEBB & SONS INC
WRIA :	10
Legislative District :	27
Congressional District :	9
Ecology Region :	SWRO
Ecology Program Phone :	(360) 407-6400
Tribal Land :	Y
Latitude :	47.25246
Longitude :	-122.40759
Last Date in Agency List :	2019-03-26

Facility/Site ID :	68672889
Alternate Name :	FRED TEBB & SONS INC
Program Name :	FRED TEBB & SONS INC
WRIA :	10
Legislative District :	27
Congressional District :	9
Ecology Region :	SWRO
Ecology Program Phone :	(360) 407-7224
Tribal Land :	Y
Latitude :	47.25246
Longitude :	-122.40759
Last Date in Agency List :	2019-03-26

Program Details

Program :	TOXICS
Program ID :	SW0422
Interaction Type :	Voluntary Cleanup Sites
Interaction Type Description :	For a fee, Ecology staff will review an independent cleanup report(s) and provide a written decision about the adequacy of the cleanup actions taken and described in the report.
Status :	Inactive
Start Date :	2002-07-19
End Date :	2003-03-27

Map Id: EF492
Direction: E
Distance: 0.787 mi., 4154 ft.
Elevation: 17 ft.
Relative: Higher

Site Name : FRED TEBB & SONS INC
1906 E MARC ST
TACOMA | Tacoma, WA

Database(s) : [AFS, ALL SITES - WA, CSCSL HWS - WA, CSCSL NFA - WA, DOCKET, ECHO, EPA LUST, FRS, HSL - WA, ICIS, LUST - WA, PCS ENF, RCRA_NONGEN, T 2 - WA, VCP - WA] ***(cont.)***

Envirosite ID: 52328164
EPA ID: N/R

ALL SITES - WA ***(cont.)***

SIC : 2411 - LOGGING
NAICS : N/R

Program : TOXICS
Program ID : 7026
Interaction Type : Underground Storage Tank

Interaction Type Description : Any one or combination of tanks (including connecting underground pipes) that is used to contain regulated substances and has a tank volume of ten percent or more beneath the surface of the ground. This term does not include any of the exempt UST systems specified in WAC 173-360-110(2) or any piping connected thereto. See WAC 173-360

Status : Inactive
Start Date : 2000-03-20
End Date : 2000-08-06
SIC : 2411 - LOGGING
NAICS : N/R

Program : TOXICS
Program ID : 7026
Interaction Type : LUST Facility

Interaction Type Description : A leaking underground tank cleanup site being cleaned up with Ecology oversight or review.

Status : Inactive
Start Date : 1998-07-10
End Date : 1999-11-23
SIC : 2411 - LOGGING
NAICS : N/R

Program : TOXICS
Program ID : 7026
Interaction Type : LUST Facility

Interaction Type Description : A leaking underground tank cleanup site being cleaned up with Ecology oversight or review.

Status : Inactive
Start Date : 1991-07-18
End Date : 1995-09-15
SIC : 2411 - LOGGING
NAICS : N/R

Program : HAZWASTE
Program ID : WAD988483855
Interaction Type : Hazardous Waste Generator

Map Id: EF492
Direction: E
Distance: 0.787 mi., 4154 ft.
Elevation: 17 ft.
Relative: Higher

Site Name : FRED TEBB & SONS INC
1906 E MARC ST
TACOMA | Tacoma, WA

Database(s) : [AFS, ALL SITES - WA, CSCSL HWS - WA, CSCSL NFA - WA, DOCKET, ECHO, EPA LUST, FRS, HSL - WA, ICIS, LUST - WA, PCS ENF, RCRA_NONGEN, T 2 - WA, VCP - WA] ***(cont.)***

Envirosite ID: 52328164
EPA ID: N/R

ALL SITES - WA ***(cont.)***

Interaction Type Description :	Facilities that generate any quantity of a dangerous waste. They may be classified as SQG, MQG, or LQG depending on hazardous waste generated for a given month.
Status :	Inactive
Start Date :	1994-11-04
End Date :	1994-12-31
SIC :	2411 - LOGGING
NAICS :	N/R
Program :	HAZWASTE
Program ID :	CRK000086690
Interaction Type :	Emergency/Haz Chem Rpt TIER2
Interaction Type Description :	Businesses that store 10,000 pounds or more of a hazardous chemical or 500 pounds or less, depending on the chemical, of an extremely hazardous chemical on site at any one time must report annually. Reports are sent to the State Emergency Response Commission (represented by Ecology) Local Emergency Planning Committees, and local fire departments for emergency planning. (product, not waste)
Status :	Active
Start Date :	2015-05-22
End Date :	N/R
SIC :	N/R
NAICS :	N/R
Program :	WATQUAL
Program ID :	WAR001641
Interaction Type :	Industrial SW GP
Interaction Type Description :	General permit issued to industries to regulate the discharge of contaminated stormwater to state waters.
Status :	Active
Start Date :	1994-05-23
End Date :	N/R
SIC :	2411 - LOGGING
NAICS :	N/R
Program :	WATQUAL
Program ID :	WAR001641
Interaction Type :	Industrial SW GP
Interaction Type Description :	General permit issued to industries to regulate the discharge of contaminated stormwater to state waters.
Status :	Active
Start Date :	1994-05-23

Map Id: EF492
Direction: E
Distance: 0.787 mi., 4154 ft.
Elevation: 17 ft.
Relative: Higher

Site Name : FRED TEBB & SONS INC
1906 E MARC ST
TACOMA | Tacoma, WA

Database(s) : [AFS, ALL SITES - WA, CSCSL HWS - WA, CSCSL NFA - WA, DOCKET, ECHO, EPA LUST, FRS, HSL - WA, ICIS, LUST - WA, PCS ENF, RCRA_NONGEN, T 2 - WA, VCP - WA] ***(cont.)***

Envirosite ID: 52328164
EPA ID: N/R

ALL SITES - WA ***(cont.)***

End Date :	N/R
SIC :	4225 - GENERAL WAREHOUSING AND STORAGE
NAICS :	N/R

CSCSL HWS - WA

Facility Name :	FRED TEBB & SONS INC
Facility Address :	1906 E MARC ST, TACOMA, 98421
County :	Pierce

Site Details

Facility Site ID :	68672889
Site Status :	Cleanup Started
Cleanup Site ID :	7114
Region :	Southwest
Responsible Section :	Southwest
WARM Rank :	N/R
Is Brownfield? :	N/R
Is PSI? :	N/R
Current VCP :	N/R
Past VCP :	Yes
Institutional Control :	Yes
Latitude :	47.25246
Longitude :	-122.40759
Last Date in Agency List :	2019-04-22

Contaminants Details

Contaminant Name :	Petroleum-Other
Groundwater :	Confirmed Above Cleanup Levels
Surface Water :	N/R
Soil :	Confirmed Above Cleanup Levels
Sediment :	N/R
Air :	N/R
Bedrock :	N/R

CSCSL NFA - WA

Facility Name :	FRED TEBB & SONS INC
Facility Address :	1906 E MARC ST, TACOMA, 98421-2932
County :	Pierce
NFA Date :	2003-03-27
Facility Site ID :	68672889
Cleanup Site ID :	7114
Rank :	N/R
VCP :	Yes
Alternate Site Names :	N/R

Map Id: EF492
Direction: E
Distance: 0.787 mi., 4154 ft.
Elevation: 17 ft.
Relative: Higher

Site Name : FRED TEBB & SONS INC
1906 E MARC ST
TACOMA | Tacoma, WA

Database(s) : [AFS, ALL SITES - WA, CSCSL HWS - WA, CSCSL NFA - WA, DOCKET, ECHO, EPA LUST, FRS, HSL - WA, ICIS, LUST - WA, PCS ENF, RCRA_NONGEN, T 2 - WA, VCP - WA] ***(cont.)***

Envirosite ID: 52328164
EPA ID: N/R

CSCSL NFA - WA ***(cont.)***

NFA Reason :	N/R
Site Status :	N/R
Region :	N/R
Responsible Unit :	N/R
Latitude :	47.25246
Longitude :	-122.40759
Last Date in Agency List :	2018-05-16

Contaminants

Contaminant Name :	Metals - Other
Ground Water :	Remediated-Above
Surface Water :	N/R
Soil :	N/R
Sediment :	N/R
Air :	N/R
Bedrock :	N/R

Contaminant Name :	Petroleum-Diesel
Ground Water :	N/R
Surface Water :	N/R
Soil :	Remediated-Above
Sediment :	N/R
Air :	N/R
Bedrock :	N/R

DOCKET

Facility Name :	FRED TEBB & SONS INC
Facility Address :	1906 E MARC ST, TACOMA, WA 98421-2932

Site Activity Details

Enforcement Action Case Number :	WA-120420
Activity ID :	3400006518
Enforcement Action Name :	FRED TEBB & SONS INC
Last Date in Agency List :	2018-12-17

Final Ordr Iss/Final Order Enter Date:	N/R
Complaint/Proposed Order Actual Date:	N/R
Final Order Issued Actual Date :	N/R
Final Order Name :	N/R

Complaint Summary

Respondent/Defendant Name :	N/R
Named in Complaint :	N/R

Map Id: EF492
Direction: E
Distance: 0.787 mi., 4154 ft.
Elevation: 17 ft.
Relative: Higher

Site Name : FRED TEBB & SONS INC
1906 E MARC ST
TACOMA | Tacoma, WA

Database(s) : [AFS, ALL SITES - WA, CSCSL HWS - WA, CSCSL NFA - WA, DOCKET, ECHO, EPA LUST, FRS, HSL - WA, ICIS, LUST - WA, PCS ENF, RCRA_NONGEN, T 2 - WA, VCP - WA] ***(cont.)***

Envirosite ID: 52328164
EPA ID: N/R

DOCKET ***(cont.)***

Named in Final Order :	N/R
SEP Category :	N/R
SEP Description :	N/R
Regional Docket Number :	N/R

Standard Industrial Classification (SIC) Summary

Registry ID :	110005358996
Primary SIC :	N/R
Primary NAICS :	N/R
Settlement FRS ICIS Facility :	N/R - N/R
Pollutants (SRS) :	N/R
Admin EA Closed Actual Date :	2011-05-09
Enforcement Action Name :	N/R
Enforcement Action Resolution :	N/R
Violation Types :	N/R
Case Law Sections :	CWA OTHER - Violations not covered elsewhere

Violation Penalties and Compliance Summary

Compliance Action Cost :	N/R
EPA Penalty Assessed Amount :	N/R
Cost Recovery Required :	N/R
Cost of SEP :	N/R
Cost of Complying Actions :	N/R

Site Activity Details

Enforcement Action Case Number :	WA-121456
Activity ID :	3400007469
Enforcement Action Name :	FRED TEBB & SONS INC
Last Date in Agency List :	2018-12-17

Map Id: EF492
Direction: E
Distance: 0.787 mi., 4154 ft.
Elevation: 17 ft.
Relative: Higher

Site Name : FRED TEBB & SONS INC
1906 E MARC ST
TACOMA | Tacoma, WA

Database(s) : [AFS, ALL SITES - WA, CSCSL HWS - WA, CSCSL NFA - WA, DOCKET, ECHO, EPA LUST, FRS, HSL - WA, ICIS, LUST - WA, PCS ENF, RCRA_NONGEN, T 2 - WA, VCP - WA] ***(cont.)***

Envirosite ID: 52328164
EPA ID: N/R

DOCKET ***(cont.)***

Final Ordr Iss/Final Order Enter Date:	N/R
Complaint/Proposed Order Actual Date:	N/R
Final Order Issued Actual Date :	N/R
Final Order Name :	N/R

Complaint Summary

Respondent/Defendant Name :	N/R
Named in Complaint :	N/R
Named in Final Order :	N/R
SEP Category :	N/R
SEP Description :	N/R
Regional Docket Number :	N/R

Standard Industrial Classification (SIC) Summary

Registry ID :	110005358996
Primary SIC :	N/R
Primary NAICS :	N/R
Settlement FRS ICIS Facility :	N/R - N/R
Pollutants (SRS) :	N/R
Admin EA Closed Actual Date :	2011-04-13
Enforcement Action Name :	N/R
Enforcement Action Resolution :	N/R
Violation Types :	N/R
Case Law Sections :	CWA OTHER - Violations not covered elsewhere

Violation Penalties and Compliance Summary

Compliance Action Cost :	N/R
EPA Penalty Assessed Amount :	N/R
Cost Recovery Required :	N/R
Cost of SEP :	N/R
Cost of Complying Actions :	N/R

Map Id: EF492
Direction: E
Distance: 0.787 mi., 4154 ft.
Elevation: 17 ft.
Relative: Higher

Site Name : FRED TEBB & SONS INC
1906 E MARC ST
TACOMA | Tacoma, WA

Database(s) : [AFS, ALL SITES - WA, CSCSL HWS - WA, CSCSL NFA - WA, DOCKET, ECHO, EPA LUST, FRS, HSL - WA, ICIS, LUST - WA, PCS ENF, RCRA_NONGEN, T 2 - WA, VCP - WA] ***(cont.)***

Envirosite ID: 52328164
EPA ID: N/R

DOCKET ***(cont.)***

Site Activity Details

Enforcement Action Case Number :	WA-123668
Activity ID :	3400007703
Enforcement Action Name :	FRED TEBB & SONS INC
Last Date in Agency List :	2018-12-17
Final Ordr Iss/Final Order Enter Date:	N/R
Complaint/Proposed Order Actual Date:	N/R
Final Order Issued Actual Date :	N/R
Final Order Name :	N/R

Complaint Summary

Respondent/Defendant Name :	N/R
Named in Complaint :	N/R
Named in Final Order :	N/R
SEP Category :	N/R
SEP Description :	N/R
Regional Docket Number :	N/R

Standard Industrial Classification (SIC) Summary

Registry ID :	110005358996
Primary SIC :	N/R
Primary NAICS :	N/R
Settlement FRS ICIS Facility :	N/R - N/R
Pollutants (SRS) :	N/R
Admin EA Closed Actual Date :	2011-08-04
Enforcement Action Name :	N/R
Enforcement Action Resolution :	N/R
Violation Types :	N/R
Case Law Sections :	CWA OTHER - Violations not covered elsewhere

Map Id: EF492
Direction: E
Distance: 0.787 mi., 4154 ft.
Elevation: 17 ft.
Relative: Higher

Site Name : FRED TEBB & SONS INC
1906 E MARC ST
TACOMA | Tacoma, WA

Database(s) : [AFS, ALL SITES - WA, CSCSL HWS - WA, CSCSL NFA - WA, DOCKET, ECHO, EPA LUST, FRS, HSL - WA, ICIS, LUST - WA, PCS ENF, RCRA_NONGEN, T 2 - WA, VCP - WA] ***(cont.)***

Envirosite ID: 52328164
EPA ID: N/R

DOCKET ***(cont.)***

Violation Penalties and Compliance Summary

Compliance Action Cost :	N/R
EPA Penalty Assessed Amount :	N/R
Cost Recovery Required :	N/R
Cost of SEP :	N/R
Cost of Complying Actions :	N/R

Site Activity Details

Enforcement Action Case Number :	WA-231910
Activity ID :	3400011862
Enforcement Action Name :	FRED TEBB & SONS INC
Last Date in Agency List :	2018-12-17
Final Ordr Iss/Final Order Enter Date:	N/R
Complaint/Proposed Order Actual Date:	N/R
Final Order Issued Actual Date :	N/R
Final Order Name :	N/R

Complaint Summary

Respondent/Defendant Name :	N/R
Named in Complaint :	N/R
Named in Final Order :	N/R
SEP Category :	N/R
SEP Description :	N/R
Regional Docket Number :	N/R

Standard Industrial Classification (SIC) Summary

Registry ID :	110005358996
Primary SIC :	N/R
Primary NAICS :	N/R
Settlement FRS ICIS Facility :	N/R - N/R
Pollutants (SRS) :	N/R
Admin EA Closed Actual Date :	2012-05-10
Enforcement Action Name :	N/R
Enforcement Action Resolution :	N/R

Map Id: EF492
Direction: E
Distance: 0.787 mi., 4154 ft.
Elevation: 17 ft.
Relative: Higher

Site Name : FRED TEBB & SONS INC
1906 E MARC ST
TACOMA | Tacoma, WA

Database(s) : [AFS, ALL SITES - WA, CSCSL HWS - WA, CSCSL NFA - WA, DOCKET, ECHO, EPA LUST, FRS, HSL - WA, ICIS, LUST - WA, PCS ENF, RCRA_NONGEN, T 2 - WA, VCP - WA] ***(cont.)***

Envirosite ID: 52328164
EPA ID: N/R

DOCKET ***(cont.)***

Violation Types : N/R

Case Law Sections : CWA OTHER - Violations not covered elsewhere

Violation Penalties and Compliance Summary
Compliance Action Cost : N/R
EPA Penalty Assessed Amount : N/R
Cost Recovery Required : N/R
Cost of SEP : N/R
Cost of Complying Actions : N/R

Site Activity Details
Enforcement Action Case Number : WA-232683
Activity ID : 3400012557
Enforcement Action Name : FRED TEBB & SONS INC
Last Date in Agency List : 2018-12-17

Final Ordr Iss/Final Order Enter Date: N/R
Complaint/Proposed Order Actual Date: N/R
Final Order Issued Actual Date : N/R
Final Order Name : N/R

Complaint Summary
Respondent/Defendant Name : N/R
Named in Complaint : N/R
Named in Final Order : N/R

SEP Category : N/R
SEP Description : N/R

Regional Docket Number : N/R

Standard Industrial Classification (SIC) Summary
Registry ID : 110005358996
Primary SIC : N/R
Primary NAICS : N/R

Settlement FRS ICIS Facility : N/R - N/R

Map Id: EF492
Direction: E
Distance: 0.787 mi., 4154 ft.
Elevation: 17 ft.
Relative: Higher

Site Name : FRED TEBB & SONS INC
1906 E MARC ST
TACOMA | Tacoma, WA

Database(s) : [AFS, ALL SITES - WA, CSCSL HWS - WA, CSCSL NFA - WA, DOCKET, ECHO, EPA LUST, FRS, HSL - WA, ICIS, LUST - WA, PCS ENF, RCRA_NONGEN, T 2 - WA, VCP - WA] ***(cont.)***

Envirosite ID: 52328164
EPA ID: N/R

DOCKET ***(cont.)***

Pollutants (SRS) : N/R

Admin EA Closed Actual Date : 2012-05-15
Enforcement Action Name : N/R
Enforcement Action Resolution : N/R

Violation Types : N/R

Case Law Sections : CWA OTHER - Violations not covered elsewhere

Violation Penalties and Compliance Summary
Compliance Action Cost : N/R
EPA Penalty Assessed Amount : N/R
Cost Recovery Required : N/R
Cost of SEP : N/R
Cost of Complying Actions : N/R

Facility Name : FRED TEBB & SONS INC
Facility Address : 1906 E MARC ST., TACOMA, WA 98421

Site Activity Details
Enforcement Action Case Number : WAPSCAI000000000000000464
Activity ID : 3601315698
Enforcement Action Name : FRED TEBB & SONS INC
Last Date in Agency List : 2018-12-17

Final Ordr Iss/Final Order Enter Date: N/R
Complaint/Proposed Order Actual Date: N/R
Final Order Issued Actual Date : N/R
Final Order Name : N/R

Complaint Summary
Respondent/Defendant Name : N/R
Named in Complaint : N/R
Named in Final Order : N/R

SEP Category : N/R
SEP Description : N/R

Map Id: EF492
Direction: E
Distance: 0.787 mi., 4154 ft.
Elevation: 17 ft.
Relative: Higher

Site Name : FRED TEBB & SONS INC
1906 E MARC ST
TACOMA | Tacoma, WA

Database(s) : [AFS, ALL SITES - WA, CSCSL HWS - WA, CSCSL NFA - WA, DOCKET, ECHO, EPA LUST, FRS, HSL - WA, ICIS, LUST - WA, PCS ENF, RCRA_NONGEN, T 2 - WA, VCP - WA] ***(cont.)***

Envirosite ID: 52328164
EPA ID: N/R

DOCKET ***(cont.)***

Regional Docket Number : N/R

Standard Industrial Classification (SIC) Summary
Registry ID : 110070102356
Primary SIC : N/R
Primary NAICS : 321912 - Cut Stock, Resawing Lumber, and Planing

Settlement FRS ICIS Facility : N/R - N/R

Pollutants (SRS) : N/R

Admin EA Closed Actual Date : 2017-12-19
Enforcement Action Name : N/R
Enforcement Action Resolution : N/R

Violation Types : N/R

Case Law Sections : CAA OTHER - Violations not covered elsewhere

Violation Penalties and Compliance Summary
Compliance Action Cost : N/R
EPA Penalty Assessed Amount : N/R
Cost Recovery Required : N/R
Cost of SEP : N/R
Cost of Complying Actions : N/R

Site Activity Details
Enforcement Action Case Number : WAPSCAI000000000000000465
Activity ID : 3601315702
Enforcement Action Name : FRED TEBB & SONS INC
Last Date in Agency List : 2018-12-17

Final Ordr Iss/Final Order Enter Date: N/R
Complaint/Proposed Order Actual Date: N/R
Final Order Issued Actual Date : N/R
Final Order Name : N/R

Map Id: EF492
Direction: E
Distance: 0.787 mi., 4154 ft.
Elevation: 17 ft.
Relative: Higher

Site Name : FRED TEBB & SONS INC
1906 E MARC ST
TACOMA | Tacoma, WA

Database(s) : [AFS, ALL SITES - WA, CSCSL HWS - WA, CSCSL NFA - WA, DOCKET, ECHO, EPA LUST, FRS, HSL - WA, ICIS, LUST - WA, PCS ENF, RCRA_NONGEN, T 2 - WA, VCP - WA] ***(cont.)***

Envirosite ID: 52328164
EPA ID: N/R

DOCKET ***(cont.)***

Complaint Summary

Respondent/Defendant Name :	N/R
Named in Complaint :	N/R
Named in Final Order :	N/R
SEP Category :	N/R
SEP Description :	N/R
Regional Docket Number :	N/R

Standard Industrial Classification (SIC) Summary

Registry ID :	110070102356
Primary SIC :	N/R
Primary NAICS :	321912 - Cut Stock, Resawing Lumber, and Planing
Settlement FRS ICIS Facility :	N/R - N/R
Pollutants (SRS) :	N/R
Admin EA Closed Actual Date :	2017-12-19
Enforcement Action Name :	N/R
Enforcement Action Resolution :	N/R
Violation Types :	N/R
Case Law Sections :	CAA OTHER - Violations not covered elsewhere

Violation Penalties and Compliance Summary

Compliance Action Cost :	N/R
EPA Penalty Assessed Amount :	N/R
Cost Recovery Required :	N/R
Cost of SEP :	N/R
Cost of Complying Actions :	N/R

Site Activity Details

Enforcement Action Case Number :	WAPSCAI000000000000000466
Activity ID :	3601315704
Enforcement Action Name :	FRED TEBB & SONS INC
Last Date in Agency List :	2018-12-17

Map Id: EF492
Direction: E
Distance: 0.787 mi., 4154 ft.
Elevation: 17 ft.
Relative: Higher

Site Name : FRED TEBB & SONS INC
1906 E MARC ST
TACOMA | Tacoma, WA

Database(s) : [AFS, ALL SITES - WA, CSCSL HWS - WA, CSCSL NFA - WA, DOCKET, ECHO, EPA LUST, FRS, HSL - WA, ICIS, LUST - WA, PCS ENF, RCRA_NONGEN, T 2 - WA, VCP - WA] ***(cont.)***

Envirosite ID: 52328164
EPA ID: N/R

DOCKET ***(cont.)***

Final Ordr Iss/Final Order Enter Date:	N/R
Complaint/Proposed Order Actual Date:	N/R
Final Order Issued Actual Date :	N/R
Final Order Name :	N/R

Complaint Summary

Respondent/Defendant Name :	N/R
Named in Complaint :	N/R
Named in Final Order :	N/R
SEP Category :	N/R
SEP Description :	N/R
Regional Docket Number :	N/R

Standard Industrial Classification (SIC) Summary

Registry ID :	110070102356
Primary SIC :	N/R
Primary NAICS :	321912 - Cut Stock, Resawing Lumber, and Planing
Settlement FRS ICIS Facility :	N/R - N/R
Pollutants (SRS) :	N/R
Admin EA Closed Actual Date :	2017-12-19
Enforcement Action Name :	N/R
Enforcement Action Resolution :	N/R
Violation Types :	N/R
Case Law Sections :	CAA OTHER - Violations not covered elsewhere

Violation Penalties and Compliance Summary

Compliance Action Cost :	N/R
EPA Penalty Assessed Amount :	N/R
Cost Recovery Required :	N/R
Cost of SEP :	N/R
Cost of Complying Actions :	N/R

Map Id: EF492
Direction: E
Distance: 0.787 mi., 4154 ft.
Elevation: 17 ft.
Relative: Higher

Site Name : FRED TEBB & SONS INC
1906 E MARC ST
TACOMA | Tacoma, WA

Database(s) : [AFS, ALL SITES - WA, CSCSL HWS - WA, CSCSL NFA - WA, DOCKET, ECHO, EPA LUST, FRS, HSL - WA, ICIS, LUST - WA, PCS ENF, RCRA_NONGEN, T 2 - WA, VCP - WA] ***(cont.)***

Envirosite ID: 52328164
EPA ID: N/R

DOCKET ***(cont.)***

Site Activity Details

Enforcement Action Case Number :	WAPSCAI000000000000000486
Activity ID :	3601336327
Enforcement Action Name :	FRED TEBB & SONS INC
Last Date in Agency List :	2018-12-17
Final Ordr Iss/Final Order Enter Date:	N/R
Complaint/Proposed Order Actual Date:	N/R
Final Order Issued Actual Date :	N/R
Final Order Name :	N/R

Complaint Summary

Respondent/Defendant Name :	N/R
Named in Complaint :	N/R
Named in Final Order :	N/R
SEP Category :	N/R
SEP Description :	N/R
Regional Docket Number :	N/R

Standard Industrial Classification (SIC) Summary

Registry ID :	110070102356
Primary SIC :	N/R
Primary NAICS :	321912 - Cut Stock, Resawing Lumber, and Planing
Settlement FRS ICIS Facility :	N/R - N/R
Pollutants (SRS) :	N/R
Admin EA Closed Actual Date :	2018-01-03
Enforcement Action Name :	N/R
Enforcement Action Resolution :	N/R
Violation Types :	N/R
Case Law Sections :	CAA OTHER - Violations not covered elsewhere

Map Id: EF492
Direction: E
Distance: 0.787 mi., 4154 ft.
Elevation: 17 ft.
Relative: Higher

Site Name : FRED TEBB & SONS INC
1906 E MARC ST
TACOMA | Tacoma, WA

Database(s) : [AFS, ALL SITES - WA, CSCSL HWS - WA, CSCSL NFA - WA, DOCKET, ECHO, EPA LUST, FRS, HSL - WA, ICIS, LUST - WA, PCS ENF, RCRA_NONGEN, T 2 - WA, VCP - WA] ***(cont.)***

Envirosite ID: 52328164
EPA ID: N/R

DOCKET ***(cont.)***

Violation Penalties and Compliance Summary

Compliance Action Cost :	N/R
EPA Penalty Assessed Amount :	N/R
Cost Recovery Required :	N/R
Cost of SEP :	N/R
Cost of Complying Actions :	N/R

ECHO

Facility Name :	FRED TEBB AND SONS
Facility Address :	1906 E MARC ST, TACOMA, WA 98421
County :	PIERCE
Last Inspection Date :	2020-02-04
Registry ID :	110005358996
FIPS Code :	53053
EPA Region :	10
Inspection Count :	3
Last Inspection Days :	1034
Informal Count :	4
Last Informal Action Date :	2018-01-03
Formal Action Count :	1
Last Formal Action Date :	2019-08-14
Total Penalties :	0
Penalty Count :	N/R
Last Penalty Date :	N/R
Last Penalty Amount :	N/R
QTRS IN NC :	10
Programs IN SNC :	0
Current Compliance Status :	No Violation Identified
Three-Year Compliance Status :	VSSSSSSSSS__
Collection Method :	INTERPOLATION-PHOTO
Reference Point :	FACILITY CENTROID
Accuracy Meters :	176
Derived Tribes :	Puyallup Tribe of the Puyallup Reservation - 0 mile(s), Puyallup Tribe of the Puyallup Reservation - 1.3 mile(s), Muckleshoot Indian Tribe - 9.7 mile(s), Muckleshoot Indian Tribe - 12.7 mile(s), Nisqually Indian Tribe - 18.3 mile(s), Squaxin Island Tribe of the Squaxin Island Reservation - 23.1 mile(s), Squaxin Island Tribe of the Squaxin Island Reservation - 25 mile(s)
Derived HUC :	17110014
Derived WBD :	171100190205
Derived STCTY FIPS :	53053
Derived Zip :	98421
Derived CD113 :	09
Derived CB2010 :	530530602001062
MYRTK Universe :	NNN
NPDES IDs :	WAR001641
CWA Permit Types :	Minor
CWA Compliance Tracking :	Off

Map Id: EF492
Direction: E
Distance: 0.787 mi., 4154 ft.
Elevation: 17 ft.
Relative: Higher

Site Name : FRED TEBB & SONS INC
1906 E MARC ST
TACOMA | Tacoma, WA

Database(s) : [AFS, ALL SITES - WA, CSCSL HWS - WA, CSCSL NFA - WA, DOCKET, ECHO, EPA LUST, FRS, HSL - WA, ICIS, LUST - WA, PCS ENF, RCRA_NONGEN, T 2 - WA, VCP - WA] ***(cont.)***

Envirosite ID: 52328164
EPA ID: N/R

ECHO ***(cont.)***

CWA NAICS :	113310
CWA SICS :	2411 4225
CWA Inspection Count :	N/R
CWA Last Inspection Days :	2872
CWA Informal Count :	N/R
CWA Formal Action Count :	N/R
CWA Last Formal Action Date :	N/R
CWA Penalties :	N/R
CWA Last Penalty Date :	N/R
CWA Last Penalty Amount :	N/R
CWA Quarters IN NC :	11
CWA Current Compliance Status :	Terminated Permit
CWA Current SNC Flag :	N
CWA 13 Quarters Compliance Status :	VVSSSSSSSSS
CWA 13 Quarters Effluent Exceedances:	N/R
CWA Three-Year QNCR Codes :	N/R
DFR URL :	Click here for hyperlink provided by the agency.
Facility SIC :	2411 4225
Facility NAICS :	113310 - Logging, 11331 - Logging, 321912 - Cut Stock, Resawing Lumber, and Planing
Facility Last Inspection EPA Date :	N/R
Facility Last Inspection State Date :	2020-02-04
Facility Last Formal Act EPA Date :	N/R
Facility Last Formal Act State Date :	2019-08-14
Facility Last Informal Act EPA Date :	N/R
Facility Last Informal Act State Date:	2018-01-03
Facility Federal Agency :	N/R
TRI Reporter :	N/R
Facility Imp Water Flag :	Y
Current SNC Flag :	N
Indian County Flag :	Y
Federal Flag :	N/R
US Mexico Border Flag :	N/R
Chesapeak Bay Flag :	N/R
AIR Flag :	Y
NPDES Flag :	Y
SDWIS Flag :	N
RCRA Flag :	Y
TRI Flag :	N
GHG Flag :	N
Major Flag :	N/R
Active Flag :	Y
NAA Flag :	N
Latitude :	47.253696
Longitude :	-122.409891
Last Date in Agency List :	2023-01-16
Facility Name :	FRED TEBB & SONS INC
Facility Address :	1906 E MARC ST., TACOMA, WA 98421
County :	PIERCE COUNTY

Map Id: EF492
Direction: E
Distance: 0.787 mi., 4154 ft.
Elevation: 17 ft.
Relative: Higher

Site Name : FRED TEBB & SONS INC
1906 E MARC ST
TACOMA | Tacoma, WA

Database(s) : [AFS, ALL SITES - WA, CSCSL HWS - WA, CSCSL NFA - WA, DOCKET, ECHO, EPA LUST, FRS, HSL - WA, ICIS, LUST - WA, PCS ENF, RCRA_NONGEN, T 2 - WA, VCP - WA] ***(cont.)***

Envirosite ID: 52328164
EPA ID: N/R

ECHO ***(cont.)***

Last Inspection Date :	N/R
Registry ID :	110070102356
FIPS Code :	53053
EPA Region :	10
Inspection Count :	0
Last Inspection Days :	N/R
Informal Count :	4
Last Informal Action Date :	2018-01-03
Formal Action Count :	0
Last Formal Action Date :	N/R
Total Penalties :	0
Penalty Count :	N/R
Last Penalty Date :	N/R
Last Penalty Amount :	N/R
QTRS IN NC :	0
Programs IN SNC :	0
Current Compliance Status :	Not Available
Three-Year Compliance Status :	_____
Collection Method :	ADDRESS MATCHING-HOUSE NUMBER
Reference Point :	ENTRANCE POINT OF A FACILITY OR STATION
Accuracy Meters :	50
Derived Tribes :	Puyallup Tribe of the Puyallup Reservation - .1 mile(s), Puyallup Tribe of the Puyallup Reservation - 1.3 mile(s), Muckleshoot Indian Tribe - 9.7 mile(s), Muckleshoot Indian Tribe - 12.7 mile(s), Nisqually Indian Tribe - 18.3 mile(s), Squaxin Island Tribe of the Squaxin Island Reservation - 23.1 mile(s), Squaxin Island Tribe of the Squaxin Island Reservation - 25 mile(s)
Derived HUC :	17110014
Derived WBD :	171100190205
Derived STCTY FIPS :	53053
Derived Zip :	98421
Derived CD113 :	09
Derived CB2010 :	530530602001061
MYRTK Universe :	NNN
NPDES IDs :	N/R
CWA Permit Types :	N/R
CWA Compliance Tracking :	N/R
CWA NAICS :	N/R
CWA SICS :	N/R
CWA Inspection Count :	N/R
CWA Last Inspection Days :	N/R
CWA Informal Count :	N/R
CWA Formal Action Count :	N/R
CWA Last Formal Action Date :	N/R
CWA Penalties :	N/R
CWA Last Penalty Date :	N/R
CWA Last Penalty Amount :	N/R
CWA Quarters IN NC :	N/R
CWA Current Compliance Status :	N/R
CWA Current SNC Flag :	N
CWA 13 Quarters Compliance Status :	N/R

Map Id: EF492
Direction: E
Distance: 0.787 mi., 4154 ft.
Elevation: 17 ft.
Relative: Higher

Site Name : FRED TEBB & SONS INC
1906 E MARC ST
TACOMA | Tacoma, WA

Database(s) : [AFS, ALL SITES - WA, CSCSL HWS - WA, CSCSL NFA - WA, DOCKET, ECHO, EPA LUST, FRS, HSL - WA, ICIS, LUST - WA, PCS ENF, RCRA_NONGEN, T 2 - WA, VCP - WA] ***(cont.)***

Envirosite ID: 52328164
EPA ID: N/R

ECHO ***(cont.)***

CWA 13 Quarters Effluent Exceedances:	N/R
CWA Three-Year QNCR Codes :	N/R
DFR URL :	Click here for hyperlink provided by the agency.
Facility SIC :	N/R
Facility NAICS :	321912 - Cut Stock, Resawing Lumber, and Planing
Facility Last Inspection EPA Date :	N/R
Facility Last Inspection State Date :	N/R
Facility Last Formal Act EPA Date :	N/R
Facility Last Formal Act State Date :	N/R
Facility Last Informal Act EPA Date :	N/R
Facility Last Informal Act State Date:	2018-01-03
Facility Federal Agency :	N/R
TRI Reporter :	N/R
Facility Imp Water Flag :	N/R
Current SNC Flag :	N
Indian County Flag :	N
Federal Flag :	N/R
US Mexico Border Flag :	N/R
Chesapeak Bay Flag :	N/R
AIR Flag :	Y
NPDES Flag :	N
SDWIS Flag :	N
RCRA Flag :	N
TRI Flag :	N
GHG Flag :	N
Major Flag :	N/R
Active Flag :	Y
NAA Flag :	Y
Latitude :	47.25493
Longitude :	-122.409954
Last Date in Agency List :	2018-12-17

EPA LUST

Facility Name :	FRED TEBB & SONS INC
Facility Address :	1906 E MARC ST, TACOMA, Washington
County :	Pierce
Facility ID :	WA68672889
LUST ID :	WA7114
Reported Date :	N/R
Status :	No Further Action
Substance :	Petroleum-Other
Closed With Residual Contamination (Tribal Only):	N/R
NFA_Letter (Tribal Only) :	N/R
Tribe (Tribal Only) :	N/R
EPA Region :	10
Estimated Population within 1500ft :	0
Estimated Private Domestic Wells within 1500ft:	0

Map Id: EF492
Direction: E
Distance: 0.787 mi., 4154 ft.
Elevation: 17 ft.
Relative: Higher

Site Name : FRED TEBB & SONS INC
1906 E MARC ST
TACOMA | Tacoma, WA

Database(s) : [AFS, ALL SITES - WA, CSCSL HWS - WA, CSCSL NFA - WA, DOCKET, ECHO, EPA LUST, FRS, HSL - WA, ICIS, LUST - WA, PCS ENF, RCRA_NONGEN, T 2 - WA, VCP - WA] ***(cont.)***

Envirosite ID: 52328164
EPA ID: N/R

EPA LUST ***(cont.)***

Within Source Water Protection Area (SPA):	No
SPA Public Water System and Facility ID:	N/R
SPA Water Type :	N/R
SPA Facility Type :	N/R
SPA HUC12 :	N/R
Within Groundwater Wellhead Protection Area (WHPA):	Yes
WHPA Public Water System and Facility ID:	WA5386800_24831
WHPA Water Type :	GW
WHPA Facility Type :	WL
WHPA HUC12 :	171100140502
Within Estimated 100-year Floodplain:	No
Latitude :	47.2524599999999
Longitude :	-122.407589999999
Last Date in Agency List :	2023-01-30

FRS

Facility Name :	FRED TEBB AND SONS
Facility Address :	1906 E MARC ST, TACOMA, WA 98421
County :	PIERCE

Site Details

Registry ID :	110005358996
FRS Facility URL :	Click here for hyperlink provided by the agency.
Last Date in Agency List :	2023-02-13

Source Description

Source Description :

AIR contains compliance and permit data for stationary sources of air pollution regulated by the EPA, State, and Local air pollution agencies. CEDRI is the EPA Compliance and Emissions Data Reporting Interface and combines data about emissions source tests, continuous emissions monitoring, and compliance and emissions reports.
NCDB supports implementation of the Federal Insecticide, Fungicide, and Rodenticide Act (FIFRA) and the Toxic Substances Control Act (TSCA). The system tracks inspections in regions and states with cooperative agreements, enforcement actions, and settlements.
The NPDES module of the Compliance Information System (ICIS) tracks surface water permits issued under the Clean Water Act. Under NPDES, all facilities that discharge pollutants from any point source into waters of the United States are required to obtain a permit. The permit will likely contain limits on what can be discharged, impose monitoring and reporting requirements, and include other provisions to ensure that the discharge does not adversely affect water quality.
OSHA-OIS

Map Id: EF492
Direction: E
Distance: 0.787 mi., 4154 ft.
Elevation: 17 ft.
Relative: Higher

Site Name : FRED TEBB & SONS INC
1906 E MARC ST
TACOMA | Tacoma, WA

Database(s) : [AFS, ALL SITES - WA, CSCSL HWS - WA, CSCSL NFA - WA, DOCKET, ECHO, EPA LUST, FRS, HSL - WA, ICIS, LUST - WA, PCS ENF, RCRA_NONGEN, T 2 - WA, VCP - WA] ***(cont.)***

Envirosite ID: 52328164
EPA ID: N/R

FRS ***(cont.)***

Source Description :

RCRAInfo is EPA's comprehensive information system that supports the Resource Conservation and Recovery Act (RCRA) of 1976 and the Hazardous and Solid Waste Amendments (HSWA) of 1984 through the tracking of events and activities related to facilities that generate, transport, and treat, store, or dispose of hazardous waste. RCRAInfo allows RCRA program staff to track the notification, permit, compliance, and corrective action activities required under RCRA. RCRAInfo also supports generation of the National Hazardous Waste Biennial Report. All generators and treatment, storage, and disposal facilities who handle hazardous waste are required to report to the EPA Administrator at least once every two years to support creation of the Biennial Report.
The WA-FSIS provides a means to query and display data maintained by the Washington Department of Ecology. This system contains key information for each facility/site that is currently, or has been, of interest to the Air Quality, Dam Safety, Hazardous Waste, Toxics Cleanup, and Water Quality Programs.

FRS Environmental Interest

Source and System ID :

API - CEDRI10019361
ICIS - WAPSC0000000016322
ICIS - WAR001641
NCDB - I10#1999110319238 1
OSHA-OIS - 316860212
OSHA-OIS - 316874189
RCRAINFO - WAD988483855
WA-FSIS - 68672889

Facility Name : FRED TEBB & SONS INC
Facility Address : 1906 E MARC ST., TACOMA, WA 98421
County : PIERCE COUNTY

Site Details

Registry ID : 110070102356
FRS Facility URL : Click here for hyperlink provided by the agency.
Last Date in Agency List : 2019-01-31

Source Description

Source Description :

AIR contains compliance and permit data for stationary sources of air pollution regulated by the EPA, State, and Local air pollution agencies.

Map Id: EF492
Direction: E
Distance: 0.787 mi., 4154 ft.
Elevation: 17 ft.
Relative: Higher

Site Name : FRED TEBB & SONS INC
1906 E MARC ST
TACOMA | Tacoma, WA

Database(s) : [AFS, ALL SITES - WA, CSCSL HWS - WA, CSCSL NFA - WA, DOCKET, ECHO, EPA LUST, FRS, HSL - WA, ICIS, LUST - WA, PCS ENF, RCRA_NONGEN, T 2 - WA, VCP - WA] ***(cont.)***

Envirosite ID: 52328164
EPA ID: N/R

FRS ***(cont.)***

FRS Environmental Interest

Source and System ID :	ICIS - WAPSC0000000016322

HSL - WA

Facility Name :	FRED TEBB & SONS INC
Facility Address :	1906 E Marc St, Tacoma, 98421-2932
County :	Pierce

Site Details

Facility Site ID :	68672889
Cleanup Site ID :	7114
Status :	Cleanup Started
Site Rank :	N/R
Alternative Site Name :	N/R
Region :	N/R
Resposbile Unit :	N/R
Institutional Control :	N/R
Current VCP :	N/R
Past VCP :	N/R
Latitude :	N/R
Longitude :	N/R
Agency Hyperlink :	Click here for hyperlink provided by the agency.
Last Date in Agency List :	2019-06-05

ICIS

Facility Name :	FRED TEBB & SONS INC
Facility Address :	1906 E MARC ST, TACOMA, WA 98421-2932

Site Details

NPDES ID :	WAR001641
ICIS Facility Interest ID :	3400001514
Facility UIN :	110005358996
Facility Type Code :	Privately Owned Facility
Impaired Waters :	N/R
Latitude :	47.2525
Longitude :	-122.408
Last Date in Agency List :	2019-05-07

LUST - WA

Facility Name :	FRED TEBB & SONS INC
Facility Address :	1906 E MARC ST, TACOMA, 98421
County :	Pierce

Map Id: EF492
Direction: E
Distance: 0.787 mi., 4154 ft.
Elevation: 17 ft.
Relative: Higher

Site Name : FRED TEBB & SONS INC
1906 E MARC ST
TACOMA | Tacoma, WA

Database(s) : [AFS, ALL SITES - WA, CSCSL HWS - WA, CSCSL NFA - WA, DOCKET, ECHO, EPA LUST, FRS, HSL - WA, ICIS, LUST - WA, PCS ENF, RCRA_NONGEN, T 2 - WA, VCP - WA] ***(cont.)***

Envirosite ID: 52328164
EPA ID: N/R

LUST - WA ***(cont.)***

Site Details

LUST Status Date :	2003-03-27
LUST Status Type :	LUST - NFA
Facility Site ID :	68672889
Cleanup Site ID :	7114
LUST ID :	1748
UST ID :	7026
Alternate Site Names :	N/R
Release Date :	1991-07-18
Process Type :	N/R
Responsible Unit :	Southwest
Region :	Southwest
Latitude :	47.25246
Longitude :	-122.40759
Last Date in Agency List :	2019-05-15

LUST Status Date :	2003-03-20
LUST Status Type :	LUST - NFA
Facility Site ID :	68672889
Cleanup Site ID :	7114
LUST ID :	4904
UST ID :	7026
Alternate Site Names :	N/R
Release Date :	1998-07-10
Process Type :	N/R
Responsible Unit :	Southwest
Region :	Southwest
Latitude :	47.25246
Longitude :	-122.40759
Last Date in Agency List :	2019-05-15

Contaminants

Contaminant Name :	Metals - Other
Ground Water :	Remediated-Above
Surface Water :	N/R
Soil :	N/R
Sediment :	N/R
Air :	N/R
Bedrock :	N/R

Contaminant Name :	Petroleum-Diesel
Ground Water :	N/R
Surface Water :	N/R
Soil :	Remediated-Above
Sediment :	N/R
Air :	N/R
Bedrock :	N/R

Map Id: EF492
Direction: E
Distance: 0.787 mi., 4154 ft.
Elevation: 17 ft.
Relative: Higher

Site Name : FRED TEBB & SONS INC
1906 E MARC ST
TACOMA | Tacoma, WA

Database(s) : [AFS, ALL SITES - WA, CSCSL HWS - WA, CSCSL NFA - WA, DOCKET, ECHO, EPA LUST, FRS, HSL - WA, ICIS, LUST - WA, PCS ENF, RCRA_NONGEN, T 2 - WA, VCP - WA] ***(cont.)***

Envirosite ID: 52328164
EPA ID: N/R

LUST - WA ***(cont.)***

Contaminant Name :	Petroleum-Other
Ground Water :	Confirmed Above Cleanup Levels
Surface Water :	N/R
Soil :	Confirmed Above Cleanup Levels
Sediment :	N/R
Air :	N/R
Bedrock :	N/R

PCS ENF

Site Details

NPDES ID :	WAR001641
Last Date in Agency List :	2020-02-11

Formal Enforcement Actions

Settlement Entered Date :	N/R
ENF Identifier :	N/R
Activity ID :	N/R
Activity Type :	N/R
ENF Type :	N/R
Agency :	N/R
Fed Penalty Assessed Amount :	N/R
State Local Penalty Amount :	N/R

Informal Enforcement Actions

Achieved Date :	2011-08-04
Registry ID :	110005358996
ENF Identifier :	WA-123668
Activity ID :	3400007703
Activity Type :	Administrative - Informal
ENF Type :	Letter of Violation/ Warning Letter
Agency :	State

Achieved Date :	2012-05-15
Registry ID :	110005358996
ENF Identifier :	WA-232683
Activity ID :	3400012557
Activity Type :	Administrative - Informal
ENF Type :	Letter of Violation/ Warning Letter
Agency :	State

Achieved Date :	2012-05-10
Registry ID :	110005358996
ENF Identifier :	WA-231910
Activity ID :	3400011862
Activity Type :	Administrative - Informal

Map Id: EF492
Direction: E
Distance: 0.787 mi., 4154 ft.
Elevation: 17 ft.
Relative: Higher

Site Name : FRED TEBB & SONS INC
1906 E MARC ST
TACOMA | Tacoma, WA

Database(s) : [AFS, ALL SITES - WA, CSCSL HWS - WA, CSCSL NFA - WA, DOCKET, ECHO, EPA LUST, FRS, HSL - WA, ICIS, LUST - WA, PCS ENF, RCRA_NONGEN, T 2 - WA, VCP - WA] ***(cont.)***

Envirosite ID: 52328164
EPA ID: N/R

PCS ENF ***(cont.)***

ENF Type :	Letter of Violation/ Warning Letter
Agency :	State
Achieved Date :	2011-05-09
Registry ID :	110005358996
ENF Identifier :	WA-120420
Activity ID :	3400006518
Activity Type :	Administrative - Informal
ENF Type :	Letter of Violation/ Warning Letter
Agency :	State
Achieved Date :	2011-04-13
Registry ID :	110005358996
ENF Identifier :	WA-121456
Activity ID :	3400007469
Activity Type :	Administrative - Informal
ENF Type :	Letter of Violation/ Warning Letter
Agency :	State

RCRA_NONGEN

Facility Name :	FRED TEBB & SONS INC
Facility Address :	1906 E MARC ST, TACOMA, WA 98421
County :	PIERCE
Date Form Received by Agency :	1994-11-04
EPA ID :	WAD988483855
Mailing Address :	PO BOX 2235, TACOMA, WA 98421
Contact :	N/R
Contact Address :	N/R
Contact Country :	N/R
Contact Telephone :	N/R
Contact Email :	N/R
EPA Region :	10
Land Type :	Other land type
Source Type :	Notification
Classification :	Not a generator, verified
Description :	Not a generator, verified
Last Date in Agency List :	2023-01-23

Owner/Operator Summary

Owner/Operator Name :	FRED TEBB SONS INC
Owner/Operator Address :	1906 E MARC ST, TACOMA, WA 98421
Owner/Operator Country :	US
Owner/Operator Telephone :	000-000-0000
Owner/Operator Email :	N/R
Owner/Operator Fax :	N/R

Map Id: EF492
Direction: E
Distance: 0.787 mi., 4154 ft.
Elevation: 17 ft.
Relative: Higher

Site Name : FRED TEBB & SONS INC
1906 E MARC ST
TACOMA | Tacoma, WA

Database(s) : [AFS, ALL SITES - WA, CSCSL HWS - WA, CSCSL NFA - WA, DOCKET, ECHO, EPA LUST, FRS, HSL - WA, ICIS, LUST - WA, PCS ENF, RCRA_NONGEN, T 2 - WA, VCP - WA] ***(cont.)***

Envirosite ID: 52328164
EPA ID: N/R

RCRA_NONGEN ***(cont.)***

Legal Status :	Private
Owner/Operator Type :	Owner
Owner/Operator Start Date :	N/R
Owner/Operator End Date :	N/R

Owner/Operator Name :	FRED TEBB SONS INC
Owner/Operator Address :	PO BOX 2235, TACOMA, WA 98401
Owner/Operator Country :	US
Owner/Operator Telephone :	000-000-0000
Owner/Operator Email :	N/R
Owner/Operator Fax :	N/R
Legal Status :	Private
Owner/Operator Type :	Operator
Owner/Operator Start Date :	1997-01-01
Owner/Operator End Date :	N/R

Owner/Operator Name :	FRED TEBB SONS INC
Owner/Operator Address :	1906 E MARC ST, TACOMA, WA 98421
Owner/Operator Country :	US
Owner/Operator Telephone :	000-000-0000
Owner/Operator Email :	N/R
Owner/Operator Fax :	N/R
Legal Status :	Private
Owner/Operator Type :	Owner
Owner/Operator Start Date :	1996-12-30
Owner/Operator End Date :	N/R

Handler Activities Summary

U.S. Importer of Hazardous Waste :	N
Mixed Waste (Haz. and Radioactive) :	N
Recycler of Hazardous Waste :	N
Transporter of Hazardous Waste :	N
Treater, Storer or Disposer of HW :	N
Underground Injection Activity :	N
On-site Burner Exemption :	N
Furnace Exemption :	N
Used Oil Fuel Burner :	N
Used Oil Processor :	N
Used Oil Refiner :	N
Used Oil Fuel Marketer to Burner :	N
Used Oil Specification Marketer :	N
Used Oil Transfer Facility :	N
Used Oil Transporter :	N

Map Id: EF492
Direction: E
Distance: 0.787 mi., 4154 ft.
Elevation: 17 ft.
Relative: Higher

Site Name : FRED TEBB & SONS INC
1906 E MARC ST
TACOMA | Tacoma, WA

Database(s) : [AFS, ALL SITES - WA, CSCSL HWS - WA, CSCSL NFA - WA, DOCKET, ECHO, EPA LUST, FRS, HSL - WA, ICIS, LUST - WA, PCS ENF, RCRA_NONGEN, T 2 - WA, VCP - WA] ***(cont.)***

Envirosite ID: 52328164
EPA ID: N/R

RCRA_NONGEN ***(cont.)***

Historical Generators
Date Form Received by Agency : 1994-11-04
Facility Name : FRED TEBB & SONS INC
Classification : Not a generator, verified

Notices of Violations Summary
Regulation Violated : N

T 2 - WA

Facility Name : FRED TEBB & SONS INC
Facility Address : 1906 E MARC ST, TACOMA, 98421-2932
County : N/R

Facility/Site ID : 68672889
Alternate Name : N/R
Program Name : ASSOCIATED PETROLEUM PRODUCTS PROPANE TERMINAL, FRED TEBB & SONS INC
WRIA : N/R
Legislative District : N/R
Congressional District : N/R
Ecology Region : N/R
Ecology Program Phone : N/R
Tribal Land : N/R
Latitude : 47.25246
Longitude : -122.40759
Last Date in Agency List : 2019-04-22

Program Details
Program : N/R
Interaction Type : N/R
Interaction Type Description : N/R
Status : N/R
Start Date : N/R
End Date : N/R
SIC : N/R
NAICS : N/R

VCP - WA

Facility Name : FRED TEBB & SONS INC
Facility Address : 1906 E MARC ST, TACOMA, 98421-2932
County : Pierce

Facility/Site ID : 68672889
Alternate Name : FRED TEBB & SONS INC

Map Id: EF492
Direction: E
Distance: 0.787 mi., 4154 ft.
Elevation: 17 ft.
Relative: Higher

Site Name : FRED TEBB & SONS INC
1906 E MARC ST
TACOMA | Tacoma, WA

Database(s) : [AFS, ALL SITES - WA, CSCSL HWS - WA, CSCSL NFA - WA, DOCKET, ECHO, EPA LUST, FRS, HSL - WA, ICIS, LUST - WA, PCS ENF, RCRA_NONGEN, T 2 - WA, VCP - WA] ***(cont.)***

Envirosite ID: 52328164
EPA ID: N/R

VCP - WA ***(cont.)***

Program Name :	FRED TEBB & SONS INC
WRIA :	10
Legislative District :	27
Congressional District :	9
Ecology Region :	SWRO
Ecology Program Phone :	(360) 407-7224
Tribal Land :	Y
Latitude :	47.25246
Longitude :	-122.40759
Last Date in Agency List :	2019-03-26

Program Details

Program :	TOXICS
Program ID :	SW0422
Interaction Type :	Voluntary Cleanup Sites
Interaction Type Description :	For a fee, Ecology staff will review an independent cleanup report(s) and provide a written decision about the adequacy of the cleanup actions taken and described in the report.
Status :	Inactive
Start Date :	2002-07-19
End Date :	2003-03-27
SIC :	2411 - LOGGING
NAICS :	N/R

Map Id: EF493
Direction: E
Distance: 0.787 mi., 4157 ft.
Elevation: 16 ft.
Relative: Higher

Site Name : FRED TEBB & SONS INC | FRED TEEBB AND SONS INC
1906 MARC AVE
TACOMA, WA 98421

Database(s) : [ALL SITES - WA, CSCSL HWS - WA, CSCSL NFA - WA, ENVCVN - WA, FTTS INSP, HSL - WA, ICIS, INACTIVE PCS, LUST - WA, PCS ENF, PCS FACILITY, T 2 - WA, VCP - WA]

Envirosite ID: 52328166
EPA ID: N/R

ALL SITES - WA

Facility Name :	FRED TEBB & SONS INC
Facility Address :	1906 MARC AVE, TACOMA, 98421
County :	Pierce

Map Id: EF493
Direction: E
Distance: 0.787 mi., 4157 ft.
Elevation: 16 ft.
Relative: Higher

Site Name : FRED TEBB & SONS INC | FRED TEEBB AND SONS INC
1906 MARC AVE
TACOMA, WA 98421

Database(s) : [ALL SITES - WA, CSCSL HWS - WA, CSCSL NFA - WA, ENVCVN - WA, FTTS INSP, HSL - WA, ICIS, INACTIVE PCS, LUST - WA, PCS ENF, PCS FACILITY, T 2 - WA, VCP - WA] ***(cont.)***

Envirosite ID: 52328166
EPA ID: N/R

ALL SITES - WA ***(cont.)***

Facility/Site ID :	68672889
Alternate Name :	FRED TEBB & SONS INC
Program Name :	N/R
WRIA :	10
Legislative District :	27
Congressional District :	9
Ecology Region :	SWRO
Ecology Program Phone :	(360) 407-7224
Tribal Land :	Y
Latitude :	47.253225
Longitude :	-122.410523
Last Date in Agency List :	2023-01-03

Facility/Site ID :	68672889
Alternate Name :	N/R
Program Name :	N/R
WRIA :	10
Legislative District :	27
Congressional District :	9
Ecology Region :	SWRO
Ecology Program Phone :	(360) 407-6734
Tribal Land :	Y
Latitude :	47.253225
Longitude :	-122.410523
Last Date in Agency List :	2023-01-03

Facility/Site ID :	68672889
Alternate Name :	N/R
Program Name :	N/R
WRIA :	10
Legislative District :	27
Congressional District :	9
Ecology Region :	SWRO
Ecology Program Phone :	(360) 407-7224
Tribal Land :	Y
Latitude :	47.253225
Longitude :	-122.410523
Last Date in Agency List :	2023-01-03

Facility/Site ID :	68672889
Alternate Name :	N/R
Program Name :	N/R
WRIA :	10
Legislative District :	27
Congressional District :	9
Ecology Region :	SWRO
Ecology Program Phone :	(360) 407-6171
Tribal Land :	Y

Map Id: EF493
Direction: E
Distance: 0.787 mi., 4157 ft.
Elevation: 16 ft.
Relative: Higher

Site Name : FRED TEBB & SONS INC | FRED TEEBB AND SONS INC
1906 MARC AVE
TACOMA, WA 98421

Database(s) : [ALL SITES - WA, CSCSL HWS - WA, CSCSL NFA - WA, ENVCVN - WA, FTTS INSP, HSL - WA, ICIS, INACTIVE PCS, LUST - WA, PCS ENF, PCS FACILITY, T 2 - WA, VCP - WA] ***(cont.)***

Envirosite ID: 52328166
EPA ID: N/R

ALL SITES - WA ***(cont.)***

Latitude :	47.253225
Longitude :	-122.410523
Last Date in Agency List :	2023-01-03

Facility/Site ID :	68672889
Alternate Name :	N/R
Program Name :	N/R
WRIA :	10
Legislative District :	27
Congressional District :	9
Ecology Region :	SWRO
Ecology Program Phone :	(360) 407-6400
Tribal Land :	Y
Latitude :	47.253225
Longitude :	-122.410523
Last Date in Agency List :	2023-01-03

Facility/Site ID :	68672889
Alternate Name :	FRED TEBB & SONS INC
Program Name :	N/R
WRIA :	10
Legislative District :	27
Congressional District :	9
Ecology Region :	SWRO
Ecology Program Phone :	(360) 407-6734
Tribal Land :	Y
Latitude :	47.253225
Longitude :	-122.410523
Last Date in Agency List :	2023-01-03

Program Details

Program :	HAZWASTE
Program ID :	WAD988483855
Interaction Type :	Voluntary Cleanup Sites
Interaction Type Description :	For a fee, Ecology staff will review an independent cleanup report(s) and provide a written decision about the adequacy of the cleanup actions taken and described in the report.
Status :	Inactive
Start Date :	2002-07-19
End Date :	2003-03-27
SIC :	2411 - LOGGING
NAICS :	N/R

Map Id: EF493
Direction: E
Distance: 0.787 mi., 4157 ft.
Elevation: 16 ft.
Relative: Higher

Site Name : FRED TEBB & SONS INC | FRED TEEBB AND SONS INC
1906 MARC AVE
TACOMA, WA 98421

Database(s) : [ALL SITES - WA, CSCSL HWS - WA, CSCSL NFA - WA, ENVCVN - WA, FTTS INSP, HSL - WA, ICIS, INACTIVE PCS, LUST - WA, PCS ENF, PCS FACILITY, T 2 - WA, VCP - WA] ***(cont.)***

Envirosite ID: 52328166
EPA ID: N/R

ALL SITES - WA ***(cont.)***

Program :	HAZWASTE
Program ID :	WAD988483855
Interaction Type :	Voluntary Cleanup Sites
Interaction Type Description :	For a fee, Ecology staff will review an independent cleanup report(s) and provide a written decision about the adequacy of the cleanup actions taken and described in the report.
Status :	Inactive
Start Date :	2002-07-19
End Date :	2003-03-27
SIC :	N/R
NAICS :	N/R

Program :	HAZWASTE
Program ID :	WAD988483855
Interaction Type :	Underground Storage Tank
Interaction Type Description :	Any one or combination of tanks (including connecting underground pipes) that is used to contain regulated substances and has a tank volume of ten percent or more beneath the surface of the ground. This term does not include any of the exempt UST systems specified in WAC 173-360-110(2) or any piping connected thereto. See WAC 173-360
Status :	Inactive
Start Date :	2000-03-20
End Date :	2000-08-06
SIC :	N/R
NAICS :	N/R

Program :	HAZWASTE
Program ID :	WAD988483855
Interaction Type :	Underground Storage Tank
Interaction Type Description :	Any one or combination of tanks (including connecting underground pipes) that is used to contain regulated substances and has a tank volume of ten percent or more beneath the surface of the ground. This term does not include any of the exempt UST systems specified in WAC 173-360-110(2) or any piping connected thereto. See WAC 173-360
Status :	Inactive
Start Date :	2000-03-20
End Date :	2000-08-06
SIC :	2411 - LOGGING
NAICS :	N/R

Program :	HAZWASTE
Program ID :	WAD988483855

Map Id: EF493
Direction: E
Distance: 0.787 mi., 4157 ft.
Elevation: 16 ft.
Relative: Higher

Site Name : FRED TEBB & SONS INC | FRED TEEBB AND SONS INC
1906 MARC AVE
TACOMA, WA 98421

Database(s) : [ALL SITES - WA, CSCSL HWS - WA, CSCSL NFA - WA, ENVCVN - WA, FTTS INSP, HSL - WA, ICIS, INACTIVE PCS, LUST - WA, PCS ENF, PCS FACILITY, T 2 - WA, VCP - WA] ***(cont.)***

Envirosite ID: 52328166
EPA ID: N/R

ALL SITES - WA ***(cont.)***

Interaction Type :	LUST Facility
Interaction Type Description :	A leaking underground tank cleanup site being cleaned up with Ecology oversight or review.
Status :	Inactive
Start Date :	1998-07-10
End Date :	1999-11-23
SIC :	2411 - LOGGING
NAICS :	N/R
Program :	HAZWASTE
Program ID :	WAD988483855
Interaction Type :	LUST Facility
Interaction Type Description :	A leaking underground tank cleanup site being cleaned up with Ecology oversight or review.
Status :	Inactive
Start Date :	1998-07-10
End Date :	1999-11-23
SIC :	N/R
NAICS :	N/R
Program :	HAZWASTE
Program ID :	WAD988483855
Interaction Type :	LUST Facility
Interaction Type Description :	A leaking underground tank cleanup site being cleaned up with Ecology oversight or review.
Status :	Inactive
Start Date :	1991-07-18
End Date :	1995-09-15
SIC :	N/R
NAICS :	N/R
Program :	HAZWASTE
Program ID :	WAD988483855
Interaction Type :	LUST Facility
Interaction Type Description :	A leaking underground tank cleanup site being cleaned up with Ecology oversight or review.
Status :	Inactive
Start Date :	1991-07-18
End Date :	1995-09-15
SIC :	2411 - LOGGING

Map Id: EF493
Direction: E
Distance: 0.787 mi., 4157 ft.
Elevation: 16 ft.
Relative: Higher

Site Name : FRED TEBB & SONS INC | FRED TEEBB AND SONS INC
1906 MARC AVE
TACOMA, WA 98421

Database(s) : [ALL SITES - WA, CSCSL HWS - WA, CSCSL NFA - WA, ENVCVN - WA, FTTS INSP, HSL - WA, ICIS, INACTIVE PCS, LUST - WA, PCS ENF, PCS FACILITY, T 2 - WA, VCP - WA] ***(cont.)***

Envirosite ID: 52328166
EPA ID: N/R

ALL SITES - WA ***(cont.)***

NAICS : N/R

Program : HAZWASTE
Program ID : WAD988483855
Interaction Type : Hazardous Waste Generator

Interaction Type Description : Facilities that generate any quantity of a dangerous waste. They may be classified as SQG, MQG, or LQG depending on hazardous waste generated for a given month.

Status : Inactive
Start Date : 1994-11-04
End Date : 1994-12-31
SIC : N/R
NAICS : N/R

Program : HAZWASTE
Program ID : WAD988483855
Interaction Type : Hazardous Waste Generator

Interaction Type Description : Facilities that generate any quantity of a dangerous waste. They may be classified as SQG, MQG, or LQG depending on hazardous waste generated for a given month.

Status : Inactive
Start Date : 1994-11-04
End Date : 1994-12-31
SIC : 2411 - LOGGING
NAICS : N/R

Program : HAZWASTE
Program ID : WAD988483855
Interaction Type : Emergency/Haz Chem Rpt TIER2

Interaction Type Description : Businesses that store 10,000 pounds or more of a hazardous chemical or 500 pounds or less, depending on the chemical, of an extremely hazardous chemical on site at any one time must report annually. Reports are sent to the State Emergency Response Commission (represented by Ecology) Local Emergency Planning Committees, and local fire departments for emergency planning. (product, not waste)

Status : Active
Start Date : 2015-05-22
End Date : N/R
SIC : N/R
NAICS : N/R

Map Id: EF493
Direction: E
Distance: 0.787 mi., 4157 ft.
Elevation: 16 ft.
Relative: Higher

Site Name : FRED TEBB & SONS INC | FRED TEEBB AND SONS INC
1906 MARC AVE
TACOMA, WA 98421

Database(s) : [ALL SITES - WA, CSCSL HWS - WA, CSCSL NFA - WA, ENVCVN - WA, FTTS INSP, HSL - WA, ICIS, INACTIVE PCS, LUST - WA, PCS ENF, PCS FACILITY, T 2 - WA, VCP - WA] ***(cont.)***

Envirosite ID: 52328166
EPA ID: N/R

ALL SITES - WA ***(cont.)***

Program :	HAZWASTE
Program ID :	WAD988483855
Interaction Type :	Industrial SW GP
Interaction Type Description :	General permit issued to industries to regulate the discharge of contaminated stormwater to state waters.
Status :	Active
Start Date :	1994-05-23
End Date :	N/R
SIC :	N/R
NAICS :	N/R

CSCSL HWS - WA

Facility Name :	FRED TEBB & SONS INC
Facility Address :	1906 MARC AVE, TACOMA, 98421
County :	Pierce

Site Details

Facility Site ID :	68672889
Site Status :	Cleanup Started
Cleanup Site ID :	7114
Region :	Southwest
Responsible Section :	Southwest
WARM Rank :	N/R
Is Brownfield? :	N/R
Is PSI? :	N/R
Current VCP :	N/R
Past VCP :	Yes
Institutional Control :	Yes
Latitude :	47.253157
Longitude :	-122.412139
Last Date in Agency List :	2020-01-27

Contaminants Details

Contaminant Name :	Petroleum-Other
Groundwater :	Confirmed Above Cleanup Levels
Surface Water :	N/R
Soil :	Confirmed Above Cleanup Levels
Sediment :	N/R
Air :	N/R
Bedrock :	N/R

CSCSL NFA - WA

Facility Name :	FRED TEBB & SONS INC

Map Id: EF493
Direction: E
Distance: 0.787 mi., 4157 ft.
Elevation: 16 ft.
Relative: Higher

Site Name : FRED TEBB & SONS INC | FRED TEEBB AND SONS INC
1906 MARC AVE
TACOMA, WA 98421

Database(s) : [ALL SITES - WA, CSCSL HWS - WA, CSCSL NFA - WA, ENVCVN - WA, FTTS INSP, HSL - WA, ICIS, INACTIVE PCS, LUST - WA, PCS ENF, PCS FACILITY, T 2 - WA, VCP - WA] ***(cont.)***

Envirosite ID: 52328166
EPA ID: N/R

CSCSL NFA - WA ***(cont.)***

Facility Address :	1906 MARC AVE, TACOMA, 98421
County :	Pierce
NFA Date :	2003-09-27
Facility Site ID :	68672889
Cleanup Site ID :	7114
Rank :	N/R
VCP :	N/R
Alternate Site Names :	N/R
NFA Reason :	Voluntary Cleanup Program Review
Site Status :	NFA
Region :	Southwest
Responsible Unit :	Southwest
Latitude :	47.253225
Longitude :	-122.410523
Last Date in Agency List :	2023-02-23

Contaminants

Contaminant Name :	Metals - Other
Ground Water :	Remediated-Above
Surface Water :	N/R
Soil :	N/R
Sediment :	N/R
Air :	N/R
Bedrock :	N/R

Contaminant Name :	Petroleum-Diesel
Ground Water :	N/R
Surface Water :	N/R
Soil :	Remediated-Above
Sediment :	N/R
Air :	N/R
Bedrock :	N/R

ENVCVN - WA

Facility Name :	FRED TEBB & SONS INC
Facility Address :	1906 MARC AVE, TACOMA, 98421
County :	Pierce
Cleanup Site ID :	7114
Facility Site ID :	68672889
Site Status :	No Further Action
Alternate Site Names :	N/R
NFA Date :	2003-09-27
Instrument Type :	Environmental Covenant

Map Id: EF493
Direction: E
Distance: 0.787 mi., 4157 ft.
Elevation: 16 ft.
Relative: Higher

Site Name : FRED TEBB & SONS INC | FRED TEEBB AND SONS INC
1906 MARC AVE
TACOMA, WA 98421

Database(s) : [ALL SITES - WA, CSCSL HWS - WA, CSCSL NFA - WA, ENVCVN - WA, FTTS INSP, HSL - WA, ICIS, INACTIVE PCS, LUST - WA, PCS ENF, PCS FACILITY, T 2 - WA, VCP - WA] ***(cont.)***

Envirosite ID: 52328166
EPA ID: N/R

ENVCVN - WA ***(cont.)***

Tax Parcel Number :	1773630
Active Control :	Yes
County Recording Number :	200301100792
County Recording Date :	2003-01-03
Region :	Southwest
ResponsibleUnit :	Southwest
Restrict Land Use :	Yes
Restrict Surface Water Use :	No
Restrict All Ground Water Extraction/Well Installation:	No
Restrict Domestic Ground Water Extraction/Well Installation:	No
Prohibit Soil Disturbance :	No
Prevent the Reuse or Relocation of Site Soil:	No
Restrictive Signage :	No
Restrict Shellfish and/or Finfish Harvesting:	No
Restrict Swimming and/or Beach Play :	No
Restrict Access :	No
Ongoing Maintenance of Remedy :	Yes
Require Educational Programs :	No
Prohibit Removal or Alteration of Existing Buildings:	No
Prohibit New Building Construction :	No
Control Stormwater :	No
Control Vapor/Gas :	No
Restrict Sediment Cap Disturbance :	No
Maintain/Protect Monitoring System :	No
Other :	No
MediaRestrictions :	Soil
Latitude :	47.253225
Longitude :	-122.410523
Last Date in Agency List :	2023-01-20

FTTS INSP

Inspection Date :	1999-11-03
Inspection Number :	1999110319238 1
Inspection Name :	TERPENING
Investigation Type :	6PF
Reason :	NSR
Facility :	US
Action :	N
Legislation :	T
Region :	10

HSL - WA

Facility Name :	FRED TEBB & SONS INC
Facility Address :	1906 Marc Ave, Tacoma, 98421

Map Id: EF493
Direction: E
Distance: 0.787 mi., 4157 ft.
Elevation: 16 ft.
Relative: Higher

Site Name : FRED TEBB & SONS INC | FRED TEEBB AND SONS INC
1906 MARC AVE
TACOMA, WA 98421

Database(s) : [ALL SITES - WA, CSCSL HWS - WA, CSCSL NFA - WA, ENVCVN - WA, FTTS INSP, HSL - WA, ICIS, INACTIVE PCS, LUST - WA, PCS ENF, PCS FACILITY, T 2 - WA, VCP - WA] ***(cont.)***

Envirosite ID: 52328166
EPA ID: N/R

HSL - WA ***(cont.)***

County : Pierce

Site Details

Facility Site ID :	68672889
Cleanup Site ID :	7114
Status :	No Further Action
Site Rank :	N/R
Alternative Site Name :	N/R
Region :	N/R
Resposbile Unit :	N/R
Institutional Control :	N/R
Current VCP :	N/R
Past VCP :	N/R
Latitude :	N/R
Longitude :	N/R
Agency Hyperlink :	Click here for hyperlink provided by the agency.
Last Date in Agency List :	2022-02-11

Facility Name :	FRED TEBB & SONS INC
Facility Address :	1906 MARC AVE, TACOMA, 98421
County :	Pierce

Site Details

Facility Site ID :	68672889
Cleanup Site ID :	7114
Status :	No Further Action
Site Rank :	N/R
Alternative Site Name :	N/R
Region :	Southwest
Resposbile Unit :	Southwest
Institutional Control :	Yes
Current VCP :	N/R
Past VCP :	Yes
Latitude :	47.2532250837989
Longitude :	-122.410522753499
Agency Hyperlink :	Click here for hyperlink provided by the agency.
Last Date in Agency List :	2023-02-28

Contaminants

Contaminant Name :	Metals - Other
Ground water :	Remediated-Above
Surface water :	N/R
Soil :	N/R
Sediment :	N/R

Map Id: EF493
Direction: E
Distance: 0.787 mi., 4157 ft.
Elevation: 16 ft.
Relative: Higher

Site Name : FRED TEBB & SONS INC | FRED TEEBB AND SONS INC
1906 MARC AVE
TACOMA, WA 98421

Database(s) : [ALL SITES - WA, CSCSL HWS - WA, CSCSL NFA - WA, ENVCVN - WA, FTTS INSP, HSL - WA, ICIS, INACTIVE PCS, LUST - WA, PCS ENF, PCS FACILITY, T 2 - WA, VCP - WA] ***(cont.)***

Envirosite ID: 52328166
EPA ID: N/R

HSL - WA ***(cont.)***

Air :	N/R
Bedrock :	N/R
Contaminant Name :	Petroleum-Diesel
Ground water :	N/R
Surface water :	N/R
Soil :	Remediated-Above
Sediment :	N/R
Air :	N/R
Bedrock :	N/R

ICIS

Facility Name :	FRED TEBB & SONS INC
Facility Address :	1906 MARC AVE, TACOMA, WA 98421

Site Details

NPDES ID :	WAR001641
ICIS Facility Interest ID :	3400001514
Facility UIN :	110005358996
Facility Type Code :	Privately Owned Facility
Impaired Waters :	303(D) Listed
Latitude :	47.2531585
Longitude :	-122.412139
Last Date in Agency List :	2022-12-28

INACTIVE PCS

Issue Date :	2014-12-03
Original Issue Date :	2009-10-21
Effective Date :	2015-01-01
Expiration Date :	2019-12-31
Retirement Date :	N/R
Termination Date :	2019-12-31
Issuing Agency :	State
Agency Type :	State
Activity ID :	3600223033
External Permit Number :	WAR001641
Facility Type Indicator :	NON-POTW
Permit Type :	General Permit Covered Facility-NPDES)
Major Minor Status :	N
Permit Status :	Terminated
Total Design Flow Number :	N/R
Actual Average Flow Number :	N/R
State Water Body :	N/R
State Water Body Name :	N/R
Permit Name :	Fred Tebb And Sons Inc
Permit Comp Status :	N/R

Map Id: EF493
Direction: E
Distance: 0.787 mi., 4157 ft.
Elevation: 16 ft.
Relative: Higher

Site Name : FRED TEBB & SONS INC | FRED TEEBB AND SONS INC
1906 MARC AVE
TACOMA, WA 98421

Database(s) : [ALL SITES - WA, CSCSL HWS - WA, CSCSL NFA - WA, ENVCVN - WA, FTTS INSP, HSL - WA, ICIS, INACTIVE PCS, LUST - WA, PCS ENF, PCS FACILITY, T 2 - WA, VCP - WA] ***(cont.)***

Envirosite ID: 52328166
EPA ID: N/R

INACTIVE PCS ***(cont.)***

RNC Tracking :	Y
Master External Permit Number :	WAR125726
TMDL Interface :	N/R
EDMR Authorization :	N
Pretreatment Indicator :	N/R
Last Date in Agency List :	2022-12-28

LUST - WA

Facility Name :	FRED TEBB & SONS INC
Facility Address :	1906 MARC AVE, TACOMA, 98421
County :	Pierce

Site Details

LUST Status Date :	2003-03-27
LUST Status Type :	LUST - NFA
Facility Site ID :	68672889
Cleanup Site ID :	7114
LUST ID :	1748
UST ID :	7026
Alternate Site Names :	N/R
Release Date :	1991-07-18
Process Type :	N/R
Responsible Unit :	Southwest
Region :	Southwest
Latitude :	47.253225
Longitude :	-122.410523
Last Date in Agency List :	2023-03-20

LUST Status Date :	2003-03-20
LUST Status Type :	LUST - NFA
Facility Site ID :	68672889
Cleanup Site ID :	7114
LUST ID :	4904
UST ID :	7026
Alternate Site Names :	N/R
Release Date :	1998-07-10
Process Type :	N/R
Responsible Unit :	Southwest
Region :	Southwest
Latitude :	47.253225
Longitude :	-122.410523
Last Date in Agency List :	2023-03-20

Map Id: EF493
Direction: E
Distance: 0.787 mi., 4157 ft.
Elevation: 16 ft.
Relative: Higher

Site Name : FRED TEBB & SONS INC | FRED TEEBB AND SONS INC
1906 MARC AVE
TACOMA, WA 98421

Database(s) : [ALL SITES - WA, CSCSL HWS - WA, CSCSL NFA - WA, ENVCVN - WA, FTTS INSP, HSL - WA, ICIS, INACTIVE PCS, LUST - WA, PCS ENF, PCS FACILITY, T 2 - WA, VCP - WA] ***(cont.)***

Envirosite ID: 52328166
EPA ID: N/R

LUST - WA ***(cont.)***

Contaminants

Contaminant Name :	Metals - Other
Ground Water :	Remediated-Above
Surface Water :	N/R
Soil :	N/R
Sediment :	N/R
Air :	N/R
Bedrock :	N/R

Contaminant Name :	Petroleum-Diesel
Ground Water :	N/R
Surface Water :	N/R
Soil :	Remediated-Above
Sediment :	N/R
Air :	N/R
Bedrock :	N/R

PCS ENF

Site Details

NPDES ID :	WAR001641
Last Date in Agency List :	2022-12-28

Formal Enforcement Actions

Settlement Entered Date :	N/R
ENF Identifier :	N/R
Activity ID :	N/R
Activity Type :	N/R
ENF Type :	N/R
Agency :	N/R
Fed Penalty Assessed Amount :	N/R
State Local Penalty Amount :	N/R

Informal Enforcement Actions

Achieved Date :	2012-05-15
Registry ID :	110005358996
ENF Identifier :	WA-232683
Activity ID :	3400012557
Activity Type :	Administrative - Informal
ENF Type :	Letter of Violation/ Warning Letter
Agency :	State

Achieved Date :	2012-05-10
Registry ID :	110005358996
ENF Identifier :	WA-231910

Map Id: EF493
Direction: E
Distance: 0.787 mi., 4157 ft.
Elevation: 16 ft.
Relative: Higher

Site Name : FRED TEBB & SONS INC | FRED TEEBB AND SONS INC
1906 MARC AVE
TACOMA, WA 98421

Database(s) : [ALL SITES - WA, CSCSL HWS - WA, CSCSL NFA - WA, ENVCVN - WA, FTTS INSP, HSL - WA, ICIS, INACTIVE PCS, LUST - WA, PCS ENF, PCS FACILITY, T 2 - WA, VCP - WA] ***(cont.)***

Envirosite ID: 52328166
EPA ID: N/R

PCS ENF ***(cont.)***

Activity ID :	3400011862
Activity Type :	Administrative - Informal
ENF Type :	Letter of Violation/ Warning Letter
Agency :	State
Achieved Date :	2011-08-04
Registry ID :	110005358996
ENF Identifier :	WA-123668
Activity ID :	3400007703
Activity Type :	Administrative - Informal
ENF Type :	Letter of Violation/ Warning Letter
Agency :	State
Achieved Date :	2011-05-09
Registry ID :	110005358996
ENF Identifier :	WA-120420
Activity ID :	3400006518
Activity Type :	Administrative - Informal
ENF Type :	Letter of Violation/ Warning Letter
Agency :	State
Achieved Date :	2011-04-13
Registry ID :	110005358996
ENF Identifier :	WA-121456
Activity ID :	3400007469
Activity Type :	Administrative - Informal
ENF Type :	Letter of Violation/ Warning Letter
Agency :	State

PCS FACILITY

Issue Date :	2009-10-21
Original Issue Date :	2009-10-21
Effective Date :	2010-01-01
Expiration Date :	2014-12-31
Retirement Date :	2014-12-31
Termination Date :	N/R
Issuing Agency :	State
Agency Type :	State
Activity ID :	3400001286
External Permit Number :	N/R
Facility Type Indicator :	NON-POTW
Permit Type :	General Permit Covered Facility-NPDES)
Major Minor Status :	N
Permit Status :	Administratively Continued
Total Design Flow Number :	N/R
Actual Average Flow Number :	N/R
State Water Body :	N/R

Map Id: EF493
Direction: E
Distance: 0.787 mi., 4157 ft.
Elevation: 16 ft.
Relative: Higher

Site Name : FRED TEBB & SONS INC | FRED TEEBB AND SONS INC
1906 MARC AVE
TACOMA, WA 98421

Database(s) : [ALL SITES - WA, CSCSL HWS - WA, CSCSL NFA - WA, ENVCVN - WA, FTTS INSP, HSL - WA, ICIS, INACTIVE PCS, LUST - WA, PCS ENF, PCS FACILITY, T 2 - WA, VCP - WA] ***(cont.)***

Envirosite ID: 52328166
EPA ID: N/R

PCS FACILITY ***(cont.)***

State Water Body Name :	N/R
Permit Name :	FRED TEBB & SONS INC
Permit Comp Status :	Y
RNC Tracking :	Y
Master External Permit Number :	WAR125726
TMDL Interface :	N/R
EDMR Authorization :	N
Pretreatment Indicator :	N/R
Last Date in Agency List :	2022-12-28

T 2 - WA

Facility Name :	FRED TEBB & SONS INC
Facility Address :	1906 MARC AVE, TACOMA, 98421
County :	Pierce
Facility/Site ID :	68672889
Alternate Name :	N/R
Program Name :	N/R
WRIA :	10
Legislative District :	27
Congressional District :	9
Ecology Region :	SWRO
Ecology Program Phone :	(360) 407-6171
Tribal Land :	Y
Latitude :	47.253225
Longitude :	-122.410523
Last Date in Agency List :	2023-01-04

Program Details

Program :	WATQUAL
Interaction Type :	Emergency/Haz Chem Rpt TIER2
Interaction Type Description :	Businesses that store 10,000 pounds or more of a hazardous chemical or 500 pounds or less, depending on the chemical, of an extremely hazardous chemical on site at any one time must report annually. Reports are sent to the State Emergency Response Commission (represented by Ecology) Local Emergency Planning Committees, and local fire departments for emergency planning. (product, not waste)
Status :	Active
Start Date :	2015-05-22
End Date :	N/R
SIC :	N/R
NAICS :	N/R

Map Id: EF493
Direction: E
Distance: 0.787 mi., 4157 ft.
Elevation: 16 ft.
Relative: Higher

Site Name : FRED TEBB & SONS INC | FRED TEEBB AND SONS INC
1906 MARC AVE
TACOMA, WA 98421

Database(s) : [ALL SITES - WA, CSCSL HWS - WA, CSCSL NFA - WA, ENVCVN - WA, FTTS INSP, HSL - WA, ICIS, INACTIVE PCS, LUST - WA, PCS ENF, PCS FACILITY, T 2 - WA, VCP - WA] ***(cont.)***

Envirosite ID: 52328166
EPA ID: N/R

VCP - WA

Facility Name :	FRED TEBB & SONS INC
Facility Address :	1906 MARC AVE, TACOMA, 98421
County :	Pierce
Facility/Site ID :	68672889
Alternate Name :	N/R
Program Name :	N/R
WRIA :	10
Legislative District :	27
Congressional District :	9
Ecology Region :	SWRO
Ecology Program Phone :	(360) 407-7224
Tribal Land :	Y
Latitude :	47.253225
Longitude :	-122.410523
Last Date in Agency List :	2023-01-04

Facility/Site ID :	68672889
Alternate Name :	FRED TEBB & SONS INC
Program Name :	N/R
WRIA :	10
Legislative District :	27
Congressional District :	9
Ecology Region :	SWRO
Ecology Program Phone :	(360) 407-7224
Tribal Land :	Y
Latitude :	47.253225
Longitude :	-122.410523
Last Date in Agency List :	2023-01-04

Program Details

Program :	TOXICS
Program ID :	SW0422
Interaction Type :	Voluntary Cleanup Sites
Interaction Type Description :	For a fee, Ecology staff will review an independent cleanup report(s) and provide a written decision about the adequacy of the cleanup actions taken and described in the report.
Status :	Inactive
Start Date :	2002-07-19
End Date :	2003-03-27
SIC :	N/R
NAICS :	N/R

Map Id: EF493
Direction: E
Distance: 0.787 mi., 4157 ft.
Elevation: 16 ft.
Relative: Higher

Site Name : FRED TEBB & SONS INC | FRED TEEBB AND SONS INC
1906 MARC AVE
TACOMA, WA 98421

Database(s) : [ALL SITES - WA, CSCSL HWS - WA, CSCSL NFA - WA, ENVCVN - WA, FTTS INSP, HSL - WA, ICIS, INACTIVE PCS, LUST - WA, PCS ENF, PCS FACILITY, T 2 - WA, VCP - WA] ***(cont.)***

Envirosite ID: 52328166
EPA ID: N/R

VCP - WA ***(cont.)***

Program :	TOXICS
Program ID :	SW0422
Interaction Type :	Voluntary Cleanup Sites
Interaction Type Description :	For a fee, Ecology staff will review an independent cleanup report(s) and provide a written decision about the adequacy of the cleanup actions taken and described in the report.
Status :	Inactive
Start Date :	2002-07-19
End Date :	2003-03-27
SIC :	2411 - LOGGING
NAICS :	N/R

Map Id: DW494
Direction: SSW
Distance: 0.788 mi., 4161 ft.
Elevation: 75 ft.
Relative: Higher

Site Name : FIRESTONE 31H712467
2406 PACIFIC AVE S
TACOMA | Tacoma, WA

Database(s) : [ALL SITES - WA, EPA UST, FRS, UST - WA]

Envirosite ID: 50655627
EPA ID: N/R

ALL SITES - WA

Facility Name :	FIRESTONE 31H712467
Facility Address :	2406 PACIFIC AVE S, TACOMA, 98402-2918
County :	Pierce
Facility/Site ID :	53241629
Alternate Name :	N/R
Program Name :	N/R
WRIA :	10
Legislative District :	27
Congressional District :	6
Ecology Region :	SWRO
Ecology Program Phone :	(360) 407-7224
Tribal Land :	N
Latitude :	47.239491
Longitude :	-122.436464
Last Date in Agency List :	2023-01-03

Map Id: DW494
Direction: SSW
Distance: 0.788 mi., 4161 ft.
Elevation: 75 ft.
Relative: Higher

Site Name : FIRESTONE 31H712467
2406 PACIFIC AVE S
TACOMA | Tacoma, WA

Database(s) : [ALL SITES - WA, EPA UST, FRS, UST - WA] ***(cont.)***

Envirosite ID: 50655627
EPA ID: N/R

ALL SITES - WA ***(cont.)***

Program Details

Program :	TOXICS
Program ID :	2710
Interaction Type :	Underground Storage Tank
Interaction Type Description :	Any one or combination of tanks (including connecting underground pipes) that is used to contain regulated substances and has a tank volume of ten percent or more beneath the surface of the ground. This term does not include any of the exempt UST systems specified in WAC 173-360-110(2) or any piping connected thereto. See WAC 173-360
Status :	Inactive
Start Date :	1998-06-08
End Date :	2000-03-22
SIC :	N/R
NAICS :	N/R

EPA UST

Facility Name :	FIRESTONE 31H7 12467
Facility Address :	2406 PACIFIC AVE S, Tacoma, Washington 984022918
County :	Pierce
Facility ID :	WA53241629
Facility Status :	Closed UST(s)
Open USTs :	0
Closed USTs :	1
Temporarily Out of Service USTs :	0
Date of Last Inspection :	N/R
EPA Region :	10
Tribe :	N/R
Facility ID 2 :	N/R
Latitude :	47.239491
Longitude :	-122.436464
Last Date in Agency List :	2023-01-30

Tank Details

Tank ID :	WA53241629_1
Tank Status :	Closed
Installation Date :	1964-12-31
Removal Date :	N/R
Capacity :	111
Substances :	G Used Oil/Waste Oil
Tank Wall Type :	N/R

FRS

Facility Name :	FIRESTONE 31H712467
Facility Address :	2406 PACIFIC AVE S, TACOMA, WA 98402-2918
County :	PIERCE

Map Id: DW494
Direction: SSW
Distance: 0.788 mi., 4161 ft.
Elevation: 75 ft.
Relative: Higher

Site Name : FIRESTONE 31H712467
2406 PACIFIC AVE S
TACOMA | Tacoma, WA

Database(s) : [ALL SITES - WA, EPA UST, FRS, UST - WA] ***(cont.)***

Envirosite ID: 50655627
EPA ID: N/R

FRS ***(cont.)***

Site Details

Registry ID :	110015458306
FRS Facility URL :	Click here for hyperlink provided by the agency.
Last Date in Agency List :	2023-02-13

Source Description

Source Description :

The WA-FSIS provides a means to query and display data maintained by the Washington Department of Ecology. This system contains key information for each facility/site that is currently, or has been, of interest to the Air Quality, Dam Safety, Hazardous Waste, Toxics Cleanup, and Water Quality Programs.

FRS Environmental Interest

Source and System ID :	WA-FSIS - 53241629

UST - WA

Facility Name :	FIRESTONE 31H7 12467
Facility Address :	2406 PACIFIC AVE S, Tacoma, 98402
County :	Pierce
Facility Site ID :	53241629
UST Site ID :	2710
Tag Number(s) :	N/R
Responsible Unit :	Southwest
Is Active :	No
Latitude :	47.239491
Longitude :	-122.436464
Last Date in Agency List :	2022-12-29

Tank Details

Tank Name :	1
Tank Status :	Removed
Install Date :	1964-12-31
Tank Upgrade Date :	N/R
Tank Permanent Closure Date :	N/R
Permit Expiration Date :	N/R
Tank Material :	Fiberglass Reinforced Plastic
Tank Construction :	N/R
Tank Corrosion Protection :	N/R
Tank Manifold :	N/R
Tank Release Detection :	N/R
Tank Tightness Test :	N/R
Tank Spill Prevention :	N/R
Capacity Range :	111 TO 1,100 Gallons
Actual Capacity :	N/R
Pipe Material :	Steel
Pipe Construction :	N/R

Map Id: DW494
Direction: SSW
Distance: 0.788 mi., 4161 ft.
Elevation: 75 ft.
Relative: Higher

Site Name : FIRESTONE 31H712467
2406 PACIFIC AVE S
TACOMA | Tacoma, WA

Database(s) : [ALL SITES - WA, EPA UST, FRS, UST - WA] ***(cont.)***

Envirosite ID: 50655627
EPA ID: N/R

UST - WA ***(cont.)***

Pipe Corrosion Protection :	N/R
Tank SFC :	N/R
Dispenser SFC :	N/R
Primary Pipe Release Detection :	N/R
Secondary Pipe Release Detection :	N/R
Pipe Pumping System :	N/R
Pipe Install Date :	N/R
Turbine Sump Construction :	N/R
Tank Status Date :	1996-08-06
Tank Install Date :	N/R
Tank Overfill Prevention :	N/R

Compartments Details

Compartment Number :	1
Compartment Capacity :	N/R
Substance Stored :	Used Oil/Waste Oil
Used Substance :	N/R
Ecy Region :	N/R

Map Id: 495
Direction: W
Distance: 0.788 mi., 4161 ft.
Elevation: 343 ft.
Relative: Higher

Site Name : CHARLES WALKER
1422 S K ST
TACOMA | Tacoma, WA

Database(s) : [ALL SITES - WA, EPA UST, FRS, UST - WA]

Envirosite ID: 43179137
EPA ID: N/R

ALL SITES - WA

Facility Name :	CHARLES WALKER
Facility Address :	1422 S K ST, TACOMA, 98405-3930
County :	Pierce
Facility/Site ID :	48677416
Alternate Name :	N/R
Program Name :	N/R
WRIA :	12
Legislative District :	27
Congressional District :	6
Ecology Region :	SWRO
Ecology Program Phone :	(360) 407-7224
Tribal Land :	N
Latitude :	47.263543
Longitude :	-122.464263
Last Date in Agency List :	2023-01-03

Map Id: 495
Direction: W
Distance: 0.788 mi., 4161 ft.
Elevation: 343 ft.
Relative: Higher

Site Name : CHARLES WALKER
1422 S K ST
TACOMA | Tacoma, WA

Database(s) : [ALL SITES - WA, EPA UST, FRS, UST - WA] ***(cont.)***

Envirosite ID: 43179137
EPA ID: N/R

ALL SITES - WA ***(cont.)***

Program Details

Program :	TOXICS
Program ID :	9337
Interaction Type :	Underground Storage Tank
Interaction Type Description :	Any one or combination of tanks (including connecting underground pipes) that is used to contain regulated substances and has a tank volume of ten percent or more beneath the surface of the ground. This term does not include any of the exempt UST systems specified in WAC 173-360-110(2) or any piping connected thereto. See WAC 173-360
Status :	Inactive
Start Date :	1998-06-08
End Date :	1753-01-01
SIC :	N/R
NAICS :	N/R

EPA UST

Facility Name :	CHARLES WALKER
Facility Address :	1422 S K ST, Tacoma, Washington 984053930
County :	Pierce
Facility ID :	WA48677416
Facility Status :	Closed UST(s)
Open USTs :	0
Closed USTs :	6
Temporarily Out of Service USTs :	0
Date of Last Inspection :	N/R
EPA Region :	10
Tribe :	N/R
Facility ID 2 :	N/R
Latitude :	47.263543
Longitude :	-122.464263
Last Date in Agency List :	2023-01-30

Tank Details

Tank ID :	WA48677416_1
Tank Status :	Closed
Installation Date :	1964-12-31
Removal Date :	N/R
Capacity :	N/R
Substances :	B Unleaded Gasoline
Tank Wall Type :	N/R
Tank ID :	WA48677416_2
Tank Status :	Closed
Installation Date :	1964-12-31
Removal Date :	N/R
Capacity :	N/R
Substances :	B Unleaded Gasoline
Tank Wall Type :	N/R

Map Id: 495
Direction: W
Distance: 0.788 mi., 4161 ft.
Elevation: 343 ft.
Relative: Higher

Site Name : CHARLES WALKER
1422 S K ST
TACOMA | Tacoma, WA

Database(s) : [ALL SITES - WA, EPA UST, FRS, UST - WA] ***(cont.)***

Envirosite ID: 43179137
EPA ID: N/R

EPA UST ***(cont.)***

Tank ID :	WA48677416_3
Tank Status :	Closed
Installation Date :	1964-12-31
Removal Date :	N/R
Capacity :	N/R
Substances :	B Unleaded Gasoline
Tank Wall Type :	N/R

Tank ID :	WA48677416_4
Tank Status :	Closed
Installation Date :	1964-12-31
Removal Date :	N/R
Capacity :	N/R
Substances :	B Unleaded Gasoline
Tank Wall Type :	N/R

Tank ID :	WA48677416_5
Tank Status :	Closed
Installation Date :	1964-12-31
Removal Date :	N/R
Capacity :	N/R
Substances :	A Leaded Gasoline
Tank Wall Type :	N/R

Tank ID :	WA48677416_6
Tank Status :	Closed
Installation Date :	1964-12-31
Removal Date :	N/R
Capacity :	111
Substances :	G Used Oil/Waste Oil
Tank Wall Type :	N/R

FRS

Facility Name :	CHARLES WALKER
Facility Address :	1422 S K ST, TACOMA, WA 98405-3930
County :	PIERCE

Site Details

Registry ID :	110015464754
FRS Facility URL :	Click here for hyperlink provided by the agency.
Last Date in Agency List :	2023-02-13

Source Description

Map Id: 495
Direction: W
Distance: 0.788 mi., 4161 ft.
Elevation: 343 ft.
Relative: Higher

Site Name : CHARLES WALKER
1422 S K ST
TACOMA | Tacoma, WA

Database(s) : [ALL SITES - WA, EPA UST, FRS, UST - WA] ***(cont.)***

Envirosite ID: 43179137
EPA ID: N/R

FRS ***(cont.)***

Source Description :

The WA-FSIS provides a means to query and display data maintained by the Washington Department of Ecology. This system contains key information for each facility/site that is currently, or has been, of interest to the Air Quality, Dam Safety, Hazardous Waste, Toxics Cleanup, and Water Quality Programs.

FRS Environmental Interest

Source and System ID :	WA-FSIS - 48677416

UST - WA

Facility Name :	CHARLES WALKER
Facility Address :	1422 S K ST, Tacoma, 98405
County :	Pierce
Facility Site ID :	48677416
UST Site ID :	9337
Tag Number(s) :	N/R
Responsible Unit :	Southwest
Is Active :	No
Latitude :	47.263543
Longitude :	-122.464263
Last Date in Agency List :	2022-12-29

Tank Details

Tank Name :	1
Tank Status :	Removed
Install Date :	1964-12-31
Tank Upgrade Date :	N/R
Tank Permanent Closure Date :	N/R
Permit Expiration Date :	N/R
Tank Material :	Steel
Tank Construction :	N/R
Tank Corrosion Protection :	N/R
Tank Manifold :	N/R
Tank Release Detection :	N/R
Tank Tightness Test :	N/R
Tank Spill Prevention :	N/R
Capacity Range :	N/R
Actual Capacity :	N/R
Pipe Material :	N/R
Pipe Construction :	N/R
Pipe Corrosion Protection :	N/R
Tank SFC :	N/R
Dispenser SFC :	N/R
Primary Pipe Release Detection :	N/R
Secondary Pipe Release Detection :	N/R
Pipe Pumping System :	N/R
Pipe Install Date :	N/R
Turbine Sump Construction :	N/R
Tank Status Date :	1996-08-06

Map Id: 495
Direction: W
Distance: 0.788 mi., 4161 ft.
Elevation: 343 ft.
Relative: Higher

Site Name : CHARLES WALKER
1422 S K ST
TACOMA | Tacoma, WA

Database(s) : [ALL SITES - WA, EPA UST, FRS, UST - WA] ***(cont.)***

Envirosite ID: 43179137
EPA ID: N/R

UST - WA ***(cont.)***

Tank Install Date :	N/R
Tank Overfill Prevention :	N/R

Compartments Details

Compartment Number :	1
Compartment Capacity :	N/R
Substance Stored :	Unleaded Gasoline
Used Substance :	N/R
Ecy Region :	N/R

Tank Details

Tank Name :	2
Tank Status :	Removed
Install Date :	1964-12-31
Tank Upgrade Date :	N/R
Tank Permanent Closure Date :	N/R
Permit Expiration Date :	N/R
Tank Material :	Steel
Tank Construction :	N/R
Tank Corrosion Protection :	N/R
Tank Manifold :	N/R
Tank Release Detection :	N/R
Tank Tightness Test :	N/R
Tank Spill Prevention :	N/R
Capacity Range :	N/R
Actual Capacity :	N/R
Pipe Material :	N/R
Pipe Construction :	N/R
Pipe Corrosion Protection :	N/R
Tank SFC :	N/R
Dispenser SFC :	N/R
Primary Pipe Release Detection :	N/R
Secondary Pipe Release Detection :	N/R
Pipe Pumping System :	N/R
Pipe Install Date :	N/R
Turbine Sump Construction :	N/R
Tank Status Date :	1996-08-06
Tank Install Date :	N/R
Tank Overfill Prevention :	N/R

Compartments Details

Compartment Number :	1
Compartment Capacity :	N/R
Substance Stored :	Unleaded Gasoline
Used Substance :	N/R
Ecy Region :	N/R

Map Id: 495
Direction: W
Distance: 0.788 mi., 4161 ft.
Elevation: 343 ft.
Relative: Higher

Site Name : CHARLES WALKER
1422 S K ST
TACOMA | Tacoma, WA

Database(s) : [ALL SITES - WA, EPA UST, FRS, UST - WA] ***(cont.)***

Envirosite ID: 43179137
EPA ID: N/R

UST - WA ***(cont.)***

Tank Details

Tank Name :	3
Tank Status :	Removed
Install Date :	1964-12-31
Tank Upgrade Date :	N/R
Tank Permanent Closure Date :	N/R
Permit Expiration Date :	N/R
Tank Material :	Steel
Tank Construction :	N/R
Tank Corrosion Protection :	N/R
Tank Manifold :	N/R
Tank Release Detection :	N/R
Tank Tightness Test :	N/R
Tank Spill Prevention :	N/R
Capacity Range :	N/R
Actual Capacity :	N/R
Pipe Material :	N/R
Pipe Construction :	N/R
Pipe Corrosion Protection :	N/R
Tank SFC :	N/R
Dispenser SFC :	N/R
Primary Pipe Release Detection :	N/R
Secondary Pipe Release Detection :	N/R
Pipe Pumping System :	N/R
Pipe Install Date :	N/R
Turbine Sump Construction :	N/R
Tank Status Date :	1996-08-06
Tank Install Date :	N/R
Tank Overfill Prevention :	N/R

Compartments Details

Compartment Number :	1
Compartment Capacity :	N/R
Substance Stored :	Unleaded Gasoline
Used Substance :	N/R
Ecy Region :	N/R

Tank Details

Tank Name :	4
Tank Status :	Removed
Install Date :	1964-12-31
Tank Upgrade Date :	N/R
Tank Permanent Closure Date :	N/R
Permit Expiration Date :	N/R
Tank Material :	Steel
Tank Construction :	N/R
Tank Corrosion Protection :	N/R
Tank Manifold :	N/R
Tank Release Detection :	N/R
Tank Tightness Test :	N/R
Tank Spill Prevention :	N/R
Capacity Range :	N/R

Map Id: 495
Direction: W
Distance: 0.788 mi., 4161 ft.
Elevation: 343 ft.
Relative: Higher

Site Name : CHARLES WALKER
1422 S K ST
TACOMA | Tacoma, WA

Database(s) : [ALL SITES - WA, EPA UST, FRS, UST - WA] ***(cont.)***

Envirosite ID: 43179137
EPA ID: N/R

UST - WA ***(cont.)***

Actual Capacity :	N/R
Pipe Material :	N/R
Pipe Construction :	N/R
Pipe Corrosion Protection :	N/R
Tank SFC :	N/R
Dispenser SFC :	N/R
Primary Pipe Release Detection :	N/R
Secondary Pipe Release Detection :	N/R
Pipe Pumping System :	N/R
Pipe Install Date :	N/R
Turbine Sump Construction :	N/R
Tank Status Date :	1996-08-06
Tank Install Date :	N/R
Tank Overfill Prevention :	N/R

Compartments Details

Compartment Number :	1
Compartment Capacity :	N/R
Substance Stored :	Unleaded Gasoline
Used Substance :	N/R
Ecy Region :	N/R

Tank Details

Tank Name :	5
Tank Status :	Removed
Install Date :	1964-12-31
Tank Upgrade Date :	N/R
Tank Permanent Closure Date :	N/R
Permit Expiration Date :	N/R
Tank Material :	Steel
Tank Construction :	N/R
Tank Corrosion Protection :	N/R
Tank Manifold :	N/R
Tank Release Detection :	N/R
Tank Tightness Test :	N/R
Tank Spill Prevention :	N/R
Capacity Range :	N/R
Actual Capacity :	N/R
Pipe Material :	N/R
Pipe Construction :	N/R
Pipe Corrosion Protection :	N/R
Tank SFC :	N/R
Dispenser SFC :	N/R
Primary Pipe Release Detection :	N/R
Secondary Pipe Release Detection :	N/R
Pipe Pumping System :	N/R
Pipe Install Date :	N/R
Turbine Sump Construction :	N/R
Tank Status Date :	1996-08-06
Tank Install Date :	N/R
Tank Overfill Prevention :	N/R

Map Id: 495
Direction: W
Distance: 0.788 mi., 4161 ft.
Elevation: 343 ft.
Relative: Higher

Site Name : CHARLES WALKER
1422 S K ST
TACOMA | Tacoma, WA

Database(s) : [ALL SITES - WA, EPA UST, FRS, UST - WA] ***(cont.)***

Envirosite ID: 43179137
EPA ID: N/R

UST - WA ***(cont.)***

Compartments Details

Compartment Number :	1
Compartment Capacity :	N/R
Substance Stored :	Leaded Gasoline
Used Substance :	N/R
Ecy Region :	N/R

Tank Details

Tank Name :	6
Tank Status :	Removed
Install Date :	1964-12-31
Tank Upgrade Date :	N/R
Tank Permanent Closure Date :	N/R
Permit Expiration Date :	N/R
Tank Material :	Steel
Tank Construction :	N/R
Tank Corrosion Protection :	N/R
Tank Manifold :	N/R
Tank Release Detection :	N/R
Tank Tightness Test :	N/R
Tank Spill Prevention :	N/R
Capacity Range :	111 TO 1,100 Gallons
Actual Capacity :	N/R
Pipe Material :	N/R
Pipe Construction :	N/R
Pipe Corrosion Protection :	N/R
Tank SFC :	N/R
Dispenser SFC :	N/R
Primary Pipe Release Detection :	N/R
Secondary Pipe Release Detection :	N/R
Pipe Pumping System :	N/R
Pipe Install Date :	N/R
Turbine Sump Construction :	N/R
Tank Status Date :	1996-08-06
Tank Install Date :	N/R
Tank Overfill Prevention :	N/R

Compartments Details

Compartment Number :	1
Compartment Capacity :	N/R
Substance Stored :	Used Oil/Waste Oil
Used Substance :	N/R
Ecy Region :	N/R

Map Id: EG496
Direction: SSE
Distance: 0.789 mi., 4165 ft.
Elevation: 10 ft.
Relative: Lower

Site Name : NEW TACOMA BOX CO
921 E 26TH ST
TACOMA, WA

Database(s) : [ALL SITES - WA, DOCKET, ECHO, FRS, HIST PCS FACILITY, ICIS, INACTIVE PCS, PCS ENF]

Envirosite ID: 6553244
EPA ID: N/R

ALL SITES - WA

Facility Name :	NEW TACOMA BOX CO
Facility Address :	921 E 26TH ST, TACOMA, 98421-2111
County :	Pierce
Facility/Site ID :	13283
Alternate Name :	N/R
Program Name :	N/R
WRIA :	10
Legislative District :	27
Congressional District :	9
Ecology Region :	SWRO
Ecology Program Phone :	(360) 407-6400
Tribal Land :	N
Latitude :	47.2394
Longitude :	-122.419
Last Date in Agency List :	2023-01-03

Facility/Site ID :	13283
Alternate Name :	N/R
Program Name :	N/R
WRIA :	10
Legislative District :	27
Congressional District :	9
Ecology Region :	SWRO
Ecology Program Phone :	N/R
Tribal Land :	N
Latitude :	47.2394
Longitude :	-122.419
Last Date in Agency List :	2023-01-03

Program Details

Program :	WATQUAL
Program ID :	WAR000808
Interaction Type :	Industrial SW GP
Interaction Type Description :	General permit issued to industries to regulate the discharge of contaminated stormwater to state waters.
Status :	Inactive
Start Date :	1993-03-12
End Date :	2013-09-12
SIC :	N/R
NAICS :	N/R

Program :	WATQUAL
Program ID :	WAR000808
Interaction Type :	Urban Waters
Interaction Type Description :	The site has been inspected by an Ecology Urban Waters Inspector.
Status :	Active
Start Date :	2009-04-28

Map Id: EG496
Direction: SSE
Distance: 0.789 mi., 4165 ft.
Elevation: 10 ft.
Relative: Lower

Site Name : NEW TACOMA BOX CO
921 E 26TH ST
TACOMA, WA

Database(s) : [ALL SITES - WA, DOCKET, ECHO, FRS, HIST PCS FACILITY, ICIS, INACTIVE PCS, PCS ENF] ***(cont.)***

Envirosite ID: 6553244
EPA ID: N/R

ALL SITES - WA ***(cont.)***

End Date :	N/R
SIC :	N/R
NAICS :	N/R

DOCKET

Facility Name :	NEW TACOMA BOX CO
Facility Address :	921 E 26TH ST, TACOMA, WA 98421-2111

Site Activity Details

Enforcement Action Case Number :	WA-121033
Activity ID :	3400007090
Enforcement Action Name :	NEW TACOMA BOX CO
Last Date in Agency List :	2018-12-17
Final Ordr Iss/Final Order Enter Date:	N/R
Complaint/Proposed Order Actual Date:	N/R
Final Order Issued Actual Date :	N/R
Final Order Name :	N/R

Complaint Summary

Respondent/Defendant Name :	N/R
Named in Complaint :	N/R
Named in Final Order :	N/R
SEP Category :	N/R
SEP Description :	N/R
Regional Docket Number :	N/R

Standard Industrial Classification (SIC) Summary

Registry ID :	110015548601
Primary SIC :	N/R
Primary NAICS :	N/R
Settlement FRS ICIS Facility :	N/R - N/R
Pollutants (SRS) :	N/R
Admin EA Closed Actual Date :	2012-12-05
Enforcement Action Name :	N/R
Enforcement Action Resolution :	N/R

Map Id: EG496
Direction: SSE
Distance: 0.789 mi., 4165 ft.
Elevation: 10 ft.
Relative: Lower

Site Name : NEW TACOMA BOX CO
921 E 26TH ST
TACOMA, WA

Database(s) : [ALL SITES - WA, DOCKET, ECHO, FRS, HIST PCS FACILITY, ICIS, INACTIVE PCS, PCS ENF] ***(cont.)***

Envirosite ID: 6553244
EPA ID: N/R

DOCKET ***(cont.)***

Violation Types :	N/R
Case Law Sections :	CWA OTHER - Violations not covered elsewhere

Violation Penalties and Compliance Summary

Compliance Action Cost :	N/R
EPA Penalty Assessed Amount :	N/R
Cost Recovery Required :	N/R
Cost of SEP :	N/R
Cost of Complying Actions :	N/R

Site Activity Details

Enforcement Action Case Number :	WA-231945
Activity ID :	3400011896
Enforcement Action Name :	NEW TACOMA BOX CO
Last Date in Agency List :	2018-12-17
Final Ordr Iss/Final Order Enter Date:	N/R
Complaint/Proposed Order Actual Date:	N/R
Final Order Issued Actual Date :	N/R
Final Order Name :	N/R

Complaint Summary

Respondent/Defendant Name :	N/R
Named in Complaint :	N/R
Named in Final Order :	N/R
SEP Category :	N/R
SEP Description :	N/R
Regional Docket Number :	N/R

Standard Industrial Classification (SIC) Summary

Registry ID :	110015548601
Primary SIC :	N/R
Primary NAICS :	N/R
Settlement FRS ICIS Facility :	N/R - N/R

Map Id: EG496
Direction: SSE
Distance: 0.789 mi., 4165 ft.
Elevation: 10 ft.
Relative: Lower

Site Name : NEW TACOMA BOX CO
921 E 26TH ST
TACOMA, WA

Database(s) : [ALL SITES - WA, DOCKET, ECHO, FRS, HIST PCS FACILITY, ICIS, INACTIVE PCS, PCS ENF] ***(cont.)***

Envirosite ID: 6553244
EPA ID: N/R

DOCKET ***(cont.)***

Pollutants (SRS) :	N/R
Admin EA Closed Actual Date :	2012-12-05
Enforcement Action Name :	N/R
Enforcement Action Resolution :	N/R
Violation Types :	N/R
Case Law Sections :	CWA OTHER - Violations not covered elsewhere

Violation Penalties and Compliance Summary

Compliance Action Cost :	N/R
EPA Penalty Assessed Amount :	N/R
Cost Recovery Required :	N/R
Cost of SEP :	N/R
Cost of Complying Actions :	N/R

Site Activity Details

Enforcement Action Case Number :	WA-232115
Activity ID :	3400012007
Enforcement Action Name :	NEW TACOMA BOX CO
Last Date in Agency List :	2018-12-17
Final Ordr Iss/Final Order Enter Date:	N/R
Complaint/Proposed Order Actual Date:	N/R
Final Order Issued Actual Date :	N/R
Final Order Name :	N/R

Complaint Summary

Respondent/Defendant Name :	N/R
Named in Complaint :	N/R
Named in Final Order :	N/R
SEP Category :	N/R
SEP Description :	N/R
Regional Docket Number :	N/R

Map Id: EG496
Direction: SSE
Distance: 0.789 mi., 4165 ft.
Elevation: 10 ft.
Relative: Lower

Site Name : NEW TACOMA BOX CO
921 E 26TH ST
TACOMA, WA

Database(s) : [ALL SITES - WA, DOCKET, ECHO, FRS, HIST PCS FACILITY, ICIS, INACTIVE PCS, PCS ENF] ***(cont.)***

Envirosite ID: 6553244
EPA ID: N/R

DOCKET ***(cont.)***

Standard Industrial Classification (SIC) Summary

Registry ID :	110015548601
Primary SIC :	N/R
Primary NAICS :	N/R
Settlement FRS ICIS Facility :	N/R - N/R
Pollutants (SRS) :	N/R
Admin EA Closed Actual Date :	2012-12-05
Enforcement Action Name :	N/R
Enforcement Action Resolution :	N/R
Violation Types :	N/R
Case Law Sections :	CWA OTHER - Violations not covered elsewhere

Violation Penalties and Compliance Summary

Compliance Action Cost :	N/R
EPA Penalty Assessed Amount :	N/R
Cost Recovery Required :	N/R
Cost of SEP :	N/R
Cost of Complying Actions :	N/R

ECHO

Facility Name :	NEW TACOMA BOX CO
Facility Address :	921 E 26TH ST, TACOMA, WA 98421
County :	PIERCE
Last Inspection Date :	2013-07-31
Registry ID :	110015548601
FIPS Code :	53053
EPA Region :	10
Inspection Count :	0
Last Inspection Days :	3413
Informal Count :	0
Last Informal Action Date :	N/R
Formal Action Count :	0
Last Formal Action Date :	N/R
Total Penalties :	0
Penalty Count :	N/R
Last Penalty Date :	N/R
Last Penalty Amount :	N/R
QTRS IN NC :	0
Programs IN SNC :	0
Current Compliance Status :	N/R

Map Id: EG496
Direction: SSE
Distance: 0.789 mi., 4165 ft.
Elevation: 10 ft.
Relative: Lower

Site Name : NEW TACOMA BOX CO
921 E 26TH ST
TACOMA, WA

Database(s) : [ALL SITES - WA, DOCKET, ECHO, FRS, HIST PCS FACILITY, ICIS, INACTIVE PCS, PCS ENF] ***(cont.)***

Envirosite ID: 6553244
EPA ID: N/R

ECHO ***(cont.)***

Three-Year Compliance Status :	N/R
Collection Method :	ADDRESS MATCHING-HOUSE NUMBER
Reference Point :	ENTRANCE POINT OF A FACILITY OR STATION
Accuracy Meters :	50
Derived Tribes :	Puyallup Tribe of the Puyallup Reservation - .2 mile(s), Puyallup Tribe of the Puyallup Reservation - .2 mile(s), Muckleshoot Indian Tribe - 10.5 mile(s), Muckleshoot Indian Tribe - 13.3 mile(s), Nisqually Indian Tribe - 17.2 mile(s), Squaxin Island Tribe of the Squaxin Island Reservation - 22.5 mile(s), Squaxin Island Tribe of the Squaxin Island Reservation - 24.3 mile(s)
Derived HUC :	17110019
Derived WBD :	171100190301
Derived STCTY FIPS :	53053
Derived Zip :	98421
Derived CD113 :	09
Derived CB2010 :	530530602001201
MYRTK Universe :	NNN
NPDES IDs :	WAR000808
CWA Permit Types :	Minor
CWA Compliance Tracking :	Off
CWA NAICS :	N/R
CWA SICS :	2441
CWA Inspection Count :	N/R
CWA Last Inspection Days :	3412
CWA Informal Count :	N/R
CWA Formal Action Count :	N/R
CWA Last Formal Action Date :	N/R
CWA Penalties :	N/R
CWA Last Penalty Date :	N/R
CWA Last Penalty Amount :	N/R
CWA Quarters IN NC :	0
CWA Current Compliance Status :	Terminated Permit
CWA Current SNC Flag :	N
CWA 13 Quarters Compliance Status :	N/R
CWA 13 Quarters Effluent Exceedances:	N/R
CWA Three-Year QNCR Codes :	N/R
DFR URL :	Click here for hyperlink provided by the agency.
Facility SIC :	2441
Facility NAICS :	N/R
Facility Last Inspection EPA Date :	N/R
Facility Last Inspection State Date :	2013-07-31
Facility Last Formal Act EPA Date :	N/R
Facility Last Formal Act State Date :	N/R
Facility Last Informal Act EPA Date :	N/R
Facility Last Informal Act State Date:	N/R
Facility Federal Agency :	N/R
TRI Reporter :	N/R
Facility Imp Water Flag :	Y
Current SNC Flag :	N
Indian County Flag :	N
Federal Flag :	N/R
US Mexico Border Flag :	N/R
Chesapeak Bay Flag :	N/R

Map Id: EG496
Direction: SSE
Distance: 0.789 mi., 4165 ft.
Elevation: 10 ft.
Relative: Lower

Site Name : NEW TACOMA BOX CO
921 E 26TH ST
TACOMA, WA

Database(s) : [ALL SITES - WA, DOCKET, ECHO, FRS, HIST PCS FACILITY, ICIS, INACTIVE PCS, PCS ENF] ***(cont.)***

Envirosite ID: 6553244
EPA ID: N/R

ECHO ***(cont.)***

AIR Flag :	N
NPDES Flag :	Y
SDWIS Flag :	N
RCRA Flag :	N
TRI Flag :	N
GHG Flag :	N
Major Flag :	N/R
Active Flag :	N/R
NAA Flag :	N
Latitude :	47.239524
Longitude :	-122.421147
Last Date in Agency List :	2023-01-16

FRS

Facility Name :	NEW TACOMA BOX CO
Facility Address :	921 E 26TH ST, TACOMA, WA 98421-2111
County :	PIERCE

Site Details

Registry ID :	110015548601
FRS Facility URL :	Click here for hyperlink provided by the agency.
Last Date in Agency List :	2023-02-13

Source Description

Source Description :

The NPDES module of the Compliance Information System (ICIS) tracks surface water permits issued under the Clean Water Act. Under NPDES, all facilities that discharge pollutants from any point source into waters of the United States are required to obtain a permit. The permit will likely contain limits on what can be discharged, impose monitoring and reporting requirements, and include other provisions to ensure that the discharge does not adversely affect water quality.
The WA-FSIS provides a means to query and display data maintained by the Washington Department of Ecology. This system contains key information for each facility/site that is currently, or has been, of interest to the Air Quality, Dam Safety, Hazardous Waste, Toxics Cleanup, and Water Quality Programs.

FRS Environmental Interest

Source and System ID :

ICIS - WAR000808
WA-FSIS - 13283
WA-FSIS - 5184697

HIST PCS FACILITY

Facility Name :	NEW TACOMA BOX CO
Facility Address :	921 E 26TH ST, TACOMA, WA 98421-2111
County :	N/R

Map Id: EG496
Direction: SSE
Distance: 0.789 mi., 4165 ft.
Elevation: 10 ft.
Relative: Lower

Site Name : NEW TACOMA BOX CO
921 E 26TH ST
TACOMA, WA

Database(s) : [ALL SITES - WA, DOCKET, ECHO, FRS, HIST PCS FACILITY, ICIS, INACTIVE PCS, PCS ENF] ***(cont.)***

Envirosite ID: 6553244
EPA ID: N/R

HIST PCS FACILITY ***(cont.)***

FRS Facility Site ID :	627310
NPDES ID :	WAR000808
Current Major/Minor Status :	Minor
Facility Type Description :	Privately Owned Facility
Permit Type :	General Permit Covered Facility
Primary Facility SIC Code :	N/R
Primary Facility SIC Description :	N/R
Total Actual Average Flow (MGD) :	N/R
Total App. Design Flow (MGD) :	N/R
Pretreat Prog Req'd Indicator Description:	N/R
State Water Body Number :	N/R
State Water Body Name :	N/R
Effective Date :	2010-01-01 00:00:00
Expiration Date :	2014-12-31 00:00:00
Tribal Land Code :	N/R
Tribal Land Name :	N/R
Facility Contact Name :	N/R
Contact Number :	N/R
Contact Address :	N/R
Permit Contact Name :	N/R
Permit Contact Address :	23400 71st Pl S, Kent, WA 98032-2905
Latitude :	47.2394
Longitude :	-122.419
Last Date in Agency list :	2014-12-10

ICIS

Facility Name :	NEW TACOMA BOX CO
Facility Address :	921 E 26TH ST, TACOMA, WA 98421-2111

Site Details

NPDES ID :	WAR000808
ICIS Facility Interest ID :	3400001377
Facility UIN :	110015548601
Facility Type Code :	Privately Owned Facility
Impaired Waters :	303(D) Listed
Latitude :	47.2394
Longitude :	-122.419
Last Date in Agency List :	2022-12-28

INACTIVE PCS

Issue Date :	2009-10-21
Original Issue Date :	2009-10-21
Effective Date :	2010-01-01
Expiration Date :	2014-12-31
Retirement Date :	N/R
Termination Date :	2013-09-12
Issuing Agency :	State
Agency Type :	State
Activity ID :	3400001145
External Permit Number :	WAR000808

Map Id: EG496
Direction: SSE
Distance: 0.789 mi., 4165 ft.
Elevation: 10 ft.
Relative: Lower

Site Name : NEW TACOMA BOX CO
921 E 26TH ST
TACOMA, WA

Database(s) : [ALL SITES - WA, DOCKET, ECHO, FRS, HIST PCS FACILITY, ICIS, INACTIVE PCS, PCS ENF] ***(cont.)***

Envirosite ID: 6553244
EPA ID: N/R

INACTIVE PCS ***(cont.)***

Facility Type Indicator :	NON-POTW
Permit Type :	General Permit Covered Facility-NPDES)
Major Minor Status :	N
Permit Status :	Terminated
Total Design Flow Number :	N/R
Actual Average Flow Number :	N/R
State Water Body :	N/R
State Water Body Name :	N/R
Permit Name :	NEW TACOMA BOX CO
Permit Comp Status :	Y
RNC Tracking :	Y
Master External Permit Number :	WAR125726
TMDL Interface :	N/R
EDMR Authorization :	N
Pretreatment Indicator :	N/R
Last Date in Agency List :	2022-12-28

PCS ENF

Site Details

NPDES ID :	WAR000808
Last Date in Agency List :	2022-12-28

Formal Enforcement Actions

Settlement Entered Date :	N/R
ENF Identifier :	N/R
Activity ID :	N/R
Activity Type :	N/R
ENF Type :	N/R
Agency :	N/R
Fed Penalty Assessed Amount :	N/R
State Local Penalty Amount :	N/R

Informal Enforcement Actions

Achieved Date :	N/R
Registry ID :	110015548601
ENF Identifier :	WA-232115
Activity ID :	3400012007
Activity Type :	Administrative - Informal
ENF Type :	Letter of Violation/ Warning Letter
Agency :	State

Achieved Date :	N/R
Registry ID :	110015548601
ENF Identifier :	WA-121033
Activity ID :	3400007090
Activity Type :	Administrative - Informal
ENF Type :	Letter of Violation/ Warning Letter
Agency :	State

Map Id: EG496
Direction: SSE
Distance: 0.789 mi., 4165 ft.
Elevation: 10 ft.
Relative: Lower

Site Name : NEW TACOMA BOX CO
921 E 26TH ST
TACOMA, WA

Database(s) : [ALL SITES - WA, DOCKET, ECHO, FRS, HIST PCS FACILITY, ICIS, INACTIVE PCS, PCS ENF] ***(cont.)***

Envirosite ID: 6553244
EPA ID: N/R

PCS ENF ***(cont.)***

Achieved Date :	N/R
Registry ID :	110015548601
ENF Identifier :	WA-231945
Activity ID :	3400011896
Activity Type :	Administrative - Informal
ENF Type :	Letter of Violation/ Warning Letter
Agency :	State

Map Id: DX497
Direction: SE
Distance: 0.789 mi., 4168 ft.
Elevation: 16 ft.
Relative: Lower

Site Name : BETTE MCBRIER
1320 PUYALLUP AVE
TACOMA | Tacoma, WA 98421

Database(s) : [ALL SITES - WA, CSCSL HWS - WA, EPA UST, FRS, HSL - WA, UST - WA]

Envirosite ID: 42983934
EPA ID: N/R

ALL SITES - WA

Facility Name :	BETTE MCBRIER
Facility Address :	1320 PUYALLUP AVE, TACOMA, 98421
County :	Pierce
Facility/Site ID :	64297321
Alternate Name :	N/R
Program Name :	N/R
WRIA :	10
Legislative District :	27
Congressional District :	9
Ecology Region :	SWRO
Ecology Program Phone :	(360) 407-7224
Tribal Land :	Y
Latitude :	47.241883
Longitude :	-122.414444
Last Date in Agency List :	2023-01-03

Program Details

Program :	TOXICS
Program ID :	N/R
Interaction Type :	Underground Storage Tank
Interaction Type Description :	Any one or combination of tanks (including connecting underground pipes) that is used to contain regulated substances and has a tank volume of ten percent or more beneath the surface of the ground. This term does not include any of the exempt UST systems specified in WAC 173-360-110(2) or any piping connected thereto. See WAC 173-360
Status :	Inactive

Map Id: DX497
Direction: SE
Distance: 0.789 mi., 4168 ft.
Elevation: 16 ft.
Relative: Lower

Site Name : BETTE MCBRIER
1320 PUYALLUP AVE
TACOMA | Tacoma, WA 98421

Database(s) : [ALL SITES - WA, CSCSL HWS - WA, EPA UST, FRS, HSL - WA, UST - WA] ***(cont.)***

Envirosite ID: 42983934
EPA ID: N/R

ALL SITES - WA ***(cont.)***

Start Date :	1999-08-10
End Date :	2000-05-18
SIC :	N/R
NAICS :	N/R
Program :	TOXICS
Program ID :	N/R
Interaction Type :	State Cleanup Site
Interaction Type Description :	A site is being cleaned up under state regulations. Regulations include Model Toxics Control Act or its predecessors.
Status :	Active
Start Date :	2016-09-06
End Date :	N/R
SIC :	N/R
NAICS :	N/R
Program :	TOXICS
Program ID :	N/R
Interaction Type :	LUST Facility
Interaction Type Description :	A leaking underground tank cleanup site being cleaned up with Ecology oversight or review.
Status :	Active
Start Date :	2016-09-06
End Date :	N/R
SIC :	N/R
NAICS :	N/R
Program :	TOXICS
Program ID :	N/R
Interaction Type :	State Cleanup Site
Interaction Type Description :	A site is being cleaned up under state regulations. Regulations include Model Toxics Control Act or its predecessors.
Status :	Active
Start Date :	2016-09-06
End Date :	N/R
SIC :	N/R
NAICS :	45431 - Fuel Dealers
Program :	TOXICS
Program ID :	N/R
Interaction Type :	LUST Facility
Interaction Type Description :	A leaking underground tank cleanup site being cleaned up with Ecology oversight or review.
Status :	Active

Map Id: DX497
Direction: SE
Distance: 0.789 mi., 4168 ft.
Elevation: 16 ft.
Relative: Lower

Site Name : BETTE MCBRIER
1320 PUYALLUP AVE
TACOMA | Tacoma, WA 98421

Database(s) : [ALL SITES - WA, CSCSL HWS - WA, EPA UST, FRS, HSL - WA, UST - WA] ***(cont.)***

Envirosite ID: 42983934
EPA ID: N/R

ALL SITES - WA ***(cont.)***

Start Date :	2016-09-06
End Date :	N/R
SIC :	N/R
NAICS :	45431 - Fuel Dealers

CSCSL HWS - WA

Facility Name :	BETTE MCBRIER
Facility Address :	1320 PUYALLUP AVE, TACOMA, 98421
County :	PIERCE

Site Details

Facility Site ID :	64297321
Site Status :	Awaiting Cleanup
Cleanup Site ID :	13150
Region :	Southwest
Responsible Section :	Southwest
WARM Rank :	N/R
Is Brownfield? :	N/R
Is PSI? :	N/R
Current VCP :	N/R
Past VCP :	N/R
Institutional Control :	N/R
Latitude :	47.241883
Longitude :	-122.414444
Last Date in Agency List :	2023-03-07

Contaminants Details

Contaminant Name :	Non-Halogenated Solvents
Groundwater :	Confirmed Above Cleanup Levels
Surface Water :	N/R
Soil :	N/R
Sediment :	N/R
Air :	N/R
Bedrock :	N/R

Contaminant Name :	Benzene
Groundwater :	Confirmed Above Cleanup Levels
Surface Water :	N/R
Soil :	N/R
Sediment :	N/R
Air :	N/R
Bedrock :	N/R

Contaminant Name :	Petroleum-Other
Groundwater :	Confirmed Above Cleanup Levels
Surface Water :	N/R
Soil :	N/R
Sediment :	N/R
Air :	N/R

Map Id: DX497
Direction: SE
Distance: 0.789 mi., 4168 ft.
Elevation: 16 ft.
Relative: Lower

Site Name : BETTE MCBRIER
1320 PUYALLUP AVE
TACOMA | Tacoma, WA 98421

Database(s) : [ALL SITES - WA, CSCSL HWS - WA, EPA UST, FRS, HSL - WA, UST - WA] ***(cont.)***

Envirosite ID: 42983934
EPA ID: N/R

CSCSL HWS - WA ***(cont.)***

Bedrock :	N/R
Contaminant Name :	Petroleum-Gasoline
Groundwater :	Confirmed Above Cleanup Levels
Surface Water :	N/R
Soil :	Confirmed Above Cleanup Levels
Sediment :	N/R
Air :	N/R
Bedrock :	N/R

EPA UST

Facility Name :	BETTE MCBRIER
Facility Address :	1320 PUYALLUP AVE, Tacoma, Washington 98421
County :	Pierce
Facility ID :	WA64297321
Facility Status :	Closed UST(s)
Open USTs :	0
Closed USTs :	3
Temporarily Out of Service USTs :	0
Date of Last Inspection :	N/R
EPA Region :	10
Tribe :	N/R
Facility ID 2 :	N/R
Latitude :	47.241883
Longitude :	-122.414444
Last Date in Agency List :	2023-01-30

Tank Details

Tank ID :	WA64297321_1
Tank Status :	Closed
Installation Date :	1974-01-01
Removal Date :	N/R
Capacity :	N/R
Substances :	A Leaded Gasoline
Tank Wall Type :	N/R
Tank ID :	WA64297321_2
Tank Status :	Closed
Installation Date :	1974-01-01
Removal Date :	N/R
Capacity :	N/R
Substances :	D Diesel
Tank Wall Type :	N/R
Tank ID :	WA64297321_3
Tank Status :	Closed
Installation Date :	1974-01-01
Removal Date :	N/R

Map Id: DX497
Direction: SE
Distance: 0.789 mi., 4168 ft.
Elevation: 16 ft.
Relative: Lower

Site Name : BETTE MCBRIER
1320 PUYALLUP AVE
TACOMA | Tacoma, WA 98421

Database(s) : [ALL SITES - WA, CSCSL HWS - WA, EPA UST, FRS, HSL - WA, UST - WA] ***(cont.)***

Envirosite ID: 42983934
EPA ID: N/R

EPA UST ***(cont.)***

Capacity :	N/R
Substances :	F Kerosene
Tank Wall Type :	N/R

FRS

Facility Name :	BETTE MCBRIER
Facility Address :	1320 PUYALLUP AVE, TACOMA, WA 98421
County :	PIERCE

Site Details

Registry ID :	110015439756
FRS Facility URL :	Click here for hyperlink provided by the agency.
Last Date in Agency List :	2023-02-13

Source Description

Source Description :

The WA-FSIS provides a means to query and display data maintained by the Washington Department of Ecology. This system contains key information for each facility/site that is currently, or has been, of interest to the Air Quality, Dam Safety, Hazardous Waste, Toxics Cleanup, and Water Quality Programs.

FRS Environmental Interest

Source and System ID :	WA-FSIS - 64297321

HSL - WA

Facility Name :	BETTE MCBRIER
Facility Address :	1320 Puyallup Ave, Tacoma, 98421
County :	Pierce

Site Details

Facility Site ID :	64297321
Cleanup Site ID :	13150
Status :	Awaiting Cleanup
Site Rank :	N/R
Alternative Site Name :	N/R
Region :	N/R
Resposbile Unit :	N/R
Institutional Control :	N/R
Current VCP :	N/R
Past VCP :	N/R
Latitude :	N/R
Longitude :	N/R
Agency Hyperlink :	Click here for hyperlink provided by the agency.
Last Date in Agency List :	2022-02-11

Map Id: DX497
Direction: SE
Distance: 0.789 mi., 4168 ft.
Elevation: 16 ft.
Relative: Lower

Site Name : BETTE MCBRIER
1320 PUYALLUP AVE
TACOMA | Tacoma, WA 98421

Database(s) : [ALL SITES - WA, CSCSL HWS - WA, EPA UST, FRS, HSL - WA, UST - WA] ***(cont.)***

Envirosite ID: 42983934
EPA ID: N/R

HSL - WA ***(cont.)***

Facility Name :	BETTE MCBRIER
Facility Address :	1320 PUYALLUP AVE, TACOMA, 98421
County :	Pierce

Site Details

Facility Site ID :	64297321
Cleanup Site ID :	13150
Status :	Awaiting Cleanup
Site Rank :	N/R
Alternative Site Name :	N/R
Region :	Southwest
Resposbile Unit :	Southwest
Institutional Control :	N/R
Current VCP :	N/R
Past VCP :	N/R
Latitude :	47.2418832483
Longitude :	-122.414443744
Agency Hyperlink :	Click here for hyperlink provided by the agency.
Last Date in Agency List :	2023-02-28

Contaminants

Contaminant Name :	Non-Halogenated Solvents
Ground water :	Confirmed Above Cleanup Levels
Surface water :	N/R
Soil :	N/R
Sediment :	N/R
Air :	N/R
Bedrock :	N/R

Contaminant Name :	Benzene
Ground water :	Confirmed Above Cleanup Levels
Surface water :	N/R
Soil :	N/R
Sediment :	N/R
Air :	N/R
Bedrock :	N/R

Contaminant Name :	Petroleum-Other
Ground water :	Confirmed Above Cleanup Levels
Surface water :	N/R
Soil :	N/R
Sediment :	N/R
Air :	N/R
Bedrock :	N/R

Contaminant Name :	Petroleum-Gasoline
Ground water :	Confirmed Above Cleanup Levels
Surface water :	N/R
Soil :	Confirmed Above Cleanup Levels

Map Id: DX497
Direction: SE
Distance: 0.789 mi., 4168 ft.
Elevation: 16 ft.
Relative: Lower

Site Name : BETTE MCBRIER
1320 PUYALLUP AVE
TACOMA | Tacoma, WA 98421

Database(s) : [ALL SITES - WA, CSCSL HWS - WA, EPA UST, FRS, HSL - WA, UST - WA] ***(cont.)***

Envirosite ID: 42983934
EPA ID: N/R

HSL - WA ***(cont.)***

Sediment :	N/R
Air :	N/R
Bedrock :	N/R

UST - WA

Facility Name :	BETTE MCBRIER
Facility Address :	1320 PUYALLUP AVE, Tacoma, 98421
County :	Pierce
Facility Site ID :	64297321
UST Site ID :	508059
Tag Number(s) :	N/R
Responsible Unit :	Southwest
Is Active :	No
Latitude :	47.241883
Longitude :	-122.414444
Last Date in Agency List :	2022-12-29

Tank Details

Tank Name :	1
Tank Status :	Removed
Install Date :	1974-01-01
Tank Upgrade Date :	N/R
Tank Permanent Closure Date :	N/R
Permit Expiration Date :	N/R
Tank Material :	N/R
Tank Construction :	N/R
Tank Corrosion Protection :	N/R
Tank Manifold :	N/R
Tank Release Detection :	N/R
Tank Tightness Test :	N/R
Tank Spill Prevention :	N/R
Capacity Range :	N/R
Actual Capacity :	675
Pipe Material :	N/R
Pipe Construction :	N/R
Pipe Corrosion Protection :	N/R
Tank SFC :	N/R
Dispenser SFC :	N/R
Primary Pipe Release Detection :	N/R
Secondary Pipe Release Detection :	N/R
Pipe Pumping System :	N/R
Pipe Install Date :	N/R
Turbine Sump Construction :	N/R
Tank Status Date :	2000-11-29
Tank Install Date :	N/R
Tank Overfill Prevention :	N/R

Map Id: DX497
Direction: SE
Distance: 0.789 mi., 4168 ft.
Elevation: 16 ft.
Relative: Lower

Site Name : BETTE MCBRIER
1320 PUYALLUP AVE
TACOMA | Tacoma, WA 98421

Database(s) : [ALL SITES - WA, CSCSL HWS - WA, EPA UST, FRS, HSL - WA, UST - WA] ***(cont.)***

Envirosite ID: 42983934
EPA ID: N/R

UST - WA ***(cont.)***

Compartments Details

Compartment Number :	1
Compartment Capacity :	675
Substance Stored :	Leaded Gasoline
Used Substance :	N/R
Ecy Region :	N/R

Tank Details

Tank Name :	2
Tank Status :	Removed
Install Date :	1974-01-01
Tank Upgrade Date :	N/R
Tank Permanent Closure Date :	N/R
Permit Expiration Date :	N/R
Tank Material :	N/R
Tank Construction :	N/R
Tank Corrosion Protection :	N/R
Tank Manifold :	N/R
Tank Release Detection :	N/R
Tank Tightness Test :	N/R
Tank Spill Prevention :	N/R
Capacity Range :	N/R
Actual Capacity :	675
Pipe Material :	N/R
Pipe Construction :	N/R
Pipe Corrosion Protection :	N/R
Tank SFC :	N/R
Dispenser SFC :	N/R
Primary Pipe Release Detection :	N/R
Secondary Pipe Release Detection :	N/R
Pipe Pumping System :	N/R
Pipe Install Date :	N/R
Turbine Sump Construction :	N/R
Tank Status Date :	2000-11-29
Tank Install Date :	N/R
Tank Overfill Prevention :	N/R

Compartments Details

Compartment Number :	1
Compartment Capacity :	675
Substance Stored :	Diesel
Used Substance :	N/R
Ecy Region :	N/R

Tank Details

Tank Name :	3
Tank Status :	Removed
Install Date :	1974-01-01
Tank Upgrade Date :	N/R
Tank Permanent Closure Date :	N/R

Map Id: DX497
Direction: SE
Distance: 0.789 mi., 4168 ft.
Elevation: 16 ft.
Relative: Lower

Site Name : BETTE MCBRIER
1320 PUYALLUP AVE
TACOMA | Tacoma, WA 98421

Database(s) : [ALL SITES - WA, CSCSL HWS - WA, EPA UST, FRS, HSL - WA, UST - WA] ***(cont.)***

Envirosite ID: 42983934
EPA ID: N/R

UST - WA ***(cont.)***

Permit Expiration Date :	N/R
Tank Material :	N/R
Tank Construction :	N/R
Tank Corrosion Protection :	N/R
Tank Manifold :	N/R
Tank Release Detection :	N/R
Tank Tightness Test :	N/R
Tank Spill Prevention :	N/R
Capacity Range :	N/R
Actual Capacity :	300
Pipe Material :	N/R
Pipe Construction :	N/R
Pipe Corrosion Protection :	N/R
Tank SFC :	N/R
Dispenser SFC :	N/R
Primary Pipe Release Detection :	N/R
Secondary Pipe Release Detection :	N/R
Pipe Pumping System :	N/R
Pipe Install Date :	N/R
Turbine Sump Construction :	N/R
Tank Status Date :	2000-11-29
Tank Install Date :	N/R
Tank Overfill Prevention :	N/R

Compartments Details

Compartment Number :	1
Compartment Capacity :	300
Substance Stored :	Kerosene
Used Substance :	N/R
Ecy Region :	N/R

Map Id: 498
Direction: WNW
Distance: 0.790 mi., 4174 ft.
Elevation: 307 ft.
Relative: Higher

Site Name : SOUTH YAKIMA 621
621 S YAKIMA AVE
TACOMA, WA 98402

Database(s) : [ALL SITES - WA, ECHO, FRS, RCRA_NONGEN, RCRA_VSQG]

Envirosite ID: 6612964
EPA ID: N/R

ALL SITES - WA

Facility Name :	South Yakima 621
Facility Address :	621 S YAKIMA AVE, TACOMA, 98402
County :	Pierce
Facility/Site ID :	98356145
Alternate Name :	N/R
Program Name :	N/R

Map Id: 498
Direction: WNW
Distance: 0.790 mi., 4174 ft.
Elevation: 307 ft.
Relative: Higher

Site Name : SOUTH YAKIMA 621
621 S YAKIMA AVE
TACOMA, WA 98402

Database(s) : [ALL SITES - WA, ECHO, FRS, RCRA_NONGEN, RCRA_VSQG] ***(cont.)***

Envirosite ID: 6612964
EPA ID: N/R

ALL SITES - WA ***(cont.)***

WRIA :	10
Legislative District :	27
Congressional District :	6
Ecology Region :	SWRO
Ecology Program Phone :	(360) 407-6734
Tribal Land :	N
Latitude :	47.25717
Longitude :	-122.44823
Last Date in Agency List :	2023-01-03

Program Details

Program :	HAZWASTE
Program ID :	WAR000007476
Interaction Type :	Hazardous Waste Generator
Interaction Type Description :	Facilities that generate any quantity of a dangerous waste. They may be classified as SQG, MQG, or LQG depending on hazardous waste generated for a given month.
Status :	Inactive
Start Date :	1996-01-26
End Date :	1996-10-09
SIC :	N/R
NAICS :	N/R

ECHO

Facility Name :	SOUTH YAKIMA 621
Facility Address :	621 S YAKIMA AVE, TACOMA, WA 98402
County :	PIERCE
Last Inspection Date :	N/R
Registry ID :	110005403722
FIPS Code :	53053
EPA Region :	10
Inspection Count :	0
Last Inspection Days :	N/R
Informal Count :	0
Last Informal Action Date :	N/R
Formal Action Count :	0
Last Formal Action Date :	N/R
Total Penalties :	0
Penalty Count :	N/R
Last Penalty Date :	N/R
Last Penalty Amount :	N/R
QTRS IN NC :	0
Programs IN SNC :	0
Current Compliance Status :	No Violation Identified
Three-Year Compliance Status :	_____
Collection Method :	ADDRESS MATCHING-HOUSE NUMBER
Reference Point :	CENTER OF A FACILITY OR STATION
Accuracy Meters :	30

Map Id: 498
Direction: WNW
Distance: 0.790 mi., 4174 ft.
Elevation: 307 ft.
Relative: Higher

Site Name : SOUTH YAKIMA 621
621 S YAKIMA AVE
TACOMA, WA 98402

Database(s) : [ALL SITES - WA, ECHO, FRS, RCRA_NONGEN, RCRA_VSQG] ***(cont.)***

Envirosite ID: 6612964
EPA ID: N/R

ECHO ***(cont.)***

Derived Tribes :	Puyallup Tribe of the Puyallup Reservation - 1.6 mile(s), Puyallup Tribe of the Puyallup Reservation - 1.7 mile(s), Muckleshoot Indian Tribe - 11.5 mile(s), Muckleshoot Indian Tribe - 14.5 mile(s), Nisqually Indian Tribe - 17.5 mile(s), Squaxin Island Tribe of the Squaxin Island Reservation - 21.3 mile(s), Squaxin Island Tribe of the Squaxin Island Reservation - 23.2 mile(s)
Derived HUC :	17110019
Derived WBD :	171100190301
Derived STCTY FIPS :	53053
Derived Zip :	98405
Derived CD113 :	06
Derived CB2010 :	530530615003016
MYRTK Universe :	NNN
NPDES IDs :	N/R
CWA Permit Types :	N/R
CWA Compliance Tracking :	N/R
CWA NAICS :	N/R
CWA SICS :	N/R
CWA Inspection Count :	N/R
CWA Last Inspection Days :	N/R
CWA Informal Count :	N/R
CWA Formal Action Count :	N/R
CWA Last Formal Action Date :	N/R
CWA Penalties :	N/R
CWA Last Penalty Date :	N/R
CWA Last Penalty Amount :	N/R
CWA Quarters IN NC :	N/R
CWA Current Compliance Status :	N/R
CWA Current SNC Flag :	N
CWA 13 Quarters Compliance Status :	N/R
CWA 13 Quarters Effluent Exceedances:	N/R
CWA Three-Year QNCR Codes :	N/R
DFR URL :	Click here for hyperlink provided by the agency.
Facility SIC :	N/R
Facility NAICS :	813311 - Human Rights Organizations
Facility Last Inspection EPA Date :	N/R
Facility Last Inspection State Date :	N/R
Facility Last Formal Act EPA Date :	N/R
Facility Last Formal Act State Date :	N/R
Facility Last Informal Act EPA Date :	N/R
Facility Last Informal Act State Date:	N/R
Facility Federal Agency :	N/R
TRI Reporter :	N/R
Facility Imp Water Flag :	N/R
Current SNC Flag :	N
Indian County Flag :	N
Federal Flag :	N/R
US Mexico Border Flag :	N/R
Chesapeak Bay Flag :	N/R
AIR Flag :	N
NPDES Flag :	N
SDWIS Flag :	N
RCRA Flag :	Y
TRI Flag :	N
GHG Flag :	N

Map Id: 498
Direction: WNW
Distance: 0.790 mi., 4174 ft.
Elevation: 307 ft.
Relative: Higher

Site Name : SOUTH YAKIMA 621
621 S YAKIMA AVE
TACOMA, WA 98402

Database(s) : [ALL SITES - WA, ECHO, FRS, RCRA_NONGEN, RCRA_VSQG] ***(cont.)***

Envirosite ID: 6612964
EPA ID: N/R

ECHO ***(cont.)***

Major Flag :	N/R
Active Flag :	N/R
NAA Flag :	N
Latitude :	47.25678
Longitude :	-122.44836
Last Date in Agency List :	2023-01-16

FRS

Facility Name :	SOUTH YAKIMA 621
Facility Address :	621 S YAKIMA AVE, TACOMA, WA 98402
County :	PIERCE

Site Details

Registry ID :	110005403722
FRS Facility URL :	Click here for hyperlink provided by the agency.
Last Date in Agency List :	2023-02-13

Source Description

Source Description :

RCRAInfo is EPA's comprehensive information system that supports the Resource Conservation and Recovery Act (RCRA) of 1976 and the Hazardous and Solid Waste Amendments (HSWA) of 1984 through the tracking of events and activities related to facilities that generate, transport, and treat, store, or dispose of hazardous waste. RCRAInfo allows RCRA program staff to track the notification, permit, compliance, and corrective action activities required under RCRA. RCRAInfo also supports generation of the National Hazardous Waste Biennial Report. All generators and treatment, storage, and disposal facilities who handle hazardous waste are required to report to the EPA Administrator at least once every two years to support creation of the Biennial Report.
The WA-FSIS provides a means to query and display data maintained by the Washington Department of Ecology. This system contains key information for each facility/site that is currently, or has been, of interest to the Air Quality, Dam Safety, Hazardous Waste, Toxics Cleanup, and Water Quality Programs.

FRS Environmental Interest

Source and System ID :

RCRAINFO - WAR000007476
WA-FSIS - 98356145

RCRA_NONGEN

Facility Name :	SOUTH YAKIMA 621
Facility Address :	621 S YAKIMA AVE, TACOMA, WA 98402
County :	PIERCE
Date Form Received by Agency :	1997-01-24
EPA ID :	WAR000007476
Mailing Address :	721 S FAWCETT AVE STE 204, TACOMA, WA 98402-5502

Map Id: 498
Direction: WNW
Distance: 0.790 mi., 4174 ft.
Elevation: 307 ft.
Relative: Higher

Site Name : SOUTH YAKIMA 621
621 S YAKIMA AVE
TACOMA, WA 98402

Database(s) : [ALL SITES - WA, ECHO, FRS, RCRA_NONGEN, RCRA_VSQG] ***(cont.)***

Envirosite ID: 6612964
EPA ID: N/R

RCRA_NONGEN ***(cont.)***

Contact :	SOUTH YAKIMA 62 SOUTH YAKIMA 62
Contact Address :	721 S FAWCETT AVE STE 204, TACOMA, WA 98402-5502
Contact Country :	US
Contact Telephone :	000-000-0000
Contact Email :	N/R
EPA Region :	10
Land Type :	Private
Source Type :	Implementer
Classification :	Not a generator, verified
Description :	Not a generator, verified
Last Date in Agency List :	2023-01-23

Owner/Operator Summary

Owner/Operator Name :	JAN J
Owner/Operator Address :	721 S FAWCETT AVE STE 204, TACOMA, WA 98402-5502
Owner/Operator Country :	US
Owner/Operator Telephone :	253-591-7001
Owner/Operator Email :	N/R
Owner/Operator Fax :	N/R
Legal Status :	Private
Owner/Operator Type :	Operator
Owner/Operator Start Date :	1997-02-27
Owner/Operator End Date :	N/R

Owner/Operator Name :	SOUTH YAKIMA 62 S
Owner/Operator Address :	621 S YAKIMA AVE, TACOMA, WA 98405-4838
Owner/Operator Country :	US
Owner/Operator Telephone :	000-000-0000
Owner/Operator Email :	N/R
Owner/Operator Fax :	N/R
Legal Status :	Private
Owner/Operator Type :	Owner
Owner/Operator Start Date :	1996-05-03
Owner/Operator End Date :	N/R

Handler Activities Summary

U.S. Importer of Hazardous Waste :	N
Mixed Waste (Haz. and Radioactive) :	N
Recycler of Hazardous Waste :	N
Transporter of Hazardous Waste :	N
Treater, Storer or Disposer of HW :	N
Underground Injection Activity :	N
On-site Burner Exemption :	N
Furnace Exemption :	N
Used Oil Fuel Burner :	N
Used Oil Processor :	N
Used Oil Refiner :	N
Used Oil Fuel Marketer to Burner :	N
Used Oil Specification Marketer :	N
Used Oil Transfer Facility :	N
Used Oil Transporter :	N

Map Id: 498
Direction: WNW
Distance: 0.790 mi., 4174 ft.
Elevation: 307 ft.
Relative: Higher

Site Name : SOUTH YAKIMA 621
621 S YAKIMA AVE
TACOMA, WA 98402

Database(s) : [ALL SITES - WA, ECHO, FRS, RCRA_NONGEN, RCRA_VSQG] ***(cont.)***

Envirosite ID: 6612964
EPA ID: N/R

RCRA_NONGEN ***(cont.)***

Historical Generators

Date Form Received by Agency :	1997-01-24
Facility Name :	SOUTH YAKIMA 621
Classification :	Very Small Quantity Generator
Date Form Received by Agency :	1996-12-14
Facility Name :	SOUTH YAKIMA 621
Classification :	Not a generator, verified
Date Form Received by Agency :	1996-12-13
Facility Name :	SOUTH YAKIMA 621
Classification :	Very Small Quantity Generator
Date Form Received by Agency :	1996-12-13
Facility Name :	SOUTH YAKIMA 621
Classification :	Not a generator, verified
Date Form Received by Agency :	1993-12-31
Facility Name :	SOUTH YAKIMA 621
Classification :	Very Small Quantity Generator

Notices of Violations Summary

Regulation Violated :	N

RCRA_VSQG

Facility Name :	SOUTH YAKIMA 621
Facility Address :	621 S YAKIMA AVE, TACOMA, WA 98402
County :	PIERCE
Date Form Received by Agency :	1997-01-24
EPA ID :	WAR000007476
Mailing Address :	721 S FAWCETT AVE STE 204, TACOMA, WA 98402
Contact :	JAN JOHNSON
Contact Address :	721 S FAWCETT AVE STE 204, TACOMA, WA 98402
Contact Country :	US
Contact Telephone :	253-591-7001
Contact Email :	N/R
EPA Region :	10
Land Type :	Other land type
Source Type :	Notification
Classification :	Very Small Quantity Generator

Map Id: 498
Direction: WNW
Distance: 0.790 mi., 4174 ft.
Elevation: 307 ft.
Relative: Higher

Site Name : SOUTH YAKIMA 621
621 S YAKIMA AVE
TACOMA, WA 98402

Database(s) : [ALL SITES - WA, ECHO, FRS, RCRA_NONGEN, RCRA_VSQG] ***(cont.)***

Envirosite ID: 6612964
EPA ID: N/R

RCRA_VSQG ***(cont.)***

Description :

Handlers that generate 100 kilograms or less of hazardous waste per calendar month, and accumulate 1000 kg or less of hazardous waste at any time; or generate one kilogram or less of acutely hazardous waste per calendar month, and accumulate at any time: 1 kg or less of acutely hazardous waste; or 100 kg or less of any residue or contaminated soil, waste or other debris resulting from the cleanup of a spill, into or on any land or water, of acutely hazardous waste;or generate 100 kg or less of any residue or contaminated soil, waste or other debris resulting from the cleanup of a spill, into or on any land or water, of acutely hazardous waste during any calendar month, and accumulate at any time: 1 kg or less of acutely hazardous waste; or 100 kg or less of any residue or contaminated soil, waste or other debris resulting from the cleanup of a spill, into or on any land or water, of acutely hazardous waste.

Last Date in Agency List : 2023-01-23

Owner/Operator Summary

Owner/Operator Name :	JOHNSON, JAN
Owner/Operator Address :	721 S FAWCETT AVE STE 204, TACOMA, WA 98402
Owner/Operator Country :	US
Owner/Operator Telephone :	253-591-7001
Owner/Operator Email :	N/R
Owner/Operator Fax :	N/R
Legal Status :	Private
Owner/Operator Type :	Operator
Owner/Operator Start Date :	N/R
Owner/Operator End Date :	N/R

Owner/Operator Name :	METROPOLITAN DEVELOPMENT COUNCIL
Owner/Operator Address :	622 TACOMA AVE S STE 6, TACOMA, WA 98402
Owner/Operator Country :	US
Owner/Operator Telephone :	253-383-3923
Owner/Operator Email :	N/R
Owner/Operator Fax :	N/R
Legal Status :	Private
Owner/Operator Type :	Owner
Owner/Operator Start Date :	N/R
Owner/Operator End Date :	N/R

Owner/Operator Name :	SOUTH YAKIMA 621
Owner/Operator Address :	621 S YAKIMA AVE, TACOMA, WA 98405
Owner/Operator Country :	US
Owner/Operator Telephone :	000-000-0000
Owner/Operator Email :	N/R
Owner/Operator Fax :	N/R
Legal Status :	Private
Owner/Operator Type :	Owner
Owner/Operator Start Date :	1996-05-03
Owner/Operator End Date :	N/R

Map Id: 498
Direction: WNW
Distance: 0.790 mi., 4174 ft.
Elevation: 307 ft.
Relative: Higher

Site Name : SOUTH YAKIMA 621
621 S YAKIMA AVE
TACOMA, WA 98402

Database(s) : [ALL SITES - WA, ECHO, FRS, RCRA_NONGEN, RCRA_VSQG] ***(cont.)***

Envirosite ID: 6612964
EPA ID: N/R

RCRA_VSQG ***(cont.)***

Handler Activities Summary

U.S. Importer of Hazardous Waste :	N
Mixed Waste (Haz. and Radioactive) :	N
Recycler of Hazardous Waste :	N
Transporter of Hazardous Waste :	N
Treater, Storer or Disposer of HW :	N
Underground Injection Activity :	N
On-site Burner Exemption :	N
Furnace Exemption :	N
Used Oil Fuel Burner :	N
Used Oil Processor :	N
Used Oil Refiner :	N
Used Oil Fuel Marketer to Burner :	N
Used Oil Specification Marketer :	N
Used Oil Transfer Facility :	N
Used Oil Transporter :	N

Historical Generators

Date Form Received by Agency :	1997-01-24
Facility Name :	SOUTH YAKIMA 621
Classification :	Not a generator, verified
Date Form Received by Agency :	1996-12-14
Facility Name :	SOUTH YAKIMA 621
Classification :	Not a generator, verified
Date Form Received by Agency :	1996-12-13
Facility Name :	SOUTH YAKIMA 621
Classification :	Very Small Quantity Generator
Date Form Received by Agency :	1996-12-13
Facility Name :	SOUTH YAKIMA 621
Classification :	Not a generator, verified
Date Form Received by Agency :	1993-12-31
Facility Name :	SOUTH YAKIMA 621
Classification :	Very Small Quantity Generator

Notices of Violations Summary

Regulation Violated :	N

Map Id: EE499
Direction: SSE
Distance: 0.793 mi., 4186 ft.
Elevation: 12 ft.
Relative: Lower

Site Name : WESTERN BEER DISTRIBUTORS INC
712 EAST 26TH | 712 E 26th St
Tacoma, WA

Database(s) : [EPA UST, HSL - WA, UST - WA]

Envirosite ID: 42937576
EPA ID: N/R

EPA UST

Facility Name :	WESTERN BEER DISTRIBUTORS INC
Facility Address :	712 EAST 26TH, Tacoma, Washington 984212010
County :	Pierce
Facility ID :	WA58813229
Facility Status :	Closed UST(s)
Open USTs :	0
Closed USTs :	1
Temporarily Out of Service USTs :	0
Date of Last Inspection :	N/R
EPA Region :	10
Tribe :	N/R
Facility ID 2 :	N/R
Latitude :	47.239649
Longitude :	-122.415225
Last Date in Agency List :	2023-01-30

Tank Details

Tank ID :	WA58813229_1.
Tank Status :	Closed
Installation Date :	1969-12-30
Removal Date :	N/R
Capacity :	N/R
Substances :	A Leaded Gasoline
Tank Wall Type :	N/R

HSL - WA

Facility Name :	WESTERN BEER DISTRIBUTORS
Facility Address :	712 E 26th St, Tacoma, 98421
County :	Pierce

Site Details

Facility Site ID :	58813229
Cleanup Site ID :	6346
Status :	No Further Action
Site Rank :	N/R
Alternative Site Name :	N/R
Region :	N/R
Resposbile Unit :	N/R
Institutional Control :	N/R
Current VCP :	N/R
Past VCP :	N/R
Latitude :	N/R
Longitude :	N/R
Agency Hyperlink :	Click here for hyperlink provided by the agency.
Last Date in Agency List :	2022-02-11

UST - WA

Facility Name :	WESTERN BEER DISTRIBUTORS INC
Facility Address :	712 EAST 26TH, Tacoma, 98421

Map Id: EE499
Direction: SSE
Distance: 0.793 mi., 4186 ft.
Elevation: 12 ft.
Relative: Lower

Site Name : WESTERN BEER DISTRIBUTORS INC
712 EAST 26TH | 712 E 26th St
Tacoma, WA

Database(s) : [EPA UST, HSL - WA, UST - WA] ***(cont.)***

Envirosite ID: 42937576
EPA ID: N/R

UST - WA ***(cont.)***

County :	Pierce
Facility Site ID :	58813229
UST Site ID :	2584
Tag Number(s) :	N/R
Responsible Unit :	Southwest
Is Active :	No
Latitude :	47.239649
Longitude :	-122.415225
Last Date in Agency List :	2022-12-29

Tank Details

Tank Name :	1.
Tank Status :	Removed
Install Date :	1969-12-30
Tank Upgrade Date :	N/R
Tank Permanent Closure Date :	N/R
Permit Expiration Date :	N/R
Tank Material :	Steel
Tank Construction :	N/R
Tank Corrosion Protection :	N/R
Tank Manifold :	N/R
Tank Release Detection :	N/R
Tank Tightness Test :	N/R
Tank Spill Prevention :	N/R
Capacity Range :	N/R
Actual Capacity :	N/R
Pipe Material :	Steel
Pipe Construction :	N/R
Pipe Corrosion Protection :	N/R
Tank SFC :	N/R
Dispenser SFC :	N/R
Primary Pipe Release Detection :	N/R
Secondary Pipe Release Detection :	N/R
Pipe Pumping System :	N/R
Pipe Install Date :	N/R
Turbine Sump Construction :	N/R
Tank Status Date :	1996-08-06
Tank Install Date :	N/R
Tank Overfill Prevention :	N/R

Compartments Details

Compartment Number :	1
Compartment Capacity :	N/R
Substance Stored :	Leaded Gasoline
Used Substance :	N/R
Ecy Region :	N/R

Map Id: DX500
Direction: ESE
Distance: 0.797 mi., 4211 ft.
Elevation: 15 ft.
Relative: Lower

Site Name : AABERGS INC | AQUA REC'S FIRESIDE HEARTH & HOME
1407 PUYALLUP AVE
TACOMA | Tacoma, WA 98421

Database(s) : [ALL SITES - WA, EPA UST, FRS, UST - WA]

Envirosite ID: 6600995
EPA ID: N/R

ALL SITES - WA

Facility Name :	AABERGS INC
Facility Address :	1407 PUYALLUP AVE, TACOMA, 98421
County :	Pierce
Facility/Site ID :	95484178
Alternate Name :	N/R
Program Name :	N/R
WRIA :	10
Legislative District :	27
Congressional District :	9
Ecology Region :	SWRO
Ecology Program Phone :	(360) 407-7224
Tribal Land :	Y
Latitude :	47.242241
Longitude :	-122.412216
Last Date in Agency List :	2023-01-03

Program Details

Program :	TOXICS
Program ID :	508112
Interaction Type :	Underground Storage Tank
Interaction Type Description :	Any one or combination of tanks (including connecting underground pipes) that is used to contain regulated substances and has a tank volume of ten percent or more beneath the surface of the ground. This term does not include any of the exempt UST systems specified in WAC 173-360-110(2) or any piping connected thereto. See WAC 173-360
Status :	Inactive
Start Date :	1956-01-01
End Date :	2000-05-18
SIC :	N/R
NAICS :	N/R

EPA UST

Facility Name :	AABERGS INC
Facility Address :	1407 PUYALLUP AVE, Tacoma, Washington 98421
County :	Pierce
Facility ID :	WA95484178
Facility Status :	Closed UST(s)
Open USTs :	0
Closed USTs :	2
Temporarily Out of Service USTs :	0
Date of Last Inspection :	N/R
EPA Region :	10
Tribe :	N/R
Facility ID 2 :	N/R
Latitude :	47.242241
Longitude :	-122.412216

Map Id: DX500
Direction: ESE
Distance: 0.797 mi., 4211 ft.
Elevation: 15 ft.
Relative: Lower

Site Name : AABERGS INC | AQUA REC'S FIRESIDE HEARTH & HOME
1407 PUYALLUP AVE
TACOMA | Tacoma, WA 98421

Database(s) : [ALL SITES - WA, EPA UST, FRS, UST - WA] ***(cont.)***

Envirosite ID: 6600995
EPA ID: N/R

EPA UST ***(cont.)***

Last Date in Agency List : 2023-01-30

Tank Details

Tank ID : WA95484178_1
Tank Status : Closed
Installation Date : 1966-01-01
Removal Date : N/R
Capacity : N/R
Substances : B Unleaded Gasoline
Tank Wall Type : N/R

Tank ID : WA95484178_2
Tank Status : Closed
Installation Date : 1956-01-01
Removal Date : N/R
Capacity : N/R
Substances : B Unleaded Gasoline
Tank Wall Type : N/R

FRS

Facility Name : AABERGS INC
Facility Address : 1407 PUYALLUP AVE, TACOMA, WA 98421
County : PIERCE

Site Details

Registry ID : 110015389907
FRS Facility URL : Click here for hyperlink provided by the agency.
Last Date in Agency List : 2023-02-13

Source Description

Source Description :

The WA-FSIS provides a means to query and display data maintained by the Washington Department of Ecology. This system contains key information for each facility/site that is currently, or has been, of interest to the Air Quality, Dam Safety, Hazardous Waste, Toxics Cleanup, and Water Quality Programs.

FRS Environmental Interest

Source and System ID : WA-FSIS - 95484178

Facility Name : AQUA REC'S FIRESIDE HEARTH & HOME
Facility Address : 1407 PUYALLUP AVENUE, TACOMA, WA 98421
County : N/R

Map Id: DX500
Direction: ESE
Distance: 0.797 mi., 4211 ft.
Elevation: 15 ft.
Relative: Lower

Site Name : AABERGS INC | AQUA REC'S FIRESIDE HEARTH & HOME
1407 PUYALLUP AVE
TACOMA | Tacoma, WA 98421

Database(s) : [ALL SITES - WA, EPA UST, FRS, UST - WA] ***(cont.)***

Envirosite ID: 6600995
EPA ID: N/R

FRS ***(cont.)***

Site Details

Registry ID :	110069994005
FRS Facility URL :	Click here for hyperlink provided by the agency.
Last Date in Agency List :	2023-02-13

Source Description

Source Description :

ICIS provides a database that, when complete, will contain enforcement and compliance information across most of EPA's programs. The vision for ICIS is to replace EPA's independent databases that contain enforcement data with a single repository for that information. Currently, ICIS contains all Federal Administrative and Judicial enforcement actions and a subset of the Permit Compliance System (PCS), which supports the National Pollutant Discharge Elimination System (NPDES). This information is maintained in ICIS by EPA in the Regional offices and at Headquarters. A future release of ICIS will completely replace PCS and will integrate that information with Federal actions already in the system. ICIS also has the capability to track other activities that support compliance and enforcement programs, including incident tracking, compliance assistance, and compliance monitoring.

FRS Environmental Interest

Source and System ID :	ICIS - 3600224577

UST - WA

Facility Name :	AABERGS INC
Facility Address :	1407 PUYALLUP AVE, Tacoma, 98421
County :	Pierce
Facility Site ID :	95484178
UST Site ID :	508112
Tag Number(s) :	N/R
Responsible Unit :	Southwest
Is Active :	No
Latitude :	47.242241
Longitude :	-122.412216
Last Date in Agency List :	2022-12-29

Tank Details

Tank Name :	1
Tank Status :	Removed
Install Date :	1966-01-01
Tank Upgrade Date :	N/R
Tank Permanent Closure Date :	N/R
Permit Expiration Date :	N/R
Tank Material :	N/R
Tank Construction :	N/R
Tank Corrosion Protection :	N/R
Tank Manifold :	N/R
Tank Release Detection :	N/R

Map Id: DX500
Direction: ESE
Distance: 0.797 mi., 4211 ft.
Elevation: 15 ft.
Relative: Lower

Site Name : AABERGS INC | AQUA REC'S FIRESIDE HEARTH & HOME
1407 PUYALLUP AVE
TACOMA | Tacoma, WA 98421

Database(s) : [ALL SITES - WA, EPA UST, FRS, UST - WA] ***(cont.)***

Envirosite ID: 6600995
EPA ID: N/R

UST - WA ***(cont.)***

Tank Tightness Test :	N/R
Tank Spill Prevention :	N/R
Capacity Range :	N/R
Actual Capacity :	650
Pipe Material :	N/R
Pipe Construction :	N/R
Pipe Corrosion Protection :	N/R
Tank SFC :	N/R
Dispenser SFC :	N/R
Primary Pipe Release Detection :	N/R
Secondary Pipe Release Detection :	N/R
Pipe Pumping System :	N/R
Pipe Install Date :	N/R
Turbine Sump Construction :	N/R
Tank Status Date :	1999-12-10
Tank Install Date :	N/R
Tank Overfill Prevention :	N/R

Compartments Details

Compartment Number :	1
Compartment Capacity :	650
Substance Stored :	Unleaded Gasoline
Used Substance :	N/R
Ecy Region :	N/R

Tank Details

Tank Name :	2
Tank Status :	Removed
Install Date :	1956-01-01
Tank Upgrade Date :	N/R
Tank Permanent Closure Date :	N/R
Permit Expiration Date :	N/R
Tank Material :	N/R
Tank Construction :	N/R
Tank Corrosion Protection :	N/R
Tank Manifold :	N/R
Tank Release Detection :	N/R
Tank Tightness Test :	N/R
Tank Spill Prevention :	N/R
Capacity Range :	N/R
Actual Capacity :	650
Pipe Material :	N/R
Pipe Construction :	N/R
Pipe Corrosion Protection :	N/R
Tank SFC :	N/R
Dispenser SFC :	N/R
Primary Pipe Release Detection :	N/R
Secondary Pipe Release Detection :	N/R
Pipe Pumping System :	N/R
Pipe Install Date :	N/R
Turbine Sump Construction :	N/R

Map Id: DX500
Direction: ESE
Distance: 0.797 mi., 4211 ft.
Elevation: 15 ft.
Relative: Lower

Site Name : AABERGS INC | AQUA REC'S FIRESIDE HEARTH & HOME
1407 PUYALLUP AVE
TACOMA | Tacoma, WA 98421

Database(s) : [ALL SITES - WA, EPA UST, FRS, UST - WA] ***(cont.)***

Envirosite ID: 6600995
EPA ID: N/R

UST - WA ***(cont.)***

Tank Status Date :	1999-12-10
Tank Install Date :	N/R
Tank Overfill Prevention :	N/R

Compartments Details

Compartment Number :	1
Compartment Capacity :	650
Substance Stored :	Unleaded Gasoline
Used Substance :	N/R
Ecy Region :	N/R

Map Id: DZ501
Direction: W
Distance: 0.798 mi., 4214 ft.
Elevation: 333 ft.
Relative: Higher

Site Name : PARTNERS MORTGAGE CORP SITE | GARAGE & SERVICE STATION
901 S 11TH ST
TACOMA | Tacoma, WA 98405

Database(s) : [ALL SITES - WA, CSCSL NFA - WA, ENVCVN - WA, EPA UST, FRS, HSL - WA, LUST - WA, UST - WA, VCP - WA]

Envirosite ID: 43151941
EPA ID: N/R

ALL SITES - WA

Facility Name :	Partners Mortgage Corp Site
Facility Address :	901 S 11TH ST, TACOMA, 98405
County :	Pierce
Facility/Site ID :	44735648
Alternate Name :	N/R
Program Name :	N/R
WRIA :	10
Legislative District :	27
Congressional District :	6
Ecology Region :	SWRO
Ecology Program Phone :	(360) 407-7224
Tribal Land :	N
Latitude :	47.252579
Longitude :	-122.449195
Last Date in Agency List :	2023-01-03

Program Details

Program :	TOXICS
Program ID :	514293
Interaction Type :	Voluntary Cleanup Sites

Map Id: DZ501
Direction: W
Distance: 0.798 mi., 4214 ft.
Elevation: 333 ft.
Relative: Higher

Site Name : PARTNERS MORTGAGE CORP SITE | GARAGE & SERVICE STATION
901 S 11TH ST
TACOMA | Tacoma, WA 98405

Database(s) : [ALL SITES - WA, CSCSL NFA - WA, ENVCVN - WA, EPA UST, FRS, HSL - WA, LUST - WA, UST - WA, VCP - WA] ***(cont.)***

Envirosite ID: 43151941
EPA ID: N/R

ALL SITES - WA ***(cont.)***

Interaction Type Description :	For a fee, Ecology staff will review an independent cleanup report(s) and provide a written decision about the adequacy of the cleanup actions taken and described in the report.
Status :	Inactive
Start Date :	1999-12-27
End Date :	2000-03-28
SIC :	N/R
NAICS :	N/R
Program :	TOXICS
Program ID :	514293
Interaction Type :	LUST Facility
Interaction Type Description :	A leaking underground tank cleanup site being cleaned up with Ecology oversight or review.
Status :	Inactive
Start Date :	1999-11-15
End Date :	2000-01-19
SIC :	N/R
NAICS :	N/R
Program :	TOXICS
Program ID :	514293
Interaction Type :	Underground Storage Tank
Interaction Type Description :	Any one or combination of tanks (including connecting underground pipes) that is used to contain regulated substances and has a tank volume of ten percent or more beneath the surface of the ground. This term does not include any of the exempt UST systems specified in WAC 173-360-110(2) or any piping connected thereto. See WAC 173-360
Status :	Inactive
Start Date :	1999-10-28
End Date :	1999-12-10
SIC :	N/R
NAICS :	N/R

CSCSL NFA - WA

Facility Name :	PARTNERS MORTGAGE CORP SITE
Facility Address :	901 S 11TH ST, TACOMA, 98405
County :	Pierce
NFA Date :	2000-03-28
Facility Site ID :	44735648
Cleanup Site ID :	6099
Rank :	N/R
VCP :	N/R

Map Id: DZ501
Direction: W
Distance: 0.798 mi., 4214 ft.
Elevation: 333 ft.
Relative: Higher

Site Name : PARTNERS MORTGAGE CORP SITE | GARAGE & SERVICE STATION
901 S 11TH ST
TACOMA | Tacoma, WA 98405

Database(s) : [ALL SITES - WA, CSCSL NFA - WA, ENVCVN - WA, EPA UST, FRS, HSL - WA, LUST - WA, UST - WA, VCP - WA] ***(cont.)***

Envirosite ID: 43151941
EPA ID: N/R

CSCSL NFA - WA ***(cont.)***

Alternate Site Names :	GARAGE & SERVICE STATION,GARAGE SERVICE STATION,VACANT SITE
NFA Reason :	Voluntary Cleanup Program Review
Site Status :	NFA
Region :	Southwest
Responsible Unit :	Southwest
Latitude :	47.252579
Longitude :	-122.449195
Last Date in Agency List :	2023-02-23

Contaminants

Contaminant Name :	Petroleum-Gasoline
Ground Water :	N/R
Surface Water :	N/R
Soil :	Confirmed Above Cleanup Levels
Sediment :	N/R
Air :	N/R
Bedrock :	N/R

ENVCVN - WA

Facility Name :	Partners Mortgage Corp Site
Facility Address :	901 S 11TH ST, TACOMA, 98405
County :	Pierce
Cleanup Site ID :	6099
Facility Site ID :	44735648
Site Status :	No Further Action
Alternate Site Names :	GARAGE & SERVICE STATION,GARAGE SERVICE STATION,VACANT SITE
NFA Date :	2000-03-28
Instrument Type :	Environmental Covenant
Tax Parcel Number :	2010180050
Active Control :	Yes
County Recording Number :	201106290102
County Recording Date :	2011-06-29
Region :	Southwest
ResponsibleUnit :	Southwest
Restrict Land Use :	No
Restrict Surface Water Use :	No
Restrict All Ground Water Extraction/Well Installation:	No
Restrict Domestic Ground Water Extraction/Well Installation:	No
Prohibit Soil Disturbance :	Yes
Prevent the Reuse or Relocation of Site Soil:	No
Restrictive Signage :	No
Restrict Shellfish and/or Finfish Harvesting:	No
Restrict Swimming and/or Beach Play :	No
Restrict Access :	No
Ongoing Maintenance of Remedy :	No

Map Id: DZ501
Direction: W
Distance: 0.798 mi., 4214 ft.
Elevation: 333 ft.
Relative: Higher

Site Name : PARTNERS MORTGAGE CORP SITE | GARAGE & SERVICE STATION
901 S 11TH ST
TACOMA | Tacoma, WA 98405

Database(s) : [ALL SITES - WA, CSCSL NFA - WA, ENVCVN - WA, EPA UST, FRS, HSL - WA, LUST - WA, UST - WA, VCP - WA] ***(cont.)***

Envirosite ID: 43151941
EPA ID: N/R

ENVCVN - WA ***(cont.)***

Require Educational Programs :	No
Prohibit Removal or Alteration of Existing Buildings:	No
Prohibit New Building Construction :	No
Control Stormwater :	No
Control Vapor/Gas :	No
Restrict Sediment Cap Disturbance :	No
Maintain/Protect Monitoring System :	No
Other :	No
MediaRestrictions :	Soil
Latitude :	47.252579
Longitude :	-122.449195
Last Date in Agency List :	2023-01-20

EPA UST

Facility Name :	GARAGE & SERVICE STATION
Facility Address :	901 S 11TH ST, Tacoma, Washington 98405
County :	Pierce
Facility ID :	WA44735648
Facility Status :	Closed UST(s)
Open USTs :	0
Closed USTs :	3
Temporarily Out of Service USTs :	0
Date of Last Inspection :	N/R
EPA Region :	10
Tribe :	N/R
Facility ID 2 :	N/R
Latitude :	47.252071
Longitude :	-122.450124
Last Date in Agency List :	2023-01-30

Tank Details

Tank ID :	WA44735648_1
Tank Status :	Closed
Installation Date :	N/R
Removal Date :	N/R
Capacity :	2001
Substances :	B Unleaded Gasoline
Tank Wall Type :	N/R
Tank ID :	WA44735648_2
Tank Status :	Closed
Installation Date :	N/R
Removal Date :	N/R
Capacity :	2001
Substances :	B Unleaded Gasoline
Tank Wall Type :	N/R

Map Id: DZ501
Direction: W
Distance: 0.798 mi., 4214 ft.
Elevation: 333 ft.
Relative: Higher

Site Name : PARTNERS MORTGAGE CORP SITE | GARAGE & SERVICE STATION
901 S 11TH ST
TACOMA | Tacoma, WA 98405

Database(s) : [ALL SITES - WA, CSCSL NFA - WA, ENVCVN - WA, EPA UST, FRS, HSL - WA, LUST - WA, UST - WA, VCP - WA] ***(cont.)***

Envirosite ID: 43151941
EPA ID: N/R

EPA UST ***(cont.)***

Tank ID :	WA44735648_3
Tank Status :	Closed
Installation Date :	N/R
Removal Date :	N/R
Capacity :	N/R
Substances :	G Used Oil/Waste Oil
Tank Wall Type :	N/R

FRS

Facility Name :	PARTNERS MORTGAGE CORP SITE
Facility Address :	901 S 11TH ST, TACOMA, WA 98405
County :	PIERCE

Site Details

Registry ID :	110015471675
FRS Facility URL :	Click here for hyperlink provided by the agency.
Last Date in Agency List :	2019-01-31

Source Description

Source Description :

The WA-FSIS provides a means to query and display data maintained by the Washington Department of Ecology. This system contains key information for each facility/site that is currently, or has been, of interest to the Air Quality, Dam Safety, Hazardous Waste, Toxics Cleanup, and Water Quality Programs.

FRS Environmental Interest

Source and System ID :	WA-FSIS - 44735648

HSL - WA

Facility Name :	Partners Mortgage Corp Site
Facility Address :	901 S 11th St, Tacoma, 98405
County :	Pierce

Site Details

Facility Site ID :	44735648
Cleanup Site ID :	6099
Status :	No Further Action
Site Rank :	N/R
Alternative Site Name :	N/R
Region :	N/R
Resposbile Unit :	N/R
Institutional Control :	N/R

Map Id: DZ501
Direction: W
Distance: 0.798 mi., 4214 ft.
Elevation: 333 ft.
Relative: Higher

Site Name : PARTNERS MORTGAGE CORP SITE | GARAGE & SERVICE STATION
901 S 11TH ST
TACOMA | Tacoma, WA 98405

Database(s) : [ALL SITES - WA, CSCSL NFA - WA, ENVCVN - WA, EPA UST, FRS, HSL - WA, LUST - WA, UST - WA, VCP - WA] ***(cont.)***

Envirosite ID: 43151941
EPA ID: N/R

HSL - WA ***(cont.)***

Current VCP :	N/R
Past VCP :	N/R
Latitude :	N/R
Longitude :	N/R
Agency Hyperlink :	Click here for hyperlink provided by the agency.
Last Date in Agency List :	2022-02-11
Facility Name :	Partners Mortgage Corp Site
Facility Address :	901 S 11TH ST, TACOMA, 98405
County :	Pierce

Site Details

Facility Site ID :	44735648
Cleanup Site ID :	6099
Status :	No Further Action
Site Rank :	N/R
Alternative Site Name :	GARAGE & SERVICE STATION,GARAGE SERVICE STATION,VACANT SITE
Region :	Southwest
Resposbile Unit :	Southwest
Institutional Control :	Yes
Current VCP :	N/R
Past VCP :	Yes
Latitude :	47.2525785213298
Longitude :	-122.44919473471
Agency Hyperlink :	Click here for hyperlink provided by the agency.
Last Date in Agency List :	2023-02-28

Contaminants

Contaminant Name :	Petroleum-Gasoline
Ground water :	N/R
Surface water :	N/R
Soil :	Confirmed Above Cleanup Levels
Sediment :	N/R
Air :	N/R
Bedrock :	N/R

LUST - WA

Facility Name :	PARTNERS MORTGAGE CORP SITE
Facility Address :	901 S 11TH ST, TACOMA, 98405
County :	Pierce

Site Details

LUST Status Date :	2000-01-19
LUST Status Type :	LUST - NFA
Facility Site ID :	44735648

Map Id: DZ501
Direction: W
Distance: 0.798 mi., 4214 ft.
Elevation: 333 ft.
Relative: Higher

Site Name : PARTNERS MORTGAGE CORP SITE | GARAGE & SERVICE STATION
901 S 11TH ST
TACOMA | Tacoma, WA 98405

Database(s) : [ALL SITES - WA, CSCSL NFA - WA, ENVCVN - WA, EPA UST, FRS, HSL - WA, LUST - WA, UST - WA, VCP - WA] ***(cont.)***

Envirosite ID: 43151941
EPA ID: N/R

LUST - WA ***(cont.)***

Cleanup Site ID :	6099
LUST ID :	5427
UST ID :	514293
Alternate Site Names :	GARAGE & SERVICE STATION,GARAGE SERVICE STATION,VACANT SITE
Release Date :	1999-11-15
Process Type :	N/R
Responsible Unit :	Southwest
Region :	Southwest
Latitude :	47.252579
Longitude :	-122.449195
Last Date in Agency List :	2023-03-20

Contaminants

Contaminant Name :	Petroleum-Gasoline
Ground Water :	N/R
Surface Water :	N/R
Soil :	Confirmed Above Cleanup Levels
Sediment :	N/R
Air :	N/R
Bedrock :	N/R

UST - WA

Facility Name :	GARAGE & SERVICE STATION
Facility Address :	901 S 11TH ST, Tacoma, 98405
County :	Pierce
Facility Site ID :	44735648
UST Site ID :	514293
Tag Number(s) :	N/R
Responsible Unit :	Southwest
Is Active :	No
Latitude :	47.252579
Longitude :	-122.449195
Last Date in Agency List :	2022-12-29

Tank Details

Tank Name :	1
Tank Status :	Removed
Install Date :	N/R
Tank Upgrade Date :	N/R
Tank Permanent Closure Date :	N/R
Permit Expiration Date :	N/R
Tank Material :	N/R
Tank Construction :	N/R
Tank Corrosion Protection :	N/R
Tank Manifold :	N/R
Tank Release Detection :	N/R
Tank Tightness Test :	N/R

Map Id: DZ501
Direction: W
Distance: 0.798 mi., 4214 ft.
Elevation: 333 ft.
Relative: Higher

Site Name : PARTNERS MORTGAGE CORP SITE | GARAGE & SERVICE STATION
901 S 11TH ST
TACOMA | Tacoma, WA 98405

Database(s) : [ALL SITES - WA, CSCSL NFA - WA, ENVCVN - WA, EPA UST, FRS, HSL - WA, LUST - WA, UST - WA, VCP - WA] ***(cont.)***

Envirosite ID: 43151941
EPA ID: N/R

UST - WA ***(cont.)***

Tank Spill Prevention :	N/R
Capacity Range :	2,001 to 4,999 Gallons
Actual Capacity :	2500
Pipe Material :	N/R
Pipe Construction :	N/R
Pipe Corrosion Protection :	N/R
Tank SFC :	N/R
Dispenser SFC :	N/R
Primary Pipe Release Detection :	N/R
Secondary Pipe Release Detection :	N/R
Pipe Pumping System :	N/R
Pipe Install Date :	N/R
Turbine Sump Construction :	N/R
Tank Status Date :	1999-12-10
Tank Install Date :	N/R
Tank Overfill Prevention :	N/R

Compartments Details

Compartment Number :	1
Compartment Capacity :	2500
Substance Stored :	Unleaded Gasoline
Used Substance :	N/R
Ecy Region :	N/R

Tank Details

Tank Name :	2
Tank Status :	Removed
Install Date :	N/R
Tank Upgrade Date :	N/R
Tank Permanent Closure Date :	N/R
Permit Expiration Date :	N/R
Tank Material :	N/R
Tank Construction :	N/R
Tank Corrosion Protection :	N/R
Tank Manifold :	N/R
Tank Release Detection :	N/R
Tank Tightness Test :	N/R
Tank Spill Prevention :	N/R
Capacity Range :	2,001 to 4,999 Gallons
Actual Capacity :	2500
Pipe Material :	N/R
Pipe Construction :	N/R
Pipe Corrosion Protection :	N/R
Tank SFC :	N/R
Dispenser SFC :	N/R
Primary Pipe Release Detection :	N/R
Secondary Pipe Release Detection :	N/R
Pipe Pumping System :	N/R
Pipe Install Date :	N/R
Turbine Sump Construction :	N/R

Map Id: DZ501
Direction: W
Distance: 0.798 mi., 4214 ft.
Elevation: 333 ft.
Relative: Higher

Site Name : PARTNERS MORTGAGE CORP SITE | GARAGE & SERVICE STATION
901 S 11TH ST
TACOMA | Tacoma, WA 98405

Database(s) : [ALL SITES - WA, CSCSL NFA - WA, ENVCVN - WA, EPA UST, FRS, HSL - WA, LUST - WA, UST - WA, VCP - WA] ***(cont.)***

Envirosite ID: 43151941
EPA ID: N/R

UST - WA ***(cont.)***

Tank Status Date :	1999-12-10
Tank Install Date :	N/R
Tank Overfill Prevention :	N/R

Compartments Details

Compartment Number :	1
Compartment Capacity :	2500
Substance Stored :	Unleaded Gasoline
Used Substance :	N/R
Ecy Region :	N/R

Tank Details

Tank Name :	3
Tank Status :	Removed
Install Date :	N/R
Tank Upgrade Date :	N/R
Tank Permanent Closure Date :	N/R
Permit Expiration Date :	N/R
Tank Material :	N/R
Tank Construction :	N/R
Tank Corrosion Protection :	N/R
Tank Manifold :	N/R
Tank Release Detection :	N/R
Tank Tightness Test :	N/R
Tank Spill Prevention :	N/R
Capacity Range :	N/R
Actual Capacity :	300
Pipe Material :	N/R
Pipe Construction :	N/R
Pipe Corrosion Protection :	N/R
Tank SFC :	N/R
Dispenser SFC :	N/R
Primary Pipe Release Detection :	N/R
Secondary Pipe Release Detection :	N/R
Pipe Pumping System :	N/R
Pipe Install Date :	N/R
Turbine Sump Construction :	N/R
Tank Status Date :	1999-12-10
Tank Install Date :	N/R
Tank Overfill Prevention :	N/R

Compartments Details

Compartment Number :	1
Compartment Capacity :	300
Substance Stored :	Used Oil/Waste Oil
Used Substance :	N/R
Ecy Region :	N/R

Map Id: DZ501
Direction: W
Distance: 0.798 mi., 4214 ft.
Elevation: 333 ft.
Relative: Higher

Site Name : PARTNERS MORTGAGE CORP SITE | GARAGE & SERVICE STATION
901 S 11TH ST
TACOMA | Tacoma, WA 98405

Database(s) : [ALL SITES - WA, CSCSL NFA - WA, ENVCVN - WA, EPA UST, FRS, HSL - WA, LUST - WA, UST - WA, VCP - WA] ***(cont.)***

Envirosite ID: 43151941
EPA ID: N/R

VCP - WA

Facility Name :	Partners Mortgage Corp Site
Facility Address :	901 S 11TH ST, TACOMA, 98405
County :	Pierce
Facility/Site ID :	44735648
Alternate Name :	N/R
Program Name :	N/R
WRIA :	10
Legislative District :	27
Congressional District :	6
Ecology Region :	SWRO
Ecology Program Phone :	(360) 407-7224
Tribal Land :	N
Latitude :	47.252579
Longitude :	-122.449195
Last Date in Agency List :	2023-01-04

Program Details

Program :	TOXICS
Program ID :	514293
Interaction Type :	Voluntary Cleanup Sites
Interaction Type Description :	For a fee, Ecology staff will review an independent cleanup report(s) and provide a written decision about the adequacy of the cleanup actions taken and described in the report.
Status :	Inactive
Start Date :	1999-12-27
End Date :	2000-03-28
SIC :	N/R
NAICS :	N/R

Map Id: 502
Direction: S
Distance: 0.801 mi., 4228 ft.
Elevation: 68 ft.
Relative: Higher

Site Name : AT&T WIRELESS TACOMA DOME
222 E 26TH ST
TACOMA, WA 98421

Database(s) : [ALL SITES - WA, FRS, T 2 - WA]

Envirosite ID: 50655529
EPA ID: N/R

ALL SITES - WA

Facility Name :	AT&T WIRELESS TACOMA DOME
Facility Address :	222 E 26TH ST, TACOMA, 98421
County :	Pierce

Map Id: 502
Direction: S
Distance: 0.801 mi., 4228 ft.
Elevation: 68 ft.
Relative: Higher

Site Name : AT&T WIRELESS TACOMA DOME
222 E 26TH ST
TACOMA, WA 98421

Database(s) : [ALL SITES - WA, FRS, T 2 - WA] ***(cont.)***

Envirosite ID: 50655529
EPA ID: N/R

ALL SITES - WA ***(cont.)***

Facility/Site ID :	1248033
Alternate Name :	N/R
Program Name :	N/R
WRIA :	10
Legislative District :	27
Congressional District :	6
Ecology Region :	SWRO
Ecology Program Phone :	(360) 407-6171
Tribal Land :	N
Latitude :	47.237902
Longitude :	-122.432901
Last Date in Agency List :	2023-01-03

Program Details

Program :	HAZWASTE
Program ID :	CRK000057360
Interaction Type :	Emergency/Haz Chem Rpt TIER2
Interaction Type Description :	Businesses that store 10,000 pounds or more of a hazardous chemical or 500 pounds or less, depending on the chemical, of an extremely hazardous chemical on site at any one time must report annually. Reports are sent to the State Emergency Response Commission (represented by Ecology) Local Emergency Planning Committees, and local fire departments for emergency planning. (product, not waste)
Status :	Inactive
Start Date :	2002-01-01
End Date :	2002-12-31
SIC :	N/R
NAICS :	N/R

Program :	HAZWASTE
Program ID :	CRK000057360
Interaction Type :	Emergency/Haz Chem Rpt TIER2
Interaction Type Description :	Businesses that store 10,000 pounds or more of a hazardous chemical or 500 pounds or less, depending on the chemical, of an extremely hazardous chemical on site at any one time must report annually. Reports are sent to the State Emergency Response Commission (represented by Ecology) Local Emergency Planning Committees, and local fire departments for emergency planning. (product, not waste)
Status :	Active
Start Date :	2013-01-01
End Date :	N/R
SIC :	N/R
NAICS :	N/R

FRS

Facility Name :	AT&T WIRELESS TACOMA DOME
Facility Address :	222 E 26TH ST, TACOMA, WA 98421
County :	PIERCE

Map Id: 502
Direction: S
Distance: 0.801 mi., 4228 ft.
Elevation: 68 ft.
Relative: Higher

Site Name : AT&T WIRELESS TACOMA DOME
222 E 26TH ST
TACOMA, WA 98421

Database(s) : [ALL SITES - WA, FRS, T 2 - WA] ***(cont.)***

Envirosite ID: 50655529
EPA ID: N/R

FRS ***(cont.)***

Site Details

Registry ID :	110018849353
FRS Facility URL :	Click here for hyperlink provided by the agency.
Last Date in Agency List :	2023-02-13

Source Description

Source Description :

The WA-FSIS provides a means to query and display data maintained by the Washington Department of Ecology. This system contains key information for each facility/site that is currently, or has been, of interest to the Air Quality, Dam Safety, Hazardous Waste, Toxics Cleanup, and Water Quality Programs.

FRS Environmental Interest

Source and System ID :	WA-FSIS - 1248033

T 2 - WA

Facility Name :	AT&T WIRELESS TACOMA DOME
Facility Address :	222 E 26TH ST, TACOMA, 98421
County :	Pierce
Facility/Site ID :	1248033
Alternate Name :	N/R
Program Name :	N/R
WRIA :	10
Legislative District :	27
Congressional District :	6
Ecology Region :	SWRO
Ecology Program Phone :	(360) 407-6171
Tribal Land :	N
Latitude :	47.237902
Longitude :	-122.432901
Last Date in Agency List :	2023-01-04

Program Details

Program :	HAZWASTE
Interaction Type :	Emergency/Haz Chem Rpt TIER2
Interaction Type Description :	Businesses that store 10,000 pounds or more of a hazardous chemical or 500 pounds or less, depending on the chemical, of an extremely hazardous chemical on site at any one time must report annually. Reports are sent to the State Emergency Response Commission (represented by Ecology) Local Emergency Planning Committees, and local fire departments for emergency planning. (product, not waste)
Status :	Inactive
Start Date :	2002-01-01
End Date :	2002-12-31
SIC :	N/R

Map Id: 502
Direction: S
Distance: 0.801 mi., 4228 ft.
Elevation: 68 ft.
Relative: Higher

Site Name : AT&T WIRELESS TACOMA DOME
222 E 26TH ST
TACOMA, WA 98421

Database(s) : [ALL SITES - WA, FRS, T 2 - WA] ***(cont.)***

Envirosite ID: 50655529
EPA ID: N/R

T 2 - WA ***(cont.)***

NAICS :	N/R
Program :	HAZWASTE
Interaction Type :	Emergency/Haz Chem Rpt TIER2
Interaction Type Description :	Businesses that store 10,000 pounds or more of a hazardous chemical or 500 pounds or less, depending on the chemical, of an extremely hazardous chemical on site at any one time must report annually. Reports are sent to the State Emergency Response Commission (represented by Ecology) Local Emergency Planning Committees, and local fire departments for emergency planning. (product, not waste)
Status :	Active
Start Date :	2013-01-01
End Date :	N/R
SIC :	N/R
NAICS :	N/R

Map Id: 503
Direction: WNW
Distance: 0.802 mi., 4234 ft.
Elevation: 301 ft.
Relative: Higher

Site Name : TITANIUM RECLAIMING CORP TACOMA
310 TACOMA AVE S
TACOMA, WA 98402

Database(s) : [ALL SITES - WA, ECHO, FRS, RCRA_NONGEN]

Envirosite ID: 6614327
EPA ID: N/R

ALL SITES - WA

Facility Name :	Titanium Reclaiming Corp Tacoma
Facility Address :	310 TACOMA AVE S, TACOMA, 98402
County :	Pierce
Facility/Site ID :	81652215
Alternate Name :	N/R
Program Name :	N/R
WRIA :	10
Legislative District :	27
Congressional District :	6
Ecology Region :	SWRO
Ecology Program Phone :	(360) 407-6734
Tribal Land :	N
Latitude :	47.26029
Longitude :	-122.44603
Last Date in Agency List :	2023-01-03

Program Details

Program :	HAZWASTE
Program ID :	WAD981772452

Map Id: 503
Direction: WNW
Distance: 0.802 mi., 4234 ft.
Elevation: 301 ft.
Relative: Higher

Site Name : TITANIUM RECLAIMING CORP TACOMA
310 TACOMA AVE S
TACOMA, WA 98402

Database(s) : [ALL SITES - WA, ECHO, FRS, RCRA_NONGEN] ***(cont.)***

Envirosite ID: 6614327
EPA ID: N/R

ALL SITES - WA ***(cont.)***

Interaction Type :	Hazardous Waste Generator
Interaction Type Description :	Facilities that generate any quantity of a dangerous waste. They may be classified as SQG, MQG, or LQG depending on hazardous waste generated for a given month.
Status :	Inactive
Start Date :	1988-02-23
End Date :	1989-06-12
SIC :	N/R
NAICS :	N/R

ECHO

Facility Name :	TITANIUM RECLAIMING CORP TACOMA
Facility Address :	310 TACOMA AVE S, TACOMA, WA 98402
County :	PIERCE
Last Inspection Date :	N/R
Registry ID :	110005343985
FIPS Code :	53053
EPA Region :	10
Inspection Count :	0
Last Inspection Days :	N/R
Informal Count :	0
Last Informal Action Date :	N/R
Formal Action Count :	0
Last Formal Action Date :	N/R
Total Penalties :	0
Penalty Count :	N/R
Last Penalty Date :	N/R
Last Penalty Amount :	N/R
QTRS IN NC :	0
Programs IN SNC :	0
Current Compliance Status :	No Violation Identified
Three-Year Compliance Status :	_____
Collection Method :	ADDRESS MATCHING-HOUSE NUMBER
Reference Point :	ENTRANCE POINT OF A FACILITY OR STATION
Accuracy Meters :	50
Derived Tribes :	Puyallup Tribe of the Puyallup Reservation - 1.7 mile(s), Puyallup Tribe of the Puyallup Reservation - 1.7 mile(s), Muckleshoot Indian Tribe - 11.3 mile(s), Muckleshoot Indian Tribe - 14.4 mile(s), Nisqually Indian Tribe - 17.8 mile(s), Squaxin Island Tribe of the Squaxin Island Reservation - 21.5 mile(s), Squaxin Island Tribe of the Squaxin Island Reservation - 23.4 mile(s)
Derived HUC :	17110019
Derived WBD :	171100190301
Derived STCTY FIPS :	53053
Derived Zip :	98402
Derived CD113 :	06
Derived CB2010 :	530530615003007
MYRTK Universe :	NNN
NPDES IDs :	N/R

Map Id: 503
Direction: WNW
Distance: 0.802 mi., 4234 ft.
Elevation: 301 ft.
Relative: Higher

Site Name : TITANIUM RECLAIMING CORP TACOMA
310 TACOMA AVE S
TACOMA, WA 98402

Database(s) : [ALL SITES - WA, ECHO, FRS, RCRA_NONGEN] ***(cont.)***

Envirosite ID: 6614327
EPA ID: N/R

ECHO ***(cont.)***

CWA Permit Types :	N/R
CWA Compliance Tracking :	N/R
CWA NAICS :	N/R
CWA SICS :	N/R
CWA Inspection Count :	N/R
CWA Last Inspection Days :	N/R
CWA Informal Count :	N/R
CWA Formal Action Count :	N/R
CWA Last Formal Action Date :	N/R
CWA Penalties :	N/R
CWA Last Penalty Date :	N/R
CWA Last Penalty Amount :	N/R
CWA Quarters IN NC :	N/R
CWA Current Compliance Status :	N/R
CWA Current SNC Flag :	N
CWA 13 Quarters Compliance Status :	N/R
CWA 13 Quarters Effluent Exceedances:	N/R
CWA Three-Year QNCR Codes :	N/R
DFR URL :	Click here for hyperlink provided by the agency.
Facility SIC :	N/R
Facility NAICS :	23799 - Other Heavy and Civil Engineering Construction
Facility Last Inspection EPA Date :	N/R
Facility Last Inspection State Date :	N/R
Facility Last Formal Act EPA Date :	N/R
Facility Last Formal Act State Date :	N/R
Facility Last Informal Act EPA Date :	N/R
Facility Last Informal Act State Date:	N/R
Facility Federal Agency :	N/R
TRI Reporter :	N/R
Facility Imp Water Flag :	N/R
Current SNC Flag :	N
Indian County Flag :	N
Federal Flag :	N/R
US Mexico Border Flag :	N/R
Chesapeak Bay Flag :	N/R
AIR Flag :	N
NPDES Flag :	N
SDWIS Flag :	N
RCRA Flag :	Y
TRI Flag :	N
GHG Flag :	N
Major Flag :	N/R
Active Flag :	N/R
NAA Flag :	N
Latitude :	47.260523
Longitude :	-122.446247
Last Date in Agency List :	2023-01-16

FRS

Facility Name :	TITANIUM RECLAIMING CORP TACOMA
Facility Address :	310 TACOMA AVE S, TACOMA, WA 98402
County :	PIERCE

Map Id: 503
Direction: WNW
Distance: 0.802 mi., 4234 ft.
Elevation: 301 ft.
Relative: Higher

Site Name : TITANIUM RECLAIMING CORP TACOMA
310 TACOMA AVE S
TACOMA, WA 98402

Database(s) : [ALL SITES - WA, ECHO, FRS, RCRA_NONGEN] ***(cont.)***

Envirosite ID: 6614327
EPA ID: N/R

FRS ***(cont.)***

Site Details

Registry ID :	110005343985
FRS Facility URL :	Click here for hyperlink provided by the agency.
Last Date in Agency List :	2023-02-13

Source Description

Source Description :

RCRAInfo is EPA's comprehensive information system that supports the Resource Conservation and Recovery Act (RCRA) of 1976 and the Hazardous and Solid Waste Amendments (HSWA) of 1984 through the tracking of events and activities related to facilities that generate, transport, and treat, store, or dispose of hazardous waste. RCRAInfo allows RCRA program staff to track the notification, permit, compliance, and corrective action activities required under RCRA. RCRAInfo also supports generation of the National Hazardous Waste Biennial Report. All generators and treatment, storage, and disposal facilities who handle hazardous waste are required to report to the EPA Administrator at least once every two years to support creation of the Biennial Report.

FRS Environmental Interest

Source and System ID :	RCRAINFO - WAD981772452

RCRA_NONGEN

Facility Name :	TITANIUM RECLAIMING CORP TACOMA
Facility Address :	310 TACOMA AVE S, TACOMA, WA 98402
County :	PIERCE
Date Form Received by Agency :	1988-02-23
EPA ID :	WAD981772452
Mailing Address :	310 TACOMA AVE S, TACOMA, WA 98402
Contact :	N/R
Contact Address :	N/R
Contact Country :	N/R
Contact Telephone :	N/R
Contact Email :	N/R
EPA Region :	10
Land Type :	Other land type
Source Type :	Notification
Classification :	Not a generator, verified
Description :	Not a generator, verified
Last Date in Agency List :	2023-01-23

Owner/Operator Summary

Owner/Operator Name :	TITANIUM RECLAIMING CORP
Owner/Operator Address :	310 TACOMA AVE S, TACOMA, WA 98402
Owner/Operator Country :	US
Owner/Operator Telephone :	000-000-0000
Owner/Operator Email :	N/R
Owner/Operator Fax :	N/R
Legal Status :	Private

Map Id: 503
Direction: WNW
Distance: 0.802 mi., 4234 ft.
Elevation: 301 ft.
Relative: Higher

Site Name : TITANIUM RECLAIMING CORP TACOMA
310 TACOMA AVE S
TACOMA, WA 98402

Database(s) : [ALL SITES - WA, ECHO, FRS, RCRA_NONGEN] ***(cont.)***

Envirosite ID: 6614327
EPA ID: N/R

RCRA_NONGEN ***(cont.)***

Owner/Operator Type :	Owner
Owner/Operator Start Date :	1996-05-02
Owner/Operator End Date :	N/R
Owner/Operator Name :	TITANIUM RECLAIMING CORP TACOMA
Owner/Operator Address :	310 TACOMA AVE S, TACOMA, WA 98402
Owner/Operator Country :	US
Owner/Operator Telephone :	000-000-0000
Owner/Operator Email :	N/R
Owner/Operator Fax :	N/R
Legal Status :	Private
Owner/Operator Type :	Operator
Owner/Operator Start Date :	N/R
Owner/Operator End Date :	N/R
Owner/Operator Name :	TITANIUM RECLAIMING CORP TACOMA
Owner/Operator Address :	310 TACOMA AVE S, TACOMA, WA 98402
Owner/Operator Country :	US
Owner/Operator Telephone :	000-000-0000
Owner/Operator Email :	N/R
Owner/Operator Fax :	N/R
Legal Status :	Private
Owner/Operator Type :	Owner
Owner/Operator Start Date :	N/R
Owner/Operator End Date :	N/R

Handler Activities Summary

U.S. Importer of Hazardous Waste :	N
Mixed Waste (Haz. and Radioactive) :	N
Recycler of Hazardous Waste :	N
Transporter of Hazardous Waste :	N
Treater, Storer or Disposer of HW :	N
Underground Injection Activity :	N
On-site Burner Exemption :	N
Furnace Exemption :	N
Used Oil Fuel Burner :	N
Used Oil Processor :	N
Used Oil Refiner :	N
Used Oil Fuel Marketer to Burner :	N
Used Oil Specification Marketer :	N
Used Oil Transfer Facility :	N
Used Oil Transporter :	N

Historical Generators

Date Form Received by Agency :	1988-02-23
Facility Name :	TITANIUM RECLAIMING CORP TACOMA
Classification :	Not a generator, verified

Map Id: 503
Direction: WNW
Distance: 0.802 mi., 4234 ft.
Elevation: 301 ft.
Relative: Higher

Site Name : TITANIUM RECLAIMING CORP TACOMA
310 TACOMA AVE S
TACOMA, WA 98402

Database(s) : [ALL SITES - WA, ECHO, FRS, RCRA_NONGEN] ***(cont.)***

Envirosite ID: 6614327
EPA ID: N/R

RCRA_NONGEN ***(cont.)***

Notices of Violations Summary
Regulation Violated : N

Map Id: EH504
Direction: SW
Distance: 0.803 mi., 4239 ft.
Elevation: 110 ft.
Relative: Higher

Site Name : AERO PRECISION TACOMA | RAINIER INSULATION INC
2338 HOLGATE ST S
TACOMA, WA

Database(s) : [ALL SITES - WA, ECHO, FRS, RCRA_SQG]

Envirosite ID: 50655512
EPA ID: N/R

ALL SITES - WA

Facility Name : Rainier Insulation Inc
Facility Address : 2338 HOLGATE ST S, TACOMA, 98402-1404
County : Pierce

Facility/Site ID : 96196854
Alternate Name : N/R
Program Name : N/R
WRIA : 10
Legislative District : 27
Congressional District : 6
Ecology Region : SWRO
Ecology Program Phone : (360) 407-6734
Tribal Land : N
Latitude : 47.24016
Longitude : -122.43742
Last Date in Agency List : 2023-01-03

Facility/Site ID : 96196854
Alternate Name : N/R
Program Name : N/R
WRIA : 10
Legislative District : 27
Congressional District : 6
Ecology Region : SWRO
Ecology Program Phone : N/R
Tribal Land : N
Latitude : 47.24016
Longitude : -122.43742
Last Date in Agency List : 2023-01-03

Facility/Site ID : 96196854
Alternate Name : N/R
Program Name : N/R
WRIA : 10

Map Id: EH504
Direction: SW
Distance: 0.803 mi., 4239 ft.
Elevation: 110 ft.
Relative: Higher

Site Name : AERO PRECISION TACOMA | RAINIER INSULATION INC
2338 HOLGATE ST S
TACOMA, WA

Database(s) : [ALL SITES - WA, ECHO, FRS, RCRA_SQG] ***(cont.)***

Envirosite ID: 50655512
EPA ID: N/R

ALL SITES - WA ***(cont.)***

Legislative District :	27
Congressional District :	6
Ecology Region :	SWRO
Ecology Program Phone :	(360) 407-6731
Tribal Land :	N
Latitude :	47.24016
Longitude :	-122.43742
Last Date in Agency List :	2023-01-03

Program Details

Program :	HAZWASTE
Program ID :	WAR000000695
Interaction Type :	Hazardous Waste Generator
Interaction Type Description :	Facilities that generate any quantity of a dangerous waste. They may be classified as SQG, MQG, or LQG depending on hazardous waste generated for a given month.
Status :	Inactive
Start Date :	1995-03-03
End Date :	1995-12-31
SIC :	N/R
NAICS :	N/R

Program :	HAZWASTE
Program ID :	WAR000000695
Interaction Type :	Hazardous Waste Generator
Interaction Type Description :	Facilities that generate any quantity of a dangerous waste. They may be classified as SQG, MQG, or LQG depending on hazardous waste generated for a given month.
Status :	Active
Start Date :	2021-03-02
End Date :	N/R
SIC :	N/R
NAICS :	N/R

Program :	HAZWASTE
Program ID :	WAR000000695
Interaction Type :	Revised Site Visit Program
Interaction Type Description :	HWTR engages in a variety of field work, site visits, and contacts with sites. While most compliance related activity is recorded into the EPA's RCRAInfo system, the other types of activities are recorded into the Revised Site Visit Program (RSVP).
Status :	Active
Start Date :	2008-06-11
End Date :	N/R
SIC :	N/R

Map Id: EH504
Direction: SW
Distance: 0.803 mi., 4239 ft.
Elevation: 110 ft.
Relative: Higher

Site Name : AERO PRECISION TACOMA | RAINIER INSULATION INC
2338 HOLGATE ST S
TACOMA, WA

Database(s) : [ALL SITES - WA, ECHO, FRS, RCRA_SQG] ***(cont.)***

Envirosite ID: 50655512
EPA ID: N/R

ALL SITES - WA ***(cont.)***

NAICS :	N/R

Program :	HAZWASTE
Program ID :	WAR000000695
Interaction Type :	Urban Waters
Interaction Type Description :	The site has been inspected by an Ecology Urban Waters Inspector.
Status :	Active
Start Date :	2008-05-26
End Date :	N/R
SIC :	N/R
NAICS :	N/R

Program :	HAZWASTE
Program ID :	WAR000000695
Interaction Type :	Hazardous Waste Planner
Interaction Type Description :	Under Chapter 173-307 WAC, facilities that report under Section 313 of the Emergency Planning/Community Right-To-Know Act (EPCRA), or that generate more than 2,640 pounds of hazardous waste per year, must prepare Pollution Prevention Plans.
Status :	Active
Start Date :	2022-03-09
End Date :	N/R
SIC :	N/R
NAICS :	N/R

ECHO

Facility Name :	AERO PRECISION TACOMA
Facility Address :	2338 HOLGATE ST S, TACOMA, WA 98402
County :	PIERCE
Last Inspection Date :	N/R
Registry ID :	110005398701
FIPS Code :	53053
EPA Region :	10
Inspection Count :	0
Last Inspection Days :	N/R
Informal Count :	0
Last Informal Action Date :	N/R
Formal Action Count :	0
Last Formal Action Date :	N/R
Total Penalties :	0
Penalty Count :	N/R
Last Penalty Date :	N/R
Last Penalty Amount :	N/R
QTRS IN NC :	0
Programs IN SNC :	0
Current Compliance Status :	No Violation Identified
Three-Year Compliance Status :	_____
Collection Method :	ADDRESS MATCHING-HOUSE NUMBER

Map Id: EH504
Direction: SW
Distance: 0.803 mi., 4239 ft.
Elevation: 110 ft.
Relative: Higher

Site Name : AERO PRECISION TACOMA | RAINIER INSULATION INC
2338 HOLGATE ST S
TACOMA, WA

Database(s) : [ALL SITES - WA, ECHO, FRS, RCRA_SQG] ***(cont.)***

Envirosite ID: 50655512
EPA ID: N/R

ECHO ***(cont.)***

Reference Point :	ENTRANCE POINT OF A FACILITY OR STATION
Accuracy Meters :	50
Derived Tribes :	Puyallup Tribe of the Puyallup Reservation - .5 mile(s), Puyallup Tribe of the Puyallup Reservation - .9 mile(s), Muckleshoot Indian Tribe - 11.2 mile(s), Muckleshoot Indian Tribe - 14.1 mile(s), Nisqually Indian Tribe - 16.8 mile(s), Squaxin Island Tribe of the Squaxin Island Reservation - 21.7 mile(s), Squaxin Island Tribe of the Squaxin Island Reservation - 23.5 mile(s)
Derived HUC :	17110019
Derived WBD :	171100190301
Derived STCTY FIPS :	53053
Derived Zip :	98402
Derived CD113 :	06
Derived CB2010 :	530530616021053
MYRTK Universe :	NNN
NPDES IDs :	N/R
CWA Permit Types :	N/R
CWA Compliance Tracking :	N/R
CWA NAICS :	N/R
CWA SICS :	N/R
CWA Inspection Count :	N/R
CWA Last Inspection Days :	N/R
CWA Informal Count :	N/R
CWA Formal Action Count :	N/R
CWA Last Formal Action Date :	N/R
CWA Penalties :	N/R
CWA Last Penalty Date :	N/R
CWA Last Penalty Amount :	N/R
CWA Quarters IN NC :	N/R
CWA Current Compliance Status :	N/R
CWA Current SNC Flag :	N
CWA 13 Quarters Compliance Status :	N/R
CWA 13 Quarters Effluent Exceedances:	N/R
CWA Three-Year QNCR Codes :	N/R
DFR URL :	Click here for hyperlink provided by the agency.
Facility SIC :	N/R
Facility NAICS :	332994 - Small Arms, Ordnance, and Ordnance Accessories Manufacturing
Facility Last Inspection EPA Date :	N/R
Facility Last Inspection State Date :	N/R
Facility Last Formal Act EPA Date :	N/R
Facility Last Formal Act State Date :	N/R
Facility Last Informal Act EPA Date :	N/R
Facility Last Informal Act State Date:	N/R
Facility Federal Agency :	N/R
TRI Reporter :	N/R
Facility Imp Water Flag :	N/R
Current SNC Flag :	N
Indian County Flag :	N
Federal Flag :	N/R
US Mexico Border Flag :	N/R
Chesapeak Bay Flag :	N/R
AIR Flag :	N

Map Id: EH504
Direction: SW
Distance: 0.803 mi., 4239 ft.
Elevation: 110 ft.
Relative: Higher

Site Name : AERO PRECISION TACOMA | RAINIER INSULATION INC
2338 HOLGATE ST S
TACOMA, WA

Database(s) : [ALL SITES - WA, ECHO, FRS, RCRA_SQG] ***(cont.)***

Envirosite ID: 50655512
EPA ID: N/R

ECHO ***(cont.)***

NPDES Flag :	N
SDWIS Flag :	N
RCRA Flag :	Y
TRI Flag :	N
GHG Flag :	N
Major Flag :	N/R
Active Flag :	Y
NAA Flag :	N
Latitude :	47.239791
Longitude :	-122.437634
Last Date in Agency List :	2023-01-16
Facility Name :	RAINIER INSULATION INC
Facility Address :	2338 HOLGATE ST S, TACOMA, WA 98402
County :	PIERCE
Last Inspection Date :	N/R
Registry ID :	110005398701
FIPS Code :	53053
EPA Region :	10
Inspection Count :	0
Last Inspection Days :	N/R
Informal Count :	0
Last Informal Action Date :	N/R
Formal Action Count :	0
Last Formal Action Date :	N/R
Total Penalties :	0
Penalty Count :	N/R
Last Penalty Date :	N/R
Last Penalty Amount :	N/R
QTRS IN NC :	0
Programs IN SNC :	0
Current Compliance Status :	No Violation Identified
Three-Year Compliance Status :	_____
Collection Method :	ADDRESS MATCHING-HOUSE NUMBER
Reference Point :	ENTRANCE POINT OF A FACILITY OR STATION
Accuracy Meters :	50
Derived Tribes :	Puyallup Tribe of the Puyallup Reservation - .5 mile(s), Puyallup Tribe of the Puyallup Reservation - .9 mile(s), Muckleshoot Indian Tribe - 11.2 mile(s), Muckleshoot Indian Tribe - 14.1 mile(s), Nisqually Indian Tribe - 16.8 mile(s), Squaxin Island Tribe of the Squaxin Island Reservation - 21.7 mile(s), Squaxin Island Tribe of the Squaxin Island Reservation - 23.5 mile(s)
Derived HUC :	17110019
Derived WBD :	171100190301
Derived STCTY FIPS :	53053
Derived Zip :	98402
Derived CD113 :	06
Derived CB2010 :	530530616021053
MYRTK Universe :	NNY
NPDES IDs :	N/R

Map Id: EH504
Direction: SW
Distance: 0.803 mi., 4239 ft.
Elevation: 110 ft.
Relative: Higher

Site Name : AERO PRECISION TACOMA | RAINIER INSULATION INC
2338 HOLGATE ST S
TACOMA, WA

Database(s) : [ALL SITES - WA, ECHO, FRS, RCRA_SQG] ***(cont.)***

Envirosite ID: 50655512
EPA ID: N/R

ECHO ***(cont.)***

CWA Permit Types :	N/R
CWA Compliance Tracking :	N/R
CWA NAICS :	N/R
CWA SICS :	N/R
CWA Inspection Count :	N/R
CWA Last Inspection Days :	N/R
CWA Informal Count :	N/R
CWA Formal Action Count :	N/R
CWA Last Formal Action Date :	N/R
CWA Penalties :	N/R
CWA Last Penalty Date :	N/R
CWA Last Penalty Amount :	N/R
CWA Quarters IN NC :	N/R
CWA Current Compliance Status :	N/R
CWA Current SNC Flag :	N
CWA 13 Quarters Compliance Status :	N/R
CWA 13 Quarters Effluent Exceedances:	N/R
CWA Three-Year QNCR Codes :	N/R
DFR URL :	Click here for hyperlink provided by the agency.
Facility SIC :	N/R
Facility NAICS :	332994 - Small Arms, Ordnance, and Ordnance Accessories Manufacturing
Facility Last Inspection EPA Date :	N/R
Facility Last Inspection State Date :	N/R
Facility Last Formal Act EPA Date :	N/R
Facility Last Formal Act State Date :	N/R
Facility Last Informal Act EPA Date :	N/R
Facility Last Informal Act State Date:	N/R
Facility Federal Agency :	N/R
TRI Reporter :	N/R
Facility Imp Water Flag :	N/R
Current SNC Flag :	N
Indian County Flag :	N
Federal Flag :	N/R
US Mexico Border Flag :	N/R
Chesapeak Bay Flag :	N/R
AIR Flag :	N
NPDES Flag :	N
SDWIS Flag :	N
RCRA Flag :	Y
TRI Flag :	N
GHG Flag :	N
Major Flag :	N/R
Active Flag :	Y
NAA Flag :	N
Latitude :	47.239791
Longitude :	-122.437634
Last Date in Agency List :	2021-10-15

FRS

Facility Name :	AERO PRECISION TACOMA
Facility Address :	2338 HOLGATE ST S, TACOMA, WA 98402-1404
County :	PIERCE

Map Id: EH504
Direction: SW
Distance: 0.803 mi., 4239 ft.
Elevation: 110 ft.
Relative: Higher

Site Name : AERO PRECISION TACOMA | RAINIER INSULATION INC
2338 HOLGATE ST S
TACOMA, WA

Database(s) : [ALL SITES - WA, ECHO, FRS, RCRA_SQG] ***(cont.)***

Envirosite ID: 50655512
EPA ID: N/R

FRS ***(cont.)***

Site Details
Registry ID : 110005398701
FRS Facility URL : Click here for hyperlink provided by the agency.
Last Date in Agency List : 2023-02-13

Source Description
Source Description :

RCRAInfo is EPA's comprehensive information system that supports the Resource Conservation and Recovery Act (RCRA) of 1976 and the Hazardous and Solid Waste Amendments (HSWA) of 1984 through the tracking of events and activities related to facilities that generate, transport, and treat, store, or dispose of hazardous waste. RCRAInfo allows RCRA program staff to track the notification, permit, compliance, and corrective action activities required under RCRA. RCRAInfo also supports generation of the National Hazardous Waste Biennial Report. All generators and treatment, storage, and disposal facilities who handle hazardous waste are required to report to the EPA Administrator at least once every two years to support creation of the Biennial Report.
The WA-FSIS provides a means to query and display data maintained by the Washington Department of Ecology. This system contains key information for each facility/site that is currently, or has been, of interest to the Air Quality, Dam Safety, Hazardous Waste, Toxics Cleanup, and Water Quality Programs.

FRS Environmental Interest
Source and System ID : RCRAINFO - WAR000000695
WA-FSIS - 96196854

Facility Name : RAINIER INSULATION INC
Facility Address : 2338 HOLGATE ST S, TACOMA, WA 98402-1404
County : PIERCE

Site Details
Registry ID : 110005398701
FRS Facility URL : Click here for hyperlink provided by the agency.
Last Date in Agency List : 2021-10-09

Source Description

Map Id: EH504
Direction: SW
Distance: 0.803 mi., 4239 ft.
Elevation: 110 ft.
Relative: Higher

Site Name : AERO PRECISION TACOMA | RAINIER INSULATION INC
2338 HOLGATE ST S
TACOMA, WA

Database(s) : [ALL SITES - WA, ECHO, FRS, RCRA_SQG] ***(cont.)***

Envirosite ID: 50655512
EPA ID: N/R

FRS ***(cont.)***

Source Description : RCRAInfo is EPA's comprehensive information system that supports the Resource Conservation and Recovery Act (RCRA) of 1976 and the Hazardous and Solid Waste Amendments (HSWA) of 1984 through the tracking of events and activities related to facilities that generate, transport, and treat, store, or dispose of hazardous waste. RCRAInfo allows RCRA program staff to track the notification, permit, compliance, and corrective action activities required under RCRA. RCRAInfo also supports generation of the National Hazardous Waste Biennial Report. All generators and treatment, storage, and disposal facilities who handle hazardous waste are required to report to the EPA Administrator at least once every two years to support creation of the Biennial Report.
The WA-FSIS provides a means to query and display data maintained by the Washington Department of Ecology. This system contains key information for each facility/site that is currently, or has been, of interest to the Air Quality, Dam Safety, Hazardous Waste, Toxics Cleanup, and Water Quality Programs.

FRS Environmental Interest
Source and System ID : RCRAINFO - WAR000000695
WA-FSIS - 96196854

RCRA_SQG

Facility Name : AERO PRECISION TACOMA
Facility Address : 2338 HOLGATE ST S, TACOMA, WA 98402
County : PIERCE

Date Form Received by Agency : 2022-02-02
EPA ID : WAR000000695
Mailing Address : 2310 COMMERCE, TACOMA, WA 98402
Contact : SARAH EGGERS
Contact Address : 2338 HOLGATE ST S, TACOMA, WA 98402
Contact Country : US
Contact Telephone : 253-355-2190
Contact Email : S.EGGERS@AEROPRECISIONUSA.COM
EPA Region : 10
Land Type : Private
Source Type : Notification
Classification : Small Quantity Generator

Description : Handlers that generate more than 100 and less than 1000 kilograms of hazardous waste during any calendar month and accumulate less than 6000 kg of hazardous waste at any time; or generate 100 kg or less of hazardous waste during any calendar month, and accumulate more than 1000 kg of hazardous waste at any time.

Last Date in Agency List : 2023-01-23

Map Id: EH504
Direction: SW
Distance: 0.803 mi., 4239 ft.
Elevation: 110 ft.
Relative: Higher

Site Name : AERO PRECISION TACOMA | RAINIER INSULATION INC
2338 HOLGATE ST S
TACOMA, WA

Database(s) : [ALL SITES - WA, ECHO, FRS, RCRA_SQG] ***(cont.)***

Envirosite ID: 50655512
EPA ID: N/R

RCRA_SQG ***(cont.)***

Owner/Operator Summary

Owner/Operator Name :	AERO PRECISION
Owner/Operator Address :	2338 HOLGATE ST S, TACOMA, WA 98402
Owner/Operator Country :	US
Owner/Operator Telephone :	253-380-3601
Owner/Operator Email :	N/R
Owner/Operator Fax :	N/R
Legal Status :	Private
Owner/Operator Type :	Owner
Owner/Operator Start Date :	N/R
Owner/Operator End Date :	N/R

Owner/Operator Name :	AERO PRECISION BRIAN HOGGE
Owner/Operator Address :	2338 HOLGATE ST S 2202 A ST, TACOMA, WA 98402
Owner/Operator Country :	US
Owner/Operator Telephone :	253-380-3601
Owner/Operator Email :	N/R
Owner/Operator Fax :	N/R
Legal Status :	Private
Owner/Operator Type :	Operator
Owner/Operator Start Date :	2017-01-02
Owner/Operator End Date :	N/R

Owner/Operator Name :	REAL ASSETS PROPERTY SERVICES
Owner/Operator Address :	270 S HANFORD STE 205, SEATTLE, WA 98134
Owner/Operator Country :	US
Owner/Operator Telephone :	206-686-6362
Owner/Operator Email :	N/R
Owner/Operator Fax :	N/R
Legal Status :	Private
Owner/Operator Type :	Owner
Owner/Operator Start Date :	N/R
Owner/Operator End Date :	N/R

Handler Activities Summary

U.S. Importer of Hazardous Waste :	N
Mixed Waste (Haz. and Radioactive) :	N/R
Recycler of Hazardous Waste :	N
Transporter of Hazardous Waste :	N
Treater, Storer or Disposer of HW :	N
Underground Injection Activity :	N
On-site Burner Exemption :	N
Furnace Exemption :	N
Used Oil Fuel Burner :	N
Used Oil Processor :	N
Used Oil Refiner :	N
Used Oil Fuel Marketer to Burner :	N
Used Oil Specification Marketer :	N
Used Oil Transfer Facility :	N
Used Oil Transporter :	N

Map Id: EH504
Direction: SW
Distance: 0.803 mi., 4239 ft.
Elevation: 110 ft.
Relative: Higher

Site Name : AERO PRECISION TACOMA | RAINIER INSULATION INC
2338 HOLGATE ST S
TACOMA, WA

Database(s) : [ALL SITES - WA, ECHO, FRS, RCRA_SQG] ***(cont.)***

Envirosite ID: 50655512
EPA ID: N/R

RCRA_SQG ***(cont.)***

Historical Generators

Date Form Received by Agency :	2021-12-10
Facility Name :	AERO PRECISION TACOMA
Classification :	Large Quantity Generator
Date Form Received by Agency :	2021-03-02
Facility Name :	AERO PRECISION TACOMA
Classification :	Large Quantity Generator
Date Form Received by Agency :	1999-08-09
Facility Name :	RAINIER INSULATION INC
Classification :	Not a generator, verified
Date Form Received by Agency :	1995-02-28
Facility Name :	RAINIER INSULATION INC
Classification :	Small Quantity Generator

Hazardous Waste Summary

Waste Code / Name :
D008 - LEAD
D039 - TETRACHLOROETHYLENE
WT02 - Washington State Dangerous Toxic Waste with a toxic constituents concentration greater than or equal to 0.001% and less than 1.0%, determined by biological testing methods or a book designation procedure.

Notices of Violations Summary

Regulation Violated : N

Map Id: EG505
Direction: SSE
Distance: 0.803 mi., 4239 ft.
Elevation: 11 ft.
Relative: Lower

Site Name : HOLROYD CO TACOMA PLANT 3 & 4
26TH & J ST E
TACOMA, WA 98421

Database(s) : [ALL SITES - WA, DOCKET, ECHO, FRS, ICIS, INACTIVE PCS, PCS ENF, PCS FACILITY]

Envirosite ID: 32464086
EPA ID: N/R

ALL SITES - WA

Facility Name :	HOLROYD CO TACOMA PLANT 3 & 4
Facility Address :	26TH & J ST E, TACOMA, 98421
County :	Pierce

Map Id: EG505
Direction: SSE
Distance: 0.803 mi., 4239 ft.
Elevation: 11 ft.
Relative: Lower

Site Name : HOLROYD CO TACOMA PLANT 3 & 4
26TH & J ST E
TACOMA, WA 98421

Database(s) : [ALL SITES - WA, DOCKET, ECHO, FRS, ICIS, INACTIVE PCS, PCS ENF, PCS FACILITY] ***(cont.)***

Envirosite ID: 32464086
EPA ID: N/R

ALL SITES - WA ***(cont.)***

Facility/Site ID :	14812
Alternate Name :	N/R
Program Name :	N/R
WRIA :	10
Legislative District :	27
Congressional District :	9
Ecology Region :	SWRO
Ecology Program Phone :	(360) 407-6400
Tribal Land :	N
Latitude :	47.23951
Longitude :	-122.4196
Last Date in Agency List :	2023-01-03

Program Details

Program :	WATQUAL
Program ID :	WAG501027
Interaction Type :	Sand and Gravel GP
Interaction Type Description :	General permit issued to sand and gravel mining operators to regulate the discharge of pollutants to state waters.
Status :	Active
Start Date :	1994-11-28
End Date :	N/R
SIC :	N/R
NAICS :	32732 - Ready-Mix Concrete Manufacturing

Program :	WATQUAL
Program ID :	WAG501027
Interaction Type :	Sand and Gravel GP
Interaction Type Description :	General permit issued to sand and gravel mining operators to regulate the discharge of pollutants to state waters.
Status :	Active
Start Date :	1994-11-28
End Date :	N/R
SIC :	N/R
NAICS :	N/R

DOCKET

Facility Name :	HOLROYD CO TACOMA PLANT 3 & 4
Facility Address :	26TH & J ST E, TACOMA, WA 98421

Site Activity Details

Enforcement Action Case Number :	WA-201036
Activity ID :	3400010983
Enforcement Action Name :	HOLROYD CO TACOMA PLANT 3 & 4
Last Date in Agency List :	2018-12-17

Map Id: EG505
Direction: SSE
Distance: 0.803 mi., 4239 ft.
Elevation: 11 ft.
Relative: Lower

Site Name : HOLROYD CO TACOMA PLANT 3 & 4
26TH & J ST E
TACOMA, WA 98421

Database(s) : [ALL SITES - WA, DOCKET, ECHO, FRS, ICIS, INACTIVE PCS, PCS ENF, PCS FACILITY] ***(cont.)***

Envirosite ID: 32464086
EPA ID: N/R

DOCKET ***(cont.)***

Final Ordr Iss/Final Order Enter Date:	N/R
Complaint/Proposed Order Actual Date:	N/R
Final Order Issued Actual Date :	N/R
Final Order Name :	N/R

Complaint Summary

Respondent/Defendant Name :	N/R
Named in Complaint :	N/R
Named in Final Order :	N/R
SEP Category :	N/R
SEP Description :	N/R
Regional Docket Number :	N/R

Standard Industrial Classification (SIC) Summary

Registry ID :	110015548200
Primary SIC :	N/R
Primary NAICS :	N/R
Settlement FRS ICIS Facility :	N/R - N/R
Pollutants (SRS) :	N/R
Admin EA Closed Actual Date :	2012-03-21
Enforcement Action Name :	N/R
Enforcement Action Resolution :	N/R
Violation Types :	N/R
Case Law Sections :	CWA OTHER - Violations not covered elsewhere

Violation Penalties and Compliance Summary

Compliance Action Cost :	N/R
EPA Penalty Assessed Amount :	N/R
Cost Recovery Required :	N/R
Cost of SEP :	N/R
Cost of Complying Actions :	N/R

Map Id: EG505
Direction: SSE
Distance: 0.803 mi., 4239 ft.
Elevation: 11 ft.
Relative: Lower

Site Name : HOLROYD CO TACOMA PLANT 3 & 4
26TH & J ST E
TACOMA, WA 98421

Database(s) : [ALL SITES - WA, DOCKET, ECHO, FRS, ICIS, INACTIVE PCS, PCS ENF, PCS FACILITY] ***(cont.)***

Envirosite ID: 32464086
EPA ID: N/R

DOCKET ***(cont.)***

Site Activity Details

Enforcement Action Case Number :	WA-324133
Activity ID :	3400013281
Enforcement Action Name :	HOLROYD CO TACOMA PLANT 3 & 4
Last Date in Agency List :	2018-12-17
Final Ordr Iss/Final Order Enter Date:	N/R
Complaint/Proposed Order Actual Date:	N/R
Final Order Issued Actual Date :	N/R
Final Order Name :	N/R

Complaint Summary

Respondent/Defendant Name :	N/R
Named in Complaint :	N/R
Named in Final Order :	N/R
SEP Category :	N/R
SEP Description :	N/R
Regional Docket Number :	N/R

Standard Industrial Classification (SIC) Summary

Registry ID :	110015548200
Primary SIC :	N/R
Primary NAICS :	N/R
Settlement FRS ICIS Facility :	N/R - N/R
Pollutants (SRS) :	N/R
Admin EA Closed Actual Date :	2012-06-05
Enforcement Action Name :	N/R
Enforcement Action Resolution :	N/R
Violation Types :	N/R
Case Law Sections :	CWA OTHER - Violations not covered elsewhere

Map Id: EG505
Direction: SSE
Distance: 0.803 mi., 4239 ft.
Elevation: 11 ft.
Relative: Lower

Site Name : HOLROYD CO TACOMA PLANT 3 & 4
26TH & J ST E
TACOMA, WA 98421

Database(s) : [ALL SITES - WA, DOCKET, ECHO, FRS, ICIS, INACTIVE PCS, PCS ENF, PCS FACILITY] ***(cont.)***

Envirosite ID: 32464086
EPA ID: N/R

DOCKET ***(cont.)***

Violation Penalties and Compliance Summary

Compliance Action Cost :	N/R
EPA Penalty Assessed Amount :	N/R
Cost Recovery Required :	N/R
Cost of SEP :	N/R
Cost of Complying Actions :	N/R

Site Activity Details

Enforcement Action Case Number :	WA-502533
Activity ID :	3400117092
Enforcement Action Name :	HOLROYD CO TACOMA PLANT 3 & 4
Last Date in Agency List :	2018-12-17
Final Ordr Iss/Final Order Enter Date:	N/R
Complaint/Proposed Order Actual Date:	N/R
Final Order Issued Actual Date :	N/R
Final Order Name :	N/R

Complaint Summary

Respondent/Defendant Name :	N/R
Named in Complaint :	N/R
Named in Final Order :	N/R
SEP Category :	N/R
SEP Description :	N/R
Regional Docket Number :	N/R

Standard Industrial Classification (SIC) Summary

Registry ID :	110015548200
Primary SIC :	N/R
Primary NAICS :	N/R
Settlement FRS ICIS Facility :	N/R - N/R
Pollutants (SRS) :	N/R
Admin EA Closed Actual Date :	2013-05-24
Enforcement Action Name :	N/R
Enforcement Action Resolution :	N/R

Map Id: EG505
Direction: SSE
Distance: 0.803 mi., 4239 ft.
Elevation: 11 ft.
Relative: Lower

Site Name : HOLROYD CO TACOMA PLANT 3 & 4
26TH & J ST E
TACOMA, WA 98421

Database(s) : [ALL SITES - WA, DOCKET, ECHO, FRS, ICIS, INACTIVE PCS, PCS ENF, PCS FACILITY] ***(cont.)***

Envirosite ID: 32464086
EPA ID: N/R

DOCKET ***(cont.)***

Violation Types : N/R

Case Law Sections : CWA OTHER - Violations not covered elsewhere

Violation Penalties and Compliance Summary
Compliance Action Cost : N/R
EPA Penalty Assessed Amount : N/R
Cost Recovery Required : N/R
Cost of SEP : N/R
Cost of Complying Actions : N/R

Site Activity Details
Enforcement Action Case Number : WA-507133
Activity ID : 3400119122
Enforcement Action Name : HOLROYD CO TACOMA PLANT 3 & 4
Last Date in Agency List : 2018-12-17

Final Ordr Iss/Final Order Enter Date: N/R
Complaint/Proposed Order Actual Date: N/R
Final Order Issued Actual Date : N/R
Final Order Name : N/R

Complaint Summary
Respondent/Defendant Name : N/R
Named in Complaint : N/R
Named in Final Order : N/R

SEP Category : N/R
SEP Description : N/R

Regional Docket Number : N/R

Standard Industrial Classification (SIC) Summary
Registry ID : 110015548200
Primary SIC : N/R
Primary NAICS : N/R

Settlement FRS ICIS Facility : N/R - N/R

Map Id: EG505
Direction: SSE
Distance: 0.803 mi., 4239 ft.
Elevation: 11 ft.
Relative: Lower

Site Name : HOLROYD CO TACOMA PLANT 3 & 4
26TH & J ST E
TACOMA, WA 98421

Database(s) : [ALL SITES - WA, DOCKET, ECHO, FRS, ICIS, INACTIVE PCS, PCS ENF, PCS FACILITY] ***(cont.)***

Envirosite ID: 32464086
EPA ID: N/R

DOCKET ***(cont.)***

Pollutants (SRS) :	N/R
Admin EA Closed Actual Date :	2013-05-31
Enforcement Action Name :	N/R
Enforcement Action Resolution :	N/R
Violation Types :	N/R
Case Law Sections :	CWA OTHER - Violations not covered elsewhere

Violation Penalties and Compliance Summary

Compliance Action Cost :	N/R
EPA Penalty Assessed Amount :	N/R
Cost Recovery Required :	N/R
Cost of SEP :	N/R
Cost of Complying Actions :	N/R

Site Activity Details

Enforcement Action Case Number :	WA-508934
Activity ID :	3400121677
Enforcement Action Name :	HOLROYD CO TACOMA PLANT 3 & 4
Last Date in Agency List :	2018-12-17
Final Ordr Iss/Final Order Enter Date:	N/R
Complaint/Proposed Order Actual Date:	N/R
Final Order Issued Actual Date :	N/R
Final Order Name :	N/R

Complaint Summary

Respondent/Defendant Name :	N/R
Named in Complaint :	N/R
Named in Final Order :	N/R
SEP Category :	N/R
SEP Description :	N/R
Regional Docket Number :	N/R

Map Id: EG505
Direction: SSE
Distance: 0.803 mi., 4239 ft.
Elevation: 11 ft.
Relative: Lower

Site Name : HOLROYD CO TACOMA PLANT 3 & 4
26TH & J ST E
TACOMA, WA 98421

Database(s) : [ALL SITES - WA, DOCKET, ECHO, FRS, ICIS, INACTIVE PCS, PCS ENF, PCS FACILITY] ***(cont.)***

Envirosite ID: 32464086
EPA ID: N/R

DOCKET ***(cont.)***

Standard Industrial Classification (SIC) Summary

Registry ID :	110015548200
Primary SIC :	N/R
Primary NAICS :	N/R
Settlement FRS ICIS Facility :	N/R - N/R
Pollutants (SRS) :	N/R
Admin EA Closed Actual Date :	2013-06-07
Enforcement Action Name :	N/R
Enforcement Action Resolution :	N/R
Violation Types :	N/R
Case Law Sections :	CWA OTHER - Violations not covered elsewhere

Violation Penalties and Compliance Summary

Compliance Action Cost :	N/R
EPA Penalty Assessed Amount :	N/R
Cost Recovery Required :	N/R
Cost of SEP :	N/R
Cost of Complying Actions :	N/R

Site Activity Details

Enforcement Action Case Number :	WA-754001
Activity ID :	3600687348
Enforcement Action Name :	HOLROYD CO TACOMA PLANT 3 & 4
Last Date in Agency List :	2018-12-17
Final Ordr Iss/Final Order Enter Date:	N/R
Complaint/Proposed Order Actual Date:	N/R
Final Order Issued Actual Date :	N/R
Final Order Name :	N/R

Complaint Summary

Respondent/Defendant Name :	N/R
Named in Complaint :	N/R
Named in Final Order :	N/R

Map Id: EG505
Direction: SSE
Distance: 0.803 mi., 4239 ft.
Elevation: 11 ft.
Relative: Lower

Site Name : HOLROYD CO TACOMA PLANT 3 & 4
26TH & J ST E
TACOMA, WA 98421

Database(s) : [ALL SITES - WA, DOCKET, ECHO, FRS, ICIS, INACTIVE PCS, PCS ENF, PCS FACILITY] ***(cont.)***

Envirosite ID: 32464086
EPA ID: N/R

DOCKET ***(cont.)***

SEP Category :	N/R
SEP Description :	N/R
Regional Docket Number :	N/R

Standard Industrial Classification (SIC) Summary

Registry ID :	110015548200
Primary SIC :	N/R
Primary NAICS :	N/R
Settlement FRS ICIS Facility :	N/R - N/R
Pollutants (SRS) :	N/R
Admin EA Closed Actual Date :	2016-02-05
Enforcement Action Name :	N/R
Enforcement Action Resolution :	N/R
Violation Types :	N/R
Case Law Sections :	CWA OTHER - Violations not covered elsewhere

Violation Penalties and Compliance Summary

Compliance Action Cost :	N/R
EPA Penalty Assessed Amount :	N/R
Cost Recovery Required :	N/R
Cost of SEP :	N/R
Cost of Complying Actions :	N/R

ECHO

Facility Name :	HOLROYD CO TACOMA PLANT 3 & 4
Facility Address :	26TH& J ST E, TACOMA, WA 98421
County :	PIERCE
Last Inspection Date :	2022-03-10
Registry ID :	110015548200
FIPS Code :	53053
EPA Region :	10
Inspection Count :	2
Last Inspection Days :	269
Informal Count :	1
Last Informal Action Date :	2021-11-30

Map Id: EG505
Direction: SSE
Distance: 0.803 mi., 4239 ft.
Elevation: 11 ft.
Relative: Lower

Site Name : HOLROYD CO TACOMA PLANT 3 & 4
26TH & J ST E
TACOMA, WA 98421

Database(s) : [ALL SITES - WA, DOCKET, ECHO, FRS, ICIS, INACTIVE PCS, PCS ENF, PCS FACILITY] ***(cont.)***

Envirosite ID: 32464086
EPA ID: N/R

ECHO ***(cont.)***

Formal Action Count :	0
Last Formal Action Date :	N/R
Total Penalties :	0
Penalty Count :	N/R
Last Penalty Date :	N/R
Last Penalty Amount :	N/R
QTRS IN NC :	12
Programs IN SNC :	0
Current Compliance Status :	Violation Identified
Three-Year Compliance Status :	VVVVVVVVVVVV
Collection Method :	GPS - UNSPECIFIED
Reference Point :	POINT WHERE SUBSTANCE IS RELEASED
Accuracy Meters :	10
Derived Tribes :	Puyallup Tribe of the Puyallup Reservation - .1 mile(s), Puyallup Tribe of the Puyallup Reservation - .3 mile(s), Muckleshoot Indian Tribe - 10.5 mile(s), Muckleshoot Indian Tribe - 13.3 mile(s), Nisqually Indian Tribe - 17.2 mile(s), Squaxin Island Tribe of the Squaxin Island Reservation - 22.6 mile(s), Squaxin Island Tribe of the Squaxin Island Reservation - 24.4 mile(s)
Derived HUC :	17110014
Derived WBD :	171100190301
Derived STCTY FIPS :	53053
Derived Zip :	98421
Derived CD113 :	09
Derived CB2010 :	530530602001202
MYRTK Universe :	NNN
NPDES IDs :	WAG501027
CWA Permit Types :	Minor
CWA Compliance Tracking :	On
CWA NAICS :	327320
CWA SICS :	N/R
CWA Inspection Count :	2
CWA Last Inspection Days :	268
CWA Informal Count :	1
CWA Formal Action Count :	N/R
CWA Last Formal Action Date :	N/R
CWA Penalties :	N/R
CWA Last Penalty Date :	N/R
CWA Last Penalty Amount :	N/R
CWA Quarters IN NC :	12
CWA Current Compliance Status :	Violation Identified
CWA Current SNC Flag :	N
CWA 13 Quarters Compliance Status :	VVVVVVVVVVVV
CWA 13 Quarters Effluent Exceedances:	N/R
CWA Three-Year QNCR Codes :	N/R
DFR URL :	Click here for hyperlink provided by the agency.
Facility SIC :	N/R
Facility NAICS :	327320 - Ready-Mix Concrete Manufacturing
Facility Last Inspection EPA Date :	N/R
Facility Last Inspection State Date :	2022-03-10
Facility Last Formal Act EPA Date :	N/R
Facility Last Formal Act State Date :	N/R
Facility Last Informal Act EPA Date :	N/R

Map Id: EG505
Direction: SSE
Distance: 0.803 mi., 4239 ft.
Elevation: 11 ft.
Relative: Lower

Site Name : HOLROYD CO TACOMA PLANT 3 & 4
26TH & J ST E
TACOMA, WA 98421

Database(s) : [ALL SITES - WA, DOCKET, ECHO, FRS, ICIS, INACTIVE PCS, PCS ENF, PCS FACILITY] ***(cont.)***

Envirosite ID: 32464086
EPA ID: N/R

ECHO ***(cont.)***

Facility Last Informal Act State Date:	2021-11-30
Facility Federal Agency :	N/R
TRI Reporter :	N/R
Facility Imp Water Flag :	Y
Current SNC Flag :	N
Indian County Flag :	N
Federal Flag :	N/R
US Mexico Border Flag :	N/R
Chesapeak Bay Flag :	N/R
AIR Flag :	N
NPDES Flag :	Y
SDWIS Flag :	N
RCRA Flag :	N
TRI Flag :	N
GHG Flag :	N
Major Flag :	N/R
Active Flag :	Y
NAA Flag :	N
Latitude :	47.238932
Longitude :	-122.419868
Last Date in Agency List :	2023-01-16

FRS

Facility Name :	HOLROYD CO TACOMA PLANT 3 & 4
Facility Address :	26TH& J ST E, TACOMA, WA 98421
County :	PIERCE

Site Details

Registry ID :	110015548200
FRS Facility URL :	Click here for hyperlink provided by the agency.
Last Date in Agency List :	2023-02-13

Source Description

Source Description :

The NPDES module of the Compliance Information System (ICIS) tracks surface water permits issued under the Clean Water Act. Under NPDES, all facilities that discharge pollutants from any point source into waters of the United States are required to obtain a permit. The permit will likely contain limits on what can be discharged, impose monitoring and reporting requirements, and include other provisions to ensure that the discharge does not adversely affect water quality.
The WA-FSIS provides a means to query and display data maintained by the Washington Department of Ecology. This system contains key information for each facility/site that is currently, or has been, of interest to the Air Quality, Dam Safety, Hazardous Waste, Toxics Cleanup, and Water Quality Programs.

Map Id: EG505
Direction: SSE
Distance: 0.803 mi., 4239 ft.
Elevation: 11 ft.
Relative: Lower

Site Name : HOLROYD CO TACOMA PLANT 3 & 4
26TH & J ST E
TACOMA, WA 98421

Database(s) : [ALL SITES - WA, DOCKET, ECHO, FRS, ICIS, INACTIVE PCS, PCS ENF, PCS FACILITY] ***(cont.)***

Envirosite ID: 32464086
EPA ID: N/R

FRS ***(cont.)***

FRS Environmental Interest

Source and System ID :	ICIS - WAG501027 WA-FSIS - 14812 WA-FSIS - 5264883

ICIS

Facility Name :	HOLROYD CO TACOMA PLANT 3 & 4
Facility Address :	26TH & J ST E, TACOMA, WA 98421

Site Details

NPDES ID :	WAG501027
ICIS Facility Interest ID :	3400000889
Facility UIN :	110015548200
Facility Type Code :	Privately Owned Facility
Impaired Waters :	303(D) Listed
Latitude :	47.2395096
Longitude :	-122.419601
Last Date in Agency List :	2022-12-28

INACTIVE PCS

Issue Date :	2016-02-17
Original Issue Date :	2010-08-04
Effective Date :	2016-04-01
Expiration Date :	2021-03-31
Retirement Date :	2021-04-01
Termination Date :	N/R
Issuing Agency :	State
Agency Type :	State
Activity ID :	3600679041
External Permit Number :	WAG501027
Facility Type Indicator :	NON-POTW
Permit Type :	General Permit Covered Facility-NPDES)
Major Minor Status :	N
Permit Status :	Expired
Total Design Flow Number :	N/R
Actual Average Flow Number :	N/R
State Water Body :	N/R
State Water Body Name :	N/R
Permit Name :	Holroyd Company, Inc.
Permit Comp Status :	N/R
RNC Tracking :	Y
Master External Permit Number :	WAG507216
TMDL Interface :	N/R
EDMR Authorization :	N
Pretreatment Indicator :	N/R
Last Date in Agency List :	2022-12-28

PCS ENF

Site Details

NPDES ID :	WAG501027

Map Id: EG505
Direction: SSE
Distance: 0.803 mi., 4239 ft.
Elevation: 11 ft.
Relative: Lower

Site Name : HOLROYD CO TACOMA PLANT 3 & 4
26TH & J ST E
TACOMA, WA 98421

Database(s) : [ALL SITES - WA, DOCKET, ECHO, FRS, ICIS, INACTIVE PCS, PCS ENF, PCS FACILITY] ***(cont.)***

Envirosite ID: 32464086
EPA ID: N/R

PCS ENF ***(cont.)***

Last Date in Agency List : 2022-12-28

Formal Enforcement Actions
Settlement Entered Date : N/R
ENF Identifier : N/R
Activity ID : N/R
Activity Type : N/R
ENF Type : N/R
Agency : N/R
Fed Penalty Assessed Amount : N/R
State Local Penalty Amount : N/R

Informal Enforcement Actions
Achieved Date : 2021-11-30
Registry ID : 110015548200
ENF Identifier : WA-789939
Activity ID : 3602942492
Activity Type : Administrative - Informal
ENF Type : Letter of Violation/ Warning Letter
Agency : State

Achieved Date : 2016-02-05
Registry ID : 110015548200
ENF Identifier : WA-754001
Activity ID : 3600687348
Activity Type : Administrative - Informal
ENF Type : Agency Enforcement Review
Agency : State

Achieved Date : 2013-06-07
Registry ID : 110015548200
ENF Identifier : WA-508934
Activity ID : 3400121677
Activity Type : Administrative - Informal
ENF Type : Agency Enforcement Review
Agency : State

Achieved Date : 2013-05-31
Registry ID : 110015548200
ENF Identifier : WA-507133
Activity ID : 3400119122
Activity Type : Administrative - Informal
ENF Type : Agency Enforcement Review
Agency : State

Achieved Date : 2013-05-24
Registry ID : 110015548200

Map Id: EG505
Direction: SSE
Distance: 0.803 mi., 4239 ft.
Elevation: 11 ft.
Relative: Lower

Site Name : HOLROYD CO TACOMA PLANT 3 & 4
26TH & J ST E
TACOMA, WA 98421

Database(s) : [ALL SITES - WA, DOCKET, ECHO, FRS, ICIS, INACTIVE PCS, PCS ENF, PCS FACILITY] ***(cont.)***

Envirosite ID: 32464086
EPA ID: N/R

PCS ENF ***(cont.)***

ENF Identifier :	WA-502533
Activity ID :	3400117092
Activity Type :	Administrative - Informal
ENF Type :	Agency Enforcement Review
Agency :	State
Achieved Date :	2012-06-05
Registry ID :	110015548200
ENF Identifier :	WA-324133
Activity ID :	3400013281
Activity Type :	Administrative - Informal
ENF Type :	Letter of Violation/ Warning Letter
Agency :	State
Achieved Date :	2012-03-21
Registry ID :	110015548200
ENF Identifier :	WA-201036
Activity ID :	3400010983
Activity Type :	Administrative - Informal
ENF Type :	Letter of Violation/ Warning Letter
Agency :	State

PCS FACILITY

Issue Date :	2021-02-17
Original Issue Date :	2010-08-04
Effective Date :	2021-04-02
Expiration Date :	2026-03-31
Retirement Date :	N/R
Termination Date :	N/R
Issuing Agency :	State
Agency Type :	State
Activity ID :	3602936210
External Permit Number :	N/R
Facility Type Indicator :	NON-POTW
Permit Type :	General Permit Covered Facility-NPDES)
Major Minor Status :	N
Permit Status :	Effective
Total Design Flow Number :	N/R
Actual Average Flow Number :	N/R
State Water Body :	N/R
State Water Body Name :	N/R
Permit Name :	Holroyd Company, Inc.
Permit Comp Status :	N/R
RNC Tracking :	Y
Master External Permit Number :	WAG507216
TMDL Interface :	N/R
EDMR Authorization :	N
Pretreatment Indicator :	N/R
Last Date in Agency List :	2022-12-28

Map Id: EG505
Direction: SSE
Distance: 0.803 mi., 4239 ft.
Elevation: 11 ft.
Relative: Lower

Site Name : HOLROYD CO TACOMA PLANT 3 & 4
26TH & J ST E
TACOMA, WA 98421

Database(s) : [ALL SITES - WA, DOCKET, ECHO, FRS, ICIS, INACTIVE PCS, PCS ENF, PCS FACILITY] ***(cont.)***

Envirosite ID: 32464086
EPA ID: N/R

PCS FACILITY ***(cont.)***

Issue Date :	2010-08-04
Original Issue Date :	2010-08-04
Effective Date :	2010-10-01
Expiration Date :	2015-09-30
Retirement Date :	2016-03-31
Termination Date :	N/R
Issuing Agency :	State
Agency Type :	State
Activity ID :	3400000696
External Permit Number :	N/R
Facility Type Indicator :	NON-POTW
Permit Type :	General Permit Covered Facility-NPDES)
Major Minor Status :	N
Permit Status :	Administratively Continued
Total Design Flow Number :	N/R
Actual Average Flow Number :	N/R
State Water Body :	N/R
State Water Body Name :	N/R
Permit Name :	HOLROYD CO TACOMA PLANT 3 & 4
Permit Comp Status :	Y
RNC Tracking :	Y
Master External Permit Number :	WAG507216
TMDL Interface :	N/R
EDMR Authorization :	N
Pretreatment Indicator :	N/R
Last Date in Agency List :	2022-12-28

Map Id: ED506
Direction: WNW
Distance: 0.803 mi., 4241 ft.
Elevation: 228 ft.
Relative: Higher

Site Name : Broadway 5 Condominuims
216 BROADWAY
TACOMA, WA 98402

Database(s) : [ALL SITES - WA, FRS]

Envirosite ID: 6550774
EPA ID: N/R

ALL SITES - WA

Facility Name :	Broadway 5 Condominuims
Facility Address :	216 BROADWAY, TACOMA, 98402
County :	N/R
Facility/Site ID :	17940
Alternate Name :	N/R
Program Name :	N/R
WRIA :	10
Legislative District :	27
Congressional District :	6
Ecology Region :	SWRO
Ecology Program Phone :	N/R
Tribal Land :	N

Map Id: ED506
Direction: WNW
Distance: 0.803 mi., 4241 ft.
Elevation: 228 ft.
Relative: Higher

Site Name : Broadway 5 Condominuims
216 BROADWAY
TACOMA, WA 98402

Database(s) : [ALL SITES - WA, FRS] ***(cont.)***

Envirosite ID: 6550774
EPA ID: N/R

ALL SITES - WA ***(cont.)***

Latitude :	47.261925
Longitude :	-122.444693
Last Date in Agency List :	2023-01-03

Program Details

Program :	N/R
Program ID :	N/R
Interaction Type :	Urban Waters
Interaction Type Description :	The site has been inspected by an Ecology Urban Waters Inspector.
Status :	Active
Start Date :	2010-01-28
End Date :	N/R
SIC :	N/R
NAICS :	N/R

FRS

Facility Name :	BROADWAY 5 CONDOMINUIMS
Facility Address :	216 BROADWAY, TACOMA, WA 98402
County :	PIERCE

Site Details

Registry ID :	110040725123
FRS Facility URL :	Click here for hyperlink provided by the agency.
Last Date in Agency List :	2023-02-13

Source Description

Source Description :

The WA-FSIS provides a means to query and display data maintained by the Washington Department of Ecology. This system contains key information for each facility/site that is currently, or has been, of interest to the Air Quality, Dam Safety, Hazardous Waste, Toxics Cleanup, and Water Quality Programs.

FRS Environmental Interest

Source and System ID :	WA-FSIS - 17940

Map Id: ED507
Direction: WNW
Distance: 0.808 mi., 4267 ft.
Elevation: 230 ft.
Relative: Higher

Site Name : Luna Condominiums
210 BROADWAY
TACOMA, WA 98402

Database(s) : [ALL SITES - WA, FRS]

Envirosite ID: 6550766
EPA ID: N/R

ALL SITES - WA

Facility Name :	Luna Condominiums
Facility Address :	210 BROADWAY, TACOMA, 98402
County :	N/R
Facility/Site ID :	10811
Alternate Name :	N/R
Program Name :	N/R
WRIA :	10
Legislative District :	27
Congressional District :	6
Ecology Region :	SWRO
Ecology Program Phone :	N/R
Tribal Land :	N
Latitude :	47.262168
Longitude :	-122.444722
Last Date in Agency List :	2023-01-03

Program Details

Program :	N/R
Program ID :	N/R
Interaction Type :	Urban Waters
Interaction Type Description :	The site has been inspected by an Ecology Urban Waters Inspector.
Status :	Active
Start Date :	2010-01-28
End Date :	N/R
SIC :	N/R
NAICS :	N/R

FRS

Facility Name :	LUNA CONDOMINIUMS
Facility Address :	210 BROADWAY, TACOMA, WA 98402
County :	PIERCE

Site Details

Registry ID :	110040724909
FRS Facility URL :	Click here for hyperlink provided by the agency.
Last Date in Agency List :	2023-02-13

Source Description

Source Description :

The WA-FSIS provides a means to query and display data maintained by the Washington Department of Ecology. This system contains key information for each facility/site that is currently, or has been, of interest to the Air Quality, Dam Safety, Hazardous Waste, Toxics Cleanup, and Water Quality Programs.

Map Id: ED507
Direction: WNW
Distance: 0.808 mi., 4267 ft.
Elevation: 230 ft.
Relative: Higher

Site Name : Luna Condominiums
210 BROADWAY
TACOMA, WA 98402

Database(s) : [ALL SITES - WA, FRS] ***(cont.)***

Envirosite ID: 6550766
EPA ID: N/R

FRS ***(cont.)***

FRS Environmental Interest
Source and System ID : WA-FSIS - 10811

Map Id: 508
Direction: ENE
Distance: 0.809 mi., 4270 ft.
Elevation: 14 ft.
Relative: Lower

Site Name : APM TERMINALS PACIFIC LTD | HORIZON LINES CARGO FREIGHT STATION | SSA TERMINALS TACOMA LLC
1675 LINCOLN AVE | 1675 LINCOLN AVE BLDG 300 | 1675 LINCOLN AVE BLDG 300 TRANSFER FACILITY
TACOMA | Tacoma, WA

Database(s) : [ALL SITES - WA, BRS, CSCSL HWS - WA, DOCKET, ECHO, EPA UST, ERNS, FRS, HIST PCS FACILITY, HMIRS (DOT), HSL - WA, ICIS, INACTIVE PCS, MANIFEST EPA, PCS ENF, PCS FACILITY, RCRA_NONGEN, RCRA_SQG, T 2 - WA, UST - WA, VCP - WA]

Envirosite ID: 52328138
EPA ID: N/R

ALL SITES - WA

Facility Name : APM TERMINALS PACIFIC LTD
Facility Address : 1675 LINCOLN AVE, TACOMA, 98421-2902
County : Pierce

Facility/Site ID : 66987611
Alternate Name : MAERSK PACIFIC LTD LINCOLN AVE
Program Name : N/R
WRIA : 10
Legislative District : 27
Congressional District : 9
Ecology Region : SWRO
Ecology Program Phone : (360) 407-7224
Tribal Land : N
Latitude : 47.261389
Longitude : -122.415167
Last Date in Agency List : 2023-01-03

Facility/Site ID : 66987611
Alternate Name : SEA LAND SERVICES
Program Name : N/R
WRIA : 10
Legislative District : 27
Congressional District : 9
Ecology Region : SWRO
Ecology Program Phone : (360) 407-7224
Tribal Land : N
Latitude : 47.261389

Map Id: 508
Direction: ENE
Distance: 0.809 mi., 4270 ft.
Elevation: 14 ft.
Relative: Lower

Site Name : APM TERMINALS PACIFIC LTD | HORIZON LINES CARGO FREIGHT STATION | SSA TERMINALS TACOMA LLC
1675 LINCOLN AVE | 1675 LINCOLN AVE BLDG 300 | 1675 LINCOLN AVE BLDG 300 TRANSFER FACILITY
TACOMA | Tacoma, WA

Database(s) : [ALL SITES - WA, BRS, CSCSL HWS - WA, DOCKET, ECHO, EPA UST, ERNS, FRS, HIST PCS FACILITY, HMIRS (DOT), HSL - WA, ICIS, INACTIVE PCS, MANIFEST EPA, PCS ENF, PCS FACILITY, RCRA_NONGEN, RCRA_SQG, T 2 - WA, UST - WA, VCP - WA] ***(cont.)***

Envirosite ID: 52328138
EPA ID: N/R

ALL SITES - WA ***(cont.)***

Longitude :	-122.415167
Last Date in Agency List :	2023-01-03

Facility/Site ID :	66987611
Alternate Name :	N/R
Program Name :	N/R
WRIA :	10
Legislative District :	27
Congressional District :	9
Ecology Region :	SWRO
Ecology Program Phone :	(360) 407-6712
Tribal Land :	N
Latitude :	47.261389
Longitude :	-122.415167
Last Date in Agency List :	2023-01-03

Facility/Site ID :	66987611
Alternate Name :	N/R
Program Name :	N/R
WRIA :	10
Legislative District :	27
Congressional District :	9
Ecology Region :	SWRO
Ecology Program Phone :	(360) 407-6734
Tribal Land :	N
Latitude :	47.261389
Longitude :	-122.415167
Last Date in Agency List :	2023-01-03

Facility/Site ID :	66987611
Alternate Name :	West Sitcum Terminal - A
Program Name :	N/R
WRIA :	10
Legislative District :	27
Congressional District :	9
Ecology Region :	SWRO
Ecology Program Phone :	(360) 407-6400
Tribal Land :	N
Latitude :	47.261389
Longitude :	-122.415167
Last Date in Agency List :	2023-01-03

Map Id: 508
Direction: ENE
Distance: 0.809 mi., 4270 ft.
Elevation: 14 ft.
Relative: Lower

Site Name : APM TERMINALS PACIFIC LTD | HORIZON LINES CARGO FREIGHT STATION | SSA TERMINALS TACOMA LLC
1675 LINCOLN AVE | 1675 LINCOLN AVE BLDG 300 | 1675 LINCOLN AVE BLDG 300 TRANSFER FACILITY
TACOMA | Tacoma, WA

Database(s) : [ALL SITES - WA, BRS, CSCSL HWS - WA, DOCKET, ECHO, EPA UST, ERNS, FRS, HIST PCS FACILITY, HMIRS (DOT), HSL - WA, ICIS, INACTIVE PCS, MANIFEST EPA, PCS ENF, PCS FACILITY, RCRA_NONGEN, RCRA_SQG, T 2 - WA, UST - WA, VCP - WA] ***(cont.)***

Envirosite ID: 52328138
EPA ID: N/R

ALL SITES - WA ***(cont.)***

Facility/Site ID :	66987611
Alternate Name :	West Sitcum Terminal
Program Name :	N/R
WRIA :	10
Legislative District :	27
Congressional District :	9
Ecology Region :	SWRO
Ecology Program Phone :	(360) 407-6400
Tribal Land :	N
Latitude :	47.261389
Longitude :	-122.415167
Last Date in Agency List :	2023-01-03

Facility/Site ID :	66987611
Alternate Name :	N/R
Program Name :	N/R
WRIA :	10
Legislative District :	27
Congressional District :	9
Ecology Region :	SWRO
Ecology Program Phone :	(360) 407-7224
Tribal Land :	N
Latitude :	47.261389
Longitude :	-122.415167
Last Date in Agency List :	2023-01-03

Facility/Site ID :	66987611
Alternate Name :	TACOMA PORT OF MAERSK PACIFIC
Program Name :	N/R
WRIA :	10
Legislative District :	27
Congressional District :	9
Ecology Region :	SWRO
Ecology Program Phone :	(360) 407-7224
Tribal Land :	N
Latitude :	47.261389
Longitude :	-122.415167
Last Date in Agency List :	2023-01-03

Facility/Site ID :	66987611
Alternate Name :	N/R
Program Name :	N/R
WRIA :	10

Map Id: 508
Direction: ENE
Distance: 0.809 mi., 4270 ft.
Elevation: 14 ft.
Relative: Lower

Site Name : APM TERMINALS PACIFIC LTD | HORIZON LINES CARGO FREIGHT STATION | SSA TERMINALS TACOMA LLC
1675 LINCOLN AVE | 1675 LINCOLN AVE BLDG 300 | 1675 LINCOLN AVE BLDG 300 TRANSFER FACILITY
TACOMA | Tacoma, WA

Database(s) : [ALL SITES - WA, BRS, CSCSL HWS - WA, DOCKET, ECHO, EPA UST, ERNS, FRS, HIST PCS FACILITY, HMIRS (DOT), HSL - WA, ICIS, INACTIVE PCS, MANIFEST EPA, PCS ENF, PCS FACILITY, RCRA_NONGEN, RCRA_SQG, T 2 - WA, UST - WA, VCP - WA] ***(cont.)***

Envirosite ID: 52328138
EPA ID: N/R

ALL SITES - WA ***(cont.)***

Legislative District :	27
Congressional District :	9
Ecology Region :	SWRO
Ecology Program Phone :	(360) 407-6171
Tribal Land :	N
Latitude :	47.261389
Longitude :	-122.415167
Last Date in Agency List :	2023-01-03

Facility/Site ID :	66987611
Alternate Name :	MAERSK PACIFIC LTD
Program Name :	N/R
WRIA :	10
Legislative District :	27
Congressional District :	9
Ecology Region :	SWRO
Ecology Program Phone :	(360) 407-7224
Tribal Land :	N
Latitude :	47.261389
Longitude :	-122.415167
Last Date in Agency List :	2023-01-03

Facility/Site ID :	66987611
Alternate Name :	N/R
Program Name :	N/R
WRIA :	10
Legislative District :	27
Congressional District :	9
Ecology Region :	SWRO
Ecology Program Phone :	(360) 407-6731
Tribal Land :	N
Latitude :	47.261389
Longitude :	-122.415167
Last Date in Agency List :	2023-01-03

Facility/Site ID :	66987611
Alternate Name :	N/R
Program Name :	N/R
WRIA :	10
Legislative District :	27
Congressional District :	9
Ecology Region :	SWRO
Ecology Program Phone :	N/R

Map Id: 508
Direction: ENE
Distance: 0.809 mi., 4270 ft.
Elevation: 14 ft.
Relative: Lower

Site Name : APM TERMINALS PACIFIC LTD | HORIZON LINES CARGO FREIGHT STATION | SSA TERMINALS TACOMA LLC
1675 LINCOLN AVE | 1675 LINCOLN AVE BLDG 300 | 1675 LINCOLN AVE BLDG 300 TRANSFER FACILITY
TACOMA | Tacoma, WA

Database(s) : [ALL SITES - WA, BRS, CSCSL HWS - WA, DOCKET, ECHO, EPA UST, ERNS, FRS, HIST PCS FACILITY, HMIRS (DOT), HSL - WA, ICIS, INACTIVE PCS, MANIFEST EPA, PCS ENF, PCS FACILITY, RCRA_NONGEN, RCRA_SQG, T 2 - WA, UST - WA, VCP - WA] ***(cont.)***

Envirosite ID: 52328138
EPA ID: N/R

ALL SITES - WA ***(cont.)***

Tribal Land :	N
Latitude :	47.261389
Longitude :	-122.415167
Last Date in Agency List :	2023-01-03

Facility/Site ID :	66987611
Alternate Name :	N/R
Program Name :	N/R
WRIA :	10
Legislative District :	27
Congressional District :	9
Ecology Region :	SWRO
Ecology Program Phone :	(360) 407-6400
Tribal Land :	N
Latitude :	47.261389
Longitude :	-122.415167
Last Date in Agency List :	2023-01-03

Program Details

Details for this site have been truncated due to the large number of available details for this site within this dataset. For the complete details for this site, contact your Envirosite account representative for a complimentary site report containing all of the details available.

Program :	TOXICS
Program ID :	N/R
Interaction Type :	Hazardous Waste Planner
Interaction Type Description :	Under Chapter 173-307 WAC, facilities that report under Section 313 of the Emergency Planning/Community Right-To-Know Act (EPCRA), or that generate more than 2,640 pounds of hazardous waste per year, must prepare Pollution Prevention Plans.
Status :	Inactive
Start Date :	2015-05-08
End Date :	2022-03-09
SIC :	N/R
NAICS :	N/R

Program :	TOXICS
Program ID :	N/R
Interaction Type :	Haz Waste Transfer Facility

Map Id: 508
Direction: ENE
Distance: 0.809 mi., 4270 ft.
Elevation: 14 ft.
Relative: Lower

Site Name : APM TERMINALS PACIFIC LTD | HORIZON LINES CARGO FREIGHT STATION | SSA TERMINALS TACOMA LLC
1675 LINCOLN AVE | 1675 LINCOLN AVE BLDG 300 | 1675 LINCOLN AVE BLDG 300 TRANSFER FACILITY
TACOMA | Tacoma, WA

Database(s) : [ALL SITES - WA, BRS, CSCSL HWS - WA, DOCKET, ECHO, EPA UST, ERNS, FRS, HIST PCS FACILITY, HMIRS (DOT), HSL - WA, ICIS, INACTIVE PCS, MANIFEST EPA, PCS ENF, PCS FACILITY, RCRA_NONGEN, RCRA_SQG, T 2 - WA, UST - WA, VCP - WA] ***(cont.)***

Envirosite ID: 52328138
EPA ID: N/R

ALL SITES - WA ***(cont.)***

Interaction Type Description :

A site owned, leased or operated by a transporter of regulated hazardous waste shipments where any of the following occurs: 1) receives wastes from another transporter, 2) transfers wastes from one transport vehicle to another, 3) transfers waste from one container to another, and 4) stores waste within a vehicle or on property for 10 days or less. Examples include a parking lot, warehouse, truck terminal, barge or steamship loading/unloading facility, or railroad spur loading/unloading facility.

Status :	Inactive
Start Date :	2017-12-08
End Date :	2017-12-31
SIC :	N/R
NAICS :	N/R
Program :	TOXICS
Program ID :	N/R
Interaction Type :	Emergency/Haz Chem Rpt TIER2
Interaction Type Description :	Businesses that store 10,000 pounds or more of a hazardous chemical or 500 pounds or less, depending on the chemical, of an extremely hazardous chemical on site at any one time must report annually. Reports are sent to the State Emergency Response Commission (represented by Ecology) Local Emergency Planning Committees, and local fire departments for emergency planning. (product, not waste)
Status :	Inactive
Start Date :	2009-04-17
End Date :	2017-11-28
SIC :	N/R
NAICS :	488320 - Marine Cargo Handling
Program :	TOXICS
Program ID :	N/R
Interaction Type :	Emergency/Haz Chem Rpt TIER2
Interaction Type Description :	Businesses that store 10,000 pounds or more of a hazardous chemical or 500 pounds or less, depending on the chemical, of an extremely hazardous chemical on site at any one time must report annually. Reports are sent to the State Emergency Response Commission (represented by Ecology) Local Emergency Planning Committees, and local fire departments for emergency planning. (product, not waste)
Status :	Inactive
Start Date :	2009-04-17

Map Id: 508
Direction: ENE
Distance: 0.809 mi., 4270 ft.
Elevation: 14 ft.
Relative: Lower

Site Name : APM TERMINALS PACIFIC LTD | HORIZON LINES CARGO FREIGHT STATION | SSA TERMINALS TACOMA LLC
1675 LINCOLN AVE | 1675 LINCOLN AVE BLDG 300 | 1675 LINCOLN AVE BLDG 300 TRANSFER FACILITY
TACOMA | Tacoma, WA

Database(s) : [ALL SITES - WA, BRS, CSCSL HWS - WA, DOCKET, ECHO, EPA UST, ERNS, FRS, HIST PCS FACILITY, HMIRS (DOT), HSL - WA, ICIS, INACTIVE PCS, MANIFEST EPA, PCS ENF, PCS FACILITY, RCRA_NONGEN, RCRA_SQG, T 2 - WA, UST - WA, VCP - WA] ***(cont.)***

Envirosite ID: 52328138
EPA ID: N/R

ALL SITES - WA ***(cont.)***

End Date : 2017-11-28
SIC : N/R
NAICS : N/R

Program : TOXICS
Program ID : N/R
Interaction Type : Hazardous Waste Generator

Interaction Type Description : Facilities that generate any quantity of a dangerous waste. They may be classified as SQG, MQG, or LQG depending on hazardous waste generated for a given month.

Status : Inactive
Start Date : 2013-12-31
End Date : 2017-09-30
SIC : N/R
NAICS : N/R

Program : TOXICS
Program ID : N/R
Interaction Type : Haz Waste Transfer Facility

Interaction Type Description :

A site owned, leased or operated by a transporter of regulated hazardous waste shipments where any of the following occurs: 1) receives wastes from another transporter, 2) transfers wastes from one transport vehicle to another, 3) transfers waste from one container to another, and 4) stores waste within a vehicle or on property for 10 days or less. Examples include a parking lot, warehouse, truck terminal, barge or steamship loading/unloading facility, or railroad spur loading/unloading facility.

Status : Inactive
Start Date : 2016-06-09
End Date : 2016-12-31
SIC : N/R
NAICS : N/R

Program : TOXICS
Program ID : N/R
Interaction Type : Haz Waste Management Activity

Map Id: 508
Direction: ENE
Distance: 0.809 mi., 4270 ft.
Elevation: 14 ft.
Relative: Lower

Site Name : APM TERMINALS PACIFIC LTD | HORIZON LINES CARGO FREIGHT STATION | SSA TERMINALS TACOMA LLC
1675 LINCOLN AVE | 1675 LINCOLN AVE BLDG 300 | 1675 LINCOLN AVE BLDG 300 TRANSFER FACILITY
TACOMA | Tacoma, WA

Database(s) : [ALL SITES - WA, BRS, CSCSL HWS - WA, DOCKET, ECHO, EPA UST, ERNS, FRS, HIST PCS FACILITY, HMIRS (DOT), HSL - WA, ICIS, INACTIVE PCS, MANIFEST EPA, PCS ENF, PCS FACILITY, RCRA_NONGEN, RCRA_SQG, T 2 - WA, UST - WA, VCP - WA] ***(cont.)***

Envirosite ID: 52328138
EPA ID: N/R

ALL SITES - WA ***(cont.)***

Interaction Type Description :	Facilities that are required to have a RCRA Site ID# but who do not generate and/or manage hazardous waste (XQG generator status). This includes transporters, used oil recyclers, and dangerous waste fuel marketers and burners.
Status :	Inactive
Start Date :	2011-12-31
End Date :	2013-12-31
SIC :	N/R
NAICS :	N/R
Program :	TOXICS
Program ID :	N/R
Interaction Type :	Hazardous Waste Generator
Interaction Type Description :	Facilities that generate any quantity of a dangerous waste. They may be classified as SQG, MQG, or LQG depending on hazardous waste generated for a given month.
Status :	Inactive
Start Date :	2010-12-31
End Date :	2011-12-31
SIC :	N/R
NAICS :	N/R
Program :	TOXICS
Program ID :	N/R
Interaction Type :	Hazardous Waste Planner
Interaction Type Description :	Under Chapter 173-307 WAC, facilities that report under Section 313 of the Emergency Planning/Community Right-To-Know Act (EPCRA), or that generate more than 2,640 pounds of hazardous waste per year, must prepare Pollution Prevention Plans.
Status :	Inactive
Start Date :	1992-01-01
End Date :	2011-03-28
SIC :	N/R
NAICS :	N/R
Program :	TOXICS
Program ID :	N/R
Interaction Type :	Haz Waste Management Activity

Map Id: 508
Direction: ENE
Distance: 0.809 mi., 4270 ft.
Elevation: 14 ft.
Relative: Lower

Site Name : APM TERMINALS PACIFIC LTD | HORIZON LINES CARGO FREIGHT STATION | SSA TERMINALS TACOMA LLC
1675 LINCOLN AVE | 1675 LINCOLN AVE BLDG 300 | 1675 LINCOLN AVE BLDG 300 TRANSFER FACILITY
TACOMA | Tacoma, WA

Database(s) : [ALL SITES - WA, BRS, CSCSL HWS - WA, DOCKET, ECHO, EPA UST, ERNS, FRS, HIST PCS FACILITY, HMIRS (DOT), HSL - WA, ICIS, INACTIVE PCS, MANIFEST EPA, PCS ENF, PCS FACILITY, RCRA_NONGEN, RCRA_SQG, T 2 - WA, UST - WA, VCP - WA] ***(cont.)***

Envirosite ID: 52328138
EPA ID: N/R

ALL SITES - WA ***(cont.)***

Interaction Type Description :	Facilities that are required to have a RCRA Site ID# but who do not generate and/or manage hazardous waste (XQG generator status). This includes transporters, used oil recyclers, and dangerous waste fuel marketers and burners.
Status :	Inactive
Start Date :	2009-12-31
End Date :	2010-12-31
SIC :	N/R
NAICS :	N/R
Program :	TOXICS
Program ID :	N/R
Interaction Type :	Hazardous Waste Generator
Interaction Type Description :	Facilities that generate any quantity of a dangerous waste. They may be classified as SQG, MQG, or LQG depending on hazardous waste generated for a given month.
Status :	Inactive
Start Date :	1987-08-14
End Date :	2009-12-31
SIC :	N/R
NAICS :	48849 - Other Support Activities for Road Transportation
Program :	TOXICS
Program ID :	N/R
Interaction Type :	Industrial SW GP
Interaction Type Description :	General permit issued to industries to regulate the discharge of contaminated stormwater to state waters.
Status :	Inactive
Start Date :	1992-12-28
End Date :	2009-12-31
SIC :	4424 - DEEP SEA DOMESTIC TRANSPORTATION OF FREIGHT
NAICS :	N/R
Program :	TOXICS
Program ID :	N/R
Interaction Type :	Industrial SW GP

Map Id: 508
Direction: ENE
Distance: 0.809 mi., 4270 ft.
Elevation: 14 ft.
Relative: Lower

Site Name : APM TERMINALS PACIFIC LTD | HORIZON LINES CARGO FREIGHT STATION | SSA TERMINALS TACOMA LLC
1675 LINCOLN AVE | 1675 LINCOLN AVE BLDG 300 | 1675 LINCOLN AVE BLDG 300 TRANSFER FACILITY
TACOMA | Tacoma, WA

Database(s) : [ALL SITES - WA, BRS, CSCSL HWS - WA, DOCKET, ECHO, EPA UST, ERNS, FRS, HIST PCS FACILITY, HMIRS (DOT), HSL - WA, ICIS, INACTIVE PCS, MANIFEST EPA, PCS ENF, PCS FACILITY, RCRA_NONGEN, RCRA_SQG, T 2 - WA, UST - WA, VCP - WA] ***(cont.)***

Envirosite ID: 52328138
EPA ID: N/R

ALL SITES - WA ***(cont.)***

Interaction Type Description :	General permit issued to industries to regulate the discharge of contaminated stormwater to state waters.
Status :	Inactive
Start Date :	1992-12-28
End Date :	2009-12-31
SIC :	4491 - MARINE CARGO HANDLING
NAICS :	N/R
Program :	TOXICS
Program ID :	N/R
Interaction Type :	Hazardous Waste Generator
Interaction Type Description :	Facilities that generate any quantity of a dangerous waste. They may be classified as SQG, MQG, or LQG depending on hazardous waste generated for a given month.
Status :	Inactive
Start Date :	1987-08-14
End Date :	2009-12-31
SIC :	N/R
NAICS :	N/R
Program :	TOXICS
Program ID :	N/R
Interaction Type :	Industrial SW GP
Interaction Type Description :	General permit issued to industries to regulate the discharge of contaminated stormwater to state waters.
Status :	Inactive
Start Date :	1992-12-28
End Date :	2009-12-31
SIC :	4412 - DEEP SEA FOREIGN TRANSPORTATION OF FREIGHT
NAICS :	N/R
Program :	TOXICS
Program ID :	N/R
Interaction Type :	Industrial SW GP
Interaction Type Description :	General permit issued to industries to regulate the discharge of contaminated stormwater to state waters.

Map Id: 508
Direction: ENE
Distance: 0.809 mi., 4270 ft.
Elevation: 14 ft.
Relative: Lower

Site Name : APM TERMINALS PACIFIC LTD | HORIZON LINES CARGO FREIGHT STATION | SSA TERMINALS TACOMA LLC
1675 LINCOLN AVE | 1675 LINCOLN AVE BLDG 300 | 1675 LINCOLN AVE BLDG 300 TRANSFER FACILITY
TACOMA | Tacoma, WA

Database(s) : [ALL SITES - WA, BRS, CSCSL HWS - WA, DOCKET, ECHO, EPA UST, ERNS, FRS, HIST PCS FACILITY, HMIRS (DOT), HSL - WA, ICIS, INACTIVE PCS, MANIFEST EPA, PCS ENF, PCS FACILITY, RCRA_NONGEN, RCRA_SQG, T 2 - WA, UST - WA, VCP - WA] ***(cont.)***

Envirosite ID: 52328138
EPA ID: N/R

ALL SITES - WA ***(cont.)***

Status :	Inactive
Start Date :	1992-12-28
End Date :	2009-12-31
SIC :	N/R
NAICS :	N/R
Program :	TOXICS
Program ID :	N/R
Interaction Type :	Voluntary Cleanup Sites
Interaction Type Description :	For a fee, Ecology staff will review an independent cleanup report(s) and provide a written decision about the adequacy of the cleanup actions taken and described in the report.
Status :	Active
Start Date :	2000-04-10
End Date :	N/R
SIC :	4231 - Terminal and Joint Terminal Maintenance Facilities for Motor Freight Transportation
NAICS :	N/R
Program :	TOXICS
Program ID :	N/R
Interaction Type :	Voluntary Cleanup Sites
Interaction Type Description :	For a fee, Ecology staff will review an independent cleanup report(s) and provide a written decision about the adequacy of the cleanup actions taken and described in the report.
Status :	Active
Start Date :	2000-04-10
End Date :	N/R
SIC :	4424 - DEEP SEA DOMESTIC TRANSPORTATION OF FREIGHT
NAICS :	N/R
Program :	TOXICS
Program ID :	N/R
Interaction Type :	Underground Storage Tank

Map Id: 508
Direction: ENE
Distance: 0.809 mi., 4270 ft.
Elevation: 14 ft.
Relative: Lower

Site Name : APM TERMINALS PACIFIC LTD | HORIZON LINES CARGO FREIGHT STATION | SSA TERMINALS TACOMA LLC
1675 LINCOLN AVE | 1675 LINCOLN AVE BLDG 300 | 1675 LINCOLN AVE BLDG 300 TRANSFER FACILITY
TACOMA | Tacoma, WA

Database(s) : [ALL SITES - WA, BRS, CSCSL HWS - WA, DOCKET, ECHO, EPA UST, ERNS, FRS, HIST PCS FACILITY, HMIRS (DOT), HSL - WA, ICIS, INACTIVE PCS, MANIFEST EPA, PCS ENF, PCS FACILITY, RCRA_NONGEN, RCRA_SQG, T 2 - WA, UST - WA, VCP - WA] ***(cont.)***

Envirosite ID: 52328138
EPA ID: N/R

ALL SITES - WA ***(cont.)***

Interaction Type Description :	Any one or combination of tanks (including connecting underground pipes) that is used to contain regulated substances and has a tank volume of ten percent or more beneath the surface of the ground. This term does not include any of the exempt UST systems specified in WAC 173-360-110(2) or any piping connected thereto. See WAC 173-360
Status :	Active
Start Date :	1984-01-01
End Date :	N/R
SIC :	4412 - DEEP SEA FOREIGN TRANSPORTATION OF FREIGHT
NAICS :	N/R
Program :	TOXICS
Program ID :	N/R
Interaction Type :	Non-Enforcement Final
Interaction Type Description :	A Non-Enforcement action (i.e. permit, notice of construction, etc.) was finalized, issued to the respective party, indicating the non-enforcement action was taken.
Status :	Active
Start Date :	2016-10-10
End Date :	N/R
SIC :	N/R
NAICS :	N/R
Facility Name :	HORIZON LINES
Facility Address :	1675 LINCOLN AVE BLDG 300, TACOMA, 98421
County :	Pierce
Facility/Site ID :	4537384
Alternate Name :	N/R
Program Name :	N/R
WRIA :	10
Legislative District :	27
Congressional District :	9
Ecology Region :	SWRO
Ecology Program Phone :	(360) 407-6734
Tribal Land :	Y
Latitude :	47.253157
Longitude :	-122.404564
Last Date in Agency List :	2023-01-03

Map Id: 508
Direction: ENE
Distance: 0.809 mi., 4270 ft.
Elevation: 14 ft.
Relative: Lower

Site Name : APM TERMINALS PACIFIC LTD | HORIZON LINES CARGO FREIGHT STATION | SSA TERMINALS TACOMA LLC
1675 LINCOLN AVE | 1675 LINCOLN AVE BLDG 300 | 1675 LINCOLN AVE BLDG 300 TRANSFER FACILITY
TACOMA | Tacoma, WA

Database(s) : [ALL SITES - WA, BRS, CSCSL HWS - WA, DOCKET, ECHO, EPA UST, ERNS, FRS, HIST PCS FACILITY, HMIRS (DOT), HSL - WA, ICIS, INACTIVE PCS, MANIFEST EPA, PCS ENF, PCS FACILITY, RCRA_NONGEN, RCRA_SQG, T 2 - WA, UST - WA, VCP - WA] ***(cont.)***

Envirosite ID: 52328138
EPA ID: N/R

ALL SITES - WA ***(cont.)***

Facility/Site ID :	4537384
Alternate Name :	N/R
Program Name :	N/R
WRIA :	10
Legislative District :	27
Congressional District :	9
Ecology Region :	SWRO
Ecology Program Phone :	N/R
Tribal Land :	Y
Latitude :	47.253157
Longitude :	-122.404564
Last Date in Agency List :	2023-01-03

Facility/Site ID :	4537384
Alternate Name :	N/R
Program Name :	N/R
WRIA :	10
Legislative District :	27
Congressional District :	9
Ecology Region :	SWRO
Ecology Program Phone :	(360) 407-6400
Tribal Land :	Y
Latitude :	47.253157
Longitude :	-122.404564
Last Date in Agency List :	2023-01-03

Facility/Site ID :	4537384
Alternate Name :	N/R
Program Name :	N/R
WRIA :	10
Legislative District :	27
Congressional District :	9
Ecology Region :	SWRO
Ecology Program Phone :	(360) 407-6731
Tribal Land :	Y
Latitude :	47.253157
Longitude :	-122.404564
Last Date in Agency List :	2023-01-03

Facility/Site ID :	4537384
Alternate Name :	N/R
Program Name :	N/R
WRIA :	10

Map Id: 508
Direction: ENE
Distance: 0.809 mi., 4270 ft.
Elevation: 14 ft.
Relative: Lower

Site Name : APM TERMINALS PACIFIC LTD | HORIZON LINES CARGO FREIGHT STATION | SSA TERMINALS TACOMA LLC
1675 LINCOLN AVE | 1675 LINCOLN AVE BLDG 300 | 1675 LINCOLN AVE BLDG 300 TRANSFER FACILITY
TACOMA | Tacoma, WA

Database(s) : [ALL SITES - WA, BRS, CSCSL HWS - WA, DOCKET, ECHO, EPA UST, ERNS, FRS, HIST PCS FACILITY, HMIRS (DOT), HSL - WA, ICIS, INACTIVE PCS, MANIFEST EPA, PCS ENF, PCS FACILITY, RCRA_NONGEN, RCRA_SQG, T 2 - WA, UST - WA, VCP - WA] ***(cont.)***

Envirosite ID: 52328138
EPA ID: N/R

ALL SITES - WA ***(cont.)***

Legislative District :	27
Congressional District :	9
Ecology Region :	SWRO
Ecology Program Phone :	(360) 407-6712
Tribal Land :	Y
Latitude :	47.253157
Longitude :	-122.404564
Last Date in Agency List :	2023-01-03

Program Details

Program :	HAZWASTE
Program ID :	WAH000033260
Interaction Type :	Haz Waste Transfer Facility

Interaction Type Description :

A site owned, leased or operated by a transporter of regulated hazardous waste shipments where any of the following occurs: 1) receives wastes from another transporter, 2) transfers wastes from one transport vehicle to another, 3) transfers waste from one container to another, and 4) stores waste within a vehicle or on property for 10 days or less. Examples include a parking lot, warehouse, truck terminal, barge or steamship loading/unloading facility, or railroad spur loading/unloading facility.

Status :	Inactive
Start Date :	2016-11-02
End Date :	2016-12-31
SIC :	N/R
NAICS :	485113 - Bus and Other Motor Vehicle Transit Systems

Program :	HAZWASTE
Program ID :	WAH000033260
Interaction Type :	Haz Waste Transfer Facility

Interaction Type Description :

A site owned, leased or operated by a transporter of regulated hazardous waste shipments where any of the following occurs: 1) receives wastes from another transporter, 2) transfers wastes from one transport vehicle to another, 3) transfers waste from one container to another, and 4) stores waste within a vehicle or on property for 10 days or less. Examples include a parking lot, warehouse, truck terminal, barge or steamship loading/unloading facility, or railroad spur loading/unloading facility.

Status :	Inactive
Start Date :	2016-11-02
End Date :	2016-12-31

Map Id: 508
Direction: ENE
Distance: 0.809 mi., 4270 ft.
Elevation: 14 ft.
Relative: Lower

Site Name : APM TERMINALS PACIFIC LTD | HORIZON LINES CARGO FREIGHT STATION | SSA TERMINALS TACOMA LLC
1675 LINCOLN AVE | 1675 LINCOLN AVE BLDG 300 | 1675 LINCOLN AVE BLDG 300 TRANSFER FACILITY
TACOMA | Tacoma, WA

Database(s) : [ALL SITES - WA, BRS, CSCSL HWS - WA, DOCKET, ECHO, EPA UST, ERNS, FRS, HIST PCS FACILITY, HMIRS (DOT), HSL - WA, ICIS, INACTIVE PCS, MANIFEST EPA, PCS ENF, PCS FACILITY, RCRA_NONGEN, RCRA_SQG, T 2 - WA, UST - WA, VCP - WA] ***(cont.)***

Envirosite ID: 52328138
EPA ID: N/R

ALL SITES - WA ***(cont.)***

SIC : N/R
NAICS : N/R

Program : HAZWASTE
Program ID : WAH000033260
Interaction Type : Haz Waste Management Activity

Interaction Type Description : Facilities that are required to have a RCRA Site ID# but who do not generate and/or manage hazardous waste (XQG generator status). This includes transporters, used oil recyclers, and dangerous waste fuel marketers and burners.

Status : Inactive
Start Date : 2014-12-31
End Date : 2016-11-02
SIC : N/R
NAICS : 483113 - Coastal and Great Lakes Freight Transportation

Program : HAZWASTE
Program ID : WAH000033260
Interaction Type : Haz Waste Management Activity

Interaction Type Description : Facilities that are required to have a RCRA Site ID# but who do not generate and/or manage hazardous waste (XQG generator status). This includes transporters, used oil recyclers, and dangerous waste fuel marketers and burners.

Status : Inactive
Start Date : 2014-12-31
End Date : 2016-11-02
SIC : N/R
NAICS : N/R

Program : HAZWASTE
Program ID : WAH000033260
Interaction Type : Hazardous Waste Planner

Interaction Type Description : Under Chapter 173-307 WAC, facilities that report under Section 313 of the Emergency Planning/Community Right-To-Know Act (EPCRA), or that generate more than 2,640 pounds of hazardous waste per year, must prepare Pollution Prevention Plans.

Status : Inactive

Map Id: 508
Direction: ENE
Distance: 0.809 mi., 4270 ft.
Elevation: 14 ft.
Relative: Lower

Site Name : APM TERMINALS PACIFIC LTD | HORIZON LINES CARGO FREIGHT STATION | SSA TERMINALS TACOMA LLC
1675 LINCOLN AVE | 1675 LINCOLN AVE BLDG 300 | 1675 LINCOLN AVE BLDG 300 TRANSFER FACILITY
TACOMA | Tacoma, WA

Database(s) : [ALL SITES - WA, BRS, CSCSL HWS - WA, DOCKET, ECHO, EPA UST, ERNS, FRS, HIST PCS FACILITY, HMIRS (DOT), HSL - WA, ICIS, INACTIVE PCS, MANIFEST EPA, PCS ENF, PCS FACILITY, RCRA_NONGEN, RCRA_SQG, T 2 - WA, UST - WA, VCP - WA] ***(cont.)***

Envirosite ID: 52328138
EPA ID: N/R

ALL SITES - WA ***(cont.)***

Start Date :	2015-05-08
End Date :	2015-09-16
SIC :	N/R
NAICS :	N/R
Program :	HAZWASTE
Program ID :	WAH000033260
Interaction Type :	Hazardous Waste Planner
Interaction Type Description :	Under Chapter 173-307 WAC, facilities that report under Section 313 of the Emergency Planning/Community Right-To-Know Act (EPCRA), or that generate more than 2,640 pounds of hazardous waste per year, must prepare Pollution Prevention Plans.
Status :	Inactive
Start Date :	2015-05-08
End Date :	2015-09-16
SIC :	N/R
NAICS :	483113 - Coastal and Great Lakes Freight Transportation
Program :	HAZWASTE
Program ID :	WAH000033260
Interaction Type :	Hazardous Waste Generator
Interaction Type Description :	Facilities that generate any quantity of a dangerous waste. They may be classified as SQG, MQG, or LQG depending on hazardous waste generated for a given month.
Status :	Inactive
Start Date :	2014-12-31
End Date :	2014-12-31
SIC :	N/R
NAICS :	483113 - Coastal and Great Lakes Freight Transportation
Program :	HAZWASTE
Program ID :	WAH000033260
Interaction Type :	Haz Waste Management Activity
Interaction Type Description :	Facilities that are required to have a RCRA Site ID# but who do not generate and/or manage hazardous waste (XQG generator status). This includes transporters, used oil recyclers, and dangerous waste fuel marketers and burners.

Map Id: 508
Direction: ENE
Distance: 0.809 mi., 4270 ft.
Elevation: 14 ft.
Relative: Lower

Site Name : APM TERMINALS PACIFIC LTD | HORIZON LINES CARGO FREIGHT STATION | SSA TERMINALS TACOMA LLC
1675 LINCOLN AVE | 1675 LINCOLN AVE BLDG 300 | 1675 LINCOLN AVE BLDG 300 TRANSFER FACILITY
TACOMA | Tacoma, WA

Database(s) : [ALL SITES - WA, BRS, CSCSL HWS - WA, DOCKET, ECHO, EPA UST, ERNS, FRS, HIST PCS FACILITY, HMIRS (DOT), HSL - WA, ICIS, INACTIVE PCS, MANIFEST EPA, PCS ENF, PCS FACILITY, RCRA_NONGEN, RCRA_SQG, T 2 - WA, UST - WA, VCP - WA] ***(cont.)***

Envirosite ID: 52328138
EPA ID: N/R

ALL SITES - WA ***(cont.)***

Status :	Inactive
Start Date :	2013-12-31
End Date :	2014-12-31
SIC :	N/R
NAICS :	483113 - Coastal and Great Lakes Freight Transportation
Program :	HAZWASTE
Program ID :	WAH000033260
Interaction Type :	Haz Waste Management Activity
Interaction Type Description :	Facilities that are required to have a RCRA Site ID# but who do not generate and/or manage hazardous waste (XQG generator status). This includes transporters, used oil recyclers, and dangerous waste fuel marketers and burners.
Status :	Inactive
Start Date :	2013-12-31
End Date :	2014-12-31
SIC :	N/R
NAICS :	N/R
Program :	HAZWASTE
Program ID :	WAH000033260
Interaction Type :	Hazardous Waste Generator
Interaction Type Description :	Facilities that generate any quantity of a dangerous waste. They may be classified as SQG, MQG, or LQG depending on hazardous waste generated for a given month.
Status :	Inactive
Start Date :	2014-12-31
End Date :	2014-12-31
SIC :	N/R
NAICS :	N/R
Program :	HAZWASTE
Program ID :	WAH000033260
Interaction Type :	Hazardous Waste Generator
Interaction Type Description :	Facilities that generate any quantity of a dangerous waste. They may be classified as SQG, MQG, or LQG depending on hazardous waste generated for a given month.

Map Id: 508
Direction: ENE
Distance: 0.809 mi., 4270 ft.
Elevation: 14 ft.
Relative: Lower

Site Name : APM TERMINALS PACIFIC LTD | HORIZON LINES CARGO FREIGHT STATION | SSA TERMINALS TACOMA LLC
1675 LINCOLN AVE | 1675 LINCOLN AVE BLDG 300 | 1675 LINCOLN AVE BLDG 300 TRANSFER FACILITY
TACOMA | Tacoma, WA

Database(s) : [ALL SITES - WA, BRS, CSCSL HWS - WA, DOCKET, ECHO, EPA UST, ERNS, FRS, HIST PCS FACILITY, HMIRS (DOT), HSL - WA, ICIS, INACTIVE PCS, MANIFEST EPA, PCS ENF, PCS FACILITY, RCRA_NONGEN, RCRA_SQG, T 2 - WA, UST - WA, VCP - WA] ***(cont.)***

Envirosite ID: 52328138
EPA ID: N/R

ALL SITES - WA ***(cont.)***

Status :	Inactive
Start Date :	2008-07-31
End Date :	2013-12-31
SIC :	N/R
NAICS :	N/R
Program :	HAZWASTE
Program ID :	WAH000033260
Interaction Type :	Hazardous Waste Generator
Interaction Type Description :	Facilities that generate any quantity of a dangerous waste. They may be classified as SQG, MQG, or LQG depending on hazardous waste generated for a given month.
Status :	Inactive
Start Date :	2008-07-31
End Date :	2013-12-31
SIC :	N/R
NAICS :	483113 - Coastal and Great Lakes Freight Transportation
Program :	HAZWASTE
Program ID :	WAH000033260
Interaction Type :	Industrial SW GP
Interaction Type Description :	General permit issued to industries to regulate the discharge of contaminated stormwater to state waters.
Status :	Inactive
Start Date :	2008-03-26
End Date :	2012-05-11
SIC :	N/R
NAICS :	N/R
Program :	HAZWASTE
Program ID :	WAH000033260
Interaction Type :	Urban Waters
Interaction Type Description :	The site has been inspected by an Ecology Urban Waters Inspector.
Status :	Active
Start Date :	2008-03-20
End Date :	N/R
SIC :	N/R
NAICS :	485113 - Bus and Other Motor Vehicle Transit Systems

Map Id: 508
Direction: ENE
Distance: 0.809 mi., 4270 ft.
Elevation: 14 ft.
Relative: Lower

Site Name : APM TERMINALS PACIFIC LTD | HORIZON LINES CARGO FREIGHT STATION | SSA TERMINALS TACOMA LLC
1675 LINCOLN AVE | 1675 LINCOLN AVE BLDG 300 | 1675 LINCOLN AVE BLDG 300 TRANSFER FACILITY
TACOMA | Tacoma, WA

Database(s) : [ALL SITES - WA, BRS, CSCSL HWS - WA, DOCKET, ECHO, EPA UST, ERNS, FRS, HIST PCS FACILITY, HMIRS (DOT), HSL - WA, ICIS, INACTIVE PCS, MANIFEST EPA, PCS ENF, PCS FACILITY, RCRA_NONGEN, RCRA_SQG, T 2 - WA, UST - WA, VCP - WA] ***(cont.)***

Envirosite ID: 52328138
EPA ID: N/R

ALL SITES - WA ***(cont.)***

Program :	HAZWASTE
Program ID :	WAH000033260
Interaction Type :	Urban Waters
Interaction Type Description :	The site has been inspected by an Ecology Urban Waters Inspector.
Status :	Active
Start Date :	2008-03-20
End Date :	N/R
SIC :	N/R
NAICS :	N/R

Program :	HAZWASTE
Program ID :	WAH000033260
Interaction Type :	Haz Waste Management Activity
Interaction Type Description :	Facilities that are required to have a RCRA Site ID# but who do not generate and/or manage hazardous waste (XQG generator status). This includes transporters, used oil recyclers, and dangerous waste fuel marketers and burners.
Status :	Active
Start Date :	2016-12-31
End Date :	N/R
SIC :	N/R
NAICS :	N/R

Program :	HAZWASTE
Program ID :	WAH000033260
Interaction Type :	Enforcement Final
Interaction Type Description :	An Enforcement action (i.e. Penalty, Order, Notice) was finalized and issued to the respective party, indicating the enforcement action was taken. The start and end date listed in the database are both the date the action was issued to the responsible party.
Status :	Active
Start Date :	2009-10-08
End Date :	N/R
SIC :	N/R
NAICS :	N/R

Program :	HAZWASTE
Program ID :	WAH000033260
Interaction Type :	Haz Waste Management Activity

Map Id: 508
Direction: ENE
Distance: 0.809 mi., 4270 ft.
Elevation: 14 ft.
Relative: Lower

Site Name : APM TERMINALS PACIFIC LTD | HORIZON LINES CARGO FREIGHT STATION | SSA TERMINALS TACOMA LLC
1675 LINCOLN AVE | 1675 LINCOLN AVE BLDG 300 | 1675 LINCOLN AVE BLDG 300 TRANSFER FACILITY
TACOMA | Tacoma, WA

Database(s) : [ALL SITES - WA, BRS, CSCSL HWS - WA, DOCKET, ECHO, EPA UST, ERNS, FRS, HIST PCS FACILITY, HMIRS (DOT), HSL - WA, ICIS, INACTIVE PCS, MANIFEST EPA, PCS ENF, PCS FACILITY, RCRA_NONGEN, RCRA_SQG, T 2 - WA, UST - WA, VCP - WA] ***(cont.)***

Envirosite ID: 52328138
EPA ID: N/R

ALL SITES - WA ***(cont.)***

Interaction Type Description :	Facilities that are required to have a RCRA Site ID# but who do not generate and/or manage hazardous waste (XQG generator status). This includes transporters, used oil recyclers, and dangerous waste fuel marketers and burners.
Status :	Active
Start Date :	2016-12-31
End Date :	N/R
SIC :	N/R
NAICS :	485113 - Bus and Other Motor Vehicle Transit Systems
Program :	HAZWASTE
Program ID :	WAH000033260
Interaction Type :	Urban Waters
Interaction Type Description :	The site has been inspected by an Ecology Urban Waters Inspector.
Status :	Active
Start Date :	2008-03-20
End Date :	N/R
SIC :	N/R
NAICS :	483113 - Coastal and Great Lakes Freight Transportation

BRS

Facility Name :	APM TERMINALS PACIFIC LTD
Facility Address :	1675 LINCOLN AVE, TACOMA, WA 98421
County :	PIERCE

Site Details

Date Form Received by Agency :	2012-02-14
EPA ID :	WAD144258779
Mailing Address :	1675 LINCOLN AVE BLDG.950, TACOMA, WA 98421
Contact :	GERRY OLSON
Contact Address :	1675 LINCOLN AVE, TACOMA, WA 98421
Contact Country :	US
Contact Telephone :	253-680-4440
Contact Email :	GERRY.OLSON@APMTERMINALS.COM
EPA Region :	10
Land Type :	Private
Source Type :	Annual/Biennial Report updated with Notification
Classification :	Not a generator, verified
Description :	Not a generator, verified
Last Date in Agency List :	2023-01-23

Map Id: 508
Direction: ENE
Distance: 0.809 mi., 4270 ft.
Elevation: 14 ft.
Relative: Lower

Site Name : APM TERMINALS PACIFIC LTD | HORIZON LINES CARGO FREIGHT STATION | SSA TERMINALS TACOMA LLC
1675 LINCOLN AVE | 1675 LINCOLN AVE BLDG 300 | 1675 LINCOLN AVE BLDG 300 TRANSFER FACILITY
TACOMA | Tacoma, WA

Database(s) : [ALL SITES - WA, BRS, CSCSL HWS - WA, DOCKET, ECHO, EPA UST, ERNS, FRS, HIST PCS FACILITY, HMIRS (DOT), HSL - WA, ICIS, INACTIVE PCS, MANIFEST EPA, PCS ENF, PCS FACILITY, RCRA_NONGEN, RCRA_SQG, T 2 - WA, UST - WA, VCP - WA] ***(cont.)***

Envirosite ID: 52328138
EPA ID: N/R

BRS ***(cont.)***

Owner/Operator Summary

Owner/Operator Name :	APM TERMINALS PACIFIC LTD
Owner/Operator Address :	570 HARBOR SCENIC WAY, LONG BEACH, CA 90802
Owner/Operator Country :	US
Owner/Operator Telephone :	000-000-0000
Owner/Operator Email :	N/R
Owner/Operator Fax :	N/R
Legal Status :	Private
Owner/Operator Type :	Owner
Owner/Operator Start Date :	1999-12-11
Owner/Operator End Date :	N/R

Owner/Operator Name :	APM TERMINALS PACIFIC LTD
Owner/Operator Address :	1675 LINCOLN AVE, TACOMA, WA 98421-2902
Owner/Operator Country :	US
Owner/Operator Telephone :	253-680-4440
Owner/Operator Email :	N/R
Owner/Operator Fax :	N/R
Legal Status :	Private
Owner/Operator Type :	Operator
Owner/Operator Start Date :	1997-01-01
Owner/Operator End Date :	N/R

Waste Activity Monitoring

Details for this site have been truncated due to the large number of available details for this site within this dataset. For the complete details for this site, contact your Envirosite account representative for a complimentary site report containing all of the details available.

Report Cycle :	2011
Hazardous Waste Page Number :	1
Hazardous Waste Sub-Page Number :	1
BR Form :	XX
Waste Description :	N/R
Primary NAICS :	48832 - Marine Cargo Handling
Source Code :	N/R
Form Code :	N/R
Management Method :	N/R
Generation Tons :	0
Managed Tons :	0
Shipped Tons :	0
Received Tons :	0
Receiver ID :	N/R

Map Id: 508
Direction: ENE
Distance: 0.809 mi., 4270 ft.
Elevation: 14 ft.
Relative: Lower

Site Name : APM TERMINALS PACIFIC LTD | HORIZON LINES CARGO FREIGHT STATION | SSA TERMINALS TACOMA LLC
1675 LINCOLN AVE | 1675 LINCOLN AVE BLDG 300 | 1675 LINCOLN AVE BLDG 300 TRANSFER FACILITY
TACOMA | Tacoma, WA

Database(s) : [ALL SITES - WA, BRS, CSCSL HWS - WA, DOCKET, ECHO, EPA UST, ERNS, FRS, HIST PCS FACILITY, HMIRS (DOT), HSL - WA, ICIS, INACTIVE PCS, MANIFEST EPA, PCS ENF, PCS FACILITY, RCRA_NONGEN, RCRA_SQG, T 2 - WA, UST - WA, VCP - WA] ***(cont.)***

Envirosite ID: 52328138
EPA ID: N/R

BRS ***(cont.)***

Receiver State :	N/R
Shipper ID :	N/R
Shipper State :	N/R
Waste Minimization :	N/R
Waste Code List :	N/R
Waste Code Group :	N/R
Waste Generation Type :	N/R

Report Cycle :	2009
Hazardous Waste Page Number :	1
Hazardous Waste Sub-Page Number :	1
BR Form :	XX
Waste Description :	N/R
Primary NAICS :	48832 - Marine Cargo Handling
Source Code :	N/R
Form Code :	N/R
Management Method :	N/R
Generation Tons :	0
Managed Tons :	0
Shipped Tons :	0
Received Tons :	0
Receiver ID :	N/R
Receiver State :	N/R
Shipper ID :	N/R
Shipper State :	N/R
Waste Minimization :	N/R
Waste Code List :	N/R
Waste Code Group :	N/R
Waste Generation Type :	N/R

Report Cycle :	2007
Hazardous Waste Page Number :	1
Hazardous Waste Sub-Page Number :	1
BR Form :	GM
Waste Description :	SOLVENTS
Primary NAICS :	48849 - Other Support Activities for Road Transportation
Source Code :	G24 - Solvent or product distillation as part of a production process (including totally enclosed treatment systems). Does not include batch treatment in a separate process.
Form Code :	W204 - Concentrated halogenated/ non-halogenated solvent mixture

Map Id: 508
Direction: ENE
Distance: 0.809 mi., 4270 ft.
Elevation: 14 ft.
Relative: Lower

Site Name : APM TERMINALS PACIFIC LTD | HORIZON LINES CARGO FREIGHT STATION | SSA TERMINALS TACOMA LLC
1675 LINCOLN AVE | 1675 LINCOLN AVE BLDG 300 | 1675 LINCOLN AVE BLDG 300 TRANSFER FACILITY
TACOMA | Tacoma, WA

Database(s) : [ALL SITES - WA, BRS, CSCSL HWS - WA, DOCKET, ECHO, EPA UST, ERNS, FRS, HIST PCS FACILITY, HMIRS (DOT), HSL - WA, ICIS, INACTIVE PCS, MANIFEST EPA, PCS ENF, PCS FACILITY, RCRA_NONGEN, RCRA_SQG, T 2 - WA, UST - WA, VCP - WA] ***(cont.)***

Envirosite ID: 52328138
EPA ID: N/R

BRS ***(cont.)***

Management Method :	H141 - The site receiving this waste stored/bulked and transferred the waste with no treatment or recovery (H010-H129), fuel blending (H061), or disposal (H131-H135) at that receiving site.
Generation Tons :	0.18765
Managed Tons :	0
Shipped Tons :	0.18765
Received Tons :	0
Receiver ID :	WAD991281767
Receiver State :	WA
Shipper ID :	WAD144258779
Shipper State :	WA
Waste Minimization :	N/R
Waste Code List :	D001
Waste Code Group :	D001 - IGNITABLE WASTE
Waste Generation Type :	N/R
Report Cycle :	2005
Hazardous Waste Page Number :	1
Hazardous Waste Sub-Page Number :	1
BR Form :	GM
Waste Description :	SOLVENTS
Primary NAICS :	48849 - Other Support Activities for Road Transportation
Source Code :	G09 - Other production or service-related processes from which the waste is a direct outflow or result (specify in comments)
Form Code :	W204 - Concentrated halogenated/ non-halogenated solvent mixture
Management Method :	H061 - Fuel blending prior to energy recovery at another site (waste generated either on-site or received from off-site)
Generation Tons :	0.0875
Managed Tons :	0
Shipped Tons :	0.0875
Received Tons :	0
Receiver ID :	WAD991281767
Receiver State :	WA
Shipper ID :	WAD144258779
Shipper State :	WA
Waste Minimization :	N/R
Waste Code List :	D001
Waste Code Group :	D001 - IGNITABLE WASTE
Waste Generation Type :	N/R

Map Id: 508
Direction: ENE
Distance: 0.809 mi., 4270 ft.
Elevation: 14 ft.
Relative: Lower

Site Name : APM TERMINALS PACIFIC LTD | HORIZON LINES CARGO FREIGHT STATION | SSA TERMINALS TACOMA LLC
1675 LINCOLN AVE | 1675 LINCOLN AVE BLDG 300 | 1675 LINCOLN AVE BLDG 300 TRANSFER FACILITY
TACOMA | Tacoma, WA

Database(s) : [ALL SITES - WA, BRS, CSCSL HWS - WA, DOCKET, ECHO, EPA UST, ERNS, FRS, HIST PCS FACILITY, HMIRS (DOT), HSL - WA, ICIS, INACTIVE PCS, MANIFEST EPA, PCS ENF, PCS FACILITY, RCRA_NONGEN, RCRA_SQG, T 2 - WA, UST - WA, VCP - WA] ***(cont.)***

Envirosite ID: 52328138
EPA ID: N/R

BRS ***(cont.)***

Report Cycle :	2005
Hazardous Waste Page Number :	2
Hazardous Waste Sub-Page Number :	1
BR Form :	GM
Waste Description :	GASOLINE
Primary NAICS :	48849 - Other Support Activities for Road Transportation
Source Code :	G09 - Other production or service-related processes from which the waste is a direct outflow or result (specify in comments)
Form Code :	W119 - Other inorganic liquid (specify in comments)
Management Method :	H061 - Fuel blending prior to energy recovery at another site (waste generated either on-site or received from off-site)
Generation Tons :	0.015
Managed Tons :	0
Shipped Tons :	0.015
Received Tons :	0
Receiver ID :	WAD991281767
Receiver State :	WA
Shipper ID :	WAD144258779
Shipper State :	WA
Waste Minimization :	N/R
Waste Code List :	D001
Waste Code Group :	D001 - IGNITABLE WASTE
Waste Generation Type :	N/R

Report Cycle :	2005
Hazardous Waste Page Number :	3
Hazardous Waste Sub-Page Number :	1
BR Form :	GM
Waste Description :	SOLVENT PADS AND RAGS
Primary NAICS :	48849 - Other Support Activities for Road Transportation
Source Code :	G09 - Other production or service-related processes from which the waste is a direct outflow or result (specify in comments)
Form Code :	W409 - Other organic solids (specify in comments)
Management Method :	H141 - The site receiving this waste stored/bulked and transferred the waste with no treatment or recovery (H010-H129), fuel blending (H061), or disposal (H131-H135) at that receiving site.
Generation Tons :	0.01

Map Id: 508
Direction: ENE
Distance: 0.809 mi., 4270 ft.
Elevation: 14 ft.
Relative: Lower

Site Name : APM TERMINALS PACIFIC LTD | HORIZON LINES CARGO FREIGHT STATION | SSA TERMINALS TACOMA LLC
1675 LINCOLN AVE | 1675 LINCOLN AVE BLDG 300 | 1675 LINCOLN AVE BLDG 300 TRANSFER FACILITY
TACOMA | Tacoma, WA

Database(s) : [ALL SITES - WA, BRS, CSCSL HWS - WA, DOCKET, ECHO, EPA UST, ERNS, FRS, HIST PCS FACILITY, HMIRS (DOT), HSL - WA, ICIS, INACTIVE PCS, MANIFEST EPA, PCS ENF, PCS FACILITY, RCRA_NONGEN, RCRA_SQG, T 2 - WA, UST - WA, VCP - WA] ***(cont.)***

Envirosite ID: 52328138
EPA ID: N/R

BRS ***(cont.)***

Managed Tons :	0
Shipped Tons :	0.01
Received Tons :	0
Receiver ID :	WAD991281767
Receiver State :	WA
Shipper ID :	WAD144258779
Shipper State :	WA
Waste Minimization :	N/R
Waste Code List :	D001, D035, F003, F005
Waste Code Group :	F1_5 - F001-F005 combinations
Waste Generation Type :	N/R
Report Cycle :	2005
Hazardous Waste Page Number :	4
Hazardous Waste Sub-Page Number :	1
BR Form :	GM
Waste Description :	FLAMMABLE LIQUIDS CLASS 3
Primary NAICS :	48849 - Other Support Activities for Road Transportation
Source Code :	G09 - Other production or service-related processes from which the waste is a direct outflow or result (specify in comments)
Form Code :	W001 - Lab packs from any source not containing acute hazardous waste
Management Method :	H061 - Fuel blending prior to energy recovery at another site (waste generated either on-site or received from off-site)
Generation Tons :	0.0425
Managed Tons :	0
Shipped Tons :	0.0425
Received Tons :	0
Receiver ID :	WAD991281767
Receiver State :	WA
Shipper ID :	WAD144258779
Shipper State :	WA
Waste Minimization :	N/R
Waste Code List :	D001, F003, F005
Waste Code Group :	F1_5 - F001-F005 combinations
Waste Generation Type :	N/R
Report Cycle :	2003
Hazardous Waste Page Number :	1
Hazardous Waste Sub-Page Number :	1
BR Form :	GM

Map Id: 508
Direction: ENE
Distance: 0.809 mi., 4270 ft.
Elevation: 14 ft.
Relative: Lower

Site Name : APM TERMINALS PACIFIC LTD | HORIZON LINES CARGO FREIGHT STATION | SSA TERMINALS TACOMA LLC
1675 LINCOLN AVE | 1675 LINCOLN AVE BLDG 300 | 1675 LINCOLN AVE BLDG 300 TRANSFER FACILITY
TACOMA | Tacoma, WA

Database(s) : [ALL SITES - WA, BRS, CSCSL HWS - WA, DOCKET, ECHO, EPA UST, ERNS, FRS, HIST PCS FACILITY, HMIRS (DOT), HSL - WA, ICIS, INACTIVE PCS, MANIFEST EPA, PCS ENF, PCS FACILITY, RCRA_NONGEN, RCRA_SQG, T 2 - WA, UST - WA, VCP - WA] ***(cont.)***

Envirosite ID: 52328138
EPA ID: N/R

BRS ***(cont.)***

Waste Description :	WASTE SOLVENT DEGREASER
Primary NAICS :	48849 - Other Support Activities for Road Transportation
Source Code :	G16 - Oil changes and filter or battery replacement (automotive, machinery, etc)
Form Code :	W206 - Waste oil managed as hazardous waste
Management Method :	H061 - Fuel blending prior to energy recovery at another site (waste generated either on-site or received from off-site)
Generation Tons :	0.106335
Managed Tons :	0
Shipped Tons :	0.106335
Received Tons :	0
Receiver ID :	WAD991281767
Receiver State :	WA
Shipper ID :	WAD144258779
Shipper State :	WA
Waste Minimization :	N/R
Waste Code List :	D001, F003
Waste Code Group :	F003 - THE FOLLOWING SPENT NONHALOGENATED SOLVENTS: XYLENE, ACETONE, ETHYL ACETATE, ETHYL BENZENE, ETHYL ETHER, METHYL ISOBUTYL KETONE, N-BUTYL ALCOHOL, CYCL
Waste Generation Type :	N/R
Report Cycle :	2001
Hazardous Waste Page Number :	2
Hazardous Waste Sub-Page Number :	1
BR Form :	GM
Waste Description :	N/R
Primary NAICS :	48849 - Other Support Activities for Road Transportation
Source Code :	G09 - Other production or service-related processes from which the waste is a direct outflow or result (specify in comments)
Form Code :	W203 - Concentrated non-halogenated (e.g., non-chlorinated) solvent
Management Method :	H061 - Fuel blending prior to energy recovery at another site (waste generated either on-site or received from off-site)
Generation Tons :	0.75
Managed Tons :	0

Map Id: 508
Direction: ENE
Distance: 0.809 mi., 4270 ft.
Elevation: 14 ft.
Relative: Lower

Site Name : APM TERMINALS PACIFIC LTD | HORIZON LINES CARGO FREIGHT STATION | SSA TERMINALS TACOMA LLC
1675 LINCOLN AVE | 1675 LINCOLN AVE BLDG 300 | 1675 LINCOLN AVE BLDG 300 TRANSFER FACILITY
TACOMA | Tacoma, WA

Database(s) : [ALL SITES - WA, BRS, CSCSL HWS - WA, DOCKET, ECHO, EPA UST, ERNS, FRS, HIST PCS FACILITY, HMIRS (DOT), HSL - WA, ICIS, INACTIVE PCS, MANIFEST EPA, PCS ENF, PCS FACILITY, RCRA_NONGEN, RCRA_SQG, T 2 - WA, UST - WA, VCP - WA] ***(cont.)***

Envirosite ID: 52328138
EPA ID: N/R

BRS ***(cont.)***

Shipped Tons :	0.75
Received Tons :	0
Receiver ID :	WAD991281767
Receiver State :	WA
Shipper ID :	WAD144258779
Shipper State :	WA
Waste Minimization :	N/R
Waste Code List :	D001, F004, F005
Waste Code Group :	F1_5 - F001-F005 combinations
Waste Generation Type :	N/R
Report Cycle :	2001
Hazardous Waste Page Number :	3
Hazardous Waste Sub-Page Number :	1
BR Form :	GM
Waste Description :	N/R
Primary NAICS :	48849 - Other Support Activities for Road Transportation
Source Code :	G06 - Painting and coating (manufacturing, building, or maintenance)
Form Code :	W209 - Paint, ink, lacquer, or varnish (fluid - not dried out or sludge)
Management Method :	H061 - Fuel blending prior to energy recovery at another site (waste generated either on-site or received from off-site)
Generation Tons :	0.125
Managed Tons :	0
Shipped Tons :	0.125
Received Tons :	0
Receiver ID :	WAD991281767
Receiver State :	WA
Shipper ID :	WAD144258779
Shipper State :	WA
Waste Minimization :	N/R
Waste Code List :	D001
Waste Code Group :	D001 - IGNITABLE WASTE
Waste Generation Type :	N/R
Facility Name :	HORIZON LINES
Facility Address :	1675 LINCOLN AVE BLDG 300, TACOMA, WA 98421
County :	PIERCE

Map Id: 508
Direction: ENE
Distance: 0.809 mi., 4270 ft.
Elevation: 14 ft.
Relative: Lower

Site Name : APM TERMINALS PACIFIC LTD | HORIZON LINES CARGO FREIGHT STATION | SSA TERMINALS TACOMA LLC
1675 LINCOLN AVE | 1675 LINCOLN AVE BLDG 300 | 1675 LINCOLN AVE BLDG 300 TRANSFER FACILITY
TACOMA | Tacoma, WA

Database(s) : [ALL SITES - WA, BRS, CSCSL HWS - WA, DOCKET, ECHO, EPA UST, ERNS, FRS, HIST PCS FACILITY, HMIRS (DOT), HSL - WA, ICIS, INACTIVE PCS, MANIFEST EPA, PCS ENF, PCS FACILITY, RCRA_NONGEN, RCRA_SQG, T 2 - WA, UST - WA, VCP - WA] ***(cont.)***

Envirosite ID: 52328138
EPA ID: N/R

BRS ***(cont.)***

Site Details

Date Form Received by Agency :	2012-02-16
EPA ID :	WAH000033260
Mailing Address :	1675 LINCOLN AVE BLDG 300, TACOMA, WA 98421
Contact :	CHRIS NOVOSAD
Contact Address :	1675 LINCOLN AVE BLDG 300, TACOMA, WA 98421
Contact Country :	US
Contact Telephone :	253-882-1645
Contact Email :	KENGILL@HORIZONLINES.COM
EPA Region :	10
Land Type :	Municipal
Source Type :	Annual/Biennial Report updated with Notification
Classification :	Very Small Quantity Generator

Description :

Handlers that generate 100 kilograms or less of hazardous waste per calendar month, and accumulate 1000 kg or less of hazardous waste at any time; or generate one kilogram or less of acutely hazardous waste per calendar month, and accumulate at any time: 1 kg or less of acutely hazardous waste; or 100 kg or less of any residue or contaminated soil, waste or other debris resulting from the cleanup of a spill, into or on any land or water, of acutely hazardous waste;or generate 100 kg or less of any residue or contaminated soil, waste or other debris resulting from the cleanup of a spill, into or on any land or water, of acutely hazardous waste during any calendar month, and accumulate at any time: 1 kg or less of acutely hazardous waste; or 100 kg or less of any residue or contaminated soil, waste or other debris resulting from the cleanup of a spill, into or on any land or water, of acutely hazardous waste.

Last Date in Agency List : 2023-01-23

Owner/Operator Summary

Owner/Operator Name :	HORIZON LINES
Owner/Operator Address :	1675 LINCOLN AVE BLDG 300, TACOMA, WA 98421
Owner/Operator Country :	US
Owner/Operator Telephone :	253-882-1600
Owner/Operator Email :	N/R
Owner/Operator Fax :	N/R
Legal Status :	Private
Owner/Operator Type :	Operator
Owner/Operator Start Date :	2003-02-01
Owner/Operator End Date :	N/R

Owner/Operator Name :	HORIZON LINES
Owner/Operator Address :	4064 COLONY RD STE 201, CHARLOTTE, NC 28211
Owner/Operator Country :	US

Map Id: 508
Direction: ENE
Distance: 0.809 mi., 4270 ft.
Elevation: 14 ft.
Relative: Lower

Site Name : APM TERMINALS PACIFIC LTD | HORIZON LINES CARGO FREIGHT STATION | SSA TERMINALS TACOMA LLC
1675 LINCOLN AVE | 1675 LINCOLN AVE BLDG 300 | 1675 LINCOLN AVE BLDG 300 TRANSFER FACILITY
TACOMA | Tacoma, WA

Database(s) : [ALL SITES - WA, BRS, CSCSL HWS - WA, DOCKET, ECHO, EPA UST, ERNS, FRS, HIST PCS FACILITY, HMIRS (DOT), HSL - WA, ICIS, INACTIVE PCS, MANIFEST EPA, PCS ENF, PCS FACILITY, RCRA_NONGEN, RCRA_SQG, T 2 - WA, UST - WA, VCP - WA] ***(cont.)***

Envirosite ID: 52328138
EPA ID: N/R

BRS ***(cont.)***

Owner/Operator Telephone :	704-973-7000
Owner/Operator Email :	N/R
Owner/Operator Fax :	N/R
Legal Status :	Private
Owner/Operator Type :	Owner
Owner/Operator Start Date :	2003-02-01
Owner/Operator End Date :	N/R

Waste Activity Monitoring

Report Cycle :	2011
Hazardous Waste Page Number :	1
Hazardous Waste Sub-Page Number :	1
BR Form :	XX
Waste Description :	N/R
Primary NAICS :	483113 - Coastal and Great Lakes Freight Transportation
Source Code :	N/R
Form Code :	N/R
Management Method :	N/R
Generation Tons :	0
Managed Tons :	0
Shipped Tons :	0
Received Tons :	0
Receiver ID :	N/R
Receiver State :	N/R
Shipper ID :	N/R
Shipper State :	N/R
Waste Minimization :	N/R
Waste Code List :	N/R
Waste Code Group :	N/R
Waste Generation Type :	N/R

Report Cycle :	2009
Hazardous Waste Page Number :	1
Hazardous Waste Sub-Page Number :	1
BR Form :	XX
Waste Description :	N/R
Primary NAICS :	483113 - Coastal and Great Lakes Freight Transportation
Source Code :	N/R
Form Code :	N/R
Management Method :	N/R
Generation Tons :	0
Managed Tons :	0
Shipped Tons :	0

Map Id: 508
Direction: ENE
Distance: 0.809 mi., 4270 ft.
Elevation: 14 ft.
Relative: Lower

Site Name : APM TERMINALS PACIFIC LTD | HORIZON LINES CARGO FREIGHT STATION | SSA TERMINALS TACOMA LLC
1675 LINCOLN AVE | 1675 LINCOLN AVE BLDG 300 | 1675 LINCOLN AVE BLDG 300 TRANSFER FACILITY
TACOMA | Tacoma, WA

Database(s) : [ALL SITES - WA, BRS, CSCSL HWS - WA, DOCKET, ECHO, EPA UST, ERNS, FRS, HIST PCS FACILITY, HMIRS (DOT), HSL - WA, ICIS, INACTIVE PCS, MANIFEST EPA, PCS ENF, PCS FACILITY, RCRA_NONGEN, RCRA_SQG, T 2 - WA, UST - WA, VCP - WA] ***(cont.)***

Envirosite ID: 52328138
EPA ID: N/R

BRS ***(cont.)***

Received Tons :	0
Receiver ID :	N/R
Receiver State :	N/R
Shipper ID :	N/R
Shipper State :	N/R
Waste Minimization :	N/R
Waste Code List :	N/R
Waste Code Group :	N/R
Waste Generation Type :	N/R

CSCSL HWS - WA

Facility Name :	APM TERMINALS PACIFIC LTD
Facility Address :	1675 LINCOLN AVE, TACOMA, 98421
County :	PIERCE

Site Details

Facility Site ID :	66987611
Site Status :	Awaiting Cleanup
Cleanup Site ID :	2124
Region :	Southwest
Responsible Section :	Southwest
WARM Rank :	5 - Lowest Assessed Risk
Is Brownfield? :	N/R
Is PSI? :	N/R
Current VCP :	N/R
Past VCP :	N/R
Institutional Control :	N/R
Latitude :	47.261389
Longitude :	-122.415167
Last Date in Agency List :	2023-03-07

Contaminants Details

Contaminant Name :	Petroleum Products-Unspecified
Groundwater :	Confirmed Above Cleanup Levels
Surface Water :	N/R
Soil :	Confirmed Above Cleanup Levels
Sediment :	N/R
Air :	N/R
Bedrock :	N/R

Map Id: 508
Direction: ENE
Distance: 0.809 mi., 4270 ft.
Elevation: 14 ft.
Relative: Lower

Site Name : APM TERMINALS PACIFIC LTD | HORIZON LINES CARGO FREIGHT STATION | SSA TERMINALS TACOMA LLC
1675 LINCOLN AVE | 1675 LINCOLN AVE BLDG 300 | 1675 LINCOLN AVE BLDG 300 TRANSFER FACILITY
TACOMA | Tacoma, WA

Database(s) : [ALL SITES - WA, BRS, CSCSL HWS - WA, DOCKET, ECHO, EPA UST, ERNS, FRS, HIST PCS FACILITY, HMIRS (DOT), HSL - WA, ICIS, INACTIVE PCS, MANIFEST EPA, PCS ENF, PCS FACILITY, RCRA_NONGEN, RCRA_SQG, T 2 - WA, UST - WA, VCP - WA] ***(cont.)***

Envirosite ID: 52328138
EPA ID: N/R

DOCKET

Facility Name :	APM TERMINALS PACIFIC LTD
Facility Address :	1675 LINCOLN AVE, TACOMA, WA 98421-2902

Site Activity Details

Enforcement Action Case Number :	WA-120211
Activity ID :	3400006326
Enforcement Action Name :	APM TERMINALS PACIFIC LTD
Last Date in Agency List :	2018-12-17
Final Ordr Iss/Final Order Enter Date:	N/R
Complaint/Proposed Order Actual Date:	N/R
Final Order Issued Actual Date :	N/R
Final Order Name :	N/R

Complaint Summary

Respondent/Defendant Name :	N/R
Named in Complaint :	N/R
Named in Final Order :	N/R
SEP Category :	N/R
SEP Description :	N/R
Regional Docket Number :	N/R

Standard Industrial Classification (SIC) Summary

Registry ID :	110000897414
Primary SIC :	N/R
Primary NAICS :	N/R
Settlement FRS ICIS Facility :	N/R - N/R
Pollutants (SRS) :	N/R

Map Id: 508
Direction: ENE
Distance: 0.809 mi., 4270 ft.
Elevation: 14 ft.
Relative: Lower

Site Name : APM TERMINALS PACIFIC LTD | HORIZON LINES CARGO FREIGHT STATION | SSA TERMINALS TACOMA LLC
1675 LINCOLN AVE | 1675 LINCOLN AVE BLDG 300 | 1675 LINCOLN AVE BLDG 300 TRANSFER FACILITY
TACOMA | Tacoma, WA

Database(s) : [ALL SITES - WA, BRS, CSCSL HWS - WA, DOCKET, ECHO, EPA UST, ERNS, FRS, HIST PCS FACILITY, HMIRS (DOT), HSL - WA, ICIS, INACTIVE PCS, MANIFEST EPA, PCS ENF, PCS FACILITY, RCRA_NONGEN, RCRA_SQG, T 2 - WA, UST - WA, VCP - WA] ***(cont.)***

Envirosite ID: 52328138
EPA ID: N/R

DOCKET ***(cont.)***

Admin EA Closed Actual Date :	2011-05-09
Enforcement Action Name :	N/R
Enforcement Action Resolution :	N/R
Violation Types :	N/R
Case Law Sections :	CWA OTHER - Violations not covered elsewhere

Violation Penalties and Compliance Summary

Compliance Action Cost :	N/R
EPA Penalty Assessed Amount :	N/R
Cost Recovery Required :	N/R
Cost of SEP :	N/R
Cost of Complying Actions :	N/R

Site Activity Details

Enforcement Action Case Number :	WA-158404
Activity ID :	3400010024
Enforcement Action Name :	APM TERMINALS PACIFIC LTD
Last Date in Agency List :	2018-12-17
Final Ordr Iss/Final Order Enter Date:	N/R
Complaint/Proposed Order Actual Date:	N/R
Final Order Issued Actual Date :	N/R
Final Order Name :	N/R

Complaint Summary

Respondent/Defendant Name :	N/R
Named in Complaint :	N/R
Named in Final Order :	N/R
SEP Category :	N/R
SEP Description :	N/R

Map Id: 508
Direction: ENE
Distance: 0.809 mi., 4270 ft.
Elevation: 14 ft.
Relative: Lower

Site Name : APM TERMINALS PACIFIC LTD | HORIZON LINES CARGO FREIGHT STATION | SSA TERMINALS TACOMA LLC
1675 LINCOLN AVE | 1675 LINCOLN AVE BLDG 300 | 1675 LINCOLN AVE BLDG 300 TRANSFER FACILITY
TACOMA | Tacoma, WA

Database(s) : [ALL SITES - WA, BRS, CSCSL HWS - WA, DOCKET, ECHO, EPA UST, ERNS, FRS, HIST PCS FACILITY, HMIRS (DOT), HSL - WA, ICIS, INACTIVE PCS, MANIFEST EPA, PCS ENF, PCS FACILITY, RCRA_NONGEN, RCRA_SQG, T 2 - WA, UST - WA, VCP - WA] ***(cont.)***

Envirosite ID: 52328138
EPA ID: N/R

DOCKET ***(cont.)***

Regional Docket Number : N/R

Standard Industrial Classification (SIC) Summary
Registry ID : 110000897414
Primary SIC : N/R
Primary NAICS : N/R

Settlement FRS ICIS Facility : N/R - N/R

Pollutants (SRS) : N/R

Admin EA Closed Actual Date : 2011-12-20
Enforcement Action Name : N/R
Enforcement Action Resolution : N/R

Violation Types : N/R

Case Law Sections : CWA OTHER - Violations not covered elsewhere

Violation Penalties and Compliance Summary
Compliance Action Cost : N/R
EPA Penalty Assessed Amount : N/R
Cost Recovery Required : N/R
Cost of SEP : N/R
Cost of Complying Actions : N/R

Facility Name : HORIZON LINES CARGO FREIGHT STATION
Facility Address : 1675 LINCOLN AVE BLDG 300, TACOMA, WA 98421

Site Activity Details
Enforcement Action Case Number : WA-120788
Activity ID : 3400006867
Enforcement Action Name : HORIZON LINES CARGO FREIGHT STATION

Map Id: 508
Direction: ENE
Distance: 0.809 mi., 4270 ft.
Elevation: 14 ft.
Relative: Lower

Site Name : APM TERMINALS PACIFIC LTD | HORIZON LINES CARGO FREIGHT STATION | SSA TERMINALS TACOMA LLC
1675 LINCOLN AVE | 1675 LINCOLN AVE BLDG 300 | 1675 LINCOLN AVE BLDG 300 TRANSFER FACILITY
TACOMA | Tacoma, WA

Database(s) : [ALL SITES - WA, BRS, CSCSL HWS - WA, DOCKET, ECHO, EPA UST, ERNS, FRS, HIST PCS FACILITY, HMIRS (DOT), HSL - WA, ICIS, INACTIVE PCS, MANIFEST EPA, PCS ENF, PCS FACILITY, RCRA_NONGEN, RCRA_SQG, T 2 - WA, UST - WA, VCP - WA] ***(cont.)***

Envirosite ID: 52328138
EPA ID: N/R

DOCKET ***(cont.)***

Last Date in Agency List :	2018-12-17
Final Ordr Iss/Final Order Enter Date:	N/R
Complaint/Proposed Order Actual Date:	N/R
Final Order Issued Actual Date :	N/R
Final Order Name :	N/R

Complaint Summary

Respondent/Defendant Name :	N/R
Named in Complaint :	N/R
Named in Final Order :	N/R
SEP Category :	N/R
SEP Description :	N/R
Regional Docket Number :	N/R

Standard Industrial Classification (SIC) Summary

Registry ID :	110070253755
Primary SIC :	N/R
Primary NAICS :	N/R
Settlement FRS ICIS Facility :	N/R - N/R
Pollutants (SRS) :	N/R
Admin EA Closed Actual Date :	2012-12-05
Enforcement Action Name :	N/R
Enforcement Action Resolution :	N/R
Violation Types :	N/R

Map Id: 508
Direction: ENE
Distance: 0.809 mi., 4270 ft.
Elevation: 14 ft.
Relative: Lower

Site Name : APM TERMINALS PACIFIC LTD | HORIZON LINES CARGO FREIGHT STATION | SSA TERMINALS TACOMA LLC
1675 LINCOLN AVE | 1675 LINCOLN AVE BLDG 300 | 1675 LINCOLN AVE BLDG 300 TRANSFER FACILITY
TACOMA | Tacoma, WA

Database(s) : [ALL SITES - WA, BRS, CSCSL HWS - WA, DOCKET, ECHO, EPA UST, ERNS, FRS, HIST PCS FACILITY, HMIRS (DOT), HSL - WA, ICIS, INACTIVE PCS, MANIFEST EPA, PCS ENF, PCS FACILITY, RCRA_NONGEN, RCRA_SQG, T 2 - WA, UST - WA, VCP - WA] ***(cont.)***

Envirosite ID: 52328138
EPA ID: N/R

DOCKET ***(cont.)***

Case Law Sections :	CWA OTHER - Violations not covered elsewhere

Violation Penalties and Compliance Summary

Compliance Action Cost :	N/R
EPA Penalty Assessed Amount :	N/R
Cost Recovery Required :	N/R
Cost of SEP :	N/R
Cost of Complying Actions :	N/R

Site Activity Details

Enforcement Action Case Number :	WA-232610
Activity ID :	3400012499
Enforcement Action Name :	HORIZON LINES CARGO FREIGHT STATION
Last Date in Agency List :	2018-12-17
Final Ordr Iss/Final Order Enter Date:	N/R
Complaint/Proposed Order Actual Date:	N/R
Final Order Issued Actual Date :	N/R
Final Order Name :	N/R

Complaint Summary

Respondent/Defendant Name :	N/R
Named in Complaint :	N/R
Named in Final Order :	N/R
SEP Category :	N/R
SEP Description :	N/R
Regional Docket Number :	N/R

Standard Industrial Classification (SIC) Summary

Registry ID :	110070253755
Primary SIC :	N/R
Primary NAICS :	N/R

Map Id: 508
Direction: ENE
Distance: 0.809 mi., 4270 ft.
Elevation: 14 ft.
Relative: Lower

Site Name : APM TERMINALS PACIFIC LTD | HORIZON LINES CARGO FREIGHT STATION | SSA TERMINALS TACOMA LLC
1675 LINCOLN AVE | 1675 LINCOLN AVE BLDG 300 | 1675 LINCOLN AVE BLDG 300 TRANSFER FACILITY
TACOMA | Tacoma, WA

Database(s) : [ALL SITES - WA, BRS, CSCSL HWS - WA, DOCKET, ECHO, EPA UST, ERNS, FRS, HIST PCS FACILITY, HMIRS (DOT), HSL - WA, ICIS, INACTIVE PCS, MANIFEST EPA, PCS ENF, PCS FACILITY, RCRA_NONGEN, RCRA_SQG, T 2 - WA, UST - WA, VCP - WA] ***(cont.)***

Envirosite ID: 52328138
EPA ID: N/R

DOCKET ***(cont.)***

Settlement FRS ICIS Facility : N/R - N/R

Pollutants (SRS) : N/R

Admin EA Closed Actual Date : 2012-12-05
Enforcement Action Name : N/R
Enforcement Action Resolution : N/R

Violation Types : N/R

Case Law Sections : CWA OTHER - Violations not covered elsewhere

Violation Penalties and Compliance Summary
Compliance Action Cost : N/R
EPA Penalty Assessed Amount : N/R
Cost Recovery Required : N/R
Cost of SEP : N/R
Cost of Complying Actions : N/R

ECHO

Facility Name : APM TERMINALS PACIFIC
Facility Address : 1675 LINCOLN AVE, TACOMA, WA 98421
County : PIERCE

Last Inspection Date : 2022-06-30
Registry ID : 110000897414
FIPS Code : 53053
EPA Region : 10
Inspection Count : 1
Last Inspection Days : 157
Informal Count : 0
Last Informal Action Date : 2011-05-09
Formal Action Count : 0
Last Formal Action Date : N/R
Total Penalties : 0
Penalty Count : N/R
Last Penalty Date : N/R
Last Penalty Amount : N/R

Map Id: 508
Direction: ENE
Distance: 0.809 mi., 4270 ft.
Elevation: 14 ft.
Relative: Lower

Site Name : APM TERMINALS PACIFIC LTD | HORIZON LINES CARGO FREIGHT STATION | SSA TERMINALS TACOMA LLC
1675 LINCOLN AVE | 1675 LINCOLN AVE BLDG 300 | 1675 LINCOLN AVE BLDG 300 TRANSFER FACILITY
TACOMA | Tacoma, WA

Database(s) : [ALL SITES - WA, BRS, CSCSL HWS - WA, DOCKET, ECHO, EPA UST, ERNS, FRS, HIST PCS FACILITY, HMIRS (DOT), HSL - WA, ICIS, INACTIVE PCS, MANIFEST EPA, PCS ENF, PCS FACILITY, RCRA_NONGEN, RCRA_SQG, T 2 - WA, UST - WA, VCP - WA] ***(cont.)***

Envirosite ID: 52328138
EPA ID: N/R

ECHO ***(cont.)***

QTRS IN NC :	5
Programs IN SNC :	0
Current Compliance Status :	Violation Identified
Three-Year Compliance Status :	___V__VV_VV_
Collection Method :	INTERPOLATION-PHOTO
Reference Point :	FACILITY CENTROID
Accuracy Meters :	352
Derived Tribes :	Puyallup Tribe of the Puyallup Reservation - .1 mile(s), Puyallup Tribe of the Puyallup Reservation - 1.5 mile(s), Muckleshoot Indian Tribe - 9.7 mile(s), Muckleshoot Indian Tribe - 12.7 mile(s), Nisqually Indian Tribe - 18.5 mile(s), Squaxin Island Tribe of the Squaxin Island Reservation - 23.1 mile(s), Squaxin Island Tribe of the Squaxin Island Reservation - 25 mile(s)
Derived HUC :	17110014
Derived WBD :	171100190205
Derived STCTY FIPS :	53053
Derived Zip :	98421
Derived CD113 :	09
Derived CB2010 :	530530602001061
MYRTK Universe :	NNN
NPDES IDs :	WAR000307 WAR305772
CWA Permit Types :	Minor
CWA Compliance Tracking :	On
CWA NAICS :	488320
CWA SICS :	4491
CWA Inspection Count :	1
CWA Last Inspection Days :	1888
CWA Informal Count :	N/R
CWA Formal Action Count :	N/R
CWA Last Formal Action Date :	N/R
CWA Penalties :	N/R
CWA Last Penalty Date :	N/R
CWA Last Penalty Amount :	N/R
CWA Quarters IN NC :	5
CWA Current Compliance Status :	Violation Identified
CWA Current SNC Flag :	N
CWA 13 Quarters Compliance Status :	____V__VV_VV_
CWA 13 Quarters Effluent Exceedances:	21
CWA Three-Year QNCR Codes :	N/R
DFR URL :	Click here for hyperlink provided by the agency.
Facility SIC :	4491
Facility NAICS :	488320 - Marine Cargo Handling
Facility Last Inspection EPA Date :	N/R
Facility Last Inspection State Date :	2022-06-30

Map Id: 508
Direction: ENE
Distance: 0.809 mi., 4270 ft.
Elevation: 14 ft.
Relative: Lower

Site Name : APM TERMINALS PACIFIC LTD | HORIZON LINES CARGO FREIGHT STATION | SSA TERMINALS TACOMA LLC
1675 LINCOLN AVE | 1675 LINCOLN AVE BLDG 300 | 1675 LINCOLN AVE BLDG 300 TRANSFER FACILITY
TACOMA | Tacoma, WA

Database(s) : [ALL SITES - WA, BRS, CSCSL HWS - WA, DOCKET, ECHO, EPA UST, ERNS, FRS, HIST PCS FACILITY, HMIRS (DOT), HSL - WA, ICIS, INACTIVE PCS, MANIFEST EPA, PCS ENF, PCS FACILITY, RCRA_NONGEN, RCRA_SQG, T 2 - WA, UST - WA, VCP - WA] ***(cont.)***

Envirosite ID: 52328138
EPA ID: N/R

ECHO ***(cont.)***

Facility Last Formal Act EPA Date :	N/R
Facility Last Formal Act State Date :	N/R
Facility Last Informal Act EPA Date :	N/R
Facility Last Informal Act State Date:	2011-05-09
Facility Federal Agency :	N/R
TRI Reporter :	N/R
Facility Imp Water Flag :	Y
Current SNC Flag :	N
Indian County Flag :	N
Federal Flag :	N/R
US Mexico Border Flag :	N/R
Chesapeak Bay Flag :	N/R
AIR Flag :	N
NPDES Flag :	Y
SDWIS Flag :	N
RCRA Flag :	N
TRI Flag :	N
GHG Flag :	N
Major Flag :	N/R
Active Flag :	Y
NAA Flag :	N
Latitude :	47.258867
Longitude :	-122.410816
Last Date in Agency List :	2023-01-16

Facility Name :	HORIZON LINES CARGO FREIGHT STATION
Facility Address :	1675 LINCOLN AVE, TACOMA, WA 98421
County :	PIERCE

Last Inspection Date :	2015-08-13
Registry ID :	110000897414
FIPS Code :	53053
EPA Region :	10
Inspection Count :	3
Last Inspection Days :	1011
Informal Count :	0
Last Informal Action Date :	2012-10-24
Formal Action Count :	0
Last Formal Action Date :	1998-04-02
Total Penalties :	0
Penalty Count :	N/R
Last Penalty Date :	1998-04-02
Last Penalty Amount :	15000
QTRS IN NC :	1

Map Id: 508
Direction: ENE
Distance: 0.809 mi., 4270 ft.
Elevation: 14 ft.
Relative: Lower

Site Name : APM TERMINALS PACIFIC LTD | HORIZON LINES CARGO FREIGHT STATION | SSA TERMINALS TACOMA LLC
1675 LINCOLN AVE | 1675 LINCOLN AVE BLDG 300 | 1675 LINCOLN AVE BLDG 300 TRANSFER FACILITY
TACOMA | Tacoma, WA

Database(s) : [ALL SITES - WA, BRS, CSCSL HWS - WA, DOCKET, ECHO, EPA UST, ERNS, FRS, HIST PCS FACILITY, HMIRS (DOT), HSL - WA, ICIS, INACTIVE PCS, MANIFEST EPA, PCS ENF, PCS FACILITY, RCRA_NONGEN, RCRA_SQG, T 2 - WA, UST - WA, VCP - WA] ***(cont.)***

Envirosite ID: 52328138
EPA ID: N/R

ECHO ***(cont.)***

Programs IN SNC :	0
Current Compliance Status :	No Violation
Three-Year Compliance Status :	UUUUVUU____
Collection Method :	INTERPOLATION-PHOTO
Reference Point :	FACILITY CENTROID
Accuracy Meters :	352
Derived Tribes :	Puyallup Tribe of the Puyallup Reservation - .1 mile(s), Puyallup Tribe of the Puyallup Reservation - 1.5 mile(s), Muckleshoot Indian Tribe - 9.7 mile(s), Muckleshoot Indian Tribe - 12.7 mile(s), Nisqually Indian Tribe - 18.5 mile(s), Squaxin Island Tribe of the Squaxin Island Reservation - 23.1 mile(s), Squaxin Island Tribe of the Squaxin Island Reservation - 25 mile(s)
Derived HUC :	17110014
Derived WBD :	171100190205
Derived STCTY FIPS :	53053
Derived Zip :	98421
Derived CD113 :	09
Derived CB2010 :	530530602001061
MYRTK Universe :	NNN
NPDES IDs :	WAR000307 WAR010457
CWA Permit Types :	Minor
CWA Compliance Tracking :	Off
CWA NAICS :	488320
CWA SICS :	4491 4231
CWA Inspection Count :	3
CWA Last Inspection Days :	2217
CWA Informal Count :	N/R
CWA Formal Action Count :	N/R
CWA Last Formal Action Date :	N/R
CWA Penalties :	N/R
CWA Last Penalty Date :	N/R
CWA Last Penalty Amount :	N/R
CWA Quarters IN NC :	1
CWA Current Compliance Status :	No Violation
CWA Current SNC Flag :	N
CWA 13 Quarters Compliance Status :	UUUUUVUU____
CWA 13 Quarters Effluent Exceedances:	49
CWA Three-Year QNCR Codes :	N/R
DFR URL :	Click here for hyperlink provided by the agency.
Facility SIC :	4491 4231
Facility NAICS :	488320 - Marine Cargo Handling, 485113 - Bus and Other Motor Vehicle Transit Systems

Map Id: 508
Direction: ENE
Distance: 0.809 mi., 4270 ft.
Elevation: 14 ft.
Relative: Lower

Site Name : APM TERMINALS PACIFIC LTD | HORIZON LINES CARGO FREIGHT STATION | SSA TERMINALS TACOMA LLC
1675 LINCOLN AVE | 1675 LINCOLN AVE BLDG 300 | 1675 LINCOLN AVE BLDG 300 TRANSFER FACILITY
TACOMA | Tacoma, WA

Database(s) : [ALL SITES - WA, BRS, CSCSL HWS - WA, DOCKET, ECHO, EPA UST, ERNS, FRS, HIST PCS FACILITY, HMIRS (DOT), HSL - WA, ICIS, INACTIVE PCS, MANIFEST EPA, PCS ENF, PCS FACILITY, RCRA_NONGEN, RCRA_SQG, T 2 - WA, UST - WA, VCP - WA] ***(cont.)***

Envirosite ID: 52328138
EPA ID: N/R

ECHO ***(cont.)***

Facility Last Inspection EPA Date :	2007-05-29
Facility Last Inspection State Date :	2015-08-13
Facility Last Formal Act EPA Date :	N/R
Facility Last Formal Act State Date :	1998-04-02
Facility Last Informal Act EPA Date :	N/R
Facility Last Informal Act State Date:	2012-10-24
Facility Federal Agency :	N/R
TRI Reporter :	N/R
Facility Imp Water Flag :	N/R
Current SNC Flag :	N
Indian County Flag :	N
Federal Flag :	N/R
US Mexico Border Flag :	N/R
Chesapeak Bay Flag :	N/R
AIR Flag :	N
NPDES Flag :	Y
SDWIS Flag :	N
RCRA Flag :	Y
TRI Flag :	N
GHG Flag :	N
Major Flag :	N/R
Active Flag :	Y
NAA Flag :	Y
Latitude :	47.258867
Longitude :	-122.410816
Last Date in Agency List :	2018-05-21

Facility Name :	HORIZON LINES CARGO FREIGHT STATION
Facility Address :	1675 LINCOLN AVE, BLDG 300, TACOMA, WA 98421
County :	PIERCE

Last Inspection Date :	2018-09-14
Registry ID :	110070253755
FIPS Code :	53053
EPA Region :	10
Inspection Count :	1
Last Inspection Days :	1542
Informal Count :	1
Last Informal Action Date :	2019-06-25
Formal Action Count :	0
Last Formal Action Date :	N/R
Total Penalties :	0
Penalty Count :	N/R
Last Penalty Date :	N/R

Map Id: 508
Direction: ENE
Distance: 0.809 mi., 4270 ft.
Elevation: 14 ft.
Relative: Lower

Site Name : APM TERMINALS PACIFIC LTD | HORIZON LINES CARGO FREIGHT STATION | SSA TERMINALS TACOMA LLC
1675 LINCOLN AVE | 1675 LINCOLN AVE BLDG 300 | 1675 LINCOLN AVE BLDG 300 TRANSFER FACILITY
TACOMA | Tacoma, WA

Database(s) : [ALL SITES - WA, BRS, CSCSL HWS - WA, DOCKET, ECHO, EPA UST, ERNS, FRS, HIST PCS FACILITY, HMIRS (DOT), HSL - WA, ICIS, INACTIVE PCS, MANIFEST EPA, PCS ENF, PCS FACILITY, RCRA_NONGEN, RCRA_SQG, T 2 - WA, UST - WA, VCP - WA] ***(cont.)***

Envirosite ID: 52328138
EPA ID: N/R

ECHO ***(cont.)***

Last Penalty Amount :	N/R
QTRS IN NC :	0
Programs IN SNC :	0
Current Compliance Status :	No Violation Identified
Three-Year Compliance Status :	_____
Collection Method :	ADDRESS MATCHING-HOUSE NUMBER
Reference Point :	ENTRANCE POINT OF A FACILITY OR STATION
Accuracy Meters :	50
Derived Tribes :	Puyallup Tribe of the Puyallup Reservation - 0 mile(s), Puyallup Tribe of the Puyallup Reservation - 1.3 mile(s), Muckleshoot Indian Tribe - 9.7 mile(s), Muckleshoot Indian Tribe - 12.6 mile(s), Nisqually Indian Tribe - 18.3 mile(s), Squaxin Island Tribe of the Squaxin Island Reservation - 23.2 mile(s)
Derived HUC :	17110014
Derived WBD :	171100190205
Derived STCTY FIPS :	53053
Derived Zip :	98421
Derived CD113 :	09
Derived CB2010 :	530530602001097
MYRTK Universe :	NNN
NPDES IDs :	WAR010457
CWA Permit Types :	Minor
CWA Compliance Tracking :	Off
CWA NAICS :	N/R
CWA SICS :	4231
CWA Inspection Count :	N/R
CWA Last Inspection Days :	3875
CWA Informal Count :	N/R
CWA Formal Action Count :	N/R
CWA Last Formal Action Date :	N/R
CWA Penalties :	N/R
CWA Last Penalty Date :	N/R
CWA Last Penalty Amount :	N/R
CWA Quarters IN NC :	0
CWA Current Compliance Status :	Terminated Permit
CWA Current SNC Flag :	N
CWA 13 Quarters Compliance Status :	N/R
CWA 13 Quarters Effluent Exceedances:	N/R
CWA Three-Year QNCR Codes :	N/R
DFR URL :	Click here for hyperlink provided by the agency.
Facility SIC :	4231
Facility NAICS :	485113 - Bus and Other Motor Vehicle Transit Systems
Facility Last Inspection EPA Date :	N/R
Facility Last Inspection State Date :	2018-09-14

Map Id: 508
Direction: ENE
Distance: 0.809 mi., 4270 ft.
Elevation: 14 ft.
Relative: Lower

Site Name : APM TERMINALS PACIFIC LTD | HORIZON LINES CARGO FREIGHT STATION | SSA TERMINALS TACOMA LLC
1675 LINCOLN AVE | 1675 LINCOLN AVE BLDG 300 | 1675 LINCOLN AVE BLDG 300 TRANSFER FACILITY
TACOMA | Tacoma, WA

Database(s) : [ALL SITES - WA, BRS, CSCSL HWS - WA, DOCKET, ECHO, EPA UST, ERNS, FRS, HIST PCS FACILITY, HMIRS (DOT), HSL - WA, ICIS, INACTIVE PCS, MANIFEST EPA, PCS ENF, PCS FACILITY, RCRA_NONGEN, RCRA_SQG, T 2 - WA, UST - WA, VCP - WA] ***(cont.)***

Envirosite ID: 52328138
EPA ID: N/R

ECHO ***(cont.)***

Facility Last Formal Act EPA Date :	N/R
Facility Last Formal Act State Date :	N/R
Facility Last Informal Act EPA Date :	N/R
Facility Last Informal Act State Date:	2019-06-25
Facility Federal Agency :	N/R
TRI Reporter :	N/R
Facility Imp Water Flag :	Y
Current SNC Flag :	N
Indian County Flag :	N
Federal Flag :	N/R
US Mexico Border Flag :	N/R
Chesapeak Bay Flag :	N/R
AIR Flag :	N
NPDES Flag :	Y
SDWIS Flag :	N
RCRA Flag :	Y
TRI Flag :	N
GHG Flag :	N
Major Flag :	N/R
Active Flag :	N/R
NAA Flag :	N
Latitude :	47.253137
Longitude :	-122.408826
Last Date in Agency List :	2023-01-16
Last Inspection Date :	2012-04-24
Registry ID :	110036140583
FIPS Code :	53053
EPA Region :	10
Inspection Count :	0
Last Inspection Days :	2000
Informal Count :	0
Last Informal Action Date :	N/R
Formal Action Count :	0
Last Formal Action Date :	N/R
Total Penalties :	0
Penalty Count :	0
Last Penalty Date :	N/R
Last Penalty Amount :	N/R
QTRS IN NC :	0
Programs IN SNC :	0
Current Compliance Status :	No Violation
Three-Year Compliance Status :	_____
Collection Method :	ADDRESS MATCHING-HOUSE NUMBER
Reference Point :	ENTRANCE POINT OF A FACILITY OR STATION

Map Id: 508
Direction: ENE
Distance: 0.809 mi., 4270 ft.
Elevation: 14 ft.
Relative: Lower

Site Name : APM TERMINALS PACIFIC LTD | HORIZON LINES CARGO FREIGHT STATION | SSA TERMINALS TACOMA LLC
1675 LINCOLN AVE | 1675 LINCOLN AVE BLDG 300 | 1675 LINCOLN AVE BLDG 300 TRANSFER FACILITY
TACOMA | Tacoma, WA

Database(s) : [ALL SITES - WA, BRS, CSCSL HWS - WA, DOCKET, ECHO, EPA UST, ERNS, FRS, HIST PCS FACILITY, HMIRS (DOT), HSL - WA, ICIS, INACTIVE PCS, MANIFEST EPA, PCS ENF, PCS FACILITY, RCRA_NONGEN, RCRA_SQG, T 2 - WA, UST - WA, VCP - WA] ***(cont.)***

Envirosite ID: 52328138
EPA ID: N/R

ECHO ***(cont.)***

Accuracy Meters :	50
Derived Tribes :	Puyallup Tribe of the Puyallup Reservation - 0 mile(s), Puyallup Tribe of the Puyallup Reservation - 1.3 mile(s), Muckleshoot Indian Tribe - 9.7 mile(s), Muckleshoot Indian Tribe - 12.6 mile(s), Nisqually Indian Tribe - 18.3 mile(s), Squaxin Island Tribe of the Squaxin Island Reservation - 23.2 mile(s)
Derived HUC :	17110014
Derived WBD :	N/R
Derived STCTY FIPS :	53053
Derived Zip :	98421
Derived CD113 :	09
Derived CB2010 :	530530602001097
MYRTK Universe :	NNN
NPDES IDs :	WAR010457
CWA Permit Types :	Minor
CWA Compliance Tracking :	Off
CWA NAICS :	N/R
CWA SICS :	4231
CWA Inspection Count :	N/R
CWA Last Inspection Days :	2000
CWA Informal Count :	N/R
CWA Formal Action Count :	N/R
CWA Last Formal Action Date :	N/R
CWA Penalties :	N/R
CWA Last Penalty Date :	N/R
CWA Last Penalty Amount :	N/R
CWA Quarters IN NC :	0
CWA Current Compliance Status :	No Violation
CWA Current SNC Flag :	N
CWA 13 Quarters Compliance Status :	_____
CWA 13 Quarters Effluent Exceedances:	N/R
CWA Three-Year QNCR Codes :	N/R
DFR URL :	Click here for hyperlink provided by the agency.
Facility SIC :	4231
Facility NAICS :	485113 - Bus and Other Motor Vehicle Transit Systems
Facility Last Inspection EPA Date :	N/R
Facility Last Inspection State Date :	2012-04-24
Facility Last Formal Act EPA Date :	N/R
Facility Last Formal Act State Date :	N/R
Facility Last Informal Act EPA Date :	N/R
Facility Last Informal Act State Date:	N/R
Facility Federal Agency :	N/R
TRI Reporter :	N/R
Facility Imp Water Flag :	N/R

Map Id: 508
Direction: ENE
Distance: 0.809 mi., 4270 ft.
Elevation: 14 ft.
Relative: Lower

Site Name : APM TERMINALS PACIFIC LTD | HORIZON LINES CARGO FREIGHT STATION | SSA TERMINALS TACOMA LLC
1675 LINCOLN AVE | 1675 LINCOLN AVE BLDG 300 | 1675 LINCOLN AVE BLDG 300 TRANSFER FACILITY
TACOMA | Tacoma, WA

Database(s) : [ALL SITES - WA, BRS, CSCSL HWS - WA, DOCKET, ECHO, EPA UST, ERNS, FRS, HIST PCS FACILITY, HMIRS (DOT), HSL - WA, ICIS, INACTIVE PCS, MANIFEST EPA, PCS ENF, PCS FACILITY, RCRA_NONGEN, RCRA_SQG, T 2 - WA, UST - WA, VCP - WA] ***(cont.)***

Envirosite ID: 52328138
EPA ID: N/R

ECHO ***(cont.)***

Current SNC Flag :	N
Indian County Flag :	Y
Federal Flag :	N/R
US Mexico Border Flag :	N/R
Chesapeak Bay Flag :	N/R
AIR Flag :	N
NPDES Flag :	Y
SDWIS Flag :	N
RCRA Flag :	Y
TRI Flag :	N
GHG Flag :	N
Major Flag :	N/R
Active Flag :	Y
NAA Flag :	Y
Latitude :	47.253137
Longitude :	-122.408826
Last Date in Agency List :	2017-10-23
Facility Name :	SSA TERMINALS TACOMA LLC
Facility Address :	1675 LINCOLN AVE, TACOMA, WA 98421
County :	PIERCE
Last Inspection Date :	2018-09-14
Registry ID :	110070261634
FIPS Code :	53053
EPA Region :	10
Inspection Count :	1
Last Inspection Days :	1542
Informal Count :	1
Last Informal Action Date :	2019-06-17
Formal Action Count :	0
Last Formal Action Date :	1998-04-02
Total Penalties :	0
Penalty Count :	N/R
Last Penalty Date :	1998-04-02
Last Penalty Amount :	15000
QTRS IN NC :	0
Programs IN SNC :	0
Current Compliance Status :	No Violation Identified
Three-Year Compliance Status :	_____
Collection Method :	ADDRESS MATCHING-HOUSE NUMBER
Reference Point :	ENTRANCE POINT OF A FACILITY OR STATION
Accuracy Meters :	50

Map Id: 508
Direction: ENE
Distance: 0.809 mi., 4270 ft.
Elevation: 14 ft.
Relative: Lower

Site Name : APM TERMINALS PACIFIC LTD | HORIZON LINES CARGO FREIGHT STATION | SSA TERMINALS TACOMA LLC
1675 LINCOLN AVE | 1675 LINCOLN AVE BLDG 300 | 1675 LINCOLN AVE BLDG 300 TRANSFER FACILITY
TACOMA | Tacoma, WA

Database(s) : [ALL SITES - WA, BRS, CSCSL HWS - WA, DOCKET, ECHO, EPA UST, ERNS, FRS, HIST PCS FACILITY, HMIRS (DOT), HSL - WA, ICIS, INACTIVE PCS, MANIFEST EPA, PCS ENF, PCS FACILITY, RCRA_NONGEN, RCRA_SQG, T 2 - WA, UST - WA, VCP - WA] ***(cont.)***

Envirosite ID: 52328138
EPA ID: N/R

ECHO ***(cont.)***

Derived Tribes :	Puyallup Tribe of the Puyallup Reservation - 0 mile(s), Puyallup Tribe of the Puyallup Reservation - 1.3 mile(s), Muckleshoot Indian Tribe - 9.7 mile(s), Muckleshoot Indian Tribe - 12.6 mile(s), Nisqually Indian Tribe - 18.3 mile(s), Squaxin Island Tribe of the Squaxin Island Reservation - 23.2 mile(s)
Derived HUC :	17110014
Derived WBD :	171100190205
Derived STCTY FIPS :	53053
Derived Zip :	98421
Derived CD113 :	09
Derived CB2010 :	530530602001097
MYRTK Universe :	NNN
NPDES IDs :	N/R
CWA Permit Types :	N/R
CWA Compliance Tracking :	N/R
CWA NAICS :	N/R
CWA SICS :	N/R
CWA Inspection Count :	N/R
CWA Last Inspection Days :	N/R
CWA Informal Count :	N/R
CWA Formal Action Count :	N/R
CWA Last Formal Action Date :	N/R
CWA Penalties :	N/R
CWA Last Penalty Date :	N/R
CWA Last Penalty Amount :	N/R
CWA Quarters IN NC :	N/R
CWA Current Compliance Status :	N/R
CWA Current SNC Flag :	N
CWA 13 Quarters Compliance Status :	N/R
CWA 13 Quarters Effluent Exceedances:	N/R
CWA Three-Year QNCR Codes :	N/R
DFR URL :	Click here for hyperlink provided by the agency.
Facility SIC :	N/R
Facility NAICS :	488320 - Marine Cargo Handling
Facility Last Inspection EPA Date :	N/R
Facility Last Inspection State Date :	2018-09-14
Facility Last Formal Act EPA Date :	N/R
Facility Last Formal Act State Date :	1998-04-02
Facility Last Informal Act EPA Date :	N/R
Facility Last Informal Act State Date:	2019-06-17
Facility Federal Agency :	N/R
TRI Reporter :	N/R
Facility Imp Water Flag :	N/R
Current SNC Flag :	N
Indian County Flag :	N

Map Id: 508
Direction: ENE
Distance: 0.809 mi., 4270 ft.
Elevation: 14 ft.
Relative: Lower

Site Name : APM TERMINALS PACIFIC LTD | HORIZON LINES CARGO FREIGHT STATION | SSA TERMINALS TACOMA LLC
1675 LINCOLN AVE | 1675 LINCOLN AVE BLDG 300 | 1675 LINCOLN AVE BLDG 300 TRANSFER FACILITY
TACOMA | Tacoma, WA

Database(s) : [ALL SITES - WA, BRS, CSCSL HWS - WA, DOCKET, ECHO, EPA UST, ERNS, FRS, HIST PCS FACILITY, HMIRS (DOT), HSL - WA, ICIS, INACTIVE PCS, MANIFEST EPA, PCS ENF, PCS FACILITY, RCRA_NONGEN, RCRA_SQG, T 2 - WA, UST - WA, VCP - WA] ***(cont.)***

Envirosite ID: 52328138
EPA ID: N/R

ECHO ***(cont.)***

Federal Flag :	N/R
US Mexico Border Flag :	N/R
Chesapeak Bay Flag :	N/R
AIR Flag :	N
NPDES Flag :	N
SDWIS Flag :	N
RCRA Flag :	Y
TRI Flag :	N
GHG Flag :	N
Major Flag :	N/R
Active Flag :	Y
NAA Flag :	N
Latitude :	47.253137
Longitude :	-122.408826
Last Date in Agency List :	2023-01-16

EPA UST

Facility Name :	SSA TERMINALS (TACOMA) LLC-WEST SITCUM TERMINAL
Facility Address :	1675 Lincoln Ave, Tacoma, Washington 98421
County :	Pierce
Facility ID :	WA66987611
Facility Status :	Open UST(s)
Open USTs :	2
Closed USTs :	1
Temporarily Out of Service USTs :	0
Date of Last Inspection :	N/R
EPA Region :	10
Tribe :	N/R
Facility ID 2 :	N/R
Latitude :	47.261389
Longitude :	-122.415167
Last Date in Agency List :	2023-01-30

Tank Details

Tank ID :	WA66987611_T-15
Tank Status :	Open
Installation Date :	1984-10-01
Removal Date :	N/R
Capacity :	111
Substances :	B Unleaded Gasoline
Tank Wall Type :	N/R

Map Id: 508
Direction: ENE
Distance: 0.809 mi., 4270 ft.
Elevation: 14 ft.
Relative: Lower

Site Name : APM TERMINALS PACIFIC LTD | HORIZON LINES CARGO FREIGHT STATION | SSA TERMINALS TACOMA LLC
1675 LINCOLN AVE | 1675 LINCOLN AVE BLDG 300 | 1675 LINCOLN AVE BLDG 300 TRANSFER FACILITY
TACOMA | Tacoma, WA

Database(s) : [ALL SITES - WA, BRS, CSCSL HWS - WA, DOCKET, ECHO, EPA UST, ERNS, FRS, HIST PCS FACILITY, HMIRS (DOT), HSL - WA, ICIS, INACTIVE PCS, MANIFEST EPA, PCS ENF, PCS FACILITY, RCRA_NONGEN, RCRA_SQG, T 2 - WA, UST - WA, VCP - WA] ***(cont.)***

Envirosite ID: 52328138
EPA ID: N/R

EPA UST ***(cont.)***

Tank ID :	WA66987611_T-16
Tank Status :	Open
Installation Date :	1984-01-01
Removal Date :	N/R
Capacity :	20000
Substances :	D Diesel
Tank Wall Type :	N/R

Tank ID :	WA66987611_T-17
Tank Status :	Closed
Installation Date :	1984-10-01
Removal Date :	N/R
Capacity :	2001
Substances :	G Used Oil/Waste Oil
Tank Wall Type :	N/R

ERNS

Facility Address :	1675 LINCOLN AVE, TACOMA, WA
County :	PIERCE

Incident Information

Details for this site have been truncated due to the large number of available details for this site within this dataset. For the complete details for this site, contact your Envirosite account representative for a complimentary site report containing all of the details available.

Incident Date Time :	2008-12-25 17:00:00
Type of Incident :	VESSEL
Incident Cause :	EQUIPMENT FAILURE
Incident DTG :	DISCOVERED
Incident Location :	APM TERMINAL
Sequence Number :	893367
Potential Flag :	N
Description of Incident :	A CLASS 8 (PACKING GROUP THREE) CORROSIVE MATERIAL HAS LEAKED ONTO THE DECK OF THE CONTAINER SHIP HORIZON HUNTER FROM A LEAKING ON BOARD TOTE CONTAINER. THE VESSEL IS CURRENTLY EN ROUTE TO TACOMA WASHINGTON (FROM CHINA) ETA 1800 12-26-08. ALL OF THE SPILLED MATERIAL HAS BEEN CONTAINED.
Last Date in Agency List :	2015-12-23

Map Id: 508
Direction: ENE
Distance: 0.809 mi., 4270 ft.
Elevation: 14 ft.
Relative: Lower

Site Name : APM TERMINALS PACIFIC LTD | HORIZON LINES CARGO FREIGHT STATION | SSA TERMINALS TACOMA LLC
1675 LINCOLN AVE | 1675 LINCOLN AVE BLDG 300 | 1675 LINCOLN AVE BLDG 300 TRANSFER FACILITY
TACOMA | Tacoma, WA

Database(s) : [ALL SITES - WA, BRS, CSCSL HWS - WA, DOCKET, ECHO, EPA UST, ERNS, FRS, HIST PCS FACILITY, HMIRS (DOT), HSL - WA, ICIS, INACTIVE PCS, MANIFEST EPA, PCS ENF, PCS FACILITY, RCRA_NONGEN, RCRA_SQG, T 2 - WA, UST - WA, VCP - WA] ***(cont.)***

Envirosite ID: 52328138
EPA ID: N/R

ERNS ***(cont.)***

Incident Response Summary

Date Time Received :	2008-12-26 10:23:52
Date Time Completed :	2008-12-26 10:34:54
Call Type :	Incident
Source :	TELEPHONE
Responsible Company :	HORIZON LINES
Responsible Org Type :	PRIVATE ENTERPRISE
Responsible City :	JACKSONVILLE
Responsible State :	FL
Responsible Zip :	32226

Incident Details Summary

Remedial Action :	THE MATERIAL HAS BEEN CONTAINED ON THE DECK / A CLEAN UP CONTRACTOR HAS BEEN NOTIFIED
Medium :	ONTO THE DECK OF THE CONTAINER SHIP HORIZON HUNTER
Medium Description :	OTHER
Body of Water :	N/R
Weather Conditions :	N/R
Water Temperature :	N/R
Water Supply Contaminated :	U
Waterway Closed :	N
Waterway Description :	N/R

Additional Incident Details Summary

Actual Amount :	N/R
Actual Amount Units :	N/R
Capacity of Tank :	N/R
Capacity of Tank Units :	N/R
Continuous Release Begin Date :	N/R
Continuous Release End Date :	N/R
Continuous Release Change Date :	N/R
Continuous Release Permit :	N/R
Continuous Release Type :	N/R
Description of Tank :	N/R
Device Operational :	Y
DOT Crossing Number :	N/R
DOT Regulated :	U
NPDES :	N/R
NPDES Compliance :	U
Pipeline Aboveground :	ABOVE

Map Id: 508
Direction: ENE
Distance: 0.809 mi., 4270 ft.
Elevation: 14 ft.
Relative: Lower

Site Name : APM TERMINALS PACIFIC LTD | HORIZON LINES CARGO FREIGHT STATION | SSA TERMINALS TACOMA LLC
1675 LINCOLN AVE | 1675 LINCOLN AVE BLDG 300 | 1675 LINCOLN AVE BLDG 300 TRANSFER FACILITY
TACOMA | Tacoma, WA

Database(s) : [ALL SITES - WA, BRS, CSCSL HWS - WA, DOCKET, ECHO, EPA UST, ERNS, FRS, HIST PCS FACILITY, HMIRS (DOT), HSL - WA, ICIS, INACTIVE PCS, MANIFEST EPA, PCS ENF, PCS FACILITY, RCRA_NONGEN, RCRA_SQG, T 2 - WA, UST - WA, VCP - WA] ***(cont.)***

Envirosite ID: 52328138
EPA ID: N/R

ERNS ***(cont.)***

Pipeline Covered :	U
Pipeline Type :	N/R
Tank ID :	N/R
Tank Regulated :	U
Tank Regulated by :	N/R

Materials Involved Summary

Name of Material :	CLASS 8 (PACKING GROUP THREE) CORROSIVE MATERIAL
CAS Number :	000000-00-0
Amount of Material :	30
Unit of Measure :	GALLON(S)
UN Number :	N/R
CHRIS Code :	NCC
Reached Water :	NO
Amount in Water :	N/R
Unit of Measure (Reach Water) :	N/R

Vessels Details

Vessel Name :	HORIZON HUNTER
Vessel Type :	CONTAINER
Vessel Length :	N/R
Hull Construction :	N/R
Fuel Capacity :	N/R
Fuel on Board :	N/R
Cargo Capacity :	N/R
Cargo on Board :	N/R
Is Vessel Aground :	N
Flag :	N/R
Breadth :	N/R
Draught :	N/R
Fuel Capacity Units :	N/R
Fuel on Board Units :	N/R
Cargo Capacity Units :	N/R
Cargo on Board Units :	N/R

Incident Information

Incident Date Time :	1992-08-22 20:40:00
Type of Incident :	VESSEL
Incident Cause :	OPERATOR ERROR
Incident DTG :	OCCURRED

Map Id: 508
Direction: ENE
Distance: 0.809 mi., 4270 ft.
Elevation: 14 ft.
Relative: Lower

Site Name : APM TERMINALS PACIFIC LTD | HORIZON LINES CARGO FREIGHT STATION | SSA TERMINALS TACOMA LLC
1675 LINCOLN AVE | 1675 LINCOLN AVE BLDG 300 | 1675 LINCOLN AVE BLDG 300 TRANSFER FACILITY
TACOMA | Tacoma, WA

Database(s) : [ALL SITES - WA, BRS, CSCSL HWS - WA, DOCKET, ECHO, EPA UST, ERNS, FRS, HIST PCS FACILITY, HMIRS (DOT), HSL - WA, ICIS, INACTIVE PCS, MANIFEST EPA, PCS ENF, PCS FACILITY, RCRA_NONGEN, RCRA_SQG, T 2 - WA, UST - WA, VCP - WA] ***(cont.)***

Envirosite ID: 52328138
EPA ID: N/R

ERNS ***(cont.)***

Incident Location :	N/R
Sequence Number :	133059
Potential Flag :	N/R
Description of Incident :	5000 GAL PROPANE TANK/HIT BY SPREADER BAR DURING ONLOADING ONTO AVESSEL
Last Date in Agency List :	2015-12-23

Incident Response Summary

Date Time Received :	1992-08-22 00:58:00
Date Time Completed :	1992-08-22 01:07:00
Call Type :	Incident
Source :	UNAVAILABLE
Responsible Company :	SEA-LAND SERVICE INC
Responsible Org Type :	PRIVATE ENTERPRISE
Responsible City :	TACOMA
Responsible State :	WA
Responsible Zip :	98424

Incident Details Summary

Remedial Action :	FD ON SCENE SPRAYING DOWN THE AREA WITH WATER.AREA HAS BEEN ISOLATED. WILL HIRE A CLEAN UP CONTRACTOR.
Medium :	ATMOSPHERE
Medium Description :	AIR
Body of Water :	N/R
Weather Conditions :	N/R
Water Temperature :	N/R
Water Supply Contaminated :	U
Waterway Closed :	N
Waterway Description :	N/R

Additional Incident Details Summary

Actual Amount :	N/R
Actual Amount Units :	N/R
Capacity of Tank :	N/R
Capacity of Tank Units :	N/R
Continuous Release Begin Date :	N/R
Continuous Release End Date :	N/R
Continuous Release Change Date :	N/R

Map Id: 508
Direction: ENE
Distance: 0.809 mi., 4270 ft.
Elevation: 14 ft.
Relative: Lower

Site Name : APM TERMINALS PACIFIC LTD | HORIZON LINES CARGO FREIGHT STATION | SSA TERMINALS TACOMA LLC
1675 LINCOLN AVE | 1675 LINCOLN AVE BLDG 300 | 1675 LINCOLN AVE BLDG 300 TRANSFER FACILITY
TACOMA | Tacoma, WA

Database(s) : [ALL SITES - WA, BRS, CSCSL HWS - WA, DOCKET, ECHO, EPA UST, ERNS, FRS, HIST PCS FACILITY, HMIRS (DOT), HSL - WA, ICIS, INACTIVE PCS, MANIFEST EPA, PCS ENF, PCS FACILITY, RCRA_NONGEN, RCRA_SQG, T 2 - WA, UST - WA, VCP - WA] ***(cont.)***

Envirosite ID: 52328138
EPA ID: N/R

ERNS ***(cont.)***

Continuous Release Permit :	N/R
Continuous Release Type :	N/R
Description of Tank :	N/R
Device Operational :	Y
DOT Crossing Number :	N/R
DOT Regulated :	U
NPDES :	N/R
NPDES Compliance :	U
Pipeline Aboveground :	ABOVE
Pipeline Covered :	U
Pipeline Type :	UNKNOWN
Tank ID :	N/R
Tank Regulated :	U
Tank Regulated by :	N/R

Materials Involved Summary

Name of Material :	PROPANE
CAS Number :	N/R
Amount of Material :	5000
Unit of Measure :	GALLON(S)
UN Number :	N/R
CHRIS Code :	PRP
Reached Water :	YES
Amount in Water :	0
Unit of Measure (Reach Water) :	NONE

Vessels Details

Vessel Name :	UNKNOWN NAME1
Vessel Type :	UNKNOWN
Vessel Length :	N/R
Hull Construction :	N/R
Fuel Capacity :	N/R
Fuel on Board :	N/R
Cargo Capacity :	N/R
Cargo on Board :	N/R
Is Vessel Aground :	N
Flag :	N/R
Breadth :	N/R
Draught :	N/R
Fuel Capacity Units :	N/R
Fuel on Board Units :	N/R
Cargo Capacity Units :	N/R

Map Id: 508
Direction: ENE
Distance: 0.809 mi., 4270 ft.
Elevation: 14 ft.
Relative: Lower

Site Name : APM TERMINALS PACIFIC LTD | HORIZON LINES CARGO FREIGHT STATION | SSA TERMINALS TACOMA LLC
1675 LINCOLN AVE | 1675 LINCOLN AVE BLDG 300 | 1675 LINCOLN AVE BLDG 300 TRANSFER FACILITY
TACOMA | Tacoma, WA

Database(s) : [ALL SITES - WA, BRS, CSCSL HWS - WA, DOCKET, ECHO, EPA UST, ERNS, FRS, HIST PCS FACILITY, HMIRS (DOT), HSL - WA, ICIS, INACTIVE PCS, MANIFEST EPA, PCS ENF, PCS FACILITY, RCRA_NONGEN, RCRA_SQG, T 2 - WA, UST - WA, VCP - WA] ***(cont.)***

Envirosite ID: 52328138
EPA ID: N/R

ERNS ***(cont.)***

Cargo on Board Units : N/R

Facility Address : 1675 LINCOLN AVE, TACOMA, WA 98421
County : PIERCE

Incident Information
Incident Date Time : 2008-08-08 19:45:00
Type of Incident : FIXED
Incident Cause : EQUIPMENT FAILURE
Incident DTG : OCCURRED
Incident Location : APM TERMINALS
Sequence Number : 880028
Potential Flag : N

Description of Incident : CALLER REPORTS THAT THE MOTOR VESSEL HORIZON KODIAK WAS OFFLOADING CONTAINERS AND A HYDRAULIC LINE ON THE CONTAINER CRANE RUPTURED SPILLING HYDRAULIC OIL ONTO THE DECK AND IN THE WATER.

Last Date in Agency List : 2015-12-23

Incident Response Summary
Date Time Received : 2008-08-08 23:11:24
Date Time Completed : 2008-08-08 23:19:24
Call Type : Incident
Source : TELEPHONE
Responsible Company : MARINE EXCHANGE PUGET SOUND(WA MARITIME)
Responsible Org Type : PRIVATE ENTERPRISE
Responsible City : SEATTLE
Responsible State : WA
Responsible Zip : 98119

Incident Details Summary
Remedial Action : NONE
Medium : CITCOM WATERWAY
Medium Description : WATER
Body of Water : CITCOM WATERWAY
Weather Conditions : OVERCAST
Water Temperature : N/R

Map Id: 508
Direction: ENE
Distance: 0.809 mi., 4270 ft.
Elevation: 14 ft.
Relative: Lower

Site Name : APM TERMINALS PACIFIC LTD | HORIZON LINES CARGO FREIGHT STATION | SSA TERMINALS TACOMA LLC
1675 LINCOLN AVE | 1675 LINCOLN AVE BLDG 300 | 1675 LINCOLN AVE BLDG 300 TRANSFER FACILITY
TACOMA | Tacoma, WA

Database(s) : [ALL SITES - WA, BRS, CSCSL HWS - WA, DOCKET, ECHO, EPA UST, ERNS, FRS, HIST PCS FACILITY, HMIRS (DOT), HSL - WA, ICIS, INACTIVE PCS, MANIFEST EPA, PCS ENF, PCS FACILITY, RCRA_NONGEN, RCRA_SQG, T 2 - WA, UST - WA, VCP - WA] ***(cont.)***

Envirosite ID: 52328138
EPA ID: N/R

ERNS ***(cont.)***

Water Supply Contaminated :	U
Waterway Closed :	N
Waterway Description :	N/R

Additional Incident Details Summary

Actual Amount :	N/R
Actual Amount Units :	N/R
Capacity of Tank :	N/R
Capacity of Tank Units :	N/R
Continuous Release Begin Date :	N/R
Continuous Release End Date :	N/R
Continuous Release Change Date :	N/R
Continuous Release Permit :	N/R
Continuous Release Type :	N/R
Description of Tank :	N/R
Device Operational :	Y
DOT Crossing Number :	N/R
DOT Regulated :	U
NPDES :	N/R
NPDES Compliance :	U
Pipeline Aboveground :	ABOVE
Pipeline Covered :	U
Pipeline Type :	N/R
Tank ID :	N/R
Tank Regulated :	U
Tank Regulated by :	N/R

Materials Involved Summary

Name of Material :	HYDRAULIC OIL
CAS Number :	000000-00-0
Amount of Material :	1
Unit of Measure :	GALLON(S)
UN Number :	N/R
CHRIS Code :	OHY
Reached Water :	YES
Amount in Water :	0.5
Unit of Measure (Reach Water) :	CUP(S)

Facility Address :	1675 LINCOLN AVE, TACOMA, WA 98424
County :	PIERCE

Map Id: 508
Direction: ENE
Distance: 0.809 mi., 4270 ft.
Elevation: 14 ft.
Relative: Lower

Site Name : APM TERMINALS PACIFIC LTD | HORIZON LINES CARGO FREIGHT STATION | SSA TERMINALS TACOMA LLC
1675 LINCOLN AVE | 1675 LINCOLN AVE BLDG 300 | 1675 LINCOLN AVE BLDG 300 TRANSFER FACILITY
TACOMA | Tacoma, WA

Database(s) : [ALL SITES - WA, BRS, CSCSL HWS - WA, DOCKET, ECHO, EPA UST, ERNS, FRS, HIST PCS FACILITY, HMIRS (DOT), HSL - WA, ICIS, INACTIVE PCS, MANIFEST EPA, PCS ENF, PCS FACILITY, RCRA_NONGEN, RCRA_SQG, T 2 - WA, UST - WA, VCP - WA] ***(cont.)***

Envirosite ID: 52328138
EPA ID: N/R

ERNS ***(cont.)***

Incident Information

Incident Date Time :	1994-12-16 15:55:00
Type of Incident :	MOBILE
Incident Cause :	EQUIPMENT FAILURE
Incident DTG :	DISCOVERED
Incident Location :	N/R
Sequence Number :	273534
Potential Flag :	N/R
Description of Incident :	STORAGE TANK//MATERIAL IS LEAKING DUE TO UNKNOWN CAUSES
Last Date in Agency List :	2015-12-23

Incident Response Summary

Date Time Received :	1994-12-16 18:57:00
Date Time Completed :	1994-12-16 19:05:00
Call Type :	Incident
Source :	UNAVAILABLE
Responsible Company :	TRIDENT SEAFOODS
Responsible Org Type :	PRIVATE ENTERPRISE
Responsible City :	SEATTLE
Responsible State :	WA
Responsible Zip :	98107

Incident Details Summary

Remedial Action :	RELEASE IS ON GOING
Medium :	ATMOSPHERE
Medium Description :	AIR
Body of Water :	N/R
Weather Conditions :	N/R
Water Temperature :	N/R
Water Supply Contaminated :	U
Waterway Closed :	N
Waterway Description :	N/R

Additional Incident Details Summary

Actual Amount :	N/R
Actual Amount Units :	N/R
Capacity of Tank :	N/R
Capacity of Tank Units :	N/R
Continuous Release Begin Date :	N/R
Continuous Release End Date :	N/R

Map Id: 508
Direction: ENE
Distance: 0.809 mi., 4270 ft.
Elevation: 14 ft.
Relative: Lower

Site Name : APM TERMINALS PACIFIC LTD | HORIZON LINES CARGO FREIGHT STATION | SSA TERMINALS TACOMA LLC
1675 LINCOLN AVE | 1675 LINCOLN AVE BLDG 300 | 1675 LINCOLN AVE BLDG 300 TRANSFER FACILITY
TACOMA | Tacoma, WA

Database(s) : [ALL SITES - WA, BRS, CSCSL HWS - WA, DOCKET, ECHO, EPA UST, ERNS, FRS, HIST PCS FACILITY, HMIRS (DOT), HSL - WA, ICIS, INACTIVE PCS, MANIFEST EPA, PCS ENF, PCS FACILITY, RCRA_NONGEN, RCRA_SQG, T 2 - WA, UST - WA, VCP - WA] ***(cont.)***

Envirosite ID: 52328138
EPA ID: N/R

ERNS ***(cont.)***

Continuous Release Change Date :	N/R
Continuous Release Permit :	N/R
Continuous Release Type :	N/R
Description of Tank :	N/R
Device Operational :	Y
DOT Crossing Number :	N/R
DOT Regulated :	U
NPDES :	N/R
NPDES Compliance :	U
Pipeline Aboveground :	ABOVE
Pipeline Covered :	U
Pipeline Type :	UNKNOWN
Tank ID :	N/R
Tank Regulated :	U
Tank Regulated by :	N/R

Materials Involved Summary

Name of Material :	AMMONIA, ANHYDROUS
CAS Number :	N/R
Amount of Material :	0
Unit of Measure :	UNKNOWN AMOUNT
UN Number :	N/R
CHRIS Code :	AMA
Reached Water :	YES
Amount in Water :	0
Unit of Measure (Reach Water) :	UNKNOWN AMOUNT

Mobile Details

Vehicle Own Fuel Capacity :	N/R
Cargo Capacity :	N/R
Amount of Cargo on Board :	N/R
Hazmat Carrier :	U
Carrier Licensed :	U
Noncompliance with Hazmat :	U
Mobile Type :	UNKNOWN
Cargo Capacity Units :	N/R
Amount of Cargo on Board Units :	N/R
Vehicle Year :	N/R
Vehicle Make :	N/R
Vehicle Model :	N/R
Vehicle Number :	UNKNOWN1
Trailer Number :	N/R

Map Id: 508
Direction: ENE
Distance: 0.809 mi., 4270 ft.
Elevation: 14 ft.
Relative: Lower

Site Name : APM TERMINALS PACIFIC LTD | HORIZON LINES CARGO FREIGHT STATION | SSA TERMINALS TACOMA LLC
1675 LINCOLN AVE | 1675 LINCOLN AVE BLDG 300 | 1675 LINCOLN AVE BLDG 300 TRANSFER FACILITY
TACOMA | Tacoma, WA

Database(s) : [ALL SITES - WA, BRS, CSCSL HWS - WA, DOCKET, ECHO, EPA UST, ERNS, FRS, HIST PCS FACILITY, HMIRS (DOT), HSL - WA, ICIS, INACTIVE PCS, MANIFEST EPA, PCS ENF, PCS FACILITY, RCRA_NONGEN, RCRA_SQG, T 2 - WA, UST - WA, VCP - WA] ***(cont.)***

Envirosite ID: 52328138
EPA ID: N/R

ERNS ***(cont.)***

Facility Address :	1675 LINCOLN AVE, TACOMA, WA 985421
County :	PIERCE

Incident Information

Incident Date Time :	2021-07-10 08:00:00
Type of Incident :	FIXED
Incident Cause :	OTHER
Incident DTG :	OCCURRED
Incident Location :	N/R
Sequence Number :	1310459
Potential Flag :	N
Description of Incident :	CALLER REPORTED A RELEASE OF AMMONIUM NITRATE AND DIESEL MIXTURE (POWDER) FROM A BAG THAT WAS DAMAGED. THE MATERIAL RELEASED ONTO THE FLOOR OF A CONTAINER.
Last Date in Agency List :	2022-04-27

Incident Response Summary

Date Time Received :	2021-07-12 16:06:00
Date Time Completed :	2021-07-12 16:17:00
Call Type :	Incident
Source :	TELEPHONE
Responsible Company :	NORTHWEST ENERGETIC SERVICES
Responsible Org Type :	PRIVATE ENTERPRISE
Responsible City :	N/R
Responsible State :	XX
Responsible Zip :	N/R

Incident Details Summary

Remedial Action :	CLEAN UP COMPLETED.
Medium :	FLOOR OF THE CONTAINER
Medium Description :	OTHER
Body of Water :	N/R
Weather Conditions :	N/R
Water Temperature :	N/R
Water Supply Contaminated :	U
Waterway Closed :	N
Waterway Description :	N/R

Map Id: 508
Direction: ENE
Distance: 0.809 mi., 4270 ft.
Elevation: 14 ft.
Relative: Lower

Site Name : APM TERMINALS PACIFIC LTD | HORIZON LINES CARGO FREIGHT STATION | SSA TERMINALS TACOMA LLC
1675 LINCOLN AVE | 1675 LINCOLN AVE BLDG 300 | 1675 LINCOLN AVE BLDG 300 TRANSFER FACILITY
TACOMA | Tacoma, WA

Database(s) : [ALL SITES - WA, BRS, CSCSL HWS - WA, DOCKET, ECHO, EPA UST, ERNS, FRS, HIST PCS FACILITY, HMIRS (DOT), HSL - WA, ICIS, INACTIVE PCS, MANIFEST EPA, PCS ENF, PCS FACILITY, RCRA_NONGEN, RCRA_SQG, T 2 - WA, UST - WA, VCP - WA] ***(cont.)***

Envirosite ID: 52328138
EPA ID: N/R

ERNS ***(cont.)***

Additional Incident Details Summary

Actual Amount :	N/R
Actual Amount Units :	N/R
Capacity of Tank :	N/R
Capacity of Tank Units :	N/R
Continuous Release Begin Date :	N/R
Continuous Release End Date :	N/R
Continuous Release Change Date :	N/R
Continuous Release Permit :	N/R
Continuous Release Type :	N/R
Description of Tank :	N/R
Device Operational :	U
DOT Crossing Number :	N/R
DOT Regulated :	U
NPDES :	N/R
NPDES Compliance :	U
Pipeline Aboveground :	ABOVE
Pipeline Covered :	U
Pipeline Type :	N/R
Tank ID :	N/R
Tank Regulated :	U
Tank Regulated by :	N/R

Materials Involved Summary

Name of Material :	OIL: DIESEL
CAS Number :	000000-00-0
Amount of Material :	0
Unit of Measure :	UNKNOWN AMOUNT
UN Number :	N/R
CHRIS Code :	ODS
Reached Water :	NO
Amount in Water :	N/R
Unit of Measure (Reach Water) :	N/R

Name of Material :	AMMONIUM NITRATE
CAS Number :	000000-00-0
Amount of Material :	0
Unit of Measure :	UNKNOWN AMOUNT
UN Number :	N/R
CHRIS Code :	AMN
Reached Water :	NO
Amount in Water :	N/R
Unit of Measure (Reach Water) :	N/R

Map Id: 508
Direction: ENE
Distance: 0.809 mi., 4270 ft.
Elevation: 14 ft.
Relative: Lower

Site Name : APM TERMINALS PACIFIC LTD | HORIZON LINES CARGO FREIGHT STATION | SSA TERMINALS TACOMA LLC
1675 LINCOLN AVE | 1675 LINCOLN AVE BLDG 300 | 1675 LINCOLN AVE BLDG 300 TRANSFER FACILITY
TACOMA | Tacoma, WA

Database(s) : [ALL SITES - WA, BRS, CSCSL HWS - WA, DOCKET, ECHO, EPA UST, ERNS, FRS, HIST PCS FACILITY, HMIRS (DOT), HSL - WA, ICIS, INACTIVE PCS, MANIFEST EPA, PCS ENF, PCS FACILITY, RCRA_NONGEN, RCRA_SQG, T 2 - WA, UST - WA, VCP - WA] ***(cont.)***

Envirosite ID: 52328138
EPA ID: N/R

ERNS ***(cont.)***

Name of Material :	AMMONIUM NITRATE AND DIESEL MIXTURE (POWDER)
CAS Number :	000000-00-0
Amount of Material :	1
Unit of Measure :	POUND(S)
UN Number :	N/R
CHRIS Code :	NCC
Reached Water :	NO
Amount in Water :	N/R
Unit of Measure (Reach Water) :	N/R

FRS

Facility Name :	APM TERMINALS PACIFIC
Facility Address :	1675 LINCOLN AVE, TACOMA, WA 98421
County :	PIERCE

Site Details

Registry ID :	110000897414
FRS Facility URL :	Click here for hyperlink provided by the agency.
Last Date in Agency List :	2023-02-13

Source Description

Source Description :

ICIS provides a database that, when complete, will contain enforcement and compliance information across most of EPA's programs. The vision for ICIS is to replace EPA's independent databases that contain enforcement data with a single repository for that information. Currently, ICIS contains all Federal Administrative and Judicial enforcement actions and a subset of the Permit Compliance System (PCS), which supports the National Pollutant Discharge Elimination System (NPDES). This information is maintained in ICIS by EPA in the Regional offices and at Headquarters. A future release of ICIS will completely replace PCS and will integrate that information with Federal actions already in the system. ICIS also has the capability to track other activities that support compliance and enforcement programs, including incident tracking, compliance assistance, and compliance monitoring. The NPDES module of the Compliance Information System (ICIS) tracks surface water permits issued under the Clean Water Act. Under NPDES, all facilities that discharge pollutants from any point source into waters of the United States are required to obtain a permit. The permit will likely contain limits on what can be discharged, impose monitoring and reporting requirements, and include other provisions to ensure that the discharge does not adversely affect water quality.

Map Id: 508
Direction: ENE
Distance: 0.809 mi., 4270 ft.
Elevation: 14 ft.
Relative: Lower

Site Name : APM TERMINALS PACIFIC LTD | HORIZON LINES CARGO FREIGHT STATION | SSA TERMINALS TACOMA LLC
1675 LINCOLN AVE | 1675 LINCOLN AVE BLDG 300 | 1675 LINCOLN AVE BLDG 300 TRANSFER FACILITY
TACOMA | Tacoma, WA

Database(s) : [ALL SITES - WA, BRS, CSCSL HWS - WA, DOCKET, ECHO, EPA UST, ERNS, FRS, HIST PCS FACILITY, HMIRS (DOT), HSL - WA, ICIS, INACTIVE PCS, MANIFEST EPA, PCS ENF, PCS FACILITY, RCRA_NONGEN, RCRA_SQG, T 2 - WA, UST - WA, VCP - WA] ***(cont.)***

Envirosite ID: 52328138
EPA ID: N/R

FRS ***(cont.)***

The WA-FSIS provides a means to query and display data maintained by the Washington Department of Ecology. This system contains key information for each facility/site that is currently, or has been, of interest to the Air Quality, Dam Safety, Hazardous Waste, Toxics Cleanup, and Water Quality Programs.

FRS Environmental Interest
Source and System ID : ICIS - 600027465
ICIS - WAR000307
ICIS - WAR305772
WA-FSIS - 66987611

Facility Name : HORIZON LINES CARGO FREIGHT STATION
Facility Address : 1675 LINCOLN AVE, BLDG 300, TACOMA, WA 98421
County : PIERCE

Site Details
Registry ID : 110070253755
FRS Facility URL : Click here for hyperlink provided by the agency.
Last Date in Agency List : 2023-02-13

Source Description
Source Description : RCRAInfo is EPA's comprehensive information system that supports the Resource Conservation and Recovery Act (RCRA) of 1976 and the Hazardous and Solid Waste Amendments (HSWA) of 1984 through the tracking of events and activities related to facilities that generate, transport, and treat, store, or dispose of hazardous waste. RCRAInfo allows RCRA program staff to track the notification, permit, compliance, and corrective action activities required under RCRA. RCRAInfo also supports generation of the National Hazardous Waste Biennial Report. All generators and treatment, storage, and disposal facilities who handle hazardous waste are required to report to the EPA Administrator at least once every two years to support creation of the Biennial Report.
The WA-FSIS provides a means to query and display data maintained by the Washington Department of Ecology. This system contains key information for each facility/site that is currently, or has been, of interest to the Air Quality, Dam Safety, Hazardous Waste, Toxics Cleanup, and Water Quality Programs.

Map Id: 508
Direction: ENE
Distance: 0.809 mi., 4270 ft.
Elevation: 14 ft.
Relative: Lower

Site Name : APM TERMINALS PACIFIC LTD | HORIZON LINES CARGO FREIGHT STATION | SSA TERMINALS TACOMA LLC
1675 LINCOLN AVE | 1675 LINCOLN AVE BLDG 300 | 1675 LINCOLN AVE BLDG 300 TRANSFER FACILITY
TACOMA | Tacoma, WA

Database(s) : [ALL SITES - WA, BRS, CSCSL HWS - WA, DOCKET, ECHO, EPA UST, ERNS, FRS, HIST PCS FACILITY, HMIRS (DOT), HSL - WA, ICIS, INACTIVE PCS, MANIFEST EPA, PCS ENF, PCS FACILITY, RCRA_NONGEN, RCRA_SQG, T 2 - WA, UST - WA, VCP - WA] ***(cont.)***

Envirosite ID: 52328138
EPA ID: N/R

FRS ***(cont.)***

Source Description :

The NPDES module of the Compliance Information System (ICIS) tracks surface water permits issued under the Clean Water Act. Under NPDES, all facilities that discharge pollutants from any point source into waters of the United States are required to obtain a permit. The permit will likely contain limits on what can be discharged, impose monitoring and reporting requirements, and include other provisions to ensure that the discharge does not adversely affect water quality.

FRS Environmental Interest
Source and System ID : ICIS - WAR010457
RCRAINFO - WAH000033260
WA-FSIS - 4537384

Site Details
Registry ID : 110036140583
FRS Facility URL : Click here for hyperlink provided by the agency.
Last Date in Agency List : 2017-12-07

Source Description
Source Description : All generators and treatment, storage, and disposal (TSD) facilities who handle hazardous waste are required to report to the EPA Administrator at least once every two years. The data collected is used to create the National Biennial Resource Conservation and Recovery Act (RCRA) Hazardous Waste Report. This data is processed within the RCRA Information (RCRAInfo) database.
The NPDES module of the Compliance Information System (ICIS) tracks surface water permits issued under the Clean Water Act. Under NPDES, all facilities that discharge pollutants from any point source into waters of the United States are required to obtain a permit. The permit will likely contain limits on what can be discharged, impose monitoring and reporting requirements, and include other provisions to ensure that the discharge does not adversely affect water quality.

Map Id: 508
Direction: ENE
Distance: 0.809 mi., 4270 ft.
Elevation: 14 ft.
Relative: Lower

Site Name : APM TERMINALS PACIFIC LTD | HORIZON LINES CARGO FREIGHT STATION | SSA TERMINALS TACOMA LLC
1675 LINCOLN AVE | 1675 LINCOLN AVE BLDG 300 | 1675 LINCOLN AVE BLDG 300 TRANSFER FACILITY
TACOMA | Tacoma, WA

Database(s) : [ALL SITES - WA, BRS, CSCSL HWS - WA, DOCKET, ECHO, EPA UST, ERNS, FRS, HIST PCS FACILITY, HMIRS (DOT), HSL - WA, ICIS, INACTIVE PCS, MANIFEST EPA, PCS ENF, PCS FACILITY, RCRA_NONGEN, RCRA_SQG, T 2 - WA, UST - WA, VCP - WA] ***(cont.)***

Envirosite ID: 52328138
EPA ID: N/R

FRS ***(cont.)***

Source Description :

RCRAInfo is EPA's comprehensive information system that supports the Resource Conservation and Recovery Act (RCRA) of 1976 and the Hazardous and Solid Waste Amendments (HSWA) of 1984 through the tracking of events and activities related to facilities that generate, transport, and treat, store, or dispose of hazardous waste. RCRAInfo allows RCRA program staff to track the notification, permit, compliance, and corrective action activities required under RCRA. RCRAInfo also supports generation of the National Hazardous Waste Biennial Report. All generators and treatment, storage, and disposal facilities who handle hazardous waste are required to report to the EPA Administrator at least once every two years to support creation of the Biennial Report.
The WA-FSIS provides a means to query and display data maintained by the Washington Department of Ecology. This system contains key information for each facility/site that is currently, or has been, of interest to the Air Quality, Dam Safety, Hazardous Waste, Toxics Cleanup, and Water Quality Programs.

FRS Environmental Interest

Source and System ID :

ICIS - WAR010457
RCRAINFO - WAH000033260
WA-FSIS - 4537384

Facility Name : MATSON NAVIGATION COMPANY OF ALASKA LLC
Facility Address : 1675 LINCOLN AVE BLDG 300 TRANSFER FACILITY, TACOMA, WA 98421
County : PIERCE

Site Details

Registry ID : 110070744162
FRS Facility URL : Click here for hyperlink provided by the agency.
Last Date in Agency List : 2023-02-13

Source Description

Source Description :

All generators and treatment, storage, and disposal (TSD) facilities who handle hazardous waste are required to report to the EPA Administrator at least once every two years. The data collected is used to create the National Biennial Resource Conservation and Recovery Act (RCRA) Hazardous Waste Report. This data is processed within the RCRA Information (RCRAInfo) database.

Map Id: 508
Direction: ENE
Distance: 0.809 mi., 4270 ft.
Elevation: 14 ft.
Relative: Lower

Site Name : APM TERMINALS PACIFIC LTD | HORIZON LINES CARGO FREIGHT STATION | SSA TERMINALS TACOMA LLC
1675 LINCOLN AVE | 1675 LINCOLN AVE BLDG 300 | 1675 LINCOLN AVE BLDG 300 TRANSFER FACILITY
TACOMA | Tacoma, WA

Database(s) : [ALL SITES - WA, BRS, CSCSL HWS - WA, DOCKET, ECHO, EPA UST, ERNS, FRS, HIST PCS FACILITY, HMIRS (DOT), HSL - WA, ICIS, INACTIVE PCS, MANIFEST EPA, PCS ENF, PCS FACILITY, RCRA_NONGEN, RCRA_SQG, T 2 - WA, UST - WA, VCP - WA] ***(cont.)***

Envirosite ID: 52328138
EPA ID: N/R

FRS ***(cont.)***

FRS Environmental Interest
Source and System ID : RCRAINFO - WAH000033260

Facility Name : SSA TERMINALS TACOMA LLC
Facility Address : 1675 LINCOLN AVE, TACOMA, WA 98421
County : PIERCE

Site Details
Registry ID : 110070739044
FRS Facility URL : Click here for hyperlink provided by the agency.
Last Date in Agency List : 2023-02-13

Source Description

Source Description :

All generators and treatment, storage, and disposal (TSD) facilities who handle hazardous waste are required to report to the EPA Administrator at least once every two years. The data collected is used to create the National Biennial Resource Conservation and Recovery Act (RCRA) Hazardous Waste Report. This data is processed within the RCRA Information (RCRAInfo) database.

FRS Environmental Interest
Source and System ID : RCRAINFO - WAD144258779

Site Details
Registry ID : 110070261634
FRS Facility URL : Click here for hyperlink provided by the agency.
Last Date in Agency List : 2023-02-13

Source Description

Map Id: 508
Direction: ENE
Distance: 0.809 mi., 4270 ft.
Elevation: 14 ft.
Relative: Lower

Site Name : APM TERMINALS PACIFIC LTD | HORIZON LINES CARGO FREIGHT STATION | SSA TERMINALS TACOMA LLC
1675 LINCOLN AVE | 1675 LINCOLN AVE BLDG 300 | 1675 LINCOLN AVE BLDG 300 TRANSFER FACILITY
TACOMA | Tacoma, WA

Database(s) : [ALL SITES - WA, BRS, CSCSL HWS - WA, DOCKET, ECHO, EPA UST, ERNS, FRS, HIST PCS FACILITY, HMIRS (DOT), HSL - WA, ICIS, INACTIVE PCS, MANIFEST EPA, PCS ENF, PCS FACILITY, RCRA_NONGEN, RCRA_SQG, T 2 - WA, UST - WA, VCP - WA] ***(cont.)***

Envirosite ID: 52328138
EPA ID: N/R

FRS ***(cont.)***

Source Description :

RCRAInfo is EPA's comprehensive information system that supports the Resource Conservation and Recovery Act (RCRA) of 1976 and the Hazardous and Solid Waste Amendments (HSWA) of 1984 through the tracking of events and activities related to facilities that generate, transport, and treat, store, or dispose of hazardous waste. RCRAInfo allows RCRA program staff to track the notification, permit, compliance, and corrective action activities required under RCRA. RCRAInfo also supports generation of the National Hazardous Waste Biennial Report. All generators and treatment, storage, and disposal facilities who handle hazardous waste are required to report to the EPA Administrator at least once every two years to support creation of the Biennial Report.

FRS Environmental Interest

Source and System ID :	RCRAINFO - WAD144258779

HIST PCS FACILITY

Facility Name :	HORIZON LINES CARGO FREIGHT STATION
Facility Address :	1675 LINCOLN AVE BLDG 300, TACOMA, WA 98421
County :	N/R
FRS Facility Site ID :	1400002144
NPDES ID :	WAR010457
Current Major/Minor Status :	Minor
Facility Type Description :	Privately Owned Facility
Permit Type :	General Permit Covered Facility
Primary Facility SIC Code :	N/R
Primary Facility SIC Description :	N/R
Total Actual Average Flow (MGD) :	N/R
Total App. Design Flow (MGD) :	N/R
Pretreat Prog Req'd Indicator Description:	N/R
State Water Body Number :	N/R
State Water Body Name :	N/R
Effective Date :	2010-01-01 00:00:00
Expiration Date :	2014-12-31 00:00:00
Tribal Land Code :	N/R
Tribal Land Name :	N/R
Facility Contact Name :	N/R
Contact Number :	N/R
Contact Address :	N/R
Permit Contact Name :	N/R
Permit Contact Address :	1675 Lincoln Ave, Tacoma, WA 98421-2904
Latitude :	47.253333
Longitude :	-122.403333

Map Id: 508
Direction: ENE
Distance: 0.809 mi., 4270 ft.
Elevation: 14 ft.
Relative: Lower

Site Name : APM TERMINALS PACIFIC LTD | HORIZON LINES CARGO FREIGHT STATION | SSA TERMINALS TACOMA LLC
1675 LINCOLN AVE | 1675 LINCOLN AVE BLDG 300 | 1675 LINCOLN AVE BLDG 300 TRANSFER FACILITY
TACOMA | Tacoma, WA

Database(s) : [ALL SITES - WA, BRS, CSCSL HWS - WA, DOCKET, ECHO, EPA UST, ERNS, FRS, HIST PCS FACILITY, HMIRS (DOT), HSL - WA, ICIS, INACTIVE PCS, MANIFEST EPA, PCS ENF, PCS FACILITY, RCRA_NONGEN, RCRA_SQG, T 2 - WA, UST - WA, VCP - WA] ***(cont.)***

Envirosite ID: 52328138
EPA ID: N/R

HIST PCS FACILITY ***(cont.)***

Last Date in Agency list :	2014-12-10

HMIRS (DOT)

Facility Address :	1675 LINCOLN AVE. BLDG 300, TACOMA, WA 99501
County :	ANCHORAGE

Site Details

Details for this site have been truncated due to the large number of available details for this site within this dataset. For the complete details for this site, contact your Envirosite account representative for a complimentary site report containing all of the details available.

Date of Incident :	2008-07-08
Time of Incident :	18:29
Report Submission Source :	Web
Report Number :	E-2008070198
Multiple Rows per Incident :	No
NRC Number :	N/R
Federal DOT Agency Name :	N/R
Mode of Transportation :	Water
Transportation Phase :	IN TRANSIT
Carrier/Reporter Name :	HORIZON LINES INC.
Carrier/Reporter Address :	4064 COLONY RD STE 200
Carrier/Reporter Non-US State :	NC
Carrier/Reporter FED DOT ID :	0
Carrier/Reporter HAZMAT Reg ID :	0619060010150Q
Carrier/Reporter Country :	UNITED STATES
Shipper Name :	GRAEBEL COMPANIES INC.
Shipper Address :	7333 STEWART AVE
Shipper Non-US State :	WI
Shipper Country :	UNITED STATES
Shipper Waybill/Shipping Paper :	CA2048779
Shipper HAZMAT Registration ID :	N/R
Origin City :	WAUSAU
Origin State :	WISCONSIN
Origin Postal Code :	54403
Origin Country :	US
Destination City :	ANCHORAGE
Destination State :	ALASKA
Destination Postal Code :	99501
Destination Non-US State :	N/R
Destination Country :	US
Commodity Short Name :	VEHICLE FLAMMABLE GAS P

Map Id: 508
Direction: ENE
Distance: 0.809 mi., 4270 ft.
Elevation: 14 ft.
Relative: Lower

Site Name : APM TERMINALS PACIFIC LTD | HORIZON LINES CARGO FREIGHT STATION | SSA TERMINALS TACOMA LLC
1675 LINCOLN AVE | 1675 LINCOLN AVE BLDG 300 | 1675 LINCOLN AVE BLDG 300 TRANSFER FACILITY
TACOMA | Tacoma, WA

Database(s) : [ALL SITES - WA, BRS, CSCSL HWS - WA, DOCKET, ECHO, EPA UST, ERNS, FRS, HIST PCS FACILITY, HMIRS (DOT), HSL - WA, ICIS, INACTIVE PCS, MANIFEST EPA, PCS ENF, PCS FACILITY, RCRA_NONGEN, RCRA_SQG, T 2 - WA, UST - WA, VCP - WA] ***(cont.)***

Envirosite ID: 52328138
EPA ID: N/R

HMIRS (DOT) ***(cont.)***

Commodity Long Name :	VEHICLE FLAMMABLE GAS POWERED OR VEHICLE FUEL CELL FLAMMABLE GAS POWERED
Technical/Trade Name :	ENGINES INTERNAL COM
Identification Number :	UN3166
Hazardous Class :	MISCELLANEOUS HAZARDOUS MATERIAL
Packing Group :	N/R
Quantity Released :	0
Unit of Measure :	N/R
HAZMAT Waste Indicator :	No
HAZMAT Waste EPA Number :	N/R
HMIS Toxic by Inhalation Indicator :	No
TIH Hazard Zone :	N/R
Material Shipment Approval Indicator:	No
Material Shipment Approval Number :	N/R
Undeclared HAZMAT Shipment Indicator:	Yes
Packaging Type :	Other - UNIT
Failed Object Code :	N/R
Failed Object Description :	N/R
Manner of Failure Code :	N/R
Manner of Failure Description :	N/R
Failure Cause Code :	N/R
Failure Cause Description :	N/R
Identification Markings :	N/R
Cont 1 Packaging Type :	N/R
Cont 1 Material of Construction :	N/R
Cont 1 Head Type :	N/R
Cont 1 Package Amount :	N/R
Cont 1 Package Amount UOM :	N/R
Cont 1 Package Number in Shipment :	N/R
Cont 1 Package Shipment Number Failed:	N/R
Cont 1 Package Manufacturer :	N/R
Cont 1 Pkg Manufacturer Date :	N/R
Cont 1 Package Serial Number :	N/R
Cont 1 Package Last Test Date :	N/R
Cont 1 Package Design Pressure Reported:	N/R
Cont 1 Design Pressure UOM Reported :	N/R
Cont 1 Package Shell Thickness Reported:	N/R
Cont 1 Shell Thickness UOM Reported :	N/R
Cont 1 Head Thickness Reported :	N/R
Cont 1 Head Thickness UOM Reported :	N/R
Cont 1 Valve or Device Fail Indicator:	No
Cont 1 Valve or Device Type :	N/R
Cont 1 Valve Device Manufacturer :	N/R

Map Id: 508
Direction: ENE
Distance: 0.809 mi., 4270 ft.
Elevation: 14 ft.
Relative: Lower

Site Name : APM TERMINALS PACIFIC LTD | HORIZON LINES CARGO FREIGHT STATION | SSA TERMINALS TACOMA LLC
1675 LINCOLN AVE | 1675 LINCOLN AVE BLDG 300 | 1675 LINCOLN AVE BLDG 300 TRANSFER FACILITY
TACOMA | Tacoma, WA

Database(s) : [ALL SITES - WA, BRS, CSCSL HWS - WA, DOCKET, ECHO, EPA UST, ERNS, FRS, HIST PCS FACILITY, HMIRS (DOT), HSL - WA, ICIS, INACTIVE PCS, MANIFEST EPA, PCS ENF, PCS FACILITY, RCRA_NONGEN, RCRA_SQG, T 2 - WA, UST - WA, VCP - WA] ***(cont.)***

Envirosite ID: 52328138
EPA ID: N/R

HMIRS (DOT) ***(cont.)***

Cont 1 Valve or Device Model :	N/R
Cont 2 Package Type :	N/R
Cont 2 Material of Construction :	N/R
Cont 2 Package Capacity :	N/R
Cont 2 Capacity UOM Reported :	N/R
Cont 2 Package Amount UOM :	N/R
Cont 2 Package Number in Shipment :	N/R
Cont 2 Package Shipment Number Failed:	N/R
RAM Package Category :	N/R
RAM Package Certification :	FALSE
RAM Nuclide(s) Present :	N/R
RAM Transport Index :	N/R
RAM Activity Reported :	N/R
RAM UOM Reported :	N/R
RAM Activity :	N/R
RAM Activity UOM :	N/R
Spillage (Result) Indicator :	No
Fire (Result) Indicator :	No
Explosion (Result) Indicator :	No
Water Sewer (Result) Indicator :	No
Gas Dispersion (Result) Indicator :	No
Environmental Damage (Result) :	No
No Release (Result) Indicator :	Yes
Fire/EMS Report Indicator :	No
Fire EMS/EMS Report Number :	N/R
Police Report Indicator :	No
Police Report Number :	N/R
In-House Cleanup Indicator :	No
Other Cleanup Indicator :	No
Damage More than 500 :	No
Material Loss :	$0.00
Carrier Damage :	$0.00
Property Damage :	$0.00
Response Cost :	$0.00
Remediation Cleanup Cost :	$0.00
Damage Other (Old Form) :	$0.00
Total Amount of Damages :	$0.00
HAZMAT Fatality Indicator :	No
HAZMAT Fatalities Employees :	0
HAZMAT Fatalities Responders :	0
HAZMAT Fatality General Public :	0
Total Hazmat Fatalities :	0
Non-HAZMAT Fatality Indicator :	No
Non-HAZMAT Fatalities :	0
HAZMAT Injury Indicator :	No

Map Id: 508
Direction: ENE
Distance: 0.809 mi., 4270 ft.
Elevation: 14 ft.
Relative: Lower

Site Name : APM TERMINALS PACIFIC LTD | HORIZON LINES CARGO FREIGHT STATION | SSA TERMINALS TACOMA LLC
1675 LINCOLN AVE | 1675 LINCOLN AVE BLDG 300 | 1675 LINCOLN AVE BLDG 300 TRANSFER FACILITY
TACOMA | Tacoma, WA

Database(s) : [ALL SITES - WA, BRS, CSCSL HWS - WA, DOCKET, ECHO, EPA UST, ERNS, FRS, HIST PCS FACILITY, HMIRS (DOT), HSL - WA, ICIS, INACTIVE PCS, MANIFEST EPA, PCS ENF, PCS FACILITY, RCRA_NONGEN, RCRA_SQG, T 2 - WA, UST - WA, VCP - WA] ***(cont.)***

Envirosite ID: 52328138
EPA ID: N/R

HMIRS (DOT) ***(cont.)***

HAZMAT Hospitalized Employees :	0
HAZMAT Hospitalized Responders :	0
HAZMAT Hospitalized Gen Public :	0
HAZMAT Hospitalized (Old Form) :	0
Total Hazmat Hospital Injuries :	0
HAZMAT Non-Hospital Employees :	0
HAZMAT Non-Hospital Responders :	0
HAZMAT Non-Hospital General Public :	0
HAZMAT Non-Hospital (Old Form) :	0
Total Hazmat Non-Hospital Injuries :	0
Total Hazmat Injuries :	0
Evacuation Indicator :	No
Public Evacuated :	0
Employees Evacuated :	0
Total Evacuated :	0
Total Evacuation Hours :	0
Major Artery Closed :	No
Major Artery Hours Closed :	0
Material Involved in Accident :	No
Estimated Speed :	0
Weather Conditions :	N/R
Vehicle Overturn :	No
Vehicle Left Roadway/Track :	No
Passenger Aircraft Indicator :	No
Cargo Passenger Baggage Indicator :	N/R
Incident Occurrence :	N/R
Shipphase Non-Transported Indicator :	No
Shipphase Air First Flight Indicator:	No
Shipphase Air SubFlight Indicator :	No
Shipphase Init Transport Indicator :	No
Shipphase Transfer Indicator :	No
Contact Name :	CLIFF BARTLEY
Contact Title :	MANAGER HAZMAT MANAGER
Contact Business Name :	Horizon Lines Inc.
Contact Address :	5800 1 William Mills Street
Contact Non-US State :	N/R
Contact Country :	US
Preparer of Incident Report :	Carrier

Description of Events :

Container was tendered to Horizon Lines as non-hazardous TOLU381070-6/CA2048779 to be loaded on the KO712N. During a random pre-load inspection it was discovered that it contained a vehicle with more then 1/4 tank of gas. Shipper was notified for correction to paperwork and arrangemnets were made to remove enough gas to meet the limit of 1/4 tank. Due to the time needed to get corrected hazmat paperwork and address the fuel level this shipment was rolled to AZ724N to be loaded 7/11/08 for transit to Anchorage.

Map Id: 508
Direction: ENE
Distance: 0.809 mi., 4270 ft.
Elevation: 14 ft.
Relative: Lower

Site Name : APM TERMINALS PACIFIC LTD | HORIZON LINES CARGO FREIGHT STATION | SSA TERMINALS TACOMA LLC
1675 LINCOLN AVE | 1675 LINCOLN AVE BLDG 300 | 1675 LINCOLN AVE BLDG 300 TRANSFER FACILITY
TACOMA | Tacoma, WA

Database(s) : [ALL SITES - WA, BRS, CSCSL HWS - WA, DOCKET, ECHO, EPA UST, ERNS, FRS, HIST PCS FACILITY, HMIRS (DOT), HSL - WA, ICIS, INACTIVE PCS, MANIFEST EPA, PCS ENF, PCS FACILITY, RCRA_NONGEN, RCRA_SQG, T 2 - WA, UST - WA, VCP - WA] ***(cont.)***

Envirosite ID: 52328138
EPA ID: N/R

HMIRS (DOT) ***(cont.)***

Recommendations/Actions Taken :	Shipper needs to review it shipments to make sure they are properly assessed as to hazardous or non-hazardous. Proper paperwork must be passed before the load is pick-up from their facility and shipped.
HMIS Serious Incident Indicator :	No
HMIS Serious Fatality :	No
HMIS Serious Injury :	No
HMIS Serious Flight Plan :	No
HMIS Serious Evacuations :	No
HMIS Serious Major Artery :	No
HMIS Serious Bulk Release :	No
HMIS Serious Marine Pollutant :	No
HMIS Serious Radioactive :	No
HMIS General Package Type :	OHMIR.Ref_Container.descr_txt
HMIS Container Code :	CONT
HMIS Container Description :	Container no description given (do not use if at all possible)
HMIS Bulk Incident Indicator :	No
Undeclared Shipment :	Yes
Last Date in Agency List :	2014-02-05
Facility Address :	1675 LINCOLN AVENUE BLDG 300, TACOMA, WA 99501
County :	ANCHORAGE

Site Details

Date of Incident :	2008-06-26
Time of Incident :	17:23
Report Submission Source :	Web
Report Number :	E-2008060414
Multiple Rows per Incident :	No
NRC Number :	N/R
Federal DOT Agency Name :	N/R
Mode of Transportation :	Water
Transportation Phase :	IN TRANSIT
Carrier/Reporter Name :	HORIZON LINES INC.
Carrier/Reporter Address :	4064 COLONY RD STE 200
Carrier/Reporter Non-US State :	NC
Carrier/Reporter FED DOT ID :	0
Carrier/Reporter HAZMAT Reg ID :	0619060010150Q
Carrier/Reporter Country :	UNITED STATES
Shipper Name :	TRIDENT SEAFOODS CORPORATION
Shipper Address :	1275 CHEROKEE DR APT 3
Shipper Non-US State :	CA

Map Id: 508
Direction: ENE
Distance: 0.809 mi., 4270 ft.
Elevation: 14 ft.
Relative: Lower

Site Name : APM TERMINALS PACIFIC LTD | HORIZON LINES CARGO FREIGHT STATION | SSA TERMINALS TACOMA LLC
1675 LINCOLN AVE | 1675 LINCOLN AVE BLDG 300 | 1675 LINCOLN AVE BLDG 300 TRANSFER FACILITY
TACOMA | Tacoma, WA

Database(s) : [ALL SITES - WA, BRS, CSCSL HWS - WA, DOCKET, ECHO, EPA UST, ERNS, FRS, HIST PCS FACILITY, HMIRS (DOT), HSL - WA, ICIS, INACTIVE PCS, MANIFEST EPA, PCS ENF, PCS FACILITY, RCRA_NONGEN, RCRA_SQG, T 2 - WA, UST - WA, VCP - WA] ***(cont.)***

Envirosite ID: 52328138
EPA ID: N/R

HMIRS (DOT) ***(cont.)***

Shipper Country :	UNITED STATES
Shipper Waybill/Shipping Paper :	DUT027642
Shipper HAZMAT Registration ID :	N/R
Origin City :	SAND POINT
Origin State :	ALASKA
Origin Postal Code :	99661
Origin Country :	US
Destination City :	SEATTLE
Destination State :	WASHINGTON
Destination Postal Code :	98107
Destination Non-US State :	N/R
Destination Country :	US
Commodity Short Name :	VEHICLE FLAMMABLE GAS P
Commodity Long Name :	VEHICLE FLAMMABLE GAS POWERED OR VEHICLE FUEL CELL FLAMMABLE GAS POWERED
Technical/Trade Name :	ENGINES INTERNAL COM
Identification Number :	UN3166
Hazardous Class :	MISCELLANEOUS HAZARDOUS MATERIAL
Packing Group :	N/R
Quantity Released :	0
Unit of Measure :	N/R
HAZMAT Waste Indicator :	No
HAZMAT Waste EPA Number :	N/R
HMIS Toxic by Inhalation Indicator :	No
TIH Hazard Zone :	N/R
Material Shipment Approval Indicator:	No
Material Shipment Approval Number :	N/R
Undeclared HAZMAT Shipment Indicator:	Yes
Packaging Type :	Other - VEHICLE
Failed Object Code :	N/R
Failed Object Description :	N/R
Manner of Failure Code :	N/R
Manner of Failure Description :	N/R
Failure Cause Code :	N/R
Failure Cause Description :	N/R
Identification Markings :	N/R
Cont 1 Packaging Type :	N/R
Cont 1 Material of Construction :	N/R
Cont 1 Head Type :	N/R
Cont 1 Package Amount :	N/R
Cont 1 Package Amount UOM :	N/R
Cont 1 Package Number in Shipment :	N/R
Cont 1 Package Shipment Number Failed:	N/R
Cont 1 Package Manufacturer :	N/R
Cont 1 Pkg Manufacturer Date :	N/R

Map Id: 508
Direction: ENE
Distance: 0.809 mi., 4270 ft.
Elevation: 14 ft.
Relative: Lower

Site Name : APM TERMINALS PACIFIC LTD | HORIZON LINES CARGO FREIGHT STATION | SSA TERMINALS TACOMA LLC
1675 LINCOLN AVE | 1675 LINCOLN AVE BLDG 300 | 1675 LINCOLN AVE BLDG 300 TRANSFER FACILITY
TACOMA | Tacoma, WA

Database(s) : [ALL SITES - WA, BRS, CSCSL HWS - WA, DOCKET, ECHO, EPA UST, ERNS, FRS, HIST PCS FACILITY, HMIRS (DOT), HSL - WA, ICIS, INACTIVE PCS, MANIFEST EPA, PCS ENF, PCS FACILITY, RCRA_NONGEN, RCRA_SQG, T 2 - WA, UST - WA, VCP - WA] ***(cont.)***

Envirosite ID: 52328138
EPA ID: N/R

HMIRS (DOT) ***(cont.)***

Cont 1 Package Serial Number :	N/R
Cont 1 Package Last Test Date :	N/R
Cont 1 Package Design Pressure Reported:	N/R
Cont 1 Design Pressure UOM Reported :	N/R
Cont 1 Package Shell Thickness Reported:	N/R
Cont 1 Shell Thickness UOM Reported :	N/R
Cont 1 Head Thickness Reported :	N/R
Cont 1 Head Thickness UOM Reported :	N/R
Cont 1 Valve or Device Fail Indicator:	No
Cont 1 Valve or Device Type :	N/R
Cont 1 Valve Device Manufacturer :	N/R
Cont 1 Valve or Device Model :	N/R
Cont 2 Package Type :	N/R
Cont 2 Material of Construction :	N/R
Cont 2 Package Capacity :	N/R
Cont 2 Capacity UOM Reported :	N/R
Cont 2 Package Amount UOM :	N/R
Cont 2 Package Number in Shipment :	N/R
Cont 2 Package Shipment Number Failed:	N/R
RAM Package Category :	N/R
RAM Package Certification :	FALSE
RAM Nuclide(s) Present :	N/R
RAM Transport Index :	N/R
RAM Activity Reported :	N/R
RAM UOM Reported :	N/R
RAM Activity :	N/R
RAM Activity UOM :	N/R
Spillage (Result) Indicator :	No
Fire (Result) Indicator :	No
Explosion (Result) Indicator :	No
Water Sewer (Result) Indicator :	No
Gas Dispersion (Result) Indicator :	No
Environmental Damage (Result) :	No
No Release (Result) Indicator :	Yes
Fire/EMS Report Indicator :	No
Fire EMS/EMS Report Number :	N/R
Police Report Indicator :	No
Police Report Number :	N/R
In-House Cleanup Indicator :	No
Other Cleanup Indicator :	No
Damage More than 500 :	No
Material Loss :	$0.00
Carrier Damage :	$0.00

Map Id: 508
Direction: ENE
Distance: 0.809 mi., 4270 ft.
Elevation: 14 ft.
Relative: Lower

Site Name : APM TERMINALS PACIFIC LTD | HORIZON LINES CARGO FREIGHT STATION | SSA TERMINALS TACOMA LLC
1675 LINCOLN AVE | 1675 LINCOLN AVE BLDG 300 | 1675 LINCOLN AVE BLDG 300 TRANSFER FACILITY
TACOMA | Tacoma, WA

Database(s) : [ALL SITES - WA, BRS, CSCSL HWS - WA, DOCKET, ECHO, EPA UST, ERNS, FRS, HIST PCS FACILITY, HMIRS (DOT), HSL - WA, ICIS, INACTIVE PCS, MANIFEST EPA, PCS ENF, PCS FACILITY, RCRA_NONGEN, RCRA_SQG, T 2 - WA, UST - WA, VCP - WA] ***(cont.)***

Envirosite ID: 52328138
EPA ID: N/R

HMIRS (DOT) ***(cont.)***

Property Damage :	$0.00
Response Cost :	$0.00
Remediation Cleanup Cost :	$0.00
Damage Other (Old Form) :	$0.00
Total Amount of Damages :	$0.00
HAZMAT Fatality Indicator :	No
HAZMAT Fatalities Employees :	0
HAZMAT Fatalities Responders :	0
HAZMAT Fatality General Public :	0
Total Hazmat Fatalities :	0
Non-HAZMAT Fatality Indicator :	No
Non-HAZMAT Fatalities :	0
HAZMAT Injury Indicator :	No
HAZMAT Hospitalized Employees :	0
HAZMAT Hospitalized Responders :	0
HAZMAT Hospitalized Gen Public :	0
HAZMAT Hospitalized (Old Form) :	0
Total Hazmat Hospital Injuries :	0
HAZMAT Non-Hospital Employees :	0
HAZMAT Non-Hospital Responders :	0
HAZMAT Non-Hospital General Public :	0
HAZMAT Non-Hospital (Old Form) :	0
Total Hazmat Non-Hospital Injuries :	0
Total Hazmat Injuries :	0
Evacuation Indicator :	No
Public Evacuated :	0
Employees Evacuated :	0
Total Evacuated :	0
Total Evacuation Hours :	0
Major Artery Closed :	No
Major Artery Hours Closed :	0
Material Involved in Accident :	No
Estimated Speed :	0
Weather Conditions :	N/R
Vehicle Overturn :	No
Vehicle Left Roadway/Track :	No
Passenger Aircraft Indicator :	No
Cargo Passenger Baggage Indicator :	N/R
Incident Occurrence :	N/R
Shipphase Non-Transported Indicator :	No
Shipphase Air First Flight Indicator:	No
Shipphase Air SubFlight Indicator :	No
Shipphase Init Transport Indicator :	No
Shipphase Transfer Indicator :	No
Contact Name :	CLIFF BARTLEY
Contact Title :	MANAGER HAZARDOUS MATERIAL

Map Id: 508
Direction: ENE
Distance: 0.809 mi., 4270 ft.
Elevation: 14 ft.
Relative: Lower

Site Name : APM TERMINALS PACIFIC LTD | HORIZON LINES CARGO FREIGHT STATION | SSA TERMINALS TACOMA LLC
1675 LINCOLN AVE | 1675 LINCOLN AVE BLDG 300 | 1675 LINCOLN AVE BLDG 300 TRANSFER FACILITY
TACOMA | Tacoma, WA

Database(s) : [ALL SITES - WA, BRS, CSCSL HWS - WA, DOCKET, ECHO, EPA UST, ERNS, FRS, HIST PCS FACILITY, HMIRS (DOT), HSL - WA, ICIS, INACTIVE PCS, MANIFEST EPA, PCS ENF, PCS FACILITY, RCRA_NONGEN, RCRA_SQG, T 2 - WA, UST - WA, VCP - WA] ***(cont.)***

Envirosite ID: 52328138
EPA ID: N/R

HMIRS (DOT) ***(cont.)***

Contact Business Name :	HORIZON LINES
Contact Address :	5800-1 WILLIAM MILLS STREET
Contact Non-US State :	N/R
Contact Country :	US
Preparer of Incident Report :	Carrier
Description of Events :	Shipper tendered their man-lift as an non-hazardous shipment SEAU726086-8/DUT027642 for loading to the KO710S for transit to Tacoma. During a random inspection after discharge in Tacoma this vehicle was discovered to be gas driven vehicle. Shipper was notified paperwork was updated accordingly for load to continue to its destination.
Recommendations/Actions Taken :	Shipper needs to review its shipments (at its facility) to make sure it is properly declared and the paperwork is correct prior to pick-up and shipment.
HMIS Serious Incident Indicator :	No
HMIS Serious Fatality :	No
HMIS Serious Injury :	No
HMIS Serious Flight Plan :	No
HMIS Serious Evacuations :	No
HMIS Serious Major Artery :	No
HMIS Serious Bulk Release :	No
HMIS Serious Marine Pollutant :	No
HMIS Serious Radioactive :	No
HMIS General Package Type :	OHMIR.Ref_Container.descr_txt
HMIS Container Code :	CONT
HMIS Container Description :	Container no description given (do not use if at all possible)
HMIS Bulk Incident Indicator :	No
Undeclared Shipment :	Yes
Last Date in Agency List :	2014-02-05
Facility Address :	1675 Lincoln Ave, TACOMA, WA 98421
County :	PIERCE

Site Details

Date of Incident :	2010-08-24
Time of Incident :	14:56
Report Submission Source :	Web
Report Number :	E-2010080594
Multiple Rows per Incident :	No

Map Id: 508
Direction: ENE
Distance: 0.809 mi., 4270 ft.
Elevation: 14 ft.
Relative: Lower

Site Name : APM TERMINALS PACIFIC LTD | HORIZON LINES CARGO FREIGHT STATION | SSA TERMINALS TACOMA LLC
1675 LINCOLN AVE | 1675 LINCOLN AVE BLDG 300 | 1675 LINCOLN AVE BLDG 300 TRANSFER FACILITY
TACOMA | Tacoma, WA

Database(s) : [ALL SITES - WA, BRS, CSCSL HWS - WA, DOCKET, ECHO, EPA UST, ERNS, FRS, HIST PCS FACILITY, HMIRS (DOT), HSL - WA, ICIS, INACTIVE PCS, MANIFEST EPA, PCS ENF, PCS FACILITY, RCRA_NONGEN, RCRA_SQG, T 2 - WA, UST - WA, VCP - WA] ***(cont.)***

Envirosite ID: 52328138
EPA ID: N/R

HMIRS (DOT) ***(cont.)***

NRC Number :	N/R
Federal DOT Agency Name :	N/R
Mode of Transportation :	Water
Transportation Phase :	IN TRANSIT
Carrier/Reporter Name :	HORIZON LINES INC.
Carrier/Reporter Address :	4064 COLONY RD STE 200
Carrier/Reporter Non-US State :	NC
Carrier/Reporter FED DOT ID :	0
Carrier/Reporter HAZMAT Reg ID :	060809451002RT
Carrier/Reporter Country :	UNITED STATES
Shipper Name :	RAINIER OVERSEAS MOVERS INC.
Shipper Address :	9425 35TH AVE NE STE D
Shipper Non-US State :	WA
Shipper Country :	UNITED STATES
Shipper Waybill/Shipping Paper :	CA2128209
Shipper HAZMAT Registration ID :	N/R
Origin City :	SEATTLE
Origin State :	WASHINGTON
Origin Postal Code :	98115
Origin Country :	US
Destination City :	N/R
Destination State :	N/R
Destination Postal Code :	N/R
Destination Non-US State :	N/R
Destination Country :	N/R
Commodity Short Name :	VEHICLE FLAMMABLE GAS P
Commodity Long Name :	VEHICLE FLAMMABLE GAS POWERED OR VEHICLE FUEL CELL FLAMMABLE GAS POWERED
Technical/Trade Name :	ENGINES INTERNAL COM
Identification Number :	UN3166
Hazardous Class :	MISCELLANEOUS HAZARDOUS MATERIAL
Packing Group :	N/R
Quantity Released :	0
Unit of Measure :	N/R
HAZMAT Waste Indicator :	No
HAZMAT Waste EPA Number :	N/R
HMIS Toxic by Inhalation Indicator :	No
TIH Hazard Zone :	N/R
Material Shipment Approval Indicator:	No
Material Shipment Approval Number :	N/R
Undeclared HAZMAT Shipment Indicator:	Yes
Packaging Type :	Other - Vehicle
Failed Object Code :	N/R
Failed Object Description :	N/R
Manner of Failure Code :	N/R
Manner of Failure Description :	N/R

Map Id: 508
Direction: ENE
Distance: 0.809 mi., 4270 ft.
Elevation: 14 ft.
Relative: Lower

Site Name : APM TERMINALS PACIFIC LTD | HORIZON LINES CARGO FREIGHT STATION | SSA TERMINALS TACOMA LLC
1675 LINCOLN AVE | 1675 LINCOLN AVE BLDG 300 | 1675 LINCOLN AVE BLDG 300 TRANSFER FACILITY
TACOMA | Tacoma, WA

Database(s) : [ALL SITES - WA, BRS, CSCSL HWS - WA, DOCKET, ECHO, EPA UST, ERNS, FRS, HIST PCS FACILITY, HMIRS (DOT), HSL - WA, ICIS, INACTIVE PCS, MANIFEST EPA, PCS ENF, PCS FACILITY, RCRA_NONGEN, RCRA_SQG, T 2 - WA, UST - WA, VCP - WA] ***(cont.)***

Envirosite ID: 52328138
EPA ID: N/R

HMIRS (DOT) ***(cont.)***

Failure Cause Code :	N/R
Failure Cause Description :	N/R
Identification Markings :	N/R
Cont 1 Packaging Type :	N/R
Cont 1 Material of Construction :	N/R
Cont 1 Head Type :	N/R
Cont 1 Package Amount :	N/R
Cont 1 Package Amount UOM :	N/R
Cont 1 Package Number in Shipment :	N/R
Cont 1 Package Shipment Number Failed:	N/R
Cont 1 Package Manufacturer :	N/R
Cont 1 Pkg Manufacturer Date :	N/R
Cont 1 Package Serial Number :	N/R
Cont 1 Package Last Test Date :	N/R
Cont 1 Package Design Pressure Reported:	N/R
Cont 1 Design Pressure UOM Reported :	N/R
Cont 1 Package Shell Thickness Reported:	N/R
Cont 1 Shell Thickness UOM Reported :	N/R
Cont 1 Head Thickness Reported :	N/R
Cont 1 Head Thickness UOM Reported :	N/R
Cont 1 Valve or Device Fail Indicator:	No
Cont 1 Valve or Device Type :	N/R
Cont 1 Valve Device Manufacturer :	N/R
Cont 1 Valve or Device Model :	N/R
Cont 2 Package Type :	N/R
Cont 2 Material of Construction :	N/R
Cont 2 Package Capacity :	N/R
Cont 2 Capacity UOM Reported :	N/R
Cont 2 Package Amount UOM :	N/R
Cont 2 Package Number in Shipment :	N/R
Cont 2 Package Shipment Number Failed:	N/R
RAM Package Category :	N/R
RAM Package Certification :	FALSE
RAM Nuclide(s) Present :	N/R
RAM Transport Index :	N/R
RAM Activity Reported :	N/R
RAM UOM Reported :	N/R
RAM Activity :	N/R
RAM Activity UOM :	N/R
Spillage (Result) Indicator :	No
Fire (Result) Indicator :	No
Explosion (Result) Indicator :	No

Map Id: 508
Direction: ENE
Distance: 0.809 mi., 4270 ft.
Elevation: 14 ft.
Relative: Lower

Site Name : APM TERMINALS PACIFIC LTD | HORIZON LINES CARGO FREIGHT STATION | SSA TERMINALS TACOMA LLC
1675 LINCOLN AVE | 1675 LINCOLN AVE BLDG 300 | 1675 LINCOLN AVE BLDG 300 TRANSFER FACILITY
TACOMA | Tacoma, WA

Database(s) : [ALL SITES - WA, BRS, CSCSL HWS - WA, DOCKET, ECHO, EPA UST, ERNS, FRS, HIST PCS FACILITY, HMIRS (DOT), HSL - WA, ICIS, INACTIVE PCS, MANIFEST EPA, PCS ENF, PCS FACILITY, RCRA_NONGEN, RCRA_SQG, T 2 - WA, UST - WA, VCP - WA] ***(cont.)***

Envirosite ID: 52328138
EPA ID: N/R

HMIRS (DOT) ***(cont.)***

Water Sewer (Result) Indicator :	No
Gas Dispersion (Result) Indicator :	No
Environmental Damage (Result) :	No
No Release (Result) Indicator :	Yes
Fire/EMS Report Indicator :	No
Fire EMS/EMS Report Number :	N/R
Police Report Indicator :	No
Police Report Number :	N/R
In-House Cleanup Indicator :	No
Other Cleanup Indicator :	No
Damage More than 500 :	No
Material Loss :	$0.00
Carrier Damage :	$0.00
Property Damage :	$0.00
Response Cost :	$0.00
Remediation Cleanup Cost :	$0.00
Damage Other (Old Form) :	$0.00
Total Amount of Damages :	$0.00
HAZMAT Fatality Indicator :	No
HAZMAT Fatalities Employees :	0
HAZMAT Fatalities Responders :	0
HAZMAT Fatality General Public :	0
Total Hazmat Fatalities :	0
Non-HAZMAT Fatality Indicator :	No
Non-HAZMAT Fatalities :	0
HAZMAT Injury Indicator :	No
HAZMAT Hospitalized Employees :	0
HAZMAT Hospitalized Responders :	0
HAZMAT Hospitalized Gen Public :	0
HAZMAT Hospitalized (Old Form) :	0
Total Hazmat Hospital Injuries :	0
HAZMAT Non-Hospital Employees :	0
HAZMAT Non-Hospital Responders :	0
HAZMAT Non-Hospital General Public :	0
HAZMAT Non-Hospital (Old Form) :	0
Total Hazmat Non-Hospital Injuries :	0
Total Hazmat Injuries :	0
Evacuation Indicator :	No
Public Evacuated :	0
Employees Evacuated :	0
Total Evacuated :	0
Total Evacuation Hours :	0
Major Artery Closed :	No
Major Artery Hours Closed :	0
Material Involved in Accident :	No
Estimated Speed :	0

Map Id: 508
Direction: ENE
Distance: 0.809 mi., 4270 ft.
Elevation: 14 ft.
Relative: Lower

Site Name : APM TERMINALS PACIFIC LTD | HORIZON LINES CARGO FREIGHT STATION | SSA TERMINALS TACOMA LLC
1675 LINCOLN AVE | 1675 LINCOLN AVE BLDG 300 | 1675 LINCOLN AVE BLDG 300 TRANSFER FACILITY
TACOMA | Tacoma, WA

Database(s) : [ALL SITES - WA, BRS, CSCSL HWS - WA, DOCKET, ECHO, EPA UST, ERNS, FRS, HIST PCS FACILITY, HMIRS (DOT), HSL - WA, ICIS, INACTIVE PCS, MANIFEST EPA, PCS ENF, PCS FACILITY, RCRA_NONGEN, RCRA_SQG, T 2 - WA, UST - WA, VCP - WA] ***(cont.)***

Envirosite ID: 52328138
EPA ID: N/R

HMIRS (DOT) ***(cont.)***

Weather Conditions :	N/R
Vehicle Overturn :	No
Vehicle Left Roadway/Track :	No
Passenger Aircraft Indicator :	No
Cargo Passenger Baggage Indicator :	N/R
Incident Occurrence :	N/R
Shipphase Non-Transported Indicator :	No
Shipphase Air First Flight Indicator:	No
Shipphase Air SubFlight Indicator :	No
Shipphase Init Transport Indicator :	No
Shipphase Transfer Indicator :	No
Contact Name :	CLIFF BARTLEY
Contact Title :	HAZARDOUS MATERIAL MANAGER
Contact Business Name :	Horizon Lines Inc.
Contact Address :	5800 - 1 William Mills Street
Contact Non-US State :	N/R
Contact Country :	US
Preparer of Incident Report :	Carrier
Description of Events :	Shipper tendered container HRZU452130-5/CA2128209 to Horizon Lines on 8/23/10 as non-hazardous for loading to the Horizon Kodiak KO785N for transit to Anchorage. During a random inspection it was discovered the contianer had a hazardous vehicle inside. All pertient parties were notified. Corrective action was taken to correct documentation and shipment to make the loading to the Horizon Kodiak.
Recommendations/Actions Taken :	Shipment needs to review all loads and documentation to ensure hazardous shipment are properly declared and documented prior to tendering to trucker and ocean carrier.
HMIS Serious Incident Indicator :	No
HMIS Serious Fatality :	No
HMIS Serious Injury :	No
HMIS Serious Flight Plan :	No
HMIS Serious Evacuations :	No
HMIS Serious Major Artery :	No
HMIS Serious Bulk Release :	No
HMIS Serious Marine Pollutant :	No
HMIS Serious Radioactive :	No
HMIS General Package Type :	OHMIR.Ref_Container.descr_txt
HMIS Container Code :	CONT
HMIS Container Description :	Container no description given (do not use if at all possible)
HMIS Bulk Incident Indicator :	No
Undeclared Shipment :	Yes
Last Date in Agency List :	2014-02-05

Map Id: 508
Direction: ENE
Distance: 0.809 mi., 4270 ft.
Elevation: 14 ft.
Relative: Lower

Site Name : APM TERMINALS PACIFIC LTD | HORIZON LINES CARGO FREIGHT STATION | SSA TERMINALS TACOMA LLC
1675 LINCOLN AVE | 1675 LINCOLN AVE BLDG 300 | 1675 LINCOLN AVE BLDG 300 TRANSFER FACILITY
TACOMA | Tacoma, WA

Database(s) : [ALL SITES - WA, BRS, CSCSL HWS - WA, DOCKET, ECHO, EPA UST, ERNS, FRS, HIST PCS FACILITY, HMIRS (DOT), HSL - WA, ICIS, INACTIVE PCS, MANIFEST EPA, PCS ENF, PCS FACILITY, RCRA_NONGEN, RCRA_SQG, T 2 - WA, UST - WA, VCP - WA] ***(cont.)***

Envirosite ID: 52328138
EPA ID: N/R

HMIRS (DOT) ***(cont.)***

Facility Address :	1675 Lincoln Ave., TACOMA, WA 98421
County :	PIERCE

Site Details

Date of Incident :	2011-11-01
Time of Incident :	11:50
Report Submission Source :	Web
Report Number :	E-2011110008
Multiple Rows per Incident :	No
NRC Number :	N/R
Federal DOT Agency Name :	N/R
Mode of Transportation :	Water
Transportation Phase :	IN TRANSIT
Carrier/Reporter Name :	HORIZON LINES INC.
Carrier/Reporter Address :	4064 COLONY RD STE 200
Carrier/Reporter Non-US State :	NC
Carrier/Reporter FED DOT ID :	0
Carrier/Reporter HAZMAT Reg ID :	060809451002RT
Carrier/Reporter Country :	UNITED STATES
Shipper Name :	WILBUR-ELLIS COMPANY
Shipper Address :	9685 SW RIDDER RD STE 190
Shipper Non-US State :	OR
Shipper Country :	UNITED STATES
Shipper Waybill/Shipping Paper :	CA2179475
Shipper HAZMAT Registration ID :	N/R
Origin City :	WILSONVILLE
Origin State :	OREGON
Origin Postal Code :	97070
Origin Country :	US
Destination City :	N/R
Destination State :	N/R
Destination Postal Code :	N/R
Destination Non-US State :	N/R
Destination Country :	N/R
Commodity Short Name :	PYRETHROID PESTICIDE LI
Commodity Long Name :	PYRETHROID PESTICIDE LIQUID TOXIC
Technical/Trade Name :	WARRIOR TC
Identification Number :	UN3352
Hazardous Class :	POISONOUS MATERIALS
Packing Group :	N/R
Quantity Released :	0
Unit of Measure :	N/R
HAZMAT Waste Indicator :	No
HAZMAT Waste EPA Number :	N/R

Map Id: 508
Direction: ENE
Distance: 0.809 mi., 4270 ft.
Elevation: 14 ft.
Relative: Lower

Site Name : APM TERMINALS PACIFIC LTD | HORIZON LINES CARGO FREIGHT STATION | SSA TERMINALS TACOMA LLC
1675 LINCOLN AVE | 1675 LINCOLN AVE BLDG 300 | 1675 LINCOLN AVE BLDG 300 TRANSFER FACILITY
TACOMA | Tacoma, WA

Database(s) : [ALL SITES - WA, BRS, CSCSL HWS - WA, DOCKET, ECHO, EPA UST, ERNS, FRS, HIST PCS FACILITY, HMIRS (DOT), HSL - WA, ICIS, INACTIVE PCS, MANIFEST EPA, PCS ENF, PCS FACILITY, RCRA_NONGEN, RCRA_SQG, T 2 - WA, UST - WA, VCP - WA] ***(cont.)***

Envirosite ID: 52328138
EPA ID: N/R

HMIRS (DOT) ***(cont.)***

HMIS Toxic by Inhalation Indicator :	No
TIH Hazard Zone :	N/R
Material Shipment Approval Indicator:	No
Material Shipment Approval Number :	N/R
Undeclared HAZMAT Shipment Indicator:	Yes
Packaging Type :	Non-Bulk
Failed Object Code :	N/R
Failed Object Description :	N/R
Manner of Failure Code :	N/R
Manner of Failure Description :	N/R
Failure Cause Code :	N/R
Failure Cause Description :	N/R
Identification Markings :	N/R
Cont 1 Packaging Type :	Box
Cont 1 Material of Construction :	Fiberboard
Cont 1 Head Type :	N/R
Cont 1 Package Amount :	N/R
Cont 1 Package Amount UOM :	N/R
Cont 1 Package Number in Shipment :	N/R
Cont 1 Package Shipment Number Failed:	N/R
Cont 1 Package Manufacturer :	N/R
Cont 1 Pkg Manufacturer Date :	N/R
Cont 1 Package Serial Number :	N/R
Cont 1 Package Last Test Date :	N/R
Cont 1 Package Design Pressure Reported:	N/R
Cont 1 Design Pressure UOM Reported :	N/R
Cont 1 Package Shell Thickness Reported:	N/R
Cont 1 Shell Thickness UOM Reported :	N/R
Cont 1 Head Thickness Reported :	N/R
Cont 1 Head Thickness UOM Reported :	N/R
Cont 1 Valve or Device Fail Indicator:	No
Cont 1 Valve or Device Type :	N/R
Cont 1 Valve Device Manufacturer :	N/R
Cont 1 Valve or Device Model :	N/R
Cont 2 Package Type :	Bottle
Cont 2 Material of Construction :	Plastic
Cont 2 Package Capacity :	N/R
Cont 2 Capacity UOM Reported :	N/R
Cont 2 Package Amount UOM :	N/R
Cont 2 Package Number in Shipment :	N/R
Cont 2 Package Shipment Number Failed:	N/R
RAM Package Category :	N/R

Map Id: 508
Direction: ENE
Distance: 0.809 mi., 4270 ft.
Elevation: 14 ft.
Relative: Lower

Site Name : APM TERMINALS PACIFIC LTD | HORIZON LINES CARGO FREIGHT STATION | SSA TERMINALS TACOMA LLC
1675 LINCOLN AVE | 1675 LINCOLN AVE BLDG 300 | 1675 LINCOLN AVE BLDG 300 TRANSFER FACILITY
TACOMA | Tacoma, WA

Database(s) : [ALL SITES - WA, BRS, CSCSL HWS - WA, DOCKET, ECHO, EPA UST, ERNS, FRS, HIST PCS FACILITY, HMIRS (DOT), HSL - WA, ICIS, INACTIVE PCS, MANIFEST EPA, PCS ENF, PCS FACILITY, RCRA_NONGEN, RCRA_SQG, T 2 - WA, UST - WA, VCP - WA] ***(cont.)***

Envirosite ID: 52328138
EPA ID: N/R

HMIRS (DOT) ***(cont.)***

RAM Package Certification :	FALSE
RAM Nuclide(s) Present :	N/R
RAM Transport Index :	N/R
RAM Activity Reported :	N/R
RAM UOM Reported :	N/R
RAM Activity :	N/R
RAM Activity UOM :	N/R
Spillage (Result) Indicator :	No
Fire (Result) Indicator :	No
Explosion (Result) Indicator :	No
Water Sewer (Result) Indicator :	No
Gas Dispersion (Result) Indicator :	No
Environmental Damage (Result) :	No
No Release (Result) Indicator :	Yes
Fire/EMS Report Indicator :	No
Fire EMS/EMS Report Number :	N/R
Police Report Indicator :	No
Police Report Number :	N/R
In-House Cleanup Indicator :	No
Other Cleanup Indicator :	No
Damage More than 500 :	No
Material Loss :	$0.00
Carrier Damage :	$0.00
Property Damage :	$0.00
Response Cost :	$0.00
Remediation Cleanup Cost :	$0.00
Damage Other (Old Form) :	$0.00
Total Amount of Damages :	$0.00
HAZMAT Fatality Indicator :	No
HAZMAT Fatalities Employees :	0
HAZMAT Fatalities Responders :	0
HAZMAT Fatality General Public :	0
Total Hazmat Fatalities :	0
Non-HAZMAT Fatality Indicator :	No
Non-HAZMAT Fatalities :	0
HAZMAT Injury Indicator :	No
HAZMAT Hospitalized Employees :	0
HAZMAT Hospitalized Responders :	0
HAZMAT Hospitalized Gen Public :	0
HAZMAT Hospitalized (Old Form) :	0
Total Hazmat Hospital Injuries :	0
HAZMAT Non-Hospital Employees :	0
HAZMAT Non-Hospital Responders :	0
HAZMAT Non-Hospital General Public :	0
HAZMAT Non-Hospital (Old Form) :	0
Total Hazmat Non-Hospital Injuries :	0

Map Id: 508
Direction: ENE
Distance: 0.809 mi., 4270 ft.
Elevation: 14 ft.
Relative: Lower

Site Name : APM TERMINALS PACIFIC LTD | HORIZON LINES CARGO FREIGHT STATION | SSA TERMINALS TACOMA LLC
1675 LINCOLN AVE | 1675 LINCOLN AVE BLDG 300 | 1675 LINCOLN AVE BLDG 300 TRANSFER FACILITY
TACOMA | Tacoma, WA

Database(s) : [ALL SITES - WA, BRS, CSCSL HWS - WA, DOCKET, ECHO, EPA UST, ERNS, FRS, HIST PCS FACILITY, HMIRS (DOT), HSL - WA, ICIS, INACTIVE PCS, MANIFEST EPA, PCS ENF, PCS FACILITY, RCRA_NONGEN, RCRA_SQG, T 2 - WA, UST - WA, VCP - WA] ***(cont.)***

Envirosite ID: 52328138
EPA ID: N/R

HMIRS (DOT) ***(cont.)***

Total Hazmat Injuries :	0
Evacuation Indicator :	No
Public Evacuated :	0
Employees Evacuated :	0
Total Evacuated :	0
Total Evacuation Hours :	0
Major Artery Closed :	No
Major Artery Hours Closed :	0
Material Involved in Accident :	No
Estimated Speed :	0
Weather Conditions :	N/R
Vehicle Overturn :	No
Vehicle Left Roadway/Track :	No
Passenger Aircraft Indicator :	No
Cargo Passenger Baggage Indicator :	N/R
Incident Occurrence :	N/R
Shipphase Non-Transported Indicator :	No
Shipphase Air First Flight Indicator:	No
Shipphase Air SubFlight Indicator :	No
Shipphase Init Transport Indicator :	No
Shipphase Transfer Indicator :	No
Contact Name :	CLIFF BARTLEY
Contact Title :	MANAGER HAZARDOUS MATERIAL
Contact Business Name :	HORIZON LINES
Contact Address :	5800-1 WILLIAM MILLS STREET
Contact Non-US State :	N/R
Contact Country :	US
Preparer of Incident Report :	Carrier
Description of Events :	Shipper tendered container (BMOU309845-9/CA2179475) as non-hazardous on 10/30/11 to load to the Horizon Pacific PS330S for transit to HON. Container loaded and vessel sailed 10/30/2011. On 11/1/2011 shipper notified carrier that container included a hazardous commodity UN3352/6.1. Documentaion updated and all pertinent parties notified.
Recommendations/Actions Taken :	Shipper must monitor entire loading process to capture hazardous shipment and produce proper/accurate documentation prior to tendering to trucker and ocean carrier.
HMIS Serious Incident Indicator :	No
HMIS Serious Fatality :	No
HMIS Serious Injury :	No
HMIS Serious Flight Plan :	No
HMIS Serious Evacuations :	No
HMIS Serious Major Artery :	No

Map Id: 508
Direction: ENE
Distance: 0.809 mi., 4270 ft.
Elevation: 14 ft.
Relative: Lower

Site Name : APM TERMINALS PACIFIC LTD | HORIZON LINES CARGO FREIGHT STATION | SSA TERMINALS TACOMA LLC
1675 LINCOLN AVE | 1675 LINCOLN AVE BLDG 300 | 1675 LINCOLN AVE BLDG 300 TRANSFER FACILITY
TACOMA | Tacoma, WA

Database(s) : [ALL SITES - WA, BRS, CSCSL HWS - WA, DOCKET, ECHO, EPA UST, ERNS, FRS, HIST PCS FACILITY, HMIRS (DOT), HSL - WA, ICIS, INACTIVE PCS, MANIFEST EPA, PCS ENF, PCS FACILITY, RCRA_NONGEN, RCRA_SQG, T 2 - WA, UST - WA, VCP - WA] ***(cont.)***

Envirosite ID: 52328138
EPA ID: N/R

HMIRS (DOT) ***(cont.)***

HMIS Serious Bulk Release :	No
HMIS Serious Marine Pollutant :	No
HMIS Serious Radioactive :	No
HMIS General Package Type :	OHMIR.Ref_Container.descr_txt
HMIS Container Code :	BOX FBR
HMIS Container Description :	Fiberboard box or carton
HMIS Bulk Incident Indicator :	No
Undeclared Shipment :	Yes
Last Date in Agency List :	2014-02-05
Facility Address :	1675 LINCOLN AVE, TACOMA, WA
County :	PIERCE

Site Details

Date of Incident :	1999-01-15
Time of Incident :	11:20
Report Submission Source :	Paper
Report Number :	I-1999021082
Multiple Rows per Incident :	No
NRC Number :	N/R
Federal DOT Agency Name :	N/R
Mode of Transportation :	Highway
Transportation Phase :	LOADING
Carrier/Reporter Name :	SEA-LAND SERVICE INC
Carrier/Reporter Address :	3600 PORT OF TACOMA RD
Carrier/Reporter Non-US State :	WA
Carrier/Reporter FED DOT ID :	0
Carrier/Reporter HAZMAT Reg ID :	N/R
Carrier/Reporter Country :	UNITED STATES
Shipper Name :	U S GOVT GSA MA
Shipper Address :	4735 E MARGINAL WAY S
Shipper Non-US State :	WA
Shipper Country :	UNITED STATES
Shipper Waybill/Shipping Paper :	WCIJUA82571001 C
Shipper HAZMAT Registration ID :	N/R
Origin City :	STOCKTON
Origin State :	CALIFORNIA
Origin Postal Code :	95296
Origin Country :	US
Destination City :	FORT RICHARDSON
Destination State :	ALASKA
Destination Postal Code :	N/R
Destination Non-US State :	N/R

Map Id: 508
Direction: ENE
Distance: 0.809 mi., 4270 ft.
Elevation: 14 ft.
Relative: Lower

Site Name : APM TERMINALS PACIFIC LTD | HORIZON LINES CARGO FREIGHT STATION | SSA TERMINALS TACOMA LLC
1675 LINCOLN AVE | 1675 LINCOLN AVE BLDG 300 | 1675 LINCOLN AVE BLDG 300 TRANSFER FACILITY
TACOMA | Tacoma, WA

Database(s) : [ALL SITES - WA, BRS, CSCSL HWS - WA, DOCKET, ECHO, EPA UST, ERNS, FRS, HIST PCS FACILITY, HMIRS (DOT), HSL - WA, ICIS, INACTIVE PCS, MANIFEST EPA, PCS ENF, PCS FACILITY, RCRA_NONGEN, RCRA_SQG, T 2 - WA, UST - WA, VCP - WA] ***(cont.)***

Envirosite ID: 52328138
EPA ID: N/R

HMIRS (DOT) ***(cont.)***

Destination Country :	US
Commodity Short Name :	SULFURIC ACID
Commodity Long Name :	SULFURIC ACID
Technical/Trade Name :	MIGHTY-DRANE
Identification Number :	UN1830
Hazardous Class :	CORROSIVE MATERIAL
Packing Group :	N/R
Quantity Released :	13
Unit of Measure :	Liquid - Gallon Liquid
HAZMAT Waste Indicator :	No
HAZMAT Waste EPA Number :	N/R
HMIS Toxic by Inhalation Indicator :	No
TIH Hazard Zone :	N/R
Material Shipment Approval Indicator:	No
Material Shipment Approval Number :	N/R
Undeclared HAZMAT Shipment Indicator:	No
Packaging Type :	Non-Bulk
Failed Object Code :	103
Failed Object Description :	Basic Material
Manner of Failure Code :	309
Manner of Failure Description :	Punctured
Failure Cause Code :	516
Failure Cause Description :	Impact with Sharp or Protruding Object (e.g. nails)
Identification Markings :	N/R
Cont 1 Packaging Type :	N/R
Cont 1 Material of Construction :	N/R
Cont 1 Head Type :	N/R
Cont 1 Package Amount :	N/R
Cont 1 Package Amount UOM :	N/R
Cont 1 Package Number in Shipment :	21
Cont 1 Package Shipment Number Failed:	1
Cont 1 Package Manufacturer :	NOT REPORTED BY CARRIER
Cont 1 Pkg Manufacturer Date :	N/R
Cont 1 Package Serial Number :	N/R
Cont 1 Package Last Test Date :	N/R
Cont 1 Package Design Pressure Reported:	N/R
Cont 1 Design Pressure UOM Reported :	N/R
Cont 1 Package Shell Thickness Reported:	N/R
Cont 1 Shell Thickness UOM Reported :	N/R
Cont 1 Head Thickness Reported :	N/R
Cont 1 Head Thickness UOM Reported :	N/R
Cont 1 Valve or Device Fail Indicator:	No
Cont 1 Valve or Device Type :	N/R

Map Id: 508
Direction: ENE
Distance: 0.809 mi., 4270 ft.
Elevation: 14 ft.
Relative: Lower

Site Name : APM TERMINALS PACIFIC LTD | HORIZON LINES CARGO FREIGHT STATION | SSA TERMINALS TACOMA LLC
1675 LINCOLN AVE | 1675 LINCOLN AVE BLDG 300 | 1675 LINCOLN AVE BLDG 300 TRANSFER FACILITY
TACOMA | Tacoma, WA

Database(s) : [ALL SITES - WA, BRS, CSCSL HWS - WA, DOCKET, ECHO, EPA UST, ERNS, FRS, HIST PCS FACILITY, HMIRS (DOT), HSL - WA, ICIS, INACTIVE PCS, MANIFEST EPA, PCS ENF, PCS FACILITY, RCRA_NONGEN, RCRA_SQG, T 2 - WA, UST - WA, VCP - WA] ***(cont.)***

Envirosite ID: 52328138
EPA ID: N/R

HMIRS (DOT) ***(cont.)***

Cont 1 Valve Device Manufacturer :	N/R
Cont 1 Valve or Device Model :	N/R
Cont 2 Package Type :	N/R
Cont 2 Material of Construction :	N/R
Cont 2 Package Capacity :	N/R
Cont 2 Capacity UOM Reported :	N/R
Cont 2 Package Amount UOM :	N/R
Cont 2 Package Number in Shipment :	N/R
Cont 2 Package Shipment Number Failed:	N/R
RAM Package Category :	N/R
RAM Package Certification :	FALSE
RAM Nuclide(s) Present :	N/R
RAM Transport Index :	N/R
RAM Activity Reported :	N/R
RAM UOM Reported :	N/R
RAM Activity :	N/R
RAM Activity UOM :	N/R
Spillage (Result) Indicator :	Yes
Fire (Result) Indicator :	No
Explosion (Result) Indicator :	No
Water Sewer (Result) Indicator :	No
Gas Dispersion (Result) Indicator :	No
Environmental Damage (Result) :	No
No Release (Result) Indicator :	No
Fire/EMS Report Indicator :	No
Fire EMS/EMS Report Number :	N/R
Police Report Indicator :	No
Police Report Number :	N/R
In-House Cleanup Indicator :	No
Other Cleanup Indicator :	No
Damage More than 500 :	No
Material Loss :	$0.00
Carrier Damage :	$0.00
Property Damage :	$0.00
Response Cost :	$0.00
Remediation Cleanup Cost :	$15.00
Damage Other (Old Form) :	$0.00
Total Amount of Damages :	$15.00
HAZMAT Fatality Indicator :	No
HAZMAT Fatalities Employees :	0
HAZMAT Fatalities Responders :	0
HAZMAT Fatality General Public :	0
Total Hazmat Fatalities :	0
Non-HAZMAT Fatality Indicator :	No
Non-HAZMAT Fatalities :	0

Map Id: 508
Direction: ENE
Distance: 0.809 mi., 4270 ft.
Elevation: 14 ft.
Relative: Lower

Site Name : APM TERMINALS PACIFIC LTD | HORIZON LINES CARGO FREIGHT STATION | SSA TERMINALS TACOMA LLC
1675 LINCOLN AVE | 1675 LINCOLN AVE BLDG 300 | 1675 LINCOLN AVE BLDG 300 TRANSFER FACILITY
TACOMA | Tacoma, WA

Database(s) : [ALL SITES - WA, BRS, CSCSL HWS - WA, DOCKET, ECHO, EPA UST, ERNS, FRS, HIST PCS FACILITY, HMIRS (DOT), HSL - WA, ICIS, INACTIVE PCS, MANIFEST EPA, PCS ENF, PCS FACILITY, RCRA_NONGEN, RCRA_SQG, T 2 - WA, UST - WA, VCP - WA] ***(cont.)***

Envirosite ID: 52328138
EPA ID: N/R

HMIRS (DOT) ***(cont.)***

HAZMAT Injury Indicator :	No
HAZMAT Hospitalized Employees :	0
HAZMAT Hospitalized Responders :	0
HAZMAT Hospitalized Gen Public :	0
HAZMAT Hospitalized (Old Form) :	0
Total Hazmat Hospital Injuries :	0
HAZMAT Non-Hospital Employees :	0
HAZMAT Non-Hospital Responders :	0
HAZMAT Non-Hospital General Public :	0
HAZMAT Non-Hospital (Old Form) :	0
Total Hazmat Non-Hospital Injuries :	0
Total Hazmat Injuries :	0
Evacuation Indicator :	No
Public Evacuated :	0
Employees Evacuated :	0
Total Evacuated :	0
Total Evacuation Hours :	0
Major Artery Closed :	No
Major Artery Hours Closed :	0
Material Involved in Accident :	No
Estimated Speed :	0
Weather Conditions :	N/R
Vehicle Overturn :	No
Vehicle Left Roadway/Track :	No
Passenger Aircraft Indicator :	No
Cargo Passenger Baggage Indicator :	N/R
Incident Occurrence :	N/R
Shipphase Non-Transported Indicator :	No
Shipphase Air First Flight Indicator:	No
Shipphase Air SubFlight Indicator :	No
Shipphase Init Transport Indicator :	No
Shipphase Transfer Indicator :	No
Contact Name :	DIANA RAWLINGS
Contact Title :	OS+D CLERK
Contact Business Name :	N/R
Contact Address :	N/R
Contact Non-US State :	N/R
Contact Country :	US
Preparer of Incident Report :	N/R
Description of Events :	NINE DRUMS ON PALLET SHRINK WRAPPED. PALLET PULLED APART EXPOSING NAILS PUNCTURED BOTTOM OF ONE DRUM CAUSING SMALL PINHOLE LEAKAGE.
Recommendations/Actions Taken :	N/R
HMIS Serious Incident Indicator :	No

Map Id: 508
Direction: ENE
Distance: 0.809 mi., 4270 ft.
Elevation: 14 ft.
Relative: Lower

Site Name : APM TERMINALS PACIFIC LTD | HORIZON LINES CARGO FREIGHT STATION | SSA TERMINALS TACOMA LLC
1675 LINCOLN AVE | 1675 LINCOLN AVE BLDG 300 | 1675 LINCOLN AVE BLDG 300 TRANSFER FACILITY
TACOMA | Tacoma, WA

Database(s) : [ALL SITES - WA, BRS, CSCSL HWS - WA, DOCKET, ECHO, EPA UST, ERNS, FRS, HIST PCS FACILITY, HMIRS (DOT), HSL - WA, ICIS, INACTIVE PCS, MANIFEST EPA, PCS ENF, PCS FACILITY, RCRA_NONGEN, RCRA_SQG, T 2 - WA, UST - WA, VCP - WA] ***(cont.)***

Envirosite ID: 52328138
EPA ID: N/R

HMIRS (DOT) ***(cont.)***

HMIS Serious Fatality :	No
HMIS Serious Injury :	No
HMIS Serious Flight Plan :	No
HMIS Serious Evacuations :	No
HMIS Serious Major Artery :	No
HMIS Serious Bulk Release :	No
HMIS Serious Marine Pollutant :	No
HMIS Serious Radioactive :	No
HMIS General Package Type :	OHMIR.Ref_Container.descr_txt
HMIS Container Code :	1H1
HMIS Container Description :	Non-removable head plastic drum
HMIS Bulk Incident Indicator :	No
Undeclared Shipment :	No
Last Date in Agency List :	2014-05-05

HSL - WA

Facility Name :	APM Terminals Pacific Ltd
Facility Address :	1675 LINCOLN AVE, TACOMA, 98421
County :	Pierce

Site Details

Facility Site ID :	66987611
Cleanup Site ID :	2124
Status :	Awaiting Cleanup
Site Rank :	5 - Lowest Assessed Risk
Alternative Site Name :	APM Terminals Tacoma LLC,MAERSK PACIFIC LTD,MAERSK PACIFIC LTD LINCOLN AVE,SEA LAND SERVICES,SSA TERMINALS (TACOMA) LLC-WEST SITCUM TERMINAL,TACOMA PORT OF MAERSK PACIFIC,West Sitcum Terminal,West Sitcum Terminal - A
Region :	Southwest
Resposbile Unit :	Southwest
Institutional Control :	N/R
Current VCP :	N/R
Past VCP :	N/R
Latitude :	47.2613890009479
Longitude :	-122.415167
Agency Hyperlink :	Click here for hyperlink provided by the agency.
Last Date in Agency List :	2023-02-28

Map Id: 508
Direction: ENE
Distance: 0.809 mi., 4270 ft.
Elevation: 14 ft.
Relative: Lower

Site Name : APM TERMINALS PACIFIC LTD | HORIZON LINES CARGO FREIGHT STATION | SSA TERMINALS TACOMA LLC
1675 LINCOLN AVE | 1675 LINCOLN AVE BLDG 300 | 1675 LINCOLN AVE BLDG 300 TRANSFER FACILITY
TACOMA | Tacoma, WA

Database(s) : [ALL SITES - WA, BRS, CSCSL HWS - WA, DOCKET, ECHO, EPA UST, ERNS, FRS, HIST PCS FACILITY, HMIRS (DOT), HSL - WA, ICIS, INACTIVE PCS, MANIFEST EPA, PCS ENF, PCS FACILITY, RCRA_NONGEN, RCRA_SQG, T 2 - WA, UST - WA, VCP - WA] ***(cont.)***

Envirosite ID: 52328138
EPA ID: N/R

HSL - WA ***(cont.)***

Contaminants

Contaminant Name :	Petroleum Products-Unspecified
Ground water :	Confirmed Above Cleanup Levels
Surface water :	N/R
Soil :	Confirmed Above Cleanup Levels
Sediment :	N/R
Air :	N/R
Bedrock :	N/R

Facility Name :	APM TERMINALS PACIFIC LTD
Facility Address :	1675 Lincoln Ave, Tacoma, 98421-2902
County :	Pierce

Site Details

Facility Site ID :	66987611
Cleanup Site ID :	2124
Status :	Awaiting Cleanup
Site Rank :	N/R
Alternative Site Name :	N/R
Region :	N/R
Resposbile Unit :	N/R
Institutional Control :	N/R
Current VCP :	N/R
Past VCP :	N/R
Latitude :	N/R
Longitude :	N/R
Agency Hyperlink :	Click here for hyperlink provided by the agency.
Last Date in Agency List :	2022-02-11

ICIS

Facility Name :	APM TERMINALS PACIFIC LTD
Facility Address :	1675 LINCOLN AVE, TACOMA, WA 98421-2902

Site Details

NPDES ID :	WAR305772
ICIS Facility Interest ID :	3601372011
Facility UIN :	110000897414
Facility Type Code :	Municipal or Water District
Impaired Waters :	N/R
Latitude :	47.2613907

Map Id: 508
Direction: ENE
Distance: 0.809 mi., 4270 ft.
Elevation: 14 ft.
Relative: Lower

Site Name : APM TERMINALS PACIFIC LTD | HORIZON LINES CARGO FREIGHT STATION | SSA TERMINALS TACOMA LLC
1675 LINCOLN AVE | 1675 LINCOLN AVE BLDG 300 | 1675 LINCOLN AVE BLDG 300 TRANSFER FACILITY
TACOMA | Tacoma, WA

Database(s) : [ALL SITES - WA, BRS, CSCSL HWS - WA, DOCKET, ECHO, EPA UST, ERNS, FRS, HIST PCS FACILITY, HMIRS (DOT), HSL - WA, ICIS, INACTIVE PCS, MANIFEST EPA, PCS ENF, PCS FACILITY, RCRA_NONGEN, RCRA_SQG, T 2 - WA, UST - WA, VCP - WA] ***(cont.)***

Envirosite ID: 52328138
EPA ID: N/R

ICIS ***(cont.)***

Longitude :	-122.415169
Last Date in Agency List :	2022-05-02
NPDES ID :	WAR000307
ICIS Facility Interest ID :	3400001216
Facility UIN :	110000897414
Facility Type Code :	Privately Owned Facility
Impaired Waters :	303(D) Listed
Latitude :	47.2613906
Longitude :	-122.415199
Last Date in Agency List :	2022-12-28
Facility Name :	HORIZON LINES CARGO FREIGHT STATION
Facility Address :	1675 LINCOLN AVE BLDG 300, TACOMA, WA 98421

Site Details

NPDES ID :	WAR010457
ICIS Facility Interest ID :	3400002613
Facility UIN :	110070253755
Facility Type Code :	Privately Owned Facility
Impaired Waters :	303(D) Listed
Latitude :	47.253333
Longitude :	-122.403333
Last Date in Agency List :	2022-12-28
Facility Name :	WEST SITCUM TERMINAL
Facility Address :	1675 LINCOLN AVE, TACOMA, WA 98421-2902

Site Details

NPDES ID :	WAR305772
ICIS Facility Interest ID :	3601372011
Facility UIN :	110000897414
Facility Type Code :	Municipal or Water District
Impaired Waters :	N/R
Latitude :	47.2613907
Longitude :	-122.415169
Last Date in Agency List :	2022-12-28

Map Id: 508
Direction: ENE
Distance: 0.809 mi., 4270 ft.
Elevation: 14 ft.
Relative: Lower

Site Name : APM TERMINALS PACIFIC LTD | HORIZON LINES CARGO FREIGHT STATION | SSA TERMINALS TACOMA LLC
1675 LINCOLN AVE | 1675 LINCOLN AVE BLDG 300 | 1675 LINCOLN AVE BLDG 300 TRANSFER FACILITY
TACOMA | Tacoma, WA

Database(s) : [ALL SITES - WA, BRS, CSCSL HWS - WA, DOCKET, ECHO, EPA UST, ERNS, FRS, HIST PCS FACILITY, HMIRS (DOT), HSL - WA, ICIS, INACTIVE PCS, MANIFEST EPA, PCS ENF, PCS FACILITY, RCRA_NONGEN, RCRA_SQG, T 2 - WA, UST - WA, VCP - WA] ***(cont.)***

Envirosite ID: 52328138
EPA ID: N/R

INACTIVE PCS

Issue Date :	2019-11-20
Original Issue Date :	2019-11-20
Effective Date :	2020-01-02
Expiration Date :	2024-12-31
Retirement Date :	N/R
Termination Date :	N/R
Issuing Agency :	State
Agency Type :	State
Activity ID :	3602939039
External Permit Number :	WAR305772
Facility Type Indicator :	NON-POTW
Permit Type :	General Permit Covered Facility-NPDES)
Major Minor Status :	N
Permit Status :	Effective
Total Design Flow Number :	N/R
Actual Average Flow Number :	N/R
State Water Body :	N/R
State Water Body Name :	N/R
Permit Name :	SSA Terminals (Tacoma) LLC
Permit Comp Status :	Y
RNC Tracking :	Y
Master External Permit Number :	WAR125726
TMDL Interface :	N/R
EDMR Authorization :	N
Pretreatment Indicator :	N/R
Last Date in Agency List :	2022-04-22

Issue Date :	2009-10-21
Original Issue Date :	2009-10-21
Effective Date :	2010-01-01
Expiration Date :	2014-12-31
Retirement Date :	N/R
Termination Date :	2012-05-11
Issuing Agency :	State
Agency Type :	State
Activity ID :	3400002376
External Permit Number :	WAR010457
Facility Type Indicator :	NON-POTW
Permit Type :	General Permit Covered Facility-NPDES)
Major Minor Status :	N
Permit Status :	Terminated
Total Design Flow Number :	N/R
Actual Average Flow Number :	N/R
State Water Body :	N/R
State Water Body Name :	N/R

Map Id: 508
Direction: ENE
Distance: 0.809 mi., 4270 ft.
Elevation: 14 ft.
Relative: Lower

Site Name : APM TERMINALS PACIFIC LTD | HORIZON LINES CARGO FREIGHT STATION | SSA TERMINALS TACOMA LLC
1675 LINCOLN AVE | 1675 LINCOLN AVE BLDG 300 | 1675 LINCOLN AVE BLDG 300 TRANSFER FACILITY
TACOMA | Tacoma, WA

Database(s) : [ALL SITES - WA, BRS, CSCSL HWS - WA, DOCKET, ECHO, EPA UST, ERNS, FRS, HIST PCS FACILITY, HMIRS (DOT), HSL - WA, ICIS, INACTIVE PCS, MANIFEST EPA, PCS ENF, PCS FACILITY, RCRA_NONGEN, RCRA_SQG, T 2 - WA, UST - WA, VCP - WA] ***(cont.)***

Envirosite ID: 52328138
EPA ID: N/R

INACTIVE PCS ***(cont.)***

Permit Name :	Horizon Lines
Permit Comp Status :	Y
RNC Tracking :	Y
Master External Permit Number :	WAR125726
TMDL Interface :	N/R
EDMR Authorization :	N
Pretreatment Indicator :	N/R
Last Date in Agency List :	2022-12-28

Issue Date :	2019-11-20
Original Issue Date :	2019-11-20
Effective Date :	2020-01-02
Expiration Date :	2024-12-31
Retirement Date :	N/R
Termination Date :	N/R
Issuing Agency :	State
Agency Type :	State
Activity ID :	3602939039
External Permit Number :	WAR305772
Facility Type Indicator :	NON-POTW
Permit Type :	General Permit Covered Facility-NPDES)
Major Minor Status :	N
Permit Status :	Effective
Total Design Flow Number :	N/R
Actual Average Flow Number :	N/R
State Water Body :	N/R
State Water Body Name :	N/R
Permit Name :	SSA Terminals (Tacoma) LLC
Permit Comp Status :	Y
RNC Tracking :	Y
Master External Permit Number :	WAR125726
TMDL Interface :	N/R
EDMR Authorization :	N
Pretreatment Indicator :	N/R
Last Date in Agency List :	2022-09-23

Issue Date :	2014-12-03
Original Issue Date :	2009-10-21
Effective Date :	2015-01-01
Expiration Date :	2019-12-31
Retirement Date :	N/R
Termination Date :	2017-10-02
Issuing Agency :	State
Agency Type :	State

Map Id: 508
Direction: ENE
Distance: 0.809 mi., 4270 ft.
Elevation: 14 ft.
Relative: Lower

Site Name : APM TERMINALS PACIFIC LTD | HORIZON LINES CARGO FREIGHT STATION | SSA TERMINALS TACOMA LLC
1675 LINCOLN AVE | 1675 LINCOLN AVE BLDG 300 | 1675 LINCOLN AVE BLDG 300 TRANSFER FACILITY
TACOMA | Tacoma, WA

Database(s) : [ALL SITES - WA, BRS, CSCSL HWS - WA, DOCKET, ECHO, EPA UST, ERNS, FRS, HIST PCS FACILITY, HMIRS (DOT), HSL - WA, ICIS, INACTIVE PCS, MANIFEST EPA, PCS ENF, PCS FACILITY, RCRA_NONGEN, RCRA_SQG, T 2 - WA, UST - WA, VCP - WA] ***(cont.)***

Envirosite ID: 52328138
EPA ID: N/R

INACTIVE PCS ***(cont.)***

Activity ID :	3600222768
External Permit Number :	WAR000307
Facility Type Indicator :	NON-POTW
Permit Type :	General Permit Covered Facility-NPDES)
Major Minor Status :	N
Permit Status :	Terminated
Total Design Flow Number :	N/R
Actual Average Flow Number :	N/R
State Water Body :	N/R
State Water Body Name :	N/R
Permit Name :	APM Terminals Pacific Ltd
Permit Comp Status :	N/R
RNC Tracking :	Y
Master External Permit Number :	WAR125726
TMDL Interface :	N/R
EDMR Authorization :	N
Pretreatment Indicator :	N/R
Last Date in Agency List :	2022-12-28

MANIFEST EPA

Manifest Details

Details for this site have been truncated due to the large number of available details for this site within this dataset. For the complete details for this site, contact your Envirosite account representative for a complimentary site report containing all of the details available.

Manifest Number :	000447025DAT
Shipped Date :	2022-10-25
Updated Date :	2023-01-20
Received Date :	2022-10-25
Status :	Corrected
Generator ID :	WAD144258779
Generator Name :	SSA Terminals Tacoma LLC
Generator Address :	1675 LINCOLN AVENUE, TACOMA, WA 98424
Generator Mailing :	1002 Milwaukee, Bldg 950, 2nd Floor, Tacoma, WA 98421
Generator Contact :	N/R
Destination ID :	WAD020257945
Destination Name :	Burlington Environmental, LLC Tacoma Plant
Destination Mailing :	1701 East Alexander Avenue, Tacoma, WA 98421
Destination Address :	1701 East Alexander Avenue, Tacoma, WA 98421
Destination Contact :	N/R
Submission Type :	DataImage5Copy
Origin Type :	Service
Manifest Residue :	N
Rejection :	N

Map Id: 508
Direction: ENE
Distance: 0.809 mi., 4270 ft.
Elevation: 14 ft.
Relative: Lower

Site Name : APM TERMINALS PACIFIC LTD | HORIZON LINES CARGO FREIGHT STATION | SSA TERMINALS TACOMA LLC
1675 LINCOLN AVE | 1675 LINCOLN AVE BLDG 300 | 1675 LINCOLN AVE BLDG 300 TRANSFER FACILITY
TACOMA | Tacoma, WA

Database(s) : [ALL SITES - WA, BRS, CSCSL HWS - WA, DOCKET, ECHO, EPA UST, ERNS, FRS, HIST PCS FACILITY, HMIRS (DOT), HSL - WA, ICIS, INACTIVE PCS, MANIFEST EPA, PCS ENF, PCS FACILITY, RCRA_NONGEN, RCRA_SQG, T 2 - WA, UST - WA, VCP - WA] ***(cont.)***

Envirosite ID: 52328138
EPA ID: N/R

MANIFEST EPA ***(cont.)***

Last Date in Agency List : 2023-02-13

Waste Details

Waste Line Number :	N/R
Is DOT Hazardous :	N/R
DOT ID Number :	N/R
DOT Information :	N/R
Non Waste Description :	N/R
Quantity :	N/R N/R
Quantity Tons, Acute, Non-Acute :	N/R, N/R, N/R
Quantity Kg, Acute, Non-Acute :	N/R, N/R
Management Method :	N/R - N/R
Is EPA Waste :	N/R
Federal Code :	N/R
State Code :	N/R

Manifest Details

Manifest Number :	000447026DAT
Shipped Date :	2022-10-25
Updated Date :	2022-11-08
Received Date :	2022-10-25
Status :	Signed
Generator ID :	WAD144258779
Generator Name :	SSA Terminals Tacoma LLC
Generator Address :	1675 LINCOLN AVENUE, TACOMA, WA 98424
Generator Mailing :	1002 Milwaukee, Bldg 950, 2nd Floor, Tacoma, WA 98421
Generator Contact :	N/R
Destination ID :	WAD020257945
Destination Name :	Burlington Environmental, LLC Tacoma Plant
Destination Mailing :	1701 East Alexander Avenue, Tacoma, WA 98421
Destination Address :	1701 East Alexander Avenue, Tacoma, WA 98421
Destination Contact :	N/R
Submission Type :	DataImage5Copy
Origin Type :	Service
Manifest Residue :	N
Rejection :	N
Last Date in Agency List :	2023-02-13

Map Id: 508
Direction: ENE
Distance: 0.809 mi., 4270 ft.
Elevation: 14 ft.
Relative: Lower

Site Name : APM TERMINALS PACIFIC LTD | HORIZON LINES CARGO FREIGHT STATION | SSA TERMINALS TACOMA LLC
1675 LINCOLN AVE | 1675 LINCOLN AVE BLDG 300 | 1675 LINCOLN AVE BLDG 300 TRANSFER FACILITY
TACOMA | Tacoma, WA

Database(s) : [ALL SITES - WA, BRS, CSCSL HWS - WA, DOCKET, ECHO, EPA UST, ERNS, FRS, HIST PCS FACILITY, HMIRS (DOT), HSL - WA, ICIS, INACTIVE PCS, MANIFEST EPA, PCS ENF, PCS FACILITY, RCRA_NONGEN, RCRA_SQG, T 2 - WA, UST - WA, VCP - WA] ***(cont.)***

Envirosite ID: 52328138
EPA ID: N/R

MANIFEST EPA ***(cont.)***

Waste Details

Waste Line Number :	1
Is DOT Hazardous :	N
DOT ID Number :	N/R
DOT Information :	N/R
Non Waste Description :	MATERIAL NOT REGULATED BY DOT (WASHINGTON STATE DANGEROUS WASTE ONLY, TOXIC)
Quantity :	180 Pounds
Quantity Tons, Acute, Non-Acute :	0.09, 0, 0.09
Quantity Kg, Acute, Non-Acute :	0, 81.632706
Management Method :	H141 - STORAGE, BULKING AND/OR TRANSFER OFF SITE
Is EPA Waste :	N
Federal Code :	N/R
State Code :	WA - WT02

Manifest Details

Manifest Number :	000458386DAT
Shipped Date :	2022-10-11
Updated Date :	2022-10-17
Received Date :	2022-10-11
Status :	Signed
Generator ID :	WAD144258779
Generator Name :	SSA Terminals Tacoma LLC
Generator Address :	1675 LINCOLN AVENUE, TACOMA, WA 98424
Generator Mailing :	1002 Milwaukee, Bldg 950, 2nd Floor, Tacoma, WA 98421
Generator Contact :	N/R
Destination ID :	WAD020257945
Destination Name :	Burlington Environmental, LLC Tacoma Plant
Destination Mailing :	1701 East Alexander Avenue, Tacoma, WA 98421
Destination Address :	1701 East Alexander Avenue, Tacoma, WA 98421
Destination Contact :	N/R
Submission Type :	DataImage5Copy
Origin Type :	Service
Manifest Residue :	N
Rejection :	N
Last Date in Agency List :	2023-02-13

Waste Details

Waste Line Number :	1
Is DOT Hazardous :	N
DOT ID Number :	N/R
DOT Information :	N/R

Map Id: 508
Direction: ENE
Distance: 0.809 mi., 4270 ft.
Elevation: 14 ft.
Relative: Lower

Site Name : APM TERMINALS PACIFIC LTD | HORIZON LINES CARGO FREIGHT STATION | SSA TERMINALS TACOMA LLC
1675 LINCOLN AVE | 1675 LINCOLN AVE BLDG 300 | 1675 LINCOLN AVE BLDG 300 TRANSFER FACILITY
TACOMA | Tacoma, WA

Database(s) : [ALL SITES - WA, BRS, CSCSL HWS - WA, DOCKET, ECHO, EPA UST, ERNS, FRS, HIST PCS FACILITY, HMIRS (DOT), HSL - WA, ICIS, INACTIVE PCS, MANIFEST EPA, PCS ENF, PCS FACILITY, RCRA_NONGEN, RCRA_SQG, T 2 - WA, UST - WA, VCP - WA] ***(cont.)***

Envirosite ID: 52328138
EPA ID: N/R

MANIFEST EPA ***(cont.)***

Non Waste Description :	MATERIAL NOT REGULATED BY DOT (WASHINGTON STATE DANGEROUS WASTE ONLY, TOXIC)
Quantity :	650 Pounds
Quantity Tons, Acute, Non-Acute :	0.325, 0, 0.325
Quantity Kg, Acute, Non-Acute :	0, 294.78476
Management Method :	H141 - STORAGE, BULKING AND/OR TRANSFER OFF SITE
Is EPA Waste :	N
Federal Code :	N/R
State Code :	WA - WT02

Waste Line Number :	2
Is DOT Hazardous :	Y
DOT ID Number :	UN1950
DOT Information :	UN1950 WASTE AEROSOLS (LIMITED QUANTITY) 2.1 D011=1LB
Non Waste Description :	N/R
Quantity :	80 Pounds
Quantity Tons, Acute, Non-Acute :	0.04, 0, 0.04
Quantity Kg, Acute, Non-Acute :	0, 36.2812
Management Method :	H141 - STORAGE, BULKING AND/OR TRANSFER OFF SITE
Is EPA Waste :	Y
Federal Code :	D001, D003, D004, D005
State Code :	WA - WP01, WA - WT02

Manifest Details

Manifest Number :	000458387DAT
Shipped Date :	2022-10-11
Updated Date :	2022-10-17
Received Date :	2022-10-11
Status :	Signed
Generator ID :	WAD144258779
Generator Name :	SSA Terminals Tacoma LLC
Generator Address :	1675 LINCOLN AVENUE, TACOMA, WA 98424
Generator Mailing :	1002 Milwaukee, Bldg 950, 2nd Floor, Tacoma, WA 98421
Generator Contact :	N/R
Destination ID :	WAD020257945
Destination Name :	Burlington Environmental, LLC Tacoma Plant
Destination Mailing :	1701 East Alexander Avenue, Tacoma, WA 98421
Destination Address :	1701 East Alexander Avenue, Tacoma, WA 98421
Destination Contact :	N/R
Submission Type :	DataImage5Copy
Origin Type :	Service
Manifest Residue :	N
Rejection :	N

Map Id: 508
Direction: ENE
Distance: 0.809 mi., 4270 ft.
Elevation: 14 ft.
Relative: Lower

Site Name : APM TERMINALS PACIFIC LTD | HORIZON LINES CARGO FREIGHT STATION | SSA TERMINALS TACOMA LLC
1675 LINCOLN AVE | 1675 LINCOLN AVE BLDG 300 | 1675 LINCOLN AVE BLDG 300 TRANSFER FACILITY
TACOMA | Tacoma, WA

Database(s) : [ALL SITES - WA, BRS, CSCSL HWS - WA, DOCKET, ECHO, EPA UST, ERNS, FRS, HIST PCS FACILITY, HMIRS (DOT), HSL - WA, ICIS, INACTIVE PCS, MANIFEST EPA, PCS ENF, PCS FACILITY, RCRA_NONGEN, RCRA_SQG, T 2 - WA, UST - WA, VCP - WA] ***(cont.)***

Envirosite ID: 52328138
EPA ID: N/R

MANIFEST EPA ***(cont.)***

Last Date in Agency List : 2023-02-13

Waste Details

Waste Line Number :	1
Is DOT Hazardous :	N
DOT ID Number :	N/R
DOT Information :	N/R
Non Waste Description :	MATERIAL NOT REGULATED BY DOT (WASHINGTON STATE DANGEROUS WASTE ONLY, TOXIC)
Quantity :	400 Pounds
Quantity Tons, Acute, Non-Acute :	0.2, 0, 0.2
Quantity Kg, Acute, Non-Acute :	0, 181.406
Management Method :	H141 - STORAGE, BULKING AND/OR TRANSFER OFF SITE
Is EPA Waste :	N
Federal Code :	N/R
State Code :	WA - WT02

Manifest Details

Manifest Number :	000458269DAT
Shipped Date :	2022-10-04
Updated Date :	2022-10-11
Received Date :	2022-10-04
Status :	Signed
Generator ID :	WAD144258779
Generator Name :	SSA Terminals Tacoma LLC
Generator Address :	1675 LINCOLN AVENUE, TACOMA, WA 98424
Generator Mailing :	1002 Milwaukee, Bldg 950, 2nd Floor, Tacoma, WA 98421
Generator Contact :	N/R
Destination ID :	WAD020257945
Destination Name :	Burlington Environmental, LLC Tacoma Plant
Destination Mailing :	1701 East Alexander Avenue, Tacoma, WA 98421
Destination Address :	1701 East Alexander Avenue, Tacoma, WA 98421
Destination Contact :	N/R
Submission Type :	DataImage5Copy
Origin Type :	Service
Manifest Residue :	N
Rejection :	N
Last Date in Agency List :	2023-02-13

Map Id: 508
Direction: ENE
Distance: 0.809 mi., 4270 ft.
Elevation: 14 ft.
Relative: Lower

Site Name : APM TERMINALS PACIFIC LTD | HORIZON LINES CARGO FREIGHT STATION | SSA TERMINALS TACOMA LLC
1675 LINCOLN AVE | 1675 LINCOLN AVE BLDG 300 | 1675 LINCOLN AVE BLDG 300 TRANSFER FACILITY
TACOMA | Tacoma, WA

Database(s) : [ALL SITES - WA, BRS, CSCSL HWS - WA, DOCKET, ECHO, EPA UST, ERNS, FRS, HIST PCS FACILITY, HMIRS (DOT), HSL - WA, ICIS, INACTIVE PCS, MANIFEST EPA, PCS ENF, PCS FACILITY, RCRA_NONGEN, RCRA_SQG, T 2 - WA, UST - WA, VCP - WA] ***(cont.)***

Envirosite ID: 52328138
EPA ID: N/R

MANIFEST EPA ***(cont.)***

Waste Details

Waste Line Number :	1
Is DOT Hazardous :	N
DOT ID Number :	N/R
DOT Information :	N/R
Non Waste Description :	MATERIAL NOT REGULATED BY DOT (WASHINGTON STATE DANGEROUS WASTE ONLY, TOXIC)
Quantity :	1300 Pounds
Quantity Tons, Acute, Non-Acute :	0.65, 0, 0.65
Quantity Kg, Acute, Non-Acute :	0, 589.5695
Management Method :	H141 - STORAGE, BULKING AND/OR TRANSFER OFF SITE
Is EPA Waste :	N
Federal Code :	N/R
State Code :	WA - WT02

PCS ENF

Site Details

NPDES ID :	WAR010457
Last Date in Agency List :	2022-12-28

Formal Enforcement Actions

Settlement Entered Date :	N/R
ENF Identifier :	N/R
Activity ID :	N/R
Activity Type :	N/R
ENF Type :	N/R
Agency :	N/R
Fed Penalty Assessed Amount :	N/R
State Local Penalty Amount :	N/R

Informal Enforcement Actions

Achieved Date :	N/R
Registry ID :	110070253755
ENF Identifier :	WA-120788
Activity ID :	3400006867
Activity Type :	Administrative - Informal
ENF Type :	Letter of Violation/ Warning Letter
Agency :	State

Map Id: 508
Direction: ENE
Distance: 0.809 mi., 4270 ft.
Elevation: 14 ft.
Relative: Lower

Site Name : APM TERMINALS PACIFIC LTD | HORIZON LINES CARGO FREIGHT STATION | SSA TERMINALS TACOMA LLC
1675 LINCOLN AVE | 1675 LINCOLN AVE BLDG 300 | 1675 LINCOLN AVE BLDG 300 TRANSFER FACILITY
TACOMA | Tacoma, WA

Database(s) : [ALL SITES - WA, BRS, CSCSL HWS - WA, DOCKET, ECHO, EPA UST, ERNS, FRS, HIST PCS FACILITY, HMIRS (DOT), HSL - WA, ICIS, INACTIVE PCS, MANIFEST EPA, PCS ENF, PCS FACILITY, RCRA_NONGEN, RCRA_SQG, T 2 - WA, UST - WA, VCP - WA] ***(cont.)***

Envirosite ID: 52328138
EPA ID: N/R

PCS ENF ***(cont.)***

Achieved Date :	N/R
Registry ID :	110070253755
ENF Identifier :	WA-232610
Activity ID :	3400012499
Activity Type :	Administrative - Informal
ENF Type :	Letter of Violation/ Warning Letter
Agency :	State

Site Details

NPDES ID :	WAR000307
Last Date in Agency List :	2022-12-28

Formal Enforcement Actions

Settlement Entered Date :	N/R
ENF Identifier :	N/R
Activity ID :	N/R
Activity Type :	N/R
ENF Type :	N/R
Agency :	N/R
Fed Penalty Assessed Amount :	N/R
State Local Penalty Amount :	N/R

Informal Enforcement Actions

Achieved Date :	2011-12-20
Registry ID :	110000897414
ENF Identifier :	WA-158404
Activity ID :	3400010024
Activity Type :	Administrative - Informal
ENF Type :	Agency Enforcement Review
Agency :	State

Achieved Date :	2011-05-09
Registry ID :	110000897414
ENF Identifier :	WA-120211
Activity ID :	3400006326
Activity Type :	Administrative - Informal
ENF Type :	Letter of Violation/ Warning Letter
Agency :	State

Map Id: 508
Direction: ENE
Distance: 0.809 mi., 4270 ft.
Elevation: 14 ft.
Relative: Lower

Site Name : APM TERMINALS PACIFIC LTD | HORIZON LINES CARGO FREIGHT STATION | SSA TERMINALS TACOMA LLC
1675 LINCOLN AVE | 1675 LINCOLN AVE BLDG 300 | 1675 LINCOLN AVE BLDG 300 TRANSFER FACILITY
TACOMA | Tacoma, WA

Database(s) : [ALL SITES - WA, BRS, CSCSL HWS - WA, DOCKET, ECHO, EPA UST, ERNS, FRS, HIST PCS FACILITY, HMIRS (DOT), HSL - WA, ICIS, INACTIVE PCS, MANIFEST EPA, PCS ENF, PCS FACILITY, RCRA_NONGEN, RCRA_SQG, T 2 - WA, UST - WA, VCP - WA] ***(cont.)***

Envirosite ID: 52328138
EPA ID: N/R

PCS FACILITY

Issue Date :	2019-11-20
Original Issue Date :	2019-11-20
Effective Date :	2020-01-02
Expiration Date :	2024-12-31
Retirement Date :	N/R
Termination Date :	N/R
Issuing Agency :	State
Agency Type :	State
Activity ID :	3602939039
External Permit Number :	N/R
Facility Type Indicator :	NON-POTW
Permit Type :	General Permit Covered Facility-NPDES)
Major Minor Status :	N
Permit Status :	Effective
Total Design Flow Number :	N/R
Actual Average Flow Number :	N/R
State Water Body :	N/R
State Water Body Name :	N/R
Permit Name :	SSA Terminals (Tacoma) LLC
Permit Comp Status :	Y
RNC Tracking :	Y
Master External Permit Number :	WAR125726
TMDL Interface :	N/R
EDMR Authorization :	N
Pretreatment Indicator :	N/R
Last Date in Agency List :	2022-04-25

Issue Date :	2019-11-20
Original Issue Date :	2019-11-20
Effective Date :	2020-01-02
Expiration Date :	2024-12-31
Retirement Date :	N/R
Termination Date :	N/R
Issuing Agency :	State
Agency Type :	State
Activity ID :	3602939039
External Permit Number :	N/R
Facility Type Indicator :	NON-POTW
Permit Type :	General Permit Covered Facility-NPDES)
Major Minor Status :	N
Permit Status :	Effective
Total Design Flow Number :	N/R
Actual Average Flow Number :	N/R
State Water Body :	N/R
State Water Body Name :	N/R

Map Id: 508
Direction: ENE
Distance: 0.809 mi., 4270 ft.
Elevation: 14 ft.
Relative: Lower

Site Name : APM TERMINALS PACIFIC LTD | HORIZON LINES CARGO FREIGHT STATION | SSA TERMINALS TACOMA LLC
1675 LINCOLN AVE | 1675 LINCOLN AVE BLDG 300 | 1675 LINCOLN AVE BLDG 300 TRANSFER FACILITY
TACOMA | Tacoma, WA

Database(s) : [ALL SITES - WA, BRS, CSCSL HWS - WA, DOCKET, ECHO, EPA UST, ERNS, FRS, HIST PCS FACILITY, HMIRS (DOT), HSL - WA, ICIS, INACTIVE PCS, MANIFEST EPA, PCS ENF, PCS FACILITY, RCRA_NONGEN, RCRA_SQG, T 2 - WA, UST - WA, VCP - WA] ***(cont.)***

Envirosite ID: 52328138
EPA ID: N/R

PCS FACILITY ***(cont.)***

Permit Name :	SSA Terminals (Tacoma) LLC
Permit Comp Status :	Y
RNC Tracking :	Y
Master External Permit Number :	WAR125726
TMDL Interface :	N/R
EDMR Authorization :	N
Pretreatment Indicator :	N/R
Last Date in Agency List :	2022-12-28

Issue Date :	2009-10-21
Original Issue Date :	2009-10-21
Effective Date :	2010-01-01
Expiration Date :	2014-12-31
Retirement Date :	2014-12-31
Termination Date :	N/R
Issuing Agency :	State
Agency Type :	State
Activity ID :	3400000983
External Permit Number :	N/R
Facility Type Indicator :	NON-POTW
Permit Type :	General Permit Covered Facility-NPDES)
Major Minor Status :	N
Permit Status :	Administratively Continued
Total Design Flow Number :	N/R
Actual Average Flow Number :	N/R
State Water Body :	N/R
State Water Body Name :	N/R
Permit Name :	APM TERMINALS PACIFIC LTD
Permit Comp Status :	Y
RNC Tracking :	Y
Master External Permit Number :	WAR125726
TMDL Interface :	N/R
EDMR Authorization :	N
Pretreatment Indicator :	N/R
Last Date in Agency List :	2022-12-28

RCRA_NONGEN

Facility Name :	MATSON NAVIGATION COMPANY OF ALASKA LLC
Facility Address :	1675 LINCOLN AVE BLDG 300 TRANSFER FACILITY, TACOMA, WA 98421
County :	PIERCE

Date Form Received by Agency :	2019-02-21
EPA ID :	WAH000033260

Map Id: 508
Direction: ENE
Distance: 0.809 mi., 4270 ft.
Elevation: 14 ft.
Relative: Lower

Site Name : APM TERMINALS PACIFIC LTD | HORIZON LINES CARGO FREIGHT STATION | SSA TERMINALS TACOMA LLC
1675 LINCOLN AVE | 1675 LINCOLN AVE BLDG 300 | 1675 LINCOLN AVE BLDG 300 TRANSFER FACILITY
TACOMA | Tacoma, WA

Database(s) : [ALL SITES - WA, BRS, CSCSL HWS - WA, DOCKET, ECHO, EPA UST, ERNS, FRS, HIST PCS FACILITY, HMIRS (DOT), HSL - WA, ICIS, INACTIVE PCS, MANIFEST EPA, PCS ENF, PCS FACILITY, RCRA_NONGEN, RCRA_SQG, T 2 - WA, UST - WA, VCP - WA] ***(cont.)***

Envirosite ID: 52328138
EPA ID: N/R

RCRA_NONGEN ***(cont.)***

Mailing Address :	1675 LINCOLN AVE BLDG 300, TACOMA, WA 98421
Contact :	LISA SWANSON
Contact Address :	1521 PIER C ST, LONG BEACH, CA 92646
Contact Country :	US
Contact Telephone :	562-495-8631
Contact Email :	LSWANSON@MATSON.COM
EPA Region :	10
Land Type :	Private
Source Type :	Notification
Classification :	Not a generator, verified
Description :	Not a generator, verified
Last Date in Agency List :	2023-01-23

Owner/Operator Summary

Owner/Operator Name :	MATSON NAVIGATION COMPANY OF ALASKA LLC
Owner/Operator Address :	1675 LINCOLN AVE BLDG 300 TRANSFER FACILITY, TACOMA, WA 98421
Owner/Operator Country :	US
Owner/Operator Telephone :	253-882-1600
Owner/Operator Email :	N/R
Owner/Operator Fax :	N/R
Legal Status :	Private
Owner/Operator Type :	Operator
Owner/Operator Start Date :	2015-05-29
Owner/Operator End Date :	N/R

Owner/Operator Name :	MATSON NAVIGATION COMPANY OF ALASKA LLC
Owner/Operator Address :	555 12TH ST TRANSFER FACILITY, OAKLAND, CA 94607
Owner/Operator Country :	US
Owner/Operator Telephone :	510-628-4248
Owner/Operator Email :	N/R
Owner/Operator Fax :	N/R
Legal Status :	Private
Owner/Operator Type :	Owner
Owner/Operator Start Date :	2015-05-29
Owner/Operator End Date :	N/R

Owner/Operator Name :	PORT OF TACOMA USA
Owner/Operator Address :	PO BOX 1837 TRANSFER FACILITY, TACOMA, WA 98401
Owner/Operator Country :	US
Owner/Operator Telephone :	253-383-5841
Owner/Operator Email :	N/R
Owner/Operator Fax :	N/R

Map Id: 508
Direction: ENE
Distance: 0.809 mi., 4270 ft.
Elevation: 14 ft.
Relative: Lower

Site Name : APM TERMINALS PACIFIC LTD | HORIZON LINES CARGO FREIGHT STATION | SSA TERMINALS TACOMA LLC
1675 LINCOLN AVE | 1675 LINCOLN AVE BLDG 300 | 1675 LINCOLN AVE BLDG 300 TRANSFER FACILITY
TACOMA | Tacoma, WA

Database(s) : [ALL SITES - WA, BRS, CSCSL HWS - WA, DOCKET, ECHO, EPA UST, ERNS, FRS, HIST PCS FACILITY, HMIRS (DOT), HSL - WA, ICIS, INACTIVE PCS, MANIFEST EPA, PCS ENF, PCS FACILITY, RCRA_NONGEN, RCRA_SQG, T 2 - WA, UST - WA, VCP - WA] ***(cont.)***

Envirosite ID: 52328138
EPA ID: N/R

RCRA_NONGEN ***(cont.)***

Legal Status :	Municipal
Owner/Operator Type :	Owner
Owner/Operator Start Date :	2017-12-31
Owner/Operator End Date :	N/R

Handler Activities Summary

U.S. Importer of Hazardous Waste :	N
Mixed Waste (Haz. and Radioactive) :	N
Recycler of Hazardous Waste :	N
Transporter of Hazardous Waste :	N
Treater, Storer or Disposer of HW :	N
Underground Injection Activity :	N
On-site Burner Exemption :	N
Furnace Exemption :	N
Used Oil Fuel Burner :	N
Used Oil Processor :	N
Used Oil Refiner :	N
Used Oil Fuel Marketer to Burner :	N
Used Oil Specification Marketer :	N
Used Oil Transfer Facility :	N
Used Oil Transporter :	N

Historical Generators

Details for this site have been truncated due to the large number of available details for this site within this dataset. For the complete details for this site, contact your Envirosite account representative for a complimentary site report containing all of the details available.

Date Form Received by Agency :	2018-01-02
Facility Name :	MATSON NAVIGATION COMPANY OF ALASKA LLC
Classification :	Not a generator, verified

Date Form Received by Agency :	2017-02-14
Facility Name :	MATSON NAVIGATION COMPANY OF ALASKA LLC
Classification :	Not a generator, verified

Date Form Received by Agency :	2016-11-10
Facility Name :	MATSON NAVIGATION COMPANY OF ALASKA LLC
Classification :	Not a generator, verified

Map Id: 508
Direction: ENE
Distance: 0.809 mi., 4270 ft.
Elevation: 14 ft.
Relative: Lower

Site Name : APM TERMINALS PACIFIC LTD | HORIZON LINES CARGO FREIGHT STATION | SSA TERMINALS TACOMA LLC
1675 LINCOLN AVE | 1675 LINCOLN AVE BLDG 300 | 1675 LINCOLN AVE BLDG 300 TRANSFER FACILITY
TACOMA | Tacoma, WA

Database(s) : [ALL SITES - WA, BRS, CSCSL HWS - WA, DOCKET, ECHO, EPA UST, ERNS, FRS, HIST PCS FACILITY, HMIRS (DOT), HSL - WA, ICIS, INACTIVE PCS, MANIFEST EPA, PCS ENF, PCS FACILITY, RCRA_NONGEN, RCRA_SQG, T 2 - WA, UST - WA, VCP - WA] ***(cont.)***

Envirosite ID: 52328138
EPA ID: N/R

RCRA_NONGEN ***(cont.)***

Date Form Received by Agency : 2016-02-29
Facility Name : HORIZON LINES
Classification : Not a generator, verified

Date Form Received by Agency : 2015-02-28
Facility Name : HORIZON LINES
Classification : Not a generator, verified

Date Form Received by Agency : 2014-02-21
Facility Name : HORIZON LINES
Classification : Not a generator, verified

Date Form Received by Agency : 2013-02-25
Facility Name : HORIZON LINES
Classification : Very Small Quantity Generator

Date Form Received by Agency : 2012-02-16
Facility Name : HORIZON LINES
Classification : Very Small Quantity Generator

Date Form Received by Agency : 2011-03-25
Facility Name : HORIZON LINES
Classification : Small Quantity Generator

Date Form Received by Agency : 2010-02-24
Facility Name : HORIZON LINES
Classification : Very Small Quantity Generator

Notices of Violations Summary
Date of Violation : 2018-09-14
Date Achieved Compliance : 2019-06-26
Regulation Violated : Y
Area of Violation : Universal Waste - Small Quantity Handlers
Enforcement Action : WRITTEN INFORMAL
Enforcement Action Date : 2019-06-25
Enf. Disposition Status : N/R
Enf. Disp. Status Date : N/R
Violation Lead Agency : State

Map Id: 508
Direction: ENE
Distance: 0.809 mi., 4270 ft.
Elevation: 14 ft.
Relative: Lower

Site Name : APM TERMINALS PACIFIC LTD | HORIZON LINES CARGO FREIGHT STATION | SSA TERMINALS TACOMA LLC
1675 LINCOLN AVE | 1675 LINCOLN AVE BLDG 300 | 1675 LINCOLN AVE BLDG 300 TRANSFER FACILITY
TACOMA | Tacoma, WA

Database(s) : [ALL SITES - WA, BRS, CSCSL HWS - WA, DOCKET, ECHO, EPA UST, ERNS, FRS, HIST PCS FACILITY, HMIRS (DOT), HSL - WA, ICIS, INACTIVE PCS, MANIFEST EPA, PCS ENF, PCS FACILITY, RCRA_NONGEN, RCRA_SQG, T 2 - WA, UST - WA, VCP - WA] ***(cont.)***

Envirosite ID: 52328138
EPA ID: N/R

RCRA_NONGEN ***(cont.)***

Enforcement Lead Agency :	State
Proposed Penalty Amount :	N/R
Final Penalty Amount :	N/R
Paid Penalty Amount :	N/R

Evaluation Action Summary

Evaluation Date :	2018-09-14
Evaluation :	COMPLIANCE EVALUATION INSPECTION ON-SITE
Area of Violation :	Universal Waste - Small Quantity Handlers
Date Achieved Compliance :	2019-06-26
Evaluation Lead Agency :	State

Evaluation Date :	2010-02-04
Evaluation :	COMPLIANCE ASSISTANCE VISIT
Area of Violation :	N/R
Date Achieved Compliance :	N/R
Evaluation Lead Agency :	State

RCRA_SQG

Facility Name :	SSA TERMINALS TACOMA LLC
Facility Address :	1675 LINCOLN AVE TRANSFER FACILITY, TACOMA, WA 98421
County :	PIERCE

Date Form Received by Agency :	2022-05-09
EPA ID :	WAD144258779
Mailing Address :	1675 LINCOLN AVE, TACOMA, WA 98421
Contact :	KELLY GARBER
Contact Address :	1131 SW KLICKITAT WAY, SEATTLE, WA 98134
Contact Country :	US
Contact Telephone :	206-654-3511
Contact Email :	KELLY.GARBER@SSAMARINE.COM
EPA Region :	10
Land Type :	Private
Source Type :	Notification
Classification :	Small Quantity Generator

Map Id: 508
Direction: ENE
Distance: 0.809 mi., 4270 ft.
Elevation: 14 ft.
Relative: Lower

Site Name : APM TERMINALS PACIFIC LTD | HORIZON LINES CARGO FREIGHT STATION | SSA TERMINALS TACOMA LLC
1675 LINCOLN AVE | 1675 LINCOLN AVE BLDG 300 | 1675 LINCOLN AVE BLDG 300 TRANSFER FACILITY
TACOMA | Tacoma, WA

Database(s) : [ALL SITES - WA, BRS, CSCSL HWS - WA, DOCKET, ECHO, EPA UST, ERNS, FRS, HIST PCS FACILITY, HMIRS (DOT), HSL - WA, ICIS, INACTIVE PCS, MANIFEST EPA, PCS ENF, PCS FACILITY, RCRA_NONGEN, RCRA_SQG, T 2 - WA, UST - WA, VCP - WA] ***(cont.)***

Envirosite ID: 52328138
EPA ID: N/R

RCRA_SQG ***(cont.)***

Description : Handlers that generate more than 100 and less than 1000 kilograms of hazardous waste during any calendar month and accumulate less than 6000 kg of hazardous waste at any time; or generate 100 kg or less of hazardous waste during any calendar month, and accumulate more than 1000 kg of hazardous waste at any time.

Last Date in Agency List : 2023-01-23

Owner/Operator Summary

Owner/Operator Name :	PORT OF TACOMA
Owner/Operator Address :	PO BOX 1837 TRANSFER FACILITY, TACOMA, WA 98401
Owner/Operator Country :	US
Owner/Operator Telephone :	253-383-9457
Owner/Operator Email :	N/R
Owner/Operator Fax :	N/R
Legal Status :	Private
Owner/Operator Type :	Owner
Owner/Operator Start Date :	2018-07-10
Owner/Operator End Date :	N/R

Owner/Operator Name :	SSA TERMINALS TACOMA LLC
Owner/Operator Address :	1675 LINCOLN AVE TRANSFER FACILITY, TACOMA, WA 98421
Owner/Operator Country :	US
Owner/Operator Telephone :	253-680-4444
Owner/Operator Email :	N/R
Owner/Operator Fax :	N/R
Legal Status :	Private
Owner/Operator Type :	Operator
Owner/Operator Start Date :	2017-10-01
Owner/Operator End Date :	N/R

Owner/Operator Name :	SSA TERMINALS TACOMA LLC
Owner/Operator Address :	1675 LINCOLN AVE TRANSFER FACILITY, TACOMA, WA 98421
Owner/Operator Country :	US
Owner/Operator Telephone :	259-680-4444
Owner/Operator Email :	N/R
Owner/Operator Fax :	N/R
Legal Status :	Private
Owner/Operator Type :	Owner
Owner/Operator Start Date :	2017-10-01
Owner/Operator End Date :	N/R

Map Id: 508
Direction: ENE
Distance: 0.809 mi., 4270 ft.
Elevation: 14 ft.
Relative: Lower

Site Name : APM TERMINALS PACIFIC LTD | HORIZON LINES CARGO FREIGHT STATION | SSA TERMINALS TACOMA LLC
1675 LINCOLN AVE | 1675 LINCOLN AVE BLDG 300 | 1675 LINCOLN AVE BLDG 300 TRANSFER FACILITY
TACOMA | Tacoma, WA

Database(s) : [ALL SITES - WA, BRS, CSCSL HWS - WA, DOCKET, ECHO, EPA UST, ERNS, FRS, HIST PCS FACILITY, HMIRS (DOT), HSL - WA, ICIS, INACTIVE PCS, MANIFEST EPA, PCS ENF, PCS FACILITY, RCRA_NONGEN, RCRA_SQG, T 2 - WA, UST - WA, VCP - WA] ***(cont.)***

Envirosite ID: 52328138
EPA ID: N/R

RCRA_SQG ***(cont.)***

Handler Activities Summary

U.S. Importer of Hazardous Waste :	N
Mixed Waste (Haz. and Radioactive) :	N/R
Recycler of Hazardous Waste :	N
Transporter of Hazardous Waste :	N
Treater, Storer or Disposer of HW :	N
Underground Injection Activity :	N
On-site Burner Exemption :	N
Furnace Exemption :	N
Used Oil Fuel Burner :	N
Used Oil Processor :	N
Used Oil Refiner :	N
Used Oil Fuel Marketer to Burner :	N
Used Oil Specification Marketer :	N
Used Oil Transfer Facility :	Y
Used Oil Transporter :	N

Historical Generators

Details for this site have been truncated due to the large number of available details for this site within this dataset. For the complete details for this site, contact your Envirosite account representative for a complimentary site report containing all of the details available.

Date Form Received by Agency :	2022-02-07
Facility Name :	SSA TERMINALS TACOMA LLC
Classification :	Small Quantity Generator
Date Form Received by Agency :	2021-02-18
Facility Name :	SSA TERMINALS TACOMA LLC
Classification :	Large Quantity Generator
Date Form Received by Agency :	2020-02-05
Facility Name :	SSA TERMINALS TACOMA LLC
Classification :	Small Quantity Generator
Date Form Received by Agency :	2018-01-29
Facility Name :	SSA TERMINALS TACOMA LLC
Classification :	Small Quantity Generator

Map Id: 508
Direction: ENE
Distance: 0.809 mi., 4270 ft.
Elevation: 14 ft.
Relative: Lower

Site Name : APM TERMINALS PACIFIC LTD | HORIZON LINES CARGO FREIGHT STATION | SSA TERMINALS TACOMA LLC
1675 LINCOLN AVE | 1675 LINCOLN AVE BLDG 300 | 1675 LINCOLN AVE BLDG 300 TRANSFER FACILITY
TACOMA | Tacoma, WA

Database(s) : [ALL SITES - WA, BRS, CSCSL HWS - WA, DOCKET, ECHO, EPA UST, ERNS, FRS, HIST PCS FACILITY, HMIRS (DOT), HSL - WA, ICIS, INACTIVE PCS, MANIFEST EPA, PCS ENF, PCS FACILITY, RCRA_NONGEN, RCRA_SQG, T 2 - WA, UST - WA, VCP - WA] ***(cont.)***

Envirosite ID: 52328138
EPA ID: N/R

RCRA_SQG ***(cont.)***

Date Form Received by Agency :	2017-12-12
Facility Name :	SSA TERMINALS TACOMA LLC
Classification :	Very Small Quantity Generator
Date Form Received by Agency :	2017-11-17
Facility Name :	APM TERMINALS TACOMA LLC
Classification :	Not a generator, verified
Date Form Received by Agency :	2017-11-16
Facility Name :	APM TERMINALS TACOMA LLC
Classification :	Small Quantity Generator
Date Form Received by Agency :	2017-02-28
Facility Name :	APM TERMINALS TACOMA LLC
Classification :	Small Quantity Generator
Date Form Received by Agency :	2016-06-15
Facility Name :	APM TERMINALS TACOMA LLC
Classification :	Small Quantity Generator
Date Form Received by Agency :	2016-02-29
Facility Name :	APM TERMINALS PACIFIC LTD
Classification :	Small Quantity Generator

Hazardous Waste Summary
Waste Code / Name :
D001 - IGNITABLE WASTE
D003 - REACTIVE WASTE
D004 - ARSENIC
D005 - BARIUM
D006 - CADMIUM
D007 - CHROMIUM
D008 - LEAD
D009 - MERCURY
D010 - SELENIUM
D011 - SILVER

Map Id: 508
Direction: ENE
Distance: 0.809 mi., 4270 ft.
Elevation: 14 ft.
Relative: Lower

Site Name : APM TERMINALS PACIFIC LTD | HORIZON LINES CARGO FREIGHT STATION | SSA TERMINALS TACOMA LLC
1675 LINCOLN AVE | 1675 LINCOLN AVE BLDG 300 | 1675 LINCOLN AVE BLDG 300 TRANSFER FACILITY
TACOMA | Tacoma, WA

Database(s) : [ALL SITES - WA, BRS, CSCSL HWS - WA, DOCKET, ECHO, EPA UST, ERNS, FRS, HIST PCS FACILITY, HMIRS (DOT), HSL - WA, ICIS, INACTIVE PCS, MANIFEST EPA, PCS ENF, PCS FACILITY, RCRA_NONGEN, RCRA_SQG, T 2 - WA, UST - WA, VCP - WA] ***(cont.)***

Envirosite ID: 52328138
EPA ID: N/R

RCRA_SQG ***(cont.)***

Notices of Violations Summary

Date of Violation :	2018-09-14
Date Achieved Compliance :	2019-08-22
Regulation Violated :	Y
Area of Violation :	Generators - Pre-transport
Enforcement Action :	WRITTEN INFORMAL
Enforcement Action Date :	2019-06-17
Enf. Disposition Status :	N/R
Enf. Disp. Status Date :	N/R
Violation Lead Agency :	State
Enforcement Lead Agency :	State
Proposed Penalty Amount :	N/R
Final Penalty Amount :	N/R
Paid Penalty Amount :	N/R

Date of Violation :	2018-09-14
Date Achieved Compliance :	2019-08-22
Regulation Violated :	Y
Area of Violation :	Generators - Records/Reporting
Enforcement Action :	WRITTEN INFORMAL
Enforcement Action Date :	2019-06-17
Enf. Disposition Status :	N/R
Enf. Disp. Status Date :	N/R
Violation Lead Agency :	State
Enforcement Lead Agency :	State
Proposed Penalty Amount :	N/R
Final Penalty Amount :	N/R
Paid Penalty Amount :	N/R

Date of Violation :	2018-09-14
Date Achieved Compliance :	2019-08-22
Regulation Violated :	Y
Area of Violation :	State Statute or Regulation
Enforcement Action :	WRITTEN INFORMAL
Enforcement Action Date :	2019-06-17
Enf. Disposition Status :	N/R
Enf. Disp. Status Date :	N/R
Violation Lead Agency :	State
Enforcement Lead Agency :	State
Proposed Penalty Amount :	N/R
Final Penalty Amount :	N/R
Paid Penalty Amount :	N/R

Map Id: 508
Direction: ENE
Distance: 0.809 mi., 4270 ft.
Elevation: 14 ft.
Relative: Lower

Site Name : APM TERMINALS PACIFIC LTD | HORIZON LINES CARGO FREIGHT STATION | SSA TERMINALS TACOMA LLC
1675 LINCOLN AVE | 1675 LINCOLN AVE BLDG 300 | 1675 LINCOLN AVE BLDG 300 TRANSFER FACILITY
TACOMA | Tacoma, WA

Database(s) : [ALL SITES - WA, BRS, CSCSL HWS - WA, DOCKET, ECHO, EPA UST, ERNS, FRS, HIST PCS FACILITY, HMIRS (DOT), HSL - WA, ICIS, INACTIVE PCS, MANIFEST EPA, PCS ENF, PCS FACILITY, RCRA_NONGEN, RCRA_SQG, T 2 - WA, UST - WA, VCP - WA] ***(cont.)***

Envirosite ID: 52328138
EPA ID: N/R

RCRA_SQG ***(cont.)***

Date of Violation :	2018-09-14
Date Achieved Compliance :	2019-08-22
Regulation Violated :	Y
Area of Violation :	TSD - Contingency Plan and Emergency Procedures
Enforcement Action :	WRITTEN INFORMAL
Enforcement Action Date :	2019-06-17
Enf. Disposition Status :	N/R
Enf. Disp. Status Date :	N/R
Violation Lead Agency :	State
Enforcement Lead Agency :	State
Proposed Penalty Amount :	N/R
Final Penalty Amount :	N/R
Paid Penalty Amount :	N/R

Date of Violation :	2018-09-14
Date Achieved Compliance :	2019-08-22
Regulation Violated :	Y
Area of Violation :	TSD IS-Container Use and Management
Enforcement Action :	WRITTEN INFORMAL
Enforcement Action Date :	2019-06-17
Enf. Disposition Status :	N/R
Enf. Disp. Status Date :	N/R
Violation Lead Agency :	State
Enforcement Lead Agency :	State
Proposed Penalty Amount :	N/R
Final Penalty Amount :	N/R
Paid Penalty Amount :	N/R

Date of Violation :	2018-09-14
Date Achieved Compliance :	2019-08-22
Regulation Violated :	Y
Area of Violation :	Generators - General
Enforcement Action :	WRITTEN INFORMAL
Enforcement Action Date :	2019-06-17
Enf. Disposition Status :	N/R
Enf. Disp. Status Date :	N/R
Violation Lead Agency :	State
Enforcement Lead Agency :	State
Proposed Penalty Amount :	N/R
Final Penalty Amount :	N/R
Paid Penalty Amount :	N/R

Map Id: 508
Direction: ENE
Distance: 0.809 mi., 4270 ft.
Elevation: 14 ft.
Relative: Lower

Site Name : APM TERMINALS PACIFIC LTD | HORIZON LINES CARGO FREIGHT STATION | SSA TERMINALS TACOMA LLC
1675 LINCOLN AVE | 1675 LINCOLN AVE BLDG 300 | 1675 LINCOLN AVE BLDG 300 TRANSFER FACILITY
TACOMA | Tacoma, WA

Database(s) : [ALL SITES - WA, BRS, CSCSL HWS - WA, DOCKET, ECHO, EPA UST, ERNS, FRS, HIST PCS FACILITY, HMIRS (DOT), HSL - WA, ICIS, INACTIVE PCS, MANIFEST EPA, PCS ENF, PCS FACILITY, RCRA_NONGEN, RCRA_SQG, T 2 - WA, UST - WA, VCP - WA] ***(cont.)***

Envirosite ID: 52328138
EPA ID: N/R

RCRA_SQG ***(cont.)***

Date of Violation :	2018-09-14
Date Achieved Compliance :	2019-08-22
Regulation Violated :	Y
Area of Violation :	TSD - General Facility Standards
Enforcement Action :	WRITTEN INFORMAL
Enforcement Action Date :	2019-06-17
Enf. Disposition Status :	N/R
Enf. Disp. Status Date :	N/R
Violation Lead Agency :	State
Enforcement Lead Agency :	State
Proposed Penalty Amount :	N/R
Final Penalty Amount :	N/R
Paid Penalty Amount :	N/R

Date of Violation :	2018-09-14
Date Achieved Compliance :	2019-08-22
Regulation Violated :	Y
Area of Violation :	Used Oil - Generators
Enforcement Action :	WRITTEN INFORMAL
Enforcement Action Date :	2019-06-17
Enf. Disposition Status :	N/R
Enf. Disp. Status Date :	N/R
Violation Lead Agency :	State
Enforcement Lead Agency :	State
Proposed Penalty Amount :	N/R
Final Penalty Amount :	N/R
Paid Penalty Amount :	N/R

Date of Violation :	2012-09-25
Date Achieved Compliance :	2012-12-10
Regulation Violated :	Y
Area of Violation :	Universal Waste - Small Quantity Handlers
Enforcement Action :	WRITTEN INFORMAL
Enforcement Action Date :	2012-10-24
Enf. Disposition Status :	N/R
Enf. Disp. Status Date :	N/R
Violation Lead Agency :	State
Enforcement Lead Agency :	State
Proposed Penalty Amount :	N/R
Final Penalty Amount :	N/R
Paid Penalty Amount :	N/R

Map Id: 508
Direction: ENE
Distance: 0.809 mi., 4270 ft.
Elevation: 14 ft.
Relative: Lower

Site Name : APM TERMINALS PACIFIC LTD | HORIZON LINES CARGO FREIGHT STATION | SSA TERMINALS TACOMA LLC
1675 LINCOLN AVE | 1675 LINCOLN AVE BLDG 300 | 1675 LINCOLN AVE BLDG 300 TRANSFER FACILITY
TACOMA | Tacoma, WA

Database(s) : [ALL SITES - WA, BRS, CSCSL HWS - WA, DOCKET, ECHO, EPA UST, ERNS, FRS, HIST PCS FACILITY, HMIRS (DOT), HSL - WA, ICIS, INACTIVE PCS, MANIFEST EPA, PCS ENF, PCS FACILITY, RCRA_NONGEN, RCRA_SQG, T 2 - WA, UST - WA, VCP - WA] ***(cont.)***

Envirosite ID: 52328138
EPA ID: N/R

RCRA_SQG ***(cont.)***

Date of Violation :	2012-09-25
Date Achieved Compliance :	2012-12-10
Regulation Violated :	Y
Area of Violation :	Generators - Records/Reporting
Enforcement Action :	WRITTEN INFORMAL
Enforcement Action Date :	2012-10-24
Enf. Disposition Status :	N/R
Enf. Disp. Status Date :	N/R
Violation Lead Agency :	State
Enforcement Lead Agency :	State
Proposed Penalty Amount :	N/R
Final Penalty Amount :	N/R
Paid Penalty Amount :	N/R

Evaluation Action Summary

Evaluation Date :	2018-09-14
Evaluation :	COMPLIANCE EVALUATION INSPECTION ON-SITE
Area of Violation :	Generators - Pre-transport
Date Achieved Compliance :	2019-08-22
Evaluation Lead Agency :	State

Evaluation Date :	2018-09-14
Evaluation :	COMPLIANCE EVALUATION INSPECTION ON-SITE
Area of Violation :	Generators - Records/Reporting
Date Achieved Compliance :	2019-08-22
Evaluation Lead Agency :	State

Evaluation Date :	2018-09-14
Evaluation :	COMPLIANCE EVALUATION INSPECTION ON-SITE
Area of Violation :	State Statute or Regulation
Date Achieved Compliance :	2019-08-22
Evaluation Lead Agency :	State

Evaluation Date :	2018-09-14
Evaluation :	COMPLIANCE EVALUATION INSPECTION ON-SITE
Area of Violation :	TSD - Contingency Plan and Emergency Procedures
Date Achieved Compliance :	2019-08-22
Evaluation Lead Agency :	State

Map Id: 508
Direction: ENE
Distance: 0.809 mi., 4270 ft.
Elevation: 14 ft.
Relative: Lower

Site Name : APM TERMINALS PACIFIC LTD | HORIZON LINES CARGO FREIGHT STATION | SSA TERMINALS TACOMA LLC
1675 LINCOLN AVE | 1675 LINCOLN AVE BLDG 300 | 1675 LINCOLN AVE BLDG 300 TRANSFER FACILITY
TACOMA | Tacoma, WA

Database(s) : [ALL SITES - WA, BRS, CSCSL HWS - WA, DOCKET, ECHO, EPA UST, ERNS, FRS, HIST PCS FACILITY, HMIRS (DOT), HSL - WA, ICIS, INACTIVE PCS, MANIFEST EPA, PCS ENF, PCS FACILITY, RCRA_NONGEN, RCRA_SQG, T 2 - WA, UST - WA, VCP - WA] ***(cont.)***

Envirosite ID: 52328138
EPA ID: N/R

RCRA_SQG ***(cont.)***

Evaluation Date :	2018-09-14
Evaluation :	COMPLIANCE EVALUATION INSPECTION ON-SITE
Area of Violation :	TSD IS-Container Use and Management
Date Achieved Compliance :	2019-08-22
Evaluation Lead Agency :	State

Evaluation Date :	2018-09-14
Evaluation :	COMPLIANCE EVALUATION INSPECTION ON-SITE
Area of Violation :	Generators - General
Date Achieved Compliance :	2019-08-22
Evaluation Lead Agency :	State

Evaluation Date :	2018-09-14
Evaluation :	COMPLIANCE EVALUATION INSPECTION ON-SITE
Area of Violation :	TSD - General Facility Standards
Date Achieved Compliance :	2019-08-22
Evaluation Lead Agency :	State

Evaluation Date :	2018-09-14
Evaluation :	COMPLIANCE EVALUATION INSPECTION ON-SITE
Area of Violation :	Used Oil - Generators
Date Achieved Compliance :	2019-08-22
Evaluation Lead Agency :	State

Evaluation Date :	2012-09-25
Evaluation :	COMPLIANCE EVALUATION INSPECTION ON-SITE
Area of Violation :	Universal Waste - Small Quantity Handlers
Date Achieved Compliance :	2012-12-10
Evaluation Lead Agency :	State

Evaluation Date :	2012-09-25
Evaluation :	COMPLIANCE EVALUATION INSPECTION ON-SITE
Area of Violation :	Generators - Records/Reporting
Date Achieved Compliance :	2012-12-10
Evaluation Lead Agency :	State

T 2 - WA

Facility Name :	APM TERMINALS PACIFIC LTD
Facility Address :	1675 LINCOLN AVE, TACOMA, 98421-2902
County :	Pierce

Map Id: 508
Direction: ENE
Distance: 0.809 mi., 4270 ft.
Elevation: 14 ft.
Relative: Lower

Site Name : APM TERMINALS PACIFIC LTD | HORIZON LINES CARGO FREIGHT STATION | SSA TERMINALS TACOMA LLC
1675 LINCOLN AVE | 1675 LINCOLN AVE BLDG 300 | 1675 LINCOLN AVE BLDG 300 TRANSFER FACILITY
TACOMA | Tacoma, WA

Database(s) : [ALL SITES - WA, BRS, CSCSL HWS - WA, DOCKET, ECHO, EPA UST, ERNS, FRS, HIST PCS FACILITY, HMIRS (DOT), HSL - WA, ICIS, INACTIVE PCS, MANIFEST EPA, PCS ENF, PCS FACILITY, RCRA_NONGEN, RCRA_SQG, T 2 - WA, UST - WA, VCP - WA] ***(cont.)***

Envirosite ID: 52328138
EPA ID: N/R

T 2 - WA ***(cont.)***

Facility/Site ID :	66987611
Alternate Name :	N/R
Program Name :	N/R
WRIA :	10
Legislative District :	27
Congressional District :	9
Ecology Region :	SWRO
Ecology Program Phone :	(360) 407-6171
Tribal Land :	N
Latitude :	47.261389
Longitude :	-122.415167
Last Date in Agency List :	2023-01-04

Program Details

Program :	TOXICS
Interaction Type :	Emergency/Haz Chem Rpt TIER2
Interaction Type Description :	Businesses that store 10,000 pounds or more of a hazardous chemical or 500 pounds or less, depending on the chemical, of an extremely hazardous chemical on site at any one time must report annually. Reports are sent to the State Emergency Response Commission (represented by Ecology) Local Emergency Planning Committees, and local fire departments for emergency planning. (product, not waste)
Status :	Inactive
Start Date :	2009-04-17
End Date :	2017-11-28
SIC :	N/R
NAICS :	488320 - Marine Cargo Handling

Program :	TOXICS
Interaction Type :	Emergency/Haz Chem Rpt TIER2
Interaction Type Description :	Businesses that store 10,000 pounds or more of a hazardous chemical or 500 pounds or less, depending on the chemical, of an extremely hazardous chemical on site at any one time must report annually. Reports are sent to the State Emergency Response Commission (represented by Ecology) Local Emergency Planning Committees, and local fire departments for emergency planning. (product, not waste)
Status :	Inactive
Start Date :	2009-04-17
End Date :	2017-11-28

Map Id: 508
Direction: ENE
Distance: 0.809 mi., 4270 ft.
Elevation: 14 ft.
Relative: Lower

Site Name : APM TERMINALS PACIFIC LTD | HORIZON LINES CARGO FREIGHT STATION | SSA TERMINALS TACOMA LLC
1675 LINCOLN AVE | 1675 LINCOLN AVE BLDG 300 | 1675 LINCOLN AVE BLDG 300 TRANSFER FACILITY
TACOMA | Tacoma, WA

Database(s) : [ALL SITES - WA, BRS, CSCSL HWS - WA, DOCKET, ECHO, EPA UST, ERNS, FRS, HIST PCS FACILITY, HMIRS (DOT), HSL - WA, ICIS, INACTIVE PCS, MANIFEST EPA, PCS ENF, PCS FACILITY, RCRA_NONGEN, RCRA_SQG, T 2 - WA, UST - WA, VCP - WA] ***(cont.)***

Envirosite ID: 52328138
EPA ID: N/R

T 2 - WA ***(cont.)***

SIC :	N/R
NAICS :	N/R

UST - WA

Facility Name :	APM TERMINALS TACOMA LLC
Facility Address :	1675 LINCOLN AVE, Tacoma, 98421
County :	Pierce
Facility Site ID :	66987611
UST Site ID :	100639
Tag Number(s) :	A4624
Responsible Unit :	SOUTHWEST
Is Active :	N/R
Latitude :	47.261389
Longitude :	-122.415167
Last Date in Agency List :	2018-02-16

Tank Details

Tank Name :	T-15
Tank Status :	Operational
Install Date :	N/R
Tank Upgrade Date :	1998-12-11
Tank Permanent Closure Date :	N/R
Permit Expiration Date :	09/30/2017
Tank Material :	Fiberglass Reinforced Plastic
Tank Construction :	Single Wall Tank
Tank Corrosion Protection :	Corrosion Resistant
Tank Manifold :	N/R
Tank Release Detection :	Automatic Tank Gauging
Tank Tightness Test :	N/R
Tank Spill Prevention :	Spill Bucket/Spill Box
Capacity Range :	111 TO 1,100 Gallons
Actual Capacity :	N/R
Pipe Material :	Fiberglass
Pipe Construction :	Double Wall Pipe
Pipe Corrosion Protection :	Corrosion Resistant
Tank SFC :	Sump
Dispenser SFC :	N/R
Primary Pipe Release Detection :	Automatic Line Leak Detector (ALLD)
Secondary Pipe Release Detection :	Annual Line Tightness Test (LTT)
Pipe Pumping System :	Pressurized System
Pipe Install Date :	N/R

Map Id: 508
Direction: ENE
Distance: 0.809 mi., 4270 ft.
Elevation: 14 ft.
Relative: Lower

Site Name : APM TERMINALS PACIFIC LTD | HORIZON LINES CARGO FREIGHT STATION | SSA TERMINALS TACOMA LLC
1675 LINCOLN AVE | 1675 LINCOLN AVE BLDG 300 | 1675 LINCOLN AVE BLDG 300 TRANSFER FACILITY
TACOMA | Tacoma, WA

Database(s) : [ALL SITES - WA, BRS, CSCSL HWS - WA, DOCKET, ECHO, EPA UST, ERNS, FRS, HIST PCS FACILITY, HMIRS (DOT), HSL - WA, ICIS, INACTIVE PCS, MANIFEST EPA, PCS ENF, PCS FACILITY, RCRA_NONGEN, RCRA_SQG, T 2 - WA, UST - WA, VCP - WA] ***(cont.)***

Envirosite ID: 52328138
EPA ID: N/R

UST - WA ***(cont.)***

Turbine Sump Construction :	N/R
Tank Status Date :	1996-08-06
Tank Install Date :	00/01/1984
Tank Overfill Prevention :	Automatic Shutoff (fill pipe)

Compartments Details

Compartment Number :	1
Compartment Capacity :	1000
Substance Stored :	Unleaded Gasoline
Used Substance :	Motor Fuel for Vehicles
Ecy Region :	N/R

Tank Details

Tank Name :	T-16
Tank Status :	Operational
Install Date :	N/R
Tank Upgrade Date :	1998-12-11
Tank Permanent Closure Date :	N/R
Permit Expiration Date :	09/30/2017
Tank Material :	Fiberglass Reinforced Plastic
Tank Construction :	Single Wall Tank
Tank Corrosion Protection :	Corrosion Resistant
Tank Manifold :	N/R
Tank Release Detection :	Automatic Tank Gauging
Tank Tightness Test :	N/R
Tank Spill Prevention :	Spill Bucket/Spill Box
Capacity Range :	20,000 to 29,999 Gallons
Actual Capacity :	N/R
Pipe Material :	Fiberglass
Pipe Construction :	Double Wall Pipe
Pipe Corrosion Protection :	Corrosion Resistant
Tank SFC :	Sump
Dispenser SFC :	N/R
Primary Pipe Release Detection :	Automatic Line Leak Detector (ALLD)
Secondary Pipe Release Detection :	N/R
Pipe Pumping System :	Pressurized System
Pipe Install Date :	N/R
Turbine Sump Construction :	N/R
Tank Status Date :	1996-08-06
Tank Install Date :	00/01/1984
Tank Overfill Prevention :	Automatic Shutoff (fill pipe)

Map Id: 508
Direction: ENE
Distance: 0.809 mi., 4270 ft.
Elevation: 14 ft.
Relative: Lower

Site Name : APM TERMINALS PACIFIC LTD | HORIZON LINES CARGO FREIGHT STATION | SSA TERMINALS TACOMA LLC
1675 LINCOLN AVE | 1675 LINCOLN AVE BLDG 300 | 1675 LINCOLN AVE BLDG 300 TRANSFER FACILITY
TACOMA | Tacoma, WA

Database(s) : [ALL SITES - WA, BRS, CSCSL HWS - WA, DOCKET, ECHO, EPA UST, ERNS, FRS, HIST PCS FACILITY, HMIRS (DOT), HSL - WA, ICIS, INACTIVE PCS, MANIFEST EPA, PCS ENF, PCS FACILITY, RCRA_NONGEN, RCRA_SQG, T 2 - WA, UST - WA, VCP - WA] ***(cont.)***

Envirosite ID: 52328138
EPA ID: N/R

UST - WA ***(cont.)***

Compartments Details

Compartment Number :	1
Compartment Capacity :	20000
Substance Stored :	Diesel
Used Substance :	Motor Fuel for Vehicles
Ecy Region :	N/R

Tank Details

Tank Name :	T-17
Tank Status :	Removed
Install Date :	N/R
Tank Upgrade Date :	N/R
Tank Permanent Closure Date :	N/R
Permit Expiration Date :	09/30/2015
Tank Material :	Steel Clad with Corrosion Resistant Composite
Tank Construction :	Single Wall Tank
Tank Corrosion Protection :	Other
Tank Manifold :	N/R
Tank Release Detection :	N/R
Tank Tightness Test :	Annual
Tank Spill Prevention :	25 Gallons or Less
Capacity Range :	2,001 to 4,999 Gallons
Actual Capacity :	N/R
Pipe Material :	N/R
Pipe Construction :	Single Wall Pipe
Pipe Corrosion Protection :	Impressed Current
Tank SFC :	N/R
Dispenser SFC :	N/R
Primary Pipe Release Detection :	N/R
Secondary Pipe Release Detection :	N/R
Pipe Pumping System :	Gravity Delivery System (No Pump)
Pipe Install Date :	N/R
Turbine Sump Construction :	N/R
Tank Status Date :	1996-08-06
Tank Install Date :	00/01/1984
Tank Overfill Prevention :	25 Gallons or less

Compartments Details

Compartment Number :	1
Compartment Capacity :	N/R
Substance Stored :	Used Oil/Waste Oil
Used Substance :	Recycled (Used Oil)

Map Id: 508
Direction: ENE
Distance: 0.809 mi., 4270 ft.
Elevation: 14 ft.
Relative: Lower

Site Name : APM TERMINALS PACIFIC LTD | HORIZON LINES CARGO FREIGHT STATION | SSA TERMINALS TACOMA LLC
1675 LINCOLN AVE | 1675 LINCOLN AVE BLDG 300 | 1675 LINCOLN AVE BLDG 300 TRANSFER FACILITY
TACOMA | Tacoma, WA

Database(s) : [ALL SITES - WA, BRS, CSCSL HWS - WA, DOCKET, ECHO, EPA UST, ERNS, FRS, HIST PCS FACILITY, HMIRS (DOT), HSL - WA, ICIS, INACTIVE PCS, MANIFEST EPA, PCS ENF, PCS FACILITY, RCRA_NONGEN, RCRA_SQG, T 2 - WA, UST - WA, VCP - WA] ***(cont.)***

Envirosite ID: 52328138
EPA ID: N/R

UST - WA ***(cont.)***

Ecy Region :	N/R
Facility Name :	SSA TERMINALS (TACOMA) LLC-WEST SITCUM TERMINAL
Facility Address :	1675 Lincoln Ave, Tacoma, 98421
County :	Pierce
Facility Site ID :	66987611
UST Site ID :	100639
Tag Number(s) :	A4624
Responsible Unit :	Southwest
Is Active :	Yes
Latitude :	47.261389
Longitude :	-122.415167
Last Date in Agency List :	2022-12-29

Tank Details

Tank Name :	T-15
Tank Status :	Operational
Install Date :	1984-10-01
Tank Upgrade Date :	1998-12-11
Tank Permanent Closure Date :	N/R
Permit Expiration Date :	2023-09-30
Tank Material :	FRP not >E10 Compatible
Tank Construction :	Single Wall Tank
Tank Corrosion Protection :	Corrosion Resistant
Tank Manifold :	Non-Manifolded Tank
Tank Release Detection :	Automatic Tank Gauging
Tank Tightness Test :	N/R
Tank Spill Prevention :	Single Wall Spill Bucket
Capacity Range :	111 TO 1,100 Gallons
Actual Capacity :	1000
Pipe Material :	Fiberglass
Pipe Construction :	Double Wall Pipe
Pipe Corrosion Protection :	Corrosion Resistant
Tank SFC :	Single Wall Sump
Dispenser SFC :	Rubber Boot
Primary Pipe Release Detection :	Automatic Line Leak Detector (ALLD)
Secondary Pipe Release Detection :	Annual Line Tightness Test (LTT)
Pipe Pumping System :	Pressurized System
Pipe Install Date :	1998-12-11
Turbine Sump Construction :	Single Walled Sump
Tank Status Date :	1996-08-06

Map Id: 508
Direction: ENE
Distance: 0.809 mi., 4270 ft.
Elevation: 14 ft.
Relative: Lower

Site Name : APM TERMINALS PACIFIC LTD | HORIZON LINES CARGO FREIGHT STATION | SSA TERMINALS TACOMA LLC
1675 LINCOLN AVE | 1675 LINCOLN AVE BLDG 300 | 1675 LINCOLN AVE BLDG 300 TRANSFER FACILITY
TACOMA | Tacoma, WA

Database(s) : [ALL SITES - WA, BRS, CSCSL HWS - WA, DOCKET, ECHO, EPA UST, ERNS, FRS, HIST PCS FACILITY, HMIRS (DOT), HSL - WA, ICIS, INACTIVE PCS, MANIFEST EPA, PCS ENF, PCS FACILITY, RCRA_NONGEN, RCRA_SQG, T 2 - WA, UST - WA, VCP - WA] ***(cont.)***

Envirosite ID: 52328138
EPA ID: N/R

UST - WA ***(cont.)***

Tank Install Date :	N/R
Tank Overfill Prevention :	Automatic Shutoff (fill pipe)

Compartments Details

Compartment Number :	1
Compartment Capacity :	1000
Substance Stored :	Unleaded Gasoline
Used Substance :	Motor Fuel for Vehicles
Ecy Region :	N/R

Tank Details

Tank Name :	T-16
Tank Status :	Operational
Install Date :	1984-01-01
Tank Upgrade Date :	1998-12-11
Tank Permanent Closure Date :	N/R
Permit Expiration Date :	2023-09-30
Tank Material :	FRP not >E10 Compatible
Tank Construction :	Single Wall Tank
Tank Corrosion Protection :	Corrosion Resistant
Tank Manifold :	Non-Manifolded Tank
Tank Release Detection :	Automatic Tank Gauging
Tank Tightness Test :	N/R
Tank Spill Prevention :	Single Wall Spill Bucket
Capacity Range :	20,000 to 29,999 Gallons
Actual Capacity :	20000
Pipe Material :	Fiberglass
Pipe Construction :	Double Wall Pipe
Pipe Corrosion Protection :	Corrosion Resistant
Tank SFC :	Single Wall Sump
Dispenser SFC :	Rubber Boot
Primary Pipe Release Detection :	Automatic Line Leak Detector (ALLD)
Secondary Pipe Release Detection :	Annual Line Tightness Test (LTT)
Pipe Pumping System :	Pressurized System
Pipe Install Date :	1998-12-11
Turbine Sump Construction :	Single Walled Sump
Tank Status Date :	1996-08-06
Tank Install Date :	N/R
Tank Overfill Prevention :	Automatic Shutoff (fill pipe)

Map Id: 508
Direction: ENE
Distance: 0.809 mi., 4270 ft.
Elevation: 14 ft.
Relative: Lower

Site Name : APM TERMINALS PACIFIC LTD | HORIZON LINES CARGO FREIGHT STATION | SSA TERMINALS TACOMA LLC
1675 LINCOLN AVE | 1675 LINCOLN AVE BLDG 300 | 1675 LINCOLN AVE BLDG 300 TRANSFER FACILITY
TACOMA | Tacoma, WA

Database(s) : [ALL SITES - WA, BRS, CSCSL HWS - WA, DOCKET, ECHO, EPA UST, ERNS, FRS, HIST PCS FACILITY, HMIRS (DOT), HSL - WA, ICIS, INACTIVE PCS, MANIFEST EPA, PCS ENF, PCS FACILITY, RCRA_NONGEN, RCRA_SQG, T 2 - WA, UST - WA, VCP - WA] ***(cont.)***

Envirosite ID: 52328138
EPA ID: N/R

UST - WA ***(cont.)***

Compartments Details

Compartment Number :	1
Compartment Capacity :	20000
Substance Stored :	Diesel
Used Substance :	Motor Fuel for Vehicles
Ecy Region :	N/R

Tank Details

Tank Name :	T-17
Tank Status :	Removed
Install Date :	1984-10-01
Tank Upgrade Date :	N/R
Tank Permanent Closure Date :	N/R
Permit Expiration Date :	N/R
Tank Material :	Steel Clad with Corrosion Resistant Composite
Tank Construction :	Single Wall Tank
Tank Corrosion Protection :	Other
Tank Manifold :	N/R
Tank Release Detection :	N/R
Tank Tightness Test :	Annual
Tank Spill Prevention :	25 Gallons or less
Capacity Range :	2,001 to 4,999 Gallons
Actual Capacity :	N/R
Pipe Material :	N/R
Pipe Construction :	Single Wall Pipe
Pipe Corrosion Protection :	Impressed Current
Tank SFC :	N/R
Dispenser SFC :	N/R
Primary Pipe Release Detection :	N/R
Secondary Pipe Release Detection :	N/R
Pipe Pumping System :	Gravity Delivery System (No Pump)
Pipe Install Date :	N/R
Turbine Sump Construction :	N/R
Tank Status Date :	1996-08-06
Tank Install Date :	N/R
Tank Overfill Prevention :	25 Gallons or less

Compartments Details

Compartment Number :	1
Compartment Capacity :	N/R
Substance Stored :	Used Oil/Waste Oil
Used Substance :	Recycled (Used Oil)

Map Id: 508
Direction: ENE
Distance: 0.809 mi., 4270 ft.
Elevation: 14 ft.
Relative: Lower

Site Name : APM TERMINALS PACIFIC LTD | HORIZON LINES CARGO FREIGHT STATION | SSA TERMINALS TACOMA LLC
1675 LINCOLN AVE | 1675 LINCOLN AVE BLDG 300 | 1675 LINCOLN AVE BLDG 300 TRANSFER FACILITY
TACOMA | Tacoma, WA

Database(s) : [ALL SITES - WA, BRS, CSCSL HWS - WA, DOCKET, ECHO, EPA UST, ERNS, FRS, HIST PCS FACILITY, HMIRS (DOT), HSL - WA, ICIS, INACTIVE PCS, MANIFEST EPA, PCS ENF, PCS FACILITY, RCRA_NONGEN, RCRA_SQG, T 2 - WA, UST - WA, VCP - WA] ***(cont.)***

Envirosite ID: 52328138
EPA ID: N/R

UST - WA ***(cont.)***

Ecy Region :	N/R

VCP - WA

Facility Name :	APM TERMINALS PACIFIC LTD
Facility Address :	1675 LINCOLN AVE, TACOMA, 98421-2902
County :	Pierce
Facility/Site ID :	66987611
Alternate Name :	MAERSK PACIFIC LTD LINCOLN AVE
Program Name :	N/R
WRIA :	10
Legislative District :	27
Congressional District :	9
Ecology Region :	SWRO
Ecology Program Phone :	(360) 407-7224
Tribal Land :	N
Latitude :	47.261389
Longitude :	-122.415167
Last Date in Agency List :	2023-01-04
Facility/Site ID :	66987611
Alternate Name :	SEA LAND SERVICES
Program Name :	N/R
WRIA :	10
Legislative District :	27
Congressional District :	9
Ecology Region :	SWRO
Ecology Program Phone :	(360) 407-7224
Tribal Land :	N
Latitude :	47.261389
Longitude :	-122.415167
Last Date in Agency List :	2023-01-04
Facility/Site ID :	66987611
Alternate Name :	TACOMA PORT OF MAERSK PACIFIC
Program Name :	N/R
WRIA :	10
Legislative District :	27
Congressional District :	9
Ecology Region :	SWRO
Ecology Program Phone :	(360) 407-7224
Tribal Land :	N

Map Id: 508
Direction: ENE
Distance: 0.809 mi., 4270 ft.
Elevation: 14 ft.
Relative: Lower

Site Name : APM TERMINALS PACIFIC LTD | HORIZON LINES CARGO FREIGHT STATION | SSA TERMINALS TACOMA LLC
1675 LINCOLN AVE | 1675 LINCOLN AVE BLDG 300 | 1675 LINCOLN AVE BLDG 300 TRANSFER FACILITY
TACOMA | Tacoma, WA

Database(s) : [ALL SITES - WA, BRS, CSCSL HWS - WA, DOCKET, ECHO, EPA UST, ERNS, FRS, HIST PCS FACILITY, HMIRS (DOT), HSL - WA, ICIS, INACTIVE PCS, MANIFEST EPA, PCS ENF, PCS FACILITY, RCRA_NONGEN, RCRA_SQG, T 2 - WA, UST - WA, VCP - WA] ***(cont.)***

Envirosite ID: 52328138
EPA ID: N/R

VCP - WA ***(cont.)***

Latitude :	47.261389
Longitude :	-122.415167
Last Date in Agency List :	2023-01-04

Facility/Site ID :	66987611
Alternate Name :	MAERSK PACIFIC LTD
Program Name :	N/R
WRIA :	10
Legislative District :	27
Congressional District :	9
Ecology Region :	SWRO
Ecology Program Phone :	(360) 407-7224
Tribal Land :	N
Latitude :	47.261389
Longitude :	-122.415167
Last Date in Agency List :	2023-01-04

Facility/Site ID :	66987611
Alternate Name :	N/R
Program Name :	N/R
WRIA :	10
Legislative District :	27
Congressional District :	9
Ecology Region :	SWRO
Ecology Program Phone :	(360) 407-7224
Tribal Land :	N
Latitude :	47.261389
Longitude :	-122.415167
Last Date in Agency List :	2023-01-04

Program Details

Program :	WATQUAL
Program ID :	WAR000307
Interaction Type :	Voluntary Cleanup Sites
Interaction Type Description :	For a fee, Ecology staff will review an independent cleanup report(s) and provide a written decision about the adequacy of the cleanup actions taken and described in the report.
Status :	Active
Start Date :	2000-04-10
End Date :	N/R

Map Id: 508
Direction: ENE
Distance: 0.809 mi., 4270 ft.
Elevation: 14 ft.
Relative: Lower

Site Name : APM TERMINALS PACIFIC LTD | HORIZON LINES CARGO FREIGHT STATION | SSA TERMINALS TACOMA LLC
1675 LINCOLN AVE | 1675 LINCOLN AVE BLDG 300 | 1675 LINCOLN AVE BLDG 300 TRANSFER FACILITY
TACOMA | Tacoma, WA

Database(s) : [ALL SITES - WA, BRS, CSCSL HWS - WA, DOCKET, ECHO, EPA UST, ERNS, FRS, HIST PCS FACILITY, HMIRS (DOT), HSL - WA, ICIS, INACTIVE PCS, MANIFEST EPA, PCS ENF, PCS FACILITY, RCRA_NONGEN, RCRA_SQG, T 2 - WA, UST - WA, VCP - WA] ***(cont.)***

Envirosite ID: 52328138
EPA ID: N/R

VCP - WA ***(cont.)***

SIC :	4412 - DEEP SEA FOREIGN TRANSPORTATION OF FREIGHT
NAICS :	N/R
Program :	WATQUAL
Program ID :	WAR000307
Interaction Type :	Voluntary Cleanup Sites
Interaction Type Description :	For a fee, Ecology staff will review an independent cleanup report(s) and provide a written decision about the adequacy of the cleanup actions taken and described in the report.
Status :	Active
Start Date :	2000-04-10
End Date :	N/R
SIC :	4491 - MARINE CARGO HANDLING
NAICS :	N/R
Program :	WATQUAL
Program ID :	WAR000307
Interaction Type :	Voluntary Cleanup Sites
Interaction Type Description :	For a fee, Ecology staff will review an independent cleanup report(s) and provide a written decision about the adequacy of the cleanup actions taken and described in the report.
Status :	Active
Start Date :	2000-04-10
End Date :	N/R
SIC :	4231 - Terminal and Joint Terminal Maintenance Facilities for Motor Freight Transportation
NAICS :	N/R
Program :	WATQUAL
Program ID :	WAR000307
Interaction Type :	Voluntary Cleanup Sites
Interaction Type Description :	For a fee, Ecology staff will review an independent cleanup report(s) and provide a written decision about the adequacy of the cleanup actions taken and described in the report.
Status :	Active

Map Id: 508
Direction: ENE
Distance: 0.809 mi., 4270 ft.
Elevation: 14 ft.
Relative: Lower

Site Name : APM TERMINALS PACIFIC LTD | HORIZON LINES CARGO FREIGHT STATION | SSA TERMINALS TACOMA LLC
1675 LINCOLN AVE | 1675 LINCOLN AVE BLDG 300 | 1675 LINCOLN AVE BLDG 300 TRANSFER FACILITY
TACOMA | Tacoma, WA

Database(s) : [ALL SITES - WA, BRS, CSCSL HWS - WA, DOCKET, ECHO, EPA UST, ERNS, FRS, HIST PCS FACILITY, HMIRS (DOT), HSL - WA, ICIS, INACTIVE PCS, MANIFEST EPA, PCS ENF, PCS FACILITY, RCRA_NONGEN, RCRA_SQG, T 2 - WA, UST - WA, VCP - WA] ***(cont.)***

Envirosite ID: 52328138
EPA ID: N/R

VCP - WA ***(cont.)***

Start Date :	2000-04-10
End Date :	N/R
SIC :	4424 - DEEP SEA DOMESTIC TRANSPORTATION OF FREIGHT
NAICS :	N/R
Program :	WATQUAL
Program ID :	WAR000307
Interaction Type :	Voluntary Cleanup Sites
Interaction Type Description :	For a fee, Ecology staff will review an independent cleanup report(s) and provide a written decision about the adequacy of the cleanup actions taken and described in the report.
Status :	Active
Start Date :	2000-04-10
End Date :	N/R
SIC :	N/R
NAICS :	48849 - Other Support Activities for Road Transportation
Program :	WATQUAL
Program ID :	WAR000307
Interaction Type :	Voluntary Cleanup Sites
Interaction Type Description :	For a fee, Ecology staff will review an independent cleanup report(s) and provide a written decision about the adequacy of the cleanup actions taken and described in the report.
Status :	Active
Start Date :	2000-04-10
End Date :	N/R
SIC :	N/R
NAICS :	N/R

Map Id: EI509
Direction: SW
Distance: 0.809 mi., 4272 ft.
Elevation: 146 ft.
Relative: Higher

Site Name : ADAMS BRAKE SERVICE
2324 S JEFFERSON AVE
TACOMA, WA

Database(s) : [ALL SITES - WA, ECHO, FRS, RCRA_NONGEN]

Envirosite ID: 50655503
EPA ID: N/R

ALL SITES - WA

Facility Name :	Adams Brake Service
Facility Address :	2324 S JEFFERSON AVE, TACOMA, 98402-1405
County :	Pierce
Facility/Site ID :	42948571
Alternate Name :	N/R
Program Name :	N/R
WRIA :	10
Legislative District :	27
Congressional District :	6
Ecology Region :	SWRO
Ecology Program Phone :	(360) 407-6734
Tribal Land :	N
Latitude :	47.24049
Longitude :	-122.43882
Last Date in Agency List :	2023-01-03

Program Details

Program :	HAZWASTE
Program ID :	WA0000072793
Interaction Type :	Hazardous Waste Generator
Interaction Type Description :	Facilities that generate any quantity of a dangerous waste. They may be classified as SQG, MQG, or LQG depending on hazardous waste generated for a given month.
Status :	Inactive
Start Date :	1993-12-07
End Date :	1999-12-31
SIC :	N/R
NAICS :	N/R

ECHO

Facility Name :	ADAMS BRAKE SERVICE
Facility Address :	2324 S JEFFERSON AVE, TACOMA, WA 98402
County :	PIERCE
Last Inspection Date :	N/R
Registry ID :	110005302387
FIPS Code :	53053
EPA Region :	10
Inspection Count :	0
Last Inspection Days :	N/R
Informal Count :	0
Last Informal Action Date :	N/R
Formal Action Count :	0
Last Formal Action Date :	N/R
Total Penalties :	0
Penalty Count :	N/R
Last Penalty Date :	N/R
Last Penalty Amount :	N/R

Map Id: EI509
Direction: SW
Distance: 0.809 mi., 4272 ft.
Elevation: 146 ft.
Relative: Higher

Site Name : ADAMS BRAKE SERVICE
2324 S JEFFERSON AVE
TACOMA, WA

Database(s) : [ALL SITES - WA, ECHO, FRS, RCRA_NONGEN] ***(cont.)***

Envirosite ID: 50655503
EPA ID: N/R

ECHO ***(cont.)***

QTRS IN NC :	0
Programs IN SNC :	0
Current Compliance Status :	No Violation Identified
Three-Year Compliance Status :	_____
Collection Method :	ADDRESS MATCHING-HOUSE NUMBER
Reference Point :	CENTER OF A FACILITY OR STATION
Accuracy Meters :	30
Derived Tribes :	Puyallup Tribe of the Puyallup Reservation - .5 mile(s), Puyallup Tribe of the Puyallup Reservation - 1 mile(s), Muckleshoot Indian Tribe - 11.3 mile (s), Muckleshoot Indian Tribe - 14.1 mile(s), Nisqually Indian Tribe - 16.7 mile(s), Squaxin Island Tribe of the Squaxin Island Reservation - 21.7 mile(s), Squaxin Island Tribe of the Squaxin Island Reservation - 23.5 mile(s)
Derived HUC :	17110019
Derived WBD :	171100190301
Derived STCTY FIPS :	53053
Derived Zip :	98402
Derived CD113 :	06
Derived CB2010 :	530530616021055
MYRTK Universe :	NNN
NPDES IDs :	N/R
CWA Permit Types :	N/R
CWA Compliance Tracking :	N/R
CWA NAICS :	N/R
CWA SICS :	N/R
CWA Inspection Count :	N/R
CWA Last Inspection Days :	N/R
CWA Informal Count :	N/R
CWA Formal Action Count :	N/R
CWA Last Formal Action Date :	N/R
CWA Penalties :	N/R
CWA Last Penalty Date :	N/R
CWA Last Penalty Amount :	N/R
CWA Quarters IN NC :	N/R
CWA Current Compliance Status :	N/R
CWA Current SNC Flag :	N
CWA 13 Quarters Compliance Status :	N/R
CWA 13 Quarters Effluent Exceedances:	N/R
CWA Three-Year QNCR Codes :	N/R
DFR URL :	Click here for hyperlink provided by the agency.
Facility SIC :	N/R
Facility NAICS :	811118 - Other Automotive Mechanical and Electrical Repair and Maintenance
Facility Last Inspection EPA Date :	N/R
Facility Last Inspection State Date :	N/R
Facility Last Formal Act EPA Date :	N/R
Facility Last Formal Act State Date :	N/R
Facility Last Informal Act EPA Date :	N/R
Facility Last Informal Act State Date:	N/R
Facility Federal Agency :	N/R
TRI Reporter :	N/R
Facility Imp Water Flag :	N/R
Current SNC Flag :	N
Indian County Flag :	N

Map Id: EI509
Direction: SW
Distance: 0.809 mi., 4272 ft.
Elevation: 146 ft.
Relative: Higher

Site Name : ADAMS BRAKE SERVICE
2324 S JEFFERSON AVE
TACOMA, WA

Database(s) : [ALL SITES - WA, ECHO, FRS, RCRA_NONGEN] ***(cont.)***

Envirosite ID: 50655503
EPA ID: N/R

ECHO ***(cont.)***

Federal Flag :	N/R
US Mexico Border Flag :	N/R
Chesapeak Bay Flag :	N/R
AIR Flag :	N
NPDES Flag :	N
SDWIS Flag :	N
RCRA Flag :	Y
TRI Flag :	N
GHG Flag :	N
Major Flag :	N/R
Active Flag :	N/R
NAA Flag :	N
Latitude :	47.24021
Longitude :	-122.43912
Last Date in Agency List :	2023-01-16

FRS

Facility Name :	ADAMS BRAKE SERVICE
Facility Address :	2324 S JEFFERSON AVE, TACOMA, WA 98402
County :	PIERCE

Site Details

Registry ID :	110005302387
FRS Facility URL :	Click here for hyperlink provided by the agency.
Last Date in Agency List :	2023-02-13

Source Description

Source Description :

RCRAInfo is EPA's comprehensive information system that supports the Resource Conservation and Recovery Act (RCRA) of 1976 and the Hazardous and Solid Waste Amendments (HSWA) of 1984 through the tracking of events and activities related to facilities that generate, transport, and treat, store, or dispose of hazardous waste. RCRAInfo allows RCRA program staff to track the notification, permit, compliance, and corrective action activities required under RCRA. RCRAInfo also supports generation of the National Hazardous Waste Biennial Report. All generators and treatment, storage, and disposal facilities who handle hazardous waste are required to report to the EPA Administrator at least once every two years to support creation of the Biennial Report.

FRS Environmental Interest

Source and System ID :	RCRAINFO - WA0000072793

RCRA_NONGEN

Facility Name :	ADAMS BRAKE SERVICE
Facility Address :	2324 S JEFFERSON AVE, TACOMA, WA 98402
County :	PIERCE

Map Id: EI509
Direction: SW
Distance: 0.809 mi., 4272 ft.
Elevation: 146 ft.
Relative: Higher

Site Name : ADAMS BRAKE SERVICE
2324 S JEFFERSON AVE
TACOMA, WA

Database(s) : [ALL SITES - WA, ECHO, FRS, RCRA_NONGEN] ***(cont.)***

Envirosite ID: 50655503
EPA ID: N/R

RCRA_NONGEN ***(cont.)***

Date Form Received by Agency :	2001-01-16
EPA ID :	WA0000072793
Mailing Address :	2324 S JEFFERSON AVE, TACOMA, WA 98402
Contact :	EARL VAN DIEST
Contact Address :	2324 S JEFFERSON AVE, TACOMA, WA 98402
Contact Country :	US
Contact Telephone :	253-627-2366
Contact Email :	N/R
EPA Region :	10
Land Type :	Other land type
Source Type :	Implementer
Classification :	Not a generator, verified
Description :	Not a generator, verified
Last Date in Agency List :	2023-01-23

Owner/Operator Summary

Owner/Operator Name :	ADAMS BRAKE SERVICE
Owner/Operator Address :	2324 S JEFFERSON AVE, TACOMA, WA 98402
Owner/Operator Country :	US
Owner/Operator Telephone :	000-000-0000
Owner/Operator Email :	N/R
Owner/Operator Fax :	N/R
Legal Status :	Private
Owner/Operator Type :	Operator
Owner/Operator Start Date :	N/R
Owner/Operator End Date :	N/R

Owner/Operator Name :	ADAMS BRAKE SERVICE
Owner/Operator Address :	2324 S JEFFERSON AVE, TACOMA, WA 98402
Owner/Operator Country :	US
Owner/Operator Telephone :	253-627-2366
Owner/Operator Email :	N/R
Owner/Operator Fax :	N/R
Legal Status :	Private
Owner/Operator Type :	Owner
Owner/Operator Start Date :	1996-05-01
Owner/Operator End Date :	N/R

Owner/Operator Name :	VANDIEST, EARL
Owner/Operator Address :	2324 S JEFFERSON AVE, TACOMA, WA 98402
Owner/Operator Country :	US
Owner/Operator Telephone :	253-627-2366
Owner/Operator Email :	N/R
Owner/Operator Fax :	N/R
Legal Status :	Private
Owner/Operator Type :	Owner
Owner/Operator Start Date :	N/R
Owner/Operator End Date :	N/R

Map Id: EI509
Direction: SW
Distance: 0.809 mi., 4272 ft.
Elevation: 146 ft.
Relative: Higher

Site Name : ADAMS BRAKE SERVICE
2324 S JEFFERSON AVE
TACOMA, WA

Database(s) : [ALL SITES - WA, ECHO, FRS, RCRA_NONGEN] ***(cont.)***

Envirosite ID: 50655503
EPA ID: N/R

RCRA_NONGEN ***(cont.)***

Handler Activities Summary

U.S. Importer of Hazardous Waste :	N
Mixed Waste (Haz. and Radioactive) :	N
Recycler of Hazardous Waste :	N
Transporter of Hazardous Waste :	N
Treater, Storer or Disposer of HW :	N
Underground Injection Activity :	N
On-site Burner Exemption :	N
Furnace Exemption :	N
Used Oil Fuel Burner :	N
Used Oil Processor :	N
Used Oil Refiner :	N
Used Oil Fuel Marketer to Burner :	N
Used Oil Specification Marketer :	N
Used Oil Transfer Facility :	N
Used Oil Transporter :	N

Historical Generators

Date Form Received by Agency :	2001-01-16
Facility Name :	ADAMS BRAKE SERVICE
Classification :	Not a generator, verified
Date Form Received by Agency :	2000-02-24
Facility Name :	ADAMS BRAKE SERVICE
Classification :	Very Small Quantity Generator
Date Form Received by Agency :	1999-03-11
Facility Name :	ADAMS BRAKE SERVICE
Classification :	Very Small Quantity Generator
Date Form Received by Agency :	1998-02-13
Facility Name :	ADAMS BRAKE SERVICE
Classification :	Very Small Quantity Generator
Date Form Received by Agency :	1997-06-03
Facility Name :	ADAMS BRAKE SERVICE
Classification :	Very Small Quantity Generator
Date Form Received by Agency :	1997-04-11
Facility Name :	ADAMS BRAKE SERVICE
Classification :	Very Small Quantity Generator
Date Form Received by Agency :	1993-12-31
Facility Name :	ADAMS BRAKE SERVICE
Classification :	Small Quantity Generator

Map Id: EI509
Direction: SW
Distance: 0.809 mi., 4272 ft.
Elevation: 146 ft.
Relative: Higher

Site Name : ADAMS BRAKE SERVICE
2324 S JEFFERSON AVE
TACOMA, WA

Database(s) : [ALL SITES - WA, ECHO, FRS, RCRA_NONGEN] ***(cont.)***

Envirosite ID: 50655503
EPA ID: N/R

RCRA_NONGEN ***(cont.)***

Notices of Violations Summary
Regulation Violated : N

Evaluation Action Summary
Evaluation Date : 1997-08-28
Evaluation : COMPLIANCE ASSISTANCE VISIT
Area of Violation : N/R
Date Achieved Compliance : N/R
Evaluation Lead Agency : State

Map Id: 510
Direction: NE
Distance: 0.809 mi., 4273 ft.
Elevation: 15 ft.
Relative: Lower

Site Name : POT BASIN A W SITCUM STORMWATER TREATMENT CONSTRUCTION
No Address on File
update, WA

Database(s) : [ALL SITES - WA, CSCSL HWS - WA, HSL - WA]

Envirosite ID: 20653912
EPA ID: N/R

ALL SITES - WA

Facility Name : POT Basin A W Sitcum Stormwater Treatment Construction
Facility Address : N/R
County : Pierce

Facility/Site ID : 94448
Alternate Name : N/R
Program Name : N/R
WRIA : 10
Legislative District : 27
Congressional District : 9
Ecology Region : SWRO
Ecology Program Phone : (360) 407-7224
Tribal Land : N
Latitude : 47.262468
Longitude : -122.415752
Last Date in Agency List : 2023-01-03

Program Details
Program : TOXICS
Program ID : N/R
Interaction Type : State Cleanup Site

Interaction Type Description : A site is being cleaned up under state regulations. Regulations include Model Toxics Control Act or its predecessors.

Map Id: 510
Direction: NE
Distance: 0.809 mi., 4273 ft.
Elevation: 15 ft.
Relative: Lower

Site Name : POT BASIN A W SITCUM STORMWATER TREATMENT CONSTRUCTION
No Address on File
update, WA

Database(s) : [ALL SITES - WA, CSCSL HWS - WA, HSL - WA] ***(cont.)***

Envirosite ID: 20653912
EPA ID: N/R

ALL SITES - WA ***(cont.)***

Status :	Active
Start Date :	2018-12-03
End Date :	N/R
SIC :	N/R
NAICS :	N/R

CSCSL HWS - WA

Facility Name :	POT BASIN A W SITCUM STORMWATER TREATMENT CONSTRUCTION
Facility Address :	N/R
County :	PIERCE

Site Details

Facility Site ID :	94448
Site Status :	Cleanup Started
Cleanup Site ID :	14950
Region :	Southwest
Responsible Section :	Southwest
WARM Rank :	N/R
Is Brownfield? :	N/R
Is PSI? :	N/R
Current VCP :	N/R
Past VCP :	N/R
Institutional Control :	N/R
Latitude :	47.262468
Longitude :	-122.415752
Last Date in Agency List :	2023-03-07

Contaminants Details

Contaminant Name :	Petroleum-Diesel
Groundwater :	Confirmed Above Cleanup Levels
Surface Water :	N/R
Soil :	Confirmed Above Cleanup Levels
Sediment :	N/R
Air :	N/R
Bedrock :	N/R

Contaminant Name :	Petroleum-Other
Groundwater :	Confirmed Above Cleanup Levels
Surface Water :	N/R
Soil :	Confirmed Above Cleanup Levels
Sediment :	N/R
Air :	N/R
Bedrock :	N/R

Contaminant Name :	Polycyclic Aromatic Hydrocarbons
Groundwater :	Suspected
Surface Water :	N/R
Soil :	Confirmed Above Cleanup Levels

Map Id: 510
Direction: NE
Distance: 0.809 mi., 4273 ft.
Elevation: 15 ft.
Relative: Lower

Site Name : POT BASIN A W SITCUM STORMWATER TREATMENT CONSTRUCTION
No Address on File
update, WA

Database(s) : [ALL SITES - WA, CSCSL HWS - WA, HSL - WA] ***(cont.)***

Envirosite ID: 20653912
EPA ID: N/R

CSCSL HWS - WA ***(cont.)***

Sediment :	N/R
Air :	N/R
Bedrock :	N/R

HSL - WA

Facility Name :	POT Basin A W Sitcum Stormwater Treatment Construction
Facility Address :	N/R
County :	Pierce

Site Details

Facility Site ID :	94448
Cleanup Site ID :	14950
Status :	Cleanup Started
Site Rank :	N/R
Alternative Site Name :	N/R
Region :	Southwest
Resposbile Unit :	Southwest
Institutional Control :	N/R
Current VCP :	N/R
Past VCP :	N/R
Latitude :	47.262468
Longitude :	-122.415752
Agency Hyperlink :	Click here for hyperlink provided by the agency.
Last Date in Agency List :	2023-02-28

Contaminants

Contaminant Name :	Petroleum-Diesel
Ground water :	Confirmed Above Cleanup Levels
Surface water :	N/R
Soil :	Confirmed Above Cleanup Levels
Sediment :	N/R
Air :	N/R
Bedrock :	N/R

Contaminant Name :	Petroleum-Other
Ground water :	Confirmed Above Cleanup Levels
Surface water :	N/R
Soil :	Confirmed Above Cleanup Levels
Sediment :	N/R
Air :	N/R
Bedrock :	N/R

Contaminant Name :	Polycyclic Aromatic Hydrocarbons
Ground water :	Suspected
Surface water :	N/R
Soil :	Confirmed Above Cleanup Levels
Sediment :	N/R
Air :	N/R

Map Id: 510
Direction: NE
Distance: 0.809 mi., 4273 ft.
Elevation: 15 ft.
Relative: Lower

Site Name : POT BASIN A W SITCUM STORMWATER TREATMENT CONSTRUCTION
No Address on File
update, WA

Database(s) : [ALL SITES - WA, CSCSL HWS - WA, HSL - WA] ***(cont.)***

Envirosite ID: 20653912
EPA ID: N/R

HSL - WA ***(cont.)***

Bedrock : N/R

Facility Name : POT Basin A W Sitcum Stormwater Treatment Construction
Facility Address : No Address on File, update, update
County : Pierce

Site Details
Facility Site ID : 94448
Cleanup Site ID : 14950
Status : Cleanup Started
Site Rank : N/R
Alternative Site Name : N/R
Region : N/R
Resposbile Unit : N/R
Institutional Control : N/R
Current VCP : N/R
Past VCP : N/R
Latitude : N/R
Longitude : N/R
Agency Hyperlink : Click here for hyperlink provided by the agency.
Last Date in Agency List : 2022-02-11

Map Id: 511
Direction: N
Distance: 0.810 mi., 4278 ft.
Elevation: 8 ft.
Relative: Lower

Site Name : WestRock CP LCC
N/R
WA

Database(s) : [ALL SITES - WA]

Envirosite ID: 51304247
EPA ID: N/R

ALL SITES - WA

Facility Name : WestRock CP LCC
Facility Address : N/R
County : N/R

Facility/Site ID : 99997589
Alternate Name : N/R
Program Name : N/R
WRIA : 10
Legislative District : 27
Congressional District : 9
Ecology Region : SWRO
Ecology Program Phone : 360-742-2826
Tribal Land : N
Latitude : 47.26587
Longitude : -122.43112

Map Id: 511
Direction: N
Distance: 0.810 mi., 4278 ft.
Elevation: 8 ft.
Relative: Lower

Site Name : WestRock CP LCC
N/R
WA

Database(s) : [ALL SITES - WA] ***(cont.)***

Envirosite ID: 51304247
EPA ID: N/R

ALL SITES - WA ***(cont.)***

Last Date in Agency List : 2023-01-03

Program Details

Program :	N/R
Program ID :	N/R
Interaction Type :	SEAPROJ
Interaction Type Description :	SEAPROJ
Status :	Active
Start Date :	2022-07-18
End Date :	N/R
SIC :	N/R
NAICS :	N/R

Map Id: 512
Direction: WSW
Distance: 0.810 mi., 4279 ft.
Elevation: 350 ft.
Relative: Higher

Site Name : LABORATORY PROCEDURE NW INC
1718 S I ST
TACOMA, WA 98405

Database(s) : [ALL SITES - WA, ECHO, FRS, RCRA_NONGEN]

Envirosite ID: 6595110
EPA ID: N/R

ALL SITES - WA

Facility Name :	Laboratory Procedure NW Inc
Facility Address :	1718 S I ST, TACOMA, 98405
County :	Pierce
Facility/Site ID :	7752437
Alternate Name :	N/R
Program Name :	N/R
WRIA :	10
Legislative District :	27
Congressional District :	6
Ecology Region :	SWRO
Ecology Program Phone :	(360) 407-6734
Tribal Land :	N
Latitude :	47.24569
Longitude :	-122.44704
Last Date in Agency List :	2023-01-03

Program Details

Program :	HAZWASTE
Program ID :	WAD070052634
Interaction Type :	Hazardous Waste Generator

Map Id: 512
Direction: WSW
Distance: 0.810 mi., 4279 ft.
Elevation: 350 ft.
Relative: Higher

Site Name : LABORATORY PROCEDURE NW INC
1718 S I ST
TACOMA, WA 98405

Database(s) : [ALL SITES - WA, ECHO, FRS, RCRA_NONGEN] ***(cont.)***

Envirosite ID: 6595110
EPA ID: N/R

ALL SITES - WA ***(cont.)***

Interaction Type Description :	Facilities that generate any quantity of a dangerous waste. They may be classified as SQG, MQG, or LQG depending on hazardous waste generated for a given month.
Status :	Inactive
Start Date :	1980-08-01
End Date :	1989-10-19
SIC :	N/R
NAICS :	N/R

ECHO

Facility Name :	LABORATORY PROCEDURE NW INC
Facility Address :	1718 S I ST, TACOMA, WA 98405
County :	PIERCE
Last Inspection Date :	N/R
Registry ID :	110005325451
FIPS Code :	53053
EPA Region :	10
Inspection Count :	0
Last Inspection Days :	N/R
Informal Count :	0
Last Informal Action Date :	N/R
Formal Action Count :	0
Last Formal Action Date :	N/R
Total Penalties :	0
Penalty Count :	N/R
Last Penalty Date :	N/R
Last Penalty Amount :	N/R
QTRS IN NC :	0
Programs IN SNC :	0
Current Compliance Status :	No Violation Identified
Three-Year Compliance Status :	_____
Collection Method :	ADDRESS MATCHING-HOUSE NUMBER
Reference Point :	ENTRANCE POINT OF A FACILITY OR STATION
Accuracy Meters :	50
Derived Tribes :	Puyallup Tribe of the Puyallup Reservation - 1 mile(s), Puyallup Tribe of the Puyallup Reservation - 1.4 mile(s), Muckleshoot Indian Tribe - 11.6 mile(s), Muckleshoot Indian Tribe - 14.5 mile(s), Nisqually Indian Tribe - 16.9 mile(s), Squaxin Island Tribe of the Squaxin Island Reservation - 21.3 mile(s), Squaxin Island Tribe of the Squaxin Island Reservation - 23.1 mile(s)
Derived HUC :	17110019
Derived WBD :	171100190301
Derived STCTY FIPS :	53053
Derived Zip :	98405
Derived CD113 :	06
Derived CB2010 :	530530614003023
MYRTK Universe :	NNN
NPDES IDs :	N/R
CWA Permit Types :	N/R
CWA Compliance Tracking :	N/R

Map Id: 512
Direction: WSW
Distance: 0.810 mi., 4279 ft.
Elevation: 350 ft.
Relative: Higher

Site Name : LABORATORY PROCEDURE NW INC
1718 S I ST
TACOMA, WA 98405

Database(s) : [ALL SITES - WA, ECHO, FRS, RCRA_NONGEN] ***(cont.)***

Envirosite ID: 6595110
EPA ID: N/R

ECHO ***(cont.)***

CWA NAICS :	N/R
CWA SICS :	N/R
CWA Inspection Count :	N/R
CWA Last Inspection Days :	N/R
CWA Informal Count :	N/R
CWA Formal Action Count :	N/R
CWA Last Formal Action Date :	N/R
CWA Penalties :	N/R
CWA Last Penalty Date :	N/R
CWA Last Penalty Amount :	N/R
CWA Quarters IN NC :	N/R
CWA Current Compliance Status :	N/R
CWA Current SNC Flag :	N
CWA 13 Quarters Compliance Status :	N/R
CWA 13 Quarters Effluent Exceedances:	N/R
CWA Three-Year QNCR Codes :	N/R
DFR URL :	Click here for hyperlink provided by the agency.
Facility SIC :	N/R
Facility NAICS :	621511 - Medical Laboratories
Facility Last Inspection EPA Date :	N/R
Facility Last Inspection State Date :	N/R
Facility Last Formal Act EPA Date :	N/R
Facility Last Formal Act State Date :	N/R
Facility Last Informal Act EPA Date :	N/R
Facility Last Informal Act State Date:	N/R
Facility Federal Agency :	N/R
TRI Reporter :	N/R
Facility Imp Water Flag :	N/R
Current SNC Flag :	N
Indian County Flag :	N
Federal Flag :	N/R
US Mexico Border Flag :	N/R
Chesapeak Bay Flag :	N/R
AIR Flag :	N
NPDES Flag :	N
SDWIS Flag :	N
RCRA Flag :	Y
TRI Flag :	N
GHG Flag :	N
Major Flag :	N/R
Active Flag :	N/R
NAA Flag :	N
Latitude :	47.24546
Longitude :	-122.447331
Last Date in Agency List :	2023-01-16

FRS

Facility Name :	LABORATORY PROCEDURE NW INC
Facility Address :	1718 S I ST, TACOMA, WA 98405
County :	PIERCE

Map Id: 512
Direction: WSW
Distance: 0.810 mi., 4279 ft.
Elevation: 350 ft.
Relative: Higher

Site Name : LABORATORY PROCEDURE NW INC
1718 S I ST
TACOMA, WA 98405

Database(s) : [ALL SITES - WA, ECHO, FRS, RCRA_NONGEN] ***(cont.)***

Envirosite ID: 6595110
EPA ID: N/R

FRS ***(cont.)***

Site Details

Registry ID :	110005325451
FRS Facility URL :	Click here for hyperlink provided by the agency.
Last Date in Agency List :	2023-02-13

Source Description

Source Description :

RCRAInfo is EPA's comprehensive information system that supports the Resource Conservation and Recovery Act (RCRA) of 1976 and the Hazardous and Solid Waste Amendments (HSWA) of 1984 through the tracking of events and activities related to facilities that generate, transport, and treat, store, or dispose of hazardous waste. RCRAInfo allows RCRA program staff to track the notification, permit, compliance, and corrective action activities required under RCRA. RCRAInfo also supports generation of the National Hazardous Waste Biennial Report. All generators and treatment, storage, and disposal facilities who handle hazardous waste are required to report to the EPA Administrator at least once every two years to support creation of the Biennial Report.

FRS Environmental Interest

Source and System ID :	RCRAINFO - WAD070052634

RCRA_NONGEN

Facility Name :	LABORATORY PROCEDURE NW INC
Facility Address :	1718 S I ST, TACOMA, WA 98405
County :	PIERCE
Date Form Received by Agency :	1989-10-26
EPA ID :	WAD070052634
Mailing Address :	PO BOX 11227, TACOMA, WA 98411
Contact :	N/R
Contact Address :	N/R
Contact Country :	N/R
Contact Telephone :	N/R
Contact Email :	N/R
EPA Region :	10
Land Type :	Other land type
Source Type :	Implementer
Classification :	Not a generator, verified
Description :	Not a generator, verified
Last Date in Agency List :	2023-01-23

Owner/Operator Summary

Owner/Operator Name :	LABORATORY PROCEDURE NW INC
Owner/Operator Address :	1718 S I ST, TACOMA, WA 98405
Owner/Operator Country :	US
Owner/Operator Telephone :	000-000-0000
Owner/Operator Email :	N/R
Owner/Operator Fax :	N/R
Legal Status :	Private

Map Id: 512
Direction: WSW
Distance: 0.810 mi., 4279 ft.
Elevation: 350 ft.
Relative: Higher

Site Name : LABORATORY PROCEDURE NW INC
1718 S I ST
TACOMA, WA 98405

Database(s) : [ALL SITES - WA, ECHO, FRS, RCRA_NONGEN] ***(cont.)***

Envirosite ID: 6595110
EPA ID: N/R

RCRA_NONGEN ***(cont.)***

Owner/Operator Type :	Owner
Owner/Operator Start Date :	N/R
Owner/Operator End Date :	N/R
Owner/Operator Name :	LABORATORY PROCEDURE NW INC
Owner/Operator Address :	1718 S I ST, TACOMA, WA 98405
Owner/Operator Country :	US
Owner/Operator Telephone :	000-000-0000
Owner/Operator Email :	N/R
Owner/Operator Fax :	N/R
Legal Status :	Private
Owner/Operator Type :	Operator
Owner/Operator Start Date :	N/R
Owner/Operator End Date :	N/R
Owner/Operator Name :	LABORATORY PROCEDURE NW INC
Owner/Operator Address :	1718 S I ST, TACOMA, WA 98405
Owner/Operator Country :	US
Owner/Operator Telephone :	000-000-0000
Owner/Operator Email :	N/R
Owner/Operator Fax :	N/R
Legal Status :	Private
Owner/Operator Type :	Owner
Owner/Operator Start Date :	1996-05-02
Owner/Operator End Date :	N/R

Handler Activities Summary

U.S. Importer of Hazardous Waste :	N
Mixed Waste (Haz. and Radioactive) :	N
Recycler of Hazardous Waste :	N
Transporter of Hazardous Waste :	N
Treater, Storer or Disposer of HW :	N
Underground Injection Activity :	N
On-site Burner Exemption :	N
Furnace Exemption :	N
Used Oil Fuel Burner :	N
Used Oil Processor :	N
Used Oil Refiner :	N
Used Oil Fuel Marketer to Burner :	N
Used Oil Specification Marketer :	N
Used Oil Transfer Facility :	N
Used Oil Transporter :	N

Historical Generators

Date Form Received by Agency :	1989-10-25
Facility Name :	LABORATORY PROCEDURE NW INC
Classification :	Not a generator, verified

Map Id: 512
Direction: WSW
Distance: 0.810 mi., 4279 ft.
Elevation: 350 ft.
Relative: Higher

Site Name : LABORATORY PROCEDURE NW INC
1718 S I ST
TACOMA, WA 98405

Database(s) : [ALL SITES - WA, ECHO, FRS, RCRA_NONGEN] ***(cont.)***

Envirosite ID: 6595110
EPA ID: N/R

RCRA_NONGEN ***(cont.)***

Notices of Violations Summary
Regulation Violated : N

Map Id: 513
Direction: SE
Distance: 0.811 mi., 4285 ft.
Elevation: 30 ft.
Relative: Higher

Site Name : L STREET LAYOVER EXPANSION
N/R
TACOMA, WA 98421

Database(s) : [ALL SITES - WA, FRS]

Envirosite ID: 19573467
EPA ID: N/R

ALL SITES - WA

Facility Name : L STREET LAYOVER EXPANSION
Facility Address : TACOMA, 98421
County : Pierce

Facility/Site ID : 3077
Alternate Name : N/R
Program Name : N/R
WRIA : 10
Legislative District : 27
Congressional District : 9
Ecology Region : SWRO
Ecology Program Phone : (360) 407-6400
Tribal Land : Y
Latitude : 47.2408
Longitude : -122.416
Last Date in Agency List : 2023-01-03

Program Details
Program : WATQUAL
Program ID : WAR010775
Interaction Type : Construction SW GP

Interaction Type Description : General permit issued to owner/operators of construction projects that disturb 1 or more acres of land through clearing, grading, excavating, or stockpiling of fill material that discharge stormwater to state waters.

Status : Inactive
Start Date : 2008-07-15
End Date : 2010-05-26
SIC : N/R
NAICS : N/R

FRS

Facility Name : L STREET LAYOVER EXPANSION
Facility Address : TACOMA, WA 98421

Map Id: 513
Direction: SE
Distance: 0.811 mi., 4285 ft.
Elevation: 30 ft.
Relative: Higher

Site Name : L STREET LAYOVER EXPANSION
N/R
TACOMA, WA 98421

Database(s) : [ALL SITES - WA, FRS] ***(cont.)***

Envirosite ID: 19573467
EPA ID: N/R

FRS ***(cont.)***

County : PIERCE

Site Details
Registry ID : 110042195629
FRS Facility URL : Click here for hyperlink provided by the agency.
Last Date in Agency List : 2023-02-13

Source Description

Source Description :

The WA-FSIS provides a means to query and display data maintained by the Washington Department of Ecology. This system contains key information for each facility/site that is currently, or has been, of interest to the Air Quality, Dam Safety, Hazardous Waste, Toxics Cleanup, and Water Quality Programs.

FRS Environmental Interest
Source and System ID : WA-FSIS - 3077

Map Id: DY514
Direction: SW
Distance: 0.812 mi., 4286 ft.
Elevation: 169 ft.
Relative: Higher

Site Name : LINDBERG BEVERAGE CO | Second Use Tacoma
2328 Fawcett Ave | 2328 S FAWCETT | 2328 SOUTH FAWCETT
Tacoma | TACOMA, WA

Database(s) : [ALL SITES - WA, EPA UST, FRS, SWRCY - WA, SWTIRE 3 - WA, UST - WA]

Envirosite ID: 50655567
EPA ID: N/R

ALL SITES - WA

Facility Name : LINDBERG BEVERAGE CO
Facility Address : 2328 S FAWCETT, TACOMA, 98402-1402
County : Pierce

Facility/Site ID : 97322541
Alternate Name : N/R
Program Name : N/R
WRIA : 10
Legislative District : 27
Congressional District : 6
Ecology Region : SWRO
Ecology Program Phone : (360) 407-7224
Tribal Land : N
Latitude : 47.24043

Map Id: DY514
Direction: SW
Distance: 0.812 mi., 4286 ft.
Elevation: 169 ft.
Relative: Higher

Site Name : LINDBERG BEVERAGE CO | Second Use Tacoma
2328 Fawcett Ave | 2328 S FAWCETT | 2328 SOUTH FAWCETT
Tacoma | TACOMA, WA

Database(s) : [ALL SITES - WA, EPA UST, FRS, SWRCY - WA, SWTIRE 3 - WA, UST - WA] ***(cont.)***

Envirosite ID: 50655567
EPA ID: N/R

ALL SITES - WA ***(cont.)***

Longitude :	-122.440504
Last Date in Agency List :	2023-01-03

Program Details

Program :	TOXICS
Program ID :	9073
Interaction Type :	Underground Storage Tank
Interaction Type Description :	Any one or combination of tanks (including connecting underground pipes) that is used to contain regulated substances and has a tank volume of ten percent or more beneath the surface of the ground. This term does not include any of the exempt UST systems specified in WAC 173-360-110(2) or any piping connected thereto. See WAC 173-360
Status :	Active
Start Date :	1984-08-30
End Date :	N/R
SIC :	N/R
NAICS :	N/R

EPA UST

Facility Name :	LINDBERG BEVERAGE CO
Facility Address :	2328 SOUTH FAWCETT, Tacoma, Washington 984021402
County :	Pierce
Facility ID :	WA97322541
Facility Status :	Closed UST(s)
Open USTs :	0
Closed USTs :	2
Temporarily Out of Service USTs :	0
Date of Last Inspection :	N/R
EPA Region :	10
Tribe :	N/R
Facility ID 2 :	N/R
Latitude :	47.24019
Longitude :	-122.44045
Last Date in Agency List :	2023-01-30

Tank Details

Tank ID :	WA97322541_#1
Tank Status :	Closed
Installation Date :	1984-08-30
Removal Date :	N/R
Capacity :	111
Substances :	D Diesel
Tank Wall Type :	N/R

Map Id: DY514
Direction: SW
Distance: 0.812 mi., 4286 ft.
Elevation: 169 ft.
Relative: Higher

Site Name : LINDBERG BEVERAGE CO | Second Use Tacoma
2328 Fawcett Ave | 2328 S FAWCETT | 2328 SOUTH FAWCETT
Tacoma | TACOMA, WA

Database(s) : [ALL SITES - WA, EPA UST, FRS, SWRCY - WA, SWTIRE 3 - WA, UST - WA] ***(cont.)***

Envirosite ID: 50655567
EPA ID: N/R

EPA UST ***(cont.)***

Tank ID :	WA97322541_#2
Tank Status :	Closed
Installation Date :	1984-08-30
Removal Date :	N/R
Capacity :	N/R
Substances :	A Leaded Gasoline
Tank Wall Type :	N/R

FRS

Facility Name :	LINDBERG BEVERAGE CO
Facility Address :	2328 S FAWCETT, TACOMA, WA 98402-1402
County :	PIERCE

Site Details

Registry ID :	110015386768
FRS Facility URL :	Click here for hyperlink provided by the agency.
Last Date in Agency List :	2023-02-13

Source Description

Source Description :

The WA-FSIS provides a means to query and display data maintained by the Washington Department of Ecology. This system contains key information for each facility/site that is currently, or has been, of interest to the Air Quality, Dam Safety, Hazardous Waste, Toxics Cleanup, and Water Quality Programs.

FRS Environmental Interest

Source and System ID :	WA-FSIS - 97322541

SWRCY - WA

Facility Name :	Second Use Tacoma
Facility Address :	2328 Fawcett Ave, Tacoma, WA 98402
County :	Pierce

Site Details

Facility ID :	3432
Facility Type :	Recycling (non-regulated)
Regulation :	N/R
Permit Status :	Recycle Survey
Operational Status :	Operating
Year Closed :	N/R
Ownership :	PR
Phone :	N/R

Map Id: DY514
Direction: SW
Distance: 0.812 mi., 4286 ft.
Elevation: 169 ft.
Relative: Higher

Site Name : LINDBERG BEVERAGE CO | Second Use Tacoma
2328 Fawcett Ave | 2328 S FAWCETT | 2328 SOUTH FAWCETT
Tacoma | TACOMA, WA

Database(s) : [ALL SITES - WA, EPA UST, FRS, SWRCY - WA, SWTIRE 3 - WA, UST - WA] ***(cont.)***

Envirosite ID: 50655567
EPA ID: N/R

SWRCY - WA ***(cont.)***

Public :	No
Region :	Southwest Regional Office
Contact Name :	Dirk Wassink
Contact Title :	Manager
Contact Organization :	Second Use Building Materials
Contact Address 1 :	3223 6th Ave S, Seattle, WA 98134
Contact Address 2 :	N/R
Contact Email :	N/R
Contact Primary Phone :	(206) 763-6929
Contact Extension :	29
Contact Fax :	N/R
Recycle Survey ID :	0
Latitude :	47.24036
Longitude :	-122.44053
Last Date in Agency List :	2023-03-29

SWTIRE 3 - WA

Facility Name :	Second Use Tacoma
Facility Address :	2328 Fawcett Ave, Tacoma, WA 98402
County :	Pierce
Permit Number :	N/R
Year Opened :	N/R
Year Closed :	N/R
Facility Type :	Recycling (non-regulated)
Operational Status :	Operating
Permit Status :	Recycle Survey
Regulation :	N/R
Annual Report Required :	No
Recycle Survey Required :	Yes
Open To Public :	No
Contact Name :	Dirk Wassink
Contact Title :	Manager
Contact Organization :	Second Use Building Materials
Contact Address :	3223 6th Ave S, Seattle, WA 98134
Contact Email :	N/R
Contact Phone :	(206) 763-6929
Contact Phone Ext :	29
Operator Name :	N/R
Operator Title :	N/R
Operator Organization :	Second Use Building Materials
Operator Email :	N/R
Recycle Survey ID :	0
Web Address :	N/R
Latitude :	47.24036
Longitude :	-122.44053
Last Date in Agency List :	2022-01-31

UST - WA

Facility Name :	LINDBERG BEVERAGE CO
Facility Address :	2328 SOUTH FAWCETT, Tacoma, 98402

Map Id: DY514
Direction: SW
Distance: 0.812 mi., 4286 ft.
Elevation: 169 ft.
Relative: Higher

Site Name : LINDBERG BEVERAGE CO | Second Use
Tacoma
2328 Fawcett Ave | 2328 S FAWCETT |
2328 SOUTH FAWCETT
Tacoma | TACOMA, WA

Database(s) : [ALL SITES - WA, EPA UST, FRS, SWRCY - WA, SWTIRE 3 - WA, UST - WA] ***(cont.)***

Envirosite ID: 50655567
EPA ID: N/R

UST - WA ***(cont.)***

County :	Pierce
Facility Site ID :	97322541
UST Site ID :	9073
Tag Number(s) :	N/R
Responsible Unit :	Southwest
Is Active :	No
Latitude :	47.24043
Longitude :	-122.440504
Last Date in Agency List :	2022-12-29

Tank Details

Tank Name :	#1
Tank Status :	Removed
Install Date :	1984-08-30
Tank Upgrade Date :	N/R
Tank Permanent Closure Date :	N/R
Permit Expiration Date :	N/R
Tank Material :	N/R
Tank Construction :	N/R
Tank Corrosion Protection :	N/R
Tank Manifold :	N/R
Tank Release Detection :	N/R
Tank Tightness Test :	N/R
Tank Spill Prevention :	N/R
Capacity Range :	111 TO 1,100 Gallons
Actual Capacity :	1000
Pipe Material :	N/R
Pipe Construction :	N/R
Pipe Corrosion Protection :	N/R
Tank SFC :	N/R
Dispenser SFC :	N/R
Primary Pipe Release Detection :	N/R
Secondary Pipe Release Detection :	N/R
Pipe Pumping System :	N/R
Pipe Install Date :	N/R
Turbine Sump Construction :	N/R
Tank Status Date :	1996-08-06
Tank Install Date :	N/R
Tank Overfill Prevention :	N/R

Compartments Details

Compartment Number :	1
Compartment Capacity :	1000
Substance Stored :	Diesel
Used Substance :	N/R
Ecy Region :	N/R

Map Id: DY514
Direction: SW
Distance: 0.812 mi., 4286 ft.
Elevation: 169 ft.
Relative: Higher

Site Name : LINDBERG BEVERAGE CO | Second Use Tacoma
2328 Fawcett Ave | 2328 S FAWCETT | 2328 SOUTH FAWCETT
Tacoma | TACOMA, WA

Database(s) : [ALL SITES - WA, EPA UST, FRS, SWRCY - WA, SWTIRE 3 - WA, UST - WA] ***(cont.)***

Envirosite ID: 50655567
EPA ID: N/R

UST - WA ***(cont.)***

Tank Details

Tank Name :	#2
Tank Status :	Removed
Install Date :	1984-08-30
Tank Upgrade Date :	N/R
Tank Permanent Closure Date :	N/R
Permit Expiration Date :	N/R
Tank Material :	N/R
Tank Construction :	N/R
Tank Corrosion Protection :	N/R
Tank Manifold :	N/R
Tank Release Detection :	N/R
Tank Tightness Test :	N/R
Tank Spill Prevention :	N/R
Capacity Range :	1,101 to 2,000 Gallons
Actual Capacity :	2000
Pipe Material :	N/R
Pipe Construction :	N/R
Pipe Corrosion Protection :	N/R
Tank SFC :	N/R
Dispenser SFC :	N/R
Primary Pipe Release Detection :	N/R
Secondary Pipe Release Detection :	N/R
Pipe Pumping System :	N/R
Pipe Install Date :	N/R
Turbine Sump Construction :	N/R
Tank Status Date :	1996-08-06
Tank Install Date :	N/R
Tank Overfill Prevention :	N/R

Compartments Details

Compartment Number :	1
Compartment Capacity :	2000
Substance Stored :	Leaded Gasoline
Used Substance :	N/R
Ecy Region :	N/R

Map Id: EH515
Direction: SW
Distance: 0.814 mi., 4298 ft.
Elevation: 112 ft.
Relative: Higher

Site Name : ROBERT BROWN PROPERTY
2340 S HOLGATE
Tacoma | TACOMA, WA

Database(s) : [ALL SITES - WA, EPA UST, UST - WA]

Envirosite ID: 50655585
EPA ID: N/R

ALL SITES - WA

Facility Name :	ROBERT BROWN PROPERTY

Map Id: EH515
Direction: SW
Distance: 0.814 mi., 4298 ft.
Elevation: 112 ft.
Relative: Higher

Site Name : ROBERT BROWN PROPERTY
2340 S HOLGATE
Tacoma | TACOMA, WA

Database(s) : [ALL SITES - WA, EPA UST, UST - WA] ***(cont.)***

Envirosite ID: 50655585
EPA ID: N/R

ALL SITES - WA ***(cont.)***

Facility Address :	2340 S HOLGATE ST, TACOMA, 98402-1404
County :	Pierce
Facility/Site ID :	9582257
Alternate Name :	N/R
Program Name :	N/R
WRIA :	10
Legislative District :	27
Congressional District :	6
Ecology Region :	SWRO
Ecology Program Phone :	(360) 407-6400
Tribal Land :	N
Latitude :	47.239697
Longitude :	-122.437564
Last Date in Agency List :	2023-01-03

Program Details

Program :	WATQUAL
Program ID :	CNE126540
Interaction Type :	Industrial SW GP
Interaction Type Description :	General permit issued to industries to regulate the discharge of contaminated stormwater to state waters.
Status :	Active
Start Date :	2008-10-24
End Date :	N/R
SIC :	N/R
NAICS :	N/R

EPA UST

Facility Name :	ROBERT BROWN PROPERTY
Facility Address :	2340 S HOLGATE, Tacoma, Washington 984021404
County :	Pierce
Facility ID :	WA9582257
Facility Status :	Closed UST(s)
Open USTs :	0
Closed USTs :	1
Temporarily Out of Service USTs :	0
Date of Last Inspection :	N/R
EPA Region :	10
Tribe :	N/R
Facility ID 2 :	N/R
Latitude :	47.239697
Longitude :	-122.437564
Last Date in Agency List :	2023-01-30

Map Id: EH515
Direction: SW
Distance: 0.814 mi., 4298 ft.
Elevation: 112 ft.
Relative: Higher

Site Name : ROBERT BROWN PROPERTY
2340 S HOLGATE
Tacoma | TACOMA, WA

Database(s) : [ALL SITES - WA, EPA UST, UST - WA] ***(cont.)***

Envirosite ID: 50655585
EPA ID: N/R

EPA UST ***(cont.)***

Tank Details

Tank ID :	WA9582257_1
Tank Status :	Closed
Installation Date :	2001-01-01
Removal Date :	N/R
Capacity :	N/R
Substances :	N/R
Tank Wall Type :	N/R

UST - WA

Facility Name :	ROBERT BROWN PROPERTY
Facility Address :	2340 S HOLGATE, Tacoma, 98402
County :	Pierce
Facility Site ID :	9582257
UST Site ID :	619455
Tag Number(s) :	N/R
Responsible Unit :	SOUTHWEST
Is Active :	N/R
Latitude :	47.239697
Longitude :	-122.437564
Last Date in Agency List :	2018-09-14

Tank Details

Tank Name :	1
Tank Status :	Unknown
Install Date :	N/R
Tank Upgrade Date :	N/R
Tank Permanent Closure Date :	N/R
Permit Expiration Date :	N/R
Tank Material :	N/R
Tank Construction :	N/R
Tank Corrosion Protection :	N/R
Tank Manifold :	N/R
Tank Release Detection :	N/R
Tank Tightness Test :	N/R
Tank Spill Prevention :	N/R
Capacity Range :	N/R
Actual Capacity :	N/R
Pipe Material :	N/R
Pipe Construction :	N/R
Pipe Corrosion Protection :	N/R
Tank SFC :	N/R
Dispenser SFC :	N/R
Primary Pipe Release Detection :	N/R
Secondary Pipe Release Detection :	N/R
Pipe Pumping System :	N/R
Pipe Install Date :	N/R
Turbine Sump Construction :	N/R
Tank Status Date :	2008-04-02
Tank Install Date :	N/R
Tank Overfill Prevention :	N/R

Map Id: EH515
Direction: SW
Distance: 0.814 mi., 4298 ft.
Elevation: 112 ft.
Relative: Higher

Site Name : ROBERT BROWN PROPERTY
2340 S HOLGATE
Tacoma | TACOMA, WA

Database(s) : [ALL SITES - WA, EPA UST, UST - WA] ***(cont.)***

Envirosite ID: 50655585
EPA ID: N/R

UST - WA ***(cont.)***

Compartments Details

Compartment Number :	N/R
Compartment Capacity :	N/R
Substance Stored :	N/R
Used Substance :	N/R
Ecy Region :	N/R

Map Id: EJ516
Direction: W
Distance: 0.814 mi., 4298 ft.
Elevation: 330 ft.
Relative: Higher

Site Name : SUREHOUSE OPEN BIBLE CHURCH
902 S I ST
TACOMA, WA 98405

Database(s) : [ALL SITES - WA, CSCSL HWS - WA, HSL - WA]

Envirosite ID: 47938636
EPA ID: N/R

ALL SITES - WA

Facility Name :	Surehouse Open Bible Church
Facility Address :	902 S I ST, TACOMA, 98405
County :	Pierce
Facility/Site ID :	66114
Alternate Name :	N/R
Program Name :	N/R
WRIA :	10
Legislative District :	27
Congressional District :	6
Ecology Region :	SWRO
Ecology Program Phone :	(360) 407-7224
Tribal Land :	N
Latitude :	47.254091
Longitude :	-122.449605
Last Date in Agency List :	2023-01-03

Program Details

Program :	TOXICS
Program ID :	N/R
Interaction Type :	State Cleanup Site
Interaction Type Description :	A site is being cleaned up under state regulations. Regulations include Model Toxics Control Act or its predecessors.
Status :	Active
Start Date :	2021-05-04
End Date :	N/R
SIC :	N/R
NAICS :	81231 - Coin-Operated Laundries and Drycleaners

Map Id: EJ516
Direction: W
Distance: 0.814 mi., 4298 ft.
Elevation: 330 ft.
Relative: Higher

Site Name : SUREHOUSE OPEN BIBLE CHURCH
902 S I ST
TACOMA, WA 98405

Database(s) : [ALL SITES - WA, CSCSL HWS - WA, HSL - WA] ***(cont.)***

Envirosite ID: 47938636
EPA ID: N/R

ALL SITES - WA ***(cont.)***

Program :	TOXICS
Program ID :	N/R
Interaction Type :	State Cleanup Site
Interaction Type Description :	A site is being cleaned up under state regulations. Regulations include Model Toxics Control Act or its predecessors.
Status :	Active
Start Date :	2021-05-04
End Date :	N/R
SIC :	N/R
NAICS :	N/R

CSCSL HWS - WA

Facility Name :	SUREHOUSE OPEN BIBLE CHURCH
Facility Address :	902 S I ST, TACOMA, 98405
County :	PIERCE

Site Details

Facility Site ID :	66114
Site Status :	Cleanup Started
Cleanup Site ID :	15548
Region :	Southwest
Responsible Section :	Southwest
WARM Rank :	N/R
Is Brownfield? :	N/R
Is PSI? :	N/R
Current VCP :	N/R
Past VCP :	N/R
Institutional Control :	N/R
Latitude :	47.254091
Longitude :	-122.449605
Last Date in Agency List :	2023-03-07

Contaminants Details

Contaminant Name :	Polycyclic Aromatic Hydrocarbons
Groundwater :	N/R
Surface Water :	N/R
Soil :	Confirmed Above Cleanup Levels
Sediment :	N/R
Air :	N/R
Bedrock :	N/R

Contaminant Name :	Halogenated Solvents
Groundwater :	Confirmed Above Cleanup Levels
Surface Water :	N/R
Soil :	Confirmed Above Cleanup Levels
Sediment :	N/R
Air :	N/R
Bedrock :	N/R

Map Id: EJ516
Direction: W
Distance: 0.814 mi., 4298 ft.
Elevation: 330 ft.
Relative: Higher

Site Name : SUREHOUSE OPEN BIBLE CHURCH
902 S I ST
TACOMA, WA 98405

Database(s) : [ALL SITES - WA, CSCSL HWS - WA, HSL - WA] ***(cont.)***

Envirosite ID: 47938636
EPA ID: N/R

HSL - WA

Facility Name :	Surehouse Open Bible Church
Facility Address :	902 S I ST, TACOMA, 98405
County :	Pierce

Site Details

Facility Site ID :	66114
Cleanup Site ID :	15548
Status :	Cleanup Started
Site Rank :	N/R
Alternative Site Name :	N/R
Region :	Southwest
Resposbile Unit :	Southwest
Institutional Control :	N/R
Current VCP :	N/R
Past VCP :	N/R
Latitude :	47.2540906646139
Longitude :	-122.449605305557
Agency Hyperlink :	Click here for hyperlink provided by the agency.
Last Date in Agency List :	2023-02-28

Contaminants

Contaminant Name :	Polycyclic Aromatic Hydrocarbons
Ground water :	N/R
Surface water :	N/R
Soil :	Confirmed Above Cleanup Levels
Sediment :	N/R
Air :	N/R
Bedrock :	N/R

Contaminant Name :	Halogenated Solvents
Ground water :	Confirmed Above Cleanup Levels
Surface water :	N/R
Soil :	Confirmed Above Cleanup Levels
Sediment :	N/R
Air :	N/R
Bedrock :	N/R

Map Id: EK517
Direction: SSW
Distance: 0.815 mi., 4305 ft.
Elevation: 75 ft.
Relative: Higher

Site Name : ELEPHANT CAR WASH PACIFIC AVE | ELEPHANT CAR WASH | PACIFIC CHEVRON
2501 PACIFIC AVE
Tacoma | TACOMA, WA

Database(s) : [ALL SITES - WA, EPA UST, FRS, UST - WA]

Envirosite ID: 50655595
EPA ID: N/R

ALL SITES - WA

Facility Name :	ELEPHANT CAR WASH PACIFIC AVE
Facility Address :	2501 PACIFIC AVE, TACOMA, 98402
County :	Pierce
Facility/Site ID :	78971423
Alternate Name :	N/R
Program Name :	N/R
WRIA :	10
Legislative District :	27
Congressional District :	6
Ecology Region :	SWRO
Ecology Program Phone :	(360) 407-7224
Tribal Land :	N
Latitude :	47.238857
Longitude :	-122.43494
Last Date in Agency List :	2023-01-03

Program Details

Program :	TOXICS
Program ID :	379
Interaction Type :	Underground Storage Tank
Interaction Type Description :	Any one or combination of tanks (including connecting underground pipes) that is used to contain regulated substances and has a tank volume of ten percent or more beneath the surface of the ground. This term does not include any of the exempt UST systems specified in WAC 173-360-110(2) or any piping connected thereto. See WAC 173-360
Status :	Active
Start Date :	1976-09-01
End Date :	N/R
SIC :	N/R
NAICS :	N/R

EPA UST

Facility Name :	ELEPHANT CAR WASH
Facility Address :	2501 PACIFIC AVE, Tacoma, Washington 984022809
County :	Pierce
Facility ID :	WA78971423
Facility Status :	Open UST(s)
Open USTs :	3
Closed USTs :	0
Temporarily Out of Service USTs :	0
Date of Last Inspection :	N/R
EPA Region :	10
Tribe :	N/R
Facility ID 2 :	N/R
Latitude :	47.238481
Longitude :	-122.436244

Map Id: EK517
Direction: SSW
Distance: 0.815 mi., 4305 ft.
Elevation: 75 ft.
Relative: Higher

Site Name : ELEPHANT CAR WASH PACIFIC AVE | ELEPHANT CAR WASH | PACIFIC CHEVRON
2501 PACIFIC AVE
Tacoma | TACOMA, WA

Database(s) : [ALL SITES - WA, EPA UST, FRS, UST - WA] ***(cont.)***

Envirosite ID: 50655595
EPA ID: N/R

EPA UST ***(cont.)***

Last Date in Agency List : 2023-01-30

Tank Details

Tank ID : WA78971423_1
Tank Status : Open
Installation Date : 1976-09-01
Removal Date : N/R
Capacity : N/R
Substances : B Unleaded Gasoline
Tank Wall Type : N/R

Tank ID : WA78971423_2
Tank Status : Open
Installation Date : 1976-09-01
Removal Date : N/R
Capacity : N/R
Substances : B Unleaded Gasoline
Tank Wall Type : N/R

Tank ID : WA78971423_3
Tank Status : Open
Installation Date : 1976-09-01
Removal Date : N/R
Capacity : 20000
Substances : B Unleaded Gasoline
Tank Wall Type : N/R

FRS

Facility Name : ELEPHANT CAR WASH PACIFIC AVE
Facility Address : 2501 PACIFIC AVE, TACOMA, WA 98402
County : PIERCE

Site Details

Registry ID : 110015416398
FRS Facility URL : Click here for hyperlink provided by the agency.
Last Date in Agency List : 2023-02-13

Source Description

Source Description :

The WA-FSIS provides a means to query and display data maintained by the Washington Department of Ecology. This system contains key information for each facility/site that is currently, or has been, of interest to the Air Quality, Dam Safety, Hazardous Waste, Toxics Cleanup, and Water Quality Programs.

Map Id: EK517
Direction: SSW
Distance: 0.815 mi., 4305 ft.
Elevation: 75 ft.
Relative: Higher

Site Name : ELEPHANT CAR WASH PACIFIC AVE | ELEPHANT CAR WASH | PACIFIC CHEVRON
2501 PACIFIC AVE
Tacoma | TACOMA, WA

Database(s) : [ALL SITES - WA, EPA UST, FRS, UST - WA] ***(cont.)***

Envirosite ID: 50655595
EPA ID: N/R

FRS ***(cont.)***

FRS Environmental Interest

Source and System ID :	WA-FSIS - 78971423

UST - WA

Facility Name :	ELEPHANT CAR WASH
Facility Address :	2501 PACIFIC AVE, Tacoma, 98402
County :	Pierce
Facility Site ID :	78971423
UST Site ID :	379
Tag Number(s) :	A4013
Responsible Unit :	Southwest
Is Active :	Yes
Latitude :	47.238481
Longitude :	-122.436244
Last Date in Agency List :	2020-02-24

Tank Details

Tank Name :	1
Tank Status :	Operational
Install Date :	1976-09-01
Tank Upgrade Date :	1998-10-22
Tank Permanent Closure Date :	N/R
Permit Expiration Date :	02/28/2021
Tank Material :	Steel
Tank Construction :	Single Wall Tank
Tank Corrosion Protection :	Impressed Current and Interior Lining
Tank Manifold :	Main
Tank Release Detection :	Automatic Tank Gauging
Tank Tightness Test :	Not Applicable
Tank Spill Prevention :	Spill Bucket/Spill Box
Capacity Range :	10,000 to 19,999 Gallons
Actual Capacity :	12000
Pipe Material :	Flexible Piping
Pipe Construction :	Double Wall Pipe
Pipe Corrosion Protection :	Corrosion Resistant
Tank SFC :	N/R
Dispenser SFC :	N/R
Primary Pipe Release Detection :	Automatic Line Leak Detector (ALLD)
Secondary Pipe Release Detection :	Interstitial Monitoring (or Sump Sensor)
Pipe Pumping System :	Pressurized System
Pipe Install Date :	N/R
Turbine Sump Construction :	N/R
Tank Status Date :	1996-08-06
Tank Install Date :	N/R
Tank Overfill Prevention :	Ball Float Valve (vent line)

Map Id: EK517
Direction: SSW
Distance: 0.815 mi., 4305 ft.
Elevation: 75 ft.
Relative: Higher

Site Name : ELEPHANT CAR WASH PACIFIC AVE | ELEPHANT CAR WASH | PACIFIC CHEVRON
2501 PACIFIC AVE
Tacoma | TACOMA, WA

Database(s) : [ALL SITES - WA, EPA UST, FRS, UST - WA] ***(cont.)***

Envirosite ID: 50655595
EPA ID: N/R

UST - WA ***(cont.)***

Compartments Details

Compartment Number :	1
Compartment Capacity :	12000
Substance Stored :	Unleaded Gasoline
Used Substance :	Motor Fuel for Vehicles
Ecy Region :	N/R

Compartment Number :	1
Compartment Capacity :	12000
Substance Stored :	Unleaded Gasoline
Used Substance :	Motor Fuel for Vehicles
Ecy Region :	N/R

Tank Details

Tank Name :	2
Tank Status :	Operational
Install Date :	1976-09-01
Tank Upgrade Date :	1998-10-22
Tank Permanent Closure Date :	N/R
Permit Expiration Date :	02/28/2021
Tank Material :	Steel
Tank Construction :	Single Wall Tank
Tank Corrosion Protection :	Impressed Current and Interior Lining
Tank Manifold :	Auxiliary
Tank Release Detection :	Automatic Tank Gauging
Tank Tightness Test :	Not Applicable
Tank Spill Prevention :	Spill Bucket/Spill Box
Capacity Range :	10,000 to 19,999 Gallons
Actual Capacity :	12000
Pipe Material :	Flexible Piping
Pipe Construction :	Double Wall Pipe
Pipe Corrosion Protection :	Corrosion Resistant
Tank SFC :	N/R
Dispenser SFC :	N/R
Primary Pipe Release Detection :	Automatic Line Leak Detector (ALLD)
Secondary Pipe Release Detection :	Interstitial Monitoring (or Sump Sensor)
Pipe Pumping System :	Pressurized System
Pipe Install Date :	N/R
Turbine Sump Construction :	N/R
Tank Status Date :	1996-08-06
Tank Install Date :	N/R
Tank Overfill Prevention :	Ball Float Valve (vent line)

Compartments Details

Compartment Number :	1
Compartment Capacity :	12000
Substance Stored :	Unleaded Gasoline
Used Substance :	Motor Fuel for Vehicles
Ecy Region :	N/R

Map Id: EK517
Direction: SSW
Distance: 0.815 mi., 4305 ft.
Elevation: 75 ft.
Relative: Higher

Site Name : ELEPHANT CAR WASH PACIFIC AVE | ELEPHANT CAR WASH | PACIFIC CHEVRON
2501 PACIFIC AVE
Tacoma | TACOMA, WA

Database(s) : [ALL SITES - WA, EPA UST, FRS, UST - WA] ***(cont.)***

Envirosite ID: 50655595
EPA ID: N/R

UST - WA ***(cont.)***

Compartment Number :	1
Compartment Capacity :	12000
Substance Stored :	Unleaded Gasoline
Used Substance :	Motor Fuel for Vehicles
Ecy Region :	N/R

Tank Details

Tank Name :	3
Tank Status :	Operational
Install Date :	1976-09-01
Tank Upgrade Date :	1998-10-22
Tank Permanent Closure Date :	N/R
Permit Expiration Date :	02/28/2021
Tank Material :	Steel
Tank Construction :	Single Wall Tank
Tank Corrosion Protection :	Impressed Current and Interior Lining
Tank Manifold :	Non-Manifolded Tank
Tank Release Detection :	Automatic Tank Gauging
Tank Tightness Test :	Not Applicable
Tank Spill Prevention :	Spill Bucket/Spill Box
Capacity Range :	20,000 to 29,999 Gallons
Actual Capacity :	20000
Pipe Material :	Flexible Piping
Pipe Construction :	Double Wall Pipe
Pipe Corrosion Protection :	Corrosion Resistant
Tank SFC :	N/R
Dispenser SFC :	N/R
Primary Pipe Release Detection :	Automatic Line Leak Detector (ALLD)
Secondary Pipe Release Detection :	Interstitial Monitoring (or Sump Sensor)
Pipe Pumping System :	Pressurized System
Pipe Install Date :	N/R
Turbine Sump Construction :	N/R
Tank Status Date :	1996-08-06
Tank Install Date :	N/R
Tank Overfill Prevention :	Ball Float Valve (vent line)

Compartments Details

Compartment Number :	1
Compartment Capacity :	20000
Substance Stored :	Unleaded Gasoline
Used Substance :	Motor Fuel for Vehicles
Ecy Region :	N/R

Compartment Number :	1
Compartment Capacity :	20000
Substance Stored :	Unleaded Gasoline
Used Substance :	Motor Fuel for Vehicles
Ecy Region :	N/R

Map Id: EK517
Direction: SSW
Distance: 0.815 mi., 4305 ft.
Elevation: 75 ft.
Relative: Higher

Site Name : ELEPHANT CAR WASH PACIFIC AVE | ELEPHANT CAR WASH | PACIFIC CHEVRON
2501 PACIFIC AVE
Tacoma | TACOMA, WA

Database(s) : [ALL SITES - WA, EPA UST, FRS, UST - WA] ***(cont.)***

Envirosite ID: 50655595
EPA ID: N/R

UST - WA ***(cont.)***

Facility Name :	PACIFIC CHEVRON
Facility Address :	2501 PACIFIC AVE, Tacoma, 98402
County :	Pierce
Facility Site ID :	78971423
UST Site ID :	379
Tag Number(s) :	A4013
Responsible Unit :	Southwest
Is Active :	Yes
Latitude :	47.238857
Longitude :	-122.43494
Last Date in Agency List :	2022-12-29

Tank Details

Tank Name :	1
Tank Status :	Operational
Install Date :	1976-09-01
Tank Upgrade Date :	1998-10-22
Tank Permanent Closure Date :	N/R
Permit Expiration Date :	2023-08-31
Tank Material :	Steel
Tank Construction :	Single Wall Tank
Tank Corrosion Protection :	Impressed Current and Interior Lining
Tank Manifold :	Main
Tank Release Detection :	Automatic Tank Gauging
Tank Tightness Test :	N/R
Tank Spill Prevention :	Single Wall Spill Bucket
Capacity Range :	10,000 to 19,999 Gallons
Actual Capacity :	12000
Pipe Material :	Flexible Piping
Pipe Construction :	Double Wall Pipe
Pipe Corrosion Protection :	Corrosion Resistant
Tank SFC :	Rubber Boot
Dispenser SFC :	Rubber Boot
Primary Pipe Release Detection :	Automatic Line Leak Detector (ALLD)
Secondary Pipe Release Detection :	Annual Line Tightness Test (LTT)
Pipe Pumping System :	Pressurized System
Pipe Install Date :	N/R
Turbine Sump Construction :	N/R
Tank Status Date :	1996-08-06
Tank Install Date :	N/R
Tank Overfill Prevention :	Ball Float Valve (vent line)

Compartments Details

Compartment Number :	1
Compartment Capacity :	12000
Substance Stored :	Unleaded Gasoline
Used Substance :	Motor Fuel for Vehicles
Ecy Region :	N/R

Map Id: EK517
Direction: SSW
Distance: 0.815 mi., 4305 ft.
Elevation: 75 ft.
Relative: Higher

Site Name : ELEPHANT CAR WASH PACIFIC AVE | ELEPHANT CAR WASH | PACIFIC CHEVRON
2501 PACIFIC AVE
Tacoma | TACOMA, WA

Database(s) : [ALL SITES - WA, EPA UST, FRS, UST - WA] ***(cont.)***

Envirosite ID: 50655595
EPA ID: N/R

UST - WA ***(cont.)***

Tank Details

Tank Name :	2
Tank Status :	Operational
Install Date :	1976-09-01
Tank Upgrade Date :	1998-10-22
Tank Permanent Closure Date :	N/R
Permit Expiration Date :	2023-08-31
Tank Material :	Steel
Tank Construction :	Single Wall Tank
Tank Corrosion Protection :	Impressed Current and Interior Lining
Tank Manifold :	Auxiliary
Tank Release Detection :	Automatic Tank Gauging
Tank Tightness Test :	N/R
Tank Spill Prevention :	Single Wall Spill Bucket
Capacity Range :	10,000 to 19,999 Gallons
Actual Capacity :	12000
Pipe Material :	Flexible Piping
Pipe Construction :	Double Wall Pipe
Pipe Corrosion Protection :	Corrosion Resistant
Tank SFC :	Rubber Boot
Dispenser SFC :	Rubber Boot
Primary Pipe Release Detection :	Automatic Line Leak Detector (ALLD)
Secondary Pipe Release Detection :	Annual Line Tightness Test (LTT)
Pipe Pumping System :	Pressurized System
Pipe Install Date :	N/R
Turbine Sump Construction :	N/R
Tank Status Date :	1996-08-06
Tank Install Date :	N/R
Tank Overfill Prevention :	Ball Float Valve (vent line)

Compartments Details

Compartment Number :	1
Compartment Capacity :	12000
Substance Stored :	Unleaded Gasoline
Used Substance :	Motor Fuel for Vehicles
Ecy Region :	N/R

Tank Details

Tank Name :	3
Tank Status :	Operational
Install Date :	1976-09-01
Tank Upgrade Date :	1998-10-22
Tank Permanent Closure Date :	N/R
Permit Expiration Date :	2023-08-31
Tank Material :	Steel
Tank Construction :	Single Wall Tank
Tank Corrosion Protection :	Impressed Current and Interior Lining
Tank Manifold :	Non-Manifolded Tank
Tank Release Detection :	Automatic Tank Gauging
Tank Tightness Test :	N/R
Tank Spill Prevention :	Single Wall Spill Bucket

Map Id: EK517
Direction: SSW
Distance: 0.815 mi., 4305 ft.
Elevation: 75 ft.
Relative: Higher

Site Name : ELEPHANT CAR WASH PACIFIC AVE | ELEPHANT CAR WASH | PACIFIC CHEVRON
2501 PACIFIC AVE
Tacoma | TACOMA, WA

Database(s) : [ALL SITES - WA, EPA UST, FRS, UST - WA] ***(cont.)***

Envirosite ID: 50655595
EPA ID: N/R

UST - WA ***(cont.)***

Capacity Range :	20,000 to 29,999 Gallons
Actual Capacity :	20000
Pipe Material :	Flexible Piping
Pipe Construction :	Double Wall Pipe
Pipe Corrosion Protection :	Corrosion Resistant
Tank SFC :	Rubber Boot
Dispenser SFC :	Rubber Boot
Primary Pipe Release Detection :	Automatic Line Leak Detector (ALLD)
Secondary Pipe Release Detection :	Annual Line Tightness Test (LTT)
Pipe Pumping System :	Pressurized System
Pipe Install Date :	N/R
Turbine Sump Construction :	N/R
Tank Status Date :	1996-08-06
Tank Install Date :	N/R
Tank Overfill Prevention :	Ball Float Valve (vent line)

Compartments Details

Compartment Number :	1
Compartment Capacity :	20000
Substance Stored :	Unleaded Gasoline
Used Substance :	Motor Fuel for Vehicles
Ecy Region :	N/R

Map Id: EJ518
Direction: W
Distance: 0.816 mi., 4309 ft.
Elevation: 332 ft.
Relative: Higher

Site Name : BRYAN ASSAY OFFICE
901 S 9TH ST
TACOMA, WA 98405

Database(s) : [ALL SITES - WA, ECHO, FRS, RCRA_NONGEN]

Envirosite ID: 6614036
EPA ID: N/R

ALL SITES - WA

Facility Name :	Bryan Assay Office
Facility Address :	901 S 9TH ST, TACOMA, 98405
County :	Pierce
Facility/Site ID :	55731739
Alternate Name :	N/R
Program Name :	N/R
WRIA :	10
Legislative District :	27
Congressional District :	6
Ecology Region :	SWRO
Ecology Program Phone :	(360) 407-6734
Tribal Land :	N
Latitude :	47.25416

Map Id: EJ518
Direction: W
Distance: 0.816 mi., 4309 ft.
Elevation: 332 ft.
Relative: Higher

Site Name : BRYAN ASSAY OFFICE
901 S 9TH ST
TACOMA, WA 98405

Database(s) : [ALL SITES - WA, ECHO, FRS, RCRA_NONGEN] ***(cont.)***

Envirosite ID: 6614036
EPA ID: N/R

ALL SITES - WA ***(cont.)***

Longitude :	-122.44919
Last Date in Agency List :	2023-01-03

Program Details

Program :	HAZWASTE
Program ID :	WAD045336138
Interaction Type :	Hazardous Waste Generator
Interaction Type Description :	Facilities that generate any quantity of a dangerous waste. They may be classified as SQG, MQG, or LQG depending on hazardous waste generated for a given month.
Status :	Inactive
Start Date :	1994-11-04
End Date :	1994-12-31
SIC :	N/R
NAICS :	N/R

ECHO

Facility Name :	BRYAN ASSAY OFFICE
Facility Address :	901 S 9TH ST, TACOMA, WA 98405
County :	PIERCE
Last Inspection Date :	N/R
Registry ID :	110005320599
FIPS Code :	53053
EPA Region :	10
Inspection Count :	0
Last Inspection Days :	N/R
Informal Count :	0
Last Informal Action Date :	N/R
Formal Action Count :	0
Last Formal Action Date :	N/R
Total Penalties :	0
Penalty Count :	N/R
Last Penalty Date :	N/R
Last Penalty Amount :	N/R
QTRS IN NC :	0
Programs IN SNC :	0
Current Compliance Status :	No Violation Identified
Three-Year Compliance Status :	_____
Collection Method :	ADDRESS MATCHING-HOUSE NUMBER
Reference Point :	CENTER OF A FACILITY OR STATION
Accuracy Meters :	30
Derived Tribes :	Puyallup Tribe of the Puyallup Reservation - 1.5 mile(s), Puyallup Tribe of the Puyallup Reservation - 1.7 mile(s), Muckleshoot Indian Tribe - 11.5 mile(s), Muckleshoot Indian Tribe - 14.6 mile(s), Nisqually Indian Tribe - 17.3 mile(s), Squaxin Island Tribe of the Squaxin Island Reservation - 21.3 mile(s), Squaxin Island Tribe of the Squaxin Island Reservation - 23.1 mile(s)

Map Id: EJ518
Direction: W
Distance: 0.816 mi., 4309 ft.
Elevation: 332 ft.
Relative: Higher

Site Name : BRYAN ASSAY OFFICE
901 S 9TH ST
TACOMA, WA 98405

Database(s) : [ALL SITES - WA, ECHO, FRS, RCRA_NONGEN] ***(cont.)***

Envirosite ID: 6614036
EPA ID: N/R

ECHO ***(cont.)***

Derived HUC :	17110019
Derived WBD :	171100190301
Derived STCTY FIPS :	53053
Derived Zip :	98405
Derived CD113 :	06
Derived CB2010 :	530530614001008
MYRTK Universe :	NNN
NPDES IDs :	N/R
CWA Permit Types :	N/R
CWA Compliance Tracking :	N/R
CWA NAICS :	N/R
CWA SICS :	N/R
CWA Inspection Count :	N/R
CWA Last Inspection Days :	N/R
CWA Informal Count :	N/R
CWA Formal Action Count :	N/R
CWA Last Formal Action Date :	N/R
CWA Penalties :	N/R
CWA Last Penalty Date :	N/R
CWA Last Penalty Amount :	N/R
CWA Quarters IN NC :	N/R
CWA Current Compliance Status :	N/R
CWA Current SNC Flag :	N
CWA 13 Quarters Compliance Status :	N/R
CWA 13 Quarters Effluent Exceedances:	N/R
CWA Three-Year QNCR Codes :	N/R
DFR URL :	Click here for hyperlink provided by the agency.
Facility SIC :	N/R
Facility NAICS :	N/R
Facility Last Inspection EPA Date :	N/R
Facility Last Inspection State Date :	N/R
Facility Last Formal Act EPA Date :	N/R
Facility Last Formal Act State Date :	N/R
Facility Last Informal Act EPA Date :	N/R
Facility Last Informal Act State Date:	N/R
Facility Federal Agency :	N/R
TRI Reporter :	N/R
Facility Imp Water Flag :	N/R
Current SNC Flag :	N
Indian County Flag :	N
Federal Flag :	N/R
US Mexico Border Flag :	N/R
Chesapeak Bay Flag :	N/R
AIR Flag :	N
NPDES Flag :	N
SDWIS Flag :	N
RCRA Flag :	Y
TRI Flag :	N
GHG Flag :	N
Major Flag :	N/R
Active Flag :	N/R
NAA Flag :	N
Latitude :	47.25432
Longitude :	-122.44973
Last Date in Agency List :	2023-01-16

Map Id: EJ518
Direction: W
Distance: 0.816 mi., 4309 ft.
Elevation: 332 ft.
Relative: Higher

Site Name : BRYAN ASSAY OFFICE
901 S 9TH ST
TACOMA, WA 98405

Database(s) : [ALL SITES - WA, ECHO, FRS, RCRA_NONGEN] ***(cont.)***

Envirosite ID: 6614036
EPA ID: N/R

FRS

Facility Name :	BRYAN ASSAY OFFICE
Facility Address :	901 S 9TH ST, TACOMA, WA 98405
County :	PIERCE

Site Details

Registry ID :	110005320599
FRS Facility URL :	Click here for hyperlink provided by the agency.
Last Date in Agency List :	2023-02-13

Source Description

Source Description :

RCRAInfo is EPA's comprehensive information system that supports the Resource Conservation and Recovery Act (RCRA) of 1976 and the Hazardous and Solid Waste Amendments (HSWA) of 1984 through the tracking of events and activities related to facilities that generate, transport, and treat, store, or dispose of hazardous waste. RCRAInfo allows RCRA program staff to track the notification, permit, compliance, and corrective action activities required under RCRA. RCRAInfo also supports generation of the National Hazardous Waste Biennial Report. All generators and treatment, storage, and disposal facilities who handle hazardous waste are required to report to the EPA Administrator at least once every two years to support creation of the Biennial Report.

FRS Environmental Interest

Source and System ID :	RCRAINFO - WAD045336138

RCRA_NONGEN

Facility Name :	BRYAN ASSAY OFFICE
Facility Address :	901 S 9TH ST, TACOMA, WA 98405
County :	PIERCE
Date Form Received by Agency :	1994-11-04
EPA ID :	WAD045336138
Mailing Address :	901 S 9TH ST, TACOMA, WA 98405
Contact :	RICHARD BRYAN
Contact Address :	901 S 9TH ST, TACOMA, WA 98405
Contact Country :	US
Contact Telephone :	253-572-9039
Contact Email :	N/R
EPA Region :	10
Land Type :	Other land type
Source Type :	Notification
Classification :	Not a generator, verified
Description :	Not a generator, verified
Last Date in Agency List :	2023-01-23

Map Id: EJ518
Direction: W
Distance: 0.816 mi., 4309 ft.
Elevation: 332 ft.
Relative: Higher

Site Name : BRYAN ASSAY OFFICE
901 S 9TH ST
TACOMA, WA 98405

Database(s) : [ALL SITES - WA, ECHO, FRS, RCRA_NONGEN] ***(cont.)***

Envirosite ID: 6614036
EPA ID: N/R

RCRA_NONGEN ***(cont.)***

Owner/Operator Summary

Owner/Operator Name :	BRYAN ASSAY OFFICE
Owner/Operator Address :	901 S 9TH ST, TACOMA, WA 98405
Owner/Operator Country :	US
Owner/Operator Telephone :	000-000-0000
Owner/Operator Email :	N/R
Owner/Operator Fax :	N/R
Legal Status :	Private
Owner/Operator Type :	Owner
Owner/Operator Start Date :	N/R
Owner/Operator End Date :	N/R

Owner/Operator Name :	BRYAN ASSAY OFFICE
Owner/Operator Address :	901 S 9TH ST, TACOMA, WA 98405
Owner/Operator Country :	US
Owner/Operator Telephone :	000-000-0000
Owner/Operator Email :	N/R
Owner/Operator Fax :	N/R
Legal Status :	Private
Owner/Operator Type :	Operator
Owner/Operator Start Date :	1996-12-30
Owner/Operator End Date :	N/R

Owner/Operator Name :	BRYAN ASSAY OFFICE
Owner/Operator Address :	901 S 9TH ST, TACOMA, WA 98405
Owner/Operator Country :	US
Owner/Operator Telephone :	000-000-0000
Owner/Operator Email :	N/R
Owner/Operator Fax :	N/R
Legal Status :	Private
Owner/Operator Type :	Owner
Owner/Operator Start Date :	1996-12-30
Owner/Operator End Date :	N/R

Handler Activities Summary

U.S. Importer of Hazardous Waste :	N
Mixed Waste (Haz. and Radioactive) :	N
Recycler of Hazardous Waste :	N
Transporter of Hazardous Waste :	N
Treater, Storer or Disposer of HW :	N
Underground Injection Activity :	N
On-site Burner Exemption :	N
Furnace Exemption :	N
Used Oil Fuel Burner :	N
Used Oil Processor :	N
Used Oil Refiner :	N
Used Oil Fuel Marketer to Burner :	N
Used Oil Specification Marketer :	N
Used Oil Transfer Facility :	N
Used Oil Transporter :	N

Map Id: EJ518
Direction: W
Distance: 0.816 mi., 4309 ft.
Elevation: 332 ft.
Relative: Higher

Site Name : BRYAN ASSAY OFFICE
901 S 9TH ST
TACOMA, WA 98405

Database(s) : [ALL SITES - WA, ECHO, FRS, RCRA_NONGEN] ***(cont.)***

Envirosite ID: 6614036
EPA ID: N/R

RCRA_NONGEN ***(cont.)***

Historical Generators
Date Form Received by Agency : 1994-11-04
Facility Name : BRYAN ASSAY OFFICE
Classification : Not a generator, verified

Notices of Violations Summary
Regulation Violated : N

Map Id: EE519
Direction: SSE
Distance: 0.816 mi., 4311 ft.
Elevation: 19 ft.
Relative: Higher

Site Name : PRECISION PATTERN INC | AIM AEROSPACE TACOMA OPERATIONS | AIM Aerospace
2620 E G ST
TACOMA | Tacoma, WA

Database(s) : [ALL SITES - WA, BRS, CSCSL NFA - WA, DOCKET, ECHO, FRS, HIST PCS FACILITY, HSL - WA, ICIS, INACTIVE PCS, PCS ENF, RCRA_NONGEN, T 2 - WA, VCP - WA]

Envirosite ID: 6538936
EPA ID: N/R

ALL SITES - WA

Facility Name : AIM Aerospace
Facility Address : 2620 E G ST, TACOMA, 98421
County : Pierce

Facility/Site ID : 23500
Alternate Name : N/R
Program Name : N/R
WRIA : 10
Legislative District : 27
Congressional District : 9
Ecology Region : SWRO
Ecology Program Phone : (360) 407-6400
Tribal Land : N
Latitude : 47.238709
Longitude : -122.424309
Last Date in Agency List : 2023-01-03

Program Details
Program : WATQUAL
Program ID : WAR304837
Interaction Type : Industrial SW GP

Map Id: EE519
Direction: SSE
Distance: 0.816 mi., 4311 ft.
Elevation: 19 ft.
Relative: Higher

Site Name : PRECISION PATTERN INC | AIM AEROSPACE TACOMA OPERATIONS | AIM Aerospace
2620 E G ST
TACOMA | Tacoma, WA

Database(s) : [ALL SITES - WA, BRS, CSCSL NFA - WA, DOCKET, ECHO, FRS, HIST PCS FACILITY, HSL - WA, ICIS, INACTIVE PCS, PCS ENF, RCRA_NONGEN, T 2 - WA, VCP - WA] ***(cont.)***

Envirosite ID: 6538936
EPA ID: N/R

ALL SITES - WA ***(cont.)***

Interaction Type Description :	General permit issued to industries to regulate the discharge of contaminated stormwater to state waters.
Status :	Active
Start Date :	2012-04-24
End Date :	N/R
SIC :	N/R
NAICS :	N/R
Facility Name :	Precision Pattern Inc
Facility Address :	2620 E G ST, TACOMA, 98421
County :	Pierce
Facility/Site ID :	85239825
Alternate Name :	N/R
Program Name :	N/R
WRIA :	10
Legislative District :	27
Congressional District :	9
Ecology Region :	SWRO
Ecology Program Phone :	(360) 407-6734
Tribal Land :	N
Latitude :	47.23875
Longitude :	-122.4242
Last Date in Agency List :	2023-01-03
Facility/Site ID :	85239825
Alternate Name :	N/R
Program Name :	N/R
WRIA :	10
Legislative District :	27
Congressional District :	9
Ecology Region :	SWRO
Ecology Program Phone :	(360) 407-6400
Tribal Land :	N
Latitude :	47.23875
Longitude :	-122.4242
Last Date in Agency List :	2023-01-03
Facility/Site ID :	85239825
Alternate Name :	N/R
Program Name :	N/R
WRIA :	10
Legislative District :	27
Congressional District :	9
Ecology Region :	SWRO

Map Id: EE519
Direction: SSE
Distance: 0.816 mi., 4311 ft.
Elevation: 19 ft.
Relative: Higher

Site Name : PRECISION PATTERN INC | AIM AEROSPACE TACOMA OPERATIONS | AIM Aerospace
2620 E G ST
TACOMA | Tacoma, WA

Database(s) : [ALL SITES - WA, BRS, CSCSL NFA - WA, DOCKET, ECHO, FRS, HIST PCS FACILITY, HSL - WA, ICIS, INACTIVE PCS, PCS ENF, RCRA_NONGEN, T 2 - WA, VCP - WA] ***(cont.)***

Envirosite ID: 6538936
EPA ID: N/R

ALL SITES - WA ***(cont.)***

Ecology Program Phone :	(360) 407-7224
Tribal Land :	N
Latitude :	47.23875
Longitude :	-122.4242
Last Date in Agency List :	2023-01-03

Facility/Site ID :	85239825
Alternate Name :	N/R
Program Name :	N/R
WRIA :	10
Legislative District :	27
Congressional District :	9
Ecology Region :	SWRO
Ecology Program Phone :	(360) 407-6171
Tribal Land :	N
Latitude :	47.23875
Longitude :	-122.4242
Last Date in Agency List :	2023-01-03

Facility/Site ID :	85239825
Alternate Name :	N/R
Program Name :	N/R
WRIA :	10
Legislative District :	27
Congressional District :	9
Ecology Region :	SWRO
Ecology Program Phone :	N/R
Tribal Land :	N
Latitude :	47.23875
Longitude :	-122.4242
Last Date in Agency List :	2023-01-03

Program Details

Program :	WATQUAL
Program ID :	WAR011371
Interaction Type :	Industrial SW GP
Interaction Type Description :	General permit issued to industries to regulate the discharge of contaminated stormwater to state waters.
Status :	Inactive
Start Date :	2009-01-12
End Date :	2013-09-12
SIC :	N/R
NAICS :	N/R

Map Id: EE519
Direction: SSE
Distance: 0.816 mi., 4311 ft.
Elevation: 19 ft.
Relative: Higher

Site Name : PRECISION PATTERN INC | AIM AEROSPACE TACOMA OPERATIONS | AIM Aerospace
2620 E G ST
TACOMA | Tacoma, WA

Database(s) : [ALL SITES - WA, BRS, CSCSL NFA - WA, DOCKET, ECHO, FRS, HIST PCS FACILITY, HSL - WA, ICIS, INACTIVE PCS, PCS ENF, RCRA_NONGEN, T 2 - WA, VCP - WA] ***(cont.)***

Envirosite ID: 6538936
EPA ID: N/R

ALL SITES - WA ***(cont.)***

Program :	WATQUAL
Program ID :	WAR011371
Interaction Type :	Hazardous Waste Generator
Interaction Type Description :	Facilities that generate any quantity of a dangerous waste. They may be classified as SQG, MQG, or LQG depending on hazardous waste generated for a given month.
Status :	Inactive
Start Date :	2012-12-31
End Date :	2012-12-31
SIC :	N/R
NAICS :	N/R

Program :	WATQUAL
Program ID :	WAR011371
Interaction Type :	Haz Waste Management Activity
Interaction Type Description :	Facilities that are required to have a RCRA Site ID# but who do not generate and/or manage hazardous waste (XQG generator status). This includes transporters, used oil recyclers, and dangerous waste fuel marketers and burners.
Status :	Inactive
Start Date :	2011-12-31
End Date :	2012-12-31
SIC :	N/R
NAICS :	N/R

Program :	WATQUAL
Program ID :	WAR011371
Interaction Type :	Hazardous Waste Generator
Interaction Type Description :	Facilities that generate any quantity of a dangerous waste. They may be classified as SQG, MQG, or LQG depending on hazardous waste generated for a given month.
Status :	Inactive
Start Date :	2004-12-31
End Date :	2011-12-31
SIC :	N/R
NAICS :	N/R

Program :	WATQUAL
Program ID :	WAR011371
Interaction Type :	Emergency/Haz Chem Rpt TIER2

Map Id: EE519
Direction: SSE
Distance: 0.816 mi., 4311 ft.
Elevation: 19 ft.
Relative: Higher

Site Name : PRECISION PATTERN INC | AIM AEROSPACE TACOMA OPERATIONS | AIM Aerospace
2620 E G ST
TACOMA | Tacoma, WA

Database(s) : [ALL SITES - WA, BRS, CSCSL NFA - WA, DOCKET, ECHO, FRS, HIST PCS FACILITY, HSL - WA, ICIS, INACTIVE PCS, PCS ENF, RCRA_NONGEN, T 2 - WA, VCP - WA] ***(cont.)***

Envirosite ID: 6538936
EPA ID: N/R

ALL SITES - WA ***(cont.)***

Interaction Type Description :	Businesses that store 10,000 pounds or more of a hazardous chemical or 500 pounds or less, depending on the chemical, of an extremely hazardous chemical on site at any one time must report annually. Reports are sent to the State Emergency Response Commission (represented by Ecology) Local Emergency Planning Committees, and local fire departments for emergency planning. (product, not waste)
Status :	Inactive
Start Date :	2010-10-17
End Date :	2011-10-17
SIC :	N/R
NAICS :	N/R
Program :	WATQUAL
Program ID :	WAR011371
Interaction Type :	Haz Waste Management Activity
Interaction Type Description :	Facilities that are required to have a RCRA Site ID# but who do not generate and/or manage hazardous waste (XQG generator status). This includes transporters, used oil recyclers, and dangerous waste fuel marketers and burners.
Status :	Inactive
Start Date :	2009-12-31
End Date :	2011-02-24
SIC :	N/R
NAICS :	N/R
Program :	WATQUAL
Program ID :	WAR011371
Interaction Type :	Hazardous Waste Generator
Interaction Type Description :	Facilities that generate any quantity of a dangerous waste. They may be classified as SQG, MQG, or LQG depending on hazardous waste generated for a given month.
Status :	Inactive
Start Date :	1989-10-10
End Date :	2009-12-31
SIC :	N/R
NAICS :	N/R
Program :	WATQUAL
Program ID :	WAR011371
Interaction Type :	Voluntary Cleanup Sites

Map Id: EE519
Direction: SSE
Distance: 0.816 mi., 4311 ft.
Elevation: 19 ft.
Relative: Higher

Site Name : PRECISION PATTERN INC | AIM AEROSPACE TACOMA OPERATIONS | AIM Aerospace
2620 E G ST
TACOMA | Tacoma, WA

Database(s) : [ALL SITES - WA, BRS, CSCSL NFA - WA, DOCKET, ECHO, FRS, HIST PCS FACILITY, HSL - WA, ICIS, INACTIVE PCS, PCS ENF, RCRA_NONGEN, T 2 - WA, VCP - WA] ***(cont.)***

Envirosite ID: 6538936
EPA ID: N/R

ALL SITES - WA ***(cont.)***

Interaction Type Description :	For a fee, Ecology staff will review an independent cleanup report(s) and provide a written decision about the adequacy of the cleanup actions taken and described in the report.
Status :	Inactive
Start Date :	2008-06-19
End Date :	2009-03-04
SIC :	N/R
NAICS :	N/R
Program :	WATQUAL
Program ID :	WAR011371
Interaction Type :	State Cleanup Site
Interaction Type Description :	A site is being cleaned up under state regulations. Regulations include Model Toxics Control Act or its predecessors.
Status :	Inactive
Start Date :	2004-11-01
End Date :	2008-06-19
SIC :	N/R
NAICS :	N/R
Program :	WATQUAL
Program ID :	WAR011371
Interaction Type :	Haz Waste Management Activity
Interaction Type Description :	Facilities that are required to have a RCRA Site ID# but who do not generate and/or manage hazardous waste (XQG generator status). This includes transporters, used oil recyclers, and dangerous waste fuel marketers and burners.
Status :	Inactive
Start Date :	2004-03-31
End Date :	2004-12-31
SIC :	N/R
NAICS :	N/R
Program :	WATQUAL
Program ID :	WAR011371
Interaction Type :	Urban Waters
Interaction Type Description :	The site has been inspected by an Ecology Urban Waters Inspector.
Status :	Active
Start Date :	2008-09-18
End Date :	N/R
SIC :	N/R
NAICS :	N/R

Map Id: EE519
Direction: SSE
Distance: 0.816 mi., 4311 ft.
Elevation: 19 ft.
Relative: Higher

Site Name : PRECISION PATTERN INC | AIM AEROSPACE TACOMA OPERATIONS | AIM Aerospace
2620 E G ST
TACOMA | Tacoma, WA

Database(s) : [ALL SITES - WA, BRS, CSCSL NFA - WA, DOCKET, ECHO, FRS, HIST PCS FACILITY, HSL - WA, ICIS, INACTIVE PCS, PCS ENF, RCRA_NONGEN, T 2 - WA, VCP - WA] ***(cont.)***

Envirosite ID: 6538936
EPA ID: N/R

BRS

Facility Name :	AIM AEROSPACE TACOMA OPERATIONS
Facility Address :	2620 E G ST, TACOMA, WA 98421
County :	PIERCE

Site Details

Date Form Received by Agency :	2012-02-06
EPA ID :	WAD042801944
Mailing Address :	2620 E G ST, TACOMA, WA 98421
Contact :	KATHY EATON
Contact Address :	2620 EAST G STREET, TACOMA, WA 98421
Contact Country :	US
Contact Telephone :	253-572-4333
Contact Email :	KEATON@AIM-AEROSPACE.COM
EPA Region :	10
Land Type :	Private
Source Type :	Annual/Biennial Report updated with Notification
Classification :	Not a generator, verified
Description :	Not a generator, verified
Last Date in Agency List :	2023-01-23

Owner/Operator Summary

Owner/Operator Name :	AIM AEROSPACE
Owner/Operator Address :	PO BOX 9011, RENTON, WA 98057
Owner/Operator Country :	US
Owner/Operator Telephone :	425-253-2750
Owner/Operator Email :	N/R
Owner/Operator Fax :	N/R
Legal Status :	Private
Owner/Operator Type :	Owner
Owner/Operator Start Date :	2007-07-09
Owner/Operator End Date :	N/R

Owner/Operator Name :	AIM AEROSPACE TACOMA OPERATIONS
Owner/Operator Address :	2620 E G ST, TACOMA, WA 98421-1907
Owner/Operator Country :	US
Owner/Operator Telephone :	253-572-4333
Owner/Operator Email :	N/R
Owner/Operator Fax :	N/R
Legal Status :	Private
Owner/Operator Type :	Operator
Owner/Operator Start Date :	1997-01-01
Owner/Operator End Date :	N/R

Map Id: EE519
Direction: SSE
Distance: 0.816 mi., 4311 ft.
Elevation: 19 ft.
Relative: Higher

Site Name : PRECISION PATTERN INC | AIM AEROSPACE TACOMA OPERATIONS | AIM Aerospace
2620 E G ST
TACOMA | Tacoma, WA

Database(s) : [ALL SITES - WA, BRS, CSCSL NFA - WA, DOCKET, ECHO, FRS, HIST PCS FACILITY, HSL - WA, ICIS, INACTIVE PCS, PCS ENF, RCRA_NONGEN, T 2 - WA, VCP - WA] ***(cont.)***

Envirosite ID: 6538936
EPA ID: N/R

BRS ***(cont.)***

Waste Activity Monitoring

Report Cycle :	2011
Hazardous Waste Page Number :	1
Hazardous Waste Sub-Page Number :	1
BR Form :	XX
Waste Description :	N/R
Primary NAICS :	332997 - Industrial Pattern Manufacturing
Source Code :	N/R
Form Code :	N/R
Management Method :	N/R
Generation Tons :	0
Managed Tons :	0
Shipped Tons :	0
Received Tons :	0
Receiver ID :	N/R
Receiver State :	N/R
Shipper ID :	N/R
Shipper State :	N/R
Waste Minimization :	N/R
Waste Code List :	N/R
Waste Code Group :	N/R
Waste Generation Type :	N/R

Report Cycle :	2009
Hazardous Waste Page Number :	1
Hazardous Waste Sub-Page Number :	1
BR Form :	XX
Waste Description :	N/R
Primary NAICS :	332997 - Industrial Pattern Manufacturing
Source Code :	N/R
Form Code :	N/R
Management Method :	N/R
Generation Tons :	0
Managed Tons :	0
Shipped Tons :	0
Received Tons :	0
Receiver ID :	N/R
Receiver State :	N/R
Shipper ID :	N/R
Shipper State :	N/R
Waste Minimization :	N/R
Waste Code List :	N/R
Waste Code Group :	N/R
Waste Generation Type :	N/R

Report Cycle :	2007
Hazardous Waste Page Number :	1
Hazardous Waste Sub-Page Number :	1

Map Id: EE519
Direction: SSE
Distance: 0.816 mi., 4311 ft.
Elevation: 19 ft.
Relative: Higher

Site Name : PRECISION PATTERN INC | AIM AEROSPACE TACOMA OPERATIONS | AIM Aerospace
2620 E G ST
TACOMA | Tacoma, WA

Database(s) : [ALL SITES - WA, BRS, CSCSL NFA - WA, DOCKET, ECHO, FRS, HIST PCS FACILITY, HSL - WA, ICIS, INACTIVE PCS, PCS ENF, RCRA_NONGEN, T 2 - WA, VCP - WA] ***(cont.)***

Envirosite ID: 6538936
EPA ID: N/R

BRS ***(cont.)***

BR Form :	XX
Waste Description :	N/R
Primary NAICS :	332997 - Industrial Pattern Manufacturing
Source Code :	N/R
Form Code :	N/R
Management Method :	N/R
Generation Tons :	0
Managed Tons :	0
Shipped Tons :	0
Received Tons :	0
Receiver ID :	N/R
Receiver State :	N/R
Shipper ID :	N/R
Shipper State :	N/R
Waste Minimization :	N/R
Waste Code List :	N/R
Waste Code Group :	N/R
Waste Generation Type :	N/R

Report Cycle :	2005
Hazardous Waste Page Number :	1
Hazardous Waste Sub-Page Number :	1
BR Form :	XX
Waste Description :	N/R
Primary NAICS :	332997 - Industrial Pattern Manufacturing
Source Code :	N/R
Form Code :	N/R
Management Method :	N/R
Generation Tons :	0
Managed Tons :	0
Shipped Tons :	0
Received Tons :	0
Receiver ID :	N/R
Receiver State :	N/R
Shipper ID :	N/R
Shipper State :	N/R
Waste Minimization :	N/R
Waste Code List :	N/R
Waste Code Group :	N/R
Waste Generation Type :	N/R

Report Cycle :	2003
Hazardous Waste Page Number :	1
Hazardous Waste Sub-Page Number :	1
BR Form :	XX
Waste Description :	N/R
Primary NAICS :	332997 - Industrial Pattern Manufacturing
Source Code :	N/R

Map Id: EE519
Direction: SSE
Distance: 0.816 mi., 4311 ft.
Elevation: 19 ft.
Relative: Higher

Site Name : PRECISION PATTERN INC | AIM AEROSPACE TACOMA OPERATIONS | AIM Aerospace
2620 E G ST
TACOMA | Tacoma, WA

Database(s) : [ALL SITES - WA, BRS, CSCSL NFA - WA, DOCKET, ECHO, FRS, HIST PCS FACILITY, HSL - WA, ICIS, INACTIVE PCS, PCS ENF, RCRA_NONGEN, T 2 - WA, VCP - WA] ***(cont.)***

Envirosite ID: 6538936
EPA ID: N/R

BRS ***(cont.)***

Form Code :	N/R
Management Method :	N/R
Generation Tons :	0
Managed Tons :	0
Shipped Tons :	0
Received Tons :	0
Receiver ID :	N/R
Receiver State :	N/R
Shipper ID :	N/R
Shipper State :	N/R
Waste Minimization :	N/R
Waste Code List :	N/R
Waste Code Group :	N/R
Waste Generation Type :	N/R

CSCSL NFA - WA

Facility Name :	PRECISION PATTERN INC
Facility Address :	2620 E G ST, TACOMA, 98421
County :	Pierce
NFA Date :	2009-03-04
Facility Site ID :	85239825
Cleanup Site ID :	4080
Rank :	N/R
VCP :	N/R
Alternate Site Names :	N/R
NFA Reason :	Voluntary Cleanup Program Review
Site Status :	NFA
Region :	Southwest
Responsible Unit :	Southwest
Latitude :	47.23875
Longitude :	-122.4242
Last Date in Agency List :	2023-02-23

Contaminants

Contaminant Name :	Non-Halogenated Solvents
Ground Water :	Remediated
Surface Water :	N/R
Soil :	N/R
Sediment :	N/R
Air :	N/R
Bedrock :	N/R
Contaminant Name :	Petroleum Products-Unspecified
Ground Water :	Remediated

Map Id: EE519
Direction: SSE
Distance: 0.816 mi., 4311 ft.
Elevation: 19 ft.
Relative: Higher

Site Name : PRECISION PATTERN INC | AIM AEROSPACE TACOMA OPERATIONS | AIM Aerospace
2620 E G ST
TACOMA | Tacoma, WA

Database(s) : [ALL SITES - WA, BRS, CSCSL NFA - WA, DOCKET, ECHO, FRS, HIST PCS FACILITY, HSL - WA, ICIS, INACTIVE PCS, PCS ENF, RCRA_NONGEN, T 2 - WA, VCP - WA] ***(cont.)***

Envirosite ID: 6538936
EPA ID: N/R

CSCSL NFA - WA ***(cont.)***

Surface Water :	N/R
Soil :	Remediated
Sediment :	N/R
Air :	N/R
Bedrock :	N/R

DOCKET

Facility Name :	PRECISION PATTERN INCORPORATED
Facility Address :	2620 E G ST, TACOMA, WA 98421

Site Activity Details

Enforcement Action Case Number :	WA-120842
Activity ID :	3400006915
Enforcement Action Name :	PRECISION PATTERN INCORPORATED
Last Date in Agency List :	2018-12-17
Final Ordr Iss/Final Order Enter Date:	N/R
Complaint/Proposed Order Actual Date:	N/R
Final Order Issued Actual Date :	N/R
Final Order Name :	N/R

Complaint Summary

Respondent/Defendant Name :	N/R
Named in Complaint :	N/R
Named in Final Order :	N/R
SEP Category :	N/R
SEP Description :	N/R
Regional Docket Number :	N/R

Standard Industrial Classification (SIC) Summary

Registry ID :	110005319976
Primary SIC :	N/R
Primary NAICS :	N/R
Settlement FRS ICIS Facility :	N/R - N/R

Map Id: EE519
Direction: SSE
Distance: 0.816 mi., 4311 ft.
Elevation: 19 ft.
Relative: Higher

Site Name : PRECISION PATTERN INC | AIM AEROSPACE TACOMA OPERATIONS | AIM Aerospace
2620 E G ST
TACOMA | Tacoma, WA

Database(s) : [ALL SITES - WA, BRS, CSCSL NFA - WA, DOCKET, ECHO, FRS, HIST PCS FACILITY, HSL - WA, ICIS, INACTIVE PCS, PCS ENF, RCRA_NONGEN, T 2 - WA, VCP - WA] ***(cont.)***

Envirosite ID: 6538936
EPA ID: N/R

DOCKET ***(cont.)***

Pollutants (SRS) :	N/R
Admin EA Closed Actual Date :	2012-12-05
Enforcement Action Name :	N/R
Enforcement Action Resolution :	N/R
Violation Types :	N/R
Case Law Sections :	CWA OTHER - Violations not covered elsewhere

Violation Penalties and Compliance Summary

Compliance Action Cost :	N/R
EPA Penalty Assessed Amount :	N/R
Cost Recovery Required :	N/R
Cost of SEP :	N/R
Cost of Complying Actions :	N/R

Site Activity Details

Enforcement Action Case Number :	WA-232105
Activity ID :	3400012002
Enforcement Action Name :	PRECISION PATTERN INCORPORATED
Last Date in Agency List :	2018-12-17
Final Ordr Iss/Final Order Enter Date:	N/R
Complaint/Proposed Order Actual Date:	N/R
Final Order Issued Actual Date :	N/R
Final Order Name :	N/R

Complaint Summary

Respondent/Defendant Name :	N/R
Named in Complaint :	N/R
Named in Final Order :	N/R
SEP Category :	N/R
SEP Description :	N/R
Regional Docket Number :	N/R

Map Id: EE519
Direction: SSE
Distance: 0.816 mi., 4311 ft.
Elevation: 19 ft.
Relative: Higher

Site Name : PRECISION PATTERN INC | AIM AEROSPACE TACOMA OPERATIONS | AIM Aerospace
2620 E G ST
TACOMA | Tacoma, WA

Database(s) : [ALL SITES - WA, BRS, CSCSL NFA - WA, DOCKET, ECHO, FRS, HIST PCS FACILITY, HSL - WA, ICIS, INACTIVE PCS, PCS ENF, RCRA_NONGEN, T 2 - WA, VCP - WA] ***(cont.)***

Envirosite ID: 6538936
EPA ID: N/R

DOCKET ***(cont.)***

Standard Industrial Classification (SIC) Summary

Registry ID :	110005319976
Primary SIC :	N/R
Primary NAICS :	N/R
Settlement FRS ICIS Facility :	N/R - N/R
Pollutants (SRS) :	N/R
Admin EA Closed Actual Date :	2012-12-05
Enforcement Action Name :	N/R
Enforcement Action Resolution :	N/R
Violation Types :	N/R
Case Law Sections :	CWA OTHER - Violations not covered elsewhere

Violation Penalties and Compliance Summary

Compliance Action Cost :	N/R
EPA Penalty Assessed Amount :	N/R
Cost Recovery Required :	N/R
Cost of SEP :	N/R
Cost of Complying Actions :	N/R

ECHO

Facility Name :	AIM AEROSPACE TACOMA OPERATIONS
Facility Address :	2620 E G ST, TACOMA, WA 98421
County :	PIERCE
Last Inspection Date :	2011-09-13
Registry ID :	110044997475
FIPS Code :	53053
EPA Region :	10
Inspection Count :	0
Last Inspection Days :	4100
Informal Count :	0
Last Informal Action Date :	2005-03-01
Formal Action Count :	0
Last Formal Action Date :	N/R
Total Penalties :	0
Penalty Count :	N/R

Map Id: EE519
Direction: SSE
Distance: 0.816 mi., 4311 ft.
Elevation: 19 ft.
Relative: Higher

Site Name : PRECISION PATTERN INC | AIM AEROSPACE TACOMA OPERATIONS | AIM Aerospace
2620 E G ST
TACOMA | Tacoma, WA

Database(s) : [ALL SITES - WA, BRS, CSCSL NFA - WA, DOCKET, ECHO, FRS, HIST PCS FACILITY, HSL - WA, ICIS, INACTIVE PCS, PCS ENF, RCRA_NONGEN, T 2 - WA, VCP - WA] ***(cont.)***

Envirosite ID: 6538936
EPA ID: N/R

ECHO ***(cont.)***

Last Penalty Date :	N/R
Last Penalty Amount :	N/R
QTRS IN NC :	0
Programs IN SNC :	0
Current Compliance Status :	No Violation Identified
Three-Year Compliance Status :	_____
Collection Method :	ADDRESS MATCHING-HOUSE NUMBER
Reference Point :	ENTRANCE POINT OF A FACILITY OR STATION
Accuracy Meters :	50
Derived Tribes :	Puyallup Tribe of the Puyallup Reservation - .1 mile(s), Puyallup Tribe of the Puyallup Reservation - .3 mile(s), Muckleshoot Indian Tribe - 10.7 mile(s), Muckleshoot Indian Tribe - 13.5 mile(s), Nisqually Indian Tribe - 17 mile(s), Squaxin Island Tribe of the Squaxin Island Reservation - 22.3 mile(s), Squaxin Island Tribe of the Squaxin Island Reservation - 24.2 mile(s)
Derived HUC :	17110019
Derived WBD :	171100190301
Derived STCTY FIPS :	53053
Derived Zip :	98421
Derived CD113 :	09
Derived CB2010 :	530530602001200
MYRTK Universe :	NNN
NPDES IDs :	N/R
CWA Permit Types :	N/R
CWA Compliance Tracking :	N/R
CWA NAICS :	N/R
CWA SICS :	N/R
CWA Inspection Count :	N/R
CWA Last Inspection Days :	N/R
CWA Informal Count :	N/R
CWA Formal Action Count :	N/R
CWA Last Formal Action Date :	N/R
CWA Penalties :	N/R
CWA Last Penalty Date :	N/R
CWA Last Penalty Amount :	N/R
CWA Quarters IN NC :	N/R
CWA Current Compliance Status :	N/R
CWA Current SNC Flag :	N
CWA 13 Quarters Compliance Status :	N/R
CWA 13 Quarters Effluent Exceedances:	N/R
CWA Three-Year QNCR Codes :	N/R
DFR URL :	Click here for hyperlink provided by the agency.
Facility SIC :	N/R
Facility NAICS :	332997 - Industrial Pattern Manufacturing
Facility Last Inspection EPA Date :	N/R
Facility Last Inspection State Date :	2011-09-13
Facility Last Formal Act EPA Date :	N/R
Facility Last Formal Act State Date :	N/R

Map Id: EE519
Direction: SSE
Distance: 0.816 mi., 4311 ft.
Elevation: 19 ft.
Relative: Higher

Site Name : PRECISION PATTERN INC | AIM AEROSPACE TACOMA OPERATIONS | AIM Aerospace
2620 E G ST
TACOMA | Tacoma, WA

Database(s) : [ALL SITES - WA, BRS, CSCSL NFA - WA, DOCKET, ECHO, FRS, HIST PCS FACILITY, HSL - WA, ICIS, INACTIVE PCS, PCS ENF, RCRA_NONGEN, T 2 - WA, VCP - WA] ***(cont.)***

Envirosite ID: 6538936
EPA ID: N/R

ECHO ***(cont.)***

Facility Last Informal Act EPA Date :	N/R
Facility Last Informal Act State Date:	2005-03-01
Facility Federal Agency :	N/R
TRI Reporter :	N/R
Facility Imp Water Flag :	N/R
Current SNC Flag :	N
Indian County Flag :	N
Federal Flag :	N/R
US Mexico Border Flag :	N/R
Chesapeak Bay Flag :	N/R
AIR Flag :	N
NPDES Flag :	N
SDWIS Flag :	N
RCRA Flag :	Y
TRI Flag :	N
GHG Flag :	N
Major Flag :	N/R
Active Flag :	N/R
NAA Flag :	N
Latitude :	47.239056
Longitude :	-122.424499
Last Date in Agency List :	2023-01-16

Facility Name :	PRECISION PATTERN INC
Facility Address :	2620 E G ST, TACOMA, WA 98421
County :	PIERCE

Last Inspection Date :	2013-07-10
Registry ID :	110005319976
FIPS Code :	53053
EPA Region :	10
Inspection Count :	0
Last Inspection Days :	3434
Informal Count :	0
Last Informal Action Date :	N/R
Formal Action Count :	0
Last Formal Action Date :	N/R
Total Penalties :	0
Penalty Count :	N/R
Last Penalty Date :	N/R
Last Penalty Amount :	N/R
QTRS IN NC :	0
Programs IN SNC :	0
Current Compliance Status :	N/R
Three-Year Compliance Status :	N/R
Collection Method :	ADDRESS MATCHING-HOUSE NUMBER
Reference Point :	ENTRANCE POINT OF A FACILITY OR STATION
Accuracy Meters :	50

Map Id: EE519
Direction: SSE
Distance: 0.816 mi., 4311 ft.
Elevation: 19 ft.
Relative: Higher

Site Name : PRECISION PATTERN INC | AIM AEROSPACE TACOMA OPERATIONS | AIM Aerospace
2620 E G ST
TACOMA | Tacoma, WA

Database(s) : [ALL SITES - WA, BRS, CSCSL NFA - WA, DOCKET, ECHO, FRS, HIST PCS FACILITY, HSL - WA, ICIS, INACTIVE PCS, PCS ENF, RCRA_NONGEN, T 2 - WA, VCP - WA] ***(cont.)***

Envirosite ID: 6538936
EPA ID: N/R

ECHO ***(cont.)***

Derived Tribes :	Puyallup Tribe of the Puyallup Reservation - .1 mile(s), Puyallup Tribe of the Puyallup Reservation - .3 mile(s), Muckleshoot Indian Tribe - 10.7 mile(s), Muckleshoot Indian Tribe - 13.5 mile(s), Nisqually Indian Tribe - 17 mile(s), Squaxin Island Tribe of the Squaxin Island Reservation - 22.3 mile(s), Squaxin Island Tribe of the Squaxin Island Reservation - 24.2 mile(s)
Derived HUC :	17110019
Derived WBD :	171100190301
Derived STCTY FIPS :	53053
Derived Zip :	98421
Derived CD113 :	09
Derived CB2010 :	530530602001200
MYRTK Universe :	NNN
NPDES IDs :	WAR011371
CWA Permit Types :	Minor
CWA Compliance Tracking :	Off
CWA NAICS :	N/R
CWA SICS :	3543 3544
CWA Inspection Count :	N/R
CWA Last Inspection Days :	3433
CWA Informal Count :	N/R
CWA Formal Action Count :	N/R
CWA Last Formal Action Date :	N/R
CWA Penalties :	N/R
CWA Last Penalty Date :	N/R
CWA Last Penalty Amount :	N/R
CWA Quarters IN NC :	0
CWA Current Compliance Status :	Terminated Permit
CWA Current SNC Flag :	N
CWA 13 Quarters Compliance Status :	N/R
CWA 13 Quarters Effluent Exceedances:	N/R
CWA Three-Year QNCR Codes :	N/R
DFR URL :	Click here for hyperlink provided by the agency.
Facility SIC :	3543 3544
Facility NAICS :	N/R
Facility Last Inspection EPA Date :	N/R
Facility Last Inspection State Date :	2013-07-10
Facility Last Formal Act EPA Date :	N/R
Facility Last Formal Act State Date :	N/R
Facility Last Informal Act EPA Date :	N/R
Facility Last Informal Act State Date:	N/R
Facility Federal Agency :	N/R
TRI Reporter :	N/R
Facility Imp Water Flag :	Y
Current SNC Flag :	N
Indian County Flag :	N
Federal Flag :	N/R
US Mexico Border Flag :	N/R
Chesapeak Bay Flag :	N/R

Map Id: EE519
Direction: SSE
Distance: 0.816 mi., 4311 ft.
Elevation: 19 ft.
Relative: Higher

Site Name : PRECISION PATTERN INC | AIM AEROSPACE TACOMA OPERATIONS | AIM Aerospace
2620 E G ST
TACOMA | Tacoma, WA

Database(s) : [ALL SITES - WA, BRS, CSCSL NFA - WA, DOCKET, ECHO, FRS, HIST PCS FACILITY, HSL - WA, ICIS, INACTIVE PCS, PCS ENF, RCRA_NONGEN, T 2 - WA, VCP - WA] ***(cont.)***

Envirosite ID: 6538936
EPA ID: N/R

ECHO ***(cont.)***

AIR Flag :	N
NPDES Flag :	Y
SDWIS Flag :	N
RCRA Flag :	N
TRI Flag :	N
GHG Flag :	N
Major Flag :	N/R
Active Flag :	N/R
NAA Flag :	N
Latitude :	47.239056
Longitude :	-122.424499
Last Date in Agency List :	2023-01-16

FRS

Facility Name :	AIM AEROSPACE TACOMA OPERATIONS
Facility Address :	2620 E G ST, TACOMA, WA 98421
County :	PIERCE

Site Details

Registry ID :	110070744762
FRS Facility URL :	Click here for hyperlink provided by the agency.
Last Date in Agency List :	2023-02-13

Source Description

Source Description :

All generators and treatment, storage, and disposal (TSD) facilities who handle hazardous waste are required to report to the EPA Administrator at least once every two years. The data collected is used to create the National Biennial Resource Conservation and Recovery Act (RCRA) Hazardous Waste Report. This data is processed within the RCRA Information (RCRAInfo) database.

FRS Environmental Interest

Source and System ID :	RCRAINFO - WAD042801944

Site Details

Registry ID :	110044997475
FRS Facility URL :	Click here for hyperlink provided by the agency.
Last Date in Agency List :	2023-02-13

Map Id: EE519
Direction: SSE
Distance: 0.816 mi., 4311 ft.
Elevation: 19 ft.
Relative: Higher

Site Name : PRECISION PATTERN INC | AIM AEROSPACE TACOMA OPERATIONS | AIM Aerospace
2620 E G ST
TACOMA | Tacoma, WA

Database(s) : [ALL SITES - WA, BRS, CSCSL NFA - WA, DOCKET, ECHO, FRS, HIST PCS FACILITY, HSL - WA, ICIS, INACTIVE PCS, PCS ENF, RCRA_NONGEN, T 2 - WA, VCP - WA] ***(cont.)***

Envirosite ID: 6538936
EPA ID: N/R

FRS ***(cont.)***

Source Description
Source Description : RCRAInfo is EPA's comprehensive information system that supports the Resource Conservation and Recovery Act (RCRA) of 1976 and the Hazardous and Solid Waste Amendments (HSWA) of 1984 through the tracking of events and activities related to facilities that generate, transport, and treat, store, or dispose of hazardous waste. RCRAInfo allows RCRA program staff to track the notification, permit, compliance, and corrective action activities required under RCRA. RCRAInfo also supports generation of the National Hazardous Waste Biennial Report. All generators and treatment, storage, and disposal facilities who handle hazardous waste are required to report to the EPA Administrator at least once every two years to support creation of the Biennial Report.
The WA-FSIS provides a means to query and display data maintained by the Washington Department of Ecology. This system contains key information for each facility/site that is currently, or has been, of interest to the Air Quality, Dam Safety, Hazardous Waste, Toxics Cleanup, and Water Quality Programs.

FRS Environmental Interest
Source and System ID : RCRAINFO - WAD042801944
WA-FSIS - 23500

Facility Name : PRECISION PATTERN INC
Facility Address : 2620 E G ST, TACOMA, WA 98421-1998
County : PIERCE

Site Details
Registry ID : 110005319976
FRS Facility URL : Click here for hyperlink provided by the agency.
Last Date in Agency List : 2023-02-13

Source Description
Source Description : The NPDES module of the Compliance Information System (ICIS) tracks surface water permits issued under the Clean Water Act. Under NPDES, all facilities that discharge pollutants from any point source into waters of the United States are required to obtain a permit. The permit will likely contain limits on what can be discharged, impose monitoring and reporting requirements, and include other provisions to ensure that the discharge does not adversely affect water quality.

Map Id: EE519
Direction: SSE
Distance: 0.816 mi., 4311 ft.
Elevation: 19 ft.
Relative: Higher

Site Name : PRECISION PATTERN INC | AIM AEROSPACE TACOMA OPERATIONS | AIM Aerospace
2620 E G ST
TACOMA | Tacoma, WA

Database(s) : [ALL SITES - WA, BRS, CSCSL NFA - WA, DOCKET, ECHO, FRS, HIST PCS FACILITY, HSL - WA, ICIS, INACTIVE PCS, PCS ENF, RCRA_NONGEN, T 2 - WA, VCP - WA] ***(cont.)***

Envirosite ID: 6538936
EPA ID: N/R

FRS ***(cont.)***

The WA-FSIS provides a means to query and display data maintained by the Washington Department of Ecology. This system contains key information for each facility/site that is currently, or has been, of interest to the Air Quality, Dam Safety, Hazardous Waste, Toxics Cleanup, and Water Quality Programs.

FRS Environmental Interest
Source and System ID : ICIS - WAR011371
WA-FSIS - 85239825

HIST PCS FACILITY

Facility Name :	PRECISION PATTERN INCORPORATED
Facility Address :	2620 E G ST, TACOMA, WA 98421
County :	N/R
FRS Facility Site ID :	465446
NPDES ID :	WAR011371
Current Major/Minor Status :	Minor
Facility Type Description :	Privately Owned Facility
Permit Type :	General Permit Covered Facility
Primary Facility SIC Code :	N/R
Primary Facility SIC Description :	N/R
Total Actual Average Flow (MGD) :	N/R
Total App. Design Flow (MGD) :	N/R
Pretreat Prog Req'd Indicator Description:	N/R
State Water Body Number :	N/R
State Water Body Name :	N/R
Effective Date :	2010-01-01 00:00:00
Expiration Date :	2014-12-31 00:00:00
Tribal Land Code :	N/R
Tribal Land Name :	N/R
Facility Contact Name :	N/R
Contact Number :	N/R
Contact Address :	N/R
Permit Contact Name :	N/R
Permit Contact Address :	2620 E G St, Tacoma, WA 98421-1907
Latitude :	47.23875
Longitude :	-122.4242
Last Date in Agency list :	2014-12-10

HSL - WA

Facility Name :	Precision Pattern Inc
Facility Address :	2620 E G St, Tacoma, 98421
County :	Pierce

Map Id: EE519
Direction: SSE
Distance: 0.816 mi., 4311 ft.
Elevation: 19 ft.
Relative: Higher

Site Name : PRECISION PATTERN INC | AIM AEROSPACE TACOMA OPERATIONS | AIM Aerospace
2620 E G ST
TACOMA | Tacoma, WA

Database(s) : [ALL SITES - WA, BRS, CSCSL NFA - WA, DOCKET, ECHO, FRS, HIST PCS FACILITY, HSL - WA, ICIS, INACTIVE PCS, PCS ENF, RCRA_NONGEN, T 2 - WA, VCP - WA] ***(cont.)***

Envirosite ID: 6538936
EPA ID: N/R

HSL - WA ***(cont.)***

Site Details

Facility Site ID :	85239825
Cleanup Site ID :	4080
Status :	No Further Action
Site Rank :	N/R
Alternative Site Name :	N/R
Region :	N/R
Resposbile Unit :	N/R
Institutional Control :	N/R
Current VCP :	N/R
Past VCP :	N/R
Latitude :	N/R
Longitude :	N/R
Agency Hyperlink :	Click here for hyperlink provided by the agency.
Last Date in Agency List :	2022-02-11
Facility Name :	Precision Pattern Inc
Facility Address :	2620 E G ST, TACOMA, 98421
County :	Pierce

Site Details

Facility Site ID :	85239825
Cleanup Site ID :	4080
Status :	No Further Action
Site Rank :	5 - Lowest Assessed Risk
Alternative Site Name :	N/R
Region :	Southwest
Resposbile Unit :	Southwest
Institutional Control :	N/R
Current VCP :	N/R
Past VCP :	Yes
Latitude :	47.23875
Longitude :	-122.4242
Agency Hyperlink :	Click here for hyperlink provided by the agency.
Last Date in Agency List :	2023-02-28

Contaminants

Contaminant Name :	Non-Halogenated Solvents
Ground water :	Remediated
Surface water :	N/R
Soil :	N/R
Sediment :	N/R
Air :	N/R
Bedrock :	N/R

Map Id: EE519
Direction: SSE
Distance: 0.816 mi., 4311 ft.
Elevation: 19 ft.
Relative: Higher

Site Name : PRECISION PATTERN INC | AIM AEROSPACE TACOMA OPERATIONS | AIM Aerospace
2620 E G ST
TACOMA | Tacoma, WA

Database(s) : [ALL SITES - WA, BRS, CSCSL NFA - WA, DOCKET, ECHO, FRS, HIST PCS FACILITY, HSL - WA, ICIS, INACTIVE PCS, PCS ENF, RCRA_NONGEN, T 2 - WA, VCP - WA] ***(cont.)***

Envirosite ID: 6538936
EPA ID: N/R

HSL - WA ***(cont.)***

Contaminant Name :	Petroleum Products-Unspecified
Ground water :	Remediated
Surface water :	N/R
Soil :	Remediated
Sediment :	N/R
Air :	N/R
Bedrock :	N/R

ICIS

Facility Name :	PRECISION PATTERN INCORPORATED
Facility Address :	2620 E G ST, TACOMA, WA 98421

Site Details

NPDES ID :	WAR011371
ICIS Facility Interest ID :	3400002890
Facility UIN :	110005319976
Facility Type Code :	Privately Owned Facility
Impaired Waters :	303(D) Listed
Latitude :	47.23875
Longitude :	-122.4242
Last Date in Agency List :	2022-12-28

INACTIVE PCS

Issue Date :	2009-10-21
Original Issue Date :	2009-10-21
Effective Date :	2010-01-01
Expiration Date :	2014-12-31
Retirement Date :	N/R
Termination Date :	2013-09-12
Issuing Agency :	State
Agency Type :	State
Activity ID :	3400002660
External Permit Number :	WAR011371
Facility Type Indicator :	NON-POTW
Permit Type :	General Permit Covered Facility-NPDES)
Major Minor Status :	N
Permit Status :	Terminated
Total Design Flow Number :	N/R
Actual Average Flow Number :	N/R
State Water Body :	N/R
State Water Body Name :	N/R
Permit Name :	PRECISION PATTERN INCORPORATED
Permit Comp Status :	Y
RNC Tracking :	Y
Master External Permit Number :	WAR125726
TMDL Interface :	N/R

Map Id: EE519
Direction: SSE
Distance: 0.816 mi., 4311 ft.
Elevation: 19 ft.
Relative: Higher

Site Name : PRECISION PATTERN INC | AIM AEROSPACE TACOMA OPERATIONS | AIM Aerospace
2620 E G ST
TACOMA | Tacoma, WA

Database(s) : [ALL SITES - WA, BRS, CSCSL NFA - WA, DOCKET, ECHO, FRS, HIST PCS FACILITY, HSL - WA, ICIS, INACTIVE PCS, PCS ENF, RCRA_NONGEN, T 2 - WA, VCP - WA] ***(cont.)***

Envirosite ID: 6538936
EPA ID: N/R

INACTIVE PCS ***(cont.)***

EDMR Authorization :	N
Pretreatment Indicator :	N/R
Last Date in Agency List :	2022-12-28

PCS ENF

Site Details

NPDES ID :	WAR011371
Last Date in Agency List :	2022-12-28

Formal Enforcement Actions

Settlement Entered Date :	N/R
ENF Identifier :	N/R
Activity ID :	N/R
Activity Type :	N/R
ENF Type :	N/R
Agency :	N/R
Fed Penalty Assessed Amount :	N/R
State Local Penalty Amount :	N/R

Informal Enforcement Actions

Achieved Date :	N/R
Registry ID :	110005319976
ENF Identifier :	WA-120842
Activity ID :	3400006915
Activity Type :	Administrative - Informal
ENF Type :	Letter of Violation/ Warning Letter
Agency :	State

Achieved Date :	N/R
Registry ID :	110005319976
ENF Identifier :	WA-232105
Activity ID :	3400012002
Activity Type :	Administrative - Informal
ENF Type :	Letter of Violation/ Warning Letter
Agency :	State

RCRA_NONGEN

Facility Name :	AIM AEROSPACE TACOMA OPERATIONS
Facility Address :	2620 E G ST, TACOMA, WA 98421
County :	PIERCE

Map Id: EE519
Direction: SSE
Distance: 0.816 mi., 4311 ft.
Elevation: 19 ft.
Relative: Higher

Site Name : PRECISION PATTERN INC | AIM AEROSPACE TACOMA OPERATIONS | AIM Aerospace
2620 E G ST
TACOMA | Tacoma, WA

Database(s) : [ALL SITES - WA, BRS, CSCSL NFA - WA, DOCKET, ECHO, FRS, HIST PCS FACILITY, HSL - WA, ICIS, INACTIVE PCS, PCS ENF, RCRA_NONGEN, T 2 - WA, VCP - WA] ***(cont.)***

Envirosite ID: 6538936
EPA ID: N/R

RCRA_NONGEN ***(cont.)***

Date Form Received by Agency :	2013-07-19
EPA ID :	WAD042801944
Mailing Address :	2620 E G ST, TACOMA, WA 98421
Contact :	KATHY EATON
Contact Address :	2620 EAST G STREET, TACOMA, WA 98421
Contact Country :	US
Contact Telephone :	253-572-4333
Contact Email :	KEATON@AIM-AEROSPACE.COM
EPA Region :	10
Land Type :	Private
Source Type :	Implementer
Classification :	Not a generator, verified
Description :	Not a generator, verified
Last Date in Agency List :	2023-01-23

Owner/Operator Summary

Owner/Operator Name :	AIM AEROSPACE
Owner/Operator Address :	PO BOX 9011, RENTON, WA 98057
Owner/Operator Country :	US
Owner/Operator Telephone :	425-253-2750
Owner/Operator Email :	N/R
Owner/Operator Fax :	N/R
Legal Status :	Private
Owner/Operator Type :	Owner
Owner/Operator Start Date :	2007-07-09
Owner/Operator End Date :	N/R

Owner/Operator Name :	AIM AEROSPACE TACOMA OPERATIONS
Owner/Operator Address :	2620 E G ST, TACOMA, WA 98421
Owner/Operator Country :	US
Owner/Operator Telephone :	253-572-4333
Owner/Operator Email :	N/R
Owner/Operator Fax :	N/R
Legal Status :	Private
Owner/Operator Type :	Operator
Owner/Operator Start Date :	N/R
Owner/Operator End Date :	N/R

Owner/Operator Name :	DON LUNDQUIST
Owner/Operator Address :	2620 E G ST, TACOMA, WA 98421
Owner/Operator Country :	US
Owner/Operator Telephone :	253-572-4333
Owner/Operator Email :	N/R
Owner/Operator Fax :	N/R
Legal Status :	Private
Owner/Operator Type :	Owner

Map Id: EE519
Direction: SSE
Distance: 0.816 mi., 4311 ft.
Elevation: 19 ft.
Relative: Higher

Site Name : PRECISION PATTERN INC | AIM AEROSPACE TACOMA OPERATIONS | AIM Aerospace
2620 E G ST
TACOMA | Tacoma, WA

Database(s) : [ALL SITES - WA, BRS, CSCSL NFA - WA, DOCKET, ECHO, FRS, HIST PCS FACILITY, HSL - WA, ICIS, INACTIVE PCS, PCS ENF, RCRA_NONGEN, T 2 - WA, VCP - WA] ***(cont.)***

Envirosite ID: 6538936
EPA ID: N/R

RCRA_NONGEN ***(cont.)***

Owner/Operator Start Date :	N/R
Owner/Operator End Date :	N/R

Handler Activities Summary

U.S. Importer of Hazardous Waste :	N
Mixed Waste (Haz. and Radioactive) :	N
Recycler of Hazardous Waste :	N
Transporter of Hazardous Waste :	N
Treater, Storer or Disposer of HW :	N
Underground Injection Activity :	N
On-site Burner Exemption :	N
Furnace Exemption :	N
Used Oil Fuel Burner :	N
Used Oil Processor :	N
Used Oil Refiner :	N
Used Oil Fuel Marketer to Burner :	N
Used Oil Specification Marketer :	N
Used Oil Transfer Facility :	N
Used Oil Transporter :	N

Historical Generators

Details for this site have been truncated due to the large number of available details for this site within this dataset. For the complete details for this site, contact your Envirosite account representative for a complimentary site report containing all of the details available.

Date Form Received by Agency :	2013-07-18
Facility Name :	AIM AEROSPACE TACOMA OPERATIONS
Classification :	Not a generator, verified

Date Form Received by Agency :	2013-01-07
Facility Name :	AIM AEROSPACE TACOMA OPERATIONS
Classification :	Small Quantity Generator

Date Form Received by Agency :	2012-02-06
Facility Name :	AIM AEROSPACE TACOMA OPERATIONS
Classification :	Not a generator, verified

Date Form Received by Agency :	2011-03-02
Facility Name :	AIM AEROSPACE TACOMA OPERATIONS
Classification :	Small Quantity Generator

Map Id: EE519
Direction: SSE
Distance: 0.816 mi., 4311 ft.
Elevation: 19 ft.
Relative: Higher

Site Name : PRECISION PATTERN INC | AIM AEROSPACE TACOMA OPERATIONS | AIM Aerospace
2620 E G ST
TACOMA | Tacoma, WA

Database(s) : [ALL SITES - WA, BRS, CSCSL NFA - WA, DOCKET, ECHO, FRS, HIST PCS FACILITY, HSL - WA, ICIS, INACTIVE PCS, PCS ENF, RCRA_NONGEN, T 2 - WA, VCP - WA] ***(cont.)***

Envirosite ID: 6538936
EPA ID: N/R

RCRA_NONGEN ***(cont.)***

Date Form Received by Agency : 2011-02-28
Facility Name : PRECISION PATTERN INC
Classification : Small Quantity Generator

Date Form Received by Agency : 2011-02-24
Facility Name : PRECISION PATTERN INC
Classification : Very Small Quantity Generator

Date Form Received by Agency : 2010-03-01
Facility Name : PRECISION PATTERN INC
Classification : Not a generator, verified

Date Form Received by Agency : 2009-03-16
Facility Name : PRECISION PATTERN INC
Classification : Very Small Quantity Generator

Date Form Received by Agency : 2008-05-06
Facility Name : PRECISION PATTERN INC
Classification : Very Small Quantity Generator

Date Form Received by Agency : 2008-02-14
Facility Name : PRECISION PATTERN INC
Classification : Very Small Quantity Generator

Notices of Violations Summary

Date of Violation : 2005-02-11
Date Achieved Compliance : 2005-03-09
Regulation Violated : Y
Area of Violation : Generators - General
Enforcement Action : WRITTEN INFORMAL
Enforcement Action Date : 2005-03-01
Enf. Disposition Status : N/R
Enf. Disp. Status Date : N/R
Violation Lead Agency : State
Enforcement Lead Agency : State
Proposed Penalty Amount : N/R
Final Penalty Amount : N/R
Paid Penalty Amount : N/R

Date of Violation : 2005-02-11
Date Achieved Compliance : 2005-02-23
Regulation Violated : Y

Map Id: EE519
Direction: SSE
Distance: 0.816 mi., 4311 ft.
Elevation: 19 ft.
Relative: Higher

Site Name : PRECISION PATTERN INC | AIM AEROSPACE TACOMA OPERATIONS | AIM Aerospace
2620 E G ST
TACOMA | Tacoma, WA

Database(s) : [ALL SITES - WA, BRS, CSCSL NFA - WA, DOCKET, ECHO, FRS, HIST PCS FACILITY, HSL - WA, ICIS, INACTIVE PCS, PCS ENF, RCRA_NONGEN, T 2 - WA, VCP - WA] ***(cont.)***

Envirosite ID: 6538936
EPA ID: N/R

RCRA_NONGEN ***(cont.)***

Area of Violation :	Generators - General
Enforcement Action :	WRITTEN INFORMAL
Enforcement Action Date :	2005-03-01
Enf. Disposition Status :	N/R
Enf. Disp. Status Date :	N/R
Violation Lead Agency :	State
Enforcement Lead Agency :	State
Proposed Penalty Amount :	N/R
Final Penalty Amount :	N/R
Paid Penalty Amount :	N/R

Date of Violation :	1993-04-15
Date Achieved Compliance :	1993-07-04
Regulation Violated :	Y
Area of Violation :	Generators - General
Enforcement Action :	WRITTEN INFORMAL
Enforcement Action Date :	1993-04-15
Enf. Disposition Status :	N/R
Enf. Disp. Status Date :	N/R
Violation Lead Agency :	State
Enforcement Lead Agency :	State
Proposed Penalty Amount :	N/R
Final Penalty Amount :	N/R
Paid Penalty Amount :	N/R

Date of Violation :	1993-04-15
Date Achieved Compliance :	1993-04-15
Regulation Violated :	Y
Area of Violation :	Generators - General
Enforcement Action :	WRITTEN INFORMAL
Enforcement Action Date :	1993-04-15
Enf. Disposition Status :	N/R
Enf. Disp. Status Date :	N/R
Violation Lead Agency :	State
Enforcement Lead Agency :	State
Proposed Penalty Amount :	N/R
Final Penalty Amount :	N/R
Paid Penalty Amount :	N/R

Evaluation Action Summary

Evaluation Date :	2011-09-13
Evaluation :	COMPLIANCE EVALUATION INSPECTION ON-SITE
Area of Violation :	N/R
Date Achieved Compliance :	N/R
Evaluation Lead Agency :	State

Map Id: EE519
Direction: SSE
Distance: 0.816 mi., 4311 ft.
Elevation: 19 ft.
Relative: Higher

Site Name : PRECISION PATTERN INC | AIM AEROSPACE TACOMA OPERATIONS | AIM Aerospace
2620 E G ST
TACOMA | Tacoma, WA

Database(s) : [ALL SITES - WA, BRS, CSCSL NFA - WA, DOCKET, ECHO, FRS, HIST PCS FACILITY, HSL - WA, ICIS, INACTIVE PCS, PCS ENF, RCRA_NONGEN, T 2 - WA, VCP - WA] ***(cont.)***

Envirosite ID: 6538936
EPA ID: N/R

RCRA_NONGEN ***(cont.)***

Evaluation Date :	2009-03-17
Evaluation :	COMPLIANCE EVALUATION INSPECTION ON-SITE
Area of Violation :	N/R
Date Achieved Compliance :	N/R
Evaluation Lead Agency :	State

Evaluation Date :	2005-02-11
Evaluation :	COMPLIANCE EVALUATION INSPECTION ON-SITE
Area of Violation :	Generators - General
Date Achieved Compliance :	2005-02-23
Evaluation Lead Agency :	State

Evaluation Date :	2005-02-11
Evaluation :	COMPLIANCE EVALUATION INSPECTION ON-SITE
Area of Violation :	Generators - General
Date Achieved Compliance :	2005-03-09
Evaluation Lead Agency :	State

Evaluation Date :	2001-06-28
Evaluation :	COMPLIANCE EVALUATION INSPECTION ON-SITE
Area of Violation :	N/R
Date Achieved Compliance :	N/R
Evaluation Lead Agency :	State

Evaluation Date :	1998-05-13
Evaluation :	COMPLIANCE ASSISTANCE VISIT
Area of Violation :	N/R
Date Achieved Compliance :	N/R
Evaluation Lead Agency :	State

Evaluation Date :	1993-04-15
Evaluation :	FOCUSED COMPLIANCE INSPECTION
Area of Violation :	Generators - General
Date Achieved Compliance :	1993-04-15
Evaluation Lead Agency :	State

Evaluation Date :	1993-04-15
Evaluation :	FOCUSED COMPLIANCE INSPECTION
Area of Violation :	Generators - General
Date Achieved Compliance :	1993-07-04
Evaluation Lead Agency :	State

Map Id: EE519
Direction: SSE
Distance: 0.816 mi., 4311 ft.
Elevation: 19 ft.
Relative: Higher

Site Name : PRECISION PATTERN INC | AIM AEROSPACE TACOMA OPERATIONS | AIM Aerospace
2620 E G ST
TACOMA | Tacoma, WA

Database(s) : [ALL SITES - WA, BRS, CSCSL NFA - WA, DOCKET, ECHO, FRS, HIST PCS FACILITY, HSL - WA, ICIS, INACTIVE PCS, PCS ENF, RCRA_NONGEN, T 2 - WA, VCP - WA] ***(cont.)***

Envirosite ID: 6538936
EPA ID: N/R

T 2 - WA

Facility Name :	Precision Pattern Inc
Facility Address :	2620 E G ST, TACOMA, 98421
County :	Pierce
Facility/Site ID :	85239825
Alternate Name :	N/R
Program Name :	N/R
WRIA :	10
Legislative District :	27
Congressional District :	9
Ecology Region :	SWRO
Ecology Program Phone :	(360) 407-6171
Tribal Land :	N
Latitude :	47.23875
Longitude :	-122.4242
Last Date in Agency List :	2023-01-04

Program Details

Program :	HAZWASTE
Interaction Type :	Emergency/Haz Chem Rpt TIER2
Interaction Type Description :	Businesses that store 10,000 pounds or more of a hazardous chemical or 500 pounds or less, depending on the chemical, of an extremely hazardous chemical on site at any one time must report annually. Reports are sent to the State Emergency Response Commission (represented by Ecology) Local Emergency Planning Committees, and local fire departments for emergency planning. (product, not waste)
Status :	Inactive
Start Date :	2010-10-17
End Date :	2011-10-17
SIC :	N/R
NAICS :	N/R

VCP - WA

Facility Name :	Precision Pattern Inc
Facility Address :	2620 E G ST, TACOMA, 98421
County :	Pierce
Facility/Site ID :	85239825
Alternate Name :	N/R
Program Name :	N/R
WRIA :	10
Legislative District :	27
Congressional District :	9

Map Id: EE519
Direction: SSE
Distance: 0.816 mi., 4311 ft.
Elevation: 19 ft.
Relative: Higher

Site Name : PRECISION PATTERN INC | AIM AEROSPACE TACOMA OPERATIONS | AIM Aerospace
2620 E G ST
TACOMA | Tacoma, WA

Database(s) : [ALL SITES - WA, BRS, CSCSL NFA - WA, DOCKET, ECHO, FRS, HIST PCS FACILITY, HSL - WA, ICIS, INACTIVE PCS, PCS ENF, RCRA_NONGEN, T 2 - WA, VCP - WA] ***(cont.)***

Envirosite ID: 6538936
EPA ID: N/R

VCP - WA ***(cont.)***

Ecology Region :	SWRO
Ecology Program Phone :	(360) 407-7224
Tribal Land :	N
Latitude :	47.23875
Longitude :	-122.4242
Last Date in Agency List :	2023-01-04

Program Details

Program :	HAZWASTE
Program ID :	WAD042801944
Interaction Type :	Voluntary Cleanup Sites
Interaction Type Description :	For a fee, Ecology staff will review an independent cleanup report(s) and provide a written decision about the adequacy of the cleanup actions taken and described in the report.
Status :	Inactive
Start Date :	2008-06-19
End Date :	2009-03-04
SIC :	N/R
NAICS :	N/R

Map Id: EJ520
Direction: W
Distance: 0.817 mi., 4312 ft.
Elevation: 332 ft.
Relative: Higher

Site Name : BROADWAY QUICK STOP MARKET & DELI
924 9TH ST STE B
TACOMA, WA 98402

Database(s) : [ALL SITES - WA, FRS]

Envirosite ID: 6550723
EPA ID: N/R

ALL SITES - WA

Facility Name :	Broadway Quick Stop Market & Deli
Facility Address :	924 9TH ST Ste B, TACOMA, 98402
County :	N/R
Facility/Site ID :	14198
Alternate Name :	N/R
Program Name :	N/R
WRIA :	10
Legislative District :	27
Congressional District :	6
Ecology Region :	SWRO

Map Id: EJ520
Direction: W
Distance: 0.817 mi., 4312 ft.
Elevation: 332 ft.
Relative: Higher

Site Name : BROADWAY QUICK STOP MARKET & DELI
924 9TH ST STE B
TACOMA, WA 98402

Database(s) : [ALL SITES - WA, FRS] ***(cont.)***

Envirosite ID: 6550723
EPA ID: N/R

ALL SITES - WA ***(cont.)***

Ecology Program Phone :	N/R
Tribal Land :	N
Latitude :	47.254313
Longitude :	-122.449677
Last Date in Agency List :	2023-01-03

Program Details

Program :	N/R
Program ID :	N/R
Interaction Type :	Urban Waters
Interaction Type Description :	The site has been inspected by an Ecology Urban Waters Inspector.
Status :	Active
Start Date :	2009-10-06
End Date :	N/R
SIC :	N/R
NAICS :	N/R

FRS

Facility Name :	BROADWAY QUICK STOP MARKET & DELI
Facility Address :	924 9TH ST STE B, TACOMA, WA 98402
County :	PIERCE

Site Details

Registry ID :	110040625767
FRS Facility URL :	Click here for hyperlink provided by the agency.
Last Date in Agency List :	2023-02-13

Source Description

Source Description :

The WA-FSIS provides a means to query and display data maintained by the Washington Department of Ecology. This system contains key information for each facility/site that is currently, or has been, of interest to the Air Quality, Dam Safety, Hazardous Waste, Toxics Cleanup, and Water Quality Programs.

FRS Environmental Interest

Source and System ID :	WA-FSIS - 14198

Map Id: DX521
Direction: ESE
Distance: 0.817 mi., 4313 ft.
Elevation: 18 ft.
Relative: Higher

Site Name : AABERGS TOOL & EQUIP RENTAL & SALES I | AABERGS TOOL & EQUIPMENT RENTAL & SALES | AABERGS TOOL & EQUIPMENT RENTAL
1424 PUYALLUP AVE
Tacoma | TACOMA, WA

Database(s) : [ALL SITES - WA, EPA UST, FRS, MANIFEST EPA, UST - WA]

Envirosite ID: 6553160
EPA ID: VSQG

ALL SITES - WA

Facility Name :	AABERGS TOOL & EQUIP RENTAL & SALES I
Facility Address :	1424 PUYALLUP AVE, TACOMA, 98421-2327
County :	Pierce
Facility/Site ID :	5752453
Alternate Name :	N/R
Program Name :	N/R
WRIA :	10
Legislative District :	27
Congressional District :	9
Ecology Region :	SWRO
Ecology Program Phone :	N/R
Tribal Land :	Y
Latitude :	47.241951
Longitude :	-122.413394
Last Date in Agency List :	2023-01-03

Facility/Site ID :	5752453
Alternate Name :	N/R
Program Name :	N/R
WRIA :	10
Legislative District :	27
Congressional District :	9
Ecology Region :	SWRO
Ecology Program Phone :	(360) 407-7224
Tribal Land :	Y
Latitude :	47.241951
Longitude :	-122.413394
Last Date in Agency List :	2023-01-03

Program Details

Program :	TOXICS
Program ID :	4860
Interaction Type :	Underground Storage Tank
Interaction Type Description :	Any one or combination of tanks (including connecting underground pipes) that is used to contain regulated substances and has a tank volume of ten percent or more beneath the surface of the ground. This term does not include any of the exempt UST systems specified in WAC 173-360-110(2) or any piping connected thereto. See WAC 173-360
Status :	Inactive
Start Date :	1998-06-08
End Date :	2000-03-22
SIC :	N/R
NAICS :	N/R

Map Id: DX521
Direction: ESE
Distance: 0.817 mi., 4313 ft.
Elevation: 18 ft.
Relative: Higher

Site Name : AABERGS TOOL & EQUIP RENTAL & SALES I | AABERGS TOOL & EQUIPMENT RENTAL & SALES | AABERGS TOOL & EQUIPMENT RENTAL
1424 PUYALLUP AVE
Tacoma | TACOMA, WA

Database(s) : [ALL SITES - WA, EPA UST, FRS, MANIFEST EPA, UST - WA] ***(cont.)***

Envirosite ID: 6553160
EPA ID: VSQG

ALL SITES - WA ***(cont.)***

Program :	TOXICS
Program ID :	4860
Interaction Type :	Urban Waters
Interaction Type Description :	The site has been inspected by an Ecology Urban Waters Inspector.
Status :	Active
Start Date :	2009-01-08
End Date :	N/R
SIC :	N/R
NAICS :	N/R

EPA UST

Facility Name :	AABERGS TOOL & EQUIPMENT RENTAL & SALES
Facility Address :	1424 PUYALLUP AVE, Tacoma, Washington 984212327
County :	Pierce
Facility ID :	WA5752453
Facility Status :	Closed UST(s)
Open USTs :	0
Closed USTs :	3
Temporarily Out of Service USTs :	0
Date of Last Inspection :	N/R
EPA Region :	10
Tribe :	N/R
Facility ID 2 :	N/R
Latitude :	47.241951
Longitude :	-122.413394
Last Date in Agency List :	2023-01-30

Tank Details

Tank ID :	WA5752453_1
Tank Status :	Closed
Installation Date :	1964-12-31
Removal Date :	N/R
Capacity :	N/R
Substances :	B Unleaded Gasoline
Tank Wall Type :	N/R
Tank ID :	WA5752453_2
Tank Status :	Closed
Installation Date :	1964-12-31
Removal Date :	N/R
Capacity :	N/R
Substances :	N/R
Tank Wall Type :	N/R

Map Id: DX521
Direction: ESE
Distance: 0.817 mi., 4313 ft.
Elevation: 18 ft.
Relative: Higher

Site Name : AABERGS TOOL & EQUIP RENTAL & SALES I | AABERGS TOOL & EQUIPMENT RENTAL & SALES | AABERGS TOOL & EQUIPMENT RENTAL
1424 PUYALLUP AVE
Tacoma | TACOMA, WA

Database(s) : [ALL SITES - WA, EPA UST, FRS, MANIFEST EPA, UST - WA] ***(cont.)***

Envirosite ID: 6553160
EPA ID: VSQG

EPA UST ***(cont.)***

Tank ID :	WA5752453_3
Tank Status :	Closed
Installation Date :	1964-12-31
Removal Date :	N/R
Capacity :	N/R
Substances :	F Kerosene
Tank Wall Type :	N/R

FRS

Facility Name :	AABERGS TOOL & EQUIP RENTAL & SALES I
Facility Address :	1424 PUYALLUP AVE, TACOMA, WA 98421-2327
County :	PIERCE

Site Details

Registry ID :	110015546211
FRS Facility URL :	Click here for hyperlink provided by the agency.
Last Date in Agency List :	2023-02-13

Source Description

Source Description :

The WA-FSIS provides a means to query and display data maintained by the Washington Department of Ecology. This system contains key information for each facility/site that is currently, or has been, of interest to the Air Quality, Dam Safety, Hazardous Waste, Toxics Cleanup, and Water Quality Programs.

FRS Environmental Interest

Source and System ID :	WA-FSIS - 5752453

MANIFEST EPA

Manifest Details

Manifest Number :	003470465GBF
Shipped Date :	2019-01-23
Updated Date :	2019-09-23
Received Date :	2019-01-29
Status :	Signed
Generator ID :	CESQG
Generator Name :	AABERGS TOOL & EQUIPMENT RENTAL
Generator Address :	1424 PUYALLUP AVE, Tacoma, WA 98421
Generator Mailing :	1424 PUYALLUP AVE, Tacoma, WA 98421
Generator Contact :	N/R
Destination ID :	ILR000130062
Destination Name :	HERITAGE CRYSTAL CLEAN LLC
Destination Mailing :	2175 POINT BLVD STE 375, ELGIN, IL 60123

Map Id: DX521
Direction: ESE
Distance: 0.817 mi., 4313 ft.
Elevation: 18 ft.
Relative: Higher

Site Name : AABERGS TOOL & EQUIP RENTAL & SALES I | AABERGS TOOL & EQUIPMENT RENTAL & SALES | AABERGS TOOL & EQUIPMENT RENTAL
1424 PUYALLUP AVE
Tacoma | TACOMA, WA

Database(s) : [ALL SITES - WA, EPA UST, FRS, MANIFEST EPA, UST - WA] ***(cont.)***

Envirosite ID: 6553160
EPA ID: VSQG

MANIFEST EPA ***(cont.)***

Destination Address :	2175 POINT BLVD STE 375, ELGIN, IL 60123
Destination Contact :	N/R
Submission Type :	DataImage5Copy
Origin Type :	Mail
Manifest Residue :	N
Rejection :	N
Last Date in Agency List :	2023-02-13

Waste Details

Waste Line Number :	1
Is DOT Hazardous :	Y
DOT ID Number :	NA1993
DOT Information :	NA1993, DIESEL FUEL, 3, PGIII, (COMMERCIAL CHEMICAL FUEL EXEMPT) ERG#128
Non Waste Description :	N/R
Quantity :	55 Gallons
Quantity Tons, Acute, Non-Acute :	0.2293578, 0, 0.2293578
Quantity Kg, Acute, Non-Acute :	0, 208.03441
Management Method :	H141 - STORAGE, BULKING AND/OR TRANSFER OFF SITE
Is EPA Waste :	N
Federal Code :	N/R
State Code :	N/R

Manifest Details

Manifest Number :	003470398GBF
Shipped Date :	2018-07-02
Updated Date :	2019-07-29
Received Date :	2018-07-12
Status :	Signed
Generator ID :	VSQG
Generator Name :	AABERG'S TOOL
Generator Address :	1424 Puyallup Ave, Tacoma, WA 98424
Generator Mailing :	1424 Puyallup Ave, Tacoma, WA 98424
Generator Contact :	N/R
Destination ID :	ILR000130062
Destination Name :	HERITAGE CRYSTAL CLEAN LLC
Destination Mailing :	2175 POINT BLVD STE 375, ELGIN, IL 60123
Destination Address :	2175 POINT BLVD STE 375, ELGIN, IL 60123
Destination Contact :	N/R
Submission Type :	DataImage5Copy
Origin Type :	Mail
Manifest Residue :	N
Rejection :	N
Last Date in Agency List :	2023-02-13

Map Id: DX521
Direction: ESE
Distance: 0.817 mi., 4313 ft.
Elevation: 18 ft.
Relative: Higher

Site Name : AABERGS TOOL & EQUIP RENTAL & SALES I | AABERGS TOOL & EQUIPMENT RENTAL & SALES | AABERGS TOOL & EQUIPMENT RENTAL
1424 PUYALLUP AVE
Tacoma | TACOMA, WA

Database(s) : [ALL SITES - WA, EPA UST, FRS, MANIFEST EPA, UST - WA] ***(cont.)***

Envirosite ID: 6553160
EPA ID: VSQG

MANIFEST EPA ***(cont.)***

Waste Details

Waste Line Number :	1
Is DOT Hazardous :	Y
DOT ID Number :	UN1203
DOT Information :	UN1203, Gasoline, 3, PG II, (Commercial Chemical Fuel Exempt), ERG # 124 (WT02)
Non Waste Description :	N/R
Quantity :	52 Gallons
Quantity Tons, Acute, Non-Acute :	0.21684738, 0, 0.21684738
Quantity Kg, Acute, Non-Acute :	0, 196.68709
Management Method :	H141 - STORAGE, BULKING AND/OR TRANSFER OFF SITE
Is EPA Waste :	N
Federal Code :	N/R
State Code :	N/R

UST - WA

Facility Name :	AABERGS TOOL & EQUIPMENT RENTAL & SALES
Facility Address :	1424 PUYALLUP AVE, Tacoma, 98421
County :	Pierce
Facility Site ID :	5752453
UST Site ID :	4860
Tag Number(s) :	N/R
Responsible Unit :	Southwest
Is Active :	No
Latitude :	47.241951
Longitude :	-122.413394
Last Date in Agency List :	2022-12-29

Tank Details

Tank Name :	1
Tank Status :	Removed
Install Date :	1964-12-31
Tank Upgrade Date :	N/R
Tank Permanent Closure Date :	N/R
Permit Expiration Date :	N/R
Tank Material :	N/R
Tank Construction :	N/R
Tank Corrosion Protection :	N/R
Tank Manifold :	N/R
Tank Release Detection :	N/R
Tank Tightness Test :	N/R
Tank Spill Prevention :	N/R
Capacity Range :	N/R
Actual Capacity :	N/R
Pipe Material :	N/R

Map Id: DX521
Direction: ESE
Distance: 0.817 mi., 4313 ft.
Elevation: 18 ft.
Relative: Higher

Site Name : AABERGS TOOL & EQUIP RENTAL & SALES I | AABERGS TOOL & EQUIPMENT RENTAL & SALES | AABERGS TOOL & EQUIPMENT RENTAL
1424 PUYALLUP AVE
Tacoma | TACOMA, WA

Database(s) : [ALL SITES - WA, EPA UST, FRS, MANIFEST EPA, UST - WA] ***(cont.)***

Envirosite ID: 6553160
EPA ID: VSQG

UST - WA ***(cont.)***

Pipe Construction :	N/R
Pipe Corrosion Protection :	N/R
Tank SFC :	N/R
Dispenser SFC :	N/R
Primary Pipe Release Detection :	N/R
Secondary Pipe Release Detection :	N/R
Pipe Pumping System :	N/R
Pipe Install Date :	N/R
Turbine Sump Construction :	N/R
Tank Status Date :	1996-08-06
Tank Install Date :	N/R
Tank Overfill Prevention :	N/R

Compartments Details

Compartment Number :	1
Compartment Capacity :	N/R
Substance Stored :	Unleaded Gasoline
Used Substance :	N/R
Ecy Region :	N/R

Tank Details

Tank Name :	2
Tank Status :	Removed
Install Date :	1964-12-31
Tank Upgrade Date :	N/R
Tank Permanent Closure Date :	N/R
Permit Expiration Date :	N/R
Tank Material :	N/R
Tank Construction :	N/R
Tank Corrosion Protection :	N/R
Tank Manifold :	N/R
Tank Release Detection :	N/R
Tank Tightness Test :	N/R
Tank Spill Prevention :	N/R
Capacity Range :	N/R
Actual Capacity :	N/R
Pipe Material :	N/R
Pipe Construction :	N/R
Pipe Corrosion Protection :	N/R
Tank SFC :	N/R
Dispenser SFC :	N/R
Primary Pipe Release Detection :	N/R
Secondary Pipe Release Detection :	N/R
Pipe Pumping System :	N/R
Pipe Install Date :	N/R
Turbine Sump Construction :	N/R
Tank Status Date :	1996-08-06
Tank Install Date :	N/R
Tank Overfill Prevention :	N/R

Map Id: DX521
Direction: ESE
Distance: 0.817 mi., 4313 ft.
Elevation: 18 ft.
Relative: Higher

Site Name : AABERGS TOOL & EQUIP RENTAL & SALES I | AABERGS TOOL & EQUIPMENT RENTAL & SALES | AABERGS TOOL & EQUIPMENT RENTAL
1424 PUYALLUP AVE
Tacoma | TACOMA, WA

Database(s) : [ALL SITES - WA, EPA UST, FRS, MANIFEST EPA, UST - WA] ***(cont.)***

Envirosite ID: 6553160
EPA ID: VSQG

UST - WA ***(cont.)***

Compartments Details

Compartment Number :	1
Compartment Capacity :	N/R
Substance Stored :	N/R
Used Substance :	N/R
Ecy Region :	N/R

Tank Details

Tank Name :	3
Tank Status :	Removed
Install Date :	1964-12-31
Tank Upgrade Date :	N/R
Tank Permanent Closure Date :	N/R
Permit Expiration Date :	N/R
Tank Material :	N/R
Tank Construction :	N/R
Tank Corrosion Protection :	N/R
Tank Manifold :	N/R
Tank Release Detection :	N/R
Tank Tightness Test :	N/R
Tank Spill Prevention :	N/R
Capacity Range :	N/R
Actual Capacity :	N/R
Pipe Material :	N/R
Pipe Construction :	N/R
Pipe Corrosion Protection :	N/R
Tank SFC :	N/R
Dispenser SFC :	N/R
Primary Pipe Release Detection :	N/R
Secondary Pipe Release Detection :	N/R
Pipe Pumping System :	N/R
Pipe Install Date :	N/R
Turbine Sump Construction :	N/R
Tank Status Date :	1996-08-06
Tank Install Date :	N/R
Tank Overfill Prevention :	N/R

Compartments Details

Compartment Number :	1
Compartment Capacity :	N/R
Substance Stored :	Kerosene
Used Substance :	N/R
Ecy Region :	N/R

Map Id: DX522
Direction: ESE
Distance: 0.817 mi., 4315 ft.
Elevation: 19 ft.
Relative: Higher

Site Name : TACOMA CITY SIGN SHOP
1423 PUYALLUP AVE
TACOMA, WA 98421

Database(s) : [ALL SITES - WA, BRS, ECHO, FRS, RCRA_NONGEN]

Envirosite ID: 6612087
EPA ID: N/R

ALL SITES - WA

Facility Name :	Tacoma City Sign Shop
Facility Address :	1423 PUYALLUP AVE, TACOMA, 98421
County :	Pierce
Facility/Site ID :	86267137
Alternate Name :	N/R
Program Name :	N/R
WRIA :	10
Legislative District :	27
Congressional District :	9
Ecology Region :	SWRO
Ecology Program Phone :	(360) 407-6734
Tribal Land :	Y
Latitude :	47.24215
Longitude :	-122.41213
Last Date in Agency List :	2023-01-03

Program Details

Program :	HAZWASTE
Program ID :	WAD988506820
Interaction Type :	Haz Waste Management Activity
Interaction Type Description :	Facilities that are required to have a RCRA Site ID# but who do not generate and/or manage hazardous waste (XQG generator status). This includes transporters, used oil recyclers, and dangerous waste fuel marketers and burners.
Status :	Inactive
Start Date :	2010-12-31
End Date :	2012-12-31
SIC :	N/R
NAICS :	N/R

Program :	HAZWASTE
Program ID :	WAD988506820
Interaction Type :	Hazardous Waste Generator
Interaction Type Description :	Facilities that generate any quantity of a dangerous waste. They may be classified as SQG, MQG, or LQG depending on hazardous waste generated for a given month.
Status :	Inactive
Start Date :	2009-12-31
End Date :	2010-12-31
SIC :	N/R
NAICS :	N/R

Program :	HAZWASTE
Program ID :	WAD988506820
Interaction Type :	Haz Waste Management Activity

Map Id: DX522
Direction: ESE
Distance: 0.817 mi., 4315 ft.
Elevation: 19 ft.
Relative: Higher

Site Name : TACOMA CITY SIGN SHOP
1423 PUYALLUP AVE
TACOMA, WA 98421

Database(s) : [ALL SITES - WA, BRS, ECHO, FRS, RCRA_NONGEN] ***(cont.)***

Envirosite ID: 6612087
EPA ID: N/R

ALL SITES - WA ***(cont.)***

Interaction Type Description :	Facilities that are required to have a RCRA Site ID# but who do not generate and/or manage hazardous waste (XQG generator status). This includes transporters, used oil recyclers, and dangerous waste fuel marketers and burners.
Status :	Inactive
Start Date :	2008-12-31
End Date :	2009-12-31
SIC :	N/R
NAICS :	N/R
Program :	HAZWASTE
Program ID :	WAD988506820
Interaction Type :	Haz Waste Management Activity
Interaction Type Description :	Facilities that are required to have a RCRA Site ID# but who do not generate and/or manage hazardous waste (XQG generator status). This includes transporters, used oil recyclers, and dangerous waste fuel marketers and burners.
Status :	Inactive
Start Date :	2008-12-31
End Date :	2009-12-31
SIC :	N/R
NAICS :	23731 - Highway, Street, and Bridge Construction
Program :	HAZWASTE
Program ID :	WAD988506820
Interaction Type :	Hazardous Waste Generator
Interaction Type Description :	Facilities that generate any quantity of a dangerous waste. They may be classified as SQG, MQG, or LQG depending on hazardous waste generated for a given month.
Status :	Inactive
Start Date :	2007-01-01
End Date :	2008-12-31
SIC :	N/R
NAICS :	23731 - Highway, Street, and Bridge Construction
Program :	HAZWASTE
Program ID :	WAD988506820
Interaction Type :	Hazardous Waste Generator
Interaction Type Description :	Facilities that generate any quantity of a dangerous waste. They may be classified as SQG, MQG, or LQG depending on hazardous waste generated for a given month.
Status :	Inactive
Start Date :	2007-01-01
End Date :	2008-12-31
SIC :	N/R
NAICS :	N/R

Map Id: DX522
Direction: ESE
Distance: 0.817 mi., 4315 ft.
Elevation: 19 ft.
Relative: Higher

Site Name : TACOMA CITY SIGN SHOP
1423 PUYALLUP AVE
TACOMA, WA 98421

Database(s) : [ALL SITES - WA, BRS, ECHO, FRS, RCRA_NONGEN] ***(cont.)***

Envirosite ID: 6612087
EPA ID: N/R

ALL SITES - WA ***(cont.)***

Program :	HAZWASTE
Program ID :	WAD988506820
Interaction Type :	Hazardous Waste Generator
Interaction Type Description :	Facilities that generate any quantity of a dangerous waste. They may be classified as SQG, MQG, or LQG depending on hazardous waste generated for a given month.
Status :	Inactive
Start Date :	1992-05-19
End Date :	2003-12-31
SIC :	N/R
NAICS :	N/R

Program :	HAZWASTE
Program ID :	WAD988506820
Interaction Type :	Hazardous Waste Generator
Interaction Type Description :	Facilities that generate any quantity of a dangerous waste. They may be classified as SQG, MQG, or LQG depending on hazardous waste generated for a given month.
Status :	Inactive
Start Date :	1992-05-19
End Date :	2003-12-31
SIC :	N/R
NAICS :	23731 - Highway, Street, and Bridge Construction

BRS

Facility Name :	TACOMA CITY SIGN SHOP
Facility Address :	1423 PUYALLUP AVE, TACOMA, WA 98421
County :	PIERCE

Site Details

Date Form Received by Agency :	2012-01-12
EPA ID :	WAD988506820
Mailing Address :	747 MARKET ST RM 620, TACOMA, WA 98402
Contact :	STEVE GOOLIE
Contact Address :	1423 PUYALLUP AVE, TACOMA, WA 98421
Contact Country :	US
Contact Telephone :	253-591-5479
Contact Email :	SGOOLIE@CITYOFTACOMA.ORG
EPA Region :	10
Land Type :	Municipal
Source Type :	Annual/Biennial Report updated with Notification
Classification :	Not a generator, verified
Description :	Not a generator, verified
Last Date in Agency List :	2023-01-23

Map Id: DX522
Direction: ESE
Distance: 0.817 mi., 4315 ft.
Elevation: 19 ft.
Relative: Higher

Site Name : TACOMA CITY SIGN SHOP
1423 PUYALLUP AVE
TACOMA, WA 98421

Database(s) : [ALL SITES - WA, BRS, ECHO, FRS, RCRA_NONGEN] ***(cont.)***

Envirosite ID: 6612087
EPA ID: N/R

BRS ***(cont.)***

Owner/Operator Summary

Owner/Operator Name :	CITY OF TACOMA - SIGN SHOP
Owner/Operator Address :	1423 PUYALLUP AVE, TACOMA, WA 98421-2326
Owner/Operator Country :	US
Owner/Operator Telephone :	253-591-5538
Owner/Operator Email :	N/R
Owner/Operator Fax :	N/R
Legal Status :	Municipal
Owner/Operator Type :	Operator
Owner/Operator Start Date :	2011-01-31
Owner/Operator End Date :	N/R

Owner/Operator Name :	TACOMA CITY
Owner/Operator Address :	747 MARKET ST RM 620, TACOMA, WA 98402-3701
Owner/Operator Country :	US
Owner/Operator Telephone :	253-591-5269
Owner/Operator Email :	N/R
Owner/Operator Fax :	N/R
Legal Status :	Municipal
Owner/Operator Type :	Owner
Owner/Operator Start Date :	1997-03-05
Owner/Operator End Date :	N/R

Waste Activity Monitoring

Details for this site have been truncated due to the large number of available details for this site within this dataset. For the complete details for this site, contact your Envirosite account representative for a complimentary site report containing all of the details available.

Report Cycle :	2011
Hazardous Waste Page Number :	1
Hazardous Waste Sub-Page Number :	1
BR Form :	XX
Waste Description :	N/R
Primary NAICS :	23731 - Highway, Street, and Bridge Construction
Source Code :	N/R
Form Code :	N/R
Management Method :	N/R
Generation Tons :	0
Managed Tons :	0
Shipped Tons :	0
Received Tons :	0
Receiver ID :	N/R
Receiver State :	N/R
Shipper ID :	N/R
Shipper State :	N/R
Waste Minimization :	N/R
Waste Code List :	N/R
Waste Code Group :	N/R
Waste Generation Type :	N/R

Map Id: DX522
Direction: ESE
Distance: 0.817 mi., 4315 ft.
Elevation: 19 ft.
Relative: Higher

Site Name : TACOMA CITY SIGN SHOP
1423 PUYALLUP AVE
TACOMA, WA 98421

Database(s) : [ALL SITES - WA, BRS, ECHO, FRS, RCRA_NONGEN] ***(cont.)***

Envirosite ID: 6612087
EPA ID: N/R

BRS ***(cont.)***

Report Cycle :	2009
Hazardous Waste Page Number :	1
Hazardous Waste Sub-Page Number :	1
BR Form :	GM
Waste Description :	HAZARDOUS WASTE, LIQUID, (CREOSOTE).
Primary NAICS :	23731 - Highway, Street, and Bridge Construction
Source Code :	G06 - Painting and coating (manufacturing, building, or maintenance)
Form Code :	W606 - Resins, tars, polymer or tarry sludge (not contaminated muds - W512)
Management Method :	H040 - Incineration - thermal destruction other than use as a fuel (includes any preparation prior to burning)
Generation Tons :	0.15
Managed Tons :	0
Shipped Tons :	0.15
Received Tons :	0
Receiver ID :	UTD981552177
Receiver State :	UT
Shipper ID :	WAD988506820
Shipper State :	WA
Waste Minimization :	N - Waste minimization efforts were unsuccessful in reducing quantity and/or toxicity (please detail reasons in the Comments section)
Waste Code List :	D001, D026
Waste Code Group :	TCORICR - One or more D018-D043 code
Waste Generation Type :	N/R

Report Cycle :	2009
Hazardous Waste Page Number :	2
Hazardous Waste Sub-Page Number :	1
BR Form :	GM
Waste Description :	WASTE PAINT RELATED MATERIAL
Primary NAICS :	23731 - Highway, Street, and Bridge Construction
Source Code :	G06 - Painting and coating (manufacturing, building, or maintenance)
Form Code :	W209 - Paint, ink, lacquer, or varnish (fluid - not dried out or sludge)
Management Method :	H050 - Energy recovery at this site - used as fuel (includes on-site fuel blending before energy recovery; report only this code)
Generation Tons :	1.2
Managed Tons :	0
Shipped Tons :	1.2
Received Tons :	0
Receiver ID :	ARD069748192
Receiver State :	AR
Shipper ID :	WAD988506820
Shipper State :	WA
Waste Minimization :	N - Waste minimization efforts were unsuccessful in reducing quantity and/or toxicity (please detail reasons in the Comments section)
Waste Code List :	D001, F003, F005
Waste Code Group :	F1_5 - F001-F005 combinations

Map Id: DX522
Direction: ESE
Distance: 0.817 mi., 4315 ft.
Elevation: 19 ft.
Relative: Higher

Site Name : TACOMA CITY SIGN SHOP
1423 PUYALLUP AVE
TACOMA, WA 98421

Database(s) : [ALL SITES - WA, BRS, ECHO, FRS, RCRA_NONGEN] ***(cont.)***

Envirosite ID: 6612087
EPA ID: N/R

BRS ***(cont.)***

Waste Generation Type :	N/R
Report Cycle :	2009
Hazardous Waste Page Number :	3
Hazardous Waste Sub-Page Number :	1
BR Form :	GM
Waste Description :	WASTE PAINT RELATED MATERIAL
Primary NAICS :	23731 - Highway, Street, and Bridge Construction
Source Code :	G06 - Painting and coating (manufacturing, building, or maintenance)
Form Code :	W209 - Paint, ink, lacquer, or varnish (fluid - not dried out or sludge)
Management Method :	H050 - Energy recovery at this site - used as fuel (includes on-site fuel blending before energy recovery; report only this code)
Generation Tons :	0.065
Managed Tons :	0
Shipped Tons :	0.065
Received Tons :	0
Receiver ID :	ARD069748192
Receiver State :	AR
Shipper ID :	WAD988506820
Shipper State :	WA
Waste Minimization :	N - Waste minimization efforts were unsuccessful in reducing quantity and/or toxicity (please detail reasons in the Comments section)
Waste Code List :	D001, F003, F005
Waste Code Group :	F1_5 - F001-F005 combinations
Waste Generation Type :	N/R
Report Cycle :	2009
Hazardous Waste Page Number :	4
Hazardous Waste Sub-Page Number :	1
BR Form :	GM
Waste Description :	HAZARDOUS WASTE, SOLID (DEBRIS WITH LEAD)
Primary NAICS :	23731 - Highway, Street, and Bridge Construction
Source Code :	G19 - Other one-time or intermittent processes (specify in comments)
Form Code :	W319 - Other inorganic solids (specify in comments)
Management Method :	H132 - Landfill or surface impoundment that will be closed as landfill (to include prior treatment and/or stabilization)
Generation Tons :	0.15
Managed Tons :	0
Shipped Tons :	0.15
Received Tons :	0
Receiver ID :	UTD991301748
Receiver State :	UT
Shipper ID :	WAD988506820
Shipper State :	WA
Waste Minimization :	N - Waste minimization efforts were unsuccessful in reducing quantity and/or toxicity (please detail reasons in the Comments section)

Map Id: DX522
Direction: ESE
Distance: 0.817 mi., 4315 ft.
Elevation: 19 ft.
Relative: Higher

Site Name : TACOMA CITY SIGN SHOP
1423 PUYALLUP AVE
TACOMA, WA 98421

Database(s) : [ALL SITES - WA, BRS, ECHO, FRS, RCRA_NONGEN] ***(cont.)***

Envirosite ID: 6612087
EPA ID: N/R

BRS ***(cont.)***

Waste Code List :	D008
Waste Code Group :	D008 - LEAD
Waste Generation Type :	N/R
Report Cycle :	2007
Hazardous Waste Page Number :	1
Hazardous Waste Sub-Page Number :	1
BR Form :	GM
Waste Description :	WASTE AEROSOL CANS
Primary NAICS :	23731 - Highway, Street, and Bridge Construction
Source Code :	G06 - Painting and coating (manufacturing, building, or maintenance)
Form Code :	W209 - Paint, ink, lacquer, or varnish (fluid - not dried out or sludge)
Management Method :	H040 - Incineration - thermal destruction other than use as a fuel (includes any preparation prior to burning)
Generation Tons :	0.0055
Managed Tons :	0
Shipped Tons :	0.0055
Received Tons :	0
Receiver ID :	UTD981552177
Receiver State :	UT
Shipper ID :	WAD988506820
Shipper State :	WA
Waste Minimization :	N/R
Waste Code List :	D001
Waste Code Group :	D001 - IGNITABLE WASTE
Waste Generation Type :	N/R
Report Cycle :	2007
Hazardous Waste Page Number :	2
Hazardous Waste Sub-Page Number :	1
BR Form :	GM
Waste Description :	WASTE PAINT RELATED MATERIAL
Primary NAICS :	23731 - Highway, Street, and Bridge Construction
Source Code :	G06 - Painting and coating (manufacturing, building, or maintenance)
Form Code :	W209 - Paint, ink, lacquer, or varnish (fluid - not dried out or sludge)
Management Method :	H040 - Incineration - thermal destruction other than use as a fuel (includes any preparation prior to burning)
Generation Tons :	0.457
Managed Tons :	0
Shipped Tons :	0.457
Received Tons :	0
Receiver ID :	UTD981552177
Receiver State :	UT
Shipper ID :	WAD988506820
Shipper State :	WA
Waste Minimization :	N/R
Waste Code List :	D001
Waste Code Group :	D001 - IGNITABLE WASTE
Waste Generation Type :	N/R

Map Id: DX522
Direction: ESE
Distance: 0.817 mi., 4315 ft.
Elevation: 19 ft.
Relative: Higher

Site Name : TACOMA CITY SIGN SHOP
1423 PUYALLUP AVE
TACOMA, WA 98421

Database(s) : [ALL SITES - WA, BRS, ECHO, FRS, RCRA_NONGEN] ***(cont.)***

Envirosite ID: 6612087
EPA ID: N/R

BRS ***(cont.)***

Report Cycle :	2007
Hazardous Waste Page Number :	3
Hazardous Waste Sub-Page Number :	1
BR Form :	GM
Waste Description :	WASTE FLAMMABLE LIQUIDS, TOXIC
Primary NAICS :	23731 - Highway, Street, and Bridge Construction
Source Code :	G06 - Painting and coating (manufacturing, building, or maintenance)
Form Code :	W606 - Resins, tars, polymer or tarry sludge (not contaminated muds - W512)
Management Method :	H040 - Incineration - thermal destruction other than use as a fuel (includes any preparation prior to burning)
Generation Tons :	0.1895
Managed Tons :	0
Shipped Tons :	0.1895
Received Tons :	0
Receiver ID :	UTD981552177
Receiver State :	UT
Shipper ID :	WAD988506820
Shipper State :	WA
Waste Minimization :	N/R
Waste Code List :	D001, D010, D018, D026
Waste Code Group :	DMIX - Any other D mixtures
Waste Generation Type :	N/R

Report Cycle :	2007
Hazardous Waste Page Number :	4
Hazardous Waste Sub-Page Number :	1
BR Form :	GM
Waste Description :	WASTE FLAMMABLE LIQUIDS
Primary NAICS :	23731 - Highway, Street, and Bridge Construction
Source Code :	G06 - Painting and coating (manufacturing, building, or maintenance)
Form Code :	W211 - Paint thinner or petroleum distillates
Management Method :	H040 - Incineration - thermal destruction other than use as a fuel (includes any preparation prior to burning)
Generation Tons :	0.091
Managed Tons :	0
Shipped Tons :	0.091
Received Tons :	0
Receiver ID :	UTD981552177
Receiver State :	UT
Shipper ID :	WAD988506820
Shipper State :	WA
Waste Minimization :	N/R
Waste Code List :	D001, D018
Waste Code Group :	TCORICR - One or more D018-D043 code
Waste Generation Type :	N/R

Report Cycle :	2007
Hazardous Waste Page Number :	5
Hazardous Waste Sub-Page Number :	1

Map Id: DX522
Direction: ESE
Distance: 0.817 mi., 4315 ft.
Elevation: 19 ft.
Relative: Higher

Site Name : TACOMA CITY SIGN SHOP
1423 PUYALLUP AVE
TACOMA, WA 98421

Database(s) : [ALL SITES - WA, BRS, ECHO, FRS, RCRA_NONGEN] ***(cont.)***

Envirosite ID: 6612087
EPA ID: N/R

BRS ***(cont.)***

BR Form :	GM
Waste Description :	WASTE ORGANIC PEROXIDE TYPE D, SOLID
Primary NAICS :	23731 - Highway, Street, and Bridge Construction
Source Code :	G06 - Painting and coating (manufacturing, building, or maintenance)
Form Code :	W001 - Lab packs from any source not containing acute hazardous waste
Management Method :	H040 - Incineration - thermal destruction other than use as a fuel (includes any preparation prior to burning)
Generation Tons :	0.0035
Managed Tons :	0
Shipped Tons :	0.0035
Received Tons :	0
Receiver ID :	UTD981552177
Receiver State :	UT
Shipper ID :	WAD988506820
Shipper State :	WA
Waste Minimization :	N/R
Waste Code List :	D001
Waste Code Group :	D001 - IGNITABLE WASTE
Waste Generation Type :	N/R

ECHO

Facility Name :	TACOMA CITY SIGN SHOP
Facility Address :	1423 PUYALLUP AVE, TACOMA, WA 98421
County :	PIERCE
Last Inspection Date :	2010-07-08
Registry ID :	110005375771
FIPS Code :	53053
EPA Region :	10
Inspection Count :	0
Last Inspection Days :	4532
Informal Count :	0
Last Informal Action Date :	2010-07-14
Formal Action Count :	0
Last Formal Action Date :	N/R
Total Penalties :	0
Penalty Count :	N/R
Last Penalty Date :	N/R
Last Penalty Amount :	N/R
QTRS IN NC :	0
Programs IN SNC :	0
Current Compliance Status :	No Violation Identified
Three-Year Compliance Status :	_____
Collection Method :	ADDRESS MATCHING-HOUSE NUMBER
Reference Point :	ENTRANCE POINT OF A FACILITY OR STATION
Accuracy Meters :	50

Map Id: DX522
Direction: ESE
Distance: 0.817 mi., 4315 ft.
Elevation: 19 ft.
Relative: Higher

Site Name : TACOMA CITY SIGN SHOP
1423 PUYALLUP AVE
TACOMA, WA 98421

Database(s) : [ALL SITES - WA, BRS, ECHO, FRS, RCRA_NONGEN] ***(cont.)***

Envirosite ID: 6612087
EPA ID: N/R

ECHO ***(cont.)***

Derived Tribes :	Puyallup Tribe of the Puyallup Reservation - 0 mile(s), Puyallup Tribe of the Puyallup Reservation - .5 mile(s), Muckleshoot Indian Tribe - 10.1 mile(s), Muckleshoot Indian Tribe - 12.9 mile(s), Nisqually Indian Tribe - 17.5 mile(s), Squaxin Island Tribe of the Squaxin Island Reservation - 22.9 mile(s), Squaxin Island Tribe of the Squaxin Island Reservation - 24.7 mile(s)
Derived HUC :	17110014
Derived WBD :	171100140502
Derived STCTY FIPS :	53053
Derived Zip :	98421
Derived CD113 :	09
Derived CB2010 :	530530602001169
MYRTK Universe :	NNN
NPDES IDs :	N/R
CWA Permit Types :	N/R
CWA Compliance Tracking :	N/R
CWA NAICS :	N/R
CWA SICS :	N/R
CWA Inspection Count :	N/R
CWA Last Inspection Days :	N/R
CWA Informal Count :	N/R
CWA Formal Action Count :	N/R
CWA Last Formal Action Date :	N/R
CWA Penalties :	N/R
CWA Last Penalty Date :	N/R
CWA Last Penalty Amount :	N/R
CWA Quarters IN NC :	N/R
CWA Current Compliance Status :	N/R
CWA Current SNC Flag :	N
CWA 13 Quarters Compliance Status :	N/R
CWA 13 Quarters Effluent Exceedances:	N/R
CWA Three-Year QNCR Codes :	N/R
DFR URL :	Click here for hyperlink provided by the agency.
Facility SIC :	N/R
Facility NAICS :	237310 - Highway, Street, and Bridge Construction
Facility Last Inspection EPA Date :	N/R
Facility Last Inspection State Date :	2010-07-08
Facility Last Formal Act EPA Date :	N/R
Facility Last Formal Act State Date :	N/R
Facility Last Informal Act EPA Date :	N/R
Facility Last Informal Act State Date:	2010-07-14
Facility Federal Agency :	N/R
TRI Reporter :	N/R
Facility Imp Water Flag :	N/R
Current SNC Flag :	N
Indian County Flag :	N
Federal Flag :	N/R
US Mexico Border Flag :	N/R
Chesapeak Bay Flag :	N/R
AIR Flag :	N
NPDES Flag :	N
SDWIS Flag :	N
RCRA Flag :	Y
TRI Flag :	N
GHG Flag :	N

Map Id: DX522
Direction: ESE
Distance: 0.817 mi., 4315 ft.
Elevation: 19 ft.
Relative: Higher

Site Name : TACOMA CITY SIGN SHOP
1423 PUYALLUP AVE
TACOMA, WA 98421

Database(s) : [ALL SITES - WA, BRS, ECHO, FRS, RCRA_NONGEN] ***(cont.)***

Envirosite ID: 6612087
EPA ID: N/R

ECHO ***(cont.)***

Major Flag :	N/R
Active Flag :	N/R
NAA Flag :	N
Latitude :	47.242408
Longitude :	-122.412986
Last Date in Agency List :	2023-01-16

FRS

Facility Name :	TACOMA CITY SIGN SHOP
Facility Address :	1423 PUYALLUP AVE, TACOMA, WA 98421
County :	PIERCE

Site Details

Registry ID :	110070753717
FRS Facility URL :	Click here for hyperlink provided by the agency.
Last Date in Agency List :	2023-02-13

Source Description

Source Description :

All generators and treatment, storage, and disposal (TSD) facilities who handle hazardous waste are required to report to the EPA Administrator at least once every two years. The data collected is used to create the National Biennial Resource Conservation and Recovery Act (RCRA) Hazardous Waste Report. This data is processed within the RCRA Information (RCRAInfo) database.

FRS Environmental Interest

Source and System ID :	RCRAINFO - WAD988506820

Site Details

Registry ID :	110005375771
FRS Facility URL :	Click here for hyperlink provided by the agency.
Last Date in Agency List :	2023-02-13

Source Description

Map Id: DX522
Direction: ESE
Distance: 0.817 mi., 4315 ft.
Elevation: 19 ft.
Relative: Higher

Site Name : TACOMA CITY SIGN SHOP
1423 PUYALLUP AVE
TACOMA, WA 98421

Database(s) : [ALL SITES - WA, BRS, ECHO, FRS, RCRA_NONGEN] ***(cont.)***

Envirosite ID: 6612087
EPA ID: N/R

FRS ***(cont.)***

Source Description : RCRAInfo is EPA's comprehensive information system that supports the Resource Conservation and Recovery Act (RCRA) of 1976 and the Hazardous and Solid Waste Amendments (HSWA) of 1984 through the tracking of events and activities related to facilities that generate, transport, and treat, store, or dispose of hazardous waste. RCRAInfo allows RCRA program staff to track the notification, permit, compliance, and corrective action activities required under RCRA. RCRAInfo also supports generation of the National Hazardous Waste Biennial Report. All generators and treatment, storage, and disposal facilities who handle hazardous waste are required to report to the EPA Administrator at least once every two years to support creation of the Biennial Report.
The WA-FSIS provides a means to query and display data maintained by the Washington Department of Ecology. This system contains key information for each facility/site that is currently, or has been, of interest to the Air Quality, Dam Safety, Hazardous Waste, Toxics Cleanup, and Water Quality Programs.

FRS Environmental Interest
Source and System ID : RCRAINFO - WAD988506820
WA-FSIS - 86267137

RCRA_NONGEN

Facility Name : TACOMA CITY SIGN SHOP
Facility Address : 1423 PUYALLUP AVE, TACOMA, WA 98421
County : PIERCE

Date Form Received by Agency : 2013-02-08
EPA ID : WAD988506820
Mailing Address : 747 MARKET ST RM 620, TACOMA, WA 98402
Contact : CHARLENE GALLAGHER
Contact Address : 3510 S MULLEN ST., TACOMA, WA 98409
Contact Country : US
Contact Telephone : 253-593-7708
Contact Email : CGALLAGH@CITYOFTACOMA.ORG
EPA Region : 10
Land Type : Municipal
Source Type : Implementer
Classification : Not a generator, verified
Description : Not a generator, verified
Last Date in Agency List : 2023-01-23

Owner/Operator Summary
Owner/Operator Name : CITY OF TACOMA - SIGN SHOP
Owner/Operator Address : 1423 PUYALLUP AVE, TACOMA, WA 98421
Owner/Operator Country : US
Owner/Operator Telephone : 253-591-5538
Owner/Operator Email : N/R
Owner/Operator Fax : N/R
Legal Status : Private
Owner/Operator Type : Operator

Map Id: DX522
Direction: ESE
Distance: 0.817 mi., 4315 ft.
Elevation: 19 ft.
Relative: Higher

Site Name : TACOMA CITY SIGN SHOP
1423 PUYALLUP AVE
TACOMA, WA 98421

Database(s) : [ALL SITES - WA, BRS, ECHO, FRS, RCRA_NONGEN] ***(cont.)***

Envirosite ID: 6612087
EPA ID: N/R

RCRA_NONGEN ***(cont.)***

Owner/Operator Start Date :	N/R
Owner/Operator End Date :	N/R

Owner/Operator Name :	TACOMA CITY
Owner/Operator Address :	747 MARKET ST RM 620, TACOMA, WA 98402
Owner/Operator Country :	US
Owner/Operator Telephone :	253-591-5269
Owner/Operator Email :	N/R
Owner/Operator Fax :	N/R
Legal Status :	Private
Owner/Operator Type :	Owner
Owner/Operator Start Date :	N/R
Owner/Operator End Date :	N/R

Owner/Operator Name :	TACOMA CITY
Owner/Operator Address :	747 MARKET ST RM 620, TACOMA, WA 98402
Owner/Operator Country :	US
Owner/Operator Telephone :	253-591-5269
Owner/Operator Email :	N/R
Owner/Operator Fax :	N/R
Legal Status :	Private
Owner/Operator Type :	Owner
Owner/Operator Start Date :	1997-03-05
Owner/Operator End Date :	N/R

Handler Activities Summary

U.S. Importer of Hazardous Waste :	N
Mixed Waste (Haz. and Radioactive) :	N
Recycler of Hazardous Waste :	N
Transporter of Hazardous Waste :	N
Treater, Storer or Disposer of HW :	N
Underground Injection Activity :	N
On-site Burner Exemption :	N
Furnace Exemption :	N
Used Oil Fuel Burner :	N
Used Oil Processor :	N
Used Oil Refiner :	N
Used Oil Fuel Marketer to Burner :	N
Used Oil Specification Marketer :	N
Used Oil Transfer Facility :	N
Used Oil Transporter :	N

Historical Generators

Details for this site have been truncated due to the large number of available details for this site within this dataset. For the complete details for this site, contact your Envirosite account representative for a complimentary site report containing all of the details available.

Date Form Received by Agency :	2013-02-07
Facility Name :	TACOMA CITY SIGN SHOP

Map Id: DX522
Direction: ESE
Distance: 0.817 mi., 4315 ft.
Elevation: 19 ft.
Relative: Higher

Site Name : TACOMA CITY SIGN SHOP
1423 PUYALLUP AVE
TACOMA, WA 98421

Database(s) : [ALL SITES - WA, BRS, ECHO, FRS, RCRA_NONGEN] ***(cont.)***

Envirosite ID: 6612087
EPA ID: N/R

RCRA_NONGEN ***(cont.)***

Classification :	Not a generator, verified
Date Form Received by Agency :	2012-01-12
Facility Name :	TACOMA CITY SIGN SHOP
Classification :	Not a generator, verified
Date Form Received by Agency :	2011-02-22
Facility Name :	TACOMA CITY SIGN SHOP
Classification :	Not a generator, verified
Date Form Received by Agency :	2010-02-19
Facility Name :	TACOMA CITY SIGN SHOP
Classification :	Large Quantity Generator
Date Form Received by Agency :	2009-02-06
Facility Name :	TACOMA CITY SIGN SHOP
Classification :	Not a generator, verified
Date Form Received by Agency :	2008-02-26
Facility Name :	TACOMA CITY SIGN SHOP
Classification :	Large Quantity Generator
Date Form Received by Agency :	2008-02-22
Facility Name :	TACOMA CITY SIGN SHOP
Classification :	Large Quantity Generator
Date Form Received by Agency :	2007-12-31
Facility Name :	TACOMA CITY SIGN SHOP
Classification :	Large Quantity Generator
Date Form Received by Agency :	2003-03-12
Facility Name :	TACOMA CITY SIGN SHOP
Classification :	Not a generator, verified
Date Form Received by Agency :	2003-03-11
Facility Name :	TACOMA CITY SIGN SHOP
Classification :	Very Small Quantity Generator

Notices of Violations Summary

Date of Violation :	2010-07-08
Date Achieved Compliance :	2010-08-05
Regulation Violated :	Y
Area of Violation :	State Statute or Regulation
Enforcement Action :	WRITTEN INFORMAL
Enforcement Action Date :	2010-07-14

Map Id: DX522
Direction: ESE
Distance: 0.817 mi., 4315 ft.
Elevation: 19 ft.
Relative: Higher

Site Name : TACOMA CITY SIGN SHOP
1423 PUYALLUP AVE
TACOMA, WA 98421

Database(s) : [ALL SITES - WA, BRS, ECHO, FRS, RCRA_NONGEN] ***(cont.)***

Envirosite ID: 6612087
EPA ID: N/R

RCRA_NONGEN ***(cont.)***

Enf. Disposition Status :	N/R
Enf. Disp. Status Date :	N/R
Violation Lead Agency :	State
Enforcement Lead Agency :	State
Proposed Penalty Amount :	N/R
Final Penalty Amount :	N/R
Paid Penalty Amount :	N/R

Date of Violation :	1992-08-09
Date Achieved Compliance :	1992-09-16
Regulation Violated :	Y
Area of Violation :	Generators - General
Enforcement Action :	VERBAL INFORMAL
Enforcement Action Date :	1992-08-09
Enf. Disposition Status :	N/R
Enf. Disp. Status Date :	N/R
Violation Lead Agency :	State
Enforcement Lead Agency :	State
Proposed Penalty Amount :	N/R
Final Penalty Amount :	N/R
Paid Penalty Amount :	N/R

Date of Violation :	1992-04-17
Date Achieved Compliance :	1992-06-17
Regulation Violated :	Y
Area of Violation :	Generators - General
Enforcement Action :	WRITTEN INFORMAL
Enforcement Action Date :	1992-04-17
Enf. Disposition Status :	N/R
Enf. Disp. Status Date :	N/R
Violation Lead Agency :	State
Enforcement Lead Agency :	State
Proposed Penalty Amount :	N/R
Final Penalty Amount :	N/R
Paid Penalty Amount :	N/R

Date of Violation :	1992-04-17
Date Achieved Compliance :	1992-06-10
Regulation Violated :	Y
Area of Violation :	Generators - General
Enforcement Action :	WRITTEN INFORMAL
Enforcement Action Date :	1992-04-17
Enf. Disposition Status :	N/R
Enf. Disp. Status Date :	N/R
Violation Lead Agency :	State
Enforcement Lead Agency :	State
Proposed Penalty Amount :	N/R
Final Penalty Amount :	N/R
Paid Penalty Amount :	N/R

Date of Violation :	1992-04-17
Date Achieved Compliance :	1992-05-15

Map Id: DX522
Direction: ESE
Distance: 0.817 mi., 4315 ft.
Elevation: 19 ft.
Relative: Higher

Site Name : TACOMA CITY SIGN SHOP
1423 PUYALLUP AVE
TACOMA, WA 98421

Database(s) : [ALL SITES - WA, BRS, ECHO, FRS, RCRA_NONGEN] ***(cont.)***

Envirosite ID: 6612087
EPA ID: N/R

RCRA_NONGEN ***(cont.)***

Regulation Violated :	Y
Area of Violation :	Generators - General
Enforcement Action :	WRITTEN INFORMAL
Enforcement Action Date :	1992-04-17
Enf. Disposition Status :	N/R
Enf. Disp. Status Date :	N/R
Violation Lead Agency :	State
Enforcement Lead Agency :	State
Proposed Penalty Amount :	N/R
Final Penalty Amount :	N/R
Paid Penalty Amount :	N/R

Date of Violation :	1992-04-17
Date Achieved Compliance :	1992-04-17
Regulation Violated :	Y
Area of Violation :	Generators - General
Enforcement Action :	WRITTEN INFORMAL
Enforcement Action Date :	1992-04-17
Enf. Disposition Status :	N/R
Enf. Disp. Status Date :	N/R
Violation Lead Agency :	State
Enforcement Lead Agency :	State
Proposed Penalty Amount :	N/R
Final Penalty Amount :	N/R
Paid Penalty Amount :	N/R

Evaluation Action Summary

Evaluation Date :	2010-07-08
Evaluation :	COMPLIANCE EVALUATION INSPECTION ON-SITE
Area of Violation :	State Statute or Regulation
Date Achieved Compliance :	2010-08-05
Evaluation Lead Agency :	State

Evaluation Date :	1992-08-09
Evaluation :	FOLLOW-UP INSPECTION
Area of Violation :	Generators - General
Date Achieved Compliance :	1992-09-16
Evaluation Lead Agency :	State

Evaluation Date :	1992-06-18
Evaluation :	NOT A SIGNIFICANT NON-COMPLIER
Area of Violation :	N/R
Date Achieved Compliance :	N/R
Evaluation Lead Agency :	State

Evaluation Date :	1992-06-17
Evaluation :	SIGNIFICANT NON-COMPLIER
Area of Violation :	N/R
Date Achieved Compliance :	N/R
Evaluation Lead Agency :	State

Map Id: DX522
Direction: ESE
Distance: 0.817 mi., 4315 ft.
Elevation: 19 ft.
Relative: Higher

Site Name : TACOMA CITY SIGN SHOP
1423 PUYALLUP AVE
TACOMA, WA 98421

Database(s) : [ALL SITES - WA, BRS, ECHO, FRS, RCRA_NONGEN] ***(cont.)***

Envirosite ID: 6612087
EPA ID: N/R

RCRA_NONGEN ***(cont.)***

Evaluation Date :	1992-06-17
Evaluation :	NOT A SIGNIFICANT NON-COMPLIER
Area of Violation :	N/R
Date Achieved Compliance :	N/R
Evaluation Lead Agency :	State

Evaluation Date :	1992-06-10
Evaluation :	NOT A SIGNIFICANT NON-COMPLIER
Area of Violation :	N/R
Date Achieved Compliance :	N/R
Evaluation Lead Agency :	State

Evaluation Date :	1992-04-17
Evaluation :	FOCUSED COMPLIANCE INSPECTION
Area of Violation :	Generators - General
Date Achieved Compliance :	1992-05-15
Evaluation Lead Agency :	State

Evaluation Date :	1992-04-17
Evaluation :	FOCUSED COMPLIANCE INSPECTION
Area of Violation :	Generators - General
Date Achieved Compliance :	1992-06-10
Evaluation Lead Agency :	State

Evaluation Date :	1992-04-17
Evaluation :	FOCUSED COMPLIANCE INSPECTION
Area of Violation :	Generators - General
Date Achieved Compliance :	1992-04-17
Evaluation Lead Agency :	State

Evaluation Date :	1992-04-17
Evaluation :	SIGNIFICANT NON-COMPLIER
Area of Violation :	N/R
Date Achieved Compliance :	N/R
Evaluation Lead Agency :	State

Map Id: ED523
Direction: WNW
Distance: 0.818 mi., 4319 ft.
Elevation: 285 ft.
Relative: Higher

Site Name : WIGGINS CUSTOM WOODWORKS INC
218 ST HELENS AVE
TACOMA, WA

Database(s) : [ALL SITES - WA, ECHO, FRS, RCRA_NONGEN]

Envirosite ID: 6596574
EPA ID: N/R

ALL SITES - WA

Facility Name :	Wiggins Custom Woodworks Inc
Facility Address :	218 ST HELENS AVE, TACOMA, 98402-2519
County :	Pierce
Facility/Site ID :	44831724
Alternate Name :	N/R
Program Name :	N/R
WRIA :	10
Legislative District :	27
Congressional District :	6
Ecology Region :	SWRO
Ecology Program Phone :	(360) 407-6734
Tribal Land :	N
Latitude :	47.2618
Longitude :	-122.44535
Last Date in Agency List :	2023-01-03

Program Details

Program :	HAZWASTE
Program ID :	WAD988509055
Interaction Type :	Hazardous Waste Generator
Interaction Type Description :	Facilities that generate any quantity of a dangerous waste. They may be classified as SQG, MQG, or LQG depending on hazardous waste generated for a given month.
Status :	Inactive
Start Date :	1992-07-16
End Date :	1999-09-01
SIC :	N/R
NAICS :	N/R

ECHO

Facility Name :	WIGGINS CUSTOM WOODWORKS INC
Facility Address :	218 ST HELENS AVE, TACOMA, WA 98402
County :	PIERCE
Last Inspection Date :	N/R
Registry ID :	110044999384
FIPS Code :	53053
EPA Region :	10
Inspection Count :	0
Last Inspection Days :	N/R
Informal Count :	0
Last Informal Action Date :	N/R
Formal Action Count :	0
Last Formal Action Date :	N/R
Total Penalties :	0
Penalty Count :	N/R
Last Penalty Date :	N/R
Last Penalty Amount :	N/R

Map Id: ED523
Direction: WNW
Distance: 0.818 mi., 4319 ft.
Elevation: 285 ft.
Relative: Higher

Site Name : WIGGINS CUSTOM WOODWORKS INC
218 ST HELENS AVE
TACOMA, WA

Database(s) : [ALL SITES - WA, ECHO, FRS, RCRA_NONGEN] ***(cont.)***

Envirosite ID: 6596574
EPA ID: N/R

ECHO ***(cont.)***

QTRS IN NC :	0
Programs IN SNC :	0
Current Compliance Status :	No Violation Identified
Three-Year Compliance Status :	_____
Collection Method :	ADDRESS MATCHING-HOUSE NUMBER
Reference Point :	CENTER OF A FACILITY OR STATION
Accuracy Meters :	30
Derived Tribes :	Puyallup Tribe of the Puyallup Reservation - 1.7 mile(s), Puyallup Tribe of the Puyallup Reservation - 1.8 mile(s), Muckleshoot Indian Tribe - 11.3 mile(s), Muckleshoot Indian Tribe - 14.3 mile(s), Nisqually Indian Tribe - 17.9 mile(s), Squaxin Island Tribe of the Squaxin Island Reservation - 21.5 mile(s), Squaxin Island Tribe of the Squaxin Island Reservation - 23.4 mile(s)
Derived HUC :	17110019
Derived WBD :	171100190301
Derived STCTY FIPS :	53053
Derived Zip :	98402
Derived CD113 :	06
Derived CB2010 :	530530615002004
MYRTK Universe :	NNN
NPDES IDs :	N/R
CWA Permit Types :	N/R
CWA Compliance Tracking :	N/R
CWA NAICS :	N/R
CWA SICS :	N/R
CWA Inspection Count :	N/R
CWA Last Inspection Days :	N/R
CWA Informal Count :	N/R
CWA Formal Action Count :	N/R
CWA Last Formal Action Date :	N/R
CWA Penalties :	N/R
CWA Last Penalty Date :	N/R
CWA Last Penalty Amount :	N/R
CWA Quarters IN NC :	N/R
CWA Current Compliance Status :	N/R
CWA Current SNC Flag :	N
CWA 13 Quarters Compliance Status :	N/R
CWA 13 Quarters Effluent Exceedances:	N/R
CWA Three-Year QNCR Codes :	N/R
DFR URL :	Click here for hyperlink provided by the agency.
Facility SIC :	N/R
Facility NAICS :	321918 - Other Millwork (including Flooring)
Facility Last Inspection EPA Date :	N/R
Facility Last Inspection State Date :	N/R
Facility Last Formal Act EPA Date :	N/R
Facility Last Formal Act State Date :	N/R
Facility Last Informal Act EPA Date :	N/R
Facility Last Informal Act State Date:	N/R
Facility Federal Agency :	N/R
TRI Reporter :	N/R
Facility Imp Water Flag :	N/R
Current SNC Flag :	N
Indian County Flag :	N
Federal Flag :	N/R

Map Id: ED523
Direction: WNW
Distance: 0.818 mi., 4319 ft.
Elevation: 285 ft.
Relative: Higher

Site Name : WIGGINS CUSTOM WOODWORKS INC
218 ST HELENS AVE
TACOMA, WA

Database(s) : [ALL SITES - WA, ECHO, FRS, RCRA_NONGEN] ***(cont.)***

Envirosite ID: 6596574
EPA ID: N/R

ECHO ***(cont.)***

US Mexico Border Flag :	N/R
Chesapeak Bay Flag :	N/R
AIR Flag :	N
NPDES Flag :	N
SDWIS Flag :	N
RCRA Flag :	Y
TRI Flag :	N
GHG Flag :	N
Major Flag :	N/R
Active Flag :	N/R
NAA Flag :	N
Latitude :	47.2618
Longitude :	-122.44546
Last Date in Agency List :	2023-01-16

FRS

Facility Name :	WIGGINS CUSTOM WOODWORKS INC
Facility Address :	218 ST HELENS AVE, TACOMA, WA 98402
County :	PIERCE

Site Details

Registry ID :	110044999384
FRS Facility URL :	Click here for hyperlink provided by the agency.
Last Date in Agency List :	2023-02-13

Source Description

Source Description :

RCRAInfo is EPA’s comprehensive information system that supports the Resource Conservation and Recovery Act (RCRA) of 1976 and the Hazardous and Solid Waste Amendments (HSWA) of 1984 through the tracking of events and activities related to facilities that generate, transport, and treat, store, or dispose of hazardous waste. RCRAInfo allows RCRA program staff to track the notification, permit, compliance, and corrective action activities required under RCRA. RCRAInfo also supports generation of the National Hazardous Waste Biennial Report. All generators and treatment, storage, and disposal facilities who handle hazardous waste are required to report to the EPA Administrator at least once every two years to support creation of the Biennial Report.

FRS Environmental Interest

Source and System ID :	RCRAINFO - WAD988509055

RCRA_NONGEN

Facility Name :	WIGGINS CUSTOM WOODWORKS INC
Facility Address :	218 ST HELENS AVE, TACOMA, WA 98402
County :	PIERCE
Date Form Received by Agency :	2001-01-13
EPA ID :	WAD988509055

Map Id: ED523
Direction: WNW
Distance: 0.818 mi., 4319 ft.
Elevation: 285 ft.
Relative: Higher

Site Name : WIGGINS CUSTOM WOODWORKS INC
218 ST HELENS AVE
TACOMA, WA

Database(s) : [ALL SITES - WA, ECHO, FRS, RCRA_NONGEN] ***(cont.)***

Envirosite ID: 6596574
EPA ID: N/R

RCRA_NONGEN ***(cont.)***

Mailing Address :	1912 CENTER ST, TACOMA, WA 98409
Contact :	DANIEL WIGGINS
Contact Address :	1912 CENTER ST, TACOMA, WA 98409
Contact Country :	US
Contact Telephone :	253-627-8396
Contact Email :	N/R
EPA Region :	10
Land Type :	Other land type
Source Type :	Implementer
Classification :	Not a generator, verified
Description :	Not a generator, verified
Last Date in Agency List :	2023-01-23

Owner/Operator Summary

Owner/Operator Name :	WIGGINS CUSTOM WOODWORKS INC
Owner/Operator Address :	1912 CENTER ST, TACOMA, WA 98409
Owner/Operator Country :	US
Owner/Operator Telephone :	253-627-8396
Owner/Operator Email :	N/R
Owner/Operator Fax :	N/R
Legal Status :	Private
Owner/Operator Type :	Owner
Owner/Operator Start Date :	1996-09-19
Owner/Operator End Date :	N/R

Owner/Operator Name :	WIGGINS CUSTOM WOODWORKS INC
Owner/Operator Address :	218 ST HELENS AVE, TACOMA, WA 98402
Owner/Operator Country :	US
Owner/Operator Telephone :	253-627-8396
Owner/Operator Email :	N/R
Owner/Operator Fax :	N/R
Legal Status :	Private
Owner/Operator Type :	Operator
Owner/Operator Start Date :	N/R
Owner/Operator End Date :	N/R

Owner/Operator Name :	WIGGINS, DANIEL
Owner/Operator Address :	1912 CENTER ST, TACOMA, WA 98409
Owner/Operator Country :	US
Owner/Operator Telephone :	253-627-8396
Owner/Operator Email :	N/R
Owner/Operator Fax :	N/R
Legal Status :	Private
Owner/Operator Type :	Owner
Owner/Operator Start Date :	N/R
Owner/Operator End Date :	N/R

Handler Activities Summary

U.S. Importer of Hazardous Waste :	N
Mixed Waste (Haz. and Radioactive) :	N

Map Id: ED523
Direction: WNW
Distance: 0.818 mi., 4319 ft.
Elevation: 285 ft.
Relative: Higher

Site Name : WIGGINS CUSTOM WOODWORKS INC
218 ST HELENS AVE
TACOMA, WA

Database(s) : [ALL SITES - WA, ECHO, FRS, RCRA_NONGEN] ***(cont.)***

Envirosite ID: 6596574
EPA ID: N/R

RCRA_NONGEN ***(cont.)***

Recycler of Hazardous Waste :	N
Transporter of Hazardous Waste :	N
Treater, Storer or Disposer of HW :	N
Underground Injection Activity :	N
On-site Burner Exemption :	N
Furnace Exemption :	N
Used Oil Fuel Burner :	N
Used Oil Processor :	N
Used Oil Refiner :	N
Used Oil Fuel Marketer to Burner :	N
Used Oil Specification Marketer :	N
Used Oil Transfer Facility :	N
Used Oil Transporter :	N

Historical Generators

Date Form Received by Agency :	2001-01-12
Facility Name :	WIGGINS CUSTOM WOODWORKS INC
Classification :	Not a generator, verified
Date Form Received by Agency :	2000-01-03
Facility Name :	WIGGINS CUSTOM WOODWORKS INC
Classification :	Very Small Quantity Generator
Date Form Received by Agency :	2000-01-03
Facility Name :	WIGGINS CUSTOM WOODWORKS INC
Classification :	Not a generator, verified
Date Form Received by Agency :	1999-01-05
Facility Name :	WIGGINS CUSTOM WOODWORKS INC
Classification :	Very Small Quantity Generator
Date Form Received by Agency :	1998-01-27
Facility Name :	WIGGINS CUSTOM WOODWORKS INC
Classification :	Very Small Quantity Generator
Date Form Received by Agency :	1997-10-13
Facility Name :	WIGGINS CUSTOM WOODWORKS INC
Classification :	Very Small Quantity Generator
Date Form Received by Agency :	1996-02-27
Facility Name :	WIGGINS CUSTOM WOODWORKS INC
Classification :	Small Quantity Generator
Date Form Received by Agency :	1995-01-01
Facility Name :	WIGGINS CUSTOM WOODWORKS INC
Classification :	Not a generator, verified

Map Id: ED523
Direction: WNW
Distance: 0.818 mi., 4319 ft.
Elevation: 285 ft.
Relative: Higher

Site Name : WIGGINS CUSTOM WOODWORKS INC
218 ST HELENS AVE
TACOMA, WA

Database(s) : [ALL SITES - WA, ECHO, FRS, RCRA_NONGEN] ***(cont.)***

Envirosite ID: 6596574
EPA ID: N/R

RCRA_NONGEN ***(cont.)***

Date Form Received by Agency :	1994-01-01
Facility Name :	WIGGINS CUSTOM WOODWORKS INC
Classification :	Not a generator, verified
Date Form Received by Agency :	1993-12-31
Facility Name :	WIGGINS CUSTOM WOODWORKS INC
Classification :	Very Small Quantity Generator

Notices of Violations Summary

Regulation Violated :	N

Evaluation Action Summary

Evaluation Date :	1992-11-16
Evaluation :	COMPLIANCE ASSISTANCE VISIT
Area of Violation :	N/R
Date Achieved Compliance :	N/R
Evaluation Lead Agency :	State

Map Id: EL524
Direction: SE
Distance: 0.823 mi., 4344 ft.
Elevation: 19 ft.
Relative: Higher

Site Name : ALL COTE COATINGS INC | BRESHON MACHINE
1311 E 25TH ST
TACOMA, WA 98421

Database(s) : [ALL SITES - WA, ECHO, FRS, RCRA_NONGEN]

Envirosite ID: 6557438
EPA ID: N/R

ALL SITES - WA

Facility Name :	All Cote Coatings Inc
Facility Address :	1311 E 25TH ST, TACOMA, 98421
County :	Pierce
Facility/Site ID :	54832571
Alternate Name :	N/R
Program Name :	N/R
WRIA :	10
Legislative District :	27
Congressional District :	9
Ecology Region :	SWRO
Ecology Program Phone :	N/R
Tribal Land :	Y
Latitude :	47.24085
Longitude :	-122.41473
Last Date in Agency List :	2023-01-03

Map Id: EL524
Direction: SE
Distance: 0.823 mi., 4344 ft.
Elevation: 19 ft.
Relative: Higher

Site Name : ALL COTE COATINGS INC | BRESHON MACHINE
1311 E 25TH ST
TACOMA, WA 98421

Database(s) : [ALL SITES - WA, ECHO, FRS, RCRA_NONGEN] ***(cont.)***

Envirosite ID: 6557438
EPA ID: N/R

ALL SITES - WA ***(cont.)***

Facility/Site ID :	54832571
Alternate Name :	N/R
Program Name :	N/R
WRIA :	10
Legislative District :	27
Congressional District :	9
Ecology Region :	SWRO
Ecology Program Phone :	(360) 407-6734
Tribal Land :	Y
Latitude :	47.24085
Longitude :	-122.41473
Last Date in Agency List :	2023-01-03

Program Details

Program :	HAZWASTE
Program ID :	WAH000000810
Interaction Type :	Hazardous Waste Generator
Interaction Type Description :	Facilities that generate any quantity of a dangerous waste. They may be classified as SQG, MQG, or LQG depending on hazardous waste generated for a given month.
Status :	Inactive
Start Date :	1997-02-18
End Date :	1997-12-31
SIC :	N/R
NAICS :	N/R

Program :	HAZWASTE
Program ID :	WAH000000810
Interaction Type :	Urban Waters
Interaction Type Description :	The site has been inspected by an Ecology Urban Waters Inspector.
Status :	Active
Start Date :	2008-06-03
End Date :	N/R
SIC :	N/R
NAICS :	N/R

Facility Name :	BRESHON MACHINE
Facility Address :	1311 E 25TH ST, TACOMA, 98421
County :	Pierce

Facility/Site ID :	9531
Alternate Name :	N/R
Program Name :	N/R
WRIA :	10
Legislative District :	27
Congressional District :	9
Ecology Region :	SWRO
Ecology Program Phone :	(360) 407-6734

Map Id: EL524
Direction: SE
Distance: 0.823 mi., 4344 ft.
Elevation: 19 ft.
Relative: Higher

Site Name : ALL COTE COATINGS INC | BRESHON MACHINE
1311 E 25TH ST
TACOMA, WA 98421

Database(s) : [ALL SITES - WA, ECHO, FRS, RCRA_NONGEN] ***(cont.)***

Envirosite ID: 6557438
EPA ID: N/R

ALL SITES - WA ***(cont.)***

Tribal Land :	Y
Latitude :	47.240927
Longitude :	-122.414975
Last Date in Agency List :	2023-01-03

Program Details

Program :	HAZWASTE
Program ID :	N/R
Interaction Type :	Revised Site Visit Program
Interaction Type Description :	HWTR engages in a variety of field work, site visits, and contacts with sites. While most compliance related activity is recorded into the EPA's RCRAInfo system, the other types of activities are recorded into the Revised Site Visit Program (RSVP).
Status :	Active
Start Date :	2008-06-03
End Date :	N/R
SIC :	N/R
NAICS :	N/R

ECHO

Facility Name :	ALL COTE COATINGS INC
Facility Address :	1311 E 25TH ST, TACOMA, WA 98421
County :	PIERCE
Last Inspection Date :	1999-11-22
Registry ID :	110005390077
FIPS Code :	53053
EPA Region :	10
Inspection Count :	0
Last Inspection Days :	8413
Informal Count :	0
Last Informal Action Date :	N/R
Formal Action Count :	0
Last Formal Action Date :	N/R
Total Penalties :	0
Penalty Count :	N/R
Last Penalty Date :	N/R
Last Penalty Amount :	N/R
QTRS IN NC :	0
Programs IN SNC :	0
Current Compliance Status :	No Violation Identified
Three-Year Compliance Status :	_____
Collection Method :	ADDRESS MATCHING-HOUSE NUMBER
Reference Point :	CENTER OF A FACILITY OR STATION
Accuracy Meters :	30

Map Id: EL524
Direction: SE
Distance: 0.823 mi., 4344 ft.
Elevation: 19 ft.
Relative: Higher

Site Name : ALL COTE COATINGS INC | BRESHON MACHINE
1311 E 25TH ST
TACOMA, WA 98421

Database(s) : [ALL SITES - WA, ECHO, FRS, RCRA_NONGEN] ***(cont.)***

Envirosite ID: 6557438
EPA ID: N/R

ECHO ***(cont.)***

Derived Tribes :	Puyallup Tribe of the Puyallup Reservation - 0 mile(s), Puyallup Tribe of the Puyallup Reservation - .4 mile(s), Muckleshoot Indian Tribe - 10.2 mile(s), Muckleshoot Indian Tribe - 13 mile(s), Nisqually Indian Tribe - 17.4 mile(s), Squaxin Island Tribe of the Squaxin Island Reservation - 22.8 mile(s), Squaxin Island Tribe of the Squaxin Island Reservation - 24.6 mile(s)
Derived HUC :	17110014
Derived WBD :	171100140502
Derived STCTY FIPS :	53053
Derived Zip :	98421
Derived CD113 :	09
Derived CB2010 :	530530602001172
MYRTK Universe :	NNN
NPDES IDs :	N/R
CWA Permit Types :	N/R
CWA Compliance Tracking :	N/R
CWA NAICS :	N/R
CWA SICS :	N/R
CWA Inspection Count :	N/R
CWA Last Inspection Days :	N/R
CWA Informal Count :	N/R
CWA Formal Action Count :	N/R
CWA Last Formal Action Date :	N/R
CWA Penalties :	N/R
CWA Last Penalty Date :	N/R
CWA Last Penalty Amount :	N/R
CWA Quarters IN NC :	N/R
CWA Current Compliance Status :	N/R
CWA Current SNC Flag :	N
CWA 13 Quarters Compliance Status :	N/R
CWA 13 Quarters Effluent Exceedances:	N/R
CWA Three-Year QNCR Codes :	N/R
DFR URL :	Click here for hyperlink provided by the agency.
Facility SIC :	N/R
Facility NAICS :	N/R
Facility Last Inspection EPA Date :	N/R
Facility Last Inspection State Date :	1999-11-22
Facility Last Formal Act EPA Date :	N/R
Facility Last Formal Act State Date :	N/R
Facility Last Informal Act EPA Date :	N/R
Facility Last Informal Act State Date:	N/R
Facility Federal Agency :	N/R
TRI Reporter :	N/R
Facility Imp Water Flag :	N/R
Current SNC Flag :	N
Indian County Flag :	N
Federal Flag :	N/R
US Mexico Border Flag :	N/R
Chesapeak Bay Flag :	N/R
AIR Flag :	N
NPDES Flag :	N
SDWIS Flag :	N
RCRA Flag :	Y
TRI Flag :	N

Map Id: EL524
Direction: SE
Distance: 0.823 mi., 4344 ft.
Elevation: 19 ft.
Relative: Higher

Site Name : ALL COTE COATINGS INC | BRESHON MACHINE
1311 E 25TH ST
TACOMA, WA 98421

Database(s) : [ALL SITES - WA, ECHO, FRS, RCRA_NONGEN] ***(cont.)***

Envirosite ID: 6557438
EPA ID: N/R

ECHO ***(cont.)***

GHG Flag :	N
Major Flag :	N/R
Active Flag :	N/R
NAA Flag :	N
Latitude :	47.2412
Longitude :	-122.41476
Last Date in Agency List :	2023-01-16

FRS

Facility Name :	ALL COTE COATINGS INC
Facility Address :	1311 E 25TH ST, TACOMA, WA 98421
County :	PIERCE

Site Details

Registry ID :	110005390077
FRS Facility URL :	Click here for hyperlink provided by the agency.
Last Date in Agency List :	2023-02-13

Source Description

Source Description :

RCRAInfo is EPA's comprehensive information system that supports the Resource Conservation and Recovery Act (RCRA) of 1976 and the Hazardous and Solid Waste Amendments (HSWA) of 1984 through the tracking of events and activities related to facilities that generate, transport, and treat, store, or dispose of hazardous waste. RCRAInfo allows RCRA program staff to track the notification, permit, compliance, and corrective action activities required under RCRA. RCRAInfo also supports generation of the National Hazardous Waste Biennial Report. All generators and treatment, storage, and disposal facilities who handle hazardous waste are required to report to the EPA Administrator at least once every two years to support creation of the Biennial Report.
The WA-FSIS provides a means to query and display data maintained by the Washington Department of Ecology. This system contains key information for each facility/site that is currently, or has been, of interest to the Air Quality, Dam Safety, Hazardous Waste, Toxics Cleanup, and Water Quality Programs.

FRS Environmental Interest

Source and System ID :

RCRAINFO - WAH000000810
WA-FSIS - 54832571

Facility Name :	BRESHON MACHINE
Facility Address :	1311 E 25TH ST, TACOMA, WA 98421
County :	PIERCE

Map Id: EL524
Direction: SE
Distance: 0.823 mi., 4344 ft.
Elevation: 19 ft.
Relative: Higher

Site Name : ALL COTE COATINGS INC | BRESHON MACHINE
1311 E 25TH ST
TACOMA, WA 98421

Database(s) : [ALL SITES - WA, ECHO, FRS, RCRA_NONGEN] ***(cont.)***

Envirosite ID: 6557438
EPA ID: N/R

FRS ***(cont.)***

Site Details

Registry ID :	110056487653
FRS Facility URL :	Click here for hyperlink provided by the agency.
Last Date in Agency List :	2023-02-13

Source Description

Source Description :

The WA-FSIS provides a means to query and display data maintained by the Washington Department of Ecology. This system contains key information for each facility/site that is currently, or has been, of interest to the Air Quality, Dam Safety, Hazardous Waste, Toxics Cleanup, and Water Quality Programs.

FRS Environmental Interest

Source and System ID :	WA-FSIS - 9531

RCRA_NONGEN

Facility Name :	ALL COTE COATINGS INC
Facility Address :	1311 E 25TH ST, TACOMA, WA 98421
County :	PIERCE
Date Form Received by Agency :	2000-04-01
EPA ID :	WAH000000810
Mailing Address :	1311 25TH ST SE, TACOMA, WA 98372
Contact :	JACK BESAW JR
Contact Address :	2510 S HOLGATE ST, TACOMA, WA 98402
Contact Country :	US
Contact Telephone :	253-572-1939
Contact Email :	N/R
EPA Region :	10
Land Type :	Other land type
Source Type :	Implementer
Classification :	Not a generator, verified
Description :	Not a generator, verified
Last Date in Agency List :	2023-01-23

Owner/Operator Summary

Owner/Operator Name :	ALL COTE COATINGS INC
Owner/Operator Address :	1311 E 25TH ST, TACOMA, WA 98421
Owner/Operator Country :	US
Owner/Operator Telephone :	000-000-0000
Owner/Operator Email :	N/R
Owner/Operator Fax :	N/R
Legal Status :	Private
Owner/Operator Type :	Operator
Owner/Operator Start Date :	N/R
Owner/Operator End Date :	N/R

Map Id: EL524
Direction: SE
Distance: 0.823 mi., 4344 ft.
Elevation: 19 ft.
Relative: Higher

Site Name : ALL COTE COATINGS INC | BRESHON MACHINE
1311 E 25TH ST
TACOMA, WA 98421

Database(s) : [ALL SITES - WA, ECHO, FRS, RCRA_NONGEN] ***(cont.)***

Envirosite ID: 6557438
EPA ID: N/R

RCRA_NONGEN ***(cont.)***

Owner/Operator Name :	BESAW JR, JACK
Owner/Operator Address :	PO BOX 73847, PUYALLUP, WA 98373
Owner/Operator Country :	US
Owner/Operator Telephone :	253-572-1939
Owner/Operator Email :	N/R
Owner/Operator Fax :	N/R
Legal Status :	Private
Owner/Operator Type :	Owner
Owner/Operator Start Date :	1997-02-20
Owner/Operator End Date :	N/R

Owner/Operator Name :	RTM JOINT VENTURE
Owner/Operator Address :	PO BOX 2061, TACOMA, WA 98401
Owner/Operator Country :	US
Owner/Operator Telephone :	000-000-0000
Owner/Operator Email :	N/R
Owner/Operator Fax :	N/R
Legal Status :	Private
Owner/Operator Type :	Owner
Owner/Operator Start Date :	N/R
Owner/Operator End Date :	N/R

Handler Activities Summary

U.S. Importer of Hazardous Waste :	N
Mixed Waste (Haz. and Radioactive) :	N
Recycler of Hazardous Waste :	N
Transporter of Hazardous Waste :	N
Treater, Storer or Disposer of HW :	N
Underground Injection Activity :	N
On-site Burner Exemption :	N
Furnace Exemption :	N
Used Oil Fuel Burner :	N
Used Oil Processor :	N
Used Oil Refiner :	N
Used Oil Fuel Marketer to Burner :	N
Used Oil Specification Marketer :	N
Used Oil Transfer Facility :	N
Used Oil Transporter :	N

Historical Generators

Date Form Received by Agency :	2000-03-31
Facility Name :	ALL COTE COATINGS INC
Classification :	Not a generator, verified

Date Form Received by Agency :	1998-02-09
Facility Name :	ALL COTE COATINGS INC
Classification :	Very Small Quantity Generator

Map Id: EL524
Direction: SE
Distance: 0.823 mi., 4344 ft.
Elevation: 19 ft.
Relative: Higher

Site Name : ALL COTE COATINGS INC | BRESHON MACHINE
1311 E 25TH ST
TACOMA, WA 98421

Database(s) : [ALL SITES - WA, ECHO, FRS, RCRA_NONGEN] ***(cont.)***

Envirosite ID: 6557438
EPA ID: N/R

RCRA_NONGEN ***(cont.)***

Date Form Received by Agency :	1997-02-18
Facility Name :	ALL COTE COATINGS INC
Classification :	Very Small Quantity Generator

Notices of Violations Summary

Regulation Violated :	N

Evaluation Action Summary

Evaluation Date :	1999-11-22
Evaluation :	COMPLIANCE EVALUATION INSPECTION ON-SITE
Area of Violation :	N/R
Date Achieved Compliance :	N/R
Evaluation Lead Agency :	State

Map Id: EI525
Direction: SW
Distance: 0.823 mi., 4348 ft.
Elevation: 148 ft.
Relative: Higher

Site Name : TOTEM ELECTRIC
2332 JEFFERSON AVE
TACOMA, WA 98402

Database(s) : [ALL SITES - WA, FRS]

Envirosite ID: 50655431
EPA ID: N/R

ALL SITES - WA

Facility Name :	TOTEM ELECTRIC
Facility Address :	2332 JEFFERSON AVE, TACOMA, 98402
County :	N/R
Facility/Site ID :	4624386
Alternate Name :	N/R
Program Name :	N/R
WRIA :	10
Legislative District :	27
Congressional District :	6
Ecology Region :	SWRO
Ecology Program Phone :	N/R
Tribal Land :	N
Latitude :	47.240339
Longitude :	-122.439098
Last Date in Agency List :	2023-01-03

Program Details

Program :	N/R
Program ID :	N/R

Map Id: EI525
Direction: SW
Distance: 0.823 mi., 4348 ft.
Elevation: 148 ft.
Relative: Higher

Site Name : TOTEM ELECTRIC
2332 JEFFERSON AVE
TACOMA, WA 98402

Database(s) : [ALL SITES - WA, FRS] ***(cont.)***

Envirosite ID: 50655431
EPA ID: N/R

ALL SITES - WA ***(cont.)***

Interaction Type :	Urban Waters
Interaction Type Description :	The site has been inspected by an Ecology Urban Waters Inspector.
Status :	Active
Start Date :	2008-08-12
End Date :	N/R
SIC :	N/R
NAICS :	N/R

FRS

Facility Name :	TOTEM ELECTRIC
Facility Address :	2332 JEFFERSON AVE, TACOMA, WA 98402
County :	PIERCE

Site Details

Registry ID :	110037547072
FRS Facility URL :	Click here for hyperlink provided by the agency.
Last Date in Agency List :	2023-02-13

Source Description

Source Description :

The WA-FSIS provides a means to query and display data maintained by the Washington Department of Ecology. This system contains key information for each facility/site that is currently, or has been, of interest to the Air Quality, Dam Safety, Hazardous Waste, Toxics Cleanup, and Water Quality Programs.

FRS Environmental Interest

Source and System ID :	WA-FSIS - 4624386

Map Id: DX526
Direction: ESE
Distance: 0.825 mi., 4357 ft.
Elevation: 20 ft.
Relative: Higher

Site Name : CARDLOCK FUELS SYSTEM | PYRAMID GOLD II, LLC | PILOT TRAVEL CENTER #1173
1428 PUYALLUP AVE
TACOMA | Tacoma, WA

Database(s) : [ALL SITES - WA, CSCSL NFA - WA, DOCKET, ECHO, EPA UST, FRS, HSL - WA, LUST - WA, RCRA_NONGEN, UST - WA, VCP - WA]

Envirosite ID: 6572057
EPA ID: N/R

ALL SITES - WA

Facility Name :	CARDLOCK FUELS SYSTEM

Map Id: DX526
Direction: ESE
Distance: 0.825 mi., 4357 ft.
Elevation: 20 ft.
Relative: Higher

Site Name : CARDLOCK FUELS SYSTEM | PYRAMID GOLD II, LLC | PILOT TRAVEL CENTER #1173
1428 PUYALLUP AVE
TACOMA | Tacoma, WA

Database(s) : [ALL SITES - WA, CSCSL NFA - WA, DOCKET, ECHO, EPA UST, FRS, HSL - WA, LUST - WA, RCRA_NONGEN, UST - WA, VCP - WA] ***(cont.)***

Envirosite ID: 6572057
EPA ID: N/R

ALL SITES - WA ***(cont.)***

Facility Address :	1428 PUYALLUP AVE, TACOMA, 98421
County :	Pierce
Facility/Site ID :	51265552
Alternate Name :	N/R
Program Name :	N/R
WRIA :	10
Legislative District :	27
Congressional District :	9
Ecology Region :	SWRO
Ecology Program Phone :	(360) 407-6734
Tribal Land :	Y
Latitude :	47.241789
Longitude :	-122.412777
Last Date in Agency List :	2023-01-03

Facility/Site ID :	51265552
Alternate Name :	CARDLOCK FUELS FACILITY
Program Name :	N/R
WRIA :	10
Legislative District :	27
Congressional District :	9
Ecology Region :	SWRO
Ecology Program Phone :	(360) 407-7224
Tribal Land :	Y
Latitude :	47.241789
Longitude :	-122.412777
Last Date in Agency List :	2023-01-03

Facility/Site ID :	51265552
Alternate Name :	PYRAMID GOLD II, LLC
Program Name :	N/R
WRIA :	10
Legislative District :	27
Congressional District :	9
Ecology Region :	SWRO
Ecology Program Phone :	(360) 407-7224
Tribal Land :	Y
Latitude :	47.241789
Longitude :	-122.412777
Last Date in Agency List :	2023-01-03

Facility/Site ID :	51265552
Alternate Name :	N/R
Program Name :	N/R
WRIA :	10
Legislative District :	27

Map Id: DX526
Direction: ESE
Distance: 0.825 mi., 4357 ft.
Elevation: 20 ft.
Relative: Higher

Site Name : CARDLOCK FUELS SYSTEM | PYRAMID GOLD II, LLC | PILOT TRAVEL CENTER #1173
1428 PUYALLUP AVE
TACOMA | Tacoma, WA

Database(s) : [ALL SITES - WA, CSCSL NFA - WA, DOCKET, ECHO, EPA UST, FRS, HSL - WA, LUST - WA, RCRA_NONGEN, UST - WA, VCP - WA] ***(cont.)***

Envirosite ID: 6572057
EPA ID: N/R

ALL SITES - WA ***(cont.)***

Congressional District :	9
Ecology Region :	SWRO
Ecology Program Phone :	(360) 407-7224
Tribal Land :	Y
Latitude :	47.241789
Longitude :	-122.412777
Last Date in Agency List :	2023-01-03

Program Details

Program :	TOXICS
Program ID :	547111
Interaction Type :	Voluntary Cleanup Sites
Interaction Type Description :	For a fee, Ecology staff will review an independent cleanup report(s) and provide a written decision about the adequacy of the cleanup actions taken and described in the report.
Status :	Inactive
Start Date :	2005-02-10
End Date :	2008-08-28
SIC :	554 - GASOLINE SERVICE STATIONS
NAICS :	N/R

Program :	TOXICS
Program ID :	547111
Interaction Type :	LUST Facility
Interaction Type Description :	A leaking underground tank cleanup site being cleaned up with Ecology oversight or review.
Status :	Inactive
Start Date :	2003-12-02
End Date :	2008-08-28
SIC :	N/R
NAICS :	4471 - Gasoline Stations

Program :	TOXICS
Program ID :	547111
Interaction Type :	Voluntary Cleanup Sites
Interaction Type Description :	For a fee, Ecology staff will review an independent cleanup report(s) and provide a written decision about the adequacy of the cleanup actions taken and described in the report.
Status :	Inactive
Start Date :	2005-02-10
End Date :	2008-08-28

Map Id: DX526
Direction: ESE
Distance: 0.825 mi., 4357 ft.
Elevation: 20 ft.
Relative: Higher

Site Name : CARDLOCK FUELS SYSTEM | PYRAMID GOLD II, LLC | PILOT TRAVEL CENTER #1173
1428 PUYALLUP AVE
TACOMA | Tacoma, WA

Database(s) : [ALL SITES - WA, CSCSL NFA - WA, DOCKET, ECHO, EPA UST, FRS, HSL - WA, LUST - WA, RCRA_NONGEN, UST - WA, VCP - WA] ***(cont.)***

Envirosite ID: 6572057
EPA ID: N/R

ALL SITES - WA ***(cont.)***

SIC :	N/R
NAICS :	N/R
Program :	TOXICS
Program ID :	547111
Interaction Type :	LUST Facility
Interaction Type Description :	A leaking underground tank cleanup site being cleaned up with Ecology oversight or review.
Status :	Inactive
Start Date :	2003-12-02
End Date :	2008-08-28
SIC :	N/R
NAICS :	N/R
Program :	TOXICS
Program ID :	547111
Interaction Type :	Voluntary Cleanup Sites
Interaction Type Description :	For a fee, Ecology staff will review an independent cleanup report(s) and provide a written decision about the adequacy of the cleanup actions taken and described in the report.
Status :	Inactive
Start Date :	2005-02-10
End Date :	2008-08-28
SIC :	N/R
NAICS :	44719 - Other Gasoline Stations
Program :	TOXICS
Program ID :	547111
Interaction Type :	Hazardous Waste Generator
Interaction Type Description :	Facilities that generate any quantity of a dangerous waste. They may be classified as SQG, MQG, or LQG depending on hazardous waste generated for a given month.
Status :	Inactive
Start Date :	2000-10-03
End Date :	2002-12-31
SIC :	N/R
NAICS :	44719 - Other Gasoline Stations
Program :	TOXICS
Program ID :	547111
Interaction Type :	Hazardous Waste Generator

Map Id: DX526
Direction: ESE
Distance: 0.825 mi., 4357 ft.
Elevation: 20 ft.
Relative: Higher

Site Name : CARDLOCK FUELS SYSTEM | PYRAMID GOLD II, LLC | PILOT TRAVEL CENTER #1173
1428 PUYALLUP AVE
TACOMA | Tacoma, WA

Database(s) : [ALL SITES - WA, CSCSL NFA - WA, DOCKET, ECHO, EPA UST, FRS, HSL - WA, LUST - WA, RCRA_NONGEN, UST - WA, VCP - WA] ***(cont.)***

Envirosite ID: 6572057
EPA ID: N/R

ALL SITES - WA ***(cont.)***

Interaction Type Description :	Facilities that generate any quantity of a dangerous waste. They may be classified as SQG, MQG, or LQG depending on hazardous waste generated for a given month.
Status :	Inactive
Start Date :	2000-10-03
End Date :	2002-12-31
SIC :	N/R
NAICS :	N/R
Program :	TOXICS
Program ID :	547111
Interaction Type :	Underground Storage Tank
Interaction Type Description :	Any one or combination of tanks (including connecting underground pipes) that is used to contain regulated substances and has a tank volume of ten percent or more beneath the surface of the ground. This term does not include any of the exempt UST systems specified in WAC 173-360-110(2) or any piping connected thereto. See WAC 173-360
Status :	Active
Start Date :	2000-09-28
End Date :	N/R
SIC :	554 - GASOLINE SERVICE STATIONS
NAICS :	N/R
Program :	TOXICS
Program ID :	547111
Interaction Type :	Underground Storage Tank
Interaction Type Description :	Any one or combination of tanks (including connecting underground pipes) that is used to contain regulated substances and has a tank volume of ten percent or more beneath the surface of the ground. This term does not include any of the exempt UST systems specified in WAC 173-360-110(2) or any piping connected thereto. See WAC 173-360
Status :	Active
Start Date :	2000-09-28
End Date :	N/R
SIC :	N/R
NAICS :	44719 - Other Gasoline Stations
Program :	TOXICS
Program ID :	547111
Interaction Type :	Underground Storage Tank

Map Id: DX526
Direction: ESE
Distance: 0.825 mi., 4357 ft.
Elevation: 20 ft.
Relative: Higher

Site Name : CARDLOCK FUELS SYSTEM | PYRAMID GOLD II, LLC | PILOT TRAVEL CENTER #1173
1428 PUYALLUP AVE
TACOMA | Tacoma, WA

Database(s) : [ALL SITES - WA, CSCSL NFA - WA, DOCKET, ECHO, EPA UST, FRS, HSL - WA, LUST - WA, RCRA_NONGEN, UST - WA, VCP - WA] ***(cont.)***

Envirosite ID: 6572057
EPA ID: N/R

ALL SITES - WA ***(cont.)***

Interaction Type Description :	Any one or combination of tanks (including connecting underground pipes) that is used to contain regulated substances and has a tank volume of ten percent or more beneath the surface of the ground. This term does not include any of the exempt UST systems specified in WAC 173-360-110(2) or any piping connected thereto. See WAC 173-360
Status :	Active
Start Date :	2000-09-28
End Date :	N/R
SIC :	N/R
NAICS :	N/R

CSCSL NFA - WA

Facility Name :	CARDLOCK FUELS SYSTEM
Facility Address :	1428 PUYALLUP AVE, TACOMA, 98421
County :	Pierce
NFA Date :	2008-08-28
Facility Site ID :	51265552
Cleanup Site ID :	6188
Rank :	N/R
VCP :	N/R
Alternate Site Names :	CARDLOCK FUELS FACILITY,PILOT TRAVEL CENTER #1173,PYRAMID GOLD II,PYRAMID GOLD II,LLC
NFA Reason :	Voluntary Cleanup Program Review
Site Status :	NFA
Region :	Southwest
Responsible Unit :	Southwest
Latitude :	47.241789
Longitude :	-122.412777
Last Date in Agency List :	2023-02-23

Contaminants

Contaminant Name :	Arsenic
Ground Water :	N/R
Surface Water :	N/R
Soil :	Below Cleanup Levels
Sediment :	N/R
Air :	N/R
Bedrock :	N/R
Contaminant Name :	Halogenated Organics
Ground Water :	N/R
Surface Water :	N/R

Map Id: DX526
Direction: ESE
Distance: 0.825 mi., 4357 ft.
Elevation: 20 ft.
Relative: Higher

Site Name : CARDLOCK FUELS SYSTEM | PYRAMID GOLD II, LLC | PILOT TRAVEL CENTER #1173
1428 PUYALLUP AVE
TACOMA | Tacoma, WA

Database(s) : [ALL SITES - WA, CSCSL NFA - WA, DOCKET, ECHO, EPA UST, FRS, HSL - WA, LUST - WA, RCRA_NONGEN, UST - WA, VCP - WA] ***(cont.)***

Envirosite ID: 6572057
EPA ID: N/R

CSCSL NFA - WA ***(cont.)***

Soil :	Below Cleanup Levels
Sediment :	N/R
Air :	N/R
Bedrock :	N/R

Contaminant Name :	Metals Priority Pollutants
Ground Water :	Remediated
Surface Water :	N/R
Soil :	Below Cleanup Levels
Sediment :	N/R
Air :	N/R
Bedrock :	N/R

Contaminant Name :	Non-Halogenated Solvents
Ground Water :	N/R
Surface Water :	N/R
Soil :	Below Cleanup Levels
Sediment :	N/R
Air :	N/R
Bedrock :	N/R

Contaminant Name :	Petroleum Products-Unspecified
Ground Water :	N/R
Surface Water :	N/R
Soil :	Remediated
Sediment :	N/R
Air :	N/R
Bedrock :	N/R

Contaminant Name :	Petroleum-Diesel
Ground Water :	Confirmed Above Cleanup Levels
Surface Water :	N/R
Soil :	N/R
Sediment :	N/R
Air :	N/R
Bedrock :	N/R

DOCKET

Facility Name :	CARDLOCK FUELS SYSTEM
Facility Address :	1428 PUYALLUP AVE, TACOMA, WA 98421

Site Activity Details

Enforcement Action Case Number :	10-2015-0160
Activity ID :	3600391813

Map Id: DX526
Direction: ESE
Distance: 0.825 mi., 4357 ft.
Elevation: 20 ft.
Relative: Higher

Site Name : CARDLOCK FUELS SYSTEM | PYRAMID GOLD II, LLC | PILOT TRAVEL CENTER #1173
1428 PUYALLUP AVE
TACOMA | Tacoma, WA

Database(s) : [ALL SITES - WA, CSCSL NFA - WA, DOCKET, ECHO, EPA UST, FRS, HSL - WA, LUST - WA, RCRA_NONGEN, UST - WA, VCP - WA] ***(cont.)***

Envirosite ID: 6572057
EPA ID: N/R

DOCKET ***(cont.)***

Enforcement Action Name :	CARDLOCK FUELS SYSTEM
Last Date in Agency List :	2022-12-14
Final Ordr Iss/Final Order Enter Date:	2015-09-09
Complaint/Proposed Order Actual Date:	N/R
Final Order Issued Actual Date :	2015-09-09
Final Order Name :	Pyramid Gold II

Complaint Summary

Respondent/Defendant Name :	Pyramid Gold II
Named in Complaint :	Y
Named in Final Order :	Y
SEP Category :	N/R
SEP Description :	N/R
Regional Docket Number :	N/R

Standard Industrial Classification (SIC) Summary

Registry ID :	110012562716
Primary SIC :	N/R
Primary NAICS :	N/R
Settlement FRS ICIS Facility :	3600056778 - CARDLOCK FUELS SYSTEM
Pollutants (SRS) :	N/R
Admin EA Closed Actual Date :	2015-09-29
Enforcement Action Name :	Pyramid Gold II
Enforcement Action Resolution :	Final Order With Penalty
Violation Types :	N/R
Case Law Sections :	RCRA 9003 - UST Release Detection, Prevention, Correction Regulations

Map Id: DX526
Direction: ESE
Distance: 0.825 mi., 4357 ft.
Elevation: 20 ft.
Relative: Higher

Site Name : CARDLOCK FUELS SYSTEM | PYRAMID GOLD II, LLC | PILOT TRAVEL CENTER #1173
1428 PUYALLUP AVE
TACOMA | Tacoma, WA

Database(s) : [ALL SITES - WA, CSCSL NFA - WA, DOCKET, ECHO, EPA UST, FRS, HSL - WA, LUST - WA, RCRA_NONGEN, UST - WA, VCP - WA] ***(cont.)***

Envirosite ID: 6572057
EPA ID: N/R

DOCKET ***(cont.)***

Violation Penalties and Compliance Summary

Compliance Action Cost :	400
EPA Penalty Assessed Amount :	210
Cost Recovery Required :	N/R
Cost of SEP :	0
Cost of Complying Actions :	N/R

ECHO

Facility Name :	CARDLOCK FUELS SYSTEM
Facility Address :	1428 PUYALLUP AVE, TACOMA, WA 98421
County :	PIERCE
Last Inspection Date :	2015-06-30
Registry ID :	110012562716
FIPS Code :	53053
EPA Region :	10
Inspection Count :	0
Last Inspection Days :	2714
Informal Count :	0
Last Informal Action Date :	N/R
Formal Action Count :	0
Last Formal Action Date :	2015-09-09
Total Penalties :	0
Penalty Count :	N/R
Last Penalty Date :	2015-09-09
Last Penalty Amount :	210
QTRS IN NC :	0
Programs IN SNC :	0
Current Compliance Status :	No Violation Identified
Three-Year Compliance Status :	_____
Collection Method :	ADDRESS MATCHING-HOUSE NUMBER
Reference Point :	CENTER OF A FACILITY OR STATION
Accuracy Meters :	30
Derived Tribes :	Puyallup Tribe of the Puyallup Reservation - 0 mile(s), Puyallup Tribe of the Puyallup Reservation - .5 mile(s), Muckleshoot Indian Tribe - 10.1 mile(s), Muckleshoot Indian Tribe - 12.9 mile(s), Nisqually Indian Tribe - 17.5 mile(s), Squaxin Island Tribe of the Squaxin Island Reservation - 22.9 mile(s), Squaxin Island Tribe of the Squaxin Island Reservation - 24.7 mile(s)
Derived HUC :	17110014
Derived WBD :	171100140502
Derived STCTY FIPS :	53053
Derived Zip :	98421
Derived CD113 :	09
Derived CB2010 :	530530602001169
MYRTK Universe :	NNN
NPDES IDs :	N/R

Map Id: DX526
Direction: ESE
Distance: 0.825 mi., 4357 ft.
Elevation: 20 ft.
Relative: Higher

Site Name : CARDLOCK FUELS SYSTEM | PYRAMID GOLD II, LLC | PILOT TRAVEL CENTER #1173
1428 PUYALLUP AVE
TACOMA | Tacoma, WA

Database(s) : [ALL SITES - WA, CSCSL NFA - WA, DOCKET, ECHO, EPA UST, FRS, HSL - WA, LUST - WA, RCRA_NONGEN, UST - WA, VCP - WA] ***(cont.)***

Envirosite ID: 6572057
EPA ID: N/R

ECHO ***(cont.)***

CWA Permit Types :	N/R
CWA Compliance Tracking :	N/R
CWA NAICS :	N/R
CWA SICS :	N/R
CWA Inspection Count :	N/R
CWA Last Inspection Days :	N/R
CWA Informal Count :	N/R
CWA Formal Action Count :	N/R
CWA Last Formal Action Date :	N/R
CWA Penalties :	N/R
CWA Last Penalty Date :	N/R
CWA Last Penalty Amount :	N/R
CWA Quarters IN NC :	N/R
CWA Current Compliance Status :	N/R
CWA Current SNC Flag :	N
CWA 13 Quarters Compliance Status :	N/R
CWA 13 Quarters Effluent Exceedances:	N/R
CWA Three-Year QNCR Codes :	N/R
DFR URL :	Click here for hyperlink provided by the agency.
Facility SIC :	N/R
Facility NAICS :	44719 - Other Gasoline Stations
Facility Last Inspection EPA Date :	2015-06-30
Facility Last Inspection State Date :	N/R
Facility Last Formal Act EPA Date :	2015-09-09
Facility Last Formal Act State Date :	N/R
Facility Last Informal Act EPA Date :	N/R
Facility Last Informal Act State Date:	N/R
Facility Federal Agency :	N/R
TRI Reporter :	N/R
Facility Imp Water Flag :	N/R
Current SNC Flag :	N
Indian County Flag :	Y
Federal Flag :	N/R
US Mexico Border Flag :	N/R
Chesapeak Bay Flag :	N/R
AIR Flag :	N
NPDES Flag :	N
SDWIS Flag :	N
RCRA Flag :	Y
TRI Flag :	N
GHG Flag :	N
Major Flag :	N/R
Active Flag :	N/R
NAA Flag :	N
Latitude :	47.24239
Longitude :	-122.41283
Last Date in Agency List :	2023-01-16

EPA UST

Facility Name :	PYRAMID GOLD II, LLC
Facility Address :	1428 PUYALLUP AVE, Tacoma, Washington 984212327

Map Id: DX526
Direction: ESE
Distance: 0.825 mi., 4357 ft.
Elevation: 20 ft.
Relative: Higher

Site Name : CARDLOCK FUELS SYSTEM | PYRAMID GOLD II, LLC | PILOT TRAVEL CENTER #1173
1428 PUYALLUP AVE
TACOMA | Tacoma, WA

Database(s) : [ALL SITES - WA, CSCSL NFA - WA, DOCKET, ECHO, EPA UST, FRS, HSL - WA, LUST - WA, RCRA_NONGEN, UST - WA, VCP - WA] ***(cont.)***

Envirosite ID: 6572057
EPA ID: N/R

EPA UST ***(cont.)***

County :	Pierce
Facility ID :	WA51265552
Facility Status :	Open UST(s)
Open USTs :	3
Closed USTs :	0
Temporarily Out of Service USTs :	0
Date of Last Inspection :	N/R
EPA Region :	10
Tribe :	N/R
Facility ID 2 :	N/R
Latitude :	47.241789
Longitude :	-122.412777
Last Date in Agency List :	2023-01-30

Tank Details

Tank ID :	WA51265552_DIESEL
Tank Status :	Open
Installation Date :	2000-07-08
Removal Date :	N/R
Capacity :	20000
Substances :	D Diesel
Tank Wall Type :	N/R

Tank ID :	WA51265552_DIESEL2
Tank Status :	Open
Installation Date :	2007-02-01
Removal Date :	N/R
Capacity :	N/R
Substances :	D Diesel
Tank Wall Type :	N/R

Tank ID :	WA51265552_DIESEL3
Tank Status :	Open
Installation Date :	2007-02-01
Removal Date :	N/R
Capacity :	N/R
Substances :	D Diesel
Tank Wall Type :	N/R

FRS

Facility Name :	CARDLOCK FUELS SYSTEM
Facility Address :	1428 PUYALLUP AVE, TACOMA, WA 98421
County :	PIERCE

Map Id: DX526
Direction: ESE
Distance: 0.825 mi., 4357 ft.
Elevation: 20 ft.
Relative: Higher

Site Name : CARDLOCK FUELS SYSTEM | PYRAMID GOLD II, LLC | PILOT TRAVEL CENTER #1173
1428 PUYALLUP AVE
TACOMA | Tacoma, WA

Database(s) : [ALL SITES - WA, CSCSL NFA - WA, DOCKET, ECHO, EPA UST, FRS, HSL - WA, LUST - WA, RCRA_NONGEN, UST - WA, VCP - WA] ***(cont.)***

Envirosite ID: 6572057
EPA ID: N/R

FRS ***(cont.)***

Site Details

Registry ID :	110012562716
FRS Facility URL :	Click here for hyperlink provided by the agency.
Last Date in Agency List :	2023-02-13

Source Description

Source Description :

RCRAInfo is EPA's comprehensive information system that supports the Resource Conservation and Recovery Act (RCRA) of 1976 and the Hazardous and Solid Waste Amendments (HSWA) of 1984 through the tracking of events and activities related to facilities that generate, transport, and treat, store, or dispose of hazardous waste. RCRAInfo allows RCRA program staff to track the notification, permit, compliance, and corrective action activities required under RCRA. RCRAInfo also supports generation of the National Hazardous Waste Biennial Report. All generators and treatment, storage, and disposal facilities who handle hazardous waste are required to report to the EPA Administrator at least once every two years to support creation of the Biennial Report.
The WA-FSIS provides a means to query and display data maintained by the Washington Department of Ecology. This system contains key information for each facility/site that is currently, or has been, of interest to the Air Quality, Dam Safety, Hazardous Waste, Toxics Cleanup, and Water Quality Programs.

FRS Environmental Interest

Source and System ID :	RCRAINFO - WAH000013037 WA-FSIS - 51265552

HSL - WA

Facility Name :	CARDLOCK FUELS SYSTEM
Facility Address :	1428 Puyallup Ave, Tacoma, 98421
County :	Pierce

Site Details

Facility Site ID :	51265552
Cleanup Site ID :	6188
Status :	No Further Action
Site Rank :	N/R
Alternative Site Name :	N/R
Region :	N/R
Resposbile Unit :	N/R
Institutional Control :	N/R
Current VCP :	N/R
Past VCP :	N/R
Latitude :	N/R

Map Id: DX526
Direction: ESE
Distance: 0.825 mi., 4357 ft.
Elevation: 20 ft.
Relative: Higher

Site Name : CARDLOCK FUELS SYSTEM | PYRAMID GOLD II, LLC | PILOT TRAVEL CENTER #1173
1428 PUYALLUP AVE
TACOMA | Tacoma, WA

Database(s) : [ALL SITES - WA, CSCSL NFA - WA, DOCKET, ECHO, EPA UST, FRS, HSL - WA, LUST - WA, RCRA_NONGEN, UST - WA, VCP - WA] ***(cont.)***

Envirosite ID: 6572057
EPA ID: N/R

HSL - WA ***(cont.)***

Longitude :	N/R
Agency Hyperlink :	Click here for hyperlink provided by the agency.
Last Date in Agency List :	2022-02-11
Facility Name :	CARDLOCK FUELS SYSTEM
Facility Address :	1428 PUYALLUP AVE, TACOMA, 98421
County :	Pierce

Site Details

Facility Site ID :	51265552
Cleanup Site ID :	6188
Status :	No Further Action
Site Rank :	N/R
Alternative Site Name :	CARDLOCK FUELS FACILITY,PILOT TRAVEL CENTER #1173,PYRAMID GOLD II,PYRAMID GOLD II,LLC
Region :	Southwest
Resposbile Unit :	Southwest
Institutional Control :	N/R
Current VCP :	N/R
Past VCP :	Yes
Latitude :	47.2417891096
Longitude :	-122.412777137
Agency Hyperlink :	Click here for hyperlink provided by the agency.
Last Date in Agency List :	2023-02-28

Contaminants

Contaminant Name :	Non-Halogenated Solvents
Ground water :	N/R
Surface water :	N/R
Soil :	Below Cleanup Levels
Sediment :	N/R
Air :	N/R
Bedrock :	N/R
Contaminant Name :	Petroleum-Diesel
Ground water :	Confirmed Above Cleanup Levels
Surface water :	N/R
Soil :	N/R
Sediment :	N/R
Air :	N/R
Bedrock :	N/R

Map Id: DX526
Direction: ESE
Distance: 0.825 mi., 4357 ft.
Elevation: 20 ft.
Relative: Higher

Site Name : CARDLOCK FUELS SYSTEM | PYRAMID GOLD II, LLC | PILOT TRAVEL CENTER #1173
1428 PUYALLUP AVE
TACOMA | Tacoma, WA

Database(s) : [ALL SITES - WA, CSCSL NFA - WA, DOCKET, ECHO, EPA UST, FRS, HSL - WA, LUST - WA, RCRA_NONGEN, UST - WA, VCP - WA] ***(cont.)***

Envirosite ID: 6572057
EPA ID: N/R

HSL - WA ***(cont.)***

Contaminant Name :	Halogenated Organics
Ground water :	N/R
Surface water :	N/R
Soil :	Below Cleanup Levels
Sediment :	N/R
Air :	N/R
Bedrock :	N/R

Contaminant Name :	Metals Priority Pollutants
Ground water :	Remediated
Surface water :	N/R
Soil :	Below Cleanup Levels
Sediment :	N/R
Air :	N/R
Bedrock :	N/R

Contaminant Name :	Arsenic
Ground water :	N/R
Surface water :	N/R
Soil :	Below Cleanup Levels
Sediment :	N/R
Air :	N/R
Bedrock :	N/R

Contaminant Name :	Petroleum Products-Unspecified
Ground water :	N/R
Surface water :	N/R
Soil :	Remediated
Sediment :	N/R
Air :	N/R
Bedrock :	N/R

LUST - WA

Facility Name :	CARDLOCK FUELS SYSTEM
Facility Address :	1428 PUYALLUP AVE, TACOMA, 98421
County :	Pierce

Site Details

LUST Status Date :	2008-08-28
LUST Status Type :	LUST - NFA
Facility Site ID :	51265552
Cleanup Site ID :	6188
LUST ID :	5905
UST ID :	547111

Map Id: DX526
Direction: ESE
Distance: 0.825 mi., 4357 ft.
Elevation: 20 ft.
Relative: Higher

Site Name : CARDLOCK FUELS SYSTEM | PYRAMID GOLD II, LLC | PILOT TRAVEL CENTER #1173
1428 PUYALLUP AVE
TACOMA | Tacoma, WA

Database(s) : [ALL SITES - WA, CSCSL NFA - WA, DOCKET, ECHO, EPA UST, FRS, HSL - WA, LUST - WA, RCRA_NONGEN, UST - WA, VCP - WA] ***(cont.)***

Envirosite ID: 6572057
EPA ID: N/R

LUST - WA ***(cont.)***

Alternate Site Names :	CARDLOCK FUELS FACILITY,PILOT TRAVEL CENTER #1173,PYRAMID GOLD II,PYRAMID GOLD II,LLC
Release Date :	2003-12-02
Process Type :	N/R
Responsible Unit :	Southwest
Region :	Southwest
Latitude :	47.241789
Longitude :	-122.412777
Last Date in Agency List :	2023-03-20

Contaminants

Contaminant Name :	Petroleum-Diesel
Ground Water :	Confirmed Above Cleanup Levels
Surface Water :	N/R
Soil :	N/R
Sediment :	N/R
Air :	N/R
Bedrock :	N/R

Contaminant Name :	Non-Halogenated Solvents
Ground Water :	N/R
Surface Water :	N/R
Soil :	Below Cleanup Levels
Sediment :	N/R
Air :	N/R
Bedrock :	N/R

Contaminant Name :	Metals Priority Pollutants
Ground Water :	Remediated
Surface Water :	N/R
Soil :	Below Cleanup Levels
Sediment :	N/R
Air :	N/R
Bedrock :	N/R

Contaminant Name :	Halogenated Organics
Ground Water :	N/R
Surface Water :	N/R
Soil :	Below Cleanup Levels
Sediment :	N/R
Air :	N/R
Bedrock :	N/R

Map Id: DX526
Direction: ESE
Distance: 0.825 mi., 4357 ft.
Elevation: 20 ft.
Relative: Higher

Site Name : CARDLOCK FUELS SYSTEM | PYRAMID GOLD II, LLC | PILOT TRAVEL CENTER #1173
1428 PUYALLUP AVE
TACOMA | Tacoma, WA

Database(s) : [ALL SITES - WA, CSCSL NFA - WA, DOCKET, ECHO, EPA UST, FRS, HSL - WA, LUST - WA, RCRA_NONGEN, UST - WA, VCP - WA] ***(cont.)***

Envirosite ID: 6572057
EPA ID: N/R

LUST - WA ***(cont.)***

Contaminant Name :	Arsenic
Ground Water :	N/R
Surface Water :	N/R
Soil :	Below Cleanup Levels
Sediment :	N/R
Air :	N/R
Bedrock :	N/R

Contaminant Name :	Petroleum Products-Unspecified
Ground Water :	N/R
Surface Water :	N/R
Soil :	Remediated
Sediment :	N/R
Air :	N/R
Bedrock :	N/R

RCRA_NONGEN

Facility Name :	CARDLOCK FUELS SYSTEM
Facility Address :	1428 PUYALLUP AVE, TACOMA, WA 98421
County :	PIERCE

Date Form Received by Agency :	2003-04-19
EPA ID :	WAH000013037
Mailing Address :	PO BOX 7003, LANCASTER, WA 93539
Contact :	VIOLA BANKHEAD
Contact Address :	1800 W KATELLA STE 400, ORANGE, CA 92863
Contact Country :	US
Contact Telephone :	714-516-7365
Contact Email :	N/R
EPA Region :	10
Land Type :	Other land type
Source Type :	Implementer
Classification :	Not a generator, verified
Description :	Not a generator, verified
Last Date in Agency List :	2023-01-23

Owner/Operator Summary

Owner/Operator Name :	ANDRADE, MONICA
Owner/Operator Address :	1800 W KATELLA STE 400, ORANGE, CA 92863
Owner/Operator Country :	US
Owner/Operator Telephone :	714-516-7271
Owner/Operator Email :	N/R
Owner/Operator Fax :	N/R
Legal Status :	Private
Owner/Operator Type :	Operator
Owner/Operator Start Date :	N/R

Map Id: DX526
Direction: ESE
Distance: 0.825 mi., 4357 ft.
Elevation: 20 ft.
Relative: Higher

Site Name : CARDLOCK FUELS SYSTEM | PYRAMID GOLD II, LLC | PILOT TRAVEL CENTER #1173
1428 PUYALLUP AVE
TACOMA | Tacoma, WA

Database(s) : [ALL SITES - WA, CSCSL NFA - WA, DOCKET, ECHO, EPA UST, FRS, HSL - WA, LUST - WA, RCRA_NONGEN, UST - WA, VCP - WA] ***(cont.)***

Envirosite ID: 6572057
EPA ID: N/R

RCRA_NONGEN ***(cont.)***

Owner/Operator End Date :	N/R
Owner/Operator Name :	ARCO CARDLOCK LLC
Owner/Operator Address :	PO BOX 4159, ORANGE, CA 92863
Owner/Operator Country :	US
Owner/Operator Telephone :	800-441-1215
Owner/Operator Email :	N/R
Owner/Operator Fax :	N/R
Legal Status :	Private
Owner/Operator Type :	Owner
Owner/Operator Start Date :	N/R
Owner/Operator End Date :	N/R
Owner/Operator Name :	CARLOCK FUELS SYSTEM INC
Owner/Operator Address :	PO BOX 7003, LANCASTER, CA 93539
Owner/Operator Country :	US
Owner/Operator Telephone :	800-441-1215
Owner/Operator Email :	N/R
Owner/Operator Fax :	N/R
Legal Status :	Private
Owner/Operator Type :	Owner
Owner/Operator Start Date :	2000-10-03
Owner/Operator End Date :	N/R

Handler Activities Summary

U.S. Importer of Hazardous Waste :	N
Mixed Waste (Haz. and Radioactive) :	N
Recycler of Hazardous Waste :	N
Transporter of Hazardous Waste :	N
Treater, Storer or Disposer of HW :	N
Underground Injection Activity :	N
On-site Burner Exemption :	N
Furnace Exemption :	N
Used Oil Fuel Burner :	N
Used Oil Processor :	N
Used Oil Refiner :	N
Used Oil Fuel Marketer to Burner :	N
Used Oil Specification Marketer :	N
Used Oil Transfer Facility :	N
Used Oil Transporter :	N

Historical Generators

Date Form Received by Agency :	2003-04-18
Facility Name :	CARDLOCK FUELS SYSTEM
Classification :	Not a generator, verified

Map Id: DX526
Direction: ESE
Distance: 0.825 mi., 4357 ft.
Elevation: 20 ft.
Relative: Higher

Site Name : CARDLOCK FUELS SYSTEM | PYRAMID GOLD II, LLC | PILOT TRAVEL CENTER #1173
1428 PUYALLUP AVE
TACOMA | Tacoma, WA

Database(s) : [ALL SITES - WA, CSCSL NFA - WA, DOCKET, ECHO, EPA UST, FRS, HSL - WA, LUST - WA, RCRA_NONGEN, UST - WA, VCP - WA] ***(cont.)***

Envirosite ID: 6572057
EPA ID: N/R

RCRA_NONGEN ***(cont.)***

Date Form Received by Agency : 2003-01-31
Facility Name : CARDLOCK FUELS SYSTEM
Classification : Very Small Quantity Generator

Date Form Received by Agency : 2002-02-25
Facility Name : CARDLOCK FUELS SYSTEM
Classification : Very Small Quantity Generator

Date Form Received by Agency : 2001-03-05
Facility Name : CARDLOCK FUELS SYSTEM
Classification : Very Small Quantity Generator

Date Form Received by Agency : 2000-10-03
Facility Name : CARDLOCK FUELS SYSTEM
Classification : Large Quantity Generator

Notices of Violations Summary
Regulation Violated : N

UST - WA

Facility Name : PILOT TRAVEL CENTER #1173
Facility Address : 1428 PUYALLUP AVE, Tacoma, 98421
County : Pierce

Facility Site ID : 51265552
UST Site ID : 547111
Tag Number(s) : A8604
Responsible Unit : Southwest
Is Active : Yes
Latitude : 47.241789
Longitude : -122.412777
Last Date in Agency List : 2022-12-29

Tank Details
Tank Name : DIESEL
Tank Status : Operational
Install Date : 2000-07-08
Tank Upgrade Date : 2000-07-08
Tank Permanent Closure Date : N/R
Permit Expiration Date : 2023-04-30
Tank Material : Steel Clad with Corrosion Resistant Composite
Tank Construction : Double Wall Tank

Map Id: DX526
Direction: ESE
Distance: 0.825 mi., 4357 ft.
Elevation: 20 ft.
Relative: Higher

Site Name : CARDLOCK FUELS SYSTEM | PYRAMID GOLD II, LLC | PILOT TRAVEL CENTER #1173
1428 PUYALLUP AVE
TACOMA | Tacoma, WA

Database(s) : [ALL SITES - WA, CSCSL NFA - WA, DOCKET, ECHO, EPA UST, FRS, HSL - WA, LUST - WA, RCRA_NONGEN, UST - WA, VCP - WA] ***(cont.)***

Envirosite ID: 6572057
EPA ID: N/R

UST - WA ***(cont.)***

Tank Corrosion Protection :	Corrosion Resistant
Tank Manifold :	N/R
Tank Release Detection :	Interstitial Monitoring
Tank Tightness Test :	Part of Automatic Tank Gauging (ATG) System
Tank Spill Prevention :	Single Wall Spill Bucket
Capacity Range :	20,000 to 29,999 Gallons
Actual Capacity :	20000
Pipe Material :	Fiberglass
Pipe Construction :	Double Wall Pipe
Pipe Corrosion Protection :	Corrosion Resistant
Tank SFC :	Rubber Boot
Dispenser SFC :	Rubber Boot
Primary Pipe Release Detection :	Automatic Line Leak Detector (ALLD)
Secondary Pipe Release Detection :	Interstitial Monitoring (or Sump Sensor)
Pipe Pumping System :	Pressurized System
Pipe Install Date :	N/R
Turbine Sump Construction :	N/R
Tank Status Date :	2000-09-28
Tank Install Date :	N/R
Tank Overfill Prevention :	Overfill Alarm

Compartments Details

Compartment Number :	1
Compartment Capacity :	20000
Substance Stored :	Diesel
Used Substance :	Motor Fuel for Vehicles
Ecy Region :	N/R

Tank Details

Tank Name :	DIESEL2
Tank Status :	Operational
Install Date :	2007-02-01
Tank Upgrade Date :	N/R
Tank Permanent Closure Date :	N/R
Permit Expiration Date :	2023-04-30
Tank Material :	Fiberglass Reinforced Plastic
Tank Construction :	Double Wall Tank
Tank Corrosion Protection :	Corrosion Resistant
Tank Manifold :	N/R
Tank Release Detection :	Interstitial Monitoring
Tank Tightness Test :	N/R
Tank Spill Prevention :	Single Wall Spill Bucket
Capacity Range :	10,000 to 19,999 Gallons
Actual Capacity :	20000
Pipe Material :	Fiberglass
Pipe Construction :	Double Wall Pipe
Pipe Corrosion Protection :	Corrosion Resistant

Map Id: DX526
Direction: ESE
Distance: 0.825 mi., 4357 ft.
Elevation: 20 ft.
Relative: Higher

Site Name : CARDLOCK FUELS SYSTEM | PYRAMID GOLD II, LLC | PILOT TRAVEL CENTER #1173
1428 PUYALLUP AVE
TACOMA | Tacoma, WA

Database(s) : [ALL SITES - WA, CSCSL NFA - WA, DOCKET, ECHO, EPA UST, FRS, HSL - WA, LUST - WA, RCRA_NONGEN, UST - WA, VCP - WA] ***(cont.)***

Envirosite ID: 6572057
EPA ID: N/R

UST - WA ***(cont.)***

Tank SFC :	Rubber Boot
Dispenser SFC :	Rubber Boot
Primary Pipe Release Detection :	Automatic Line Leak Detector (ALLD)
Secondary Pipe Release Detection :	Interstitial Monitoring (or Sump Sensor)
Pipe Pumping System :	Pressurized System
Pipe Install Date :	N/R
Turbine Sump Construction :	N/R
Tank Status Date :	2011-03-29
Tank Install Date :	N/R
Tank Overfill Prevention :	Overfill Alarm

Compartments Details

Compartment Number :	1
Compartment Capacity :	20000
Substance Stored :	Diesel
Used Substance :	Motor Fuel for Vehicles
Ecy Region :	N/R

Tank Details

Tank Name :	DIESEL3
Tank Status :	Operational
Install Date :	2007-02-01
Tank Upgrade Date :	N/R
Tank Permanent Closure Date :	N/R
Permit Expiration Date :	2023-04-30
Tank Material :	Fiberglass Reinforced Plastic
Tank Construction :	Double Wall Tank
Tank Corrosion Protection :	Corrosion Resistant
Tank Manifold :	N/R
Tank Release Detection :	Interstitial Monitoring
Tank Tightness Test :	N/R
Tank Spill Prevention :	Single Wall Spill Bucket
Capacity Range :	5,000 to 9,999 Gallons
Actual Capacity :	10000
Pipe Material :	Fiberglass
Pipe Construction :	Double Wall Pipe
Pipe Corrosion Protection :	Corrosion Resistant
Tank SFC :	Rubber Boot
Dispenser SFC :	Rubber Boot
Primary Pipe Release Detection :	Automatic Line Leak Detector (ALLD)
Secondary Pipe Release Detection :	Interstitial Monitoring (or Sump Sensor)
Pipe Pumping System :	Pressurized System
Pipe Install Date :	N/R
Turbine Sump Construction :	N/R
Tank Status Date :	2011-03-29
Tank Install Date :	N/R
Tank Overfill Prevention :	Overfill Alarm

Map Id: DX526
Direction: ESE
Distance: 0.825 mi., 4357 ft.
Elevation: 20 ft.
Relative: Higher

Site Name : CARDLOCK FUELS SYSTEM | PYRAMID GOLD II, LLC | PILOT TRAVEL CENTER #1173
1428 PUYALLUP AVE
TACOMA | Tacoma, WA

Database(s) : [ALL SITES - WA, CSCSL NFA - WA, DOCKET, ECHO, EPA UST, FRS, HSL - WA, LUST - WA, RCRA_NONGEN, UST - WA, VCP - WA] ***(cont.)***

Envirosite ID: 6572057
EPA ID: N/R

UST - WA ***(cont.)***

Compartments Details

Compartment Number :	1
Compartment Capacity :	10000
Substance Stored :	Diesel
Used Substance :	Motor Fuel for Vehicles
Ecy Region :	N/R
Facility Name :	PYRAMID GOLD II, LLC
Facility Address :	1428 PUYALLUP AVE, Tacoma, 98421
County :	Pierce
Facility Site ID :	51265552
UST Site ID :	547111
Tag Number(s) :	A8604
Responsible Unit :	Southwest
Is Active :	Yes
Latitude :	47.241789
Longitude :	-122.412777
Last Date in Agency List :	2020-07-31

Tank Details

Tank Name :	DIESEL
Tank Status :	Operational
Install Date :	2000-07-08
Tank Upgrade Date :	2000-07-08
Tank Permanent Closure Date :	N/R
Permit Expiration Date :	04/30/2018
Tank Material :	Steel Clad with Corrosion Resistant Composite
Tank Construction :	Double Wall Tank
Tank Corrosion Protection :	Corrosion Resistant
Tank Manifold :	N/R
Tank Release Detection :	Interstitial Monitoring
Tank Tightness Test :	Part of Automatic Tank Gauging (ATG) System
Tank Spill Prevention :	Spill Bucket/Spill Box
Capacity Range :	20,000 to 29,999 Gallons
Actual Capacity :	20000
Pipe Material :	Fiberglass
Pipe Construction :	Double Wall Pipe
Pipe Corrosion Protection :	Corrosion Resistant
Tank SFC :	Rubber Boot
Dispenser SFC :	Rubber Boot
Primary Pipe Release Detection :	Automatic Line Leak Detector (ALLD)
Secondary Pipe Release Detection :	Interstitial Monitoring (or Sump Sensor)
Pipe Pumping System :	Pressurized System
Pipe Install Date :	N/R
Turbine Sump Construction :	N/R
Tank Status Date :	2000-09-28

Map Id: DX526
Direction: ESE
Distance: 0.825 mi., 4357 ft.
Elevation: 20 ft.
Relative: Higher

Site Name : CARDLOCK FUELS SYSTEM | PYRAMID GOLD II, LLC | PILOT TRAVEL CENTER #1173
1428 PUYALLUP AVE
TACOMA | Tacoma, WA

Database(s) : [ALL SITES - WA, CSCSL NFA - WA, DOCKET, ECHO, EPA UST, FRS, HSL - WA, LUST - WA, RCRA_NONGEN, UST - WA, VCP - WA] ***(cont.)***

Envirosite ID: 6572057
EPA ID: N/R

UST - WA ***(cont.)***

Tank Install Date :	N/R
Tank Overfill Prevention :	Overfill Alarm

Compartments Details

Compartment Number :	1
Compartment Capacity :	20000
Substance Stored :	Diesel
Used Substance :	Motor Fuel for Vehicles
Ecy Region :	N/R

Tank Details

Tank Name :	DIESEL2
Tank Status :	Operational
Install Date :	2007-02-01
Tank Upgrade Date :	N/R
Tank Permanent Closure Date :	N/R
Permit Expiration Date :	04/30/2018
Tank Material :	Fiberglass Reinforced Plastic
Tank Construction :	Double Wall Tank
Tank Corrosion Protection :	Corrosion Resistant
Tank Manifold :	N/R
Tank Release Detection :	Interstitial Monitoring
Tank Tightness Test :	N/R
Tank Spill Prevention :	Spill Bucket/Spill Box
Capacity Range :	10,000 to 19,999 Gallons
Actual Capacity :	20000
Pipe Material :	Fiberglass
Pipe Construction :	Double Wall Pipe
Pipe Corrosion Protection :	Corrosion Resistant
Tank SFC :	Rubber Boot
Dispenser SFC :	Rubber Boot
Primary Pipe Release Detection :	Automatic Line Leak Detector (ALLD)
Secondary Pipe Release Detection :	Interstitial Monitoring (or Sump Sensor)
Pipe Pumping System :	Pressurized System
Pipe Install Date :	N/R
Turbine Sump Construction :	N/R
Tank Status Date :	2011-03-29
Tank Install Date :	N/R
Tank Overfill Prevention :	Overfill Alarm

Compartments Details

Compartment Number :	1
Compartment Capacity :	20000
Substance Stored :	Diesel
Used Substance :	Motor Fuel for Vehicles

Map Id: DX526
Direction: ESE
Distance: 0.825 mi., 4357 ft.
Elevation: 20 ft.
Relative: Higher

Site Name : CARDLOCK FUELS SYSTEM | PYRAMID GOLD II, LLC | PILOT TRAVEL CENTER #1173
1428 PUYALLUP AVE
TACOMA | Tacoma, WA

Database(s) : [ALL SITES - WA, CSCSL NFA - WA, DOCKET, ECHO, EPA UST, FRS, HSL - WA, LUST - WA, RCRA_NONGEN, UST - WA, VCP - WA] ***(cont.)***

Envirosite ID: 6572057
EPA ID: N/R

UST - WA ***(cont.)***

Ecy Region : N/R

Tank Details

Tank Name :	DIESEL3
Tank Status :	Operational
Install Date :	2007-02-01
Tank Upgrade Date :	N/R
Tank Permanent Closure Date :	N/R
Permit Expiration Date :	04/30/2018
Tank Material :	Fiberglass Reinforced Plastic
Tank Construction :	Double Wall Tank
Tank Corrosion Protection :	Corrosion Resistant
Tank Manifold :	N/R
Tank Release Detection :	Interstitial Monitoring
Tank Tightness Test :	N/R
Tank Spill Prevention :	Spill Bucket/Spill Box
Capacity Range :	5,000 to 9,999 Gallons
Actual Capacity :	10000
Pipe Material :	Fiberglass
Pipe Construction :	Double Wall Pipe
Pipe Corrosion Protection :	Corrosion Resistant
Tank SFC :	Rubber Boot
Dispenser SFC :	Rubber Boot
Primary Pipe Release Detection :	Automatic Line Leak Detector (ALLD)
Secondary Pipe Release Detection :	Interstitial Monitoring (or Sump Sensor)
Pipe Pumping System :	Pressurized System
Pipe Install Date :	N/R
Turbine Sump Construction :	N/R
Tank Status Date :	2011-03-29
Tank Install Date :	N/R
Tank Overfill Prevention :	Overfill Alarm

Compartments Details

Compartment Number :	1
Compartment Capacity :	10000
Substance Stored :	Diesel
Used Substance :	Motor Fuel for Vehicles
Ecy Region :	N/R

VCP - WA

Facility Name :	CARDLOCK FUELS SYSTEM
Facility Address :	1428 PUYALLUP AVE, TACOMA, 98421
County :	Pierce

Map Id: DX526
Direction: ESE
Distance: 0.825 mi., 4357 ft.
Elevation: 20 ft.
Relative: Higher

Site Name : CARDLOCK FUELS SYSTEM | PYRAMID GOLD II, LLC | PILOT TRAVEL CENTER #1173
1428 PUYALLUP AVE
TACOMA | Tacoma, WA

Database(s) : [ALL SITES - WA, CSCSL NFA - WA, DOCKET, ECHO, EPA UST, FRS, HSL - WA, LUST - WA, RCRA_NONGEN, UST - WA, VCP - WA] ***(cont.)***

Envirosite ID: 6572057
EPA ID: N/R

VCP - WA ***(cont.)***

Facility/Site ID :	51265552
Alternate Name :	N/R
Program Name :	N/R
WRIA :	10
Legislative District :	27
Congressional District :	9
Ecology Region :	SWRO
Ecology Program Phone :	(360) 407-7224
Tribal Land :	Y
Latitude :	47.241789
Longitude :	-122.412777
Last Date in Agency List :	2023-01-04

Facility/Site ID :	51265552
Alternate Name :	PYRAMID GOLD II, LLC
Program Name :	N/R
WRIA :	10
Legislative District :	27
Congressional District :	9
Ecology Region :	SWRO
Ecology Program Phone :	(360) 407-7224
Tribal Land :	Y
Latitude :	47.241789
Longitude :	-122.412777
Last Date in Agency List :	2023-01-04

Facility/Site ID :	51265552
Alternate Name :	CARDLOCK FUELS FACILITY
Program Name :	N/R
WRIA :	10
Legislative District :	27
Congressional District :	9
Ecology Region :	SWRO
Ecology Program Phone :	(360) 407-7224
Tribal Land :	Y
Latitude :	47.241789
Longitude :	-122.412777
Last Date in Agency List :	2023-01-04

Program Details

Program :	HAZWASTE
Program ID :	WAH000013037
Interaction Type :	Voluntary Cleanup Sites

Map Id: DX526
Direction: ESE
Distance: 0.825 mi., 4357 ft.
Elevation: 20 ft.
Relative: Higher

Site Name : CARDLOCK FUELS SYSTEM | PYRAMID GOLD II, LLC | PILOT TRAVEL CENTER #1173
1428 PUYALLUP AVE
TACOMA | Tacoma, WA

Database(s) : [ALL SITES - WA, CSCSL NFA - WA, DOCKET, ECHO, EPA UST, FRS, HSL - WA, LUST - WA, RCRA_NONGEN, UST - WA, VCP - WA] ***(cont.)***

Envirosite ID: 6572057
EPA ID: N/R

VCP - WA ***(cont.)***

Interaction Type Description :	For a fee, Ecology staff will review an independent cleanup report(s) and provide a written decision about the adequacy of the cleanup actions taken and described in the report.
Status :	Inactive
Start Date :	2005-02-10
End Date :	2008-08-28
SIC :	N/R
NAICS :	N/R
Program :	HAZWASTE
Program ID :	WAH000013037
Interaction Type :	Voluntary Cleanup Sites
Interaction Type Description :	For a fee, Ecology staff will review an independent cleanup report(s) and provide a written decision about the adequacy of the cleanup actions taken and described in the report.
Status :	Inactive
Start Date :	2005-02-10
End Date :	2008-08-28
SIC :	554 - GASOLINE SERVICE STATIONS
NAICS :	N/R
Program :	HAZWASTE
Program ID :	WAH000013037
Interaction Type :	Voluntary Cleanup Sites
Interaction Type Description :	For a fee, Ecology staff will review an independent cleanup report(s) and provide a written decision about the adequacy of the cleanup actions taken and described in the report.
Status :	Inactive
Start Date :	2005-02-10
End Date :	2008-08-28
SIC :	N/R
NAICS :	44719 - Other Gasoline Stations

Map Id: ED527
Direction: WNW
Distance: 0.825 mi., 4359 ft.
Elevation: 286 ft.
Relative: Higher

Site Name : DARNELLS AUTO BODY
222 ST HELENS
TACOMA, WA 98402

Database(s) : [ALL SITES - WA, ECHO, FRS, RCRA_NONGEN]

Envirosite ID: 6613398
EPA ID: N/R

ALL SITES - WA

Facility Name :	Darnells Auto Body
Facility Address :	222 ST HELENS, TACOMA, 98402
County :	Pierce
Facility/Site ID :	8356397
Alternate Name :	N/R
Program Name :	N/R
WRIA :	10
Legislative District :	27
Congressional District :	6
Ecology Region :	SWRO
Ecology Program Phone :	(360) 407-6734
Tribal Land :	N
Latitude :	47.26085
Longitude :	-122.44552
Last Date in Agency List :	2023-01-03

Program Details

Program :	HAZWASTE
Program ID :	WAD021317011
Interaction Type :	Hazardous Waste Generator
Interaction Type Description :	Facilities that generate any quantity of a dangerous waste. They may be classified as SQG, MQG, or LQG depending on hazardous waste generated for a given month.
Status :	Inactive
Start Date :	1990-03-27
End Date :	2002-12-31
SIC :	N/R
NAICS :	81121 - Electronic and Precision Equipment Repair and Maintenance

Program :	HAZWASTE
Program ID :	WAD021317011
Interaction Type :	Hazardous Waste Generator
Interaction Type Description :	Facilities that generate any quantity of a dangerous waste. They may be classified as SQG, MQG, or LQG depending on hazardous waste generated for a given month.
Status :	Inactive
Start Date :	1990-03-27
End Date :	2002-12-31
SIC :	N/R
NAICS :	N/R

ECHO

Facility Name :	DARNELLS AUTO BODY
Facility Address :	222 ST HELENS, TACOMA, WA 98402
County :	PIERCE

Map Id: ED527
Direction: WNW
Distance: 0.825 mi., 4359 ft.
Elevation: 286 ft.
Relative: Higher

Site Name : DARNELLS AUTO BODY
222 ST HELENS
TACOMA, WA 98402

Database(s) : [ALL SITES - WA, ECHO, FRS, RCRA_NONGEN] ***(cont.)***

Envirosite ID: 6613398
EPA ID: N/R

ECHO ***(cont.)***

Last Inspection Date :	N/R
Registry ID :	110005315952
FIPS Code :	53053
EPA Region :	10
Inspection Count :	0
Last Inspection Days :	N/R
Informal Count :	0
Last Informal Action Date :	N/R
Formal Action Count :	0
Last Formal Action Date :	N/R
Total Penalties :	0
Penalty Count :	N/R
Last Penalty Date :	N/R
Last Penalty Amount :	N/R
QTRS IN NC :	0
Programs IN SNC :	0
Current Compliance Status :	No Violation Identified
Three-Year Compliance Status :	_____
Collection Method :	ADDRESS MATCHING-HOUSE NUMBER
Reference Point :	CENTER OF A FACILITY OR STATION
Accuracy Meters :	30
Derived Tribes :	Puyallup Tribe of the Puyallup Reservation - 1.7 mile(s), Puyallup Tribe of the Puyallup Reservation - 1.8 mile(s), Muckleshoot Indian Tribe - 11.3 mile(s), Muckleshoot Indian Tribe - 14.3 mile(s), Nisqually Indian Tribe - 17.9 mile(s), Squaxin Island Tribe of the Squaxin Island Reservation - 21.5 mile(s), Squaxin Island Tribe of the Squaxin Island Reservation - 23.4 mile(s)
Derived HUC :	17110019
Derived WBD :	171100190301
Derived STCTY FIPS :	53053
Derived Zip :	98402
Derived CD113 :	06
Derived CB2010 :	530530615002004
MYRTK Universe :	NNN
NPDES IDs :	N/R
CWA Permit Types :	N/R
CWA Compliance Tracking :	N/R
CWA NAICS :	N/R
CWA SICS :	N/R
CWA Inspection Count :	N/R
CWA Last Inspection Days :	N/R
CWA Informal Count :	N/R
CWA Formal Action Count :	N/R
CWA Last Formal Action Date :	N/R
CWA Penalties :	N/R
CWA Last Penalty Date :	N/R
CWA Last Penalty Amount :	N/R
CWA Quarters IN NC :	N/R
CWA Current Compliance Status :	N/R
CWA Current SNC Flag :	N
CWA 13 Quarters Compliance Status :	N/R
CWA 13 Quarters Effluent Exceedances:	N/R
CWA Three-Year QNCR Codes :	N/R
DFR URL :	Click here for hyperlink provided by the agency.

Map Id: ED527
Direction: WNW
Distance: 0.825 mi., 4359 ft.
Elevation: 286 ft.
Relative: Higher

Site Name : DARNELLS AUTO BODY
222 ST HELENS
TACOMA, WA 98402

Database(s) : [ALL SITES - WA, ECHO, FRS, RCRA_NONGEN] ***(cont.)***

Envirosite ID: 6613398
EPA ID: N/R

ECHO ***(cont.)***

Facility SIC :	N/R
Facility NAICS :	81121 - Electronic and Precision Equipment Repair and Maintenance
Facility Last Inspection EPA Date :	N/R
Facility Last Inspection State Date :	N/R
Facility Last Formal Act EPA Date :	N/R
Facility Last Formal Act State Date :	N/R
Facility Last Informal Act EPA Date :	N/R
Facility Last Informal Act State Date:	N/R
Facility Federal Agency :	N/R
TRI Reporter :	N/R
Facility Imp Water Flag :	N/R
Current SNC Flag :	N
Indian County Flag :	N
Federal Flag :	N/R
US Mexico Border Flag :	N/R
Chesapeak Bay Flag :	N/R
AIR Flag :	N
NPDES Flag :	N
SDWIS Flag :	N
RCRA Flag :	Y
TRI Flag :	N
GHG Flag :	N
Major Flag :	N/R
Active Flag :	N/R
NAA Flag :	N
Latitude :	47.26148
Longitude :	-122.44525
Last Date in Agency List :	2023-01-16

FRS

Facility Name :	DARNELLS AUTO BODY
Facility Address :	222 ST HELENS, TACOMA, WA 98402
County :	PIERCE

Site Details

Registry ID :	110005315952
FRS Facility URL :	Click here for hyperlink provided by the agency.
Last Date in Agency List :	2023-02-13

Source Description

Source Description :

RCRAInfo is EPA's comprehensive information system that supports the Resource Conservation and Recovery Act (RCRA) of 1976 and the Hazardous and Solid Waste Amendments (HSWA) of 1984 through the tracking of events and activities related to facilities that generate, transport, and treat, store, or dispose of hazardous waste. RCRAInfo allows RCRA program staff to track the notification, permit, compliance, and corrective action activities required under RCRA. RCRAInfo also supports generation of the National Hazardous Waste Biennial Report. All generators and treatment, storage, and disposal facilities who handle hazardous waste are required to report to the EPA Administrator at least once every two years to support creation of the Biennial Report.

Map Id: ED527
Direction: WNW
Distance: 0.825 mi., 4359 ft.
Elevation: 286 ft.
Relative: Higher

Site Name : DARNELLS AUTO BODY
222 ST HELENS
TACOMA, WA 98402

Database(s) : [ALL SITES - WA, ECHO, FRS, RCRA_NONGEN] ***(cont.)***

Envirosite ID: 6613398
EPA ID: N/R

FRS ***(cont.)***

FRS Environmental Interest

Source and System ID :	RCRAINFO - WAD021317011

RCRA_NONGEN

Facility Name :	DARNELLS AUTO BODY
Facility Address :	222 ST HELENS, TACOMA, WA 98402
County :	PIERCE
Date Form Received by Agency :	2004-01-28
EPA ID :	WAD021317011
Mailing Address :	222 SAINT HELENS AVE, TACOMA, WA 98402
Contact :	DOUGLAS CROSSLAND JR
Contact Address :	1415 S 48TH ST, TACOMA, WA 98408
Contact Country :	US
Contact Telephone :	253-474-2170
Contact Email :	N/R
EPA Region :	10
Land Type :	Other land type
Source Type :	Implementer
Classification :	Not a generator, verified
Description :	Not a generator, verified
Last Date in Agency List :	2023-01-23

Owner/Operator Summary

Owner/Operator Name :	CROSSLAND JR, DOUGLAS L
Owner/Operator Address :	1415 S 48TH ST, TACOMA, WA 98408
Owner/Operator Country :	US
Owner/Operator Telephone :	253-474-2170
Owner/Operator Email :	N/R
Owner/Operator Fax :	N/R
Legal Status :	Private
Owner/Operator Type :	Operator
Owner/Operator Start Date :	N/R
Owner/Operator End Date :	N/R
Owner/Operator Name :	CROSSLAND, JANICE
Owner/Operator Address :	8829 S ALASKA ST, TACOMA, WA 98444
Owner/Operator Country :	US
Owner/Operator Telephone :	360-537-2757
Owner/Operator Email :	N/R
Owner/Operator Fax :	N/R
Legal Status :	Private
Owner/Operator Type :	Owner
Owner/Operator Start Date :	N/R
Owner/Operator End Date :	N/R
Owner/Operator Name :	DARNELLS AUTO BODY
Owner/Operator Address :	1415 S 48TH ST, TACOMA, WA 98408
Owner/Operator Country :	US
Owner/Operator Telephone :	253-474-2170

Map Id: ED527
Direction: WNW
Distance: 0.825 mi., 4359 ft.
Elevation: 286 ft.
Relative: Higher

Site Name : DARNELLS AUTO BODY
222 ST HELENS
TACOMA, WA 98402

Database(s) : [ALL SITES - WA, ECHO, FRS, RCRA_NONGEN] ***(cont.)***

Envirosite ID: 6613398
EPA ID: N/R

RCRA_NONGEN ***(cont.)***

Owner/Operator Email :	N/R
Owner/Operator Fax :	N/R
Legal Status :	Private
Owner/Operator Type :	Owner
Owner/Operator Start Date :	1996-08-13
Owner/Operator End Date :	N/R

Handler Activities Summary

U.S. Importer of Hazardous Waste :	N
Mixed Waste (Haz. and Radioactive) :	N
Recycler of Hazardous Waste :	N
Transporter of Hazardous Waste :	N
Treater, Storer or Disposer of HW :	N
Underground Injection Activity :	N
On-site Burner Exemption :	N
Furnace Exemption :	N
Used Oil Fuel Burner :	N
Used Oil Processor :	N
Used Oil Refiner :	N
Used Oil Fuel Marketer to Burner :	N
Used Oil Specification Marketer :	N
Used Oil Transfer Facility :	N
Used Oil Transporter :	N

Historical Generators

Details for this site have been truncated due to the large number of available details for this site within this dataset. For the complete details for this site, contact your Envirosite account representative for a complimentary site report containing all of the details available.

Date Form Received by Agency :	2004-01-27
Facility Name :	DARNELLS AUTO BODY
Classification :	Not a generator, verified
Date Form Received by Agency :	2003-02-03
Facility Name :	DARNELLS AUTO BODY
Classification :	Very Small Quantity Generator
Date Form Received by Agency :	2002-02-11
Facility Name :	DARNELLS AUTO BODY
Classification :	Very Small Quantity Generator
Date Form Received by Agency :	2001-02-22
Facility Name :	DARNELLS AUTO BODY
Classification :	Very Small Quantity Generator
Date Form Received by Agency :	2000-01-24
Facility Name :	DARNELLS AUTO BODY

Map Id: ED527
Direction: WNW
Distance: 0.825 mi., 4359 ft.
Elevation: 286 ft.
Relative: Higher

Site Name : DARNELLS AUTO BODY
222 ST HELENS
TACOMA, WA 98402

Database(s) : [ALL SITES - WA, ECHO, FRS, RCRA_NONGEN] ***(cont.)***

Envirosite ID: 6613398
EPA ID: N/R

RCRA_NONGEN ***(cont.)***

Classification :	Very Small Quantity Generator
Date Form Received by Agency :	1999-02-16
Facility Name :	DARNELLS AUTO BODY
Classification :	Very Small Quantity Generator
Date Form Received by Agency :	1998-02-26
Facility Name :	DARNELLS AUTO BODY
Classification :	Very Small Quantity Generator
Date Form Received by Agency :	1997-02-07
Facility Name :	DARNELLS AUTO BODY
Classification :	Very Small Quantity Generator
Date Form Received by Agency :	1996-03-04
Facility Name :	DARNELLS AUTO BODY
Classification :	Small Quantity Generator
Date Form Received by Agency :	1995-01-01
Facility Name :	DARNELLS AUTO BODY
Classification :	Not a generator, verified

Notices of Violations Summary
Regulation Violated : N

Map Id: EM528
Direction: SE
Distance: 0.829 mi., 4377 ft.
Elevation: 65 ft.
Relative: Higher

Site Name : REP ELELCTRIC INC
1121 E 26TH ST
TACOMA, WA 98421

Database(s) : [ALL SITES - WA, FRS]

Envirosite ID: 6556851
EPA ID: N/R

ALL SITES - WA

Facility Name :	REP Elelctric Inc
Facility Address :	1121 E 26TH ST, TACOMA, 98421
County :	Pierce
Facility/Site ID :	4793
Alternate Name :	N/R
Program Name :	N/R
WRIA :	10
Legislative District :	27

Map Id: EM528
Direction: SE
Distance: 0.829 mi., 4377 ft.
Elevation: 65 ft.
Relative: Higher

Site Name : REP ELELCTRIC INC
1121 E 26TH ST
TACOMA, WA 98421

Database(s) : [ALL SITES - WA, FRS] ***(cont.)***

Envirosite ID: 6556851
EPA ID: N/R

ALL SITES - WA ***(cont.)***

Congressional District :	9
Ecology Region :	SWRO
Ecology Program Phone :	(360) 407-6734
Tribal Land :	N
Latitude :	47.240193
Longitude :	-122.417466
Last Date in Agency List :	2023-01-03

Facility/Site ID :	4793
Alternate Name :	N/R
Program Name :	N/R
WRIA :	10
Legislative District :	27
Congressional District :	9
Ecology Region :	SWRO
Ecology Program Phone :	N/R
Tribal Land :	N
Latitude :	47.240193
Longitude :	-122.417466
Last Date in Agency List :	2023-01-03

Program Details

Program :	HAZWASTE
Program ID :	N/R
Interaction Type :	Revised Site Visit Program
Interaction Type Description :	HWTR engages in a variety of field work, site visits, and contacts with sites. While most compliance related activity is recorded into the EPA's RCRAInfo system, the other types of activities are recorded into the Revised Site Visit Program (RSVP).
Status :	Active
Start Date :	2009-02-24
End Date :	N/R
SIC :	N/R
NAICS :	N/R

Program :	HAZWASTE
Program ID :	N/R
Interaction Type :	Urban Waters
Interaction Type Description :	The site has been inspected by an Ecology Urban Waters Inspector.
Status :	Active
Start Date :	2009-02-24
End Date :	N/R
SIC :	N/R
NAICS :	N/R

FRS

Facility Name :	REP ELELCTRIC INC
Facility Address :	1121 E 26TH ST, TACOMA, WA 98421
County :	PIERCE

Map Id: EM528
Direction: SE
Distance: 0.829 mi., 4377 ft.
Elevation: 65 ft.
Relative: Higher

Site Name : REP ELELCTRIC INC
1121 E 26TH ST
TACOMA, WA 98421

Database(s) : [ALL SITES - WA, FRS] ***(cont.)***

Envirosite ID: 6556851
EPA ID: N/R

FRS ***(cont.)***

Site Details

Registry ID :	110056477806
FRS Facility URL :	Click here for hyperlink provided by the agency.
Last Date in Agency List :	2023-02-13

Source Description

Source Description :

The WA-FSIS provides a means to query and display data maintained by the Washington Department of Ecology. This system contains key information for each facility/site that is currently, or has been, of interest to the Air Quality, Dam Safety, Hazardous Waste, Toxics Cleanup, and Water Quality Programs.

FRS Environmental Interest

Source and System ID :	WA-FSIS - 4793

Map Id: 529
Direction: ESE
Distance: 0.832 mi., 4392 ft.
Elevation: 11 ft.
Relative: Lower

Site Name : UNION PACIFIC RAILROAD, TACOMA YARD
2300 CLEVELAND WAY
TACOMA, WA 98421

Database(s) : [ALL SITES - WA, CSCSL HWS - WA, FRS, HSL - WA]

Envirosite ID: 6586836
EPA ID: N/R

ALL SITES - WA

Facility Name :	Union Pacific Railroad Tacoma Yard
Facility Address :	2300 CLEVELAND WAY, TACOMA, 98421
County :	Pierce
Facility/Site ID :	67690
Alternate Name :	N/R
Program Name :	N/R
WRIA :	10
Legislative District :	27
Congressional District :	9
Ecology Region :	SWRO
Ecology Program Phone :	(360) 407-7224
Tribal Land :	Y
Latitude :	47.24402
Longitude :	-122.41073
Last Date in Agency List :	2023-01-03

Map Id: 529
Direction: ESE
Distance: 0.832 mi., 4392 ft.
Elevation: 11 ft.
Relative: Lower

Site Name : UNION PACIFIC RAILROAD, TACOMA YARD
2300 CLEVELAND WAY
TACOMA, WA 98421

Database(s) : [ALL SITES - WA, CSCSL HWS - WA, FRS, HSL - WA] ***(cont.)***

Envirosite ID: 6586836
EPA ID: N/R

ALL SITES - WA ***(cont.)***

Program Details

Program :	TOXICS
Program ID :	N/R
Interaction Type :	State Cleanup Site
Interaction Type Description :	A site is being cleaned up under state regulations. Regulations include Model Toxics Control Act or its predecessors.
Status :	Active
Start Date :	2015-08-27
End Date :	N/R
SIC :	N/R
NAICS :	N/R

Program :	TOXICS
Program ID :	N/R
Interaction Type :	State Cleanup Site
Interaction Type Description :	A site is being cleaned up under state regulations. Regulations include Model Toxics Control Act or its predecessors.
Status :	Active
Start Date :	2015-08-27
End Date :	N/R
SIC :	N/R
NAICS :	482 - Rail Transportation

CSCSL HWS - WA

Facility Name :	UNION PACIFIC RAILROAD, TACOMA YARD
Facility Address :	2300 CLEVELAND WAY, TACOMA, 98421
County :	PIERCE

Site Details

Facility Site ID :	67690
Site Status :	Awaiting Cleanup
Cleanup Site ID :	14535
Region :	Southwest
Responsible Section :	Southwest
WARM Rank :	N/R
Is Brownfield? :	N/R
Is PSI? :	N/R
Current VCP :	N/R
Past VCP :	N/R
Institutional Control :	N/R
Latitude :	47.24402
Longitude :	-122.41073
Last Date in Agency List :	2023-03-07

Map Id: 529
Direction: ESE
Distance: 0.832 mi., 4392 ft.
Elevation: 11 ft.
Relative: Lower

Site Name : UNION PACIFIC RAILROAD, TACOMA YARD
2300 CLEVELAND WAY
TACOMA, WA 98421

Database(s) : [ALL SITES - WA, CSCSL HWS - WA, FRS, HSL - WA] ***(cont.)***

Envirosite ID: 6586836
EPA ID: N/R

CSCSL HWS - WA ***(cont.)***

Contaminants Details

Contaminant Name :	Benzene
Groundwater :	N/R
Surface Water :	N/R
Soil :	Confirmed Above Cleanup Levels
Sediment :	N/R
Air :	N/R
Bedrock :	N/R

Contaminant Name :	Petroleum-Diesel
Groundwater :	N/R
Surface Water :	N/R
Soil :	Confirmed Above Cleanup Levels
Sediment :	N/R
Air :	N/R
Bedrock :	N/R

Contaminant Name :	Non-Halogenated Solvents
Groundwater :	N/R
Surface Water :	N/R
Soil :	Confirmed Above Cleanup Levels
Sediment :	N/R
Air :	N/R
Bedrock :	N/R

FRS

Facility Name :	UNION PACIFIC RAILROAD TACOMA YARD
Facility Address :	2300 CLEVELAND WAY, TACOMA, WA 98421
County :	PIERCE

Site Details

Registry ID :	110070225893
FRS Facility URL :	Click here for hyperlink provided by the agency.
Last Date in Agency List :	2023-02-13

Source Description

Source Description :

The WA-FSIS provides a means to query and display data maintained by the Washington Department of Ecology. This system contains key information for each facility/site that is currently, or has been, of interest to the Air Quality, Dam Safety, Hazardous Waste, Toxics Cleanup, and Water Quality Programs.

FRS Environmental Interest

Source and System ID :	WA-FSIS - 67690

Map Id: 529
Direction: ESE
Distance: 0.832 mi., 4392 ft.
Elevation: 11 ft.
Relative: Lower

Site Name : UNION PACIFIC RAILROAD, TACOMA YARD
2300 CLEVELAND WAY
TACOMA, WA 98421

Database(s) : [ALL SITES - WA, CSCSL HWS - WA, FRS, HSL - WA] ***(cont.)***

Envirosite ID: 6586836
EPA ID: N/R

HSL - WA

Facility Name :	Union Pacific Railroad, Tacoma Yard
Facility Address :	2300 Cleveland Way, Tacoma, 98421
County :	Pierce

Site Details

Facility Site ID :	67690
Cleanup Site ID :	14535
Status :	Awaiting Cleanup
Site Rank :	N/R
Alternative Site Name :	N/R
Region :	N/R
Resposbile Unit :	N/R
Institutional Control :	N/R
Current VCP :	N/R
Past VCP :	N/R
Latitude :	N/R
Longitude :	N/R
Agency Hyperlink :	Click here for hyperlink provided by the agency.
Last Date in Agency List :	2022-02-11

Facility Name :	Union Pacific Railroad, Tacoma Yard
Facility Address :	2300 CLEVELAND WAY, TACOMA, 98421
County :	Pierce

Site Details

Facility Site ID :	67690
Cleanup Site ID :	14535
Status :	Awaiting Cleanup
Site Rank :	N/R
Alternative Site Name :	Union Pacific Railroad Tacoma Yard,Union Pacific Railroad,Tacoma Yard
Region :	Southwest
Resposbile Unit :	Southwest
Institutional Control :	N/R
Current VCP :	N/R
Past VCP :	N/R
Latitude :	47.24402
Longitude :	-122.41073
Agency Hyperlink :	Click here for hyperlink provided by the agency.
Last Date in Agency List :	2023-02-28

Contaminants

Contaminant Name :	Benzene
Ground water :	N/R
Surface water :	N/R
Soil :	Confirmed Above Cleanup Levels
Sediment :	N/R
Air :	N/R
Bedrock :	N/R

Map Id: 529
Direction: ESE
Distance: 0.832 mi., 4392 ft.
Elevation: 11 ft.
Relative: Lower

Site Name : UNION PACIFIC RAILROAD, TACOMA YARD
2300 CLEVELAND WAY
TACOMA, WA 98421

Database(s) : [ALL SITES - WA, CSCSL HWS - WA, FRS, HSL - WA] ***(cont.)***

Envirosite ID: 6586836
EPA ID: N/R

HSL - WA ***(cont.)***

Contaminant Name :	Petroleum-Diesel
Ground water :	N/R
Surface water :	N/R
Soil :	Confirmed Above Cleanup Levels
Sediment :	N/R
Air :	N/R
Bedrock :	N/R

Contaminant Name :	Non-Halogenated Solvents
Ground water :	N/R
Surface water :	N/R
Soil :	Confirmed Above Cleanup Levels
Sediment :	N/R
Air :	N/R
Bedrock :	N/R

Map Id: EL530
Direction: SE
Distance: 0.832 mi., 4392 ft.
Elevation: 18 ft.
Relative: Higher

Site Name : LILYBLAD PETROLEUM INC EPA 25T
1313 E 25TH ST
TACOMA, WA 98421

Database(s) : [ALL SITES - WA, RCRA_NONGEN]

Envirosite ID: 6614182
EPA ID: WAD980833586

ALL SITES - WA

Facility Name :	Lilyblad Petroleum Inc EPA 25t
Facility Address :	1313 E 25TH ST, TACOMA, 98421
County :	Pierce

Facility/Site ID :	82343515
Alternate Name :	N/R
Program Name :	N/R
WRIA :	10
Legislative District :	27
Congressional District :	9
Ecology Region :	SWRO
Ecology Program Phone :	N/R
Tribal Land :	Y
Latitude :	47.24085
Longitude :	-122.4147
Last Date in Agency List :	2023-01-03

Facility/Site ID :	82343515
Alternate Name :	N/R
Program Name :	N/R
WRIA :	10
Legislative District :	27
Congressional District :	9

Map Id: EL530
Direction: SE
Distance: 0.832 mi., 4392 ft.
Elevation: 18 ft.
Relative: Higher

Site Name : LILYBLAD PETROLEUM INC EPA 25T
1313 E 25TH ST
TACOMA, WA 98421

Database(s) : [ALL SITES - WA, RCRA_NONGEN] ***(cont.)***

Envirosite ID: 6614182
EPA ID: WAD980833586

ALL SITES - WA ***(cont.)***

Ecology Region :	SWRO
Ecology Program Phone :	(360) 407-6734
Tribal Land :	Y
Latitude :	47.24085
Longitude :	-122.4147
Last Date in Agency List :	2023-01-03

Facility/Site ID :	82343515
Alternate Name :	N/R
Program Name :	N/R
WRIA :	10
Legislative District :	27
Congressional District :	9
Ecology Region :	SWRO
Ecology Program Phone :	(360) 407-6712
Tribal Land :	Y
Latitude :	47.24085
Longitude :	-122.4147
Last Date in Agency List :	2023-01-03

Program Details

Program :	HAZWASTE
Program ID :	WAD980833586
Interaction Type :	Hazardous Waste Generator
Interaction Type Description :	Facilities that generate any quantity of a dangerous waste. They may be classified as SQG, MQG, or LQG depending on hazardous waste generated for a given month.
Status :	Inactive
Start Date :	1983-12-21
End Date :	1985-05-14
SIC :	N/R
NAICS :	N/R

Program :	HAZWASTE
Program ID :	WAD980833586
Interaction Type :	Urban Waters
Interaction Type Description :	The site has been inspected by an Ecology Urban Waters Inspector.
Status :	Active
Start Date :	2009-01-08
End Date :	N/R
SIC :	N/R
NAICS :	N/R

Program :	HAZWASTE
Program ID :	WAD980833586
Interaction Type :	Revised Site Visit Program

Map Id: EL530
Direction: SE
Distance: 0.832 mi., 4392 ft.
Elevation: 18 ft.
Relative: Higher

Site Name : LILYBLAD PETROLEUM INC EPA 25T
1313 E 25TH ST
TACOMA, WA 98421

Database(s) : [ALL SITES - WA, RCRA_NONGEN] ***(cont.)***

Envirosite ID: 6614182
EPA ID: WAD980833586

ALL SITES - WA ***(cont.)***

Interaction Type Description :	HWTR engages in a variety of field work, site visits, and contacts with sites. While most compliance related activity is recorded into the EPA's RCRAInfo system, the other types of activities are recorded into the Revised Site Visit Program (RSVP).
Status :	Active
Start Date :	2009-01-08
End Date :	N/R
SIC :	N/R
NAICS :	N/R
Program :	HAZWASTE
Program ID :	WAD980833586
Interaction Type :	Non-Enforcement Final
Interaction Type Description :	A Non-Enforcement action (i.e. permit, notice of construction, etc.) was finalized, issued to the respective party, indicating the non-enforcement action was taken.
Status :	Active
Start Date :	2006-05-22
End Date :	N/R
SIC :	N/R
NAICS :	N/R

RCRA_NONGEN

Facility Name :	LILYBLAD PETROLEUM INC EPA 25T
Facility Address :	1313 E 25TH ST, TACOMA, WA 98421
County :	PIERCE
Date Form Received by Agency :	1983-12-21
EPA ID :	WAD980833586
Mailing Address :	PO BOX 1381, TACOMA, WA 98401-1381
Contact :	LILYBLAD PETROL LILYBLAD PETROL
Contact Address :	PO BOX 1381, TACOMA, WA 98401-1381
Contact Country :	US
Contact Telephone :	000-000-0000
Contact Email :	N/R
EPA Region :	10
Land Type :	Private
Source Type :	Implementer
Classification :	Not a generator, verified
Description :	Not a generator, verified
Last Date in Agency List :	2023-01-23

Owner/Operator Summary

Owner/Operator Name :	LILYBLAD PETROL L
Owner/Operator Address :	1313 E 25TH ST, TACOMA, WA 98421-2303
Owner/Operator Country :	US
Owner/Operator Telephone :	000-000-0000
Owner/Operator Email :	N/R
Owner/Operator Fax :	N/R

Map Id: EL530
Direction: SE
Distance: 0.832 mi., 4392 ft.
Elevation: 18 ft.
Relative: Higher

Site Name : LILYBLAD PETROLEUM INC EPA 25T
1313 E 25TH ST
TACOMA, WA 98421

Database(s) : [ALL SITES - WA, RCRA_NONGEN] ***(cont.)***

Envirosite ID: 6614182
EPA ID: WAD980833586

RCRA_NONGEN ***(cont.)***

Legal Status :	Private
Owner/Operator Type :	Owner
Owner/Operator Start Date :	1996-05-02
Owner/Operator End Date :	N/R

Handler Activities Summary

U.S. Importer of Hazardous Waste :	N
Mixed Waste (Haz. and Radioactive) :	N
Recycler of Hazardous Waste :	N
Transporter of Hazardous Waste :	N
Treater, Storer or Disposer of HW :	N
Underground Injection Activity :	N
On-site Burner Exemption :	N
Furnace Exemption :	N
Used Oil Fuel Burner :	N
Used Oil Processor :	N
Used Oil Refiner :	N
Used Oil Fuel Marketer to Burner :	N
Used Oil Specification Marketer :	N
Used Oil Transfer Facility :	N
Used Oil Transporter :	N

Historical Generators

Date Form Received by Agency :	1983-12-21
Facility Name :	LILYBLAD PETROLEUM INC EPA 25T
Classification :	Not a generator, verified

Notices of Violations Summary

Regulation Violated :	N

Map Id: EN531
Direction: W
Distance: 0.832 mi., 4395 ft.
Elevation: 335 ft.
Relative: Higher

Site Name : WAREHOUSE BUILDING
1007 S J ST | 1007 SOUTH J ST
TACOMA | Tacoma, WA 98405

Database(s) : [ALL SITES - WA, EPA UST, FRS, UST - WA]

Envirosite ID: 42950344
EPA ID: N/R

ALL SITES - WA

Facility Name :	WAREHOUSE BUILDING
Facility Address :	1007 S J ST, TACOMA, 98405
County :	Pierce

Map Id: EN531
Direction: W
Distance: 0.832 mi., 4395 ft.
Elevation: 335 ft.
Relative: Higher

Site Name : WAREHOUSE BUILDING
1007 S J ST | 1007 SOUTH J ST
TACOMA | Tacoma, WA 98405

Database(s) : [ALL SITES - WA, EPA UST, FRS, UST - WA] ***(cont.)***

Envirosite ID: 42950344
EPA ID: N/R

ALL SITES - WA ***(cont.)***

Facility/Site ID :	5839141
Alternate Name :	N/R
Program Name :	N/R
WRIA :	12
Legislative District :	27
Congressional District :	6
Ecology Region :	SWRO
Ecology Program Phone :	(360) 407-7224
Tribal Land :	N
Latitude :	47.265
Longitude :	-122.463056
Last Date in Agency List :	2023-01-03

Program Details

Program :	TOXICS
Program ID :	N/R
Interaction Type :	Underground Storage Tank
Interaction Type Description :	Any one or combination of tanks (including connecting underground pipes) that is used to contain regulated substances and has a tank volume of ten percent or more beneath the surface of the ground. This term does not include any of the exempt UST systems specified in WAC 173-360-110(2) or any piping connected thereto. See WAC 173-360
Status :	Inactive
Start Date :	1999-07-20
End Date :	1999-07-20
SIC :	N/R
NAICS :	N/R

EPA UST

Facility Name :	WAREHOUSE BUILDING
Facility Address :	1007 SOUTH J ST, Tacoma, Washington 98405
County :	Pierce
Facility ID :	WA5839141
Facility Status :	Closed UST(s)
Open USTs :	0
Closed USTs :	2
Temporarily Out of Service USTs :	0
Date of Last Inspection :	N/R
EPA Region :	10
Tribe :	N/R
Facility ID 2 :	N/R
Latitude :	47.265
Longitude :	-122.463056
Last Date in Agency List :	2023-01-30

Map Id: EN531
Direction: W
Distance: 0.832 mi., 4395 ft.
Elevation: 335 ft.
Relative: Higher

Site Name : WAREHOUSE BUILDING
1007 S J ST | 1007 SOUTH J ST
TACOMA | Tacoma, WA 98405

Database(s) : [ALL SITES - WA, EPA UST, FRS, UST - WA] ***(cont.)***

Envirosite ID: 42950344
EPA ID: N/R

EPA UST ***(cont.)***

Tank Details

Tank ID :	WA5839141_1
Tank Status :	Closed
Installation Date :	2001-01-01
Removal Date :	N/R
Capacity :	N/R
Substances :	N/R
Tank Wall Type :	N/R

Tank ID :	WA5839141_2
Tank Status :	Closed
Installation Date :	2001-01-01
Removal Date :	N/R
Capacity :	N/R
Substances :	B Unleaded Gasoline
Tank Wall Type :	N/R

FRS

Facility Name :	WAREHOUSE BUILDING
Facility Address :	1007 S J ST, TACOMA, WA 98405
County :	PIERCE

Site Details

Registry ID :	110021077831
FRS Facility URL :	Click here for hyperlink provided by the agency.
Last Date in Agency List :	2023-02-13

Source Description

Source Description :

The WA-FSIS provides a means to query and display data maintained by the Washington Department of Ecology. This system contains key information for each facility/site that is currently, or has been, of interest to the Air Quality, Dam Safety, Hazardous Waste, Toxics Cleanup, and Water Quality Programs.

FRS Environmental Interest

Source and System ID :	WA-FSIS - 5839141

UST - WA

Facility Name :	WAREHOUSE BUILDING
Facility Address :	1007 SOUTH J ST, Tacoma, 98405
County :	Pierce

Facility Site ID :	5839141
UST Site ID :	619107
Tag Number(s) :	N/R

Map Id: EN531
Direction: W
Distance: 0.832 mi., 4395 ft.
Elevation: 335 ft.
Relative: Higher

Site Name : WAREHOUSE BUILDING
1007 S J ST | 1007 SOUTH J ST
TACOMA | Tacoma, WA 98405

Database(s) : [ALL SITES - WA, EPA UST, FRS, UST - WA] ***(cont.)***

Envirosite ID: 42950344
EPA ID: N/R

UST - WA ***(cont.)***

Responsible Unit :	Southwest
Is Active :	No
Latitude :	47.265
Longitude :	-122.463056
Last Date in Agency List :	2022-12-29

Tank Details

Tank Name :	1
Tank Status :	Closed in Place
Install Date :	N/R
Tank Upgrade Date :	N/R
Tank Permanent Closure Date :	1999-07-20
Permit Expiration Date :	N/R
Tank Material :	N/R
Tank Construction :	N/R
Tank Corrosion Protection :	N/R
Tank Manifold :	N/R
Tank Release Detection :	N/R
Tank Tightness Test :	N/R
Tank Spill Prevention :	N/R
Capacity Range :	10,000 to 19,999 Gallons
Actual Capacity :	N/R
Pipe Material :	N/R
Pipe Construction :	N/R
Pipe Corrosion Protection :	N/R
Tank SFC :	N/R
Dispenser SFC :	N/R
Primary Pipe Release Detection :	N/R
Secondary Pipe Release Detection :	N/R
Pipe Pumping System :	N/R
Pipe Install Date :	N/R
Turbine Sump Construction :	N/R
Tank Status Date :	2005-04-07
Tank Install Date :	N/R
Tank Overfill Prevention :	N/R

Compartments Details

Compartment Number :	0
Compartment Capacity :	N/R
Substance Stored :	N/R
Used Substance :	N/R
Ecy Region :	N/R

Tank Details

Tank Name :	2
Tank Status :	Closed in Place
Install Date :	N/R
Tank Upgrade Date :	N/R
Tank Permanent Closure Date :	1999-07-20
Permit Expiration Date :	N/R

Map Id: EN531
Direction: W
Distance: 0.832 mi., 4395 ft.
Elevation: 335 ft.
Relative: Higher

Site Name : WAREHOUSE BUILDING
1007 S J ST | 1007 SOUTH J ST
TACOMA | Tacoma, WA 98405

Database(s) : [ALL SITES - WA, EPA UST, FRS, UST - WA] ***(cont.)***

Envirosite ID: 42950344
EPA ID: N/R

UST - WA ***(cont.)***

Tank Material :	N/R
Tank Construction :	N/R
Tank Corrosion Protection :	N/R
Tank Manifold :	N/R
Tank Release Detection :	N/R
Tank Tightness Test :	N/R
Tank Spill Prevention :	N/R
Capacity Range :	10,000 to 19,999 Gallons
Actual Capacity :	10000
Pipe Material :	N/R
Pipe Construction :	N/R
Pipe Corrosion Protection :	N/R
Tank SFC :	N/R
Dispenser SFC :	N/R
Primary Pipe Release Detection :	N/R
Secondary Pipe Release Detection :	N/R
Pipe Pumping System :	N/R
Pipe Install Date :	N/R
Turbine Sump Construction :	N/R
Tank Status Date :	2005-04-07
Tank Install Date :	N/R
Tank Overfill Prevention :	N/R

Compartments Details

Compartment Number :	1
Compartment Capacity :	10000
Substance Stored :	Unleaded Gasoline
Used Substance :	Motor Fuel for Vehicles
Ecy Region :	N/R

Map Id: EO532
Direction: SSW
Distance: 0.833 mi., 4399 ft.
Elevation: 77 ft.
Relative: Higher

Site Name : Cornus House Pacific Avenue
2502 Pacific Ave
Tacoma, WA 98402

Database(s) : [ALL SITES - WA]

Envirosite ID: 50655641
EPA ID: N/R

ALL SITES - WA

Facility Name :	Cornus House Pacific Avenue
Facility Address :	2502 Pacific Ave, Tacoma, 98402
County :	N/R
Facility/Site ID :	57332
Alternate Name :	N/R
Program Name :	N/R
WRIA :	10
Legislative District :	27

Map Id: EO532
Direction: SSW
Distance: 0.833 mi., 4399 ft.
Elevation: 77 ft.
Relative: Higher

Site Name : Cornus House Pacific Avenue
2502 Pacific Ave
Tacoma, WA 98402

Database(s) : [ALL SITES - WA] ***(cont.)***

Envirosite ID: 50655641
EPA ID: N/R

ALL SITES - WA ***(cont.)***

Congressional District :	6
Ecology Region :	SWRO
Ecology Program Phone :	(360) 407-6400
Tribal Land :	N
Latitude :	47.23865
Longitude :	-122.43573
Last Date in Agency List :	2022-07-21

Program Details

Program :	N/R
Program ID :	N/R
Interaction Type :	Construction SW GP
Interaction Type Description :	General permit issued to owner/operators of construction projects that disturb 1 or more acres of land through clearing, grading, excavating, or stockpiling of fill material that discharge stormwater to state waters.
Status :	Active
Start Date :	2022-02-23
End Date :	N/R
SIC :	N/R
NAICS :	N/R

Map Id: EI533
Direction: SW
Distance: 0.833 mi., 4400 ft.
Elevation: 162 ft.
Relative: Higher

Site Name : TOTEM ELECTRIC OF TACOMA FAWCETT | TOTEM ELECTRIC OF TACOMA INC UST 2747 | TOTEM ELECTRIC OF TACOMA INC
2331 FAWCETT AVE
TACOMA | Tacoma, WA

Database(s) : [ALL SITES - WA, CSCSL NFA - WA, EPA UST, FRS, HSL - WA, LUST - WA, UST - WA]

Envirosite ID: 50655624
EPA ID: N/R

ALL SITES - WA

Facility Name :	TOTEM ELECTRIC OF TACOMA INC UST 2747
Facility Address :	2331 FAWCETT AVE, TACOMA, 98402-1401
County :	Pierce
Facility/Site ID :	81994389
Alternate Name :	N/R
Program Name :	N/R
WRIA :	10
Legislative District :	27
Congressional District :	6
Ecology Region :	SWRO
Ecology Program Phone :	(360) 407-7224
Tribal Land :	N

Map Id: EI533
Direction: SW
Distance: 0.833 mi., 4400 ft.
Elevation: 162 ft.
Relative: Higher

Site Name : TOTEM ELECTRIC OF TACOMA FAWCETT | TOTEM ELECTRIC OF TACOMA INC UST 2747 | TOTEM ELECTRIC OF TACOMA INC
2331 FAWCETT AVE
TACOMA | Tacoma, WA

Database(s) : [ALL SITES - WA, CSCSL NFA - WA, EPA UST, FRS, HSL - WA, LUST - WA, UST - WA] ***(cont.)***

Envirosite ID: 50655624
EPA ID: N/R

ALL SITES - WA ***(cont.)***

Latitude :	47.2396
Longitude :	-122.43986
Last Date in Agency List :	2023-01-03

Program Details

Program :	TOXICS
Program ID :	2747
Interaction Type :	LUST Facility
Interaction Type Description :	A leaking underground tank cleanup site being cleaned up with Ecology oversight or review.
Status :	Inactive
Start Date :	1999-08-02
End Date :	1999-08-02
SIC :	N/R
NAICS :	N/R

Program :	TOXICS
Program ID :	2747
Interaction Type :	Underground Storage Tank
Interaction Type Description :	Any one or combination of tanks (including connecting underground pipes) that is used to contain regulated substances and has a tank volume of ten percent or more beneath the surface of the ground. This term does not include any of the exempt UST systems specified in WAC 173-360-110(2) or any piping connected thereto. See WAC 173-360
Status :	Active
Start Date :	1978-01-01
End Date :	N/R
SIC :	N/R
NAICS :	N/R

CSCSL NFA - WA

Facility Name :	TOTEM ELECTRIC OF TACOMA FAWCETT
Facility Address :	2331 FAWCETT AVE, TACOMA, 98402
County :	Pierce
NFA Date :	2012-08-31
Facility Site ID :	81994389
Cleanup Site ID :	10634
Rank :	N/R
VCP :	N/R
Alternate Site Names :	TOTEM ELECTRIC OF TACOMA INC,TOTEM ELECTRIC OF TACOMA INC UST 2747
NFA Reason :	Initial Investigation

Map Id: EI533
Direction: SW
Distance: 0.833 mi., 4400 ft.
Elevation: 162 ft.
Relative: Higher

Site Name : TOTEM ELECTRIC OF TACOMA FAWCETT | TOTEM ELECTRIC OF TACOMA INC UST 2747 | TOTEM ELECTRIC OF TACOMA INC
2331 FAWCETT AVE
TACOMA | Tacoma, WA

Database(s) : [ALL SITES - WA, CSCSL NFA - WA, EPA UST, FRS, HSL - WA, LUST - WA, UST - WA] ***(cont.)***

Envirosite ID: 50655624
EPA ID: N/R

CSCSL NFA - WA ***(cont.)***

Site Status :	NFA
Region :	Southwest
Responsible Unit :	Southwest
Latitude :	47.2396
Longitude :	-122.43986
Last Date in Agency List :	2023-02-23

Contaminants

Contaminant Name :	Benzene
Ground Water :	N/R
Surface Water :	N/R
Soil :	Remediated-Below
Sediment :	N/R
Air :	N/R
Bedrock :	N/R

Contaminant Name :	Lead
Ground Water :	N/R
Surface Water :	N/R
Soil :	Below Cleanup Levels
Sediment :	N/R
Air :	N/R
Bedrock :	N/R

Contaminant Name :	Other Non-Halogenated Organics
Ground Water :	N/R
Surface Water :	N/R
Soil :	Below Cleanup Levels
Sediment :	N/R
Air :	N/R
Bedrock :	N/R

Contaminant Name :	Petroleum-Gasoline
Ground Water :	N/R
Surface Water :	N/R
Soil :	Remediated-Below
Sediment :	N/R
Air :	N/R
Bedrock :	N/R

EPA UST

Facility Name :	TOTEM ELECTRIC OF TACOMA INC
Facility Address :	2331 FAWCETT AVE, Tacoma, Washington 984021401
County :	Pierce

Map Id: EI533
Direction: SW
Distance: 0.833 mi., 4400 ft.
Elevation: 162 ft.
Relative: Higher

Site Name : TOTEM ELECTRIC OF TACOMA FAWCETT | TOTEM ELECTRIC OF TACOMA INC UST 2747 | TOTEM ELECTRIC OF TACOMA INC
2331 FAWCETT AVE
TACOMA | Tacoma, WA

Database(s) : [ALL SITES - WA, CSCSL NFA - WA, EPA UST, FRS, HSL - WA, LUST - WA, UST - WA] ***(cont.)***

Envirosite ID: 50655624
EPA ID: N/R

EPA UST ***(cont.)***

Facility ID :	WA81994389
Facility Status :	Closed UST(s)
Open USTs :	0
Closed USTs :	1
Temporarily Out of Service USTs :	0
Date of Last Inspection :	N/R
EPA Region :	10
Tribe :	N/R
Facility ID 2 :	N/R
Latitude :	47.2396
Longitude :	-122.43986
Last Date in Agency List :	2023-01-30

Tank Details

Tank ID :	WA81994389_1
Tank Status :	Closed
Installation Date :	1978-01-01
Removal Date :	N/R
Capacity :	N/R
Substances :	B Unleaded Gasoline
Tank Wall Type :	N/R

FRS

Facility Name :	TOTEM ELECTRIC OF TACOMA INC UST 2747
Facility Address :	2331 FAWCETT AVE, TACOMA, WA 98402-1401
County :	PIERCE

Site Details

Registry ID :	110015412418
FRS Facility URL :	Click here for hyperlink provided by the agency.
Last Date in Agency List :	2023-02-13

Source Description

Source Description :

The WA-FSIS provides a means to query and display data maintained by the Washington Department of Ecology. This system contains key information for each facility/site that is currently, or has been, of interest to the Air Quality, Dam Safety, Hazardous Waste, Toxics Cleanup, and Water Quality Programs.

FRS Environmental Interest

Source and System ID :	WA-FSIS - 81994389

Map Id: EI533
Direction: SW
Distance: 0.833 mi., 4400 ft.
Elevation: 162 ft.
Relative: Higher

Site Name : TOTEM ELECTRIC OF TACOMA FAWCETT | TOTEM ELECTRIC OF TACOMA INC UST 2747 | TOTEM ELECTRIC OF TACOMA INC
2331 FAWCETT AVE
TACOMA | Tacoma, WA

Database(s) : [ALL SITES - WA, CSCSL NFA - WA, EPA UST, FRS, HSL - WA, LUST - WA, UST - WA] ***(cont.)***

Envirosite ID: 50655624
EPA ID: N/R

HSL - WA

Facility Name :	Totem Electric of Tacoma Fawcett
Facility Address :	2331 FAWCETT AVE, TACOMA, 98402
County :	Pierce

Site Details

Facility Site ID :	81994389
Cleanup Site ID :	10634
Status :	No Further Action
Site Rank :	N/R
Alternative Site Name :	TOTEM ELECTRIC OF TACOMA INC,TOTEM ELECTRIC OF TACOMA INC UST 2747
Region :	Southwest
Resposbile Unit :	Southwest
Institutional Control :	N/R
Current VCP :	N/R
Past VCP :	N/R
Latitude :	47.2396
Longitude :	-122.43986
Agency Hyperlink :	Click here for hyperlink provided by the agency.
Last Date in Agency List :	2023-02-28

Contaminants

Contaminant Name :	Benzene
Ground water :	N/R
Surface water :	N/R
Soil :	Remediated-Below
Sediment :	N/R
Air :	N/R
Bedrock :	N/R

Contaminant Name :	Petroleum-Gasoline
Ground water :	N/R
Surface water :	N/R
Soil :	Remediated-Below
Sediment :	N/R
Air :	N/R
Bedrock :	N/R

Contaminant Name :	Lead
Ground water :	N/R
Surface water :	N/R
Soil :	Below Cleanup Levels
Sediment :	N/R
Air :	N/R
Bedrock :	N/R

Map Id: EI533
Direction: SW
Distance: 0.833 mi., 4400 ft.
Elevation: 162 ft.
Relative: Higher

Site Name : TOTEM ELECTRIC OF TACOMA FAWCETT | TOTEM ELECTRIC OF TACOMA INC UST 2747 | TOTEM ELECTRIC OF TACOMA INC
2331 FAWCETT AVE
TACOMA | Tacoma, WA

Database(s) : [ALL SITES - WA, CSCSL NFA - WA, EPA UST, FRS, HSL - WA, LUST - WA, UST - WA] ***(cont.)***

Envirosite ID: 50655624
EPA ID: N/R

HSL - WA ***(cont.)***

Contaminant Name :	Other Non-Halogenated Organics
Ground water :	N/R
Surface water :	N/R
Soil :	Below Cleanup Levels
Sediment :	N/R
Air :	N/R
Bedrock :	N/R

Facility Name :	TOTEM ELECTRIC OF TACOMA FAWCETT
Facility Address :	2331 Fawcett Ave, Tacoma, 98402-1401
County :	Pierce

Site Details

Facility Site ID :	81994389
Cleanup Site ID :	10634
Status :	No Further Action
Site Rank :	N/R
Alternative Site Name :	N/R
Region :	N/R
Resposbile Unit :	N/R
Institutional Control :	N/R
Current VCP :	N/R
Past VCP :	N/R
Latitude :	N/R
Longitude :	N/R
Agency Hyperlink :	Click here for hyperlink provided by the agency.
Last Date in Agency List :	2022-02-11

LUST - WA

Facility Name :	TOTEM ELECTRIC OF TACOMA FAWCETT
Facility Address :	2331 FAWCETT AVE, TACOMA, 98402
County :	Pierce

Site Details

LUST Status Date :	2012-08-31
LUST Status Type :	LUST - NFA
Facility Site ID :	81994389
Cleanup Site ID :	10634
LUST ID :	5320
UST ID :	2747
Alternate Site Names :	TOTEM ELECTRIC OF TACOMA INC,TOTEM ELECTRIC OF TACOMA INC UST 2747
Release Date :	1999-08-02
Process Type :	N/R
Responsible Unit :	Southwest
Region :	Southwest

Map Id: EI533
Direction: SW
Distance: 0.833 mi., 4400 ft.
Elevation: 162 ft.
Relative: Higher

Site Name : TOTEM ELECTRIC OF TACOMA FAWCETT | TOTEM ELECTRIC OF TACOMA INC UST 2747 | TOTEM ELECTRIC OF TACOMA INC
2331 FAWCETT AVE
TACOMA | Tacoma, WA

Database(s) : [ALL SITES - WA, CSCSL NFA - WA, EPA UST, FRS, HSL - WA, LUST - WA, UST - WA] ***(cont.)***

Envirosite ID: 50655624
EPA ID: N/R

LUST - WA ***(cont.)***

Latitude :	47.2396
Longitude :	-122.43986
Last Date in Agency List :	2023-03-20

Contaminants

Contaminant Name :	Benzene
Ground Water :	N/R
Surface Water :	N/R
Soil :	Remediated-Below
Sediment :	N/R
Air :	N/R
Bedrock :	N/R

Contaminant Name :	Lead
Ground Water :	N/R
Surface Water :	N/R
Soil :	Below Cleanup Levels
Sediment :	N/R
Air :	N/R
Bedrock :	N/R

Contaminant Name :	Petroleum-Gasoline
Ground Water :	N/R
Surface Water :	N/R
Soil :	Remediated-Below
Sediment :	N/R
Air :	N/R
Bedrock :	N/R

Contaminant Name :	Other Non-Halogenated Organics
Ground Water :	N/R
Surface Water :	N/R
Soil :	Below Cleanup Levels
Sediment :	N/R
Air :	N/R
Bedrock :	N/R

UST - WA

Facility Name :	TOTEM ELECTRIC OF TACOMA INC
Facility Address :	2331 FAWCETT AVE, Tacoma, 98402
County :	Pierce

Facility Site ID :	81994389
UST Site ID :	2747
Tag Number(s) :	N/R

Map Id: EI533
Direction: SW
Distance: 0.833 mi., 4400 ft.
Elevation: 162 ft.
Relative: Higher

Site Name : TOTEM ELECTRIC OF TACOMA FAWCETT | TOTEM ELECTRIC OF TACOMA INC UST 2747 | TOTEM ELECTRIC OF TACOMA INC
2331 FAWCETT AVE
TACOMA | Tacoma, WA

Database(s) : [ALL SITES - WA, CSCSL NFA - WA, EPA UST, FRS, HSL - WA, LUST - WA, UST - WA] ***(cont.)***

Envirosite ID: 50655624
EPA ID: N/R

UST - WA ***(cont.)***

Responsible Unit :	Southwest
Is Active :	No
Latitude :	47.2396
Longitude :	-122.43986
Last Date in Agency List :	2022-12-29

Tank Details

Tank Name :	1
Tank Status :	Removed
Install Date :	1978-01-01
Tank Upgrade Date :	N/R
Tank Permanent Closure Date :	N/R
Permit Expiration Date :	N/R
Tank Material :	N/R
Tank Construction :	N/R
Tank Corrosion Protection :	Other
Tank Manifold :	N/R
Tank Release Detection :	Automatic Tank Gauging
Tank Tightness Test :	N/R
Tank Spill Prevention :	Other
Capacity Range :	10,000 to 19,999 Gallons
Actual Capacity :	10000
Pipe Material :	N/R
Pipe Construction :	Other
Pipe Corrosion Protection :	Other
Tank SFC :	N/R
Dispenser SFC :	N/R
Primary Pipe Release Detection :	N/R
Secondary Pipe Release Detection :	N/R
Pipe Pumping System :	N/R
Pipe Install Date :	N/R
Turbine Sump Construction :	N/R
Tank Status Date :	1996-08-06
Tank Install Date :	N/R
Tank Overfill Prevention :	Other

Compartments Details

Compartment Number :	1
Compartment Capacity :	10000
Substance Stored :	Unleaded Gasoline
Used Substance :	Motor Fuel for Vehicles
Ecy Region :	N/R

Map Id: EH534
Direction: SW
Distance: 0.834 mi., 4403 ft.
Elevation: 122 ft.
Relative: Higher

Site Name : MRP 2009-26 SOUTH TACOMA WAY
S TACOMA WAY S C ST & S 25TH ST
TACOMA, WA 98409

Database(s) : [ALL SITES - WA, FRS]

Envirosite ID: 6602040
EPA ID: N/R

ALL SITES - WA

Facility Name :	MRP 2009-26 South Tacoma Way
Facility Address :	S TACOMA WAY S C ST & S 25TH ST, TACOMA, 98409
County :	Pierce
Facility/Site ID :	24948
Alternate Name :	N/R
Program Name :	N/R
WRIA :	10
Legislative District :	27
Congressional District :	6
Ecology Region :	SWRO
Ecology Program Phone :	(360) 407-6400
Tribal Land :	N
Latitude :	47.239444
Longitude :	-122.437778
Last Date in Agency List :	2023-01-03

Program Details

Program :	WATQUAL
Program ID :	WAR012107
Interaction Type :	Construction SW GP
Interaction Type Description :	General permit issued to owner/operators of construction projects that disturb 1 or more acres of land through clearing, grading, excavating, or stockpiling of fill material that discharge stormwater to state waters.
Status :	Inactive
Start Date :	2010-02-04
End Date :	2011-03-04
SIC :	N/R
NAICS :	N/R

FRS

Facility Name :	MRP 2009-26 SOUTH TACOMA WAY
Facility Address :	S TACOMA WAY S C ST & S 25TH ST, TACOMA, WA 98409
County :	PIERCE

Site Details

Registry ID :	110040626891
FRS Facility URL :	Click here for hyperlink provided by the agency.
Last Date in Agency List :	2023-02-13

Source Description

Source Description :

The WA-FSIS provides a means to query and display data maintained by the Washington Department of Ecology. This system contains key information for each facility/site that is currently, or has been, of interest to the Air Quality, Dam Safety, Hazardous Waste, Toxics Cleanup, and Water Quality Programs.

Map Id: EH534
Direction: SW
Distance: 0.834 mi., 4403 ft.
Elevation: 122 ft.
Relative: Higher

Site Name : MRP 2009-26 SOUTH TACOMA WAY
S TACOMA WAY S C ST & S 25TH ST
TACOMA, WA 98409

Database(s) : [ALL SITES - WA, FRS] ***(cont.)***

Envirosite ID: 6602040
EPA ID: N/R

FRS ***(cont.)***

FRS Environmental Interest
Source and System ID : WA-FSIS - 24948

Map Id: EO535
Direction: SSW
Distance: 0.834 mi., 4404 ft.
Elevation: 77 ft.
Relative: Higher

Site Name : CORNUS HOUSE PACIFIC AVENUE |
PACIFIC AVENUE PROPERTY
2502 & 2512 PACIFIC AVE
TACOMA, WA 98402

Database(s) : [ALL SITES - WA, CSCSL HWS - WA, ECHO, FRS, HSL - WA, ICIS, INACTIVE PCS, PCS ENF, PCS FACILITY, RCRA_LQG, VCP - WA]

Envirosite ID: 50655566
EPA ID: N/R

ALL SITES - WA

Facility Name : Pacific Avenue Property
Facility Address : 2502 & 2512 PACIFIC AVE, TACOMA, 98402
County : Pierce

Facility/Site ID : 88226
Alternate Name : N/R
Program Name : N/R
WRIA : 10
Legislative District : 27
Congressional District : 6
Ecology Region : SWRO
Ecology Program Phone : (360) 407-7224
Tribal Land : N
Latitude : 47.238554
Longitude : -122.435703
Last Date in Agency List : 2023-01-03

Facility/Site ID : 88226
Alternate Name : N/R
Program Name : N/R
WRIA : 10
Legislative District : 27
Congressional District : 6
Ecology Region : SWRO
Ecology Program Phone : (360) 407-6400
Tribal Land : N
Latitude : 47.238554
Longitude : -122.435703
Last Date in Agency List : 2023-01-03

Facility/Site ID : 88226
Alternate Name : N/R
Program Name : N/R

Map Id: EO535
Direction: SSW
Distance: 0.834 mi., 4404 ft.
Elevation: 77 ft.
Relative: Higher

Site Name : CORNUS HOUSE PACIFIC AVENUE | PACIFIC AVENUE PROPERTY
2502 & 2512 PACIFIC AVE
TACOMA, WA 98402

Database(s) : [ALL SITES - WA, CSCSL HWS - WA, ECHO, FRS, HSL - WA, ICIS, INACTIVE PCS, PCS ENF, PCS FACILITY, RCRA_LQG, VCP - WA] ***(cont.)***

Envirosite ID: 50655566
EPA ID: N/R

ALL SITES - WA ***(cont.)***

WRIA :	10
Legislative District :	27
Congressional District :	6
Ecology Region :	SWRO
Ecology Program Phone :	(360) 407-6734
Tribal Land :	N
Latitude :	47.238554
Longitude :	-122.435703
Last Date in Agency List :	2023-01-03

Facility/Site ID :	88226
Alternate Name :	N/R
Program Name :	N/R
WRIA :	10
Legislative District :	27
Congressional District :	6
Ecology Region :	SWRO
Ecology Program Phone :	(360) 407-6712
Tribal Land :	N
Latitude :	47.238554
Longitude :	-122.435703
Last Date in Agency List :	2023-01-03

Program Details

Program :	TOXICS
Program ID :	SW1746
Interaction Type :	State Cleanup Site
Interaction Type Description :	A site is being cleaned up under state regulations. Regulations include Model Toxics Control Act or its predecessors.
Status :	Active
Start Date :	2021-04-16
End Date :	N/R
SIC :	N/R
NAICS :	N/R

Program :	TOXICS
Program ID :	SW1746
Interaction Type :	Construction SW GP
Interaction Type Description :	General permit issued to owner/operators of construction projects that disturb 1 or more acres of land through clearing, grading, excavating, or stockpiling of fill material that discharge stormwater to state waters.
Status :	Active
Start Date :	2022-02-23
End Date :	N/R

Map Id: EO535
Direction: SSW
Distance: 0.834 mi., 4404 ft.
Elevation: 77 ft.
Relative: Higher

Site Name : CORNUS HOUSE PACIFIC AVENUE | PACIFIC AVENUE PROPERTY
2502 & 2512 PACIFIC AVE
TACOMA, WA 98402

Database(s) : [ALL SITES - WA, CSCSL HWS - WA, ECHO, FRS, HSL - WA, ICIS, INACTIVE PCS, PCS ENF, PCS FACILITY, RCRA_LQG, VCP - WA] ***(cont.)***

Envirosite ID: 50655566
EPA ID: N/R

ALL SITES - WA ***(cont.)***

SIC :	N/R
NAICS :	N/R
Program :	TOXICS
Program ID :	SW1746
Interaction Type :	Voluntary Cleanup Sites
Interaction Type Description :	For a fee, Ecology staff will review an independent cleanup report(s) and provide a written decision about the adequacy of the cleanup actions taken and described in the report.
Status :	Active
Start Date :	2021-04-16
End Date :	N/R
SIC :	N/R
NAICS :	99999
Program :	TOXICS
Program ID :	SW1746
Interaction Type :	State Cleanup Site
Interaction Type Description :	A site is being cleaned up under state regulations. Regulations include Model Toxics Control Act or its predecessors.
Status :	Active
Start Date :	2021-04-16
End Date :	N/R
SIC :	N/R
NAICS :	99999
Program :	TOXICS
Program ID :	SW1746
Interaction Type :	Hazardous Waste Generator
Interaction Type Description :	Facilities that generate any quantity of a dangerous waste. They may be classified as SQG, MQG, or LQG depending on hazardous waste generated for a given month.
Status :	Active
Start Date :	2022-12-02
End Date :	N/R
SIC :	N/R
NAICS :	N/R
Program :	TOXICS
Program ID :	SW1746
Interaction Type :	Voluntary Cleanup Sites

Map Id: EO535
Direction: SSW
Distance: 0.834 mi., 4404 ft.
Elevation: 77 ft.
Relative: Higher

Site Name : CORNUS HOUSE PACIFIC AVENUE | PACIFIC AVENUE PROPERTY
2502 & 2512 PACIFIC AVE
TACOMA, WA 98402

Database(s) : [ALL SITES - WA, CSCSL HWS - WA, ECHO, FRS, HSL - WA, ICIS, INACTIVE PCS, PCS ENF, PCS FACILITY, RCRA_LQG, VCP - WA] ***(cont.)***

Envirosite ID: 50655566
EPA ID: N/R

ALL SITES - WA ***(cont.)***

Interaction Type Description :	For a fee, Ecology staff will review an independent cleanup report(s) and provide a written decision about the adequacy of the cleanup actions taken and described in the report.
Status :	Active
Start Date :	2021-04-16
End Date :	N/R
SIC :	N/R
NAICS :	N/R
Program :	TOXICS
Program ID :	SW1746
Interaction Type :	Non-Enforcement Final
Interaction Type Description :	A Non-Enforcement action (i.e. permit, notice of construction, etc.) was finalized, issued to the respective party, indicating the non-enforcement action was taken.
Status :	Active
Start Date :	2022-06-22
End Date :	N/R
SIC :	N/R
NAICS :	N/R

CSCSL HWS - WA

Facility Name :	PACIFIC AVENUE PROPERTY
Facility Address :	2502 & 2512 PACIFIC AVE, TACOMA, 98402
County :	PIERCE

Site Details

Facility Site ID :	88226
Site Status :	Cleanup Started
Cleanup Site ID :	15416
Region :	Southwest
Responsible Section :	Headquarters
WARM Rank :	N/R
Is Brownfield? :	N/R
Is PSI? :	N/R
Current VCP :	Yes
Past VCP :	Yes
Institutional Control :	N/R
Latitude :	47.238554
Longitude :	-122.435703
Last Date in Agency List :	2023-03-07

Map Id: EO535
Direction: SSW
Distance: 0.834 mi., 4404 ft.
Elevation: 77 ft.
Relative: Higher

Site Name : CORNUS HOUSE PACIFIC AVENUE | PACIFIC AVENUE PROPERTY
2502 & 2512 PACIFIC AVE
TACOMA, WA 98402

Database(s) : [ALL SITES - WA, CSCSL HWS - WA, ECHO, FRS, HSL - WA, ICIS, INACTIVE PCS, PCS ENF, PCS FACILITY, RCRA_LQG, VCP - WA] ***(cont.)***

Envirosite ID: 50655566
EPA ID: N/R

CSCSL HWS - WA ***(cont.)***

Contaminants Details

Contaminant Name :	Lead
Groundwater :	N/R
Surface Water :	N/R
Soil :	Confirmed Above Cleanup Levels
Sediment :	N/R
Air :	N/R
Bedrock :	N/R

Contaminant Name :	Metals - Other
Groundwater :	N/R
Surface Water :	N/R
Soil :	Confirmed Above Cleanup Levels
Sediment :	N/R
Air :	N/R
Bedrock :	N/R

Contaminant Name :	Petroleum-Other
Groundwater :	N/R
Surface Water :	N/R
Soil :	Confirmed Above Cleanup Levels
Sediment :	N/R
Air :	N/R
Bedrock :	N/R

Contaminant Name :	Polycyclic Aromatic Hydrocarbons
Groundwater :	N/R
Surface Water :	N/R
Soil :	Confirmed Above Cleanup Levels
Sediment :	N/R
Air :	N/R
Bedrock :	N/R

ECHO

Facility Name :	CORNUS HOUSE PACIFIC AVENUE
Facility Address :	2502 & 2512 PACIFIC AVE, TACOMA, WA 98402
County :	N/R

Last Inspection Date :	2022-08-29
Registry ID :	110071297756
FIPS Code :	53053
EPA Region :	10
Inspection Count :	1
Last Inspection Days :	97
Informal Count :	0
Last Informal Action Date :	N/R
Formal Action Count :	1

Map Id: EO535
Direction: SSW
Distance: 0.834 mi., 4404 ft.
Elevation: 77 ft.
Relative: Higher

Site Name : CORNUS HOUSE PACIFIC AVENUE | PACIFIC AVENUE PROPERTY
2502 & 2512 PACIFIC AVE
TACOMA, WA 98402

Database(s) : [ALL SITES - WA, CSCSL HWS - WA, ECHO, FRS, HSL - WA, ICIS, INACTIVE PCS, PCS ENF, PCS FACILITY, RCRA_LQG, VCP - WA] ***(cont.)***

Envirosite ID: 50655566
EPA ID: N/R

ECHO ***(cont.)***

Last Formal Action Date :	2022-06-22
Total Penalties :	0
Penalty Count :	N/R
Last Penalty Date :	N/R
Last Penalty Amount :	N/R
QTRS IN NC :	0
Programs IN SNC :	0
Current Compliance Status :	No Violation Identified
Three-Year Compliance Status :	_____
Collection Method :	GPS - UNSPECIFIED
Reference Point :	POINT WHERE SUBSTANCE IS RELEASED
Accuracy Meters :	17390
Derived Tribes :	Puyallup Tribe of the Puyallup Reservation - .3 mile(s), Puyallup Tribe of the Puyallup Reservation - .7 mile(s), Muckleshoot Indian Tribe - 11 mile (s), Muckleshoot Indian Tribe - 13.8 mile(s), Nisqually Indian Tribe - 17 mile(s), Squaxin Island Tribe of the Squaxin Island Reservation - 22 mile (s), Squaxin Island Tribe of the Squaxin Island Reservation - 23.8 mile(s)
Derived HUC :	17110019
Derived WBD :	171100191200
Derived STCTY FIPS :	53053
Derived Zip :	98421
Derived CD113 :	N/R
Derived CB2010 :	530530602001178
MYRTK Universe :	NNN
NPDES IDs :	WAR311115
CWA Permit Types :	Minor
CWA Compliance Tracking :	On
CWA NAICS :	N/R
CWA SICS :	1794
CWA Inspection Count :	1
CWA Last Inspection Days :	96
CWA Informal Count :	N/R
CWA Formal Action Count :	1
CWA Last Formal Action Date :	2022-06-22
CWA Penalties :	0
CWA Last Penalty Date :	N/R
CWA Last Penalty Amount :	N/R
CWA Quarters IN NC :	0
CWA Current Compliance Status :	No Violation Identified
CWA Current SNC Flag :	N
CWA 13 Quarters Compliance Status :	_____
CWA 13 Quarters Effluent Exceedances:	N/R
CWA Three-Year QNCR Codes :	N/R
DFR URL :	Click here for hyperlink provided by the agency.
Facility SIC :	1794
Facility NAICS :	N/R
Facility Last Inspection EPA Date :	N/R
Facility Last Inspection State Date :	2022-08-29
Facility Last Formal Act EPA Date :	N/R
Facility Last Formal Act State Date :	2022-06-22
Facility Last Informal Act EPA Date :	N/R

Map Id: EO535
Direction: SSW
Distance: 0.834 mi., 4404 ft.
Elevation: 77 ft.
Relative: Higher

Site Name : CORNUS HOUSE PACIFIC AVENUE | PACIFIC AVENUE PROPERTY
2502 & 2512 PACIFIC AVE
TACOMA, WA 98402

Database(s) : [ALL SITES - WA, CSCSL HWS - WA, ECHO, FRS, HSL - WA, ICIS, INACTIVE PCS, PCS ENF, PCS FACILITY, RCRA_LQG, VCP - WA] ***(cont.)***

Envirosite ID: 50655566
EPA ID: N/R

ECHO ***(cont.)***

Facility Last Informal Act State Date:	N/R
Facility Federal Agency :	N/R
TRI Reporter :	N/R
Facility Imp Water Flag :	Y
Current SNC Flag :	N
Indian County Flag :	N
Federal Flag :	N/R
US Mexico Border Flag :	N/R
Chesapeak Bay Flag :	N/R
AIR Flag :	N
NPDES Flag :	Y
SDWIS Flag :	N
RCRA Flag :	N
TRI Flag :	N
GHG Flag :	N
Major Flag :	N/R
Active Flag :	Y
NAA Flag :	N
Latitude :	47.241863
Longitude :	-122.432144
Last Date in Agency List :	2023-01-16

FRS

Facility Name :	CORNUS HOUSE PACIFIC AVENUE
Facility Address :	2502 & 2512 PACIFIC AVE, TACOMA, WA 98402
County :	N/R

Site Details

Registry ID :	110071297756
FRS Facility URL :	Click here for hyperlink provided by the agency.
Last Date in Agency List :	2023-02-13

Source Description

Source Description :

The NPDES module of the Compliance Information System (ICIS) tracks surface water permits issued under the Clean Water Act. Under NPDES, all facilities that discharge pollutants from any point source into waters of the United States are required to obtain a permit. The permit will likely contain limits on what can be discharged, impose monitoring and reporting requirements, and include other provisions to ensure that the discharge does not adversely affect water quality.

FRS Environmental Interest

Source and System ID :	ICIS - WAR311115

Map Id: EO535
Direction: SSW
Distance: 0.834 mi., 4404 ft.
Elevation: 77 ft.
Relative: Higher

Site Name : CORNUS HOUSE PACIFIC AVENUE | PACIFIC AVENUE PROPERTY
2502 & 2512 PACIFIC AVE
TACOMA, WA 98402

Database(s) : [ALL SITES - WA, CSCSL HWS - WA, ECHO, FRS, HSL - WA, ICIS, INACTIVE PCS, PCS ENF, PCS FACILITY, RCRA_LQG, VCP - WA] ***(cont.)***

Envirosite ID: 50655566
EPA ID: N/R

HSL - WA

Facility Name :	Pacific Avenue Property
Facility Address :	2502 & 2512 Pacific Ave, Tacoma, 98402
County :	Pierce

Site Details

Facility Site ID :	88226
Cleanup Site ID :	15416
Status :	Awaiting Cleanup
Site Rank :	N/R
Alternative Site Name :	N/R
Region :	N/R
Resposbile Unit :	N/R
Institutional Control :	N/R
Current VCP :	N/R
Past VCP :	N/R
Latitude :	N/R
Longitude :	N/R
Agency Hyperlink :	Click here for hyperlink provided by the agency.
Last Date in Agency List :	2022-02-11

Facility Name :	Pacific Avenue Property
Facility Address :	2502 & 2512 PACIFIC AVE, TACOMA, 98402
County :	Pierce

Site Details

Facility Site ID :	88226
Cleanup Site ID :	15416
Status :	Cleanup Started
Site Rank :	N/R
Alternative Site Name :	N/R
Region :	Southwest
Resposbile Unit :	Headquarters
Institutional Control :	N/R
Current VCP :	Yes
Past VCP :	Yes
Latitude :	47.2385537211409
Longitude :	-122.435703207837
Agency Hyperlink :	Click here for hyperlink provided by the agency.
Last Date in Agency List :	2023-02-28

Contaminants

Contaminant Name :	Lead
Ground water :	N/R
Surface water :	N/R
Soil :	Confirmed Above Cleanup Levels

Map Id: EO535
Direction: SSW
Distance: 0.834 mi., 4404 ft.
Elevation: 77 ft.
Relative: Higher

Site Name : CORNUS HOUSE PACIFIC AVENUE | PACIFIC AVENUE PROPERTY
2502 & 2512 PACIFIC AVE
TACOMA, WA 98402

Database(s) : [ALL SITES - WA, CSCSL HWS - WA, ECHO, FRS, HSL - WA, ICIS, INACTIVE PCS, PCS ENF, PCS FACILITY, RCRA_LQG, VCP - WA] ***(cont.)***

Envirosite ID: 50655566
EPA ID: N/R

HSL - WA ***(cont.)***

Sediment :	N/R
Air :	N/R
Bedrock :	N/R

Contaminant Name :	Metals - Other
Ground water :	N/R
Surface water :	N/R
Soil :	Confirmed Above Cleanup Levels
Sediment :	N/R
Air :	N/R
Bedrock :	N/R

Contaminant Name :	Petroleum-Other
Ground water :	N/R
Surface water :	N/R
Soil :	Confirmed Above Cleanup Levels
Sediment :	N/R
Air :	N/R
Bedrock :	N/R

Contaminant Name :	Polycyclic Aromatic Hydrocarbons
Ground water :	N/R
Surface water :	N/R
Soil :	Confirmed Above Cleanup Levels
Sediment :	N/R
Air :	N/R
Bedrock :	N/R

ICIS

Facility Name :	CORNUS HOUSE PACIFIC AVENUE
Facility Address :	2502 & 2512 PACIFIC AVE, TACOMA, WA 98402

Site Details

NPDES ID :	WAR311115
ICIS Facility Interest ID :	3601438597
Facility UIN :	110071297756
Facility Type Code :	Privately Owned Facility
Impaired Waters :	303(D) Listed
Latitude :	47.2385521
Longitude :	-122.435699
Last Date in Agency List :	2022-12-28

INACTIVE PCS

Issue Date :	2020-11-18
Original Issue Date :	2020-11-18

Map Id: EO535
Direction: SSW
Distance: 0.834 mi., 4404 ft.
Elevation: 77 ft.
Relative: Higher

Site Name : CORNUS HOUSE PACIFIC AVENUE | PACIFIC AVENUE PROPERTY
2502 & 2512 PACIFIC AVE
TACOMA, WA 98402

Database(s) : [ALL SITES - WA, CSCSL HWS - WA, ECHO, FRS, HSL - WA, ICIS, INACTIVE PCS, PCS ENF, PCS FACILITY, RCRA_LQG, VCP - WA] ***(cont.)***

Envirosite ID: 50655566
EPA ID: N/R

INACTIVE PCS ***(cont.)***

Effective Date :	2022-06-22
Expiration Date :	2025-12-31
Retirement Date :	N/R
Termination Date :	N/R
Issuing Agency :	State
Agency Type :	State
Activity ID :	3603260740
External Permit Number :	WAR311115
Facility Type Indicator :	NON-POTW
Permit Type :	General Permit Covered Facility-NPDES)
Major Minor Status :	N
Permit Status :	Effective
Total Design Flow Number :	N/R
Actual Average Flow Number :	N/R
State Water Body :	N/R
State Water Body Name :	N/R
Permit Name :	Cornus House LLC
Permit Comp Status :	Y
RNC Tracking :	Y
Master External Permit Number :	WAR125725
TMDL Interface :	N/R
EDMR Authorization :	N
Pretreatment Indicator :	N/R
Last Date in Agency List :	2022-09-23

PCS ENF

Site Details

NPDES ID :	WAR311115
Last Date in Agency List :	2022-12-28

Formal Enforcement Actions

Settlement Entered Date :	2022-06-22
ENF Identifier :	WA-790639
Activity ID :	3603260743
Activity Type :	Administrative, Formal
ENF Type :	State CWA Non Penalty AO
Agency :	State
Fed Penalty Assessed Amount :	N/R
State Local Penalty Amount :	N/R

Informal Enforcement Actions

Achieved Date :	N/R
Registry ID :	N/R
ENF Identifier :	N/R
Activity ID :	N/R
Activity Type :	N/R
ENF Type :	N/R

Map Id: EO535
Direction: SSW
Distance: 0.834 mi., 4404 ft.
Elevation: 77 ft.
Relative: Higher

Site Name : CORNUS HOUSE PACIFIC AVENUE | PACIFIC AVENUE PROPERTY
2502 & 2512 PACIFIC AVE
TACOMA, WA 98402

Database(s) : [ALL SITES - WA, CSCSL HWS - WA, ECHO, FRS, HSL - WA, ICIS, INACTIVE PCS, PCS ENF, PCS FACILITY, RCRA_LQG, VCP - WA] ***(cont.)***

Envirosite ID: 50655566
EPA ID: N/R

PCS ENF ***(cont.)***

Agency :	N/R

PCS FACILITY

Issue Date :	2020-11-18
Original Issue Date :	2020-11-18
Effective Date :	2022-06-22
Expiration Date :	2025-12-31
Retirement Date :	N/R
Termination Date :	N/R
Issuing Agency :	State
Agency Type :	State
Activity ID :	3603260740
External Permit Number :	N/R
Facility Type Indicator :	NON-POTW
Permit Type :	General Permit Covered Facility-NPDES)
Major Minor Status :	N
Permit Status :	Effective
Total Design Flow Number :	N/R
Actual Average Flow Number :	N/R
State Water Body :	N/R
State Water Body Name :	N/R
Permit Name :	Cornus House LLC
Permit Comp Status :	Y
RNC Tracking :	Y
Master External Permit Number :	WAR125725
TMDL Interface :	N/R
EDMR Authorization :	N
Pretreatment Indicator :	N/R
Last Date in Agency List :	2022-12-28

RCRA_LQG

Facility Name :	PACIFIC AVENUE PROPERTY
Facility Address :	2502 & 2512 PACIFIC AVE, TACOMA, WA 98402
County :	PIERCE
Date Form Received by Agency :	2022-12-02
EPA ID :	WAH000060235
Mailing Address :	2502 PACIFIC AVE, TACOMA, WA 98402
Contact :	BENJAMIN MARITZ
Contact Address :	121 11TH AVE E, SEATTLE, WA 98102
Contact Country :	US
Contact Telephone :	206-565-6455
Contact Email :	BEN@GRTEXP.CO
EPA Region :	10
Land Type :	Private
Source Type :	Notification
Classification :	Large Quantity Generator

Map Id: EO535
Direction: SSW
Distance: 0.834 mi., 4404 ft.
Elevation: 77 ft.
Relative: Higher

Site Name : CORNUS HOUSE PACIFIC AVENUE | PACIFIC AVENUE PROPERTY
2502 & 2512 PACIFIC AVE
TACOMA, WA 98402

Database(s) : [ALL SITES - WA, CSCSL HWS - WA, ECHO, FRS, HSL - WA, ICIS, INACTIVE PCS, PCS ENF, PCS FACILITY, RCRA_LQG, VCP - WA] ***(cont.)***

Envirosite ID: 50655566
EPA ID: N/R

RCRA_LQG ***(cont.)***

Description :

Handlers that generate 1,000 kg or more of hazardous waste during any calendar month; or generate more than 1 kg of acutely hazardous waste during any calendar month; or generate more than 100 kg of any residue or contaminated soil, waste or other debris resulting from the cleanup of a spill, into or on any land or water, of acutely hazardous waste during any calendar month; or generate 1 kg or less of acutely hazardous waste during any calendar month, and accumulate more than 1 kg of acutely hazardous waste at any time; or generate 100 kg or less of any residue or contaminated soil, waste or other debris resulting from the cleanup of a spill, into or on any land or water, of acutely hazardous waste during any calendar month, and accumulated more than 100 kg of that material at any time.

Last Date in Agency List : 2023-01-23

Owner/Operator Summary

Owner/Operator Name :	CORNUS HOUSE LLC
Owner/Operator Address :	121 11TH AVE E, SEATTLE, WA 98102
Owner/Operator Country :	US
Owner/Operator Telephone :	206-565-6455
Owner/Operator Email :	N/R
Owner/Operator Fax :	N/R
Legal Status :	Private
Owner/Operator Type :	Owner
Owner/Operator Start Date :	2020-01-01
Owner/Operator End Date :	N/R

Owner/Operator Name :	CORNUS HOUSE LLC
Owner/Operator Address :	121 11TH AVE E, SEATTLE, WA 98102
Owner/Operator Country :	US
Owner/Operator Telephone :	206-565-6455
Owner/Operator Email :	N/R
Owner/Operator Fax :	N/R
Legal Status :	Private
Owner/Operator Type :	Operator
Owner/Operator Start Date :	2020-01-01
Owner/Operator End Date :	N/R

Handler Activities Summary

U.S. Importer of Hazardous Waste :	N
Mixed Waste (Haz. and Radioactive) :	N/R
Recycler of Hazardous Waste :	N
Transporter of Hazardous Waste :	N
Treater, Storer or Disposer of HW :	N
Underground Injection Activity :	N
On-site Burner Exemption :	N
Furnace Exemption :	N
Used Oil Fuel Burner :	N
Used Oil Processor :	N

Map Id: EO535
Direction: SSW
Distance: 0.834 mi., 4404 ft.
Elevation: 77 ft.
Relative: Higher

Site Name : CORNUS HOUSE PACIFIC AVENUE | PACIFIC AVENUE PROPERTY
2502 & 2512 PACIFIC AVE
TACOMA, WA 98402

Database(s) : [ALL SITES - WA, CSCSL HWS - WA, ECHO, FRS, HSL - WA, ICIS, INACTIVE PCS, PCS ENF, PCS FACILITY, RCRA_LQG, VCP - WA] ***(cont.)***

Envirosite ID: 50655566
EPA ID: N/R

RCRA_LQG ***(cont.)***

Used Oil Refiner :	N
Used Oil Fuel Marketer to Burner :	N
Used Oil Specification Marketer :	N
Used Oil Transfer Facility :	N
Used Oil Transporter :	N

Hazardous Waste Summary

Waste Code / Name :	D008 - LEAD WT02 - Washington State Dangerous Toxic Waste with a toxic constituents concentration greater than or equal to 0.001% and less than 1.0%, determined by biological testing methods or a book designation procedure.

Notices of Violations Summary

Regulation Violated :	N

VCP - WA

Facility Name :	Pacific Avenue Property
Facility Address :	2502 & 2512 PACIFIC AVE, TACOMA, 98402
County :	Pierce
Facility/Site ID :	88226
Alternate Name :	N/R
Program Name :	N/R
WRIA :	10
Legislative District :	27
Congressional District :	6
Ecology Region :	SWRO
Ecology Program Phone :	(360) 407-7224
Tribal Land :	N
Latitude :	47.238554
Longitude :	-122.435703
Last Date in Agency List :	2023-01-04

Program Details

Program :	TOXICS
Program ID :	SW1746
Interaction Type :	Voluntary Cleanup Sites
Interaction Type Description :	For a fee, Ecology staff will review an independent cleanup report(s) and provide a written decision about the adequacy of the cleanup actions taken and described in the report.
Status :	Active

Map Id: EO535
Direction: SSW
Distance: 0.834 mi., 4404 ft.
Elevation: 77 ft.
Relative: Higher

Site Name : CORNUS HOUSE PACIFIC AVENUE | PACIFIC AVENUE PROPERTY
2502 & 2512 PACIFIC AVE
TACOMA, WA 98402

Database(s) : [ALL SITES - WA, CSCSL HWS - WA, ECHO, FRS, HSL - WA, ICIS, INACTIVE PCS, PCS ENF, PCS FACILITY, RCRA_LQG, VCP - WA] ***(cont.)***

Envirosite ID: 50655566
EPA ID: N/R

VCP - WA ***(cont.)***

Start Date :	2021-04-16
End Date :	N/R
SIC :	N/R
NAICS :	99999
Program :	TOXICS
Program ID :	SW1746
Interaction Type :	Voluntary Cleanup Sites
Interaction Type Description :	For a fee, Ecology staff will review an independent cleanup report(s) and provide a written decision about the adequacy of the cleanup actions taken and described in the report.
Status :	Active
Start Date :	2021-04-16
End Date :	N/R
SIC :	N/R
NAICS :	N/R

Map Id: EO536
Direction: SSW
Distance: 0.834 mi., 4405 ft.
Elevation: 104 ft.
Relative: Higher

Site Name : TACOMA PLASTICS INC
2416 S C ST
TACOMA, WA 98402

Database(s) : [ALL SITES - WA, ECHO, FRS, RCRA_NONGEN, RCRA_VSQG]

Envirosite ID: 50655544
EPA ID: N/R

ALL SITES - WA

Facility Name :	Tacoma Plastics Inc
Facility Address :	2416 S C ST, TACOMA, 98402
County :	Pierce
Facility/Site ID :	21491554
Alternate Name :	N/R
Program Name :	N/R
WRIA :	10
Legislative District :	27
Congressional District :	6
Ecology Region :	SWRO
Ecology Program Phone :	(360) 407-6734
Tribal Land :	N
Latitude :	47.23937
Longitude :	-122.43676
Last Date in Agency List :	2023-01-03

Map Id: EO536
Direction: SSW
Distance: 0.834 mi., 4405 ft.
Elevation: 104 ft.
Relative: Higher

Site Name : TACOMA PLASTICS INC
2416 S C ST
TACOMA, WA 98402

Database(s) : [ALL SITES - WA, ECHO, FRS, RCRA_NONGEN, RCRA_VSQG] ***(cont.)***

Envirosite ID: 50655544
EPA ID: N/R

ALL SITES - WA ***(cont.)***

Program Details

Program :	HAZWASTE
Program ID :	WAD055488993
Interaction Type :	Hazardous Waste Generator
Interaction Type Description :	Facilities that generate any quantity of a dangerous waste. They may be classified as SQG, MQG, or LQG depending on hazardous waste generated for a given month.
Status :	Inactive
Start Date :	1980-08-18
End Date :	1993-06-01
SIC :	N/R
NAICS :	N/R

ECHO

Facility Name :	TACOMA PLASTICS INC
Facility Address :	2416 S C ST, TACOMA, WA 98402
County :	PIERCE
Last Inspection Date :	N/R
Registry ID :	110005322551
FIPS Code :	53053
EPA Region :	10
Inspection Count :	0
Last Inspection Days :	N/R
Informal Count :	0
Last Informal Action Date :	N/R
Formal Action Count :	0
Last Formal Action Date :	N/R
Total Penalties :	0
Penalty Count :	N/R
Last Penalty Date :	N/R
Last Penalty Amount :	N/R
QTRS IN NC :	0
Programs IN SNC :	0
Current Compliance Status :	No Violation Identified
Three-Year Compliance Status :	_____
Collection Method :	ADDRESS MATCHING-HOUSE NUMBER
Reference Point :	CENTER OF A FACILITY OR STATION
Accuracy Meters :	30
Derived Tribes :	Puyallup Tribe of the Puyallup Reservation - .4 mile(s), Puyallup Tribe of the Puyallup Reservation - .9 mile(s), Muckleshoot Indian Tribe - 11.2 mile(s), Muckleshoot Indian Tribe - 14 mile(s), Nisqually Indian Tribe - 16.8 mile(s), Squaxin Island Tribe of the Squaxin Island Reservation - 21.8 mile(s), Squaxin Island Tribe of the Squaxin Island Reservation - 23.6 mile(s)
Derived HUC :	17110019
Derived WBD :	171100190301
Derived STCTY FIPS :	53053
Derived Zip :	98402
Derived CD113 :	06

Map Id: EO536
Direction: SSW
Distance: 0.834 mi., 4405 ft.
Elevation: 104 ft.
Relative: Higher

Site Name : TACOMA PLASTICS INC
2416 S C ST
TACOMA, WA 98402

Database(s) : [ALL SITES - WA, ECHO, FRS, RCRA_NONGEN, RCRA_VSQG] ***(cont.)***

Envirosite ID: 50655544
EPA ID: N/R

ECHO ***(cont.)***

Derived CB2010 :	530530616021051
MYRTK Universe :	NNN
NPDES IDs :	N/R
CWA Permit Types :	N/R
CWA Compliance Tracking :	N/R
CWA NAICS :	N/R
CWA SICS :	N/R
CWA Inspection Count :	N/R
CWA Last Inspection Days :	N/R
CWA Informal Count :	N/R
CWA Formal Action Count :	N/R
CWA Last Formal Action Date :	N/R
CWA Penalties :	N/R
CWA Last Penalty Date :	N/R
CWA Last Penalty Amount :	N/R
CWA Quarters IN NC :	N/R
CWA Current Compliance Status :	N/R
CWA Current SNC Flag :	N
CWA 13 Quarters Compliance Status :	N/R
CWA 13 Quarters Effluent Exceedances:	N/R
CWA Three-Year QNCR Codes :	N/R
DFR URL :	Click here for hyperlink provided by the agency.
Facility SIC :	N/R
Facility NAICS :	326199 - All Other Plastics Product Manufacturing
Facility Last Inspection EPA Date :	N/R
Facility Last Inspection State Date :	N/R
Facility Last Formal Act EPA Date :	N/R
Facility Last Formal Act State Date :	N/R
Facility Last Informal Act EPA Date :	N/R
Facility Last Informal Act State Date:	N/R
Facility Federal Agency :	N/R
TRI Reporter :	N/R
Facility Imp Water Flag :	N/R
Current SNC Flag :	N
Indian County Flag :	N
Federal Flag :	N/R
US Mexico Border Flag :	N/R
Chesapeak Bay Flag :	N/R
AIR Flag :	N
NPDES Flag :	N
SDWIS Flag :	N
RCRA Flag :	Y
TRI Flag :	N
GHG Flag :	N
Major Flag :	N/R
Active Flag :	N/R
NAA Flag :	N
Latitude :	47.23967
Longitude :	-122.43705
Last Date in Agency List :	2023-01-16

FRS

Facility Name :	TACOMA PLASTICS INC
Facility Address :	2416 S C ST, TACOMA, WA 98402
County :	PIERCE

Map Id: EO536
Direction: SSW
Distance: 0.834 mi., 4405 ft.
Elevation: 104 ft.
Relative: Higher

Site Name : TACOMA PLASTICS INC
2416 S C ST
TACOMA, WA 98402

Database(s) : [ALL SITES - WA, ECHO, FRS, RCRA_NONGEN, RCRA_VSQG] ***(cont.)***

Envirosite ID: 50655544
EPA ID: N/R

FRS ***(cont.)***

Site Details

Registry ID :	110005322551
FRS Facility URL :	Click here for hyperlink provided by the agency.
Last Date in Agency List :	2023-02-13

Source Description

Source Description :

RCRAInfo is EPA's comprehensive information system that supports the Resource Conservation and Recovery Act (RCRA) of 1976 and the Hazardous and Solid Waste Amendments (HSWA) of 1984 through the tracking of events and activities related to facilities that generate, transport, and treat, store, or dispose of hazardous waste. RCRAInfo allows RCRA program staff to track the notification, permit, compliance, and corrective action activities required under RCRA. RCRAInfo also supports generation of the National Hazardous Waste Biennial Report. All generators and treatment, storage, and disposal facilities who handle hazardous waste are required to report to the EPA Administrator at least once every two years to support creation of the Biennial Report.
The WA-FSIS provides a means to query and display data maintained by the Washington Department of Ecology. This system contains key information for each facility/site that is currently, or has been, of interest to the Air Quality, Dam Safety, Hazardous Waste, Toxics Cleanup, and Water Quality Programs.

FRS Environmental Interest

Source and System ID :	RCRAINFO - WAD055488993 WA-FSIS - 21491554

RCRA_NONGEN

Facility Name :	TACOMA PLASTICS INC
Facility Address :	2416 S C ST, TACOMA, WA 98402
County :	PIERCE
Date Form Received by Agency :	1995-11-01
EPA ID :	WAD055488993
Mailing Address :	2416 S C ST, TACOMA, WA 98402-2908
Contact :	TACOMA PLASTICS TACOMA PLASTICS
Contact Address :	2416 S C ST, TACOMA, WA 98402-2908
Contact Country :	US
Contact Telephone :	000-000-0000
Contact Email :	N/R
EPA Region :	10
Land Type :	Private
Source Type :	Implementer
Classification :	Not a generator, verified
Description :	Not a generator, verified
Last Date in Agency List :	2023-01-23

Map Id: EO536
Direction: SSW
Distance: 0.834 mi., 4405 ft.
Elevation: 104 ft.
Relative: Higher

Site Name : TACOMA PLASTICS INC
2416 S C ST
TACOMA, WA 98402

Database(s) : [ALL SITES - WA, ECHO, FRS, RCRA_NONGEN, RCRA_VSQG] ***(cont.)***

Envirosite ID: 50655544
EPA ID: N/R

RCRA_NONGEN ***(cont.)***

Owner/Operator Summary

Owner/Operator Name :	BRUCE S
Owner/Operator Address :	5210 14TH AVE NW, SEATTLE, WA 98107-3729
Owner/Operator Country :	US
Owner/Operator Telephone :	000-000-0000
Owner/Operator Email :	N/R
Owner/Operator Fax :	N/R
Legal Status :	Private
Owner/Operator Type :	Owner
Owner/Operator Start Date :	1996-12-04
Owner/Operator End Date :	N/R

Owner/Operator Name :	LINDA M
Owner/Operator Address :	2416 S C ST, TACOMA, WA 98402-2908
Owner/Operator Country :	US
Owner/Operator Telephone :	253-383-4836
Owner/Operator Email :	N/R
Owner/Operator Fax :	N/R
Legal Status :	Private
Owner/Operator Type :	Operator
Owner/Operator Start Date :	1996-12-04
Owner/Operator End Date :	N/R

Handler Activities Summary

U.S. Importer of Hazardous Waste :	N
Mixed Waste (Haz. and Radioactive) :	N
Recycler of Hazardous Waste :	N
Transporter of Hazardous Waste :	N
Treater, Storer or Disposer of HW :	N
Underground Injection Activity :	N
On-site Burner Exemption :	N
Furnace Exemption :	N
Used Oil Fuel Burner :	N
Used Oil Processor :	N
Used Oil Refiner :	N
Used Oil Fuel Marketer to Burner :	N
Used Oil Specification Marketer :	N
Used Oil Transfer Facility :	N
Used Oil Transporter :	N

Historical Generators

Date Form Received by Agency :	1995-11-01
Facility Name :	TACOMA PLASTICS INC
Classification :	Not a generator, verified

Date Form Received by Agency :	1995-11-01
Facility Name :	TACOMA PLASTICS INC
Classification :	Very Small Quantity Generator

Map Id: EO536
Direction: SSW
Distance: 0.834 mi., 4405 ft.
Elevation: 104 ft.
Relative: Higher

Site Name : TACOMA PLASTICS INC
2416 S C ST
TACOMA, WA 98402

Database(s) : [ALL SITES - WA, ECHO, FRS, RCRA_NONGEN, RCRA_VSQG] ***(cont.)***

Envirosite ID: 50655544
EPA ID: N/R

RCRA_NONGEN ***(cont.)***

Notices of Violations Summary
Regulation Violated : N

RCRA_VSQG

Facility Name : TACOMA PLASTICS INC
Facility Address : 2416 S C ST, TACOMA, WA 98402
County : PIERCE

Date Form Received by Agency : 1995-11-01
EPA ID : WAD055488993
Mailing Address : 2416 S C ST, TACOMA, WA 98402
Contact : LINDA MEREDITH
Contact Address : 2416 S C ST, TACOMA, WA 98402
Contact Country : US
Contact Telephone : 253-383-4836
Contact Email : N/R
EPA Region : 10
Land Type : Other land type
Source Type : Notification
Classification : Very Small Quantity Generator

Description :

Handlers that generate 100 kilograms or less of hazardous waste per calendar month, and accumulate 1000 kg or less of hazardous waste at any time; or generate one kilogram or less of acutely hazardous waste per calendar month, and accumulate at any time: 1 kg or less of acutely hazardous waste; or 100 kg or less of any residue or contaminated soil, waste or other debris resulting from the cleanup of a spill, into or on any land or water, of acutely hazardous waste;or generate 100 kg or less of any residue or contaminated soil, waste or other debris resulting from the cleanup of a spill, into or on any land or water, of acutely hazardous waste during any calendar month, and accumulate at any time: 1 kg or less of acutely hazardous waste; or 100 kg or less of any residue or contaminated soil, waste or other debris resulting from the cleanup of a spill, into or on any land or water, of acutely hazardous waste.

Last Date in Agency List : 2023-01-23

Owner/Operator Summary
Owner/Operator Name : MEREDITH, LINDA
Owner/Operator Address : 2416 S C ST, TACOMA, WA 98402
Owner/Operator Country : US
Owner/Operator Telephone : 253-383-4836
Owner/Operator Email : N/R
Owner/Operator Fax : N/R
Legal Status : Private
Owner/Operator Type : Operator
Owner/Operator Start Date : 1996-12-04
Owner/Operator End Date : N/R

Owner/Operator Name : STEWART, BRUCE J
Owner/Operator Address : 5210 14TH AVE NW, SEATTLE, WA 98107
Owner/Operator Country : US
Owner/Operator Telephone : 000-000-0000

Map Id: EO536
Direction: SSW
Distance: 0.834 mi., 4405 ft.
Elevation: 104 ft.
Relative: Higher

Site Name : TACOMA PLASTICS INC
2416 S C ST
TACOMA, WA 98402

Database(s) : [ALL SITES - WA, ECHO, FRS, RCRA_NONGEN, RCRA_VSQG] ***(cont.)***

Envirosite ID: 50655544
EPA ID: N/R

RCRA_VSQG ***(cont.)***

Owner/Operator Email :	N/R
Owner/Operator Fax :	N/R
Legal Status :	Private
Owner/Operator Type :	Owner
Owner/Operator Start Date :	1996-12-04
Owner/Operator End Date :	N/R

Owner/Operator Name :	TACOMA PLASTICS INC
Owner/Operator Address :	2416 S C ST, TACOMA, WA 98402
Owner/Operator Country :	US
Owner/Operator Telephone :	000-000-0000
Owner/Operator Email :	N/R
Owner/Operator Fax :	N/R
Legal Status :	Private
Owner/Operator Type :	Owner
Owner/Operator Start Date :	N/R
Owner/Operator End Date :	N/R

Handler Activities Summary

U.S. Importer of Hazardous Waste :	N
Mixed Waste (Haz. and Radioactive) :	N
Recycler of Hazardous Waste :	N
Transporter of Hazardous Waste :	N
Treater, Storer or Disposer of HW :	N
Underground Injection Activity :	N
On-site Burner Exemption :	N
Furnace Exemption :	N
Used Oil Fuel Burner :	N
Used Oil Processor :	N
Used Oil Refiner :	N
Used Oil Fuel Marketer to Burner :	N
Used Oil Specification Marketer :	N
Used Oil Transfer Facility :	N
Used Oil Transporter :	N

Historical Generators

Date Form Received by Agency :	1995-11-01
Facility Name :	TACOMA PLASTICS INC
Classification :	Not a generator, verified

Notices of Violations Summary

Regulation Violated :	N

Map Id: EE537
Direction: SSE
Distance: 0.835 mi., 4411 ft.
Elevation: 20 ft.
Relative: Higher

Site Name : SMURFIT STONE CONTAINER CORP | TACOMA PAPERBOARD EAST 26TH STREET | CONTAINER CORPORATION OF AMERICA
817 E 27TH ST
TACOMA | Tacoma, WA

Database(s) : [ALL SITES - WA, CSCSL HWS - WA, DOCKET, ECHO, FRS, HMIRS (DOT), HSL - WA, ICIS, INACTIVE PCS, OSHA, PCS ENF, PCS FACILITY, T 2 - WA, VCP - WA]

Envirosite ID: 6571194
EPA ID: N/R

ALL SITES - WA

Facility Name :	SMURFIT STONE CONTAINER CORP
Facility Address :	817 E 27TH ST, TACOMA, 98421-1908
County :	Pierce
Facility/Site ID :	17167958
Alternate Name :	JEFFERSON SMURFIT AKA CONTAINER COR
Program Name :	N/R
WRIA :	10
Legislative District :	27
Congressional District :	9
Ecology Region :	SWRO
Ecology Program Phone :	(360) 407-7224
Tribal Land :	N
Latitude :	47.2376
Longitude :	-122.42568
Last Date in Agency List :	2023-01-03

Facility/Site ID :	17167958
Alternate Name :	JEFFERSON SMURFIT CORP TACOMA
Program Name :	N/R
WRIA :	10
Legislative District :	27
Congressional District :	9
Ecology Region :	SWRO
Ecology Program Phone :	(360) 407-7224
Tribal Land :	N
Latitude :	47.2376
Longitude :	-122.42568
Last Date in Agency List :	2023-01-03

Facility/Site ID :	17167958
Alternate Name :	N/R
Program Name :	N/R
WRIA :	10
Legislative District :	27
Congressional District :	9
Ecology Region :	SWRO
Ecology Program Phone :	(360) 407-7224
Tribal Land :	N
Latitude :	47.2376
Longitude :	-122.42568
Last Date in Agency List :	2023-01-03

Facility/Site ID :	17167958
Alternate Name :	N/R
Program Name :	N/R

Map Id: EE537
Direction: SSE
Distance: 0.835 mi., 4411 ft.
Elevation: 20 ft.
Relative: Higher

Site Name : SMURFIT STONE CONTAINER CORP | TACOMA PAPERBOARD EAST 26TH STREET | CONTAINER CORPORATION OF AMERICA
817 E 27TH ST
TACOMA | Tacoma, WA

Database(s) : [ALL SITES - WA, CSCSL HWS - WA, DOCKET, ECHO, FRS, HMIRS (DOT), HSL - WA, ICIS, INACTIVE PCS, OSHA, PCS ENF, PCS FACILITY, T 2 - WA, VCP - WA] ***(cont.)***

Envirosite ID: 6571194
EPA ID: N/R

ALL SITES - WA ***(cont.)***

WRIA :	10
Legislative District :	27
Congressional District :	9
Ecology Region :	SWRO
Ecology Program Phone :	N/R
Tribal Land :	N
Latitude :	47.2376
Longitude :	-122.42568
Last Date in Agency List :	2023-01-03

Facility/Site ID :	17167958
Alternate Name :	N/R
Program Name :	N/R
WRIA :	10
Legislative District :	27
Congressional District :	9
Ecology Region :	SWRO
Ecology Program Phone :	(360) 407-6731
Tribal Land :	N
Latitude :	47.2376
Longitude :	-122.42568
Last Date in Agency List :	2023-01-03

Facility/Site ID :	17167958
Alternate Name :	N/R
Program Name :	N/R
WRIA :	10
Legislative District :	27
Congressional District :	9
Ecology Region :	SWRO
Ecology Program Phone :	(360) 407-6171
Tribal Land :	N
Latitude :	47.2376
Longitude :	-122.42568
Last Date in Agency List :	2023-01-03

Facility/Site ID :	17167958
Alternate Name :	JEFFERSON SMURFIT AKA CONTAINER COR
Program Name :	N/R
WRIA :	10
Legislative District :	27
Congressional District :	9
Ecology Region :	SWRO
Ecology Program Phone :	(360) 407-6171
Tribal Land :	N
Latitude :	47.2376
Longitude :	-122.42568

Map Id: EE537
Direction: SSE
Distance: 0.835 mi., 4411 ft.
Elevation: 20 ft.
Relative: Higher

Site Name : SMURFIT STONE CONTAINER CORP | TACOMA PAPERBOARD EAST 26TH STREET | CONTAINER CORPORATION OF AMERICA
817 E 27TH ST
TACOMA | Tacoma, WA

Database(s) : [ALL SITES - WA, CSCSL HWS - WA, DOCKET, ECHO, FRS, HMIRS (DOT), HSL - WA, ICIS, INACTIVE PCS, OSHA, PCS ENF, PCS FACILITY, T 2 - WA, VCP - WA] ***(cont.)***

Envirosite ID: 6571194
EPA ID: N/R

ALL SITES - WA ***(cont.)***

Last Date in Agency List :	2023-01-03

Facility/Site ID :	17167958
Alternate Name :	SMURFIT STONE CONTAINER CORP
Program Name :	N/R
WRIA :	10
Legislative District :	27
Congressional District :	9
Ecology Region :	SWRO
Ecology Program Phone :	(360) 407-6171
Tribal Land :	N
Latitude :	47.2376
Longitude :	-122.42568
Last Date in Agency List :	2023-01-03

Facility/Site ID :	17167958
Alternate Name :	JEFFERSON SMURFIT CORP TACOMA
Program Name :	N/R
WRIA :	10
Legislative District :	27
Congressional District :	9
Ecology Region :	SWRO
Ecology Program Phone :	(360) 407-6171
Tribal Land :	N
Latitude :	47.2376
Longitude :	-122.42568
Last Date in Agency List :	2023-01-03

Facility/Site ID :	17167958
Alternate Name :	N/R
Program Name :	N/R
WRIA :	10
Legislative District :	27
Congressional District :	9
Ecology Region :	SWRO
Ecology Program Phone :	(360) 407-6400
Tribal Land :	N
Latitude :	47.2376
Longitude :	-122.42568
Last Date in Agency List :	2023-01-03

Facility/Site ID :	17167958
Alternate Name :	SMURFIT STONE CONTAINER CORP
Program Name :	N/R
WRIA :	10
Legislative District :	27

Map Id: EE537
Direction: SSE
Distance: 0.835 mi., 4411 ft.
Elevation: 20 ft.
Relative: Higher

Site Name : SMURFIT STONE CONTAINER CORP | TACOMA PAPERBOARD EAST 26TH STREET | CONTAINER CORPORATION OF AMERICA
817 E 27TH ST
TACOMA | Tacoma, WA

Database(s) : [ALL SITES - WA, CSCSL HWS - WA, DOCKET, ECHO, FRS, HMIRS (DOT), HSL - WA, ICIS, INACTIVE PCS, OSHA, PCS ENF, PCS FACILITY, T 2 - WA, VCP - WA] ***(cont.)***

Envirosite ID: 6571194
EPA ID: N/R

ALL SITES - WA ***(cont.)***

Congressional District :	9
Ecology Region :	SWRO
Ecology Program Phone :	(360) 407-7224
Tribal Land :	N
Latitude :	47.2376
Longitude :	-122.42568
Last Date in Agency List :	2023-01-03

Facility/Site ID :	17167958
Alternate Name :	CARAUSTAR MILL GROUP INC.
Program Name :	N/R
WRIA :	10
Legislative District :	27
Congressional District :	9
Ecology Region :	SWRO
Ecology Program Phone :	(360) 407-6171
Tribal Land :	N
Latitude :	47.2376
Longitude :	-122.42568
Last Date in Agency List :	2023-01-03

Facility/Site ID :	17167958
Alternate Name :	CARAUSTAR MILL GROUP INC.
Program Name :	N/R
WRIA :	10
Legislative District :	27
Congressional District :	9
Ecology Region :	SWRO
Ecology Program Phone :	(360) 407-7224
Tribal Land :	N
Latitude :	47.2376
Longitude :	-122.42568
Last Date in Agency List :	2023-01-03

Program Details

Program :	WATQUAL
Program ID :	WAR011523
Interaction Type :	Industrial SW GP
Interaction Type Description :	General permit issued to industries to regulate the discharge of contaminated stormwater to state waters.
Status :	Inactive
Start Date :	1993-04-09
End Date :	2007-10-17
SIC :	N/R

Map Id: EE537
Direction: SSE
Distance: 0.835 mi., 4411 ft.
Elevation: 20 ft.
Relative: Higher

Site Name : SMURFIT STONE CONTAINER CORP | TACOMA PAPERBOARD EAST 26TH STREET | CONTAINER CORPORATION OF AMERICA
817 E 27TH ST
TACOMA | Tacoma, WA

Database(s) : [ALL SITES - WA, CSCSL HWS - WA, DOCKET, ECHO, FRS, HMIRS (DOT), HSL - WA, ICIS, INACTIVE PCS, OSHA, PCS ENF, PCS FACILITY, T 2 - WA, VCP - WA] ***(cont.)***

Envirosite ID: 6571194
EPA ID: N/R

ALL SITES - WA ***(cont.)***

NAICS : N/R

Program : WATQUAL
Program ID : WAR011523
Interaction Type : State Cleanup Site

Interaction Type Description : A site is being cleaned up under state regulations. Regulations include Model Toxics Control Act or its predecessors.

Status : Active
Start Date : 2002-11-07
End Date : N/R
SIC : 2631 - PAPERBOARD MILLS
NAICS : N/R

Program : WATQUAL
Program ID : WAR011523
Interaction Type : Voluntary Cleanup Sites

Interaction Type Description : For a fee, Ecology staff will review an independent cleanup report(s) and provide a written decision about the adequacy of the cleanup actions taken and described in the report.

Status : Active
Start Date : 2006-05-25
End Date : N/R
SIC : 2631 - PAPERBOARD MILLS
NAICS : N/R

Program : WATQUAL
Program ID : WAR011523
Interaction Type : Voluntary Cleanup Sites

Interaction Type Description : For a fee, Ecology staff will review an independent cleanup report(s) and provide a written decision about the adequacy of the cleanup actions taken and described in the report.

Status : Active
Start Date : 2006-05-25
End Date : N/R
SIC : N/R
NAICS : N/R

Program : WATQUAL
Program ID : WAR011523
Interaction Type : Urban Waters

Map Id: EE537
Direction: SSE
Distance: 0.835 mi., 4411 ft.
Elevation: 20 ft.
Relative: Higher

Site Name : SMURFIT STONE CONTAINER CORP | TACOMA PAPERBOARD EAST 26TH STREET | CONTAINER CORPORATION OF AMERICA
817 E 27TH ST
TACOMA | Tacoma, WA

Database(s) : [ALL SITES - WA, CSCSL HWS - WA, DOCKET, ECHO, FRS, HMIRS (DOT), HSL - WA, ICIS, INACTIVE PCS, OSHA, PCS ENF, PCS FACILITY, T 2 - WA, VCP - WA] ***(cont.)***

Envirosite ID: 6571194
EPA ID: N/R

ALL SITES - WA ***(cont.)***

Interaction Type Description :	The site has been inspected by an Ecology Urban Waters Inspector.
Status :	Active
Start Date :	2009-12-02
End Date :	N/R
SIC :	N/R
NAICS :	N/R
Program :	WATQUAL
Program ID :	WAR011523
Interaction Type :	Hazardous Waste Planner
Interaction Type Description :	Under Chapter 173-307 WAC, facilities that report under Section 313 of the Emergency Planning/Community Right-To-Know Act (EPCRA), or that generate more than 2,640 pounds of hazardous waste per year, must prepare Pollution Prevention Plans.
Status :	Active
Start Date :	2002-01-01
End Date :	N/R
SIC :	N/R
NAICS :	N/R
Program :	WATQUAL
Program ID :	WAR011523
Interaction Type :	Emergency/Haz Chem Rpt TIER2
Interaction Type Description :	Businesses that store 10,000 pounds or more of a hazardous chemical or 500 pounds or less, depending on the chemical, of an extremely hazardous chemical on site at any one time must report annually. Reports are sent to the State Emergency Response Commission (represented by Ecology) Local Emergency Planning Committees, and local fire departments for emergency planning. (product, not waste)
Status :	Active
Start Date :	1995-01-01
End Date :	N/R
SIC :	N/R
NAICS :	N/R
Program :	WATQUAL
Program ID :	WAR011523
Interaction Type :	Emergency/Haz Chem Rpt TIER2

Map Id: EE537
Direction: SSE
Distance: 0.835 mi., 4411 ft.
Elevation: 20 ft.
Relative: Higher

Site Name : SMURFIT STONE CONTAINER CORP | TACOMA PAPERBOARD EAST 26TH STREET | CONTAINER CORPORATION OF AMERICA
817 E 27TH ST
TACOMA | Tacoma, WA

Database(s) : [ALL SITES - WA, CSCSL HWS - WA, DOCKET, ECHO, FRS, HMIRS (DOT), HSL - WA, ICIS, INACTIVE PCS, OSHA, PCS ENF, PCS FACILITY, T 2 - WA, VCP - WA] ***(cont.)***

Envirosite ID: 6571194
EPA ID: N/R

ALL SITES - WA ***(cont.)***

Interaction Type Description :	Businesses that store 10,000 pounds or more of a hazardous chemical or 500 pounds or less, depending on the chemical, of an extremely hazardous chemical on site at any one time must report annually. Reports are sent to the State Emergency Response Commission (represented by Ecology) Local Emergency Planning Committees, and local fire departments for emergency planning. (product, not waste)
Status :	Active
Start Date :	1995-01-01
End Date :	N/R
SIC :	2631 - PAPERBOARD MILLS
NAICS :	N/R
Program :	WATQUAL
Program ID :	WAR011523
Interaction Type :	State Cleanup Site
Interaction Type Description :	A site is being cleaned up under state regulations. Regulations include Model Toxics Control Act or its predecessors.
Status :	Active
Start Date :	2002-11-07
End Date :	N/R
SIC :	N/R
NAICS :	N/R
Program :	WATQUAL
Program ID :	WAR011523
Interaction Type :	Industrial SW GP
Interaction Type Description :	General permit issued to industries to regulate the discharge of contaminated stormwater to state waters.
Status :	Active
Start Date :	2009-04-30
End Date :	N/R
SIC :	N/R
NAICS :	N/R

CSCSL HWS - WA

Facility Name :	SMURFIT STONE CONTAINER CORP
Facility Address :	817 E 27TH ST, TACOMA, 98421
County :	PIERCE

Map Id: EE537
Direction: SSE
Distance: 0.835 mi., 4411 ft.
Elevation: 20 ft.
Relative: Higher

Site Name : SMURFIT STONE CONTAINER CORP | TACOMA PAPERBOARD EAST 26TH STREET | CONTAINER CORPORATION OF AMERICA
817 E 27TH ST
TACOMA | Tacoma, WA

Database(s) : [ALL SITES - WA, CSCSL HWS - WA, DOCKET, ECHO, FRS, HMIRS (DOT), HSL - WA, ICIS, INACTIVE PCS, OSHA, PCS ENF, PCS FACILITY, T 2 - WA, VCP - WA] ***(cont.)***

Envirosite ID: 6571194
EPA ID: N/R

CSCSL HWS - WA ***(cont.)***

Site Details

Facility Site ID :	17167958
Site Status :	Cleanup Started
Cleanup Site ID :	4529
Region :	Southwest
Responsible Section :	Southwest
WARM Rank :	5 - Lowest Assessed Risk
Is Brownfield? :	N/R
Is PSI? :	N/R
Current VCP :	N/R
Past VCP :	Yes
Institutional Control :	N/R
Latitude :	47.2376
Longitude :	-122.42568
Last Date in Agency List :	2023-03-07

Contaminants Details

Contaminant Name :	Petroleum Products-Unspecified
Groundwater :	Confirmed Above Cleanup Levels
Surface Water :	N/R
Soil :	Suspected
Sediment :	N/R
Air :	N/R
Bedrock :	N/R

DOCKET

Facility Name :	SMURFIT STONE CONTAINER CORP
Facility Address :	817 E 27TH ST, TACOMA, WA 98421-1908

Site Activity Details

Enforcement Action Case Number :	WA-120866
Activity ID :	3400006923
Enforcement Action Name :	SMURFIT STONE CONTAINER CORP
Last Date in Agency List :	2018-12-17
Final Ordr Iss/Final Order Enter Date:	N/R
Complaint/Proposed Order Actual Date:	N/R
Final Order Issued Actual Date :	N/R
Final Order Name :	N/R

Map Id: EE537
Direction: SSE
Distance: 0.835 mi., 4411 ft.
Elevation: 20 ft.
Relative: Higher

Site Name : SMURFIT STONE CONTAINER CORP | TACOMA PAPERBOARD EAST 26TH STREET | CONTAINER CORPORATION OF AMERICA
817 E 27TH ST
TACOMA | Tacoma, WA

Database(s) : [ALL SITES - WA, CSCSL HWS - WA, DOCKET, ECHO, FRS, HMIRS (DOT), HSL - WA, ICIS, INACTIVE PCS, OSHA, PCS ENF, PCS FACILITY, T 2 - WA, VCP - WA] ***(cont.)***

Envirosite ID: 6571194
EPA ID: N/R

DOCKET ***(cont.)***

Complaint Summary

Respondent/Defendant Name :	N/R
Named in Complaint :	N/R
Named in Final Order :	N/R
SEP Category :	N/R
SEP Description :	N/R
Regional Docket Number :	N/R

Standard Industrial Classification (SIC) Summary

Registry ID :	110064208165
Primary SIC :	N/R
Primary NAICS :	322130 - Paperboard Mills
Settlement FRS ICIS Facility :	N/R - N/R
Pollutants (SRS) :	N/R
Admin EA Closed Actual Date :	2011-05-09
Enforcement Action Name :	N/R
Enforcement Action Resolution :	N/R
Violation Types :	N/R
Case Law Sections :	CWA OTHER - Violations not covered elsewhere

Violation Penalties and Compliance Summary

Compliance Action Cost :	N/R
EPA Penalty Assessed Amount :	N/R
Cost Recovery Required :	N/R
Cost of SEP :	N/R
Cost of Complying Actions :	N/R

Site Activity Details

Enforcement Action Case Number :	WA-570433
Activity ID :	3400155567

Map Id: EE537
Direction: SSE
Distance: 0.835 mi., 4411 ft.
Elevation: 20 ft.
Relative: Higher

Site Name : SMURFIT STONE CONTAINER CORP | TACOMA PAPERBOARD EAST 26TH STREET | CONTAINER CORPORATION OF AMERICA
817 E 27TH ST
TACOMA | Tacoma, WA

Database(s) : [ALL SITES - WA, CSCSL HWS - WA, DOCKET, ECHO, FRS, HMIRS (DOT), HSL - WA, ICIS, INACTIVE PCS, OSHA, PCS ENF, PCS FACILITY, T 2 - WA, VCP - WA] ***(cont.)***

Envirosite ID: 6571194
EPA ID: N/R

DOCKET ***(cont.)***

Enforcement Action Name :	SMURFIT STONE CONTAINER CORP
Last Date in Agency List :	2018-12-17
Final Ordr Iss/Final Order Enter Date:	N/R
Complaint/Proposed Order Actual Date:	N/R
Final Order Issued Actual Date :	N/R
Final Order Name :	N/R

Complaint Summary

Respondent/Defendant Name :	N/R
Named in Complaint :	N/R
Named in Final Order :	N/R
SEP Category :	N/R
SEP Description :	N/R
Regional Docket Number :	N/R

Standard Industrial Classification (SIC) Summary

Registry ID :	110064208165
Primary SIC :	N/R
Primary NAICS :	322130 - Paperboard Mills
Settlement FRS ICIS Facility :	N/R - N/R
Pollutants (SRS) :	N/R
Admin EA Closed Actual Date :	2013-09-11
Enforcement Action Name :	N/R
Enforcement Action Resolution :	N/R
Violation Types :	N/R
Case Law Sections :	CWA OTHER - Violations not covered elsewhere

Map Id: EE537
Direction: SSE
Distance: 0.835 mi., 4411 ft.
Elevation: 20 ft.
Relative: Higher

Site Name : SMURFIT STONE CONTAINER CORP | TACOMA PAPERBOARD EAST 26TH STREET | CONTAINER CORPORATION OF AMERICA
817 E 27TH ST
TACOMA | Tacoma, WA

Database(s) : [ALL SITES - WA, CSCSL HWS - WA, DOCKET, ECHO, FRS, HMIRS (DOT), HSL - WA, ICIS, INACTIVE PCS, OSHA, PCS ENF, PCS FACILITY, T 2 - WA, VCP - WA] ***(cont.)***

Envirosite ID: 6571194
EPA ID: N/R

DOCKET ***(cont.)***

Violation Penalties and Compliance Summary

Compliance Action Cost :	N/R
EPA Penalty Assessed Amount :	N/R
Cost Recovery Required :	N/R
Cost of SEP :	N/R
Cost of Complying Actions :	N/R

Site Activity Details

Enforcement Action Case Number :	WA-761065
Activity ID :	3600725647
Enforcement Action Name :	SMURFIT STONE CONTAINER CORP
Last Date in Agency List :	2018-12-17
Final Ordr Iss/Final Order Enter Date:	N/R
Complaint/Proposed Order Actual Date:	N/R
Final Order Issued Actual Date :	N/R
Final Order Name :	N/R

Complaint Summary

Respondent/Defendant Name :	N/R
Named in Complaint :	N/R
Named in Final Order :	N/R
SEP Category :	N/R
SEP Description :	N/R
Regional Docket Number :	N/R

Standard Industrial Classification (SIC) Summary

Registry ID :	110064208165
Primary SIC :	N/R
Primary NAICS :	322130 - Paperboard Mills
Settlement FRS ICIS Facility :	N/R - N/R
Pollutants (SRS) :	N/R

Map Id: EE537
Direction: SSE
Distance: 0.835 mi., 4411 ft.
Elevation: 20 ft.
Relative: Higher

Site Name : SMURFIT STONE CONTAINER CORP | TACOMA PAPERBOARD EAST 26TH STREET | CONTAINER CORPORATION OF AMERICA
817 E 27TH ST
TACOMA | Tacoma, WA

Database(s) : [ALL SITES - WA, CSCSL HWS - WA, DOCKET, ECHO, FRS, HMIRS (DOT), HSL - WA, ICIS, INACTIVE PCS, OSHA, PCS ENF, PCS FACILITY, T 2 - WA, VCP - WA] ***(cont.)***

Envirosite ID: 6571194
EPA ID: N/R

DOCKET ***(cont.)***

Admin EA Closed Actual Date :	2016-05-17
Enforcement Action Name :	N/R
Enforcement Action Resolution :	N/R
Violation Types :	N/R
Case Law Sections :	CWA OTHER - Violations not covered elsewhere

Violation Penalties and Compliance Summary

Compliance Action Cost :	N/R
EPA Penalty Assessed Amount :	N/R
Cost Recovery Required :	N/R
Cost of SEP :	N/R
Cost of Complying Actions :	N/R
Facility Name :	TACOMA PAPERBOARD EAST 26TH STREET
Facility Address :	817 E 27TH ST, TACOMA, WA 98421-1908

Site Activity Details

Enforcement Action Case Number :	WA-120866
Activity ID :	3400006923
Enforcement Action Name :	TACOMA PAPERBOARD EAST 26TH STREET
Last Date in Agency List :	2018-01-01
Final Ordr Iss/Final Order Enter Date:	N/R
Complaint/Proposed Order Actual Date:	N/R
Final Order Issued Actual Date :	N/R
Final Order Name :	N/R

Complaint Summary

Respondent/Defendant Name :	N/R
Named in Complaint :	N/R
Named in Final Order :	N/R
SEP Category :	N/R
SEP Description :	N/R

Map Id: EE537
Direction: SSE
Distance: 0.835 mi., 4411 ft.
Elevation: 20 ft.
Relative: Higher

Site Name : SMURFIT STONE CONTAINER CORP | TACOMA PAPERBOARD EAST 26TH STREET | CONTAINER CORPORATION OF AMERICA
817 E 27TH ST
TACOMA | Tacoma, WA

Database(s) : [ALL SITES - WA, CSCSL HWS - WA, DOCKET, ECHO, FRS, HMIRS (DOT), HSL - WA, ICIS, INACTIVE PCS, OSHA, PCS ENF, PCS FACILITY, T 2 - WA, VCP - WA] ***(cont.)***

Envirosite ID: 6571194
EPA ID: N/R

DOCKET ***(cont.)***

Regional Docket Number : N/R

Standard Industrial Classification (SIC) Summary
Registry ID : 110064208165
Primary SIC : N/R
Primary NAICS : 322130 - Paperboard Mills

Settlement FRS ICIS Facility : N/R - N/R

Pollutants (SRS) : N/R

Admin EA Closed Actual Date : 2011-05-09
Enforcement Action Name : N/R
Enforcement Action Resolution : N/R

Violation Types : N/R

Case Law Sections : CWA OTHER - Violations not covered elsewhere

Violation Penalties and Compliance Summary
Compliance Action Cost : N/R
EPA Penalty Assessed Amount : N/R
Cost Recovery Required : N/R
Cost of SEP : N/R
Cost of Complying Actions : N/R

Site Activity Details
Enforcement Action Case Number : WA-570433
Activity ID : 3400155567
Enforcement Action Name : TACOMA PAPERBOARD EAST 26TH STREET
Last Date in Agency List : 2018-01-01

Final Ordr Iss/Final Order Enter Date: N/R
Complaint/Proposed Order Actual Date: N/R
Final Order Issued Actual Date : N/R
Final Order Name : N/R

Map Id: EE537
Direction: SSE
Distance: 0.835 mi., 4411 ft.
Elevation: 20 ft.
Relative: Higher

Site Name : SMURFIT STONE CONTAINER CORP | TACOMA PAPERBOARD EAST 26TH STREET | CONTAINER CORPORATION OF AMERICA
817 E 27TH ST
TACOMA | Tacoma, WA

Database(s) : [ALL SITES - WA, CSCSL HWS - WA, DOCKET, ECHO, FRS, HMIRS (DOT), HSL - WA, ICIS, INACTIVE PCS, OSHA, PCS ENF, PCS FACILITY, T 2 - WA, VCP - WA] ***(cont.)***

Envirosite ID: 6571194
EPA ID: N/R

DOCKET ***(cont.)***

Complaint Summary

Respondent/Defendant Name :	N/R
Named in Complaint :	N/R
Named in Final Order :	N/R
SEP Category :	N/R
SEP Description :	N/R
Regional Docket Number :	N/R

Standard Industrial Classification (SIC) Summary

Registry ID :	110064208165
Primary SIC :	N/R
Primary NAICS :	322130 - Paperboard Mills
Settlement FRS ICIS Facility :	N/R - N/R
Pollutants (SRS) :	N/R
Admin EA Closed Actual Date :	2013-09-11
Enforcement Action Name :	N/R
Enforcement Action Resolution :	N/R
Violation Types :	N/R
Case Law Sections :	CWA OTHER - Violations not covered elsewhere

Violation Penalties and Compliance Summary

Compliance Action Cost :	N/R
EPA Penalty Assessed Amount :	N/R
Cost Recovery Required :	N/R
Cost of SEP :	N/R
Cost of Complying Actions :	N/R

Site Activity Details

Enforcement Action Case Number :	WA-761065
Activity ID :	3600725647

Map Id: EE537
Direction: SSE
Distance: 0.835 mi., 4411 ft.
Elevation: 20 ft.
Relative: Higher

Site Name : SMURFIT STONE CONTAINER CORP | TACOMA PAPERBOARD EAST 26TH STREET | CONTAINER CORPORATION OF AMERICA
817 E 27TH ST
TACOMA | Tacoma, WA

Database(s) : [ALL SITES - WA, CSCSL HWS - WA, DOCKET, ECHO, FRS, HMIRS (DOT), HSL - WA, ICIS, INACTIVE PCS, OSHA, PCS ENF, PCS FACILITY, T 2 - WA, VCP - WA] ***(cont.)***

Envirosite ID: 6571194
EPA ID: N/R

DOCKET ***(cont.)***

Enforcement Action Name :	TACOMA PAPERBOARD EAST 26TH STREET
Last Date in Agency List :	2018-01-01
Final Ordr Iss/Final Order Enter Date:	N/R
Complaint/Proposed Order Actual Date:	N/R
Final Order Issued Actual Date :	N/R
Final Order Name :	N/R

Complaint Summary

Respondent/Defendant Name :	N/R
Named in Complaint :	N/R
Named in Final Order :	N/R
SEP Category :	N/R
SEP Description :	N/R
Regional Docket Number :	N/R

Standard Industrial Classification (SIC) Summary

Registry ID :	110064208165
Primary SIC :	N/R
Primary NAICS :	322130 - Paperboard Mills
Settlement FRS ICIS Facility :	N/R - N/R
Pollutants (SRS) :	N/R
Admin EA Closed Actual Date :	2016-05-17
Enforcement Action Name :	N/R
Enforcement Action Resolution :	N/R
Violation Types :	N/R
Case Law Sections :	CWA OTHER - Violations not covered elsewhere

Map Id: EE537
Direction: SSE
Distance: 0.835 mi., 4411 ft.
Elevation: 20 ft.
Relative: Higher

Site Name : SMURFIT STONE CONTAINER CORP | TACOMA PAPERBOARD EAST 26TH STREET | CONTAINER CORPORATION OF AMERICA
817 E 27TH ST
TACOMA | Tacoma, WA

Database(s) : [ALL SITES - WA, CSCSL HWS - WA, DOCKET, ECHO, FRS, HMIRS (DOT), HSL - WA, ICIS, INACTIVE PCS, OSHA, PCS ENF, PCS FACILITY, T 2 - WA, VCP - WA] ***(cont.)***

Envirosite ID: 6571194
EPA ID: N/R

DOCKET ***(cont.)***

Violation Penalties and Compliance Summary

Compliance Action Cost :	N/R
EPA Penalty Assessed Amount :	N/R
Cost Recovery Required :	N/R
Cost of SEP :	N/R
Cost of Complying Actions :	N/R

ECHO

Facility Name :	TACOMA PAPERBOARD EAST 26TH STREET
Facility Address :	817 E 27TH ST, TACOMA, WA 98421
County :	N/R
Last Inspection Date :	2015-06-04
Registry ID :	110054917168
FIPS Code :	53053
EPA Region :	10
Inspection Count :	4
Last Inspection Days :	221
Informal Count :	1
Last Informal Action Date :	2011-05-09
Formal Action Count :	0
Last Formal Action Date :	N/R
Total Penalties :	0
Penalty Count :	0
Last Penalty Date :	N/R
Last Penalty Amount :	N/R
QTRS IN NC :	3
Programs IN SNC :	0
Current Compliance Status :	Unknown
Three-Year Compliance Status :	UVVUUUUUUVU_
Collection Method :	ADDRESS MATCHING-HOUSE NUMBER
Reference Point :	CENTER OF A FACILITY OR STATION
Accuracy Meters :	30
Derived Tribes :	Puyallup Tribe of the Puyallup Reservation - .1 mile(s), Puyallup Tribe of the Puyallup Reservation - .3 mile(s), Muckleshoot Indian Tribe - 10.6 mile(s), Muckleshoot Indian Tribe - 13.4 mile(s), Nisqually Indian Tribe - 17 mile(s), Squaxin Island Tribe of the Squaxin Island Reservation - 22.4 mile(s), Squaxin Island Tribe of the Squaxin Island Reservation - 24.2 mile(s)
Derived HUC :	17110019
Derived WBD :	N/R
Derived STCTY FIPS :	53053
Derived Zip :	98421
Derived CD113 :	09
Derived CB2010 :	530530602001202
MYRTK Universe :	NNN

Map Id: EE537
Direction: SSE
Distance: 0.835 mi., 4411 ft.
Elevation: 20 ft.
Relative: Higher

Site Name : SMURFIT STONE CONTAINER CORP | TACOMA PAPERBOARD EAST 26TH STREET | CONTAINER CORPORATION OF AMERICA
817 E 27TH ST
TACOMA | Tacoma, WA

Database(s) : [ALL SITES - WA, CSCSL HWS - WA, DOCKET, ECHO, FRS, HMIRS (DOT), HSL - WA, ICIS, INACTIVE PCS, OSHA, PCS ENF, PCS FACILITY, T 2 - WA, VCP - WA] ***(cont.)***

Envirosite ID: 6571194
EPA ID: N/R

ECHO ***(cont.)***

NPDES IDs :	WAR011523
CWA Permit Types :	Minor
CWA Compliance Tracking :	Off
CWA NAICS :	322130
CWA SICS :	2631
CWA Inspection Count :	4
CWA Last Inspection Days :	220
CWA Informal Count :	1
CWA Formal Action Count :	N/R
CWA Last Formal Action Date :	N/R
CWA Penalties :	N/R
CWA Last Penalty Date :	N/R
CWA Last Penalty Amount :	N/R
CWA Quarters IN NC :	3
CWA Current Compliance Status :	Unknown
CWA Current SNC Flag :	N
CWA 13 Quarters Compliance Status :	UUVVUUUUUUVU_
CWA 13 Quarters Effluent Exceedances:	N/R
CWA Three-Year QNCR Codes :	N/R
DFR URL :	Click here for hyperlink provided by the agency.
Facility SIC :	2631
Facility NAICS :	322130 - Paperboard Mills
Facility Last Inspection EPA Date :	N/R
Facility Last Inspection State Date :	2015-06-04
Facility Last Formal Act EPA Date :	N/R
Facility Last Formal Act State Date :	N/R
Facility Last Informal Act EPA Date :	N/R
Facility Last Informal Act State Date:	2011-05-09
Facility Federal Agency :	N/R
TRI Reporter :	N/R
Facility Imp Water Flag :	N/R
Current SNC Flag :	N
Indian County Flag :	N/R
Federal Flag :	N
US Mexico Border Flag :	N/R
Chesapeak Bay Flag :	N/R
AIR Flag :	N
NPDES Flag :	Y
SDWIS Flag :	N
RCRA Flag :	N
TRI Flag :	N
GHG Flag :	N
Major Flag :	N/R
Active Flag :	Y
NAA Flag :	Y
Latitude :	47.23861
Longitude :	-122.42311
Last Date in Agency List :	2016-01-19

Map Id: EE537
Direction: SSE
Distance: 0.835 mi., 4411 ft.
Elevation: 20 ft.
Relative: Higher

Site Name : SMURFIT STONE CONTAINER CORP | TACOMA PAPERBOARD EAST 26TH STREET | CONTAINER CORPORATION OF AMERICA
817 E 27TH ST
TACOMA | Tacoma, WA

Database(s) : [ALL SITES - WA, CSCSL HWS - WA, DOCKET, ECHO, FRS, HMIRS (DOT), HSL - WA, ICIS, INACTIVE PCS, OSHA, PCS ENF, PCS FACILITY, T 2 - WA, VCP - WA] ***(cont.)***

Envirosite ID: 6571194
EPA ID: N/R

FRS

Facility Name : CARAUSTAR MILL GROUP INC
Facility Address : 817 E 27TH ST, TACOMA, WA 98421
County : PIERCE

Site Details
Registry ID : 110016685176
FRS Facility URL : Click here for hyperlink provided by the agency.
Last Date in Agency List : 2016-03-07

Source Description

Source Description :

The Emission Inventory System (EIS) maintains an inventory of large stationary sources and voluntarily-reported smaller sources of air point pollution emitters. It contains information about facility sites and their physical location, emission units, emission processes, release points, control approaches, and regulations. Facility inventory data are kept separate from the emissions data and have stable identifiers to improve continuity from year to year and to help identify duplicate or missing facilities.

FRS Environmental Interest
Source and System ID : EIS - 7060711

Facility Name : SMURFIT STONE CONTAINER CORP
Facility Address : 817 E 27TH ST, TACOMA, WA 98421
County : PIERCE

Site Details
Registry ID : 110008062522
FRS Facility URL : Click here for hyperlink provided by the agency.
Last Date in Agency List : 2016-03-07

Source Description

Source Description :

The WA-FSIS provides a means to query and display data maintained by the Washington Department of Ecology. This system contains key information for each facility/site that is currently, or has been, of interest to the Air Quality, Dam Safety, Hazardous Waste, Toxics Cleanup, and Water Quality Programs.

Map Id: EE537
Direction: SSE
Distance: 0.835 mi., 4411 ft.
Elevation: 20 ft.
Relative: Higher

Site Name : SMURFIT STONE CONTAINER CORP | TACOMA PAPERBOARD EAST 26TH STREET | CONTAINER CORPORATION OF AMERICA
817 E 27TH ST
TACOMA | Tacoma, WA

Database(s) : [ALL SITES - WA, CSCSL HWS - WA, DOCKET, ECHO, FRS, HMIRS (DOT), HSL - WA, ICIS, INACTIVE PCS, OSHA, PCS ENF, PCS FACILITY, T 2 - WA, VCP - WA] ***(cont.)***

Envirosite ID: 6571194
EPA ID: N/R

FRS ***(cont.)***

FRS Environmental Interest
Source and System ID : WA-FSIS - 17167958

Facility Name : TACOMA PAPERBOARD EAST 26TH STREET
Facility Address : 817 E 27TH ST, TACOMA, WA 98421
County : N/R

Site Details
Registry ID : 110054917168
FRS Facility URL : Click here for hyperlink provided by the agency.
Last Date in Agency List : 2016-03-07

Source Description

Source Description :

The NPDES module of the Compliance Information System (ICIS) tracks surface water permits issued under the Clean Water Act. Under NPDES, all facilities that discharge pollutants from any point source into waters of the United States are required to obtain a permit. The permit will likely contain limits on what can be discharged, impose monitoring and reporting requirements, and include other provisions to ensure that the discharge does not adversely affect water quality.

FRS Environmental Interest
Source and System ID : ICIS - WAR011523

HMIRS (DOT)

Facility Address : 817 E 27TH ST, TACOMA, WA
County : PIERCE

Site Details
Date of Incident : 2004-04-01
Time of Incident : 10:21
Report Submission Source : Paper
Report Number : I-2004040911
Multiple Rows per Incident : No
NRC Number : N/R
Federal DOT Agency Name : N/R
Mode of Transportation : Highway
Transportation Phase : UNLOADING
Carrier/Reporter Name : YRC INC.

Map Id: EE537
Direction: SSE
Distance: 0.835 mi., 4411 ft.
Elevation: 20 ft.
Relative: Higher

Site Name : SMURFIT STONE CONTAINER CORP | TACOMA PAPERBOARD EAST 26TH STREET | CONTAINER CORPORATION OF AMERICA
817 E 27TH ST
TACOMA | Tacoma, WA

Database(s) : [ALL SITES - WA, CSCSL HWS - WA, DOCKET, ECHO, FRS, HMIRS (DOT), HSL - WA, ICIS, INACTIVE PCS, OSHA, PCS ENF, PCS FACILITY, T 2 - WA, VCP - WA] ***(cont.)***

Envirosite ID: 6571194
EPA ID: N/R

HMIRS (DOT) ***(cont.)***

Carrier/Reporter Address :	10990 ROE AVE
Carrier/Reporter Non-US State :	KS
Carrier/Reporter FED DOT ID :	708381
Carrier/Reporter HAZMAT Reg ID :	N/R
Carrier/Reporter Country :	UNITED STATES
Shipper Name :	GE BETZ INC.
Shipper Address :	2118 REISER AVE SE
Shipper Non-US State :	OH
Shipper Country :	UNITED STATES
Shipper Waybill/Shipping Paper :	035-704031
Shipper HAZMAT Registration ID :	N/R
Origin City :	NEW PHILADELPHIA
Origin State :	OHIO
Origin Postal Code :	44663
Origin Country :	US
Destination City :	TACOMA
Destination State :	WASHINGTON
Destination Postal Code :	98421
Destination Non-US State :	N/R
Destination Country :	US
Commodity Short Name :	POTASSIUM HYDROXIDE SOL
Commodity Long Name :	POTASSIUM HYDROXIDE SOLUTION
Technical/Trade Name :	LUSTERCLEAN
Identification Number :	UN1814
Hazardous Class :	CORROSIVE MATERIAL
Packing Group :	N/R
Quantity Released :	0.046875
Unit of Measure :	Liquid - Gallon Liquid
HAZMAT Waste Indicator :	No
HAZMAT Waste EPA Number :	N/R
HMIS Toxic by Inhalation Indicator :	No
TIH Hazard Zone :	N/R
Material Shipment Approval Indicator:	No
Material Shipment Approval Number :	N/R
Undeclared HAZMAT Shipment Indicator:	No
Packaging Type :	Non-Bulk
Failed Object Code :	103
Failed Object Description :	Basic Material
Manner of Failure Code :	309
Manner of Failure Description :	Punctured
Failure Cause Code :	517
Failure Cause Description :	Improper Preparation for Transportation
Identification Markings :	N/R
Cont 1 Packaging Type :	N/R
Cont 1 Material of Construction :	N/R
Cont 1 Head Type :	N/R
Cont 1 Package Amount :	N/R
Cont 1 Package Amount UOM :	N/R
Cont 1 Package Number in Shipment :	1

Map Id: EE537
Direction: SSE
Distance: 0.835 mi., 4411 ft.
Elevation: 20 ft.
Relative: Higher

Site Name : SMURFIT STONE CONTAINER CORP | TACOMA PAPERBOARD EAST 26TH STREET | CONTAINER CORPORATION OF AMERICA
817 E 27TH ST
TACOMA | Tacoma, WA

Database(s) : [ALL SITES - WA, CSCSL HWS - WA, DOCKET, ECHO, FRS, HMIRS (DOT), HSL - WA, ICIS, INACTIVE PCS, OSHA, PCS ENF, PCS FACILITY, T 2 - WA, VCP - WA] ***(cont.)***

Envirosite ID: 6571194
EPA ID: N/R

HMIRS (DOT) ***(cont.)***

Cont 1 Package Shipment Number Failed:	1
Cont 1 Package Manufacturer :	NOT REPORTED BY CARRIER
Cont 1 Pkg Manufacturer Date :	N/R
Cont 1 Package Serial Number :	N/R
Cont 1 Package Last Test Date :	N/R
Cont 1 Package Design Pressure Reported:	N/R
Cont 1 Design Pressure UOM Reported :	N/R
Cont 1 Package Shell Thickness Reported:	N/R
Cont 1 Shell Thickness UOM Reported :	N/R
Cont 1 Head Thickness Reported :	N/R
Cont 1 Head Thickness UOM Reported :	N/R
Cont 1 Valve or Device Fail Indicator:	No
Cont 1 Valve or Device Type :	N/R
Cont 1 Valve Device Manufacturer :	N/R
Cont 1 Valve or Device Model :	N/R
Cont 2 Package Type :	N/R
Cont 2 Material of Construction :	N/R
Cont 2 Package Capacity :	N/R
Cont 2 Capacity UOM Reported :	N/R
Cont 2 Package Amount UOM :	N/R
Cont 2 Package Number in Shipment :	N/R
Cont 2 Package Shipment Number Failed:	N/R
RAM Package Category :	N/R
RAM Package Certification :	FALSE
RAM Nuclide(s) Present :	N/R
RAM Transport Index :	N/R
RAM Activity Reported :	N/R
RAM UOM Reported :	N/R
RAM Activity :	N/R
RAM Activity UOM :	N/R
Spillage (Result) Indicator :	Yes
Fire (Result) Indicator :	No
Explosion (Result) Indicator :	No
Water Sewer (Result) Indicator :	No
Gas Dispersion (Result) Indicator :	No
Environmental Damage (Result) :	No
No Release (Result) Indicator :	No
Fire/EMS Report Indicator :	No
Fire EMS/EMS Report Number :	N/R
Police Report Indicator :	No
Police Report Number :	N/R
In-House Cleanup Indicator :	No
Other Cleanup Indicator :	No
Damage More than 500 :	No
Material Loss :	$5.00
Carrier Damage :	$0.00

Map Id: EE537
Direction: SSE
Distance: 0.835 mi., 4411 ft.
Elevation: 20 ft.
Relative: Higher

Site Name : SMURFIT STONE CONTAINER CORP | TACOMA PAPERBOARD EAST 26TH STREET | CONTAINER CORPORATION OF AMERICA
817 E 27TH ST
TACOMA | Tacoma, WA

Database(s) : [ALL SITES - WA, CSCSL HWS - WA, DOCKET, ECHO, FRS, HMIRS (DOT), HSL - WA, ICIS, INACTIVE PCS, OSHA, PCS ENF, PCS FACILITY, T 2 - WA, VCP - WA] ***(cont.)***

Envirosite ID: 6571194
EPA ID: N/R

HMIRS (DOT) ***(cont.)***

Property Damage :	$0.00
Response Cost :	$0.00
Remediation Cleanup Cost :	$50.00
Damage Other (Old Form) :	$300.00
Total Amount of Damages :	$355.00
HAZMAT Fatality Indicator :	No
HAZMAT Fatalities Employees :	0
HAZMAT Fatalities Responders :	0
HAZMAT Fatality General Public :	0
Total Hazmat Fatalities :	0
Non-HAZMAT Fatality Indicator :	No
Non-HAZMAT Fatalities :	0
HAZMAT Injury Indicator :	No
HAZMAT Hospitalized Employees :	0
HAZMAT Hospitalized Responders :	0
HAZMAT Hospitalized Gen Public :	0
HAZMAT Hospitalized (Old Form) :	0
Total Hazmat Hospital Injuries :	0
HAZMAT Non-Hospital Employees :	0
HAZMAT Non-Hospital Responders :	0
HAZMAT Non-Hospital General Public :	0
HAZMAT Non-Hospital (Old Form) :	0
Total Hazmat Non-Hospital Injuries :	0
Total Hazmat Injuries :	0
Evacuation Indicator :	No
Public Evacuated :	0
Employees Evacuated :	0
Total Evacuated :	0
Total Evacuation Hours :	0
Major Artery Closed :	No
Major Artery Hours Closed :	0
Material Involved in Accident :	No
Estimated Speed :	0
Weather Conditions :	N/R
Vehicle Overturn :	No
Vehicle Left Roadway/Track :	No
Passenger Aircraft Indicator :	No
Cargo Passenger Baggage Indicator :	N/R
Incident Occurrence :	N/R
Shipphase Non-Transported Indicator :	No
Shipphase Air First Flight Indicator:	No
Shipphase Air SubFlight Indicator :	No
Shipphase Init Transport Indicator :	No
Shipphase Transfer Indicator :	No
Contact Name :	MICHAEL N WINDSOR
Contact Title :	HAZMAT MANAGER
Contact Business Name :	N/R
Contact Address :	N/R
Contact Non-US State :	N/R
Contact Country :	US

Map Id: EE537
Direction: SSE
Distance: 0.835 mi., 4411 ft.
Elevation: 20 ft.
Relative: Higher

Site Name : SMURFIT STONE CONTAINER CORP | TACOMA PAPERBOARD EAST 26TH STREET | CONTAINER CORPORATION OF AMERICA
817 E 27TH ST
TACOMA | Tacoma, WA

Database(s) : [ALL SITES - WA, CSCSL HWS - WA, DOCKET, ECHO, FRS, HMIRS (DOT), HSL - WA, ICIS, INACTIVE PCS, OSHA, PCS ENF, PCS FACILITY, T 2 - WA, VCP - WA] ***(cont.)***

Envirosite ID: 6571194
EPA ID: N/R

HMIRS (DOT) ***(cont.)***

Preparer of Incident Report :	N/R
Description of Events :	WHILE UNLOADING ONE PAIL WAS DISCOVERED PUNCTURED BY OTHER FREIGHT. THE BOX WAS RECOUPED INTO A CHEMICAL LINED PROPERLY MARKED AND LABELED OVERPACK. THE SHIPPER WAS NOTIFIED FOR DISPOSITION.
Recommendations/Actions Taken :	N/R
HMIS Serious Incident Indicator :	No
HMIS Serious Fatality :	No
HMIS Serious Injury :	No
HMIS Serious Flight Plan :	No
HMIS Serious Evacuations :	No
HMIS Serious Major Artery :	No
HMIS Serious Bulk Release :	No
HMIS Serious Marine Pollutant :	No
HMIS Serious Radioactive :	No
HMIS General Package Type :	OHMIR.Ref_Container.descr_txt
HMIS Container Code :	PAIL PLS
HMIS Container Description :	Plastic pail open head capacity 10 gallons or less
HMIS Bulk Incident Indicator :	No
Undeclared Shipment :	No
Last Date in Agency List :	2014-05-05

HSL - WA

Facility Name :	Smurfit Stone Container Corp
Facility Address :	817 E 27TH ST, TACOMA, 98421
County :	Pierce

Site Details

Facility Site ID :	17167958
Cleanup Site ID :	4529
Status :	Cleanup Started
Site Rank :	5 - Lowest Assessed Risk
Alternative Site Name :	CARAUSTAR MILL GROUP INC.,JEFFERSON SMURFIT AKA CONTAINER COR,JEFFERSON SMURFIT CORP TACOMA
Region :	Southwest
Resposbile Unit :	Southwest
Institutional Control :	N/R
Current VCP :	N/R
Past VCP :	Yes
Latitude :	47.2376
Longitude :	-122.42568
Agency Hyperlink :	Click here for hyperlink provided by the agency.
Last Date in Agency List :	2023-02-28

Map Id: EE537
Direction: SSE
Distance: 0.835 mi., 4411 ft.
Elevation: 20 ft.
Relative: Higher

Site Name : SMURFIT STONE CONTAINER CORP | TACOMA PAPERBOARD EAST 26TH STREET | CONTAINER CORPORATION OF AMERICA
817 E 27TH ST
TACOMA | Tacoma, WA

Database(s) : [ALL SITES - WA, CSCSL HWS - WA, DOCKET, ECHO, FRS, HMIRS (DOT), HSL - WA, ICIS, INACTIVE PCS, OSHA, PCS ENF, PCS FACILITY, T 2 - WA, VCP - WA] ***(cont.)***

Envirosite ID: 6571194
EPA ID: N/R

HSL - WA ***(cont.)***

Contaminants

Contaminant Name :	Petroleum Products-Unspecified
Ground water :	Confirmed Above Cleanup Levels
Surface water :	N/R
Soil :	Suspected
Sediment :	N/R
Air :	N/R
Bedrock :	N/R

Facility Name :	SMURFIT STONE CONTAINER CORP
Facility Address :	817 E 27th St, Tacoma, 98421-1908
County :	Pierce

Site Details

Facility Site ID :	17167958
Cleanup Site ID :	4529
Status :	Cleanup Started
Site Rank :	N/R
Alternative Site Name :	N/R
Region :	N/R
Resposbile Unit :	N/R
Institutional Control :	N/R
Current VCP :	N/R
Past VCP :	N/R
Latitude :	N/R
Longitude :	N/R
Agency Hyperlink :	Click here for hyperlink provided by the agency.
Last Date in Agency List :	2022-02-11

ICIS

Facility Name :	SMURFIT STONE CONTAINER CORP
Facility Address :	817 E 27TH ST, TACOMA, WA 98421-1908

Site Details

NPDES ID :	WAR011523
ICIS Facility Interest ID :	3400002958
Facility UIN :	110064208165
Facility Type Code :	Privately Owned Facility
Impaired Waters :	303(D) Listed
Latitude :	47.2375984
Longitude :	-122.425697
Last Date in Agency List :	2022-05-02

Map Id: EE537
Direction: SSE
Distance: 0.835 mi., 4411 ft.
Elevation: 20 ft.
Relative: Higher

Site Name : SMURFIT STONE CONTAINER CORP | TACOMA PAPERBOARD EAST 26TH STREET | CONTAINER CORPORATION OF AMERICA
817 E 27TH ST
TACOMA | Tacoma, WA

Database(s) : [ALL SITES - WA, CSCSL HWS - WA, DOCKET, ECHO, FRS, HMIRS (DOT), HSL - WA, ICIS, INACTIVE PCS, OSHA, PCS ENF, PCS FACILITY, T 2 - WA, VCP - WA] ***(cont.)***

Envirosite ID: 6571194
EPA ID: N/R

ICIS ***(cont.)***

Facility Name :	TACOMA PAPERBOARD EAST 26TH STREET
Facility Address :	817 E 27TH ST, TACOMA, WA 98421-1908

Site Details

NPDES ID :	WAR011523
ICIS Facility Interest ID :	3400002958
Facility UIN :	110064208165
Facility Type Code :	Privately Owned Facility
Impaired Waters :	303(D) Listed
Latitude :	47.2375984
Longitude :	-122.425697
Last Date in Agency List :	2022-12-28

INACTIVE PCS

Issue Date :	2019-11-20
Original Issue Date :	2009-10-21
Effective Date :	2020-01-02
Expiration Date :	2024-12-31
Retirement Date :	N/R
Termination Date :	N/R
Issuing Agency :	State
Agency Type :	State
Activity ID :	3602937171
External Permit Number :	WAR011523
Facility Type Indicator :	NON-POTW
Permit Type :	General Permit Covered Facility-NPDES)
Major Minor Status :	N
Permit Status :	Effective
Total Design Flow Number :	N/R
Actual Average Flow Number :	N/R
State Water Body :	N/R
State Water Body Name :	N/R
Permit Name :	Caraustar Mill Group Inc
Permit Comp Status :	N/R
RNC Tracking :	Y
Master External Permit Number :	WAR125726
TMDL Interface :	N/R
EDMR Authorization :	N
Pretreatment Indicator :	N/R
Last Date in Agency List :	2022-04-22

Issue Date :	2009-10-21
Original Issue Date :	2009-10-21
Effective Date :	2010-01-01
Expiration Date :	2014-12-31
Retirement Date :	2014-12-31

Map Id: EE537
Direction: SSE
Distance: 0.835 mi., 4411 ft.
Elevation: 20 ft.
Relative: Higher

Site Name : SMURFIT STONE CONTAINER CORP | TACOMA PAPERBOARD EAST 26TH STREET | CONTAINER CORPORATION OF AMERICA
817 E 27TH ST
TACOMA | Tacoma, WA

Database(s) : [ALL SITES - WA, CSCSL HWS - WA, DOCKET, ECHO, FRS, HMIRS (DOT), HSL - WA, ICIS, INACTIVE PCS, OSHA, PCS ENF, PCS FACILITY, T 2 - WA, VCP - WA] ***(cont.)***

Envirosite ID: 6571194
EPA ID: N/R

INACTIVE PCS ***(cont.)***

Termination Date :	N/R
Issuing Agency :	State
Agency Type :	State
Activity ID :	3400002728
External Permit Number :	WAR011523
Facility Type Indicator :	NON-POTW
Permit Type :	General Permit Covered Facility-NPDES)
Major Minor Status :	N
Permit Status :	Administratively Continued
Total Design Flow Number :	N/R
Actual Average Flow Number :	N/R
State Water Body :	N/R
State Water Body Name :	N/R
Permit Name :	TACOMA PAPERBOARD EAST 26TH STREET
Permit Comp Status :	Y
RNC Tracking :	Y
Master External Permit Number :	WAR125726
TMDL Interface :	N/R
EDMR Authorization :	N
Pretreatment Indicator :	N/R
Last Date in Agency List :	2022-04-22

Issue Date :	2014-12-03
Original Issue Date :	2009-10-21
Effective Date :	2015-01-01
Expiration Date :	2019-12-31
Retirement Date :	2020-01-01
Termination Date :	N/R
Issuing Agency :	State
Agency Type :	State
Activity ID :	3600223484
External Permit Number :	WAR011523
Facility Type Indicator :	NON-POTW
Permit Type :	General Permit Covered Facility-NPDES)
Major Minor Status :	N
Permit Status :	Expired
Total Design Flow Number :	N/R
Actual Average Flow Number :	N/R
State Water Body :	N/R
State Water Body Name :	N/R
Permit Name :	Caraustar Mill Group Inc
Permit Comp Status :	N/R
RNC Tracking :	Y
Master External Permit Number :	WAR125726
TMDL Interface :	N/R
EDMR Authorization :	N
Pretreatment Indicator :	N/R
Last Date in Agency List :	2022-12-28

Map Id: EE537
Direction: SSE
Distance: 0.835 mi., 4411 ft.
Elevation: 20 ft.
Relative: Higher

Site Name : SMURFIT STONE CONTAINER CORP | TACOMA PAPERBOARD EAST 26TH STREET | CONTAINER CORPORATION OF AMERICA
817 E 27TH ST
TACOMA | Tacoma, WA

Database(s) : [ALL SITES - WA, CSCSL HWS - WA, DOCKET, ECHO, FRS, HMIRS (DOT), HSL - WA, ICIS, INACTIVE PCS, OSHA, PCS ENF, PCS FACILITY, T 2 - WA, VCP - WA] ***(cont.)***

Envirosite ID: 6571194
EPA ID: N/R

OSHA

Facility Name :	CONTAINER CORPORATION OF AMERICA
Facility Address :	817 E 27TH ST, TACOMA, WA 98421

Site Details

Activity Number :	111471892
Reporting ID :	1055330
Open Date :	1992-03-11
Conference Closed :	1992-04-27
Case Closed :	1992-09-02
Case Mod Date :	N/R
Owner Type :	Private
Advance Notice :	N
Safety/Health :	Health
Number in Establishment :	46
SIC :	2621 - PAPER MILLS
NAICS :	000000
Inspection Type :	Complaint
Inspection Scope :	Complete
Why No Inspection :	N/R
Union :	Yes
Mailing Address :	00000
Agency Hyperlink :	Click here for hyperlink provided by the agency.
Last Date in Agency List :	2023-01-13

Violations

Details for this site have been truncated due to the large number of available details for this site within this dataset. For the complete details for this site, contact your Envirosite account representative for a complimentary site report containing all of the details available.

Activity Number :	111471892
Citation ID :	01004B
Delete Flag :	N/R
Standard Ref :	0620541301
Violation Type :	Serious
Issuance Date :	1992-07-09
Abate Date :	1992-07-19
Abate Complete :	Abatement Completed
Current Penalty :	N/R
Initial Penalty :	N/R
Contest Date :	N/R
Final Order Date :	N/R
Number Instances :	5
Number Exposed :	40
Record :	N/R
Gravity :	00

Map Id: EE537
Direction: SSE
Distance: 0.835 mi., 4411 ft.
Elevation: 20 ft.
Relative: Higher

Site Name : SMURFIT STONE CONTAINER CORP | TACOMA PAPERBOARD EAST 26TH STREET | CONTAINER CORPORATION OF AMERICA
817 E 27TH ST
TACOMA | Tacoma, WA

Database(s) : [ALL SITES - WA, CSCSL HWS - WA, DOCKET, ECHO, FRS, HMIRS (DOT), HSL - WA, ICIS, INACTIVE PCS, OSHA, PCS ENF, PCS FACILITY, T 2 - WA, VCP - WA] ***(cont.)***

Envirosite ID: 6571194
EPA ID: N/R

OSHA ***(cont.)***

Emphasis :	N/R
Hazcat :	N/R
FTA Insp Number :	N/R
FTA Issuance Date :	N/R
FTA Penalty :	N/R
FTA Contest Date :	N/R
FTA Final Order Date :	N/R
HAZ Subtances :	CHLORINE DIOXIDE; SODIUM HYDROXIDE

Activity Number :	111471892
Citation ID :	01002A
Delete Flag :	N/R
Standard Ref :	0620013002 A
Violation Type :	Serious
Issuance Date :	1992-07-09
Abate Date :	1992-07-19
Abate Complete :	Abatement Completed
Current Penalty :	400.0
Initial Penalty :	400.0
Contest Date :	N/R
Final Order Date :	N/R
Number Instances :	6
Number Exposed :	15
Record :	Complaint
Gravity :	00
Emphasis :	N/R
Hazcat :	N/R
FTA Insp Number :	N/R
FTA Issuance Date :	N/R
FTA Penalty :	N/R
FTA Contest Date :	N/R
FTA Final Order Date :	N/R
HAZ Subtances :	CHLORINE DIOXIDE; 8880; SODIUM HYDROXIDE

Activity Number :	111471892
Citation ID :	01001B
Delete Flag :	N/R
Standard Ref :	0790014003 C
Violation Type :	Serious
Issuance Date :	1992-07-09
Abate Date :	1992-08-11
Abate Complete :	Abatement Completed
Current Penalty :	N/R
Initial Penalty :	N/R
Contest Date :	N/R
Final Order Date :	N/R
Number Instances :	4
Number Exposed :	40

Map Id: EE537
Direction: SSE
Distance: 0.835 mi., 4411 ft.
Elevation: 20 ft.
Relative: Higher

Site Name : SMURFIT STONE CONTAINER CORP | TACOMA PAPERBOARD EAST 26TH STREET | CONTAINER CORPORATION OF AMERICA
817 E 27TH ST
TACOMA | Tacoma, WA

Database(s) : [ALL SITES - WA, CSCSL HWS - WA, DOCKET, ECHO, FRS, HMIRS (DOT), HSL - WA, ICIS, INACTIVE PCS, OSHA, PCS ENF, PCS FACILITY, T 2 - WA, VCP - WA] ***(cont.)***

Envirosite ID: 6571194
EPA ID: N/R

OSHA ***(cont.)***

Record :	N/R
Gravity :	00
Emphasis :	N/R
Hazcat :	N/R
FTA Insp Number :	N/R
FTA Issuance Date :	N/R
FTA Penalty :	N/R
FTA Contest Date :	N/R
FTA Final Order Date :	N/R
HAZ Subtances :	CHLORINE DIOXIDE; SODIUM HYDROXIDE; 8880

Activity Number :	111471892
Citation ID :	01003D
Delete Flag :	N/R
Standard Ref :	0792903303 G
Violation Type :	Serious
Issuance Date :	1992-07-09
Abate Date :	1992-07-19
Abate Complete :	Abatement Completed
Current Penalty :	N/R
Initial Penalty :	N/R
Contest Date :	N/R
Final Order Date :	N/R
Number Instances :	4
Number Exposed :	40
Record :	N/R
Gravity :	00
Emphasis :	N/R
Hazcat :	N/R
FTA Insp Number :	N/R
FTA Issuance Date :	N/R
FTA Penalty :	N/R
FTA Contest Date :	N/R
FTA Final Order Date :	N/R
HAZ Subtances :	CHLORINE DIOXIDE

Activity Number :	111471892
Citation ID :	01004D
Delete Flag :	N/R
Standard Ref :	06205415
Violation Type :	Serious
Issuance Date :	1992-07-09
Abate Date :	1992-07-19
Abate Complete :	Abatement Completed
Current Penalty :	N/R
Initial Penalty :	N/R
Contest Date :	N/R
Final Order Date :	N/R

Map Id: EE537
Direction: SSE
Distance: 0.835 mi., 4411 ft.
Elevation: 20 ft.
Relative: Higher

Site Name : SMURFIT STONE CONTAINER CORP | TACOMA PAPERBOARD EAST 26TH STREET | CONTAINER CORPORATION OF AMERICA
817 E 27TH ST
TACOMA | Tacoma, WA

Database(s) : [ALL SITES - WA, CSCSL HWS - WA, DOCKET, ECHO, FRS, HMIRS (DOT), HSL - WA, ICIS, INACTIVE PCS, OSHA, PCS ENF, PCS FACILITY, T 2 - WA, VCP - WA] ***(cont.)***

Envirosite ID: 6571194
EPA ID: N/R

OSHA ***(cont.)***

Number Instances :	5
Number Exposed :	40
Record :	N/R
Gravity :	00
Emphasis :	N/R
Hazcat :	N/R
FTA Insp Number :	N/R
FTA Issuance Date :	N/R
FTA Penalty :	N/R
FTA Contest Date :	N/R
FTA Final Order Date :	N/R
HAZ Subtances :	CHLORINE DIOXIDE; SODIUM HYDROXIDE

Activity Number :	111471892
Citation ID :	01001C
Delete Flag :	N/R
Standard Ref :	0790014006 A
Violation Type :	Serious
Issuance Date :	1992-07-09
Abate Date :	1992-07-26
Abate Complete :	Abatement Completed
Current Penalty :	N/R
Initial Penalty :	N/R
Contest Date :	N/R
Final Order Date :	N/R
Number Instances :	4
Number Exposed :	40
Record :	N/R
Gravity :	00
Emphasis :	N/R
Hazcat :	N/R
FTA Insp Number :	N/R
FTA Issuance Date :	N/R
FTA Penalty :	N/R
FTA Contest Date :	N/R
FTA Final Order Date :	N/R
HAZ Subtances :	CHLORINE DIOXIDE; SODIUM HYDROXIDE; 8880

Activity Number :	111471892
Citation ID :	01003B
Delete Flag :	N/R
Standard Ref :	0792903303 E
Violation Type :	Serious
Issuance Date :	1992-07-09
Abate Date :	1992-07-19
Abate Complete :	Abatement Completed
Current Penalty :	N/R
Initial Penalty :	N/R

Map Id: EE537
Direction: SSE
Distance: 0.835 mi., 4411 ft.
Elevation: 20 ft.
Relative: Higher

Site Name : SMURFIT STONE CONTAINER CORP | TACOMA PAPERBOARD EAST 26TH STREET | CONTAINER CORPORATION OF AMERICA
817 E 27TH ST
TACOMA | Tacoma, WA

Database(s) : [ALL SITES - WA, CSCSL HWS - WA, DOCKET, ECHO, FRS, HMIRS (DOT), HSL - WA, ICIS, INACTIVE PCS, OSHA, PCS ENF, PCS FACILITY, T 2 - WA, VCP - WA] ***(cont.)***

Envirosite ID: 6571194
EPA ID: N/R

OSHA ***(cont.)***

Contest Date :	N/R
Final Order Date :	N/R
Number Instances :	4
Number Exposed :	40
Record :	N/R
Gravity :	00
Emphasis :	N/R
Hazcat :	N/R
FTA Insp Number :	N/R
FTA Issuance Date :	N/R
FTA Penalty :	N/R
FTA Contest Date :	N/R
FTA Final Order Date :	N/R
HAZ Subtances :	CHLORINE DIOXIDE

Activity Number :	111471892
Citation ID :	01002B
Delete Flag :	N/R
Standard Ref :	0240750101 A
Violation Type :	Serious
Issuance Date :	1992-07-09
Abate Date :	1992-07-19
Abate Complete :	Abatement Completed
Current Penalty :	N/R
Initial Penalty :	N/R
Contest Date :	N/R
Final Order Date :	N/R
Number Instances :	6
Number Exposed :	15
Record :	Complaint
Gravity :	00
Emphasis :	N/R
Hazcat :	N/R
FTA Insp Number :	N/R
FTA Issuance Date :	N/R
FTA Penalty :	N/R
FTA Contest Date :	N/R
FTA Final Order Date :	N/R
HAZ Subtances :	CHLORINE DIOXIDE; 8880; SODIUM HYDROXIDE

Activity Number :	111471892
Citation ID :	01003A
Delete Flag :	N/R
Standard Ref :	0792903302 B
Violation Type :	Serious
Issuance Date :	1992-07-09
Abate Date :	1992-07-19
Abate Complete :	Abatement Completed

Map Id: EE537
Direction: SSE
Distance: 0.835 mi., 4411 ft.
Elevation: 20 ft.
Relative: Higher

Site Name : SMURFIT STONE CONTAINER CORP | TACOMA PAPERBOARD EAST 26TH STREET | CONTAINER CORPORATION OF AMERICA
817 E 27TH ST
TACOMA | Tacoma, WA

Database(s) : [ALL SITES - WA, CSCSL HWS - WA, DOCKET, ECHO, FRS, HMIRS (DOT), HSL - WA, ICIS, INACTIVE PCS, OSHA, PCS ENF, PCS FACILITY, T 2 - WA, VCP - WA] ***(cont.)***

Envirosite ID: 6571194
EPA ID: N/R

OSHA ***(cont.)***

Current Penalty :	375.0
Initial Penalty :	375.0
Contest Date :	N/R
Final Order Date :	N/R
Number Instances :	4
Number Exposed :	40
Record :	N/R
Gravity :	00
Emphasis :	N/R
Hazcat :	N/R
FTA Insp Number :	N/R
FTA Issuance Date :	N/R
FTA Penalty :	N/R
FTA Contest Date :	N/R
FTA Final Order Date :	N/R
HAZ Subtances :	CHLORINE DIOXIDE

Activity Number :	111471892
Citation ID :	01003C
Delete Flag :	N/R
Standard Ref :	0792903303 F
Violation Type :	Serious
Issuance Date :	1992-07-09
Abate Date :	1992-07-19
Abate Complete :	Abatement Completed
Current Penalty :	N/R
Initial Penalty :	N/R
Contest Date :	N/R
Final Order Date :	N/R
Number Instances :	4
Number Exposed :	40
Record :	N/R
Gravity :	00
Emphasis :	N/R
Hazcat :	N/R
FTA Insp Number :	N/R
FTA Issuance Date :	N/R
FTA Penalty :	N/R
FTA Contest Date :	N/R
FTA Final Order Date :	N/R
HAZ Subtances :	CHLORINE DIOXIDE

PCS ENF

Site Details

NPDES ID :	WAR011523
Last Date in Agency List :	2022-04-06

Map Id: EE537
Direction: SSE
Distance: 0.835 mi., 4411 ft.
Elevation: 20 ft.
Relative: Higher

Site Name : SMURFIT STONE CONTAINER CORP | TACOMA PAPERBOARD EAST 26TH STREET | CONTAINER CORPORATION OF AMERICA
817 E 27TH ST
TACOMA | Tacoma, WA

Database(s) : [ALL SITES - WA, CSCSL HWS - WA, DOCKET, ECHO, FRS, HMIRS (DOT), HSL - WA, ICIS, INACTIVE PCS, OSHA, PCS ENF, PCS FACILITY, T 2 - WA, VCP - WA] ***(cont.)***

Envirosite ID: 6571194
EPA ID: N/R

PCS ENF ***(cont.)***

Formal Enforcement Actions

Settlement Entered Date :	N/R
ENF Identifier :	N/R
Activity ID :	N/R
Activity Type :	N/R
ENF Type :	N/R
Agency :	N/R
Fed Penalty Assessed Amount :	N/R
State Local Penalty Amount :	N/R

Informal Enforcement Actions

Achieved Date :	2013-09-11
Registry ID :	110064208165
ENF Identifier :	WA-570433
Activity ID :	3400155567
Activity Type :	Administrative - Informal
ENF Type :	Agency Enforcement Review
Agency :	State

Achieved Date :	2016-05-17
Registry ID :	110064208165
ENF Identifier :	WA-761065
Activity ID :	3600725647
Activity Type :	Administrative - Informal
ENF Type :	Agency Enforcement Review
Agency :	State

Achieved Date :	2011-05-09
Registry ID :	110064208165
ENF Identifier :	WA-120866
Activity ID :	3400006923
Activity Type :	Administrative - Informal
ENF Type :	Letter of Violation/ Warning Letter
Agency :	State

Site Details

NPDES ID :	WAR011523
Last Date in Agency List :	2022-12-28

Formal Enforcement Actions

Settlement Entered Date :	N/R
ENF Identifier :	N/R

Map Id: EE537
Direction: SSE
Distance: 0.835 mi., 4411 ft.
Elevation: 20 ft.
Relative: Higher

Site Name : SMURFIT STONE CONTAINER CORP | TACOMA PAPERBOARD EAST 26TH STREET | CONTAINER CORPORATION OF AMERICA
817 E 27TH ST
TACOMA | Tacoma, WA

Database(s) : [ALL SITES - WA, CSCSL HWS - WA, DOCKET, ECHO, FRS, HMIRS (DOT), HSL - WA, ICIS, INACTIVE PCS, OSHA, PCS ENF, PCS FACILITY, T 2 - WA, VCP - WA] ***(cont.)***

Envirosite ID: 6571194
EPA ID: N/R

PCS ENF ***(cont.)***

Activity ID :	N/R
Activity Type :	N/R
ENF Type :	N/R
Agency :	N/R
Fed Penalty Assessed Amount :	N/R
State Local Penalty Amount :	N/R

Informal Enforcement Actions

Achieved Date :	2016-05-17
Registry ID :	110064208165
ENF Identifier :	WA-761065
Activity ID :	3600725647
Activity Type :	Administrative - Informal
ENF Type :	Agency Enforcement Review
Agency :	State

Achieved Date :	2013-09-11
Registry ID :	110064208165
ENF Identifier :	WA-570433
Activity ID :	3400155567
Activity Type :	Administrative - Informal
ENF Type :	Agency Enforcement Review
Agency :	State

Achieved Date :	2011-05-09
Registry ID :	110064208165
ENF Identifier :	WA-120866
Activity ID :	3400006923
Activity Type :	Administrative - Informal
ENF Type :	Letter of Violation/ Warning Letter
Agency :	State

PCS FACILITY

Issue Date :	2019-11-20
Original Issue Date :	2009-10-21
Effective Date :	2020-01-02
Expiration Date :	2024-12-31
Retirement Date :	N/R
Termination Date :	N/R
Issuing Agency :	State
Agency Type :	State
Activity ID :	3602937171
External Permit Number :	N/R
Facility Type Indicator :	NON-POTW
Permit Type :	General Permit Covered Facility-NPDES)

Map Id: EE537
Direction: SSE
Distance: 0.835 mi., 4411 ft.
Elevation: 20 ft.
Relative: Higher

Site Name : SMURFIT STONE CONTAINER CORP | TACOMA PAPERBOARD EAST 26TH STREET | CONTAINER CORPORATION OF AMERICA
817 E 27TH ST
TACOMA | Tacoma, WA

Database(s) : [ALL SITES - WA, CSCSL HWS - WA, DOCKET, ECHO, FRS, HMIRS (DOT), HSL - WA, ICIS, INACTIVE PCS, OSHA, PCS ENF, PCS FACILITY, T 2 - WA, VCP - WA] ***(cont.)***

Envirosite ID: 6571194
EPA ID: N/R

PCS FACILITY ***(cont.)***

Major Minor Status :	N
Permit Status :	Effective
Total Design Flow Number :	N/R
Actual Average Flow Number :	N/R
State Water Body :	N/R
State Water Body Name :	N/R
Permit Name :	Caraustar Mill Group Inc
Permit Comp Status :	N/R
RNC Tracking :	Y
Master External Permit Number :	WAR125726
TMDL Interface :	N/R
EDMR Authorization :	N
Pretreatment Indicator :	N/R
Last Date in Agency List :	2022-04-25

Issue Date :	2009-10-21
Original Issue Date :	2009-10-21
Effective Date :	2010-01-01
Expiration Date :	2014-12-31
Retirement Date :	2014-12-31
Termination Date :	N/R
Issuing Agency :	State
Agency Type :	State
Activity ID :	3400002728
External Permit Number :	N/R
Facility Type Indicator :	NON-POTW
Permit Type :	General Permit Covered Facility-NPDES)
Major Minor Status :	N
Permit Status :	Administratively Continued
Total Design Flow Number :	N/R
Actual Average Flow Number :	N/R
State Water Body :	N/R
State Water Body Name :	N/R
Permit Name :	TACOMA PAPERBOARD EAST 26TH STREET
Permit Comp Status :	Y
RNC Tracking :	Y
Master External Permit Number :	WAR125726
TMDL Interface :	N/R
EDMR Authorization :	N
Pretreatment Indicator :	N/R
Last Date in Agency List :	2022-04-25

Issue Date :	2019-11-20
Original Issue Date :	2009-10-21
Effective Date :	2020-01-02
Expiration Date :	2024-12-31
Retirement Date :	N/R
Termination Date :	N/R

Map Id: EE537
Direction: SSE
Distance: 0.835 mi., 4411 ft.
Elevation: 20 ft.
Relative: Higher

Site Name : SMURFIT STONE CONTAINER CORP | TACOMA PAPERBOARD EAST 26TH STREET | CONTAINER CORPORATION OF AMERICA
817 E 27TH ST
TACOMA | Tacoma, WA

Database(s) : [ALL SITES - WA, CSCSL HWS - WA, DOCKET, ECHO, FRS, HMIRS (DOT), HSL - WA, ICIS, INACTIVE PCS, OSHA, PCS ENF, PCS FACILITY, T 2 - WA, VCP - WA] ***(cont.)***

Envirosite ID: 6571194
EPA ID: N/R

PCS FACILITY ***(cont.)***

Issuing Agency :	State
Agency Type :	State
Activity ID :	3602937171
External Permit Number :	N/R
Facility Type Indicator :	NON-POTW
Permit Type :	General Permit Covered Facility-NPDES)
Major Minor Status :	N
Permit Status :	Effective
Total Design Flow Number :	N/R
Actual Average Flow Number :	N/R
State Water Body :	N/R
State Water Body Name :	N/R
Permit Name :	Caraustar Mill Group Inc
Permit Comp Status :	N/R
RNC Tracking :	Y
Master External Permit Number :	WAR125726
TMDL Interface :	N/R
EDMR Authorization :	N
Pretreatment Indicator :	N/R
Last Date in Agency List :	2022-12-28

Issue Date :	2009-10-21
Original Issue Date :	2009-10-21
Effective Date :	2010-01-01
Expiration Date :	2014-12-31
Retirement Date :	2014-12-31
Termination Date :	N/R
Issuing Agency :	State
Agency Type :	State
Activity ID :	3400002728
External Permit Number :	N/R
Facility Type Indicator :	NON-POTW
Permit Type :	General Permit Covered Facility-NPDES)
Major Minor Status :	N
Permit Status :	Administratively Continued
Total Design Flow Number :	N/R
Actual Average Flow Number :	N/R
State Water Body :	N/R
State Water Body Name :	N/R
Permit Name :	TACOMA PAPERBOARD EAST 26TH STREET
Permit Comp Status :	Y
RNC Tracking :	Y
Master External Permit Number :	WAR125726
TMDL Interface :	N/R
EDMR Authorization :	N
Pretreatment Indicator :	N/R
Last Date in Agency List :	2022-12-28

Map Id: EE537
Direction: SSE
Distance: 0.835 mi., 4411 ft.
Elevation: 20 ft.
Relative: Higher

Site Name : SMURFIT STONE CONTAINER CORP | TACOMA PAPERBOARD EAST 26TH STREET | CONTAINER CORPORATION OF AMERICA
817 E 27TH ST
TACOMA | Tacoma, WA

Database(s) : [ALL SITES - WA, CSCSL HWS - WA, DOCKET, ECHO, FRS, HMIRS (DOT), HSL - WA, ICIS, INACTIVE PCS, OSHA, PCS ENF, PCS FACILITY, T 2 - WA, VCP - WA] ***(cont.)***

Envirosite ID: 6571194
EPA ID: N/R

T 2 - WA

Facility Name :	SMURFIT STONE CONTAINER CORP
Facility Address :	817 E 27TH ST, TACOMA, 98421-1908
County :	Pierce
Facility/Site ID :	17167958
Alternate Name :	N/R
Program Name :	N/R
WRIA :	10
Legislative District :	27
Congressional District :	9
Ecology Region :	SWRO
Ecology Program Phone :	(360) 407-6171
Tribal Land :	N
Latitude :	47.2376
Longitude :	-122.42568
Last Date in Agency List :	2023-01-04

Facility/Site ID :	17167958
Alternate Name :	JEFFERSON SMURFIT AKA CONTAINER COR
Program Name :	N/R
WRIA :	10
Legislative District :	27
Congressional District :	9
Ecology Region :	SWRO
Ecology Program Phone :	(360) 407-6171
Tribal Land :	N
Latitude :	47.2376
Longitude :	-122.42568
Last Date in Agency List :	2023-01-04

Facility/Site ID :	17167958
Alternate Name :	SMURFIT STONE CONTAINER CORP
Program Name :	N/R
WRIA :	10
Legislative District :	27
Congressional District :	9
Ecology Region :	SWRO
Ecology Program Phone :	(360) 407-6171
Tribal Land :	N
Latitude :	47.2376
Longitude :	-122.42568
Last Date in Agency List :	2023-01-04

Facility/Site ID :	17167958
Alternate Name :	CARAUSTAR MILL GROUP INC.
Program Name :	N/R

Map Id: EE537
Direction: SSE
Distance: 0.835 mi., 4411 ft.
Elevation: 20 ft.
Relative: Higher

Site Name : SMURFIT STONE CONTAINER CORP | TACOMA PAPERBOARD EAST 26TH STREET | CONTAINER CORPORATION OF AMERICA
817 E 27TH ST
TACOMA | Tacoma, WA

Database(s) : [ALL SITES - WA, CSCSL HWS - WA, DOCKET, ECHO, FRS, HMIRS (DOT), HSL - WA, ICIS, INACTIVE PCS, OSHA, PCS ENF, PCS FACILITY, T 2 - WA, VCP - WA] ***(cont.)***

Envirosite ID: 6571194
EPA ID: N/R

T 2 - WA ***(cont.)***

WRIA :	10
Legislative District :	27
Congressional District :	9
Ecology Region :	SWRO
Ecology Program Phone :	(360) 407-6171
Tribal Land :	N
Latitude :	47.2376
Longitude :	-122.42568
Last Date in Agency List :	2023-01-04

Facility/Site ID :	17167958
Alternate Name :	JEFFERSON SMURFIT CORP TACOMA
Program Name :	N/R
WRIA :	10
Legislative District :	27
Congressional District :	9
Ecology Region :	SWRO
Ecology Program Phone :	(360) 407-6171
Tribal Land :	N
Latitude :	47.2376
Longitude :	-122.42568
Last Date in Agency List :	2023-01-04

Program Details

Program :	HAZWASTE
Interaction Type :	Emergency/Haz Chem Rpt TIER2
Interaction Type Description :	Businesses that store 10,000 pounds or more of a hazardous chemical or 500 pounds or less, depending on the chemical, of an extremely hazardous chemical on site at any one time must report annually. Reports are sent to the State Emergency Response Commission (represented by Ecology) Local Emergency Planning Committees, and local fire departments for emergency planning. (product, not waste)
Status :	Active
Start Date :	1995-01-01
End Date :	N/R
SIC :	N/R
NAICS :	N/R

Program :	HAZWASTE
Interaction Type :	Emergency/Haz Chem Rpt TIER2

Map Id: EE537
Direction: SSE
Distance: 0.835 mi., 4411 ft.
Elevation: 20 ft.
Relative: Higher

Site Name : SMURFIT STONE CONTAINER CORP | TACOMA PAPERBOARD EAST 26TH STREET | CONTAINER CORPORATION OF AMERICA
817 E 27TH ST
TACOMA | Tacoma, WA

Database(s) : [ALL SITES - WA, CSCSL HWS - WA, DOCKET, ECHO, FRS, HMIRS (DOT), HSL - WA, ICIS, INACTIVE PCS, OSHA, PCS ENF, PCS FACILITY, T 2 - WA, VCP - WA] ***(cont.)***

Envirosite ID: 6571194
EPA ID: N/R

T 2 - WA ***(cont.)***

Interaction Type Description :	Businesses that store 10,000 pounds or more of a hazardous chemical or 500 pounds or less, depending on the chemical, of an extremely hazardous chemical on site at any one time must report annually. Reports are sent to the State Emergency Response Commission (represented by Ecology) Local Emergency Planning Committees, and local fire departments for emergency planning. (product, not waste)
Status :	Active
Start Date :	1995-01-01
End Date :	N/R
SIC :	2631 - PAPERBOARD MILLS
NAICS :	N/R

VCP - WA

Facility Name :	SMURFIT STONE CONTAINER CORP
Facility Address :	817 E 27TH ST, TACOMA, 98421-1908
County :	Pierce
Facility/Site ID :	17167958
Alternate Name :	CARAUSTAR MILL GROUP INC.
Program Name :	N/R
WRIA :	10
Legislative District :	27
Congressional District :	9
Ecology Region :	SWRO
Ecology Program Phone :	(360) 407-7224
Tribal Land :	N
Latitude :	47.2376
Longitude :	-122.42568
Last Date in Agency List :	2023-01-04
Facility/Site ID :	17167958
Alternate Name :	N/R
Program Name :	N/R
WRIA :	10
Legislative District :	27
Congressional District :	9
Ecology Region :	SWRO
Ecology Program Phone :	(360) 407-7224
Tribal Land :	N
Latitude :	47.2376
Longitude :	-122.42568
Last Date in Agency List :	2023-01-04
Facility/Site ID :	17167958
Alternate Name :	SMURFIT STONE CONTAINER CORP

Map Id: EE537
Direction: SSE
Distance: 0.835 mi., 4411 ft.
Elevation: 20 ft.
Relative: Higher

Site Name : SMURFIT STONE CONTAINER CORP | TACOMA PAPERBOARD EAST 26TH STREET | CONTAINER CORPORATION OF AMERICA
817 E 27TH ST
TACOMA | Tacoma, WA

Database(s) : [ALL SITES - WA, CSCSL HWS - WA, DOCKET, ECHO, FRS, HMIRS (DOT), HSL - WA, ICIS, INACTIVE PCS, OSHA, PCS ENF, PCS FACILITY, T 2 - WA, VCP - WA] ***(cont.)***

Envirosite ID: 6571194
EPA ID: N/R

VCP - WA ***(cont.)***

Program Name :	N/R
WRIA :	10
Legislative District :	27
Congressional District :	9
Ecology Region :	SWRO
Ecology Program Phone :	(360) 407-7224
Tribal Land :	N
Latitude :	47.2376
Longitude :	-122.42568
Last Date in Agency List :	2023-01-04

Facility/Site ID :	17167958
Alternate Name :	JEFFERSON SMURFIT AKA CONTAINER COR
Program Name :	N/R
WRIA :	10
Legislative District :	27
Congressional District :	9
Ecology Region :	SWRO
Ecology Program Phone :	(360) 407-7224
Tribal Land :	N
Latitude :	47.2376
Longitude :	-122.42568
Last Date in Agency List :	2023-01-04

Facility/Site ID :	17167958
Alternate Name :	JEFFERSON SMURFIT CORP TACOMA
Program Name :	N/R
WRIA :	10
Legislative District :	27
Congressional District :	9
Ecology Region :	SWRO
Ecology Program Phone :	(360) 407-7224
Tribal Land :	N
Latitude :	47.2376
Longitude :	-122.42568
Last Date in Agency List :	2023-01-04

Program Details

Program :	HAZWASTE
Program ID :	CRK000041510
Interaction Type :	Voluntary Cleanup Sites
Interaction Type Description :	For a fee, Ecology staff will review an independent cleanup report(s) and provide a written decision about the adequacy of the cleanup actions taken and described in the report.

Map Id: EE537
Direction: SSE
Distance: 0.835 mi., 4411 ft.
Elevation: 20 ft.
Relative: Higher

Site Name : SMURFIT STONE CONTAINER CORP | TACOMA PAPERBOARD EAST 26TH STREET | CONTAINER CORPORATION OF AMERICA
817 E 27TH ST
TACOMA | Tacoma, WA

Database(s) : [ALL SITES - WA, CSCSL HWS - WA, DOCKET, ECHO, FRS, HMIRS (DOT), HSL - WA, ICIS, INACTIVE PCS, OSHA, PCS ENF, PCS FACILITY, T 2 - WA, VCP - WA] ***(cont.)***

Envirosite ID: 6571194
EPA ID: N/R

VCP - WA ***(cont.)***

Status :	Active
Start Date :	2006-05-25
End Date :	N/R
SIC :	2631 - PAPERBOARD MILLS
NAICS :	N/R
Program :	HAZWASTE
Program ID :	CRK000041510
Interaction Type :	Voluntary Cleanup Sites
Interaction Type Description :	For a fee, Ecology staff will review an independent cleanup report(s) and provide a written decision about the adequacy of the cleanup actions taken and described in the report.
Status :	Active
Start Date :	2006-05-25
End Date :	N/R
SIC :	N/R
NAICS :	N/R

Map Id: EF538
Direction: E
Distance: 0.835 mi., 4411 ft.
Elevation: 16 ft.
Relative: Lower

Site Name : PALLET SERVICES INC TACOMA | WEYERHAEUSER RECYCLING | PALLET SERVICES
1651 LINCOLN AVE | 1671 LINCOLN AVE
TACOMA | Tacoma, WA 98421

Database(s) : [ALL SITES - WA, CSCSL HWS - WA, DOCKET, ECHO, FRS, HSL - WA, ICIS, INACTIVE PCS, PCS ENF, PCS FACILITY, RCRA_NONGEN, SWRCY - WA, SWTIRE 3 - WA]

Envirosite ID: 52328134
EPA ID: N/R

ALL SITES - WA

Facility Name :	Lincoln Industrial
Facility Address :	1651 LINCOLN AVE, TACOMA, 98421
County :	Pierce
Facility/Site ID :	40249
Alternate Name :	N/R
Program Name :	N/R
WRIA :	10

Map Id: EF538
Direction: E
Distance: 0.835 mi., 4411 ft.
Elevation: 16 ft.
Relative: Lower

Site Name : PALLET SERVICES INC TACOMA | WEYERHAEUSER RECYCLING | PALLET SERVICES
1651 LINCOLN AVE | 1671 LINCOLN AVE
TACOMA | Tacoma, WA 98421

Database(s) : [ALL SITES - WA, CSCSL HWS - WA, DOCKET, ECHO, FRS, HSL - WA, ICIS, INACTIVE PCS, PCS ENF, PCS FACILITY, RCRA_NONGEN, SWRCY - WA, SWTIRE 3 - WA] ***(cont.)***

Envirosite ID: 52328134
EPA ID: N/R

ALL SITES - WA ***(cont.)***

Legislative District :	27
Congressional District :	9
Ecology Region :	SWRO
Ecology Program Phone :	(360) 407-6400
Tribal Land :	N
Latitude :	47.254651
Longitude :	-122.408656
Last Date in Agency List :	2023-01-03

Program Details

Program :	WATQUAL
Program ID :	WAR308099
Interaction Type :	Construction SW GP
Interaction Type Description :	General permit issued to owner/operators of construction projects that disturb 1 or more acres of land through clearing, grading, excavating, or stockpiling of fill material that discharge stormwater to state waters.
Status :	Active
Start Date :	2019-06-14
End Date :	N/R
SIC :	N/R
NAICS :	N/R
Facility Name :	Pallet Services Inc Tacoma
Facility Address :	1651 LINCOLN AVE, TACOMA, 98421
County :	Pierce
Facility/Site ID :	22926
Alternate Name :	N/R
Program Name :	N/R
WRIA :	10
Legislative District :	27
Congressional District :	9
Ecology Region :	SWRO
Ecology Program Phone :	(360) 407-7224
Tribal Land :	N
Latitude :	47.255123
Longitude :	-122.409055
Last Date in Agency List :	2023-01-03
Facility/Site ID :	22926
Alternate Name :	N/R
Program Name :	N/R
WRIA :	10

Map Id: EF538
Direction: E
Distance: 0.835 mi., 4411 ft.
Elevation: 16 ft.
Relative: Lower

Site Name : PALLET SERVICES INC TACOMA | WEYERHAEUSER RECYCLING | PALLET SERVICES
1651 LINCOLN AVE | 1671 LINCOLN AVE
TACOMA | Tacoma, WA 98421

Database(s) : [ALL SITES - WA, CSCSL HWS - WA, DOCKET, ECHO, FRS, HSL - WA, ICIS, INACTIVE PCS, PCS ENF, PCS FACILITY, RCRA_NONGEN, SWRCY - WA, SWTIRE 3 - WA] ***(cont.)***

Envirosite ID: 52328134
EPA ID: N/R

ALL SITES - WA ***(cont.)***

Legislative District :	27
Congressional District :	9
Ecology Region :	SWRO
Ecology Program Phone :	(360) 407-6400
Tribal Land :	N
Latitude :	47.255123
Longitude :	-122.409055
Last Date in Agency List :	2023-01-03

Facility/Site ID :	22926
Alternate Name :	N/R
Program Name :	N/R
WRIA :	10
Legislative District :	27
Congressional District :	9
Ecology Region :	SWRO
Ecology Program Phone :	N/R
Tribal Land :	N
Latitude :	47.255123
Longitude :	-122.409055
Last Date in Agency List :	2023-01-03

Program Details

Program :	TOXICS
Program ID :	N/R
Interaction Type :	State Cleanup Site
Interaction Type Description :	A site is being cleaned up under state regulations. Regulations include Model Toxics Control Act or its predecessors.
Status :	Active
Start Date :	2018-01-09
End Date :	N/R
SIC :	N/R
NAICS :	N/R

Program :	TOXICS
Program ID :	N/R
Interaction Type :	State Cleanup Site
Interaction Type Description :	A site is being cleaned up under state regulations. Regulations include Model Toxics Control Act or its predecessors.
Status :	Active
Start Date :	2018-01-09
End Date :	N/R

Map Id: EF538
Direction: E
Distance: 0.835 mi., 4411 ft.
Elevation: 16 ft.
Relative: Lower

Site Name : PALLET SERVICES INC TACOMA | WEYERHAEUSER RECYCLING | PALLET SERVICES
1651 LINCOLN AVE | 1671 LINCOLN AVE
TACOMA | Tacoma, WA 98421

Database(s) : [ALL SITES - WA, CSCSL HWS - WA, DOCKET, ECHO, FRS, HSL - WA, ICIS, INACTIVE PCS, PCS ENF, PCS FACILITY, RCRA_NONGEN, SWRCY - WA, SWTIRE 3 - WA] ***(cont.)***

Envirosite ID: 52328134
EPA ID: N/R

ALL SITES - WA ***(cont.)***

SIC :	N/R
NAICS :	321 - Wood Product Manufacturing
Program :	TOXICS
Program ID :	N/R
Interaction Type :	Industrial SW GP
Interaction Type Description :	General permit issued to industries to regulate the discharge of contaminated stormwater to state waters.
Status :	Active
Start Date :	2010-09-09
End Date :	N/R
SIC :	N/R
NAICS :	N/R
Program :	TOXICS
Program ID :	N/R
Interaction Type :	Urban Waters
Interaction Type Description :	The site has been inspected by an Ecology Urban Waters Inspector.
Status :	Active
Start Date :	2010-04-27
End Date :	N/R
SIC :	N/R
NAICS :	N/R
Facility Name :	WEYERHAEUSER RECYCLING
Facility Address :	1671 LINCOLN AVE, TACOMA, 98421
County :	Pierce
Facility/Site ID :	14881372
Alternate Name :	N/R
Program Name :	N/R
WRIA :	10
Legislative District :	27
Congressional District :	9
Ecology Region :	SWRO
Ecology Program Phone :	(360) 407-6734
Tribal Land :	Y
Latitude :	47.25277
Longitude :	-122.40869
Last Date in Agency List :	2023-01-03
Facility/Site ID :	14881372
Alternate Name :	Adams Foods Div of Intl Multi

Map Id: EF538
Direction: E
Distance: 0.835 mi., 4411 ft.
Elevation: 16 ft.
Relative: Lower

Site Name : PALLET SERVICES INC TACOMA | WEYERHAEUSER RECYCLING | PALLET SERVICES
1651 LINCOLN AVE | 1671 LINCOLN AVE
TACOMA | Tacoma, WA 98421

Database(s) : [ALL SITES - WA, CSCSL HWS - WA, DOCKET, ECHO, FRS, HSL - WA, ICIS, INACTIVE PCS, PCS ENF, PCS FACILITY, RCRA_NONGEN, SWRCY - WA, SWTIRE 3 - WA] ***(cont.)***

Envirosite ID: 52328134
EPA ID: N/R

ALL SITES - WA ***(cont.)***

Program Name :	N/R
WRIA :	10
Legislative District :	27
Congressional District :	9
Ecology Region :	SWRO
Ecology Program Phone :	(360) 407-6734
Tribal Land :	Y
Latitude :	47.25277
Longitude :	-122.40869
Last Date in Agency List :	2023-01-03

Program Details

Program :	HAZWASTE
Program ID :	WAD055416275
Interaction Type :	Hazardous Waste Generator
Interaction Type Description :	Facilities that generate any quantity of a dangerous waste. They may be classified as SQG, MQG, or LQG depending on hazardous waste generated for a given month.
Status :	Inactive
Start Date :	1985-04-22
End Date :	1988-04-12
SIC :	N/R
NAICS :	N/R

Program :	HAZWASTE
Program ID :	WAD055416275
Interaction Type :	Hazardous Waste Generator
Interaction Type Description :	Facilities that generate any quantity of a dangerous waste. They may be classified as SQG, MQG, or LQG depending on hazardous waste generated for a given month.
Status :	Inactive
Start Date :	1985-04-22
End Date :	1988-04-12
SIC :	9999 - NONCLASSIFIABLE ESTABLISHMENTS
NAICS :	N/R

Program :	HAZWASTE
Program ID :	WAD055416275
Interaction Type :	Hazardous Waste Generator

Map Id: EF538
Direction: E
Distance: 0.835 mi., 4411 ft.
Elevation: 16 ft.
Relative: Lower

Site Name : PALLET SERVICES INC TACOMA | WEYERHAEUSER RECYCLING | PALLET SERVICES
1651 LINCOLN AVE | 1671 LINCOLN AVE
TACOMA | Tacoma, WA 98421

Database(s) : [ALL SITES - WA, CSCSL HWS - WA, DOCKET, ECHO, FRS, HSL - WA, ICIS, INACTIVE PCS, PCS ENF, PCS FACILITY, RCRA_NONGEN, SWRCY - WA, SWTIRE 3 - WA] ***(cont.)***

Envirosite ID: 52328134
EPA ID: N/R

ALL SITES - WA ***(cont.)***

Interaction Type Description :	Facilities that generate any quantity of a dangerous waste. They may be classified as SQG, MQG, or LQG depending on hazardous waste generated for a given month.
Status :	Inactive
Start Date :	1985-04-22
End Date :	1988-04-12
SIC :	5093 - SCRAP AND WASTE MATERIALS
NAICS :	N/R

CSCSL HWS - WA

Facility Name :	PALLET SERVICES INC TACOMA
Facility Address :	1651 LINCOLN AVE, TACOMA, 98421
County :	PIERCE

Site Details

Facility Site ID :	22926
Site Status :	Cleanup Started
Cleanup Site ID :	14557
Region :	Southwest
Responsible Section :	Southwest
WARM Rank :	N/R
Is Brownfield? :	N/R
Is PSI? :	N/R
Current VCP :	N/R
Past VCP :	Yes
Institutional Control :	N/R
Latitude :	47.255123
Longitude :	-122.409055
Last Date in Agency List :	2023-03-07

Contaminants Details

Contaminant Name :	Halogenated Solvents
Groundwater :	Confirmed Above Cleanup Levels
Surface Water :	N/R
Soil :	N/R
Sediment :	N/R
Air :	Confirmed Above Cleanup Levels
Bedrock :	N/R

Contaminant Name :	Non-Halogenated Solvents
Groundwater :	Confirmed Above Cleanup Levels
Surface Water :	N/R
Soil :	N/R

Map Id: EF538
Direction: E
Distance: 0.835 mi., 4411 ft.
Elevation: 16 ft.
Relative: Lower

Site Name : PALLET SERVICES INC TACOMA | WEYERHAEUSER RECYCLING | PALLET SERVICES
1651 LINCOLN AVE | 1671 LINCOLN AVE TACOMA | Tacoma, WA 98421

Database(s) : [ALL SITES - WA, CSCSL HWS - WA, DOCKET, ECHO, FRS, HSL - WA, ICIS, INACTIVE PCS, PCS ENF, PCS FACILITY, RCRA_NONGEN, SWRCY - WA, SWTIRE 3 - WA] ***(cont.)***

Envirosite ID: 52328134
EPA ID: N/R

CSCSL HWS - WA ***(cont.)***

Sediment :	N/R
Air :	Confirmed Above Cleanup Levels
Bedrock :	N/R

Contaminant Name :	Petroleum-Diesel
Groundwater :	Confirmed Above Cleanup Levels
Surface Water :	N/R
Soil :	Confirmed Above Cleanup Levels
Sediment :	N/R
Air :	N/R
Bedrock :	N/R

Contaminant Name :	Metals - Other
Groundwater :	N/R
Surface Water :	N/R
Soil :	Confirmed Above Cleanup Levels
Sediment :	N/R
Air :	N/R
Bedrock :	N/R

Contaminant Name :	Petroleum-Other
Groundwater :	Confirmed Above Cleanup Levels
Surface Water :	N/R
Soil :	Confirmed Above Cleanup Levels
Sediment :	N/R
Air :	N/R
Bedrock :	N/R

Contaminant Name :	Benzene
Groundwater :	Suspected
Surface Water :	N/R
Soil :	N/R
Sediment :	N/R
Air :	Confirmed Above Cleanup Levels
Bedrock :	N/R

Contaminant Name :	Other Halogenated Organics
Groundwater :	Confirmed Above Cleanup Levels
Surface Water :	N/R
Soil :	N/R
Sediment :	N/R
Air :	Confirmed Above Cleanup Levels
Bedrock :	N/R

Map Id: EF538
Direction: E
Distance: 0.835 mi., 4411 ft.
Elevation: 16 ft.
Relative: Lower

Site Name : PALLET SERVICES INC TACOMA | WEYERHAEUSER RECYCLING | PALLET SERVICES
1651 LINCOLN AVE | 1671 LINCOLN AVE
TACOMA | Tacoma, WA 98421

Database(s) : [ALL SITES - WA, CSCSL HWS - WA, DOCKET, ECHO, FRS, HSL - WA, ICIS, INACTIVE PCS, PCS ENF, PCS FACILITY, RCRA_NONGEN, SWRCY - WA, SWTIRE 3 - WA] ***(cont.)***

Envirosite ID: 52328134
EPA ID: N/R

DOCKET

Facility Name :	PALLET SERVICES INC TACOMA
Facility Address :	1651 LINCOLN AVE, TACOMA, WA 98421

Site Activity Details

Enforcement Action Case Number :	WA-758069
Activity ID :	3600687635
Enforcement Action Name :	PALLET SERVICES INC TACOMA
Last Date in Agency List :	2018-12-17
Final Ordr Iss/Final Order Enter Date:	N/R
Complaint/Proposed Order Actual Date:	N/R
Final Order Issued Actual Date :	N/R
Final Order Name :	N/R

Complaint Summary

Respondent/Defendant Name :	N/R
Named in Complaint :	N/R
Named in Final Order :	N/R
SEP Category :	N/R
SEP Description :	N/R
Regional Docket Number :	N/R

Standard Industrial Classification (SIC) Summary

Registry ID :	110056409097
Primary SIC :	N/R
Primary NAICS :	N/R
Settlement FRS ICIS Facility :	N/R - N/R
Pollutants (SRS) :	N/R
Admin EA Closed Actual Date :	2016-04-01
Enforcement Action Name :	N/R
Enforcement Action Resolution :	N/R

Map Id: EF538
Direction: E
Distance: 0.835 mi., 4411 ft.
Elevation: 16 ft.
Relative: Lower

Site Name : PALLET SERVICES INC TACOMA | WEYERHAEUSER RECYCLING | PALLET SERVICES
1651 LINCOLN AVE | 1671 LINCOLN AVE
TACOMA | Tacoma, WA 98421

Database(s) : [ALL SITES - WA, CSCSL HWS - WA, DOCKET, ECHO, FRS, HSL - WA, ICIS, INACTIVE PCS, PCS ENF, PCS FACILITY, RCRA_NONGEN, SWRCY - WA, SWTIRE 3 - WA] ***(cont.)***

Envirosite ID: 52328134
EPA ID: N/R

DOCKET ***(cont.)***

Violation Types :	N/R
Case Law Sections :	CWA OTHER - Violations not covered elsewhere

Violation Penalties and Compliance Summary

Compliance Action Cost :	N/R
EPA Penalty Assessed Amount :	N/R
Cost Recovery Required :	N/R
Cost of SEP :	N/R
Cost of Complying Actions :	N/R

ECHO

Facility Name :	PALLET SERVICES
Facility Address :	1651 LINCOLN AVE, TACOMA, WA 98421
County :	PIERCE
Last Inspection Date :	2018-11-13
Registry ID :	110056409097
FIPS Code :	53053
EPA Region :	10
Inspection Count :	1
Last Inspection Days :	1482
Informal Count :	0
Last Informal Action Date :	2016-04-01
Formal Action Count :	0
Last Formal Action Date :	N/R
Total Penalties :	0
Penalty Count :	N/R
Last Penalty Date :	N/R
Last Penalty Amount :	N/R
QTRS IN NC :	10
Programs IN SNC :	0
Current Compliance Status :	N/R
Three-Year Compliance Status :	VSSSSSSSSS
Collection Method :	INTERPOLATION-PHOTO
Reference Point :	FACILITY CENTROID
Accuracy Meters :	176
Derived Tribes :	Puyallup Tribe of the Puyallup Reservation - .1 mile(s), Puyallup Tribe of the Puyallup Reservation - 1.4 mile(s), Muckleshoot Indian Tribe - 9.7 mile(s), Muckleshoot Indian Tribe - 12.6 mile(s), Nisqually Indian Tribe - 18.4 mile(s), Squaxin Island Tribe of the Squaxin Island Reservation - 23.2 mile(s)
Derived HUC :	17110014

Map Id: EF538
Direction: E
Distance: 0.835 mi., 4411 ft.
Elevation: 16 ft.
Relative: Lower

Site Name : PALLET SERVICES INC TACOMA | WEYERHAEUSER RECYCLING | PALLET SERVICES
1651 LINCOLN AVE | 1671 LINCOLN AVE TACOMA | Tacoma, WA 98421

Database(s) : [ALL SITES - WA, CSCSL HWS - WA, DOCKET, ECHO, FRS, HSL - WA, ICIS, INACTIVE PCS, PCS ENF, PCS FACILITY, RCRA_NONGEN, SWRCY - WA, SWTIRE 3 - WA] ***(cont.)***

Envirosite ID: 52328134
EPA ID: N/R

ECHO ***(cont.)***

Derived WBD :	171100190205
Derived STCTY FIPS :	53053
Derived Zip :	98421
Derived CD113 :	09
Derived CB2010 :	530530602001061
MYRTK Universe :	NNN
NPDES IDs :	WAR125418
CWA Permit Types :	Minor
CWA Compliance Tracking :	Off
CWA NAICS :	321920
CWA SICS :	2448
CWA Inspection Count :	1
CWA Last Inspection Days :	2180
CWA Informal Count :	N/R
CWA Formal Action Count :	N/R
CWA Last Formal Action Date :	N/R
CWA Penalties :	N/R
CWA Last Penalty Date :	N/R
CWA Last Penalty Amount :	N/R
CWA Quarters IN NC :	11
CWA Current Compliance Status :	Terminated Permit
CWA Current SNC Flag :	N
CWA 13 Quarters Compliance Status :	VVSSSSSSSSS
CWA 13 Quarters Effluent Exceedances:	N/R
CWA Three-Year QNCR Codes :	N/R
DFR URL :	Click here for hyperlink provided by the agency.
Facility SIC :	2448
Facility NAICS :	321920 - Wood Container and Pallet Manufacturing
Facility Last Inspection EPA Date :	2016-12-14
Facility Last Inspection State Date :	2018-11-13
Facility Last Formal Act EPA Date :	N/R
Facility Last Formal Act State Date :	N/R
Facility Last Informal Act EPA Date :	N/R
Facility Last Informal Act State Date:	2016-04-01
Facility Federal Agency :	N/R
TRI Reporter :	N/R
Facility Imp Water Flag :	Y
Current SNC Flag :	N
Indian County Flag :	N
Federal Flag :	N/R
US Mexico Border Flag :	N/R
Chesapeak Bay Flag :	N/R
AIR Flag :	N
NPDES Flag :	Y
SDWIS Flag :	N
RCRA Flag :	N
TRI Flag :	N
GHG Flag :	N
Major Flag :	N/R
Active Flag :	N/R

Map Id: EF538
Direction: E
Distance: 0.835 mi., 4411 ft.
Elevation: 16 ft.
Relative: Lower

Site Name : PALLET SERVICES INC TACOMA | WEYERHAEUSER RECYCLING | PALLET SERVICES
1651 LINCOLN AVE | 1671 LINCOLN AVE TACOMA | Tacoma, WA 98421

Database(s) : [ALL SITES - WA, CSCSL HWS - WA, DOCKET, ECHO, FRS, HSL - WA, ICIS, INACTIVE PCS, PCS ENF, PCS FACILITY, RCRA_NONGEN, SWRCY - WA, SWTIRE 3 - WA] ***(cont.)***

Envirosite ID: 52328134
EPA ID: N/R

ECHO ***(cont.)***

NAA Flag :	N
Latitude :	47.255044
Longitude :	-122.408858
Last Date in Agency List :	2023-01-16
Facility Name :	WEYERHAEUSER RECYCLING
Facility Address :	1671 LINCOLN AVE, TACOMA, WA 98421
County :	PIERCE
Last Inspection Date :	N/R
Registry ID :	110005322472
FIPS Code :	53053
EPA Region :	10
Inspection Count :	0
Last Inspection Days :	N/R
Informal Count :	0
Last Informal Action Date :	N/R
Formal Action Count :	0
Last Formal Action Date :	N/R
Total Penalties :	0
Penalty Count :	N/R
Last Penalty Date :	N/R
Last Penalty Amount :	N/R
QTRS IN NC :	0
Programs IN SNC :	0
Current Compliance Status :	No Violation Identified
Three-Year Compliance Status :	_____
Collection Method :	ADDRESS MATCHING-HOUSE NUMBER
Reference Point :	CENTER OF A FACILITY OR STATION
Accuracy Meters :	30
Derived Tribes :	Puyallup Tribe of the Puyallup Reservation - 0 mile(s), Puyallup Tribe of the Puyallup Reservation - 1.2 mile(s), Muckleshoot Indian Tribe - 9.7 mile(s), Muckleshoot Indian Tribe - 12.7 mile(s), Nisqually Indian Tribe - 18.2 mile(s), Squaxin Island Tribe of the Squaxin Island Reservation - 23.1 mile(s), Squaxin Island Tribe of the Squaxin Island Reservation - 25 mile(s)
Derived HUC :	17110014
Derived WBD :	171100190205
Derived STCTY FIPS :	53053
Derived Zip :	98421
Derived CD113 :	09
Derived CB2010 :	530530602001097
MYRTK Universe :	NNN
NPDES IDs :	N/R
CWA Permit Types :	N/R
CWA Compliance Tracking :	N/R

Map Id: EF538
Direction: E
Distance: 0.835 mi., 4411 ft.
Elevation: 16 ft.
Relative: Lower

Site Name : PALLET SERVICES INC TACOMA | WEYERHAEUSER RECYCLING | PALLET SERVICES
1651 LINCOLN AVE | 1671 LINCOLN AVE
TACOMA | Tacoma, WA 98421

Database(s) : [ALL SITES - WA, CSCSL HWS - WA, DOCKET, ECHO, FRS, HSL - WA, ICIS, INACTIVE PCS, PCS ENF, PCS FACILITY, RCRA_NONGEN, SWRCY - WA, SWTIRE 3 - WA] ***(cont.)***

Envirosite ID: 52328134
EPA ID: N/R

ECHO ***(cont.)***

CWA NAICS :	N/R
CWA SICS :	N/R
CWA Inspection Count :	N/R
CWA Last Inspection Days :	N/R
CWA Informal Count :	N/R
CWA Formal Action Count :	N/R
CWA Last Formal Action Date :	N/R
CWA Penalties :	N/R
CWA Last Penalty Date :	N/R
CWA Last Penalty Amount :	N/R
CWA Quarters IN NC :	N/R
CWA Current Compliance Status :	N/R
CWA Current SNC Flag :	N
CWA 13 Quarters Compliance Status :	N/R
CWA 13 Quarters Effluent Exceedances:	N/R
CWA Three-Year QNCR Codes :	N/R
DFR URL :	Click here for hyperlink provided by the agency.
Facility SIC :	N/R
Facility NAICS :	42393 - Recyclable Material Merchant Wholesalers
Facility Last Inspection EPA Date :	N/R
Facility Last Inspection State Date :	N/R
Facility Last Formal Act EPA Date :	N/R
Facility Last Formal Act State Date :	N/R
Facility Last Informal Act EPA Date :	N/R
Facility Last Informal Act State Date:	N/R
Facility Federal Agency :	N/R
TRI Reporter :	N/R
Facility Imp Water Flag :	N/R
Current SNC Flag :	N
Indian County Flag :	N
Federal Flag :	N/R
US Mexico Border Flag :	N/R
Chesapeak Bay Flag :	N/R
AIR Flag :	N
NPDES Flag :	N
SDWIS Flag :	N
RCRA Flag :	Y
TRI Flag :	N
GHG Flag :	N
Major Flag :	N/R
Active Flag :	N/R
NAA Flag :	N
Latitude :	47.25296
Longitude :	-122.40908
Last Date in Agency List :	2023-01-16

FRS

Facility Name :	PALLET SERVICES
Facility Address :	1651 LINCOLN AVE, TACOMA, WA 98421

Map Id: EF538
Direction: E
Distance: 0.835 mi., 4411 ft.
Elevation: 16 ft.
Relative: Lower

Site Name : PALLET SERVICES INC TACOMA | WEYERHAEUSER RECYCLING | PALLET SERVICES
1651 LINCOLN AVE | 1671 LINCOLN AVE
TACOMA | Tacoma, WA 98421

Database(s) : [ALL SITES - WA, CSCSL HWS - WA, DOCKET, ECHO, FRS, HSL - WA, ICIS, INACTIVE PCS, PCS ENF, PCS FACILITY, RCRA_NONGEN, SWRCY - WA, SWTIRE 3 - WA] ***(cont.)***

Envirosite ID: 52328134
EPA ID: N/R

FRS ***(cont.)***

County : PIERCE

Site Details
Registry ID : 110056409097
FRS Facility URL : Click here for hyperlink provided by the agency.
Last Date in Agency List : 2023-02-13

Source Description
Source Description : The NPDES module of the Compliance Information System (ICIS) tracks surface water permits issued under the Clean Water Act. Under NPDES, all facilities that discharge pollutants from any point source into waters of the United States are required to obtain a permit. The permit will likely contain limits on what can be discharged, impose monitoring and reporting requirements, and include other provisions to ensure that the discharge does not adversely affect water quality.
OSHA-OIS
The WA-FSIS provides a means to query and display data maintained by the Washington Department of Ecology. This system contains key information for each facility/site that is currently, or has been, of interest to the Air Quality, Dam Safety, Hazardous Waste, Toxics Cleanup, and Water Quality Programs.

FRS Environmental Interest
Source and System ID : ICIS - WAR125418
OSHA-OIS - 316558949
OSHA-OIS - 341051944
OSHA-OIS - 341369262
OSHA-OIS - 342776564
OSHA-OIS - 342957446
WA-FSIS - 22926
WA-FSIS - 3649889

Facility Name : WA317938258 - PALLET SERVICES INC
Facility Address : 1651 LINCOLN AVE, TACOMA, WA 98421
County : N/R

Site Details
Registry ID : 110070331273
FRS Facility URL : Click here for hyperlink provided by the agency.
Last Date in Agency List : 2019-01-31

Map Id: EF538
Direction: E
Distance: 0.835 mi., 4411 ft.
Elevation: 16 ft.
Relative: Lower

Site Name : PALLET SERVICES INC TACOMA | WEYERHAEUSER RECYCLING | PALLET SERVICES
1651 LINCOLN AVE | 1671 LINCOLN AVE TACOMA | Tacoma, WA 98421

Database(s) : [ALL SITES - WA, CSCSL HWS - WA, DOCKET, ECHO, FRS, HSL - WA, ICIS, INACTIVE PCS, PCS ENF, PCS FACILITY, RCRA_NONGEN, SWRCY - WA, SWTIRE 3 - WA] ***(cont.)***

Envirosite ID: 52328134
EPA ID: N/R

FRS ***(cont.)***

Source Description
Source Description : OSHA-OIS

FRS Environmental Interest
Source and System ID : OSHA-OIS - 341051944

Facility Name : WA317939867 - PALLET SERVICES INC
Facility Address : 1651 LINCOLN AVE, TACOMA, WA 98421
County : N/R

Site Details
Registry ID : 110070334688
FRS Facility URL : Click here for hyperlink provided by the agency.
Last Date in Agency List : 2019-01-31

Source Description
Source Description : OSHA-OIS

FRS Environmental Interest
Source and System ID : OSHA-OIS - 341369262

Facility Name : WA317947247 - PALLET SERVICES INC
Facility Address : 1651 LINCOLN AVE, TACOMA, WA 98421
County : N/R

Site Details
Registry ID : 110070298406
FRS Facility URL : Click here for hyperlink provided by the agency.
Last Date in Agency List : 2019-01-31

Source Description
Source Description : OSHA-OIS

Map Id: EF538
Direction: E
Distance: 0.835 mi., 4411 ft.
Elevation: 16 ft.
Relative: Lower

Site Name : PALLET SERVICES INC TACOMA | WEYERHAEUSER RECYCLING | PALLET SERVICES
1651 LINCOLN AVE | 1671 LINCOLN AVE TACOMA | Tacoma, WA 98421

Database(s) : [ALL SITES - WA, CSCSL HWS - WA, DOCKET, ECHO, FRS, HSL - WA, ICIS, INACTIVE PCS, PCS ENF, PCS FACILITY, RCRA_NONGEN, SWRCY - WA, SWTIRE 3 - WA] ***(cont.)***

Envirosite ID: 52328134
EPA ID: N/R

FRS ***(cont.)***

FRS Environmental Interest
Source and System ID : OSHA-OIS - 342776564

Facility Name : WA317948203 - PALLET SERVICES INC
Facility Address : 1651 LINCOLN AVE, TACOMA, WA 98421
County : N/R

Site Details
Registry ID : 110070309086
FRS Facility URL : Click here for hyperlink provided by the agency.
Last Date in Agency List : 2019-01-31

Source Description
Source Description : OSHA-OIS

FRS Environmental Interest
Source and System ID : OSHA-OIS - 342957446

Facility Name : WEYERHAEUSER RECYCLING
Facility Address : 1671 LINCOLN AVE, TACOMA, WA 98421
County : PIERCE

Site Details
Registry ID : 110005322472
FRS Facility URL : Click here for hyperlink provided by the agency.
Last Date in Agency List : 2023-02-13

Source Description

Source Description :

RCRAInfo is EPA's comprehensive information system that supports the Resource Conservation and Recovery Act (RCRA) of 1976 and the Hazardous and Solid Waste Amendments (HSWA) of 1984 through the tracking of events and activities related to facilities that generate, transport, and treat, store, or dispose of hazardous waste. RCRAInfo allows RCRA program staff to track the notification, permit, compliance, and corrective action activities required under RCRA. RCRAInfo also supports generation of the National Hazardous Waste Biennial Report. All generators and treatment, storage, and disposal facilities who handle hazardous waste are required to report to the EPA Administrator at least once every two years to support creation of the Biennial Report.

Map Id: EF538
Direction: E
Distance: 0.835 mi., 4411 ft.
Elevation: 16 ft.
Relative: Lower

Site Name : PALLET SERVICES INC TACOMA | WEYERHAEUSER RECYCLING | PALLET SERVICES
1651 LINCOLN AVE | 1671 LINCOLN AVE TACOMA | Tacoma, WA 98421

Database(s) : [ALL SITES - WA, CSCSL HWS - WA, DOCKET, ECHO, FRS, HSL - WA, ICIS, INACTIVE PCS, PCS ENF, PCS FACILITY, RCRA_NONGEN, SWRCY - WA, SWTIRE 3 - WA] ***(cont.)***

Envirosite ID: 52328134
EPA ID: N/R

FRS ***(cont.)***

FRS Environmental Interest

Source and System ID :	RCRAINFO - WAD055416275

HSL - WA

Facility Name :	Pallet Services Inc Tacoma
Facility Address :	1651 Lincoln Ave, Tacoma, 98421
County :	Pierce

Site Details

Facility Site ID :	22926
Cleanup Site ID :	14557
Status :	Cleanup Started
Site Rank :	N/R
Alternative Site Name :	N/R
Region :	N/R
Resposbile Unit :	N/R
Institutional Control :	N/R
Current VCP :	N/R
Past VCP :	N/R
Latitude :	N/R
Longitude :	N/R
Agency Hyperlink :	Click here for hyperlink provided by the agency.
Last Date in Agency List :	2022-02-11

Facility Name :	Pallet Services Inc Tacoma
Facility Address :	1651 LINCOLN AVE, TACOMA, 98421
County :	Pierce

Site Details

Facility Site ID :	22926
Cleanup Site ID :	14557
Status :	Cleanup Started
Site Rank :	N/R
Alternative Site Name :	Pallett Services Inc,Pallett Services Inc Tacoma
Region :	Southwest
Resposbile Unit :	Southwest
Institutional Control :	N/R
Current VCP :	N/R
Past VCP :	Yes
Latitude :	47.2551228421263
Longitude :	-122.409054779531
Agency Hyperlink :	Click here for hyperlink provided by the agency.
Last Date in Agency List :	2023-02-28

Map Id: EF538
Direction: E
Distance: 0.835 mi., 4411 ft.
Elevation: 16 ft.
Relative: Lower

Site Name : PALLET SERVICES INC TACOMA | WEYERHAEUSER RECYCLING | PALLET SERVICES
1651 LINCOLN AVE | 1671 LINCOLN AVE
TACOMA | Tacoma, WA 98421

Database(s) : [ALL SITES - WA, CSCSL HWS - WA, DOCKET, ECHO, FRS, HSL - WA, ICIS, INACTIVE PCS, PCS ENF, PCS FACILITY, RCRA_NONGEN, SWRCY - WA, SWTIRE 3 - WA] ***(cont.)***

Envirosite ID: 52328134
EPA ID: N/R

HSL - WA ***(cont.)***

Contaminants

Contaminant Name :	Halogenated Solvents
Ground water :	Confirmed Above Cleanup Levels
Surface water :	N/R
Soil :	N/R
Sediment :	N/R
Air :	Confirmed Above Cleanup Levels
Bedrock :	N/R

Contaminant Name :	Non-Halogenated Solvents
Ground water :	Confirmed Above Cleanup Levels
Surface water :	N/R
Soil :	N/R
Sediment :	N/R
Air :	Confirmed Above Cleanup Levels
Bedrock :	N/R

Contaminant Name :	Petroleum-Diesel
Ground water :	Confirmed Above Cleanup Levels
Surface water :	N/R
Soil :	Confirmed Above Cleanup Levels
Sediment :	N/R
Air :	N/R
Bedrock :	N/R

Contaminant Name :	Metals - Other
Ground water :	N/R
Surface water :	N/R
Soil :	Confirmed Above Cleanup Levels
Sediment :	N/R
Air :	N/R
Bedrock :	N/R

Contaminant Name :	Petroleum-Other
Ground water :	Confirmed Above Cleanup Levels
Surface water :	N/R
Soil :	Confirmed Above Cleanup Levels
Sediment :	N/R
Air :	N/R
Bedrock :	N/R

Contaminant Name :	Benzene
Ground water :	Suspected
Surface water :	N/R
Soil :	N/R

Map Id: EF538
Direction: E
Distance: 0.835 mi., 4411 ft.
Elevation: 16 ft.
Relative: Lower

Site Name : PALLET SERVICES INC TACOMA | WEYERHAEUSER RECYCLING | PALLET SERVICES
1651 LINCOLN AVE | 1671 LINCOLN AVE
TACOMA | Tacoma, WA 98421

Database(s) : [ALL SITES - WA, CSCSL HWS - WA, DOCKET, ECHO, FRS, HSL - WA, ICIS, INACTIVE PCS, PCS ENF, PCS FACILITY, RCRA_NONGEN, SWRCY - WA, SWTIRE 3 - WA] ***(cont.)***

Envirosite ID: 52328134
EPA ID: N/R

HSL - WA ***(cont.)***

Sediment :	N/R
Air :	Confirmed Above Cleanup Levels
Bedrock :	N/R

Contaminant Name :	Other Halogenated Organics
Ground water :	Confirmed Above Cleanup Levels
Surface water :	N/R
Soil :	N/R
Sediment :	N/R
Air :	Confirmed Above Cleanup Levels
Bedrock :	N/R

ICIS

Facility Name :	PALLET SERVICES INC TACOMA
Facility Address :	1651 LINCOLN AVE, TACOMA, WA 98421

Site Details

NPDES ID :	WAR125418
ICIS Facility Interest ID :	3400055898
Facility UIN :	110056409097
Facility Type Code :	Privately Owned Facility
Impaired Waters :	N/R
Latitude :	47.2551231
Longitude :	-122.409057
Last Date in Agency List :	2022-12-28

INACTIVE PCS

Issue Date :	2014-12-03
Original Issue Date :	2009-10-21
Effective Date :	2015-01-01
Expiration Date :	2019-12-31
Retirement Date :	N/R
Termination Date :	2019-11-12
Issuing Agency :	State
Agency Type :	State
Activity ID :	3600473163
External Permit Number :	WAR125418
Facility Type Indicator :	NON-POTW
Permit Type :	General Permit Covered Facility-NPDES)
Major Minor Status :	N
Permit Status :	Terminated
Total Design Flow Number :	N/R
Actual Average Flow Number :	N/R
State Water Body :	N/R
State Water Body Name :	N/R

Map Id: EF538
Direction: E
Distance: 0.835 mi., 4411 ft.
Elevation: 16 ft.
Relative: Lower

Site Name : PALLET SERVICES INC TACOMA | WEYERHAEUSER RECYCLING | PALLET SERVICES
1651 LINCOLN AVE | 1671 LINCOLN AVE
TACOMA | Tacoma, WA 98421

Database(s) : [ALL SITES - WA, CSCSL HWS - WA, DOCKET, ECHO, FRS, HSL - WA, ICIS, INACTIVE PCS, PCS ENF, PCS FACILITY, RCRA_NONGEN, SWRCY - WA, SWTIRE 3 - WA] ***(cont.)***

Envirosite ID: 52328134
EPA ID: N/R

INACTIVE PCS ***(cont.)***

Permit Name :	Pallet Services Inc
Permit Comp Status :	N/R
RNC Tracking :	Y
Master External Permit Number :	WAR125726
TMDL Interface :	N/R
EDMR Authorization :	N
Pretreatment Indicator :	N/R
Last Date in Agency List :	2022-12-28

PCS ENF

Site Details

NPDES ID :	WAR125418
Last Date in Agency List :	2022-12-28

Formal Enforcement Actions

Settlement Entered Date :	N/R
ENF Identifier :	N/R
Activity ID :	N/R
Activity Type :	N/R
ENF Type :	N/R
Agency :	N/R
Fed Penalty Assessed Amount :	N/R
State Local Penalty Amount :	N/R

Informal Enforcement Actions

Achieved Date :	2016-04-01
Registry ID :	110056409097
ENF Identifier :	WA-758069
Activity ID :	3600687635
Activity Type :	Administrative - Informal
ENF Type :	Letter of Violation/ Warning Letter
Agency :	State

PCS FACILITY

Issue Date :	2009-10-21
Original Issue Date :	2009-10-21
Effective Date :	2011-12-01
Expiration Date :	2015-01-01
Retirement Date :	2014-12-31
Termination Date :	N/R
Issuing Agency :	State
Agency Type :	State
Activity ID :	3400172293
External Permit Number :	N/R

Map Id: EF538
Direction: E
Distance: 0.835 mi., 4411 ft.
Elevation: 16 ft.
Relative: Lower

Site Name : PALLET SERVICES INC TACOMA | WEYERHAEUSER RECYCLING | PALLET SERVICES
1651 LINCOLN AVE | 1671 LINCOLN AVE TACOMA | Tacoma, WA 98421

Database(s) : [ALL SITES - WA, CSCSL HWS - WA, DOCKET, ECHO, FRS, HSL - WA, ICIS, INACTIVE PCS, PCS ENF, PCS FACILITY, RCRA_NONGEN, SWRCY - WA, SWTIRE 3 - WA] ***(cont.)***

Envirosite ID: 52328134
EPA ID: N/R

PCS FACILITY ***(cont.)***

Facility Type Indicator :	NON-POTW
Permit Type :	General Permit Covered Facility-NPDES)
Major Minor Status :	N
Permit Status :	Administratively Continued
Total Design Flow Number :	N/R
Actual Average Flow Number :	N/R
State Water Body :	N/R
State Water Body Name :	N/R
Permit Name :	Pallet Services Inc Tacoma
Permit Comp Status :	Y
RNC Tracking :	Y
Master External Permit Number :	WAR125726
TMDL Interface :	N/R
EDMR Authorization :	N
Pretreatment Indicator :	N/R
Last Date in Agency List :	2022-12-28

RCRA_NONGEN

Facility Name :	WEYERHAEUSER RECYCLING
Facility Address :	1671 LINCOLN AVE, TACOMA, WA 98421
County :	PIERCE
Date Form Received by Agency :	1989-04-27
EPA ID :	WAD055416275
Mailing Address :	1671 LINCOLN AVE, TACOMA, WA 98421
Contact :	N/R
Contact Address :	N/R
Contact Country :	N/R
Contact Telephone :	N/R
Contact Email :	N/R
EPA Region :	10
Land Type :	Other land type
Source Type :	Implementer
Classification :	Not a generator, verified
Description :	Not a generator, verified
Last Date in Agency List :	2023-01-23

Owner/Operator Summary

Owner/Operator Name :	ADAMS FOODS DIV OF INTL MULTI
Owner/Operator Address :	1671 LINCOLN AVE, TACOMA, WA 98421
Owner/Operator Country :	US
Owner/Operator Telephone :	000-000-0000
Owner/Operator Email :	N/R
Owner/Operator Fax :	N/R
Legal Status :	Private
Owner/Operator Type :	Owner

Map Id: EF538
Direction: E
Distance: 0.835 mi., 4411 ft.
Elevation: 16 ft.
Relative: Lower

Site Name : PALLET SERVICES INC TACOMA | WEYERHAEUSER RECYCLING | PALLET SERVICES
1651 LINCOLN AVE | 1671 LINCOLN AVE TACOMA | Tacoma, WA 98421

Database(s) : [ALL SITES - WA, CSCSL HWS - WA, DOCKET, ECHO, FRS, HSL - WA, ICIS, INACTIVE PCS, PCS ENF, PCS FACILITY, RCRA_NONGEN, SWRCY - WA, SWTIRE 3 - WA] ***(cont.)***

Envirosite ID: 52328134
EPA ID: N/R

RCRA_NONGEN ***(cont.)***

Owner/Operator Start Date :	1996-05-02
Owner/Operator End Date :	N/R

Owner/Operator Name :	WEYERHAEUSER RECYCLING
Owner/Operator Address :	1671 LINCOLN AVE, TACOMA, WA 98421
Owner/Operator Country :	US
Owner/Operator Telephone :	000-000-0000
Owner/Operator Email :	N/R
Owner/Operator Fax :	N/R
Legal Status :	Private
Owner/Operator Type :	Operator
Owner/Operator Start Date :	N/R
Owner/Operator End Date :	N/R

Owner/Operator Name :	WEYERHAEUSER RECYCLING
Owner/Operator Address :	1671 LINCOLN AVE, TACOMA, WA 98421
Owner/Operator Country :	US
Owner/Operator Telephone :	000-000-0000
Owner/Operator Email :	N/R
Owner/Operator Fax :	N/R
Legal Status :	Private
Owner/Operator Type :	Owner
Owner/Operator Start Date :	N/R
Owner/Operator End Date :	N/R

Handler Activities Summary

U.S. Importer of Hazardous Waste :	N
Mixed Waste (Haz. and Radioactive) :	N
Recycler of Hazardous Waste :	N
Transporter of Hazardous Waste :	N
Treater, Storer or Disposer of HW :	N
Underground Injection Activity :	N
On-site Burner Exemption :	N
Furnace Exemption :	N
Used Oil Fuel Burner :	N
Used Oil Processor :	N
Used Oil Refiner :	N
Used Oil Fuel Marketer to Burner :	N
Used Oil Specification Marketer :	N
Used Oil Transfer Facility :	N
Used Oil Transporter :	N

Map Id: EF538
Direction: E
Distance: 0.835 mi., 4411 ft.
Elevation: 16 ft.
Relative: Lower

Site Name : PALLET SERVICES INC TACOMA | WEYERHAEUSER RECYCLING | PALLET SERVICES
1651 LINCOLN AVE | 1671 LINCOLN AVE TACOMA | Tacoma, WA 98421

Database(s) : [ALL SITES - WA, CSCSL HWS - WA, DOCKET, ECHO, FRS, HSL - WA, ICIS, INACTIVE PCS, PCS ENF, PCS FACILITY, RCRA_NONGEN, SWRCY - WA, SWTIRE 3 - WA] ***(cont.)***

Envirosite ID: 52328134
EPA ID: N/R

RCRA_NONGEN ***(cont.)***

Historical Generators

Date Form Received by Agency :	1989-04-26
Facility Name :	WEYERHAEUSER RECYCLING
Classification :	Not a generator, verified

Notices of Violations Summary

Regulation Violated :	N

SWRCY - WA

Facility Name :	GCR Tire Centers
Facility Address :	1671 Lincoln Ave, Tacoma, WA 98421
County :	Pierce

Site Details

Facility ID :	1497
Facility Type :	Recycling (non-regulated)
Regulation :	N/R
Permit Status :	Recycle Survey
Operational Status :	Operating
Year Closed :	N/R
Ownership :	N/R
Phone :	(253) 922-6833
Public :	No
Region :	Southwest Regional Office
Contact Name :	Dan Nichols
Contact Title :	Store Manager
Contact Organization :	GCR Tire Centers
Contact Address 1 :	4107 Pacific Hwy E, Tacoma, WA 98424
Contact Address 2 :	N/R
Contact Email :	dannichols@gcrtires.com
Contact Primary Phone :	(253) 922-6833
Contact Extension :	N/R
Contact Fax :	N/R
Recycle Survey ID :	2797
Latitude :	47.25511
Longitude :	-122.40771
Last Date in Agency List :	2023-03-29

Facility Name :	Jopp Energy Company
Facility Address :	1651 Lincoln Ave, Tacoma, WA 98421
County :	Pierce

Map Id: EF538
Direction: E
Distance: 0.835 mi., 4411 ft.
Elevation: 16 ft.
Relative: Lower

Site Name : PALLET SERVICES INC TACOMA | WEYERHAEUSER RECYCLING | PALLET SERVICES
1651 LINCOLN AVE | 1671 LINCOLN AVE TACOMA | Tacoma, WA 98421

Database(s) : [ALL SITES - WA, CSCSL HWS - WA, DOCKET, ECHO, FRS, HSL - WA, ICIS, INACTIVE PCS, PCS ENF, PCS FACILITY, RCRA_NONGEN, SWRCY - WA, SWTIRE 3 - WA] ***(cont.)***

Envirosite ID: 52328134
EPA ID: N/R

SWRCY - WA ***(cont.)***

Site Details

Facility ID :	3322
Facility Type :	Recycling (exempt)
Regulation :	173-350-210
Permit Status :	Exempt
Operational Status :	Operating
Year Closed :	N/R
Ownership :	PR
Phone :	253-225-6582
Public :	No
Region :	Southwest Regional Office
Contact Name :	Timothy Jopp
Contact Title :	N/R
Contact Organization :	1901 Center Street LLC
Contact Address 1 :	2509 142nd Ave, Lake Bay, WA 98349
Contact Address 2 :	N/R
Contact Email :	jopptim@yahoo.com
Contact Primary Phone :	(253) 225-6582
Contact Extension :	N/R
Contact Fax :	N/R
Recycle Survey ID :	0
Latitude :	47.255
Longitude :	-122.40874
Last Date in Agency List :	2023-03-29

SWTIRE 3 - WA

Facility Name :	GCR Tire Centers
Facility Address :	1671 Lincoln Ave, Tacoma, WA 98421
County :	Pierce
Permit Number :	N/R
Year Opened :	1900
Year Closed :	N/R
Facility Type :	Recycling (non-regulated)
Operational Status :	Operating
Permit Status :	Recycle Survey
Regulation :	N/R
Annual Report Required :	No
Recycle Survey Required :	No
Open To Public :	No
Contact Name :	Dan Nichols
Contact Title :	Store Manager
Contact Organization :	GCR Tire Centers
Contact Address :	4107 Pacific Hwy E, Tacoma, WA 98424
Contact Email :	dannichols@gcrtires.com
Contact Phone :	(253) 922-6833
Contact Phone Ext :	N/R
Operator Name :	N/R

Map Id: EF538
Direction: E
Distance: 0.835 mi., 4411 ft.
Elevation: 16 ft.
Relative: Lower

Site Name : PALLET SERVICES INC TACOMA | WEYERHAEUSER RECYCLING | PALLET SERVICES
1651 LINCOLN AVE | 1671 LINCOLN AVE TACOMA | Tacoma, WA 98421

Database(s) : [ALL SITES - WA, CSCSL HWS - WA, DOCKET, ECHO, FRS, HSL - WA, ICIS, INACTIVE PCS, PCS ENF, PCS FACILITY, RCRA_NONGEN, SWRCY - WA, SWTIRE 3 - WA] ***(cont.)***

Envirosite ID: 52328134
EPA ID: N/R

SWTIRE 3 - WA ***(cont.)***

Operator Title :	N/R
Operator Organization :	GCR Tire Centers
Operator Email :	N/R
Recycle Survey ID :	2797
Web Address :	N/R
Latitude :	47.25511
Longitude :	-122.40771
Last Date in Agency List :	2022-01-31

Facility Name :	Jopp Energy Company
Facility Address :	1651 Lincoln Ave, Tacoma, WA 98421
County :	Pierce

Permit Number :	N/R
Year Opened :	2013
Year Closed :	N/R
Facility Type :	Recycling (exempt)
Operational Status :	Operating
Permit Status :	Exempt
Regulation :	173-350-210
Annual Report Required :	No
Recycle Survey Required :	No
Open To Public :	No
Contact Name :	Timothy Jopp
Contact Title :	N/R
Contact Organization :	1901 Center Street LLC
Contact Address :	2509 142nd Ave, Lake Bay, WA 98349
Contact Email :	jopptim@yahoo.com
Contact Phone :	(253) 225-6582
Contact Phone Ext :	N/R
Operator Name :	N/R
Operator Title :	N/R
Operator Organization :	1901 Center Street LLC
Operator Email :	N/R
Recycle Survey ID :	0
Web Address :	N/R
Latitude :	47.255
Longitude :	-122.40874
Last Date in Agency List :	2022-01-31

Map Id: EP539
Direction: WNW
Distance: 0.837 mi., 4419 ft.
Elevation: 301 ft.
Relative: Higher

Site Name : VERIZON WIRELESS WATA TACOMA GENERAL
220 TACOMA AVE S
TACOMA, WA 98402

Database(s) : [ALL SITES - WA, FRS, T 2 - WA]

Envirosite ID: 6556016
EPA ID: N/R

ALL SITES - WA

Facility Name :	VERIZON WIRELESS WATA TACOMA GENERAL
Facility Address :	220 TACOMA AVE S, TACOMA, 98402
County :	Pierce
Facility/Site ID :	18280
Alternate Name :	N/R
Program Name :	N/R
WRIA :	10
Legislative District :	27
Congressional District :	6
Ecology Region :	SWRO
Ecology Program Phone :	(360) 407-6171
Tribal Land :	N
Latitude :	47.261267
Longitude :	-122.446818
Last Date in Agency List :	2023-01-03

Program Details

Program :	HAZWASTE
Program ID :	CRK000082180
Interaction Type :	Emergency/Haz Chem Rpt TIER2
Interaction Type Description :	Businesses that store 10,000 pounds or more of a hazardous chemical or 500 pounds or less, depending on the chemical, of an extremely hazardous chemical on site at any one time must report annually. Reports are sent to the State Emergency Response Commission (represented by Ecology) Local Emergency Planning Committees, and local fire departments for emergency planning. (product, not waste)
Status :	Active
Start Date :	2013-06-21
End Date :	N/R
SIC :	N/R
NAICS :	N/R

FRS

Facility Name :	VERIZON WIRELESS WATA TACOMA GENERAL
Facility Address :	220 TACOMA AVE S, TACOMA, WA 98402
County :	PIERCE

Site Details

Registry ID :	110056463811
FRS Facility URL :	Click here for hyperlink provided by the agency.
Last Date in Agency List :	2023-02-13

Source Description

Map Id: EP539
Direction: WNW
Distance: 0.837 mi., 4419 ft.
Elevation: 301 ft.
Relative: Higher

Site Name : VERIZON WIRELESS WATA TACOMA GENERAL
220 TACOMA AVE S
TACOMA, WA 98402

Database(s) : [ALL SITES - WA, FRS, T 2 - WA] ***(cont.)***

Envirosite ID: 6556016
EPA ID: N/R

FRS ***(cont.)***

Source Description :

The WA-FSIS provides a means to query and display data maintained by the Washington Department of Ecology. This system contains key information for each facility/site that is currently, or has been, of interest to the Air Quality, Dam Safety, Hazardous Waste, Toxics Cleanup, and Water Quality Programs.

FRS Environmental Interest

Source and System ID :	WA-FSIS - 18280

T 2 - WA

Facility Name :	VERIZON WIRELESS WATA TACOMA GENERAL
Facility Address :	220 TACOMA AVE S, TACOMA, 98402
County :	Pierce
Facility/Site ID :	18280
Alternate Name :	N/R
Program Name :	N/R
WRIA :	10
Legislative District :	27
Congressional District :	6
Ecology Region :	SWRO
Ecology Program Phone :	(360) 407-6171
Tribal Land :	N
Latitude :	47.261267
Longitude :	-122.446818
Last Date in Agency List :	2023-01-04

Program Details

Program :	HAZWASTE
Interaction Type :	Emergency/Haz Chem Rpt TIER2
Interaction Type Description :	Businesses that store 10,000 pounds or more of a hazardous chemical or 500 pounds or less, depending on the chemical, of an extremely hazardous chemical on site at any one time must report annually. Reports are sent to the State Emergency Response Commission (represented by Ecology) Local Emergency Planning Committees, and local fire departments for emergency planning. (product, not waste)
Status :	Active
Start Date :	2013-06-21
End Date :	N/R
SIC :	N/R
NAICS :	N/R

Map Id: EI540
Direction: SW
Distance: 0.837 mi., 4420 ft.
Elevation: 149 ft.
Relative: Higher

Site Name : WOODLAND TRADE CO JEFFERSON AVE
2340 S JEFFERSON AVE
TACOMA, WA 98402

Database(s) : [ALL SITES - WA, ECHO, FRS, RCRA_NONGEN]

Envirosite ID: 50655507
EPA ID: N/R

ALL SITES - WA

Facility Name :	WOODLAND TRADE CO JEFFERSON AVE
Facility Address :	2340 S JEFFERSON AVE, TACOMA, 98402
County :	Pierce
Facility/Site ID :	39469359
Alternate Name :	N/R
Program Name :	N/R
WRIA :	10
Legislative District :	27
Congressional District :	6
Ecology Region :	SWRO
Ecology Program Phone :	(360) 407-6734
Tribal Land :	N
Latitude :	47.24048
Longitude :	-122.43882
Last Date in Agency List :	2023-01-03

Program Details

Program :	HAZWASTE
Program ID :	WAD988503330
Interaction Type :	Hazardous Waste Generator
Interaction Type Description :	Facilities that generate any quantity of a dangerous waste. They may be classified as SQG, MQG, or LQG depending on hazardous waste generated for a given month.
Status :	Inactive
Start Date :	1992-03-16
End Date :	2000-12-31
SIC :	N/R
NAICS :	N/R

ECHO

Facility Name :	WOODLAND TRADE CO JEFFERSON AVE
Facility Address :	2340 S JEFFERSON AVE, TACOMA, WA 98402
County :	PIERCE
Last Inspection Date :	N/R
Registry ID :	110005373381
FIPS Code :	53053
EPA Region :	10
Inspection Count :	0
Last Inspection Days :	N/R
Informal Count :	0
Last Informal Action Date :	N/R
Formal Action Count :	0
Last Formal Action Date :	N/R
Total Penalties :	0
Penalty Count :	N/R
Last Penalty Date :	N/R
Last Penalty Amount :	N/R

Map Id: EI540
Direction: SW
Distance: 0.837 mi., 4420 ft.
Elevation: 149 ft.
Relative: Higher

Site Name : WOODLAND TRADE CO JEFFERSON AVE
2340 S JEFFERSON AVE
TACOMA, WA 98402

Database(s) : [ALL SITES - WA, ECHO, FRS, RCRA_NONGEN] ***(cont.)***

Envirosite ID: 50655507
EPA ID: N/R

ECHO ***(cont.)***

QTRS IN NC :	0
Programs IN SNC :	0
Current Compliance Status :	No Violation Identified
Three-Year Compliance Status :	_____
Collection Method :	ADDRESS MATCHING-HOUSE NUMBER
Reference Point :	ENTRANCE POINT OF A FACILITY OR STATION
Accuracy Meters :	50
Derived Tribes :	Puyallup Tribe of the Puyallup Reservation - .5 mile(s), Puyallup Tribe of the Puyallup Reservation - 1 mile(s), Muckleshoot Indian Tribe - 11.3 mile (s), Muckleshoot Indian Tribe - 14.1 mile(s), Nisqually Indian Tribe - 16.7 mile(s), Squaxin Island Tribe of the Squaxin Island Reservation - 21.7 mile(s), Squaxin Island Tribe of the Squaxin Island Reservation - 23.5 mile(s)
Derived HUC :	17110019
Derived WBD :	171100190301
Derived STCTY FIPS :	53053
Derived Zip :	98402
Derived CD113 :	06
Derived CB2010 :	530530616021055
MYRTK Universe :	NNN
NPDES IDs :	N/R
CWA Permit Types :	N/R
CWA Compliance Tracking :	N/R
CWA NAICS :	N/R
CWA SICS :	N/R
CWA Inspection Count :	N/R
CWA Last Inspection Days :	N/R
CWA Informal Count :	N/R
CWA Formal Action Count :	N/R
CWA Last Formal Action Date :	N/R
CWA Penalties :	N/R
CWA Last Penalty Date :	N/R
CWA Last Penalty Amount :	N/R
CWA Quarters IN NC :	N/R
CWA Current Compliance Status :	N/R
CWA Current SNC Flag :	N
CWA 13 Quarters Compliance Status :	N/R
CWA 13 Quarters Effluent Exceedances:	N/R
CWA Three-Year QNCR Codes :	N/R
DFR URL :	Click here for hyperlink provided by the agency.
Facility SIC :	N/R
Facility NAICS :	32613 - Laminated Plastics Plate, Sheet (except Packaging), and Shape Manufacturing
Facility Last Inspection EPA Date :	N/R
Facility Last Inspection State Date :	N/R
Facility Last Formal Act EPA Date :	N/R
Facility Last Formal Act State Date :	N/R
Facility Last Informal Act EPA Date :	N/R
Facility Last Informal Act State Date:	N/R
Facility Federal Agency :	N/R
TRI Reporter :	N/R
Facility Imp Water Flag :	N/R

Map Id: EI540
Direction: SW
Distance: 0.837 mi., 4420 ft.
Elevation: 149 ft.
Relative: Higher

Site Name : WOODLAND TRADE CO JEFFERSON AVE
2340 S JEFFERSON AVE
TACOMA, WA 98402

Database(s) : [ALL SITES - WA, ECHO, FRS, RCRA_NONGEN] ***(cont.)***

Envirosite ID: 50655507
EPA ID: N/R

ECHO ***(cont.)***

Current SNC Flag :	N
Indian County Flag :	N
Federal Flag :	N/R
US Mexico Border Flag :	N/R
Chesapeak Bay Flag :	N/R
AIR Flag :	N
NPDES Flag :	N
SDWIS Flag :	N
RCRA Flag :	Y
TRI Flag :	N
GHG Flag :	N
Major Flag :	N/R
Active Flag :	N/R
NAA Flag :	N
Latitude :	47.240075
Longitude :	-122.439099
Last Date in Agency List :	2023-01-16

FRS

Facility Name :	WOODLAND TRADE CO JEFFERSON AVE
Facility Address :	2340 S JEFFERSON AVE, TACOMA, WA 98402
County :	PIERCE

Site Details

Registry ID :	110005373381
FRS Facility URL :	Click here for hyperlink provided by the agency.
Last Date in Agency List :	2023-02-13

Source Description

Source Description :

RCRAInfo is EPA’s comprehensive information system that supports the Resource Conservation and Recovery Act (RCRA) of 1976 and the Hazardous and Solid Waste Amendments (HSWA) of 1984 through the tracking of events and activities related to facilities that generate, transport, and treat, store, or dispose of hazardous waste. RCRAInfo allows RCRA program staff to track the notification, permit, compliance, and corrective action activities required under RCRA. RCRAInfo also supports generation of the National Hazardous Waste Biennial Report. All generators and treatment, storage, and disposal facilities who handle hazardous waste are required to report to the EPA Administrator at least once every two years to support creation of the Biennial Report.

FRS Environmental Interest

Source and System ID :	RCRAINFO - WAD988503330

RCRA_NONGEN

Facility Name :	WOODLAND TRADE CO JEFFERSON AVE
Facility Address :	2340 S JEFFERSON AVE, TACOMA, WA 98402
County :	PIERCE

Map Id: EI540
Direction: SW
Distance: 0.837 mi., 4420 ft.
Elevation: 149 ft.
Relative: Higher

Site Name : WOODLAND TRADE CO JEFFERSON AVE
2340 S JEFFERSON AVE
TACOMA, WA 98402

Database(s) : [ALL SITES - WA, ECHO, FRS, RCRA_NONGEN] ***(cont.)***

Envirosite ID: 50655507
EPA ID: N/R

RCRA_NONGEN ***(cont.)***

Date Form Received by Agency :	2002-02-05
EPA ID :	WAD988503330
Mailing Address :	7625 MCKINLEY AVE. BLDG. A., TACOMA, WA 98404
Contact :	THOMAS MONTANTE
Contact Address :	7625 MCKINLEY AVE. BLDG. A., TACOMA, WA 98404
Contact Country :	US
Contact Telephone :	253-476-9985
Contact Email :	N/R
EPA Region :	10
Land Type :	Other land type
Source Type :	Implementer
Classification :	Not a generator, verified
Description :	Not a generator, verified
Last Date in Agency List :	2023-01-23

Owner/Operator Summary

Owner/Operator Name :	CAMMARANO, WILLIAM B
Owner/Operator Address :	902 NORTH G STREET, TACOMA, WA 98403
Owner/Operator Country :	US
Owner/Operator Telephone :	253-272-4337
Owner/Operator Email :	N/R
Owner/Operator Fax :	N/R
Legal Status :	Private
Owner/Operator Type :	Owner
Owner/Operator Start Date :	N/R
Owner/Operator End Date :	N/R

Owner/Operator Name :	WOODLAND TRADE CO INC
Owner/Operator Address :	7625 MCKINLEY AVE. BLDG. A., TACOMA, WA 98404
Owner/Operator Country :	US
Owner/Operator Telephone :	253-476-9985
Owner/Operator Email :	N/R
Owner/Operator Fax :	N/R
Legal Status :	Private
Owner/Operator Type :	Owner
Owner/Operator Start Date :	2001-01-29
Owner/Operator End Date :	N/R

Owner/Operator Name :	WOODLAND TRADE CO JEFFERSON AVE
Owner/Operator Address :	2340 S JEFFERSON AVE, TACOMA, WA 98402
Owner/Operator Country :	US
Owner/Operator Telephone :	000-000-0000
Owner/Operator Email :	N/R
Owner/Operator Fax :	N/R
Legal Status :	Private
Owner/Operator Type :	Operator
Owner/Operator Start Date :	N/R
Owner/Operator End Date :	N/R

Map Id: EI540
Direction: SW
Distance: 0.837 mi., 4420 ft.
Elevation: 149 ft.
Relative: Higher

Site Name : WOODLAND TRADE CO JEFFERSON AVE
2340 S JEFFERSON AVE
TACOMA, WA 98402

Database(s) : [ALL SITES - WA, ECHO, FRS, RCRA_NONGEN] ***(cont.)***

Envirosite ID: 50655507
EPA ID: N/R

RCRA_NONGEN ***(cont.)***

Handler Activities Summary

U.S. Importer of Hazardous Waste :	N
Mixed Waste (Haz. and Radioactive) :	N
Recycler of Hazardous Waste :	N
Transporter of Hazardous Waste :	N
Treater, Storer or Disposer of HW :	N
Underground Injection Activity :	N
On-site Burner Exemption :	N
Furnace Exemption :	N
Used Oil Fuel Burner :	N
Used Oil Processor :	N
Used Oil Refiner :	N
Used Oil Fuel Marketer to Burner :	N
Used Oil Specification Marketer :	N
Used Oil Transfer Facility :	N
Used Oil Transporter :	N

Historical Generators

Date Form Received by Agency :	2002-02-04
Facility Name :	WOODLAND TRADE CO JEFFERSON AVE
Classification :	Not a generator, verified
Date Form Received by Agency :	2001-01-29
Facility Name :	WOODLAND TRADE CO JEFFERSON AVE
Classification :	Very Small Quantity Generator
Date Form Received by Agency :	2000-02-02
Facility Name :	WOODLAND TRADE CO JEFFERSON AVE
Classification :	Very Small Quantity Generator
Date Form Received by Agency :	1999-01-05
Facility Name :	WOODLAND TRADE CO JEFFERSON AVE
Classification :	Very Small Quantity Generator
Date Form Received by Agency :	1998-01-08
Facility Name :	WOODLAND TRADE CO JEFFERSON AVE
Classification :	Very Small Quantity Generator

Notices of Violations Summary

Regulation Violated :	N

Evaluation Action Summary

Evaluation Date :	1998-05-14
Evaluation :	COMPLIANCE ASSISTANCE VISIT
Area of Violation :	N/R
Date Achieved Compliance :	N/R

Map Id: EI540
Direction: SW
Distance: 0.837 mi., 4420 ft.
Elevation: 149 ft.
Relative: Higher

Site Name : WOODLAND TRADE CO JEFFERSON AVE
2340 S JEFFERSON AVE
TACOMA, WA 98402

Database(s) : [ALL SITES - WA, ECHO, FRS, RCRA_NONGEN] ***(cont.)***

Envirosite ID: 50655507
EPA ID: N/R

RCRA_NONGEN ***(cont.)***

Evaluation Lead Agency :	State

Map Id: EK541
Direction: SSW
Distance: 0.837 mi., 4422 ft.
Elevation: 83 ft.
Relative: Higher

Site Name : 2523 PACIFIC TEXACO SHELL | TEXACO
63-232-0351
2523 PACIFIC AVE
TACOMA | Tacoma, WA

Database(s) : [ALL SITES - WA, CSCSL HWS - WA, ECHO, EPA LUST, EPA UST, FRS, HSL - WA, LUST - WA, RCRA_NONGEN, T 2 - WA, UST - WA, VCP - WA]

Envirosite ID: 50655608
EPA ID: N/R

ALL SITES - WA

Facility Name :	2523 Pacific Texaco Shell
Facility Address :	2523 PACIFIC AVE, TACOMA, 98402
County :	Pierce
Facility/Site ID :	47212644
Alternate Name :	N/R
Program Name :	N/R
WRIA :	10
Legislative District :	27
Congressional District :	6
Ecology Region :	SWRO
Ecology Program Phone :	(360) 407-6734
Tribal Land :	N
Latitude :	47.238361
Longitude :	-122.43475
Last Date in Agency List :	2023-01-03
Facility/Site ID :	47212644
Alternate Name :	N/R
Program Name :	N/R
WRIA :	10
Legislative District :	27
Congressional District :	6
Ecology Region :	SWRO
Ecology Program Phone :	(360) 407-7224
Tribal Land :	N
Latitude :	47.238361
Longitude :	-122.43475
Last Date in Agency List :	2023-01-03
Facility/Site ID :	47212644
Alternate Name :	TEXACO STATION 2523 PACIFIC AVE

Map Id: EK541
Direction: SSW
Distance: 0.837 mi., 4422 ft.
Elevation: 83 ft.
Relative: Higher

Site Name : 2523 PACIFIC TEXACO SHELL | TEXACO 63-232-0351
2523 PACIFIC AVE
TACOMA | Tacoma, WA

Database(s) : [ALL SITES - WA, CSCSL HWS - WA, ECHO, EPA LUST, EPA UST, FRS, HSL - WA, LUST - WA, RCRA_NONGEN, T 2 - WA, UST - WA, VCP - WA] ***(cont.)***

Envirosite ID: 50655608
EPA ID: N/R

ALL SITES - WA ***(cont.)***

Program Name :	N/R
WRIA :	10
Legislative District :	27
Congressional District :	6
Ecology Region :	SWRO
Ecology Program Phone :	(360) 407-7224
Tribal Land :	N
Latitude :	47.238361
Longitude :	-122.43475
Last Date in Agency List :	2023-01-03

Facility/Site ID :	47212644
Alternate Name :	N/R
Program Name :	N/R
WRIA :	10
Legislative District :	27
Congressional District :	6
Ecology Region :	SWRO
Ecology Program Phone :	(360) 407-6171
Tribal Land :	N
Latitude :	47.238361
Longitude :	-122.43475
Last Date in Agency List :	2023-01-03

Facility/Site ID :	47212644
Alternate Name :	TEXACO 632320351
Program Name :	N/R
WRIA :	10
Legislative District :	27
Congressional District :	6
Ecology Region :	SWRO
Ecology Program Phone :	(360) 407-7224
Tribal Land :	N
Latitude :	47.238361
Longitude :	-122.43475
Last Date in Agency List :	2023-01-03

Facility/Site ID :	47212644
Alternate Name :	TEXACO STATION 632320351
Program Name :	N/R
WRIA :	10
Legislative District :	27
Congressional District :	6
Ecology Region :	SWRO
Ecology Program Phone :	(360) 407-7224
Tribal Land :	N
Latitude :	47.238361
Longitude :	-122.43475
Last Date in Agency List :	2023-01-03

Map Id: EK541
Direction: SSW
Distance: 0.837 mi., 4422 ft.
Elevation: 83 ft.
Relative: Higher

Site Name : 2523 PACIFIC TEXACO SHELL | TEXACO 63-232-0351
2523 PACIFIC AVE
TACOMA | Tacoma, WA

Database(s) : [ALL SITES - WA, CSCSL HWS - WA, ECHO, EPA LUST, EPA UST, FRS, HSL - WA, LUST - WA, RCRA_NONGEN, T 2 - WA, UST - WA, VCP - WA] ***(cont.)***

Envirosite ID: 50655608
EPA ID: N/R

ALL SITES - WA ***(cont.)***

Facility/Site ID :	47212644
Alternate Name :	TEXACO STATION 2523 PACIFIC AVE
Program Name :	N/R
WRIA :	10
Legislative District :	27
Congressional District :	6
Ecology Region :	SWRO
Ecology Program Phone :	(360) 407-6171
Tribal Land :	N
Latitude :	47.238361
Longitude :	-122.43475
Last Date in Agency List :	2023-01-03

Facility/Site ID :	47212644
Alternate Name :	TEXACO 632320351
Program Name :	N/R
WRIA :	10
Legislative District :	27
Congressional District :	6
Ecology Region :	SWRO
Ecology Program Phone :	(360) 407-6171
Tribal Land :	N
Latitude :	47.238361
Longitude :	-122.43475
Last Date in Agency List :	2023-01-03

Facility/Site ID :	47212644
Alternate Name :	TEXACO STATION 632320351
Program Name :	N/R
WRIA :	10
Legislative District :	27
Congressional District :	6
Ecology Region :	SWRO
Ecology Program Phone :	(360) 407-6171
Tribal Land :	N
Latitude :	47.238361
Longitude :	-122.43475
Last Date in Agency List :	2023-01-03

Program Details

Program :	HAZWASTE
Program ID :	WAD988503751
Interaction Type :	Underground Storage Tank

Map Id: EK541
Direction: SSW
Distance: 0.837 mi., 4422 ft.
Elevation: 83 ft.
Relative: Higher

Site Name : 2523 PACIFIC TEXACO SHELL | TEXACO
63-232-0351
2523 PACIFIC AVE
TACOMA | Tacoma, WA

Database(s) : [ALL SITES - WA, CSCSL HWS - WA, ECHO, EPA LUST, EPA UST, FRS, HSL - WA, LUST - WA, RCRA_NONGEN, T 2 - WA, UST - WA, VCP - WA] ***(cont.)***

Envirosite ID: 50655608
EPA ID: N/R

ALL SITES - WA ***(cont.)***

Interaction Type Description :	Any one or combination of tanks (including connecting underground pipes) that is used to contain regulated substances and has a tank volume of ten percent or more beneath the surface of the ground. This term does not include any of the exempt UST systems specified in WAC 173-360-110(2) or any piping connected thereto. See WAC 173-360
Status :	Inactive
Start Date :	2000-03-20
End Date :	2006-11-14
SIC :	5541 - GASOLINE SERVICE STATIONS
NAICS :	N/R
Program :	HAZWASTE
Program ID :	WAD988503751
Interaction Type :	Underground Storage Tank
Interaction Type Description :	Any one or combination of tanks (including connecting underground pipes) that is used to contain regulated substances and has a tank volume of ten percent or more beneath the surface of the ground. This term does not include any of the exempt UST systems specified in WAC 173-360-110(2) or any piping connected thereto. See WAC 173-360
Status :	Inactive
Start Date :	2000-03-20
End Date :	2006-11-14
SIC :	N/R
NAICS :	N/R
Program :	HAZWASTE
Program ID :	WAD988503751
Interaction Type :	Underground Storage Tank
Interaction Type Description :	Any one or combination of tanks (including connecting underground pipes) that is used to contain regulated substances and has a tank volume of ten percent or more beneath the surface of the ground. This term does not include any of the exempt UST systems specified in WAC 173-360-110(2) or any piping connected thereto. See WAC 173-360
Status :	Inactive
Start Date :	2000-03-20
End Date :	2006-11-14
SIC :	N/R
NAICS :	44719 - Other Gasoline Stations
Program :	HAZWASTE
Program ID :	WAD988503751
Interaction Type :	Hazardous Waste Generator

Map Id: EK541
Direction: SSW
Distance: 0.837 mi., 4422 ft.
Elevation: 83 ft.
Relative: Higher

Site Name : 2523 PACIFIC TEXACO SHELL | TEXACO
63-232-0351
2523 PACIFIC AVE
TACOMA | Tacoma, WA

Database(s) : [ALL SITES - WA, CSCSL HWS - WA, ECHO, EPA LUST, EPA UST, FRS, HSL - WA, LUST - WA, RCRA_NONGEN, T 2 - WA, UST - WA, VCP - WA] ***(cont.)***

Envirosite ID: 50655608
EPA ID: N/R

ALL SITES - WA ***(cont.)***

Interaction Type Description :	Facilities that generate any quantity of a dangerous waste. They may be classified as SQG, MQG, or LQG depending on hazardous waste generated for a given month.
Status :	Inactive
Start Date :	1992-03-16
End Date :	2001-12-31
SIC :	N/R
NAICS :	44719 - Other Gasoline Stations
Program :	HAZWASTE
Program ID :	WAD988503751
Interaction Type :	Hazardous Waste Generator
Interaction Type Description :	Facilities that generate any quantity of a dangerous waste. They may be classified as SQG, MQG, or LQG depending on hazardous waste generated for a given month.
Status :	Inactive
Start Date :	1992-03-16
End Date :	2001-12-31
SIC :	N/R
NAICS :	N/R
Program :	HAZWASTE
Program ID :	WAD988503751
Interaction Type :	Emergency/Haz Chem Rpt TIER2
Interaction Type Description :	Businesses that store 10,000 pounds or more of a hazardous chemical or 500 pounds or less, depending on the chemical, of an extremely hazardous chemical on site at any one time must report annually. Reports are sent to the State Emergency Response Commission (represented by Ecology) Local Emergency Planning Committees, and local fire departments for emergency planning. (product, not waste)
Status :	Inactive
Start Date :	1991-01-01
End Date :	1753-01-01
SIC :	N/R
NAICS :	44719 - Other Gasoline Stations
Program :	HAZWASTE
Program ID :	WAD988503751
Interaction Type :	Emergency/Haz Chem Rpt TIER2

Map Id: EK541
Direction: SSW
Distance: 0.837 mi., 4422 ft.
Elevation: 83 ft.
Relative: Higher

Site Name : 2523 PACIFIC TEXACO SHELL | TEXACO
63-232-0351
2523 PACIFIC AVE
TACOMA | Tacoma, WA

Database(s) : [ALL SITES - WA, CSCSL HWS - WA, ECHO, EPA LUST, EPA UST, FRS, HSL - WA, LUST - WA, RCRA_NONGEN, T 2 - WA, UST - WA, VCP - WA] ***(cont.)***

Envirosite ID: 50655608
EPA ID: N/R

ALL SITES - WA ***(cont.)***

Interaction Type Description :	Businesses that store 10,000 pounds or more of a hazardous chemical or 500 pounds or less, depending on the chemical, of an extremely hazardous chemical on site at any one time must report annually. Reports are sent to the State Emergency Response Commission (represented by Ecology) Local Emergency Planning Committees, and local fire departments for emergency planning. (product, not waste)
Status :	Inactive
Start Date :	1991-01-01
End Date :	1753-01-01
SIC :	N/R
NAICS :	N/R
Program :	HAZWASTE
Program ID :	WAD988503751
Interaction Type :	Emergency/Haz Chem Rpt TIER2
Interaction Type Description :	Businesses that store 10,000 pounds or more of a hazardous chemical or 500 pounds or less, depending on the chemical, of an extremely hazardous chemical on site at any one time must report annually. Reports are sent to the State Emergency Response Commission (represented by Ecology) Local Emergency Planning Committees, and local fire departments for emergency planning. (product, not waste)
Status :	Inactive
Start Date :	1991-01-01
End Date :	1753-01-01
SIC :	5541 - GASOLINE SERVICE STATIONS
NAICS :	N/R
Program :	HAZWASTE
Program ID :	WAD988503751
Interaction Type :	LUST Facility
Interaction Type Description :	A leaking underground tank cleanup site being cleaned up with Ecology oversight or review.
Status :	Active
Start Date :	1991-05-22
End Date :	N/R
SIC :	N/R
NAICS :	N/R
Program :	HAZWASTE
Program ID :	WAD988503751
Interaction Type :	Voluntary Cleanup Sites

Map Id: EK541
Direction: SSW
Distance: 0.837 mi., 4422 ft.
Elevation: 83 ft.
Relative: Higher

Site Name : 2523 PACIFIC TEXACO SHELL | TEXACO
63-232-0351
2523 PACIFIC AVE
TACOMA | Tacoma, WA

Database(s) : [ALL SITES - WA, CSCSL HWS - WA, ECHO, EPA LUST, EPA UST, FRS, HSL - WA, LUST - WA, RCRA_NONGEN, T 2 - WA, UST - WA, VCP - WA] ***(cont.)***

Envirosite ID: 50655608
EPA ID: N/R

ALL SITES - WA ***(cont.)***

Interaction Type Description :	For a fee, Ecology staff will review an independent cleanup report(s) and provide a written decision about the adequacy of the cleanup actions taken and described in the report.
Status :	Active
Start Date :	2005-10-25
End Date :	N/R
SIC :	5541 - GASOLINE SERVICE STATIONS
NAICS :	N/R
Program :	HAZWASTE
Program ID :	WAD988503751
Interaction Type :	Voluntary Cleanup Sites
Interaction Type Description :	For a fee, Ecology staff will review an independent cleanup report(s) and provide a written decision about the adequacy of the cleanup actions taken and described in the report.
Status :	Active
Start Date :	2005-10-25
End Date :	N/R
SIC :	N/R
NAICS :	44719 - Other Gasoline Stations
Program :	HAZWASTE
Program ID :	WAD988503751
Interaction Type :	LUST Facility
Interaction Type Description :	A leaking underground tank cleanup site being cleaned up with Ecology oversight or review.
Status :	Active
Start Date :	1991-05-22
End Date :	N/R
SIC :	N/R
NAICS :	44719 - Other Gasoline Stations
Program :	HAZWASTE
Program ID :	WAD988503751
Interaction Type :	LUST Facility
Interaction Type Description :	A leaking underground tank cleanup site being cleaned up with Ecology oversight or review.
Status :	Active
Start Date :	1991-05-22
End Date :	N/R
SIC :	5541 - GASOLINE SERVICE STATIONS
NAICS :	N/R

Map Id: EK541
Direction: SSW
Distance: 0.837 mi., 4422 ft.
Elevation: 83 ft.
Relative: Higher

Site Name : 2523 PACIFIC TEXACO SHELL | TEXACO
63-232-0351
2523 PACIFIC AVE
TACOMA | Tacoma, WA

Database(s) : [ALL SITES - WA, CSCSL HWS - WA, ECHO, EPA LUST, EPA UST, FRS, HSL - WA, LUST - WA, RCRA_NONGEN, T 2 - WA, UST - WA, VCP - WA] ***(cont.)***

Envirosite ID: 50655608
EPA ID: N/R

ALL SITES - WA ***(cont.)***

Program :	HAZWASTE
Program ID :	WAD988503751
Interaction Type :	Voluntary Cleanup Sites
Interaction Type Description :	For a fee, Ecology staff will review an independent cleanup report(s) and provide a written decision about the adequacy of the cleanup actions taken and described in the report.
Status :	Active
Start Date :	2005-10-25
End Date :	N/R
SIC :	N/R
NAICS :	N/R

CSCSL HWS - WA

Facility Name :	2523 PACIFIC TEXACO SHELL
Facility Address :	2523 PACIFIC AVE, TACOMA, 98402
County :	PIERCE

Site Details

Facility Site ID :	47212644
Site Status :	Cleanup Started
Cleanup Site ID :	6150
Region :	Southwest
Responsible Section :	Southwest
WARM Rank :	N/R
Is Brownfield? :	N/R
Is PSI? :	N/R
Current VCP :	N/R
Past VCP :	Yes
Institutional Control :	N/R
Latitude :	47.238361
Longitude :	-122.43475
Last Date in Agency List :	2023-03-07

Contaminants Details

Contaminant Name :	Arsenic
Groundwater :	N/R
Surface Water :	N/R
Soil :	Confirmed Above Cleanup Levels
Sediment :	N/R
Air :	N/R
Bedrock :	N/R
Contaminant Name :	Petroleum-Other
Groundwater :	Confirmed Above Cleanup Levels

Map Id: EK541
Direction: SSW
Distance: 0.837 mi., 4422 ft.
Elevation: 83 ft.
Relative: Higher

Site Name : 2523 PACIFIC TEXACO SHELL | TEXACO
63-232-0351
2523 PACIFIC AVE
TACOMA | Tacoma, WA

Database(s) : [ALL SITES - WA, CSCSL HWS - WA, ECHO, EPA LUST, EPA UST, FRS, HSL - WA, LUST - WA, RCRA_NONGEN, T 2 - WA, UST - WA, VCP - WA] ***(cont.)***

Envirosite ID: 50655608
EPA ID: N/R

CSCSL HWS - WA ***(cont.)***

Surface Water :	N/R
Soil :	Confirmed Above Cleanup Levels
Sediment :	N/R
Air :	N/R
Bedrock :	N/R

ECHO

Facility Name :	2523 PACIFIC TEXACO SHELL
Facility Address :	2523 PACIFIC AVE, TACOMA, WA 98402
County :	PIERCE
Last Inspection Date :	N/R
Registry ID :	110005373648
FIPS Code :	53053
EPA Region :	10
Inspection Count :	0
Last Inspection Days :	N/R
Informal Count :	0
Last Informal Action Date :	N/R
Formal Action Count :	0
Last Formal Action Date :	N/R
Total Penalties :	0
Penalty Count :	N/R
Last Penalty Date :	N/R
Last Penalty Amount :	N/R
QTRS IN NC :	0
Programs IN SNC :	0
Current Compliance Status :	No Violation Identified
Three-Year Compliance Status :	_____
Collection Method :	ADDRESS MATCHING-HOUSE NUMBER
Reference Point :	CENTER OF A FACILITY OR STATION
Accuracy Meters :	30
Derived Tribes :	Puyallup Tribe of the Puyallup Reservation - .4 mile(s), Puyallup Tribe of the Puyallup Reservation - .8 mile(s), Muckleshoot Indian Tribe - 11.2 mile(s), Muckleshoot Indian Tribe - 14 mile(s), Nisqually Indian Tribe - 16.7 mile(s), Squaxin Island Tribe of the Squaxin Island Reservation - 21.8 mile(s), Squaxin Island Tribe of the Squaxin Island Reservation - 23.6 mile(s)
Derived HUC :	17110019
Derived WBD :	171100190301
Derived STCTY FIPS :	53053
Derived Zip :	98402
Derived CD113 :	06
Derived CB2010 :	530530616021049
MYRTK Universe :	NNN
NPDES IDs :	N/R
CWA Permit Types :	N/R
CWA Compliance Tracking :	N/R
CWA NAICS :	N/R

Map Id: EK541
Direction: SSW
Distance: 0.837 mi., 4422 ft.
Elevation: 83 ft.
Relative: Higher

Site Name : 2523 PACIFIC TEXACO SHELL | TEXACO
63-232-0351
2523 PACIFIC AVE
TACOMA | Tacoma, WA

Database(s) : [ALL SITES - WA, CSCSL HWS - WA, ECHO, EPA LUST, EPA UST, FRS, HSL - WA, LUST - WA, RCRA_NONGEN, T 2 - WA, UST - WA, VCP - WA] ***(cont.)***

Envirosite ID: 50655608
EPA ID: N/R

ECHO ***(cont.)***

CWA SICS :	N/R
CWA Inspection Count :	N/R
CWA Last Inspection Days :	N/R
CWA Informal Count :	N/R
CWA Formal Action Count :	N/R
CWA Last Formal Action Date :	N/R
CWA Penalties :	N/R
CWA Last Penalty Date :	N/R
CWA Last Penalty Amount :	N/R
CWA Quarters IN NC :	N/R
CWA Current Compliance Status :	N/R
CWA Current SNC Flag :	N
CWA 13 Quarters Compliance Status :	N/R
CWA 13 Quarters Effluent Exceedances:	N/R
CWA Three-Year QNCR Codes :	N/R
DFR URL :	Click here for hyperlink provided by the agency.
Facility SIC :	N/R
Facility NAICS :	44711 - Gasoline Stations with Convenience Stores
Facility Last Inspection EPA Date :	N/R
Facility Last Inspection State Date :	N/R
Facility Last Formal Act EPA Date :	N/R
Facility Last Formal Act State Date :	N/R
Facility Last Informal Act EPA Date :	N/R
Facility Last Informal Act State Date:	N/R
Facility Federal Agency :	N/R
TRI Reporter :	N/R
Facility Imp Water Flag :	N/R
Current SNC Flag :	N
Indian County Flag :	N
Federal Flag :	N/R
US Mexico Border Flag :	N/R
Chesapeak Bay Flag :	N/R
AIR Flag :	N
NPDES Flag :	N
SDWIS Flag :	N
RCRA Flag :	Y
TRI Flag :	N
GHG Flag :	N
Major Flag :	N/R
Active Flag :	N/R
NAA Flag :	N
Latitude :	47.23837
Longitude :	-122.43526
Last Date in Agency List :	2023-01-16

EPA LUST

Facility Name :	2523 Pacific Texaco Shell
Facility Address :	2523 PACIFIC AVE, TACOMA, Washington 98402
County :	Pierce

Map Id: EK541
Direction: SSW
Distance: 0.837 mi., 4422 ft.
Elevation: 83 ft.
Relative: Higher

Site Name : 2523 PACIFIC TEXACO SHELL | TEXACO 63-232-0351
2523 PACIFIC AVE
TACOMA | Tacoma, WA

Database(s) : [ALL SITES - WA, CSCSL HWS - WA, ECHO, EPA LUST, EPA UST, FRS, HSL - WA, LUST - WA, RCRA_NONGEN, T 2 - WA, UST - WA, VCP - WA] ***(cont.)***

Envirosite ID: 50655608
EPA ID: N/R

EPA LUST ***(cont.)***

Facility ID :	WA47212644
LUST ID :	WA6150
Reported Date :	N/R
Status :	Open
Substance :	Arsenic
Closed With Residual Contamination (Tribal Only):	N/R
NFA_Letter (Tribal Only) :	N/R
Tribe (Tribal Only) :	N/R
EPA Region :	10
Estimated Population within 1500ft :	380
Estimated Private Domestic Wells within 1500ft:	0
Within Source Water Protection Area (SPA):	No
SPA Public Water System and Facility ID:	N/R
SPA Water Type :	N/R
SPA Facility Type :	N/R
SPA HUC12 :	N/R
Within Groundwater Wellhead Protection Area (WHPA):	No
WHPA Public Water System and Facility ID:	N/R
WHPA Water Type :	N/R
WHPA Facility Type :	N/R
WHPA HUC12 :	N/R
Within Estimated 100-year Floodplain:	No
Latitude :	47.23836
Longitude :	-122.434749999999
Last Date in Agency List :	2023-01-30

EPA UST

Facility Name :	TEXACO 63-232-0351
Facility Address :	2523 PACIFIC AVE, Tacoma, Washington 984022809
County :	Pierce

Facility ID :	WA47212644
Facility Status :	Closed UST(s)
Open USTs :	0
Closed USTs :	4
Temporarily Out of Service USTs :	0
Date of Last Inspection :	N/R
EPA Region :	10
Tribe :	N/R
Facility ID 2 :	N/R
Latitude :	47.238361
Longitude :	-122.43475
Last Date in Agency List :	2023-01-30

Map Id: EK541
Direction: SSW
Distance: 0.837 mi., 4422 ft.
Elevation: 83 ft.
Relative: Higher

Site Name : 2523 PACIFIC TEXACO SHELL | TEXACO
63-232-0351
2523 PACIFIC AVE
TACOMA | Tacoma, WA

Database(s) : [ALL SITES - WA, CSCSL HWS - WA, ECHO, EPA LUST, EPA UST, FRS, HSL - WA, LUST - WA, RCRA_NONGEN, T 2 - WA, UST - WA, VCP - WA] ***(cont.)***

Envirosite ID: 50655608
EPA ID: N/R

EPA UST ***(cont.)***

Tank Details

Tank ID :	WA47212644_1
Tank Status :	Closed
Installation Date :	1978-01-10
Removal Date :	N/R
Capacity :	N/R
Substances :	B Unleaded Gasoline
Tank Wall Type :	N/R

Tank ID :	WA47212644_2
Tank Status :	Closed
Installation Date :	1978-01-01
Removal Date :	N/R
Capacity :	N/R
Substances :	B Unleaded Gasoline
Tank Wall Type :	N/R

Tank ID :	WA47212644_3
Tank Status :	Closed
Installation Date :	1978-01-10
Removal Date :	N/R
Capacity :	N/R
Substances :	A Leaded Gasoline
Tank Wall Type :	N/R

Tank ID :	WA47212644_4
Tank Status :	Closed
Installation Date :	1964-12-31
Removal Date :	N/R
Capacity :	111
Substances :	G Used Oil/Waste Oil
Tank Wall Type :	N/R

FRS

Facility Name :	2523 PACIFIC TEXACO SHELL
Facility Address :	2523 PACIFIC AVE, TACOMA, WA 98402
County :	PIERCE

Site Details

Registry ID :	110005373648
FRS Facility URL :	Click here for hyperlink provided by the agency.
Last Date in Agency List :	2023-02-13

Map Id: EK541
Direction: SSW
Distance: 0.837 mi., 4422 ft.
Elevation: 83 ft.
Relative: Higher

Site Name : 2523 PACIFIC TEXACO SHELL | TEXACO
63-232-0351
2523 PACIFIC AVE
TACOMA | Tacoma, WA

Database(s) : [ALL SITES - WA, CSCSL HWS - WA, ECHO, EPA LUST, EPA UST, FRS, HSL - WA, LUST - WA, RCRA_NONGEN, T 2 - WA, UST - WA, VCP - WA] ***(cont.)***

Envirosite ID: 50655608
EPA ID: N/R

FRS ***(cont.)***

Source Description
Source Description : RCRAInfo is EPA's comprehensive information system that supports the Resource Conservation and Recovery Act (RCRA) of 1976 and the Hazardous and Solid Waste Amendments (HSWA) of 1984 through the tracking of events and activities related to facilities that generate, transport, and treat, store, or dispose of hazardous waste. RCRAInfo allows RCRA program staff to track the notification, permit, compliance, and corrective action activities required under RCRA. RCRAInfo also supports generation of the National Hazardous Waste Biennial Report. All generators and treatment, storage, and disposal facilities who handle hazardous waste are required to report to the EPA Administrator at least once every two years to support creation of the Biennial Report.
The WA-FSIS provides a means to query and display data maintained by the Washington Department of Ecology. This system contains key information for each facility/site that is currently, or has been, of interest to the Air Quality, Dam Safety, Hazardous Waste, Toxics Cleanup, and Water Quality Programs.

FRS Environmental Interest
Source and System ID : RCRAINFO - WAD988503751
WA-FSIS - 47212644

HSL - WA

Facility Name : 2523 Pacific Texaco Shell
Facility Address : 2523 Pacific Ave, Tacoma, 98402
County : Pierce

Site Details
Facility Site ID : 47212644
Cleanup Site ID : 6150
Status : Cleanup Started
Site Rank : N/R
Alternative Site Name : N/R
Region : N/R
Resposbile Unit : N/R
Institutional Control : N/R
Current VCP : N/R
Past VCP : N/R
Latitude : N/R
Longitude : N/R
Agency Hyperlink : Click here for hyperlink provided by the agency.
Last Date in Agency List : 2022-02-11

Facility Name : 2523 Pacific Texaco Shell
Facility Address : 2523 PACIFIC AVE, TACOMA, 98402
County : Pierce

Map Id: EK541
Direction: SSW
Distance: 0.837 mi., 4422 ft.
Elevation: 83 ft.
Relative: Higher

Site Name : 2523 PACIFIC TEXACO SHELL | TEXACO 63-232-0351
2523 PACIFIC AVE
TACOMA | Tacoma, WA

Database(s) : [ALL SITES - WA, CSCSL HWS - WA, ECHO, EPA LUST, EPA UST, FRS, HSL - WA, LUST - WA, RCRA_NONGEN, T 2 - WA, UST - WA, VCP - WA] ***(cont.)***

Envirosite ID: 50655608
EPA ID: N/R

HSL - WA ***(cont.)***

Site Details

Facility Site ID :	47212644
Cleanup Site ID :	6150
Status :	Cleanup Started
Site Rank :	N/R
Alternative Site Name :	TEXACO 63-232-0351,TEXACO 632320351,TEXACO STATION 2523 PACIFIC AVE,TEXACO STATION 632320351
Region :	Southwest
Resposbile Unit :	Southwest
Institutional Control :	N/R
Current VCP :	N/R
Past VCP :	Yes
Latitude :	47.238361
Longitude :	-122.43475
Agency Hyperlink :	Click here for hyperlink provided by the agency.
Last Date in Agency List :	2023-02-28

Contaminants

Contaminant Name :	Arsenic
Ground water :	N/R
Surface water :	N/R
Soil :	Confirmed Above Cleanup Levels
Sediment :	N/R
Air :	N/R
Bedrock :	N/R

Contaminant Name :	Petroleum-Other
Ground water :	Confirmed Above Cleanup Levels
Surface water :	N/R
Soil :	Confirmed Above Cleanup Levels
Sediment :	N/R
Air :	N/R
Bedrock :	N/R

LUST - WA

Facility Name :	2523 PACIFIC TEXACO SHELL
Facility Address :	2523 PACIFIC AVE, TACOMA, 98402
County :	Pierce

Site Details

LUST Status Date :	2000-12-20
LUST Status Type :	LUST - Monitoring
Facility Site ID :	47212644
Cleanup Site ID :	6150

Map Id: EK541
Direction: SSW
Distance: 0.837 mi., 4422 ft.
Elevation: 83 ft.
Relative: Higher

Site Name : 2523 PACIFIC TEXACO SHELL | TEXACO
63-232-0351
2523 PACIFIC AVE
TACOMA | Tacoma, WA

Database(s) : [ALL SITES - WA, CSCSL HWS - WA, ECHO, EPA LUST, EPA UST, FRS, HSL - WA, LUST - WA, RCRA_NONGEN, T 2 - WA, UST - WA, VCP - WA] ***(cont.)***

Envirosite ID: 50655608
EPA ID: N/R

LUST - WA ***(cont.)***

LUST ID :	1728
UST ID :	3342
Alternate Site Names :	TEXACO 63-232-0351,TEXACO 632320351,TEXACO STATION 2523 PACIFIC AVE,TEXACO STATION 632320351
Release Date :	1991-05-22
Process Type :	N/R
Responsible Unit :	Southwest
Region :	Southwest
Latitude :	47.238361
Longitude :	-122.43475
Last Date in Agency List :	2023-03-20

Contaminants

Contaminant Name :	Arsenic
Ground Water :	N/R
Surface Water :	N/R
Soil :	Confirmed Above Cleanup Levels
Sediment :	N/R
Air :	N/R
Bedrock :	N/R

Contaminant Name :	Petroleum-Other
Ground Water :	Confirmed Above Cleanup Levels
Surface Water :	N/R
Soil :	Confirmed Above Cleanup Levels
Sediment :	N/R
Air :	N/R
Bedrock :	N/R

RCRA_NONGEN

Facility Name :	TEXACO 632320351
Facility Address :	2523 PACIFIC AVE, TACOMA, WA 98402
County :	PIERCE
Date Form Received by Agency :	2002-07-30
EPA ID :	WAD988503751
Mailing Address :	PO BOX 4453 MFT226, HOUSTON, WA 77210
Contact :	SONDRA BIENVENU
Contact Address :	PO BOX 2648, HOUSTON, TX 77252
Contact Country :	US
Contact Telephone :	713-241-5036
Contact Email :	N/R
EPA Region :	10
Land Type :	Other land type
Source Type :	Implementer

Map Id: EK541
Direction: SSW
Distance: 0.837 mi., 4422 ft.
Elevation: 83 ft.
Relative: Higher

Site Name : 2523 PACIFIC TEXACO SHELL | TEXACO
63-232-0351
2523 PACIFIC AVE
TACOMA | Tacoma, WA

Database(s) : [ALL SITES - WA, CSCSL HWS - WA, ECHO, EPA LUST, EPA UST, FRS, HSL - WA, LUST - WA, RCRA_NONGEN, T 2 - WA, UST - WA, VCP - WA] ***(cont.)***

Envirosite ID: 50655608
EPA ID: N/R

RCRA_NONGEN ***(cont.)***

Classification :	Not a generator, verified
Description :	Not a generator, verified
Last Date in Agency List :	2023-01-23

Owner/Operator Summary

Owner/Operator Name :	EQUILION ENTERPRISES LLC DBA SHELL OIL P
Owner/Operator Address :	PO BOX 4453 MFT226, HOUSTON, TX 77210
Owner/Operator Country :	US
Owner/Operator Telephone :	425-827-0761
Owner/Operator Email :	N/R
Owner/Operator Fax :	N/R
Legal Status :	Private
Owner/Operator Type :	Operator
Owner/Operator Start Date :	N/R
Owner/Operator End Date :	N/R

Owner/Operator Name :	EQUILON ENTERPRISES LLC DBA SHELL OIL PR
Owner/Operator Address :	PO BOX 4453 MFT226, HOUSTON, TX 77210
Owner/Operator Country :	US
Owner/Operator Telephone :	713-241-5036
Owner/Operator Email :	N/R
Owner/Operator Fax :	N/R
Legal Status :	Private
Owner/Operator Type :	Owner
Owner/Operator Start Date :	N/R
Owner/Operator End Date :	N/R

Owner/Operator Name :	EQUILON ENTERPRISES LLC DBA SHELL OIL PR
Owner/Operator Address :	PO BOX 4453 MFT226, HOUSTON, TX 77210
Owner/Operator Country :	US
Owner/Operator Telephone :	713-241-5036
Owner/Operator Email :	N/R
Owner/Operator Fax :	N/R
Legal Status :	Private
Owner/Operator Type :	Owner
Owner/Operator Start Date :	2001-03-02
Owner/Operator End Date :	N/R

Handler Activities Summary

U.S. Importer of Hazardous Waste :	N
Mixed Waste (Haz. and Radioactive) :	N
Recycler of Hazardous Waste :	N
Transporter of Hazardous Waste :	N
Treater, Storer or Disposer of HW :	N
Underground Injection Activity :	N
On-site Burner Exemption :	N

Map Id: EK541
Direction: SSW
Distance: 0.837 mi., 4422 ft.
Elevation: 83 ft.
Relative: Higher

Site Name : 2523 PACIFIC TEXACO SHELL | TEXACO
63-232-0351
2523 PACIFIC AVE
TACOMA | Tacoma, WA

Database(s) : [ALL SITES - WA, CSCSL HWS - WA, ECHO, EPA LUST, EPA UST, FRS, HSL - WA, LUST - WA, RCRA_NONGEN, T 2 - WA, UST - WA, VCP - WA] ***(cont.)***

Envirosite ID: 50655608
EPA ID: N/R

RCRA_NONGEN ***(cont.)***

Furnace Exemption :	N
Used Oil Fuel Burner :	N
Used Oil Processor :	N
Used Oil Refiner :	N
Used Oil Fuel Marketer to Burner :	N
Used Oil Specification Marketer :	N
Used Oil Transfer Facility :	N
Used Oil Transporter :	N

Historical Generators

Date Form Received by Agency :	2002-07-29
Facility Name :	TEXACO 632320351
Classification :	Not a generator, verified
Date Form Received by Agency :	2002-03-01
Facility Name :	TEXACO 632320351
Classification :	Not a generator, verified
Date Form Received by Agency :	2001-03-02
Facility Name :	TEXACO 632320351
Classification :	Not a generator, verified
Date Form Received by Agency :	2000-03-07
Facility Name :	TEXACO 632320351
Classification :	Very Small Quantity Generator
Date Form Received by Agency :	1999-03-01
Facility Name :	TEXACO 632320351
Classification :	Not a generator, verified
Date Form Received by Agency :	1998-03-02
Facility Name :	TEXACO 632320351
Classification :	Not a generator, verified
Date Form Received by Agency :	1997-02-28
Facility Name :	TEXACO 632320351
Classification :	Very Small Quantity Generator
Date Form Received by Agency :	1996-03-04
Facility Name :	TEXACO 632320351
Classification :	Very Small Quantity Generator

Map Id: EK541
Direction: SSW
Distance: 0.837 mi., 4422 ft.
Elevation: 83 ft.
Relative: Higher

Site Name : 2523 PACIFIC TEXACO SHELL | TEXACO
63-232-0351
2523 PACIFIC AVE
TACOMA | Tacoma, WA

Database(s) : [ALL SITES - WA, CSCSL HWS - WA, ECHO, EPA LUST, EPA UST, FRS, HSL - WA, LUST - WA, RCRA_NONGEN, T 2 - WA, UST - WA, VCP - WA] ***(cont.)***

Envirosite ID: 50655608
EPA ID: N/R

RCRA_NONGEN ***(cont.)***

Date Form Received by Agency :	1993-12-31
Facility Name :	TEXACO 632320351
Classification :	Small Quantity Generator

Notices of Violations Summary

Regulation Violated :	N

T 2 - WA

Facility Name :	2523 Pacific Texaco Shell
Facility Address :	2523 PACIFIC AVE, TACOMA, 98402
County :	Pierce
Facility/Site ID :	47212644
Alternate Name :	N/R
Program Name :	N/R
WRIA :	10
Legislative District :	27
Congressional District :	6
Ecology Region :	SWRO
Ecology Program Phone :	(360) 407-6171
Tribal Land :	N
Latitude :	47.238361
Longitude :	-122.43475
Last Date in Agency List :	2023-01-04
Facility/Site ID :	47212644
Alternate Name :	TEXACO STATION 632320351
Program Name :	N/R
WRIA :	10
Legislative District :	27
Congressional District :	6
Ecology Region :	SWRO
Ecology Program Phone :	(360) 407-6171
Tribal Land :	N
Latitude :	47.238361
Longitude :	-122.43475
Last Date in Agency List :	2023-01-04
Facility/Site ID :	47212644
Alternate Name :	TEXACO STATION 2523 PACIFIC AVE
Program Name :	N/R
WRIA :	10
Legislative District :	27
Congressional District :	6
Ecology Region :	SWRO
Ecology Program Phone :	(360) 407-6171

Map Id: EK541
Direction: SSW
Distance: 0.837 mi., 4422 ft.
Elevation: 83 ft.
Relative: Higher

Site Name : 2523 PACIFIC TEXACO SHELL | TEXACO
63-232-0351
2523 PACIFIC AVE
TACOMA | Tacoma, WA

Database(s) : [ALL SITES - WA, CSCSL HWS - WA, ECHO, EPA LUST, EPA UST, FRS, HSL - WA, LUST - WA, RCRA_NONGEN, T 2 - WA, UST - WA, VCP - WA] ***(cont.)***

Envirosite ID: 50655608
EPA ID: N/R

T 2 - WA ***(cont.)***

Tribal Land :	N
Latitude :	47.238361
Longitude :	-122.43475
Last Date in Agency List :	2023-01-04

Facility/Site ID :	47212644
Alternate Name :	TEXACO 632320351
Program Name :	N/R
WRIA :	10
Legislative District :	27
Congressional District :	6
Ecology Region :	SWRO
Ecology Program Phone :	(360) 407-6171
Tribal Land :	N
Latitude :	47.238361
Longitude :	-122.43475
Last Date in Agency List :	2023-01-04

Program Details

Program :	TOXICS
Interaction Type :	Emergency/Haz Chem Rpt TIER2
Interaction Type Description :	Businesses that store 10,000 pounds or more of a hazardous chemical or 500 pounds or less, depending on the chemical, of an extremely hazardous chemical on site at any one time must report annually. Reports are sent to the State Emergency Response Commission (represented by Ecology) Local Emergency Planning Committees, and local fire departments for emergency planning. (product, not waste)
Status :	Inactive
Start Date :	1991-01-01
End Date :	1753-01-01
SIC :	N/R
NAICS :	N/R

Program :	TOXICS
Interaction Type :	Emergency/Haz Chem Rpt TIER2
Interaction Type Description :	Businesses that store 10,000 pounds or more of a hazardous chemical or 500 pounds or less, depending on the chemical, of an extremely hazardous chemical on site at any one time must report annually. Reports are sent to the State Emergency Response Commission (represented by Ecology) Local Emergency Planning Committees, and local fire departments for emergency planning. (product, not waste)
Status :	Inactive
Start Date :	1991-01-01
End Date :	1753-01-01

Map Id: EK541
Direction: SSW
Distance: 0.837 mi., 4422 ft.
Elevation: 83 ft.
Relative: Higher

Site Name : 2523 PACIFIC TEXACO SHELL | TEXACO
63-232-0351
2523 PACIFIC AVE
TACOMA | Tacoma, WA

Database(s) : [ALL SITES - WA, CSCSL HWS - WA, ECHO, EPA LUST, EPA UST, FRS, HSL - WA, LUST - WA, RCRA_NONGEN, T 2 - WA, UST - WA, VCP - WA] ***(cont.)***

Envirosite ID: 50655608
EPA ID: N/R

T 2 - WA ***(cont.)***

SIC :	5541 - GASOLINE SERVICE STATIONS
NAICS :	N/R
Program :	TOXICS
Interaction Type :	Emergency/Haz Chem Rpt TIER2
Interaction Type Description :	Businesses that store 10,000 pounds or more of a hazardous chemical or 500 pounds or less, depending on the chemical, of an extremely hazardous chemical on site at any one time must report annually. Reports are sent to the State Emergency Response Commission (represented by Ecology) Local Emergency Planning Committees, and local fire departments for emergency planning. (product, not waste)
Status :	Inactive
Start Date :	1991-01-01
End Date :	1753-01-01
SIC :	N/R
NAICS :	44719 - Other Gasoline Stations

UST - WA

Facility Name :	TEXACO 63-232-0351
Facility Address :	2523 PACIFIC AVE, Tacoma, 98402
County :	Pierce
Facility Site ID :	47212644
UST Site ID :	3342
Tag Number(s) :	A0421
Responsible Unit :	Southwest
Is Active :	No
Latitude :	47.238361
Longitude :	-122.43475
Last Date in Agency List :	2022-12-29

Tank Details

Tank Name :	1
Tank Status :	Removed
Install Date :	1978-01-10
Tank Upgrade Date :	1998-05-13
Tank Permanent Closure Date :	2006-11-14
Permit Expiration Date :	N/R
Tank Material :	Fiberglass Reinforced Plastic
Tank Construction :	Single Wall Tank
Tank Corrosion Protection :	Corrosion Resistant
Tank Manifold :	N/R
Tank Release Detection :	Automatic Tank Gauging
Tank Tightness Test :	Part of Automatic Tank Gauging (ATG) System
Tank Spill Prevention :	Single Wall Spill Bucket

Map Id: EK541
Direction: SSW
Distance: 0.837 mi., 4422 ft.
Elevation: 83 ft.
Relative: Higher

Site Name : 2523 PACIFIC TEXACO SHELL | TEXACO
63-232-0351
2523 PACIFIC AVE
TACOMA | Tacoma, WA

Database(s) : [ALL SITES - WA, CSCSL HWS - WA, ECHO, EPA LUST, EPA UST, FRS, HSL - WA, LUST - WA, RCRA_NONGEN, T 2 - WA, UST - WA, VCP - WA] ***(cont.)***

Envirosite ID: 50655608
EPA ID: N/R

UST - WA ***(cont.)***

Capacity Range :	10,000 to 19,999 Gallons
Actual Capacity :	10000
Pipe Material :	Fiberglass
Pipe Construction :	Double Wall Pipe
Pipe Corrosion Protection :	Corrosion Resistant
Tank SFC :	N/R
Dispenser SFC :	N/R
Primary Pipe Release Detection :	Automatic Line Leak Detector (ALLD)
Secondary Pipe Release Detection :	Interstitial Monitoring (or Sump Sensor)
Pipe Pumping System :	Pressurized System
Pipe Install Date :	N/R
Turbine Sump Construction :	N/R
Tank Status Date :	2006-10-11
Tank Install Date :	N/R
Tank Overfill Prevention :	Overfill Alarm

Compartments Details

Compartment Number :	1
Compartment Capacity :	10000
Substance Stored :	Unleaded Gasoline
Used Substance :	Motor Fuel for Vehicles
Ecy Region :	N/R

Tank Details

Tank Name :	2
Tank Status :	Removed
Install Date :	1978-01-01
Tank Upgrade Date :	1998-05-13
Tank Permanent Closure Date :	2006-11-14
Permit Expiration Date :	N/R
Tank Material :	Fiberglass Reinforced Plastic
Tank Construction :	Single Wall Tank
Tank Corrosion Protection :	Corrosion Resistant
Tank Manifold :	N/R
Tank Release Detection :	Automatic Tank Gauging
Tank Tightness Test :	Part of Automatic Tank Gauging (ATG) System
Tank Spill Prevention :	Single Wall Spill Bucket
Capacity Range :	10,000 to 19,999 Gallons
Actual Capacity :	10000
Pipe Material :	Fiberglass
Pipe Construction :	Double Wall Pipe
Pipe Corrosion Protection :	Corrosion Resistant
Tank SFC :	N/R
Dispenser SFC :	N/R
Primary Pipe Release Detection :	Automatic Line Leak Detector (ALLD)
Secondary Pipe Release Detection :	N/R
Pipe Pumping System :	Pressurized System
Pipe Install Date :	N/R
Turbine Sump Construction :	N/R

Map Id: EK541
Direction: SSW
Distance: 0.837 mi., 4422 ft.
Elevation: 83 ft.
Relative: Higher

Site Name : 2523 PACIFIC TEXACO SHELL | TEXACO
63-232-0351
2523 PACIFIC AVE
TACOMA | Tacoma, WA

Database(s) : [ALL SITES - WA, CSCSL HWS - WA, ECHO, EPA LUST, EPA UST, FRS, HSL - WA, LUST - WA, RCRA_NONGEN, T 2 - WA, UST - WA, VCP - WA] ***(cont.)***

Envirosite ID: 50655608
EPA ID: N/R

UST - WA ***(cont.)***

Tank Status Date :	2006-10-11
Tank Install Date :	N/R
Tank Overfill Prevention :	Overfill Alarm

Compartments Details

Compartment Number :	1
Compartment Capacity :	10000
Substance Stored :	Unleaded Gasoline
Used Substance :	Motor Fuel for Vehicles
Ecy Region :	N/R

Tank Details

Tank Name :	3
Tank Status :	Removed
Install Date :	1978-01-10
Tank Upgrade Date :	1998-05-13
Tank Permanent Closure Date :	2006-11-14
Permit Expiration Date :	N/R
Tank Material :	Fiberglass Reinforced Plastic
Tank Construction :	Single Wall Tank
Tank Corrosion Protection :	Corrosion Resistant
Tank Manifold :	N/R
Tank Release Detection :	Automatic Tank Gauging
Tank Tightness Test :	Part of Automatic Tank Gauging (ATG) System
Tank Spill Prevention :	Single Wall Spill Bucket
Capacity Range :	10,000 to 19,999 Gallons
Actual Capacity :	10000
Pipe Material :	Fiberglass
Pipe Construction :	Double Wall Pipe
Pipe Corrosion Protection :	Corrosion Resistant
Tank SFC :	N/R
Dispenser SFC :	N/R
Primary Pipe Release Detection :	Automatic Line Leak Detector (ALLD)
Secondary Pipe Release Detection :	N/R
Pipe Pumping System :	Pressurized System
Pipe Install Date :	N/R
Turbine Sump Construction :	N/R
Tank Status Date :	2006-10-11
Tank Install Date :	N/R
Tank Overfill Prevention :	Overfill Alarm

Compartments Details

Compartment Number :	1
Compartment Capacity :	10000
Substance Stored :	Leaded Gasoline
Used Substance :	Motor Fuel for Vehicles

Map Id: EK541
Direction: SSW
Distance: 0.837 mi., 4422 ft.
Elevation: 83 ft.
Relative: Higher

Site Name : 2523 PACIFIC TEXACO SHELL | TEXACO
63-232-0351
2523 PACIFIC AVE
TACOMA | Tacoma, WA

Database(s) : [ALL SITES - WA, CSCSL HWS - WA, ECHO, EPA LUST, EPA UST, FRS, HSL - WA, LUST - WA, RCRA_NONGEN, T 2 - WA, UST - WA, VCP - WA] ***(cont.)***

Envirosite ID: 50655608
EPA ID: N/R

UST - WA ***(cont.)***

Ecy Region :	N/R

Tank Details

Tank Name :	4
Tank Status :	Removed
Install Date :	1964-12-31
Tank Upgrade Date :	N/R
Tank Permanent Closure Date :	N/R
Permit Expiration Date :	N/R
Tank Material :	Steel
Tank Construction :	Single Wall Tank
Tank Corrosion Protection :	N/R
Tank Manifold :	N/R
Tank Release Detection :	N/R
Tank Tightness Test :	N/R
Tank Spill Prevention :	N/R
Capacity Range :	111 TO 1,100 Gallons
Actual Capacity :	N/R
Pipe Material :	Steel
Pipe Construction :	N/R
Pipe Corrosion Protection :	N/R
Tank SFC :	N/R
Dispenser SFC :	N/R
Primary Pipe Release Detection :	N/R
Secondary Pipe Release Detection :	N/R
Pipe Pumping System :	N/R
Pipe Install Date :	N/R
Turbine Sump Construction :	N/R
Tank Status Date :	1996-08-06
Tank Install Date :	N/R
Tank Overfill Prevention :	N/R

Compartments Details

Compartment Number :	1
Compartment Capacity :	N/R
Substance Stored :	Used Oil/Waste Oil
Used Substance :	N/R
Ecy Region :	N/R

VCP - WA

Facility Name :	2523 Pacific Texaco Shell
Facility Address :	2523 PACIFIC AVE, TACOMA, 98402
County :	Pierce
Facility/Site ID :	47212644
Alternate Name :	TEXACO STATION 2523 PACIFIC AVE

Map Id: EK541
Direction: SSW
Distance: 0.837 mi., 4422 ft.
Elevation: 83 ft.
Relative: Higher

Site Name : 2523 PACIFIC TEXACO SHELL | TEXACO
63-232-0351
2523 PACIFIC AVE
TACOMA | Tacoma, WA

Database(s) : [ALL SITES - WA, CSCSL HWS - WA, ECHO, EPA LUST, EPA UST, FRS, HSL - WA, LUST - WA, RCRA_NONGEN, T 2 - WA, UST - WA, VCP - WA] ***(cont.)***

Envirosite ID: 50655608
EPA ID: N/R

VCP - WA ***(cont.)***

Program Name :	N/R
WRIA :	10
Legislative District :	27
Congressional District :	6
Ecology Region :	SWRO
Ecology Program Phone :	(360) 407-7224
Tribal Land :	N
Latitude :	47.238361
Longitude :	-122.43475
Last Date in Agency List :	2023-01-04

Facility/Site ID :	47212644
Alternate Name :	TEXACO 632320351
Program Name :	N/R
WRIA :	10
Legislative District :	27
Congressional District :	6
Ecology Region :	SWRO
Ecology Program Phone :	(360) 407-7224
Tribal Land :	N
Latitude :	47.238361
Longitude :	-122.43475
Last Date in Agency List :	2023-01-04

Facility/Site ID :	47212644
Alternate Name :	TEXACO STATION 632320351
Program Name :	N/R
WRIA :	10
Legislative District :	27
Congressional District :	6
Ecology Region :	SWRO
Ecology Program Phone :	(360) 407-7224
Tribal Land :	N
Latitude :	47.238361
Longitude :	-122.43475
Last Date in Agency List :	2023-01-04

Facility/Site ID :	47212644
Alternate Name :	N/R
Program Name :	N/R
WRIA :	10
Legislative District :	27
Congressional District :	6
Ecology Region :	SWRO
Ecology Program Phone :	(360) 407-7224
Tribal Land :	N
Latitude :	47.238361
Longitude :	-122.43475
Last Date in Agency List :	2023-01-04

Map Id: EK541
Direction: SSW
Distance: 0.837 mi., 4422 ft.
Elevation: 83 ft.
Relative: Higher

Site Name : 2523 PACIFIC TEXACO SHELL | TEXACO
63-232-0351
2523 PACIFIC AVE
TACOMA | Tacoma, WA

Database(s) : [ALL SITES - WA, CSCSL HWS - WA, ECHO, EPA LUST, EPA UST, FRS, HSL - WA, LUST - WA, RCRA_NONGEN, T 2 - WA, UST - WA, VCP - WA] ***(cont.)***

Envirosite ID: 50655608
EPA ID: N/R

VCP - WA ***(cont.)***

Program Details

Program :	HAZWASTE
Program ID :	WAD988503751
Interaction Type :	Voluntary Cleanup Sites
Interaction Type Description :	For a fee, Ecology staff will review an independent cleanup report(s) and provide a written decision about the adequacy of the cleanup actions taken and described in the report.
Status :	Active
Start Date :	2005-10-25
End Date :	N/R
SIC :	5541 - GASOLINE SERVICE STATIONS
NAICS :	N/R

Program :	HAZWASTE
Program ID :	WAD988503751
Interaction Type :	Voluntary Cleanup Sites
Interaction Type Description :	For a fee, Ecology staff will review an independent cleanup report(s) and provide a written decision about the adequacy of the cleanup actions taken and described in the report.
Status :	Active
Start Date :	2005-10-25
End Date :	N/R
SIC :	N/R
NAICS :	44719 - Other Gasoline Stations

Program :	HAZWASTE
Program ID :	WAD988503751
Interaction Type :	Voluntary Cleanup Sites
Interaction Type Description :	For a fee, Ecology staff will review an independent cleanup report(s) and provide a written decision about the adequacy of the cleanup actions taken and described in the report.
Status :	Active
Start Date :	2005-10-25
End Date :	N/R
SIC :	N/R
NAICS :	N/R

Map Id: 542
Direction: WSW
Distance: 0.838 mi., 4424 ft.
Elevation: 356 ft.
Relative: Higher

Site Name : SAINT JOSEPH MEDICAL CENTER | ST JOSEPH HOSPITAL | ST. JOSEPH MEDICAL CENTER
1717 S J ST | 1717 SOUTH J ST
TACOMA | Tacoma, WA

Database(s) : [ALL SITES - WA, BRS, CSCSL HWS - WA, ECHO, EPA LUST, FRS, HOSPITALS, HSL - WA, LUST - WA, MANIFEST EPA, RCRA_SQG, T 2 - WA]

Envirosite ID: 6533513
EPA ID: WAD071834287

ALL SITES - WA

Facility Name :	Saint Joseph Medical Center
Facility Address :	1717 S J ST, TACOMA, 98405
County :	Pierce

Facility/Site ID :	57178667
Alternate Name :	N/R
Program Name :	N/R
WRIA :	10
Legislative District :	27
Congressional District :	6
Ecology Region :	SWRO
Ecology Program Phone :	(360) 407-6734
Tribal Land :	N
Latitude :	47.245417
Longitude :	-122.449361
Last Date in Agency List :	2023-01-03

Facility/Site ID :	57178667
Alternate Name :	ST JOSEPH MEDICAL CENTER
Program Name :	N/R
WRIA :	10
Legislative District :	27
Congressional District :	6
Ecology Region :	SWRO
Ecology Program Phone :	(360) 407-7224
Tribal Land :	N
Latitude :	47.245417
Longitude :	-122.449361
Last Date in Agency List :	2023-01-03

Facility/Site ID :	57178667
Alternate Name :	N/R
Program Name :	N/R
WRIA :	10
Legislative District :	27
Congressional District :	6
Ecology Region :	SWRO
Ecology Program Phone :	(360) 407-6171
Tribal Land :	N
Latitude :	47.245417
Longitude :	-122.449361
Last Date in Agency List :	2023-01-03

Facility/Site ID :	57178667
Alternate Name :	N/R
Program Name :	N/R
WRIA :	10

Map Id: 542
Direction: WSW
Distance: 0.838 mi., 4424 ft.
Elevation: 356 ft.
Relative: Higher

Site Name : SAINT JOSEPH MEDICAL CENTER | ST JOSEPH HOSPITAL | ST. JOSEPH MEDICAL CENTER
1717 S J ST | 1717 SOUTH J ST
TACOMA | Tacoma, WA

Database(s) : [ALL SITES - WA, BRS, CSCSL HWS - WA, ECHO, EPA LUST, FRS, HOSPITALS, HSL - WA, LUST - WA, MANIFEST EPA, RCRA_SQG, T 2 - WA] ***(cont.)***

Envirosite ID: 6533513
EPA ID: WAD071834287

ALL SITES - WA ***(cont.)***

Legislative District :	27
Congressional District :	6
Ecology Region :	SWRO
Ecology Program Phone :	(360) 407-7224
Tribal Land :	N
Latitude :	47.245417
Longitude :	-122.449361
Last Date in Agency List :	2023-01-03

Facility/Site ID :	57178667
Alternate Name :	Saint Joseph Hospital
Program Name :	N/R
WRIA :	10
Legislative District :	27
Congressional District :	6
Ecology Region :	SWRO
Ecology Program Phone :	(360) 407-7224
Tribal Land :	N
Latitude :	47.245417
Longitude :	-122.449361
Last Date in Agency List :	2023-01-03

Facility/Site ID :	57178667
Alternate Name :	ST JOSEPH MEDICAL CENTER
Program Name :	N/R
WRIA :	10
Legislative District :	27
Congressional District :	6
Ecology Region :	SWRO
Ecology Program Phone :	(360) 407-6171
Tribal Land :	N
Latitude :	47.245417
Longitude :	-122.449361
Last Date in Agency List :	2023-01-03

Facility/Site ID :	57178667
Alternate Name :	N/R
Program Name :	N/R
WRIA :	10
Legislative District :	27
Congressional District :	6
Ecology Region :	SWRO
Ecology Program Phone :	(360) 407-6731
Tribal Land :	N
Latitude :	47.245417
Longitude :	-122.449361
Last Date in Agency List :	2023-01-03

Map Id: 542
Direction: WSW
Distance: 0.838 mi., 4424 ft.
Elevation: 356 ft.
Relative: Higher

Site Name : SAINT JOSEPH MEDICAL CENTER | ST JOSEPH HOSPITAL | ST. JOSEPH MEDICAL CENTER
1717 S J ST | 1717 SOUTH J ST
TACOMA | Tacoma, WA

Database(s) : [ALL SITES - WA, BRS, CSCSL HWS - WA, ECHO, EPA LUST, FRS, HOSPITALS, HSL - WA, LUST - WA, MANIFEST EPA, RCRA_SQG, T 2 - WA] ***(cont.)***

Envirosite ID: 6533513
EPA ID: WAD071834287

ALL SITES - WA ***(cont.)***

Program Details

Program :	TOXICS
Program ID :	5820
Interaction Type :	Emergency/Haz Chem Rpt TIER2
Interaction Type Description :	Businesses that store 10,000 pounds or more of a hazardous chemical or 500 pounds or less, depending on the chemical, of an extremely hazardous chemical on site at any one time must report annually. Reports are sent to the State Emergency Response Commission (represented by Ecology) Local Emergency Planning Committees, and local fire departments for emergency planning. (product, not waste)
Status :	Inactive
Start Date :	1989-01-01
End Date :	2004-06-21
SIC :	N/R
NAICS :	62211 - General Medical and Surgical Hospitals

Program :	TOXICS
Program ID :	5820
Interaction Type :	Emergency/Haz Chem Rpt TIER2
Interaction Type Description :	Businesses that store 10,000 pounds or more of a hazardous chemical or 500 pounds or less, depending on the chemical, of an extremely hazardous chemical on site at any one time must report annually. Reports are sent to the State Emergency Response Commission (represented by Ecology) Local Emergency Planning Committees, and local fire departments for emergency planning. (product, not waste)
Status :	Inactive
Start Date :	1989-01-01
End Date :	2004-06-21
SIC :	N/R
NAICS :	N/R

Program :	TOXICS
Program ID :	5820
Interaction Type :	Emergency/Haz Chem Rpt TIER2
Interaction Type Description :	Businesses that store 10,000 pounds or more of a hazardous chemical or 500 pounds or less, depending on the chemical, of an extremely hazardous chemical on site at any one time must report annually. Reports are sent to the State Emergency Response Commission (represented by Ecology) Local Emergency Planning Committees, and local fire departments for emergency planning. (product, not waste)
Status :	Inactive
Start Date :	1989-01-01
End Date :	2004-06-21

Map Id: 542
Direction: WSW
Distance: 0.838 mi., 4424 ft.
Elevation: 356 ft.
Relative: Higher

Site Name : SAINT JOSEPH MEDICAL CENTER | ST JOSEPH HOSPITAL | ST. JOSEPH MEDICAL CENTER
1717 S J ST | 1717 SOUTH J ST
TACOMA | Tacoma, WA

Database(s) : [ALL SITES - WA, BRS, CSCSL HWS - WA, ECHO, EPA LUST, FRS, HOSPITALS, HSL - WA, LUST - WA, MANIFEST EPA, RCRA_SQG, T 2 - WA] ***(cont.)***

Envirosite ID: 6533513
EPA ID: WAD071834287

ALL SITES - WA ***(cont.)***

SIC : 8062 - GENERAL MEDICAL AND SURGICAL HOSPITALS
NAICS : N/R

Program : TOXICS
Program ID : 5820
Interaction Type : LUST Facility

Interaction Type Description : A leaking underground tank cleanup site being cleaned up with Ecology oversight or review.

Status : Inactive
Start Date : 1994-07-25
End Date : 1994-07-25
SIC : 8062 - GENERAL MEDICAL AND SURGICAL HOSPITALS
NAICS : N/R

Program : TOXICS
Program ID : 5820
Interaction Type : LUST Facility

Interaction Type Description : A leaking underground tank cleanup site being cleaned up with Ecology oversight or review.

Status : Inactive
Start Date : 1994-07-25
End Date : 1994-07-25
SIC : N/R
NAICS : 62211 - General Medical and Surgical Hospitals

Program : TOXICS
Program ID : 5820
Interaction Type : LUST Facility

Interaction Type Description : A leaking underground tank cleanup site being cleaned up with Ecology oversight or review.

Status : Inactive
Start Date : 1994-07-25
End Date : 1994-07-25
SIC : N/R
NAICS : N/R

Program : TOXICS
Program ID : 5820
Interaction Type : Hazardous Waste Generator

Map Id: 542
Direction: WSW
Distance: 0.838 mi., 4424 ft.
Elevation: 356 ft.
Relative: Higher

Site Name : SAINT JOSEPH MEDICAL CENTER | ST JOSEPH HOSPITAL | ST. JOSEPH MEDICAL CENTER
1717 S J ST | 1717 SOUTH J ST
TACOMA | Tacoma, WA

Database(s) : [ALL SITES - WA, BRS, CSCSL HWS - WA, ECHO, EPA LUST, FRS, HOSPITALS, HSL - WA, LUST - WA, MANIFEST EPA, RCRA_SQG, T 2 - WA] ***(cont.)***

Envirosite ID: 6533513
EPA ID: WAD071834287

ALL SITES - WA ***(cont.)***

Interaction Type Description :	Facilities that generate any quantity of a dangerous waste. They may be classified as SQG, MQG, or LQG depending on hazardous waste generated for a given month.
Status :	Active
Start Date :	1986-07-01
End Date :	N/R
SIC :	N/R
NAICS :	N/R
Program :	TOXICS
Program ID :	5820
Interaction Type :	Underground Storage Tank
Interaction Type Description :	Any one or combination of tanks (including connecting underground pipes) that is used to contain regulated substances and has a tank volume of ten percent or more beneath the surface of the ground. This term does not include any of the exempt UST systems specified in WAC 173-360-110(2) or any piping connected thereto. See WAC 173-360
Status :	Active
Start Date :	2000-03-20
End Date :	N/R
SIC :	N/R
NAICS :	N/R
Program :	TOXICS
Program ID :	5820
Interaction Type :	Underground Storage Tank
Interaction Type Description :	Any one or combination of tanks (including connecting underground pipes) that is used to contain regulated substances and has a tank volume of ten percent or more beneath the surface of the ground. This term does not include any of the exempt UST systems specified in WAC 173-360-110(2) or any piping connected thereto. See WAC 173-360
Status :	Active
Start Date :	2000-03-20
End Date :	N/R
SIC :	8062 - GENERAL MEDICAL AND SURGICAL HOSPITALS
NAICS :	N/R
Program :	TOXICS
Program ID :	5820
Interaction Type :	Underground Storage Tank

Map Id: 542
Direction: WSW
Distance: 0.838 mi., 4424 ft.
Elevation: 356 ft.
Relative: Higher

Site Name : SAINT JOSEPH MEDICAL CENTER | ST JOSEPH HOSPITAL | ST. JOSEPH MEDICAL CENTER
1717 S J ST | 1717 SOUTH J ST
TACOMA | Tacoma, WA

Database(s) : [ALL SITES - WA, BRS, CSCSL HWS - WA, ECHO, EPA LUST, FRS, HOSPITALS, HSL - WA, LUST - WA, MANIFEST EPA, RCRA_SQG, T 2 - WA] ***(cont.)***

Envirosite ID: 6533513
EPA ID: WAD071834287

ALL SITES - WA ***(cont.)***

Interaction Type Description :	Any one or combination of tanks (including connecting underground pipes) that is used to contain regulated substances and has a tank volume of ten percent or more beneath the surface of the ground. This term does not include any of the exempt UST systems specified in WAC 173-360-110(2) or any piping connected thereto. See WAC 173-360
Status :	Active
Start Date :	2000-03-20
End Date :	N/R
SIC :	N/R
NAICS :	62211 - General Medical and Surgical Hospitals
Program :	TOXICS
Program ID :	5820
Interaction Type :	Hazardous Waste Generator
Interaction Type Description :	Facilities that generate any quantity of a dangerous waste. They may be classified as SQG, MQG, or LQG depending on hazardous waste generated for a given month.
Status :	Active
Start Date :	1986-07-01
End Date :	N/R
SIC :	N/R
NAICS :	62211 - General Medical and Surgical Hospitals
Program :	TOXICS
Program ID :	5820
Interaction Type :	Hazardous Waste Planner
Interaction Type Description :	Under Chapter 173-307 WAC, facilities that report under Section 313 of the Emergency Planning/Community Right-To-Know Act (EPCRA), or that generate more than 2,640 pounds of hazardous waste per year, must prepare Pollution Prevention Plans.
Status :	Active
Start Date :	2003-01-01
End Date :	N/R
SIC :	N/R
NAICS :	N/R

BRS

Facility Name :	SAINT JOSEPH MEDICAL CENTER
Facility Address :	1717 S J ST, TACOMA, WA 98405
County :	PIERCE

Map Id: 542
Direction: WSW
Distance: 0.838 mi., 4424 ft.
Elevation: 356 ft.
Relative: Higher

Site Name : SAINT JOSEPH MEDICAL CENTER | ST JOSEPH HOSPITAL | ST. JOSEPH MEDICAL CENTER
1717 S J ST | 1717 SOUTH J ST
TACOMA | Tacoma, WA

Database(s) : [ALL SITES - WA, BRS, CSCSL HWS - WA, ECHO, EPA LUST, FRS, HOSPITALS, HSL - WA, LUST - WA, MANIFEST EPA, RCRA_SQG, T 2 - WA] ***(cont.)***

Envirosite ID: 6533513
EPA ID: WAD071834287

BRS ***(cont.)***

Site Details

Date Form Received by Agency :	2012-02-28
EPA ID :	WAD071834287
Mailing Address :	PO BOX 2197, TACOMA, WA 98401
Contact :	MIKE ANDERSON
Contact Address :	1717 SOUTH J STREET, TACOMA, WA 98405
Contact Country :	US
Contact Telephone :	253-426-6929
Contact Email :	MIKEANDERSON@FHSHEALTH.ORG
EPA Region :	10
Land Type :	Private
Source Type :	Annual/Biennial Report updated with Notification
Classification :	Large Quantity Generator

Description :

Handlers that generate 1,000 kg or more of hazardous waste during any calendar month; or generate more than 1 kg of acutely hazardous waste during any calendar month; or generate more than 100 kg of any residue or contaminated soil, waste or other debris resulting from the cleanup of a spill, into or on any land or water, of acutely hazardous waste during any calendar month; or generate 1 kg or less of acutely hazardous waste during any calendar month, and accumulate more than 1 kg of acutely hazardous waste at any time; or generate 100 kg or less of any residue or contaminated soil, waste or other debris resulting from the cleanup of a spill, into or on any land or water, of acutely hazardous waste during any calendar month, and accumulated more than 100 kg of that material at any time.

Last Date in Agency List : 2023-01-23

Owner/Operator Summary

Owner/Operator Name :	FRANCISCAN HEALTH SYSTEM
Owner/Operator Address :	1149 MARKET ST., TACOMA, WA 98402
Owner/Operator Country :	US
Owner/Operator Telephone :	253-428-8560
Owner/Operator Email :	N/R
Owner/Operator Fax :	N/R
Legal Status :	Private
Owner/Operator Type :	Owner
Owner/Operator Start Date :	1996-06-20
Owner/Operator End Date :	N/R

Owner/Operator Name :	ST. JOSEPH MEDICAL CENTER
Owner/Operator Address :	1717 SOUTH J STREET, TACOMA, WA 98405-4933
Owner/Operator Country :	US
Owner/Operator Telephone :	253-426-6929
Owner/Operator Email :	N/R
Owner/Operator Fax :	N/R
Legal Status :	Private
Owner/Operator Type :	Operator
Owner/Operator Start Date :	1996-06-20

Map Id: 542
Direction: WSW
Distance: 0.838 mi., 4424 ft.
Elevation: 356 ft.
Relative: Higher

Site Name : SAINT JOSEPH MEDICAL CENTER | ST JOSEPH HOSPITAL | ST. JOSEPH MEDICAL CENTER
1717 S J ST | 1717 SOUTH J ST
TACOMA | Tacoma, WA

Database(s) : [ALL SITES - WA, BRS, CSCSL HWS - WA, ECHO, EPA LUST, FRS, HOSPITALS, HSL - WA, LUST - WA, MANIFEST EPA, RCRA_SQG, T 2 - WA] ***(cont.)***

Envirosite ID: 6533513
EPA ID: WAD071834287

BRS ***(cont.)***

Owner/Operator End Date : N/R

Waste Activity Monitoring

Details for this site have been truncated due to the large number of available details for this site within this dataset. For the complete details for this site, contact your Envirosite account representative for a complimentary site report containing all of the details available.

Report Cycle :	2011
Hazardous Waste Page Number :	1
Hazardous Waste Sub-Page Number :	1
BR Form :	GM
Waste Description :	FORMALDEHYDE
Primary NAICS :	62211 - General Medical and Surgical Hospitals
Source Code :	G22 - Laboratory analytical wastes (used chemicals from laboratory operations)
Form Code :	W219 - Other organic liquid (specify in comments)
Management Method :	H129 - Other treatment (specify in comments; not reportable as H071-H124)
Generation Tons :	4.616347
Managed Tons :	4.616347
Shipped Tons :	0
Received Tons :	0
Receiver ID :	N/R
Receiver State :	N/R
Shipper ID :	N/R
Shipper State :	N/R
Waste Minimization :	N - Waste minimization efforts were unsuccessful in reducing quantity and/or toxicity (please detail reasons in the Comments section)
Waste Code List :	U155
Waste Code Group :	U155 - 1,2-ETHANEDIAMINE, N,N-DIMETHYL-N'-2-PYRIDINYL-N'-(2-THIENYLMETHYL)- (OR) METHAPYRILENE
Waste Generation Type :	N/R

Report Cycle :	2011
Hazardous Waste Page Number :	10
Hazardous Waste Sub-Page Number :	1
BR Form :	GM
Waste Description :	OXIDIZING PHARMACUETICALS
Primary NAICS :	62211 - General Medical and Surgical Hospitals
Source Code :	G19 - Other one-time or intermittent processes (specify in comments)
Form Code :	W119 - Other inorganic liquid (specify in comments)

Map Id: 542
Direction: WSW
Distance: 0.838 mi., 4424 ft.
Elevation: 356 ft.
Relative: Higher

Site Name : SAINT JOSEPH MEDICAL CENTER | ST JOSEPH HOSPITAL | ST. JOSEPH MEDICAL CENTER
1717 S J ST | 1717 SOUTH J ST
TACOMA | Tacoma, WA

Database(s) : [ALL SITES - WA, BRS, CSCSL HWS - WA, ECHO, EPA LUST, FRS, HOSPITALS, HSL - WA, LUST - WA, MANIFEST EPA, RCRA_SQG, T 2 - WA] ***(cont.)***

Envirosite ID: 6533513
EPA ID: WAD071834287

BRS ***(cont.)***

Management Method :	H141 - The site receiving this waste stored/bulked and transferred the waste with no treatment or recovery (H010-H129), fuel blending (H061), or disposal (H131-H135) at that receiving site.
Generation Tons :	0.019
Managed Tons :	0
Shipped Tons :	0.019
Received Tons :	0
Receiver ID :	COD980591184
Receiver State :	CO
Shipper ID :	WAD071834287
Shipper State :	WA
Waste Minimization :	N - Waste minimization efforts were unsuccessful in reducing quantity and/or toxicity (please detail reasons in the Comments section)
Waste Code List :	D001, D007, D011
Waste Code Group :	TCMT - D004-D011 combinations
Waste Generation Type :	N/R
Report Cycle :	2011
Hazardous Waste Page Number :	11
Hazardous Waste Sub-Page Number :	1
BR Form :	GM
Waste Description :	MIHW-DUAL WASTE
Primary NAICS :	62211 - General Medical and Surgical Hospitals
Source Code :	G11 - Discarding off-specification, out-of-date, and/or unused chemicals or products
Form Code :	W409 - Other organic solids (specify in comments)
Management Method :	H040 - Incineration - thermal destruction other than use as a fuel (includes any preparation prior to burning)
Generation Tons :	0.394
Managed Tons :	0
Shipped Tons :	0.394
Received Tons :	0
Receiver ID :	TXD000838896
Receiver State :	TX
Shipper ID :	WAD071834287
Shipper State :	WA
Waste Minimization :	N - Waste minimization efforts were unsuccessful in reducing quantity and/or toxicity (please detail reasons in the Comments section)
Waste Code List :	D001, U080, U129, U154, U165, U205
Waste Code Group :	UMIX - U mixtures
Waste Generation Type :	N/R

Map Id: 542
Direction: WSW
Distance: 0.838 mi., 4424 ft.
Elevation: 356 ft.
Relative: Higher

Site Name : SAINT JOSEPH MEDICAL CENTER | ST JOSEPH HOSPITAL | ST. JOSEPH MEDICAL CENTER
1717 S J ST | 1717 SOUTH J ST
TACOMA | Tacoma, WA

Database(s) : [ALL SITES - WA, BRS, CSCSL HWS - WA, ECHO, EPA LUST, FRS, HOSPITALS, HSL - WA, LUST - WA, MANIFEST EPA, RCRA_SQG, T 2 - WA] ***(cont.)***

Envirosite ID: 6533513
EPA ID: WAD071834287

BRS ***(cont.)***

Report Cycle :	2011
Hazardous Waste Page Number :	12
Hazardous Waste Sub-Page Number :	1
BR Form :	GM
Waste Description :	CO-1 FLAMMABLE/TOXIC PHARMACUETICALS
Primary NAICS :	62211 - General Medical and Surgical Hospitals
Source Code :	G11 - Discarding off-specification, out-of-date, and/or unused chemicals or products
Form Code :	W409 - Other organic solids (specify in comments)
Management Method :	H141 - The site receiving this waste stored/bulked and transferred the waste with no treatment or recovery (H010-H129), fuel blending (H061), or disposal (H131-H135) at that receiving site.
Generation Tons :	4.739
Managed Tons :	0
Shipped Tons :	4.739
Received Tons :	0
Receiver ID :	COD980591184
Receiver State :	CO
Shipper ID :	WAD071834287
Shipper State :	WA
Waste Minimization :	N - Waste minimization efforts were unsuccessful in reducing quantity and/or toxicity (please detail reasons in the Comments section)
Waste Code List :	D001, P012, P075, U002, U010, U035
Waste Code Group :	U_PS - U and P mixtures
Waste Generation Type :	N/R

Report Cycle :	2011
Hazardous Waste Page Number :	13
Hazardous Waste Sub-Page Number :	1
BR Form :	GM
Waste Description :	CO5-MEDICINE INHALERS/FLAMMABLE
Primary NAICS :	62211 - General Medical and Surgical Hospitals
Source Code :	G19 - Other one-time or intermittent processes (specify in comments)
Form Code :	W801 - Compressed gases of any type
Management Method :	H141 - The site receiving this waste stored/bulked and transferred the waste with no treatment or recovery (H010-H129), fuel blending (H061), or disposal (H131-H135) at that receiving site.
Generation Tons :	0.189
Managed Tons :	0
Shipped Tons :	0.189
Received Tons :	0
Receiver ID :	COD980591184

Map Id: 542
Direction: WSW
Distance: 0.838 mi., 4424 ft.
Elevation: 356 ft.
Relative: Higher

Site Name : SAINT JOSEPH MEDICAL CENTER | ST JOSEPH HOSPITAL | ST. JOSEPH MEDICAL CENTER
1717 S J ST | 1717 SOUTH J ST
TACOMA | Tacoma, WA

Database(s) : [ALL SITES - WA, BRS, CSCSL HWS - WA, ECHO, EPA LUST, FRS, HOSPITALS, HSL - WA, LUST - WA, MANIFEST EPA, RCRA_SQG, T 2 - WA] ***(cont.)***

Envirosite ID: 6533513
EPA ID: WAD071834287

BRS ***(cont.)***

Receiver State :	CO
Shipper ID :	WAD071834287
Shipper State :	WA
Waste Minimization :	N - Waste minimization efforts were unsuccessful in reducing quantity and/or toxicity (please detail reasons in the Comments section)
Waste Code List :	D001
Waste Code Group :	D001 - IGNITABLE WASTE
Waste Generation Type :	N/R
Report Cycle :	2011
Hazardous Waste Page Number :	2
Hazardous Waste Sub-Page Number :	1
BR Form :	GM
Waste Description :	CHEMOTHERAPY DRUM - LOOSE PACK
Primary NAICS :	62211 - General Medical and Surgical Hospitals
Source Code :	G11 - Discarding off-specification, out-of-date, and/or unused chemicals or products
Form Code :	W204 - Concentrated halogenated/ non-halogenated solvent mixture
Management Method :	H141 - The site receiving this waste stored/bulked and transferred the waste with no treatment or recovery (H010-H129), fuel blending (H061), or disposal (H131-H135) at that receiving site.
Generation Tons :	3.6825
Managed Tons :	0
Shipped Tons :	3.6825
Received Tons :	0
Receiver ID :	WAD991281767
Receiver State :	WA
Shipper ID :	WAD071834287
Shipper State :	WA
Waste Minimization :	N - Waste minimization efforts were unsuccessful in reducing quantity and/or toxicity (please detail reasons in the Comments section)
Waste Code List :	D001, U010, U206
Waste Code Group :	UMIX - U mixtures
Waste Generation Type :	N/R
Report Cycle :	2011
Hazardous Waste Page Number :	3
Hazardous Waste Sub-Page Number :	1
BR Form :	GM
Waste Description :	DYE SOLUTION
Primary NAICS :	62211 - General Medical and Surgical Hospitals

Map Id: 542
Direction: WSW
Distance: 0.838 mi., 4424 ft.
Elevation: 356 ft.
Relative: Higher

Site Name : SAINT JOSEPH MEDICAL CENTER | ST JOSEPH HOSPITAL | ST. JOSEPH MEDICAL CENTER
1717 S J ST | 1717 SOUTH J ST
TACOMA | Tacoma, WA

Database(s) : [ALL SITES - WA, BRS, CSCSL HWS - WA, ECHO, EPA LUST, FRS, HOSPITALS, HSL - WA, LUST - WA, MANIFEST EPA, RCRA_SQG, T 2 - WA] ***(cont.)***

Envirosite ID: 6533513
EPA ID: WAD071834287

BRS ***(cont.)***

Source Code :	G22 - Laboratory analytical wastes (used chemicals from laboratory operations)
Form Code :	W219 - Other organic liquid (specify in comments)
Management Method :	H141 - The site receiving this waste stored/bulked and transferred the waste with no treatment or recovery (H010-H129), fuel blending (H061), or disposal (H131-H135) at that receiving site.
Generation Tons :	0.5165
Managed Tons :	0
Shipped Tons :	0.5165
Received Tons :	0
Receiver ID :	WAD991281767
Receiver State :	WA
Shipper ID :	WAD071834287
Shipper State :	WA
Waste Minimization :	N - Waste minimization efforts were unsuccessful in reducing quantity and/or toxicity (please detail reasons in the Comments section)
Waste Code List :	D001
Waste Code Group :	D001 - IGNITABLE WASTE
Waste Generation Type :	N/R
Report Cycle :	2011
Hazardous Waste Page Number :	4
Hazardous Waste Sub-Page Number :	1
BR Form :	GM
Waste Description :	FLAMMABLE LIQUIDS CLASS 3
Primary NAICS :	62211 - General Medical and Surgical Hospitals
Source Code :	G11 - Discarding off-specification, out-of-date, and/or unused chemicals or products
Form Code :	W001 - Lab packs from any source not containing acute hazardous waste
Management Method :	H141 - The site receiving this waste stored/bulked and transferred the waste with no treatment or recovery (H010-H129), fuel blending (H061), or disposal (H131-H135) at that receiving site.
Generation Tons :	0.0645
Managed Tons :	0
Shipped Tons :	0.0645
Received Tons :	0
Receiver ID :	WAD991281767
Receiver State :	WA
Shipper ID :	WAD071834287
Shipper State :	WA

Map Id: 542
Direction: WSW
Distance: 0.838 mi., 4424 ft.
Elevation: 356 ft.
Relative: Higher

Site Name : SAINT JOSEPH MEDICAL CENTER | ST JOSEPH HOSPITAL | ST. JOSEPH MEDICAL CENTER
1717 S J ST | 1717 SOUTH J ST
TACOMA | Tacoma, WA

Database(s) : [ALL SITES - WA, BRS, CSCSL HWS - WA, ECHO, EPA LUST, FRS, HOSPITALS, HSL - WA, LUST - WA, MANIFEST EPA, RCRA_SQG, T 2 - WA] ***(cont.)***

Envirosite ID: 6533513
EPA ID: WAD071834287

BRS ***(cont.)***

Waste Minimization :	N - Waste minimization efforts were unsuccessful in reducing quantity and/or toxicity (please detail reasons in the Comments section)
Waste Code List :	D001, U112
Waste Code Group :	U112 - ACETIC ACID, ETHYL ESTER (I) (OR) ETHYL ACETATE (I)
Waste Generation Type :	N/R
Report Cycle :	2011
Hazardous Waste Page Number :	5
Hazardous Waste Sub-Page Number :	1
BR Form :	GM
Waste Description :	ETHYLENE GLYCOL/ACID MIXTURE
Primary NAICS :	62211 - General Medical and Surgical Hospitals
Source Code :	G02 - Stripping and acid or caustic cleaning (using caustics to remove coatings or layers from parts or assemblies)
Form Code :	W105 - Acidic aqueous wastes less than 5% acid (diluted but pH <2)
Management Method :	H141 - The site receiving this waste stored/bulked and transferred the waste with no treatment or recovery (H010-H129), fuel blending (H061), or disposal (H131-H135) at that receiving site.
Generation Tons :	0.68805
Managed Tons :	0
Shipped Tons :	0.68805
Received Tons :	0
Receiver ID :	WAD991281767
Receiver State :	WA
Shipper ID :	WAD071834287
Shipper State :	WA
Waste Minimization :	N - Waste minimization efforts were unsuccessful in reducing quantity and/or toxicity (please detail reasons in the Comments section)
Waste Code List :	D002
Waste Code Group :	D002 - CORROSIVE WASTE
Waste Generation Type :	N/R
Report Cycle :	2011
Hazardous Waste Page Number :	6
Hazardous Waste Sub-Page Number :	1
BR Form :	GM
Waste Description :	CORROSIVE CLASS 8 LABPACK
Primary NAICS :	62211 - General Medical and Surgical Hospitals
Source Code :	G19 - Other one-time or intermittent processes (specify in comments)
Form Code :	W001 - Lab packs from any source not containing acute hazardous waste

Map Id: 542
Direction: WSW
Distance: 0.838 mi., 4424 ft.
Elevation: 356 ft.
Relative: Higher

Site Name : SAINT JOSEPH MEDICAL CENTER | ST JOSEPH HOSPITAL | ST. JOSEPH MEDICAL CENTER
1717 S J ST | 1717 SOUTH J ST
TACOMA | Tacoma, WA

Database(s) : [ALL SITES - WA, BRS, CSCSL HWS - WA, ECHO, EPA LUST, FRS, HOSPITALS, HSL - WA, LUST - WA, MANIFEST EPA, RCRA_SQG, T 2 - WA] ***(cont.)***

Envirosite ID: 6533513
EPA ID: WAD071834287

BRS ***(cont.)***

Management Method :	H141 - The site receiving this waste stored/bulked and transferred the waste with no treatment or recovery (H010-H129), fuel blending (H061), or disposal (H131-H135) at that receiving site.
Generation Tons :	0.0315
Managed Tons :	0
Shipped Tons :	0.0315
Received Tons :	0
Receiver ID :	WAD991281767
Receiver State :	WA
Shipper ID :	WAD071834287
Shipper State :	WA
Waste Minimization :	N - Waste minimization efforts were unsuccessful in reducing quantity and/or toxicity (please detail reasons in the Comments section)
Waste Code List :	D002
Waste Code Group :	D002 - CORROSIVE WASTE
Waste Generation Type :	N/R

CSCSL HWS - WA

Facility Name :	ST JOSEPH HOSPITAL
Facility Address :	1717 S J ST, TACOMA, 98405
County :	PIERCE

Site Details

Facility Site ID :	57178667
Site Status :	Cleanup Started
Cleanup Site ID :	9764
Region :	Southwest
Responsible Section :	Southwest
WARM Rank :	N/R
Is Brownfield? :	N/R
Is PSI? :	N/R
Current VCP :	N/R
Past VCP :	N/R
Institutional Control :	N/R
Latitude :	47.245417
Longitude :	-122.449361
Last Date in Agency List :	2023-03-07

Contaminants Details

Contaminant Name :	Petroleum-Diesel
Groundwater :	N/R
Surface Water :	N/R
Soil :	Remediated-Below

Map Id: 542
Direction: WSW
Distance: 0.838 mi., 4424 ft.
Elevation: 356 ft.
Relative: Higher

Site Name : SAINT JOSEPH MEDICAL CENTER | ST JOSEPH HOSPITAL | ST. JOSEPH MEDICAL CENTER
1717 S J ST | 1717 SOUTH J ST
TACOMA | Tacoma, WA

Database(s) : [ALL SITES - WA, BRS, CSCSL HWS - WA, ECHO, EPA LUST, FRS, HOSPITALS, HSL - WA, LUST - WA, MANIFEST EPA, RCRA_SQG, T 2 - WA] ***(cont.)***

Envirosite ID: 6533513
EPA ID: WAD071834287

CSCSL HWS - WA ***(cont.)***

Sediment :	N/R
Air :	N/R
Bedrock :	N/R

ECHO

Facility Name :	SAINT JOSEPH MEDICAL CENTER
Facility Address :	1717 S J ST, TACOMA, WA 98405
County :	PIERCE
Last Inspection Date :	2017-11-29
Registry ID :	110005325914
FIPS Code :	53053
EPA Region :	10
Inspection Count :	0
Last Inspection Days :	1831
Informal Count :	1
Last Informal Action Date :	2018-01-25
Formal Action Count :	0
Last Formal Action Date :	N/R
Total Penalties :	0
Penalty Count :	N/R
Last Penalty Date :	N/R
Last Penalty Amount :	N/R
QTRS IN NC :	0
Programs IN SNC :	0
Current Compliance Status :	No Violation Identified
Three-Year Compliance Status :	_____
Collection Method :	ADDRESS MATCHING-HOUSE NUMBER
Reference Point :	ENTRANCE POINT OF A FACILITY OR STATION
Accuracy Meters :	50
Derived Tribes :	Puyallup Tribe of the Puyallup Reservation - 1.1 mile(s), Puyallup Tribe of the Puyallup Reservation - 1.5 mile(s), Muckleshoot Indian Tribe - 11.6 mile(s), Muckleshoot Indian Tribe - 14.6 mile(s), Nisqually Indian Tribe - 16.9 mile(s), Squaxin Island Tribe of the Squaxin Island Reservation - 21.2 mile(s), Squaxin Island Tribe of the Squaxin Island Reservation - 23.1 mile(s)
Derived HUC :	17110019
Derived WBD :	171100190301
Derived STCTY FIPS :	53053
Derived Zip :	98405
Derived CD113 :	06
Derived CB2010 :	530530614003023
MYRTK Universe :	NNN
NPDES IDs :	N/R
CWA Permit Types :	N/R
CWA Compliance Tracking :	N/R
CWA NAICS :	N/R

Map Id: 542
Direction: WSW
Distance: 0.838 mi., 4424 ft.
Elevation: 356 ft.
Relative: Higher

Site Name : SAINT JOSEPH MEDICAL CENTER | ST JOSEPH HOSPITAL | ST. JOSEPH MEDICAL CENTER
1717 S J ST | 1717 SOUTH J ST
TACOMA | Tacoma, WA

Database(s) : [ALL SITES - WA, BRS, CSCSL HWS - WA, ECHO, EPA LUST, FRS, HOSPITALS, HSL - WA, LUST - WA, MANIFEST EPA, RCRA_SQG, T 2 - WA] ***(cont.)***

Envirosite ID: 6533513
EPA ID: WAD071834287

ECHO ***(cont.)***

CWA SICS :	N/R
CWA Inspection Count :	N/R
CWA Last Inspection Days :	N/R
CWA Informal Count :	N/R
CWA Formal Action Count :	N/R
CWA Last Formal Action Date :	N/R
CWA Penalties :	N/R
CWA Last Penalty Date :	N/R
CWA Last Penalty Amount :	N/R
CWA Quarters IN NC :	N/R
CWA Current Compliance Status :	N/R
CWA Current SNC Flag :	N
CWA 13 Quarters Compliance Status :	N/R
CWA 13 Quarters Effluent Exceedances:	N/R
CWA Three-Year QNCR Codes :	N/R
DFR URL :	Click here for hyperlink provided by the agency.
Facility SIC :	N/R
Facility NAICS :	48811 - Airport Operations, 622110 - General Medical and Surgical Hospitals
Facility Last Inspection EPA Date :	N/R
Facility Last Inspection State Date :	2017-11-29
Facility Last Formal Act EPA Date :	N/R
Facility Last Formal Act State Date :	N/R
Facility Last Informal Act EPA Date :	N/R
Facility Last Informal Act State Date:	2018-01-25
Facility Federal Agency :	N/R
TRI Reporter :	N/R
Facility Imp Water Flag :	N/R
Current SNC Flag :	N
Indian County Flag :	N
Federal Flag :	N/R
US Mexico Border Flag :	N/R
Chesapeak Bay Flag :	N/R
AIR Flag :	N
NPDES Flag :	N
SDWIS Flag :	N
RCRA Flag :	Y
TRI Flag :	N
GHG Flag :	N
Major Flag :	N/R
Active Flag :	Y
NAA Flag :	N
Latitude :	47.24598
Longitude :	-122.44888
Last Date in Agency List :	2023-01-16

EPA LUST

Facility Name :	ST JOSEPH HOSPITAL
Facility Address :	1717 S J ST, TACOMA, Washington 98405
County :	Pierce

Map Id: 542
Direction: WSW
Distance: 0.838 mi., 4424 ft.
Elevation: 356 ft.
Relative: Higher

Site Name : SAINT JOSEPH MEDICAL CENTER | ST JOSEPH HOSPITAL | ST. JOSEPH MEDICAL CENTER
1717 S J ST | 1717 SOUTH J ST
TACOMA | Tacoma, WA

Database(s) : [ALL SITES - WA, BRS, CSCSL HWS - WA, ECHO, EPA LUST, FRS, HOSPITALS, HSL - WA, LUST - WA, MANIFEST EPA, RCRA_SQG, T 2 - WA] ***(cont.)***

Envirosite ID: 6533513
EPA ID: WAD071834287

EPA LUST ***(cont.)***

Facility ID :	WA57178667
LUST ID :	WA9764
Reported Date :	N/R
Status :	Open
Substance :	Petroleum-Diesel
Closed With Residual Contamination (Tribal Only):	N/R
NFA_Letter (Tribal Only) :	N/R
Tribe (Tribal Only) :	N/R
EPA Region :	10
Estimated Population within 1500ft :	1971
Estimated Private Domestic Wells within 1500ft:	0
Within Source Water Protection Area (SPA):	No
SPA Public Water System and Facility ID:	N/R
SPA Water Type :	N/R
SPA Facility Type :	N/R
SPA HUC12 :	N/R
Within Groundwater Wellhead Protection Area (WHPA):	No
WHPA Public Water System and Facility ID:	N/R
WHPA Water Type :	N/R
WHPA Facility Type :	N/R
WHPA HUC12 :	N/R
Within Estimated 100-year Floodplain:	No
Latitude :	47.24542
Longitude :	-122.449359999999
Last Date in Agency List :	2023-01-30

FRS

Facility Name :	SAINT JOSEPH MEDICAL CENTER
Facility Address :	1717 S J ST, TACOMA, WA 98405
County :	PIERCE

Site Details

Registry ID :	110070719044
FRS Facility URL :	Click here for hyperlink provided by the agency.
Last Date in Agency List :	2023-02-13

Source Description

Map Id: 542
Direction: WSW
Distance: 0.838 mi., 4424 ft.
Elevation: 356 ft.
Relative: Higher

Site Name : SAINT JOSEPH MEDICAL CENTER | ST JOSEPH HOSPITAL | ST. JOSEPH MEDICAL CENTER
1717 S J ST | 1717 SOUTH J ST
TACOMA | Tacoma, WA

Database(s) : [ALL SITES - WA, BRS, CSCSL HWS - WA, ECHO, EPA LUST, FRS, HOSPITALS, HSL - WA, LUST - WA, MANIFEST EPA, RCRA_SQG, T 2 - WA] ***(cont.)***

Envirosite ID: 6533513
EPA ID: WAD071834287

FRS ***(cont.)***

Source Description :

All generators and treatment, storage, and disposal (TSD) facilities who handle hazardous waste are required to report to the EPA Administrator at least once every two years. The data collected is used to create the National Biennial Resource Conservation and Recovery Act (RCRA) Hazardous Waste Report. This data is processed within the RCRA Information (RCRAInfo) database.

FRS Environmental Interest
Source and System ID : RCRAINFO - WAD071834287

Site Details
Registry ID : 110005325914
FRS Facility URL : Click here for hyperlink provided by the agency.
Last Date in Agency List : 2023-02-13

Source Description
Source Description : RCRAInfo is EPA's comprehensive information system that supports the Resource Conservation and Recovery Act (RCRA) of 1976 and the Hazardous and Solid Waste Amendments (HSWA) of 1984 through the tracking of events and activities related to facilities that generate, transport, and treat, store, or dispose of hazardous waste. RCRAInfo allows RCRA program staff to track the notification, permit, compliance, and corrective action activities required under RCRA. RCRAInfo also supports generation of the National Hazardous Waste Biennial Report. All generators and treatment, storage, and disposal facilities who handle hazardous waste are required to report to the EPA Administrator at least once every two years to support creation of the Biennial Report.
The WA-FSIS provides a means to query and display data maintained by the Washington Department of Ecology. This system contains key information for each facility/site that is currently, or has been, of interest to the Air Quality, Dam Safety, Hazardous Waste, Toxics Cleanup, and Water Quality Programs.

Source Description :

The Emission Inventory System (EIS) maintains an inventory of large stationary sources and voluntarily-reported smaller sources of air point pollution emitters. It contains information about facility sites and their physical location, emission units, emission processes, release points, control approaches, and regulations. Facility inventory data are kept separate from the emissions data and have stable identifiers to improve continuity from year to year and to help identify duplicate or missing facilities.

Map Id: 542
Direction: WSW
Distance: 0.838 mi., 4424 ft.
Elevation: 356 ft.
Relative: Higher

Site Name : SAINT JOSEPH MEDICAL CENTER | ST JOSEPH HOSPITAL | ST. JOSEPH MEDICAL CENTER
1717 S J ST | 1717 SOUTH J ST
TACOMA | Tacoma, WA

Database(s) : [ALL SITES - WA, BRS, CSCSL HWS - WA, ECHO, EPA LUST, FRS, HOSPITALS, HSL - WA, LUST - WA, MANIFEST EPA, RCRA_SQG, T 2 - WA] ***(cont.)***

Envirosite ID: 6533513
EPA ID: WAD071834287

FRS ***(cont.)***

Source Description :

ICIS provides a database that, when complete, will contain enforcement and compliance information across most of EPA's programs. The vision for ICIS is to replace EPA's independent databases that contain enforcement data with a single repository for that information. Currently, ICIS contains all Federal Administrative and Judicial enforcement actions and a subset of the Permit Compliance System (PCS), which supports the National Pollutant Discharge Elimination System (NPDES). This information is maintained in ICIS by EPA in the Regional offices and at Headquarters. A future release of ICIS will completely replace PCS and will integrate that information with Federal actions already in the system. ICIS also has the capability to track other activities that support compliance and enforcement programs, including incident tracking, compliance assistance, and compliance monitoring.

FRS Environmental Interest

Source and System ID :	EIS - 12229411 ICIS - 6684194 RCRAINFO - WAD071834287 WA-FSIS - 57178667

HOSPITALS

Facility Name :	FRANCISCAN HEALTH ST JOSEPH MEDICAL CENTER
Facility Address :	1717 SOUTH J ST, TACOMA, WA 98405-4944
County :	PIERCE
ID Number :	0000698405
ST FIPS :	53
NAICS Code :	622110
NAICS Description :	GENERAL MEDICAL AND SURGICAL HOSPITALS
Type :	GENERAL ACUTE CARE
Status :	OPEN
State ID :	NOT AVAILABLE
Alt Name :	NOT AVAILABLE
Owner :	NON-PROFIT
Population :	366
TTL Staff :	N/R
Beds :	366.0
Trauma :	LEVEL II
Helipad :	Y
County Fips :	53053
Country :	USA
Telephone :	(253) 627-4101
Source Date :	2021-05-11
Val Date :	2020-04-06
Latitude :	47.245991
Longitude :	-122.448175
Last Date in Agency List :	2023-01-11

Map Id: 542
Direction: WSW
Distance: 0.838 mi., 4424 ft.
Elevation: 356 ft.
Relative: Higher

Site Name : SAINT JOSEPH MEDICAL CENTER | ST JOSEPH HOSPITAL | ST. JOSEPH MEDICAL CENTER
1717 S J ST | 1717 SOUTH J ST
TACOMA | Tacoma, WA

Database(s) : [ALL SITES - WA, BRS, CSCSL HWS - WA, ECHO, EPA LUST, FRS, HOSPITALS, HSL - WA, LUST - WA, MANIFEST EPA, RCRA_SQG, T 2 - WA] ***(cont.)***

Envirosite ID: 6533513
EPA ID: WAD071834287

HOSPITALS ***(cont.)***

Facility Name :	ST. JOSEPH MEDICAL CENTER
Facility Address :	1717 SOUTH J ST, TACOMA, WA 98405
County :	PIERCE
ID Number :	0000698405
ST FIPS :	53
NAICS Code :	622110
NAICS Description :	GENERAL MEDICAL AND SURGICAL HOSPITALS
Type :	GENERAL ACUTE CARE
Status :	OPEN
State ID :	32
Alt Name :	MARY BRIDGE CHILDREN'S HOSPITAL AND HEALTH CENTER
Owner :	NON-PROFIT
Population :	320
TTL Staff :	N/R
Beds :	320.0
Trauma :	LEVEL II
Helipad :	Y
County Fips :	53053
Country :	USA
Telephone :	(253) 627-4101
Source Date :	2020-08-09
Val Date :	2020-04-06
Latitude :	47.245991
Longitude :	-122.448175
Last Date in Agency List :	2022-10-11

HSL - WA

Facility Name :	ST JOSEPH HOSPITAL
Facility Address :	1717 S J St, Tacoma, 98405
County :	Pierce

Site Details

Facility Site ID :	57178667
Cleanup Site ID :	9764
Status :	Cleanup Started
Site Rank :	N/R
Alternative Site Name :	N/R
Region :	N/R
Resposbile Unit :	N/R
Institutional Control :	N/R
Current VCP :	N/R
Past VCP :	N/R
Latitude :	N/R
Longitude :	N/R
Agency Hyperlink :	Click here for hyperlink provided by the agency.
Last Date in Agency List :	2022-02-11

Map Id: 542
Direction: WSW
Distance: 0.838 mi., 4424 ft.
Elevation: 356 ft.
Relative: Higher

Site Name : SAINT JOSEPH MEDICAL CENTER | ST JOSEPH HOSPITAL | ST. JOSEPH MEDICAL CENTER
1717 S J ST | 1717 SOUTH J ST
TACOMA | Tacoma, WA

Database(s) : [ALL SITES - WA, BRS, CSCSL HWS - WA, ECHO, EPA LUST, FRS, HOSPITALS, HSL - WA, LUST - WA, MANIFEST EPA, RCRA_SQG, T 2 - WA] ***(cont.)***

Envirosite ID: 6533513
EPA ID: WAD071834287

HSL - WA ***(cont.)***

Facility Name :	ST JOSEPH HOSPITAL
Facility Address :	1717 S J ST, TACOMA, 98405
County :	Pierce

Site Details

Facility Site ID :	57178667
Cleanup Site ID :	9764
Status :	Cleanup Started
Site Rank :	N/R
Alternative Site Name :	Saint Joseph Hospital,Saint Joseph Medical Center,ST JOSEPH MEDICAL CENTER
Region :	Southwest
Resposbile Unit :	Southwest
Institutional Control :	N/R
Current VCP :	N/R
Past VCP :	N/R
Latitude :	47.245417
Longitude :	-122.449361
Agency Hyperlink :	Click here for hyperlink provided by the agency.
Last Date in Agency List :	2023-02-28

Contaminants

Contaminant Name :	Petroleum-Diesel
Ground water :	N/R
Surface water :	N/R
Soil :	Remediated-Below
Sediment :	N/R
Air :	N/R
Bedrock :	N/R

LUST - WA

Facility Name :	ST JOSEPH HOSPITAL
Facility Address :	1717 S J ST, TACOMA, 98405
County :	Pierce

Site Details

LUST Status Date :	1994-07-25
LUST Status Type :	LUST - Cleanup Started
Facility Site ID :	57178667
Cleanup Site ID :	9764
LUST ID :	3496
UST ID :	5820
Alternate Site Names :	Saint Joseph Hospital,Saint Joseph Medical Center,ST JOSEPH MEDICAL CENTER

Map Id: 542
Direction: WSW
Distance: 0.838 mi., 4424 ft.
Elevation: 356 ft.
Relative: Higher

Site Name : SAINT JOSEPH MEDICAL CENTER | ST JOSEPH HOSPITAL | ST. JOSEPH MEDICAL CENTER
1717 S J ST | 1717 SOUTH J ST
TACOMA | Tacoma, WA

Database(s) : [ALL SITES - WA, BRS, CSCSL HWS - WA, ECHO, EPA LUST, FRS, HOSPITALS, HSL - WA, LUST - WA, MANIFEST EPA, RCRA_SQG, T 2 - WA] ***(cont.)***

Envirosite ID: 6533513
EPA ID: WAD071834287

LUST - WA ***(cont.)***

Release Date :	1994-07-25
Process Type :	N/R
Responsible Unit :	Southwest
Region :	Southwest
Latitude :	47.245417
Longitude :	-122.449361
Last Date in Agency List :	2023-03-20

Contaminants

Contaminant Name :	Petroleum-Diesel
Ground Water :	N/R
Surface Water :	N/R
Soil :	Remediated-Below
Sediment :	N/R
Air :	N/R
Bedrock :	N/R

MANIFEST EPA

Manifest Details

Details for this site have been truncated due to the large number of available details for this site within this dataset. For the complete details for this site, contact your Envirosite account representative for a complimentary site report containing all of the details available.

Manifest Number :	000458419DAT
Shipped Date :	2022-10-17
Updated Date :	2022-10-24
Received Date :	2022-10-17
Status :	Signed
Generator ID :	WAD071834287
Generator Name :	RxW/St. Joseph's Med Ctr- Co-M
Generator Address :	1717 S J St,, Tacoma, WA 98405-4933
Generator Mailing :	1717 S J STREET,, TACOMA, WA 98401
Generator Contact :	N/R
Destination ID :	WAD020257945
Destination Name :	Burlington Environmental, LLC Tacoma Plant
Destination Mailing :	1701 East Alexander Avenue, Tacoma, WA 98421
Destination Address :	1701 East Alexander Avenue, Tacoma, WA 98421
Destination Contact :	N/R
Submission Type :	DataImage5Copy
Origin Type :	Service
Manifest Residue :	N
Rejection :	N
Last Date in Agency List :	2023-02-13

Map Id: 542
Direction: WSW
Distance: 0.838 mi., 4424 ft.
Elevation: 356 ft.
Relative: Higher

Site Name : SAINT JOSEPH MEDICAL CENTER | ST JOSEPH HOSPITAL | ST. JOSEPH MEDICAL CENTER
1717 S J ST | 1717 SOUTH J ST
TACOMA | Tacoma, WA

Database(s) : [ALL SITES - WA, BRS, CSCSL HWS - WA, ECHO, EPA LUST, FRS, HOSPITALS, HSL - WA, LUST - WA, MANIFEST EPA, RCRA_SQG, T 2 - WA] ***(cont.)***

Envirosite ID: 6533513
EPA ID: WAD071834287

MANIFEST EPA ***(cont.)***

Waste Details

Waste Line Number :	1
Is DOT Hazardous :	Y
DOT ID Number :	UN3248
DOT Information :	UN3248 WASTE MEDICINE, LIQUID, FLAMMABLE, TOXIC, N.O.S. (ISOPROPANOL, EPINEPHRINE) II 3 6.1
Non Waste Description :	N/R
Quantity :	120 Pounds
Quantity Tons, Acute, Non-Acute :	0.06, 0.06, 0
Quantity Kg, Acute, Non-Acute :	54.4218, 0
Management Method :	H141 - STORAGE, BULKING AND/OR TRANSFER OFF SITE
Is EPA Waste :	Y
Federal Code :	D001, D010, D024, P001, P042, PHRM
State Code :	N/R

Waste Line Number :	2
Is DOT Hazardous :	Y
DOT ID Number :	UN1992
DOT Information :	UN1992 WASTE FLAMMABLE LIQUIDS, TOXIC, N.O.S. (METHANOL, ETHYL ACETATE) II 3 6.1
Non Waste Description :	N/R
Quantity :	10 Pounds
Quantity Tons, Acute, Non-Acute :	0.005, 0, 0.005
Quantity Kg, Acute, Non-Acute :	0, 4.53515
Management Method :	H061 - FUEL BLENDING
Is EPA Waste :	Y
Federal Code :	D001, F003
State Code :	N/R

Manifest Details

Manifest Number :	000458296DAT
Shipped Date :	2022-10-07
Updated Date :	2022-10-17
Received Date :	2022-10-12
Status :	Signed
Generator ID :	WAD071834287
Generator Name :	RxW/St. Joseph's Med Ctr- Co-M
Generator Address :	1717 S J St,, Tacoma, WA 98405-4933
Generator Mailing :	1717 S J STREET,, TACOMA, WA 98401
Generator Contact :	N/R
Destination ID :	WAD020257945
Destination Name :	Burlington Environmental, LLC Tacoma Plant
Destination Mailing :	1701 East Alexander Avenue, Tacoma, WA 98421
Destination Address :	1701 East Alexander Avenue, Tacoma, WA 98421

Map Id: 542
Direction: WSW
Distance: 0.838 mi., 4424 ft.
Elevation: 356 ft.
Relative: Higher

Site Name : SAINT JOSEPH MEDICAL CENTER | ST JOSEPH HOSPITAL | ST. JOSEPH MEDICAL CENTER
1717 S J ST | 1717 SOUTH J ST
TACOMA | Tacoma, WA

Database(s) : [ALL SITES - WA, BRS, CSCSL HWS - WA, ECHO, EPA LUST, FRS, HOSPITALS, HSL - WA, LUST - WA, MANIFEST EPA, RCRA_SQG, T 2 - WA] ***(cont.)***

Envirosite ID: 6533513
EPA ID: WAD071834287

MANIFEST EPA ***(cont.)***

Destination Contact :	N/R
Submission Type :	DataImage5Copy
Origin Type :	Service
Manifest Residue :	N
Rejection :	N
Last Date in Agency List :	2023-02-13

Waste Details

Waste Line Number :	1
Is DOT Hazardous :	Y
DOT ID Number :	UN3248
DOT Information :	UN3248 WASTE MEDICINE, LIQUID, FLAMMABLE, TOXIC, N.O.S. (ISOPROPANOL, EPINEPHRINE) II 3 6.1
Non Waste Description :	N/R
Quantity :	221 Pounds
Quantity Tons, Acute, Non-Acute :	0.1105, 0.1105, 0
Quantity Kg, Acute, Non-Acute :	100.22682, 0
Management Method :	H141 - STORAGE, BULKING AND/OR TRANSFER OFF SITE
Is EPA Waste :	Y
Federal Code :	D001, D010, D024, P001, P042, PHRM
State Code :	N/R

Waste Line Number :	2
Is DOT Hazardous :	Y
DOT ID Number :	UN3248
DOT Information :	UN3248 WASTE MEDICINE, LIQUID, FLAMMABLE, TOXIC, N.O.S. (ISOPROPANOL, EPINEPHRINE) II 3 6.1
Non Waste Description :	N/R
Quantity :	110 Pounds
Quantity Tons, Acute, Non-Acute :	0.055, 0.055, 0
Quantity Kg, Acute, Non-Acute :	49.88665, 0
Management Method :	H141 - STORAGE, BULKING AND/OR TRANSFER OFF SITE
Is EPA Waste :	Y
Federal Code :	D001, D010, D024, P001, P042, PHRM
State Code :	N/R

Waste Line Number :	3
Is DOT Hazardous :	Y
DOT ID Number :	UN1992
DOT Information :	UN1992 WASTE FLAMMABLE LIQUIDS, TOXIC, N.O.S. (METHANOL, ETHYL ACETATE) II 3 6.1

Map Id: 542
Direction: WSW
Distance: 0.838 mi., 4424 ft.
Elevation: 356 ft.
Relative: Higher

Site Name : SAINT JOSEPH MEDICAL CENTER | ST JOSEPH HOSPITAL | ST. JOSEPH MEDICAL CENTER
1717 S J ST | 1717 SOUTH J ST
TACOMA | Tacoma, WA

Database(s) : [ALL SITES - WA, BRS, CSCSL HWS - WA, ECHO, EPA LUST, FRS, HOSPITALS, HSL - WA, LUST - WA, MANIFEST EPA, RCRA_SQG, T 2 - WA] ***(cont.)***

Envirosite ID: 6533513
EPA ID: WAD071834287

MANIFEST EPA ***(cont.)***

Non Waste Description :	N/R
Quantity :	15 Gallons
Quantity Tons, Acute, Non-Acute :	0.062552124, 0, 0.062552124
Quantity Kg, Acute, Non-Acute :	0, 56.736656
Management Method :	H061 - FUEL BLENDING
Is EPA Waste :	Y
Federal Code :	D001, F003
State Code :	N/R

Manifest Details

Manifest Number :	000458140DAT
Shipped Date :	2022-09-22
Updated Date :	2022-10-03
Received Date :	2022-09-22
Status :	Signed
Generator ID :	WAD071834287
Generator Name :	RxW/St. Joseph's Med Ctr- Co-M
Generator Address :	1717 S J St,, Tacoma, WA 98405-4933
Generator Mailing :	1717 S J STREET,, TACOMA, WA 98401
Generator Contact :	N/R
Destination ID :	WAD020257945
Destination Name :	Burlington Environmental, LLC Tacoma Plant
Destination Mailing :	1701 East Alexander Avenue, Tacoma, WA 98421
Destination Address :	1701 East Alexander Avenue, Tacoma, WA 98421
Destination Contact :	N/R
Submission Type :	DataImage5Copy
Origin Type :	Service
Manifest Residue :	N
Rejection :	N
Last Date in Agency List :	2023-02-13

Waste Details

Waste Line Number :	1
Is DOT Hazardous :	Y
DOT ID Number :	UN3248
DOT Information :	UN3248 WASTE MEDICINE, LIQUID, FLAMMABLE, TOXIC, N.O.S. (ISOPROPANOL, EPINEPHRINE) II 3 6.1
Non Waste Description :	N/R
Quantity :	600 Pounds
Quantity Tons, Acute, Non-Acute :	0.3, 0.3, 0
Quantity Kg, Acute, Non-Acute :	272.109, 0
Management Method :	H141 - STORAGE, BULKING AND/OR TRANSFER OFF SITE
Is EPA Waste :	Y
Federal Code :	D001, D010, D024, P001, P042, PHRM
State Code :	N/R

Map Id: 542
Direction: WSW
Distance: 0.838 mi., 4424 ft.
Elevation: 356 ft.
Relative: Higher

Site Name : SAINT JOSEPH MEDICAL CENTER | ST JOSEPH HOSPITAL | ST. JOSEPH MEDICAL CENTER
1717 S J ST | 1717 SOUTH J ST
TACOMA | Tacoma, WA

Database(s) : [ALL SITES - WA, BRS, CSCSL HWS - WA, ECHO, EPA LUST, FRS, HOSPITALS, HSL - WA, LUST - WA, MANIFEST EPA, RCRA_SQG, T 2 - WA] ***(cont.)***

Envirosite ID: 6533513
EPA ID: WAD071834287

MANIFEST EPA ***(cont.)***

Waste Line Number :	2
Is DOT Hazardous :	Y
DOT ID Number :	UN3248
DOT Information :	UN3248 WASTE MEDICINE, LIQUID, FLAMMABLE, TOXIC, N.O.S. (ISOPROPANOL, EPINEPHRINE) II 3 6.1
Non Waste Description :	N/R
Quantity :	300 Pounds
Quantity Tons, Acute, Non-Acute :	0.15, 0.15, 0
Quantity Kg, Acute, Non-Acute :	136.0545, 0
Management Method :	H141 - STORAGE, BULKING AND/OR TRANSFER OFF SITE
Is EPA Waste :	Y
Federal Code :	D001, D010, D024, P001, P042, PHRM
State Code :	N/R

Waste Line Number :	3
Is DOT Hazardous :	Y
DOT ID Number :	UN1992
DOT Information :	UN1992 WASTE FLAMMABLE LIQUIDS, TOXIC, N.O.S. (METHANOL, ETHYL ACETATE) II 3 6.1
Non Waste Description :	N/R
Quantity :	180 Pounds
Quantity Tons, Acute, Non-Acute :	0.09, 0, 0.09
Quantity Kg, Acute, Non-Acute :	0, 81.632706
Management Method :	H061 - FUEL BLENDING
Is EPA Waste :	Y
Federal Code :	D001, F003
State Code :	N/R

Waste Line Number :	4
Is DOT Hazardous :	Y
DOT ID Number :	UN1950
DOT Information :	UN1950 WASTE AEROSOLS 2.1 D001=100LBS
Non Waste Description :	N/R
Quantity :	30 Pounds
Quantity Tons, Acute, Non-Acute :	0.015, 0, 0.015
Quantity Kg, Acute, Non-Acute :	0, 13.60545
Management Method :	H141 - STORAGE, BULKING AND/OR TRANSFER OFF SITE
Is EPA Waste :	Y
Federal Code :	D001, PHRM
State Code :	N/R

Waste Line Number :	5
Is DOT Hazardous :	Y
DOT ID Number :	UN3248

Map Id: 542
Direction: WSW
Distance: 0.838 mi., 4424 ft.
Elevation: 356 ft.
Relative: Higher

Site Name : SAINT JOSEPH MEDICAL CENTER | ST JOSEPH HOSPITAL | ST. JOSEPH MEDICAL CENTER
1717 S J ST | 1717 SOUTH J ST
TACOMA | Tacoma, WA

Database(s) : [ALL SITES - WA, BRS, CSCSL HWS - WA, ECHO, EPA LUST, FRS, HOSPITALS, HSL - WA, LUST - WA, MANIFEST EPA, RCRA_SQG, T 2 - WA] ***(cont.)***

Envirosite ID: 6533513
EPA ID: WAD071834287

MANIFEST EPA ***(cont.)***

DOT Information :	UN3248 WASTE MEDICINE, LIQUID, FLAMMABLE, TOXIC, N.O.S. (ALCOHOLS) II 3 6.1
Non Waste Description :	N/R
Quantity :	250 Pounds
Quantity Tons, Acute, Non-Acute :	0.125, 0, 0.125
Quantity Kg, Acute, Non-Acute :	0, 113.37875
Management Method :	H141 - STORAGE, BULKING AND/OR TRANSFER OFF SITE
Is EPA Waste :	Y
Federal Code :	D001, PHRM
State Code :	WA - WT02

Manifest Details

Manifest Number :	000444362DAT
Shipped Date :	2022-08-25
Updated Date :	2022-09-06
Received Date :	2022-08-25
Status :	Signed
Generator ID :	WAD071834287
Generator Name :	RxW/St. Joseph's Med Ctr- Co-M
Generator Address :	1717 S J St,, Tacoma, WA 98405-4933
Generator Mailing :	1717 S J STREET,, TACOMA, WA 98401
Generator Contact :	N/R
Destination ID :	WAD020257945
Destination Name :	Burlington Environmental, LLC Tacoma Plant
Destination Mailing :	1701 East Alexander Avenue, Tacoma, WA 98421
Destination Address :	1701 East Alexander Avenue, Tacoma, WA 98421
Destination Contact :	N/R
Submission Type :	DataImage5Copy
Origin Type :	Service
Manifest Residue :	N
Rejection :	N
Last Date in Agency List :	2023-02-13

Waste Details

Waste Line Number :	1
Is DOT Hazardous :	Y
DOT ID Number :	UN1992
DOT Information :	UN1992 WASTE FLAMMABLE LIQUIDS, TOXIC, N.O.S. (METHANOL, ETHYL ACETATE) II 3 6.1
Non Waste Description :	N/R
Quantity :	29 Gallons
Quantity Tons, Acute, Non-Acute :	0.120934114, 0, 0.120934114
Quantity Kg, Acute, Non-Acute :	0, 109.69087
Management Method :	H061 - FUEL BLENDING
Is EPA Waste :	Y

Map Id: 542
Direction: WSW
Distance: 0.838 mi., 4424 ft.
Elevation: 356 ft.
Relative: Higher

Site Name : SAINT JOSEPH MEDICAL CENTER | ST JOSEPH HOSPITAL | ST. JOSEPH MEDICAL CENTER
1717 S J ST | 1717 SOUTH J ST
TACOMA | Tacoma, WA

Database(s) : [ALL SITES - WA, BRS, CSCSL HWS - WA, ECHO, EPA LUST, FRS, HOSPITALS, HSL - WA, LUST - WA, MANIFEST EPA, RCRA_SQG, T 2 - WA] ***(cont.)***

Envirosite ID: 6533513
EPA ID: WAD071834287

MANIFEST EPA ***(cont.)***

Federal Code :	D001, F003
State Code :	N/R

Manifest Details

Manifest Number :	000439119DAT
Shipped Date :	2022-08-02
Updated Date :	2022-08-15
Received Date :	2022-08-07
Status :	Signed
Generator ID :	WAD071834287
Generator Name :	RxW/St. Joseph's Med Ctr- Co-M
Generator Address :	1717 S J St,, Tacoma, WA 98405-4933
Generator Mailing :	1717 S J STREET,, TACOMA, WA 98401
Generator Contact :	N/R
Destination ID :	WAD020257945
Destination Name :	Burlington Environmental, LLC Tacoma Plant
Destination Mailing :	1701 East Alexander Avenue, Tacoma, WA 98421
Destination Address :	1701 East Alexander Avenue, Tacoma, WA 98421
Destination Contact :	N/R
Submission Type :	DataImage5Copy
Origin Type :	Service
Manifest Residue :	N
Rejection :	N
Last Date in Agency List :	2023-02-13

Waste Details

Waste Line Number :	1
Is DOT Hazardous :	Y
DOT ID Number :	UN3248
DOT Information :	UN3248 WASTE MEDICINE, LIQUID, FLAMMABLE, TOXIC, N.O.S. (ISOPROPANOL, EPINEPHRINE) II 3 6.1
Non Waste Description :	N/R
Quantity :	217 Pounds
Quantity Tons, Acute, Non-Acute :	0.1085, 0.1085, 0
Quantity Kg, Acute, Non-Acute :	98.41276, 0
Management Method :	H141 - STORAGE, BULKING AND/OR TRANSFER OFF SITE
Is EPA Waste :	Y
Federal Code :	D001, D010, D024, P001, P042, PHRM
State Code :	N/R

Waste Line Number :	2
Is DOT Hazardous :	Y
DOT ID Number :	UN1992

Map Id: 542
Direction: WSW
Distance: 0.838 mi., 4424 ft.
Elevation: 356 ft.
Relative: Higher

Site Name : SAINT JOSEPH MEDICAL CENTER | ST JOSEPH HOSPITAL | ST. JOSEPH MEDICAL CENTER
1717 S J ST | 1717 SOUTH J ST
TACOMA | Tacoma, WA

Database(s) : [ALL SITES - WA, BRS, CSCSL HWS - WA, ECHO, EPA LUST, FRS, HOSPITALS, HSL - WA, LUST - WA, MANIFEST EPA, RCRA_SQG, T 2 - WA] ***(cont.)***

Envirosite ID: 6533513
EPA ID: WAD071834287

MANIFEST EPA ***(cont.)***

DOT Information :	UN1992 WASTE FLAMMABLE LIQUIDS, TOXIC, N.O.S. (METHANOL, ETHYL ACETATE) II 3 6.1
Non Waste Description :	N/R
Quantity :	35 Gallons
Quantity Tons, Acute, Non-Acute :	0.14595497, 0, 0.14595497
Quantity Kg, Acute, Non-Acute :	0, 132.38554
Management Method :	H061 - FUEL BLENDING
Is EPA Waste :	Y
Federal Code :	D001, F003
State Code :	N/R

RCRA_SQG

Facility Name :	SAINT JOSEPH MEDICAL CENTER
Facility Address :	1717 S J ST, TACOMA, WA 98405
County :	PIERCE
Date Form Received by Agency :	2022-02-22
EPA ID :	WAD071834287
Mailing Address :	1717 S J ST, TACOMA, WA 98401
Contact :	JANIE RESOP
Contact Address :	1717 SOUTH J STREET, TACOMA, WA 98405
Contact Country :	US
Contact Telephone :	253-426-4213
Contact Email :	JANIELEITE@CHIFRANCISCAN.ORG
EPA Region :	10
Land Type :	Private
Source Type :	Notification
Classification :	Small Quantity Generator
Description :	Handlers that generate more than 100 and less than 1000 kilograms of hazardous waste during any calendar month and accumulate less than 6000 kg of hazardous waste at any time; or generate 100 kg or less of hazardous waste during any calendar month, and accumulate more than 1000 kg of hazardous waste at any time.
Last Date in Agency List :	2023-01-23

Owner/Operator Summary

Owner/Operator Name :	FRANCISCAN HEALTH SYSTEM
Owner/Operator Address :	1149 MARKET ST., TACOMA, WA 98402
Owner/Operator Country :	US
Owner/Operator Telephone :	253-428-8560
Owner/Operator Email :	N/R
Owner/Operator Fax :	N/R
Legal Status :	Private
Owner/Operator Type :	Owner

Map Id: 542
Direction: WSW
Distance: 0.838 mi., 4424 ft.
Elevation: 356 ft.
Relative: Higher

Site Name : SAINT JOSEPH MEDICAL CENTER | ST JOSEPH HOSPITAL | ST. JOSEPH MEDICAL CENTER
1717 S J ST | 1717 SOUTH J ST
TACOMA | Tacoma, WA

Database(s) : [ALL SITES - WA, BRS, CSCSL HWS - WA, ECHO, EPA LUST, FRS, HOSPITALS, HSL - WA, LUST - WA, MANIFEST EPA, RCRA_SQG, T 2 - WA] ***(cont.)***

Envirosite ID: 6533513
EPA ID: WAD071834287

RCRA_SQG ***(cont.)***

Owner/Operator Start Date :	1996-06-20
Owner/Operator End Date :	N/R
Owner/Operator Name :	FRANCISCAN HEALTH SYSTEM
Owner/Operator Address :	1149 MARKET ST, TACOMA, WA 98402
Owner/Operator Country :	US
Owner/Operator Telephone :	610-358-3950
Owner/Operator Email :	N/R
Owner/Operator Fax :	N/R
Legal Status :	Private
Owner/Operator Type :	Owner
Owner/Operator Start Date :	2017-12-31
Owner/Operator End Date :	N/R
Owner/Operator Name :	ST. JOSEPH MEDICAL CENTER
Owner/Operator Address :	1717 SOUTH J STREET, TACOMA, WA 98405
Owner/Operator Country :	US
Owner/Operator Telephone :	253-426-6929
Owner/Operator Email :	N/R
Owner/Operator Fax :	N/R
Legal Status :	Private
Owner/Operator Type :	Operator
Owner/Operator Start Date :	1996-06-20
Owner/Operator End Date :	N/R

Handler Activities Summary

U.S. Importer of Hazardous Waste :	N
Mixed Waste (Haz. and Radioactive) :	N/R
Recycler of Hazardous Waste :	N
Transporter of Hazardous Waste :	N
Treater, Storer or Disposer of HW :	N
Underground Injection Activity :	N
On-site Burner Exemption :	N
Furnace Exemption :	N
Used Oil Fuel Burner :	N
Used Oil Processor :	N
Used Oil Refiner :	N
Used Oil Fuel Marketer to Burner :	N
Used Oil Specification Marketer :	N
Used Oil Transfer Facility :	N
Used Oil Transporter :	N

Historical Generators

Map Id: 542
Direction: WSW
Distance: 0.838 mi., 4424 ft.
Elevation: 356 ft.
Relative: Higher

Site Name : SAINT JOSEPH MEDICAL CENTER | ST JOSEPH HOSPITAL | ST. JOSEPH MEDICAL CENTER
1717 S J ST | 1717 SOUTH J ST
TACOMA | Tacoma, WA

Database(s) : [ALL SITES - WA, BRS, CSCSL HWS - WA, ECHO, EPA LUST, FRS, HOSPITALS, HSL - WA, LUST - WA, MANIFEST EPA, RCRA_SQG, T 2 - WA] ***(cont.)***

Envirosite ID: 6533513
EPA ID: WAD071834287

RCRA_SQG ***(cont.)***

Details for this site have been truncated due to the large number of available details for this site within this dataset. For the complete details for this site, contact your Envirosite account representative for a complimentary site report containing all of the details available.

Date Form Received by Agency : 2021-02-01
Facility Name : SAINT JOSEPH MEDICAL CENTER
Classification : Small Quantity Generator

Date Form Received by Agency : 2020-03-05
Facility Name : SAINT JOSEPH MEDICAL CENTER
Classification : Small Quantity Generator

Date Form Received by Agency : 2019-01-23
Facility Name : SAINT JOSEPH MEDICAL CENTER
Classification : Small Quantity Generator

Date Form Received by Agency : 2018-02-20
Facility Name : SAINT JOSEPH MEDICAL CENTER
Classification : Small Quantity Generator

Date Form Received by Agency : 2017-02-09
Facility Name : SAINT JOSEPH MEDICAL CENTER
Classification : Small Quantity Generator

Date Form Received by Agency : 2016-03-07
Facility Name : SAINT JOSEPH MEDICAL CENTER
Classification : Small Quantity Generator

Date Form Received by Agency : 2016-02-29
Facility Name : SAINT JOSEPH MEDICAL CENTER
Classification : Small Quantity Generator

Date Form Received by Agency : 2015-02-27
Facility Name : SAINT JOSEPH MEDICAL CENTER
Classification : Small Quantity Generator

Date Form Received by Agency : 2014-02-20
Facility Name : SAINT JOSEPH MEDICAL CENTER
Classification : Small Quantity Generator

Date Form Received by Agency : 2013-02-12
Facility Name : SAINT JOSEPH MEDICAL CENTER

Map Id: 542
Direction: WSW
Distance: 0.838 mi., 4424 ft.
Elevation: 356 ft.
Relative: Higher

Site Name : SAINT JOSEPH MEDICAL CENTER | ST JOSEPH HOSPITAL | ST. JOSEPH MEDICAL CENTER
1717 S J ST | 1717 SOUTH J ST
TACOMA | Tacoma, WA

Database(s) : [ALL SITES - WA, BRS, CSCSL HWS - WA, ECHO, EPA LUST, FRS, HOSPITALS, HSL - WA, LUST - WA, MANIFEST EPA, RCRA_SQG, T 2 - WA] ***(cont.)***

Envirosite ID: 6533513
EPA ID: WAD071834287

RCRA_SQG ***(cont.)***

Classification : Small Quantity Generator

Hazardous Waste Summary
Waste Code / Name : D001 - IGNITABLE WASTE
D002 - CORROSIVE WASTE
D009 - MERCURY

Waste Code / Name : F003 - THE FOLLOWING SPENT NONHALOGENATED SOLVENTS: XYLENE, ACETONE, ETHYL ACETATE, ETHYL BENZENE, ETHYL ETHER, METHYL ISOBUTYL KETONE, N-BUTYL ALCOHOL, CYCLOHEXANONE, AND METHANOL; ALL SPENT SOLVENT MIXTURES/BLENDS CONTAINING, BEFORE USE, ONLY THE ABOVE SPENT NONHALOGENATED SOLVENTS; AND ALL SPENT SOLVENT MIXTURES/BLENDS CONTAINING, BEFORE USE, ONE OR MORE OF THE ABOVE NONHALOGENATED SOLVENTS, AND A TOTAL OF TEN PERCENT OR MORE (BY VOLUME) OF ONE OR MORE OF THOSE SOLVENTS LISTED IN F001, F002, F004, AND F005; AND STILL BOTTOMS FROM THE RECOVERY OF THESE SPENT SOLVENTS AND SPENT SOLVENT MIXTURES.
WT02 - Washington State Dangerous Toxic Waste with a toxic constituents concentration greater than or equal to 0.001% and less than 1.0%, determined by biological testing methods or a book designation procedure.

Notices of Violations Summary
Date of Violation : 2017-11-29
Date Achieved Compliance : 2018-07-05
Regulation Violated : Y
Area of Violation : Generators - Pre-transport
Enforcement Action : WRITTEN INFORMAL
Enforcement Action Date : 2018-01-25
Enf. Disposition Status : N/R
Enf. Disp. Status Date : N/R
Violation Lead Agency : State
Enforcement Lead Agency : State
Proposed Penalty Amount : N/R
Final Penalty Amount : N/R
Paid Penalty Amount : N/R

Date of Violation : 2017-11-29
Date Achieved Compliance : 2018-07-05
Regulation Violated : Y
Area of Violation : Universal Waste - Small Quantity Handlers
Enforcement Action : WRITTEN INFORMAL
Enforcement Action Date : 2018-01-25
Enf. Disposition Status : N/R
Enf. Disp. Status Date : N/R
Violation Lead Agency : State

Map Id: 542
Direction: WSW
Distance: 0.838 mi., 4424 ft.
Elevation: 356 ft.
Relative: Higher

Site Name : SAINT JOSEPH MEDICAL CENTER | ST JOSEPH HOSPITAL | ST. JOSEPH MEDICAL CENTER
1717 S J ST | 1717 SOUTH J ST
TACOMA | Tacoma, WA

Database(s) : [ALL SITES - WA, BRS, CSCSL HWS - WA, ECHO, EPA LUST, FRS, HOSPITALS, HSL - WA, LUST - WA, MANIFEST EPA, RCRA_SQG, T 2 - WA] ***(cont.)***

Envirosite ID: 6533513
EPA ID: WAD071834287

RCRA_SQG ***(cont.)***

Enforcement Lead Agency :	State
Proposed Penalty Amount :	N/R
Final Penalty Amount :	N/R
Paid Penalty Amount :	N/R

Date of Violation :	2017-11-29
Date Achieved Compliance :	2018-07-05
Regulation Violated :	Y
Area of Violation :	Generators - General
Enforcement Action :	WRITTEN INFORMAL
Enforcement Action Date :	2018-01-25
Enf. Disposition Status :	N/R
Enf. Disp. Status Date :	N/R
Violation Lead Agency :	State
Enforcement Lead Agency :	State
Proposed Penalty Amount :	N/R
Final Penalty Amount :	N/R
Paid Penalty Amount :	N/R

Date of Violation :	2011-10-24
Date Achieved Compliance :	2012-09-28
Regulation Violated :	Y
Area of Violation :	TSD - General Facility Standards
Enforcement Action :	WRITTEN INFORMAL
Enforcement Action Date :	2012-02-02
Enf. Disposition Status :	N/R
Enf. Disp. Status Date :	N/R
Violation Lead Agency :	State
Enforcement Lead Agency :	State
Proposed Penalty Amount :	N/R
Final Penalty Amount :	N/R
Paid Penalty Amount :	N/R

Date of Violation :	2011-10-24
Date Achieved Compliance :	2012-02-02
Regulation Violated :	Y
Area of Violation :	Universal Waste - Small Quantity Handlers
Enforcement Action :	WRITTEN INFORMAL
Enforcement Action Date :	2012-02-02
Enf. Disposition Status :	N/R
Enf. Disp. Status Date :	N/R
Violation Lead Agency :	State
Enforcement Lead Agency :	State
Proposed Penalty Amount :	N/R
Final Penalty Amount :	N/R
Paid Penalty Amount :	N/R

Map Id: 542
Direction: WSW
Distance: 0.838 mi., 4424 ft.
Elevation: 356 ft.
Relative: Higher

Site Name : SAINT JOSEPH MEDICAL CENTER | ST JOSEPH HOSPITAL | ST. JOSEPH MEDICAL CENTER
1717 S J ST | 1717 SOUTH J ST
TACOMA | Tacoma, WA

Database(s) : [ALL SITES - WA, BRS, CSCSL HWS - WA, ECHO, EPA LUST, FRS, HOSPITALS, HSL - WA, LUST - WA, MANIFEST EPA, RCRA_SQG, T 2 - WA] ***(cont.)***

Envirosite ID: 6533513
EPA ID: WAD071834287

RCRA_SQG ***(cont.)***

Date of Violation :	2011-10-24
Date Achieved Compliance :	2012-02-02
Regulation Violated :	Y
Area of Violation :	Generators - Records/Reporting
Enforcement Action :	WRITTEN INFORMAL
Enforcement Action Date :	2012-02-02
Enf. Disposition Status :	N/R
Enf. Disp. Status Date :	N/R
Violation Lead Agency :	State
Enforcement Lead Agency :	State
Proposed Penalty Amount :	N/R
Final Penalty Amount :	N/R
Paid Penalty Amount :	N/R

Date of Violation :	2011-10-24
Date Achieved Compliance :	2012-02-02
Regulation Violated :	Y
Area of Violation :	Generators - Pre-transport
Enforcement Action :	WRITTEN INFORMAL
Enforcement Action Date :	2012-02-02
Enf. Disposition Status :	N/R
Enf. Disp. Status Date :	N/R
Violation Lead Agency :	State
Enforcement Lead Agency :	State
Proposed Penalty Amount :	N/R
Final Penalty Amount :	N/R
Paid Penalty Amount :	N/R

Date of Violation :	2011-10-24
Date Achieved Compliance :	2012-02-02
Regulation Violated :	Y
Area of Violation :	Generators - Manifest
Enforcement Action :	WRITTEN INFORMAL
Enforcement Action Date :	2012-02-02
Enf. Disposition Status :	N/R
Enf. Disp. Status Date :	N/R
Violation Lead Agency :	State
Enforcement Lead Agency :	State
Proposed Penalty Amount :	N/R
Final Penalty Amount :	N/R
Paid Penalty Amount :	N/R

Date of Violation :	2011-10-24
Date Achieved Compliance :	2012-02-02
Regulation Violated :	Y
Area of Violation :	TSD IS-Preparedness and Prevention
Enforcement Action :	WRITTEN INFORMAL
Enforcement Action Date :	2012-02-02

Map Id: 542
Direction: WSW
Distance: 0.838 mi., 4424 ft.
Elevation: 356 ft.
Relative: Higher

Site Name : SAINT JOSEPH MEDICAL CENTER | ST JOSEPH HOSPITAL | ST. JOSEPH MEDICAL CENTER
1717 S J ST | 1717 SOUTH J ST
TACOMA | Tacoma, WA

Database(s) : [ALL SITES - WA, BRS, CSCSL HWS - WA, ECHO, EPA LUST, FRS, HOSPITALS, HSL - WA, LUST - WA, MANIFEST EPA, RCRA_SQG, T 2 - WA] ***(cont.)***

Envirosite ID: 6533513
EPA ID: WAD071834287

RCRA_SQG ***(cont.)***

Enf. Disposition Status :	N/R
Enf. Disp. Status Date :	N/R
Violation Lead Agency :	State
Enforcement Lead Agency :	State
Proposed Penalty Amount :	N/R
Final Penalty Amount :	N/R
Paid Penalty Amount :	N/R

Date of Violation :	2005-08-16
Date Achieved Compliance :	2005-10-28
Regulation Violated :	Y
Area of Violation :	Generators - General
Enforcement Action :	WRITTEN INFORMAL
Enforcement Action Date :	2005-08-23
Enf. Disposition Status :	N/R
Enf. Disp. Status Date :	N/R
Violation Lead Agency :	State
Enforcement Lead Agency :	State
Proposed Penalty Amount :	N/R
Final Penalty Amount :	N/R
Paid Penalty Amount :	N/R

Evaluation Action Summary

Evaluation Date :	2017-11-29
Evaluation :	COMPLIANCE EVALUATION INSPECTION ON-SITE
Area of Violation :	Generators - Pre-transport
Date Achieved Compliance :	2018-07-05
Evaluation Lead Agency :	State

Evaluation Date :	2017-11-29
Evaluation :	COMPLIANCE EVALUATION INSPECTION ON-SITE
Area of Violation :	Universal Waste - Small Quantity Handlers
Date Achieved Compliance :	2018-07-05
Evaluation Lead Agency :	State

Evaluation Date :	2017-11-29
Evaluation :	COMPLIANCE EVALUATION INSPECTION ON-SITE
Area of Violation :	Generators - General
Date Achieved Compliance :	2018-07-05
Evaluation Lead Agency :	State

Evaluation Date :	2011-10-24
Evaluation :	COMPLIANCE EVALUATION INSPECTION ON-SITE
Area of Violation :	Universal Waste - Small Quantity Handlers
Date Achieved Compliance :	2012-02-02

Map Id: 542
Direction: WSW
Distance: 0.838 mi., 4424 ft.
Elevation: 356 ft.
Relative: Higher

Site Name : SAINT JOSEPH MEDICAL CENTER | ST JOSEPH HOSPITAL | ST. JOSEPH MEDICAL CENTER
1717 S J ST | 1717 SOUTH J ST
TACOMA | Tacoma, WA

Database(s) : [ALL SITES - WA, BRS, CSCSL HWS - WA, ECHO, EPA LUST, FRS, HOSPITALS, HSL - WA, LUST - WA, MANIFEST EPA, RCRA_SQG, T 2 - WA] ***(cont.)***

Envirosite ID: 6533513
EPA ID: WAD071834287

RCRA_SQG ***(cont.)***

Evaluation Lead Agency :	State
Evaluation Date :	2011-10-24
Evaluation :	COMPLIANCE EVALUATION INSPECTION ON-SITE
Area of Violation :	Generators - Records/Reporting
Date Achieved Compliance :	2012-02-02
Evaluation Lead Agency :	State
Evaluation Date :	2011-10-24
Evaluation :	COMPLIANCE EVALUATION INSPECTION ON-SITE
Area of Violation :	Generators - Pre-transport
Date Achieved Compliance :	2012-02-02
Evaluation Lead Agency :	State
Evaluation Date :	2011-10-24
Evaluation :	COMPLIANCE EVALUATION INSPECTION ON-SITE
Area of Violation :	Generators - Manifest
Date Achieved Compliance :	2012-02-02
Evaluation Lead Agency :	State
Evaluation Date :	2011-10-24
Evaluation :	COMPLIANCE EVALUATION INSPECTION ON-SITE
Area of Violation :	TSD IS-Preparedness and Prevention
Date Achieved Compliance :	2012-02-02
Evaluation Lead Agency :	State
Evaluation Date :	2011-10-24
Evaluation :	COMPLIANCE EVALUATION INSPECTION ON-SITE
Area of Violation :	TSD - General Facility Standards
Date Achieved Compliance :	2012-09-28
Evaluation Lead Agency :	State
Evaluation Date :	2005-08-16
Evaluation :	COMPLIANCE EVALUATION INSPECTION ON-SITE
Area of Violation :	TSD IS-Preparedness and Prevention
Date Achieved Compliance :	2005-08-19
Evaluation Lead Agency :	State

T 2 - WA

Facility Name :	Saint Joseph Medical Center
Facility Address :	1717 S J ST, TACOMA, 98405
County :	Pierce

Map Id: 542
Direction: WSW
Distance: 0.838 mi., 4424 ft.
Elevation: 356 ft.
Relative: Higher

Site Name : SAINT JOSEPH MEDICAL CENTER | ST JOSEPH HOSPITAL | ST. JOSEPH MEDICAL CENTER
1717 S J ST | 1717 SOUTH J ST
TACOMA | Tacoma, WA

Database(s) : [ALL SITES - WA, BRS, CSCSL HWS - WA, ECHO, EPA LUST, FRS, HOSPITALS, HSL - WA, LUST - WA, MANIFEST EPA, RCRA_SQG, T 2 - WA] ***(cont.)***

Envirosite ID: 6533513
EPA ID: WAD071834287

T 2 - WA ***(cont.)***

Facility/Site ID :	57178667
Alternate Name :	N/R
Program Name :	N/R
WRIA :	10
Legislative District :	27
Congressional District :	6
Ecology Region :	SWRO
Ecology Program Phone :	(360) 407-6171
Tribal Land :	N
Latitude :	47.245417
Longitude :	-122.449361
Last Date in Agency List :	2023-01-04

Facility/Site ID :	57178667
Alternate Name :	ST JOSEPH MEDICAL CENTER
Program Name :	N/R
WRIA :	10
Legislative District :	27
Congressional District :	6
Ecology Region :	SWRO
Ecology Program Phone :	(360) 407-6171
Tribal Land :	N
Latitude :	47.245417
Longitude :	-122.449361
Last Date in Agency List :	2023-01-04

Program Details

Program :	TOXICS
Interaction Type :	Emergency/Haz Chem Rpt TIER2
Interaction Type Description :	Businesses that store 10,000 pounds or more of a hazardous chemical or 500 pounds or less, depending on the chemical, of an extremely hazardous chemical on site at any one time must report annually. Reports are sent to the State Emergency Response Commission (represented by Ecology) Local Emergency Planning Committees, and local fire departments for emergency planning. (product, not waste)
Status :	Inactive
Start Date :	1989-01-01
End Date :	2004-06-21
SIC :	N/R
NAICS :	62211 - General Medical and Surgical Hospitals

Program :	TOXICS
Interaction Type :	Emergency/Haz Chem Rpt TIER2

Map Id: 542
Direction: WSW
Distance: 0.838 mi., 4424 ft.
Elevation: 356 ft.
Relative: Higher

Site Name : SAINT JOSEPH MEDICAL CENTER | ST JOSEPH HOSPITAL | ST. JOSEPH MEDICAL CENTER
1717 S J ST | 1717 SOUTH J ST
TACOMA | Tacoma, WA

Database(s) : [ALL SITES - WA, BRS, CSCSL HWS - WA, ECHO, EPA LUST, FRS, HOSPITALS, HSL - WA, LUST - WA, MANIFEST EPA, RCRA_SQG, T 2 - WA] ***(cont.)***

Envirosite ID: 6533513
EPA ID: WAD071834287

T 2 - WA ***(cont.)***

Interaction Type Description :	Businesses that store 10,000 pounds or more of a hazardous chemical or 500 pounds or less, depending on the chemical, of an extremely hazardous chemical on site at any one time must report annually. Reports are sent to the State Emergency Response Commission (represented by Ecology) Local Emergency Planning Committees, and local fire departments for emergency planning. (product, not waste)
Status :	Inactive
Start Date :	1989-01-01
End Date :	2004-06-21
SIC :	N/R
NAICS :	N/R
Program :	TOXICS
Interaction Type :	Emergency/Haz Chem Rpt TIER2
Interaction Type Description :	Businesses that store 10,000 pounds or more of a hazardous chemical or 500 pounds or less, depending on the chemical, of an extremely hazardous chemical on site at any one time must report annually. Reports are sent to the State Emergency Response Commission (represented by Ecology) Local Emergency Planning Committees, and local fire departments for emergency planning. (product, not waste)
Status :	Inactive
Start Date :	1989-01-01
End Date :	2004-06-21
SIC :	8062 - GENERAL MEDICAL AND SURGICAL HOSPITALS
NAICS :	N/R

Map Id: EK543
Direction: SSW
Distance: 0.838 mi., 4426 ft.
Elevation: 81 ft.
Relative: Higher

Site Name : MCMACKEN PROPERTY SOUND TRANSIT TACOMA | SOUND TRANSIT TACOMA
115 S 26TH ST
TACOMA, WA 98402

Database(s) : [ALL SITES - WA, BRS, CSCSL HWS - WA, ECHO, FRS, HSL - WA, RCRA_NONGEN, VCP - WA]

Envirosite ID: 50655404
EPA ID: N/R

ALL SITES - WA

Facility Name :	McMacken Property Sound Transit Tacoma
Facility Address :	115 S 26TH ST, TACOMA, 98402
County :	Pierce

Map Id: EK543
Direction: SSW
Distance: 0.838 mi., 4426 ft.
Elevation: 81 ft.
Relative: Higher

Site Name : MCMACKEN PROPERTY SOUND TRANSIT
TACOMA | SOUND TRANSIT TACOMA
115 S 26TH ST
TACOMA, WA 98402

Database(s) : [ALL SITES - WA, BRS, CSCSL HWS - WA, ECHO, FRS, HSL - WA, RCRA_NONGEN, VCP - WA] ***(cont.)***

Envirosite ID: 50655404
EPA ID: N/R

ALL SITES - WA ***(cont.)***

Facility/Site ID :	7912006
Alternate Name :	N/R
Program Name :	N/R
WRIA :	10
Legislative District :	27
Congressional District :	6
Ecology Region :	SWRO
Ecology Program Phone :	(360) 407-6734
Tribal Land :	N
Latitude :	47.238296
Longitude :	-122.434087
Last Date in Agency List :	2023-01-03

Facility/Site ID :	7912006
Alternate Name :	N/R
Program Name :	N/R
WRIA :	10
Legislative District :	27
Congressional District :	6
Ecology Region :	SWRO
Ecology Program Phone :	(360) 407-7224
Tribal Land :	N
Latitude :	47.238296
Longitude :	-122.434087
Last Date in Agency List :	2023-01-03

Program Details

Program :	HAZWASTE
Program ID :	WAH000026291
Interaction Type :	Haz Waste Management Activity
Interaction Type Description :	Facilities that are required to have a RCRA Site ID# but who do not generate and/or manage hazardous waste (XQG generator status). This includes transporters, used oil recyclers, and dangerous waste fuel marketers and burners.
Status :	Inactive
Start Date :	2009-12-31
End Date :	2014-12-31
SIC :	N/R
NAICS :	N/R

Program :	HAZWASTE
Program ID :	WAH000026291
Interaction Type :	Haz Waste Management Activity

Map Id: EK543
Direction: SSW
Distance: 0.838 mi., 4426 ft.
Elevation: 81 ft.
Relative: Higher

Site Name : MCMACKEN PROPERTY SOUND TRANSIT
TACOMA | SOUND TRANSIT TACOMA
115 S 26TH ST
TACOMA, WA 98402

Database(s) : [ALL SITES - WA, BRS, CSCSL HWS - WA, ECHO, FRS, HSL - WA, RCRA_NONGEN, VCP - WA] ***(cont.)***

Envirosite ID: 50655404
EPA ID: N/R

ALL SITES - WA ***(cont.)***

Interaction Type Description :	Facilities that are required to have a RCRA Site ID# but who do not generate and/or manage hazardous waste (XQG generator status). This includes transporters, used oil recyclers, and dangerous waste fuel marketers and burners.
Status :	Inactive
Start Date :	2009-12-31
End Date :	2014-12-31
SIC :	N/R
NAICS :	485112 - Commuter Rail Systems
Program :	HAZWASTE
Program ID :	WAH000026291
Interaction Type :	Hazardous Waste Generator
Interaction Type Description :	Facilities that generate any quantity of a dangerous waste. They may be classified as SQG, MQG, or LQG depending on hazardous waste generated for a given month.
Status :	Inactive
Start Date :	2007-12-31
End Date :	2010-12-31
SIC :	N/R
NAICS :	485111 - Mixed Mode Transit Systems
Program :	HAZWASTE
Program ID :	WAH000026291
Interaction Type :	Hazardous Waste Generator
Interaction Type Description :	Facilities that generate any quantity of a dangerous waste. They may be classified as SQG, MQG, or LQG depending on hazardous waste generated for a given month.
Status :	Inactive
Start Date :	2007-12-31
End Date :	2010-12-31
SIC :	N/R
NAICS :	N/R
Program :	HAZWASTE
Program ID :	WAH000026291
Interaction Type :	Hazardous Waste Generator
Interaction Type Description :	Facilities that generate any quantity of a dangerous waste. They may be classified as SQG, MQG, or LQG depending on hazardous waste generated for a given month.
Status :	Inactive
Start Date :	2005-06-01
End Date :	2009-12-31

Map Id: EK543
Direction: SSW
Distance: 0.838 mi., 4426 ft.
Elevation: 81 ft.
Relative: Higher

Site Name : MCMACKEN PROPERTY SOUND TRANSIT
TACOMA | SOUND TRANSIT TACOMA
115 S 26TH ST
TACOMA, WA 98402

Database(s) : [ALL SITES - WA, BRS, CSCSL HWS - WA, ECHO, FRS, HSL - WA, RCRA_NONGEN, VCP - WA] ***(cont.)***

Envirosite ID: 50655404
EPA ID: N/R

ALL SITES - WA ***(cont.)***

SIC :	N/R
NAICS :	485111 - Mixed Mode Transit Systems
Program :	HAZWASTE
Program ID :	WAH000026291
Interaction Type :	Hazardous Waste Generator
Interaction Type Description :	Facilities that generate any quantity of a dangerous waste. They may be classified as SQG, MQG, or LQG depending on hazardous waste generated for a given month.
Status :	Inactive
Start Date :	2005-06-01
End Date :	2009-12-31
SIC :	N/R
NAICS :	N/R
Program :	HAZWASTE
Program ID :	WAH000026291
Interaction Type :	Haz Waste Management Activity
Interaction Type Description :	Facilities that are required to have a RCRA Site ID# but who do not generate and/or manage hazardous waste (XQG generator status). This includes transporters, used oil recyclers, and dangerous waste fuel marketers and burners.
Status :	Inactive
Start Date :	2006-12-31
End Date :	2007-12-31
SIC :	N/R
NAICS :	485111 - Mixed Mode Transit Systems
Program :	HAZWASTE
Program ID :	WAH000026291
Interaction Type :	Haz Waste Management Activity
Interaction Type Description :	Facilities that are required to have a RCRA Site ID# but who do not generate and/or manage hazardous waste (XQG generator status). This includes transporters, used oil recyclers, and dangerous waste fuel marketers and burners.
Status :	Inactive
Start Date :	2006-12-31
End Date :	2007-12-31
SIC :	N/R
NAICS :	N/R
Program :	HAZWASTE
Program ID :	WAH000026291

Map Id: EK543
Direction: SSW
Distance: 0.838 mi., 4426 ft.
Elevation: 81 ft.
Relative: Higher

Site Name : MCMACKEN PROPERTY SOUND TRANSIT
TACOMA | SOUND TRANSIT TACOMA
115 S 26TH ST
TACOMA, WA 98402

Database(s) : [ALL SITES - WA, BRS, CSCSL HWS - WA, ECHO, FRS, HSL - WA, RCRA_NONGEN, VCP - WA] ***(cont.)***

Envirosite ID: 50655404
EPA ID: N/R

ALL SITES - WA ***(cont.)***

Interaction Type :	Voluntary Cleanup Sites
Interaction Type Description :	For a fee, Ecology staff will review an independent cleanup report(s) and provide a written decision about the adequacy of the cleanup actions taken and described in the report.
Status :	Active
Start Date :	2006-02-22
End Date :	N/R
SIC :	N/R
NAICS :	N/R
Program :	HAZWASTE
Program ID :	WAH000026291
Interaction Type :	State Cleanup Site
Interaction Type Description :	A site is being cleaned up under state regulations. Regulations include Model Toxics Control Act or its predecessors.
Status :	Active
Start Date :	2009-02-06
End Date :	N/R
SIC :	N/R
NAICS :	485111 - Mixed Mode Transit Systems
Program :	HAZWASTE
Program ID :	WAH000026291
Interaction Type :	Voluntary Cleanup Sites
Interaction Type Description :	For a fee, Ecology staff will review an independent cleanup report(s) and provide a written decision about the adequacy of the cleanup actions taken and described in the report.
Status :	Active
Start Date :	2006-02-22
End Date :	N/R
SIC :	N/R
NAICS :	485111 - Mixed Mode Transit Systems
Program :	HAZWASTE
Program ID :	WAH000026291
Interaction Type :	State Cleanup Site
Interaction Type Description :	A site is being cleaned up under state regulations. Regulations include Model Toxics Control Act or its predecessors.
Status :	Active
Start Date :	2009-02-06
End Date :	N/R
SIC :	N/R

Map Id: EK543
Direction: SSW
Distance: 0.838 mi., 4426 ft.
Elevation: 81 ft.
Relative: Higher

Site Name : MCMACKEN PROPERTY SOUND TRANSIT TACOMA | SOUND TRANSIT TACOMA
115 S 26TH ST
TACOMA, WA 98402

Database(s) : [ALL SITES - WA, BRS, CSCSL HWS - WA, ECHO, FRS, HSL - WA, RCRA_NONGEN, VCP - WA] ***(cont.)***

Envirosite ID: 50655404
EPA ID: N/R

ALL SITES - WA ***(cont.)***

NAICS : N/R

BRS

Facility Name : SOUND TRANSIT TACOMA
Facility Address : 115 S 26TH ST, TACOMA, WA 98402
County : PIERCE

Site Details

Date Form Received by Agency : 2012-03-29
EPA ID : WAH000026291
Mailing Address : 401 S JACKSON ST, SEATTLE, WA 98104
Contact : MARK MENARD
Contact Address : 401 S JACKSON ST, SEATTLE, WA 98104
Contact Country : US
Contact Telephone : 206-398-5227
Contact Email : MENARDM@SOUNDTRANSIT.ORG
EPA Region : 10
Land Type : District
Source Type : Annual/Biennial Report updated with Notification
Classification : Large Quantity Generator

Description :

Handlers that generate 1,000 kg or more of hazardous waste during any calendar month; or generate more than 1 kg of acutely hazardous waste during any calendar month; or generate more than 100 kg of any residue or contaminated soil, waste or other debris resulting from the cleanup of a spill, into or on any land or water, of acutely hazardous waste during any calendar month; or generate 1 kg or less of acutely hazardous waste during any calendar month, and accumulate more than 1 kg of acutely hazardous waste at any time; or generate 100 kg or less of any residue or contaminated soil, waste or other debris resulting from the cleanup of a spill, into or on any land or water, of acutely hazardous waste during any calendar month, and accumulated more than 100 kg of that material at any time.

Last Date in Agency List : 2023-01-23

Owner/Operator Summary

Owner/Operator Name : SOUND TRANSIT
Owner/Operator Address : 401 S JACKSON ST, SEATTLE, WA 98104
Owner/Operator Country : US
Owner/Operator Telephone : 206-398-5227
Owner/Operator Email : N/R
Owner/Operator Fax : N/R
Legal Status : District
Owner/Operator Type : Owner
Owner/Operator Start Date : 2004-10-01
Owner/Operator End Date : N/R

Map Id: EK543
Direction: SSW
Distance: 0.838 mi., 4426 ft.
Elevation: 81 ft.
Relative: Higher

Site Name : MCMACKEN PROPERTY SOUND TRANSIT
TACOMA | SOUND TRANSIT TACOMA
115 S 26TH ST
TACOMA, WA 98402

Database(s) : [ALL SITES - WA, BRS, CSCSL HWS - WA, ECHO, FRS, HSL - WA, RCRA_NONGEN, VCP - WA] ***(cont.)***

Envirosite ID: 50655404
EPA ID: N/R

BRS ***(cont.)***

Owner/Operator Name :	SOUND TRANSIT
Owner/Operator Address :	401 S JACKSON ST, SEATTLE, WA 98104
Owner/Operator Country :	US
Owner/Operator Telephone :	206-398-5227
Owner/Operator Email :	N/R
Owner/Operator Fax :	N/R
Legal Status :	District
Owner/Operator Type :	Operator
Owner/Operator Start Date :	2004-10-01
Owner/Operator End Date :	N/R

Waste Activity Monitoring

Report Cycle :	2011
Hazardous Waste Page Number :	1
Hazardous Waste Sub-Page Number :	1
BR Form :	GM
Waste Description :	SOIL CONTAMINATED WITH PCE
Primary NAICS :	485112 - Commuter Rail Systems
Source Code :	G44 - State program or voluntary cleanup
Form Code :	W301 - Contaminated soil (usually from spill clean up, demolition, or remediation); see also W512
Management Method :	H132 - Landfill or surface impoundment that will be closed as landfill (to include prior treatment and/or stabilization)
Generation Tons :	24.25
Managed Tons :	0
Shipped Tons :	24.25
Received Tons :	0
Receiver ID :	ORD089452353
Receiver State :	OR
Shipper ID :	WAH000026291
Shipper State :	WA
Waste Minimization :	N - Waste minimization efforts were unsuccessful in reducing quantity and/or toxicity (please detail reasons in the Comments section)
Waste Code List :	F001
Waste Code Group :	F001 - THE FOLLOWING SPENT HALOGENATED SOLVENTS USED IN DEGREASING: TETRACHLOROETHYLENE, TRICHLORETHYLENE, METHYLENE CHLORIDE, 1,1,1-TRICHLOROETHANE, CARBON
Waste Generation Type :	N/R
Report Cycle :	2011
Hazardous Waste Page Number :	2
Hazardous Waste Sub-Page Number :	1

Map Id: EK543
Direction: SSW
Distance: 0.838 mi., 4426 ft.
Elevation: 81 ft.
Relative: Higher

Site Name : MCMACKEN PROPERTY SOUND TRANSIT
TACOMA | SOUND TRANSIT TACOMA
115 S 26TH ST
TACOMA, WA 98402

Database(s) : [ALL SITES - WA, BRS, CSCSL HWS - WA, ECHO, FRS, HSL - WA, RCRA_NONGEN, VCP - WA] ***(cont.)***

Envirosite ID: 50655404
EPA ID: N/R

BRS ***(cont.)***

BR Form :	GM
Waste Description :	SOIL CONTAMINATED WITH LEAD
Primary NAICS :	485112 - Commuter Rail Systems
Source Code :	G44 - State program or voluntary cleanup
Form Code :	W301 - Contaminated soil (usually from spill clean up, demolition, or remediation); see also W512
Management Method :	H111 - Stabilization or chemical fixation prior to disposal at another site (as the major component of treatment; not H071-H075, H077, or H082)
Generation Tons :	842.95
Managed Tons :	0
Shipped Tons :	842.95
Received Tons :	0
Receiver ID :	ORD089452353
Receiver State :	OR
Shipper ID :	WAH000026291
Shipper State :	WA
Waste Minimization :	N - Waste minimization efforts were unsuccessful in reducing quantity and/or toxicity (please detail reasons in the Comments section)
Waste Code List :	D008
Waste Code Group :	D008 - LEAD
Waste Generation Type :	N/R
Report Cycle :	2011
Hazardous Waste Page Number :	2
Hazardous Waste Sub-Page Number :	2
BR Form :	GM
Waste Description :	SOIL CONTAMINATED WITH LEAD
Primary NAICS :	485112 - Commuter Rail Systems
Source Code :	G44 - State program or voluntary cleanup
Form Code :	W301 - Contaminated soil (usually from spill clean up, demolition, or remediation); see also W512
Management Method :	H112 - Macro-encapsulation prior to disposal at another site (as the major component of treatment; not reportable as H071-H075, H077, or H082)
Generation Tons :	1.025
Managed Tons :	0
Shipped Tons :	1.025
Received Tons :	0
Receiver ID :	ORD089452353
Receiver State :	OR
Shipper ID :	WAH000026291
Shipper State :	WA

Map Id: EK543
Direction: SSW
Distance: 0.838 mi., 4426 ft.
Elevation: 81 ft.
Relative: Higher

Site Name : MCMACKEN PROPERTY SOUND TRANSIT
TACOMA | SOUND TRANSIT TACOMA
115 S 26TH ST
TACOMA, WA 98402

Database(s) : [ALL SITES - WA, BRS, CSCSL HWS - WA, ECHO, FRS, HSL - WA, RCRA_NONGEN, VCP - WA] ***(cont.)***

Envirosite ID: 50655404
EPA ID: N/R

BRS ***(cont.)***

Waste Minimization :	N - Waste minimization efforts were unsuccessful in reducing quantity and/or toxicity (please detail reasons in the Comments section)
Waste Code List :	D008
Waste Code Group :	D008 - LEAD
Waste Generation Type :	N/R
Report Cycle :	2009
Hazardous Waste Page Number :	1
Hazardous Waste Sub-Page Number :	1
BR Form :	XX
Waste Description :	N/R
Primary NAICS :	485112 - Commuter Rail Systems
Source Code :	N/R
Form Code :	N/R
Management Method :	N/R
Generation Tons :	0
Managed Tons :	0
Shipped Tons :	0
Received Tons :	0
Receiver ID :	N/R
Receiver State :	N/R
Shipper ID :	N/R
Shipper State :	N/R
Waste Minimization :	N/R
Waste Code List :	N/R
Waste Code Group :	N/R
Waste Generation Type :	N/R
Report Cycle :	2007
Hazardous Waste Page Number :	1
Hazardous Waste Sub-Page Number :	1
BR Form :	GM
Waste Description :	RQ, HAZARDOUS WASTE, SOIL, N.O.S,9,NA3077,III,(LEAD)
Primary NAICS :	485111 - Mixed Mode Transit Systems
Source Code :	G44 - State program or voluntary cleanup
Form Code :	W301 - Contaminated soil (usually from spill clean up, demolition, or remediation); see also W512
Management Method :	H132 - Landfill or surface impoundment that will be closed as landfill (to include prior treatment and/or stabilization)
Generation Tons :	322.85
Managed Tons :	0
Shipped Tons :	322.85
Received Tons :	0
Receiver ID :	ORD089452353
Receiver State :	OR
Shipper ID :	WAH000026291
Shipper State :	WA

Map Id: EK543
Direction: SSW
Distance: 0.838 mi., 4426 ft.
Elevation: 81 ft.
Relative: Higher

Site Name : MCMACKEN PROPERTY SOUND TRANSIT
TACOMA | SOUND TRANSIT TACOMA
115 S 26TH ST
TACOMA, WA 98402

Database(s) : [ALL SITES - WA, BRS, CSCSL HWS - WA, ECHO, FRS, HSL - WA, RCRA_NONGEN, VCP - WA] ***(cont.)***

Envirosite ID: 50655404
EPA ID: N/R

BRS ***(cont.)***

Waste Minimization :	N/R
Waste Code List :	D008
Waste Code Group :	D008 - LEAD
Waste Generation Type :	N/R
Report Cycle :	2005
Hazardous Waste Page Number :	1
Hazardous Waste Sub-Page Number :	1
BR Form :	GM
Waste Description :	HAZARDOUS WASTE SOLID (N.O.S)
Primary NAICS :	485111 - Mixed Mode Transit Systems
Source Code :	G44 - State program or voluntary cleanup
Form Code :	W301 - Contaminated soil (usually from spill clean up, demolition, or remediation); see also W512
Management Method :	H132 - Landfill or surface impoundment that will be closed as landfill (to include prior treatment and/or stabilization)
Generation Tons :	0.44
Managed Tons :	0
Shipped Tons :	0.44
Received Tons :	0
Receiver ID :	ORD089452353
Receiver State :	OR
Shipper ID :	WAH000026291
Shipper State :	WA
Waste Minimization :	N/R
Waste Code List :	D008
Waste Code Group :	D008 - LEAD
Waste Generation Type :	N/R
Report Cycle :	2005
Hazardous Waste Page Number :	2
Hazardous Waste Sub-Page Number :	1
BR Form :	GM
Waste Description :	HAZARDOUS WASTE LIQUID (PCE/TCE)
Primary NAICS :	485111 - Mixed Mode Transit Systems
Source Code :	G44 - State program or voluntary cleanup
Form Code :	W205 - Oil-water emulsion or mixture (fluid but not sludge)
Management Method :	H040 - Incineration - thermal destruction other than use as a fuel (includes any preparation prior to burning)
Generation Tons :	4.1284404
Managed Tons :	0
Shipped Tons :	4.1284404
Received Tons :	0
Receiver ID :	WAD991281767
Receiver State :	WA
Shipper ID :	WAH000026291

Map Id: EK543
Direction: SSW
Distance: 0.838 mi., 4426 ft.
Elevation: 81 ft.
Relative: Higher

Site Name : MCMACKEN PROPERTY SOUND TRANSIT TACOMA | SOUND TRANSIT TACOMA
115 S 26TH ST
TACOMA, WA 98402

Database(s) : [ALL SITES - WA, BRS, CSCSL HWS - WA, ECHO, FRS, HSL - WA, RCRA_NONGEN, VCP - WA] ***(cont.)***

Envirosite ID: 50655404
EPA ID: N/R

BRS ***(cont.)***

Shipper State :	WA
Waste Minimization :	N/R
Waste Code List :	F002
Waste Code Group :	F002 - THE FOLLOWING SPENT HALOGENATED SOLVENTS: TETRACHLOROETHYLENE, METHYLENE CHLORIDE, TRICHLOROETHYLENE, 1,1,1-TRICHLOROETHANE, CHLOROBENZENE, 1,1,2-TRIC
Waste Generation Type :	N/R

CSCSL HWS - WA

Facility Name :	MCMACKEN PROPERTY SOUND TRANSIT TACOMA
Facility Address :	115 S 26TH ST, TACOMA, 98402
County :	PIERCE

Site Details

Facility Site ID :	7912006
Site Status :	Cleanup Started
Cleanup Site ID :	1107
Region :	Southwest
Responsible Section :	Southwest
WARM Rank :	2 - Moderate-High Risk
Is Brownfield? :	N/R
Is PSI? :	N/R
Current VCP :	N/R
Past VCP :	Yes
Institutional Control :	N/R
Latitude :	47.238296
Longitude :	-122.434087
Last Date in Agency List :	2023-03-07

Contaminants Details

Contaminant Name :	Petroleum Products-Unspecified
Groundwater :	Below Cleanup Levels
Surface Water :	N/R
Soil :	Confirmed Above Cleanup Levels
Sediment :	N/R
Air :	N/R
Bedrock :	N/R

Contaminant Name :	Metals Priority Pollutants
Groundwater :	Confirmed Above Cleanup Levels
Surface Water :	N/R
Soil :	Confirmed Above Cleanup Levels
Sediment :	N/R
Air :	N/R

Map Id: EK543
Direction: SSW
Distance: 0.838 mi., 4426 ft.
Elevation: 81 ft.
Relative: Higher

Site Name : MCMACKEN PROPERTY SOUND TRANSIT TACOMA | SOUND TRANSIT TACOMA
115 S 26TH ST
TACOMA, WA 98402

Database(s) : [ALL SITES - WA, BRS, CSCSL HWS - WA, ECHO, FRS, HSL - WA, RCRA_NONGEN, VCP - WA] ***(cont.)***

Envirosite ID: 50655404
EPA ID: N/R

CSCSL HWS - WA ***(cont.)***

Bedrock :	N/R
Contaminant Name :	Non-Halogenated Solvents
Groundwater :	Below Cleanup Levels
Surface Water :	N/R
Soil :	Below Cleanup Levels
Sediment :	N/R
Air :	N/R
Bedrock :	N/R
Contaminant Name :	Polycyclic Aromatic Hydrocarbons
Groundwater :	Suspected
Surface Water :	N/R
Soil :	Confirmed Above Cleanup Levels
Sediment :	N/R
Air :	N/R
Bedrock :	N/R

ECHO

Facility Name :	MCMACKEN PROPERTY SOUND TRANSIT TACOMA
Facility Address :	115 S 26TH ST, TACOMA, WA 98402
County :	PIERCE
Last Inspection Date :	N/R
Registry ID :	110022439985
FIPS Code :	53053
EPA Region :	10
Inspection Count :	0
Last Inspection Days :	N/R
Informal Count :	0
Last Informal Action Date :	N/R
Formal Action Count :	0
Last Formal Action Date :	N/R
Total Penalties :	0
Penalty Count :	0
Last Penalty Date :	N/R
Last Penalty Amount :	N/R
QTRS IN NC :	0
Programs IN SNC :	0
Current Compliance Status :	No Violation
Three-Year Compliance Status :	_____
Collection Method :	ADDRESS MATCHING-HOUSE NUMBER
Reference Point :	ENTRANCE POINT OF A FACILITY OR STATION
Accuracy Meters :	50

Map Id: EK543
Direction: SSW
Distance: 0.838 mi., 4426 ft.
Elevation: 81 ft.
Relative: Higher

Site Name : MCMACKEN PROPERTY SOUND TRANSIT
TACOMA | SOUND TRANSIT TACOMA
115 S 26TH ST
TACOMA, WA 98402

Database(s) : [ALL SITES - WA, BRS, CSCSL HWS - WA, ECHO, FRS, HSL - WA, RCRA_NONGEN, VCP - WA] ***(cont.)***

Envirosite ID: 50655404
EPA ID: N/R

ECHO ***(cont.)***

Derived Tribes :	Puyallup Tribe of the Puyallup Reservation - .3 mile(s), Puyallup Tribe of the Puyallup Reservation - .8 mile(s), Muckleshoot Indian Tribe - 11.1 mile(s), Muckleshoot Indian Tribe - 13.9 mile(s), Nisqually Indian Tribe - 16.7 mile(s), Squaxin Island Tribe of the Squaxin Island Reservation - 21.9 mile(s), Squaxin Island Tribe of the Squaxin Island Reservation - 23.7 mile(s)
Derived HUC :	17110019
Derived WBD :	171100190301
Derived STCTY FIPS :	53053
Derived Zip :	98402
Derived CD113 :	06
Derived CB2010 :	530530616021048
MYRTK Universe :	NNN
NPDES IDs :	N/R
CWA Permit Types :	N/R
CWA Compliance Tracking :	N/R
CWA NAICS :	N/R
CWA SICS :	N/R
CWA Inspection Count :	N/R
CWA Last Inspection Days :	N/R
CWA Informal Count :	N/R
CWA Formal Action Count :	N/R
CWA Last Formal Action Date :	N/R
CWA Penalties :	N/R
CWA Last Penalty Date :	N/R
CWA Last Penalty Amount :	N/R
CWA Quarters IN NC :	N/R
CWA Current Compliance Status :	N/R
CWA Current SNC Flag :	N
CWA 13 Quarters Compliance Status :	N/R
CWA 13 Quarters Effluent Exceedances:	N/R
CWA Three-Year QNCR Codes :	N/R
DFR URL :	Click here for hyperlink provided by the agency.
Facility SIC :	N/R
Facility NAICS :	485112 - Commuter Rail Systems
Facility Last Inspection EPA Date :	N/R
Facility Last Inspection State Date :	N/R
Facility Last Formal Act EPA Date :	N/R
Facility Last Formal Act State Date :	N/R
Facility Last Informal Act EPA Date :	N/R
Facility Last Informal Act State Date:	N/R
Facility Federal Agency :	N/R
TRI Reporter :	N/R
Facility Imp Water Flag :	N/R
Current SNC Flag :	N
Indian County Flag :	N
Federal Flag :	N/R
US Mexico Border Flag :	N/R
Chesapeak Bay Flag :	N/R
AIR Flag :	N
NPDES Flag :	N
SDWIS Flag :	N
RCRA Flag :	Y

Map Id: EK543
Direction: SSW
Distance: 0.838 mi., 4426 ft.
Elevation: 81 ft.
Relative: Higher

Site Name : MCMACKEN PROPERTY SOUND TRANSIT TACOMA | SOUND TRANSIT TACOMA
115 S 26TH ST
TACOMA, WA 98402

Database(s) : [ALL SITES - WA, BRS, CSCSL HWS - WA, ECHO, FRS, HSL - WA, RCRA_NONGEN, VCP - WA] ***(cont.)***

Envirosite ID: 50655404
EPA ID: N/R

ECHO ***(cont.)***

TRI Flag :	N
GHG Flag :	N
Major Flag :	N/R
Active Flag :	N/R
NAA Flag :	Y
Latitude :	47.23821
Longitude :	-122.433904
Last Date in Agency List :	2017-10-23
Facility Name :	SOUND TRANSIT TACOMA
Facility Address :	115 S 26TH ST, TACOMA, WA 98402
County :	PIERCE
Last Inspection Date :	N/R
Registry ID :	110022439985
FIPS Code :	53053
EPA Region :	10
Inspection Count :	0
Last Inspection Days :	N/R
Informal Count :	0
Last Informal Action Date :	N/R
Formal Action Count :	0
Last Formal Action Date :	N/R
Total Penalties :	0
Penalty Count :	N/R
Last Penalty Date :	N/R
Last Penalty Amount :	N/R
QTRS IN NC :	0
Programs IN SNC :	0
Current Compliance Status :	No Violation Identified
Three-Year Compliance Status :	_____
Collection Method :	ADDRESS MATCHING-HOUSE NUMBER
Reference Point :	ENTRANCE POINT OF A FACILITY OR STATION
Accuracy Meters :	50
Derived Tribes :	Puyallup Tribe of the Puyallup Reservation - .3 mile(s), Puyallup Tribe of the Puyallup Reservation - .8 mile(s), Muckleshoot Indian Tribe - 11.1 mile(s), Muckleshoot Indian Tribe - 13.9 mile(s), Nisqually Indian Tribe - 16.8 mile(s), Squaxin Island Tribe of the Squaxin Island Reservation - 21.9 mile(s), Squaxin Island Tribe of the Squaxin Island Reservation - 23.7 mile(s)
Derived HUC :	17110019
Derived WBD :	171100190301
Derived STCTY FIPS :	53053
Derived Zip :	98402
Derived CD113 :	06
Derived CB2010 :	530530616021048
MYRTK Universe :	NNN
NPDES IDs :	N/R
CWA Permit Types :	N/R
CWA Compliance Tracking :	N/R

Map Id: EK543
Direction: SSW
Distance: 0.838 mi., 4426 ft.
Elevation: 81 ft.
Relative: Higher

Site Name : MCMACKEN PROPERTY SOUND TRANSIT TACOMA | SOUND TRANSIT TACOMA
115 S 26TH ST
TACOMA, WA 98402

Database(s) : [ALL SITES - WA, BRS, CSCSL HWS - WA, ECHO, FRS, HSL - WA, RCRA_NONGEN, VCP - WA] ***(cont.)***

Envirosite ID: 50655404
EPA ID: N/R

ECHO ***(cont.)***

CWA NAICS :	N/R
CWA SICS :	N/R
CWA Inspection Count :	N/R
CWA Last Inspection Days :	N/R
CWA Informal Count :	N/R
CWA Formal Action Count :	N/R
CWA Last Formal Action Date :	N/R
CWA Penalties :	N/R
CWA Last Penalty Date :	N/R
CWA Last Penalty Amount :	N/R
CWA Quarters IN NC :	N/R
CWA Current Compliance Status :	N/R
CWA Current SNC Flag :	N
CWA 13 Quarters Compliance Status :	N/R
CWA 13 Quarters Effluent Exceedances:	N/R
CWA Three-Year QNCR Codes :	N/R
DFR URL :	Click here for hyperlink provided by the agency.
Facility SIC :	N/R
Facility NAICS :	485112 - Commuter Rail Systems
Facility Last Inspection EPA Date :	N/R
Facility Last Inspection State Date :	N/R
Facility Last Formal Act EPA Date :	N/R
Facility Last Formal Act State Date :	N/R
Facility Last Informal Act EPA Date :	N/R
Facility Last Informal Act State Date:	N/R
Facility Federal Agency :	N/R
TRI Reporter :	N/R
Facility Imp Water Flag :	N/R
Current SNC Flag :	N
Indian County Flag :	N
Federal Flag :	N/R
US Mexico Border Flag :	N/R
Chesapeak Bay Flag :	N/R
AIR Flag :	N
NPDES Flag :	N
SDWIS Flag :	N
RCRA Flag :	Y
TRI Flag :	N
GHG Flag :	N
Major Flag :	N/R
Active Flag :	N/R
NAA Flag :	N
Latitude :	47.23821
Longitude :	-122.433904
Last Date in Agency List :	2023-01-16

FRS

Facility Name :	MCMACKEN PROPERTY SOUND TRANSIT TACOMA
Facility Address :	115 S 26TH ST, TACOMA, WA 98402
County :	PIERCE

Map Id: EK543
Direction: SSW
Distance: 0.838 mi., 4426 ft.
Elevation: 81 ft.
Relative: Higher

Site Name : MCMACKEN PROPERTY SOUND TRANSIT TACOMA | SOUND TRANSIT TACOMA
115 S 26TH ST
TACOMA, WA 98402

Database(s) : [ALL SITES - WA, BRS, CSCSL HWS - WA, ECHO, FRS, HSL - WA, RCRA_NONGEN, VCP - WA] ***(cont.)***

Envirosite ID: 50655404
EPA ID: N/R

FRS ***(cont.)***

Site Details
Registry ID : 110022439985
FRS Facility URL : Click here for hyperlink provided by the agency.
Last Date in Agency List : 2018-02-15

Source Description
Source Description : RCRAInfo is EPA's comprehensive information system that supports the Resource Conservation and Recovery Act (RCRA) of 1976 and the Hazardous and Solid Waste Amendments (HSWA) of 1984 through the tracking of events and activities related to facilities that generate, transport, and treat, store, or dispose of hazardous waste. RCRAInfo allows RCRA program staff to track the notification, permit, compliance, and corrective action activities required under RCRA. RCRAInfo also supports generation of the National Hazardous Waste Biennial Report. All generators and treatment, storage, and disposal facilities who handle hazardous waste are required to report to the EPA Administrator at least once every two years to support creation of the Biennial Report.
The WA-FSIS provides a means to query and display data maintained by the Washington Department of Ecology. This system contains key information for each facility/site that is currently, or has been, of interest to the Air Quality, Dam Safety, Hazardous Waste, Toxics Cleanup, and Water Quality Programs.

Source Description :

All generators and treatment, storage, and disposal (TSD) facilities who handle hazardous waste are required to report to the EPA Administrator at least once every two years. The data collected is used to create the National Biennial Resource Conservation and Recovery Act (RCRA) Hazardous Waste Report. This data is processed within the RCRA Information (RCRAInfo) database.

FRS Environmental Interest
Source and System ID : RCRAINFO - WAH000026291
WA-FSIS - 7912006

Facility Name : SOUND TRANSIT TACOMA
Facility Address : 115 S 26TH ST, TACOMA, WA 98402
County : PIERCE

Site Details
Registry ID : 110022439985
FRS Facility URL : Click here for hyperlink provided by the agency.
Last Date in Agency List : 2023-02-13

Map Id: EK543
Direction: SSW
Distance: 0.838 mi., 4426 ft.
Elevation: 81 ft.
Relative: Higher

Site Name : MCMACKEN PROPERTY SOUND TRANSIT
TACOMA | SOUND TRANSIT TACOMA
115 S 26TH ST
TACOMA, WA 98402

Database(s) : [ALL SITES - WA, BRS, CSCSL HWS - WA, ECHO, FRS, HSL - WA, RCRA_NONGEN, VCP - WA] ***(cont.)***

Envirosite ID: 50655404
EPA ID: N/R

FRS ***(cont.)***

Source Description
Source Description : RCRAInfo is EPA's comprehensive information system that supports the Resource Conservation and Recovery Act (RCRA) of 1976 and the Hazardous and Solid Waste Amendments (HSWA) of 1984 through the tracking of events and activities related to facilities that generate, transport, and treat, store, or dispose of hazardous waste. RCRAInfo allows RCRA program staff to track the notification, permit, compliance, and corrective action activities required under RCRA. RCRAInfo also supports generation of the National Hazardous Waste Biennial Report. All generators and treatment, storage, and disposal facilities who handle hazardous waste are required to report to the EPA Administrator at least once every two years to support creation of the Biennial Report.
The WA-FSIS provides a means to query and display data maintained by the Washington Department of Ecology. This system contains key information for each facility/site that is currently, or has been, of interest to the Air Quality, Dam Safety, Hazardous Waste, Toxics Cleanup, and Water Quality Programs.

Source Description :

All generators and treatment, storage, and disposal (TSD) facilities who handle hazardous waste are required to report to the EPA Administrator at least once every two years. The data collected is used to create the National Biennial Resource Conservation and Recovery Act (RCRA) Hazardous Waste Report. This data is processed within the RCRA Information (RCRAInfo) database.

FRS Environmental Interest
Source and System ID : RCRAINFO - WAH000026291
WA-FSIS - 7912006

HSL - WA

Facility Name : McMacken Property Sound Transit Tacoma
Facility Address : 115 S 26th St, Tacoma, 98402
County : Pierce

Site Details
Facility Site ID : 7912006
Cleanup Site ID : 1107
Status : Cleanup Started
Site Rank : N/R
Alternative Site Name : N/R
Region : N/R
Resposbile Unit : N/R
Institutional Control : N/R
Current VCP : N/R
Past VCP : N/R
Latitude : N/R
Longitude : N/R
Agency Hyperlink : Click here for hyperlink provided by the agency.
Last Date in Agency List : 2022-02-11

Map Id: EK543
Direction: SSW
Distance: 0.838 mi., 4426 ft.
Elevation: 81 ft.
Relative: Higher

Site Name : MCMACKEN PROPERTY SOUND TRANSIT
TACOMA | SOUND TRANSIT TACOMA
115 S 26TH ST
TACOMA, WA 98402

Database(s) : [ALL SITES - WA, BRS, CSCSL HWS - WA, ECHO, FRS, HSL - WA, RCRA_NONGEN, VCP - WA] ***(cont.)***

Envirosite ID: 50655404
EPA ID: N/R

HSL - WA ***(cont.)***

Facility Name :	McMacken Property Sound Transit Tacoma
Facility Address :	115 S 26TH ST, TACOMA, 98402
County :	Pierce

Site Details

Facility Site ID :	7912006
Cleanup Site ID :	1107
Status :	Cleanup Started
Site Rank :	2 - Moderate-High Risk
Alternative Site Name :	N/R
Region :	Southwest
Resposbile Unit :	Southwest
Institutional Control :	N/R
Current VCP :	N/R
Past VCP :	Yes
Latitude :	47.238296
Longitude :	-122.434087
Agency Hyperlink :	Click here for hyperlink provided by the agency.
Last Date in Agency List :	2023-02-28

Contaminants

Contaminant Name :	Petroleum Products-Unspecified
Ground water :	Below Cleanup Levels
Surface water :	N/R
Soil :	Confirmed Above Cleanup Levels
Sediment :	N/R
Air :	N/R
Bedrock :	N/R

Contaminant Name :	Metals Priority Pollutants
Ground water :	Confirmed Above Cleanup Levels
Surface water :	N/R
Soil :	Confirmed Above Cleanup Levels
Sediment :	N/R
Air :	N/R
Bedrock :	N/R

Contaminant Name :	Non-Halogenated Solvents
Ground water :	Below Cleanup Levels
Surface water :	N/R
Soil :	Below Cleanup Levels
Sediment :	N/R
Air :	N/R
Bedrock :	N/R

Contaminant Name :	Polycyclic Aromatic Hydrocarbons
Ground water :	Suspected

Map Id: EK543
Direction: SSW
Distance: 0.838 mi., 4426 ft.
Elevation: 81 ft.
Relative: Higher

Site Name : MCMACKEN PROPERTY SOUND TRANSIT TACOMA | SOUND TRANSIT TACOMA
115 S 26TH ST
TACOMA, WA 98402

Database(s) : [ALL SITES - WA, BRS, CSCSL HWS - WA, ECHO, FRS, HSL - WA, RCRA_NONGEN, VCP - WA] ***(cont.)***

Envirosite ID: 50655404
EPA ID: N/R

HSL - WA ***(cont.)***

Surface water :	N/R
Soil :	Confirmed Above Cleanup Levels
Sediment :	N/R
Air :	N/R
Bedrock :	N/R

RCRA_NONGEN

Facility Name :	SOUND TRANSIT TACOMA
Facility Address :	115 S 26TH ST, TACOMA, WA 98402
County :	PIERCE
Date Form Received by Agency :	2015-03-05
EPA ID :	WAH000026291
Mailing Address :	401 S JACKSON ST, SEATTLE, WA 98104
Contact :	MARK MENARD
Contact Address :	401 S JACKSON ST, SEATTLE, WA 98104
Contact Country :	US
Contact Telephone :	206-398-5227
Contact Email :	MENARDM@SOUNDTRANSIT.ORG
EPA Region :	10
Land Type :	District
Source Type :	Implementer
Classification :	Not a generator, verified
Description :	Not a generator, verified
Last Date in Agency List :	2023-01-23

Owner/Operator Summary

Owner/Operator Name :	SOUND TRANSIT
Owner/Operator Address :	401 S JACKSON ST, SEATTLE, WA 98104
Owner/Operator Country :	US
Owner/Operator Telephone :	206-398-5227
Owner/Operator Email :	N/R
Owner/Operator Fax :	N/R
Legal Status :	Private
Owner/Operator Type :	Owner
Owner/Operator Start Date :	N/R
Owner/Operator End Date :	N/R

Owner/Operator Name :	SOUND TRANSIT
Owner/Operator Address :	401 S JACKSON ST, SEATTLE, WA 98104
Owner/Operator Country :	US
Owner/Operator Telephone :	206-398-5227
Owner/Operator Email :	N/R
Owner/Operator Fax :	N/R
Legal Status :	Private
Owner/Operator Type :	Operator
Owner/Operator Start Date :	N/R
Owner/Operator End Date :	N/R

Map Id: EK543
Direction: SSW
Distance: 0.838 mi., 4426 ft.
Elevation: 81 ft.
Relative: Higher

Site Name : MCMACKEN PROPERTY SOUND TRANSIT TACOMA | SOUND TRANSIT TACOMA
115 S 26TH ST
TACOMA, WA 98402

Database(s) : [ALL SITES - WA, BRS, CSCSL HWS - WA, ECHO, FRS, HSL - WA, RCRA_NONGEN, VCP - WA] ***(cont.)***

Envirosite ID: 50655404
EPA ID: N/R

RCRA_NONGEN ***(cont.)***

Owner/Operator Name :	SOUND TRANSIT
Owner/Operator Address :	401 S JACKSON ST, SEATTLE, WA 98104
Owner/Operator Country :	US
Owner/Operator Telephone :	206-398-5227
Owner/Operator Email :	N/R
Owner/Operator Fax :	N/R
Legal Status :	Private
Owner/Operator Type :	Owner
Owner/Operator Start Date :	2004-10-01
Owner/Operator End Date :	N/R

Handler Activities Summary

U.S. Importer of Hazardous Waste :	N
Mixed Waste (Haz. and Radioactive) :	N
Recycler of Hazardous Waste :	N
Transporter of Hazardous Waste :	N
Treater, Storer or Disposer of HW :	N
Underground Injection Activity :	N
On-site Burner Exemption :	N
Furnace Exemption :	N
Used Oil Fuel Burner :	N
Used Oil Processor :	N
Used Oil Refiner :	N
Used Oil Fuel Marketer to Burner :	N
Used Oil Specification Marketer :	N
Used Oil Transfer Facility :	N
Used Oil Transporter :	N

Historical Generators

Details for this site have been truncated due to the large number of available details for this site within this dataset. For the complete details for this site, contact your Envirosite account representative for a complimentary site report containing all of the details available.

Date Form Received by Agency :	2015-03-04
Facility Name :	SOUND TRANSIT TACOMA
Classification :	Not a generator, verified

Date Form Received by Agency :	2014-03-26
Facility Name :	SOUND TRANSIT TACOMA
Classification :	Not a generator, verified

Date Form Received by Agency :	2013-03-27
Facility Name :	SOUND TRANSIT TACOMA
Classification :	Not a generator, verified

Map Id: EK543
Direction: SSW
Distance: 0.838 mi., 4426 ft.
Elevation: 81 ft.
Relative: Higher

Site Name : MCMACKEN PROPERTY SOUND TRANSIT TACOMA | SOUND TRANSIT TACOMA
115 S 26TH ST
TACOMA, WA 98402

Database(s) : [ALL SITES - WA, BRS, CSCSL HWS - WA, ECHO, FRS, HSL - WA, RCRA_NONGEN, VCP - WA] ***(cont.)***

Envirosite ID: 50655404
EPA ID: N/R

RCRA_NONGEN ***(cont.)***

Date Form Received by Agency : 2012-03-29
Facility Name : SOUND TRANSIT TACOMA
Classification : Large Quantity Generator

Date Form Received by Agency : 2011-03-29
Facility Name : SOUND TRANSIT TACOMA
Classification : Not a generator, verified

Date Form Received by Agency : 2010-05-19
Facility Name : SOUND TRANSIT TACOMA
Classification : Not a generator, verified

Date Form Received by Agency : 2009-04-14
Facility Name : SOUND TRANSIT TACOMA
Classification : Very Small Quantity Generator

Date Form Received by Agency : 2008-01-15
Facility Name : SOUND TRANSIT TACOMA
Classification : Large Quantity Generator

Date Form Received by Agency : 2007-12-31
Facility Name : SOUND TRANSIT TACOMA
Classification : Large Quantity Generator

Date Form Received by Agency : 2007-03-02
Facility Name : SOUND TRANSIT TACOMA
Classification : Not a generator, verified

Notices of Violations Summary
Regulation Violated : N

VCP - WA

Facility Name : McMacken Property Sound Transit Tacoma
Facility Address : 115 S 26TH ST, TACOMA, 98402
County : Pierce

Facility/Site ID : 7912006
Alternate Name : N/R
Program Name : N/R
WRIA : 10
Legislative District : 27
Congressional District : 6
Ecology Region : SWRO

Map Id: EK543
Direction: SSW
Distance: 0.838 mi., 4426 ft.
Elevation: 81 ft.
Relative: Higher

Site Name : MCMACKEN PROPERTY SOUND TRANSIT
TACOMA | SOUND TRANSIT TACOMA
115 S 26TH ST
TACOMA, WA 98402

Database(s) : [ALL SITES - WA, BRS, CSCSL HWS - WA, ECHO, FRS, HSL - WA, RCRA_NONGEN, VCP - WA] ***(cont.)***

Envirosite ID: 50655404
EPA ID: N/R

VCP - WA ***(cont.)***

Ecology Program Phone :	(360) 407-7224
Tribal Land :	N
Latitude :	47.238296
Longitude :	-122.434087
Last Date in Agency List :	2023-01-04

Program Details

Program :	HAZWASTE
Program ID :	WAH000026291
Interaction Type :	Voluntary Cleanup Sites
Interaction Type Description :	For a fee, Ecology staff will review an independent cleanup report(s) and provide a written decision about the adequacy of the cleanup actions taken and described in the report.
Status :	Active
Start Date :	2006-02-22
End Date :	N/R
SIC :	N/R
NAICS :	N/R

Program :	HAZWASTE
Program ID :	WAH000026291
Interaction Type :	Voluntary Cleanup Sites
Interaction Type Description :	For a fee, Ecology staff will review an independent cleanup report(s) and provide a written decision about the adequacy of the cleanup actions taken and described in the report.
Status :	Active
Start Date :	2006-02-22
End Date :	N/R
SIC :	N/R
NAICS :	485111 - Mixed Mode Transit Systems

Map Id: EI544
Direction: SW
Distance: 0.839 mi., 4430 ft.
Elevation: 149 ft.
Relative: Higher

Site Name : CAMMARANO TRUST UW | CAMARANO BROTHERS
2340 JEFFERSON AVE
TACOMA | Tacoma, WA 98402

Database(s) : [ALL SITES - WA, CSCSL HWS - WA, EPA LUST, EPA UST, FRS, HSL - WA, LUST - WA, UST - WA]

Envirosite ID: 50655575
EPA ID: N/R

ALL SITES - WA

Facility Name :	CAMARANO BROTHERS
Facility Address :	2340 JEFFERSON AVE, TACOMA, 98402
County :	Pierce
Facility/Site ID :	14192885
Alternate Name :	N/R
Program Name :	N/R
WRIA :	10
Legislative District :	27
Congressional District :	6
Ecology Region :	SWRO
Ecology Program Phone :	(360) 407-7224
Tribal Land :	N
Latitude :	47.239463
Longitude :	-122.43944
Last Date in Agency List :	2023-01-03

Program Details

Program :	TOXICS
Program ID :	529632
Interaction Type :	LUST Facility
Interaction Type Description :	A leaking underground tank cleanup site being cleaned up with Ecology oversight or review.
Status :	Inactive
Start Date :	2001-01-19
End Date :	2001-01-19
SIC :	N/R
NAICS :	N/R

Program :	TOXICS
Program ID :	529632
Interaction Type :	Underground Storage Tank
Interaction Type Description :	Any one or combination of tanks (including connecting underground pipes) that is used to contain regulated substances and has a tank volume of ten percent or more beneath the surface of the ground. This term does not include any of the exempt UST systems specified in WAC 173-360-110(2) or any piping connected thereto. See WAC 173-360
Status :	Inactive
Start Date :	N/R
End Date :	2000-05-18
SIC :	N/R
NAICS :	N/R

Map Id: EI544
Direction: SW
Distance: 0.839 mi., 4430 ft.
Elevation: 149 ft.
Relative: Higher

Site Name : CAMMARANO TRUST UW | CAMARANO BROTHERS
2340 JEFFERSON AVE
TACOMA | Tacoma, WA 98402

Database(s) : [ALL SITES - WA, CSCSL HWS - WA, EPA LUST, EPA UST, FRS, HSL - WA, LUST - WA, UST - WA] ***(cont.)***

Envirosite ID: 50655575
EPA ID: N/R

CSCSL HWS - WA

Facility Name :	CAMMARANO TRUST UW
Facility Address :	2340 JEFFERSON AVE, TACOMA, 98402
County :	PIERCE

Site Details

Facility Site ID :	14192885
Site Status :	Cleanup Started
Cleanup Site ID :	8023
Region :	Southwest
Responsible Section :	Southwest
WARM Rank :	N/R
Is Brownfield? :	N/R
Is PSI? :	N/R
Current VCP :	N/R
Past VCP :	N/R
Institutional Control :	N/R
Latitude :	47.239463
Longitude :	-122.43944
Last Date in Agency List :	2023-03-07

Contaminants Details

Contaminant Name :	Benzene
Groundwater :	N/R
Surface Water :	N/R
Soil :	Below Cleanup Levels
Sediment :	N/R
Air :	N/R
Bedrock :	N/R

Contaminant Name :	Other Non-Halogenated Organics
Groundwater :	N/R
Surface Water :	N/R
Soil :	Below Cleanup Levels
Sediment :	N/R
Air :	N/R
Bedrock :	N/R

Contaminant Name :	Petroleum-Gasoline
Groundwater :	N/R
Surface Water :	N/R
Soil :	Confirmed Above Cleanup Levels
Sediment :	N/R
Air :	N/R
Bedrock :	N/R

Contaminant Name :	Lead
Groundwater :	N/R

Map Id: EI544
Direction: SW
Distance: 0.839 mi., 4430 ft.
Elevation: 149 ft.
Relative: Higher

Site Name : CAMMARANO TRUST UW | CAMARANO BROTHERS
2340 JEFFERSON AVE
TACOMA | Tacoma, WA 98402

Database(s) : [ALL SITES - WA, CSCSL HWS - WA, EPA LUST, EPA UST, FRS, HSL - WA, LUST - WA, UST - WA] ***(cont.)***

Envirosite ID: 50655575
EPA ID: N/R

CSCSL HWS - WA ***(cont.)***

Surface Water :	N/R
Soil :	Below Cleanup Levels
Sediment :	N/R
Air :	N/R
Bedrock :	N/R

EPA LUST

Facility Name :	CAMMARANO TRUST UW
Facility Address :	2340 JEFFERSON AVE, TACOMA, Washington 98402
County :	Pierce
Facility ID :	WA14192885
LUST ID :	WA8023
Reported Date :	N/R
Status :	Open
Substance :	Benzene
Closed With Residual Contamination (Tribal Only):	N/R
NFA_Letter (Tribal Only) :	N/R
Tribe (Tribal Only) :	N/R
EPA Region :	10
Estimated Population within 1500ft :	1049
Estimated Private Domestic Wells within 1500ft:	0
Within Source Water Protection Area (SPA):	No
SPA Public Water System and Facility ID:	N/R
SPA Water Type :	N/R
SPA Facility Type :	N/R
SPA HUC12 :	N/R
Within Groundwater Wellhead Protection Area (WHPA):	No
WHPA Public Water System and Facility ID:	N/R
WHPA Water Type :	N/R
WHPA Facility Type :	N/R
WHPA HUC12 :	N/R
Within Estimated 100-year Floodplain:	No
Latitude :	47.23946
Longitude :	-122.43944
Last Date in Agency List :	2023-01-30

EPA UST

Facility Name :	CAMARANO BROTHERS
Facility Address :	2340 JEFFERSON AVE, Tacoma, Washington 98402
County :	Pierce
Facility ID :	WA14192885
Facility Status :	Closed UST(s)
Open USTs :	0

Map Id: EI544
Direction: SW
Distance: 0.839 mi., 4430 ft.
Elevation: 149 ft.
Relative: Higher

Site Name : CAMMARANO TRUST UW | CAMARANO BROTHERS
2340 JEFFERSON AVE
TACOMA | Tacoma, WA 98402

Database(s) : [ALL SITES - WA, CSCSL HWS - WA, EPA LUST, EPA UST, FRS, HSL - WA, LUST - WA, UST - WA] ***(cont.)***

Envirosite ID: 50655575
EPA ID: N/R

EPA UST ***(cont.)***

Closed USTs :	2
Temporarily Out of Service USTs :	0
Date of Last Inspection :	N/R
EPA Region :	10
Tribe :	N/R
Facility ID 2 :	N/R
Latitude :	47.239463
Longitude :	-122.43944
Last Date in Agency List :	2023-01-30

Tank Details

Tank ID :	WA14192885_1
Tank Status :	Closed
Installation Date :	N/R
Removal Date :	N/R
Capacity :	N/R
Substances :	A Leaded Gasoline
Tank Wall Type :	N/R

Tank ID :	WA14192885_2
Tank Status :	Closed
Installation Date :	1964-01-01
Removal Date :	N/R
Capacity :	N/R
Substances :	B Unleaded Gasoline
Tank Wall Type :	N/R

FRS

Facility Name :	CAMARANO BROTHERS
Facility Address :	2340 JEFFERSON AVE, TACOMA, WA 98402
County :	PIERCE

Site Details

Registry ID :	110015522807
FRS Facility URL :	Click here for hyperlink provided by the agency.
Last Date in Agency List :	2023-02-13

Source Description

Source Description :

The WA-FSIS provides a means to query and display data maintained by the Washington Department of Ecology. This system contains key information for each facility/site that is currently, or has been, of interest to the Air Quality, Dam Safety, Hazardous Waste, Toxics Cleanup, and Water Quality Programs.

Map Id: EI544
Direction: SW
Distance: 0.839 mi., 4430 ft.
Elevation: 149 ft.
Relative: Higher

Site Name : CAMMARANO TRUST UW | CAMARANO BROTHERS
2340 JEFFERSON AVE
TACOMA | Tacoma, WA 98402

Database(s) : [ALL SITES - WA, CSCSL HWS - WA, EPA LUST, EPA UST, FRS, HSL - WA, LUST - WA, UST - WA] ***(cont.)***

Envirosite ID: 50655575
EPA ID: N/R

FRS ***(cont.)***

FRS Environmental Interest
Source and System ID : WA-FSIS - 14192885

HSL - WA

Facility Name : CAMMARANO TRUST UW
Facility Address : 2340 Jefferson Ave, Tacoma, 98402
County : Pierce

Site Details
Facility Site ID : 14192885
Cleanup Site ID : 8023
Status : Cleanup Started
Site Rank : N/R
Alternative Site Name : N/R
Region : N/R
Resposbile Unit : N/R
Institutional Control : N/R
Current VCP : N/R
Past VCP : N/R
Latitude : N/R
Longitude : N/R
Agency Hyperlink : Click here for hyperlink provided by the agency.
Last Date in Agency List : 2022-02-11

Facility Name : CAMMARANO TRUST UW
Facility Address : 2340 JEFFERSON AVE, TACOMA, 98402
County : Pierce

Site Details
Facility Site ID : 14192885
Cleanup Site ID : 8023
Status : Cleanup Started
Site Rank : N/R
Alternative Site Name : CAMARANO BROTHERS
Region : Southwest
Resposbile Unit : Southwest
Institutional Control : N/R
Current VCP : N/R
Past VCP : N/R
Latitude : 47.2394626176
Longitude : -122.439440257
Agency Hyperlink : Click here for hyperlink provided by the agency.
Last Date in Agency List : 2023-02-28

Map Id: EI544
Direction: SW
Distance: 0.839 mi., 4430 ft.
Elevation: 149 ft.
Relative: Higher

Site Name : CAMMARANO TRUST UW | CAMARANO BROTHERS
2340 JEFFERSON AVE
TACOMA | Tacoma, WA 98402

Database(s) : [ALL SITES - WA, CSCSL HWS - WA, EPA LUST, EPA UST, FRS, HSL - WA, LUST - WA, UST - WA] ***(cont.)***

Envirosite ID: 50655575
EPA ID: N/R

HSL - WA ***(cont.)***

Contaminants

Contaminant Name :	Benzene
Ground water :	N/R
Surface water :	N/R
Soil :	Below Cleanup Levels
Sediment :	N/R
Air :	N/R
Bedrock :	N/R

Contaminant Name :	Other Non-Halogenated Organics
Ground water :	N/R
Surface water :	N/R
Soil :	Below Cleanup Levels
Sediment :	N/R
Air :	N/R
Bedrock :	N/R

Contaminant Name :	Petroleum-Gasoline
Ground water :	N/R
Surface water :	N/R
Soil :	Confirmed Above Cleanup Levels
Sediment :	N/R
Air :	N/R
Bedrock :	N/R

Contaminant Name :	Lead
Ground water :	N/R
Surface water :	N/R
Soil :	Below Cleanup Levels
Sediment :	N/R
Air :	N/R
Bedrock :	N/R

LUST - WA

Facility Name :	CAMMARANO TRUST UW
Facility Address :	2340 JEFFERSON AVE, TACOMA, 98402
County :	Pierce

Site Details

LUST Status Date :	2015-05-11
LUST Status Type :	LUST - Cleanup Started
Facility Site ID :	14192885
Cleanup Site ID :	8023
LUST ID :	5623
UST ID :	529632
Alternate Site Names :	CAMARANO BROTHERS
Release Date :	2001-01-19
Process Type :	N/R

Map Id: EI544
Direction: SW
Distance: 0.839 mi., 4430 ft.
Elevation: 149 ft.
Relative: Higher

Site Name : CAMMARANO TRUST UW | CAMARANO BROTHERS
2340 JEFFERSON AVE
TACOMA | Tacoma, WA 98402

Database(s) : [ALL SITES - WA, CSCSL HWS - WA, EPA LUST, EPA UST, FRS, HSL - WA, LUST - WA, UST - WA] ***(cont.)***

Envirosite ID: 50655575
EPA ID: N/R

LUST - WA ***(cont.)***

Responsible Unit :	Southwest
Region :	Southwest
Latitude :	47.239463
Longitude :	-122.43944
Last Date in Agency List :	2023-03-20

Contaminants

Contaminant Name :	Petroleum-Gasoline
Ground Water :	N/R
Surface Water :	N/R
Soil :	Confirmed Above Cleanup Levels
Sediment :	N/R
Air :	N/R
Bedrock :	N/R

Contaminant Name :	Benzene
Ground Water :	N/R
Surface Water :	N/R
Soil :	Below Cleanup Levels
Sediment :	N/R
Air :	N/R
Bedrock :	N/R

Contaminant Name :	Other Non-Halogenated Organics
Ground Water :	N/R
Surface Water :	N/R
Soil :	Below Cleanup Levels
Sediment :	N/R
Air :	N/R
Bedrock :	N/R

Contaminant Name :	Lead
Ground Water :	N/R
Surface Water :	N/R
Soil :	Below Cleanup Levels
Sediment :	N/R
Air :	N/R
Bedrock :	N/R

UST - WA

Facility Name :	CAMARANO BROTHERS
Facility Address :	2340 JEFFERSON AVE, Tacoma, 98402
County :	Pierce
Facility Site ID :	14192885
UST Site ID :	529632
Tag Number(s) :	N/R

Map Id: EI544
Direction: SW
Distance: 0.839 mi., 4430 ft.
Elevation: 149 ft.
Relative: Higher

Site Name : CAMMARANO TRUST UW | CAMARANO BROTHERS
2340 JEFFERSON AVE
TACOMA | Tacoma, WA 98402

Database(s) : [ALL SITES - WA, CSCSL HWS - WA, EPA LUST, EPA UST, FRS, HSL - WA, LUST - WA, UST - WA] ***(cont.)***

Envirosite ID: 50655575
EPA ID: N/R

UST - WA ***(cont.)***

Responsible Unit :	Southwest
Is Active :	No
Latitude :	47.239463
Longitude :	-122.43944
Last Date in Agency List :	2022-12-29

Tank Details

Tank Name :	1
Tank Status :	Removed
Install Date :	N/R
Tank Upgrade Date :	N/R
Tank Permanent Closure Date :	N/R
Permit Expiration Date :	N/R
Tank Material :	N/R
Tank Construction :	N/R
Tank Corrosion Protection :	N/R
Tank Manifold :	N/R
Tank Release Detection :	N/R
Tank Tightness Test :	N/R
Tank Spill Prevention :	N/R
Capacity Range :	1,101 to 2,000 Gallons
Actual Capacity :	2000
Pipe Material :	N/R
Pipe Construction :	N/R
Pipe Corrosion Protection :	N/R
Tank SFC :	N/R
Dispenser SFC :	N/R
Primary Pipe Release Detection :	N/R
Secondary Pipe Release Detection :	N/R
Pipe Pumping System :	N/R
Pipe Install Date :	N/R
Turbine Sump Construction :	N/R
Tank Status Date :	2000-04-11
Tank Install Date :	N/R
Tank Overfill Prevention :	N/R

Compartments Details

Compartment Number :	1
Compartment Capacity :	2000
Substance Stored :	Leaded Gasoline
Used Substance :	N/R
Ecy Region :	N/R

Tank Details

Tank Name :	2
Tank Status :	Closed in Place
Install Date :	1964-01-01
Tank Upgrade Date :	N/R

Map Id: EI544
Direction: SW
Distance: 0.839 mi., 4430 ft.
Elevation: 149 ft.
Relative: Higher

Site Name : CAMMARANO TRUST UW | CAMARANO BROTHERS
2340 JEFFERSON AVE
TACOMA | Tacoma, WA 98402

Database(s) : [ALL SITES - WA, CSCSL HWS - WA, EPA LUST, EPA UST, FRS, HSL - WA, LUST - WA, UST - WA] ***(cont.)***

Envirosite ID: 50655575
EPA ID: N/R

UST - WA ***(cont.)***

Tank Permanent Closure Date :	N/R
Permit Expiration Date :	N/R
Tank Material :	N/R
Tank Construction :	N/R
Tank Corrosion Protection :	N/R
Tank Manifold :	N/R
Tank Release Detection :	N/R
Tank Tightness Test :	N/R
Tank Spill Prevention :	N/R
Capacity Range :	N/R
Actual Capacity :	500
Pipe Material :	N/R
Pipe Construction :	N/R
Pipe Corrosion Protection :	N/R
Tank SFC :	N/R
Dispenser SFC :	N/R
Primary Pipe Release Detection :	N/R
Secondary Pipe Release Detection :	N/R
Pipe Pumping System :	N/R
Pipe Install Date :	N/R
Turbine Sump Construction :	N/R
Tank Status Date :	2000-08-01
Tank Install Date :	N/R
Tank Overfill Prevention :	N/R

Compartments Details

Compartment Number :	1
Compartment Capacity :	500
Substance Stored :	Unleaded Gasoline
Used Substance :	N/R
Ecy Region :	N/R

Map Id: EF545
Direction: E
Distance: 0.839 mi., 4433 ft.
Elevation: 16 ft.
Relative: Lower

Site Name : Amazon.com Services LLC - HBF5
1905 EAST MARC AVE
TACOMA, WA 98421

Database(s) : [ALL SITES - WA]

Envirosite ID: 52328160
EPA ID: N/R

ALL SITES - WA

Facility Name :	Amazon.com Services LLC - HBF5
Facility Address :	1905 EAST MARC AVE, TACOMA, 98421
County :	Pierce

Map Id: EF545
Direction: E
Distance: 0.839 mi., 4433 ft.
Elevation: 16 ft.
Relative: Lower

Site Name : Amazon.com Services LLC - HBF5
1905 EAST MARC AVE
TACOMA, WA 98421

Database(s) : [ALL SITES - WA] ***(cont.)***

Envirosite ID: 52328160
EPA ID: N/R

ALL SITES - WA ***(cont.)***

Facility/Site ID :	71097
Alternate Name :	N/R
Program Name :	N/R
WRIA :	10
Legislative District :	27
Congressional District :	9
Ecology Region :	SWRO
Ecology Program Phone :	(360) 407-6400
Tribal Land :	N
Latitude :	47.254908
Longitude :	-122.408789
Last Date in Agency List :	2023-01-03

Program Details

Program :	WATQUAL
Program ID :	CNE310582
Interaction Type :	Industrial SW GP
Interaction Type Description :	General permit issued to industries to regulate the discharge of contaminated stormwater to state waters.
Status :	Active
Start Date :	2021-08-16
End Date :	N/R
SIC :	N/R
NAICS :	N/R

Map Id: ED546
Direction: WNW
Distance: 0.840 mi., 4434 ft.
Elevation: 288 ft.
Relative: Higher

Site Name : GR KIRK CO
201 ST HELENS AVE
TACOMA, WA 98402

Database(s) : [ALL SITES - WA, ECHO, FRS, RCRA_NONGEN]

Envirosite ID: 6615421
EPA ID: N/R

ALL SITES - WA

Facility Name :	GR Kirk Co
Facility Address :	201 ST HELENS AVE, TACOMA, 98402
County :	Pierce
Facility/Site ID :	75875551
Alternate Name :	N/R
Program Name :	N/R
WRIA :	10
Legislative District :	27
Congressional District :	6
Ecology Region :	SWRO
Ecology Program Phone :	(360) 407-6734

Map Id: ED546
Direction: WNW
Distance: 0.840 mi., 4434 ft.
Elevation: 288 ft.
Relative: Higher

Site Name : GR KIRK CO
201 ST HELENS AVE
TACOMA, WA 98402

Database(s) : [ALL SITES - WA, ECHO, FRS, RCRA_NONGEN] ***(cont.)***

Envirosite ID: 6615421
EPA ID: N/R

ALL SITES - WA ***(cont.)***

Tribal Land :	N
Latitude :	47.26194
Longitude :	-122.44542
Last Date in Agency List :	2023-01-03

Program Details

Program :	HAZWASTE
Program ID :	WAD982655482
Interaction Type :	Hazardous Waste Generator
Interaction Type Description :	Facilities that generate any quantity of a dangerous waste. They may be classified as SQG, MQG, or LQG depending on hazardous waste generated for a given month.
Status :	Inactive
Start Date :	1988-09-01
End Date :	1989-02-17
SIC :	N/R
NAICS :	N/R

ECHO

Facility Name :	GR KIRK CO
Facility Address :	201 ST HELENS AVE, TACOMA, WA 98402
County :	PIERCE
Last Inspection Date :	N/R
Registry ID :	110005346740
FIPS Code :	53053
EPA Region :	10
Inspection Count :	0
Last Inspection Days :	N/R
Informal Count :	0
Last Informal Action Date :	N/R
Formal Action Count :	0
Last Formal Action Date :	N/R
Total Penalties :	0
Penalty Count :	N/R
Last Penalty Date :	N/R
Last Penalty Amount :	N/R
QTRS IN NC :	0
Programs IN SNC :	0
Current Compliance Status :	No Violation Identified
Three-Year Compliance Status :	_____
Collection Method :	ADDRESS MATCHING-HOUSE NUMBER
Reference Point :	CENTER OF A FACILITY OR STATION
Accuracy Meters :	30

Map Id: ED546
Direction: WNW
Distance: 0.840 mi., 4434 ft.
Elevation: 288 ft.
Relative: Higher

Site Name : GR KIRK CO
201 ST HELENS AVE
TACOMA, WA 98402

Database(s) : [ALL SITES - WA, ECHO, FRS, RCRA_NONGEN] ***(cont.)***

Envirosite ID: 6615421
EPA ID: N/R

ECHO ***(cont.)***

Derived Tribes :	Puyallup Tribe of the Puyallup Reservation - 1.7 mile(s), Puyallup Tribe of the Puyallup Reservation - 1.8 mile(s), Muckleshoot Indian Tribe - 11.3 mile(s), Muckleshoot Indian Tribe - 14.4 mile(s), Nisqually Indian Tribe - 17.9 mile(s), Squaxin Island Tribe of the Squaxin Island Reservation - 21.5 mile(s), Squaxin Island Tribe of the Squaxin Island Reservation - 23.4 mile(s)
Derived HUC :	17110019
Derived WBD :	171100190301
Derived STCTY FIPS :	53053
Derived Zip :	98402
Derived CD113 :	06
Derived CB2010 :	530530615002004
MYRTK Universe :	NNN
NPDES IDs :	N/R
CWA Permit Types :	N/R
CWA Compliance Tracking :	N/R
CWA NAICS :	N/R
CWA SICS :	N/R
CWA Inspection Count :	N/R
CWA Last Inspection Days :	N/R
CWA Informal Count :	N/R
CWA Formal Action Count :	N/R
CWA Last Formal Action Date :	N/R
CWA Penalties :	N/R
CWA Last Penalty Date :	N/R
CWA Last Penalty Amount :	N/R
CWA Quarters IN NC :	N/R
CWA Current Compliance Status :	N/R
CWA Current SNC Flag :	N
CWA 13 Quarters Compliance Status :	N/R
CWA 13 Quarters Effluent Exceedances:	N/R
CWA Three-Year QNCR Codes :	N/R
DFR URL :	Click here for hyperlink provided by the agency.
Facility SIC :	N/R
Facility NAICS :	11311 - Timber Tract Operations
Facility Last Inspection EPA Date :	N/R
Facility Last Inspection State Date :	N/R
Facility Last Formal Act EPA Date :	N/R
Facility Last Formal Act State Date :	N/R
Facility Last Informal Act EPA Date :	N/R
Facility Last Informal Act State Date:	N/R
Facility Federal Agency :	N/R
TRI Reporter :	N/R
Facility Imp Water Flag :	N/R
Current SNC Flag :	N
Indian County Flag :	N
Federal Flag :	N/R
US Mexico Border Flag :	N/R
Chesapeak Bay Flag :	N/R
AIR Flag :	N
NPDES Flag :	N
SDWIS Flag :	N
RCRA Flag :	Y
TRI Flag :	N
GHG Flag :	N

Map Id: ED546
Direction: WNW
Distance: 0.840 mi., 4434 ft.
Elevation: 288 ft.
Relative: Higher

Site Name : GR KIRK CO
201 ST HELENS AVE
TACOMA, WA 98402

Database(s) : [ALL SITES - WA, ECHO, FRS, RCRA_NONGEN] ***(cont.)***

Envirosite ID: 6615421
EPA ID: N/R

ECHO ***(cont.)***

Major Flag :	N/R
Active Flag :	N/R
NAA Flag :	N
Latitude :	47.26204
Longitude :	-122.44563
Last Date in Agency List :	2023-01-16

FRS

Facility Name :	GR KIRK CO
Facility Address :	201 ST HELENS AVE, TACOMA, WA 98402
County :	PIERCE

Site Details

Registry ID :	110005346740
FRS Facility URL :	Click here for hyperlink provided by the agency.
Last Date in Agency List :	2023-02-13

Source Description

Source Description :

RCRAInfo is EPA's comprehensive information system that supports the Resource Conservation and Recovery Act (RCRA) of 1976 and the Hazardous and Solid Waste Amendments (HSWA) of 1984 through the tracking of events and activities related to facilities that generate, transport, and treat, store, or dispose of hazardous waste. RCRAInfo allows RCRA program staff to track the notification, permit, compliance, and corrective action activities required under RCRA. RCRAInfo also supports generation of the National Hazardous Waste Biennial Report. All generators and treatment, storage, and disposal facilities who handle hazardous waste are required to report to the EPA Administrator at least once every two years to support creation of the Biennial Report.

FRS Environmental Interest

Source and System ID :	RCRAINFO - WAD982655482

RCRA_NONGEN

Facility Name :	GR KIRK CO
Facility Address :	201 ST HELENS AVE, TACOMA, WA 98402
County :	PIERCE
Date Form Received by Agency :	1988-09-01
EPA ID :	WAD982655482
Mailing Address :	PO BOX 1597, TACOMA, WA 98401
Contact :	N/R
Contact Address :	N/R
Contact Country :	N/R
Contact Telephone :	N/R
Contact Email :	N/R
EPA Region :	10
Land Type :	Other land type

Map Id: ED546
Direction: WNW
Distance: 0.840 mi., 4434 ft.
Elevation: 288 ft.
Relative: Higher

Site Name : GR KIRK CO
201 ST HELENS AVE
TACOMA, WA 98402

Database(s) : [ALL SITES - WA, ECHO, FRS, RCRA_NONGEN] ***(cont.)***

Envirosite ID: 6615421
EPA ID: N/R

RCRA_NONGEN ***(cont.)***

Source Type :	Notification
Classification :	Not a generator, verified
Description :	Not a generator, verified
Last Date in Agency List :	2023-01-23

Owner/Operator Summary

Owner/Operator Name :	GR KIRK CO
Owner/Operator Address :	201 ST HELENS AVE, TACOMA, WA 98402
Owner/Operator Country :	US
Owner/Operator Telephone :	000-000-0000
Owner/Operator Email :	N/R
Owner/Operator Fax :	N/R
Legal Status :	Private
Owner/Operator Type :	Owner
Owner/Operator Start Date :	N/R
Owner/Operator End Date :	N/R

Owner/Operator Name :	GR KIRK CO
Owner/Operator Address :	201 SAINT HELENS AVE, TACOMA, WA 98402
Owner/Operator Country :	US
Owner/Operator Telephone :	000-000-0000
Owner/Operator Email :	N/R
Owner/Operator Fax :	N/R
Legal Status :	Private
Owner/Operator Type :	Owner
Owner/Operator Start Date :	1996-05-02
Owner/Operator End Date :	N/R

Owner/Operator Name :	GR KIRK CO
Owner/Operator Address :	201 ST HELENS AVE, TACOMA, WA 98402
Owner/Operator Country :	US
Owner/Operator Telephone :	000-000-0000
Owner/Operator Email :	N/R
Owner/Operator Fax :	N/R
Legal Status :	Private
Owner/Operator Type :	Operator
Owner/Operator Start Date :	N/R
Owner/Operator End Date :	N/R

Handler Activities Summary

U.S. Importer of Hazardous Waste :	N
Mixed Waste (Haz. and Radioactive) :	N
Recycler of Hazardous Waste :	N
Transporter of Hazardous Waste :	N
Treater, Storer or Disposer of HW :	N
Underground Injection Activity :	N
On-site Burner Exemption :	N
Furnace Exemption :	N
Used Oil Fuel Burner :	N
Used Oil Processor :	N

Map Id: ED546
Direction: WNW
Distance: 0.840 mi., 4434 ft.
Elevation: 288 ft.
Relative: Higher

Site Name : GR KIRK CO
201 ST HELENS AVE
TACOMA, WA 98402

Database(s) : [ALL SITES - WA, ECHO, FRS, RCRA_NONGEN] ***(cont.)***

Envirosite ID: 6615421
EPA ID: N/R

RCRA_NONGEN ***(cont.)***

Used Oil Refiner :	N
Used Oil Fuel Marketer to Burner :	N
Used Oil Specification Marketer :	N
Used Oil Transfer Facility :	N
Used Oil Transporter :	N

Historical Generators

Date Form Received by Agency :	1988-09-01
Facility Name :	GR KIRK CO
Classification :	Not a generator, verified

Notices of Violations Summary

Regulation Violated :	N

Map Id: 547
Direction: ESE
Distance: 0.848 mi., 4480 ft.
Elevation: 28 ft.
Relative: Higher

Site Name : ARCO 5727 | PILOT TRAVEL CENTER #1173 | PILOT EXPRESS 1173
1440 PUYALLUP AVE
TACOMA | Tacoma | TAKOMA, WA

Database(s) : [ALL SITES - WA, BRS, CSCSL HWS - WA, DOCKET, ECHO, ENVCVN - WA, EPA UST, ERNS, FRS, HSL - WA, RCRA_NONGEN, T 2 - WA, UST - WA, VCP - WA]

Envirosite ID: 6572056
EPA ID: N/R

ALL SITES - WA

Facility Name :	Arco 5727
Facility Address :	1440 PUYALLUP AVE, TACOMA, 98421
County :	Pierce
Facility/Site ID :	98738811
Alternate Name :	N/R
Program Name :	N/R
WRIA :	10
Legislative District :	27
Congressional District :	9
Ecology Region :	SWRO
Ecology Program Phone :	(360) 407-6171
Tribal Land :	Y
Latitude :	47.242111
Longitude :	-122.412389
Last Date in Agency List :	2023-01-03

Map Id: 547
Direction: ESE
Distance: 0.848 mi., 4480 ft.
Elevation: 28 ft.
Relative: Higher

Site Name : ARCO 5727 | PILOT TRAVEL CENTER #1173 | PILOT EXPRESS 1173
1440 PUYALLUP AVE
TACOMA | Tacoma | TAKOMA, WA

Database(s) : [ALL SITES - WA, BRS, CSCSL HWS - WA, DOCKET, ECHO, ENVCVN - WA, EPA UST, ERNS, FRS, HSL - WA, RCRA_NONGEN, T 2 - WA, UST - WA, VCP - WA] ***(cont.)***

Envirosite ID: 6572056
EPA ID: N/R

ALL SITES - WA ***(cont.)***

Facility/Site ID :	98738811
Alternate Name :	N/R
Program Name :	N/R
WRIA :	10
Legislative District :	27
Congressional District :	9
Ecology Region :	SWRO
Ecology Program Phone :	(360) 407-6734
Tribal Land :	Y
Latitude :	47.242111
Longitude :	-122.412389
Last Date in Agency List :	2023-01-03

Facility/Site ID :	98738811
Alternate Name :	N/R
Program Name :	N/R
WRIA :	10
Legislative District :	27
Congressional District :	9
Ecology Region :	SWRO
Ecology Program Phone :	(360) 407-7224
Tribal Land :	Y
Latitude :	47.242111
Longitude :	-122.412389
Last Date in Agency List :	2023-01-03

Facility/Site ID :	98738811
Alternate Name :	ARCO 05727
Program Name :	N/R
WRIA :	10
Legislative District :	27
Congressional District :	9
Ecology Region :	SWRO
Ecology Program Phone :	(360) 407-6171
Tribal Land :	Y
Latitude :	47.242111
Longitude :	-122.412389
Last Date in Agency List :	2023-01-03

Facility/Site ID :	98738811
Alternate Name :	ARCO 5727 PSI 5279
Program Name :	N/R
WRIA :	10
Legislative District :	27
Congressional District :	9
Ecology Region :	SWRO
Ecology Program Phone :	(360) 407-6171
Tribal Land :	Y
Latitude :	47.242111
Longitude :	-122.412389

Map Id: 547
Direction: ESE
Distance: 0.848 mi., 4480 ft.
Elevation: 28 ft.
Relative: Higher

Site Name : ARCO 5727 | PILOT TRAVEL CENTER #1173 | PILOT EXPRESS 1173
1440 PUYALLUP AVE
TACOMA | Tacoma | TAKOMA, WA

Database(s) : [ALL SITES - WA, BRS, CSCSL HWS - WA, DOCKET, ECHO, ENVCVN - WA, EPA UST, ERNS, FRS, HSL - WA, RCRA_NONGEN, T 2 - WA, UST - WA, VCP - WA] ***(cont.)***

Envirosite ID: 6572056
EPA ID: N/R

ALL SITES - WA ***(cont.)***

Last Date in Agency List : 2023-01-03

Facility/Site ID : 98738811
Alternate Name : N/R
Program Name : N/R
WRIA : 10
Legislative District : 27
Congressional District : 9
Ecology Region : SWRO
Ecology Program Phone : N/R
Tribal Land : Y
Latitude : 47.242111
Longitude : -122.412389
Last Date in Agency List : 2023-01-03

Facility/Site ID : 98738811
Alternate Name : ARCO 5727 PSI 5279
Program Name : N/R
WRIA : 10
Legislative District : 27
Congressional District : 9
Ecology Region : SWRO
Ecology Program Phone : (360) 407-7224
Tribal Land : Y
Latitude : 47.242111
Longitude : -122.412389
Last Date in Agency List : 2023-01-03

Facility/Site ID : 98738811
Alternate Name : ARCO 05727
Program Name : N/R
WRIA : 10
Legislative District : 27
Congressional District : 9
Ecology Region : SWRO
Ecology Program Phone : (360) 407-7224
Tribal Land : Y
Latitude : 47.242111
Longitude : -122.412389
Last Date in Agency List : 2023-01-03

Facility/Site ID : 98738811
Alternate Name : N/R
Program Name : N/R
WRIA : 10
Legislative District : 27
Congressional District : 9
Ecology Region : SWRO
Ecology Program Phone : (360) 407-6731

Map Id: 547
Direction: ESE
Distance: 0.848 mi., 4480 ft.
Elevation: 28 ft.
Relative: Higher

Site Name : ARCO 5727 | PILOT TRAVEL CENTER #1173 | PILOT EXPRESS 1173
1440 PUYALLUP AVE
TACOMA | Tacoma | TAKOMA, WA

Database(s) : [ALL SITES - WA, BRS, CSCSL HWS - WA, DOCKET, ECHO, ENVCVN - WA, EPA UST, ERNS, FRS, HSL - WA, RCRA_NONGEN, T 2 - WA, UST - WA, VCP - WA] ***(cont.)***

Envirosite ID: 6572056
EPA ID: N/R

ALL SITES - WA ***(cont.)***

Tribal Land :	Y
Latitude :	47.242111
Longitude :	-122.412389
Last Date in Agency List :	2023-01-03

Program Details

Program :	TOXICS
Program ID :	100170
Interaction Type :	Hazardous Waste Generator
Interaction Type Description :	Facilities that generate any quantity of a dangerous waste. They may be classified as SQG, MQG, or LQG depending on hazardous waste generated for a given month.
Status :	Inactive
Start Date :	2018-12-18
End Date :	2019-12-31
SIC :	N/R
NAICS :	N/R

Program :	TOXICS
Program ID :	100170
Interaction Type :	Voluntary Cleanup Sites
Interaction Type Description :	For a fee, Ecology staff will review an independent cleanup report(s) and provide a written decision about the adequacy of the cleanup actions taken and described in the report.
Status :	Inactive
Start Date :	2009-10-21
End Date :	2012-11-08
SIC :	N/R
NAICS :	44711 - Gasoline Stations with Convenience Stores

Program :	TOXICS
Program ID :	100170
Interaction Type :	Voluntary Cleanup Sites
Interaction Type Description :	For a fee, Ecology staff will review an independent cleanup report(s) and provide a written decision about the adequacy of the cleanup actions taken and described in the report.
Status :	Inactive
Start Date :	2009-10-21
End Date :	2012-11-08
SIC :	N/R
NAICS :	N/R

Map Id: 547
Direction: ESE
Distance: 0.848 mi., 4480 ft.
Elevation: 28 ft.
Relative: Higher

Site Name : ARCO 5727 | PILOT TRAVEL CENTER #1173 | PILOT EXPRESS 1173
1440 PUYALLUP AVE
TACOMA | Tacoma | TAKOMA, WA

Database(s) : [ALL SITES - WA, BRS, CSCSL HWS - WA, DOCKET, ECHO, ENVCVN - WA, EPA UST, ERNS, FRS, HSL - WA, RCRA_NONGEN, T 2 - WA, UST - WA, VCP - WA] ***(cont.)***

Envirosite ID: 6572056
EPA ID: N/R

ALL SITES - WA ***(cont.)***

Program :	TOXICS
Program ID :	100170
Interaction Type :	Hazardous Waste Planner
Interaction Type Description :	Under Chapter 173-307 WAC, facilities that report under Section 313 of the Emergency Planning/Community Right-To-Know Act (EPCRA), or that generate more than 2,640 pounds of hazardous waste per year, must prepare Pollution Prevention Plans.
Status :	Inactive
Start Date :	2005-01-01
End Date :	2007-06-07
SIC :	N/R
NAICS :	N/R

Program :	TOXICS
Program ID :	100170
Interaction Type :	Hazardous Waste Generator
Interaction Type Description :	Facilities that generate any quantity of a dangerous waste. They may be classified as SQG, MQG, or LQG depending on hazardous waste generated for a given month.
Status :	Inactive
Start Date :	1992-12-04
End Date :	2004-12-31
SIC :	N/R
NAICS :	N/R

Program :	TOXICS
Program ID :	100170
Interaction Type :	Hazardous Waste Generator
Interaction Type Description :	Facilities that generate any quantity of a dangerous waste. They may be classified as SQG, MQG, or LQG depending on hazardous waste generated for a given month.
Status :	Inactive
Start Date :	1992-12-04
End Date :	2004-12-31
SIC :	N/R
NAICS :	44711 - Gasoline Stations with Convenience Stores

Program :	TOXICS
Program ID :	100170
Interaction Type :	Emergency/Haz Chem Rpt TIER2

Map Id: 547
Direction: ESE
Distance: 0.848 mi., 4480 ft.
Elevation: 28 ft.
Relative: Higher

Site Name : ARCO 5727 | PILOT TRAVEL CENTER #1173 | PILOT EXPRESS 1173
1440 PUYALLUP AVE
TACOMA | Tacoma | TAKOMA, WA

Database(s) : [ALL SITES - WA, BRS, CSCSL HWS - WA, DOCKET, ECHO, ENVCVN - WA, EPA UST, ERNS, FRS, HSL - WA, RCRA_NONGEN, T 2 - WA, UST - WA, VCP - WA] ***(cont.)***

Envirosite ID: 6572056
EPA ID: N/R

ALL SITES - WA ***(cont.)***

Interaction Type Description :	Businesses that store 10,000 pounds or more of a hazardous chemical or 500 pounds or less, depending on the chemical, of an extremely hazardous chemical on site at any one time must report annually. Reports are sent to the State Emergency Response Commission (represented by Ecology) Local Emergency Planning Committees, and local fire departments for emergency planning. (product, not waste)
Status :	Inactive
Start Date :	1753-01-01
End Date :	1753-01-01
SIC :	N/R
NAICS :	N/R
Program :	TOXICS
Program ID :	100170
Interaction Type :	Emergency/Haz Chem Rpt TIER2
Interaction Type Description :	Businesses that store 10,000 pounds or more of a hazardous chemical or 500 pounds or less, depending on the chemical, of an extremely hazardous chemical on site at any one time must report annually. Reports are sent to the State Emergency Response Commission (represented by Ecology) Local Emergency Planning Committees, and local fire departments for emergency planning. (product, not waste)
Status :	Inactive
Start Date :	1753-01-01
End Date :	1753-01-01
SIC :	N/R
NAICS :	44711 - Gasoline Stations with Convenience Stores
Program :	TOXICS
Program ID :	100170
Interaction Type :	Emergency/Haz Chem Rpt TIER2
Interaction Type Description :	Businesses that store 10,000 pounds or more of a hazardous chemical or 500 pounds or less, depending on the chemical, of an extremely hazardous chemical on site at any one time must report annually. Reports are sent to the State Emergency Response Commission (represented by Ecology) Local Emergency Planning Committees, and local fire departments for emergency planning. (product, not waste)
Status :	Inactive
Start Date :	1753-01-01
End Date :	1753-01-01
SIC :	5541 - GASOLINE SERVICE STATIONS
NAICS :	N/R
Program :	TOXICS
Program ID :	100170

Map Id: 547
Direction: ESE
Distance: 0.848 mi., 4480 ft.
Elevation: 28 ft.
Relative: Higher

Site Name : ARCO 5727 | PILOT TRAVEL CENTER #1173 | PILOT EXPRESS 1173
1440 PUYALLUP AVE
TACOMA | Tacoma | TAKOMA, WA

Database(s) : [ALL SITES - WA, BRS, CSCSL HWS - WA, DOCKET, ECHO, ENVCVN - WA, EPA UST, ERNS, FRS, HSL - WA, RCRA_NONGEN, T 2 - WA, UST - WA, VCP - WA] ***(cont.)***

Envirosite ID: 6572056
EPA ID: N/R

ALL SITES - WA ***(cont.)***

Interaction Type :	Underground Storage Tank
Interaction Type Description :	Any one or combination of tanks (including connecting underground pipes) that is used to contain regulated substances and has a tank volume of ten percent or more beneath the surface of the ground. This term does not include any of the exempt UST systems specified in WAC 173-360-110(2) or any piping connected thereto. See WAC 173-360
Status :	Active
Start Date :	1990-04-01
End Date :	N/R
SIC :	N/R
NAICS :	44711 - Gasoline Stations with Convenience Stores

Program :	TOXICS
Program ID :	100170
Interaction Type :	Urban Waters
Interaction Type Description :	The site has been inspected by an Ecology Urban Waters Inspector.
Status :	Active
Start Date :	2008-04-22
End Date :	N/R
SIC :	N/R
NAICS :	N/R

Program :	TOXICS
Program ID :	100170
Interaction Type :	Underground Storage Tank
Interaction Type Description :	Any one or combination of tanks (including connecting underground pipes) that is used to contain regulated substances and has a tank volume of ten percent or more beneath the surface of the ground. This term does not include any of the exempt UST systems specified in WAC 173-360-110(2) or any piping connected thereto. See WAC 173-360
Status :	Active
Start Date :	1990-04-01
End Date :	N/R
SIC :	5541 - GASOLINE SERVICE STATIONS
NAICS :	N/R

Program :	TOXICS
Program ID :	100170
Interaction Type :	Underground Storage Tank

Map Id: 547
Direction: ESE
Distance: 0.848 mi., 4480 ft.
Elevation: 28 ft.
Relative: Higher

Site Name : ARCO 5727 | PILOT TRAVEL CENTER #1173 | PILOT EXPRESS 1173
1440 PUYALLUP AVE
TACOMA | Tacoma | TAKOMA, WA

Database(s) : [ALL SITES - WA, BRS, CSCSL HWS - WA, DOCKET, ECHO, ENVCVN - WA, EPA UST, ERNS, FRS, HSL - WA, RCRA_NONGEN, T 2 - WA, UST - WA, VCP - WA] ***(cont.)***

Envirosite ID: 6572056
EPA ID: N/R

ALL SITES - WA ***(cont.)***

Interaction Type Description :	Any one or combination of tanks (including connecting underground pipes) that is used to contain regulated substances and has a tank volume of ten percent or more beneath the surface of the ground. This term does not include any of the exempt UST systems specified in WAC 173-360-110(2) or any piping connected thereto. See WAC 173-360
Status :	Active
Start Date :	1990-04-01
End Date :	N/R
SIC :	N/R
NAICS :	N/R
Program :	TOXICS
Program ID :	100170
Interaction Type :	Emergency/Haz Chem Rpt TIER2
Interaction Type Description :	Businesses that store 10,000 pounds or more of a hazardous chemical or 500 pounds or less, depending on the chemical, of an extremely hazardous chemical on site at any one time must report annually. Reports are sent to the State Emergency Response Commission (represented by Ecology) Local Emergency Planning Committees, and local fire departments for emergency planning. (product, not waste)
Status :	Active
Start Date :	2020-02-25
End Date :	N/R
SIC :	N/R
NAICS :	N/R

BRS

Facility Name :	ARCO 5727
Facility Address :	1440 PUYALLUP AVE, TACOMA, WA 98421
County :	PIERCE

Site Details

Date Form Received by Agency :	2003-12-31
EPA ID :	WAD988515177
Mailing Address :	PO BOX 6038, ARTESIA, CA 90702-6038
Contact :	TERESA SANTANA
Contact Address :	N/R
Contact Country :	US
Contact Telephone :	714-670-3958
Contact Email :	santanta@bp.com
EPA Region :	10
Land Type :	Private
Source Type :	Annual/Biennial Report
Classification :	Large Quantity Generator

Map Id: 547
Direction: ESE
Distance: 0.848 mi., 4480 ft.
Elevation: 28 ft.
Relative: Higher

Site Name : ARCO 5727 | PILOT TRAVEL CENTER #1173 | PILOT EXPRESS 1173
1440 PUYALLUP AVE
TACOMA | Tacoma | TAKOMA, WA

Database(s) : [ALL SITES - WA, BRS, CSCSL HWS - WA, DOCKET, ECHO, ENVCVN - WA, EPA UST, ERNS, FRS, HSL - WA, RCRA_NONGEN, T 2 - WA, UST - WA, VCP - WA] ***(cont.)***

Envirosite ID: 6572056
EPA ID: N/R

BRS ***(cont.)***

Description :

Handlers that generate 1,000 kg or more of hazardous waste during any calendar month; or generate more than 1 kg of acutely hazardous waste during any calendar month; or generate more than 100 kg of any residue or contaminated soil, waste or other debris resulting from the cleanup of a spill, into or on any land or water, of acutely hazardous waste during any calendar month; or generate 1 kg or less of acutely hazardous waste during any calendar month, and accumulate more than 1 kg of acutely hazardous waste at any time; or generate 100 kg or less of any residue or contaminated soil, waste or other debris resulting from the cleanup of a spill, into or on any land or water, of acutely hazardous waste during any calendar month, and accumulated more than 100 kg of that material at any time.

Last Date in Agency List : 2023-01-23

Owner/Operator Summary

Owner/Operator Name :	BP WEST COAST PRODUCTS LLC
Owner/Operator Address :	PO BOX 6038, ARTESIA, CA 90702-6038
Owner/Operator Country :	US
Owner/Operator Telephone :	N/R
Owner/Operator Email :	N/R
Owner/Operator Fax :	N/R
Legal Status :	Private
Owner/Operator Type :	Owner
Owner/Operator Start Date :	1996-07-11
Owner/Operator End Date :	N/R

Owner/Operator Name :	PYRAMID GOLD INC
Owner/Operator Address :	1440 PULALLUP AVE, TACOMA, WA 98421
Owner/Operator Country :	US
Owner/Operator Telephone :	N/R
Owner/Operator Email :	N/R
Owner/Operator Fax :	N/R
Legal Status :	Private
Owner/Operator Type :	Operator
Owner/Operator Start Date :	2000-03-13
Owner/Operator End Date :	N/R

Waste Activity Monitoring

Report Cycle :	2003
Hazardous Waste Page Number :	1
Hazardous Waste Sub-Page Number :	1
BR Form :	GM
Waste Description :	GASOLIONE AND WATER MIXTURE
Primary NAICS :	44711 - Gasoline Stations with Convenience Stores
Source Code :	G19 - Other one-time or intermittent processes (specify in comments)
Form Code :	W219 - Other organic liquid (specify in comments)

Map Id: 547
Direction: ESE
Distance: 0.848 mi., 4480 ft.
Elevation: 28 ft.
Relative: Higher

Site Name : ARCO 5727 | PILOT TRAVEL CENTER #1173 | PILOT EXPRESS 1173
1440 PUYALLUP AVE
TACOMA | Tacoma | TAKOMA, WA

Database(s) : [ALL SITES - WA, BRS, CSCSL HWS - WA, DOCKET, ECHO, ENVCVN - WA, EPA UST, ERNS, FRS, HSL - WA, RCRA_NONGEN, T 2 - WA, UST - WA, VCP - WA] ***(cont.)***

Envirosite ID: 6572056
EPA ID: N/R

BRS ***(cont.)***

Management Method :	H135 - Discharge to sewer/POTW or NPDES (with prior storage - with or without treatment)
Generation Tons :	3.4278565
Managed Tons :	0
Shipped Tons :	3.4278565
Received Tons :	0
Receiver ID :	WAD991281767
Receiver State :	WA
Shipper ID :	WAD988515177
Shipper State :	WA
Waste Minimization :	N/R
Waste Code List :	D001, D018
Waste Code Group :	TCORICR - One or more D018-D043 code
Waste Generation Type :	N/R

CSCSL HWS - WA

Facility Name :	ARCO 5727
Facility Address :	1440 PUYALLUP AVE, TACOMA, 98421
County :	PIERCE

Site Details

Facility Site ID :	98738811
Site Status :	Cleanup Started
Cleanup Site ID :	3750
Region :	Southwest
Responsible Section :	Southwest
WARM Rank :	N/R
Is Brownfield? :	N/R
Is PSI? :	N/R
Current VCP :	Yes
Past VCP :	Yes
Institutional Control :	Yes
Latitude :	47.242111
Longitude :	-122.412389
Last Date in Agency List :	2023-03-07

Contaminants Details

Contaminant Name :	Non-Halogenated Solvents
Groundwater :	Confirmed Above Cleanup Levels
Surface Water :	N/R
Soil :	N/R
Sediment :	N/R
Air :	N/R
Bedrock :	N/R

Map Id: 547
Direction: ESE
Distance: 0.848 mi., 4480 ft.
Elevation: 28 ft.
Relative: Higher

Site Name : ARCO 5727 | PILOT TRAVEL CENTER #1173 | PILOT EXPRESS 1173
1440 PUYALLUP AVE
TACOMA | Tacoma | TAKOMA, WA

Database(s) : [ALL SITES - WA, BRS, CSCSL HWS - WA, DOCKET, ECHO, ENVCVN - WA, EPA UST, ERNS, FRS, HSL - WA, RCRA_NONGEN, T 2 - WA, UST - WA, VCP - WA] ***(cont.)***

Envirosite ID: 6572056
EPA ID: N/R

CSCSL HWS - WA ***(cont.)***

Contaminant Name :	Metals Priority Pollutants
Groundwater :	Confirmed Above Cleanup Levels
Surface Water :	N/R
Soil :	N/R
Sediment :	N/R
Air :	N/R
Bedrock :	N/R

Contaminant Name :	Petroleum Products-Unspecified
Groundwater :	Confirmed Above Cleanup Levels
Surface Water :	N/R
Soil :	Confirmed Above Cleanup Levels
Sediment :	N/R
Air :	N/R
Bedrock :	N/R

DOCKET

Facility Name :	ARCO 5727
Facility Address :	1440 PUYALLUP AVE, TACOMA, WA 98421

Site Activity Details

Enforcement Action Case Number :	10-2015-0163
Activity ID :	3600391941
Enforcement Action Name :	ARCO 5727
Last Date in Agency List :	2022-12-14

Final Ordr Iss/Final Order Enter Date:	2015-09-09
Complaint/Proposed Order Actual Date:	N/R
Final Order Issued Actual Date :	2015-09-09
Final Order Name :	Pyramid Gold I

Complaint Summary

Respondent/Defendant Name :	Pyramid Gold I
Named in Complaint :	Y
Named in Final Order :	Y

SEP Category :	N/R
SEP Description :	N/R

Regional Docket Number :	N/R

Map Id: 547
Direction: ESE
Distance: 0.848 mi., 4480 ft.
Elevation: 28 ft.
Relative: Higher

Site Name : ARCO 5727 | PILOT TRAVEL CENTER #1173 | PILOT EXPRESS 1173
1440 PUYALLUP AVE
TACOMA | Tacoma | TAKOMA, WA

Database(s) : [ALL SITES - WA, BRS, CSCSL HWS - WA, DOCKET, ECHO, ENVCVN - WA, EPA UST, ERNS, FRS, HSL - WA, RCRA_NONGEN, T 2 - WA, UST - WA, VCP - WA] ***(cont.)***

Envirosite ID: 6572056
EPA ID: N/R

DOCKET ***(cont.)***

Standard Industrial Classification (SIC) Summary

Registry ID :	110005381960
Primary SIC :	N/R
Primary NAICS :	N/R
Settlement FRS ICIS Facility :	3600056779 - ARCO 5727
Pollutants (SRS) :	N/R
Admin EA Closed Actual Date :	2015-09-29
Enforcement Action Name :	Pyramid Gold I
Enforcement Action Resolution :	Final Order With Penalty
Violation Types :	N/R
Case Law Sections :	RCRA 9003 - UST Release Detection, Prevention, Correction Regulations

Violation Penalties and Compliance Summary

Compliance Action Cost :	300
EPA Penalty Assessed Amount :	210
Cost Recovery Required :	N/R
Cost of SEP :	0
Cost of Complying Actions :	N/R

ECHO

Facility Name :	ARCO 5727
Facility Address :	1440 PUYALLUP AVE, TACOMA, WA 98421
County :	PIERCE
Last Inspection Date :	2015-06-30
Registry ID :	110005381960
FIPS Code :	53053
EPA Region :	10
Inspection Count :	0
Last Inspection Days :	2714
Informal Count :	0
Last Informal Action Date :	N/R
Formal Action Count :	0
Last Formal Action Date :	2015-09-09
Total Penalties :	0
Penalty Count :	N/R
Last Penalty Date :	2015-09-09
Last Penalty Amount :	210

Map Id: 547
Direction: ESE
Distance: 0.848 mi., 4480 ft.
Elevation: 28 ft.
Relative: Higher

Site Name : ARCO 5727 | PILOT TRAVEL CENTER #1173 | PILOT EXPRESS 1173
1440 PUYALLUP AVE
TACOMA | Tacoma | TAKOMA, WA

Database(s) : [ALL SITES - WA, BRS, CSCSL HWS - WA, DOCKET, ECHO, ENVCVN - WA, EPA UST, ERNS, FRS, HSL - WA, RCRA_NONGEN, T 2 - WA, UST - WA, VCP - WA] ***(cont.)***

Envirosite ID: 6572056
EPA ID: N/R

ECHO ***(cont.)***

QTRS IN NC :	0
Programs IN SNC :	0
Current Compliance Status :	No Violation Identified
Three-Year Compliance Status :	_____
Collection Method :	ADDRESS MATCHING-HOUSE NUMBER
Reference Point :	CENTER OF A FACILITY OR STATION
Accuracy Meters :	30
Derived Tribes :	Puyallup Tribe of the Puyallup Reservation - 0 mile(s), Puyallup Tribe of the Puyallup Reservation - .5 mile(s), Muckleshoot Indian Tribe - 10 mile (s), Muckleshoot Indian Tribe - 12.9 mile(s), Nisqually Indian Tribe - 17.6 mile(s), Squaxin Island Tribe of the Squaxin Island Reservation - 22.9 mile(s), Squaxin Island Tribe of the Squaxin Island Reservation - 24.8 mile(s)
Derived HUC :	17110014
Derived WBD :	171100140502
Derived STCTY FIPS :	53053
Derived Zip :	98421
Derived CD113 :	09
Derived CB2010 :	530530602001172
MYRTK Universe :	NNN
NPDES IDs :	N/R
CWA Permit Types :	N/R
CWA Compliance Tracking :	N/R
CWA NAICS :	N/R
CWA SICS :	N/R
CWA Inspection Count :	N/R
CWA Last Inspection Days :	N/R
CWA Informal Count :	N/R
CWA Formal Action Count :	N/R
CWA Last Formal Action Date :	N/R
CWA Penalties :	N/R
CWA Last Penalty Date :	N/R
CWA Last Penalty Amount :	N/R
CWA Quarters IN NC :	N/R
CWA Current Compliance Status :	N/R
CWA Current SNC Flag :	N
CWA 13 Quarters Compliance Status :	N/R
CWA 13 Quarters Effluent Exceedances:	N/R
CWA Three-Year QNCR Codes :	N/R
DFR URL :	Click here for hyperlink provided by the agency.
Facility SIC :	N/R
Facility NAICS :	447110 - Gasoline Stations with Convenience Stores
Facility Last Inspection EPA Date :	2015-06-30
Facility Last Inspection State Date :	2001-06-14
Facility Last Formal Act EPA Date :	2015-09-09
Facility Last Formal Act State Date :	N/R
Facility Last Informal Act EPA Date :	N/R
Facility Last Informal Act State Date:	N/R
Facility Federal Agency :	N/R
TRI Reporter :	N/R
Facility Imp Water Flag :	N/R

Map Id: 547
Direction: ESE
Distance: 0.848 mi., 4480 ft.
Elevation: 28 ft.
Relative: Higher

Site Name : ARCO 5727 | PILOT TRAVEL CENTER #1173 | PILOT EXPRESS 1173
1440 PUYALLUP AVE
TACOMA | Tacoma | TAKOMA, WA

Database(s) : [ALL SITES - WA, BRS, CSCSL HWS - WA, DOCKET, ECHO, ENVCVN - WA, EPA UST, ERNS, FRS, HSL - WA, RCRA_NONGEN, T 2 - WA, UST - WA, VCP - WA] ***(cont.)***

Envirosite ID: 6572056
EPA ID: N/R

ECHO ***(cont.)***

Current SNC Flag :	N
Indian County Flag :	Y
Federal Flag :	N/R
US Mexico Border Flag :	N/R
Chesapeak Bay Flag :	N/R
AIR Flag :	N
NPDES Flag :	N
SDWIS Flag :	N
RCRA Flag :	Y
TRI Flag :	N
GHG Flag :	N
Major Flag :	N/R
Active Flag :	N/R
NAA Flag :	N
Latitude :	47.24244
Longitude :	-122.41204
Last Date in Agency List :	2023-01-16

ENVCVN - WA

Facility Name :	Arco 5727
Facility Address :	1440 PUYALLUP AVE, TACOMA, 98421
County :	Pierce
Cleanup Site ID :	3750
Facility Site ID :	98738811
Site Status :	Cleanup Started
Alternate Site Names :	ARCO 05727,ARCO 5727 PSI 5279,PILOT TRAVEL CENTER #1173, PYRAMID GOLD I
NFA Date :	N/R
Instrument Type :	Environmental Covenant
Tax Parcel Number :	4715010367
Active Control :	Yes
County Recording Number :	201512180226
County Recording Date :	2015-12-18
Region :	Southwest
ResponsibleUnit :	Southwest
Restrict Land Use :	No
Restrict Surface Water Use :	No
Restrict All Ground Water Extraction/Well Installation:	Yes
Restrict Domestic Ground Water Extraction/Well Installation:	No
Prohibit Soil Disturbance :	Yes
Prevent the Reuse or Relocation of Site Soil:	No
Restrictive Signage :	No
Restrict Shellfish and/or Finfish Harvesting:	No
Restrict Swimming and/or Beach Play :	No
Restrict Access :	No
Ongoing Maintenance of Remedy :	No

Map Id: 547
Direction: ESE
Distance: 0.848 mi., 4480 ft.
Elevation: 28 ft.
Relative: Higher

Site Name : ARCO 5727 | PILOT TRAVEL CENTER #1173 | PILOT EXPRESS 1173
1440 PUYALLUP AVE
TACOMA | Tacoma | TAKOMA, WA

Database(s) : [ALL SITES - WA, BRS, CSCSL HWS - WA, DOCKET, ECHO, ENVCVN - WA, EPA UST, ERNS, FRS, HSL - WA, RCRA_NONGEN, T 2 - WA, UST - WA, VCP - WA] ***(cont.)***

Envirosite ID: 6572056
EPA ID: N/R

ENVCVN - WA ***(cont.)***

Require Educational Programs :	No
Prohibit Removal or Alteration of Existing Buildings:	No
Prohibit New Building Construction :	No
Control Stormwater :	No
Control Vapor/Gas :	No
Restrict Sediment Cap Disturbance :	No
Maintain/Protect Monitoring System :	No
Other :	Yes
MediaRestrictions :	Groundwater; Soil
Latitude :	47.242111
Longitude :	-122.412389
Last Date in Agency List :	2023-01-20

EPA UST

Facility Name :	PILOT TRAVEL CENTER #1173
Facility Address :	1440 PUYALLUP AVE, Tacoma, Washington 984212327
County :	Pierce
Facility ID :	WA98738811
Facility Status :	Open UST(s)
Open USTs :	5
Closed USTs :	0
Temporarily Out of Service USTs :	0
Date of Last Inspection :	N/R
EPA Region :	10
Tribe :	N/R
Facility ID 2 :	N/R
Latitude :	47.242111
Longitude :	-122.412389
Last Date in Agency List :	2023-01-30

Tank Details

Tank ID :	WA98738811_#5 DIESEL
Tank Status :	Open
Installation Date :	2005-06-14
Removal Date :	N/R
Capacity :	5000
Substances :	D Diesel
Tank Wall Type :	N/R
Tank ID :	WA98738811_REGULAR 1
Tank Status :	Open
Installation Date :	1990-04-01
Removal Date :	N/R
Capacity :	N/R
Substances :	B Unleaded Gasoline

Map Id: 547
Direction: ESE
Distance: 0.848 mi., 4480 ft.
Elevation: 28 ft.
Relative: Higher

Site Name : ARCO 5727 | PILOT TRAVEL CENTER #1173 | PILOT EXPRESS 1173
1440 PUYALLUP AVE
TACOMA | Tacoma | TAKOMA, WA

Database(s) : [ALL SITES - WA, BRS, CSCSL HWS - WA, DOCKET, ECHO, ENVCVN - WA, EPA UST, ERNS, FRS, HSL - WA, RCRA_NONGEN, T 2 - WA, UST - WA, VCP - WA] ***(cont.)***

Envirosite ID: 6572056
EPA ID: N/R

EPA UST ***(cont.)***

Tank Wall Type : N/R

Tank ID : WA98738811_SUPER 4
Tank Status : Open
Installation Date : 1990-04-01
Removal Date : N/R
Capacity : N/R
Substances : B Unleaded Gasoline
Tank Wall Type : N/R

Tank ID : WA98738811_UNLEAD 2
Tank Status : Open
Installation Date : 1990-04-01
Removal Date : N/R
Capacity : N/R
Substances : B Unleaded Gasoline
Tank Wall Type : N/R

Tank ID : WA98738811_UNLEAD 3
Tank Status : Open
Installation Date : 1990-04-01
Removal Date : N/R
Capacity : N/R
Substances : B Unleaded Gasoline
Tank Wall Type : N/R

ERNS

Facility Address : 1440 PUYALLUP AVE, TAKOMA, WA 98421
County : PIERCE

Incident Information
Incident Date Time : 2004-05-22 09:30:00
Type of Incident : MOBILE
Incident Cause : EQUIPMENT FAILURE
Incident DTG : OCCURRED
Incident Location : N/R
Sequence Number : 722638
Potential Flag : N/R

Description of Incident : THE CALLER STATED TWO TRUCKS WERE MAKING A TRANSFER OF GASOLINE FROM ONE TRUCK TO ANOTHER WHEN ABOUT 15 GALLONS SPILLED.

Last Date in Agency List : 2015-12-23

Map Id: 547
Direction: ESE
Distance: 0.848 mi., 4480 ft.
Elevation: 28 ft.
Relative: Higher

Site Name : ARCO 5727 | PILOT TRAVEL CENTER #1173 | PILOT EXPRESS 1173
1440 PUYALLUP AVE
TACOMA | Tacoma | TAKOMA, WA

Database(s) : [ALL SITES - WA, BRS, CSCSL HWS - WA, DOCKET, ECHO, ENVCVN - WA, EPA UST, ERNS, FRS, HSL - WA, RCRA_NONGEN, T 2 - WA, UST - WA, VCP - WA] ***(cont.)***

Envirosite ID: 6572056
EPA ID: N/R

ERNS ***(cont.)***

Incident Response Summary

Date Time Received :	2004-05-22 13:53:47
Date Time Completed :	2004-05-22 14:02:46
Call Type :	Incident
Source :	TELEPHONE
Responsible Company :	HARRIS TRANSPORTATION CO LLC
Responsible Org Type :	PRIVATE ENTERPRISE
Responsible City :	PORTLAND
Responsible State :	OR
Responsible Zip :	N/R

Incident Details Summary

Remedial Action :	THE SPILL WAS CONTAINED AND HAS BEEN CLEANED UP.
Medium :	ASPHALT
Medium Description :	LAND
Body of Water :	N/R
Weather Conditions :	OVERCAST
Water Temperature :	N/R
Water Supply Contaminated :	U
Waterway Closed :	N
Waterway Description :	N/R

Additional Incident Details Summary

Actual Amount :	N/R
Actual Amount Units :	N/R
Capacity of Tank :	N/R
Capacity of Tank Units :	N/R
Continuous Release Begin Date :	N/R
Continuous Release End Date :	N/R
Continuous Release Change Date :	N/R
Continuous Release Permit :	N/R
Continuous Release Type :	N/R
Description of Tank :	N/R
Device Operational :	Y
DOT Crossing Number :	N/R
DOT Regulated :	U
NPDES :	N/R
NPDES Compliance :	U
Pipeline Aboveground :	ABOVE
Pipeline Covered :	U
Pipeline Type :	N/R
Tank ID :	N/R
Tank Regulated :	U
Tank Regulated by :	N/R

Map Id: 547
Direction: ESE
Distance: 0.848 mi., 4480 ft.
Elevation: 28 ft.
Relative: Higher

Site Name : ARCO 5727 | PILOT TRAVEL CENTER #1173 | PILOT EXPRESS 1173
1440 PUYALLUP AVE
TACOMA | Tacoma | TAKOMA, WA

Database(s) : [ALL SITES - WA, BRS, CSCSL HWS - WA, DOCKET, ECHO, ENVCVN - WA, EPA UST, ERNS, FRS, HSL - WA, RCRA_NONGEN, T 2 - WA, UST - WA, VCP - WA] ***(cont.)***

Envirosite ID: 6572056
EPA ID: N/R

ERNS ***(cont.)***

Materials Involved Summary

Name of Material :	GASOLINE: AUTOMOTIVE (4.23G PB/G)
CAS Number :	000000-00-0
Amount of Material :	15
Unit of Measure :	GALLON(S)
UN Number :	N/R
CHRIS Code :	GAT
Reached Water :	NO
Amount in Water :	N/R
Unit of Measure (Reach Water) :	N/R

Mobile Details

Vehicle Own Fuel Capacity :	N/R
Cargo Capacity :	N/R
Amount of Cargo on Board :	N/R
Hazmat Carrier :	Y
Carrier Licensed :	Y
Noncompliance with Hazmat :	U
Mobile Type :	TRACTOR TRAILER TRUCK
Cargo Capacity Units :	N/R
Amount of Cargo on Board Units :	N/R
Vehicle Year :	N/R
Vehicle Make :	N/R
Vehicle Model :	N/R
Vehicle Number :	UNKNOWN
Trailer Number :	N/R

FRS

Facility Name :	ARCO 5727
Facility Address :	1440 PUYALLUP AVE, TACOMA, WA 98421
County :	PIERCE

Site Details

Registry ID :	110005381960
FRS Facility URL :	Click here for hyperlink provided by the agency.
Last Date in Agency List :	2023-02-13

Source Description

Map Id: 547
Direction: ESE
Distance: 0.848 mi., 4480 ft.
Elevation: 28 ft.
Relative: Higher

Site Name : ARCO 5727 | PILOT TRAVEL CENTER #1173 | PILOT EXPRESS 1173
1440 PUYALLUP AVE
TACOMA | Tacoma | TAKOMA, WA

Database(s) : [ALL SITES - WA, BRS, CSCSL HWS - WA, DOCKET, ECHO, ENVCVN - WA, EPA UST, ERNS, FRS, HSL - WA, RCRA_NONGEN, T 2 - WA, UST - WA, VCP - WA] ***(cont.)***

Envirosite ID: 6572056
EPA ID: N/R

FRS ***(cont.)***

Source Description : RCRAInfo is EPA's comprehensive information system that supports the Resource Conservation and Recovery Act (RCRA) of 1976 and the Hazardous and Solid Waste Amendments (HSWA) of 1984 through the tracking of events and activities related to facilities that generate, transport, and treat, store, or dispose of hazardous waste. RCRAInfo allows RCRA program staff to track the notification, permit, compliance, and corrective action activities required under RCRA. RCRAInfo also supports generation of the National Hazardous Waste Biennial Report. All generators and treatment, storage, and disposal facilities who handle hazardous waste are required to report to the EPA Administrator at least once every two years to support creation of the Biennial Report.
The WA-FSIS provides a means to query and display data maintained by the Washington Department of Ecology. This system contains key information for each facility/site that is currently, or has been, of interest to the Air Quality, Dam Safety, Hazardous Waste, Toxics Cleanup, and Water Quality Programs.

Source Description :

All generators and treatment, storage, and disposal (TSD) facilities who handle hazardous waste are required to report to the EPA Administrator at least once every two years. The data collected is used to create the National Biennial Resource Conservation and Recovery Act (RCRA) Hazardous Waste Report. This data is processed within the RCRA Information (RCRAInfo) database.

FRS Environmental Interest

Source and System ID : RCRAINFO - WAD988515177
WA-FSIS - 98738811

HSL - WA

Facility Name : Arco 5727
Facility Address : 1440 Puyallup Ave, Tacoma, 98421
County : Pierce

Site Details

Facility Site ID : 98738811
Cleanup Site ID : 3750
Status : Cleanup Started
Site Rank : N/R
Alternative Site Name : N/R
Region : N/R
Resposbile Unit : N/R
Institutional Control : N/R
Current VCP : N/R
Past VCP : N/R
Latitude : N/R
Longitude : N/R
Agency Hyperlink : Click here for hyperlink provided by the agency.

Map Id: 547
Direction: ESE
Distance: 0.848 mi., 4480 ft.
Elevation: 28 ft.
Relative: Higher

Site Name : ARCO 5727 | PILOT TRAVEL CENTER #1173 | PILOT EXPRESS 1173
1440 PUYALLUP AVE
TACOMA | Tacoma | TAKOMA, WA

Database(s) : [ALL SITES - WA, BRS, CSCSL HWS - WA, DOCKET, ECHO, ENVCVN - WA, EPA UST, ERNS, FRS, HSL - WA, RCRA_NONGEN, T 2 - WA, UST - WA, VCP - WA] ***(cont.)***

Envirosite ID: 6572056
EPA ID: N/R

HSL - WA ***(cont.)***

Last Date in Agency List :	2022-02-11
Facility Name :	Arco 5727
Facility Address :	1440 PUYALLUP AVE, TACOMA, 98421
County :	Pierce

Site Details

Facility Site ID :	98738811
Cleanup Site ID :	3750
Status :	Cleanup Started
Site Rank :	N/R
Alternative Site Name :	ARCO 05727,ARCO 5727 PSI 5279,PILOT TRAVEL CENTER #1173, PYRAMID GOLD I
Region :	Southwest
Resposbile Unit :	Southwest
Institutional Control :	Yes
Current VCP :	Yes
Past VCP :	Yes
Latitude :	47.242111
Longitude :	-122.412389
Agency Hyperlink :	Click here for hyperlink provided by the agency.
Last Date in Agency List :	2023-02-28

Contaminants

Contaminant Name :	Non-Halogenated Solvents
Ground water :	Confirmed Above Cleanup Levels
Surface water :	N/R
Soil :	N/R
Sediment :	N/R
Air :	N/R
Bedrock :	N/R

Contaminant Name :	Metals Priority Pollutants
Ground water :	Confirmed Above Cleanup Levels
Surface water :	N/R
Soil :	N/R
Sediment :	N/R
Air :	N/R
Bedrock :	N/R

Contaminant Name :	Petroleum Products-Unspecified
Ground water :	Confirmed Above Cleanup Levels
Surface water :	N/R
Soil :	Confirmed Above Cleanup Levels
Sediment :	N/R

Map Id: 547
Direction: ESE
Distance: 0.848 mi., 4480 ft.
Elevation: 28 ft.
Relative: Higher

Site Name : ARCO 5727 | PILOT TRAVEL CENTER #1173 | PILOT EXPRESS 1173
1440 PUYALLUP AVE
TACOMA | Tacoma | TAKOMA, WA

Database(s) : [ALL SITES - WA, BRS, CSCSL HWS - WA, DOCKET, ECHO, ENVCVN - WA, EPA UST, ERNS, FRS, HSL - WA, RCRA_NONGEN, T 2 - WA, UST - WA, VCP - WA] ***(cont.)***

Envirosite ID: 6572056
EPA ID: N/R

HSL - WA ***(cont.)***

Air :	N/R
Bedrock :	N/R

RCRA_NONGEN

Facility Name :	PILOT EXPRESS 1173
Facility Address :	1440 PUYALLUP AVE, TACOMA, WA 98421
County :	PIERCE
Date Form Received by Agency :	2020-03-10
EPA ID :	WAD988515177
Mailing Address :	5508 LONAS DR, KNOXVILLE, TN 37909
Contact :	JOEY CUPP
Contact Address :	5508 LONAS DR, KNOXVILLE, TN 37909
Contact Country :	US
Contact Telephone :	865-474-3802
Contact Email :	JOEY.CUPP@PILOTTRAVELCENTERS.COM
EPA Region :	10
Land Type :	Private
Source Type :	Implementer
Classification :	Not a generator, verified
Description :	Not a generator, verified
Last Date in Agency List :	2023-01-23

Owner/Operator Summary

Owner/Operator Name :	PILOT TRAVEL CENTERS LLC
Owner/Operator Address :	5508 LONAS DR, KNOXVILLE, TN 37909
Owner/Operator Country :	US
Owner/Operator Telephone :	865-474-3802
Owner/Operator Email :	N/R
Owner/Operator Fax :	N/R
Legal Status :	Private
Owner/Operator Type :	Owner
Owner/Operator Start Date :	2018-10-27
Owner/Operator End Date :	N/R

Owner/Operator Name :	PILOT TRAVEL CENTERS LLC
Owner/Operator Address :	5508 LONAS DR, KNOXVILLE, TN 37909
Owner/Operator Country :	US
Owner/Operator Telephone :	865-474-3802
Owner/Operator Email :	N/R
Owner/Operator Fax :	N/R
Legal Status :	Private
Owner/Operator Type :	Operator
Owner/Operator Start Date :	2018-10-27
Owner/Operator End Date :	N/R

Map Id: 547
Direction: ESE
Distance: 0.848 mi., 4480 ft.
Elevation: 28 ft.
Relative: Higher

Site Name : ARCO 5727 | PILOT TRAVEL CENTER #1173 | PILOT EXPRESS 1173
1440 PUYALLUP AVE
TACOMA | Tacoma | TAKOMA, WA

Database(s) : [ALL SITES - WA, BRS, CSCSL HWS - WA, DOCKET, ECHO, ENVCVN - WA, EPA UST, ERNS, FRS, HSL - WA, RCRA_NONGEN, T 2 - WA, UST - WA, VCP - WA] ***(cont.)***

Envirosite ID: 6572056
EPA ID: N/R

RCRA_NONGEN ***(cont.)***

Handler Activities Summary

U.S. Importer of Hazardous Waste :	N
Mixed Waste (Haz. and Radioactive) :	N/R
Recycler of Hazardous Waste :	N
Transporter of Hazardous Waste :	N
Treater, Storer or Disposer of HW :	N
Underground Injection Activity :	N
On-site Burner Exemption :	N
Furnace Exemption :	N
Used Oil Fuel Burner :	N
Used Oil Processor :	N
Used Oil Refiner :	N
Used Oil Fuel Marketer to Burner :	N
Used Oil Specification Marketer :	N
Used Oil Transfer Facility :	N
Used Oil Transporter :	N

Historical Generators

Details for this site have been truncated due to the large number of available details for this site within this dataset. For the complete details for this site, contact your Envirosite account representative for a complimentary site report containing all of the details available.

Date Form Received by Agency :	2020-03-09
Facility Name :	PILOT EXPRESS 1173
Classification :	Small Quantity Generator
Date Form Received by Agency :	2019-03-21
Facility Name :	PILOT EXPRESS 1173
Classification :	Small Quantity Generator
Date Form Received by Agency :	2005-03-01
Facility Name :	ARCO 5727
Classification :	Not a generator, verified
Date Form Received by Agency :	2005-02-28
Facility Name :	ARCO 5727
Classification :	Large Quantity Generator
Date Form Received by Agency :	2005-02-28
Facility Name :	ARCO 5727
Classification :	Not a generator, verified
Date Form Received by Agency :	2004-03-29
Facility Name :	ARCO 5727

Map Id: 547
Direction: ESE
Distance: 0.848 mi., 4480 ft.
Elevation: 28 ft.
Relative: Higher

Site Name : ARCO 5727 | PILOT TRAVEL CENTER #1173 | PILOT EXPRESS 1173
1440 PUYALLUP AVE
TACOMA | Tacoma | TAKOMA, WA

Database(s) : [ALL SITES - WA, BRS, CSCSL HWS - WA, DOCKET, ECHO, ENVCVN - WA, EPA UST, ERNS, FRS, HSL - WA, RCRA_NONGEN, T 2 - WA, UST - WA, VCP - WA] ***(cont.)***

Envirosite ID: 6572056
EPA ID: N/R

RCRA_NONGEN ***(cont.)***

Classification : Large Quantity Generator

Date Form Received by Agency : 2003-12-31
Facility Name : ARCO 5727
Classification : Large Quantity Generator

Date Form Received by Agency : 2003-02-10
Facility Name : ARCO 5727
Classification : Very Small Quantity Generator

Date Form Received by Agency : 2002-03-29
Facility Name : ARCO 5727
Classification : Very Small Quantity Generator

Date Form Received by Agency : 2001-03-28
Facility Name : ARCO 5727
Classification : Not a generator, verified

Notices of Violations Summary
Regulation Violated : N

Evaluation Action Summary
Evaluation Date : 2014-09-30
Evaluation : COMPLIANCE ASSISTANCE VISIT
Area of Violation : N/R
Date Achieved Compliance : N/R
Evaluation Lead Agency : State

Evaluation Date : 2001-06-14
Evaluation : COMPLIANCE EVALUATION INSPECTION ON-SITE
Area of Violation : N/R
Date Achieved Compliance : N/R
Evaluation Lead Agency : State

T 2 - WA

Facility Name : Arco 5727
Facility Address : 1440 PUYALLUP AVE, TACOMA, 98421
County : Pierce

Facility/Site ID : 98738811
Alternate Name : N/R

Map Id: 547
Direction: ESE
Distance: 0.848 mi., 4480 ft.
Elevation: 28 ft.
Relative: Higher

Site Name : ARCO 5727 | PILOT TRAVEL CENTER #1173 | PILOT EXPRESS 1173
1440 PUYALLUP AVE
TACOMA | Tacoma | TAKOMA, WA

Database(s) : [ALL SITES - WA, BRS, CSCSL HWS - WA, DOCKET, ECHO, ENVCVN - WA, EPA UST, ERNS, FRS, HSL - WA, RCRA_NONGEN, T 2 - WA, UST - WA, VCP - WA] ***(cont.)***

Envirosite ID: 6572056
EPA ID: N/R

T 2 - WA ***(cont.)***

Program Name :	N/R
WRIA :	10
Legislative District :	27
Congressional District :	9
Ecology Region :	SWRO
Ecology Program Phone :	(360) 407-6171
Tribal Land :	Y
Latitude :	47.242111
Longitude :	-122.412389
Last Date in Agency List :	2023-01-04

Facility/Site ID :	98738811
Alternate Name :	ARCO 05727
Program Name :	N/R
WRIA :	10
Legislative District :	27
Congressional District :	9
Ecology Region :	SWRO
Ecology Program Phone :	(360) 407-6171
Tribal Land :	Y
Latitude :	47.242111
Longitude :	-122.412389
Last Date in Agency List :	2023-01-04

Facility/Site ID :	98738811
Alternate Name :	ARCO 5727 PSI 5279
Program Name :	N/R
WRIA :	10
Legislative District :	27
Congressional District :	9
Ecology Region :	SWRO
Ecology Program Phone :	(360) 407-6171
Tribal Land :	Y
Latitude :	47.242111
Longitude :	-122.412389
Last Date in Agency List :	2023-01-04

Program Details

Program :	HAZWASTE
Interaction Type :	Emergency/Haz Chem Rpt TIER2
Interaction Type Description :	Businesses that store 10,000 pounds or more of a hazardous chemical or 500 pounds or less, depending on the chemical, of an extremely hazardous chemical on site at any one time must report annually. Reports are sent to the State Emergency Response Commission (represented by Ecology) Local Emergency Planning Committees, and local fire departments for emergency planning. (product, not waste)

Map Id: 547
Direction: ESE
Distance: 0.848 mi., 4480 ft.
Elevation: 28 ft.
Relative: Higher

Site Name : ARCO 5727 | PILOT TRAVEL CENTER #1173 | PILOT EXPRESS 1173
1440 PUYALLUP AVE
TACOMA | Tacoma | TAKOMA, WA

Database(s) : [ALL SITES - WA, BRS, CSCSL HWS - WA, DOCKET, ECHO, ENVCVN - WA, EPA UST, ERNS, FRS, HSL - WA, RCRA_NONGEN, T 2 - WA, UST - WA, VCP - WA] ***(cont.)***

Envirosite ID: 6572056
EPA ID: N/R

T 2 - WA ***(cont.)***

Status :	Inactive
Start Date :	1753-01-01
End Date :	1753-01-01
SIC :	N/R
NAICS :	N/R
Program :	HAZWASTE
Interaction Type :	Emergency/Haz Chem Rpt TIER2
Interaction Type Description :	Businesses that store 10,000 pounds or more of a hazardous chemical or 500 pounds or less, depending on the chemical, of an extremely hazardous chemical on site at any one time must report annually. Reports are sent to the State Emergency Response Commission (represented by Ecology) Local Emergency Planning Committees, and local fire departments for emergency planning. (product, not waste)
Status :	Inactive
Start Date :	1753-01-01
End Date :	1753-01-01
SIC :	5541 - GASOLINE SERVICE STATIONS
NAICS :	N/R
Program :	HAZWASTE
Interaction Type :	Emergency/Haz Chem Rpt TIER2
Interaction Type Description :	Businesses that store 10,000 pounds or more of a hazardous chemical or 500 pounds or less, depending on the chemical, of an extremely hazardous chemical on site at any one time must report annually. Reports are sent to the State Emergency Response Commission (represented by Ecology) Local Emergency Planning Committees, and local fire departments for emergency planning. (product, not waste)
Status :	Inactive
Start Date :	1753-01-01
End Date :	1753-01-01
SIC :	N/R
NAICS :	44711 - Gasoline Stations with Convenience Stores
Program :	HAZWASTE
Interaction Type :	Emergency/Haz Chem Rpt TIER2
Interaction Type Description :	Businesses that store 10,000 pounds or more of a hazardous chemical or 500 pounds or less, depending on the chemical, of an extremely hazardous chemical on site at any one time must report annually. Reports are sent to the State Emergency Response Commission (represented by Ecology) Local Emergency Planning Committees, and local fire departments for emergency planning. (product, not waste)
Status :	Active

Map Id: 547
Direction: ESE
Distance: 0.848 mi., 4480 ft.
Elevation: 28 ft.
Relative: Higher

Site Name : ARCO 5727 | PILOT TRAVEL CENTER #1173 | PILOT EXPRESS 1173
1440 PUYALLUP AVE
TACOMA | Tacoma | TAKOMA, WA

Database(s) : [ALL SITES - WA, BRS, CSCSL HWS - WA, DOCKET, ECHO, ENVCVN - WA, EPA UST, ERNS, FRS, HSL - WA, RCRA_NONGEN, T 2 - WA, UST - WA, VCP - WA] ***(cont.)***

Envirosite ID: 6572056
EPA ID: N/R

T 2 - WA ***(cont.)***

Start Date :	2020-02-25
End Date :	N/R
SIC :	N/R
NAICS :	N/R

UST - WA

Facility Name :	PILOT TRAVEL CENTER #1173
Facility Address :	1440 PUYALLUP AVE, Tacoma, 98421
County :	Pierce
Facility Site ID :	98738811
UST Site ID :	100170
Tag Number(s) :	A0205
Responsible Unit :	Southwest
Is Active :	Yes
Latitude :	47.242111
Longitude :	-122.412389
Last Date in Agency List :	2022-12-29

Tank Details

Tank Name :	SUPER 4
Tank Status :	Operational
Install Date :	1990-04-01
Tank Upgrade Date :	1998-03-04
Tank Permanent Closure Date :	N/R
Permit Expiration Date :	2023-04-30
Tank Material :	Fiberglass Reinforced Plastic
Tank Construction :	Double Wall Tank
Tank Corrosion Protection :	Corrosion Resistant
Tank Manifold :	N/R
Tank Release Detection :	Interstitial Monitoring
Tank Tightness Test :	N/R
Tank Spill Prevention :	Single Wall Spill Bucket
Capacity Range :	10,000 to 19,999 Gallons
Actual Capacity :	10000
Pipe Material :	Fiberglass
Pipe Construction :	Double Wall Pipe
Pipe Corrosion Protection :	Corrosion Resistant
Tank SFC :	Rubber Boot
Dispenser SFC :	Rubber Boot
Primary Pipe Release Detection :	Automatic Line Leak Detector (ALLD)
Secondary Pipe Release Detection :	Annual Line Tightness Test (LTT)
Pipe Pumping System :	Pressurized System
Pipe Install Date :	N/R
Turbine Sump Construction :	N/R
Tank Status Date :	1996-08-06
Tank Install Date :	N/R
Tank Overfill Prevention :	Overfill Alarm

Map Id: 547
Direction: ESE
Distance: 0.848 mi., 4480 ft.
Elevation: 28 ft.
Relative: Higher

Site Name : ARCO 5727 | PILOT TRAVEL CENTER #1173 | PILOT EXPRESS 1173
1440 PUYALLUP AVE
TACOMA | Tacoma | TAKOMA, WA

Database(s) : [ALL SITES - WA, BRS, CSCSL HWS - WA, DOCKET, ECHO, ENVCVN - WA, EPA UST, ERNS, FRS, HSL - WA, RCRA_NONGEN, T 2 - WA, UST - WA, VCP - WA] ***(cont.)***

Envirosite ID: 6572056
EPA ID: N/R

UST - WA ***(cont.)***

Compartments Details

Compartment Number :	1
Compartment Capacity :	10000
Substance Stored :	Unleaded Gasoline
Used Substance :	Motor Fuel for Vehicles
Ecy Region :	N/R

Tank Details

Tank Name :	UNLEAD 2
Tank Status :	Operational
Install Date :	1990-04-01
Tank Upgrade Date :	1998-03-04
Tank Permanent Closure Date :	N/R
Permit Expiration Date :	2023-04-30
Tank Material :	Fiberglass Reinforced Plastic
Tank Construction :	Double Wall Tank
Tank Corrosion Protection :	Corrosion Resistant
Tank Manifold :	N/R
Tank Release Detection :	Interstitial Monitoring
Tank Tightness Test :	N/R
Tank Spill Prevention :	Single Wall Spill Bucket
Capacity Range :	10,000 to 19,999 Gallons
Actual Capacity :	10000
Pipe Material :	Fiberglass
Pipe Construction :	Double Wall Pipe
Pipe Corrosion Protection :	Corrosion Resistant
Tank SFC :	Rubber Boot
Dispenser SFC :	Rubber Boot
Primary Pipe Release Detection :	Automatic Line Leak Detector (ALLD)
Secondary Pipe Release Detection :	Annual Line Tightness Test (LTT)
Pipe Pumping System :	Pressurized System
Pipe Install Date :	N/R
Turbine Sump Construction :	N/R
Tank Status Date :	1996-08-06
Tank Install Date :	N/R
Tank Overfill Prevention :	Overfill Alarm

Compartments Details

Compartment Number :	1
Compartment Capacity :	10000
Substance Stored :	Unleaded Gasoline
Used Substance :	Motor Fuel for Vehicles
Ecy Region :	N/R

Map Id: 547
Direction: ESE
Distance: 0.848 mi., 4480 ft.
Elevation: 28 ft.
Relative: Higher

Site Name : ARCO 5727 | PILOT TRAVEL CENTER #1173 | PILOT EXPRESS 1173
1440 PUYALLUP AVE
TACOMA | Tacoma | TAKOMA, WA

Database(s) : [ALL SITES - WA, BRS, CSCSL HWS - WA, DOCKET, ECHO, ENVCVN - WA, EPA UST, ERNS, FRS, HSL - WA, RCRA_NONGEN, T 2 - WA, UST - WA, VCP - WA] ***(cont.)***

Envirosite ID: 6572056
EPA ID: N/R

UST - WA ***(cont.)***

Tank Details

Tank Name :	UNLEAD 3
Tank Status :	Operational
Install Date :	1990-04-01
Tank Upgrade Date :	1998-03-04
Tank Permanent Closure Date :	N/R
Permit Expiration Date :	2023-04-30
Tank Material :	Fiberglass Reinforced Plastic
Tank Construction :	Double Wall Tank
Tank Corrosion Protection :	Corrosion Resistant
Tank Manifold :	N/R
Tank Release Detection :	Interstitial Monitoring
Tank Tightness Test :	N/R
Tank Spill Prevention :	Single Wall Spill Bucket
Capacity Range :	10,000 to 19,999 Gallons
Actual Capacity :	10000
Pipe Material :	Fiberglass
Pipe Construction :	Double Wall Pipe
Pipe Corrosion Protection :	Corrosion Resistant
Tank SFC :	Rubber Boot
Dispenser SFC :	Rubber Boot
Primary Pipe Release Detection :	Automatic Line Leak Detector (ALLD)
Secondary Pipe Release Detection :	Annual Line Tightness Test (LTT)
Pipe Pumping System :	Pressurized System
Pipe Install Date :	N/R
Turbine Sump Construction :	N/R
Tank Status Date :	1996-08-06
Tank Install Date :	N/R
Tank Overfill Prevention :	Overfill Alarm

Compartments Details

Compartment Number :	1
Compartment Capacity :	10000
Substance Stored :	Unleaded Gasoline
Used Substance :	Motor Fuel for Vehicles
Ecy Region :	N/R

Tank Details

Tank Name :	#5 DIESEL
Tank Status :	Operational
Install Date :	2005-06-14
Tank Upgrade Date :	N/R
Tank Permanent Closure Date :	N/R
Permit Expiration Date :	2023-04-30
Tank Material :	Fiberglass Reinforced Plastic
Tank Construction :	Double Wall Tank
Tank Corrosion Protection :	Corrosion Resistant
Tank Manifold :	N/R
Tank Release Detection :	Interstitial Monitoring

Map Id: 547
Direction: ESE
Distance: 0.848 mi., 4480 ft.
Elevation: 28 ft.
Relative: Higher

Site Name : ARCO 5727 | PILOT TRAVEL CENTER #1173 | PILOT EXPRESS 1173
1440 PUYALLUP AVE
TACOMA | Tacoma | TAKOMA, WA

Database(s) : [ALL SITES - WA, BRS, CSCSL HWS - WA, DOCKET, ECHO, ENVCVN - WA, EPA UST, ERNS, FRS, HSL - WA, RCRA_NONGEN, T 2 - WA, UST - WA, VCP - WA] ***(cont.)***

Envirosite ID: 6572056
EPA ID: N/R

UST - WA ***(cont.)***

Tank Tightness Test :	N/R
Tank Spill Prevention :	Single Wall Spill Bucket
Capacity Range :	5,000 to 9,999 Gallons
Actual Capacity :	8000
Pipe Material :	Fiberglass
Pipe Construction :	Double Wall Pipe
Pipe Corrosion Protection :	Corrosion Resistant
Tank SFC :	Rubber Boot
Dispenser SFC :	Rubber Boot
Primary Pipe Release Detection :	Automatic Line Leak Detector (ALLD)
Secondary Pipe Release Detection :	Annual Line Tightness Test (LTT)
Pipe Pumping System :	Pressurized System
Pipe Install Date :	N/R
Turbine Sump Construction :	N/R
Tank Status Date :	2011-03-29
Tank Install Date :	N/R
Tank Overfill Prevention :	Overfill Alarm

Compartments Details

Compartment Number :	1
Compartment Capacity :	8000
Substance Stored :	Diesel
Used Substance :	Motor Fuel for Vehicles
Ecy Region :	N/R

Tank Details

Tank Name :	REGULAR 1
Tank Status :	Operational
Install Date :	1990-04-01
Tank Upgrade Date :	1998-03-04
Tank Permanent Closure Date :	N/R
Permit Expiration Date :	2023-04-30
Tank Material :	Fiberglass Reinforced Plastic
Tank Construction :	Double Wall Tank
Tank Corrosion Protection :	Corrosion Resistant
Tank Manifold :	N/R
Tank Release Detection :	Interstitial Monitoring
Tank Tightness Test :	N/R
Tank Spill Prevention :	Single Wall Spill Bucket
Capacity Range :	10,000 to 19,999 Gallons
Actual Capacity :	10000
Pipe Material :	Fiberglass
Pipe Construction :	Double Wall Pipe
Pipe Corrosion Protection :	Corrosion Resistant
Tank SFC :	Rubber Boot
Dispenser SFC :	Rubber Boot
Primary Pipe Release Detection :	Automatic Line Leak Detector (ALLD)
Secondary Pipe Release Detection :	Annual Line Tightness Test (LTT)
Pipe Pumping System :	Pressurized System

Map Id: 547
Direction: ESE
Distance: 0.848 mi., 4480 ft.
Elevation: 28 ft.
Relative: Higher

Site Name : ARCO 5727 | PILOT TRAVEL CENTER #1173 | PILOT EXPRESS 1173
1440 PUYALLUP AVE
TACOMA | Tacoma | TAKOMA, WA

Database(s) : [ALL SITES - WA, BRS, CSCSL HWS - WA, DOCKET, ECHO, ENVCVN - WA, EPA UST, ERNS, FRS, HSL - WA, RCRA_NONGEN, T 2 - WA, UST - WA, VCP - WA] ***(cont.)***

Envirosite ID: 6572056
EPA ID: N/R

UST - WA ***(cont.)***

Pipe Install Date :	N/R
Turbine Sump Construction :	N/R
Tank Status Date :	1996-08-06
Tank Install Date :	N/R
Tank Overfill Prevention :	Overfill Alarm

Compartments Details

Compartment Number :	1
Compartment Capacity :	10000
Substance Stored :	Unleaded Gasoline
Used Substance :	Motor Fuel for Vehicles
Ecy Region :	N/R

Facility Name :	PYRAMID GOLD I, LLC
Facility Address :	1440 PUYALLUP AVE, Tacoma, 98421
County :	Pierce

Facility Site ID :	98738811
UST Site ID :	100170
Tag Number(s) :	A0205
Responsible Unit :	SOUTHWEST
Is Active :	N/R
Latitude :	47.242111
Longitude :	-122.412389
Last Date in Agency List :	2018-07-06

Tank Details

Tank Name :	SUPER 4
Tank Status :	Operational
Install Date :	N/R
Tank Upgrade Date :	1998-03-04
Tank Permanent Closure Date :	N/R
Permit Expiration Date :	04/30/2019
Tank Material :	Fiberglass Reinforced Plastic
Tank Construction :	Double Wall Tank
Tank Corrosion Protection :	Corrosion Resistant
Tank Manifold :	N/R
Tank Release Detection :	Interstitial Monitoring
Tank Tightness Test :	N/R
Tank Spill Prevention :	Spill Bucket/Spill Box
Capacity Range :	10,000 to 19,999 Gallons
Actual Capacity :	N/R
Pipe Material :	Fiberglass
Pipe Construction :	Double Wall Pipe
Pipe Corrosion Protection :	Corrosion Resistant
Tank SFC :	N/R

Map Id: 547
Direction: ESE
Distance: 0.848 mi., 4480 ft.
Elevation: 28 ft.
Relative: Higher

Site Name : ARCO 5727 | PILOT TRAVEL CENTER #1173 | PILOT EXPRESS 1173
1440 PUYALLUP AVE
TACOMA | Tacoma | TAKOMA, WA

Database(s) : [ALL SITES - WA, BRS, CSCSL HWS - WA, DOCKET, ECHO, ENVCVN - WA, EPA UST, ERNS, FRS, HSL - WA, RCRA_NONGEN, T 2 - WA, UST - WA, VCP - WA] ***(cont.)***

Envirosite ID: 6572056
EPA ID: N/R

UST - WA ***(cont.)***

Dispenser SFC :	N/R
Primary Pipe Release Detection :	Automatic Line Leak Detector (ALLD)
Secondary Pipe Release Detection :	Interstitial Monitoring (or Sump Sensor)
Pipe Pumping System :	Pressurized System
Pipe Install Date :	N/R
Turbine Sump Construction :	N/R
Tank Status Date :	1996-08-06
Tank Install Date :	00/01/1990
Tank Overfill Prevention :	Automatic Shutoff (fill pipe)

Compartments Details

Compartment Number :	1
Compartment Capacity :	10000
Substance Stored :	Unleaded Gasoline
Used Substance :	Motor Fuel for Vehicles
Ecy Region :	N/R

Tank Details

Tank Name :	UNLEAD 2
Tank Status :	Operational
Install Date :	N/R
Tank Upgrade Date :	1998-03-04
Tank Permanent Closure Date :	N/R
Permit Expiration Date :	04/30/2019
Tank Material :	Fiberglass Reinforced Plastic
Tank Construction :	Double Wall Tank
Tank Corrosion Protection :	Corrosion Resistant
Tank Manifold :	N/R
Tank Release Detection :	Interstitial Monitoring
Tank Tightness Test :	N/R
Tank Spill Prevention :	Spill Bucket/Spill Box
Capacity Range :	10,000 to 19,999 Gallons
Actual Capacity :	N/R
Pipe Material :	Fiberglass
Pipe Construction :	Double Wall Pipe
Pipe Corrosion Protection :	Corrosion Resistant
Tank SFC :	N/R
Dispenser SFC :	N/R
Primary Pipe Release Detection :	Automatic Line Leak Detector (ALLD)
Secondary Pipe Release Detection :	Interstitial Monitoring (or Sump Sensor)
Pipe Pumping System :	Pressurized System
Pipe Install Date :	N/R
Turbine Sump Construction :	N/R
Tank Status Date :	1996-08-06
Tank Install Date :	00/01/1990
Tank Overfill Prevention :	Overfill Alarm

Map Id: 547
Direction: ESE
Distance: 0.848 mi., 4480 ft.
Elevation: 28 ft.
Relative: Higher

Site Name : ARCO 5727 | PILOT TRAVEL CENTER #1173 | PILOT EXPRESS 1173
1440 PUYALLUP AVE
TACOMA | Tacoma | TAKOMA, WA

Database(s) : [ALL SITES - WA, BRS, CSCSL HWS - WA, DOCKET, ECHO, ENVCVN - WA, EPA UST, ERNS, FRS, HSL - WA, RCRA_NONGEN, T 2 - WA, UST - WA, VCP - WA] ***(cont.)***

Envirosite ID: 6572056
EPA ID: N/R

UST - WA ***(cont.)***

Compartments Details

Compartment Number :	1
Compartment Capacity :	10000
Substance Stored :	Unleaded Gasoline
Used Substance :	Motor Fuel for Vehicles
Ecy Region :	N/R

Tank Details

Tank Name :	UNLEAD 3
Tank Status :	Operational
Install Date :	N/R
Tank Upgrade Date :	1998-03-04
Tank Permanent Closure Date :	N/R
Permit Expiration Date :	04/30/2019
Tank Material :	Fiberglass Reinforced Plastic
Tank Construction :	Double Wall Tank
Tank Corrosion Protection :	Corrosion Resistant
Tank Manifold :	N/R
Tank Release Detection :	Interstitial Monitoring
Tank Tightness Test :	N/R
Tank Spill Prevention :	Spill Bucket/Spill Box
Capacity Range :	10,000 to 19,999 Gallons
Actual Capacity :	N/R
Pipe Material :	Fiberglass
Pipe Construction :	Double Wall Pipe
Pipe Corrosion Protection :	Corrosion Resistant
Tank SFC :	N/R
Dispenser SFC :	N/R
Primary Pipe Release Detection :	Automatic Line Leak Detector (ALLD)
Secondary Pipe Release Detection :	Interstitial Monitoring (or Sump Sensor)
Pipe Pumping System :	Pressurized System
Pipe Install Date :	N/R
Turbine Sump Construction :	N/R
Tank Status Date :	1996-08-06
Tank Install Date :	00/01/1990
Tank Overfill Prevention :	Automatic Shutoff (fill pipe)

Compartments Details

Compartment Number :	1
Compartment Capacity :	10000
Substance Stored :	Unleaded Gasoline
Used Substance :	Motor Fuel for Vehicles
Ecy Region :	N/R

Map Id: 547
Direction: ESE
Distance: 0.848 mi., 4480 ft.
Elevation: 28 ft.
Relative: Higher

Site Name : ARCO 5727 | PILOT TRAVEL CENTER #1173 | PILOT EXPRESS 1173
1440 PUYALLUP AVE
TACOMA | Tacoma | TAKOMA, WA

Database(s) : [ALL SITES - WA, BRS, CSCSL HWS - WA, DOCKET, ECHO, ENVCVN - WA, EPA UST, ERNS, FRS, HSL - WA, RCRA_NONGEN, T 2 - WA, UST - WA, VCP - WA] ***(cont.)***

Envirosite ID: 6572056
EPA ID: N/R

UST - WA ***(cont.)***

Tank Details

Tank Name :	#5 DIESEL
Tank Status :	Operational
Install Date :	N/R
Tank Upgrade Date :	N/R
Tank Permanent Closure Date :	N/R
Permit Expiration Date :	04/30/2019
Tank Material :	Fiberglass Reinforced Plastic
Tank Construction :	Double Wall Tank
Tank Corrosion Protection :	Corrosion Resistant
Tank Manifold :	N/R
Tank Release Detection :	Interstitial Monitoring
Tank Tightness Test :	N/R
Tank Spill Prevention :	Spill Bucket/Spill Box
Capacity Range :	5,000 to 9,999 Gallons
Actual Capacity :	N/R
Pipe Material :	Fiberglass
Pipe Construction :	Double Wall Pipe
Pipe Corrosion Protection :	Corrosion Resistant
Tank SFC :	N/R
Dispenser SFC :	N/R
Primary Pipe Release Detection :	Automatic Line Leak Detector (ALLD)
Secondary Pipe Release Detection :	Interstitial Monitoring (or Sump Sensor)
Pipe Pumping System :	Pressurized System
Pipe Install Date :	N/R
Turbine Sump Construction :	N/R
Tank Status Date :	2011-03-29
Tank Install Date :	00/14/2005
Tank Overfill Prevention :	Automatic Shutoff (fill pipe)

Compartments Details

Compartment Number :	1
Compartment Capacity :	8000
Substance Stored :	Diesel
Used Substance :	Motor Fuel for Vehicles
Ecy Region :	N/R

Tank Details

Tank Name :	REGULAR 1
Tank Status :	Operational
Install Date :	N/R
Tank Upgrade Date :	1998-03-04
Tank Permanent Closure Date :	N/R
Permit Expiration Date :	04/30/2019
Tank Material :	Fiberglass Reinforced Plastic
Tank Construction :	Double Wall Tank
Tank Corrosion Protection :	Corrosion Resistant
Tank Manifold :	N/R
Tank Release Detection :	Interstitial Monitoring

Map Id: 547
Direction: ESE
Distance: 0.848 mi., 4480 ft.
Elevation: 28 ft.
Relative: Higher

Site Name : ARCO 5727 | PILOT TRAVEL CENTER #1173 | PILOT EXPRESS 1173
1440 PUYALLUP AVE
TACOMA | Tacoma | TAKOMA, WA

Database(s) : [ALL SITES - WA, BRS, CSCSL HWS - WA, DOCKET, ECHO, ENVCVN - WA, EPA UST, ERNS, FRS, HSL - WA, RCRA_NONGEN, T 2 - WA, UST - WA, VCP - WA] ***(cont.)***

Envirosite ID: 6572056
EPA ID: N/R

UST - WA ***(cont.)***

Tank Tightness Test :	N/R
Tank Spill Prevention :	Spill Bucket/Spill Box
Capacity Range :	10,000 to 19,999 Gallons
Actual Capacity :	N/R
Pipe Material :	Fiberglass
Pipe Construction :	Double Wall Pipe
Pipe Corrosion Protection :	Corrosion Resistant
Tank SFC :	N/R
Dispenser SFC :	N/R
Primary Pipe Release Detection :	Automatic Line Leak Detector (ALLD)
Secondary Pipe Release Detection :	Interstitial Monitoring (or Sump Sensor)
Pipe Pumping System :	Pressurized System
Pipe Install Date :	N/R
Turbine Sump Construction :	N/R
Tank Status Date :	1996-08-06
Tank Install Date :	00/01/1990
Tank Overfill Prevention :	Overfill Alarm

Compartments Details

Compartment Number :	1
Compartment Capacity :	10000
Substance Stored :	Unleaded Gasoline
Used Substance :	Motor Fuel for Vehicles
Ecy Region :	N/R

VCP - WA

Facility Name :	Arco 5727
Facility Address :	1440 PUYALLUP AVE, TACOMA, 98421
County :	Pierce
Facility/Site ID :	98738811
Alternate Name :	N/R
Program Name :	N/R
WRIA :	10
Legislative District :	27
Congressional District :	9
Ecology Region :	SWRO
Ecology Program Phone :	(360) 407-7224
Tribal Land :	Y
Latitude :	47.242111
Longitude :	-122.412389
Last Date in Agency List :	2023-01-04

Program Details

Program :	HAZWASTE
Program ID :	WAD988515177

Map Id: 547
Direction: ESE
Distance: 0.848 mi., 4480 ft.
Elevation: 28 ft.
Relative: Higher

Site Name : ARCO 5727 | PILOT TRAVEL CENTER #1173 | PILOT EXPRESS 1173
1440 PUYALLUP AVE
TACOMA | Tacoma | TAKOMA, WA

Database(s) : [ALL SITES - WA, BRS, CSCSL HWS - WA, DOCKET, ECHO, ENVCVN - WA, EPA UST, ERNS, FRS, HSL - WA, RCRA_NONGEN, T 2 - WA, UST - WA, VCP - WA] ***(cont.)***

Envirosite ID: 6572056
EPA ID: N/R

VCP - WA ***(cont.)***

Interaction Type :	Voluntary Cleanup Sites
Interaction Type Description :	For a fee, Ecology staff will review an independent cleanup report(s) and provide a written decision about the adequacy of the cleanup actions taken and described in the report.
Status :	Inactive
Start Date :	2009-10-21
End Date :	2012-11-08
SIC :	N/R
NAICS :	44711 - Gasoline Stations with Convenience Stores
Program :	HAZWASTE
Program ID :	WAD988515177
Interaction Type :	Voluntary Cleanup Sites
Interaction Type Description :	For a fee, Ecology staff will review an independent cleanup report(s) and provide a written decision about the adequacy of the cleanup actions taken and described in the report.
Status :	Inactive
Start Date :	2009-10-21
End Date :	2012-11-08
SIC :	N/R
NAICS :	N/R

Map Id: EQ548
Direction: E
Distance: 0.848 mi., 4480 ft.
Elevation: 18 ft.
Relative: Higher

Site Name : TRANSNATIONAL LEASING
1662 LINCOLN ST
Tacoma, WA

Database(s) : [EPA UST, HSL - WA, UST - WA]

Envirosite ID: 42973742
EPA ID: N/R

EPA UST

Facility Name :	TRANSNATIONAL LEASING
Facility Address :	1662 LINCOLN ST, Tacoma, Washington 984212901
County :	Pierce
Facility ID :	WA1825754
Facility Status :	Closed UST(s)
Open USTs :	0
Closed USTs :	1
Temporarily Out of Service USTs :	0
Date of Last Inspection :	N/R

Map Id: EQ548
Direction: E
Distance: 0.848 mi., 4480 ft.
Elevation: 18 ft.
Relative: Higher

Site Name : TRANSNATIONAL LEASING
1662 LINCOLN ST
Tacoma, WA

Database(s) : [EPA UST, HSL - WA, UST - WA] ***(cont.)***

Envirosite ID: 42973742
EPA ID: N/R

EPA UST ***(cont.)***

EPA Region :	10
Tribe :	N/R
Facility ID 2 :	N/R
Latitude :	47.25382
Longitude :	-122.40887
Last Date in Agency List :	2023-01-30

Tank Details

Tank ID :	WA1825754_1
Tank Status :	Closed
Installation Date :	N/R
Removal Date :	N/R
Capacity :	N/R
Substances :	G Used Oil/Waste Oil
Tank Wall Type :	N/R

HSL - WA

Facility Name :	TRANSNATIONAL LEASING
Facility Address :	1662 Lincoln Ave, Tacoma, 98421-2901
County :	Pierce

Site Details

Facility Site ID :	1825754
Cleanup Site ID :	7448
Status :	Cleanup Started
Site Rank :	N/R
Alternative Site Name :	N/R
Region :	N/R
Resposbile Unit :	N/R
Institutional Control :	N/R
Current VCP :	N/R
Past VCP :	N/R
Latitude :	N/R
Longitude :	N/R
Agency Hyperlink :	Click here for hyperlink provided by the agency.
Last Date in Agency List :	2022-02-11

UST - WA

Facility Name :	TRANSNATIONAL LEASING
Facility Address :	1662 LINCOLN ST, Tacoma, 98421
County :	Pierce

Facility Site ID :	1825754
UST Site ID :	200721
Tag Number(s) :	N/R
Responsible Unit :	Southwest
Is Active :	No
Latitude :	47.253167
Longitude :	-122.407694
Last Date in Agency List :	2022-12-29

Map Id: EQ548
Direction: E
Distance: 0.848 mi., 4480 ft.
Elevation: 18 ft.
Relative: Higher

Site Name : TRANSNATIONAL LEASING
1662 LINCOLN ST
Tacoma, WA

Database(s) : [EPA UST, HSL - WA, UST - WA] ***(cont.)***

Envirosite ID: 42973742
EPA ID: N/R

UST - WA ***(cont.)***

Tank Details

Tank Name :	1
Tank Status :	Removed
Install Date :	N/R
Tank Upgrade Date :	N/R
Tank Permanent Closure Date :	N/R
Permit Expiration Date :	N/R
Tank Material :	Steel
Tank Construction :	N/R
Tank Corrosion Protection :	N/R
Tank Manifold :	N/R
Tank Release Detection :	N/R
Tank Tightness Test :	N/R
Tank Spill Prevention :	N/R
Capacity Range :	N/R
Actual Capacity :	1000
Pipe Material :	Steel
Pipe Construction :	N/R
Pipe Corrosion Protection :	N/R
Tank SFC :	N/R
Dispenser SFC :	N/R
Primary Pipe Release Detection :	N/R
Secondary Pipe Release Detection :	N/R
Pipe Pumping System :	N/R
Pipe Install Date :	N/R
Turbine Sump Construction :	N/R
Tank Status Date :	2000-01-28
Tank Install Date :	N/R
Tank Overfill Prevention :	N/R

Compartments Details

Compartment Number :	1
Compartment Capacity :	1000
Substance Stored :	Used Oil/Waste Oil
Used Substance :	Recycled (Used Oil)
Ecy Region :	N/R

Map Id: EP549
Direction: WNW
Distance: 0.849 mi., 4481 ft.
Elevation: 301 ft.
Relative: Higher

Site Name : FIRESTONE JCP 31Y5 02102
211 TACOMA MALL
TACOMA | Tacoma, WA 98409

Database(s) : [ALL SITES - WA, CSCSL NFA - WA, EPA UST, FRS, HSL - WA, LUST - WA, UST - WA]

Envirosite ID: 6542820
EPA ID: N/R

ALL SITES - WA

Facility Name :	FIRESTONE JCP 31Y5 02102
Facility Address :	211 TACOMA MALL, TACOMA, 98409

Map Id: EP549
Direction: WNW
Distance: 0.849 mi., 4481 ft.
Elevation: 301 ft.
Relative: Higher

Site Name : FIRESTONE JCP 31Y5 02102
211 TACOMA MALL
TACOMA | Tacoma, WA 98409

Database(s) : [ALL SITES - WA, CSCSL NFA - WA, EPA UST, FRS, HSL - WA, LUST - WA, UST - WA] ***(cont.)***

Envirosite ID: 6542820
EPA ID: N/R

ALL SITES - WA ***(cont.)***

County :	Pierce
Facility/Site ID :	9634488
Alternate Name :	N/R
Program Name :	N/R
WRIA :	12
Legislative District :	29
Congressional District :	6
Ecology Region :	SWRO
Ecology Program Phone :	(360) 407-7224
Tribal Land :	N
Latitude :	47.21451
Longitude :	-122.46581
Last Date in Agency List :	2023-01-03

Program Details

Program :	TOXICS
Program ID :	12384
Interaction Type :	LUST Facility
Interaction Type Description :	A leaking underground tank cleanup site being cleaned up with Ecology oversight or review.
Status :	Inactive
Start Date :	1991-08-21
End Date :	1991-12-09
SIC :	N/R
NAICS :	N/R

Program :	TOXICS
Program ID :	12384
Interaction Type :	Underground Storage Tank
Interaction Type Description :	Any one or combination of tanks (including connecting underground pipes) that is used to contain regulated substances and has a tank volume of ten percent or more beneath the surface of the ground. This term does not include any of the exempt UST systems specified in WAC 173-360-110(2) or any piping connected thereto. See WAC 173-360
Status :	Active
Start Date :	2000-03-20
End Date :	N/R
SIC :	N/R
NAICS :	N/R

CSCSL NFA - WA

Facility Name :	FIRESTONE JCP 31Y5 02102
Facility Address :	211 TACOMA MALL, TACOMA, 98409
County :	Pierce

Map Id: EP549
Direction: WNW
Distance: 0.849 mi., 4481 ft.
Elevation: 301 ft.
Relative: Higher

Site Name : FIRESTONE JCP 31Y5 02102
211 TACOMA MALL
TACOMA | Tacoma, WA 98409

Database(s) : [ALL SITES - WA, CSCSL NFA - WA, EPA UST, FRS, HSL - WA, LUST - WA, UST - WA] ***(cont.)***

Envirosite ID: 6542820
EPA ID: N/R

CSCSL NFA - WA ***(cont.)***

NFA Date :	2012-08-30
Facility Site ID :	9634488
Cleanup Site ID :	7848
Rank :	N/R
VCP :	N/R
Alternate Site Names :	FIRESTONE JCP 31Y5 02102
NFA Reason :	Initial Investigation
Site Status :	NFA
Region :	Southwest
Responsible Unit :	Southwest
Latitude :	47.21451
Longitude :	-122.46581
Last Date in Agency List :	2023-02-23

Contaminants

Contaminant Name :	Petroleum-Other
Ground Water :	N/R
Surface Water :	N/R
Soil :	Remediated-Below
Sediment :	N/R
Air :	N/R
Bedrock :	N/R

EPA UST

Facility Name :	FIRESTONE JCP 31Y5 02102
Facility Address :	211 TACOMA MALL, Tacoma, Washington 98409
County :	Pierce
Facility ID :	WA9634488
Facility Status :	Closed UST(s)
Open USTs :	0
Closed USTs :	1
Temporarily Out of Service USTs :	0
Date of Last Inspection :	N/R
EPA Region :	10
Tribe :	N/R
Facility ID 2 :	N/R
Latitude :	47.21451
Longitude :	-122.46581
Last Date in Agency List :	2023-01-30

Tank Details

Tank ID :	WA9634488_WASTE OIL
Tank Status :	Closed
Installation Date :	1964-12-31
Removal Date :	N/R
Capacity :	111
Substances :	G Used Oil/Waste Oil
Tank Wall Type :	N/R

Map Id: EP549
Direction: WNW
Distance: 0.849 mi., 4481 ft.
Elevation: 301 ft.
Relative: Higher

Site Name : FIRESTONE JCP 31Y5 02102
211 TACOMA MALL
TACOMA | Tacoma, WA 98409

Database(s) : [ALL SITES - WA, CSCSL NFA - WA, EPA UST, FRS, HSL - WA, LUST - WA, UST - WA] ***(cont.)***

Envirosite ID: 6542820
EPA ID: N/R

FRS

Facility Name : FIRESTONE JCP 31Y5 02102
Facility Address : 211 TACOMA MALL, TACOMA, WA 98409
County : PIERCE

Site Details

Registry ID : 110015530497
FRS Facility URL : Click here for hyperlink provided by the agency.
Last Date in Agency List : 2023-02-13

Source Description

Source Description :

The WA-FSIS provides a means to query and display data maintained by the Washington Department of Ecology. This system contains key information for each facility/site that is currently, or has been, of interest to the Air Quality, Dam Safety, Hazardous Waste, Toxics Cleanup, and Water Quality Programs.

FRS Environmental Interest

Source and System ID : WA-FSIS - 9634488

HSL - WA

Facility Name : FIRESTONE JCP 31Y5 02102
Facility Address : 211 Tacoma Mall, Tacoma, 98409
County : Pierce

Site Details

Facility Site ID : 9634488
Cleanup Site ID : 7848
Status : No Further Action
Site Rank : N/R
Alternative Site Name : N/R
Region : N/R
Resposbile Unit : N/R
Institutional Control : N/R
Current VCP : N/R
Past VCP : N/R
Latitude : N/R
Longitude : N/R
Agency Hyperlink : Click here for hyperlink provided by the agency.
Last Date in Agency List : 2022-02-11

Facility Name : FIRESTONE JCP 31Y5 02102
Facility Address : 211 TACOMA MALL, TACOMA, 98409
County : Pierce

Map Id: EP549
Direction: WNW
Distance: 0.849 mi., 4481 ft.
Elevation: 301 ft.
Relative: Higher

Site Name : FIRESTONE JCP 31Y5 02102
211 TACOMA MALL
TACOMA | Tacoma, WA 98409

Database(s) : [ALL SITES - WA, CSCSL NFA - WA, EPA UST, FRS, HSL - WA, LUST - WA, UST - WA] ***(cont.)***

Envirosite ID: 6542820
EPA ID: N/R

HSL - WA ***(cont.)***

Site Details

Facility Site ID :	9634488
Cleanup Site ID :	7848
Status :	No Further Action
Site Rank :	N/R
Alternative Site Name :	FIRESTONE JCP 31Y5 02102
Region :	Southwest
Resposbile Unit :	Southwest
Institutional Control :	N/R
Current VCP :	N/R
Past VCP :	N/R
Latitude :	47.21451
Longitude :	-122.46581
Agency Hyperlink :	Click here for hyperlink provided by the agency.
Last Date in Agency List :	2023-02-28

Contaminants

Contaminant Name :	Petroleum-Other
Ground water :	N/R
Surface water :	N/R
Soil :	Remediated-Below
Sediment :	N/R
Air :	N/R
Bedrock :	N/R

LUST - WA

Facility Name :	FIRESTONE JCP 31Y5 02102
Facility Address :	211 TACOMA MALL, TACOMA, 98409
County :	Pierce

Site Details

LUST Status Date :	2012-08-30
LUST Status Type :	LUST - NFA
Facility Site ID :	9634488
Cleanup Site ID :	7848
LUST ID :	1231
UST ID :	12384
Alternate Site Names :	FIRESTONE JCP 31Y5 02102
Release Date :	1991-08-21
Process Type :	N/R
Responsible Unit :	Southwest
Region :	Southwest
Latitude :	47.21451
Longitude :	-122.46581
Last Date in Agency List :	2023-03-20

Map Id: EP549
Direction: WNW
Distance: 0.849 mi., 4481 ft.
Elevation: 301 ft.
Relative: Higher

Site Name : FIRESTONE JCP 31Y5 02102
211 TACOMA MALL
TACOMA | Tacoma, WA 98409

Database(s) : [ALL SITES - WA, CSCSL NFA - WA, EPA UST, FRS, HSL - WA, LUST - WA, UST - WA] ***(cont.)***

Envirosite ID: 6542820
EPA ID: N/R

LUST - WA ***(cont.)***

Contaminants

Contaminant Name :	Petroleum-Other
Ground Water :	N/R
Surface Water :	N/R
Soil :	Remediated-Below
Sediment :	N/R
Air :	N/R
Bedrock :	N/R

UST - WA

Facility Name :	FIRESTONE JCP 31Y5 02102
Facility Address :	211 TACOMA MALL, Tacoma, 98409
County :	Pierce
Facility Site ID :	9634488
UST Site ID :	12384
Tag Number(s) :	N/R
Responsible Unit :	Southwest
Is Active :	No
Latitude :	47.21451
Longitude :	-122.46581
Last Date in Agency List :	2022-12-29

Tank Details

Tank Name :	WASTE OIL
Tank Status :	Removed
Install Date :	1964-12-31
Tank Upgrade Date :	N/R
Tank Permanent Closure Date :	N/R
Permit Expiration Date :	N/R
Tank Material :	Steel
Tank Construction :	N/R
Tank Corrosion Protection :	N/R
Tank Manifold :	N/R
Tank Release Detection :	N/R
Tank Tightness Test :	N/R
Tank Spill Prevention :	N/R
Capacity Range :	111 TO 1,100 Gallons
Actual Capacity :	N/R
Pipe Material :	Steel
Pipe Construction :	N/R
Pipe Corrosion Protection :	N/R
Tank SFC :	N/R
Dispenser SFC :	N/R
Primary Pipe Release Detection :	N/R
Secondary Pipe Release Detection :	N/R
Pipe Pumping System :	N/R
Pipe Install Date :	N/R
Turbine Sump Construction :	N/R
Tank Status Date :	1996-08-06
Tank Install Date :	N/R

Map Id: EP549
Direction: WNW
Distance: 0.849 mi., 4481 ft.
Elevation: 301 ft.
Relative: Higher

Site Name : FIRESTONE JCP 31Y5 02102
211 TACOMA MALL
TACOMA | Tacoma, WA 98409

Database(s) : [ALL SITES - WA, CSCSL NFA - WA, EPA UST, FRS, HSL - WA, LUST - WA, UST - WA] ***(cont.)***

Envirosite ID: 6542820
EPA ID: N/R

UST - WA ***(cont.)***

Tank Overfill Prevention :	N/R

Compartments Details

Compartment Number :	1
Compartment Capacity :	N/R
Substance Stored :	Used Oil/Waste Oil
Used Substance :	N/R
Ecy Region :	N/R

Map Id: EK550
Direction: SSW
Distance: 0.850 mi., 4489 ft.
Elevation: 80 ft.
Relative: Higher

Site Name : BROWN & HALEY INC FACTORY SITE
TACOMA | Brown & Haley
110 E 26TH ST
TACOMA, WA 98421

Database(s) : [ALL SITES - WA, BRS, ECHO, FRS, RCRA_NONGEN, SPILLS - WA, T 2 - WA]

Envirosite ID: 50655483
EPA ID: N/R

ALL SITES - WA

Facility Name :	Brown & Haley Inc Factory Site Tacoma
Facility Address :	110 E 26TH ST, TACOMA, 98421
County :	Pierce
Facility/Site ID :	66127836
Alternate Name :	N/R
Program Name :	N/R
WRIA :	10
Legislative District :	27
Congressional District :	6
Ecology Region :	SWRO
Ecology Program Phone :	(360) 407-6734
Tribal Land :	N
Latitude :	47.23795
Longitude :	-122.43308
Last Date in Agency List :	2023-01-03
Facility/Site ID :	66127836
Alternate Name :	BROWN & HALEY
Program Name :	N/R
WRIA :	10
Legislative District :	27
Congressional District :	6
Ecology Region :	SWRO

Map Id: EK550
Direction: SSW
Distance: 0.850 mi., 4489 ft.
Elevation: 80 ft.
Relative: Higher

Site Name : BROWN & HALEY INC FACTORY SITE
TACOMA | Brown & Haley
110 E 26TH ST
TACOMA, WA 98421

Database(s) : [ALL SITES - WA, BRS, ECHO, FRS, RCRA_NONGEN, SPILLS - WA, T 2 - WA] ***(cont.)***

Envirosite ID: 50655483
EPA ID: N/R

ALL SITES - WA ***(cont.)***

Ecology Program Phone :	(360) 407-6171
Tribal Land :	N
Latitude :	47.23795
Longitude :	-122.43308
Last Date in Agency List :	2023-01-03

Facility/Site ID :	66127836
Alternate Name :	N/R
Program Name :	N/R
WRIA :	10
Legislative District :	27
Congressional District :	6
Ecology Region :	SWRO
Ecology Program Phone :	(360) 407-6171
Tribal Land :	N
Latitude :	47.23795
Longitude :	-122.43308
Last Date in Agency List :	2023-01-03

Program Details

Program :	HAZWASTE
Program ID :	WAD043450014
Interaction Type :	Hazardous Waste Generator
Interaction Type Description :	Facilities that generate any quantity of a dangerous waste. They may be classified as SQG, MQG, or LQG depending on hazardous waste generated for a given month.
Status :	Inactive
Start Date :	1986-12-03
End Date :	2004-12-31
SIC :	N/R
NAICS :	N/R

Program :	HAZWASTE
Program ID :	WAD043450014
Interaction Type :	Emergency/Haz Chem Rpt TIER2
Interaction Type Description :	Businesses that store 10,000 pounds or more of a hazardous chemical or 500 pounds or less, depending on the chemical, of an extremely hazardous chemical on site at any one time must report annually. Reports are sent to the State Emergency Response Commission (represented by Ecology) Local Emergency Planning Committees, and local fire departments for emergency planning. (product, not waste)
Status :	Active
Start Date :	1996-01-01
End Date :	N/R
SIC :	2064 - CANDY AND OTHER CONFECTIONERY PRODUCTS
NAICS :	N/R

Map Id: EK550
Direction: SSW
Distance: 0.850 mi., 4489 ft.
Elevation: 80 ft.
Relative: Higher

Site Name : BROWN & HALEY INC FACTORY SITE
TACOMA | Brown & Haley
110 E 26TH ST
TACOMA, WA 98421

Database(s) : [ALL SITES - WA, BRS, ECHO, FRS, RCRA_NONGEN, SPILLS - WA, T 2 - WA] ***(cont.)***

Envirosite ID: 50655483
EPA ID: N/R

ALL SITES - WA ***(cont.)***

Program :	HAZWASTE
Program ID :	WAD043450014
Interaction Type :	Emergency/Haz Chem Rpt TIER2
Interaction Type Description :	Businesses that store 10,000 pounds or more of a hazardous chemical or 500 pounds or less, depending on the chemical, of an extremely hazardous chemical on site at any one time must report annually. Reports are sent to the State Emergency Response Commission (represented by Ecology) Local Emergency Planning Committees, and local fire departments for emergency planning. (product, not waste)
Status :	Active
Start Date :	1996-01-01
End Date :	N/R
SIC :	N/R
NAICS :	N/R

BRS

Facility Name :	BROWN & HALEY INC FACTORY SITE TACOMA
Facility Address :	110 E 26TH ST, TACOMA, WA 98421
County :	PIERCE

Site Details

Date Form Received by Agency :	2003-12-31
EPA ID :	WAD043450014
Mailing Address :	110 E 26TH ST, TACOMA, WA 98421-1109
Contact :	LESLIE DIX JR
Contact Address :	N/R
Contact Country :	US
Contact Telephone :	253-620-3054
Contact Email :	lesdix@brown-haley.com
EPA Region :	10
Land Type :	Private
Source Type :	Annual/Biennial Report
Classification :	Not a generator, verified
Description :	Not a generator, verified
Last Date in Agency List :	2023-01-23

Owner/Operator Summary

Owner/Operator Name :	BROWN & HALEY INC
Owner/Operator Address :	PO BOX 1596, TACOMA, WA 98401-1596
Owner/Operator Country :	US
Owner/Operator Telephone :	N/R
Owner/Operator Email :	N/R
Owner/Operator Fax :	N/R
Legal Status :	Private
Owner/Operator Type :	Operator
Owner/Operator Start Date :	1997-01-01
Owner/Operator End Date :	N/R

Map Id: EK550
Direction: SSW
Distance: 0.850 mi., 4489 ft.
Elevation: 80 ft.
Relative: Higher

Site Name : BROWN & HALEY INC FACTORY SITE
TACOMA | Brown & Haley
110 E 26TH ST
TACOMA, WA 98421

Database(s) : [ALL SITES - WA, BRS, ECHO, FRS, RCRA_NONGEN, SPILLS - WA, T 2 - WA] ***(cont.)***

Envirosite ID: 50655483
EPA ID: N/R

BRS ***(cont.)***

Owner/Operator Name :	BROWN & HALEY INC
Owner/Operator Address :	1940 E 11TH ST, TACOMA, WA 98421-3301
Owner/Operator Country :	US
Owner/Operator Telephone :	N/R
Owner/Operator Email :	N/R
Owner/Operator Fax :	N/R
Legal Status :	Private
Owner/Operator Type :	Owner
Owner/Operator Start Date :	1996-08-15
Owner/Operator End Date :	N/R

Waste Activity Monitoring

Report Cycle :	2003
Hazardous Waste Page Number :	1
Hazardous Waste Sub-Page Number :	1
BR Form :	XX
Waste Description :	N/R
Primary NAICS :	31133 - Confectionery Manufacturing from Purchased Chocolate
Source Code :	N/R
Form Code :	N/R
Management Method :	N/R
Generation Tons :	0
Managed Tons :	0
Shipped Tons :	0
Received Tons :	0
Receiver ID :	N/R
Receiver State :	N/R
Shipper ID :	N/R
Shipper State :	N/R
Waste Minimization :	N/R
Waste Code List :	N/R
Waste Code Group :	N/R
Waste Generation Type :	N/R

ECHO

Facility Name :	BROWN & HALEY INC FACTORY SITE TACOMA
Facility Address :	110 E 26TH ST, TACOMA, WA 98421
County :	PIERCE
Last Inspection Date :	N/R
Registry ID :	110005320161
FIPS Code :	53053
EPA Region :	10
Inspection Count :	0
Last Inspection Days :	N/R
Informal Count :	0
Last Informal Action Date :	N/R
Formal Action Count :	0
Last Formal Action Date :	N/R
Total Penalties :	0

Map Id: EK550
Direction: SSW
Distance: 0.850 mi., 4489 ft.
Elevation: 80 ft.
Relative: Higher

Site Name : BROWN & HALEY INC FACTORY SITE
TACOMA | Brown & Haley
110 E 26TH ST
TACOMA, WA 98421

Database(s) : [ALL SITES - WA, BRS, ECHO, FRS, RCRA_NONGEN, SPILLS - WA, T 2 - WA] ***(cont.)***

Envirosite ID: 50655483
EPA ID: N/R

ECHO ***(cont.)***

Penalty Count :	N/R
Last Penalty Date :	N/R
Last Penalty Amount :	N/R
QTRS IN NC :	0
Programs IN SNC :	0
Current Compliance Status :	No Violation Identified
Three-Year Compliance Status :	_____
Collection Method :	ADDRESS MATCHING-HOUSE NUMBER
Reference Point :	CENTER OF A FACILITY OR STATION
Accuracy Meters :	30
Derived Tribes :	Puyallup Tribe of the Puyallup Reservation - .2 mile(s), Puyallup Tribe of the Puyallup Reservation - .7 mile(s), Muckleshoot Indian Tribe - 11.1 mile(s), Muckleshoot Indian Tribe - 13.9 mile(s), Nisqually Indian Tribe - 16.8 mile(s), Squaxin Island Tribe of the Squaxin Island Reservation - 21.9 mile(s), Squaxin Island Tribe of the Squaxin Island Reservation - 23.8 mile(s)
Derived HUC :	17110019
Derived WBD :	171100190301
Derived STCTY FIPS :	53053
Derived Zip :	98421
Derived CD113 :	09
Derived CB2010 :	530530616021047
MYRTK Universe :	NNN
NPDES IDs :	N/R
CWA Permit Types :	N/R
CWA Compliance Tracking :	N/R
CWA NAICS :	N/R
CWA SICS :	N/R
CWA Inspection Count :	N/R
CWA Last Inspection Days :	N/R
CWA Informal Count :	N/R
CWA Formal Action Count :	N/R
CWA Last Formal Action Date :	N/R
CWA Penalties :	N/R
CWA Last Penalty Date :	N/R
CWA Last Penalty Amount :	N/R
CWA Quarters IN NC :	N/R
CWA Current Compliance Status :	N/R
CWA Current SNC Flag :	N
CWA 13 Quarters Compliance Status :	N/R
CWA 13 Quarters Effluent Exceedances:	N/R
CWA Three-Year QNCR Codes :	N/R
DFR URL :	Click here for hyperlink provided by the agency.
Facility SIC :	N/R
Facility NAICS :	31133 - Confectionery Manufacturing from Purchased Chocolate
Facility Last Inspection EPA Date :	N/R
Facility Last Inspection State Date :	N/R
Facility Last Formal Act EPA Date :	N/R
Facility Last Formal Act State Date :	N/R
Facility Last Informal Act EPA Date :	N/R
Facility Last Informal Act State Date:	N/R
Facility Federal Agency :	N/R

Map Id: EK550
Direction: SSW
Distance: 0.850 mi., 4489 ft.
Elevation: 80 ft.
Relative: Higher

Site Name : BROWN & HALEY INC FACTORY SITE
TACOMA | Brown & Haley
110 E 26TH ST
TACOMA, WA 98421

Database(s) : [ALL SITES - WA, BRS, ECHO, FRS, RCRA_NONGEN, SPILLS - WA, T 2 - WA] ***(cont.)***

Envirosite ID: 50655483
EPA ID: N/R

ECHO ***(cont.)***

TRI Reporter :	N/R
Facility Imp Water Flag :	N/R
Current SNC Flag :	N
Indian County Flag :	N
Federal Flag :	N/R
US Mexico Border Flag :	N/R
Chesapeak Bay Flag :	N/R
AIR Flag :	N
NPDES Flag :	N
SDWIS Flag :	N
RCRA Flag :	Y
TRI Flag :	N
GHG Flag :	N
Major Flag :	N/R
Active Flag :	N/R
NAA Flag :	N
Latitude :	47.23829
Longitude :	-122.43296
Last Date in Agency List :	2023-01-16

FRS

Facility Name :	BROWN & HALEY INC FACTORY SITE TACOMA
Facility Address :	110 E 26TH ST, TACOMA, WA 98421
County :	PIERCE

Site Details

Registry ID :	110005320161
FRS Facility URL :	Click here for hyperlink provided by the agency.
Last Date in Agency List :	2023-02-13

Source Description

Source Description :

ICIS provides a database that, when complete, will contain enforcement and compliance information across most of EPA's programs. The vision for ICIS is to replace EPA's independent databases that contain enforcement data with a single repository for that information. Currently, ICIS contains all Federal Administrative and Judicial enforcement actions and a subset of the Permit Compliance System (PCS), which supports the National Pollutant Discharge Elimination System (NPDES). This information is maintained in ICIS by EPA in the Regional offices and at Headquarters. A future release of ICIS will completely replace PCS and will integrate that information with Federal actions already in the system. ICIS also has the capability to track other activities that support compliance and enforcement programs, including incident tracking, compliance assistance, and compliance monitoring. NCDB supports implementation of the Federal Insecticide, Fungicide, and Rodenticide Act (FIFRA) and the Toxic Substances Control Act (TSCA). The system tracks inspections in regions and states with cooperative agreements, enforcement actions, and settlements. OSHA-OIS

Map Id: EK550
Direction: SSW
Distance: 0.850 mi., 4489 ft.
Elevation: 80 ft.
Relative: Higher

Site Name : BROWN & HALEY INC FACTORY SITE
TACOMA | Brown & Haley
110 E 26TH ST
TACOMA, WA 98421

Database(s) : [ALL SITES - WA, BRS, ECHO, FRS, RCRA_NONGEN, SPILLS - WA, T 2 - WA] ***(cont.)***

Envirosite ID: 50655483
EPA ID: N/R

FRS ***(cont.)***

Source Description : RCRAInfo is EPA's comprehensive information system that supports the Resource Conservation and Recovery Act (RCRA) of 1976 and the Hazardous and Solid Waste Amendments (HSWA) of 1984 through the tracking of events and activities related to facilities that generate, transport, and treat, store, or dispose of hazardous waste. RCRAInfo allows RCRA program staff to track the notification, permit, compliance, and corrective action activities required under RCRA. RCRAInfo also supports generation of the National Hazardous Waste Biennial Report. All generators and treatment, storage, and disposal facilities who handle hazardous waste are required to report to the EPA Administrator at least once every two years to support creation of the Biennial Report.
The WA-FSIS provides a means to query and display data maintained by the Washington Department of Ecology. This system contains key information for each facility/site that is currently, or has been, of interest to the Air Quality, Dam Safety, Hazardous Waste, Toxics Cleanup, and Water Quality Programs.

FRS Environmental Interest
Source and System ID : ICIS - 600027707
NCDB - I10#198212213124 1
OSHA-OIS - 317384626
RCRAINFO - WAD043450014
WA-FSIS - 66127836

Site Details
Registry ID : 110070755761
FRS Facility URL : Click here for hyperlink provided by the agency.
Last Date in Agency List : 2023-02-13

Source Description

Source Description :

All generators and treatment, storage, and disposal (TSD) facilities who handle hazardous waste are required to report to the EPA Administrator at least once every two years. The data collected is used to create the National Biennial Resource Conservation and Recovery Act (RCRA) Hazardous Waste Report. This data is processed within the RCRA Information (RCRAInfo) database.

FRS Environmental Interest
Source and System ID : RCRAINFO - WAD043450014

RCRA_NONGEN

Facility Name : BROWN & HALEY INC FACTORY SITE TACOMA
Facility Address : 110 E 26TH ST, TACOMA, WA 98421

Map Id: EK550
Direction: SSW
Distance: 0.850 mi., 4489 ft.
Elevation: 80 ft.
Relative: Higher

Site Name : BROWN & HALEY INC FACTORY SITE
TACOMA | Brown & Haley
110 E 26TH ST
TACOMA, WA 98421

Database(s) : [ALL SITES - WA, BRS, ECHO, FRS, RCRA_NONGEN, SPILLS - WA, T 2 - WA] ***(cont.)***

Envirosite ID: 50655483
EPA ID: N/R

RCRA_NONGEN ***(cont.)***

County :	PIERCE
Date Form Received by Agency :	2005-04-21
EPA ID :	WAD043450014
Mailing Address :	110 E 26TH ST, TACOMA, WA 98421
Contact :	LESLIE DIX JR
Contact Address :	110 E 26TH ST, TACOMA, WA 98421
Contact Country :	US
Contact Telephone :	253-620-3054
Contact Email :	LESDIX@BROWN-HALEY.COM
EPA Region :	10
Land Type :	Private
Source Type :	Implementer
Classification :	Not a generator, verified
Description :	Not a generator, verified
Last Date in Agency List :	2023-01-23

Owner/Operator Summary

Owner/Operator Name :	BROWN HALEY INC
Owner/Operator Address :	PO BOX 1596, TACOMA, WA 98401
Owner/Operator Country :	US
Owner/Operator Telephone :	253-620-3077
Owner/Operator Email :	N/R
Owner/Operator Fax :	N/R
Legal Status :	Private
Owner/Operator Type :	Operator
Owner/Operator Start Date :	N/R
Owner/Operator End Date :	N/R

Owner/Operator Name :	BROWN HALEY INC
Owner/Operator Address :	1940 E 11TH ST, TACOMA, WA 98421
Owner/Operator Country :	US
Owner/Operator Telephone :	253-620-3035
Owner/Operator Email :	N/R
Owner/Operator Fax :	N/R
Legal Status :	Private
Owner/Operator Type :	Owner
Owner/Operator Start Date :	N/R
Owner/Operator End Date :	N/R

Owner/Operator Name :	BROWN HALEY INC
Owner/Operator Address :	1940 E 11TH ST, TACOMA, WA 98421
Owner/Operator Country :	US
Owner/Operator Telephone :	253-620-3035
Owner/Operator Email :	N/R
Owner/Operator Fax :	N/R
Legal Status :	Private
Owner/Operator Type :	Owner
Owner/Operator Start Date :	1996-08-15

Map Id: EK550
Direction: SSW
Distance: 0.850 mi., 4489 ft.
Elevation: 80 ft.
Relative: Higher

Site Name : BROWN & HALEY INC FACTORY SITE
TACOMA | Brown & Haley
110 E 26TH ST
TACOMA, WA 98421

Database(s) : [ALL SITES - WA, BRS, ECHO, FRS, RCRA_NONGEN, SPILLS - WA, T 2 - WA] ***(cont.)***

Envirosite ID: 50655483
EPA ID: N/R

RCRA_NONGEN ***(cont.)***

Owner/Operator End Date : N/R

Handler Activities Summary

U.S. Importer of Hazardous Waste :	N
Mixed Waste (Haz. and Radioactive) :	N
Recycler of Hazardous Waste :	N
Transporter of Hazardous Waste :	N
Treater, Storer or Disposer of HW :	N
Underground Injection Activity :	N
On-site Burner Exemption :	N
Furnace Exemption :	N
Used Oil Fuel Burner :	N
Used Oil Processor :	N
Used Oil Refiner :	N
Used Oil Fuel Marketer to Burner :	N
Used Oil Specification Marketer :	N
Used Oil Transfer Facility :	N
Used Oil Transporter :	N

Historical Generators

Details for this site have been truncated due to the large number of available details for this site within this dataset. For the complete details for this site, contact your Envirosite account representative for a complimentary site report containing all of the details available.

Date Form Received by Agency :	2005-04-20
Facility Name :	BROWN & HALEY INC FACTORY SITE TACOMA
Classification :	Not a generator, verified
Date Form Received by Agency :	2005-04-20
Facility Name :	BROWN & HALEY INC FACTORY SITE TACOMA
Classification :	Very Small Quantity Generator
Date Form Received by Agency :	2004-02-27
Facility Name :	BROWN & HALEY INC FACTORY SITE TACOMA
Classification :	Very Small Quantity Generator
Date Form Received by Agency :	2003-12-31
Facility Name :	BROWN & HALEY INC FACTORY SITE TACOMA
Classification :	Not a generator, verified
Date Form Received by Agency :	2003-02-14
Facility Name :	BROWN & HALEY INC FACTORY SITE TACOMA
Classification :	Very Small Quantity Generator

Map Id: EK550
Direction: SSW
Distance: 0.850 mi., 4489 ft.
Elevation: 80 ft.
Relative: Higher

Site Name : BROWN & HALEY INC FACTORY SITE
TACOMA | Brown & Haley
110 E 26TH ST
TACOMA, WA 98421

Database(s) : [ALL SITES - WA, BRS, ECHO, FRS, RCRA_NONGEN, SPILLS - WA, T 2 - WA] ***(cont.)***

Envirosite ID: 50655483
EPA ID: N/R

RCRA_NONGEN ***(cont.)***

Date Form Received by Agency :	2002-02-25
Facility Name :	BROWN & HALEY INC FACTORY SITE TACOMA
Classification :	Very Small Quantity Generator
Date Form Received by Agency :	2001-03-01
Facility Name :	BROWN & HALEY INC FACTORY SITE TACOMA
Classification :	Very Small Quantity Generator
Date Form Received by Agency :	2000-03-03
Facility Name :	BROWN & HALEY INC FACTORY SITE TACOMA
Classification :	Very Small Quantity Generator
Date Form Received by Agency :	1999-03-03
Facility Name :	BROWN & HALEY INC FACTORY SITE TACOMA
Classification :	Very Small Quantity Generator
Date Form Received by Agency :	1998-03-02
Facility Name :	BROWN & HALEY INC FACTORY SITE TACOMA
Classification :	Large Quantity Generator

Notices of Violations Summary

Regulation Violated :	N

SPILLS - WA

Facility Name :	Brown & Haley
Facility Address :	110 E 26th St, TACOMA
County :	Pierce
Date Incident :	2015-12-29
ERTS/Incident Number :	661826
Medium :	Catch Basin - Wet
Incident Category :	Oil Spill
Source Type :	Vehicle
Source :	NON-COMMERCIAL VEHICLE
Oil Type :	HYDRAULIC OIL
Quantity Total :	15
Quantity to Water :	15
Quantity Imp :	N/R
Quantity Recovered :	15.0
Activity :	UNDERWAY OR IN MOTION
Cause Type :	EQUIPMENT/MATERIAL FAILURE
Cause :	MECHANICAL FAILURE
Regulated :	N
Impact :	WATER POLLUTION
Latitude :	47.238

Map Id: EK550
Direction: SSW
Distance: 0.850 mi., 4489 ft.
Elevation: 80 ft.
Relative: Higher

Site Name : BROWN & HALEY INC FACTORY SITE
TACOMA | Brown & Haley
110 E 26TH ST
TACOMA, WA 98421

Database(s) : [ALL SITES - WA, BRS, ECHO, FRS, RCRA_NONGEN, SPILLS - WA, T 2 - WA] ***(cont.)***

Envirosite ID: 50655483
EPA ID: N/R

SPILLS - WA ***(cont.)***

Longitude :	-122.433
Last Date in Agency List :	2023-03-28

T 2 - WA

Facility Name :	Brown & Haley Inc Factory Site Tacoma
Facility Address :	110 E 26TH ST, TACOMA, 98421
County :	Pierce
Facility/Site ID :	66127836
Alternate Name :	BROWN & HALEY
Program Name :	N/R
WRIA :	10
Legislative District :	27
Congressional District :	6
Ecology Region :	SWRO
Ecology Program Phone :	(360) 407-6171
Tribal Land :	N
Latitude :	47.23795
Longitude :	-122.43308
Last Date in Agency List :	2023-01-04

Facility/Site ID :	66127836
Alternate Name :	N/R
Program Name :	N/R
WRIA :	10
Legislative District :	27
Congressional District :	6
Ecology Region :	SWRO
Ecology Program Phone :	(360) 407-6171
Tribal Land :	N
Latitude :	47.23795
Longitude :	-122.43308
Last Date in Agency List :	2023-01-04

Program Details

Program :	HAZWASTE
Interaction Type :	Emergency/Haz Chem Rpt TIER2
Interaction Type Description :	Businesses that store 10,000 pounds or more of a hazardous chemical or 500 pounds or less, depending on the chemical, of an extremely hazardous chemical on site at any one time must report annually. Reports are sent to the State Emergency Response Commission (represented by Ecology) Local Emergency Planning Committees, and local fire departments for emergency planning. (product, not waste)
Status :	Active
Start Date :	1996-01-01
End Date :	N/R
SIC :	2064 - CANDY AND OTHER CONFECTIONERY PRODUCTS

Map Id: EK550
Direction: SSW
Distance: 0.850 mi., 4489 ft.
Elevation: 80 ft.
Relative: Higher

Site Name : BROWN & HALEY INC FACTORY SITE
TACOMA | Brown & Haley
110 E 26TH ST
TACOMA, WA 98421

Database(s) : [ALL SITES - WA, BRS, ECHO, FRS, RCRA_NONGEN, SPILLS - WA, T 2 - WA] ***(cont.)***

Envirosite ID: 50655483
EPA ID: N/R

T 2 - WA ***(cont.)***

NAICS :	N/R
Program :	HAZWASTE
Interaction Type :	Emergency/Haz Chem Rpt TIER2
Interaction Type Description :	Businesses that store 10,000 pounds or more of a hazardous chemical or 500 pounds or less, depending on the chemical, of an extremely hazardous chemical on site at any one time must report annually. Reports are sent to the State Emergency Response Commission (represented by Ecology) Local Emergency Planning Committees, and local fire departments for emergency planning. (product, not waste)
Status :	Active
Start Date :	1996-01-01
End Date :	N/R
SIC :	N/R
NAICS :	N/R

Map Id: EN551
Direction: W
Distance: 0.853 mi., 4504 ft.
Elevation: 337 ft.
Relative: Higher

Site Name : PAULSONS INC
1016-1020 S J ST
TACOMA | Tacoma, WA

Database(s) : [ALL SITES - WA, CSCSL NFA - WA, FRS, HIST BROWNFIELDS - WA, HSL - WA, LUST - WA, VCP - WA]

Envirosite ID: 6599937
EPA ID: N/R

ALL SITES - WA

Facility Name :	PAULSONS INC
Facility Address :	1016-1020 S J ST, TACOMA, 98405-4154
County :	Pierce
Facility/Site ID :	92355636
Alternate Name :	JERRY PAULSON'S FINE CARS
Program Name :	N/R
WRIA :	10
Legislative District :	27
Congressional District :	6
Ecology Region :	SWRO
Ecology Program Phone :	(360) 407-7224
Tribal Land :	N
Latitude :	47.252646
Longitude :	-122.450812
Last Date in Agency List :	2023-01-03

Map Id: EN551
Direction: W
Distance: 0.853 mi., 4504 ft.
Elevation: 337 ft.
Relative: Higher

Site Name : PAULSONS INC
1016-1020 S J ST
TACOMA | Tacoma, WA

Database(s) : [ALL SITES - WA, CSCSL NFA - WA, FRS, HIST BROWNFIELDS - WA, HSL - WA, LUST - WA, VCP - WA] ***(cont.)***

Envirosite ID: 6599937
EPA ID: N/R

ALL SITES - WA ***(cont.)***

Facility/Site ID :	92355636
Alternate Name :	N/R
Program Name :	N/R
WRIA :	10
Legislative District :	27
Congressional District :	6
Ecology Region :	SWRO
Ecology Program Phone :	(360) 407-7224
Tribal Land :	N
Latitude :	47.252646
Longitude :	-122.450812
Last Date in Agency List :	2023-01-03

Program Details

Program :	TOXICS
Program ID :	SW0883
Interaction Type :	Underground Storage Tank
Interaction Type Description :	Any one or combination of tanks (including connecting underground pipes) that is used to contain regulated substances and has a tank volume of ten percent or more beneath the surface of the ground. This term does not include any of the exempt UST systems specified in WAC 173-360-110(2) or any piping connected thereto. See WAC 173-360
Status :	Inactive
Start Date :	1998-06-08
End Date :	2000-03-22
SIC :	5012 - AUTOMOBILES AND OTHER MOTOR VEHICLES
NAICS :	N/R

Program :	TOXICS
Program ID :	SW0883
Interaction Type :	Underground Storage Tank
Interaction Type Description :	Any one or combination of tanks (including connecting underground pipes) that is used to contain regulated substances and has a tank volume of ten percent or more beneath the surface of the ground. This term does not include any of the exempt UST systems specified in WAC 173-360-110(2) or any piping connected thereto. See WAC 173-360
Status :	Inactive
Start Date :	1998-06-08
End Date :	2000-03-22
SIC :	N/R
NAICS :	N/R

Program :	TOXICS
Program ID :	SW0883
Interaction Type :	Underground Storage Tank

Map Id: EN551
Direction: W
Distance: 0.853 mi., 4504 ft.
Elevation: 337 ft.
Relative: Higher

Site Name : PAULSONS INC
1016-1020 S J ST
TACOMA | Tacoma, WA

Database(s) : [ALL SITES - WA, CSCSL NFA - WA, FRS, HIST BROWNFIELDS - WA, HSL - WA, LUST - WA, VCP - WA] ***(cont.)***

Envirosite ID: 6599937
EPA ID: N/R

ALL SITES - WA ***(cont.)***

Interaction Type Description :	Any one or combination of tanks (including connecting underground pipes) that is used to contain regulated substances and has a tank volume of ten percent or more beneath the surface of the ground. This term does not include any of the exempt UST systems specified in WAC 173-360-110(2) or any piping connected thereto. See WAC 173-360
Status :	Inactive
Start Date :	1998-06-08
End Date :	2000-03-22
SIC :	75 - AUTOMOTIVE REPAIR, SERVICES, AND PARKING
NAICS :	N/R
Program :	TOXICS
Program ID :	SW0883
Interaction Type :	Underground Storage Tank
Interaction Type Description :	Any one or combination of tanks (including connecting underground pipes) that is used to contain regulated substances and has a tank volume of ten percent or more beneath the surface of the ground. This term does not include any of the exempt UST systems specified in WAC 173-360-110(2) or any piping connected thereto. See WAC 173-360
Status :	Inactive
Start Date :	1998-06-08
End Date :	2000-03-22
SIC :	422 - PUBLIC WAREHOUSING AND STORAGE
NAICS :	N/R
Program :	TOXICS
Program ID :	SW0883
Interaction Type :	Underground Storage Tank
Interaction Type Description :	Any one or combination of tanks (including connecting underground pipes) that is used to contain regulated substances and has a tank volume of ten percent or more beneath the surface of the ground. This term does not include any of the exempt UST systems specified in WAC 173-360-110(2) or any piping connected thereto. See WAC 173-360
Status :	Inactive
Start Date :	1998-06-08
End Date :	2000-03-22
SIC :	721 - LAUNDRY, CLEANING, AND GARMENT SERVICES
NAICS :	N/R
Program :	TOXICS
Program ID :	SW0883
Interaction Type :	Underground Storage Tank

Map Id: EN551
Direction: W
Distance: 0.853 mi., 4504 ft.
Elevation: 337 ft.
Relative: Higher

Site Name : PAULSONS INC
1016-1020 S J ST
TACOMA | Tacoma, WA

Database(s) : [ALL SITES - WA, CSCSL NFA - WA, FRS, HIST BROWNFIELDS - WA, HSL - WA, LUST - WA, VCP - WA] ***(cont.)***

Envirosite ID: 6599937
EPA ID: N/R

ALL SITES - WA ***(cont.)***

Interaction Type Description :	Any one or combination of tanks (including connecting underground pipes) that is used to contain regulated substances and has a tank volume of ten percent or more beneath the surface of the ground. This term does not include any of the exempt UST systems specified in WAC 173-360-110(2) or any piping connected thereto. See WAC 173-360
Status :	Inactive
Start Date :	1998-06-08
End Date :	2000-03-22
SIC :	5541 - GASOLINE SERVICE STATIONS
NAICS :	N/R
Program :	TOXICS
Program ID :	SW0883
Interaction Type :	LUST Facility
Interaction Type Description :	A leaking underground tank cleanup site being cleaned up with Ecology oversight or review.
Status :	Active
Start Date :	2007-08-16
End Date :	N/R
SIC :	5541 - GASOLINE SERVICE STATIONS
NAICS :	N/R
Program :	TOXICS
Program ID :	SW0883
Interaction Type :	Voluntary Cleanup Sites
Interaction Type Description :	For a fee, Ecology staff will review an independent cleanup report(s) and provide a written decision about the adequacy of the cleanup actions taken and described in the report.
Status :	Active
Start Date :	2007-07-16
End Date :	N/R
SIC :	N/R
NAICS :	N/R
Program :	TOXICS
Program ID :	SW0883
Interaction Type :	Voluntary Cleanup Sites
Interaction Type Description :	For a fee, Ecology staff will review an independent cleanup report(s) and provide a written decision about the adequacy of the cleanup actions taken and described in the report.
Status :	Active
Start Date :	2007-07-16
End Date :	N/R
SIC :	5541 - GASOLINE SERVICE STATIONS
NAICS :	N/R

Map Id: EN551
Direction: W
Distance: 0.853 mi., 4504 ft.
Elevation: 337 ft.
Relative: Higher

Site Name : PAULSONS INC
1016-1020 S J ST
TACOMA | Tacoma, WA

Database(s) : [ALL SITES - WA, CSCSL NFA - WA, FRS, HIST BROWNFIELDS - WA, HSL - WA, LUST - WA, VCP - WA] ***(cont.)***

Envirosite ID: 6599937
EPA ID: N/R

ALL SITES - WA ***(cont.)***

Program :	TOXICS
Program ID :	SW0883
Interaction Type :	LUST Facility
Interaction Type Description :	A leaking underground tank cleanup site being cleaned up with Ecology oversight or review.
Status :	Active
Start Date :	2007-08-16
End Date :	N/R
SIC :	422 - PUBLIC WAREHOUSING AND STORAGE
NAICS :	N/R

Program :	TOXICS
Program ID :	SW0883
Interaction Type :	Voluntary Cleanup Sites
Interaction Type Description :	For a fee, Ecology staff will review an independent cleanup report(s) and provide a written decision about the adequacy of the cleanup actions taken and described in the report.
Status :	Active
Start Date :	2007-07-16
End Date :	N/R
SIC :	75 - AUTOMOTIVE REPAIR, SERVICES, AND PARKING
NAICS :	N/R

Program :	TOXICS
Program ID :	SW0883
Interaction Type :	Voluntary Cleanup Sites
Interaction Type Description :	For a fee, Ecology staff will review an independent cleanup report(s) and provide a written decision about the adequacy of the cleanup actions taken and described in the report.
Status :	Active
Start Date :	2007-07-16
End Date :	N/R
SIC :	5012 - AUTOMOBILES AND OTHER MOTOR VEHICLES
NAICS :	N/R

Program :	TOXICS
Program ID :	SW0883
Interaction Type :	LUST Facility
Interaction Type Description :	A leaking underground tank cleanup site being cleaned up with Ecology oversight or review.
Status :	Active
Start Date :	2007-08-16
End Date :	N/R
SIC :	N/R

Map Id: EN551
Direction: W
Distance: 0.853 mi., 4504 ft.
Elevation: 337 ft.
Relative: Higher

Site Name : PAULSONS INC
1016-1020 S J ST
TACOMA | Tacoma, WA

Database(s) : [ALL SITES - WA, CSCSL NFA - WA, FRS, HIST BROWNFIELDS - WA, HSL - WA, LUST - WA, VCP - WA] ***(cont.)***

Envirosite ID: 6599937
EPA ID: N/R

ALL SITES - WA ***(cont.)***

NAICS : N/R

Program : TOXICS
Program ID : SW0883
Interaction Type : LUST Facility

Interaction Type Description : A leaking underground tank cleanup site being cleaned up with Ecology oversight or review.

Status : Active
Start Date : 2007-08-16
End Date : N/R
SIC : 721 - LAUNDRY, CLEANING, AND GARMENT SERVICES
NAICS : N/R

Program : TOXICS
Program ID : SW0883
Interaction Type : Voluntary Cleanup Sites

Interaction Type Description : For a fee, Ecology staff will review an independent cleanup report(s) and provide a written decision about the adequacy of the cleanup actions taken and described in the report.

Status : Active
Start Date : 2007-07-16
End Date : N/R
SIC : 721 - LAUNDRY, CLEANING, AND GARMENT SERVICES
NAICS : N/R

Program : TOXICS
Program ID : SW0883
Interaction Type : LUST Facility

Interaction Type Description : A leaking underground tank cleanup site being cleaned up with Ecology oversight or review.

Status : Active
Start Date : 2007-08-16
End Date : N/R
SIC : 5012 - AUTOMOBILES AND OTHER MOTOR VEHICLES
NAICS : N/R

Program : TOXICS
Program ID : SW0883
Interaction Type : Voluntary Cleanup Sites

Interaction Type Description : For a fee, Ecology staff will review an independent cleanup report(s) and provide a written decision about the adequacy of the cleanup actions taken and described in the report.

Map Id: EN551
Direction: W
Distance: 0.853 mi., 4504 ft.
Elevation: 337 ft.
Relative: Higher

Site Name : PAULSONS INC
1016-1020 S J ST
TACOMA | Tacoma, WA

Database(s) : [ALL SITES - WA, CSCSL NFA - WA, FRS, HIST BROWNFIELDS - WA, HSL - WA, LUST - WA, VCP - WA] ***(cont.)***

Envirosite ID: 6599937
EPA ID: N/R

ALL SITES - WA ***(cont.)***

Status :	Active
Start Date :	2007-07-16
End Date :	N/R
SIC :	422 - PUBLIC WAREHOUSING AND STORAGE
NAICS :	N/R
Program :	TOXICS
Program ID :	SW0883
Interaction Type :	LUST Facility
Interaction Type Description :	A leaking underground tank cleanup site being cleaned up with Ecology oversight or review.
Status :	Active
Start Date :	2007-08-16
End Date :	N/R
SIC :	75 - AUTOMOTIVE REPAIR, SERVICES, AND PARKING
NAICS :	N/R

CSCSL NFA - WA

Facility Name :	PAULSONS INC
Facility Address :	1016-1020 S J ST, TACOMA, 98405
County :	Pierce
NFA Date :	2015-05-13
Facility Site ID :	92355636
Cleanup Site ID :	6864
Rank :	N/R
VCP :	N/R
Alternate Site Names :	JERRY PAULSON'S FINE CARS
NFA Reason :	Voluntary Cleanup Program Review
Site Status :	NFA
Region :	Southwest
Responsible Unit :	Southwest
Latitude :	47.252646
Longitude :	-122.450812
Last Date in Agency List :	2023-02-23

Contaminants

Contaminant Name :	Arsenic
Ground Water :	N/R
Surface Water :	N/R
Soil :	Below Cleanup Levels
Sediment :	N/R
Air :	N/R
Bedrock :	N/R
Contaminant Name :	Metals Priority Pollutants
Ground Water :	N/R

Map Id: EN551
Direction: W
Distance: 0.853 mi., 4504 ft.
Elevation: 337 ft.
Relative: Higher

Site Name : PAULSONS INC
1016-1020 S J ST
TACOMA | Tacoma, WA

Database(s) : [ALL SITES - WA, CSCSL NFA - WA, FRS, HIST BROWNFIELDS - WA, HSL - WA, LUST - WA, VCP - WA] ***(cont.)***

Envirosite ID: 6599937
EPA ID: N/R

CSCSL NFA - WA ***(cont.)***

Surface Water :	N/R
Soil :	Below Cleanup Levels
Sediment :	N/R
Air :	N/R
Bedrock :	N/R

Contaminant Name :	Petroleum Products-Unspecified
Ground Water :	Below Cleanup Levels
Surface Water :	N/R
Soil :	N/R
Sediment :	N/R
Air :	N/R
Bedrock :	N/R

Contaminant Name :	Petroleum-Gasoline
Ground Water :	N/R
Surface Water :	N/R
Soil :	Remediated-Below
Sediment :	N/R
Air :	N/R
Bedrock :	N/R

FRS

Facility Name :	PAULSONS INC
Facility Address :	1016-1020 S J ST, TACOMA, WA 98405
County :	PIERCE

Site Details

Registry ID :	110015395687
FRS Facility URL :	Click here for hyperlink provided by the agency.
Last Date in Agency List :	2016-08-04

Source Description

Source Description :

The WA-FSIS provides a means to query and display data maintained by the Washington Department of Ecology. This system contains key information for each facility/site that is currently, or has been, of interest to the Air Quality, Dam Safety, Hazardous Waste, Toxics Cleanup, and Water Quality Programs.

FRS Environmental Interest

Source and System ID :	WA-FSIS - 92355636

Map Id: EN551
Direction: W
Distance: 0.853 mi., 4504 ft.
Elevation: 337 ft.
Relative: Higher

Site Name : PAULSONS INC
1016-1020 S J ST
TACOMA | Tacoma, WA

Database(s) : [ALL SITES - WA, CSCSL NFA - WA, FRS, HIST BROWNFIELDS - WA, HSL - WA, LUST - WA, VCP - WA] ***(cont.)***

Envirosite ID: 6599937
EPA ID: N/R

HIST BROWNFIELDS - WA

Facility Name :	PAULSONS INC
Facility Address :	1016-1020 S J ST, TACOMA, 98405-4154
County :	Pierce
Cleanup Site ID :	6864
Facility Site ID :	92355636
WRIA ID :	10
Site Status :	No Further Action
Statute :	MTCA
Rank :	N/R
Responsible Unit :	Southwest
Has Env Covenant? :	N/R
Is Brownfield Site? :	Yes
Is PSI site? :	N/R
Is NFA site? :	Yes
Legislative District :	27
Congressional District :	6
Latitude :	47.252640999999997
Longitude :	-122.45144500000001
Last Date in Agency List :	2019-02-11

Media Contaminants

Contaminant Type :	Arsenic
Ground Water :	N/R
Surface Water :	N/R
Soil :	Below Cleanup Level
Sediment :	N/R
Air :	N/R
Bedrock :	N/R
Contaminant Type :	Metals Priority Pollutants
Ground Water :	N/R
Surface Water :	N/R
Soil :	Below Cleanup Level
Sediment :	N/R
Air :	N/R
Bedrock :	N/R
Contaminant Type :	Petroleum Products-Unspecified
Ground Water :	Below Cleanup Level
Surface Water :	N/R
Soil :	N/R
Sediment :	N/R
Air :	N/R
Bedrock :	N/R
Contaminant Type :	Petroleum-Gasoline
Ground Water :	N/R
Surface Water :	N/R

Map Id: EN551
Direction: W
Distance: 0.853 mi., 4504 ft.
Elevation: 337 ft.
Relative: Higher

Site Name : PAULSONS INC
1016-1020 S J ST
TACOMA | Tacoma, WA

Database(s) : [ALL SITES - WA, CSCSL NFA - WA, FRS, HIST BROWNFIELDS - WA, HSL - WA, LUST - WA, VCP - WA] ***(cont.)***

Envirosite ID: 6599937
EPA ID: N/R

HIST BROWNFIELDS - WA ***(cont.)***

Soil :	Remediated-Below Cleanup Level
Sediment :	N/R
Air :	N/R
Bedrock :	N/R

Cleanup Activities

Start Date :	2015-05-13
End Date :	2015-05-13
Applies to :	CleanupSite
Related ID :	N/R
VCP Project Number :	N/R
Activity Name :	Site Status Changed to NFA
Activity Status :	Completed
Legal Mechanism :	N/R
Performed by :	N/R
Project Manager :	Rapp, John

Start Date :	2008-02-06
End Date :	2008-03-27
Applies to :	VcpProject
Related ID :	N/R
VCP Project Number :	SW0883
Activity Name :	VCP Opinion on Interim Action Work Plan
Activity Status :	Completed
Legal Mechanism :	N/R
Performed by :	N/R
Project Manager :	Rose, Scott

Start Date :	2007-08-16
End Date :	2007-08-16
Applies to :	LUST
Related ID :	6299
VCP Project Number :	N/R
Activity Name :	LUST - Notification
Activity Status :	Completed
Legal Mechanism :	N/R
Performed by :	N/R
Project Manager :	Johnston, Carol

Start Date :	2007-07-17
End Date :	2007-08-10
Applies to :	VcpProject
Related ID :	N/R
VCP Project Number :	SW0883
Activity Name :	VCP Opinion on Remedial Investigation
Activity Status :	Completed
Legal Mechanism :	N/R
Performed by :	N/R
Project Manager :	Rose, Scott

Map Id: EN551
Direction: W
Distance: 0.853 mi., 4504 ft.
Elevation: 337 ft.
Relative: Higher

Site Name : PAULSONS INC
1016-1020 S J ST
TACOMA | Tacoma, WA

Database(s) : [ALL SITES - WA, CSCSL NFA - WA, FRS, HIST BROWNFIELDS - WA, HSL - WA, LUST - WA, VCP - WA] ***(cont.)***

Envirosite ID: 6599937
EPA ID: N/R

HIST BROWNFIELDS - WA ***(cont.)***

Start Date :	2007-03-12
End Date :	2007-03-12
Applies to :	LUST
Related ID :	6299
VCP Project Number :	N/R
Activity Name :	LUST - Site Assessment Report
Activity Status :	Completed
Legal Mechanism :	N/R
Performed by :	N/R
Project Manager :	N/R

Start Date :	2007-01-31
End Date :	2007-01-31
Applies to :	CleanupSite
Related ID :	N/R
VCP Project Number :	N/R
Activity Name :	Site Discovery/Release Report Received
Activity Status :	Completed
Legal Mechanism :	N/R
Performed by :	N/R
Project Manager :	Southwest Region

HSL - WA

Facility Name :	PAULSONS INC
Facility Address :	1016-1020 S J St, Tacoma, 98405-4154
County :	Pierce

Site Details

Facility Site ID :	92355636
Cleanup Site ID :	6864
Status :	No Further Action
Site Rank :	N/R
Alternative Site Name :	N/R
Region :	N/R
Resposbile Unit :	N/R
Institutional Control :	N/R
Current VCP :	N/R
Past VCP :	N/R
Latitude :	N/R
Longitude :	N/R
Agency Hyperlink :	Click here for hyperlink provided by the agency.
Last Date in Agency List :	2022-02-11

Facility Name :	PAULSONS INC
Facility Address :	1016-1020 S J ST, TACOMA, 98405
County :	Pierce

Map Id: EN551
Direction: W
Distance: 0.853 mi., 4504 ft.
Elevation: 337 ft.
Relative: Higher

Site Name : PAULSONS INC
1016-1020 S J ST
TACOMA | Tacoma, WA

Database(s) : [ALL SITES - WA, CSCSL NFA - WA, FRS, HIST BROWNFIELDS - WA, HSL - WA, LUST - WA, VCP - WA] ***(cont.)***

Envirosite ID: 6599937
EPA ID: N/R

HSL - WA ***(cont.)***

Site Details

Facility Site ID :	92355636
Cleanup Site ID :	6864
Status :	No Further Action
Site Rank :	N/R
Alternative Site Name :	JERRY PAULSON'S FINE CARS
Region :	Southwest
Resposbile Unit :	Southwest
Institutional Control :	N/R
Current VCP :	N/R
Past VCP :	Yes
Latitude :	47.2526460976613
Longitude :	-122.450811998488
Agency Hyperlink :	Click here for hyperlink provided by the agency.
Last Date in Agency List :	2023-02-28

Contaminants

Contaminant Name :	Arsenic
Ground water :	N/R
Surface water :	N/R
Soil :	Below Cleanup Levels
Sediment :	N/R
Air :	N/R
Bedrock :	N/R

Contaminant Name :	Petroleum Products-Unspecified
Ground water :	Below Cleanup Levels
Surface water :	N/R
Soil :	N/R
Sediment :	N/R
Air :	N/R
Bedrock :	N/R

Contaminant Name :	Metals Priority Pollutants
Ground water :	N/R
Surface water :	N/R
Soil :	Below Cleanup Levels
Sediment :	N/R
Air :	N/R
Bedrock :	N/R

Contaminant Name :	Petroleum-Gasoline
Ground water :	N/R
Surface water :	N/R
Soil :	Remediated-Below
Sediment :	N/R
Air :	N/R
Bedrock :	N/R

Map Id: EN551
Direction: W
Distance: 0.853 mi., 4504 ft.
Elevation: 337 ft.
Relative: Higher

Site Name : PAULSONS INC
1016-1020 S J ST
TACOMA | Tacoma, WA

Database(s) : [ALL SITES - WA, CSCSL NFA - WA, FRS, HIST BROWNFIELDS - WA, HSL - WA, LUST - WA, VCP - WA] ***(cont.)***

Envirosite ID: 6599937
EPA ID: N/R

LUST - WA

Facility Name :	PAULSONS INC
Facility Address :	1016-1020 S J ST, TACOMA, 98405
County :	Pierce

Site Details

LUST Status Date :	2015-05-13
LUST Status Type :	LUST - NFA
Facility Site ID :	92355636
Cleanup Site ID :	6864
LUST ID :	6299
UST ID :	2590
Alternate Site Names :	JERRY PAULSON'S FINE CARS
Release Date :	2007-08-16
Process Type :	N/R
Responsible Unit :	Southwest
Region :	Southwest
Latitude :	47.252646
Longitude :	-122.450812
Last Date in Agency List :	2023-03-20

Contaminants

Contaminant Name :	Petroleum Products-Unspecified
Ground Water :	Below Cleanup Levels
Surface Water :	N/R
Soil :	N/R
Sediment :	N/R
Air :	N/R
Bedrock :	N/R

Contaminant Name :	Metals Priority Pollutants
Ground Water :	N/R
Surface Water :	N/R
Soil :	Below Cleanup Levels
Sediment :	N/R
Air :	N/R
Bedrock :	N/R

Contaminant Name :	Arsenic
Ground Water :	N/R
Surface Water :	N/R
Soil :	Below Cleanup Levels
Sediment :	N/R
Air :	N/R
Bedrock :	N/R

Contaminant Name :	Petroleum-Gasoline
Ground Water :	N/R
Surface Water :	N/R

Map Id: EN551
Direction: W
Distance: 0.853 mi., 4504 ft.
Elevation: 337 ft.
Relative: Higher

Site Name : PAULSONS INC
1016-1020 S J ST
TACOMA | Tacoma, WA

Database(s) : [ALL SITES - WA, CSCSL NFA - WA, FRS, HIST BROWNFIELDS - WA, HSL - WA, LUST - WA, VCP - WA] ***(cont.)***

Envirosite ID: 6599937
EPA ID: N/R

LUST - WA ***(cont.)***

Soil :	Remediated-Below
Sediment :	N/R
Air :	N/R
Bedrock :	N/R

VCP - WA

Facility Name :	PAULSONS INC
Facility Address :	1016-1020 S J ST, TACOMA, 98405-4154
County :	Pierce
Facility/Site ID :	92355636
Alternate Name :	JERRY PAULSON'S FINE CARS
Program Name :	N/R
WRIA :	10
Legislative District :	27
Congressional District :	6
Ecology Region :	SWRO
Ecology Program Phone :	(360) 407-7224
Tribal Land :	N
Latitude :	47.252646
Longitude :	-122.450812
Last Date in Agency List :	2023-01-04

Facility/Site ID :	92355636
Alternate Name :	N/R
Program Name :	N/R
WRIA :	10
Legislative District :	27
Congressional District :	6
Ecology Region :	SWRO
Ecology Program Phone :	(360) 407-7224
Tribal Land :	N
Latitude :	47.252646
Longitude :	-122.450812
Last Date in Agency List :	2023-01-04

Program Details

Program :	TOXICS
Program ID :	2590
Interaction Type :	Voluntary Cleanup Sites
Interaction Type Description :	For a fee, Ecology staff will review an independent cleanup report(s) and provide a written decision about the adequacy of the cleanup actions taken and described in the report.
Status :	Active
Start Date :	2007-07-16
End Date :	N/R
SIC :	5012 - AUTOMOBILES AND OTHER MOTOR VEHICLES
NAICS :	N/R

Map Id: EN551
Direction: W
Distance: 0.853 mi., 4504 ft.
Elevation: 337 ft.
Relative: Higher

Site Name : PAULSONS INC
1016-1020 S J ST
TACOMA | Tacoma, WA

Database(s) : [ALL SITES - WA, CSCSL NFA - WA, FRS, HIST BROWNFIELDS - WA, HSL - WA, LUST - WA, VCP - WA] ***(cont.)***

Envirosite ID: 6599937
EPA ID: N/R

VCP - WA ***(cont.)***

Program :	TOXICS
Program ID :	2590
Interaction Type :	Voluntary Cleanup Sites
Interaction Type Description :	For a fee, Ecology staff will review an independent cleanup report(s) and provide a written decision about the adequacy of the cleanup actions taken and described in the report.
Status :	Active
Start Date :	2007-07-16
End Date :	N/R
SIC :	721 - LAUNDRY, CLEANING, AND GARMENT SERVICES
NAICS :	N/R

Program :	TOXICS
Program ID :	2590
Interaction Type :	Voluntary Cleanup Sites
Interaction Type Description :	For a fee, Ecology staff will review an independent cleanup report(s) and provide a written decision about the adequacy of the cleanup actions taken and described in the report.
Status :	Active
Start Date :	2007-07-16
End Date :	N/R
SIC :	422 - PUBLIC WAREHOUSING AND STORAGE
NAICS :	N/R

Program :	TOXICS
Program ID :	2590
Interaction Type :	Voluntary Cleanup Sites
Interaction Type Description :	For a fee, Ecology staff will review an independent cleanup report(s) and provide a written decision about the adequacy of the cleanup actions taken and described in the report.
Status :	Active
Start Date :	2007-07-16
End Date :	N/R
SIC :	75 - AUTOMOTIVE REPAIR, SERVICES, AND PARKING
NAICS :	N/R

Program :	TOXICS
Program ID :	2590
Interaction Type :	Voluntary Cleanup Sites
Interaction Type Description :	For a fee, Ecology staff will review an independent cleanup report(s) and provide a written decision about the adequacy of the cleanup actions taken and described in the report.
Status :	Active
Start Date :	2007-07-16

Map Id: EN551
Direction: W
Distance: 0.853 mi., 4504 ft.
Elevation: 337 ft.
Relative: Higher

Site Name : PAULSONS INC
1016-1020 S J ST
TACOMA | Tacoma, WA

Database(s) : [ALL SITES - WA, CSCSL NFA - WA, FRS, HIST BROWNFIELDS - WA, HSL - WA, LUST - WA, VCP - WA] ***(cont.)***

Envirosite ID: 6599937
EPA ID: N/R

VCP - WA ***(cont.)***

End Date :	N/R
SIC :	N/R
NAICS :	N/R
Program :	TOXICS
Program ID :	2590
Interaction Type :	Voluntary Cleanup Sites
Interaction Type Description :	For a fee, Ecology staff will review an independent cleanup report(s) and provide a written decision about the adequacy of the cleanup actions taken and described in the report.
Status :	Active
Start Date :	2007-07-16
End Date :	N/R
SIC :	5541 - GASOLINE SERVICE STATIONS
NAICS :	N/R

Map Id: 552
Direction: S
Distance: 0.854 mi., 4510 ft.
Elevation: 93 ft.
Relative: Higher

Site Name : Reliable Carriers Spill | LeMay-America's Car Museum
2702 E D ST | 2702 EAST D STREET
TACOMA | Tacoma, WA 98421

Database(s) : [ALL SITES - WA, ALT FUELING, ERNS, SPILLS - WA]

Envirosite ID: 6616856
EPA ID: N/R

ALL SITES - WA

Facility Name :	Reliable Carriers Spill
Facility Address :	2702 E D ST, TACOMA, 98421
County :	N/R
Facility/Site ID :	99998172
Alternate Name :	N/R
Program Name :	N/R
WRIA :	10
Legislative District :	27
Congressional District :	9
Ecology Region :	SWRO
Ecology Program Phone :	(360) 407-6712
Tribal Land :	N
Latitude :	47.237134
Longitude :	-122.428629
Last Date in Agency List :	2023-01-03

Map Id: 552
Direction: S
Distance: 0.854 mi., 4510 ft.
Elevation: 93 ft.
Relative: Higher

Site Name : Reliable Carriers Spill | LeMay-America's Car Museum
2702 E D ST | 2702 EAST D STREET
TACOMA | Tacoma, WA 98421

Database(s) : [ALL SITES - WA, ALT FUELING, ERNS, SPILLS - WA] ***(cont.)***

Envirosite ID: 6616856
EPA ID: N/R

ALL SITES - WA ***(cont.)***

Program Details

Program :	N/R
Program ID :	N/R
Interaction Type :	Enforcement Final
Interaction Type Description :	An Enforcement action (i.e. Penalty, Order, Notice) was finalized and issued to the respective party, indicating the enforcement action was taken. The start and end date listed in the database are both the date the action was issued to the responsible party.
Status :	Active
Start Date :	2022-11-18
End Date :	N/R
SIC :	N/R
NAICS :	N/R

ALT FUELING

Facility Name :	LeMay-America's Car Museum
Facility Address :	2702 E D St, Tacoma, WA 98421
ID Number :	100242
Date Last Confirmed :	2021-04-11
Status :	Open: The station is open.
Station Phone :	877-455-3833
Expected Date :	N/R
Groups With Access Code :	Public - Card key at all times
Access Days Time :	24 hours daily
Cards Accepted :	N/R
Date Updated :	2021-04-11 03:34:46
BD Blends :	N/R
Open Date :	N/R
Fuel Type :	Electric
NG Fill Type :	N/R
NG PSI :	N/R
EV Level 1 EVSE Number :	N/R
EV Level 2 EVSE Number :	2
EV DC Fast Count :	2
EV Other Information :	N/R
EV Network :	eVgo Network
EV Network Website :	Click here for hyperlink provided by the agency.
Hydrogen Status Link :	N/R
NG Vehicle Class :	N/R
LPG Primary :	N/R
E85 Blender Pump :	N/R
EV Connector Types :	CHADEMO J1772 J1772COMBO
Hydrogen is Retail :	N/R
Access Code :	public
Access Detail Code :	KEY_ALWAYS
Intersection Directions :	N/R
Geocode Status :	GPS
Geocode Status Description :	The location is from a real GPS readout at the station.
Owner Type :	N/R
Federal Agency ID :	N/R

Map Id: 552
Direction: S
Distance: 0.854 mi., 4510 ft.
Elevation: 93 ft.
Relative: Higher

Site Name : Reliable Carriers Spill | LeMay-America's Car Museum
2702 E D ST | 2702 EAST D STREET
TACOMA | Tacoma, WA 98421

Database(s) : [ALL SITES - WA, ALT FUELING, ERNS, SPILLS - WA] ***(cont.)***

Envirosite ID: 6616856
EPA ID: N/R

ALT FUELING ***(cont.)***

Federal Agency Name :	N/R
Facility Type :	N/R
CNG Dispenser Num :	N/R
CNG On-Site Renewable Source :	N/R
CNG Total Compression Capacity :	N/R
CNG Storage Capacity :	N/R
LNG On-Site Renewable Source :	N/R
E85 Other Ethanol Blends :	N/R
EV Pricing :	N/R
LPG Nozzle Types :	N/R
Hydrogen Pressures :	N/R
Hydrogen Standards :	N/R
CNG Fill Type :	N/R
CNG PSI :	N/R
CNG Vehicle Class :	N/R
LNG Vehicle Class :	N/R
Latitude :	47.234898
Longitude :	-122.429536
EV On-Site Renewable Source :	N/R
Last Date in Agency List :	2021-04-22

ID Number :	192565
Date Last Confirmed :	2021-10-04
Status :	Open: The station is open.
Station Phone :	877-455-3833
Expected Date :	N/R
Groups With Access Code :	Public
Access Days Time :	24 hours daily
Cards Accepted :	N/R
Date Updated :	2021-10-04 01:14:37
BD Blends :	N/R
Open Date :	2021-07-04
Fuel Type :	Electric
NG Fill Type :	N/R
NG PSI :	N/R
EV Level 1 EVSE Number :	N/R
EV Level 2 EVSE Number :	2
EV DC Fast Count :	2
EV Other Information :	N/R
EV Network :	eVgo Network
EV Network Website :	Click here for hyperlink provided by the agency.
Hydrogen Status Link :	N/R
NG Vehicle Class :	N/R
LPG Primary :	N/R
E85 Blender Pump :	N/R
EV Connector Types :	CHADEMO J1772 J1772COMBO
Hydrogen is Retail :	N/R
Access Code :	public
Access Detail Code :	N/R
Intersection Directions :	N/R
Geocode Status :	GPS
Geocode Status Description :	The location is from a real GPS readout at the station.
Owner Type :	N/R
Federal Agency ID :	N/R

Map Id: 552
Direction: S
Distance: 0.854 mi., 4510 ft.
Elevation: 93 ft.
Relative: Higher

Site Name : Reliable Carriers Spill | LeMay-America's Car Museum
2702 E D ST | 2702 EAST D STREET
TACOMA | Tacoma, WA 98421

Database(s) : [ALL SITES - WA, ALT FUELING, ERNS, SPILLS - WA] ***(cont.)***

Envirosite ID: 6616856
EPA ID: N/R

ALT FUELING ***(cont.)***

Federal Agency Name :	N/R
Facility Type :	N/R
CNG Dispenser Num :	N/R
CNG On-Site Renewable Source :	N/R
CNG Total Compression Capacity :	N/R
CNG Storage Capacity :	N/R
LNG On-Site Renewable Source :	N/R
E85 Other Ethanol Blends :	N/R
EV Pricing :	N/R
LPG Nozzle Types :	N/R
Hydrogen Pressures :	N/R
Hydrogen Standards :	N/R
CNG Fill Type :	N/R
CNG PSI :	N/R
CNG Vehicle Class :	N/R
LNG Vehicle Class :	N/R
Latitude :	47.234898
Longitude :	-122.429536
EV On-Site Renewable Source :	N/R
Last Date in Agency List :	2021-10-12

ID Number :	199032
Date Last Confirmed :	2022-06-21
Status :	Open: The station is open.
Station Phone :	877-455-3833
Expected Date :	N/R
Groups With Access Code :	Public
Access Days Time :	24 hours daily
Cards Accepted :	N/R
Date Updated :	2022-06-21 01:50:01
BD Blends :	N/R
Open Date :	2021-10-25
Fuel Type :	Electric
NG Fill Type :	N/R
NG PSI :	N/R
EV Level 1 EVSE Number :	N/R
EV Level 2 EVSE Number :	2
EV DC Fast Count :	2
EV Other Information :	N/R
EV Network :	eVgo Network
EV Network Website :	Click here for hyperlink provided by the agency.
Hydrogen Status Link :	N/R
NG Vehicle Class :	N/R
LPG Primary :	N/R
E85 Blender Pump :	N/R
EV Connector Types :	CHADEMO J1772 J1772COMBO
Hydrogen is Retail :	N/R
Access Code :	public
Access Detail Code :	N/R
Intersection Directions :	N/R
Geocode Status :	GPS
Geocode Status Description :	The location is from a real GPS readout at the station.
Owner Type :	N/R
Federal Agency ID :	N/R

Map Id: 552
Direction: S
Distance: 0.854 mi., 4510 ft.
Elevation: 93 ft.
Relative: Higher

Site Name : Reliable Carriers Spill | LeMay-America's Car Museum
2702 E D ST | 2702 EAST D STREET
TACOMA | Tacoma, WA 98421

Database(s) : [ALL SITES - WA, ALT FUELING, ERNS, SPILLS - WA] ***(cont.)***

Envirosite ID: 6616856
EPA ID: N/R

ALT FUELING ***(cont.)***

Federal Agency Name :	N/R
Facility Type :	N/R
CNG Dispenser Num :	N/R
CNG On-Site Renewable Source :	N/R
CNG Total Compression Capacity :	N/R
CNG Storage Capacity :	N/R
LNG On-Site Renewable Source :	N/R
E85 Other Ethanol Blends :	N/R
EV Pricing :	N/R
LPG Nozzle Types :	N/R
Hydrogen Pressures :	N/R
Hydrogen Standards :	N/R
CNG Fill Type :	N/R
CNG PSI :	N/R
CNG Vehicle Class :	N/R
LNG Vehicle Class :	N/R
Latitude :	47.234898
Longitude :	-122.429536
EV On-Site Renewable Source :	N/R
Last Date in Agency List :	2022-06-25

ID Number :	228817
Date Last Confirmed :	2022-12-13
Status :	Open: The station is open.
Station Phone :	877-455-3833
Expected Date :	N/R
Groups With Access Code :	Public
Access Days Time :	24 hours daily
Cards Accepted :	N/R
Date Updated :	2022-12-13 23:20:09
BD Blends :	N/R
Open Date :	2018-08-08
Fuel Type :	Electric
NG Fill Type :	N/R
NG PSI :	N/R
EV Level 1 EVSE Number :	N/R
EV Level 2 EVSE Number :	2
EV DC Fast Count :	2
EV Other Information :	N/R
EV Network :	eVgo Network
EV Network Website :	Click here for hyperlink provided by the agency.
Hydrogen Status Link :	N/R
NG Vehicle Class :	N/R
LPG Primary :	N/R
E85 Blender Pump :	N/R
EV Connector Types :	CHADEMO J1772 J1772COMBO
Hydrogen is Retail :	N/R
Access Code :	public
Access Detail Code :	N/R
Intersection Directions :	N/R
Geocode Status :	GPS
Geocode Status Description :	The location is from a real GPS readout at the station.
Owner Type :	N/R
Federal Agency ID :	N/R

Map Id: 552
Direction: S
Distance: 0.854 mi., 4510 ft.
Elevation: 93 ft.
Relative: Higher

Site Name : Reliable Carriers Spill | LeMay-America's Car Museum
2702 E D ST | 2702 EAST D STREET
TACOMA | Tacoma, WA 98421

Database(s) : [ALL SITES - WA, ALT FUELING, ERNS, SPILLS - WA] ***(cont.)***

Envirosite ID: 6616856
EPA ID: N/R

ALT FUELING ***(cont.)***

Federal Agency Name :	N/R
Facility Type :	N/R
CNG Dispenser Num :	N/R
CNG On-Site Renewable Source :	N/R
CNG Total Compression Capacity :	N/R
CNG Storage Capacity :	N/R
LNG On-Site Renewable Source :	N/R
E85 Other Ethanol Blends :	N/R
EV Pricing :	N/R
LPG Nozzle Types :	N/R
Hydrogen Pressures :	N/R
Hydrogen Standards :	N/R
CNG Fill Type :	N/R
CNG PSI :	N/R
CNG Vehicle Class :	N/R
LNG Vehicle Class :	N/R
Latitude :	47.234898
Longitude :	-122.429536
EV On-Site Renewable Source :	N/R
Last Date in Agency List :	2022-12-20

ERNS

Facility Address :	2702 EAST D STREET, TACOMA, WA
County :	PIERCE

Incident Information

Incident Date Time :	2022-01-14 11:30:00
Type of Incident :	MOBILE
Incident Cause :	EQUIPMENT FAILURE
Incident DTG :	DISCOVERED
Incident Location :	N/R
Sequence Number :	1326579
Potential Flag :	N
Description of Incident :	CALLER IS REPORTING THE RELEASE OF 80 GALLONS OF DIESEL FUEL FROM THE SADDLE TANKS OF A TRACTOR TRAILER TRUCK. THE RELEASED MATERIAL WENT IN THE OSE WATERWAY. THE CAUSE OF THE RELEASE IS DUE TO EQUIPMENT FAILURE.
Last Date in Agency List :	2023-01-17

Incident Response Summary

Date Time Received :	2022-01-14 13:42:00
Date Time Completed :	2022-01-14 13:50:00
Call Type :	Incident
Source :	TELEPHONE
Responsible Company :	RELIABLE CARRIERS
Responsible Org Type :	PRIVATE ENTERPRISE
Responsible City :	N/R
Responsible State :	MI

Map Id: 552
Direction: S
Distance: 0.854 mi., 4510 ft.
Elevation: 93 ft.
Relative: Higher

Site Name : Reliable Carriers Spill | LeMay-America's Car Museum
2702 E D ST | 2702 EAST D STREET
TACOMA | Tacoma, WA 98421

Database(s) : [ALL SITES - WA, ALT FUELING, ERNS, SPILLS - WA] ***(cont.)***

Envirosite ID: 6616856
EPA ID: N/R

ERNS ***(cont.)***

Responsible Zip :	N/R

Incident Details Summary

Remedial Action :	CONTRACTOR HAS BEEN HIRED
Medium :	FOSE WATERWAY
Medium Description :	WATER
Body of Water :	FOSE WATERWAY
Weather Conditions :	N/R
Water Temperature :	N/R
Water Supply Contaminated :	U
Waterway Closed :	N
Waterway Description :	N/R

Additional Incident Details Summary

Actual Amount :	N/R
Actual Amount Units :	N/R
Capacity of Tank :	N/R
Capacity of Tank Units :	N/R
Continuous Release Begin Date :	N/R
Continuous Release End Date :	N/R
Continuous Release Change Date :	N/R
Continuous Release Permit :	N/R
Continuous Release Type :	N/R
Description of Tank :	N/R
Device Operational :	U
DOT Crossing Number :	N/R
DOT Regulated :	U
NPDES :	N/R
NPDES Compliance :	U
Pipeline Aboveground :	ABOVE
Pipeline Covered :	U
Pipeline Type :	N/R
Tank ID :	N/R
Tank Regulated :	U
Tank Regulated by :	N/R

Materials Involved Summary

Name of Material :	OIL: DIESEL
CAS Number :	000000-00-0
Amount of Material :	80
Unit of Measure :	GALLON(S)
UN Number :	N/R
CHRIS Code :	ODS
Reached Water :	YES
Amount in Water :	80
Unit of Measure (Reach Water) :	GALLON(S)

Map Id: 552
Direction: S
Distance: 0.854 mi., 4510 ft.
Elevation: 93 ft.
Relative: Higher

Site Name : Reliable Carriers Spill | LeMay-America's Car Museum
2702 E D ST | 2702 EAST D STREET
TACOMA | Tacoma, WA 98421

Database(s) : [ALL SITES - WA, ALT FUELING, ERNS, SPILLS - WA] ***(cont.)***

Envirosite ID: 6616856
EPA ID: N/R

ERNS ***(cont.)***

Mobile Details

Vehicle Own Fuel Capacity :	N/R
Cargo Capacity :	N/R
Amount of Cargo on Board :	N/R
Hazmat Carrier :	U
Carrier Licensed :	U
Noncompliance with Hazmat :	U
Mobile Type :	TRACTOR TRAILER TRUCK
Cargo Capacity Units :	N/R
Amount of Cargo on Board Units :	N/R
Vehicle Year :	N/R
Vehicle Make :	N/R
Vehicle Model :	N/R
Vehicle Number :	30875
Trailer Number :	N/R

SPILLS - WA

Facility Name :	N/R
Facility Address :	2702 E D St, TACOMA
County :	Pierce
Date Incident :	2022-01-14
ERTS/Incident Number :	712065
Medium :	Puget Sound
Incident Category :	Vehicular Accident-Oil Spill
Source Type :	Vehicle
Source :	COMMERCIAL TRUCK
Oil Type :	DIESEL LOW SULPHUR (ULSD)
Quantity Total :	30
Quantity to Water :	30
Quantity Imp :	N/R
Quantity Recovered :	N/R
Activity :	UNDERWAY OR IN MOTION
Cause Type :	UMAN ERROR,UNKNOWN
Cause :	JUDGMENT, UNKNOWN
Regulated :	N
Impact :	CONTAMINATED ROADWAY/PARKING LOT, WATER POLLUTION
Latitude :	47.237138
Longitude :	-122.428635
Last Date in Agency List :	2023-03-28

Map Id: 553
Direction: SW
Distance: 0.855 mi., 4516 ft.
Elevation: 249 ft.
Relative: Higher

Site Name : NILSEN PLAT TOWNHOMES
2303 & 2315 S G ST
TACOMA, WA 98405

Database(s) : [ALL SITES - WA, CSCSL NFA - WA, FRS, HSL - WA, VCP - WA]

Envirosite ID: 50655521
EPA ID: N/R

ALL SITES - WA

Facility Name :	NILSEN PLAT TOWNHOMES
Facility Address :	2303 & 2315 S G ST, TACOMA, 98405
County :	Pierce
Facility/Site ID :	8637574
Alternate Name :	N/R
Program Name :	N/R
WRIA :	10
Legislative District :	27
Congressional District :	6
Ecology Region :	SWRO
Ecology Program Phone :	(360) 407-6734
Tribal Land :	N
Latitude :	47.239535
Longitude :	-122.44267
Last Date in Agency List :	2023-01-03

Facility/Site ID :	8637574
Alternate Name :	N/R
Program Name :	N/R
WRIA :	10
Legislative District :	27
Congressional District :	6
Ecology Region :	SWRO
Ecology Program Phone :	(360) 407-7224
Tribal Land :	N
Latitude :	47.239535
Longitude :	-122.44267
Last Date in Agency List :	2023-01-03

Program Details

Program :	HAZWASTE
Program ID :	WAH000030475
Interaction Type :	Voluntary Cleanup Sites
Interaction Type Description :	For a fee, Ecology staff will review an independent cleanup report(s) and provide a written decision about the adequacy of the cleanup actions taken and described in the report.
Status :	Inactive
Start Date :	2006-12-28
End Date :	2007-06-27
SIC :	N/R
NAICS :	236115 - New Single-Family Housing Construction (except For-Sale Builders)

Program :	HAZWASTE
Program ID :	WAH000030475
Interaction Type :	Voluntary Cleanup Sites

Map Id: 553
Direction: SW
Distance: 0.855 mi., 4516 ft.
Elevation: 249 ft.
Relative: Higher

Site Name : NILSEN PLAT TOWNHOMES
2303 & 2315 S G ST
TACOMA, WA 98405

Database(s) : [ALL SITES - WA, CSCSL NFA - WA, FRS, HSL - WA, VCP - WA] ***(cont.)***

Envirosite ID: 50655521
EPA ID: N/R

ALL SITES - WA ***(cont.)***

Interaction Type Description :	For a fee, Ecology staff will review an independent cleanup report(s) and provide a written decision about the adequacy of the cleanup actions taken and described in the report.
Status :	Inactive
Start Date :	2006-12-28
End Date :	2007-06-27
SIC :	N/R
NAICS :	N/R
Program :	HAZWASTE
Program ID :	WAH000030475
Interaction Type :	Hazardous Waste Generator
Interaction Type Description :	Facilities that generate any quantity of a dangerous waste. They may be classified as SQG, MQG, or LQG depending on hazardous waste generated for a given month.
Status :	Inactive
Start Date :	2007-02-27
End Date :	2007-06-21
SIC :	N/R
NAICS :	N/R
Program :	HAZWASTE
Program ID :	WAH000030475
Interaction Type :	Hazardous Waste Generator
Interaction Type Description :	Facilities that generate any quantity of a dangerous waste. They may be classified as SQG, MQG, or LQG depending on hazardous waste generated for a given month.
Status :	Inactive
Start Date :	2007-02-27
End Date :	2007-06-21
SIC :	N/R
NAICS :	236115 - New Single-Family Housing Construction (except For-Sale Builders)

CSCSL NFA - WA

Facility Name :	NILSEN PLAT TOWNHOMES
Facility Address :	2303 & 2315 S G ST, TACOMA, 98405
County :	Pierce
NFA Date :	2007-06-27
Facility Site ID :	8637574
Cleanup Site ID :	3364
Rank :	N/R
VCP :	N/R
Alternate Site Names :	N/R
NFA Reason :	Voluntary Cleanup Program Review
Site Status :	NFA

Map Id: 553
Direction: SW
Distance: 0.855 mi., 4516 ft.
Elevation: 249 ft.
Relative: Higher

Site Name : NILSEN PLAT TOWNHOMES
2303 & 2315 S G ST
TACOMA, WA 98405

Database(s) : [ALL SITES - WA, CSCSL NFA - WA, FRS, HSL - WA, VCP - WA] ***(cont.)***

Envirosite ID: 50655521
EPA ID: N/R

CSCSL NFA - WA ***(cont.)***

Region :	Southwest
Responsible Unit :	Southwest
Latitude :	47.239535
Longitude :	-122.44267
Last Date in Agency List :	2023-02-23

Contaminants

Contaminant Name :	Metals Priority Pollutants
Ground Water :	N/R
Surface Water :	N/R
Soil :	Remediated
Sediment :	N/R
Air :	N/R
Bedrock :	N/R

FRS

Facility Name :	NILSEN PLAT TOWNHOMES
Facility Address :	2303 & 2315 S G ST, TACOMA, WA 98405
County :	PIERCE

Site Details

Registry ID :	110036134965
FRS Facility URL :	Click here for hyperlink provided by the agency.
Last Date in Agency List :	2023-02-13

Source Description

Source Description :

The WA-FSIS provides a means to query and display data maintained by the Washington Department of Ecology. This system contains key information for each facility/site that is currently, or has been, of interest to the Air Quality, Dam Safety, Hazardous Waste, Toxics Cleanup, and Water Quality Programs.

FRS Environmental Interest

Source and System ID :	WA-FSIS - 8637574

HSL - WA

Facility Name :	NILSEN PLAT TOWNHOMES
Facility Address :	2303 & 2315 S G St, Tacoma, 98405
County :	Pierce

Map Id: 553
Direction: SW
Distance: 0.855 mi., 4516 ft.
Elevation: 249 ft.
Relative: Higher

Site Name : NILSEN PLAT TOWNHOMES
2303 & 2315 S G ST
TACOMA, WA 98405

Database(s) : [ALL SITES - WA, CSCSL NFA - WA, FRS, HSL - WA, VCP - WA] ***(cont.)***

Envirosite ID: 50655521
EPA ID: N/R

HSL - WA ***(cont.)***

Site Details

Facility Site ID :	8637574
Cleanup Site ID :	3364
Status :	No Further Action
Site Rank :	N/R
Alternative Site Name :	N/R
Region :	N/R
Resposbile Unit :	N/R
Institutional Control :	N/R
Current VCP :	N/R
Past VCP :	N/R
Latitude :	N/R
Longitude :	N/R
Agency Hyperlink :	Click here for hyperlink provided by the agency.
Last Date in Agency List :	2022-02-11
Facility Name :	NILSEN PLAT TOWNHOMES
Facility Address :	2303 & 2315 S G ST, TACOMA, 98405
County :	Pierce

Site Details

Facility Site ID :	8637574
Cleanup Site ID :	3364
Status :	No Further Action
Site Rank :	N/R
Alternative Site Name :	N/R
Region :	Southwest
Resposbile Unit :	Southwest
Institutional Control :	N/R
Current VCP :	N/R
Past VCP :	Yes
Latitude :	47.239535
Longitude :	-122.44267
Agency Hyperlink :	Click here for hyperlink provided by the agency.
Last Date in Agency List :	2023-02-28

Contaminants

Contaminant Name :	Metals Priority Pollutants
Ground water :	N/R
Surface water :	N/R
Soil :	Remediated
Sediment :	N/R
Air :	N/R
Bedrock :	N/R

VCP - WA

Facility Name :	NILSEN PLAT TOWNHOMES
Facility Address :	2303 & 2315 S G ST, TACOMA, 98405
County :	Pierce

Map Id: 553
Direction: SW
Distance: 0.855 mi., 4516 ft.
Elevation: 249 ft.
Relative: Higher

Site Name : NILSEN PLAT TOWNHOMES
2303 & 2315 S G ST
TACOMA, WA 98405

Database(s) : [ALL SITES - WA, CSCSL NFA - WA, FRS, HSL - WA, VCP - WA] ***(cont.)***

Envirosite ID: 50655521
EPA ID: N/R

VCP - WA ***(cont.)***

Facility/Site ID :	8637574
Alternate Name :	N/R
Program Name :	N/R
WRIA :	10
Legislative District :	27
Congressional District :	6
Ecology Region :	SWRO
Ecology Program Phone :	(360) 407-7224
Tribal Land :	N
Latitude :	47.239535
Longitude :	-122.44267
Last Date in Agency List :	2023-01-04

Program Details

Program :	HAZWASTE
Program ID :	WAH000030475
Interaction Type :	Voluntary Cleanup Sites
Interaction Type Description :	For a fee, Ecology staff will review an independent cleanup report(s) and provide a written decision about the adequacy of the cleanup actions taken and described in the report.
Status :	Inactive
Start Date :	2006-12-28
End Date :	2007-06-27
SIC :	N/R
NAICS :	236115 - New Single-Family Housing Construction (except For-Sale Builders)

Program :	HAZWASTE
Program ID :	WAH000030475
Interaction Type :	Voluntary Cleanup Sites
Interaction Type Description :	For a fee, Ecology staff will review an independent cleanup report(s) and provide a written decision about the adequacy of the cleanup actions taken and described in the report.
Status :	Inactive
Start Date :	2006-12-28
End Date :	2007-06-27
SIC :	N/R
NAICS :	N/R

Map Id: ER554
Direction: SW
Distance: 0.858 mi., 4531 ft.
Elevation: 299 ft.
Relative: Higher

Site Name : KAHNE & KAHNE PROPERTY
2117 YAKIMA AVE
TACOMA | Tacoma, WA 98405

Database(s) : [ALL SITES - WA, CSCSL HWS - WA, HSL - WA]

Envirosite ID: 50655486
EPA ID: N/R

ALL SITES - WA

Facility Name :	Kahne & Kahne Property
Facility Address :	2117 YAKIMA AVE, TACOMA, 98405
County :	Pierce
Facility/Site ID :	54136
Alternate Name :	N/R
Program Name :	N/R
WRIA :	10
Legislative District :	27
Congressional District :	6
Ecology Region :	SWRO
Ecology Program Phone :	(360) 407-7224
Tribal Land :	N
Latitude :	47.24151
Longitude :	-122.44444
Last Date in Agency List :	2023-01-03

Program Details

Program :	TOXICS
Program ID :	N/R
Interaction Type :	State Cleanup Site
Interaction Type Description :	A site is being cleaned up under state regulations. Regulations include Model Toxics Control Act or its predecessors.
Status :	Active
Start Date :	2015-06-03
End Date :	N/R
SIC :	N/R
NAICS :	23 - Construction

Program :	TOXICS
Program ID :	N/R
Interaction Type :	State Cleanup Site
Interaction Type Description :	A site is being cleaned up under state regulations. Regulations include Model Toxics Control Act or its predecessors.
Status :	Active
Start Date :	2015-06-03
End Date :	N/R
SIC :	N/R
NAICS :	N/R

CSCSL HWS - WA

Facility Name :	KAHNE & KAHNE PROPERTY
Facility Address :	2117 YAKIMA AVE, TACOMA, 98405
County :	PIERCE

Map Id: ER554
Direction: SW
Distance: 0.858 mi., 4531 ft.
Elevation: 299 ft.
Relative: Higher

Site Name : KAHNE & KAHNE PROPERTY
2117 YAKIMA AVE
TACOMA | Tacoma, WA 98405

Database(s) : [ALL SITES - WA, CSCSL HWS - WA, HSL - WA] ***(cont.)***

Envirosite ID: 50655486
EPA ID: N/R

CSCSL HWS - WA ***(cont.)***

Site Details

Facility Site ID :	54136
Site Status :	Awaiting Cleanup
Cleanup Site ID :	14550
Region :	Southwest
Responsible Section :	Southwest
WARM Rank :	N/R
Is Brownfield? :	N/R
Is PSI? :	N/R
Current VCP :	N/R
Past VCP :	N/R
Institutional Control :	N/R
Latitude :	47.24151
Longitude :	-122.44444
Last Date in Agency List :	2023-03-07

Contaminants Details

Contaminant Name :	Metals - Other
Groundwater :	N/R
Surface Water :	N/R
Soil :	Confirmed Above Cleanup Levels
Sediment :	N/R
Air :	N/R
Bedrock :	N/R

Contaminant Name :	Lead
Groundwater :	N/R
Surface Water :	N/R
Soil :	Confirmed Above Cleanup Levels
Sediment :	N/R
Air :	N/R
Bedrock :	N/R

HSL - WA

Facility Name :	Kahne & Kahne Property
Facility Address :	2117 Yakima Ave, Tacoma, 98405
County :	Pierce

Site Details

Facility Site ID :	54136
Cleanup Site ID :	14550
Status :	Awaiting Cleanup
Site Rank :	N/R
Alternative Site Name :	N/R
Region :	N/R
Resposbile Unit :	N/R
Institutional Control :	N/R
Current VCP :	N/R
Past VCP :	N/R
Latitude :	N/R

Map Id: ER554
Direction: SW
Distance: 0.858 mi., 4531 ft.
Elevation: 299 ft.
Relative: Higher

Site Name : KAHNE & KAHNE PROPERTY
2117 YAKIMA AVE
TACOMA | Tacoma, WA 98405

Database(s) : [ALL SITES - WA, CSCSL HWS - WA, HSL - WA] ***(cont.)***

Envirosite ID: 50655486
EPA ID: N/R

HSL - WA ***(cont.)***

Longitude :	N/R
Agency Hyperlink :	Click here for hyperlink provided by the agency.
Last Date in Agency List :	2022-02-11
Facility Name :	Kahne & Kahne Property
Facility Address :	2117 YAKIMA AVE, TACOMA, 98405
County :	Pierce

Site Details

Facility Site ID :	54136
Cleanup Site ID :	14550
Status :	Awaiting Cleanup
Site Rank :	N/R
Alternative Site Name :	N/R
Region :	Southwest
Resposbile Unit :	Southwest
Institutional Control :	N/R
Current VCP :	N/R
Past VCP :	N/R
Latitude :	47.24151
Longitude :	-122.44444
Agency Hyperlink :	Click here for hyperlink provided by the agency.
Last Date in Agency List :	2023-02-28

Contaminants

Contaminant Name :	Metals - Other
Ground water :	N/R
Surface water :	N/R
Soil :	Confirmed Above Cleanup Levels
Sediment :	N/R
Air :	N/R
Bedrock :	N/R

Contaminant Name :	Lead
Ground water :	N/R
Surface water :	N/R
Soil :	Confirmed Above Cleanup Levels
Sediment :	N/R
Air :	N/R
Bedrock :	N/R

Map Id: EK555
Direction: SSW
Distance: 0.858 mi., 4533 ft.
Elevation: 82 ft.
Relative: Higher

Site Name : PINGCO INTERNATIONAL
102 S 26TH ST
TACOMA | Tacoma, WA 98402

Database(s) : [ALL SITES - WA, CSCSL HWS - WA, EPA LUST, EPA UST, FRS, HSL - WA, LUST - WA, UST - WA]

Envirosite ID: 50655572
EPA ID: N/R

ALL SITES - WA

Facility Name :	Pingco International
Facility Address :	102 S 26TH ST, TACOMA, 98402
County :	Pierce
Facility/Site ID :	7640591
Alternate Name :	N/R
Program Name :	N/R
WRIA :	10
Legislative District :	27
Congressional District :	6
Ecology Region :	SWRO
Ecology Program Phone :	(360) 407-7224
Tribal Land :	N
Latitude :	47.237891
Longitude :	-122.433235
Last Date in Agency List :	2023-01-03

Program Details

Program :	TOXICS
Program ID :	N/R
Interaction Type :	LUST Facility
Interaction Type Description :	A leaking underground tank cleanup site being cleaned up with Ecology oversight or review.
Status :	Active
Start Date :	2003-12-17
End Date :	N/R
SIC :	N/R
NAICS :	N/R

CSCSL HWS - WA

Facility Name :	PINGCO INTERNATIONAL
Facility Address :	102 S 26TH ST, TACOMA, 98402
County :	PIERCE

Site Details

Facility Site ID :	7640591
Site Status :	Cleanup Started
Cleanup Site ID :	7756
Region :	Southwest
Responsible Section :	Southwest
WARM Rank :	N/R
Is Brownfield? :	N/R
Is PSI? :	N/R
Current VCP :	N/R
Past VCP :	N/R
Institutional Control :	N/R
Latitude :	47.237891

Map Id: EK555
Direction: SSW
Distance: 0.858 mi., 4533 ft.
Elevation: 82 ft.
Relative: Higher

Site Name : PINGCO INTERNATIONAL
102 S 26TH ST
TACOMA | Tacoma, WA 98402

Database(s) : [ALL SITES - WA, CSCSL HWS - WA, EPA LUST, EPA UST, FRS, HSL - WA, LUST - WA, UST - WA] ***(cont.)***

Envirosite ID: 50655572
EPA ID: N/R

CSCSL HWS - WA ***(cont.)***

Longitude :	-122.433235
Last Date in Agency List :	2023-03-07

Contaminants Details

Contaminant Name :	Petroleum-Other
Groundwater :	Confirmed Above Cleanup Levels
Surface Water :	N/R
Soil :	Confirmed Above Cleanup Levels
Sediment :	N/R
Air :	N/R
Bedrock :	N/R

EPA LUST

Facility Name :	PINGCO INTERNATIONAL
Facility Address :	102 S 26TH ST, TACOMA, Washington 98402
County :	Pierce
Facility ID :	WA7640591
LUST ID :	WA7756
Reported Date :	N/R
Status :	Open
Substance :	Petroleum-Other
Closed With Residual Contamination (Tribal Only):	N/R
NFA_Letter (Tribal Only) :	N/R
Tribe (Tribal Only) :	N/R
EPA Region :	10
Estimated Population within 1500ft :	292
Estimated Private Domestic Wells within 1500ft:	0
Within Source Water Protection Area (SPA):	No
SPA Public Water System and Facility ID:	N/R
SPA Water Type :	N/R
SPA Facility Type :	N/R
SPA HUC12 :	N/R
Within Groundwater Wellhead Protection Area (WHPA):	No
WHPA Public Water System and Facility ID:	N/R
WHPA Water Type :	N/R
WHPA Facility Type :	N/R
WHPA HUC12 :	N/R
Within Estimated 100-year Floodplain:	No
Latitude :	47.23781
Longitude :	-122.43361
Last Date in Agency List :	2023-01-30

EPA UST

Facility Name :	PINGCO INTERNATIONAL

Map Id: EK555
Direction: SSW
Distance: 0.858 mi., 4533 ft.
Elevation: 82 ft.
Relative: Higher

Site Name : PINGCO INTERNATIONAL
102 S 26TH ST
TACOMA | Tacoma, WA 98402

Database(s) : [ALL SITES - WA, CSCSL HWS - WA, EPA LUST, EPA UST, FRS, HSL - WA, LUST - WA, UST - WA] ***(cont.)***

Envirosite ID: 50655572
EPA ID: N/R

EPA UST ***(cont.)***

Facility Address :	102 S 26TH ST, Tacoma, Washington 98402
County :	Pierce
Facility ID :	WA7640591
Facility Status :	Closed UST(s)
Open USTs :	0
Closed USTs :	3
Temporarily Out of Service USTs :	0
Date of Last Inspection :	N/R
EPA Region :	10
Tribe :	N/R
Facility ID 2 :	N/R
Latitude :	47.237806
Longitude :	-122.433611
Last Date in Agency List :	2023-01-30

Tank Details

Tank ID :	WA7640591_1
Tank Status :	Closed
Installation Date :	2001-01-01
Removal Date :	N/R
Capacity :	N/R
Substances :	G Used Oil/Waste Oil
Tank Wall Type :	N/R
Tank ID :	WA7640591_2
Tank Status :	Closed
Installation Date :	2001-01-01
Removal Date :	N/R
Capacity :	N/R
Substances :	N/R
Tank Wall Type :	N/R
Tank ID :	WA7640591_3
Tank Status :	Closed
Installation Date :	2001-01-01
Removal Date :	N/R
Capacity :	N/R
Substances :	A Leaded Gasoline
Tank Wall Type :	N/R

FRS

Facility Name :	PINGCO INTERNATIONAL
Facility Address :	102 S 26TH ST, TACOMA, WA 98402
County :	PIERCE

Map Id: EK555
Direction: SSW
Distance: 0.858 mi., 4533 ft.
Elevation: 82 ft.
Relative: Higher

Site Name : PINGCO INTERNATIONAL
102 S 26TH ST
TACOMA | Tacoma, WA 98402

Database(s) : [ALL SITES - WA, CSCSL HWS - WA, EPA LUST, EPA UST, FRS, HSL - WA, LUST - WA, UST - WA] ***(cont.)***

Envirosite ID: 50655572
EPA ID: N/R

FRS ***(cont.)***

Site Details

Registry ID :	110016833818
FRS Facility URL :	Click here for hyperlink provided by the agency.
Last Date in Agency List :	2023-02-13

Source Description

Source Description :

The WA-FSIS provides a means to query and display data maintained by the Washington Department of Ecology. This system contains key information for each facility/site that is currently, or has been, of interest to the Air Quality, Dam Safety, Hazardous Waste, Toxics Cleanup, and Water Quality Programs.

FRS Environmental Interest

Source and System ID :	WA-FSIS - 7640591

HSL - WA

Facility Name :	Pingco International
Facility Address :	102 S 26TH ST, TACOMA, 98402
County :	Pierce

Site Details

Facility Site ID :	7640591
Cleanup Site ID :	7756
Status :	Cleanup Started
Site Rank :	N/R
Alternative Site Name :	N/R
Region :	Southwest
Resposbile Unit :	Southwest
Institutional Control :	N/R
Current VCP :	N/R
Past VCP :	N/R
Latitude :	47.2378912282157
Longitude :	-122.433235490858
Agency Hyperlink :	Click here for hyperlink provided by the agency.
Last Date in Agency List :	2023-02-28

Contaminants

Contaminant Name :	Petroleum-Other
Ground water :	Confirmed Above Cleanup Levels
Surface water :	N/R
Soil :	Confirmed Above Cleanup Levels
Sediment :	N/R
Air :	N/R
Bedrock :	N/R

Map Id: EK555
Direction: SSW
Distance: 0.858 mi., 4533 ft.
Elevation: 82 ft.
Relative: Higher

Site Name : PINGCO INTERNATIONAL
102 S 26TH ST
TACOMA | Tacoma, WA 98402

Database(s) : [ALL SITES - WA, CSCSL HWS - WA, EPA LUST, EPA UST, FRS, HSL - WA, LUST - WA, UST - WA] ***(cont.)***

Envirosite ID: 50655572
EPA ID: N/R

HSL - WA ***(cont.)***

Facility Name :	PINGCO INTERNATIONAL
Facility Address :	102 S 26th St, Tacoma, 98402
County :	Pierce

Site Details

Facility Site ID :	7640591
Cleanup Site ID :	7756
Status :	Cleanup Started
Site Rank :	N/R
Alternative Site Name :	N/R
Region :	N/R
Resposbile Unit :	N/R
Institutional Control :	N/R
Current VCP :	N/R
Past VCP :	N/R
Latitude :	N/R
Longitude :	N/R
Agency Hyperlink :	Click here for hyperlink provided by the agency.
Last Date in Agency List :	2022-02-11

LUST - WA

Facility Name :	PINGCO INTERNATIONAL
Facility Address :	102 S 26TH ST, TACOMA, 98402
County :	Pierce

Site Details

LUST Status Date :	1993-01-18
LUST Status Type :	LUST - Cleanup Started
Facility Site ID :	7640591
Cleanup Site ID :	7756
LUST ID :	5911
UST ID :	618970
Alternate Site Names :	N/R
Release Date :	2003-12-17
Process Type :	N/R
Responsible Unit :	Southwest
Region :	Southwest
Latitude :	47.237891
Longitude :	-122.433235
Last Date in Agency List :	2023-03-20

Contaminants

Contaminant Name :	Petroleum-Other
Ground Water :	Confirmed Above Cleanup Levels
Surface Water :	N/R
Soil :	Confirmed Above Cleanup Levels
Sediment :	N/R
Air :	N/R

Map Id: EK555
Direction: SSW
Distance: 0.858 mi., 4533 ft.
Elevation: 82 ft.
Relative: Higher

Site Name : PINGCO INTERNATIONAL
102 S 26TH ST
TACOMA | Tacoma, WA 98402

Database(s) : [ALL SITES - WA, CSCSL HWS - WA, EPA LUST, EPA UST, FRS, HSL - WA, LUST - WA, UST - WA] ***(cont.)***

Envirosite ID: 50655572
EPA ID: N/R

LUST - WA ***(cont.)***

Bedrock :	N/R

UST - WA

Facility Name :	PINGCO INTERNATIONAL
Facility Address :	102 S 26TH ST, Tacoma, 98402
County :	Pierce
Facility Site ID :	7640591
UST Site ID :	618970
Tag Number(s) :	N/R
Responsible Unit :	Southwest
Is Active :	No
Latitude :	47.237891
Longitude :	-122.433235
Last Date in Agency List :	2022-12-29

Tank Details

Tank Name :	1
Tank Status :	Removed
Install Date :	N/R
Tank Upgrade Date :	N/R
Tank Permanent Closure Date :	N/R
Permit Expiration Date :	N/R
Tank Material :	N/R
Tank Construction :	N/R
Tank Corrosion Protection :	N/R
Tank Manifold :	N/R
Tank Release Detection :	N/R
Tank Tightness Test :	N/R
Tank Spill Prevention :	N/R
Capacity Range :	N/R
Actual Capacity :	250
Pipe Material :	N/R
Pipe Construction :	N/R
Pipe Corrosion Protection :	N/R
Tank SFC :	N/R
Dispenser SFC :	N/R
Primary Pipe Release Detection :	N/R
Secondary Pipe Release Detection :	N/R
Pipe Pumping System :	N/R
Pipe Install Date :	N/R
Turbine Sump Construction :	N/R
Tank Status Date :	2003-12-17
Tank Install Date :	N/R
Tank Overfill Prevention :	N/R

Compartments Details

Compartment Number :	1
Compartment Capacity :	250

Map Id: EK555
Direction: SSW
Distance: 0.858 mi., 4533 ft.
Elevation: 82 ft.
Relative: Higher

Site Name : PINGCO INTERNATIONAL
102 S 26TH ST
TACOMA | Tacoma, WA 98402

Database(s) : [ALL SITES - WA, CSCSL HWS - WA, EPA LUST, EPA UST, FRS, HSL - WA, LUST - WA, UST - WA] ***(cont.)***

Envirosite ID: 50655572
EPA ID: N/R

UST - WA ***(cont.)***

Substance Stored :	Used Oil/Waste Oil
Used Substance :	Recycled (Used Oil)
Ecy Region :	N/R

Tank Details

Tank Name :	2
Tank Status :	Removed
Install Date :	N/R
Tank Upgrade Date :	N/R
Tank Permanent Closure Date :	N/R
Permit Expiration Date :	N/R
Tank Material :	N/R
Tank Construction :	N/R
Tank Corrosion Protection :	N/R
Tank Manifold :	N/R
Tank Release Detection :	N/R
Tank Tightness Test :	N/R
Tank Spill Prevention :	N/R
Capacity Range :	N/R
Actual Capacity :	N/R
Pipe Material :	N/R
Pipe Construction :	N/R
Pipe Corrosion Protection :	N/R
Tank SFC :	N/R
Dispenser SFC :	N/R
Primary Pipe Release Detection :	N/R
Secondary Pipe Release Detection :	N/R
Pipe Pumping System :	N/R
Pipe Install Date :	N/R
Turbine Sump Construction :	N/R
Tank Status Date :	N/R
Tank Install Date :	N/R
Tank Overfill Prevention :	N/R

Compartments Details

Compartment Number :	0
Compartment Capacity :	N/R
Substance Stored :	N/R
Used Substance :	N/R
Ecy Region :	N/R

Tank Details

Tank Name :	3
Tank Status :	Removed
Install Date :	N/R
Tank Upgrade Date :	N/R
Tank Permanent Closure Date :	N/R
Permit Expiration Date :	N/R
Tank Material :	N/R

Map Id: EK555
Direction: SSW
Distance: 0.858 mi., 4533 ft.
Elevation: 82 ft.
Relative: Higher

Site Name : PINGCO INTERNATIONAL
102 S 26TH ST
TACOMA | Tacoma, WA 98402

Database(s) : [ALL SITES - WA, CSCSL HWS - WA, EPA LUST, EPA UST, FRS, HSL - WA, LUST - WA, UST - WA] ***(cont.)***

Envirosite ID: 50655572
EPA ID: N/R

UST - WA ***(cont.)***

Tank Construction :	N/R
Tank Corrosion Protection :	N/R
Tank Manifold :	N/R
Tank Release Detection :	N/R
Tank Tightness Test :	N/R
Tank Spill Prevention :	N/R
Capacity Range :	N/R
Actual Capacity :	6000
Pipe Material :	N/R
Pipe Construction :	N/R
Pipe Corrosion Protection :	N/R
Tank SFC :	N/R
Dispenser SFC :	N/R
Primary Pipe Release Detection :	N/R
Secondary Pipe Release Detection :	N/R
Pipe Pumping System :	N/R
Pipe Install Date :	N/R
Turbine Sump Construction :	N/R
Tank Status Date :	2003-12-17
Tank Install Date :	N/R
Tank Overfill Prevention :	N/R

Compartments Details

Compartment Number :	1
Compartment Capacity :	6000
Substance Stored :	Leaded Gasoline
Used Substance :	Motor Fuel for Vehicles
Ecy Region :	N/R

Map Id: EQ556
Direction: E
Distance: 0.860 mi., 4543 ft.
Elevation: 15 ft.
Relative: Lower

Site Name : PUGET SOUND BY-PRODUCTS | DARLING INGREDIENTS INC | DARLING DELAWARE CO INC
2041 MARC AVE | 2041 MARC AVE PO BOX 1716
TACOMA | Tacoma, WA

Database(s) : [AFS, ALL SITES - WA, CSCSL HWS - WA, CSCSL NFA - WA, DOCKET, ECHO, EPA LUST, EPA UST, ERNS, FRS, HIST AFS 2, HSL - WA, LUST - WA, RCRA_NONGEN, SWRCY - WA, SWTIRE 3 - WA, T 2 - WA, UST - WA, VCP - WA]

Envirosite ID: 6588076
EPA ID: N/R

AFS

Facility Name :	DARLING INGREDIENTS INC

Map Id: EQ556
Direction: E
Distance: 0.860 mi., 4543 ft.
Elevation: 15 ft.
Relative: Lower

Site Name : PUGET SOUND BY-PRODUCTS | DARLING INGREDIENTS INC | DARLING DELAWARE CO INC
2041 MARC AVE | 2041 MARC AVE PO BOX 1716
TACOMA | Tacoma, WA

Database(s) : [AFS, ALL SITES - WA, CSCSL HWS - WA, CSCSL NFA - WA, DOCKET, ECHO, EPA LUST, EPA UST, ERNS, FRS, HIST AFS 2, HSL - WA, LUST - WA, RCRA_NONGEN, SWRCY - WA, SWTIRE 3 - WA, T 2 - WA, UST - WA, VCP - WA] ***(cont.)***

Envirosite ID: 6588076
EPA ID: N/R

AFS ***(cont.)***

Facility Address :	2041 MARC ST, TACOMA, WA 98421
County :	Pierce

Facility Summary

Program System ID :	WAPSC0005305310076
Facility Registry ID :	110020498594
EPA Region :	EPA Region 10 - AK, ID, OR, WA
SIC :	N/R
NAICS :	311613 - Rendering and Meat Byproduct Processing
Facility Type :	Privately Owned Facility
Air Pollutant Class :	Minor Emissions
Air Operating Status :	Operating
Current High Priority Violation (HPV):	No Violation Identified
Local Control Region Name :	Puget Sound Clean Air Agency
Last Date in Agency List :	2023-01-23

Air Pollutant Details

Program System ID :	WAPSC0005305310076
Pollutant :	Sulfur dioxide
Substance Registry Services ID (SRS):	150367
Chemical Abstract Service Number :	7446095
Air Pollutant Class :	Minor Emissions

Program System ID :	WAPSC0005305310076
Pollutant :	PARTICULATE MATTER < 10 UM
Substance Registry Services ID (SRS):	1647619
Chemical Abstract Service Number :	N/R
Air Pollutant Class :	Minor Emissions

Air Violation History Details

HPV Day Zero Date :	N/R
HPV Resolved Date :	N/R
Program System ID :	WAPSC0005305310076
Activity ID :	N/R
Agency Type :	N/R
State Code :	N/R
Air Local Control Region Code (LCON):	N/R
Comp Determination UID :	N/R
Enforcement Response Policy :	N/R
Program :	N/R
Pollutant :	N/R

Map Id: EQ556
Direction: E
Distance: 0.860 mi., 4543 ft.
Elevation: 15 ft.
Relative: Lower

Site Name : PUGET SOUND BY-PRODUCTS | DARLING INGREDIENTS INC | DARLING DELAWARE CO INC
2041 MARC AVE | 2041 MARC AVE PO BOX 1716
TACOMA | Tacoma, WA

Database(s) : [AFS, ALL SITES - WA, CSCSL HWS - WA, CSCSL NFA - WA, DOCKET, ECHO, EPA LUST, EPA UST, ERNS, FRS, HIST AFS 2, HSL - WA, LUST - WA, RCRA_NONGEN, SWRCY - WA, SWTIRE 3 - WA, T 2 - WA, UST - WA, VCP - WA] ***(cont.)***

Envirosite ID: 6588076
EPA ID: N/R

AFS ***(cont.)***

Earliest Determination Date of Federally Reportable Violation (FRV):	N/R

ALL SITES - WA

Facility Name :	DARLING DELAWARE CO INC
Facility Address :	2041 MARC AVE, TACOMA, 98401-1716
County :	Pierce
Facility/Site ID :	25455514
Alternate Name :	N/R
Program Name :	N/R
WRIA :	10
Legislative District :	27
Congressional District :	9
Ecology Region :	SWRO
Ecology Program Phone :	(360) 407-7224
Tribal Land :	Y
Latitude :	47.250526
Longitude :	-122.406378
Last Date in Agency List :	2023-01-03
Facility/Site ID :	25455514
Alternate Name :	PUGET SOUND BY PRODUCTS
Program Name :	N/R
WRIA :	10
Legislative District :	27
Congressional District :	9
Ecology Region :	SWRO
Ecology Program Phone :	(360) 407-6171
Tribal Land :	Y
Latitude :	47.250526
Longitude :	-122.406378
Last Date in Agency List :	2023-01-03
Facility/Site ID :	25455514
Alternate Name :	N/R
Program Name :	N/R
WRIA :	10
Legislative District :	27
Congressional District :	9
Ecology Region :	SWRO
Ecology Program Phone :	(360) 407-6171
Tribal Land :	Y
Latitude :	47.250526

Map Id: EQ556
Direction: E
Distance: 0.860 mi., 4543 ft.
Elevation: 15 ft.
Relative: Lower

Site Name : PUGET SOUND BY-PRODUCTS | DARLING INGREDIENTS INC | DARLING DELAWARE CO INC
2041 MARC AVE | 2041 MARC AVE PO BOX 1716
TACOMA | Tacoma, WA

Database(s) : [AFS, ALL SITES - WA, CSCSL HWS - WA, CSCSL NFA - WA, DOCKET, ECHO, EPA LUST, EPA UST, ERNS, FRS, HIST AFS 2, HSL - WA, LUST - WA, RCRA_NONGEN, SWRCY - WA, SWTIRE 3 - WA, T 2 - WA, UST - WA, VCP - WA] ***(cont.)***

Envirosite ID: 6588076
EPA ID: N/R

ALL SITES - WA ***(cont.)***

Longitude :	-122.406378
Last Date in Agency List :	2023-01-03

Facility/Site ID :	25455514
Alternate Name :	PUGET SOUND BY PRODUCTS
Program Name :	N/R
WRIA :	10
Legislative District :	27
Congressional District :	9
Ecology Region :	SWRO
Ecology Program Phone :	(360) 407-7224
Tribal Land :	Y
Latitude :	47.250526
Longitude :	-122.406378
Last Date in Agency List :	2023-01-03

Facility/Site ID :	25455514
Alternate Name :	N/R
Program Name :	N/R
WRIA :	10
Legislative District :	27
Congressional District :	9
Ecology Region :	SWRO
Ecology Program Phone :	(360) 407-6734
Tribal Land :	Y
Latitude :	47.250526
Longitude :	-122.406378
Last Date in Agency List :	2023-01-03

Facility/Site ID :	25455514
Alternate Name :	N/R
Program Name :	N/R
WRIA :	10
Legislative District :	27
Congressional District :	9
Ecology Region :	SWRO
Ecology Program Phone :	(360) 407-6731
Tribal Land :	Y
Latitude :	47.250526
Longitude :	-122.406378
Last Date in Agency List :	2023-01-03

Map Id: EQ556
Direction: E
Distance: 0.860 mi., 4543 ft.
Elevation: 15 ft.
Relative: Lower

Site Name : PUGET SOUND BY-PRODUCTS | DARLING INGREDIENTS INC | DARLING DELAWARE CO INC
2041 MARC AVE | 2041 MARC AVE PO BOX 1716
TACOMA | Tacoma, WA

Database(s) : [AFS, ALL SITES - WA, CSCSL HWS - WA, CSCSL NFA - WA, DOCKET, ECHO, EPA LUST, EPA UST, ERNS, FRS, HIST AFS 2, HSL - WA, LUST - WA, RCRA_NONGEN, SWRCY - WA, SWTIRE 3 - WA, T 2 - WA, UST - WA, VCP - WA] ***(cont.)***

Envirosite ID: 6588076
EPA ID: N/R

ALL SITES - WA ***(cont.)***

Program Details

Program :	HAZWASTE
Program ID :	CRK000028370
Interaction Type :	Hazardous Waste Generator
Interaction Type Description :	Facilities that generate any quantity of a dangerous waste. They may be classified as SQG, MQG, or LQG depending on hazardous waste generated for a given month.
Status :	Inactive
Start Date :	2015-02-27
End Date :	2015-07-06
SIC :	N/R
NAICS :	N/R

Program :	HAZWASTE
Program ID :	CRK000028370
Interaction Type :	Hazardous Waste Generator
Interaction Type Description :	Facilities that generate any quantity of a dangerous waste. They may be classified as SQG, MQG, or LQG depending on hazardous waste generated for a given month.
Status :	Inactive
Start Date :	2015-02-27
End Date :	2015-07-06
SIC :	N/R
NAICS :	311613 - Rendering and Meat Byproduct Processing

Program :	HAZWASTE
Program ID :	CRK000028370
Interaction Type :	Toxics Release Inventory
Interaction Type Description :	Facilities in specific industries that manufacture, process or use more than the threshold amount of one or more of 600 listed toxic chemicals. Most threshold amounts are 10,000 or 25,000 pounds per year. Some chemicals have much lower thresholds.
Status :	Inactive
Start Date :	1753-01-01
End Date :	2002-10-03
SIC :	2077 - ANIMAL AND MARINE FATS AND OILS
NAICS :	N/R

Map Id: EQ556
Direction: E
Distance: 0.860 mi., 4543 ft.
Elevation: 15 ft.
Relative: Lower

Site Name : PUGET SOUND BY-PRODUCTS | DARLING INGREDIENTS INC | DARLING DELAWARE CO INC
2041 MARC AVE | 2041 MARC AVE PO BOX 1716
TACOMA | Tacoma, WA

Database(s) : [AFS, ALL SITES - WA, CSCSL HWS - WA, CSCSL NFA - WA, DOCKET, ECHO, EPA LUST, EPA UST, ERNS, FRS, HIST AFS 2, HSL - WA, LUST - WA, RCRA_NONGEN, SWRCY - WA, SWTIRE 3 - WA, T 2 - WA, UST - WA, VCP - WA] ***(cont.)***

Envirosite ID: 6588076
EPA ID: N/R

ALL SITES - WA ***(cont.)***

Program :	HAZWASTE
Program ID :	CRK000028370
Interaction Type :	Toxics Release Inventory
Interaction Type Description :	Facilities in specific industries that manufacture, process or use more than the threshold amount of one or more of 600 listed toxic chemicals. Most threshold amounts are 10,000 or 25,000 pounds per year. Some chemicals have much lower thresholds.
Status :	Inactive
Start Date :	1753-01-01
End Date :	2002-10-03
SIC :	N/R
NAICS :	N/R

Program :	HAZWASTE
Program ID :	CRK000028370
Interaction Type :	Underground Storage Tank
Interaction Type Description :	Any one or combination of tanks (including connecting underground pipes) that is used to contain regulated substances and has a tank volume of ten percent or more beneath the surface of the ground. This term does not include any of the exempt UST systems specified in WAC 173-360-110(2) or any piping connected thereto. See WAC 173-360
Status :	Inactive
Start Date :	2000-03-20
End Date :	2000-03-21
SIC :	2077 - ANIMAL AND MARINE FATS AND OILS
NAICS :	N/R

Program :	HAZWASTE
Program ID :	CRK000028370
Interaction Type :	Underground Storage Tank
Interaction Type Description :	Any one or combination of tanks (including connecting underground pipes) that is used to contain regulated substances and has a tank volume of ten percent or more beneath the surface of the ground. This term does not include any of the exempt UST systems specified in WAC 173-360-110(2) or any piping connected thereto. See WAC 173-360
Status :	Inactive
Start Date :	2000-03-20
End Date :	2000-03-21
SIC :	N/R
NAICS :	N/R

Map Id: EQ556
Direction: E
Distance: 0.860 mi., 4543 ft.
Elevation: 15 ft.
Relative: Lower

Site Name : PUGET SOUND BY-PRODUCTS | DARLING INGREDIENTS INC | DARLING DELAWARE CO INC
2041 MARC AVE | 2041 MARC AVE PO BOX 1716
TACOMA | Tacoma, WA

Database(s) : [AFS, ALL SITES - WA, CSCSL HWS - WA, CSCSL NFA - WA, DOCKET, ECHO, EPA LUST, EPA UST, ERNS, FRS, HIST AFS 2, HSL - WA, LUST - WA, RCRA_NONGEN, SWRCY - WA, SWTIRE 3 - WA, T 2 - WA, UST - WA, VCP - WA] ***(cont.)***

Envirosite ID: 6588076
EPA ID: N/R

ALL SITES - WA ***(cont.)***

Program :	HAZWASTE
Program ID :	CRK000028370
Interaction Type :	Hazardous Waste Planner
Interaction Type Description :	Under Chapter 173-307 WAC, facilities that report under Section 313 of the Emergency Planning/Community Right-To-Know Act (EPCRA), or that generate more than 2,640 pounds of hazardous waste per year, must prepare Pollution Prevention Plans.
Status :	Inactive
Start Date :	1992-01-01
End Date :	1992-12-31
SIC :	N/R
NAICS :	N/R

Program :	HAZWASTE
Program ID :	CRK000028370
Interaction Type :	LUST Facility
Interaction Type Description :	A leaking underground tank cleanup site being cleaned up with Ecology oversight or review.
Status :	Active
Start Date :	1989-10-18
End Date :	N/R
SIC :	N/R
NAICS :	N/R

Program :	HAZWASTE
Program ID :	CRK000028370
Interaction Type :	Voluntary Cleanup Sites
Interaction Type Description :	For a fee, Ecology staff will review an independent cleanup report(s) and provide a written decision about the adequacy of the cleanup actions taken and described in the report.
Status :	Active
Start Date :	2013-07-22
End Date :	N/R
SIC :	N/R
NAICS :	1119 - Other Crop Farming

Program :	HAZWASTE
Program ID :	CRK000028370
Interaction Type :	Emergency/Haz Chem Rpt TIER2

Map Id: EQ556
Direction: E
Distance: 0.860 mi., 4543 ft.
Elevation: 15 ft.
Relative: Lower

Site Name : PUGET SOUND BY-PRODUCTS | DARLING INGREDIENTS INC | DARLING DELAWARE CO INC
2041 MARC AVE | 2041 MARC AVE PO BOX 1716
TACOMA | Tacoma, WA

Database(s) : [AFS, ALL SITES - WA, CSCSL HWS - WA, CSCSL NFA - WA, DOCKET, ECHO, EPA LUST, EPA UST, ERNS, FRS, HIST AFS 2, HSL - WA, LUST - WA, RCRA_NONGEN, SWRCY - WA, SWTIRE 3 - WA, T 2 - WA, UST - WA, VCP - WA] ***(cont.)***

Envirosite ID: 6588076
EPA ID: N/R

ALL SITES - WA ***(cont.)***

Interaction Type Description :	Businesses that store 10,000 pounds or more of a hazardous chemical or 500 pounds or less, depending on the chemical, of an extremely hazardous chemical on site at any one time must report annually. Reports are sent to the State Emergency Response Commission (represented by Ecology) Local Emergency Planning Committees, and local fire departments for emergency planning. (product, not waste)
Status :	Active
Start Date :	1992-01-01
End Date :	N/R
SIC :	N/R
NAICS :	N/R
Program :	HAZWASTE
Program ID :	CRK000028370
Interaction Type :	Emergency/Haz Chem Rpt TIER2
Interaction Type Description :	Businesses that store 10,000 pounds or more of a hazardous chemical or 500 pounds or less, depending on the chemical, of an extremely hazardous chemical on site at any one time must report annually. Reports are sent to the State Emergency Response Commission (represented by Ecology) Local Emergency Planning Committees, and local fire departments for emergency planning. (product, not waste)
Status :	Active
Start Date :	1992-01-01
End Date :	N/R
SIC :	2077 - ANIMAL AND MARINE FATS AND OILS
NAICS :	N/R
Program :	HAZWASTE
Program ID :	CRK000028370
Interaction Type :	Voluntary Cleanup Sites
Interaction Type Description :	For a fee, Ecology staff will review an independent cleanup report(s) and provide a written decision about the adequacy of the cleanup actions taken and described in the report.
Status :	Active
Start Date :	2013-07-22
End Date :	N/R
SIC :	N/R
NAICS :	N/R

Map Id: EQ556
Direction: E
Distance: 0.860 mi., 4543 ft.
Elevation: 15 ft.
Relative: Lower

Site Name : PUGET SOUND BY-PRODUCTS | DARLING INGREDIENTS INC | DARLING DELAWARE CO INC
2041 MARC AVE | 2041 MARC AVE PO BOX 1716
TACOMA | Tacoma, WA

Database(s) : [AFS, ALL SITES - WA, CSCSL HWS - WA, CSCSL NFA - WA, DOCKET, ECHO, EPA LUST, EPA UST, ERNS, FRS, HIST AFS 2, HSL - WA, LUST - WA, RCRA_NONGEN, SWRCY - WA, SWTIRE 3 - WA, T 2 - WA, UST - WA, VCP - WA] ***(cont.)***

Envirosite ID: 6588076
EPA ID: N/R

ALL SITES - WA ***(cont.)***

Program :	HAZWASTE
Program ID :	CRK000028370
Interaction Type :	LUST Facility
Interaction Type Description :	A leaking underground tank cleanup site being cleaned up with Ecology oversight or review.
Status :	Active
Start Date :	1989-10-18
End Date :	N/R
SIC :	2077 - ANIMAL AND MARINE FATS AND OILS
NAICS :	N/R

Program :	HAZWASTE
Program ID :	CRK000028370
Interaction Type :	Emergency/Haz Chem Rpt TIER2
Interaction Type Description :	Businesses that store 10,000 pounds or more of a hazardous chemical or 500 pounds or less, depending on the chemical, of an extremely hazardous chemical on site at any one time must report annually. Reports are sent to the State Emergency Response Commission (represented by Ecology) Local Emergency Planning Committees, and local fire departments for emergency planning. (product, not waste)
Status :	Active
Start Date :	1992-01-01
End Date :	N/R
SIC :	N/R
NAICS :	311613 - Rendering and Meat Byproduct Processing

CSCSL HWS - WA

Facility Name :	PUGET SOUND BY-PRODUCTS
Facility Address :	2041 MARC AVE, TACOMA, 98401
County :	PIERCE

Site Details

Facility Site ID :	25455514
Site Status :	Cleanup Started
Cleanup Site ID :	8475
Region :	Southwest
Responsible Section :	Headquarters
WARM Rank :	N/R
Is Brownfield? :	N/R
Is PSI? :	N/R

Map Id: EQ556
Direction: E
Distance: 0.860 mi., 4543 ft.
Elevation: 15 ft.
Relative: Lower

Site Name : PUGET SOUND BY-PRODUCTS | DARLING INGREDIENTS INC | DARLING DELAWARE CO INC
2041 MARC AVE | 2041 MARC AVE PO BOX 1716
TACOMA | Tacoma, WA

Database(s) : [AFS, ALL SITES - WA, CSCSL HWS - WA, CSCSL NFA - WA, DOCKET, ECHO, EPA LUST, EPA UST, ERNS, FRS, HIST AFS 2, HSL - WA, LUST - WA, RCRA_NONGEN, SWRCY - WA, SWTIRE 3 - WA, T 2 - WA, UST - WA, VCP - WA] ***(cont.)***

Envirosite ID: 6588076
EPA ID: N/R

CSCSL HWS - WA ***(cont.)***

Current VCP :	Yes
Past VCP :	Yes
Institutional Control :	N/R
Latitude :	47.250526
Longitude :	-122.406378
Last Date in Agency List :	2022-11-29

Contaminants Details

Contaminant Name :	Polychlorinated biPhenyls (PCB)
Groundwater :	N/R
Surface Water :	N/R
Soil :	Below Cleanup Levels
Sediment :	N/R
Air :	N/R
Bedrock :	N/R

Contaminant Name :	Petroleum-Other
Groundwater :	Confirmed Above Cleanup Levels
Surface Water :	N/R
Soil :	Confirmed Above Cleanup Levels
Sediment :	N/R
Air :	N/R
Bedrock :	N/R

CSCSL NFA - WA

Facility Name :	PUGET SOUND BY-PRODUCTS
Facility Address :	2041 MARC AVE, TACOMA, 98401
County :	Pierce
NFA Date :	2021-09-03
Facility Site ID :	25455514
Cleanup Site ID :	8475
Rank :	N/R
VCP :	N/R
Alternate Site Names :	DARLING DELAWARE CO INC,PUGET SOUND BY PRODUCTS
NFA Reason :	Voluntary Cleanup Program Review
Site Status :	NFA
Region :	Southwest
Responsible Unit :	Southwest
Latitude :	47.250526
Longitude :	-122.406378
Last Date in Agency List :	2023-02-23

Map Id: EQ556
Direction: E
Distance: 0.860 mi., 4543 ft.
Elevation: 15 ft.
Relative: Lower

Site Name : PUGET SOUND BY-PRODUCTS | DARLING INGREDIENTS INC | DARLING DELAWARE CO INC
2041 MARC AVE | 2041 MARC AVE PO BOX 1716
TACOMA | Tacoma, WA

Database(s) : [AFS, ALL SITES - WA, CSCSL HWS - WA, CSCSL NFA - WA, DOCKET, ECHO, EPA LUST, EPA UST, ERNS, FRS, HIST AFS 2, HSL - WA, LUST - WA, RCRA_NONGEN, SWRCY - WA, SWTIRE 3 - WA, T 2 - WA, UST - WA, VCP - WA] ***(cont.)***

Envirosite ID: 6588076
EPA ID: N/R

CSCSL NFA - WA ***(cont.)***

Contaminants

Contaminant Name :	Petroleum-Other
Ground Water :	Remediated-Below
Surface Water :	N/R
Soil :	Remediated-Below
Sediment :	N/R
Air :	N/R
Bedrock :	N/R

Contaminant Name :	Polychlorinated biPhenyls (PCB)
Ground Water :	N/R
Surface Water :	N/R
Soil :	Below Cleanup Levels
Sediment :	N/R
Air :	N/R
Bedrock :	N/R

DOCKET

Facility Name :	DARLING INGREDIENTS INC
Facility Address :	2041 MARC ST, TACOMA, WA 98421

Site Activity Details

Details for this site have been truncated due to the large number of available details for this site within this dataset. For the complete details for this site, contact your Envirosite account representative for a complimentary site report containing all of the details available.

Enforcement Action Case Number :	WAPSCA0000530531007600002
Activity ID :	3400684582
Enforcement Action Name :	DARLING INGREDIENTS INC
Last Date in Agency List :	2018-12-17

Final Ordr Iss/Final Order Enter Date:	N/R
Complaint/Proposed Order Actual Date:	N/R
Final Order Issued Actual Date :	N/R
Final Order Name :	N/R

Complaint Summary

Respondent/Defendant Name :	N/R
Named in Complaint :	N/R
Named in Final Order :	N/R

Map Id: EQ556
Direction: E
Distance: 0.860 mi., 4543 ft.
Elevation: 15 ft.
Relative: Lower

Site Name : PUGET SOUND BY-PRODUCTS | DARLING INGREDIENTS INC | DARLING DELAWARE CO INC
2041 MARC AVE | 2041 MARC AVE PO BOX 1716
TACOMA | Tacoma, WA

Database(s) : [AFS, ALL SITES - WA, CSCSL HWS - WA, CSCSL NFA - WA, DOCKET, ECHO, EPA LUST, EPA UST, ERNS, FRS, HIST AFS 2, HSL - WA, LUST - WA, RCRA_NONGEN, SWRCY - WA, SWTIRE 3 - WA, T 2 - WA, UST - WA, VCP - WA] ***(cont.)***

Envirosite ID: 6588076
EPA ID: N/R

DOCKET ***(cont.)***

SEP Category : N/R
SEP Description : N/R

Regional Docket Number : N/R

Standard Industrial Classification (SIC) Summary
Registry ID : 110020498594
Primary SIC : N/R
Primary NAICS : 311613 - Rendering and Meat Byproduct Processing

Settlement FRS ICIS Facility : N/R - N/R

Pollutants (SRS) : N/R

Admin EA Closed Actual Date : 2005-08-29
Enforcement Action Name : DARLING INGREDIENTS INC 530531007600002
Enforcement Action Resolution : N/R

Violation Types : N/R

Case Law Sections : CAA OTHER - Violations not covered elsewhere

Violation Penalties and Compliance Summary
Compliance Action Cost : N/R
EPA Penalty Assessed Amount : N/R
Cost Recovery Required : N/R
Cost of SEP : N/R
Cost of Complying Actions : N/R

Site Activity Details
Enforcement Action Case Number : WAPSCA0000530531007600019
Activity ID : 3400684574
Enforcement Action Name : DARLING INGREDIENTS INC
Last Date in Agency List : 2018-12-17

Map Id: EQ556
Direction: E
Distance: 0.860 mi., 4543 ft.
Elevation: 15 ft.
Relative: Lower

Site Name : PUGET SOUND BY-PRODUCTS | DARLING INGREDIENTS INC | DARLING DELAWARE CO INC
2041 MARC AVE | 2041 MARC AVE PO BOX 1716
TACOMA | Tacoma, WA

Database(s) : [AFS, ALL SITES - WA, CSCSL HWS - WA, CSCSL NFA - WA, DOCKET, ECHO, EPA LUST, EPA UST, ERNS, FRS, HIST AFS 2, HSL - WA, LUST - WA, RCRA_NONGEN, SWRCY - WA, SWTIRE 3 - WA, T 2 - WA, UST - WA, VCP - WA] ***(cont.)***

Envirosite ID: 6588076
EPA ID: N/R

DOCKET ***(cont.)***

Final Ordr Iss/Final Order Enter Date:	N/R
Complaint/Proposed Order Actual Date:	N/R
Final Order Issued Actual Date :	N/R
Final Order Name :	N/R

Complaint Summary

Respondent/Defendant Name :	N/R
Named in Complaint :	N/R
Named in Final Order :	N/R
SEP Category :	N/R
SEP Description :	N/R
Regional Docket Number :	N/R

Standard Industrial Classification (SIC) Summary

Registry ID :	110020498594
Primary SIC :	N/R
Primary NAICS :	311613 - Rendering and Meat Byproduct Processing
Settlement FRS ICIS Facility :	N/R - N/R
Pollutants (SRS) :	N/R
Admin EA Closed Actual Date :	2007-08-30
Enforcement Action Name :	DARLING INGREDIENTS INC 530531007600019
Enforcement Action Resolution :	N/R
Violation Types :	N/R
Case Law Sections :	CAA OTHER - Violations not covered elsewhere

Violation Penalties and Compliance Summary

Compliance Action Cost :	N/R
EPA Penalty Assessed Amount :	N/R

Map Id: EQ556
Direction: E
Distance: 0.860 mi., 4543 ft.
Elevation: 15 ft.
Relative: Lower

Site Name : PUGET SOUND BY-PRODUCTS | DARLING INGREDIENTS INC | DARLING DELAWARE CO INC
2041 MARC AVE | 2041 MARC AVE PO BOX 1716
TACOMA | Tacoma, WA

Database(s) : [AFS, ALL SITES - WA, CSCSL HWS - WA, CSCSL NFA - WA, DOCKET, ECHO, EPA LUST, EPA UST, ERNS, FRS, HIST AFS 2, HSL - WA, LUST - WA, RCRA_NONGEN, SWRCY - WA, SWTIRE 3 - WA, T 2 - WA, UST - WA, VCP - WA] ***(cont.)***

Envirosite ID: 6588076
EPA ID: N/R

DOCKET ***(cont.)***

Cost Recovery Required :	N/R
Cost of SEP :	N/R
Cost of Complying Actions :	N/R

Site Activity Details

Enforcement Action Case Number :	WAPSCA0000530531007600020
Activity ID :	3400684579
Enforcement Action Name :	DARLING INGREDIENTS INC
Last Date in Agency List :	2018-12-17
Final Ordr Iss/Final Order Enter Date:	N/R
Complaint/Proposed Order Actual Date:	N/R
Final Order Issued Actual Date :	N/R
Final Order Name :	N/R

Complaint Summary

Respondent/Defendant Name :	N/R
Named in Complaint :	N/R
Named in Final Order :	N/R
SEP Category :	N/R
SEP Description :	N/R
Regional Docket Number :	N/R

Standard Industrial Classification (SIC) Summary

Registry ID :	110020498594
Primary SIC :	N/R
Primary NAICS :	311613 - Rendering and Meat Byproduct Processing
Settlement FRS ICIS Facility :	N/R - N/R
Pollutants (SRS) :	N/R
Admin EA Closed Actual Date :	2007-08-30
Enforcement Action Name :	DARLING INGREDIENTS INC 530531007600020

Map Id: EQ556
Direction: E
Distance: 0.860 mi., 4543 ft.
Elevation: 15 ft.
Relative: Lower

Site Name : PUGET SOUND BY-PRODUCTS | DARLING INGREDIENTS INC | DARLING DELAWARE CO INC
2041 MARC AVE | 2041 MARC AVE PO BOX 1716
TACOMA | Tacoma, WA

Database(s) : [AFS, ALL SITES - WA, CSCSL HWS - WA, CSCSL NFA - WA, DOCKET, ECHO, EPA LUST, EPA UST, ERNS, FRS, HIST AFS 2, HSL - WA, LUST - WA, RCRA_NONGEN, SWRCY - WA, SWTIRE 3 - WA, T 2 - WA, UST - WA, VCP - WA] ***(cont.)***

Envirosite ID: 6588076
EPA ID: N/R

DOCKET ***(cont.)***

Enforcement Action Resolution :	N/R
Violation Types :	N/R
Case Law Sections :	CAA OTHER - Violations not covered elsewhere

Violation Penalties and Compliance Summary

Compliance Action Cost :	N/R
EPA Penalty Assessed Amount :	N/R
Cost Recovery Required :	N/R
Cost of SEP :	N/R
Cost of Complying Actions :	N/R

Site Activity Details

Enforcement Action Case Number :	WAPSCA0000530531007600022
Activity ID :	3400684571
Enforcement Action Name :	DARLING INGREDIENTS INC
Last Date in Agency List :	2018-12-17
Final Ordr Iss/Final Order Enter Date:	N/R
Complaint/Proposed Order Actual Date:	N/R
Final Order Issued Actual Date :	N/R
Final Order Name :	N/R

Complaint Summary

Respondent/Defendant Name :	N/R
Named in Complaint :	N/R
Named in Final Order :	N/R
SEP Category :	N/R
SEP Description :	N/R
Regional Docket Number :	N/R

Map Id: EQ556
Direction: E
Distance: 0.860 mi., 4543 ft.
Elevation: 15 ft.
Relative: Lower

Site Name : PUGET SOUND BY-PRODUCTS | DARLING INGREDIENTS INC | DARLING DELAWARE CO INC
2041 MARC AVE | 2041 MARC AVE PO BOX 1716
TACOMA | Tacoma, WA

Database(s) : [AFS, ALL SITES - WA, CSCSL HWS - WA, CSCSL NFA - WA, DOCKET, ECHO, EPA LUST, EPA UST, ERNS, FRS, HIST AFS 2, HSL - WA, LUST - WA, RCRA_NONGEN, SWRCY - WA, SWTIRE 3 - WA, T 2 - WA, UST - WA, VCP - WA] ***(cont.)***

Envirosite ID: 6588076
EPA ID: N/R

DOCKET ***(cont.)***

Standard Industrial Classification (SIC) Summary

Registry ID :	110020498594
Primary SIC :	N/R
Primary NAICS :	311613 - Rendering and Meat Byproduct Processing
Settlement FRS ICIS Facility :	N/R - N/R
Pollutants (SRS) :	N/R
Admin EA Closed Actual Date :	2008-08-20
Enforcement Action Name :	DARLING INGREDIENTS INC 530531007600022
Enforcement Action Resolution :	N/R
Violation Types :	N/R
Case Law Sections :	CAA OTHER - Violations not covered elsewhere

Violation Penalties and Compliance Summary

Compliance Action Cost :	N/R
EPA Penalty Assessed Amount :	N/R
Cost Recovery Required :	N/R
Cost of SEP :	N/R
Cost of Complying Actions :	N/R

Site Activity Details

Enforcement Action Case Number :	WAPSCA0000530531007600025
Activity ID :	3400684588
Enforcement Action Name :	DARLING INGREDIENTS INC
Last Date in Agency List :	2019-02-25
Final Ordr Iss/Final Order Enter Date:	2009-03-06
Complaint/Proposed Order Actual Date:	N/R
Final Order Issued Actual Date :	2009-03-06
Final Order Name :	DARLING INGREDIENTS INC 530531007600025

Map Id: EQ556
Direction: E
Distance: 0.860 mi., 4543 ft.
Elevation: 15 ft.
Relative: Lower

Site Name : PUGET SOUND BY-PRODUCTS | DARLING INGREDIENTS INC | DARLING DELAWARE CO INC
2041 MARC AVE | 2041 MARC AVE PO BOX 1716
TACOMA | Tacoma, WA

Database(s) : [AFS, ALL SITES - WA, CSCSL HWS - WA, CSCSL NFA - WA, DOCKET, ECHO, EPA LUST, EPA UST, ERNS, FRS, HIST AFS 2, HSL - WA, LUST - WA, RCRA_NONGEN, SWRCY - WA, SWTIRE 3 - WA, T 2 - WA, UST - WA, VCP - WA] ***(cont.)***

Envirosite ID: 6588076
EPA ID: N/R

DOCKET ***(cont.)***

Complaint Summary

Respondent/Defendant Name :	N/R
Named in Complaint :	N/R
Named in Final Order :	N/R
SEP Category :	N/R
SEP Description :	N/R
Regional Docket Number :	N/R

Standard Industrial Classification (SIC) Summary

Registry ID :	110020498594
Primary SIC :	N/R
Primary NAICS :	311613 - Rendering and Meat Byproduct Processing
Settlement FRS ICIS Facility :	3400253722 - DARLING INGREDIENTS INC
Pollutants (SRS) :	N/R
Admin EA Closed Actual Date :	N/R
Enforcement Action Name :	N/R
Enforcement Action Resolution :	N/R
Violation Types :	N/R
Case Law Sections :	CAA OTHER - Violations not covered elsewhere

Violation Penalties and Compliance Summary

Compliance Action Cost :	0
EPA Penalty Assessed Amount :	0
Cost Recovery Required :	N/R
Cost of SEP :	0
Cost of Complying Actions :	N/R

Map Id: EQ556
Direction: E
Distance: 0.860 mi., 4543 ft.
Elevation: 15 ft.
Relative: Lower

Site Name : PUGET SOUND BY-PRODUCTS | DARLING INGREDIENTS INC | DARLING DELAWARE CO INC
2041 MARC AVE | 2041 MARC AVE PO BOX 1716
TACOMA | Tacoma, WA

Database(s) : [AFS, ALL SITES - WA, CSCSL HWS - WA, CSCSL NFA - WA, DOCKET, ECHO, EPA LUST, EPA UST, ERNS, FRS, HIST AFS 2, HSL - WA, LUST - WA, RCRA_NONGEN, SWRCY - WA, SWTIRE 3 - WA, T 2 - WA, UST - WA, VCP - WA] ***(cont.)***

Envirosite ID: 6588076
EPA ID: N/R

DOCKET ***(cont.)***

Site Activity Details

Enforcement Action Case Number :	WAPSCA0000530531007600030
Activity ID :	3400684568
Enforcement Action Name :	DARLING INGREDIENTS INC
Last Date in Agency List :	2018-12-17
Final Ordr Iss/Final Order Enter Date:	N/R
Complaint/Proposed Order Actual Date:	N/R
Final Order Issued Actual Date :	N/R
Final Order Name :	N/R

Complaint Summary

Respondent/Defendant Name :	N/R
Named in Complaint :	N/R
Named in Final Order :	N/R
SEP Category :	N/R
SEP Description :	N/R
Regional Docket Number :	N/R

Standard Industrial Classification (SIC) Summary

Registry ID :	110020498594
Primary SIC :	N/R
Primary NAICS :	311613 - Rendering and Meat Byproduct Processing
Settlement FRS ICIS Facility :	N/R - N/R
Pollutants (SRS) :	N/R
Admin EA Closed Actual Date :	2011-09-30
Enforcement Action Name :	DARLING INGREDIENTS INC 530531007600030
Enforcement Action Resolution :	N/R
Violation Types :	N/R

Map Id: EQ556
Direction: E
Distance: 0.860 mi., 4543 ft.
Elevation: 15 ft.
Relative: Lower

Site Name : PUGET SOUND BY-PRODUCTS | DARLING INGREDIENTS INC | DARLING DELAWARE CO INC
2041 MARC AVE | 2041 MARC AVE PO BOX 1716
TACOMA | Tacoma, WA

Database(s) : [AFS, ALL SITES - WA, CSCSL HWS - WA, CSCSL NFA - WA, DOCKET, ECHO, EPA LUST, EPA UST, ERNS, FRS, HIST AFS 2, HSL - WA, LUST - WA, RCRA_NONGEN, SWRCY - WA, SWTIRE 3 - WA, T 2 - WA, UST - WA, VCP - WA] ***(cont.)***

Envirosite ID: 6588076
EPA ID: N/R

DOCKET ***(cont.)***

Case Law Sections : CAA OTHER - Violations not covered elsewhere

Violation Penalties and Compliance Summary
Compliance Action Cost : N/R
EPA Penalty Assessed Amount : N/R
Cost Recovery Required : N/R
Cost of SEP : N/R
Cost of Complying Actions : N/R

Site Activity Details
Enforcement Action Case Number : WAPSCA0000530531007600032
Activity ID : 3400684566
Enforcement Action Name : DARLING INGREDIENTS INC
Last Date in Agency List : 2018-12-17

Final Ordr Iss/Final Order Enter Date: N/R
Complaint/Proposed Order Actual Date: N/R
Final Order Issued Actual Date : N/R
Final Order Name : N/R

Complaint Summary
Respondent/Defendant Name : N/R
Named in Complaint : N/R
Named in Final Order : N/R

SEP Category : N/R
SEP Description : N/R

Regional Docket Number : N/R

Standard Industrial Classification (SIC) Summary
Registry ID : 110020498594
Primary SIC : N/R
Primary NAICS : 311613 - Rendering and Meat Byproduct Processing

Map Id: EQ556
Direction: E
Distance: 0.860 mi., 4543 ft.
Elevation: 15 ft.
Relative: Lower

Site Name : PUGET SOUND BY-PRODUCTS | DARLING INGREDIENTS INC | DARLING DELAWARE CO INC
2041 MARC AVE | 2041 MARC AVE PO BOX 1716
TACOMA | Tacoma, WA

Database(s) : [AFS, ALL SITES - WA, CSCSL HWS - WA, CSCSL NFA - WA, DOCKET, ECHO, EPA LUST, EPA UST, ERNS, FRS, HIST AFS 2, HSL - WA, LUST - WA, RCRA_NONGEN, SWRCY - WA, SWTIRE 3 - WA, T 2 - WA, UST - WA, VCP - WA] ***(cont.)***

Envirosite ID: 6588076
EPA ID: N/R

DOCKET ***(cont.)***

Settlement FRS ICIS Facility :	N/R - N/R
Pollutants (SRS) :	N/R
Admin EA Closed Actual Date :	2012-02-23
Enforcement Action Name :	DARLING INGREDIENTS INC 530531007600032
Enforcement Action Resolution :	N/R
Violation Types :	N/R
Case Law Sections :	CAA OTHER - Violations not covered elsewhere

Violation Penalties and Compliance Summary

Compliance Action Cost :	N/R
EPA Penalty Assessed Amount :	N/R
Cost Recovery Required :	N/R
Cost of SEP :	N/R
Cost of Complying Actions :	N/R

Site Activity Details

Enforcement Action Case Number :	WAPSCA0000530531007600033
Activity ID :	3400684577
Enforcement Action Name :	DARLING INGREDIENTS INC
Last Date in Agency List :	2018-12-17
Final Ordr Iss/Final Order Enter Date:	N/R
Complaint/Proposed Order Actual Date:	N/R
Final Order Issued Actual Date :	N/R
Final Order Name :	N/R

Complaint Summary

Respondent/Defendant Name :	N/R
Named in Complaint :	N/R
Named in Final Order :	N/R

Map Id: EQ556
Direction: E
Distance: 0.860 mi., 4543 ft.
Elevation: 15 ft.
Relative: Lower

Site Name : PUGET SOUND BY-PRODUCTS | DARLING INGREDIENTS INC | DARLING DELAWARE CO INC
2041 MARC AVE | 2041 MARC AVE PO BOX 1716
TACOMA | Tacoma, WA

Database(s) : [AFS, ALL SITES - WA, CSCSL HWS - WA, CSCSL NFA - WA, DOCKET, ECHO, EPA LUST, EPA UST, ERNS, FRS, HIST AFS 2, HSL - WA, LUST - WA, RCRA_NONGEN, SWRCY - WA, SWTIRE 3 - WA, T 2 - WA, UST - WA, VCP - WA] ***(cont.)***

Envirosite ID: 6588076
EPA ID: N/R

DOCKET ***(cont.)***

SEP Category :	N/R
SEP Description :	N/R
Regional Docket Number :	N/R

Standard Industrial Classification (SIC) Summary

Registry ID :	110020498594
Primary SIC :	N/R
Primary NAICS :	311613 - Rendering and Meat Byproduct Processing
Settlement FRS ICIS Facility :	N/R - N/R
Pollutants (SRS) :	N/R
Admin EA Closed Actual Date :	2012-02-02
Enforcement Action Name :	DARLING INGREDIENTS INC 530531007600033
Enforcement Action Resolution :	N/R
Violation Types :	N/R
Case Law Sections :	CAA OTHER - Violations not covered elsewhere

Violation Penalties and Compliance Summary

Compliance Action Cost :	N/R
EPA Penalty Assessed Amount :	N/R
Cost Recovery Required :	N/R
Cost of SEP :	N/R
Cost of Complying Actions :	N/R

Site Activity Details

Enforcement Action Case Number :	WAPSCA0000530531007600060
Activity ID :	3400684586
Enforcement Action Name :	DARLING INGREDIENTS INC
Last Date in Agency List :	2019-02-25

Map Id: EQ556
Direction: E
Distance: 0.860 mi., 4543 ft.
Elevation: 15 ft.
Relative: Lower

Site Name : PUGET SOUND BY-PRODUCTS | DARLING INGREDIENTS INC | DARLING DELAWARE CO INC
2041 MARC AVE | 2041 MARC AVE PO BOX 1716
TACOMA | Tacoma, WA

Database(s) : [AFS, ALL SITES - WA, CSCSL HWS - WA, CSCSL NFA - WA, DOCKET, ECHO, EPA LUST, EPA UST, ERNS, FRS, HIST AFS 2, HSL - WA, LUST - WA, RCRA_NONGEN, SWRCY - WA, SWTIRE 3 - WA, T 2 - WA, UST - WA, VCP - WA] ***(cont.)***

Envirosite ID: 6588076
EPA ID: N/R

DOCKET ***(cont.)***

Final Ordr Iss/Final Order Enter Date:	2012-06-22
Complaint/Proposed Order Actual Date:	N/R
Final Order Issued Actual Date :	2012-06-22
Final Order Name :	DARLING INGREDIENTS INC 530531007600060

Complaint Summary

Respondent/Defendant Name :	N/R
Named in Complaint :	N/R
Named in Final Order :	N/R
SEP Category :	N/R
SEP Description :	N/R
Regional Docket Number :	N/R

Standard Industrial Classification (SIC) Summary

Registry ID :	110020498594
Primary SIC :	N/R
Primary NAICS :	311613 - Rendering and Meat Byproduct Processing
Settlement FRS ICIS Facility :	3400253722 - DARLING INGREDIENTS INC
Pollutants (SRS) :	N/R
Admin EA Closed Actual Date :	N/R
Enforcement Action Name :	N/R
Enforcement Action Resolution :	N/R
Violation Types :	N/R
Case Law Sections :	CAA OTHER - Violations not covered elsewhere

Violation Penalties and Compliance Summary

Compliance Action Cost :	0
EPA Penalty Assessed Amount :	0

Map Id: EQ556
Direction: E
Distance: 0.860 mi., 4543 ft.
Elevation: 15 ft.
Relative: Lower

Site Name : PUGET SOUND BY-PRODUCTS | DARLING INGREDIENTS INC | DARLING DELAWARE CO INC
2041 MARC AVE | 2041 MARC AVE PO BOX 1716
TACOMA | Tacoma, WA

Database(s) : [AFS, ALL SITES - WA, CSCSL HWS - WA, CSCSL NFA - WA, DOCKET, ECHO, EPA LUST, EPA UST, ERNS, FRS, HIST AFS 2, HSL - WA, LUST - WA, RCRA_NONGEN, SWRCY - WA, SWTIRE 3 - WA, T 2 - WA, UST - WA, VCP - WA] ***(cont.)***

Envirosite ID: 6588076
EPA ID: N/R

DOCKET ***(cont.)***

Cost Recovery Required :	N/R
Cost of SEP :	0
Cost of Complying Actions :	N/R

Site Activity Details

Enforcement Action Case Number :	WAPSCA0000530531007600061
Activity ID :	3400684584
Enforcement Action Name :	DARLING INGREDIENTS INC
Last Date in Agency List :	2019-02-25
Final Ordr Iss/Final Order Enter Date:	2012-06-22
Complaint/Proposed Order Actual Date:	N/R
Final Order Issued Actual Date :	2012-06-22
Final Order Name :	DARLING INGREDIENTS INC 530531007600061

Complaint Summary

Respondent/Defendant Name :	N/R
Named in Complaint :	N/R
Named in Final Order :	N/R
SEP Category :	N/R
SEP Description :	N/R
Regional Docket Number :	N/R

Standard Industrial Classification (SIC) Summary

Registry ID :	110020498594
Primary SIC :	N/R
Primary NAICS :	311613 - Rendering and Meat Byproduct Processing
Settlement FRS ICIS Facility :	3400253722 - DARLING INGREDIENTS INC
Pollutants (SRS) :	N/R
Admin EA Closed Actual Date :	N/R
Enforcement Action Name :	N/R

Map Id: EQ556
Direction: E
Distance: 0.860 mi., 4543 ft.
Elevation: 15 ft.
Relative: Lower

Site Name : PUGET SOUND BY-PRODUCTS | DARLING INGREDIENTS INC | DARLING DELAWARE CO INC
2041 MARC AVE | 2041 MARC AVE PO BOX 1716
TACOMA | Tacoma, WA

Database(s) : [AFS, ALL SITES - WA, CSCSL HWS - WA, CSCSL NFA - WA, DOCKET, ECHO, EPA LUST, EPA UST, ERNS, FRS, HIST AFS 2, HSL - WA, LUST - WA, RCRA_NONGEN, SWRCY - WA, SWTIRE 3 - WA, T 2 - WA, UST - WA, VCP - WA] ***(cont.)***

Envirosite ID: 6588076
EPA ID: N/R

DOCKET ***(cont.)***

Enforcement Action Resolution :	N/R
Violation Types :	N/R
Case Law Sections :	CAA OTHER - Violations not covered elsewhere

Violation Penalties and Compliance Summary

Compliance Action Cost :	0
EPA Penalty Assessed Amount :	0
Cost Recovery Required :	N/R
Cost of SEP :	0
Cost of Complying Actions :	N/R

ECHO

Facility Name :	DARLING INTERNATIONAL
Facility Address :	2041 MARC ST, TACOMA, WA 98421
County :	PIERCE
Last Inspection Date :	2022-08-09
Registry ID :	110020498594
FIPS Code :	53053
EPA Region :	10
Inspection Count :	6
Last Inspection Days :	117
Informal Count :	11
Last Informal Action Date :	2022-07-01
Formal Action Count :	2
Last Formal Action Date :	2019-11-21
Total Penalties :	0
Penalty Count :	N/R
Last Penalty Date :	2012-06-22
Last Penalty Amount :	6000
QTRS IN NC :	0
Programs IN SNC :	0
Current Compliance Status :	No Violation Identified
Three-Year Compliance Status :	_____
Collection Method :	N/R
Reference Point :	N/R
Accuracy Meters :	17430

Map Id: EQ556
Direction: E
Distance: 0.860 mi., 4543 ft.
Elevation: 15 ft.
Relative: Lower

Site Name : PUGET SOUND BY-PRODUCTS | DARLING INGREDIENTS INC | DARLING DELAWARE CO INC
2041 MARC AVE | 2041 MARC AVE PO BOX 1716
TACOMA | Tacoma, WA

Database(s) : [AFS, ALL SITES - WA, CSCSL HWS - WA, CSCSL NFA - WA, DOCKET, ECHO, EPA LUST, EPA UST, ERNS, FRS, HIST AFS 2, HSL - WA, LUST - WA, RCRA_NONGEN, SWRCY - WA, SWTIRE 3 - WA, T 2 - WA, UST - WA, VCP - WA] ***(cont.)***

Envirosite ID: 6588076
EPA ID: N/R

ECHO ***(cont.)***

Derived Tribes :	Puyallup Tribe of the Puyallup Reservation - 0 mile(s), Puyallup Tribe of the Puyallup Reservation - 1.1 mile(s), Muckleshoot Indian Tribe - 9.6 mile(s), Muckleshoot Indian Tribe - 12.5 mile(s), Nisqually Indian Tribe - 18.2 mile(s), Squaxin Island Tribe of the Squaxin Island Reservation - 23.2 mile(s)
Derived HUC :	17110014
Derived WBD :	171100190205
Derived STCTY FIPS :	53053
Derived Zip :	98421
Derived CD113 :	09
Derived CB2010 :	530530602001097
MYRTK Universe :	NNN
NPDES IDs :	N/R
CWA Permit Types :	N/R
CWA Compliance Tracking :	N/R
CWA NAICS :	N/R
CWA SICS :	N/R
CWA Inspection Count :	N/R
CWA Last Inspection Days :	N/R
CWA Informal Count :	N/R
CWA Formal Action Count :	N/R
CWA Last Formal Action Date :	N/R
CWA Penalties :	N/R
CWA Last Penalty Date :	N/R
CWA Last Penalty Amount :	N/R
CWA Quarters IN NC :	N/R
CWA Current Compliance Status :	N/R
CWA Current SNC Flag :	N
CWA 13 Quarters Compliance Status :	N/R
CWA 13 Quarters Effluent Exceedances:	N/R
CWA Three-Year QNCR Codes :	N/R
DFR URL :	Click here for hyperlink provided by the agency.
Facility SIC :	2077
Facility NAICS :	311613 - Rendering and Meat Byproduct Processing
Facility Last Inspection EPA Date :	N/R
Facility Last Inspection State Date :	2022-08-09
Facility Last Formal Act EPA Date :	N/R
Facility Last Formal Act State Date :	2019-11-21
Facility Last Informal Act EPA Date :	N/R
Facility Last Informal Act State Date:	2022-07-01
Facility Federal Agency :	N/R
TRI Reporter :	N/R
Facility Imp Water Flag :	N/R
Current SNC Flag :	N
Indian County Flag :	Y
Federal Flag :	N/R
US Mexico Border Flag :	N/R

Map Id: EQ556
Direction: E
Distance: 0.860 mi., 4543 ft.
Elevation: 15 ft.
Relative: Lower

Site Name : PUGET SOUND BY-PRODUCTS | DARLING INGREDIENTS INC | DARLING DELAWARE CO INC
2041 MARC AVE | 2041 MARC AVE PO BOX 1716
TACOMA | Tacoma, WA

Database(s) : [AFS, ALL SITES - WA, CSCSL HWS - WA, CSCSL NFA - WA, DOCKET, ECHO, EPA LUST, EPA UST, ERNS, FRS, HIST AFS 2, HSL - WA, LUST - WA, RCRA_NONGEN, SWRCY - WA, SWTIRE 3 - WA, T 2 - WA, UST - WA, VCP - WA] ***(cont.)***

Envirosite ID: 6588076
EPA ID: N/R

ECHO ***(cont.)***

Chesapeak Bay Flag :	N/R
AIR Flag :	Y
NPDES Flag :	N
SDWIS Flag :	N
RCRA Flag :	Y
TRI Flag :	N
GHG Flag :	N
Major Flag :	N/R
Active Flag :	Y
NAA Flag :	N
Latitude :	47.250411
Longitude :	-122.40639
Last Date in Agency List :	2023-01-16

EPA LUST

Facility Name :	PUGET SOUND BY-PRODUCTS
Facility Address :	2041 MARC AVE, TACOMA, Washington
County :	Pierce
Facility ID :	WA25455514
LUST ID :	WA8475
Reported Date :	N/R
Status :	Open
Substance :	Petroleum-Other
Closed With Residual Contamination (Tribal Only):	N/R
NFA_Letter (Tribal Only) :	N/R
Tribe (Tribal Only) :	N/R
EPA Region :	10
Estimated Population within 1500ft :	0
Estimated Private Domestic Wells within 1500ft:	0
Within Source Water Protection Area (SPA):	No
SPA Public Water System and Facility ID:	N/R
SPA Water Type :	N/R
SPA Facility Type :	N/R
SPA HUC12 :	N/R
Within Groundwater Wellhead Protection Area (WHPA):	Yes
WHPA Public Water System and Facility ID:	WA5386800_24831
WHPA Water Type :	GW
WHPA Facility Type :	WL
WHPA HUC12 :	171100140502
Within Estimated 100-year Floodplain:	No

Map Id: EQ556
Direction: E
Distance: 0.860 mi., 4543 ft.
Elevation: 15 ft.
Relative: Lower

Site Name : PUGET SOUND BY-PRODUCTS | DARLING INGREDIENTS INC | DARLING DELAWARE CO INC
2041 MARC AVE | 2041 MARC AVE PO BOX 1716
TACOMA | Tacoma, WA

Database(s) : [AFS, ALL SITES - WA, CSCSL HWS - WA, CSCSL NFA - WA, DOCKET, ECHO, EPA LUST, EPA UST, ERNS, FRS, HIST AFS 2, HSL - WA, LUST - WA, RCRA_NONGEN, SWRCY - WA, SWTIRE 3 - WA, T 2 - WA, UST - WA, VCP - WA] ***(cont.)***

Envirosite ID: 6588076
EPA ID: N/R

EPA LUST ***(cont.)***

Latitude :	47.2505499999999
Longitude :	-122.40715
Last Date in Agency List :	2023-01-30

EPA UST

Facility Name :	PUGET SOUND BY-PRODUCTS
Facility Address :	2041 MARC AVE PO BOX 1716, Tacoma, Washington 984011716
County :	Pierce
Facility ID :	WA25455514
Facility Status :	Closed UST(s)
Open USTs :	0
Closed USTs :	2
Temporarily Out of Service USTs :	0
Date of Last Inspection :	N/R
EPA Region :	10
Tribe :	N/R
Facility ID 2 :	N/R
Latitude :	47.25055
Longitude :	-122.40715
Last Date in Agency List :	2023-01-30

Tank Details

Tank ID :	WA25455514_1
Tank Status :	Closed
Installation Date :	1964-12-31
Removal Date :	N/R
Capacity :	N/R
Substances :	N/R
Tank Wall Type :	N/R
Tank ID :	WA25455514_2
Tank Status :	Closed
Installation Date :	1964-12-31
Removal Date :	N/R
Capacity :	N/R
Substances :	A Leaded Gasoline
Tank Wall Type :	N/R

ERNS

Facility Address :	2041 MARC AVE, TACOMA, WA
County :	PIERCE

Map Id: EQ556
Direction: E
Distance: 0.860 mi., 4543 ft.
Elevation: 15 ft.
Relative: Lower

Site Name : PUGET SOUND BY-PRODUCTS | DARLING INGREDIENTS INC | DARLING DELAWARE CO INC
2041 MARC AVE | 2041 MARC AVE PO BOX 1716
TACOMA | Tacoma, WA

Database(s) : [AFS, ALL SITES - WA, CSCSL HWS - WA, CSCSL NFA - WA, DOCKET, ECHO, EPA LUST, EPA UST, ERNS, FRS, HIST AFS 2, HSL - WA, LUST - WA, RCRA_NONGEN, SWRCY - WA, SWTIRE 3 - WA, T 2 - WA, UST - WA, VCP - WA] ***(cont.)***

Envirosite ID: 6588076
EPA ID: N/R

ERNS ***(cont.)***

Incident Information

Incident Date Time :	2018-06-11 11:15:00
Type of Incident :	MOBILE
Incident Cause :	EQUIPMENT FAILURE
Incident DTG :	OCCURRED
Incident Location :	N/R
Sequence Number :	1214978
Potential Flag :	N
Description of Incident :	CALLER IS REPORTING A TRACTOR/BACKHOE EXPERIENCED A HYDRAULIC HOSE LEAK, RESULTING IN A DISCHARGE OF HYDRAULIC OIL.
Last Date in Agency List :	2018-06-27

Incident Response Summary

Date Time Received :	2018-06-11 17:14:46
Date Time Completed :	2018-06-11 17:18:19
Call Type :	Incident
Source :	TELEPHONE
Responsible Company :	PORT OF TACOMA
Responsible Org Type :	PRIVATE ENTERPRISE
Responsible City :	TACOMA
Responsible State :	WA
Responsible Zip :	98421

Incident Details Summary

Remedial Action :	CLEANUP UNDERWAY.
Medium :	PAVEMENT IMPACT
Medium Description :	LAND
Body of Water :	N/R
Weather Conditions :	UNKNOWN
Water Temperature :	N/R
Water Supply Contaminated :	U
Waterway Closed :	N
Waterway Description :	N/R

Additional Incident Details Summary

Actual Amount :	N/R
Actual Amount Units :	N/R
Capacity of Tank :	N/R
Capacity of Tank Units :	N/R
Continuous Release Begin Date :	N/R

Map Id: EQ556
Direction: E
Distance: 0.860 mi., 4543 ft.
Elevation: 15 ft.
Relative: Lower

Site Name : PUGET SOUND BY-PRODUCTS | DARLING INGREDIENTS INC | DARLING DELAWARE CO INC
2041 MARC AVE | 2041 MARC AVE PO BOX 1716
TACOMA | Tacoma, WA

Database(s) : [AFS, ALL SITES - WA, CSCSL HWS - WA, CSCSL NFA - WA, DOCKET, ECHO, EPA LUST, EPA UST, ERNS, FRS, HIST AFS 2, HSL - WA, LUST - WA, RCRA_NONGEN, SWRCY - WA, SWTIRE 3 - WA, T 2 - WA, UST - WA, VCP - WA] ***(cont.)***

Envirosite ID: 6588076
EPA ID: N/R

ERNS ***(cont.)***

Continuous Release End Date :	N/R
Continuous Release Change Date :	N/R
Continuous Release Permit :	N/R
Continuous Release Type :	N/R
Description of Tank :	N/R
Device Operational :	U
DOT Crossing Number :	N/R
DOT Regulated :	U
NPDES :	N/R
NPDES Compliance :	U
Pipeline Aboveground :	ABOVE
Pipeline Covered :	U
Pipeline Type :	N/R
Tank ID :	N/R
Tank Regulated :	U
Tank Regulated by :	N/R

Materials Involved Summary

Name of Material :	HYDRAULIC OIL
CAS Number :	000000-00-0
Amount of Material :	0
Unit of Measure :	UNKNOWN AMOUNT
UN Number :	N/R
CHRIS Code :	OHY
Reached Water :	NO
Amount in Water :	N/R
Unit of Measure (Reach Water) :	N/R

Mobile Details

Vehicle Own Fuel Capacity :	N/R
Cargo Capacity :	N/R
Amount of Cargo on Board :	N/R
Hazmat Carrier :	U
Carrier Licensed :	U
Noncompliance with Hazmat :	U
Mobile Type :	CONSTRUCTION VEHICLE
Cargo Capacity Units :	N/R
Amount of Cargo on Board Units :	N/R
Vehicle Year :	N/R
Vehicle Make :	N/R
Vehicle Model :	N/R
Vehicle Number :	BACKHOE-UNKNOWN #
Trailer Number :	N/R

Map Id: EQ556
Direction: E
Distance: 0.860 mi., 4543 ft.
Elevation: 15 ft.
Relative: Lower

Site Name : PUGET SOUND BY-PRODUCTS | DARLING INGREDIENTS INC | DARLING DELAWARE CO INC
2041 MARC AVE | 2041 MARC AVE PO BOX 1716
TACOMA | Tacoma, WA

Database(s) : [AFS, ALL SITES - WA, CSCSL HWS - WA, CSCSL NFA - WA, DOCKET, ECHO, EPA LUST, EPA UST, ERNS, FRS, HIST AFS 2, HSL - WA, LUST - WA, RCRA_NONGEN, SWRCY - WA, SWTIRE 3 - WA, T 2 - WA, UST - WA, VCP - WA] ***(cont.)***

Envirosite ID: 6588076
EPA ID: N/R

FRS

Facility Name :	DARLING INTERNATIONAL
Facility Address :	2041 MARC ST, TACOMA, WA 98421
County :	PIERCE

Site Details

Registry ID :	110020498594
FRS Facility URL :	Click here for hyperlink provided by the agency.
Last Date in Agency List :	2023-02-13

Source Description

Source Description :

AIR contains compliance and permit data for stationary sources of air pollution regulated by the EPA, State, and Local air pollution agencies.
AFS contains compliance and permit data for stationary sources of air pollution regulated by the EPA, State, and Local air pollution agencies.
OSHA-OIS

Source Description :

RCRAInfo is EPA's comprehensive information system that supports the Resource Conservation and Recovery Act (RCRA) of 1976 and the Hazardous and Solid Waste Amendments (HSWA) of 1984 through the tracking of events and activities related to facilities that generate, transport, and treat, store, or dispose of hazardous waste. RCRAInfo allows RCRA program staff to track the notification, permit, compliance, and corrective action activities required under RCRA. RCRAInfo also supports generation of the National Hazardous Waste Biennial Report. All generators and treatment, storage, and disposal facilities who handle hazardous waste are required to report to the EPA Administrator at least once every two years to support creation of the Biennial Report.
TRIS is a publicly available EPA database reported annually by certain covered industry groups, as well as federal facilities. It contains information about more than 650 toxic chemicals that are being used, manufactured, treated, transported, or released into the environment, and includes information about waste management and pollution prevention activities.
The WA-FSIS provides a means to query and display data maintained by the Washington Department of Ecology. This system contains key information for each facility/site that is currently, or has been, of interest to the Air Quality, Dam Safety, Hazardous Waste, Toxics Cleanup, and Water Quality Programs.

FRS Environmental Interest

Source and System ID :

AIRS/AFS - 5305310076
ICIS - WAPSC0005305310076
OSHA-OIS - 341828762

Map Id: EQ556
Direction: E
Distance: 0.860 mi., 4543 ft.
Elevation: 15 ft.
Relative: Lower

Site Name : PUGET SOUND BY-PRODUCTS | DARLING INGREDIENTS INC | DARLING DELAWARE CO INC
2041 MARC AVE | 2041 MARC AVE PO BOX 1716
TACOMA | Tacoma, WA

Database(s) : [AFS, ALL SITES - WA, CSCSL HWS - WA, CSCSL NFA - WA, DOCKET, ECHO, EPA LUST, EPA UST, ERNS, FRS, HIST AFS 2, HSL - WA, LUST - WA, RCRA_NONGEN, SWRCY - WA, SWTIRE 3 - WA, T 2 - WA, UST - WA, VCP - WA] ***(cont.)***

Envirosite ID: 6588076
EPA ID: N/R

FRS ***(cont.)***

OSHA-OIS - 342410784
OSHA-OIS - 342897568
RCRAINFO - WAH000048703
TRIS - 98421DRLNG2041M
WA-FSIS - 25455514

Facility Name : WA317942195 - DARLING INGREDIENTS INC
Facility Address : 2041 MARC AVE, TACOMA, WA 98421
County : N/R

Site Details
Registry ID : 110070293229
FRS Facility URL : Click here for hyperlink provided by the agency.
Last Date in Agency List : 2019-04-11

Source Description
Source Description : OSHA-OIS

FRS Environmental Interest
Source and System ID : OSHA-OIS - 341828762

Facility Name : WA317945332 - DARLING INGREDIENTS INC
Facility Address : 2041 MARC AVE, TACOMA, WA 98421
County : N/R

Site Details
Registry ID : 110070347821
FRS Facility URL : Click here for hyperlink provided by the agency.
Last Date in Agency List : 2019-04-11

Source Description
Source Description : OSHA-OIS

Map Id: EQ556
Direction: E
Distance: 0.860 mi., 4543 ft.
Elevation: 15 ft.
Relative: Lower

Site Name : PUGET SOUND BY-PRODUCTS | DARLING INGREDIENTS INC | DARLING DELAWARE CO INC
2041 MARC AVE | 2041 MARC AVE PO BOX 1716
TACOMA | Tacoma, WA

Database(s) : [AFS, ALL SITES - WA, CSCSL HWS - WA, CSCSL NFA - WA, DOCKET, ECHO, EPA LUST, EPA UST, ERNS, FRS, HIST AFS 2, HSL - WA, LUST - WA, RCRA_NONGEN, SWRCY - WA, SWTIRE 3 - WA, T 2 - WA, UST - WA, VCP - WA] ***(cont.)***

Envirosite ID: 6588076
EPA ID: N/R

FRS ***(cont.)***

FRS Environmental Interest
Source and System ID : OSHA-OIS - 342410784

Facility Name : WA317947984 - DARLING INGREDIENTS INC
Facility Address : 2041 MARC AVE, TACOMA, WA 98421
County : N/R

Site Details
Registry ID : 110070312987
FRS Facility URL : Click here for hyperlink provided by the agency.
Last Date in Agency List : 2019-04-11

Source Description
Source Description : OSHA-OIS

FRS Environmental Interest
Source and System ID : OSHA-OIS - 342897568

HIST AFS 2

Facility Name : DARLING INGREDIENTS INC
Facility Address : 2041 MARC ST, TACOMA, WA 98421
County : PIERCE

Site Details
PEPA : 110020498594
Region : 10
STTE : 53
County Code : 053
PCDS : 10076
DB Number : N/R
AQCR : 229
SIC Code : 2077
NIC Code : 311613
DCS : 3
DCL : B
Government : 0
CMSC : N/R
HP1F : N/R

Map Id: EQ556
Direction: E
Distance: 0.860 mi., 4543 ft.
Elevation: 15 ft.
Relative: Lower

Site Name : PUGET SOUND BY-PRODUCTS | DARLING INGREDIENTS INC | DARLING DELAWARE CO INC
2041 MARC AVE | 2041 MARC AVE PO BOX 1716
TACOMA | Tacoma, WA

Database(s) : [AFS, ALL SITES - WA, CSCSL HWS - WA, CSCSL NFA - WA, DOCKET, ECHO, EPA LUST, EPA UST, ERNS, FRS, HIST AFS 2, HSL - WA, LUST - WA, RCRA_NONGEN, SWRCY - WA, SWTIRE 3 - WA, T 2 - WA, UST - WA, VCP - WA] ***(cont.)***

Envirosite ID: 6588076
EPA ID: N/R

HIST AFS 2 ***(cont.)***

Last Date in Agency List : 2015-01-14

Air Pollutant Data

Region :	10
STTE :	53
County Code :	053
PCDS :	10076
APC :	9
PLAP :	PM10
DCAP :	3
DCLP :	B
DATT :	A

Region :	10
STTE :	53
County Code :	053
PCDS :	10076
APC :	9
PLAP :	SO2
DCAP :	3
DCLP :	B
DATT :	A

Historical Quarterly Status 12

Details for this site have been truncated due to the large number of available details for this site within this dataset. For the complete details for this site, contact your Envirosite account representative for a complimentary site report containing all of the details available.

Region :	10
STTE :	53
County Code :	053
PCDS :	10076
SCH :	3
HDT :	1304
APH :	9

Region :	10
STTE :	53
County Code :	053
PCDS :	10076
SCH :	3

Map Id: EQ556
Direction: E
Distance: 0.860 mi., 4543 ft.
Elevation: 15 ft.
Relative: Lower

Site Name : PUGET SOUND BY-PRODUCTS | DARLING INGREDIENTS INC | DARLING DELAWARE CO INC
2041 MARC AVE | 2041 MARC AVE PO BOX 1716
TACOMA | Tacoma, WA

Database(s) : [AFS, ALL SITES - WA, CSCSL HWS - WA, CSCSL NFA - WA, DOCKET, ECHO, EPA LUST, EPA UST, ERNS, FRS, HIST AFS 2, HSL - WA, LUST - WA, RCRA_NONGEN, SWRCY - WA, SWTIRE 3 - WA, T 2 - WA, UST - WA, VCP - WA] ***(cont.)***

Envirosite ID: 6588076
EPA ID: N/R

HIST AFS 2 ***(cont.)***

HDT :	1202
APH :	9
Region :	10
STTE :	53
County Code :	053
PCDS :	10076
SCH :	3
HDT :	1303
APH :	9
Region :	10
STTE :	53
County Code :	053
PCDS :	10076
SCH :	3
HDT :	1401
APH :	9
Region :	10
STTE :	53
County Code :	053
PCDS :	10076
SCH :	3
HDT :	1203
APH :	9
Region :	10
STTE :	53
County Code :	053
PCDS :	10076
SCH :	3
HDT :	1302
APH :	9
Region :	10
STTE :	53
County Code :	053
PCDS :	10076
SCH :	3
HDT :	1104
APH :	9

Map Id: EQ556
Direction: E
Distance: 0.860 mi., 4543 ft.
Elevation: 15 ft.
Relative: Lower

Site Name : PUGET SOUND BY-PRODUCTS | DARLING INGREDIENTS INC | DARLING DELAWARE CO INC
2041 MARC AVE | 2041 MARC AVE PO BOX 1716
TACOMA | Tacoma, WA

Database(s) : [AFS, ALL SITES - WA, CSCSL HWS - WA, CSCSL NFA - WA, DOCKET, ECHO, EPA LUST, EPA UST, ERNS, FRS, HIST AFS 2, HSL - WA, LUST - WA, RCRA_NONGEN, SWRCY - WA, SWTIRE 3 - WA, T 2 - WA, UST - WA, VCP - WA] ***(cont.)***

Envirosite ID: 6588076
EPA ID: N/R

HIST AFS 2 ***(cont.)***

Region :	10
STTE :	53
County Code :	053
PCDS :	10076
SCH :	3
HDT :	1204
APH :	9

Region :	10
STTE :	53
County Code :	053
PCDS :	10076
SCH :	3
HDT :	1301
APH :	9

Region :	10
STTE :	53
County Code :	053
PCDS :	10076
SCH :	3
HDT :	1403
APH :	9

Non a Sources - Actions

Region :	10
STTE :	53
County Code :	053
PCDS :	10076
PEPA :	110020498594
APC :	9
ANT :	PS
DTA :	070829
PAM :	N/R

Region :	10
STTE :	53
County Code :	053
PCDS :	10076
PEPA :	110020498594
APC :	9
ANT :	8C
DTA :	120622

Map Id: EQ556
Direction: E
Distance: 0.860 mi., 4543 ft.
Elevation: 15 ft.
Relative: Lower

Site Name : PUGET SOUND BY-PRODUCTS | DARLING INGREDIENTS INC | DARLING DELAWARE CO INC
2041 MARC AVE | 2041 MARC AVE PO BOX 1716
TACOMA | Tacoma, WA

Database(s) : [AFS, ALL SITES - WA, CSCSL HWS - WA, CSCSL NFA - WA, DOCKET, ECHO, EPA LUST, EPA UST, ERNS, FRS, HIST AFS 2, HSL - WA, LUST - WA, RCRA_NONGEN, SWRCY - WA, SWTIRE 3 - WA, T 2 - WA, UST - WA, VCP - WA] ***(cont.)***

Envirosite ID: 6588076
EPA ID: N/R

HIST AFS 2 ***(cont.)***

PAM :	000006000
Region :	10
STTE :	53
County Code :	053
PCDS :	10076
PEPA :	110020498594
APC :	9
ANT :	TR
DTA :	060725
PAM :	N/R
Region :	10
STTE :	53
County Code :	053
PCDS :	10076
PEPA :	110020498594
APC :	9
ANT :	7C
DTA :	110930
PAM :	N/R
Region :	10
STTE :	53
County Code :	053
PCDS :	10076
PEPA :	110020498594
APC :	9
ANT :	PS
DTA :	090810
PAM :	N/R
Region :	10
STTE :	53
County Code :	053
PCDS :	10076
PEPA :	110020498594
APC :	9
ANT :	PS
DTA :	100804
PAM :	N/R

Map Id: EQ556
Direction: E
Distance: 0.860 mi., 4543 ft.
Elevation: 15 ft.
Relative: Lower

Site Name : PUGET SOUND BY-PRODUCTS | DARLING INGREDIENTS INC | DARLING DELAWARE CO INC
2041 MARC AVE | 2041 MARC AVE PO BOX 1716
TACOMA | Tacoma, WA

Database(s) : [AFS, ALL SITES - WA, CSCSL HWS - WA, CSCSL NFA - WA, DOCKET, ECHO, EPA LUST, EPA UST, ERNS, FRS, HIST AFS 2, HSL - WA, LUST - WA, RCRA_NONGEN, SWRCY - WA, SWTIRE 3 - WA, T 2 - WA, UST - WA, VCP - WA] ***(cont.)***

Envirosite ID: 6588076
EPA ID: N/R

HIST AFS 2 ***(cont.)***

Region :	10
STTE :	53
County Code :	053
PCDS :	10076
PEPA :	110020498594
APC :	9
ANT :	PX
DTA :	090409
PAM :	N/R

Region :	10
STTE :	53
County Code :	053
PCDS :	10076
PEPA :	110020498594
APC :	9
ANT :	TR
DTA :	120105
PAM :	N/R

Region :	10
STTE :	53
County Code :	053
PCDS :	10076
PEPA :	110020498594
APC :	9
ANT :	7C
DTA :	120223
PAM :	N/R

Region :	10
STTE :	53
County Code :	053
PCDS :	10076
PEPA :	110020498594
APC :	9
ANT :	7C
DTA :	050829
PAM :	N/R

HSL - WA

Facility Name :	Puget Sound By-Products
Facility Address :	2041 MARC AVE, TACOMA, 98401
County :	Pierce

Map Id: EQ556
Direction: E
Distance: 0.860 mi., 4543 ft.
Elevation: 15 ft.
Relative: Lower

Site Name : PUGET SOUND BY-PRODUCTS | DARLING INGREDIENTS INC | DARLING DELAWARE CO INC
2041 MARC AVE | 2041 MARC AVE PO BOX 1716
TACOMA | Tacoma, WA

Database(s) : [AFS, ALL SITES - WA, CSCSL HWS - WA, CSCSL NFA - WA, DOCKET, ECHO, EPA LUST, EPA UST, ERNS, FRS, HIST AFS 2, HSL - WA, LUST - WA, RCRA_NONGEN, SWRCY - WA, SWTIRE 3 - WA, T 2 - WA, UST - WA, VCP - WA] ***(cont.)***

Envirosite ID: 6588076
EPA ID: N/R

HSL - WA ***(cont.)***

Site Details

Facility Site ID :	25455514
Cleanup Site ID :	8475
Status :	Cleanup Started
Site Rank :	N/R
Alternative Site Name :	DARLING DELAWARE CO INC,PUGET SOUND BY PRODUCTS
Region :	Southwest
Resposbile Unit :	Headquarters
Institutional Control :	N/R
Current VCP :	Yes
Past VCP :	Yes
Latitude :	47.2505259667431
Longitude :	-122.406377524342
Agency Hyperlink :	Click here for hyperlink provided by the agency.
Last Date in Agency List :	2023-02-28

Contaminants

Contaminant Name :	Polychlorinated biPhenyls (PCB)
Ground water :	N/R
Surface water :	N/R
Soil :	Below Cleanup Levels
Sediment :	N/R
Air :	N/R
Bedrock :	N/R

Contaminant Name :	Petroleum-Other
Ground water :	Confirmed Above Cleanup Levels
Surface water :	N/R
Soil :	Confirmed Above Cleanup Levels
Sediment :	N/R
Air :	N/R
Bedrock :	N/R

Facility Name :	PUGET SOUND BY-PRODUCTS
Facility Address :	2041 Marc Ave, Tacoma, 98401-1716
County :	Pierce

Site Details

Facility Site ID :	25455514
Cleanup Site ID :	8475
Status :	Cleanup Started
Site Rank :	N/R

Map Id: EQ556
Direction: E
Distance: 0.860 mi., 4543 ft.
Elevation: 15 ft.
Relative: Lower

Site Name : PUGET SOUND BY-PRODUCTS | DARLING INGREDIENTS INC | DARLING DELAWARE CO INC
2041 MARC AVE | 2041 MARC AVE PO BOX 1716
TACOMA | Tacoma, WA

Database(s) : [AFS, ALL SITES - WA, CSCSL HWS - WA, CSCSL NFA - WA, DOCKET, ECHO, EPA LUST, EPA UST, ERNS, FRS, HIST AFS 2, HSL - WA, LUST - WA, RCRA_NONGEN, SWRCY - WA, SWTIRE 3 - WA, T 2 - WA, UST - WA, VCP - WA] ***(cont.)***

Envirosite ID: 6588076
EPA ID: N/R

HSL - WA ***(cont.)***

Alternative Site Name :	N/R
Region :	N/R
Resposbile Unit :	N/R
Institutional Control :	N/R
Current VCP :	N/R
Past VCP :	N/R
Latitude :	N/R
Longitude :	N/R
Agency Hyperlink :	Click here for hyperlink provided by the agency.
Last Date in Agency List :	2022-02-11

LUST - WA

Facility Name :	PUGET SOUND BY-PRODUCTS
Facility Address :	2041 MARC AVE, TACOMA, 98401
County :	Pierce

Site Details

LUST Status Date :	2021-09-03
LUST Status Type :	LUST - NFA
Facility Site ID :	25455514
Cleanup Site ID :	8475
LUST ID :	105
UST ID :	545
Alternate Site Names :	DARLING DELAWARE CO INC,PUGET SOUND BY PRODUCTS
Release Date :	1989-10-18
Process Type :	N/R
Responsible Unit :	Southwest
Region :	Southwest
Latitude :	47.250526
Longitude :	-122.406378
Last Date in Agency List :	2023-03-20

Contaminants

Contaminant Name :	Petroleum-Other
Ground Water :	Remediated-Below
Surface Water :	N/R
Soil :	Remediated-Below
Sediment :	N/R
Air :	N/R
Bedrock :	N/R

Map Id: EQ556
Direction: E
Distance: 0.860 mi., 4543 ft.
Elevation: 15 ft.
Relative: Lower

Site Name : PUGET SOUND BY-PRODUCTS | DARLING INGREDIENTS INC | DARLING DELAWARE CO INC
2041 MARC AVE | 2041 MARC AVE PO BOX 1716
TACOMA | Tacoma, WA

Database(s) : [AFS, ALL SITES - WA, CSCSL HWS - WA, CSCSL NFA - WA, DOCKET, ECHO, EPA LUST, EPA UST, ERNS, FRS, HIST AFS 2, HSL - WA, LUST - WA, RCRA_NONGEN, SWRCY - WA, SWTIRE 3 - WA, T 2 - WA, UST - WA, VCP - WA] ***(cont.)***

Envirosite ID: 6588076
EPA ID: N/R

LUST - WA ***(cont.)***

Contaminant Name :	Polychlorinated biPhenyls (PCB)
Ground Water :	N/R
Surface Water :	N/R
Soil :	Below Cleanup Levels
Sediment :	N/R
Air :	N/R
Bedrock :	N/R

RCRA_NONGEN

Facility Name :	DARLING INGREDIENTS INC
Facility Address :	2041 MARC AVE, TACOMA, WA 98401
County :	PIERCE
Date Form Received by Agency :	2015-07-07
EPA ID :	WAH000048703
Mailing Address :	2041 MARC AVE, TACOMA, WA 98421
Contact :	BRADLEY FLEEMAN
Contact Address :	2041 MARC AVE, TACOMA, WA 98421
Contact Country :	US
Contact Telephone :	253-572-3922
Contact Email :	BLEEMAN@DARPRO.COM
EPA Region :	10
Land Type :	Private
Source Type :	Implementer
Classification :	Not a generator, verified
Description :	Not a generator, verified
Last Date in Agency List :	2023-01-23

Owner/Operator Summary

Owner/Operator Name :	DARLING INGREDIENTS INC
Owner/Operator Address :	2041 MARC AVE, TACOMA, WA 98421
Owner/Operator Country :	US
Owner/Operator Telephone :	253-572-3922
Owner/Operator Email :	N/R
Owner/Operator Fax :	N/R
Legal Status :	Private
Owner/Operator Type :	Operator
Owner/Operator Start Date :	N/R
Owner/Operator End Date :	N/R
Owner/Operator Name :	DARLING INGREDIENTS INC
Owner/Operator Address :	2041 MARC AVE, TACOMA, WA 98421
Owner/Operator Country :	US

Map Id: EQ556
Direction: E
Distance: 0.860 mi., 4543 ft.
Elevation: 15 ft.
Relative: Lower

Site Name : PUGET SOUND BY-PRODUCTS | DARLING INGREDIENTS INC | DARLING DELAWARE CO INC
2041 MARC AVE | 2041 MARC AVE PO BOX 1716
TACOMA | Tacoma, WA

Database(s) : [AFS, ALL SITES - WA, CSCSL HWS - WA, CSCSL NFA - WA, DOCKET, ECHO, EPA LUST, EPA UST, ERNS, FRS, HIST AFS 2, HSL - WA, LUST - WA, RCRA_NONGEN, SWRCY - WA, SWTIRE 3 - WA, T 2 - WA, UST - WA, VCP - WA] ***(cont.)***

Envirosite ID: 6588076
EPA ID: N/R

RCRA_NONGEN ***(cont.)***

Owner/Operator Telephone :	253-572-3922
Owner/Operator Email :	N/R
Owner/Operator Fax :	N/R
Legal Status :	Private
Owner/Operator Type :	Owner
Owner/Operator Start Date :	1970-01-01
Owner/Operator End Date :	N/R

Owner/Operator Name :	PORT OF TACOMA
Owner/Operator Address :	PO BOX 1837, TACOMA, WA 98401
Owner/Operator Country :	US
Owner/Operator Telephone :	253-383-5841
Owner/Operator Email :	N/R
Owner/Operator Fax :	N/R
Legal Status :	Private
Owner/Operator Type :	Owner
Owner/Operator Start Date :	N/R
Owner/Operator End Date :	N/R

Handler Activities Summary

U.S. Importer of Hazardous Waste :	N
Mixed Waste (Haz. and Radioactive) :	N
Recycler of Hazardous Waste :	N
Transporter of Hazardous Waste :	N
Treater, Storer or Disposer of HW :	N
Underground Injection Activity :	N
On-site Burner Exemption :	N
Furnace Exemption :	N
Used Oil Fuel Burner :	N
Used Oil Processor :	N
Used Oil Refiner :	N
Used Oil Fuel Marketer to Burner :	N
Used Oil Specification Marketer :	N
Used Oil Transfer Facility :	N
Used Oil Transporter :	N

Historical Generators

Date Form Received by Agency :	2015-07-06
Facility Name :	DARLING INGREDIENTS INC
Classification :	Not a generator, verified

Map Id: EQ556
Direction: E
Distance: 0.860 mi., 4543 ft.
Elevation: 15 ft.
Relative: Lower

Site Name : PUGET SOUND BY-PRODUCTS | DARLING INGREDIENTS INC | DARLING DELAWARE CO INC
2041 MARC AVE | 2041 MARC AVE PO BOX 1716
TACOMA | Tacoma, WA

Database(s) : [AFS, ALL SITES - WA, CSCSL HWS - WA, CSCSL NFA - WA, DOCKET, ECHO, EPA LUST, EPA UST, ERNS, FRS, HIST AFS 2, HSL - WA, LUST - WA, RCRA_NONGEN, SWRCY - WA, SWTIRE 3 - WA, T 2 - WA, UST - WA, VCP - WA] ***(cont.)***

Envirosite ID: 6588076
EPA ID: N/R

RCRA_NONGEN ***(cont.)***

Date Form Received by Agency : 2015-07-06
Facility Name : DARLING INGREDIENTS INC
Classification : Large Quantity Generator

Date Form Received by Agency : 2015-02-27
Facility Name : DARLING INGREDIENTS INC
Classification : Small Quantity Generator

Notices of Violations Summary

Date of Violation : 2015-04-29
Date Achieved Compliance : 2015-06-22
Regulation Violated : Y
Area of Violation : State Statute or Regulation
Enforcement Action : WRITTEN INFORMAL
Enforcement Action Date : 2015-06-10
Enf. Disposition Status : N/R
Enf. Disp. Status Date : N/R
Violation Lead Agency : State
Enforcement Lead Agency : State
Proposed Penalty Amount : N/R
Final Penalty Amount : N/R
Paid Penalty Amount : N/R

Date of Violation : 2015-04-29
Date Achieved Compliance : 2015-05-01
Regulation Violated : Y
Area of Violation : TSD IS-Container Use and Management
Enforcement Action : WRITTEN INFORMAL
Enforcement Action Date : 2015-06-10
Enf. Disposition Status : N/R
Enf. Disp. Status Date : N/R
Violation Lead Agency : State
Enforcement Lead Agency : State
Proposed Penalty Amount : N/R
Final Penalty Amount : N/R
Paid Penalty Amount : N/R

Date of Violation : 2015-04-29
Date Achieved Compliance : 2015-05-01
Regulation Violated : Y
Area of Violation : Generators - Pre-transport
Enforcement Action : WRITTEN INFORMAL
Enforcement Action Date : 2015-06-10

Map Id: EQ556
Direction: E
Distance: 0.860 mi., 4543 ft.
Elevation: 15 ft.
Relative: Lower

Site Name : PUGET SOUND BY-PRODUCTS | DARLING INGREDIENTS INC | DARLING DELAWARE CO INC
2041 MARC AVE | 2041 MARC AVE PO BOX 1716
TACOMA | Tacoma, WA

Database(s) : [AFS, ALL SITES - WA, CSCSL HWS - WA, CSCSL NFA - WA, DOCKET, ECHO, EPA LUST, EPA UST, ERNS, FRS, HIST AFS 2, HSL - WA, LUST - WA, RCRA_NONGEN, SWRCY - WA, SWTIRE 3 - WA, T 2 - WA, UST - WA, VCP - WA] ***(cont.)***

Envirosite ID: 6588076
EPA ID: N/R

RCRA_NONGEN ***(cont.)***

Enf. Disposition Status :	N/R
Enf. Disp. Status Date :	N/R
Violation Lead Agency :	State
Enforcement Lead Agency :	State
Proposed Penalty Amount :	N/R
Final Penalty Amount :	N/R
Paid Penalty Amount :	N/R

Date of Violation :	2015-04-29
Date Achieved Compliance :	2015-04-29
Regulation Violated :	Y
Area of Violation :	Used Oil - Generators
Enforcement Action :	WRITTEN INFORMAL
Enforcement Action Date :	2015-06-10
Enf. Disposition Status :	N/R
Enf. Disp. Status Date :	N/R
Violation Lead Agency :	State
Enforcement Lead Agency :	State
Proposed Penalty Amount :	N/R
Final Penalty Amount :	N/R
Paid Penalty Amount :	N/R

Date of Violation :	2015-04-29
Date Achieved Compliance :	2015-04-29
Regulation Violated :	Y
Area of Violation :	Universal Waste - Small Quantity Handlers
Enforcement Action :	WRITTEN INFORMAL
Enforcement Action Date :	2015-06-10
Enf. Disposition Status :	N/R
Enf. Disp. Status Date :	N/R
Violation Lead Agency :	State
Enforcement Lead Agency :	State
Proposed Penalty Amount :	N/R
Final Penalty Amount :	N/R
Paid Penalty Amount :	N/R

Evaluation Action Summary

Evaluation Date :	2015-04-29
Evaluation :	COMPLIANCE EVALUATION INSPECTION ON-SITE
Area of Violation :	TSD IS-Container Use and Management
Date Achieved Compliance :	2015-05-01
Evaluation Lead Agency :	State

Map Id: EQ556
Direction: E
Distance: 0.860 mi., 4543 ft.
Elevation: 15 ft.
Relative: Lower

Site Name : PUGET SOUND BY-PRODUCTS | DARLING INGREDIENTS INC | DARLING DELAWARE CO INC
2041 MARC AVE | 2041 MARC AVE PO BOX 1716
TACOMA | Tacoma, WA

Database(s) : [AFS, ALL SITES - WA, CSCSL HWS - WA, CSCSL NFA - WA, DOCKET, ECHO, EPA LUST, EPA UST, ERNS, FRS, HIST AFS 2, HSL - WA, LUST - WA, RCRA_NONGEN, SWRCY - WA, SWTIRE 3 - WA, T 2 - WA, UST - WA, VCP - WA] ***(cont.)***

Envirosite ID: 6588076
EPA ID: N/R

RCRA_NONGEN ***(cont.)***

Evaluation Date :	2015-04-29
Evaluation :	COMPLIANCE EVALUATION INSPECTION ON-SITE
Area of Violation :	State Statute or Regulation
Date Achieved Compliance :	2015-06-22
Evaluation Lead Agency :	State

Evaluation Date :	2015-04-29
Evaluation :	COMPLIANCE EVALUATION INSPECTION ON-SITE
Area of Violation :	Generators - Pre-transport
Date Achieved Compliance :	2015-05-01
Evaluation Lead Agency :	State

Evaluation Date :	2015-04-29
Evaluation :	COMPLIANCE EVALUATION INSPECTION ON-SITE
Area of Violation :	Used Oil - Generators
Date Achieved Compliance :	2015-04-29
Evaluation Lead Agency :	State

Evaluation Date :	2015-04-29
Evaluation :	COMPLIANCE EVALUATION INSPECTION ON-SITE
Area of Violation :	Universal Waste - Small Quantity Handlers
Date Achieved Compliance :	2015-04-29
Evaluation Lead Agency :	State

SWRCY - WA

Facility Name :	Darling Ingredients Inc.
Facility Address :	2041 Marc Ave, Tacoma, WA 98401
County :	Pierce

Site Details

Facility ID :	1250
Facility Type :	Recycling (non-regulated)
Regulation :	N/R
Permit Status :	Recycle Survey
Operational Status :	Operating
Year Closed :	N/R
Ownership :	PR
Phone :	N/R
Public :	No
Region :	Southwest Regional Office
Contact Name :	Karen Treichel
Contact Title :	N/R

Map Id: EQ556
Direction: E
Distance: 0.860 mi., 4543 ft.
Elevation: 15 ft.
Relative: Lower

Site Name : PUGET SOUND BY-PRODUCTS | DARLING INGREDIENTS INC | DARLING DELAWARE CO INC
2041 MARC AVE | 2041 MARC AVE PO BOX 1716
TACOMA | Tacoma, WA

Database(s) : [AFS, ALL SITES - WA, CSCSL HWS - WA, CSCSL NFA - WA, DOCKET, ECHO, EPA LUST, EPA UST, ERNS, FRS, HIST AFS 2, HSL - WA, LUST - WA, RCRA_NONGEN, SWRCY - WA, SWTIRE 3 - WA, T 2 - WA, UST - WA, VCP - WA] ***(cont.)***

Envirosite ID: 6588076
EPA ID: N/R

SWRCY - WA ***(cont.)***

Contact Organization :	Darling Delaware
Contact Address 1 :	Po Box 1716, Tacoma, WA 98401
Contact Address 2 :	N/R
Contact Email :	KTreichel@darlingii.com
Contact Primary Phone :	(253) 627-7611
Contact Extension :	N/R
Contact Fax :	N/R
Recycle Survey ID :	6678
Latitude :	N/R
Longitude :	N/R
Last Date in Agency List :	2023-03-29

Facility Name :	Darling International Inc.
Facility Address :	2041 Marc Ave, Tacoma, WA 98401
County :	Pierce

Site Details

Facility ID :	1250
Facility Type :	Recycling (non-regulated)
Regulation :	N/R
Permit Status :	N/R
Operational Status :	Operating
Year Closed :	N/R
Ownership :	PR
Phone :	N/R
Public :	No
Region :	Southwest Regional Office
Contact Name :	Martha Pendleton
Contact Title :	Collections Manager
Contact Organization :	N/R
Contact Address 1 :	Po Box 1716, Tacoma, WA 98401
Contact Address 2 :	N/R
Contact Email :	caguirre@darlingii.com
Contact Primary Phone :	(253) 572-3922
Contact Extension :	N/R
Contact Fax :	N/R
Recycle Survey ID :	N/R
Latitude :	N/R
Longitude :	N/R
Last Date in Agency List :	2021-04-21

SWTIRE 3 - WA

Facility Name :	Darling Ingredients Inc.
Facility Address :	2041 Marc Ave, Tacoma, WA 98401

Map Id: EQ556
Direction: E
Distance: 0.860 mi., 4543 ft.
Elevation: 15 ft.
Relative: Lower

Site Name : PUGET SOUND BY-PRODUCTS | DARLING INGREDIENTS INC | DARLING DELAWARE CO INC
2041 MARC AVE | 2041 MARC AVE PO BOX 1716
TACOMA | Tacoma, WA

Database(s) : [AFS, ALL SITES - WA, CSCSL HWS - WA, CSCSL NFA - WA, DOCKET, ECHO, EPA LUST, EPA UST, ERNS, FRS, HIST AFS 2, HSL - WA, LUST - WA, RCRA_NONGEN, SWRCY - WA, SWTIRE 3 - WA, T 2 - WA, UST - WA, VCP - WA] ***(cont.)***

Envirosite ID: 6588076
EPA ID: N/R

SWTIRE 3 - WA ***(cont.)***

County :	Pierce
Permit Number :	N/R
Year Opened :	1900
Year Closed :	N/R
Facility Type :	Recycling (non-regulated)
Operational Status :	Operating
Permit Status :	Recycle Survey
Regulation :	N/R
Annual Report Required :	No
Recycle Survey Required :	Yes
Open To Public :	No
Contact Name :	Karen Treichel
Contact Title :	N/R
Contact Organization :	Darling Delaware
Contact Address :	Po Box 1716, Tacoma, WA 98401
Contact Email :	KTreichel@darlingii.com
Contact Phone :	(253) 627-7611
Contact Phone Ext :	N/R
Operator Name :	N/R
Operator Title :	N/R
Operator Organization :	Darling Delaware
Operator Email :	N/R
Recycle Survey ID :	6678
Web Address :	N/R
Latitude :	N/R
Longitude :	N/R
Last Date in Agency List :	2022-01-31

T 2 - WA

Facility Name :	DARLING DELAWARE CO INC
Facility Address :	2041 MARC AVE, TACOMA, 98401-1716
County :	Pierce
Facility/Site ID :	25455514
Alternate Name :	N/R
Program Name :	N/R
WRIA :	10
Legislative District :	27
Congressional District :	9
Ecology Region :	SWRO
Ecology Program Phone :	(360) 407-6171
Tribal Land :	Y
Latitude :	47.250526
Longitude :	-122.406378

Map Id: EQ556
Direction: E
Distance: 0.860 mi., 4543 ft.
Elevation: 15 ft.
Relative: Lower

Site Name : PUGET SOUND BY-PRODUCTS | DARLING INGREDIENTS INC | DARLING DELAWARE CO INC
2041 MARC AVE | 2041 MARC AVE PO BOX 1716
TACOMA | Tacoma, WA

Database(s) : [AFS, ALL SITES - WA, CSCSL HWS - WA, CSCSL NFA - WA, DOCKET, ECHO, EPA LUST, EPA UST, ERNS, FRS, HIST AFS 2, HSL - WA, LUST - WA, RCRA_NONGEN, SWRCY - WA, SWTIRE 3 - WA, T 2 - WA, UST - WA, VCP - WA] ***(cont.)***

Envirosite ID: 6588076
EPA ID: N/R

T 2 - WA ***(cont.)***

Last Date in Agency List : 2023-01-04

Facility/Site ID : 25455514
Alternate Name : PUGET SOUND BY PRODUCTS
Program Name : N/R
WRIA : 10
Legislative District : 27
Congressional District : 9
Ecology Region : SWRO
Ecology Program Phone : (360) 407-6171
Tribal Land : Y
Latitude : 47.250526
Longitude : -122.406378
Last Date in Agency List : 2023-01-04

Program Details

Program : TOXICS
Interaction Type : Emergency/Haz Chem Rpt TIER2

Interaction Type Description : Businesses that store 10,000 pounds or more of a hazardous chemical or 500 pounds or less, depending on the chemical, of an extremely hazardous chemical on site at any one time must report annually. Reports are sent to the State Emergency Response Commission (represented by Ecology) Local Emergency Planning Committees, and local fire departments for emergency planning. (product, not waste)

Status : Active
Start Date : 1992-01-01
End Date : N/R
SIC : N/R
NAICS : 311613 - Rendering and Meat Byproduct Processing

Program : TOXICS
Interaction Type : Emergency/Haz Chem Rpt TIER2

Interaction Type Description : Businesses that store 10,000 pounds or more of a hazardous chemical or 500 pounds or less, depending on the chemical, of an extremely hazardous chemical on site at any one time must report annually. Reports are sent to the State Emergency Response Commission (represented by Ecology) Local Emergency Planning Committees, and local fire departments for emergency planning. (product, not waste)

Status : Active
Start Date : 1992-01-01

Map Id: EQ556
Direction: E
Distance: 0.860 mi., 4543 ft.
Elevation: 15 ft.
Relative: Lower

Site Name : PUGET SOUND BY-PRODUCTS | DARLING INGREDIENTS INC | DARLING DELAWARE CO INC
2041 MARC AVE | 2041 MARC AVE PO BOX 1716
TACOMA | Tacoma, WA

Database(s) : [AFS, ALL SITES - WA, CSCSL HWS - WA, CSCSL NFA - WA, DOCKET, ECHO, EPA LUST, EPA UST, ERNS, FRS, HIST AFS 2, HSL - WA, LUST - WA, RCRA_NONGEN, SWRCY - WA, SWTIRE 3 - WA, T 2 - WA, UST - WA, VCP - WA] ***(cont.)***

Envirosite ID: 6588076
EPA ID: N/R

T 2 - WA ***(cont.)***

End Date :	N/R
SIC :	2077 - ANIMAL AND MARINE FATS AND OILS
NAICS :	N/R
Program :	TOXICS
Interaction Type :	Emergency/Haz Chem Rpt TIER2
Interaction Type Description :	Businesses that store 10,000 pounds or more of a hazardous chemical or 500 pounds or less, depending on the chemical, of an extremely hazardous chemical on site at any one time must report annually. Reports are sent to the State Emergency Response Commission (represented by Ecology) Local Emergency Planning Committees, and local fire departments for emergency planning. (product, not waste)
Status :	Active
Start Date :	1992-01-01
End Date :	N/R
SIC :	N/R
NAICS :	N/R

UST - WA

Facility Name :	PUGET SOUND BY-PRODUCTS
Facility Address :	2041 MARC AVE PO BOX 1716, Tacoma, 98401
County :	Pierce
Facility Site ID :	25455514
UST Site ID :	545
Tag Number(s) :	N/R
Responsible Unit :	Southwest
Is Active :	No
Latitude :	47.250526
Longitude :	-122.406378
Last Date in Agency List :	2022-12-29

Tank Details

Tank Name :	1
Tank Status :	Removed
Install Date :	1964-12-31
Tank Upgrade Date :	N/R
Tank Permanent Closure Date :	N/R
Permit Expiration Date :	N/R
Tank Material :	Steel
Tank Construction :	N/R

Map Id: EQ556
Direction: E
Distance: 0.860 mi., 4543 ft.
Elevation: 15 ft.
Relative: Lower

Site Name : PUGET SOUND BY-PRODUCTS | DARLING INGREDIENTS INC | DARLING DELAWARE CO INC
2041 MARC AVE | 2041 MARC AVE PO BOX 1716
TACOMA | Tacoma, WA

Database(s) : [AFS, ALL SITES - WA, CSCSL HWS - WA, CSCSL NFA - WA, DOCKET, ECHO, EPA LUST, EPA UST, ERNS, FRS, HIST AFS 2, HSL - WA, LUST - WA, RCRA_NONGEN, SWRCY - WA, SWTIRE 3 - WA, T 2 - WA, UST - WA, VCP - WA] ***(cont.)***

Envirosite ID: 6588076
EPA ID: N/R

UST - WA ***(cont.)***

Tank Corrosion Protection :	N/R
Tank Manifold :	N/R
Tank Release Detection :	N/R
Tank Tightness Test :	N/R
Tank Spill Prevention :	N/R
Capacity Range :	N/R
Actual Capacity :	N/R
Pipe Material :	Steel
Pipe Construction :	N/R
Pipe Corrosion Protection :	N/R
Tank SFC :	N/R
Dispenser SFC :	N/R
Primary Pipe Release Detection :	N/R
Secondary Pipe Release Detection :	N/R
Pipe Pumping System :	N/R
Pipe Install Date :	N/R
Turbine Sump Construction :	N/R
Tank Status Date :	1996-08-06
Tank Install Date :	N/R
Tank Overfill Prevention :	N/R

Compartments Details

Compartment Number :	1
Compartment Capacity :	N/R
Substance Stored :	N/R
Used Substance :	N/R
Ecy Region :	N/R

Tank Details

Tank Name :	2
Tank Status :	Removed
Install Date :	1964-12-31
Tank Upgrade Date :	N/R
Tank Permanent Closure Date :	N/R
Permit Expiration Date :	N/R
Tank Material :	Steel
Tank Construction :	N/R
Tank Corrosion Protection :	N/R
Tank Manifold :	N/R
Tank Release Detection :	N/R
Tank Tightness Test :	N/R
Tank Spill Prevention :	N/R
Capacity Range :	N/R
Actual Capacity :	N/R

Map Id: EQ556
Direction: E
Distance: 0.860 mi., 4543 ft.
Elevation: 15 ft.
Relative: Lower

Site Name : PUGET SOUND BY-PRODUCTS | DARLING INGREDIENTS INC | DARLING DELAWARE CO INC
2041 MARC AVE | 2041 MARC AVE PO BOX 1716
TACOMA | Tacoma, WA

Database(s) : [AFS, ALL SITES - WA, CSCSL HWS - WA, CSCSL NFA - WA, DOCKET, ECHO, EPA LUST, EPA UST, ERNS, FRS, HIST AFS 2, HSL - WA, LUST - WA, RCRA_NONGEN, SWRCY - WA, SWTIRE 3 - WA, T 2 - WA, UST - WA, VCP - WA] ***(cont.)***

Envirosite ID: 6588076
EPA ID: N/R

UST - WA ***(cont.)***

Pipe Material :	Steel
Pipe Construction :	N/R
Pipe Corrosion Protection :	N/R
Tank SFC :	N/R
Dispenser SFC :	N/R
Primary Pipe Release Detection :	N/R
Secondary Pipe Release Detection :	N/R
Pipe Pumping System :	N/R
Pipe Install Date :	N/R
Turbine Sump Construction :	N/R
Tank Status Date :	1996-08-06
Tank Install Date :	N/R
Tank Overfill Prevention :	N/R

Compartments Details

Compartment Number :	1
Compartment Capacity :	N/R
Substance Stored :	Leaded Gasoline
Used Substance :	N/R
Ecy Region :	N/R

VCP - WA

Facility Name :	DARLING DELAWARE CO INC
Facility Address :	2041 MARC AVE, TACOMA, 98401-1716
County :	Pierce
Facility/Site ID :	25455514
Alternate Name :	N/R
Program Name :	N/R
WRIA :	10
Legislative District :	27
Congressional District :	9
Ecology Region :	SWRO
Ecology Program Phone :	(360) 407-7224
Tribal Land :	Y
Latitude :	47.250526
Longitude :	-122.406378
Last Date in Agency List :	2023-01-04

Program Details

Program :	HAZWASTE
Program ID :	CRK000028370

Map Id: EQ556
Direction: E
Distance: 0.860 mi., 4543 ft.
Elevation: 15 ft.
Relative: Lower

Site Name : PUGET SOUND BY-PRODUCTS | DARLING INGREDIENTS INC | DARLING DELAWARE CO INC
2041 MARC AVE | 2041 MARC AVE PO BOX 1716
TACOMA | Tacoma, WA

Database(s) : [AFS, ALL SITES - WA, CSCSL HWS - WA, CSCSL NFA - WA, DOCKET, ECHO, EPA LUST, EPA UST, ERNS, FRS, HIST AFS 2, HSL - WA, LUST - WA, RCRA_NONGEN, SWRCY - WA, SWTIRE 3 - WA, T 2 - WA, UST - WA, VCP - WA] ***(cont.)***

Envirosite ID: 6588076
EPA ID: N/R

VCP - WA ***(cont.)***

Interaction Type :	Voluntary Cleanup Sites
Interaction Type Description :	For a fee, Ecology staff will review an independent cleanup report(s) and provide a written decision about the adequacy of the cleanup actions taken and described in the report.
Status :	Active
Start Date :	2013-07-22
End Date :	N/R
SIC :	N/R
NAICS :	1119 - Other Crop Farming
Program :	HAZWASTE
Program ID :	CRK000028370
Interaction Type :	Voluntary Cleanup Sites
Interaction Type Description :	For a fee, Ecology staff will review an independent cleanup report(s) and provide a written decision about the adequacy of the cleanup actions taken and described in the report.
Status :	Active
Start Date :	2013-07-22
End Date :	N/R
SIC :	N/R
NAICS :	N/R

Map Id: EO557
Direction: SSW
Distance: 0.862 mi., 4552 ft.
Elevation: 113 ft.
Relative: Higher

Site Name : UNION PACIFIC RAILROAD TUNNEL JEFFERSON 25TH & CENTER YAKIMA | JEFFERSON 25TH & CENTER YAKIMA
JEFFERSON 25TH & CENTER YAKIMA
TACOMA, WA 98421

Database(s) : [CERCLIS-HIST, FRS, PART NPL, SEMS_8R_ACTIVE SITES]

Envirosite ID: 6529177
EPA ID: N/R

CERCLIS-HIST

Facility Name :	UNION PACIFIC RAILROAD TUNNEL
Facility Address :	JEFFERSON 25TH & CENTER YAKIMA, TACOMA, WA 98421
County :	PIERCE

Map Id: EO557
Direction: SSW
Distance: 0.862 mi., 4552 ft.
Elevation: 113 ft.
Relative: Higher

Site Name : UNION PACIFIC RAILROAD TUNNEL
JEFFERSON 25TH & CENTER YAKIMA |
JEFFERSON 25TH & CENTER YAKIMA
JEFFERSON 25TH & CENTER YAKIMA
TACOMA, WA 98421

Database(s) : [CERCLIS-HIST, FRS, PART NPL, SEMS_8R_ACTIVE SITES] ***(cont.)***

Envirosite ID: 6529177
EPA ID: N/R

CERCLIS-HIST ***(cont.)***

Site ID :	1000963
Epa ID :	WAD980723613
Short Name :	UNION PACIFIC RAILROAD TU
Congressional District :	06
IFMS ID :	1013
SMSA Number :	8200
USGC Hydro Unit :	17110019
Federal Facility :	N
DMNSN Number :	N/R
Site Orphan Flag :	N
RCRA ID :	N/R
USGS Quadrangle :	N/R
Site Init by Prog :	N/R
NFRAP Flag :	N/R
Parent ID :	1000981
RST Code :	N/R
EPA Region :	10
Classification :	N/R
Site Settings Code :	N/R
NPL Status :	Site is Part of NPL Site
DMNSN Unit Code :	N/R
RBRAC Code :	N/R
RResp Fed Agency Code :	N/R
Non NPL Status :	N/R
Non NPL Status Date :	N/R
Site Fips Code :	53053
CC Concurrence Date :	N/R
CC Concurrence FY :	N/R
Alias EPA ID :	N/R
Site FUDS Flag :	N/R

CERCLIS Site Contact Name(s)

Contact ID :	N/R
Contact Name :	N/R
Contact Tel. :	N/R
Contact Title :	N/R
Contact Email :	N/R

Alias Comments :	COMM BAY - SOUTH TACOMA CHANNEL
Site Description :	N/R

CERCLIS Assessment History

Action Code :	001
Action :	SITE INSPECTION
Date Started :	1982-02-01
Date Completed :	1982-07-01
Priority Level :	1
Operational Unit :	00
Primary Responsibility :	EPA Fund-Financed

Map Id: EO557
Direction: SSW
Distance: 0.862 mi., 4552 ft.
Elevation: 113 ft.
Relative: Higher

Site Name : UNION PACIFIC RAILROAD TUNNEL
JEFFERSON 25TH & CENTER YAKIMA |
JEFFERSON 25TH & CENTER YAKIMA
JEFFERSON 25TH & CENTER YAKIMA
TACOMA, WA 98421

Database(s) : [CERCLIS-HIST, FRS, PART NPL, SEMS_8R_ACTIVE SITES] ***(cont.)***

Envirosite ID: 6529177
EPA ID: N/R

CERCLIS-HIST ***(cont.)***

Planning Status :	N/R
Urgency Indicator :	N/R
Action Anomaly :	N/R

Action Code :	001
Action :	PRELIMINARY ASSESSMENT
Date Started :	1982-02-01
Date Completed :	1982-02-01
Priority Level :	1
Operational Unit :	00
Primary Responsibility :	EPA Fund-Financed
Planning Status :	N/R
Urgency Indicator :	N/R
Action Anomaly :	N/R

Action Code :	001
Action :	DISCOVERY
Date Started :	N/R
Date Completed :	1981-01-01
Priority Level :	1
Operational Unit :	00
Primary Responsibility :	EPA Fund-Financed
Planning Status :	N/R
Urgency Indicator :	N/R
Action Anomaly :	N/R

FRS

Facility Name :	UNION PACIFIC RAILROAD TUNNEL
Facility Address :	JEFFERSON 25TH & CENTER YAKIMA, TACOMA, WA 98421
County :	PIERCE

Site Details

Registry ID :	110071102655
FRS Facility URL :	Click here for hyperlink provided by the agency.
Last Date in Agency List :	2023-02-13

Source Description

Source Description :

The Superfund Enterprise Management System (SEMS) integrates multiple legacy systems into a comprehensive tracking and reporting tool, providing data on the inventory of active and archived hazardous waste sites evaluated by the Superfund program. It contains sites that are either proposed to be or are on the National Priorities List (NPL) as well as sites that are in the screening and assessment phase for possible inclusion on the NPL.

Map Id: EO557
Direction: SSW
Distance: 0.862 mi., 4552 ft.
Elevation: 113 ft.
Relative: Higher

Site Name : UNION PACIFIC RAILROAD TUNNEL
JEFFERSON 25TH & CENTER YAKIMA |
JEFFERSON 25TH & CENTER YAKIMA
JEFFERSON 25TH & CENTER YAKIMA
TACOMA, WA 98421

Database(s) : [CERCLIS-HIST, FRS, PART NPL, SEMS_8R_ACTIVE SITES] ***(cont.)***

Envirosite ID: 6529177
EPA ID: N/R

FRS ***(cont.)***

FRS Environmental Interest
Source and System ID : SEMS - WAD980723613

Site Details
Registry ID : 110070605578
FRS Facility URL : Click here for hyperlink provided by the agency.
Last Date in Agency List : 2021-10-09

Source Description

Source Description :

The Superfund Enterprise Management System (SEMS) integrates multiple legacy systems into a comprehensive tracking and reporting tool, providing data on the inventory of active and archived hazardous waste sites evaluated by the Superfund program. It contains sites that are either proposed to be or are on the National Priorities List (NPL) as well as sites that are in the screening and assessment phase for possible inclusion on the NPL.

FRS Environmental Interest
Source and System ID : SEMS - WAD980723613

Facility Name : UNION PACIFIC RAILROAD TUNNEL

Facility Address :

JEFFERSON 25TH & CENTER YAKIMA JEFFERSON 25TH & CENTER YAKIMA, TACOMA, WA 98421

County : PIERCE

Site Details
Registry ID : 110009314438
FRS Facility URL : Click here for hyperlink provided by the agency.
Last Date in Agency List : 2019-04-11

Source Description

Map Id: EO557
Direction: SSW
Distance: 0.862 mi., 4552 ft.
Elevation: 113 ft.
Relative: Higher

Site Name : UNION PACIFIC RAILROAD TUNNEL
JEFFERSON 25TH & CENTER YAKIMA |
JEFFERSON 25TH & CENTER YAKIMA
JEFFERSON 25TH & CENTER YAKIMA
TACOMA, WA 98421

Database(s) : [CERCLIS-HIST, FRS, PART NPL, SEMS_8R_ACTIVE SITES] ***(cont.)***

Envirosite ID: 6529177
EPA ID: N/R

FRS ***(cont.)***

Source Description :

The Superfund Enterprise Management System (SEMS) integrates multiple legacy systems into a comprehensive tracking and reporting tool, providing data on the inventory of active and archived hazardous waste sites evaluated by the Superfund program. It contains sites that are either proposed to be or are on the National Priorities List (NPL) as well as sites that are in the screening and assessment phase for possible inclusion on the NPL.

FRS Environmental Interest

Source and System ID :	SEMS - WAD980723613

PART NPL

Facility Name :	UNION PACIFIC RAILROAD TUNNEL
Facility Address :	JEFFERSON 25TH & CENTER YAKIMA, TACOMA, WA 98421
County :	PIERCE

Site Details

NPL Status :	Site is Part of NPL Site
EPA ID :	WAD980723613
EPA Region :	10
Parent Site :	COMMENCEMENT BAY, NEAR SHORE/TIDE FLATS
Federal Facility Flag :	Not a Federal Facility
Incident Category :	N/R
Superfund Alternative Approach :	No
Construction Complete :	No
Site-wide Ready for Anticipated Use :	No
Human Exposure Under Control :	Status Unavailable
Groundwater Migration Under Control :	Status Unavailable
Latitude :	+47.238889
Longitude :	-122.437500
Facility Details Link :	Click here for hyperlink provided by the agency.
Last Date in Agency List :	2023-02-08

Additional Information

Alias Name :	COMM BAY - SOUTH TACOMA CHANNEL
Alias Address :	SOUTH CHANNEL OF COMM BAY, TACOMA, WA 98421

Operable Units Information

OU ID :	00
OU Name :	SITEWIDE

Map Id: EO557
Direction: SSW
Distance: 0.862 mi., 4552 ft.
Elevation: 113 ft.
Relative: Higher

Site Name : UNION PACIFIC RAILROAD TUNNEL
JEFFERSON 25TH & CENTER YAKIMA |
JEFFERSON 25TH & CENTER YAKIMA
JEFFERSON 25TH & CENTER YAKIMA
TACOMA, WA 98421

Database(s) : [CERCLIS-HIST, FRS, PART NPL, SEMS_8R_ACTIVE SITES] ***(cont.)***

Envirosite ID: 6529177
EPA ID: N/R

PART NPL ***(cont.)***

Contaminant Information

Contaminant :	N/R
Media :	N/R

Contact Information

Contact Name :	N/R
Contact Title :	N/R
Phone Number :	N/R

SEMS_8R_ACTIVE SITES

Facility Name :	UNION PACIFIC RAILROAD TUNNEL
Facility Address :	JEFFERSON 25TH & CENTER YAKIMA, TACOMA, WA 98421
County :	PIERCE

Site Details

Site ID :	1000963
EPA ID :	WAD980723613
Region :	10
Congressional District :	06
Federal Facility :	N
Federal Facility Docket :	N
NPL Status :	Site is Part of NPL Site
Non NPL Status :	N/R
FIPS Code :	53053
Superfund Alternative Agreement :	N
Latitude :	+47.238889
Longitude :	-122.437500
Last Date in Agency List :	2023-01-20

Additional Information

Start Date :	1982-02-01
Finish Date :	1982-07-01
OU :	00
Action Code :	SI
Action Name :	SI
Sequence :	1
Quality :	A
Current Action Lead :	EPA Perf

Start Date :	1982-02-01
Finish Date :	1982-02-01
OU :	00
Action Code :	PA
Action Name :	PA
Sequence :	1

Map Id: EO557
Direction: SSW
Distance: 0.862 mi., 4552 ft.
Elevation: 113 ft.
Relative: Higher

Site Name : UNION PACIFIC RAILROAD TUNNEL
JEFFERSON 25TH & CENTER YAKIMA |
JEFFERSON 25TH & CENTER YAKIMA
JEFFERSON 25TH & CENTER YAKIMA
TACOMA, WA 98421

Database(s) : [CERCLIS-HIST, FRS, PART NPL, SEMS_8R_ACTIVE SITES] ***(cont.)***

Envirosite ID: 6529177
EPA ID: N/R

SEMS_8R_ACTIVE SITES ***(cont.)***

Quality :	H
Current Action Lead :	EPA Perf
Start Date :	1981-01-01
Finish Date :	1981-01-01
OU :	00
Action Code :	DS
Action Name :	DISCVRY
Sequence :	1
Quality :	N/R
Current Action Lead :	EPA Perf

Map Id: ES558
Direction: NW
Distance: 0.862 mi., 4553 ft.
Elevation: 241 ft.
Relative: Higher

Site Name : Grulich Arcitecture Planning Services |
Enginuity Systems LLC
49 BROADWAY #300 | 49 BROADWAY
STE. #100
TACOMA, WA 98402

Database(s) : [ALL SITES - WA, FRS]

Envirosite ID: 6559698
EPA ID: N/R

ALL SITES - WA

Facility Name :	Enginuity Systems LLC
Facility Address :	49 BROADWAY STE. #100, TACOMA, 98402
County :	N/R
Facility/Site ID :	19130
Alternate Name :	N/R
Program Name :	N/R
WRIA :	10
Legislative District :	27
Congressional District :	6
Ecology Region :	SWRO
Ecology Program Phone :	N/R
Tribal Land :	N
Latitude :	47.263035
Longitude :	-122.444745
Last Date in Agency List :	2023-01-03

Program Details

Program :	N/R
Program ID :	N/R
Interaction Type :	Urban Waters

Map Id: ES558
Direction: NW
Distance: 0.862 mi., 4553 ft.
Elevation: 241 ft.
Relative: Higher

Site Name : Grulich Arcitecture Planning Services | Enginuity Systems LLC
49 BROADWAY #300 | 49 BROADWAY STE. #100
TACOMA, WA 98402

Database(s) : [ALL SITES - WA, FRS] ***(cont.)***

Envirosite ID: 6559698
EPA ID: N/R

ALL SITES - WA ***(cont.)***

Interaction Type Description :	The site has been inspected by an Ecology Urban Waters Inspector.
Status :	Active
Start Date :	2010-01-07
End Date :	N/R
SIC :	N/R
NAICS :	N/R

Facility Name :	Grulich Arcitecture Planning Services
Facility Address :	49 BROADWAY #300, TACOMA, 98402
County :	N/R

Facility/Site ID :	12726
Alternate Name :	N/R
Program Name :	N/R
WRIA :	10
Legislative District :	27
Congressional District :	6
Ecology Region :	SWRO
Ecology Program Phone :	N/R
Tribal Land :	N
Latitude :	47.263035
Longitude :	-122.444745
Last Date in Agency List :	2023-01-03

Program Details

Program :	N/R
Program ID :	N/R
Interaction Type :	Urban Waters
Interaction Type Description :	The site has been inspected by an Ecology Urban Waters Inspector.
Status :	Active
Start Date :	2010-01-07
End Date :	N/R
SIC :	N/R
NAICS :	N/R

FRS

Facility Name :	ENGINUITY SYSTEMS LLC
Facility Address :	49 BROADWAY STE. #100, TACOMA, WA 98402
County :	PIERCE

Site Details

Registry ID :	110056457258
FRS Facility URL :	Click here for hyperlink provided by the agency.
Last Date in Agency List :	2023-02-13

Map Id: ES558
Direction: NW
Distance: 0.862 mi., 4553 ft.
Elevation: 241 ft.
Relative: Higher

Site Name : Grulich Arcitecture Planning Services | Enginuity Systems LLC
49 BROADWAY #300 | 49 BROADWAY STE. #100
TACOMA, WA 98402

Database(s) : [ALL SITES - WA, FRS] ***(cont.)***

Envirosite ID: 6559698
EPA ID: N/R

FRS ***(cont.)***

Source Description

Source Description :

The WA-FSIS provides a means to query and display data maintained by the Washington Department of Ecology. This system contains key information for each facility/site that is currently, or has been, of interest to the Air Quality, Dam Safety, Hazardous Waste, Toxics Cleanup, and Water Quality Programs.

FRS Environmental Interest

Source and System ID :	WA-FSIS - 19130
Facility Name :	GRULICH ARCITECTURE PLANNING SERVICES
Facility Address :	49 BROADWAY #300, TACOMA, WA 98402
County :	PIERCE

Site Details

Registry ID :	110040625730
FRS Facility URL :	Click here for hyperlink provided by the agency.
Last Date in Agency List :	2023-02-13

Source Description

Source Description :

The WA-FSIS provides a means to query and display data maintained by the Washington Department of Ecology. This system contains key information for each facility/site that is currently, or has been, of interest to the Air Quality, Dam Safety, Hazardous Waste, Toxics Cleanup, and Water Quality Programs.

FRS Environmental Interest

Source and System ID :	WA-FSIS - 12726

Map Id: EM559
Direction: SE
Distance: 0.863 mi., 4559 ft.
Elevation: 82 ft.
Relative: Higher

Site Name : AEROSTAR ENGINEERING INC
2619 E L ST
TACOMA, WA

Database(s) : [ALL SITES - WA, BRS, ECHO, FRS, RCRA_NONGEN]

Envirosite ID: 6611457
EPA ID: N/R

ALL SITES - WA

Facility Name :	Aerostar Engineering Inc
Facility Address :	2619 E L ST, TACOMA, 98421-2201
County :	Pierce
Facility/Site ID :	58977511
Alternate Name :	N/R
Program Name :	N/R
WRIA :	10
Legislative District :	27
Congressional District :	9
Ecology Region :	SWRO
Ecology Program Phone :	(360) 407-6734
Tribal Land :	N
Latitude :	47.23945
Longitude :	-122.41652
Last Date in Agency List :	2023-01-03

Program Details

Program :	HAZWASTE
Program ID :	WA0000627547
Interaction Type :	Hazardous Waste Generator
Interaction Type Description :	Facilities that generate any quantity of a dangerous waste. They may be classified as SQG, MQG, or LQG depending on hazardous waste generated for a given month.
Status :	Inactive
Start Date :	1994-08-23
End Date :	2003-12-31
SIC :	N/R
NAICS :	336413 - Other Aircraft Parts and Auxiliary Equipment Manufacturing

Program :	HAZWASTE
Program ID :	WA0000627547
Interaction Type :	Hazardous Waste Generator
Interaction Type Description :	Facilities that generate any quantity of a dangerous waste. They may be classified as SQG, MQG, or LQG depending on hazardous waste generated for a given month.
Status :	Inactive
Start Date :	1994-08-23
End Date :	2003-12-31
SIC :	N/R
NAICS :	N/R

BRS

Facility Name :	AEROSTAR ENGINEERING INC
Facility Address :	2619 E L ST, TACOMA, WA 98421-2201
County :	PIERCE

Map Id: EM559
Direction: SE
Distance: 0.863 mi., 4559 ft.
Elevation: 82 ft.
Relative: Higher

Site Name : AEROSTAR ENGINEERING INC
2619 E L ST
TACOMA, WA

Database(s) : [ALL SITES - WA, BRS, ECHO, FRS, RCRA_NONGEN] ***(cont.)***

Envirosite ID: 6611457
EPA ID: N/R

BRS ***(cont.)***

Site Details

Date Form Received by Agency :	2003-12-31
EPA ID :	WA0000627547
Mailing Address :	2619 E L ST, TACOMA, WA 98421-2201
Contact :	MICHAEL VARVEL
Contact Address :	N/R
Contact Country :	US
Contact Telephone :	253-286-2525
Contact Email :	mikev@airspares.com
EPA Region :	10
Land Type :	Private
Source Type :	Annual/Biennial Report
Classification :	Not a generator, verified
Description :	Not a generator, verified
Last Date in Agency List :	2023-01-23

Owner/Operator Summary

Owner/Operator Name :	AEROSTAR ENGINEERING INC
Owner/Operator Address :	2619 E L ST, TACOMA, WA 98421-2201
Owner/Operator Country :	US
Owner/Operator Telephone :	N/R
Owner/Operator Email :	N/R
Owner/Operator Fax :	N/R
Legal Status :	Private
Owner/Operator Type :	Operator
Owner/Operator Start Date :	1996-06-19
Owner/Operator End Date :	N/R

Owner/Operator Name :	AEROSTAR ENGINEERING INC
Owner/Operator Address :	2619 E L ST, TACOMA, WA 98421-2201
Owner/Operator Country :	US
Owner/Operator Telephone :	N/R
Owner/Operator Email :	N/R
Owner/Operator Fax :	N/R
Legal Status :	Private
Owner/Operator Type :	Owner
Owner/Operator Start Date :	1996-05-01
Owner/Operator End Date :	N/R

Waste Activity Monitoring

Report Cycle :	2003
Hazardous Waste Page Number :	1
Hazardous Waste Sub-Page Number :	1
BR Form :	XX
Waste Description :	N/R
Primary NAICS :	336413 - Other Aircraft Parts and Auxiliary Equipment Manufacturing
Source Code :	N/R
Form Code :	N/R
Management Method :	N/R
Generation Tons :	0
Managed Tons :	0

Map Id: EM559
Direction: SE
Distance: 0.863 mi., 4559 ft.
Elevation: 82 ft.
Relative: Higher

Site Name : AEROSTAR ENGINEERING INC
2619 E L ST
TACOMA, WA

Database(s) : [ALL SITES - WA, BRS, ECHO, FRS, RCRA_NONGEN] ***(cont.)***

Envirosite ID: 6611457
EPA ID: N/R

BRS ***(cont.)***

Shipped Tons :	0
Received Tons :	0
Receiver ID :	N/R
Receiver State :	N/R
Shipper ID :	N/R
Shipper State :	N/R
Waste Minimization :	N/R
Waste Code List :	N/R
Waste Code Group :	N/R
Waste Generation Type :	N/R

ECHO

Facility Name :	AEROSTAR ENGINEERING INC
Facility Address :	2619 E L ST, TACOMA, WA 98421
County :	PIERCE
Last Inspection Date :	N/R
Registry ID :	110005306490
FIPS Code :	53053
EPA Region :	10
Inspection Count :	0
Last Inspection Days :	N/R
Informal Count :	0
Last Informal Action Date :	N/R
Formal Action Count :	0
Last Formal Action Date :	N/R
Total Penalties :	0
Penalty Count :	N/R
Last Penalty Date :	N/R
Last Penalty Amount :	N/R
QTRS IN NC :	0
Programs IN SNC :	0
Current Compliance Status :	No Violation Identified
Three-Year Compliance Status :	_____
Collection Method :	ADDRESS MATCHING-HOUSE NUMBER
Reference Point :	ENTRANCE POINT OF A FACILITY OR STATION
Accuracy Meters :	50
Derived Tribes :	Puyallup Tribe of the Puyallup Reservation - 0 mile(s), Puyallup Tribe of the Puyallup Reservation - .4 mile(s), Muckleshoot Indian Tribe - 10.3 mile(s), Muckleshoot Indian Tribe - 13.1 mile(s), Nisqually Indian Tribe - 17.3 mile(s), Squaxin Island Tribe of the Squaxin Island Reservation - 22.7 mile(s), Squaxin Island Tribe of the Squaxin Island Reservation - 24.5 mile(s)
Derived HUC :	17110014
Derived WBD :	171100190301
Derived STCTY FIPS :	53053
Derived Zip :	98421
Derived CD113 :	09
Derived CB2010 :	530530602001205
MYRTK Universe :	NNN
NPDES IDs :	N/R
CWA Permit Types :	N/R

Map Id: EM559
Direction: SE
Distance: 0.863 mi., 4559 ft.
Elevation: 82 ft.
Relative: Higher

Site Name : AEROSTAR ENGINEERING INC
2619 E L ST
TACOMA, WA

Database(s) : [ALL SITES - WA, BRS, ECHO, FRS, RCRA_NONGEN] ***(cont.)***

Envirosite ID: 6611457
EPA ID: N/R

ECHO ***(cont.)***

CWA Compliance Tracking :	N/R
CWA NAICS :	N/R
CWA SICS :	N/R
CWA Inspection Count :	N/R
CWA Last Inspection Days :	N/R
CWA Informal Count :	N/R
CWA Formal Action Count :	N/R
CWA Last Formal Action Date :	N/R
CWA Penalties :	N/R
CWA Last Penalty Date :	N/R
CWA Last Penalty Amount :	N/R
CWA Quarters IN NC :	N/R
CWA Current Compliance Status :	N/R
CWA Current SNC Flag :	N
CWA 13 Quarters Compliance Status :	N/R
CWA 13 Quarters Effluent Exceedances:	N/R
CWA Three-Year QNCR Codes :	N/R
DFR URL :	Click here for hyperlink provided by the agency.
Facility SIC :	N/R
Facility NAICS :	336413 - Other Aircraft Parts and Auxiliary Equipment Manufacturing
Facility Last Inspection EPA Date :	N/R
Facility Last Inspection State Date :	N/R
Facility Last Formal Act EPA Date :	N/R
Facility Last Formal Act State Date :	N/R
Facility Last Informal Act EPA Date :	N/R
Facility Last Informal Act State Date:	N/R
Facility Federal Agency :	N/R
TRI Reporter :	N/R
Facility Imp Water Flag :	N/R
Current SNC Flag :	N
Indian County Flag :	N
Federal Flag :	N/R
US Mexico Border Flag :	N/R
Chesapeak Bay Flag :	N/R
AIR Flag :	N
NPDES Flag :	N
SDWIS Flag :	N
RCRA Flag :	Y
TRI Flag :	N
GHG Flag :	N
Major Flag :	N/R
Active Flag :	N/R
NAA Flag :	N
Latitude :	47.239656
Longitude :	-122.416888
Last Date in Agency List :	2023-01-16

FRS

Facility Name :	AEROSTAR ENGINEERING INC
Facility Address :	2619 E L ST, TACOMA, WA 98421
County :	PIERCE

Map Id: EM559
Direction: SE
Distance: 0.863 mi., 4559 ft.
Elevation: 82 ft.
Relative: Higher

Site Name : AEROSTAR ENGINEERING INC
2619 E L ST
TACOMA, WA

Database(s) : [ALL SITES - WA, BRS, ECHO, FRS, RCRA_NONGEN] ***(cont.)***

Envirosite ID: 6611457
EPA ID: N/R

FRS ***(cont.)***

Site Details
Registry ID : 110070724259
FRS Facility URL : Click here for hyperlink provided by the agency.
Last Date in Agency List : 2023-02-13

Source Description

Source Description :

All generators and treatment, storage, and disposal (TSD) facilities who handle hazardous waste are required to report to the EPA Administrator at least once every two years. The data collected is used to create the National Biennial Resource Conservation and Recovery Act (RCRA) Hazardous Waste Report. This data is processed within the RCRA Information (RCRAInfo) database.

FRS Environmental Interest
Source and System ID : RCRAINFO - WA0000627547

Facility Name : AEROSTAR ENGINEERING INC
Facility Address : 2619 E L ST, TACOMA, WA 984212201
County : PIERCE

Site Details
Registry ID : 110005306490
FRS Facility URL : Click here for hyperlink provided by the agency.
Last Date in Agency List : 2023-02-13

Source Description
Source Description :

RCRAInfo is EPA’s comprehensive information system that supports the Resource Conservation and Recovery Act (RCRA) of 1976 and the Hazardous and Solid Waste Amendments (HSWA) of 1984 through the tracking of events and activities related to facilities that generate, transport, and treat, store, or dispose of hazardous waste. RCRAInfo allows RCRA program staff to track the notification, permit, compliance, and corrective action activities required under RCRA. RCRAInfo also supports generation of the National Hazardous Waste Biennial Report. All generators and treatment, storage, and disposal facilities who handle hazardous waste are required to report to the EPA Administrator at least once every two years to support creation of the Biennial Report.
The WA-FSIS provides a means to query and display data maintained by the Washington Department of Ecology. This system contains key information for each facility/site that is currently, or has been, of interest to the Air Quality, Dam Safety, Hazardous Waste, Toxics Cleanup, and Water Quality Programs.

Map Id: EM559
Direction: SE
Distance: 0.863 mi., 4559 ft.
Elevation: 82 ft.
Relative: Higher

Site Name : AEROSTAR ENGINEERING INC
2619 E L ST
TACOMA, WA

Database(s) : [ALL SITES - WA, BRS, ECHO, FRS, RCRA_NONGEN] ***(cont.)***

Envirosite ID: 6611457
EPA ID: N/R

FRS ***(cont.)***

FRS Environmental Interest

Source and System ID :	RCRAINFO - WA0000627547 WA-FSIS - 58977511

RCRA_NONGEN

Facility Name :	AEROSTAR ENGINEERING INC
Facility Address :	2619 E L ST, TACOMA, WA 98421
County :	PIERCE
Date Form Received by Agency :	2004-07-17
EPA ID :	WA0000627547
Mailing Address :	2619 E L ST, TACOMA, WA 98421
Contact :	TINA SCHEERER
Contact Address :	609 N LEVEE RD, PUYALLUP, WA 98371
Contact Country :	US
Contact Telephone :	253-286-2525
Contact Email :	TINAS@AIRSPARES.COM
EPA Region :	10
Land Type :	Private
Source Type :	Implementer
Classification :	Not a generator, verified
Description :	Not a generator, verified
Last Date in Agency List :	2023-01-23

Owner/Operator Summary

Owner/Operator Name :	AEROSTAR ENGINEERING INC
Owner/Operator Address :	2619 E L ST, TACOMA, WA 98421
Owner/Operator Country :	US
Owner/Operator Telephone :	253-593-6625
Owner/Operator Email :	N/R
Owner/Operator Fax :	N/R
Legal Status :	Private
Owner/Operator Type :	Owner
Owner/Operator Start Date :	1996-05-01
Owner/Operator End Date :	N/R

Owner/Operator Name :	AEROSTAR ENGINEERING INC
Owner/Operator Address :	2619 E L ST, TACOMA, WA 98421
Owner/Operator Country :	US
Owner/Operator Telephone :	253-286-2525
Owner/Operator Email :	N/R
Owner/Operator Fax :	N/R
Legal Status :	Private
Owner/Operator Type :	Operator
Owner/Operator Start Date :	N/R
Owner/Operator End Date :	N/R

Owner/Operator Name :	C/O CRAWFORD KATICA INC
Owner/Operator Address :	PO BOX 7536, TACOMA, WA 98406
Owner/Operator Country :	US

Map Id: EM559
Direction: SE
Distance: 0.863 mi., 4559 ft.
Elevation: 82 ft.
Relative: Higher

Site Name : AEROSTAR ENGINEERING INC
2619 E L ST
TACOMA, WA

Database(s) : [ALL SITES - WA, BRS, ECHO, FRS, RCRA_NONGEN] ***(cont.)***

Envirosite ID: 6611457
EPA ID: N/R

RCRA_NONGEN ***(cont.)***

Owner/Operator Telephone :	253-272-9200
Owner/Operator Email :	N/R
Owner/Operator Fax :	N/R
Legal Status :	Private
Owner/Operator Type :	Owner
Owner/Operator Start Date :	N/R
Owner/Operator End Date :	N/R

Handler Activities Summary

U.S. Importer of Hazardous Waste :	N
Mixed Waste (Haz. and Radioactive) :	N
Recycler of Hazardous Waste :	N
Transporter of Hazardous Waste :	N
Treater, Storer or Disposer of HW :	N
Underground Injection Activity :	N
On-site Burner Exemption :	N
Furnace Exemption :	N
Used Oil Fuel Burner :	N
Used Oil Processor :	N
Used Oil Refiner :	N
Used Oil Fuel Marketer to Burner :	N
Used Oil Specification Marketer :	N
Used Oil Transfer Facility :	N
Used Oil Transporter :	N

Historical Generators

Details for this site have been truncated due to the large number of available details for this site within this dataset. For the complete details for this site, contact your Envirosite account representative for a complimentary site report containing all of the details available.

Date Form Received by Agency :	2004-07-16
Facility Name :	AEROSTAR ENGINEERING INC
Classification :	Not a generator, verified

Date Form Received by Agency :	2004-07-16
Facility Name :	AEROSTAR ENGINEERING INC
Classification :	Very Small Quantity Generator

Date Form Received by Agency :	2003-12-31
Facility Name :	AEROSTAR ENGINEERING INC
Classification :	Not a generator, verified

Date Form Received by Agency :	2003-03-28
Facility Name :	AEROSTAR ENGINEERING INC
Classification :	Very Small Quantity Generator

Map Id: EM559
Direction: SE
Distance: 0.863 mi., 4559 ft.
Elevation: 82 ft.
Relative: Higher

Site Name : AEROSTAR ENGINEERING INC
2619 E L ST
TACOMA, WA

Database(s) : [ALL SITES - WA, BRS, ECHO, FRS, RCRA_NONGEN] ***(cont.)***

Envirosite ID: 6611457
EPA ID: N/R

RCRA_NONGEN ***(cont.)***

Date Form Received by Agency : 2002-02-07
Facility Name : AEROSTAR ENGINEERING INC
Classification : Not a generator, verified

Date Form Received by Agency : 2001-01-12
Facility Name : AEROSTAR ENGINEERING INC
Classification : Not a generator, verified

Date Form Received by Agency : 2000-01-07
Facility Name : AEROSTAR ENGINEERING INC
Classification : Not a generator, verified

Date Form Received by Agency : 1999-03-01
Facility Name : AEROSTAR ENGINEERING INC
Classification : Not a generator, verified

Date Form Received by Agency : 1998-02-24
Facility Name : AEROSTAR ENGINEERING INC
Classification : Not a generator, verified

Date Form Received by Agency : 1997-01-21
Facility Name : AEROSTAR ENGINEERING INC
Classification : Not a generator, verified

Notices of Violations Summary
Regulation Violated : N

Evaluation Action Summary
Evaluation Date : 1995-11-21
Evaluation : COMPLIANCE ASSISTANCE VISIT
Area of Violation : N/R
Date Achieved Compliance : N/R
Evaluation Lead Agency : State

Map Id: 560
Direction: WNW
Distance: 0.864 mi., 4565 ft.
Elevation: 323 ft.
Relative: Higher

Site Name : Wastewater Sewer Replacement South J St
UNSPECIFIED
TACOMA, WA 98405

Database(s) : [ALL SITES - WA, ECHO, FRS, ICIS, INACTIVE PCS, PCS FACILITY]

Envirosite ID: 43317027
EPA ID: N/R

ALL SITES - WA

Facility Name :	Wastewater Sewer Replacement South J St
Facility Address :	TACOMA, 98405
County :	Pierce
Facility/Site ID :	30730
Alternate Name :	N/R
Program Name :	N/R
WRIA :	12
Legislative District :	27
Congressional District :	6
Ecology Region :	SWRO
Ecology Program Phone :	(360) 407-6400
Tribal Land :	N
Latitude :	47.257448
Longitude :	-122.450019
Last Date in Agency List :	2023-01-03

Program Details

Program :	WATQUAL
Program ID :	WAR310620
Interaction Type :	Construction SW GP
Interaction Type Description :	General permit issued to owner/operators of construction projects that disturb 1 or more acres of land through clearing, grading, excavating, or stockpiling of fill material that discharge stormwater to state waters.
Status :	Active
Start Date :	2021-08-09
End Date :	N/R
SIC :	N/R
NAICS :	N/R

ECHO

Facility Name :	WASTEWATER SEWER REPLACEMENT SOUTH J ST
Facility Address :	UNSPECIFIED, TACOMA, WA 98405
County :	PIERCE COUNTY
Last Inspection Date :	N/R
Registry ID :	110071180283
FIPS Code :	53053
EPA Region :	10
Inspection Count :	0
Last Inspection Days :	N/R
Informal Count :	0
Last Informal Action Date :	N/R
Formal Action Count :	0
Last Formal Action Date :	N/R
Total Penalties :	0
Penalty Count :	N/R
Last Penalty Date :	N/R

Map Id: 560
Direction: WNW
Distance: 0.864 mi., 4565 ft.
Elevation: 323 ft.
Relative: Higher

Site Name : Wastewater Sewer Replacement South J St
UNSPECIFIED
TACOMA, WA 98405

Database(s) : [ALL SITES - WA, ECHO, FRS, ICIS, INACTIVE PCS, PCS FACILITY] ***(cont.)***

Envirosite ID: 43317027
EPA ID: N/R

ECHO ***(cont.)***

Last Penalty Amount :	N/R
QTRS IN NC :	1
Programs IN SNC :	1
Current Compliance Status :	Significant Violation
Three-Year Compliance Status :	_____S_
Collection Method :	GPS - UNSPECIFIED
Reference Point :	POINT WHERE SUBSTANCE IS RELEASED
Accuracy Meters :	17390
Derived Tribes :	Puyallup Tribe of the Puyallup Reservation - 1.9 mile(s), Puyallup Tribe of the Puyallup Reservation - 2.2 mile(s), Muckleshoot Indian Tribe - 11.3 mile(s), Muckleshoot Indian Tribe - 14.5 mile(s), Nisqually Indian Tribe - 18.3 mile(s), Squaxin Island Tribe of the Squaxin Island Reservation - 21.5 mile(s), Squaxin Island Tribe of the Squaxin Island Reservation - 23.4 mile(s)
Derived HUC :	17110019
Derived WBD :	171100191200
Derived STCTY FIPS :	53053
Derived Zip :	98402
Derived CD113 :	06
Derived CB2010 :	530530606001001
MYRTK Universe :	NNN
NPDES IDs :	WAR309339 WAR310620
CWA Permit Types :	Minor
CWA Compliance Tracking :	On
CWA NAICS :	N/R
CWA SICS :	1794
CWA Inspection Count :	N/R
CWA Last Inspection Days :	N/R
CWA Informal Count :	N/R
CWA Formal Action Count :	N/R
CWA Last Formal Action Date :	N/R
CWA Penalties :	N/R
CWA Last Penalty Date :	N/R
CWA Last Penalty Amount :	N/R
CWA Quarters IN NC :	1
CWA Current Compliance Status :	Failure to Report DMR - Not Received
CWA Current SNC Flag :	Y
CWA 13 Quarters Compliance Status :	_____S_
CWA 13 Quarters Effluent Exceedances:	N/R
CWA Three-Year QNCR Codes :	N/R
DFR URL :	Click here for hyperlink provided by the agency.
Facility SIC :	1794
Facility NAICS :	N/R
Facility Last Inspection EPA Date :	N/R
Facility Last Inspection State Date :	N/R
Facility Last Formal Act EPA Date :	N/R
Facility Last Formal Act State Date :	N/R
Facility Last Informal Act EPA Date :	N/R
Facility Last Informal Act State Date:	N/R
Facility Federal Agency :	N/R
TRI Reporter :	N/R
Facility Imp Water Flag :	Y
Current SNC Flag :	N

Map Id: 560
Direction: WNW
Distance: 0.864 mi., 4565 ft.
Elevation: 323 ft.
Relative: Higher

Site Name : Wastewater Sewer Replacement South J St
UNSPECIFIED
TACOMA, WA 98405

Database(s) : [ALL SITES - WA, ECHO, FRS, ICIS, INACTIVE PCS, PCS FACILITY] ***(cont.)***

Envirosite ID: 43317027
EPA ID: N/R

ECHO ***(cont.)***

Indian County Flag :	N
Federal Flag :	N/R
US Mexico Border Flag :	N/R
Chesapeak Bay Flag :	N/R
AIR Flag :	N
NPDES Flag :	Y
SDWIS Flag :	N
RCRA Flag :	N
TRI Flag :	N
GHG Flag :	N
Major Flag :	N/R
Active Flag :	Y
NAA Flag :	N
Latitude :	47.268948
Longitude :	-122.448524
Last Date in Agency List :	2022-03-29

FRS

Facility Name :	WASTEWATER SEWER REPLACEMENT SOUTH J ST
Facility Address :	UNSPECIFIED, TACOMA, WA 98405
County :	N/R

Site Details

Registry ID :	110071180283
FRS Facility URL :	Click here for hyperlink provided by the agency.
Last Date in Agency List :	2022-02-17

Source Description

Source Description :

The NPDES module of the Compliance Information System (ICIS) tracks surface water permits issued under the Clean Water Act. Under NPDES, all facilities that discharge pollutants from any point source into waters of the United States are required to obtain a permit. The permit will likely contain limits on what can be discharged, impose monitoring and reporting requirements, and include other provisions to ensure that the discharge does not adversely affect water quality.

FRS Environmental Interest

Source and System ID :	ICIS - WAR309339 ICIS - WAR310620

ICIS

Facility Name :	WASTEWATER SEWER REPLACEMENT SOUTH J ST
Facility Address :	UNSPECIFIED, TACOMA, WA 98405

Map Id: 560
Direction: WNW
Distance: 0.864 mi., 4565 ft.
Elevation: 323 ft.
Relative: Higher

Site Name : Wastewater Sewer Replacement South J St
UNSPECIFIED
TACOMA, WA 98405

Database(s) : [ALL SITES - WA, ECHO, FRS, ICIS, INACTIVE PCS, PCS FACILITY] ***(cont.)***

Envirosite ID: 43317027
EPA ID: N/R

ICIS ***(cont.)***

Site Details

NPDES ID :	WAR310620
ICIS Facility Interest ID :	3601373877
Facility UIN :	110071180283
Facility Type Code :	Municipal or Water District
Impaired Waters :	303(D) Listed
Latitude :	47.2574463
Longitude :	-122.45002
Last Date in Agency List :	2022-12-28

INACTIVE PCS

Issue Date :	2020-11-18
Original Issue Date :	2020-11-18
Effective Date :	2021-09-21
Expiration Date :	2025-12-31
Retirement Date :	N/R
Termination Date :	2022-10-04
Issuing Agency :	State
Agency Type :	State
Activity ID :	3602940903
External Permit Number :	WAR310620
Facility Type Indicator :	NON-POTW
Permit Type :	General Permit Covered Facility-NPDES)
Major Minor Status :	N
Permit Status :	Terminated
Total Design Flow Number :	N/R
Actual Average Flow Number :	N/R
State Water Body :	N/R
State Water Body Name :	N/R
Permit Name :	Pivetta Brothers Construction Inc
Permit Comp Status :	Y
RNC Tracking :	Y
Master External Permit Number :	WAR125725
TMDL Interface :	N/R
EDMR Authorization :	N
Pretreatment Indicator :	N/R
Last Date in Agency List :	2022-12-28

PCS FACILITY

Issue Date :	2020-11-18
Original Issue Date :	2020-11-18
Effective Date :	2021-09-21
Expiration Date :	2025-12-31
Retirement Date :	N/R
Termination Date :	N/R
Issuing Agency :	State
Agency Type :	State
Activity ID :	3602940903
External Permit Number :	N/R
Facility Type Indicator :	NON-POTW
Permit Type :	General Permit Covered Facility-NPDES)
Major Minor Status :	N
Permit Status :	Effective

Map Id: 560
Direction: WNW
Distance: 0.864 mi., 4565 ft.
Elevation: 323 ft.
Relative: Higher

Site Name : Wastewater Sewer Replacement South J St
UNSPECIFIED
TACOMA, WA 98405

Database(s) : [ALL SITES - WA, ECHO, FRS, ICIS, INACTIVE PCS, PCS FACILITY] ***(cont.)***

Envirosite ID: 43317027
EPA ID: N/R

PCS FACILITY ***(cont.)***

Total Design Flow Number :	N/R
Actual Average Flow Number :	N/R
State Water Body :	N/R
State Water Body Name :	N/R
Permit Name :	Pivetta Brothers Construction Inc
Permit Comp Status :	Y
RNC Tracking :	Y
Master External Permit Number :	WAR125725
TMDL Interface :	N/R
EDMR Authorization :	N
Pretreatment Indicator :	N/R
Last Date in Agency List :	2022-09-23

Map Id: EO561
Direction: SSW
Distance: 0.865 mi., 4566 ft.
Elevation: 98 ft.
Relative: Higher

Site Name : WATERHOUSE MOTORS | Two Ravens Studio | WATERHOUSE MOTOR CO.
2502 COMMERCE ST
TACOMA | TACOMA, WA 98402

Database(s) : [ALL SITES - WA, ECHO, FRS, PRP-CORP, RCRA_NONGEN]

Envirosite ID: 50655466
EPA ID: N/R

ALL SITES - WA

Facility Name :	Two Ravens Studio
Facility Address :	2502 COMMERCE ST, TACOMA, 98402
County :	Pierce
Facility/Site ID :	3491
Alternate Name :	N/R
Program Name :	N/R
WRIA :	10
Legislative District :	27
Congressional District :	6
Ecology Region :	SWRO
Ecology Program Phone :	(360) 407-6734
Tribal Land :	N
Latitude :	47.23852
Longitude :	-122.43636
Last Date in Agency List :	2023-01-03

Program Details

Program :	HAZWASTE
Program ID :	N/R
Interaction Type :	Revised Site Visit Program

Map Id: EO561
Direction: SSW
Distance: 0.865 mi., 4566 ft.
Elevation: 98 ft.
Relative: Higher

Site Name : WATERHOUSE MOTORS | Two Ravens Studio | WATERHOUSE MOTOR CO.
2502 COMMERCE ST
TACOMA | TACOMA, WA 98402

Database(s) : [ALL SITES - WA, ECHO, FRS, PRP-CORP, RCRA_NONGEN] ***(cont.)***

Envirosite ID: 50655466
EPA ID: N/R

ALL SITES - WA ***(cont.)***

Interaction Type Description :	HWTR engages in a variety of field work, site visits, and contacts with sites. While most compliance related activity is recorded into the EPA's RCRAInfo system, the other types of activities are recorded into the Revised Site Visit Program (RSVP).
Status :	Active
Start Date :	2010-05-06
End Date :	N/R
SIC :	N/R
NAICS :	N/R
Facility Name :	Waterhouse Motors
Facility Address :	2502 COMMERCE ST, TACOMA, 98402
County :	Pierce
Facility/Site ID :	75485899
Alternate Name :	N/R
Program Name :	N/R
WRIA :	10
Legislative District :	27
Congressional District :	6
Ecology Region :	SWRO
Ecology Program Phone :	(360) 407-6734
Tribal Land :	N
Latitude :	47.24001
Longitude :	-122.4363
Last Date in Agency List :	2023-01-03

Program Details

Program :	HAZWASTE
Program ID :	WAD027555499
Interaction Type :	Hazardous Waste Generator
Interaction Type Description :	Facilities that generate any quantity of a dangerous waste. They may be classified as SQG, MQG, or LQG depending on hazardous waste generated for a given month.
Status :	Inactive
Start Date :	1984-10-19
End Date :	2003-12-31
SIC :	N/R
NAICS :	N/R

ECHO

Facility Name :	WATERHOUSE MOTORS
Facility Address :	2502 COMMERCE ST, TACOMA, WA 98402
County :	PIERCE

Map Id: EO561
Direction: SSW
Distance: 0.865 mi., 4566 ft.
Elevation: 98 ft.
Relative: Higher

Site Name : WATERHOUSE MOTORS | Two Ravens Studio | WATERHOUSE MOTOR CO.
2502 COMMERCE ST
TACOMA | TACOMA, WA 98402

Database(s) : [ALL SITES - WA, ECHO, FRS, PRP-CORP, RCRA_NONGEN] ***(cont.)***

Envirosite ID: 50655466
EPA ID: N/R

ECHO ***(cont.)***

Last Inspection Date :	2001-10-09
Registry ID :	110005264392
FIPS Code :	53053
EPA Region :	10
Inspection Count :	0
Last Inspection Days :	7726
Informal Count :	0
Last Informal Action Date :	N/R
Formal Action Count :	0
Last Formal Action Date :	N/R
Total Penalties :	0
Penalty Count :	N/R
Last Penalty Date :	N/R
Last Penalty Amount :	N/R
QTRS IN NC :	0
Programs IN SNC :	0
Current Compliance Status :	No Violation Identified
Three-Year Compliance Status :	_____
Collection Method :	ADDRESS MATCHING-HOUSE NUMBER
Reference Point :	CENTER OF A FACILITY OR STATION
Accuracy Meters :	30
Derived Tribes :	Puyallup Tribe of the Puyallup Reservation - .4 mile(s), Puyallup Tribe of the Puyallup Reservation - .9 mile(s), Muckleshoot Indian Tribe - 11.2 mile(s), Muckleshoot Indian Tribe - 14 mile(s), Nisqually Indian Tribe - 16.7 mile(s), Squaxin Island Tribe of the Squaxin Island Reservation - 21.8 mile(s), Squaxin Island Tribe of the Squaxin Island Reservation - 23.6 mile(s)
Derived HUC :	17110019
Derived WBD :	171100190301
Derived STCTY FIPS :	53053
Derived Zip :	98402
Derived CD113 :	06
Derived CB2010 :	530530616021049
MYRTK Universe :	NNN
NPDES IDs :	N/R
CWA Permit Types :	N/R
CWA Compliance Tracking :	N/R
CWA NAICS :	N/R
CWA SICS :	N/R
CWA Inspection Count :	N/R
CWA Last Inspection Days :	N/R
CWA Informal Count :	N/R
CWA Formal Action Count :	N/R
CWA Last Formal Action Date :	N/R
CWA Penalties :	N/R
CWA Last Penalty Date :	N/R
CWA Last Penalty Amount :	N/R
CWA Quarters IN NC :	N/R
CWA Current Compliance Status :	N/R
CWA Current SNC Flag :	N
CWA 13 Quarters Compliance Status :	N/R
CWA 13 Quarters Effluent Exceedances:	N/R
CWA Three-Year QNCR Codes :	N/R

Map Id: EO561
Direction: SSW
Distance: 0.865 mi., 4566 ft.
Elevation: 98 ft.
Relative: Higher

Site Name : WATERHOUSE MOTORS | Two Ravens Studio | WATERHOUSE MOTOR CO.
2502 COMMERCE ST
TACOMA | TACOMA, WA 98402

Database(s) : [ALL SITES - WA, ECHO, FRS, PRP-CORP, RCRA_NONGEN] ***(cont.)***

Envirosite ID: 50655466
EPA ID: N/R

ECHO ***(cont.)***

DFR URL :	Click here for hyperlink provided by the agency.
Facility SIC :	N/R
Facility NAICS :	336312 - Gasoline Engine and Engine Parts Manufacturing
Facility Last Inspection EPA Date :	N/R
Facility Last Inspection State Date :	2001-10-09
Facility Last Formal Act EPA Date :	N/R
Facility Last Formal Act State Date :	N/R
Facility Last Informal Act EPA Date :	N/R
Facility Last Informal Act State Date:	N/R
Facility Federal Agency :	N/R
TRI Reporter :	N/R
Facility Imp Water Flag :	N/R
Current SNC Flag :	N
Indian County Flag :	N
Federal Flag :	N/R
US Mexico Border Flag :	N/R
Chesapeak Bay Flag :	N/R
AIR Flag :	N
NPDES Flag :	N
SDWIS Flag :	N
RCRA Flag :	Y
TRI Flag :	N
GHG Flag :	N
Major Flag :	N/R
Active Flag :	N/R
NAA Flag :	N
Latitude :	47.23857
Longitude :	-122.43603
Last Date in Agency List :	2023-01-16

FRS

Facility Name :	WATERHOUSE MOTORS
Facility Address :	2502 COMMERCE ST, TACOMA, WA 98402
County :	PIERCE

Site Details

Registry ID :	110005264392
FRS Facility URL :	Click here for hyperlink provided by the agency.
Last Date in Agency List :	2023-02-13

Source Description

Map Id: EO561
Direction: SSW
Distance: 0.865 mi., 4566 ft.
Elevation: 98 ft.
Relative: Higher

Site Name : WATERHOUSE MOTORS | Two Ravens Studio | WATERHOUSE MOTOR CO.
2502 COMMERCE ST
TACOMA | TACOMA, WA 98402

Database(s) : [ALL SITES - WA, ECHO, FRS, PRP-CORP, RCRA_NONGEN] ***(cont.)***

Envirosite ID: 50655466
EPA ID: N/R

FRS ***(cont.)***

Source Description : RCRAInfo is EPA's comprehensive information system that supports the Resource Conservation and Recovery Act (RCRA) of 1976 and the Hazardous and Solid Waste Amendments (HSWA) of 1984 through the tracking of events and activities related to facilities that generate, transport, and treat, store, or dispose of hazardous waste. RCRAInfo allows RCRA program staff to track the notification, permit, compliance, and corrective action activities required under RCRA. RCRAInfo also supports generation of the National Hazardous Waste Biennial Report. All generators and treatment, storage, and disposal facilities who handle hazardous waste are required to report to the EPA Administrator at least once every two years to support creation of the Biennial Report.
The WA-FSIS provides a means to query and display data maintained by the Washington Department of Ecology. This system contains key information for each facility/site that is currently, or has been, of interest to the Air Quality, Dam Safety, Hazardous Waste, Toxics Cleanup, and Water Quality Programs.

FRS Environmental Interest
Source and System ID : RCRAINFO - WAD027555499
WA-FSIS - 75485899

PRP-CORP

Facility Name : WATERHOUSE MOTOR CO.
Facility Address : 2502 COMMERCE ST., TACOMA,, WA 98402

Actual Date : 1989-03-07
Date Type : SPECIAL NOTICE
EPA ID : WAD980726301
Site Name : COMMENCEMENT BAY, SOUTH TACOMA CHANNEL
NPL Status Description : Currently on the Final NPL
Non NPL Status Short Name : N/R
Action Name : Spcl Not Ltrs
Action Type Seq : SG-1
Region Code : 10
Last Date in Agency List : 2023-02-01

RCRA_NONGEN

Facility Name : WATERHOUSE MOTORS
Facility Address : 2502 COMMERCE ST, TACOMA, WA 98402
County : PIERCE

Date Form Received by Agency : 2005-11-01
EPA ID : WAD027555499
Mailing Address : 2502 S COMMERCE ST, TACOMA, WA 98402
Contact : LARRY DAVIS
Contact Address : 2502 S COMMERCE ST, TACOMA, WA 98402
Contact Country : US
Contact Telephone : 253-383-1439
Contact Email : N/R

Map Id: EO561
Direction: SSW
Distance: 0.865 mi., 4566 ft.
Elevation: 98 ft.
Relative: Higher

Site Name : WATERHOUSE MOTORS | Two Ravens Studio | WATERHOUSE MOTOR CO.
2502 COMMERCE ST
TACOMA | TACOMA, WA 98402

Database(s) : [ALL SITES - WA, ECHO, FRS, PRP-CORP, RCRA_NONGEN] ***(cont.)***

Envirosite ID: 50655466
EPA ID: N/R

RCRA_NONGEN ***(cont.)***

EPA Region :	10
Land Type :	Private
Source Type :	Implementer
Classification :	Not a generator, verified
Description :	Not a generator, verified
Last Date in Agency List :	2023-01-23

Owner/Operator Summary

Owner/Operator Name :	DAVIS, LARRY
Owner/Operator Address :	2502 S COMMERCE ST, TACOMA, WA 98402
Owner/Operator Country :	US
Owner/Operator Telephone :	253-383-1439
Owner/Operator Email :	N/R
Owner/Operator Fax :	N/R
Legal Status :	Private
Owner/Operator Type :	Operator
Owner/Operator Start Date :	N/R
Owner/Operator End Date :	N/R

Owner/Operator Name :	WATERHOUSE MOTORS
Owner/Operator Address :	2502 S COMMERCE ST, TACOMA, WA 98402
Owner/Operator Country :	US
Owner/Operator Telephone :	253-383-1439
Owner/Operator Email :	N/R
Owner/Operator Fax :	N/R
Legal Status :	Private
Owner/Operator Type :	Owner
Owner/Operator Start Date :	1996-05-02
Owner/Operator End Date :	N/R

Owner/Operator Name :	WATERHOUSE MOTORS
Owner/Operator Address :	2502 COMMERCE ST, TACOMA, WA 98402
Owner/Operator Country :	US
Owner/Operator Telephone :	206-383-1439
Owner/Operator Email :	N/R
Owner/Operator Fax :	N/R
Legal Status :	Private
Owner/Operator Type :	Owner
Owner/Operator Start Date :	N/R
Owner/Operator End Date :	N/R

Handler Activities Summary

U.S. Importer of Hazardous Waste :	N
Mixed Waste (Haz. and Radioactive) :	N
Recycler of Hazardous Waste :	N
Transporter of Hazardous Waste :	N
Treater, Storer or Disposer of HW :	N
Underground Injection Activity :	N
On-site Burner Exemption :	N

Map Id: EO561
Direction: SSW
Distance: 0.865 mi., 4566 ft.
Elevation: 98 ft.
Relative: Higher

Site Name : WATERHOUSE MOTORS | Two Ravens Studio | WATERHOUSE MOTOR CO.
2502 COMMERCE ST
TACOMA | TACOMA, WA 98402

Database(s) : [ALL SITES - WA, ECHO, FRS, PRP-CORP, RCRA_NONGEN] ***(cont.)***

Envirosite ID: 50655466
EPA ID: N/R

RCRA_NONGEN ***(cont.)***

Furnace Exemption :	N
Used Oil Fuel Burner :	N
Used Oil Processor :	N
Used Oil Refiner :	N
Used Oil Fuel Marketer to Burner :	N
Used Oil Specification Marketer :	N
Used Oil Transfer Facility :	N
Used Oil Transporter :	N

Historical Generators

Details for this site have been truncated due to the large number of available details for this site within this dataset. For the complete details for this site, contact your Envirosite account representative for a complimentary site report containing all of the details available.

Date Form Received by Agency :	2005-10-31
Facility Name :	WATERHOUSE MOTORS
Classification :	Not a generator, verified
Date Form Received by Agency :	2005-10-31
Facility Name :	WATERHOUSE MOTORS
Classification :	Very Small Quantity Generator
Date Form Received by Agency :	2003-03-18
Facility Name :	WATERHOUSE MOTORS
Classification :	Very Small Quantity Generator
Date Form Received by Agency :	2002-06-21
Facility Name :	WATERHOUSE MOTORS
Classification :	Very Small Quantity Generator
Date Form Received by Agency :	2001-05-23
Facility Name :	WATERHOUSE MOTORS
Classification :	Very Small Quantity Generator
Date Form Received by Agency :	1999-02-17
Facility Name :	WATERHOUSE MOTORS
Classification :	Small Quantity Generator
Date Form Received by Agency :	1999-02-16
Facility Name :	WATERHOUSE MOTORS
Classification :	Small Quantity Generator
Date Form Received by Agency :	1997-06-02
Facility Name :	WATERHOUSE MOTORS
Classification :	Small Quantity Generator

Map Id: EO561
Direction: SSW
Distance: 0.865 mi., 4566 ft.
Elevation: 98 ft.
Relative: Higher

Site Name : WATERHOUSE MOTORS | Two Ravens Studio | WATERHOUSE MOTOR CO.
2502 COMMERCE ST
TACOMA | TACOMA, WA 98402

Database(s) : [ALL SITES - WA, ECHO, FRS, PRP-CORP, RCRA_NONGEN] ***(cont.)***

Envirosite ID: 50655466
EPA ID: N/R

RCRA_NONGEN ***(cont.)***

Date Form Received by Agency :	1997-02-03
Facility Name :	WATERHOUSE MOTORS
Classification :	Small Quantity Generator
Date Form Received by Agency :	1995-01-01
Facility Name :	WATERHOUSE MOTORS
Classification :	Not a generator, verified

Notices of Violations Summary

Regulation Violated :	N

Evaluation Action Summary

Evaluation Date :	2001-10-09
Evaluation :	COMPLIANCE EVALUATION INSPECTION ON-SITE
Area of Violation :	N/R
Date Achieved Compliance :	N/R
Evaluation Lead Agency :	State
Evaluation Date :	1997-08-28
Evaluation :	COMPLIANCE ASSISTANCE VISIT
Area of Violation :	N/R
Date Achieved Compliance :	N/R
Evaluation Lead Agency :	State

Map Id: EJ562
Direction: W
Distance: 0.866 mi., 4575 ft.
Elevation: 335 ft.
Relative: Higher

Site Name : FAMILY CLEANERS INC
815 S J ST | 815 SOUTH J. ST.
TACOMA | TACOMA, WA 98405

Database(s) : [ALL SITES - WA, BRS, ECHO, FRS, MANIFEST EPA, PRP-CORP, RCRA_NONGEN]

Envirosite ID: 6584344
EPA ID: N/R

ALL SITES - WA

Facility Name :	Family Cleaners Inc
Facility Address :	815 S J ST, TACOMA, 98405
County :	Pierce
Facility/Site ID :	46774625
Alternate Name :	N/R
Program Name :	N/R

Map Id: EJ562
Direction: W
Distance: 0.866 mi., 4575 ft.
Elevation: 335 ft.
Relative: Higher

Site Name : FAMILY CLEANERS INC
815 S J ST | 815 SOUTH J. ST.
TACOMA | TACOMA, WA 98405

Database(s) : [ALL SITES - WA, BRS, ECHO, FRS, MANIFEST EPA, PRP-CORP, RCRA_NONGEN] ***(cont.)***

Envirosite ID: 6584344
EPA ID: N/R

ALL SITES - WA ***(cont.)***

WRIA :	10
Legislative District :	27
Congressional District :	6
Ecology Region :	SWRO
Ecology Program Phone :	(360) 407-6734
Tribal Land :	N
Latitude :	47.25484
Longitude :	-122.45067
Last Date in Agency List :	2023-01-03

Program Details

Program :	HAZWASTE
Program ID :	WAD980983902
Interaction Type :	Hazardous Waste Generator
Interaction Type Description :	Facilities that generate any quantity of a dangerous waste. They may be classified as SQG, MQG, or LQG depending on hazardous waste generated for a given month.
Status :	Inactive
Start Date :	1986-06-04
End Date :	2003-12-31
SIC :	N/R
NAICS :	81232 - Drycleaning and Laundry Services (except Coin-Operated)

Program :	HAZWASTE
Program ID :	WAD980983902
Interaction Type :	Hazardous Waste Generator
Interaction Type Description :	Facilities that generate any quantity of a dangerous waste. They may be classified as SQG, MQG, or LQG depending on hazardous waste generated for a given month.
Status :	Inactive
Start Date :	1986-06-04
End Date :	2003-12-31
SIC :	N/R
NAICS :	N/R

BRS

Facility Name :	FAMILY CLEANERS INC
Facility Address :	815 S J ST, TACOMA, WA 98405
County :	PIERCE

Site Details

Date Form Received by Agency :	2003-12-31
EPA ID :	WAD980983902
Mailing Address :	815 S J ST, TACOMA, WA 98405-4108
Contact :	TAE D LEE

Map Id: EJ562
Direction: W
Distance: 0.866 mi., 4575 ft.
Elevation: 335 ft.
Relative: Higher

Site Name : FAMILY CLEANERS INC
815 S J ST | 815 SOUTH J. ST.
TACOMA | TACOMA, WA 98405

Database(s) : [ALL SITES - WA, BRS, ECHO, FRS, MANIFEST EPA, PRP-CORP, RCRA_NONGEN] ***(cont.)***

Envirosite ID: 6584344
EPA ID: N/R

BRS ***(cont.)***

Contact Address :	N/R
Contact Country :	US
Contact Telephone :	253-627-2068
Contact Email :	N/R
EPA Region :	10
Land Type :	Private
Source Type :	Annual/Biennial Report
Classification :	Not a generator, verified
Description :	Not a generator, verified
Last Date in Agency List :	2023-01-23

Owner/Operator Summary

Owner/Operator Name :	AL VERSOLENKO
Owner/Operator Address :	815 S J ST, TACOMA, WA 98405-4108
Owner/Operator Country :	US
Owner/Operator Telephone :	N/R
Owner/Operator Email :	N/R
Owner/Operator Fax :	N/R
Legal Status :	Private
Owner/Operator Type :	Operator
Owner/Operator Start Date :	1996-08-08
Owner/Operator End Date :	N/R

Owner/Operator Name :	TAE DONG LEE
Owner/Operator Address :	815 S J ST, TACOMA, WA 98405-4108
Owner/Operator Country :	US
Owner/Operator Telephone :	N/R
Owner/Operator Email :	N/R
Owner/Operator Fax :	N/R
Legal Status :	Private
Owner/Operator Type :	Owner
Owner/Operator Start Date :	1996-05-02
Owner/Operator End Date :	N/R

Waste Activity Monitoring

Report Cycle :	2003
Hazardous Waste Page Number :	1
Hazardous Waste Sub-Page Number :	1
BR Form :	XX
Waste Description :	N/R
Primary NAICS :	81232 - Drycleaning and Laundry Services (except Coin-Operated)
Source Code :	N/R
Form Code :	N/R
Management Method :	N/R
Generation Tons :	0
Managed Tons :	0
Shipped Tons :	0
Received Tons :	0
Receiver ID :	N/R
Receiver State :	N/R

Map Id: EJ562
Direction: W
Distance: 0.866 mi., 4575 ft.
Elevation: 335 ft.
Relative: Higher

Site Name : FAMILY CLEANERS INC
815 S J ST | 815 SOUTH J. ST.
TACOMA | TACOMA, WA 98405

Database(s) : [ALL SITES - WA, BRS, ECHO, FRS, MANIFEST EPA, PRP-CORP, RCRA_NONGEN] ***(cont.)***

Envirosite ID: 6584344
EPA ID: N/R

BRS ***(cont.)***

Shipper ID :	N/R
Shipper State :	N/R
Waste Minimization :	N/R
Waste Code List :	N/R
Waste Code Group :	N/R
Waste Generation Type :	N/R

ECHO

Facility Name :	FAMILY CLEANERS INC
Facility Address :	815 S J ST, TACOMA, WA 98405
County :	PIERCE
Last Inspection Date :	1998-07-29
Registry ID :	110005338385
FIPS Code :	53053
EPA Region :	10
Inspection Count :	0
Last Inspection Days :	8894
Informal Count :	0
Last Informal Action Date :	N/R
Formal Action Count :	0
Last Formal Action Date :	N/R
Total Penalties :	0
Penalty Count :	N/R
Last Penalty Date :	N/R
Last Penalty Amount :	N/R
QTRS IN NC :	0
Programs IN SNC :	0
Current Compliance Status :	No Violation Identified
Three-Year Compliance Status :	_____
Collection Method :	ADDRESS MATCHING-HOUSE NUMBER
Reference Point :	CENTER OF A FACILITY OR STATION
Accuracy Meters :	30
Derived Tribes :	Puyallup Tribe of the Puyallup Reservation - 1.5 mile(s), Puyallup Tribe of the Puyallup Reservation - 1.8 mile(s), Muckleshoot Indian Tribe - 11.6 mile(s), Muckleshoot Indian Tribe - 14.6 mile(s), Nisqually Indian Tribe - 17.3 mile(s), Squaxin Island Tribe of the Squaxin Island Reservation - 21.2 mile(s), Squaxin Island Tribe of the Squaxin Island Reservation - 23.1 mile(s)
Derived HUC :	17110019
Derived WBD :	171100190301
Derived STCTY FIPS :	53053
Derived Zip :	98405
Derived CD113 :	06
Derived CB2010 :	530530614001008
MYRTK Universe :	NNN
NPDES IDs :	N/R
CWA Permit Types :	N/R
CWA Compliance Tracking :	N/R
CWA NAICS :	N/R
CWA SICS :	N/R

Map Id: EJ562
Direction: W
Distance: 0.866 mi., 4575 ft.
Elevation: 335 ft.
Relative: Higher

Site Name : FAMILY CLEANERS INC
815 S J ST | 815 SOUTH J. ST.
TACOMA | TACOMA, WA 98405

Database(s) : [ALL SITES - WA, BRS, ECHO, FRS, MANIFEST EPA, PRP-CORP, RCRA_NONGEN] ***(cont.)***

Envirosite ID: 6584344
EPA ID: N/R

ECHO ***(cont.)***

CWA Inspection Count :	N/R
CWA Last Inspection Days :	N/R
CWA Informal Count :	N/R
CWA Formal Action Count :	N/R
CWA Last Formal Action Date :	N/R
CWA Penalties :	N/R
CWA Last Penalty Date :	N/R
CWA Last Penalty Amount :	N/R
CWA Quarters IN NC :	N/R
CWA Current Compliance Status :	N/R
CWA Current SNC Flag :	N
CWA 13 Quarters Compliance Status :	N/R
CWA 13 Quarters Effluent Exceedances:	N/R
CWA Three-Year QNCR Codes :	N/R
DFR URL :	Click here for hyperlink provided by the agency.
Facility SIC :	N/R
Facility NAICS :	81232 - Drycleaning and Laundry Services (except Coin-Operated)
Facility Last Inspection EPA Date :	N/R
Facility Last Inspection State Date :	1998-07-29
Facility Last Formal Act EPA Date :	N/R
Facility Last Formal Act State Date :	N/R
Facility Last Informal Act EPA Date :	N/R
Facility Last Informal Act State Date:	N/R
Facility Federal Agency :	N/R
TRI Reporter :	N/R
Facility Imp Water Flag :	N/R
Current SNC Flag :	N
Indian County Flag :	N
Federal Flag :	N/R
US Mexico Border Flag :	N/R
Chesapeak Bay Flag :	N/R
AIR Flag :	N
NPDES Flag :	N
SDWIS Flag :	N
RCRA Flag :	Y
TRI Flag :	N
GHG Flag :	N
Major Flag :	N/R
Active Flag :	N/R
NAA Flag :	N
Latitude :	47.25458
Longitude :	-122.45083
Last Date in Agency List :	2023-01-16

FRS

Facility Name :	FAMILY CLEANERS INC
Facility Address :	815 S J ST, TACOMA, WA 98405
County :	PIERCE

Site Details

Registry ID :	110005338385
FRS Facility URL :	Click here for hyperlink provided by the agency.

Map Id: EJ562
Direction: W
Distance: 0.866 mi., 4575 ft.
Elevation: 335 ft.
Relative: Higher

Site Name : FAMILY CLEANERS INC
815 S J ST | 815 SOUTH J. ST.
TACOMA | TACOMA, WA 98405

Database(s) : [ALL SITES - WA, BRS, ECHO, FRS, MANIFEST EPA, PRP-CORP, RCRA_NONGEN] ***(cont.)***

Envirosite ID: 6584344
EPA ID: N/R

FRS ***(cont.)***

Last Date in Agency List : 2023-02-13

Source Description

Source Description : RCRAInfo is EPA's comprehensive information system that supports the Resource Conservation and Recovery Act (RCRA) of 1976 and the Hazardous and Solid Waste Amendments (HSWA) of 1984 through the tracking of events and activities related to facilities that generate, transport, and treat, store, or dispose of hazardous waste. RCRAInfo allows RCRA program staff to track the notification, permit, compliance, and corrective action activities required under RCRA. RCRAInfo also supports generation of the National Hazardous Waste Biennial Report. All generators and treatment, storage, and disposal facilities who handle hazardous waste are required to report to the EPA Administrator at least once every two years to support creation of the Biennial Report.
The WA-FSIS provides a means to query and display data maintained by the Washington Department of Ecology. This system contains key information for each facility/site that is currently, or has been, of interest to the Air Quality, Dam Safety, Hazardous Waste, Toxics Cleanup, and Water Quality Programs.

Source Description :

All generators and treatment, storage, and disposal (TSD) facilities who handle hazardous waste are required to report to the EPA Administrator at least once every two years. The data collected is used to create the National Biennial Resource Conservation and Recovery Act (RCRA) Hazardous Waste Report. This data is processed within the RCRA Information (RCRAInfo) database.

FRS Environmental Interest

Source and System ID : RCRAINFO - WAD980983902
WA-FSIS - 46774625

MANIFEST EPA

Manifest Details

Manifest Number :	007032093SKS
Shipped Date :	2019-04-15
Updated Date :	2019-05-22
Received Date :	2019-04-26
Status :	Signed
Generator ID :	CESQG
Generator Name :	Family Cleaners
Generator Address :	815 S. J St, TACOMA, WA 98405
Generator Mailing :	815 S. J St, Tacoma, WA 98405
Generator Contact :	N/R
Destination ID :	NED981723513
Destination Name :	Clean Harbors Environmental Services, Inc.
Destination Mailing :	2247 South Highway 71, Kimball, NE 69145
Destination Address :	2247 South Highway 71, Kimball, NE 69145
Destination Contact :	N/R
Submission Type :	DataImage5Copy
Origin Type :	Service

Map Id: EJ562
Direction: W
Distance: 0.866 mi., 4575 ft.
Elevation: 335 ft.
Relative: Higher

Site Name : FAMILY CLEANERS INC
815 S J ST | 815 SOUTH J. ST.
TACOMA | TACOMA, WA 98405

Database(s) : [ALL SITES - WA, BRS, ECHO, FRS, MANIFEST EPA, PRP-CORP, RCRA_NONGEN] ***(cont.)***

Envirosite ID: 6584344
EPA ID: N/R

MANIFEST EPA ***(cont.)***

Manifest Residue :	N
Rejection :	N
Last Date in Agency List :	2023-02-13

Waste Details

Waste Line Number :	1
Is DOT Hazardous :	Y
DOT ID Number :	UN2810
DOT Information :	UN2810, WASTE UN2810 WASTE TOXIC LIQUID,ORGANIC N.O.S.) (D007, D039,D040(E (TETRACHLOROETHYLENE, TRICHLOROETHYLENE) 6.1 PGIII RQ(F002), 6.1, PG III
Non Waste Description :	N/R
Quantity :	120 Pounds
Quantity Tons, Acute, Non-Acute :	0.06, 0, 0.06
Quantity Kg, Acute, Non-Acute :	0, 54.4218
Management Method :	H141 - STORAGE, BULKING AND/OR TRANSFER OFF SITE
Is EPA Waste :	Y
Federal Code :	D007, D039, D040, F002
State Code :	N/R

PRP-CORP

Facility Name :	FAMILY CLEANERS
Facility Address :	815 SOUTH J. ST., TACOMA,, WA 98405
Actual Date :	1989-03-07
Date Type :	SPECIAL NOTICE
EPA ID :	WAD980726301
Site Name :	COMMENCEMENT BAY, SOUTH TACOMA CHANNEL
NPL Status Description :	Currently on the Final NPL
Non NPL Status Short Name :	N/R
Action Name :	Spcl Not Ltrs
Action Type Seq :	SG-1
Region Code :	10
Last Date in Agency List :	2023-02-01

RCRA_NONGEN

Facility Name :	FAMILY CLEANERS INC
Facility Address :	815 S J ST, TACOMA, WA 98405
County :	PIERCE
Date Form Received by Agency :	2004-01-15
EPA ID :	WAD980983902
Mailing Address :	815 S J ST, TACOMA, WA 98405
Contact :	TAE LEE
Contact Address :	815 S J ST, TACOMA, WA 98405
Contact Country :	US
Contact Telephone :	253-627-2068

Map Id: EJ562
Direction: W
Distance: 0.866 mi., 4575 ft.
Elevation: 335 ft.
Relative: Higher

Site Name : FAMILY CLEANERS INC
815 S J ST | 815 SOUTH J. ST.
TACOMA | TACOMA, WA 98405

Database(s) : [ALL SITES - WA, BRS, ECHO, FRS, MANIFEST EPA, PRP-CORP, RCRA_NONGEN] ***(cont.)***

Envirosite ID: 6584344
EPA ID: N/R

RCRA_NONGEN ***(cont.)***

Contact Email :	N/R
EPA Region :	10
Land Type :	Private
Source Type :	Implementer
Classification :	Not a generator, verified
Description :	Not a generator, verified
Last Date in Agency List :	2023-01-23

Owner/Operator Summary

Owner/Operator Name :	LEE, TAE DONG
Owner/Operator Address :	815 S J STREET, TACOMA, WA 98405
Owner/Operator Country :	US
Owner/Operator Telephone :	253-627-2068
Owner/Operator Email :	N/R
Owner/Operator Fax :	N/R
Legal Status :	Private
Owner/Operator Type :	Owner
Owner/Operator Start Date :	N/R
Owner/Operator End Date :	N/R

Owner/Operator Name :	TAE DONG LEE
Owner/Operator Address :	815 S J ST, TACOMA, WA 98405
Owner/Operator Country :	US
Owner/Operator Telephone :	253-627-2068
Owner/Operator Email :	N/R
Owner/Operator Fax :	N/R
Legal Status :	Private
Owner/Operator Type :	Owner
Owner/Operator Start Date :	1996-05-02
Owner/Operator End Date :	N/R

Owner/Operator Name :	VERSOLENKO, AL
Owner/Operator Address :	815 S J ST, TACOMA, WA 98405
Owner/Operator Country :	US
Owner/Operator Telephone :	253-627-2068
Owner/Operator Email :	N/R
Owner/Operator Fax :	N/R
Legal Status :	Private
Owner/Operator Type :	Operator
Owner/Operator Start Date :	N/R
Owner/Operator End Date :	N/R

Handler Activities Summary

U.S. Importer of Hazardous Waste :	N
Mixed Waste (Haz. and Radioactive) :	N
Recycler of Hazardous Waste :	N
Transporter of Hazardous Waste :	N
Treater, Storer or Disposer of HW :	N
Underground Injection Activity :	N

Map Id: EJ562
Direction: W
Distance: 0.866 mi., 4575 ft.
Elevation: 335 ft.
Relative: Higher

Site Name : FAMILY CLEANERS INC
815 S J ST | 815 SOUTH J. ST.
TACOMA | TACOMA, WA 98405

Database(s) : [ALL SITES - WA, BRS, ECHO, FRS, MANIFEST EPA, PRP-CORP, RCRA_NONGEN] ***(cont.)***

Envirosite ID: 6584344
EPA ID: N/R

RCRA_NONGEN ***(cont.)***

On-site Burner Exemption :	N
Furnace Exemption :	N
Used Oil Fuel Burner :	N
Used Oil Processor :	N
Used Oil Refiner :	N
Used Oil Fuel Marketer to Burner :	N
Used Oil Specification Marketer :	N
Used Oil Transfer Facility :	N
Used Oil Transporter :	N

Historical Generators

Details for this site have been truncated due to the large number of available details for this site within this dataset. For the complete details for this site, contact your Envirosite account representative for a complimentary site report containing all of the details available.

Date Form Received by Agency :	2004-01-14
Facility Name :	FAMILY CLEANERS INC
Classification :	Not a generator, verified
Date Form Received by Agency :	2004-01-14
Facility Name :	FAMILY CLEANERS INC
Classification :	Very Small Quantity Generator
Date Form Received by Agency :	2003-12-31
Facility Name :	FAMILY CLEANERS INC
Classification :	Not a generator, verified
Date Form Received by Agency :	2003-01-15
Facility Name :	FAMILY CLEANERS INC
Classification :	Very Small Quantity Generator
Date Form Received by Agency :	2002-01-18
Facility Name :	FAMILY CLEANERS INC
Classification :	Very Small Quantity Generator
Date Form Received by Agency :	2001-01-31
Facility Name :	FAMILY CLEANERS INC
Classification :	Very Small Quantity Generator
Date Form Received by Agency :	2000-06-12
Facility Name :	FAMILY CLEANERS INC
Classification :	Very Small Quantity Generator

Map Id: EJ562
Direction: W
Distance: 0.866 mi., 4575 ft.
Elevation: 335 ft.
Relative: Higher

Site Name : FAMILY CLEANERS INC
815 S J ST | 815 SOUTH J. ST.
TACOMA | TACOMA, WA 98405

Database(s) : [ALL SITES - WA, BRS, ECHO, FRS, MANIFEST EPA, PRP-CORP, RCRA_NONGEN] ***(cont.)***

Envirosite ID: 6584344
EPA ID: N/R

RCRA_NONGEN ***(cont.)***

Date Form Received by Agency :	1997-06-10
Facility Name :	FAMILY CLEANERS INC
Classification :	Very Small Quantity Generator
Date Form Received by Agency :	1996-08-02
Facility Name :	FAMILY CLEANERS INC
Classification :	Very Small Quantity Generator
Date Form Received by Agency :	1995-01-01
Facility Name :	FAMILY CLEANERS INC
Classification :	Not a generator, verified

Notices of Violations Summary

Regulation Violated :	N

Evaluation Action Summary

Evaluation Date :	2020-11-09
Evaluation :	NON-FINANCIAL RECORD REVIEW
Area of Violation :	N/R
Date Achieved Compliance :	N/R
Evaluation Lead Agency :	State
Evaluation Date :	1998-07-29
Evaluation :	COMPLIANCE EVALUATION INSPECTION ON-SITE
Area of Violation :	N/R
Date Achieved Compliance :	N/R
Evaluation Lead Agency :	State

Map Id: ET563
Direction: E
Distance: 0.867 mi., 4579 ft.
Elevation: 14 ft.
Relative: Lower

Site Name : PACIFIC AUTO WRECKING INC
1652 LINCOLN AVE
TACOMA | Tacoma, WA

Database(s) : [ALL SITES - WA, EPA UST, FRS, UST - WA]

Envirosite ID: 52328135
EPA ID: N/R

ALL SITES - WA

Facility Name :	PACIFIC AUTO WRECKING INC
Facility Address :	1652 LINCOLN AVE, TACOMA, 98421-2903
County :	Pierce

Map Id: ET563
Direction: E
Distance: 0.867 mi., 4579 ft.
Elevation: 14 ft.
Relative: Lower

Site Name : PACIFIC AUTO WRECKING INC
1652 LINCOLN AVE
TACOMA | Tacoma, WA

Database(s) : [ALL SITES - WA, EPA UST, FRS, UST - WA] ***(cont.)***

Envirosite ID: 52328135
EPA ID: N/R

ALL SITES - WA ***(cont.)***

Facility/Site ID :	37129676
Alternate Name :	PACIFIC AUTO WRECKING
Program Name :	N/R
WRIA :	10
Legislative District :	27
Congressional District :	9
Ecology Region :	SWRO
Ecology Program Phone :	(360) 407-7224
Tribal Land :	Y
Latitude :	47.2526
Longitude :	-122.40874
Last Date in Agency List :	2023-01-03

Facility/Site ID :	37129676
Alternate Name :	N/R
Program Name :	N/R
WRIA :	10
Legislative District :	27
Congressional District :	9
Ecology Region :	SWRO
Ecology Program Phone :	(360) 407-7224
Tribal Land :	Y
Latitude :	47.2526
Longitude :	-122.40874
Last Date in Agency List :	2023-01-03

Program Details

Program :	TOXICS
Program ID :	101351
Interaction Type :	Underground Storage Tank
Interaction Type Description :	Any one or combination of tanks (including connecting underground pipes) that is used to contain regulated substances and has a tank volume of ten percent or more beneath the surface of the ground. This term does not include any of the exempt UST systems specified in WAC 173-360-110(2) or any piping connected thereto. See WAC 173-360
Status :	Inactive
Start Date :	1965-01-01
End Date :	2000-03-22
SIC :	5012 - AUTOMOBILES AND OTHER MOTOR VEHICLES
NAICS :	N/R

Program :	TOXICS
Program ID :	101351
Interaction Type :	Underground Storage Tank

Map Id: ET563
Direction: E
Distance: 0.867 mi., 4579 ft.
Elevation: 14 ft.
Relative: Lower

Site Name : PACIFIC AUTO WRECKING INC
1652 LINCOLN AVE
TACOMA | Tacoma, WA

Database(s) : [ALL SITES - WA, EPA UST, FRS, UST - WA] ***(cont.)***

Envirosite ID: 52328135
EPA ID: N/R

ALL SITES - WA ***(cont.)***

Interaction Type Description :	Any one or combination of tanks (including connecting underground pipes) that is used to contain regulated substances and has a tank volume of ten percent or more beneath the surface of the ground. This term does not include any of the exempt UST systems specified in WAC 173-360-110(2) or any piping connected thereto. See WAC 173-360
Status :	Inactive
Start Date :	1965-01-01
End Date :	2000-03-22
SIC :	5015 - MOTOR VEHICLE PARTS, USED
NAICS :	N/R
Program :	TOXICS
Program ID :	101351
Interaction Type :	Underground Storage Tank
Interaction Type Description :	Any one or combination of tanks (including connecting underground pipes) that is used to contain regulated substances and has a tank volume of ten percent or more beneath the surface of the ground. This term does not include any of the exempt UST systems specified in WAC 173-360-110(2) or any piping connected thereto. See WAC 173-360
Status :	Inactive
Start Date :	1965-01-01
End Date :	2000-03-22
SIC :	N/R
NAICS :	N/R

EPA UST

Facility Name :	PACIFIC AUTO WRECKING
Facility Address :	1652 LINCOLN AVE, Tacoma, Washington 984669999
County :	Pierce
Facility ID :	WA37129676
Facility Status :	Closed UST(s)
Open USTs :	0
Closed USTs :	1
Temporarily Out of Service USTs :	0
Date of Last Inspection :	N/R
EPA Region :	10
Tribe :	N/R
Facility ID 2 :	N/R
Latitude :	47.2526
Longitude :	-122.40874
Last Date in Agency List :	2023-01-30

Tank Details

Tank ID :	WA37129676_1
Tank Status :	Closed
Installation Date :	1965-01-01
Removal Date :	N/R

Map Id: ET563
Direction: E
Distance: 0.867 mi., 4579 ft.
Elevation: 14 ft.
Relative: Lower

Site Name : PACIFIC AUTO WRECKING INC
1652 LINCOLN AVE
TACOMA | Tacoma, WA

Database(s) : [ALL SITES - WA, EPA UST, FRS, UST - WA] ***(cont.)***

Envirosite ID: 52328135
EPA ID: N/R

EPA UST ***(cont.)***

Capacity :	111
Substances :	A Leaded Gasoline
Tank Wall Type :	N/R

FRS

Facility Name :	PACIFIC AUTO WRECKING INC
Facility Address :	1652 LINCOLN AVE, TACOMA, WA 98421-2903
County :	PIERCE

Site Details

Registry ID :	110015484590
FRS Facility URL :	Click here for hyperlink provided by the agency.
Last Date in Agency List :	2023-02-13

Source Description

Source Description :

The WA-FSIS provides a means to query and display data maintained by the Washington Department of Ecology. This system contains key information for each facility/site that is currently, or has been, of interest to the Air Quality, Dam Safety, Hazardous Waste, Toxics Cleanup, and Water Quality Programs.

FRS Environmental Interest

Source and System ID :	WA-FSIS - 37129676

UST - WA

Facility Name :	PACIFIC AUTO WRECKING
Facility Address :	1652 LINCOLN AVE, Tacoma, 98466
County :	Pierce
Facility Site ID :	37129676
UST Site ID :	101351
Tag Number(s) :	N/R
Responsible Unit :	Southwest
Is Active :	No
Latitude :	47.2526
Longitude :	-122.40874
Last Date in Agency List :	2022-12-29

Tank Details

Tank Name :	1
Tank Status :	Removed
Install Date :	1965-01-01
Tank Upgrade Date :	N/R

Map Id: ET563
Direction: E
Distance: 0.867 mi., 4579 ft.
Elevation: 14 ft.
Relative: Lower

Site Name : PACIFIC AUTO WRECKING INC
1652 LINCOLN AVE
TACOMA | Tacoma, WA

Database(s) : [ALL SITES - WA, EPA UST, FRS, UST - WA] ***(cont.)***

Envirosite ID: 52328135
EPA ID: N/R

UST - WA ***(cont.)***

Tank Permanent Closure Date :	N/R
Permit Expiration Date :	N/R
Tank Material :	N/R
Tank Construction :	N/R
Tank Corrosion Protection :	N/R
Tank Manifold :	N/R
Tank Release Detection :	N/R
Tank Tightness Test :	N/R
Tank Spill Prevention :	N/R
Capacity Range :	111 TO 1,100 Gallons
Actual Capacity :	N/R
Pipe Material :	N/R
Pipe Construction :	N/R
Pipe Corrosion Protection :	N/R
Tank SFC :	N/R
Dispenser SFC :	N/R
Primary Pipe Release Detection :	N/R
Secondary Pipe Release Detection :	N/R
Pipe Pumping System :	N/R
Pipe Install Date :	N/R
Turbine Sump Construction :	N/R
Tank Status Date :	1996-08-06
Tank Install Date :	N/R
Tank Overfill Prevention :	N/R

Compartments Details

Compartment Number :	1
Compartment Capacity :	N/R
Substance Stored :	Leaded Gasoline
Used Substance :	N/R
Ecy Region :	N/R

Map Id: EU564
Direction: SE
Distance: 0.870 mi., 4593 ft.
Elevation: 51 ft.
Relative: Higher

Site Name : HERITAGE ENTERPRISES INC
1321 E 26TH ST
TACOMA, WA

Database(s) : [ALL SITES - WA, AST - WA, FRS, T 2 - WA]

Envirosite ID: 6553204
EPA ID: N/R

ALL SITES - WA

Facility Name :	HERITAGE ENTERPRISES INC
Facility Address :	1321 E 26TH ST, TACOMA, 98421-2309
County :	Pierce
Facility/Site ID :	5478619
Alternate Name :	N/R

Map Id: EU564
Direction: SE
Distance: 0.870 mi., 4593 ft.
Elevation: 51 ft.
Relative: Higher

Site Name : HERITAGE ENTERPRISES INC
1321 E 26TH ST
TACOMA, WA

Database(s) : [ALL SITES - WA, AST - WA, FRS, T 2 - WA] ***(cont.)***

Envirosite ID: 6553204
EPA ID: N/R

ALL SITES - WA ***(cont.)***

Program Name :	N/R
WRIA :	10
Legislative District :	27
Congressional District :	9
Ecology Region :	SWRO
Ecology Program Phone :	(360) 407-6171
Tribal Land :	N
Latitude :	47.239644
Longitude :	-122.417188
Last Date in Agency List :	2023-01-03

Program Details

Program :	HAZWASTE
Program ID :	CRK000043740
Interaction Type :	Emergency/Haz Chem Rpt TIER2
Interaction Type Description :	Businesses that store 10,000 pounds or more of a hazardous chemical or 500 pounds or less, depending on the chemical, of an extremely hazardous chemical on site at any one time must report annually. Reports are sent to the State Emergency Response Commission (represented by Ecology) Local Emergency Planning Committees, and local fire departments for emergency planning. (product, not waste)
Status :	Active
Start Date :	1996-01-01
End Date :	N/R
SIC :	N/R
NAICS :	N/R

AST - WA

Facility Name :	HERITAGE ENTERPRISES INC
Facility Address :	1321 E 26TH ST, TACOMA, 98421-2309
County :	Pierce
Facility/Site ID :	5478619
Alternate Name :	N/R
Program Name :	N/R
WRIA :	10
Legislative District :	27
Congressional District :	9
Ecology Region :	SWRO
Ecology Program Phone :	(360) 407-6171
Tribal Land :	N
Latitude :	47.239644
Longitude :	-122.417188
Last Date in Agency List :	2022-04-27

Program Details

Program :	HAZWASTE
Program ID :	CRK000043740

Map Id: EU564
Direction: SE
Distance: 0.870 mi., 4593 ft.
Elevation: 51 ft.
Relative: Higher

Site Name : HERITAGE ENTERPRISES INC
1321 E 26TH ST
TACOMA, WA

Database(s) : [ALL SITES - WA, AST - WA, FRS, T 2 - WA] ***(cont.)***

Envirosite ID: 6553204
EPA ID: N/R

AST - WA ***(cont.)***

Interaction Type :	Emergency/Haz Chem Rpt TIER2
Interaction Type Description :	Businesses that store 10,000 pounds or more of a hazardous chemical or 500 pounds or less, depending on the chemical, of an extremely hazardous chemical on site at any one time must report annually. Reports are sent to the State Emergency Response Commission (represented by Ecology) Local Emergency Planning Committees, and local fire departments for emergency planning. (product, not waste)
Status :	Active
Start Date :	1996-01-01
End Date :	N/R
SIC :	5171 - PETROLEUM BULK STATIONS AND TERMINALS
NAICS :	N/R

FRS

Facility Name :	HERITAGE ENTERPRISES INC
Facility Address :	1321 E 26TH ST, TACOMA, WA 98421-2309
County :	PIERCE

Site Details

Registry ID :	110015547540
FRS Facility URL :	Click here for hyperlink provided by the agency.
Last Date in Agency List :	2023-02-13

Source Description

Source Description :

The WA-FSIS provides a means to query and display data maintained by the Washington Department of Ecology. This system contains key information for each facility/site that is currently, or has been, of interest to the Air Quality, Dam Safety, Hazardous Waste, Toxics Cleanup, and Water Quality Programs.

FRS Environmental Interest

Source and System ID :	WA-FSIS - 5478619

T 2 - WA

Facility Name :	HERITAGE ENTERPRISES INC
Facility Address :	1321 E 26TH ST, TACOMA, 98421-2309
County :	Pierce
Facility/Site ID :	5478619
Alternate Name :	N/R
Program Name :	N/R
WRIA :	10
Legislative District :	27

Map Id: EU564
Direction: SE
Distance: 0.870 mi., 4593 ft.
Elevation: 51 ft.
Relative: Higher

Site Name : HERITAGE ENTERPRISES INC
1321 E 26TH ST
TACOMA, WA

Database(s) : [ALL SITES - WA, AST - WA, FRS, T 2 - WA] ***(cont.)***

Envirosite ID: 6553204
EPA ID: N/R

T 2 - WA ***(cont.)***

Congressional District :	9
Ecology Region :	SWRO
Ecology Program Phone :	(360) 407-6171
Tribal Land :	N
Latitude :	47.239644
Longitude :	-122.417188
Last Date in Agency List :	2023-01-04

Program Details

Program :	HAZWASTE
Interaction Type :	Emergency/Haz Chem Rpt TIER2
Interaction Type Description :	Businesses that store 10,000 pounds or more of a hazardous chemical or 500 pounds or less, depending on the chemical, of an extremely hazardous chemical on site at any one time must report annually. Reports are sent to the State Emergency Response Commission (represented by Ecology) Local Emergency Planning Committees, and local fire departments for emergency planning. (product, not waste)
Status :	Active
Start Date :	1996-01-01
End Date :	N/R
SIC :	N/R
NAICS :	N/R

Map Id: EO565
Direction: SSW
Distance: 0.870 mi., 4595 ft.
Elevation: 115 ft.
Relative: Higher

Site Name : 25TH & HOLGATE S TACOMA
25TH & HOLGATE S
TACOMA | Tacoma, WA

Database(s) : [ALL SITES - WA, CSCSL HWS - WA, FRS, HSL - WA]

Envirosite ID: 6533243
EPA ID: N/R

ALL SITES - WA

Facility Name :	25TH & HOLGATE S TACOMA
Facility Address :	25TH & HOLGATE S, TACOMA, 98402-1203
County :	Pierce
Facility/Site ID :	16358
Alternate Name :	N/R
Program Name :	N/R
WRIA :	10
Legislative District :	27
Congressional District :	6
Ecology Region :	SWRO
Ecology Program Phone :	(360) 407-7224
Tribal Land :	N

Map Id: EO565
Direction: SSW
Distance: 0.870 mi., 4595 ft.
Elevation: 115 ft.
Relative: Higher

Site Name : 25TH & HOLGATE S TACOMA
25TH & HOLGATE S
TACOMA | Tacoma, WA

Database(s) : [ALL SITES - WA, CSCSL HWS - WA, FRS, HSL - WA] ***(cont.)***

Envirosite ID: 6533243
EPA ID: N/R

ALL SITES - WA ***(cont.)***

Latitude :	47.23858
Longitude :	-122.43743
Last Date in Agency List :	2023-01-03

Program Details

Program :	TOXICS
Program ID :	N/R
Interaction Type :	State Cleanup Site
Interaction Type Description :	A site is being cleaned up under state regulations. Regulations include Model Toxics Control Act or its predecessors.
Status :	Active
Start Date :	1997-01-15
End Date :	N/R
SIC :	N/R
NAICS :	N/R

CSCSL HWS - WA

Facility Name :	25TH & HOLGATE S TACOMA
Facility Address :	25TH & HOLGATE S, TACOMA, 98402
County :	PIERCE

Site Details

Facility Site ID :	16358
Site Status :	Cleanup Started
Cleanup Site ID :	1763
Region :	Southwest
Responsible Section :	Southwest
WARM Rank :	3 - Moderate Risk
Is Brownfield? :	N/R
Is PSI? :	N/R
Current VCP :	N/R
Past VCP :	N/R
Institutional Control :	N/R
Latitude :	47.23858
Longitude :	-122.43743
Last Date in Agency List :	2023-03-07

Contaminants Details

Contaminant Name :	Metals Priority Pollutants
Groundwater :	Suspected
Surface Water :	N/R
Soil :	N/R
Sediment :	N/R
Air :	N/R
Bedrock :	N/R

Map Id: EO565
Direction: SSW
Distance: 0.870 mi., 4595 ft.
Elevation: 115 ft.
Relative: Higher

Site Name : 25TH & HOLGATE S TACOMA
25TH & HOLGATE S
TACOMA | Tacoma, WA

Database(s) : [ALL SITES - WA, CSCSL HWS - WA, FRS, HSL - WA] ***(cont.)***

Envirosite ID: 6533243
EPA ID: N/R

CSCSL HWS - WA ***(cont.)***

Contaminant Name :	Petroleum Products-Unspecified
Groundwater :	Confirmed Above Cleanup Levels
Surface Water :	N/R
Soil :	Confirmed Above Cleanup Levels
Sediment :	N/R
Air :	N/R
Bedrock :	N/R

FRS

Facility Name :	25TH & HOLGATE S TACOMA
Facility Address :	25TH & HOLGATE S, TACOMA, WA 98402-1203
County :	PIERCE

Site Details

Registry ID :	110015568447
FRS Facility URL :	Click here for hyperlink provided by the agency.
Last Date in Agency List :	2023-02-13

Source Description

Source Description :

The WA-FSIS provides a means to query and display data maintained by the Washington Department of Ecology. This system contains key information for each facility/site that is currently, or has been, of interest to the Air Quality, Dam Safety, Hazardous Waste, Toxics Cleanup, and Water Quality Programs.

FRS Environmental Interest

Source and System ID :	WA-FSIS - 16358

HSL - WA

Facility Name :	25TH & Holgate S Tacoma
Facility Address :	25TH & HOLGATE S, TACOMA, 98402
County :	Pierce

Site Details

Facility Site ID :	16358
Cleanup Site ID :	1763
Status :	Cleanup Started
Site Rank :	3 - Moderate Risk
Alternative Site Name :	N/R
Region :	Southwest
Resposbile Unit :	Southwest
Institutional Control :	N/R
Current VCP :	N/R
Past VCP :	N/R
Latitude :	47.23858

Map Id: EO565
Direction: SSW
Distance: 0.870 mi., 4595 ft.
Elevation: 115 ft.
Relative: Higher

Site Name : 25TH & HOLGATE S TACOMA
25TH & HOLGATE S
TACOMA | Tacoma, WA

Database(s) : [ALL SITES - WA, CSCSL HWS - WA, FRS, HSL - WA] ***(cont.)***

Envirosite ID: 6533243
EPA ID: N/R

HSL - WA ***(cont.)***

Longitude :	-122.43743
Agency Hyperlink :	Click here for hyperlink provided by the agency.
Last Date in Agency List :	2023-02-28

Contaminants

Contaminant Name :	Metals Priority Pollutants
Ground water :	Suspected
Surface water :	N/R
Soil :	N/R
Sediment :	N/R
Air :	N/R
Bedrock :	N/R

Contaminant Name :	Petroleum Products-Unspecified
Ground water :	Confirmed Above Cleanup Levels
Surface water :	N/R
Soil :	Confirmed Above Cleanup Levels
Sediment :	N/R
Air :	N/R
Bedrock :	N/R

Facility Name :	25TH & HOLGATE S TACOMA
Facility Address :	25th & Holgate S, Tacoma, 98402-1203
County :	Pierce

Site Details

Facility Site ID :	16358
Cleanup Site ID :	1763
Status :	Cleanup Started
Site Rank :	N/R
Alternative Site Name :	N/R
Region :	N/R
Resposbile Unit :	N/R
Institutional Control :	N/R
Current VCP :	N/R
Past VCP :	N/R
Latitude :	N/R
Longitude :	N/R
Agency Hyperlink :	Click here for hyperlink provided by the agency.
Last Date in Agency List :	2022-02-11

Map Id: EV566
Direction: E
Distance: 0.871 mi., 4600 ft.
Elevation: 14 ft.
Relative: Lower

Site Name : TRIPAK 2
2021 MARC ST
TACOMA, WA 98421

Database(s) : [ALL SITES - WA, DOCKET, ECHO, FRS, ICIS, INACTIVE PCS, PCS ENF, PCS FACILITY]

Envirosite ID: 6549138
EPA ID: N/R

ALL SITES - WA

Facility Name :	TRIPAK 2
Facility Address :	2021 MARC ST, TACOMA, 98421
County :	Pierce
Facility/Site ID :	21853
Alternate Name :	N/R
Program Name :	N/R
WRIA :	10
Legislative District :	27
Congressional District :	9
Ecology Region :	SWRO
Ecology Program Phone :	(360) 407-6400
Tribal Land :	Y
Latitude :	47.2511
Longitude :	-122.407
Last Date in Agency List :	2023-01-03

Facility/Site ID :	21853
Alternate Name :	N/R
Program Name :	N/R
WRIA :	10
Legislative District :	27
Congressional District :	9
Ecology Region :	SWRO
Ecology Program Phone :	N/R
Tribal Land :	Y
Latitude :	47.2511
Longitude :	-122.407
Last Date in Agency List :	2023-01-03

Program Details

Program :	WATQUAL
Program ID :	WAR011376
Interaction Type :	Industrial SW GP
Interaction Type Description :	General permit issued to industries to regulate the discharge of contaminated stormwater to state waters.
Status :	Active
Start Date :	2009-01-22
End Date :	N/R
SIC :	N/R
NAICS :	N/R
Program :	WATQUAL
Program ID :	WAR011376
Interaction Type :	Industrial SW GP

Map Id: EV566
Direction: E
Distance: 0.871 mi., 4600 ft.
Elevation: 14 ft.
Relative: Lower

Site Name : TRIPAK 2
2021 MARC ST
TACOMA, WA 98421

Database(s) : [ALL SITES - WA, DOCKET, ECHO, FRS, ICIS, INACTIVE PCS, PCS ENF, PCS FACILITY] ***(cont.)***

Envirosite ID: 6549138
EPA ID: N/R

ALL SITES - WA ***(cont.)***

Interaction Type Description :	General permit issued to industries to regulate the discharge of contaminated stormwater to state waters.
Status :	Active
Start Date :	2009-01-22
End Date :	N/R
SIC :	N/R
NAICS :	484121 - General Freight Trucking, Long-Distance, Truckload
Program :	WATQUAL
Program ID :	WAR011376
Interaction Type :	Urban Waters
Interaction Type Description :	The site has been inspected by an Ecology Urban Waters Inspector.
Status :	Active
Start Date :	2009-01-22
End Date :	N/R
SIC :	N/R
NAICS :	N/R

DOCKET

Facility Name :	TRIPAK 2
Facility Address :	2021 MARC ST, TACOMA, WA 98421

Site Activity Details

Enforcement Action Case Number :	WA-120845
Activity ID :	3400006919
Enforcement Action Name :	TRIPAK 2
Last Date in Agency List :	2018-12-17
Final Ordr Iss/Final Order Enter Date:	N/R
Complaint/Proposed Order Actual Date:	N/R
Final Order Issued Actual Date :	N/R
Final Order Name :	N/R

Complaint Summary

Respondent/Defendant Name :	N/R
Named in Complaint :	N/R
Named in Final Order :	N/R
SEP Category :	N/R
SEP Description :	N/R
Regional Docket Number :	N/R

Map Id: EV566
Direction: E
Distance: 0.871 mi., 4600 ft.
Elevation: 14 ft.
Relative: Lower

Site Name : TRIPAK 2
2021 MARC ST
TACOMA, WA 98421

Database(s) : [ALL SITES - WA, DOCKET, ECHO, FRS, ICIS, INACTIVE PCS, PCS ENF, PCS FACILITY] ***(cont.)***

Envirosite ID: 6549138
EPA ID: N/R

DOCKET ***(cont.)***

Standard Industrial Classification (SIC) Summary

Registry ID :	110037838588
Primary SIC :	N/R
Primary NAICS :	N/R
Settlement FRS ICIS Facility :	N/R - N/R
Pollutants (SRS) :	N/R
Admin EA Closed Actual Date :	2011-05-09
Enforcement Action Name :	N/R
Enforcement Action Resolution :	N/R
Violation Types :	N/R
Case Law Sections :	CWA OTHER - Violations not covered elsewhere

Violation Penalties and Compliance Summary

Compliance Action Cost :	N/R
EPA Penalty Assessed Amount :	N/R
Cost Recovery Required :	N/R
Cost of SEP :	N/R
Cost of Complying Actions :	N/R

Site Activity Details

Enforcement Action Case Number :	WA-532572
Activity ID :	3400135007
Enforcement Action Name :	TRIPAK 2
Last Date in Agency List :	2018-12-17
Final Ordr Iss/Final Order Enter Date:	N/R
Complaint/Proposed Order Actual Date:	N/R
Final Order Issued Actual Date :	N/R
Final Order Name :	N/R

Complaint Summary

Respondent/Defendant Name :	N/R
Named in Complaint :	N/R
Named in Final Order :	N/R

Map Id: EV566
Direction: E
Distance: 0.871 mi., 4600 ft.
Elevation: 14 ft.
Relative: Lower

Site Name : TRIPAK 2
2021 MARC ST
TACOMA, WA 98421

Database(s) : [ALL SITES - WA, DOCKET, ECHO, FRS, ICIS, INACTIVE PCS, PCS ENF, PCS FACILITY] ***(cont.)***

Envirosite ID: 6549138
EPA ID: N/R

DOCKET ***(cont.)***

SEP Category :	N/R
SEP Description :	N/R
Regional Docket Number :	N/R

Standard Industrial Classification (SIC) Summary

Registry ID :	110037838588
Primary SIC :	N/R
Primary NAICS :	N/R
Settlement FRS ICIS Facility :	N/R - N/R
Pollutants (SRS) :	N/R
Admin EA Closed Actual Date :	2013-07-16
Enforcement Action Name :	N/R
Enforcement Action Resolution :	N/R
Violation Types :	N/R
Case Law Sections :	CWA OTHER - Violations not covered elsewhere

Violation Penalties and Compliance Summary

Compliance Action Cost :	N/R
EPA Penalty Assessed Amount :	N/R
Cost Recovery Required :	N/R
Cost of SEP :	N/R
Cost of Complying Actions :	N/R

Site Activity Details

Enforcement Action Case Number :	WA-780299
Activity ID :	3601346513
Enforcement Action Name :	TRIPAK 2
Last Date in Agency List :	2018-12-17
Final Ordr Iss/Final Order Enter Date:	N/R
Complaint/Proposed Order Actual Date:	N/R
Final Order Issued Actual Date :	N/R
Final Order Name :	N/R

Map Id: EV566
Direction: E
Distance: 0.871 mi., 4600 ft.
Elevation: 14 ft.
Relative: Lower

Site Name : TRIPAK 2
2021 MARC ST
TACOMA, WA 98421

Database(s) : [ALL SITES - WA, DOCKET, ECHO, FRS, ICIS, INACTIVE PCS, PCS ENF, PCS FACILITY] ***(cont.)***

Envirosite ID: 6549138
EPA ID: N/R

DOCKET ***(cont.)***

Complaint Summary

Respondent/Defendant Name :	N/R
Named in Complaint :	N/R
Named in Final Order :	N/R
SEP Category :	N/R
SEP Description :	N/R
Regional Docket Number :	N/R

Standard Industrial Classification (SIC) Summary

Registry ID :	110037838588
Primary SIC :	N/R
Primary NAICS :	N/R
Settlement FRS ICIS Facility :	N/R - N/R
Pollutants (SRS) :	N/R
Admin EA Closed Actual Date :	2018-02-02
Enforcement Action Name :	N/R
Enforcement Action Resolution :	N/R
Violation Types :	N/R
Case Law Sections :	CWA OTHER - Violations not covered elsewhere

Violation Penalties and Compliance Summary

Compliance Action Cost :	N/R
EPA Penalty Assessed Amount :	N/R
Cost Recovery Required :	N/R
Cost of SEP :	N/R
Cost of Complying Actions :	N/R

Site Activity Details

Enforcement Action Case Number :	WA-780304
Activity ID :	3601346516
Enforcement Action Name :	TRIPAK 2
Last Date in Agency List :	2018-12-17

Map Id: EV566
Direction: E
Distance: 0.871 mi., 4600 ft.
Elevation: 14 ft.
Relative: Lower

Site Name : TRIPAK 2
2021 MARC ST
TACOMA, WA 98421

Database(s) : [ALL SITES - WA, DOCKET, ECHO, FRS, ICIS, INACTIVE PCS, PCS ENF, PCS FACILITY] ***(cont.)***

Envirosite ID: 6549138
EPA ID: N/R

DOCKET ***(cont.)***

Final Ordr Iss/Final Order Enter Date:	N/R
Complaint/Proposed Order Actual Date:	N/R
Final Order Issued Actual Date :	N/R
Final Order Name :	N/R

Complaint Summary

Respondent/Defendant Name :	N/R
Named in Complaint :	N/R
Named in Final Order :	N/R
SEP Category :	N/R
SEP Description :	N/R
Regional Docket Number :	N/R

Standard Industrial Classification (SIC) Summary

Registry ID :	110037838588
Primary SIC :	N/R
Primary NAICS :	N/R
Settlement FRS ICIS Facility :	N/R - N/R
Pollutants (SRS) :	N/R
Admin EA Closed Actual Date :	2018-02-02
Enforcement Action Name :	N/R
Enforcement Action Resolution :	N/R
Violation Types :	N/R
Case Law Sections :	CWA OTHER - Violations not covered elsewhere

Violation Penalties and Compliance Summary

Compliance Action Cost :	N/R
EPA Penalty Assessed Amount :	N/R
Cost Recovery Required :	N/R
Cost of SEP :	N/R
Cost of Complying Actions :	N/R

Map Id: EV566
Direction: E
Distance: 0.871 mi., 4600 ft.
Elevation: 14 ft.
Relative: Lower

Site Name : TRIPAK 2
2021 MARC ST
TACOMA, WA 98421

Database(s) : [ALL SITES - WA, DOCKET, ECHO, FRS, ICIS, INACTIVE PCS, PCS ENF, PCS FACILITY] ***(cont.)***

Envirosite ID: 6549138
EPA ID: N/R

DOCKET ***(cont.)***

Site Activity Details

Enforcement Action Case Number :	WA-782896
Activity ID :	3601423119
Enforcement Action Name :	TRIPAK 2
Last Date in Agency List :	2018-12-17
Final Ordr Iss/Final Order Enter Date:	N/R
Complaint/Proposed Order Actual Date:	N/R
Final Order Issued Actual Date :	N/R
Final Order Name :	N/R

Complaint Summary

Respondent/Defendant Name :	N/R
Named in Complaint :	N/R
Named in Final Order :	N/R
SEP Category :	N/R
SEP Description :	N/R
Regional Docket Number :	N/R

Standard Industrial Classification (SIC) Summary

Registry ID :	110037838588
Primary SIC :	N/R
Primary NAICS :	N/R
Settlement FRS ICIS Facility :	N/R - N/R
Pollutants (SRS) :	N/R
Admin EA Closed Actual Date :	2018-05-01
Enforcement Action Name :	N/R
Enforcement Action Resolution :	N/R
Violation Types :	N/R
Case Law Sections :	CWA OTHER - Violations not covered elsewhere

Map Id: EV566
Direction: E
Distance: 0.871 mi., 4600 ft.
Elevation: 14 ft.
Relative: Lower

Site Name : TRIPAK 2
2021 MARC ST
TACOMA, WA 98421

Database(s) : [ALL SITES - WA, DOCKET, ECHO, FRS, ICIS, INACTIVE PCS, PCS ENF, PCS FACILITY] ***(cont.)***

Envirosite ID: 6549138
EPA ID: N/R

DOCKET ***(cont.)***

Violation Penalties and Compliance Summary

Compliance Action Cost :	N/R
EPA Penalty Assessed Amount :	N/R
Cost Recovery Required :	N/R
Cost of SEP :	N/R
Cost of Complying Actions :	N/R

ECHO

Facility Name :	TRIPAK 2
Facility Address :	2021 MARC ST, TACOMA, WA 98421
County :	PIERCE
Last Inspection Date :	2016-04-14
Registry ID :	110037838588
FIPS Code :	53053
EPA Region :	10
Inspection Count :	0
Last Inspection Days :	2425
Informal Count :	0
Last Informal Action Date :	2013-07-16
Formal Action Count :	0
Last Formal Action Date :	N/R
Total Penalties :	0
Penalty Count :	N/R
Last Penalty Date :	N/R
Last Penalty Amount :	N/R
QTRS IN NC :	10
Programs IN SNC :	0
Current Compliance Status :	N/R
Three-Year Compliance Status :	SSVVVSSSSS
Collection Method :	GPS - UNSPECIFIED
Reference Point :	POINT WHERE SUBSTANCE IS RELEASED
Accuracy Meters :	10
Derived Tribes :	Puyallup Tribe of the Puyallup Reservation - .1 mile(s), Puyallup Tribe of the Puyallup Reservation - 1.4 mile(s), Muckleshoot Indian Tribe - 9.5 mile(s), Muckleshoot Indian Tribe - 12.5 mile(s), Nisqually Indian Tribe - 18.4 mile(s), Squaxin Island Tribe of the Squaxin Island Reservation - 23.3 mile(s)
Derived HUC :	17110014
Derived WBD :	171100190205
Derived STCTY FIPS :	53053
Derived Zip :	98421
Derived CD113 :	09
Derived CB2010 :	530530602001103
MYRTK Universe :	NNN
NPDES IDs :	WAR011376
CWA Permit Types :	Minor
CWA Compliance Tracking :	Off
CWA NAICS :	484121
CWA SICS :	4213
CWA Inspection Count :	N/R

Map Id: EV566
Direction: E
Distance: 0.871 mi., 4600 ft.
Elevation: 14 ft.
Relative: Lower

Site Name : TRIPAK 2
2021 MARC ST
TACOMA, WA 98421

Database(s) : [ALL SITES - WA, DOCKET, ECHO, FRS, ICIS, INACTIVE PCS, PCS ENF, PCS FACILITY] ***(cont.)***

Envirosite ID: 6549138
EPA ID: N/R

ECHO ***(cont.)***

CWA Last Inspection Days :	2424
CWA Informal Count :	N/R
CWA Formal Action Count :	N/R
CWA Last Formal Action Date :	N/R
CWA Penalties :	N/R
CWA Last Penalty Date :	N/R
CWA Last Penalty Amount :	N/R
CWA Quarters IN NC :	11
CWA Current Compliance Status :	Terminated Permit
CWA Current SNC Flag :	N
CWA 13 Quarters Compliance Status :	SSSVVVSSSSS
CWA 13 Quarters Effluent Exceedances:	N/R
CWA Three-Year QNCR Codes :	N/R
DFR URL :	Click here for hyperlink provided by the agency.
Facility SIC :	4213
Facility NAICS :	484121 - General Freight Trucking, Long-Distance, Truckload
Facility Last Inspection EPA Date :	N/R
Facility Last Inspection State Date :	2016-04-14
Facility Last Formal Act EPA Date :	N/R
Facility Last Formal Act State Date :	N/R
Facility Last Informal Act EPA Date :	N/R
Facility Last Informal Act State Date:	2013-07-16
Facility Federal Agency :	N/R
TRI Reporter :	N/R
Facility Imp Water Flag :	Y
Current SNC Flag :	N
Indian County Flag :	Y
Federal Flag :	N/R
US Mexico Border Flag :	N/R
Chesapeak Bay Flag :	N/R
AIR Flag :	N
NPDES Flag :	Y
SDWIS Flag :	N
RCRA Flag :	N
TRI Flag :	N
GHG Flag :	N
Major Flag :	N/R
Active Flag :	N/R
NAA Flag :	N
Latitude :	47.254978
Longitude :	-122.405945
Last Date in Agency List :	2023-01-16

FRS

Facility Name :	TRIPAK 2
Facility Address :	2021 MARC ST, TACOMA, WA 98421
County :	PIERCE

Site Details

Registry ID :	110037838588
FRS Facility URL :	Click here for hyperlink provided by the agency.
Last Date in Agency List :	2023-02-13

Map Id: EV566
Direction: E
Distance: 0.871 mi., 4600 ft.
Elevation: 14 ft.
Relative: Lower

Site Name : TRIPAK 2
2021 MARC ST
TACOMA, WA 98421

Database(s) : [ALL SITES - WA, DOCKET, ECHO, FRS, ICIS, INACTIVE PCS, PCS ENF, PCS FACILITY] ***(cont.)***

Envirosite ID: 6549138
EPA ID: N/R

FRS ***(cont.)***

Source Description
Source Description :

The NPDES module of the Compliance Information System (ICIS) tracks surface water permits issued under the Clean Water Act. Under NPDES, all facilities that discharge pollutants from any point source into waters of the United States are required to obtain a permit. The permit will likely contain limits on what can be discharged, impose monitoring and reporting requirements, and include other provisions to ensure that the discharge does not adversely affect water quality.
The WA-FSIS provides a means to query and display data maintained by the Washington Department of Ecology. This system contains key information for each facility/site that is currently, or has been, of interest to the Air Quality, Dam Safety, Hazardous Waste, Toxics Cleanup, and Water Quality Programs.

FRS Environmental Interest
Source and System ID :

ICIS - WAR011376
WA-FSIS - 21853
WA-FSIS - 3831587

ICIS

Facility Name : TRIPAK 2
Facility Address : 2021 MARC ST, TACOMA, WA 98421

Site Details

NPDES ID :	WAR011376
ICIS Facility Interest ID :	3400002895
Facility UIN :	110037838588
Facility Type Code :	Privately Owned Facility
Impaired Waters :	303(D) Listed
Latitude :	47.2510986
Longitude :	-122.406997
Last Date in Agency List :	2022-12-28

INACTIVE PCS

Issue Date :	2014-12-03
Original Issue Date :	2009-10-21
Effective Date :	2015-01-01
Expiration Date :	2019-12-31
Retirement Date :	N/R
Termination Date :	2021-03-02
Issuing Agency :	State
Agency Type :	State
Activity ID :	3600223450
External Permit Number :	WAR011376
Facility Type Indicator :	NON-POTW
Permit Type :	General Permit Covered Facility-NPDES)
Major Minor Status :	N
Permit Status :	Terminated
Total Design Flow Number :	N/R

Map Id: EV566
Direction: E
Distance: 0.871 mi., 4600 ft.
Elevation: 14 ft.
Relative: Lower

Site Name : TRIPAK 2
2021 MARC ST
TACOMA, WA 98421

Database(s) : [ALL SITES - WA, DOCKET, ECHO, FRS, ICIS, INACTIVE PCS, PCS ENF, PCS FACILITY] ***(cont.)***

Envirosite ID: 6549138
EPA ID: N/R

INACTIVE PCS ***(cont.)***

Actual Average Flow Number :	N/R
State Water Body :	N/R
State Water Body Name :	N/R
Permit Name :	Tripak Inc
Permit Comp Status :	N/R
RNC Tracking :	Y
Master External Permit Number :	WAR125726
TMDL Interface :	N/R
EDMR Authorization :	N
Pretreatment Indicator :	N/R
Last Date in Agency List :	2022-12-28

PCS ENF

Site Details

NPDES ID :	WAR011376
Last Date in Agency List :	2022-12-28

Formal Enforcement Actions

Settlement Entered Date :	N/R
ENF Identifier :	N/R
Activity ID :	N/R
Activity Type :	N/R
ENF Type :	N/R
Agency :	N/R
Fed Penalty Assessed Amount :	N/R
State Local Penalty Amount :	N/R

Informal Enforcement Actions

Achieved Date :	2018-05-01
Registry ID :	110037838588
ENF Identifier :	WA-782896
Activity ID :	3601423119
Activity Type :	Administrative - Informal
ENF Type :	Agency Enforcement Review
Agency :	State

Achieved Date :	2018-02-02
Registry ID :	110037838588
ENF Identifier :	WA-780304
Activity ID :	3601346516
Activity Type :	Administrative - Informal
ENF Type :	Agency Enforcement Review
Agency :	State

Achieved Date :	2018-02-02
Registry ID :	110037838588
ENF Identifier :	WA-780299
Activity ID :	3601346513

Map Id: EV566
Direction: E
Distance: 0.871 mi., 4600 ft.
Elevation: 14 ft.
Relative: Lower

Site Name : TRIPAK 2
2021 MARC ST
TACOMA, WA 98421

Database(s) : [ALL SITES - WA, DOCKET, ECHO, FRS, ICIS, INACTIVE PCS, PCS ENF, PCS FACILITY] ***(cont.)***

Envirosite ID: 6549138
EPA ID: N/R

PCS ENF ***(cont.)***

Activity Type :	Administrative - Informal
ENF Type :	Agency Enforcement Review
Agency :	State
Achieved Date :	2013-07-16
Registry ID :	110037838588
ENF Identifier :	WA-532572
Activity ID :	3400135007
Activity Type :	Administrative - Informal
ENF Type :	Letter of Violation/ Warning Letter
Agency :	State
Achieved Date :	2011-05-09
Registry ID :	110037838588
ENF Identifier :	WA-120845
Activity ID :	3400006919
Activity Type :	Administrative - Informal
ENF Type :	Letter of Violation/ Warning Letter
Agency :	State

PCS FACILITY

Issue Date :	2009-10-21
Original Issue Date :	2009-10-21
Effective Date :	2010-01-01
Expiration Date :	2014-12-31
Retirement Date :	2014-12-31
Termination Date :	N/R
Issuing Agency :	State
Agency Type :	State
Activity ID :	3400002664
External Permit Number :	N/R
Facility Type Indicator :	NON-POTW
Permit Type :	General Permit Covered Facility-NPDES)
Major Minor Status :	N
Permit Status :	Administratively Continued
Total Design Flow Number :	N/R
Actual Average Flow Number :	N/R
State Water Body :	N/R
State Water Body Name :	N/R
Permit Name :	TRIPAK 2
Permit Comp Status :	Y
RNC Tracking :	Y
Master External Permit Number :	WAR125726
TMDL Interface :	N/R
EDMR Authorization :	N
Pretreatment Indicator :	N/R
Last Date in Agency List :	2022-12-28

Map Id: ER567
Direction: WSW
Distance: 0.872 mi., 4605 ft.
Elevation: 314 ft.
Relative: Higher

Site Name : YAKIMA AVE TOWNHOMES
2102 2114 2118 YAKIMA AVE S
TACOMA | Tacoma, WA 98409

Database(s) : [ALL SITES - WA, CSCSL NFA - WA, FRS, HSL - WA, VCP - WA]

Envirosite ID: 50655420
EPA ID: N/R

ALL SITES - WA

Facility Name :	YAKIMA AVE TOWNHOMES
Facility Address :	2102 2114 2118 YAKIMA AVE S, TACOMA, 98409
County :	Pierce
Facility/Site ID :	4166034
Alternate Name :	N/R
Program Name :	N/R
WRIA :	10
Legislative District :	27
Congressional District :	6
Ecology Region :	SWRO
Ecology Program Phone :	(360) 407-6734
Tribal Land :	N
Latitude :	47.241444
Longitude :	-122.444722
Last Date in Agency List :	2023-01-03

Facility/Site ID :	4166034
Alternate Name :	N/R
Program Name :	N/R
WRIA :	10
Legislative District :	27
Congressional District :	6
Ecology Region :	SWRO
Ecology Program Phone :	(360) 407-7224
Tribal Land :	N
Latitude :	47.241444
Longitude :	-122.444722
Last Date in Agency List :	2023-01-03

Program Details

Program :	HAZWASTE
Program ID :	WAH000027247
Interaction Type :	Hazardous Waste Generator
Interaction Type Description :	Facilities that generate any quantity of a dangerous waste. They may be classified as SQG, MQG, or LQG depending on hazardous waste generated for a given month.
Status :	Inactive
Start Date :	2005-09-23
End Date :	2005-12-31
SIC :	N/R
NAICS :	N/R

Program :	HAZWASTE
Program ID :	WAH000027247
Interaction Type :	Hazardous Waste Generator

Map Id: ER567
Direction: WSW
Distance: 0.872 mi., 4605 ft.
Elevation: 314 ft.
Relative: Higher

Site Name : YAKIMA AVE TOWNHOMES
2102 2114 2118 YAKIMA AVE S
TACOMA | Tacoma, WA 98409

Database(s) : [ALL SITES - WA, CSCSL NFA - WA, FRS, HSL - WA, VCP - WA] ***(cont.)***

Envirosite ID: 50655420
EPA ID: N/R

ALL SITES - WA ***(cont.)***

Interaction Type Description :	Facilities that generate any quantity of a dangerous waste. They may be classified as SQG, MQG, or LQG depending on hazardous waste generated for a given month.
Status :	Inactive
Start Date :	2005-09-23
End Date :	2005-12-31
SIC :	N/R
NAICS :	236118 - Residential Remodelers
Program :	HAZWASTE
Program ID :	WAH000027247
Interaction Type :	Voluntary Cleanup Sites
Interaction Type Description :	For a fee, Ecology staff will review an independent cleanup report(s) and provide a written decision about the adequacy of the cleanup actions taken and described in the report.
Status :	Inactive
Start Date :	2005-07-06
End Date :	2005-12-16
SIC :	N/R
NAICS :	236118 - Residential Remodelers
Program :	HAZWASTE
Program ID :	WAH000027247
Interaction Type :	Voluntary Cleanup Sites
Interaction Type Description :	For a fee, Ecology staff will review an independent cleanup report(s) and provide a written decision about the adequacy of the cleanup actions taken and described in the report.
Status :	Inactive
Start Date :	2005-07-06
End Date :	2005-12-16
SIC :	N/R
NAICS :	N/R

CSCSL NFA - WA

Facility Name :	YAKIMA AVE TOWNHOMES
Facility Address :	2102 2114 2118 YAKIMA AVE S, TACOMA, 98409
County :	Pierce
NFA Date :	2005-12-16
Facility Site ID :	4166034
Cleanup Site ID :	3213
Rank :	N/R
VCP :	N/R
Alternate Site Names :	N/R
NFA Reason :	Voluntary Cleanup Program Review
Site Status :	NFA
Region :	Southwest

Map Id: ER567
Direction: WSW
Distance: 0.872 mi., 4605 ft.
Elevation: 314 ft.
Relative: Higher

Site Name : YAKIMA AVE TOWNHOMES
2102 2114 2118 YAKIMA AVE S
TACOMA | Tacoma, WA 98409

Database(s) : [ALL SITES - WA, CSCSL NFA - WA, FRS, HSL - WA, VCP - WA] ***(cont.)***

Envirosite ID: 50655420
EPA ID: N/R

CSCSL NFA - WA ***(cont.)***

Responsible Unit :	Southwest
Latitude :	47.241444
Longitude :	-122.444722
Last Date in Agency List :	2023-02-23

Contaminants

Contaminant Name :	Metals - Other
Ground Water :	Remediated
Surface Water :	N/R
Soil :	Remediated
Sediment :	N/R
Air :	N/R
Bedrock :	N/R

Contaminant Name :	Metals Priority Pollutants
Ground Water :	Remediated
Surface Water :	N/R
Soil :	Remediated
Sediment :	N/R
Air :	N/R
Bedrock :	N/R

FRS

Facility Name :	YAKIMA AVE TOWNHOMES
Facility Address :	2102 2114 2118 YAKIMA AVE S, TACOMA, WA 98409
County :	PIERCE

Site Details

Registry ID :	110022502736
FRS Facility URL :	Click here for hyperlink provided by the agency.
Last Date in Agency List :	2023-02-13

Source Description

Source Description :

The WA-FSIS provides a means to query and display data maintained by the Washington Department of Ecology. This system contains key information for each facility/site that is currently, or has been, of interest to the Air Quality, Dam Safety, Hazardous Waste, Toxics Cleanup, and Water Quality Programs.

FRS Environmental Interest

Source and System ID :	WA-FSIS - 4166034

Map Id: ER567
Direction: WSW
Distance: 0.872 mi., 4605 ft.
Elevation: 314 ft.
Relative: Higher

Site Name : YAKIMA AVE TOWNHOMES
2102 2114 2118 YAKIMA AVE S
TACOMA | Tacoma, WA 98409

Database(s) : [ALL SITES - WA, CSCSL NFA - WA, FRS, HSL - WA, VCP - WA] ***(cont.)***

Envirosite ID: 50655420
EPA ID: N/R

HSL - WA

Facility Name :	YAKIMA AVE TOWNHOMES
Facility Address :	2102 2114 2118 Yakima Ave S, Tacoma, 98409
County :	Pierce

Site Details

Facility Site ID :	4166034
Cleanup Site ID :	3213
Status :	No Further Action
Site Rank :	N/R
Alternative Site Name :	N/R
Region :	N/R
Resposbile Unit :	N/R
Institutional Control :	N/R
Current VCP :	N/R
Past VCP :	N/R
Latitude :	N/R
Longitude :	N/R
Agency Hyperlink :	Click here for hyperlink provided by the agency.
Last Date in Agency List :	2022-02-11

Facility Name :	YAKIMA AVE TOWNHOMES
Facility Address :	2102 2114 2118 YAKIMA AVE S, TACOMA, 98409
County :	Pierce

Site Details

Facility Site ID :	4166034
Cleanup Site ID :	3213
Status :	No Further Action
Site Rank :	N/R
Alternative Site Name :	N/R
Region :	Southwest
Resposbile Unit :	Southwest
Institutional Control :	N/R
Current VCP :	N/R
Past VCP :	Yes
Latitude :	47.241444
Longitude :	-122.444722
Agency Hyperlink :	Click here for hyperlink provided by the agency.
Last Date in Agency List :	2023-02-28

Contaminants

Contaminant Name :	Metals Priority Pollutants
Ground water :	Remediated
Surface water :	N/R
Soil :	Remediated
Sediment :	N/R
Air :	N/R
Bedrock :	N/R

Map Id: ER567
Direction: WSW
Distance: 0.872 mi., 4605 ft.
Elevation: 314 ft.
Relative: Higher

Site Name : YAKIMA AVE TOWNHOMES
2102 2114 2118 YAKIMA AVE S
TACOMA | Tacoma, WA 98409

Database(s) : [ALL SITES - WA, CSCSL NFA - WA, FRS, HSL - WA, VCP - WA] ***(cont.)***

Envirosite ID: 50655420
EPA ID: N/R

HSL - WA ***(cont.)***

Contaminant Name :	Metals - Other
Ground water :	Remediated
Surface water :	N/R
Soil :	Remediated
Sediment :	N/R
Air :	N/R
Bedrock :	N/R

VCP - WA

Facility Name :	YAKIMA AVE TOWNHOMES
Facility Address :	2102 2114 2118 YAKIMA AVE S, TACOMA, 98409
County :	Pierce
Facility/Site ID :	4166034
Alternate Name :	N/R
Program Name :	N/R
WRIA :	10
Legislative District :	27
Congressional District :	6
Ecology Region :	SWRO
Ecology Program Phone :	(360) 407-7224
Tribal Land :	N
Latitude :	47.241444
Longitude :	-122.444722
Last Date in Agency List :	2023-01-04

Program Details

Program :	TOXICS
Program ID :	SW0689
Interaction Type :	Voluntary Cleanup Sites
Interaction Type Description :	For a fee, Ecology staff will review an independent cleanup report(s) and provide a written decision about the adequacy of the cleanup actions taken and described in the report.
Status :	Inactive
Start Date :	2005-07-06
End Date :	2005-12-16
SIC :	N/R
NAICS :	236118 - Residential Remodelers

Program :	TOXICS
Program ID :	SW0689
Interaction Type :	Voluntary Cleanup Sites
Interaction Type Description :	For a fee, Ecology staff will review an independent cleanup report(s) and provide a written decision about the adequacy of the cleanup actions taken and described in the report.
Status :	Inactive
Start Date :	2005-07-06

Map Id: ER567
Direction: WSW
Distance: 0.872 mi., 4605 ft.
Elevation: 314 ft.
Relative: Higher

Site Name : YAKIMA AVE TOWNHOMES
2102 2114 2118 YAKIMA AVE S
TACOMA | Tacoma, WA 98409

Database(s) : [ALL SITES - WA, CSCSL NFA - WA, FRS, HSL - WA, VCP - WA] ***(cont.)***

Envirosite ID: 50655420
EPA ID: N/R

VCP - WA ***(cont.)***

End Date :	2005-12-16
SIC :	N/R
NAICS :	N/R

Map Id: EO568
Direction: SSW
Distance: 0.874 mi., 4617 ft.
Elevation: 110 ft.
Relative: Higher

Site Name : ON THE WATER LLC | On the Water LLC/Warehouse
2502 S C ST
TACOMA | Tacoma, WA 98402

Database(s) : [ALL SITES - WA, BRS, CSCSL HWS - WA, CSCSL NFA - WA, ECHO, EPA LUST, EPA UST, FRS, HSL - WA, LUST - WA, RCRA_NONGEN, UST - WA]

Envirosite ID: 50655587
EPA ID: N/R

ALL SITES - WA

Facility Name :	On the Water LLC
Facility Address :	2502 S C ST, TACOMA, 98402
County :	Pierce
Facility/Site ID :	19069
Alternate Name :	N/R
Program Name :	N/R
WRIA :	10
Legislative District :	27
Congressional District :	6
Ecology Region :	SWRO
Ecology Program Phone :	(360) 407-7224
Tribal Land :	N
Latitude :	47.23851
Longitude :	-122.43712
Last Date in Agency List :	2023-01-03

Facility/Site ID :	19069
Alternate Name :	N/R
Program Name :	N/R
WRIA :	10
Legislative District :	27
Congressional District :	6
Ecology Region :	SWRO
Ecology Program Phone :	(360) 407-6734
Tribal Land :	N
Latitude :	47.23851
Longitude :	-122.43712
Last Date in Agency List :	2023-01-03

Map Id: EO568
Direction: SSW
Distance: 0.874 mi., 4617 ft.
Elevation: 110 ft.
Relative: Higher

Site Name : ON THE WATER LLC | On the Water LLC/Warehouse
2502 S C ST
TACOMA | Tacoma, WA 98402

Database(s) : [ALL SITES - WA, BRS, CSCSL HWS - WA, CSCSL NFA - WA, ECHO, EPA LUST, EPA UST, FRS, HSL - WA, LUST - WA, RCRA_NONGEN, UST - WA] ***(cont.)***

Envirosite ID: 50655587
EPA ID: N/R

ALL SITES - WA ***(cont.)***

Program Details

Program :	TOXICS
Program ID :	619986
Interaction Type :	LUST Facility
Interaction Type Description :	A leaking underground tank cleanup site being cleaned up with Ecology oversight or review.
Status :	Inactive
Start Date :	2013-04-18
End Date :	2013-07-30
SIC :	N/R
NAICS :	44131 - Automotive Parts and Accessories Stores

Program :	TOXICS
Program ID :	619986
Interaction Type :	LUST Facility
Interaction Type Description :	A leaking underground tank cleanup site being cleaned up with Ecology oversight or review.
Status :	Inactive
Start Date :	2013-04-18
End Date :	2013-07-30
SIC :	N/R
NAICS :	N/R

Program :	TOXICS
Program ID :	619986
Interaction Type :	Underground Storage Tank
Interaction Type Description :	Any one or combination of tanks (including connecting underground pipes) that is used to contain regulated substances and has a tank volume of ten percent or more beneath the surface of the ground. This term does not include any of the exempt UST systems specified in WAC 173-360-110(2) or any piping connected thereto. See WAC 173-360
Status :	Inactive
Start Date :	2013-04-18
End Date :	2013-07-30
SIC :	N/R
NAICS :	N/R

Program :	TOXICS
Program ID :	619986
Interaction Type :	Hazardous Waste Generator

Map Id: EO568
Direction: SSW
Distance: 0.874 mi., 4617 ft.
Elevation: 110 ft.
Relative: Higher

Site Name : ON THE WATER LLC | On the Water LLC/Warehouse
2502 S C ST
TACOMA | Tacoma, WA 98402

Database(s) : [ALL SITES - WA, BRS, CSCSL HWS - WA, CSCSL NFA - WA, ECHO, EPA LUST, EPA UST, FRS, HSL - WA, LUST - WA, RCRA_NONGEN, UST - WA] ***(cont.)***

Envirosite ID: 50655587
EPA ID: N/R

ALL SITES - WA ***(cont.)***

Interaction Type Description :	Facilities that generate any quantity of a dangerous waste. They may be classified as SQG, MQG, or LQG depending on hazardous waste generated for a given month.
Status :	Active
Start Date :	2013-02-06
End Date :	N/R
SIC :	N/R
NAICS :	N/R
Program :	TOXICS
Program ID :	619986
Interaction Type :	Hazardous Waste Generator
Interaction Type Description :	Facilities that generate any quantity of a dangerous waste. They may be classified as SQG, MQG, or LQG depending on hazardous waste generated for a given month.
Status :	Active
Start Date :	2013-02-06
End Date :	N/R
SIC :	N/R
NAICS :	811111 - General Automotive Repair

BRS

Facility Name :	ON THE WATER LLC
Facility Address :	2502 S C ST, TACOMA, WA 98402
County :	PIERCE

Site Details

Date Form Received by Agency :	2014-02-03
EPA ID :	WAH000042860
Mailing Address :	PO BOX 1266, GIG HARBOR, WA 98335
Contact :	CITY OF TACOMA
Contact Address :	326 E D ST, TACOMA, WA 98421
Contact Country :	US
Contact Telephone :	253-502-2175
Contact Email :	JOLOUGHL@CITYOFTACOMA.ORG
EPA Region :	10
Land Type :	Private
Source Type :	Annual/Biennial Report updated with Notification
Classification :	Large Quantity Generator

Map Id: EO568
Direction: SSW
Distance: 0.874 mi., 4617 ft.
Elevation: 110 ft.
Relative: Higher

Site Name : ON THE WATER LLC | On the Water LLC/Warehouse
2502 S C ST
TACOMA | Tacoma, WA 98402

Database(s) : [ALL SITES - WA, BRS, CSCSL HWS - WA, CSCSL NFA - WA, ECHO, EPA LUST, EPA UST, FRS, HSL - WA, LUST - WA, RCRA_NONGEN, UST - WA] ***(cont.)***

Envirosite ID: 50655587
EPA ID: N/R

BRS ***(cont.)***

Description :

Handlers that generate 1,000 kg or more of hazardous waste during any calendar month; or generate more than 1 kg of acutely hazardous waste during any calendar month; or generate more than 100 kg of any residue or contaminated soil, waste or other debris resulting from the cleanup of a spill, into or on any land or water, of acutely hazardous waste during any calendar month; or generate 1 kg or less of acutely hazardous waste during any calendar month, and accumulate more than 1 kg of acutely hazardous waste at any time; or generate 100 kg or less of any residue or contaminated soil, waste or other debris resulting from the cleanup of a spill, into or on any land or water, of acutely hazardous waste during any calendar month, and accumulated more than 100 kg of that material at any time.

Last Date in Agency List : 2023-01-23

Owner/Operator Summary

Owner/Operator Name :	CITY OF TACOMA
Owner/Operator Address :	326 E D ST, TACOMA, WA 98421
Owner/Operator Country :	US
Owner/Operator Telephone :	253-502-2175
Owner/Operator Email :	N/R
Owner/Operator Fax :	N/R
Legal Status :	Municipal
Owner/Operator Type :	Operator
Owner/Operator Start Date :	N/R
Owner/Operator End Date :	N/R

Owner/Operator Name :	ON THE WASTER LLC
Owner/Operator Address :	PO BOX 1266, GIG HARBOR, WA 98335-3266
Owner/Operator Country :	US
Owner/Operator Telephone :	253-851-9309
Owner/Operator Email :	N/R
Owner/Operator Fax :	N/R
Legal Status :	Tribal
Owner/Operator Type :	Owner
Owner/Operator Start Date :	N/R
Owner/Operator End Date :	N/R

Waste Activity Monitoring

Report Cycle :	2013
Hazardous Waste Page Number :	1
Hazardous Waste Sub-Page Number :	1
BR Form :	GM
Waste Description :	BENEZENE AND LEAD
Primary NAICS :	811111 - General Automotive Repair
Source Code :	G45 - Underground storage tank cleanup
Form Code :	W219 - Other organic liquid (specify in comments)

Map Id: EO568
Direction: SSW
Distance: 0.874 mi., 4617 ft.
Elevation: 110 ft.
Relative: Higher

Site Name : ON THE WATER LLC | On the Water LLC/Warehouse
2502 S C ST
TACOMA | Tacoma, WA 98402

Database(s) : [ALL SITES - WA, BRS, CSCSL HWS - WA, CSCSL NFA - WA, ECHO, EPA LUST, EPA UST, FRS, HSL - WA, LUST - WA, RCRA_NONGEN, UST - WA] ***(cont.)***

Envirosite ID: 50655587
EPA ID: N/R

BRS ***(cont.)***

Management Method :	H135 - Discharge to sewer/POTW or NPDES (with prior storage - with or without treatment)
Generation Tons :	2.4900847
Managed Tons :	0
Shipped Tons :	2.4900847
Received Tons :	0
Receiver ID :	WAD991281767
Receiver State :	WA
Shipper ID :	WAH000042860
Shipper State :	WA
Waste Minimization :	N - Waste minimization efforts were unsuccessful in reducing quantity and/or toxicity (please detail reasons in the Comments section)
Waste Code List :	D008, D018
Waste Code Group :	DMIX - Any other D mixtures
Waste Generation Type :	N/R

CSCSL HWS - WA

Facility Name :	ON THE WATER LLC
Facility Address :	2502 S C ST, TACOMA, 98402
County :	PIERCE

Site Details

Facility Site ID :	19069
Site Status :	Awaiting Cleanup
Cleanup Site ID :	12178
Region :	Southwest
Responsible Section :	Southwest
WARM Rank :	N/R
Is Brownfield? :	N/R
Is PSI? :	N/R
Current VCP :	N/R
Past VCP :	N/R
Institutional Control :	N/R
Latitude :	47.23851
Longitude :	-122.43712
Last Date in Agency List :	2023-03-07

Contaminants Details

Contaminant Name :	Petroleum-Other
Groundwater :	N/R
Surface Water :	N/R
Soil :	Confirmed Above Cleanup Levels
Sediment :	N/R
Air :	N/R

Map Id: EO568
Direction: SSW
Distance: 0.874 mi., 4617 ft.
Elevation: 110 ft.
Relative: Higher

Site Name : ON THE WATER LLC | On the Water LLC/Warehouse
2502 S C ST
TACOMA | Tacoma, WA 98402

Database(s) : [ALL SITES - WA, BRS, CSCSL HWS - WA, CSCSL NFA - WA, ECHO, EPA LUST, EPA UST, FRS, HSL - WA, LUST - WA, RCRA_NONGEN, UST - WA] ***(cont.)***

Envirosite ID: 50655587
EPA ID: N/R

CSCSL HWS - WA ***(cont.)***

Bedrock :	N/R
Contaminant Name :	Petroleum-Gasoline
Groundwater :	Suspected
Surface Water :	N/R
Soil :	Suspected
Sediment :	N/R
Air :	N/R
Bedrock :	N/R

CSCSL NFA - WA

Facility Name :	On the Water LLC
Facility Address :	2502 S C St, Tacoma, 98402
County :	Pierce
NFA Date :	2013-12-23
Facility Site ID :	19069
Cleanup Site ID :	12178
Rank :	N/R
VCP :	No
Alternate Site Names :	N/R
NFA Reason :	N/R
Site Status :	N/R
Region :	N/R
Responsible Unit :	N/R
Latitude :	47.23851
Longitude :	-122.43712
Last Date in Agency List :	2020-10-13

Contaminants

Contaminant Name :	N/R
Ground Water :	N/R
Surface Water :	N/R
Soil :	N/R
Sediment :	N/R
Air :	N/R
Bedrock :	N/R

ECHO

Facility Name :	ON THE WATER LLC
Facility Address :	2502 S C ST, TACOMA, WA 98402
County :	PIERCE
Last Inspection Date :	N/R
Registry ID :	110055070355

Map Id: EO568
Direction: SSW
Distance: 0.874 mi., 4617 ft.
Elevation: 110 ft.
Relative: Higher

Site Name : ON THE WATER LLC | On the Water LLC/Warehouse
2502 S C ST
TACOMA | Tacoma, WA 98402

Database(s) : [ALL SITES - WA, BRS, CSCSL HWS - WA, CSCSL NFA - WA, ECHO, EPA LUST, EPA UST, FRS, HSL - WA, LUST - WA, RCRA_NONGEN, UST - WA] ***(cont.)***

Envirosite ID: 50655587
EPA ID: N/R

ECHO ***(cont.)***

FIPS Code :	53053
EPA Region :	10
Inspection Count :	0
Last Inspection Days :	N/R
Informal Count :	0
Last Informal Action Date :	N/R
Formal Action Count :	0
Last Formal Action Date :	N/R
Total Penalties :	0
Penalty Count :	N/R
Last Penalty Date :	N/R
Last Penalty Amount :	N/R
QTRS IN NC :	0
Programs IN SNC :	0
Current Compliance Status :	No Violation Identified
Three-Year Compliance Status :	_____
Collection Method :	ADDRESS MATCHING-HOUSE NUMBER
Reference Point :	CENTER OF A FACILITY OR STATION
Accuracy Meters :	30
Derived Tribes :	Puyallup Tribe of the Puyallup Reservation - .4 mile(s), Puyallup Tribe of the Puyallup Reservation - .9 mile(s), Muckleshoot Indian Tribe - 11.2 mile(s), Muckleshoot Indian Tribe - 14 mile(s), Nisqually Indian Tribe - 16.7 mile(s), Squaxin Island Tribe of the Squaxin Island Reservation - 21.8 mile(s), Squaxin Island Tribe of the Squaxin Island Reservation - 23.6 mile(s)
Derived HUC :	17110019
Derived WBD :	171100190301
Derived STCTY FIPS :	53053
Derived Zip :	98402
Derived CD113 :	06
Derived CB2010 :	530530616021067
MYRTK Universe :	NNN
NPDES IDs :	N/R
CWA Permit Types :	N/R
CWA Compliance Tracking :	N/R
CWA NAICS :	N/R
CWA SICS :	N/R
CWA Inspection Count :	N/R
CWA Last Inspection Days :	N/R
CWA Informal Count :	N/R
CWA Formal Action Count :	N/R
CWA Last Formal Action Date :	N/R
CWA Penalties :	N/R
CWA Last Penalty Date :	N/R
CWA Last Penalty Amount :	N/R
CWA Quarters IN NC :	N/R
CWA Current Compliance Status :	N/R
CWA Current SNC Flag :	N
CWA 13 Quarters Compliance Status :	N/R
CWA 13 Quarters Effluent Exceedances:	N/R
CWA Three-Year QNCR Codes :	N/R

Map Id: EO568
Direction: SSW
Distance: 0.874 mi., 4617 ft.
Elevation: 110 ft.
Relative: Higher

Site Name : ON THE WATER LLC | On the Water LLC/Warehouse
2502 S C ST
TACOMA | Tacoma, WA 98402

Database(s) : [ALL SITES - WA, BRS, CSCSL HWS - WA, CSCSL NFA - WA, ECHO, EPA LUST, EPA UST, FRS, HSL - WA, LUST - WA, RCRA_NONGEN, UST - WA] ***(cont.)***

Envirosite ID: 50655587
EPA ID: N/R

ECHO ***(cont.)***

DFR URL :	Click here for hyperlink provided by the agency.
Facility SIC :	N/R
Facility NAICS :	811111 - General Automotive Repair
Facility Last Inspection EPA Date :	N/R
Facility Last Inspection State Date :	N/R
Facility Last Formal Act EPA Date :	N/R
Facility Last Formal Act State Date :	N/R
Facility Last Informal Act EPA Date :	N/R
Facility Last Informal Act State Date:	N/R
Facility Federal Agency :	N/R
TRI Reporter :	N/R
Facility Imp Water Flag :	N/R
Current SNC Flag :	N
Indian County Flag :	N
Federal Flag :	N/R
US Mexico Border Flag :	N/R
Chesapeak Bay Flag :	N/R
AIR Flag :	N
NPDES Flag :	N
SDWIS Flag :	N
RCRA Flag :	Y
TRI Flag :	N
GHG Flag :	N
Major Flag :	N/R
Active Flag :	N/R
NAA Flag :	N
Latitude :	47.23854
Longitude :	-122.43679
Last Date in Agency List :	2023-01-16

EPA LUST

Facility Name :	On the Water LLC
Facility Address :	2502 S C St, Tacoma, Washington 98402
County :	Pierce
Facility ID :	WA19069
LUST ID :	WA12178
Reported Date :	N/R
Status :	No Further Action
Substance :	Petroleum-Gasoline
Closed With Residual Contamination (Tribal Only):	N/R
NFA_Letter (Tribal Only) :	N/R
Tribe (Tribal Only) :	N/R
EPA Region :	10
Estimated Population within 1500ft :	614
Estimated Private Domestic Wells within 1500ft:	0
Within Source Water Protection Area (SPA):	No
SPA Public Water System and Facility ID:	N/R

Map Id: EO568
Direction: SSW
Distance: 0.874 mi., 4617 ft.
Elevation: 110 ft.
Relative: Higher

Site Name : ON THE WATER LLC | On the Water LLC/Warehouse
2502 S C ST
TACOMA | Tacoma, WA 98402

Database(s) : [ALL SITES - WA, BRS, CSCSL HWS - WA, CSCSL NFA - WA, ECHO, EPA LUST, EPA UST, FRS, HSL - WA, LUST - WA, RCRA_NONGEN, UST - WA] ***(cont.)***

Envirosite ID: 50655587
EPA ID: N/R

EPA LUST ***(cont.)***

SPA Water Type :	N/R
SPA Facility Type :	N/R
SPA HUC12 :	N/R
Within Groundwater Wellhead Protection Area (WHPA):	No
WHPA Public Water System and Facility ID:	N/R
WHPA Water Type :	N/R
WHPA Facility Type :	N/R
WHPA HUC12 :	N/R
Within Estimated 100-year Floodplain:	No
Latitude :	47.2385099999999
Longitude :	-122.437119999999
Last Date in Agency List :	2023-01-30

EPA UST

Facility Name :	On the Water LLC/Warehouse
Facility Address :	2502 S C St, Tacoma, Washington 98402
County :	Pierce
Facility ID :	WA19069
Facility Status :	Closed UST(s)
Open USTs :	0
Closed USTs :	1
Temporarily Out of Service USTs :	0
Date of Last Inspection :	N/R
EPA Region :	10
Tribe :	N/R
Facility ID 2 :	N/R
Latitude :	47.23851
Longitude :	-122.43712
Last Date in Agency List :	2023-01-30

Tank Details

Tank ID :	WA19069_1
Tank Status :	Closed
Installation Date :	2001-01-01
Removal Date :	N/R
Capacity :	111
Substances :	A Leaded Gasoline
Tank Wall Type :	N/R

FRS

Facility Name :	ON THE WATER LLC
Facility Address :	2502 S C ST, TACOMA, WA 98402
County :	PIERCE

Map Id: EO568
Direction: SSW
Distance: 0.874 mi., 4617 ft.
Elevation: 110 ft.
Relative: Higher

Site Name : ON THE WATER LLC | On the Water LLC/Warehouse
2502 S C ST
TACOMA | Tacoma, WA 98402

Database(s) : [ALL SITES - WA, BRS, CSCSL HWS - WA, CSCSL NFA - WA, ECHO, EPA LUST, EPA UST, FRS, HSL - WA, LUST - WA, RCRA_NONGEN, UST - WA] ***(cont.)***

Envirosite ID: 50655587
EPA ID: N/R

FRS ***(cont.)***

Site Details
Registry ID : 110070745139
FRS Facility URL : Click here for hyperlink provided by the agency.
Last Date in Agency List : 2023-02-13

Source Description

Source Description :

All generators and treatment, storage, and disposal (TSD) facilities who handle hazardous waste are required to report to the EPA Administrator at least once every two years. The data collected is used to create the National Biennial Resource Conservation and Recovery Act (RCRA) Hazardous Waste Report. This data is processed within the RCRA Information (RCRAInfo) database.

FRS Environmental Interest
Source and System ID : RCRAINFO - WAH000042860

Site Details
Registry ID : 110055070355
FRS Facility URL : Click here for hyperlink provided by the agency.
Last Date in Agency List : 2023-02-13

Source Description
Source Description :

RCRAInfo is EPA’s comprehensive information system that supports the Resource Conservation and Recovery Act (RCRA) of 1976 and the Hazardous and Solid Waste Amendments (HSWA) of 1984 through the tracking of events and activities related to facilities that generate, transport, and treat, store, or dispose of hazardous waste. RCRAInfo allows RCRA program staff to track the notification, permit, compliance, and corrective action activities required under RCRA. RCRAInfo also supports generation of the National Hazardous Waste Biennial Report. All generators and treatment, storage, and disposal facilities who handle hazardous waste are required to report to the EPA Administrator at least once every two years to support creation of the Biennial Report.
The WA-FSIS provides a means to query and display data maintained by the Washington Department of Ecology. This system contains key information for each facility/site that is currently, or has been, of interest to the Air Quality, Dam Safety, Hazardous Waste, Toxics Cleanup, and Water Quality Programs.

Map Id: EO568
Direction: SSW
Distance: 0.874 mi., 4617 ft.
Elevation: 110 ft.
Relative: Higher

Site Name : ON THE WATER LLC | On the Water LLC/Warehouse
2502 S C ST
TACOMA | Tacoma, WA 98402

Database(s) : [ALL SITES - WA, BRS, CSCSL HWS - WA, CSCSL NFA - WA, ECHO, EPA LUST, EPA UST, FRS, HSL - WA, LUST - WA, RCRA_NONGEN, UST - WA] ***(cont.)***

Envirosite ID: 50655587
EPA ID: N/R

FRS ***(cont.)***

FRS Environmental Interest

Source and System ID :	RCRAINFO - WAH000042860 WA-FSIS - 19069

HSL - WA

Facility Name :	On the Water LLC
Facility Address :	2502 S C St, Tacoma, 98402
County :	Pierce

Site Details

Facility Site ID :	19069
Cleanup Site ID :	12178
Status :	Awaiting Cleanup
Site Rank :	N/R
Alternative Site Name :	On the Water LLC/Warehouse
Region :	Southwest
Resposbile Unit :	Southwest
Institutional Control :	N/R
Current VCP :	N/R
Past VCP :	N/R
Latitude :	47.23851
Longitude :	-122.43712
Agency Hyperlink :	Click here for hyperlink provided by the agency.
Last Date in Agency List :	2023-02-28

Contaminants

Contaminant Name :	Petroleum-Gasoline
Ground water :	Suspected
Surface water :	N/R
Soil :	Remediated-Below
Sediment :	N/R
Air :	N/R
Bedrock :	N/R

Contaminant Name :	Petroleum-Other
Ground water :	N/R
Surface water :	N/R
Soil :	Confirmed Above Cleanup Levels
Sediment :	N/R
Air :	N/R
Bedrock :	N/R

LUST - WA

Facility Name :	ON THE WATER LLC
Facility Address :	2502 S C ST, TACOMA, 98402

Map Id: EO568
Direction: SSW
Distance: 0.874 mi., 4617 ft.
Elevation: 110 ft.
Relative: Higher

Site Name : ON THE WATER LLC | On the Water LLC/Warehouse
2502 S C ST
TACOMA | Tacoma, WA 98402

Database(s) : [ALL SITES - WA, BRS, CSCSL HWS - WA, CSCSL NFA - WA, ECHO, EPA LUST, EPA UST, FRS, HSL - WA, LUST - WA, RCRA_NONGEN, UST - WA] ***(cont.)***

Envirosite ID: 50655587
EPA ID: N/R

LUST - WA ***(cont.)***

County :	Pierce

Site Details

LUST Status Date :	2013-12-23
LUST Status Type :	LUST - NFA
Facility Site ID :	19069
Cleanup Site ID :	12178
LUST ID :	6765
UST ID :	619986
Alternate Site Names :	On the Water LLC/Warehouse
Release Date :	2013-04-15
Process Type :	N/R
Responsible Unit :	Southwest
Region :	Southwest
Latitude :	47.23851
Longitude :	-122.43712
Last Date in Agency List :	2023-03-20

Contaminants

Contaminant Name :	Petroleum-Gasoline
Ground Water :	N/R
Surface Water :	N/R
Soil :	Remediated-Below
Sediment :	N/R
Air :	N/R
Bedrock :	N/R

RCRA_NONGEN

Facility Name :	ON THE WATER LLC
Facility Address :	2502 S C ST, TACOMA, WA 98402
County :	PIERCE
Date Form Received by Agency :	2014-02-04
EPA ID :	WAH000042860
Mailing Address :	PO BOX 1266, GIG HARBOR, WA 98335
Contact :	CITY OF TACOMA
Contact Address :	326 E D ST, TACOMA, WA 98421
Contact Country :	US
Contact Telephone :	253-502-2175
Contact Email :	JOLOUGHL@CITYOFTACOMA.ORG
EPA Region :	10
Land Type :	Tribal
Source Type :	Implementer
Classification :	Not a generator, verified
Description :	Not a generator, verified
Last Date in Agency List :	2023-01-23

Map Id: EO568
Direction: SSW
Distance: 0.874 mi., 4617 ft.
Elevation: 110 ft.
Relative: Higher

Site Name : ON THE WATER LLC | On the Water LLC/Warehouse
2502 S C ST
TACOMA | Tacoma, WA 98402

Database(s) : [ALL SITES - WA, BRS, CSCSL HWS - WA, CSCSL NFA - WA, ECHO, EPA LUST, EPA UST, FRS, HSL - WA, LUST - WA, RCRA_NONGEN, UST - WA] ***(cont.)***

Envirosite ID: 50655587
EPA ID: N/R

RCRA_NONGEN ***(cont.)***

Owner/Operator Summary

Owner/Operator Name :	CITY OF TACOMA
Owner/Operator Address :	326 E D ST, TACOMA, WA 98421
Owner/Operator Country :	US
Owner/Operator Telephone :	253-502-2175
Owner/Operator Email :	N/R
Owner/Operator Fax :	N/R
Legal Status :	Private
Owner/Operator Type :	Operator
Owner/Operator Start Date :	N/R
Owner/Operator End Date :	N/R

Owner/Operator Name :	ON THE WASTER LLC
Owner/Operator Address :	PO BOX 1266, GIG HARBOR, WA 98335
Owner/Operator Country :	US
Owner/Operator Telephone :	253-851-9309
Owner/Operator Email :	N/R
Owner/Operator Fax :	N/R
Legal Status :	Private
Owner/Operator Type :	Owner
Owner/Operator Start Date :	N/R
Owner/Operator End Date :	N/R

Handler Activities Summary

U.S. Importer of Hazardous Waste :	N
Mixed Waste (Haz. and Radioactive) :	N
Recycler of Hazardous Waste :	N
Transporter of Hazardous Waste :	N
Treater, Storer or Disposer of HW :	N
Underground Injection Activity :	N
On-site Burner Exemption :	N
Furnace Exemption :	N
Used Oil Fuel Burner :	N
Used Oil Processor :	N
Used Oil Refiner :	N
Used Oil Fuel Marketer to Burner :	N
Used Oil Specification Marketer :	N
Used Oil Transfer Facility :	N
Used Oil Transporter :	N

Historical Generators

Date Form Received by Agency :	2014-02-03
Facility Name :	ON THE WATER LLC
Classification :	Large Quantity Generator

Map Id: EO568
Direction: SSW
Distance: 0.874 mi., 4617 ft.
Elevation: 110 ft.
Relative: Higher

Site Name : ON THE WATER LLC | On the Water LLC/Warehouse
2502 S C ST
TACOMA | Tacoma, WA 98402

Database(s) : [ALL SITES - WA, BRS, CSCSL HWS - WA, CSCSL NFA - WA, ECHO, EPA LUST, EPA UST, FRS, HSL - WA, LUST - WA, RCRA_NONGEN, UST - WA] ***(cont.)***

Envirosite ID: 50655587
EPA ID: N/R

RCRA_NONGEN ***(cont.)***

Date Form Received by Agency :	2014-02-03
Facility Name :	ON THE WATER LLC
Classification :	Not a generator, verified
Date Form Received by Agency :	2013-02-06
Facility Name :	ON THE WATER LLC
Classification :	Large Quantity Generator

Notices of Violations Summary

Regulation Violated :	N

UST - WA

Facility Name :	On the Water LLC/Warehouse
Facility Address :	2502 S C St, Tacoma, 98402
County :	Pierce
Facility Site ID :	19069
UST Site ID :	619986
Tag Number(s) :	N/R
Responsible Unit :	Southwest
Is Active :	No
Latitude :	47.23851
Longitude :	-122.43712
Last Date in Agency List :	2022-12-29

Tank Details

Tank Name :	1
Tank Status :	Removed
Install Date :	N/R
Tank Upgrade Date :	N/R
Tank Permanent Closure Date :	2013-03-07
Permit Expiration Date :	N/R
Tank Material :	N/R
Tank Construction :	N/R
Tank Corrosion Protection :	N/R
Tank Manifold :	N/R
Tank Release Detection :	N/R
Tank Tightness Test :	N/R
Tank Spill Prevention :	N/R
Capacity Range :	111 TO 1,100 Gallons
Actual Capacity :	1000
Pipe Material :	N/R
Pipe Construction :	N/R
Pipe Corrosion Protection :	N/R
Tank SFC :	N/R

Map Id: EO568
Direction: SSW
Distance: 0.874 mi., 4617 ft.
Elevation: 110 ft.
Relative: Higher

Site Name : ON THE WATER LLC | On the Water LLC/Warehouse
2502 S C ST
TACOMA | Tacoma, WA 98402

Database(s) : [ALL SITES - WA, BRS, CSCSL HWS - WA, CSCSL NFA - WA, ECHO, EPA LUST, EPA UST, FRS, HSL - WA, LUST - WA, RCRA_NONGEN, UST - WA] ***(cont.)***

Envirosite ID: 50655587
EPA ID: N/R

UST - WA ***(cont.)***

Dispenser SFC :	N/R
Primary Pipe Release Detection :	N/R
Secondary Pipe Release Detection :	N/R
Pipe Pumping System :	N/R
Pipe Install Date :	N/R
Turbine Sump Construction :	N/R
Tank Status Date :	2013-04-11
Tank Install Date :	N/R
Tank Overfill Prevention :	N/R

Compartments Details

Compartment Number :	1
Compartment Capacity :	1000
Substance Stored :	Leaded Gasoline
Used Substance :	Unknown
Ecy Region :	N/R

Map Id: EW569
Direction: SSW
Distance: 0.876 mi., 4625 ft.
Elevation: 128 ft.
Relative: Higher

Site Name : BNSF S HOOD ST RENTAL PROPERTY
S HOOD ST
TACOMA, WA 98402

Database(s) : [ALL SITES - WA, CSCSL HWS - WA, FRS, HSL - WA]

Envirosite ID: 6600103
EPA ID: N/R

ALL SITES - WA

Facility Name :	BNSF S HOOD ST RENTAL PROPERTY
Facility Address :	S HOOD ST, TACOMA, 98402
County :	Pierce
Facility/Site ID :	969
Alternate Name :	N/R
Program Name :	N/R
WRIA :	10
Legislative District :	27
Congressional District :	6
Ecology Region :	SWRO
Ecology Program Phone :	(360) 407-7224
Tribal Land :	N
Latitude :	47.237667
Longitude :	-122.438167
Last Date in Agency List :	2023-01-03

Map Id: EW569
Direction: SSW
Distance: 0.876 mi., 4625 ft.
Elevation: 128 ft.
Relative: Higher

Site Name : BNSF S HOOD ST RENTAL PROPERTY
S HOOD ST
TACOMA, WA 98402

Database(s) : [ALL SITES - WA, CSCSL HWS - WA, FRS, HSL - WA] ***(cont.)***

Envirosite ID: 6600103
EPA ID: N/R

ALL SITES - WA ***(cont.)***

Program Details

Program :	TOXICS
Program ID :	N/R
Interaction Type :	State Cleanup Site
Interaction Type Description :	A site is being cleaned up under state regulations. Regulations include Model Toxics Control Act or its predecessors.
Status :	Active
Start Date :	2008-11-13
End Date :	N/R
SIC :	N/R
NAICS :	493 - Warehousing and Storage

Program :	TOXICS
Program ID :	N/R
Interaction Type :	State Cleanup Site
Interaction Type Description :	A site is being cleaned up under state regulations. Regulations include Model Toxics Control Act or its predecessors.
Status :	Active
Start Date :	2008-11-13
End Date :	N/R
SIC :	N/R
NAICS :	N/R

CSCSL HWS - WA

Facility Name :	BNSF S HOOD ST RENTAL PROPERTY
Facility Address :	S HOOD ST, TACOMA, 98402
County :	PIERCE

Site Details

Facility Site ID :	969
Site Status :	Awaiting Cleanup
Cleanup Site ID :	51
Region :	Southwest
Responsible Section :	Southwest
WARM Rank :	4 - Low-Moderate Risk
Is Brownfield? :	N/R
Is PSI? :	N/R
Current VCP :	N/R
Past VCP :	N/R
Institutional Control :	N/R
Latitude :	47.237667
Longitude :	-122.438167
Last Date in Agency List :	2023-03-07

Map Id: EW569
Direction: SSW
Distance: 0.876 mi., 4625 ft.
Elevation: 128 ft.
Relative: Higher

Site Name : BNSF S HOOD ST RENTAL PROPERTY
S HOOD ST
TACOMA, WA 98402

Database(s) : [ALL SITES - WA, CSCSL HWS - WA, FRS, HSL - WA] ***(cont.)***

Envirosite ID: 6600103
EPA ID: N/R

CSCSL HWS - WA ***(cont.)***

Contaminants Details

Contaminant Name :	Petroleum Products-Unspecified
Groundwater :	N/R
Surface Water :	N/R
Soil :	Confirmed Above Cleanup Levels
Sediment :	N/R
Air :	N/R
Bedrock :	N/R

FRS

Facility Name :	BNSF S HOOD ST RENTAL PROPERTY
Facility Address :	S HOOD ST, TACOMA, WA 98402
County :	PIERCE

Site Details

Registry ID :	110040123345
FRS Facility URL :	Click here for hyperlink provided by the agency.
Last Date in Agency List :	2023-02-13

Source Description

Source Description :

The WA-FSIS provides a means to query and display data maintained by the Washington Department of Ecology. This system contains key information for each facility/site that is currently, or has been, of interest to the Air Quality, Dam Safety, Hazardous Waste, Toxics Cleanup, and Water Quality Programs.

FRS Environmental Interest

Source and System ID :	WA-FSIS - 969

HSL - WA

Facility Name :	BNSF S Hood St Rental Property
Facility Address :	S HOOD ST, TACOMA, 98402
County :	Pierce

Site Details

Facility Site ID :	969
Cleanup Site ID :	51
Status :	Awaiting Cleanup
Site Rank :	4 - Low-Moderate Risk
Alternative Site Name :	N/R
Region :	Southwest
Resposbile Unit :	Southwest
Institutional Control :	N/R
Current VCP :	N/R
Past VCP :	N/R

Map Id: EW569
Direction: SSW
Distance: 0.876 mi., 4625 ft.
Elevation: 128 ft.
Relative: Higher

Site Name : BNSF S HOOD ST RENTAL PROPERTY
S HOOD ST
TACOMA, WA 98402

Database(s) : [ALL SITES - WA, CSCSL HWS - WA, FRS, HSL - WA] ***(cont.)***

Envirosite ID: 6600103
EPA ID: N/R

HSL - WA ***(cont.)***

Latitude :	47.2376666666667
Longitude :	-122.438166666667
Agency Hyperlink :	Click here for hyperlink provided by the agency.
Last Date in Agency List :	2023-02-28

Contaminants

Contaminant Name :	Petroleum Products-Unspecified
Ground water :	N/R
Surface water :	N/R
Soil :	Confirmed Above Cleanup Levels
Sediment :	N/R
Air :	N/R
Bedrock :	N/R

Facility Name :	BNSF S HOOD ST RENTAL PROPERTY
Facility Address :	S Hood St, Tacoma, 98402
County :	Pierce

Site Details

Facility Site ID :	969
Cleanup Site ID :	51
Status :	Awaiting Cleanup
Site Rank :	N/R
Alternative Site Name :	N/R
Region :	N/R
Resposbile Unit :	N/R
Institutional Control :	N/R
Current VCP :	N/R
Past VCP :	N/R
Latitude :	N/R
Longitude :	N/R
Agency Hyperlink :	Click here for hyperlink provided by the agency.
Last Date in Agency List :	2022-02-11

Map Id: EU570
Direction: SE
Distance: 0.876 mi., 4628 ft.
Elevation: 49 ft.
Relative: Higher

Site Name : NORTH COAST ELECTRIC CO |
AMERICOLD LOGISTICS LLC
1301 E 26TH ST
TACOMA, WA

Database(s) : [ALL SITES - WA, FRS, OSHA]

Envirosite ID: 6551726
EPA ID: N/R

ALL SITES - WA

Facility Name :	North Coast Electric Co
Facility Address :	1301 E 26TH ST, TACOMA, 98421

Map Id: EU570
Direction: SE
Distance: 0.876 mi., 4628 ft.
Elevation: 49 ft.
Relative: Higher

Site Name : NORTH COAST ELECTRIC CO | AMERICOLD LOGISTICS LLC
1301 E 26TH ST
TACOMA, WA

Database(s) : [ALL SITES - WA, FRS, OSHA] ***(cont.)***

Envirosite ID: 6551726
EPA ID: N/R

ALL SITES - WA ***(cont.)***

County :	Pierce
Facility/Site ID :	15395
Alternate Name :	N/R
Program Name :	N/R
WRIA :	10
Legislative District :	27
Congressional District :	9
Ecology Region :	SWRO
Ecology Program Phone :	(360) 407-6734
Tribal Land :	Y
Latitude :	47.240416
Longitude :	-122.415316
Last Date in Agency List :	2023-01-03

Facility/Site ID :	15395
Alternate Name :	N/R
Program Name :	N/R
WRIA :	10
Legislative District :	27
Congressional District :	9
Ecology Region :	SWRO
Ecology Program Phone :	N/R
Tribal Land :	Y
Latitude :	47.240416
Longitude :	-122.415316
Last Date in Agency List :	2023-01-03

Facility/Site ID :	15395
Alternate Name :	N/R
Program Name :	N/R
WRIA :	10
Legislative District :	27
Congressional District :	9
Ecology Region :	SWRO
Ecology Program Phone :	(360) 407-6400
Tribal Land :	Y
Latitude :	47.240416
Longitude :	-122.415316
Last Date in Agency List :	2023-01-03

Program Details

Program :	HAZWASTE
Program ID :	N/R
Interaction Type :	Revised Site Visit Program
Interaction Type Description :	HWTR engages in a variety of field work, site visits, and contacts with sites. While most compliance related activity is recorded into the EPA's RCRAInfo system, the other types of activities are recorded into the Revised Site Visit Program (RSVP).

Map Id: EU570
Direction: SE
Distance: 0.876 mi., 4628 ft.
Elevation: 49 ft.
Relative: Higher

Site Name : NORTH COAST ELECTRIC CO | AMERICOLD LOGISTICS LLC
1301 E 26TH ST
TACOMA, WA

Database(s) : [ALL SITES - WA, FRS, OSHA] ***(cont.)***

Envirosite ID: 6551726
EPA ID: N/R

ALL SITES - WA ***(cont.)***

Status :	Active
Start Date :	2009-02-25
End Date :	N/R
SIC :	N/R
NAICS :	N/R

Program :	HAZWASTE
Program ID :	N/R
Interaction Type :	Urban Waters
Interaction Type Description :	The site has been inspected by an Ecology Urban Waters Inspector.
Status :	Active
Start Date :	2009-02-25
End Date :	N/R
SIC :	N/R
NAICS :	N/R

Program :	HAZWASTE
Program ID :	N/R
Interaction Type :	Industrial SW GP
Interaction Type Description :	General permit issued to industries to regulate the discharge of contaminated stormwater to state waters.
Status :	Active
Start Date :	2011-12-20
End Date :	N/R
SIC :	N/R
NAICS :	N/R

FRS

Facility Name :	NORTH COAST ELECTRIC CO
Facility Address :	1301 E 26TH ST, TACOMA, WA 98421
County :	PIERCE

Site Details

Registry ID :	110044906965
FRS Facility URL :	Click here for hyperlink provided by the agency.
Last Date in Agency List :	2023-02-13

Source Description

Source Description :

The WA-FSIS provides a means to query and display data maintained by the Washington Department of Ecology. This system contains key information for each facility/site that is currently, or has been, of interest to the Air Quality, Dam Safety, Hazardous Waste, Toxics Cleanup, and Water Quality Programs.

Map Id: EU570
Direction: SE
Distance: 0.876 mi., 4628 ft.
Elevation: 49 ft.
Relative: Higher

Site Name : NORTH COAST ELECTRIC CO | AMERICOLD LOGISTICS LLC
1301 E 26TH ST
TACOMA, WA

Database(s) : [ALL SITES - WA, FRS, OSHA] ***(cont.)***

Envirosite ID: 6551726
EPA ID: N/R

FRS ***(cont.)***

FRS Environmental Interest

Source and System ID :	WA-FSIS - 15395

OSHA

Facility Name :	AMERICOLD LOGISTICS LLC
Facility Address :	1301 E 26TH ST, TACOMA, WA 98424

Site Details

Activity Number :	317227510
Reporting ID :	1055330
Open Date :	2014-03-25
Conference Closed :	2014-08-21
Case Closed :	2015-11-18
Case Mod Date :	2015-11-18
Owner Type :	Private
Advance Notice :	N
Safety/Health :	Health
Number in Establishment :	65
SIC :	4222 - REFRIGERATED WAREHOUSING AND STORAGE
NAICS :	493120 - Refrigerated Warehousing and Storage
Inspection Type :	Planned
Inspection Scope :	Complete
Why No Inspection :	N/R
Union :	No
Mailing Address :	ATTN PAYROLL MANAGER 10 GLENLAKE PKWY STE 600, ATLANTA, GA 30328
Agency Hyperlink :	Click here for hyperlink provided by the agency.
Last Date in Agency List :	2023-01-13

Violations

Activity Number :	317227510
Citation ID :	01001
Delete Flag :	X
Standard Ref :	80015030
Violation Type :	Serious
Issuance Date :	2014-09-16
Abate Date :	2014-10-19
Abate Complete :	Abatement Completed
Current Penalty :	N/R
Initial Penalty :	800.0
Contest Date :	2014-10-03
Final Order Date :	2015-10-08
Number Instances :	1
Number Exposed :	4
Record :	N/R
Gravity :	N/R
Emphasis :	N/R
Hazcat :	N/R
FTA Insp Number :	N/R
FTA Issuance Date :	N/R
FTA Penalty :	N/R

Map Id: EU570
Direction: SE
Distance: 0.876 mi., 4628 ft.
Elevation: 49 ft.
Relative: Higher

Site Name : NORTH COAST ELECTRIC CO | AMERICOLD LOGISTICS LLC
1301 E 26TH ST
TACOMA, WA

Database(s) : [ALL SITES - WA, FRS, OSHA] ***(cont.)***

Envirosite ID: 6551726
EPA ID: N/R

OSHA ***(cont.)***

FTA Contest Date :	N/R
FTA Final Order Date :	N/R
HAZ Subtances :	AMMONIA

Activity Number :	317227510
Citation ID :	01002
Delete Flag :	N/R
Standard Ref :	067000370404
Violation Type :	Serious
Issuance Date :	2014-09-16
Abate Date :	2014-10-19
Abate Complete :	Abatement Completed
Current Penalty :	600.0
Initial Penalty :	800.0
Contest Date :	2014-10-03
Final Order Date :	2015-10-08
Number Instances :	2
Number Exposed :	3
Record :	N/R
Gravity :	N/R
Emphasis :	N/R
Hazcat :	N/R
FTA Insp Number :	N/R
FTA Issuance Date :	N/R
FTA Penalty :	N/R
FTA Contest Date :	N/R
FTA Final Order Date :	N/R
HAZ Subtances :	AMMONIA

Activity Number :	317227510
Citation ID :	01003
Delete Flag :	N/R
Standard Ref :	0670003705
Violation Type :	Other
Issuance Date :	2014-09-16
Abate Date :	2014-10-19
Abate Complete :	Abatement Completed
Current Penalty :	N/R
Initial Penalty :	800.0
Contest Date :	2014-10-03
Final Order Date :	2015-10-08
Number Instances :	1
Number Exposed :	3
Record :	N/R
Gravity :	N/R
Emphasis :	N/R
Hazcat :	N/R
FTA Insp Number :	N/R
FTA Issuance Date :	N/R
FTA Penalty :	N/R
FTA Contest Date :	N/R
FTA Final Order Date :	N/R
HAZ Subtances :	AMMONIA

Map Id: EO571
Direction: SSW
Distance: 0.877 mi., 4630 ft.
Elevation: 86 ft.
Relative: Higher

Site Name : SAMS TIRE 8332 TACOMA | GOODYEAR AUTO SERVICE CENTER 8332 | SAMS TIRE & AUTO SERVICE
2522 PACIFIC AVE
TACOMA | Tacoma, WA 98402

Database(s) : [ALL SITES - WA, CSCSL NFA - WA, ECHO, EPA UST, FRS, HSL - WA, LUST - WA, RCRA_NONGEN, UST - WA]

Envirosite ID: 50655594
EPA ID: N/R

ALL SITES - WA

Facility Name :	Sams Tire 8332 Tacoma
Facility Address :	2522 PACIFIC AVE, TACOMA, 98402
County :	Pierce
Facility/Site ID :	93473461
Alternate Name :	N/R
Program Name :	N/R
WRIA :	10
Legislative District :	27
Congressional District :	6
Ecology Region :	SWRO
Ecology Program Phone :	(360) 407-6734
Tribal Land :	N
Latitude :	47.238122
Longitude :	-122.435624
Last Date in Agency List :	2023-01-03

Facility/Site ID :	93473461
Alternate Name :	N/R
Program Name :	N/R
WRIA :	10
Legislative District :	27
Congressional District :	6
Ecology Region :	SWRO
Ecology Program Phone :	(360) 407-7224
Tribal Land :	N
Latitude :	47.238122
Longitude :	-122.435624
Last Date in Agency List :	2023-01-03

Program Details

Program :	TOXICS
Program ID :	9298
Interaction Type :	LUST Facility
Interaction Type Description :	A leaking underground tank cleanup site being cleaned up with Ecology oversight or review.
Status :	Inactive
Start Date :	1996-04-26
End Date :	1996-07-08
SIC :	N/R
NAICS :	N/R
Program :	TOXICS
Program ID :	9298
Interaction Type :	Hazardous Waste Generator

Map Id: EO571
Direction: SSW
Distance: 0.877 mi., 4630 ft.
Elevation: 86 ft.
Relative: Higher

Site Name : SAMS TIRE 8332 TACOMA | GOODYEAR AUTO SERVICE CENTER 8332 | SAMS TIRE & AUTO SERVICE
2522 PACIFIC AVE
TACOMA | Tacoma, WA 98402

Database(s) : [ALL SITES - WA, CSCSL NFA - WA, ECHO, EPA UST, FRS, HSL - WA, LUST - WA, RCRA_NONGEN, UST - WA] ***(cont.)***

Envirosite ID: 50655594
EPA ID: N/R

ALL SITES - WA ***(cont.)***

Interaction Type Description :	Facilities that generate any quantity of a dangerous waste. They may be classified as SQG, MQG, or LQG depending on hazardous waste generated for a given month.
Status :	Inactive
Start Date :	1989-10-06
End Date :	1995-12-31
SIC :	N/R
NAICS :	N/R
Program :	TOXICS
Program ID :	9298
Interaction Type :	Underground Storage Tank
Interaction Type Description :	Any one or combination of tanks (including connecting underground pipes) that is used to contain regulated substances and has a tank volume of ten percent or more beneath the surface of the ground. This term does not include any of the exempt UST systems specified in WAC 173-360-110(2) or any piping connected thereto. See WAC 173-360
Status :	Active
Start Date :	1984-07-28
End Date :	N/R
SIC :	N/R
NAICS :	N/R

CSCSL NFA - WA

Facility Name :	GOODYEAR AUTO SERVICE CENTER 8332
Facility Address :	2522 PACIFIC AVE, TACOMA, 98402
County :	Pierce
NFA Date :	2012-08-29
Facility Site ID :	93473461
Cleanup Site ID :	11116
Rank :	N/R
VCP :	N/R
Alternate Site Names :	SAMS TIRE & AUTO SERVICE,Sams Tire 8332 Tacoma
NFA Reason :	Initial Investigation
Site Status :	NFA
Region :	Southwest
Responsible Unit :	Southwest
Latitude :	47.238122
Longitude :	-122.435624
Last Date in Agency List :	2023-02-23

Map Id: EO571
Direction: SSW
Distance: 0.877 mi., 4630 ft.
Elevation: 86 ft.
Relative: Higher

Site Name : SAMS TIRE 8332 TACOMA | GOODYEAR AUTO SERVICE CENTER 8332 | SAMS TIRE & AUTO SERVICE
2522 PACIFIC AVE
TACOMA | Tacoma, WA 98402

Database(s) : [ALL SITES - WA, CSCSL NFA - WA, ECHO, EPA UST, FRS, HSL - WA, LUST - WA, RCRA_NONGEN, UST - WA] ***(cont.)***

Envirosite ID: 50655594
EPA ID: N/R

CSCSL NFA - WA ***(cont.)***

Contaminants

Contaminant Name :	Petroleum-Other
Ground Water :	N/R
Surface Water :	N/R
Soil :	Remediated-Below
Sediment :	N/R
Air :	N/R
Bedrock :	N/R

ECHO

Facility Name :	SAMS TIRE 8332 TACOMA
Facility Address :	2522 PACIFIC AVE, TACOMA, WA 98402
County :	PIERCE
Last Inspection Date :	N/R
Registry ID :	110005350253
FIPS Code :	53053
EPA Region :	10
Inspection Count :	0
Last Inspection Days :	N/R
Informal Count :	0
Last Informal Action Date :	N/R
Formal Action Count :	0
Last Formal Action Date :	N/R
Total Penalties :	0
Penalty Count :	N/R
Last Penalty Date :	N/R
Last Penalty Amount :	N/R
QTRS IN NC :	0
Programs IN SNC :	0
Current Compliance Status :	No Violation Identified
Three-Year Compliance Status :	_____
Collection Method :	ADDRESS MATCHING-HOUSE NUMBER
Reference Point :	CENTER OF A FACILITY OR STATION
Accuracy Meters :	30
Derived Tribes :	Puyallup Tribe of the Puyallup Reservation - .3 mile(s), Puyallup Tribe of the Puyallup Reservation - .8 mile(s), Muckleshoot Indian Tribe - 11.2 mile(s), Muckleshoot Indian Tribe - 14 mile(s), Nisqually Indian Tribe - 16.7 mile(s), Squaxin Island Tribe of the Squaxin Island Reservation - 21.8 mile(s), Squaxin Island Tribe of the Squaxin Island Reservation - 23.6 mile(s)
Derived HUC :	17110019
Derived WBD :	171100190301
Derived STCTY FIPS :	53053
Derived Zip :	98402
Derived CD113 :	06
Derived CB2010 :	530530616021049
MYRTK Universe :	NNN
NPDES IDs :	N/R

Map Id: EO571
Direction: SSW
Distance: 0.877 mi., 4630 ft.
Elevation: 86 ft.
Relative: Higher

Site Name : SAMS TIRE 8332 TACOMA | GOODYEAR AUTO SERVICE CENTER 8332 | SAMS TIRE & AUTO SERVICE
2522 PACIFIC AVE
TACOMA | Tacoma, WA 98402

Database(s) : [ALL SITES - WA, CSCSL NFA - WA, ECHO, EPA UST, FRS, HSL - WA, LUST - WA, RCRA_NONGEN, UST - WA] ***(cont.)***

Envirosite ID: 50655594
EPA ID: N/R

ECHO ***(cont.)***

CWA Permit Types :	N/R
CWA Compliance Tracking :	N/R
CWA NAICS :	N/R
CWA SICS :	N/R
CWA Inspection Count :	N/R
CWA Last Inspection Days :	N/R
CWA Informal Count :	N/R
CWA Formal Action Count :	N/R
CWA Last Formal Action Date :	N/R
CWA Penalties :	N/R
CWA Last Penalty Date :	N/R
CWA Last Penalty Amount :	N/R
CWA Quarters IN NC :	N/R
CWA Current Compliance Status :	N/R
CWA Current SNC Flag :	N
CWA 13 Quarters Compliance Status :	N/R
CWA 13 Quarters Effluent Exceedances:	N/R
CWA Three-Year QNCR Codes :	N/R
DFR URL :	Click here for hyperlink provided by the agency.
Facility SIC :	N/R
Facility NAICS :	44132 - Tire Dealers
Facility Last Inspection EPA Date :	N/R
Facility Last Inspection State Date :	N/R
Facility Last Formal Act EPA Date :	N/R
Facility Last Formal Act State Date :	N/R
Facility Last Informal Act EPA Date :	N/R
Facility Last Informal Act State Date:	N/R
Facility Federal Agency :	N/R
TRI Reporter :	N/R
Facility Imp Water Flag :	N/R
Current SNC Flag :	N
Indian County Flag :	N
Federal Flag :	N/R
US Mexico Border Flag :	N/R
Chesapeak Bay Flag :	N/R
AIR Flag :	N
NPDES Flag :	N
SDWIS Flag :	N
RCRA Flag :	Y
TRI Flag :	N
GHG Flag :	N
Major Flag :	N/R
Active Flag :	N/R
NAA Flag :	N
Latitude :	47.2381
Longitude :	-122.43519
Last Date in Agency List :	2023-01-16

EPA UST

Facility Name :	SAMS TIRE & AUTO SERVICE
Facility Address :	2522 PACIFIC AVE, Tacoma, Washington 98402
County :	Pierce

Map Id: EO571
Direction: SSW
Distance: 0.877 mi., 4630 ft.
Elevation: 86 ft.
Relative: Higher

Site Name : SAMS TIRE 8332 TACOMA | GOODYEAR AUTO SERVICE CENTER 8332 | SAMS TIRE & AUTO SERVICE
2522 PACIFIC AVE
TACOMA | Tacoma, WA 98402

Database(s) : [ALL SITES - WA, CSCSL NFA - WA, ECHO, EPA UST, FRS, HSL - WA, LUST - WA, RCRA_NONGEN, UST - WA] ***(cont.)***

Envirosite ID: 50655594
EPA ID: N/R

EPA UST ***(cont.)***

Facility ID :	WA93473461
Facility Status :	Closed UST(s)
Open USTs :	0
Closed USTs :	1
Temporarily Out of Service USTs :	0
Date of Last Inspection :	N/R
EPA Region :	10
Tribe :	N/R
Facility ID 2 :	N/R
Latitude :	47.23862
Longitude :	-122.43497
Last Date in Agency List :	2023-01-30

Tank Details

Tank ID :	WA93473461_1
Tank Status :	Closed
Installation Date :	1984-07-28
Removal Date :	N/R
Capacity :	111
Substances :	G Used Oil/Waste Oil
Tank Wall Type :	N/R

FRS

Facility Name :	SAMS TIRE 8332 TACOMA
Facility Address :	2522 PACIFIC AVE, TACOMA, WA 98402
County :	PIERCE

Site Details

Registry ID :	110005350253
FRS Facility URL :	Click here for hyperlink provided by the agency.
Last Date in Agency List :	2023-02-13

Source Description

Source Description : RCRAInfo is EPA's comprehensive information system that supports the Resource Conservation and Recovery Act (RCRA) of 1976 and the Hazardous and Solid Waste Amendments (HSWA) of 1984 through the tracking of events and activities related to facilities that generate, transport, and treat, store, or dispose of hazardous waste. RCRAInfo allows RCRA program staff to track the notification, permit, compliance, and corrective action activities required under RCRA. RCRAInfo also supports generation of the National Hazardous Waste Biennial Report. All generators and treatment, storage, and disposal facilities who handle hazardous waste are required to report to the EPA Administrator at least once every two years to support creation of the Biennial Report.

Map Id: EO571
Direction: SSW
Distance: 0.877 mi., 4630 ft.
Elevation: 86 ft.
Relative: Higher

Site Name : SAMS TIRE 8332 TACOMA | GOODYEAR AUTO SERVICE CENTER 8332 | SAMS TIRE & AUTO SERVICE
2522 PACIFIC AVE
TACOMA | Tacoma, WA 98402

Database(s) : [ALL SITES - WA, CSCSL NFA - WA, ECHO, EPA UST, FRS, HSL - WA, LUST - WA, RCRA_NONGEN, UST - WA] ***(cont.)***

Envirosite ID: 50655594
EPA ID: N/R

FRS ***(cont.)***

The WA-FSIS provides a means to query and display data maintained by the Washington Department of Ecology. This system contains key information for each facility/site that is currently, or has been, of interest to the Air Quality, Dam Safety, Hazardous Waste, Toxics Cleanup, and Water Quality Programs.

FRS Environmental Interest

Source and System ID :	RCRAINFO - WAD988468609 WA-FSIS - 93473461

HSL - WA

Facility Name :	Goodyear Auto Service Center 8332
Facility Address :	2522 PACIFIC AVE, TACOMA, 98402
County :	Pierce

Site Details

Facility Site ID :	93473461
Cleanup Site ID :	11116
Status :	No Further Action
Site Rank :	N/R
Alternative Site Name :	SAMS TIRE & AUTO SERVICE,Sams Tire 8332 Tacoma
Region :	Southwest
Resposbile Unit :	Southwest
Institutional Control :	N/R
Current VCP :	N/R
Past VCP :	N/R
Latitude :	47.2381224792679
Longitude :	-122.435624459107
Agency Hyperlink :	Click here for hyperlink provided by the agency.
Last Date in Agency List :	2023-02-28

Contaminants

Contaminant Name :	Petroleum-Other
Ground water :	N/R
Surface water :	N/R
Soil :	Remediated-Below
Sediment :	N/R
Air :	N/R
Bedrock :	N/R

Facility Name :	GOODYEAR AUTO SERVICE CENTER 8332
Facility Address :	2522 Pacific Ave, Tacoma, 98402
County :	Pierce

Map Id: EO571
Direction: SSW
Distance: 0.877 mi., 4630 ft.
Elevation: 86 ft.
Relative: Higher

Site Name : SAMS TIRE 8332 TACOMA | GOODYEAR AUTO SERVICE CENTER 8332 | SAMS TIRE & AUTO SERVICE
2522 PACIFIC AVE
TACOMA | Tacoma, WA 98402

Database(s) : [ALL SITES - WA, CSCSL NFA - WA, ECHO, EPA UST, FRS, HSL - WA, LUST - WA, RCRA_NONGEN, UST - WA] ***(cont.)***

Envirosite ID: 50655594
EPA ID: N/R

HSL - WA ***(cont.)***

Site Details

Facility Site ID :	93473461
Cleanup Site ID :	11116
Status :	No Further Action
Site Rank :	N/R
Alternative Site Name :	N/R
Region :	N/R
Resposbile Unit :	N/R
Institutional Control :	N/R
Current VCP :	N/R
Past VCP :	N/R
Latitude :	N/R
Longitude :	N/R
Agency Hyperlink :	Click here for hyperlink provided by the agency.
Last Date in Agency List :	2022-02-11

LUST - WA

Facility Name :	GOODYEAR AUTO SERVICE CENTER 8332
Facility Address :	2522 PACIFIC AVE, TACOMA, 98402
County :	Pierce

Site Details

LUST Status Date :	2012-08-29
LUST Status Type :	LUST - NFA
Facility Site ID :	93473461
Cleanup Site ID :	11116
LUST ID :	4194
UST ID :	9298
Alternate Site Names :	SAMS TIRE & AUTO SERVICE,Sams Tire 8332 Tacoma
Release Date :	1996-04-26
Process Type :	N/R
Responsible Unit :	Southwest
Region :	Southwest
Latitude :	47.238122
Longitude :	-122.435624
Last Date in Agency List :	2023-03-20

Contaminants

Contaminant Name :	Petroleum-Other
Ground Water :	N/R
Surface Water :	N/R
Soil :	Remediated-Below
Sediment :	N/R
Air :	N/R
Bedrock :	N/R

Map Id: EO571
Direction: SSW
Distance: 0.877 mi., 4630 ft.
Elevation: 86 ft.
Relative: Higher

Site Name : SAMS TIRE 8332 TACOMA | GOODYEAR AUTO SERVICE CENTER 8332 | SAMS TIRE & AUTO SERVICE
2522 PACIFIC AVE
TACOMA | Tacoma, WA 98402

Database(s) : [ALL SITES - WA, CSCSL NFA - WA, ECHO, EPA UST, FRS, HSL - WA, LUST - WA, RCRA_NONGEN, UST - WA] ***(cont.)***

Envirosite ID: 50655594
EPA ID: N/R

RCRA_NONGEN

Facility Name :	SAMS TIRE 8332 TACOMA
Facility Address :	2522 PACIFIC AVE, TACOMA, WA 98402
County :	PIERCE
Date Form Received by Agency :	2000-01-06
EPA ID :	WAD988468609
Mailing Address :	2522 PACIFIC AVE, TACOMA, WA 98402
Contact :	ROB RASANEN
Contact Address :	6420 6TH AVE, TACOMA, WA 98406
Contact Country :	US
Contact Telephone :	253-627-7788
Contact Email :	N/R
EPA Region :	10
Land Type :	Other land type
Source Type :	Implementer
Classification :	Not a generator, verified
Description :	Not a generator, verified
Last Date in Agency List :	2023-01-23

Owner/Operator Summary

Owner/Operator Name :	GOODYEAR TIRE RUBBER CO
Owner/Operator Address :	1144 E MARKET ST, AKRON, OH 44316
Owner/Operator Country :	US
Owner/Operator Telephone :	216-796-7474
Owner/Operator Email :	N/R
Owner/Operator Fax :	N/R
Legal Status :	Private
Owner/Operator Type :	Owner
Owner/Operator Start Date :	1996-08-06
Owner/Operator End Date :	N/R
Owner/Operator Name :	SAMS TIRE 8337
Owner/Operator Address :	2522 PACIFIC AVE, TACOMA, WA 98402
Owner/Operator Country :	US
Owner/Operator Telephone :	253-627-7788
Owner/Operator Email :	N/R
Owner/Operator Fax :	N/R
Legal Status :	Private
Owner/Operator Type :	Operator
Owner/Operator Start Date :	N/R
Owner/Operator End Date :	N/R
Owner/Operator Name :	WM R KELLIS CO
Owner/Operator Address :	2115 S 56TH ST STE 205, TACOMA, WA 98409
Owner/Operator Country :	US
Owner/Operator Telephone :	000-000-0000
Owner/Operator Email :	N/R
Owner/Operator Fax :	N/R

Map Id: EO571
Direction: SSW
Distance: 0.877 mi., 4630 ft.
Elevation: 86 ft.
Relative: Higher

Site Name : SAMS TIRE 8332 TACOMA | GOODYEAR AUTO SERVICE CENTER 8332 | SAMS TIRE & AUTO SERVICE
2522 PACIFIC AVE
TACOMA | Tacoma, WA 98402

Database(s) : [ALL SITES - WA, CSCSL NFA - WA, ECHO, EPA UST, FRS, HSL - WA, LUST - WA, RCRA_NONGEN, UST - WA] ***(cont.)***

Envirosite ID: 50655594
EPA ID: N/R

RCRA_NONGEN ***(cont.)***

Legal Status :	Private
Owner/Operator Type :	Owner
Owner/Operator Start Date :	N/R
Owner/Operator End Date :	N/R

Handler Activities Summary

U.S. Importer of Hazardous Waste :	N
Mixed Waste (Haz. and Radioactive) :	N
Recycler of Hazardous Waste :	N
Transporter of Hazardous Waste :	N
Treater, Storer or Disposer of HW :	N
Underground Injection Activity :	N
On-site Burner Exemption :	N
Furnace Exemption :	N
Used Oil Fuel Burner :	N
Used Oil Processor :	N
Used Oil Refiner :	N
Used Oil Fuel Marketer to Burner :	N
Used Oil Specification Marketer :	N
Used Oil Transfer Facility :	N
Used Oil Transporter :	N

Historical Generators

Date Form Received by Agency :	2000-01-06
Facility Name :	SAMS TIRE 8332 TACOMA
Classification :	Not a generator, verified
Date Form Received by Agency :	1996-04-09
Facility Name :	SAMS TIRE 8332 TACOMA
Classification :	Small Quantity Generator
Date Form Received by Agency :	1994-01-01
Facility Name :	SAMS TIRE 8332 TACOMA
Classification :	Not a generator, verified
Date Form Received by Agency :	1993-12-31
Facility Name :	SAMS TIRE 8332 TACOMA
Classification :	Very Small Quantity Generator

Notices of Violations Summary

Regulation Violated :	N

Map Id: EO571
Direction: SSW
Distance: 0.877 mi., 4630 ft.
Elevation: 86 ft.
Relative: Higher

Site Name : SAMS TIRE 8332 TACOMA | GOODYEAR AUTO SERVICE CENTER 8332 | SAMS TIRE & AUTO SERVICE
2522 PACIFIC AVE
TACOMA | Tacoma, WA 98402

Database(s) : [ALL SITES - WA, CSCSL NFA - WA, ECHO, EPA UST, FRS, HSL - WA, LUST - WA, RCRA_NONGEN, UST - WA] ***(cont.)***

Envirosite ID: 50655594
EPA ID: N/R

UST - WA

Facility Name :	SAMS TIRE & AUTO SERVICE
Facility Address :	2522 PACIFIC AVE, Tacoma, 98402
County :	Pierce
Facility Site ID :	93473461
UST Site ID :	9298
Tag Number(s) :	N/R
Responsible Unit :	Southwest
Is Active :	No
Latitude :	47.238122
Longitude :	-122.435624
Last Date in Agency List :	2022-12-29

Tank Details

Tank Name :	1
Tank Status :	Closure in Process
Install Date :	1984-07-28
Tank Upgrade Date :	N/R
Tank Permanent Closure Date :	N/R
Permit Expiration Date :	N/R
Tank Material :	Steel
Tank Construction :	Single Wall Tank
Tank Corrosion Protection :	None
Tank Manifold :	N/R
Tank Release Detection :	Weekly Manual Gauging
Tank Tightness Test :	N/R
Tank Spill Prevention :	25 Gallons or less
Capacity Range :	111 TO 1,100 Gallons
Actual Capacity :	N/R
Pipe Material :	Steel
Pipe Construction :	Single Wall Pipe
Pipe Corrosion Protection :	Corrosion Resistant
Tank SFC :	N/R
Dispenser SFC :	N/R
Primary Pipe Release Detection :	Safe Suction (No Leak Detection)
Secondary Pipe Release Detection :	N/R
Pipe Pumping System :	Gravity Delivery System (No Pump)
Pipe Install Date :	N/R
Turbine Sump Construction :	N/R
Tank Status Date :	1996-08-06
Tank Install Date :	N/R
Tank Overfill Prevention :	25 Gallons or less

Compartments Details

Compartment Number :	1
Compartment Capacity :	N/R
Substance Stored :	Used Oil/Waste Oil
Used Substance :	N/R

Map Id: EO571
Direction: SSW
Distance: 0.877 mi., 4630 ft.
Elevation: 86 ft.
Relative: Higher

Site Name : SAMS TIRE 8332 TACOMA | GOODYEAR AUTO SERVICE CENTER 8332 | SAMS TIRE & AUTO SERVICE
2522 PACIFIC AVE
TACOMA | Tacoma, WA 98402

Database(s) : [ALL SITES - WA, CSCSL NFA - WA, ECHO, EPA UST, FRS, HSL - WA, LUST - WA, RCRA_NONGEN, UST - WA] ***(cont.)***

Envirosite ID: 50655594
EPA ID: N/R

UST - WA ***(cont.)***

Ecy Region :	N/R

Map Id: EX572
Direction: W
Distance: 0.883 mi., 4661 ft.
Elevation: 340 ft.
Relative: Higher

Site Name : DISCOUNT AUTO REPAIR & BODYWORKS
1009 S 9TH ST
TACOMA, WA 98405

Database(s) : [ALL SITES - WA, BRS, CSCSL HWS - WA, ECHO, FRS, HSL - WA, RCRA_NONGEN]

Envirosite ID: 6611751
EPA ID: N/R

ALL SITES - WA

Facility Name :	Discount Auto Repair & Bodyworks
Facility Address :	1009 S 9TH ST, TACOMA, 98405
County :	Pierce
Facility/Site ID :	99952314
Alternate Name :	N/R
Program Name :	N/R
WRIA :	10
Legislative District :	27
Congressional District :	6
Ecology Region :	SWRO
Ecology Program Phone :	(360) 407-6734
Tribal Land :	N
Latitude :	47.254347
Longitude :	-122.451192
Last Date in Agency List :	2023-01-03
Facility/Site ID :	99952314
Alternate Name :	Color Masters
Program Name :	N/R
WRIA :	10
Legislative District :	27
Congressional District :	6
Ecology Region :	SWRO
Ecology Program Phone :	(360) 407-7224
Tribal Land :	N
Latitude :	47.254347
Longitude :	-122.451192
Last Date in Agency List :	2023-01-03

Map Id: EX572
Direction: W
Distance: 0.883 mi., 4661 ft.
Elevation: 340 ft.
Relative: Higher

Site Name : DISCOUNT AUTO REPAIR & BODYWORKS
1009 S 9TH ST
TACOMA, WA 98405

Database(s) : [ALL SITES - WA, BRS, CSCSL HWS - WA, ECHO, FRS, HSL - WA, RCRA_NONGEN] ***(cont.)***

Envirosite ID: 6611751
EPA ID: N/R

ALL SITES - WA ***(cont.)***

Facility/Site ID :	99952314
Alternate Name :	N/R
Program Name :	N/R
WRIA :	10
Legislative District :	27
Congressional District :	6
Ecology Region :	SWRO
Ecology Program Phone :	(360) 407-7224
Tribal Land :	N
Latitude :	47.254347
Longitude :	-122.451192
Last Date in Agency List :	2023-01-03

Program Details

Program :	HAZWASTE
Program ID :	WAD980986160
Interaction Type :	Hazardous Waste Generator
Interaction Type Description :	Facilities that generate any quantity of a dangerous waste. They may be classified as SQG, MQG, or LQG depending on hazardous waste generated for a given month.
Status :	Inactive
Start Date :	2003-04-01
End Date :	2003-12-31
SIC :	N/R
NAICS :	811121 - Automotive Body, Paint, and Interior Repair and Maintenance

Program :	HAZWASTE
Program ID :	WAD980986160
Interaction Type :	Hazardous Waste Generator
Interaction Type Description :	Facilities that generate any quantity of a dangerous waste. They may be classified as SQG, MQG, or LQG depending on hazardous waste generated for a given month.
Status :	Inactive
Start Date :	2003-04-01
End Date :	2003-12-31
SIC :	N/R
NAICS :	N/R

Program :	HAZWASTE
Program ID :	WAD980986160
Interaction Type :	Hazardous Waste Generator
Interaction Type Description :	Facilities that generate any quantity of a dangerous waste. They may be classified as SQG, MQG, or LQG depending on hazardous waste generated for a given month.
Status :	Inactive

Map Id: EX572
Direction: W
Distance: 0.883 mi., 4661 ft.
Elevation: 340 ft.
Relative: Higher

Site Name : DISCOUNT AUTO REPAIR & BODYWORKS
1009 S 9TH ST
TACOMA, WA 98405

Database(s) : [ALL SITES - WA, BRS, CSCSL HWS - WA, ECHO, FRS, HSL - WA, RCRA_NONGEN] ***(cont.)***

Envirosite ID: 6611751
EPA ID: N/R

ALL SITES - WA ***(cont.)***

Start Date : 1986-09-05
End Date : 1989-01-31
SIC : N/R
NAICS : 811121 - Automotive Body, Paint, and Interior Repair and Maintenance

Program : HAZWASTE
Program ID : WAD980986160
Interaction Type : Hazardous Waste Generator

Interaction Type Description : Facilities that generate any quantity of a dangerous waste. They may be classified as SQG, MQG, or LQG depending on hazardous waste generated for a given month.

Status : Inactive
Start Date : 1986-09-05
End Date : 1989-01-31
SIC : N/R
NAICS : N/R

Program : HAZWASTE
Program ID : WAD980986160
Interaction Type : State Cleanup Site

Interaction Type Description : A site is being cleaned up under state regulations. Regulations include Model Toxics Control Act or its predecessors.

Status : Active
Start Date : 2003-07-11
End Date : N/R
SIC : 7532 - TOP, BODY, AND UPHOLSTERY REPAIR SHOPS AND PAINT SHOPS
NAICS : N/R

Program : HAZWASTE
Program ID : WAD980986160
Interaction Type : State Cleanup Site

Interaction Type Description : A site is being cleaned up under state regulations. Regulations include Model Toxics Control Act or its predecessors.

Status : Active
Start Date : 2003-07-11
End Date : N/R
SIC : N/R
NAICS : 811121 - Automotive Body, Paint, and Interior Repair and Maintenance

Program : HAZWASTE
Program ID : WAD980986160
Interaction Type : State Cleanup Site

Map Id: EX572
Direction: W
Distance: 0.883 mi., 4661 ft.
Elevation: 340 ft.
Relative: Higher

Site Name : DISCOUNT AUTO REPAIR & BODYWORKS
1009 S 9TH ST
TACOMA, WA 98405

Database(s) : [ALL SITES - WA, BRS, CSCSL HWS - WA, ECHO, FRS, HSL - WA, RCRA_NONGEN] ***(cont.)***

Envirosite ID: 6611751
EPA ID: N/R

ALL SITES - WA ***(cont.)***

Interaction Type Description :	A site is being cleaned up under state regulations. Regulations include Model Toxics Control Act or its predecessors.
Status :	Active
Start Date :	2003-07-11
End Date :	N/R
SIC :	N/R
NAICS :	N/R
Program :	HAZWASTE
Program ID :	WAD980986160
Interaction Type :	State Cleanup Site
Interaction Type Description :	A site is being cleaned up under state regulations. Regulations include Model Toxics Control Act or its predecessors.
Status :	Active
Start Date :	2003-07-11
End Date :	N/R
SIC :	9999 - NONCLASSIFIABLE ESTABLISHMENTS
NAICS :	N/R

BRS

Facility Name :	DISCOUNT AUTO REPAIR & BODYWORKS
Facility Address :	1009 S 9TH ST, TACOMA, WA 98405
County :	PIERCE

Site Details

Date Form Received by Agency :	2003-12-31
EPA ID :	WAD980986160
Mailing Address :	16820 PARK AVE, SPANAWAY, WA 98387
Contact :	LAURIE STIGEN
Contact Address :	N/R
Contact Country :	US
Contact Telephone :	253-535-1996
Contact Email :	N/R
EPA Region :	10
Land Type :	Private
Source Type :	Annual/Biennial Report
Classification :	Small Quantity Generator
Description :	Handlers that generate more than 100 and less than 1000 kilograms of hazardous waste during any calendar month and accumulate less than 6000 kg of hazardous waste at any time; or generate 100 kg or less of hazardous waste during any calendar month, and accumulate more than 1000 kg of hazardous waste at any time.
Last Date in Agency List :	2023-01-23

Map Id: EX572
Direction: W
Distance: 0.883 mi., 4661 ft.
Elevation: 340 ft.
Relative: Higher

Site Name : DISCOUNT AUTO REPAIR & BODYWORKS
1009 S 9TH ST
TACOMA, WA 98405

Database(s) : [ALL SITES - WA, BRS, CSCSL HWS - WA, ECHO, FRS, HSL - WA, RCRA_NONGEN] ***(cont.)***

Envirosite ID: 6611751
EPA ID: N/R

BRS ***(cont.)***

Owner/Operator Summary

Owner/Operator Name :	KL DJ LLC
Owner/Operator Address :	16820 PARK AVE, SPANAWAY, WA 98387
Owner/Operator Country :	US
Owner/Operator Telephone :	N/R
Owner/Operator Email :	N/R
Owner/Operator Fax :	N/R
Legal Status :	Private
Owner/Operator Type :	Owner
Owner/Operator Start Date :	2003-04-01
Owner/Operator End Date :	N/R

Owner/Operator Name :	LAURIE STIGEN
Owner/Operator Address :	16820 PARK AVE, SPANAWAY, WA 98387
Owner/Operator Country :	US
Owner/Operator Telephone :	N/R
Owner/Operator Email :	N/R
Owner/Operator Fax :	N/R
Legal Status :	Other land type
Owner/Operator Type :	Operator
Owner/Operator Start Date :	2003-04-01
Owner/Operator End Date :	N/R

Waste Activity Monitoring

Report Cycle :	2003
Hazardous Waste Page Number :	1
Hazardous Waste Sub-Page Number :	1
BR Form :	XX
Waste Description :	N/R
Primary NAICS :	811121 - Automotive Body, Paint, and Interior Repair and Maintenance
Source Code :	N/R
Form Code :	N/R
Management Method :	N/R
Generation Tons :	0
Managed Tons :	0
Shipped Tons :	0
Received Tons :	0
Receiver ID :	N/R
Receiver State :	N/R
Shipper ID :	N/R
Shipper State :	N/R
Waste Minimization :	N/R
Waste Code List :	N/R
Waste Code Group :	N/R
Waste Generation Type :	N/R

CSCSL HWS - WA

Facility Name :	DISCOUNT AUTO REPAIR & BODYWORKS
Facility Address :	1009 S 9TH ST, TACOMA, 98405
County :	PIERCE

Map Id: EX572
Direction: W
Distance: 0.883 mi., 4661 ft.
Elevation: 340 ft.
Relative: Higher

Site Name : DISCOUNT AUTO REPAIR & BODYWORKS
1009 S 9TH ST
TACOMA, WA 98405

Database(s) : [ALL SITES - WA, BRS, CSCSL HWS - WA, ECHO, FRS, HSL - WA, RCRA_NONGEN] ***(cont.)***

Envirosite ID: 6611751
EPA ID: N/R

CSCSL HWS - WA ***(cont.)***

Site Details

Facility Site ID :	99952314
Site Status :	Awaiting Cleanup
Cleanup Site ID :	4591
Region :	Southwest
Responsible Section :	Southwest
WARM Rank :	N/R
Is Brownfield? :	N/R
Is PSI? :	N/R
Current VCP :	N/R
Past VCP :	N/R
Institutional Control :	N/R
Latitude :	47.254347
Longitude :	-122.451192
Last Date in Agency List :	2023-03-07

Contaminants Details

Contaminant Name :	Metals Priority Pollutants
Groundwater :	N/R
Surface Water :	N/R
Soil :	Suspected
Sediment :	N/R
Air :	N/R
Bedrock :	N/R

Contaminant Name :	Polycyclic Aromatic Hydrocarbons
Groundwater :	N/R
Surface Water :	N/R
Soil :	Suspected
Sediment :	N/R
Air :	N/R
Bedrock :	N/R

Contaminant Name :	Petroleum Products-Unspecified
Groundwater :	Suspected
Surface Water :	N/R
Soil :	Confirmed Above Cleanup Levels
Sediment :	N/R
Air :	N/R
Bedrock :	N/R

ECHO

Facility Name :	DISCOUNT AUTO REPAIR & BODYWORKS
Facility Address :	1009 S 9TH ST, TACOMA, WA 98405
County :	PIERCE
Last Inspection Date :	2002-10-29
Registry ID :	110005339259
FIPS Code :	53053

Map Id: EX572
Direction: W
Distance: 0.883 mi., 4661 ft.
Elevation: 340 ft.
Relative: Higher

Site Name : DISCOUNT AUTO REPAIR & BODYWORKS
1009 S 9TH ST
TACOMA, WA 98405

Database(s) : [ALL SITES - WA, BRS, CSCSL HWS - WA, ECHO, FRS, HSL - WA, RCRA_NONGEN] ***(cont.)***

Envirosite ID: 6611751
EPA ID: N/R

ECHO ***(cont.)***

EPA Region :	10
Inspection Count :	0
Last Inspection Days :	7341
Informal Count :	0
Last Informal Action Date :	2002-10-29
Formal Action Count :	0
Last Formal Action Date :	N/R
Total Penalties :	0
Penalty Count :	N/R
Last Penalty Date :	N/R
Last Penalty Amount :	N/R
QTRS IN NC :	0
Programs IN SNC :	0
Current Compliance Status :	No Violation Identified
Three-Year Compliance Status :	_____
Collection Method :	ADDRESS MATCHING-HOUSE NUMBER
Reference Point :	CENTER OF A FACILITY OR STATION
Accuracy Meters :	30
Derived Tribes :	Puyallup Tribe of the Puyallup Reservation - 1.5 mile(s), Puyallup Tribe of the Puyallup Reservation - 1.8 mile(s), Muckleshoot Indian Tribe - 11.6 mile(s), Muckleshoot Indian Tribe - 14.6 mile(s), Nisqually Indian Tribe - 17.3 mile(s), Squaxin Island Tribe of the Squaxin Island Reservation - 21.2 mile(s), Squaxin Island Tribe of the Squaxin Island Reservation - 23.1 mile(s)
Derived HUC :	17110019
Derived WBD :	171100190301
Derived STCTY FIPS :	53053
Derived Zip :	98405
Derived CD113 :	06
Derived CB2010 :	530530614001015
MYRTK Universe :	NNN
NPDES IDs :	N/R
CWA Permit Types :	N/R
CWA Compliance Tracking :	N/R
CWA NAICS :	N/R
CWA SICS :	N/R
CWA Inspection Count :	N/R
CWA Last Inspection Days :	N/R
CWA Informal Count :	N/R
CWA Formal Action Count :	N/R
CWA Last Formal Action Date :	N/R
CWA Penalties :	N/R
CWA Last Penalty Date :	N/R
CWA Last Penalty Amount :	N/R
CWA Quarters IN NC :	N/R
CWA Current Compliance Status :	N/R
CWA Current SNC Flag :	N
CWA 13 Quarters Compliance Status :	N/R
CWA 13 Quarters Effluent Exceedances:	N/R
CWA Three-Year QNCR Codes :	N/R
DFR URL :	Click here for hyperlink provided by the agency.
Facility SIC :	N/R
Facility NAICS :	811121 - Automotive Body, Paint, and Interior Repair and Maintenance

Map Id: EX572
Direction: W
Distance: 0.883 mi., 4661 ft.
Elevation: 340 ft.
Relative: Higher

Site Name : DISCOUNT AUTO REPAIR & BODYWORKS
1009 S 9TH ST
TACOMA, WA 98405

Database(s) : [ALL SITES - WA, BRS, CSCSL HWS - WA, ECHO, FRS, HSL - WA, RCRA_NONGEN] ***(cont.)***

Envirosite ID: 6611751
EPA ID: N/R

ECHO ***(cont.)***

Facility Last Inspection EPA Date :	N/R
Facility Last Inspection State Date :	2002-10-29
Facility Last Formal Act EPA Date :	N/R
Facility Last Formal Act State Date :	N/R
Facility Last Informal Act EPA Date :	N/R
Facility Last Informal Act State Date:	2002-10-29
Facility Federal Agency :	N/R
TRI Reporter :	N/R
Facility Imp Water Flag :	N/R
Current SNC Flag :	N
Indian County Flag :	N
Federal Flag :	N/R
US Mexico Border Flag :	N/R
Chesapeak Bay Flag :	N/R
AIR Flag :	N
NPDES Flag :	N
SDWIS Flag :	N
RCRA Flag :	Y
TRI Flag :	N
GHG Flag :	N
Major Flag :	N/R
Active Flag :	N/R
NAA Flag :	N
Latitude :	47.25416
Longitude :	-122.45116
Last Date in Agency List :	2023-01-16

FRS

Facility Name :	DISCOUNT AUTO REPAIR & BODYWORKS
Facility Address :	1009 S 9TH ST, TACOMA, WA 98405
County :	PIERCE

Site Details

Registry ID :	110005339259
FRS Facility URL :	Click here for hyperlink provided by the agency.
Last Date in Agency List :	2023-02-13

Source Description

Source Description :

RCRAInfo is EPA's comprehensive information system that supports the Resource Conservation and Recovery Act (RCRA) of 1976 and the Hazardous and Solid Waste Amendments (HSWA) of 1984 through the tracking of events and activities related to facilities that generate, transport, and treat, store, or dispose of hazardous waste. RCRAInfo allows RCRA program staff to track the notification, permit, compliance, and corrective action activities required under RCRA. RCRAInfo also supports generation of the National Hazardous Waste Biennial Report. All generators and treatment, storage, and disposal facilities who handle hazardous waste are required to report to the EPA Administrator at least once every two years to support creation of the Biennial Report.

Map Id: EX572
Direction: W
Distance: 0.883 mi., 4661 ft.
Elevation: 340 ft.
Relative: Higher

Site Name : DISCOUNT AUTO REPAIR & BODYWORKS
1009 S 9TH ST
TACOMA, WA 98405

Database(s) : [ALL SITES - WA, BRS, CSCSL HWS - WA, ECHO, FRS, HSL - WA, RCRA_NONGEN] ***(cont.)***

Envirosite ID: 6611751
EPA ID: N/R

FRS ***(cont.)***

The WA-FSIS provides a means to query and display data maintained by the Washington Department of Ecology. This system contains key information for each facility/site that is currently, or has been, of interest to the Air Quality, Dam Safety, Hazardous Waste, Toxics Cleanup, and Water Quality Programs.

Source Description :

All generators and treatment, storage, and disposal (TSD) facilities who handle hazardous waste are required to report to the EPA Administrator at least once every two years. The data collected is used to create the National Biennial Resource Conservation and Recovery Act (RCRA) Hazardous Waste Report. This data is processed within the RCRA Information (RCRAInfo) database.

FRS Environmental Interest

Source and System ID :	RCRAINFO - WAD980986160 WA-FSIS - 99952314

HSL - WA

Facility Name :	Discount Auto Repair & Bodyworks
Facility Address :	1009 S 9th St, Tacoma, 98405
County :	Pierce

Site Details

Facility Site ID :	99952314
Cleanup Site ID :	4591
Status :	Awaiting Cleanup
Site Rank :	N/R
Alternative Site Name :	N/R
Region :	N/R
Resposbile Unit :	N/R
Institutional Control :	N/R
Current VCP :	N/R
Past VCP :	N/R
Latitude :	N/R
Longitude :	N/R
Agency Hyperlink :	Click here for hyperlink provided by the agency.
Last Date in Agency List :	2022-02-11

Facility Name :	Discount Auto Repair & Bodyworks
Facility Address :	1009 S 9TH ST, TACOMA, 98405
County :	Pierce

Site Details

Facility Site ID :	99952314
Cleanup Site ID :	4591
Status :	Awaiting Cleanup
Site Rank :	N/R

Map Id: EX572
Direction: W
Distance: 0.883 mi., 4661 ft.
Elevation: 340 ft.
Relative: Higher

Site Name : DISCOUNT AUTO REPAIR & BODYWORKS
1009 S 9TH ST
TACOMA, WA 98405

Database(s) : [ALL SITES - WA, BRS, CSCSL HWS - WA, ECHO, FRS, HSL - WA, RCRA_NONGEN] ***(cont.)***

Envirosite ID: 6611751
EPA ID: N/R

HSL - WA ***(cont.)***

Alternative Site Name :	Color Masters
Region :	Southwest
Resposbile Unit :	Southwest
Institutional Control :	N/R
Current VCP :	N/R
Past VCP :	N/R
Latitude :	47.2543474024
Longitude :	-122.451191946
Agency Hyperlink :	Click here for hyperlink provided by the agency.
Last Date in Agency List :	2023-02-28

Contaminants

Contaminant Name :	Metals Priority Pollutants
Ground water :	N/R
Surface water :	N/R
Soil :	Suspected
Sediment :	N/R
Air :	N/R
Bedrock :	N/R

Contaminant Name :	Polycyclic Aromatic Hydrocarbons
Ground water :	N/R
Surface water :	N/R
Soil :	Suspected
Sediment :	N/R
Air :	N/R
Bedrock :	N/R

Contaminant Name :	Petroleum Products-Unspecified
Ground water :	Suspected
Surface water :	N/R
Soil :	Confirmed Above Cleanup Levels
Sediment :	N/R
Air :	N/R
Bedrock :	N/R

RCRA_NONGEN

Facility Name :	DISCOUNT AUTO REPAIR & BODYWORKS
Facility Address :	1009 S 9TH ST, TACOMA, WA 98405
County :	PIERCE

Date Form Received by Agency :	2004-08-25
EPA ID :	WAD980986160
Mailing Address :	16820 PARK AVE, SPANAWAY, WA 98387
Contact :	LAURIE STIGEN
Contact Address :	16820 PARK AVE, SPANAWAY, WA 98387
Contact Country :	US
Contact Telephone :	253-535-1996
Contact Email :	N/R

Map Id: EX572
Direction: W
Distance: 0.883 mi., 4661 ft.
Elevation: 340 ft.
Relative: Higher

Site Name : DISCOUNT AUTO REPAIR & BODYWORKS
1009 S 9TH ST
TACOMA, WA 98405

Database(s) : [ALL SITES - WA, BRS, CSCSL HWS - WA, ECHO, FRS, HSL - WA, RCRA_NONGEN] ***(cont.)***

Envirosite ID: 6611751
EPA ID: N/R

RCRA_NONGEN ***(cont.)***

EPA Region :	10
Land Type :	Private
Source Type :	Implementer
Classification :	Not a generator, verified
Description :	Not a generator, verified
Last Date in Agency List :	2023-01-23

Owner/Operator Summary

Owner/Operator Name :	KL DJ LLC
Owner/Operator Address :	16820 PARK AVE, SPANAWAY, WA 98387
Owner/Operator Country :	US
Owner/Operator Telephone :	253-535-1996
Owner/Operator Email :	N/R
Owner/Operator Fax :	N/R
Legal Status :	Private
Owner/Operator Type :	Owner
Owner/Operator Start Date :	2003-04-01
Owner/Operator End Date :	N/R

Owner/Operator Name :	KL DJ LLC
Owner/Operator Address :	16820 PARK AVE, SPANAWAY, WA 98387
Owner/Operator Country :	US
Owner/Operator Telephone :	253-535-1996
Owner/Operator Email :	N/R
Owner/Operator Fax :	N/R
Legal Status :	Private
Owner/Operator Type :	Owner
Owner/Operator Start Date :	2003-12-31
Owner/Operator End Date :	N/R

Owner/Operator Name :	STIGEN, LAURIE
Owner/Operator Address :	16820 PARK AVE, SPANAWAY, WA 98387
Owner/Operator Country :	US
Owner/Operator Telephone :	253-535-1996
Owner/Operator Email :	N/R
Owner/Operator Fax :	N/R
Legal Status :	Private
Owner/Operator Type :	Operator
Owner/Operator Start Date :	2003-04-01
Owner/Operator End Date :	N/R

Handler Activities Summary

U.S. Importer of Hazardous Waste :	N
Mixed Waste (Haz. and Radioactive) :	N
Recycler of Hazardous Waste :	N
Transporter of Hazardous Waste :	N
Treater, Storer or Disposer of HW :	N
Underground Injection Activity :	N
On-site Burner Exemption :	N

Map Id: EX572
Direction: W
Distance: 0.883 mi., 4661 ft.
Elevation: 340 ft.
Relative: Higher

Site Name : DISCOUNT AUTO REPAIR & BODYWORKS
1009 S 9TH ST
TACOMA, WA 98405

Database(s) : [ALL SITES - WA, BRS, CSCSL HWS - WA, ECHO, FRS, HSL - WA, RCRA_NONGEN] ***(cont.)***

Envirosite ID: 6611751
EPA ID: N/R

RCRA_NONGEN ***(cont.)***

Furnace Exemption :	N
Used Oil Fuel Burner :	N
Used Oil Processor :	N
Used Oil Refiner :	N
Used Oil Fuel Marketer to Burner :	N
Used Oil Specification Marketer :	N
Used Oil Transfer Facility :	N
Used Oil Transporter :	N

Historical Generators

Date Form Received by Agency :	2004-08-24
Facility Name :	DISCOUNT AUTO REPAIR & BODYWORKS
Classification :	Small Quantity Generator
Date Form Received by Agency :	2004-08-24
Facility Name :	DISCOUNT AUTO REPAIR & BODYWORKS
Classification :	Not a generator, verified
Date Form Received by Agency :	2003-12-31
Facility Name :	DISCOUNT AUTO REPAIR & BODYWORKS
Classification :	Small Quantity Generator
Date Form Received by Agency :	2003-04-01
Facility Name :	DISCOUNT AUTO REPAIR & BODYWORKS
Classification :	Not a generator, verified

Notices of Violations Summary

Date of Violation :	2002-10-29
Date Achieved Compliance :	2003-05-01
Regulation Violated :	Y
Area of Violation :	Generators - General
Enforcement Action :	WRITTEN INFORMAL
Enforcement Action Date :	2002-10-29
Enf. Disposition Status :	N/R
Enf. Disp. Status Date :	N/R
Violation Lead Agency :	State
Enforcement Lead Agency :	State
Proposed Penalty Amount :	N/R
Final Penalty Amount :	N/R
Paid Penalty Amount :	N/R
Date of Violation :	2002-10-29
Date Achieved Compliance :	2003-04-01
Regulation Violated :	Y
Area of Violation :	Generators - General
Enforcement Action :	WRITTEN INFORMAL
Enforcement Action Date :	2002-10-29

Map Id: EX572
Direction: W
Distance: 0.883 mi., 4661 ft.
Elevation: 340 ft.
Relative: Higher

Site Name : DISCOUNT AUTO REPAIR & BODYWORKS
1009 S 9TH ST
TACOMA, WA 98405

Database(s) : [ALL SITES - WA, BRS, CSCSL HWS - WA, ECHO, FRS, HSL - WA, RCRA_NONGEN] ***(cont.)***

Envirosite ID: 6611751
EPA ID: N/R

RCRA_NONGEN ***(cont.)***

Enf. Disposition Status :	N/R
Enf. Disp. Status Date :	N/R
Violation Lead Agency :	State
Enforcement Lead Agency :	State
Proposed Penalty Amount :	N/R
Final Penalty Amount :	N/R
Paid Penalty Amount :	N/R

Evaluation Action Summary

Evaluation Date :	2002-10-29
Evaluation :	COMPLIANCE EVALUATION INSPECTION ON-SITE
Area of Violation :	Generators - General
Date Achieved Compliance :	2003-05-01
Evaluation Lead Agency :	State

Evaluation Date :	2002-10-29
Evaluation :	COMPLIANCE EVALUATION INSPECTION ON-SITE
Area of Violation :	Generators - General
Date Achieved Compliance :	2003-04-01
Evaluation Lead Agency :	State

Map Id: EU573
Direction: SE
Distance: 0.883 mi., 4663 ft.
Elevation: 49 ft.
Relative: Higher

Site Name : TACOMA MOVING & STORAGE
1314 E 26TH ST | 1314 EAST 26TH STREET
TACOMA, WA 98421

Database(s) : [ALL SITES - WA, FRS, HMIRS (DOT)]

Envirosite ID: 6557220
EPA ID: N/R

ALL SITES - WA

Facility Name :	Tacoma Moving & Storage
Facility Address :	1314 E 26TH ST, TACOMA, 98421
County :	Pierce

Facility/Site ID :	856
Alternate Name :	N/R
Program Name :	N/R
WRIA :	10
Legislative District :	27
Congressional District :	9
Ecology Region :	SWRO
Ecology Program Phone :	N/R
Tribal Land :	Y
Latitude :	47.240115

Map Id: EU573
Direction: SE
Distance: 0.883 mi., 4663 ft.
Elevation: 49 ft.
Relative: Higher

Site Name : TACOMA MOVING & STORAGE
1314 E 26TH ST | 1314 EAST 26TH STREET
TACOMA, WA 98421

Database(s) : [ALL SITES - WA, FRS, HMIRS (DOT)] ***(cont.)***

Envirosite ID: 6557220
EPA ID: N/R

ALL SITES - WA ***(cont.)***

Longitude :	-122.415192
Last Date in Agency List :	2023-01-03

Facility/Site ID :	856
Alternate Name :	N/R
Program Name :	N/R
WRIA :	10
Legislative District :	27
Congressional District :	9
Ecology Region :	SWRO
Ecology Program Phone :	(360) 407-6734
Tribal Land :	Y
Latitude :	47.240115
Longitude :	-122.415192
Last Date in Agency List :	2023-01-03

Program Details

Program :	HAZWASTE
Program ID :	N/R
Interaction Type :	Urban Waters
Interaction Type Description :	The site has been inspected by an Ecology Urban Waters Inspector.
Status :	Active
Start Date :	2009-02-25
End Date :	N/R
SIC :	N/R
NAICS :	N/R

Program :	HAZWASTE
Program ID :	N/R
Interaction Type :	Revised Site Visit Program
Interaction Type Description :	HWTR engages in a variety of field work, site visits, and contacts with sites. While most compliance related activity is recorded into the EPA's RCRAInfo system, the other types of activities are recorded into the Revised Site Visit Program (RSVP).
Status :	Active
Start Date :	2009-02-25
End Date :	N/R
SIC :	N/R
NAICS :	N/R

FRS

Facility Name :	TACOMA MOVING & STORAGE
Facility Address :	1314 E 26TH ST, TACOMA, WA 98421
County :	PIERCE

Map Id: EU573
Direction: SE
Distance: 0.883 mi., 4663 ft.
Elevation: 49 ft.
Relative: Higher

Site Name : TACOMA MOVING & STORAGE
1314 E 26TH ST | 1314 EAST 26TH STREET
TACOMA, WA 98421

Database(s) : [ALL SITES - WA, FRS, HMIRS (DOT)] ***(cont.)***

Envirosite ID: 6557220
EPA ID: N/R

FRS ***(cont.)***

Site Details

Registry ID :	110056483871
FRS Facility URL :	Click here for hyperlink provided by the agency.
Last Date in Agency List :	2023-02-13

Source Description

Source Description :

The WA-FSIS provides a means to query and display data maintained by the Washington Department of Ecology. This system contains key information for each facility/site that is currently, or has been, of interest to the Air Quality, Dam Safety, Hazardous Waste, Toxics Cleanup, and Water Quality Programs.

FRS Environmental Interest

Source and System ID :	WA-FSIS - 856

HMIRS (DOT)

Facility Address :	1314 EAST 26TH STREET, TACOMA, WA
County :	PIERCE

Site Details

Date of Incident :	1998-03-31
Time of Incident :	09:15
Report Submission Source :	Paper
Report Number :	I-1998040124
Multiple Rows per Incident :	No
NRC Number :	N/R
Federal DOT Agency Name :	N/R
Mode of Transportation :	Highway
Transportation Phase :	UNLOADING
Carrier/Reporter Name :	ABF FREIGHT SYSTEM INC.
Carrier/Reporter Address :	3801 OLD GREENWOOD RD
Carrier/Reporter Non-US State :	AR
Carrier/Reporter FED DOT ID :	136546
Carrier/Reporter HAZMAT Reg ID :	N/R
Carrier/Reporter Country :	UNITED STATES
Shipper Name :	RALRUBE INC.
Shipper Address :	8423 BOETTNER RD
Shipper Non-US State :	MI
Shipper Country :	UNITED STATES
Shipper Waybill/Shipping Paper :	195385505
Shipper HAZMAT Registration ID :	N/R
Origin City :	BRIDGEWATER
Origin State :	MICHIGAN
Origin Postal Code :	48115
Origin Country :	US
Destination City :	BREMERTON
Destination State :	WASHINGTON

Map Id: EU573
Direction: SE
Distance: 0.883 mi., 4663 ft.
Elevation: 49 ft.
Relative: Higher

Site Name : TACOMA MOVING & STORAGE
1314 E 26TH ST | 1314 EAST 26TH STREET
TACOMA, WA 98421

Database(s) : [ALL SITES - WA, FRS, HMIRS (DOT)] ***(cont.)***

Envirosite ID: 6557220
EPA ID: N/R

HMIRS (DOT) ***(cont.)***

Destination Postal Code :	98314
Destination Non-US State :	N/R
Destination Country :	US
Commodity Short Name :	PETROLEUM DISTILLATES N
Commodity Long Name :	PETROLEUM DISTILLATES N.O.S. OR PETROLEUM PRODUCTS N.O.S.
Technical/Trade Name :	COMBUSTIBLE LIQUID
Identification Number :	UN1268
Hazardous Class :	FLAMMABLE - COMBUSTIBLE LIQUID
Packing Group :	N/R
Quantity Released :	0.5
Unit of Measure :	Liquid - Gallon Liquid
HAZMAT Waste Indicator :	No
HAZMAT Waste EPA Number :	N/R
HMIS Toxic by Inhalation Indicator :	No
TIH Hazard Zone :	N/R
Material Shipment Approval Indicator:	No
Material Shipment Approval Number :	N/R
Undeclared HAZMAT Shipment Indicator:	No
Packaging Type :	Non-Bulk
Failed Object Code :	103
Failed Object Description :	Basic Material
Manner of Failure Code :	310
Manner of Failure Description :	Ripped or Torn
Failure Cause Code :	516
Failure Cause Description :	Impact with Sharp or Protruding Object (e.g. nails)
Identification Markings :	N/R
Cont 1 Packaging Type :	N/R
Cont 1 Material of Construction :	N/R
Cont 1 Head Type :	N/R
Cont 1 Package Amount :	N/R
Cont 1 Package Amount UOM :	N/R
Cont 1 Package Number in Shipment :	7
Cont 1 Package Shipment Number Failed:	1
Cont 1 Package Manufacturer :	NOT REPORTED BY CARRIER
Cont 1 Pkg Manufacturer Date :	N/R
Cont 1 Package Serial Number :	N/R
Cont 1 Package Last Test Date :	N/R
Cont 1 Package Design Pressure Reported:	N/R
Cont 1 Design Pressure UOM Reported :	N/R
Cont 1 Package Shell Thickness Reported:	N/R
Cont 1 Shell Thickness UOM Reported :	N/R
Cont 1 Head Thickness Reported :	N/R
Cont 1 Head Thickness UOM Reported :	N/R
Cont 1 Valve or Device Fail Indicator:	No
Cont 1 Valve or Device Type :	N/R
Cont 1 Valve Device Manufacturer :	N/R
Cont 1 Valve or Device Model :	N/R
Cont 2 Package Type :	N/R
Cont 2 Material of Construction :	N/R
Cont 2 Package Capacity :	N/R
Cont 2 Capacity UOM Reported :	N/R
Cont 2 Package Amount UOM :	N/R

Map Id: EU573
Direction: SE
Distance: 0.883 mi., 4663 ft.
Elevation: 49 ft.
Relative: Higher

Site Name : TACOMA MOVING & STORAGE
1314 E 26TH ST | 1314 EAST 26TH STREET
TACOMA, WA 98421

Database(s) : [ALL SITES - WA, FRS, HMIRS (DOT)] ***(cont.)***

Envirosite ID: 6557220
EPA ID: N/R

HMIRS (DOT) ***(cont.)***

Cont 2 Package Number in Shipment :	N/R
Cont 2 Package Shipment Number Failed:	N/R
RAM Package Category :	N/R
RAM Package Certification :	FALSE
RAM Nuclide(s) Present :	N/R
RAM Transport Index :	N/R
RAM Activity Reported :	N/R
RAM UOM Reported :	N/R
RAM Activity :	N/R
RAM Activity UOM :	N/R
Spillage (Result) Indicator :	Yes
Fire (Result) Indicator :	No
Explosion (Result) Indicator :	No
Water Sewer (Result) Indicator :	No
Gas Dispersion (Result) Indicator :	No
Environmental Damage (Result) :	No
No Release (Result) Indicator :	No
Fire/EMS Report Indicator :	No
Fire EMS/EMS Report Number :	N/R
Police Report Indicator :	No
Police Report Number :	N/R
In-House Cleanup Indicator :	No
Other Cleanup Indicator :	No
Damage More than 500 :	No
Material Loss :	$0.00
Carrier Damage :	$0.00
Property Damage :	$0.00
Response Cost :	$0.00
Remediation Cleanup Cost :	$0.00
Damage Other (Old Form) :	$0.00
Total Amount of Damages :	$0.00
HAZMAT Fatality Indicator :	No
HAZMAT Fatalities Employees :	0
HAZMAT Fatalities Responders :	0
HAZMAT Fatality General Public :	0
Total Hazmat Fatalities :	0
Non-HAZMAT Fatality Indicator :	No
Non-HAZMAT Fatalities :	0
HAZMAT Injury Indicator :	No
HAZMAT Hospitalized Employees :	0
HAZMAT Hospitalized Responders :	0
HAZMAT Hospitalized Gen Public :	0
HAZMAT Hospitalized (Old Form) :	0
Total Hazmat Hospital Injuries :	0
HAZMAT Non-Hospital Employees :	0
HAZMAT Non-Hospital Responders :	0
HAZMAT Non-Hospital General Public :	0
HAZMAT Non-Hospital (Old Form) :	0
Total Hazmat Non-Hospital Injuries :	0
Total Hazmat Injuries :	0
Evacuation Indicator :	No
Public Evacuated :	0
Employees Evacuated :	0
Total Evacuated :	0

Map Id: EU573
Direction: SE
Distance: 0.883 mi., 4663 ft.
Elevation: 49 ft.
Relative: Higher

Site Name : TACOMA MOVING & STORAGE
1314 E 26TH ST | 1314 EAST 26TH STREET
TACOMA, WA 98421

Database(s) : [ALL SITES - WA, FRS, HMIRS (DOT)] ***(cont.)***

Envirosite ID: 6557220
EPA ID: N/R

HMIRS (DOT) ***(cont.)***

Total Evacuation Hours :	0
Major Artery Closed :	No
Major Artery Hours Closed :	0
Material Involved in Accident :	No
Estimated Speed :	0
Weather Conditions :	N/R
Vehicle Overturn :	No
Vehicle Left Roadway/Track :	No
Passenger Aircraft Indicator :	No
Cargo Passenger Baggage Indicator :	N/R
Incident Occurrence :	N/R
Shipphase Non-Transported Indicator :	No
Shipphase Air First Flight Indicator:	No
Shipphase Air SubFlight Indicator :	No
Shipphase Init Transport Indicator :	No
Shipphase Transfer Indicator :	No
Contact Name :	LARRY CROSS
Contact Title :	HAZMAT MANAGER
Contact Business Name :	N/R
Contact Address :	N/R
Contact Non-US State :	N/R
Contact Country :	US
Preparer of Incident Report :	N/R
Description of Events :	WHILE UNLOADING FROM TRAILER EMPLOYEE WAS ATTEMPTED TO MOVE A BUNDLE OF STEEL LOST HOLD ON BUNDLE AND THIS SLID INTO DRUM SITTING ON PALLET. EMPLOYEE TOOK DRUM AND PUT ON SIDE. CONTENTS WERE PUT IN RECOVERY DRUM AND SPILL WAS PROPERLY CLEANED. FREIGHT SENT ONTO DESTINATION.
Recommendations/Actions Taken :	N/R
HMIS Serious Incident Indicator :	No
HMIS Serious Fatality :	No
HMIS Serious Injury :	No
HMIS Serious Flight Plan :	No
HMIS Serious Evacuations :	No
HMIS Serious Major Artery :	No
HMIS Serious Bulk Release :	No
HMIS Serious Marine Pollutant :	No
HMIS Serious Radioactive :	No
HMIS General Package Type :	OHMIR.Ref_Container.descr_txt
HMIS Container Code :	DRUM MTL
HMIS Container Description :	Metal drum
HMIS Bulk Incident Indicator :	No
Undeclared Shipment :	No
Last Date in Agency List :	2014-05-05

Map Id: EO574
Direction: SSW
Distance: 0.885 mi., 4674 ft.
Elevation: 119 ft.
Relative: Higher

Site Name : ALL COTE COATINGS INC HOLGATE ST
2510 S HOLGATE ST
TACOMA, WA 98402

Database(s) : [ALL SITES - WA, ECHO, FRS, RCRA_NONGEN]

Envirosite ID: 50655556
EPA ID: N/R

ALL SITES - WA

Facility Name :	All Cote Coatings Inc Holgate St
Facility Address :	2510 S HOLGATE ST, TACOMA, 98402
County :	Pierce
Facility/Site ID :	39362574
Alternate Name :	N/R
Program Name :	N/R
WRIA :	10
Legislative District :	27
Congressional District :	6
Ecology Region :	SWRO
Ecology Program Phone :	(360) 407-6734
Tribal Land :	N
Latitude :	47.238385
Longitude :	-122.43766
Last Date in Agency List :	2023-01-03

Program Details

Program :	HAZWASTE
Program ID :	WAH000011262
Interaction Type :	Hazardous Waste Generator
Interaction Type Description :	Facilities that generate any quantity of a dangerous waste. They may be classified as SQG, MQG, or LQG depending on hazardous waste generated for a given month.
Status :	Inactive
Start Date :	2000-03-07
End Date :	2000-12-31
SIC :	N/R
NAICS :	N/R

ECHO

Facility Name :	ALL COTE COATINGS INC HOLGATE ST
Facility Address :	2510 S HOLGATE ST, TACOMA, WA 98402
County :	PIERCE
Last Inspection Date :	N/R
Registry ID :	110005397427
FIPS Code :	53053
EPA Region :	10
Inspection Count :	0
Last Inspection Days :	N/R
Informal Count :	0
Last Informal Action Date :	N/R
Formal Action Count :	0
Last Formal Action Date :	N/R
Total Penalties :	0
Penalty Count :	N/R
Last Penalty Date :	N/R
Last Penalty Amount :	N/R

Map Id: EO574
Direction: SSW
Distance: 0.885 mi., 4674 ft.
Elevation: 119 ft.
Relative: Higher

Site Name : ALL COTE COATINGS INC HOLGATE ST
2510 S HOLGATE ST
TACOMA, WA 98402

Database(s) : [ALL SITES - WA, ECHO, FRS, RCRA_NONGEN] ***(cont.)***

Envirosite ID: 50655556
EPA ID: N/R

ECHO ***(cont.)***

QTRS IN NC :	0
Programs IN SNC :	0
Current Compliance Status :	No Violation Identified
Three-Year Compliance Status :	_____
Collection Method :	ADDRESS MATCHING-HOUSE NUMBER
Reference Point :	ENTRANCE POINT OF A FACILITY OR STATION
Accuracy Meters :	50
Derived Tribes :	Puyallup Tribe of the Puyallup Reservation - .5 mile(s), Puyallup Tribe of the Puyallup Reservation - .9 mile(s), Muckleshoot Indian Tribe - 11.3 mile(s), Muckleshoot Indian Tribe - 14.1 mile(s), Nisqually Indian Tribe - 16.7 mile(s), Squaxin Island Tribe of the Squaxin Island Reservation - 21.7 mile(s), Squaxin Island Tribe of the Squaxin Island Reservation - 23.5 mile(s)
Derived HUC :	17110019
Derived WBD :	171100190301
Derived STCTY FIPS :	53053
Derived Zip :	98402
Derived CD113 :	06
Derived CB2010 :	530530616021066
MYRTK Universe :	NNN
NPDES IDs :	N/R
CWA Permit Types :	N/R
CWA Compliance Tracking :	N/R
CWA NAICS :	N/R
CWA SICS :	N/R
CWA Inspection Count :	N/R
CWA Last Inspection Days :	N/R
CWA Informal Count :	N/R
CWA Formal Action Count :	N/R
CWA Last Formal Action Date :	N/R
CWA Penalties :	N/R
CWA Last Penalty Date :	N/R
CWA Last Penalty Amount :	N/R
CWA Quarters IN NC :	N/R
CWA Current Compliance Status :	N/R
CWA Current SNC Flag :	N
CWA 13 Quarters Compliance Status :	N/R
CWA 13 Quarters Effluent Exceedances:	N/R
CWA Three-Year QNCR Codes :	N/R
DFR URL :	Click here for hyperlink provided by the agency.
Facility SIC :	N/R
Facility NAICS :	23839 - Other Building Finishing Contractors
Facility Last Inspection EPA Date :	N/R
Facility Last Inspection State Date :	N/R
Facility Last Formal Act EPA Date :	N/R
Facility Last Formal Act State Date :	N/R
Facility Last Informal Act EPA Date :	N/R
Facility Last Informal Act State Date:	N/R
Facility Federal Agency :	N/R
TRI Reporter :	N/R
Facility Imp Water Flag :	N/R
Current SNC Flag :	N
Indian County Flag :	N
Federal Flag :	N/R

Map Id: EO574
Direction: SSW
Distance: 0.885 mi., 4674 ft.
Elevation: 119 ft.
Relative: Higher

Site Name : ALL COTE COATINGS INC HOLGATE ST
2510 S HOLGATE ST
TACOMA, WA 98402

Database(s) : [ALL SITES - WA, ECHO, FRS, RCRA_NONGEN] ***(cont.)***

Envirosite ID: 50655556
EPA ID: N/R

ECHO ***(cont.)***

US Mexico Border Flag :	N/R
Chesapeak Bay Flag :	N/R
AIR Flag :	N
NPDES Flag :	N
SDWIS Flag :	N
RCRA Flag :	Y
TRI Flag :	N
GHG Flag :	N
Major Flag :	N/R
Active Flag :	N/R
NAA Flag :	N
Latitude :	47.238713
Longitude :	-122.437464
Last Date in Agency List :	2023-01-16

FRS

Facility Name :	ALL COTE COATINGS INC HOLGATE ST
Facility Address :	2510 S HOLGATE ST, TACOMA, WA 98402
County :	PIERCE

Site Details

Registry ID :	110005397427
FRS Facility URL :	Click here for hyperlink provided by the agency.
Last Date in Agency List :	2023-02-13

Source Description

Source Description :

RCRAInfo is EPA’s comprehensive information system that supports the Resource Conservation and Recovery Act (RCRA) of 1976 and the Hazardous and Solid Waste Amendments (HSWA) of 1984 through the tracking of events and activities related to facilities that generate, transport, and treat, store, or dispose of hazardous waste. RCRAInfo allows RCRA program staff to track the notification, permit, compliance, and corrective action activities required under RCRA. RCRAInfo also supports generation of the National Hazardous Waste Biennial Report. All generators and treatment, storage, and disposal facilities who handle hazardous waste are required to report to the EPA Administrator at least once every two years to support creation of the Biennial Report.

FRS Environmental Interest

Source and System ID :	RCRAINFO - WAH000011262

RCRA_NONGEN

Facility Name :	ALL COTE COATINGS INC HOLGATE ST
Facility Address :	2510 S HOLGATE ST, TACOMA, WA 98402
County :	PIERCE
Date Form Received by Agency :	2001-06-26
EPA ID :	WAH000011262

Map Id: EO574
Direction: SSW
Distance: 0.885 mi., 4674 ft.
Elevation: 119 ft.
Relative: Higher

Site Name : ALL COTE COATINGS INC HOLGATE ST
2510 S HOLGATE ST
TACOMA, WA 98402

Database(s) : [ALL SITES - WA, ECHO, FRS, RCRA_NONGEN] ***(cont.)***

Envirosite ID: 50655556
EPA ID: N/R

RCRA_NONGEN ***(cont.)***

Mailing Address :	2510 S HOLGATE ST, TACOMA, WA 98402
Contact :	FORREST GERMAN
Contact Address :	2510 S HOLGATE ST, TACOMA, WA 98402
Contact Country :	US
Contact Telephone :	253-572-2549
Contact Email :	N/R
EPA Region :	10
Land Type :	Other land type
Source Type :	Implementer
Classification :	Not a generator, verified
Description :	Not a generator, verified
Last Date in Agency List :	2023-01-23

Owner/Operator Summary

Owner/Operator Name :	ALL COTE COATINGS INC
Owner/Operator Address :	2510 S HOLGATE ST, TACOMA, WA 98402
Owner/Operator Country :	US
Owner/Operator Telephone :	253-572-2549
Owner/Operator Email :	N/R
Owner/Operator Fax :	N/R
Legal Status :	Private
Owner/Operator Type :	Owner
Owner/Operator Start Date :	2000-03-07
Owner/Operator End Date :	N/R

Owner/Operator Name :	ALL COTE COATINGS INC
Owner/Operator Address :	2510 S HOLGATE ST, TACOMA, WA 98402
Owner/Operator Country :	US
Owner/Operator Telephone :	253-572-2549
Owner/Operator Email :	N/R
Owner/Operator Fax :	N/R
Legal Status :	Private
Owner/Operator Type :	Operator
Owner/Operator Start Date :	2000-03-07
Owner/Operator End Date :	N/R

Handler Activities Summary

U.S. Importer of Hazardous Waste :	N
Mixed Waste (Haz. and Radioactive) :	N
Recycler of Hazardous Waste :	N
Transporter of Hazardous Waste :	N
Treater, Storer or Disposer of HW :	N
Underground Injection Activity :	N
On-site Burner Exemption :	N
Furnace Exemption :	N
Used Oil Fuel Burner :	N
Used Oil Processor :	N
Used Oil Refiner :	N
Used Oil Fuel Marketer to Burner :	N
Used Oil Specification Marketer :	N
Used Oil Transfer Facility :	N

Map Id: EO574
Direction: SSW
Distance: 0.885 mi., 4674 ft.
Elevation: 119 ft.
Relative: Higher

Site Name : ALL COTE COATINGS INC HOLGATE ST
2510 S HOLGATE ST
TACOMA, WA 98402

Database(s) : [ALL SITES - WA, ECHO, FRS, RCRA_NONGEN] ***(cont.)***

Envirosite ID: 50655556
EPA ID: N/R

RCRA_NONGEN ***(cont.)***

Used Oil Transporter : N

Historical Generators
Date Form Received by Agency : 2001-06-25
Facility Name : ALL COTE COATINGS INC HOLGATE ST
Classification : Not a generator, verified

Date Form Received by Agency : 2001-05-16
Facility Name : ALL COTE COATINGS INC HOLGATE ST
Classification : Large Quantity Generator

Date Form Received by Agency : 2000-03-07
Facility Name : ALL COTE COATINGS INC HOLGATE ST
Classification : Not a generator, verified

Notices of Violations Summary
Regulation Violated : N

Map Id: 575
Direction: ENE
Distance: 0.891 mi., 4704 ft.
Elevation: 18 ft.
Relative: Higher

Site Name : LOT M DEVELOPMENT
1110 MILWAUKEE WAY
TACOMA, WA 98421

Database(s) : [ALL SITES - WA, FRS]

Envirosite ID: 52328118
EPA ID: N/R

ALL SITES - WA

Facility Name : Lot M Development
Facility Address : 1110 MILWAUKEE WAY, TACOMA, 98421
County : Pierce

Facility/Site ID : 2962
Alternate Name : N/R
Program Name : N/R
WRIA : 10
Legislative District : 27
Congressional District : 9
Ecology Region : SWRO
Ecology Program Phone : (360) 407-6400
Tribal Land : N
Latitude : 47.259521
Longitude : -122.410781
Last Date in Agency List : 2023-01-03

Map Id: 575
Direction: ENE
Distance: 0.891 mi., 4704 ft.
Elevation: 18 ft.
Relative: Higher

Site Name : LOT M DEVELOPMENT
1110 MILWAUKEE WAY
TACOMA, WA 98421

Database(s) : [ALL SITES - WA, FRS] ***(cont.)***

Envirosite ID: 52328118
EPA ID: N/R

ALL SITES - WA ***(cont.)***

Program Details

Program :	WATQUAL
Program ID :	WAR126677
Interaction Type :	Construction SW GP
Interaction Type Description :	General permit issued to owner/operators of construction projects that disturb 1 or more acres of land through clearing, grading, excavating, or stockpiling of fill material that discharge stormwater to state waters.
Status :	Inactive
Start Date :	2013-02-08
End Date :	2013-10-16
SIC :	N/R
NAICS :	N/R

FRS

Facility Name :	LOT M DEVELOPMENT
Facility Address :	1110 MILWAUKEE WAY, TACOMA, WA 98421
County :	PIERCE

Site Details

Registry ID :	110055070710
FRS Facility URL :	Click here for hyperlink provided by the agency.
Last Date in Agency List :	2023-02-13

Source Description

Source Description :

The WA-FSIS provides a means to query and display data maintained by the Washington Department of Ecology. This system contains key information for each facility/site that is currently, or has been, of interest to the Air Quality, Dam Safety, Hazardous Waste, Toxics Cleanup, and Water Quality Programs.

FRS Environmental Interest

Source and System ID :	WA-FSIS - 2962

Map Id: EM576
Direction: SE
Distance: 0.891 mi., 4705 ft.
Elevation: 90 ft.
Relative: Higher

Site Name : STERLING REFERENCE LABORATORIES | AIR SPARES INC | AIR SPARES INC FORMER
2617 E L ST | 2617 E L ST STE A | 2617 L ST E
TACOMA | Tacoma, WA 98421

Database(s) : [ALL SITES - WA, BRS, CSCSL HWS - WA, CSCSL NFA - WA, ECHO, ENVCVN - WA, EPA LUST, EPA UST, FRS, HSL - WA, LUST - WA, RCRA_SQG, UST - WA, VCP - WA]

Envirosite ID: 43073486
EPA ID: N/R

ALL SITES - WA

Facility Name :	AIR SPARES INC FORMER
Facility Address :	2617 E L ST, TACOMA, 98421
County :	Pierce
Facility/Site ID :	36399481
Alternate Name :	AIRSPARES UST 502637
Program Name :	N/R
WRIA :	10
Legislative District :	27
Congressional District :	9
Ecology Region :	SWRO
Ecology Program Phone :	(360) 407-7224
Tribal Land :	Y
Latitude :	47.239597
Longitude :	-122.415972
Last Date in Agency List :	2023-01-03
Facility/Site ID :	36399481
Alternate Name :	FREEWAY VIEW
Program Name :	N/R
WRIA :	10
Legislative District :	27
Congressional District :	9
Ecology Region :	SWRO
Ecology Program Phone :	(360) 407-7224
Tribal Land :	Y
Latitude :	47.239597
Longitude :	-122.415972
Last Date in Agency List :	2023-01-03
Facility/Site ID :	36399481
Alternate Name :	N/R
Program Name :	N/R
WRIA :	10
Legislative District :	27
Congressional District :	9
Ecology Region :	SWRO
Ecology Program Phone :	(360) 407-7224
Tribal Land :	Y
Latitude :	47.239597
Longitude :	-122.415972
Last Date in Agency List :	2023-01-03
Facility/Site ID :	36399481
Alternate Name :	STERLING REFERENCE LABORATORIES

Map Id: EM576
Direction: SE
Distance: 0.891 mi., 4705 ft.
Elevation: 90 ft.
Relative: Higher

Site Name : STERLING REFERENCE LABORATORIES | AIR SPARES INC | AIR SPARES INC FORMER
2617 E L ST | 2617 E L ST STE A | 2617 L ST E
TACOMA | Tacoma, WA 98421

Database(s) : [ALL SITES - WA, BRS, CSCSL HWS - WA, CSCSL NFA - WA, ECHO, ENVCVN - WA, EPA LUST, EPA UST, FRS, HSL - WA, LUST - WA, RCRA_SQG, UST - WA, VCP - WA] ***(cont.)***

Envirosite ID: 43073486
EPA ID: N/R

ALL SITES - WA ***(cont.)***

Program Name :	N/R
WRIA :	10
Legislative District :	27
Congressional District :	9
Ecology Region :	SWRO
Ecology Program Phone :	(360) 407-7224
Tribal Land :	Y
Latitude :	47.239597
Longitude :	-122.415972
Last Date in Agency List :	2023-01-03

Facility/Site ID :	36399481
Alternate Name :	N/R
Program Name :	N/R
WRIA :	10
Legislative District :	27
Congressional District :	9
Ecology Region :	SWRO
Ecology Program Phone :	(360) 407-6734
Tribal Land :	Y
Latitude :	47.239597
Longitude :	-122.415972
Last Date in Agency List :	2023-01-03

Facility/Site ID :	36399481
Alternate Name :	N/R
Program Name :	N/R
WRIA :	10
Legislative District :	27
Congressional District :	9
Ecology Region :	SWRO
Ecology Program Phone :	(360) 407-6731
Tribal Land :	Y
Latitude :	47.239597
Longitude :	-122.415972
Last Date in Agency List :	2023-01-03

Program Details

Details for this site have been truncated due to the large number of available details for this site within this dataset. For the complete details for this site, contact your Envirosite account representative for a complimentary site report containing all of the details available.

Program :	HAZWASTE
Program ID :	WAH000033909

Map Id: EM576
Direction: SE
Distance: 0.891 mi., 4705 ft.
Elevation: 90 ft.
Relative: Higher

Site Name : STERLING REFERENCE LABORATORIES | AIR SPARES INC | AIR SPARES INC FORMER
2617 E L ST | 2617 E L ST STE A | 2617 L ST E
TACOMA | Tacoma, WA 98421

Database(s) : [ALL SITES - WA, BRS, CSCSL HWS - WA, CSCSL NFA - WA, ECHO, ENVCVN - WA, EPA LUST, EPA UST, FRS, HSL - WA, LUST - WA, RCRA_SQG, UST - WA, VCP - WA] ***(cont.)***

Envirosite ID: 43073486
EPA ID: N/R

ALL SITES - WA ***(cont.)***

Interaction Type :	Voluntary Cleanup Sites
Interaction Type Description :	For a fee, Ecology staff will review an independent cleanup report(s) and provide a written decision about the adequacy of the cleanup actions taken and described in the report.
Status :	Inactive
Start Date :	2007-08-31
End Date :	2008-04-19
SIC :	3661 - TELEPHONE AND TELEGRAPH APPARATUS
NAICS :	N/R
Program :	HAZWASTE
Program ID :	WAH000033909
Interaction Type :	Voluntary Cleanup Sites
Interaction Type Description :	For a fee, Ecology staff will review an independent cleanup report(s) and provide a written decision about the adequacy of the cleanup actions taken and described in the report.
Status :	Inactive
Start Date :	2007-08-31
End Date :	2008-04-19
SIC :	481 - TELEPHONE COMMUNICATIONS
NAICS :	N/R
Program :	HAZWASTE
Program ID :	WAH000033909
Interaction Type :	Voluntary Cleanup Sites
Interaction Type Description :	For a fee, Ecology staff will review an independent cleanup report(s) and provide a written decision about the adequacy of the cleanup actions taken and described in the report.
Status :	Inactive
Start Date :	2007-08-31
End Date :	2008-04-19
SIC :	8071 - MEDICAL LABORATORIES
NAICS :	N/R
Program :	HAZWASTE
Program ID :	WAH000033909
Interaction Type :	Voluntary Cleanup Sites

Map Id: EM576
Direction: SE
Distance: 0.891 mi., 4705 ft.
Elevation: 90 ft.
Relative: Higher

Site Name : STERLING REFERENCE LABORATORIES | AIR SPARES INC | AIR SPARES INC FORMER
2617 E L ST | 2617 E L ST STE A | 2617 L ST E
TACOMA | Tacoma, WA 98421

Database(s) : [ALL SITES - WA, BRS, CSCSL HWS - WA, CSCSL NFA - WA, ECHO, ENVCVN - WA, EPA LUST, EPA UST, FRS, HSL - WA, LUST - WA, RCRA_SQG, UST - WA, VCP - WA] ***(cont.)***

Envirosite ID: 43073486
EPA ID: N/R

ALL SITES - WA ***(cont.)***

Interaction Type Description :	For a fee, Ecology staff will review an independent cleanup report(s) and provide a written decision about the adequacy of the cleanup actions taken and described in the report.
Status :	Inactive
Start Date :	2007-08-31
End Date :	2008-04-19
SIC :	5599 - AUTOMOTIVE DEALERS, NOT ELSEWHERE CLASSIFIED
NAICS :	N/R
Program :	HAZWASTE
Program ID :	WAH000033909
Interaction Type :	Voluntary Cleanup Sites
Interaction Type Description :	For a fee, Ecology staff will review an independent cleanup report(s) and provide a written decision about the adequacy of the cleanup actions taken and described in the report.
Status :	Inactive
Start Date :	2007-08-31
End Date :	2008-04-19
SIC :	N/R
NAICS :	N/R
Program :	HAZWASTE
Program ID :	WAH000033909
Interaction Type :	Voluntary Cleanup Sites
Interaction Type Description :	For a fee, Ecology staff will review an independent cleanup report(s) and provide a written decision about the adequacy of the cleanup actions taken and described in the report.
Status :	Inactive
Start Date :	2007-08-31
End Date :	2008-04-19
SIC :	N/R
NAICS :	541380 - Testing Laboratories
Program :	HAZWASTE
Program ID :	WAH000033909
Interaction Type :	Voluntary Cleanup Sites
Interaction Type Description :	For a fee, Ecology staff will review an independent cleanup report(s) and provide a written decision about the adequacy of the cleanup actions taken and described in the report.

Map Id: EM576
Direction: SE
Distance: 0.891 mi., 4705 ft.
Elevation: 90 ft.
Relative: Higher

Site Name : STERLING REFERENCE LABORATORIES | AIR SPARES INC | AIR SPARES INC FORMER
2617 E L ST | 2617 E L ST STE A | 2617 L ST E
TACOMA | Tacoma, WA 98421

Database(s) : [ALL SITES - WA, BRS, CSCSL HWS - WA, CSCSL NFA - WA, ECHO, ENVCVN - WA, EPA LUST, EPA UST, FRS, HSL - WA, LUST - WA, RCRA_SQG, UST - WA, VCP - WA] ***(cont.)***

Envirosite ID: 43073486
EPA ID: N/R

ALL SITES - WA ***(cont.)***

Status :	Inactive
Start Date :	2007-08-31
End Date :	2008-04-19
SIC :	372 - AIRCRAFT AND PARTS
NAICS :	N/R
Program :	HAZWASTE
Program ID :	WAH000033909
Interaction Type :	Voluntary Cleanup Sites
Interaction Type Description :	For a fee, Ecology staff will review an independent cleanup report(s) and provide a written decision about the adequacy of the cleanup actions taken and described in the report.
Status :	Inactive
Start Date :	2003-12-10
End Date :	2007-08-31
SIC :	3661 - TELEPHONE AND TELEGRAPH APPARATUS
NAICS :	N/R
Program :	HAZWASTE
Program ID :	WAH000033909
Interaction Type :	Voluntary Cleanup Sites
Interaction Type Description :	For a fee, Ecology staff will review an independent cleanup report(s) and provide a written decision about the adequacy of the cleanup actions taken and described in the report.
Status :	Inactive
Start Date :	2003-12-10
End Date :	2007-08-31
SIC :	372 - AIRCRAFT AND PARTS
NAICS :	N/R
Program :	HAZWASTE
Program ID :	WAH000033909
Interaction Type :	Voluntary Cleanup Sites
Interaction Type Description :	For a fee, Ecology staff will review an independent cleanup report(s) and provide a written decision about the adequacy of the cleanup actions taken and described in the report.
Status :	Inactive
Start Date :	2003-12-10
End Date :	2007-08-31
SIC :	481 - TELEPHONE COMMUNICATIONS

Map Id: EM576
Direction: SE
Distance: 0.891 mi., 4705 ft.
Elevation: 90 ft.
Relative: Higher

Site Name : STERLING REFERENCE LABORATORIES | AIR SPARES INC | AIR SPARES INC FORMER
2617 E L ST | 2617 E L ST STE A | 2617 L ST E
TACOMA | Tacoma, WA 98421

Database(s) : [ALL SITES - WA, BRS, CSCSL HWS - WA, CSCSL NFA - WA, ECHO, ENVCVN - WA, EPA LUST, EPA UST, FRS, HSL - WA, LUST - WA, RCRA_SQG, UST - WA, VCP - WA] ***(cont.)***

Envirosite ID: 43073486
EPA ID: N/R

ALL SITES - WA ***(cont.)***

NAICS :	N/R
Program :	HAZWASTE
Program ID :	WAH000033909
Interaction Type :	Voluntary Cleanup Sites
Interaction Type Description :	For a fee, Ecology staff will review an independent cleanup report(s) and provide a written decision about the adequacy of the cleanup actions taken and described in the report.
Status :	Inactive
Start Date :	2003-12-10
End Date :	2007-08-31
SIC :	8071 - MEDICAL LABORATORIES
NAICS :	N/R
Program :	HAZWASTE
Program ID :	WAH000033909
Interaction Type :	Voluntary Cleanup Sites
Interaction Type Description :	For a fee, Ecology staff will review an independent cleanup report(s) and provide a written decision about the adequacy of the cleanup actions taken and described in the report.
Status :	Inactive
Start Date :	2003-12-10
End Date :	2007-08-31
SIC :	5599 - AUTOMOTIVE DEALERS, NOT ELSEWHERE CLASSIFIED
NAICS :	N/R
Program :	HAZWASTE
Program ID :	WAH000033909
Interaction Type :	Voluntary Cleanup Sites
Interaction Type Description :	For a fee, Ecology staff will review an independent cleanup report(s) and provide a written decision about the adequacy of the cleanup actions taken and described in the report.
Status :	Inactive
Start Date :	2003-12-10
End Date :	2007-08-31
SIC :	N/R
NAICS :	541380 - Testing Laboratories

Map Id: EM576
Direction: SE
Distance: 0.891 mi., 4705 ft.
Elevation: 90 ft.
Relative: Higher

Site Name : STERLING REFERENCE LABORATORIES | AIR SPARES INC | AIR SPARES INC FORMER
2617 E L ST | 2617 E L ST STE A | 2617 L ST E
TACOMA | Tacoma, WA 98421

Database(s) : [ALL SITES - WA, BRS, CSCSL HWS - WA, CSCSL NFA - WA, ECHO, ENVCVN - WA, EPA LUST, EPA UST, FRS, HSL - WA, LUST - WA, RCRA_SQG, UST - WA, VCP - WA] ***(cont.)***

Envirosite ID: 43073486
EPA ID: N/R

ALL SITES - WA ***(cont.)***

Program :	HAZWASTE
Program ID :	WAH000033909
Interaction Type :	Voluntary Cleanup Sites
Interaction Type Description :	For a fee, Ecology staff will review an independent cleanup report(s) and provide a written decision about the adequacy of the cleanup actions taken and described in the report.
Status :	Inactive
Start Date :	2003-12-10
End Date :	2007-08-31
SIC :	N/R
NAICS :	N/R

Program :	HAZWASTE
Program ID :	WAH000033909
Interaction Type :	LUST Facility
Interaction Type Description :	A leaking underground tank cleanup site being cleaned up with Ecology oversight or review.
Status :	Inactive
Start Date :	1998-05-04
End Date :	2006-09-20
SIC :	N/R
NAICS :	541380 - Testing Laboratories

Program :	HAZWASTE
Program ID :	WAH000033909
Interaction Type :	LUST Facility
Interaction Type Description :	A leaking underground tank cleanup site being cleaned up with Ecology oversight or review.
Status :	Inactive
Start Date :	1998-05-04
End Date :	2006-09-20
SIC :	8071 - MEDICAL LABORATORIES
NAICS :	N/R

Program :	HAZWASTE
Program ID :	WAH000033909
Interaction Type :	LUST Facility

Map Id: EM576
Direction: SE
Distance: 0.891 mi., 4705 ft.
Elevation: 90 ft.
Relative: Higher

Site Name : STERLING REFERENCE LABORATORIES | AIR SPARES INC | AIR SPARES INC FORMER
2617 E L ST | 2617 E L ST STE A | 2617 L ST E
TACOMA | Tacoma, WA 98421

Database(s) : [ALL SITES - WA, BRS, CSCSL HWS - WA, CSCSL NFA - WA, ECHO, ENVCVN - WA, EPA LUST, EPA UST, FRS, HSL - WA, LUST - WA, RCRA_SQG, UST - WA, VCP - WA] ***(cont.)***

Envirosite ID: 43073486
EPA ID: N/R

ALL SITES - WA ***(cont.)***

Interaction Type Description :	A leaking underground tank cleanup site being cleaned up with Ecology oversight or review.
Status :	Inactive
Start Date :	1998-05-04
End Date :	2006-09-20
SIC :	372 - AIRCRAFT AND PARTS
NAICS :	N/R
Program :	HAZWASTE
Program ID :	WAH000033909
Interaction Type :	LUST Facility
Interaction Type Description :	A leaking underground tank cleanup site being cleaned up with Ecology oversight or review.
Status :	Inactive
Start Date :	1998-05-04
End Date :	2006-09-20
SIC :	3661 - TELEPHONE AND TELEGRAPH APPARATUS
NAICS :	N/R
Program :	HAZWASTE
Program ID :	WAH000033909
Interaction Type :	LUST Facility
Interaction Type Description :	A leaking underground tank cleanup site being cleaned up with Ecology oversight or review.
Status :	Inactive
Start Date :	1998-05-04
End Date :	2006-09-20
SIC :	481 - TELEPHONE COMMUNICATIONS
NAICS :	N/R
Program :	HAZWASTE
Program ID :	WAH000033909
Interaction Type :	LUST Facility
Interaction Type Description :	A leaking underground tank cleanup site being cleaned up with Ecology oversight or review.
Status :	Inactive
Start Date :	1998-05-04
End Date :	2006-09-20
SIC :	5599 - AUTOMOTIVE DEALERS, NOT ELSEWHERE CLASSIFIED

Map Id: EM576
Direction: SE
Distance: 0.891 mi., 4705 ft.
Elevation: 90 ft.
Relative: Higher

Site Name : STERLING REFERENCE LABORATORIES | AIR SPARES INC | AIR SPARES INC FORMER
2617 E L ST | 2617 E L ST STE A | 2617 L ST E
TACOMA | Tacoma, WA 98421

Database(s) : [ALL SITES - WA, BRS, CSCSL HWS - WA, CSCSL NFA - WA, ECHO, ENVCVN - WA, EPA LUST, EPA UST, FRS, HSL - WA, LUST - WA, RCRA_SQG, UST - WA, VCP - WA] ***(cont.)***

Envirosite ID: 43073486
EPA ID: N/R

ALL SITES - WA ***(cont.)***

NAICS : N/R

BRS

Facility Name : STERLING REFERENCE LABORATORIES
Facility Address : 2617 E L ST STE A, TACOMA, WA 98421
County : PIERCE

Site Details

Date Form Received by Agency : 2012-03-22
EPA ID : WAH000033909
Mailing Address : 2617 E L ST STE A, TACOMA, WA 98421
Contact : MICHELLE Y ELLIOTT
Contact Address : 2617 E L ST STE A, TACOMA, WA 98421
Contact Country : US
Contact Telephone : 253-552-1551
Contact Email : MELLIOTT@REGTOX.COM
EPA Region : 10
Land Type : Private
Source Type : Annual/Biennial Report updated with Notification
Classification : Small Quantity Generator

Description : Handlers that generate more than 100 and less than 1000 kilograms of hazardous waste during any calendar month and accumulate less than 6000 kg of hazardous waste at any time; or generate 100 kg or less of hazardous waste during any calendar month, and accumulate more than 1000 kg of hazardous waste at any time.

Last Date in Agency List : 2023-01-23

Owner/Operator Summary

Owner/Operator Name : REGIONAL TOXICOLOGY SERVICES LLC
Owner/Operator Address : 2617 E L ST STE A, TACOMA, WA 98421
Owner/Operator Country : US
Owner/Operator Telephone : 253-552-1551
Owner/Operator Email : N/R
Owner/Operator Fax : N/R
Legal Status : Private
Owner/Operator Type : Owner
Owner/Operator Start Date : 2003-02-23
Owner/Operator End Date : N/R

Owner/Operator Name : STERLING REFERENC LABS
Owner/Operator Address : 2617 E L ST STE A, TACOMA, WA 98421

Map Id: EM576
Direction: SE
Distance: 0.891 mi., 4705 ft.
Elevation: 90 ft.
Relative: Higher

Site Name : STERLING REFERENCE LABORATORIES | AIR SPARES INC | AIR SPARES INC FORMER
2617 E L ST | 2617 E L ST STE A | 2617 L ST E
TACOMA | Tacoma, WA 98421

Database(s) : [ALL SITES - WA, BRS, CSCSL HWS - WA, CSCSL NFA - WA, ECHO, ENVCVN - WA, EPA LUST, EPA UST, FRS, HSL - WA, LUST - WA, RCRA_SQG, UST - WA, VCP - WA] ***(cont.)***

Envirosite ID: 43073486
EPA ID: N/R

BRS ***(cont.)***

Owner/Operator Country :	US
Owner/Operator Telephone :	253-552-1551
Owner/Operator Email :	N/R
Owner/Operator Fax :	N/R
Legal Status :	Private
Owner/Operator Type :	Operator
Owner/Operator Start Date :	2007-05-01
Owner/Operator End Date :	N/R

Waste Activity Monitoring

Report Cycle :	2011
Hazardous Waste Page Number :	1
Hazardous Waste Sub-Page Number :	1
BR Form :	XX
Waste Description :	N/R
Primary NAICS :	54138 - Testing Laboratories
Source Code :	N/R
Form Code :	N/R
Management Method :	N/R
Generation Tons :	0
Managed Tons :	0
Shipped Tons :	0
Received Tons :	0
Receiver ID :	N/R
Receiver State :	N/R
Shipper ID :	N/R
Shipper State :	N/R
Waste Minimization :	N/R
Waste Code List :	N/R
Waste Code Group :	N/R
Waste Generation Type :	N/R

Report Cycle :	2009
Hazardous Waste Page Number :	1
Hazardous Waste Sub-Page Number :	1
BR Form :	XX
Waste Description :	N/R
Primary NAICS :	54138 - Testing Laboratories
Source Code :	N/R
Form Code :	N/R
Management Method :	N/R
Generation Tons :	0
Managed Tons :	0
Shipped Tons :	0
Received Tons :	0
Receiver ID :	N/R

Map Id: EM576
Direction: SE
Distance: 0.891 mi., 4705 ft.
Elevation: 90 ft.
Relative: Higher

Site Name : STERLING REFERENCE LABORATORIES | AIR SPARES INC | AIR SPARES INC FORMER
2617 E L ST | 2617 E L ST STE A | 2617 L ST E
TACOMA | Tacoma, WA 98421

Database(s) : [ALL SITES - WA, BRS, CSCSL HWS - WA, CSCSL NFA - WA, ECHO, ENVCVN - WA, EPA LUST, EPA UST, FRS, HSL - WA, LUST - WA, RCRA_SQG, UST - WA, VCP - WA] ***(cont.)***

Envirosite ID: 43073486
EPA ID: N/R

BRS ***(cont.)***

Receiver State :	N/R
Shipper ID :	N/R
Shipper State :	N/R
Waste Minimization :	N/R
Waste Code List :	N/R
Waste Code Group :	N/R
Waste Generation Type :	N/R

CSCSL HWS - WA

Facility Name :	N/R
Facility Address :	2617 E L ST, TACOMA, 98421
County :	Pierce

Site Details

Facility Site ID :	36399481
Site Status :	Awaiting Cleanup
Cleanup Site ID :	5946
Region :	Southwest
Responsible Section :	N/R
WARM Rank :	N/R
Is Brownfield? :	N/R
Is PSI? :	N/R
Current VCP :	N/R
Past VCP :	N/R
Institutional Control :	N/R
Latitude :	47.239597
Longitude :	-122.415972
Last Date in Agency List :	2019-02-12

Contaminants Details

Contaminant Name :	N/R
Groundwater :	N/R
Surface Water :	N/R
Soil :	N/R
Sediment :	N/R
Air :	N/R
Bedrock :	N/R

CSCSL NFA - WA

Facility Name :	AIR SPARES INC
Facility Address :	2617 E L ST, TACOMA, 98421
County :	Pierce

Map Id: EM576
Direction: SE
Distance: 0.891 mi., 4705 ft.
Elevation: 90 ft.
Relative: Higher

Site Name : STERLING REFERENCE LABORATORIES | AIR SPARES INC | AIR SPARES INC FORMER
2617 E L ST | 2617 E L ST STE A | 2617 L ST E
TACOMA | Tacoma, WA 98421

Database(s) : [ALL SITES - WA, BRS, CSCSL HWS - WA, CSCSL NFA - WA, ECHO, ENVCVN - WA, EPA LUST, EPA UST, FRS, HSL - WA, LUST - WA, RCRA_SQG, UST - WA, VCP - WA] ***(cont.)***

Envirosite ID: 43073486
EPA ID: N/R

CSCSL NFA - WA ***(cont.)***

NFA Date :	2008-09-19
Facility Site ID :	36399481
Cleanup Site ID :	5946
Rank :	N/R
VCP :	N/R
Alternate Site Names :	AIR SPARES INC FORMER,AIRSPARES,AIRSPARES UST 502637,FORMER AIR SPARES INC,FREEWAY VIEW,STERLING REFERENCE LABORATORIES
NFA Reason :	Voluntary Cleanup Program Review
Site Status :	NFA
Region :	Southwest
Responsible Unit :	Southwest
Latitude :	47.239597
Longitude :	-122.415972
Last Date in Agency List :	2023-02-23

Contaminants

Contaminant Name :	Petroleum Products-Unspecified
Ground Water :	Below Cleanup Levels
Surface Water :	N/R
Soil :	N/R
Sediment :	N/R
Air :	N/R
Bedrock :	N/R

Contaminant Name :	Petroleum-Other
Ground Water :	N/R
Surface Water :	N/R
Soil :	Remediated-Above
Sediment :	N/R
Air :	N/R
Bedrock :	N/R

ECHO

Facility Name :	STERLING REFERENCE LABORATORIES
Facility Address :	2617 E L ST STE A, TACOMA, WA 98421
County :	PIERCE
Last Inspection Date :	2017-08-29
Registry ID :	110041686342
FIPS Code :	53053
EPA Region :	10
Inspection Count :	0

Map Id: EM576
Direction: SE
Distance: 0.891 mi., 4705 ft.
Elevation: 90 ft.
Relative: Higher

Site Name : STERLING REFERENCE LABORATORIES | AIR SPARES INC | AIR SPARES INC FORMER
2617 E L ST | 2617 E L ST STE A | 2617 L ST E
TACOMA | Tacoma, WA 98421

Database(s) : [ALL SITES - WA, BRS, CSCSL HWS - WA, CSCSL NFA - WA, ECHO, ENVCVN - WA, EPA LUST, EPA UST, FRS, HSL - WA, LUST - WA, RCRA_SQG, UST - WA, VCP - WA] ***(cont.)***

Envirosite ID: 43073486
EPA ID: N/R

ECHO ***(cont.)***

Last Inspection Days :	1923
Informal Count :	1
Last Informal Action Date :	2017-12-04
Formal Action Count :	0
Last Formal Action Date :	N/R
Total Penalties :	0
Penalty Count :	N/R
Last Penalty Date :	N/R
Last Penalty Amount :	N/R
QTRS IN NC :	0
Programs IN SNC :	0
Current Compliance Status :	No Violation Identified
Three-Year Compliance Status :	_____
Collection Method :	ADDRESS MATCHING-HOUSE NUMBER
Reference Point :	CENTER OF A FACILITY OR STATION
Accuracy Meters :	30
Derived Tribes :	Puyallup Tribe of the Puyallup Reservation - 0 mile(s), Puyallup Tribe of the Puyallup Reservation - .4 mile(s), Muckleshoot Indian Tribe - 10.3 mile(s), Muckleshoot Indian Tribe - 13.1 mile(s), Nisqually Indian Tribe - 17.3 mile(s), Squaxin Island Tribe of the Squaxin Island Reservation - 22.7 mile(s), Squaxin Island Tribe of the Squaxin Island Reservation - 24.5 mile(s)
Derived HUC :	17110014
Derived WBD :	171100190301
Derived STCTY FIPS :	53053
Derived Zip :	98421
Derived CD113 :	09
Derived CB2010 :	530530602001205
MYRTK Universe :	NNN
NPDES IDs :	N/R
CWA Permit Types :	N/R
CWA Compliance Tracking :	N/R
CWA NAICS :	N/R
CWA SICS :	N/R
CWA Inspection Count :	N/R
CWA Last Inspection Days :	N/R
CWA Informal Count :	N/R
CWA Formal Action Count :	N/R
CWA Last Formal Action Date :	N/R
CWA Penalties :	N/R
CWA Last Penalty Date :	N/R
CWA Last Penalty Amount :	N/R
CWA Quarters IN NC :	N/R
CWA Current Compliance Status :	N/R
CWA Current SNC Flag :	N
CWA 13 Quarters Compliance Status :	N/R
CWA 13 Quarters Effluent Exceedances:	N/R

Map Id: EM576
Direction: SE
Distance: 0.891 mi., 4705 ft.
Elevation: 90 ft.
Relative: Higher

Site Name : STERLING REFERENCE LABORATORIES | AIR SPARES INC | AIR SPARES INC FORMER
2617 E L ST | 2617 E L ST STE A | 2617 L ST E
TACOMA | Tacoma, WA 98421

Database(s) : [ALL SITES - WA, BRS, CSCSL HWS - WA, CSCSL NFA - WA, ECHO, ENVCVN - WA, EPA LUST, EPA UST, FRS, HSL - WA, LUST - WA, RCRA_SQG, UST - WA, VCP - WA] ***(cont.)***

Envirosite ID: 43073486
EPA ID: N/R

ECHO ***(cont.)***

CWA Three-Year QNCR Codes :	N/R
DFR URL :	Click here for hyperlink provided by the agency.
Facility SIC :	N/R
Facility NAICS :	541380 - Testing Laboratories
Facility Last Inspection EPA Date :	N/R
Facility Last Inspection State Date :	2017-08-29
Facility Last Formal Act EPA Date :	N/R
Facility Last Formal Act State Date :	N/R
Facility Last Informal Act EPA Date :	N/R
Facility Last Informal Act State Date:	2017-12-04
Facility Federal Agency :	N/R
TRI Reporter :	N/R
Facility Imp Water Flag :	N/R
Current SNC Flag :	N
Indian County Flag :	N
Federal Flag :	N/R
US Mexico Border Flag :	N/R
Chesapeak Bay Flag :	N/R
AIR Flag :	N
NPDES Flag :	N
SDWIS Flag :	N
RCRA Flag :	Y
TRI Flag :	N
GHG Flag :	N
Major Flag :	N/R
Active Flag :	Y
NAA Flag :	N
Latitude :	47.23952
Longitude :	-122.41686
Last Date in Agency List :	2023-01-16

ENVCVN - WA

Facility Name :	Air Spares Inc
Facility Address :	2617 E L ST, TACOMA, 98421
County :	Pierce
Cleanup Site ID :	5946
Facility Site ID :	36399481
Site Status :	No Further Action
Alternate Site Names :	AIR SPARES INC FORMER,AIRSPARES,AIRSPARES UST 502637,FORMER AIR SPARES INC,FREEWAY VIEW,STERLING REFERENCE LABORATORIES
NFA Date :	2008-09-19
Instrument Type :	Environmental Covenant
Tax Parcel Number :	2076380011
Active Control :	Yes

Map Id: EM576
Direction: SE
Distance: 0.891 mi., 4705 ft.
Elevation: 90 ft.
Relative: Higher

Site Name : STERLING REFERENCE LABORATORIES | AIR SPARES INC | AIR SPARES INC FORMER
2617 E L ST | 2617 E L ST STE A | 2617 L ST E
TACOMA | Tacoma, WA 98421

Database(s) : [ALL SITES - WA, BRS, CSCSL HWS - WA, CSCSL NFA - WA, ECHO, ENVCVN - WA, EPA LUST, EPA UST, FRS, HSL - WA, LUST - WA, RCRA_SQG, UST - WA, VCP - WA] ***(cont.)***

Envirosite ID: 43073486
EPA ID: N/R

ENVCVN - WA ***(cont.)***

County Recording Number :	2008509260335
County Recording Date :	2008-09-26
Region :	Southwest
ResponsibleUnit :	Southwest
Restrict Land Use :	No
Restrict Surface Water Use :	No
Restrict All Ground Water Extraction/Well Installation:	No
Restrict Domestic Ground Water Extraction/Well Installation:	No
Prohibit Soil Disturbance :	Yes
Prevent the Reuse or Relocation of Site Soil:	No
Restrictive Signage :	No
Restrict Shellfish and/or Finfish Harvesting:	No
Restrict Swimming and/or Beach Play :	No
Restrict Access :	No
Ongoing Maintenance of Remedy :	No
Require Educational Programs :	No
Prohibit Removal or Alteration of Existing Buildings:	No
Prohibit New Building Construction :	No
Control Stormwater :	No
Control Vapor/Gas :	No
Restrict Sediment Cap Disturbance :	No
Maintain/Protect Monitoring System :	No
Other :	No
MediaRestrictions :	Soil
Latitude :	47.239597
Longitude :	-122.415972
Last Date in Agency List :	2023-01-20

EPA LUST

Facility Name :	AIR SPARES INC
Facility Address :	2617 E L ST, TACOMA, Washington 98421
County :	Pierce
Facility ID :	WA36399481
LUST ID :	WA5946
Reported Date :	N/R
Status :	No Further Action
Substance :	Petroleum Products-Unspecified
Closed With Residual Contamination (Tribal Only):	N/R
NFA_Letter (Tribal Only) :	N/R
Tribe (Tribal Only) :	N/R

Map Id: EM576
Direction: SE
Distance: 0.891 mi., 4705 ft.
Elevation: 90 ft.
Relative: Higher

Site Name : STERLING REFERENCE LABORATORIES | AIR SPARES INC | AIR SPARES INC FORMER
2617 E L ST | 2617 E L ST STE A | 2617 L ST E
TACOMA | Tacoma, WA 98421

Database(s) : [ALL SITES - WA, BRS, CSCSL HWS - WA, CSCSL NFA - WA, ECHO, ENVCVN - WA, EPA LUST, EPA UST, FRS, HSL - WA, LUST - WA, RCRA_SQG, UST - WA, VCP - WA] ***(cont.)***

Envirosite ID: 43073486
EPA ID: N/R

EPA LUST ***(cont.)***

EPA Region :	10
Estimated Population within 1500ft :	185
Estimated Private Domestic Wells within 1500ft:	0
Within Source Water Protection Area (SPA):	No
SPA Public Water System and Facility ID:	N/R
SPA Water Type :	N/R
SPA Facility Type :	N/R
SPA HUC12 :	N/R
Within Groundwater Wellhead Protection Area (WHPA):	Yes
WHPA Public Water System and Facility ID:	WA5386800_24831
WHPA Water Type :	GW
WHPA Facility Type :	WL
WHPA HUC12 :	171100140502
Within Estimated 100-year Floodplain:	No
Latitude :	47.2396
Longitude :	-122.41597
Last Date in Agency List :	2023-01-30

EPA UST

Facility Name :	AIRSPARES
Facility Address :	2617 L ST E, Tacoma, Washington 98421
County :	Pierce
Facility ID :	WA36399481
Facility Status :	Closed UST(s)
Open USTs :	0
Closed USTs :	3
Temporarily Out of Service USTs :	0
Date of Last Inspection :	N/R
EPA Region :	10
Tribe :	N/R
Facility ID 2 :	N/R
Latitude :	47.239597
Longitude :	-122.415972
Last Date in Agency List :	2023-01-30

Tank Details

Tank ID :	WA36399481_1
Tank Status :	Closed
Installation Date :	N/R
Removal Date :	N/R

Map Id: EM576
Direction: SE
Distance: 0.891 mi., 4705 ft.
Elevation: 90 ft.
Relative: Higher

Site Name : STERLING REFERENCE LABORATORIES | AIR SPARES INC | AIR SPARES INC FORMER
2617 E L ST | 2617 E L ST STE A | 2617 L ST E
TACOMA | Tacoma, WA 98421

Database(s) : [ALL SITES - WA, BRS, CSCSL HWS - WA, CSCSL NFA - WA, ECHO, ENVCVN - WA, EPA LUST, EPA UST, FRS, HSL - WA, LUST - WA, RCRA_SQG, UST - WA, VCP - WA] ***(cont.)***

Envirosite ID: 43073486
EPA ID: N/R

EPA UST ***(cont.)***

Capacity :	N/R
Substances :	G Used Oil/Waste Oil
Tank Wall Type :	N/R
Tank ID :	WA36399481_2
Tank Status :	Closed
Installation Date :	1964-01-01
Removal Date :	N/R
Capacity :	N/R
Substances :	B Unleaded Gasoline
Tank Wall Type :	N/R
Tank ID :	WA36399481_3
Tank Status :	Closed
Installation Date :	N/R
Removal Date :	N/R
Capacity :	N/R
Substances :	D Diesel
Tank Wall Type :	N/R

FRS

Facility Name :	AIR SPARES INC FORMER
Facility Address :	2617 E L ST, TACOMA, WA 98421
County :	PIERCE

Site Details

Registry ID :	110015485697
FRS Facility URL :	Click here for hyperlink provided by the agency.
Last Date in Agency List :	2023-02-13

Source Description

Source Description :

The WA-FSIS provides a means to query and display data maintained by the Washington Department of Ecology. This system contains key information for each facility/site that is currently, or has been, of interest to the Air Quality, Dam Safety, Hazardous Waste, Toxics Cleanup, and Water Quality Programs.

Map Id: EM576
Direction: SE
Distance: 0.891 mi., 4705 ft.
Elevation: 90 ft.
Relative: Higher

Site Name : STERLING REFERENCE LABORATORIES | AIR SPARES INC | AIR SPARES INC FORMER
2617 E L ST | 2617 E L ST STE A | 2617 L ST E
TACOMA | Tacoma, WA 98421

Database(s) : [ALL SITES - WA, BRS, CSCSL HWS - WA, CSCSL NFA - WA, ECHO, ENVCVN - WA, EPA LUST, EPA UST, FRS, HSL - WA, LUST - WA, RCRA_SQG, UST - WA, VCP - WA] ***(cont.)***

Envirosite ID: 43073486
EPA ID: N/R

FRS ***(cont.)***

FRS Environmental Interest

Source and System ID :	WA-FSIS - 36399481
Facility Name :	STERLING REFERENCE LABORATORIES
Facility Address :	2617 E L ST STE A, TACOMA, WA 98421
County :	PIERCE

Site Details

Registry ID :	110041686342
FRS Facility URL :	Click here for hyperlink provided by the agency.
Last Date in Agency List :	2023-02-13

Source Description

Source Description :

All generators and treatment, storage, and disposal (TSD) facilities who handle hazardous waste are required to report to the EPA Administrator at least once every two years. The data collected is used to create the National Biennial Resource Conservation and Recovery Act (RCRA) Hazardous Waste Report. This data is processed within the RCRA Information (RCRAInfo) database.

Source Description :

RCRAInfo is EPA's comprehensive information system that supports the Resource Conservation and Recovery Act (RCRA) of 1976 and the Hazardous and Solid Waste Amendments (HSWA) of 1984 through the tracking of events and activities related to facilities that generate, transport, and treat, store, or dispose of hazardous waste. RCRAInfo allows RCRA program staff to track the notification, permit, compliance, and corrective action activities required under RCRA. RCRAInfo also supports generation of the National Hazardous Waste Biennial Report. All generators and treatment, storage, and disposal facilities who handle hazardous waste are required to report to the EPA Administrator at least once every two years to support creation of the Biennial Report.

FRS Environmental Interest

Source and System ID :	RCRAINFO - WAH000033909

HSL - WA

Facility Name :	Air Spares Inc
Facility Address :	2617 E L ST, TACOMA, 98421
County :	Pierce

Map Id: EM576
Direction: SE
Distance: 0.891 mi., 4705 ft.
Elevation: 90 ft.
Relative: Higher

Site Name : STERLING REFERENCE LABORATORIES | AIR SPARES INC | AIR SPARES INC FORMER
2617 E L ST | 2617 E L ST STE A | 2617 L ST E
TACOMA | Tacoma, WA 98421

Database(s) : [ALL SITES - WA, BRS, CSCSL HWS - WA, CSCSL NFA - WA, ECHO, ENVCVN - WA, EPA LUST, EPA UST, FRS, HSL - WA, LUST - WA, RCRA_SQG, UST - WA, VCP - WA] ***(cont.)***

Envirosite ID: 43073486
EPA ID: N/R

HSL - WA ***(cont.)***

Site Details

Facility Site ID :	36399481
Cleanup Site ID :	5946
Status :	No Further Action
Site Rank :	N/R
Alternative Site Name :	AIR SPARES INC FORMER,AIRSPARES,AIRSPARES UST 502637,FORMER AIR SPARES INC,FREEWAY VIEW,STERLING REFERENCE LABORATORIES
Region :	Southwest
Resposbile Unit :	Southwest
Institutional Control :	Yes
Current VCP :	N/R
Past VCP :	Yes
Latitude :	47.239597
Longitude :	-122.415972
Agency Hyperlink :	Click here for hyperlink provided by the agency.
Last Date in Agency List :	2023-02-28

Contaminants

Contaminant Name :	Petroleum-Other
Ground water :	N/R
Surface water :	N/R
Soil :	Remediated-Above
Sediment :	N/R
Air :	N/R
Bedrock :	N/R

Contaminant Name :	Petroleum Products-Unspecified
Ground water :	Below Cleanup Levels
Surface water :	N/R
Soil :	N/R
Sediment :	N/R
Air :	N/R
Bedrock :	N/R

Facility Name :	AIR SPARES INC
Facility Address :	2617 E L St, Tacoma, 98421
County :	Pierce

Site Details

Facility Site ID :	36399481
Cleanup Site ID :	5946

Map Id: EM576
Direction: SE
Distance: 0.891 mi., 4705 ft.
Elevation: 90 ft.
Relative: Higher

Site Name : STERLING REFERENCE LABORATORIES | AIR SPARES INC | AIR SPARES INC FORMER
2617 E L ST | 2617 E L ST STE A | 2617 L ST E
TACOMA | Tacoma, WA 98421

Database(s) : [ALL SITES - WA, BRS, CSCSL HWS - WA, CSCSL NFA - WA, ECHO, ENVCVN - WA, EPA LUST, EPA UST, FRS, HSL - WA, LUST - WA, RCRA_SQG, UST - WA, VCP - WA] ***(cont.)***

Envirosite ID: 43073486
EPA ID: N/R

HSL - WA ***(cont.)***

Status :	No Further Action
Site Rank :	N/R
Alternative Site Name :	N/R
Region :	N/R
Resposbile Unit :	N/R
Institutional Control :	N/R
Current VCP :	N/R
Past VCP :	N/R
Latitude :	N/R
Longitude :	N/R
Agency Hyperlink :	Click here for hyperlink provided by the agency.
Last Date in Agency List :	2022-02-11

LUST - WA

Facility Name :	AIR SPARES INC
Facility Address :	2617 E L ST, TACOMA, 98421
County :	Pierce

Site Details

LUST Status Date :	2008-04-19
LUST Status Type :	LUST - NFA
Facility Site ID :	36399481
Cleanup Site ID :	5946
LUST ID :	5738
UST ID :	502637
Alternate Site Names :	AIR SPARES INC FORMER,AIRSPARES,AIRSPARES UST 502637,FORMER AIR SPARES INC,FREEWAY VIEW,STERLING REFERENCE LABORATORIES
Release Date :	1998-05-04
Process Type :	N/R
Responsible Unit :	Southwest
Region :	Southwest
Latitude :	47.239597
Longitude :	-122.415972
Last Date in Agency List :	2023-03-20

Contaminants

Contaminant Name :	Petroleum Products-Unspecified
Ground Water :	Below Cleanup Levels
Surface Water :	N/R
Soil :	N/R
Sediment :	N/R
Air :	N/R

Map Id: EM576
Direction: SE
Distance: 0.891 mi., 4705 ft.
Elevation: 90 ft.
Relative: Higher

Site Name : STERLING REFERENCE LABORATORIES | AIR SPARES INC | AIR SPARES INC FORMER
2617 E L ST | 2617 E L ST STE A | 2617 L ST E
TACOMA | Tacoma, WA 98421

Database(s) : [ALL SITES - WA, BRS, CSCSL HWS - WA, CSCSL NFA - WA, ECHO, ENVCVN - WA, EPA LUST, EPA UST, FRS, HSL - WA, LUST - WA, RCRA_SQG, UST - WA, VCP - WA] ***(cont.)***

Envirosite ID: 43073486
EPA ID: N/R

LUST - WA ***(cont.)***

Bedrock :	N/R
Contaminant Name :	Petroleum-Other
Ground Water :	N/R
Surface Water :	N/R
Soil :	Remediated-Above
Sediment :	N/R
Air :	N/R
Bedrock :	N/R

RCRA_SQG

Facility Name :	STERLING REFERENCE LABORATORIES
Facility Address :	2617 E L ST STE A, TACOMA, WA 98421
County :	PIERCE
Date Form Received by Agency :	2022-04-15
EPA ID :	WAH000033909
Mailing Address :	2617 E L ST STE A, TACOMA, WA 98421
Contact :	KATHERINE ARNS
Contact Address :	2617 E L ST STE A, TACOMA, WA 98421
Contact Country :	US
Contact Telephone :	253-328-7964
Contact Email :	KARNS@CORDANTHS.COM
EPA Region :	10
Land Type :	Private
Source Type :	Notification
Classification :	Small Quantity Generator
Description :	Handlers that generate more than 100 and less than 1000 kilograms of hazardous waste during any calendar month and accumulate less than 6000 kg of hazardous waste at any time; or generate 100 kg or less of hazardous waste during any calendar month, and accumulate more than 1000 kg of hazardous waste at any time.
Last Date in Agency List :	2023-01-23

Owner/Operator Summary

Owner/Operator Name :	2617 EAST L STREET PARTNERS LLC
Owner/Operator Address :	1201 PACIFIC AVE STE 1502, TACOMA, WA 98402
Owner/Operator Country :	US
Owner/Operator Telephone :	253-926-6000
Owner/Operator Email :	N/R
Owner/Operator Fax :	N/R
Legal Status :	Private

Map Id: EM576
Direction: SE
Distance: 0.891 mi., 4705 ft.
Elevation: 90 ft.
Relative: Higher

Site Name : STERLING REFERENCE LABORATORIES | AIR SPARES INC | AIR SPARES INC FORMER
2617 E L ST | 2617 E L ST STE A | 2617 L ST E
TACOMA | Tacoma, WA 98421

Database(s) : [ALL SITES - WA, BRS, CSCSL HWS - WA, CSCSL NFA - WA, ECHO, ENVCVN - WA, EPA LUST, EPA UST, FRS, HSL - WA, LUST - WA, RCRA_SQG, UST - WA, VCP - WA] ***(cont.)***

Envirosite ID: 43073486
EPA ID: N/R

RCRA_SQG ***(cont.)***

Owner/Operator Type :	Owner
Owner/Operator Start Date :	2017-12-31
Owner/Operator End Date :	N/R
Owner/Operator Name :	CORDANT HEALTH SOLUTIONS
Owner/Operator Address :	2617 E L ST STE A, TACOMA, WA 98421
Owner/Operator Country :	US
Owner/Operator Telephone :	253-328-7946
Owner/Operator Email :	N/R
Owner/Operator Fax :	N/R
Legal Status :	Private
Owner/Operator Type :	Operator
Owner/Operator Start Date :	2014-09-01
Owner/Operator End Date :	N/R
Owner/Operator Name :	STERLING HEALTHCARE HOLDINGS LLC
Owner/Operator Address :	2617 E L ST STE A, TACOMA, WA 98421
Owner/Operator Country :	US
Owner/Operator Telephone :	253-552-1551
Owner/Operator Email :	N/R
Owner/Operator Fax :	N/R
Legal Status :	Private
Owner/Operator Type :	Owner
Owner/Operator Start Date :	2012-02-01
Owner/Operator End Date :	N/R

Handler Activities Summary

U.S. Importer of Hazardous Waste :	N
Mixed Waste (Haz. and Radioactive) :	N/R
Recycler of Hazardous Waste :	N
Transporter of Hazardous Waste :	N
Treater, Storer or Disposer of HW :	N
Underground Injection Activity :	N
On-site Burner Exemption :	N
Furnace Exemption :	N
Used Oil Fuel Burner :	N
Used Oil Processor :	N
Used Oil Refiner :	N
Used Oil Fuel Marketer to Burner :	N
Used Oil Specification Marketer :	N
Used Oil Transfer Facility :	N
Used Oil Transporter :	N

Map Id: EM576
Direction: SE
Distance: 0.891 mi., 4705 ft.
Elevation: 90 ft.
Relative: Higher

Site Name : STERLING REFERENCE LABORATORIES | AIR SPARES INC | AIR SPARES INC FORMER
2617 E L ST | 2617 E L ST STE A | 2617 L ST E
TACOMA | Tacoma, WA 98421

Database(s) : [ALL SITES - WA, BRS, CSCSL HWS - WA, CSCSL NFA - WA, ECHO, ENVCVN - WA, EPA LUST, EPA UST, FRS, HSL - WA, LUST - WA, RCRA_SQG, UST - WA, VCP - WA] ***(cont.)***

Envirosite ID: 43073486
EPA ID: N/R

RCRA_SQG ***(cont.)***

Historical Generators

Details for this site have been truncated due to the large number of available details for this site within this dataset. For the complete details for this site, contact your Envirosite account representative for a complimentary site report containing all of the details available.

Date Form Received by Agency : 2021-02-26
Facility Name : STERLING REFERENCE LABORATORIES
Classification : Small Quantity Generator

Date Form Received by Agency : 2020-02-27
Facility Name : STERLING REFERENCE LABORATORIES
Classification : Small Quantity Generator

Date Form Received by Agency : 2020-02-04
Facility Name : STERLING REFERENCE LABORATORIES
Classification : Small Quantity Generator

Date Form Received by Agency : 2019-03-12
Facility Name : STERLING REFERENCE LABORATORIES
Classification : Small Quantity Generator

Date Form Received by Agency : 2018-02-02
Facility Name : STERLING REFERENCE LABORATORIES
Classification : Small Quantity Generator

Date Form Received by Agency : 2017-01-06
Facility Name : STERLING REFERENCE LABORATORIES
Classification : Small Quantity Generator

Date Form Received by Agency : 2016-02-16
Facility Name : STERLING REFERENCE LABORATORIES
Classification : Small Quantity Generator

Date Form Received by Agency : 2015-01-22
Facility Name : STERLING REFERENCE LABORATORIES
Classification : Small Quantity Generator

Date Form Received by Agency : 2014-09-23
Facility Name : STERLING REFERENCE LABORATORIES
Classification : Small Quantity Generator

Map Id: EM576
Direction: SE
Distance: 0.891 mi., 4705 ft.
Elevation: 90 ft.
Relative: Higher

Site Name : STERLING REFERENCE LABORATORIES | AIR SPARES INC | AIR SPARES INC FORMER
2617 E L ST | 2617 E L ST STE A | 2617 L ST E
TACOMA | Tacoma, WA 98421

Database(s) : [ALL SITES - WA, BRS, CSCSL HWS - WA, CSCSL NFA - WA, ECHO, ENVCVN - WA, EPA LUST, EPA UST, FRS, HSL - WA, LUST - WA, RCRA_SQG, UST - WA, VCP - WA] ***(cont.)***

Envirosite ID: 43073486
EPA ID: N/R

RCRA_SQG ***(cont.)***

Date Form Received by Agency :	2014-09-18
Facility Name :	STERLING REFERENCE LABORATORIES
Classification :	Small Quantity Generator

Hazardous Waste Summary

Waste Code / Name :	D001 - IGNITABLE WASTE

Waste Code / Name :

F003 - THE FOLLOWING SPENT NONHALOGENATED SOLVENTS: XYLENE, ACETONE, ETHYL ACETATE, ETHYL BENZENE, ETHYL ETHER, METHYL ISOBUTYL KETONE, N-BUTYL ALCOHOL, CYCLOHEXANONE, AND METHANOL; ALL SPENT SOLVENT MIXTURES/BLENDS CONTAINING, BEFORE USE, ONLY THE ABOVE SPENT NONHALOGENATED SOLVENTS; AND ALL SPENT SOLVENT MIXTURES/BLENDS CONTAINING, BEFORE USE, ONE OR MORE OF THE ABOVE NONHALOGENATED SOLVENTS, AND A TOTAL OF TEN PERCENT OR MORE (BY VOLUME) OF ONE OR MORE OF THOSE SOLVENTS LISTED IN F001, F002, F004, AND F005; AND STILL BOTTOMS FROM THE RECOVERY OF THESE SPENT SOLVENTS AND SPENT SOLVENT MIXTURES.

Notices of Violations Summary

Date of Violation :	2017-08-29
Date Achieved Compliance :	2017-09-21
Regulation Violated :	Y
Area of Violation :	Generators - Pre-transport
Enforcement Action :	WRITTEN INFORMAL
Enforcement Action Date :	2017-12-04
Enf. Disposition Status :	N/R
Enf. Disp. Status Date :	N/R
Violation Lead Agency :	State
Enforcement Lead Agency :	State
Proposed Penalty Amount :	N/R
Final Penalty Amount :	N/R
Paid Penalty Amount :	N/R

Date of Violation :	2017-08-29
Date Achieved Compliance :	2017-09-07
Regulation Violated :	Y
Area of Violation :	Generators - Pre-transport
Enforcement Action :	WRITTEN INFORMAL
Enforcement Action Date :	2017-12-04
Enf. Disposition Status :	N/R
Enf. Disp. Status Date :	N/R
Violation Lead Agency :	State
Enforcement Lead Agency :	State
Proposed Penalty Amount :	N/R
Final Penalty Amount :	N/R

Map Id: EM576
Direction: SE
Distance: 0.891 mi., 4705 ft.
Elevation: 90 ft.
Relative: Higher

Site Name : STERLING REFERENCE LABORATORIES | AIR SPARES INC | AIR SPARES INC FORMER
2617 E L ST | 2617 E L ST STE A | 2617 L ST E
TACOMA | Tacoma, WA 98421

Database(s) : [ALL SITES - WA, BRS, CSCSL HWS - WA, CSCSL NFA - WA, ECHO, ENVCVN - WA, EPA LUST, EPA UST, FRS, HSL - WA, LUST - WA, RCRA_SQG, UST - WA, VCP - WA] ***(cont.)***

Envirosite ID: 43073486
EPA ID: N/R

RCRA_SQG ***(cont.)***

Paid Penalty Amount :	N/R
Date of Violation :	2017-08-29
Date Achieved Compliance :	2017-09-06
Regulation Violated :	Y
Area of Violation :	Universal Waste - Small Quantity Handlers
Enforcement Action :	WRITTEN INFORMAL
Enforcement Action Date :	2017-12-04
Enf. Disposition Status :	N/R
Enf. Disp. Status Date :	N/R
Violation Lead Agency :	State
Enforcement Lead Agency :	State
Proposed Penalty Amount :	N/R
Final Penalty Amount :	N/R
Paid Penalty Amount :	N/R
Date of Violation :	2017-08-29
Date Achieved Compliance :	2017-09-06
Regulation Violated :	Y
Area of Violation :	TSD - General Facility Standards
Enforcement Action :	WRITTEN INFORMAL
Enforcement Action Date :	2017-12-04
Enf. Disposition Status :	N/R
Enf. Disp. Status Date :	N/R
Violation Lead Agency :	State
Enforcement Lead Agency :	State
Proposed Penalty Amount :	N/R
Final Penalty Amount :	N/R
Paid Penalty Amount :	N/R
Date of Violation :	2017-08-29
Date Achieved Compliance :	2017-08-29
Regulation Violated :	Y
Area of Violation :	TSD IS-Container Use and Management
Enforcement Action :	WRITTEN INFORMAL
Enforcement Action Date :	2017-12-04
Enf. Disposition Status :	N/R
Enf. Disp. Status Date :	N/R
Violation Lead Agency :	State
Enforcement Lead Agency :	State
Proposed Penalty Amount :	N/R
Final Penalty Amount :	N/R
Paid Penalty Amount :	N/R

Map Id: EM576
Direction: SE
Distance: 0.891 mi., 4705 ft.
Elevation: 90 ft.
Relative: Higher

Site Name : STERLING REFERENCE LABORATORIES | AIR SPARES INC | AIR SPARES INC FORMER
2617 E L ST | 2617 E L ST STE A | 2617 L ST E
TACOMA | Tacoma, WA 98421

Database(s) : [ALL SITES - WA, BRS, CSCSL HWS - WA, CSCSL NFA - WA, ECHO, ENVCVN - WA, EPA LUST, EPA UST, FRS, HSL - WA, LUST - WA, RCRA_SQG, UST - WA, VCP - WA] ***(cont.)***

Envirosite ID: 43073486
EPA ID: N/R

RCRA_SQG ***(cont.)***

Date of Violation :	2014-02-20
Date Achieved Compliance :	2014-09-18
Regulation Violated :	Y
Area of Violation :	TSD - General Facility Standards
Enforcement Action :	WRITTEN INFORMAL
Enforcement Action Date :	2014-04-02
Enf. Disposition Status :	N/R
Enf. Disp. Status Date :	N/R
Violation Lead Agency :	State
Enforcement Lead Agency :	State
Proposed Penalty Amount :	N/R
Final Penalty Amount :	N/R
Paid Penalty Amount :	N/R

Date of Violation :	2014-02-20
Date Achieved Compliance :	2014-09-18
Regulation Violated :	Y
Area of Violation :	TSD IS-Container Use and Management
Enforcement Action :	WRITTEN INFORMAL
Enforcement Action Date :	2014-04-02
Enf. Disposition Status :	N/R
Enf. Disp. Status Date :	N/R
Violation Lead Agency :	State
Enforcement Lead Agency :	State
Proposed Penalty Amount :	N/R
Final Penalty Amount :	N/R
Paid Penalty Amount :	N/R

Date of Violation :	2014-02-20
Date Achieved Compliance :	2014-09-18
Regulation Violated :	Y
Area of Violation :	Generators - Records/Reporting
Enforcement Action :	WRITTEN INFORMAL
Enforcement Action Date :	2014-04-02
Enf. Disposition Status :	N/R
Enf. Disp. Status Date :	N/R
Violation Lead Agency :	State
Enforcement Lead Agency :	State
Proposed Penalty Amount :	N/R
Final Penalty Amount :	N/R
Paid Penalty Amount :	N/R

Date of Violation :	2014-02-20
Date Achieved Compliance :	2014-06-09
Regulation Violated :	Y
Area of Violation :	Generators - Pre-transport

Map Id: EM576
Direction: SE
Distance: 0.891 mi., 4705 ft.
Elevation: 90 ft.
Relative: Higher

Site Name : STERLING REFERENCE LABORATORIES | AIR SPARES INC | AIR SPARES INC FORMER
2617 E L ST | 2617 E L ST STE A | 2617 L ST E
TACOMA | Tacoma, WA 98421

Database(s) : [ALL SITES - WA, BRS, CSCSL HWS - WA, CSCSL NFA - WA, ECHO, ENVCVN - WA, EPA LUST, EPA UST, FRS, HSL - WA, LUST - WA, RCRA_SQG, UST - WA, VCP - WA] ***(cont.)***

Envirosite ID: 43073486
EPA ID: N/R

RCRA_SQG ***(cont.)***

Enforcement Action :	WRITTEN INFORMAL
Enforcement Action Date :	2014-04-02
Enf. Disposition Status :	N/R
Enf. Disp. Status Date :	N/R
Violation Lead Agency :	State
Enforcement Lead Agency :	State
Proposed Penalty Amount :	N/R
Final Penalty Amount :	N/R
Paid Penalty Amount :	N/R

Date of Violation :	2014-02-20
Date Achieved Compliance :	2014-06-09
Regulation Violated :	Y
Area of Violation :	State Statute or Regulation
Enforcement Action :	WRITTEN INFORMAL
Enforcement Action Date :	2014-04-02
Enf. Disposition Status :	N/R
Enf. Disp. Status Date :	N/R
Violation Lead Agency :	State
Enforcement Lead Agency :	State
Proposed Penalty Amount :	N/R
Final Penalty Amount :	N/R
Paid Penalty Amount :	N/R

Evaluation Action Summary

Evaluation Date :	2017-08-29
Evaluation :	COMPLIANCE EVALUATION INSPECTION ON-SITE
Area of Violation :	Generators - Pre-transport
Date Achieved Compliance :	2017-09-21
Evaluation Lead Agency :	State

Evaluation Date :	2017-08-29
Evaluation :	COMPLIANCE EVALUATION INSPECTION ON-SITE
Area of Violation :	TSD IS-Container Use and Management
Date Achieved Compliance :	2017-08-29
Evaluation Lead Agency :	State

Evaluation Date :	2017-08-29
Evaluation :	COMPLIANCE EVALUATION INSPECTION ON-SITE
Area of Violation :	Generators - Pre-transport
Date Achieved Compliance :	2017-09-07
Evaluation Lead Agency :	State

Map Id: EM576
Direction: SE
Distance: 0.891 mi., 4705 ft.
Elevation: 90 ft.
Relative: Higher

Site Name : STERLING REFERENCE LABORATORIES | AIR SPARES INC | AIR SPARES INC FORMER
2617 E L ST | 2617 E L ST STE A | 2617 L ST E
TACOMA | Tacoma, WA 98421

Database(s) : [ALL SITES - WA, BRS, CSCSL HWS - WA, CSCSL NFA - WA, ECHO, ENVCVN - WA, EPA LUST, EPA UST, FRS, HSL - WA, LUST - WA, RCRA_SQG, UST - WA, VCP - WA] ***(cont.)***

Envirosite ID: 43073486
EPA ID: N/R

RCRA_SQG ***(cont.)***

Evaluation Date :	2017-08-29
Evaluation :	COMPLIANCE EVALUATION INSPECTION ON-SITE
Area of Violation :	Universal Waste - Small Quantity Handlers
Date Achieved Compliance :	2017-09-06
Evaluation Lead Agency :	State

Evaluation Date :	2017-08-29
Evaluation :	COMPLIANCE EVALUATION INSPECTION ON-SITE
Area of Violation :	TSD - General Facility Standards
Date Achieved Compliance :	2017-09-06
Evaluation Lead Agency :	State

Evaluation Date :	2014-02-20
Evaluation :	COMPLIANCE EVALUATION INSPECTION ON-SITE
Area of Violation :	Generators - Pre-transport
Date Achieved Compliance :	2014-06-09
Evaluation Lead Agency :	State

Evaluation Date :	2014-02-20
Evaluation :	COMPLIANCE EVALUATION INSPECTION ON-SITE
Area of Violation :	State Statute or Regulation
Date Achieved Compliance :	2014-06-09
Evaluation Lead Agency :	State

Evaluation Date :	2014-02-20
Evaluation :	COMPLIANCE EVALUATION INSPECTION ON-SITE
Area of Violation :	TSD - General Facility Standards
Date Achieved Compliance :	2014-09-18
Evaluation Lead Agency :	State

Evaluation Date :	2014-02-20
Evaluation :	COMPLIANCE EVALUATION INSPECTION ON-SITE
Area of Violation :	TSD IS-Container Use and Management
Date Achieved Compliance :	2014-09-18
Evaluation Lead Agency :	State

Evaluation Date :	2014-02-20
Evaluation :	COMPLIANCE EVALUATION INSPECTION ON-SITE
Area of Violation :	Generators - Records/Reporting
Date Achieved Compliance :	2014-09-18
Evaluation Lead Agency :	State

Map Id: EM576
Direction: SE
Distance: 0.891 mi., 4705 ft.
Elevation: 90 ft.
Relative: Higher

Site Name : STERLING REFERENCE LABORATORIES | AIR SPARES INC | AIR SPARES INC FORMER
2617 E L ST | 2617 E L ST STE A | 2617 L ST E
TACOMA | Tacoma, WA 98421

Database(s) : [ALL SITES - WA, BRS, CSCSL HWS - WA, CSCSL NFA - WA, ECHO, ENVCVN - WA, EPA LUST, EPA UST, FRS, HSL - WA, LUST - WA, RCRA_SQG, UST - WA, VCP - WA] ***(cont.)***

Envirosite ID: 43073486
EPA ID: N/R

UST - WA

Facility Name :	AIRSPARES
Facility Address :	2617 L ST E, Tacoma, 98421
County :	Pierce
Facility Site ID :	36399481
UST Site ID :	502637
Tag Number(s) :	N/R
Responsible Unit :	Southwest
Is Active :	No
Latitude :	47.239597
Longitude :	-122.415972
Last Date in Agency List :	2022-12-29

Tank Details

Tank Name :	1
Tank Status :	Removed
Install Date :	N/R
Tank Upgrade Date :	N/R
Tank Permanent Closure Date :	N/R
Permit Expiration Date :	N/R
Tank Material :	N/R
Tank Construction :	N/R
Tank Corrosion Protection :	N/R
Tank Manifold :	N/R
Tank Release Detection :	N/R
Tank Tightness Test :	N/R
Tank Spill Prevention :	N/R
Capacity Range :	N/R
Actual Capacity :	500
Pipe Material :	N/R
Pipe Construction :	N/R
Pipe Corrosion Protection :	N/R
Tank SFC :	N/R
Dispenser SFC :	N/R
Primary Pipe Release Detection :	N/R
Secondary Pipe Release Detection :	N/R
Pipe Pumping System :	N/R
Pipe Install Date :	N/R
Turbine Sump Construction :	N/R
Tank Status Date :	1999-12-10
Tank Install Date :	N/R
Tank Overfill Prevention :	N/R

Map Id: EM576
Direction: SE
Distance: 0.891 mi., 4705 ft.
Elevation: 90 ft.
Relative: Higher

Site Name : STERLING REFERENCE LABORATORIES | AIR SPARES INC | AIR SPARES INC FORMER
2617 E L ST | 2617 E L ST STE A | 2617 L ST E
TACOMA | Tacoma, WA 98421

Database(s) : [ALL SITES - WA, BRS, CSCSL HWS - WA, CSCSL NFA - WA, ECHO, ENVCVN - WA, EPA LUST, EPA UST, FRS, HSL - WA, LUST - WA, RCRA_SQG, UST - WA, VCP - WA] ***(cont.)***

Envirosite ID: 43073486
EPA ID: N/R

UST - WA ***(cont.)***

Compartments Details

Compartment Number :	1
Compartment Capacity :	500
Substance Stored :	Used Oil/Waste Oil
Used Substance :	N/R
Ecy Region :	N/R

Tank Details

Tank Name :	2
Tank Status :	Removed
Install Date :	1964-01-01
Tank Upgrade Date :	N/R
Tank Permanent Closure Date :	N/R
Permit Expiration Date :	N/R
Tank Material :	N/R
Tank Construction :	N/R
Tank Corrosion Protection :	N/R
Tank Manifold :	N/R
Tank Release Detection :	N/R
Tank Tightness Test :	N/R
Tank Spill Prevention :	N/R
Capacity Range :	N/R
Actual Capacity :	6000
Pipe Material :	N/R
Pipe Construction :	N/R
Pipe Corrosion Protection :	N/R
Tank SFC :	N/R
Dispenser SFC :	N/R
Primary Pipe Release Detection :	N/R
Secondary Pipe Release Detection :	N/R
Pipe Pumping System :	N/R
Pipe Install Date :	N/R
Turbine Sump Construction :	N/R
Tank Status Date :	1999-12-10
Tank Install Date :	N/R
Tank Overfill Prevention :	N/R

Compartments Details

Compartment Number :	1
Compartment Capacity :	6000
Substance Stored :	Unleaded Gasoline
Used Substance :	N/R
Ecy Region :	N/R

Map Id: EM576
Direction: SE
Distance: 0.891 mi., 4705 ft.
Elevation: 90 ft.
Relative: Higher

Site Name : STERLING REFERENCE LABORATORIES | AIR SPARES INC | AIR SPARES INC FORMER
2617 E L ST | 2617 E L ST STE A | 2617 L ST E
TACOMA | Tacoma, WA 98421

Database(s) : [ALL SITES - WA, BRS, CSCSL HWS - WA, CSCSL NFA - WA, ECHO, ENVCVN - WA, EPA LUST, EPA UST, FRS, HSL - WA, LUST - WA, RCRA_SQG, UST - WA, VCP - WA] ***(cont.)***

Envirosite ID: 43073486
EPA ID: N/R

UST - WA ***(cont.)***

Tank Details

Tank Name :	3
Tank Status :	Removed
Install Date :	N/R
Tank Upgrade Date :	N/R
Tank Permanent Closure Date :	N/R
Permit Expiration Date :	N/R
Tank Material :	N/R
Tank Construction :	N/R
Tank Corrosion Protection :	N/R
Tank Manifold :	N/R
Tank Release Detection :	N/R
Tank Tightness Test :	N/R
Tank Spill Prevention :	N/R
Capacity Range :	N/R
Actual Capacity :	10000
Pipe Material :	N/R
Pipe Construction :	N/R
Pipe Corrosion Protection :	N/R
Tank SFC :	N/R
Dispenser SFC :	N/R
Primary Pipe Release Detection :	N/R
Secondary Pipe Release Detection :	N/R
Pipe Pumping System :	N/R
Pipe Install Date :	N/R
Turbine Sump Construction :	N/R
Tank Status Date :	1999-12-10
Tank Install Date :	N/R
Tank Overfill Prevention :	N/R

Compartments Details

Compartment Number :	1
Compartment Capacity :	10000
Substance Stored :	Diesel
Used Substance :	N/R
Ecy Region :	N/R

VCP - WA

Facility Name :	AIR SPARES INC FORMER
Facility Address :	2617 E L ST, TACOMA, 98421
County :	Pierce
Facility/Site ID :	36399481
Alternate Name :	N/R
Program Name :	N/R

Map Id: EM576
Direction: SE
Distance: 0.891 mi., 4705 ft.
Elevation: 90 ft.
Relative: Higher

Site Name : STERLING REFERENCE LABORATORIES | AIR SPARES INC | AIR SPARES INC FORMER
2617 E L ST | 2617 E L ST STE A | 2617 L ST E
TACOMA | Tacoma, WA 98421

Database(s) : [ALL SITES - WA, BRS, CSCSL HWS - WA, CSCSL NFA - WA, ECHO, ENVCVN - WA, EPA LUST, EPA UST, FRS, HSL - WA, LUST - WA, RCRA_SQG, UST - WA, VCP - WA] ***(cont.)***

Envirosite ID: 43073486
EPA ID: N/R

VCP - WA ***(cont.)***

WRIA :	10
Legislative District :	27
Congressional District :	9
Ecology Region :	SWRO
Ecology Program Phone :	(360) 407-7224
Tribal Land :	Y
Latitude :	47.239597
Longitude :	-122.415972
Last Date in Agency List :	2023-01-04

Facility/Site ID :	36399481
Alternate Name :	FREEWAY VIEW
Program Name :	N/R
WRIA :	10
Legislative District :	27
Congressional District :	9
Ecology Region :	SWRO
Ecology Program Phone :	(360) 407-7224
Tribal Land :	Y
Latitude :	47.239597
Longitude :	-122.415972
Last Date in Agency List :	2023-01-04

Facility/Site ID :	36399481
Alternate Name :	AIRSPARES UST 502637
Program Name :	N/R
WRIA :	10
Legislative District :	27
Congressional District :	9
Ecology Region :	SWRO
Ecology Program Phone :	(360) 407-7224
Tribal Land :	Y
Latitude :	47.239597
Longitude :	-122.415972
Last Date in Agency List :	2023-01-04

Facility/Site ID :	36399481
Alternate Name :	STERLING REFERENCE LABORATORIES
Program Name :	N/R
WRIA :	10
Legislative District :	27
Congressional District :	9
Ecology Region :	SWRO
Ecology Program Phone :	(360) 407-7224
Tribal Land :	Y
Latitude :	47.239597

Map Id: EM576
Direction: SE
Distance: 0.891 mi., 4705 ft.
Elevation: 90 ft.
Relative: Higher

Site Name : STERLING REFERENCE LABORATORIES | AIR SPARES INC | AIR SPARES INC FORMER
2617 E L ST | 2617 E L ST STE A | 2617 L ST E
TACOMA | Tacoma, WA 98421

Database(s) : [ALL SITES - WA, BRS, CSCSL HWS - WA, CSCSL NFA - WA, ECHO, ENVCVN - WA, EPA LUST, EPA UST, FRS, HSL - WA, LUST - WA, RCRA_SQG, UST - WA, VCP - WA] ***(cont.)***

Envirosite ID: 43073486
EPA ID: N/R

VCP - WA ***(cont.)***

Longitude : -122.415972
Last Date in Agency List : 2023-01-04

Program Details

Program : TOXICS
Program ID : SW0897
Interaction Type : Voluntary Cleanup Sites

Interaction Type Description : For a fee, Ecology staff will review an independent cleanup report(s) and provide a written decision about the adequacy of the cleanup actions taken and described in the report.

Status : Inactive
Start Date : 2007-08-31
End Date : 2008-04-19
SIC : N/R
NAICS : N/R

Program : TOXICS
Program ID : SW0897
Interaction Type : Voluntary Cleanup Sites

Interaction Type Description : For a fee, Ecology staff will review an independent cleanup report(s) and provide a written decision about the adequacy of the cleanup actions taken and described in the report.

Status : Inactive
Start Date : 2007-08-31
End Date : 2008-04-19
SIC : 8071 - MEDICAL LABORATORIES
NAICS : N/R

Program : TOXICS
Program ID : SW0897
Interaction Type : Voluntary Cleanup Sites

Interaction Type Description : For a fee, Ecology staff will review an independent cleanup report(s) and provide a written decision about the adequacy of the cleanup actions taken and described in the report.

Status : Inactive
Start Date : 2007-08-31
End Date : 2008-04-19
SIC : 372 - AIRCRAFT AND PARTS
NAICS : N/R

Map Id: EM576
Direction: SE
Distance: 0.891 mi., 4705 ft.
Elevation: 90 ft.
Relative: Higher

Site Name : STERLING REFERENCE LABORATORIES | AIR SPARES INC | AIR SPARES INC FORMER
2617 E L ST | 2617 E L ST STE A | 2617 L ST E
TACOMA | Tacoma, WA 98421

Database(s) : [ALL SITES - WA, BRS, CSCSL HWS - WA, CSCSL NFA - WA, ECHO, ENVCVN - WA, EPA LUST, EPA UST, FRS, HSL - WA, LUST - WA, RCRA_SQG, UST - WA, VCP - WA] ***(cont.)***

Envirosite ID: 43073486
EPA ID: N/R

VCP - WA ***(cont.)***

Program :	TOXICS
Program ID :	SW0897
Interaction Type :	Voluntary Cleanup Sites
Interaction Type Description :	For a fee, Ecology staff will review an independent cleanup report(s) and provide a written decision about the adequacy of the cleanup actions taken and described in the report.
Status :	Inactive
Start Date :	2007-08-31
End Date :	2008-04-19
SIC :	481 - TELEPHONE COMMUNICATIONS
NAICS :	N/R

Program :	TOXICS
Program ID :	SW0897
Interaction Type :	Voluntary Cleanup Sites
Interaction Type Description :	For a fee, Ecology staff will review an independent cleanup report(s) and provide a written decision about the adequacy of the cleanup actions taken and described in the report.
Status :	Inactive
Start Date :	2007-08-31
End Date :	2008-04-19
SIC :	3661 - TELEPHONE AND TELEGRAPH APPARATUS
NAICS :	N/R

Program :	TOXICS
Program ID :	SW0897
Interaction Type :	Voluntary Cleanup Sites
Interaction Type Description :	For a fee, Ecology staff will review an independent cleanup report(s) and provide a written decision about the adequacy of the cleanup actions taken and described in the report.
Status :	Inactive
Start Date :	2007-08-31
End Date :	2008-04-19
SIC :	5599 - AUTOMOTIVE DEALERS, NOT ELSEWHERE CLASSIFIED
NAICS :	N/R

Program :	TOXICS
Program ID :	SW0897
Interaction Type :	Voluntary Cleanup Sites

Map Id: EM576
Direction: SE
Distance: 0.891 mi., 4705 ft.
Elevation: 90 ft.
Relative: Higher

Site Name : STERLING REFERENCE LABORATORIES | AIR SPARES INC | AIR SPARES INC FORMER
2617 E L ST | 2617 E L ST STE A | 2617 L ST E
TACOMA | Tacoma, WA 98421

Database(s) : [ALL SITES - WA, BRS, CSCSL HWS - WA, CSCSL NFA - WA, ECHO, ENVCVN - WA, EPA LUST, EPA UST, FRS, HSL - WA, LUST - WA, RCRA_SQG, UST - WA, VCP - WA] ***(cont.)***

Envirosite ID: 43073486
EPA ID: N/R

VCP - WA ***(cont.)***

Interaction Type Description :	For a fee, Ecology staff will review an independent cleanup report(s) and provide a written decision about the adequacy of the cleanup actions taken and described in the report.
Status :	Inactive
Start Date :	2007-08-31
End Date :	2008-04-19
SIC :	N/R
NAICS :	541380 - Testing Laboratories
Program :	TOXICS
Program ID :	SW0897
Interaction Type :	Voluntary Cleanup Sites
Interaction Type Description :	For a fee, Ecology staff will review an independent cleanup report(s) and provide a written decision about the adequacy of the cleanup actions taken and described in the report.
Status :	Inactive
Start Date :	2003-12-10
End Date :	2007-08-31
SIC :	3661 - TELEPHONE AND TELEGRAPH APPARATUS
NAICS :	N/R
Program :	TOXICS
Program ID :	SW0897
Interaction Type :	Voluntary Cleanup Sites
Interaction Type Description :	For a fee, Ecology staff will review an independent cleanup report(s) and provide a written decision about the adequacy of the cleanup actions taken and described in the report.
Status :	Inactive
Start Date :	2003-12-10
End Date :	2007-08-31
SIC :	481 - TELEPHONE COMMUNICATIONS
NAICS :	N/R
Program :	TOXICS
Program ID :	SW0897
Interaction Type :	Voluntary Cleanup Sites
Interaction Type Description :	For a fee, Ecology staff will review an independent cleanup report(s) and provide a written decision about the adequacy of the cleanup actions taken and described in the report.

Map Id: EM576
Direction: SE
Distance: 0.891 mi., 4705 ft.
Elevation: 90 ft.
Relative: Higher

Site Name : STERLING REFERENCE LABORATORIES | AIR SPARES INC | AIR SPARES INC FORMER
2617 E L ST | 2617 E L ST STE A | 2617 L ST E
TACOMA | Tacoma, WA 98421

Database(s) : [ALL SITES - WA, BRS, CSCSL HWS - WA, CSCSL NFA - WA, ECHO, ENVCVN - WA, EPA LUST, EPA UST, FRS, HSL - WA, LUST - WA, RCRA_SQG, UST - WA, VCP - WA] ***(cont.)***

Envirosite ID: 43073486
EPA ID: N/R

VCP - WA ***(cont.)***

Status :	Inactive
Start Date :	2003-12-10
End Date :	2007-08-31
SIC :	372 - AIRCRAFT AND PARTS
NAICS :	N/R
Program :	TOXICS
Program ID :	SW0897
Interaction Type :	Voluntary Cleanup Sites
Interaction Type Description :	For a fee, Ecology staff will review an independent cleanup report(s) and provide a written decision about the adequacy of the cleanup actions taken and described in the report.
Status :	Inactive
Start Date :	2003-12-10
End Date :	2007-08-31
SIC :	5599 - AUTOMOTIVE DEALERS, NOT ELSEWHERE CLASSIFIED
NAICS :	N/R
Program :	TOXICS
Program ID :	SW0897
Interaction Type :	Voluntary Cleanup Sites
Interaction Type Description :	For a fee, Ecology staff will review an independent cleanup report(s) and provide a written decision about the adequacy of the cleanup actions taken and described in the report.
Status :	Inactive
Start Date :	2003-12-10
End Date :	2007-08-31
SIC :	N/R
NAICS :	N/R
Program :	TOXICS
Program ID :	SW0897
Interaction Type :	Voluntary Cleanup Sites
Interaction Type Description :	For a fee, Ecology staff will review an independent cleanup report(s) and provide a written decision about the adequacy of the cleanup actions taken and described in the report.
Status :	Inactive
Start Date :	2003-12-10
End Date :	2007-08-31
SIC :	8071 - MEDICAL LABORATORIES

Map Id: EM576
Direction: SE
Distance: 0.891 mi., 4705 ft.
Elevation: 90 ft.
Relative: Higher

Site Name : STERLING REFERENCE LABORATORIES | AIR SPARES INC | AIR SPARES INC FORMER
2617 E L ST | 2617 E L ST STE A | 2617 L ST E
TACOMA | Tacoma, WA 98421

Database(s) : [ALL SITES - WA, BRS, CSCSL HWS - WA, CSCSL NFA - WA, ECHO, ENVCVN - WA, EPA LUST, EPA UST, FRS, HSL - WA, LUST - WA, RCRA_SQG, UST - WA, VCP - WA] ***(cont.)***

Envirosite ID: 43073486
EPA ID: N/R

VCP - WA ***(cont.)***

NAICS :	N/R
Program :	TOXICS
Program ID :	SW0897
Interaction Type :	Voluntary Cleanup Sites
Interaction Type Description :	For a fee, Ecology staff will review an independent cleanup report(s) and provide a written decision about the adequacy of the cleanup actions taken and described in the report.
Status :	Inactive
Start Date :	2003-12-10
End Date :	2007-08-31
SIC :	N/R
NAICS :	541380 - Testing Laboratories

Map Id: EY577
Direction: ESE
Distance: 0.892 mi., 4708 ft.
Elevation: 29 ft.
Relative: Higher

Site Name : PORTLAND AVE RAMP B
No Address on File
TACOMA | Tacoma, WA 98421

Database(s) : [ALL SITES - WA, CSCSL HWS - WA, HSL - WA]

Envirosite ID: 20396405
EPA ID: N/R

ALL SITES - WA

Facility Name :	Portland Ave Ramp B
Facility Address :	TACOMA, 98421
County :	Pierce
Facility/Site ID :	65028
Alternate Name :	N/R
Program Name :	N/R
WRIA :	10
Legislative District :	27
Congressional District :	9
Ecology Region :	SWRO
Ecology Program Phone :	(360) 407-7224
Tribal Land :	Y
Latitude :	47.242405
Longitude :	-122.410884
Last Date in Agency List :	2023-01-03

Map Id: EY577
Direction: ESE
Distance: 0.892 mi., 4708 ft.
Elevation: 29 ft.
Relative: Higher

Site Name : PORTLAND AVE RAMP B
No Address on File
TACOMA | Tacoma, WA 98421

Database(s) : [ALL SITES - WA, CSCSL HWS - WA, HSL - WA] ***(cont.)***

Envirosite ID: 20396405
EPA ID: N/R

ALL SITES - WA ***(cont.)***

Program Details

Program :	TOXICS
Program ID :	N/R
Interaction Type :	State Cleanup Site
Interaction Type Description :	A site is being cleaned up under state regulations. Regulations include Model Toxics Control Act or its predecessors.
Status :	Active
Start Date :	2019-01-03
End Date :	N/R
SIC :	N/R
NAICS :	N/R

CSCSL HWS - WA

Facility Name :	PORTLAND AVE RAMP B
Facility Address :	TACOMA, 98421
County :	PIERCE

Site Details

Facility Site ID :	65028
Site Status :	Awaiting Cleanup
Cleanup Site ID :	15043
Region :	Southwest
Responsible Section :	Southwest
WARM Rank :	N/R
Is Brownfield? :	N/R
Is PSI? :	N/R
Current VCP :	N/R
Past VCP :	N/R
Institutional Control :	N/R
Latitude :	47.242405
Longitude :	-122.410884
Last Date in Agency List :	2023-03-07

Contaminants Details

Contaminant Name :	Polycyclic Aromatic Hydrocarbons
Groundwater :	Suspected
Surface Water :	N/R
Soil :	Confirmed Above Cleanup Levels
Sediment :	N/R
Air :	N/R
Bedrock :	N/R
Contaminant Name :	Metals - Other
Groundwater :	Suspected
Surface Water :	N/R
Soil :	Confirmed Above Cleanup Levels
Sediment :	N/R
Air :	N/R

Map Id: EY577
Direction: ESE
Distance: 0.892 mi., 4708 ft.
Elevation: 29 ft.
Relative: Higher

Site Name : PORTLAND AVE RAMP B
No Address on File
TACOMA | Tacoma, WA 98421

Database(s) : [ALL SITES - WA, CSCSL HWS - WA, HSL - WA] ***(cont.)***

Envirosite ID: 20396405
EPA ID: N/R

CSCSL HWS - WA ***(cont.)***

Bedrock : N/R

HSL - WA

Facility Name : Portland Ave Ramp B
Facility Address : Tacoma, 98421
County : Pierce

Site Details
Facility Site ID : 65028
Cleanup Site ID : 15043
Status : Awaiting Cleanup
Site Rank : N/R
Alternative Site Name : N/R
Region : Southwest
Resposbile Unit : Southwest
Institutional Control : N/R
Current VCP : N/R
Past VCP : N/R
Latitude : 47.242405
Longitude : -122.410884
Agency Hyperlink : Click here for hyperlink provided by the agency.
Last Date in Agency List : 2023-02-28

Contaminants
Contaminant Name : Polycyclic Aromatic Hydrocarbons
Ground water : Suspected
Surface water : N/R
Soil : Confirmed Above Cleanup Levels
Sediment : N/R
Air : N/R
Bedrock : N/R

Contaminant Name : Metals - Other
Ground water : Suspected
Surface water : N/R
Soil : Confirmed Above Cleanup Levels
Sediment : N/R
Air : N/R
Bedrock : N/R

Facility Name : Portland Ave Ramp B
Facility Address : No Address on File, Tacoma, 98421
County : Pierce

Site Details
Facility Site ID : 65028
Cleanup Site ID : 15043

Map Id: EY577
Direction: ESE
Distance: 0.892 mi., 4708 ft.
Elevation: 29 ft.
Relative: Higher

Site Name : PORTLAND AVE RAMP B
No Address on File
TACOMA | Tacoma, WA 98421

Database(s) : [ALL SITES - WA, CSCSL HWS - WA, HSL - WA] ***(cont.)***

Envirosite ID: 20396405
EPA ID: N/R

HSL - WA ***(cont.)***

Status :	Awaiting Cleanup
Site Rank :	N/R
Alternative Site Name :	N/R
Region :	N/R
Resposbile Unit :	N/R
Institutional Control :	N/R
Current VCP :	N/R
Past VCP :	N/R
Latitude :	N/R
Longitude :	N/R
Agency Hyperlink :	Click here for hyperlink provided by the agency.
Last Date in Agency List :	2022-02-11

Map Id: EZ578
Direction: W
Distance: 0.892 mi., 4712 ft.
Elevation: 353 ft.
Relative: Higher

Site Name : THORP INVESTMENTS INC
1316 S K ST
TACOMA, WA

Database(s) : [ALL SITES - WA, BRS, ECHO, FRS, RCRA_NONGEN]

Envirosite ID: 6593044
EPA ID: N/R

ALL SITES - WA

Facility Name :	Thorp Investments Inc
Facility Address :	1316 S K ST, TACOMA, 98405
County :	Pierce
Facility/Site ID :	35761282
Alternate Name :	N/R
Program Name :	N/R
WRIA :	10
Legislative District :	27
Congressional District :	6
Ecology Region :	SWRO
Ecology Program Phone :	(360) 407-6734
Tribal Land :	N
Latitude :	47.24951
Longitude :	-122.45091
Last Date in Agency List :	2023-01-03

Program Details

Program :	HAZWASTE
Program ID :	WAD009254087
Interaction Type :	Hazardous Waste Generator

Map Id: EZ578
Direction: W
Distance: 0.892 mi., 4712 ft.
Elevation: 353 ft.
Relative: Higher

Site Name : THORP INVESTMENTS INC
1316 S K ST
TACOMA, WA

Database(s) : [ALL SITES - WA, BRS, ECHO, FRS, RCRA_NONGEN] ***(cont.)***

Envirosite ID: 6593044
EPA ID: N/R

ALL SITES - WA ***(cont.)***

Interaction Type Description :	Facilities that generate any quantity of a dangerous waste. They may be classified as SQG, MQG, or LQG depending on hazardous waste generated for a given month.
Status :	Inactive
Start Date :	1980-06-26
End Date :	2003-12-31
SIC :	N/R
NAICS :	N/R
Program :	HAZWASTE
Program ID :	WAD009254087
Interaction Type :	Hazardous Waste Generator
Interaction Type Description :	Facilities that generate any quantity of a dangerous waste. They may be classified as SQG, MQG, or LQG depending on hazardous waste generated for a given month.
Status :	Inactive
Start Date :	1980-06-26
End Date :	2003-12-31
SIC :	N/R
NAICS :	33792 - Blind and Shade Manufacturing

BRS

Facility Name :	THORP INVESTMENTS INC
Facility Address :	1316 S K ST, TACOMA, WA 98405
County :	PIERCE

Site Details

Date Form Received by Agency :	2003-12-31
EPA ID :	WAD009254087
Mailing Address :	1316 MARTIN LUTHER KING JR WAY, TACOMA, WA 98405-3928
Contact :	TODD HUPPERT
Contact Address :	N/R
Contact Country :	US
Contact Telephone :	253-383-3537
Contact Email :	N/R
EPA Region :	10
Land Type :	Private
Source Type :	Annual/Biennial Report
Classification :	Not a generator, verified
Description :	Not a generator, verified
Last Date in Agency List :	2023-01-23

Owner/Operator Summary

Owner/Operator Name :	THORP INVESTMENTS INC
Owner/Operator Address :	1316 MARTIN LUTHER KING JR WAY, TACOMA, WA 98405-3928
Owner/Operator Country :	US
Owner/Operator Telephone :	N/R

Map Id: EZ578
Direction: W
Distance: 0.892 mi., 4712 ft.
Elevation: 353 ft.
Relative: Higher

Site Name : THORP INVESTMENTS INC
1316 S K ST
TACOMA, WA

Database(s) : [ALL SITES - WA, BRS, ECHO, FRS, RCRA_NONGEN] ***(cont.)***

Envirosite ID: 6593044
EPA ID: N/R

BRS ***(cont.)***

Owner/Operator Email :	N/R
Owner/Operator Fax :	N/R
Legal Status :	Private
Owner/Operator Type :	Owner
Owner/Operator Start Date :	1996-05-02
Owner/Operator End Date :	N/R

Owner/Operator Name :	TODD HUPPERT
Owner/Operator Address :	105 205TH ST E, SPANAWAY, WA 98387
Owner/Operator Country :	US
Owner/Operator Telephone :	N/R
Owner/Operator Email :	N/R
Owner/Operator Fax :	N/R
Legal Status :	Private
Owner/Operator Type :	Operator
Owner/Operator Start Date :	N/R
Owner/Operator End Date :	N/R

Waste Activity Monitoring

Report Cycle :	2003
Hazardous Waste Page Number :	1
Hazardous Waste Sub-Page Number :	1
BR Form :	XX
Waste Description :	N/R
Primary NAICS :	33792 - Blind and Shade Manufacturing
Source Code :	N/R
Form Code :	N/R
Management Method :	N/R
Generation Tons :	0
Managed Tons :	0
Shipped Tons :	0
Received Tons :	0
Receiver ID :	N/R
Receiver State :	N/R
Shipper ID :	N/R
Shipper State :	N/R
Waste Minimization :	N/R
Waste Code List :	N/R
Waste Code Group :	N/R
Waste Generation Type :	N/R

ECHO

Facility Name :	THORP INVESTMENTS INC
Facility Address :	1316 S K ST, TACOMA, WA 98405
County :	PIERCE

Last Inspection Date :	N/R
Registry ID :	110005313561
FIPS Code :	53053
EPA Region :	10
Inspection Count :	0

Map Id: EZ578
Direction: W
Distance: 0.892 mi., 4712 ft.
Elevation: 353 ft.
Relative: Higher

Site Name : THORP INVESTMENTS INC
1316 S K ST
TACOMA, WA

Database(s) : [ALL SITES - WA, BRS, ECHO, FRS, RCRA_NONGEN] ***(cont.)***

Envirosite ID: 6593044
EPA ID: N/R

ECHO ***(cont.)***

Last Inspection Days :	N/R
Informal Count :	0
Last Informal Action Date :	N/R
Formal Action Count :	0
Last Formal Action Date :	N/R
Total Penalties :	0
Penalty Count :	N/R
Last Penalty Date :	N/R
Last Penalty Amount :	N/R
QTRS IN NC :	0
Programs IN SNC :	0
Current Compliance Status :	No Violation Identified
Three-Year Compliance Status :	_____
Collection Method :	ADDRESS MATCHING-HOUSE NUMBER
Reference Point :	PLANT ENTRANCE (GENERAL)
Accuracy Meters :	150
Derived Tribes :	Puyallup Tribe of the Puyallup Reservation - 1.3 mile(s), Puyallup Tribe of the Puyallup Reservation - 1.7 mile(s), Muckleshoot Indian Tribe - 11.7 mile(s), Muckleshoot Indian Tribe - 14.6 mile(s), Nisqually Indian Tribe - 17 mile(s), Squaxin Island Tribe of the Squaxin Island Reservation - 21.2 mile(s), Squaxin Island Tribe of the Squaxin Island Reservation - 23 mile (s)
Derived HUC :	17110019
Derived WBD :	171100190301
Derived STCTY FIPS :	53053
Derived Zip :	98405
Derived CD113 :	06
Derived CB2010 :	530530614003005
MYRTK Universe :	NNN
NPDES IDs :	N/R
CWA Permit Types :	N/R
CWA Compliance Tracking :	N/R
CWA NAICS :	N/R
CWA SICS :	N/R
CWA Inspection Count :	N/R
CWA Last Inspection Days :	N/R
CWA Informal Count :	N/R
CWA Formal Action Count :	N/R
CWA Last Formal Action Date :	N/R
CWA Penalties :	N/R
CWA Last Penalty Date :	N/R
CWA Last Penalty Amount :	N/R
CWA Quarters IN NC :	N/R
CWA Current Compliance Status :	N/R
CWA Current SNC Flag :	N
CWA 13 Quarters Compliance Status :	N/R
CWA 13 Quarters Effluent Exceedances:	N/R
CWA Three-Year QNCR Codes :	N/R
DFR URL :	Click here for hyperlink provided by the agency.
Facility SIC :	N/R
Facility NAICS :	33792 - Blind and Shade Manufacturing
Facility Last Inspection EPA Date :	N/R
Facility Last Inspection State Date :	N/R
Facility Last Formal Act EPA Date :	N/R

Map Id: EZ578
Direction: W
Distance: 0.892 mi., 4712 ft.
Elevation: 353 ft.
Relative: Higher

Site Name : THORP INVESTMENTS INC
1316 S K ST
TACOMA, WA

Database(s) : [ALL SITES - WA, BRS, ECHO, FRS, RCRA_NONGEN] ***(cont.)***

Envirosite ID: 6593044
EPA ID: N/R

ECHO ***(cont.)***

Facility Last Formal Act State Date :	N/R
Facility Last Informal Act EPA Date :	N/R
Facility Last Informal Act State Date:	N/R
Facility Federal Agency :	N/R
TRI Reporter :	N/R
Facility Imp Water Flag :	N/R
Current SNC Flag :	N
Indian County Flag :	N
Federal Flag :	N/R
US Mexico Border Flag :	N/R
Chesapeak Bay Flag :	N/R
AIR Flag :	N
NPDES Flag :	N
SDWIS Flag :	N
RCRA Flag :	Y
TRI Flag :	N
GHG Flag :	N
Major Flag :	N/R
Active Flag :	N/R
NAA Flag :	N
Latitude :	47.249508
Longitude :	-122.450905
Last Date in Agency List :	2023-01-16

FRS

Facility Name :	THORP INVESTMENTS INC
Facility Address :	1316 S K ST, TACOMA, WA 98405
County :	PIERCE

Site Details

Registry ID :	110070752018
FRS Facility URL :	Click here for hyperlink provided by the agency.
Last Date in Agency List :	2023-02-13

Source Description

Source Description :

All generators and treatment, storage, and disposal (TSD) facilities who handle hazardous waste are required to report to the EPA Administrator at least once every two years. The data collected is used to create the National Biennial Resource Conservation and Recovery Act (RCRA) Hazardous Waste Report. This data is processed within the RCRA Information (RCRAInfo) database.

FRS Environmental Interest

Source and System ID :	RCRAINFO - WAD009254087
Facility Name :	THORP INVESTMENTS INC
Facility Address :	1316 S K ST, TACOMA, WA 98405-3928

Map Id: EZ578
Direction: W
Distance: 0.892 mi., 4712 ft.
Elevation: 353 ft.
Relative: Higher

Site Name : THORP INVESTMENTS INC
1316 S K ST
TACOMA, WA

Database(s) : [ALL SITES - WA, BRS, ECHO, FRS, RCRA_NONGEN] ***(cont.)***

Envirosite ID: 6593044
EPA ID: N/R

FRS ***(cont.)***

County : PIERCE

Site Details
Registry ID : 110005313561
FRS Facility URL : Click here for hyperlink provided by the agency.
Last Date in Agency List : 2023-02-13

Source Description
Source Description :

RCRAInfo is EPA's comprehensive information system that supports the Resource Conservation and Recovery Act (RCRA) of 1976 and the Hazardous and Solid Waste Amendments (HSWA) of 1984 through the tracking of events and activities related to facilities that generate, transport, and treat, store, or dispose of hazardous waste. RCRAInfo allows RCRA program staff to track the notification, permit, compliance, and corrective action activities required under RCRA. RCRAInfo also supports generation of the National Hazardous Waste Biennial Report. All generators and treatment, storage, and disposal facilities who handle hazardous waste are required to report to the EPA Administrator at least once every two years to support creation of the Biennial Report.
The WA-FSIS provides a means to query and display data maintained by the Washington Department of Ecology. This system contains key information for each facility/site that is currently, or has been, of interest to the Air Quality, Dam Safety, Hazardous Waste, Toxics Cleanup, and Water Quality Programs.

FRS Environmental Interest
Source and System ID : RCRAINFO - WAD009254087
WA-FSIS - 35761282

RCRA_NONGEN

Facility Name : THORP INVESTMENTS INC
Facility Address : 1316 S K ST, TACOMA, WA 98405
County : PIERCE

Date Form Received by Agency : 2004-01-15
EPA ID : WAD009254087
Mailing Address : 1316 MARTIN LUTHER KING JR WAY, TACOMA, WA 98405
Contact : TODD HUPPERT
Contact Address : 1316 MLK JR WAY, TACOMA, WA 98405
Contact Country : US
Contact Telephone : 253-383-3537
Contact Email : N/R
EPA Region : 10
Land Type : Private
Source Type : Implementer
Classification : Not a generator, verified
Description : Not a generator, verified
Last Date in Agency List : 2023-01-23

Map Id: EZ578
Direction: W
Distance: 0.892 mi., 4712 ft.
Elevation: 353 ft.
Relative: Higher

Site Name : THORP INVESTMENTS INC
1316 S K ST
TACOMA, WA

Database(s) : [ALL SITES - WA, BRS, ECHO, FRS, RCRA_NONGEN] ***(cont.)***

Envirosite ID: 6593044
EPA ID: N/R

RCRA_NONGEN ***(cont.)***

Owner/Operator Summary

Owner/Operator Name :	HUPPERT, TODD
Owner/Operator Address :	105 205TH ST E, SPANAWAY, WA 98387
Owner/Operator Country :	US
Owner/Operator Telephone :	253-383-3537
Owner/Operator Email :	N/R
Owner/Operator Fax :	N/R
Legal Status :	Private
Owner/Operator Type :	Operator
Owner/Operator Start Date :	N/R
Owner/Operator End Date :	N/R

Owner/Operator Name :	THORP INVESTMENTS INC
Owner/Operator Address :	1316 MARTIN LUTHER KING JR WAY, TACOMA, WA 98405
Owner/Operator Country :	US
Owner/Operator Telephone :	253-383-3537
Owner/Operator Email :	N/R
Owner/Operator Fax :	N/R
Legal Status :	Private
Owner/Operator Type :	Owner
Owner/Operator Start Date :	1996-05-02
Owner/Operator End Date :	N/R

Owner/Operator Name :	WILSON, MARIE
Owner/Operator Address :	32425 7TH PL S, FEDERAL WAY, WA 98003
Owner/Operator Country :	US
Owner/Operator Telephone :	253-839-8513
Owner/Operator Email :	N/R
Owner/Operator Fax :	N/R
Legal Status :	Private
Owner/Operator Type :	Owner
Owner/Operator Start Date :	N/R
Owner/Operator End Date :	N/R

Handler Activities Summary

U.S. Importer of Hazardous Waste :	N
Mixed Waste (Haz. and Radioactive) :	N
Recycler of Hazardous Waste :	N
Transporter of Hazardous Waste :	N
Treater, Storer or Disposer of HW :	N
Underground Injection Activity :	N
On-site Burner Exemption :	N
Furnace Exemption :	N
Used Oil Fuel Burner :	N
Used Oil Processor :	N
Used Oil Refiner :	N
Used Oil Fuel Marketer to Burner :	N
Used Oil Specification Marketer :	N
Used Oil Transfer Facility :	N
Used Oil Transporter :	N

Map Id: EZ578
Direction: W
Distance: 0.892 mi., 4712 ft.
Elevation: 353 ft.
Relative: Higher

Site Name : THORP INVESTMENTS INC
1316 S K ST
TACOMA, WA

Database(s) : [ALL SITES - WA, BRS, ECHO, FRS, RCRA_NONGEN] ***(cont.)***

Envirosite ID: 6593044
EPA ID: N/R

RCRA_NONGEN ***(cont.)***

Historical Generators

Date Form Received by Agency :	2004-01-14
Facility Name :	THORP INVESTMENTS INC
Classification :	Not a generator, verified
Date Form Received by Agency :	2003-12-31
Facility Name :	THORP INVESTMENTS INC
Classification :	Not a generator, verified
Date Form Received by Agency :	2003-01-17
Facility Name :	THORP INVESTMENTS INC
Classification :	Not a generator, verified
Date Form Received by Agency :	2002-01-29
Facility Name :	THORP INVESTMENTS INC
Classification :	Not a generator, verified
Date Form Received by Agency :	2000-12-14
Facility Name :	THORP INVESTMENTS INC
Classification :	Not a generator, verified
Date Form Received by Agency :	1999-12-14
Facility Name :	THORP INVESTMENTS INC
Classification :	Not a generator, verified
Date Form Received by Agency :	1999-01-21
Facility Name :	THORP INVESTMENTS INC
Classification :	Not a generator, verified
Date Form Received by Agency :	1998-01-16
Facility Name :	THORP INVESTMENTS INC
Classification :	Not a generator, verified

Notices of Violations Summary

Regulation Violated :	N

Map Id: ET579
Direction: E
Distance: 0.893 mi., 4718 ft.
Elevation: 15 ft.
Relative: Lower

Site Name : TRANS NATIONAL LEASING INC TACOMA | TRANSNATIONAL LEASING
1662 LINCOLN AVE
TACOMA, WA

Database(s) : [ALL SITES - WA, CSCSL HWS - WA, ECHO, EPA LUST, FRS, HSL - WA, LUST - WA, RCRA_NONGEN, RCRA_VSQG]

Envirosite ID: 52328136
EPA ID: N/R

ALL SITES - WA

Facility Name :	Trans National Leasing Inc Tacoma
Facility Address :	1662 LINCOLN AVE, TACOMA, 98421-2901
County :	Pierce
Facility/Site ID :	1825754
Alternate Name :	TRANSNATIONAL LEASING
Program Name :	N/R
WRIA :	10
Legislative District :	27
Congressional District :	9
Ecology Region :	SWRO
Ecology Program Phone :	(360) 407-7224
Tribal Land :	Y
Latitude :	47.253167
Longitude :	-122.407694
Last Date in Agency List :	2023-01-03
Facility/Site ID :	1825754
Alternate Name :	TRANSNATIONAL LEASING
Program Name :	N/R
WRIA :	10
Legislative District :	27
Congressional District :	9
Ecology Region :	SWRO
Ecology Program Phone :	(360) 407-6734
Tribal Land :	Y
Latitude :	47.253167
Longitude :	-122.407694
Last Date in Agency List :	2023-01-03
Facility/Site ID :	1825754
Alternate Name :	N/R
Program Name :	N/R
WRIA :	10
Legislative District :	27
Congressional District :	9
Ecology Region :	SWRO
Ecology Program Phone :	(360) 407-6734
Tribal Land :	Y
Latitude :	47.253167
Longitude :	-122.407694
Last Date in Agency List :	2023-01-03
Facility/Site ID :	1825754
Alternate Name :	N/R
Program Name :	N/R
WRIA :	10
Legislative District :	27
Congressional District :	9

Map Id: ET579
Direction: E
Distance: 0.893 mi., 4718 ft.
Elevation: 15 ft.
Relative: Lower

Site Name : TRANS NATIONAL LEASING INC TACOMA | TRANSNATIONAL LEASING
1662 LINCOLN AVE
TACOMA, WA

Database(s) : [ALL SITES - WA, CSCSL HWS - WA, ECHO, EPA LUST, FRS, HSL - WA, LUST - WA, RCRA_NONGEN, RCRA_VSQG] ***(cont.)***

Envirosite ID: 52328136
EPA ID: N/R

ALL SITES - WA ***(cont.)***

Ecology Region :	SWRO
Ecology Program Phone :	(360) 407-7224
Tribal Land :	Y
Latitude :	47.253167
Longitude :	-122.407694
Last Date in Agency List :	2023-01-03

Program Details

Program :	TOXICS
Program ID :	200721
Interaction Type :	Underground Storage Tank
Interaction Type Description :	Any one or combination of tanks (including connecting underground pipes) that is used to contain regulated substances and has a tank volume of ten percent or more beneath the surface of the ground. This term does not include any of the exempt UST systems specified in WAC 173-360-110(2) or any piping connected thereto. See WAC 173-360
Status :	Inactive
Start Date :	2000-01-28
End Date :	2007-01-24
SIC :	7538 - GENERAL AUTOMOTIVE REPAIR SHOPS
NAICS :	N/R

Program :	TOXICS
Program ID :	200721
Interaction Type :	Underground Storage Tank
Interaction Type Description :	Any one or combination of tanks (including connecting underground pipes) that is used to contain regulated substances and has a tank volume of ten percent or more beneath the surface of the ground. This term does not include any of the exempt UST systems specified in WAC 173-360-110(2) or any piping connected thereto. See WAC 173-360
Status :	Inactive
Start Date :	2000-01-28
End Date :	2007-01-24
SIC :	7513 - Truck Rental and Leasing without Drivers
NAICS :	N/R

Program :	TOXICS
Program ID :	200721
Interaction Type :	Underground Storage Tank

Map Id: ET579
Direction: E
Distance: 0.893 mi., 4718 ft.
Elevation: 15 ft.
Relative: Lower

Site Name : TRANS NATIONAL LEASING INC TACOMA | TRANSNATIONAL LEASING
1662 LINCOLN AVE
TACOMA, WA

Database(s) : [ALL SITES - WA, CSCSL HWS - WA, ECHO, EPA LUST, FRS, HSL - WA, LUST - WA, RCRA_NONGEN, RCRA_VSQG] ***(cont.)***

Envirosite ID: 52328136
EPA ID: N/R

ALL SITES - WA ***(cont.)***

Interaction Type Description :	Any one or combination of tanks (including connecting underground pipes) that is used to contain regulated substances and has a tank volume of ten percent or more beneath the surface of the ground. This term does not include any of the exempt UST systems specified in WAC 173-360-110(2) or any piping connected thereto. See WAC 173-360
Status :	Inactive
Start Date :	2000-01-28
End Date :	2007-01-24
SIC :	N/R
NAICS :	N/R
Program :	TOXICS
Program ID :	200721
Interaction Type :	Hazardous Waste Generator
Interaction Type Description :	Facilities that generate any quantity of a dangerous waste. They may be classified as SQG, MQG, or LQG depending on hazardous waste generated for a given month.
Status :	Inactive
Start Date :	1992-11-01
End Date :	1994-07-22
SIC :	7513 - Truck Rental and Leasing without Drivers
NAICS :	N/R
Program :	TOXICS
Program ID :	200721
Interaction Type :	Hazardous Waste Generator
Interaction Type Description :	Facilities that generate any quantity of a dangerous waste. They may be classified as SQG, MQG, or LQG depending on hazardous waste generated for a given month.
Status :	Inactive
Start Date :	1992-11-01
End Date :	1994-07-22
SIC :	N/R
NAICS :	N/R
Program :	TOXICS
Program ID :	200721
Interaction Type :	Hazardous Waste Generator
Interaction Type Description :	Facilities that generate any quantity of a dangerous waste. They may be classified as SQG, MQG, or LQG depending on hazardous waste generated for a given month.
Status :	Inactive

Map Id: ET579
Direction: E
Distance: 0.893 mi., 4718 ft.
Elevation: 15 ft.
Relative: Lower

Site Name : TRANS NATIONAL LEASING INC TACOMA | TRANSNATIONAL LEASING
1662 LINCOLN AVE
TACOMA, WA

Database(s) : [ALL SITES - WA, CSCSL HWS - WA, ECHO, EPA LUST, FRS, HSL - WA, LUST - WA, RCRA_NONGEN, RCRA_VSQG] ***(cont.)***

Envirosite ID: 52328136
EPA ID: N/R

ALL SITES - WA ***(cont.)***

Start Date :	1992-11-01
End Date :	1994-07-22
SIC :	7538 - GENERAL AUTOMOTIVE REPAIR SHOPS
NAICS :	N/R
Program :	TOXICS
Program ID :	200721
Interaction Type :	LUST Facility
Interaction Type Description :	A leaking underground tank cleanup site being cleaned up with Ecology oversight or review.
Status :	Inactive
Start Date :	1990-05-29
End Date :	1990-10-08
SIC :	7513 - Truck Rental and Leasing without Drivers
NAICS :	N/R
Program :	TOXICS
Program ID :	200721
Interaction Type :	LUST Facility
Interaction Type Description :	A leaking underground tank cleanup site being cleaned up with Ecology oversight or review.
Status :	Inactive
Start Date :	1990-05-29
End Date :	1990-10-08
SIC :	N/R
NAICS :	N/R
Program :	TOXICS
Program ID :	200721
Interaction Type :	LUST Facility
Interaction Type Description :	A leaking underground tank cleanup site being cleaned up with Ecology oversight or review.
Status :	Inactive
Start Date :	1990-05-29
End Date :	1990-10-08
SIC :	7538 - GENERAL AUTOMOTIVE REPAIR SHOPS
NAICS :	N/R

CSCSL HWS - WA

Facility Name :	TRANSNATIONAL LEASING
Facility Address :	1662 LINCOLN AVE, TACOMA, 98421
County :	PIERCE

Map Id: ET579
Direction: E
Distance: 0.893 mi., 4718 ft.
Elevation: 15 ft.
Relative: Lower

Site Name : TRANS NATIONAL LEASING INC TACOMA | TRANSNATIONAL LEASING
1662 LINCOLN AVE
TACOMA, WA

Database(s) : [ALL SITES - WA, CSCSL HWS - WA, ECHO, EPA LUST, FRS, HSL - WA, LUST - WA, RCRA_NONGEN, RCRA_VSQG] ***(cont.)***

Envirosite ID: 52328136
EPA ID: N/R

CSCSL HWS - WA ***(cont.)***

Site Details

Facility Site ID :	1825754
Site Status :	Cleanup Started
Cleanup Site ID :	7448
Region :	Southwest
Responsible Section :	Southwest
WARM Rank :	N/R
Is Brownfield? :	N/R
Is PSI? :	N/R
Current VCP :	N/R
Past VCP :	N/R
Institutional Control :	N/R
Latitude :	47.253167
Longitude :	-122.407694
Last Date in Agency List :	2023-03-07

Contaminants Details

Contaminant Name :	Petroleum-Gasoline
Groundwater :	Confirmed Above Cleanup Levels
Surface Water :	N/R
Soil :	N/R
Sediment :	N/R
Air :	N/R
Bedrock :	N/R

Contaminant Name :	Petroleum-Other
Groundwater :	N/R
Surface Water :	N/R
Soil :	Confirmed Above Cleanup Levels
Sediment :	N/R
Air :	N/R
Bedrock :	N/R

Contaminant Name :	Benzene
Groundwater :	Confirmed Above Cleanup Levels
Surface Water :	N/R
Soil :	Suspected
Sediment :	N/R
Air :	N/R
Bedrock :	N/R

Contaminant Name :	Other Non-Halogenated Organics
Groundwater :	Confirmed Above Cleanup Levels
Surface Water :	N/R
Soil :	Suspected
Sediment :	N/R
Air :	N/R
Bedrock :	N/R

Map Id: ET579
Direction: E
Distance: 0.893 mi., 4718 ft.
Elevation: 15 ft.
Relative: Lower

Site Name : TRANS NATIONAL LEASING INC TACOMA | TRANSNATIONAL LEASING
1662 LINCOLN AVE
TACOMA, WA

Database(s) : [ALL SITES - WA, CSCSL HWS - WA, ECHO, EPA LUST, FRS, HSL - WA, LUST - WA, RCRA_NONGEN, RCRA_VSQG] ***(cont.)***

Envirosite ID: 52328136
EPA ID: N/R

ECHO

Facility Name :	TRANS NATIONAL LEASING INC TACOMA
Facility Address :	1662 LINCOLN AVE, TACOMA, WA 98421
County :	PIERCE
Last Inspection Date :	N/R
Registry ID :	110005380346
FIPS Code :	53053
EPA Region :	10
Inspection Count :	0
Last Inspection Days :	N/R
Informal Count :	0
Last Informal Action Date :	N/R
Formal Action Count :	0
Last Formal Action Date :	N/R
Total Penalties :	0
Penalty Count :	N/R
Last Penalty Date :	N/R
Last Penalty Amount :	N/R
QTRS IN NC :	0
Programs IN SNC :	0
Current Compliance Status :	No Violation Identified
Three-Year Compliance Status :	_____
Collection Method :	GPS CODE (PSEUDO RANGE) DIFFERENTIAL
Reference Point :	FACILITY CENTROID
Accuracy Meters :	7
Derived Tribes :	Puyallup Tribe of the Puyallup Reservation - 0 mile(s), Puyallup Tribe of the Puyallup Reservation - 1.3 mile(s), Muckleshoot Indian Tribe - 9.7 mile(s), Muckleshoot Indian Tribe - 12.7 mile(s), Nisqually Indian Tribe - 18.3 mile(s), Squaxin Island Tribe of the Squaxin Island Reservation - 23.2 mile(s)
Derived HUC :	17110014
Derived WBD :	171100190205
Derived STCTY FIPS :	53053
Derived Zip :	98421
Derived CD113 :	09
Derived CB2010 :	530530602001062
MYRTK Universe :	NNN
NPDES IDs :	N/R
CWA Permit Types :	N/R
CWA Compliance Tracking :	N/R
CWA NAICS :	N/R
CWA SICS :	N/R
CWA Inspection Count :	N/R
CWA Last Inspection Days :	N/R
CWA Informal Count :	N/R
CWA Formal Action Count :	N/R
CWA Last Formal Action Date :	N/R
CWA Penalties :	N/R
CWA Last Penalty Date :	N/R
CWA Last Penalty Amount :	N/R

Map Id: ET579
Direction: E
Distance: 0.893 mi., 4718 ft.
Elevation: 15 ft.
Relative: Lower

Site Name : TRANS NATIONAL LEASING INC TACOMA | TRANSNATIONAL LEASING
1662 LINCOLN AVE
TACOMA, WA

Database(s) : [ALL SITES - WA, CSCSL HWS - WA, ECHO, EPA LUST, FRS, HSL - WA, LUST - WA, RCRA_NONGEN, RCRA_VSQG] ***(cont.)***

Envirosite ID: 52328136
EPA ID: N/R

ECHO ***(cont.)***

CWA Quarters IN NC :	N/R
CWA Current Compliance Status :	N/R
CWA Current SNC Flag :	N
CWA 13 Quarters Compliance Status :	N/R
CWA 13 Quarters Effluent Exceedances:	N/R
CWA Three-Year QNCR Codes :	N/R
DFR URL :	Click here for hyperlink provided by the agency.
Facility SIC :	N/R
Facility NAICS :	53212 - Truck, Utility Trailer, and RV (Recreational Vehicle) Rental and Leasing
Facility Last Inspection EPA Date :	N/R
Facility Last Inspection State Date :	N/R
Facility Last Formal Act EPA Date :	N/R
Facility Last Formal Act State Date :	N/R
Facility Last Informal Act EPA Date :	N/R
Facility Last Informal Act State Date:	N/R
Facility Federal Agency :	N/R
TRI Reporter :	N/R
Facility Imp Water Flag :	N/R
Current SNC Flag :	N
Indian County Flag :	N
Federal Flag :	N/R
US Mexico Border Flag :	N/R
Chesapeak Bay Flag :	N/R
AIR Flag :	N
NPDES Flag :	N
SDWIS Flag :	N
RCRA Flag :	Y
TRI Flag :	N
GHG Flag :	N
Major Flag :	N/R
Active Flag :	N/R
NAA Flag :	N
Latitude :	47.2538
Longitude :	-122.409
Last Date in Agency List :	2023-01-16

EPA LUST

Facility Name :	TRANSNATIONAL LEASING
Facility Address :	1662 LINCOLN AVE, TACOMA, Washington
County :	Pierce
Facility ID :	WA1825754
LUST ID :	WA7448
Reported Date :	N/R
Status :	Open
Substance :	Benzene
Closed With Residual Contamination (Tribal Only):	N/R

Map Id: ET579
Direction: E
Distance: 0.893 mi., 4718 ft.
Elevation: 15 ft.
Relative: Lower

Site Name : TRANS NATIONAL LEASING INC TACOMA | TRANSNATIONAL LEASING
1662 LINCOLN AVE
TACOMA, WA

Database(s) : [ALL SITES - WA, CSCSL HWS - WA, ECHO, EPA LUST, FRS, HSL - WA, LUST - WA, RCRA_NONGEN, RCRA_VSQG] ***(cont.)***

Envirosite ID: 52328136
EPA ID: N/R

EPA LUST ***(cont.)***

NFA_Letter (Tribal Only) :	N/R
Tribe (Tribal Only) :	N/R
EPA Region :	10
Estimated Population within 1500ft :	0
Estimated Private Domestic Wells within 1500ft:	0
Within Source Water Protection Area (SPA):	No
SPA Public Water System and Facility ID:	N/R
SPA Water Type :	N/R
SPA Facility Type :	N/R
SPA HUC12 :	N/R
Within Groundwater Wellhead Protection Area (WHPA):	Yes
WHPA Public Water System and Facility ID:	WA5386800_24831
WHPA Water Type :	GW
WHPA Facility Type :	WL
WHPA HUC12 :	171100140502
Within Estimated 100-year Floodplain:	No
Latitude :	47.2538199999999
Longitude :	-122.408869999999
Last Date in Agency List :	2023-01-30

FRS

Facility Name :	TRANS NATIONAL LEASING INC TACOMA
Facility Address :	1662 LINCOLN AVE, TACOMA, WA 98421
County :	PIERCE

Site Details

Registry ID :	110005380346
FRS Facility URL :	Click here for hyperlink provided by the agency.
Last Date in Agency List :	2023-02-13

Source Description

Source Description : RCRAInfo is EPA’s comprehensive information system that supports the Resource Conservation and Recovery Act (RCRA) of 1976 and the Hazardous and Solid Waste Amendments (HSWA) of 1984 through the tracking of events and activities related to facilities that generate, transport, and treat, store, or dispose of hazardous waste. RCRAInfo allows RCRA program staff to track the notification, permit, compliance, and corrective action activities required under RCRA. RCRAInfo also supports generation of the National Hazardous Waste Biennial Report. All generators and treatment, storage, and disposal facilities who handle hazardous waste are required to report to the EPA Administrator at least once every two years to support creation of the Biennial Report.

Map Id: ET579
Direction: E
Distance: 0.893 mi., 4718 ft.
Elevation: 15 ft.
Relative: Lower

Site Name : TRANS NATIONAL LEASING INC TACOMA | TRANSNATIONAL LEASING
1662 LINCOLN AVE
TACOMA, WA

Database(s) : [ALL SITES - WA, CSCSL HWS - WA, ECHO, EPA LUST, FRS, HSL - WA, LUST - WA, RCRA_NONGEN, RCRA_VSQG] ***(cont.)***

Envirosite ID: 52328136
EPA ID: N/R

FRS ***(cont.)***

The WA-FSIS provides a means to query and display data maintained by the Washington Department of Ecology. This system contains key information for each facility/site that is currently, or has been, of interest to the Air Quality, Dam Safety, Hazardous Waste, Toxics Cleanup, and Water Quality Programs.

FRS Environmental Interest

Source and System ID :	RCRAINFO - WAD988513289 WA-FSIS - 1825754 WA-FSIS - 67626497

HSL - WA

Facility Name :	TRANSNATIONAL LEASING
Facility Address :	1662 LINCOLN AVE, TACOMA, 98421
County :	Pierce

Site Details

Facility Site ID :	1825754
Cleanup Site ID :	7448
Status :	Cleanup Started
Site Rank :	N/R
Alternative Site Name :	Trans National Leasing Inc Tacoma
Region :	Southwest
Resposbile Unit :	Southwest
Institutional Control :	N/R
Current VCP :	N/R
Past VCP :	N/R
Latitude :	47.2531667816218
Longitude :	-122.407694120374
Agency Hyperlink :	Click here for hyperlink provided by the agency.
Last Date in Agency List :	2023-02-28

Contaminants

Contaminant Name :	Petroleum-Gasoline
Ground water :	Confirmed Above Cleanup Levels
Surface water :	N/R
Soil :	N/R
Sediment :	N/R
Air :	N/R
Bedrock :	N/R

Contaminant Name :	Petroleum-Other
Ground water :	N/R
Surface water :	N/R

Map Id: ET579
Direction: E
Distance: 0.893 mi., 4718 ft.
Elevation: 15 ft.
Relative: Lower

Site Name : TRANS NATIONAL LEASING INC TACOMA | TRANSNATIONAL LEASING
1662 LINCOLN AVE
TACOMA, WA

Database(s) : [ALL SITES - WA, CSCSL HWS - WA, ECHO, EPA LUST, FRS, HSL - WA, LUST - WA, RCRA_NONGEN, RCRA_VSQG] ***(cont.)***

Envirosite ID: 52328136
EPA ID: N/R

HSL - WA ***(cont.)***

Soil :	Confirmed Above Cleanup Levels
Sediment :	N/R
Air :	N/R
Bedrock :	N/R

Contaminant Name :	Benzene
Ground water :	Confirmed Above Cleanup Levels
Surface water :	N/R
Soil :	Suspected
Sediment :	N/R
Air :	N/R
Bedrock :	N/R

Contaminant Name :	Other Non-Halogenated Organics
Ground water :	Confirmed Above Cleanup Levels
Surface water :	N/R
Soil :	Suspected
Sediment :	N/R
Air :	N/R
Bedrock :	N/R

LUST - WA

Facility Name :	TRANSNATIONAL LEASING
Facility Address :	1662 LINCOLN AVE, TACOMA, 98421
County :	Pierce

Site Details

LUST Status Date :	2013-03-07
LUST Status Type :	LUST - Cleanup Started
Facility Site ID :	1825754
Cleanup Site ID :	7448
LUST ID :	286
UST ID :	200721
Alternate Site Names :	Trans National Leasing Inc Tacoma
Release Date :	1990-05-29
Process Type :	N/R
Responsible Unit :	Southwest
Region :	Southwest
Latitude :	47.253167
Longitude :	-122.407694
Last Date in Agency List :	2023-03-20

Contaminants

Contaminant Name :	Petroleum-Gasoline
Ground Water :	Confirmed Above Cleanup Levels

Map Id: ET579
Direction: E
Distance: 0.893 mi., 4718 ft.
Elevation: 15 ft.
Relative: Lower

Site Name : TRANS NATIONAL LEASING INC TACOMA | TRANSNATIONAL LEASING
1662 LINCOLN AVE
TACOMA, WA

Database(s) : [ALL SITES - WA, CSCSL HWS - WA, ECHO, EPA LUST, FRS, HSL - WA, LUST - WA, RCRA_NONGEN, RCRA_VSQG] ***(cont.)***

Envirosite ID: 52328136
EPA ID: N/R

LUST - WA ***(cont.)***

Surface Water :	N/R
Soil :	N/R
Sediment :	N/R
Air :	N/R
Bedrock :	N/R

Contaminant Name :	Other Non-Halogenated Organics
Ground Water :	Confirmed Above Cleanup Levels
Surface Water :	N/R
Soil :	Suspected
Sediment :	N/R
Air :	N/R
Bedrock :	N/R

Contaminant Name :	Benzene
Ground Water :	Confirmed Above Cleanup Levels
Surface Water :	N/R
Soil :	Suspected
Sediment :	N/R
Air :	N/R
Bedrock :	N/R

Contaminant Name :	Petroleum-Other
Ground Water :	N/R
Surface Water :	N/R
Soil :	Confirmed Above Cleanup Levels
Sediment :	N/R
Air :	N/R
Bedrock :	N/R

RCRA_NONGEN

Facility Name :	TRANS NATIONAL LEASING INC TACOMA
Facility Address :	1662 LINCOLN AVE, TACOMA, WA 98421
County :	PIERCE

Date Form Received by Agency :	1996-04-03
EPA ID :	WAD988513289
Mailing Address :	1108 54TH AVE E, TACOMA, WA 98424-2733
Contact :	TRANS NATIONAL TRANS NATIONAL
Contact Address :	1108 54TH AVE E, TACOMA, WA 98424-2733
Contact Country :	US
Contact Telephone :	000-000-0000
Contact Email :	N/R
EPA Region :	10
Land Type :	Private
Source Type :	Implementer
Classification :	Not a generator, verified

Map Id: ET579
Direction: E
Distance: 0.893 mi., 4718 ft.
Elevation: 15 ft.
Relative: Lower

Site Name : TRANS NATIONAL LEASING INC TACOMA | TRANSNATIONAL LEASING
1662 LINCOLN AVE
TACOMA, WA

Database(s) : [ALL SITES - WA, CSCSL HWS - WA, ECHO, EPA LUST, FRS, HSL - WA, LUST - WA, RCRA_NONGEN, RCRA_VSQG] ***(cont.)***

Envirosite ID: 52328136
EPA ID: N/R

RCRA_NONGEN ***(cont.)***

Description :	Not a generator, verified
Last Date in Agency List :	2023-01-23

Owner/Operator Summary

Owner/Operator Name :	DENNIS N
Owner/Operator Address :	1108 54TH AVE E, TACOMA, WA 98424-2733
Owner/Operator Country :	US
Owner/Operator Telephone :	253-926-8414
Owner/Operator Email :	N/R
Owner/Operator Fax :	N/R
Legal Status :	Private
Owner/Operator Type :	Operator
Owner/Operator Start Date :	1996-07-16
Owner/Operator End Date :	N/R

Owner/Operator Name :	DENNIS N
Owner/Operator Address :	1108 54TH AVE E, TACOMA, WA 98424-2733
Owner/Operator Country :	US
Owner/Operator Telephone :	253-926-8414
Owner/Operator Email :	N/R
Owner/Operator Fax :	N/R
Legal Status :	Private
Owner/Operator Type :	Owner
Owner/Operator Start Date :	1996-07-16
Owner/Operator End Date :	N/R

Handler Activities Summary

U.S. Importer of Hazardous Waste :	N
Mixed Waste (Haz. and Radioactive) :	N
Recycler of Hazardous Waste :	N
Transporter of Hazardous Waste :	N
Treater, Storer or Disposer of HW :	N
Underground Injection Activity :	N
On-site Burner Exemption :	N
Furnace Exemption :	N
Used Oil Fuel Burner :	N
Used Oil Processor :	N
Used Oil Refiner :	N
Used Oil Fuel Marketer to Burner :	N
Used Oil Specification Marketer :	N
Used Oil Transfer Facility :	N
Used Oil Transporter :	N

Map Id: ET579
Direction: E
Distance: 0.893 mi., 4718 ft.
Elevation: 15 ft.
Relative: Lower

Site Name : TRANS NATIONAL LEASING INC TACOMA | TRANSNATIONAL LEASING
1662 LINCOLN AVE
TACOMA, WA

Database(s) : [ALL SITES - WA, CSCSL HWS - WA, ECHO, EPA LUST, FRS, HSL - WA, LUST - WA, RCRA_NONGEN, RCRA_VSQG] ***(cont.)***

Envirosite ID: 52328136
EPA ID: N/R

RCRA_NONGEN ***(cont.)***

Historical Generators

Date Form Received by Agency :	1996-04-03
Facility Name :	TRANS NATIONAL LEASING INC TACOMA
Classification :	Very Small Quantity Generator
Date Form Received by Agency :	1993-12-31
Facility Name :	TRANS NATIONAL LEASING INC TACOMA
Classification :	Small Quantity Generator

Notices of Violations Summary

Regulation Violated :	N

RCRA_VSQG

Facility Name :	TRANS NATIONAL LEASING INC TACOMA
Facility Address :	1662 LINCOLN AVE, TACOMA, WA 98421
County :	PIERCE
Date Form Received by Agency :	1996-04-03
EPA ID :	WAD988513289
Mailing Address :	1108 54TH AVE E, TACOMA, WA 98424
Contact :	SCOTT STEVENSON
Contact Address :	1108 54TH AVE E, TACOMA, WA 98424
Contact Country :	US
Contact Telephone :	253-926-8414
Contact Email :	N/R
EPA Region :	10
Land Type :	Other land type
Source Type :	Notification
Classification :	Very Small Quantity Generator

Description :

Handlers that generate 100 kilograms or less of hazardous waste per calendar month, and accumulate 1000 kg or less of hazardous waste at any time; or generate one kilogram or less of acutely hazardous waste per calendar month, and accumulate at any time: 1 kg or less of acutely hazardous waste; or 100 kg or less of any residue or contaminated soil, waste or other debris resulting from the cleanup of a spill, into or on any land or water, of acutely hazardous waste;or generate 100 kg or less of any residue or contaminated soil, waste or other debris resulting from the cleanup of a spill, into or on any land or water, of acutely hazardous waste during any calendar month, and accumulate at any time: 1 kg or less of acutely hazardous waste; or 100 kg or less of any residue or contaminated soil, waste or other debris resulting from the cleanup of a spill, into or on any land or water, of acutely hazardous waste.

Last Date in Agency List : 2023-01-23

Map Id: ET579
Direction: E
Distance: 0.893 mi., 4718 ft.
Elevation: 15 ft.
Relative: Lower

Site Name : TRANS NATIONAL LEASING INC TACOMA | TRANSNATIONAL LEASING
1662 LINCOLN AVE
TACOMA, WA

Database(s) : [ALL SITES - WA, CSCSL HWS - WA, ECHO, EPA LUST, FRS, HSL - WA, LUST - WA, RCRA_NONGEN, RCRA_VSQG] ***(cont.)***

Envirosite ID: 52328136
EPA ID: N/R

RCRA_VSQG ***(cont.)***

Owner/Operator Summary

Owner/Operator Name :	NOVAK, DENNIS
Owner/Operator Address :	1108 54TH AVE E, TACOMA, WA 98424
Owner/Operator Country :	US
Owner/Operator Telephone :	253-926-8414
Owner/Operator Email :	N/R
Owner/Operator Fax :	N/R
Legal Status :	Private
Owner/Operator Type :	Operator
Owner/Operator Start Date :	N/R
Owner/Operator End Date :	N/R

Owner/Operator Name :	NOVAK, DENNIS
Owner/Operator Address :	1108 54TH AVE E, TACOMA, WA 98424
Owner/Operator Country :	US
Owner/Operator Telephone :	253-926-8414
Owner/Operator Email :	N/R
Owner/Operator Fax :	N/R
Legal Status :	Private
Owner/Operator Type :	Owner
Owner/Operator Start Date :	1996-07-16
Owner/Operator End Date :	N/R

Owner/Operator Name :	NOVAK, DENNIS
Owner/Operator Address :	1108 54TH AVE E, TACOMA, WA 98424
Owner/Operator Country :	US
Owner/Operator Telephone :	253-926-8414
Owner/Operator Email :	N/R
Owner/Operator Fax :	N/R
Legal Status :	Private
Owner/Operator Type :	Owner
Owner/Operator Start Date :	N/R
Owner/Operator End Date :	N/R

Handler Activities Summary

U.S. Importer of Hazardous Waste :	N
Mixed Waste (Haz. and Radioactive) :	N
Recycler of Hazardous Waste :	N
Transporter of Hazardous Waste :	N
Treater, Storer or Disposer of HW :	N
Underground Injection Activity :	N
On-site Burner Exemption :	N
Furnace Exemption :	N
Used Oil Fuel Burner :	N
Used Oil Processor :	N
Used Oil Refiner :	N
Used Oil Fuel Marketer to Burner :	N
Used Oil Specification Marketer :	N
Used Oil Transfer Facility :	N

Map Id: ET579
Direction: E
Distance: 0.893 mi., 4718 ft.
Elevation: 15 ft.
Relative: Lower

Site Name : TRANS NATIONAL LEASING INC TACOMA | TRANSNATIONAL LEASING
1662 LINCOLN AVE
TACOMA, WA

Database(s) : [ALL SITES - WA, CSCSL HWS - WA, ECHO, EPA LUST, FRS, HSL - WA, LUST - WA, RCRA_NONGEN, RCRA_VSQG] ***(cont.)***

Envirosite ID: 52328136
EPA ID: N/R

RCRA_VSQG ***(cont.)***

Used Oil Transporter : N

Historical Generators
Date Form Received by Agency : 1996-04-03
Facility Name : TRANS NATIONAL LEASING INC TACOMA
Classification : Not a generator, verified

Date Form Received by Agency : 1993-12-31
Facility Name : TRANS NATIONAL LEASING INC TACOMA
Classification : Small Quantity Generator

Notices of Violations Summary
Regulation Violated : N

Map Id: 580
Direction: WNW
Distance: 0.894 mi., 4720 ft.
Elevation: 299 ft.
Relative: Higher

Site Name : MULTICARE HEALTH SYSTEM IS BUILDING
124 TACOMA AVE S
TACOMA, WA 98402

Database(s) : [ALL SITES - WA, BRS, ECHO, FRS, RCRA_NONGEN]

Envirosite ID: 6593870
EPA ID: N/R

ALL SITES - WA

Facility Name : Multicare Health System IS Building
Facility Address : 124 TACOMA AVE S, TACOMA, 98402
County : Pierce

Facility/Site ID : 12645322
Alternate Name : N/R
Program Name : N/R
WRIA : 12
Legislative District : 27
Congressional District : 6
Ecology Region : SWRO
Ecology Program Phone : (360) 407-6734
Tribal Land : N
Latitude : 47.26235
Longitude : -122.448259
Last Date in Agency List : 2023-01-03

Map Id: 580
Direction: WNW
Distance: 0.894 mi., 4720 ft.
Elevation: 299 ft.
Relative: Higher

Site Name : MULTICARE HEALTH SYSTEM IS BUILDING
124 TACOMA AVE S
TACOMA, WA 98402

Database(s) : [ALL SITES - WA, BRS, ECHO, FRS, RCRA_NONGEN] ***(cont.)***

Envirosite ID: 6593870
EPA ID: N/R

ALL SITES - WA ***(cont.)***

Program Details

Program :	HAZWASTE
Program ID :	WAH000019109
Interaction Type :	Hazardous Waste Generator
Interaction Type Description :	Facilities that generate any quantity of a dangerous waste. They may be classified as SQG, MQG, or LQG depending on hazardous waste generated for a given month.
Status :	Inactive
Start Date :	2004-12-31
End Date :	2006-12-31
SIC :	N/R
NAICS :	N/R

Program :	HAZWASTE
Program ID :	WAH000019109
Interaction Type :	Hazardous Waste Generator
Interaction Type Description :	Facilities that generate any quantity of a dangerous waste. They may be classified as SQG, MQG, or LQG depending on hazardous waste generated for a given month.
Status :	Inactive
Start Date :	2004-12-31
End Date :	2006-12-31
SIC :	N/R
NAICS :	541513 - Computer Facilities Management Services

Program :	HAZWASTE
Program ID :	WAH000019109
Interaction Type :	Haz Waste Management Activity
Interaction Type Description :	Facilities that are required to have a RCRA Site ID# but who do not generate and/or manage hazardous waste (XQG generator status). This includes transporters, used oil recyclers, and dangerous waste fuel marketers and burners.
Status :	Inactive
Start Date :	2002-12-31
End Date :	2004-12-31
SIC :	N/R
NAICS :	N/R

Program :	HAZWASTE
Program ID :	WAH000019109
Interaction Type :	Haz Waste Management Activity
Interaction Type Description :	Facilities that are required to have a RCRA Site ID# but who do not generate and/or manage hazardous waste (XQG generator status). This includes transporters, used oil recyclers, and dangerous waste fuel marketers and burners.

Map Id: 580
Direction: WNW
Distance: 0.894 mi., 4720 ft.
Elevation: 299 ft.
Relative: Higher

Site Name : MULTICARE HEALTH SYSTEM IS BUILDING
124 TACOMA AVE S
TACOMA, WA 98402

Database(s) : [ALL SITES - WA, BRS, ECHO, FRS, RCRA_NONGEN] ***(cont.)***

Envirosite ID: 6593870
EPA ID: N/R

ALL SITES - WA ***(cont.)***

Status : Inactive
Start Date : 2002-12-31
End Date : 2004-12-31
SIC : N/R
NAICS : 541513 - Computer Facilities Management Services

Program : HAZWASTE
Program ID : WAH000019109
Interaction Type : Hazardous Waste Generator

Interaction Type Description : Facilities that generate any quantity of a dangerous waste. They may be classified as SQG, MQG, or LQG depending on hazardous waste generated for a given month.

Status : Inactive
Start Date : 2002-08-27
End Date : 2004-02-27
SIC : N/R
NAICS : N/R

Program : HAZWASTE
Program ID : WAH000019109
Interaction Type : Hazardous Waste Generator

Interaction Type Description : Facilities that generate any quantity of a dangerous waste. They may be classified as SQG, MQG, or LQG depending on hazardous waste generated for a given month.

Status : Inactive
Start Date : 2002-08-27
End Date : 2004-02-27
SIC : N/R
NAICS : 541513 - Computer Facilities Management Services

Program : HAZWASTE
Program ID : WAH000019109
Interaction Type : Haz Waste Management Activity

Interaction Type Description : Facilities that are required to have a RCRA Site ID# but who do not generate and/or manage hazardous waste (XQG generator status). This includes transporters, used oil recyclers, and dangerous waste fuel marketers and burners.

Status : Active
Start Date : 2006-12-31
End Date : N/R
SIC : N/R
NAICS : 541513 - Computer Facilities Management Services

Program : HAZWASTE
Program ID : WAH000019109
Interaction Type : Haz Waste Management Activity

Map Id: 580
Direction: WNW
Distance: 0.894 mi., 4720 ft.
Elevation: 299 ft.
Relative: Higher

Site Name : MULTICARE HEALTH SYSTEM IS BUILDING
124 TACOMA AVE S
TACOMA, WA 98402

Database(s) : [ALL SITES - WA, BRS, ECHO, FRS, RCRA_NONGEN] ***(cont.)***

Envirosite ID: 6593870
EPA ID: N/R

ALL SITES - WA ***(cont.)***

Interaction Type Description :	Facilities that are required to have a RCRA Site ID# but who do not generate and/or manage hazardous waste (XQG generator status). This includes transporters, used oil recyclers, and dangerous waste fuel marketers and burners.
Status :	Active
Start Date :	2006-12-31
End Date :	N/R
SIC :	N/R
NAICS :	N/R

BRS

Facility Name :	MULTICARE HEALTH SYSTEM IS BUILDING
Facility Address :	124 TACOMA AVE S, TACOMA, WA 98402
County :	PIERCE

Site Details

Date Form Received by Agency :	2012-02-25
EPA ID :	WAH000019109
Mailing Address :	PO BOX 5299, TACOMA, WA 98415
Contact :	JACK F ROGERS
Contact Address :	PO BOX 5299, TACOMA, WA 98415
Contact Country :	US
Contact Telephone :	253-403-2084
Contact Email :	JACK.ROGERS@MULTICARE.ORG
EPA Region :	10
Land Type :	Private
Source Type :	Annual/Biennial Report updated with Notification
Classification :	Not a generator, verified
Description :	Not a generator, verified
Last Date in Agency List :	2023-01-23

Owner/Operator Summary

Owner/Operator Name :	MULTICARE HEALTH SYSTEM
Owner/Operator Address :	PO BOX 5299, TACOMA, WA 98415-0299
Owner/Operator Country :	US
Owner/Operator Telephone :	253-403-1000
Owner/Operator Email :	N/R
Owner/Operator Fax :	N/R
Legal Status :	Private
Owner/Operator Type :	Owner
Owner/Operator Start Date :	2002-08-27
Owner/Operator End Date :	N/R

Owner/Operator Name :	MULTICARE HEALTH SYSTEM - INFORMATION SE
Owner/Operator Address :	P.O. BOX 5299, TACOMA, WA 98415-0299
Owner/Operator Country :	US
Owner/Operator Telephone :	253-403-1000
Owner/Operator Email :	N/R
Owner/Operator Fax :	N/R

Map Id: 580
Direction: WNW
Distance: 0.894 mi., 4720 ft.
Elevation: 299 ft.
Relative: Higher

Site Name : MULTICARE HEALTH SYSTEM IS BUILDING
124 TACOMA AVE S
TACOMA, WA 98402

Database(s) : [ALL SITES - WA, BRS, ECHO, FRS, RCRA_NONGEN] ***(cont.)***

Envirosite ID: 6593870
EPA ID: N/R

BRS ***(cont.)***

Legal Status :	Private
Owner/Operator Type :	Operator
Owner/Operator Start Date :	2001-02-01
Owner/Operator End Date :	N/R

Waste Activity Monitoring

Report Cycle :	2011
Hazardous Waste Page Number :	1
Hazardous Waste Sub-Page Number :	1
BR Form :	XX
Waste Description :	N/R
Primary NAICS :	541513 - Computer Facilities Management Services
Source Code :	N/R
Form Code :	N/R
Management Method :	N/R
Generation Tons :	0
Managed Tons :	0
Shipped Tons :	0
Received Tons :	0
Receiver ID :	N/R
Receiver State :	N/R
Shipper ID :	N/R
Shipper State :	N/R
Waste Minimization :	N/R
Waste Code List :	N/R
Waste Code Group :	N/R
Waste Generation Type :	N/R

Report Cycle :	2009
Hazardous Waste Page Number :	1
Hazardous Waste Sub-Page Number :	1
BR Form :	XX
Waste Description :	N/R
Primary NAICS :	541513 - Computer Facilities Management Services
Source Code :	N/R
Form Code :	N/R
Management Method :	N/R
Generation Tons :	0
Managed Tons :	0
Shipped Tons :	0
Received Tons :	0
Receiver ID :	N/R
Receiver State :	N/R
Shipper ID :	N/R
Shipper State :	N/R
Waste Minimization :	N/R
Waste Code List :	N/R
Waste Code Group :	N/R
Waste Generation Type :	N/R

Report Cycle :	2007
Hazardous Waste Page Number :	1

Map Id: 580
Direction: WNW
Distance: 0.894 mi., 4720 ft.
Elevation: 299 ft.
Relative: Higher

Site Name : MULTICARE HEALTH SYSTEM IS BUILDING
124 TACOMA AVE S
TACOMA, WA 98402

Database(s) : [ALL SITES - WA, BRS, ECHO, FRS, RCRA_NONGEN] ***(cont.)***

Envirosite ID: 6593870
EPA ID: N/R

BRS ***(cont.)***

Hazardous Waste Sub-Page Number :	1
BR Form :	XX
Waste Description :	N/R
Primary NAICS :	541513 - Computer Facilities Management Services
Source Code :	N/R
Form Code :	N/R
Management Method :	N/R
Generation Tons :	0
Managed Tons :	0
Shipped Tons :	0
Received Tons :	0
Receiver ID :	N/R
Receiver State :	N/R
Shipper ID :	N/R
Shipper State :	N/R
Waste Minimization :	N/R
Waste Code List :	N/R
Waste Code Group :	N/R
Waste Generation Type :	N/R

Report Cycle :	2005
Hazardous Waste Page Number :	1
Hazardous Waste Sub-Page Number :	1
BR Form :	XX
Waste Description :	N/R
Primary NAICS :	541513 - Computer Facilities Management Services
Source Code :	N/R
Form Code :	N/R
Management Method :	N/R
Generation Tons :	0
Managed Tons :	0
Shipped Tons :	0
Received Tons :	0
Receiver ID :	N/R
Receiver State :	N/R
Shipper ID :	N/R
Shipper State :	N/R
Waste Minimization :	N/R
Waste Code List :	N/R
Waste Code Group :	N/R
Waste Generation Type :	N/R

Report Cycle :	2003
Hazardous Waste Page Number :	1
Hazardous Waste Sub-Page Number :	1
BR Form :	XX
Waste Description :	N/R
Primary NAICS :	541513 - Computer Facilities Management Services
Source Code :	N/R
Form Code :	N/R
Management Method :	N/R
Generation Tons :	0
Managed Tons :	0
Shipped Tons :	0

Map Id: 580
Direction: WNW
Distance: 0.894 mi., 4720 ft.
Elevation: 299 ft.
Relative: Higher

Site Name : MULTICARE HEALTH SYSTEM IS BUILDING
124 TACOMA AVE S
TACOMA, WA 98402

Database(s) : [ALL SITES - WA, BRS, ECHO, FRS, RCRA_NONGEN] ***(cont.)***

Envirosite ID: 6593870
EPA ID: N/R

BRS ***(cont.)***

Received Tons :	0
Receiver ID :	N/R
Receiver State :	N/R
Shipper ID :	N/R
Shipper State :	N/R
Waste Minimization :	N/R
Waste Code List :	N/R
Waste Code Group :	N/R
Waste Generation Type :	N/R

ECHO

Facility Name :	MULTICARE HEALTH SYSTEM IS BUILDING
Facility Address :	124 TACOMA AVE S, TACOMA, WA 98402
County :	PIERCE
Last Inspection Date :	N/R
Registry ID :	110015525485
FIPS Code :	53053
EPA Region :	10
Inspection Count :	0
Last Inspection Days :	N/R
Informal Count :	0
Last Informal Action Date :	N/R
Formal Action Count :	0
Last Formal Action Date :	N/R
Total Penalties :	0
Penalty Count :	N/R
Last Penalty Date :	N/R
Last Penalty Amount :	N/R
QTRS IN NC :	0
Programs IN SNC :	0
Current Compliance Status :	No Violation Identified
Three-Year Compliance Status :	_____
Collection Method :	ADDRESS MATCHING-HOUSE NUMBER
Reference Point :	CENTER OF A FACILITY OR STATION
Accuracy Meters :	30
Derived Tribes :	Puyallup Tribe of the Puyallup Reservation - 1.7 mile(s), Puyallup Tribe of the Puyallup Reservation - 1.8 mile(s), Muckleshoot Indian Tribe - 11.3 mile(s), Muckleshoot Indian Tribe - 14.4 mile(s), Nisqually Indian Tribe - 17.9 mile(s), Squaxin Island Tribe of the Squaxin Island Reservation - 21.5 mile(s), Squaxin Island Tribe of the Squaxin Island Reservation - 23.4 mile(s)
Derived HUC :	17110019
Derived WBD :	171100190301
Derived STCTY FIPS :	53053
Derived Zip :	98402
Derived CD113 :	06
Derived CB2010 :	530530615003002
MYRTK Universe :	NNN
NPDES IDs :	N/R
CWA Permit Types :	N/R
CWA Compliance Tracking :	N/R

Map Id: 580
Direction: WNW
Distance: 0.894 mi., 4720 ft.
Elevation: 299 ft.
Relative: Higher

Site Name : MULTICARE HEALTH SYSTEM IS BUILDING
124 TACOMA AVE S
TACOMA, WA 98402

Database(s) : [ALL SITES - WA, BRS, ECHO, FRS, RCRA_NONGEN] ***(cont.)***

Envirosite ID: 6593870
EPA ID: N/R

ECHO ***(cont.)***

CWA NAICS :	N/R
CWA SICS :	N/R
CWA Inspection Count :	N/R
CWA Last Inspection Days :	N/R
CWA Informal Count :	N/R
CWA Formal Action Count :	N/R
CWA Last Formal Action Date :	N/R
CWA Penalties :	N/R
CWA Last Penalty Date :	N/R
CWA Last Penalty Amount :	N/R
CWA Quarters IN NC :	N/R
CWA Current Compliance Status :	N/R
CWA Current SNC Flag :	N
CWA 13 Quarters Compliance Status :	N/R
CWA 13 Quarters Effluent Exceedances:	N/R
CWA Three-Year QNCR Codes :	N/R
DFR URL :	Click here for hyperlink provided by the agency.
Facility SIC :	N/R
Facility NAICS :	541513 - Computer Facilities Management Services
Facility Last Inspection EPA Date :	N/R
Facility Last Inspection State Date :	N/R
Facility Last Formal Act EPA Date :	N/R
Facility Last Formal Act State Date :	N/R
Facility Last Informal Act EPA Date :	N/R
Facility Last Informal Act State Date:	N/R
Facility Federal Agency :	N/R
TRI Reporter :	N/R
Facility Imp Water Flag :	N/R
Current SNC Flag :	N
Indian County Flag :	N
Federal Flag :	N/R
US Mexico Border Flag :	N/R
Chesapeak Bay Flag :	N/R
AIR Flag :	N
NPDES Flag :	N
SDWIS Flag :	N
RCRA Flag :	Y
TRI Flag :	N
GHG Flag :	N
Major Flag :	N/R
Active Flag :	N/R
NAA Flag :	N
Latitude :	47.26241
Longitude :	-122.44666
Last Date in Agency List :	2023-01-16

FRS

Facility Name :	MULTICARE HEALTH SYSTEM IS BUILDING
Facility Address :	124 TACOMA AVE S, TACOMA, WA 98402
County :	PIERCE

Map Id: 580
Direction: WNW
Distance: 0.894 mi., 4720 ft.
Elevation: 299 ft.
Relative: Higher

Site Name : MULTICARE HEALTH SYSTEM IS BUILDING
124 TACOMA AVE S
TACOMA, WA 98402

Database(s) : [ALL SITES - WA, BRS, ECHO, FRS, RCRA_NONGEN] ***(cont.)***

Envirosite ID: 6593870
EPA ID: N/R

FRS ***(cont.)***

Site Details
Registry ID : 110015525485
FRS Facility URL : Click here for hyperlink provided by the agency.
Last Date in Agency List : 2023-02-13

Source Description
Source Description :

RCRAInfo is EPA's comprehensive information system that supports the Resource Conservation and Recovery Act (RCRA) of 1976 and the Hazardous and Solid Waste Amendments (HSWA) of 1984 through the tracking of events and activities related to facilities that generate, transport, and treat, store, or dispose of hazardous waste. RCRAInfo allows RCRA program staff to track the notification, permit, compliance, and corrective action activities required under RCRA. RCRAInfo also supports generation of the National Hazardous Waste Biennial Report. All generators and treatment, storage, and disposal facilities who handle hazardous waste are required to report to the EPA Administrator at least once every two years to support creation of the Biennial Report.
The WA-FSIS provides a means to query and display data maintained by the Washington Department of Ecology. This system contains key information for each facility/site that is currently, or has been, of interest to the Air Quality, Dam Safety, Hazardous Waste, Toxics Cleanup, and Water Quality Programs.

FRS Environmental Interest
Source and System ID : RCRAINFO - WAH000019109
WA-FSIS - 12645322

Site Details
Registry ID : 110070748350
FRS Facility URL : Click here for hyperlink provided by the agency.
Last Date in Agency List : 2023-02-13

Source Description

Source Description :

All generators and treatment, storage, and disposal (TSD) facilities who handle hazardous waste are required to report to the EPA Administrator at least once every two years. The data collected is used to create the National Biennial Resource Conservation and Recovery Act (RCRA) Hazardous Waste Report. This data is processed within the RCRA Information (RCRAInfo) database.

FRS Environmental Interest
Source and System ID : RCRAINFO - WAH000019109

Map Id: 580
Direction: WNW
Distance: 0.894 mi., 4720 ft.
Elevation: 299 ft.
Relative: Higher

Site Name : MULTICARE HEALTH SYSTEM IS BUILDING
124 TACOMA AVE S
TACOMA, WA 98402

Database(s) : [ALL SITES - WA, BRS, ECHO, FRS, RCRA_NONGEN] ***(cont.)***

Envirosite ID: 6593870
EPA ID: N/R

RCRA_NONGEN

Facility Name :	MULTICARE HEALTH SYSTEM IS BUILDING
Facility Address :	124 TACOMA AVE S, TACOMA, WA 98402
County :	PIERCE
Date Form Received by Agency :	2022-02-28
EPA ID :	WAH000019109
Mailing Address :	PO BOX 5299, TACOMA, WA 98415
Contact :	KRISTI WHITNEY
Contact Address :	PO BOX 1247 MS: 602-1-FAC, PUYALLUP, WA 98372
Contact Country :	US
Contact Telephone :	253-224-5434
Contact Email :	KWHITNEY@MULTIARE.ORG
EPA Region :	10
Land Type :	Private
Source Type :	Notification
Classification :	Not a generator, verified
Description :	Not a generator, verified
Last Date in Agency List :	2023-01-23

Owner/Operator Summary

Owner/Operator Name :	MULTICARE HEALTH SYSTEM
Owner/Operator Address :	PO BOX 5299, TACOMA, WA 98415
Owner/Operator Country :	US
Owner/Operator Telephone :	253-403-1000
Owner/Operator Email :	N/R
Owner/Operator Fax :	N/R
Legal Status :	Private
Owner/Operator Type :	Owner
Owner/Operator Start Date :	2002-08-27
Owner/Operator End Date :	N/R

Owner/Operator Name :	MULTICARE HEALTH SYSTEM
Owner/Operator Address :	PO BOX 5299, TACOMA, WA 98415
Owner/Operator Country :	US
Owner/Operator Telephone :	253-403-1000
Owner/Operator Email :	N/R
Owner/Operator Fax :	N/R
Legal Status :	Private
Owner/Operator Type :	Owner
Owner/Operator Start Date :	2017-12-31
Owner/Operator End Date :	N/R

Owner/Operator Name :	MULTICARE HEALTH SYSTEM - INFORMATION SE
Owner/Operator Address :	P.O. BOX 5299, TACOMA, WA 98415
Owner/Operator Country :	US
Owner/Operator Telephone :	253-403-1000
Owner/Operator Email :	N/R
Owner/Operator Fax :	N/R
Legal Status :	Private
Owner/Operator Type :	Operator
Owner/Operator Start Date :	2001-02-01

Map Id: 580
Direction: WNW
Distance: 0.894 mi., 4720 ft.
Elevation: 299 ft.
Relative: Higher

Site Name : MULTICARE HEALTH SYSTEM IS BUILDING
124 TACOMA AVE S
TACOMA, WA 98402

Database(s) : [ALL SITES - WA, BRS, ECHO, FRS, RCRA_NONGEN] ***(cont.)***

Envirosite ID: 6593870
EPA ID: N/R

RCRA_NONGEN ***(cont.)***

Owner/Operator End Date : N/R

Handler Activities Summary

U.S. Importer of Hazardous Waste :	N
Mixed Waste (Haz. and Radioactive) :	N/R
Recycler of Hazardous Waste :	N
Transporter of Hazardous Waste :	N
Treater, Storer or Disposer of HW :	N
Underground Injection Activity :	N
On-site Burner Exemption :	N
Furnace Exemption :	N
Used Oil Fuel Burner :	N
Used Oil Processor :	N
Used Oil Refiner :	N
Used Oil Fuel Marketer to Burner :	N
Used Oil Specification Marketer :	N
Used Oil Transfer Facility :	N
Used Oil Transporter :	N

Historical Generators

Details for this site have been truncated due to the large number of available details for this site within this dataset. For the complete details for this site, contact your Envirosite account representative for a complimentary site report containing all of the details available.

Date Form Received by Agency :	2021-02-25
Facility Name :	MULTICARE HEALTH SYSTEM IS BUILDING
Classification :	Not a generator, verified
Date Form Received by Agency :	2020-12-21
Facility Name :	MULTICARE HEALTH SYSTEM IS BUILDING
Classification :	Not a generator, verified
Date Form Received by Agency :	2020-02-11
Facility Name :	MULTICARE HEALTH SYSTEM IS BUILDING
Classification :	Not a generator, verified
Date Form Received by Agency :	2019-02-27
Facility Name :	MULTICARE HEALTH SYSTEM IS BUILDING
Classification :	Not a generator, verified
Date Form Received by Agency :	2018-02-28
Facility Name :	MULTICARE HEALTH SYSTEM IS BUILDING
Classification :	Not a generator, verified
Date Form Received by Agency :	2017-03-01
Facility Name :	MULTICARE HEALTH SYSTEM IS BUILDING

Map Id: 580
Direction: WNW
Distance: 0.894 mi., 4720 ft.
Elevation: 299 ft.
Relative: Higher

Site Name : MULTICARE HEALTH SYSTEM IS BUILDING
124 TACOMA AVE S
TACOMA, WA 98402

Database(s) : [ALL SITES - WA, BRS, ECHO, FRS, RCRA_NONGEN] ***(cont.)***

Envirosite ID: 6593870
EPA ID: N/R

RCRA_NONGEN ***(cont.)***

Classification : Not a generator, verified

Date Form Received by Agency : 2016-02-20
Facility Name : MULTICARE HEALTH SYSTEM IS BUILDING
Classification : Not a generator, verified

Date Form Received by Agency : 2015-02-28
Facility Name : MULTICARE HEALTH SYSTEM IS BUILDING
Classification : Not a generator, verified

Date Form Received by Agency : 2014-02-23
Facility Name : MULTICARE HEALTH SYSTEM IS BUILDING
Classification : Not a generator, verified

Date Form Received by Agency : 2013-02-24
Facility Name : MULTICARE HEALTH SYSTEM IS BUILDING
Classification : Not a generator, verified

Notices of Violations Summary
Regulation Violated : N

Map Id: EO581
Direction: SSW
Distance: 0.894 mi., 4721 ft.
Elevation: 92 ft.
Relative: Higher

Site Name : PARAMOUNT ELECTRIC
225 S TACOMA WAY
TACOMA | Tacoma, WA

Database(s) : [ALL SITES - WA, CSCSL NFA - WA, ECHO, EPA UST, FRS, HSL - WA, LUST - WA, RCRA_NONGEN, UST - WA]

Envirosite ID: 50655511
EPA ID: N/R

ALL SITES - WA

Facility Name : PARAMOUNT ELECTRIC
Facility Address : 225 S TACOMA WAY, TACOMA, 98409
County : Pierce

Facility/Site ID : 77241262
Alternate Name : N/R
Program Name : N/R
WRIA : 10
Legislative District : 27
Congressional District : 9
Ecology Region : SWRO
Ecology Program Phone : (360) 407-7224

Map Id: EO581
Direction: SSW
Distance: 0.894 mi., 4721 ft.
Elevation: 92 ft.
Relative: Higher

Site Name : PARAMOUNT ELECTRIC
225 S TACOMA WAY
TACOMA | Tacoma, WA

Database(s) : [ALL SITES - WA, CSCSL NFA - WA, ECHO, EPA UST, FRS, HSL - WA, LUST - WA, RCRA_NONGEN, UST - WA] ***(cont.)***

Envirosite ID: 50655511
EPA ID: N/R

ALL SITES - WA ***(cont.)***

Tribal Land :	N
Latitude :	47.23867
Longitude :	-122.43064
Last Date in Agency List :	2023-01-03

Facility/Site ID :	77241262
Alternate Name :	N/R
Program Name :	N/R
WRIA :	10
Legislative District :	27
Congressional District :	9
Ecology Region :	SWRO
Ecology Program Phone :	(360) 407-6734
Tribal Land :	N
Latitude :	47.23867
Longitude :	-122.43064
Last Date in Agency List :	2023-01-03

Program Details

Program :	HAZWASTE
Program ID :	WAH000036288
Interaction Type :	Hazardous Waste Generator
Interaction Type Description :	Facilities that generate any quantity of a dangerous waste. They may be classified as SQG, MQG, or LQG depending on hazardous waste generated for a given month.
Status :	Inactive
Start Date :	2010-03-02
End Date :	2010-12-31
SIC :	N/R
NAICS :	N/R

Program :	HAZWASTE
Program ID :	WAH000036288
Interaction Type :	LUST Facility
Interaction Type Description :	A leaking underground tank cleanup site being cleaned up with Ecology oversight or review.
Status :	Inactive
Start Date :	1997-07-09
End Date :	1996-12-03
SIC :	N/R
NAICS :	N/R

Program :	HAZWASTE
Program ID :	WAH000036288
Interaction Type :	Underground Storage Tank

Map Id: EO581
Direction: SSW
Distance: 0.894 mi., 4721 ft.
Elevation: 92 ft.
Relative: Higher

Site Name : PARAMOUNT ELECTRIC
225 S TACOMA WAY
TACOMA | Tacoma, WA

Database(s) : [ALL SITES - WA, CSCSL NFA - WA, ECHO, EPA UST, FRS, HSL - WA, LUST - WA, RCRA_NONGEN, UST - WA] ***(cont.)***

Envirosite ID: 50655511
EPA ID: N/R

ALL SITES - WA ***(cont.)***

Interaction Type Description :	Any one or combination of tanks (including connecting underground pipes) that is used to contain regulated substances and has a tank volume of ten percent or more beneath the surface of the ground. This term does not include any of the exempt UST systems specified in WAC 173-360-110(2) or any piping connected thereto. See WAC 173-360
Status :	Active
Start Date :	1997-07-14
End Date :	N/R
SIC :	N/R
NAICS :	N/R

CSCSL NFA - WA

Facility Name :	PARAMOUNT ELECTRIC
Facility Address :	225 S TACOMA WAY, TACOMA, 98409
County :	Pierce
NFA Date :	2012-08-29
Facility Site ID :	77241262
Cleanup Site ID :	10471
Rank :	N/R
VCP :	N/R
Alternate Site Names :	N/R
NFA Reason :	Initial Investigation
Site Status :	NFA
Region :	Southwest
Responsible Unit :	Southwest
Latitude :	47.23867
Longitude :	-122.43064
Last Date in Agency List :	2023-02-23

Contaminants

Contaminant Name :	Benzene
Ground Water :	N/R
Surface Water :	N/R
Soil :	Remediated-Below
Sediment :	N/R
Air :	N/R
Bedrock :	N/R

Contaminant Name :	Lead
Ground Water :	N/R
Surface Water :	N/R
Soil :	Remediated-Below
Sediment :	N/R
Air :	N/R
Bedrock :	N/R

Map Id: EO581
Direction: SSW
Distance: 0.894 mi., 4721 ft.
Elevation: 92 ft.
Relative: Higher

Site Name : PARAMOUNT ELECTRIC
225 S TACOMA WAY
TACOMA | Tacoma, WA

Database(s) : [ALL SITES - WA, CSCSL NFA - WA, ECHO, EPA UST, FRS, HSL - WA, LUST - WA, RCRA_NONGEN, UST - WA] ***(cont.)***

Envirosite ID: 50655511
EPA ID: N/R

CSCSL NFA - WA ***(cont.)***

Contaminant Name :	Other Non-Halogenated Organics
Ground Water :	N/R
Surface Water :	N/R
Soil :	Remediated-Below
Sediment :	N/R
Air :	N/R
Bedrock :	N/R

Contaminant Name :	Petroleum-Gasoline
Ground Water :	N/R
Surface Water :	N/R
Soil :	Remediated-Below
Sediment :	N/R
Air :	N/R
Bedrock :	N/R

ECHO

Facility Name :	PARAMOUNT ELECTRIC
Facility Address :	225 S TACOMA WAY, TACOMA, WA 98402
County :	PIERCE
Last Inspection Date :	N/R
Registry ID :	110015419359
FIPS Code :	53053
EPA Region :	10
Inspection Count :	0
Last Inspection Days :	N/R
Informal Count :	0
Last Informal Action Date :	N/R
Formal Action Count :	0
Last Formal Action Date :	N/R
Total Penalties :	0
Penalty Count :	N/R
Last Penalty Date :	N/R
Last Penalty Amount :	N/R
QTRS IN NC :	0
Programs IN SNC :	0
Current Compliance Status :	No Violation Identified
Three-Year Compliance Status :	_____
Collection Method :	ADDRESS MATCHING-HOUSE NUMBER
Reference Point :	CENTER OF A FACILITY OR STATION
Accuracy Meters :	30
Derived Tribes :	Puyallup Tribe of the Puyallup Reservation - .4 mile(s), Puyallup Tribe of the Puyallup Reservation - .9 mile(s), Muckleshoot Indian Tribe - 11.2 mile(s), Muckleshoot Indian Tribe - 14 mile(s), Nisqually Indian Tribe - 16.7 mile(s), Squaxin Island Tribe of the Squaxin Island Reservation - 21.8 mile(s), Squaxin Island Tribe of the Squaxin Island Reservation - 23.6 mile(s)
Derived HUC :	17110019
Derived WBD :	171100190301

Map Id: EO581
Direction: SSW
Distance: 0.894 mi., 4721 ft.
Elevation: 92 ft.
Relative: Higher

Site Name : PARAMOUNT ELECTRIC
225 S TACOMA WAY
TACOMA | Tacoma, WA

Database(s) : [ALL SITES - WA, CSCSL NFA - WA, ECHO, EPA UST, FRS, HSL - WA, LUST - WA, RCRA_NONGEN, UST - WA] ***(cont.)***

Envirosite ID: 50655511
EPA ID: N/R

ECHO ***(cont.)***

Derived STCTY FIPS :	53053
Derived Zip :	98402
Derived CD113 :	06
Derived CB2010 :	530530616021049
MYRTK Universe :	NNN
NPDES IDs :	N/R
CWA Permit Types :	N/R
CWA Compliance Tracking :	N/R
CWA NAICS :	N/R
CWA SICS :	N/R
CWA Inspection Count :	N/R
CWA Last Inspection Days :	N/R
CWA Informal Count :	N/R
CWA Formal Action Count :	N/R
CWA Last Formal Action Date :	N/R
CWA Penalties :	N/R
CWA Last Penalty Date :	N/R
CWA Last Penalty Amount :	N/R
CWA Quarters IN NC :	N/R
CWA Current Compliance Status :	N/R
CWA Current SNC Flag :	N
CWA 13 Quarters Compliance Status :	N/R
CWA 13 Quarters Effluent Exceedances:	N/R
CWA Three-Year QNCR Codes :	N/R
DFR URL :	Click here for hyperlink provided by the agency.
Facility SIC :	N/R
Facility NAICS :	236210 - Industrial Building Construction
Facility Last Inspection EPA Date :	N/R
Facility Last Inspection State Date :	N/R
Facility Last Formal Act EPA Date :	N/R
Facility Last Formal Act State Date :	N/R
Facility Last Informal Act EPA Date :	N/R
Facility Last Informal Act State Date:	N/R
Facility Federal Agency :	N/R
TRI Reporter :	N/R
Facility Imp Water Flag :	N/R
Current SNC Flag :	N
Indian County Flag :	N
Federal Flag :	N/R
US Mexico Border Flag :	N/R
Chesapeak Bay Flag :	N/R
AIR Flag :	N
NPDES Flag :	N
SDWIS Flag :	N
RCRA Flag :	Y
TRI Flag :	N
GHG Flag :	N
Major Flag :	N/R
Active Flag :	N/R
NAA Flag :	N
Latitude :	47.23762
Longitude :	-122.43583
Last Date in Agency List :	2023-01-16

Map Id: EO581
Direction: SSW
Distance: 0.894 mi., 4721 ft.
Elevation: 92 ft.
Relative: Higher

Site Name : PARAMOUNT ELECTRIC
225 S TACOMA WAY
TACOMA | Tacoma, WA

Database(s) : [ALL SITES - WA, CSCSL NFA - WA, ECHO, EPA UST, FRS, HSL - WA, LUST - WA, RCRA_NONGEN, UST - WA] ***(cont.)***

Envirosite ID: 50655511
EPA ID: N/R

EPA UST

Facility Name :	PARAMOUNT ELECTRIC
Facility Address :	225 S TACOMA WAY, Tacoma, Washington 98409
County :	Pierce
Facility ID :	WA77241262
Facility Status :	Closed UST(s)
Open USTs :	0
Closed USTs :	2
Temporarily Out of Service USTs :	0
Date of Last Inspection :	N/R
EPA Region :	10
Tribe :	N/R
Facility ID 2 :	N/R
Latitude :	47.23867
Longitude :	-122.43064
Last Date in Agency List :	2023-01-30

Tank Details

Tank ID :	WA77241262_1
Tank Status :	Closed
Installation Date :	N/R
Removal Date :	N/R
Capacity :	N/R
Substances :	N/R
Tank Wall Type :	N/R
Tank ID :	WA77241262_2
Tank Status :	Closed
Installation Date :	N/R
Removal Date :	N/R
Capacity :	N/R
Substances :	N/R
Tank Wall Type :	N/R

FRS

Facility Name :	PARAMOUNT ELECTRIC
Facility Address :	225 S TACOMA WAY, TACOMA, WA 98402-1297
County :	PIERCE

Site Details

Registry ID :	110015419359
FRS Facility URL :	Click here for hyperlink provided by the agency.
Last Date in Agency List :	2023-02-13

Map Id: EO581
Direction: SSW
Distance: 0.894 mi., 4721 ft.
Elevation: 92 ft.
Relative: Higher

Site Name : PARAMOUNT ELECTRIC
225 S TACOMA WAY
TACOMA | Tacoma, WA

Database(s) : [ALL SITES - WA, CSCSL NFA - WA, ECHO, EPA UST, FRS, HSL - WA, LUST - WA, RCRA_NONGEN, UST - WA] ***(cont.)***

Envirosite ID: 50655511
EPA ID: N/R

FRS ***(cont.)***

Source Description
Source Description : RCRAInfo is EPA's comprehensive information system that supports the Resource Conservation and Recovery Act (RCRA) of 1976 and the Hazardous and Solid Waste Amendments (HSWA) of 1984 through the tracking of events and activities related to facilities that generate, transport, and treat, store, or dispose of hazardous waste. RCRAInfo allows RCRA program staff to track the notification, permit, compliance, and corrective action activities required under RCRA. RCRAInfo also supports generation of the National Hazardous Waste Biennial Report. All generators and treatment, storage, and disposal facilities who handle hazardous waste are required to report to the EPA Administrator at least once every two years to support creation of the Biennial Report.
The WA-FSIS provides a means to query and display data maintained by the Washington Department of Ecology. This system contains key information for each facility/site that is currently, or has been, of interest to the Air Quality, Dam Safety, Hazardous Waste, Toxics Cleanup, and Water Quality Programs.

FRS Environmental Interest
Source and System ID : RCRAINFO - WAH000036288
WA-FSIS - 77241262

HSL - WA

Facility Name : Paramount Electric
Facility Address : 225 S TACOMA WAY, TACOMA, 98409
County : Pierce

Site Details
Facility Site ID : 77241262
Cleanup Site ID : 10471
Status : No Further Action
Site Rank : N/R
Alternative Site Name : N/R
Region : Southwest
Resposbile Unit : Southwest
Institutional Control : N/R
Current VCP : N/R
Past VCP : N/R
Latitude : 47.23867
Longitude : -122.43064
Agency Hyperlink : Click here for hyperlink provided by the agency.
Last Date in Agency List : 2023-02-28

Contaminants
Contaminant Name : Petroleum-Gasoline
Ground water : N/R
Surface water : N/R
Soil : Remediated-Below

Map Id: EO581
Direction: SSW
Distance: 0.894 mi., 4721 ft.
Elevation: 92 ft.
Relative: Higher

Site Name : PARAMOUNT ELECTRIC
225 S TACOMA WAY
TACOMA | Tacoma, WA

Database(s) : [ALL SITES - WA, CSCSL NFA - WA, ECHO, EPA UST, FRS, HSL - WA, LUST - WA, RCRA_NONGEN, UST - WA] ***(cont.)***

Envirosite ID: 50655511
EPA ID: N/R

HSL - WA ***(cont.)***

Sediment :	N/R
Air :	N/R
Bedrock :	N/R

Contaminant Name :	Lead
Ground water :	N/R
Surface water :	N/R
Soil :	Remediated-Below
Sediment :	N/R
Air :	N/R
Bedrock :	N/R

Contaminant Name :	Other Non-Halogenated Organics
Ground water :	N/R
Surface water :	N/R
Soil :	Remediated-Below
Sediment :	N/R
Air :	N/R
Bedrock :	N/R

Contaminant Name :	Benzene
Ground water :	N/R
Surface water :	N/R
Soil :	Remediated-Below
Sediment :	N/R
Air :	N/R
Bedrock :	N/R

Facility Name :	PARAMOUNT ELECTRIC
Facility Address :	225 S Tacoma Way, Tacoma, 98409
County :	Pierce

Site Details

Facility Site ID :	77241262
Cleanup Site ID :	10471
Status :	No Further Action
Site Rank :	N/R
Alternative Site Name :	N/R
Region :	N/R
Resposbile Unit :	N/R
Institutional Control :	N/R
Current VCP :	N/R
Past VCP :	N/R
Latitude :	N/R
Longitude :	N/R
Agency Hyperlink :	Click here for hyperlink provided by the agency.
Last Date in Agency List :	2022-02-11

Map Id: EO581
Direction: SSW
Distance: 0.894 mi., 4721 ft.
Elevation: 92 ft.
Relative: Higher

Site Name : PARAMOUNT ELECTRIC
225 S TACOMA WAY
TACOMA | Tacoma, WA

Database(s) : [ALL SITES - WA, CSCSL NFA - WA, ECHO, EPA UST, FRS, HSL - WA, LUST - WA, RCRA_NONGEN, UST - WA] ***(cont.)***

Envirosite ID: 50655511
EPA ID: N/R

LUST - WA

Facility Name :	PARAMOUNT ELECTRIC
Facility Address :	225 S TACOMA WAY, TACOMA, 98409
County :	Pierce

Site Details

LUST Status Date :	2012-08-29
LUST Status Type :	LUST - NFA
Facility Site ID :	77241262
Cleanup Site ID :	10471
LUST ID :	4553
UST ID :	419904
Alternate Site Names :	N/R
Release Date :	1997-07-09
Process Type :	N/R
Responsible Unit :	Southwest
Region :	Southwest
Latitude :	47.23867
Longitude :	-122.43064
Last Date in Agency List :	2023-03-20

Contaminants

Contaminant Name :	Benzene
Ground Water :	N/R
Surface Water :	N/R
Soil :	Remediated-Below
Sediment :	N/R
Air :	N/R
Bedrock :	N/R

Contaminant Name :	Other Non-Halogenated Organics
Ground Water :	N/R
Surface Water :	N/R
Soil :	Remediated-Below
Sediment :	N/R
Air :	N/R
Bedrock :	N/R

Contaminant Name :	Petroleum-Gasoline
Ground Water :	N/R
Surface Water :	N/R
Soil :	Remediated-Below
Sediment :	N/R
Air :	N/R
Bedrock :	N/R

Contaminant Name :	Lead
Ground Water :	N/R
Surface Water :	N/R

Map Id: EO581
Direction: SSW
Distance: 0.894 mi., 4721 ft.
Elevation: 92 ft.
Relative: Higher

Site Name : PARAMOUNT ELECTRIC
225 S TACOMA WAY
TACOMA | Tacoma, WA

Database(s) : [ALL SITES - WA, CSCSL NFA - WA, ECHO, EPA UST, FRS, HSL - WA, LUST - WA, RCRA_NONGEN, UST - WA] ***(cont.)***

Envirosite ID: 50655511
EPA ID: N/R

LUST - WA ***(cont.)***

Soil :	Remediated-Below
Sediment :	N/R
Air :	N/R
Bedrock :	N/R

RCRA_NONGEN

Facility Name :	PARAMOUNT ELECTRIC
Facility Address :	225 S TACOMA WAY, TACOMA, WA 98402
County :	PIERCE
Date Form Received by Agency :	2011-02-08
EPA ID :	WAH000036288
Mailing Address :	225 S TACOMA WAY, TACOMA, WA 98402
Contact :	JILL GENSKE
Contact Address :	225 S TACOMA WAY, TACOMA, WA 98402
Contact Country :	US
Contact Telephone :	253-272-4285
Contact Email :	JILL@PARAMOUNTELEC.COM
EPA Region :	10
Land Type :	Private
Source Type :	Implementer
Classification :	Not a generator, verified
Description :	Not a generator, verified
Last Date in Agency List :	2023-01-23

Owner/Operator Summary

Owner/Operator Name :	HAYES, WILLIAM
Owner/Operator Address :	225 S TACOMA WAY, TACOMA, WA 98402
Owner/Operator Country :	US
Owner/Operator Telephone :	253-272-4285
Owner/Operator Email :	N/R
Owner/Operator Fax :	N/R
Legal Status :	Private
Owner/Operator Type :	Owner
Owner/Operator Start Date :	1986-01-01
Owner/Operator End Date :	N/R

Owner/Operator Name :	PARAMOUNT ELECTRIC
Owner/Operator Address :	225 S TACOMA WAY, TACOMA, WA 98402
Owner/Operator Country :	US
Owner/Operator Telephone :	253-272-4285
Owner/Operator Email :	N/R
Owner/Operator Fax :	N/R
Legal Status :	Private
Owner/Operator Type :	Operator
Owner/Operator Start Date :	N/R
Owner/Operator End Date :	N/R

Map Id: EO581
Direction: SSW
Distance: 0.894 mi., 4721 ft.
Elevation: 92 ft.
Relative: Higher

Site Name : PARAMOUNT ELECTRIC
225 S TACOMA WAY
TACOMA | Tacoma, WA

Database(s) : [ALL SITES - WA, CSCSL NFA - WA, ECHO, EPA UST, FRS, HSL - WA, LUST - WA, RCRA_NONGEN, UST - WA] ***(cont.)***

Envirosite ID: 50655511
EPA ID: N/R

RCRA_NONGEN ***(cont.)***

Owner/Operator Name :	SOUND TRANSIT
Owner/Operator Address :	401 S JACKSON, SEATTLE, WA 98104
Owner/Operator Country :	US
Owner/Operator Telephone :	206-398-5000
Owner/Operator Email :	N/R
Owner/Operator Fax :	N/R
Legal Status :	Private
Owner/Operator Type :	Owner
Owner/Operator Start Date :	N/R
Owner/Operator End Date :	N/R

Handler Activities Summary

U.S. Importer of Hazardous Waste :	N
Mixed Waste (Haz. and Radioactive) :	N
Recycler of Hazardous Waste :	N
Transporter of Hazardous Waste :	N
Treater, Storer or Disposer of HW :	N
Underground Injection Activity :	N
On-site Burner Exemption :	N
Furnace Exemption :	N
Used Oil Fuel Burner :	N
Used Oil Processor :	N
Used Oil Refiner :	N
Used Oil Fuel Marketer to Burner :	N
Used Oil Specification Marketer :	N
Used Oil Transfer Facility :	N
Used Oil Transporter :	N

Historical Generators

Date Form Received by Agency :	2011-02-07
Facility Name :	PARAMOUNT ELECTRIC
Classification :	Not a generator, verified
Date Form Received by Agency :	2010-03-02
Facility Name :	PARAMOUNT ELECTRIC
Classification :	Small Quantity Generator

Notices of Violations Summary

Regulation Violated :	N

UST - WA

Facility Name :	PARAMOUNT ELECTRIC
Facility Address :	225 S TACOMA WAY, Tacoma, 98409
County :	Pierce

Map Id: EO581
Direction: SSW
Distance: 0.894 mi., 4721 ft.
Elevation: 92 ft.
Relative: Higher

Site Name : PARAMOUNT ELECTRIC
225 S TACOMA WAY
TACOMA | Tacoma, WA

Database(s) : [ALL SITES - WA, CSCSL NFA - WA, ECHO, EPA UST, FRS, HSL - WA, LUST - WA, RCRA_NONGEN, UST - WA] ***(cont.)***

Envirosite ID: 50655511
EPA ID: N/R

UST - WA ***(cont.)***

Facility Site ID :	77241262
UST Site ID :	419904
Tag Number(s) :	N/R
Responsible Unit :	Southwest
Is Active :	No
Latitude :	47.23867
Longitude :	-122.43064
Last Date in Agency List :	2022-12-29

Tank Details

Tank Name :	1
Tank Status :	Removed
Install Date :	N/R
Tank Upgrade Date :	N/R
Tank Permanent Closure Date :	N/R
Permit Expiration Date :	N/R
Tank Material :	Steel
Tank Construction :	N/R
Tank Corrosion Protection :	N/R
Tank Manifold :	N/R
Tank Release Detection :	N/R
Tank Tightness Test :	N/R
Tank Spill Prevention :	N/R
Capacity Range :	N/R
Actual Capacity :	N/R
Pipe Material :	Steel
Pipe Construction :	N/R
Pipe Corrosion Protection :	N/R
Tank SFC :	N/R
Dispenser SFC :	N/R
Primary Pipe Release Detection :	N/R
Secondary Pipe Release Detection :	N/R
Pipe Pumping System :	N/R
Pipe Install Date :	N/R
Turbine Sump Construction :	N/R
Tank Status Date :	1997-07-14
Tank Install Date :	N/R
Tank Overfill Prevention :	N/R

Compartments Details

Compartment Number :	0
Compartment Capacity :	N/R
Substance Stored :	N/R
Used Substance :	N/R
Ecy Region :	N/R

Tank Details

Tank Name :	2
Tank Status :	Removed

Map Id: EO581
Direction: SSW
Distance: 0.894 mi., 4721 ft.
Elevation: 92 ft.
Relative: Higher

Site Name : PARAMOUNT ELECTRIC
225 S TACOMA WAY
TACOMA | Tacoma, WA

Database(s) : [ALL SITES - WA, CSCSL NFA - WA, ECHO, EPA UST, FRS, HSL - WA, LUST - WA, RCRA_NONGEN, UST - WA] ***(cont.)***

Envirosite ID: 50655511
EPA ID: N/R

UST - WA ***(cont.)***

Install Date :	N/R
Tank Upgrade Date :	N/R
Tank Permanent Closure Date :	N/R
Permit Expiration Date :	N/R
Tank Material :	Steel
Tank Construction :	N/R
Tank Corrosion Protection :	N/R
Tank Manifold :	N/R
Tank Release Detection :	N/R
Tank Tightness Test :	N/R
Tank Spill Prevention :	N/R
Capacity Range :	N/R
Actual Capacity :	N/R
Pipe Material :	Steel
Pipe Construction :	N/R
Pipe Corrosion Protection :	N/R
Tank SFC :	N/R
Dispenser SFC :	N/R
Primary Pipe Release Detection :	N/R
Secondary Pipe Release Detection :	N/R
Pipe Pumping System :	N/R
Pipe Install Date :	N/R
Turbine Sump Construction :	N/R
Tank Status Date :	1997-07-14
Tank Install Date :	N/R
Tank Overfill Prevention :	N/R

Compartments Details

Compartment Number :	0
Compartment Capacity :	N/R
Substance Stored :	N/R
Used Substance :	N/R
Ecy Region :	N/R

Map Id: 582
Direction: S
Distance: 0.894 mi., 4721 ft.
Elevation: 105 ft.
Relative: Higher

Site Name : DEPT OF PUBLIC ASSEMBLY FAC TACOMA DOME | LEMAY AMERICAS CAR MUSEUM | TACOMA CITY OF TACOMA DOME
2727 E D ST | 2727 East D Street
TACOMA | Tacoma, WA

Database(s) : [ALL SITES - WA, BRS, CSCSL NFA - WA, DOCKET, ECHO, EPA UST, FRS, HIST PCS FACILITY, HSL - WA, ICIS, INACTIVE PCS, LUST - WA, MANIFEST EPA, PCS ENF, RCRA_NONGEN, UST - WA, VCP - WA]

Envirosite ID: 50655448
EPA ID: N/R

ALL SITES - WA

Facility Name :	Dept of Public Assembly Fac Tacoma Dome
Facility Address :	2727 E D ST, TACOMA, 98402-3769
County :	Pierce
Facility/Site ID :	96231256
Alternate Name :	N/R
Program Name :	N/R
WRIA :	10
Legislative District :	27
Congressional District :	9
Ecology Region :	SWRO
Ecology Program Phone :	(360) 407-6734
Tribal Land :	N
Latitude :	47.236534
Longitude :	-122.427003
Last Date in Agency List :	2023-01-03

Facility/Site ID :	96231256
Alternate Name :	TACOMA DOME UST SITE
Program Name :	N/R
WRIA :	10
Legislative District :	27
Congressional District :	9
Ecology Region :	SWRO
Ecology Program Phone :	(360) 407-7224
Tribal Land :	N
Latitude :	47.236534
Longitude :	-122.427003
Last Date in Agency List :	2023-01-03

Facility/Site ID :	96231256
Alternate Name :	TACOMA CITY TACOMA DOME
Program Name :	N/R
WRIA :	10
Legislative District :	27
Congressional District :	9
Ecology Region :	SWRO
Ecology Program Phone :	(360) 407-7224
Tribal Land :	N
Latitude :	47.236534
Longitude :	-122.427003
Last Date in Agency List :	2023-01-03

Facility/Site ID :	96231256
Alternate Name :	N/R

Map Id: 582
Direction: S
Distance: 0.894 mi., 4721 ft.
Elevation: 105 ft.
Relative: Higher

Site Name : DEPT OF PUBLIC ASSEMBLY FAC TACOMA DOME | LEMAY AMERICAS CAR MUSEUM | TACOMA CITY OF TACOMA DOME
2727 E D ST | 2727 East D Street
TACOMA | Tacoma, WA

Database(s) : [ALL SITES - WA, BRS, CSCSL NFA - WA, DOCKET, ECHO, EPA UST, FRS, HIST PCS FACILITY, HSL - WA, ICIS, INACTIVE PCS, LUST - WA, MANIFEST EPA, PCS ENF, RCRA_NONGEN, UST - WA, VCP - WA] ***(cont.)***

Envirosite ID: 50655448
EPA ID: N/R

ALL SITES - WA ***(cont.)***

Program Name :	N/R
WRIA :	10
Legislative District :	27
Congressional District :	9
Ecology Region :	SWRO
Ecology Program Phone :	(360) 407-7224
Tribal Land :	N
Latitude :	47.236534
Longitude :	-122.427003
Last Date in Agency List :	2023-01-03

Program Details

Program :	TOXICS
Program ID :	507935
Interaction Type :	Hazardous Waste Generator
Interaction Type Description :	Facilities that generate any quantity of a dangerous waste. They may be classified as SQG, MQG, or LQG depending on hazardous waste generated for a given month.
Status :	Inactive
Start Date :	1987-05-01
End Date :	2003-12-31
SIC :	N/R
NAICS :	71131 - Promoters of Performing Arts, Sports, and Similar Events with Facilities

Program :	TOXICS
Program ID :	507935
Interaction Type :	Hazardous Waste Generator
Interaction Type Description :	Facilities that generate any quantity of a dangerous waste. They may be classified as SQG, MQG, or LQG depending on hazardous waste generated for a given month.
Status :	Inactive
Start Date :	1987-05-01
End Date :	2003-12-31
SIC :	N/R
NAICS :	N/R

Program :	TOXICS
Program ID :	507935
Interaction Type :	LUST Facility

Map Id: 582
Direction: S
Distance: 0.894 mi., 4721 ft.
Elevation: 105 ft.
Relative: Higher

Site Name : DEPT OF PUBLIC ASSEMBLY FAC TACOMA DOME | LEMAY AMERICAS CAR MUSEUM | TACOMA CITY OF TACOMA DOME
2727 E D ST | 2727 East D Street
TACOMA | Tacoma, WA

Database(s) : [ALL SITES - WA, BRS, CSCSL NFA - WA, DOCKET, ECHO, EPA UST, FRS, HIST PCS FACILITY, HSL - WA, ICIS, INACTIVE PCS, LUST - WA, MANIFEST EPA, PCS ENF, RCRA_NONGEN, UST - WA, VCP - WA] ***(cont.)***

Envirosite ID: 50655448
EPA ID: N/R

ALL SITES - WA ***(cont.)***

Interaction Type Description :	A leaking underground tank cleanup site being cleaned up with Ecology oversight or review.
Status :	Inactive
Start Date :	2000-01-18
End Date :	2001-01-10
SIC :	7999 - AMUSEMENT AND RECREATION SERVICES, NOT ELSEWHERE CLASSIFIED
NAICS :	N/R
Program :	TOXICS
Program ID :	507935
Interaction Type :	LUST Facility
Interaction Type Description :	A leaking underground tank cleanup site being cleaned up with Ecology oversight or review.
Status :	Inactive
Start Date :	2000-01-18
End Date :	2001-01-10
SIC :	7941 - PROFESSIONAL SPORTS CLUBS AND PROMOTERS
NAICS :	N/R
Program :	TOXICS
Program ID :	507935
Interaction Type :	LUST Facility
Interaction Type Description :	A leaking underground tank cleanup site being cleaned up with Ecology oversight or review.
Status :	Inactive
Start Date :	2000-01-18
End Date :	2001-01-10
SIC :	N/R
NAICS :	N/R
Program :	TOXICS
Program ID :	507935
Interaction Type :	LUST Facility
Interaction Type Description :	A leaking underground tank cleanup site being cleaned up with Ecology oversight or review.
Status :	Inactive
Start Date :	2000-01-18
End Date :	2001-01-10

Map Id: 582
Direction: S
Distance: 0.894 mi., 4721 ft.
Elevation: 105 ft.
Relative: Higher

Site Name : DEPT OF PUBLIC ASSEMBLY FAC TACOMA DOME | LEMAY AMERICAS CAR MUSEUM | TACOMA CITY OF TACOMA DOME
2727 E D ST | 2727 East D Street
TACOMA | Tacoma, WA

Database(s) : [ALL SITES - WA, BRS, CSCSL NFA - WA, DOCKET, ECHO, EPA UST, FRS, HIST PCS FACILITY, HSL - WA, ICIS, INACTIVE PCS, LUST - WA, MANIFEST EPA, PCS ENF, RCRA_NONGEN, UST - WA, VCP - WA] ***(cont.)***

Envirosite ID: 50655448
EPA ID: N/R

ALL SITES - WA ***(cont.)***

SIC :	N/R
NAICS :	71131 - Promoters of Performing Arts, Sports, and Similar Events with Facilities
Program :	TOXICS
Program ID :	507935
Interaction Type :	Voluntary Cleanup Sites
Interaction Type Description :	For a fee, Ecology staff will review an independent cleanup report(s) and provide a written decision about the adequacy of the cleanup actions taken and described in the report.
Status :	Inactive
Start Date :	2000-05-11
End Date :	2000-05-24
SIC :	7999 - AMUSEMENT AND RECREATION SERVICES, NOT ELSEWHERE CLASSIFIED
NAICS :	N/R
Program :	TOXICS
Program ID :	507935
Interaction Type :	Voluntary Cleanup Sites
Interaction Type Description :	For a fee, Ecology staff will review an independent cleanup report(s) and provide a written decision about the adequacy of the cleanup actions taken and described in the report.
Status :	Inactive
Start Date :	2000-05-11
End Date :	2000-05-24
SIC :	N/R
NAICS :	N/R
Program :	TOXICS
Program ID :	507935
Interaction Type :	Voluntary Cleanup Sites
Interaction Type Description :	For a fee, Ecology staff will review an independent cleanup report(s) and provide a written decision about the adequacy of the cleanup actions taken and described in the report.
Status :	Inactive
Start Date :	2000-05-11
End Date :	2000-05-24
SIC :	7941 - PROFESSIONAL SPORTS CLUBS AND PROMOTERS

Map Id: 582
Direction: S
Distance: 0.894 mi., 4721 ft.
Elevation: 105 ft.
Relative: Higher

Site Name : DEPT OF PUBLIC ASSEMBLY FAC TACOMA DOME | LEMAY AMERICAS CAR MUSEUM | TACOMA CITY OF TACOMA DOME
2727 E D ST | 2727 East D Street
TACOMA | Tacoma, WA

Database(s) : [ALL SITES - WA, BRS, CSCSL NFA - WA, DOCKET, ECHO, EPA UST, FRS, HIST PCS FACILITY, HSL - WA, ICIS, INACTIVE PCS, LUST - WA, MANIFEST EPA, PCS ENF, RCRA_NONGEN, UST - WA, VCP - WA] ***(cont.)***

Envirosite ID: 50655448
EPA ID: N/R

ALL SITES - WA ***(cont.)***

NAICS :	N/R
Program :	TOXICS
Program ID :	507935
Interaction Type :	Voluntary Cleanup Sites
Interaction Type Description :	For a fee, Ecology staff will review an independent cleanup report(s) and provide a written decision about the adequacy of the cleanup actions taken and described in the report.
Status :	Inactive
Start Date :	2000-05-11
End Date :	2000-05-24
SIC :	N/R
NAICS :	71131 - Promoters of Performing Arts, Sports, and Similar Events with Facilities
Program :	TOXICS
Program ID :	507935
Interaction Type :	Haz Waste Management Activity
Interaction Type Description :	Facilities that are required to have a RCRA Site ID# but who do not generate and/or manage hazardous waste (XQG generator status). This includes transporters, used oil recyclers, and dangerous waste fuel marketers and burners.
Status :	Active
Start Date :	2003-12-31
End Date :	N/R
SIC :	N/R
NAICS :	N/R
Program :	TOXICS
Program ID :	507935
Interaction Type :	Underground Storage Tank
Interaction Type Description :	Any one or combination of tanks (including connecting underground pipes) that is used to contain regulated substances and has a tank volume of ten percent or more beneath the surface of the ground. This term does not include any of the exempt UST systems specified in WAC 173-360-110(2) or any piping connected thereto. See WAC 173-360
Status :	Active
Start Date :	1982-01-01
End Date :	N/R

Map Id: 582
Direction: S
Distance: 0.894 mi., 4721 ft.
Elevation: 105 ft.
Relative: Higher

Site Name : DEPT OF PUBLIC ASSEMBLY FAC TACOMA DOME | LEMAY AMERICAS CAR MUSEUM | TACOMA CITY OF TACOMA DOME
2727 E D ST | 2727 East D Street
TACOMA | Tacoma, WA

Database(s) : [ALL SITES - WA, BRS, CSCSL NFA - WA, DOCKET, ECHO, EPA UST, FRS, HIST PCS FACILITY, HSL - WA, ICIS, INACTIVE PCS, LUST - WA, MANIFEST EPA, PCS ENF, RCRA_NONGEN, UST - WA, VCP - WA] ***(cont.)***

Envirosite ID: 50655448
EPA ID: N/R

ALL SITES - WA ***(cont.)***

SIC :	7941 - PROFESSIONAL SPORTS CLUBS AND PROMOTERS
NAICS :	N/R
Program :	TOXICS
Program ID :	507935
Interaction Type :	Underground Storage Tank
Interaction Type Description :	Any one or combination of tanks (including connecting underground pipes) that is used to contain regulated substances and has a tank volume of ten percent or more beneath the surface of the ground. This term does not include any of the exempt UST systems specified in WAC 173-360-110(2) or any piping connected thereto. See WAC 173-360
Status :	Active
Start Date :	1982-01-01
End Date :	N/R
SIC :	N/R
NAICS :	71131 - Promoters of Performing Arts, Sports, and Similar Events with Facilities
Program :	TOXICS
Program ID :	507935
Interaction Type :	Underground Storage Tank
Interaction Type Description :	Any one or combination of tanks (including connecting underground pipes) that is used to contain regulated substances and has a tank volume of ten percent or more beneath the surface of the ground. This term does not include any of the exempt UST systems specified in WAC 173-360-110(2) or any piping connected thereto. See WAC 173-360
Status :	Active
Start Date :	1982-01-01
End Date :	N/R
SIC :	N/R
NAICS :	N/R
Program :	TOXICS
Program ID :	507935
Interaction Type :	Underground Storage Tank

Map Id: 582
Direction: S
Distance: 0.894 mi., 4721 ft.
Elevation: 105 ft.
Relative: Higher

Site Name : DEPT OF PUBLIC ASSEMBLY FAC TACOMA DOME | LEMAY AMERICAS CAR MUSEUM | TACOMA CITY OF TACOMA DOME
2727 E D ST | 2727 East D Street
TACOMA | Tacoma, WA

Database(s) : [ALL SITES - WA, BRS, CSCSL NFA - WA, DOCKET, ECHO, EPA UST, FRS, HIST PCS FACILITY, HSL - WA, ICIS, INACTIVE PCS, LUST - WA, MANIFEST EPA, PCS ENF, RCRA_NONGEN, UST - WA, VCP - WA] ***(cont.)***

Envirosite ID: 50655448
EPA ID: N/R

ALL SITES - WA ***(cont.)***

Interaction Type Description :	Any one or combination of tanks (including connecting underground pipes) that is used to contain regulated substances and has a tank volume of ten percent or more beneath the surface of the ground. This term does not include any of the exempt UST systems specified in WAC 173-360-110(2) or any piping connected thereto. See WAC 173-360
Status :	Active
Start Date :	1982-01-01
End Date :	N/R
SIC :	7999 - AMUSEMENT AND RECREATION SERVICES, NOT ELSEWHERE CLASSIFIED
NAICS :	N/R
Program :	TOXICS
Program ID :	507935
Interaction Type :	Haz Waste Management Activity
Interaction Type Description :	Facilities that are required to have a RCRA Site ID# but who do not generate and/or manage hazardous waste (XQG generator status). This includes transporters, used oil recyclers, and dangerous waste fuel marketers and burners.
Status :	Active
Start Date :	2003-12-31
End Date :	N/R
SIC :	N/R
NAICS :	71131 - Promoters of Performing Arts, Sports, and Similar Events with Facilities
Facility Name :	LeMay Americas Car Museum
Facility Address :	2727 E D ST, TACOMA, 98421
County :	Pierce
Facility/Site ID :	19576
Alternate Name :	N/R
Program Name :	N/R
WRIA :	10
Legislative District :	27
Congressional District :	9
Ecology Region :	SWRO
Ecology Program Phone :	(360) 407-6400
Tribal Land :	N
Latitude :	47.236955
Longitude :	-122.424782
Last Date in Agency List :	2023-01-03

Map Id: 582
Direction: S
Distance: 0.894 mi., 4721 ft.
Elevation: 105 ft.
Relative: Higher

Site Name : DEPT OF PUBLIC ASSEMBLY FAC TACOMA DOME | LEMAY AMERICAS CAR MUSEUM | TACOMA CITY OF TACOMA DOME
2727 E D ST | 2727 East D Street
TACOMA | Tacoma, WA

Database(s) : [ALL SITES - WA, BRS, CSCSL NFA - WA, DOCKET, ECHO, EPA UST, FRS, HIST PCS FACILITY, HSL - WA, ICIS, INACTIVE PCS, LUST - WA, MANIFEST EPA, PCS ENF, RCRA_NONGEN, UST - WA, VCP - WA] ***(cont.)***

Envirosite ID: 50655448
EPA ID: N/R

ALL SITES - WA ***(cont.)***

Program Details

Program :	WATQUAL
Program ID :	WAR012332
Interaction Type :	Construction SW GP
Interaction Type Description :	General permit issued to owner/operators of construction projects that disturb 1 or more acres of land through clearing, grading, excavating, or stockpiling of fill material that discharge stormwater to state waters.
Status :	Inactive
Start Date :	2009-05-29
End Date :	2011-12-15
SIC :	N/R
NAICS :	N/R

BRS

Facility Name :	DEPT OF PUBLIC ASSEMBLY FAC TACOMA DOME
Facility Address :	2727 E D ST, TACOMA, WA 98421
County :	PIERCE

Site Details

Date Form Received by Agency :	2012-03-12
EPA ID :	WAD981768021
Mailing Address :	2727 E D ST, TACOMA, WA 98421
Contact :	CYNTHIA DAVIS
Contact Address :	2727 E D ST, TACOMA, WA 98421
Contact Country :	US
Contact Telephone :	253-272-3663
Contact Email :	CDAVIS2@TACOMADOME.ORG
EPA Region :	10
Land Type :	Municipal
Source Type :	Annual/Biennial Report updated with Notification
Classification :	Not a generator, verified
Description :	Not a generator, verified
Last Date in Agency List :	2023-01-23

Owner/Operator Summary

Owner/Operator Name :	CITY OF TACOMA/TACOMA DOME
Owner/Operator Address :	2727 E D ST, TACOMA, WA 98421-1216
Owner/Operator Country :	US
Owner/Operator Telephone :	253-272-3663
Owner/Operator Email :	N/R
Owner/Operator Fax :	N/R
Legal Status :	Municipal

Map Id: 582
Direction: S
Distance: 0.894 mi., 4721 ft.
Elevation: 105 ft.
Relative: Higher

Site Name : DEPT OF PUBLIC ASSEMBLY FAC TACOMA DOME | LEMAY AMERICAS CAR MUSEUM | TACOMA CITY OF TACOMA DOME
2727 E D ST | 2727 East D Street
TACOMA | Tacoma, WA

Database(s) : [ALL SITES - WA, BRS, CSCSL NFA - WA, DOCKET, ECHO, EPA UST, FRS, HIST PCS FACILITY, HSL - WA, ICIS, INACTIVE PCS, LUST - WA, MANIFEST EPA, PCS ENF, RCRA_NONGEN, UST - WA, VCP - WA] ***(cont.)***

Envirosite ID: 50655448
EPA ID: N/R

BRS ***(cont.)***

Owner/Operator Type :	Operator
Owner/Operator Start Date :	N/R
Owner/Operator End Date :	N/R
Owner/Operator Name :	TACOMA CITY
Owner/Operator Address :	2727 E D ST, TACOMA, WA 98421-1216
Owner/Operator Country :	US
Owner/Operator Telephone :	253-272-3663
Owner/Operator Email :	N/R
Owner/Operator Fax :	N/R
Legal Status :	Municipal
Owner/Operator Type :	Owner
Owner/Operator Start Date :	N/R
Owner/Operator End Date :	N/R

Waste Activity Monitoring

Report Cycle :	2011
Hazardous Waste Page Number :	1
Hazardous Waste Sub-Page Number :	1
BR Form :	XX
Waste Description :	N/R
Primary NAICS :	71131 - Promoters of Performing Arts, Sports, and Similar Events with Facilities
Source Code :	N/R
Form Code :	N/R
Management Method :	N/R
Generation Tons :	0
Managed Tons :	0
Shipped Tons :	0
Received Tons :	0
Receiver ID :	N/R
Receiver State :	N/R
Shipper ID :	N/R
Shipper State :	N/R
Waste Minimization :	N/R
Waste Code List :	N/R
Waste Code Group :	N/R
Waste Generation Type :	N/R

Report Cycle :	2009
Hazardous Waste Page Number :	1
Hazardous Waste Sub-Page Number :	1
BR Form :	XX

Map Id: 582
Direction: S
Distance: 0.894 mi., 4721 ft.
Elevation: 105 ft.
Relative: Higher

Site Name : DEPT OF PUBLIC ASSEMBLY FAC TACOMA DOME | LEMAY AMERICAS CAR MUSEUM | TACOMA CITY OF TACOMA DOME
2727 E D ST | 2727 East D Street
TACOMA | Tacoma, WA

Database(s) : [ALL SITES - WA, BRS, CSCSL NFA - WA, DOCKET, ECHO, EPA UST, FRS, HIST PCS FACILITY, HSL - WA, ICIS, INACTIVE PCS, LUST - WA, MANIFEST EPA, PCS ENF, RCRA_NONGEN, UST - WA, VCP - WA] ***(cont.)***

Envirosite ID: 50655448
EPA ID: N/R

BRS ***(cont.)***

Waste Description :	N/R
Primary NAICS :	71131 - Promoters of Performing Arts, Sports, and Similar Events with Facilities
Source Code :	N/R
Form Code :	N/R
Management Method :	N/R
Generation Tons :	0
Managed Tons :	0
Shipped Tons :	0
Received Tons :	0
Receiver ID :	N/R
Receiver State :	N/R
Shipper ID :	N/R
Shipper State :	N/R
Waste Minimization :	N/R
Waste Code List :	N/R
Waste Code Group :	N/R
Waste Generation Type :	N/R

Report Cycle :	2007
Hazardous Waste Page Number :	1
Hazardous Waste Sub-Page Number :	1
BR Form :	XX
Waste Description :	N/R
Primary NAICS :	71131 - Promoters of Performing Arts, Sports, and Similar Events with Facilities
Source Code :	N/R
Form Code :	N/R
Management Method :	N/R
Generation Tons :	0
Managed Tons :	0
Shipped Tons :	0
Received Tons :	0
Receiver ID :	N/R
Receiver State :	N/R
Shipper ID :	N/R
Shipper State :	N/R
Waste Minimization :	N/R
Waste Code List :	N/R
Waste Code Group :	N/R
Waste Generation Type :	N/R

Map Id: 582
Direction: S
Distance: 0.894 mi., 4721 ft.
Elevation: 105 ft.
Relative: Higher

Site Name : DEPT OF PUBLIC ASSEMBLY FAC TACOMA DOME | LEMAY AMERICAS CAR MUSEUM | TACOMA CITY OF TACOMA DOME
2727 E D ST | 2727 East D Street
TACOMA | Tacoma, WA

Database(s) : [ALL SITES - WA, BRS, CSCSL NFA - WA, DOCKET, ECHO, EPA UST, FRS, HIST PCS FACILITY, HSL - WA, ICIS, INACTIVE PCS, LUST - WA, MANIFEST EPA, PCS ENF, RCRA_NONGEN, UST - WA, VCP - WA] ***(cont.)***

Envirosite ID: 50655448
EPA ID: N/R

BRS ***(cont.)***

Report Cycle :	2005
Hazardous Waste Page Number :	1
Hazardous Waste Sub-Page Number :	1
BR Form :	XX
Waste Description :	N/R
Primary NAICS :	71131 - Promoters of Performing Arts, Sports, and Similar Events with Facilities
Source Code :	N/R
Form Code :	N/R
Management Method :	N/R
Generation Tons :	0
Managed Tons :	0
Shipped Tons :	0
Received Tons :	0
Receiver ID :	N/R
Receiver State :	N/R
Shipper ID :	N/R
Shipper State :	N/R
Waste Minimization :	N/R
Waste Code List :	N/R
Waste Code Group :	N/R
Waste Generation Type :	N/R

Report Cycle :	2003
Hazardous Waste Page Number :	1
Hazardous Waste Sub-Page Number :	1
BR Form :	XX
Waste Description :	N/R
Primary NAICS :	71131 - Promoters of Performing Arts, Sports, and Similar Events with Facilities
Source Code :	N/R
Form Code :	N/R
Management Method :	N/R
Generation Tons :	0
Managed Tons :	0
Shipped Tons :	0
Received Tons :	0
Receiver ID :	N/R
Receiver State :	N/R
Shipper ID :	N/R
Shipper State :	N/R
Waste Minimization :	N/R
Waste Code List :	N/R
Waste Code Group :	N/R

Map Id: 582
Direction: S
Distance: 0.894 mi., 4721 ft.
Elevation: 105 ft.
Relative: Higher

Site Name : DEPT OF PUBLIC ASSEMBLY FAC TACOMA DOME | LEMAY AMERICAS CAR MUSEUM | TACOMA CITY OF TACOMA DOME
2727 E D ST | 2727 East D Street
TACOMA | Tacoma, WA

Database(s) : [ALL SITES - WA, BRS, CSCSL NFA - WA, DOCKET, ECHO, EPA UST, FRS, HIST PCS FACILITY, HSL - WA, ICIS, INACTIVE PCS, LUST - WA, MANIFEST EPA, PCS ENF, RCRA_NONGEN, UST - WA, VCP - WA] ***(cont.)***

Envirosite ID: 50655448
EPA ID: N/R

BRS ***(cont.)***

Waste Generation Type : N/R

CSCSL NFA - WA

Facility Name : DEPT OF PUBLIC ASSEMBLY FAC TACOMA DOME
Facility Address : 2727 E D ST, TACOMA, 98402
County : Pierce

NFA Date : 2000-05-24
Facility Site ID : 96231256
Cleanup Site ID : 6940
Rank : N/R
VCP : N/R
Alternate Site Names : TACOMA CITY OF TACOMA DOME,TACOMA CITY TACOMA DOME,TACOMA DOME UST SITE
NFA Reason : Voluntary Cleanup Program Review
Site Status : NFA
Region : Southwest
Responsible Unit : Southwest
Latitude : 47.236534
Longitude : -122.427003
Last Date in Agency List : 2023-02-23

Contaminants
Contaminant Name : Petroleum-Gasoline
Ground Water : N/R
Surface Water : N/R
Soil : Confirmed Above Cleanup Levels
Sediment : N/R
Air : N/R
Bedrock : N/R

DOCKET

Facility Name : LEMAY AMERICAS CAR MUSEUM
Facility Address : 2727 E D ST, TACOMA, WA 98421

Site Activity Details
Enforcement Action Case Number : WA-136107
Activity ID : 3400008601
Enforcement Action Name : LEMAY AMERICAS CAR MUSEUM
Last Date in Agency List : 2018-12-17

Map Id: 582
Direction: S
Distance: 0.894 mi., 4721 ft.
Elevation: 105 ft.
Relative: Higher

Site Name : DEPT OF PUBLIC ASSEMBLY FAC TACOMA DOME | LEMAY AMERICAS CAR MUSEUM | TACOMA CITY OF TACOMA DOME
2727 E D ST | 2727 East D Street
TACOMA | Tacoma, WA

Database(s) : [ALL SITES - WA, BRS, CSCSL NFA - WA, DOCKET, ECHO, EPA UST, FRS, HIST PCS FACILITY, HSL - WA, ICIS, INACTIVE PCS, LUST - WA, MANIFEST EPA, PCS ENF, RCRA_NONGEN, UST - WA, VCP - WA] ***(cont.)***

Envirosite ID: 50655448
EPA ID: N/R

DOCKET ***(cont.)***

Final Ordr Iss/Final Order Enter Date:	N/R
Complaint/Proposed Order Actual Date:	N/R
Final Order Issued Actual Date :	N/R
Final Order Name :	N/R

Complaint Summary

Respondent/Defendant Name :	N/R
Named in Complaint :	N/R
Named in Final Order :	N/R
SEP Category :	N/R
SEP Description :	N/R
Regional Docket Number :	N/R

Standard Industrial Classification (SIC) Summary

Registry ID :	110041616070
Primary SIC :	N/R
Primary NAICS :	N/R
Settlement FRS ICIS Facility :	N/R - N/R
Pollutants (SRS) :	N/R
Admin EA Closed Actual Date :	2012-12-05
Enforcement Action Name :	N/R
Enforcement Action Resolution :	N/R
Violation Types :	N/R
Case Law Sections :	CWA OTHER - Violations not covered elsewhere

Violation Penalties and Compliance Summary

Compliance Action Cost :	N/R
EPA Penalty Assessed Amount :	N/R
Cost Recovery Required :	N/R

Map Id: 582
Direction: S
Distance: 0.894 mi., 4721 ft.
Elevation: 105 ft.
Relative: Higher

Site Name : DEPT OF PUBLIC ASSEMBLY FAC TACOMA DOME | LEMAY AMERICAS CAR MUSEUM | TACOMA CITY OF TACOMA DOME
2727 E D ST | 2727 East D Street
TACOMA | Tacoma, WA

Database(s) : [ALL SITES - WA, BRS, CSCSL NFA - WA, DOCKET, ECHO, EPA UST, FRS, HIST PCS FACILITY, HSL - WA, ICIS, INACTIVE PCS, LUST - WA, MANIFEST EPA, PCS ENF, RCRA_NONGEN, UST - WA, VCP - WA] ***(cont.)***

Envirosite ID: 50655448
EPA ID: N/R

DOCKET ***(cont.)***

Cost of SEP :	N/R
Cost of Complying Actions :	N/R

ECHO

Facility Name :	DEPT OF PUBLIC ASSEMBLY FAC TACOMA DOME
Facility Address :	2727 E D ST, TACOMA, WA 98421
County :	PIERCE
Last Inspection Date :	N/R
Registry ID :	110005342343
FIPS Code :	53053
EPA Region :	10
Inspection Count :	0
Last Inspection Days :	N/R
Informal Count :	0
Last Informal Action Date :	N/R
Formal Action Count :	0
Last Formal Action Date :	N/R
Total Penalties :	0
Penalty Count :	N/R
Last Penalty Date :	N/R
Last Penalty Amount :	N/R
QTRS IN NC :	0
Programs IN SNC :	0
Current Compliance Status :	No Violation Identified
Three-Year Compliance Status :	_____
Collection Method :	ADDRESS MATCHING-HOUSE NUMBER
Reference Point :	CENTER OF A FACILITY OR STATION
Accuracy Meters :	30
Derived Tribes :	Puyallup Tribe of the Puyallup Reservation - .2 mile(s), Puyallup Tribe of the Puyallup Reservation - .6 mile(s), Muckleshoot Indian Tribe - 10.9 mile(s), Muckleshoot Indian Tribe - 13.7 mile(s), Nisqually Indian Tribe - 16.7 mile(s), Squaxin Island Tribe of the Squaxin Island Reservation - 22.1 mile(s), Squaxin Island Tribe of the Squaxin Island Reservation - 24 mile(s)
Derived HUC :	17110019
Derived WBD :	171100190301
Derived STCTY FIPS :	53053
Derived Zip :	98421
Derived CD113 :	09
Derived CB2010 :	530530602001202
MYRTK Universe :	NNN
NPDES IDs :	N/R
CWA Permit Types :	N/R
CWA Compliance Tracking :	N/R

Map Id: 582
Direction: S
Distance: 0.894 mi., 4721 ft.
Elevation: 105 ft.
Relative: Higher

Site Name : DEPT OF PUBLIC ASSEMBLY FAC TACOMA DOME | LEMAY AMERICAS CAR MUSEUM | TACOMA CITY OF TACOMA DOME
2727 E D ST | 2727 East D Street
TACOMA | Tacoma, WA

Database(s) : [ALL SITES - WA, BRS, CSCSL NFA - WA, DOCKET, ECHO, EPA UST, FRS, HIST PCS FACILITY, HSL - WA, ICIS, INACTIVE PCS, LUST - WA, MANIFEST EPA, PCS ENF, RCRA_NONGEN, UST - WA, VCP - WA] ***(cont.)***

Envirosite ID: 50655448
EPA ID: N/R

ECHO ***(cont.)***

CWA NAICS :	N/R
CWA SICS :	N/R
CWA Inspection Count :	N/R
CWA Last Inspection Days :	N/R
CWA Informal Count :	N/R
CWA Formal Action Count :	N/R
CWA Last Formal Action Date :	N/R
CWA Penalties :	N/R
CWA Last Penalty Date :	N/R
CWA Last Penalty Amount :	N/R
CWA Quarters IN NC :	N/R
CWA Current Compliance Status :	N/R
CWA Current SNC Flag :	N
CWA 13 Quarters Compliance Status :	N/R
CWA 13 Quarters Effluent Exceedances:	N/R
CWA Three-Year QNCR Codes :	N/R
DFR URL :	Click here for hyperlink provided by the agency.
Facility SIC :	N/R
Facility NAICS :	711310 - Promoters of Performing Arts, Sports, and Similar Events with Facilities
Facility Last Inspection EPA Date :	N/R
Facility Last Inspection State Date :	N/R
Facility Last Formal Act EPA Date :	N/R
Facility Last Formal Act State Date :	N/R
Facility Last Informal Act EPA Date :	N/R
Facility Last Informal Act State Date:	N/R
Facility Federal Agency :	N/R
TRI Reporter :	N/R
Facility Imp Water Flag :	N/R
Current SNC Flag :	N
Indian County Flag :	N
Federal Flag :	N/R
US Mexico Border Flag :	N/R
Chesapeak Bay Flag :	N/R
AIR Flag :	N
NPDES Flag :	N
SDWIS Flag :	N
RCRA Flag :	Y
TRI Flag :	N
GHG Flag :	N
Major Flag :	N/R
Active Flag :	N/R
NAA Flag :	N
Latitude :	47.23509
Longitude :	-122.42821
Last Date in Agency List :	2023-01-16

Map Id: 582
Direction: S
Distance: 0.894 mi., 4721 ft.
Elevation: 105 ft.
Relative: Higher

Site Name : DEPT OF PUBLIC ASSEMBLY FAC TACOMA DOME | LEMAY AMERICAS CAR MUSEUM | TACOMA CITY OF TACOMA DOME
2727 E D ST | 2727 East D Street
TACOMA | Tacoma, WA

Database(s) : [ALL SITES - WA, BRS, CSCSL NFA - WA, DOCKET, ECHO, EPA UST, FRS, HIST PCS FACILITY, HSL - WA, ICIS, INACTIVE PCS, LUST - WA, MANIFEST EPA, PCS ENF, RCRA_NONGEN, UST - WA, VCP - WA] ***(cont.)***

Envirosite ID: 50655448
EPA ID: N/R

ECHO ***(cont.)***

Facility Name :	LEMAY AMERICAS CAR MUSEUM
Facility Address :	2727 E D ST, TACOMA, WA 98421
County :	PIERCE
Last Inspection Date :	2011-11-21
Registry ID :	110041616070
FIPS Code :	53053
EPA Region :	10
Inspection Count :	0
Last Inspection Days :	4031
Informal Count :	0
Last Informal Action Date :	N/R
Formal Action Count :	0
Last Formal Action Date :	N/R
Total Penalties :	0
Penalty Count :	N/R
Last Penalty Date :	N/R
Last Penalty Amount :	N/R
QTRS IN NC :	0
Programs IN SNC :	0
Current Compliance Status :	N/R
Three-Year Compliance Status :	N/R
Collection Method :	ADDRESS MATCHING-HOUSE NUMBER
Reference Point :	CENTER OF A FACILITY OR STATION
Accuracy Meters :	30
Derived Tribes :	Puyallup Tribe of the Puyallup Reservation - .2 mile(s), Puyallup Tribe of the Puyallup Reservation - .6 mile(s), Muckleshoot Indian Tribe - 10.9 mile(s), Muckleshoot Indian Tribe - 13.7 mile(s), Nisqually Indian Tribe - 16.7 mile(s), Squaxin Island Tribe of the Squaxin Island Reservation - 22.1 mile(s), Squaxin Island Tribe of the Squaxin Island Reservation - 24 mile(s)
Derived HUC :	17110019
Derived WBD :	171100190301
Derived STCTY FIPS :	53053
Derived Zip :	98421
Derived CD113 :	09
Derived CB2010 :	530530602001202
MYRTK Universe :	NNN
NPDES IDs :	WAR012332
CWA Permit Types :	Minor
CWA Compliance Tracking :	Off
CWA NAICS :	N/R
CWA SICS :	1794
CWA Inspection Count :	N/R
CWA Last Inspection Days :	4030
CWA Informal Count :	N/R

Map Id: 582
Direction: S
Distance: 0.894 mi., 4721 ft.
Elevation: 105 ft.
Relative: Higher

Site Name : DEPT OF PUBLIC ASSEMBLY FAC TACOMA DOME | LEMAY AMERICAS CAR MUSEUM | TACOMA CITY OF TACOMA DOME
2727 E D ST | 2727 East D Street
TACOMA | Tacoma, WA

Database(s) : [ALL SITES - WA, BRS, CSCSL NFA - WA, DOCKET, ECHO, EPA UST, FRS, HIST PCS FACILITY, HSL - WA, ICIS, INACTIVE PCS, LUST - WA, MANIFEST EPA, PCS ENF, RCRA_NONGEN, UST - WA, VCP - WA] ***(cont.)***

Envirosite ID: 50655448
EPA ID: N/R

ECHO ***(cont.)***

CWA Formal Action Count :	N/R
CWA Last Formal Action Date :	N/R
CWA Penalties :	N/R
CWA Last Penalty Date :	N/R
CWA Last Penalty Amount :	N/R
CWA Quarters IN NC :	0
CWA Current Compliance Status :	Terminated Permit
CWA Current SNC Flag :	N
CWA 13 Quarters Compliance Status :	N/R
CWA 13 Quarters Effluent Exceedances:	N/R
CWA Three-Year QNCR Codes :	N/R
DFR URL :	Click here for hyperlink provided by the agency.
Facility SIC :	1794
Facility NAICS :	N/R
Facility Last Inspection EPA Date :	N/R
Facility Last Inspection State Date :	2011-11-21
Facility Last Formal Act EPA Date :	N/R
Facility Last Formal Act State Date :	N/R
Facility Last Informal Act EPA Date :	N/R
Facility Last Informal Act State Date:	N/R
Facility Federal Agency :	N/R
TRI Reporter :	N/R
Facility Imp Water Flag :	Y
Current SNC Flag :	N
Indian County Flag :	N
Federal Flag :	N/R
US Mexico Border Flag :	N/R
Chesapeak Bay Flag :	N/R
AIR Flag :	N
NPDES Flag :	Y
SDWIS Flag :	N
RCRA Flag :	N
TRI Flag :	N
GHG Flag :	N
Major Flag :	N/R
Active Flag :	N/R
NAA Flag :	N
Latitude :	47.23509
Longitude :	-122.42821
Last Date in Agency List :	2023-01-16

EPA UST

Facility Name :	TACOMA CITY OF TACOMA DOME
Facility Address :	2727 E D ST, Tacoma, Washington 984023769
County :	Pierce

Map Id: 582
Direction: S
Distance: 0.894 mi., 4721 ft.
Elevation: 105 ft.
Relative: Higher

Site Name : DEPT OF PUBLIC ASSEMBLY FAC TACOMA DOME | LEMAY AMERICAS CAR MUSEUM | TACOMA CITY OF TACOMA DOME
2727 E D ST | 2727 East D Street
TACOMA | Tacoma, WA

Database(s) : [ALL SITES - WA, BRS, CSCSL NFA - WA, DOCKET, ECHO, EPA UST, FRS, HIST PCS FACILITY, HSL - WA, ICIS, INACTIVE PCS, LUST - WA, MANIFEST EPA, PCS ENF, RCRA_NONGEN, UST - WA, VCP - WA] ***(cont.)***

Envirosite ID: 50655448
EPA ID: N/R

EPA UST ***(cont.)***

Facility ID :	WA96231256
Facility Status :	Closed UST(s)
Open USTs :	0
Closed USTs :	2
Temporarily Out of Service USTs :	0
Date of Last Inspection :	N/R
EPA Region :	10
Tribe :	N/R
Facility ID 2 :	N/R
Latitude :	47.236534
Longitude :	-122.427003
Last Date in Agency List :	2023-01-30

Tank Details

Tank ID :	WA96231256_1
Tank Status :	Closed
Installation Date :	1982-01-01
Removal Date :	N/R
Capacity :	2001
Substances :	B Unleaded Gasoline
Tank Wall Type :	N/R

Tank ID :	WA96231256_2
Tank Status :	Closed
Installation Date :	1982-01-01
Removal Date :	N/R
Capacity :	N/R
Substances :	D Diesel
Tank Wall Type :	N/R

FRS

Facility Name :	DEPT OF PUBLIC ASSEMBLY FAC TACOMA DOME
Facility Address :	2727 E D ST, TACOMA, WA 98421
County :	PIERCE

Site Details

Registry ID :	110005342343
FRS Facility URL :	Click here for hyperlink provided by the agency.
Last Date in Agency List :	2023-02-13

Map Id: 582
Direction: S
Distance: 0.894 mi., 4721 ft.
Elevation: 105 ft.
Relative: Higher

Site Name : DEPT OF PUBLIC ASSEMBLY FAC TACOMA DOME | LEMAY AMERICAS CAR MUSEUM | TACOMA CITY OF TACOMA DOME
2727 E D ST | 2727 East D Street
TACOMA | Tacoma, WA

Database(s) : [ALL SITES - WA, BRS, CSCSL NFA - WA, DOCKET, ECHO, EPA UST, FRS, HIST PCS FACILITY, HSL - WA, ICIS, INACTIVE PCS, LUST - WA, MANIFEST EPA, PCS ENF, RCRA_NONGEN, UST - WA, VCP - WA] ***(cont.)***

Envirosite ID: 50655448
EPA ID: N/R

FRS ***(cont.)***

Source Description
Source Description : RCRAInfo is EPA's comprehensive information system that supports the Resource Conservation and Recovery Act (RCRA) of 1976 and the Hazardous and Solid Waste Amendments (HSWA) of 1984 through the tracking of events and activities related to facilities that generate, transport, and treat, store, or dispose of hazardous waste. RCRAInfo allows RCRA program staff to track the notification, permit, compliance, and corrective action activities required under RCRA. RCRAInfo also supports generation of the National Hazardous Waste Biennial Report. All generators and treatment, storage, and disposal facilities who handle hazardous waste are required to report to the EPA Administrator at least once every two years to support creation of the Biennial Report.
The WA-FSIS provides a means to query and display data maintained by the Washington Department of Ecology. This system contains key information for each facility/site that is currently, or has been, of interest to the Air Quality, Dam Safety, Hazardous Waste, Toxics Cleanup, and Water Quality Programs.

Source Description :

All generators and treatment, storage, and disposal (TSD) facilities who handle hazardous waste are required to report to the EPA Administrator at least once every two years. The data collected is used to create the National Biennial Resource Conservation and Recovery Act (RCRA) Hazardous Waste Report. This data is processed within the RCRA Information (RCRAInfo) database.

FRS Environmental Interest
Source and System ID : RCRAINFO - WAD981768021
WA-FSIS - 67234225
WA-FSIS - 96231256

Facility Name : LEMAY AMERICAS CAR MUSEUM
Facility Address : 2727 E D ST, TACOMA, WA 98421
County : PIERCE

Site Details
Registry ID : 110041616070
FRS Facility URL : Click here for hyperlink provided by the agency.
Last Date in Agency List : 2023-02-13

Source Description

Map Id: 582
Direction: S
Distance: 0.894 mi., 4721 ft.
Elevation: 105 ft.
Relative: Higher

Site Name : DEPT OF PUBLIC ASSEMBLY FAC TACOMA DOME | LEMAY AMERICAS CAR MUSEUM | TACOMA CITY OF TACOMA DOME
2727 E D ST | 2727 East D Street
TACOMA | Tacoma, WA

Database(s) : [ALL SITES - WA, BRS, CSCSL NFA - WA, DOCKET, ECHO, EPA UST, FRS, HIST PCS FACILITY, HSL - WA, ICIS, INACTIVE PCS, LUST - WA, MANIFEST EPA, PCS ENF, RCRA_NONGEN, UST - WA, VCP - WA] ***(cont.)***

Envirosite ID: 50655448
EPA ID: N/R

FRS ***(cont.)***

Source Description : The NPDES module of the Compliance Information System (ICIS) tracks surface water permits issued under the Clean Water Act. Under NPDES, all facilities that discharge pollutants from any point source into waters of the United States are required to obtain a permit. The permit will likely contain limits on what can be discharged, impose monitoring and reporting requirements, and include other provisions to ensure that the discharge does not adversely affect water quality.
The WA-FSIS provides a means to query and display data maintained by the Washington Department of Ecology. This system contains key information for each facility/site that is currently, or has been, of interest to the Air Quality, Dam Safety, Hazardous Waste, Toxics Cleanup, and Water Quality Programs.

FRS Environmental Interest
Source and System ID : ICIS - WAR012332
WA-FSIS - 19576

HIST PCS FACILITY

Facility Name :	LEMAY AMERICAS CAR MUSEUM
Facility Address :	2727 E D ST, TACOMA, WA 98421
County :	N/R
FRS Facility Site ID :	2200033124
NPDES ID :	WAR012332
Current Major/Minor Status :	Minor
Facility Type Description :	Privately Owned Facility
Permit Type :	General Permit Covered Facility
Primary Facility SIC Code :	N/R
Primary Facility SIC Description :	N/R
Total Actual Average Flow (MGD) :	N/R
Total App. Design Flow (MGD) :	N/R
Pretreat Prog Req'd Indicator Description:	N/R
State Water Body Number :	N/R
State Water Body Name :	N/R
Effective Date :	2011-01-01 00:00:00
Expiration Date :	2015-12-31 00:00:00
Tribal Land Code :	N/R
Tribal Land Name :	N/R
Facility Contact Name :	N/R
Contact Number :	N/R
Contact Address :	N/R
Permit Contact Name :	N/R
Permit Contact Address :	917 Pacific Ave, Tacoma, WA 98402-4421
Latitude :	47.236955

Map Id: 582
Direction: S
Distance: 0.894 mi., 4721 ft.
Elevation: 105 ft.
Relative: Higher

Site Name : DEPT OF PUBLIC ASSEMBLY FAC TACOMA DOME | LEMAY AMERICAS CAR MUSEUM | TACOMA CITY OF TACOMA DOME
2727 E D ST | 2727 East D Street
TACOMA | Tacoma, WA

Database(s) : [ALL SITES - WA, BRS, CSCSL NFA - WA, DOCKET, ECHO, EPA UST, FRS, HIST PCS FACILITY, HSL - WA, ICIS, INACTIVE PCS, LUST - WA, MANIFEST EPA, PCS ENF, RCRA_NONGEN, UST - WA, VCP - WA] ***(cont.)***

Envirosite ID: 50655448
EPA ID: N/R

HIST PCS FACILITY ***(cont.)***

Longitude :	-122.424782
Last Date in Agency list :	2014-12-10

HSL - WA

Facility Name :	Dept of Public Assembly Fac Tacoma Dome
Facility Address :	2727 E D St, Tacoma, 98402-3769
County :	Pierce

Site Details

Facility Site ID :	96231256
Cleanup Site ID :	6940
Status :	No Further Action
Site Rank :	N/R
Alternative Site Name :	N/R
Region :	N/R
Resposbile Unit :	N/R
Institutional Control :	N/R
Current VCP :	N/R
Past VCP :	N/R
Latitude :	N/R
Longitude :	N/R
Agency Hyperlink :	Click here for hyperlink provided by the agency.
Last Date in Agency List :	2022-02-11

Facility Name :	Dept of Public Assembly Fac Tacoma Dome
Facility Address :	2727 E D ST, TACOMA, 98402
County :	Pierce

Site Details

Facility Site ID :	96231256
Cleanup Site ID :	6940
Status :	No Further Action
Site Rank :	N/R
Alternative Site Name :	TACOMA CITY OF TACOMA DOME,TACOMA CITY TACOMA DOME,TACOMA DOME UST SITE
Region :	Southwest
Resposbile Unit :	Southwest
Institutional Control :	N/R
Current VCP :	N/R
Past VCP :	Yes
Latitude :	47.2365335825738
Longitude :	-122.427002676599
Agency Hyperlink :	Click here for hyperlink provided by the agency.

Map Id: 582
Direction: S
Distance: 0.894 mi., 4721 ft.
Elevation: 105 ft.
Relative: Higher

Site Name : DEPT OF PUBLIC ASSEMBLY FAC TACOMA DOME | LEMAY AMERICAS CAR MUSEUM | TACOMA CITY OF TACOMA DOME
2727 E D ST | 2727 East D Street
TACOMA | Tacoma, WA

Database(s) : [ALL SITES - WA, BRS, CSCSL NFA - WA, DOCKET, ECHO, EPA UST, FRS, HIST PCS FACILITY, HSL - WA, ICIS, INACTIVE PCS, LUST - WA, MANIFEST EPA, PCS ENF, RCRA_NONGEN, UST - WA, VCP - WA] ***(cont.)***

Envirosite ID: 50655448
EPA ID: N/R

HSL - WA ***(cont.)***

Last Date in Agency List : 2023-02-28

Contaminants

Contaminant Name :	Petroleum-Gasoline
Ground water :	N/R
Surface water :	N/R
Soil :	Confirmed Above Cleanup Levels
Sediment :	N/R
Air :	N/R
Bedrock :	N/R

ICIS

Facility Name :	LEMAY AMERICAS CAR MUSEUM
Facility Address :	2727 E D ST, TACOMA, WA 98421

Site Details

NPDES ID :	WAR012332
ICIS Facility Interest ID :	3400003329
Facility UIN :	110041616070
Facility Type Code :	Privately Owned Facility
Impaired Waters :	303(D) Listed
Latitude :	47.236955
Longitude :	-122.424782
Last Date in Agency List :	2022-12-28

INACTIVE PCS

Issue Date :	2010-12-01
Original Issue Date :	2010-12-01
Effective Date :	2011-01-01
Expiration Date :	2015-12-31
Retirement Date :	N/R
Termination Date :	2011-12-15
Issuing Agency :	State
Agency Type :	State
Activity ID :	3400003096
External Permit Number :	WAR012332
Facility Type Indicator :	NON-POTW
Permit Type :	General Permit Covered Facility-NPDES)
Major Minor Status :	N
Permit Status :	Terminated
Total Design Flow Number :	N/R
Actual Average Flow Number :	N/R
State Water Body :	N/R

Map Id: 582
Direction: S
Distance: 0.894 mi., 4721 ft.
Elevation: 105 ft.
Relative: Higher

Site Name : DEPT OF PUBLIC ASSEMBLY FAC TACOMA DOME | LEMAY AMERICAS CAR MUSEUM | TACOMA CITY OF TACOMA DOME
2727 E D ST | 2727 East D Street
TACOMA | Tacoma, WA

Database(s) : [ALL SITES - WA, BRS, CSCSL NFA - WA, DOCKET, ECHO, EPA UST, FRS, HIST PCS FACILITY, HSL - WA, ICIS, INACTIVE PCS, LUST - WA, MANIFEST EPA, PCS ENF, RCRA_NONGEN, UST - WA, VCP - WA] ***(cont.)***

Envirosite ID: 50655448
EPA ID: N/R

INACTIVE PCS ***(cont.)***

State Water Body Name :	N/R
Permit Name :	LeMay Museum
Permit Comp Status :	Y
RNC Tracking :	Y
Master External Permit Number :	WAR125725
TMDL Interface :	N/R
EDMR Authorization :	N
Pretreatment Indicator :	N/R
Last Date in Agency List :	2022-12-28

LUST - WA

Facility Name :	DEPT OF PUBLIC ASSEMBLY FAC TACOMA DOME
Facility Address :	2727 E D ST, TACOMA, 98402
County :	Pierce

Site Details

LUST Status Date :	2000-05-24
LUST Status Type :	LUST - NFA
Facility Site ID :	96231256
Cleanup Site ID :	6940
LUST ID :	5440
UST ID :	507935
Alternate Site Names :	TACOMA CITY OF TACOMA DOME,TACOMA CITY TACOMA DOME,TACOMA DOME UST SITE
Release Date :	2000-01-18
Process Type :	N/R
Responsible Unit :	Southwest
Region :	Southwest
Latitude :	47.236534
Longitude :	-122.427003
Last Date in Agency List :	2023-03-20

Contaminants

Contaminant Name :	Petroleum-Gasoline
Ground Water :	N/R
Surface Water :	N/R
Soil :	Confirmed Above Cleanup Levels
Sediment :	N/R
Air :	N/R
Bedrock :	N/R

MANIFEST EPA

Manifest Details

Map Id: 582
Direction: S
Distance: 0.894 mi., 4721 ft.
Elevation: 105 ft.
Relative: Higher

Site Name : DEPT OF PUBLIC ASSEMBLY FAC TACOMA DOME | LEMAY AMERICAS CAR MUSEUM | TACOMA CITY OF TACOMA DOME
2727 E D ST | 2727 East D Street
TACOMA | Tacoma, WA

Database(s) : [ALL SITES - WA, BRS, CSCSL NFA - WA, DOCKET, ECHO, EPA UST, FRS, HIST PCS FACILITY, HSL - WA, ICIS, INACTIVE PCS, LUST - WA, MANIFEST EPA, PCS ENF, RCRA_NONGEN, UST - WA, VCP - WA] ***(cont.)***

Envirosite ID: 50655448
EPA ID: N/R

MANIFEST EPA ***(cont.)***

Manifest Number :	011678275JJK
Shipped Date :	2019-11-06
Updated Date :	2019-12-13
Received Date :	2019-11-06
Status :	Signed
Generator ID :	WAD981768021
Generator Name :	DEPT OF PUBLIC ASSEMBLY FAC TACOMA DOME
Generator Address :	2727 E D ST, TACOMA, WA 98421
Generator Mailing :	2727 E D ST, TACOMA, WA 98421
Generator Contact :	N/R
Destination ID :	WAH000026371
Destination Name :	ECOLIGHTS NORTHWEST
Destination Mailing :	PO BOX 94291, SEATTLE, WA 98124
Destination Address :	1915 S CORGIAT DR, SEATTLE, WA 98108
Destination Contact :	N/R
Submission Type :	DataImage5Copy
Origin Type :	Web
Manifest Residue :	N
Rejection :	N
Last Date in Agency List :	2023-02-13

Waste Details

Waste Line Number :	1
Is DOT Hazardous :	Y
DOT ID Number :	UN3077
DOT Information :	UN3077 , HAZARDOUS WASTE SOLID , N . O . S. , 9 , PG III , (INTENTIONALLY CRUSHED LAMPS)
Non Waste Description :	N/R
Quantity :	470 Pounds
Quantity Tons, Acute, Non-Acute :	0.235, 0, 0.235
Quantity Kg, Acute, Non-Acute :	0, 213.15205
Management Method :	H039 - OTHER RECOVERY OR RECLAMATION FOR REUSE
Is EPA Waste :	Y
Federal Code :	D009
State Code :	N/R

Manifest Details

Manifest Number :	006888015SKS
Shipped Date :	2019-01-14
Updated Date :	2019-03-04
Received Date :	2019-01-31
Status :	Signed
Generator ID :	CESQG

Map Id: 582
Direction: S
Distance: 0.894 mi., 4721 ft.
Elevation: 105 ft.
Relative: Higher

Site Name : DEPT OF PUBLIC ASSEMBLY FAC TACOMA DOME | LEMAY AMERICAS CAR MUSEUM | TACOMA CITY OF TACOMA DOME
2727 E D ST | 2727 East D Street
TACOMA | Tacoma, WA

Database(s) : [ALL SITES - WA, BRS, CSCSL NFA - WA, DOCKET, ECHO, EPA UST, FRS, HIST PCS FACILITY, HSL - WA, ICIS, INACTIVE PCS, LUST - WA, MANIFEST EPA, PCS ENF, RCRA_NONGEN, UST - WA, VCP - WA] ***(cont.)***

Envirosite ID: 50655448
EPA ID: N/R

MANIFEST EPA ***(cont.)***

Generator Name :	Feld Entertainment - Tacoma Dome
Generator Address :	2727 East D Street, TACOMA, WA 98421
Generator Mailing :	2727 East D Street, Tacoma, WA 98421
Generator Contact :	N/R
Destination ID :	NED981723513
Destination Name :	Clean Harbors Environmental Services, Inc.
Destination Mailing :	2247 South Highway 71, Kimball, NE 69145
Destination Address :	2247 South Highway 71, Kimball, NE 69145
Destination Contact :	N/R
Submission Type :	DataImage5Copy
Origin Type :	Service
Manifest Residue :	N
Rejection :	N
Last Date in Agency List :	2023-02-13

Waste Details

Waste Line Number :	1
Is DOT Hazardous :	Y
DOT ID Number :	UN1993
DOT Information :	UN1993, WASTE UN1993, WASTE FLAMMABLE LIQUIDS, N.O.S.,), 3, PG II (PETROLEUM OIL AND SOLVENT), 3, PG III
Non Waste Description :	N/R
Quantity :	800 Pounds
Quantity Tons, Acute, Non-Acute :	0.4, 0, 0.4
Quantity Kg, Acute, Non-Acute :	0, 362.812
Management Method :	H040 - INCINERATION
Is EPA Waste :	Y
Federal Code :	D001, D004, D005, D006, D007, D008, D009, D010, D011, D035, F001, F002, F003, F005
State Code :	N/R

PCS ENF

Site Details

NPDES ID :	WAR012332
Last Date in Agency List :	2022-12-28

Formal Enforcement Actions

Settlement Entered Date :	N/R
ENF Identifier :	N/R
Activity ID :	N/R

Map Id: 582
Direction: S
Distance: 0.894 mi., 4721 ft.
Elevation: 105 ft.
Relative: Higher

Site Name : DEPT OF PUBLIC ASSEMBLY FAC TACOMA DOME | LEMAY AMERICAS CAR MUSEUM | TACOMA CITY OF TACOMA DOME
2727 E D ST | 2727 East D Street
TACOMA | Tacoma, WA

Database(s) : [ALL SITES - WA, BRS, CSCSL NFA - WA, DOCKET, ECHO, EPA UST, FRS, HIST PCS FACILITY, HSL - WA, ICIS, INACTIVE PCS, LUST - WA, MANIFEST EPA, PCS ENF, RCRA_NONGEN, UST - WA, VCP - WA] ***(cont.)***

Envirosite ID: 50655448
EPA ID: N/R

PCS ENF ***(cont.)***

Activity Type :	N/R
ENF Type :	N/R
Agency :	N/R
Fed Penalty Assessed Amount :	N/R
State Local Penalty Amount :	N/R

Informal Enforcement Actions

Achieved Date :	N/R
Registry ID :	110041616070
ENF Identifier :	WA-136107
Activity ID :	3400008601
Activity Type :	Administrative - Informal
ENF Type :	Letter of Violation/ Warning Letter
Agency :	State

RCRA_NONGEN

Facility Name :	DEPT OF PUBLIC ASSEMBLY FAC TACOMA DOME
Facility Address :	2727 E D ST, TACOMA, WA 98421
County :	PIERCE
Date Form Received by Agency :	2022-06-13
EPA ID :	WAD981768021
Mailing Address :	2727 E D ST, TACOMA, WA 98421
Contact :	CHRIS BEAUCHAMP
Contact Address :	2727 E D ST, TACOMA, WA 98421
Contact Country :	US
Contact Telephone :	253-593-7699
Contact Email :	CBEAUCHAMP@TACOMAVENUES.ORG
EPA Region :	10
Land Type :	Municipal
Source Type :	Notification
Classification :	Not a generator, verified
Description :	Not a generator, verified
Last Date in Agency List :	2023-01-23

Owner/Operator Summary

Owner/Operator Name :	CITY OF TACOMA/TACOMA DOME
Owner/Operator Address :	2727 E D ST, TACOMA, WA 98421
Owner/Operator Country :	US
Owner/Operator Telephone :	253-593-7626
Owner/Operator Email :	N/R
Owner/Operator Fax :	N/R
Legal Status :	Municipal

Map Id: 582
Direction: S
Distance: 0.894 mi., 4721 ft.
Elevation: 105 ft.
Relative: Higher

Site Name : DEPT OF PUBLIC ASSEMBLY FAC TACOMA DOME | LEMAY AMERICAS CAR MUSEUM | TACOMA CITY OF TACOMA DOME
2727 E D ST | 2727 East D Street
TACOMA | Tacoma, WA

Database(s) : [ALL SITES - WA, BRS, CSCSL NFA - WA, DOCKET, ECHO, EPA UST, FRS, HIST PCS FACILITY, HSL - WA, ICIS, INACTIVE PCS, LUST - WA, MANIFEST EPA, PCS ENF, RCRA_NONGEN, UST - WA, VCP - WA] ***(cont.)***

Envirosite ID: 50655448
EPA ID: N/R

RCRA_NONGEN ***(cont.)***

Owner/Operator Type :	Operator
Owner/Operator Start Date :	N/R
Owner/Operator End Date :	N/R
Owner/Operator Name :	TACOMA CITY
Owner/Operator Address :	2727 E D ST, TACOMA, WA 98421
Owner/Operator Country :	US
Owner/Operator Telephone :	253-272-3663
Owner/Operator Email :	N/R
Owner/Operator Fax :	N/R
Legal Status :	Municipal
Owner/Operator Type :	Owner
Owner/Operator Start Date :	N/R
Owner/Operator End Date :	N/R
Owner/Operator Name :	TACOMA CITY
Owner/Operator Address :	2727 E D ST, TACOMA, WA 98421
Owner/Operator Country :	US
Owner/Operator Telephone :	253-272-3663
Owner/Operator Email :	N/R
Owner/Operator Fax :	N/R
Legal Status :	Municipal
Owner/Operator Type :	Owner
Owner/Operator Start Date :	2017-12-31
Owner/Operator End Date :	N/R

Handler Activities Summary

U.S. Importer of Hazardous Waste :	N
Mixed Waste (Haz. and Radioactive) :	N/R
Recycler of Hazardous Waste :	N
Transporter of Hazardous Waste :	N
Treater, Storer or Disposer of HW :	N
Underground Injection Activity :	N
On-site Burner Exemption :	N
Furnace Exemption :	N
Used Oil Fuel Burner :	N
Used Oil Processor :	N
Used Oil Refiner :	N
Used Oil Fuel Marketer to Burner :	N
Used Oil Specification Marketer :	N
Used Oil Transfer Facility :	N
Used Oil Transporter :	N

Map Id: 582
Direction: S
Distance: 0.894 mi., 4721 ft.
Elevation: 105 ft.
Relative: Higher

Site Name :	DEPT OF PUBLIC ASSEMBLY FAC TACOMA DOME | LEMAY AMERICAS CAR MUSEUM | TACOMA CITY OF TACOMA DOME 2727 E D ST | 2727 East D Street TACOMA | Tacoma, WA
Database(s) :	[ALL SITES - WA, BRS, CSCSL NFA - WA, DOCKET, ECHO, EPA UST, FRS, HIST PCS FACILITY, HSL - WA, ICIS, INACTIVE PCS, LUST - WA, MANIFEST EPA, PCS ENF, RCRA_NONGEN, UST - WA, VCP - WA] ***(cont.)***

Envirosite ID: 50655448
EPA ID: N/R

RCRA_NONGEN ***(cont.)***

Historical Generators

Details for this site have been truncated due to the large number of available details for this site within this dataset. For the complete details for this site, contact your Envirosite account representative for a complimentary site report containing all of the details available.

Date Form Received by Agency : 2021-02-19
Facility Name : DEPT OF PUBLIC ASSEMBLY FAC TACOMA DOME
Classification : Not a generator, verified

Date Form Received by Agency : 2020-02-13
Facility Name : DEPT OF PUBLIC ASSEMBLY FAC TACOMA DOME
Classification : Not a generator, verified

Date Form Received by Agency : 2019-02-28
Facility Name : DEPT OF PUBLIC ASSEMBLY FAC TACOMA DOME
Classification : Not a generator, verified

Date Form Received by Agency : 2018-02-28
Facility Name : DEPT OF PUBLIC ASSEMBLY FAC TACOMA DOME
Classification : Not a generator, verified

Date Form Received by Agency : 2017-02-28
Facility Name : DEPT OF PUBLIC ASSEMBLY FAC TACOMA DOME
Classification : Not a generator, verified

Date Form Received by Agency : 2016-03-03
Facility Name : DEPT OF PUBLIC ASSEMBLY FAC TACOMA DOME
Classification : Not a generator, verified

Date Form Received by Agency : 2015-02-23
Facility Name : DEPT OF PUBLIC ASSEMBLY FAC TACOMA DOME
Classification : Not a generator, verified

Date Form Received by Agency : 2014-02-21
Facility Name : DEPT OF PUBLIC ASSEMBLY FAC TACOMA DOME
Classification : Not a generator, verified

Date Form Received by Agency : 2013-03-20
Facility Name : DEPT OF PUBLIC ASSEMBLY FAC TACOMA DOME
Classification : Not a generator, verified

Map Id: 582
Direction: S
Distance: 0.894 mi., 4721 ft.
Elevation: 105 ft.
Relative: Higher

Site Name : DEPT OF PUBLIC ASSEMBLY FAC TACOMA DOME | LEMAY AMERICAS CAR MUSEUM | TACOMA CITY OF TACOMA DOME
2727 E D ST | 2727 East D Street
TACOMA | Tacoma, WA

Database(s) : [ALL SITES - WA, BRS, CSCSL NFA - WA, DOCKET, ECHO, EPA UST, FRS, HIST PCS FACILITY, HSL - WA, ICIS, INACTIVE PCS, LUST - WA, MANIFEST EPA, PCS ENF, RCRA_NONGEN, UST - WA, VCP - WA] ***(cont.)***

Envirosite ID: 50655448
EPA ID: N/R

RCRA_NONGEN ***(cont.)***

Date Form Received by Agency :	2012-03-12
Facility Name :	DEPT OF PUBLIC ASSEMBLY FAC TACOMA DOME
Classification :	Not a generator, verified

Notices of Violations Summary

Regulation Violated :	N

UST - WA

Facility Name :	TACOMA CITY OF TACOMA DOME
Facility Address :	2727 E D ST, Tacoma, 98402
County :	Pierce
Facility Site ID :	96231256
UST Site ID :	507935
Tag Number(s) :	N/R
Responsible Unit :	Southwest
Is Active :	No
Latitude :	47.236534
Longitude :	-122.427003
Last Date in Agency List :	2022-12-29

Tank Details

Tank Name :	1
Tank Status :	Removed
Install Date :	1982-01-01
Tank Upgrade Date :	N/R
Tank Permanent Closure Date :	N/R
Permit Expiration Date :	N/R
Tank Material :	N/R
Tank Construction :	N/R
Tank Corrosion Protection :	N/R
Tank Manifold :	N/R
Tank Release Detection :	N/R
Tank Tightness Test :	N/R
Tank Spill Prevention :	N/R
Capacity Range :	2,001 to 4,999 Gallons
Actual Capacity :	4000
Pipe Material :	N/R
Pipe Construction :	N/R
Pipe Corrosion Protection :	N/R
Tank SFC :	N/R
Dispenser SFC :	N/R
Primary Pipe Release Detection :	N/R

Map Id: 582
Direction: S
Distance: 0.894 mi., 4721 ft.
Elevation: 105 ft.
Relative: Higher

Site Name : DEPT OF PUBLIC ASSEMBLY FAC TACOMA DOME | LEMAY AMERICAS CAR MUSEUM | TACOMA CITY OF TACOMA DOME
2727 E D ST | 2727 East D Street
TACOMA | Tacoma, WA

Database(s) : [ALL SITES - WA, BRS, CSCSL NFA - WA, DOCKET, ECHO, EPA UST, FRS, HIST PCS FACILITY, HSL - WA, ICIS, INACTIVE PCS, LUST - WA, MANIFEST EPA, PCS ENF, RCRA_NONGEN, UST - WA, VCP - WA] ***(cont.)***

Envirosite ID: 50655448
EPA ID: N/R

UST - WA ***(cont.)***

Secondary Pipe Release Detection :	N/R
Pipe Pumping System :	N/R
Pipe Install Date :	N/R
Turbine Sump Construction :	N/R
Tank Status Date :	1999-12-10
Tank Install Date :	N/R
Tank Overfill Prevention :	N/R

Compartments Details

Compartment Number :	1
Compartment Capacity :	4000
Substance Stored :	Unleaded Gasoline
Used Substance :	N/R
Ecy Region :	N/R

Tank Details

Tank Name :	2
Tank Status :	Removed
Install Date :	1982-01-01
Tank Upgrade Date :	N/R
Tank Permanent Closure Date :	N/R
Permit Expiration Date :	N/R
Tank Material :	N/R
Tank Construction :	N/R
Tank Corrosion Protection :	N/R
Tank Manifold :	N/R
Tank Release Detection :	N/R
Tank Tightness Test :	N/R
Tank Spill Prevention :	N/R
Capacity Range :	1,101 to 2,000 Gallons
Actual Capacity :	1500
Pipe Material :	N/R
Pipe Construction :	N/R
Pipe Corrosion Protection :	N/R
Tank SFC :	N/R
Dispenser SFC :	N/R
Primary Pipe Release Detection :	N/R
Secondary Pipe Release Detection :	N/R
Pipe Pumping System :	N/R
Pipe Install Date :	N/R
Turbine Sump Construction :	N/R
Tank Status Date :	1999-12-10
Tank Install Date :	N/R
Tank Overfill Prevention :	N/R

Map Id: 582
Direction: S
Distance: 0.894 mi., 4721 ft.
Elevation: 105 ft.
Relative: Higher

Site Name : DEPT OF PUBLIC ASSEMBLY FAC TACOMA DOME | LEMAY AMERICAS CAR MUSEUM | TACOMA CITY OF TACOMA DOME
2727 E D ST | 2727 East D Street
TACOMA | Tacoma, WA

Database(s) : [ALL SITES - WA, BRS, CSCSL NFA - WA, DOCKET, ECHO, EPA UST, FRS, HIST PCS FACILITY, HSL - WA, ICIS, INACTIVE PCS, LUST - WA, MANIFEST EPA, PCS ENF, RCRA_NONGEN, UST - WA, VCP - WA] ***(cont.)***

Envirosite ID: 50655448
EPA ID: N/R

UST - WA ***(cont.)***

Compartments Details

Compartment Number :	1
Compartment Capacity :	1500
Substance Stored :	Diesel
Used Substance :	N/R
Ecy Region :	N/R

VCP - WA

Facility Name :	Dept of Public Assembly Fac Tacoma Dome
Facility Address :	2727 E D ST, TACOMA, 98402-3769
County :	Pierce
Facility/Site ID :	96231256
Alternate Name :	TACOMA DOME UST SITE
Program Name :	N/R
WRIA :	10
Legislative District :	27
Congressional District :	9
Ecology Region :	SWRO
Ecology Program Phone :	(360) 407-7224
Tribal Land :	N
Latitude :	47.236534
Longitude :	-122.427003
Last Date in Agency List :	2023-01-04
Facility/Site ID :	96231256
Alternate Name :	TACOMA CITY TACOMA DOME
Program Name :	N/R
WRIA :	10
Legislative District :	27
Congressional District :	9
Ecology Region :	SWRO
Ecology Program Phone :	(360) 407-7224
Tribal Land :	N
Latitude :	47.236534
Longitude :	-122.427003
Last Date in Agency List :	2023-01-04
Facility/Site ID :	96231256
Alternate Name :	N/R
Program Name :	N/R
WRIA :	10
Legislative District :	27
Congressional District :	9
Ecology Region :	SWRO

Map Id: 582
Direction: S
Distance: 0.894 mi., 4721 ft.
Elevation: 105 ft.
Relative: Higher

Site Name : DEPT OF PUBLIC ASSEMBLY FAC TACOMA DOME | LEMAY AMERICAS CAR MUSEUM | TACOMA CITY OF TACOMA DOME
2727 E D ST | 2727 East D Street
TACOMA | Tacoma, WA

Database(s) : [ALL SITES - WA, BRS, CSCSL NFA - WA, DOCKET, ECHO, EPA UST, FRS, HIST PCS FACILITY, HSL - WA, ICIS, INACTIVE PCS, LUST - WA, MANIFEST EPA, PCS ENF, RCRA_NONGEN, UST - WA, VCP - WA] ***(cont.)***

Envirosite ID: 50655448
EPA ID: N/R

VCP - WA ***(cont.)***

Ecology Program Phone :	(360) 407-7224
Tribal Land :	N
Latitude :	47.236534
Longitude :	-122.427003
Last Date in Agency List :	2023-01-04

Program Details

Program :	HAZWASTE
Program ID :	WAD981768021
Interaction Type :	Voluntary Cleanup Sites
Interaction Type Description :	For a fee, Ecology staff will review an independent cleanup report(s) and provide a written decision about the adequacy of the cleanup actions taken and described in the report.
Status :	Inactive
Start Date :	2000-05-11
End Date :	2000-05-24
SIC :	7941 - PROFESSIONAL SPORTS CLUBS AND PROMOTERS
NAICS :	N/R

Program :	HAZWASTE
Program ID :	WAD981768021
Interaction Type :	Voluntary Cleanup Sites
Interaction Type Description :	For a fee, Ecology staff will review an independent cleanup report(s) and provide a written decision about the adequacy of the cleanup actions taken and described in the report.
Status :	Inactive
Start Date :	2000-05-11
End Date :	2000-05-24
SIC :	7999 - AMUSEMENT AND RECREATION SERVICES, NOT ELSEWHERE CLASSIFIED
NAICS :	N/R

Program :	HAZWASTE
Program ID :	WAD981768021
Interaction Type :	Voluntary Cleanup Sites
Interaction Type Description :	For a fee, Ecology staff will review an independent cleanup report(s) and provide a written decision about the adequacy of the cleanup actions taken and described in the report.
Status :	Inactive

Map Id: 582
Direction: S
Distance: 0.894 mi., 4721 ft.
Elevation: 105 ft.
Relative: Higher

Site Name : DEPT OF PUBLIC ASSEMBLY FAC TACOMA DOME | LEMAY AMERICAS CAR MUSEUM | TACOMA CITY OF TACOMA DOME
2727 E D ST | 2727 East D Street
TACOMA | Tacoma, WA

Database(s) : [ALL SITES - WA, BRS, CSCSL NFA - WA, DOCKET, ECHO, EPA UST, FRS, HIST PCS FACILITY, HSL - WA, ICIS, INACTIVE PCS, LUST - WA, MANIFEST EPA, PCS ENF, RCRA_NONGEN, UST - WA, VCP - WA] ***(cont.)***

Envirosite ID: 50655448
EPA ID: N/R

VCP - WA ***(cont.)***

Start Date :	2000-05-11
End Date :	2000-05-24
SIC :	N/R
NAICS :	71131 - Promoters of Performing Arts, Sports, and Similar Events with Facilities
Program :	HAZWASTE
Program ID :	WAD981768021
Interaction Type :	Voluntary Cleanup Sites
Interaction Type Description :	For a fee, Ecology staff will review an independent cleanup report(s) and provide a written decision about the adequacy of the cleanup actions taken and described in the report.
Status :	Inactive
Start Date :	2000-05-11
End Date :	2000-05-24
SIC :	N/R
NAICS :	N/R

Map Id: EK583
Direction: SSW
Distance: 0.894 mi., 4721 ft.
Elevation: 90 ft.
Relative: Higher

Site Name : CHEERS RESTAURANT | CHEERS RESTAURANT FORMER
2611 PACIFIC AVE
TACOMA | Tacoma, WA 98402

Database(s) : [ALL SITES - WA, CSCSL HWS - WA, EPA LUST, EPA UST, HSL - WA, LUST - WA, UST - WA]

Envirosite ID: 50655588
EPA ID: N/R

ALL SITES - WA

Facility Name :	Cheers Restaurant
Facility Address :	2611 PACIFIC AVE, TACOMA, 98402
County :	Pierce
Facility/Site ID :	20251
Alternate Name :	N/R
Program Name :	N/R
WRIA :	10
Legislative District :	27

Map Id: EK583
Direction: SSW
Distance: 0.894 mi., 4721 ft.
Elevation: 90 ft.
Relative: Higher

Site Name : CHEERS RESTAURANT | CHEERS RESTAURANT FORMER
2611 PACIFIC AVE
TACOMA | Tacoma, WA 98402

Database(s) : [ALL SITES - WA, CSCSL HWS - WA, EPA LUST, EPA UST, HSL - WA, LUST - WA, UST - WA] ***(cont.)***

Envirosite ID: 50655588
EPA ID: N/R

ALL SITES - WA ***(cont.)***

Congressional District :	6
Ecology Region :	SWRO
Ecology Program Phone :	(360) 407-7224
Tribal Land :	N
Latitude :	47.23772
Longitude :	-122.4344
Last Date in Agency List :	2023-01-03

Program Details

Program :	TOXICS
Program ID :	N/R
Interaction Type :	State Cleanup Site
Interaction Type Description :	A site is being cleaned up under state regulations. Regulations include Model Toxics Control Act or its predecessors.
Status :	Active
Start Date :	2011-12-07
End Date :	N/R
SIC :	N/R
NAICS :	44711 - Gasoline Stations with Convenience Stores

Program :	TOXICS
Program ID :	N/R
Interaction Type :	State Cleanup Site
Interaction Type Description :	A site is being cleaned up under state regulations. Regulations include Model Toxics Control Act or its predecessors.
Status :	Active
Start Date :	2011-12-07
End Date :	N/R
SIC :	N/R
NAICS :	N/R

Program :	TOXICS
Program ID :	N/R
Interaction Type :	LUST Facility
Interaction Type Description :	A leaking underground tank cleanup site being cleaned up with Ecology oversight or review.
Status :	Active
Start Date :	2011-11-21
End Date :	N/R
SIC :	N/R
NAICS :	N/R

Map Id: EK583
Direction: SSW
Distance: 0.894 mi., 4721 ft.
Elevation: 90 ft.
Relative: Higher

Site Name : CHEERS RESTAURANT | CHEERS RESTAURANT FORMER
2611 PACIFIC AVE
TACOMA | Tacoma, WA 98402

Database(s) : [ALL SITES - WA, CSCSL HWS - WA, EPA LUST, EPA UST, HSL - WA, LUST - WA, UST - WA] ***(cont.)***

Envirosite ID: 50655588
EPA ID: N/R

CSCSL HWS - WA

Facility Name :	CHEERS RESTAURANT
Facility Address :	2611 PACIFIC AVE, TACOMA, 98402
County :	PIERCE

Site Details

Facility Site ID :	20251
Site Status :	Cleanup Started
Cleanup Site ID :	11744
Region :	Southwest
Responsible Section :	Southwest
WARM Rank :	N/R
Is Brownfield? :	N/R
Is PSI? :	N/R
Current VCP :	N/R
Past VCP :	N/R
Institutional Control :	N/R
Latitude :	47.23772
Longitude :	-122.4344
Last Date in Agency List :	2023-03-07

Contaminants Details

Contaminant Name :	Petroleum-Gasoline
Groundwater :	N/R
Surface Water :	N/R
Soil :	Confirmed Above Cleanup Levels
Sediment :	N/R
Air :	N/R
Bedrock :	N/R

EPA LUST

Facility Name :	Cheers Restaurant
Facility Address :	2611 PACIFIC AVE, TACOMA, Washington 98402
County :	Pierce
Facility ID :	WA20251
LUST ID :	WA11744
Reported Date :	N/R
Status :	Open
Substance :	Petroleum-Gasoline
Closed With Residual Contamination (Tribal Only):	N/R
NFA_Letter (Tribal Only) :	N/R
Tribe (Tribal Only) :	N/R
EPA Region :	10
Estimated Population within 1500ft :	409
Estimated Private Domestic Wells within 1500ft:	0

Map Id: EK583
Direction: SSW
Distance: 0.894 mi., 4721 ft.
Elevation: 90 ft.
Relative: Higher

Site Name : CHEERS RESTAURANT | CHEERS RESTAURANT FORMER
2611 PACIFIC AVE
TACOMA | Tacoma, WA 98402

Database(s) : [ALL SITES - WA, CSCSL HWS - WA, EPA LUST, EPA UST, HSL - WA, LUST - WA, UST - WA] ***(cont.)***

Envirosite ID: 50655588
EPA ID: N/R

EPA LUST ***(cont.)***

Within Source Water Protection Area (SPA):	No
SPA Public Water System and Facility ID:	N/R
SPA Water Type :	N/R
SPA Facility Type :	N/R
SPA HUC12 :	N/R
Within Groundwater Wellhead Protection Area (WHPA):	No
WHPA Public Water System and Facility ID:	N/R
WHPA Water Type :	N/R
WHPA Facility Type :	N/R
WHPA HUC12 :	N/R
Within Estimated 100-year Floodplain:	No
Latitude :	47.2375699999999
Longitude :	-122.434569999999
Last Date in Agency List :	2023-01-30

EPA UST

Facility Name :	CHEERS RESTAURANT FORMER
Facility Address :	2611 PACIFIC AVE, Tacoma, Washington 98402
County :	Pierce
Facility ID :	WA20251
Facility Status :	Closed UST(s)
Open USTs :	0
Closed USTs :	1
Temporarily Out of Service USTs :	0
Date of Last Inspection :	N/R
EPA Region :	10
Tribe :	N/R
Facility ID 2 :	N/R
Latitude :	47.237572
Longitude :	-122.434571
Last Date in Agency List :	2023-01-30

Tank Details

Tank ID :	WA20251_1
Tank Status :	Closed
Installation Date :	2001-01-01
Removal Date :	N/R
Capacity :	N/R
Substances :	R Unknown
Tank Wall Type :	N/R

HSL - WA

Facility Name :	Cheers Restaurant
Facility Address :	2611 Pacific Ave, Tacoma, 98402
County :	Pierce

Map Id: EK583
Direction: SSW
Distance: 0.894 mi., 4721 ft.
Elevation: 90 ft.
Relative: Higher

Site Name : CHEERS RESTAURANT | CHEERS RESTAURANT FORMER
2611 PACIFIC AVE
TACOMA | Tacoma, WA 98402

Database(s) : [ALL SITES - WA, CSCSL HWS - WA, EPA LUST, EPA UST, HSL - WA, LUST - WA, UST - WA] ***(cont.)***

Envirosite ID: 50655588
EPA ID: N/R

HSL - WA ***(cont.)***

Site Details

Facility Site ID :	20251
Cleanup Site ID :	11744
Status :	Cleanup Started
Site Rank :	N/R
Alternative Site Name :	N/R
Region :	N/R
Resposbile Unit :	N/R
Institutional Control :	N/R
Current VCP :	N/R
Past VCP :	N/R
Latitude :	N/R
Longitude :	N/R
Agency Hyperlink :	Click here for hyperlink provided by the agency.
Last Date in Agency List :	2022-02-11
Facility Name :	Cheers Restaurant
Facility Address :	2611 PACIFIC AVE, TACOMA, 98402
County :	Pierce

Site Details

Facility Site ID :	20251
Cleanup Site ID :	11744
Status :	Cleanup Started
Site Rank :	N/R
Alternative Site Name :	CHEERS RESTAURANT FORMER
Region :	Southwest
Resposbile Unit :	Southwest
Institutional Control :	N/R
Current VCP :	N/R
Past VCP :	N/R
Latitude :	47.23772
Longitude :	-122.4344
Agency Hyperlink :	Click here for hyperlink provided by the agency.
Last Date in Agency List :	2023-02-28

Contaminants

Contaminant Name :	Petroleum-Gasoline
Ground water :	N/R
Surface water :	N/R
Soil :	Confirmed Above Cleanup Levels
Sediment :	N/R
Air :	N/R
Bedrock :	N/R

LUST - WA

Facility Name :	CHEERS RESTAURANT
Facility Address :	2611 PACIFIC AVE, TACOMA, 98402

Map Id: EK583
Direction: SSW
Distance: 0.894 mi., 4721 ft.
Elevation: 90 ft.
Relative: Higher

Site Name : CHEERS RESTAURANT | CHEERS RESTAURANT FORMER
2611 PACIFIC AVE
TACOMA | Tacoma, WA 98402

Database(s) : [ALL SITES - WA, CSCSL HWS - WA, EPA LUST, EPA UST, HSL - WA, LUST - WA, UST - WA] ***(cont.)***

Envirosite ID: 50655588
EPA ID: N/R

LUST - WA ***(cont.)***

County : Pierce

Site Details

LUST Status Date :	2011-12-22
LUST Status Type :	LUST - Cleanup Started
Facility Site ID :	20251
Cleanup Site ID :	11744
LUST ID :	6568
UST ID :	619835
Alternate Site Names :	CHEERS RESTAURANT FORMER
Release Date :	2011-12-07
Process Type :	N/R
Responsible Unit :	Southwest
Region :	Southwest
Latitude :	47.23772
Longitude :	-122.4344
Last Date in Agency List :	2023-03-20

Contaminants

Contaminant Name :	Petroleum-Gasoline
Ground Water :	N/R
Surface Water :	N/R
Soil :	Confirmed Above Cleanup Levels
Sediment :	N/R
Air :	N/R
Bedrock :	N/R

UST - WA

Facility Name :	CHEERS RESTAURANT FORMER
Facility Address :	2611 PACIFIC AVE, Tacoma, 98402
County :	Pierce
Facility Site ID :	20251
UST Site ID :	619835
Tag Number(s) :	N/R
Responsible Unit :	Southwest
Is Active :	No
Latitude :	47.23772
Longitude :	-122.4344
Last Date in Agency List :	2022-12-29

Tank Details

Tank Name :	1
Tank Status :	Removed
Install Date :	N/R

Map Id: EK583
Direction: SSW
Distance: 0.894 mi., 4721 ft.
Elevation: 90 ft.
Relative: Higher

Site Name : CHEERS RESTAURANT | CHEERS RESTAURANT FORMER
2611 PACIFIC AVE
TACOMA | Tacoma, WA 98402

Database(s) : [ALL SITES - WA, CSCSL HWS - WA, EPA LUST, EPA UST, HSL - WA, LUST - WA, UST - WA] ***(cont.)***

Envirosite ID: 50655588
EPA ID: N/R

UST - WA ***(cont.)***

Tank Upgrade Date :	N/R
Tank Permanent Closure Date :	N/R
Permit Expiration Date :	N/R
Tank Material :	N/R
Tank Construction :	N/R
Tank Corrosion Protection :	N/R
Tank Manifold :	N/R
Tank Release Detection :	N/R
Tank Tightness Test :	N/R
Tank Spill Prevention :	N/R
Capacity Range :	N/R
Actual Capacity :	1300
Pipe Material :	N/R
Pipe Construction :	N/R
Pipe Corrosion Protection :	N/R
Tank SFC :	N/R
Dispenser SFC :	N/R
Primary Pipe Release Detection :	N/R
Secondary Pipe Release Detection :	N/R
Pipe Pumping System :	N/R
Pipe Install Date :	N/R
Turbine Sump Construction :	N/R
Tank Status Date :	2011-12-12
Tank Install Date :	N/R
Tank Overfill Prevention :	N/R

Compartments Details

Compartment Number :	1
Compartment Capacity :	1300
Substance Stored :	Unknown
Used Substance :	Unknown
Ecy Region :	N/R

Map Id: EO584
Direction: SSW
Distance: 0.895 mi., 4726 ft.
Elevation: 120 ft.
Relative: Higher

Site Name : MAR JON CONTRACTORS INC
2512 HOLGATE ST
TACOMA | Tacoma, WA

Database(s) : [ALL SITES - WA, EPA UST, FRS, UST - WA]

Envirosite ID: 50655601
EPA ID: N/R

ALL SITES - WA

Facility Name :	MAR JON CONTRACTORS INC
Facility Address :	2512 HOLGATE ST, TACOMA, 98402-1203
County :	Pierce

Map Id: EO584
Direction: SSW
Distance: 0.895 mi., 4726 ft.
Elevation: 120 ft.
Relative: Higher

Site Name : MAR JON CONTRACTORS INC
2512 HOLGATE ST
TACOMA | Tacoma, WA

Database(s) : [ALL SITES - WA, EPA UST, FRS, UST - WA] ***(cont.)***

Envirosite ID: 50655601
EPA ID: N/R

ALL SITES - WA ***(cont.)***

Facility/Site ID :	51581124
Alternate Name :	N/R
Program Name :	N/R
WRIA :	10
Legislative District :	27
Congressional District :	6
Ecology Region :	SWRO
Ecology Program Phone :	(360) 407-7224
Tribal Land :	N
Latitude :	47.238161
Longitude :	-122.438424
Last Date in Agency List :	2023-01-03

Program Details

Program :	TOXICS
Program ID :	3972
Interaction Type :	Underground Storage Tank
Interaction Type Description :	Any one or combination of tanks (including connecting underground pipes) that is used to contain regulated substances and has a tank volume of ten percent or more beneath the surface of the ground. This term does not include any of the exempt UST systems specified in WAC 173-360-110(2) or any piping connected thereto. See WAC 173-360
Status :	Inactive
Start Date :	1998-06-08
End Date :	2000-03-22
SIC :	N/R
NAICS :	N/R

EPA UST

Facility Name :	MAR JON CONTRACTORS INC
Facility Address :	2512 HOLGATE ST, Tacoma, Washington 984021203
County :	Pierce
Facility ID :	WA51581124
Facility Status :	Closed UST(s)
Open USTs :	0
Closed USTs :	1
Temporarily Out of Service USTs :	0
Date of Last Inspection :	N/R
EPA Region :	10
Tribe :	N/R
Facility ID 2 :	N/R
Latitude :	47.238161
Longitude :	-122.438424
Last Date in Agency List :	2023-01-30

Map Id: EO584
Direction: SSW
Distance: 0.895 mi., 4726 ft.
Elevation: 120 ft.
Relative: Higher

Site Name : MAR JON CONTRACTORS INC
2512 HOLGATE ST
TACOMA | Tacoma, WA

Database(s) : [ALL SITES - WA, EPA UST, FRS, UST - WA] ***(cont.)***

Envirosite ID: 50655601
EPA ID: N/R

EPA UST ***(cont.)***

Tank Details

Tank ID :	WA51581124_1
Tank Status :	Closed
Installation Date :	1964-12-31
Removal Date :	N/R
Capacity :	N/R
Substances :	A Leaded Gasoline
Tank Wall Type :	N/R

FRS

Facility Name :	MAR JON CONTRACTORS INC
Facility Address :	2512 HOLGATE ST, TACOMA, WA 98402-1203
County :	PIERCE

Site Details

Registry ID :	110015461409
FRS Facility URL :	Click here for hyperlink provided by the agency.
Last Date in Agency List :	2023-02-13

Source Description

Source Description :

The WA-FSIS provides a means to query and display data maintained by the Washington Department of Ecology. This system contains key information for each facility/site that is currently, or has been, of interest to the Air Quality, Dam Safety, Hazardous Waste, Toxics Cleanup, and Water Quality Programs.

FRS Environmental Interest

Source and System ID :	WA-FSIS - 51581124

UST - WA

Facility Name :	MAR JON CONTRACTORS INC
Facility Address :	2512 HOLGATE ST, Tacoma, 98402
County :	Pierce
Facility Site ID :	51581124
UST Site ID :	3972
Tag Number(s) :	N/R
Responsible Unit :	Southwest
Is Active :	No
Latitude :	47.238161
Longitude :	-122.438424
Last Date in Agency List :	2022-12-29

Map Id: EO584
Direction: SSW
Distance: 0.895 mi., 4726 ft.
Elevation: 120 ft.
Relative: Higher

Site Name : MAR JON CONTRACTORS INC
2512 HOLGATE ST
TACOMA | Tacoma, WA

Database(s) : [ALL SITES - WA, EPA UST, FRS, UST - WA] ***(cont.)***

Envirosite ID: 50655601
EPA ID: N/R

UST - WA ***(cont.)***

Tank Details

Tank Name :	1
Tank Status :	Removed - No Site Assessment Found
Install Date :	1964-12-31
Tank Upgrade Date :	N/R
Tank Permanent Closure Date :	2020-02-27
Permit Expiration Date :	N/R
Tank Material :	Steel
Tank Construction :	N/R
Tank Corrosion Protection :	N/R
Tank Manifold :	N/R
Tank Release Detection :	N/R
Tank Tightness Test :	N/R
Tank Spill Prevention :	N/R
Capacity Range :	N/R
Actual Capacity :	N/R
Pipe Material :	N/R
Pipe Construction :	N/R
Pipe Corrosion Protection :	N/R
Tank SFC :	N/R
Dispenser SFC :	N/R
Primary Pipe Release Detection :	N/R
Secondary Pipe Release Detection :	N/R
Pipe Pumping System :	N/R
Pipe Install Date :	N/R
Turbine Sump Construction :	N/R
Tank Status Date :	1993-05-25
Tank Install Date :	N/R
Tank Overfill Prevention :	N/R

Compartments Details

Compartment Number :	1
Compartment Capacity :	N/R
Substance Stored :	Leaded Gasoline
Used Substance :	N/R
Ecy Region :	N/R

Map Id: 585
Direction: WSW
Distance: 0.896 mi., 4730 ft.
Elevation: 367 ft.
Relative: Higher

Site Name : FRANCISCAN MEDICAL OFFICE BUILDING AT ST JOSEPH
1602 S I ST 1011 S 17TH ST
TACOMA, WA 98405

Database(s) : [ALL SITES - WA, ECHO, FRS, HIST PCS FACILITY, ICIS, INACTIVE PCS]

Envirosite ID: 6551515
EPA ID: N/R

ALL SITES - WA

Facility Name :	Franciscan Medical Office Building at St Joseph

Map Id: 585
Direction: WSW
Distance: 0.896 mi., 4730 ft.
Elevation: 367 ft.
Relative: Higher

Site Name : FRANCISCAN MEDICAL OFFICE BUILDING AT ST JOSEPH
1602 S I ST 1011 S 17TH ST
TACOMA, WA 98405

Database(s) : [ALL SITES - WA, ECHO, FRS, HIST PCS FACILITY, ICIS, INACTIVE PCS] ***(cont.)***

Envirosite ID: 6551515
EPA ID: N/R

ALL SITES - WA ***(cont.)***

Facility Address :	1602 S I ST 1011 S 17TH ST, TACOMA, 98405
County :	Pierce
Facility/Site ID :	21352
Alternate Name :	N/R
Program Name :	N/R
WRIA :	10
Legislative District :	27
Congressional District :	6
Ecology Region :	SWRO
Ecology Program Phone :	(360) 407-6400
Tribal Land :	N
Latitude :	47.246502
Longitude :	-122.449452
Last Date in Agency List :	2023-01-03

Program Details

Program :	WATQUAL
Program ID :	WAR125276
Interaction Type :	Construction SW GP
Interaction Type Description :	General permit issued to owner/operators of construction projects that disturb 1 or more acres of land through clearing, grading, excavating, or stockpiling of fill material that discharge stormwater to state waters.
Status :	Inactive
Start Date :	2011-07-22
End Date :	2013-01-30
SIC :	N/R
NAICS :	N/R

ECHO

Facility Name :	FRANCISCAN MEDICAL OFFICE BUILDING AT ST JOSEPH
Facility Address :	1602 S I ST 1011 S 17TH ST, TACOMA, WA 98405
County :	PIERCE
Last Inspection Date :	2012-03-07
Registry ID :	110043825297
FIPS Code :	53053
EPA Region :	10
Inspection Count :	0
Last Inspection Days :	3924
Informal Count :	0
Last Informal Action Date :	N/R
Formal Action Count :	0
Last Formal Action Date :	N/R
Total Penalties :	0
Penalty Count :	N/R
Last Penalty Date :	N/R
Last Penalty Amount :	N/R

Map Id: 585
Direction: WSW
Distance: 0.896 mi., 4730 ft.
Elevation: 367 ft.
Relative: Higher

Site Name : FRANCISCAN MEDICAL OFFICE BUILDING AT ST JOSEPH
1602 S I ST 1011 S 17TH ST
TACOMA, WA 98405

Database(s) : [ALL SITES - WA, ECHO, FRS, HIST PCS FACILITY, ICIS, INACTIVE PCS] ***(cont.)***

Envirosite ID: 6551515
EPA ID: N/R

ECHO ***(cont.)***

QTRS IN NC :	0
Programs IN SNC :	0
Current Compliance Status :	N/R
Three-Year Compliance Status :	N/R
Collection Method :	N/R
Reference Point :	N/R
Accuracy Meters :	17533
Derived Tribes :	Puyallup Tribe of the Puyallup Reservation - 1.1 mile(s), Puyallup Tribe of the Puyallup Reservation - 1.5 mile(s), Muckleshoot Indian Tribe - 11.7 mile(s), Muckleshoot Indian Tribe - 14.6 mile(s), Nisqually Indian Tribe - 16.9 mile(s), Squaxin Island Tribe of the Squaxin Island Reservation - 21.2 mile(s), Squaxin Island Tribe of the Squaxin Island Reservation - 23.1 mile(s)
Derived HUC :	17110019
Derived WBD :	171100190301
Derived STCTY FIPS :	53053
Derived Zip :	98405
Derived CD113 :	06
Derived CB2010 :	530530614003028
MYRTK Universe :	NNN
NPDES IDs :	WAR125276
CWA Permit Types :	Minor
CWA Compliance Tracking :	Off
CWA NAICS :	N/R
CWA SICS :	1794
CWA Inspection Count :	N/R
CWA Last Inspection Days :	3923
CWA Informal Count :	N/R
CWA Formal Action Count :	N/R
CWA Last Formal Action Date :	N/R
CWA Penalties :	N/R
CWA Last Penalty Date :	N/R
CWA Last Penalty Amount :	N/R
CWA Quarters IN NC :	0
CWA Current Compliance Status :	Terminated Permit
CWA Current SNC Flag :	N
CWA 13 Quarters Compliance Status :	N/R
CWA 13 Quarters Effluent Exceedances:	N/R
CWA Three-Year QNCR Codes :	N/R
DFR URL :	Click here for hyperlink provided by the agency.
Facility SIC :	1794
Facility NAICS :	N/R
Facility Last Inspection EPA Date :	N/R
Facility Last Inspection State Date :	2012-03-07
Facility Last Formal Act EPA Date :	N/R
Facility Last Formal Act State Date :	N/R
Facility Last Informal Act EPA Date :	N/R
Facility Last Informal Act State Date:	N/R
Facility Federal Agency :	N/R
TRI Reporter :	N/R
Facility Imp Water Flag :	Y
Current SNC Flag :	N
Indian County Flag :	N

Map Id: 585
Direction: WSW
Distance: 0.896 mi., 4730 ft.
Elevation: 367 ft.
Relative: Higher

Site Name : FRANCISCAN MEDICAL OFFICE BUILDING AT ST JOSEPH
1602 S I ST 1011 S 17TH ST
TACOMA, WA 98405

Database(s) : [ALL SITES - WA, ECHO, FRS, HIST PCS FACILITY, ICIS, INACTIVE PCS] ***(cont.)***

Envirosite ID: 6551515
EPA ID: N/R

ECHO ***(cont.)***

Federal Flag :	N/R
US Mexico Border Flag :	N/R
Chesapeak Bay Flag :	N/R
AIR Flag :	N
NPDES Flag :	Y
SDWIS Flag :	N
RCRA Flag :	N
TRI Flag :	N
GHG Flag :	N
Major Flag :	N/R
Active Flag :	N/R
NAA Flag :	N
Latitude :	47.246502
Longitude :	-122.449452
Last Date in Agency List :	2023-01-16

FRS

Facility Name :	FRANCISCAN MEDICAL OFFICE BUILDING AT ST JOSEPH
Facility Address :	1602 S I ST 1011 S 17TH ST, TACOMA, WA 98405
County :	PIERCE

Site Details

Registry ID :	110043825297
FRS Facility URL :	Click here for hyperlink provided by the agency.
Last Date in Agency List :	2023-02-13

Source Description

Source Description :

The NPDES module of the Compliance Information System (ICIS) tracks surface water permits issued under the Clean Water Act. Under NPDES, all facilities that discharge pollutants from any point source into waters of the United States are required to obtain a permit. The permit will likely contain limits on what can be discharged, impose monitoring and reporting requirements, and include other provisions to ensure that the discharge does not adversely affect water quality.
The WA-FSIS provides a means to query and display data maintained by the Washington Department of Ecology. This system contains key information for each facility/site that is currently, or has been, of interest to the Air Quality, Dam Safety, Hazardous Waste, Toxics Cleanup, and Water Quality Programs.

FRS Environmental Interest

Source and System ID :

ICIS - WAR125276
WA-FSIS - 21352

HIST PCS FACILITY

Facility Name :	FRANCISCAN MEDICAL OFFICE BUILDING AT ST JOSEPH
Facility Address :	1602 S I ST 1011 S 17TH ST, TACOMA, WA 98405

Map Id: 585
Direction: WSW
Distance: 0.896 mi., 4730 ft.
Elevation: 367 ft.
Relative: Higher

Site Name : FRANCISCAN MEDICAL OFFICE BUILDING AT ST JOSEPH
1602 S I ST 1011 S 17TH ST
TACOMA, WA 98405

Database(s) : [ALL SITES - WA, ECHO, FRS, HIST PCS FACILITY, ICIS, INACTIVE PCS] ***(cont.)***

Envirosite ID: 6551515
EPA ID: N/R

HIST PCS FACILITY ***(cont.)***

County :	N/R
FRS Facility Site ID :	2600285031
NPDES ID :	WAR125276
Current Major/Minor Status :	Minor
Facility Type Description :	Privately Owned Facility
Permit Type :	General Permit Covered Facility
Primary Facility SIC Code :	N/R
Primary Facility SIC Description :	N/R
Total Actual Average Flow (MGD) :	N/R
Total App. Design Flow (MGD) :	N/R
Pretreat Prog Req'd Indicator Description:	N/R
State Water Body Number :	N/R
State Water Body Name :	N/R
Effective Date :	2011-09-15 00:00:00
Expiration Date :	2015-12-31 00:00:00
Tribal Land Code :	N/R
Tribal Land Name :	N/R
Facility Contact Name :	N/R
Contact Number :	N/R
Contact Address :	N/R
Permit Contact Name :	N/R
Permit Contact Address :	810 240th St SE, Bothell, WA 98021-9357
Latitude :	47.246502
Longitude :	-122.449452
Last Date in Agency list :	2014-12-10

ICIS

Facility Name :	FRANCISCAN MEDICAL OFFICE BUILDING AT ST JOSEPH
Facility Address :	1602 S I ST 1011 S 17TH ST, TACOMA, WA 98405

Site Details

NPDES ID :	WAR125276
ICIS Facility Interest ID :	3400004652
Facility UIN :	110043825297
Facility Type Code :	Privately Owned Facility
Impaired Waters :	303(D) Listed
Latitude :	47.246502
Longitude :	-122.449452
Last Date in Agency List :	2022-12-28

INACTIVE PCS

Issue Date :	2010-12-01
Original Issue Date :	2010-12-01
Effective Date :	2011-09-15
Expiration Date :	2015-12-31
Retirement Date :	N/R
Termination Date :	2013-01-30
Issuing Agency :	State

Map Id: 585
Direction: WSW
Distance: 0.896 mi., 4730 ft.
Elevation: 367 ft.
Relative: Higher

Site Name : FRANCISCAN MEDICAL OFFICE BUILDING AT ST JOSEPH
1602 S I ST 1011 S 17TH ST
TACOMA, WA 98405

Database(s) : [ALL SITES - WA, ECHO, FRS, HIST PCS FACILITY, ICIS, INACTIVE PCS] ***(cont.)***

Envirosite ID: 6551515
EPA ID: N/R

INACTIVE PCS ***(cont.)***

Agency Type :	State
Activity ID :	3400005093
External Permit Number :	WAR125276
Facility Type Indicator :	NON-POTW
Permit Type :	General Permit Covered Facility-NPDES)
Major Minor Status :	N
Permit Status :	Terminated
Total Design Flow Number :	N/R
Actual Average Flow Number :	N/R
State Water Body :	N/R
State Water Body Name :	N/R
Permit Name :	Aldrich& Associates, Inc
Permit Comp Status :	Y
RNC Tracking :	Y
Master External Permit Number :	WAR125725
TMDL Interface :	N/R
EDMR Authorization :	N
Pretreatment Indicator :	N/R
Last Date in Agency List :	2022-12-28

Map Id: ES586
Direction: NW
Distance: 0.896 mi., 4733 ft.
Elevation: 247 ft.
Relative: Higher

Site Name : 35 Broadway Condominimum Association
35 BROADWAY
TACOMA, WA 98402

Database(s) : [ALL SITES - WA, FRS]

Envirosite ID: 6556325
EPA ID: N/R

ALL SITES - WA

Facility Name :	35 Broadway Condominimum Association
Facility Address :	35 BROADWAY, TACOMA, 98402
County :	N/R
Facility/Site ID :	23947
Alternate Name :	N/R
Program Name :	N/R
WRIA :	10
Legislative District :	27
Congressional District :	6
Ecology Region :	SWRO
Ecology Program Phone :	N/R
Tribal Land :	N
Latitude :	47.263406
Longitude :	-122.44515
Last Date in Agency List :	2023-01-03

Map Id: ES586
Direction: NW
Distance: 0.896 mi., 4733 ft.
Elevation: 247 ft.
Relative: Higher

Site Name : 35 Broadway Condominimum Association
35 BROADWAY
TACOMA, WA 98402

Database(s) : [ALL SITES - WA, FRS] ***(cont.)***

Envirosite ID: 6556325
EPA ID: N/R

ALL SITES - WA ***(cont.)***

Program Details

Program :	N/R
Program ID :	N/R
Interaction Type :	Urban Waters
Interaction Type Description :	The site has been inspected by an Ecology Urban Waters Inspector.
Status :	Active
Start Date :	2010-01-07
End Date :	N/R
SIC :	N/R
NAICS :	N/R

FRS

Facility Name :	35 BROADWAY CONDOMINIMUM ASSOCIATION
Facility Address :	35 BROADWAY, TACOMA, WA 98402
County :	PIERCE

Site Details

Registry ID :	110056468969
FRS Facility URL :	Click here for hyperlink provided by the agency.
Last Date in Agency List :	2023-02-13

Source Description

Source Description :

The WA-FSIS provides a means to query and display data maintained by the Washington Department of Ecology. This system contains key information for each facility/site that is currently, or has been, of interest to the Air Quality, Dam Safety, Hazardous Waste, Toxics Cleanup, and Water Quality Programs.

FRS Environmental Interest

Source and System ID :	WA-FSIS - 23947

Map Id: EO587
Direction: SSW
Distance: 0.896 mi., 4734 ft.
Elevation: 127 ft.
Relative: Higher

Site Name : BNSF RAILROAD HOOD ST
2519 HOOD ST
TACOMA, WA

Database(s) : [ALL SITES - WA, BRS, ECHO, FRS, RCRA_NONGEN]

Envirosite ID: 50655498
EPA ID: N/R

ALL SITES - WA

Facility Name :	BNSF Railroad Hood St
Facility Address :	2519 HOOD ST, TACOMA, 98402
County :	Pierce

Map Id: EO587
Direction: SSW
Distance: 0.896 mi., 4734 ft.
Elevation: 127 ft.
Relative: Higher

Site Name : BNSF RAILROAD HOOD ST
2519 HOOD ST
TACOMA, WA

Database(s) : [ALL SITES - WA, BRS, ECHO, FRS, RCRA_NONGEN] ***(cont.)***

Envirosite ID: 50655498
EPA ID: N/R

ALL SITES - WA ***(cont.)***

Facility/Site ID :	3049
Alternate Name :	N/R
Program Name :	N/R
WRIA :	10
Legislative District :	27
Congressional District :	6
Ecology Region :	SWRO
Ecology Program Phone :	(360) 407-6734
Tribal Land :	N
Latitude :	47.238977
Longitude :	-122.437992
Last Date in Agency List :	2023-01-03

Program Details

Program :	HAZWASTE
Program ID :	WAH000038024
Interaction Type :	Hazardous Waste Generator
Interaction Type Description :	Facilities that generate any quantity of a dangerous waste. They may be classified as SQG, MQG, or LQG depending on hazardous waste generated for a given month.
Status :	Inactive
Start Date :	2011-02-15
End Date :	2011-12-31
SIC :	N/R
NAICS :	N/R

Program :	HAZWASTE
Program ID :	WAH000038024
Interaction Type :	Hazardous Waste Generator
Interaction Type Description :	Facilities that generate any quantity of a dangerous waste. They may be classified as SQG, MQG, or LQG depending on hazardous waste generated for a given month.
Status :	Inactive
Start Date :	2011-02-15
End Date :	2011-12-31
SIC :	N/R
NAICS :	53119 - Lessors of Other Real Estate Property

BRS

Facility Name :	BNSF RAILROAD HOOD ST
Facility Address :	2519 HOOD ST, TACOMA, WA 98402
County :	PIERCE

Site Details

Date Form Received by Agency :	2012-02-29
EPA ID :	WAH000038024

Map Id: EO587
Direction: SSW
Distance: 0.896 mi., 4734 ft.
Elevation: 127 ft.
Relative: Higher

Site Name : BNSF RAILROAD HOOD ST
2519 HOOD ST
TACOMA, WA

Database(s) : [ALL SITES - WA, BRS, ECHO, FRS, RCRA_NONGEN] ***(cont.)***

Envirosite ID: 50655498
EPA ID: N/R

BRS ***(cont.)***

Mailing Address :	2454 OCCIDENTAL AVE STE 1A, SEATTLE, WA 98134
Contact :	MARK ENGDAHL
Contact Address :	2454 OCCIDENTAL AVE STE 1A, SEATTLE, WA 98134
Contact Country :	US
Contact Telephone :	206-625-6376
Contact Email :	MARK.ENGDAHL@BNSF.COM
EPA Region :	10
Land Type :	Private
Source Type :	Annual/Biennial Report updated with Notification
Classification :	Small Quantity Generator
Description :	Handlers that generate more than 100 and less than 1000 kilograms of hazardous waste during any calendar month and accumulate less than 6000 kg of hazardous waste at any time; or generate 100 kg or less of hazardous waste during any calendar month, and accumulate more than 1000 kg of hazardous waste at any time.
Last Date in Agency List :	2023-01-23

Owner/Operator Summary

Owner/Operator Name :	BNSF RAILROAD
Owner/Operator Address :	2500 LOU MENK DR, FORT WORTH, TX 76131
Owner/Operator Country :	US
Owner/Operator Telephone :	206-625-6376
Owner/Operator Email :	N/R
Owner/Operator Fax :	N/R
Legal Status :	Private
Owner/Operator Type :	Owner
Owner/Operator Start Date :	N/R
Owner/Operator End Date :	N/R

Owner/Operator Name :	BNSF RAILROAD
Owner/Operator Address :	2454 OCCIDENTAL AVE STE 1A, SEATTLE, WA 98134
Owner/Operator Country :	US
Owner/Operator Telephone :	206-625-6376
Owner/Operator Email :	N/R
Owner/Operator Fax :	N/R
Legal Status :	Private
Owner/Operator Type :	Operator
Owner/Operator Start Date :	N/R
Owner/Operator End Date :	N/R

Waste Activity Monitoring

Report Cycle :	2011
Hazardous Waste Page Number :	1
Hazardous Waste Sub-Page Number :	1
BR Form :	XX
Waste Description :	N/R
Primary NAICS :	53119 - Lessors of Other Real Estate Property
Source Code :	N/R
Form Code :	N/R

Map Id: EO587
Direction: SSW
Distance: 0.896 mi., 4734 ft.
Elevation: 127 ft.
Relative: Higher

Site Name : BNSF RAILROAD HOOD ST
2519 HOOD ST
TACOMA, WA

Database(s) : [ALL SITES - WA, BRS, ECHO, FRS, RCRA_NONGEN] ***(cont.)***

Envirosite ID: 50655498
EPA ID: N/R

BRS ***(cont.)***

Management Method :	N/R
Generation Tons :	0
Managed Tons :	0
Shipped Tons :	0
Received Tons :	0
Receiver ID :	N/R
Receiver State :	N/R
Shipper ID :	N/R
Shipper State :	N/R
Waste Minimization :	N/R
Waste Code List :	N/R
Waste Code Group :	N/R
Waste Generation Type :	N/R

ECHO

Facility Name :	BNSF RAILROAD HOOD ST
Facility Address :	2519 HOOD ST, TACOMA, WA 98402
County :	PIERCE
Last Inspection Date :	N/R
Registry ID :	110043245182
FIPS Code :	53053
EPA Region :	10
Inspection Count :	0
Last Inspection Days :	N/R
Informal Count :	0
Last Informal Action Date :	N/R
Formal Action Count :	0
Last Formal Action Date :	N/R
Total Penalties :	0
Penalty Count :	N/R
Last Penalty Date :	N/R
Last Penalty Amount :	N/R
QTRS IN NC :	0
Programs IN SNC :	0
Current Compliance Status :	No Violation Identified
Three-Year Compliance Status :	_____
Collection Method :	ADDRESS MATCHING-HOUSE NUMBER
Reference Point :	ENTRANCE POINT OF A FACILITY OR STATION
Accuracy Meters :	50
Derived Tribes :	Puyallup Tribe of the Puyallup Reservation - .5 mile(s), Puyallup Tribe of the Puyallup Reservation - 1 mile(s), Muckleshoot Indian Tribe - 11.3 mile(s), Muckleshoot Indian Tribe - 14.1 mile(s), Nisqually Indian Tribe - 16.7 mile(s), Squaxin Island Tribe of the Squaxin Island Reservation - 21.7 mile(s), Squaxin Island Tribe of the Squaxin Island Reservation - 23.5 mile(s)
Derived HUC :	17110019
Derived WBD :	171100190301
Derived STCTY FIPS :	53053
Derived Zip :	98402
Derived CD113 :	06
Derived CB2010 :	530530616021066

Map Id: EO587
Direction: SSW
Distance: 0.896 mi., 4734 ft.
Elevation: 127 ft.
Relative: Higher

Site Name : BNSF RAILROAD HOOD ST
2519 HOOD ST
TACOMA, WA

Database(s) : [ALL SITES - WA, BRS, ECHO, FRS, RCRA_NONGEN] ***(cont.)***

Envirosite ID: 50655498
EPA ID: N/R

ECHO ***(cont.)***

MYRTK Universe :	NNN
NPDES IDs :	N/R
CWA Permit Types :	N/R
CWA Compliance Tracking :	N/R
CWA NAICS :	N/R
CWA SICS :	N/R
CWA Inspection Count :	N/R
CWA Last Inspection Days :	N/R
CWA Informal Count :	N/R
CWA Formal Action Count :	N/R
CWA Last Formal Action Date :	N/R
CWA Penalties :	N/R
CWA Last Penalty Date :	N/R
CWA Last Penalty Amount :	N/R
CWA Quarters IN NC :	N/R
CWA Current Compliance Status :	N/R
CWA Current SNC Flag :	N
CWA 13 Quarters Compliance Status :	N/R
CWA 13 Quarters Effluent Exceedances:	N/R
CWA Three-Year QNCR Codes :	N/R
DFR URL :	Click here for hyperlink provided by the agency.
Facility SIC :	N/R
Facility NAICS :	531190 - Lessors of Other Real Estate Property
Facility Last Inspection EPA Date :	N/R
Facility Last Inspection State Date :	N/R
Facility Last Formal Act EPA Date :	N/R
Facility Last Formal Act State Date :	N/R
Facility Last Informal Act EPA Date :	N/R
Facility Last Informal Act State Date:	N/R
Facility Federal Agency :	N/R
TRI Reporter :	N/R
Facility Imp Water Flag :	N/R
Current SNC Flag :	N
Indian County Flag :	N
Federal Flag :	N/R
US Mexico Border Flag :	N/R
Chesapeak Bay Flag :	N/R
AIR Flag :	N
NPDES Flag :	N
SDWIS Flag :	N
RCRA Flag :	Y
TRI Flag :	N
GHG Flag :	N
Major Flag :	N/R
Active Flag :	N/R
NAA Flag :	N
Latitude :	47.238556
Longitude :	-122.438102
Last Date in Agency List :	2023-01-16

FRS

Facility Name :	BNSF RAILROAD HOOD ST
Facility Address :	2519 HOOD ST, TACOMA, WA 98402
County :	PIERCE

Map Id: EO587
Direction: SSW
Distance: 0.896 mi., 4734 ft.
Elevation: 127 ft.
Relative: Higher

Site Name : BNSF RAILROAD HOOD ST
2519 HOOD ST
TACOMA, WA

Database(s) : [ALL SITES - WA, BRS, ECHO, FRS, RCRA_NONGEN] ***(cont.)***

Envirosite ID: 50655498
EPA ID: N/R

FRS ***(cont.)***

Site Details
Registry ID : 110070746544
FRS Facility URL : Click here for hyperlink provided by the agency.
Last Date in Agency List : 2023-02-13

Source Description

Source Description :

All generators and treatment, storage, and disposal (TSD) facilities who handle hazardous waste are required to report to the EPA Administrator at least once every two years. The data collected is used to create the National Biennial Resource Conservation and Recovery Act (RCRA) Hazardous Waste Report. This data is processed within the RCRA Information (RCRAInfo) database.

FRS Environmental Interest
Source and System ID : RCRAINFO - WAH000038024

Facility Name : BNSF RAILROAD HOOD ST
Facility Address : 2519 HOOD ST, TACOMA, WA 98402-1223
County : PIERCE

Site Details
Registry ID : 110043245182
FRS Facility URL : Click here for hyperlink provided by the agency.
Last Date in Agency List : 2023-02-13

Source Description
Source Description :

RCRAInfo is EPA’s comprehensive information system that supports the Resource Conservation and Recovery Act (RCRA) of 1976 and the Hazardous and Solid Waste Amendments (HSWA) of 1984 through the tracking of events and activities related to facilities that generate, transport, and treat, store, or dispose of hazardous waste. RCRAInfo allows RCRA program staff to track the notification, permit, compliance, and corrective action activities required under RCRA. RCRAInfo also supports generation of the National Hazardous Waste Biennial Report. All generators and treatment, storage, and disposal facilities who handle hazardous waste are required to report to the EPA Administrator at least once every two years to support creation of the Biennial Report.
The WA-FSIS provides a means to query and display data maintained by the Washington Department of Ecology. This system contains key information for each facility/site that is currently, or has been, of interest to the Air Quality, Dam Safety, Hazardous Waste, Toxics Cleanup, and Water Quality Programs.

Map Id: EO587
Direction: SSW
Distance: 0.896 mi., 4734 ft.
Elevation: 127 ft.
Relative: Higher

Site Name : BNSF RAILROAD HOOD ST
2519 HOOD ST
TACOMA, WA

Database(s) : [ALL SITES - WA, BRS, ECHO, FRS, RCRA_NONGEN] ***(cont.)***

Envirosite ID: 50655498
EPA ID: N/R

FRS ***(cont.)***

FRS Environmental Interest

Source and System ID :	RCRAINFO - WAH000038024 WA-FSIS - 3049

RCRA_NONGEN

Facility Name :	BNSF RAILROAD HOOD ST
Facility Address :	2519 HOOD ST, TACOMA, WA 98402
County :	PIERCE
Date Form Received by Agency :	2012-03-01
EPA ID :	WAH000038024
Mailing Address :	2454 OCCIDENTAL AVE STE 1A, SEATTLE, WA 98134
Contact :	MARK ENGDAHL
Contact Address :	2454 OCCIDENTAL AVE STE 1A, SEATTLE, WA 98134
Contact Country :	US
Contact Telephone :	206-625-6376
Contact Email :	MARK.ENGDAHL@BNSF.COM
EPA Region :	10
Land Type :	Private
Source Type :	Implementer
Classification :	Not a generator, verified
Description :	Not a generator, verified
Last Date in Agency List :	2023-01-23

Owner/Operator Summary

Owner/Operator Name :	BNSF RAILROAD
Owner/Operator Address :	2454 OCCIDENTAL AVE STE 1A, SEATTLE, WA 98134
Owner/Operator Country :	US
Owner/Operator Telephone :	206-625-6376
Owner/Operator Email :	N/R
Owner/Operator Fax :	N/R
Legal Status :	Private
Owner/Operator Type :	Owner
Owner/Operator Start Date :	N/R
Owner/Operator End Date :	N/R

Owner/Operator Name :	BNSF RAILROAD
Owner/Operator Address :	2500 LOU MENK DR, FORT WORTH, TX 76131
Owner/Operator Country :	US
Owner/Operator Telephone :	206-625-6376
Owner/Operator Email :	N/R
Owner/Operator Fax :	N/R
Legal Status :	Private
Owner/Operator Type :	Owner
Owner/Operator Start Date :	N/R
Owner/Operator End Date :	N/R

Owner/Operator Name :	BNSF RAILROAD
Owner/Operator Address :	2454 OCCIDENTAL AVE STE 1A, SEATTLE, WA 98134
Owner/Operator Country :	US

Map Id: EO587
Direction: SSW
Distance: 0.896 mi., 4734 ft.
Elevation: 127 ft.
Relative: Higher

Site Name : BNSF RAILROAD HOOD ST
2519 HOOD ST
TACOMA, WA

Database(s) : [ALL SITES - WA, BRS, ECHO, FRS, RCRA_NONGEN] ***(cont.)***

Envirosite ID: 50655498
EPA ID: N/R

RCRA_NONGEN ***(cont.)***

Owner/Operator Telephone :	206-625-6376
Owner/Operator Email :	N/R
Owner/Operator Fax :	N/R
Legal Status :	Private
Owner/Operator Type :	Operator
Owner/Operator Start Date :	N/R
Owner/Operator End Date :	N/R

Handler Activities Summary

U.S. Importer of Hazardous Waste :	N
Mixed Waste (Haz. and Radioactive) :	N
Recycler of Hazardous Waste :	N
Transporter of Hazardous Waste :	N
Treater, Storer or Disposer of HW :	N
Underground Injection Activity :	N
On-site Burner Exemption :	N
Furnace Exemption :	N
Used Oil Fuel Burner :	N
Used Oil Processor :	N
Used Oil Refiner :	N
Used Oil Fuel Marketer to Burner :	N
Used Oil Specification Marketer :	N
Used Oil Transfer Facility :	N
Used Oil Transporter :	N

Historical Generators

Date Form Received by Agency :	2012-02-29
Facility Name :	BNSF RAILROAD HOOD ST
Classification :	Small Quantity Generator
Date Form Received by Agency :	2012-02-29
Facility Name :	BNSF RAILROAD HOOD ST
Classification :	Not a generator, verified
Date Form Received by Agency :	2011-02-15
Facility Name :	BNSF RAILROAD HOOD ST
Classification :	Small Quantity Generator

Notices of Violations Summary

Regulation Violated :	N

Map Id: EO588
Direction: SSW
Distance: 0.901 mi., 4760 ft.
Elevation: 124 ft.
Relative: Higher

Site Name : CARACOL DESIGN
2514 S HOLGATE ST
TACOMA, WA

Database(s) : [ALL SITES - WA, ECHO, FRS, RCRA_NONGEN]

Envirosite ID: 50655561
EPA ID: N/R

ALL SITES - WA

Facility Name :	Caracol Design
Facility Address :	2514 S HOLGATE ST, TACOMA, 98402-1203
County :	Pierce
Facility/Site ID :	78172487
Alternate Name :	N/R
Program Name :	N/R
WRIA :	10
Legislative District :	27
Congressional District :	6
Ecology Region :	SWRO
Ecology Program Phone :	(360) 407-6734
Tribal Land :	N
Latitude :	47.238181
Longitude :	-122.437788
Last Date in Agency List :	2023-01-03

Program Details

Program :	HAZWASTE
Program ID :	WAH000014290
Interaction Type :	Hazardous Waste Generator
Interaction Type Description :	Facilities that generate any quantity of a dangerous waste. They may be classified as SQG, MQG, or LQG depending on hazardous waste generated for a given month.
Status :	Inactive
Start Date :	2001-03-15
End Date :	2002-12-31
SIC :	N/R
NAICS :	N/R

ECHO

Facility Name :	CARACOL DESIGN
Facility Address :	2514 S HOLGATE ST, TACOMA, WA 98402
County :	PIERCE
Last Inspection Date :	N/R
Registry ID :	110012561735
FIPS Code :	53053
EPA Region :	10
Inspection Count :	0
Last Inspection Days :	N/R
Informal Count :	0
Last Informal Action Date :	N/R
Formal Action Count :	0
Last Formal Action Date :	N/R
Total Penalties :	0
Penalty Count :	N/R
Last Penalty Date :	N/R
Last Penalty Amount :	N/R

Map Id: EO588
Direction: SSW
Distance: 0.901 mi., 4760 ft.
Elevation: 124 ft.
Relative: Higher

Site Name : CARACOL DESIGN
2514 S HOLGATE ST
TACOMA, WA

Database(s) : [ALL SITES - WA, ECHO, FRS, RCRA_NONGEN] ***(cont.)***

Envirosite ID: 50655561
EPA ID: N/R

ECHO ***(cont.)***

QTRS IN NC :	0
Programs IN SNC :	0
Current Compliance Status :	No Violation Identified
Three-Year Compliance Status :	_____
Collection Method :	ADDRESS MATCHING-HOUSE NUMBER
Reference Point :	ENTRANCE POINT OF A FACILITY OR STATION
Accuracy Meters :	50
Derived Tribes :	Puyallup Tribe of the Puyallup Reservation - .5 mile(s), Puyallup Tribe of the Puyallup Reservation - .9 mile(s), Muckleshoot Indian Tribe - 11.3 mile(s), Muckleshoot Indian Tribe - 14.1 mile(s), Nisqually Indian Tribe - 16.7 mile(s), Squaxin Island Tribe of the Squaxin Island Reservation - 21.7 mile(s), Squaxin Island Tribe of the Squaxin Island Reservation - 23.5 mile(s)
Derived HUC :	17110019
Derived WBD :	171100190301
Derived STCTY FIPS :	53053
Derived Zip :	98402
Derived CD113 :	06
Derived CB2010 :	530530616021066
MYRTK Universe :	NNN
NPDES IDs :	N/R
CWA Permit Types :	N/R
CWA Compliance Tracking :	N/R
CWA NAICS :	N/R
CWA SICS :	N/R
CWA Inspection Count :	N/R
CWA Last Inspection Days :	N/R
CWA Informal Count :	N/R
CWA Formal Action Count :	N/R
CWA Last Formal Action Date :	N/R
CWA Penalties :	N/R
CWA Last Penalty Date :	N/R
CWA Last Penalty Amount :	N/R
CWA Quarters IN NC :	N/R
CWA Current Compliance Status :	N/R
CWA Current SNC Flag :	N
CWA 13 Quarters Compliance Status :	N/R
CWA 13 Quarters Effluent Exceedances:	N/R
CWA Three-Year QNCR Codes :	N/R
DFR URL :	Click here for hyperlink provided by the agency.
Facility SIC :	N/R
Facility NAICS :	23731 - Highway, Street, and Bridge Construction
Facility Last Inspection EPA Date :	N/R
Facility Last Inspection State Date :	N/R
Facility Last Formal Act EPA Date :	N/R
Facility Last Formal Act State Date :	N/R
Facility Last Informal Act EPA Date :	N/R
Facility Last Informal Act State Date:	N/R
Facility Federal Agency :	N/R
TRI Reporter :	N/R
Facility Imp Water Flag :	N/R
Current SNC Flag :	N
Indian County Flag :	N
Federal Flag :	N/R

Map Id: EO588
Direction: SSW
Distance: 0.901 mi., 4760 ft.
Elevation: 124 ft.
Relative: Higher

Site Name : CARACOL DESIGN
2514 S HOLGATE ST
TACOMA, WA

Database(s) : [ALL SITES - WA, ECHO, FRS, RCRA_NONGEN] ***(cont.)***

Envirosite ID: 50655561
EPA ID: N/R

ECHO ***(cont.)***

US Mexico Border Flag :	N/R
Chesapeak Bay Flag :	N/R
AIR Flag :	N
NPDES Flag :	N
SDWIS Flag :	N
RCRA Flag :	Y
TRI Flag :	N
GHG Flag :	N
Major Flag :	N/R
Active Flag :	N/R
NAA Flag :	N
Latitude :	47.238695
Longitude :	-122.437462
Last Date in Agency List :	2023-01-16

FRS

Facility Name :	CARACOL DESIGN
Facility Address :	2514 S HOLGATE ST, TACOMA, WA 98402
County :	PIERCE

Site Details

Registry ID :	110012561735
FRS Facility URL :	Click here for hyperlink provided by the agency.
Last Date in Agency List :	2023-02-13

Source Description

Source Description :

RCRAInfo is EPA’s comprehensive information system that supports the Resource Conservation and Recovery Act (RCRA) of 1976 and the Hazardous and Solid Waste Amendments (HSWA) of 1984 through the tracking of events and activities related to facilities that generate, transport, and treat, store, or dispose of hazardous waste. RCRAInfo allows RCRA program staff to track the notification, permit, compliance, and corrective action activities required under RCRA. RCRAInfo also supports generation of the National Hazardous Waste Biennial Report. All generators and treatment, storage, and disposal facilities who handle hazardous waste are required to report to the EPA Administrator at least once every two years to support creation of the Biennial Report.

FRS Environmental Interest

Source and System ID :	RCRAINFO - WAH000014290

RCRA_NONGEN

Facility Name :	CARACOL DESIGN
Facility Address :	2514 S HOLGATE ST, TACOMA, WA 98402
County :	PIERCE
Date Form Received by Agency :	2003-03-19
EPA ID :	WAH000014290

Map Id: EO588
Direction: SSW
Distance: 0.901 mi., 4760 ft.
Elevation: 124 ft.
Relative: Higher

Site Name : CARACOL DESIGN
2514 S HOLGATE ST
TACOMA, WA

Database(s) : [ALL SITES - WA, ECHO, FRS, RCRA_NONGEN] ***(cont.)***

Envirosite ID: 50655561
EPA ID: N/R

RCRA_NONGEN ***(cont.)***

Mailing Address :	2308 S HOLGATE ST, TACOMA, WA 98402
Contact :	JAN MARSHALL
Contact Address :	2308 S HOLGATE ST, TACOMA, WA 98402
Contact Country :	US
Contact Telephone :	253-428-8280
Contact Email :	N/R
EPA Region :	10
Land Type :	Other land type
Source Type :	Implementer
Classification :	Not a generator, verified
Description :	Not a generator, verified
Last Date in Agency List :	2023-01-23

Owner/Operator Summary

Owner/Operator Name :	CARACOL DESIGN
Owner/Operator Address :	2514 S HOLGATE ST, TACOMA, WA 98402
Owner/Operator Country :	US
Owner/Operator Telephone :	000-000-0000
Owner/Operator Email :	N/R
Owner/Operator Fax :	N/R
Legal Status :	Private
Owner/Operator Type :	Operator
Owner/Operator Start Date :	N/R
Owner/Operator End Date :	N/R

Owner/Operator Name :	FORREST GERMAN
Owner/Operator Address :	2501 S HOOD ST, TACOMA, WA 98402
Owner/Operator Country :	US
Owner/Operator Telephone :	253-572-2549
Owner/Operator Email :	N/R
Owner/Operator Fax :	N/R
Legal Status :	Private
Owner/Operator Type :	Owner
Owner/Operator Start Date :	2001-03-15
Owner/Operator End Date :	N/R

Owner/Operator Name :	GERMAN, FORREST
Owner/Operator Address :	2501 S HOOD ST, TACOMA, WA 98402
Owner/Operator Country :	US
Owner/Operator Telephone :	253-572-2549
Owner/Operator Email :	N/R
Owner/Operator Fax :	N/R
Legal Status :	Private
Owner/Operator Type :	Owner
Owner/Operator Start Date :	2001-03-15
Owner/Operator End Date :	N/R

Handler Activities Summary

U.S. Importer of Hazardous Waste :	N
Mixed Waste (Haz. and Radioactive) :	N

Map Id: EO588
Direction: SSW
Distance: 0.901 mi., 4760 ft.
Elevation: 124 ft.
Relative: Higher

Site Name : CARACOL DESIGN
2514 S HOLGATE ST
TACOMA, WA

Database(s) : [ALL SITES - WA, ECHO, FRS, RCRA_NONGEN] ***(cont.)***

Envirosite ID: 50655561
EPA ID: N/R

RCRA_NONGEN ***(cont.)***

Recycler of Hazardous Waste :	N
Transporter of Hazardous Waste :	N
Treater, Storer or Disposer of HW :	N
Underground Injection Activity :	N
On-site Burner Exemption :	N
Furnace Exemption :	N
Used Oil Fuel Burner :	N
Used Oil Processor :	N
Used Oil Refiner :	N
Used Oil Fuel Marketer to Burner :	N
Used Oil Specification Marketer :	N
Used Oil Transfer Facility :	N
Used Oil Transporter :	N

Historical Generators

Date Form Received by Agency :	2003-03-18
Facility Name :	CARACOL DESIGN
Classification :	Not a generator, verified
Date Form Received by Agency :	2003-02-26
Facility Name :	CARACOL DESIGN
Classification :	Not a generator, verified
Date Form Received by Agency :	2002-05-31
Facility Name :	CARACOL DESIGN
Classification :	Very Small Quantity Generator
Date Form Received by Agency :	2001-03-15
Facility Name :	CARACOL DESIGN
Classification :	Not a generator, verified

Notices of Violations Summary

Regulation Violated :	N

Evaluation Action Summary

Evaluation Date :	2002-10-16
Evaluation :	COMPLIANCE ASSISTANCE VISIT
Area of Violation :	N/R
Date Achieved Compliance :	N/R
Evaluation Lead Agency :	State

Map Id: EO589
Direction: SSW
Distance: 0.902 mi., 4764 ft.
Elevation: 108 ft.
Relative: Higher

Site Name : JEFFERSON ST FUEL STATION
2524 S JEFFERSON ST
TACOMA | Tacoma, WA

Database(s) : [ALL SITES - WA, EPA UST, FRS, UST - WA]

Envirosite ID: 50655633
EPA ID: N/R

ALL SITES - WA

Facility Name :	JEFFERSON ST FUEL STATION
Facility Address :	2524 S JEFFERSON ST, TACOMA, 98402-1304
County :	Pierce
Facility/Site ID :	27797138
Alternate Name :	N/R
Program Name :	N/R
WRIA :	10
Legislative District :	27
Congressional District :	6
Ecology Region :	SWRO
Ecology Program Phone :	(360) 407-7224
Tribal Land :	N
Latitude :	47.237717
Longitude :	-122.439226
Last Date in Agency List :	2023-01-03

Program Details

Program :	TOXICS
Program ID :	100594
Interaction Type :	Underground Storage Tank
Interaction Type Description :	Any one or combination of tanks (including connecting underground pipes) that is used to contain regulated substances and has a tank volume of ten percent or more beneath the surface of the ground. This term does not include any of the exempt UST systems specified in WAC 173-360-110(2) or any piping connected thereto. See WAC 173-360
Status :	Inactive
Start Date :	1986-01-01
End Date :	2000-03-22
SIC :	N/R
NAICS :	N/R

EPA UST

Facility Name :	JEFFERSON ST FUEL STATION
Facility Address :	2524 S JEFFERSON ST, Tacoma, Washington 984021304
County :	Pierce
Facility ID :	WA27797138
Facility Status :	Closed UST(s)
Open USTs :	0
Closed USTs :	2
Temporarily Out of Service USTs :	0
Date of Last Inspection :	N/R
EPA Region :	10
Tribe :	N/R
Facility ID 2 :	N/R
Latitude :	47.237717
Longitude :	-122.439226
Last Date in Agency List :	2023-01-30

Map Id: EO589
Direction: SSW
Distance: 0.902 mi., 4764 ft.
Elevation: 108 ft.
Relative: Higher

Site Name : JEFFERSON ST FUEL STATION
2524 S JEFFERSON ST
TACOMA | Tacoma, WA

Database(s) : [ALL SITES - WA, EPA UST, FRS, UST - WA] ***(cont.)***

Envirosite ID: 50655633
EPA ID: N/R

EPA UST ***(cont.)***

Tank Details

Tank ID :	WA27797138_1
Tank Status :	Closed
Installation Date :	1986-01-01
Removal Date :	N/R
Capacity :	N/R
Substances :	B Unleaded Gasoline
Tank Wall Type :	N/R

Tank ID :	WA27797138_2
Tank Status :	Closed
Installation Date :	1986-01-01
Removal Date :	N/R
Capacity :	N/R
Substances :	D Diesel
Tank Wall Type :	N/R

FRS

Facility Name :	JEFFERSON ST FUEL STATION
Facility Address :	2524 S JEFFERSON ST, TACOMA, WA 98402-1304
County :	PIERCE

Site Details

Registry ID :	110015499352
FRS Facility URL :	Click here for hyperlink provided by the agency.
Last Date in Agency List :	2023-02-13

Source Description

Source Description :

The WA-FSIS provides a means to query and display data maintained by the Washington Department of Ecology. This system contains key information for each facility/site that is currently, or has been, of interest to the Air Quality, Dam Safety, Hazardous Waste, Toxics Cleanup, and Water Quality Programs.

FRS Environmental Interest

Source and System ID :	WA-FSIS - 27797138

UST - WA

Facility Name :	JEFFERSON ST FUEL STATION
Facility Address :	2524 S JEFFERSON ST, Tacoma, 98402
County :	Pierce

Facility Site ID :	27797138
UST Site ID :	100594
Tag Number(s) :	N/R

Map Id: EO589
Direction: SSW
Distance: 0.902 mi., 4764 ft.
Elevation: 108 ft.
Relative: Higher

Site Name : JEFFERSON ST FUEL STATION
2524 S JEFFERSON ST
TACOMA | Tacoma, WA

Database(s) : [ALL SITES - WA, EPA UST, FRS, UST - WA] ***(cont.)***

Envirosite ID: 50655633
EPA ID: N/R

UST - WA ***(cont.)***

Responsible Unit :	Southwest
Is Active :	No
Latitude :	47.237717
Longitude :	-122.439226
Last Date in Agency List :	2022-12-29

Tank Details

Tank Name :	1
Tank Status :	Removed
Install Date :	1986-01-01
Tank Upgrade Date :	1998-05-11
Tank Permanent Closure Date :	N/R
Permit Expiration Date :	N/R
Tank Material :	Fiberglass Reinforced Plastic
Tank Construction :	Single Wall Tank
Tank Corrosion Protection :	Sacrificial Anode
Tank Manifold :	N/R
Tank Release Detection :	Vapor Monitoring
Tank Tightness Test :	N/R
Tank Spill Prevention :	Single Wall Spill Bucket
Capacity Range :	10,000 to 19,999 Gallons
Actual Capacity :	N/R
Pipe Material :	N/R
Pipe Construction :	Double Wall Pipe
Pipe Corrosion Protection :	Sacrificial Anode
Tank SFC :	N/R
Dispenser SFC :	N/R
Primary Pipe Release Detection :	Automatic Line Leak Detector (ALLD)
Secondary Pipe Release Detection :	N/R
Pipe Pumping System :	Pressurized System
Pipe Install Date :	N/R
Turbine Sump Construction :	N/R
Tank Status Date :	1996-08-06
Tank Install Date :	N/R
Tank Overfill Prevention :	Ball Float Valve (vent line)

Compartments Details

Compartment Number :	1
Compartment Capacity :	N/R
Substance Stored :	Unleaded Gasoline
Used Substance :	Motor Fuel for Vehicles
Ecy Region :	N/R

Tank Details

Tank Name :	2
Tank Status :	Removed
Install Date :	1986-01-01
Tank Upgrade Date :	1998-05-11
Tank Permanent Closure Date :	N/R
Permit Expiration Date :	N/R

Map Id: EO589
Direction: SSW
Distance: 0.902 mi., 4764 ft.
Elevation: 108 ft.
Relative: Higher

Site Name : JEFFERSON ST FUEL STATION
2524 S JEFFERSON ST
TACOMA | Tacoma, WA

Database(s) : [ALL SITES - WA, EPA UST, FRS, UST - WA] ***(cont.)***

Envirosite ID: 50655633
EPA ID: N/R

UST - WA ***(cont.)***

Tank Material :	Fiberglass Reinforced Plastic
Tank Construction :	Single Wall Tank
Tank Corrosion Protection :	Sacrificial Anode
Tank Manifold :	N/R
Tank Release Detection :	Vapor Monitoring
Tank Tightness Test :	N/R
Tank Spill Prevention :	Single Wall Spill Bucket
Capacity Range :	10,000 to 19,999 Gallons
Actual Capacity :	N/R
Pipe Material :	N/R
Pipe Construction :	Double Wall Pipe
Pipe Corrosion Protection :	Sacrificial Anode
Tank SFC :	N/R
Dispenser SFC :	N/R
Primary Pipe Release Detection :	Automatic Line Leak Detector (ALLD)
Secondary Pipe Release Detection :	N/R
Pipe Pumping System :	Pressurized System
Pipe Install Date :	N/R
Turbine Sump Construction :	N/R
Tank Status Date :	1996-08-06
Tank Install Date :	N/R
Tank Overfill Prevention :	Ball Float Valve (vent line)

Compartments Details

Compartment Number :	1
Compartment Capacity :	N/R
Substance Stored :	Diesel
Used Substance :	Motor Fuel for Vehicles
Ecy Region :	N/R

Map Id: ES590
Direction: NW
Distance: 0.903 mi., 4770 ft.
Elevation: 279 ft.
Relative: Higher

Site Name : COMMENCEMENT TERRACE APARTMENTS
29 ST HELENS AVE
TACOMA | Tacoma, WA 98402

Database(s) : [ALL SITES - WA, EPA UST, FRS, UST - WA]

Envirosite ID: 43065021
EPA ID: N/R

ALL SITES - WA

Facility Name :	Commencement Terrace Apartments
Facility Address :	29 ST HELENS AVE, TACOMA, 98402
County :	Pierce
Facility/Site ID :	10430
Alternate Name :	N/R
Program Name :	N/R
WRIA :	10

Map Id: ES590
Direction: NW
Distance: 0.903 mi., 4770 ft.
Elevation: 279 ft.
Relative: Higher

Site Name : COMMENCEMENT TERRACE APARTMENTS
29 ST HELENS AVE
TACOMA | Tacoma, WA 98402

Database(s) : [ALL SITES - WA, EPA UST, FRS, UST - WA] ***(cont.)***

Envirosite ID: 43065021
EPA ID: N/R

ALL SITES - WA ***(cont.)***

Legislative District :	27
Congressional District :	6
Ecology Region :	SWRO
Ecology Program Phone :	(360) 407-7224
Tribal Land :	N
Latitude :	47.263183
Longitude :	-122.445864
Last Date in Agency List :	2023-01-03

Program Details

Program :	TOXICS
Program ID :	N/R
Interaction Type :	Underground Storage Tank
Interaction Type Description :	Any one or combination of tanks (including connecting underground pipes) that is used to contain regulated substances and has a tank volume of ten percent or more beneath the surface of the ground. This term does not include any of the exempt UST systems specified in WAC 173-360-110(2) or any piping connected thereto. See WAC 173-360
Status :	Inactive
Start Date :	2011-07-25
End Date :	2011-10-05
SIC :	N/R
NAICS :	99999

Program :	TOXICS
Program ID :	N/R
Interaction Type :	Underground Storage Tank
Interaction Type Description :	Any one or combination of tanks (including connecting underground pipes) that is used to contain regulated substances and has a tank volume of ten percent or more beneath the surface of the ground. This term does not include any of the exempt UST systems specified in WAC 173-360-110(2) or any piping connected thereto. See WAC 173-360
Status :	Inactive
Start Date :	2011-07-25
End Date :	2011-10-05
SIC :	N/R
NAICS :	N/R

EPA UST

Facility Name :	Commencement Terrace Apartments
Facility Address :	29 ST HELENS AVE, Tacoma, Washington 98402
County :	Pierce
Facility ID :	WA10430
Facility Status :	Closed UST(s)
Open USTs :	0
Closed USTs :	1

Map Id: ES590
Direction: NW
Distance: 0.903 mi., 4770 ft.
Elevation: 279 ft.
Relative: Higher

Site Name : COMMENCEMENT TERRACE APARTMENTS
29 ST HELENS AVE
TACOMA | Tacoma, WA 98402

Database(s) : [ALL SITES - WA, EPA UST, FRS, UST - WA] ***(cont.)***

Envirosite ID: 43065021
EPA ID: N/R

EPA UST ***(cont.)***

Temporarily Out of Service USTs :	0
Date of Last Inspection :	N/R
EPA Region :	10
Tribe :	N/R
Facility ID 2 :	N/R
Latitude :	47.263183
Longitude :	-122.445864
Last Date in Agency List :	2023-01-30

Tank Details

Tank ID :	WA10430_1
Tank Status :	Closed
Installation Date :	2001-01-01
Removal Date :	N/R
Capacity :	N/R
Substances :	D Diesel
Tank Wall Type :	N/R

FRS

Facility Name :	COMMENCEMENT TERRACE APARTMENTS
Facility Address :	29 ST HELENS AVE, TACOMA, WA 98402
County :	PIERCE

Site Details

Registry ID :	110043824975
FRS Facility URL :	Click here for hyperlink provided by the agency.
Last Date in Agency List :	2023-02-13

Source Description

Source Description :

The WA-FSIS provides a means to query and display data maintained by the Washington Department of Ecology. This system contains key information for each facility/site that is currently, or has been, of interest to the Air Quality, Dam Safety, Hazardous Waste, Toxics Cleanup, and Water Quality Programs.

FRS Environmental Interest

Source and System ID :	WA-FSIS - 10430

UST - WA

Facility Name :	Commencement Terrace Apartments
Facility Address :	29 ST HELENS AVE, Tacoma, 98402
County :	Pierce

Map Id: ES590
Direction: NW
Distance: 0.903 mi., 4770 ft.
Elevation: 279 ft.
Relative: Higher

Site Name : COMMENCEMENT TERRACE APARTMENTS
29 ST HELENS AVE
TACOMA | Tacoma, WA 98402

Database(s) : [ALL SITES - WA, EPA UST, FRS, UST - WA] ***(cont.)***

Envirosite ID: 43065021
EPA ID: N/R

UST - WA ***(cont.)***

Facility Site ID :	10430
UST Site ID :	619802
Tag Number(s) :	N/R
Responsible Unit :	Southwest
Is Active :	No
Latitude :	47.263183
Longitude :	-122.445864
Last Date in Agency List :	2022-12-29

Tank Details

Tank Name :	1
Tank Status :	Removed
Install Date :	N/R
Tank Upgrade Date :	N/R
Tank Permanent Closure Date :	2011-10-05
Permit Expiration Date :	N/R
Tank Material :	N/R
Tank Construction :	N/R
Tank Corrosion Protection :	N/R
Tank Manifold :	N/R
Tank Release Detection :	N/R
Tank Tightness Test :	N/R
Tank Spill Prevention :	N/R
Capacity Range :	N/R
Actual Capacity :	675
Pipe Material :	N/R
Pipe Construction :	N/R
Pipe Corrosion Protection :	N/R
Tank SFC :	N/R
Dispenser SFC :	N/R
Primary Pipe Release Detection :	N/R
Secondary Pipe Release Detection :	N/R
Pipe Pumping System :	N/R
Pipe Install Date :	N/R
Turbine Sump Construction :	N/R
Tank Status Date :	2011-08-11
Tank Install Date :	N/R
Tank Overfill Prevention :	N/R

Compartments Details

Compartment Number :	1
Compartment Capacity :	675
Substance Stored :	Diesel
Used Substance :	Emergency Power Generation
Ecy Region :	N/R

Map Id: ES591
Direction: NW
Distance: 0.903 mi., 4771 ft.
Elevation: 248 ft.
Relative: Higher

Site Name : 31 Broadway Apts
31 BROADWAY
TACOMA, WA 98402

Database(s) : [ALL SITES - WA, FRS]

Envirosite ID: 6602044
EPA ID: N/R

ALL SITES - WA

Facility Name :	31 Broadway Apts
Facility Address :	31 BROADWAY, TACOMA, 98402
County :	N/R
Facility/Site ID :	7845
Alternate Name :	N/R
Program Name :	N/R
WRIA :	10
Legislative District :	27
Congressional District :	6
Ecology Region :	SWRO
Ecology Program Phone :	N/R
Tribal Land :	N
Latitude :	47.263559
Longitude :	-122.445226
Last Date in Agency List :	2023-01-03

Program Details

Program :	N/R
Program ID :	N/R
Interaction Type :	Urban Waters
Interaction Type Description :	The site has been inspected by an Ecology Urban Waters Inspector.
Status :	Active
Start Date :	2010-01-07
End Date :	N/R
SIC :	N/R
NAICS :	N/R

FRS

Facility Name :	31 BROADWAY APTS
Facility Address :	31 BROADWAY, TACOMA, WA 98402
County :	PIERCE

Site Details

Registry ID :	110040626953
FRS Facility URL :	Click here for hyperlink provided by the agency.
Last Date in Agency List :	2023-02-13

Source Description

Source Description :

The WA-FSIS provides a means to query and display data maintained by the Washington Department of Ecology. This system contains key information for each facility/site that is currently, or has been, of interest to the Air Quality, Dam Safety, Hazardous Waste, Toxics Cleanup, and Water Quality Programs.

Map Id: ES591
Direction: NW
Distance: 0.903 mi., 4771 ft.
Elevation: 248 ft.
Relative: Higher

Site Name : 31 Broadway Apts
31 BROADWAY
TACOMA, WA 98402

Database(s) : [ALL SITES - WA, FRS] ***(cont.)***

Envirosite ID: 6602044
EPA ID: N/R

FRS ***(cont.)***

FRS Environmental Interest
Source and System ID : WA-FSIS - 7845

Map Id: FA592
Direction: W
Distance: 0.904 mi., 4775 ft.
Elevation: 358 ft.
Relative: Higher

Site Name : PACIFIC MOTOR CO INC
1408 M L KING JR WAY | 1408 MARTIN LUTHER KING JR WAY
TACOMA, WA

Database(s) : [ALL SITES - WA, BRS, ECHO, FRS, MANIFEST EPA, RCRA_NONGEN]

Envirosite ID: 6570557
EPA ID: N/R

ALL SITES - WA

Facility Name : Pacific Motor Co Inc
Facility Address : 1408 MARTIN LUTHER KING JR WAY, TACOMA, 98405
County : Pierce

Facility/Site ID : 49761354
Alternate Name : N/R
Program Name : N/R
WRIA : 10
Legislative District : 27
Congressional District : 6
Ecology Region : SWRO
Ecology Program Phone : (360) 407-6734
Tribal Land : N
Latitude : 47.24804
Longitude : -122.45191
Last Date in Agency List : 2023-01-03

Facility/Site ID : 49761354
Alternate Name : N/R
Program Name : N/R
WRIA : 10
Legislative District : 27
Congressional District : 6
Ecology Region : SWRO
Ecology Program Phone : N/R
Tribal Land : N
Latitude : 47.24804
Longitude : -122.45191
Last Date in Agency List : 2023-01-03

Program Details
Program : HAZWASTE
Program ID : WAD070051834
Interaction Type : Hazardous Waste Generator

Map Id: FA592
Direction: W
Distance: 0.904 mi., 4775 ft.
Elevation: 358 ft.
Relative: Higher

Site Name : PACIFIC MOTOR CO INC
1408 M L KING JR WAY | 1408 MARTIN LUTHER KING JR WAY
TACOMA, WA

Database(s) : [ALL SITES - WA, BRS, ECHO, FRS, MANIFEST EPA, RCRA_NONGEN] ***(cont.)***

Envirosite ID: 6570557
EPA ID: N/R

ALL SITES - WA ***(cont.)***

Interaction Type Description :	Facilities that generate any quantity of a dangerous waste. They may be classified as SQG, MQG, or LQG depending on hazardous waste generated for a given month.
Status :	Inactive
Start Date :	1985-09-13
End Date :	2006-12-31
SIC :	N/R
NAICS :	N/R
Program :	HAZWASTE
Program ID :	WAD070051834
Interaction Type :	Hazardous Waste Generator
Interaction Type Description :	Facilities that generate any quantity of a dangerous waste. They may be classified as SQG, MQG, or LQG depending on hazardous waste generated for a given month.
Status :	Inactive
Start Date :	1985-09-13
End Date :	2006-12-31
SIC :	N/R
NAICS :	811121 - Automotive Body, Paint, and Interior Repair and Maintenance
Program :	HAZWASTE
Program ID :	WAD070051834
Interaction Type :	Urban Waters
Interaction Type Description :	The site has been inspected by an Ecology Urban Waters Inspector.
Status :	Active
Start Date :	2009-06-19
End Date :	N/R
SIC :	N/R
NAICS :	N/R

BRS

Facility Name :	PACIFIC MOTOR CO INC
Facility Address :	1408 M L KING JR WAY, TACOMA, WA 98405
County :	PIERCE

Site Details

Date Form Received by Agency :	2005-12-31
EPA ID :	WAD070051834
Mailing Address :	1408 MARTIN LUTHER KING JR WAY, TACOMA, WA 98405
Contact :	CRAIG CARLSON
Contact Address :	N/R
Contact Country :	US
Contact Telephone :	253-572-7214
Contact Email :	N/R
EPA Region :	10
Land Type :	Private

Map Id: FA592
Direction: W
Distance: 0.904 mi., 4775 ft.
Elevation: 358 ft.
Relative: Higher

Site Name : PACIFIC MOTOR CO INC
1408 M L KING JR WAY | 1408 MARTIN LUTHER KING JR WAY
TACOMA, WA

Database(s) : [ALL SITES - WA, BRS, ECHO, FRS, MANIFEST EPA, RCRA_NONGEN] ***(cont.)***

Envirosite ID: 6570557
EPA ID: N/R

BRS ***(cont.)***

Source Type :	Annual/Biennial Report
Classification :	Not a generator, verified
Description :	Not a generator, verified
Last Date in Agency List :	2023-01-23

Owner/Operator Summary

Owner/Operator Name :	JEFF MCMANEMY
Owner/Operator Address :	1408 M L KING JR WAY, TACOMA, WA 98405
Owner/Operator Country :	US
Owner/Operator Telephone :	N/R
Owner/Operator Email :	N/R
Owner/Operator Fax :	N/R
Legal Status :	Private
Owner/Operator Type :	Owner
Owner/Operator Start Date :	2001-01-11
Owner/Operator End Date :	N/R

Owner/Operator Name :	JEFF MCMANEMY
Owner/Operator Address :	8420 131ST ST NW, GIG HARBOR, WA 98329-8644
Owner/Operator Country :	US
Owner/Operator Telephone :	N/R
Owner/Operator Email :	N/R
Owner/Operator Fax :	N/R
Legal Status :	Private
Owner/Operator Type :	Operator
Owner/Operator Start Date :	1996-06-20
Owner/Operator End Date :	N/R

Waste Activity Monitoring

Report Cycle :	2005
Hazardous Waste Page Number :	1
Hazardous Waste Sub-Page Number :	1
BR Form :	XX
Waste Description :	N/R
Primary NAICS :	811121 - Automotive Body, Paint, and Interior Repair and Maintenance
Source Code :	N/R
Form Code :	N/R
Management Method :	N/R
Generation Tons :	0
Managed Tons :	0
Shipped Tons :	0
Received Tons :	0
Receiver ID :	N/R
Receiver State :	N/R
Shipper ID :	N/R
Shipper State :	N/R
Waste Minimization :	N/R
Waste Code List :	N/R
Waste Code Group :	N/R
Waste Generation Type :	N/R

Map Id: FA592
Direction: W
Distance: 0.904 mi., 4775 ft.
Elevation: 358 ft.
Relative: Higher

Site Name : PACIFIC MOTOR CO INC
1408 M L KING JR WAY | 1408 MARTIN LUTHER KING JR WAY
TACOMA, WA

Database(s) : [ALL SITES - WA, BRS, ECHO, FRS, MANIFEST EPA, RCRA_NONGEN] ***(cont.)***

Envirosite ID: 6570557
EPA ID: N/R

BRS ***(cont.)***

Report Cycle :	2003
Hazardous Waste Page Number :	1
Hazardous Waste Sub-Page Number :	1
BR Form :	XX
Waste Description :	N/R
Primary NAICS :	811121 - Automotive Body, Paint, and Interior Repair and Maintenance
Source Code :	N/R
Form Code :	N/R
Management Method :	N/R
Generation Tons :	0
Managed Tons :	0
Shipped Tons :	0
Received Tons :	0
Receiver ID :	N/R
Receiver State :	N/R
Shipper ID :	N/R
Shipper State :	N/R
Waste Minimization :	N/R
Waste Code List :	N/R
Waste Code Group :	N/R
Waste Generation Type :	N/R

ECHO

Facility Name :	PACIFIC MOTOR CO INC
Facility Address :	1408 M L KING JR WAY, TACOMA, WA 98405
County :	PIERCE
Last Inspection Date :	N/R
Registry ID :	110005325433
FIPS Code :	53053
EPA Region :	10
Inspection Count :	0
Last Inspection Days :	N/R
Informal Count :	0
Last Informal Action Date :	N/R
Formal Action Count :	0
Last Formal Action Date :	N/R
Total Penalties :	0
Penalty Count :	N/R
Last Penalty Date :	N/R
Last Penalty Amount :	N/R
QTRS IN NC :	0
Programs IN SNC :	0
Current Compliance Status :	No Violation Identified
Three-Year Compliance Status :	_____
Collection Method :	N/R
Reference Point :	N/R
Accuracy Meters :	17533

Map Id: FA592
Direction: W
Distance: 0.904 mi., 4775 ft.
Elevation: 358 ft.
Relative: Higher

Site Name : PACIFIC MOTOR CO INC
1408 M L KING JR WAY | 1408 MARTIN LUTHER KING JR WAY
TACOMA, WA

Database(s) : [ALL SITES - WA, BRS, ECHO, FRS, MANIFEST EPA, RCRA_NONGEN] ***(cont.)***

Envirosite ID: 6570557
EPA ID: N/R

ECHO ***(cont.)***

Derived Tribes :	Puyallup Tribe of the Puyallup Reservation - 1.3 mile(s), Puyallup Tribe of the Puyallup Reservation - 1.7 mile(s), Muckleshoot Indian Tribe - 11.7 mile(s), Muckleshoot Indian Tribe - 14.7 mile(s), Nisqually Indian Tribe - 16.9 mile(s), Squaxin Island Tribe of the Squaxin Island Reservation - 21.1 mile(s), Squaxin Island Tribe of the Squaxin Island Reservation - 23 mile(s)
Derived HUC :	17110019
Derived WBD :	171100190301
Derived STCTY FIPS :	53053
Derived Zip :	98405
Derived CD113 :	06
Derived CB2010 :	530530614003007
MYRTK Universe :	NNN
NPDES IDs :	N/R
CWA Permit Types :	N/R
CWA Compliance Tracking :	N/R
CWA NAICS :	N/R
CWA SICS :	N/R
CWA Inspection Count :	N/R
CWA Last Inspection Days :	N/R
CWA Informal Count :	N/R
CWA Formal Action Count :	N/R
CWA Last Formal Action Date :	N/R
CWA Penalties :	N/R
CWA Last Penalty Date :	N/R
CWA Last Penalty Amount :	N/R
CWA Quarters IN NC :	N/R
CWA Current Compliance Status :	N/R
CWA Current SNC Flag :	N
CWA 13 Quarters Compliance Status :	N/R
CWA 13 Quarters Effluent Exceedances:	N/R
CWA Three-Year QNCR Codes :	N/R
DFR URL :	Click here for hyperlink provided by the agency.
Facility SIC :	N/R
Facility NAICS :	811121 - Automotive Body, Paint, and Interior Repair and Maintenance
Facility Last Inspection EPA Date :	N/R
Facility Last Inspection State Date :	N/R
Facility Last Formal Act EPA Date :	N/R
Facility Last Formal Act State Date :	N/R
Facility Last Informal Act EPA Date :	N/R
Facility Last Informal Act State Date:	N/R
Facility Federal Agency :	N/R
TRI Reporter :	N/R
Facility Imp Water Flag :	N/R
Current SNC Flag :	N
Indian County Flag :	N
Federal Flag :	N/R
US Mexico Border Flag :	N/R
Chesapeak Bay Flag :	N/R
AIR Flag :	N
NPDES Flag :	N
SDWIS Flag :	N
RCRA Flag :	Y
TRI Flag :	N

Map Id: FA592
Direction: W
Distance: 0.904 mi., 4775 ft.
Elevation: 358 ft.
Relative: Higher

Site Name : PACIFIC MOTOR CO INC
1408 M L KING JR WAY | 1408 MARTIN LUTHER KING JR WAY
TACOMA, WA

Database(s) : [ALL SITES - WA, BRS, ECHO, FRS, MANIFEST EPA, RCRA_NONGEN] ***(cont.)***

Envirosite ID: 6570557
EPA ID: N/R

ECHO ***(cont.)***

GHG Flag :	N
Major Flag :	N/R
Active Flag :	N/R
NAA Flag :	N
Latitude :	47.248028
Longitude :	-122.451889
Last Date in Agency List :	2023-01-16

FRS

Facility Name :	PACIFIC MOTOR CO INC
Facility Address :	1408 M L KING JR WAY, TACOMA, WA 98405
County :	PIERCE

Site Details

Registry ID :	110070737168
FRS Facility URL :	Click here for hyperlink provided by the agency.
Last Date in Agency List :	2023-02-13

Source Description

Source Description :

All generators and treatment, storage, and disposal (TSD) facilities who handle hazardous waste are required to report to the EPA Administrator at least once every two years. The data collected is used to create the National Biennial Resource Conservation and Recovery Act (RCRA) Hazardous Waste Report. This data is processed within the RCRA Information (RCRAInfo) database.

FRS Environmental Interest

Source and System ID :	RCRAINFO - WAD070051834

Facility Name :	PACIFIC MOTOR CO INC
Facility Address :	1408 M L KING JR WAY, TACOMA, WA 98405-3930
County :	PIERCE

Site Details

Registry ID :	110005325433
FRS Facility URL :	Click here for hyperlink provided by the agency.
Last Date in Agency List :	2023-02-13

Source Description

Map Id: FA592
Direction: W
Distance: 0.904 mi., 4775 ft.
Elevation: 358 ft.
Relative: Higher

Site Name : PACIFIC MOTOR CO INC
1408 M L KING JR WAY | 1408 MARTIN LUTHER KING JR WAY
TACOMA, WA

Database(s) : [ALL SITES - WA, BRS, ECHO, FRS, MANIFEST EPA, RCRA_NONGEN] ***(cont.)***

Envirosite ID: 6570557
EPA ID: N/R

FRS ***(cont.)***

Source Description : RCRAInfo is EPA's comprehensive information system that supports the Resource Conservation and Recovery Act (RCRA) of 1976 and the Hazardous and Solid Waste Amendments (HSWA) of 1984 through the tracking of events and activities related to facilities that generate, transport, and treat, store, or dispose of hazardous waste. RCRAInfo allows RCRA program staff to track the notification, permit, compliance, and corrective action activities required under RCRA. RCRAInfo also supports generation of the National Hazardous Waste Biennial Report. All generators and treatment, storage, and disposal facilities who handle hazardous waste are required to report to the EPA Administrator at least once every two years to support creation of the Biennial Report.
The WA-FSIS provides a means to query and display data maintained by the Washington Department of Ecology. This system contains key information for each facility/site that is currently, or has been, of interest to the Air Quality, Dam Safety, Hazardous Waste, Toxics Cleanup, and Water Quality Programs.

FRS Environmental Interest
Source and System ID : RCRAINFO - WAD070051834
WA-FSIS - 49761354

MANIFEST EPA

Manifest Details

Details for this site have been truncated due to the large number of available details for this site within this dataset. For the complete details for this site, contact your Envirosite account representative for a complimentary site report containing all of the details available.

Manifest Number :	009108179FLE
Shipped Date :	2020-01-03
Updated Date :	2020-01-27
Received Date :	2020-01-07
Status :	Signed
Generator ID :	WAD070051834
Generator Name :	Pacific Motor Company
Generator Address :	1408 Martin Luther King Jr Way, TACOMA, WA 98405
Generator Mailing :	1408 Martin Luther King Jr Way, Tacoma, WA 98405
Generator Contact :	Pacific Motor Company
Destination ID :	WAD981769110
Destination Name :	Emerald Services, Inc
Destination Mailing :	1825 Alexander Avenue, Tacoma, WA 98421
Destination Address :	1825 Alexander Avenue, Tacoma, WA 98421
Destination Contact :	N/R
Submission Type :	DataImage5Copy
Origin Type :	Service
Manifest Residue :	N
Rejection :	N
Last Date in Agency List :	2023-02-13

Map Id: FA592
Direction: W
Distance: 0.904 mi., 4775 ft.
Elevation: 358 ft.
Relative: Higher

Site Name : PACIFIC MOTOR CO INC
1408 M L KING JR WAY | 1408 MARTIN LUTHER KING JR WAY
TACOMA, WA

Database(s) : [ALL SITES - WA, BRS, ECHO, FRS, MANIFEST EPA, RCRA_NONGEN] ***(cont.)***

Envirosite ID: 6570557
EPA ID: N/R

MANIFEST EPA ***(cont.)***

Waste Details

Waste Line Number :	1
Is DOT Hazardous :	Y
DOT ID Number :	UN1263
DOT Information :	RQ, UN1263, WASTE UN1263 WASTE PAINT RELATED MATERIAL, 3 PG II RQ (D001) (ERG#128)(F005,F003,D001,D018,D035 D039,D040), 3, PG II (D001)
Non Waste Description :	N/R
Quantity :	55 Gallons
Quantity Tons, Acute, Non-Acute :	0.2293578, 0, 0.2293578
Quantity Kg, Acute, Non-Acute :	0, 208.03441
Management Method :	H020 - SOLVENTS RECOVERY
Is EPA Waste :	Y
Federal Code :	D001, D035, F003, F005
State Code :	N/R

Manifest Details

Manifest Number :	012304864FLE
Shipped Date :	2019-09-12
Updated Date :	2019-10-18
Received Date :	2019-09-17
Status :	Signed
Generator ID :	WAD070051834
Generator Name :	Pacific Motor Company
Generator Address :	1408 Martin Luther King Jr Way, TACOMA, WA 98405
Generator Mailing :	1408 Martin Luther King Jr Way, Tacoma, WA 98405
Generator Contact :	N/R
Destination ID :	WAD981769110
Destination Name :	Emerald Services, Inc
Destination Mailing :	1825 Alexander Avenue, Tacoma, WA 98421
Destination Address :	1825 Alexander Avenue, Tacoma, WA 98421
Destination Contact :	N/R
Submission Type :	DataImage5Copy
Origin Type :	Service
Manifest Residue :	N
Rejection :	N
Last Date in Agency List :	2023-02-13

Waste Details

Waste Line Number :	1
Is DOT Hazardous :	Y
DOT ID Number :	UN1263
DOT Information :	RQ, UN1263, WASTE UN1263 WASTE PAINT RELATED MATERIAL, 3 PG II RQ (D001) (ERG#128)(F005,F003,D001,D018,D035 D039,D040), 3, PG II (D001)
Non Waste Description :	N/R
Quantity :	55 Gallons

Map Id: FA592
Direction: W
Distance: 0.904 mi., 4775 ft.
Elevation: 358 ft.
Relative: Higher

Site Name : PACIFIC MOTOR CO INC
1408 M L KING JR WAY | 1408 MARTIN LUTHER KING JR WAY
TACOMA, WA

Database(s) : [ALL SITES - WA, BRS, ECHO, FRS, MANIFEST EPA, RCRA_NONGEN] ***(cont.)***

Envirosite ID: 6570557
EPA ID: N/R

MANIFEST EPA ***(cont.)***

Quantity Tons, Acute, Non-Acute :	0.2293578, 0, 0.2293578
Quantity Kg, Acute, Non-Acute :	0, 208.03441
Management Method :	H020 - SOLVENTS RECOVERY
Is EPA Waste :	Y
Federal Code :	D001, D035, F003, F005
State Code :	N/R

Manifest Details

Manifest Number :	012304758FLE
Shipped Date :	2019-06-04
Updated Date :	2019-07-16
Received Date :	2019-06-07
Status :	Signed
Generator ID :	WAD070051834
Generator Name :	Pacific Motor Company
Generator Address :	1408 Martin Luther King Jr Way, TACOMA, WA 98405
Generator Mailing :	1408 Martin Luther King Jr Way, Tacoma, WA 98405
Generator Contact :	N/R
Destination ID :	WAD981769110
Destination Name :	Emerald Services, Inc
Destination Mailing :	1825 Alexander Avenue, Tacoma, WA 98421
Destination Address :	1825 Alexander Avenue, Tacoma, WA 98421
Destination Contact :	N/R
Submission Type :	DataImage5Copy
Origin Type :	Service
Manifest Residue :	N
Rejection :	N
Last Date in Agency List :	2023-02-13

Waste Details

Waste Line Number :	1
Is DOT Hazardous :	Y
DOT ID Number :	UN1263
DOT Information :	RQ, UN1263, WASTE UN1263 WASTE PAINT RELATED MATERIAL, 3 PG II RQ (D001) (ERG#128)(F005,F003,D001,D018,D035 D039,D040), 3, PG II (D001)
Non Waste Description :	N/R
Quantity :	55 Gallons
Quantity Tons, Acute, Non-Acute :	0.2293578, 0, 0.2293578
Quantity Kg, Acute, Non-Acute :	0, 208.03441
Management Method :	H020 - SOLVENTS RECOVERY
Is EPA Waste :	Y
Federal Code :	D001, D035, F003, F005
State Code :	N/R

Map Id: FA592
Direction: W
Distance: 0.904 mi., 4775 ft.
Elevation: 358 ft.
Relative: Higher

Site Name : PACIFIC MOTOR CO INC
1408 M L KING JR WAY | 1408 MARTIN LUTHER KING JR WAY
TACOMA, WA

Database(s) : [ALL SITES - WA, BRS, ECHO, FRS, MANIFEST EPA, RCRA_NONGEN] ***(cont.)***

Envirosite ID: 6570557
EPA ID: N/R

MANIFEST EPA ***(cont.)***

Manifest Details

Manifest Number :	012304681FLE
Shipped Date :	2019-02-26
Updated Date :	2019-03-29
Received Date :	2019-03-01
Status :	Signed
Generator ID :	WAD070051834
Generator Name :	Pacific Motor Company
Generator Address :	1408 Martin Luther King Jr Way, TACOMA, WA 98405
Generator Mailing :	1408 Martin Luther King Jr Way, Tacoma, WA 98405
Generator Contact :	N/R
Destination ID :	WAD981769110
Destination Name :	Emerald Services, Inc
Destination Mailing :	1825 Alexander Avenue, Tacoma, WA 98421
Destination Address :	1825 Alexander Avenue, Tacoma, WA 98421
Destination Contact :	N/R
Submission Type :	DataImage5Copy
Origin Type :	Service
Manifest Residue :	N
Rejection :	N
Last Date in Agency List :	2023-02-13

Waste Details

Waste Line Number :	1
Is DOT Hazardous :	Y
DOT ID Number :	UN1263
DOT Information :	RQ, UN1263, WASTE UN1263 WASTE PAINT RELATED MATERIAL, 3 PG II RQ (D001) (ERG#128)(F005,F003,D001,D018,D035 D039,D040), 3, PG II (D001)
Non Waste Description :	N/R
Quantity :	55 Gallons
Quantity Tons, Acute, Non-Acute :	0.2293578, 0, 0.2293578
Quantity Kg, Acute, Non-Acute :	0, 208.03441
Management Method :	H020 - SOLVENTS RECOVERY
Is EPA Waste :	Y
Federal Code :	D001, D035, F003, F005
State Code :	N/R

Manifest Details

Manifest Number :	012304554FLE
Shipped Date :	2018-11-16
Updated Date :	2018-12-19
Received Date :	2018-11-20
Status :	Signed
Generator ID :	WAD070051834
Generator Name :	Pacific Motor Company
Generator Address :	1408 Martin Luther King Jr Way, TACOMA, WA 98405
Generator Mailing :	1408 Martin Luther King Jr Way, Tacoma, WA 98405
Generator Contact :	N/R

Map Id: FA592
Direction: W
Distance: 0.904 mi., 4775 ft.
Elevation: 358 ft.
Relative: Higher

Site Name : PACIFIC MOTOR CO INC
1408 M L KING JR WAY | 1408 MARTIN LUTHER KING JR WAY
TACOMA, WA

Database(s) : [ALL SITES - WA, BRS, ECHO, FRS, MANIFEST EPA, RCRA_NONGEN] ***(cont.)***

Envirosite ID: 6570557
EPA ID: N/R

MANIFEST EPA ***(cont.)***

Destination ID :	WAD981769110
Destination Name :	Emerald Services, Inc
Destination Mailing :	1825 Alexander Avenue, Tacoma, WA 98421
Destination Address :	1825 Alexander Avenue, Tacoma, WA 98421
Destination Contact :	N/R
Submission Type :	DataImage5Copy
Origin Type :	Service
Manifest Residue :	N
Rejection :	N
Last Date in Agency List :	2023-02-13

Waste Details

Waste Line Number :	1
Is DOT Hazardous :	Y
DOT ID Number :	UN1263
DOT Information :	RQ, UN1263, WASTE UN1263 WASTE PAINT RELATED MATERIAL, 3 PG II RQ (D001) (ERG#128)(F005,F003,D001,D018,D035 D039,D040), 3, PG II (D001)
Non Waste Description :	N/R
Quantity :	55 Gallons
Quantity Tons, Acute, Non-Acute :	0.2293578, 0, 0.2293578
Quantity Kg, Acute, Non-Acute :	0, 208.03441
Management Method :	H020 - SOLVENTS RECOVERY
Is EPA Waste :	Y
Federal Code :	D001, D035, F003, F005
State Code :	N/R

RCRA_NONGEN

Facility Name :	PACIFIC MOTOR CO INC
Facility Address :	1408 M L KING JR WAY, TACOMA, WA 98405
County :	PIERCE
Date Form Received by Agency :	2007-02-01
EPA ID :	WAD070051834
Mailing Address :	1408 MARTIN LUTHER KING JR WAY, TACOMA, WA 98405
Contact :	GREG DONOHUE
Contact Address :	1408 MARTIN LUTHER KING JR WAY, TACOMA, WA 98405
Contact Country :	US
Contact Telephone :	253-572-7214
Contact Email :	CRAIG@PACIFICMOTORCOMPANY.COM
EPA Region :	10
Land Type :	Private
Source Type :	Implementer
Classification :	Not a generator, verified
Description :	Not a generator, verified
Last Date in Agency List :	2023-01-23

Map Id: FA592
Direction: W
Distance: 0.904 mi., 4775 ft.
Elevation: 358 ft.
Relative: Higher

Site Name : PACIFIC MOTOR CO INC
1408 M L KING JR WAY | 1408 MARTIN LUTHER KING JR WAY
TACOMA, WA

Database(s) : [ALL SITES - WA, BRS, ECHO, FRS, MANIFEST EPA, RCRA_NONGEN] ***(cont.)***

Envirosite ID: 6570557
EPA ID: N/R

RCRA_NONGEN ***(cont.)***

Owner/Operator Summary

Owner/Operator Name :	JEFF MCMANEMY
Owner/Operator Address :	1408 M L KING JR WAY, TACOMA, WA 98405
Owner/Operator Country :	US
Owner/Operator Telephone :	253-572-7214
Owner/Operator Email :	N/R
Owner/Operator Fax :	N/R
Legal Status :	Private
Owner/Operator Type :	Owner
Owner/Operator Start Date :	2001-01-11
Owner/Operator End Date :	N/R

Owner/Operator Name :	MCMANEMY, JEFF
Owner/Operator Address :	8420 131ST ST NW, GIG HARBOR, WA 98329
Owner/Operator Country :	US
Owner/Operator Telephone :	253-572-7214
Owner/Operator Email :	N/R
Owner/Operator Fax :	N/R
Legal Status :	Private
Owner/Operator Type :	Operator
Owner/Operator Start Date :	N/R
Owner/Operator End Date :	N/R

Owner/Operator Name :	MCMANEMY, ROBERT
Owner/Operator Address :	8420 131ST ST NW, GIG HARBOR, WA 98329
Owner/Operator Country :	US
Owner/Operator Telephone :	206-857-2530
Owner/Operator Email :	N/R
Owner/Operator Fax :	N/R
Legal Status :	Private
Owner/Operator Type :	Owner
Owner/Operator Start Date :	N/R
Owner/Operator End Date :	N/R

Handler Activities Summary

U.S. Importer of Hazardous Waste :	N
Mixed Waste (Haz. and Radioactive) :	N
Recycler of Hazardous Waste :	N
Transporter of Hazardous Waste :	N
Treater, Storer or Disposer of HW :	N
Underground Injection Activity :	N
On-site Burner Exemption :	N
Furnace Exemption :	N
Used Oil Fuel Burner :	N
Used Oil Processor :	N
Used Oil Refiner :	N
Used Oil Fuel Marketer to Burner :	N
Used Oil Specification Marketer :	N
Used Oil Transfer Facility :	N
Used Oil Transporter :	N

Map Id: FA592
Direction: W
Distance: 0.904 mi., 4775 ft.
Elevation: 358 ft.
Relative: Higher

Site Name : PACIFIC MOTOR CO INC
1408 M L KING JR WAY | 1408 MARTIN LUTHER KING JR WAY
TACOMA, WA

Database(s) : [ALL SITES - WA, BRS, ECHO, FRS, MANIFEST EPA, RCRA_NONGEN] ***(cont.)***

Envirosite ID: 6570557
EPA ID: N/R

RCRA_NONGEN ***(cont.)***

Historical Generators

Details for this site have been truncated due to the large number of available details for this site within this dataset. For the complete details for this site, contact your Envirosite account representative for a complimentary site report containing all of the details available.

Date Form Received by Agency : 2007-01-31
Facility Name : PACIFIC MOTOR CO INC
Classification : Not a generator, verified

Date Form Received by Agency : 2007-01-31
Facility Name : PACIFIC MOTOR CO INC
Classification : Very Small Quantity Generator

Date Form Received by Agency : 2006-02-22
Facility Name : PACIFIC MOTOR CO INC
Classification : Very Small Quantity Generator

Date Form Received by Agency : 2005-12-31
Facility Name : PACIFIC MOTOR CO INC
Classification : Not a generator, verified

Date Form Received by Agency : 2005-02-08
Facility Name : PACIFIC MOTOR CO INC
Classification : Very Small Quantity Generator

Date Form Received by Agency : 2004-02-13
Facility Name : PACIFIC MOTOR CO INC
Classification : Very Small Quantity Generator

Date Form Received by Agency : 2003-12-31
Facility Name : PACIFIC MOTOR CO INC
Classification : Not a generator, verified

Date Form Received by Agency : 2003-02-28
Facility Name : PACIFIC MOTOR CO INC
Classification : Small Quantity Generator

Date Form Received by Agency : 2002-03-01
Facility Name : PACIFIC MOTOR CO INC
Classification : Not a generator, verified

Date Form Received by Agency : 2002-03-01
Facility Name : PACIFIC MOTOR CO INC
Classification : Small Quantity Generator

Map Id: FA592
Direction: W
Distance: 0.904 mi., 4775 ft.
Elevation: 358 ft.
Relative: Higher

Site Name : PACIFIC MOTOR CO INC
1408 M L KING JR WAY | 1408 MARTIN LUTHER KING JR WAY
TACOMA, WA

Database(s) : [ALL SITES - WA, BRS, ECHO, FRS, MANIFEST EPA, RCRA_NONGEN] ***(cont.)***

Envirosite ID: 6570557
EPA ID: N/R

RCRA_NONGEN ***(cont.)***

Notices of Violations Summary
Regulation Violated : N

Map Id: FA593
Direction: W
Distance: 0.905 mi., 4779 ft.
Elevation: 359 ft.
Relative: Higher

Site Name : MC PARCEL DELIVERY INC
1410 MARTIN LUTHER KING JR WAY
TACOMA, WA

Database(s) : [ALL SITES - WA, BRS, ECHO, FRS, RCRA_VSQG]

Envirosite ID: 6611985
EPA ID: N/R

ALL SITES - WA

Facility Name : MC Parcel Delivery Inc
Facility Address : 1410 MARTIN LUTHER KING JR WAY, TACOMA, 98405-3930
County : Pierce

Facility/Site ID : 96478123
Alternate Name : N/R
Program Name : N/R
WRIA : 10
Legislative District : 27
Congressional District : 6
Ecology Region : SWRO
Ecology Program Phone : (360) 407-6734
Tribal Land : N
Latitude : 47.24796
Longitude : -122.45202
Last Date in Agency List : 2023-01-03

Facility/Site ID : 96478123
Alternate Name : N/R
Program Name : N/R
WRIA : 10
Legislative District : 27
Congressional District : 6
Ecology Region : SWRO
Ecology Program Phone : N/R
Tribal Land : N
Latitude : 47.24796
Longitude : -122.45202
Last Date in Agency List : 2023-01-03

Program Details
Program : HAZWASTE
Program ID : WAD988499174

Map Id: FA593
Direction: W
Distance: 0.905 mi., 4779 ft.
Elevation: 359 ft.
Relative: Higher

Site Name : MC PARCEL DELIVERY INC
1410 MARTIN LUTHER KING JR WAY
TACOMA, WA

Database(s) : [ALL SITES - WA, BRS, ECHO, FRS, RCRA_VSQG] ***(cont.)***

Envirosite ID: 6611985
EPA ID: N/R

ALL SITES - WA ***(cont.)***

Interaction Type :	Hazardous Waste Generator
Interaction Type Description :	Facilities that generate any quantity of a dangerous waste. They may be classified as SQG, MQG, or LQG depending on hazardous waste generated for a given month.
Status :	Active
Start Date :	1991-12-24
End Date :	N/R
SIC :	N/R
NAICS :	49211 - Couriers and Express Delivery Services

Program :	HAZWASTE
Program ID :	WAD988499174
Interaction Type :	Urban Waters
Interaction Type Description :	The site has been inspected by an Ecology Urban Waters Inspector.
Status :	Active
Start Date :	2009-06-11
End Date :	N/R
SIC :	N/R
NAICS :	N/R

Program :	HAZWASTE
Program ID :	WAD988499174
Interaction Type :	Hazardous Waste Generator
Interaction Type Description :	Facilities that generate any quantity of a dangerous waste. They may be classified as SQG, MQG, or LQG depending on hazardous waste generated for a given month.
Status :	Active
Start Date :	1991-12-24
End Date :	N/R
SIC :	N/R
NAICS :	N/R

BRS

Facility Name :	MC PARCEL DELIVERY INC
Facility Address :	1410 MARTIN LUTHER KING JR WAY, TACOMA, WA 98405
County :	PIERCE

Site Details

Date Form Received by Agency :	2012-01-04
EPA ID :	WAD988499174
Mailing Address :	1410 MARTIN LUTHER KING JR WAY, TACOMA, WA 98405
Contact :	ANDREW LAYCOCK
Contact Address :	1410 MARTIN LUTHER KING JR WAY, TACOMA, WA 98405
Contact Country :	US
Contact Telephone :	253-272-1800
Contact Email :	N/R
EPA Region :	10

Map Id: FA593
Direction: W
Distance: 0.905 mi., 4779 ft.
Elevation: 359 ft.
Relative: Higher

Site Name : MC PARCEL DELIVERY INC
1410 MARTIN LUTHER KING JR WAY
TACOMA, WA

Database(s) : [ALL SITES - WA, BRS, ECHO, FRS, RCRA_VSQG] ***(cont.)***

Envirosite ID: 6611985
EPA ID: N/R

BRS ***(cont.)***

Land Type : Private
Source Type : Annual/Biennial Report updated with Notification
Classification : Very Small Quantity Generator

Description :

Handlers that generate 100 kilograms or less of hazardous waste per calendar month, and accumulate 1000 kg or less of hazardous waste at any time; or generate one kilogram or less of acutely hazardous waste per calendar month, and accumulate at any time: 1 kg or less of acutely hazardous waste; or 100 kg or less of any residue or contaminated soil, waste or other debris resulting from the cleanup of a spill, into or on any land or water, of acutely hazardous waste;or generate 100 kg or less of any residue or contaminated soil, waste or other debris resulting from the cleanup of a spill, into or on any land or water, of acutely hazardous waste during any calendar month, and accumulate at any time: 1 kg or less of acutely hazardous waste; or 100 kg or less of any residue or contaminated soil, waste or other debris resulting from the cleanup of a spill, into or on any land or water, of acutely hazardous waste.

Last Date in Agency List : 2023-01-23

Owner/Operator Summary

Owner/Operator Name : M C PARCEL DELIVERY INC
Owner/Operator Address : 1410 MARTIN LUTHER KIND JR WAY, TACOMA, WA 98405-3930
Owner/Operator Country : US
Owner/Operator Telephone : 253-272-1800
Owner/Operator Email : N/R
Owner/Operator Fax : N/R
Legal Status : Private
Owner/Operator Type : Operator
Owner/Operator Start Date : 1997-01-01
Owner/Operator End Date : N/R

Owner/Operator Name : MC PARCEL DELIVERY INC
Owner/Operator Address : 1410 MARTIN LUTHER KING JR WAY, TACOMA, WA 98405-3930
Owner/Operator Country : US
Owner/Operator Telephone : 253-272-1800
Owner/Operator Email : N/R
Owner/Operator Fax : N/R
Legal Status : Private
Owner/Operator Type : Owner
Owner/Operator Start Date : 2001-03-02
Owner/Operator End Date : N/R

Waste Activity Monitoring

Report Cycle : 2011
Hazardous Waste Page Number : 1
Hazardous Waste Sub-Page Number : 1
BR Form : XX
Waste Description : N/R
Primary NAICS : 49211 - Couriers and Express Delivery Services
Source Code : N/R
Form Code : N/R
Management Method : N/R

Map Id: FA593
Direction: W
Distance: 0.905 mi., 4779 ft.
Elevation: 359 ft.
Relative: Higher

Site Name : MC PARCEL DELIVERY INC
1410 MARTIN LUTHER KING JR WAY
TACOMA, WA

Database(s) : [ALL SITES - WA, BRS, ECHO, FRS, RCRA_VSQG] ***(cont.)***

Envirosite ID: 6611985
EPA ID: N/R

BRS ***(cont.)***

Generation Tons :	0
Managed Tons :	0
Shipped Tons :	0
Received Tons :	0
Receiver ID :	N/R
Receiver State :	N/R
Shipper ID :	N/R
Shipper State :	N/R
Waste Minimization :	N/R
Waste Code List :	N/R
Waste Code Group :	N/R
Waste Generation Type :	N/R

Report Cycle :	2009
Hazardous Waste Page Number :	1
Hazardous Waste Sub-Page Number :	1
BR Form :	XX
Waste Description :	N/R
Primary NAICS :	49211 - Couriers and Express Delivery Services
Source Code :	N/R
Form Code :	N/R
Management Method :	N/R
Generation Tons :	0
Managed Tons :	0
Shipped Tons :	0
Received Tons :	0
Receiver ID :	N/R
Receiver State :	N/R
Shipper ID :	N/R
Shipper State :	N/R
Waste Minimization :	N/R
Waste Code List :	N/R
Waste Code Group :	N/R
Waste Generation Type :	N/R

Report Cycle :	2007
Hazardous Waste Page Number :	1
Hazardous Waste Sub-Page Number :	1
BR Form :	XX
Waste Description :	N/R
Primary NAICS :	49211 - Couriers and Express Delivery Services
Source Code :	N/R
Form Code :	N/R
Management Method :	N/R
Generation Tons :	0
Managed Tons :	0
Shipped Tons :	0
Received Tons :	0
Receiver ID :	N/R
Receiver State :	N/R
Shipper ID :	N/R
Shipper State :	N/R
Waste Minimization :	N/R
Waste Code List :	N/R

Map Id: FA593
Direction: W
Distance: 0.905 mi., 4779 ft.
Elevation: 359 ft.
Relative: Higher

Site Name : MC PARCEL DELIVERY INC
1410 MARTIN LUTHER KING JR WAY
TACOMA, WA

Database(s) : [ALL SITES - WA, BRS, ECHO, FRS, RCRA_VSQG] ***(cont.)***

Envirosite ID: 6611985
EPA ID: N/R

BRS ***(cont.)***

Waste Code Group :	N/R
Waste Generation Type :	N/R

Report Cycle :	2005
Hazardous Waste Page Number :	1
Hazardous Waste Sub-Page Number :	1
BR Form :	XX
Waste Description :	N/R
Primary NAICS :	49211 - Couriers and Express Delivery Services
Source Code :	N/R
Form Code :	N/R
Management Method :	N/R
Generation Tons :	0
Managed Tons :	0
Shipped Tons :	0
Received Tons :	0
Receiver ID :	N/R
Receiver State :	N/R
Shipper ID :	N/R
Shipper State :	N/R
Waste Minimization :	N/R
Waste Code List :	N/R
Waste Code Group :	N/R
Waste Generation Type :	N/R

Report Cycle :	2003
Hazardous Waste Page Number :	1
Hazardous Waste Sub-Page Number :	1
BR Form :	XX
Waste Description :	N/R
Primary NAICS :	49211 - Couriers and Express Delivery Services
Source Code :	N/R
Form Code :	N/R
Management Method :	N/R
Generation Tons :	0
Managed Tons :	0
Shipped Tons :	0
Received Tons :	0
Receiver ID :	N/R
Receiver State :	N/R
Shipper ID :	N/R
Shipper State :	N/R
Waste Minimization :	N/R
Waste Code List :	N/R
Waste Code Group :	N/R
Waste Generation Type :	N/R

ECHO

Facility Name :	MC PARCEL DELIVERY INC
Facility Address :	1410 MARTIN LUTHER KING JR WAY, TACOMA, WA 98405
County :	PIERCE

Map Id: FA593
Direction: W
Distance: 0.905 mi., 4779 ft.
Elevation: 359 ft.
Relative: Higher

Site Name : MC PARCEL DELIVERY INC
1410 MARTIN LUTHER KING JR WAY
TACOMA, WA

Database(s) : [ALL SITES - WA, BRS, ECHO, FRS, RCRA_VSQG] ***(cont.)***

Envirosite ID: 6611985
EPA ID: N/R

ECHO ***(cont.)***

Last Inspection Date :	N/R
Registry ID :	110005370561
FIPS Code :	53053
EPA Region :	10
Inspection Count :	0
Last Inspection Days :	N/R
Informal Count :	0
Last Informal Action Date :	N/R
Formal Action Count :	0
Last Formal Action Date :	N/R
Total Penalties :	0
Penalty Count :	N/R
Last Penalty Date :	N/R
Last Penalty Amount :	N/R
QTRS IN NC :	0
Programs IN SNC :	0
Current Compliance Status :	No Violation Identified
Three-Year Compliance Status :	_____
Collection Method :	ADDRESS MATCHING-HOUSE NUMBER
Reference Point :	CENTER OF A FACILITY OR STATION
Accuracy Meters :	30
Derived Tribes :	Puyallup Tribe of the Puyallup Reservation - 1.3 mile(s), Puyallup Tribe of the Puyallup Reservation - 1.6 mile(s), Muckleshoot Indian Tribe - 11.7 mile(s), Muckleshoot Indian Tribe - 14.6 mile(s), Nisqually Indian Tribe - 17 mile(s), Squaxin Island Tribe of the Squaxin Island Reservation - 21.2 mile(s), Squaxin Island Tribe of the Squaxin Island Reservation - 23 mile (s)
Derived HUC :	17110019
Derived WBD :	171100190301
Derived STCTY FIPS :	53053
Derived Zip :	98405
Derived CD113 :	06
Derived CB2010 :	530530614003007
MYRTK Universe :	NNN
NPDES IDs :	N/R
CWA Permit Types :	N/R
CWA Compliance Tracking :	N/R
CWA NAICS :	N/R
CWA SICS :	N/R
CWA Inspection Count :	N/R
CWA Last Inspection Days :	N/R
CWA Informal Count :	N/R
CWA Formal Action Count :	N/R
CWA Last Formal Action Date :	N/R
CWA Penalties :	N/R
CWA Last Penalty Date :	N/R
CWA Last Penalty Amount :	N/R
CWA Quarters IN NC :	N/R
CWA Current Compliance Status :	N/R
CWA Current SNC Flag :	N
CWA 13 Quarters Compliance Status :	N/R
CWA 13 Quarters Effluent Exceedances:	N/R
CWA Three-Year QNCR Codes :	N/R
DFR URL :	Click here for hyperlink provided by the agency.

Map Id: FA593
Direction: W
Distance: 0.905 mi., 4779 ft.
Elevation: 359 ft.
Relative: Higher

Site Name : MC PARCEL DELIVERY INC
1410 MARTIN LUTHER KING JR WAY
TACOMA, WA

Database(s) : [ALL SITES - WA, BRS, ECHO, FRS, RCRA_VSQG] ***(cont.)***

Envirosite ID: 6611985
EPA ID: N/R

ECHO ***(cont.)***

Facility SIC :	N/R
Facility NAICS :	492110 - Couriers and Express Delivery Services
Facility Last Inspection EPA Date :	N/R
Facility Last Inspection State Date :	N/R
Facility Last Formal Act EPA Date :	N/R
Facility Last Formal Act State Date :	N/R
Facility Last Informal Act EPA Date :	N/R
Facility Last Informal Act State Date:	N/R
Facility Federal Agency :	N/R
TRI Reporter :	N/R
Facility Imp Water Flag :	N/R
Current SNC Flag :	N
Indian County Flag :	N
Federal Flag :	N/R
US Mexico Border Flag :	N/R
Chesapeak Bay Flag :	N/R
AIR Flag :	N
NPDES Flag :	N
SDWIS Flag :	N
RCRA Flag :	Y
TRI Flag :	N
GHG Flag :	N
Major Flag :	N/R
Active Flag :	Y
NAA Flag :	N
Latitude :	47.24843
Longitude :	-122.45091
Last Date in Agency List :	2023-01-16

FRS

Facility Name :	MC PARCEL DELIVERY INC
Facility Address :	1410 MARTIN LUTHER KING JR WAY, TACOMA, WA 98405
County :	PIERCE

Site Details

Registry ID :	110070754745
FRS Facility URL :	Click here for hyperlink provided by the agency.
Last Date in Agency List :	2023-02-13

Source Description

Source Description :

All generators and treatment, storage, and disposal (TSD) facilities who handle hazardous waste are required to report to the EPA Administrator at least once every two years. The data collected is used to create the National Biennial Resource Conservation and Recovery Act (RCRA) Hazardous Waste Report. This data is processed within the RCRA Information (RCRAInfo) database.

Map Id: FA593
Direction: W
Distance: 0.905 mi., 4779 ft.
Elevation: 359 ft.
Relative: Higher

Site Name : MC PARCEL DELIVERY INC
1410 MARTIN LUTHER KING JR WAY
TACOMA, WA

Database(s) : [ALL SITES - WA, BRS, ECHO, FRS, RCRA_VSQG] ***(cont.)***

Envirosite ID: 6611985
EPA ID: N/R

FRS ***(cont.)***

FRS Environmental Interest

Source and System ID :	RCRAINFO - WAD988499174
Facility Name :	MC PARCEL DELIVERY INC
Facility Address :	1410 MARTIN LUTHER KING JR WAY, TACOMA, WA 984053930
County :	PIERCE

Site Details

Registry ID :	110005370561
FRS Facility URL :	Click here for hyperlink provided by the agency.
Last Date in Agency List :	2023-02-13

Source Description

Source Description :

RCRAInfo is EPA's comprehensive information system that supports the Resource Conservation and Recovery Act (RCRA) of 1976 and the Hazardous and Solid Waste Amendments (HSWA) of 1984 through the tracking of events and activities related to facilities that generate, transport, and treat, store, or dispose of hazardous waste. RCRAInfo allows RCRA program staff to track the notification, permit, compliance, and corrective action activities required under RCRA. RCRAInfo also supports generation of the National Hazardous Waste Biennial Report. All generators and treatment, storage, and disposal facilities who handle hazardous waste are required to report to the EPA Administrator at least once every two years to support creation of the Biennial Report.
The WA-FSIS provides a means to query and display data maintained by the Washington Department of Ecology. This system contains key information for each facility/site that is currently, or has been, of interest to the Air Quality, Dam Safety, Hazardous Waste, Toxics Cleanup, and Water Quality Programs.

FRS Environmental Interest

Source and System ID :	RCRAINFO - WAD988499174 WA-FSIS - 96478123

RCRA_VSQG

Facility Name :	MC PARCEL DELIVERY INC
Facility Address :	1410 MARTIN LUTHER KING JR WAY, TACOMA, WA 98405
County :	PIERCE
Date Form Received by Agency :	2022-02-15
EPA ID :	WAD988499174
Mailing Address :	1410 MARTIN LUTHER KING JR WAY, TACOMA, WA 98405
Contact :	SARA LAYCOCK-WEBB
Contact Address :	1410 MARTIN LUTHER KING JR WAY, TACOMA, WA 98405
Contact Country :	US
Contact Telephone :	253-272-1800
Contact Email :	SLAYCOCK-WEBB@MCDELIVERY.COM

Map Id: FA593
Direction: W
Distance: 0.905 mi., 4779 ft.
Elevation: 359 ft.
Relative: Higher

Site Name : MC PARCEL DELIVERY INC
1410 MARTIN LUTHER KING JR WAY
TACOMA, WA

Database(s) : [ALL SITES - WA, BRS, ECHO, FRS, RCRA_VSQG] ***(cont.)***

Envirosite ID: 6611985
EPA ID: N/R

RCRA_VSQG ***(cont.)***

EPA Region : 10
Land Type : Private
Source Type : Notification
Classification : Very Small Quantity Generator

Description :

Handlers that generate 100 kilograms or less of hazardous waste per calendar month, and accumulate 1000 kg or less of hazardous waste at any time; or generate one kilogram or less of acutely hazardous waste per calendar month, and accumulate at any time: 1 kg or less of acutely hazardous waste; or 100 kg or less of any residue or contaminated soil, waste or other debris resulting from the cleanup of a spill, into or on any land or water, of acutely hazardous waste;or generate 100 kg or less of any residue or contaminated soil, waste or other debris resulting from the cleanup of a spill, into or on any land or water, of acutely hazardous waste during any calendar month, and accumulate at any time: 1 kg or less of acutely hazardous waste; or 100 kg or less of any residue or contaminated soil, waste or other debris resulting from the cleanup of a spill, into or on any land or water, of acutely hazardous waste.

Last Date in Agency List : 2023-01-23

Owner/Operator Summary

Owner/Operator Name : LAYCOCK, ANDREW
Owner/Operator Address : 1410 MARTIN LUTHER KING JR WAY, TACOMA, WA 98405
Owner/Operator Country : US
Owner/Operator Telephone : 253-272-1800
Owner/Operator Email : N/R
Owner/Operator Fax : N/R
Legal Status : Private
Owner/Operator Type : Owner
Owner/Operator Start Date : 2017-12-31
Owner/Operator End Date : N/R

Owner/Operator Name : M C PARCEL DELIVERY INC
Owner/Operator Address : 1410 MARTIN LUTHER KIND JR WAY, TACOMA, WA 98405
Owner/Operator Country : US
Owner/Operator Telephone : 253-272-1800
Owner/Operator Email : N/R
Owner/Operator Fax : N/R
Legal Status : Private
Owner/Operator Type : Operator
Owner/Operator Start Date : 1997-01-01
Owner/Operator End Date : N/R

Owner/Operator Name : MC PARCEL DELIVERY INC
Owner/Operator Address : 1410 MARTIN LUTHER KING JR WAY, TACOMA, WA 98405
Owner/Operator Country : US
Owner/Operator Telephone : 253-272-1800
Owner/Operator Email : N/R
Owner/Operator Fax : N/R
Legal Status : Private
Owner/Operator Type : Owner
Owner/Operator Start Date : 2001-03-02
Owner/Operator End Date : N/R

Map Id: FA593
Direction: W
Distance: 0.905 mi., 4779 ft.
Elevation: 359 ft.
Relative: Higher

Site Name : MC PARCEL DELIVERY INC
1410 MARTIN LUTHER KING JR WAY
TACOMA, WA

Database(s) : [ALL SITES - WA, BRS, ECHO, FRS, RCRA_VSQG] ***(cont.)***

Envirosite ID: 6611985
EPA ID: N/R

RCRA_VSQG ***(cont.)***

Handler Activities Summary

U.S. Importer of Hazardous Waste :	N
Mixed Waste (Haz. and Radioactive) :	N/R
Recycler of Hazardous Waste :	N
Transporter of Hazardous Waste :	N
Treater, Storer or Disposer of HW :	N
Underground Injection Activity :	N
On-site Burner Exemption :	N
Furnace Exemption :	N
Used Oil Fuel Burner :	N
Used Oil Processor :	N
Used Oil Refiner :	N
Used Oil Fuel Marketer to Burner :	N
Used Oil Specification Marketer :	N
Used Oil Transfer Facility :	N
Used Oil Transporter :	N

Historical Generators

Details for this site have been truncated due to the large number of available details for this site within this dataset. For the complete details for this site, contact your Envirosite account representative for a complimentary site report containing all of the details available.

Date Form Received by Agency :	2021-02-04
Facility Name :	MC PARCEL DELIVERY INC
Classification :	Very Small Quantity Generator

Date Form Received by Agency :	2020-02-26
Facility Name :	MC PARCEL DELIVERY INC
Classification :	Very Small Quantity Generator

Date Form Received by Agency :	2019-01-03
Facility Name :	MC PARCEL DELIVERY INC
Classification :	Very Small Quantity Generator

Date Form Received by Agency :	2018-01-04
Facility Name :	MC PARCEL DELIVERY INC
Classification :	Very Small Quantity Generator

Date Form Received by Agency :	2017-01-03
Facility Name :	MC PARCEL DELIVERY INC
Classification :	Very Small Quantity Generator

Date Form Received by Agency :	2016-01-05
Facility Name :	MC PARCEL DELIVERY INC
Classification :	Very Small Quantity Generator

Map Id: FA593
Direction: W
Distance: 0.905 mi., 4779 ft.
Elevation: 359 ft.
Relative: Higher

Site Name : MC PARCEL DELIVERY INC
1410 MARTIN LUTHER KING JR WAY
TACOMA, WA

Database(s) : [ALL SITES - WA, BRS, ECHO, FRS, RCRA_VSQG] ***(cont.)***

Envirosite ID: 6611985
EPA ID: N/R

RCRA_VSQG ***(cont.)***

Date Form Received by Agency : 2015-01-05
Facility Name : MC PARCEL DELIVERY INC
Classification : Very Small Quantity Generator

Date Form Received by Agency : 2014-01-08
Facility Name : MC PARCEL DELIVERY INC
Classification : Very Small Quantity Generator

Date Form Received by Agency : 2013-01-04
Facility Name : MC PARCEL DELIVERY INC
Classification : Very Small Quantity Generator

Date Form Received by Agency : 2012-01-04
Facility Name : MC PARCEL DELIVERY INC
Classification : Very Small Quantity Generator

Hazardous Waste Summary

Waste Code / Name : D008 - LEAD
D018 - BENZENE
D035 - METHYL ETHYL KETONE
D039 - TETRACHLOROETHYLENE

Waste Code / Name : F003 - THE FOLLOWING SPENT NONHALOGENATED SOLVENTS: XYLENE, ACETONE, ETHYL ACETATE, ETHYL BENZENE, ETHYL ETHER, METHYL ISOBUTYL KETONE, N-BUTYL ALCOHOL, CYCLOHEXANONE, AND METHANOL; ALL SPENT SOLVENT MIXTURES/BLENDS CONTAINING, BEFORE USE, ONLY THE ABOVE SPENT NONHALOGENATED SOLVENTS; AND ALL SPENT SOLVENT MIXTURES/BLENDS CONTAINING, BEFORE USE, ONE OR MORE OF THE ABOVE NONHALOGENATED SOLVENTS, AND A TOTAL OF TEN PERCENT OR MORE (BY VOLUME) OF ONE OR MORE OF THOSE SOLVENTS LISTED IN F001, F002, F004, AND F005; AND STILL BOTTOMS FROM THE RECOVERY OF THESE SPENT SOLVENTS AND SPENT SOLVENT MIXTURES.
F005 - THE FOLLOWING SPENT NONHALOGENATED SOLVENTS: TOLUENE, METHYL ETHYL KETONE, CARBON DISULFIDE, ISOBUTANOL, PYRIDINE, BENZENE, 2-ETHOXYETHANOL, AND 2-NITROPROPANE; ALL SPENT SOLVENT MIXTURES/BLENDS CONTAINING, BEFORE USE, A TOTAL OF TEN PERCENT OR MORE (BY VOLUME) OF ONE OR MORE OF THE ABOVE NONHALOGENATED SOLVENTS OR THOSE SOLVENTS LISTED IN F001, F002, OR F004; AND STILL BOTTOMS FROM THE RECOVERY OF THESE SPENT SOLVENTS AND SPENT SOLVENT MIXTURES.

Waste Code / Name :

F001 - THE FOLLOWING SPENT HALOGENATED SOLVENTS USED IN DEGREASING: TETRACHLOROETHYLENE, TRICHLORETHYLENE, METHYLENE CHLORIDE, 1,1,1-TRICHLOROETHANE, CARBON TETRACHLORIDE AND CHLORINATED FLUOROCARBONS; ALL SPENT SOLVENT MIXTURES/BLENDS USED IN DEGREASING CONTAINING, BEFORE USE, A TOTAL OF TEN PERCENT OR MORE (BY VOLUME) OF ONE OR MORE OF THE ABOVE HALOGENATED SOLVENTS OR THOSE SOLVENTS LISTED IN F002, F004, AND F005; AND STILL BOTTOMS FROM THE RECOVERY OF THESE SPENT SOLVENTS AND SPENT SOLVENT MIXTURES.

Map Id: FA593
Direction: W
Distance: 0.905 mi., 4779 ft.
Elevation: 359 ft.
Relative: Higher

Site Name : MC PARCEL DELIVERY INC
1410 MARTIN LUTHER KING JR WAY
TACOMA, WA

Database(s) : [ALL SITES - WA, BRS, ECHO, FRS, RCRA_VSQG] ***(cont.)***

Envirosite ID: 6611985
EPA ID: N/R

RCRA_VSQG ***(cont.)***

Notices of Violations Summary
Regulation Violated : N

Map Id: EZ594
Direction: W
Distance: 0.905 mi., 4782 ft.
Elevation: 356 ft.
Relative: Higher

Site Name : Allen AME Church | ALLEN AFRICAN METHODIST EPISCOPAL CHURCH
1223 MARTIN LUTHER KING JR WAY
TACOMA, WA 98405

Database(s) : [ALL SITES - WA, CHURCHES, FRS]

Envirosite ID: 6604889
EPA ID: N/R

ALL SITES - WA

Facility Name : Allen AME Church
Facility Address : 1223 MARTIN LUTHER KING JR WAY, TACOMA, 98405
County : N/R

Facility/Site ID : 13165
Alternate Name : N/R
Program Name : N/R
WRIA : 10
Legislative District : 27
Congressional District : 6
Ecology Region : SWRO
Ecology Program Phone : N/R
Tribal Land : N
Latitude : 47.250163
Longitude : -122.450872
Last Date in Agency List : 2023-01-03

Program Details
Program : N/R
Program ID : N/R
Interaction Type : Urban Waters
Interaction Type Description : The site has been inspected by an Ecology Urban Waters Inspector.
Status : Active
Start Date : 2009-11-05
End Date : N/R
SIC : N/R
NAICS : N/R

CHURCHES

Facility Name : ALLEN AFRICAN METHODIST EPISCOPAL CHURCH
Facility Address : 1223 MARTIN LUTHER KING JR WAY, TACOMA, WA 98405

Map Id: EZ594
Direction: W
Distance: 0.905 mi., 4782 ft.
Elevation: 356 ft.
Relative: Higher

Site Name : Allen AME Church | ALLEN AFRICAN METHODIST EPISCOPAL CHURCH
1223 MARTIN LUTHER KING JR WAY
TACOMA, WA 98405

Database(s) : [ALL SITES - WA, CHURCHES, FRS] ***(cont.)***

Envirosite ID: 6604889
EPA ID: N/R

CHURCHES ***(cont.)***

EIN :	911593175
Affliation :	Subordinate - This code is used if the organization is a subordinate in a group ruling.
Ruling :	197505
Foundation :	Church 170(b)(1)(A)(i)
Activity :	2000000
Organization :	Association
NTEE Code :	NOT AVAILABLE
Latitude :	47.250128
Longitude :	-122.451252
Last Date in Agency List :	2023-02-23

FRS

Facility Name :	ALLEN AME CHURCH
Facility Address :	1223 MARTIN LUTHER KING JR WAY, TACOMA, WA 98405
County :	PIERCE

Site Details

Registry ID :	110056442167
FRS Facility URL :	Click here for hyperlink provided by the agency.
Last Date in Agency List :	2023-02-13

Source Description

Source Description :

The WA-FSIS provides a means to query and display data maintained by the Washington Department of Ecology. This system contains key information for each facility/site that is currently, or has been, of interest to the Air Quality, Dam Safety, Hazardous Waste, Toxics Cleanup, and Water Quality Programs.

FRS Environmental Interest

Source and System ID :	WA-FSIS - 13165

Map Id: FA595
Direction: WSW
Distance: 0.906 mi., 4782 ft.
Elevation: 364 ft.
Relative: Higher

Site Name : PUGET SOUND ORTHOPAEDICS
1515 MARTIN LUTHER KING JR WAY
TACOMA, WA 98405

Database(s) : [ALL SITES - WA, FRS]

Envirosite ID: 6558574
EPA ID: N/R

ALL SITES - WA

Facility Name :	Puget Sound Orthopaedics
Facility Address :	1515 MARTIN LUTHER KING JR WAY, TACOMA, 98405
County :	Pierce

Facility/Site ID :	13224
Alternate Name :	N/R
Program Name :	N/R
WRIA :	10
Legislative District :	27
Congressional District :	6
Ecology Region :	SWRO
Ecology Program Phone :	N/R
Tribal Land :	N
Latitude :	47.245157
Longitude :	-122.450589
Last Date in Agency List :	2023-01-03

Facility/Site ID :	13224
Alternate Name :	N/R
Program Name :	N/R
WRIA :	10
Legislative District :	27
Congressional District :	6
Ecology Region :	SWRO
Ecology Program Phone :	(360) 407-6734
Tribal Land :	N
Latitude :	47.245157
Longitude :	-122.450589
Last Date in Agency List :	2023-01-03

Program Details

Program :	HAZWASTE
Program ID :	N/R
Interaction Type :	Urban Waters
Interaction Type Description :	The site has been inspected by an Ecology Urban Waters Inspector.
Status :	Active
Start Date :	2009-06-20
End Date :	N/R
SIC :	N/R
NAICS :	N/R

Program :	HAZWASTE
Program ID :	N/R
Interaction Type :	Revised Site Visit Program
Interaction Type Description :	HWTR engages in a variety of field work, site visits, and contacts with sites. While most compliance related activity is recorded into the EPA's RCRAInfo system, the other types of activities are recorded into the Revised Site Visit Program (RSVP).
Status :	Active
Start Date :	2009-05-20

Map Id: FA595
Direction: WSW
Distance: 0.906 mi., 4782 ft.
Elevation: 364 ft.
Relative: Higher

Site Name : PUGET SOUND ORTHOPAEDICS
1515 MARTIN LUTHER KING JR WAY
TACOMA, WA 98405

Database(s) : [ALL SITES - WA, FRS] ***(cont.)***

Envirosite ID: 6558574
EPA ID: N/R

ALL SITES - WA ***(cont.)***

End Date :	N/R
SIC :	N/R
NAICS :	N/R

FRS

Facility Name :	PUGET SOUND ORTHOPAEDICS
Facility Address :	1515 MARTIN LUTHER KING JR WAY, TACOMA, WA 98405
County :	PIERCE

Site Details

Registry ID :	110056443102
FRS Facility URL :	Click here for hyperlink provided by the agency.
Last Date in Agency List :	2023-02-13

Source Description

Source Description :

The WA-FSIS provides a means to query and display data maintained by the Washington Department of Ecology. This system contains key information for each facility/site that is currently, or has been, of interest to the Air Quality, Dam Safety, Hazardous Waste, Toxics Cleanup, and Water Quality Programs.

FRS Environmental Interest

Source and System ID :	WA-FSIS - 13224

Map Id: FB596
Direction: SW
Distance: 0.906 mi., 4782 ft.
Elevation: 173 ft.
Relative: Higher

Site Name : KEESLER BROTHERS CONSTRUCTION
2360 FAWCETT AVE
TACOMA, WA 98402

Database(s) : [ALL SITES - WA, FRS]

Envirosite ID: 50655429
EPA ID: N/R

ALL SITES - WA

Facility Name :	KEESLER BROTHERS CONSTRUCTION
Facility Address :	2360 FAWCETT AVE, TACOMA, 98402
County :	N/R
Facility/Site ID :	3553689
Alternate Name :	N/R
Program Name :	N/R
WRIA :	10
Legislative District :	27
Congressional District :	6

Map Id: FB596
Direction: SW
Distance: 0.906 mi., 4782 ft.
Elevation: 173 ft.
Relative: Higher

Site Name : KEESLER BROTHERS CONSTRUCTION
2360 FAWCETT AVE
TACOMA, WA 98402

Database(s) : [ALL SITES - WA, FRS] ***(cont.)***

Envirosite ID: 50655429
EPA ID: N/R

ALL SITES - WA ***(cont.)***

Ecology Region :	SWRO
Ecology Program Phone :	N/R
Tribal Land :	N
Latitude :	47.240187
Longitude :	-122.440049
Last Date in Agency List :	2023-01-03

Program Details

Program :	N/R
Program ID :	N/R
Interaction Type :	Urban Waters
Interaction Type Description :	The site has been inspected by an Ecology Urban Waters Inspector.
Status :	Active
Start Date :	2008-08-12
End Date :	N/R
SIC :	N/R
NAICS :	N/R

FRS

Facility Name :	KEESLER BROTHERS CONSTRUCTION
Facility Address :	2360 FAWCETT AVE, TACOMA, WA 98402
County :	PIERCE

Site Details

Registry ID :	110037545083
FRS Facility URL :	Click here for hyperlink provided by the agency.
Last Date in Agency List :	2023-02-13

Source Description

Source Description :

The WA-FSIS provides a means to query and display data maintained by the Washington Department of Ecology. This system contains key information for each facility/site that is currently, or has been, of interest to the Air Quality, Dam Safety, Hazardous Waste, Toxics Cleanup, and Water Quality Programs.

FRS Environmental Interest

Source and System ID :	WA-FSIS - 3553689

Map Id: FC597
Direction: W
Distance: 0.906 mi., 4785 ft.
Elevation: 356 ft.
Relative: Higher

Site Name : House of Scott Funeral & Cremation
1215 MARTIN LUTHER KING JR WAY
TACOMA, WA 98405

Database(s) : [ALL SITES - WA, FRS]

Envirosite ID: 6555889
EPA ID: N/R

ALL SITES - WA

Facility Name :	House of Scott Funeral & Cremation
Facility Address :	1215 MARTIN LUTHER KING JR WAY, TACOMA, 98405
County :	N/R
Facility/Site ID :	17472
Alternate Name :	N/R
Program Name :	N/R
WRIA :	10
Legislative District :	27
Congressional District :	6
Ecology Region :	SWRO
Ecology Program Phone :	N/R
Tribal Land :	N
Latitude :	47.2504
Longitude :	-122.450926
Last Date in Agency List :	2023-01-03

Program Details

Program :	N/R
Program ID :	N/R
Interaction Type :	Urban Waters
Interaction Type Description :	The site has been inspected by an Ecology Urban Waters Inspector.
Status :	Active
Start Date :	2009-11-05
End Date :	N/R
SIC :	N/R
NAICS :	N/R

FRS

Facility Name :	HOUSE OF SCOTT FUNERAL & CREMATION
Facility Address :	1215 MARTIN LUTHER KING JR WAY, TACOMA, WA 98405
County :	PIERCE

Site Details

Registry ID :	110056461895
FRS Facility URL :	Click here for hyperlink provided by the agency.
Last Date in Agency List :	2023-02-13

Source Description

Source Description :

The WA-FSIS provides a means to query and display data maintained by the Washington Department of Ecology. This system contains key information for each facility/site that is currently, or has been, of interest to the Air Quality, Dam Safety, Hazardous Waste, Toxics Cleanup, and Water Quality Programs.

Map Id: FC597
Direction: W
Distance: 0.906 mi., 4785 ft.
Elevation: 356 ft.
Relative: Higher

Site Name : House of Scott Funeral & Cremation
1215 MARTIN LUTHER KING JR WAY
TACOMA, WA 98405

Database(s) : [ALL SITES - WA, FRS] ***(cont.)***

Envirosite ID: 6555889
EPA ID: N/R

FRS ***(cont.)***

FRS Environmental Interest
Source and System ID : WA-FSIS - 17472

Map Id: EZ598
Direction: W
Distance: 0.907 mi., 4787 ft.
Elevation: 357 ft.
Relative: Higher

Site Name : TACOMA TOFU INC
1302 MARTIN LUTHER KING JR WAY
TACOMA, WA 98405

Database(s) : [ALL SITES - WA, FRS]

Envirosite ID: 6550174
EPA ID: N/R

ALL SITES - WA

Facility Name : Tacoma Tofu Inc
Facility Address : 1302 MARTIN LUTHER KING JR WAY, TACOMA, 98405
County : Pierce

Facility/Site ID : 19556
Alternate Name : N/R
Program Name : N/R
WRIA : 10
Legislative District : 27
Congressional District : 6
Ecology Region : SWRO
Ecology Program Phone : (360) 407-6734
Tribal Land : N
Latitude : 47.247352
Longitude : -122.451187
Last Date in Agency List : 2023-01-03

Facility/Site ID : 19556
Alternate Name : N/R
Program Name : N/R
WRIA : 10
Legislative District : 27
Congressional District : 6
Ecology Region : SWRO
Ecology Program Phone : N/R
Tribal Land : N
Latitude : 47.247352
Longitude : -122.451187
Last Date in Agency List : 2023-01-03

Program Details
Program : HAZWASTE
Program ID : N/R
Interaction Type : Revised Site Visit Program

Map Id: EZ598
Direction: W
Distance: 0.907 mi., 4787 ft.
Elevation: 357 ft.
Relative: Higher

Site Name : TACOMA TOFU INC
1302 MARTIN LUTHER KING JR WAY
TACOMA, WA 98405

Database(s) : [ALL SITES - WA, FRS] ***(cont.)***

Envirosite ID: 6550174
EPA ID: N/R

ALL SITES - WA ***(cont.)***

Interaction Type Description :	HWTR engages in a variety of field work, site visits, and contacts with sites. While most compliance related activity is recorded into the EPA's RCRAInfo system, the other types of activities are recorded into the Revised Site Visit Program (RSVP).
Status :	Active
Start Date :	2009-05-19
End Date :	N/R
SIC :	N/R
NAICS :	N/R
Program :	HAZWASTE
Program ID :	N/R
Interaction Type :	Urban Waters
Interaction Type Description :	The site has been inspected by an Ecology Urban Waters Inspector.
Status :	Active
Start Date :	2009-06-19
End Date :	N/R
SIC :	N/R
NAICS :	N/R

FRS

Facility Name :	TACOMA TOFU INC
Facility Address :	1302 MARTIN LUTHER KING JR WAY, TACOMA, WA 98405
County :	PIERCE

Site Details

Registry ID :	110040127485
FRS Facility URL :	Click here for hyperlink provided by the agency.
Last Date in Agency List :	2023-02-13

Source Description

Source Description :

The WA-FSIS provides a means to query and display data maintained by the Washington Department of Ecology. This system contains key information for each facility/site that is currently, or has been, of interest to the Air Quality, Dam Safety, Hazardous Waste, Toxics Cleanup, and Water Quality Programs.

FRS Environmental Interest

Source and System ID :	WA-FSIS - 19556

Map Id: FC599
Direction: W
Distance: 0.908 mi., 4794 ft.
Elevation: 355 ft.
Relative: Higher

Site Name : Woolen Coit Cleaners Inc
1205 MARTIN LUTHER KING WAY | 1205 MARTIN LUTHER KING JR WAY
TACOMA, WA

Database(s) : [ALL SITES - WA, ECHO, FRS, RCRA_NONGEN]

Envirosite ID: 6569538
EPA ID: N/R

ALL SITES - WA

Facility Name :	Woolen Coit Cleaners Inc
Facility Address :	1205 MARTIN LUTHER KING JR WAY, TACOMA, 98405
County :	Pierce
Facility/Site ID :	88444136
Alternate Name :	N/R
Program Name :	N/R
WRIA :	10
Legislative District :	27
Congressional District :	6
Ecology Region :	SWRO
Ecology Program Phone :	(360) 407-6734
Tribal Land :	N
Latitude :	47.24985
Longitude :	-122.45257
Last Date in Agency List :	2023-01-03

Facility/Site ID :	88444136
Alternate Name :	N/R
Program Name :	N/R
WRIA :	10
Legislative District :	27
Congressional District :	6
Ecology Region :	SWRO
Ecology Program Phone :	N/R
Tribal Land :	N
Latitude :	47.24985
Longitude :	-122.45257
Last Date in Agency List :	2023-01-03

Program Details

Program :	HAZWASTE
Program ID :	N/R
Interaction Type :	Hazardous Waste Generator
Interaction Type Description :	Facilities that generate any quantity of a dangerous waste. They may be classified as SQG, MQG, or LQG depending on hazardous waste generated for a given month.
Status :	Inactive
Start Date :	1989-02-27
End Date :	2002-12-31
SIC :	N/R
NAICS :	N/R

Program :	HAZWASTE
Program ID :	N/R
Interaction Type :	Hazardous Waste Generator

Map Id: FC599
Direction: W
Distance: 0.908 mi., 4794 ft.
Elevation: 355 ft.
Relative: Higher

Site Name : Woolen Coit Cleaners Inc
1205 MARTIN LUTHER KING WAY | 1205 MARTIN LUTHER KING JR WAY
TACOMA, WA

Database(s) : [ALL SITES - WA, ECHO, FRS, RCRA_NONGEN] ***(cont.)***

Envirosite ID: 6569538
EPA ID: N/R

ALL SITES - WA ***(cont.)***

Interaction Type Description :	Facilities that generate any quantity of a dangerous waste. They may be classified as SQG, MQG, or LQG depending on hazardous waste generated for a given month.
Status :	Inactive
Start Date :	1989-02-27
End Date :	2002-12-31
SIC :	N/R
NAICS :	81232 - Drycleaning and Laundry Services (except Coin-Operated)
Program :	HAZWASTE
Program ID :	N/R
Interaction Type :	Urban Waters
Interaction Type Description :	The site has been inspected by an Ecology Urban Waters Inspector.
Status :	Active
Start Date :	2009-06-11
End Date :	N/R
SIC :	N/R
NAICS :	N/R
Program :	HAZWASTE
Program ID :	N/R
Interaction Type :	Revised Site Visit Program
Interaction Type Description :	HWTR engages in a variety of field work, site visits, and contacts with sites. While most compliance related activity is recorded into the EPA's RCRAInfo system, the other types of activities are recorded into the Revised Site Visit Program (RSVP).
Status :	Active
Start Date :	2009-05-11
End Date :	N/R
SIC :	N/R
NAICS :	N/R

ECHO

Facility Name :	WOOLEN COIT CLEANERS INC
Facility Address :	1205 MARTIN LUTHER KING WAY, TACOMA, WA 98405
County :	PIERCE
Last Inspection Date :	N/R
Registry ID :	110005264409
FIPS Code :	53053
EPA Region :	10
Inspection Count :	0
Last Inspection Days :	N/R
Informal Count :	0
Last Informal Action Date :	N/R
Formal Action Count :	0
Last Formal Action Date :	N/R
Total Penalties :	0

Map Id: FC599
Direction: W
Distance: 0.908 mi., 4794 ft.
Elevation: 355 ft.
Relative: Higher

Site Name : Woolen Coit Cleaners Inc
1205 MARTIN LUTHER KING WAY | 1205 MARTIN LUTHER KING JR WAY
TACOMA, WA

Database(s) : [ALL SITES - WA, ECHO, FRS, RCRA_NONGEN] ***(cont.)***

Envirosite ID: 6569538
EPA ID: N/R

ECHO ***(cont.)***

Penalty Count :	N/R
Last Penalty Date :	N/R
Last Penalty Amount :	N/R
QTRS IN NC :	0
Programs IN SNC :	0
Current Compliance Status :	No Violation Identified
Three-Year Compliance Status :	_____
Collection Method :	ADDRESS MATCHING-HOUSE NUMBER
Reference Point :	CENTER OF A FACILITY OR STATION
Accuracy Meters :	30
Derived Tribes :	Puyallup Tribe of the Puyallup Reservation - 1.4 mile(s), Puyallup Tribe of the Puyallup Reservation - 1.7 mile(s), Muckleshoot Indian Tribe - 11.7 mile(s), Muckleshoot Indian Tribe - 14.7 mile(s), Nisqually Indian Tribe - 17.1 mile(s), Squaxin Island Tribe of the Squaxin Island Reservation - 21.2 mile(s), Squaxin Island Tribe of the Squaxin Island Reservation - 23 mile(s)
Derived HUC :	17110019
Derived WBD :	171100190301
Derived STCTY FIPS :	53053
Derived Zip :	98405
Derived CD113 :	06
Derived CB2010 :	530530614002017
MYRTK Universe :	NNN
NPDES IDs :	N/R
CWA Permit Types :	N/R
CWA Compliance Tracking :	N/R
CWA NAICS :	N/R
CWA SICS :	N/R
CWA Inspection Count :	N/R
CWA Last Inspection Days :	N/R
CWA Informal Count :	N/R
CWA Formal Action Count :	N/R
CWA Last Formal Action Date :	N/R
CWA Penalties :	N/R
CWA Last Penalty Date :	N/R
CWA Last Penalty Amount :	N/R
CWA Quarters IN NC :	N/R
CWA Current Compliance Status :	N/R
CWA Current SNC Flag :	N
CWA 13 Quarters Compliance Status :	N/R
CWA 13 Quarters Effluent Exceedances:	N/R
CWA Three-Year QNCR Codes :	N/R
DFR URL :	Click here for hyperlink provided by the agency.
Facility SIC :	N/R
Facility NAICS :	81232 - Drycleaning and Laundry Services (except Coin-Operated)
Facility Last Inspection EPA Date :	N/R
Facility Last Inspection State Date :	N/R
Facility Last Formal Act EPA Date :	N/R
Facility Last Formal Act State Date :	N/R
Facility Last Informal Act EPA Date :	N/R
Facility Last Informal Act State Date:	N/R
Facility Federal Agency :	N/R
TRI Reporter :	N/R

Map Id: FC599
Direction: W
Distance: 0.908 mi., 4794 ft.
Elevation: 355 ft.
Relative: Higher

Site Name : Woolen Coit Cleaners Inc
1205 MARTIN LUTHER KING WAY | 1205 MARTIN LUTHER KING JR WAY
TACOMA, WA

Database(s) : [ALL SITES - WA, ECHO, FRS, RCRA_NONGEN] ***(cont.)***

Envirosite ID: 6569538
EPA ID: N/R

ECHO ***(cont.)***

Facility Imp Water Flag :	N/R
Current SNC Flag :	N
Indian County Flag :	N
Federal Flag :	N/R
US Mexico Border Flag :	N/R
Chesapeak Bay Flag :	N/R
AIR Flag :	N
NPDES Flag :	N
SDWIS Flag :	N
RCRA Flag :	Y
TRI Flag :	N
GHG Flag :	N
Major Flag :	N/R
Active Flag :	N/R
NAA Flag :	N
Latitude :	47.25067
Longitude :	-122.45142
Last Date in Agency List :	2023-01-16

FRS

Facility Name :	WOOLEN COIT CLEANERS INC
Facility Address :	1205 MARTIN LUTHER KING WAY, TACOMA, WA 98405-3927
County :	PIERCE

Site Details

Registry ID :	110005264409
FRS Facility URL :	Click here for hyperlink provided by the agency.
Last Date in Agency List :	2023-02-13

Source Description

Source Description :

RCRAInfo is EPA’s comprehensive information system that supports the Resource Conservation and Recovery Act (RCRA) of 1976 and the Hazardous and Solid Waste Amendments (HSWA) of 1984 through the tracking of events and activities related to facilities that generate, transport, and treat, store, or dispose of hazardous waste. RCRAInfo allows RCRA program staff to track the notification, permit, compliance, and corrective action activities required under RCRA. RCRAInfo also supports generation of the National Hazardous Waste Biennial Report. All generators and treatment, storage, and disposal facilities who handle hazardous waste are required to report to the EPA Administrator at least once every two years to support creation of the Biennial Report.
The WA-FSIS provides a means to query and display data maintained by the Washington Department of Ecology. This system contains key information for each facility/site that is currently, or has been, of interest to the Air Quality, Dam Safety, Hazardous Waste, Toxics Cleanup, and Water Quality Programs.

Map Id: FC599
Direction: W
Distance: 0.908 mi., 4794 ft.
Elevation: 355 ft.
Relative: Higher

Site Name : Woolen Coit Cleaners Inc
1205 MARTIN LUTHER KING WAY | 1205 MARTIN LUTHER KING JR WAY
TACOMA, WA

Database(s) : [ALL SITES - WA, ECHO, FRS, RCRA_NONGEN] ***(cont.)***

Envirosite ID: 6569538
EPA ID: N/R

FRS ***(cont.)***

FRS Environmental Interest

Source and System ID :	RCRAINFO - WAD027556356 WA-FSIS - 88444136

RCRA_NONGEN

Facility Name :	WOOLEN COIT CLEANERS INC
Facility Address :	1205 MARTIN LUTHER KING WAY, TACOMA, WA 98405
County :	PIERCE
Date Form Received by Agency :	2003-02-04
EPA ID :	WAD027556356
Mailing Address :	1205 MARTIN LUTHER KING JR WAY, TACOMA, WA 98405
Contact :	DAVE SCHILLER
Contact Address :	1205 MARTIN LUTHER KING JR WAY, TACOMA, WA 98405
Contact Country :	US
Contact Telephone :	253-627-6159
Contact Email :	N/R
EPA Region :	10
Land Type :	Other land type
Source Type :	Implementer
Classification :	Not a generator, verified
Description :	Not a generator, verified
Last Date in Agency List :	2023-01-23

Owner/Operator Summary

Owner/Operator Name :	CARD, JIM
Owner/Operator Address :	1205 MARTIN LUTHER KING JR WAY, TACOMA, WA 98405
Owner/Operator Country :	US
Owner/Operator Telephone :	253-627-6159
Owner/Operator Email :	N/R
Owner/Operator Fax :	N/R
Legal Status :	Private
Owner/Operator Type :	Operator
Owner/Operator Start Date :	N/R
Owner/Operator End Date :	N/R
Owner/Operator Name :	WOOLEN COIT CLEANERS INC
Owner/Operator Address :	1205 MARTIN LUTHER KING JR WAY, TACOMA, WA 98405
Owner/Operator Country :	US
Owner/Operator Telephone :	253-627-6159
Owner/Operator Email :	N/R
Owner/Operator Fax :	N/R
Legal Status :	Private
Owner/Operator Type :	Owner
Owner/Operator Start Date :	1996-05-02
Owner/Operator End Date :	N/R
Owner/Operator Name :	WOOLEN COIT CLEANERS INC
Owner/Operator Address :	1205 MARTIN LUTHER KING JR WAY, TACOMA, WA 98405

Map Id: FC599
Direction: W
Distance: 0.908 mi., 4794 ft.
Elevation: 355 ft.
Relative: Higher

Site Name : Woolen Coit Cleaners Inc
1205 MARTIN LUTHER KING WAY | 1205 MARTIN LUTHER KING JR WAY
TACOMA, WA

Database(s) : [ALL SITES - WA, ECHO, FRS, RCRA_NONGEN] ***(cont.)***

Envirosite ID: 6569538
EPA ID: N/R

RCRA_NONGEN ***(cont.)***

Owner/Operator Country :	US
Owner/Operator Telephone :	253-627-6159
Owner/Operator Email :	N/R
Owner/Operator Fax :	N/R
Legal Status :	Private
Owner/Operator Type :	Owner
Owner/Operator Start Date :	N/R
Owner/Operator End Date :	N/R

Handler Activities Summary

U.S. Importer of Hazardous Waste :	N
Mixed Waste (Haz. and Radioactive) :	N
Recycler of Hazardous Waste :	N
Transporter of Hazardous Waste :	N
Treater, Storer or Disposer of HW :	N
Underground Injection Activity :	N
On-site Burner Exemption :	N
Furnace Exemption :	N
Used Oil Fuel Burner :	N
Used Oil Processor :	N
Used Oil Refiner :	N
Used Oil Fuel Marketer to Burner :	N
Used Oil Specification Marketer :	N
Used Oil Transfer Facility :	N
Used Oil Transporter :	N

Historical Generators

Date Form Received by Agency :	2003-02-03
Facility Name :	WOOLEN COIT CLEANERS INC
Classification :	Not a generator, verified
Date Form Received by Agency :	2003-02-03
Facility Name :	WOOLEN COIT CLEANERS INC
Classification :	Very Small Quantity Generator
Date Form Received by Agency :	2002-03-01
Facility Name :	WOOLEN COIT CLEANERS INC
Classification :	Very Small Quantity Generator
Date Form Received by Agency :	2001-04-24
Facility Name :	WOOLEN COIT CLEANERS INC
Classification :	Very Small Quantity Generator
Date Form Received by Agency :	2000-05-10
Facility Name :	WOOLEN COIT CLEANERS INC
Classification :	Very Small Quantity Generator

Map Id: FC599
Direction: W
Distance: 0.908 mi., 4794 ft.
Elevation: 355 ft.
Relative: Higher

Site Name : Woolen Coit Cleaners Inc
1205 MARTIN LUTHER KING WAY | 1205 MARTIN LUTHER KING JR WAY
TACOMA, WA

Database(s) : [ALL SITES - WA, ECHO, FRS, RCRA_NONGEN] ***(cont.)***

Envirosite ID: 6569538
EPA ID: N/R

RCRA_NONGEN ***(cont.)***

Date Form Received by Agency :	1999-02-26
Facility Name :	WOOLEN COIT CLEANERS INC
Classification :	Very Small Quantity Generator
Date Form Received by Agency :	1998-01-23
Facility Name :	WOOLEN COIT CLEANERS INC
Classification :	Very Small Quantity Generator
Date Form Received by Agency :	1997-02-18
Facility Name :	WOOLEN COIT CLEANERS INC
Classification :	Very Small Quantity Generator
Date Form Received by Agency :	1996-02-29
Facility Name :	WOOLEN COIT CLEANERS INC
Classification :	Very Small Quantity Generator
Date Form Received by Agency :	1993-12-31
Facility Name :	WOOLEN COIT CLEANERS INC
Classification :	Small Quantity Generator

Notices of Violations Summary
Regulation Violated : N

Map Id: 600
Direction: WNW
Distance: 0.911 mi., 4810 ft.
Elevation: 322 ft.
Relative: Higher

Site Name : FATHER & SONS AUTO REBUILD
603 S J ST
TACOMA | Tacoma, WA 98405

Database(s) : [ALL SITES - WA, CSCSL NFA - WA, EPA UST, FRS, HSL - WA, LUST - WA, UST - WA]

Envirosite ID: 43131593
EPA ID: N/R

ALL SITES - WA

Facility Name :	Father & Sons Auto Rebuild
Facility Address :	603 S J ST, TACOMA, 98405
County :	Pierce
Facility/Site ID :	4092129
Alternate Name :	N/R
Program Name :	N/R
WRIA :	12

Map Id: 600
Direction: WNW
Distance: 0.911 mi., 4810 ft.
Elevation: 322 ft.
Relative: Higher

Site Name : FATHER & SONS AUTO REBUILD
603 S J ST
TACOMA | Tacoma, WA 98405

Database(s) : [ALL SITES - WA, CSCSL NFA - WA, EPA UST, FRS, HSL - WA, LUST - WA, UST - WA] ***(cont.)***

Envirosite ID: 43131593
EPA ID: N/R

ALL SITES - WA ***(cont.)***

Legislative District :	27
Congressional District :	6
Ecology Region :	SWRO
Ecology Program Phone :	(360) 407-7224
Tribal Land :	N
Latitude :	47.257042
Longitude :	-122.450983
Last Date in Agency List :	2023-01-03

Program Details

Program :	TOXICS
Program ID :	619147
Interaction Type :	LUST Facility
Interaction Type Description :	A leaking underground tank cleanup site being cleaned up with Ecology oversight or review.
Status :	Inactive
Start Date :	2005-07-05
End Date :	2005-07-19
SIC :	N/R
NAICS :	N/R

Program :	TOXICS
Program ID :	619147
Interaction Type :	Underground Storage Tank
Interaction Type Description :	Any one or combination of tanks (including connecting underground pipes) that is used to contain regulated substances and has a tank volume of ten percent or more beneath the surface of the ground. This term does not include any of the exempt UST systems specified in WAC 173-360-110(2) or any piping connected thereto. See WAC 173-360
Status :	Inactive
Start Date :	2005-07-05
End Date :	2005-07-05
SIC :	N/R
NAICS :	N/R

CSCSL NFA - WA

Facility Name :	FATHER & SONS AUTO REBUILD
Facility Address :	603 S J ST, TACOMA, 98405
County :	Pierce
NFA Date :	2013-04-10
Facility Site ID :	4092129
Cleanup Site ID :	7561
Rank :	N/R
VCP :	N/R
Alternate Site Names :	N/R

Map Id: 600
Direction: WNW
Distance: 0.911 mi., 4810 ft.
Elevation: 322 ft.
Relative: Higher

Site Name : FATHER & SONS AUTO REBUILD
603 S J ST
TACOMA | Tacoma, WA 98405

Database(s) : [ALL SITES - WA, CSCSL NFA - WA, EPA UST, FRS, HSL - WA, LUST - WA, UST - WA] ***(cont.)***

Envirosite ID: 43131593
EPA ID: N/R

CSCSL NFA - WA ***(cont.)***

NFA Reason :	Initial Investigation
Site Status :	NFA
Region :	Southwest
Responsible Unit :	Southwest
Latitude :	47.257042
Longitude :	-122.450983
Last Date in Agency List :	2023-02-23

Contaminants

Contaminant Name :	Benzene
Ground Water :	N/R
Surface Water :	N/R
Soil :	Suspected
Sediment :	N/R
Air :	N/R
Bedrock :	N/R

Contaminant Name :	Other Non-Halogenated Organics
Ground Water :	N/R
Surface Water :	N/R
Soil :	Suspected
Sediment :	N/R
Air :	N/R
Bedrock :	N/R

Contaminant Name :	Petroleum-Gasoline
Ground Water :	N/R
Surface Water :	N/R
Soil :	Remediated-Below
Sediment :	N/R
Air :	N/R
Bedrock :	N/R

EPA UST

Facility Name :	FATHER & SONS AUTO REBUILD
Facility Address :	603 S J ST, Tacoma, Washington 98405
County :	Pierce

Facility ID :	WA4092129
Facility Status :	Closed UST(s)
Open USTs :	0
Closed USTs :	3
Temporarily Out of Service USTs :	0
Date of Last Inspection :	N/R
EPA Region :	10
Tribe :	N/R
Facility ID 2 :	N/R
Latitude :	47.256774
Longitude :	-122.452364

Map Id: 600
Direction: WNW
Distance: 0.911 mi., 4810 ft.
Elevation: 322 ft.
Relative: Higher

Site Name : FATHER & SONS AUTO REBUILD
603 S J ST
TACOMA | Tacoma, WA 98405

Database(s) : [ALL SITES - WA, CSCSL NFA - WA, EPA UST, FRS, HSL - WA, LUST - WA, UST - WA] ***(cont.)***

Envirosite ID: 43131593
EPA ID: N/R

EPA UST ***(cont.)***

Last Date in Agency List : 2023-01-30

Tank Details

Tank ID : WA4092129_1
Tank Status : Closed
Installation Date : 2001-01-01
Removal Date : N/R
Capacity : 111
Substances : B Unleaded Gasoline
Tank Wall Type : N/R

Tank ID : WA4092129_2
Tank Status : Closed
Installation Date : 2001-01-01
Removal Date : N/R
Capacity : N/R
Substances : B Unleaded Gasoline
Tank Wall Type : N/R

Tank ID : WA4092129_3
Tank Status : Closed
Installation Date : 2001-01-01
Removal Date : N/R
Capacity : 111
Substances : A Leaded Gasoline
Tank Wall Type : N/R

FRS

Facility Name : FATHER & SONS AUTO REBUILD
Facility Address : 603 S J ST, TACOMA, WA 98405
County : PIERCE

Site Details

Registry ID : 110022502601
FRS Facility URL : Click here for hyperlink provided by the agency.
Last Date in Agency List : 2023-02-13

Source Description

Source Description :

The WA-FSIS provides a means to query and display data maintained by the Washington Department of Ecology. This system contains key information for each facility/site that is currently, or has been, of interest to the Air Quality, Dam Safety, Hazardous Waste, Toxics Cleanup, and Water Quality Programs.

Map Id: 600
Direction: WNW
Distance: 0.911 mi., 4810 ft.
Elevation: 322 ft.
Relative: Higher

Site Name : FATHER & SONS AUTO REBUILD
603 S J ST
TACOMA | Tacoma, WA 98405

Database(s) : [ALL SITES - WA, CSCSL NFA - WA, EPA UST, FRS, HSL - WA, LUST - WA, UST - WA] ***(cont.)***

Envirosite ID: 43131593
EPA ID: N/R

FRS ***(cont.)***

FRS Environmental Interest
Source and System ID : WA-FSIS - 4092129

HSL - WA

Facility Name : FATHER & SONS AUTO REBUILD
Facility Address : 603 S J St, Tacoma, 98405
County : Pierce

Site Details
Facility Site ID : 4092129
Cleanup Site ID : 7561
Status : No Further Action
Site Rank : N/R
Alternative Site Name : N/R
Region : N/R
Resposbile Unit : N/R
Institutional Control : N/R
Current VCP : N/R
Past VCP : N/R
Latitude : N/R
Longitude : N/R
Agency Hyperlink : Click here for hyperlink provided by the agency.
Last Date in Agency List : 2022-02-11

Facility Name : FATHER & SONS AUTO REBUILD
Facility Address : 603 S J ST, TACOMA, 98405
County : Pierce

Site Details
Facility Site ID : 4092129
Cleanup Site ID : 7561
Status : No Further Action
Site Rank : N/R
Alternative Site Name : N/R
Region : Southwest
Resposbile Unit : Southwest
Institutional Control : N/R
Current VCP : N/R
Past VCP : N/R
Latitude : 47.2570416089431
Longitude : -122.450983168988
Agency Hyperlink : Click here for hyperlink provided by the agency.
Last Date in Agency List : 2023-02-28

Contaminants
Contaminant Name : Petroleum-Gasoline
Ground water : N/R

Map Id: 600
Direction: WNW
Distance: 0.911 mi., 4810 ft.
Elevation: 322 ft.
Relative: Higher

Site Name : FATHER & SONS AUTO REBUILD
603 S J ST
TACOMA | Tacoma, WA 98405

Database(s) : [ALL SITES - WA, CSCSL NFA - WA, EPA UST, FRS, HSL - WA, LUST - WA, UST - WA] ***(cont.)***

Envirosite ID: 43131593
EPA ID: N/R

HSL - WA ***(cont.)***

Surface water :	N/R
Soil :	Remediated-Below
Sediment :	N/R
Air :	N/R
Bedrock :	N/R

Contaminant Name :	Benzene
Ground water :	N/R
Surface water :	N/R
Soil :	Suspected
Sediment :	N/R
Air :	N/R
Bedrock :	N/R

Contaminant Name :	Other Non-Halogenated Organics
Ground water :	N/R
Surface water :	N/R
Soil :	Suspected
Sediment :	N/R
Air :	N/R
Bedrock :	N/R

LUST - WA

Facility Name :	FATHER & SONS AUTO REBUILD
Facility Address :	603 S J ST, TACOMA, 98405
County :	Pierce

Site Details

LUST Status Date :	2013-04-10
LUST Status Type :	LUST - NFA
Facility Site ID :	4092129
Cleanup Site ID :	7561
LUST ID :	6086
UST ID :	619147
Alternate Site Names :	N/R
Release Date :	2005-07-05
Process Type :	N/R
Responsible Unit :	Southwest
Region :	Southwest
Latitude :	47.257042
Longitude :	-122.450983
Last Date in Agency List :	2023-03-20

Contaminants

Contaminant Name :	Benzene
Ground Water :	N/R
Surface Water :	N/R
Soil :	Suspected

Map Id: 600
Direction: WNW
Distance: 0.911 mi., 4810 ft.
Elevation: 322 ft.
Relative: Higher

Site Name : FATHER & SONS AUTO REBUILD
603 S J ST
TACOMA | Tacoma, WA 98405

Database(s) : [ALL SITES - WA, CSCSL NFA - WA, EPA UST, FRS, HSL - WA, LUST - WA, UST - WA] ***(cont.)***

Envirosite ID: 43131593
EPA ID: N/R

LUST - WA ***(cont.)***

Sediment :	N/R
Air :	N/R
Bedrock :	N/R

Contaminant Name :	Other Non-Halogenated Organics
Ground Water :	N/R
Surface Water :	N/R
Soil :	Suspected
Sediment :	N/R
Air :	N/R
Bedrock :	N/R

Contaminant Name :	Petroleum-Gasoline
Ground Water :	N/R
Surface Water :	N/R
Soil :	Remediated-Below
Sediment :	N/R
Air :	N/R
Bedrock :	N/R

UST - WA

Facility Name :	FATHER & SONS AUTO REBUILD
Facility Address :	603 S J ST, Tacoma, 98405
County :	Pierce

Facility Site ID :	4092129
UST Site ID :	619147
Tag Number(s) :	N/R
Responsible Unit :	Southwest
Is Active :	No
Latitude :	47.257042
Longitude :	-122.450983
Last Date in Agency List :	2022-12-29

Tank Details

Tank Name :	1
Tank Status :	Removed
Install Date :	N/R
Tank Upgrade Date :	N/R
Tank Permanent Closure Date :	N/R
Permit Expiration Date :	N/R
Tank Material :	N/R
Tank Construction :	N/R
Tank Corrosion Protection :	N/R
Tank Manifold :	N/R
Tank Release Detection :	N/R
Tank Tightness Test :	N/R
Tank Spill Prevention :	N/R
Capacity Range :	111 TO 1,100 Gallons

Map Id: 600
Direction: WNW
Distance: 0.911 mi., 4810 ft.
Elevation: 322 ft.
Relative: Higher

Site Name : FATHER & SONS AUTO REBUILD
603 S J ST
TACOMA | Tacoma, WA 98405

Database(s) : [ALL SITES - WA, CSCSL NFA - WA, EPA UST, FRS, HSL - WA, LUST - WA, UST - WA] ***(cont.)***

Envirosite ID: 43131593
EPA ID: N/R

UST - WA ***(cont.)***

Actual Capacity :	1000
Pipe Material :	N/R
Pipe Construction :	N/R
Pipe Corrosion Protection :	N/R
Tank SFC :	N/R
Dispenser SFC :	N/R
Primary Pipe Release Detection :	N/R
Secondary Pipe Release Detection :	N/R
Pipe Pumping System :	N/R
Pipe Install Date :	N/R
Turbine Sump Construction :	N/R
Tank Status Date :	2005-07-05
Tank Install Date :	N/R
Tank Overfill Prevention :	N/R

Compartments Details

Compartment Number :	1
Compartment Capacity :	1000
Substance Stored :	Unleaded Gasoline
Used Substance :	Motor Fuel for Vehicles
Ecy Region :	N/R

Tank Details

Tank Name :	2
Tank Status :	Removed
Install Date :	N/R
Tank Upgrade Date :	N/R
Tank Permanent Closure Date :	N/R
Permit Expiration Date :	N/R
Tank Material :	N/R
Tank Construction :	N/R
Tank Corrosion Protection :	N/R
Tank Manifold :	N/R
Tank Release Detection :	N/R
Tank Tightness Test :	N/R
Tank Spill Prevention :	N/R
Capacity Range :	N/R
Actual Capacity :	1000
Pipe Material :	N/R
Pipe Construction :	N/R
Pipe Corrosion Protection :	N/R
Tank SFC :	N/R
Dispenser SFC :	N/R
Primary Pipe Release Detection :	N/R
Secondary Pipe Release Detection :	N/R
Pipe Pumping System :	N/R
Pipe Install Date :	N/R
Turbine Sump Construction :	N/R
Tank Status Date :	2005-07-05
Tank Install Date :	N/R
Tank Overfill Prevention :	N/R

Map Id: 600
Direction: WNW
Distance: 0.911 mi., 4810 ft.
Elevation: 322 ft.
Relative: Higher

Site Name : FATHER & SONS AUTO REBUILD
603 S J ST
TACOMA | Tacoma, WA 98405

Database(s) : [ALL SITES - WA, CSCSL NFA - WA, EPA UST, FRS, HSL - WA, LUST - WA, UST - WA] ***(cont.)***

Envirosite ID: 43131593
EPA ID: N/R

UST - WA ***(cont.)***

Compartments Details

Compartment Number :	1
Compartment Capacity :	1000
Substance Stored :	Unleaded Gasoline
Used Substance :	Motor Fuel for Vehicles
Ecy Region :	N/R

Tank Details

Tank Name :	3
Tank Status :	Removed
Install Date :	N/R
Tank Upgrade Date :	N/R
Tank Permanent Closure Date :	N/R
Permit Expiration Date :	N/R
Tank Material :	N/R
Tank Construction :	N/R
Tank Corrosion Protection :	N/R
Tank Manifold :	N/R
Tank Release Detection :	N/R
Tank Tightness Test :	N/R
Tank Spill Prevention :	N/R
Capacity Range :	111 TO 1,100 Gallons
Actual Capacity :	1000
Pipe Material :	N/R
Pipe Construction :	N/R
Pipe Corrosion Protection :	N/R
Tank SFC :	N/R
Dispenser SFC :	N/R
Primary Pipe Release Detection :	N/R
Secondary Pipe Release Detection :	N/R
Pipe Pumping System :	N/R
Pipe Install Date :	N/R
Turbine Sump Construction :	N/R
Tank Status Date :	2005-07-05
Tank Install Date :	N/R
Tank Overfill Prevention :	N/R

Compartments Details

Compartment Number :	1
Compartment Capacity :	1000
Substance Stored :	Leaded Gasoline
Used Substance :	Motor Fuel for Vehicles
Ecy Region :	N/R

Map Id: EW601
Direction: SW
Distance: 0.911 mi., 4811 ft.
Elevation: 156 ft.
Relative: Higher

Site Name : UNION PACIFIC RR TUNNEL
JEFFERSON & 25TH & CENTER
TACOMA | Tacoma, WA 98421

Database(s) : [ALL SITES - WA, CSCSL HWS - WA, FRS, HSL - WA]

Envirosite ID: 6533556
EPA ID: N/R

ALL SITES - WA

Facility Name :	UNION PACIFIC RR TUNNEL
Facility Address :	JEFFERSON & 25TH & CENTER, TACOMA, 98421
County :	Pierce
Facility/Site ID :	1292
Alternate Name :	N/R
Program Name :	N/R
WRIA :	10
Legislative District :	27
Congressional District :	6
Ecology Region :	SWRO
Ecology Program Phone :	(360) 407-7224
Tribal Land :	N
Latitude :	47.23851
Longitude :	-122.43868
Last Date in Agency List :	2023-01-03

Program Details

Program :	TOXICS
Program ID :	N/R
Interaction Type :	State Cleanup Site
Interaction Type Description :	A site is being cleaned up under state regulations. Regulations include Model Toxics Control Act or its predecessors.
Status :	Active
Start Date :	N/R
End Date :	N/R
SIC :	N/R
NAICS :	N/R

CSCSL HWS - WA

Facility Name :	UNION PACIFIC RR TUNNEL
Facility Address :	JEFFERSON & 25TH & CENTER, TACOMA, 98421
County :	PIERCE

Site Details

Facility Site ID :	1292
Site Status :	Awaiting Cleanup
Cleanup Site ID :	3259
Region :	Southwest
Responsible Section :	Southwest
WARM Rank :	2 - Moderate-High Risk
Is Brownfield? :	N/R
Is PSI? :	N/R
Current VCP :	N/R
Past VCP :	N/R
Institutional Control :	N/R
Latitude :	47.23851
Longitude :	-122.43868

Map Id: EW601
Direction: SW
Distance: 0.911 mi., 4811 ft.
Elevation: 156 ft.
Relative: Higher

Site Name : UNION PACIFIC RR TUNNEL
JEFFERSON & 25TH & CENTER
TACOMA | Tacoma, WA 98421

Database(s) : [ALL SITES - WA, CSCSL HWS - WA, FRS, HSL - WA] ***(cont.)***

Envirosite ID: 6533556
EPA ID: N/R

CSCSL HWS - WA ***(cont.)***

Last Date in Agency List : 2023-03-07

Contaminants Details

Contaminant Name :	Non-Halogenated Solvents
Groundwater :	Confirmed Above Cleanup Levels
Surface Water :	N/R
Soil :	N/R
Sediment :	N/R
Air :	N/R
Bedrock :	N/R

Contaminant Name :	Petroleum Products-Unspecified
Groundwater :	N/R
Surface Water :	N/R
Soil :	Suspected
Sediment :	N/R
Air :	N/R
Bedrock :	N/R

Contaminant Name :	Halogenated Organics
Groundwater :	Confirmed Above Cleanup Levels
Surface Water :	N/R
Soil :	N/R
Sediment :	N/R
Air :	N/R
Bedrock :	N/R

FRS

Facility Name :	UNION PACIFIC RR TUNNEL
Facility Address :	JEFFERSON & 25TH & CENTER, TACOMA, WA 98421
County :	PIERCE

Site Details

Registry ID :	110015575466
FRS Facility URL :	Click here for hyperlink provided by the agency.
Last Date in Agency List :	2023-02-13

Source Description

Source Description :

The WA-FSIS provides a means to query and display data maintained by the Washington Department of Ecology. This system contains key information for each facility/site that is currently, or has been, of interest to the Air Quality, Dam Safety, Hazardous Waste, Toxics Cleanup, and Water Quality Programs.

Map Id: EW601
Direction: SW
Distance: 0.911 mi., 4811 ft.
Elevation: 156 ft.
Relative: Higher

Site Name : UNION PACIFIC RR TUNNEL
JEFFERSON & 25TH & CENTER
TACOMA | Tacoma, WA 98421

Database(s) : [ALL SITES - WA, CSCSL HWS - WA, FRS, HSL - WA] ***(cont.)***

Envirosite ID: 6533556
EPA ID: N/R

FRS ***(cont.)***

FRS Environmental Interest

Source and System ID :	WA-FSIS - 1292

HSL - WA

Facility Name :	Union Pacific RR Tunnel
Facility Address :	JEFFERSON & 25TH & CENTER, TACOMA, 98421
County :	Pierce

Site Details

Facility Site ID :	1292
Cleanup Site ID :	3259
Status :	Awaiting Cleanup
Site Rank :	2 - Moderate-High Risk
Alternative Site Name :	Time Oil
Region :	Southwest
Resposbile Unit :	Southwest
Institutional Control :	N/R
Current VCP :	N/R
Past VCP :	N/R
Latitude :	47.23851
Longitude :	-122.43868
Agency Hyperlink :	Click here for hyperlink provided by the agency.
Last Date in Agency List :	2023-02-28

Contaminants

Contaminant Name :	Non-Halogenated Solvents
Ground water :	Confirmed Above Cleanup Levels
Surface water :	N/R
Soil :	N/R
Sediment :	N/R
Air :	N/R
Bedrock :	N/R

Contaminant Name :	Petroleum Products-Unspecified
Ground water :	N/R
Surface water :	N/R
Soil :	Suspected
Sediment :	N/R
Air :	N/R
Bedrock :	N/R

Contaminant Name :	Halogenated Organics
Ground water :	Confirmed Above Cleanup Levels
Surface water :	N/R
Soil :	N/R
Sediment :	N/R
Air :	N/R
Bedrock :	N/R

Map Id: EW601
Direction: SW
Distance: 0.911 mi., 4811 ft.
Elevation: 156 ft.
Relative: Higher

Site Name : UNION PACIFIC RR TUNNEL
JEFFERSON & 25TH & CENTER
TACOMA | Tacoma, WA 98421

Database(s) : [ALL SITES - WA, CSCSL HWS - WA, FRS, HSL - WA] ***(cont.)***

Envirosite ID: 6533556
EPA ID: N/R

HSL - WA ***(cont.)***

Facility Name :	UNION PACIFIC RR TUNNEL
Facility Address :	Jefferson & 25th & Center, Tacoma, 98421
County :	Pierce

Site Details

Facility Site ID :	1292
Cleanup Site ID :	3259
Status :	Awaiting Cleanup
Site Rank :	N/R
Alternative Site Name :	N/R
Region :	N/R
Resposbile Unit :	N/R
Institutional Control :	N/R
Current VCP :	N/R
Past VCP :	N/R
Latitude :	N/R
Longitude :	N/R
Agency Hyperlink :	Click here for hyperlink provided by the agency.
Last Date in Agency List :	2022-02-11

Map Id: FC602
Direction: W
Distance: 0.911 mi., 4811 ft.
Elevation: 356 ft.
Relative: Higher

Site Name : COMMUNITY HEALTH CARE MEDICAL CENTER & GARAGE | COMMUNITY HEALTHCARE HILLTOP CLINIC | HILLTOP REGIONAL HEALTH CENTER
1202 MARTIN LUTHER KING JR WAY | 1202 Martin Luther King Jr Way Floor 2
TACOMA | Tacoma, WA

Database(s) : [ALL SITES - WA, BROWNFIELDS-ACRES, DOCKET, ECHO, EPA UST, FED BROWNFIELDS, FRS, HIST PCS ENF, HIST PCS FACILITY, ICIS, INACTIVE PCS, MANIFEST EPA, PCS ENF, UST - WA]

Envirosite ID: 6567157
EPA ID: N/R

ALL SITES - WA

Facility Name :	Community Health Care Medical Center & Garage
Facility Address :	1202 MARTIN LUTHER KING JR WAY, TACOMA, 98405
County :	Pierce

Facility/Site ID :	9236
Alternate Name :	N/R
Program Name :	N/R
WRIA :	10
Legislative District :	27

Map Id: FC602
Direction: W
Distance: 0.911 mi., 4811 ft.
Elevation: 356 ft.
Relative: Higher

Site Name : COMMUNITY HEALTH CARE MEDICAL CENTER & GARAGE | COMMUNITY HEALTHCARE HILLTOP CLINIC | HILLTOP REGIONAL HEALTH CENTER
1202 MARTIN LUTHER KING JR WAY | 1202 Martin Luther King Jr Way Floor 2
TACOMA | Tacoma, WA

Database(s) : [ALL SITES - WA, BROWNFIELDS-ACRES, DOCKET, ECHO, EPA UST, FED BROWNFIELDS, FRS, HIST PCS ENF, HIST PCS FACILITY, ICIS, INACTIVE PCS, MANIFEST EPA, PCS ENF, UST - WA] ***(cont.)***

Envirosite ID: 6567157
EPA ID: N/R

ALL SITES - WA ***(cont.)***

Congressional District :	6
Ecology Region :	SWRO
Ecology Program Phone :	(360) 407-7224
Tribal Land :	N
Latitude :	47.250524
Longitude :	-122.452232
Last Date in Agency List :	2023-01-03

Facility/Site ID :	9236
Alternate Name :	N/R
Program Name :	N/R
WRIA :	10
Legislative District :	27
Congressional District :	6
Ecology Region :	SWRO
Ecology Program Phone :	(360) 407-6400
Tribal Land :	N
Latitude :	47.250524
Longitude :	-122.452232
Last Date in Agency List :	2023-01-03

Program Details

Program :	WATQUAL
Program ID :	WAR125993
Interaction Type :	Construction SW GP
Interaction Type Description :	General permit issued to owner/operators of construction projects that disturb 1 or more acres of land through clearing, grading, excavating, or stockpiling of fill material that discharge stormwater to state waters.
Status :	Inactive
Start Date :	2012-05-31
End Date :	2014-01-27
SIC :	N/R
NAICS :	N/R

Program :	WATQUAL
Program ID :	WAR125993
Interaction Type :	Underground Storage Tank

Map Id: FC602
Direction: W
Distance: 0.911 mi., 4811 ft.
Elevation: 356 ft.
Relative: Higher

Site Name : COMMUNITY HEALTH CARE MEDICAL CENTER & GARAGE | COMMUNITY HEALTHCARE HILLTOP CLINIC | HILLTOP REGIONAL HEALTH CENTER
1202 MARTIN LUTHER KING JR WAY | 1202 Martin Luther King Jr Way Floor 2
TACOMA | Tacoma, WA

Database(s) : [ALL SITES - WA, BROWNFIELDS-ACRES, DOCKET, ECHO, EPA UST, FED BROWNFIELDS, FRS, HIST PCS ENF, HIST PCS FACILITY, ICIS, INACTIVE PCS, MANIFEST EPA, PCS ENF, UST - WA] ***(cont.)***

Envirosite ID: 6567157
EPA ID: N/R

ALL SITES - WA ***(cont.)***

Interaction Type Description :	Any one or combination of tanks (including connecting underground pipes) that is used to contain regulated substances and has a tank volume of ten percent or more beneath the surface of the ground. This term does not include any of the exempt UST systems specified in WAC 173-360-110(2) or any piping connected thereto. See WAC 173-360
Status :	Active
Start Date :	2014-06-03
End Date :	N/R
SIC :	N/R
NAICS :	62211 - General Medical and Surgical Hospitals
Program :	WATQUAL
Program ID :	WAR125993
Interaction Type :	Underground Storage Tank
Interaction Type Description :	Any one or combination of tanks (including connecting underground pipes) that is used to contain regulated substances and has a tank volume of ten percent or more beneath the surface of the ground. This term does not include any of the exempt UST systems specified in WAC 173-360-110(2) or any piping connected thereto. See WAC 173-360
Status :	Active
Start Date :	2014-06-03
End Date :	N/R
SIC :	N/R
NAICS :	N/R

BROWNFIELDS-ACRES

Facility Name :	Community Healthcare Hilltop Clinic
Facility Address :	1202 Martin Luther King Jr. Way, Tacoma, WA 98405
County :	N/R

Site Details

Property ID :	140721
EPA FRS ID :	N/R
EPA FRS Site Name :	N/R
Alias Name :	N/R
Current Use :	N/R
Future Use :	N/R
GP Funding Type ID :	Hazardous
Property Size :	.97
Local Parcel Number :	2012220010

Map Id: FC602
Direction: W
Distance: 0.911 mi., 4811 ft.
Elevation: 356 ft.
Relative: Higher

Site Name : COMMUNITY HEALTH CARE MEDICAL CENTER & GARAGE | COMMUNITY HEALTHCARE HILLTOP CLINIC | HILLTOP REGIONAL HEALTH CENTER
1202 MARTIN LUTHER KING JR WAY | 1202 Martin Luther King Jr Way Floor 2
TACOMA | Tacoma, WA

Database(s) : [ALL SITES - WA, BROWNFIELDS-ACRES, DOCKET, ECHO, EPA UST, FED BROWNFIELDS, FRS, HIST PCS ENF, HIST PCS FACILITY, ICIS, INACTIVE PCS, MANIFEST EPA, PCS ENF, UST - WA] ***(cont.)***

Envirosite ID: 6567157
EPA ID: N/R

BROWNFIELDS-ACRES ***(cont.)***

Former Use :	Property has been used as commercial space
Ownership Entity ID :	Private
Current Owner :	Community Healthcare
Photo Available :	Y
Video Available :	N
Ownership Change :	N
Ownership Liability Factor :	N/R
Cleanup Required Flag :	N
Cleanup Required Date :	N/R
State Tribal Enroll ID Number :	N/R
State Tribal Enroll Date :	N/R
Property Not Enrolled Flag :	Y
NFA Issue Date :	N/R
Info Devices :	N/R
Check Pilot Flag :	N/R
CERCLIS WasteLAN Indicator :	N/R
RCRA Indicator :	N/R
BF Proj Number :	N/R
Mun Owned :	N/R
Approx Value :	N/R
Build Sqft :	N/R
Date of Form :	N/R
Add Date :	2012-02-21
Mod Date :	2014-10-22
Mod User :	imanulat
CERCLIS Flag :	N/R
RFR Flag :	N
RFR Date :	N/R
RFR Grant ID :	N/R
Multi Story Flag :	N/R
Institutional Control In Place Flag :	N/R
Institutional Control In Place Date :	N/R
Institutional Control Additional Info:	N/R
Institutional Control Required Flag :	N
Institutional Control Required Date :	N/R
Institutional Control Data Address :	N/R
Property Controls :	N/R
Govt Controls :	N/R
Permit Tools :	N/R
Eng. Control in Place :	N/R
Eng. Control in Place Date :	N/R
Eng. Control Additional Info :	N/R
Eng. Control Required Flag :	N/R
Eng. Control Flag Cover Tech :	N/R
Eng. Control Flag Immobilization :	N/R
Eng. Control Flag Barriers :	N/R
Eng. Control Flag Security :	N/R

Map Id: FC602
Direction: W
Distance: 0.911 mi., 4811 ft.
Elevation: 356 ft.
Relative: Higher

Site Name : COMMUNITY HEALTH CARE MEDICAL CENTER & GARAGE | COMMUNITY HEALTHCARE HILLTOP CLINIC | HILLTOP REGIONAL HEALTH CENTER
1202 MARTIN LUTHER KING JR WAY | 1202 Martin Luther King Jr Way Floor 2
TACOMA | Tacoma, WA

Database(s) : [ALL SITES - WA, BROWNFIELDS-ACRES, DOCKET, ECHO, EPA UST, FED BROWNFIELDS, FRS, HIST PCS ENF, HIST PCS FACILITY, ICIS, INACTIVE PCS, MANIFEST EPA, PCS ENF, UST - WA] ***(cont.)***

Envirosite ID: 6567157
EPA ID: N/R

BROWNFIELDS-ACRES ***(cont.)***

Eng. Control Flag Other :	N/R
Eng. Control Other :	N/R
Eng. Control Data Address :	N/R
Cleanup Req Ukn Comment :	N/R
AWP Catalyst Y/N :	N/R
Lat/Long Override Flag :	N/R
Latitude Measure :	47.2507688
Longitude Measure :	-122.45181300000001
Src Map Scale Num :	N/R
Ref Point ID :	101
Hcm Id :	1
Datum Code ID :	2
Horiz Accuracy Measure :	N/R
Last Date in Agency List :	2023-01-03

Contaminants Summary

Contaminant :	N/R
Contaminant Found :	N/R
Contaminant Cleaned Up :	N/R
Other Description :	N/R
Other Cleaned Up :	N/R

Affected Media

Media Affected :	N/R

DOCKET

Facility Name :	COMMUNITY HEALTH CARE MEDICAL CENTER & GARAGE
Facility Address :	1202 MARTIN LUTHER KING JR WAY, TACOMA, WA 98405

Site Activity Details

Enforcement Action Case Number :	WA-555133
Activity ID :	3400147324
Enforcement Action Name :	COMMUNITY HEALTH CARE MEDICAL CENTER & GARAGE
Last Date in Agency List :	2018-12-17
Final Ordr Iss/Final Order Enter Date:	N/R
Complaint/Proposed Order Actual Date:	N/R
Final Order Issued Actual Date :	N/R
Final Order Name :	N/R

Map Id: FC602
Direction: W
Distance: 0.911 mi., 4811 ft.
Elevation: 356 ft.
Relative: Higher

Site Name : COMMUNITY HEALTH CARE MEDICAL CENTER & GARAGE | COMMUNITY HEALTHCARE HILLTOP CLINIC | HILLTOP REGIONAL HEALTH CENTER
1202 MARTIN LUTHER KING JR WAY | 1202 Martin Luther King Jr Way Floor 2
TACOMA | Tacoma, WA

Database(s) : [ALL SITES - WA, BROWNFIELDS-ACRES, DOCKET, ECHO, EPA UST, FED BROWNFIELDS, FRS, HIST PCS ENF, HIST PCS FACILITY, ICIS, INACTIVE PCS, MANIFEST EPA, PCS ENF, UST - WA] ***(cont.)***

Envirosite ID: 6567157
EPA ID: N/R

DOCKET ***(cont.)***

Complaint Summary

Respondent/Defendant Name :	N/R
Named in Complaint :	N/R
Named in Final Order :	N/R
SEP Category :	N/R
SEP Description :	N/R
Regional Docket Number :	N/R

Standard Industrial Classification (SIC) Summary

Registry ID :	110046366721
Primary SIC :	N/R
Primary NAICS :	N/R
Settlement FRS ICIS Facility :	N/R - N/R
Pollutants (SRS) :	N/R
Admin EA Closed Actual Date :	2013-08-19
Enforcement Action Name :	N/R
Enforcement Action Resolution :	N/R
Violation Types :	N/R
Case Law Sections :	CWA OTHER - Violations not covered elsewhere

Violation Penalties and Compliance Summary

Compliance Action Cost :	N/R
EPA Penalty Assessed Amount :	N/R
Cost Recovery Required :	N/R
Cost of SEP :	N/R
Cost of Complying Actions :	N/R

Map Id: FC602
Direction: W
Distance: 0.911 mi., 4811 ft.
Elevation: 356 ft.
Relative: Higher

Site Name : COMMUNITY HEALTH CARE MEDICAL CENTER & GARAGE | COMMUNITY HEALTHCARE HILLTOP CLINIC | HILLTOP REGIONAL HEALTH CENTER
1202 MARTIN LUTHER KING JR WAY | 1202 Martin Luther King Jr Way Floor 2
TACOMA | Tacoma, WA

Database(s) : [ALL SITES - WA, BROWNFIELDS-ACRES, DOCKET, ECHO, EPA UST, FED BROWNFIELDS, FRS, HIST PCS ENF, HIST PCS FACILITY, ICIS, INACTIVE PCS, MANIFEST EPA, PCS ENF, UST - WA] ***(cont.)***

Envirosite ID: 6567157
EPA ID: N/R

DOCKET ***(cont.)***

Site Activity Details

Enforcement Action Case Number :	WA-574240
Activity ID :	3400156945
Enforcement Action Name :	COMMUNITY HEALTH CARE MEDICAL CENTER & GARAGE
Last Date in Agency List :	2018-12-17
Final Ordr Iss/Final Order Enter Date:	N/R
Complaint/Proposed Order Actual Date:	N/R
Final Order Issued Actual Date :	N/R
Final Order Name :	N/R

Complaint Summary

Respondent/Defendant Name :	N/R
Named in Complaint :	N/R
Named in Final Order :	N/R
SEP Category :	N/R
SEP Description :	N/R
Regional Docket Number :	N/R

Standard Industrial Classification (SIC) Summary

Registry ID :	110046366721
Primary SIC :	N/R
Primary NAICS :	N/R
Settlement FRS ICIS Facility :	N/R - N/R
Pollutants (SRS) :	N/R
Admin EA Closed Actual Date :	2013-09-16
Enforcement Action Name :	N/R
Enforcement Action Resolution :	N/R
Violation Types :	N/R

Map Id: FC602
Direction: W
Distance: 0.911 mi., 4811 ft.
Elevation: 356 ft.
Relative: Higher

Site Name : COMMUNITY HEALTH CARE MEDICAL CENTER & GARAGE | COMMUNITY HEALTHCARE HILLTOP CLINIC | HILLTOP REGIONAL HEALTH CENTER
1202 MARTIN LUTHER KING JR WAY | 1202 Martin Luther King Jr Way Floor 2
TACOMA | Tacoma, WA

Database(s) : [ALL SITES - WA, BROWNFIELDS-ACRES, DOCKET, ECHO, EPA UST, FED BROWNFIELDS, FRS, HIST PCS ENF, HIST PCS FACILITY, ICIS, INACTIVE PCS, MANIFEST EPA, PCS ENF, UST - WA] ***(cont.)***

Envirosite ID: 6567157
EPA ID: N/R

DOCKET ***(cont.)***

Case Law Sections :	CWA OTHER - Violations not covered elsewhere

Violation Penalties and Compliance Summary

Compliance Action Cost :	N/R
EPA Penalty Assessed Amount :	N/R
Cost Recovery Required :	N/R
Cost of SEP :	N/R
Cost of Complying Actions :	N/R

ECHO

Facility Name :	COMMUNITY HEALTH CARE MEDICAL CENTER & GARAGE
Facility Address :	1202 MARTIN LUTHER KING JR WAY, TACOMA, WA 98405
County :	PIERCE
Last Inspection Date :	2013-01-16
Registry ID :	110046366721
FIPS Code :	53053
EPA Region :	10
Inspection Count :	0
Last Inspection Days :	3609
Informal Count :	0
Last Informal Action Date :	N/R
Formal Action Count :	0
Last Formal Action Date :	N/R
Total Penalties :	0
Penalty Count :	N/R
Last Penalty Date :	N/R
Last Penalty Amount :	N/R
QTRS IN NC :	0
Programs IN SNC :	0
Current Compliance Status :	N/R
Three-Year Compliance Status :	N/R
Collection Method :	ADDRESS MATCHING-HOUSE NUMBER
Reference Point :	CENTER OF A FACILITY OR STATION
Accuracy Meters :	30
Derived Tribes :	Puyallup Tribe of the Puyallup Reservation - 1.4 mile(s), Puyallup Tribe of the Puyallup Reservation - 1.7 mile(s), Muckleshoot Indian Tribe - 11.7 mile(s), Muckleshoot Indian Tribe - 14.7 mile(s), Nisqually Indian Tribe - 17.1 mile(s), Squaxin Island Tribe of the Squaxin Island Reservation - 21.2 mile(s), Squaxin Island Tribe of the Squaxin Island Reservation - 23 mile(s)

Map Id: FC602
Direction: W
Distance: 0.911 mi., 4811 ft.
Elevation: 356 ft.
Relative: Higher

Site Name : COMMUNITY HEALTH CARE MEDICAL CENTER & GARAGE | COMMUNITY HEALTHCARE HILLTOP CLINIC | HILLTOP REGIONAL HEALTH CENTER
1202 MARTIN LUTHER KING JR WAY | 1202 Martin Luther King Jr Way Floor 2
TACOMA | Tacoma, WA

Database(s) : [ALL SITES - WA, BROWNFIELDS-ACRES, DOCKET, ECHO, EPA UST, FED BROWNFIELDS, FRS, HIST PCS ENF, HIST PCS FACILITY, ICIS, INACTIVE PCS, MANIFEST EPA, PCS ENF, UST - WA] ***(cont.)***

Envirosite ID: 6567157
EPA ID: N/R

ECHO ***(cont.)***

Derived HUC :	17110019
Derived WBD :	171100190301
Derived STCTY FIPS :	53053
Derived Zip :	98405
Derived CD113 :	06
Derived CB2010 :	530530614002018
MYRTK Universe :	NNN
NPDES IDs :	WAR125993
CWA Permit Types :	Minor
CWA Compliance Tracking :	Off
CWA NAICS :	N/R
CWA SICS :	1794
CWA Inspection Count :	N/R
CWA Last Inspection Days :	3608
CWA Informal Count :	N/R
CWA Formal Action Count :	N/R
CWA Last Formal Action Date :	N/R
CWA Penalties :	N/R
CWA Last Penalty Date :	N/R
CWA Last Penalty Amount :	N/R
CWA Quarters IN NC :	0
CWA Current Compliance Status :	Terminated Permit
CWA Current SNC Flag :	N
CWA 13 Quarters Compliance Status :	N/R
CWA 13 Quarters Effluent Exceedances:	N/R
CWA Three-Year QNCR Codes :	N/R
DFR URL :	Click here for hyperlink provided by the agency.
Facility SIC :	1794
Facility NAICS :	N/R
Facility Last Inspection EPA Date :	N/R
Facility Last Inspection State Date :	2013-01-16
Facility Last Formal Act EPA Date :	N/R
Facility Last Formal Act State Date :	N/R
Facility Last Informal Act EPA Date :	N/R
Facility Last Informal Act State Date:	N/R
Facility Federal Agency :	N/R
TRI Reporter :	N/R
Facility Imp Water Flag :	Y
Current SNC Flag :	N
Indian County Flag :	N
Federal Flag :	N/R
US Mexico Border Flag :	N/R
Chesapeak Bay Flag :	N/R
AIR Flag :	N
NPDES Flag :	Y
SDWIS Flag :	N
RCRA Flag :	N

Map Id: FC602
Direction: W
Distance: 0.911 mi., 4811 ft.
Elevation: 356 ft.
Relative: Higher

Site Name : COMMUNITY HEALTH CARE MEDICAL CENTER & GARAGE | COMMUNITY HEALTHCARE HILLTOP CLINIC | HILLTOP REGIONAL HEALTH CENTER
1202 MARTIN LUTHER KING JR WAY | 1202 Martin Luther King Jr Way Floor 2
TACOMA | Tacoma, WA

Database(s) : [ALL SITES - WA, BROWNFIELDS-ACRES, DOCKET, ECHO, EPA UST, FED BROWNFIELDS, FRS, HIST PCS ENF, HIST PCS FACILITY, ICIS, INACTIVE PCS, MANIFEST EPA, PCS ENF, UST - WA] ***(cont.)***

Envirosite ID: 6567157
EPA ID: N/R

ECHO ***(cont.)***

TRI Flag :	N
GHG Flag :	N
Major Flag :	N/R
Active Flag :	N/R
NAA Flag :	N
Latitude :	47.25066
Longitude :	-122.45141
Last Date in Agency List :	2023-01-16

EPA UST

Facility Name :	HILLTOP REGIONAL HEALTH CENTER
Facility Address :	1202 MARTIN LUTHER KING JR WAY, Tacoma, Washington 984053926
County :	Pierce
Facility ID :	WA9236
Facility Status :	Open UST(s)
Open USTs :	1
Closed USTs :	0
Temporarily Out of Service USTs :	0
Date of Last Inspection :	N/R
EPA Region :	10
Tribe :	N/R
Facility ID 2 :	N/R
Latitude :	47.250524
Longitude :	-122.452232
Last Date in Agency List :	2023-01-30

Tank Details

Tank ID :	WA9236_FUEL TANK
Tank Status :	Open
Installation Date :	2013-11-05
Removal Date :	N/R
Capacity :	2001
Substances :	D Diesel
Tank Wall Type :	N/R

FED BROWNFIELDS

Facility Name :	Community Healthcare Hilltop Clinic
Facility Address :	1202 Martin Luther King Jr. Way, Tacoma, WA 98405

Map Id: FC602
Direction: W
Distance: 0.911 mi., 4811 ft.
Elevation: 356 ft.
Relative: Higher

Site Name : COMMUNITY HEALTH CARE MEDICAL CENTER & GARAGE | COMMUNITY HEALTHCARE HILLTOP CLINIC | HILLTOP REGIONAL HEALTH CENTER
1202 MARTIN LUTHER KING JR WAY | 1202 Martin Luther King Jr Way Floor 2
TACOMA | Tacoma, WA

Database(s) : [ALL SITES - WA, BROWNFIELDS-ACRES, DOCKET, ECHO, EPA UST, FED BROWNFIELDS, FRS, HIST PCS ENF, HIST PCS FACILITY, ICIS, INACTIVE PCS, MANIFEST EPA, PCS ENF, UST - WA] ***(cont.)***

Envirosite ID: 6567157
EPA ID: N/R

FED BROWNFIELDS ***(cont.)***

Site Details

ACRES Property ID :	140721
Property Size (acres) :	.97
Local Property Number(s) :	2012220010
Ownership Entity :	Private
Current Owner :	Community Healthcare
Did Ownership Change :	N
SFLLP fact into the ownership :	N/R
Latitude :	47.250769
Longitude :	-122.451813
Horizontal Collection Method :	Address Matching-House Number
Source Map Scale :	N/R
Reference Point :	Entrance Point of a Facility or Station
Horizontal Reference Datum :	North American Datum of 1983
Description/History :	Property has been used as commercial space
Last Date in Agency List :	2023-01-06

Additional Details

Past Use: Greenspace (acres) :	N/R
Past Use: Residential (acres) :	N/R
Past Use: Commercial (acres) :	.97
Past Use: Industrial (acres) :	N/R
Past Use: Multistory (acres) :	N/R
Cleanup Required :	N
Contaminants Found: Controlled Substances:	N/R
Contaminants Found: Petroleum :	N/R
Contaminants Found: Asbestos :	N/R
Contaminants Found: Lead :	N/R
Contaminants Found: PAHs :	N/R
Contaminants Found: PCBs :	N/R
Contaminants Found: VOCs :	N/R
Contaminants Found: Selenium :	N/R
Contaminants Found: Iron :	N/R
Contaminants Found: Arsenic :	N/R
Contaminants Found: Cadmium :	N/R
Contaminants Found: Chromium :	N/R
Contaminants Found: Copper :	N/R
Contaminants Found: Mercury :	N/R
Contaminants Found: Nickel :	N/R
Contaminants Found: Pesticides :	N/R
Contaminants Found: SVOCs :	N/R
Contaminants Found: Other Metals :	N/R
Contaminants Found: Other :	N/R
Contaminants Found: Other (Descr) :	N/R

Map Id: FC602
Direction: W
Distance: 0.911 mi., 4811 ft.
Elevation: 356 ft.
Relative: Higher

Site Name : COMMUNITY HEALTH CARE MEDICAL CENTER & GARAGE | COMMUNITY HEALTHCARE HILLTOP CLINIC | HILLTOP REGIONAL HEALTH CENTER
1202 MARTIN LUTHER KING JR WAY | 1202 Martin Luther King Jr Way Floor 2
TACOMA | Tacoma, WA

Database(s) : [ALL SITES - WA, BROWNFIELDS-ACRES, DOCKET, ECHO, EPA UST, FED BROWNFIELDS, FRS, HIST PCS ENF, HIST PCS FACILITY, ICIS, INACTIVE PCS, MANIFEST EPA, PCS ENF, UST - WA] ***(cont.)***

Envirosite ID: 6567157
EPA ID: N/R

FED BROWNFIELDS ***(cont.)***

Contaminants Found: Unknown :	N/R
Contaminants Found: None :	N/R
Contaminants Cleaned Up: Controlled Substances:	N/R
Contaminants Cleaned Up: Petroleum :	N/R
Contaminants Cleaned Up: Asbestos :	N/R
Contaminants Cleaned Up: Lead :	N/R
Contaminants Cleaned Up: PAHs :	N/R
Contaminants Cleaned Up: PCBs :	N/R
Contaminants Cleaned Up: VOCs :	N/R
Contaminants Cleaned Up: Selenium :	N/R
Contaminants Cleaned Up: Iron :	N/R
Contaminants Cleaned Up: Arsenic :	N/R
Contaminants Cleaned Up: Cadmium :	N/R
Contaminants Cleaned Up: Chromium :	N/R
Contaminants Cleaned Up: Copper :	N/R
Contaminants Cleaned Up: Mercury :	N/R
Contaminants Cleaned Up: Nickel :	N/R
Contaminants Cleaned Up: Pesticides :	N/R
Contaminants Cleaned Up: SVOCs :	N/R
Contaminants Cleaned Up: Other Metals:	N/R
Contaminants Cleaned Up: Other :	N/R
Contaminants Cleaned Up: Other (Descr):	N/R
Contaminants Cleaned Up: Unknown :	N/R
Contaminants Cleaned Up: None :	N/R
Media Affected: Air :	N/R
Media Affected: Sediments :	N/R
Media Affected: Soil :	N/R
Media Affected: Drinking Water :	N/R
Media Affected: Ground Water :	N/R
Media Affected: Surface Water :	N/R
Media Affected: Bldg Materials :	N/R
Media Affected: Indoor Air :	N/R
Media Affected: Unknown :	N/R
Media Cleaned Up: Air :	N/R
Media Cleaned Up: Sediments :	N/R
Media Cleaned Up: Soil :	N/R
Media Cleaned Up: Drinking Water :	N/R
Media Cleaned Up: Ground Water :	N/R
Media Cleaned Up: Surface Water :	N/R
Media Cleaned Up: Bldg Materials :	N/R
Media Cleaned Up: Indoor Air :	N/R
Media Cleaned Up: Unknown :	N/R
ST/Tribal Prg ID Number :	N/R
Further Action/Cleanup :	N/R
Enrollment ST/Tribal Prg :	N/R

Map Id: FC602
Direction: W
Distance: 0.911 mi., 4811 ft.
Elevation: 356 ft.
Relative: Higher

Site Name : COMMUNITY HEALTH CARE MEDICAL CENTER & GARAGE | COMMUNITY HEALTHCARE HILLTOP CLINIC | HILLTOP REGIONAL HEALTH CENTER
1202 MARTIN LUTHER KING JR WAY | 1202 Martin Luther King Jr Way Floor 2
TACOMA | Tacoma, WA

Database(s) : [ALL SITES - WA, BROWNFIELDS-ACRES, DOCKET, ECHO, EPA UST, FED BROWNFIELDS, FRS, HIST PCS ENF, HIST PCS FACILITY, ICIS, INACTIVE PCS, MANIFEST EPA, PCS ENF, UST - WA] ***(cont.)***

Envirosite ID: 6567157
EPA ID: N/R

FED BROWNFIELDS ***(cont.)***

Institutional Ctrl (ICs) Req? :	N
IC Category: Proprietary Controls :	N/R
IC Category: Informational Devices :	N/R
IC Category: Governmental Controls :	N/R
IC Category: Enforcement/Permit Tools:	N/R
ICs in Place? :	N/R
Date ICs in Place :	N/R
Future Use: Greenspace :	N/R
Future Use: Residential :	N/R
Future Use: Commercial :	.97
Future Use: Industrial :	N/R
Future Use: Multistory (acres) :	N/R

Assessment Details

Cooperative Agreement Number :	n/a
Type of Brownfields Grant :	TBA
Type of Funding :	Hazardous
Grant Recipient Name :	R10 TBA - Washington (STAG Funded)
IC Data Address :	N/R
Redevelopment Completion Date :	2013-11-30
Cleanup Start Date :	N/R
Cleanup Completion Date :	N/R
Redevelopment Start Date :	2012-09-01
Number of Cleanup and Redev Jobs :	237
Acreage and Greenspace Created :	N/R
Photographs are Available :	Y
Video is Available :	N
Accomplishment Counted :	N/R
Assessment Phase :	N/R
Assessment Start Date :	N/R
Assessment Completion Date :	N/R
Amount of Assessment Funding :	N/R
Source of Assessment Funding :	N/R
Entity Providing Assessment Funds :	N/R
Source of Cleanup Funding :	N/R
Entity Providing Cleanup Funds :	N/R
Amount of Cleanup Funding :	N/R
Source of Redevelopment Funding :	Local Funding
Entity Prvding Redevelopment Funds :	City of Tacoma
Amount of Redevelopment Funding :	800000

Cooperative Agreement Number :	n/a
Type of Brownfields Grant :	TBA
Type of Funding :	Hazardous

Map Id: FC602
Direction: W
Distance: 0.911 mi., 4811 ft.
Elevation: 356 ft.
Relative: Higher

Site Name : COMMUNITY HEALTH CARE MEDICAL CENTER & GARAGE | COMMUNITY HEALTHCARE HILLTOP CLINIC | HILLTOP REGIONAL HEALTH CENTER
1202 MARTIN LUTHER KING JR WAY | 1202 Martin Luther King Jr Way Floor 2
TACOMA | Tacoma, WA

Database(s) : [ALL SITES - WA, BROWNFIELDS-ACRES, DOCKET, ECHO, EPA UST, FED BROWNFIELDS, FRS, HIST PCS ENF, HIST PCS FACILITY, ICIS, INACTIVE PCS, MANIFEST EPA, PCS ENF, UST - WA] ***(cont.)***

Envirosite ID: 6567157
EPA ID: N/R

FED BROWNFIELDS ***(cont.)***

Grant Recipient Name :	R10 TBA - Washington (STAG Funded)
IC Data Address :	N/R
Redevelopment Completion Date :	N/R
Cleanup Start Date :	N/R
Cleanup Completion Date :	N/R
Redevelopment Start Date :	N/R
Number of Cleanup and Redev Jobs :	N/R
Acreage and Greenspace Created :	N/R
Photographs are Available :	Y
Video is Available :	N
Accomplishment Counted :	Y
Assessment Phase :	N/R
Assessment Start Date :	2011-02-28
Assessment Completion Date :	2011-10-10
Amount of Assessment Funding :	109000
Source of Assessment Funding :	N/R
Entity Providing Assessment Funds :	EPA
Source of Cleanup Funding :	N/R
Entity Providing Cleanup Funds :	N/R
Amount of Cleanup Funding :	N/R
Source of Redevelopment Funding :	N/R
Entity Prvding Redevelopment Funds :	N/R
Amount of Redevelopment Funding :	N/R

Cooperative Agreement Number :	n/a
Type of Brownfields Grant :	TBA
Type of Funding :	Hazardous
Grant Recipient Name :	R10 TBA - Washington (STAG Funded)
IC Data Address :	N/R
Redevelopment Completion Date :	2013-11-30
Cleanup Start Date :	N/R
Cleanup Completion Date :	N/R
Redevelopment Start Date :	2012-09-01
Number of Cleanup and Redev Jobs :	237
Acreage and Greenspace Created :	N/R
Photographs are Available :	Y
Video is Available :	N
Accomplishment Counted :	N/R
Assessment Phase :	N/R
Assessment Start Date :	N/R
Assessment Completion Date :	N/R
Amount of Assessment Funding :	N/R
Source of Assessment Funding :	N/R
Entity Providing Assessment Funds :	N/R
Source of Cleanup Funding :	N/R
Entity Providing Cleanup Funds :	N/R

Map Id: FC602
Direction: W
Distance: 0.911 mi., 4811 ft.
Elevation: 356 ft.
Relative: Higher

Site Name : COMMUNITY HEALTH CARE MEDICAL CENTER & GARAGE | COMMUNITY HEALTHCARE HILLTOP CLINIC | HILLTOP REGIONAL HEALTH CENTER
1202 MARTIN LUTHER KING JR WAY | 1202 Martin Luther King Jr Way Floor 2
TACOMA | Tacoma, WA

Database(s) : [ALL SITES - WA, BROWNFIELDS-ACRES, DOCKET, ECHO, EPA UST, FED BROWNFIELDS, FRS, HIST PCS ENF, HIST PCS FACILITY, ICIS, INACTIVE PCS, MANIFEST EPA, PCS ENF, UST - WA] ***(cont.)***

Envirosite ID: 6567157
EPA ID: N/R

FED BROWNFIELDS ***(cont.)***

Amount of Cleanup Funding :	N/R
Source of Redevelopment Funding :	State/Tribal Funding (non-section 128(a))
Entity Prvding Redevelopment Funds :	WA State
Amount of Redevelopment Funding :	1500000

Cooperative Agreement Number :	n/a
Type of Brownfields Grant :	TBA
Type of Funding :	Hazardous
Grant Recipient Name :	R10 TBA - Washington (STAG Funded)
IC Data Address :	N/R
Redevelopment Completion Date :	2013-11-30
Cleanup Start Date :	N/R
Cleanup Completion Date :	N/R
Redevelopment Start Date :	2012-09-01
Number of Cleanup and Redev Jobs :	237
Acreage and Greenspace Created :	N/R
Photographs are Available :	Y
Video is Available :	N
Accomplishment Counted :	N/R
Assessment Phase :	N/R
Assessment Start Date :	N/R
Assessment Completion Date :	N/R
Amount of Assessment Funding :	N/R
Source of Assessment Funding :	N/R
Entity Providing Assessment Funds :	N/R
Source of Cleanup Funding :	N/R
Entity Providing Cleanup Funds :	N/R
Amount of Cleanup Funding :	N/R
Source of Redevelopment Funding :	Other Federal Funding
Entity Prvding Redevelopment Funds :	U.S. Dept of Health & Human Svcs
Amount of Redevelopment Funding :	12000000

Cooperative Agreement Number :	n/a
Type of Brownfields Grant :	TBA
Type of Funding :	Hazardous
Grant Recipient Name :	R10 TBA - Washington (STAG Funded)
IC Data Address :	N/R
Redevelopment Completion Date :	N/R
Cleanup Start Date :	N/R
Cleanup Completion Date :	N/R
Redevelopment Start Date :	N/R
Number of Cleanup and Redev Jobs :	N/R
Acreage and Greenspace Created :	N/R
Photographs are Available :	Y
Video is Available :	N

Map Id: FC602
Direction: W
Distance: 0.911 mi., 4811 ft.
Elevation: 356 ft.
Relative: Higher

Site Name : COMMUNITY HEALTH CARE MEDICAL CENTER & GARAGE | COMMUNITY HEALTHCARE HILLTOP CLINIC | HILLTOP REGIONAL HEALTH CENTER
1202 MARTIN LUTHER KING JR WAY | 1202 Martin Luther King Jr Way Floor 2
TACOMA | Tacoma, WA

Database(s) : [ALL SITES - WA, BROWNFIELDS-ACRES, DOCKET, ECHO, EPA UST, FED BROWNFIELDS, FRS, HIST PCS ENF, HIST PCS FACILITY, ICIS, INACTIVE PCS, MANIFEST EPA, PCS ENF, UST - WA] ***(cont.)***

Envirosite ID: 6567157
EPA ID: N/R

FED BROWNFIELDS ***(cont.)***

Accomplishment Counted :	N/R
Assessment Phase :	N/R
Assessment Start Date :	N/R
Assessment Completion Date :	N/R
Amount of Assessment Funding :	N/R
Source of Assessment Funding :	N/R
Entity Providing Assessment Funds :	N/R
Source of Cleanup Funding :	N/R
Entity Providing Cleanup Funds :	N/R
Amount of Cleanup Funding :	N/R
Source of Redevelopment Funding :	N/R
Entity Prvding Redevelopment Funds :	N/R
Amount of Redevelopment Funding :	N/R

Cooperative Agreement Number :	n/a
Type of Brownfields Grant :	TBA
Type of Funding :	Hazardous
Grant Recipient Name :	R10 TBA - Washington (STAG Funded)
IC Data Address :	N/R
Redevelopment Completion Date :	2013-11-30
Cleanup Start Date :	N/R
Cleanup Completion Date :	N/R
Redevelopment Start Date :	2012-09-01
Number of Cleanup and Redev Jobs :	237
Acreage and Greenspace Created :	N/R
Photographs are Available :	Y
Video is Available :	N
Accomplishment Counted :	N/R
Assessment Phase :	N/R
Assessment Start Date :	N/R
Assessment Completion Date :	N/R
Amount of Assessment Funding :	N/R
Source of Assessment Funding :	N/R
Entity Providing Assessment Funds :	N/R
Source of Cleanup Funding :	N/R
Entity Providing Cleanup Funds :	N/R
Amount of Cleanup Funding :	N/R
Source of Redevelopment Funding :	Private/Other Funding
Entity Prvding Redevelopment Funds :	Private Entities and Tax Credits
Amount of Redevelopment Funding :	8050843

FRS

Facility Name :	COMMUNITY HEALTHCARE HILLTOP CLINIC
Facility Address :	1202 MARTIN LUTHER KING JR WAY, TACOMA, WA 98405
County :	PIERCE

Map Id: FC602
Direction: W
Distance: 0.911 mi., 4811 ft.
Elevation: 356 ft.
Relative: Higher

Site Name : COMMUNITY HEALTH CARE MEDICAL CENTER & GARAGE | COMMUNITY HEALTHCARE HILLTOP CLINIC | HILLTOP REGIONAL HEALTH CENTER
1202 MARTIN LUTHER KING JR WAY | 1202 Martin Luther King Jr Way Floor 2
TACOMA | Tacoma, WA

Database(s) : [ALL SITES - WA, BROWNFIELDS-ACRES, DOCKET, ECHO, EPA UST, FED BROWNFIELDS, FRS, HIST PCS ENF, HIST PCS FACILITY, ICIS, INACTIVE PCS, MANIFEST EPA, PCS ENF, UST - WA] ***(cont.)***

Envirosite ID: 6567157
EPA ID: N/R

FRS ***(cont.)***

Site Details
Registry ID : 110045011214
FRS Facility URL : Click here for hyperlink provided by the agency.
Last Date in Agency List : 2023-02-13

Source Description

Source Description :

ACRES stores information reported by EPA Brownfields grant recipients on brownfields properties assessed or cleaned up with grant funding as well as information on Targeted Brownfields Assessments performed by EPA Regions.

FRS Environmental Interest
Source and System ID : ACRES - 140721

Facility Name : COMMUNITY HEALTH CARE MEDICAL CENTER & GARAGE
Facility Address : 1202 MARTIN LUTHER KING JR WAY, TACOMA, WA 98405
County : PIERCE

Site Details
Registry ID : 110046366721
FRS Facility URL : Click here for hyperlink provided by the agency.
Last Date in Agency List : 2023-02-13

Source Description
Source Description :

The NPDES module of the Compliance Information System (ICIS) tracks surface water permits issued under the Clean Water Act. Under NPDES, all facilities that discharge pollutants from any point source into waters of the United States are required to obtain a permit. The permit will likely contain limits on what can be discharged, impose monitoring and reporting requirements, and include other provisions to ensure that the discharge does not adversely affect water quality.
The WA-FSIS provides a means to query and display data maintained by the Washington Department of Ecology. This system contains key information for each facility/site that is currently, or has been, of interest to the Air Quality, Dam Safety, Hazardous Waste, Toxics Cleanup, and Water Quality Programs.

Map Id: FC602
Direction: W
Distance: 0.911 mi., 4811 ft.
Elevation: 356 ft.
Relative: Higher

Site Name : COMMUNITY HEALTH CARE MEDICAL CENTER & GARAGE | COMMUNITY HEALTHCARE HILLTOP CLINIC | HILLTOP REGIONAL HEALTH CENTER
1202 MARTIN LUTHER KING JR WAY | 1202 Martin Luther King Jr Way Floor 2
TACOMA | Tacoma, WA

Database(s) : [ALL SITES - WA, BROWNFIELDS-ACRES, DOCKET, ECHO, EPA UST, FED BROWNFIELDS, FRS, HIST PCS ENF, HIST PCS FACILITY, ICIS, INACTIVE PCS, MANIFEST EPA, PCS ENF, UST - WA] ***(cont.)***

Envirosite ID: 6567157
EPA ID: N/R

FRS ***(cont.)***

FRS Environmental Interest

Source and System ID :	ICIS - WAR125993 WA-FSIS - 9236

HIST PCS ENF

Facility Name :	COMMUNITY HEALTH CARE MEDICAL CENTER & GARAGE
Facility Address :	1202 MARTIN LUTHER KING JR WAY, TACOMA, WA 98405
Effective Date :	2012-07-27
Expiration Date :	2015-12-31
NPDES ID :	WAR125993
FRS Facility Site ID :	3000254752
Primary Facility SIC Code :	N/R
Primary Facility SIC Description :	N/R
Current Major/Minor Status :	Minor
Facility Type Description :	Privately Owned Facility
Facility Non-Government Contact Name:	N/R
Facility Non-Gov Addresses :	N/R
Total Actual Average Flow (MGD) :	N/R
Total App. Design Flow (MGD) :	N/R
Pretreat Program Required Indicator :	N/R
State Water Body :	N/R
State Water Body Name :	N/R
Tribal Land Code :	N/R
Tribal Land Name :	N/R
Contact Office Telephone Number :	N/R
Permit Non-Gov Addresses :	1019 Pacific Ave
Permit Non-Government Contact Name :	N/R
Permit Type Description :	General Permit Covered Facility
Last Date in Agency List :	2015-01-15

HIST PCS FACILITY

Facility Name :	COMMUNITY HEALTH CARE MEDICAL CENTER & GARAGE
Facility Address :	1202 MARTIN LUTHER KING JR WAY, TACOMA, WA 98405
County :	N/R
FRS Facility Site ID :	3000254752
NPDES ID :	WAR125993
Current Major/Minor Status :	Minor
Facility Type Description :	Privately Owned Facility
Permit Type :	General Permit Covered Facility
Primary Facility SIC Code :	N/R
Primary Facility SIC Description :	N/R

Map Id: FC602
Direction: W
Distance: 0.911 mi., 4811 ft.
Elevation: 356 ft.
Relative: Higher

Site Name : COMMUNITY HEALTH CARE MEDICAL CENTER & GARAGE | COMMUNITY HEALTHCARE HILLTOP CLINIC | HILLTOP REGIONAL HEALTH CENTER
1202 MARTIN LUTHER KING JR WAY | 1202 Martin Luther King Jr Way Floor 2
TACOMA | Tacoma, WA

Database(s) : [ALL SITES - WA, BROWNFIELDS-ACRES, DOCKET, ECHO, EPA UST, FED BROWNFIELDS, FRS, HIST PCS ENF, HIST PCS FACILITY, ICIS, INACTIVE PCS, MANIFEST EPA, PCS ENF, UST - WA] ***(cont.)***

Envirosite ID: 6567157
EPA ID: N/R

HIST PCS FACILITY ***(cont.)***

Total Actual Average Flow (MGD) :	N/R
Total App. Design Flow (MGD) :	N/R
Pretreat Prog Req'd Indicator Description:	N/R
State Water Body Number :	N/R
State Water Body Name :	N/R
Effective Date :	2012-07-27 00:00:00
Expiration Date :	2015-12-31 00:00:00
Tribal Land Code :	N/R
Tribal Land Name :	N/R
Facility Contact Name :	N/R
Contact Number :	N/R
Contact Address :	N/R
Permit Contact Name :	N/R
Permit Contact Address :	1019 Pacific Ave, Tacoma, WA 98402-4488
Latitude :	47.250524
Longitude :	-122.452232
Last Date in Agency list :	2014-12-10

ICIS

Facility Name :	COMMUNITY HEALTH CARE MEDICAL CENTER & GARAGE
Facility Address :	1202 MARTIN LUTHER KING JR WAY, TACOMA, WA 98405

Site Details

NPDES ID :	WAR125993
ICIS Facility Interest ID :	3400005110
Facility UIN :	110046366721
Facility Type Code :	Privately Owned Facility
Impaired Waters :	303(D) Listed
Latitude :	47.250524
Longitude :	-122.452232
Last Date in Agency List :	2022-12-28

INACTIVE PCS

Issue Date :	2010-12-01
Original Issue Date :	2010-12-01
Effective Date :	2012-07-27
Expiration Date :	2015-12-31
Retirement Date :	N/R
Termination Date :	2014-01-27
Issuing Agency :	State
Agency Type :	State
Activity ID :	3400005514

Map Id: FC602
Direction: W
Distance: 0.911 mi., 4811 ft.
Elevation: 356 ft.
Relative: Higher

Site Name : COMMUNITY HEALTH CARE MEDICAL CENTER & GARAGE | COMMUNITY HEALTHCARE HILLTOP CLINIC | HILLTOP REGIONAL HEALTH CENTER
1202 MARTIN LUTHER KING JR WAY | 1202 Martin Luther King Jr Way Floor 2
TACOMA | Tacoma, WA

Database(s) : [ALL SITES - WA, BROWNFIELDS-ACRES, DOCKET, ECHO, EPA UST, FED BROWNFIELDS, FRS, HIST PCS ENF, HIST PCS FACILITY, ICIS, INACTIVE PCS, MANIFEST EPA, PCS ENF, UST - WA] ***(cont.)***

Envirosite ID: 6567157
EPA ID: N/R

INACTIVE PCS ***(cont.)***

External Permit Number :	WAR125993
Facility Type Indicator :	NON-POTW
Permit Type :	General Permit Covered Facility-NPDES)
Major Minor Status :	N
Permit Status :	Terminated
Total Design Flow Number :	N/R
Actual Average Flow Number :	N/R
State Water Body :	N/R
State Water Body Name :	N/R
Permit Name :	Community Health Care Medical Center & Garage
Permit Comp Status :	Y
RNC Tracking :	Y
Master External Permit Number :	WAR125725
TMDL Interface :	N/R
EDMR Authorization :	N
Pretreatment Indicator :	N/R
Last Date in Agency List :	2022-12-28

MANIFEST EPA

Manifest Details

Manifest Number :	013143283FLE
Shipped Date :	2020-02-14
Updated Date :	2020-03-18
Received Date :	2020-02-25
Status :	Signed
Generator ID :	CESQG
Generator Name :	HRHC Medical Clinic
Generator Address :	1202 Martin Luther King Jr Way Floor 2, Tacoma, WA 98405
Generator Mailing :	1202 Martin Luther King Jr Way Floor 2, Tacoma, WA 98405
Generator Contact :	N/R
Destination ID :	NVD980895338
Destination Name :	21st Century Environmental Management of Nevada, LLC
Destination Mailing :	2095 Newlands Drive East, Fernley, NV 89408
Destination Address :	2095 Newlands Drive East, Fernley, NV 89408
Destination Contact :	N/R
Submission Type :	DataImage5Copy
Origin Type :	Service
Manifest Residue :	N
Rejection :	N
Last Date in Agency List :	2023-02-13

Waste Details

Waste Line Number :	1
Is DOT Hazardous :	Y

Map Id: FC602
Direction: W
Distance: 0.911 mi., 4811 ft.
Elevation: 356 ft.
Relative: Higher

Site Name : COMMUNITY HEALTH CARE MEDICAL CENTER & GARAGE | COMMUNITY HEALTHCARE HILLTOP CLINIC | HILLTOP REGIONAL HEALTH CENTER
1202 MARTIN LUTHER KING JR WAY | 1202 Martin Luther King Jr Way Floor 2
TACOMA | Tacoma, WA

Database(s) : [ALL SITES - WA, BROWNFIELDS-ACRES, DOCKET, ECHO, EPA UST, FED BROWNFIELDS, FRS, HIST PCS ENF, HIST PCS FACILITY, ICIS, INACTIVE PCS, MANIFEST EPA, PCS ENF, UST - WA] ***(cont.)***

Envirosite ID: 6567157
EPA ID: N/R

MANIFEST EPA ***(cont.)***

DOT ID Number :	UN3248
DOT Information :	UN3248, Waste Medicine, liquid, flammable, toxic, n.o.s. (Alcohol, Phenol), 3 (6.1), PG II, (Ltd Qty), ERG#131
Non Waste Description :	N/R
Quantity :	22 Pounds
Quantity Tons, Acute, Non-Acute :	0.011, 0, 0.011
Quantity Kg, Acute, Non-Acute :	0, 9.97733
Management Method :	H141 - STORAGE, BULKING AND/OR TRANSFER OFF SITE
Is EPA Waste :	Y
Federal Code :	D001, D005, D007, D022, D024, D026
State Code :	N/R

Manifest Details

Manifest Number :	013140972FLE
Shipped Date :	2019-06-18
Updated Date :	2019-07-15
Received Date :	2019-07-03
Status :	Signed
Generator ID :	CESQG
Generator Name :	HRHC Medical Clinic
Generator Address :	1202 Martin Luther King Jr Way Floor 2, Tacoma, WA 98405
Generator Mailing :	1202 Martin Luther King Jr Way Floor 2, Tacoma, WA 98405
Generator Contact :	N/R
Destination ID :	NVD980895338
Destination Name :	21st Century Environmental Management of Nevada, LLC
Destination Mailing :	2095 Newlands Drive East, Fernley, NV 89408
Destination Address :	2095 Newlands Drive East, Fernley, NV 89408
Destination Contact :	N/R
Submission Type :	DataImage5Copy
Origin Type :	Service
Manifest Residue :	N
Rejection :	N
Last Date in Agency List :	2023-02-13

Waste Details

Waste Line Number :	1
Is DOT Hazardous :	Y
DOT ID Number :	UN3248

Map Id: FC602
Direction: W
Distance: 0.911 mi., 4811 ft.
Elevation: 356 ft.
Relative: Higher

Site Name : COMMUNITY HEALTH CARE MEDICAL CENTER & GARAGE | COMMUNITY HEALTHCARE HILLTOP CLINIC | HILLTOP REGIONAL HEALTH CENTER
1202 MARTIN LUTHER KING JR WAY | 1202 Martin Luther King Jr Way Floor 2
TACOMA | Tacoma, WA

Database(s) : [ALL SITES - WA, BROWNFIELDS-ACRES, DOCKET, ECHO, EPA UST, FED BROWNFIELDS, FRS, HIST PCS ENF, HIST PCS FACILITY, ICIS, INACTIVE PCS, MANIFEST EPA, PCS ENF, UST - WA] ***(cont.)***

Envirosite ID: 6567157
EPA ID: N/R

MANIFEST EPA ***(cont.)***

DOT Information :	UN3248, Waste Medicine, liquid, flammable, toxic, n.o.s. (Alcohol, Phenol), 3 6.1, PG II, (Ltd Qty), ERG#131
Non Waste Description :	N/R
Quantity :	41 Pounds
Quantity Tons, Acute, Non-Acute :	0.0205, 0, 0.0205
Quantity Kg, Acute, Non-Acute :	0, 18.594116
Management Method :	H141 - STORAGE, BULKING AND/OR TRANSFER OFF SITE
Is EPA Waste :	Y
Federal Code :	D001, D005, D007, D022, D024, D026
State Code :	N/R

PCS ENF

Site Details

NPDES ID :	WAR125993
Last Date in Agency List :	2022-12-28

Formal Enforcement Actions

Settlement Entered Date :	N/R
ENF Identifier :	N/R
Activity ID :	N/R
Activity Type :	N/R
ENF Type :	N/R
Agency :	N/R
Fed Penalty Assessed Amount :	N/R
State Local Penalty Amount :	N/R

Informal Enforcement Actions

Achieved Date :	2013-09-16
Registry ID :	110046366721
ENF Identifier :	WA-574240
Activity ID :	3400156945
Activity Type :	Administrative - Informal
ENF Type :	Agency Enforcement Review
Agency :	State
Achieved Date :	2013-08-19
Registry ID :	110046366721
ENF Identifier :	WA-555133
Activity ID :	3400147324
Activity Type :	Administrative - Informal

Map Id: FC602
Direction: W
Distance: 0.911 mi., 4811 ft.
Elevation: 356 ft.
Relative: Higher

Site Name : COMMUNITY HEALTH CARE MEDICAL CENTER & GARAGE | COMMUNITY HEALTHCARE HILLTOP CLINIC | HILLTOP REGIONAL HEALTH CENTER
1202 MARTIN LUTHER KING JR WAY | 1202 Martin Luther King Jr Way Floor 2
TACOMA | Tacoma, WA

Database(s) : [ALL SITES - WA, BROWNFIELDS-ACRES, DOCKET, ECHO, EPA UST, FED BROWNFIELDS, FRS, HIST PCS ENF, HIST PCS FACILITY, ICIS, INACTIVE PCS, MANIFEST EPA, PCS ENF, UST - WA] ***(cont.)***

Envirosite ID: 6567157
EPA ID: N/R

PCS ENF ***(cont.)***

ENF Type :	Agency Enforcement Review
Agency :	State

UST - WA

Facility Name :	HILLTOP REGIONAL HEALTH CENTER
Facility Address :	1202 MARTIN LUTHER KING JR WAY, Tacoma, 98405
County :	Pierce
Facility Site ID :	9236
UST Site ID :	620132
Tag Number(s) :	A5662
Responsible Unit :	Southwest
Is Active :	Yes
Latitude :	47.250524
Longitude :	-122.452232
Last Date in Agency List :	2022-12-29

Tank Details

Tank Name :	FUEL TANK
Tank Status :	Operational
Install Date :	2013-11-05
Tank Upgrade Date :	N/R
Tank Permanent Closure Date :	N/R
Permit Expiration Date :	2023-08-31
Tank Material :	Steel Clad with Corrosion Resistant Composite
Tank Construction :	Double Wall Tank
Tank Corrosion Protection :	Corrosion Resistant
Tank Manifold :	N/R
Tank Release Detection :	Interstitial Monitoring
Tank Tightness Test :	N/R
Tank Spill Prevention :	Single Wall Spill Bucket
Capacity Range :	2,001 to 4,999 Gallons
Actual Capacity :	3000
Pipe Material :	Flexible Piping
Pipe Construction :	Double Wall Pipe
Pipe Corrosion Protection :	Corrosion Resistant
Tank SFC :	Single Wall Sump
Dispenser SFC :	Not Applicable
Primary Pipe Release Detection :	Safe Suction (No Leak Detection)
Secondary Pipe Release Detection :	Interstitial Monitoring (or Sump Sensor)
Pipe Pumping System :	Safe Suction
Pipe Install Date :	N/R
Turbine Sump Construction :	N/R

Map Id: FC602
Direction: W
Distance: 0.911 mi., 4811 ft.
Elevation: 356 ft.
Relative: Higher

Site Name : COMMUNITY HEALTH CARE MEDICAL CENTER & GARAGE | COMMUNITY HEALTHCARE HILLTOP CLINIC | HILLTOP REGIONAL HEALTH CENTER
1202 MARTIN LUTHER KING JR WAY | 1202 Martin Luther King Jr Way Floor 2
TACOMA | Tacoma, WA

Database(s) : [ALL SITES - WA, BROWNFIELDS-ACRES, DOCKET, ECHO, EPA UST, FED BROWNFIELDS, FRS, HIST PCS ENF, HIST PCS FACILITY, ICIS, INACTIVE PCS, MANIFEST EPA, PCS ENF, UST - WA] ***(cont.)***

Envirosite ID: 6567157
EPA ID: N/R

UST - WA ***(cont.)***

Tank Status Date :	2017-10-12
Tank Install Date :	N/R
Tank Overfill Prevention :	Automatic Shutoff (fill pipe)

Compartments Details

Compartment Number :	1
Compartment Capacity :	3000
Substance Stored :	Diesel
Used Substance :	Emergency Power Generation
Ecy Region :	N/R

Map Id: FC603
Direction: W
Distance: 0.912 mi., 4817 ft.
Elevation: 355 ft.
Relative: Higher

Site Name : MR MAC LTD
1210 MARTIN LUTHER KING JR WAY
TACOMA, WA 98405

Database(s) : [ALL SITES - WA, FRS]

Envirosite ID: 6558832
EPA ID: N/R

ALL SITES - WA

Facility Name :	Mr Mac Ltd
Facility Address :	1210 MARTIN LUTHER KING JR WAY, TACOMA, 98405
County :	Pierce
Facility/Site ID :	15941
Alternate Name :	N/R
Program Name :	N/R
WRIA :	10
Legislative District :	27
Congressional District :	6
Ecology Region :	SWRO
Ecology Program Phone :	N/R
Tribal Land :	N
Latitude :	47.248268
Longitude :	-122.451373
Last Date in Agency List :	2023-01-03

Map Id: FC603
Direction: W
Distance: 0.912 mi., 4817 ft.
Elevation: 355 ft.
Relative: Higher

Site Name : MR MAC LTD
1210 MARTIN LUTHER KING JR WAY
TACOMA, WA 98405

Database(s) : [ALL SITES - WA, FRS] ***(cont.)***

Envirosite ID: 6558832
EPA ID: N/R

ALL SITES - WA ***(cont.)***

Facility/Site ID :	15941
Alternate Name :	N/R
Program Name :	N/R
WRIA :	10
Legislative District :	27
Congressional District :	6
Ecology Region :	SWRO
Ecology Program Phone :	(360) 407-6734
Tribal Land :	N
Latitude :	47.248268
Longitude :	-122.451373
Last Date in Agency List :	2023-01-03

Program Details

Program :	HAZWASTE
Program ID :	N/R
Interaction Type :	Urban Waters
Interaction Type Description :	The site has been inspected by an Ecology Urban Waters Inspector.
Status :	Active
Start Date :	2009-06-11
End Date :	N/R
SIC :	N/R
NAICS :	N/R

Program :	HAZWASTE
Program ID :	N/R
Interaction Type :	Revised Site Visit Program
Interaction Type Description :	HWTR engages in a variety of field work, site visits, and contacts with sites. While most compliance related activity is recorded into the EPA's RCRAInfo system, the other types of activities are recorded into the Revised Site Visit Program (RSVP).
Status :	Active
Start Date :	2009-05-11
End Date :	N/R
SIC :	N/R
NAICS :	N/R

FRS

Facility Name :	MR MAC LTD
Facility Address :	1210 MARTIN LUTHER KING JR WAY, TACOMA, WA 98405
County :	PIERCE

Site Details

Registry ID :	110056447698
FRS Facility URL :	Click here for hyperlink provided by the agency.
Last Date in Agency List :	2023-02-13

Map Id: FC603
Direction: W
Distance: 0.912 mi., 4817 ft.
Elevation: 355 ft.
Relative: Higher

Site Name : MR MAC LTD
1210 MARTIN LUTHER KING JR WAY
TACOMA, WA 98405

Database(s) : [ALL SITES - WA, FRS] ***(cont.)***

Envirosite ID: 6558832
EPA ID: N/R

FRS ***(cont.)***

Source Description

Source Description :

The WA-FSIS provides a means to query and display data maintained by the Washington Department of Ecology. This system contains key information for each facility/site that is currently, or has been, of interest to the Air Quality, Dam Safety, Hazardous Waste, Toxics Cleanup, and Water Quality Programs.

FRS Environmental Interest

Source and System ID :	WA-FSIS - 15941

Map Id: EW604
Direction: SW
Distance: 0.912 mi., 4818 ft.
Elevation: 144 ft.
Relative: Higher

Site Name : JEFFERSON FLATS
2515 JEFFERSON AVE
TACOMA | Tacoma, WA 98402

Database(s) : [ALL SITES - WA, CSCSL HWS - WA, ECHO, FRS, HSL - WA, ICIS, INACTIVE PCS, PCS FACILITY]

Envirosite ID: 50655565
EPA ID: N/R

ALL SITES - WA

Facility Name :	Jefferson Flats
Facility Address :	2515 JEFFERSON AVE, TACOMA, 98402
County :	Pierce
Facility/Site ID :	81269
Alternate Name :	N/R
Program Name :	N/R
WRIA :	10
Legislative District :	27
Congressional District :	6
Ecology Region :	SWRO
Ecology Program Phone :	(360) 407-6400
Tribal Land :	N
Latitude :	47.23816
Longitude :	-122.438531
Last Date in Agency List :	2023-01-03
Facility/Site ID :	81269
Alternate Name :	N/R
Program Name :	N/R
WRIA :	10
Legislative District :	27
Congressional District :	6
Ecology Region :	SWRO
Ecology Program Phone :	(360) 407-7224
Tribal Land :	N

Map Id: EW604
Direction: SW
Distance: 0.912 mi., 4818 ft.
Elevation: 144 ft.
Relative: Higher

Site Name : JEFFERSON FLATS
2515 JEFFERSON AVE
TACOMA | Tacoma, WA 98402

Database(s) : [ALL SITES - WA, CSCSL HWS - WA, ECHO, FRS, HSL - WA, ICIS, INACTIVE PCS, PCS FACILITY] ***(cont.)***

Envirosite ID: 50655565
EPA ID: N/R

ALL SITES - WA ***(cont.)***

Latitude :	47.23816
Longitude :	-122.438531
Last Date in Agency List :	2023-01-03

Program Details

Program :	TOXICS
Program ID :	N/R
Interaction Type :	Construction SW GP
Interaction Type Description :	General permit issued to owner/operators of construction projects that disturb 1 or more acres of land through clearing, grading, excavating, or stockpiling of fill material that discharge stormwater to state waters.
Status :	Active
Start Date :	2020-10-01
End Date :	N/R
SIC :	N/R
NAICS :	N/R

Program :	TOXICS
Program ID :	N/R
Interaction Type :	State Cleanup Site
Interaction Type Description :	A site is being cleaned up under state regulations. Regulations include Model Toxics Control Act or its predecessors.
Status :	Active
Start Date :	2021-11-30
End Date :	N/R
SIC :	N/R
NAICS :	N/R

CSCSL HWS - WA

Facility Name :	JEFFERSON FLATS
Facility Address :	2515 JEFFERSON AVE, TACOMA, 98402
County :	PIERCE

Site Details

Facility Site ID :	81269
Site Status :	Cleanup Started
Cleanup Site ID :	16554
Region :	Southwest
Responsible Section :	Southwest
WARM Rank :	N/R
Is Brownfield? :	N/R
Is PSI? :	N/R
Current VCP :	N/R
Past VCP :	N/R
Institutional Control :	N/R

Map Id: EW604
Direction: SW
Distance: 0.912 mi., 4818 ft.
Elevation: 144 ft.
Relative: Higher

Site Name : JEFFERSON FLATS
2515 JEFFERSON AVE
TACOMA | Tacoma, WA 98402

Database(s) : [ALL SITES - WA, CSCSL HWS - WA, ECHO, FRS, HSL - WA, ICIS, INACTIVE PCS, PCS FACILITY] ***(cont.)***

Envirosite ID: 50655565
EPA ID: N/R

CSCSL HWS - WA ***(cont.)***

Latitude :	47.23816
Longitude :	-122.438531
Last Date in Agency List :	2023-03-07

Contaminants Details

Contaminant Name :	Polycyclic Aromatic Hydrocarbons
Groundwater :	Suspected
Surface Water :	N/R
Soil :	Confirmed Above Cleanup Levels
Sediment :	N/R
Air :	N/R
Bedrock :	N/R

Contaminant Name :	Arsenic
Groundwater :	Suspected
Surface Water :	N/R
Soil :	Confirmed Above Cleanup Levels
Sediment :	N/R
Air :	N/R
Bedrock :	N/R

Contaminant Name :	Petroleum-Other
Groundwater :	Suspected
Surface Water :	N/R
Soil :	Confirmed Above Cleanup Levels
Sediment :	N/R
Air :	N/R
Bedrock :	N/R

ECHO

Facility Name :	JEFFERSON FLATS
Facility Address :	2515 JEFFERSON AVE, TACOMA, WA 98402
County :	N/R
Last Inspection Date :	N/R
Registry ID :	110071179224
FIPS Code :	53053
EPA Region :	10
Inspection Count :	0
Last Inspection Days :	N/R
Informal Count :	0
Last Informal Action Date :	N/R
Formal Action Count :	0
Last Formal Action Date :	N/R
Total Penalties :	0
Penalty Count :	N/R
Last Penalty Date :	N/R
Last Penalty Amount :	N/R
QTRS IN NC :	2

Map Id: EW604
Direction: SW
Distance: 0.912 mi., 4818 ft.
Elevation: 144 ft.
Relative: Higher

Site Name : JEFFERSON FLATS
2515 JEFFERSON AVE
TACOMA | Tacoma, WA 98402

Database(s) : [ALL SITES - WA, CSCSL HWS - WA, ECHO, FRS, HSL - WA, ICIS, INACTIVE PCS, PCS FACILITY] ***(cont.)***

Envirosite ID: 50655565
EPA ID: N/R

ECHO ***(cont.)***

Programs IN SNC :	1
Current Compliance Status :	Significant Violation
Three-Year Compliance Status :	_____V__S_
Collection Method :	GPS - UNSPECIFIED
Reference Point :	POINT WHERE SUBSTANCE IS RELEASED
Accuracy Meters :	17390
Derived Tribes :	Puyallup Tribe of the Puyallup Reservation - .3 mile(s), Puyallup Tribe of the Puyallup Reservation - .7 mile(s), Muckleshoot Indian Tribe - 10.9 mile(s), Muckleshoot Indian Tribe - 13.8 mile(s), Nisqually Indian Tribe - 17 mile(s), Squaxin Island Tribe of the Squaxin Island Reservation - 22 mile(s), Squaxin Island Tribe of the Squaxin Island Reservation - 23.8 mile(s)
Derived HUC :	17110019
Derived WBD :	171100191200
Derived STCTY FIPS :	53053
Derived Zip :	98421
Derived CD113 :	N/R
Derived CB2010 :	530530602001178
MYRTK Universe :	NNN
NPDES IDs :	WAR309522
CWA Permit Types :	Minor
CWA Compliance Tracking :	On
CWA NAICS :	N/R
CWA SICS :	1794
CWA Inspection Count :	N/R
CWA Last Inspection Days :	N/R
CWA Informal Count :	N/R
CWA Formal Action Count :	N/R
CWA Last Formal Action Date :	N/R
CWA Penalties :	N/R
CWA Last Penalty Date :	N/R
CWA Last Penalty Amount :	N/R
CWA Quarters IN NC :	2
CWA Current Compliance Status :	Failure to Report DMR - Not Received
CWA Current SNC Flag :	Y
CWA 13 Quarters Compliance Status :	_____V__S_
CWA 13 Quarters Effluent Exceedances:	N/R
CWA Three-Year QNCR Codes :	N/R
DFR URL :	Click here for hyperlink provided by the agency.
Facility SIC :	1794
Facility NAICS :	N/R
Facility Last Inspection EPA Date :	N/R
Facility Last Inspection State Date :	N/R
Facility Last Formal Act EPA Date :	N/R
Facility Last Formal Act State Date :	N/R
Facility Last Informal Act EPA Date :	N/R
Facility Last Informal Act State Date:	N/R
Facility Federal Agency :	N/R
TRI Reporter :	N/R
Facility Imp Water Flag :	Y
Current SNC Flag :	N
Indian County Flag :	N
Federal Flag :	N/R

Map Id: EW604
Direction: SW
Distance: 0.912 mi., 4818 ft.
Elevation: 144 ft.
Relative: Higher

Site Name : JEFFERSON FLATS
2515 JEFFERSON AVE
TACOMA | Tacoma, WA 98402

Database(s) : [ALL SITES - WA, CSCSL HWS - WA, ECHO, FRS, HSL - WA, ICIS, INACTIVE PCS, PCS FACILITY] ***(cont.)***

Envirosite ID: 50655565
EPA ID: N/R

ECHO ***(cont.)***

US Mexico Border Flag :	N/R
Chesapeak Bay Flag :	N/R
AIR Flag :	N
NPDES Flag :	Y
SDWIS Flag :	N
RCRA Flag :	N
TRI Flag :	N
GHG Flag :	N
Major Flag :	N/R
Active Flag :	Y
NAA Flag :	N
Latitude :	47.241802
Longitude :	-122.432022
Last Date in Agency List :	2023-01-16

FRS

Facility Name :	JEFFERSON FLATS
Facility Address :	2515 JEFFERSON AVE, TACOMA, WA 98402
County :	N/R

Site Details

Registry ID :	110071179224
FRS Facility URL :	Click here for hyperlink provided by the agency.
Last Date in Agency List :	2023-02-13

Source Description

Source Description :

The NPDES module of the Compliance Information System (ICIS) tracks surface water permits issued under the Clean Water Act. Under NPDES, all facilities that discharge pollutants from any point source into waters of the United States are required to obtain a permit. The permit will likely contain limits on what can be discharged, impose monitoring and reporting requirements, and include other provisions to ensure that the discharge does not adversely affect water quality.

FRS Environmental Interest

Source and System ID :	ICIS - WAR309522

HSL - WA

Facility Name :	Jefferson Flats
Facility Address :	2515 Jefferson Ave, Tacoma, 98402
County :	Pierce

Map Id: EW604
Direction: SW
Distance: 0.912 mi., 4818 ft.
Elevation: 144 ft.
Relative: Higher

Site Name : JEFFERSON FLATS
2515 JEFFERSON AVE
TACOMA | Tacoma, WA 98402

Database(s) : [ALL SITES - WA, CSCSL HWS - WA, ECHO, FRS, HSL - WA, ICIS, INACTIVE PCS, PCS FACILITY] ***(cont.)***

Envirosite ID: 50655565
EPA ID: N/R

HSL - WA ***(cont.)***

Site Details

Facility Site ID :	81269
Cleanup Site ID :	16554
Status :	Cleanup Started
Site Rank :	N/R
Alternative Site Name :	N/R
Region :	Southwest
Resposbile Unit :	Southwest
Institutional Control :	N/R
Current VCP :	N/R
Past VCP :	N/R
Latitude :	47.23816
Longitude :	-122.438531
Agency Hyperlink :	Click here for hyperlink provided by the agency.
Last Date in Agency List :	2023-02-28

Contaminants

Contaminant Name :	Polycyclic Aromatic Hydrocarbons
Ground water :	Suspected
Surface water :	N/R
Soil :	Confirmed Above Cleanup Levels
Sediment :	N/R
Air :	N/R
Bedrock :	N/R

Contaminant Name :	Arsenic
Ground water :	Suspected
Surface water :	N/R
Soil :	Confirmed Above Cleanup Levels
Sediment :	N/R
Air :	N/R
Bedrock :	N/R

Contaminant Name :	Petroleum-Other
Ground water :	Suspected
Surface water :	N/R
Soil :	Confirmed Above Cleanup Levels
Sediment :	N/R
Air :	N/R
Bedrock :	N/R

ICIS

Facility Name :	JEFFERSON FLATS
Facility Address :	2515 JEFFERSON AVE, TACOMA, WA 98402

Site Details

NPDES ID :	WAR309522
ICIS Facility Interest ID :	3601373000

Map Id: EW604
Direction: SW
Distance: 0.912 mi., 4818 ft.
Elevation: 144 ft.
Relative: Higher

Site Name : JEFFERSON FLATS
2515 JEFFERSON AVE
TACOMA | Tacoma, WA 98402

Database(s) : [ALL SITES - WA, CSCSL HWS - WA, ECHO, FRS, HSL - WA, ICIS, INACTIVE PCS, PCS FACILITY] ***(cont.)***

Envirosite ID: 50655565
EPA ID: N/R

ICIS ***(cont.)***

Facility UIN :	110071179224
Facility Type Code :	Privately Owned Facility
Impaired Waters :	303(D) Listed
Latitude :	47.2381592
Longitude :	-122.43853
Last Date in Agency List :	2022-12-28

INACTIVE PCS

Issue Date :	2020-11-18
Original Issue Date :	2020-11-18
Effective Date :	2021-05-19
Expiration Date :	2025-12-31
Retirement Date :	N/R
Termination Date :	N/R
Issuing Agency :	State
Agency Type :	State
Activity ID :	3602940028
External Permit Number :	WAR309522
Facility Type Indicator :	NON-POTW
Permit Type :	General Permit Covered Facility-NPDES)
Major Minor Status :	N
Permit Status :	Effective
Total Design Flow Number :	N/R
Actual Average Flow Number :	N/R
State Water Body :	N/R
State Water Body Name :	N/R
Permit Name :	Keppner Group, LLC
Permit Comp Status :	Y
RNC Tracking :	Y
Master External Permit Number :	WAR125725
TMDL Interface :	N/R
EDMR Authorization :	N
Pretreatment Indicator :	N/R
Last Date in Agency List :	2022-09-23

PCS FACILITY

Issue Date :	2020-11-18
Original Issue Date :	2020-11-18
Effective Date :	2021-05-19
Expiration Date :	2025-12-31
Retirement Date :	N/R
Termination Date :	N/R
Issuing Agency :	State
Agency Type :	State
Activity ID :	3602940028
External Permit Number :	N/R
Facility Type Indicator :	NON-POTW
Permit Type :	General Permit Covered Facility-NPDES)
Major Minor Status :	N
Permit Status :	Effective
Total Design Flow Number :	N/R
Actual Average Flow Number :	N/R
State Water Body :	N/R

Map Id: EW604
Direction: SW
Distance: 0.912 mi., 4818 ft.
Elevation: 144 ft.
Relative: Higher

Site Name : JEFFERSON FLATS
2515 JEFFERSON AVE
TACOMA | Tacoma, WA 98402

Database(s) : [ALL SITES - WA, CSCSL HWS - WA, ECHO, FRS, HSL - WA, ICIS, INACTIVE PCS, PCS FACILITY] ***(cont.)***

Envirosite ID: 50655565
EPA ID: N/R

PCS FACILITY ***(cont.)***

State Water Body Name :	N/R
Permit Name :	Keppner Group, LLC
Permit Comp Status :	Y
RNC Tracking :	Y
Master External Permit Number :	WAR125725
TMDL Interface :	N/R
EDMR Authorization :	N
Pretreatment Indicator :	N/R
Last Date in Agency List :	2022-12-28

Map Id: EV605
Direction: E
Distance: 0.913 mi., 4819 ft.
Elevation: 18 ft.
Relative: Higher

Site Name : SOUND MILL INC | 2021 MARC AVENUE |
2021 Marc Ave
2021 MARC AVE
TACOMA | Tacoma, WA 98421

Database(s) : [ALL SITES - WA, CSCSL HWS - WA, ECHO, FRS, HSL - WA, MANIFEST EPA, RCRA_NONGEN, VCP - WA]

Envirosite ID: 52328197
EPA ID: N/R

ALL SITES - WA

Facility Name :	SOUND MILL INC
Facility Address :	2021 MARC AVE, TACOMA, 98421
County :	Pierce
Facility/Site ID :	6429953
Alternate Name :	N/R
Program Name :	N/R
WRIA :	10
Legislative District :	27
Congressional District :	9
Ecology Region :	SWRO
Ecology Program Phone :	(360) 407-6734
Tribal Land :	Y
Latitude :	47.252003
Longitude :	-122.406391
Last Date in Agency List :	2023-01-03

Facility/Site ID :	6429953
Alternate Name :	N/R
Program Name :	N/R
WRIA :	10
Legislative District :	27
Congressional District :	9
Ecology Region :	SWRO
Ecology Program Phone :	(360) 407-7224
Tribal Land :	Y

Map Id: EV605
Direction: E
Distance: 0.913 mi., 4819 ft.
Elevation: 18 ft.
Relative: Higher

Site Name : SOUND MILL INC | 2021 MARC AVENUE | 2021 Marc Ave
2021 MARC AVE
TACOMA | Tacoma, WA 98421

Database(s) : [ALL SITES - WA, CSCSL HWS - WA, ECHO, FRS, HSL - WA, MANIFEST EPA, RCRA_NONGEN, VCP - WA] ***(cont.)***

Envirosite ID: 52328197
EPA ID: N/R

ALL SITES - WA ***(cont.)***

Latitude :	47.252003
Longitude :	-122.406391
Last Date in Agency List :	2023-01-03

Facility/Site ID :	6429953
Alternate Name :	N/R
Program Name :	N/R
WRIA :	10
Legislative District :	27
Congressional District :	9
Ecology Region :	SWRO
Ecology Program Phone :	(360) 407-6400
Tribal Land :	Y
Latitude :	47.252003
Longitude :	-122.406391
Last Date in Agency List :	2023-01-03

Facility/Site ID :	6429953
Alternate Name :	TRIPAC #2
Program Name :	N/R
WRIA :	10
Legislative District :	27
Congressional District :	9
Ecology Region :	SWRO
Ecology Program Phone :	(360) 407-7224
Tribal Land :	Y
Latitude :	47.252003
Longitude :	-122.406391
Last Date in Agency List :	2023-01-03

Program Details

Program :	TOXICS
Program ID :	SW0655
Interaction Type :	Hazardous Waste Generator
Interaction Type Description :	Facilities that generate any quantity of a dangerous waste. They may be classified as SQG, MQG, or LQG depending on hazardous waste generated for a given month.
Status :	Inactive
Start Date :	2020-10-29
End Date :	2021-12-31
SIC :	N/R
NAICS :	N/R

Program :	TOXICS
Program ID :	SW0655
Interaction Type :	Voluntary Cleanup Sites

Map Id: EV605
Direction: E
Distance: 0.913 mi., 4819 ft.
Elevation: 18 ft.
Relative: Higher

Site Name : SOUND MILL INC | 2021 MARC AVENUE | 2021 Marc Ave 2021 MARC AVE TACOMA | Tacoma, WA 98421

Database(s) : [ALL SITES - WA, CSCSL HWS - WA, ECHO, FRS, HSL - WA, MANIFEST EPA, RCRA_NONGEN, VCP - WA] ***(cont.)***

Envirosite ID: 52328197
EPA ID: N/R

ALL SITES - WA ***(cont.)***

Interaction Type Description :	For a fee, Ecology staff will review an independent cleanup report(s) and provide a written decision about the adequacy of the cleanup actions taken and described in the report.
Status :	Inactive
Start Date :	2005-03-16
End Date :	2007-09-12
SIC :	N/R
NAICS :	N/R
Program :	TOXICS
Program ID :	SW0655
Interaction Type :	Voluntary Cleanup Sites
Interaction Type Description :	For a fee, Ecology staff will review an independent cleanup report(s) and provide a written decision about the adequacy of the cleanup actions taken and described in the report.
Status :	Inactive
Start Date :	2005-03-16
End Date :	2007-09-12
SIC :	2421 - SAWMILLS AND PLANING MILLS, GENERAL
NAICS :	N/R
Program :	TOXICS
Program ID :	SW0655
Interaction Type :	Industrial SW GP
Interaction Type Description :	General permit issued to industries to regulate the discharge of contaminated stormwater to state waters.
Status :	Inactive
Start Date :	1992-12-18
End Date :	2006-09-01
SIC :	N/R
NAICS :	N/R

CSCSL HWS - WA

Facility Name :	SOUND MILL INC
Facility Address :	2021 MARC AVE, TACOMA, 98421
County :	PIERCE

Site Details

Facility Site ID :	6429953
Site Status :	Cleanup Started
Cleanup Site ID :	3131
Region :	Southwest
Responsible Section :	Southwest

Map Id: EV605
Direction: E
Distance: 0.913 mi., 4819 ft.
Elevation: 18 ft.
Relative: Higher

Site Name : SOUND MILL INC | 2021 MARC AVENUE | 2021 Marc Ave
2021 MARC AVE
TACOMA | Tacoma, WA 98421

Database(s) : [ALL SITES - WA, CSCSL HWS - WA, ECHO, FRS, HSL - WA, MANIFEST EPA, RCRA_NONGEN, VCP - WA] ***(cont.)***

Envirosite ID: 52328197
EPA ID: N/R

CSCSL HWS - WA ***(cont.)***

WARM Rank :	3 - Moderate Risk
Is Brownfield? :	N/R
Is PSI? :	N/R
Current VCP :	N/R
Past VCP :	Yes
Institutional Control :	N/R
Latitude :	47.252003
Longitude :	-122.406391
Last Date in Agency List :	2023-03-07

Contaminants Details

Contaminant Name :	Halogenated Solvents
Groundwater :	N/R
Surface Water :	N/R
Soil :	Confirmed Above Cleanup Levels
Sediment :	N/R
Air :	N/R
Bedrock :	N/R

Contaminant Name :	Non-Halogenated Solvents
Groundwater :	Suspected
Surface Water :	N/R
Soil :	N/R
Sediment :	N/R
Air :	N/R
Bedrock :	N/R

Contaminant Name :	Polycyclic Aromatic Hydrocarbons
Groundwater :	Confirmed Above Cleanup Levels
Surface Water :	N/R
Soil :	Confirmed Above Cleanup Levels
Sediment :	N/R
Air :	N/R
Bedrock :	N/R

Contaminant Name :	Petroleum Products-Unspecified
Groundwater :	Confirmed Above Cleanup Levels
Surface Water :	N/R
Soil :	Confirmed Above Cleanup Levels
Sediment :	N/R
Air :	N/R
Bedrock :	N/R

Contaminant Name :	Petroleum-Other
Groundwater :	Confirmed Above Cleanup Levels
Surface Water :	N/R
Soil :	Confirmed Above Cleanup Levels
Sediment :	N/R

Map Id: EV605
Direction: E
Distance: 0.913 mi., 4819 ft.
Elevation: 18 ft.
Relative: Higher

Site Name : SOUND MILL INC | 2021 MARC AVENUE | 2021 Marc Ave
2021 MARC AVE
TACOMA | Tacoma, WA 98421

Database(s) : [ALL SITES - WA, CSCSL HWS - WA, ECHO, FRS, HSL - WA, MANIFEST EPA, RCRA_NONGEN, VCP - WA] ***(cont.)***

Envirosite ID: 52328197
EPA ID: N/R

CSCSL HWS - WA ***(cont.)***

Air :	N/R
Bedrock :	N/R

Contaminant Name :	Polychlorinated biPhenyls (PCB)
Groundwater :	Confirmed Above Cleanup Levels
Surface Water :	N/R
Soil :	Suspected
Sediment :	N/R
Air :	N/R
Bedrock :	N/R

Contaminant Name :	Benzene
Groundwater :	Suspected
Surface Water :	N/R
Soil :	N/R
Sediment :	N/R
Air :	Confirmed Above Cleanup Levels
Bedrock :	N/R

Contaminant Name :	Lead
Groundwater :	Confirmed Above Cleanup Levels
Surface Water :	N/R
Soil :	Confirmed Above Cleanup Levels
Sediment :	N/R
Air :	N/R
Bedrock :	N/R

Contaminant Name :	Petroleum-Diesel
Groundwater :	Confirmed Above Cleanup Levels
Surface Water :	N/R
Soil :	Confirmed Above Cleanup Levels
Sediment :	N/R
Air :	N/R
Bedrock :	N/R

Contaminant Name :	Other Non-Halogenated Organics
Groundwater :	Suspected
Surface Water :	N/R
Soil :	N/R
Sediment :	N/R
Air :	Confirmed Above Cleanup Levels
Bedrock :	N/R

Contaminant Name :	Arsenic
Groundwater :	Confirmed Above Cleanup Levels
Surface Water :	N/R
Soil :	Confirmed Above Cleanup Levels
Sediment :	N/R

Map Id: EV605
Direction: E
Distance: 0.913 mi., 4819 ft.
Elevation: 18 ft.
Relative: Higher

Site Name : SOUND MILL INC | 2021 MARC AVENUE | 2021 Marc Ave
2021 MARC AVE
TACOMA | Tacoma, WA 98421

Database(s) : [ALL SITES - WA, CSCSL HWS - WA, ECHO, FRS, HSL - WA, MANIFEST EPA, RCRA_NONGEN, VCP - WA] ***(cont.)***

Envirosite ID: 52328197
EPA ID: N/R

CSCSL HWS - WA ***(cont.)***

Air :	N/R
Bedrock :	N/R
Contaminant Name :	Metals - Other
Groundwater :	N/R
Surface Water :	N/R
Soil :	Confirmed Above Cleanup Levels
Sediment :	N/R
Air :	N/R
Bedrock :	N/R
Contaminant Name :	Petroleum-Gasoline
Groundwater :	Suspected
Surface Water :	N/R
Soil :	Confirmed Above Cleanup Levels
Sediment :	N/R
Air :	N/R
Bedrock :	N/R
Contaminant Name :	Mercury
Groundwater :	N/R
Surface Water :	N/R
Soil :	Confirmed Above Cleanup Levels
Sediment :	N/R
Air :	N/R
Bedrock :	N/R

ECHO

Facility Name :	2021 MARC AVENUE
Facility Address :	2021 MARC AVE, TACOMA, WA 98421
County :	PIERCE
Last Inspection Date :	N/R
Registry ID :	N/R
FIPS Code :	N/R
EPA Region :	10
Inspection Count :	0
Last Inspection Days :	N/R
Informal Count :	0
Last Informal Action Date :	N/R
Formal Action Count :	0
Last Formal Action Date :	N/R
Total Penalties :	0
Penalty Count :	N/R
Last Penalty Date :	N/R
Last Penalty Amount :	N/R
QTRS IN NC :	0
Programs IN SNC :	0
Current Compliance Status :	No Violation Identified

Map Id: EV605
Direction: E
Distance: 0.913 mi., 4819 ft.
Elevation: 18 ft.
Relative: Higher

Site Name : SOUND MILL INC | 2021 MARC AVENUE | 2021 Marc Ave
2021 MARC AVE
TACOMA | Tacoma, WA 98421

Database(s) : [ALL SITES - WA, CSCSL HWS - WA, ECHO, FRS, HSL - WA, MANIFEST EPA, RCRA_NONGEN, VCP - WA] ***(cont.)***

Envirosite ID: 52328197
EPA ID: N/R

ECHO ***(cont.)***

Three-Year Compliance Status :	_____
Collection Method :	Zip Code Centroid
Reference Point :	N/R
Accuracy Meters :	10000
Derived Tribes :	N/R
Derived HUC :	N/R
Derived WBD :	N/R
Derived STCTY FIPS :	N/R
Derived Zip :	N/R
Derived CD113 :	N/R
Derived CB2010 :	N/R
MYRTK Universe :	NNY
NPDES IDs :	N/R
CWA Permit Types :	N/R
CWA Compliance Tracking :	N/R
CWA NAICS :	N/R
CWA SICS :	N/R
CWA Inspection Count :	N/R
CWA Last Inspection Days :	N/R
CWA Informal Count :	N/R
CWA Formal Action Count :	N/R
CWA Last Formal Action Date :	N/R
CWA Penalties :	N/R
CWA Last Penalty Date :	N/R
CWA Last Penalty Amount :	N/R
CWA Quarters IN NC :	N/R
CWA Current Compliance Status :	N/R
CWA Current SNC Flag :	N
CWA 13 Quarters Compliance Status :	N/R
CWA 13 Quarters Effluent Exceedances:	N/R
CWA Three-Year QNCR Codes :	N/R
DFR URL :	Click here for hyperlink provided by the agency.
Facility SIC :	N/R
Facility NAICS :	484110 - General Freight Trucking, Local
Facility Last Inspection EPA Date :	N/R
Facility Last Inspection State Date :	N/R
Facility Last Formal Act EPA Date :	N/R
Facility Last Formal Act State Date :	N/R
Facility Last Informal Act EPA Date :	N/R
Facility Last Informal Act State Date:	N/R
Facility Federal Agency :	N/R
TRI Reporter :	N/R
Facility Imp Water Flag :	N/R
Current SNC Flag :	N
Indian County Flag :	N
Federal Flag :	N/R
US Mexico Border Flag :	N/R
Chesapeak Bay Flag :	N/R
AIR Flag :	N
NPDES Flag :	N
SDWIS Flag :	N
RCRA Flag :	Y
TRI Flag :	N
GHG Flag :	N

Map Id: EV605
Direction: E
Distance: 0.913 mi., 4819 ft.
Elevation: 18 ft.
Relative: Higher

Site Name : SOUND MILL INC | 2021 MARC AVENUE | 2021 Marc Ave
2021 MARC AVE
TACOMA | Tacoma, WA 98421

Database(s) : [ALL SITES - WA, CSCSL HWS - WA, ECHO, FRS, HSL - WA, MANIFEST EPA, RCRA_NONGEN, VCP - WA] ***(cont.)***

Envirosite ID: 52328197
EPA ID: N/R

ECHO ***(cont.)***

Major Flag :	N/R
Active Flag :	Y
NAA Flag :	N
Latitude :	47.260618
Longitude :	-122.398884
Last Date in Agency List :	2021-04-16
Last Inspection Date :	N/R
Registry ID :	110071063501
FIPS Code :	53053
EPA Region :	10
Inspection Count :	0
Last Inspection Days :	N/R
Informal Count :	0
Last Informal Action Date :	N/R
Formal Action Count :	0
Last Formal Action Date :	N/R
Total Penalties :	0
Penalty Count :	N/R
Last Penalty Date :	N/R
Last Penalty Amount :	N/R
QTRS IN NC :	0
Programs IN SNC :	0
Current Compliance Status :	No Violation Identified
Three-Year Compliance Status :	_____
Collection Method :	ADDRESS MATCHING-HOUSE NUMBER
Reference Point :	CENTER OF A FACILITY OR STATION
Accuracy Meters :	30
Derived Tribes :	Puyallup Tribe of the Puyallup Reservation - 0 mile(s), Puyallup Tribe of the Puyallup Reservation - 1.1 mile(s), Muckleshoot Indian Tribe - 9.7 mile(s), Muckleshoot Indian Tribe - 12.6 mile(s), Nisqually Indian Tribe - 18.2 mile(s), Squaxin Island Tribe of the Squaxin Island Reservation - 23.2 mile(s)
Derived HUC :	17110014
Derived WBD :	171100190205
Derived STCTY FIPS :	53053
Derived Zip :	98421
Derived CD113 :	09
Derived CB2010 :	530530602001097
MYRTK Universe :	NNN
NPDES IDs :	N/R
CWA Permit Types :	N/R
CWA Compliance Tracking :	N/R
CWA NAICS :	N/R
CWA SICS :	N/R
CWA Inspection Count :	N/R
CWA Last Inspection Days :	N/R
CWA Informal Count :	N/R
CWA Formal Action Count :	N/R
CWA Last Formal Action Date :	N/R
CWA Penalties :	N/R

Map Id: EV605
Direction: E
Distance: 0.913 mi., 4819 ft.
Elevation: 18 ft.
Relative: Higher

Site Name : SOUND MILL INC | 2021 MARC AVENUE | 2021 Marc Ave
2021 MARC AVE
TACOMA | Tacoma, WA 98421

Database(s) : [ALL SITES - WA, CSCSL HWS - WA, ECHO, FRS, HSL - WA, MANIFEST EPA, RCRA_NONGEN, VCP - WA] ***(cont.)***

Envirosite ID: 52328197
EPA ID: N/R

ECHO ***(cont.)***

CWA Last Penalty Date :	N/R
CWA Last Penalty Amount :	N/R
CWA Quarters IN NC :	N/R
CWA Current Compliance Status :	N/R
CWA Current SNC Flag :	N
CWA 13 Quarters Compliance Status :	N/R
CWA 13 Quarters Effluent Exceedances:	N/R
CWA Three-Year QNCR Codes :	N/R
DFR URL :	Click here for hyperlink provided by the agency.
Facility SIC :	N/R
Facility NAICS :	484110 - General Freight Trucking, Local
Facility Last Inspection EPA Date :	N/R
Facility Last Inspection State Date :	N/R
Facility Last Formal Act EPA Date :	N/R
Facility Last Formal Act State Date :	N/R
Facility Last Informal Act EPA Date :	N/R
Facility Last Informal Act State Date:	N/R
Facility Federal Agency :	N/R
TRI Reporter :	N/R
Facility Imp Water Flag :	N/R
Current SNC Flag :	N
Indian County Flag :	N
Federal Flag :	N/R
US Mexico Border Flag :	N/R
Chesapeak Bay Flag :	N/R
AIR Flag :	N
NPDES Flag :	N
SDWIS Flag :	N
RCRA Flag :	Y
TRI Flag :	N
GHG Flag :	N
Major Flag :	N/R
Active Flag :	N/R
NAA Flag :	N
Latitude :	47.25094
Longitude :	-122.40708
Last Date in Agency List :	2023-01-16

FRS

Facility Name :	2021 MARC AVENUE
Facility Address :	2021 MARC AVE, TACOMA, WA 98421
County :	PIERCE

Site Details

Registry ID :	110071063501
FRS Facility URL :	Click here for hyperlink provided by the agency.
Last Date in Agency List :	2023-02-13

Map Id: EV605
Direction: E
Distance: 0.913 mi., 4819 ft.
Elevation: 18 ft.
Relative: Higher

Site Name : SOUND MILL INC | 2021 MARC AVENUE | 2021 Marc Ave 2021 MARC AVE TACOMA | Tacoma, WA 98421

Database(s) : [ALL SITES - WA, CSCSL HWS - WA, ECHO, FRS, HSL - WA, MANIFEST EPA, RCRA_NONGEN, VCP - WA] ***(cont.)***

Envirosite ID: 52328197
EPA ID: N/R

FRS ***(cont.)***

Source Description

Source Description :

RCRAInfo is EPA's comprehensive information system that supports the Resource Conservation and Recovery Act (RCRA) of 1976 and the Hazardous and Solid Waste Amendments (HSWA) of 1984 through the tracking of events and activities related to facilities that generate, transport, and treat, store, or dispose of hazardous waste. RCRAInfo allows RCRA program staff to track the notification, permit, compliance, and corrective action activities required under RCRA. RCRAInfo also supports generation of the National Hazardous Waste Biennial Report. All generators and treatment, storage, and disposal facilities who handle hazardous waste are required to report to the EPA Administrator at least once every two years to support creation of the Biennial Report.

FRS Environmental Interest

Source and System ID :	RCRAINFO - WAH000058135
Facility Name :	SOUND MILL INC
Facility Address :	2021 MARC AVE, TACOMA, WA 98421
County :	PIERCE

Site Details

Registry ID :	110015543768
FRS Facility URL :	Click here for hyperlink provided by the agency.
Last Date in Agency List :	2023-02-13

Source Description

Source Description :

The WA-FSIS provides a means to query and display data maintained by the Washington Department of Ecology. This system contains key information for each facility/site that is currently, or has been, of interest to the Air Quality, Dam Safety, Hazardous Waste, Toxics Cleanup, and Water Quality Programs.

FRS Environmental Interest

Source and System ID :	WA-FSIS - 6429953

HSL - WA

Facility Name :	Sound Mill Inc
Facility Address :	2021 MARC AVE, TACOMA, 98421
County :	Pierce

Map Id: EV605
Direction: E
Distance: 0.913 mi., 4819 ft.
Elevation: 18 ft.
Relative: Higher

Site Name : SOUND MILL INC | 2021 MARC AVENUE | 2021 Marc Ave
2021 MARC AVE
TACOMA | Tacoma, WA 98421

Database(s) : [ALL SITES - WA, CSCSL HWS - WA, ECHO, FRS, HSL - WA, MANIFEST EPA, RCRA_NONGEN, VCP - WA] ***(cont.)***

Envirosite ID: 52328197
EPA ID: N/R

HSL - WA ***(cont.)***

Site Details

Facility Site ID :	6429953
Cleanup Site ID :	3131
Status :	Cleanup Started
Site Rank :	3 - Moderate Risk
Alternative Site Name :	TRIPAC #2
Region :	Southwest
Resposbile Unit :	Southwest
Institutional Control :	N/R
Current VCP :	N/R
Past VCP :	Yes
Latitude :	47.2520034855
Longitude :	-122.406390677932
Agency Hyperlink :	Click here for hyperlink provided by the agency.
Last Date in Agency List :	2023-02-28

Contaminants

Contaminant Name :	Halogenated Solvents
Ground water :	N/R
Surface water :	N/R
Soil :	Confirmed Above Cleanup Levels
Sediment :	N/R
Air :	N/R
Bedrock :	N/R

Contaminant Name :	Non-Halogenated Solvents
Ground water :	Suspected
Surface water :	N/R
Soil :	N/R
Sediment :	N/R
Air :	N/R
Bedrock :	N/R

Contaminant Name :	Polycyclic Aromatic Hydrocarbons
Ground water :	Confirmed Above Cleanup Levels
Surface water :	N/R
Soil :	Confirmed Above Cleanup Levels
Sediment :	N/R
Air :	N/R
Bedrock :	N/R

Contaminant Name :	Petroleum Products-Unspecified
Ground water :	Confirmed Above Cleanup Levels
Surface water :	N/R
Soil :	Confirmed Above Cleanup Levels
Sediment :	N/R
Air :	N/R
Bedrock :	N/R

Map Id: EV605
Direction: E
Distance: 0.913 mi., 4819 ft.
Elevation: 18 ft.
Relative: Higher

Site Name : SOUND MILL INC | 2021 MARC AVENUE | 2021 Marc Ave
2021 MARC AVE
TACOMA | Tacoma, WA 98421

Database(s) : [ALL SITES - WA, CSCSL HWS - WA, ECHO, FRS, HSL - WA, MANIFEST EPA, RCRA_NONGEN, VCP - WA] ***(cont.)***

Envirosite ID: 52328197
EPA ID: N/R

HSL - WA ***(cont.)***

Contaminant Name :	Petroleum-Other
Ground water :	Confirmed Above Cleanup Levels
Surface water :	N/R
Soil :	Confirmed Above Cleanup Levels
Sediment :	N/R
Air :	N/R
Bedrock :	N/R

Contaminant Name :	Polychlorinated biPhenyls (PCB)
Ground water :	Confirmed Above Cleanup Levels
Surface water :	N/R
Soil :	Suspected
Sediment :	N/R
Air :	N/R
Bedrock :	N/R

Contaminant Name :	Benzene
Ground water :	Suspected
Surface water :	N/R
Soil :	N/R
Sediment :	N/R
Air :	Confirmed Above Cleanup Levels
Bedrock :	N/R

Contaminant Name :	Lead
Ground water :	Confirmed Above Cleanup Levels
Surface water :	N/R
Soil :	Confirmed Above Cleanup Levels
Sediment :	N/R
Air :	N/R
Bedrock :	N/R

Contaminant Name :	Petroleum-Diesel
Ground water :	Confirmed Above Cleanup Levels
Surface water :	N/R
Soil :	Confirmed Above Cleanup Levels
Sediment :	N/R
Air :	N/R
Bedrock :	N/R

Contaminant Name :	Other Non-Halogenated Organics
Ground water :	Suspected
Surface water :	N/R
Soil :	N/R
Sediment :	N/R
Air :	Confirmed Above Cleanup Levels
Bedrock :	N/R

Map Id: EV605
Direction: E
Distance: 0.913 mi., 4819 ft.
Elevation: 18 ft.
Relative: Higher

Site Name : SOUND MILL INC | 2021 MARC AVENUE | 2021 Marc Ave 2021 MARC AVE TACOMA | Tacoma, WA 98421

Database(s) : [ALL SITES - WA, CSCSL HWS - WA, ECHO, FRS, HSL - WA, MANIFEST EPA, RCRA_NONGEN, VCP - WA] ***(cont.)***

Envirosite ID: 52328197
EPA ID: N/R

HSL - WA ***(cont.)***

Contaminant Name :	Arsenic
Ground water :	Confirmed Above Cleanup Levels
Surface water :	N/R
Soil :	Confirmed Above Cleanup Levels
Sediment :	N/R
Air :	N/R
Bedrock :	N/R

Contaminant Name :	Metals - Other
Ground water :	N/R
Surface water :	N/R
Soil :	Confirmed Above Cleanup Levels
Sediment :	N/R
Air :	N/R
Bedrock :	N/R

Contaminant Name :	Petroleum-Gasoline
Ground water :	Suspected
Surface water :	N/R
Soil :	Confirmed Above Cleanup Levels
Sediment :	N/R
Air :	N/R
Bedrock :	N/R

Contaminant Name :	Mercury
Ground water :	N/R
Surface water :	N/R
Soil :	Confirmed Above Cleanup Levels
Sediment :	N/R
Air :	N/R
Bedrock :	N/R

Facility Name :	SOUND MILL INC
Facility Address :	2021 Marc Ave, Tacoma, 98421
County :	Pierce

Site Details

Facility Site ID :	6429953
Cleanup Site ID :	3131
Status :	Cleanup Started
Site Rank :	N/R
Alternative Site Name :	N/R
Region :	N/R
Resposbile Unit :	N/R
Institutional Control :	N/R
Current VCP :	N/R
Past VCP :	N/R
Latitude :	N/R

Map Id: EV605
Direction: E
Distance: 0.913 mi., 4819 ft.
Elevation: 18 ft.
Relative: Higher

Site Name : SOUND MILL INC | 2021 MARC AVENUE |
2021 Marc Ave
2021 MARC AVE
TACOMA | Tacoma, WA 98421

Database(s) : [ALL SITES - WA, CSCSL HWS - WA, ECHO, FRS, HSL - WA, MANIFEST EPA, RCRA_NONGEN, VCP - WA] ***(cont.)***

Envirosite ID: 52328197
EPA ID: N/R

HSL - WA ***(cont.)***

Longitude :	N/R
Agency Hyperlink :	Click here for hyperlink provided by the agency.
Last Date in Agency List :	2022-02-11

MANIFEST EPA

Manifest Details

Manifest Number :	000357363DAT
Shipped Date :	2021-02-05
Updated Date :	2021-02-15
Received Date :	2021-02-10
Status :	Signed
Generator ID :	WAH000058135
Generator Name :	2021 Marc Ave
Generator Address :	2021 Marc Ave, Tacoma, WA 98421
Generator Mailing :	2021 Marc Ave, Tacoma, WA 98421
Generator Contact :	N/R
Destination ID :	WAD020257945
Destination Name :	Burlington Environmental, LLC Tacoma Plant
Destination Mailing :	1701 East Alexander Avenue, Tacoma, WA 98421
Destination Address :	1701 East Alexander Avenue, Tacoma, WA 98421
Destination Contact :	N/R
Submission Type :	DataImage5Copy
Origin Type :	Service
Manifest Residue :	N
Rejection :	N
Last Date in Agency List :	2023-02-13

Waste Details

Waste Line Number :	1
Is DOT Hazardous :	Y
DOT ID Number :	NA3077
DOT Information :	NA3077 HAZARDOUS WASTE, SOLID, N.O.S. (SOIL REGULATED W/DIESEL) III 9 1
Non Waste Description :	N/R
Quantity :	650 Pounds
Quantity Tons, Acute, Non-Acute :	0.325, 0, 0.325
Quantity Kg, Acute, Non-Acute :	0, 294.78476
Management Method :	H110 - STABILIZATION
Is EPA Waste :	Y
Federal Code :	D004, D006, D007, D008, D009
State Code :	WA - WT02

Waste Line Number :	2
Is DOT Hazardous :	N
DOT ID Number :	N/R
DOT Information :	N/R
Non Waste Description :	MATERIAL NOT REGULATED BY D.O.T. (WATER)
Quantity :	1800 Pounds
Quantity Tons, Acute, Non-Acute :	0.9, 0, 0.9
Quantity Kg, Acute, Non-Acute :	0, 816.327

Map Id: EV605
Direction: E
Distance: 0.913 mi., 4819 ft.
Elevation: 18 ft.
Relative: Higher

Site Name : SOUND MILL INC | 2021 MARC AVENUE | 2021 Marc Ave
2021 MARC AVE
TACOMA | Tacoma, WA 98421

Database(s) : [ALL SITES - WA, CSCSL HWS - WA, ECHO, FRS, HSL - WA, MANIFEST EPA, RCRA_NONGEN, VCP - WA] ***(cont.)***

Envirosite ID: 52328197
EPA ID: N/R

MANIFEST EPA ***(cont.)***

Management Method :	H141 - STORAGE, BULKING AND/OR TRANSFER OFF SITE
Is EPA Waste :	N
Federal Code :	N/R
State Code :	N/R

RCRA_NONGEN

Facility Name :	2021 MARC AVENUE
Facility Address :	2021 MARC AVE, TACOMA, WA 98421
County :	PIERCE
Date Form Received by Agency :	2022-02-24
EPA ID :	WAH000058135
Mailing Address :	1808 SWIFT DR, OAK BROOK, IL 60523
Contact :	ASHLEY PAITEK
Contact Address :	1808 SWIFT DR, OAK BROOK, IL 60523
Contact Country :	US
Contact Telephone :	630-586-8023
Contact Email :	APIATEK@CENTERPOINT.COM
EPA Region :	10
Land Type :	Private
Source Type :	Implementer
Classification :	Not a generator, verified
Description :	Not a generator, verified
Last Date in Agency List :	2023-01-23

Owner/Operator Summary

Owner/Operator Name :	CENTERPOINT PROPERTIES TRUST
Owner/Operator Address :	1808 SWIFT DR, OAK BROOK, IL 60523
Owner/Operator Country :	US
Owner/Operator Telephone :	630-586-8023
Owner/Operator Email :	N/R
Owner/Operator Fax :	N/R
Legal Status :	Private
Owner/Operator Type :	Owner
Owner/Operator Start Date :	2019-01-01
Owner/Operator End Date :	N/R

Owner/Operator Name :	TRIPAK INC
Owner/Operator Address :	2330 PORT OF TACOMA RD, TACOMA, WA 98421
Owner/Operator Country :	US
Owner/Operator Telephone :	253-627-8008
Owner/Operator Email :	N/R
Owner/Operator Fax :	N/R
Legal Status :	Private
Owner/Operator Type :	Operator
Owner/Operator Start Date :	2009-01-01
Owner/Operator End Date :	N/R

Map Id: EV605
Direction: E
Distance: 0.913 mi., 4819 ft.
Elevation: 18 ft.
Relative: Higher

Site Name : SOUND MILL INC | 2021 MARC AVENUE |
2021 Marc Ave
2021 MARC AVE
TACOMA | Tacoma, WA 98421

Database(s) : [ALL SITES - WA, CSCSL HWS - WA, ECHO, FRS, HSL - WA, MANIFEST EPA, RCRA_NONGEN, VCP - WA] ***(cont.)***

Envirosite ID: 52328197
EPA ID: N/R

RCRA_NONGEN ***(cont.)***

Handler Activities Summary

U.S. Importer of Hazardous Waste :	N
Mixed Waste (Haz. and Radioactive) :	N/R
Recycler of Hazardous Waste :	N
Transporter of Hazardous Waste :	N
Treater, Storer or Disposer of HW :	N
Underground Injection Activity :	N
On-site Burner Exemption :	N
Furnace Exemption :	N
Used Oil Fuel Burner :	N
Used Oil Processor :	N
Used Oil Refiner :	N
Used Oil Fuel Marketer to Burner :	N
Used Oil Specification Marketer :	N
Used Oil Transfer Facility :	N
Used Oil Transporter :	N

Historical Generators

Date Form Received by Agency :	2022-02-23
Facility Name :	2021 MARC AVENUE
Classification :	Small Quantity Generator
Date Form Received by Agency :	2020-11-16
Facility Name :	2021 MARC AVENUE
Classification :	Large Quantity Generator

Notices of Violations Summary

Regulation Violated :	N

VCP - WA

Facility Name :	SOUND MILL INC
Facility Address :	2021 MARC AVE, TACOMA, 98421
County :	Pierce
Facility/Site ID :	6429953
Alternate Name :	TRIPAC #2
Program Name :	N/R
WRIA :	10
Legislative District :	27
Congressional District :	9
Ecology Region :	SWRO
Ecology Program Phone :	(360) 407-7224
Tribal Land :	Y
Latitude :	47.252003
Longitude :	-122.406391
Last Date in Agency List :	2023-01-04

Map Id: EV605
Direction: E
Distance: 0.913 mi., 4819 ft.
Elevation: 18 ft.
Relative: Higher

Site Name : SOUND MILL INC | 2021 MARC AVENUE | 2021 Marc Ave
2021 MARC AVE
TACOMA | Tacoma, WA 98421

Database(s) : [ALL SITES - WA, CSCSL HWS - WA, ECHO, FRS, HSL - WA, MANIFEST EPA, RCRA_NONGEN, VCP - WA] ***(cont.)***

Envirosite ID: 52328197
EPA ID: N/R

VCP - WA ***(cont.)***

Facility/Site ID :	6429953
Alternate Name :	N/R
Program Name :	N/R
WRIA :	10
Legislative District :	27
Congressional District :	9
Ecology Region :	SWRO
Ecology Program Phone :	(360) 407-7224
Tribal Land :	Y
Latitude :	47.252003
Longitude :	-122.406391
Last Date in Agency List :	2023-01-04

Program Details

Program :	WATQUAL
Program ID :	WAR000327
Interaction Type :	Voluntary Cleanup Sites
Interaction Type Description :	For a fee, Ecology staff will review an independent cleanup report(s) and provide a written decision about the adequacy of the cleanup actions taken and described in the report.
Status :	Inactive
Start Date :	2005-03-16
End Date :	2007-09-12
SIC :	2421 - SAWMILLS AND PLANING MILLS, GENERAL
NAICS :	N/R

Program :	WATQUAL
Program ID :	WAR000327
Interaction Type :	Voluntary Cleanup Sites
Interaction Type Description :	For a fee, Ecology staff will review an independent cleanup report(s) and provide a written decision about the adequacy of the cleanup actions taken and described in the report.
Status :	Inactive
Start Date :	2005-03-16
End Date :	2007-09-12
SIC :	N/R
NAICS :	N/R

Map Id: EX606
Direction: W
Distance: 0.913 mi., 4820 ft.
Elevation: 349 ft.
Relative: Higher

Site Name : MAIN STREET GROCERY | MAIN GAS & GROCERY
901 MARTIN LUTHER KING JR WAY
TACOMA | Tacoma, WA

Database(s) : [ALL SITES - WA, CSCSL HWS - WA, CSCSL NFA - WA, EPA UST, FRS, HSL - WA, LUST - WA, UST - WA, VCP - WA]

Envirosite ID: 42955732
EPA ID: N/R

ALL SITES - WA

Facility Name :	MAIN STREET GROCERY
Facility Address :	901 MARTIN LUTHER KING JR WAY, TACOMA, 98405
County :	Pierce

Facility/Site ID :	53355321
Alternate Name :	N/R
Program Name :	N/R
WRIA :	10
Legislative District :	27
Congressional District :	6
Ecology Region :	SWRO
Ecology Program Phone :	(360) 407-7224
Tribal Land :	N
Latitude :	47.253806
Longitude :	-122.451778
Last Date in Agency List :	2023-01-03

Facility/Site ID :	53355321
Alternate Name :	N/R
Program Name :	N/R
WRIA :	10
Legislative District :	27
Congressional District :	6
Ecology Region :	SWRO
Ecology Program Phone :	(360) 407-6712
Tribal Land :	N
Latitude :	47.253806
Longitude :	-122.451778
Last Date in Agency List :	2023-01-03

Facility/Site ID :	53355321
Alternate Name :	N/R
Program Name :	N/R
WRIA :	10
Legislative District :	27
Congressional District :	6
Ecology Region :	SWRO
Ecology Program Phone :	N/R
Tribal Land :	N
Latitude :	47.253806
Longitude :	-122.451778
Last Date in Agency List :	2023-01-03

Program Details

Program :	TOXICS
Program ID :	8614
Interaction Type :	Voluntary Cleanup Sites

Map Id: EX606
Direction: W
Distance: 0.913 mi., 4820 ft.
Elevation: 349 ft.
Relative: Higher

Site Name : MAIN STREET GROCERY | MAIN GAS & GROCERY
901 MARTIN LUTHER KING JR WAY
TACOMA | Tacoma, WA

Database(s) : [ALL SITES - WA, CSCSL HWS - WA, CSCSL NFA - WA, EPA UST, FRS, HSL - WA, LUST - WA, UST - WA, VCP - WA] ***(cont.)***

Envirosite ID: 42955732
EPA ID: N/R

ALL SITES - WA ***(cont.)***

Interaction Type Description :	For a fee, Ecology staff will review an independent cleanup report(s) and provide a written decision about the adequacy of the cleanup actions taken and described in the report.
Status :	Inactive
Start Date :	2015-07-15
End Date :	2017-08-23
SIC :	N/R
NAICS :	44711 - Gasoline Stations with Convenience Stores
Program :	TOXICS
Program ID :	8614
Interaction Type :	Voluntary Cleanup Sites
Interaction Type Description :	For a fee, Ecology staff will review an independent cleanup report(s) and provide a written decision about the adequacy of the cleanup actions taken and described in the report.
Status :	Inactive
Start Date :	2015-07-15
End Date :	2017-08-23
SIC :	N/R
NAICS :	N/R
Program :	TOXICS
Program ID :	8614
Interaction Type :	LUST Facility
Interaction Type Description :	A leaking underground tank cleanup site being cleaned up with Ecology oversight or review.
Status :	Active
Start Date :	2014-01-09
End Date :	N/R
SIC :	N/R
NAICS :	N/R
Program :	TOXICS
Program ID :	8614
Interaction Type :	LUST Facility
Interaction Type Description :	A leaking underground tank cleanup site being cleaned up with Ecology oversight or review.
Status :	Active
Start Date :	2014-01-09
End Date :	N/R
SIC :	N/R
NAICS :	44711 - Gasoline Stations with Convenience Stores

Map Id: EX606
Direction: W
Distance: 0.913 mi., 4820 ft.
Elevation: 349 ft.
Relative: Higher

Site Name : MAIN STREET GROCERY | MAIN GAS & GROCERY
901 MARTIN LUTHER KING JR WAY
TACOMA | Tacoma, WA

Database(s) : [ALL SITES - WA, CSCSL HWS - WA, CSCSL NFA - WA, EPA UST, FRS, HSL - WA, LUST - WA, UST - WA, VCP - WA] ***(cont.)***

Envirosite ID: 42955732
EPA ID: N/R

ALL SITES - WA ***(cont.)***

Program :	TOXICS
Program ID :	8614
Interaction Type :	State Cleanup Site
Interaction Type Description :	A site is being cleaned up under state regulations. Regulations include Model Toxics Control Act or its predecessors.
Status :	Active
Start Date :	2014-01-29
End Date :	N/R
SIC :	N/R
NAICS :	99999

Program :	TOXICS
Program ID :	8614
Interaction Type :	Underground Storage Tank
Interaction Type Description :	Any one or combination of tanks (including connecting underground pipes) that is used to contain regulated substances and has a tank volume of ten percent or more beneath the surface of the ground. This term does not include any of the exempt UST systems specified in WAC 173-360-110(2) or any piping connected thereto. See WAC 173-360
Status :	Active
Start Date :	1984-11-01
End Date :	N/R
SIC :	N/R
NAICS :	N/R

Program :	TOXICS
Program ID :	8614
Interaction Type :	State Cleanup Site
Interaction Type Description :	A site is being cleaned up under state regulations. Regulations include Model Toxics Control Act or its predecessors.
Status :	Active
Start Date :	2014-01-29
End Date :	N/R
SIC :	N/R
NAICS :	N/R

Program :	TOXICS
Program ID :	8614
Interaction Type :	Enforcement Final

Map Id: EX606
Direction: W
Distance: 0.913 mi., 4820 ft.
Elevation: 349 ft.
Relative: Higher

Site Name : MAIN STREET GROCERY | MAIN GAS & GROCERY
901 MARTIN LUTHER KING JR WAY
TACOMA | Tacoma, WA

Database(s) : [ALL SITES - WA, CSCSL HWS - WA, CSCSL NFA - WA, EPA UST, FRS, HSL - WA, LUST - WA, UST - WA, VCP - WA] ***(cont.)***

Envirosite ID: 42955732
EPA ID: N/R

ALL SITES - WA ***(cont.)***

Interaction Type Description :	An Enforcement action (i.e. Penalty, Order, Notice) was finalized and issued to the respective party, indicating the enforcement action was taken. The start and end date listed in the database are both the date the action was issued to the responsible party.
Status :	Active
Start Date :	2014-12-11
End Date :	N/R
SIC :	N/R
NAICS :	N/R

Program :	TOXICS
Program ID :	8614
Interaction Type :	Urban Waters
Interaction Type Description :	The site has been inspected by an Ecology Urban Waters Inspector.
Status :	Active
Start Date :	2009-04-20
End Date :	N/R
SIC :	N/R
NAICS :	N/R

CSCSL HWS - WA

Facility Name :	N/R
Facility Address :	901 MARTIN LUTHER KING JR WAY, TACOMA, 98405
County :	Pierce

Site Details

Facility Site ID :	53355321
Site Status :	Cleanup Started
Cleanup Site ID :	12291
Region :	Southwest
Responsible Section :	N/R
WARM Rank :	N/R
Is Brownfield? :	N/R
Is PSI? :	N/R
Current VCP :	N/R
Past VCP :	N/R
Institutional Control :	N/R
Latitude :	47.253806
Longitude :	-122.451778
Last Date in Agency List :	2017-10-10

Contaminants Details

Contaminant Name :	N/R
Groundwater :	N/R
Surface Water :	N/R

Map Id: EX606
Direction: W
Distance: 0.913 mi., 4820 ft.
Elevation: 349 ft.
Relative: Higher

Site Name : MAIN STREET GROCERY | MAIN GAS & GROCERY
901 MARTIN LUTHER KING JR WAY
TACOMA | Tacoma, WA

Database(s) : [ALL SITES - WA, CSCSL HWS - WA, CSCSL NFA - WA, EPA UST, FRS, HSL - WA, LUST - WA, UST - WA, VCP - WA] ***(cont.)***

Envirosite ID: 42955732
EPA ID: N/R

CSCSL HWS - WA ***(cont.)***

Soil :	N/R
Sediment :	N/R
Air :	N/R
Bedrock :	N/R

CSCSL NFA - WA

Facility Name :	MAIN STREET GROCERY
Facility Address :	901 MARTIN LUTHER KING JR WAY, TACOMA, 98405
County :	Pierce
NFA Date :	2017-08-23
Facility Site ID :	53355321
Cleanup Site ID :	12291
Rank :	N/R
VCP :	N/R
Alternate Site Names :	MAIN GAS & GROCERY
NFA Reason :	Voluntary Cleanup Program Review
Site Status :	NFA
Region :	Southwest
Responsible Unit :	Southwest
Latitude :	47.253806
Longitude :	-122.451778
Last Date in Agency List :	2023-02-23

Contaminants

Contaminant Name :	Benzene
Ground Water :	N/R
Surface Water :	N/R
Soil :	Remediated-Below
Sediment :	N/R
Air :	N/R
Bedrock :	N/R

Contaminant Name :	Petroleum-Other
Ground Water :	N/R
Surface Water :	N/R
Soil :	Remediated-Below
Sediment :	N/R
Air :	N/R
Bedrock :	N/R

EPA UST

Facility Name :	MAIN GAS & GROCERY
Facility Address :	901 MARTIN LUTHER KING JR WAY, Tacoma, Washington 984054149
County :	Pierce

Map Id: EX606
Direction: W
Distance: 0.913 mi., 4820 ft.
Elevation: 349 ft.
Relative: Higher

Site Name : MAIN STREET GROCERY | MAIN GAS & GROCERY
901 MARTIN LUTHER KING JR WAY
TACOMA | Tacoma, WA

Database(s) : [ALL SITES - WA, CSCSL HWS - WA, CSCSL NFA - WA, EPA UST, FRS, HSL - WA, LUST - WA, UST - WA, VCP - WA] ***(cont.)***

Envirosite ID: 42955732
EPA ID: N/R

EPA UST ***(cont.)***

Facility ID :	WA53355321
Facility Status :	Open UST(s)
Open USTs :	2
Closed USTs :	1
Temporarily Out of Service USTs :	0
Date of Last Inspection :	N/R
EPA Region :	10
Tribe :	N/R
Facility ID 2 :	N/R
Latitude :	47.253806
Longitude :	-122.451778
Last Date in Agency List :	2023-01-30

Tank Details

Tank ID :	WA53355321_NOL
Tank Status :	Open
Installation Date :	1984-11-05
Removal Date :	N/R
Capacity :	N/R
Substances :	B Unleaded Gasoline
Tank Wall Type :	N/R

Tank ID :	WA53355321_REG
Tank Status :	Open
Installation Date :	1984-11-05
Removal Date :	N/R
Capacity :	N/R
Substances :	B Unleaded Gasoline
Tank Wall Type :	N/R

Tank ID :	WA53355321_SNL
Tank Status :	Closed
Installation Date :	1984-11-01
Removal Date :	N/R
Capacity :	N/R
Substances :	B Unleaded Gasoline
Tank Wall Type :	N/R

FRS

Facility Name :	MAIN STREET GROCERY
Facility Address :	901 MARTIN LUTHER KING JR WAY, TACOMA, WA 98405
County :	PIERCE

Map Id: EX606
Direction: W
Distance: 0.913 mi., 4820 ft.
Elevation: 349 ft.
Relative: Higher

Site Name : MAIN STREET GROCERY | MAIN GAS & GROCERY
901 MARTIN LUTHER KING JR WAY
TACOMA | Tacoma, WA

Database(s) : [ALL SITES - WA, CSCSL HWS - WA, CSCSL NFA - WA, EPA UST, FRS, HSL - WA, LUST - WA, UST - WA, VCP - WA] ***(cont.)***

Envirosite ID: 42955732
EPA ID: N/R

FRS ***(cont.)***

Site Details

Registry ID :	110015457986
FRS Facility URL :	Click here for hyperlink provided by the agency.
Last Date in Agency List :	2023-02-13

Source Description

Source Description :

The WA-FSIS provides a means to query and display data maintained by the Washington Department of Ecology. This system contains key information for each facility/site that is currently, or has been, of interest to the Air Quality, Dam Safety, Hazardous Waste, Toxics Cleanup, and Water Quality Programs.

FRS Environmental Interest

Source and System ID :	WA-FSIS - 53355321

HSL - WA

Facility Name :	MAIN STREET GROCERY
Facility Address :	901 Martin Luther King Jr Way, Tacoma, 98405
County :	Pierce

Site Details

Facility Site ID :	53355321
Cleanup Site ID :	12291
Status :	No Further Action
Site Rank :	N/R
Alternative Site Name :	N/R
Region :	N/R
Resposbile Unit :	N/R
Institutional Control :	N/R
Current VCP :	N/R
Past VCP :	N/R
Latitude :	N/R
Longitude :	N/R
Agency Hyperlink :	Click here for hyperlink provided by the agency.
Last Date in Agency List :	2022-02-11

Facility Name :	MAIN STREET GROCERY
Facility Address :	901 MARTIN LUTHER KING JR WAY, TACOMA, 98405
County :	Pierce

Map Id: EX606
Direction: W
Distance: 0.913 mi., 4820 ft.
Elevation: 349 ft.
Relative: Higher

Site Name : MAIN STREET GROCERY | MAIN GAS & GROCERY
901 MARTIN LUTHER KING JR WAY
TACOMA | Tacoma, WA

Database(s) : [ALL SITES - WA, CSCSL HWS - WA, CSCSL NFA - WA, EPA UST, FRS, HSL - WA, LUST - WA, UST - WA, VCP - WA] ***(cont.)***

Envirosite ID: 42955732
EPA ID: N/R

HSL - WA ***(cont.)***

Site Details

Facility Site ID :	53355321
Cleanup Site ID :	12291
Status :	No Further Action
Site Rank :	N/R
Alternative Site Name :	MAIN GAS & GROCERY
Region :	Southwest
Resposbile Unit :	Southwest
Institutional Control :	N/R
Current VCP :	N/R
Past VCP :	Yes
Latitude :	47.253806
Longitude :	-122.451778
Agency Hyperlink :	Click here for hyperlink provided by the agency.
Last Date in Agency List :	2023-02-28

Contaminants

Contaminant Name :	Petroleum-Other
Ground water :	N/R
Surface water :	N/R
Soil :	Remediated-Below
Sediment :	N/R
Air :	N/R
Bedrock :	N/R

Contaminant Name :	Benzene
Ground water :	N/R
Surface water :	N/R
Soil :	Remediated-Below
Sediment :	N/R
Air :	N/R
Bedrock :	N/R

LUST - WA

Facility Name :	MAIN STREET GROCERY
Facility Address :	901 MARTIN LUTHER KING JR WAY, TACOMA, 98405
County :	Pierce

Site Details

LUST Status Date :	2017-08-23
LUST Status Type :	LUST - NFA
Facility Site ID :	53355321
Cleanup Site ID :	12291
LUST ID :	6773
UST ID :	8614
Alternate Site Names :	MAIN GAS & GROCERY

Map Id: EX606
Direction: W
Distance: 0.913 mi., 4820 ft.
Elevation: 349 ft.
Relative: Higher

Site Name : MAIN STREET GROCERY | MAIN GAS & GROCERY
901 MARTIN LUTHER KING JR WAY
TACOMA | Tacoma, WA

Database(s) : [ALL SITES - WA, CSCSL HWS - WA, CSCSL NFA - WA, EPA UST, FRS, HSL - WA, LUST - WA, UST - WA, VCP - WA] ***(cont.)***

Envirosite ID: 42955732
EPA ID: N/R

LUST - WA ***(cont.)***

Release Date :	2014-01-13
Process Type :	N/R
Responsible Unit :	Southwest
Region :	Southwest
Latitude :	47.253806
Longitude :	-122.451778
Last Date in Agency List :	2023-03-20

Contaminants

Contaminant Name :	Benzene
Ground Water :	N/R
Surface Water :	N/R
Soil :	Remediated-Below
Sediment :	N/R
Air :	N/R
Bedrock :	N/R

Contaminant Name :	Petroleum-Other
Ground Water :	N/R
Surface Water :	N/R
Soil :	Remediated-Below
Sediment :	N/R
Air :	N/R
Bedrock :	N/R

UST - WA

Facility Name :	MAIN GAS & GROCERY
Facility Address :	901 MARTIN LUTHER KING JR WAY, Tacoma, 98405
County :	Pierce

Facility Site ID :	53355321
UST Site ID :	8614
Tag Number(s) :	A4954, A8000
Responsible Unit :	Southwest
Is Active :	Yes
Latitude :	47.253806
Longitude :	-122.451778
Last Date in Agency List :	2022-12-29

Tank Details

Tank Name :	NOL
Tank Status :	Operational
Install Date :	1984-11-05
Tank Upgrade Date :	1999-04-12
Tank Permanent Closure Date :	N/R

Map Id: EX606
Direction: W
Distance: 0.913 mi., 4820 ft.
Elevation: 349 ft.
Relative: Higher

Site Name : MAIN STREET GROCERY | MAIN GAS & GROCERY
901 MARTIN LUTHER KING JR WAY
TACOMA | Tacoma, WA

Database(s) : [ALL SITES - WA, CSCSL HWS - WA, CSCSL NFA - WA, EPA UST, FRS, HSL - WA, LUST - WA, UST - WA, VCP - WA] ***(cont.)***

Envirosite ID: 42955732
EPA ID: N/R

UST - WA ***(cont.)***

Permit Expiration Date :	2023-07-31
Tank Material :	Fiberglass Reinforced Plastic
Tank Construction :	Single Wall Tank
Tank Corrosion Protection :	Corrosion Resistant
Tank Manifold :	Non-Manifolded Tank
Tank Release Detection :	Continuous In-Tank Leak Detection System
Tank Tightness Test :	N/R
Tank Spill Prevention :	Single Wall Spill Bucket
Capacity Range :	10,000 to 19,999 Gallons
Actual Capacity :	22000
Pipe Material :	Flexible Piping
Pipe Construction :	Double Wall Pipe
Pipe Corrosion Protection :	Corrosion Resistant
Tank SFC :	Rubber Boot
Dispenser SFC :	Rubber Boot
Primary Pipe Release Detection :	Automatic Line Leak Detector (ALLD)
Secondary Pipe Release Detection :	Annual Line Tightness Test (LTT)
Pipe Pumping System :	Pressurized System
Pipe Install Date :	N/R
Turbine Sump Construction :	N/R
Tank Status Date :	1996-08-06
Tank Install Date :	N/R
Tank Overfill Prevention :	Overfill Alarm

Compartments Details

Compartment Number :	1
Compartment Capacity :	11000
Substance Stored :	Unleaded Gasoline
Used Substance :	Motor Fuel for Vehicles
Ecy Region :	N/R

Tank Details

Tank Name :	REG
Tank Status :	Operational
Install Date :	1984-11-05
Tank Upgrade Date :	1999-04-12
Tank Permanent Closure Date :	N/R
Permit Expiration Date :	2023-07-31
Tank Material :	Fiberglass Reinforced Plastic
Tank Construction :	Single Wall Tank
Tank Corrosion Protection :	Corrosion Resistant
Tank Manifold :	Non-Manifolded Tank
Tank Release Detection :	Continuous In-Tank Leak Detection System
Tank Tightness Test :	N/R
Tank Spill Prevention :	Single Wall Spill Bucket
Capacity Range :	10,000 to 19,999 Gallons
Actual Capacity :	22000
Pipe Material :	Flexible Piping
Pipe Construction :	Double Wall Pipe

Map Id: EX606
Direction: W
Distance: 0.913 mi., 4820 ft.
Elevation: 349 ft.
Relative: Higher

Site Name : MAIN STREET GROCERY | MAIN GAS & GROCERY
901 MARTIN LUTHER KING JR WAY
TACOMA | Tacoma, WA

Database(s) : [ALL SITES - WA, CSCSL HWS - WA, CSCSL NFA - WA, EPA UST, FRS, HSL - WA, LUST - WA, UST - WA, VCP - WA] ***(cont.)***

Envirosite ID: 42955732
EPA ID: N/R

UST - WA ***(cont.)***

Pipe Corrosion Protection :	Corrosion Resistant
Tank SFC :	Rubber Boot
Dispenser SFC :	Rubber Boot
Primary Pipe Release Detection :	Automatic Line Leak Detector (ALLD)
Secondary Pipe Release Detection :	Annual Line Tightness Test (LTT)
Pipe Pumping System :	Pressurized System
Pipe Install Date :	N/R
Turbine Sump Construction :	N/R
Tank Status Date :	1996-08-06
Tank Install Date :	N/R
Tank Overfill Prevention :	Overfill Alarm

Compartments Details

Compartment Number :	1
Compartment Capacity :	11000
Substance Stored :	Unleaded Gasoline
Used Substance :	Motor Fuel for Vehicles
Ecy Region :	N/R

Tank Details

Tank Name :	SNL
Tank Status :	Closed in Place
Install Date :	1984-11-01
Tank Upgrade Date :	1999-04-12
Tank Permanent Closure Date :	N/R
Permit Expiration Date :	N/R
Tank Material :	Fiberglass Reinforced Plastic
Tank Construction :	Double Wall Tank
Tank Corrosion Protection :	Corrosion Resistant
Tank Manifold :	N/R
Tank Release Detection :	Manual Inventory Control (daily)
Tank Tightness Test :	N/R
Tank Spill Prevention :	Single Wall Spill Bucket
Capacity Range :	10,000 to 19,999 Gallons
Actual Capacity :	N/R
Pipe Material :	Fiberglass
Pipe Construction :	Double Wall Pipe
Pipe Corrosion Protection :	Corrosion Resistant
Tank SFC :	N/R
Dispenser SFC :	N/R
Primary Pipe Release Detection :	Automatic Line Leak Detector (ALLD)
Secondary Pipe Release Detection :	N/R
Pipe Pumping System :	Gravity Delivery System (No Pump)
Pipe Install Date :	N/R
Turbine Sump Construction :	N/R
Tank Status Date :	1996-08-06
Tank Install Date :	N/R
Tank Overfill Prevention :	Automatic Shutoff (fill pipe)

Map Id: EX606
Direction: W
Distance: 0.913 mi., 4820 ft.
Elevation: 349 ft.
Relative: Higher

Site Name : MAIN STREET GROCERY | MAIN GAS & GROCERY
901 MARTIN LUTHER KING JR WAY
TACOMA | Tacoma, WA

Database(s) : [ALL SITES - WA, CSCSL HWS - WA, CSCSL NFA - WA, EPA UST, FRS, HSL - WA, LUST - WA, UST - WA, VCP - WA] ***(cont.)***

Envirosite ID: 42955732
EPA ID: N/R

UST - WA ***(cont.)***

Compartments Details

Compartment Number :	1
Compartment Capacity :	N/R
Substance Stored :	Unleaded Gasoline
Used Substance :	Motor Fuel for Vehicles
Ecy Region :	N/R
Compartment Number :	2
Compartment Capacity :	N/R
Substance Stored :	N/R
Used Substance :	N/R
Ecy Region :	N/R
Compartment Number :	3
Compartment Capacity :	N/R
Substance Stored :	Unleaded Gasoline
Used Substance :	Motor Fuel for Vehicles
Ecy Region :	N/R
Facility Name :	MAIN STREET GROCERY
Facility Address :	901 MARTIN LUTHER KING JR WAY, Tacoma, 98405
County :	Pierce
Facility Site ID :	53355321
UST Site ID :	8614
Tag Number(s) :	A4954
Responsible Unit :	SOUTHWEST
Is Active :	N/R
Latitude :	47.253806
Longitude :	-122.451778
Last Date in Agency List :	2014-01-16

Tank Details

Tank Name :	NOL
Tank Status :	Operational
Install Date :	N/R
Tank Upgrade Date :	1999-04-12
Tank Permanent Closure Date :	N/R
Permit Expiration Date :	11/30/2012
Tank Material :	Fiberglass Reinforced Plastic
Tank Construction :	Single Wall Tank
Tank Corrosion Protection :	Corrosion Resistant
Tank Manifold :	N/R
Tank Release Detection :	Automatic Tank Gauging
Tank Tightness Test :	N/R
Tank Spill Prevention :	Spill Bucket/Spill Box

Map Id: EX606
Direction: W
Distance: 0.913 mi., 4820 ft.
Elevation: 349 ft.
Relative: Higher

Site Name : MAIN STREET GROCERY | MAIN GAS & GROCERY
901 MARTIN LUTHER KING JR WAY
TACOMA | Tacoma, WA

Database(s) : [ALL SITES - WA, CSCSL HWS - WA, CSCSL NFA - WA, EPA UST, FRS, HSL - WA, LUST - WA, UST - WA, VCP - WA] ***(cont.)***

Envirosite ID: 42955732
EPA ID: N/R

UST - WA ***(cont.)***

Capacity Range :	10,000 to 19,999 Gallons
Actual Capacity :	N/R
Pipe Material :	Flexible Piping
Pipe Construction :	Double Wall Pipe
Pipe Corrosion Protection :	Corrosion Resistant
Tank SFC :	N/R
Dispenser SFC :	N/R
Primary Pipe Release Detection :	Automatic Line Leak Detector (ALLD)
Secondary Pipe Release Detection :	Interstitial Monitoring (or Sump Sensor)
Pipe Pumping System :	Pressurized System
Pipe Install Date :	N/R
Turbine Sump Construction :	N/R
Tank Status Date :	1996-08-06
Tank Install Date :	00/05/1984
Tank Overfill Prevention :	Ball Float Valve (vent line)

Compartments Details

Compartment Number :	1
Compartment Capacity :	11000
Substance Stored :	Unleaded Gasoline
Used Substance :	Motor Fuel for Vehicles
Ecy Region :	N/R

Tank Details

Tank Name :	REG
Tank Status :	Operational
Install Date :	N/R
Tank Upgrade Date :	1999-04-12
Tank Permanent Closure Date :	N/R
Permit Expiration Date :	11/30/2012
Tank Material :	Fiberglass Reinforced Plastic
Tank Construction :	Single Wall Tank
Tank Corrosion Protection :	Corrosion Resistant
Tank Manifold :	N/R
Tank Release Detection :	Automatic Tank Gauging
Tank Tightness Test :	Not Performed
Tank Spill Prevention :	Spill Bucket/Spill Box
Capacity Range :	10,000 to 19,999 Gallons
Actual Capacity :	N/R
Pipe Material :	Flexible Piping
Pipe Construction :	Double Wall Pipe
Pipe Corrosion Protection :	Corrosion Resistant
Tank SFC :	N/R
Dispenser SFC :	N/R
Primary Pipe Release Detection :	Automatic Line Leak Detector (ALLD)
Secondary Pipe Release Detection :	N/R
Pipe Pumping System :	Pressurized System
Pipe Install Date :	N/R
Turbine Sump Construction :	N/R

Map Id: EX606
Direction: W
Distance: 0.913 mi., 4820 ft.
Elevation: 349 ft.
Relative: Higher

Site Name : MAIN STREET GROCERY | MAIN GAS & GROCERY
901 MARTIN LUTHER KING JR WAY
TACOMA | Tacoma, WA

Database(s) : [ALL SITES - WA, CSCSL HWS - WA, CSCSL NFA - WA, EPA UST, FRS, HSL - WA, LUST - WA, UST - WA, VCP - WA] ***(cont.)***

Envirosite ID: 42955732
EPA ID: N/R

UST - WA ***(cont.)***

Tank Status Date :	1996-08-06
Tank Install Date :	00/05/1984
Tank Overfill Prevention :	Ball Float Valve (vent line)

Compartments Details

Compartment Number :	1
Compartment Capacity :	11000
Substance Stored :	Unleaded Gasoline
Used Substance :	Motor Fuel for Vehicles
Ecy Region :	N/R

Tank Details

Tank Name :	SNL
Tank Status :	Closed in Place
Install Date :	N/R
Tank Upgrade Date :	1999-04-12
Tank Permanent Closure Date :	N/R
Permit Expiration Date :	01/31/2000
Tank Material :	Fiberglass Reinforced Plastic
Tank Construction :	Double Wall Tank
Tank Corrosion Protection :	Corrosion Resistant
Tank Manifold :	N/R
Tank Release Detection :	Manual Inventory Control (daily)
Tank Tightness Test :	N/R
Tank Spill Prevention :	Spill Bucket/Spill Box
Capacity Range :	10,000 to 19,999 Gallons
Actual Capacity :	N/R
Pipe Material :	Fiberglass
Pipe Construction :	Double Wall Pipe
Pipe Corrosion Protection :	Corrosion Resistant
Tank SFC :	N/R
Dispenser SFC :	N/R
Primary Pipe Release Detection :	Automatic Line Leak Detector (ALLD)
Secondary Pipe Release Detection :	N/R
Pipe Pumping System :	Gravity Delivery System (No Pump)
Pipe Install Date :	N/R
Turbine Sump Construction :	N/R
Tank Status Date :	1996-08-06
Tank Install Date :	00/01/1984
Tank Overfill Prevention :	Automatic Shutoff (fill pipe)

Compartments Details

Compartment Number :	1
Compartment Capacity :	N/R
Substance Stored :	Unleaded Gasoline
Used Substance :	Motor Fuel for Vehicles

Map Id: EX606
Direction: W
Distance: 0.913 mi., 4820 ft.
Elevation: 349 ft.
Relative: Higher

Site Name : MAIN STREET GROCERY | MAIN GAS & GROCERY
901 MARTIN LUTHER KING JR WAY
TACOMA | Tacoma, WA

Database(s) : [ALL SITES - WA, CSCSL HWS - WA, CSCSL NFA - WA, EPA UST, FRS, HSL - WA, LUST - WA, UST - WA, VCP - WA] ***(cont.)***

Envirosite ID: 42955732
EPA ID: N/R

UST - WA ***(cont.)***

Ecy Region :	N/R
Compartment Number :	2
Compartment Capacity :	N/R
Substance Stored :	N/R
Used Substance :	N/R
Ecy Region :	N/R
Compartment Number :	3
Compartment Capacity :	N/R
Substance Stored :	Unleaded Gasoline
Used Substance :	Motor Fuel for Vehicles
Ecy Region :	N/R

VCP - WA

Facility Name :	MAIN STREET GROCERY
Facility Address :	901 MARTIN LUTHER KING JR WAY, TACOMA, 98405
County :	Pierce
Facility/Site ID :	53355321
Alternate Name :	N/R
Program Name :	N/R
WRIA :	10
Legislative District :	27
Congressional District :	6
Ecology Region :	SWRO
Ecology Program Phone :	(360) 407-7224
Tribal Land :	N
Latitude :	47.253806
Longitude :	-122.451778
Last Date in Agency List :	2023-01-04

Program Details

Program :	TOXICS
Program ID :	N/R
Interaction Type :	Voluntary Cleanup Sites
Interaction Type Description :	For a fee, Ecology staff will review an independent cleanup report(s) and provide a written decision about the adequacy of the cleanup actions taken and described in the report.
Status :	Inactive
Start Date :	2015-07-15
End Date :	2017-08-23
SIC :	N/R
NAICS :	N/R

Map Id: EX606
Direction: W
Distance: 0.913 mi., 4820 ft.
Elevation: 349 ft.
Relative: Higher

Site Name : MAIN STREET GROCERY | MAIN GAS & GROCERY
901 MARTIN LUTHER KING JR WAY
TACOMA | Tacoma, WA

Database(s) : [ALL SITES - WA, CSCSL HWS - WA, CSCSL NFA - WA, EPA UST, FRS, HSL - WA, LUST - WA, UST - WA, VCP - WA] ***(cont.)***

Envirosite ID: 42955732
EPA ID: N/R

VCP - WA ***(cont.)***

Program :	TOXICS
Program ID :	N/R
Interaction Type :	Voluntary Cleanup Sites
Interaction Type Description :	For a fee, Ecology staff will review an independent cleanup report(s) and provide a written decision about the adequacy of the cleanup actions taken and described in the report.
Status :	Inactive
Start Date :	2015-07-15
End Date :	2017-08-23
SIC :	N/R
NAICS :	44711 - Gasoline Stations with Convenience Stores

Map Id: FD607
Direction: W
Distance: 0.913 mi., 4820 ft.
Elevation: 355 ft.
Relative: Higher

Site Name : RITE AID 6341
1105 M L KING JR WAY | 1105 MARTIN LUTHER KING JR WAY
TACOMA, WA 98406

Database(s) : [ALL SITES - WA, BRS, FRS, RCRA_NONGEN]

Envirosite ID: 6608420
EPA ID: WAH000008649

ALL SITES - WA

Facility Name :	Rite Aid 6341
Facility Address :	1105 MARTIN LUTHER KING JR WAY, TACOMA, 98406
County :	Pierce
Facility/Site ID :	16978343
Alternate Name :	N/R
Program Name :	N/R
WRIA :	10
Legislative District :	25
Congressional District :	10
Ecology Region :	SWRO
Ecology Program Phone :	(360) 407-6734
Tribal Land :	N
Latitude :	47.148823
Longitude :	-122.248229
Last Date in Agency List :	2023-01-03
Facility/Site ID :	16978343
Alternate Name :	N/R
Program Name :	N/R

Map Id: FD607
Direction: W
Distance: 0.913 mi., 4820 ft.
Elevation: 355 ft.
Relative: Higher

Site Name : RITE AID 6341
1105 M L KING JR WAY | 1105 MARTIN LUTHER KING JR WAY
TACOMA, WA 98406

Database(s) : [ALL SITES - WA, BRS, FRS, RCRA_NONGEN] ***(cont.)***

Envirosite ID: 6608420
EPA ID: WAH000008649

ALL SITES - WA ***(cont.)***

WRIA :	10
Legislative District :	25
Congressional District :	10
Ecology Region :	SWRO
Ecology Program Phone :	N/R
Tribal Land :	N
Latitude :	47.148823
Longitude :	-122.248229
Last Date in Agency List :	2023-01-03

Program Details

Program :	HAZWASTE
Program ID :	N/R
Interaction Type :	Hazardous Waste Generator
Interaction Type Description :	Facilities that generate any quantity of a dangerous waste. They may be classified as SQG, MQG, or LQG depending on hazardous waste generated for a given month.
Status :	Inactive
Start Date :	1999-06-08
End Date :	2005-12-31
SIC :	N/R
NAICS :	812922 - One-Hour Photofinishing

Program :	HAZWASTE
Program ID :	N/R
Interaction Type :	Hazardous Waste Generator
Interaction Type Description :	Facilities that generate any quantity of a dangerous waste. They may be classified as SQG, MQG, or LQG depending on hazardous waste generated for a given month.
Status :	Inactive
Start Date :	1999-06-08
End Date :	2005-12-31
SIC :	N/R
NAICS :	N/R

Program :	HAZWASTE
Program ID :	N/R
Interaction Type :	Revised Site Visit Program
Interaction Type Description :	HWTR engages in a variety of field work, site visits, and contacts with sites. While most compliance related activity is recorded into the EPA's RCRAInfo system, the other types of activities are recorded into the Revised Site Visit Program (RSVP).
Status :	Active
Start Date :	2009-05-07
End Date :	N/R

Map Id: FD607
Direction: W
Distance: 0.913 mi., 4820 ft.
Elevation: 355 ft.
Relative: Higher

Site Name : RITE AID 6341
1105 M L KING JR WAY | 1105 MARTIN LUTHER KING JR WAY
TACOMA, WA 98406

Database(s) : [ALL SITES - WA, BRS, FRS, RCRA_NONGEN] ***(cont.)***

Envirosite ID: 6608420
EPA ID: WAH000008649

ALL SITES - WA ***(cont.)***

SIC :	N/R
NAICS :	N/R

Program :	HAZWASTE
Program ID :	N/R
Interaction Type :	Urban Waters
Interaction Type Description :	The site has been inspected by an Ecology Urban Waters Inspector.
Status :	Active
Start Date :	2009-06-07
End Date :	N/R
SIC :	N/R
NAICS :	N/R

BRS

Facility Name :	RITE AID 6341
Facility Address :	1105 M L KING JR WAY, TACOMA, WA 98406
County :	PIERCE

Site Details

Date Form Received by Agency :	2005-12-31
EPA ID :	WAH000008649
Mailing Address :	4020 STIRRUP CREEK DR STE 100, DURHAM, NC 27703
Contact :	SAMUEL HAANIO
Contact Address :	N/R
Contact Country :	US
Contact Telephone :	253-779-0601
Contact Email :	N/R
EPA Region :	10
Land Type :	Private
Source Type :	Annual/Biennial Report
Classification :	Not a generator, verified
Description :	Not a generator, verified
Last Date in Agency List :	2023-01-23

Owner/Operator Summary

Owner/Operator Name :	RITE AID 6341
Owner/Operator Address :	1105 M L KING JR WAY, TACOMA, WA 98405
Owner/Operator Country :	US
Owner/Operator Telephone :	N/R
Owner/Operator Email :	N/R
Owner/Operator Fax :	N/R
Legal Status :	Private
Owner/Operator Type :	Operator
Owner/Operator Start Date :	1999-06-08
Owner/Operator End Date :	N/R

Owner/Operator Name :	RITE AID CORP
Owner/Operator Address :	PO BOX 3165, HARRISBURG, PA 17105

Map Id: FD607
Direction: W
Distance: 0.913 mi., 4820 ft.
Elevation: 355 ft.
Relative: Higher

Site Name : RITE AID 6341
1105 M L KING JR WAY | 1105 MARTIN LUTHER KING JR WAY
TACOMA, WA 98406

Database(s) : [ALL SITES - WA, BRS, FRS, RCRA_NONGEN] ***(cont.)***

Envirosite ID: 6608420
EPA ID: WAH000008649

BRS ***(cont.)***

Owner/Operator Country :	US
Owner/Operator Telephone :	N/R
Owner/Operator Email :	N/R
Owner/Operator Fax :	N/R
Legal Status :	Private
Owner/Operator Type :	Owner
Owner/Operator Start Date :	1999-06-08
Owner/Operator End Date :	N/R

Waste Activity Monitoring

Report Cycle :	2005
Hazardous Waste Page Number :	1
Hazardous Waste Sub-Page Number :	1
BR Form :	XX
Waste Description :	N/R
Primary NAICS :	812922 - One-Hour Photofinishing
Source Code :	N/R
Form Code :	N/R
Management Method :	N/R
Generation Tons :	0
Managed Tons :	0
Shipped Tons :	0
Received Tons :	0
Receiver ID :	N/R
Receiver State :	N/R
Shipper ID :	N/R
Shipper State :	N/R
Waste Minimization :	N/R
Waste Code List :	N/R
Waste Code Group :	N/R
Waste Generation Type :	N/R

Report Cycle :	2003
Hazardous Waste Page Number :	1
Hazardous Waste Sub-Page Number :	1
BR Form :	XX
Waste Description :	N/R
Primary NAICS :	812922 - One-Hour Photofinishing
Source Code :	N/R
Form Code :	N/R
Management Method :	N/R
Generation Tons :	0
Managed Tons :	0
Shipped Tons :	0
Received Tons :	0
Receiver ID :	N/R
Receiver State :	N/R
Shipper ID :	N/R
Shipper State :	N/R
Waste Minimization :	N/R
Waste Code List :	N/R
Waste Code Group :	N/R

Map Id: FD607
Direction: W
Distance: 0.913 mi., 4820 ft.
Elevation: 355 ft.
Relative: Higher

Site Name : RITE AID 6341
1105 M L KING JR WAY | 1105 MARTIN LUTHER KING JR WAY
TACOMA, WA 98406

Database(s) : [ALL SITES - WA, BRS, FRS, RCRA_NONGEN] ***(cont.)***

Envirosite ID: 6608420
EPA ID: WAH000008649

BRS ***(cont.)***

Waste Generation Type : N/R

FRS

Facility Name : RITE AID 6341
Facility Address : 1105 M L KING JR WAY, TACOMA, WA 98406
County : PIERCE

Site Details
Registry ID : 110070725589
FRS Facility URL : Click here for hyperlink provided by the agency.
Last Date in Agency List : 2023-02-13

Source Description

Source Description :

All generators and treatment, storage, and disposal (TSD) facilities who handle hazardous waste are required to report to the EPA Administrator at least once every two years. The data collected is used to create the National Biennial Resource Conservation and Recovery Act (RCRA) Hazardous Waste Report. This data is processed within the RCRA Information (RCRAInfo) database.

FRS Environmental Interest
Source and System ID : RCRAINFO - WAH000008649

RCRA_NONGEN

Facility Name : RITE AID 6341
Facility Address : 1105 M L KING JR WAY, TACOMA, WA 98406
County : PIERCE

Date Form Received by Agency : 2006-02-18
EPA ID : WAH000008649
Mailing Address : 4020 STIRRUP CREEK DR STE 100, DURHAM, NC 27703
Contact : KENNETH MCKEVENY
Contact Address : 4020 STIRRUP CREEK DR STE 100, DURHAM, NC 27703
Contact Country : US
Contact Telephone : 919-484-3647
Contact Email : KENNETH.MCKEVENY@KODAK.COM
EPA Region : 10
Land Type : Private
Source Type : Implementer
Classification : Not a generator, verified
Description : Not a generator, verified
Last Date in Agency List : 2023-01-23

Map Id: FD607
Direction: W
Distance: 0.913 mi., 4820 ft.
Elevation: 355 ft.
Relative: Higher

Site Name : RITE AID 6341
1105 M L KING JR WAY | 1105 MARTIN LUTHER KING JR WAY
TACOMA, WA 98406

Database(s) : [ALL SITES - WA, BRS, FRS, RCRA_NONGEN] ***(cont.)***

Envirosite ID: 6608420
EPA ID: WAH000008649

RCRA_NONGEN ***(cont.)***

Owner/Operator Summary

Owner/Operator Name :	RITE AID 6341
Owner/Operator Address :	1105 M L KING JR WAY, TACOMA, WA 98405
Owner/Operator Country :	US
Owner/Operator Telephone :	253-779-0601
Owner/Operator Email :	N/R
Owner/Operator Fax :	N/R
Legal Status :	Private
Owner/Operator Type :	Operator
Owner/Operator Start Date :	1999-06-08
Owner/Operator End Date :	N/R

Owner/Operator Name :	RITE AID CORP
Owner/Operator Address :	PO BOX 3165, HARRISBURG, PA 17105
Owner/Operator Country :	US
Owner/Operator Telephone :	717-761-2633
Owner/Operator Email :	N/R
Owner/Operator Fax :	N/R
Legal Status :	Private
Owner/Operator Type :	Owner
Owner/Operator Start Date :	1999-06-08
Owner/Operator End Date :	N/R

Owner/Operator Name :	RX TACOMA INVESTORS
Owner/Operator Address :	C/O CARDINAL CAPITAL PARTNERS 8411 PRESTONG RD STE 850, DALLAS, TX 75225
Owner/Operator Country :	US
Owner/Operator Telephone :	214-696-3600
Owner/Operator Email :	N/R
Owner/Operator Fax :	N/R
Legal Status :	Private
Owner/Operator Type :	Owner
Owner/Operator Start Date :	2005-12-31
Owner/Operator End Date :	N/R

Handler Activities Summary

U.S. Importer of Hazardous Waste :	N
Mixed Waste (Haz. and Radioactive) :	N
Recycler of Hazardous Waste :	N
Transporter of Hazardous Waste :	N
Treater, Storer or Disposer of HW :	N
Underground Injection Activity :	N
On-site Burner Exemption :	N
Furnace Exemption :	N
Used Oil Fuel Burner :	N
Used Oil Processor :	N
Used Oil Refiner :	N
Used Oil Fuel Marketer to Burner :	N
Used Oil Specification Marketer :	N
Used Oil Transfer Facility :	N
Used Oil Transporter :	N

Map Id: FD607
Direction: W
Distance: 0.913 mi., 4820 ft.
Elevation: 355 ft.
Relative: Higher

Site Name : RITE AID 6341
1105 M L KING JR WAY | 1105 MARTIN LUTHER KING JR WAY
TACOMA, WA 98406

Database(s) : [ALL SITES - WA, BRS, FRS, RCRA_NONGEN] ***(cont.)***

Envirosite ID: 6608420
EPA ID: WAH000008649

RCRA_NONGEN ***(cont.)***

Historical Generators

Details for this site have been truncated due to the large number of available details for this site within this dataset. For the complete details for this site, contact your Envirosite account representative for a complimentary site report containing all of the details available.

Date Form Received by Agency :	2006-02-17
Facility Name :	RITE AID 6341
Classification :	Not a generator, verified
Date Form Received by Agency :	2006-02-17
Facility Name :	RITE AID 6341
Classification :	Very Small Quantity Generator
Date Form Received by Agency :	2005-12-31
Facility Name :	RITE AID 6341
Classification :	Not a generator, verified
Date Form Received by Agency :	2005-02-28
Facility Name :	RITE AID 6341
Classification :	Small Quantity Generator
Date Form Received by Agency :	2004-03-31
Facility Name :	RITE AID 6341
Classification :	Small Quantity Generator
Date Form Received by Agency :	2003-12-31
Facility Name :	RITE AID 6341
Classification :	Small Quantity Generator
Date Form Received by Agency :	2003-03-03
Facility Name :	RITE AID 6341
Classification :	Small Quantity Generator
Date Form Received by Agency :	2002-02-28
Facility Name :	RITE AID 6341
Classification :	Small Quantity Generator
Date Form Received by Agency :	2001-02-28
Facility Name :	RITE AID 6341
Classification :	Small Quantity Generator
Date Form Received by Agency :	2000-02-29
Facility Name :	RITE AID 6341
Classification :	Small Quantity Generator

Map Id: FD607
Direction: W
Distance: 0.913 mi., 4820 ft.
Elevation: 355 ft.
Relative: Higher

Site Name : RITE AID 6341
1105 M L KING JR WAY | 1105 MARTIN LUTHER KING JR WAY
TACOMA, WA 98406

Database(s) : [ALL SITES - WA, BRS, FRS, RCRA_NONGEN] ***(cont.)***

Envirosite ID: 6608420
EPA ID: WAH000008649

RCRA_NONGEN ***(cont.)***

Notices of Violations Summary
Regulation Violated : N

Map Id: FE608
Direction: SE
Distance: 0.917 mi., 4840 ft.
Elevation: 39 ft.
Relative: Higher

Site Name : PHILS AUTO CARE
1453 E 26TH
TACOMA, WA 98421

Database(s) : [ALL SITES - WA, FRS]

Envirosite ID: 6548904
EPA ID: N/R

ALL SITES - WA

Facility Name :	PHILS AUTO CARE
Facility Address :	1453 E 26TH, TACOMA, 98421
County :	N/R
Facility/Site ID :	1008179
Alternate Name :	N/R
Program Name :	N/R
WRIA :	10
Legislative District :	27
Congressional District :	9
Ecology Region :	SWRO
Ecology Program Phone :	N/R
Tribal Land :	Y
Latitude :	47.240358
Longitude :	-122.413084
Last Date in Agency List :	2023-01-03

Program Details

Program :	N/R
Program ID :	N/R
Interaction Type :	Urban Waters
Interaction Type Description :	The site has been inspected by an Ecology Urban Waters Inspector.
Status :	Active
Start Date :	2008-09-17
End Date :	N/R
SIC :	N/R
NAICS :	N/R

FRS

Facility Name :	PHILS AUTO CARE
Facility Address :	1453 E 26TH, TACOMA, WA 98421
County :	PIERCE

Map Id: FE608
Direction: SE
Distance: 0.917 mi., 4840 ft.
Elevation: 39 ft.
Relative: Higher

Site Name : PHILS AUTO CARE
1453 E 26TH
TACOMA, WA 98421

Database(s) : [ALL SITES - WA, FRS] ***(cont.)***

Envirosite ID: 6548904
EPA ID: N/R

FRS ***(cont.)***

Site Details

Registry ID :	110037371091
FRS Facility URL :	Click here for hyperlink provided by the agency.
Last Date in Agency List :	2023-02-13

Source Description

Source Description :

The WA-FSIS provides a means to query and display data maintained by the Washington Department of Ecology. This system contains key information for each facility/site that is currently, or has been, of interest to the Air Quality, Dam Safety, Hazardous Waste, Toxics Cleanup, and Water Quality Programs.

FRS Environmental Interest

Source and System ID :	WA-FSIS - 1008179

Map Id: FD609
Direction: W
Distance: 0.918 mi., 4846 ft.
Elevation: 353 ft.
Relative: Higher

Site Name : MLK HOUSING DEVELOPMENT PROPERTY | MLK MIXED-USE | MARTIN LUTHER KING DEVELOPMENT PROPERTY
1023 MARTIN LUTHER KING JR WAY
TACOMA, WA 98405

Database(s) : [ALL SITES - WA, CSCSL NFA - WA, ECHO, FRS, HIST BROWNFIELDS - WA, HSL - WA, ICIS, INACTIVE PCS, PCS FACILITY, VCP - WA]

Envirosite ID: 6599936
EPA ID: N/R

ALL SITES - WA

Facility Name :	MLK HOUSING DEVELOPMENT PROPERTY
Facility Address :	1023 MARTIN LUTHER KING JR WAY, TACOMA, 98405
County :	Pierce
Facility/Site ID :	909461
Alternate Name :	N/R
Program Name :	N/R
WRIA :	10
Legislative District :	27
Congressional District :	6
Ecology Region :	SWRO
Ecology Program Phone :	(360) 407-6400
Tribal Land :	N
Latitude :	47.252333
Longitude :	-122.451222
Last Date in Agency List :	2023-01-03

Map Id: FD609
Direction: W
Distance: 0.918 mi., 4846 ft.
Elevation: 353 ft.
Relative: Higher

Site Name : MLK HOUSING DEVELOPMENT PROPERTY | MLK MIXED-USE | MARTIN LUTHER KING DEVELOPMENT PROPERTY
1023 MARTIN LUTHER KING JR WAY
TACOMA, WA 98405

Database(s) : [ALL SITES - WA, CSCSL NFA - WA, ECHO, FRS, HIST BROWNFIELDS - WA, HSL - WA, ICIS, INACTIVE PCS, PCS FACILITY, VCP - WA] ***(cont.)***

Envirosite ID: 6599936
EPA ID: N/R

ALL SITES - WA ***(cont.)***

Facility/Site ID :	909461
Alternate Name :	N/R
Program Name :	N/R
WRIA :	10
Legislative District :	27
Congressional District :	6
Ecology Region :	SWRO
Ecology Program Phone :	(360) 407-7224
Tribal Land :	N
Latitude :	47.252333
Longitude :	-122.451222
Last Date in Agency List :	2023-01-03

Program Details

Program :	TOXICS
Program ID :	SW0882
Interaction Type :	Construction SW GP
Interaction Type Description :	General permit issued to owner/operators of construction projects that disturb 1 or more acres of land through clearing, grading, excavating, or stockpiling of fill material that discharge stormwater to state waters.
Status :	Inactive
Start Date :	2017-04-12
End Date :	2018-11-14
SIC :	N/R
NAICS :	N/R

Program :	TOXICS
Program ID :	SW0882
Interaction Type :	Construction SW GP
Interaction Type Description :	General permit issued to owner/operators of construction projects that disturb 1 or more acres of land through clearing, grading, excavating, or stockpiling of fill material that discharge stormwater to state waters.
Status :	Active
Start Date :	2022-03-15
End Date :	N/R
SIC :	N/R
NAICS :	N/R

Program :	TOXICS
Program ID :	SW0882
Interaction Type :	Voluntary Cleanup Sites

Map Id: FD609
Direction: W
Distance: 0.918 mi., 4846 ft.
Elevation: 353 ft.
Relative: Higher

Site Name : MLK HOUSING DEVELOPMENT PROPERTY | MLK MIXED-USE | MARTIN LUTHER KING DEVELOPMENT PROPERTY
1023 MARTIN LUTHER KING JR WAY
TACOMA, WA 98405

Database(s) : [ALL SITES - WA, CSCSL NFA - WA, ECHO, FRS, HIST BROWNFIELDS - WA, HSL - WA, ICIS, INACTIVE PCS, PCS FACILITY, VCP - WA] ***(cont.)***

Envirosite ID: 6599936
EPA ID: N/R

ALL SITES - WA ***(cont.)***

Interaction Type Description :	For a fee, Ecology staff will review an independent cleanup report(s) and provide a written decision about the adequacy of the cleanup actions taken and described in the report.
Status :	Active
Start Date :	2007-07-17
End Date :	N/R
SIC :	N/R
NAICS :	N/R

CSCSL NFA - WA

Facility Name :	MLK HOUSING DEVELOPMENT PROPERTY
Facility Address :	1023 MARTIN LUTHER KING JR WAY, TACOMA, 98405
County :	Pierce
NFA Date :	2015-05-13
Facility Site ID :	909461
Cleanup Site ID :	449
Rank :	N/R
VCP :	N/R
Alternate Site Names :	N/R
NFA Reason :	Voluntary Cleanup Program Review
Site Status :	NFA
Region :	Southwest
Responsible Unit :	Southwest
Latitude :	47.252333
Longitude :	-122.451222
Last Date in Agency List :	2023-02-23

Contaminants

Contaminant Name :	Arsenic
Ground Water :	N/R
Surface Water :	N/R
Soil :	Below Cleanup Levels
Sediment :	N/R
Air :	N/R
Bedrock :	N/R

Contaminant Name :	Metals Priority Pollutants
Ground Water :	N/R
Surface Water :	N/R
Soil :	Below Cleanup Levels
Sediment :	N/R
Air :	N/R
Bedrock :	N/R

Map Id: FD609
Direction: W
Distance: 0.918 mi., 4846 ft.
Elevation: 353 ft.
Relative: Higher

Site Name : MLK HOUSING DEVELOPMENT PROPERTY | MLK MIXED-USE | MARTIN LUTHER KING DEVELOPMENT PROPERTY
1023 MARTIN LUTHER KING JR WAY
TACOMA, WA 98405

Database(s) : [ALL SITES - WA, CSCSL NFA - WA, ECHO, FRS, HIST BROWNFIELDS - WA, HSL - WA, ICIS, INACTIVE PCS, PCS FACILITY, VCP - WA] ***(cont.)***

Envirosite ID: 6599936
EPA ID: N/R

CSCSL NFA - WA ***(cont.)***

Contaminant Name :	Petroleum Products-Unspecified
Ground Water :	Below Cleanup Levels
Surface Water :	N/R
Soil :	Remediated-Below
Sediment :	N/R
Air :	N/R
Bedrock :	N/R

ECHO

Facility Name :	MARTIN LUTHER KING DEVELOPMENT PROPERTY
Facility Address :	1023 MARTIN LUTHER KING JR WAY, TACOMA, WA 98405
County :	PIERCE
Last Inspection Date :	N/R
Registry ID :	110038756334
FIPS Code :	53053
EPA Region :	10
Inspection Count :	0
Last Inspection Days :	N/R
Informal Count :	0
Last Informal Action Date :	N/R
Formal Action Count :	0
Last Formal Action Date :	N/R
Total Penalties :	0
Penalty Count :	N/R
Last Penalty Date :	N/R
Last Penalty Amount :	N/R
QTRS IN NC :	0
Programs IN SNC :	0
Current Compliance Status :	No Violation Identified
Three-Year Compliance Status :	_____
Collection Method :	INTERPOLATION-PHOTO
Reference Point :	FACILITY CENTROID
Accuracy Meters :	5
Derived Tribes :	Puyallup Tribe of the Puyallup Reservation - 1.4 mile(s), Puyallup Tribe of the Puyallup Reservation - 1.7 mile(s), Muckleshoot Indian Tribe - 11.7 mile(s), Muckleshoot Indian Tribe - 14.6 mile(s), Nisqually Indian Tribe - 17.2 mile(s), Squaxin Island Tribe of the Squaxin Island Reservation - 21.2 mile(s), Squaxin Island Tribe of the Squaxin Island Reservation - 23 mile(s)
Derived HUC :	17110019
Derived WBD :	171100190301
Derived STCTY FIPS :	53053
Derived Zip :	98405
Derived CD113 :	06
Derived CB2010 :	530530614002007
MYRTK Universe :	NNN

Map Id: FD609
Direction: W
Distance: 0.918 mi., 4846 ft.
Elevation: 353 ft.
Relative: Higher

Site Name : MLK HOUSING DEVELOPMENT PROPERTY | MLK MIXED-USE | MARTIN LUTHER KING DEVELOPMENT PROPERTY
1023 MARTIN LUTHER KING JR WAY
TACOMA, WA 98405

Database(s) : [ALL SITES - WA, CSCSL NFA - WA, ECHO, FRS, HIST BROWNFIELDS - WA, HSL - WA, ICIS, INACTIVE PCS, PCS FACILITY, VCP - WA] ***(cont.)***

Envirosite ID: 6599936
EPA ID: N/R

ECHO ***(cont.)***

NPDES IDs :	WAR311222
CWA Permit Types :	Minor
CWA Compliance Tracking :	On
CWA NAICS :	N/R
CWA SICS :	1794
CWA Inspection Count :	N/R
CWA Last Inspection Days :	N/R
CWA Informal Count :	N/R
CWA Formal Action Count :	N/R
CWA Last Formal Action Date :	N/R
CWA Penalties :	N/R
CWA Last Penalty Date :	N/R
CWA Last Penalty Amount :	N/R
CWA Quarters IN NC :	0
CWA Current Compliance Status :	No Violation Identified
CWA Current SNC Flag :	N
CWA 13 Quarters Compliance Status :	_____
CWA 13 Quarters Effluent Exceedances:	N/R
CWA Three-Year QNCR Codes :	N/R
DFR URL :	Click here for hyperlink provided by the agency.
Facility SIC :	1794
Facility NAICS :	N/R
Facility Last Inspection EPA Date :	N/R
Facility Last Inspection State Date :	N/R
Facility Last Formal Act EPA Date :	N/R
Facility Last Formal Act State Date :	N/R
Facility Last Informal Act EPA Date :	N/R
Facility Last Informal Act State Date:	N/R
Facility Federal Agency :	N/R
TRI Reporter :	N/R
Facility Imp Water Flag :	Y
Current SNC Flag :	N
Indian County Flag :	N
Federal Flag :	N/R
US Mexico Border Flag :	N/R
Chesapeak Bay Flag :	N/R
AIR Flag :	N
NPDES Flag :	Y
SDWIS Flag :	N
RCRA Flag :	N
TRI Flag :	N
GHG Flag :	N
Major Flag :	N/R
Active Flag :	Y
NAA Flag :	N
Latitude :	47.252437
Longitude :	-122.4514
Last Date in Agency List :	2023-01-16

FRS

Facility Name :	MARTIN LUTHER KING DEVELOPMENT PROPERTY

Map Id: FD609
Direction: W
Distance: 0.918 mi., 4846 ft.
Elevation: 353 ft.
Relative: Higher

Site Name : MLK HOUSING DEVELOPMENT PROPERTY | MLK MIXED-USE | MARTIN LUTHER KING DEVELOPMENT PROPERTY
1023 MARTIN LUTHER KING JR WAY
TACOMA, WA 98405

Database(s) : [ALL SITES - WA, CSCSL NFA - WA, ECHO, FRS, HIST BROWNFIELDS - WA, HSL - WA, ICIS, INACTIVE PCS, PCS FACILITY, VCP - WA] ***(cont.)***

Envirosite ID: 6599936
EPA ID: N/R

FRS ***(cont.)***

Facility Address : 1023 MARTIN LUTHER KING JR WAY, TACOMA, WA 98405
County : PIERCE

Site Details
Registry ID : 110038756334
FRS Facility URL : Click here for hyperlink provided by the agency.
Last Date in Agency List : 2023-02-13

Source Description
Source Description :

ACRES stores information reported by EPA Brownfields grant recipients on brownfields properties assessed or cleaned up with grant funding as well as information on Targeted Brownfields Assessments performed by EPA Regions.
The NPDES module of the Compliance Information System (ICIS) tracks surface water permits issued under the Clean Water Act. Under NPDES, all facilities that discharge pollutants from any point source into waters of the United States are required to obtain a permit. The permit will likely contain limits on what can be discharged, impose monitoring and reporting requirements, and include other provisions to ensure that the discharge does not adversely affect water quality.
The WA-FSIS provides a means to query and display data maintained by the Washington Department of Ecology. This system contains key information for each facility/site that is currently, or has been, of interest to the Air Quality, Dam Safety, Hazardous Waste, Toxics Cleanup, and Water Quality Programs.

FRS Environmental Interest
Source and System ID :

ACRES - 45741
ICIS - WAR311222
WA-FSIS - 909461

Facility Name : MLK HOUSING DEVELOPMENT PROPERTY
Facility Address : 1023 MARTIN LUTHER KING JR WAY, TACOMA, WA 98405
County : PIERCE

Site Details
Registry ID : 110036136829
FRS Facility URL : Click here for hyperlink provided by the agency.
Last Date in Agency List : 2016-08-04

Map Id: FD609
Direction: W
Distance: 0.918 mi., 4846 ft.
Elevation: 353 ft.
Relative: Higher

Site Name : MLK HOUSING DEVELOPMENT PROPERTY | MLK MIXED-USE | MARTIN LUTHER KING DEVELOPMENT PROPERTY
1023 MARTIN LUTHER KING JR WAY
TACOMA, WA 98405

Database(s) : [ALL SITES - WA, CSCSL NFA - WA, ECHO, FRS, HIST BROWNFIELDS - WA, HSL - WA, ICIS, INACTIVE PCS, PCS FACILITY, VCP - WA] ***(cont.)***

Envirosite ID: 6599936
EPA ID: N/R

FRS ***(cont.)***

Source Description

Source Description :

The WA-FSIS provides a means to query and display data maintained by the Washington Department of Ecology. This system contains key information for each facility/site that is currently, or has been, of interest to the Air Quality, Dam Safety, Hazardous Waste, Toxics Cleanup, and Water Quality Programs.

FRS Environmental Interest

Source and System ID :	WA-FSIS - 909461

HIST BROWNFIELDS - WA

Facility Name :	MLK HOUSING DEVELOPMENT PROPERTY
Facility Address :	1023 MARTIN LUTHER KING JR WAY, TACOMA, 98405
County :	Pierce
Cleanup Site ID :	449
Facility Site ID :	909461
WRIA ID :	10
Site Status :	No Further Action
Statute :	MTCA
Rank :	N/R
Responsible Unit :	Southwest
Has Env Covenant? :	N/R
Is Brownfield Site? :	Yes
Is PSI site? :	N/R
Is NFA site? :	Yes
Legislative District :	27
Congressional District :	6
Latitude :	47.252333
Longitude :	-122.451222
Last Date in Agency List :	2019-02-11

Media Contaminants

Contaminant Type :	Arsenic
Ground Water :	N/R
Surface Water :	N/R
Soil :	Below Cleanup Level
Sediment :	N/R
Air :	N/R
Bedrock :	N/R
Contaminant Type :	Metals Priority Pollutants
Ground Water :	N/R

Map Id: FD609
Direction: W
Distance: 0.918 mi., 4846 ft.
Elevation: 353 ft.
Relative: Higher

Site Name : MLK HOUSING DEVELOPMENT PROPERTY | MLK MIXED-USE | MARTIN LUTHER KING DEVELOPMENT PROPERTY
1023 MARTIN LUTHER KING JR WAY
TACOMA, WA 98405

Database(s) : [ALL SITES - WA, CSCSL NFA - WA, ECHO, FRS, HIST BROWNFIELDS - WA, HSL - WA, ICIS, INACTIVE PCS, PCS FACILITY, VCP - WA] ***(cont.)***

Envirosite ID: 6599936
EPA ID: N/R

HIST BROWNFIELDS - WA ***(cont.)***

Surface Water :	N/R
Soil :	Below Cleanup Level
Sediment :	N/R
Air :	N/R
Bedrock :	N/R

Contaminant Type :	Petroleum Products-Unspecified
Ground Water :	Below Cleanup Level
Surface Water :	N/R
Soil :	Remediated-Below Cleanup Level
Sediment :	N/R
Air :	N/R
Bedrock :	N/R

Cleanup Activities

Start Date :	2015-05-13
End Date :	2015-05-13
Applies to :	CleanupSite
Related ID :	N/R
VCP Project Number :	N/R
Activity Name :	Site Status Changed to NFA
Activity Status :	Completed
Legal Mechanism :	N/R
Performed by :	N/R
Project Manager :	Rapp, John

Start Date :	2015-04-15
End Date :	2015-05-13
Applies to :	VcpProject
Related ID :	N/R
VCP Project Number :	SW1401
Activity Name :	VCP Opinion on Site Cleanup
Activity Status :	Completed
Legal Mechanism :	N/R
Performed by :	N/R
Project Manager :	Rapp, John

Start Date :	2014-05-07
End Date :	N/R
Applies to :	VcpProject
Related ID :	N/R
VCP Project Number :	SW1401
Activity Name :	VCP Opinion on Site Cleanup
Activity Status :	Completed
Legal Mechanism :	N/R
Performed by :	N/R

Map Id: FD609
Direction: W
Distance: 0.918 mi., 4846 ft.
Elevation: 353 ft.
Relative: Higher

Site Name : MLK HOUSING DEVELOPMENT PROPERTY | MLK MIXED-USE | MARTIN LUTHER KING DEVELOPMENT PROPERTY
1023 MARTIN LUTHER KING JR WAY
TACOMA, WA 98405

Database(s) : [ALL SITES - WA, CSCSL NFA - WA, ECHO, FRS, HIST BROWNFIELDS - WA, HSL - WA, ICIS, INACTIVE PCS, PCS FACILITY, VCP - WA] ***(cont.)***

Envirosite ID: 6599936
EPA ID: N/R

HIST BROWNFIELDS - WA ***(cont.)***

Project Manager :	Qiu, Hans
Start Date :	2008-02-06
End Date :	2008-03-27
Applies to :	VcpProject
Related ID :	N/R
VCP Project Number :	SW0882
Activity Name :	VCP Opinion on Interim Action Work Plan
Activity Status :	Completed
Legal Mechanism :	N/R
Performed by :	N/R
Project Manager :	Rose, Scott
Start Date :	2007-07-17
End Date :	2007-08-10
Applies to :	VcpProject
Related ID :	N/R
VCP Project Number :	SW0882
Activity Name :	VCP Opinion on Remedial Investigation
Activity Status :	Completed
Legal Mechanism :	N/R
Performed by :	N/R
Project Manager :	Rose, Scott
Start Date :	2007-07-16
End Date :	2007-07-16
Applies to :	CleanupSite
Related ID :	N/R
VCP Project Number :	N/R
Activity Name :	Site Discovery/Release Report Received
Activity Status :	Completed
Legal Mechanism :	N/R
Performed by :	N/R
Project Manager :	Southwest Region

HSL - WA

Facility Name :	MLK HOUSING DEVELOPMENT PROPERTY
Facility Address :	1023 Martin Luther King Jr Way, Tacoma, 98405
County :	Pierce

Site Details

Facility Site ID :	909461
Cleanup Site ID :	449
Status :	No Further Action
Site Rank :	N/R

Map Id: FD609
Direction: W
Distance: 0.918 mi., 4846 ft.
Elevation: 353 ft.
Relative: Higher

Site Name : MLK HOUSING DEVELOPMENT PROPERTY | MLK MIXED-USE | MARTIN LUTHER KING DEVELOPMENT PROPERTY
1023 MARTIN LUTHER KING JR WAY
TACOMA, WA 98405

Database(s) : [ALL SITES - WA, CSCSL NFA - WA, ECHO, FRS, HIST BROWNFIELDS - WA, HSL - WA, ICIS, INACTIVE PCS, PCS FACILITY, VCP - WA] ***(cont.)***

Envirosite ID: 6599936
EPA ID: N/R

HSL - WA ***(cont.)***

Alternative Site Name :	N/R
Region :	N/R
Resposbile Unit :	N/R
Institutional Control :	N/R
Current VCP :	N/R
Past VCP :	N/R
Latitude :	N/R
Longitude :	N/R
Agency Hyperlink :	Click here for hyperlink provided by the agency.
Last Date in Agency List :	2022-02-11

Facility Name :	MLK HOUSING DEVELOPMENT PROPERTY
Facility Address :	1023 MARTIN LUTHER KING JR WAY, TACOMA, 98405
County :	Pierce

Site Details

Facility Site ID :	909461
Cleanup Site ID :	449
Status :	No Further Action
Site Rank :	N/R
Alternative Site Name :	N/R
Region :	Southwest
Resposbile Unit :	Southwest
Institutional Control :	N/R
Current VCP :	N/R
Past VCP :	Yes
Latitude :	47.252333
Longitude :	-122.451222
Agency Hyperlink :	Click here for hyperlink provided by the agency.
Last Date in Agency List :	2023-02-28

Contaminants

Contaminant Name :	Metals Priority Pollutants
Ground water :	N/R
Surface water :	N/R
Soil :	Below Cleanup Levels
Sediment :	N/R
Air :	N/R
Bedrock :	N/R

Contaminant Name :	Petroleum Products-Unspecified
Ground water :	Below Cleanup Levels
Surface water :	N/R
Soil :	Remediated-Below
Sediment :	N/R

Map Id: FD609
Direction: W
Distance: 0.918 mi., 4846 ft.
Elevation: 353 ft.
Relative: Higher

Site Name : MLK HOUSING DEVELOPMENT PROPERTY | MLK MIXED-USE | MARTIN LUTHER KING DEVELOPMENT PROPERTY
1023 MARTIN LUTHER KING JR WAY
TACOMA, WA 98405

Database(s) : [ALL SITES - WA, CSCSL NFA - WA, ECHO, FRS, HIST BROWNFIELDS - WA, HSL - WA, ICIS, INACTIVE PCS, PCS FACILITY, VCP - WA] ***(cont.)***

Envirosite ID: 6599936
EPA ID: N/R

HSL - WA ***(cont.)***

Air :	N/R
Bedrock :	N/R
Contaminant Name :	Arsenic
Ground water :	N/R
Surface water :	N/R
Soil :	Below Cleanup Levels
Sediment :	N/R
Air :	N/R
Bedrock :	N/R

ICIS

Facility Name :	MLK MIXED-USE
Facility Address :	1023 MARTIN LUTHER KING JR WAY, TACOMA, WA 98405

Site Details

NPDES ID :	WAR311222
ICIS Facility Interest ID :	3601428755
Facility UIN :	110038756334
Facility Type Code :	Mixed Ownership (e.g., Public/Private)
Impaired Waters :	303(D) Listed
Latitude :	47.2523346
Longitude :	-122.451225
Last Date in Agency List :	2022-12-28

INACTIVE PCS

Issue Date :	2020-11-18
Original Issue Date :	2020-11-18
Effective Date :	2022-06-02
Expiration Date :	2025-12-31
Retirement Date :	N/R
Termination Date :	N/R
Issuing Agency :	State
Agency Type :	State
Activity ID :	3603235188
External Permit Number :	WAR311222
Facility Type Indicator :	NON-POTW
Permit Type :	General Permit Covered Facility-NPDES)
Major Minor Status :	N
Permit Status :	Effective
Total Design Flow Number :	N/R
Actual Average Flow Number :	N/R
State Water Body :	N/R
State Water Body Name :	N/R
Permit Name :	ADG MLK, LLC
Permit Comp Status :	Y

Map Id: FD609
Direction: W
Distance: 0.918 mi., 4846 ft.
Elevation: 353 ft.
Relative: Higher

Site Name : MLK HOUSING DEVELOPMENT PROPERTY | MLK MIXED-USE | MARTIN LUTHER KING DEVELOPMENT PROPERTY
1023 MARTIN LUTHER KING JR WAY
TACOMA, WA 98405

Database(s) : [ALL SITES - WA, CSCSL NFA - WA, ECHO, FRS, HIST BROWNFIELDS - WA, HSL - WA, ICIS, INACTIVE PCS, PCS FACILITY, VCP - WA] ***(cont.)***

Envirosite ID: 6599936
EPA ID: N/R

INACTIVE PCS ***(cont.)***

RNC Tracking :	Y
Master External Permit Number :	WAR125725
TMDL Interface :	N/R
EDMR Authorization :	N
Pretreatment Indicator :	N/R
Last Date in Agency List :	2022-09-23

PCS FACILITY

Issue Date :	2020-11-18
Original Issue Date :	2020-11-18
Effective Date :	2022-06-02
Expiration Date :	2025-12-31
Retirement Date :	N/R
Termination Date :	N/R
Issuing Agency :	State
Agency Type :	State
Activity ID :	3603235188
External Permit Number :	N/R
Facility Type Indicator :	NON-POTW
Permit Type :	General Permit Covered Facility-NPDES)
Major Minor Status :	N
Permit Status :	Effective
Total Design Flow Number :	N/R
Actual Average Flow Number :	N/R
State Water Body :	N/R
State Water Body Name :	N/R
Permit Name :	ADG MLK, LLC
Permit Comp Status :	Y
RNC Tracking :	Y
Master External Permit Number :	WAR125725
TMDL Interface :	N/R
EDMR Authorization :	N
Pretreatment Indicator :	N/R
Last Date in Agency List :	2022-12-28

VCP - WA

Facility Name :	MLK HOUSING DEVELOPMENT PROPERTY
Facility Address :	1023 MARTIN LUTHER KING JR WAY, TACOMA, 98405
County :	Pierce
Facility/Site ID :	909461
Alternate Name :	N/R
Program Name :	N/R
WRIA :	10
Legislative District :	27
Congressional District :	6
Ecology Region :	SWRO
Ecology Program Phone :	(360) 407-7224

Map Id: FD609
Direction: W
Distance: 0.918 mi., 4846 ft.
Elevation: 353 ft.
Relative: Higher

Site Name : MLK HOUSING DEVELOPMENT PROPERTY | MLK MIXED-USE | MARTIN LUTHER KING DEVELOPMENT PROPERTY
1023 MARTIN LUTHER KING JR WAY
TACOMA, WA 98405

Database(s) : [ALL SITES - WA, CSCSL NFA - WA, ECHO, FRS, HIST BROWNFIELDS - WA, HSL - WA, ICIS, INACTIVE PCS, PCS FACILITY, VCP - WA] ***(cont.)***

Envirosite ID: 6599936
EPA ID: N/R

VCP - WA ***(cont.)***

Tribal Land :	N
Latitude :	47.252333
Longitude :	-122.451222
Last Date in Agency List :	2023-01-04

Program Details

Program :	WATQUAL
Program ID :	WAR305320
Interaction Type :	Voluntary Cleanup Sites
Interaction Type Description :	For a fee, Ecology staff will review an independent cleanup report(s) and provide a written decision about the adequacy of the cleanup actions taken and described in the report.
Status :	Active
Start Date :	2007-07-17
End Date :	N/R
SIC :	N/R
NAICS :	N/R

Map Id: EY610
Direction: ESE
Distance: 0.918 mi., 4848 ft.
Elevation: 21 ft.
Relative: Higher

Site Name : PSE GAS MAIN WORK PORTLAND AVE
PORTLAND AVE E25TH TO E 31ST
TACOMA, WA 98404

Database(s) : [ALL SITES - WA, ECHO, FRS, HIST PCS ENF, HIST PCS FACILITY, ICIS, INACTIVE PCS]

Envirosite ID: 6602869
EPA ID: N/R

ALL SITES - WA

Facility Name :	PSE Gas Main Work Portland Ave
Facility Address :	PORTLAND AVE E25TH TO E 31ST, TACOMA, 98404
County :	Pierce
Facility/Site ID :	16966
Alternate Name :	N/R
Program Name :	N/R
WRIA :	10
Legislative District :	27
Congressional District :	9
Ecology Region :	SWRO
Ecology Program Phone :	(360) 407-6400

Map Id: EY610
Direction: ESE
Distance: 0.918 mi., 4848 ft.
Elevation: 21 ft.
Relative: Higher

Site Name : PSE GAS MAIN WORK PORTLAND AVE
PORTLAND AVE E25TH TO E 31ST
TACOMA, WA 98404

Database(s) : [ALL SITES - WA, ECHO, FRS, HIST PCS ENF, HIST PCS FACILITY, ICIS, INACTIVE PCS] ***(cont.)***

Envirosite ID: 6602869
EPA ID: N/R

ALL SITES - WA ***(cont.)***

Tribal Land :	Y
Latitude :	47.241628
Longitude :	-122.411127
Last Date in Agency List :	2023-01-03

Program Details

Program :	WATQUAL
Program ID :	WAR305851
Interaction Type :	Construction SW GP
Interaction Type Description :	General permit issued to owner/operators of construction projects that disturb 1 or more acres of land through clearing, grading, excavating, or stockpiling of fill material that discharge stormwater to state waters.
Status :	Inactive
Start Date :	2012-07-11
End Date :	2012-12-10
SIC :	N/R
NAICS :	N/R

Program :	WATQUAL
Program ID :	WAR305851
Interaction Type :	Construction SW GP
Interaction Type Description :	General permit issued to owner/operators of construction projects that disturb 1 or more acres of land through clearing, grading, excavating, or stockpiling of fill material that discharge stormwater to state waters.
Status :	Active
Start Date :	2017-09-21
End Date :	N/R
SIC :	N/R
NAICS :	N/R

ECHO

Facility Name :	PSE GAS MAIN WORK PORTLAND AVE
Facility Address :	PORTLAND AVE E25TH TO E 31ST, TACOMA, WA 98404
County :	PIERCE
Last Inspection Date :	N/R
Registry ID :	110046366482
FIPS Code :	53053
EPA Region :	10
Inspection Count :	0
Last Inspection Days :	N/R
Informal Count :	0
Last Informal Action Date :	N/R
Formal Action Count :	0
Last Formal Action Date :	N/R
Total Penalties :	0

Map Id: EY610
Direction: ESE
Distance: 0.918 mi., 4848 ft.
Elevation: 21 ft.
Relative: Higher

Site Name : PSE GAS MAIN WORK PORTLAND AVE
PORTLAND AVE E25TH TO E 31ST
TACOMA, WA 98404

Database(s) : [ALL SITES - WA, ECHO, FRS, HIST PCS ENF, HIST PCS FACILITY, ICIS, INACTIVE PCS] ***(cont.)***

Envirosite ID: 6602869
EPA ID: N/R

ECHO ***(cont.)***

Penalty Count :	N/R
Last Penalty Date :	N/R
Last Penalty Amount :	N/R
QTRS IN NC :	0
Programs IN SNC :	0
Current Compliance Status :	N/R
Three-Year Compliance Status :	N/R
Collection Method :	N/R
Reference Point :	N/R
Accuracy Meters :	34913
Derived Tribes :	Puyallup Tribe of the Puyallup Reservation - 0 mile(s), Puyallup Tribe of the Puyallup Reservation - .5 mile(s), Muckleshoot Indian Tribe - 10 mile (s), Muckleshoot Indian Tribe - 12.8 mile(s), Nisqually Indian Tribe - 17.5 mile(s), Squaxin Island Tribe of the Squaxin Island Reservation - 23 mile (s), Squaxin Island Tribe of the Squaxin Island Reservation - 24.8 mile(s)
Derived HUC :	17110014
Derived WBD :	171100140502
Derived STCTY FIPS :	53053
Derived Zip :	98421
Derived CD113 :	09
Derived CB2010 :	530530602001172
MYRTK Universe :	NNN
NPDES IDs :	WAR126037
CWA Permit Types :	Minor
CWA Compliance Tracking :	Off
CWA NAICS :	N/R
CWA SICS :	N/R
CWA Inspection Count :	N/R
CWA Last Inspection Days :	N/R
CWA Informal Count :	N/R
CWA Formal Action Count :	N/R
CWA Last Formal Action Date :	N/R
CWA Penalties :	N/R
CWA Last Penalty Date :	N/R
CWA Last Penalty Amount :	N/R
CWA Quarters IN NC :	0
CWA Current Compliance Status :	Terminated Permit
CWA Current SNC Flag :	N
CWA 13 Quarters Compliance Status :	N/R
CWA 13 Quarters Effluent Exceedances:	N/R
CWA Three-Year QNCR Codes :	N/R
DFR URL :	Click here for hyperlink provided by the agency.
Facility SIC :	N/R
Facility NAICS :	N/R
Facility Last Inspection EPA Date :	N/R
Facility Last Inspection State Date :	N/R
Facility Last Formal Act EPA Date :	N/R
Facility Last Formal Act State Date :	N/R
Facility Last Informal Act EPA Date :	N/R
Facility Last Informal Act State Date:	N/R
Facility Federal Agency :	N/R
TRI Reporter :	N/R
Facility Imp Water Flag :	Y

Map Id: EY610
Direction: ESE
Distance: 0.918 mi., 4848 ft.
Elevation: 21 ft.
Relative: Higher

Site Name : PSE GAS MAIN WORK PORTLAND AVE
PORTLAND AVE E25TH TO E 31ST
TACOMA, WA 98404

Database(s) : [ALL SITES - WA, ECHO, FRS, HIST PCS ENF, HIST PCS FACILITY, ICIS, INACTIVE PCS] ***(cont.)***

Envirosite ID: 6602869
EPA ID: N/R

ECHO ***(cont.)***

Current SNC Flag :	N
Indian County Flag :	Y
Federal Flag :	N/R
US Mexico Border Flag :	N/R
Chesapeak Bay Flag :	N/R
AIR Flag :	N
NPDES Flag :	Y
SDWIS Flag :	N
RCRA Flag :	N
TRI Flag :	N
GHG Flag :	N
Major Flag :	N/R
Active Flag :	N/R
NAA Flag :	N
Latitude :	47.241628
Longitude :	-122.411127
Last Date in Agency List :	2023-01-16

FRS

Facility Name :	PSE GAS MAIN WORK PORTLAND AVE
Facility Address :	PORTLAND AVE E25TH TO E 31ST, TACOMA, WA 98404
County :	PIERCE

Site Details

Registry ID :	110046366482
FRS Facility URL :	Click here for hyperlink provided by the agency.
Last Date in Agency List :	2023-02-13

Source Description

Source Description :

The NPDES module of the Compliance Information System (ICIS) tracks surface water permits issued under the Clean Water Act. Under NPDES, all facilities that discharge pollutants from any point source into waters of the United States are required to obtain a permit. The permit will likely contain limits on what can be discharged, impose monitoring and reporting requirements, and include other provisions to ensure that the discharge does not adversely affect water quality.
The WA-FSIS provides a means to query and display data maintained by the Washington Department of Ecology. This system contains key information for each facility/site that is currently, or has been, of interest to the Air Quality, Dam Safety, Hazardous Waste, Toxics Cleanup, and Water Quality Programs.

FRS Environmental Interest

Source and System ID :

ICIS - WAR126037
WA-FSIS - 16966

Map Id: EY610
Direction: ESE
Distance: 0.918 mi., 4848 ft.
Elevation: 21 ft.
Relative: Higher

Site Name : PSE GAS MAIN WORK PORTLAND AVE
PORTLAND AVE E25TH TO E 31ST
TACOMA, WA 98404

Database(s) : [ALL SITES - WA, ECHO, FRS, HIST PCS ENF, HIST PCS FACILITY, ICIS, INACTIVE PCS] ***(cont.)***

Envirosite ID: 6602869
EPA ID: N/R

HIST PCS ENF

Facility Name :	PSE GAS MAIN WORK PORTLAND AVE
Facility Address :	PORTLAND AVE E25TH TO E 31ST, TACOMA, WA 98404
Effective Date :	2012-08-13
Expiration Date :	2015-12-31
NPDES ID :	WAR126037
FRS Facility Site ID :	3000254331
Primary Facility SIC Code :	N/R
Primary Facility SIC Description :	N/R
Current Major/Minor Status :	Minor
Facility Type Description :	Municipal or Water District
Facility Non-Government Contact Name:	N/R
Facility Non-Gov Addresses :	N/R
Total Actual Average Flow (MGD) :	N/R
Total App. Design Flow (MGD) :	N/R
Pretreat Program Required Indicator :	N/R
State Water Body :	N/R
State Water Body Name :	N/R
Tribal Land Code :	N/R
Tribal Land Name :	N/R
Contact Office Telephone Number :	N/R
Permit Non-Gov Addresses :	13330 Stone Way N
Permit Non-Government Contact Name :	N/R
Permit Type Description :	General Permit Covered Facility
Last Date in Agency List :	2015-01-15

HIST PCS FACILITY

Facility Name :	PSE GAS MAIN WORK PORTLAND AVE
Facility Address :	PORTLAND AVE E25TH TO E 31ST, TACOMA, WA 98404
County :	N/R
FRS Facility Site ID :	3000254331
NPDES ID :	WAR126037
Current Major/Minor Status :	Minor
Facility Type Description :	Municipal or Water District
Permit Type :	General Permit Covered Facility
Primary Facility SIC Code :	N/R
Primary Facility SIC Description :	N/R
Total Actual Average Flow (MGD) :	N/R
Total App. Design Flow (MGD) :	N/R
Pretreat Prog Req'd Indicator Description:	N/R
State Water Body Number :	N/R
State Water Body Name :	N/R
Effective Date :	2012-08-13 00:00:00
Expiration Date :	2015-12-31 00:00:00
Tribal Land Code :	N/R
Tribal Land Name :	N/R
Facility Contact Name :	N/R
Contact Number :	N/R
Contact Address :	N/R
Permit Contact Name :	N/R

Map Id: EY610
Direction: ESE
Distance: 0.918 mi., 4848 ft.
Elevation: 21 ft.
Relative: Higher

Site Name : PSE GAS MAIN WORK PORTLAND AVE
PORTLAND AVE E25TH TO E 31ST
TACOMA, WA 98404

Database(s) : [ALL SITES - WA, ECHO, FRS, HIST PCS ENF, HIST PCS FACILITY, ICIS, INACTIVE PCS] ***(cont.)***

Envirosite ID: 6602869
EPA ID: N/R

HIST PCS FACILITY ***(cont.)***

Permit Contact Address :	13330 Stone Way N, Seattle, WA 98133
Latitude :	47.241628
Longitude :	-122.411127
Last Date in Agency list :	2014-12-10

ICIS

Facility Name :	PSE GAS MAIN WORK PORTLAND AVE
Facility Address :	PORTLAND AVE E25TH TO E 31ST, TACOMA, WA 98404

Site Details

NPDES ID :	WAR126037
ICIS Facility Interest ID :	3400004345
Facility UIN :	110046366482
Facility Type Code :	Municipal or Water District
Impaired Waters :	303(D) Listed
Latitude :	47.241628
Longitude :	-122.411127
Last Date in Agency List :	2022-12-28

INACTIVE PCS

Issue Date :	2010-12-01
Original Issue Date :	2010-12-01
Effective Date :	2012-08-13
Expiration Date :	2015-12-31
Retirement Date :	N/R
Termination Date :	2012-12-10
Issuing Agency :	State
Agency Type :	State
Activity ID :	3400004702
External Permit Number :	WAR126037
Facility Type Indicator :	NON-POTW
Permit Type :	General Permit Covered Facility-NPDES)
Major Minor Status :	N
Permit Status :	Terminated
Total Design Flow Number :	N/R
Actual Average Flow Number :	N/R
State Water Body :	N/R
State Water Body Name :	N/R
Permit Name :	InfraSource Construction
Permit Comp Status :	Y
RNC Tracking :	Y
Master External Permit Number :	WAR125725
TMDL Interface :	N/R
EDMR Authorization :	N
Pretreatment Indicator :	N/R
Last Date in Agency List :	2022-12-28

Map Id: FE611
Direction: SE
Distance: 0.919 mi., 4853 ft.
Elevation: 37 ft.
Relative: Higher

Site Name : RACEWAY TECHNOLOGY | RACEWAYS TECHNOLOGY & MFG CO | WA317947852 - RACEWAYS TECHNOLOGY & MFG CO
1427 E 26TH ST
TACOMA, WA

Database(s) : [ALL SITES - WA, DOCKET, ECHO, FRS, ICIS, INACTIVE PCS, MANIFEST EPA, PCS ENF, PCS FACILITY, RCRA_NONGEN]

Envirosite ID: 6553743
EPA ID: N/R

ALL SITES - WA

Facility Name :	RACEWAY TECHNOLOGY
Facility Address :	1427 E 26TH ST, TACOMA, 98421-2311
County :	Pierce

Facility/Site ID :	1205245
Alternate Name :	N/R
Program Name :	N/R
WRIA :	10
Legislative District :	27
Congressional District :	9
Ecology Region :	SWRO
Ecology Program Phone :	(360) 407-6734
Tribal Land :	Y
Latitude :	47.239646
Longitude :	-122.414126
Last Date in Agency List :	2023-01-03

Facility/Site ID :	1205245
Alternate Name :	N/R
Program Name :	N/R
WRIA :	10
Legislative District :	27
Congressional District :	9
Ecology Region :	SWRO
Ecology Program Phone :	(360) 407-6400
Tribal Land :	Y
Latitude :	47.239646
Longitude :	-122.414126
Last Date in Agency List :	2023-01-03

Facility/Site ID :	1205245
Alternate Name :	N/R
Program Name :	N/R
WRIA :	10
Legislative District :	27
Congressional District :	9
Ecology Region :	SWRO
Ecology Program Phone :	N/R
Tribal Land :	Y
Latitude :	47.239646
Longitude :	-122.414126
Last Date in Agency List :	2023-01-03

Program Details

Program :	WATQUAL
Program ID :	WAR001690

Map Id: FE611
Direction: SE
Distance: 0.919 mi., 4853 ft.
Elevation: 37 ft.
Relative: Higher

Site Name : RACEWAY TECHNOLOGY | RACEWAYS TECHNOLOGY & MFG CO | WA317947852 - RACEWAYS TECHNOLOGY & MFG CO
1427 E 26TH ST
TACOMA, WA

Database(s) : [ALL SITES - WA, DOCKET, ECHO, FRS, ICIS, INACTIVE PCS, MANIFEST EPA, PCS ENF, PCS FACILITY, RCRA_NONGEN] ***(cont.)***

Envirosite ID: 6553743
EPA ID: N/R

ALL SITES - WA ***(cont.)***

Interaction Type :	Hazardous Waste Generator
Interaction Type Description :	Facilities that generate any quantity of a dangerous waste. They may be classified as SQG, MQG, or LQG depending on hazardous waste generated for a given month.
Status :	Inactive
Start Date :	2014-12-10
End Date :	2014-12-31
SIC :	N/R
NAICS :	326122 - Plastics Pipe and Pipe Fitting Manufacturing
Program :	WATQUAL
Program ID :	WAR001690
Interaction Type :	Hazardous Waste Generator
Interaction Type Description :	Facilities that generate any quantity of a dangerous waste. They may be classified as SQG, MQG, or LQG depending on hazardous waste generated for a given month.
Status :	Inactive
Start Date :	2014-12-10
End Date :	2014-12-31
SIC :	N/R
NAICS :	N/R
Program :	WATQUAL
Program ID :	WAR001690
Interaction Type :	Industrial SW GP
Interaction Type Description :	General permit issued to industries to regulate the discharge of contaminated stormwater to state waters.
Status :	Active
Start Date :	1994-06-16
End Date :	N/R
SIC :	N/R
NAICS :	N/R
Program :	WATQUAL
Program ID :	WAR001690
Interaction Type :	Urban Waters
Interaction Type Description :	The site has been inspected by an Ecology Urban Waters Inspector.
Status :	Active
Start Date :	2008-07-09
End Date :	N/R
SIC :	N/R
NAICS :	326122 - Plastics Pipe and Pipe Fitting Manufacturing

Map Id: FE611
Direction: SE
Distance: 0.919 mi., 4853 ft.
Elevation: 37 ft.
Relative: Higher

Site Name : RACEWAY TECHNOLOGY | RACEWAYS TECHNOLOGY & MFG CO | WA317947852 - RACEWAYS TECHNOLOGY & MFG CO
1427 E 26TH ST
TACOMA, WA

Database(s) : [ALL SITES - WA, DOCKET, ECHO, FRS, ICIS, INACTIVE PCS, MANIFEST EPA, PCS ENF, PCS FACILITY, RCRA_NONGEN] ***(cont.)***

Envirosite ID: 6553743
EPA ID: N/R

ALL SITES - WA ***(cont.)***

Program :	WATQUAL
Program ID :	WAR001690
Interaction Type :	Urban Waters
Interaction Type Description :	The site has been inspected by an Ecology Urban Waters Inspector.
Status :	Active
Start Date :	2008-07-09
End Date :	N/R
SIC :	N/R
NAICS :	N/R

Program :	WATQUAL
Program ID :	WAR001690
Interaction Type :	Industrial SW GP
Interaction Type Description :	General permit issued to industries to regulate the discharge of contaminated stormwater to state waters.
Status :	Active
Start Date :	1994-06-16
End Date :	N/R
SIC :	N/R
NAICS :	326122 - Plastics Pipe and Pipe Fitting Manufacturing

DOCKET

Facility Name :	RACEWAY TECHNOLOGY
Facility Address :	1427 E 26TH ST, TACOMA, WA 98421-2311

Site Activity Details

Enforcement Action Case Number :	WA-120426
Activity ID :	3400006511
Enforcement Action Name :	RACEWAY TECHNOLOGY
Last Date in Agency List :	2018-12-17
Final Ordr Iss/Final Order Enter Date:	N/R
Complaint/Proposed Order Actual Date:	N/R
Final Order Issued Actual Date :	N/R
Final Order Name :	N/R

Complaint Summary

Respondent/Defendant Name :	N/R
Named in Complaint :	N/R
Named in Final Order :	N/R

Map Id: FE611
Direction: SE
Distance: 0.919 mi., 4853 ft.
Elevation: 37 ft.
Relative: Higher

Site Name : RACEWAY TECHNOLOGY | RACEWAYS TECHNOLOGY & MFG CO | WA317947852 - RACEWAYS TECHNOLOGY & MFG CO
1427 E 26TH ST
TACOMA, WA

Database(s) : [ALL SITES - WA, DOCKET, ECHO, FRS, ICIS, INACTIVE PCS, MANIFEST EPA, PCS ENF, PCS FACILITY, RCRA_NONGEN] ***(cont.)***

Envirosite ID: 6553743
EPA ID: N/R

DOCKET ***(cont.)***

SEP Category :	N/R
SEP Description :	N/R
Regional Docket Number :	N/R

Standard Industrial Classification (SIC) Summary

Registry ID :	110015564263
Primary SIC :	N/R
Primary NAICS :	N/R
Settlement FRS ICIS Facility :	N/R - N/R
Pollutants (SRS) :	N/R
Admin EA Closed Actual Date :	2011-05-09
Enforcement Action Name :	N/R
Enforcement Action Resolution :	N/R
Violation Types :	N/R
Case Law Sections :	CWA OTHER - Violations not covered elsewhere

Violation Penalties and Compliance Summary

Compliance Action Cost :	N/R
EPA Penalty Assessed Amount :	N/R
Cost Recovery Required :	N/R
Cost of SEP :	N/R
Cost of Complying Actions :	N/R

Site Activity Details

Enforcement Action Case Number :	WA-781847
Activity ID :	3601404906
Enforcement Action Name :	RACEWAY TECHNOLOGY
Last Date in Agency List :	2018-12-17
Final Ordr Iss/Final Order Enter Date:	N/R
Complaint/Proposed Order Actual Date:	N/R
Final Order Issued Actual Date :	N/R

Map Id: FE611
Direction: SE
Distance: 0.919 mi., 4853 ft.
Elevation: 37 ft.
Relative: Higher

Site Name : RACEWAY TECHNOLOGY | RACEWAYS TECHNOLOGY & MFG CO | WA317947852 - RACEWAYS TECHNOLOGY & MFG CO
1427 E 26TH ST
TACOMA, WA

Database(s) : [ALL SITES - WA, DOCKET, ECHO, FRS, ICIS, INACTIVE PCS, MANIFEST EPA, PCS ENF, PCS FACILITY, RCRA_NONGEN] ***(cont.)***

Envirosite ID: 6553743
EPA ID: N/R

DOCKET ***(cont.)***

Final Order Name :	N/R

Complaint Summary

Respondent/Defendant Name :	N/R
Named in Complaint :	N/R
Named in Final Order :	N/R
SEP Category :	N/R
SEP Description :	N/R
Regional Docket Number :	N/R

Standard Industrial Classification (SIC) Summary

Registry ID :	110015564263
Primary SIC :	N/R
Primary NAICS :	N/R
Settlement FRS ICIS Facility :	N/R - N/R
Pollutants (SRS) :	N/R
Admin EA Closed Actual Date :	2018-04-10
Enforcement Action Name :	N/R
Enforcement Action Resolution :	N/R
Violation Types :	N/R
Case Law Sections :	CWA OTHER - Violations not covered elsewhere

Violation Penalties and Compliance Summary

Compliance Action Cost :	N/R
EPA Penalty Assessed Amount :	N/R
Cost Recovery Required :	N/R
Cost of SEP :	N/R
Cost of Complying Actions :	N/R

Map Id: FE611
Direction: SE
Distance: 0.919 mi., 4853 ft.
Elevation: 37 ft.
Relative: Higher

Site Name : RACEWAY TECHNOLOGY | RACEWAYS TECHNOLOGY & MFG CO | WA317947852 - RACEWAYS TECHNOLOGY & MFG CO
1427 E 26TH ST
TACOMA, WA

Database(s) : [ALL SITES - WA, DOCKET, ECHO, FRS, ICIS, INACTIVE PCS, MANIFEST EPA, PCS ENF, PCS FACILITY, RCRA_NONGEN] ***(cont.)***

Envirosite ID: 6553743
EPA ID: N/R

ECHO

Facility Name :	RACEWAY TECHNOLOGY
Facility Address :	1427 E 26TH ST, TACOMA, WA 98421
County :	PIERCE
Last Inspection Date :	2021-02-12
Registry ID :	110015564263
FIPS Code :	53053
EPA Region :	10
Inspection Count :	1
Last Inspection Days :	401
Informal Count :	0
Last Informal Action Date :	2015-08-26
Formal Action Count :	0
Last Formal Action Date :	N/R
Total Penalties :	0
Penalty Count :	N/R
Last Penalty Date :	N/R
Last Penalty Amount :	N/R
QTRS IN NC :	12
Programs IN SNC :	1
Current Compliance Status :	Significant Violation
Three-Year Compliance Status :	VVSSSSSSSSSV
Collection Method :	GPS - UNSPECIFIED
Reference Point :	POINT WHERE SUBSTANCE IS RELEASED
Accuracy Meters :	10
Derived Tribes :	Puyallup Tribe of the Puyallup Reservation - 0 mile(s), Puyallup Tribe of the Puyallup Reservation - .7 mile(s), Muckleshoot Indian Tribe - 9.7 mile(s), Muckleshoot Indian Tribe - 12.5 mile(s), Nisqually Indian Tribe - 17.8 mile(s), Squaxin Island Tribe of the Squaxin Island Reservation - 23.3 mile(s)
Derived HUC :	17110014
Derived WBD :	171100140502
Derived STCTY FIPS :	53053
Derived Zip :	98421
Derived CD113 :	09
Derived CB2010 :	530530602001128
MYRTK Universe :	NNN
NPDES IDs :	WAR001690
CWA Permit Types :	Minor
CWA Compliance Tracking :	On
CWA NAICS :	326122
CWA SICS :	3089
CWA Inspection Count :	1
CWA Last Inspection Days :	400
CWA Informal Count :	N/R
CWA Formal Action Count :	N/R
CWA Last Formal Action Date :	N/R
CWA Penalties :	N/R

Map Id: FE611
Direction: SE
Distance: 0.919 mi., 4853 ft.
Elevation: 37 ft.
Relative: Higher

Site Name : RACEWAY TECHNOLOGY | RACEWAYS TECHNOLOGY & MFG CO | WA317947852 - RACEWAYS TECHNOLOGY & MFG CO
1427 E 26TH ST
TACOMA, WA

Database(s) : [ALL SITES - WA, DOCKET, ECHO, FRS, ICIS, INACTIVE PCS, MANIFEST EPA, PCS ENF, PCS FACILITY, RCRA_NONGEN] ***(cont.)***

Envirosite ID: 6553743
EPA ID: N/R

ECHO ***(cont.)***

CWA Last Penalty Date :	N/R
CWA Last Penalty Amount :	N/R
CWA Quarters IN NC :	12
CWA Current Compliance Status :	Failure to Report DMR - Not Received
CWA Current SNC Flag :	Y
CWA 13 Quarters Compliance Status :	VVVSSSSSSSSSV
CWA 13 Quarters Effluent Exceedances:	2
CWA Three-Year QNCR Codes :	N/R
DFR URL :	Click here for hyperlink provided by the agency.
Facility SIC :	3089
Facility NAICS :	326122 - Plastics Pipe and Pipe Fitting Manufacturing
Facility Last Inspection EPA Date :	N/R
Facility Last Inspection State Date :	2021-02-12
Facility Last Formal Act EPA Date :	N/R
Facility Last Formal Act State Date :	N/R
Facility Last Informal Act EPA Date :	N/R
Facility Last Informal Act State Date:	2015-08-26
Facility Federal Agency :	N/R
TRI Reporter :	N/R
Facility Imp Water Flag :	Y
Current SNC Flag :	N
Indian County Flag :	Y
Federal Flag :	N/R
US Mexico Border Flag :	N/R
Chesapeak Bay Flag :	N/R
AIR Flag :	N
NPDES Flag :	Y
SDWIS Flag :	N
RCRA Flag :	Y
TRI Flag :	N
GHG Flag :	N
Major Flag :	N/R
Active Flag :	Y
NAA Flag :	N
Latitude :	47.243057
Longitude :	-122.403893
Last Date in Agency List :	2022-03-29
Facility Name :	RACEWAY TECHNOLOGY INC
Facility Address :	1427 E 26TH ST, TACOMA, WA 98421
County :	PIERCE
Last Inspection Date :	2021-02-12
Registry ID :	110015564263
FIPS Code :	53053
EPA Region :	10
Inspection Count :	1
Last Inspection Days :	660
Informal Count :	0
Last Informal Action Date :	2015-08-26

Map Id: FE611
Direction: SE
Distance: 0.919 mi., 4853 ft.
Elevation: 37 ft.
Relative: Higher

Site Name : RACEWAY TECHNOLOGY | RACEWAYS TECHNOLOGY & MFG CO | WA317947852 - RACEWAYS TECHNOLOGY & MFG CO
1427 E 26TH ST
TACOMA, WA

Database(s) : [ALL SITES - WA, DOCKET, ECHO, FRS, ICIS, INACTIVE PCS, MANIFEST EPA, PCS ENF, PCS FACILITY, RCRA_NONGEN] ***(cont.)***

Envirosite ID: 6553743
EPA ID: N/R

ECHO ***(cont.)***

Formal Action Count :	0
Last Formal Action Date :	N/R
Total Penalties :	0
Penalty Count :	N/R
Last Penalty Date :	N/R
Last Penalty Amount :	N/R
QTRS IN NC :	12
Programs IN SNC :	0
Current Compliance Status :	Violation Identified
Three-Year Compliance Status :	VVVVVVVVVVVV
Collection Method :	GPS - UNSPECIFIED
Reference Point :	POINT WHERE SUBSTANCE IS RELEASED
Accuracy Meters :	10
Derived Tribes :	Puyallup Tribe of the Puyallup Reservation - 0 mile(s), Puyallup Tribe of the Puyallup Reservation - .7 mile(s), Muckleshoot Indian Tribe - 9.7 mile(s), Muckleshoot Indian Tribe - 12.5 mile(s), Nisqually Indian Tribe - 17.8 mile(s), Squaxin Island Tribe of the Squaxin Island Reservation - 23.3 mile(s)
Derived HUC :	17110014
Derived WBD :	171100140502
Derived STCTY FIPS :	53053
Derived Zip :	98421
Derived CD113 :	09
Derived CB2010 :	530530602001128
MYRTK Universe :	NNN
NPDES IDs :	WAR001690
CWA Permit Types :	Minor
CWA Compliance Tracking :	On
CWA NAICS :	326122
CWA SICS :	3089
CWA Inspection Count :	1
CWA Last Inspection Days :	659
CWA Informal Count :	N/R
CWA Formal Action Count :	N/R
CWA Last Formal Action Date :	N/R
CWA Penalties :	N/R
CWA Last Penalty Date :	N/R
CWA Last Penalty Amount :	N/R
CWA Quarters IN NC :	12
CWA Current Compliance Status :	Violation Identified
CWA Current SNC Flag :	N
CWA 13 Quarters Compliance Status :	VVVVVVVVVVVV
CWA 13 Quarters Effluent Exceedances:	2
CWA Three-Year QNCR Codes :	N/R
DFR URL :	Click here for hyperlink provided by the agency.
Facility SIC :	3089
Facility NAICS :	326122 - Plastics Pipe and Pipe Fitting Manufacturing
Facility Last Inspection EPA Date :	N/R
Facility Last Inspection State Date :	2021-02-12
Facility Last Formal Act EPA Date :	N/R

Map Id: FE611
Direction: SE
Distance: 0.919 mi., 4853 ft.
Elevation: 37 ft.
Relative: Higher

Site Name : RACEWAY TECHNOLOGY | RACEWAYS TECHNOLOGY & MFG CO | WA317947852 - RACEWAYS TECHNOLOGY & MFG CO
1427 E 26TH ST
TACOMA, WA

Database(s) : [ALL SITES - WA, DOCKET, ECHO, FRS, ICIS, INACTIVE PCS, MANIFEST EPA, PCS ENF, PCS FACILITY, RCRA_NONGEN] ***(cont.)***

Envirosite ID: 6553743
EPA ID: N/R

ECHO ***(cont.)***

Facility Last Formal Act State Date :	N/R
Facility Last Informal Act EPA Date :	N/R
Facility Last Informal Act State Date:	2015-08-26
Facility Federal Agency :	N/R
TRI Reporter :	N/R
Facility Imp Water Flag :	Y
Current SNC Flag :	N
Indian County Flag :	Y
Federal Flag :	N/R
US Mexico Border Flag :	N/R
Chesapeak Bay Flag :	N/R
AIR Flag :	N
NPDES Flag :	Y
SDWIS Flag :	N
RCRA Flag :	Y
TRI Flag :	N
GHG Flag :	N
Major Flag :	N/R
Active Flag :	Y
NAA Flag :	N
Latitude :	47.243057
Longitude :	-122.403893
Last Date in Agency List :	2023-01-16

FRS

Facility Name :	RACEWAYS TECHNOLOGY & MFG CO
Facility Address :	1427 E 26TH ST, TACOMA, WA 98421
County :	N/R

Site Details

Registry ID :	110070320077
FRS Facility URL :	Click here for hyperlink provided by the agency.
Last Date in Agency List :	2023-02-13

Source Description

Source Description :	OSHA-OIS

FRS Environmental Interest

Source and System ID :	OSHA-OIS - 316575711

Facility Name :	RACEWAY TECHNOLOGY
Facility Address :	1427 E 26TH ST, TACOMA, WA 98421-2311
County :	PIERCE

Map Id: FE611
Direction: SE
Distance: 0.919 mi., 4853 ft.
Elevation: 37 ft.
Relative: Higher

Site Name : RACEWAY TECHNOLOGY | RACEWAYS TECHNOLOGY & MFG CO | WA317947852 - RACEWAYS TECHNOLOGY & MFG CO
1427 E 26TH ST
TACOMA, WA

Database(s) : [ALL SITES - WA, DOCKET, ECHO, FRS, ICIS, INACTIVE PCS, MANIFEST EPA, PCS ENF, PCS FACILITY, RCRA_NONGEN] ***(cont.)***

Envirosite ID: 6553743
EPA ID: N/R

FRS ***(cont.)***

Site Details
Registry ID : 110015564263
FRS Facility URL : Click here for hyperlink provided by the agency.
Last Date in Agency List : 2022-02-17

Source Description
Source Description :

RCRAInfo is EPA's comprehensive information system that supports the Resource Conservation and Recovery Act (RCRA) of 1976 and the Hazardous and Solid Waste Amendments (HSWA) of 1984 through the tracking of events and activities related to facilities that generate, transport, and treat, store, or dispose of hazardous waste. RCRAInfo allows RCRA program staff to track the notification, permit, compliance, and corrective action activities required under RCRA. RCRAInfo also supports generation of the National Hazardous Waste Biennial Report. All generators and treatment, storage, and disposal facilities who handle hazardous waste are required to report to the EPA Administrator at least once every two years to support creation of the Biennial Report.
The WA-FSIS provides a means to query and display data maintained by the Washington Department of Ecology. This system contains key information for each facility/site that is currently, or has been, of interest to the Air Quality, Dam Safety, Hazardous Waste, Toxics Cleanup, and Water Quality Programs.

Source Description :

The NPDES module of the Compliance Information System (ICIS) tracks surface water permits issued under the Clean Water Act. Under NPDES, all facilities that discharge pollutants from any point source into waters of the United States are required to obtain a permit. The permit will likely contain limits on what can be discharged, impose monitoring and reporting requirements, and include other provisions to ensure that the discharge does not adversely affect water quality.

FRS Environmental Interest
Source and System ID : ICIS - WAR001690
RCRAINFO - WAH000048130
WA-FSIS - 1205245

Facility Name : RACEWAY TECHNOLOGY INC
Facility Address : 1427 E 26TH ST, TACOMA, WA 98421-2311
County : PIERCE

Site Details
Registry ID : 110015564263
FRS Facility URL : Click here for hyperlink provided by the agency.
Last Date in Agency List : 2023-02-13

Map Id: FE611
Direction: SE
Distance: 0.919 mi., 4853 ft.
Elevation: 37 ft.
Relative: Higher

Site Name : RACEWAY TECHNOLOGY | RACEWAYS TECHNOLOGY & MFG CO | WA317947852 - RACEWAYS TECHNOLOGY & MFG CO
1427 E 26TH ST
TACOMA, WA

Database(s) : [ALL SITES - WA, DOCKET, ECHO, FRS, ICIS, INACTIVE PCS, MANIFEST EPA, PCS ENF, PCS FACILITY, RCRA_NONGEN] ***(cont.)***

Envirosite ID: 6553743
EPA ID: N/R

FRS ***(cont.)***

Source Description
Source Description : RCRAInfo is EPA's comprehensive information system that supports the Resource Conservation and Recovery Act (RCRA) of 1976 and the Hazardous and Solid Waste Amendments (HSWA) of 1984 through the tracking of events and activities related to facilities that generate, transport, and treat, store, or dispose of hazardous waste. RCRAInfo allows RCRA program staff to track the notification, permit, compliance, and corrective action activities required under RCRA. RCRAInfo also supports generation of the National Hazardous Waste Biennial Report. All generators and treatment, storage, and disposal facilities who handle hazardous waste are required to report to the EPA Administrator at least once every two years to support creation of the Biennial Report.
The WA-FSIS provides a means to query and display data maintained by the Washington Department of Ecology. This system contains key information for each facility/site that is currently, or has been, of interest to the Air Quality, Dam Safety, Hazardous Waste, Toxics Cleanup, and Water Quality Programs.

Source Description :

The NPDES module of the Compliance Information System (ICIS) tracks surface water permits issued under the Clean Water Act. Under NPDES, all facilities that discharge pollutants from any point source into waters of the United States are required to obtain a permit. The permit will likely contain limits on what can be discharged, impose monitoring and reporting requirements, and include other provisions to ensure that the discharge does not adversely affect water quality.

FRS Environmental Interest
Source and System ID : ICIS - WAR001690
RCRAINFO - WAH000048130
WA-FSIS - 1205245

Facility Name : WA317947852 - RACEWAYS TECHNOLOGY & MFG CO
Facility Address : 1427 E 26TH ST, TACOMA, WA 98421
County : N/R

Site Details
Registry ID : 110070309656
FRS Facility URL : Click here for hyperlink provided by the agency.
Last Date in Agency List : 2023-02-13

Source Description
Source Description : OSHA-OIS

Map Id: FE611
Direction: SE
Distance: 0.919 mi., 4853 ft.
Elevation: 37 ft.
Relative: Higher

Site Name : RACEWAY TECHNOLOGY | RACEWAYS TECHNOLOGY & MFG CO | WA317947852 - RACEWAYS TECHNOLOGY & MFG CO
1427 E 26TH ST
TACOMA, WA

Database(s) : [ALL SITES - WA, DOCKET, ECHO, FRS, ICIS, INACTIVE PCS, MANIFEST EPA, PCS ENF, PCS FACILITY, RCRA_NONGEN] ***(cont.)***

Envirosite ID: 6553743
EPA ID: N/R

FRS ***(cont.)***

FRS Environmental Interest

Source and System ID :	OSHA-OIS - 342942653

ICIS

Facility Name :	RACEWAY TECHNOLOGY
Facility Address :	1427 E 26TH ST, TACOMA, WA 98421-2311

Site Details

NPDES ID :	WAR001690
ICIS Facility Interest ID :	3400001525
Facility UIN :	110015564263
Facility Type Code :	Privately Owned Facility
Impaired Waters :	303(D) Listed
Latitude :	47.2398224
Longitude :	-122.412903
Last Date in Agency List :	2022-12-28

INACTIVE PCS

Issue Date :	2014-12-03
Original Issue Date :	2009-10-21
Effective Date :	2015-01-01
Expiration Date :	2019-12-31
Retirement Date :	2020-01-01
Termination Date :	N/R
Issuing Agency :	State
Agency Type :	State
Activity ID :	3600223026
External Permit Number :	WAR001690
Facility Type Indicator :	NON-POTW
Permit Type :	General Permit Covered Facility-NPDES)
Major Minor Status :	N
Permit Status :	Expired
Total Design Flow Number :	N/R
Actual Average Flow Number :	N/R
State Water Body :	N/R
State Water Body Name :	N/R
Permit Name :	Raceways Technology
Permit Comp Status :	N/R
RNC Tracking :	Y
Master External Permit Number :	WAR125726
TMDL Interface :	N/R
EDMR Authorization :	N
Pretreatment Indicator :	N/R
Last Date in Agency List :	2022-12-28

Map Id: FE611
Direction: SE
Distance: 0.919 mi., 4853 ft.
Elevation: 37 ft.
Relative: Higher

Site Name : RACEWAY TECHNOLOGY | RACEWAYS TECHNOLOGY & MFG CO | WA317947852 - RACEWAYS TECHNOLOGY & MFG CO
1427 E 26TH ST
TACOMA, WA

Database(s) : [ALL SITES - WA, DOCKET, ECHO, FRS, ICIS, INACTIVE PCS, MANIFEST EPA, PCS ENF, PCS FACILITY, RCRA_NONGEN] ***(cont.)***

Envirosite ID: 6553743
EPA ID: N/R

MANIFEST EPA

Manifest Details

Manifest Number :	000407292DAT
Shipped Date :	2022-06-02
Updated Date :	2022-06-13
Received Date :	2022-06-05
Status :	Signed
Generator ID :	WAH000048130
Generator Name :	RACEWAYS TECHNOLOGY & MFG.
Generator Address :	1427 E. 26TH STREET, TACOMA, WA 98421
Generator Mailing :	P.O. BOX 1916, TACOMA, WA 98421
Generator Contact :	N/R
Destination ID :	WAD020257945
Destination Name :	Burlington Environmental, LLC Tacoma Plant
Destination Mailing :	1701 East Alexander Avenue, Tacoma, WA 98421
Destination Address :	1701 East Alexander Avenue, Tacoma, WA 98421
Destination Contact :	N/R
Submission Type :	DataImage5Copy
Origin Type :	Service
Manifest Residue :	N
Rejection :	N
Last Date in Agency List :	2023-02-13

Waste Details

Waste Line Number :	1
Is DOT Hazardous :	N
DOT ID Number :	N/R
DOT Information :	N/R
Non Waste Description :	MATERIAL NOT REGULATED BY D.O.T.
Quantity :	320 Pounds
Quantity Tons, Acute, Non-Acute :	0.16, 0, 0.16
Quantity Kg, Acute, Non-Acute :	0, 145.1248
Management Method :	H141 - STORAGE, BULKING AND/OR TRANSFER OFF SITE
Is EPA Waste :	N
Federal Code :	N/R
State Code :	N/R

Manifest Details

Manifest Number :	000407199DAT
Shipped Date :	2022-05-13
Updated Date :	2022-05-27
Received Date :	2022-05-13
Status :	Signed
Generator ID :	WAH000048130
Generator Name :	RACEWAYS TECHNOLOGY & MFG.
Generator Address :	1427 E. 26TH STREET, TACOMA, WA 98421
Generator Mailing :	P.O. BOX 1916, TACOMA, WA 98421
Generator Contact :	N/R

Map Id: FE611
Direction: SE
Distance: 0.919 mi., 4853 ft.
Elevation: 37 ft.
Relative: Higher

Site Name : RACEWAY TECHNOLOGY | RACEWAYS TECHNOLOGY & MFG CO | WA317947852 - RACEWAYS TECHNOLOGY & MFG CO
1427 E 26TH ST
TACOMA, WA

Database(s) : [ALL SITES - WA, DOCKET, ECHO, FRS, ICIS, INACTIVE PCS, MANIFEST EPA, PCS ENF, PCS FACILITY, RCRA_NONGEN] ***(cont.)***

Envirosite ID: 6553743
EPA ID: N/R

MANIFEST EPA ***(cont.)***

Destination ID :	WAD020257945
Destination Name :	Burlington Environmental, LLC Tacoma Plant
Destination Mailing :	1701 East Alexander Avenue, Tacoma, WA 98421
Destination Address :	1701 East Alexander Avenue, Tacoma, WA 98421
Destination Contact :	N/R
Submission Type :	DataImage5Copy
Origin Type :	Service
Manifest Residue :	N
Rejection :	N
Last Date in Agency List :	2023-02-13

Waste Details

Waste Line Number :	1
Is DOT Hazardous :	N
DOT ID Number :	N/R
DOT Information :	N/R
Non Waste Description :	MATERIAL NOT REGULATED BY D.O.T.
Quantity :	2000 Pounds
Quantity Tons, Acute, Non-Acute :	1, 0, 1
Quantity Kg, Acute, Non-Acute :	0, 907.03
Management Method :	H141 - STORAGE, BULKING AND/OR TRANSFER OFF SITE
Is EPA Waste :	N
Federal Code :	N/R
State Code :	N/R

Waste Line Number :	2
Is DOT Hazardous :	N
DOT ID Number :	N/R
DOT Information :	N/R
Non Waste Description :	MATERIAL NOT REGULATED BY D.O.T. (WASHINGTON STATE DANGEROUS WASTE ONLY, TOXIC)
Quantity :	1500 Pounds
Quantity Tons, Acute, Non-Acute :	0.75, 0, 0.75
Quantity Kg, Acute, Non-Acute :	0, 680.2725
Management Method :	H141 - STORAGE, BULKING AND/OR TRANSFER OFF SITE
Is EPA Waste :	N
Federal Code :	N/R
State Code :	WA - WT02

Manifest Details

Manifest Number :	000224727DAT
Shipped Date :	2018-07-17
Updated Date :	2019-05-23
Received Date :	2018-07-17

Map Id: FE611
Direction: SE
Distance: 0.919 mi., 4853 ft.
Elevation: 37 ft.
Relative: Higher

Site Name : RACEWAY TECHNOLOGY | RACEWAYS TECHNOLOGY & MFG CO | WA317947852 - RACEWAYS TECHNOLOGY & MFG CO
1427 E 26TH ST
TACOMA, WA

Database(s) : [ALL SITES - WA, DOCKET, ECHO, FRS, ICIS, INACTIVE PCS, MANIFEST EPA, PCS ENF, PCS FACILITY, RCRA_NONGEN] ***(cont.)***

Envirosite ID: 6553743
EPA ID: N/R

MANIFEST EPA ***(cont.)***

Status :	Signed
Generator ID :	WAH000048130
Generator Name :	RACEWAYS TECHNOLOGY & MFG.
Generator Address :	1427 E. 26TH STREET, TACOMA, WA 98421
Generator Mailing :	P.O. BOX 1916, TACOMA, WA 98421
Generator Contact :	N/R
Destination ID :	WAD020257945
Destination Name :	Burlington Environmental, LLC Tacoma Plant
Destination Mailing :	1701 East Alexander Avenue, Tacoma, WA 98421
Destination Address :	1701 East Alexander Avenue, Tacoma, WA 98421
Destination Contact :	N/R
Submission Type :	DataImage5Copy
Origin Type :	Service
Manifest Residue :	N
Rejection :	N
Last Date in Agency List :	2023-02-13

Waste Details

Waste Line Number :	1
Is DOT Hazardous :	N
DOT ID Number :	N/R
DOT Information :	N/R
Non Waste Description :	MATERIAL NOT REGULATED BY D.O.T. (WASHINGTON STATE DANGEROUS WASTE ONLY, TOXIC)
Quantity :	1110 Gallons
Quantity Tons, Acute, Non-Acute :	4.628857, 0, 4.628857
Quantity Kg, Acute, Non-Acute :	0, 4198.512
Management Method :	H110 - STABILIZATION
Is EPA Waste :	N
Federal Code :	N/R
State Code :	WA - WT02

PCS ENF

Site Details

NPDES ID :	WAR001690
Last Date in Agency List :	2022-12-28

Formal Enforcement Actions

Settlement Entered Date :	N/R
ENF Identifier :	N/R
Activity ID :	N/R
Activity Type :	N/R
ENF Type :	N/R
Agency :	N/R

Map Id: FE611
Direction: SE
Distance: 0.919 mi., 4853 ft.
Elevation: 37 ft.
Relative: Higher

Site Name : RACEWAY TECHNOLOGY | RACEWAYS TECHNOLOGY & MFG CO | WA317947852 - RACEWAYS TECHNOLOGY & MFG CO
1427 E 26TH ST
TACOMA, WA

Database(s) : [ALL SITES - WA, DOCKET, ECHO, FRS, ICIS, INACTIVE PCS, MANIFEST EPA, PCS ENF, PCS FACILITY, RCRA_NONGEN] ***(cont.)***

Envirosite ID: 6553743
EPA ID: N/R

PCS ENF ***(cont.)***

Fed Penalty Assessed Amount :	N/R
State Local Penalty Amount :	N/R

Informal Enforcement Actions

Achieved Date :	2018-04-10
Registry ID :	110015564263
ENF Identifier :	WA-781847
Activity ID :	3601404906
Activity Type :	Administrative - Informal
ENF Type :	Agency Enforcement Review
Agency :	State

Achieved Date :	2011-05-09
Registry ID :	110015564263
ENF Identifier :	WA-120426
Activity ID :	3400006511
Activity Type :	Administrative - Informal
ENF Type :	Letter of Violation/ Warning Letter
Agency :	State

PCS FACILITY

Issue Date :	2019-11-20
Original Issue Date :	2009-10-21
Effective Date :	2020-01-02
Expiration Date :	2024-12-31
Retirement Date :	N/R
Termination Date :	N/R
Issuing Agency :	State
Agency Type :	State
Activity ID :	3602936706
External Permit Number :	N/R
Facility Type Indicator :	NON-POTW
Permit Type :	General Permit Covered Facility-NPDES)
Major Minor Status :	N
Permit Status :	Effective
Total Design Flow Number :	N/R
Actual Average Flow Number :	N/R
State Water Body :	N/R
State Water Body Name :	N/R
Permit Name :	Raceways Technology
Permit Comp Status :	N/R
RNC Tracking :	Y
Master External Permit Number :	WAR125726
TMDL Interface :	N/R
EDMR Authorization :	N
Pretreatment Indicator :	N/R
Last Date in Agency List :	2022-12-28

Map Id: FE611
Direction: SE
Distance: 0.919 mi., 4853 ft.
Elevation: 37 ft.
Relative: Higher

Site Name : RACEWAY TECHNOLOGY | RACEWAYS TECHNOLOGY & MFG CO | WA317947852 - RACEWAYS TECHNOLOGY & MFG CO
1427 E 26TH ST
TACOMA, WA

Database(s) : [ALL SITES - WA, DOCKET, ECHO, FRS, ICIS, INACTIVE PCS, MANIFEST EPA, PCS ENF, PCS FACILITY, RCRA_NONGEN] ***(cont.)***

Envirosite ID: 6553743
EPA ID: N/R

PCS FACILITY ***(cont.)***

Issue Date :	2009-10-21
Original Issue Date :	2009-10-21
Effective Date :	2010-01-01
Expiration Date :	2014-12-31
Retirement Date :	2014-12-31
Termination Date :	N/R
Issuing Agency :	State
Agency Type :	State
Activity ID :	3400001295
External Permit Number :	N/R
Facility Type Indicator :	NON-POTW
Permit Type :	General Permit Covered Facility-NPDES)
Major Minor Status :	N
Permit Status :	Administratively Continued
Total Design Flow Number :	N/R
Actual Average Flow Number :	N/R
State Water Body :	N/R
State Water Body Name :	N/R
Permit Name :	RACEWAY TECHNOLOGY
Permit Comp Status :	Y
RNC Tracking :	Y
Master External Permit Number :	WAR125726
TMDL Interface :	N/R
EDMR Authorization :	N
Pretreatment Indicator :	N/R
Last Date in Agency List :	2022-12-28

RCRA_NONGEN

Facility Name :	RACEWAY TECHNOLOGY INC
Facility Address :	1427 E 26TH ST, TACOMA, WA 98421
County :	PIERCE
Date Form Received by Agency :	2015-01-28
EPA ID :	WAH000048130
Mailing Address :	PO BOX 1916, TACOMA, WA 98401
Contact :	DIANE NUNES
Contact Address :	PO BOX 1916, TACOMA, WA 98401
Contact Country :	US
Contact Telephone :	253-272-7878
Contact Email :	STEVEYATES@RACEWAYTECH.COM
EPA Region :	10
Land Type :	Private
Source Type :	Implementer
Classification :	Not a generator, verified
Description :	Not a generator, verified
Last Date in Agency List :	2023-01-23

Map Id: FE611
Direction: SE
Distance: 0.919 mi., 4853 ft.
Elevation: 37 ft.
Relative: Higher

Site Name : RACEWAY TECHNOLOGY | RACEWAYS TECHNOLOGY & MFG CO | WA317947852 - RACEWAYS TECHNOLOGY & MFG CO
1427 E 26TH ST
TACOMA, WA

Database(s) : [ALL SITES - WA, DOCKET, ECHO, FRS, ICIS, INACTIVE PCS, MANIFEST EPA, PCS ENF, PCS FACILITY, RCRA_NONGEN] ***(cont.)***

Envirosite ID: 6553743
EPA ID: N/R

RCRA_NONGEN ***(cont.)***

Owner/Operator Summary

Owner/Operator Name :	PAUL, JOSH M
Owner/Operator Address :	PO BOX 1916, TACOMA, WA 98401
Owner/Operator Country :	US
Owner/Operator Telephone :	253-640-2024
Owner/Operator Email :	N/R
Owner/Operator Fax :	N/R
Legal Status :	Private
Owner/Operator Type :	Operator
Owner/Operator Start Date :	N/R
Owner/Operator End Date :	N/R

Owner/Operator Name :	RACEWAYS TECHNOLGY BUILDINGS LLC
Owner/Operator Address :	PO BOX 1916, TACOMA, WA 98401
Owner/Operator Country :	US
Owner/Operator Telephone :	253-640-2024
Owner/Operator Email :	N/R
Owner/Operator Fax :	N/R
Legal Status :	Private
Owner/Operator Type :	Owner
Owner/Operator Start Date :	N/R
Owner/Operator End Date :	N/R

Owner/Operator Name :	RACEWAYS TECHNOLGY BUILDINGS LLC
Owner/Operator Address :	PO BOX 1916, TACOMA, WA 98401
Owner/Operator Country :	US
Owner/Operator Telephone :	253-640-2024
Owner/Operator Email :	N/R
Owner/Operator Fax :	N/R
Legal Status :	Private
Owner/Operator Type :	Owner
Owner/Operator Start Date :	2014-08-01
Owner/Operator End Date :	N/R

Handler Activities Summary

U.S. Importer of Hazardous Waste :	N
Mixed Waste (Haz. and Radioactive) :	N
Recycler of Hazardous Waste :	N
Transporter of Hazardous Waste :	N
Treater, Storer or Disposer of HW :	N
Underground Injection Activity :	N
On-site Burner Exemption :	N
Furnace Exemption :	N
Used Oil Fuel Burner :	N
Used Oil Processor :	N
Used Oil Refiner :	N
Used Oil Fuel Marketer to Burner :	N

Map Id: FE611
Direction: SE
Distance: 0.919 mi., 4853 ft.
Elevation: 37 ft.
Relative: Higher

Site Name : RACEWAY TECHNOLOGY | RACEWAYS TECHNOLOGY & MFG CO | WA317947852 - RACEWAYS TECHNOLOGY & MFG CO
1427 E 26TH ST
TACOMA, WA

Database(s) : [ALL SITES - WA, DOCKET, ECHO, FRS, ICIS, INACTIVE PCS, MANIFEST EPA, PCS ENF, PCS FACILITY, RCRA_NONGEN] ***(cont.)***

Envirosite ID: 6553743
EPA ID: N/R

RCRA_NONGEN ***(cont.)***

Used Oil Specification Marketer :	N
Used Oil Transfer Facility :	N
Used Oil Transporter :	N

Historical Generators

Date Form Received by Agency :	2015-01-27
Facility Name :	RACEWAY TECHNOLOGY INC
Classification :	Not a generator, verified

Date Form Received by Agency :	2014-12-10
Facility Name :	RACEWAY TECHNOLOGY INC
Classification :	Very Small Quantity Generator

Notices of Violations Summary

Date of Violation :	2015-07-09
Date Achieved Compliance :	2015-09-22
Regulation Violated :	Y
Area of Violation :	Generators - Pre-transport
Enforcement Action :	WRITTEN INFORMAL
Enforcement Action Date :	2015-08-26
Enf. Disposition Status :	AS
Enf. Disp. Status Date :	2015-10-06
Violation Lead Agency :	State
Enforcement Lead Agency :	State
Proposed Penalty Amount :	N/R
Final Penalty Amount :	N/R
Paid Penalty Amount :	N/R

Date of Violation :	2015-07-09
Date Achieved Compliance :	2015-07-14
Regulation Violated :	Y
Area of Violation :	Universal Waste - Small Quantity Handlers
Enforcement Action :	WRITTEN INFORMAL
Enforcement Action Date :	2015-08-26
Enf. Disposition Status :	AS
Enf. Disp. Status Date :	2015-10-06
Violation Lead Agency :	State
Enforcement Lead Agency :	State
Proposed Penalty Amount :	N/R
Final Penalty Amount :	N/R
Paid Penalty Amount :	N/R

Map Id: FE611
Direction: SE
Distance: 0.919 mi., 4853 ft.
Elevation: 37 ft.
Relative: Higher

Site Name : RACEWAY TECHNOLOGY | RACEWAYS TECHNOLOGY & MFG CO | WA317947852 - RACEWAYS TECHNOLOGY & MFG CO
1427 E 26TH ST
TACOMA, WA

Database(s) : [ALL SITES - WA, DOCKET, ECHO, FRS, ICIS, INACTIVE PCS, MANIFEST EPA, PCS ENF, PCS FACILITY, RCRA_NONGEN] ***(cont.)***

Envirosite ID: 6553743
EPA ID: N/R

RCRA_NONGEN ***(cont.)***

Evaluation Action Summary

Evaluation Date :	2015-07-09
Evaluation :	COMPLIANCE EVALUATION INSPECTION ON-SITE
Area of Violation :	Generators - Pre-transport
Date Achieved Compliance :	2015-09-22
Evaluation Lead Agency :	State

Evaluation Date :	2015-07-09
Evaluation :	COMPLIANCE EVALUATION INSPECTION ON-SITE
Area of Violation :	Universal Waste - Small Quantity Handlers
Date Achieved Compliance :	2015-07-14
Evaluation Lead Agency :	State

Map Id: FD612
Direction: W
Distance: 0.919 mi., 4855 ft.
Elevation: 353 ft.
Relative: Higher

Site Name : SOUTH SOUND OUTREACH SERVICES
1106 MARTIN LUTHER KING JR WAY
TACOMA, WA 98405

Database(s) : [ALL SITES - WA, FRS]

Envirosite ID: 6549477
EPA ID: N/R

ALL SITES - WA

Facility Name :	South Sound Outreach Services
Facility Address :	1106 MARTIN LUTHER KING JR WAY, TACOMA, 98405
County :	Pierce

Facility/Site ID :	24890
Alternate Name :	N/R
Program Name :	N/R
WRIA :	10
Legislative District :	27
Congressional District :	6
Ecology Region :	SWRO
Ecology Program Phone :	(360) 407-6734
Tribal Land :	N
Latitude :	47.249348
Longitude :	-122.451695
Last Date in Agency List :	2023-01-03

Facility/Site ID :	24890
Alternate Name :	N/R
Program Name :	N/R
WRIA :	10

Map Id: FD612
Direction: W
Distance: 0.919 mi., 4855 ft.
Elevation: 353 ft.
Relative: Higher

Site Name : SOUTH SOUND OUTREACH SERVICES
1106 MARTIN LUTHER KING JR WAY
TACOMA, WA 98405

Database(s) : [ALL SITES - WA, FRS] ***(cont.)***

Envirosite ID: 6549477
EPA ID: N/R

ALL SITES - WA ***(cont.)***

Legislative District :	27
Congressional District :	6
Ecology Region :	SWRO
Ecology Program Phone :	N/R
Tribal Land :	N
Latitude :	47.249348
Longitude :	-122.451695
Last Date in Agency List :	2023-01-03

Program Details

Program :	HAZWASTE
Program ID :	N/R
Interaction Type :	Revised Site Visit Program
Interaction Type Description :	HWTR engages in a variety of field work, site visits, and contacts with sites. While most compliance related activity is recorded into the EPA's RCRAInfo system, the other types of activities are recorded into the Revised Site Visit Program (RSVP).
Status :	Active
Start Date :	2009-05-06
End Date :	N/R
SIC :	N/R
NAICS :	N/R

Program :	HAZWASTE
Program ID :	N/R
Interaction Type :	Urban Waters
Interaction Type Description :	The site has been inspected by an Ecology Urban Waters Inspector.
Status :	Active
Start Date :	2009-06-05
End Date :	N/R
SIC :	N/R
NAICS :	N/R

FRS

Facility Name :	SOUTH SOUND OUTREACH SERVICES
Facility Address :	1106 MARTIN LUTHER KING JR WAY, TACOMA, WA 98405
County :	PIERCE

Site Details

Registry ID :	110039228092
FRS Facility URL :	Click here for hyperlink provided by the agency.
Last Date in Agency List :	2023-02-13

Source Description

Map Id: FD612
Direction: W
Distance: 0.919 mi., 4855 ft.
Elevation: 353 ft.
Relative: Higher

Site Name : SOUTH SOUND OUTREACH SERVICES
1106 MARTIN LUTHER KING JR WAY
TACOMA, WA 98405

Database(s) : [ALL SITES - WA, FRS] ***(cont.)***

Envirosite ID: 6549477
EPA ID: N/R

FRS ***(cont.)***

Source Description :

The WA-FSIS provides a means to query and display data maintained by the Washington Department of Ecology. This system contains key information for each facility/site that is currently, or has been, of interest to the Air Quality, Dam Safety, Hazardous Waste, Toxics Cleanup, and Water Quality Programs.

FRS Environmental Interest
Source and System ID : WA-FSIS - 24890

Map Id: FD613
Direction: W
Distance: 0.921 mi., 4862 ft.
Elevation: 353 ft.
Relative: Higher

Site Name : VICALA MARKET
1020 MARTIN LUTHER KING JR WAY
TACOMA, WA 98405

Database(s) : [ALL SITES - WA, FRS]

Envirosite ID: 6556201
EPA ID: N/R

ALL SITES - WA

Facility Name : Vicala Market
Facility Address : 1020 MARTIN LUTHER KING JR WAY, TACOMA, 98405
County : Pierce

Facility/Site ID : 23225
Alternate Name : N/R
Program Name : N/R
WRIA : 10
Legislative District : 27
Congressional District : 6
Ecology Region : SWRO
Ecology Program Phone : N/R
Tribal Land : N
Latitude : 47.24966
Longitude : -122.452079
Last Date in Agency List : 2023-01-03

Facility/Site ID : 23225
Alternate Name : N/R
Program Name : N/R
WRIA : 10
Legislative District : 27
Congressional District : 6
Ecology Region : SWRO
Ecology Program Phone : (360) 407-6734
Tribal Land : N
Latitude : 47.24966
Longitude : -122.452079
Last Date in Agency List : 2023-01-03

Map Id: FD613
Direction: W
Distance: 0.921 mi., 4862 ft.
Elevation: 353 ft.
Relative: Higher

Site Name : VICALA MARKET
1020 MARTIN LUTHER KING JR WAY
TACOMA, WA 98405

Database(s) : [ALL SITES - WA, FRS] ***(cont.)***

Envirosite ID: 6556201
EPA ID: N/R

ALL SITES - WA ***(cont.)***

Program Details

Program :	HAZWASTE
Program ID :	N/R
Interaction Type :	Urban Waters
Interaction Type Description :	The site has been inspected by an Ecology Urban Waters Inspector.
Status :	Active
Start Date :	2009-06-07
End Date :	N/R
SIC :	N/R
NAICS :	N/R

Program :	HAZWASTE
Program ID :	N/R
Interaction Type :	Revised Site Visit Program
Interaction Type Description :	HWTR engages in a variety of field work, site visits, and contacts with sites. While most compliance related activity is recorded into the EPA's RCRAInfo system, the other types of activities are recorded into the Revised Site Visit Program (RSVP).
Status :	Active
Start Date :	2009-05-07
End Date :	N/R
SIC :	N/R
NAICS :	N/R

FRS

Facility Name :	VICALA MARKET
Facility Address :	1020 MARTIN LUTHER KING JR WAY, TACOMA, WA 98405
County :	PIERCE

Site Details

Registry ID :	110056466952
FRS Facility URL :	Click here for hyperlink provided by the agency.
Last Date in Agency List :	2023-02-13

Source Description

Source Description :

The WA-FSIS provides a means to query and display data maintained by the Washington Department of Ecology. This system contains key information for each facility/site that is currently, or has been, of interest to the Air Quality, Dam Safety, Hazardous Waste, Toxics Cleanup, and Water Quality Programs.

FRS Environmental Interest

Source and System ID :	WA-FSIS - 23225

Map Id: FD614
Direction: W
Distance: 0.921 mi., 4863 ft.
Elevation: 353 ft.
Relative: Higher

Site Name : Hi Gloss Photo Service
1018 MARTIN LUTHER KING JR WAY
TACOMA, WA 98405

Database(s) : [ALL SITES - WA, FRS]

Envirosite ID: 6555981
EPA ID: N/R

ALL SITES - WA

Facility Name :	Hi Gloss Photo Service
Facility Address :	1018 MARTIN LUTHER KING JR WAY, TACOMA, 98405
County :	N/R
Facility/Site ID :	20170
Alternate Name :	N/R
Program Name :	N/R
WRIA :	10
Legislative District :	27
Congressional District :	6
Ecology Region :	SWRO
Ecology Program Phone :	N/R
Tribal Land :	N
Latitude :	47.250232
Longitude :	-122.451894
Last Date in Agency List :	2023-01-03

Program Details

Program :	N/R
Program ID :	N/R
Interaction Type :	Urban Waters
Interaction Type Description :	The site has been inspected by an Ecology Urban Waters Inspector.
Status :	Active
Start Date :	2009-06-07
End Date :	N/R
SIC :	N/R
NAICS :	N/R
Facility Name :	Hi-Gloss Photo Service
Facility Address :	1018 MARTIN LUTHER KING JR WAY, TACOMA, 98405
County :	Pierce
Facility/Site ID :	20170
Alternate Name :	N/R
Program Name :	Hi-Gloss Photo Service
WRIA :	10
Legislative District :	27
Congressional District :	6
Ecology Region :	SWRO
Ecology Program Phone :	(360) 407-6700
Tribal Land :	N
Latitude :	47.250232
Longitude :	-122.451894
Last Date in Agency List :	2019-01-10

Program Details

Program :	HAZWASTE
Program ID :	N/R
Interaction Type :	Urban Waters
Interaction Type Description :	The site has been inspected by an Ecology Urban Waters Inspector.

Map Id: FD614
Direction: W
Distance: 0.921 mi., 4863 ft.
Elevation: 353 ft.
Relative: Higher

Site Name : Hi Gloss Photo Service
1018 MARTIN LUTHER KING JR WAY
TACOMA, WA 98405

Database(s) : [ALL SITES - WA, FRS] ***(cont.)***

Envirosite ID: 6555981
EPA ID: N/R

ALL SITES - WA ***(cont.)***

Status :	Active
Start Date :	2009-06-07
End Date :	N/R
SIC :	N/R
NAICS :	N/R

FRS

Facility Name :	HI GLOSS PHOTO SERVICE
Facility Address :	1018 MARTIN LUTHER KING JR WAY, TACOMA, WA 98405
County :	PIERCE

Site Details

Registry ID :	110056463385
FRS Facility URL :	Click here for hyperlink provided by the agency.
Last Date in Agency List :	2023-02-13

Source Description

Source Description :

The WA-FSIS provides a means to query and display data maintained by the Washington Department of Ecology. This system contains key information for each facility/site that is currently, or has been, of interest to the Air Quality, Dam Safety, Hazardous Waste, Toxics Cleanup, and Water Quality Programs.

FRS Environmental Interest

Source and System ID :	WA-FSIS - 20170

Map Id: FA615
Direction: W
Distance: 0.924 mi., 4878 ft.
Elevation: 362 ft.
Relative: Higher

Site Name : WALKER TEXACO
1422 MARTIN LUTHER KING JR WAY
TACOMA | Tacoma, WA

Database(s) : [ALL SITES - WA, CSCSL NFA - WA, EPA UST, FRS, HSL - WA, LUST - WA, UST - WA]

Envirosite ID: 43083315
EPA ID: N/R

ALL SITES - WA

Facility Name :	WALKER TEXACO
Facility Address :	1422 MARTIN LUTHER KING JR WAY, TACOMA, 98405-3930
County :	Pierce

Map Id: FA615
Direction: W
Distance: 0.924 mi., 4878 ft.
Elevation: 362 ft.
Relative: Higher

Site Name : WALKER TEXACO
1422 MARTIN LUTHER KING JR WAY
TACOMA | Tacoma, WA

Database(s) : [ALL SITES - WA, CSCSL NFA - WA, EPA UST, FRS, HSL - WA, LUST - WA, UST - WA] ***(cont.)***

Envirosite ID: 43083315
EPA ID: N/R

ALL SITES - WA ***(cont.)***

Facility/Site ID :	1366
Alternate Name :	N/R
Program Name :	N/R
WRIA :	10
Legislative District :	27
Congressional District :	6
Ecology Region :	SWRO
Ecology Program Phone :	(360) 407-7224
Tribal Land :	N
Latitude :	47.248082
Longitude :	-122.451258
Last Date in Agency List :	2023-01-03

Program Details

Program :	TOXICS
Program ID :	N/R
Interaction Type :	LUST Facility
Interaction Type Description :	A leaking underground tank cleanup site being cleaned up with Ecology oversight or review.
Status :	Inactive
Start Date :	1992-07-10
End Date :	1995-10-26
SIC :	N/R
NAICS :	N/R

Program :	TOXICS
Program ID :	N/R
Interaction Type :	Independent Remedial Action Program
Interaction Type Description :	Ecology staff reviewed IRAP reports and provide written determination indicating whether the cleanup meets Model Toxics Control Act (MTCA) standards.
Status :	Inactive
Start Date :	1995-07-14
End Date :	1995-10-25
SIC :	N/R
NAICS :	N/R

Program :	TOXICS
Program ID :	N/R
Interaction Type :	Underground Storage Tank
Interaction Type Description :	Any one or combination of tanks (including connecting underground pipes) that is used to contain regulated substances and has a tank volume of ten percent or more beneath the surface of the ground. This term does not include any of the exempt UST systems specified in WAC 173-360-110(2) or any piping connected thereto. See WAC 173-360

Map Id: FA615
Direction: W
Distance: 0.924 mi., 4878 ft.
Elevation: 362 ft.
Relative: Higher

Site Name : WALKER TEXACO
1422 MARTIN LUTHER KING JR WAY
TACOMA | Tacoma, WA

Database(s) : [ALL SITES - WA, CSCSL NFA - WA, EPA UST, FRS, HSL - WA, LUST - WA, UST - WA] ***(cont.)***

Envirosite ID: 43083315
EPA ID: N/R

ALL SITES - WA ***(cont.)***

Status :	Active
Start Date :	1961-01-01
End Date :	N/R
SIC :	N/R
NAICS :	N/R

CSCSL NFA - WA

Facility Name :	WALKER TEXACO
Facility Address :	1422 MARTIN LUTHER KING JR WAY, TACOMA, 98405
County :	Pierce
NFA Date :	1995-10-25
Facility Site ID :	1366
Cleanup Site ID :	5027
Rank :	N/R
VCP :	N/R
Alternate Site Names :	PORTERFIELD PROPERTY TEXACO
NFA Reason :	Independent Remedial Action Program Review
Site Status :	NFA
Region :	Southwest
Responsible Unit :	Southwest
Latitude :	47.248082
Longitude :	-122.451258
Last Date in Agency List :	2023-02-23

Contaminants

Contaminant Name :	Petroleum-Other
Ground Water :	N/R
Surface Water :	N/R
Soil :	Confirmed Above Cleanup Levels
Sediment :	N/R
Air :	N/R
Bedrock :	N/R

EPA UST

Facility Name :	WALKER TEXACO
Facility Address :	1422 MARTIN LUTHER KING JR WAY, Tacoma, Washington 984053930
County :	Pierce
Facility ID :	WA1366
Facility Status :	Closed UST(s)
Open USTs :	0
Closed USTs :	5
Temporarily Out of Service USTs :	0
Date of Last Inspection :	N/R
EPA Region :	10
Tribe :	N/R
Facility ID 2 :	N/R
Latitude :	47.248082

Map Id: FA615
Direction: W
Distance: 0.924 mi., 4878 ft.
Elevation: 362 ft.
Relative: Higher

Site Name : WALKER TEXACO
1422 MARTIN LUTHER KING JR WAY
TACOMA | Tacoma, WA

Database(s) : [ALL SITES - WA, CSCSL NFA - WA, EPA UST, FRS, HSL - WA, LUST - WA, UST - WA] ***(cont.)***

Envirosite ID: 43083315
EPA ID: N/R

EPA UST ***(cont.)***

Longitude :	-122.451258
Last Date in Agency List :	2023-01-30

Tank Details

Tank ID :	WA1366_1 SUPER
Tank Status :	Closed
Installation Date :	1968-01-01
Removal Date :	N/R
Capacity :	N/R
Substances :	B Unleaded Gasoline
Tank Wall Type :	N/R

Tank ID :	WA1366_2 REGULAR
Tank Status :	Closed
Installation Date :	1968-01-01
Removal Date :	N/R
Capacity :	N/R
Substances :	A Leaded Gasoline
Tank Wall Type :	N/R

Tank ID :	WA1366_3 UNLEADED
Tank Status :	Closed
Installation Date :	1961-01-01
Removal Date :	N/R
Capacity :	N/R
Substances :	B Unleaded Gasoline
Tank Wall Type :	N/R

Tank ID :	WA1366_4 UNLEADED
Tank Status :	Closed
Installation Date :	1961-01-01
Removal Date :	N/R
Capacity :	N/R
Substances :	B Unleaded Gasoline
Tank Wall Type :	N/R

Tank ID :	WA1366_5 UNLEADED
Tank Status :	Closed
Installation Date :	1961-01-01
Removal Date :	N/R
Capacity :	N/R
Substances :	B Unleaded Gasoline
Tank Wall Type :	N/R

FRS

Facility Name :	WALKER TEXACO
Facility Address :	1422 MARTIN LUTHER KING JR WAY, TACOMA, WA 98405-3930
County :	PIERCE

Map Id: FA615
Direction: W
Distance: 0.924 mi., 4878 ft.
Elevation: 362 ft.
Relative: Higher

Site Name : WALKER TEXACO
1422 MARTIN LUTHER KING JR WAY
TACOMA | Tacoma, WA

Database(s) : [ALL SITES - WA, CSCSL NFA - WA, EPA UST, FRS, HSL - WA, LUST - WA, UST - WA] ***(cont.)***

Envirosite ID: 43083315
EPA ID: N/R

FRS ***(cont.)***

Site Details

Registry ID :	110015574948
FRS Facility URL :	Click here for hyperlink provided by the agency.
Last Date in Agency List :	2023-02-13

Source Description

Source Description :

The WA-FSIS provides a means to query and display data maintained by the Washington Department of Ecology. This system contains key information for each facility/site that is currently, or has been, of interest to the Air Quality, Dam Safety, Hazardous Waste, Toxics Cleanup, and Water Quality Programs.

FRS Environmental Interest

Source and System ID :	WA-FSIS - 1366

HSL - WA

Facility Name :	WALKER TEXACO
Facility Address :	1422 Martin Luther King Jr Way, Tacoma, 98405-3930
County :	Pierce

Site Details

Facility Site ID :	1366
Cleanup Site ID :	5027
Status :	No Further Action
Site Rank :	N/R
Alternative Site Name :	N/R
Region :	N/R
Resposbile Unit :	N/R
Institutional Control :	N/R
Current VCP :	N/R
Past VCP :	N/R
Latitude :	N/R
Longitude :	N/R
Agency Hyperlink :	Click here for hyperlink provided by the agency.
Last Date in Agency List :	2022-02-11

Facility Name :	WALKER TEXACO
Facility Address :	1422 MARTIN LUTHER KING JR WAY, TACOMA, 98405
County :	Pierce

Site Details

Facility Site ID :	1366
Cleanup Site ID :	5027

Map Id: FA615
Direction: W
Distance: 0.924 mi., 4878 ft.
Elevation: 362 ft.
Relative: Higher

Site Name : WALKER TEXACO
1422 MARTIN LUTHER KING JR WAY
TACOMA | Tacoma, WA

Database(s) : [ALL SITES - WA, CSCSL NFA - WA, EPA UST, FRS, HSL - WA, LUST - WA, UST - WA] ***(cont.)***

Envirosite ID: 43083315
EPA ID: N/R

HSL - WA ***(cont.)***

Status :	No Further Action
Site Rank :	N/R
Alternative Site Name :	PORTERFIELD PROPERTY TEXACO
Region :	Southwest
Resposbile Unit :	Southwest
Institutional Control :	N/R
Current VCP :	N/R
Past VCP :	N/R
Latitude :	47.248082
Longitude :	-122.451258
Agency Hyperlink :	Click here for hyperlink provided by the agency.
Last Date in Agency List :	2023-02-28

Contaminants

Contaminant Name :	Petroleum-Other
Ground water :	N/R
Surface water :	N/R
Soil :	Confirmed Above Cleanup Levels
Sediment :	N/R
Air :	N/R
Bedrock :	N/R

LUST - WA

Facility Name :	WALKER TEXACO
Facility Address :	1422 MARTIN LUTHER KING JR WAY, TACOMA, 98405
County :	Pierce

Site Details

LUST Status Date :	1995-10-25
LUST Status Type :	LUST - NFA
Facility Site ID :	1366
Cleanup Site ID :	5027
LUST ID :	2082
UST ID :	4910
Alternate Site Names :	PORTERFIELD PROPERTY TEXACO
Release Date :	1992-07-10
Process Type :	N/R
Responsible Unit :	Southwest
Region :	Southwest
Latitude :	47.248082
Longitude :	-122.451258
Last Date in Agency List :	2023-03-20

Contaminants

Contaminant Name :	Petroleum-Other
Ground Water :	N/R
Surface Water :	N/R
Soil :	Confirmed Above Cleanup Levels

Map Id: FA615
Direction: W
Distance: 0.924 mi., 4878 ft.
Elevation: 362 ft.
Relative: Higher

Site Name : WALKER TEXACO
1422 MARTIN LUTHER KING JR WAY
TACOMA | Tacoma, WA

Database(s) : [ALL SITES - WA, CSCSL NFA - WA, EPA UST, FRS, HSL - WA, LUST - WA, UST - WA] ***(cont.)***

Envirosite ID: 43083315
EPA ID: N/R

LUST - WA ***(cont.)***

Sediment :	N/R
Air :	N/R
Bedrock :	N/R

UST - WA

Facility Name :	WALKER TEXACO
Facility Address :	1422 MARTIN LUTHER KING JR WAY, Tacoma, 98405
County :	Pierce
Facility Site ID :	1366
UST Site ID :	4910
Tag Number(s) :	N/R
Responsible Unit :	Southwest
Is Active :	No
Latitude :	47.248082
Longitude :	-122.451258
Last Date in Agency List :	2022-12-29

Tank Details

Tank Name :	1 SUPER
Tank Status :	Removed
Install Date :	1968-01-01
Tank Upgrade Date :	N/R
Tank Permanent Closure Date :	N/R
Permit Expiration Date :	N/R
Tank Material :	Steel
Tank Construction :	N/R
Tank Corrosion Protection :	N/R
Tank Manifold :	N/R
Tank Release Detection :	N/R
Tank Tightness Test :	N/R
Tank Spill Prevention :	N/R
Capacity Range :	N/R
Actual Capacity :	N/R
Pipe Material :	N/R
Pipe Construction :	N/R
Pipe Corrosion Protection :	N/R
Tank SFC :	N/R
Dispenser SFC :	N/R
Primary Pipe Release Detection :	N/R
Secondary Pipe Release Detection :	N/R
Pipe Pumping System :	N/R
Pipe Install Date :	N/R
Turbine Sump Construction :	N/R
Tank Status Date :	1996-08-06
Tank Install Date :	N/R
Tank Overfill Prevention :	N/R

Map Id: FA615
Direction: W
Distance: 0.924 mi., 4878 ft.
Elevation: 362 ft.
Relative: Higher

Site Name : WALKER TEXACO
1422 MARTIN LUTHER KING JR WAY
TACOMA | Tacoma, WA

Database(s) : [ALL SITES - WA, CSCSL NFA - WA, EPA UST, FRS, HSL - WA, LUST - WA, UST - WA] ***(cont.)***

Envirosite ID: 43083315
EPA ID: N/R

UST - WA ***(cont.)***

Compartments Details

Compartment Number :	1
Compartment Capacity :	N/R
Substance Stored :	Unleaded Gasoline
Used Substance :	N/R
Ecy Region :	N/R

Tank Details

Tank Name :	2 REGULAR
Tank Status :	Removed
Install Date :	1968-01-01
Tank Upgrade Date :	N/R
Tank Permanent Closure Date :	N/R
Permit Expiration Date :	N/R
Tank Material :	Steel
Tank Construction :	N/R
Tank Corrosion Protection :	N/R
Tank Manifold :	N/R
Tank Release Detection :	N/R
Tank Tightness Test :	N/R
Tank Spill Prevention :	N/R
Capacity Range :	N/R
Actual Capacity :	N/R
Pipe Material :	N/R
Pipe Construction :	N/R
Pipe Corrosion Protection :	N/R
Tank SFC :	N/R
Dispenser SFC :	N/R
Primary Pipe Release Detection :	N/R
Secondary Pipe Release Detection :	N/R
Pipe Pumping System :	N/R
Pipe Install Date :	N/R
Turbine Sump Construction :	N/R
Tank Status Date :	1996-08-06
Tank Install Date :	N/R
Tank Overfill Prevention :	N/R

Compartments Details

Compartment Number :	1
Compartment Capacity :	N/R
Substance Stored :	Leaded Gasoline
Used Substance :	N/R
Ecy Region :	N/R

Tank Details

Tank Name :	3 UNLEADED
Tank Status :	Removed
Install Date :	1961-01-01
Tank Upgrade Date :	N/R

Map Id: FA615
Direction: W
Distance: 0.924 mi., 4878 ft.
Elevation: 362 ft.
Relative: Higher

Site Name : WALKER TEXACO
1422 MARTIN LUTHER KING JR WAY
TACOMA | Tacoma, WA

Database(s) : [ALL SITES - WA, CSCSL NFA - WA, EPA UST, FRS, HSL - WA, LUST - WA, UST - WA] ***(cont.)***

Envirosite ID: 43083315
EPA ID: N/R

UST - WA ***(cont.)***

Tank Permanent Closure Date :	N/R
Permit Expiration Date :	N/R
Tank Material :	Steel
Tank Construction :	N/R
Tank Corrosion Protection :	N/R
Tank Manifold :	N/R
Tank Release Detection :	N/R
Tank Tightness Test :	N/R
Tank Spill Prevention :	N/R
Capacity Range :	N/R
Actual Capacity :	N/R
Pipe Material :	N/R
Pipe Construction :	N/R
Pipe Corrosion Protection :	N/R
Tank SFC :	N/R
Dispenser SFC :	N/R
Primary Pipe Release Detection :	N/R
Secondary Pipe Release Detection :	N/R
Pipe Pumping System :	N/R
Pipe Install Date :	N/R
Turbine Sump Construction :	N/R
Tank Status Date :	1996-08-06
Tank Install Date :	N/R
Tank Overfill Prevention :	N/R

Compartments Details

Compartment Number :	1
Compartment Capacity :	N/R
Substance Stored :	Unleaded Gasoline
Used Substance :	N/R
Ecy Region :	N/R

Tank Details

Tank Name :	4 UNLEADED
Tank Status :	Removed
Install Date :	1961-01-01
Tank Upgrade Date :	N/R
Tank Permanent Closure Date :	N/R
Permit Expiration Date :	N/R
Tank Material :	Steel
Tank Construction :	N/R
Tank Corrosion Protection :	N/R
Tank Manifold :	N/R
Tank Release Detection :	N/R
Tank Tightness Test :	N/R
Tank Spill Prevention :	N/R
Capacity Range :	N/R
Actual Capacity :	N/R
Pipe Material :	N/R
Pipe Construction :	N/R
Pipe Corrosion Protection :	N/R

Map Id: FA615
Direction: W
Distance: 0.924 mi., 4878 ft.
Elevation: 362 ft.
Relative: Higher

Site Name : WALKER TEXACO
1422 MARTIN LUTHER KING JR WAY
TACOMA | Tacoma, WA

Database(s) : [ALL SITES - WA, CSCSL NFA - WA, EPA UST, FRS, HSL - WA, LUST - WA, UST - WA] ***(cont.)***

Envirosite ID: 43083315
EPA ID: N/R

UST - WA ***(cont.)***

Tank SFC :	N/R
Dispenser SFC :	N/R
Primary Pipe Release Detection :	N/R
Secondary Pipe Release Detection :	N/R
Pipe Pumping System :	N/R
Pipe Install Date :	N/R
Turbine Sump Construction :	N/R
Tank Status Date :	1996-08-06
Tank Install Date :	N/R
Tank Overfill Prevention :	N/R

Compartments Details

Compartment Number :	1
Compartment Capacity :	N/R
Substance Stored :	Unleaded Gasoline
Used Substance :	N/R
Ecy Region :	N/R

Tank Details

Tank Name :	5 UNLEADED
Tank Status :	Removed
Install Date :	1961-01-01
Tank Upgrade Date :	N/R
Tank Permanent Closure Date :	N/R
Permit Expiration Date :	N/R
Tank Material :	Steel
Tank Construction :	N/R
Tank Corrosion Protection :	N/R
Tank Manifold :	N/R
Tank Release Detection :	N/R
Tank Tightness Test :	N/R
Tank Spill Prevention :	N/R
Capacity Range :	N/R
Actual Capacity :	N/R
Pipe Material :	N/R
Pipe Construction :	N/R
Pipe Corrosion Protection :	N/R
Tank SFC :	N/R
Dispenser SFC :	N/R
Primary Pipe Release Detection :	N/R
Secondary Pipe Release Detection :	N/R
Pipe Pumping System :	N/R
Pipe Install Date :	N/R
Turbine Sump Construction :	N/R
Tank Status Date :	1996-08-06
Tank Install Date :	N/R
Tank Overfill Prevention :	N/R

Map Id: FA615
Direction: W
Distance: 0.924 mi., 4878 ft.
Elevation: 362 ft.
Relative: Higher

Site Name : WALKER TEXACO
1422 MARTIN LUTHER KING JR WAY
TACOMA | Tacoma, WA

Database(s) : [ALL SITES - WA, CSCSL NFA - WA, EPA UST, FRS, HSL - WA, LUST - WA, UST - WA] ***(cont.)***

Envirosite ID: 43083315
EPA ID: N/R

UST - WA ***(cont.)***

Compartments Details

Compartment Number :	1
Compartment Capacity :	N/R
Substance Stored :	Unleaded Gasoline
Used Substance :	N/R
Ecy Region :	N/R

Map Id: EX616
Direction: W
Distance: 0.926 mi., 4890 ft.
Elevation: 352 ft.
Relative: Higher

Site Name : Johnson Candy Company
924 MARTIN LUTHER KING JR WAY
TACOMA, WA 98405

Database(s) : [ALL SITES - WA, FRS]

Envirosite ID: 6559142
EPA ID: N/R

ALL SITES - WA

Facility Name :	Johnson Candy Company
Facility Address :	924 MARTIN LUTHER KING JR WAY, TACOMA, 98405
County :	N/R
Facility/Site ID :	16211
Alternate Name :	N/R
Program Name :	N/R
WRIA :	10
Legislative District :	27
Congressional District :	6
Ecology Region :	SWRO
Ecology Program Phone :	N/R
Tribal Land :	N
Latitude :	47.253197
Longitude :	-122.45244
Last Date in Agency List :	2023-01-03

Program Details

Program :	N/R
Program ID :	N/R
Interaction Type :	Urban Waters
Interaction Type Description :	The site has been inspected by an Ecology Urban Waters Inspector.
Status :	Active
Start Date :	2009-05-20
End Date :	N/R
SIC :	N/R
NAICS :	N/R

FRS

Facility Name :	JOHNSON CANDY COMPANY

Map Id: EX616
Direction: W
Distance: 0.926 mi., 4890 ft.
Elevation: 352 ft.
Relative: Higher

Site Name : Johnson Candy Company
924 MARTIN LUTHER KING JR WAY
TACOMA, WA 98405

Database(s) : [ALL SITES - WA, FRS] ***(cont.)***

Envirosite ID: 6559142
EPA ID: N/R

FRS ***(cont.)***

Facility Address : 924 MARTIN LUTHER KING JR WAY, TACOMA, WA 98405
County : PIERCE

Site Details
Registry ID : 110056453261
FRS Facility URL : Click here for hyperlink provided by the agency.
Last Date in Agency List : 2023-02-13

Source Description

Source Description :

The WA-FSIS provides a means to query and display data maintained by the Washington Department of Ecology. This system contains key information for each facility/site that is currently, or has been, of interest to the Air Quality, Dam Safety, Hazardous Waste, Toxics Cleanup, and Water Quality Programs.

FRS Environmental Interest
Source and System ID : WA-FSIS - 16211

Map Id: 617
Direction: SSW
Distance: 0.926 mi., 4891 ft.
Elevation: 95 ft.
Relative: Higher

Site Name : PREMIER TRANSMISSION COMPANY | TURNER TOWING CO | City Center Collision
2620 PACIFIC AVE
TACOMA | Tacoma, WA

Database(s) : [ALL SITES - WA, EPA UST, FRS, MANIFEST EPA, UST - WA]

Envirosite ID: 50655424
EPA ID: N/R

ALL SITES - WA

Facility Name : PREMIER TRANSMISSION COMPANY
Facility Address : 2620 PACIFIC AVE, TACOMA, 98402-2819
County : Pierce

Facility/Site ID : 71257565
Alternate Name : N/R
Program Name : N/R
WRIA : 10
Legislative District : 27
Congressional District : 6
Ecology Region : SWRO
Ecology Program Phone : N/R
Tribal Land : N

Map Id: 617
Direction: SSW
Distance: 0.926 mi., 4891 ft.
Elevation: 95 ft.
Relative: Higher

Site Name : PREMIER TRANSMISSION COMPANY | TURNER TOWING CO | City Center Collision
2620 PACIFIC AVE
TACOMA | Tacoma, WA

Database(s) : [ALL SITES - WA, EPA UST, FRS, MANIFEST EPA, UST - WA] ***(cont.)***

Envirosite ID: 50655424
EPA ID: N/R

ALL SITES - WA ***(cont.)***

Latitude :	47.237249
Longitude :	-122.435395
Last Date in Agency List :	2023-01-03
Facility/Site ID :	71257565
Alternate Name :	N/R
Program Name :	N/R
WRIA :	10
Legislative District :	27
Congressional District :	6
Ecology Region :	SWRO
Ecology Program Phone :	(360) 407-7224
Tribal Land :	N
Latitude :	47.237249
Longitude :	-122.435395
Last Date in Agency List :	2023-01-03

Program Details

Program :	TOXICS
Program ID :	8922
Interaction Type :	Underground Storage Tank
Interaction Type Description :	Any one or combination of tanks (including connecting underground pipes) that is used to contain regulated substances and has a tank volume of ten percent or more beneath the surface of the ground. This term does not include any of the exempt UST systems specified in WAC 173-360-110(2) or any piping connected thereto. See WAC 173-360
Status :	Inactive
Start Date :	1998-06-08
End Date :	1753-01-01
SIC :	N/R
NAICS :	N/R
Program :	TOXICS
Program ID :	8922
Interaction Type :	Urban Waters
Interaction Type Description :	The site has been inspected by an Ecology Urban Waters Inspector.
Status :	Active
Start Date :	2008-09-11
End Date :	N/R
SIC :	N/R
NAICS :	N/R

EPA UST

Facility Name :	TURNER TOWING CO
Facility Address :	2620 PACIFIC AVENUE, Tacoma, Washington 984022819
County :	Pierce

Map Id: 617
Direction: SSW
Distance: 0.926 mi., 4891 ft.
Elevation: 95 ft.
Relative: Higher

Site Name : PREMIER TRANSMISSION COMPANY | TURNER TOWING CO | City Center Collision
2620 PACIFIC AVE
TACOMA | Tacoma, WA

Database(s) : [ALL SITES - WA, EPA UST, FRS, MANIFEST EPA, UST - WA] ***(cont.)***

Envirosite ID: 50655424
EPA ID: N/R

EPA UST ***(cont.)***

Facility ID :	WA71257565
Facility Status :	Closed UST(s)
Open USTs :	0
Closed USTs :	2
Temporarily Out of Service USTs :	0
Date of Last Inspection :	N/R
EPA Region :	10
Tribe :	N/R
Facility ID 2 :	N/R
Latitude :	47.237249
Longitude :	-122.435396
Last Date in Agency List :	2023-01-30

Tank Details

Tank ID :	WA71257565_1
Tank Status :	Closed
Installation Date :	1964-12-31
Removal Date :	N/R
Capacity :	N/R
Substances :	A Leaded Gasoline
Tank Wall Type :	N/R

Tank ID :	WA71257565_2
Tank Status :	Closed
Installation Date :	1964-12-31
Removal Date :	N/R
Capacity :	111
Substances :	G Used Oil/Waste Oil
Tank Wall Type :	N/R

FRS

Facility Name :	PREMIER TRANSMISSION COMPANY
Facility Address :	2620 PACIFIC AVE, TACOMA, WA 98402-2819
County :	PIERCE

Site Details

Registry ID :	110015430167
FRS Facility URL :	Click here for hyperlink provided by the agency.
Last Date in Agency List :	2023-02-13

Source Description

Map Id: 617
Direction: SSW
Distance: 0.926 mi., 4891 ft.
Elevation: 95 ft.
Relative: Higher

Site Name : PREMIER TRANSMISSION COMPANY | TURNER TOWING CO | City Center Collision
2620 PACIFIC AVE
TACOMA | Tacoma, WA

Database(s) : [ALL SITES - WA, EPA UST, FRS, MANIFEST EPA, UST - WA] ***(cont.)***

Envirosite ID: 50655424
EPA ID: N/R

FRS ***(cont.)***

Source Description :

The WA-FSIS provides a means to query and display data maintained by the Washington Department of Ecology. This system contains key information for each facility/site that is currently, or has been, of interest to the Air Quality, Dam Safety, Hazardous Waste, Toxics Cleanup, and Water Quality Programs.

FRS Environmental Interest

Source and System ID :	WA-FSIS - 71257565

MANIFEST EPA

Manifest Details

Manifest Number :	009107965FLE
Shipped Date :	2019-05-16
Updated Date :	2019-06-17
Received Date :	2019-05-21
Status :	Signed
Generator ID :	CESQG
Generator Name :	City Center Collision
Generator Address :	2620 Pacific Ave, TACOMA, WA 98402
Generator Mailing :	2620 Pacific Ave, Tacoma, WA 98402
Generator Contact :	N/R
Destination ID :	WAD981769110
Destination Name :	Emerald Services, Inc
Destination Mailing :	1825 Alexander Avenue, Tacoma, WA 98421
Destination Address :	1825 Alexander Avenue, Tacoma, WA 98421
Destination Contact :	N/R
Submission Type :	DataImage5Copy
Origin Type :	Service
Manifest Residue :	N
Rejection :	N
Last Date in Agency List :	2023-02-13

Waste Details

Waste Line Number :	1
Is DOT Hazardous :	Y
DOT ID Number :	UN1263
DOT Information :	RQ, UN1263, WASTE UN1263 WASTE PAINT RELATED MATERIAL, 3 PG II RQ (D001) (ERG#128)(F005,F003,D001,D018,D035 D039,D040), 3, PG II (D001)
Non Waste Description :	N/R
Quantity :	16 Gallons
Quantity Tons, Acute, Non-Acute :	0.06672227, 0, 0.06672227
Quantity Kg, Acute, Non-Acute :	0, 60.5191
Management Method :	H020 - SOLVENTS RECOVERY
Is EPA Waste :	Y
Federal Code :	D001, D035, F003, F005

Map Id: 617
Direction: SSW
Distance: 0.926 mi., 4891 ft.
Elevation: 95 ft.
Relative: Higher

Site Name : PREMIER TRANSMISSION COMPANY | TURNER TOWING CO | City Center Collision
2620 PACIFIC AVE
TACOMA | Tacoma, WA

Database(s) : [ALL SITES - WA, EPA UST, FRS, MANIFEST EPA, UST - WA] ***(cont.)***

Envirosite ID: 50655424
EPA ID: N/R

MANIFEST EPA ***(cont.)***

State Code : N/R

Manifest Details

Manifest Number :	012304495FLE
Shipped Date :	2018-10-26
Updated Date :	2018-12-07
Received Date :	2018-10-29
Status :	Signed
Generator ID :	CESQG
Generator Name :	City Center Collision
Generator Address :	2620 Pacific Ave, TACOMA, WA 98402
Generator Mailing :	2620 Pacific Ave, Tacoma, WA 98402
Generator Contact :	N/R
Destination ID :	WAD981769110
Destination Name :	Emerald Services, Inc
Destination Mailing :	1825 Alexander Avenue, Tacoma, WA 98421
Destination Address :	1825 Alexander Avenue, Tacoma, WA 98421
Destination Contact :	N/R
Submission Type :	DataImage5Copy
Origin Type :	Service
Manifest Residue :	N
Rejection :	N
Last Date in Agency List :	2023-02-13

Waste Details

Waste Line Number :	1
Is DOT Hazardous :	Y
DOT ID Number :	UN1263
DOT Information :	RQ, UN1263, WASTE UN1263 WASTE PAINT RELATED MATERIAL, 3 PG II RQ (D001) (ERG#128)(F005,F003,D001,D018,D035 D039,D040), 3, PG II (D001)
Non Waste Description :	N/R
Quantity :	55 Gallons
Quantity Tons, Acute, Non-Acute :	0.2293578, 0, 0.2293578
Quantity Kg, Acute, Non-Acute :	0, 208.03441
Management Method :	H020 - SOLVENTS RECOVERY
Is EPA Waste :	Y
Federal Code :	D001, D035, F003, F005
State Code :	N/R

UST - WA

Facility Name :	TURNER TOWING CO
Facility Address :	2620 PACIFIC AVENUE, Tacoma, 98402
County :	Pierce

Map Id: 617
Direction: SSW
Distance: 0.926 mi., 4891 ft.
Elevation: 95 ft.
Relative: Higher

Site Name : PREMIER TRANSMISSION COMPANY | TURNER TOWING CO | City Center Collision
2620 PACIFIC AVE
TACOMA | Tacoma, WA

Database(s) : [ALL SITES - WA, EPA UST, FRS, MANIFEST EPA, UST - WA] ***(cont.)***

Envirosite ID: 50655424
EPA ID: N/R

UST - WA ***(cont.)***

Facility Site ID :	71257565
UST Site ID :	8922
Tag Number(s) :	N/R
Responsible Unit :	Southwest
Is Active :	No
Latitude :	47.237249
Longitude :	-122.435395
Last Date in Agency List :	2022-12-29

Tank Details

Tank Name :	1
Tank Status :	Removed
Install Date :	1964-12-31
Tank Upgrade Date :	N/R
Tank Permanent Closure Date :	N/R
Permit Expiration Date :	N/R
Tank Material :	N/R
Tank Construction :	N/R
Tank Corrosion Protection :	N/R
Tank Manifold :	N/R
Tank Release Detection :	N/R
Tank Tightness Test :	N/R
Tank Spill Prevention :	N/R
Capacity Range :	N/R
Actual Capacity :	N/R
Pipe Material :	N/R
Pipe Construction :	N/R
Pipe Corrosion Protection :	N/R
Tank SFC :	N/R
Dispenser SFC :	N/R
Primary Pipe Release Detection :	N/R
Secondary Pipe Release Detection :	N/R
Pipe Pumping System :	N/R
Pipe Install Date :	N/R
Turbine Sump Construction :	N/R
Tank Status Date :	1996-08-06
Tank Install Date :	N/R
Tank Overfill Prevention :	N/R

Compartments Details

Compartment Number :	1
Compartment Capacity :	N/R
Substance Stored :	Leaded Gasoline
Used Substance :	N/R
Ecy Region :	N/R

Map Id: 617
Direction: SSW
Distance: 0.926 mi., 4891 ft.
Elevation: 95 ft.
Relative: Higher

Site Name : PREMIER TRANSMISSION COMPANY | TURNER TOWING CO | City Center Collision
2620 PACIFIC AVE
TACOMA | Tacoma, WA

Database(s) : [ALL SITES - WA, EPA UST, FRS, MANIFEST EPA, UST - WA] ***(cont.)***

Envirosite ID: 50655424
EPA ID: N/R

UST - WA ***(cont.)***

Tank Details

Tank Name :	2
Tank Status :	Closed in Place
Install Date :	1964-12-31
Tank Upgrade Date :	N/R
Tank Permanent Closure Date :	N/R
Permit Expiration Date :	N/R
Tank Material :	N/R
Tank Construction :	N/R
Tank Corrosion Protection :	N/R
Tank Manifold :	N/R
Tank Release Detection :	N/R
Tank Tightness Test :	N/R
Tank Spill Prevention :	N/R
Capacity Range :	111 TO 1,100 Gallons
Actual Capacity :	N/R
Pipe Material :	N/R
Pipe Construction :	N/R
Pipe Corrosion Protection :	N/R
Tank SFC :	N/R
Dispenser SFC :	N/R
Primary Pipe Release Detection :	N/R
Secondary Pipe Release Detection :	N/R
Pipe Pumping System :	N/R
Pipe Install Date :	N/R
Turbine Sump Construction :	N/R
Tank Status Date :	1996-08-06
Tank Install Date :	N/R
Tank Overfill Prevention :	N/R

Compartments Details

Compartment Number :	1
Compartment Capacity :	N/R
Substance Stored :	Used Oil/Waste Oil
Used Substance :	N/R
Ecy Region :	N/R

Map Id: EX618
Direction: W
Distance: 0.928 mi., 4899 ft.
Elevation: 352 ft.
Relative: Higher

Site Name : Todays Uniform
920 MARTIN LUTHER KING JR WAY
TACOMA, WA 98405

Database(s) : [ALL SITES - WA, FRS]

Envirosite ID: 6556269
EPA ID: N/R

ALL SITES - WA

Facility Name :	Todays Uniform

Map Id: EX618
Direction: W
Distance: 0.928 mi., 4899 ft.
Elevation: 352 ft.
Relative: Higher

Site Name : Todays Uniform
920 MARTIN LUTHER KING JR WAY
TACOMA, WA 98405

Database(s) : [ALL SITES - WA, FRS] ***(cont.)***

Envirosite ID: 6556269
EPA ID: N/R

ALL SITES - WA ***(cont.)***

Facility Address :	920 MARTIN LUTHER KING JR WAY, TACOMA, 98405
County :	N/R
Facility/Site ID :	23297
Alternate Name :	N/R
Program Name :	N/R
WRIA :	10
Legislative District :	27
Congressional District :	6
Ecology Region :	SWRO
Ecology Program Phone :	N/R
Tribal Land :	N
Latitude :	47.253302
Longitude :	-122.452213
Last Date in Agency List :	2023-01-03

Program Details

Program :	N/R
Program ID :	N/R
Interaction Type :	Urban Waters
Interaction Type Description :	The site has been inspected by an Ecology Urban Waters Inspector.
Status :	Active
Start Date :	2009-05-20
End Date :	N/R
SIC :	N/R
NAICS :	N/R

FRS

Facility Name :	TODAYS UNIFORM
Facility Address :	920 MARTIN LUTHER KING JR WAY, TACOMA, WA 98405
County :	PIERCE

Site Details

Registry ID :	110056468139
FRS Facility URL :	Click here for hyperlink provided by the agency.
Last Date in Agency List :	2023-02-13

Source Description

Source Description :

The WA-FSIS provides a means to query and display data maintained by the Washington Department of Ecology. This system contains key information for each facility/site that is currently, or has been, of interest to the Air Quality, Dam Safety, Hazardous Waste, Toxics Cleanup, and Water Quality Programs.

Map Id: EX618
Direction: W
Distance: 0.928 mi., 4899 ft.
Elevation: 352 ft.
Relative: Higher

Site Name : Todays Uniform
920 MARTIN LUTHER KING JR WAY
TACOMA, WA 98405

Database(s) : [ALL SITES - WA, FRS] ***(cont.)***

Envirosite ID: 6556269
EPA ID: N/R

FRS ***(cont.)***

FRS Environmental Interest
Source and System ID : WA-FSIS - 23297

Map Id: FB619
Direction: SW
Distance: 0.935 mi., 4937 ft.
Elevation: 173 ft.
Relative: Higher

Site Name : BRONZE WORKS LLC THE
2506 FAWCETT AVE
TACOMA, WA 98402

Database(s) : [ALL SITES - WA, BRS, ECHO, FRS, RCRA_NONGEN]

Envirosite ID: 50655538
EPA ID: N/R

ALL SITES - WA

Facility Name : Bronze Works LLC The
Facility Address : 2506 FAWCETT AVE, TACOMA, 98402
County : Pierce

Facility/Site ID : 5811828
Alternate Name : N/R
Program Name : N/R
WRIA : 10
Legislative District : 27
Congressional District : 6
Ecology Region : SWRO
Ecology Program Phone : (360) 407-6734
Tribal Land : N
Latitude : 47.238451
Longitude : -122.439661
Last Date in Agency List : 2023-01-03

Program Details
Program : HAZWASTE
Program ID : N/R
Interaction Type : Hazardous Waste Generator

Interaction Type Description : Facilities that generate any quantity of a dangerous waste. They may be classified as SQG, MQG, or LQG depending on hazardous waste generated for a given month.

Status : Inactive
Start Date : 2008-10-20
End Date : 2010-12-31
SIC : N/R
NAICS : N/R

Program : HAZWASTE
Program ID : N/R
Interaction Type : Revised Site Visit Program

Map Id: FB619
Direction: SW
Distance: 0.935 mi., 4937 ft.
Elevation: 173 ft.
Relative: Higher

Site Name : BRONZE WORKS LLC THE
2506 FAWCETT AVE
TACOMA, WA 98402

Database(s) : [ALL SITES - WA, BRS, ECHO, FRS, RCRA_NONGEN] ***(cont.)***

Envirosite ID: 50655538
EPA ID: N/R

ALL SITES - WA ***(cont.)***

Interaction Type Description :	HWTR engages in a variety of field work, site visits, and contacts with sites. While most compliance related activity is recorded into the EPA's RCRAInfo system, the other types of activities are recorded into the Revised Site Visit Program (RSVP).
Status :	Active
Start Date :	2007-06-22
End Date :	N/R
SIC :	N/R
NAICS :	N/R

BRS

Facility Name :	BRONZE WORKS LLC THE
Facility Address :	2506 FAWCETT AVE, TACOMA, WA 98402
County :	PIERCE

Site Details

Date Form Received by Agency :	2010-03-09
EPA ID :	WAH000033864
Mailing Address :	2506 FAWCETT AVE, TACOMA, WA 98402
Contact :	KEVIN KEATING
Contact Address :	2506 FAWCETT AVE, TACOMA, WA 98402
Contact Country :	US
Contact Telephone :	253-396-0396
Contact Email :	KKEATING39@HOTMAIL.COM
EPA Region :	10
Land Type :	Private
Source Type :	Annual/Biennial Report updated with Notification
Classification :	Very Small Quantity Generator

Description :

Handlers that generate 100 kilograms or less of hazardous waste per calendar month, and accumulate 1000 kg or less of hazardous waste at any time; or generate one kilogram or less of acutely hazardous waste per calendar month, and accumulate at any time: 1 kg or less of acutely hazardous waste; or 100 kg or less of any residue or contaminated soil, waste or other debris resulting from the cleanup of a spill, into or on any land or water, of acutely hazardous waste;or generate 100 kg or less of any residue or contaminated soil, waste or other debris resulting from the cleanup of a spill, into or on any land or water, of acutely hazardous waste during any calendar month, and accumulate at any time: 1 kg or less of acutely hazardous waste; or 100 kg or less of any residue or contaminated soil, waste or other debris resulting from the cleanup of a spill, into or on any land or water, of acutely hazardous waste.

Last Date in Agency List : 2023-01-23

Owner/Operator Summary

Owner/Operator Name :	KEVIN KEATING
Owner/Operator Address :	2506 FAWCETT AVE, TACOMA, WA 98402
Owner/Operator Country :	US
Owner/Operator Telephone :	253-396-0398
Owner/Operator Email :	N/R
Owner/Operator Fax :	N/R

Map Id: FB619
Direction: SW
Distance: 0.935 mi., 4937 ft.
Elevation: 173 ft.
Relative: Higher

Site Name : BRONZE WORKS LLC THE
2506 FAWCETT AVE
TACOMA, WA 98402

Database(s) : [ALL SITES - WA, BRS, ECHO, FRS, RCRA_NONGEN] ***(cont.)***

Envirosite ID: 50655538
EPA ID: N/R

BRS ***(cont.)***

Legal Status :	Private
Owner/Operator Type :	Owner
Owner/Operator Start Date :	2001-11-01
Owner/Operator End Date :	N/R
Owner/Operator Name :	THE BRONZE WORKS
Owner/Operator Address :	2506 FAWCETT AVE, TACOMA, WA 98402
Owner/Operator Country :	US
Owner/Operator Telephone :	253-396-0396
Owner/Operator Email :	N/R
Owner/Operator Fax :	N/R
Legal Status :	Private
Owner/Operator Type :	Operator
Owner/Operator Start Date :	2001-11-01
Owner/Operator End Date :	N/R

Waste Activity Monitoring

Report Cycle :	2009
Hazardous Waste Page Number :	1
Hazardous Waste Sub-Page Number :	1
BR Form :	XX
Waste Description :	N/R
Primary NAICS :	331522 - Nonferrous (except Aluminum) Die-Casting Foundries
Source Code :	N/R
Form Code :	N/R
Management Method :	N/R
Generation Tons :	0
Managed Tons :	0
Shipped Tons :	0
Received Tons :	0
Receiver ID :	N/R
Receiver State :	N/R
Shipper ID :	N/R
Shipper State :	N/R
Waste Minimization :	N/R
Waste Code List :	N/R
Waste Code Group :	N/R
Waste Generation Type :	N/R

ECHO

Facility Name :	BRONZE WORKS LLC THE
Facility Address :	2506 FAWCETT AVE, TACOMA, WA 98402
County :	PIERCE
Last Inspection Date :	2007-06-22
Registry ID :	110037544994
FIPS Code :	53053
EPA Region :	10
Inspection Count :	0
Last Inspection Days :	5644
Informal Count :	0

Map Id: FB619
Direction: SW
Distance: 0.935 mi., 4937 ft.
Elevation: 173 ft.
Relative: Higher

Site Name : BRONZE WORKS LLC THE
2506 FAWCETT AVE
TACOMA, WA 98402

Database(s) : [ALL SITES - WA, BRS, ECHO, FRS, RCRA_NONGEN] ***(cont.)***

Envirosite ID: 50655538
EPA ID: N/R

ECHO ***(cont.)***

Last Informal Action Date :	2008-05-22
Formal Action Count :	0
Last Formal Action Date :	N/R
Total Penalties :	0
Penalty Count :	N/R
Last Penalty Date :	N/R
Last Penalty Amount :	N/R
QTRS IN NC :	0
Programs IN SNC :	0
Current Compliance Status :	No Violation Identified
Three-Year Compliance Status :	_____
Collection Method :	ADDRESS MATCHING-HOUSE NUMBER
Reference Point :	ENTRANCE POINT OF A FACILITY OR STATION
Accuracy Meters :	50
Derived Tribes :	Puyallup Tribe of the Puyallup Reservation - .6 mile(s), Puyallup Tribe of the Puyallup Reservation - 1 mile(s), Muckleshoot Indian Tribe - 11.4 mile(s), Muckleshoot Indian Tribe - 14.2 mile(s), Nisqually Indian Tribe - 16.6 mile(s), Squaxin Island Tribe of the Squaxin Island Reservation - 21.6 mile(s), Squaxin Island Tribe of the Squaxin Island Reservation - 23.4 mile(s)
Derived HUC :	17110019
Derived WBD :	171100190301
Derived STCTY FIPS :	53053
Derived Zip :	98402
Derived CD113 :	06
Derived CB2010 :	530530616021063
MYRTK Universe :	NNN
NPDES IDs :	N/R
CWA Permit Types :	N/R
CWA Compliance Tracking :	N/R
CWA NAICS :	N/R
CWA SICS :	N/R
CWA Inspection Count :	N/R
CWA Last Inspection Days :	N/R
CWA Informal Count :	N/R
CWA Formal Action Count :	N/R
CWA Last Formal Action Date :	N/R
CWA Penalties :	N/R
CWA Last Penalty Date :	N/R
CWA Last Penalty Amount :	N/R
CWA Quarters IN NC :	N/R
CWA Current Compliance Status :	N/R
CWA Current SNC Flag :	N
CWA 13 Quarters Compliance Status :	N/R
CWA 13 Quarters Effluent Exceedances:	N/R
CWA Three-Year QNCR Codes :	N/R
DFR URL :	Click here for hyperlink provided by the agency.
Facility SIC :	N/R
Facility NAICS :	331522 - Nonferrous (except Aluminum) Die-Casting Foundries
Facility Last Inspection EPA Date :	N/R
Facility Last Inspection State Date :	2007-06-22
Facility Last Formal Act EPA Date :	N/R
Facility Last Formal Act State Date :	N/R
Facility Last Informal Act EPA Date :	N/R

Map Id: FB619
Direction: SW
Distance: 0.935 mi., 4937 ft.
Elevation: 173 ft.
Relative: Higher

Site Name : BRONZE WORKS LLC THE
2506 FAWCETT AVE
TACOMA, WA 98402

Database(s) : [ALL SITES - WA, BRS, ECHO, FRS, RCRA_NONGEN] ***(cont.)***

Envirosite ID: 50655538
EPA ID: N/R

ECHO ***(cont.)***

Facility Last Informal Act State Date:	2008-05-22
Facility Federal Agency :	N/R
TRI Reporter :	N/R
Facility Imp Water Flag :	N/R
Current SNC Flag :	N
Indian County Flag :	N
Federal Flag :	N/R
US Mexico Border Flag :	N/R
Chesapeak Bay Flag :	N/R
AIR Flag :	N
NPDES Flag :	N
SDWIS Flag :	N
RCRA Flag :	Y
TRI Flag :	N
GHG Flag :	N
Major Flag :	N/R
Active Flag :	N/R
NAA Flag :	N
Latitude :	47.238432
Longitude :	-122.439685
Last Date in Agency List :	2023-01-16

FRS

Facility Name :	BRONZE WORKS LLC THE
Facility Address :	2506 FAWCETT AVE, TACOMA, WA 98402
County :	PIERCE

Site Details

Registry ID :	110070755144
FRS Facility URL :	Click here for hyperlink provided by the agency.
Last Date in Agency List :	2023-02-13

Source Description

Source Description :

All generators and treatment, storage, and disposal (TSD) facilities who handle hazardous waste are required to report to the EPA Administrator at least once every two years. The data collected is used to create the National Biennial Resource Conservation and Recovery Act (RCRA) Hazardous Waste Report. This data is processed within the RCRA Information (RCRAInfo) database.

FRS Environmental Interest

Source and System ID :	RCRAINFO - WAH000033864

Site Details

Registry ID :	110037544994
FRS Facility URL :	Click here for hyperlink provided by the agency.

Map Id: FB619
Direction: SW
Distance: 0.935 mi., 4937 ft.
Elevation: 173 ft.
Relative: Higher

Site Name : BRONZE WORKS LLC THE
2506 FAWCETT AVE
TACOMA, WA 98402

Database(s) : [ALL SITES - WA, BRS, ECHO, FRS, RCRA_NONGEN] ***(cont.)***

Envirosite ID: 50655538
EPA ID: N/R

FRS ***(cont.)***

Last Date in Agency List : 2023-02-13

Source Description
Source Description :

RCRAInfo is EPA's comprehensive information system that supports the Resource Conservation and Recovery Act (RCRA) of 1976 and the Hazardous and Solid Waste Amendments (HSWA) of 1984 through the tracking of events and activities related to facilities that generate, transport, and treat, store, or dispose of hazardous waste. RCRAInfo allows RCRA program staff to track the notification, permit, compliance, and corrective action activities required under RCRA. RCRAInfo also supports generation of the National Hazardous Waste Biennial Report. All generators and treatment, storage, and disposal facilities who handle hazardous waste are required to report to the EPA Administrator at least once every two years to support creation of the Biennial Report.
The WA-FSIS provides a means to query and display data maintained by the Washington Department of Ecology. This system contains key information for each facility/site that is currently, or has been, of interest to the Air Quality, Dam Safety, Hazardous Waste, Toxics Cleanup, and Water Quality Programs.

FRS Environmental Interest
Source and System ID :
RCRAINFO - WAH000033864
WA-FSIS - 5811828

RCRA_NONGEN

Facility Name : BRONZE WORKS LLC THE
Facility Address : 2506 FAWCETT AVE, TACOMA, WA 98402
County : PIERCE

Date Form Received by Agency : 2011-05-07
EPA ID : WAH000033864
Mailing Address : 2506 FAWCETT AVE, TACOMA, WA 98402
Contact : KEVIN KEATING
Contact Address : 2506 FAWCETT AVE, TACOMA, WA 98402
Contact Country : US
Contact Telephone : 253-396-0396
Contact Email : KKEATING39@HOTMAIL.COM
EPA Region : 10
Land Type : Private
Source Type : Implementer
Classification : Not a generator, verified
Description : Not a generator, verified
Last Date in Agency List : 2023-01-23

Owner/Operator Summary
Owner/Operator Name : BERRY FAMILY PARTNERSHIP JAMESHEALYJR
Owner/Operator Address : 10222 KOPACHUK DR NW, GIG HARBOR, WA 98335
Owner/Operator Country : US

Map Id: FB619
Direction: SW
Distance: 0.935 mi., 4937 ft.
Elevation: 173 ft.
Relative: Higher

Site Name : BRONZE WORKS LLC THE
2506 FAWCETT AVE
TACOMA, WA 98402

Database(s) : [ALL SITES - WA, BRS, ECHO, FRS, RCRA_NONGEN] ***(cont.)***

Envirosite ID: 50655538
EPA ID: N/R

RCRA_NONGEN ***(cont.)***

Owner/Operator Telephone :	253-627-1133
Owner/Operator Email :	N/R
Owner/Operator Fax :	N/R
Legal Status :	Private
Owner/Operator Type :	Owner
Owner/Operator Start Date :	2010-12-31
Owner/Operator End Date :	N/R

Owner/Operator Name :	KEATING, KEVIN
Owner/Operator Address :	2506 FAWCETT AVE, TACOMA, WA 98402
Owner/Operator Country :	US
Owner/Operator Telephone :	253-396-0398
Owner/Operator Email :	N/R
Owner/Operator Fax :	N/R
Legal Status :	Private
Owner/Operator Type :	Owner
Owner/Operator Start Date :	2001-11-01
Owner/Operator End Date :	N/R

Owner/Operator Name :	THE BRONZE WORKS
Owner/Operator Address :	2506 FAWCETT AVE, TACOMA, WA 98402
Owner/Operator Country :	US
Owner/Operator Telephone :	253-396-0396
Owner/Operator Email :	N/R
Owner/Operator Fax :	N/R
Legal Status :	Private
Owner/Operator Type :	Operator
Owner/Operator Start Date :	2001-11-01
Owner/Operator End Date :	N/R

Handler Activities Summary

U.S. Importer of Hazardous Waste :	N
Mixed Waste (Haz. and Radioactive) :	N
Recycler of Hazardous Waste :	N
Transporter of Hazardous Waste :	N
Treater, Storer or Disposer of HW :	N
Underground Injection Activity :	N
On-site Burner Exemption :	N
Furnace Exemption :	N
Used Oil Fuel Burner :	N
Used Oil Processor :	N
Used Oil Refiner :	N
Used Oil Fuel Marketer to Burner :	N
Used Oil Specification Marketer :	N
Used Oil Transfer Facility :	N
Used Oil Transporter :	N

Historical Generators

Date Form Received by Agency :	2011-05-06
Facility Name :	BRONZE WORKS LLC THE

Map Id: FB619
Direction: SW
Distance: 0.935 mi., 4937 ft.
Elevation: 173 ft.
Relative: Higher

Site Name : BRONZE WORKS LLC THE
2506 FAWCETT AVE
TACOMA, WA 98402

Database(s) : [ALL SITES - WA, BRS, ECHO, FRS, RCRA_NONGEN] ***(cont.)***

Envirosite ID: 50655538
EPA ID: N/R

RCRA_NONGEN ***(cont.)***

Classification : Not a generator, verified

Date Form Received by Agency : 2011-05-06
Facility Name : BRONZE WORKS LLC THE
Classification : Small Quantity Generator

Date Form Received by Agency : 2010-03-09
Facility Name : BRONZE WORKS LLC THE
Classification : Very Small Quantity Generator

Date Form Received by Agency : 2009-04-16
Facility Name : BRONZE WORKS LLC THE
Classification : Very Small Quantity Generator

Date Form Received by Agency : 2008-10-20
Facility Name : BRONZE WORKS LLC THE
Classification : Very Small Quantity Generator

Notices of Violations Summary

Date of Violation : 2008-05-14
Date Achieved Compliance : 2008-10-01
Regulation Violated : Y
Area of Violation : Generators - General
Enforcement Action : WRITTEN INFORMAL
Enforcement Action Date : 2008-05-22
Enf. Disposition Status : N/R
Enf. Disp. Status Date : N/R
Violation Lead Agency : State
Enforcement Lead Agency : State
Proposed Penalty Amount : N/R
Final Penalty Amount : N/R
Paid Penalty Amount : N/R

Date of Violation : 2008-05-14
Date Achieved Compliance : 2008-10-01
Regulation Violated : Y
Area of Violation : Generators - Pre-transport
Enforcement Action : WRITTEN INFORMAL
Enforcement Action Date : 2008-05-22
Enf. Disposition Status : N/R
Enf. Disp. Status Date : N/R
Violation Lead Agency : State
Enforcement Lead Agency : State
Proposed Penalty Amount : N/R
Final Penalty Amount : N/R
Paid Penalty Amount : N/R

Map Id: FB619
Direction: SW
Distance: 0.935 mi., 4937 ft.
Elevation: 173 ft.
Relative: Higher

Site Name : BRONZE WORKS LLC THE
2506 FAWCETT AVE
TACOMA, WA 98402

Database(s) : [ALL SITES - WA, BRS, ECHO, FRS, RCRA_NONGEN] ***(cont.)***

Envirosite ID: 50655538
EPA ID: N/R

RCRA_NONGEN ***(cont.)***

Date of Violation :	2008-01-29
Date Achieved Compliance :	2008-10-22
Regulation Violated :	Y
Area of Violation :	Generators - General
Enforcement Action :	N/R
Enforcement Action Date :	2008-02-21
Enf. Disposition Status :	N/R
Enf. Disp. Status Date :	N/R
Violation Lead Agency :	State
Enforcement Lead Agency :	State
Proposed Penalty Amount :	N/R
Final Penalty Amount :	N/R
Paid Penalty Amount :	N/R

Date of Violation :	2007-06-22
Date Achieved Compliance :	2007-08-09
Regulation Violated :	Y
Area of Violation :	Generators - Pre-transport
Enforcement Action :	WRITTEN INFORMAL
Enforcement Action Date :	2007-07-20
Enf. Disposition Status :	N/R
Enf. Disp. Status Date :	N/R
Violation Lead Agency :	State
Enforcement Lead Agency :	State
Proposed Penalty Amount :	N/R
Final Penalty Amount :	N/R
Paid Penalty Amount :	N/R

Date of Violation :	2007-06-22
Date Achieved Compliance :	2007-08-09
Regulation Violated :	Y
Area of Violation :	Generators - Manifest
Enforcement Action :	WRITTEN INFORMAL
Enforcement Action Date :	2007-07-20
Enf. Disposition Status :	N/R
Enf. Disp. Status Date :	N/R
Violation Lead Agency :	State
Enforcement Lead Agency :	State
Proposed Penalty Amount :	N/R
Final Penalty Amount :	N/R
Paid Penalty Amount :	N/R

Evaluation Action Summary

Evaluation Date :	2008-05-14
Evaluation :	FOLLOW-UP INSPECTION
Area of Violation :	Generators - General
Date Achieved Compliance :	2008-10-01
Evaluation Lead Agency :	State

Evaluation Date :	2008-05-14
Evaluation :	FOLLOW-UP INSPECTION

Map Id: FB619
Direction: SW
Distance: 0.935 mi., 4937 ft.
Elevation: 173 ft.
Relative: Higher

Site Name : BRONZE WORKS LLC THE
2506 FAWCETT AVE
TACOMA, WA 98402

Database(s) : [ALL SITES - WA, BRS, ECHO, FRS, RCRA_NONGEN] ***(cont.)***

Envirosite ID: 50655538
EPA ID: N/R

RCRA_NONGEN ***(cont.)***

Area of Violation :	Generators - Pre-transport
Date Achieved Compliance :	2008-10-01
Evaluation Lead Agency :	State
Evaluation Date :	2008-01-29
Evaluation :	FOLLOW-UP INSPECTION
Area of Violation :	Generators - General
Date Achieved Compliance :	2008-10-22
Evaluation Lead Agency :	State
Evaluation Date :	2007-06-22
Evaluation :	COMPLIANCE EVALUATION INSPECTION ON-SITE
Area of Violation :	Generators - Pre-transport
Date Achieved Compliance :	2007-08-09
Evaluation Lead Agency :	State
Evaluation Date :	2007-06-22
Evaluation :	COMPLIANCE EVALUATION INSPECTION ON-SITE
Area of Violation :	Generators - Manifest
Date Achieved Compliance :	2007-08-09
Evaluation Lead Agency :	State

Map Id: FD620
Direction: W
Distance: 0.936 mi., 4940 ft.
Elevation: 355 ft.
Relative: Higher

Site Name : R & K LOANS LLC
1101 S 11TH ST
TACOMA, WA 98405

Database(s) : [ALL SITES - WA, FRS]

Envirosite ID: 6549727
EPA ID: N/R

ALL SITES - WA

Facility Name :	R & K Loans LLC
Facility Address :	1101 S 11TH ST, TACOMA, 98405
County :	Pierce
Facility/Site ID :	8176
Alternate Name :	N/R
Program Name :	N/R
WRIA :	10
Legislative District :	27
Congressional District :	6
Ecology Region :	SWRO
Ecology Program Phone :	(360) 407-6734
Tribal Land :	N
Latitude :	47.249518
Longitude :	-122.45206
Last Date in Agency List :	2023-01-03

Map Id: FD620
Direction: W
Distance: 0.936 mi., 4940 ft.
Elevation: 355 ft.
Relative: Higher

Site Name : R & K LOANS LLC
1101 S 11TH ST
TACOMA, WA 98405

Database(s) : [ALL SITES - WA, FRS] ***(cont.)***

Envirosite ID: 6549727
EPA ID: N/R

ALL SITES - WA ***(cont.)***

Facility/Site ID :	8176
Alternate Name :	N/R
Program Name :	N/R
WRIA :	10
Legislative District :	27
Congressional District :	6
Ecology Region :	SWRO
Ecology Program Phone :	N/R
Tribal Land :	N
Latitude :	47.249518
Longitude :	-122.45206
Last Date in Agency List :	2023-01-03

Program Details

Program :	HAZWASTE
Program ID :	N/R
Interaction Type :	Revised Site Visit Program
Interaction Type Description :	HWTR engages in a variety of field work, site visits, and contacts with sites. While most compliance related activity is recorded into the EPA's RCRAInfo system, the other types of activities are recorded into the Revised Site Visit Program (RSVP).
Status :	Active
Start Date :	2009-05-06
End Date :	N/R
SIC :	N/R
NAICS :	N/R

Program :	HAZWASTE
Program ID :	N/R
Interaction Type :	Urban Waters
Interaction Type Description :	The site has been inspected by an Ecology Urban Waters Inspector.
Status :	Active
Start Date :	2009-06-05
End Date :	N/R
SIC :	N/R
NAICS :	N/R

FRS

Facility Name :	R & K LOANS LLC
Facility Address :	1101 S 11TH ST, TACOMA, WA 98405
County :	PIERCE

Site Details

Registry ID :	110039554201
FRS Facility URL :	Click here for hyperlink provided by the agency.
Last Date in Agency List :	2023-02-13

Map Id: FD620
Direction: W
Distance: 0.936 mi., 4940 ft.
Elevation: 355 ft.
Relative: Higher

Site Name : R & K LOANS LLC
1101 S 11TH ST
TACOMA, WA 98405

Database(s) : [ALL SITES - WA, FRS] ***(cont.)***

Envirosite ID: 6549727
EPA ID: N/R

FRS ***(cont.)***

Source Description

Source Description :

The WA-FSIS provides a means to query and display data maintained by the Washington Department of Ecology. This system contains key information for each facility/site that is currently, or has been, of interest to the Air Quality, Dam Safety, Hazardous Waste, Toxics Cleanup, and Water Quality Programs.

FRS Environmental Interest

Source and System ID :	WA-FSIS - 8176

Map Id: EX621
Direction: W
Distance: 0.937 mi., 4946 ft.
Elevation: 351 ft.
Relative: Higher

Site Name : PLANNED PARENTHOOD
813 MARTIN LUTHER KING JR WAY
TACOMA, WA 98405

Database(s) : [ALL SITES - WA, FRS]

Envirosite ID: 6556840
EPA ID: N/R

ALL SITES - WA

Facility Name :	Planned Parenthood
Facility Address :	813 MARTIN LUTHER KING JR WAY, TACOMA, 98405
County :	Pierce
Facility/Site ID :	5146
Alternate Name :	N/R
Program Name :	N/R
WRIA :	10
Legislative District :	27
Congressional District :	6
Ecology Region :	SWRO
Ecology Program Phone :	N/R
Tribal Land :	N
Latitude :	47.25462
Longitude :	-122.451886
Last Date in Agency List :	2023-01-03
Facility/Site ID :	5146
Alternate Name :	N/R
Program Name :	N/R
WRIA :	10
Legislative District :	27
Congressional District :	6
Ecology Region :	SWRO
Ecology Program Phone :	(360) 407-6734
Tribal Land :	N
Latitude :	47.25462
Longitude :	-122.451886

Map Id: EX621
Direction: W
Distance: 0.937 mi., 4946 ft.
Elevation: 351 ft.
Relative: Higher

Site Name : PLANNED PARENTHOOD
813 MARTIN LUTHER KING JR WAY
TACOMA, WA 98405

Database(s) : [ALL SITES - WA, FRS] ***(cont.)***

Envirosite ID: 6556840
EPA ID: N/R

ALL SITES - WA ***(cont.)***

Last Date in Agency List : 2023-01-03

Program Details

Program : HAZWASTE
Program ID : N/R
Interaction Type : Urban Waters
Interaction Type Description : The site has been inspected by an Ecology Urban Waters Inspector.
Status : Active
Start Date : 2009-05-20
End Date : N/R
SIC : N/R
NAICS : N/R

Program : HAZWASTE
Program ID : N/R
Interaction Type : Revised Site Visit Program

Interaction Type Description : HWTR engages in a variety of field work, site visits, and contacts with sites. While most compliance related activity is recorded into the EPA's RCRAInfo system, the other types of activities are recorded into the Revised Site Visit Program (RSVP).

Status : Active
Start Date : 2009-05-20
End Date : N/R
SIC : N/R
NAICS : N/R

FRS

Facility Name : PLANNED PARENTHOOD
Facility Address : 813 MARTIN LUTHER KING JR WAY, TACOMA, WA 98405
County : PIERCE

Site Details

Registry ID : 110056477432
FRS Facility URL : Click here for hyperlink provided by the agency.
Last Date in Agency List : 2023-02-13

Source Description

Source Description :

The WA-FSIS provides a means to query and display data maintained by the Washington Department of Ecology. This system contains key information for each facility/site that is currently, or has been, of interest to the Air Quality, Dam Safety, Hazardous Waste, Toxics Cleanup, and Water Quality Programs.

Map Id: EX621
Direction: W
Distance: 0.937 mi., 4946 ft.
Elevation: 351 ft.
Relative: Higher

Site Name : PLANNED PARENTHOOD
813 MARTIN LUTHER KING JR WAY
TACOMA, WA 98405

Database(s) : [ALL SITES - WA, FRS] ***(cont.)***

Envirosite ID: 6556840
EPA ID: N/R

FRS ***(cont.)***

FRS Environmental Interest
Source and System ID : WA-FSIS - 5146

Map Id: 622
Direction: WSW
Distance: 0.937 mi., 4948 ft.
Elevation: 362 ft.
Relative: Higher

Site Name : MCCARVER ELEMENTARY SCHOOL RENOVATION | MCCARVER
2111 S J ST
TACOMA, WA 98405

Database(s) : [ALL SITES - WA, DOCKET, ECHO, FRS, ICIS, INACTIVE PCS, PCS ENF, PCS FACILITY, SCHOOLS PUBLIC]

Envirosite ID: 50655458
EPA ID: N/R

ALL SITES - WA

Facility Name :	McCarver Elementary School Renovation
Facility Address :	2111 S J ST, TACOMA, 98405
County :	Pierce
Facility/Site ID :	18632
Alternate Name :	N/R
Program Name :	N/R
WRIA :	10
Legislative District :	27
Congressional District :	6
Ecology Region :	SWRO
Ecology Program Phone :	(360) 407-6400
Tribal Land :	N
Latitude :	47.24161
Longitude :	-122.44786
Last Date in Agency List :	2023-01-03

Program Details

Program :	WATQUAL
Program ID :	WAR302888
Interaction Type :	Construction SW GP
Interaction Type Description :	General permit issued to owner/operators of construction projects that disturb 1 or more acres of land through clearing, grading, excavating, or stockpiling of fill material that discharge stormwater to state waters.
Status :	Active
Start Date :	2015-04-03
End Date :	N/R
SIC :	N/R
NAICS :	N/R

Map Id: 622
Direction: WSW
Distance: 0.937 mi., 4948 ft.
Elevation: 362 ft.
Relative: Higher

Site Name : MCCARVER ELEMENTARY SCHOOL RENOVATION | MCCARVER
2111 S J ST
TACOMA, WA 98405

Database(s) : [ALL SITES - WA, DOCKET, ECHO, FRS, ICIS, INACTIVE PCS, PCS ENF, PCS FACILITY, SCHOOLS PUBLIC] ***(cont.)***

Envirosite ID: 50655458
EPA ID: N/R

DOCKET

Facility Name :	MCCARVER ELEMENTARY SCHOOL RENOVATION
Facility Address :	2111 S J ST, TACOMA, WA 98405

Site Activity Details

Enforcement Action Case Number :	WA-747756
Activity ID :	3600673014
Enforcement Action Name :	MCCARVER ELEMENTARY SCHOOL RENOVATION
Last Date in Agency List :	2018-12-17
Final Ordr Iss/Final Order Enter Date:	N/R
Complaint/Proposed Order Actual Date:	N/R
Final Order Issued Actual Date :	N/R
Final Order Name :	N/R

Complaint Summary

Respondent/Defendant Name :	N/R
Named in Complaint :	N/R
Named in Final Order :	N/R
SEP Category :	N/R
SEP Description :	N/R
Regional Docket Number :	N/R

Standard Industrial Classification (SIC) Summary

Registry ID :	110064089944
Primary SIC :	N/R
Primary NAICS :	N/R
Settlement FRS ICIS Facility :	N/R - N/R
Pollutants (SRS) :	N/R
Admin EA Closed Actual Date :	2015-11-12
Enforcement Action Name :	N/R
Enforcement Action Resolution :	N/R
Violation Types :	N/R

Map Id: 622
Direction: WSW
Distance: 0.937 mi., 4948 ft.
Elevation: 362 ft.
Relative: Higher

Site Name : MCCARVER ELEMENTARY SCHOOL RENOVATION | MCCARVER
2111 S J ST
TACOMA, WA 98405

Database(s) : [ALL SITES - WA, DOCKET, ECHO, FRS, ICIS, INACTIVE PCS, PCS ENF, PCS FACILITY, SCHOOLS PUBLIC] ***(cont.)***

Envirosite ID: 50655458
EPA ID: N/R

DOCKET ***(cont.)***

Case Law Sections :	CWA OTHER - Violations not covered elsewhere

Violation Penalties and Compliance Summary

Compliance Action Cost :	N/R
EPA Penalty Assessed Amount :	N/R
Cost Recovery Required :	N/R
Cost of SEP :	N/R
Cost of Complying Actions :	N/R

ECHO

Facility Name :	MCCARVER ELEMENTARY SCHOOL RENOVATION
Facility Address :	2111 S J ST, TACOMA, WA 98405
County :	PIERCE
Last Inspection Date :	N/R
Registry ID :	110064089944
FIPS Code :	53053
EPA Region :	10
Inspection Count :	0
Last Inspection Days :	N/R
Informal Count :	0
Last Informal Action Date :	N/R
Formal Action Count :	0
Last Formal Action Date :	N/R
Total Penalties :	0
Penalty Count :	N/R
Last Penalty Date :	N/R
Last Penalty Amount :	N/R
QTRS IN NC :	0
Programs IN SNC :	0
Current Compliance Status :	N/R
Three-Year Compliance Status :	N/R
Collection Method :	ADDRESS MATCHING-HOUSE NUMBER
Reference Point :	ENTRANCE POINT OF A FACILITY OR STATION
Accuracy Meters :	50
Derived Tribes :	Puyallup Tribe of the Puyallup Reservation - 1 mile(s), Puyallup Tribe of the Puyallup Reservation - 1.4 mile(s), Muckleshoot Indian Tribe - 11.7 mile(s), Muckleshoot Indian Tribe - 14.5 mile(s), Nisqually Indian Tribe - 16.6 mile(s), Squaxin Island Tribe of the Squaxin Island Reservation - 21.3 mile(s), Squaxin Island Tribe of the Squaxin Island Reservation - 23.1 mile(s)
Derived HUC :	17110019
Derived WBD :	171100190301
Derived STCTY FIPS :	53053
Derived Zip :	98405
Derived CD113 :	06
Derived CB2010 :	530530617002007
MYRTK Universe :	NNN

Map Id: 622
Direction: WSW
Distance: 0.937 mi., 4948 ft.
Elevation: 362 ft.
Relative: Higher

Site Name : MCCARVER ELEMENTARY SCHOOL RENOVATION | MCCARVER
2111 S J ST
TACOMA, WA 98405

Database(s) : [ALL SITES - WA, DOCKET, ECHO, FRS, ICIS, INACTIVE PCS, PCS ENF, PCS FACILITY, SCHOOLS PUBLIC] ***(cont.)***

Envirosite ID: 50655458
EPA ID: N/R

ECHO ***(cont.)***

NPDES IDs :	WAR302888
CWA Permit Types :	Minor
CWA Compliance Tracking :	Off
CWA NAICS :	N/R
CWA SICS :	1794
CWA Inspection Count :	N/R
CWA Last Inspection Days :	N/R
CWA Informal Count :	N/R
CWA Formal Action Count :	N/R
CWA Last Formal Action Date :	N/R
CWA Penalties :	N/R
CWA Last Penalty Date :	N/R
CWA Last Penalty Amount :	N/R
CWA Quarters IN NC :	0
CWA Current Compliance Status :	Terminated Permit
CWA Current SNC Flag :	N
CWA 13 Quarters Compliance Status :	N/R
CWA 13 Quarters Effluent Exceedances:	N/R
CWA Three-Year QNCR Codes :	N/R
DFR URL :	Click here for hyperlink provided by the agency.
Facility SIC :	1794
Facility NAICS :	N/R
Facility Last Inspection EPA Date :	N/R
Facility Last Inspection State Date :	N/R
Facility Last Formal Act EPA Date :	N/R
Facility Last Formal Act State Date :	N/R
Facility Last Informal Act EPA Date :	N/R
Facility Last Informal Act State Date:	N/R
Facility Federal Agency :	N/R
TRI Reporter :	N/R
Facility Imp Water Flag :	Y
Current SNC Flag :	N
Indian County Flag :	N
Federal Flag :	N/R
US Mexico Border Flag :	N/R
Chesapeak Bay Flag :	N/R
AIR Flag :	N
NPDES Flag :	Y
SDWIS Flag :	N
RCRA Flag :	N
TRI Flag :	N
GHG Flag :	N
Major Flag :	N/R
Active Flag :	N/R
NAA Flag :	N
Latitude :	47.24169
Longitude :	-122.447921
Last Date in Agency List :	2023-01-16

FRS

Facility Name :	MCCARVER ELEMENTARY SCHOOL RENOVATION
Facility Address :	2111 S J ST, TACOMA, WA 98405
County :	PIERCE

Map Id: 622
Direction: WSW
Distance: 0.937 mi., 4948 ft.
Elevation: 362 ft.
Relative: Higher

Site Name : MCCARVER ELEMENTARY SCHOOL RENOVATION | MCCARVER
2111 S J ST
TACOMA, WA 98405

Database(s) : [ALL SITES - WA, DOCKET, ECHO, FRS, ICIS, INACTIVE PCS, PCS ENF, PCS FACILITY, SCHOOLS PUBLIC] ***(cont.)***

Envirosite ID: 50655458
EPA ID: N/R

FRS ***(cont.)***

Site Details

Registry ID :	110064089944
FRS Facility URL :	Click here for hyperlink provided by the agency.
Last Date in Agency List :	2023-02-13

Source Description

Source Description : The NPDES module of the Compliance Information System (ICIS) tracks surface water permits issued under the Clean Water Act. Under NPDES, all facilities that discharge pollutants from any point source into waters of the United States are required to obtain a permit. The permit will likely contain limits on what can be discharged, impose monitoring and reporting requirements, and include other provisions to ensure that the discharge does not adversely affect water quality.
The WA-FSIS provides a means to query and display data maintained by the Washington Department of Ecology. This system contains key information for each facility/site that is currently, or has been, of interest to the Air Quality, Dam Safety, Hazardous Waste, Toxics Cleanup, and Water Quality Programs.

FRS Environmental Interest

Source and System ID : ICIS - WAR302888
WA-FSIS - 18632

ICIS

Facility Name :	MCCARVER ELEMENTARY SCHOOL RENOVATION
Facility Address :	2111 S J ST, TACOMA, WA 98405

Site Details

NPDES ID :	WAR302888
ICIS Facility Interest ID :	3600122065
Facility UIN :	110064089944
Facility Type Code :	Privately Owned Facility
Impaired Waters :	303(D) Listed
Latitude :	47.24161
Longitude :	-122.44786
Last Date in Agency List :	2022-12-28

INACTIVE PCS

Issue Date :	2015-11-18
Original Issue Date :	2010-12-01
Effective Date :	2016-01-01
Expiration Date :	2020-12-30
Retirement Date :	N/R
Termination Date :	2017-03-16
Issuing Agency :	State

Map Id: 622
Direction: WSW
Distance: 0.937 mi., 4948 ft.
Elevation: 362 ft.
Relative: Higher

Site Name : MCCARVER ELEMENTARY SCHOOL RENOVATION | MCCARVER
2111 S J ST
TACOMA, WA 98405

Database(s) : [ALL SITES - WA, DOCKET, ECHO, FRS, ICIS, INACTIVE PCS, PCS ENF, PCS FACILITY, SCHOOLS PUBLIC] ***(cont.)***

Envirosite ID: 50655458
EPA ID: N/R

INACTIVE PCS ***(cont.)***

Agency Type :	State
Activity ID :	3600666001
External Permit Number :	WAR302888
Facility Type Indicator :	NON-POTW
Permit Type :	General Permit Covered Facility-NPDES)
Major Minor Status :	N
Permit Status :	Terminated
Total Design Flow Number :	N/R
Actual Average Flow Number :	N/R
State Water Body :	N/R
State Water Body Name :	N/R
Permit Name :	McCarver Elementary School Renovation
Permit Comp Status :	N/R
RNC Tracking :	Y
Master External Permit Number :	WAR125725
TMDL Interface :	N/R
EDMR Authorization :	N
Pretreatment Indicator :	N/R
Last Date in Agency List :	2022-12-28

PCS ENF

Site Details

NPDES ID :	WAR302888
Last Date in Agency List :	2022-12-28

Formal Enforcement Actions

Settlement Entered Date :	N/R
ENF Identifier :	N/R
Activity ID :	N/R
Activity Type :	N/R
ENF Type :	N/R
Agency :	N/R
Fed Penalty Assessed Amount :	N/R
State Local Penalty Amount :	N/R

Informal Enforcement Actions

Achieved Date :	2015-11-12
Registry ID :	110064089944
ENF Identifier :	WA-747756
Activity ID :	3600673014
Activity Type :	Administrative - Informal
ENF Type :	Agency Enforcement Review
Agency :	State

PCS FACILITY

Issue Date :	2010-12-01
Original Issue Date :	2010-12-01
Effective Date :	2015-05-14

Map Id: 622
Direction: WSW
Distance: 0.937 mi., 4948 ft.
Elevation: 362 ft.
Relative: Higher

Site Name : MCCARVER ELEMENTARY SCHOOL RENOVATION | MCCARVER
2111 S J ST
TACOMA, WA 98405

Database(s) : [ALL SITES - WA, DOCKET, ECHO, FRS, ICIS, INACTIVE PCS, PCS ENF, PCS FACILITY, SCHOOLS PUBLIC] ***(cont.)***

Envirosite ID: 50655458
EPA ID: N/R

PCS FACILITY ***(cont.)***

Expiration Date :	2015-12-31
Retirement Date :	2015-12-31
Termination Date :	N/R
Issuing Agency :	State
Agency Type :	State
Activity ID :	3600468611
External Permit Number :	N/R
Facility Type Indicator :	NON-POTW
Permit Type :	General Permit Covered Facility-NPDES)
Major Minor Status :	N
Permit Status :	Administratively Continued
Total Design Flow Number :	N/R
Actual Average Flow Number :	N/R
State Water Body :	N/R
State Water Body Name :	N/R
Permit Name :	McCarver Elementary School Renovation
Permit Comp Status :	Y
RNC Tracking :	Y
Master External Permit Number :	WAR125725
TMDL Interface :	N/R
EDMR Authorization :	N
Pretreatment Indicator :	N/R
Last Date in Agency List :	2022-12-28

SCHOOLS PUBLIC

Facility Name :	MCCARVER
Facility Address :	2111 S J ST, TACOMA, WA 98405
County :	PIERCE
NCES ID :	530870001484
TYPE ID :	1
Status :	1
Population :	430
NAICS Code :	611110
NAICS Desc :	ELEMENTARY AND SECONDARY SCHOOLS
Level :	HIGH
Enrollment :	404
ST Grade :	PK
End Grade :	05
FT Teacher :	26
Telephone :	(253) 571-4900
County Fips :	53053
Country :	USA
District ID :	5308700
Shelter ID :	NOT AVAILABLE
Souce Date :	2009-12-10
Val Date :	2010-08-12
Source :	Click here for hyperlink provided by the agency.
Latitude :	47.241693
Longitude :	-122.447165
Last Date in Agency List :	2023-01-11

Map Id: 623
Direction: SSW
Distance: 0.938 mi., 4956 ft.
Elevation: 144 ft.
Relative: Higher

Site Name : MAYCO FISH SITE | MAYCO FISH
2523 S JEFFERSON AVE
TACOMA | Tacoma, WA

Database(s) : [ALL SITES - WA, ECHO, EPA UST, FRS, RCRA_NONGEN, UST - WA]

Envirosite ID: 50655598
EPA ID: N/R

ALL SITES - WA

Facility Name :	Mayco Fish Site
Facility Address :	2523 S JEFFERSON AVE, TACOMA, 98402
County :	Pierce
Facility/Site ID :	8110172
Alternate Name :	N/R
Program Name :	N/R
WRIA :	10
Legislative District :	27
Congressional District :	6
Ecology Region :	SWRO
Ecology Program Phone :	(360) 407-7224
Tribal Land :	N
Latitude :	47.23764
Longitude :	-122.43879
Last Date in Agency List :	2023-01-03

Facility/Site ID :	8110172
Alternate Name :	N/R
Program Name :	N/R
WRIA :	10
Legislative District :	27
Congressional District :	6
Ecology Region :	SWRO
Ecology Program Phone :	(360) 407-6734
Tribal Land :	N
Latitude :	47.23764
Longitude :	-122.43879
Last Date in Agency List :	2023-01-03

Program Details

Program :	TOXICS
Program ID :	N/R
Interaction Type :	Hazardous Waste Generator
Interaction Type Description :	Facilities that generate any quantity of a dangerous waste. They may be classified as SQG, MQG, or LQG depending on hazardous waste generated for a given month.
Status :	Inactive
Start Date :	2004-01-13
End Date :	2004-12-31
SIC :	N/R
NAICS :	N/R

Program :	TOXICS
Program ID :	N/R
Interaction Type :	Hazardous Waste Generator

Map Id: 623
Direction: SSW
Distance: 0.938 mi., 4956 ft.
Elevation: 144 ft.
Relative: Higher

Site Name : MAYCO FISH SITE | MAYCO FISH
2523 S JEFFERSON AVE
TACOMA | Tacoma, WA

Database(s) : [ALL SITES - WA, ECHO, EPA UST, FRS, RCRA_NONGEN, UST - WA] ***(cont.)***

Envirosite ID: 50655598
EPA ID: N/R

ALL SITES - WA ***(cont.)***

Interaction Type Description :	Facilities that generate any quantity of a dangerous waste. They may be classified as SQG, MQG, or LQG depending on hazardous waste generated for a given month.
Status :	Inactive
Start Date :	2004-01-13
End Date :	2004-12-31
SIC :	N/R
NAICS :	92411 - Administration of Air and Water Resource and Solid Waste Management Programs
Program :	TOXICS
Program ID :	N/R
Interaction Type :	Underground Storage Tank
Interaction Type Description :	Any one or combination of tanks (including connecting underground pipes) that is used to contain regulated substances and has a tank volume of ten percent or more beneath the surface of the ground. This term does not include any of the exempt UST systems specified in WAC 173-360-110(2) or any piping connected thereto. See WAC 173-360
Status :	Inactive
Start Date :	2004-02-04
End Date :	2004-02-10
SIC :	N/R
NAICS :	92411 - Administration of Air and Water Resource and Solid Waste Management Programs
Program :	TOXICS
Program ID :	N/R
Interaction Type :	Underground Storage Tank
Interaction Type Description :	Any one or combination of tanks (including connecting underground pipes) that is used to contain regulated substances and has a tank volume of ten percent or more beneath the surface of the ground. This term does not include any of the exempt UST systems specified in WAC 173-360-110(2) or any piping connected thereto. See WAC 173-360
Status :	Inactive
Start Date :	2004-02-04
End Date :	2004-02-10
SIC :	N/R
NAICS :	N/R

ECHO

Facility Name :	MAYCO FISH SITE
Facility Address :	2523 S JEFFERSON AVE, TACOMA, WA 98402
County :	PIERCE

Map Id: 623
Direction: SSW
Distance: 0.938 mi., 4956 ft.
Elevation: 144 ft.
Relative: Higher

Site Name : MAYCO FISH SITE | MAYCO FISH
2523 S JEFFERSON AVE
TACOMA | Tacoma, WA

Database(s) : [ALL SITES - WA, ECHO, EPA UST, FRS, RCRA_NONGEN, UST - WA] ***(cont.)***

Envirosite ID: 50655598
EPA ID: N/R

ECHO ***(cont.)***

Last Inspection Date :	N/R
Registry ID :	110016703735
FIPS Code :	53053
EPA Region :	10
Inspection Count :	0
Last Inspection Days :	N/R
Informal Count :	0
Last Informal Action Date :	N/R
Formal Action Count :	0
Last Formal Action Date :	N/R
Total Penalties :	0
Penalty Count :	N/R
Last Penalty Date :	N/R
Last Penalty Amount :	N/R
QTRS IN NC :	0
Programs IN SNC :	0
Current Compliance Status :	No Violation Identified
Three-Year Compliance Status :	_____
Collection Method :	ADDRESS MATCHING-HOUSE NUMBER
Reference Point :	CENTER OF A FACILITY OR STATION
Accuracy Meters :	30
Derived Tribes :	Puyallup Tribe of the Puyallup Reservation - .5 mile(s), Puyallup Tribe of the Puyallup Reservation - 1 mile(s), Muckleshoot Indian Tribe - 11.3 mile(s), Muckleshoot Indian Tribe - 14.2 mile(s), Nisqually Indian Tribe - 16.6 mile(s), Squaxin Island Tribe of the Squaxin Island Reservation - 21.7 mile(s), Squaxin Island Tribe of the Squaxin Island Reservation - 23.5 mile(s)
Derived HUC :	17110019
Derived WBD :	171100190301
Derived STCTY FIPS :	53053
Derived Zip :	98402
Derived CD113 :	06
Derived CB2010 :	530530616021064
MYRTK Universe :	NNN
NPDES IDs :	N/R
CWA Permit Types :	N/R
CWA Compliance Tracking :	N/R
CWA NAICS :	N/R
CWA SICS :	N/R
CWA Inspection Count :	N/R
CWA Last Inspection Days :	N/R
CWA Informal Count :	N/R
CWA Formal Action Count :	N/R
CWA Last Formal Action Date :	N/R
CWA Penalties :	N/R
CWA Last Penalty Date :	N/R
CWA Last Penalty Amount :	N/R
CWA Quarters IN NC :	N/R
CWA Current Compliance Status :	N/R
CWA Current SNC Flag :	N
CWA 13 Quarters Compliance Status :	N/R
CWA 13 Quarters Effluent Exceedances:	N/R
CWA Three-Year QNCR Codes :	N/R
DFR URL :	Click here for hyperlink provided by the agency.

Map Id: 623
Direction: SSW
Distance: 0.938 mi., 4956 ft.
Elevation: 144 ft.
Relative: Higher

Site Name : MAYCO FISH SITE | MAYCO FISH
2523 S JEFFERSON AVE
TACOMA | Tacoma, WA

Database(s) : [ALL SITES - WA, ECHO, EPA UST, FRS, RCRA_NONGEN, UST - WA] ***(cont.)***

Envirosite ID: 50655598
EPA ID: N/R

ECHO ***(cont.)***

Facility SIC :	N/R
Facility NAICS :	92411 - Administration of Air and Water Resource and Solid Waste Management Programs
Facility Last Inspection EPA Date :	N/R
Facility Last Inspection State Date :	N/R
Facility Last Formal Act EPA Date :	N/R
Facility Last Formal Act State Date :	N/R
Facility Last Informal Act EPA Date :	N/R
Facility Last Informal Act State Date:	N/R
Facility Federal Agency :	N/R
TRI Reporter :	N/R
Facility Imp Water Flag :	N/R
Current SNC Flag :	N
Indian County Flag :	N
Federal Flag :	N/R
US Mexico Border Flag :	N/R
Chesapeak Bay Flag :	N/R
AIR Flag :	N
NPDES Flag :	N
SDWIS Flag :	N
RCRA Flag :	Y
TRI Flag :	N
GHG Flag :	N
Major Flag :	N/R
Active Flag :	N/R
NAA Flag :	N
Latitude :	47.23761
Longitude :	-122.43904
Last Date in Agency List :	2023-01-16

EPA UST

Facility Name :	MAYCO FISH
Facility Address :	2523 S JEFFERSON AVE, Tacoma, Washington 98402
County :	Pierce
Facility ID :	WA8110172
Facility Status :	Closed UST(s)
Open USTs :	0
Closed USTs :	2
Temporarily Out of Service USTs :	0
Date of Last Inspection :	N/R
EPA Region :	10
Tribe :	N/R
Facility ID 2 :	N/R
Latitude :	47.23764
Longitude :	-122.43879
Last Date in Agency List :	2023-01-30

Map Id: 623
Direction: SSW
Distance: 0.938 mi., 4956 ft.
Elevation: 144 ft.
Relative: Higher

Site Name : MAYCO FISH SITE | MAYCO FISH
2523 S JEFFERSON AVE
TACOMA | Tacoma, WA

Database(s) : [ALL SITES - WA, ECHO, EPA UST, FRS, RCRA_NONGEN, UST - WA] ***(cont.)***

Envirosite ID: 50655598
EPA ID: N/R

EPA UST ***(cont.)***

Tank Details

Tank ID :	WA8110172_1
Tank Status :	Closed
Installation Date :	2001-01-01
Removal Date :	N/R
Capacity :	111
Substances :	A Leaded Gasoline
Tank Wall Type :	N/R

Tank ID :	WA8110172_2
Tank Status :	Closed
Installation Date :	2001-01-01
Removal Date :	N/R
Capacity :	111
Substances :	A Leaded Gasoline
Tank Wall Type :	N/R

FRS

Facility Name :	MAYCO FISH SITE
Facility Address :	2523 S JEFFERSON AVE, TACOMA, WA 98402-1303
County :	PIERCE

Site Details

Registry ID :	110016703735
FRS Facility URL :	Click here for hyperlink provided by the agency.
Last Date in Agency List :	2023-02-13

Source Description

Source Description :

RCRAInfo is EPA's comprehensive information system that supports the Resource Conservation and Recovery Act (RCRA) of 1976 and the Hazardous and Solid Waste Amendments (HSWA) of 1984 through the tracking of events and activities related to facilities that generate, transport, and treat, store, or dispose of hazardous waste. RCRAInfo allows RCRA program staff to track the notification, permit, compliance, and corrective action activities required under RCRA. RCRAInfo also supports generation of the National Hazardous Waste Biennial Report. All generators and treatment, storage, and disposal facilities who handle hazardous waste are required to report to the EPA Administrator at least once every two years to support creation of the Biennial Report.
The WA-FSIS provides a means to query and display data maintained by the Washington Department of Ecology. This system contains key information for each facility/site that is currently, or has been, of interest to the Air Quality, Dam Safety, Hazardous Waste, Toxics Cleanup, and Water Quality Programs.

FRS Environmental Interest

Source and System ID :

RCRAINFO - WAH000022436
WA-FSIS - 8110172

Map Id: 623
Direction: SSW
Distance: 0.938 mi., 4956 ft.
Elevation: 144 ft.
Relative: Higher

Site Name : MAYCO FISH SITE | MAYCO FISH
2523 S JEFFERSON AVE
TACOMA | Tacoma, WA

Database(s) : [ALL SITES - WA, ECHO, EPA UST, FRS, RCRA_NONGEN, UST - WA] ***(cont.)***

Envirosite ID: 50655598
EPA ID: N/R

RCRA_NONGEN

Facility Name :	MAYCO FISH SITE
Facility Address :	2523 S JEFFERSON AVE, TACOMA, WA 98402
County :	PIERCE
Date Form Received by Agency :	2005-04-09
EPA ID :	WAH000022436
Mailing Address :	2523 S JEFFERSON AVE, TACOMA, WA 98402
Contact :	JOHN HILDEBRAND
Contact Address :	5320 ORCHARD ST W, TACOMA, WA 98467
Contact Country :	US
Contact Telephone :	253-475-7711
Contact Email :	JFH@ROBINSON-NOBLE.COM
EPA Region :	10
Land Type :	Private
Source Type :	Implementer
Classification :	Not a generator, verified
Description :	Not a generator, verified
Last Date in Agency List :	2023-01-23

Owner/Operator Summary

Owner/Operator Name :	HERITAGE BANK
Owner/Operator Address :	201 5TH AVE SW, OLYMPIA, WA 98501
Owner/Operator Country :	US
Owner/Operator Telephone :	253-471-5766
Owner/Operator Email :	N/R
Owner/Operator Fax :	N/R
Legal Status :	Private
Owner/Operator Type :	Operator
Owner/Operator Start Date :	N/R
Owner/Operator End Date :	N/R

Owner/Operator Name :	HERITAGE BANK
Owner/Operator Address :	201 5TH AVE SW, OLYMPIA, WA 98501
Owner/Operator Country :	US
Owner/Operator Telephone :	253-471-5766
Owner/Operator Email :	N/R
Owner/Operator Fax :	N/R
Legal Status :	Private
Owner/Operator Type :	Owner
Owner/Operator Start Date :	2001-01-01
Owner/Operator End Date :	N/R

Owner/Operator Name :	HERITAGE BANK
Owner/Operator Address :	201 5TH AVE SW, OLYMPIA, WA 98501
Owner/Operator Country :	US
Owner/Operator Telephone :	253-471-5766
Owner/Operator Email :	N/R
Owner/Operator Fax :	N/R
Legal Status :	Private
Owner/Operator Type :	Owner
Owner/Operator Start Date :	2004-12-31

Map Id: 623
Direction: SSW
Distance: 0.938 mi., 4956 ft.
Elevation: 144 ft.
Relative: Higher

Site Name : MAYCO FISH SITE | MAYCO FISH
2523 S JEFFERSON AVE
TACOMA | Tacoma, WA

Database(s) : [ALL SITES - WA, ECHO, EPA UST, FRS, RCRA_NONGEN, UST - WA] ***(cont.)***

Envirosite ID: 50655598
EPA ID: N/R

RCRA_NONGEN ***(cont.)***

Owner/Operator End Date : N/R

Handler Activities Summary

U.S. Importer of Hazardous Waste :	N
Mixed Waste (Haz. and Radioactive) :	N
Recycler of Hazardous Waste :	N
Transporter of Hazardous Waste :	N
Treater, Storer or Disposer of HW :	N
Underground Injection Activity :	N
On-site Burner Exemption :	N
Furnace Exemption :	N
Used Oil Fuel Burner :	N
Used Oil Processor :	N
Used Oil Refiner :	N
Used Oil Fuel Marketer to Burner :	N
Used Oil Specification Marketer :	N
Used Oil Transfer Facility :	N
Used Oil Transporter :	N

Historical Generators

Date Form Received by Agency :	2005-04-08
Facility Name :	MAYCO FISH SITE
Classification :	Small Quantity Generator
Date Form Received by Agency :	2005-04-08
Facility Name :	MAYCO FISH SITE
Classification :	Not a generator, verified
Date Form Received by Agency :	2004-01-13
Facility Name :	MAYCO FISH SITE FORMER
Classification :	Not a generator, verified

Notices of Violations Summary

Regulation Violated : N

UST - WA

Facility Name :	MAYCO FISH
Facility Address :	2523 S JEFFERSON AVE, Tacoma, 98402
County :	Pierce
Facility Site ID :	8110172
UST Site ID :	618996
Tag Number(s) :	N/R
Responsible Unit :	Southwest
Is Active :	No
Latitude :	47.23764

Map Id: 623
Direction: SSW
Distance: 0.938 mi., 4956 ft.
Elevation: 144 ft.
Relative: Higher

Site Name : MAYCO FISH SITE | MAYCO FISH
2523 S JEFFERSON AVE
TACOMA | Tacoma, WA

Database(s) : [ALL SITES - WA, ECHO, EPA UST, FRS, RCRA_NONGEN, UST - WA] ***(cont.)***

Envirosite ID: 50655598
EPA ID: N/R

UST - WA ***(cont.)***

Longitude :	-122.43879
Last Date in Agency List :	2022-12-29

Tank Details

Tank Name :	1
Tank Status :	Closed in Place
Install Date :	N/R
Tank Upgrade Date :	N/R
Tank Permanent Closure Date :	2004-02-10
Permit Expiration Date :	N/R
Tank Material :	N/R
Tank Construction :	N/R
Tank Corrosion Protection :	N/R
Tank Manifold :	N/R
Tank Release Detection :	N/R
Tank Tightness Test :	N/R
Tank Spill Prevention :	N/R
Capacity Range :	111 TO 1,100 Gallons
Actual Capacity :	750
Pipe Material :	N/R
Pipe Construction :	N/R
Pipe Corrosion Protection :	N/R
Tank SFC :	N/R
Dispenser SFC :	N/R
Primary Pipe Release Detection :	N/R
Secondary Pipe Release Detection :	N/R
Pipe Pumping System :	N/R
Pipe Install Date :	N/R
Turbine Sump Construction :	N/R
Tank Status Date :	2004-01-19
Tank Install Date :	N/R
Tank Overfill Prevention :	N/R

Compartments Details

Compartment Number :	1
Compartment Capacity :	750
Substance Stored :	Leaded Gasoline
Used Substance :	N/R
Ecy Region :	N/R

Tank Details

Tank Name :	2
Tank Status :	Closed in Place
Install Date :	N/R
Tank Upgrade Date :	N/R
Tank Permanent Closure Date :	2004-02-10
Permit Expiration Date :	N/R
Tank Material :	N/R
Tank Construction :	N/R
Tank Corrosion Protection :	N/R

Map Id: 623
Direction: SSW
Distance: 0.938 mi., 4956 ft.
Elevation: 144 ft.
Relative: Higher

Site Name : MAYCO FISH SITE | MAYCO FISH
2523 S JEFFERSON AVE
TACOMA | Tacoma, WA

Database(s) : [ALL SITES - WA, ECHO, EPA UST, FRS, RCRA_NONGEN, UST - WA] ***(cont.)***

Envirosite ID: 50655598
EPA ID: N/R

UST - WA ***(cont.)***

Tank Manifold :	N/R
Tank Release Detection :	N/R
Tank Tightness Test :	N/R
Tank Spill Prevention :	N/R
Capacity Range :	111 TO 1,100 Gallons
Actual Capacity :	750
Pipe Material :	N/R
Pipe Construction :	N/R
Pipe Corrosion Protection :	N/R
Tank SFC :	N/R
Dispenser SFC :	N/R
Primary Pipe Release Detection :	N/R
Secondary Pipe Release Detection :	N/R
Pipe Pumping System :	N/R
Pipe Install Date :	N/R
Turbine Sump Construction :	N/R
Tank Status Date :	2004-01-19
Tank Install Date :	N/R
Tank Overfill Prevention :	N/R

Compartments Details

Compartment Number :	1
Compartment Capacity :	750
Substance Stored :	Leaded Gasoline
Used Substance :	N/R
Ecy Region :	N/R

Map Id: 624
Direction: SE
Distance: 0.939 mi., 4959 ft.
Elevation: 59 ft.
Relative: Higher

Site Name : PORTERS ON THE GO
2615 E N ST
TACOMA, WA 98421

Database(s) : [ALL SITES - WA, FRS]

Envirosite ID: 6558589
EPA ID: N/R

ALL SITES - WA

Facility Name :	Porters on the Go
Facility Address :	2615 E N ST, TACOMA, 98421
County :	Pierce
Facility/Site ID :	14476
Alternate Name :	N/R
Program Name :	N/R
WRIA :	10
Legislative District :	27
Congressional District :	9
Ecology Region :	SWRO
Ecology Program Phone :	(360) 407-6734

Map Id: 624
Direction: SE
Distance: 0.939 mi., 4959 ft.
Elevation: 59 ft.
Relative: Higher

Site Name : PORTERS ON THE GO
2615 E N ST
TACOMA, WA 98421

Database(s) : [ALL SITES - WA, FRS] ***(cont.)***

Envirosite ID: 6558589
EPA ID: N/R

ALL SITES - WA ***(cont.)***

Tribal Land :	Y
Latitude :	47.240187
Longitude :	-122.413851
Last Date in Agency List :	2023-01-03

Facility/Site ID :	14476
Alternate Name :	N/R
Program Name :	N/R
WRIA :	10
Legislative District :	27
Congressional District :	9
Ecology Region :	SWRO
Ecology Program Phone :	N/R
Tribal Land :	Y
Latitude :	47.240187
Longitude :	-122.413851
Last Date in Agency List :	2023-01-03

Program Details

Program :	HAZWASTE
Program ID :	N/R
Interaction Type :	Revised Site Visit Program
Interaction Type Description :	HWTR engages in a variety of field work, site visits, and contacts with sites. While most compliance related activity is recorded into the EPA's RCRAInfo system, the other types of activities are recorded into the Revised Site Visit Program (RSVP).
Status :	Active
Start Date :	2009-02-25
End Date :	N/R
SIC :	N/R
NAICS :	N/R

Program :	HAZWASTE
Program ID :	N/R
Interaction Type :	Urban Waters
Interaction Type Description :	The site has been inspected by an Ecology Urban Waters Inspector.
Status :	Active
Start Date :	2009-02-25
End Date :	N/R
SIC :	N/R
NAICS :	N/R

FRS

Facility Name :	PORTERS ON THE GO
Facility Address :	2615 E N ST, TACOMA, WA 98421
County :	PIERCE

Map Id: 624
Direction: SE
Distance: 0.939 mi., 4959 ft.
Elevation: 59 ft.
Relative: Higher

Site Name : PORTERS ON THE GO
2615 E N ST
TACOMA, WA 98421

Database(s) : [ALL SITES - WA, FRS] ***(cont.)***

Envirosite ID: 6558589
EPA ID: N/R

FRS ***(cont.)***

Site Details

Registry ID :	110056443308
FRS Facility URL :	Click here for hyperlink provided by the agency.
Last Date in Agency List :	2023-02-13

Source Description

Source Description :

The WA-FSIS provides a means to query and display data maintained by the Washington Department of Ecology. This system contains key information for each facility/site that is currently, or has been, of interest to the Air Quality, Dam Safety, Hazardous Waste, Toxics Cleanup, and Water Quality Programs.

FRS Environmental Interest

Source and System ID :	WA-FSIS - 14476

Map Id: FD625
Direction: W
Distance: 0.940 mi., 4964 ft.
Elevation: 354 ft.
Relative: Higher

Site Name : Bargren Building aka Peterson Brothers Garage | Tenth & K Professional Bldg aka Peterson Brothers Garage
1002 MARTIN LUTHER KING JR WAY
TACOMA | Tacoma, WA 98405

Database(s) : [ALL SITES - WA, CSCSL HWS - WA, CSCSL NFA - WA, EPA UST, HSL - WA, LUST - WA, UST - WA]

Envirosite ID: 43103678
EPA ID: N/R

ALL SITES - WA

Facility Name :	Bargren Building aka Peterson Brothers Garage
Facility Address :	1002 MARTIN LUTHER KING JR WAY, TACOMA, 98405
County :	Pierce
Facility/Site ID :	18558
Alternate Name :	N/R
Program Name :	N/R
WRIA :	10
Legislative District :	27
Congressional District :	6
Ecology Region :	SWRO
Ecology Program Phone :	(360) 407-7224
Tribal Land :	N
Latitude :	47.25274
Longitude :	-122.45232
Last Date in Agency List :	2023-01-03

Map Id: FD625
Direction: W
Distance: 0.940 mi., 4964 ft.
Elevation: 354 ft.
Relative: Higher

Site Name : Bargren Building aka Peterson Brothers Garage | Tenth & K Professional Bldg aka Peterson Brothers Garage
1002 MARTIN LUTHER KING JR WAY
TACOMA | Tacoma, WA 98405

Database(s) : [ALL SITES - WA, CSCSL HWS - WA, CSCSL NFA - WA, EPA UST, HSL - WA, LUST - WA, UST - WA] ***(cont.)***

Envirosite ID: 43103678
EPA ID: N/R

ALL SITES - WA ***(cont.)***

Program Details

Program :	TOXICS
Program ID :	620294
Interaction Type :	LUST Facility
Interaction Type Description :	A leaking underground tank cleanup site being cleaned up with Ecology oversight or review.
Status :	Inactive
Start Date :	2016-11-30
End Date :	2017-06-13
SIC :	N/R
NAICS :	4471 - Gasoline Stations

Program :	TOXICS
Program ID :	620294
Interaction Type :	LUST Facility
Interaction Type Description :	A leaking underground tank cleanup site being cleaned up with Ecology oversight or review.
Status :	Inactive
Start Date :	2016-11-30
End Date :	2017-06-13
SIC :	N/R
NAICS :	N/R

Program :	TOXICS
Program ID :	620294
Interaction Type :	Underground Storage Tank
Interaction Type Description :	Any one or combination of tanks (including connecting underground pipes) that is used to contain regulated substances and has a tank volume of ten percent or more beneath the surface of the ground. This term does not include any of the exempt UST systems specified in WAC 173-360-110(2) or any piping connected thereto. See WAC 173-360
Status :	Inactive
Start Date :	2016-05-11
End Date :	2017-06-13
SIC :	N/R
NAICS :	N/R

Program :	TOXICS
Program ID :	620294
Interaction Type :	Underground Storage Tank

Map Id: FD625
Direction: W
Distance: 0.940 mi., 4964 ft.
Elevation: 354 ft.
Relative: Higher

Site Name : Bargren Building aka Peterson Brothers Garage | Tenth & K Professional Bldg aka Peterson Brothers Garage
1002 MARTIN LUTHER KING JR WAY
TACOMA | Tacoma, WA 98405

Database(s) : [ALL SITES - WA, CSCSL HWS - WA, CSCSL NFA - WA, EPA UST, HSL - WA, LUST - WA, UST - WA] ***(cont.)***

Envirosite ID: 43103678
EPA ID: N/R

ALL SITES - WA ***(cont.)***

Interaction Type Description :	Any one or combination of tanks (including connecting underground pipes) that is used to contain regulated substances and has a tank volume of ten percent or more beneath the surface of the ground. This term does not include any of the exempt UST systems specified in WAC 173-360-110(2) or any piping connected thereto. See WAC 173-360
Status :	Inactive
Start Date :	2016-05-11
End Date :	2017-06-13
SIC :	N/R
NAICS :	4471 - Gasoline Stations

CSCSL HWS - WA

Facility Name :	N/R
Facility Address :	1002 MARTIN LUTHER KING JR WAY, TACOMA, 98405
County :	Pierce

Site Details

Facility Site ID :	18558
Site Status :	Cleanup Started
Cleanup Site ID :	13162
Region :	Southwest
Responsible Section :	N/R
WARM Rank :	N/R
Is Brownfield? :	N/R
Is PSI? :	N/R
Current VCP :	N/R
Past VCP :	N/R
Institutional Control :	N/R
Latitude :	47.25274
Longitude :	-122.45232
Last Date in Agency List :	2017-10-10

Contaminants Details

Contaminant Name :	N/R
Groundwater :	N/R
Surface Water :	N/R
Soil :	N/R
Sediment :	N/R
Air :	N/R
Bedrock :	N/R

CSCSL NFA - WA

Facility Name :	BARGREN BUILDING AKA PETERSON BROTHERS GARAGE
Facility Address :	1002 MARTIN LUTHER KING JR WAY, TACOMA, 98405
County :	Pierce

Map Id: FD625
Direction: W
Distance: 0.940 mi., 4964 ft.
Elevation: 354 ft.
Relative: Higher

Site Name : Bargren Building aka Peterson Brothers Garage | Tenth & K Professional Bldg aka Peterson Brothers Garage
1002 MARTIN LUTHER KING JR WAY
TACOMA | Tacoma, WA 98405

Database(s) : [ALL SITES - WA, CSCSL HWS - WA, CSCSL NFA - WA, EPA UST, HSL - WA, LUST - WA, UST - WA] ***(cont.)***

Envirosite ID: 43103678
EPA ID: N/R

CSCSL NFA - WA ***(cont.)***

NFA Date :	2017-06-13
Facility Site ID :	18558
Cleanup Site ID :	13162
Rank :	N/R
VCP :	N/R
Alternate Site Names :	Tenth & K Professional Bldg,Tenth & K Professional Bldg aka Peterson Brothers Garage
NFA Reason :	Independent Cleanup Reviewed by Ecology
Site Status :	NFA
Region :	Southwest
Responsible Unit :	Southwest
Latitude :	47.25274
Longitude :	-122.45232
Last Date in Agency List :	2023-02-23

Contaminants

Contaminant Name :	Petroleum-Gasoline
Ground Water :	N/R
Surface Water :	N/R
Soil :	Remediated-Below
Sediment :	N/R
Air :	N/R
Bedrock :	N/R

EPA UST

Facility Name :	Tenth & K Professional Bldg aka Peterson Brothers Garage
Facility Address :	1002 MARTIN LUTHER KING JR WAY, Tacoma, Washington 98405
County :	Pierce
Facility ID :	WA18558
Facility Status :	Closed UST(s)
Open USTs :	0
Closed USTs :	1
Temporarily Out of Service USTs :	0
Date of Last Inspection :	N/R
EPA Region :	10
Tribe :	N/R
Facility ID 2 :	N/R
Latitude :	47.25274
Longitude :	-122.45232
Last Date in Agency List :	2023-01-30

Map Id: FD625
Direction: W
Distance: 0.940 mi., 4964 ft.
Elevation: 354 ft.
Relative: Higher

Site Name : Bargren Building aka Peterson Brothers Garage | Tenth & K Professional Bldg aka Peterson Brothers Garage
1002 MARTIN LUTHER KING JR WAY
TACOMA | Tacoma, WA 98405

Database(s) : [ALL SITES - WA, CSCSL HWS - WA, CSCSL NFA - WA, EPA UST, HSL - WA, LUST - WA, UST - WA] ***(cont.)***

Envirosite ID: 43103678
EPA ID: N/R

EPA UST ***(cont.)***

Tank Details

Tank ID :	WA18558_1
Tank Status :	Closed
Installation Date :	2001-01-01
Removal Date :	N/R
Capacity :	N/R
Substances :	R Unknown
Tank Wall Type :	N/R

HSL - WA

Facility Name :	Bargren Building aka Peterson Brothers Garage
Facility Address :	1002 Martin Luther King Jr Way, Tacoma, 98405
County :	Pierce

Site Details

Facility Site ID :	18558
Cleanup Site ID :	13162
Status :	No Further Action
Site Rank :	N/R
Alternative Site Name :	N/R
Region :	N/R
Resposbile Unit :	N/R
Institutional Control :	N/R
Current VCP :	N/R
Past VCP :	N/R
Latitude :	N/R
Longitude :	N/R
Agency Hyperlink :	Click here for hyperlink provided by the agency.
Last Date in Agency List :	2022-02-11

Facility Name :	Bargren Building aka Peterson Brothers Garage
Facility Address :	1002 MARTIN LUTHER KING JR WAY, TACOMA, 98405
County :	Pierce

Site Details

Facility Site ID :	18558
Cleanup Site ID :	13162
Status :	No Further Action
Site Rank :	N/R
Alternative Site Name :	Tenth & K Professional Bldg,Tenth & K Professional Bldg aka Peterson Brothers Garage
Region :	Southwest
Resposbile Unit :	Southwest
Institutional Control :	N/R

Map Id: FD625
Direction: W
Distance: 0.940 mi., 4964 ft.
Elevation: 354 ft.
Relative: Higher

Site Name : Bargren Building aka Peterson Brothers Garage | Tenth & K Professional Bldg aka Peterson Brothers Garage
1002 MARTIN LUTHER KING JR WAY
TACOMA | Tacoma, WA 98405

Database(s) : [ALL SITES - WA, CSCSL HWS - WA, CSCSL NFA - WA, EPA UST, HSL - WA, LUST - WA, UST - WA] ***(cont.)***

Envirosite ID: 43103678
EPA ID: N/R

HSL - WA ***(cont.)***

Current VCP :	N/R
Past VCP :	N/R
Latitude :	47.25274
Longitude :	-122.45232
Agency Hyperlink :	Click here for hyperlink provided by the agency.
Last Date in Agency List :	2023-02-28

Contaminants

Contaminant Name :	Petroleum-Gasoline
Ground water :	N/R
Surface water :	N/R
Soil :	Remediated-Below
Sediment :	N/R
Air :	N/R
Bedrock :	N/R

LUST - WA

Facility Name :	BARGREN BUILDING AKA PETERSON BROTHERS GARAGE
Facility Address :	1002 MARTIN LUTHER KING JR WAY, TACOMA, 98405
County :	Pierce

Site Details

LUST Status Date :	2017-06-13
LUST Status Type :	LUST - NFA
Facility Site ID :	18558
Cleanup Site ID :	13162
LUST ID :	6968
UST ID :	620294
Alternate Site Names :	Tenth & K Professional Bldg,Tenth & K Professional Bldg aka Peterson Brothers Garage
Release Date :	2016-05-09
Process Type :	N/R
Responsible Unit :	Southwest
Region :	Southwest
Latitude :	47.25274
Longitude :	-122.45232
Last Date in Agency List :	2023-03-20

Contaminants

Contaminant Name :	Petroleum-Gasoline
Ground Water :	N/R
Surface Water :	N/R
Soil :	Remediated-Below

Map Id: FD625
Direction: W
Distance: 0.940 mi., 4964 ft.
Elevation: 354 ft.
Relative: Higher

Site Name : Bargren Building aka Peterson Brothers Garage | Tenth & K Professional Bldg aka Peterson Brothers Garage
1002 MARTIN LUTHER KING JR WAY
TACOMA | Tacoma, WA 98405

Database(s) : [ALL SITES - WA, CSCSL HWS - WA, CSCSL NFA - WA, EPA UST, HSL - WA, LUST - WA, UST - WA] ***(cont.)***

Envirosite ID: 43103678
EPA ID: N/R

LUST - WA ***(cont.)***

Sediment :	N/R
Air :	N/R
Bedrock :	N/R

UST - WA

Facility Name :	Bargren Building aka Peterson Brothers Garage
Facility Address :	1002 MARTIN LUTHER KING JR WAY, Tacoma, 98405
County :	Pierce
Facility Site ID :	18558
UST Site ID :	620295
Tag Number(s) :	N/R
Responsible Unit :	SOUTHWEST
Is Active :	N/R
Latitude :	47.25274
Longitude :	-122.45232
Last Date in Agency List :	2018-07-06

Tank Details

Tank Name :	1
Tank Status :	Removed
Install Date :	N/R
Tank Upgrade Date :	N/R
Tank Permanent Closure Date :	2016-05-23
Permit Expiration Date :	N/R
Tank Material :	N/R
Tank Construction :	N/R
Tank Corrosion Protection :	N/R
Tank Manifold :	N/R
Tank Release Detection :	N/R
Tank Tightness Test :	N/R
Tank Spill Prevention :	N/R
Capacity Range :	N/R
Actual Capacity :	N/R
Pipe Material :	N/R
Pipe Construction :	N/R
Pipe Corrosion Protection :	N/R
Tank SFC :	N/R
Dispenser SFC :	N/R
Primary Pipe Release Detection :	N/R
Secondary Pipe Release Detection :	N/R
Pipe Pumping System :	N/R
Pipe Install Date :	N/R
Turbine Sump Construction :	N/R
Tank Status Date :	2016-05-23
Tank Install Date :	N/R
Tank Overfill Prevention :	N/R

Map Id: FD625
Direction: W
Distance: 0.940 mi., 4964 ft.
Elevation: 354 ft.
Relative: Higher

Site Name : Bargren Building aka Peterson Brothers Garage | Tenth & K Professional Bldg aka Peterson Brothers Garage
1002 MARTIN LUTHER KING JR WAY
TACOMA | Tacoma, WA 98405

Database(s) : [ALL SITES - WA, CSCSL HWS - WA, CSCSL NFA - WA, EPA UST, HSL - WA, LUST - WA, UST - WA] ***(cont.)***

Envirosite ID: 43103678
EPA ID: N/R

UST - WA ***(cont.)***

Compartments Details

Compartment Number :	N/R
Compartment Capacity :	N/R
Substance Stored :	N/R
Used Substance :	N/R
Ecy Region :	N/R
Facility Name :	Tenth & K Professional Bldg aka Peterson Brothers Garage
Facility Address :	1002 MARTIN LUTHER KING JR WAY, Tacoma, 98405
County :	Pierce
Facility Site ID :	18558
UST Site ID :	620294
Tag Number(s) :	N/R
Responsible Unit :	Southwest
Is Active :	No
Latitude :	47.25274
Longitude :	-122.45232
Last Date in Agency List :	2022-12-29

Tank Details

Tank Name :	1
Tank Status :	Removed
Install Date :	N/R
Tank Upgrade Date :	N/R
Tank Permanent Closure Date :	2016-05-23
Permit Expiration Date :	N/R
Tank Material :	N/R
Tank Construction :	N/R
Tank Corrosion Protection :	N/R
Tank Manifold :	N/R
Tank Release Detection :	N/R
Tank Tightness Test :	N/R
Tank Spill Prevention :	N/R
Capacity Range :	N/R
Actual Capacity :	850
Pipe Material :	N/R
Pipe Construction :	N/R
Pipe Corrosion Protection :	N/R
Tank SFC :	N/R
Dispenser SFC :	N/R
Primary Pipe Release Detection :	N/R
Secondary Pipe Release Detection :	N/R
Pipe Pumping System :	N/R
Pipe Install Date :	N/R
Turbine Sump Construction :	N/R
Tank Status Date :	2016-05-23
Tank Install Date :	N/R
Tank Overfill Prevention :	N/R

Map Id: FD625
Direction: W
Distance: 0.940 mi., 4964 ft.
Elevation: 354 ft.
Relative: Higher

Site Name : Bargren Building aka Peterson Brothers Garage | Tenth & K Professional Bldg aka Peterson Brothers Garage
1002 MARTIN LUTHER KING JR WAY
TACOMA | Tacoma, WA 98405

Database(s) : [ALL SITES - WA, CSCSL HWS - WA, CSCSL NFA - WA, EPA UST, HSL - WA, LUST - WA, UST - WA] ***(cont.)***

Envirosite ID: 43103678
EPA ID: N/R

UST - WA ***(cont.)***

Compartments Details

Compartment Number :	1
Compartment Capacity :	850
Substance Stored :	Unknown
Used Substance :	Unknown
Ecy Region :	N/R

Map Id: 626
Direction: WNW
Distance: 0.941 mi., 4967 ft.
Elevation: 315 ft.
Relative: Higher

Site Name : WRIGHT PARK MAINTENANCE
501 S I | 501 SOUTH """"I""""" | 501 SOUTH "I"
TACOMA | Tacoma, WA

Database(s) : [ALL SITES - WA, EPA UST, FRS, UST - WA]

Envirosite ID: 43057480
EPA ID: N/R

ALL SITES - WA

Facility Name :	WRIGHT PARK MAINTENANCE
Facility Address :	501 S I, TACOMA, 98405-4258
County :	Pierce
Facility/Site ID :	39793222
Alternate Name :	N/R
Program Name :	N/R
WRIA :	12
Legislative District :	27
Congressional District :	6
Ecology Region :	SWRO
Ecology Program Phone :	(360) 407-7224
Tribal Land :	N
Latitude :	47.258691
Longitude :	-122.449352
Last Date in Agency List :	2023-01-03

Program Details

Program :	TOXICS
Program ID :	6727
Interaction Type :	Underground Storage Tank

Map Id: 626
Direction: WNW
Distance: 0.941 mi., 4967 ft.
Elevation: 315 ft.
Relative: Higher

Site Name : WRIGHT PARK MAINTENANCE
501 S I | 501 SOUTH """"I""""" | 501 SOUTH "I"
TACOMA | Tacoma, WA

Database(s) : [ALL SITES - WA, EPA UST, FRS, UST - WA] ***(cont.)***

Envirosite ID: 43057480
EPA ID: N/R

ALL SITES - WA ***(cont.)***

Interaction Type Description :	Any one or combination of tanks (including connecting underground pipes) that is used to contain regulated substances and has a tank volume of ten percent or more beneath the surface of the ground. This term does not include any of the exempt UST systems specified in WAC 173-360-110(2) or any piping connected thereto. See WAC 173-360
Status :	Inactive
Start Date :	1998-06-08
End Date :	2000-03-22
SIC :	N/R
NAICS :	N/R

EPA UST

Facility Name :	WRIGHT PARK MAINTENANCE
Facility Address :	501 SOUTH """"I""""", Tacoma, Washington 984054258
County :	Pierce
Facility ID :	WA39793222
Facility Status :	Closed UST(s)
Open USTs :	0
Closed USTs :	3
Temporarily Out of Service USTs :	0
Date of Last Inspection :	N/R
EPA Region :	10
Tribe :	N/R
Facility ID 2 :	N/R
Latitude :	47.258111
Longitude :	-122.451305
Last Date in Agency List :	2023-01-30

Tank Details

Tank ID :	WA39793222_1B
Tank Status :	Closed
Installation Date :	1964-12-31
Removal Date :	N/R
Capacity :	111
Substances :	B Unleaded Gasoline
Tank Wall Type :	N/R

Tank ID :	WA39793222_2B
Tank Status :	Closed
Installation Date :	1964-12-31
Removal Date :	N/R
Capacity :	111
Substances :	B Unleaded Gasoline
Tank Wall Type :	N/R

Map Id: 626
Direction: WNW
Distance: 0.941 mi., 4967 ft.
Elevation: 315 ft.
Relative: Higher

Site Name : WRIGHT PARK MAINTENANCE
501 S I | 501 SOUTH """"I""""" | 501 SOUTH "I"
TACOMA | Tacoma, WA

Database(s) : [ALL SITES - WA, EPA UST, FRS, UST - WA] ***(cont.)***

Envirosite ID: 43057480
EPA ID: N/R

EPA UST ***(cont.)***

Tank ID :	WA39793222_3B
Tank Status :	Closed
Installation Date :	2001-01-01
Removal Date :	N/R
Capacity :	N/R
Substances :	N/R
Tank Wall Type :	N/R

FRS

Facility Name :	WRIGHT PARK MAINTENANCE
Facility Address :	501 S I, TACOMA, WA 98405-4258
County :	PIERCE

Site Details

Registry ID :	110015479917
FRS Facility URL :	Click here for hyperlink provided by the agency.
Last Date in Agency List :	2023-02-13

Source Description

Source Description :

The WA-FSIS provides a means to query and display data maintained by the Washington Department of Ecology. This system contains key information for each facility/site that is currently, or has been, of interest to the Air Quality, Dam Safety, Hazardous Waste, Toxics Cleanup, and Water Quality Programs.

FRS Environmental Interest

Source and System ID :	WA-FSIS - 39793222

UST - WA

Facility Name :	WRIGHT PARK MAINTENANCE
Facility Address :	501 SOUTH "I", Tacoma, 98405
County :	Pierce
Facility Site ID :	39793222
UST Site ID :	6727
Tag Number(s) :	N/R
Responsible Unit :	Southwest
Is Active :	No
Latitude :	47.258691
Longitude :	-122.449352
Last Date in Agency List :	2022-12-29

Map Id: 626
Direction: WNW
Distance: 0.941 mi., 4967 ft.
Elevation: 315 ft.
Relative: Higher

Site Name : WRIGHT PARK MAINTENANCE
501 S I | 501 SOUTH """"I""""" | 501 SOUTH "I"
TACOMA | Tacoma, WA

Database(s) : [ALL SITES - WA, EPA UST, FRS, UST - WA] ***(cont.)***

Envirosite ID: 43057480
EPA ID: N/R

UST - WA ***(cont.)***

Tank Details

Tank Name :	1B
Tank Status :	Removed
Install Date :	1964-12-31
Tank Upgrade Date :	N/R
Tank Permanent Closure Date :	N/R
Permit Expiration Date :	N/R
Tank Material :	Steel
Tank Construction :	N/R
Tank Corrosion Protection :	N/R
Tank Manifold :	N/R
Tank Release Detection :	N/R
Tank Tightness Test :	N/R
Tank Spill Prevention :	N/R
Capacity Range :	111 TO 1,100 Gallons
Actual Capacity :	N/R
Pipe Material :	Steel
Pipe Construction :	N/R
Pipe Corrosion Protection :	N/R
Tank SFC :	N/R
Dispenser SFC :	N/R
Primary Pipe Release Detection :	N/R
Secondary Pipe Release Detection :	N/R
Pipe Pumping System :	N/R
Pipe Install Date :	N/R
Turbine Sump Construction :	N/R
Tank Status Date :	1996-08-06
Tank Install Date :	N/R
Tank Overfill Prevention :	N/R

Compartments Details

Compartment Number :	1
Compartment Capacity :	N/R
Substance Stored :	Unleaded Gasoline
Used Substance :	N/R
Ecy Region :	N/R

Tank Details

Tank Name :	2B
Tank Status :	Removed
Install Date :	1964-12-31
Tank Upgrade Date :	N/R
Tank Permanent Closure Date :	N/R
Permit Expiration Date :	N/R
Tank Material :	Steel
Tank Construction :	N/R
Tank Corrosion Protection :	N/R
Tank Manifold :	N/R
Tank Release Detection :	N/R
Tank Tightness Test :	N/R
Tank Spill Prevention :	N/R

Map Id: 626
Direction: WNW
Distance: 0.941 mi., 4967 ft.
Elevation: 315 ft.
Relative: Higher

Site Name : WRIGHT PARK MAINTENANCE
501 S I | 501 SOUTH """"I""""" | 501 SOUTH "I"
TACOMA | Tacoma, WA

Database(s) : [ALL SITES - WA, EPA UST, FRS, UST - WA] ***(cont.)***

Envirosite ID: 43057480
EPA ID: N/R

UST - WA ***(cont.)***

Capacity Range :	111 TO 1,100 Gallons
Actual Capacity :	N/R
Pipe Material :	Steel
Pipe Construction :	N/R
Pipe Corrosion Protection :	N/R
Tank SFC :	N/R
Dispenser SFC :	N/R
Primary Pipe Release Detection :	N/R
Secondary Pipe Release Detection :	N/R
Pipe Pumping System :	N/R
Pipe Install Date :	N/R
Turbine Sump Construction :	N/R
Tank Status Date :	1996-08-06
Tank Install Date :	N/R
Tank Overfill Prevention :	N/R

Compartments Details

Compartment Number :	1
Compartment Capacity :	N/R
Substance Stored :	Unleaded Gasoline
Used Substance :	N/R
Ecy Region :	N/R

Tank Details

Tank Name :	3B
Tank Status :	Removed - No Site Assessment Found
Install Date :	N/R
Tank Upgrade Date :	N/R
Tank Permanent Closure Date :	2020-03-06
Permit Expiration Date :	N/R
Tank Material :	N/R
Tank Construction :	N/R
Tank Corrosion Protection :	N/R
Tank Manifold :	N/R
Tank Release Detection :	N/R
Tank Tightness Test :	N/R
Tank Spill Prevention :	N/R
Capacity Range :	N/R
Actual Capacity :	N/R
Pipe Material :	N/R
Pipe Construction :	N/R
Pipe Corrosion Protection :	N/R
Tank SFC :	N/R
Dispenser SFC :	N/R
Primary Pipe Release Detection :	N/R
Secondary Pipe Release Detection :	N/R
Pipe Pumping System :	N/R
Pipe Install Date :	N/R
Turbine Sump Construction :	N/R
Tank Status Date :	2008-01-04
Tank Install Date :	N/R

Map Id: 626
Direction: WNW
Distance: 0.941 mi., 4967 ft.
Elevation: 315 ft.
Relative: Higher

Site Name : WRIGHT PARK MAINTENANCE
501 S I | 501 SOUTH """"I""""" | 501 SOUTH "I"
TACOMA | Tacoma, WA

Database(s) : [ALL SITES - WA, EPA UST, FRS, UST - WA] ***(cont.)***

Envirosite ID: 43057480
EPA ID: N/R

UST - WA ***(cont.)***

Tank Overfill Prevention : N/R

Compartments Details
Compartment Number : 1
Compartment Capacity : N/R
Substance Stored : Unknown
Used Substance : N/R
Ecy Region : N/R

Map Id: FF627
Direction: SSW
Distance: 0.944 mi., 4986 ft.
Elevation: 110 ft.
Relative: Higher

Site Name : Forever Granite Shop
2716 A ST
TACOMA, WA 98402

Database(s) : [ALL SITES - WA, FRS]

Envirosite ID: 50655459
EPA ID: N/R

ALL SITES - WA

Facility Name : Forever Granite Shop
Facility Address : 2716 A ST, TACOMA, 98402
County : N/R

Facility/Site ID : 19600
Alternate Name : N/R
Program Name : N/R
WRIA : 10
Legislative District : 27
Congressional District : 6
Ecology Region : SWRO
Ecology Program Phone : N/R
Tribal Land : N
Latitude : 47.236557
Longitude : -122.433731
Last Date in Agency List : 2023-01-03

Program Details
Program : N/R
Program ID : N/R
Interaction Type : Urban Waters
Interaction Type Description : The site has been inspected by an Ecology Urban Waters Inspector.
Status : Active
Start Date : 2008-04-18
End Date : N/R
SIC : N/R
NAICS : N/R

Map Id: FF627
Direction: SSW
Distance: 0.944 mi., 4986 ft.
Elevation: 110 ft.
Relative: Higher

Site Name : Forever Granite Shop
2716 A ST
TACOMA, WA 98402

Database(s) : [ALL SITES - WA, FRS] ***(cont.)***

Envirosite ID: 50655459
EPA ID: N/R

FRS

Facility Name :	FOREVER GRANITE SHOP
Facility Address :	2716 A ST, TACOMA, WA 98402
County :	PIERCE

Site Details

Registry ID :	110056456008
FRS Facility URL :	Click here for hyperlink provided by the agency.
Last Date in Agency List :	2023-02-13

Source Description

Source Description :

The WA-FSIS provides a means to query and display data maintained by the Washington Department of Ecology. This system contains key information for each facility/site that is currently, or has been, of interest to the Air Quality, Dam Safety, Hazardous Waste, Toxics Cleanup, and Water Quality Programs.

FRS Environmental Interest

Source and System ID :	WA-FSIS - 19600

Map Id: FD628
Direction: W
Distance: 0.947 mi., 5002 ft.
Elevation: 355 ft.
Relative: Higher

Site Name : Divine Doz
1110 S 11TH ST
TACOMA, WA 98405

Database(s) : [ALL SITES - WA]

Envirosite ID: 6570013
EPA ID: N/R

ALL SITES - WA

Facility Name :	Divine Doz
Facility Address :	1110 S 11TH ST, TACOMA, 98405
County :	Pierce
Facility/Site ID :	24452
Alternate Name :	N/R
Program Name :	N/R
WRIA :	10
Legislative District :	27
Congressional District :	6
Ecology Region :	SWRO
Ecology Program Phone :	(360) 407-6734
Tribal Land :	N
Latitude :	47.25197
Longitude :	-122.451907
Last Date in Agency List :	2023-01-03

Map Id: FD628
Direction: W
Distance: 0.947 mi., 5002 ft.
Elevation: 355 ft.
Relative: Higher

Site Name : Divine Doz
1110 S 11TH ST
TACOMA, WA 98405

Database(s) : [ALL SITES - WA] ***(cont.)***

Envirosite ID: 6570013
EPA ID: N/R

ALL SITES - WA ***(cont.)***

Facility/Site ID :	24452
Alternate Name :	N/R
Program Name :	N/R
WRIA :	10
Legislative District :	27
Congressional District :	6
Ecology Region :	SWRO
Ecology Program Phone :	N/R
Tribal Land :	N
Latitude :	47.25197
Longitude :	-122.451907
Last Date in Agency List :	2023-01-03

Program Details

Program :	HAZWASTE
Program ID :	N/R
Interaction Type :	Revised Site Visit Program
Interaction Type Description :	HWTR engages in a variety of field work, site visits, and contacts with sites. While most compliance related activity is recorded into the EPA's RCRAInfo system, the other types of activities are recorded into the Revised Site Visit Program (RSVP).
Status :	Active
Start Date :	2009-05-06
End Date :	N/R
SIC :	N/R
NAICS :	N/R

Program :	HAZWASTE
Program ID :	N/R
Interaction Type :	Urban Waters
Interaction Type Description :	The site has been inspected by an Ecology Urban Waters Inspector.
Status :	Active
Start Date :	2009-06-05
End Date :	N/R
SIC :	N/R
NAICS :	N/R

Map Id: 629
Direction: SW
Distance: 0.948 mi., 5004 ft.
Elevation: 215 ft.
Relative: Higher

Site Name : DELTA CAMSHAFT
2366 TACOMA AVE S
TACOMA, WA 98402

Database(s) : [ALL SITES - WA, FRS]

Envirosite ID: 50655467
EPA ID: N/R

ALL SITES - WA

Facility Name :	DELTA CAMSHAFT

Map Id: 629
Direction: SW
Distance: 0.948 mi., 5004 ft.
Elevation: 215 ft.
Relative: Higher

Site Name : DELTA CAMSHAFT
2366 TACOMA AVE S
TACOMA, WA 98402

Database(s) : [ALL SITES - WA, FRS] ***(cont.)***

Envirosite ID: 50655467
EPA ID: N/R

ALL SITES - WA ***(cont.)***

Facility Address :	2366 TACOMA AVE S, TACOMA, 98402
County :	Pierce
Facility/Site ID :	19337
Alternate Name :	N/R
Program Name :	N/R
WRIA :	10
Legislative District :	27
Congressional District :	6
Ecology Region :	SWRO
Ecology Program Phone :	(360) 407-6734
Tribal Land :	N
Latitude :	47.23857
Longitude :	-122.44167
Last Date in Agency List :	2023-01-03

Program Details

Program :	HAZWASTE
Program ID :	N/R
Interaction Type :	Revised Site Visit Program
Interaction Type Description :	HWTR engages in a variety of field work, site visits, and contacts with sites. While most compliance related activity is recorded into the EPA's RCRAInfo system, the other types of activities are recorded into the Revised Site Visit Program (RSVP).
Status :	Active
Start Date :	2008-05-26
End Date :	N/R
SIC :	N/R
NAICS :	N/R

FRS

Facility Name :	DELTA CAMSHAFT
Facility Address :	2366 TACOMA AVE S, TACOMA, WA 98402
County :	PIERCE

Site Details

Registry ID :	110066989842
FRS Facility URL :	Click here for hyperlink provided by the agency.
Last Date in Agency List :	2023-02-13

Source Description

Source Description :

The WA-FSIS provides a means to query and display data maintained by the Washington Department of Ecology. This system contains key information for each facility/site that is currently, or has been, of interest to the Air Quality, Dam Safety, Hazardous Waste, Toxics Cleanup, and Water Quality Programs.

Map Id: 629
Direction: SW
Distance: 0.948 mi., 5004 ft.
Elevation: 215 ft.
Relative: Higher

Site Name : DELTA CAMSHAFT
2366 TACOMA AVE S
TACOMA, WA 98402

Database(s) : [ALL SITES - WA, FRS] ***(cont.)***

Envirosite ID: 50655467
EPA ID: N/R

FRS ***(cont.)***

FRS Environmental Interest
Source and System ID : WA-FSIS - 19337

Map Id: 630
Direction: W
Distance: 0.951 mi., 5023 ft.
Elevation: 351 ft.
Relative: Higher

Site Name : HANGER PROSTHETICS
723 MARTIN LUTHER KING JR WAY
TACOMA, WA 98405

Database(s) : [ALL SITES - WA, FRS]

Envirosite ID: 6549660
EPA ID: N/R

ALL SITES - WA

Facility Name : Hanger Prosthetics
Facility Address : 723 MARTIN LUTHER KING JR WAY, TACOMA, 98405
County : Pierce

Facility/Site ID : 6089
Alternate Name : N/R
Program Name : N/R
WRIA : 10
Legislative District : 27
Congressional District : 6
Ecology Region : SWRO
Ecology Program Phone : N/R
Tribal Land : N
Latitude : 47.249543
Longitude : -122.451825
Last Date in Agency List : 2023-01-03

Facility/Site ID : 6089
Alternate Name : N/R
Program Name : N/R
WRIA : 10
Legislative District : 27
Congressional District : 6
Ecology Region : SWRO
Ecology Program Phone : (360) 407-6734
Tribal Land : N
Latitude : 47.249543
Longitude : -122.451825
Last Date in Agency List : 2023-01-03

Program Details
Program : HAZWASTE
Program ID : N/R
Interaction Type : Urban Waters
Interaction Type Description : The site has been inspected by an Ecology Urban Waters Inspector.
Status : Active

Map Id: 630
Direction: W
Distance: 0.951 mi., 5023 ft.
Elevation: 351 ft.
Relative: Higher

Site Name : HANGER PROSTHETICS
723 MARTIN LUTHER KING JR WAY
TACOMA, WA 98405

Database(s) : [ALL SITES - WA, FRS] ***(cont.)***

Envirosite ID: 6549660
EPA ID: N/R

ALL SITES - WA ***(cont.)***

Start Date :	2009-06-20
End Date :	N/R
SIC :	N/R
NAICS :	N/R
Program :	HAZWASTE
Program ID :	N/R
Interaction Type :	Revised Site Visit Program
Interaction Type Description :	HWTR engages in a variety of field work, site visits, and contacts with sites. While most compliance related activity is recorded into the EPA's RCRAInfo system, the other types of activities are recorded into the Revised Site Visit Program (RSVP).
Status :	Active
Start Date :	2009-05-20
End Date :	N/R
SIC :	N/R
NAICS :	N/R

FRS

Facility Name :	HANGER PROSTHETICS
Facility Address :	723 MARTIN LUTHER KING JR WAY, TACOMA, WA 98405
County :	PIERCE

Site Details

Registry ID :	110039552098
FRS Facility URL :	Click here for hyperlink provided by the agency.
Last Date in Agency List :	2023-02-13

Source Description

Source Description :

The WA-FSIS provides a means to query and display data maintained by the Washington Department of Ecology. This system contains key information for each facility/site that is currently, or has been, of interest to the Air Quality, Dam Safety, Hazardous Waste, Toxics Cleanup, and Water Quality Programs.

FRS Environmental Interest

Source and System ID :	WA-FSIS - 6089

Map Id: FG631
Direction: SSW
Distance: 0.952 mi., 5027 ft.
Elevation: 128 ft.
Relative: Higher

Site Name : STANDARD PARTS CORP
305 S TACOMA WAY
TACOMA, WA 98402

Database(s) : [ALL SITES - WA, ECHO, FRS, RCRA_NONGEN]

Envirosite ID: 50655554
EPA ID: N/R

ALL SITES - WA

Facility Name :	Standard Parts Corp
Facility Address :	305 S TACOMA WAY, TACOMA, 98402
County :	Pierce
Facility/Site ID :	65871595
Alternate Name :	N/R
Program Name :	N/R
WRIA :	10
Legislative District :	27
Congressional District :	6
Ecology Region :	SWRO
Ecology Program Phone :	(360) 407-6734
Tribal Land :	N
Latitude :	47.23675
Longitude :	-122.43634
Last Date in Agency List :	2023-01-03

Program Details

Program :	HAZWASTE
Program ID :	WAD988509402
Interaction Type :	Hazardous Waste Generator
Interaction Type Description :	Facilities that generate any quantity of a dangerous waste. They may be classified as SQG, MQG, or LQG depending on hazardous waste generated for a given month.
Status :	Inactive
Start Date :	1992-07-27
End Date :	1994-12-31
SIC :	N/R
NAICS :	N/R

ECHO

Facility Name :	STANDARD PARTS CORP
Facility Address :	305 S TACOMA WAY, TACOMA, WA 98402
County :	PIERCE
Last Inspection Date :	N/R
Registry ID :	110005377699
FIPS Code :	53053
EPA Region :	10
Inspection Count :	0
Last Inspection Days :	N/R
Informal Count :	0
Last Informal Action Date :	N/R
Formal Action Count :	0
Last Formal Action Date :	N/R
Total Penalties :	0
Penalty Count :	N/R
Last Penalty Date :	N/R
Last Penalty Amount :	N/R

Map Id: FG631
Direction: SSW
Distance: 0.952 mi., 5027 ft.
Elevation: 128 ft.
Relative: Higher

Site Name : STANDARD PARTS CORP
305 S TACOMA WAY
TACOMA, WA 98402

Database(s) : [ALL SITES - WA, ECHO, FRS, RCRA_NONGEN] ***(cont.)***

Envirosite ID: 50655554
EPA ID: N/R

ECHO ***(cont.)***

QTRS IN NC :	0
Programs IN SNC :	0
Current Compliance Status :	No Violation Identified
Three-Year Compliance Status :	_____
Collection Method :	ADDRESS MATCHING-HOUSE NUMBER
Reference Point :	CENTER OF A FACILITY OR STATION
Accuracy Meters :	30
Derived Tribes :	Puyallup Tribe of the Puyallup Reservation - .5 mile(s), Puyallup Tribe of the Puyallup Reservation - .9 mile(s), Muckleshoot Indian Tribe - 11.3 mile(s), Muckleshoot Indian Tribe - 14.1 mile(s), Nisqually Indian Tribe - 16.6 mile(s), Squaxin Island Tribe of the Squaxin Island Reservation - 21.7 mile(s), Squaxin Island Tribe of the Squaxin Island Reservation - 23.6 mile(s)
Derived HUC :	17110019
Derived WBD :	171100190301
Derived STCTY FIPS :	53053
Derived Zip :	98402
Derived CD113 :	06
Derived CB2010 :	530530616021066
MYRTK Universe :	NNN
NPDES IDs :	N/R
CWA Permit Types :	N/R
CWA Compliance Tracking :	N/R
CWA NAICS :	N/R
CWA SICS :	N/R
CWA Inspection Count :	N/R
CWA Last Inspection Days :	N/R
CWA Informal Count :	N/R
CWA Formal Action Count :	N/R
CWA Last Formal Action Date :	N/R
CWA Penalties :	N/R
CWA Last Penalty Date :	N/R
CWA Last Penalty Amount :	N/R
CWA Quarters IN NC :	N/R
CWA Current Compliance Status :	N/R
CWA Current SNC Flag :	N
CWA 13 Quarters Compliance Status :	N/R
CWA 13 Quarters Effluent Exceedances:	N/R
CWA Three-Year QNCR Codes :	N/R
DFR URL :	Click here for hyperlink provided by the agency.
Facility SIC :	N/R
Facility NAICS :	811111 - General Automotive Repair
Facility Last Inspection EPA Date :	N/R
Facility Last Inspection State Date :	N/R
Facility Last Formal Act EPA Date :	N/R
Facility Last Formal Act State Date :	N/R
Facility Last Informal Act EPA Date :	N/R
Facility Last Informal Act State Date:	N/R
Facility Federal Agency :	N/R
TRI Reporter :	N/R
Facility Imp Water Flag :	N/R
Current SNC Flag :	N
Indian County Flag :	N
Federal Flag :	N/R

Map Id: FG631
Direction: SSW
Distance: 0.952 mi., 5027 ft.
Elevation: 128 ft.
Relative: Higher

Site Name : STANDARD PARTS CORP
305 S TACOMA WAY
TACOMA, WA 98402

Database(s) : [ALL SITES - WA, ECHO, FRS, RCRA_NONGEN] ***(cont.)***

Envirosite ID: 50655554
EPA ID: N/R

ECHO ***(cont.)***

US Mexico Border Flag :	N/R
Chesapeak Bay Flag :	N/R
AIR Flag :	N
NPDES Flag :	N
SDWIS Flag :	N
RCRA Flag :	Y
TRI Flag :	N
GHG Flag :	N
Major Flag :	N/R
Active Flag :	N/R
NAA Flag :	N
Latitude :	47.23675
Longitude :	-122.437
Last Date in Agency List :	2023-01-16

FRS

Facility Name :	STANDARD PARTS CORP
Facility Address :	305 S TACOMA WAY, TACOMA, WA 98402
County :	PIERCE

Site Details

Registry ID :	110005377699
FRS Facility URL :	Click here for hyperlink provided by the agency.
Last Date in Agency List :	2023-02-13

Source Description

Source Description :

RCRAInfo is EPA’s comprehensive information system that supports the Resource Conservation and Recovery Act (RCRA) of 1976 and the Hazardous and Solid Waste Amendments (HSWA) of 1984 through the tracking of events and activities related to facilities that generate, transport, and treat, store, or dispose of hazardous waste. RCRAInfo allows RCRA program staff to track the notification, permit, compliance, and corrective action activities required under RCRA. RCRAInfo also supports generation of the National Hazardous Waste Biennial Report. All generators and treatment, storage, and disposal facilities who handle hazardous waste are required to report to the EPA Administrator at least once every two years to support creation of the Biennial Report.

FRS Environmental Interest

Source and System ID :	RCRAINFO - WAD988509402

RCRA_NONGEN

Facility Name :	STANDARD PARTS CORP
Facility Address :	305 S TACOMA WAY, TACOMA, WA 98402
County :	PIERCE
Date Form Received by Agency :	1997-06-10
EPA ID :	WAD988509402

Map Id: FG631
Direction: SSW
Distance: 0.952 mi., 5027 ft.
Elevation: 128 ft.
Relative: Higher

Site Name : STANDARD PARTS CORP
305 S TACOMA WAY
TACOMA, WA 98402

Database(s) : [ALL SITES - WA, ECHO, FRS, RCRA_NONGEN] ***(cont.)***

Envirosite ID: 50655554
EPA ID: N/R

RCRA_NONGEN ***(cont.)***

Mailing Address :	305 S TACOMA WAY, TACOMA, WA 98402
Contact :	JON MILLER
Contact Address :	9433 PACIFIC AVE, TACOMA, WA 98444
Contact Country :	US
Contact Telephone :	253-537-8400
Contact Email :	N/R
EPA Region :	10
Land Type :	Other land type
Source Type :	Implementer
Classification :	Not a generator, verified
Description :	Not a generator, verified
Last Date in Agency List :	2023-01-23

Owner/Operator Summary

Owner/Operator Name :	RUFFO, MAY
Owner/Operator Address :	PO BOX 2293, TACOMA, WA 98401
Owner/Operator Country :	US
Owner/Operator Telephone :	253-272-4138
Owner/Operator Email :	N/R
Owner/Operator Fax :	N/R
Legal Status :	Private
Owner/Operator Type :	Owner
Owner/Operator Start Date :	N/R
Owner/Operator End Date :	N/R

Owner/Operator Name :	STANDARD PARTS CORP
Owner/Operator Address :	9433 PACIFIC AVE, TACOMA, WA 98402
Owner/Operator Country :	US
Owner/Operator Telephone :	253-537-8400
Owner/Operator Email :	N/R
Owner/Operator Fax :	N/R
Legal Status :	Private
Owner/Operator Type :	Owner
Owner/Operator Start Date :	1996-05-03
Owner/Operator End Date :	N/R

Owner/Operator Name :	STANDARD PARTS CORP
Owner/Operator Address :	305 S TACOMA WAY, TACOMA, WA 98402
Owner/Operator Country :	US
Owner/Operator Telephone :	000-000-0000
Owner/Operator Email :	N/R
Owner/Operator Fax :	N/R
Legal Status :	Private
Owner/Operator Type :	Operator
Owner/Operator Start Date :	N/R
Owner/Operator End Date :	N/R

Handler Activities Summary

U.S. Importer of Hazardous Waste :	N
Mixed Waste (Haz. and Radioactive) :	N

Map Id: FG631
Direction: SSW
Distance: 0.952 mi., 5027 ft.
Elevation: 128 ft.
Relative: Higher

Site Name : STANDARD PARTS CORP
305 S TACOMA WAY
TACOMA, WA 98402

Database(s) : [ALL SITES - WA, ECHO, FRS, RCRA_NONGEN] ***(cont.)***

Envirosite ID: 50655554
EPA ID: N/R

RCRA_NONGEN ***(cont.)***

Recycler of Hazardous Waste :	N
Transporter of Hazardous Waste :	N
Treater, Storer or Disposer of HW :	N
Underground Injection Activity :	N
On-site Burner Exemption :	N
Furnace Exemption :	N
Used Oil Fuel Burner :	N
Used Oil Processor :	N
Used Oil Refiner :	N
Used Oil Fuel Marketer to Burner :	N
Used Oil Specification Marketer :	N
Used Oil Transfer Facility :	N
Used Oil Transporter :	N

Historical Generators

Date Form Received by Agency :	1997-06-09
Facility Name :	STANDARD PARTS CORP
Classification :	Not a generator, verified
Date Form Received by Agency :	1993-12-31
Facility Name :	STANDARD PARTS CORP
Classification :	Small Quantity Generator

Notices of Violations Summary

Regulation Violated :	N

Map Id: 632
Direction: E
Distance: 0.953 mi., 5033 ft.
Elevation: 14 ft.
Relative: Lower

Site Name : TACOMA PORT TRAIN SPILL
No Address on File
update, WA

Database(s) : [ALL SITES - WA, CSCSL HWS - WA, FRS, HSL - WA]

Envirosite ID: 20316340
EPA ID: N/R

ALL SITES - WA

Facility Name :	Tacoma Port Train Spill
Facility Address :	N/R
County :	Pierce
Facility/Site ID :	70989
Alternate Name :	N/R
Program Name :	N/R
WRIA :	10
Legislative District :	27

Map Id: 632
Direction: E
Distance: 0.953 mi., 5033 ft.
Elevation: 14 ft.
Relative: Lower

Site Name : TACOMA PORT TRAIN SPILL
No Address on File
update, WA

Database(s) : [ALL SITES - WA, CSCSL HWS - WA, FRS, HSL - WA] ***(cont.)***

Envirosite ID: 20316340
EPA ID: N/R

ALL SITES - WA ***(cont.)***

Congressional District :	9
Ecology Region :	SWRO
Ecology Program Phone :	(360) 407-7224
Tribal Land :	Y
Latitude :	47.2501
Longitude :	-122.4053
Last Date in Agency List :	2023-01-03

Program Details

Program :	TOXICS
Program ID :	N/R
Interaction Type :	State Cleanup Site
Interaction Type Description :	A site is being cleaned up under state regulations. Regulations include Model Toxics Control Act or its predecessors.
Status :	Active
Start Date :	2017-06-13
End Date :	N/R
SIC :	N/R
NAICS :	N/R

Program :	TOXICS
Program ID :	N/R
Interaction Type :	State Cleanup Site
Interaction Type Description :	A site is being cleaned up under state regulations. Regulations include Model Toxics Control Act or its predecessors.
Status :	Active
Start Date :	2017-06-13
End Date :	N/R
SIC :	N/R
NAICS :	482 - Rail Transportation

CSCSL HWS - WA

Facility Name :	TACOMA PORT TRAIN SPILL
Facility Address :	N/R
County :	PIERCE

Site Details

Facility Site ID :	70989
Site Status :	Cleanup Started
Cleanup Site ID :	14706
Region :	Southwest
Responsible Section :	Southwest
WARM Rank :	N/R
Is Brownfield? :	N/R
Is PSI? :	N/R
Current VCP :	N/R

Map Id: 632
Direction: E
Distance: 0.953 mi., 5033 ft.
Elevation: 14 ft.
Relative: Lower

Site Name : TACOMA PORT TRAIN SPILL
No Address on File
update, WA

Database(s) : [ALL SITES - WA, CSCSL HWS - WA, FRS, HSL - WA] ***(cont.)***

Envirosite ID: 20316340
EPA ID: N/R

CSCSL HWS - WA ***(cont.)***

Past VCP :	N/R
Institutional Control :	N/R
Latitude :	47.2501
Longitude :	-122.4053
Last Date in Agency List :	2023-03-07

Contaminants Details

Contaminant Name :	Petroleum-Other
Groundwater :	Suspected
Surface Water :	N/R
Soil :	Confirmed Above Cleanup Levels
Sediment :	N/R
Air :	N/R
Bedrock :	N/R

Contaminant Name :	Petroleum-Diesel
Groundwater :	Suspected
Surface Water :	N/R
Soil :	Confirmed Above Cleanup Levels
Sediment :	N/R
Air :	N/R
Bedrock :	N/R

FRS

Facility Name :	TACOMA PORT TRAIN SPILL
Facility Address :	WA
County :	PIERCE

Site Details

Registry ID :	110070354631
FRS Facility URL :	Click here for hyperlink provided by the agency.
Last Date in Agency List :	2023-02-13

Source Description

Source Description :

The WA-FSIS provides a means to query and display data maintained by the Washington Department of Ecology. This system contains key information for each facility/site that is currently, or has been, of interest to the Air Quality, Dam Safety, Hazardous Waste, Toxics Cleanup, and Water Quality Programs.

FRS Environmental Interest

Source and System ID :	WA-FSIS - 70989

Map Id: 632
Direction: E
Distance: 0.953 mi., 5033 ft.
Elevation: 14 ft.
Relative: Lower

Site Name : TACOMA PORT TRAIN SPILL
No Address on File
update, WA

Database(s) : [ALL SITES - WA, CSCSL HWS - WA, FRS, HSL - WA] ***(cont.)***

Envirosite ID: 20316340
EPA ID: N/R

HSL - WA

Facility Name :	Tacoma Port Train Spill
Facility Address :	N/R
County :	Pierce

Site Details

Facility Site ID :	70989
Cleanup Site ID :	14706
Status :	Cleanup Started
Site Rank :	N/R
Alternative Site Name :	N/R
Region :	Southwest
Resposbile Unit :	Southwest
Institutional Control :	N/R
Current VCP :	N/R
Past VCP :	N/R
Latitude :	47.2501
Longitude :	-122.4053
Agency Hyperlink :	Click here for hyperlink provided by the agency.
Last Date in Agency List :	2023-02-28

Contaminants

Contaminant Name :	Petroleum-Other
Ground water :	Suspected
Surface water :	N/R
Soil :	Confirmed Above Cleanup Levels
Sediment :	N/R
Air :	N/R
Bedrock :	N/R

Contaminant Name :	Petroleum-Diesel
Ground water :	Suspected
Surface water :	N/R
Soil :	Confirmed Above Cleanup Levels
Sediment :	N/R
Air :	N/R
Bedrock :	N/R

Facility Name :	Tacoma Port Train Spill
Facility Address :	No Address on File, update, update
County :	Pierce

Site Details

Facility Site ID :	70989
Cleanup Site ID :	14706
Status :	Cleanup Started
Site Rank :	N/R
Alternative Site Name :	N/R
Region :	N/R

Map Id: 632
Direction: E
Distance: 0.953 mi., 5033 ft.
Elevation: 14 ft.
Relative: Lower

Site Name : TACOMA PORT TRAIN SPILL
No Address on File
update, WA

Database(s) : [ALL SITES - WA, CSCSL HWS - WA, FRS, HSL - WA] ***(cont.)***

Envirosite ID: 20316340
EPA ID: N/R

HSL - WA ***(cont.)***

Resposbile Unit :	N/R
Institutional Control :	N/R
Current VCP :	N/R
Past VCP :	N/R
Latitude :	N/R
Longitude :	N/R
Agency Hyperlink :	Click here for hyperlink provided by the agency.
Last Date in Agency List :	2022-02-11

Map Id: 633
Direction: WSW
Distance: 0.955 mi., 5040 ft.
Elevation: 367 ft.
Relative: Higher

Site Name : PEOPLES CENTER POOL
1602 MARTIN LUTHER KING JR WAY
TACOMA, WA 98405

Database(s) : [ALL SITES - WA, T 2 - WA]

Envirosite ID: 42348604
EPA ID: N/R

ALL SITES - WA

Facility Name :	PEOPLES CENTER POOL
Facility Address :	1602 MARTIN LUTHER KING JR WAY, TACOMA, 98405
County :	Pierce
Facility/Site ID :	40958
Alternate Name :	N/R
Program Name :	N/R
WRIA :	10
Legislative District :	27
Congressional District :	6
Ecology Region :	SWRO
Ecology Program Phone :	(360) 407-6171
Tribal Land :	N
Latitude :	47.24629
Longitude :	-122.45086
Last Date in Agency List :	2023-01-03

Program Details

Program :	HAZWASTE
Program ID :	CRK000037510
Interaction Type :	Emergency/Haz Chem Rpt TIER2
Interaction Type Description :	Businesses that store 10,000 pounds or more of a hazardous chemical or 500 pounds or less, depending on the chemical, of an extremely hazardous chemical on site at any one time must report annually. Reports are sent to the State Emergency Response Commission (represented by Ecology) Local Emergency Planning Committees, and local fire departments for emergency planning. (product, not waste)
Status :	Inactive

Map Id: 633
Direction: WSW
Distance: 0.955 mi., 5040 ft.
Elevation: 367 ft.
Relative: Higher

Site Name : PEOPLES CENTER POOL
1602 MARTIN LUTHER KING JR WAY
TACOMA, WA 98405

Database(s) : [ALL SITES - WA, T 2 - WA] ***(cont.)***

Envirosite ID: 42348604
EPA ID: N/R

ALL SITES - WA ***(cont.)***

Start Date :	2010-10-17
End Date :	2011-10-17
SIC :	N/R
NAICS :	N/R

T 2 - WA

Facility Name :	PEOPLES CENTER POOL
Facility Address :	1602 MARTIN LUTHER KING JR WAY, TACOMA, 98405
County :	Pierce
Facility/Site ID :	40958
Alternate Name :	N/R
Program Name :	N/R
WRIA :	10
Legislative District :	27
Congressional District :	6
Ecology Region :	SWRO
Ecology Program Phone :	(360) 407-6171
Tribal Land :	N
Latitude :	47.24629
Longitude :	-122.45086
Last Date in Agency List :	2023-01-04

Program Details

Program :	HAZWASTE
Interaction Type :	Emergency/Haz Chem Rpt TIER2
Interaction Type Description :	Businesses that store 10,000 pounds or more of a hazardous chemical or 500 pounds or less, depending on the chemical, of an extremely hazardous chemical on site at any one time must report annually. Reports are sent to the State Emergency Response Commission (represented by Ecology) Local Emergency Planning Committees, and local fire departments for emergency planning. (product, not waste)
Status :	Inactive
Start Date :	2010-10-17
End Date :	2011-10-17
SIC :	N/R
NAICS :	N/R

Map Id: EY634
Direction: ESE
Distance: 0.957 mi., 5051 ft.
Elevation: 15 ft.
Relative: Lower

Site Name : CLEVELAND WAY PUMP STATION
1802 E ELL ST
TACOMA | Tacoma, WA 98421

Database(s) : [ALL SITES - WA, EPA UST, FRS, T 2 - WA, UST - WA]

Envirosite ID: 44329784
EPA ID: N/R

ALL SITES - WA

Facility Name :	CLEVELAND WAY PUMP STATION
Facility Address :	1802 E ELL ST, TACOMA, 98421
County :	Pierce
Facility/Site ID :	24368973
Alternate Name :	N/R
Program Name :	N/R
WRIA :	10
Legislative District :	27
Congressional District :	9
Ecology Region :	SWRO
Ecology Program Phone :	(360) 407-6171
Tribal Land :	Y
Latitude :	47.240821
Longitude :	-122.411123
Last Date in Agency List :	2023-01-03

Facility/Site ID :	24368973
Alternate Name :	N/R
Program Name :	N/R
WRIA :	10
Legislative District :	27
Congressional District :	9
Ecology Region :	SWRO
Ecology Program Phone :	(360) 407-7224
Tribal Land :	Y
Latitude :	47.240821
Longitude :	-122.411123
Last Date in Agency List :	2023-01-03

Program Details

Program :	HAZWASTE
Program ID :	CRK000021830
Interaction Type :	Emergency/Haz Chem Rpt TIER2
Interaction Type Description :	Businesses that store 10,000 pounds or more of a hazardous chemical or 500 pounds or less, depending on the chemical, of an extremely hazardous chemical on site at any one time must report annually. Reports are sent to the State Emergency Response Commission (represented by Ecology) Local Emergency Planning Committees, and local fire departments for emergency planning. (product, not waste)
Status :	Inactive
Start Date :	1988-12-19
End Date :	2011-10-17
SIC :	N/R
NAICS :	N/R

Program :	HAZWASTE
Program ID :	CRK000021830
Interaction Type :	Underground Storage Tank

Map Id: EY634
Direction: ESE
Distance: 0.957 mi., 5051 ft.
Elevation: 15 ft.
Relative: Lower

Site Name : CLEVELAND WAY PUMP STATION
1802 E ELL ST
TACOMA | Tacoma, WA 98421

Database(s) : [ALL SITES - WA, EPA UST, FRS, T 2 - WA, UST - WA] ***(cont.)***

Envirosite ID: 44329784
EPA ID: N/R

ALL SITES - WA ***(cont.)***

Interaction Type Description :	Any one or combination of tanks (including connecting underground pipes) that is used to contain regulated substances and has a tank volume of ten percent or more beneath the surface of the ground. This term does not include any of the exempt UST systems specified in WAC 173-360-110(2) or any piping connected thereto. See WAC 173-360
Status :	Inactive
Start Date :	1960-01-01
End Date :	2000-03-22
SIC :	N/R
NAICS :	N/R

EPA UST

Facility Name :	CLEVELAND WAY PUMP STATION
Facility Address :	1802 E ELL ST, Tacoma, Washington 98421
County :	Pierce
Facility ID :	WA24368973
Facility Status :	Closed UST(s)
Open USTs :	0
Closed USTs :	1
Temporarily Out of Service USTs :	0
Date of Last Inspection :	N/R
EPA Region :	10
Tribe :	N/R
Facility ID 2 :	N/R
Latitude :	47.240821
Longitude :	-122.411123
Last Date in Agency List :	2023-01-30

Tank Details

Tank ID :	WA24368973_1
Tank Status :	Closed
Installation Date :	1960-01-01
Removal Date :	N/R
Capacity :	2001
Substances :	D Diesel
Tank Wall Type :	N/R

FRS

Facility Name :	CLEVELAND WAY PUMP STATION
Facility Address :	1802 E ELL ST, TACOMA, WA 98421
County :	PIERCE

Site Details

Registry ID :	110015505577
FRS Facility URL :	Click here for hyperlink provided by the agency.
Last Date in Agency List :	2023-02-13

Map Id: EY634
Direction: ESE
Distance: 0.957 mi., 5051 ft.
Elevation: 15 ft.
Relative: Lower

Site Name : CLEVELAND WAY PUMP STATION
1802 E ELL ST
TACOMA | Tacoma, WA 98421

Database(s) : [ALL SITES - WA, EPA UST, FRS, T 2 - WA, UST - WA] ***(cont.)***

Envirosite ID: 44329784
EPA ID: N/R

FRS ***(cont.)***

Source Description

Source Description :

The WA-FSIS provides a means to query and display data maintained by the Washington Department of Ecology. This system contains key information for each facility/site that is currently, or has been, of interest to the Air Quality, Dam Safety, Hazardous Waste, Toxics Cleanup, and Water Quality Programs.

FRS Environmental Interest

Source and System ID :	WA-FSIS - 24368973

T 2 - WA

Facility Name :	CLEVELAND WAY PUMP STATION
Facility Address :	1802 E ELL ST, TACOMA, 98421
County :	Pierce
Facility/Site ID :	24368973
Alternate Name :	N/R
Program Name :	N/R
WRIA :	10
Legislative District :	27
Congressional District :	9
Ecology Region :	SWRO
Ecology Program Phone :	(360) 407-6171
Tribal Land :	Y
Latitude :	47.240821
Longitude :	-122.411123
Last Date in Agency List :	2023-01-04

Program Details

Program :	HAZWASTE
Interaction Type :	Emergency/Haz Chem Rpt TIER2
Interaction Type Description :	Businesses that store 10,000 pounds or more of a hazardous chemical or 500 pounds or less, depending on the chemical, of an extremely hazardous chemical on site at any one time must report annually. Reports are sent to the State Emergency Response Commission (represented by Ecology) Local Emergency Planning Committees, and local fire departments for emergency planning. (product, not waste)
Status :	Inactive
Start Date :	1988-12-19
End Date :	2011-10-17
SIC :	N/R
NAICS :	N/R

UST - WA

Facility Name :	CLEVELAND WAY PUMP STATION
Facility Address :	1802 E ELL ST, Tacoma, 98421

Map Id: EY634
Direction: ESE
Distance: 0.957 mi., 5051 ft.
Elevation: 15 ft.
Relative: Lower

Site Name : CLEVELAND WAY PUMP STATION
1802 E ELL ST
TACOMA | Tacoma, WA 98421

Database(s) : [ALL SITES - WA, EPA UST, FRS, T 2 - WA, UST - WA] ***(cont.)***

Envirosite ID: 44329784
EPA ID: N/R

UST - WA ***(cont.)***

County :	Pierce
Facility Site ID :	24368973
UST Site ID :	100589
Tag Number(s) :	N/R
Responsible Unit :	Southwest
Is Active :	No
Latitude :	47.240821
Longitude :	-122.411123
Last Date in Agency List :	2022-12-29

Tank Details

Tank Name :	1
Tank Status :	Removed
Install Date :	1960-01-01
Tank Upgrade Date :	N/R
Tank Permanent Closure Date :	N/R
Permit Expiration Date :	N/R
Tank Material :	N/R
Tank Construction :	Single Wall Tank
Tank Corrosion Protection :	None
Tank Manifold :	N/R
Tank Release Detection :	N/R
Tank Tightness Test :	N/R
Tank Spill Prevention :	None
Capacity Range :	2,001 to 4,999 Gallons
Actual Capacity :	N/R
Pipe Material :	N/R
Pipe Construction :	Single Wall Pipe
Pipe Corrosion Protection :	None
Tank SFC :	N/R
Dispenser SFC :	N/R
Primary Pipe Release Detection :	Other
Secondary Pipe Release Detection :	N/R
Pipe Pumping System :	Gravity Delivery System (No Pump)
Pipe Install Date :	N/R
Turbine Sump Construction :	N/R
Tank Status Date :	1996-08-06
Tank Install Date :	N/R
Tank Overfill Prevention :	None

Compartments Details

Compartment Number :	1
Compartment Capacity :	N/R
Substance Stored :	Diesel
Used Substance :	N/R
Ecy Region :	N/R

Map Id: 635
Direction: ENE
Distance: 0.959 mi., 5065 ft.
Elevation: 18 ft.
Relative: Higher

Site Name : SOUTH INTERMODAL YARD | TACOMA PORT OF SO INTERMODAL YARD | TACOMA PORT OF INTERMODAL YARD
1738 MILWAUKEE WAY
TACOMA | Tacoma, WA 98421

Database(s) : [ALL SITES - WA, CSCSL HWS - WA, ECHO, EPA LUST, EPA UST, FRS, HIST PCS ENF, HSL - WA, ICIS, INACTIVE PCS, LUST - WA, PCS FACILITY, UST - WA]

Envirosite ID: 52328145
EPA ID: N/R

ALL SITES - WA

Facility Name :	South Intermodal Yard
Facility Address :	1738 MILWAUKEE WAY, TACOMA, 98421
County :	Pierce
Facility/Site ID :	4629
Alternate Name :	N/R
Program Name :	N/R
WRIA :	10
Legislative District :	27
Congressional District :	9
Ecology Region :	SWRO
Ecology Program Phone :	(360) 407-7224
Tribal Land :	Y
Latitude :	47.258121
Longitude :	-122.407659
Last Date in Agency List :	2023-01-03

Facility/Site ID :	4629
Alternate Name :	N/R
Program Name :	N/R
WRIA :	10
Legislative District :	27
Congressional District :	9
Ecology Region :	SWRO
Ecology Program Phone :	(360) 407-6400
Tribal Land :	Y
Latitude :	47.258121
Longitude :	-122.407659
Last Date in Agency List :	2023-01-03

Facility/Site ID :	4629
Alternate Name :	N/R
Program Name :	N/R
WRIA :	10
Legislative District :	27
Congressional District :	9
Ecology Region :	SWRO
Ecology Program Phone :	N/R
Tribal Land :	Y
Latitude :	47.258121
Longitude :	-122.407659
Last Date in Agency List :	2023-01-03

Facility/Site ID :	4629
Alternate Name :	N/R
Program Name :	N/R
WRIA :	10

Map Id: 635
Direction: ENE
Distance: 0.959 mi., 5065 ft.
Elevation: 18 ft.
Relative: Higher

Site Name : SOUTH INTERMODAL YARD | TACOMA PORT OF SO INTERMODAL YARD | TACOMA PORT OF INTERMODAL YARD
1738 MILWAUKEE WAY
TACOMA | Tacoma, WA 98421

Database(s) : [ALL SITES - WA, CSCSL HWS - WA, ECHO, EPA LUST, EPA UST, FRS, HIST PCS ENF, HSL - WA, ICIS, INACTIVE PCS, LUST - WA, PCS FACILITY, UST - WA] ***(cont.)***

Envirosite ID: 52328145
EPA ID: N/R

ALL SITES - WA ***(cont.)***

Legislative District :	27
Congressional District :	9
Ecology Region :	SWRO
Ecology Program Phone :	(360) 407-6712
Tribal Land :	Y
Latitude :	47.258121
Longitude :	-122.407659
Last Date in Agency List :	2023-01-03

Program Details

Program :	WATQUAL
Program ID :	N/R
Interaction Type :	Underground Storage Tank
Interaction Type Description :	Any one or combination of tanks (including connecting underground pipes) that is used to contain regulated substances and has a tank volume of ten percent or more beneath the surface of the ground. This term does not include any of the exempt UST systems specified in WAC 173-360-110(2) or any piping connected thereto. See WAC 173-360
Status :	Inactive
Start Date :	2012-02-14
End Date :	2012-02-15
SIC :	N/R
NAICS :	99999

Program :	WATQUAL
Program ID :	N/R
Interaction Type :	Underground Storage Tank
Interaction Type Description :	Any one or combination of tanks (including connecting underground pipes) that is used to contain regulated substances and has a tank volume of ten percent or more beneath the surface of the ground. This term does not include any of the exempt UST systems specified in WAC 173-360-110(2) or any piping connected thereto. See WAC 173-360
Status :	Inactive
Start Date :	2012-02-14
End Date :	2012-02-15
SIC :	N/R
NAICS :	N/R

Program :	WATQUAL
Program ID :	N/R
Interaction Type :	LUST Facility

Map Id: 635
Direction: ENE
Distance: 0.959 mi., 5065 ft.
Elevation: 18 ft.
Relative: Higher

Site Name : SOUTH INTERMODAL YARD | TACOMA PORT OF SO INTERMODAL YARD | TACOMA PORT OF INTERMODAL YARD
1738 MILWAUKEE WAY
TACOMA | Tacoma, WA 98421

Database(s) : [ALL SITES - WA, CSCSL HWS - WA, ECHO, EPA LUST, EPA UST, FRS, HIST PCS ENF, HSL - WA, ICIS, INACTIVE PCS, LUST - WA, PCS FACILITY, UST - WA] ***(cont.)***

Envirosite ID: 52328145
EPA ID: N/R

ALL SITES - WA ***(cont.)***

Interaction Type Description :	A leaking underground tank cleanup site being cleaned up with Ecology oversight or review.
Status :	Active
Start Date :	1993-05-03
End Date :	N/R
SIC :	N/R
NAICS :	99999
Program :	WATQUAL
Program ID :	N/R
Interaction Type :	Industrial SW GP
Interaction Type Description :	General permit issued to industries to regulate the discharge of contaminated stormwater to state waters.
Status :	Active
Start Date :	2010-05-03
End Date :	N/R
SIC :	N/R
NAICS :	48832 - Marine Cargo Handling
Program :	WATQUAL
Program ID :	N/R
Interaction Type :	Industrial SW GP
Interaction Type Description :	General permit issued to industries to regulate the discharge of contaminated stormwater to state waters.
Status :	Active
Start Date :	2010-05-03
End Date :	N/R
SIC :	N/R
NAICS :	N/R
Program :	WATQUAL
Program ID :	N/R
Interaction Type :	Urban Waters
Interaction Type Description :	The site has been inspected by an Ecology Urban Waters Inspector.
Status :	Active
Start Date :	2011-04-07
End Date :	N/R
SIC :	N/R
NAICS :	N/R
Program :	WATQUAL
Program ID :	N/R

Map Id: 635
Direction: ENE
Distance: 0.959 mi., 5065 ft.
Elevation: 18 ft.
Relative: Higher

Site Name : SOUTH INTERMODAL YARD | TACOMA PORT OF SO INTERMODAL YARD | TACOMA PORT OF INTERMODAL YARD
1738 MILWAUKEE WAY
TACOMA | Tacoma, WA 98421

Database(s) : [ALL SITES - WA, CSCSL HWS - WA, ECHO, EPA LUST, EPA UST, FRS, HIST PCS ENF, HSL - WA, ICIS, INACTIVE PCS, LUST - WA, PCS FACILITY, UST - WA] ***(cont.)***

Envirosite ID: 52328145
EPA ID: N/R

ALL SITES - WA ***(cont.)***

Interaction Type :	LUST Facility
Interaction Type Description :	A leaking underground tank cleanup site being cleaned up with Ecology oversight or review.
Status :	Active
Start Date :	1993-05-03
End Date :	N/R
SIC :	N/R
NAICS :	N/R
Program :	WATQUAL
Program ID :	N/R
Interaction Type :	Non-Enforcement Final
Interaction Type Description :	A Non-Enforcement action (i.e. permit, notice of construction, etc.) was finalized, issued to the respective party, indicating the non-enforcement action was taken.
Status :	Active
Start Date :	2016-08-05
End Date :	N/R
SIC :	N/R
NAICS :	N/R

CSCSL HWS - WA

Facility Name :	TACOMA PORT OF INTERMODAL YARD
Facility Address :	1738 MILWAUKEE WAY, TACOMA, 98421
County :	PIERCE

Site Details

Facility Site ID :	4629
Site Status :	Cleanup Started
Cleanup Site ID :	7614
Region :	Southwest
Responsible Section :	Southwest
WARM Rank :	N/R
Is Brownfield? :	N/R
Is PSI? :	N/R
Current VCP :	N/R
Past VCP :	N/R
Institutional Control :	N/R
Latitude :	47.258121
Longitude :	-122.407659
Last Date in Agency List :	2023-03-07

Map Id: 635
Direction: ENE
Distance: 0.959 mi., 5065 ft.
Elevation: 18 ft.
Relative: Higher

Site Name : SOUTH INTERMODAL YARD | TACOMA PORT OF SO INTERMODAL YARD | TACOMA PORT OF INTERMODAL YARD
1738 MILWAUKEE WAY
TACOMA | Tacoma, WA 98421

Database(s) : [ALL SITES - WA, CSCSL HWS - WA, ECHO, EPA LUST, EPA UST, FRS, HIST PCS ENF, HSL - WA, ICIS, INACTIVE PCS, LUST - WA, PCS FACILITY, UST - WA] ***(cont.)***

Envirosite ID: 52328145
EPA ID: N/R

CSCSL HWS - WA ***(cont.)***

Contaminants Details

Contaminant Name :	Petroleum-Other
Groundwater :	Confirmed Above Cleanup Levels
Surface Water :	N/R
Soil :	Confirmed Above Cleanup Levels
Sediment :	N/R
Air :	N/R
Bedrock :	N/R

Facility Name :	TACOMA PORT OF SO INTERMODAL YARD
Facility Address :	1738 MILWAUKEE WAY, TACOMA, 98421
County :	Pierce

Site Details

Facility Site ID :	4629
Site Status :	Cleanup Started
Cleanup Site ID :	7614
Region :	Southwest
Responsible Section :	Southwest
WARM Rank :	N/R
Is Brownfield? :	N/R
Is PSI? :	N/R
Current VCP :	N/R
Past VCP :	N/R
Institutional Control :	N/R
Latitude :	47.258121
Longitude :	-122.407659
Last Date in Agency List :	2021-12-14

Contaminants Details

Contaminant Name :	Petroleum-Other
Groundwater :	Confirmed Above Cleanup Levels
Surface Water :	N/R
Soil :	Confirmed Above Cleanup Levels
Sediment :	N/R
Air :	N/R
Bedrock :	N/R

ECHO

Facility Name :	SOUTH INTERMODAL YARD
Facility Address :	1738 MILWAUKEE WAY, TACOMA, WA 98421
County :	PIERCE

Map Id: 635
Direction: ENE
Distance: 0.959 mi., 5065 ft.
Elevation: 18 ft.
Relative: Higher

Site Name : SOUTH INTERMODAL YARD | TACOMA PORT OF SO INTERMODAL YARD | TACOMA PORT OF INTERMODAL YARD
1738 MILWAUKEE WAY
TACOMA | Tacoma, WA 98421

Database(s) : [ALL SITES - WA, CSCSL HWS - WA, ECHO, EPA LUST, EPA UST, FRS, HIST PCS ENF, HSL - WA, ICIS, INACTIVE PCS, LUST - WA, PCS FACILITY, UST - WA] ***(cont.)***

Envirosite ID: 52328145
EPA ID: N/R

ECHO ***(cont.)***

Last Inspection Date :	2013-01-24
Registry ID :	110043689951
FIPS Code :	53053
EPA Region :	10
Inspection Count :	0
Last Inspection Days :	3601
Informal Count :	0
Last Informal Action Date :	N/R
Formal Action Count :	0
Last Formal Action Date :	N/R
Total Penalties :	0
Penalty Count :	N/R
Last Penalty Date :	N/R
Last Penalty Amount :	N/R
QTRS IN NC :	12
Programs IN SNC :	0
Current Compliance Status :	Violation Identified
Three-Year Compliance Status :	VVVVVVVVVVVV
Collection Method :	GPS - UNSPECIFIED
Reference Point :	POINT WHERE SUBSTANCE IS RELEASED
Accuracy Meters :	10
Derived Tribes :	Puyallup Tribe of the Puyallup Reservation - .2 mile(s), Puyallup Tribe of the Puyallup Reservation - 1.1 mile(s), Muckleshoot Indian Tribe - 9.6 mile(s), Muckleshoot Indian Tribe - 12.8 mile(s), Nisqually Indian Tribe - 18.9 mile(s), Squaxin Island Tribe of the Squaxin Island Reservation - 23.1 mile(s)
Derived HUC :	17110019
Derived WBD :	171100190205
Derived STCTY FIPS :	53053
Derived Zip :	98421
Derived CD113 :	09
Derived CB2010 :	530530602001029
MYRTK Universe :	NNN
NPDES IDs :	WAR125126
CWA Permit Types :	Minor
CWA Compliance Tracking :	On
CWA NAICS :	488210 488320
CWA SICS :	4491 4013
CWA Inspection Count :	N/R
CWA Last Inspection Days :	3600
CWA Informal Count :	N/R
CWA Formal Action Count :	N/R
CWA Last Formal Action Date :	N/R
CWA Penalties :	N/R
CWA Last Penalty Date :	N/R
CWA Last Penalty Amount :	N/R
CWA Quarters IN NC :	12
CWA Current Compliance Status :	Violation Identified
CWA Current SNC Flag :	N
CWA 13 Quarters Compliance Status :	VVVVVVVVVVVV

Map Id: 635
Direction: ENE
Distance: 0.959 mi., 5065 ft.
Elevation: 18 ft.
Relative: Higher

Site Name : SOUTH INTERMODAL YARD | TACOMA PORT OF SO INTERMODAL YARD | TACOMA PORT OF INTERMODAL YARD
1738 MILWAUKEE WAY
TACOMA | Tacoma, WA 98421

Database(s) : [ALL SITES - WA, CSCSL HWS - WA, ECHO, EPA LUST, EPA UST, FRS, HIST PCS ENF, HSL - WA, ICIS, INACTIVE PCS, LUST - WA, PCS FACILITY, UST - WA] ***(cont.)***

Envirosite ID: 52328145
EPA ID: N/R

ECHO ***(cont.)***

CWA 13 Quarters Effluent Exceedances:	N/R
CWA Three-Year QNCR Codes :	N/R
DFR URL :	Click here for hyperlink provided by the agency.
Facility SIC :	4013 4491
Facility NAICS :	488320 - Marine Cargo Handling, 488210 - Support Activities for Rail Transportation
Facility Last Inspection EPA Date :	N/R
Facility Last Inspection State Date :	2013-01-24
Facility Last Formal Act EPA Date :	N/R
Facility Last Formal Act State Date :	N/R
Facility Last Informal Act EPA Date :	N/R
Facility Last Informal Act State Date:	N/R
Facility Federal Agency :	N/R
TRI Reporter :	N/R
Facility Imp Water Flag :	Y
Current SNC Flag :	N
Indian County Flag :	Y
Federal Flag :	N/R
US Mexico Border Flag :	N/R
Chesapeak Bay Flag :	N/R
AIR Flag :	N
NPDES Flag :	Y
SDWIS Flag :	N
RCRA Flag :	N
TRI Flag :	N
GHG Flag :	N
Major Flag :	N/R
Active Flag :	Y
NAA Flag :	N
Latitude :	47.266151
Longitude :	-122.411598
Last Date in Agency List :	2023-01-16

EPA LUST

Facility Name :	TACOMA PORT OF SO INTERMODAL YARD
Facility Address :	1738 MILWAUKEE WAY, TACOMA, Washington 98421
County :	Pierce
Facility ID :	WA4629
LUST ID :	WA7614
Reported Date :	N/R
Status :	Open
Substance :	Petroleum-Other
Closed With Residual Contamination (Tribal Only):	N/R
NFA_Letter (Tribal Only) :	N/R
Tribe (Tribal Only) :	N/R

Map Id: 635
Direction: ENE
Distance: 0.959 mi., 5065 ft.
Elevation: 18 ft.
Relative: Higher

Site Name : SOUTH INTERMODAL YARD | TACOMA PORT OF SO INTERMODAL YARD | TACOMA PORT OF INTERMODAL YARD
1738 MILWAUKEE WAY
TACOMA | Tacoma, WA 98421

Database(s) : [ALL SITES - WA, CSCSL HWS - WA, ECHO, EPA LUST, EPA UST, FRS, HIST PCS ENF, HSL - WA, ICIS, INACTIVE PCS, LUST - WA, PCS FACILITY, UST - WA] ***(cont.)***

Envirosite ID: 52328145
EPA ID: N/R

EPA LUST ***(cont.)***

EPA Region :	10
Estimated Population within 1500ft :	0
Estimated Private Domestic Wells within 1500ft:	0
Within Source Water Protection Area (SPA):	No
SPA Public Water System and Facility ID:	N/R
SPA Water Type :	N/R
SPA Facility Type :	N/R
SPA HUC12 :	N/R
Within Groundwater Wellhead Protection Area (WHPA):	No
WHPA Public Water System and Facility ID:	N/R
WHPA Water Type :	N/R
WHPA Facility Type :	N/R
WHPA HUC12 :	N/R
Within Estimated 100-year Floodplain:	No
Latitude :	47.2581199999999
Longitude :	-122.40766
Last Date in Agency List :	2023-01-30

EPA UST

Facility Name :	South Intermodal Yard
Facility Address :	1738 MILWAUKEE WAY, Tacoma, Washington 98421
County :	Pierce
Facility ID :	WA4629
Facility Status :	Closed UST(s)
Open USTs :	0
Closed USTs :	2
Temporarily Out of Service USTs :	0
Date of Last Inspection :	N/R
EPA Region :	10
Tribe :	N/R
Facility ID 2 :	N/R
Latitude :	47.258121
Longitude :	-122.407659
Last Date in Agency List :	2023-01-30

Tank Details

Tank ID :	WA4629_P-4
Tank Status :	Closed
Installation Date :	1964-12-31
Removal Date :	N/R
Capacity :	N/R
Substances :	N/R

Map Id: 635
Direction: ENE
Distance: 0.959 mi., 5065 ft.
Elevation: 18 ft.
Relative: Higher

Site Name : SOUTH INTERMODAL YARD | TACOMA PORT OF SO INTERMODAL YARD | TACOMA PORT OF INTERMODAL YARD
1738 MILWAUKEE WAY
TACOMA | Tacoma, WA 98421

Database(s) : [ALL SITES - WA, CSCSL HWS - WA, ECHO, EPA LUST, EPA UST, FRS, HIST PCS ENF, HSL - WA, ICIS, INACTIVE PCS, LUST - WA, PCS FACILITY, UST - WA] ***(cont.)***

Envirosite ID: 52328145
EPA ID: N/R

EPA UST ***(cont.)***

Tank Wall Type :	N/R
Tank ID :	WA4629_PLACE HOLDER
Tank Status :	Closed
Installation Date :	2001-01-01
Removal Date :	N/R
Capacity :	N/R
Substances :	N/R
Tank Wall Type :	N/R

FRS

Facility Name :	SOUTH INTERMODAL YARD
Facility Address :	1738 MILWAUKEE WAY, TACOMA, WA 98421
County :	PIERCE

Site Details

Registry ID :	110043689951
FRS Facility URL :	Click here for hyperlink provided by the agency.
Last Date in Agency List :	2023-02-13

Source Description

Source Description :

The NPDES module of the Compliance Information System (ICIS) tracks surface water permits issued under the Clean Water Act. Under NPDES, all facilities that discharge pollutants from any point source into waters of the United States are required to obtain a permit. The permit will likely contain limits on what can be discharged, impose monitoring and reporting requirements, and include other provisions to ensure that the discharge does not adversely affect water quality.
The WA-FSIS provides a means to query and display data maintained by the Washington Department of Ecology. This system contains key information for each facility/site that is currently, or has been, of interest to the Air Quality, Dam Safety, Hazardous Waste, Toxics Cleanup, and Water Quality Programs.

FRS Environmental Interest

Source and System ID :	ICIS - WAR125126 WA-FSIS - 4629

HIST PCS ENF

Facility Name :	SOUTH INTERMODAL YARD
Facility Address :	1738 MILWAUKEE WAY, TACOMA, WA 98421

Map Id: 635
Direction: ENE
Distance: 0.959 mi., 5065 ft.
Elevation: 18 ft.
Relative: Higher

Site Name : SOUTH INTERMODAL YARD | TACOMA PORT OF SO INTERMODAL YARD | TACOMA PORT OF INTERMODAL YARD
1738 MILWAUKEE WAY
TACOMA | Tacoma, WA 98421

Database(s) : [ALL SITES - WA, CSCSL HWS - WA, ECHO, EPA LUST, EPA UST, FRS, HIST PCS ENF, HSL - WA, ICIS, INACTIVE PCS, LUST - WA, PCS FACILITY, UST - WA] ***(cont.)***

Envirosite ID: 52328145
EPA ID: N/R

HIST PCS ENF ***(cont.)***

Effective Date :	2011-06-27
Expiration Date :	2015-01-01
NPDES ID :	WAR125126
FRS Facility Site ID :	2600242731
Primary Facility SIC Code :	N/R
Primary Facility SIC Description :	N/R
Current Major/Minor Status :	Minor
Facility Type Description :	Privately Owned Facility
Facility Non-Government Contact Name:	N/R
Facility Non-Gov Addresses :	N/R
Total Actual Average Flow (MGD) :	N/R
Total App. Design Flow (MGD) :	N/R
Pretreat Program Required Indicator :	N/R
State Water Body :	N/R
State Water Body Name :	N/R
Tribal Land Code :	N/R
Tribal Land Name :	N/R
Contact Office Telephone Number :	N/R
Permit Non-Gov Addresses :	PO Box 1837
Permit Non-Government Contact Name :	N/R
Permit Type Description :	General Permit Covered Facility
Last Date in Agency List :	2015-01-15

HSL - WA

Facility Name :	Tacoma Port of Intermodal Yard
Facility Address :	1738 MILWAUKEE WAY, TACOMA, 98421
County :	Pierce

Site Details

Facility Site ID :	4629
Cleanup Site ID :	7614
Status :	Cleanup Started
Site Rank :	N/R
Alternative Site Name :	South Intermodal Yard
Region :	Southwest
Resposbile Unit :	Southwest
Institutional Control :	N/R
Current VCP :	N/R
Past VCP :	N/R
Latitude :	47.258121
Longitude :	-122.407659
Agency Hyperlink :	Click here for hyperlink provided by the agency.
Last Date in Agency List :	2023-02-28

Map Id: 635
Direction: ENE
Distance: 0.959 mi., 5065 ft.
Elevation: 18 ft.
Relative: Higher

Site Name : SOUTH INTERMODAL YARD | TACOMA PORT OF SO INTERMODAL YARD | TACOMA PORT OF INTERMODAL YARD
1738 MILWAUKEE WAY
TACOMA | Tacoma, WA 98421

Database(s) : [ALL SITES - WA, CSCSL HWS - WA, ECHO, EPA LUST, EPA UST, FRS, HIST PCS ENF, HSL - WA, ICIS, INACTIVE PCS, LUST - WA, PCS FACILITY, UST - WA] ***(cont.)***

Envirosite ID: 52328145
EPA ID: N/R

HSL - WA ***(cont.)***

Contaminants

Contaminant Name :	Petroleum-Other
Ground water :	Confirmed Above Cleanup Levels
Surface water :	N/R
Soil :	Confirmed Above Cleanup Levels
Sediment :	N/R
Air :	N/R
Bedrock :	N/R

Facility Name :	TACOMA PORT OF SO INTERMODAL YARD
Facility Address :	1738 Milwaukee Way, Tacoma, 98421
County :	Pierce

Site Details

Facility Site ID :	4629
Cleanup Site ID :	7614
Status :	Cleanup Started
Site Rank :	N/R
Alternative Site Name :	N/R
Region :	N/R
Resposbile Unit :	N/R
Institutional Control :	N/R
Current VCP :	N/R
Past VCP :	N/R
Latitude :	N/R
Longitude :	N/R
Agency Hyperlink :	Click here for hyperlink provided by the agency.
Last Date in Agency List :	2022-02-11

ICIS

Facility Name :	SOUTH INTERMODAL YARD
Facility Address :	1738 MILWAUKEE WAY, TACOMA, WA 98421

Site Details

NPDES ID :	WAR125126
ICIS Facility Interest ID :	3400004563
Facility UIN :	110043689951
Facility Type Code :	Privately Owned Facility
Impaired Waters :	N/R
Latitude :	47.2581215
Longitude :	-122.407661
Last Date in Agency List :	2022-12-28

Map Id: 635
Direction: ENE
Distance: 0.959 mi., 5065 ft.
Elevation: 18 ft.
Relative: Higher

Site Name : SOUTH INTERMODAL YARD | TACOMA PORT OF SO INTERMODAL YARD | TACOMA PORT OF INTERMODAL YARD
1738 MILWAUKEE WAY
TACOMA | Tacoma, WA 98421

Database(s) : [ALL SITES - WA, CSCSL HWS - WA, ECHO, EPA LUST, EPA UST, FRS, HIST PCS ENF, HSL - WA, ICIS, INACTIVE PCS, LUST - WA, PCS FACILITY, UST - WA] ***(cont.)***

Envirosite ID: 52328145
EPA ID: N/R

INACTIVE PCS

Issue Date :	2019-11-20
Original Issue Date :	2009-10-21
Effective Date :	2020-01-02
Expiration Date :	2024-12-31
Retirement Date :	N/R
Termination Date :	N/R
Issuing Agency :	State
Agency Type :	State
Activity ID :	3602937404
External Permit Number :	WAR125126
Facility Type Indicator :	NON-POTW
Permit Type :	General Permit Covered Facility-NPDES)
Major Minor Status :	N
Permit Status :	Effective
Total Design Flow Number :	N/R
Actual Average Flow Number :	N/R
State Water Body :	N/R
State Water Body Name :	N/R
Permit Name :	Port of Tacoma
Permit Comp Status :	N/R
RNC Tracking :	Y
Master External Permit Number :	WAR125726
TMDL Interface :	N/R
EDMR Authorization :	N
Pretreatment Indicator :	N/R
Last Date in Agency List :	2022-09-23

Issue Date :	2014-12-03
Original Issue Date :	2009-10-21
Effective Date :	2015-01-01
Expiration Date :	2019-12-31
Retirement Date :	2020-01-01
Termination Date :	N/R
Issuing Agency :	State
Agency Type :	State
Activity ID :	3600473155
External Permit Number :	WAR125126
Facility Type Indicator :	NON-POTW
Permit Type :	General Permit Covered Facility-NPDES)
Major Minor Status :	N
Permit Status :	Administratively Continued
Total Design Flow Number :	N/R
Actual Average Flow Number :	N/R
State Water Body :	N/R
State Water Body Name :	N/R
Permit Name :	Port of Tacoma
Permit Comp Status :	N/R
RNC Tracking :	Y
Master External Permit Number :	WAR125726
TMDL Interface :	N/R
EDMR Authorization :	N

Map Id: 635
Direction: ENE
Distance: 0.959 mi., 5065 ft.
Elevation: 18 ft.
Relative: Higher

Site Name : SOUTH INTERMODAL YARD | TACOMA PORT OF SO INTERMODAL YARD | TACOMA PORT OF INTERMODAL YARD
1738 MILWAUKEE WAY
TACOMA | Tacoma, WA 98421

Database(s) : [ALL SITES - WA, CSCSL HWS - WA, ECHO, EPA LUST, EPA UST, FRS, HIST PCS ENF, HSL - WA, ICIS, INACTIVE PCS, LUST - WA, PCS FACILITY, UST - WA] ***(cont.)***

Envirosite ID: 52328145
EPA ID: N/R

INACTIVE PCS ***(cont.)***

Pretreatment Indicator :	N/R
Last Date in Agency List :	2022-09-23
Issue Date :	2009-10-21
Original Issue Date :	2009-10-21
Effective Date :	2011-06-27
Expiration Date :	2015-01-01
Retirement Date :	2014-12-31
Termination Date :	N/R
Issuing Agency :	State
Agency Type :	State
Activity ID :	3400005002
External Permit Number :	WAR125126
Facility Type Indicator :	NON-POTW
Permit Type :	General Permit Covered Facility-NPDES)
Major Minor Status :	N
Permit Status :	Administratively Continued
Total Design Flow Number :	N/R
Actual Average Flow Number :	N/R
State Water Body :	N/R
State Water Body Name :	N/R
Permit Name :	South Intermodal Yard
Permit Comp Status :	Y
RNC Tracking :	Y
Master External Permit Number :	WAR125726
TMDL Interface :	N/R
EDMR Authorization :	N
Pretreatment Indicator :	N/R
Last Date in Agency List :	2022-09-23

LUST - WA

Facility Name :	TACOMA PORT OF INTERMODAL YARD
Facility Address :	1738 MILWAUKEE WAY, TACOMA, 98421
County :	Pierce

Site Details

LUST Status Date :	1993-05-03
LUST Status Type :	LUST - Cleanup Started
Facility Site ID :	4629
Cleanup Site ID :	7614
LUST ID :	2744
UST ID :	619856
Alternate Site Names :	South Intermodal Yard
Release Date :	1993-05-03
Process Type :	Independent Action
Responsible Unit :	Southwest
Region :	Southwest

Map Id: 635
Direction: ENE
Distance: 0.959 mi., 5065 ft.
Elevation: 18 ft.
Relative: Higher

Site Name : SOUTH INTERMODAL YARD | TACOMA PORT OF SO INTERMODAL YARD | TACOMA PORT OF INTERMODAL YARD
1738 MILWAUKEE WAY
TACOMA | Tacoma, WA 98421

Database(s) : [ALL SITES - WA, CSCSL HWS - WA, ECHO, EPA LUST, EPA UST, FRS, HIST PCS ENF, HSL - WA, ICIS, INACTIVE PCS, LUST - WA, PCS FACILITY, UST - WA] ***(cont.)***

Envirosite ID: 52328145
EPA ID: N/R

LUST - WA ***(cont.)***

Latitude :	47.258121
Longitude :	-122.407659
Last Date in Agency List :	2023-03-20

Contaminants

Contaminant Name :	Petroleum-Other
Ground Water :	Confirmed Above Cleanup Levels
Surface Water :	N/R
Soil :	Confirmed Above Cleanup Levels
Sediment :	N/R
Air :	N/R
Bedrock :	N/R

Facility Name :	TACOMA PORT OF SO INTERMODAL YARD
Facility Address :	1738 MILWAUKEE WAY, TACOMA, 98421
County :	Pierce

Site Details

LUST Status Date :	1993-05-03
LUST Status Type :	LUST - Cleanup Started
Facility Site ID :	4629
Cleanup Site ID :	7614
LUST ID :	2744
UST ID :	619856
Alternate Site Names :	South Intermodal Yard
Release Date :	1993-05-03
Process Type :	Independent Action
Responsible Unit :	Southwest
Region :	Southwest
Latitude :	47.258121
Longitude :	-122.407659
Last Date in Agency List :	2022-01-11

Contaminants

Contaminant Name :	Petroleum-Other
Ground Water :	Confirmed Above Cleanup Levels
Surface Water :	N/R
Soil :	Confirmed Above Cleanup Levels
Sediment :	N/R
Air :	N/R
Bedrock :	N/R

Map Id: 635
Direction: ENE
Distance: 0.959 mi., 5065 ft.
Elevation: 18 ft.
Relative: Higher

Site Name : SOUTH INTERMODAL YARD | TACOMA PORT OF SO INTERMODAL YARD | TACOMA PORT OF INTERMODAL YARD
1738 MILWAUKEE WAY
TACOMA | Tacoma, WA 98421

Database(s) : [ALL SITES - WA, CSCSL HWS - WA, ECHO, EPA LUST, EPA UST, FRS, HIST PCS ENF, HSL - WA, ICIS, INACTIVE PCS, LUST - WA, PCS FACILITY, UST - WA] ***(cont.)***

Envirosite ID: 52328145
EPA ID: N/R

PCS FACILITY

Issue Date :	2019-11-20
Original Issue Date :	2009-10-21
Effective Date :	2020-01-02
Expiration Date :	2024-12-31
Retirement Date :	N/R
Termination Date :	N/R
Issuing Agency :	State
Agency Type :	State
Activity ID :	3602937404
External Permit Number :	N/R
Facility Type Indicator :	NON-POTW
Permit Type :	General Permit Covered Facility-NPDES)
Major Minor Status :	N
Permit Status :	Effective
Total Design Flow Number :	N/R
Actual Average Flow Number :	N/R
State Water Body :	N/R
State Water Body Name :	N/R
Permit Name :	Port of Tacoma
Permit Comp Status :	N/R
RNC Tracking :	Y
Master External Permit Number :	WAR125726
TMDL Interface :	N/R
EDMR Authorization :	N
Pretreatment Indicator :	N/R
Last Date in Agency List :	2022-12-28

Issue Date :	2014-12-03
Original Issue Date :	2009-10-21
Effective Date :	2015-01-01
Expiration Date :	2019-12-31
Retirement Date :	2020-01-01
Termination Date :	N/R
Issuing Agency :	State
Agency Type :	State
Activity ID :	3600473155
External Permit Number :	N/R
Facility Type Indicator :	NON-POTW
Permit Type :	General Permit Covered Facility-NPDES)
Major Minor Status :	N
Permit Status :	Administratively Continued
Total Design Flow Number :	N/R
Actual Average Flow Number :	N/R
State Water Body :	N/R
State Water Body Name :	N/R
Permit Name :	Port of Tacoma
Permit Comp Status :	N/R
RNC Tracking :	Y
Master External Permit Number :	WAR125726
TMDL Interface :	N/R
EDMR Authorization :	N

Map Id: 635
Direction: ENE
Distance: 0.959 mi., 5065 ft.
Elevation: 18 ft.
Relative: Higher

Site Name : SOUTH INTERMODAL YARD | TACOMA PORT OF SO INTERMODAL YARD | TACOMA PORT OF INTERMODAL YARD
1738 MILWAUKEE WAY
TACOMA | Tacoma, WA 98421

Database(s) : [ALL SITES - WA, CSCSL HWS - WA, ECHO, EPA LUST, EPA UST, FRS, HIST PCS ENF, HSL - WA, ICIS, INACTIVE PCS, LUST - WA, PCS FACILITY, UST - WA] ***(cont.)***

Envirosite ID: 52328145
EPA ID: N/R

PCS FACILITY ***(cont.)***

Pretreatment Indicator :	N/R
Last Date in Agency List :	2022-12-28
Issue Date :	2009-10-21
Original Issue Date :	2009-10-21
Effective Date :	2011-06-27
Expiration Date :	2015-01-01
Retirement Date :	2014-12-31
Termination Date :	N/R
Issuing Agency :	State
Agency Type :	State
Activity ID :	3400005002
External Permit Number :	N/R
Facility Type Indicator :	NON-POTW
Permit Type :	General Permit Covered Facility-NPDES)
Major Minor Status :	N
Permit Status :	Administratively Continued
Total Design Flow Number :	N/R
Actual Average Flow Number :	N/R
State Water Body :	N/R
State Water Body Name :	N/R
Permit Name :	South Intermodal Yard
Permit Comp Status :	Y
RNC Tracking :	Y
Master External Permit Number :	WAR125726
TMDL Interface :	N/R
EDMR Authorization :	N
Pretreatment Indicator :	N/R
Last Date in Agency List :	2022-12-28

UST - WA

Facility Name :	South Intermodal Yard
Facility Address :	1738 MILWAUKEE WAY, Tacoma, 98421
County :	Pierce
Facility Site ID :	4629
UST Site ID :	619856
Tag Number(s) :	N/R
Responsible Unit :	Southwest
Is Active :	No
Latitude :	47.258121
Longitude :	-122.407659
Last Date in Agency List :	2022-12-29

Map Id: 635
Direction: ENE
Distance: 0.959 mi., 5065 ft.
Elevation: 18 ft.
Relative: Higher

Site Name : SOUTH INTERMODAL YARD | TACOMA PORT OF SO INTERMODAL YARD | TACOMA PORT OF INTERMODAL YARD
1738 MILWAUKEE WAY
TACOMA | Tacoma, WA 98421

Database(s) : [ALL SITES - WA, CSCSL HWS - WA, ECHO, EPA LUST, EPA UST, FRS, HIST PCS ENF, HSL - WA, ICIS, INACTIVE PCS, LUST - WA, PCS FACILITY, UST - WA] ***(cont.)***

Envirosite ID: 52328145
EPA ID: N/R

UST - WA ***(cont.)***

Tank Details

Tank Name :	P-4
Tank Status :	Removed
Install Date :	1964-12-31
Tank Upgrade Date :	N/R
Tank Permanent Closure Date :	N/R
Permit Expiration Date :	N/R
Tank Material :	Steel
Tank Construction :	N/R
Tank Corrosion Protection :	N/R
Tank Manifold :	N/R
Tank Release Detection :	N/R
Tank Tightness Test :	N/R
Tank Spill Prevention :	N/R
Capacity Range :	N/R
Actual Capacity :	N/R
Pipe Material :	N/R
Pipe Construction :	N/R
Pipe Corrosion Protection :	N/R
Tank SFC :	N/R
Dispenser SFC :	N/R
Primary Pipe Release Detection :	N/R
Secondary Pipe Release Detection :	N/R
Pipe Pumping System :	N/R
Pipe Install Date :	N/R
Turbine Sump Construction :	N/R
Tank Status Date :	1996-08-06
Tank Install Date :	N/R
Tank Overfill Prevention :	N/R

Compartments Details

Compartment Number :	1
Compartment Capacity :	N/R
Substance Stored :	N/R
Used Substance :	N/R
Ecy Region :	N/R

Tank Details

Tank Name :	PLACE HOLDER
Tank Status :	Removed
Install Date :	N/R
Tank Upgrade Date :	N/R
Tank Permanent Closure Date :	N/R
Permit Expiration Date :	N/R
Tank Material :	N/R
Tank Construction :	N/R
Tank Corrosion Protection :	N/R

Map Id: 635
Direction: ENE
Distance: 0.959 mi., 5065 ft.
Elevation: 18 ft.
Relative: Higher

Site Name : SOUTH INTERMODAL YARD | TACOMA PORT OF SO INTERMODAL YARD | TACOMA PORT OF INTERMODAL YARD
1738 MILWAUKEE WAY
TACOMA | Tacoma, WA 98421

Database(s) : [ALL SITES - WA, CSCSL HWS - WA, ECHO, EPA LUST, EPA UST, FRS, HIST PCS ENF, HSL - WA, ICIS, INACTIVE PCS, LUST - WA, PCS FACILITY, UST - WA] ***(cont.)***

Envirosite ID: 52328145
EPA ID: N/R

UST - WA ***(cont.)***

Tank Manifold :	N/R
Tank Release Detection :	N/R
Tank Tightness Test :	N/R
Tank Spill Prevention :	N/R
Capacity Range :	N/R
Actual Capacity :	N/R
Pipe Material :	N/R
Pipe Construction :	N/R
Pipe Corrosion Protection :	N/R
Tank SFC :	N/R
Dispenser SFC :	N/R
Primary Pipe Release Detection :	N/R
Secondary Pipe Release Detection :	N/R
Pipe Pumping System :	N/R
Pipe Install Date :	N/R
Turbine Sump Construction :	N/R
Tank Status Date :	2012-02-14
Tank Install Date :	N/R
Tank Overfill Prevention :	N/R

Compartments Details

Compartment Number :	0
Compartment Capacity :	N/R
Substance Stored :	N/R
Used Substance :	N/R
Ecy Region :	N/R

Map Id: FC636
Direction: W
Distance: 0.961 mi., 5074 ft.
Elevation: 358 ft.
Relative: Higher

Site Name : ARCO 1128 PSI 5529
1201 S UNION
TACOMA | Tacoma, WA

Database(s) : [ALL SITES - WA, CSCSL HWS - WA, ECHO, EPA LUST, FRS, HSL - WA, LUST - WA, RCRA_NONGEN, T 2 - WA, VCP - WA]

Envirosite ID: 42916064
EPA ID: N/R

ALL SITES - WA

Facility Name :	ARCO 1128 PSI 5529
Facility Address :	1201 S UNION, TACOMA, 98405
County :	Pierce

Map Id: FC636
Direction: W
Distance: 0.961 mi., 5074 ft.
Elevation: 358 ft.
Relative: Higher

Site Name : ARCO 1128 PSI 5529
1201 S UNION
TACOMA | Tacoma, WA

Database(s) : [ALL SITES - WA, CSCSL HWS - WA, ECHO, EPA LUST, FRS, HSL - WA, LUST - WA, RCRA_NONGEN, T 2 - WA, VCP - WA] ***(cont.)***

Envirosite ID: 42916064
EPA ID: N/R

ALL SITES - WA ***(cont.)***

Facility/Site ID :	75461634
Alternate Name :	ARCO 01128
Program Name :	N/R
WRIA :	12
Legislative District :	27
Congressional District :	6
Ecology Region :	SWRO
Ecology Program Phone :	(360) 407-6734
Tribal Land :	N
Latitude :	47.24964
Longitude :	-122.48343
Last Date in Agency List :	2023-01-03

Facility/Site ID :	75461634
Alternate Name :	N/R
Program Name :	N/R
WRIA :	12
Legislative District :	27
Congressional District :	6
Ecology Region :	SWRO
Ecology Program Phone :	(360) 407-7224
Tribal Land :	N
Latitude :	47.24964
Longitude :	-122.48343
Last Date in Agency List :	2023-01-03

Facility/Site ID :	75461634
Alternate Name :	N/R
Program Name :	N/R
WRIA :	12
Legislative District :	27
Congressional District :	6
Ecology Region :	SWRO
Ecology Program Phone :	(360) 407-6734
Tribal Land :	N
Latitude :	47.24964
Longitude :	-122.48343
Last Date in Agency List :	2023-01-03

Facility/Site ID :	75461634
Alternate Name :	ARCO 01128
Program Name :	N/R
WRIA :	12
Legislative District :	27
Congressional District :	6
Ecology Region :	SWRO
Ecology Program Phone :	(360) 407-6171
Tribal Land :	N
Latitude :	47.24964
Longitude :	-122.48343
Last Date in Agency List :	2023-01-03

Map Id: FC636
Direction: W
Distance: 0.961 mi., 5074 ft.
Elevation: 358 ft.
Relative: Higher

Site Name : ARCO 1128 PSI 5529
1201 S UNION
TACOMA | Tacoma, WA

Database(s) : [ALL SITES - WA, CSCSL HWS - WA, ECHO, EPA LUST, FRS, HSL - WA, LUST - WA, RCRA_NONGEN, T 2 - WA, VCP - WA] ***(cont.)***

Envirosite ID: 42916064
EPA ID: N/R

ALL SITES - WA ***(cont.)***

Facility/Site ID :	75461634
Alternate Name :	ARCO 01128
Program Name :	N/R
WRIA :	12
Legislative District :	27
Congressional District :	6
Ecology Region :	SWRO
Ecology Program Phone :	(360) 407-7224
Tribal Land :	N
Latitude :	47.24964
Longitude :	-122.48343
Last Date in Agency List :	2023-01-03

Facility/Site ID :	75461634
Alternate Name :	N/R
Program Name :	N/R
WRIA :	12
Legislative District :	27
Congressional District :	6
Ecology Region :	SWRO
Ecology Program Phone :	(360) 407-6171
Tribal Land :	N
Latitude :	47.24964
Longitude :	-122.48343
Last Date in Agency List :	2023-01-03

Program Details

Program :	HAZWASTE
Program ID :	WAD988484895
Interaction Type :	State Cleanup Site
Interaction Type Description :	A site is being cleaned up under state regulations. Regulations include Model Toxics Control Act or its predecessors.
Status :	Inactive
Start Date :	2010-07-07
End Date :	2016-10-11
SIC :	N/R
NAICS :	N/R

Program :	HAZWASTE
Program ID :	WAD988484895
Interaction Type :	State Cleanup Site
Interaction Type Description :	A site is being cleaned up under state regulations. Regulations include Model Toxics Control Act or its predecessors.
Status :	Inactive
Start Date :	2010-07-07
End Date :	2016-10-11

Map Id: FC636
Direction: W
Distance: 0.961 mi., 5074 ft.
Elevation: 358 ft.
Relative: Higher

Site Name : ARCO 1128 PSI 5529
1201 S UNION
TACOMA | Tacoma, WA

Database(s) : [ALL SITES - WA, CSCSL HWS - WA, ECHO, EPA LUST, FRS, HSL - WA, LUST - WA, RCRA_NONGEN, T 2 - WA, VCP - WA] ***(cont.)***

Envirosite ID: 42916064
EPA ID: N/R

ALL SITES - WA ***(cont.)***

SIC :	N/R
NAICS :	99999
Program :	HAZWASTE
Program ID :	WAD988484895
Interaction Type :	Underground Storage Tank
Interaction Type Description :	Any one or combination of tanks (including connecting underground pipes) that is used to contain regulated substances and has a tank volume of ten percent or more beneath the surface of the ground. This term does not include any of the exempt UST systems specified in WAC 173-360-110(2) or any piping connected thereto. See WAC 173-360
Status :	Inactive
Start Date :	2000-03-20
End Date :	2005-01-13
SIC :	5541 - GASOLINE SERVICE STATIONS
NAICS :	N/R
Program :	HAZWASTE
Program ID :	WAD988484895
Interaction Type :	Underground Storage Tank
Interaction Type Description :	Any one or combination of tanks (including connecting underground pipes) that is used to contain regulated substances and has a tank volume of ten percent or more beneath the surface of the ground. This term does not include any of the exempt UST systems specified in WAC 173-360-110(2) or any piping connected thereto. See WAC 173-360
Status :	Inactive
Start Date :	2000-03-20
End Date :	2005-01-13
SIC :	N/R
NAICS :	N/R
Program :	HAZWASTE
Program ID :	WAD988484895
Interaction Type :	Voluntary Cleanup Sites
Interaction Type Description :	For a fee, Ecology staff will review an independent cleanup report(s) and provide a written decision about the adequacy of the cleanup actions taken and described in the report.
Status :	Inactive
Start Date :	2000-04-11
End Date :	2001-09-17
SIC :	5541 - GASOLINE SERVICE STATIONS
NAICS :	N/R

Map Id: FC636
Direction: W
Distance: 0.961 mi., 5074 ft.
Elevation: 358 ft.
Relative: Higher

Site Name : ARCO 1128 PSI 5529
1201 S UNION
TACOMA | Tacoma, WA

Database(s) : [ALL SITES - WA, CSCSL HWS - WA, ECHO, EPA LUST, FRS, HSL - WA, LUST - WA, RCRA_NONGEN, T 2 - WA, VCP - WA] ***(cont.)***

Envirosite ID: 42916064
EPA ID: N/R

ALL SITES - WA ***(cont.)***

Program :	HAZWASTE
Program ID :	WAD988484895
Interaction Type :	Voluntary Cleanup Sites
Interaction Type Description :	For a fee, Ecology staff will review an independent cleanup report(s) and provide a written decision about the adequacy of the cleanup actions taken and described in the report.
Status :	Inactive
Start Date :	2000-04-11
End Date :	2001-09-17
SIC :	N/R
NAICS :	N/R

Program :	HAZWASTE
Program ID :	WAD988484895
Interaction Type :	Hazardous Waste Generator
Interaction Type Description :	Facilities that generate any quantity of a dangerous waste. They may be classified as SQG, MQG, or LQG depending on hazardous waste generated for a given month.
Status :	Inactive
Start Date :	1991-04-16
End Date :	1999-07-29
SIC :	5541 - GASOLINE SERVICE STATIONS
NAICS :	N/R

Program :	HAZWASTE
Program ID :	WAD988484895
Interaction Type :	Hazardous Waste Generator
Interaction Type Description :	Facilities that generate any quantity of a dangerous waste. They may be classified as SQG, MQG, or LQG depending on hazardous waste generated for a given month.
Status :	Inactive
Start Date :	1991-04-16
End Date :	1999-07-29
SIC :	N/R
NAICS :	N/R

Program :	HAZWASTE
Program ID :	WAD988484895
Interaction Type :	Emergency/Haz Chem Rpt TIER2

Map Id: FC636
Direction: W
Distance: 0.961 mi., 5074 ft.
Elevation: 358 ft.
Relative: Higher

Site Name : ARCO 1128 PSI 5529
1201 S UNION
TACOMA | Tacoma, WA

Database(s) : [ALL SITES - WA, CSCSL HWS - WA, ECHO, EPA LUST, FRS, HSL - WA, LUST - WA, RCRA_NONGEN, T 2 - WA, VCP - WA] ***(cont.)***

Envirosite ID: 42916064
EPA ID: N/R

ALL SITES - WA ***(cont.)***

Interaction Type Description :	Businesses that store 10,000 pounds or more of a hazardous chemical or 500 pounds or less, depending on the chemical, of an extremely hazardous chemical on site at any one time must report annually. Reports are sent to the State Emergency Response Commission (represented by Ecology) Local Emergency Planning Committees, and local fire departments for emergency planning. (product, not waste)
Status :	Inactive
Start Date :	1988-01-01
End Date :	1999-03-01
SIC :	5541 - GASOLINE SERVICE STATIONS
NAICS :	N/R
Program :	HAZWASTE
Program ID :	WAD988484895
Interaction Type :	Emergency/Haz Chem Rpt TIER2
Interaction Type Description :	Businesses that store 10,000 pounds or more of a hazardous chemical or 500 pounds or less, depending on the chemical, of an extremely hazardous chemical on site at any one time must report annually. Reports are sent to the State Emergency Response Commission (represented by Ecology) Local Emergency Planning Committees, and local fire departments for emergency planning. (product, not waste)
Status :	Inactive
Start Date :	1988-01-01
End Date :	1999-03-01
SIC :	N/R
NAICS :	N/R
Program :	HAZWASTE
Program ID :	WAD988484895
Interaction Type :	LUST Facility
Interaction Type Description :	A leaking underground tank cleanup site being cleaned up with Ecology oversight or review.
Status :	Active
Start Date :	1993-10-16
End Date :	N/R
SIC :	5541 - GASOLINE SERVICE STATIONS
NAICS :	N/R
Program :	HAZWASTE
Program ID :	WAD988484895
Interaction Type :	Voluntary Cleanup Sites

Map Id: FC636
Direction: W
Distance: 0.961 mi., 5074 ft.
Elevation: 358 ft.
Relative: Higher

Site Name : ARCO 1128 PSI 5529
1201 S UNION
TACOMA | Tacoma, WA

Database(s) : [ALL SITES - WA, CSCSL HWS - WA, ECHO, EPA LUST, FRS, HSL - WA, LUST - WA, RCRA_NONGEN, T 2 - WA, VCP - WA] ***(cont.)***

Envirosite ID: 42916064
EPA ID: N/R

ALL SITES - WA ***(cont.)***

Interaction Type Description :	For a fee, Ecology staff will review an independent cleanup report(s) and provide a written decision about the adequacy of the cleanup actions taken and described in the report.
Status :	Active
Start Date :	2000-04-12
End Date :	N/R
SIC :	5541 - GASOLINE SERVICE STATIONS
NAICS :	N/R
Program :	HAZWASTE
Program ID :	WAD988484895
Interaction Type :	Voluntary Cleanup Sites
Interaction Type Description :	For a fee, Ecology staff will review an independent cleanup report(s) and provide a written decision about the adequacy of the cleanup actions taken and described in the report.
Status :	Active
Start Date :	2000-04-12
End Date :	N/R
SIC :	N/R
NAICS :	N/R
Program :	HAZWASTE
Program ID :	WAD988484895
Interaction Type :	LUST Facility
Interaction Type Description :	A leaking underground tank cleanup site being cleaned up with Ecology oversight or review.
Status :	Active
Start Date :	1993-10-16
End Date :	N/R
SIC :	N/R
NAICS :	N/R

CSCSL HWS - WA

Facility Name :	ARCO 1128 PSI 5529
Facility Address :	1201 S UNION, TACOMA, 98405
County :	PIERCE

Site Details

Facility Site ID :	75461634
Site Status :	Cleanup Started
Cleanup Site ID :	6625
Region :	Southwest
Responsible Section :	Southwest

Map Id: FC636
Direction: W
Distance: 0.961 mi., 5074 ft.
Elevation: 358 ft.
Relative: Higher

Site Name : ARCO 1128 PSI 5529
1201 S UNION
TACOMA | Tacoma, WA

Database(s) : [ALL SITES - WA, CSCSL HWS - WA, ECHO, EPA LUST, FRS, HSL - WA, LUST - WA, RCRA_NONGEN, T 2 - WA, VCP - WA] ***(cont.)***

Envirosite ID: 42916064
EPA ID: N/R

CSCSL HWS - WA ***(cont.)***

WARM Rank :	N/R
Is Brownfield? :	N/R
Is PSI? :	N/R
Current VCP :	N/R
Past VCP :	Yes
Institutional Control :	N/R
Latitude :	47.24964
Longitude :	-122.48343
Last Date in Agency List :	2023-03-07

Contaminants Details

Contaminant Name :	Petroleum-Other
Groundwater :	Confirmed Above Cleanup Levels
Surface Water :	N/R
Soil :	Confirmed Above Cleanup Levels
Sediment :	N/R
Air :	N/R
Bedrock :	N/R

ECHO

Facility Name :	ARCO 1128 PSI 5529
Facility Address :	1201 S UNION, TACOMA, WA 98405
County :	PIERCE
Last Inspection Date :	N/R
Registry ID :	110005359824
FIPS Code :	53053
EPA Region :	10
Inspection Count :	0
Last Inspection Days :	N/R
Informal Count :	0
Last Informal Action Date :	N/R
Formal Action Count :	0
Last Formal Action Date :	N/R
Total Penalties :	0
Penalty Count :	N/R
Last Penalty Date :	N/R
Last Penalty Amount :	N/R
QTRS IN NC :	0
Programs IN SNC :	0
Current Compliance Status :	No Violation Identified
Three-Year Compliance Status :	_____
Collection Method :	ADDRESS MATCHING-HOUSE NUMBER
Reference Point :	ENTRANCE POINT OF A FACILITY OR STATION
Accuracy Meters :	30

Map Id: FC636
Direction: W
Distance: 0.961 mi., 5074 ft.
Elevation: 358 ft.
Relative: Higher

Site Name : ARCO 1128 PSI 5529
1201 S UNION
TACOMA | Tacoma, WA

Database(s) : [ALL SITES - WA, CSCSL HWS - WA, ECHO, EPA LUST, FRS, HSL - WA, LUST - WA, RCRA_NONGEN, T 2 - WA, VCP - WA] ***(cont.)***

Envirosite ID: 42916064
EPA ID: N/R

ECHO ***(cont.)***

Derived Tribes :	Puyallup Tribe of the Puyallup Reservation - .1 mile(s), Puyallup Tribe of the Puyallup Reservation - 1.9 mile(s), Muckleshoot Indian Tribe - 10.8 mile(s), Muckleshoot Indian Tribe - 13.1 mile(s), Nisqually Indian Tribe - 15.7 mile(s), Squaxin Island Tribe of the Squaxin Island Reservation - 23 mile(s), Squaxin Island Tribe of the Squaxin Island Reservation - 25 mile(s)
Derived HUC :	17110014
Derived WBD :	171100140502
Derived STCTY FIPS :	53053
Derived Zip :	98404
Derived CD113 :	10
Derived CB2010 :	530530633001007
MYRTK Universe :	NNN
NPDES IDs :	N/R
CWA Permit Types :	N/R
CWA Compliance Tracking :	N/R
CWA NAICS :	N/R
CWA SICS :	N/R
CWA Inspection Count :	N/R
CWA Last Inspection Days :	N/R
CWA Informal Count :	N/R
CWA Formal Action Count :	N/R
CWA Last Formal Action Date :	N/R
CWA Penalties :	N/R
CWA Last Penalty Date :	N/R
CWA Last Penalty Amount :	N/R
CWA Quarters IN NC :	N/R
CWA Current Compliance Status :	N/R
CWA Current SNC Flag :	N
CWA 13 Quarters Compliance Status :	N/R
CWA 13 Quarters Effluent Exceedances:	N/R
CWA Three-Year QNCR Codes :	N/R
DFR URL :	Click here for hyperlink provided by the agency.
Facility SIC :	N/R
Facility NAICS :	44711 - Gasoline Stations with Convenience Stores
Facility Last Inspection EPA Date :	N/R
Facility Last Inspection State Date :	N/R
Facility Last Formal Act EPA Date :	N/R
Facility Last Formal Act State Date :	N/R
Facility Last Informal Act EPA Date :	N/R
Facility Last Informal Act State Date:	N/R
Facility Federal Agency :	N/R
TRI Reporter :	N/R
Facility Imp Water Flag :	N/R
Current SNC Flag :	N
Indian County Flag :	N
Federal Flag :	N/R
US Mexico Border Flag :	N/R
Chesapeak Bay Flag :	N/R
AIR Flag :	N
NPDES Flag :	N
SDWIS Flag :	N
RCRA Flag :	Y

Map Id: FC636
Direction: W
Distance: 0.961 mi., 5074 ft.
Elevation: 358 ft.
Relative: Higher

Site Name : ARCO 1128 PSI 5529
1201 S UNION
TACOMA | Tacoma, WA

Database(s) : [ALL SITES - WA, CSCSL HWS - WA, ECHO, EPA LUST, FRS, HSL - WA, LUST - WA, RCRA_NONGEN, T 2 - WA, VCP - WA] ***(cont.)***

Envirosite ID: 42916064
EPA ID: N/R

ECHO ***(cont.)***

TRI Flag :	N
GHG Flag :	N
Major Flag :	N/R
Active Flag :	N/R
NAA Flag :	N
Latitude :	47.20438
Longitude :	-122.40426
Last Date in Agency List :	2023-01-16

EPA LUST

Facility Name :	ARCO 1128 PSI 5529
Facility Address :	1201 S UNION, TACOMA, Washington 98405
County :	Pierce
Facility ID :	WA75461634
LUST ID :	WA6625
Reported Date :	N/R
Status :	Open
Substance :	Petroleum-Other
Closed With Residual Contamination (Tribal Only):	N/R
NFA_Letter (Tribal Only) :	N/R
Tribe (Tribal Only) :	N/R
EPA Region :	10
Estimated Population within 1500ft :	1441
Estimated Private Domestic Wells within 1500ft:	0
Within Source Water Protection Area (SPA):	No
SPA Public Water System and Facility ID:	N/R
SPA Water Type :	N/R
SPA Facility Type :	N/R
SPA HUC12 :	N/R
Within Groundwater Wellhead Protection Area (WHPA):	Yes
WHPA Public Water System and Facility ID:	WA5345550_18167
WHPA Water Type :	GW
WHPA Facility Type :	WL
WHPA HUC12 :	171100190303
Within Estimated 100-year Floodplain:	No
Latitude :	47.2496399999999
Longitude :	-122.483429999999
Last Date in Agency List :	2023-01-30

FRS

Facility Name :	ARCO 1128 PSI 5529
Facility Address :	1201 S UNION, TACOMA, WA 98405-1916
County :	PIERCE

Map Id: FC636
Direction: W
Distance: 0.961 mi., 5074 ft.
Elevation: 358 ft.
Relative: Higher

Site Name : ARCO 1128 PSI 5529
1201 S UNION
TACOMA | Tacoma, WA

Database(s) : [ALL SITES - WA, CSCSL HWS - WA, ECHO, EPA LUST, FRS, HSL - WA, LUST - WA, RCRA_NONGEN, T 2 - WA, VCP - WA] ***(cont.)***

Envirosite ID: 42916064
EPA ID: N/R

FRS ***(cont.)***

Site Details

Registry ID :	110005359824
FRS Facility URL :	Click here for hyperlink provided by the agency.
Last Date in Agency List :	2023-02-13

Source Description

Source Description :

RCRAInfo is EPA's comprehensive information system that supports the Resource Conservation and Recovery Act (RCRA) of 1976 and the Hazardous and Solid Waste Amendments (HSWA) of 1984 through the tracking of events and activities related to facilities that generate, transport, and treat, store, or dispose of hazardous waste. RCRAInfo allows RCRA program staff to track the notification, permit, compliance, and corrective action activities required under RCRA. RCRAInfo also supports generation of the National Hazardous Waste Biennial Report. All generators and treatment, storage, and disposal facilities who handle hazardous waste are required to report to the EPA Administrator at least once every two years to support creation of the Biennial Report.
The WA-FSIS provides a means to query and display data maintained by the Washington Department of Ecology. This system contains key information for each facility/site that is currently, or has been, of interest to the Air Quality, Dam Safety, Hazardous Waste, Toxics Cleanup, and Water Quality Programs.

FRS Environmental Interest

Source and System ID :	RCRAINFO - WAD988484895 WA-FSIS - 75461634

HSL - WA

Facility Name :	ARCO 1128 PSI 5529
Facility Address :	1201 S Union, Tacoma, 98405
County :	Pierce

Site Details

Facility Site ID :	75461634
Cleanup Site ID :	6625
Status :	Cleanup Started
Site Rank :	N/R
Alternative Site Name :	N/R
Region :	N/R
Resposbile Unit :	N/R
Institutional Control :	N/R
Current VCP :	N/R
Past VCP :	N/R
Latitude :	N/R
Longitude :	N/R
Agency Hyperlink :	Click here for hyperlink provided by the agency.
Last Date in Agency List :	2022-02-11

Map Id: FC636
Direction: W
Distance: 0.961 mi., 5074 ft.
Elevation: 358 ft.
Relative: Higher

Site Name : ARCO 1128 PSI 5529
1201 S UNION
TACOMA | Tacoma, WA

Database(s) : [ALL SITES - WA, CSCSL HWS - WA, ECHO, EPA LUST, FRS, HSL - WA, LUST - WA, RCRA_NONGEN, T 2 - WA, VCP - WA] ***(cont.)***

Envirosite ID: 42916064
EPA ID: N/R

HSL - WA ***(cont.)***

Facility Name :	ARCO 1128 PSI 5529
Facility Address :	1201 S UNION, TACOMA, 98405
County :	Pierce

Site Details

Facility Site ID :	75461634
Cleanup Site ID :	6625
Status :	Cleanup Started
Site Rank :	N/R
Alternative Site Name :	ARCO 01128,ARCO 1128 PSI 5529
Region :	Southwest
Resposbile Unit :	Southwest
Institutional Control :	N/R
Current VCP :	N/R
Past VCP :	Yes
Latitude :	47.24964
Longitude :	-122.48343
Agency Hyperlink :	Click here for hyperlink provided by the agency.
Last Date in Agency List :	2023-02-28

Contaminants

Contaminant Name :	Petroleum-Other
Ground water :	Confirmed Above Cleanup Levels
Surface water :	N/R
Soil :	Confirmed Above Cleanup Levels
Sediment :	N/R
Air :	N/R
Bedrock :	N/R

LUST - WA

Facility Name :	ARCO 1128 PSI 5529
Facility Address :	1201 S UNION, TACOMA, 98405
County :	Pierce

Site Details

LUST Status Date :	2001-08-31
LUST Status Type :	LUST - Monitoring
Facility Site ID :	75461634
Cleanup Site ID :	6625
LUST ID :	2763
UST ID :	8744
Alternate Site Names :	ARCO 01128,ARCO 1128 PSI 5529
Release Date :	1993-10-16
Process Type :	N/R
Responsible Unit :	Southwest
Region :	Southwest
Latitude :	47.24964

Map Id: FC636
Direction: W
Distance: 0.961 mi., 5074 ft.
Elevation: 358 ft.
Relative: Higher

Site Name : ARCO 1128 PSI 5529
1201 S UNION
TACOMA | Tacoma, WA

Database(s) : [ALL SITES - WA, CSCSL HWS - WA, ECHO, EPA LUST, FRS, HSL - WA, LUST - WA, RCRA_NONGEN, T 2 - WA, VCP - WA] ***(cont.)***

Envirosite ID: 42916064
EPA ID: N/R

LUST - WA ***(cont.)***

Longitude :	-122.48343
Last Date in Agency List :	2023-03-20

Contaminants

Contaminant Name :	Petroleum-Other
Ground Water :	Confirmed Above Cleanup Levels
Surface Water :	N/R
Soil :	Confirmed Above Cleanup Levels
Sediment :	N/R
Air :	N/R
Bedrock :	N/R

RCRA_NONGEN

Facility Name :	ARCO 1128 PSI 5529
Facility Address :	1201 S UNION, TACOMA, WA 98405
County :	PIERCE
Date Form Received by Agency :	2000-07-11
EPA ID :	WAD988484895
Mailing Address :	PO BOX 6038, ARTESIA, WA 90702
Contact :	BRIAN FREDERICK
Contact Address :	PO BOX 6038, ARTESIA, CA 90702
Contact Country :	US
Contact Telephone :	425-644-5180
Contact Email :	FREDEBD@BP.COM
EPA Region :	10
Land Type :	Other land type
Source Type :	Implementer
Classification :	Not a generator, verified
Description :	Not a generator, verified
Last Date in Agency List :	2023-01-23

Owner/Operator Summary

Owner/Operator Name :	ARCO
Owner/Operator Address :	PO BOX 6038, ARTESIA, CA 90702
Owner/Operator Country :	US
Owner/Operator Telephone :	714-670-5423
Owner/Operator Email :	N/R
Owner/Operator Fax :	N/R
Legal Status :	Private
Owner/Operator Type :	Owner
Owner/Operator Start Date :	1996-04-09
Owner/Operator End Date :	N/R
Owner/Operator Name :	ARCO
Owner/Operator Address :	PO BOX 6038, ARTESIA, CA 90702
Owner/Operator Country :	US

Map Id: FC636
Direction: W
Distance: 0.961 mi., 5074 ft.
Elevation: 358 ft.
Relative: Higher

Site Name : ARCO 1128 PSI 5529
1201 S UNION
TACOMA | Tacoma, WA

Database(s) : [ALL SITES - WA, CSCSL HWS - WA, ECHO, EPA LUST, FRS, HSL - WA, LUST - WA, RCRA_NONGEN, T 2 - WA, VCP - WA] ***(cont.)***

Envirosite ID: 42916064
EPA ID: N/R

RCRA_NONGEN ***(cont.)***

Owner/Operator Telephone :	714-670-5283
Owner/Operator Email :	N/R
Owner/Operator Fax :	N/R
Legal Status :	Private
Owner/Operator Type :	Owner
Owner/Operator Start Date :	N/R
Owner/Operator End Date :	N/R

Owner/Operator Name :	ARCO 1128 PSI 5529
Owner/Operator Address :	1201 S UNION, TACOMA, WA 98405
Owner/Operator Country :	US
Owner/Operator Telephone :	000-000-0000
Owner/Operator Email :	N/R
Owner/Operator Fax :	N/R
Legal Status :	Private
Owner/Operator Type :	Operator
Owner/Operator Start Date :	N/R
Owner/Operator End Date :	N/R

Handler Activities Summary

U.S. Importer of Hazardous Waste :	N
Mixed Waste (Haz. and Radioactive) :	N
Recycler of Hazardous Waste :	N
Transporter of Hazardous Waste :	N
Treater, Storer or Disposer of HW :	N
Underground Injection Activity :	N
On-site Burner Exemption :	N
Furnace Exemption :	N
Used Oil Fuel Burner :	N
Used Oil Processor :	N
Used Oil Refiner :	N
Used Oil Fuel Marketer to Burner :	N
Used Oil Specification Marketer :	N
Used Oil Transfer Facility :	N
Used Oil Transporter :	N

Historical Generators

Date Form Received by Agency :	2000-07-10
Facility Name :	ARCO 1128 PSI 5529
Classification :	Not a generator, verified

Date Form Received by Agency :	2000-03-02
Facility Name :	ARCO 1128 PSI 5529
Classification :	Not a generator, verified

Date Form Received by Agency :	2000-03-02
Facility Name :	ARCO 1128 PSI 5529

Map Id: FC636
Direction: W
Distance: 0.961 mi., 5074 ft.
Elevation: 358 ft.
Relative: Higher

Site Name : ARCO 1128 PSI 5529
1201 S UNION
TACOMA | Tacoma, WA

Database(s) : [ALL SITES - WA, CSCSL HWS - WA, ECHO, EPA LUST, FRS, HSL - WA, LUST - WA, RCRA_NONGEN, T 2 - WA, VCP - WA] ***(cont.)***

Envirosite ID: 42916064
EPA ID: N/R

RCRA_NONGEN ***(cont.)***

Classification : Very Small Quantity Generator

Date Form Received by Agency : 1999-01-22
Facility Name : ARCO 1128 PSI 5529
Classification : Very Small Quantity Generator

Date Form Received by Agency : 1998-02-13
Facility Name : ARCO 1128 PSI 5529
Classification : Not a generator, verified

Date Form Received by Agency : 1997-03-19
Facility Name : ARCO 1128 PSI 5529
Classification : Very Small Quantity Generator

Date Form Received by Agency : 1996-04-09
Facility Name : ARCO 1128 PSI 5529
Classification : Very Small Quantity Generator

Notices of Violations Summary
Regulation Violated : N

T 2 - WA

Facility Name : ARCO 1128 PSI 5529
Facility Address : 1201 S UNION, TACOMA, 98405
County : Pierce

Facility/Site ID : 75461634
Alternate Name : N/R
Program Name : N/R
WRIA : 12
Legislative District : 27
Congressional District : 6
Ecology Region : SWRO
Ecology Program Phone : (360) 407-6171
Tribal Land : N
Latitude : 47.24964
Longitude : -122.48343
Last Date in Agency List : 2023-01-04

Facility/Site ID : 75461634
Alternate Name : ARCO 01128
Program Name : N/R
WRIA : 12
Legislative District : 27

Map Id: FC636
Direction: W
Distance: 0.961 mi., 5074 ft.
Elevation: 358 ft.
Relative: Higher

Site Name : ARCO 1128 PSI 5529
1201 S UNION
TACOMA | Tacoma, WA

Database(s) : [ALL SITES - WA, CSCSL HWS - WA, ECHO, EPA LUST, FRS, HSL - WA, LUST - WA, RCRA_NONGEN, T 2 - WA, VCP - WA] ***(cont.)***

Envirosite ID: 42916064
EPA ID: N/R

T 2 - WA ***(cont.)***

Congressional District :	6
Ecology Region :	SWRO
Ecology Program Phone :	(360) 407-6171
Tribal Land :	N
Latitude :	47.24964
Longitude :	-122.48343
Last Date in Agency List :	2023-01-04

Program Details

Program :	TOXICS
Interaction Type :	Emergency/Haz Chem Rpt TIER2
Interaction Type Description :	Businesses that store 10,000 pounds or more of a hazardous chemical or 500 pounds or less, depending on the chemical, of an extremely hazardous chemical on site at any one time must report annually. Reports are sent to the State Emergency Response Commission (represented by Ecology) Local Emergency Planning Committees, and local fire departments for emergency planning. (product, not waste)
Status :	Inactive
Start Date :	1988-01-01
End Date :	1999-03-01
SIC :	N/R
NAICS :	N/R

Program :	TOXICS
Interaction Type :	Emergency/Haz Chem Rpt TIER2
Interaction Type Description :	Businesses that store 10,000 pounds or more of a hazardous chemical or 500 pounds or less, depending on the chemical, of an extremely hazardous chemical on site at any one time must report annually. Reports are sent to the State Emergency Response Commission (represented by Ecology) Local Emergency Planning Committees, and local fire departments for emergency planning. (product, not waste)
Status :	Inactive
Start Date :	1988-01-01
End Date :	1999-03-01
SIC :	5541 - GASOLINE SERVICE STATIONS
NAICS :	N/R

VCP - WA

Facility Name :	ARCO 1128 PSI 5529
Facility Address :	1201 S UNION, TACOMA, 98405
County :	Pierce
Facility/Site ID :	75461634
Alternate Name :	ARCO 01128

Map Id: FC636
Direction: W
Distance: 0.961 mi., 5074 ft.
Elevation: 358 ft.
Relative: Higher

Site Name : ARCO 1128 PSI 5529
1201 S UNION
TACOMA | Tacoma, WA

Database(s) : [ALL SITES - WA, CSCSL HWS - WA, ECHO, EPA LUST, FRS, HSL - WA, LUST - WA, RCRA_NONGEN, T 2 - WA, VCP - WA] ***(cont.)***

Envirosite ID: 42916064
EPA ID: N/R

VCP - WA ***(cont.)***

Program Name :	N/R
WRIA :	12
Legislative District :	27
Congressional District :	6
Ecology Region :	SWRO
Ecology Program Phone :	(360) 407-7224
Tribal Land :	N
Latitude :	47.24964
Longitude :	-122.48343
Last Date in Agency List :	2023-01-04

Facility/Site ID :	75461634
Alternate Name :	N/R
Program Name :	N/R
WRIA :	12
Legislative District :	27
Congressional District :	6
Ecology Region :	SWRO
Ecology Program Phone :	(360) 407-7224
Tribal Land :	N
Latitude :	47.24964
Longitude :	-122.48343
Last Date in Agency List :	2023-01-04

Program Details

Program :	TOXICS
Program ID :	SW0255
Interaction Type :	Voluntary Cleanup Sites
Interaction Type Description :	For a fee, Ecology staff will review an independent cleanup report(s) and provide a written decision about the adequacy of the cleanup actions taken and described in the report.
Status :	Inactive
Start Date :	2000-04-11
End Date :	2001-09-17
SIC :	5541 - GASOLINE SERVICE STATIONS
NAICS :	N/R

Program :	TOXICS
Program ID :	SW0255
Interaction Type :	Voluntary Cleanup Sites
Interaction Type Description :	For a fee, Ecology staff will review an independent cleanup report(s) and provide a written decision about the adequacy of the cleanup actions taken and described in the report.
Status :	Inactive
Start Date :	2000-04-11
End Date :	2001-09-17

Map Id: FC636
Direction: W
Distance: 0.961 mi., 5074 ft.
Elevation: 358 ft.
Relative: Higher

Site Name : ARCO 1128 PSI 5529
1201 S UNION
TACOMA | Tacoma, WA

Database(s) : [ALL SITES - WA, CSCSL HWS - WA, ECHO, EPA LUST, FRS, HSL - WA, LUST - WA, RCRA_NONGEN, T 2 - WA, VCP - WA] ***(cont.)***

Envirosite ID: 42916064
EPA ID: N/R

VCP - WA ***(cont.)***

SIC :	N/R
NAICS :	N/R
Program :	TOXICS
Program ID :	SW0255
Interaction Type :	Voluntary Cleanup Sites
Interaction Type Description :	For a fee, Ecology staff will review an independent cleanup report(s) and provide a written decision about the adequacy of the cleanup actions taken and described in the report.
Status :	Active
Start Date :	2000-04-12
End Date :	N/R
SIC :	N/R
NAICS :	N/R
Program :	TOXICS
Program ID :	SW0255
Interaction Type :	Voluntary Cleanup Sites
Interaction Type Description :	For a fee, Ecology staff will review an independent cleanup report(s) and provide a written decision about the adequacy of the cleanup actions taken and described in the report.
Status :	Active
Start Date :	2000-04-12
End Date :	N/R
SIC :	5541 - GASOLINE SERVICE STATIONS
NAICS :	N/R

Map Id: FB637
Direction: SW
Distance: 0.962 mi., 5079 ft.
Elevation: 195 ft.
Relative: Higher

Site Name : MERCURY PRESS
2507 TACOMA AVE S
TACOMA, WA

Database(s) : [ALL SITES - WA, ECHO, FRS, RCRA_NONGEN]

Envirosite ID: 50655543
EPA ID: N/R

ALL SITES - WA

Facility Name :	MERCURY PRESS
Facility Address :	2507 TACOMA AVE S, TACOMA, 98402-1308
County :	Pierce

Map Id: FB637
Direction: SW
Distance: 0.962 mi., 5079 ft.
Elevation: 195 ft.
Relative: Higher

Site Name : MERCURY PRESS
2507 TACOMA AVE S
TACOMA, WA

Database(s) : [ALL SITES - WA, ECHO, FRS, RCRA_NONGEN] ***(cont.)***

Envirosite ID: 50655543
EPA ID: N/R

ALL SITES - WA ***(cont.)***

Facility/Site ID :	39291765
Alternate Name :	N/R
Program Name :	N/R
WRIA :	10
Legislative District :	27
Congressional District :	6
Ecology Region :	SWRO
Ecology Program Phone :	(360) 407-6734
Tribal Land :	N
Latitude :	47.2376
Longitude :	-122.44068
Last Date in Agency List :	2023-01-03

Program Details

Program :	HAZWASTE
Program ID :	WAD009241779
Interaction Type :	Hazardous Waste Generator
Interaction Type Description :	Facilities that generate any quantity of a dangerous waste. They may be classified as SQG, MQG, or LQG depending on hazardous waste generated for a given month.
Status :	Inactive
Start Date :	1989-04-13
End Date :	1995-12-31
SIC :	N/R
NAICS :	N/R

ECHO

Facility Name :	MERCURY PRESS
Facility Address :	2507 TACOMA AVE S, TACOMA, WA 98402
County :	PIERCE
Last Inspection Date :	N/R
Registry ID :	110005313053
FIPS Code :	53053
EPA Region :	10
Inspection Count :	0
Last Inspection Days :	N/R
Informal Count :	0
Last Informal Action Date :	N/R
Formal Action Count :	0
Last Formal Action Date :	N/R
Total Penalties :	0
Penalty Count :	N/R
Last Penalty Date :	N/R
Last Penalty Amount :	N/R
QTRS IN NC :	0
Programs IN SNC :	0
Current Compliance Status :	No Violation Identified
Three-Year Compliance Status :	_____
Collection Method :	ADDRESS MATCHING-HOUSE NUMBER

Map Id: FB637
Direction: SW
Distance: 0.962 mi., 5079 ft.
Elevation: 195 ft.
Relative: Higher

Site Name : MERCURY PRESS
2507 TACOMA AVE S
TACOMA, WA

Database(s) : [ALL SITES - WA, ECHO, FRS, RCRA_NONGEN] ***(cont.)***

Envirosite ID: 50655543
EPA ID: N/R

ECHO ***(cont.)***

Reference Point :	CENTER OF A FACILITY OR STATION
Accuracy Meters :	30
Derived Tribes :	Puyallup Tribe of the Puyallup Reservation - .6 mile(s), Puyallup Tribe of the Puyallup Reservation - 1.1 mile(s), Muckleshoot Indian Tribe - 11.4 mile(s), Muckleshoot Indian Tribe - 14.2 mile(s), Nisqually Indian Tribe - 16.6 mile(s), Squaxin Island Tribe of the Squaxin Island Reservation - 21.6 mile(s), Squaxin Island Tribe of the Squaxin Island Reservation - 23.4 mile(s)
Derived HUC :	17110019
Derived WBD :	171100190301
Derived STCTY FIPS :	53053
Derived Zip :	98402
Derived CD113 :	06
Derived CB2010 :	530530616021063
MYRTK Universe :	NNN
NPDES IDs :	N/R
CWA Permit Types :	N/R
CWA Compliance Tracking :	N/R
CWA NAICS :	N/R
CWA SICS :	N/R
CWA Inspection Count :	N/R
CWA Last Inspection Days :	N/R
CWA Informal Count :	N/R
CWA Formal Action Count :	N/R
CWA Last Formal Action Date :	N/R
CWA Penalties :	N/R
CWA Last Penalty Date :	N/R
CWA Last Penalty Amount :	N/R
CWA Quarters IN NC :	N/R
CWA Current Compliance Status :	N/R
CWA Current SNC Flag :	N
CWA 13 Quarters Compliance Status :	N/R
CWA 13 Quarters Effluent Exceedances:	N/R
CWA Three-Year QNCR Codes :	N/R
DFR URL :	Click here for hyperlink provided by the agency.
Facility SIC :	N/R
Facility NAICS :	323119 - Other Commercial Printing
Facility Last Inspection EPA Date :	N/R
Facility Last Inspection State Date :	N/R
Facility Last Formal Act EPA Date :	N/R
Facility Last Formal Act State Date :	N/R
Facility Last Informal Act EPA Date :	N/R
Facility Last Informal Act State Date:	N/R
Facility Federal Agency :	N/R
TRI Reporter :	N/R
Facility Imp Water Flag :	N/R
Current SNC Flag :	N
Indian County Flag :	N
Federal Flag :	N/R
US Mexico Border Flag :	N/R
Chesapeak Bay Flag :	N/R
AIR Flag :	N
NPDES Flag :	N
SDWIS Flag :	N

Map Id: FB637
Direction: SW
Distance: 0.962 mi., 5079 ft.
Elevation: 195 ft.
Relative: Higher

Site Name : MERCURY PRESS
2507 TACOMA AVE S
TACOMA, WA

Database(s) : [ALL SITES - WA, ECHO, FRS, RCRA_NONGEN] ***(cont.)***

Envirosite ID: 50655543
EPA ID: N/R

ECHO ***(cont.)***

RCRA Flag :	Y
TRI Flag :	N
GHG Flag :	N
Major Flag :	N/R
Active Flag :	N/R
NAA Flag :	N
Latitude :	47.23797
Longitude :	-122.44106
Last Date in Agency List :	2023-01-16

FRS

Facility Name :	MERCURY PRESS
Facility Address :	2507 TACOMA AVE S, TACOMA, WA 98402
County :	PIERCE

Site Details

Registry ID :	110005313053
FRS Facility URL :	Click here for hyperlink provided by the agency.
Last Date in Agency List :	2023-02-13

Source Description

Source Description :

RCRAInfo is EPA's comprehensive information system that supports the Resource Conservation and Recovery Act (RCRA) of 1976 and the Hazardous and Solid Waste Amendments (HSWA) of 1984 through the tracking of events and activities related to facilities that generate, transport, and treat, store, or dispose of hazardous waste. RCRAInfo allows RCRA program staff to track the notification, permit, compliance, and corrective action activities required under RCRA. RCRAInfo also supports generation of the National Hazardous Waste Biennial Report. All generators and treatment, storage, and disposal facilities who handle hazardous waste are required to report to the EPA Administrator at least once every two years to support creation of the Biennial Report.

FRS Environmental Interest

Source and System ID :	RCRAINFO - WAD009241779

RCRA_NONGEN

Facility Name :	MERCURY PRESS
Facility Address :	2507 TACOMA AVE S, TACOMA, WA 98402
County :	PIERCE
Date Form Received by Agency :	1998-02-18
EPA ID :	WAD009241779
Mailing Address :	3702 S FIFE ST #394, TACOMA, WA 98409
Contact :	DONNA PARKER
Contact Address :	2507 TACOMA AVE S, TACOMA, WA 98402
Contact Country :	US
Contact Telephone :	253-383-2788

Map Id: FB637
Direction: SW
Distance: 0.962 mi., 5079 ft.
Elevation: 195 ft.
Relative: Higher

Site Name : MERCURY PRESS
2507 TACOMA AVE S
TACOMA, WA

Database(s) : [ALL SITES - WA, ECHO, FRS, RCRA_NONGEN] ***(cont.)***

Envirosite ID: 50655543
EPA ID: N/R

RCRA_NONGEN ***(cont.)***

Contact Email :	N/R
EPA Region :	10
Land Type :	Other land type
Source Type :	Implementer
Classification :	Not a generator, verified
Description :	Not a generator, verified
Last Date in Agency List :	2023-01-23

Owner/Operator Summary

Owner/Operator Name :	DAVID T PARKER
Owner/Operator Address :	2507 TACOMA AVE S, TACOMA, WA 98402
Owner/Operator Country :	US
Owner/Operator Telephone :	000-000-0000
Owner/Operator Email :	N/R
Owner/Operator Fax :	N/R
Legal Status :	Private
Owner/Operator Type :	Operator
Owner/Operator Start Date :	N/R
Owner/Operator End Date :	N/R

Owner/Operator Name :	MERCURY PRESS
Owner/Operator Address :	2507 TACOMA AVE S, TACOMA, WA 98402
Owner/Operator Country :	US
Owner/Operator Telephone :	253-383-2788
Owner/Operator Email :	N/R
Owner/Operator Fax :	N/R
Legal Status :	Private
Owner/Operator Type :	Owner
Owner/Operator Start Date :	1996-07-17
Owner/Operator End Date :	N/R

Owner/Operator Name :	ROCK, MATT
Owner/Operator Address :	7516 N 15TH ST, TACOMA, WA 98406
Owner/Operator Country :	US
Owner/Operator Telephone :	253-627-7510
Owner/Operator Email :	N/R
Owner/Operator Fax :	N/R
Legal Status :	Private
Owner/Operator Type :	Owner
Owner/Operator Start Date :	N/R
Owner/Operator End Date :	N/R

Handler Activities Summary

U.S. Importer of Hazardous Waste :	N
Mixed Waste (Haz. and Radioactive) :	N
Recycler of Hazardous Waste :	N
Transporter of Hazardous Waste :	N
Treater, Storer or Disposer of HW :	N
Underground Injection Activity :	N
On-site Burner Exemption :	N

Map Id: FB637
Direction: SW
Distance: 0.962 mi., 5079 ft.
Elevation: 195 ft.
Relative: Higher

Site Name : MERCURY PRESS
2507 TACOMA AVE S
TACOMA, WA

Database(s) : [ALL SITES - WA, ECHO, FRS, RCRA_NONGEN] ***(cont.)***

Envirosite ID: 50655543
EPA ID: N/R

RCRA_NONGEN ***(cont.)***

Furnace Exemption :	N
Used Oil Fuel Burner :	N
Used Oil Processor :	N
Used Oil Refiner :	N
Used Oil Fuel Marketer to Burner :	N
Used Oil Specification Marketer :	N
Used Oil Transfer Facility :	N
Used Oil Transporter :	N

Historical Generators

Date Form Received by Agency :	1998-02-18
Facility Name :	MERCURY PRESS
Classification :	Not a generator, verified
Date Form Received by Agency :	1996-03-04
Facility Name :	MERCURY PRESS
Classification :	Very Small Quantity Generator
Date Form Received by Agency :	1995-01-01
Facility Name :	MERCURY PRESS
Classification :	Not a generator, verified
Date Form Received by Agency :	1994-01-01
Facility Name :	MERCURY PRESS
Classification :	Not a generator, verified
Date Form Received by Agency :	1993-12-31
Facility Name :	MERCURY PRESS
Classification :	Small Quantity Generator

Notices of Violations Summary

Regulation Violated :	N

Evaluation Action Summary

Evaluation Date :	1994-11-09
Evaluation :	COMPLIANCE ASSISTANCE VISIT
Area of Violation :	N/R
Date Achieved Compliance :	N/R
Evaluation Lead Agency :	State

Map Id: FC638
Direction: W
Distance: 0.962 mi., 5079 ft.
Elevation: 358 ft.
Relative: Higher

Site Name : THANGS AUTO REPAIR
1115 EARNEST S BRAZIL ST
TACOMA, WA 98405

Database(s) : [ALL SITES - WA, FRS]

Envirosite ID: 6548905
EPA ID: N/R

ALL SITES - WA

Facility Name :	THANGS AUTO REPAIR
Facility Address :	1115 EARNEST S BRAZIL ST, TACOMA, 98405
County :	N/R
Facility/Site ID :	1032820
Alternate Name :	N/R
Program Name :	N/R
WRIA :	10
Legislative District :	27
Congressional District :	6
Ecology Region :	SWRO
Ecology Program Phone :	N/R
Tribal Land :	N
Latitude :	47.250796
Longitude :	-122.452982
Last Date in Agency List :	2023-01-03

Program Details

Program :	N/R
Program ID :	N/R
Interaction Type :	Urban Waters
Interaction Type Description :	The site has been inspected by an Ecology Urban Waters Inspector.
Status :	Active
Start Date :	2008-10-02
End Date :	N/R
SIC :	N/R
NAICS :	N/R

FRS

Facility Name :	THANGS AUTO REPAIR
Facility Address :	1115 EARNEST S BRAZIL ST, TACOMA, WA 98405
County :	PIERCE

Site Details

Registry ID :	110037371108
FRS Facility URL :	Click here for hyperlink provided by the agency.
Last Date in Agency List :	2023-02-13

Source Description

Source Description :

The WA-FSIS provides a means to query and display data maintained by the Washington Department of Ecology. This system contains key information for each facility/site that is currently, or has been, of interest to the Air Quality, Dam Safety, Hazardous Waste, Toxics Cleanup, and Water Quality Programs.

Map Id: FC638
Direction: W
Distance: 0.962 mi., 5079 ft.
Elevation: 358 ft.
Relative: Higher

Site Name : THANGS AUTO REPAIR
1115 EARNEST S BRAZIL ST
TACOMA, WA 98405

Database(s) : [ALL SITES - WA, FRS] ***(cont.)***

Envirosite ID: 6548905
EPA ID: N/R

FRS ***(cont.)***

FRS Environmental Interest
Source and System ID : WA-FSIS - 1032820

Map Id: FD639
Direction: W
Distance: 0.964 mi., 5089 ft.
Elevation: 358 ft.
Relative: Higher

Site Name : K STREET BRANCH 1004
1120 S 11TH ST
TACOMA | Tacoma, WA

Database(s) : [ALL SITES - WA, EPA UST, FRS, UST - WA]

Envirosite ID: 42895471
EPA ID: N/R

ALL SITES - WA

Facility Name :	K STREET BRANCH 1004
Facility Address :	1120 S 11TH ST, TACOMA, 98405-4017
County :	Pierce
Facility/Site ID :	74459486
Alternate Name :	N/R
Program Name :	N/R
WRIA :	10
Legislative District :	27
Congressional District :	6
Ecology Region :	SWRO
Ecology Program Phone :	(360) 407-7224
Tribal Land :	N
Latitude :	47.251621
Longitude :	-122.452965
Last Date in Agency List :	2023-01-03

Program Details

Program :	TOXICS
Program ID :	12472
Interaction Type :	Underground Storage Tank
Interaction Type Description :	Any one or combination of tanks (including connecting underground pipes) that is used to contain regulated substances and has a tank volume of ten percent or more beneath the surface of the ground. This term does not include any of the exempt UST systems specified in WAC 173-360-110(2) or any piping connected thereto. See WAC 173-360
Status :	Inactive
Start Date :	1998-06-08
End Date :	2000-03-22
SIC :	N/R
NAICS :	N/R

Map Id: FD639
Direction: W
Distance: 0.964 mi., 5089 ft.
Elevation: 358 ft.
Relative: Higher

Site Name : K STREET BRANCH 1004
1120 S 11TH ST
TACOMA | Tacoma, WA

Database(s) : [ALL SITES - WA, EPA UST, FRS, UST - WA] ***(cont.)***

Envirosite ID: 42895471
EPA ID: N/R

EPA UST

Facility Name :	K STREET BRANCH 1004
Facility Address :	1120 S 11TH ST, Tacoma, Washington 984054017
County :	Pierce
Facility ID :	WA74459486
Facility Status :	Closed UST(s)
Open USTs :	0
Closed USTs :	1
Temporarily Out of Service USTs :	0
Date of Last Inspection :	N/R
EPA Region :	10
Tribe :	N/R
Facility ID 2 :	N/R
Latitude :	47.251621
Longitude :	-122.452965
Last Date in Agency List :	2023-01-30

Tank Details

Tank ID :	WA74459486_1. K STREET
Tank Status :	Closed
Installation Date :	1964-12-31
Removal Date :	N/R
Capacity :	N/R
Substances :	N/R
Tank Wall Type :	N/R

FRS

Facility Name :	K STREET BRANCH 1004
Facility Address :	1120 S 11TH ST, TACOMA, WA 98405-4017
County :	PIERCE

Site Details

Registry ID :	110015424290
FRS Facility URL :	Click here for hyperlink provided by the agency.
Last Date in Agency List :	2023-02-13

Source Description

Source Description :

The WA-FSIS provides a means to query and display data maintained by the Washington Department of Ecology. This system contains key information for each facility/site that is currently, or has been, of interest to the Air Quality, Dam Safety, Hazardous Waste, Toxics Cleanup, and Water Quality Programs.

Map Id: FD639
Direction: W
Distance: 0.964 mi., 5089 ft.
Elevation: 358 ft.
Relative: Higher

Site Name : K STREET BRANCH 1004
1120 S 11TH ST
TACOMA | Tacoma, WA

Database(s) : [ALL SITES - WA, EPA UST, FRS, UST - WA] ***(cont.)***

Envirosite ID: 42895471
EPA ID: N/R

FRS ***(cont.)***

FRS Environmental Interest

Source and System ID :	WA-FSIS - 74459486

UST - WA

Facility Name :	K STREET BRANCH 1004
Facility Address :	1120 S 11TH ST, Tacoma, 98405
County :	Pierce
Facility Site ID :	74459486
UST Site ID :	12472
Tag Number(s) :	N/R
Responsible Unit :	Southwest
Is Active :	No
Latitude :	47.251621
Longitude :	-122.452965
Last Date in Agency List :	2022-12-29

Tank Details

Tank Name :	1. K STREET
Tank Status :	Closed in Place
Install Date :	1964-12-31
Tank Upgrade Date :	N/R
Tank Permanent Closure Date :	N/R
Permit Expiration Date :	N/R
Tank Material :	N/R
Tank Construction :	N/R
Tank Corrosion Protection :	N/R
Tank Manifold :	N/R
Tank Release Detection :	N/R
Tank Tightness Test :	N/R
Tank Spill Prevention :	N/R
Capacity Range :	N/R
Actual Capacity :	N/R
Pipe Material :	N/R
Pipe Construction :	N/R
Pipe Corrosion Protection :	N/R
Tank SFC :	N/R
Dispenser SFC :	N/R
Primary Pipe Release Detection :	N/R
Secondary Pipe Release Detection :	N/R
Pipe Pumping System :	N/R
Pipe Install Date :	N/R
Turbine Sump Construction :	N/R
Tank Status Date :	1996-08-06
Tank Install Date :	N/R
Tank Overfill Prevention :	N/R

Compartments Details

Compartment Number :	1
Compartment Capacity :	N/R

Map Id: FD639
Direction: W
Distance: 0.964 mi., 5089 ft.
Elevation: 358 ft.
Relative: Higher

Site Name : K STREET BRANCH 1004
1120 S 11TH ST
TACOMA | Tacoma, WA

Database(s) : [ALL SITES - WA, EPA UST, FRS, UST - WA] ***(cont.)***

Envirosite ID: 42895471
EPA ID: N/R

UST - WA ***(cont.)***

Substance Stored :	N/R
Used Substance :	N/R
Ecy Region :	N/R

Map Id: FH640
Direction: WSW
Distance: 0.964 mi., 5090 ft.
Elevation: 368 ft.
Relative: Higher

Site Name : Speed E Mart Tesoro
1822 MARTIN LUTHER KING JR WAY
TACOMA, WA 98405

Database(s) : [ALL SITES - WA, FRS]

Envirosite ID: 6604936
EPA ID: N/R

ALL SITES - WA

Facility Name :	Speed E Mart Tesoro
Facility Address :	1822 MARTIN LUTHER KING JR WAY, TACOMA, 98405
County :	N/R
Facility/Site ID :	12193
Alternate Name :	N/R
Program Name :	N/R
WRIA :	10
Legislative District :	27
Congressional District :	6
Ecology Region :	SWRO
Ecology Program Phone :	N/R
Tribal Land :	N
Latitude :	47.244001
Longitude :	-122.450292
Last Date in Agency List :	2023-01-03

Program Details

Program :	N/R
Program ID :	N/R
Interaction Type :	Urban Waters
Interaction Type Description :	The site has been inspected by an Ecology Urban Waters Inspector.
Status :	Active
Start Date :	2009-03-24
End Date :	N/R
SIC :	N/R
NAICS :	N/R

FRS

Facility Name :	SPEED E MART TESORO
Facility Address :	1822 MARTIN LUTHER KING JR WAY, TACOMA, WA 98405
County :	PIERCE

Map Id: FH640
Direction: WSW
Distance: 0.964 mi., 5090 ft.
Elevation: 368 ft.
Relative: Higher

Site Name : Speed E Mart Tesoro
1822 MARTIN LUTHER KING JR WAY
TACOMA, WA 98405

Database(s) : [ALL SITES - WA, FRS] ***(cont.)***

Envirosite ID: 6604936
EPA ID: N/R

FRS ***(cont.)***

Site Details

Registry ID :	110056448321
FRS Facility URL :	Click here for hyperlink provided by the agency.
Last Date in Agency List :	2023-02-13

Source Description

Source Description :

The WA-FSIS provides a means to query and display data maintained by the Washington Department of Ecology. This system contains key information for each facility/site that is currently, or has been, of interest to the Air Quality, Dam Safety, Hazardous Waste, Toxics Cleanup, and Water Quality Programs.

FRS Environmental Interest

Source and System ID :	WA-FSIS - 12193

Map Id: FI641
Direction: NE
Distance: 0.966 mi., 5099 ft.
Elevation: 16 ft.
Relative: Lower

Site Name : MATSON VESSEL RECEIVING | SEALAND | Port of Tacoma Programmatic Piling Repair
1002 MILWAUKEE WAY | 1002 MILWAUKE AVENUE | 1002 MILWAUKEE AVE
TACOMA | Tacoma, WA

Database(s) : [ALL SITES - WA, ERNS, MANIFEST EPA, PRP-CORP]

Envirosite ID: 6563118
EPA ID: N/R

ALL SITES - WA

Facility Name :	Port of Tacoma Programmatic Piling Repair
Facility Address :	1002 MILWAUKEE WAY, TACOMA, 98421
County :	Pierce
Facility/Site ID :	35615
Alternate Name :	N/R
Program Name :	N/R
WRIA :	10
Legislative District :	27
Congressional District :	9
Ecology Region :	SWRO
Ecology Program Phone :	360-742-2826
Tribal Land :	N
Latitude :	47.26583
Longitude :	-122.42011
Last Date in Agency List :	2023-01-03

Map Id: FI641
Direction: NE
Distance: 0.966 mi., 5099 ft.
Elevation: 16 ft.
Relative: Lower

Site Name : MATSON VESSEL RECEIVING | SEALAND | Port of Tacoma Programmatic Piling Repair
1002 MILWAUKEE WAY | 1002 MILWAUKE AVENUE | 1002 MILWAUKEE AVE
TACOMA | Tacoma, WA

Database(s) : [ALL SITES - WA, ERNS, MANIFEST EPA, PRP-CORP] ***(cont.)***

Envirosite ID: 6563118
EPA ID: N/R

ALL SITES - WA ***(cont.)***

Program Details

Program :	SEA
Program ID :	N/R
Interaction Type :	SEAPROJ
Interaction Type Description :	SEAPROJ
Status :	Active
Start Date :	2018-08-07
End Date :	N/R
SIC :	N/R
NAICS :	N/R

ERNS

Facility Address :	1002 MILWAUKEE WAY, TACOMA, WA 984243601
County :	KING

Incident Information

Details for this site have been truncated due to the large number of available details for this site within this dataset. For the complete details for this site, contact your Envirosite account representative for a complimentary site report containing all of the details available.

Incident Date Time :	1991-08-21 16:00:00
Type of Incident :	VESSEL
Incident Cause :	EQUIPMENT FAILURE
Incident DTG :	OCCURRED
Incident Location :	N/R
Sequence Number :	84906
Potential Flag :	N/R
Description of Incident :	C/V SEA-LAND TOCOMA/RETURN LINE RUPTURED
Last Date in Agency List :	1991-12-23

Incident Response Summary

Date Time Received :	1991-08-21 19:36:00
Date Time Completed :	1991-08-21 19:41:00
Call Type :	Incident
Source :	UNAVAILABLE
Responsible Company :	SEA-LAND
Responsible Org Type :	PRIVATE ENTERPRISE
Responsible City :	TACOMA
Responsible State :	WA
Responsible Zip :	984243601

Incident Details Summary

Remedial Action :	SORBENTS USED TO REMOVE
Medium :	SITCUM RIVER

Map Id: FI641
Direction: NE
Distance: 0.966 mi., 5099 ft.
Elevation: 16 ft.
Relative: Lower

Site Name : MATSON VESSEL RECEIVING | SEALAND | Port of Tacoma Programmatic Piling Repair
1002 MILWAUKEE WAY | 1002 MILWAUKE AVENUE | 1002 MILWAUKEE AVE
TACOMA | Tacoma, WA

Database(s) : [ALL SITES - WA, ERNS, MANIFEST EPA, PRP-CORP] ***(cont.)***

Envirosite ID: 6563118
EPA ID: N/R

ERNS ***(cont.)***

Medium Description :	WATER
Body of Water :	N/R
Weather Conditions :	N/R
Water Temperature :	N/R
Water Supply Contaminated :	U
Waterway Closed :	N
Waterway Description :	N/R

Additional Incident Details Summary

Actual Amount :	N/R
Actual Amount Units :	N/R
Capacity of Tank :	N/R
Capacity of Tank Units :	N/R
Continuous Release Begin Date :	N/R
Continuous Release End Date :	N/R
Continuous Release Change Date :	N/R
Continuous Release Permit :	N/R
Continuous Release Type :	N/R
Description of Tank :	N/R
Device Operational :	Y
DOT Crossing Number :	N/R
DOT Regulated :	U
NPDES :	N/R
NPDES Compliance :	U
Pipeline Aboveground :	ABOVE
Pipeline Covered :	U
Pipeline Type :	UNKNOWN
Tank ID :	N/R
Tank Regulated :	U
Tank Regulated by :	N/R

Materials Involved Summary

Name of Material :	OIL: DIESEL
CAS Number :	N/R
Amount of Material :	1
Unit of Measure :	GALLON(S)
UN Number :	N/R
CHRIS Code :	ODS
Reached Water :	YES
Amount in Water :	1
Unit of Measure (Reach Water) :	GALLON(S)

Vessels Details

Vessel Name :	UNKNOWN NAME1
Vessel Type :	UNKNOWN
Vessel Length :	N/R

Map Id: FI641
Direction: NE
Distance: 0.966 mi., 5099 ft.
Elevation: 16 ft.
Relative: Lower

Site Name : MATSON VESSEL RECEIVING | SEALAND | Port of Tacoma Programmatic Piling Repair
1002 MILWAUKEE WAY | 1002 MILWAUKE AVENUE | 1002 MILWAUKEE AVE
TACOMA | Tacoma, WA

Database(s) : [ALL SITES - WA, ERNS, MANIFEST EPA, PRP-CORP] ***(cont.)***

Envirosite ID: 6563118
EPA ID: N/R

ERNS ***(cont.)***

Hull Construction :	N/R
Fuel Capacity :	N/R
Fuel on Board :	N/R
Cargo Capacity :	N/R
Cargo on Board :	N/R
Is Vessel Aground :	N
Flag :	N/R
Breadth :	N/R
Draught :	N/R
Fuel Capacity Units :	N/R
Fuel on Board Units :	N/R
Cargo Capacity Units :	N/R
Cargo on Board Units :	N/R

Facility Address :	1002 MILWAUKEE WAY TACOMA TERMINAL, SEALAND, TACOMA, WA 98424
County :	KING

Incident Information

Incident Date Time :	1997-02-25 10:00:00
Type of Incident :	FIXED
Incident Cause :	UNKNOWN
Incident DTG :	DISCOVERED
Incident Location :	N/R
Sequence Number :	377993
Potential Flag :	N/R

Description of Incident :	THE CALLER STATES THAT THERE HAS BEEN A SHEEN AROUND THERE DOCK FORSEVERAL DAYS / NOW THEY BELIEVE THAT IT IS FM A NEARBY STORM DRAIN
Last Date in Agency List :	2015-12-23

Incident Response Summary

Date Time Received :	1997-02-25 13:38:00
Date Time Completed :	1997-02-25 13:46:00
Call Type :	Incident
Source :	UNAVAILABLE
Responsible Company :	N/R
Responsible Org Type :	UNKNOWN
Responsible City :	N/R
Responsible State :	XX
Responsible Zip :	N/R

Map Id: FI641
Direction: NE
Distance: 0.966 mi., 5099 ft.
Elevation: 16 ft.
Relative: Lower

Site Name : MATSON VESSEL RECEIVING | SEALAND | Port of Tacoma Programmatic Piling Repair
1002 MILWAUKEE WAY | 1002 MILWAUKE AVENUE | 1002 MILWAUKEE AVE
TACOMA | Tacoma, WA

Database(s) : [ALL SITES - WA, ERNS, MANIFEST EPA, PRP-CORP] ***(cont.)***

Envirosite ID: 6563118
EPA ID: N/R

ERNS ***(cont.)***

Incident Details Summary

Remedial Action :	NONE
Medium :	SITCUM WATERWAY
Medium Description :	WATER
Body of Water :	N/R
Weather Conditions :	N/R
Water Temperature :	N/R
Water Supply Contaminated :	U
Waterway Closed :	N
Waterway Description :	N/R

Additional Incident Details Summary

Actual Amount :	N/R
Actual Amount Units :	N/R
Capacity of Tank :	N/R
Capacity of Tank Units :	N/R
Continuous Release Begin Date :	N/R
Continuous Release End Date :	N/R
Continuous Release Change Date :	N/R
Continuous Release Permit :	N/R
Continuous Release Type :	N/R
Description of Tank :	N/R
Device Operational :	Y
DOT Crossing Number :	N/R
DOT Regulated :	U
NPDES :	N/R
NPDES Compliance :	U
Pipeline Aboveground :	ABOVE
Pipeline Covered :	U
Pipeline Type :	UNKNOWN
Tank ID :	N/R
Tank Regulated :	U
Tank Regulated by :	N/R

Materials Involved Summary

Name of Material :	UNKNOWN OIL
CAS Number :	N/R
Amount of Material :	0
Unit of Measure :	UNKNOWN AMOUNT
UN Number :	N/R
CHRIS Code :	OUN
Reached Water :	YES
Amount in Water :	0
Unit of Measure (Reach Water) :	UNKNOWN AMOUNT

Facility Address :	1002 MILWAUKE AVENUE, TACOMA, WA
County :	PIERCE

Map Id: FI641
Direction: NE
Distance: 0.966 mi., 5099 ft.
Elevation: 16 ft.
Relative: Lower

Site Name : MATSON VESSEL RECEIVING | SEALAND | Port of Tacoma Programmatic Piling Repair
1002 MILWAUKEE WAY | 1002 MILWAUKE AVENUE | 1002 MILWAUKEE AVE
TACOMA | Tacoma, WA

Database(s) : [ALL SITES - WA, ERNS, MANIFEST EPA, PRP-CORP] ***(cont.)***

Envirosite ID: 6563118
EPA ID: N/R

ERNS ***(cont.)***

Incident Information

Incident Date Time :	2007-01-15 14:50:00
Type of Incident :	VESSEL
Incident Cause :	UNKNOWN
Incident DTG :	DISCOVERED
Incident Location :	APM DOCKS, SITCUM WATERWAY
Sequence Number :	823762
Potential Flag :	N
Description of Incident :	THE CALLER IS REPORTING A SHEEN COMING FROM THE MERCHANT VESSEL MAERSK KYRENIA. THE SHEEN APPEARS TO BE COMING FROM THE BOW THRUSTERS ON THE VESSEL AND THE CAUSE IS UNKNOWN AT THIS TIME. TERMINAL SECURITY HAS BEEN NOTIFIED.
Last Date in Agency List :	2015-12-23

Incident Response Summary

Date Time Received :	2007-01-15 18:16:00
Date Time Completed :	2007-01-15 18:23:00
Call Type :	Incident
Source :	TELEPHONE
Responsible Company :	MAERSK KYRENIA
Responsible Org Type :	PRIVATE ENTERPRISE
Responsible City :	N/R
Responsible State :	XX
Responsible Zip :	N/R

Incident Details Summary

Remedial Action :	MAKING NOTIFICATION, CONTACTED NRC ENVIRONMENTAL SERVICES FOR CLEAN UP
Medium :	SITCUM WATERWAY
Medium Description :	WATER
Body of Water :	SITCUM WATERWAY
Weather Conditions :	CLEAR
Water Temperature :	N/R
Water Supply Contaminated :	N
Waterway Closed :	N
Waterway Description :	N/R

Additional Incident Details Summary

Actual Amount :	N/R
Actual Amount Units :	N/R
Capacity of Tank :	N/R
Capacity of Tank Units :	N/R
Continuous Release Begin Date :	N/R
Continuous Release End Date :	N/R

Map Id: FI641
Direction: NE
Distance: 0.966 mi., 5099 ft.
Elevation: 16 ft.
Relative: Lower

Site Name : MATSON VESSEL RECEIVING | SEALAND | Port of Tacoma Programmatic Piling Repair
1002 MILWAUKEE WAY | 1002 MILWAUKE AVENUE | 1002 MILWAUKEE AVE
TACOMA | Tacoma, WA

Database(s) : [ALL SITES - WA, ERNS, MANIFEST EPA, PRP-CORP] ***(cont.)***

Envirosite ID: 6563118
EPA ID: N/R

ERNS ***(cont.)***

Continuous Release Change Date :	N/R
Continuous Release Permit :	N/R
Continuous Release Type :	N/R
Description of Tank :	N/R
Device Operational :	Y
DOT Crossing Number :	N/R
DOT Regulated :	U
NPDES :	N/R
NPDES Compliance :	U
Pipeline Aboveground :	ABOVE
Pipeline Covered :	U
Pipeline Type :	N/R
Tank ID :	N/R
Tank Regulated :	U
Tank Regulated by :	N/R

Materials Involved Summary

Name of Material :	UNKNOWN OIL
CAS Number :	000000-00-0
Amount of Material :	0
Unit of Measure :	UNKNOWN AMOUNT
UN Number :	N/R
CHRIS Code :	OUN
Reached Water :	YES
Amount in Water :	0
Unit of Measure (Reach Water) :	UNKNOWN AMOUNT

Vessels Details

Vessel Name :	MAERSK KYRENIA
Vessel Type :	CONTAINER
Vessel Length :	N/R
Hull Construction :	N/R
Fuel Capacity :	N/R
Fuel on Board :	N/R
Cargo Capacity :	N/R
Cargo on Board :	N/R
Is Vessel Aground :	N
Flag :	N/R
Breadth :	N/R
Draught :	N/R
Fuel Capacity Units :	N/R
Fuel on Board Units :	N/R
Cargo Capacity Units :	N/R
Cargo on Board Units :	N/R

Facility Address :	1002 MILWAUKEE AVE, TACOMA, WA
County :	PIERCE

Map Id: FI641
Direction: NE
Distance: 0.966 mi., 5099 ft.
Elevation: 16 ft.
Relative: Lower

Site Name : MATSON VESSEL RECEIVING | SEALAND | Port of Tacoma Programmatic Piling Repair
1002 MILWAUKEE WAY | 1002 MILWAUKE AVENUE | 1002 MILWAUKEE AVE
TACOMA | Tacoma, WA

Database(s) : [ALL SITES - WA, ERNS, MANIFEST EPA, PRP-CORP] ***(cont.)***

Envirosite ID: 6563118
EPA ID: N/R

ERNS ***(cont.)***

Incident Information

Incident Date Time :	2011-04-01 11:50:00
Type of Incident :	VESSEL
Incident Cause :	UNKNOWN
Incident DTG :	OCCURRED
Incident Location :	APM TERMINAL
Sequence Number :	971742
Potential Flag :	N
Description of Incident :	A SHEEN WAS DISCOVERED IN THE WATERWAY. IT IS SUSPECTED TO HAVE ORIGINATED FROM A BARGE.
Last Date in Agency List :	2015-12-23

Incident Response Summary

Date Time Received :	2011-04-01 14:55:01
Date Time Completed :	2011-04-01 15:02:23
Call Type :	Incident
Source :	TELEPHONE
Responsible Company :	APM MAERSK
Responsible Org Type :	PRIVATE ENTERPRISE
Responsible City :	TACOMA
Responsible State :	WA
Responsible Zip :	N/R

Incident Details Summary

Remedial Action :	RISK MANAGEMENT PERSONNEL ARE ON SCENE
Medium :	SITCUM WATERWAY
Medium Description :	WATER
Body of Water :	SITCUM WATERWAY
Weather Conditions :	RAINY
Water Temperature :	N/R
Water Supply Contaminated :	N
Waterway Closed :	N
Waterway Description :	N/R

Additional Incident Details Summary

Actual Amount :	N/R
Actual Amount Units :	N/R
Capacity of Tank :	N/R
Capacity of Tank Units :	N/R
Continuous Release Begin Date :	N/R
Continuous Release End Date :	N/R
Continuous Release Change Date :	N/R
Continuous Release Permit :	N/R
Continuous Release Type :	N/R

Map Id: FI641
Direction: NE
Distance: 0.966 mi., 5099 ft.
Elevation: 16 ft.
Relative: Lower

Site Name : MATSON VESSEL RECEIVING | SEALAND | Port of Tacoma Programmatic Piling Repair
1002 MILWAUKEE WAY | 1002 MILWAUKE AVENUE | 1002 MILWAUKEE AVE
TACOMA | Tacoma, WA

Database(s) : [ALL SITES - WA, ERNS, MANIFEST EPA, PRP-CORP] ***(cont.)***

Envirosite ID: 6563118
EPA ID: N/R

ERNS ***(cont.)***

Description of Tank :	N/R
Device Operational :	U
DOT Crossing Number :	N/R
DOT Regulated :	U
NPDES :	N/R
NPDES Compliance :	U
Pipeline Aboveground :	ABOVE
Pipeline Covered :	U
Pipeline Type :	N/R
Tank ID :	N/R
Tank Regulated :	U
Tank Regulated by :	N/R

Materials Involved Summary

Name of Material :	OIL: DIESEL
CAS Number :	000000-00-0
Amount of Material :	0
Unit of Measure :	UNKNOWN AMOUNT
UN Number :	N/R
CHRIS Code :	ODS
Reached Water :	YES
Amount in Water :	0
Unit of Measure (Reach Water) :	UNKNOWN AMOUNT

Vessels Details

Vessel Name :	HORIZON ANCHORAGE
Vessel Type :	CONTAINER
Vessel Length :	N/R
Hull Construction :	N/R
Fuel Capacity :	N/R
Fuel on Board :	N/R
Cargo Capacity :	N/R
Cargo on Board :	N/R
Is Vessel Aground :	N
Flag :	UNKNOWN
Breadth :	N/R
Draught :	N/R
Fuel Capacity Units :	N/R
Fuel on Board Units :	N/R
Cargo Capacity Units :	N/R
Cargo on Board Units :	N/R

Vessel Name :	UNKNOWN
Vessel Type :	BARGE
Vessel Length :	N/R
Hull Construction :	N/R
Fuel Capacity :	N/R
Fuel on Board :	N/R

Map Id: FI641
Direction: NE
Distance: 0.966 mi., 5099 ft.
Elevation: 16 ft.
Relative: Lower

Site Name : MATSON VESSEL RECEIVING | SEALAND | Port of Tacoma Programmatic Piling Repair
1002 MILWAUKEE WAY | 1002 MILWAUKE AVENUE | 1002 MILWAUKEE AVE
TACOMA | Tacoma, WA

Database(s) : [ALL SITES - WA, ERNS, MANIFEST EPA, PRP-CORP] ***(cont.)***

Envirosite ID: 6563118
EPA ID: N/R

ERNS ***(cont.)***

Cargo Capacity :	N/R
Cargo on Board :	N/R
Is Vessel Aground :	N
Flag :	UNKNOWN
Breadth :	N/R
Draught :	N/R
Fuel Capacity Units :	N/R
Fuel on Board Units :	N/R
Cargo Capacity Units :	N/R
Cargo on Board Units :	N/R
Facility Address :	1002 MILWAUKEE WAY, TACOMA, WA
County :	PIERCE

Incident Information

Incident Date Time :	2021-12-28 12:30:00
Type of Incident :	VESSEL
Incident Cause :	UNKNOWN
Incident DTG :	DISCOVERED
Incident Location :	PORT OF TACOMA WASHINGTON SSA TERMINAL
Sequence Number :	1325431
Potential Flag :	N
Description of Incident :	THE CALLER IS REPORTING A RELEASE OF BIO LUBRICANT INTO SITCUM WATERWAY FROM THE SEAL ON THE STERN TUBE. THE CAUSE OF THE INCIDENT IS UNKNOWN AT THIS TIME.
Last Date in Agency List :	2022-04-27

Incident Response Summary

Date Time Received :	2021-12-28 16:17:00
Date Time Completed :	2021-12-28 16:31:00
Call Type :	Incident
Source :	TELEPHONE
Responsible Company :	MATSON NAVIGATION COMPANY
Responsible Org Type :	PRIVATE ENTERPRISE
Responsible City :	OAKLAND
Responsible State :	CA
Responsible Zip :	94607

Incident Details Summary

Remedial Action :	DISSIPATE NATURALLY
Medium :	SITCUM WATERWAY
Medium Description :	WATER
Body of Water :	SITCUM WATERWAY

Map Id: FI641
Direction: NE
Distance: 0.966 mi., 5099 ft.
Elevation: 16 ft.
Relative: Lower

Site Name : MATSON VESSEL RECEIVING | SEALAND | Port of Tacoma Programmatic Piling Repair
1002 MILWAUKEE WAY | 1002 MILWAUKE AVENUE | 1002 MILWAUKEE AVE
TACOMA | Tacoma, WA

Database(s) : [ALL SITES - WA, ERNS, MANIFEST EPA, PRP-CORP] ***(cont.)***

Envirosite ID: 6563118
EPA ID: N/R

ERNS ***(cont.)***

Weather Conditions :	OVERCAST
Water Temperature :	N/R
Water Supply Contaminated :	U
Waterway Closed :	N
Waterway Description :	N/R

Additional Incident Details Summary

Actual Amount :	N/R
Actual Amount Units :	N/R
Capacity of Tank :	N/R
Capacity of Tank Units :	N/R
Continuous Release Begin Date :	N/R
Continuous Release End Date :	N/R
Continuous Release Change Date :	N/R
Continuous Release Permit :	N/R
Continuous Release Type :	N/R
Description of Tank :	N/R
Device Operational :	U
DOT Crossing Number :	N/R
DOT Regulated :	U
NPDES :	N/R
NPDES Compliance :	U
Pipeline Aboveground :	ABOVE
Pipeline Covered :	U
Pipeline Type :	N/R
Tank ID :	N/R
Tank Regulated :	U
Tank Regulated by :	N/R

Materials Involved Summary

Name of Material :	OIL, MISC: LUBRICATING
CAS Number :	000000-00-0
Amount of Material :	0.25
Unit of Measure :	TEASPOON(S)
UN Number :	N/R
CHRIS Code :	OLB
Reached Water :	YES
Amount in Water :	0.25
Unit of Measure (Reach Water) :	TEASPOON(S)

Vessels Details

Vessel Name :	MAUNALEI
Vessel Type :	CONTAINER
Vessel Length :	680
Hull Construction :	STEEL HULL
Fuel Capacity :	2465

Map Id: FI641
Direction: NE
Distance: 0.966 mi., 5099 ft.
Elevation: 16 ft.
Relative: Lower

Site Name : MATSON VESSEL RECEIVING | SEALAND | Port of Tacoma Programmatic Piling Repair
1002 MILWAUKEE WAY | 1002 MILWAUKE AVENUE | 1002 MILWAUKEE AVE
TACOMA | Tacoma, WA

Database(s) : [ALL SITES - WA, ERNS, MANIFEST EPA, PRP-CORP] ***(cont.)***

Envirosite ID: 6563118
EPA ID: N/R

ERNS ***(cont.)***

Fuel on Board :	1500
Cargo Capacity :	25324
Cargo on Board :	300
Is Vessel Aground :	N
Flag :	UNITED STATES OF AMERICA
Breadth :	N/R
Draught :	N/R
Fuel Capacity Units :	METRIC TON(S)
Fuel on Board Units :	TON(S)
Cargo Capacity Units :	METRIC TON(S)
Cargo on Board Units :	TON(S)

MANIFEST EPA

Manifest Details

Details for this site have been truncated due to the large number of available details for this site within this dataset. For the complete details for this site, contact your Envirosite account representative for a complimentary site report containing all of the details available.

Manifest Number :	023564537JJK
Shipped Date :	2022-08-02
Updated Date :	2022-08-20
Received Date :	2022-08-03
Status :	Signed
Generator ID :	WAD144258779
Generator Name :	MATSON VESSEL RECEIVING
Generator Address :	1002 MILWAUKEE WAY, TACOMA, WA 98421
Generator Mailing :	1002 MILWAUKEE WAY, TACOMA, WA 98421
Generator Contact :	N/R
Destination ID :	IDD073114654
Destination Name :	US ECOLOGY IDAHO, INC.
Destination Mailing :	20400 LEMLEY ROAD, GRAND VIEW, ID 83624
Destination Address :	20400 LEMLEY ROAD, GRAND VIEW, ID 83624
Destination Contact :	N/R
Submission Type :	DataImage5Copy
Origin Type :	Service
Manifest Residue :	N
Rejection :	N
Last Date in Agency List :	2023-02-13

Waste Details

Waste Line Number :	1
Is DOT Hazardous :	Y
DOT ID Number :	UN1824
DOT Information :	UN1824, SODIUM HYDROXIDE SOLUTION, 8, PG III
Non Waste Description :	N/R
Quantity :	2000 Gallons
Quantity Tons, Acute, Non-Acute :	8.340283, 0, 8.340283
Quantity Kg, Acute, Non-Acute :	0, 7564.8877

Map Id: FI641
Direction: NE
Distance: 0.966 mi., 5099 ft.
Elevation: 16 ft.
Relative: Lower

Site Name : MATSON VESSEL RECEIVING | SEALAND | Port of Tacoma Programmatic Piling Repair
1002 MILWAUKEE WAY | 1002 MILWAUKE AVENUE | 1002 MILWAUKEE AVE
TACOMA | Tacoma, WA

Database(s) : [ALL SITES - WA, ERNS, MANIFEST EPA, PRP-CORP] ***(cont.)***

Envirosite ID: 6563118
EPA ID: N/R

MANIFEST EPA ***(cont.)***

Management Method :	H132 - LANDFILL (WITH PRIOR TREATMENT AND/OR STABILIZATION)
Is EPA Waste :	Y
Federal Code :	D002
State Code :	N/R

Manifest Details

Manifest Number :	023564536JJK
Shipped Date :	2022-07-26
Updated Date :	2022-08-13
Received Date :	2022-07-27
Status :	Signed
Generator ID :	WAD144258779
Generator Name :	MATSON VESSEL RECEIVING
Generator Address :	1002 MILWAUKEE WAY, TACOMA, WA 98421
Generator Mailing :	1002 MILWAUKEE WAY, TACOMA, WA 98421
Generator Contact :	N/R
Destination ID :	IDD073114654
Destination Name :	US ECOLOGY IDAHO, INC.
Destination Mailing :	20400 LEMLEY ROAD, GRAND VIEW, ID 83624
Destination Address :	20400 LEMLEY ROAD, GRAND VIEW, ID 83624
Destination Contact :	N/R
Submission Type :	DataImage5Copy
Origin Type :	Service
Manifest Residue :	N
Rejection :	N
Last Date in Agency List :	2023-02-13

Waste Details

Waste Line Number :	1
Is DOT Hazardous :	Y
DOT ID Number :	UN1824
DOT Information :	UN1824, SODIUM HYDROXIDE SOLUTION, 8, PG III
Non Waste Description :	N/R
Quantity :	4700 Gallons
Quantity Tons, Acute, Non-Acute :	19.599667, 0, 19.599667
Quantity Kg, Acute, Non-Acute :	0, 17777.486
Management Method :	H132 - LANDFILL (WITH PRIOR TREATMENT AND/OR STABILIZATION)
Is EPA Waste :	Y
Federal Code :	D002
State Code :	N/R

Manifest Details

Manifest Number :	000250400DAT
Shipped Date :	2019-01-15
Updated Date :	2019-01-22
Received Date :	2019-01-15

Map Id: FI641
Direction: NE
Distance: 0.966 mi., 5099 ft.
Elevation: 16 ft.
Relative: Lower

Site Name : MATSON VESSEL RECEIVING | SEALAND | Port of Tacoma Programmatic Piling Repair
1002 MILWAUKEE WAY | 1002 MILWAUKE AVENUE | 1002 MILWAUKEE AVE
TACOMA | Tacoma, WA

Database(s) : [ALL SITES - WA, ERNS, MANIFEST EPA, PRP-CORP] ***(cont.)***

Envirosite ID: 6563118
EPA ID: N/R

MANIFEST EPA ***(cont.)***

Status :	Signed
Generator ID :	WAD144258779
Generator Name :	SSA Terminals LLC
Generator Address :	1002 Milwaukee Way, Tacoma, WA 98421
Generator Mailing :	1002 Milwaukee Way, Tacoma, WA 98421
Generator Contact :	N/R
Destination ID :	WAD020257945
Destination Name :	Burlington Environmental, LLC Tacoma Plant
Destination Mailing :	1701 East Alexander Avenue, Tacoma, WA 98421
Destination Address :	1701 East Alexander Avenue, Tacoma, WA 98421
Destination Contact :	N/R
Submission Type :	DataImage5Copy
Origin Type :	Service
Manifest Residue :	N
Rejection :	N
Last Date in Agency List :	2023-02-13

Waste Details

Waste Line Number :	1
Is DOT Hazardous :	N
DOT ID Number :	N/R
DOT Information :	N/R
Non Waste Description :	MATERIAL NOT REGULATED BY DOT (WASHINGTON STATE DANGEROUS WASTE ONLY, TOXIC)
Quantity :	215 Pounds
Quantity Tons, Acute, Non-Acute :	0.1075, 0, 0.1075
Quantity Kg, Acute, Non-Acute :	0, 97.50573
Management Method :	H141 - STORAGE, BULKING AND/OR TRANSFER OFF SITE
Is EPA Waste :	N
Federal Code :	N/R
State Code :	WA - WT02

Manifest Details

Manifest Number :	000237699DAT
Shipped Date :	2018-11-27
Updated Date :	2018-12-26
Received Date :	2018-11-27
Status :	Signed
Generator ID :	CESQG
Generator Name :	SSA Terminals LLC
Generator Address :	1002 Milwaukee Way, Tacoma, WA 98421
Generator Mailing :	1002 MILWAUKEE WAY, TACOMA, WA 98421-3021
Generator Contact :	N/R
Destination ID :	WAD020257945
Destination Name :	Burlington Environmental, LLC Tacoma Plant
Destination Mailing :	1701 East Alexander Avenue, Tacoma, WA 98421
Destination Address :	1701 East Alexander Avenue, Tacoma, WA 98421
Destination Contact :	N/R
Submission Type :	DataImage5Copy

Map Id: FI641
Direction: NE
Distance: 0.966 mi., 5099 ft.
Elevation: 16 ft.
Relative: Lower

Site Name : MATSON VESSEL RECEIVING | SEALAND | Port of Tacoma Programmatic Piling Repair
1002 MILWAUKEE WAY | 1002 MILWAUKE AVENUE | 1002 MILWAUKEE AVE
TACOMA | Tacoma, WA

Database(s) : [ALL SITES - WA, ERNS, MANIFEST EPA, PRP-CORP] ***(cont.)***

Envirosite ID: 6563118
EPA ID: N/R

MANIFEST EPA ***(cont.)***

Origin Type :	Service
Manifest Residue :	N
Rejection :	N
Last Date in Agency List :	2023-02-13

Waste Details

Waste Line Number :	1
Is DOT Hazardous :	Y
DOT ID Number :	UN1993
DOT Information :	UN1993 FLAMMABLE LIQUIDS, N.O.S. (METHYL ETHYL KETONE, XYLENE) II 3 100LBS
Non Waste Description :	N/R
Quantity :	500 Pounds
Quantity Tons, Acute, Non-Acute :	0.25, 0, 0.25
Quantity Kg, Acute, Non-Acute :	0, 226.7575
Management Method :	H061 - FUEL BLENDING
Is EPA Waste :	N
Federal Code :	N/R
State Code :	N/R

Waste Line Number :	2
Is DOT Hazardous :	N
DOT ID Number :	N/R
DOT Information :	N/R
Non Waste Description :	MATERIAL NOT REGULATED BY DOT (WASHINGTON STATE DANGEROUS WASTE ONLY, TOXIC)
Quantity :	850 Pounds
Quantity Tons, Acute, Non-Acute :	0.425, 0, 0.425
Quantity Kg, Acute, Non-Acute :	0, 385.48776
Management Method :	H141 - STORAGE, BULKING AND/OR TRANSFER OFF SITE
Is EPA Waste :	N
Federal Code :	N/R
State Code :	WA - WT02

Waste Line Number :	3
Is DOT Hazardous :	Y
DOT ID Number :	UN3469
DOT Information :	UN3469 WASTE PAINT, FLAMMABLE, CORROSIVE III 3 8
Non Waste Description :	N/R
Quantity :	325 Pounds
Quantity Tons, Acute, Non-Acute :	0.1625, 0, 0.1625
Quantity Kg, Acute, Non-Acute :	0, 147.39238
Management Method :	H061 - FUEL BLENDING
Is EPA Waste :	Y
Federal Code :	D001, D018
State Code :	N/R

Map Id: FI641
Direction: NE
Distance: 0.966 mi., 5099 ft.
Elevation: 16 ft.
Relative: Lower

Site Name : MATSON VESSEL RECEIVING | SEALAND | Port of Tacoma Programmatic Piling Repair
1002 MILWAUKEE WAY | 1002 MILWAUKE AVENUE | 1002 MILWAUKEE AVE
TACOMA | Tacoma, WA

Database(s) : [ALL SITES - WA, ERNS, MANIFEST EPA, PRP-CORP] ***(cont.)***

Envirosite ID: 6563118
EPA ID: N/R

MANIFEST EPA ***(cont.)***

Manifest Details

Manifest Number :	000226891DAT
Shipped Date :	2018-10-23
Updated Date :	2018-11-16
Received Date :	2018-10-23
Status :	Signed
Generator ID :	CESQG
Generator Name :	SSA Terminals LLC
Generator Address :	1002 Milwaukee Way, Tacoma, WA 98421
Generator Mailing :	1002 MILWAUKEE WAY, TACOMA, WA 98421-3021
Generator Contact :	N/R
Destination ID :	WAD020257945
Destination Name :	Burlington Environmental, LLC Tacoma Plant
Destination Mailing :	1701 East Alexander Avenue, Tacoma, WA 98421
Destination Address :	1701 East Alexander Avenue, Tacoma, WA 98421
Destination Contact :	N/R
Submission Type :	DataImage5Copy
Origin Type :	Service
Manifest Residue :	N
Rejection :	N
Last Date in Agency List :	2023-02-13

Waste Details

Waste Line Number :	1
Is DOT Hazardous :	Y
DOT ID Number :	UN1823
DOT Information :	UN1823 SODIUM HYDROXIDE, SOLID II 8
Non Waste Description :	N/R
Quantity :	100 Pounds
Quantity Tons, Acute, Non-Acute :	0.05, 0, 0.05
Quantity Kg, Acute, Non-Acute :	0, 45.3515
Management Method :	H110 - STABILIZATION
Is EPA Waste :	N
Federal Code :	N/R
State Code :	WA - WSC2, WA - WT02

PRP-CORP

Facility Name :	SEALAND
Facility Address :	1002 MILWAUKEE WAY, TACOMA, WA 98421
Actual Date :	1991-07-01
Date Type :	GENERAL NOTICE
EPA ID :	WAD980726368
Site Name :	COMMENCEMENT BAY, NEAR SHORE/TIDE FLATS
NPL Status Description :	Currently on the Final NPL
Non NPL Status Short Name :	N/R
Action Name :	Not Ltrs
Action Type Seq :	NJ-17
Region Code :	10

Map Id: FI641
Direction: NE
Distance: 0.966 mi., 5099 ft.
Elevation: 16 ft.
Relative: Lower

Site Name : MATSON VESSEL RECEIVING | SEALAND | Port of Tacoma Programmatic Piling Repair
1002 MILWAUKEE WAY | 1002 MILWAUKE AVENUE | 1002 MILWAUKEE AVE
TACOMA | Tacoma, WA

Database(s) : [ALL SITES - WA, ERNS, MANIFEST EPA, PRP-CORP] ***(cont.)***

Envirosite ID: 6563118
EPA ID: N/R

PRP-CORP ***(cont.)***

Last Date in Agency List :	2023-02-01

Map Id: 642
Direction: ENE
Distance: 0.966 mi., 5099 ft.
Elevation: 16 ft.
Relative: Higher

Site Name : UNION PACIFIC RR | UPRR TACOMA
1119 MILWAUKEE WAY
TACOMA | Tacoma, WA 98421

Database(s) : [ALL SITES - WA, CSCSL HWS - WA, ENVCVN - WA, EPA LUST, EPA UST, FRS, HSL - WA, LUST - WA, UST - WA]

Envirosite ID: 42929194
EPA ID: N/R

ALL SITES - WA

Facility Name :	UNION PACIFIC RR
Facility Address :	1119 MILWAUKEE WAY, TACOMA, 98421
County :	Pierce
Facility/Site ID :	1251
Alternate Name :	N/R
Program Name :	N/R
WRIA :	10
Legislative District :	27
Congressional District :	9
Ecology Region :	SWRO
Ecology Program Phone :	(360) 407-7224
Tribal Land :	N
Latitude :	47.26253
Longitude :	-122.412424
Last Date in Agency List :	2023-01-03
Facility/Site ID :	1251
Alternate Name :	Milwaukee Railyard
Program Name :	N/R
WRIA :	10
Legislative District :	27
Congressional District :	9
Ecology Region :	SWRO
Ecology Program Phone :	(360) 407-7224
Tribal Land :	N
Latitude :	47.26253
Longitude :	-122.412424
Last Date in Agency List :	2023-01-03

Map Id: 642
Direction: ENE
Distance: 0.966 mi., 5099 ft.
Elevation: 16 ft.
Relative: Higher

Site Name : UNION PACIFIC RR | UPRR TACOMA
1119 MILWAUKEE WAY
TACOMA | Tacoma, WA 98421

Database(s) : [ALL SITES - WA, CSCSL HWS - WA, ENVCVN - WA, EPA LUST, EPA UST, FRS, HSL - WA, LUST - WA, UST - WA] ***(cont.)***

Envirosite ID: 42929194
EPA ID: N/R

ALL SITES - WA ***(cont.)***

Facility/Site ID :	1251
Alternate Name :	UNION PACIFIC RAILROAD UST 200898
Program Name :	N/R
WRIA :	10
Legislative District :	27
Congressional District :	9
Ecology Region :	SWRO
Ecology Program Phone :	(360) 407-7224
Tribal Land :	N
Latitude :	47.26253
Longitude :	-122.412424
Last Date in Agency List :	2023-01-03

Program Details

Program :	TOXICS
Program ID :	200898
Interaction Type :	Underground Storage Tank
Interaction Type Description :	Any one or combination of tanks (including connecting underground pipes) that is used to contain regulated substances and has a tank volume of ten percent or more beneath the surface of the ground. This term does not include any of the exempt UST systems specified in WAC 173-360-110(2) or any piping connected thereto. See WAC 173-360
Status :	Inactive
Start Date :	2000-01-27
End Date :	2007-01-24
SIC :	N/R
NAICS :	N/R

Program :	TOXICS
Program ID :	200898
Interaction Type :	Underground Storage Tank
Interaction Type Description :	Any one or combination of tanks (including connecting underground pipes) that is used to contain regulated substances and has a tank volume of ten percent or more beneath the surface of the ground. This term does not include any of the exempt UST systems specified in WAC 173-360-110(2) or any piping connected thereto. See WAC 173-360
Status :	Inactive
Start Date :	2000-01-27
End Date :	2007-01-24
SIC :	4011 - RAILROADS, LINE-HAUL OPERATING
NAICS :	N/R

Program :	TOXICS
Program ID :	200898
Interaction Type :	LUST Facility

Map Id: 642
Direction: ENE
Distance: 0.966 mi., 5099 ft.
Elevation: 16 ft.
Relative: Higher

Site Name : UNION PACIFIC RR | UPRR TACOMA
1119 MILWAUKEE WAY
TACOMA | Tacoma, WA 98421

Database(s) : [ALL SITES - WA, CSCSL HWS - WA, ENVCVN - WA, EPA LUST, EPA UST, FRS, HSL - WA, LUST - WA, UST - WA] ***(cont.)***

Envirosite ID: 42929194
EPA ID: N/R

ALL SITES - WA ***(cont.)***

Interaction Type Description :	A leaking underground tank cleanup site being cleaned up with Ecology oversight or review.
Status :	Active
Start Date :	1990-05-29
End Date :	N/R
SIC :	4011 - RAILROADS, LINE-HAUL OPERATING
NAICS :	N/R
Program :	TOXICS
Program ID :	200898
Interaction Type :	State Cleanup Site
Interaction Type Description :	A site is being cleaned up under state regulations. Regulations include Model Toxics Control Act or its predecessors.
Status :	Active
Start Date :	N/R
End Date :	N/R
SIC :	4011 - RAILROADS, LINE-HAUL OPERATING
NAICS :	N/R
Program :	TOXICS
Program ID :	200898
Interaction Type :	State Cleanup Site
Interaction Type Description :	A site is being cleaned up under state regulations. Regulations include Model Toxics Control Act or its predecessors.
Status :	Active
Start Date :	N/R
End Date :	N/R
SIC :	N/R
NAICS :	N/R
Program :	TOXICS
Program ID :	200898
Interaction Type :	LUST Facility
Interaction Type Description :	A leaking underground tank cleanup site being cleaned up with Ecology oversight or review.
Status :	Active
Start Date :	1990-05-29
End Date :	N/R
SIC :	N/R
NAICS :	N/R

CSCSL HWS - WA

Facility Name :	UNION PACIFIC RR

Map Id: 642
Direction: ENE
Distance: 0.966 mi., 5099 ft.
Elevation: 16 ft.
Relative: Higher

Site Name : UNION PACIFIC RR | UPRR TACOMA
1119 MILWAUKEE WAY
TACOMA | Tacoma, WA 98421

Database(s) : [ALL SITES - WA, CSCSL HWS - WA, ENVCVN - WA, EPA LUST, EPA UST, FRS, HSL - WA, LUST - WA, UST - WA] ***(cont.)***

Envirosite ID: 42929194
EPA ID: N/R

CSCSL HWS - WA ***(cont.)***

Facility Address :	1119 MILWAUKEE WAY, TACOMA, 98421
County :	PIERCE

Site Details

Facility Site ID :	1251
Site Status :	Cleanup Started
Cleanup Site ID :	5002
Region :	Southwest
Responsible Section :	Southwest
WARM Rank :	N/R
Is Brownfield? :	N/R
Is PSI? :	N/R
Current VCP :	N/R
Past VCP :	N/R
Institutional Control :	Yes
Latitude :	47.26253
Longitude :	-122.412424
Last Date in Agency List :	2023-03-07

Contaminants Details

Contaminant Name :	Petroleum-Other
Groundwater :	Confirmed Above Cleanup Levels
Surface Water :	N/R
Soil :	Confirmed Above Cleanup Levels
Sediment :	N/R
Air :	N/R
Bedrock :	N/R

Contaminant Name :	Polycyclic Aromatic Hydrocarbons
Groundwater :	Confirmed Above Cleanup Levels
Surface Water :	N/R
Soil :	Confirmed Above Cleanup Levels
Sediment :	N/R
Air :	N/R
Bedrock :	N/R

Contaminant Name :	Asbestos
Groundwater :	Confirmed Above Cleanup Levels
Surface Water :	N/R
Soil :	N/R
Sediment :	N/R
Air :	N/R
Bedrock :	N/R

Contaminant Name :	Metals Priority Pollutants
Groundwater :	Confirmed Above Cleanup Levels
Surface Water :	N/R
Soil :	Confirmed Above Cleanup Levels

Map Id: 642
Direction: ENE
Distance: 0.966 mi., 5099 ft.
Elevation: 16 ft.
Relative: Higher

Site Name : UNION PACIFIC RR | UPRR TACOMA
1119 MILWAUKEE WAY
TACOMA | Tacoma, WA 98421

Database(s) : [ALL SITES - WA, CSCSL HWS - WA, ENVCVN - WA, EPA LUST, EPA UST, FRS, HSL - WA, LUST - WA, UST - WA] ***(cont.)***

Envirosite ID: 42929194
EPA ID: N/R

CSCSL HWS - WA ***(cont.)***

Sediment :	N/R
Air :	N/R
Bedrock :	N/R

ENVCVN - WA

Facility Name :	Union Pacific RR
Facility Address :	1119 MILWAUKEE WAY, TACOMA, 98421
County :	Pierce
Cleanup Site ID :	5002
Facility Site ID :	1251
Site Status :	Cleanup Started
Alternate Site Names :	Milwaukee Railyard,UNION PACIFIC RAILROAD UST 200898,UPRR TACOMA
NFA Date :	N/R
Instrument Type :	Environmental Covenant
Tax Parcel Number :	N/R
Active Control :	Yes
County Recording Number :	9504060257
County Recording Date :	1995-04-06
Region :	Southwest
ResponsibleUnit :	Southwest
Restrict Land Use :	No
Restrict Surface Water Use :	No
Restrict All Ground Water Extraction/Well Installation:	Yes
Restrict Domestic Ground Water Extraction/Well Installation:	No
Prohibit Soil Disturbance :	No
Prevent the Reuse or Relocation of Site Soil:	No
Restrictive Signage :	No
Restrict Shellfish and/or Finfish Harvesting:	No
Restrict Swimming and/or Beach Play :	No
Restrict Access :	No
Ongoing Maintenance of Remedy :	No
Require Educational Programs :	No
Prohibit Removal or Alteration of Existing Buildings:	No
Prohibit New Building Construction :	No
Control Stormwater :	No
Control Vapor/Gas :	No
Restrict Sediment Cap Disturbance :	No
Maintain/Protect Monitoring System :	No
Other :	No
MediaRestrictions :	Groundwater
Latitude :	47.26253
Longitude :	-122.412424
Last Date in Agency List :	2023-01-20

Map Id: 642
Direction: ENE
Distance: 0.966 mi., 5099 ft.
Elevation: 16 ft.
Relative: Higher

Site Name : UNION PACIFIC RR | UPRR TACOMA
1119 MILWAUKEE WAY
TACOMA | Tacoma, WA 98421

Database(s) : [ALL SITES - WA, CSCSL HWS - WA, ENVCVN - WA, EPA LUST, EPA UST, FRS, HSL - WA, LUST - WA, UST - WA] ***(cont.)***

Envirosite ID: 42929194
EPA ID: N/R

EPA LUST

Facility Name :	UNION PACIFIC RR
Facility Address :	1119 MILWAUKEE WAY, TACOMA, Washington 98421
County :	Pierce
Facility ID :	WA1251
LUST ID :	WA5002
Reported Date :	N/R
Status :	Open
Substance :	Asbestos
Closed With Residual Contamination (Tribal Only):	N/R
NFA_Letter (Tribal Only) :	N/R
Tribe (Tribal Only) :	N/R
EPA Region :	10
Estimated Population within 1500ft :	1
Estimated Private Domestic Wells within 1500ft:	0
Within Source Water Protection Area (SPA):	No
SPA Public Water System and Facility ID:	N/R
SPA Water Type :	N/R
SPA Facility Type :	N/R
SPA HUC12 :	N/R
Within Groundwater Wellhead Protection Area (WHPA):	No
WHPA Public Water System and Facility ID:	N/R
WHPA Water Type :	N/R
WHPA Facility Type :	N/R
WHPA HUC12 :	N/R
Within Estimated 100-year Floodplain:	No
Latitude :	47.2625299999999
Longitude :	-122.412419999999
Last Date in Agency List :	2023-01-30

EPA UST

Facility Name :	UPRR TACOMA
Facility Address :	1119 MILWAUKEE WAY, Tacoma, Washington 98421
County :	Pierce
Facility ID :	WA1251
Facility Status :	Closed UST(s)
Open USTs :	0
Closed USTs :	1
Temporarily Out of Service USTs :	0
Date of Last Inspection :	N/R
EPA Region :	10
Tribe :	N/R
Facility ID 2 :	N/R
Latitude :	47.26253
Longitude :	-122.412425
Last Date in Agency List :	2023-01-30

Map Id: 642
Direction: ENE
Distance: 0.966 mi., 5099 ft.
Elevation: 16 ft.
Relative: Higher

Site Name : UNION PACIFIC RR | UPRR TACOMA
1119 MILWAUKEE WAY
TACOMA | Tacoma, WA 98421

Database(s) : [ALL SITES - WA, CSCSL HWS - WA, ENVCVN - WA, EPA LUST, EPA UST, FRS, HSL - WA, LUST - WA, UST - WA] ***(cont.)***

Envirosite ID: 42929194
EPA ID: N/R

EPA UST ***(cont.)***

Tank Details

Tank ID :	WA1251_1
Tank Status :	Closed
Installation Date :	N/R
Removal Date :	N/R
Capacity :	N/R
Substances :	M Bunker C
Tank Wall Type :	N/R

FRS

Facility Name :	UNION PACIFIC RR
Facility Address :	1119 MILWAUKEE WAY, TACOMA, WA 98421
County :	PIERCE

Site Details

Registry ID :	110015575527
FRS Facility URL :	Click here for hyperlink provided by the agency.
Last Date in Agency List :	2023-02-13

Source Description

Source Description :

The WA-FSIS provides a means to query and display data maintained by the Washington Department of Ecology. This system contains key information for each facility/site that is currently, or has been, of interest to the Air Quality, Dam Safety, Hazardous Waste, Toxics Cleanup, and Water Quality Programs.

FRS Environmental Interest

Source and System ID :	WA-FSIS - 1251

HSL - WA

Facility Name :	Union Pacific RR
Facility Address :	1119 MILWAUKEE WAY, TACOMA, 98421
County :	Pierce

Site Details

Facility Site ID :	1251
Cleanup Site ID :	5002
Status :	Cleanup Started
Site Rank :	N/R
Alternative Site Name :	Milwaukee Railyard,UNION PACIFIC RAILROAD UST 200898,UPRR TACOMA
Region :	Southwest
Resposbile Unit :	Southwest

Map Id: 642
Direction: ENE
Distance: 0.966 mi., 5099 ft.
Elevation: 16 ft.
Relative: Higher

Site Name : UNION PACIFIC RR | UPRR TACOMA
1119 MILWAUKEE WAY
TACOMA | Tacoma, WA 98421

Database(s) : [ALL SITES - WA, CSCSL HWS - WA, ENVCVN - WA, EPA LUST, EPA UST, FRS, HSL - WA, LUST - WA, UST - WA] ***(cont.)***

Envirosite ID: 42929194
EPA ID: N/R

HSL - WA ***(cont.)***

Institutional Control :	Yes
Current VCP :	N/R
Past VCP :	N/R
Latitude :	47.2625296883471
Longitude :	-122.412424459346
Agency Hyperlink :	Click here for hyperlink provided by the agency.
Last Date in Agency List :	2023-02-28

Contaminants

Contaminant Name :	Petroleum-Other
Ground water :	Confirmed Above Cleanup Levels
Surface water :	N/R
Soil :	Confirmed Above Cleanup Levels
Sediment :	N/R
Air :	N/R
Bedrock :	N/R

Contaminant Name :	Polycyclic Aromatic Hydrocarbons
Ground water :	Confirmed Above Cleanup Levels
Surface water :	N/R
Soil :	Confirmed Above Cleanup Levels
Sediment :	N/R
Air :	N/R
Bedrock :	N/R

Contaminant Name :	Asbestos
Ground water :	Confirmed Above Cleanup Levels
Surface water :	N/R
Soil :	N/R
Sediment :	N/R
Air :	N/R
Bedrock :	N/R

Contaminant Name :	Metals Priority Pollutants
Ground water :	Confirmed Above Cleanup Levels
Surface water :	N/R
Soil :	Confirmed Above Cleanup Levels
Sediment :	N/R
Air :	N/R
Bedrock :	N/R

Facility Name :	UNION PACIFIC RR
Facility Address :	1119 Milwaukee Way, Tacoma, 98421
County :	Pierce

Map Id: 642
Direction: ENE
Distance: 0.966 mi., 5099 ft.
Elevation: 16 ft.
Relative: Higher

Site Name : UNION PACIFIC RR | UPRR TACOMA
1119 MILWAUKEE WAY
TACOMA | Tacoma, WA 98421

Database(s) : [ALL SITES - WA, CSCSL HWS - WA, ENVCVN - WA, EPA LUST, EPA UST, FRS, HSL - WA, LUST - WA, UST - WA] ***(cont.)***

Envirosite ID: 42929194
EPA ID: N/R

HSL - WA ***(cont.)***

Site Details

Facility Site ID :	1251
Cleanup Site ID :	5002
Status :	Cleanup Started
Site Rank :	N/R
Alternative Site Name :	N/R
Region :	N/R
Resposbile Unit :	N/R
Institutional Control :	N/R
Current VCP :	N/R
Past VCP :	N/R
Latitude :	N/R
Longitude :	N/R
Agency Hyperlink :	Click here for hyperlink provided by the agency.
Last Date in Agency List :	2022-02-11

LUST - WA

Facility Name :	UNION PACIFIC RR
Facility Address :	1119 MILWAUKEE WAY, TACOMA, 98421
County :	Pierce

Site Details

LUST Status Date :	1990-05-29
LUST Status Type :	LUST - Monitoring
Facility Site ID :	1251
Cleanup Site ID :	5002
LUST ID :	1703
UST ID :	200898
Alternate Site Names :	Milwaukee Railyard,UNION PACIFIC RAILROAD UST 200898,UPRR TACOMA
Release Date :	1990-05-29
Process Type :	N/R
Responsible Unit :	Southwest
Region :	Southwest
Latitude :	47.26253
Longitude :	-122.412424
Last Date in Agency List :	2023-03-20

Contaminants

Contaminant Name :	Petroleum-Other
Ground Water :	Confirmed Above Cleanup Levels
Surface Water :	N/R
Soil :	Confirmed Above Cleanup Levels
Sediment :	N/R
Air :	N/R
Bedrock :	N/R

Contaminant Name :	Polycyclic Aromatic Hydrocarbons
Ground Water :	Confirmed Above Cleanup Levels

Map Id: 642
Direction: ENE
Distance: 0.966 mi., 5099 ft.
Elevation: 16 ft.
Relative: Higher

Site Name : UNION PACIFIC RR | UPRR TACOMA
1119 MILWAUKEE WAY
TACOMA | Tacoma, WA 98421

Database(s) : [ALL SITES - WA, CSCSL HWS - WA, ENVCVN - WA, EPA LUST, EPA UST, FRS, HSL - WA, LUST - WA, UST - WA] ***(cont.)***

Envirosite ID: 42929194
EPA ID: N/R

LUST - WA ***(cont.)***

Surface Water :	N/R
Soil :	Confirmed Above Cleanup Levels
Sediment :	N/R
Air :	N/R
Bedrock :	N/R

Contaminant Name :	Metals Priority Pollutants
Ground Water :	Confirmed Above Cleanup Levels
Surface Water :	N/R
Soil :	Confirmed Above Cleanup Levels
Sediment :	N/R
Air :	N/R
Bedrock :	N/R

Contaminant Name :	Asbestos
Ground Water :	Confirmed Above Cleanup Levels
Surface Water :	N/R
Soil :	N/R
Sediment :	N/R
Air :	N/R
Bedrock :	N/R

UST - WA

Facility Name :	UPRR TACOMA
Facility Address :	1119 MILWAUKEE WAY, Tacoma, 98421
County :	Pierce

Facility Site ID :	1251
UST Site ID :	200898
Tag Number(s) :	N/R
Responsible Unit :	Southwest
Is Active :	No
Latitude :	47.26253
Longitude :	-122.412424
Last Date in Agency List :	2022-12-29

Tank Details

Tank Name :	1
Tank Status :	Removed
Install Date :	N/R
Tank Upgrade Date :	N/R
Tank Permanent Closure Date :	N/R
Permit Expiration Date :	N/R
Tank Material :	Steel
Tank Construction :	N/R
Tank Corrosion Protection :	N/R
Tank Manifold :	N/R
Tank Release Detection :	N/R
Tank Tightness Test :	N/R

Map Id: 642
Direction: ENE
Distance: 0.966 mi., 5099 ft.
Elevation: 16 ft.
Relative: Higher

Site Name : UNION PACIFIC RR | UPRR TACOMA
1119 MILWAUKEE WAY
TACOMA | Tacoma, WA 98421

Database(s) : [ALL SITES - WA, CSCSL HWS - WA, ENVCVN - WA, EPA LUST, EPA UST, FRS, HSL - WA, LUST - WA, UST - WA] ***(cont.)***

Envirosite ID: 42929194
EPA ID: N/R

UST - WA ***(cont.)***

Tank Spill Prevention :	N/R
Capacity Range :	10,000 to 19,999 Gallons
Actual Capacity :	10000
Pipe Material :	Steel
Pipe Construction :	N/R
Pipe Corrosion Protection :	N/R
Tank SFC :	N/R
Dispenser SFC :	N/R
Primary Pipe Release Detection :	N/R
Secondary Pipe Release Detection :	N/R
Pipe Pumping System :	N/R
Pipe Install Date :	N/R
Turbine Sump Construction :	N/R
Tank Status Date :	2000-01-27
Tank Install Date :	N/R
Tank Overfill Prevention :	N/R

Compartments Details

Compartment Number :	1
Compartment Capacity :	10000
Substance Stored :	Bunker C
Used Substance :	Motor Fuel for Vehicles
Ecy Region :	N/R

Map Id: 643
Direction: NW
Distance: 0.967 mi., 5105 ft.
Elevation: 7 ft.
Relative: Lower

Site Name : EUROBULK LTD, COMMENCEMENT BAY
N/R
WA

Database(s) : [ALL SITES - WA, FRS]

Envirosite ID: 19783175
EPA ID: N/R

ALL SITES - WA

Facility Name :	Eurobulk Ltd Commencement Bay
Facility Address :	N/R
County :	Pierce
Facility/Site ID :	3210
Alternate Name :	N/R
Program Name :	N/R
WRIA :	10
Legislative District :	27
Congressional District :	6
Ecology Region :	SWRO
Ecology Program Phone :	(360) 407-6712
Tribal Land :	N
Latitude :	47.26625

Map Id: 643
Direction: NW
Distance: 0.967 mi., 5105 ft.
Elevation: 7 ft.
Relative: Lower

Site Name : EUROBULK LTD, COMMENCEMENT BAY
N/R
WA

Database(s) : [ALL SITES - WA, FRS] ***(cont.)***

Envirosite ID: 19783175
EPA ID: N/R

ALL SITES - WA ***(cont.)***

Longitude : -122.442
Last Date in Agency List : 2023-01-03

Program Details

Program : SPILLS
Program ID : N/R
Interaction Type : Enforcement Final

Interaction Type Description : An Enforcement action (i.e. Penalty, Order, Notice) was finalized and issued to the respective party, indicating the enforcement action was taken. The start and end date listed in the database are both the date the action was issued to the responsible party.

Status : Active
Start Date : 2015-04-01
End Date : N/R
SIC : N/R
NAICS : N/R

FRS

Facility Name : EUROBULK LTD, COMMENCEMENT BAY
Facility Address : WA
County : PIERCE

Site Details

Registry ID : 110064090139
FRS Facility URL : Click here for hyperlink provided by the agency.
Last Date in Agency List : 2023-02-13

Source Description

Source Description :

The WA-FSIS provides a means to query and display data maintained by the Washington Department of Ecology. This system contains key information for each facility/site that is currently, or has been, of interest to the Air Quality, Dam Safety, Hazardous Waste, Toxics Cleanup, and Water Quality Programs.

FRS Environmental Interest

Source and System ID : WA-FSIS - 3210

Map Id: FJ644
Direction: ESE
Distance: 0.968 mi., 5111 ft.
Elevation: 13 ft.
Relative: Lower

Site Name : RENTAL SERVICE CORPORATION 561 | United Rental Facility | RENTAL SERVICE CORPORATION
2302 E Q ST | 2302 EAST Q STREET
TACOMA | Tacoma | TACOMA, WA

Database(s) : [ALL SITES - WA, BRS, CSCSL HWS - WA, CSCSL NFA - WA, ECHO, EPA LUST, EPA UST, ERNS, FRS, HSL - WA, LUST - WA, MANIFEST EPA, PRP-CORP, RCRA_NONGEN, T 2 - WA, UST - WA, VCP - WA]

Envirosite ID: 6544943
EPA ID: N/R

ALL SITES - WA

Facility Name :	Rental Service Corporation 561
Facility Address :	2302 E Q ST, TACOMA, 98421-2614
County :	Pierce
Facility/Site ID :	26536148
Alternate Name :	RENTAL SERVICE CORP
Program Name :	N/R
WRIA :	10
Legislative District :	27
Congressional District :	9
Ecology Region :	SWRO
Ecology Program Phone :	(360) 407-7224
Tribal Land :	Y
Latitude :	47.242333
Longitude :	-122.40975
Last Date in Agency List :	2023-01-03

Facility/Site ID :	26536148
Alternate Name :	PRIME EQUIPMENT
Program Name :	N/R
WRIA :	10
Legislative District :	27
Congressional District :	9
Ecology Region :	SWRO
Ecology Program Phone :	(360) 407-7224
Tribal Land :	Y
Latitude :	47.242333
Longitude :	-122.40975
Last Date in Agency List :	2023-01-03

Facility/Site ID :	26536148
Alternate Name :	N/R
Program Name :	N/R
WRIA :	10
Legislative District :	27
Congressional District :	9
Ecology Region :	SWRO
Ecology Program Phone :	(360) 407-7224
Tribal Land :	Y
Latitude :	47.242333
Longitude :	-122.40975
Last Date in Agency List :	2023-01-03

Facility/Site ID :	26536148
Alternate Name :	N/R

Map Id: FJ644
Direction: ESE
Distance: 0.968 mi., 5111 ft.
Elevation: 13 ft.
Relative: Lower

Site Name : RENTAL SERVICE CORPORATION 561 | United Rental Facility | RENTAL SERVICE CORPORATION
2302 E Q ST | 2302 EAST Q STREET
TACOMA | Tacoma | TACOMA, WA

Database(s) : [ALL SITES - WA, BRS, CSCSL HWS - WA, CSCSL NFA - WA, ECHO, EPA LUST, EPA UST, ERNS, FRS, HSL - WA, LUST - WA, MANIFEST EPA, PRP-CORP, RCRA_NONGEN, T 2 - WA, UST - WA, VCP - WA] ***(cont.)***

Envirosite ID: 6544943
EPA ID: N/R

ALL SITES - WA ***(cont.)***

Program Name :	N/R
WRIA :	10
Legislative District :	27
Congressional District :	9
Ecology Region :	SWRO
Ecology Program Phone :	(360) 407-6734
Tribal Land :	Y
Latitude :	47.242333
Longitude :	-122.40975
Last Date in Agency List :	2023-01-03

Facility/Site ID :	26536148
Alternate Name :	ALPINE EQUIPMENT PROPERTY
Program Name :	N/R
WRIA :	10
Legislative District :	27
Congressional District :	9
Ecology Region :	SWRO
Ecology Program Phone :	(360) 407-7224
Tribal Land :	Y
Latitude :	47.242333
Longitude :	-122.40975
Last Date in Agency List :	2023-01-03

Facility/Site ID :	26536148
Alternate Name :	ALPINE EQUIPMENT PROPERTY
Program Name :	N/R
WRIA :	10
Legislative District :	27
Congressional District :	9
Ecology Region :	SWRO
Ecology Program Phone :	(360) 407-6171
Tribal Land :	Y
Latitude :	47.242333
Longitude :	-122.40975
Last Date in Agency List :	2023-01-03

Facility/Site ID :	26536148
Alternate Name :	RENTAL SERVICE CORP
Program Name :	N/R
WRIA :	10
Legislative District :	27
Congressional District :	9
Ecology Region :	SWRO
Ecology Program Phone :	(360) 407-6171
Tribal Land :	Y

Map Id: FJ644
Direction: ESE
Distance: 0.968 mi., 5111 ft.
Elevation: 13 ft.
Relative: Lower

Site Name : RENTAL SERVICE CORPORATION 561 | United Rental Facility | RENTAL SERVICE CORPORATION
2302 E Q ST | 2302 EAST Q STREET
TACOMA | Tacoma | TACOMA, WA

Database(s) : [ALL SITES - WA, BRS, CSCSL HWS - WA, CSCSL NFA - WA, ECHO, EPA LUST, EPA UST, ERNS, FRS, HSL - WA, LUST - WA, MANIFEST EPA, PRP-CORP, RCRA_NONGEN, T 2 - WA, UST - WA, VCP - WA] ***(cont.)***

Envirosite ID: 6544943
EPA ID: N/R

ALL SITES - WA ***(cont.)***

Latitude :	47.242333
Longitude :	-122.40975
Last Date in Agency List :	2023-01-03

Facility/Site ID :	26536148
Alternate Name :	N/R
Program Name :	N/R
WRIA :	10
Legislative District :	27
Congressional District :	9
Ecology Region :	SWRO
Ecology Program Phone :	N/R
Tribal Land :	Y
Latitude :	47.242333
Longitude :	-122.40975
Last Date in Agency List :	2023-01-03

Facility/Site ID :	26536148
Alternate Name :	PRIME EQUIPMENT
Program Name :	N/R
WRIA :	10
Legislative District :	27
Congressional District :	9
Ecology Region :	SWRO
Ecology Program Phone :	(360) 407-6171
Tribal Land :	Y
Latitude :	47.242333
Longitude :	-122.40975
Last Date in Agency List :	2023-01-03

Facility/Site ID :	26536148
Alternate Name :	N/R
Program Name :	N/R
WRIA :	10
Legislative District :	27
Congressional District :	9
Ecology Region :	SWRO
Ecology Program Phone :	(360) 407-6171
Tribal Land :	Y
Latitude :	47.242333
Longitude :	-122.40975
Last Date in Agency List :	2023-01-03

Map Id: FJ644
Direction: ESE
Distance: 0.968 mi., 5111 ft.
Elevation: 13 ft.
Relative: Lower

Site Name : RENTAL SERVICE CORPORATION 561 | United Rental Facility | RENTAL SERVICE CORPORATION
2302 E Q ST | 2302 EAST Q STREET
TACOMA | Tacoma | TACOMA, WA

Database(s) : [ALL SITES - WA, BRS, CSCSL HWS - WA, CSCSL NFA - WA, ECHO, EPA LUST, EPA UST, ERNS, FRS, HSL - WA, LUST - WA, MANIFEST EPA, PRP-CORP, RCRA_NONGEN, T 2 - WA, UST - WA, VCP - WA] ***(cont.)***

Envirosite ID: 6544943
EPA ID: N/R

ALL SITES - WA ***(cont.)***

Program Details

Details for this site have been truncated due to the large number of available details for this site within this dataset. For the complete details for this site, contact your Envirosite account representative for a complimentary site report containing all of the details available.

Program :	TOXICS
Program ID :	N/R
Interaction Type :	Haz Waste Management Activity
Interaction Type Description :	Facilities that are required to have a RCRA Site ID# but who do not generate and/or manage hazardous waste (XQG generator status). This includes transporters, used oil recyclers, and dangerous waste fuel marketers and burners.
Status :	Inactive
Start Date :	2004-12-31
End Date :	2010-12-31
SIC :	N/R
NAICS :	N/R

Program :	TOXICS
Program ID :	N/R
Interaction Type :	Haz Waste Management Activity
Interaction Type Description :	Facilities that are required to have a RCRA Site ID# but who do not generate and/or manage hazardous waste (XQG generator status). This includes transporters, used oil recyclers, and dangerous waste fuel marketers and burners.
Status :	Inactive
Start Date :	2004-12-31
End Date :	2010-12-31
SIC :	N/R
NAICS :	532412 - Construction, Mining, and Forestry Machinery and Equipment Rental and Leasing

Program :	TOXICS
Program ID :	N/R
Interaction Type :	Hazardous Waste Generator
Interaction Type Description :	Facilities that generate any quantity of a dangerous waste. They may be classified as SQG, MQG, or LQG depending on hazardous waste generated for a given month.
Status :	Inactive

Map Id: FJ644
Direction: ESE
Distance: 0.968 mi., 5111 ft.
Elevation: 13 ft.
Relative: Lower

Site Name : RENTAL SERVICE CORPORATION 561 | United Rental Facility | RENTAL SERVICE CORPORATION
2302 E Q ST | 2302 EAST Q STREET
TACOMA | Tacoma | TACOMA, WA

Database(s) : [ALL SITES - WA, BRS, CSCSL HWS - WA, CSCSL NFA - WA, ECHO, EPA LUST, EPA UST, ERNS, FRS, HSL - WA, LUST - WA, MANIFEST EPA, PRP-CORP, RCRA_NONGEN, T 2 - WA, UST - WA, VCP - WA] ***(cont.)***

Envirosite ID: 6544943
EPA ID: N/R

ALL SITES - WA ***(cont.)***

Start Date : 1997-04-07
End Date : 2004-12-31
SIC : N/R

NAICS : 532412 - Construction, Mining, and Forestry Machinery and Equipment Rental and Leasing

Program : TOXICS
Program ID : N/R
Interaction Type : Hazardous Waste Generator

Interaction Type Description : Facilities that generate any quantity of a dangerous waste. They may be classified as SQG, MQG, or LQG depending on hazardous waste generated for a given month.

Status : Inactive
Start Date : 1997-04-07
End Date : 2004-12-31
SIC : N/R
NAICS : N/R

Program : TOXICS
Program ID : N/R
Interaction Type : Voluntary Cleanup Sites

Interaction Type Description : For a fee, Ecology staff will review an independent cleanup report(s) and provide a written decision about the adequacy of the cleanup actions taken and described in the report.

Status : Inactive
Start Date : 1998-05-13
End Date : 1998-07-22
SIC : 7353 - HEAVY CONSTRUCTION EQUIPMENT RENTAL AND LEASING
NAICS : N/R

Program : TOXICS
Program ID : N/R
Interaction Type : Voluntary Cleanup Sites

Interaction Type Description : For a fee, Ecology staff will review an independent cleanup report(s) and provide a written decision about the adequacy of the cleanup actions taken and described in the report.

Status : Inactive
Start Date : 1998-05-13
End Date : 1998-07-22

Map Id: FJ644
Direction: ESE
Distance: 0.968 mi., 5111 ft.
Elevation: 13 ft.
Relative: Lower

Site Name : RENTAL SERVICE CORPORATION 561 | United Rental Facility | RENTAL SERVICE CORPORATION
2302 E Q ST | 2302 EAST Q STREET
TACOMA | Tacoma | TACOMA, WA

Database(s) : [ALL SITES - WA, BRS, CSCSL HWS - WA, CSCSL NFA - WA, ECHO, EPA LUST, EPA UST, ERNS, FRS, HSL - WA, LUST - WA, MANIFEST EPA, PRP-CORP, RCRA_NONGEN, T 2 - WA, UST - WA, VCP - WA] ***(cont.)***

Envirosite ID: 6544943
EPA ID: N/R

ALL SITES - WA ***(cont.)***

SIC :	7359 - EQUIPMENT RENTAL AND LEASING, NOT ELSEWHERE CLASSIFIED
NAICS :	N/R
Program :	TOXICS
Program ID :	N/R
Interaction Type :	Voluntary Cleanup Sites
Interaction Type Description :	For a fee, Ecology staff will review an independent cleanup report(s) and provide a written decision about the adequacy of the cleanup actions taken and described in the report.
Status :	Inactive
Start Date :	1998-05-13
End Date :	1998-07-22
SIC :	N/R
NAICS :	N/R
Program :	TOXICS
Program ID :	N/R
Interaction Type :	Underground Storage Tank
Interaction Type Description :	Any one or combination of tanks (including connecting underground pipes) that is used to contain regulated substances and has a tank volume of ten percent or more beneath the surface of the ground. This term does not include any of the exempt UST systems specified in WAC 173-360-110(2) or any piping connected thereto. See WAC 173-360
Status :	Inactive
Start Date :	1986-09-20
End Date :	1998-07-22
SIC :	7359 - EQUIPMENT RENTAL AND LEASING, NOT ELSEWHERE CLASSIFIED
NAICS :	N/R
Program :	TOXICS
Program ID :	N/R
Interaction Type :	Underground Storage Tank
Interaction Type Description :	Any one or combination of tanks (including connecting underground pipes) that is used to contain regulated substances and has a tank volume of ten percent or more beneath the surface of the ground. This term does not include any of the exempt UST systems specified in WAC 173-360-110(2) or any piping connected thereto. See WAC 173-360
Status :	Inactive
Start Date :	1986-09-20
End Date :	1998-07-22

Map Id: FJ644
Direction: ESE
Distance: 0.968 mi., 5111 ft.
Elevation: 13 ft.
Relative: Lower

Site Name : RENTAL SERVICE CORPORATION 561 | United Rental Facility | RENTAL SERVICE CORPORATION
2302 E Q ST | 2302 EAST Q STREET
TACOMA | Tacoma | TACOMA, WA

Database(s) : [ALL SITES - WA, BRS, CSCSL HWS - WA, CSCSL NFA - WA, ECHO, EPA LUST, EPA UST, ERNS, FRS, HSL - WA, LUST - WA, MANIFEST EPA, PRP-CORP, RCRA_NONGEN, T 2 - WA, UST - WA, VCP - WA] ***(cont.)***

Envirosite ID: 6544943
EPA ID: N/R

ALL SITES - WA ***(cont.)***

SIC : N/R

NAICS : 532412 - Construction, Mining, and Forestry Machinery and Equipment Rental and Leasing

Program : TOXICS
Program ID : N/R
Interaction Type : Underground Storage Tank

Interaction Type Description : Any one or combination of tanks (including connecting underground pipes) that is used to contain regulated substances and has a tank volume of ten percent or more beneath the surface of the ground. This term does not include any of the exempt UST systems specified in WAC 173-360-110(2) or any piping connected thereto. See WAC 173-360

Status : Inactive
Start Date : 1986-09-20
End Date : 1998-07-22
SIC : 7353 - HEAVY CONSTRUCTION EQUIPMENT RENTAL AND LEASING
NAICS : N/R

Program : TOXICS
Program ID : N/R
Interaction Type : Underground Storage Tank

Interaction Type Description : Any one or combination of tanks (including connecting underground pipes) that is used to contain regulated substances and has a tank volume of ten percent or more beneath the surface of the ground. This term does not include any of the exempt UST systems specified in WAC 173-360-110(2) or any piping connected thereto. See WAC 173-360

Status : Inactive
Start Date : 1986-09-20
End Date : 1998-07-22
SIC : N/R
NAICS : N/R

Program : TOXICS
Program ID : N/R
Interaction Type : Voluntary Cleanup Sites

Interaction Type Description : For a fee, Ecology staff will review an independent cleanup report(s) and provide a written decision about the adequacy of the cleanup actions taken and described in the report.

Status : Inactive

Map Id: FJ644
Direction: ESE
Distance: 0.968 mi., 5111 ft.
Elevation: 13 ft.
Relative: Lower

Site Name : RENTAL SERVICE CORPORATION 561 | United Rental Facility | RENTAL SERVICE CORPORATION
2302 E Q ST | 2302 EAST Q STREET
TACOMA | Tacoma | TACOMA, WA

Database(s) : [ALL SITES - WA, BRS, CSCSL HWS - WA, CSCSL NFA - WA, ECHO, EPA LUST, EPA UST, ERNS, FRS, HSL - WA, LUST - WA, MANIFEST EPA, PRP-CORP, RCRA_NONGEN, T 2 - WA, UST - WA, VCP - WA] ***(cont.)***

Envirosite ID: 6544943
EPA ID: N/R

ALL SITES - WA ***(cont.)***

Start Date :	1998-05-13
End Date :	1998-07-22
SIC :	N/R
NAICS :	532412 - Construction, Mining, and Forestry Machinery and Equipment Rental and Leasing
Program :	TOXICS
Program ID :	N/R
Interaction Type :	Hazardous Waste Generator
Interaction Type Description :	Facilities that generate any quantity of a dangerous waste. They may be classified as SQG, MQG, or LQG depending on hazardous waste generated for a given month.
Status :	Inactive
Start Date :	1993-03-25
End Date :	1997-04-06
SIC :	N/R
NAICS :	532412 - Construction, Mining, and Forestry Machinery and Equipment Rental and Leasing
Program :	TOXICS
Program ID :	N/R
Interaction Type :	Hazardous Waste Generator
Interaction Type Description :	Facilities that generate any quantity of a dangerous waste. They may be classified as SQG, MQG, or LQG depending on hazardous waste generated for a given month.
Status :	Inactive
Start Date :	1993-03-25
End Date :	1997-04-06
SIC :	N/R
NAICS :	N/R
Program :	TOXICS
Program ID :	N/R
Interaction Type :	Emergency/Haz Chem Rpt TIER2

Map Id: FJ644
Direction: ESE
Distance: 0.968 mi., 5111 ft.
Elevation: 13 ft.
Relative: Lower

Site Name : RENTAL SERVICE CORPORATION 561 | United Rental Facility | RENTAL SERVICE CORPORATION
2302 E Q ST | 2302 EAST Q STREET
TACOMA | Tacoma | TACOMA, WA

Database(s) : [ALL SITES - WA, BRS, CSCSL HWS - WA, CSCSL NFA - WA, ECHO, EPA LUST, EPA UST, ERNS, FRS, HSL - WA, LUST - WA, MANIFEST EPA, PRP-CORP, RCRA_NONGEN, T 2 - WA, UST - WA, VCP - WA] ***(cont.)***

Envirosite ID: 6544943
EPA ID: N/R

ALL SITES - WA ***(cont.)***

Interaction Type Description :	Businesses that store 10,000 pounds or more of a hazardous chemical or 500 pounds or less, depending on the chemical, of an extremely hazardous chemical on site at any one time must report annually. Reports are sent to the State Emergency Response Commission (represented by Ecology) Local Emergency Planning Committees, and local fire departments for emergency planning. (product, not waste)
Status :	Active
Start Date :	1994-01-01
End Date :	N/R
SIC :	7359 - EQUIPMENT RENTAL AND LEASING, NOT ELSEWHERE CLASSIFIED
NAICS :	N/R
Program :	TOXICS
Program ID :	N/R
Interaction Type :	Voluntary Cleanup Sites
Interaction Type Description :	For a fee, Ecology staff will review an independent cleanup report(s) and provide a written decision about the adequacy of the cleanup actions taken and described in the report.
Status :	Active
Start Date :	2017-05-01
End Date :	N/R
SIC :	N/R
NAICS :	99999
Program :	TOXICS
Program ID :	N/R
Interaction Type :	Urban Waters
Interaction Type Description :	The site has been inspected by an Ecology Urban Waters Inspector.
Status :	Active
Start Date :	2009-02-17
End Date :	N/R
SIC :	N/R
NAICS :	532412 - Construction, Mining, and Forestry Machinery and Equipment Rental and Leasing
Program :	TOXICS
Program ID :	N/R
Interaction Type :	Emergency/Haz Chem Rpt TIER2

Map Id: FJ644
Direction: ESE
Distance: 0.968 mi., 5111 ft.
Elevation: 13 ft.
Relative: Lower

Site Name : RENTAL SERVICE CORPORATION 561 | United Rental Facility | RENTAL SERVICE CORPORATION
2302 E Q ST | 2302 EAST Q STREET
TACOMA | Tacoma | TACOMA, WA

Database(s) : [ALL SITES - WA, BRS, CSCSL HWS - WA, CSCSL NFA - WA, ECHO, EPA LUST, EPA UST, ERNS, FRS, HSL - WA, LUST - WA, MANIFEST EPA, PRP-CORP, RCRA_NONGEN, T 2 - WA, UST - WA, VCP - WA] ***(cont.)***

Envirosite ID: 6544943
EPA ID: N/R

ALL SITES - WA ***(cont.)***

Interaction Type Description : Businesses that store 10,000 pounds or more of a hazardous chemical or 500 pounds or less, depending on the chemical, of an extremely hazardous chemical on site at any one time must report annually. Reports are sent to the State Emergency Response Commission (represented by Ecology) Local Emergency Planning Committees, and local fire departments for emergency planning. (product, not waste)

Status : Active
Start Date : 1994-01-01
End Date : N/R
SIC : 7353 - HEAVY CONSTRUCTION EQUIPMENT RENTAL AND LEASING
NAICS : N/R

Program : TOXICS
Program ID : N/R
Interaction Type : Emergency/Haz Chem Rpt TIER2

Interaction Type Description : Businesses that store 10,000 pounds or more of a hazardous chemical or 500 pounds or less, depending on the chemical, of an extremely hazardous chemical on site at any one time must report annually. Reports are sent to the State Emergency Response Commission (represented by Ecology) Local Emergency Planning Committees, and local fire departments for emergency planning. (product, not waste)

Status : Active
Start Date : 1994-01-01
End Date : N/R
SIC : N/R

NAICS : 532412 - Construction, Mining, and Forestry Machinery and Equipment Rental and Leasing

Program : TOXICS
Program ID : N/R
Interaction Type : Emergency/Haz Chem Rpt TIER2

Interaction Type Description : Businesses that store 10,000 pounds or more of a hazardous chemical or 500 pounds or less, depending on the chemical, of an extremely hazardous chemical on site at any one time must report annually. Reports are sent to the State Emergency Response Commission (represented by Ecology) Local Emergency Planning Committees, and local fire departments for emergency planning. (product, not waste)

Status : Active
Start Date : 1994-01-01
End Date : N/R
SIC : N/R

Map Id: FJ644
Direction: ESE
Distance: 0.968 mi., 5111 ft.
Elevation: 13 ft.
Relative: Lower

Site Name : RENTAL SERVICE CORPORATION 561 | United Rental Facility | RENTAL SERVICE CORPORATION
2302 E Q ST | 2302 EAST Q STREET
TACOMA | Tacoma | TACOMA, WA

Database(s) : [ALL SITES - WA, BRS, CSCSL HWS - WA, CSCSL NFA - WA, ECHO, EPA LUST, EPA UST, ERNS, FRS, HSL - WA, LUST - WA, MANIFEST EPA, PRP-CORP, RCRA_NONGEN, T 2 - WA, UST - WA, VCP - WA] ***(cont.)***

Envirosite ID: 6544943
EPA ID: N/R

ALL SITES - WA ***(cont.)***

NAICS :	N/R
Facility Name :	United Rentals - 2302 E Q Street
Facility Address :	2302 E Q STREET, TACOMA, 98421
County :	Pierce
Facility/Site ID :	94855
Alternate Name :	N/R
Program Name :	N/R
WRIA :	10
Legislative District :	27
Congressional District :	9
Ecology Region :	SWRO
Ecology Program Phone :	(360) 407-6400
Tribal Land :	Y
Latitude :	47.24229
Longitude :	-122.40909
Last Date in Agency List :	2023-01-03

Program Details

Program :	WATQUAL
Program ID :	35996
Interaction Type :	UIC
Interaction Type Description :	UIC
Status :	Active
Start Date :	2021-09-01
End Date :	N/R
SIC :	N/R
NAICS :	N/R

BRS

Facility Name :	RENTAL SERVICE CORPORATION 561
Facility Address :	2302 E Q ST, TACOMA, WA 98421
County :	PIERCE

Site Details

Date Form Received by Agency :	2010-02-04
EPA ID :	WAD988519401
Mailing Address :	6929 E GREENWAY PKWY STE 200, SCOTTSDALE, WA 85254
Contact :	CHRIS REESE
Contact Address :	2302 E Q ST, TACOMA, WA 98421
Contact Country :	US

Map Id: FJ644
Direction: ESE
Distance: 0.968 mi., 5111 ft.
Elevation: 13 ft.
Relative: Lower

Site Name : RENTAL SERVICE CORPORATION 561 | United Rental Facility | RENTAL SERVICE CORPORATION
2302 E Q ST | 2302 EAST Q STREET
TACOMA | Tacoma | TACOMA, WA

Database(s) : [ALL SITES - WA, BRS, CSCSL HWS - WA, CSCSL NFA - WA, ECHO, EPA LUST, EPA UST, ERNS, FRS, HSL - WA, LUST - WA, MANIFEST EPA, PRP-CORP, RCRA_NONGEN, T 2 - WA, UST - WA, VCP - WA] ***(cont.)***

Envirosite ID: 6544943
EPA ID: N/R

BRS ***(cont.)***

Contact Telephone :	253-383-1515
Contact Email :	SHYAM.SRINIVAS@RSCRENTAL.COM
EPA Region :	10
Land Type :	Private
Source Type :	Annual/Biennial Report updated with Notification
Classification :	Not a generator, verified
Description :	Not a generator, verified
Last Date in Agency List :	2023-01-23

Owner/Operator Summary

Owner/Operator Name :	RENTAL SERVICE CORPORATION
Owner/Operator Address :	6929 E GREENWAY PKWY STE 200, SCOTTSDALE, AZ 85254
Owner/Operator Country :	US
Owner/Operator Telephone :	480-905-3300
Owner/Operator Email :	N/R
Owner/Operator Fax :	N/R
Legal Status :	Private
Owner/Operator Type :	Owner
Owner/Operator Start Date :	2001-01-01
Owner/Operator End Date :	N/R

Owner/Operator Name :	RSC EQUIPMENT RENTAL 561
Owner/Operator Address :	2302 E Q ST, TACOMA, WA 98421-2614
Owner/Operator Country :	US
Owner/Operator Telephone :	253-383-1515
Owner/Operator Email :	N/R
Owner/Operator Fax :	N/R
Legal Status :	Private
Owner/Operator Type :	Operator
Owner/Operator Start Date :	1997-04-08
Owner/Operator End Date :	N/R

Waste Activity Monitoring

Report Cycle :	2009
Hazardous Waste Page Number :	1
Hazardous Waste Sub-Page Number :	1
BR Form :	XX
Waste Description :	N/R
Primary NAICS :	532412 - Construction, Mining, and Forestry Machinery and Equipment Rental and Leasing
Source Code :	N/R
Form Code :	N/R

Map Id: FJ644
Direction: ESE
Distance: 0.968 mi., 5111 ft.
Elevation: 13 ft.
Relative: Lower

Site Name : RENTAL SERVICE CORPORATION 561 | United Rental Facility | RENTAL SERVICE CORPORATION
2302 E Q ST | 2302 EAST Q STREET
TACOMA | Tacoma | TACOMA, WA

Database(s) : [ALL SITES - WA, BRS, CSCSL HWS - WA, CSCSL NFA - WA, ECHO, EPA LUST, EPA UST, ERNS, FRS, HSL - WA, LUST - WA, MANIFEST EPA, PRP-CORP, RCRA_NONGEN, T 2 - WA, UST - WA, VCP - WA] ***(cont.)***

Envirosite ID: 6544943
EPA ID: N/R

BRS ***(cont.)***

Management Method :	N/R
Generation Tons :	0
Managed Tons :	0
Shipped Tons :	0
Received Tons :	0
Receiver ID :	N/R
Receiver State :	N/R
Shipper ID :	N/R
Shipper State :	N/R
Waste Minimization :	N/R
Waste Code List :	N/R
Waste Code Group :	N/R
Waste Generation Type :	N/R

Report Cycle :	2007
Hazardous Waste Page Number :	1
Hazardous Waste Sub-Page Number :	1
BR Form :	XX
Waste Description :	N/R

Primary NAICS :	532412 - Construction, Mining, and Forestry Machinery and Equipment Rental and Leasing

Source Code :	N/R
Form Code :	N/R
Management Method :	N/R
Generation Tons :	0
Managed Tons :	0
Shipped Tons :	0
Received Tons :	0
Receiver ID :	N/R
Receiver State :	N/R
Shipper ID :	N/R
Shipper State :	N/R
Waste Minimization :	N/R
Waste Code List :	N/R
Waste Code Group :	N/R
Waste Generation Type :	N/R

Report Cycle :	2005
Hazardous Waste Page Number :	1
Hazardous Waste Sub-Page Number :	1
BR Form :	XX
Waste Description :	N/R

Map Id: FJ644
Direction: ESE
Distance: 0.968 mi., 5111 ft.
Elevation: 13 ft.
Relative: Lower

Site Name : RENTAL SERVICE CORPORATION 561 | United Rental Facility | RENTAL SERVICE CORPORATION
2302 E Q ST | 2302 EAST Q STREET
TACOMA | Tacoma | TACOMA, WA

Database(s) : [ALL SITES - WA, BRS, CSCSL HWS - WA, CSCSL NFA - WA, ECHO, EPA LUST, EPA UST, ERNS, FRS, HSL - WA, LUST - WA, MANIFEST EPA, PRP-CORP, RCRA_NONGEN, T 2 - WA, UST - WA, VCP - WA] ***(cont.)***

Envirosite ID: 6544943
EPA ID: N/R

BRS ***(cont.)***

Primary NAICS :	532412 - Construction, Mining, and Forestry Machinery and Equipment Rental and Leasing
Source Code :	N/R
Form Code :	N/R
Management Method :	N/R
Generation Tons :	0
Managed Tons :	0
Shipped Tons :	0
Received Tons :	0
Receiver ID :	N/R
Receiver State :	N/R
Shipper ID :	N/R
Shipper State :	N/R
Waste Minimization :	N/R
Waste Code List :	N/R
Waste Code Group :	N/R
Waste Generation Type :	N/R
Report Cycle :	2003
Hazardous Waste Page Number :	1
Hazardous Waste Sub-Page Number :	1
BR Form :	XX
Waste Description :	N/R
Primary NAICS :	532412 - Construction, Mining, and Forestry Machinery and Equipment Rental and Leasing
Source Code :	N/R
Form Code :	N/R
Management Method :	N/R
Generation Tons :	0
Managed Tons :	0
Shipped Tons :	0
Received Tons :	0
Receiver ID :	N/R
Receiver State :	N/R
Shipper ID :	N/R
Shipper State :	N/R
Waste Minimization :	N/R
Waste Code List :	N/R
Waste Code Group :	N/R
Waste Generation Type :	N/R

CSCSL HWS - WA

Facility Name :	UNITED RENTAL FACILITY
Facility Address :	2302 E Q ST, TACOMA, 98421

Map Id: FJ644
Direction: ESE
Distance: 0.968 mi., 5111 ft.
Elevation: 13 ft.
Relative: Lower

Site Name : RENTAL SERVICE CORPORATION 561 | United Rental Facility | RENTAL SERVICE CORPORATION
2302 E Q ST | 2302 EAST Q STREET
TACOMA | Tacoma | TACOMA, WA

Database(s) : [ALL SITES - WA, BRS, CSCSL HWS - WA, CSCSL NFA - WA, ECHO, EPA LUST, EPA UST, ERNS, FRS, HSL - WA, LUST - WA, MANIFEST EPA, PRP-CORP, RCRA_NONGEN, T 2 - WA, UST - WA, VCP - WA] ***(cont.)***

Envirosite ID: 6544943
EPA ID: N/R

CSCSL HWS - WA ***(cont.)***

County : PIERCE

Site Details
Facility Site ID : 26536148
Site Status : Cleanup Started
Cleanup Site ID : 4264
Region : Southwest
Responsible Section : Southwest
WARM Rank : N/R
Is Brownfield? : N/R
Is PSI? : N/R
Current VCP : Yes
Past VCP : Yes
Institutional Control : N/R
Latitude : 47.242333
Longitude : -122.40975
Last Date in Agency List : 2023-03-07

Contaminants Details
Contaminant Name : Petroleum-Other
Groundwater : N/R
Surface Water : Below Cleanup Levels
Soil : Remediated-Below
Sediment : N/R
Air : N/R
Bedrock : N/R

Contaminant Name : Petroleum Products-Unspecified
Groundwater : Below Cleanup Levels
Surface Water : N/R
Soil : N/R
Sediment : N/R
Air : N/R
Bedrock : N/R

CSCSL NFA - WA

Facility Name : Rental Service Corporation 561
Facility Address : 2302 E Q ST, TACOMA, 98421
County : Pierce

NFA Date : 1998-07-22
Facility Site ID : 26536148

Map Id: FJ644
Direction: ESE
Distance: 0.968 mi., 5111 ft.
Elevation: 13 ft.
Relative: Lower

Site Name : RENTAL SERVICE CORPORATION 561 | United Rental Facility | RENTAL SERVICE CORPORATION
2302 E Q ST | 2302 EAST Q STREET
TACOMA | Tacoma | TACOMA, WA

Database(s) : [ALL SITES - WA, BRS, CSCSL HWS - WA, CSCSL NFA - WA, ECHO, EPA LUST, EPA UST, ERNS, FRS, HSL - WA, LUST - WA, MANIFEST EPA, PRP-CORP, RCRA_NONGEN, T 2 - WA, UST - WA, VCP - WA] ***(cont.)***

Envirosite ID: 6544943
EPA ID: N/R

CSCSL NFA - WA ***(cont.)***

Cleanup Site ID :	4264
Rank :	N/R
VCP :	No
Alternate Site Names :	N/R
NFA Reason :	N/R
Site Status :	N/R
Region :	N/R
Responsible Unit :	N/R
Latitude :	47.242333
Longitude :	-122.40975
Last Date in Agency List :	2020-10-13

Contaminants

Contaminant Name :	N/R
Ground Water :	N/R
Surface Water :	N/R
Soil :	N/R
Sediment :	N/R
Air :	N/R
Bedrock :	N/R

ECHO

Facility Name :	RENTAL SERVICE CORPORATION 561
Facility Address :	2302 EAST Q STREET, TACOMA, WA 98421
County :	PIERCE
Last Inspection Date :	N/R
Registry ID :	110005385234
FIPS Code :	53053
EPA Region :	10
Inspection Count :	0
Last Inspection Days :	N/R
Informal Count :	0
Last Informal Action Date :	N/R
Formal Action Count :	0
Last Formal Action Date :	N/R
Total Penalties :	0
Penalty Count :	N/R
Last Penalty Date :	N/R
Last Penalty Amount :	N/R
QTRS IN NC :	0
Programs IN SNC :	0
Current Compliance Status :	No Violation Identified
Three-Year Compliance Status :	_____
Collection Method :	ADDRESS MATCHING-HOUSE NUMBER

Map Id: FJ644
Direction: ESE
Distance: 0.968 mi., 5111 ft.
Elevation: 13 ft.
Relative: Lower

Site Name : RENTAL SERVICE CORPORATION 561 | United Rental Facility | RENTAL SERVICE CORPORATION
2302 E Q ST | 2302 EAST Q STREET
TACOMA | Tacoma | TACOMA, WA

Database(s) : [ALL SITES - WA, BRS, CSCSL HWS - WA, CSCSL NFA - WA, ECHO, EPA LUST, EPA UST, ERNS, FRS, HSL - WA, LUST - WA, MANIFEST EPA, PRP-CORP, RCRA_NONGEN, T 2 - WA, UST - WA, VCP - WA] ***(cont.)***

Envirosite ID: 6544943
EPA ID: N/R

ECHO ***(cont.)***

Reference Point :	CENTER OF A FACILITY OR STATION
Accuracy Meters :	30
Derived Tribes :	Puyallup Tribe of the Puyallup Reservation - 0 mile(s), Puyallup Tribe of the Puyallup Reservation - .5 mile(s), Muckleshoot Indian Tribe - 9.9 mile(s), Muckleshoot Indian Tribe - 12.7 mile(s), Nisqually Indian Tribe - 17.6 mile(s), Squaxin Island Tribe of the Squaxin Island Reservation - 23.1 mile(s), Squaxin Island Tribe of the Squaxin Island Reservation - 24.9 mile(s)
Derived HUC :	17110014
Derived WBD :	171100140502
Derived STCTY FIPS :	53053
Derived Zip :	98421
Derived CD113 :	09
Derived CB2010 :	530530602001164
MYRTK Universe :	NNN
NPDES IDs :	N/R
CWA Permit Types :	N/R
CWA Compliance Tracking :	N/R
CWA NAICS :	N/R
CWA SICS :	N/R
CWA Inspection Count :	N/R
CWA Last Inspection Days :	N/R
CWA Informal Count :	N/R
CWA Formal Action Count :	N/R
CWA Last Formal Action Date :	N/R
CWA Penalties :	N/R
CWA Last Penalty Date :	N/R
CWA Last Penalty Amount :	N/R
CWA Quarters IN NC :	N/R
CWA Current Compliance Status :	N/R
CWA Current SNC Flag :	N
CWA 13 Quarters Compliance Status :	N/R
CWA 13 Quarters Effluent Exceedances:	N/R
CWA Three-Year QNCR Codes :	N/R
DFR URL :	Click here for hyperlink provided by the agency.
Facility SIC :	N/R
Facility NAICS :	532412 - Construction, Mining, and Forestry Machinery and Equipment Rental and Leasing
Facility Last Inspection EPA Date :	N/R
Facility Last Inspection State Date :	N/R
Facility Last Formal Act EPA Date :	N/R
Facility Last Formal Act State Date :	N/R
Facility Last Informal Act EPA Date :	N/R
Facility Last Informal Act State Date:	N/R
Facility Federal Agency :	N/R

Map Id: FJ644
Direction: ESE
Distance: 0.968 mi., 5111 ft.
Elevation: 13 ft.
Relative: Lower

Site Name : RENTAL SERVICE CORPORATION 561 | United Rental Facility | RENTAL SERVICE CORPORATION
2302 E Q ST | 2302 EAST Q STREET
TACOMA | Tacoma | TACOMA, WA

Database(s) : [ALL SITES - WA, BRS, CSCSL HWS - WA, CSCSL NFA - WA, ECHO, EPA LUST, EPA UST, ERNS, FRS, HSL - WA, LUST - WA, MANIFEST EPA, PRP-CORP, RCRA_NONGEN, T 2 - WA, UST - WA, VCP - WA] ***(cont.)***

Envirosite ID: 6544943
EPA ID: N/R

ECHO ***(cont.)***

TRI Reporter :	N/R
Facility Imp Water Flag :	N/R
Current SNC Flag :	N
Indian County Flag :	Y
Federal Flag :	N/R
US Mexico Border Flag :	N/R
Chesapeak Bay Flag :	N/R
AIR Flag :	N
NPDES Flag :	N
SDWIS Flag :	N
RCRA Flag :	Y
TRI Flag :	N
GHG Flag :	N
Major Flag :	N/R
Active Flag :	N/R
NAA Flag :	N
Latitude :	47.24211
Longitude :	-122.40911
Last Date in Agency List :	2023-01-16

EPA LUST

Facility Name :	United Rental Facility
Facility Address :	2302 E Q ST, TACOMA, Washington
County :	Pierce
Facility ID :	WA26536148
LUST ID :	WA4264
Reported Date :	N/R
Status :	Open
Substance :	Petroleum Products-Unspecified
Closed With Residual Contamination (Tribal Only):	N/R
NFA_Letter (Tribal Only) :	N/R
Tribe (Tribal Only) :	N/R
EPA Region :	10
Estimated Population within 1500ft :	2
Estimated Private Domestic Wells within 1500ft:	0
Within Source Water Protection Area (SPA):	No
SPA Public Water System and Facility ID:	N/R
SPA Water Type :	N/R
SPA Facility Type :	N/R
SPA HUC12 :	N/R
Within Groundwater Wellhead Protection Area (WHPA):	Yes

Map Id: FJ644
Direction: ESE
Distance: 0.968 mi., 5111 ft.
Elevation: 13 ft.
Relative: Lower

Site Name : RENTAL SERVICE CORPORATION 561 | United Rental Facility | RENTAL SERVICE CORPORATION
2302 E Q ST | 2302 EAST Q STREET
TACOMA | Tacoma | TACOMA, WA

Database(s) : [ALL SITES - WA, BRS, CSCSL HWS - WA, CSCSL NFA - WA, ECHO, EPA LUST, EPA UST, ERNS, FRS, HSL - WA, LUST - WA, MANIFEST EPA, PRP-CORP, RCRA_NONGEN, T 2 - WA, UST - WA, VCP - WA] ***(cont.)***

Envirosite ID: 6544943
EPA ID: N/R

EPA LUST ***(cont.)***

WHPA Public Water System and Facility ID:	WA5386800_24831
WHPA Water Type :	GW
WHPA Facility Type :	WL
WHPA HUC12 :	171100140502
Within Estimated 100-year Floodplain:	No
Latitude :	47.24233
Longitude :	-122.40975
Last Date in Agency List :	2023-01-30

EPA UST

Facility Name :	RENTAL SERVICE CORPORATION
Facility Address :	2302 E Q ST, Tacoma, Washington 98421
County :	Pierce
Facility ID :	WA26536148
Facility Status :	Closed UST(s)
Open USTs :	0
Closed USTs :	2
Temporarily Out of Service USTs :	0
Date of Last Inspection :	N/R
EPA Region :	10
Tribe :	N/R
Facility ID 2 :	N/R
Latitude :	47.242333
Longitude :	-122.40975
Last Date in Agency List :	2023-01-30

Tank Details

Tank ID :	WA26536148_1
Tank Status :	Closed
Installation Date :	1986-09-20
Removal Date :	N/R
Capacity :	N/R
Substances :	A Leaded Gasoline
Tank Wall Type :	N/R
Tank ID :	WA26536148_2
Tank Status :	Closed
Installation Date :	1986-09-20
Removal Date :	N/R
Capacity :	N/R
Substances :	D Diesel
Tank Wall Type :	N/R

Map Id: FJ644
Direction: ESE
Distance: 0.968 mi., 5111 ft.
Elevation: 13 ft.
Relative: Lower

Site Name : RENTAL SERVICE CORPORATION 561 | United Rental Facility | RENTAL SERVICE CORPORATION
2302 E Q ST | 2302 EAST Q STREET
TACOMA | Tacoma | TACOMA, WA

Database(s) : [ALL SITES - WA, BRS, CSCSL HWS - WA, CSCSL NFA - WA, ECHO, EPA LUST, EPA UST, ERNS, FRS, HSL - WA, LUST - WA, MANIFEST EPA, PRP-CORP, RCRA_NONGEN, T 2 - WA, UST - WA, VCP - WA] ***(cont.)***

Envirosite ID: 6544943
EPA ID: N/R

ERNS

Facility Address :	2302 EAST Q STREET, TACOMA, WA
County :	PIERCE

Incident Information

Incident Date Time :	2004-03-12 11:00:00
Type of Incident :	FIXED
Incident Cause :	OPERATOR ERROR
Incident DTG :	OCCURRED
Incident Location :	N/R
Sequence Number :	715853
Potential Flag :	N/R
Description of Incident :	A FUELING VENDER HAD A NOZZLE FLIP OUT OF PLACE, CAUSING A RELEASE.
Last Date in Agency List :	2015-12-23

Incident Response Summary

Date Time Received :	2004-03-12 16:14:22
Date Time Completed :	2004-03-12 16:17:42
Call Type :	Incident
Source :	TELEPHONE
Responsible Company :	RENTAL SERVICE CORP.
Responsible Org Type :	PRIVATE ENTERPRISE
Responsible City :	TACOMA
Responsible State :	WA
Responsible Zip :	N/R

Incident Details Summary

Remedial Action :	CLEANUP COMPLETED
Medium :	GROUND
Medium Description :	LAND
Body of Water :	N/R
Weather Conditions :	N/R
Water Temperature :	N/R
Water Supply Contaminated :	U
Waterway Closed :	N
Waterway Description :	N/R

Additional Incident Details Summary

Actual Amount :	N/R
Actual Amount Units :	N/R
Capacity of Tank :	N/R

Map Id: FJ644
Direction: ESE
Distance: 0.968 mi., 5111 ft.
Elevation: 13 ft.
Relative: Lower

Site Name : RENTAL SERVICE CORPORATION 561 | United Rental Facility | RENTAL SERVICE CORPORATION
2302 E Q ST | 2302 EAST Q STREET
TACOMA | Tacoma | TACOMA, WA

Database(s) : [ALL SITES - WA, BRS, CSCSL HWS - WA, CSCSL NFA - WA, ECHO, EPA LUST, EPA UST, ERNS, FRS, HSL - WA, LUST - WA, MANIFEST EPA, PRP-CORP, RCRA_NONGEN, T 2 - WA, UST - WA, VCP - WA] ***(cont.)***

Envirosite ID: 6544943
EPA ID: N/R

ERNS ***(cont.)***

Capacity of Tank Units :	N/R
Continuous Release Begin Date :	N/R
Continuous Release End Date :	N/R
Continuous Release Change Date :	N/R
Continuous Release Permit :	N/R
Continuous Release Type :	N/R
Description of Tank :	N/R
Device Operational :	Y
DOT Crossing Number :	N/R
DOT Regulated :	U
NPDES :	N/R
NPDES Compliance :	U
Pipeline Aboveground :	ABOVE
Pipeline Covered :	U
Pipeline Type :	N/R
Tank ID :	N/R
Tank Regulated :	U
Tank Regulated by :	N/R

Materials Involved Summary

Name of Material :	GASOLINE: AUTOMOTIVE (UNLEADED)
CAS Number :	000000-00-0
Amount of Material :	5
Unit of Measure :	GALLON(S)
UN Number :	N/R
CHRIS Code :	GAS
Reached Water :	NO
Amount in Water :	N/R
Unit of Measure (Reach Water) :	N/R

FRS

Facility Name :	RENTAL SERVICE CORPORATION 561
Facility Address :	2302 EAST Q STREET, TACOMA, WA 98421-2614
County :	PIERCE

Site Details

Registry ID :	110005385234
FRS Facility URL :	Click here for hyperlink provided by the agency.
Last Date in Agency List :	2023-02-13

Map Id: FJ644
Direction: ESE
Distance: 0.968 mi., 5111 ft.
Elevation: 13 ft.
Relative: Lower

Site Name : RENTAL SERVICE CORPORATION 561 | United Rental Facility | RENTAL SERVICE CORPORATION
2302 E Q ST | 2302 EAST Q STREET
TACOMA | Tacoma | TACOMA, WA

Database(s) : [ALL SITES - WA, BRS, CSCSL HWS - WA, CSCSL NFA - WA, ECHO, EPA LUST, EPA UST, ERNS, FRS, HSL - WA, LUST - WA, MANIFEST EPA, PRP-CORP, RCRA_NONGEN, T 2 - WA, UST - WA, VCP - WA] ***(cont.)***

Envirosite ID: 6544943
EPA ID: N/R

FRS ***(cont.)***

Source Description
Source Description :

RCRAInfo is EPA's comprehensive information system that supports the Resource Conservation and Recovery Act (RCRA) of 1976 and the Hazardous and Solid Waste Amendments (HSWA) of 1984 through the tracking of events and activities related to facilities that generate, transport, and treat, store, or dispose of hazardous waste. RCRAInfo allows RCRA program staff to track the notification, permit, compliance, and corrective action activities required under RCRA. RCRAInfo also supports generation of the National Hazardous Waste Biennial Report. All generators and treatment, storage, and disposal facilities who handle hazardous waste are required to report to the EPA Administrator at least once every two years to support creation of the Biennial Report.
The WA-FSIS provides a means to query and display data maintained by the Washington Department of Ecology. This system contains key information for each facility/site that is currently, or has been, of interest to the Air Quality, Dam Safety, Hazardous Waste, Toxics Cleanup, and Water Quality Programs.

FRS Environmental Interest
Source and System ID :
RCRAINFO - WAD988519401
WA-FSIS - 26536148

Facility Name : RENTAL SERVICE CORPORATION 561
Facility Address : 2302 E Q ST, TACOMA, WA 98421
County : PIERCE

Site Details
Registry ID : 110070744394
FRS Facility URL : Click here for hyperlink provided by the agency.
Last Date in Agency List : 2023-02-13

Source Description

Source Description :

All generators and treatment, storage, and disposal (TSD) facilities who handle hazardous waste are required to report to the EPA Administrator at least once every two years. The data collected is used to create the National Biennial Resource Conservation and Recovery Act (RCRA) Hazardous Waste Report. This data is processed within the RCRA Information (RCRAInfo) database.

Map Id: FJ644
Direction: ESE
Distance: 0.968 mi., 5111 ft.
Elevation: 13 ft.
Relative: Lower

Site Name : RENTAL SERVICE CORPORATION 561 | United Rental Facility | RENTAL SERVICE CORPORATION
2302 E Q ST | 2302 EAST Q STREET
TACOMA | Tacoma | TACOMA, WA

Database(s) : [ALL SITES - WA, BRS, CSCSL HWS - WA, CSCSL NFA - WA, ECHO, EPA LUST, EPA UST, ERNS, FRS, HSL - WA, LUST - WA, MANIFEST EPA, PRP-CORP, RCRA_NONGEN, T 2 - WA, UST - WA, VCP - WA] ***(cont.)***

Envirosite ID: 6544943
EPA ID: N/R

FRS ***(cont.)***

FRS Environmental Interest
Source and System ID : RCRAINFO - WAD988519401

HSL - WA

Facility Name : Rental Service Corporation 561
Facility Address : 2302 E Q St, Tacoma, 98421-2614
County : Pierce

Site Details
Facility Site ID : 26536148
Cleanup Site ID : 4264
Status : Cleanup Started
Site Rank : N/R
Alternative Site Name : N/R
Region : N/R
Resposbile Unit : N/R
Institutional Control : N/R
Current VCP : N/R
Past VCP : N/R
Latitude : N/R
Longitude : N/R
Agency Hyperlink : Click here for hyperlink provided by the agency.
Last Date in Agency List : 2017-05-03

Facility Name : United Rental Facility
Facility Address : 2302 E Q St, Tacoma, 98421-2614
County : Pierce

Site Details
Facility Site ID : 26536148
Cleanup Site ID : 4264
Status : Cleanup Started
Site Rank : N/R
Alternative Site Name : N/R
Region : N/R
Resposbile Unit : N/R
Institutional Control : N/R
Current VCP : N/R
Past VCP : N/R
Latitude : N/R
Longitude : N/R
Agency Hyperlink : Click here for hyperlink provided by the agency.
Last Date in Agency List : 2022-02-11

Map Id: FJ644
Direction: ESE
Distance: 0.968 mi., 5111 ft.
Elevation: 13 ft.
Relative: Lower

Site Name : RENTAL SERVICE CORPORATION 561 | United Rental Facility | RENTAL SERVICE CORPORATION
2302 E Q ST | 2302 EAST Q STREET
TACOMA | Tacoma | TACOMA, WA

Database(s) : [ALL SITES - WA, BRS, CSCSL HWS - WA, CSCSL NFA - WA, ECHO, EPA LUST, EPA UST, ERNS, FRS, HSL - WA, LUST - WA, MANIFEST EPA, PRP-CORP, RCRA_NONGEN, T 2 - WA, UST - WA, VCP - WA] ***(cont.)***

Envirosite ID: 6544943
EPA ID: N/R

HSL - WA ***(cont.)***

Facility Name :	United Rental Facility
Facility Address :	2302 E Q ST, TACOMA, 98421
County :	Pierce

Site Details

Facility Site ID :	26536148
Cleanup Site ID :	4264
Status :	Cleanup Started
Site Rank :	N/R
Alternative Site Name :	ALPINE EQUIPMENT PROPERTY,PRIME EQUIPMENT,RENTAL SERVICE CORP,RENTAL SERVICE CORPORATION,Rental Service Corporation 561
Region :	Southwest
Resposbile Unit :	Southwest
Institutional Control :	N/R
Current VCP :	Yes
Past VCP :	Yes
Latitude :	47.242333
Longitude :	-122.40975
Agency Hyperlink :	Click here for hyperlink provided by the agency.
Last Date in Agency List :	2023-02-28

Contaminants

Contaminant Name :	Petroleum-Other
Ground water :	N/R
Surface water :	Below Cleanup Levels
Soil :	Remediated-Below
Sediment :	N/R
Air :	N/R
Bedrock :	N/R

Contaminant Name :	Petroleum Products-Unspecified
Ground water :	Below Cleanup Levels
Surface water :	N/R
Soil :	N/R
Sediment :	N/R
Air :	N/R
Bedrock :	N/R

LUST - WA

Facility Name :	Rental Service Corporation 561
Facility Address :	2302 E Q ST, TACOMA, 98421-2614

Map Id: FJ644
Direction: ESE
Distance: 0.968 mi., 5111 ft.
Elevation: 13 ft.
Relative: Lower

Site Name : RENTAL SERVICE CORPORATION 561 | United Rental Facility | RENTAL SERVICE CORPORATION
2302 E Q ST | 2302 EAST Q STREET
TACOMA | Tacoma | TACOMA, WA

Database(s) : [ALL SITES - WA, BRS, CSCSL HWS - WA, CSCSL NFA - WA, ECHO, EPA LUST, EPA UST, ERNS, FRS, HSL - WA, LUST - WA, MANIFEST EPA, PRP-CORP, RCRA_NONGEN, T 2 - WA, UST - WA, VCP - WA] ***(cont.)***

Envirosite ID: 6544943
EPA ID: N/R

LUST - WA ***(cont.)***

County :	Pierce

Site Details

LUST Status Date :	2015-03-23
LUST Status Type :	Cleanup Started
Facility Site ID :	26536148
Cleanup Site ID :	4264
LUST ID :	N/R
UST ID :	N/R
Alternate Site Names :	N/R
Release Date :	N/R
Process Type :	Voluntary Cleanup Program
Responsible Unit :	Southwest
Region :	Southwest
Latitude :	47.242333
Longitude :	-122.40975
Last Date in Agency List :	2017-08-23

Contaminants

Contaminant Name :	Petroleum Products-Unspecified
Ground Water :	Below Cleanup Levels
Surface Water :	N/R
Soil :	N/R
Sediment :	N/R
Air :	N/R
Bedrock :	N/R

Contaminant Name :	Petroleum-Other
Ground Water :	N/R
Surface Water :	Suspected
Soil :	Remediated-Below
Sediment :	N/R
Air :	N/R
Bedrock :	N/R

Facility Name :	UNITED RENTAL FACILITY
Facility Address :	2302 E Q ST, TACOMA, 98421
County :	Pierce

Map Id: FJ644
Direction: ESE
Distance: 0.968 mi., 5111 ft.
Elevation: 13 ft.
Relative: Lower

Site Name : RENTAL SERVICE CORPORATION 561 | United Rental Facility | RENTAL SERVICE CORPORATION
2302 E Q ST | 2302 EAST Q STREET
TACOMA | Tacoma | TACOMA, WA

Database(s) : [ALL SITES - WA, BRS, CSCSL HWS - WA, CSCSL NFA - WA, ECHO, EPA LUST, EPA UST, ERNS, FRS, HSL - WA, LUST - WA, MANIFEST EPA, PRP-CORP, RCRA_NONGEN, T 2 - WA, UST - WA, VCP - WA] ***(cont.)***

Envirosite ID: 6544943
EPA ID: N/R

LUST - WA ***(cont.)***

Site Details

LUST Status Date :	2015-03-23
LUST Status Type :	LUST - Cleanup Started
Facility Site ID :	26536148
Cleanup Site ID :	4264
LUST ID :	6883
UST ID :	12726
Alternate Site Names :	ALPINE EQUIPMENT PROPERTY,PRIME EQUIPMENT,RENTAL SERVICE CORP,RENTAL SERVICE CORPORATION,Rental Service Corporation 561
Release Date :	2015-03-05
Process Type :	Voluntary Cleanup Program
Responsible Unit :	Southwest
Region :	Southwest
Latitude :	47.242333
Longitude :	-122.40975
Last Date in Agency List :	2023-03-20

Contaminants

Contaminant Name :	Petroleum-Other
Ground Water :	N/R
Surface Water :	N/R
Soil :	Remediated-Below
Sediment :	N/R
Air :	N/R
Bedrock :	N/R

Contaminant Name :	Petroleum Products-Unspecified
Ground Water :	Below Cleanup Levels
Surface Water :	N/R
Soil :	N/R
Sediment :	N/R
Air :	N/R
Bedrock :	N/R

MANIFEST EPA

Manifest Details

Manifest Number :	007146975SKS
Shipped Date :	2019-12-05
Updated Date :	2020-01-16
Received Date :	2019-12-27
Status :	Signed
Generator ID :	CESQG
Generator Name :	United Rentals North America Inc

Map Id: FJ644
Direction: ESE
Distance: 0.968 mi., 5111 ft.
Elevation: 13 ft.
Relative: Lower

Site Name : RENTAL SERVICE CORPORATION 561 | United Rental Facility | RENTAL SERVICE CORPORATION
2302 E Q ST | 2302 EAST Q STREET
TACOMA | Tacoma | TACOMA, WA

Database(s) : [ALL SITES - WA, BRS, CSCSL HWS - WA, CSCSL NFA - WA, ECHO, EPA LUST, EPA UST, ERNS, FRS, HSL - WA, LUST - WA, MANIFEST EPA, PRP-CORP, RCRA_NONGEN, T 2 - WA, UST - WA, VCP - WA] ***(cont.)***

Envirosite ID: 6544943
EPA ID: N/R

MANIFEST EPA ***(cont.)***

Generator Address :	2302 E Q St, TACOMA, WA 98421
Generator Mailing :	2302 E Q St, Tacoma, WA 98421
Generator Contact :	United Rentals North America Inc
Destination ID :	UTD981552177
Destination Name :	Clean Harbors Aragonite LLC
Destination Mailing :	PO Box 1339, Grantsville, UT 84029
Destination Address :	PO Box 1339, Grantsville, UT 84029
Destination Contact :	N/R
Submission Type :	DataImage5Copy
Origin Type :	Service
Manifest Residue :	N
Rejection :	N
Last Date in Agency List :	2023-02-13

Waste Details

Waste Line Number :	1
Is DOT Hazardous :	Y
DOT ID Number :	UN1268
DOT Information :	UN1268, WASTE PETROLEUM DISTILLATES, N.O.S., 3, PG II
Non Waste Description :	N/R
Quantity :	400 Pounds
Quantity Tons, Acute, Non-Acute :	0.2, 0, 0.2
Quantity Kg, Acute, Non-Acute :	0, 181.406
Management Method :	H040 - INCINERATION
Is EPA Waste :	Y
Federal Code :	D001, D008, D018
State Code :	N/R

Manifest Details

Manifest Number :	007032810SKS
Shipped Date :	2019-09-05
Updated Date :	2019-10-16
Received Date :	2019-09-20
Status :	Signed
Generator ID :	CESQG
Generator Name :	United Rentals North America Inc
Generator Address :	2302 E Q St, TACOMA, WA 98421
Generator Mailing :	2302 E Q St, Tacoma, WA 98421
Generator Contact :	N/R
Destination ID :	UTD991301748
Destination Name :	Clean Harbors Grassy Mountain LLC
Destination Mailing :	PO Box 22750, Salt Lake City, UT 84122
Destination Address :	PO Box 22750, Salt Lake City, UT 84122
Destination Contact :	N/R
Submission Type :	DataImage5Copy

Map Id: FJ644
Direction: ESE
Distance: 0.968 mi., 5111 ft.
Elevation: 13 ft.
Relative: Lower

Site Name : RENTAL SERVICE CORPORATION 561 | United Rental Facility | RENTAL SERVICE CORPORATION
2302 E Q ST | 2302 EAST Q STREET
TACOMA | Tacoma | TACOMA, WA

Database(s) : [ALL SITES - WA, BRS, CSCSL HWS - WA, CSCSL NFA - WA, ECHO, EPA LUST, EPA UST, ERNS, FRS, HSL - WA, LUST - WA, MANIFEST EPA, PRP-CORP, RCRA_NONGEN, T 2 - WA, UST - WA, VCP - WA] ***(cont.)***

Envirosite ID: 6544943
EPA ID: N/R

MANIFEST EPA ***(cont.)***

Origin Type :	Service
Manifest Residue :	N
Rejection :	N
Last Date in Agency List :	2023-02-13

Waste Details

Waste Line Number :	1
Is DOT Hazardous :	N
DOT ID Number :	N/R
DOT Information :	N/R
Non Waste Description :	NONE, NONE, NON D.O.T. REGULATED,), N/ (OIL, DIRT , SAND, ABSORBENTS AND DIESEL FUEL), N/A, NONE
Quantity :	400 Pounds
Quantity Tons, Acute, Non-Acute :	0.2, 0, 0.2
Quantity Kg, Acute, Non-Acute :	0, 181.406
Management Method :	H132 - LANDFILL (WITH PRIOR TREATMENT AND/OR STABILIZATION)
Is EPA Waste :	N
Federal Code :	N/R
State Code :	WA - WT02

PRP-CORP

Facility Name :	ALPINE EQUIPMENT RENTAL AND SUPPLY
Facility Address :	2302 E. Q ST., TACOMA,, WA 98421
Actual Date :	1989-03-07
Date Type :	SPECIAL NOTICE
EPA ID :	WAD980726301
Site Name :	COMMENCEMENT BAY, SOUTH TACOMA CHANNEL
NPL Status Description :	Currently on the Final NPL
Non NPL Status Short Name :	N/R
Action Name :	Spcl Not Ltrs
Action Type Seq :	SG-1
Region Code :	10
Last Date in Agency List :	2023-02-01

RCRA_NONGEN

Facility Name :	RENTAL SERVICE CORPORATION 561
Facility Address :	2302 E Q ST, TACOMA, WA 98421
County :	PIERCE

Map Id: FJ644
Direction: ESE
Distance: 0.968 mi., 5111 ft.
Elevation: 13 ft.
Relative: Lower

Site Name : RENTAL SERVICE CORPORATION 561 | United Rental Facility | RENTAL SERVICE CORPORATION
2302 E Q ST | 2302 EAST Q STREET
TACOMA | Tacoma | TACOMA, WA

Database(s) : [ALL SITES - WA, BRS, CSCSL HWS - WA, CSCSL NFA - WA, ECHO, EPA LUST, EPA UST, ERNS, FRS, HSL - WA, LUST - WA, MANIFEST EPA, PRP-CORP, RCRA_NONGEN, T 2 - WA, UST - WA, VCP - WA] ***(cont.)***

Envirosite ID: 6544943
EPA ID: N/R

RCRA_NONGEN ***(cont.)***

Date Form Received by Agency :	2011-03-05
EPA ID :	WAD988519401
Mailing Address :	6929 E GREENWAY PKWY STE 200, SCOTTSDALE, WA 85254
Contact :	SHYAM SRINIVAS
Contact Address :	6929 E GREENWAY PKWY STE 200, SCOTTSDALE, AZ 85254
Contact Country :	US
Contact Telephone :	602-370-9664
Contact Email :	SHYAM.SRINIVAS@RSCRENTAL.COM
EPA Region :	10
Land Type :	Private
Source Type :	Implementer
Classification :	Not a generator, verified
Description :	Not a generator, verified
Last Date in Agency List :	2023-01-23

Owner/Operator Summary

Owner/Operator Name :	FOUR SQUARE DEVELOPMENT
Owner/Operator Address :	5220 108TH ST NW, MARYVILLE, WA 98271
Owner/Operator Country :	US
Owner/Operator Telephone :	425-821-2030
Owner/Operator Email :	N/R
Owner/Operator Fax :	N/R
Legal Status :	Private
Owner/Operator Type :	Owner
Owner/Operator Start Date :	N/R
Owner/Operator End Date :	N/R

Owner/Operator Name :	RENTAL SERVICE CORPORATION
Owner/Operator Address :	6929 E GREENWAY PKWY STE 200, SCOTTSDALE, AZ 85254
Owner/Operator Country :	US
Owner/Operator Telephone :	480-905-3300
Owner/Operator Email :	N/R
Owner/Operator Fax :	N/R
Legal Status :	Private
Owner/Operator Type :	Owner
Owner/Operator Start Date :	2001-01-01
Owner/Operator End Date :	N/R

Owner/Operator Name :	RSC EQUIPMENT RENTAL 561
Owner/Operator Address :	2302 E Q ST, TACOMA, WA 98421
Owner/Operator Country :	US
Owner/Operator Telephone :	253-383-1515
Owner/Operator Email :	N/R
Owner/Operator Fax :	N/R
Legal Status :	Private

Map Id: FJ644
Direction: ESE
Distance: 0.968 mi., 5111 ft.
Elevation: 13 ft.
Relative: Lower

Site Name : RENTAL SERVICE CORPORATION 561 | United Rental Facility | RENTAL SERVICE CORPORATION
2302 E Q ST | 2302 EAST Q STREET
TACOMA | Tacoma | TACOMA, WA

Database(s) : [ALL SITES - WA, BRS, CSCSL HWS - WA, CSCSL NFA - WA, ECHO, EPA LUST, EPA UST, ERNS, FRS, HSL - WA, LUST - WA, MANIFEST EPA, PRP-CORP, RCRA_NONGEN, T 2 - WA, UST - WA, VCP - WA] ***(cont.)***

Envirosite ID: 6544943
EPA ID: N/R

RCRA_NONGEN ***(cont.)***

Owner/Operator Type :	Operator
Owner/Operator Start Date :	N/R
Owner/Operator End Date :	N/R

Handler Activities Summary

U.S. Importer of Hazardous Waste :	N
Mixed Waste (Haz. and Radioactive) :	N
Recycler of Hazardous Waste :	N
Transporter of Hazardous Waste :	N
Treater, Storer or Disposer of HW :	N
Underground Injection Activity :	N
On-site Burner Exemption :	N
Furnace Exemption :	N
Used Oil Fuel Burner :	N
Used Oil Processor :	N
Used Oil Refiner :	N
Used Oil Fuel Marketer to Burner :	N
Used Oil Specification Marketer :	N
Used Oil Transfer Facility :	N
Used Oil Transporter :	N

Historical Generators

Details for this site have been truncated due to the large number of available details for this site within this dataset. For the complete details for this site, contact your Envirosite account representative for a complimentary site report containing all of the details available.

Date Form Received by Agency :	2011-03-04
Facility Name :	RENTAL SERVICE CORPORATION 561
Classification :	Not a generator, verified

Date Form Received by Agency :	2010-02-04
Facility Name :	RENTAL SERVICE CORPORATION 561
Classification :	Not a generator, verified

Date Form Received by Agency :	2009-03-02
Facility Name :	RENTAL SERVICE CORPORATION 561
Classification :	Not a generator, verified

Date Form Received by Agency :	2008-02-21
Facility Name :	RENTAL SERVICE CORPORATION 561
Classification :	Not a generator, verified

Map Id: FJ644
Direction: ESE
Distance: 0.968 mi., 5111 ft.
Elevation: 13 ft.
Relative: Lower

Site Name : RENTAL SERVICE CORPORATION 561 | United Rental Facility | RENTAL SERVICE CORPORATION
2302 E Q ST | 2302 EAST Q STREET
TACOMA | Tacoma | TACOMA, WA

Database(s) : [ALL SITES - WA, BRS, CSCSL HWS - WA, CSCSL NFA - WA, ECHO, EPA LUST, EPA UST, ERNS, FRS, HSL - WA, LUST - WA, MANIFEST EPA, PRP-CORP, RCRA_NONGEN, T 2 - WA, UST - WA, VCP - WA] ***(cont.)***

Envirosite ID: 6544943
EPA ID: N/R

RCRA_NONGEN ***(cont.)***

Date Form Received by Agency : 2007-12-31
Facility Name : RENTAL SERVICE CORPORATION 561
Classification : Not a generator, verified

Date Form Received by Agency : 2007-01-02
Facility Name : RENTAL SERVICE CORPORATION 561
Classification : Not a generator, verified

Date Form Received by Agency : 2006-01-23
Facility Name : RENTAL SERVICE CORPORATION 561
Classification : Not a generator, verified

Date Form Received by Agency : 2005-12-31
Facility Name : RENTAL SERVICE CORPORATION 561
Classification : Not a generator, verified

Date Form Received by Agency : 2005-05-04
Facility Name : RENTAL SERVICE CORPORATION 561
Classification : Not a generator, verified

Date Form Received by Agency : 2004-03-24
Facility Name : RENTAL SERVICE CORPORATION 561
Classification : Very Small Quantity Generator

Notices of Violations Summary
Regulation Violated : N

Evaluation Action Summary
Evaluation Date : 2009-02-17
Evaluation : FOCUSED COMPLIANCE INSPECTION
Area of Violation : N/R
Date Achieved Compliance : N/R
Evaluation Lead Agency : State

Evaluation Date : 1993-06-10
Evaluation : COMPLIANCE ASSISTANCE VISIT
Area of Violation : N/R
Date Achieved Compliance : N/R
Evaluation Lead Agency : State

Map Id: FJ644
Direction: ESE
Distance: 0.968 mi., 5111 ft.
Elevation: 13 ft.
Relative: Lower

Site Name : RENTAL SERVICE CORPORATION 561 | United Rental Facility | RENTAL SERVICE CORPORATION
2302 E Q ST | 2302 EAST Q STREET
TACOMA | Tacoma | TACOMA, WA

Database(s) : [ALL SITES - WA, BRS, CSCSL HWS - WA, CSCSL NFA - WA, ECHO, EPA LUST, EPA UST, ERNS, FRS, HSL - WA, LUST - WA, MANIFEST EPA, PRP-CORP, RCRA_NONGEN, T 2 - WA, UST - WA, VCP - WA] ***(cont.)***

Envirosite ID: 6544943
EPA ID: N/R

T 2 - WA

Facility Name :	Rental Service Corporation 561
Facility Address :	2302 E Q ST, TACOMA, 98421-2614
County :	Pierce
Facility/Site ID :	26536148
Alternate Name :	ALPINE EQUIPMENT PROPERTY
Program Name :	N/R
WRIA :	10
Legislative District :	27
Congressional District :	9
Ecology Region :	SWRO
Ecology Program Phone :	(360) 407-6171
Tribal Land :	Y
Latitude :	47.242333
Longitude :	-122.40975
Last Date in Agency List :	2023-01-04

Facility/Site ID :	26536148
Alternate Name :	RENTAL SERVICE CORP
Program Name :	N/R
WRIA :	10
Legislative District :	27
Congressional District :	9
Ecology Region :	SWRO
Ecology Program Phone :	(360) 407-6171
Tribal Land :	Y
Latitude :	47.242333
Longitude :	-122.40975
Last Date in Agency List :	2023-01-04

Facility/Site ID :	26536148
Alternate Name :	PRIME EQUIPMENT
Program Name :	N/R
WRIA :	10
Legislative District :	27
Congressional District :	9
Ecology Region :	SWRO
Ecology Program Phone :	(360) 407-6171
Tribal Land :	Y
Latitude :	47.242333
Longitude :	-122.40975
Last Date in Agency List :	2023-01-04

Facility/Site ID :	26536148
Alternate Name :	N/R

Map Id: FJ644
Direction: ESE
Distance: 0.968 mi., 5111 ft.
Elevation: 13 ft.
Relative: Lower

Site Name : RENTAL SERVICE CORPORATION 561 | United Rental Facility | RENTAL SERVICE CORPORATION
2302 E Q ST | 2302 EAST Q STREET
TACOMA | Tacoma | TACOMA, WA

Database(s) : [ALL SITES - WA, BRS, CSCSL HWS - WA, CSCSL NFA - WA, ECHO, EPA LUST, EPA UST, ERNS, FRS, HSL - WA, LUST - WA, MANIFEST EPA, PRP-CORP, RCRA_NONGEN, T 2 - WA, UST - WA, VCP - WA] ***(cont.)***

Envirosite ID: 6544943
EPA ID: N/R

T 2 - WA ***(cont.)***

Program Name :	N/R
WRIA :	10
Legislative District :	27
Congressional District :	9
Ecology Region :	SWRO
Ecology Program Phone :	(360) 407-6171
Tribal Land :	Y
Latitude :	47.242333
Longitude :	-122.40975
Last Date in Agency List :	2023-01-04

Program Details

Program :	HAZWASTE
Interaction Type :	Emergency/Haz Chem Rpt TIER2
Interaction Type Description :	Businesses that store 10,000 pounds or more of a hazardous chemical or 500 pounds or less, depending on the chemical, of an extremely hazardous chemical on site at any one time must report annually. Reports are sent to the State Emergency Response Commission (represented by Ecology) Local Emergency Planning Committees, and local fire departments for emergency planning. (product, not waste)
Status :	Active
Start Date :	1994-01-01
End Date :	N/R
SIC :	7359 - EQUIPMENT RENTAL AND LEASING, NOT ELSEWHERE CLASSIFIED
NAICS :	N/R

Program :	HAZWASTE
Interaction Type :	Emergency/Haz Chem Rpt TIER2
Interaction Type Description :	Businesses that store 10,000 pounds or more of a hazardous chemical or 500 pounds or less, depending on the chemical, of an extremely hazardous chemical on site at any one time must report annually. Reports are sent to the State Emergency Response Commission (represented by Ecology) Local Emergency Planning Committees, and local fire departments for emergency planning. (product, not waste)
Status :	Active
Start Date :	1994-01-01
End Date :	N/R
SIC :	7353 - HEAVY CONSTRUCTION EQUIPMENT RENTAL AND LEASING
NAICS :	N/R

Map Id: FJ644
Direction: ESE
Distance: 0.968 mi., 5111 ft.
Elevation: 13 ft.
Relative: Lower

Site Name : RENTAL SERVICE CORPORATION 561 | United Rental Facility | RENTAL SERVICE CORPORATION
2302 E Q ST | 2302 EAST Q STREET
TACOMA | Tacoma | TACOMA, WA

Database(s) : [ALL SITES - WA, BRS, CSCSL HWS - WA, CSCSL NFA - WA, ECHO, EPA LUST, EPA UST, ERNS, FRS, HSL - WA, LUST - WA, MANIFEST EPA, PRP-CORP, RCRA_NONGEN, T 2 - WA, UST - WA, VCP - WA] ***(cont.)***

Envirosite ID: 6544943
EPA ID: N/R

T 2 - WA ***(cont.)***

Program : HAZWASTE
Interaction Type : Emergency/Haz Chem Rpt TIER2

Interaction Type Description : Businesses that store 10,000 pounds or more of a hazardous chemical or 500 pounds or less, depending on the chemical, of an extremely hazardous chemical on site at any one time must report annually. Reports are sent to the State Emergency Response Commission (represented by Ecology) Local Emergency Planning Committees, and local fire departments for emergency planning. (product, not waste)

Status : Active
Start Date : 1994-01-01
End Date : N/R
SIC : N/R
NAICS : N/R

Program : HAZWASTE
Interaction Type : Emergency/Haz Chem Rpt TIER2

Interaction Type Description : Businesses that store 10,000 pounds or more of a hazardous chemical or 500 pounds or less, depending on the chemical, of an extremely hazardous chemical on site at any one time must report annually. Reports are sent to the State Emergency Response Commission (represented by Ecology) Local Emergency Planning Committees, and local fire departments for emergency planning. (product, not waste)

Status : Active
Start Date : 1994-01-01
End Date : N/R
SIC : N/R

NAICS : 532412 - Construction, Mining, and Forestry Machinery and Equipment Rental and Leasing

UST - WA

Facility Name : RENTAL SERVICE CORPORATION
Facility Address : 2302 EAST Q STREET, Tacoma, 98421
County : Pierce

Facility Site ID : 26536148
UST Site ID : 12726
Tag Number(s) : A3041
Responsible Unit : SOUTHWEST
Is Active : N/R
Latitude : 47.242333

Map Id: FJ644
Direction: ESE
Distance: 0.968 mi., 5111 ft.
Elevation: 13 ft.
Relative: Lower

Site Name : RENTAL SERVICE CORPORATION 561 | United Rental Facility | RENTAL SERVICE CORPORATION
2302 E Q ST | 2302 EAST Q STREET
TACOMA | Tacoma | TACOMA, WA

Database(s) : [ALL SITES - WA, BRS, CSCSL HWS - WA, CSCSL NFA - WA, ECHO, EPA LUST, EPA UST, ERNS, FRS, HSL - WA, LUST - WA, MANIFEST EPA, PRP-CORP, RCRA_NONGEN, T 2 - WA, UST - WA, VCP - WA] ***(cont.)***

Envirosite ID: 6544943
EPA ID: N/R

UST - WA ***(cont.)***

Longitude :	-122.40975
Last Date in Agency List :	2015-01-14

Tank Details

Tank Name :	1
Tank Status :	Closure in Process
Install Date :	N/R
Tank Upgrade Date :	1997-10-15
Tank Permanent Closure Date :	N/R
Permit Expiration Date :	12/31/2012
Tank Material :	Dielectric Coated Steel
Tank Construction :	Double Wall Tank
Tank Corrosion Protection :	Sacrificial Anode
Tank Manifold :	N/R
Tank Release Detection :	Automatic Tank Gauging
Tank Tightness Test :	Annual
Tank Spill Prevention :	Spill Bucket/Spill Box
Capacity Range :	1,101 to 2,000 Gallons
Actual Capacity :	N/R
Pipe Material :	Fiberglass
Pipe Construction :	Double Wall Pipe
Pipe Corrosion Protection :	Corrosion Resistant
Tank SFC :	N/R
Dispenser SFC :	N/R
Primary Pipe Release Detection :	Safe Suction (No Leak Detection)
Secondary Pipe Release Detection :	N/R
Pipe Pumping System :	N/R
Pipe Install Date :	N/R
Turbine Sump Construction :	N/R
Tank Status Date :	1996-08-06
Tank Install Date :	00/20/1986
Tank Overfill Prevention :	Automatic Shutoff (fill pipe)

Compartments Details

Compartment Number :	1
Compartment Capacity :	2000
Substance Stored :	Leaded Gasoline
Used Substance :	Motor Fuel for Vehicles
Ecy Region :	N/R

Tank Details

Tank Name :	1
Tank Status :	Removed

Map Id: FJ644
Direction: ESE
Distance: 0.968 mi., 5111 ft.
Elevation: 13 ft.
Relative: Lower

Site Name : RENTAL SERVICE CORPORATION 561 | United Rental Facility | RENTAL SERVICE CORPORATION
2302 E Q ST | 2302 EAST Q STREET
TACOMA | Tacoma | TACOMA, WA

Database(s) : [ALL SITES - WA, BRS, CSCSL HWS - WA, CSCSL NFA - WA, ECHO, EPA LUST, EPA UST, ERNS, FRS, HSL - WA, LUST - WA, MANIFEST EPA, PRP-CORP, RCRA_NONGEN, T 2 - WA, UST - WA, VCP - WA] ***(cont.)***

Envirosite ID: 6544943
EPA ID: N/R

UST - WA ***(cont.)***

Install Date :	1986-09-20
Tank Upgrade Date :	1997-10-15
Tank Permanent Closure Date :	2014-10-23
Permit Expiration Date :	N/R
Tank Material :	Dielectric Coated Steel
Tank Construction :	Double Wall Tank
Tank Corrosion Protection :	Sacrificial Anode
Tank Manifold :	N/R
Tank Release Detection :	Automatic Tank Gauging
Tank Tightness Test :	Annual
Tank Spill Prevention :	Spill Bucket/Spill Box
Capacity Range :	1,101 to 2,000 Gallons
Actual Capacity :	2000
Pipe Material :	Fiberglass
Pipe Construction :	Double Wall Pipe
Pipe Corrosion Protection :	Corrosion Resistant
Tank SFC :	N/R
Dispenser SFC :	N/R
Primary Pipe Release Detection :	Safe Suction (No Leak Detection)
Secondary Pipe Release Detection :	N/R
Pipe Pumping System :	N/R
Pipe Install Date :	N/R
Turbine Sump Construction :	N/R
Tank Status Date :	2015-03-05
Tank Install Date :	N/R
Tank Overfill Prevention :	Automatic Shutoff (fill pipe)

Compartments Details

Compartment Number :	1
Compartment Capacity :	2000
Substance Stored :	Leaded Gasoline
Used Substance :	Motor Fuel for Vehicles
Ecy Region :	N/R

Tank Details

Tank Name :	2
Tank Status :	Closure in Process
Install Date :	N/R
Tank Upgrade Date :	1997-10-15
Tank Permanent Closure Date :	N/R
Permit Expiration Date :	12/31/2012
Tank Material :	Dielectric Coated Steel
Tank Construction :	Double Wall Tank
Tank Corrosion Protection :	Sacrificial Anode
Tank Manifold :	N/R

Map Id: FJ644
Direction: ESE
Distance: 0.968 mi., 5111 ft.
Elevation: 13 ft.
Relative: Lower

Site Name : RENTAL SERVICE CORPORATION 561 | United Rental Facility | RENTAL SERVICE CORPORATION
2302 E Q ST | 2302 EAST Q STREET
TACOMA | Tacoma | TACOMA, WA

Database(s) : [ALL SITES - WA, BRS, CSCSL HWS - WA, CSCSL NFA - WA, ECHO, EPA LUST, EPA UST, ERNS, FRS, HSL - WA, LUST - WA, MANIFEST EPA, PRP-CORP, RCRA_NONGEN, T 2 - WA, UST - WA, VCP - WA] ***(cont.)***

Envirosite ID: 6544943
EPA ID: N/R

UST - WA ***(cont.)***

Tank Release Detection :	Automatic Tank Gauging
Tank Tightness Test :	Annual
Tank Spill Prevention :	Spill Bucket/Spill Box
Capacity Range :	1,101 to 2,000 Gallons
Actual Capacity :	N/R
Pipe Material :	Fiberglass
Pipe Construction :	Double Wall Pipe
Pipe Corrosion Protection :	Corrosion Resistant
Tank SFC :	N/R
Dispenser SFC :	N/R
Primary Pipe Release Detection :	Safe Suction (No Leak Detection)
Secondary Pipe Release Detection :	N/R
Pipe Pumping System :	N/R
Pipe Install Date :	N/R
Turbine Sump Construction :	N/R
Tank Status Date :	1996-08-06
Tank Install Date :	00/20/1986
Tank Overfill Prevention :	Automatic Shutoff (fill pipe)

Compartments Details

Compartment Number :	1
Compartment Capacity :	2000
Substance Stored :	Diesel
Used Substance :	Motor Fuel for Vehicles
Ecy Region :	N/R

Tank Details

Tank Name :	2
Tank Status :	Removed
Install Date :	1986-09-20
Tank Upgrade Date :	1997-10-15
Tank Permanent Closure Date :	2014-10-23
Permit Expiration Date :	N/R
Tank Material :	Dielectric Coated Steel
Tank Construction :	Double Wall Tank
Tank Corrosion Protection :	Sacrificial Anode
Tank Manifold :	N/R
Tank Release Detection :	Automatic Tank Gauging
Tank Tightness Test :	Annual
Tank Spill Prevention :	Spill Bucket/Spill Box
Capacity Range :	1,101 to 2,000 Gallons
Actual Capacity :	2000
Pipe Material :	Fiberglass
Pipe Construction :	Double Wall Pipe
Pipe Corrosion Protection :	Corrosion Resistant

Map Id: FJ644
Direction: ESE
Distance: 0.968 mi., 5111 ft.
Elevation: 13 ft.
Relative: Lower

Site Name : RENTAL SERVICE CORPORATION 561 | United Rental Facility | RENTAL SERVICE CORPORATION
2302 E Q ST | 2302 EAST Q STREET
TACOMA | Tacoma | TACOMA, WA

Database(s) : [ALL SITES - WA, BRS, CSCSL HWS - WA, CSCSL NFA - WA, ECHO, EPA LUST, EPA UST, ERNS, FRS, HSL - WA, LUST - WA, MANIFEST EPA, PRP-CORP, RCRA_NONGEN, T 2 - WA, UST - WA, VCP - WA] ***(cont.)***

Envirosite ID: 6544943
EPA ID: N/R

UST - WA ***(cont.)***

Tank SFC :	N/R
Dispenser SFC :	N/R
Primary Pipe Release Detection :	Safe Suction (No Leak Detection)
Secondary Pipe Release Detection :	N/R
Pipe Pumping System :	N/R
Pipe Install Date :	N/R
Turbine Sump Construction :	N/R
Tank Status Date :	2015-03-05
Tank Install Date :	N/R
Tank Overfill Prevention :	Automatic Shutoff (fill pipe)

Compartments Details

Compartment Number :	1
Compartment Capacity :	2000
Substance Stored :	Diesel
Used Substance :	Motor Fuel for Vehicles
Ecy Region :	N/R

Facility Name :	RENTAL SERVICE CORPORATION
Facility Address :	2302 E Q ST, Tacoma, 98421
County :	Pierce

Facility Site ID :	26536148
UST Site ID :	12726
Tag Number(s) :	A3041
Responsible Unit :	Southwest
Is Active :	No
Latitude :	47.242333
Longitude :	-122.40975
Last Date in Agency List :	2022-12-29

Tank Details

Tank Name :	1
Tank Status :	Removed
Install Date :	1986-09-20
Tank Upgrade Date :	1997-10-15
Tank Permanent Closure Date :	2014-10-23
Permit Expiration Date :	N/R
Tank Material :	Dielectric Coated Steel
Tank Construction :	Double Wall Tank
Tank Corrosion Protection :	Sacrificial Anode
Tank Manifold :	N/R
Tank Release Detection :	Automatic Tank Gauging

Map Id: FJ644
Direction: ESE
Distance: 0.968 mi., 5111 ft.
Elevation: 13 ft.
Relative: Lower

Site Name : RENTAL SERVICE CORPORATION 561 | United Rental Facility | RENTAL SERVICE CORPORATION
2302 E Q ST | 2302 EAST Q STREET
TACOMA | Tacoma | TACOMA, WA

Database(s) : [ALL SITES - WA, BRS, CSCSL HWS - WA, CSCSL NFA - WA, ECHO, EPA LUST, EPA UST, ERNS, FRS, HSL - WA, LUST - WA, MANIFEST EPA, PRP-CORP, RCRA_NONGEN, T 2 - WA, UST - WA, VCP - WA] ***(cont.)***

Envirosite ID: 6544943
EPA ID: N/R

UST - WA ***(cont.)***

Tank Tightness Test :	Annual
Tank Spill Prevention :	Single Wall Spill Bucket
Capacity Range :	1,101 to 2,000 Gallons
Actual Capacity :	2000
Pipe Material :	Fiberglass
Pipe Construction :	Double Wall Pipe
Pipe Corrosion Protection :	Corrosion Resistant
Tank SFC :	N/R
Dispenser SFC :	N/R
Primary Pipe Release Detection :	Safe Suction (No Leak Detection)
Secondary Pipe Release Detection :	N/R
Pipe Pumping System :	N/R
Pipe Install Date :	N/R
Turbine Sump Construction :	N/R
Tank Status Date :	2015-03-05
Tank Install Date :	N/R
Tank Overfill Prevention :	Automatic Shutoff (fill pipe)

Compartments Details

Compartment Number :	1
Compartment Capacity :	2000
Substance Stored :	Leaded Gasoline
Used Substance :	Motor Fuel for Vehicles
Ecy Region :	N/R

Tank Details

Tank Name :	2
Tank Status :	Removed
Install Date :	1986-09-20
Tank Upgrade Date :	1997-10-15
Tank Permanent Closure Date :	2014-10-23
Permit Expiration Date :	N/R
Tank Material :	Dielectric Coated Steel
Tank Construction :	Double Wall Tank
Tank Corrosion Protection :	Sacrificial Anode
Tank Manifold :	N/R
Tank Release Detection :	Automatic Tank Gauging
Tank Tightness Test :	Annual
Tank Spill Prevention :	Single Wall Spill Bucket
Capacity Range :	1,101 to 2,000 Gallons
Actual Capacity :	2000
Pipe Material :	Fiberglass
Pipe Construction :	Double Wall Pipe
Pipe Corrosion Protection :	Corrosion Resistant
Tank SFC :	N/R

Map Id: FJ644
Direction: ESE
Distance: 0.968 mi., 5111 ft.
Elevation: 13 ft.
Relative: Lower

Site Name : RENTAL SERVICE CORPORATION 561 | United Rental Facility | RENTAL SERVICE CORPORATION
2302 E Q ST | 2302 EAST Q STREET
TACOMA | Tacoma | TACOMA, WA

Database(s) : [ALL SITES - WA, BRS, CSCSL HWS - WA, CSCSL NFA - WA, ECHO, EPA LUST, EPA UST, ERNS, FRS, HSL - WA, LUST - WA, MANIFEST EPA, PRP-CORP, RCRA_NONGEN, T 2 - WA, UST - WA, VCP - WA] ***(cont.)***

Envirosite ID: 6544943
EPA ID: N/R

UST - WA ***(cont.)***

Dispenser SFC :	N/R
Primary Pipe Release Detection :	Safe Suction (No Leak Detection)
Secondary Pipe Release Detection :	N/R
Pipe Pumping System :	N/R
Pipe Install Date :	N/R
Turbine Sump Construction :	N/R
Tank Status Date :	2015-03-05
Tank Install Date :	N/R
Tank Overfill Prevention :	Automatic Shutoff (fill pipe)

Compartments Details

Compartment Number :	1
Compartment Capacity :	2000
Substance Stored :	Diesel
Used Substance :	Motor Fuel for Vehicles
Ecy Region :	N/R

VCP - WA

Facility Name :	Rental Service Corporation 561
Facility Address :	2302 E Q ST, TACOMA, 98421-2614
County :	Pierce
Facility/Site ID :	26536148
Alternate Name :	PRIME EQUIPMENT
Program Name :	N/R
WRIA :	10
Legislative District :	27
Congressional District :	9
Ecology Region :	SWRO
Ecology Program Phone :	(360) 407-7224
Tribal Land :	Y
Latitude :	47.242333
Longitude :	-122.40975
Last Date in Agency List :	2023-01-04
Facility/Site ID :	26536148
Alternate Name :	RENTAL SERVICE CORP
Program Name :	N/R
WRIA :	10
Legislative District :	27
Congressional District :	9
Ecology Region :	SWRO
Ecology Program Phone :	(360) 407-7224
Tribal Land :	Y

Map Id: FJ644
Direction: ESE
Distance: 0.968 mi., 5111 ft.
Elevation: 13 ft.
Relative: Lower

Site Name : RENTAL SERVICE CORPORATION 561 | United Rental Facility | RENTAL SERVICE CORPORATION
2302 E Q ST | 2302 EAST Q STREET
TACOMA | Tacoma | TACOMA, WA

Database(s) : [ALL SITES - WA, BRS, CSCSL HWS - WA, CSCSL NFA - WA, ECHO, EPA LUST, EPA UST, ERNS, FRS, HSL - WA, LUST - WA, MANIFEST EPA, PRP-CORP, RCRA_NONGEN, T 2 - WA, UST - WA, VCP - WA] ***(cont.)***

Envirosite ID: 6544943
EPA ID: N/R

VCP - WA ***(cont.)***

Latitude :	47.242333
Longitude :	-122.40975
Last Date in Agency List :	2023-01-04

Facility/Site ID :	26536148
Alternate Name :	N/R
Program Name :	N/R
WRIA :	10
Legislative District :	27
Congressional District :	9
Ecology Region :	SWRO
Ecology Program Phone :	(360) 407-7224
Tribal Land :	Y
Latitude :	47.242333
Longitude :	-122.40975
Last Date in Agency List :	2023-01-04

Facility/Site ID :	26536148
Alternate Name :	ALPINE EQUIPMENT PROPERTY
Program Name :	N/R
WRIA :	10
Legislative District :	27
Congressional District :	9
Ecology Region :	SWRO
Ecology Program Phone :	(360) 407-7224
Tribal Land :	Y
Latitude :	47.242333
Longitude :	-122.40975
Last Date in Agency List :	2023-01-04

Program Details

Program :	HAZWASTE
Program ID :	WAD988519401
Interaction Type :	Voluntary Cleanup Sites
Interaction Type Description :	For a fee, Ecology staff will review an independent cleanup report(s) and provide a written decision about the adequacy of the cleanup actions taken and described in the report.
Status :	Inactive
Start Date :	1998-05-13
End Date :	1998-07-22
SIC :	7359 - EQUIPMENT RENTAL AND LEASING, NOT ELSEWHERE CLASSIFIED
NAICS :	N/R

Map Id: FJ644
Direction: ESE
Distance: 0.968 mi., 5111 ft.
Elevation: 13 ft.
Relative: Lower

Site Name : RENTAL SERVICE CORPORATION 561 | United Rental Facility | RENTAL SERVICE CORPORATION
2302 E Q ST | 2302 EAST Q STREET
TACOMA | Tacoma | TACOMA, WA

Database(s) : [ALL SITES - WA, BRS, CSCSL HWS - WA, CSCSL NFA - WA, ECHO, EPA LUST, EPA UST, ERNS, FRS, HSL - WA, LUST - WA, MANIFEST EPA, PRP-CORP, RCRA_NONGEN, T 2 - WA, UST - WA, VCP - WA] ***(cont.)***

Envirosite ID: 6544943
EPA ID: N/R

VCP - WA ***(cont.)***

Program :	HAZWASTE
Program ID :	WAD988519401
Interaction Type :	Voluntary Cleanup Sites
Interaction Type Description :	For a fee, Ecology staff will review an independent cleanup report(s) and provide a written decision about the adequacy of the cleanup actions taken and described in the report.
Status :	Inactive
Start Date :	1998-05-13
End Date :	1998-07-22
SIC :	7353 - HEAVY CONSTRUCTION EQUIPMENT RENTAL AND LEASING
NAICS :	N/R

Program :	HAZWASTE
Program ID :	WAD988519401
Interaction Type :	Voluntary Cleanup Sites
Interaction Type Description :	For a fee, Ecology staff will review an independent cleanup report(s) and provide a written decision about the adequacy of the cleanup actions taken and described in the report.
Status :	Inactive
Start Date :	1998-05-13
End Date :	1998-07-22
SIC :	N/R
NAICS :	N/R

Program :	HAZWASTE
Program ID :	WAD988519401
Interaction Type :	Voluntary Cleanup Sites
Interaction Type Description :	For a fee, Ecology staff will review an independent cleanup report(s) and provide a written decision about the adequacy of the cleanup actions taken and described in the report.
Status :	Inactive
Start Date :	1998-05-13
End Date :	1998-07-22
SIC :	N/R
NAICS :	532412 - Construction, Mining, and Forestry Machinery and Equipment Rental and Leasing

Program :	HAZWASTE
Program ID :	WAD988519401

Map Id: FJ644
Direction: ESE
Distance: 0.968 mi., 5111 ft.
Elevation: 13 ft.
Relative: Lower

Site Name : RENTAL SERVICE CORPORATION 561 | United Rental Facility | RENTAL SERVICE CORPORATION
2302 E Q ST | 2302 EAST Q STREET
TACOMA | Tacoma | TACOMA, WA

Database(s) : [ALL SITES - WA, BRS, CSCSL HWS - WA, CSCSL NFA - WA, ECHO, EPA LUST, EPA UST, ERNS, FRS, HSL - WA, LUST - WA, MANIFEST EPA, PRP-CORP, RCRA_NONGEN, T 2 - WA, UST - WA, VCP - WA] ***(cont.)***

Envirosite ID: 6544943
EPA ID: N/R

VCP - WA ***(cont.)***

Interaction Type :	Voluntary Cleanup Sites
Interaction Type Description :	For a fee, Ecology staff will review an independent cleanup report(s) and provide a written decision about the adequacy of the cleanup actions taken and described in the report.
Status :	Active
Start Date :	2017-05-01
End Date :	N/R
SIC :	N/R
NAICS :	N/R
Program :	HAZWASTE
Program ID :	WAD988519401
Interaction Type :	Voluntary Cleanup Sites
Interaction Type Description :	For a fee, Ecology staff will review an independent cleanup report(s) and provide a written decision about the adequacy of the cleanup actions taken and described in the report.
Status :	Active
Start Date :	2017-05-01
End Date :	N/R
SIC :	N/R
NAICS :	99999

Map Id: FJ645
Direction: ESE
Distance: 0.970 mi., 5123 ft.
Elevation: 13 ft.
Relative: Lower

Site Name : BOULTON INSULATION
2301 E Q ST
TACOMA, WA 98421

Database(s) : [ALL SITES - WA, FRS]

Envirosite ID: 6549460
EPA ID: N/R

ALL SITES - WA

Facility Name :	Boulton Insulation
Facility Address :	2301 E Q ST, TACOMA, 98421
County :	Pierce
Facility/Site ID :	19794
Alternate Name :	N/R
Program Name :	N/R

Map Id: FJ645
Direction: ESE
Distance: 0.970 mi., 5123 ft.
Elevation: 13 ft.
Relative: Lower

Site Name : BOULTON INSULATION
2301 E Q ST
TACOMA, WA 98421

Database(s) : [ALL SITES - WA, FRS] ***(cont.)***

Envirosite ID: 6549460
EPA ID: N/R

ALL SITES - WA ***(cont.)***

WRIA :	10
Legislative District :	27
Congressional District :	9
Ecology Region :	SWRO
Ecology Program Phone :	(360) 407-6734
Tribal Land :	Y
Latitude :	47.242132
Longitude :	-122.408538
Last Date in Agency List :	2023-01-03

Facility/Site ID :	19794
Alternate Name :	N/R
Program Name :	N/R
WRIA :	10
Legislative District :	27
Congressional District :	9
Ecology Region :	SWRO
Ecology Program Phone :	N/R
Tribal Land :	Y
Latitude :	47.242132
Longitude :	-122.408538
Last Date in Agency List :	2023-01-03

Program Details

Program :	HAZWASTE
Program ID :	N/R
Interaction Type :	Revised Site Visit Program
Interaction Type Description :	HWTR engages in a variety of field work, site visits, and contacts with sites. While most compliance related activity is recorded into the EPA's RCRAInfo system, the other types of activities are recorded into the Revised Site Visit Program (RSVP).
Status :	Active
Start Date :	2009-02-17
End Date :	N/R
SIC :	N/R
NAICS :	N/R

Program :	HAZWASTE
Program ID :	N/R
Interaction Type :	Urban Waters
Interaction Type Description :	The site has been inspected by an Ecology Urban Waters Inspector.
Status :	Active
Start Date :	2009-02-17
End Date :	N/R
SIC :	N/R
NAICS :	N/R

FRS

Facility Name :	BOULTON INSULATION
Facility Address :	2301 E Q ST, TACOMA, WA 98421

Map Id: FJ645
Direction: ESE
Distance: 0.970 mi., 5123 ft.
Elevation: 13 ft.
Relative: Lower

Site Name : BOULTON INSULATION
2301 E Q ST
TACOMA, WA 98421

Database(s) : [ALL SITES - WA, FRS] ***(cont.)***

Envirosite ID: 6549460
EPA ID: N/R

FRS ***(cont.)***

County : PIERCE

Site Details
Registry ID : 110039226423
FRS Facility URL : Click here for hyperlink provided by the agency.
Last Date in Agency List : 2023-02-13

Source Description

Source Description :

The WA-FSIS provides a means to query and display data maintained by the Washington Department of Ecology. This system contains key information for each facility/site that is currently, or has been, of interest to the Air Quality, Dam Safety, Hazardous Waste, Toxics Cleanup, and Water Quality Programs.

FRS Environmental Interest
Source and System ID : WA-FSIS - 19794

Map Id: FJ646
Direction: ESE
Distance: 0.970 mi., 5124 ft.
Elevation: 13 ft.
Relative: Lower

Site Name : SUNNEN CRANE SERVICE | PENHALL CO TACOMA | COMPLETE TRUCK AND TRAILER REPAIR
2323 E Q ST | 2323 E Q ST #1 | 2323 E Q ST STE 1
TACOMA | Tacoma, WA

Database(s) : [ALL SITES - WA, CSCSL HWS - WA, ECHO, EPA LUST, EPA UST, FRS, HSL - WA, LUST - WA, RCRA_LQG, UST - WA]

Envirosite ID: 6533522
EPA ID: N/R

ALL SITES - WA

Facility Name : Penhall Co Tacoma
Facility Address : 2323 E Q ST STE 1, TACOMA, 98421
County : Pierce

Facility/Site ID : 13495
Alternate Name : N/R
Program Name : N/R
WRIA : 10
Legislative District : 27
Congressional District : 9
Ecology Region : SWRO

Map Id: FJ646
Direction: ESE
Distance: 0.970 mi., 5124 ft.
Elevation: 13 ft.
Relative: Lower

Site Name : SUNNEN CRANE SERVICE | PENHALL CO TACOMA | COMPLETE TRUCK AND TRAILER REPAIR
2323 E Q ST | 2323 E Q ST #1 | 2323 E Q ST STE 1
TACOMA | Tacoma, WA

Database(s) : [ALL SITES - WA, CSCSL HWS - WA, ECHO, EPA LUST, EPA UST, FRS, HSL - WA, LUST - WA, RCRA_LQG, UST - WA] ***(cont.)***

Envirosite ID: 6533522
EPA ID: N/R

ALL SITES - WA ***(cont.)***

Ecology Program Phone :	(360) 407-6734
Tribal Land :	Y
Latitude :	47.241055
Longitude :	-122.407321
Last Date in Agency List :	2023-01-03

Program Details

Program :	HAZWASTE
Program ID :	WAH000044548
Interaction Type :	Hazardous Waste Generator
Interaction Type Description :	Facilities that generate any quantity of a dangerous waste. They may be classified as SQG, MQG, or LQG depending on hazardous waste generated for a given month.
Status :	Active
Start Date :	2013-12-05
End Date :	N/R
SIC :	N/R
NAICS :	N/R
Facility Name :	SUNNEN CRANE CO INC
Facility Address :	2323 E Q ST, TACOMA, 98371
County :	Pierce
Facility/Site ID :	61656248
Alternate Name :	N/R
Program Name :	N/R
WRIA :	10
Legislative District :	27
Congressional District :	9
Ecology Region :	SWRO
Ecology Program Phone :	(360) 407-7224
Tribal Land :	Y
Latitude :	47.24214
Longitude :	-122.408818
Last Date in Agency List :	2023-01-03

Program Details

Program :	TOXICS
Program ID :	508097
Interaction Type :	Underground Storage Tank

Map Id: FJ646
Direction: ESE
Distance: 0.970 mi., 5124 ft.
Elevation: 13 ft.
Relative: Lower

Site Name : SUNNEN CRANE SERVICE | PENHALL CO TACOMA | COMPLETE TRUCK AND TRAILER REPAIR
2323 E Q ST | 2323 E Q ST #1 | 2323 E Q ST STE 1
TACOMA | Tacoma, WA

Database(s) : [ALL SITES - WA, CSCSL HWS - WA, ECHO, EPA LUST, EPA UST, FRS, HSL - WA, LUST - WA, RCRA_LQG, UST - WA] ***(cont.)***

Envirosite ID: 6533522
EPA ID: N/R

ALL SITES - WA ***(cont.)***

Interaction Type Description :	Any one or combination of tanks (including connecting underground pipes) that is used to contain regulated substances and has a tank volume of ten percent or more beneath the surface of the ground. This term does not include any of the exempt UST systems specified in WAC 173-360-110(2) or any piping connected thereto. See WAC 173-360
Status :	Inactive
Start Date :	1999-08-10
End Date :	2000-05-18
SIC :	N/R
NAICS :	N/R
Program :	TOXICS
Program ID :	508097
Interaction Type :	LUST Facility
Interaction Type Description :	A leaking underground tank cleanup site being cleaned up with Ecology oversight or review.
Status :	Active
Start Date :	2001-01-22
End Date :	N/R
SIC :	N/R
NAICS :	N/R
Facility Name :	Triad Machinery
Facility Address :	2323 E Q ST, TACOMA, 98421
County :	Pierce
Facility/Site ID :	13185
Alternate Name :	N/R
Program Name :	N/R
WRIA :	10
Legislative District :	27
Congressional District :	9
Ecology Region :	SWRO
Ecology Program Phone :	(360) 407-6734
Tribal Land :	Y
Latitude :	47.241056
Longitude :	-122.407321
Last Date in Agency List :	2023-01-03
Facility/Site ID :	13185
Alternate Name :	N/R
Program Name :	N/R
WRIA :	10

Map Id: FJ646
Direction: ESE
Distance: 0.970 mi., 5124 ft.
Elevation: 13 ft.
Relative: Lower

Site Name : SUNNEN CRANE SERVICE | PENHALL CO TACOMA | COMPLETE TRUCK AND TRAILER REPAIR
2323 E Q ST | 2323 E Q ST #1 | 2323 E Q ST STE 1
TACOMA | Tacoma, WA

Database(s) : [ALL SITES - WA, CSCSL HWS - WA, ECHO, EPA LUST, EPA UST, FRS, HSL - WA, LUST - WA, RCRA_LQG, UST - WA] ***(cont.)***

Envirosite ID: 6533522
EPA ID: N/R

ALL SITES - WA ***(cont.)***

Legislative District :	27
Congressional District :	9
Ecology Region :	SWRO
Ecology Program Phone :	N/R
Tribal Land :	Y
Latitude :	47.241056
Longitude :	-122.407321
Last Date in Agency List :	2023-01-03

Program Details

Program :	HAZWASTE
Program ID :	N/R
Interaction Type :	Revised Site Visit Program
Interaction Type Description :	HWTR engages in a variety of field work, site visits, and contacts with sites. While most compliance related activity is recorded into the EPA's RCRAInfo system, the other types of activities are recorded into the Revised Site Visit Program (RSVP).
Status :	Active
Start Date :	2009-01-21
End Date :	N/R
SIC :	N/R
NAICS :	N/R

Program :	HAZWASTE
Program ID :	N/R
Interaction Type :	Urban Waters
Interaction Type Description :	The site has been inspected by an Ecology Urban Waters Inspector.
Status :	Active
Start Date :	2009-03-04
End Date :	N/R
SIC :	N/R
NAICS :	N/R

CSCSL HWS - WA

Facility Name :	SUNNEN CRANE SERVICE
Facility Address :	2323 E Q ST, TACOMA, 98371
County :	PIERCE

Site Details

Facility Site ID :	61656248
Site Status :	Cleanup Started
Cleanup Site ID :	9894

Map Id: FJ646
Direction: ESE
Distance: 0.970 mi., 5124 ft.
Elevation: 13 ft.
Relative: Lower

Site Name : SUNNEN CRANE SERVICE | PENHALL CO TACOMA | COMPLETE TRUCK AND TRAILER REPAIR
2323 E Q ST | 2323 E Q ST #1 | 2323 E Q ST STE 1
TACOMA | Tacoma, WA

Database(s) : [ALL SITES - WA, CSCSL HWS - WA, ECHO, EPA LUST, EPA UST, FRS, HSL - WA, LUST - WA, RCRA_LQG, UST - WA] ***(cont.)***

Envirosite ID: 6533522
EPA ID: N/R

CSCSL HWS - WA ***(cont.)***

Region :	Southwest
Responsible Section :	Southwest
WARM Rank :	3 - Moderate Risk
Is Brownfield? :	N/R
Is PSI? :	N/R
Current VCP :	N/R
Past VCP :	N/R
Institutional Control :	N/R
Latitude :	47.24214
Longitude :	-122.408818
Last Date in Agency List :	2023-03-07

Contaminants Details

Contaminant Name :	Petroleum-Other
Groundwater :	N/R
Surface Water :	N/R
Soil :	Confirmed Above Cleanup Levels
Sediment :	N/R
Air :	N/R
Bedrock :	N/R

ECHO

Facility Name :	COMPLETE TRUCK AND TRAILER REPAIR
Facility Address :	2323 E Q ST, TACOMA, WA 98421
County :	PIERCE
Last Inspection Date :	N/R
Registry ID :	110057013805
FIPS Code :	53053
EPA Region :	10
Inspection Count :	0
Last Inspection Days :	N/R
Informal Count :	0
Last Informal Action Date :	N/R
Formal Action Count :	0
Last Formal Action Date :	N/R
Total Penalties :	0
Penalty Count :	N/R
Last Penalty Date :	N/R
Last Penalty Amount :	N/R
QTRS IN NC :	0
Programs IN SNC :	0
Current Compliance Status :	No Violation Identified
Three-Year Compliance Status :	_____
Collection Method :	ADDRESS MATCHING-HOUSE NUMBER
Reference Point :	ENTRANCE POINT OF A FACILITY OR STATION

Map Id: FJ646
Direction: ESE
Distance: 0.970 mi., 5124 ft.
Elevation: 13 ft.
Relative: Lower

Site Name : SUNNEN CRANE SERVICE | PENHALL CO TACOMA | COMPLETE TRUCK AND TRAILER REPAIR
2323 E Q ST | 2323 E Q ST #1 | 2323 E Q ST STE 1
TACOMA | Tacoma, WA

Database(s) : [ALL SITES - WA, CSCSL HWS - WA, ECHO, EPA LUST, EPA UST, FRS, HSL - WA, LUST - WA, RCRA_LQG, UST - WA] ***(cont.)***

Envirosite ID: 6533522
EPA ID: N/R

ECHO ***(cont.)***

Accuracy Meters :	50
Derived Tribes :	Puyallup Tribe of the Puyallup Reservation - 0 mile(s), Puyallup Tribe of the Puyallup Reservation - .5 mile(s), Muckleshoot Indian Tribe - 9.9 mile (s), Muckleshoot Indian Tribe - 12.7 mile(s), Nisqually Indian Tribe - 17.6 mile(s), Squaxin Island Tribe of the Squaxin Island Reservation - 23.1 mile(s), Squaxin Island Tribe of the Squaxin Island Reservation - 24.9 mile(s)
Derived HUC :	17110014
Derived WBD :	171100140502
Derived STCTY FIPS :	53053
Derived Zip :	98421
Derived CD113 :	09
Derived CB2010 :	530530602001164
MYRTK Universe :	NNY
NPDES IDs :	N/R
CWA Permit Types :	N/R
CWA Compliance Tracking :	N/R
CWA NAICS :	N/R
CWA SICS :	N/R
CWA Inspection Count :	N/R
CWA Last Inspection Days :	N/R
CWA Informal Count :	N/R
CWA Formal Action Count :	N/R
CWA Last Formal Action Date :	N/R
CWA Penalties :	N/R
CWA Last Penalty Date :	N/R
CWA Last Penalty Amount :	N/R
CWA Quarters IN NC :	N/R
CWA Current Compliance Status :	N/R
CWA Current SNC Flag :	N
CWA 13 Quarters Compliance Status :	N/R
CWA 13 Quarters Effluent Exceedances:	N/R
CWA Three-Year QNCR Codes :	N/R
DFR URL :	Click here for hyperlink provided by the agency.
Facility SIC :	N/R
Facility NAICS :	238910 - Site Preparation Contractors
Facility Last Inspection EPA Date :	N/R
Facility Last Inspection State Date :	N/R
Facility Last Formal Act EPA Date :	N/R
Facility Last Formal Act State Date :	N/R
Facility Last Informal Act EPA Date :	N/R
Facility Last Informal Act State Date:	N/R
Facility Federal Agency :	N/R
TRI Reporter :	N/R
Facility Imp Water Flag :	N/R
Current SNC Flag :	N
Indian County Flag :	Y
Federal Flag :	N/R

Map Id: FJ646
Direction: ESE
Distance: 0.970 mi., 5124 ft.
Elevation: 13 ft.
Relative: Lower

Site Name : SUNNEN CRANE SERVICE | PENHALL CO TACOMA | COMPLETE TRUCK AND TRAILER REPAIR
2323 E Q ST | 2323 E Q ST #1 | 2323 E Q ST STE 1
TACOMA | Tacoma, WA

Database(s) : [ALL SITES - WA, CSCSL HWS - WA, ECHO, EPA LUST, EPA UST, FRS, HSL - WA, LUST - WA, RCRA_LQG, UST - WA] ***(cont.)***

Envirosite ID: 6533522
EPA ID: N/R

ECHO ***(cont.)***

US Mexico Border Flag :	N/R
Chesapeak Bay Flag :	N/R
AIR Flag :	N
NPDES Flag :	N
SDWIS Flag :	N
RCRA Flag :	Y
TRI Flag :	N
GHG Flag :	N
Major Flag :	N/R
Active Flag :	Y
NAA Flag :	N
Latitude :	47.242313
Longitude :	-122.408929
Last Date in Agency List :	2023-01-16
Facility Name :	PENHALL CO TACOMA
Facility Address :	2323 E Q ST #1, TACOMA, WA 98421
County :	PIERCE
Last Inspection Date :	N/R
Registry ID :	110057013805
FIPS Code :	53053
EPA Region :	10
Inspection Count :	0
Last Inspection Days :	N/R
Informal Count :	0
Last Informal Action Date :	N/R
Formal Action Count :	0
Last Formal Action Date :	N/R
Total Penalties :	0
Penalty Count :	N/R
Last Penalty Date :	N/R
Last Penalty Amount :	N/R
QTRS IN NC :	0
Programs IN SNC :	0
Current Compliance Status :	No Violation
Three-Year Compliance Status :	_____
Collection Method :	ADDRESS MATCHING-HOUSE NUMBER
Reference Point :	ENTRANCE POINT OF A FACILITY OR STATION
Accuracy Meters :	50
Derived Tribes :	Puyallup Tribe of the Puyallup Reservation - 0 mile(s), Puyallup Tribe of the Puyallup Reservation - .5 mile(s), Muckleshoot Indian Tribe - 9.9 mile(s), Muckleshoot Indian Tribe - 12.7 mile(s), Nisqually Indian Tribe - 17.6 mile(s), Squaxin Island Tribe of the Squaxin Island Reservation - 23.1 mile(s), Squaxin Island Tribe of the Squaxin Island Reservation - 24.9 mile(s)

Map Id: FJ646
Direction: ESE
Distance: 0.970 mi., 5124 ft.
Elevation: 13 ft.
Relative: Lower

Site Name : SUNNEN CRANE SERVICE | PENHALL CO TACOMA | COMPLETE TRUCK AND TRAILER REPAIR
2323 E Q ST | 2323 E Q ST #1 | 2323 E Q ST STE 1
TACOMA | Tacoma, WA

Database(s) : [ALL SITES - WA, CSCSL HWS - WA, ECHO, EPA LUST, EPA UST, FRS, HSL - WA, LUST - WA, RCRA_LQG, UST - WA] ***(cont.)***

Envirosite ID: 6533522
EPA ID: N/R

ECHO ***(cont.)***

Derived HUC :	17110014
Derived WBD :	171100140502
Derived STCTY FIPS :	53053
Derived Zip :	98421
Derived CD113 :	09
Derived CB2010 :	530530602001164
MYRTK Universe :	NNY
NPDES IDs :	N/R
CWA Permit Types :	N/R
CWA Compliance Tracking :	N/R
CWA NAICS :	N/R
CWA SICS :	N/R
CWA Inspection Count :	N/R
CWA Last Inspection Days :	N/R
CWA Informal Count :	N/R
CWA Formal Action Count :	N/R
CWA Last Formal Action Date :	N/R
CWA Penalties :	N/R
CWA Last Penalty Date :	N/R
CWA Last Penalty Amount :	N/R
CWA Quarters IN NC :	N/R
CWA Current Compliance Status :	N/R
CWA Current SNC Flag :	N
CWA 13 Quarters Compliance Status :	N/R
CWA 13 Quarters Effluent Exceedances:	N/R
CWA Three-Year QNCR Codes :	N/R
DFR URL :	Click here for hyperlink provided by the agency.
Facility SIC :	N/R
Facility NAICS :	238910 - Site Preparation Contractors
Facility Last Inspection EPA Date :	N/R
Facility Last Inspection State Date :	N/R
Facility Last Formal Act EPA Date :	N/R
Facility Last Formal Act State Date :	N/R
Facility Last Informal Act EPA Date :	N/R
Facility Last Informal Act State Date:	N/R
Facility Federal Agency :	N/R
TRI Reporter :	N/R
Facility Imp Water Flag :	N/R
Current SNC Flag :	N
Indian County Flag :	Y
Federal Flag :	N/R
US Mexico Border Flag :	N/R
Chesapeak Bay Flag :	N/R
AIR Flag :	N
NPDES Flag :	N
SDWIS Flag :	N
RCRA Flag :	Y
TRI Flag :	N
GHG Flag :	N
Major Flag :	N/R

Map Id: FJ646
Direction: ESE
Distance: 0.970 mi., 5124 ft.
Elevation: 13 ft.
Relative: Lower

Site Name : SUNNEN CRANE SERVICE | PENHALL CO TACOMA | COMPLETE TRUCK AND TRAILER REPAIR
2323 E Q ST | 2323 E Q ST #1 | 2323 E Q ST STE 1
TACOMA | Tacoma, WA

Database(s) : [ALL SITES - WA, CSCSL HWS - WA, ECHO, EPA LUST, EPA UST, FRS, HSL - WA, LUST - WA, RCRA_LQG, UST - WA] ***(cont.)***

Envirosite ID: 6533522
EPA ID: N/R

ECHO ***(cont.)***

Active Flag :	Y
NAA Flag :	Y
Latitude :	47.242313
Longitude :	-122.408929
Last Date in Agency List :	2019-02-25

EPA LUST

Facility Name :	SUNNEN CRANE SERVICE
Facility Address :	2323 E Q ST, TACOMA, Washington 98371
County :	Pierce
Facility ID :	WA61656248
LUST ID :	WA9894
Reported Date :	N/R
Status :	Open
Substance :	Petroleum-Other
Closed With Residual Contamination (Tribal Only):	N/R
NFA_Letter (Tribal Only) :	N/R
Tribe (Tribal Only) :	N/R
EPA Region :	10
Estimated Population within 1500ft :	3
Estimated Private Domestic Wells within 1500ft:	0
Within Source Water Protection Area (SPA):	No
SPA Public Water System and Facility ID:	N/R
SPA Water Type :	N/R
SPA Facility Type :	N/R
SPA HUC12 :	N/R
Within Groundwater Wellhead Protection Area (WHPA):	Yes
WHPA Public Water System and Facility ID:	WA5386800_24831
WHPA Water Type :	GW
WHPA Facility Type :	WL
WHPA HUC12 :	171100140502
Within Estimated 100-year Floodplain:	No
Latitude :	47.2421399999999
Longitude :	-122.40882
Last Date in Agency List :	2023-01-30

EPA UST

Facility Name :	SUNNEN CRANE CO INC
Facility Address :	2323 E Q ST, Tacoma, Washington 98371
County :	Pierce

Map Id: FJ646
Direction: ESE
Distance: 0.970 mi., 5124 ft.
Elevation: 13 ft.
Relative: Lower

Site Name : SUNNEN CRANE SERVICE | PENHALL CO TACOMA | COMPLETE TRUCK AND TRAILER REPAIR
2323 E Q ST | 2323 E Q ST #1 | 2323 E Q ST STE 1
TACOMA | Tacoma, WA

Database(s) : [ALL SITES - WA, CSCSL HWS - WA, ECHO, EPA LUST, EPA UST, FRS, HSL - WA, LUST - WA, RCRA_LQG, UST - WA] ***(cont.)***

Envirosite ID: 6533522
EPA ID: N/R

EPA UST ***(cont.)***

Facility ID :	WA61656248
Facility Status :	Closed UST(s)
Open USTs :	0
Closed USTs :	1
Temporarily Out of Service USTs :	0
Date of Last Inspection :	N/R
EPA Region :	10
Tribe :	N/R
Facility ID 2 :	N/R
Latitude :	47.24214
Longitude :	-122.408818
Last Date in Agency List :	2023-01-30

Tank Details

Tank ID :	WA61656248_1
Tank Status :	Closed
Installation Date :	1982-01-01
Removal Date :	N/R
Capacity :	N/R
Substances :	B Unleaded Gasoline
Tank Wall Type :	N/R

FRS

Facility Name :	COMPLETE TRUCK AND TRAILER REPAIR
Facility Address :	2323 E Q ST, TACOMA, WA 98421
County :	PIERCE

Site Details

Registry ID :	110057013805
FRS Facility URL :	Click here for hyperlink provided by the agency.
Last Date in Agency List :	2023-02-13

Source Description

Map Id: FJ646
Direction: ESE
Distance: 0.970 mi., 5124 ft.
Elevation: 13 ft.
Relative: Lower

Site Name : SUNNEN CRANE SERVICE | PENHALL CO TACOMA | COMPLETE TRUCK AND TRAILER REPAIR
2323 E Q ST | 2323 E Q ST #1 | 2323 E Q ST STE 1
TACOMA | Tacoma, WA

Database(s) : [ALL SITES - WA, CSCSL HWS - WA, ECHO, EPA LUST, EPA UST, FRS, HSL - WA, LUST - WA, RCRA_LQG, UST - WA] ***(cont.)***

Envirosite ID: 6533522
EPA ID: N/R

FRS ***(cont.)***

Source Description : RCRAInfo is EPA's comprehensive information system that supports the Resource Conservation and Recovery Act (RCRA) of 1976 and the Hazardous and Solid Waste Amendments (HSWA) of 1984 through the tracking of events and activities related to facilities that generate, transport, and treat, store, or dispose of hazardous waste. RCRAInfo allows RCRA program staff to track the notification, permit, compliance, and corrective action activities required under RCRA. RCRAInfo also supports generation of the National Hazardous Waste Biennial Report. All generators and treatment, storage, and disposal facilities who handle hazardous waste are required to report to the EPA Administrator at least once every two years to support creation of the Biennial Report.
The WA-FSIS provides a means to query and display data maintained by the Washington Department of Ecology. This system contains key information for each facility/site that is currently, or has been, of interest to the Air Quality, Dam Safety, Hazardous Waste, Toxics Cleanup, and Water Quality Programs.

FRS Environmental Interest
Source and System ID : RCRAINFO - WAH000044548
WA-FSIS - 13185
WA-FSIS - 13495
WA-FSIS - 61656248

Facility Name : PENHALL CO TACOMA
Facility Address : 2323 E Q ST #1, TACOMA, WA 98421
County : PIERCE

Site Details
Registry ID : 110057013805
FRS Facility URL : Click here for hyperlink provided by the agency.
Last Date in Agency List : 2019-04-11

Source Description

Map Id: FJ646
Direction: ESE
Distance: 0.970 mi., 5124 ft.
Elevation: 13 ft.
Relative: Lower

Site Name : SUNNEN CRANE SERVICE | PENHALL CO TACOMA | COMPLETE TRUCK AND TRAILER REPAIR
2323 E Q ST | 2323 E Q ST #1 | 2323 E Q ST STE 1
TACOMA | Tacoma, WA

Database(s) : [ALL SITES - WA, CSCSL HWS - WA, ECHO, EPA LUST, EPA UST, FRS, HSL - WA, LUST - WA, RCRA_LQG, UST - WA] ***(cont.)***

Envirosite ID: 6533522
EPA ID: N/R

FRS ***(cont.)***

Source Description :

RCRAInfo is EPA's comprehensive information system that supports the Resource Conservation and Recovery Act (RCRA) of 1976 and the Hazardous and Solid Waste Amendments (HSWA) of 1984 through the tracking of events and activities related to facilities that generate, transport, and treat, store, or dispose of hazardous waste. RCRAInfo allows RCRA program staff to track the notification, permit, compliance, and corrective action activities required under RCRA. RCRAInfo also supports generation of the National Hazardous Waste Biennial Report. All generators and treatment, storage, and disposal facilities who handle hazardous waste are required to report to the EPA Administrator at least once every two years to support creation of the Biennial Report.
The WA-FSIS provides a means to query and display data maintained by the Washington Department of Ecology. This system contains key information for each facility/site that is currently, or has been, of interest to the Air Quality, Dam Safety, Hazardous Waste, Toxics Cleanup, and Water Quality Programs.

FRS Environmental Interest

Source and System ID : RCRAINFO - WAH000044548
WA-FSIS - 13495

Facility Name : SUNNEN CRANE CO INC
Facility Address : 2323 E Q ST, TACOMA, WA 98421
County : PIERCE

Site Details

Registry ID : 110015444642
FRS Facility URL : Click here for hyperlink provided by the agency.
Last Date in Agency List : 2019-04-11

Source Description

Source Description :

The WA-FSIS provides a means to query and display data maintained by the Washington Department of Ecology. This system contains key information for each facility/site that is currently, or has been, of interest to the Air Quality, Dam Safety, Hazardous Waste, Toxics Cleanup, and Water Quality Programs.

FRS Environmental Interest

Source and System ID : WA-FSIS - 61656248

Map Id: FJ646
Direction: ESE
Distance: 0.970 mi., 5124 ft.
Elevation: 13 ft.
Relative: Lower

Site Name : SUNNEN CRANE SERVICE | PENHALL CO TACOMA | COMPLETE TRUCK AND TRAILER REPAIR
2323 E Q ST | 2323 E Q ST #1 | 2323 E Q ST STE 1
TACOMA | Tacoma, WA

Database(s) : [ALL SITES - WA, CSCSL HWS - WA, ECHO, EPA LUST, EPA UST, FRS, HSL - WA, LUST - WA, RCRA_LQG, UST - WA] ***(cont.)***

Envirosite ID: 6533522
EPA ID: N/R

FRS ***(cont.)***

Facility Name :	TRIAD MACHINERY
Facility Address :	2323 E Q ST, TACOMA, WA 98421
County :	PIERCE

Site Details

Registry ID :	110056442201
FRS Facility URL :	Click here for hyperlink provided by the agency.
Last Date in Agency List :	2019-04-11

Source Description

Source Description :

The WA-FSIS provides a means to query and display data maintained by the Washington Department of Ecology. This system contains key information for each facility/site that is currently, or has been, of interest to the Air Quality, Dam Safety, Hazardous Waste, Toxics Cleanup, and Water Quality Programs.

FRS Environmental Interest

Source and System ID :	WA-FSIS - 13185

HSL - WA

Facility Name :	SUNNEN CRANE SERVICE
Facility Address :	2323 E Q St, Tacoma, 98371
County :	Pierce

Site Details

Facility Site ID :	61656248
Cleanup Site ID :	9894
Status :	Cleanup Started
Site Rank :	N/R
Alternative Site Name :	N/R
Region :	N/R
Resposbile Unit :	N/R
Institutional Control :	N/R
Current VCP :	N/R
Past VCP :	N/R
Latitude :	N/R
Longitude :	N/R
Agency Hyperlink :	Click here for hyperlink provided by the agency.
Last Date in Agency List :	2022-02-11

Map Id: FJ646
Direction: ESE
Distance: 0.970 mi., 5124 ft.
Elevation: 13 ft.
Relative: Lower

Site Name : SUNNEN CRANE SERVICE | PENHALL CO TACOMA | COMPLETE TRUCK AND TRAILER REPAIR
2323 E Q ST | 2323 E Q ST #1 | 2323 E Q ST STE 1
TACOMA | Tacoma, WA

Database(s) : [ALL SITES - WA, CSCSL HWS - WA, ECHO, EPA LUST, EPA UST, FRS, HSL - WA, LUST - WA, RCRA_LQG, UST - WA] ***(cont.)***

Envirosite ID: 6533522
EPA ID: N/R

HSL - WA ***(cont.)***

Facility Name :	SUNNEN CRANE SERVICE
Facility Address :	2323 E Q ST, TACOMA, 98371
County :	Pierce

Site Details

Facility Site ID :	61656248
Cleanup Site ID :	9894
Status :	Cleanup Started
Site Rank :	3 - Moderate Risk
Alternative Site Name :	SUNNEN CRANE CO INC
Region :	Southwest
Resposbile Unit :	Southwest
Institutional Control :	N/R
Current VCP :	N/R
Past VCP :	N/R
Latitude :	47.2421396543553
Longitude :	-122.408818060233
Agency Hyperlink :	Click here for hyperlink provided by the agency.
Last Date in Agency List :	2023-02-28

Contaminants

Contaminant Name :	Petroleum-Other
Ground water :	N/R
Surface water :	N/R
Soil :	Confirmed Above Cleanup Levels
Sediment :	N/R
Air :	N/R
Bedrock :	N/R

LUST - WA

Facility Name :	SUNNEN CRANE SERVICE
Facility Address :	2323 E Q ST, TACOMA, 98371
County :	Pierce

Site Details

LUST Status Date :	2001-05-01
LUST Status Type :	LUST - Cleanup Started
Facility Site ID :	61656248
Cleanup Site ID :	9894
LUST ID :	5627
UST ID :	508097
Alternate Site Names :	SUNNEN CRANE CO INC
Release Date :	2001-01-22

Map Id: FJ646
Direction: ESE
Distance: 0.970 mi., 5124 ft.
Elevation: 13 ft.
Relative: Lower

Site Name : SUNNEN CRANE SERVICE | PENHALL CO TACOMA | COMPLETE TRUCK AND TRAILER REPAIR
2323 E Q ST | 2323 E Q ST #1 | 2323 E Q ST STE 1
TACOMA | Tacoma, WA

Database(s) : [ALL SITES - WA, CSCSL HWS - WA, ECHO, EPA LUST, EPA UST, FRS, HSL - WA, LUST - WA, RCRA_LQG, UST - WA] ***(cont.)***

Envirosite ID: 6533522
EPA ID: N/R

LUST - WA ***(cont.)***

Process Type :	N/R
Responsible Unit :	Southwest
Region :	Southwest
Latitude :	47.24214
Longitude :	-122.408818
Last Date in Agency List :	2023-03-20

Contaminants

Contaminant Name :	Petroleum-Other
Ground Water :	N/R
Surface Water :	N/R
Soil :	Confirmed Above Cleanup Levels
Sediment :	N/R
Air :	N/R
Bedrock :	N/R

RCRA_LQG

Facility Name :	PENHALL CO TACOMA
Facility Address :	2323 E Q ST #1, TACOMA, WA 98421
County :	PIERCE
Date Form Received by Agency :	2013-12-05
EPA ID :	WAH000044548
Mailing Address :	1801 PENHALL WAY, ANAHEIM, WA 92801
Contact :	SCOTT FITZPATRICK
Contact Address :	8416 SPECIALTY CIRCLE, SACRAMENTO, CA 95828
Contact Country :	US
Contact Telephone :	916-208-1702
Contact Email :	SFITZPATRICK@PENHALL.COM
EPA Region :	10
Land Type :	Private
Source Type :	Notification
Classification :	Large Quantity Generator

Description :

Handlers that generate 1,000 kg or more of hazardous waste during any calendar month; or generate more than 1 kg of acutely hazardous waste during any calendar month; or generate more than 100 kg of any residue or contaminated soil, waste or other debris resulting from the cleanup of a spill, into or on any land or water, of acutely hazardous waste during any calendar month; or generate 1 kg or less of acutely hazardous waste during any calendar month, and accumulate more than 1 kg of acutely hazardous waste at any time; or generate 100 kg or less of any residue or contaminated soil, waste or other debris resulting from the cleanup of a spill, into or on any land or water, of acutely hazardous waste during any calendar month, and accumulated more than 100 kg of that material at any time.

Last Date in Agency List : 2023-01-23

Map Id: FJ646
Direction: ESE
Distance: 0.970 mi., 5124 ft.
Elevation: 13 ft.
Relative: Lower

Site Name : SUNNEN CRANE SERVICE | PENHALL CO TACOMA | COMPLETE TRUCK AND TRAILER REPAIR
2323 E Q ST | 2323 E Q ST #1 | 2323 E Q ST STE 1
TACOMA | Tacoma, WA

Database(s) : [ALL SITES - WA, CSCSL HWS - WA, ECHO, EPA LUST, EPA UST, FRS, HSL - WA, LUST - WA, RCRA_LQG, UST - WA] ***(cont.)***

Envirosite ID: 6533522
EPA ID: N/R

RCRA_LQG ***(cont.)***

Owner/Operator Summary

Owner/Operator Name :	COMMERCIAL STORAGE CO
Owner/Operator Address :	PO BOX 1636, TACOMA, WA 98401
Owner/Operator Country :	US
Owner/Operator Telephone :	253-606-3136
Owner/Operator Email :	N/R
Owner/Operator Fax :	N/R
Legal Status :	Private
Owner/Operator Type :	Owner
Owner/Operator Start Date :	N/R
Owner/Operator End Date :	N/R

Owner/Operator Name :	PENHALL CO
Owner/Operator Address :	1801 PENHALL WAY, ANAHEIM, CA 92801
Owner/Operator Country :	US
Owner/Operator Telephone :	714-772-6450
Owner/Operator Email :	N/R
Owner/Operator Fax :	N/R
Legal Status :	Private
Owner/Operator Type :	Operator
Owner/Operator Start Date :	N/R
Owner/Operator End Date :	N/R

Handler Activities Summary

U.S. Importer of Hazardous Waste :	N
Mixed Waste (Haz. and Radioactive) :	N
Recycler of Hazardous Waste :	N
Transporter of Hazardous Waste :	N
Treater, Storer or Disposer of HW :	N
Underground Injection Activity :	N
On-site Burner Exemption :	N
Furnace Exemption :	N
Used Oil Fuel Burner :	N
Used Oil Processor :	N
Used Oil Refiner :	N
Used Oil Fuel Marketer to Burner :	N
Used Oil Specification Marketer :	N
Used Oil Transfer Facility :	N
Used Oil Transporter :	N

Hazardous Waste Summary

Waste Code / Name :	D001 - IGNITABLE WASTE D002 - CORROSIVE WASTE

Map Id: FJ646
Direction: ESE
Distance: 0.970 mi., 5124 ft.
Elevation: 13 ft.
Relative: Lower

Site Name : SUNNEN CRANE SERVICE | PENHALL CO TACOMA | COMPLETE TRUCK AND TRAILER REPAIR
2323 E Q ST | 2323 E Q ST #1 | 2323 E Q ST STE 1
TACOMA | Tacoma, WA

Database(s) : [ALL SITES - WA, CSCSL HWS - WA, ECHO, EPA LUST, EPA UST, FRS, HSL - WA, LUST - WA, RCRA_LQG, UST - WA] ***(cont.)***

Envirosite ID: 6533522
EPA ID: N/R

RCRA_LQG ***(cont.)***

Notices of Violations Summary

Regulation Violated :	N

UST - WA

Facility Name :	SUNNEN CRANE CO INC
Facility Address :	2323 E Q ST, Tacoma, 98371
County :	Pierce
Facility Site ID :	61656248
UST Site ID :	508097
Tag Number(s) :	N/R
Responsible Unit :	Southwest
Is Active :	No
Latitude :	47.24214
Longitude :	-122.408818
Last Date in Agency List :	2022-12-29

Tank Details

Tank Name :	1
Tank Status :	Closed in Place
Install Date :	1982-01-01
Tank Upgrade Date :	N/R
Tank Permanent Closure Date :	N/R
Permit Expiration Date :	N/R
Tank Material :	Steel
Tank Construction :	Single Wall Tank
Tank Corrosion Protection :	N/R
Tank Manifold :	N/R
Tank Release Detection :	N/R
Tank Tightness Test :	N/R
Tank Spill Prevention :	N/R
Capacity Range :	N/R
Actual Capacity :	4000
Pipe Material :	N/R
Pipe Construction :	N/R
Pipe Corrosion Protection :	N/R
Tank SFC :	N/R
Dispenser SFC :	N/R
Primary Pipe Release Detection :	N/R
Secondary Pipe Release Detection :	N/R
Pipe Pumping System :	N/R
Pipe Install Date :	N/R
Turbine Sump Construction :	N/R
Tank Status Date :	2001-01-23
Tank Install Date :	N/R
Tank Overfill Prevention :	N/R

Map Id: FJ646
Direction: ESE
Distance: 0.970 mi., 5124 ft.
Elevation: 13 ft.
Relative: Lower

Site Name : SUNNEN CRANE SERVICE | PENHALL CO TACOMA | COMPLETE TRUCK AND TRAILER REPAIR
2323 E Q ST | 2323 E Q ST #1 | 2323 E Q ST STE 1
TACOMA | Tacoma, WA

Database(s) : [ALL SITES - WA, CSCSL HWS - WA, ECHO, EPA LUST, EPA UST, FRS, HSL - WA, LUST - WA, RCRA_LQG, UST - WA] ***(cont.)***

Envirosite ID: 6533522
EPA ID: N/R

UST - WA ***(cont.)***

Compartments Details

Compartment Number :	1
Compartment Capacity :	4000
Substance Stored :	Unleaded Gasoline
Used Substance :	N/R
Ecy Region :	N/R

Map Id: 647
Direction: W
Distance: 0.973 mi., 5136 ft.
Elevation: 351 ft.
Relative: Higher

Site Name : STERLING REFERENCE LAB
624 MARTIN LUTHER KING JR WAY
TACOMA, WA

Database(s) : [ALL SITES - WA, BRS, ECHO, FRS, HAZNET - CA, RCRA_NONGEN]

Envirosite ID: 6581344
EPA ID: N/R

ALL SITES - WA

Facility Name :	Sterling Reference Lab
Facility Address :	624 MARTIN LUTHER KING JR WAY, TACOMA, 98405
County :	Pierce
Facility/Site ID :	2740478
Alternate Name :	N/R
Program Name :	N/R
WRIA :	12
Legislative District :	27
Congressional District :	6
Ecology Region :	SWRO
Ecology Program Phone :	(360) 407-6734
Tribal Land :	N
Latitude :	47.256769
Longitude :	-122.453033
Last Date in Agency List :	2023-01-03

Program Details

Program :	HAZWASTE
Program ID :	WAH000030830
Interaction Type :	Hazardous Waste Generator

Map Id: 647
Direction: W
Distance: 0.973 mi., 5136 ft.
Elevation: 351 ft.
Relative: Higher

Site Name : STERLING REFERENCE LAB
624 MARTIN LUTHER KING JR WAY
TACOMA, WA

Database(s) : [ALL SITES - WA, BRS, ECHO, FRS, HAZNET - CA, RCRA_NONGEN] ***(cont.)***

Envirosite ID: 6581344
EPA ID: N/R

ALL SITES - WA ***(cont.)***

Interaction Type Description :	Facilities that generate any quantity of a dangerous waste. They may be classified as SQG, MQG, or LQG depending on hazardous waste generated for a given month.
Status :	Inactive
Start Date :	2007-04-09
End Date :	2007-12-31
SIC :	N/R
NAICS :	541380 - Testing Laboratories
Program :	HAZWASTE
Program ID :	WAH000030830
Interaction Type :	Hazardous Waste Generator
Interaction Type Description :	Facilities that generate any quantity of a dangerous waste. They may be classified as SQG, MQG, or LQG depending on hazardous waste generated for a given month.
Status :	Inactive
Start Date :	2007-04-09
End Date :	2007-12-31
SIC :	N/R
NAICS :	N/R

BRS

Facility Name :	STERLING REFERENCE LAB
Facility Address :	624 MARTIN LUTHER KING JR WAY, TACOMA, WA 98405
County :	PIERCE

Site Details

Date Form Received by Agency :	2007-12-31
EPA ID :	WAH000030830
Mailing Address :	2617 EAST L STREET, SUITE A, TACOMA, WA 98421
Contact :	DANIEL J BAKER
Contact Address :	N/R
Contact Country :	US
Contact Telephone :	253-552-1551
Contact Email :	dbaker@regtox.com
EPA Region :	10
Land Type :	Private
Source Type :	Annual/Biennial Report
Classification :	Small Quantity Generator
Description :	Handlers that generate more than 100 and less than 1000 kilograms of hazardous waste during any calendar month and accumulate less than 6000 kg of hazardous waste at any time; or generate 100 kg or less of hazardous waste during any calendar month, and accumulate more than 1000 kg of hazardous waste at any time.
Last Date in Agency List :	2023-01-23

Map Id: 647
Direction: W
Distance: 0.973 mi., 5136 ft.
Elevation: 351 ft.
Relative: Higher

Site Name : STERLING REFERENCE LAB
624 MARTIN LUTHER KING JR WAY
TACOMA, WA

Database(s) : [ALL SITES - WA, BRS, ECHO, FRS, HAZNET - CA, RCRA_NONGEN] ***(cont.)***

Envirosite ID: 6581344
EPA ID: N/R

BRS ***(cont.)***

Owner/Operator Summary

Owner/Operator Name :	REGIONAL TOXICOLOGY SERVICES LLC
Owner/Operator Address :	2617 EAST L STREET, SUITE A, TACOMA, WA 98421
Owner/Operator Country :	US
Owner/Operator Telephone :	N/R
Owner/Operator Email :	N/R
Owner/Operator Fax :	N/R
Legal Status :	Private
Owner/Operator Type :	Owner
Owner/Operator Start Date :	2003-02-23
Owner/Operator End Date :	N/R

Owner/Operator Name :	REGIONAL TOXICOLOGY SERVICES LLC
Owner/Operator Address :	624 MARTIN LUTHER KING JR WAY, TACOMA, WA 98405
Owner/Operator Country :	US
Owner/Operator Telephone :	N/R
Owner/Operator Email :	N/R
Owner/Operator Fax :	N/R
Legal Status :	Private
Owner/Operator Type :	Operator
Owner/Operator Start Date :	2003-02-23
Owner/Operator End Date :	N/R

Waste Activity Monitoring

Report Cycle :	2007
Hazardous Waste Page Number :	1
Hazardous Waste Sub-Page Number :	1
BR Form :	XX
Waste Description :	N/R
Primary NAICS :	54138 - Testing Laboratories
Source Code :	N/R
Form Code :	N/R
Management Method :	N/R
Generation Tons :	0
Managed Tons :	0
Shipped Tons :	0
Received Tons :	0
Receiver ID :	N/R
Receiver State :	N/R
Shipper ID :	N/R
Shipper State :	N/R
Waste Minimization :	N/R
Waste Code List :	N/R
Waste Code Group :	N/R
Waste Generation Type :	N/R

ECHO

Facility Name :	STERLING REFERENCE LAB
Facility Address :	624 MARTIN LUTHER KING JR WAY, TACOMA, WA 98405
County :	PIERCE

Map Id: 647
Direction: W
Distance: 0.973 mi., 5136 ft.
Elevation: 351 ft.
Relative: Higher

Site Name : STERLING REFERENCE LAB
624 MARTIN LUTHER KING JR WAY
TACOMA, WA

Database(s) : [ALL SITES - WA, BRS, ECHO, FRS, HAZNET - CA, RCRA_NONGEN] ***(cont.)***

Envirosite ID: 6581344
EPA ID: N/R

ECHO ***(cont.)***

Last Inspection Date :	2008-09-23
Registry ID :	110035437435
FIPS Code :	53053
EPA Region :	10
Inspection Count :	0
Last Inspection Days :	5185
Informal Count :	0
Last Informal Action Date :	2008-12-09
Formal Action Count :	0
Last Formal Action Date :	N/R
Total Penalties :	0
Penalty Count :	N/R
Last Penalty Date :	N/R
Last Penalty Amount :	N/R
QTRS IN NC :	0
Programs IN SNC :	0
Current Compliance Status :	No Violation Identified
Three-Year Compliance Status :	_____
Collection Method :	ADDRESS MATCHING-HOUSE NUMBER
Reference Point :	CENTER OF A FACILITY OR STATION
Accuracy Meters :	30
Derived Tribes :	Puyallup Tribe of the Puyallup Reservation - 1.7 mile(s), Puyallup Tribe of the Puyallup Reservation - 1.9 mile(s), Muckleshoot Indian Tribe - 11.7 mile(s), Muckleshoot Indian Tribe - 14.7 mile(s), Nisqually Indian Tribe - 17.4 mile(s), Squaxin Island Tribe of the Squaxin Island Reservation - 21.1 mile(s), Squaxin Island Tribe of the Squaxin Island Reservation - 23 mile(s)
Derived HUC :	17110019
Derived WBD :	171100190301
Derived STCTY FIPS :	53053
Derived Zip :	98405
Derived CD113 :	06
Derived CB2010 :	530530615004018
MYRTK Universe :	NNN
NPDES IDs :	N/R
CWA Permit Types :	N/R
CWA Compliance Tracking :	N/R
CWA NAICS :	N/R
CWA SICS :	N/R
CWA Inspection Count :	N/R
CWA Last Inspection Days :	N/R
CWA Informal Count :	N/R
CWA Formal Action Count :	N/R
CWA Last Formal Action Date :	N/R
CWA Penalties :	N/R
CWA Last Penalty Date :	N/R
CWA Last Penalty Amount :	N/R
CWA Quarters IN NC :	N/R
CWA Current Compliance Status :	N/R
CWA Current SNC Flag :	N
CWA 13 Quarters Compliance Status :	N/R
CWA 13 Quarters Effluent Exceedances:	N/R
CWA Three-Year QNCR Codes :	N/R
DFR URL :	Click here for hyperlink provided by the agency.

Map Id: 647
Direction: W
Distance: 0.973 mi., 5136 ft.
Elevation: 351 ft.
Relative: Higher

Site Name : STERLING REFERENCE LAB
624 MARTIN LUTHER KING JR WAY
TACOMA, WA

Database(s) : [ALL SITES - WA, BRS, ECHO, FRS, HAZNET - CA, RCRA_NONGEN] ***(cont.)***

Envirosite ID: 6581344
EPA ID: N/R

ECHO ***(cont.)***

Facility SIC :	N/R
Facility NAICS :	541380 - Testing Laboratories
Facility Last Inspection EPA Date :	N/R
Facility Last Inspection State Date :	2008-09-23
Facility Last Formal Act EPA Date :	N/R
Facility Last Formal Act State Date :	N/R
Facility Last Informal Act EPA Date :	N/R
Facility Last Informal Act State Date:	2008-12-09
Facility Federal Agency :	N/R
TRI Reporter :	N/R
Facility Imp Water Flag :	N/R
Current SNC Flag :	N
Indian County Flag :	N
Federal Flag :	N/R
US Mexico Border Flag :	N/R
Chesapeak Bay Flag :	N/R
AIR Flag :	N
NPDES Flag :	N
SDWIS Flag :	N
RCRA Flag :	Y
TRI Flag :	N
GHG Flag :	N
Major Flag :	N/R
Active Flag :	N/R
NAA Flag :	N
Latitude :	47.25636
Longitude :	-122.45273
Last Date in Agency List :	2023-01-16

FRS

Facility Name :	STERLING REFERENCE LAB
Facility Address :	624 MARTIN LUTHER KING JR WAY, TACOMA, WA 98405
County :	PIERCE

Site Details

Registry ID :	110070752850
FRS Facility URL :	Click here for hyperlink provided by the agency.
Last Date in Agency List :	2021-12-17

Source Description

Source Description :

All generators and treatment, storage, and disposal (TSD) facilities who handle hazardous waste are required to report to the EPA Administrator at least once every two years. The data collected is used to create the National Biennial Resource Conservation and Recovery Act (RCRA) Hazardous Waste Report. This data is processed within the RCRA Information (RCRAInfo) database.

Map Id: 647
Direction: W
Distance: 0.973 mi., 5136 ft.
Elevation: 351 ft.
Relative: Higher

Site Name : STERLING REFERENCE LAB
624 MARTIN LUTHER KING JR WAY
TACOMA, WA

Database(s) : [ALL SITES - WA, BRS, ECHO, FRS, HAZNET - CA, RCRA_NONGEN] ***(cont.)***

Envirosite ID: 6581344
EPA ID: N/R

FRS ***(cont.)***

FRS Environmental Interest
Source and System ID : RCRAINFO - WAH000030830

Site Details
Registry ID : 110035437435
FRS Facility URL : Click here for hyperlink provided by the agency.
Last Date in Agency List : 2023-02-13

Source Description
Source Description : RCRAInfo is EPA's comprehensive information system that supports the Resource Conservation and Recovery Act (RCRA) of 1976 and the Hazardous and Solid Waste Amendments (HSWA) of 1984 through the tracking of events and activities related to facilities that generate, transport, and treat, store, or dispose of hazardous waste. RCRAInfo allows RCRA program staff to track the notification, permit, compliance, and corrective action activities required under RCRA. RCRAInfo also supports generation of the National Hazardous Waste Biennial Report. All generators and treatment, storage, and disposal facilities who handle hazardous waste are required to report to the EPA Administrator at least once every two years to support creation of the Biennial Report.
The WA-FSIS provides a means to query and display data maintained by the Washington Department of Ecology. This system contains key information for each facility/site that is currently, or has been, of interest to the Air Quality, Dam Safety, Hazardous Waste, Toxics Cleanup, and Water Quality Programs.

Source Description :

All generators and treatment, storage, and disposal (TSD) facilities who handle hazardous waste are required to report to the EPA Administrator at least once every two years. The data collected is used to create the National Biennial Resource Conservation and Recovery Act (RCRA) Hazardous Waste Report. This data is processed within the RCRA Information (RCRAInfo) database.

FRS Environmental Interest
Source and System ID : RCRAINFO - WAH000030830
WA-FSIS - 2740478

HAZNET - CA

Facility Name : STERLING REFERENCE LAB
Facility Address : 624 MARTIN LUTHER KING JR WAY, TACOMA, WA 984054136
County : N/R

Site Details
Generator EPA ID : WAH000030830
Active : N/R
Category : N/R
Facility Types : N/R

Map Id: 647
Direction: W
Distance: 0.973 mi., 5136 ft.
Elevation: 351 ft.
Relative: Higher

Site Name : STERLING REFERENCE LAB
624 MARTIN LUTHER KING JR WAY
TACOMA, WA

Database(s) : [ALL SITES - WA, BRS, ECHO, FRS, HAZNET - CA, RCRA_NONGEN] ***(cont.)***

Envirosite ID: 6581344
EPA ID: N/R

HAZNET - CA ***(cont.)***

Type :	N/R
Contact Name :	DANIEL BARCER
Contact Phone :	2535521551
Facility Mailing Address :	624 MARTIN LUTHER KING JR WAY, TACOMA, WA 984054136
Latitude :	N/R
Longitude :	N/R
Agency Hyperlink :	Click here for hyperlink provided by the agency.
Last Date in Agency List :	2021-07-08

Waste Generator Details

State Waste :	2007: 212 - Oxygenated solvents (acetone, butanol, ethyl acetate, etc.), 0.1386 tons to CAD009452657 2007: 512 - Other empty containers 30 gallons or more, 0.01 tons to CAD009452657

RCRA_NONGEN

Facility Name :	STERLING REFERENCE LAB
Facility Address :	624 MARTIN LUTHER KING JR WAY, TACOMA, WA 98405
County :	PIERCE
Date Form Received by Agency :	2008-04-18
EPA ID :	WAH000030830
Mailing Address :	2617 EAST L STREET, SUITE A, TACOMA, WA 98421
Contact :	DANIEL BAKER
Contact Address :	2617 EAST L STREET, SUITE A, TACOMA, WA 98421
Contact Country :	US
Contact Telephone :	253-552-1551
Contact Email :	DBAKER@REGTOX.COM
EPA Region :	10
Land Type :	Private
Source Type :	Implementer
Classification :	Not a generator, verified
Description :	Not a generator, verified
Last Date in Agency List :	2023-01-23

Owner/Operator Summary

Owner/Operator Name :	6TH AVENUE MEDICAL ASSOCIATES
Owner/Operator Address :	1112 SIXTH AVE, TACOMA, WA 98405
Owner/Operator Country :	US
Owner/Operator Telephone :	253-272-2224
Owner/Operator Email :	N/R
Owner/Operator Fax :	N/R
Legal Status :	Private
Owner/Operator Type :	Owner
Owner/Operator Start Date :	2007-12-31
Owner/Operator End Date :	N/R
Owner/Operator Name :	REGIONAL TOXICOLOGY SERVICES LLC
Owner/Operator Address :	2617 EAST L STREET, SUITE A, TACOMA, WA 98421

Map Id: 647
Direction: W
Distance: 0.973 mi., 5136 ft.
Elevation: 351 ft.
Relative: Higher

Site Name : STERLING REFERENCE LAB
624 MARTIN LUTHER KING JR WAY
TACOMA, WA

Database(s) : [ALL SITES - WA, BRS, ECHO, FRS, HAZNET - CA, RCRA_NONGEN] ***(cont.)***

Envirosite ID: 6581344
EPA ID: N/R

RCRA_NONGEN ***(cont.)***

Owner/Operator Country :	US
Owner/Operator Telephone :	253-552-1551
Owner/Operator Email :	N/R
Owner/Operator Fax :	N/R
Legal Status :	Private
Owner/Operator Type :	Owner
Owner/Operator Start Date :	2003-02-23
Owner/Operator End Date :	N/R

Owner/Operator Name :	REGIONAL TOXICOLOGY SERVICES LLC
Owner/Operator Address :	624 MARTIN LUTHER KING JR WAY, TACOMA, WA 98405
Owner/Operator Country :	US
Owner/Operator Telephone :	253-552-1551
Owner/Operator Email :	N/R
Owner/Operator Fax :	N/R
Legal Status :	Private
Owner/Operator Type :	Operator
Owner/Operator Start Date :	2003-02-23
Owner/Operator End Date :	N/R

Handler Activities Summary

U.S. Importer of Hazardous Waste :	N
Mixed Waste (Haz. and Radioactive) :	N
Recycler of Hazardous Waste :	N
Transporter of Hazardous Waste :	N
Treater, Storer or Disposer of HW :	N
Underground Injection Activity :	N
On-site Burner Exemption :	N
Furnace Exemption :	N
Used Oil Fuel Burner :	N
Used Oil Processor :	N
Used Oil Refiner :	N
Used Oil Fuel Marketer to Burner :	N
Used Oil Specification Marketer :	N
Used Oil Transfer Facility :	N
Used Oil Transporter :	N

Historical Generators

Date Form Received by Agency :	2008-04-17
Facility Name :	STERLING REFERENCE LAB
Classification :	Not a generator, verified

Date Form Received by Agency :	2008-04-17
Facility Name :	STERLING REFERENCE LAB
Classification :	Small Quantity Generator

Date Form Received by Agency :	2007-12-31
Facility Name :	STERLING REFERENCE LAB
Classification :	Small Quantity Generator

Map Id: 647
Direction: W
Distance: 0.973 mi., 5136 ft.
Elevation: 351 ft.
Relative: Higher

Site Name : STERLING REFERENCE LAB
624 MARTIN LUTHER KING JR WAY
TACOMA, WA

Database(s) : [ALL SITES - WA, BRS, ECHO, FRS, HAZNET - CA, RCRA_NONGEN] ***(cont.)***

Envirosite ID: 6581344
EPA ID: N/R

RCRA_NONGEN ***(cont.)***

Date Form Received by Agency :	2007-04-09
Facility Name :	STERLING REFERENCE LAB
Classification :	Small Quantity Generator

Notices of Violations Summary

Date of Violation :	2008-09-23
Date Achieved Compliance :	2008-12-09
Regulation Violated :	Y
Area of Violation :	Generators - Pre-transport
Enforcement Action :	WRITTEN INFORMAL
Enforcement Action Date :	2008-12-09
Enf. Disposition Status :	N/R
Enf. Disp. Status Date :	N/R
Violation Lead Agency :	State
Enforcement Lead Agency :	State
Proposed Penalty Amount :	N/R
Final Penalty Amount :	N/R
Paid Penalty Amount :	N/R

Date of Violation :	2008-09-23
Date Achieved Compliance :	2008-12-09
Regulation Violated :	Y
Area of Violation :	TSD IS-Container Use and Management
Enforcement Action :	WRITTEN INFORMAL
Enforcement Action Date :	2008-12-09
Enf. Disposition Status :	N/R
Enf. Disp. Status Date :	N/R
Violation Lead Agency :	State
Enforcement Lead Agency :	State
Proposed Penalty Amount :	N/R
Final Penalty Amount :	N/R
Paid Penalty Amount :	N/R

Date of Violation :	2008-09-23
Date Achieved Compliance :	2008-12-09
Regulation Violated :	Y
Area of Violation :	Generators - General
Enforcement Action :	WRITTEN INFORMAL
Enforcement Action Date :	2008-12-09
Enf. Disposition Status :	N/R
Enf. Disp. Status Date :	N/R
Violation Lead Agency :	State
Enforcement Lead Agency :	State
Proposed Penalty Amount :	N/R
Final Penalty Amount :	N/R
Paid Penalty Amount :	N/R

Evaluation Action Summary

Evaluation Date :	2008-09-23
Evaluation :	COMPLIANCE EVALUATION INSPECTION ON-SITE

Map Id: 647
Direction: W
Distance: 0.973 mi., 5136 ft.
Elevation: 351 ft.
Relative: Higher

Site Name : STERLING REFERENCE LAB
624 MARTIN LUTHER KING JR WAY
TACOMA, WA

Database(s) : [ALL SITES - WA, BRS, ECHO, FRS, HAZNET - CA, RCRA_NONGEN] ***(cont.)***

Envirosite ID: 6581344
EPA ID: N/R

RCRA_NONGEN ***(cont.)***

Area of Violation :	Generators - Pre-transport
Date Achieved Compliance :	2008-12-09
Evaluation Lead Agency :	State
Evaluation Date :	2008-09-23
Evaluation :	COMPLIANCE EVALUATION INSPECTION ON-SITE
Area of Violation :	TSD IS-Container Use and Management
Date Achieved Compliance :	2008-12-09
Evaluation Lead Agency :	State
Evaluation Date :	2008-09-23
Evaluation :	COMPLIANCE EVALUATION INSPECTION ON-SITE
Area of Violation :	Generators - General
Date Achieved Compliance :	2008-12-09
Evaluation Lead Agency :	State

Map Id: FB648
Direction: SW
Distance: 0.973 mi., 5139 ft.
Elevation: 175 ft.
Relative: Higher

Site Name : MACS RIGHTWAY RADIATOR | MAC'S RITEWAY RADIATOR
2526 S FAWCETT AVE | 2526 SOUTH FAWCETT AVENUE
TACOMA, WA

Database(s) : [ALL SITES - WA, ECHO, FRS, RCRA_NONGEN]

Envirosite ID: 50655462
EPA ID: WAD045333531

ALL SITES - WA

Facility Name :	Macs Rightway Radiator
Facility Address :	2526 S FAWCETT AVE, TACOMA, 98402-1302
County :	Pierce
Facility/Site ID :	11739969
Alternate Name :	N/R
Program Name :	N/R
WRIA :	10
Legislative District :	27
Congressional District :	6
Ecology Region :	SWRO
Ecology Program Phone :	(360) 407-6734
Tribal Land :	N
Latitude :	47.23798
Longitude :	-122.43934
Last Date in Agency List :	2023-01-03

Map Id: FB648
Direction: SW
Distance: 0.973 mi., 5139 ft.
Elevation: 175 ft.
Relative: Higher

Site Name : MACS RIGHTWAY RADIATOR | MAC'S RITEWAY RADIATOR
2526 S FAWCETT AVE | 2526 SOUTH FAWCETT AVENUE
TACOMA, WA

Database(s) : [ALL SITES - WA, ECHO, FRS, RCRA_NONGEN] ***(cont.)***

Envirosite ID: 50655462
EPA ID: WAD045333531

ALL SITES - WA ***(cont.)***

Program Details

Program :	HAZWASTE
Program ID :	WAD045333531
Interaction Type :	Hazardous Waste Generator
Interaction Type Description :	Facilities that generate any quantity of a dangerous waste. They may be classified as SQG, MQG, or LQG depending on hazardous waste generated for a given month.
Status :	Inactive
Start Date :	2002-01-16
End Date :	2002-03-20
SIC :	N/R
NAICS :	N/R

Program :	HAZWASTE
Program ID :	WAD045333531
Interaction Type :	Hazardous Waste Generator
Interaction Type Description :	Facilities that generate any quantity of a dangerous waste. They may be classified as SQG, MQG, or LQG depending on hazardous waste generated for a given month.
Status :	Inactive
Start Date :	2002-01-16
End Date :	2002-03-20
SIC :	N/R
NAICS :	811118 - Other Automotive Mechanical and Electrical Repair and Maintenance

Program :	HAZWASTE
Program ID :	WAD045333531
Interaction Type :	Hazardous Waste Generator
Interaction Type Description :	Facilities that generate any quantity of a dangerous waste. They may be classified as SQG, MQG, or LQG depending on hazardous waste generated for a given month.
Status :	Inactive
Start Date :	1984-09-04
End Date :	1995-08-01
SIC :	N/R
NAICS :	811118 - Other Automotive Mechanical and Electrical Repair and Maintenance

Program :	HAZWASTE
Program ID :	WAD045333531
Interaction Type :	Hazardous Waste Generator

Map Id: FB648
Direction: SW
Distance: 0.973 mi., 5139 ft.
Elevation: 175 ft.
Relative: Higher

Site Name : MACS RIGHTWAY RADIATOR | MAC'S RITEWAY RADIATOR
2526 S FAWCETT AVE | 2526 SOUTH FAWCETT AVENUE
TACOMA, WA

Database(s) : [ALL SITES - WA, ECHO, FRS, RCRA_NONGEN] ***(cont.)***

Envirosite ID: 50655462
EPA ID: WAD045333531

ALL SITES - WA ***(cont.)***

Interaction Type Description :	Facilities that generate any quantity of a dangerous waste. They may be classified as SQG, MQG, or LQG depending on hazardous waste generated for a given month.
Status :	Inactive
Start Date :	1984-09-04
End Date :	1995-08-01
SIC :	N/R
NAICS :	N/R

ECHO

Facility Name :	MAC'S RITEWAY RADIATOR
Facility Address :	2526 SOUTH FAWCETT AVENUE, TACOMA, WA 98402
County :	PIERCE
Last Inspection Date :	2002-03-15
Registry ID :	110005320580
FIPS Code :	53053
EPA Region :	10
Inspection Count :	0
Last Inspection Days :	7569
Informal Count :	0
Last Informal Action Date :	2002-03-15
Formal Action Count :	0
Last Formal Action Date :	N/R
Total Penalties :	0
Penalty Count :	N/R
Last Penalty Date :	N/R
Last Penalty Amount :	N/R
QTRS IN NC :	0
Programs IN SNC :	0
Current Compliance Status :	No Violation Identified
Three-Year Compliance Status :	_____
Collection Method :	ADDRESS MATCHING-HOUSE NUMBER
Reference Point :	ENTRANCE POINT OF A FACILITY OR STATION
Accuracy Meters :	50
Derived Tribes :	Puyallup Tribe of the Puyallup Reservation - .6 mile(s), Puyallup Tribe of the Puyallup Reservation - 1 mile(s), Muckleshoot Indian Tribe - 11.4 mile(s), Muckleshoot Indian Tribe - 14.2 mile(s), Nisqually Indian Tribe - 16.6 mile(s), Squaxin Island Tribe of the Squaxin Island Reservation - 21.6 mile(s), Squaxin Island Tribe of the Squaxin Island Reservation - 23.4 mile(s)
Derived HUC :	17110019
Derived WBD :	171100190301
Derived STCTY FIPS :	53053
Derived Zip :	98402
Derived CD113 :	06
Derived CB2010 :	530530616021063
MYRTK Universe :	NNN
NPDES IDs :	N/R

Map Id: FB648
Direction: SW
Distance: 0.973 mi., 5139 ft.
Elevation: 175 ft.
Relative: Higher

Site Name : MACS RIGHTWAY RADIATOR | MAC'S RITEWAY RADIATOR
2526 S FAWCETT AVE | 2526 SOUTH FAWCETT AVENUE
TACOMA, WA

Database(s) : [ALL SITES - WA, ECHO, FRS, RCRA_NONGEN] ***(cont.)***

Envirosite ID: 50655462
EPA ID: WAD045333531

ECHO ***(cont.)***

CWA Permit Types :	N/R
CWA Compliance Tracking :	N/R
CWA NAICS :	N/R
CWA SICS :	N/R
CWA Inspection Count :	N/R
CWA Last Inspection Days :	N/R
CWA Informal Count :	N/R
CWA Formal Action Count :	N/R
CWA Last Formal Action Date :	N/R
CWA Penalties :	N/R
CWA Last Penalty Date :	N/R
CWA Last Penalty Amount :	N/R
CWA Quarters IN NC :	N/R
CWA Current Compliance Status :	N/R
CWA Current SNC Flag :	N
CWA 13 Quarters Compliance Status :	N/R
CWA 13 Quarters Effluent Exceedances:	N/R
CWA Three-Year QNCR Codes :	N/R
DFR URL :	Click here for hyperlink provided by the agency.
Facility SIC :	N/R
Facility NAICS :	811118 - Other Automotive Mechanical and Electrical Repair and Maintenance
Facility Last Inspection EPA Date :	N/R
Facility Last Inspection State Date :	2002-03-15
Facility Last Formal Act EPA Date :	N/R
Facility Last Formal Act State Date :	N/R
Facility Last Informal Act EPA Date :	N/R
Facility Last Informal Act State Date:	2002-03-15
Facility Federal Agency :	N/R
TRI Reporter :	N/R
Facility Imp Water Flag :	N/R
Current SNC Flag :	N
Indian County Flag :	N
Federal Flag :	N/R
US Mexico Border Flag :	N/R
Chesapeak Bay Flag :	N/R
AIR Flag :	N
NPDES Flag :	N
SDWIS Flag :	N
RCRA Flag :	Y
TRI Flag :	N
GHG Flag :	N
Major Flag :	N/R
Active Flag :	N/R
NAA Flag :	N
Latitude :	47.238106
Longitude :	-122.439603
Last Date in Agency List :	2023-01-16

FRS

Facility Name :	MAC'S RITEWAY RADIATOR
Facility Address :	2526 SOUTH FAWCETT AVENUE, TACOMA, WA 98402-1302
County :	PIERCE

Map Id: FB648
Direction: SW
Distance: 0.973 mi., 5139 ft.
Elevation: 175 ft.
Relative: Higher

Site Name : MACS RIGHTWAY RADIATOR | MAC'S RITEWAY RADIATOR
2526 S FAWCETT AVE | 2526 SOUTH FAWCETT AVENUE
TACOMA, WA

Database(s) : [ALL SITES - WA, ECHO, FRS, RCRA_NONGEN] ***(cont.)***

Envirosite ID: 50655462
EPA ID: WAD045333531

FRS ***(cont.)***

Site Details

Registry ID :	110005320580
FRS Facility URL :	Click here for hyperlink provided by the agency.
Last Date in Agency List :	2023-02-13

Source Description

Source Description :

RCRAInfo is EPA's comprehensive information system that supports the Resource Conservation and Recovery Act (RCRA) of 1976 and the Hazardous and Solid Waste Amendments (HSWA) of 1984 through the tracking of events and activities related to facilities that generate, transport, and treat, store, or dispose of hazardous waste. RCRAInfo allows RCRA program staff to track the notification, permit, compliance, and corrective action activities required under RCRA. RCRAInfo also supports generation of the National Hazardous Waste Biennial Report. All generators and treatment, storage, and disposal facilities who handle hazardous waste are required to report to the EPA Administrator at least once every two years to support creation of the Biennial Report.
The WA-FSIS provides a means to query and display data maintained by the Washington Department of Ecology. This system contains key information for each facility/site that is currently, or has been, of interest to the Air Quality, Dam Safety, Hazardous Waste, Toxics Cleanup, and Water Quality Programs.

FRS Environmental Interest

Source and System ID :	RCRAINFO - WAD045333531 WA-FSIS - 11739969

RCRA_NONGEN

Facility Name :	MACS RIGHTWAY RADIATOR
Facility Address :	2526 S FAWCETT AVE, TACOMA, WA 98402
County :	PIERCE
Date Form Received by Agency :	2003-02-08
EPA ID :	WAD045333531
Mailing Address :	6147 SE FOSTER RD, PORTLAND, WA 97206
Contact :	STEVE MACDONALD
Contact Address :	6147 SE FOSTER RD, PORTLAND, OR 97206
Contact Country :	US
Contact Telephone :	503-777-4706
Contact Email :	N/R
EPA Region :	10
Land Type :	Other land type
Source Type :	Implementer
Classification :	Not a generator, verified
Description :	Not a generator, verified
Last Date in Agency List :	2023-01-23

Map Id: FB648
Direction: SW
Distance: 0.973 mi., 5139 ft.
Elevation: 175 ft.
Relative: Higher

Site Name : MACS RIGHTWAY RADIATOR | MAC'S RITEWAY RADIATOR
2526 S FAWCETT AVE | 2526 SOUTH FAWCETT AVENUE
TACOMA, WA

Database(s) : [ALL SITES - WA, ECHO, FRS, RCRA_NONGEN] ***(cont.)***

Envirosite ID: 50655462
EPA ID: WAD045333531

RCRA_NONGEN ***(cont.)***

Owner/Operator Summary

Owner/Operator Name :	MACS RADIATOR REPAIR INC
Owner/Operator Address :	6147 SE FOSTER RD, PORTLAND, OR 97206
Owner/Operator Country :	US
Owner/Operator Telephone :	503-777-4706
Owner/Operator Email :	N/R
Owner/Operator Fax :	N/R
Legal Status :	Private
Owner/Operator Type :	Operator
Owner/Operator Start Date :	N/R
Owner/Operator End Date :	N/R

Owner/Operator Name :	MACS RIGHTWAY RADIATOR
Owner/Operator Address :	6147 SE FOSTER RD, PORTLAND, OR 97206
Owner/Operator Country :	US
Owner/Operator Telephone :	503-777-4706
Owner/Operator Email :	N/R
Owner/Operator Fax :	N/R
Legal Status :	Private
Owner/Operator Type :	Owner
Owner/Operator Start Date :	2002-01-01
Owner/Operator End Date :	N/R

Owner/Operator Name :	PHILLIPS, JOANNE
Owner/Operator Address :	7419 S SHERIDAN AVE, TACOMA, WA 98408
Owner/Operator Country :	US
Owner/Operator Telephone :	253-475-2006
Owner/Operator Email :	N/R
Owner/Operator Fax :	N/R
Legal Status :	Private
Owner/Operator Type :	Owner
Owner/Operator Start Date :	N/R
Owner/Operator End Date :	N/R

Handler Activities Summary

U.S. Importer of Hazardous Waste :	N
Mixed Waste (Haz. and Radioactive) :	N
Recycler of Hazardous Waste :	N
Transporter of Hazardous Waste :	N
Treater, Storer or Disposer of HW :	N
Underground Injection Activity :	N
On-site Burner Exemption :	N
Furnace Exemption :	N
Used Oil Fuel Burner :	N
Used Oil Processor :	N
Used Oil Refiner :	N
Used Oil Fuel Marketer to Burner :	N
Used Oil Specification Marketer :	N
Used Oil Transfer Facility :	N
Used Oil Transporter :	N

Map Id: FB648
Direction: SW
Distance: 0.973 mi., 5139 ft.
Elevation: 175 ft.
Relative: Higher

Site Name : MACS RIGHTWAY RADIATOR | MAC'S RITEWAY RADIATOR
2526 S FAWCETT AVE | 2526 SOUTH FAWCETT AVENUE
TACOMA, WA

Database(s) : [ALL SITES - WA, ECHO, FRS, RCRA_NONGEN] ***(cont.)***

Envirosite ID: 50655462
EPA ID: WAD045333531

RCRA_NONGEN ***(cont.)***

Historical Generators

Date Form Received by Agency :	2003-02-07
Facility Name :	MACS RIGHTWAY RADIATOR
Classification :	Not a generator, verified
Date Form Received by Agency :	2003-02-07
Facility Name :	MACS RIGHTWAY RADIATOR
Classification :	Large Quantity Generator
Date Form Received by Agency :	2002-01-16
Facility Name :	MACS RIGHTWAY RADIATOR
Classification :	Not a generator, verified
Date Form Received by Agency :	2002-01-16
Facility Name :	MACS RIGHTWAY RADIATOR
Classification :	Very Small Quantity Generator
Date Form Received by Agency :	1996-02-27
Facility Name :	MACS RIGHTWAY RADIATOR
Classification :	Very Small Quantity Generator
Date Form Received by Agency :	1996-02-23
Facility Name :	MACS RIGHTWAY RADIATOR
Classification :	Small Quantity Generator
Date Form Received by Agency :	1995-01-01
Facility Name :	MACS RIGHTWAY RADIATOR
Classification :	Not a generator, verified
Date Form Received by Agency :	1994-01-01
Facility Name :	MACS RIGHTWAY RADIATOR
Classification :	Not a generator, verified

Notices of Violations Summary

Date of Violation :	2002-03-15
Date Achieved Compliance :	2002-04-15
Regulation Violated :	Y
Area of Violation :	Generators - General
Enforcement Action :	WRITTEN INFORMAL
Enforcement Action Date :	2002-03-15
Enf. Disposition Status :	N/R
Enf. Disp. Status Date :	N/R
Violation Lead Agency :	State
Enforcement Lead Agency :	State

Map Id: FB648
Direction: SW
Distance: 0.973 mi., 5139 ft.
Elevation: 175 ft.
Relative: Higher

Site Name : MACS RIGHTWAY RADIATOR | MAC'S RITEWAY RADIATOR
2526 S FAWCETT AVE | 2526 SOUTH FAWCETT AVENUE
TACOMA, WA

Database(s) : [ALL SITES - WA, ECHO, FRS, RCRA_NONGEN] ***(cont.)***

Envirosite ID: 50655462
EPA ID: WAD045333531

RCRA_NONGEN ***(cont.)***

Proposed Penalty Amount :	N/R
Final Penalty Amount :	N/R
Paid Penalty Amount :	N/R

Date of Violation :	2002-03-15
Date Achieved Compliance :	2002-04-15
Regulation Violated :	Y
Area of Violation :	Generators - Manifest
Enforcement Action :	WRITTEN INFORMAL
Enforcement Action Date :	2002-03-15
Enf. Disposition Status :	N/R
Enf. Disp. Status Date :	N/R
Violation Lead Agency :	State
Enforcement Lead Agency :	State
Proposed Penalty Amount :	N/R
Final Penalty Amount :	N/R
Paid Penalty Amount :	N/R

Date of Violation :	2002-01-17
Date Achieved Compliance :	2002-02-20
Regulation Violated :	Y
Area of Violation :	Generators - General
Enforcement Action :	WRITTEN INFORMAL
Enforcement Action Date :	2002-01-17
Enf. Disposition Status :	N/R
Enf. Disp. Status Date :	N/R
Violation Lead Agency :	State
Enforcement Lead Agency :	State
Proposed Penalty Amount :	N/R
Final Penalty Amount :	N/R
Paid Penalty Amount :	N/R

Date of Violation :	2002-01-17
Date Achieved Compliance :	2002-01-17
Regulation Violated :	Y
Area of Violation :	Generators - General
Enforcement Action :	WRITTEN INFORMAL
Enforcement Action Date :	2002-01-17
Enf. Disposition Status :	N/R
Enf. Disp. Status Date :	N/R
Violation Lead Agency :	State
Enforcement Lead Agency :	State
Proposed Penalty Amount :	N/R
Final Penalty Amount :	N/R
Paid Penalty Amount :	N/R

Evaluation Action Summary

Evaluation Date :	2002-03-15
Evaluation :	COMPLIANCE EVALUATION INSPECTION ON-SITE

Map Id: FB648
Direction: SW
Distance: 0.973 mi., 5139 ft.
Elevation: 175 ft.
Relative: Higher

Site Name : MACS RIGHTWAY RADIATOR | MAC'S RITEWAY RADIATOR
2526 S FAWCETT AVE | 2526 SOUTH FAWCETT AVENUE
TACOMA, WA

Database(s) : [ALL SITES - WA, ECHO, FRS, RCRA_NONGEN] ***(cont.)***

Envirosite ID: 50655462
EPA ID: WAD045333531

RCRA_NONGEN ***(cont.)***

Area of Violation :	Generators - General
Date Achieved Compliance :	2002-04-15
Evaluation Lead Agency :	State
Evaluation Date :	2002-03-15
Evaluation :	COMPLIANCE EVALUATION INSPECTION ON-SITE
Area of Violation :	Generators - Manifest
Date Achieved Compliance :	2002-04-15
Evaluation Lead Agency :	State
Evaluation Date :	2002-01-24
Evaluation :	COMPLIANCE EVALUATION INSPECTION ON-SITE
Area of Violation :	N/R
Date Achieved Compliance :	N/R
Evaluation Lead Agency :	State
Evaluation Date :	2002-01-17
Evaluation :	COMPLIANCE EVALUATION INSPECTION ON-SITE
Area of Violation :	Generators - General
Date Achieved Compliance :	2002-01-17
Evaluation Lead Agency :	State
Evaluation Date :	2002-01-17
Evaluation :	COMPLIANCE EVALUATION INSPECTION ON-SITE
Area of Violation :	Generators - General
Date Achieved Compliance :	2002-02-20
Evaluation Lead Agency :	State

Map Id: FI649
Direction: NE
Distance: 0.973 mi., 5140 ft.
Elevation: 15 ft.
Relative: Lower

Site Name : TACOMA PORT TERMINAL 7 | TACOMA PORT SITCOM PLAZA | PUGET SOUND ENERGY
1 SITCUM WAY | TACOMA PORT 1 SITCUM PLZA | 1 SITCUM PLAZA TERMINAL 7 TACOMA | Tacoma, WA

Database(s) : [ALL SITES - WA, CSCSL NFA - WA, ECHO, EPA OSC, ERNS, FRS, HSL - WA, SPILLS - WA]

Envirosite ID: 6538987
EPA ID: N/R

ALL SITES - WA

Facility Name :	Landslide Protective Barriers & TWIC Infrastructure
Facility Address :	1 SITCUM WAY, TACOMA, 98421

Map Id: FI649
Direction: NE
Distance: 0.973 mi., 5140 ft.
Elevation: 15 ft.
Relative: Lower

Site Name : TACOMA PORT TERMINAL 7 | TACOMA PORT SITCOM PLAZA | PUGET SOUND ENERGY
1 SITCUM WAY | TACOMA PORT 1 SITCUM PLZA | 1 SITCUM PLAZA TERMINAL 7 TACOMA | Tacoma, WA

Database(s) : [ALL SITES - WA, CSCSL NFA - WA, ECHO, EPA OSC, ERNS, FRS, HSL - WA, SPILLS - WA] ***(cont.)***

Envirosite ID: 6538987
EPA ID: N/R

ALL SITES - WA ***(cont.)***

County :	Pierce
Facility/Site ID :	12102
Alternate Name :	N/R
Program Name :	N/R
WRIA :	10
Legislative District :	27
Congressional District :	9
Ecology Region :	SWRO
Ecology Program Phone :	(360) 407-6400
Tribal Land :	N
Latitude :	47.265436
Longitude :	-122.412
Last Date in Agency List :	2023-01-03

Program Details

Program :	WATQUAL
Program ID :	WAR125159
Interaction Type :	Construction SW GP
Interaction Type Description :	General permit issued to owner/operators of construction projects that disturb 1 or more acres of land through clearing, grading, excavating, or stockpiling of fill material that discharge stormwater to state waters.
Status :	Inactive
Start Date :	2011-05-25
End Date :	2012-08-07
SIC :	N/R
NAICS :	N/R
Facility Name :	Port of Tacoma Maint Facility
Facility Address :	1 SITCUM WAY, TACOMA, 98421
County :	Pierce
Facility/Site ID :	15458
Alternate Name :	N/R
Program Name :	N/R
WRIA :	10
Legislative District :	27
Congressional District :	9
Ecology Region :	SWRO
Ecology Program Phone :	(360) 407-6734
Tribal Land :	N
Latitude :	47.264112
Longitude :	-122.415485
Last Date in Agency List :	2023-01-03

Map Id: FI649
Direction: NE
Distance: 0.973 mi., 5140 ft.
Elevation: 15 ft.
Relative: Lower

Site Name : TACOMA PORT TERMINAL 7 | TACOMA PORT SITCOM PLAZA | PUGET SOUND ENERGY
1 SITCUM WAY | TACOMA PORT 1 SITCUM PLZA | 1 SITCUM PLAZA TERMINAL 7 TACOMA | Tacoma, WA

Database(s) : [ALL SITES - WA, CSCSL NFA - WA, ECHO, EPA OSC, ERNS, FRS, HSL - WA, SPILLS - WA] ***(cont.)***

Envirosite ID: 6538987
EPA ID: N/R

ALL SITES - WA ***(cont.)***

Facility/Site ID :	15458
Alternate Name :	N/R
Program Name :	N/R
WRIA :	10
Legislative District :	27
Congressional District :	9
Ecology Region :	SWRO
Ecology Program Phone :	(360) 407-6712
Tribal Land :	N
Latitude :	47.264112
Longitude :	-122.415485
Last Date in Agency List :	2023-01-03

Facility/Site ID :	15458
Alternate Name :	N/R
Program Name :	N/R
WRIA :	10
Legislative District :	27
Congressional District :	9
Ecology Region :	SWRO
Ecology Program Phone :	N/R
Tribal Land :	N
Latitude :	47.264112
Longitude :	-122.415485
Last Date in Agency List :	2023-01-03

Facility/Site ID :	15458
Alternate Name :	N/R
Program Name :	N/R
WRIA :	10
Legislative District :	27
Congressional District :	9
Ecology Region :	SWRO
Ecology Program Phone :	360-742-2826
Tribal Land :	N
Latitude :	47.264112
Longitude :	-122.415485
Last Date in Agency List :	2023-01-03

Program Details

Program :	SEA
Program ID :	N/R
Interaction Type :	Hazardous Waste Generator

Map Id: FI649
Direction: NE
Distance: 0.973 mi., 5140 ft.
Elevation: 15 ft.
Relative: Lower

Site Name : TACOMA PORT TERMINAL 7 | TACOMA PORT SITCOM PLAZA | PUGET SOUND ENERGY
1 SITCUM WAY | TACOMA PORT 1 SITCUM PLZA | 1 SITCUM PLAZA TERMINAL 7 TACOMA | Tacoma, WA

Database(s) : [ALL SITES - WA, CSCSL NFA - WA, ECHO, EPA OSC, ERNS, FRS, HSL - WA, SPILLS - WA] ***(cont.)***

Envirosite ID: 6538987
EPA ID: N/R

ALL SITES - WA ***(cont.)***

Interaction Type Description :	Facilities that generate any quantity of a dangerous waste. They may be classified as SQG, MQG, or LQG depending on hazardous waste generated for a given month.
Status :	Active
Start Date :	2018-02-06
End Date :	N/R
SIC :	N/R
NAICS :	N/R
Program :	SEA
Program ID :	N/R
Interaction Type :	Hazardous Waste Generator
Interaction Type Description :	Facilities that generate any quantity of a dangerous waste. They may be classified as SQG, MQG, or LQG depending on hazardous waste generated for a given month.
Status :	Active
Start Date :	2018-02-06
End Date :	N/R
SIC :	N/R
NAICS :	488999 - All Other Support Activities for Transportation
Program :	SEA
Program ID :	N/R
Interaction Type :	Non-Enforcement Final
Interaction Type Description :	A Non-Enforcement action (i.e. permit, notice of construction, etc.) was finalized, issued to the respective party, indicating the non-enforcement action was taken.
Status :	Active
Start Date :	2014-12-11
End Date :	N/R
SIC :	N/R
NAICS :	N/R
Program :	SEA
Program ID :	N/R
Interaction Type :	Urban Waters
Interaction Type Description :	The site has been inspected by an Ecology Urban Waters Inspector.
Status :	Active
Start Date :	2009-06-24
End Date :	N/R
SIC :	N/R
NAICS :	N/R

Map Id: FI649
Direction: NE
Distance: 0.973 mi., 5140 ft.
Elevation: 15 ft.
Relative: Lower

Site Name : TACOMA PORT TERMINAL 7 | TACOMA PORT SITCOM PLAZA | PUGET SOUND ENERGY
1 SITCUM WAY | TACOMA PORT 1 SITCUM PLZA | 1 SITCUM PLAZA TERMINAL 7
TACOMA | Tacoma, WA

Database(s) : [ALL SITES - WA, CSCSL NFA - WA, ECHO, EPA OSC, ERNS, FRS, HSL - WA, SPILLS - WA] ***(cont.)***

Envirosite ID: 6538987
EPA ID: N/R

ALL SITES - WA ***(cont.)***

Program :	SEA
Program ID :	N/R
Interaction Type :	Urban Waters
Interaction Type Description :	The site has been inspected by an Ecology Urban Waters Inspector.
Status :	Active
Start Date :	2009-06-24
End Date :	N/R
SIC :	N/R
NAICS :	488999 - All Other Support Activities for Transportation

Program :	SEA
Program ID :	N/R
Interaction Type :	SEAPROJ
Interaction Type Description :	SEAPROJ
Status :	Active
Start Date :	2012-05-30
End Date :	N/R
SIC :	N/R
NAICS :	N/R

Facility Name :	TACOMA PORT TERMINAL 7
Facility Address :	TACOMA PORT 1 SITCUM PLZA, TACOMA, 98421
County :	Pierce

Facility/Site ID :	1250
Alternate Name :	N/R
Program Name :	N/R
WRIA :	10
Legislative District :	27
Congressional District :	9
Ecology Region :	SWRO
Ecology Program Phone :	(360) 407-7224
Tribal Land :	N
Latitude :	47.26391
Longitude :	-122.41535
Last Date in Agency List :	2023-01-03

Program Details

Program :	TOXICS
Program ID :	N/R
Interaction Type :	State Cleanup Site
Interaction Type Description :	A site is being cleaned up under state regulations. Regulations include Model Toxics Control Act or its predecessors.
Status :	Inactive

Map Id: FI649
Direction: NE
Distance: 0.973 mi., 5140 ft.
Elevation: 15 ft.
Relative: Lower

Site Name : TACOMA PORT TERMINAL 7 | TACOMA PORT SITCOM PLAZA | PUGET SOUND ENERGY
1 SITCUM WAY | TACOMA PORT 1 SITCUM PLZA | 1 SITCUM PLAZA TERMINAL 7 TACOMA | Tacoma, WA

Database(s) : [ALL SITES - WA, CSCSL NFA - WA, ECHO, EPA OSC, ERNS, FRS, HSL - WA, SPILLS - WA] ***(cont.)***

Envirosite ID: 6538987
EPA ID: N/R

ALL SITES - WA ***(cont.)***

Start Date :	1988-03-01
End Date :	1996-01-16
SIC :	N/R
NAICS :	N/R

CSCSL NFA - WA

Facility Name :	TACOMA PORT TERMINAL 7
Facility Address :	TACOMA PORT 1 SITCUM PLZA, TACOMA, 98421
County :	Pierce
NFA Date :	1996-01-16
Facility Site ID :	1250
Cleanup Site ID :	3408
Rank :	N/R
VCP :	N/R
Alternate Site Names :	N/R
NFA Reason :	SHA, IRAP, or VCP
Site Status :	NFA
Region :	Southwest
Responsible Unit :	Southwest
Latitude :	47.26391
Longitude :	-122.41535
Last Date in Agency List :	2023-02-23

Contaminants

Contaminant Name :	Metals - Other
Ground Water :	N/R
Surface Water :	Remediated-Below
Soil :	N/R
Sediment :	N/R
Air :	N/R
Bedrock :	N/R

ECHO

Facility Name :	PUGET SOUND ENERGY
Facility Address :	1 SITCUM WAY, TACOMA, WA 98421
County :	PIERCE
Last Inspection Date :	2018-09-14
Registry ID :	110070491269
FIPS Code :	53053
EPA Region :	10
Inspection Count :	1
Last Inspection Days :	156
Informal Count :	0

Map Id: FI649
Direction: NE
Distance: 0.973 mi., 5140 ft.
Elevation: 15 ft.
Relative: Lower

Site Name : TACOMA PORT TERMINAL 7 | TACOMA PORT SITCOM PLAZA | PUGET SOUND ENERGY
1 SITCUM WAY | TACOMA PORT 1 SITCUM PLZA | 1 SITCUM PLAZA TERMINAL 7 TACOMA | Tacoma, WA

Database(s) : [ALL SITES - WA, CSCSL NFA - WA, ECHO, EPA OSC, ERNS, FRS, HSL - WA, SPILLS - WA] ***(cont.)***

Envirosite ID: 6538987
EPA ID: N/R

ECHO ***(cont.)***

Last Informal Action Date :	N/R
Formal Action Count :	0
Last Formal Action Date :	N/R
Total Penalties :	0
Penalty Count :	N/R
Last Penalty Date :	N/R
Last Penalty Amount :	N/R
QTRS IN NC :	0
Programs IN SNC :	0
Current Compliance Status :	No Violation
Three-Year Compliance Status :	_____
Collection Method :	ADDRESS MATCHING-HOUSE NUMBER
Reference Point :	ENTRANCE POINT OF A FACILITY OR STATION
Accuracy Meters :	50
Derived Tribes :	Puyallup Tribe of the Puyallup Reservation - .2 mile(s), Puyallup Tribe of the Puyallup Reservation - 1.3 mile(s), Muckleshoot Indian Tribe - 9.7 mile(s), Muckleshoot Indian Tribe - 12.8 mile(s), Nisqually Indian Tribe - 18.8 mile(s), Squaxin Island Tribe of the Squaxin Island Reservation - 23 mile(s), Squaxin Island Tribe of the Squaxin Island Reservation - 24.9 mile(s)
Derived HUC :	17110019
Derived WBD :	171100190205
Derived STCTY FIPS :	53053
Derived Zip :	98421
Derived CD113 :	09
Derived CB2010 :	530530602001063
MYRTK Universe :	NNY
NPDES IDs :	N/R
CWA Permit Types :	N/R
CWA Compliance Tracking :	N/R
CWA NAICS :	N/R
CWA SICS :	N/R
CWA Inspection Count :	N/R
CWA Last Inspection Days :	N/R
CWA Informal Count :	N/R
CWA Formal Action Count :	N/R
CWA Last Formal Action Date :	N/R
CWA Penalties :	N/R
CWA Last Penalty Date :	N/R
CWA Last Penalty Amount :	N/R
CWA Quarters IN NC :	N/R
CWA Current Compliance Status :	N/R
CWA Current SNC Flag :	N
CWA 13 Quarters Compliance Status :	N/R
CWA 13 Quarters Effluent Exceedances:	N/R
CWA Three-Year QNCR Codes :	N/R
DFR URL :	Click here for hyperlink provided by the agency.
Facility SIC :	N/R
Facility NAICS :	488999 - All Other Support Activities for Transportation
Facility Last Inspection EPA Date :	N/R

Map Id: FI649
Direction: NE
Distance: 0.973 mi., 5140 ft.
Elevation: 15 ft.
Relative: Lower

Site Name : TACOMA PORT TERMINAL 7 | TACOMA PORT SITCOM PLAZA | PUGET SOUND ENERGY
1 SITCUM WAY | TACOMA PORT 1 SITCUM PLZA | 1 SITCUM PLAZA TERMINAL 7 TACOMA | Tacoma, WA

Database(s) : [ALL SITES - WA, CSCSL NFA - WA, ECHO, EPA OSC, ERNS, FRS, HSL - WA, SPILLS - WA] ***(cont.)***

Envirosite ID: 6538987
EPA ID: N/R

ECHO ***(cont.)***

Facility Last Inspection State Date :	2018-09-14
Facility Last Formal Act EPA Date :	N/R
Facility Last Formal Act State Date :	N/R
Facility Last Informal Act EPA Date :	N/R
Facility Last Informal Act State Date:	N/R
Facility Federal Agency :	N/R
TRI Reporter :	N/R
Facility Imp Water Flag :	N/R
Current SNC Flag :	N
Indian County Flag :	N
Federal Flag :	N/R
US Mexico Border Flag :	N/R
Chesapeak Bay Flag :	N/R
AIR Flag :	N
NPDES Flag :	N
SDWIS Flag :	N
RCRA Flag :	Y
TRI Flag :	N
GHG Flag :	N
Major Flag :	N/R
Active Flag :	Y
NAA Flag :	Y
Latitude :	47.26406
Longitude :	-122.41316
Last Date in Agency List :	2019-02-25

Facility Name :	TACOMA PORT SITCOM PLAZA
Facility Address :	1 SITCUM WAY, TACOMA, WA 98421
County :	PIERCE

Last Inspection Date :	2018-09-14
Registry ID :	110039634820
FIPS Code :	53053
EPA Region :	10
Inspection Count :	1
Last Inspection Days :	1542
Informal Count :	0
Last Informal Action Date :	N/R
Formal Action Count :	0
Last Formal Action Date :	N/R
Total Penalties :	0
Penalty Count :	N/R
Last Penalty Date :	N/R
Last Penalty Amount :	N/R
QTRS IN NC :	0
Programs IN SNC :	0
Current Compliance Status :	No Violation Identified
Three-Year Compliance Status :	_____
Collection Method :	ADDRESS MATCHING-HOUSE NUMBER
Reference Point :	ENTRANCE POINT OF A FACILITY OR STATION

Map Id: FI649
Direction: NE
Distance: 0.973 mi., 5140 ft.
Elevation: 15 ft.
Relative: Lower

Site Name : TACOMA PORT TERMINAL 7 | TACOMA PORT SITCOM PLAZA | PUGET SOUND ENERGY
1 SITCUM WAY | TACOMA PORT 1 SITCUM PLZA | 1 SITCUM PLAZA TERMINAL 7 TACOMA | Tacoma, WA

Database(s) : [ALL SITES - WA, CSCSL NFA - WA, ECHO, EPA OSC, ERNS, FRS, HSL - WA, SPILLS - WA] ***(cont.)***

Envirosite ID: 6538987
EPA ID: N/R

ECHO ***(cont.)***

Accuracy Meters :	50
Derived Tribes :	Puyallup Tribe of the Puyallup Reservation - .2 mile(s), Puyallup Tribe of the Puyallup Reservation - 1.3 mile(s), Muckleshoot Indian Tribe - 9.7 mile(s), Muckleshoot Indian Tribe - 12.8 mile(s), Nisqually Indian Tribe - 18.8 mile(s), Squaxin Island Tribe of the Squaxin Island Reservation - 23 mile(s), Squaxin Island Tribe of the Squaxin Island Reservation - 24.9 mile(s)
Derived HUC :	17110019
Derived WBD :	171100190205
Derived STCTY FIPS :	53053
Derived Zip :	98421
Derived CD113 :	09
Derived CB2010 :	530530602001063
MYRTK Universe :	NNN
NPDES IDs :	N/R
CWA Permit Types :	N/R
CWA Compliance Tracking :	N/R
CWA NAICS :	N/R
CWA SICS :	N/R
CWA Inspection Count :	N/R
CWA Last Inspection Days :	N/R
CWA Informal Count :	N/R
CWA Formal Action Count :	N/R
CWA Last Formal Action Date :	N/R
CWA Penalties :	N/R
CWA Last Penalty Date :	N/R
CWA Last Penalty Amount :	N/R
CWA Quarters IN NC :	N/R
CWA Current Compliance Status :	N/R
CWA Current SNC Flag :	N
CWA 13 Quarters Compliance Status :	N/R
CWA 13 Quarters Effluent Exceedances:	N/R
CWA Three-Year QNCR Codes :	N/R
DFR URL :	Click here for hyperlink provided by the agency.
Facility SIC :	N/R
Facility NAICS :	488320 - Marine Cargo Handling, 488999 - All Other Support Activities for Transportation
Facility Last Inspection EPA Date :	N/R
Facility Last Inspection State Date :	2018-09-14
Facility Last Formal Act EPA Date :	N/R
Facility Last Formal Act State Date :	N/R
Facility Last Informal Act EPA Date :	N/R
Facility Last Informal Act State Date:	N/R
Facility Federal Agency :	N/R
TRI Reporter :	N/R
Facility Imp Water Flag :	N/R
Current SNC Flag :	N

Map Id: FI649
Direction: NE
Distance: 0.973 mi., 5140 ft.
Elevation: 15 ft.
Relative: Lower

Site Name : TACOMA PORT TERMINAL 7 | TACOMA PORT SITCOM PLAZA | PUGET SOUND ENERGY
1 SITCUM WAY | TACOMA PORT 1 SITCUM PLZA | 1 SITCUM PLAZA TERMINAL 7 TACOMA | Tacoma, WA

Database(s) : [ALL SITES - WA, CSCSL NFA - WA, ECHO, EPA OSC, ERNS, FRS, HSL - WA, SPILLS - WA] ***(cont.)***

Envirosite ID: 6538987
EPA ID: N/R

ECHO ***(cont.)***

Indian County Flag :	N
Federal Flag :	N/R
US Mexico Border Flag :	N/R
Chesapeak Bay Flag :	N/R
AIR Flag :	N
NPDES Flag :	N
SDWIS Flag :	N
RCRA Flag :	Y
TRI Flag :	N
GHG Flag :	N
Major Flag :	N/R
Active Flag :	Y
NAA Flag :	N
Latitude :	47.26406
Longitude :	-122.41316
Last Date in Agency List :	2023-01-16

EPA OSC

Facility Name :	Blair WaterwayTBT
Facility Address :	One Sitcum Plaza, Tacoma, WA 98401
Updated :	2016-04-12
Field Activity :	Yes
Response Type :	Time-Critical
Response Authority :	CERCLA
Incident Category :	Removal Action
Site Contact Name :	Kathy Parker
Site Contact Title :	OSC
Site Contact Email :	(parker.kathy@epa.gov)
Direct URL :	response.epa.gov/BlairWaterwayTBT
NRC Number :	N/R
Region :	One Sitcum Plaza Tacoma, WA 98401
Latitude :	N/R
Longitude :	N/R

Additional Information :

After dredging in 2013, the Port of Tacoma discovered high levels of tributyltin in the sediments under Pier 4 on the Blair Waterway. Tributyl tin was historically used in antifouling ship paint. While the source of the tributyl tin contamination is unknown, the Port of Tacoma and EPA signed an Administrative Order on Consent on June 13, 2014 to conduct a removal site evaluation to determine if a removal action is necessary. Sampling was conducted in June and July of 2014. EPA made the decision, on August 12, 2014, that a removal action is necessary to mitigate the threat to the ecosystem from the tributyltin in the sediments. The action memo and a second AOC for the work was Signed in January-February 2015. The removal action started in April 2015 to prepare the pier for dredging the contaminated sediments. Dredging began in mid July and is expected to be completed before the next fish work window closure in February 2016..

Last Date in Agency List : 2023-01-02

Map Id: FI649
Direction: NE
Distance: 0.973 mi., 5140 ft.
Elevation: 15 ft.
Relative: Lower

Site Name : TACOMA PORT TERMINAL 7 | TACOMA PORT SITCOM PLAZA | PUGET SOUND ENERGY
1 SITCUM WAY | TACOMA PORT 1 SITCUM PLZA | 1 SITCUM PLAZA TERMINAL 7 TACOMA | Tacoma, WA

Database(s) : [ALL SITES - WA, CSCSL NFA - WA, ECHO, EPA OSC, ERNS, FRS, HSL - WA, SPILLS - WA] ***(cont.)***

Envirosite ID: 6538987
EPA ID: N/R

ERNS

Facility Address :	1 SITCUM PLAZA TERMINAL 7, TACOMA, WA 98421
County :	PIERCE

Incident Information

Incident Date Time :	2018-01-16 08:40:00
Type of Incident :	UNKNOWN SHEEN
Incident Cause :	UNKNOWN
Incident DTG :	DISCOVERED
Incident Location :	UNKNOWN SHEEN INCIDENT
Sequence Number :	1202035
Potential Flag :	N
Description of Incident :	CALLER IS REPORTING AN UNKNOWN SHEEN FROM AN UNKNOWN SOURCE AT THE SITCUM WATERWAY.
Last Date in Agency List :	2018-02-07

Incident Response Summary

Date Time Received :	2018-01-16 12:11:13
Date Time Completed :	2018-01-16 12:19:11
Call Type :	Incident
Source :	TELEPHONE
Responsible Company :	N/R
Responsible Org Type :	UNKNOWN
Responsible City :	N/R
Responsible State :	XX
Responsible Zip :	N/R

Incident Details Summary

Remedial Action :	N/R
Medium :	SITCUM WATERWAY
Medium Description :	WATER
Body of Water :	SITCUM WATERWAY
Weather Conditions :	N/R
Water Temperature :	N/R
Water Supply Contaminated :	U
Waterway Closed :	N
Waterway Description :	N/R

Additional Incident Details Summary

Actual Amount :	N/R
Actual Amount Units :	N/R
Capacity of Tank :	N/R

Map Id: FI649
Direction: NE
Distance: 0.973 mi., 5140 ft.
Elevation: 15 ft.
Relative: Lower

Site Name : TACOMA PORT TERMINAL 7 | TACOMA PORT SITCOM PLAZA | PUGET SOUND ENERGY
1 SITCUM WAY | TACOMA PORT 1 SITCUM PLZA | 1 SITCUM PLAZA TERMINAL 7 TACOMA | Tacoma, WA

Database(s) : [ALL SITES - WA, CSCSL NFA - WA, ECHO, EPA OSC, ERNS, FRS, HSL - WA, SPILLS - WA] ***(cont.)***

Envirosite ID: 6538987
EPA ID: N/R

ERNS ***(cont.)***

Capacity of Tank Units :	N/R
Continuous Release Begin Date :	N/R
Continuous Release End Date :	N/R
Continuous Release Change Date :	N/R
Continuous Release Permit :	N/R
Continuous Release Type :	N/R
Description of Tank :	N/R
Device Operational :	U
DOT Crossing Number :	N/R
DOT Regulated :	U
NPDES :	N/R
NPDES Compliance :	U
Pipeline Aboveground :	ABOVE
Pipeline Covered :	U
Pipeline Type :	N/R
Tank ID :	N/R
Tank Regulated :	U
Tank Regulated by :	N/R

Materials Involved Summary

Name of Material :	UNKNOWN OIL
CAS Number :	000000-00-0
Amount of Material :	0
Unit of Measure :	UNKNOWN AMOUNT
UN Number :	N/R
CHRIS Code :	OUN
Reached Water :	YES
Amount in Water :	0
Unit of Measure (Reach Water) :	UNKNOWN AMOUNT

Facility Address :	1 SITCUM WAY, TACOMA, WA
County :	PIERCE

Incident Information

Incident Date Time :	2012-09-06 10:15:00
Type of Incident :	VESSEL
Incident Cause :	UNKNOWN
Incident DTG :	OCCURRED
Incident Location :	BLAIR WATERWAY
Sequence Number :	1023541
Potential Flag :	N

Map Id: FI649
Direction: NE
Distance: 0.973 mi., 5140 ft.
Elevation: 15 ft.
Relative: Lower

Site Name : TACOMA PORT TERMINAL 7 | TACOMA PORT SITCOM PLAZA | PUGET SOUND ENERGY
1 SITCUM WAY | TACOMA PORT 1 SITCUM PLZA | 1 SITCUM PLAZA TERMINAL 7
TACOMA | Tacoma, WA

Database(s) : [ALL SITES - WA, CSCSL NFA - WA, ECHO, EPA OSC, ERNS, FRS, HSL - WA, SPILLS - WA] ***(cont.)***

Envirosite ID: 6538987
EPA ID: N/R

ERNS ***(cont.)***

Description of Incident :	///DRILL/// CALLER STATED THAT THERE WAS A DISCHARGE OF APPROXIMATELY 500 GALLONS OF DIESEL FUEL FROM A TRANSFER TO A BARGE. APPROXIMATELY 100 GALLONS WENT INTO THE WATER. ///DRILL///
Last Date in Agency List :	2013-05-01

Incident Response Summary

Date Time Received :	2012-09-06 13:49:00
Date Time Completed :	2012-09-06 13:55:00
Call Type :	Drill
Source :	TELEPHONE
Responsible Company :	EMERALD RECYCLING
Responsible Org Type :	PRIVATE ENTERPRISE
Responsible City :	TACOMA
Responsible State :	WA
Responsible Zip :	98421

Incident Details Summary

Remedial Action :	VACUUM TRUCKS ENROUTE.
Medium :	BLAIR WATERWAY
Medium Description :	WATER
Body of Water :	BLAIR WATERWAY
Weather Conditions :	N/R
Water Temperature :	N/R
Water Supply Contaminated :	U
Waterway Closed :	N
Waterway Description :	N/R

Additional Incident Details Summary

Actual Amount :	N/R
Actual Amount Units :	N/R
Capacity of Tank :	N/R
Capacity of Tank Units :	N/R
Continuous Release Begin Date :	N/R
Continuous Release End Date :	N/R
Continuous Release Change Date :	N/R
Continuous Release Permit :	N/R
Continuous Release Type :	N/R
Description of Tank :	N/R
Device Operational :	U
DOT Crossing Number :	N/R
DOT Regulated :	U
NPDES :	N/R
NPDES Compliance :	U

Map Id: FI649
Direction: NE
Distance: 0.973 mi., 5140 ft.
Elevation: 15 ft.
Relative: Lower

Site Name : TACOMA PORT TERMINAL 7 | TACOMA PORT SITCOM PLAZA | PUGET SOUND ENERGY
1 SITCUM WAY | TACOMA PORT 1 SITCUM PLZA | 1 SITCUM PLAZA TERMINAL 7 TACOMA | Tacoma, WA

Database(s) : [ALL SITES - WA, CSCSL NFA - WA, ECHO, EPA OSC, ERNS, FRS, HSL - WA, SPILLS - WA] ***(cont.)***

Envirosite ID: 6538987
EPA ID: N/R

ERNS ***(cont.)***

Pipeline Aboveground :	ABOVE
Pipeline Covered :	U
Pipeline Type :	N/R
Tank ID :	N/R
Tank Regulated :	U
Tank Regulated by :	N/R

Materials Involved Summary

Name of Material :	OIL: DIESEL
CAS Number :	000000-00-0
Amount of Material :	500
Unit of Measure :	GALLON(S)
UN Number :	N/R
CHRIS Code :	ODS
Reached Water :	YES
Amount in Water :	100
Unit of Measure (Reach Water) :	GALLON(S)

Vessels Details

Vessel Name :	LEO
Vessel Type :	BARGE
Vessel Length :	N/R
Hull Construction :	N/R
Fuel Capacity :	N/R
Fuel on Board :	N/R
Cargo Capacity :	N/R
Cargo on Board :	N/R
Is Vessel Aground :	N
Flag :	N/R
Breadth :	N/R
Draught :	N/R
Fuel Capacity Units :	N/R
Fuel on Board Units :	N/R
Cargo Capacity Units :	N/R
Cargo on Board Units :	N/R

Incident Information

Incident Date Time :	2012-03-26 10:30:00
Type of Incident :	FIXED
Incident Cause :	EQUIPMENT FAILURE
Incident DTG :	OCCURRED
Incident Location :	N/R
Sequence Number :	1006947
Potential Flag :	N

Map Id: FI649
Direction: NE
Distance: 0.973 mi., 5140 ft.
Elevation: 15 ft.
Relative: Lower

Site Name : TACOMA PORT TERMINAL 7 | TACOMA PORT SITCOM PLAZA | PUGET SOUND ENERGY
1 SITCUM WAY | TACOMA PORT 1 SITCUM PLZA | 1 SITCUM PLAZA TERMINAL 7
TACOMA | Tacoma, WA

Database(s) : [ALL SITES - WA, CSCSL NFA - WA, ECHO, EPA OSC, ERNS, FRS, HSL - WA, SPILLS - WA] ***(cont.)***

Envirosite ID: 6538987
EPA ID: N/R

ERNS ***(cont.)***

Description of Incident :	CALLER IS REPORTING A DISCHARGE OF APPROXIMATELY 5-10 GALLONS OF HYDRAULIC OIL ONTO ASPHALT. CALLER STATED THAT A COMBINE WAS BEING UNLOADED FROM A VESSEL AND IT POPPED A HYDRAULIC LINE LEADING TO THE DISCHARGE.
Last Date in Agency List :	2015-12-23

Incident Response Summary

Date Time Received :	2012-03-26 18:27:21
Date Time Completed :	2012-03-26 18:32:46
Call Type :	Incident
Source :	TELEPHONE
Responsible Company :	JONES STEVADORING
Responsible Org Type :	PRIVATE ENTERPRISE
Responsible City :	TACOMA
Responsible State :	WA
Responsible Zip :	N/R

Incident Details Summary

Remedial Action :	ABSORBENTS APPLIED, CLEANUP COMPLETED.
Medium :	ASPHALT
Medium Description :	LAND
Body of Water :	N/R
Weather Conditions :	OVERCAST
Water Temperature :	N/R
Water Supply Contaminated :	U
Waterway Closed :	N
Waterway Description :	N/R

Additional Incident Details Summary

Actual Amount :	N/R
Actual Amount Units :	N/R
Capacity of Tank :	N/R
Capacity of Tank Units :	N/R
Continuous Release Begin Date :	N/R
Continuous Release End Date :	N/R
Continuous Release Change Date :	N/R
Continuous Release Permit :	N/R
Continuous Release Type :	N/R
Description of Tank :	N/R
Device Operational :	U
DOT Crossing Number :	N/R
DOT Regulated :	U
NPDES :	N/R
NPDES Compliance :	U

Map Id: FI649
Direction: NE
Distance: 0.973 mi., 5140 ft.
Elevation: 15 ft.
Relative: Lower

Site Name : TACOMA PORT TERMINAL 7 | TACOMA PORT SITCOM PLAZA | PUGET SOUND ENERGY
1 SITCUM WAY | TACOMA PORT 1 SITCUM PLZA | 1 SITCUM PLAZA TERMINAL 7 TACOMA | Tacoma, WA

Database(s) : [ALL SITES - WA, CSCSL NFA - WA, ECHO, EPA OSC, ERNS, FRS, HSL - WA, SPILLS - WA] ***(cont.)***

Envirosite ID: 6538987
EPA ID: N/R

ERNS ***(cont.)***

Pipeline Aboveground :	ABOVE
Pipeline Covered :	U
Pipeline Type :	N/R
Tank ID :	N/R
Tank Regulated :	U
Tank Regulated by :	N/R

Materials Involved Summary

Name of Material :	HYDRAULIC OIL
CAS Number :	000000-00-0
Amount of Material :	10
Unit of Measure :	GALLON(S)
UN Number :	N/R
CHRIS Code :	OHY
Reached Water :	NO
Amount in Water :	N/R
Unit of Measure (Reach Water) :	N/R

Facility Address :	1 SITCUM WAY, TACOMA, WA 98420
County :	PIERCE

Incident Information

Incident Date Time :	2021-02-15 01:00:00
Type of Incident :	STORAGE TANK
Incident Cause :	EQUIPMENT FAILURE
Incident DTG :	DISCOVERED
Incident Location :	N/R
Sequence Number :	1297992
Potential Flag :	N
Description of Incident :	CALLER STATED A HYDRAULIC OIL TANK INSIDE OF THE SHOP DISCHARGED HYDRAULIC OIL ONTO THE FLOOR OF THE BAY AND INTO A STORM DRAIN. THE CAUSE WAS DUE TO A TUBE THAT FELL OUT OF THE TANK.
Last Date in Agency List :	2022-04-27

Incident Response Summary

Date Time Received :	2021-02-15 05:10:00
Date Time Completed :	2021-02-15 05:17:00
Call Type :	Incident
Source :	TELEPHONE
Responsible Company :	NW SEAPORT ALLIANCE
Responsible Org Type :	PRIVATE ENTERPRISE

Map Id: FI649
Direction: NE
Distance: 0.973 mi., 5140 ft.
Elevation: 15 ft.
Relative: Lower

Site Name : TACOMA PORT TERMINAL 7 | TACOMA PORT SITCOM PLAZA | PUGET SOUND ENERGY
1 SITCUM WAY | TACOMA PORT 1 SITCUM PLZA | 1 SITCUM PLAZA TERMINAL 7 TACOMA | Tacoma, WA

Database(s) : [ALL SITES - WA, CSCSL NFA - WA, ECHO, EPA OSC, ERNS, FRS, HSL - WA, SPILLS - WA] ***(cont.)***

Envirosite ID: 6538987
EPA ID: N/R

ERNS ***(cont.)***

Responsible City :	TACOMA
Responsible State :	WA
Responsible Zip :	98420

Incident Details Summary

Remedial Action :	DRAINS WERE BLOCKED OFF, CLEAN UP IS UNDERWAY.
Medium :	STORM DRAIN
Medium Description :	WATER
Body of Water :	STORM DRAIN
Weather Conditions :	N/R
Water Temperature :	N/R
Water Supply Contaminated :	U
Waterway Closed :	N
Waterway Description :	N/R

Additional Incident Details Summary

Actual Amount :	N/R
Actual Amount Units :	N/R
Capacity of Tank :	N/R
Capacity of Tank Units :	N/R
Continuous Release Begin Date :	N/R
Continuous Release End Date :	N/R
Continuous Release Change Date :	N/R
Continuous Release Permit :	N/R
Continuous Release Type :	N/R
Description of Tank :	STORAGE TANK
Device Operational :	U
DOT Crossing Number :	N/R
DOT Regulated :	U
NPDES :	N/R
NPDES Compliance :	U
Pipeline Aboveground :	ABOVE
Pipeline Covered :	U
Pipeline Type :	N/R
Tank ID :	N/R
Tank Regulated :	U
Tank Regulated by :	N/R

Materials Involved Summary

Name of Material :	HYDRAULIC OIL
CAS Number :	000000-00-0
Amount of Material :	15
Unit of Measure :	GALLON(S)
UN Number :	N/R
CHRIS Code :	OHY

Map Id: FI649
Direction: NE
Distance: 0.973 mi., 5140 ft.
Elevation: 15 ft.
Relative: Lower

Site Name : TACOMA PORT TERMINAL 7 | TACOMA PORT SITCOM PLAZA | PUGET SOUND ENERGY
1 SITCUM WAY | TACOMA PORT 1 SITCUM PLZA | 1 SITCUM PLAZA TERMINAL 7 TACOMA | Tacoma, WA

Database(s) : [ALL SITES - WA, CSCSL NFA - WA, ECHO, EPA OSC, ERNS, FRS, HSL - WA, SPILLS - WA] ***(cont.)***

Envirosite ID: 6538987
EPA ID: N/R

ERNS ***(cont.)***

Reached Water :	YES
Amount in Water :	10
Unit of Measure (Reach Water) :	GALLON(S)
Facility Address :	1 SITCUM WAY, TACOMA, WA 98421
County :	PIERCE

Incident Information

Incident Date Time :	2021-10-07 10:00:00
Type of Incident :	FIXED
Incident Cause :	EQUIPMENT FAILURE
Incident DTG :	OCCURRED
Incident Location :	N/R
Sequence Number :	1318913
Potential Flag :	N
Description of Incident :	CALLER STATES 1 CUBIC YARD OF CONCRETE RELEASED ONTO THE ROCKS AND 2 GALLONS WENT INTO SITCUM WATERWAY. THE RELEASE WAS FROM A CONCRETE FORM THAT GAVE WAY AND CAUSED A RELEASE.
Last Date in Agency List :	2022-04-27

Incident Response Summary

Date Time Received :	2021-10-07 13:39:00
Date Time Completed :	2021-10-07 13:49:00
Call Type :	Incident
Source :	TELEPHONE
Responsible Company :	AMERICAN CONSTRUCTION COMPANY
Responsible Org Type :	PRIVATE ENTERPRISE
Responsible City :	TACOMA
Responsible State :	WA
Responsible Zip :	98421

Incident Details Summary

Remedial Action :	REMOVING CONTAMINATED ROCKS, REMOVING CONCRETE
Medium :	SITCOM WATERWAY
Medium Description :	WATER
Body of Water :	SITCOM WATERWAY
Weather Conditions :	SUNNY
Water Temperature :	N/R
Water Supply Contaminated :	U
Waterway Closed :	N
Waterway Description :	N/R

Map Id: FI649
Direction: NE
Distance: 0.973 mi., 5140 ft.
Elevation: 15 ft.
Relative: Lower

Site Name : TACOMA PORT TERMINAL 7 | TACOMA PORT SITCOM PLAZA | PUGET SOUND ENERGY
1 SITCUM WAY | TACOMA PORT 1 SITCUM PLZA | 1 SITCUM PLAZA TERMINAL 7 TACOMA | Tacoma, WA

Database(s) : [ALL SITES - WA, CSCSL NFA - WA, ECHO, EPA OSC, ERNS, FRS, HSL - WA, SPILLS - WA] ***(cont.)***

Envirosite ID: 6538987
EPA ID: N/R

ERNS ***(cont.)***

Additional Incident Details Summary

Actual Amount :	N/R
Actual Amount Units :	N/R
Capacity of Tank :	N/R
Capacity of Tank Units :	N/R
Continuous Release Begin Date :	N/R
Continuous Release End Date :	N/R
Continuous Release Change Date :	N/R
Continuous Release Permit :	N/R
Continuous Release Type :	N/R
Description of Tank :	N/R
Device Operational :	U
DOT Crossing Number :	N/R
DOT Regulated :	U
NPDES :	N/R
NPDES Compliance :	U
Pipeline Aboveground :	ABOVE
Pipeline Covered :	U
Pipeline Type :	N/R
Tank ID :	N/R
Tank Regulated :	U
Tank Regulated by :	N/R

Materials Involved Summary

Name of Material :	CONCRETE
CAS Number :	000000-00-0
Amount of Material :	1
Unit of Measure :	CUBIC YARD(S)
UN Number :	N/R
CHRIS Code :	NCC
Reached Water :	YES
Amount in Water :	2
Unit of Measure (Reach Water) :	GALLON(S)

FRS

Facility Name :	LANDSLIDE PROTECTIVE BARRIERS & TWIC INFRASTRUCTURE
Facility Address :	1 SITCUM WAY, TACOMA, WA 98421
County :	PIERCE

Site Details

Registry ID :	110043690299
FRS Facility URL :	Click here for hyperlink provided by the agency.
Last Date in Agency List :	2019-04-11

Map Id: FI649
Direction: NE
Distance: 0.973 mi., 5140 ft.
Elevation: 15 ft.
Relative: Lower

Site Name : TACOMA PORT TERMINAL 7 | TACOMA PORT SITCOM PLAZA | PUGET SOUND ENERGY
1 SITCUM WAY | TACOMA PORT 1 SITCUM PLZA | 1 SITCUM PLAZA TERMINAL 7 TACOMA | Tacoma, WA

Database(s) : [ALL SITES - WA, CSCSL NFA - WA, ECHO, EPA OSC, ERNS, FRS, HSL - WA, SPILLS - WA] ***(cont.)***

Envirosite ID: 6538987
EPA ID: N/R

FRS ***(cont.)***

Source Description

Source Description :

The WA-FSIS provides a means to query and display data maintained by the Washington Department of Ecology. This system contains key information for each facility/site that is currently, or has been, of interest to the Air Quality, Dam Safety, Hazardous Waste, Toxics Cleanup, and Water Quality Programs.

FRS Environmental Interest

Source and System ID :	WA-FSIS - 12102
Facility Name :	PORT OF TACOMA MAINT FACILITY
Facility Address :	1 SITCUM WAY, TACOMA, WA 98421
County :	PIERCE

Site Details

Registry ID :	110039634820
FRS Facility URL :	Click here for hyperlink provided by the agency.
Last Date in Agency List :	2019-04-11

Source Description

Source Description :

The WA-FSIS provides a means to query and display data maintained by the Washington Department of Ecology. This system contains key information for each facility/site that is currently, or has been, of interest to the Air Quality, Dam Safety, Hazardous Waste, Toxics Cleanup, and Water Quality Programs.

FRS Environmental Interest

Source and System ID :	WA-FSIS - 15458
Facility Name :	PUGET SOUND ENERGY
Facility Address :	1 SITCUM WAY, TACOMA, WA 98421
County :	PIERCE

Site Details

Registry ID :	110070491269
FRS Facility URL :	Click here for hyperlink provided by the agency.
Last Date in Agency List :	2019-04-11

Map Id: FI649
Direction: NE
Distance: 0.973 mi., 5140 ft.
Elevation: 15 ft.
Relative: Lower

Site Name : TACOMA PORT TERMINAL 7 | TACOMA PORT SITCOM PLAZA | PUGET SOUND ENERGY
1 SITCUM WAY | TACOMA PORT 1 SITCUM PLZA | 1 SITCUM PLAZA TERMINAL 7 TACOMA | Tacoma, WA

Database(s) : [ALL SITES - WA, CSCSL NFA - WA, ECHO, EPA OSC, ERNS, FRS, HSL - WA, SPILLS - WA] ***(cont.)***

Envirosite ID: 6538987
EPA ID: N/R

FRS ***(cont.)***

Source Description

Source Description :

RCRAInfo is EPA's comprehensive information system that supports the Resource Conservation and Recovery Act (RCRA) of 1976 and the Hazardous and Solid Waste Amendments (HSWA) of 1984 through the tracking of events and activities related to facilities that generate, transport, and treat, store, or dispose of hazardous waste. RCRAInfo allows RCRA program staff to track the notification, permit, compliance, and corrective action activities required under RCRA. RCRAInfo also supports generation of the National Hazardous Waste Biennial Report. All generators and treatment, storage, and disposal facilities who handle hazardous waste are required to report to the EPA Administrator at least once every two years to support creation of the Biennial Report.

FRS Environmental Interest

Source and System ID :	RCRAINFO - WAH000054140
Facility Name :	TACOMA PORT SITCOM PLAZA
Facility Address :	1 SITCUM WAY, TACOMA, WA 98421
County :	PIERCE

Site Details

Registry ID :	110039634820
FRS Facility URL :	Click here for hyperlink provided by the agency.
Last Date in Agency List :	2023-02-13

Source Description

Source Description :

RCRAInfo is EPA's comprehensive information system that supports the Resource Conservation and Recovery Act (RCRA) of 1976 and the Hazardous and Solid Waste Amendments (HSWA) of 1984 through the tracking of events and activities related to facilities that generate, transport, and treat, store, or dispose of hazardous waste. RCRAInfo allows RCRA program staff to track the notification, permit, compliance, and corrective action activities required under RCRA. RCRAInfo also supports generation of the National Hazardous Waste Biennial Report. All generators and treatment, storage, and disposal facilities who handle hazardous waste are required to report to the EPA Administrator at least once every two years to support creation of the Biennial Report.
The WA-FSIS provides a means to query and display data maintained by the Washington Department of Ecology. This system contains key information for each facility/site that is currently, or has been, of interest to the Air Quality, Dam Safety, Hazardous Waste, Toxics Cleanup, and Water Quality Programs.

Map Id: FI649
Direction: NE
Distance: 0.973 mi., 5140 ft.
Elevation: 15 ft.
Relative: Lower

Site Name : TACOMA PORT TERMINAL 7 | TACOMA PORT SITCOM PLAZA | PUGET SOUND ENERGY
1 SITCUM WAY | TACOMA PORT 1 SITCUM PLZA | 1 SITCUM PLAZA TERMINAL 7
TACOMA | Tacoma, WA

Database(s) : [ALL SITES - WA, CSCSL NFA - WA, ECHO, EPA OSC, ERNS, FRS, HSL - WA, SPILLS - WA] ***(cont.)***

Envirosite ID: 6538987
EPA ID: N/R

FRS ***(cont.)***

FRS Environmental Interest
Source and System ID : RCRAINFO - WAH000027698
RCRAINFO - WAH000054140
WA-FSIS - 12102
WA-FSIS - 1250
WA-FSIS - 15458
WA-FSIS - 5147833
WA-FSIS - 5652863

Facility Name : TACOMA PORT TERMINAL 7
Facility Address : TACOMA PORT 1 SITCUM PLZA, TACOMA, WA 98421
County : PIERCE

Site Details
Registry ID : 110015575518
FRS Facility URL : Click here for hyperlink provided by the agency.
Last Date in Agency List : 2019-04-11

Source Description

Source Description :

The WA-FSIS provides a means to query and display data maintained by the Washington Department of Ecology. This system contains key information for each facility/site that is currently, or has been, of interest to the Air Quality, Dam Safety, Hazardous Waste, Toxics Cleanup, and Water Quality Programs.

FRS Environmental Interest
Source and System ID : WA-FSIS - 1250

HSL - WA

Facility Name : TACOMA PORT TERMINAL 7
Facility Address : Tacoma Port 1 Sitcum Plza, Tacoma, 98421
County : Pierce

Site Details
Facility Site ID : 1250
Cleanup Site ID : 3408
Status : No Further Action
Site Rank : N/R
Alternative Site Name : N/R
Region : N/R

Map Id: FI649
Direction: NE
Distance: 0.973 mi., 5140 ft.
Elevation: 15 ft.
Relative: Lower

Site Name : TACOMA PORT TERMINAL 7 | TACOMA PORT SITCOM PLAZA | PUGET SOUND ENERGY
1 SITCUM WAY | TACOMA PORT 1 SITCUM PLZA | 1 SITCUM PLAZA TERMINAL 7
TACOMA | Tacoma, WA

Database(s) : [ALL SITES - WA, CSCSL NFA - WA, ECHO, EPA OSC, ERNS, FRS, HSL - WA, SPILLS - WA] ***(cont.)***

Envirosite ID: 6538987
EPA ID: N/R

HSL - WA ***(cont.)***

Resposbile Unit :	N/R
Institutional Control :	N/R
Current VCP :	N/R
Past VCP :	N/R
Latitude :	N/R
Longitude :	N/R
Agency Hyperlink :	Click here for hyperlink provided by the agency.
Last Date in Agency List :	2022-02-11
Facility Name :	TACOMA PORT TERMINAL 7
Facility Address :	TACOMA PORT 1 SITCUM PLZA, TACOMA, 98421
County :	Pierce

Site Details

Facility Site ID :	1250
Cleanup Site ID :	3408
Status :	No Further Action
Site Rank :	N/R
Alternative Site Name :	N/R
Region :	Southwest
Resposbile Unit :	Southwest
Institutional Control :	N/R
Current VCP :	N/R
Past VCP :	N/R
Latitude :	47.26391
Longitude :	-122.41535
Agency Hyperlink :	Click here for hyperlink provided by the agency.
Last Date in Agency List :	2023-02-28

Contaminants

Contaminant Name :	Metals - Other
Ground water :	N/R
Surface water :	Remediated-Below
Soil :	N/R
Sediment :	N/R
Air :	N/R
Bedrock :	N/R

SPILLS - WA

Facility Name :	Terminal 7
Facility Address :	1 Sitcum Plaza, TACOMA
County :	Pierce

Map Id: FI649
Direction: NE
Distance: 0.973 mi., 5140 ft.
Elevation: 15 ft.
Relative: Lower

Site Name : TACOMA PORT TERMINAL 7 | TACOMA PORT SITCOM PLAZA | PUGET SOUND ENERGY
1 SITCUM WAY | TACOMA PORT 1 SITCUM PLZA | 1 SITCUM PLAZA TERMINAL 7
TACOMA | Tacoma, WA

Database(s) : [ALL SITES - WA, CSCSL NFA - WA, ECHO, EPA OSC, ERNS, FRS, HSL - WA, SPILLS - WA] ***(cont.)***

Envirosite ID: 6538987
EPA ID: N/R

SPILLS - WA ***(cont.)***

Date Incident :	2018-01-16
ERTS/Incident Number :	678505
Medium :	Marine
Incident Category :	Oil Spill
Source Type :	Vehicle
Source :	NON-COMMERCIAL VEHICLE
Oil Type :	SHEEN
Quantity Total :	1
Quantity to Water :	1
Quantity Imp :	N/R
Quantity Recovered :	0.0
Activity :	UNDERWAY OR IN MOTION
Cause Type :	ORG/MANAGEMENT FAILURE
Cause :	INADEQUATE PROCEDURE/POLICY
Regulated :	N
Impact :	WATER POLLUTION
Latitude :	47.26507
Longitude :	-122.4125
Last Date in Agency List :	2023-03-28

Map Id: FC650
Direction: W
Distance: 0.973 mi., 5140 ft.
Elevation: 358 ft.
Relative: Higher

Site Name : COMCAST CABLE COMMUNICATIONS TACOMA 2
1219 S L ST
TACOMA, WA 98405

Database(s) : [ALL SITES - WA, FRS, T 2 - WA]

Envirosite ID: 6604243
EPA ID: N/R

ALL SITES - WA

Facility Name :	COMCAST CABLE COMMUNICATIONS TACOMA 2
Facility Address :	1219 S L ST, TACOMA, 98405
County :	Pierce
Facility/Site ID :	5553441
Alternate Name :	N/R
Program Name :	N/R
WRIA :	10
Legislative District :	27
Congressional District :	6
Ecology Region :	SWRO
Ecology Program Phone :	N/R
Tribal Land :	N
Latitude :	47.250251
Longitude :	-122.45374

Map Id: FC650
Direction: W
Distance: 0.973 mi., 5140 ft.
Elevation: 358 ft.
Relative: Higher

Site Name : COMCAST CABLE COMMUNICATIONS
TACOMA 2
1219 S L ST
TACOMA, WA 98405

Database(s) : [ALL SITES - WA, FRS, T 2 - WA] ***(cont.)***

Envirosite ID: 6604243
EPA ID: N/R

ALL SITES - WA ***(cont.)***

Last Date in Agency List :	2023-01-03
Facility/Site ID :	5553441
Alternate Name :	N/R
Program Name :	N/R
WRIA :	10
Legislative District :	27
Congressional District :	6
Ecology Region :	SWRO
Ecology Program Phone :	(360) 407-6171
Tribal Land :	N
Latitude :	47.250251
Longitude :	-122.45374
Last Date in Agency List :	2023-01-03

Program Details

Program :	HAZWASTE
Program ID :	CRK000054070
Interaction Type :	Urban Waters
Interaction Type Description :	The site has been inspected by an Ecology Urban Waters Inspector.
Status :	Active
Start Date :	2009-10-22
End Date :	N/R
SIC :	N/R
NAICS :	N/R

Program :	HAZWASTE
Program ID :	CRK000054070
Interaction Type :	Emergency/Haz Chem Rpt TIER2
Interaction Type Description :	Businesses that store 10,000 pounds or more of a hazardous chemical or 500 pounds or less, depending on the chemical, of an extremely hazardous chemical on site at any one time must report annually. Reports are sent to the State Emergency Response Commission (represented by Ecology) Local Emergency Planning Committees, and local fire departments for emergency planning. (product, not waste)
Status :	Active
Start Date :	2003-09-15
End Date :	N/R
SIC :	N/R
NAICS :	N/R

FRS

Facility Name :	COMCAST CABLE COMMUNICATIONS TACOMA 2
Facility Address :	1219 S L ST, TACOMA, WA 98405
County :	PIERCE

Map Id: FC650
Direction: W
Distance: 0.973 mi., 5140 ft.
Elevation: 358 ft.
Relative: Higher

Site Name : COMCAST CABLE COMMUNICATIONS TACOMA 2
1219 S L ST
TACOMA, WA 98405

Database(s) : [ALL SITES - WA, FRS, T 2 - WA] ***(cont.)***

Envirosite ID: 6604243
EPA ID: N/R

FRS ***(cont.)***

Site Details

Registry ID :	110018850545
FRS Facility URL :	Click here for hyperlink provided by the agency.
Last Date in Agency List :	2023-02-13

Source Description

Source Description :

The WA-FSIS provides a means to query and display data maintained by the Washington Department of Ecology. This system contains key information for each facility/site that is currently, or has been, of interest to the Air Quality, Dam Safety, Hazardous Waste, Toxics Cleanup, and Water Quality Programs.

FRS Environmental Interest

Source and System ID :	WA-FSIS - 5553441

T 2 - WA

Facility Name :	COMCAST CABLE COMMUNICATIONS TACOMA 2
Facility Address :	1219 S L ST, TACOMA, 98405
County :	Pierce
Facility/Site ID :	5553441
Alternate Name :	N/R
Program Name :	N/R
WRIA :	10
Legislative District :	27
Congressional District :	6
Ecology Region :	SWRO
Ecology Program Phone :	(360) 407-6171
Tribal Land :	N
Latitude :	47.250251
Longitude :	-122.45374
Last Date in Agency List :	2023-01-04

Program Details

Program :	HAZWASTE
Interaction Type :	Emergency/Haz Chem Rpt TIER2
Interaction Type Description :	Businesses that store 10,000 pounds or more of a hazardous chemical or 500 pounds or less, depending on the chemical, of an extremely hazardous chemical on site at any one time must report annually. Reports are sent to the State Emergency Response Commission (represented by Ecology) Local Emergency Planning Committees, and local fire departments for emergency planning. (product, not waste)
Status :	Active
Start Date :	2003-09-15
End Date :	N/R

Map Id: FC650
Direction: W
Distance: 0.973 mi., 5140 ft.
Elevation: 358 ft.
Relative: Higher

Site Name : COMCAST CABLE COMMUNICATIONS
TACOMA 2
1219 S L ST
TACOMA, WA 98405

Database(s) : [ALL SITES - WA, FRS, T 2 - WA] ***(cont.)***

Envirosite ID: 6604243
EPA ID: N/R

T 2 - WA ***(cont.)***

SIC : N/R
NAICS : N/R

Map Id: FH651
Direction: WSW
Distance: 0.974 mi., 5142 ft.
Elevation: 368 ft.
Relative: Higher

Site Name : ROLAND JANKELSON
1902 MARTIN LUTHER KING JR WAY
TACOMA, WA

Database(s) : [ALL SITES - WA, FRS]

Envirosite ID: 6546673
EPA ID: N/R

ALL SITES - WA

Facility Name : ROLAND JANKELSON
Facility Address : 1902 MARTIN LUTHER KING JR WAY, TACOMA, 98444-5127
County : Pierce

Facility/Site ID : 46724482
Alternate Name : N/R
Program Name : N/R
WRIA : 10
Legislative District : 27
Congressional District : 6
Ecology Region : SWRO
Ecology Program Phone : (360) 407-7224
Tribal Land : N
Latitude : 47.243488
Longitude : -122.450205
Last Date in Agency List : 2023-01-03

Program Details
Program : TOXICS
Program ID : 102313
Interaction Type : Underground Storage Tank

Interaction Type Description : Any one or combination of tanks (including connecting underground pipes) that is used to contain regulated substances and has a tank volume of ten percent or more beneath the surface of the ground. This term does not include any of the exempt UST systems specified in WAC 173-360-110(2) or any piping connected thereto. See WAC 173-360

Status : Inactive
Start Date : 1994-05-31
End Date : 2000-03-22
SIC : N/R
NAICS : N/R

Map Id: FH651
Direction: WSW
Distance: 0.974 mi., 5142 ft.
Elevation: 368 ft.
Relative: Higher

Site Name : ROLAND JANKELSON
1902 MARTIN LUTHER KING JR WAY
TACOMA, WA

Database(s) : [ALL SITES - WA, FRS] ***(cont.)***

Envirosite ID: 6546673
EPA ID: N/R

FRS

Facility Name : ROLAND JANKELSON
Facility Address : 1902 MARTIN LUTHER KING JR WAY, TACOMA, WA 98444-5127
County : PIERCE

Site Details
Registry ID : 110015467886
FRS Facility URL : Click here for hyperlink provided by the agency.
Last Date in Agency List : 2023-02-13

Source Description

Source Description :

The WA-FSIS provides a means to query and display data maintained by the Washington Department of Ecology. This system contains key information for each facility/site that is currently, or has been, of interest to the Air Quality, Dam Safety, Hazardous Waste, Toxics Cleanup, and Water Quality Programs.

FRS Environmental Interest
Source and System ID : WA-FSIS - 46724482

Map Id: FG652
Direction: SSW
Distance: 0.974 mi., 5145 ft.
Elevation: 139 ft.
Relative: Higher

Site Name : STAR ICE & FUEL INC | WA5308494
405 S TACOMA WAY
TACOMA | Tacoma, WA

Database(s) : [ALL SITES - WA, CSCSL NFA - WA, EPA UST, FRS, HSL - WA, LUST - WA, OSHA, T 2 - WA, UST - WA]

Envirosite ID: 50655414
EPA ID: N/R

ALL SITES - WA

Facility Name : STAR ICE & FUEL
Facility Address : 405 S TACOMA WAY, TACOMA, 98402-1207
County : Pierce

Facility/Site ID : 7482754
Alternate Name : STAR ICE & FUEL
Program Name : N/R
WRIA : 10
Legislative District : 27
Congressional District : 6
Ecology Region : SWRO
Ecology Program Phone : (360) 407-6171
Tribal Land : N
Latitude : 47.237139

Map Id: FG652
Direction: SSW
Distance: 0.974 mi., 5145 ft.
Elevation: 139 ft.
Relative: Higher

Site Name : STAR ICE & FUEL INC | WA5308494
405 S TACOMA WAY
TACOMA | Tacoma, WA

Database(s) : [ALL SITES - WA, CSCSL NFA - WA, EPA UST, FRS, HSL - WA, LUST - WA, OSHA, T 2 - WA, UST - WA] ***(cont.)***

Envirosite ID: 50655414
EPA ID: N/R

ALL SITES - WA ***(cont.)***

Longitude :	-122.437917
Last Date in Agency List :	2023-01-03

Facility/Site ID :	7482754
Alternate Name :	STAR ICE & FUEL
Program Name :	N/R
WRIA :	10
Legislative District :	27
Congressional District :	6
Ecology Region :	SWRO
Ecology Program Phone :	(360) 407-7224
Tribal Land :	N
Latitude :	47.237139
Longitude :	-122.437917
Last Date in Agency List :	2023-01-03

Facility/Site ID :	7482754
Alternate Name :	N/R
Program Name :	N/R
WRIA :	10
Legislative District :	27
Congressional District :	6
Ecology Region :	SWRO
Ecology Program Phone :	N/R
Tribal Land :	N
Latitude :	47.237139
Longitude :	-122.437917
Last Date in Agency List :	2023-01-03

Facility/Site ID :	7482754
Alternate Name :	STAR ICE & FUEL INC
Program Name :	N/R
WRIA :	10
Legislative District :	27
Congressional District :	6
Ecology Region :	SWRO
Ecology Program Phone :	(360) 407-7224
Tribal Land :	N
Latitude :	47.237139
Longitude :	-122.437917
Last Date in Agency List :	2023-01-03

Facility/Site ID :	7482754
Alternate Name :	STAR ICE & FUEL INC
Program Name :	N/R
WRIA :	10
Legislative District :	27
Congressional District :	6
Ecology Region :	SWRO
Ecology Program Phone :	(360) 407-6171
Tribal Land :	N

Map Id: FG652
Direction: SSW
Distance: 0.974 mi., 5145 ft.
Elevation: 139 ft.
Relative: Higher

Site Name : STAR ICE & FUEL INC | WA5308494
405 S TACOMA WAY
TACOMA | Tacoma, WA

Database(s) : [ALL SITES - WA, CSCSL NFA - WA, EPA UST, FRS, HSL - WA, LUST - WA, OSHA, T 2 - WA, UST - WA] ***(cont.)***

Envirosite ID: 50655414
EPA ID: N/R

ALL SITES - WA ***(cont.)***

Latitude :	47.237139
Longitude :	-122.437917
Last Date in Agency List :	2023-01-03

Facility/Site ID :	7482754
Alternate Name :	N/R
Program Name :	N/R
WRIA :	10
Legislative District :	27
Congressional District :	6
Ecology Region :	SWRO
Ecology Program Phone :	(360) 407-6400
Tribal Land :	N
Latitude :	47.237139
Longitude :	-122.437917
Last Date in Agency List :	2023-01-03

Facility/Site ID :	7482754
Alternate Name :	N/R
Program Name :	N/R
WRIA :	10
Legislative District :	27
Congressional District :	6
Ecology Region :	SWRO
Ecology Program Phone :	(360) 407-7224
Tribal Land :	N
Latitude :	47.237139
Longitude :	-122.437917
Last Date in Agency List :	2023-01-03

Facility/Site ID :	7482754
Alternate Name :	N/R
Program Name :	N/R
WRIA :	10
Legislative District :	27
Congressional District :	6
Ecology Region :	SWRO
Ecology Program Phone :	(360) 407-6171
Tribal Land :	N
Latitude :	47.237139
Longitude :	-122.437917
Last Date in Agency List :	2023-01-03

Program Details

Program :	TOXICS
Program ID :	100793
Interaction Type :	Emergency/Haz Chem Rpt TIER2

Map Id: FG652
Direction: SSW
Distance: 0.974 mi., 5145 ft.
Elevation: 139 ft.
Relative: Higher

Site Name : STAR ICE & FUEL INC | WA5308494
405 S TACOMA WAY
TACOMA | Tacoma, WA

Database(s) : [ALL SITES - WA, CSCSL NFA - WA, EPA UST, FRS, HSL - WA, LUST - WA, OSHA, T 2 - WA, UST - WA] ***(cont.)***

Envirosite ID: 50655414
EPA ID: N/R

ALL SITES - WA ***(cont.)***

Interaction Type Description :	Businesses that store 10,000 pounds or more of a hazardous chemical or 500 pounds or less, depending on the chemical, of an extremely hazardous chemical on site at any one time must report annually. Reports are sent to the State Emergency Response Commission (represented by Ecology) Local Emergency Planning Committees, and local fire departments for emergency planning. (product, not waste)
Status :	Inactive
Start Date :	1995-01-01
End Date :	2011-04-13
SIC :	2097 - MANUFACTURED ICE
NAICS :	N/R
Program :	TOXICS
Program ID :	100793
Interaction Type :	Emergency/Haz Chem Rpt TIER2
Interaction Type Description :	Businesses that store 10,000 pounds or more of a hazardous chemical or 500 pounds or less, depending on the chemical, of an extremely hazardous chemical on site at any one time must report annually. Reports are sent to the State Emergency Response Commission (represented by Ecology) Local Emergency Planning Committees, and local fire departments for emergency planning. (product, not waste)
Status :	Inactive
Start Date :	1995-01-01
End Date :	2011-04-13
SIC :	N/R
NAICS :	N/R
Program :	TOXICS
Program ID :	100793
Interaction Type :	Industrial SW GP
Interaction Type Description :	General permit issued to industries to regulate the discharge of contaminated stormwater to state waters.
Status :	Inactive
Start Date :	1994-06-22
End Date :	2010-03-03
SIC :	N/R
NAICS :	N/R
Program :	TOXICS
Program ID :	100793
Interaction Type :	LUST Facility
Interaction Type Description :	A leaking underground tank cleanup site being cleaned up with Ecology oversight or review.
Status :	Inactive
Start Date :	1992-06-24

Map Id: FG652
Direction: SSW
Distance: 0.974 mi., 5145 ft.
Elevation: 139 ft.
Relative: Higher

Site Name : STAR ICE & FUEL INC | WA5308494
405 S TACOMA WAY
TACOMA | Tacoma, WA

Database(s) : [ALL SITES - WA, CSCSL NFA - WA, EPA UST, FRS, HSL - WA, LUST - WA, OSHA, T 2 - WA, UST - WA] ***(cont.)***

Envirosite ID: 50655414
EPA ID: N/R

ALL SITES - WA ***(cont.)***

End Date : 1992-06-24
SIC : 2097 - MANUFACTURED ICE
NAICS : N/R

Program : TOXICS
Program ID : 100793
Interaction Type : LUST Facility

Interaction Type Description : A leaking underground tank cleanup site being cleaned up with Ecology oversight or review.

Status : Inactive
Start Date : 1992-06-24
End Date : 1992-06-24
SIC : N/R
NAICS : N/R

Program : TOXICS
Program ID : 100793
Interaction Type : Underground Storage Tank

Interaction Type Description : Any one or combination of tanks (including connecting underground pipes) that is used to contain regulated substances and has a tank volume of ten percent or more beneath the surface of the ground. This term does not include any of the exempt UST systems specified in WAC 173-360-110(2) or any piping connected thereto. See WAC 173-360

Status : Active
Start Date : 1991-06-24
End Date : N/R
SIC : 2097 - MANUFACTURED ICE
NAICS : N/R

Program : TOXICS
Program ID : 100793
Interaction Type : Urban Waters
Interaction Type Description : The site has been inspected by an Ecology Urban Waters Inspector.
Status : Active
Start Date : 2008-10-22
End Date : N/R
SIC : N/R
NAICS : N/R

Program : TOXICS
Program ID : 100793
Interaction Type : Underground Storage Tank

Map Id: FG652
Direction: SSW
Distance: 0.974 mi., 5145 ft.
Elevation: 139 ft.
Relative: Higher

Site Name : STAR ICE & FUEL INC | WA5308494
405 S TACOMA WAY
TACOMA | Tacoma, WA

Database(s) : [ALL SITES - WA, CSCSL NFA - WA, EPA UST, FRS, HSL - WA, LUST - WA, OSHA, T 2 - WA, UST - WA] ***(cont.)***

Envirosite ID: 50655414
EPA ID: N/R

ALL SITES - WA ***(cont.)***

Interaction Type Description :	Any one or combination of tanks (including connecting underground pipes) that is used to contain regulated substances and has a tank volume of ten percent or more beneath the surface of the ground. This term does not include any of the exempt UST systems specified in WAC 173-360-110(2) or any piping connected thereto. See WAC 173-360
Status :	Active
Start Date :	1991-06-24
End Date :	N/R
SIC :	N/R
NAICS :	N/R

CSCSL NFA - WA

Facility Name :	STAR ICE & FUEL INC
Facility Address :	405 S TACOMA WAY, TACOMA, 98402
County :	Pierce
NFA Date :	2014-01-10
Facility Site ID :	7482754
Cleanup Site ID :	7746
Rank :	N/R
VCP :	N/R
Alternate Site Names :	STAR ICE & FUEL
NFA Reason :	Site Hazard Assessment
Site Status :	NFA
Region :	Southwest
Responsible Unit :	Southwest
Latitude :	47.237139
Longitude :	-122.437917
Last Date in Agency List :	2023-02-23

Contaminants

Contaminant Name :	Petroleum-Other
Ground Water :	N/R
Surface Water :	N/R
Soil :	Confirmed Above Cleanup Levels
Sediment :	N/R
Air :	N/R
Bedrock :	N/R

EPA UST

Facility Name :	STAR ICE & FUEL INC
Facility Address :	405 S TACOMA WAY, Tacoma, Washington 984021207
County :	Pierce
Facility ID :	WA7482754
Facility Status :	Closed UST(s)
Open USTs :	0
Closed USTs :	3

Map Id: FG652
Direction: SSW
Distance: 0.974 mi., 5145 ft.
Elevation: 139 ft.
Relative: Higher

Site Name : STAR ICE & FUEL INC | WA5308494
405 S TACOMA WAY
TACOMA | Tacoma, WA

Database(s) : [ALL SITES - WA, CSCSL NFA - WA, EPA UST, FRS, HSL - WA, LUST - WA, OSHA, T 2 - WA, UST - WA] ***(cont.)***

Envirosite ID: 50655414
EPA ID: N/R

EPA UST ***(cont.)***

Temporarily Out of Service USTs :	0
Date of Last Inspection :	N/R
EPA Region :	10
Tribe :	N/R
Facility ID 2 :	N/R
Latitude :	47.237139
Longitude :	-122.437917
Last Date in Agency List :	2023-01-30

Tank Details

Tank ID :	WA7482754_1
Tank Status :	Closed
Installation Date :	1987-01-02
Removal Date :	N/R
Capacity :	N/R
Substances :	F Kerosene
Tank Wall Type :	N/R

Tank ID :	WA7482754_2
Tank Status :	Closed
Installation Date :	1964-12-31
Removal Date :	N/R
Capacity :	N/R
Substances :	N/R
Tank Wall Type :	N/R

Tank ID :	WA7482754_3
Tank Status :	Closed
Installation Date :	2001-01-01
Removal Date :	N/R
Capacity :	N/R
Substances :	A Leaded Gasoline
Tank Wall Type :	N/R

FRS

Facility Name :	STAR ICE & FUEL
Facility Address :	405 S TACOMA WAY, TACOMA, WA 98402-1207
County :	PIERCE

Site Details

Registry ID :	110015539318
FRS Facility URL :	Click here for hyperlink provided by the agency.
Last Date in Agency List :	2023-02-13

Map Id: FG652
Direction: SSW
Distance: 0.974 mi., 5145 ft.
Elevation: 139 ft.
Relative: Higher

Site Name : STAR ICE & FUEL INC | WA5308494
405 S TACOMA WAY
TACOMA | Tacoma, WA

Database(s) : [ALL SITES - WA, CSCSL NFA - WA, EPA UST, FRS, HSL - WA, LUST - WA, OSHA, T 2 - WA, UST - WA] ***(cont.)***

Envirosite ID: 50655414
EPA ID: N/R

FRS ***(cont.)***

Source Description
Source Description : ICIS provides a database that, when complete, will contain enforcement and compliance information across most of EPA's programs. The vision for ICIS is to replace EPA's independent databases that contain enforcement data with a single repository for that information. Currently, ICIS contains all Federal Administrative and Judicial enforcement actions and a subset of the Permit Compliance System (PCS), which supports the National Pollutant Discharge Elimination System (NPDES). This information is maintained in ICIS by EPA in the Regional offices and at Headquarters. A future release of ICIS will completely replace PCS and will integrate that information with Federal actions already in the system. ICIS also has the capability to track other activities that support compliance and enforcement programs, including incident tracking, compliance assistance, and compliance monitoring. The WA-FSIS provides a means to query and display data maintained by the Washington Department of Ecology. This system contains key information for each facility/site that is currently, or has been, of interest to the Air Quality, Dam Safety, Hazardous Waste, Toxics Cleanup, and Water Quality Programs.

FRS Environmental Interest
Source and System ID : ICIS - 5870994
WA-FSIS - 7482754

HSL - WA

Facility Name : STAR ICE & FUEL INC
Facility Address : 405 S Tacoma Way, Tacoma, 98402-1207
County : Pierce

Site Details
Facility Site ID : 7482754
Cleanup Site ID : 7746
Status : No Further Action
Site Rank : N/R
Alternative Site Name : N/R
Region : N/R
Resposbile Unit : N/R
Institutional Control : N/R
Current VCP : N/R
Past VCP : N/R
Latitude : N/R
Longitude : N/R
Agency Hyperlink : Click here for hyperlink provided by the agency.
Last Date in Agency List : 2022-02-11

Facility Name : STAR ICE & FUEL INC
Facility Address : 405 S TACOMA WAY, TACOMA, 98402
County : Pierce

Map Id: FG652
Direction: SSW
Distance: 0.974 mi., 5145 ft.
Elevation: 139 ft.
Relative: Higher

Site Name : STAR ICE & FUEL INC | WA5308494
405 S TACOMA WAY
TACOMA | Tacoma, WA

Database(s) : [ALL SITES - WA, CSCSL NFA - WA, EPA UST, FRS, HSL - WA, LUST - WA, OSHA, T 2 - WA, UST - WA] ***(cont.)***

Envirosite ID: 50655414
EPA ID: N/R

HSL - WA ***(cont.)***

Site Details

Facility Site ID :	7482754
Cleanup Site ID :	7746
Status :	No Further Action
Site Rank :	N/R
Alternative Site Name :	STAR ICE & FUEL
Region :	Southwest
Resposbile Unit :	Southwest
Institutional Control :	N/R
Current VCP :	N/R
Past VCP :	N/R
Latitude :	47.237139
Longitude :	-122.437917
Agency Hyperlink :	Click here for hyperlink provided by the agency.
Last Date in Agency List :	2023-02-28

Contaminants

Contaminant Name :	Petroleum-Other
Ground water :	N/R
Surface water :	N/R
Soil :	Confirmed Above Cleanup Levels
Sediment :	N/R
Air :	N/R
Bedrock :	N/R

LUST - WA

Facility Name :	STAR ICE & FUEL INC
Facility Address :	405 S TACOMA WAY, TACOMA, 98402
County :	Pierce

Site Details

LUST Status Date :	2014-01-10
LUST Status Type :	LUST - NFA
Facility Site ID :	7482754
Cleanup Site ID :	7746
LUST ID :	2629
UST ID :	100793
Alternate Site Names :	STAR ICE & FUEL
Release Date :	1992-06-24
Process Type :	N/R
Responsible Unit :	Southwest
Region :	Southwest
Latitude :	47.237139
Longitude :	-122.437917
Last Date in Agency List :	2023-03-20

LUST Status Date :	2014-01-10
LUST Status Type :	LUST - NFA
Facility Site ID :	7482754

Map Id: FG652
Direction: SSW
Distance: 0.974 mi., 5145 ft.
Elevation: 139 ft.
Relative: Higher

Site Name : STAR ICE & FUEL INC | WA5308494
405 S TACOMA WAY
TACOMA | Tacoma, WA

Database(s) : [ALL SITES - WA, CSCSL NFA - WA, EPA UST, FRS, HSL - WA, LUST - WA, OSHA, T 2 - WA, UST - WA] ***(cont.)***

Envirosite ID: 50655414
EPA ID: N/R

LUST - WA ***(cont.)***

Cleanup Site ID :	7746
LUST ID :	6540
UST ID :	100793
Alternate Site Names :	STAR ICE & FUEL
Release Date :	2011-06-23
Process Type :	N/R
Responsible Unit :	Southwest
Region :	Southwest
Latitude :	47.237139
Longitude :	-122.437917
Last Date in Agency List :	2023-03-20

Contaminants

Contaminant Name :	Petroleum-Other
Ground Water :	N/R
Surface Water :	N/R
Soil :	Confirmed Above Cleanup Levels
Sediment :	N/R
Air :	N/R
Bedrock :	N/R

OSHA

Facility Name :	STAR ICE & FUEL INC
Facility Address :	405 S TACOMA WAY, TACOMA, WA 98402

Site Details

Activity Number :	307192005
Reporting ID :	1055330
Open Date :	2004-01-08
Conference Closed :	2004-02-03
Case Closed :	2004-05-28
Case Mod Date :	2008-07-31
Owner Type :	Private
Advance Notice :	N
Safety/Health :	Health
Number in Establishment :	12
SIC :	2097 - MANUFACTURED ICE
NAICS :	312113 - Ice Manufacturing
Inspection Type :	Planned
Inspection Scope :	Complete
Why No Inspection :	N/R
Union :	No
Mailing Address :	00000
Agency Hyperlink :	Click here for hyperlink provided by the agency.
Last Date in Agency List :	2023-01-13

Map Id: FG652
Direction: SSW
Distance: 0.974 mi., 5145 ft.
Elevation: 139 ft.
Relative: Higher

Site Name : STAR ICE & FUEL INC | WA5308494
405 S TACOMA WAY
TACOMA | Tacoma, WA

Database(s) : [ALL SITES - WA, CSCSL NFA - WA, EPA UST, FRS, HSL - WA, LUST - WA, OSHA, T 2 - WA, UST - WA] ***(cont.)***

Envirosite ID: 50655414
EPA ID: N/R

OSHA ***(cont.)***

Violations

Activity Number :	307192005
Citation ID :	02002
Delete Flag :	N/R
Standard Ref :	80017005
Violation Type :	Other
Issuance Date :	2004-04-07
Abate Date :	2004-05-10
Abate Complete :	Abatement Completed
Current Penalty :	N/R
Initial Penalty :	N/R
Contest Date :	N/R
Final Order Date :	N/R
Number Instances :	1
Number Exposed :	12
Record :	N/R
Gravity :	N/R
Emphasis :	N/R
Hazcat :	N/R
FTA Insp Number :	N/R
FTA Issuance Date :	N/R
FTA Penalty :	N/R
FTA Contest Date :	N/R
FTA Final Order Date :	N/R
HAZ Subtances :	AMMONIA; CARBON DIOXIDE

Activity Number :	307192005
Citation ID :	01001
Delete Flag :	N/R
Standard Ref :	80011005
Violation Type :	Serious
Issuance Date :	2004-04-07
Abate Date :	2004-05-10
Abate Complete :	Abatement Completed
Current Penalty :	100.0
Initial Penalty :	100.0
Contest Date :	N/R
Final Order Date :	N/R
Number Instances :	2
Number Exposed :	12
Record :	N/R
Gravity :	N/R
Emphasis :	N/R
Hazcat :	N/R
FTA Insp Number :	N/R
FTA Issuance Date :	N/R
FTA Penalty :	N/R
FTA Contest Date :	N/R
FTA Final Order Date :	N/R
HAZ Subtances :	AMMONIA

T 2 - WA

Facility Name :	STAR ICE & FUEL

Map Id: FG652
Direction: SSW
Distance: 0.974 mi., 5145 ft.
Elevation: 139 ft.
Relative: Higher

Site Name : STAR ICE & FUEL INC | WA5308494
405 S TACOMA WAY
TACOMA | Tacoma, WA

Database(s) : [ALL SITES - WA, CSCSL NFA - WA, EPA UST, FRS, HSL - WA, LUST - WA, OSHA, T 2 - WA, UST - WA] ***(cont.)***

Envirosite ID: 50655414
EPA ID: N/R

T 2 - WA ***(cont.)***

Facility Address :	405 S TACOMA WAY, TACOMA, 98402-1207
County :	Pierce

Facility/Site ID :	7482754
Alternate Name :	STAR ICE & FUEL
Program Name :	N/R
WRIA :	10
Legislative District :	27
Congressional District :	6
Ecology Region :	SWRO
Ecology Program Phone :	(360) 407-6171
Tribal Land :	N
Latitude :	47.237139
Longitude :	-122.437917
Last Date in Agency List :	2023-01-04

Facility/Site ID :	7482754
Alternate Name :	STAR ICE & FUEL INC
Program Name :	N/R
WRIA :	10
Legislative District :	27
Congressional District :	6
Ecology Region :	SWRO
Ecology Program Phone :	(360) 407-6171
Tribal Land :	N
Latitude :	47.237139
Longitude :	-122.437917
Last Date in Agency List :	2023-01-04

Facility/Site ID :	7482754
Alternate Name :	N/R
Program Name :	N/R
WRIA :	10
Legislative District :	27
Congressional District :	6
Ecology Region :	SWRO
Ecology Program Phone :	(360) 407-6171
Tribal Land :	N
Latitude :	47.237139
Longitude :	-122.437917
Last Date in Agency List :	2023-01-04

Program Details

Program :	TOXICS
Interaction Type :	Emergency/Haz Chem Rpt TIER2

Map Id: FG652
Direction: SSW
Distance: 0.974 mi., 5145 ft.
Elevation: 139 ft.
Relative: Higher

Site Name : STAR ICE & FUEL INC | WA5308494
405 S TACOMA WAY
TACOMA | Tacoma, WA

Database(s) : [ALL SITES - WA, CSCSL NFA - WA, EPA UST, FRS, HSL - WA, LUST - WA, OSHA, T 2 - WA, UST - WA] ***(cont.)***

Envirosite ID: 50655414
EPA ID: N/R

T 2 - WA ***(cont.)***

Interaction Type Description :	Businesses that store 10,000 pounds or more of a hazardous chemical or 500 pounds or less, depending on the chemical, of an extremely hazardous chemical on site at any one time must report annually. Reports are sent to the State Emergency Response Commission (represented by Ecology) Local Emergency Planning Committees, and local fire departments for emergency planning. (product, not waste)
Status :	Inactive
Start Date :	1995-01-01
End Date :	2011-04-13
SIC :	2097 - MANUFACTURED ICE
NAICS :	N/R
Program :	TOXICS
Interaction Type :	Emergency/Haz Chem Rpt TIER2
Interaction Type Description :	Businesses that store 10,000 pounds or more of a hazardous chemical or 500 pounds or less, depending on the chemical, of an extremely hazardous chemical on site at any one time must report annually. Reports are sent to the State Emergency Response Commission (represented by Ecology) Local Emergency Planning Committees, and local fire departments for emergency planning. (product, not waste)
Status :	Inactive
Start Date :	1995-01-01
End Date :	2011-04-13
SIC :	N/R
NAICS :	N/R

UST - WA

Facility Name :	STAR ICE & FUEL INC
Facility Address :	405 S TACOMA WAY, Tacoma, 98402
County :	Pierce
Facility Site ID :	7482754
UST Site ID :	100793
Tag Number(s) :	A4274
Responsible Unit :	Southwest
Is Active :	No
Latitude :	47.237139
Longitude :	-122.437917
Last Date in Agency List :	2022-12-29

Tank Details

Tank Name :	1
Tank Status :	Removed
Install Date :	1987-01-02
Tank Upgrade Date :	1998-11-16
Tank Permanent Closure Date :	2010-12-30
Permit Expiration Date :	N/R

Map Id: FG652
Direction: SSW
Distance: 0.974 mi., 5145 ft.
Elevation: 139 ft.
Relative: Higher

Site Name : STAR ICE & FUEL INC | WA5308494
405 S TACOMA WAY
TACOMA | Tacoma, WA

Database(s) : [ALL SITES - WA, CSCSL NFA - WA, EPA UST, FRS, HSL - WA, LUST - WA, OSHA, T 2 - WA, UST - WA] ***(cont.)***

Envirosite ID: 50655414
EPA ID: N/R

UST - WA ***(cont.)***

Tank Material :	Dielectric Coated Steel
Tank Construction :	Single Wall Tank
Tank Corrosion Protection :	Sacrificial Anode
Tank Manifold :	N/R
Tank Release Detection :	Statistical Inventory Reconciliation
Tank Tightness Test :	Annual
Tank Spill Prevention :	Single Wall Spill Bucket
Capacity Range :	1,101 to 2,000 Gallons
Actual Capacity :	1500
Pipe Material :	Steel
Pipe Construction :	Single Wall Pipe
Pipe Corrosion Protection :	Sacrificial Anode
Tank SFC :	N/R
Dispenser SFC :	N/R
Primary Pipe Release Detection :	Safe Suction (No Leak Detection)
Secondary Pipe Release Detection :	N/R
Pipe Pumping System :	N/R
Pipe Install Date :	N/R
Turbine Sump Construction :	N/R
Tank Status Date :	2011-03-08
Tank Install Date :	N/R
Tank Overfill Prevention :	Automatic Shutoff (fill pipe)

Compartments Details

Compartment Number :	1
Compartment Capacity :	1500
Substance Stored :	Kerosene
Used Substance :	Heating Fuel for Resale
Ecy Region :	N/R

Tank Details

Tank Name :	2
Tank Status :	Removed
Install Date :	1964-12-31
Tank Upgrade Date :	N/R
Tank Permanent Closure Date :	N/R
Permit Expiration Date :	N/R
Tank Material :	Steel
Tank Construction :	Single Wall Tank
Tank Corrosion Protection :	Sacrificial Anode
Tank Manifold :	N/R
Tank Release Detection :	N/R
Tank Tightness Test :	N/R
Tank Spill Prevention :	N/R
Capacity Range :	N/R
Actual Capacity :	N/R
Pipe Material :	Steel
Pipe Construction :	N/R
Pipe Corrosion Protection :	N/R
Tank SFC :	N/R
Dispenser SFC :	N/R

Map Id: FG652
Direction: SSW
Distance: 0.974 mi., 5145 ft.
Elevation: 139 ft.
Relative: Higher

Site Name : STAR ICE & FUEL INC | WA5308494
405 S TACOMA WAY
TACOMA | Tacoma, WA

Database(s) : [ALL SITES - WA, CSCSL NFA - WA, EPA UST, FRS, HSL - WA, LUST - WA, OSHA, T 2 - WA, UST - WA] ***(cont.)***

Envirosite ID: 50655414
EPA ID: N/R

UST - WA ***(cont.)***

Primary Pipe Release Detection :	N/R
Secondary Pipe Release Detection :	N/R
Pipe Pumping System :	N/R
Pipe Install Date :	N/R
Turbine Sump Construction :	N/R
Tank Status Date :	1996-08-06
Tank Install Date :	N/R
Tank Overfill Prevention :	N/R

Compartments Details

Compartment Number :	1
Compartment Capacity :	N/R
Substance Stored :	N/R
Used Substance :	N/R
Ecy Region :	N/R

Tank Details

Tank Name :	3
Tank Status :	Removed
Install Date :	N/R
Tank Upgrade Date :	N/R
Tank Permanent Closure Date :	N/R
Permit Expiration Date :	N/R
Tank Material :	N/R
Tank Construction :	N/R
Tank Corrosion Protection :	N/R
Tank Manifold :	N/R
Tank Release Detection :	N/R
Tank Tightness Test :	N/R
Tank Spill Prevention :	N/R
Capacity Range :	N/R
Actual Capacity :	500
Pipe Material :	N/R
Pipe Construction :	N/R
Pipe Corrosion Protection :	N/R
Tank SFC :	N/R
Dispenser SFC :	N/R
Primary Pipe Release Detection :	N/R
Secondary Pipe Release Detection :	N/R
Pipe Pumping System :	N/R
Pipe Install Date :	N/R
Turbine Sump Construction :	N/R
Tank Status Date :	2011-05-09
Tank Install Date :	N/R
Tank Overfill Prevention :	N/R

Compartments Details

Compartment Number :	1
Compartment Capacity :	500

Map Id: FG652
Direction: SSW
Distance: 0.974 mi., 5145 ft.
Elevation: 139 ft.
Relative: Higher

Site Name : STAR ICE & FUEL INC | WA5308494
405 S TACOMA WAY
TACOMA | Tacoma, WA

Database(s) : [ALL SITES - WA, CSCSL NFA - WA, EPA UST, FRS, HSL - WA, LUST - WA, OSHA, T 2 - WA, UST - WA] ***(cont.)***

Envirosite ID: 50655414
EPA ID: N/R

UST - WA ***(cont.)***

Substance Stored :	Leaded Gasoline
Used Substance :	Unknown
Ecy Region :	N/R

Map Id: 653
Direction: ESE
Distance: 0.974 mi., 5146 ft.
Elevation: 13 ft.
Relative: Lower

Site Name : COURTWRIGHT DIESEL & MACHINE INC
1601 BAY ST E
TACOMA, WA

Database(s) : [ALL SITES - WA, BRS, ECHO, FRS, RCRA_NONGEN]

Envirosite ID: 6611601
EPA ID: WAD027553254

ALL SITES - WA

Facility Name :	Courtwright Diesel & Machine Inc
Facility Address :	1601 BAY ST E, TACOMA, 98421
County :	Pierce
Facility/Site ID :	41488557
Alternate Name :	N/R
Program Name :	N/R
WRIA :	10
Legislative District :	27
Congressional District :	9
Ecology Region :	SWRO
Ecology Program Phone :	(360) 407-6734
Tribal Land :	Y
Latitude :	47.241238
Longitude :	-122.410719
Last Date in Agency List :	2023-01-03
Facility/Site ID :	41488557
Alternate Name :	N/R
Program Name :	N/R
WRIA :	10
Legislative District :	27
Congressional District :	9
Ecology Region :	SWRO
Ecology Program Phone :	(360) 407-7224
Tribal Land :	Y
Latitude :	47.241238
Longitude :	-122.410719
Last Date in Agency List :	2023-01-03
Facility/Site ID :	41488557
Alternate Name :	N/R
Program Name :	N/R

Map Id: 653
Direction: ESE
Distance: 0.974 mi., 5146 ft.
Elevation: 13 ft.
Relative: Lower

Site Name : COURTWRIGHT DIESEL & MACHINE INC
1601 BAY ST E
TACOMA, WA

Database(s) : [ALL SITES - WA, BRS, ECHO, FRS, RCRA_NONGEN] ***(cont.)***

Envirosite ID: 6611601
EPA ID: WAD027553254

ALL SITES - WA ***(cont.)***

WRIA :	10
Legislative District :	27
Congressional District :	9
Ecology Region :	SWRO
Ecology Program Phone :	N/R
Tribal Land :	Y
Latitude :	47.241238
Longitude :	-122.410719
Last Date in Agency List :	2023-01-03

Program Details

Program :	TOXICS
Program ID :	256
Interaction Type :	Haz Waste Management Activity
Interaction Type Description :	Facilities that are required to have a RCRA Site ID# but who do not generate and/or manage hazardous waste (XQG generator status). This includes transporters, used oil recyclers, and dangerous waste fuel marketers and burners.
Status :	Inactive
Start Date :	2003-12-31
End Date :	2003-12-31
SIC :	N/R
NAICS :	N/R

Program :	TOXICS
Program ID :	256
Interaction Type :	Haz Waste Transfer Facility

Interaction Type Description :

A site owned, leased or operated by a transporter of regulated hazardous waste shipments where any of the following occurs: 1) receives wastes from another transporter, 2) transfers wastes from one transport vehicle to another, 3) transfers waste from one container to another, and 4) stores waste within a vehicle or on property for 10 days or less. Examples include a parking lot, warehouse, truck terminal, barge or steamship loading/unloading facility, or railroad spur loading/unloading facility.

Status :	Inactive
Start Date :	2002-12-31
End Date :	2003-12-31
SIC :	N/R
NAICS :	N/R

Program :	TOXICS
Program ID :	256
Interaction Type :	Hazardous Waste Generator
Interaction Type Description :	Facilities that generate any quantity of a dangerous waste. They may be classified as SQG, MQG, or LQG depending on hazardous waste generated for a given month.

Map Id: 653
Direction: ESE
Distance: 0.974 mi., 5146 ft.
Elevation: 13 ft.
Relative: Lower

Site Name : COURTWRIGHT DIESEL & MACHINE INC
1601 BAY ST E
TACOMA, WA

Database(s) : [ALL SITES - WA, BRS, ECHO, FRS, RCRA_NONGEN] ***(cont.)***

Envirosite ID: 6611601
EPA ID: WAD027553254

ALL SITES - WA ***(cont.)***

Status :	Inactive
Start Date :	1986-12-08
End Date :	2003-12-31
SIC :	N/R
NAICS :	N/R

Program :	TOXICS
Program ID :	256
Interaction Type :	Hazardous Waste Generator

Interaction Type Description : Facilities that generate any quantity of a dangerous waste. They may be classified as SQG, MQG, or LQG depending on hazardous waste generated for a given month.

Status :	Inactive
Start Date :	1986-12-08
End Date :	2003-12-31
SIC :	N/R
NAICS :	811111 - General Automotive Repair

Program :	TOXICS
Program ID :	256
Interaction Type :	Haz Waste Transfer Facility

Interaction Type Description :

A site owned, leased or operated by a transporter of regulated hazardous waste shipments where any of the following occurs: 1) receives wastes from another transporter, 2) transfers wastes from one transport vehicle to another, 3) transfers waste from one container to another, and 4) stores waste within a vehicle or on property for 10 days or less. Examples include a parking lot, warehouse, truck terminal, barge or steamship loading/unloading facility, or railroad spur loading/unloading facility.

Status :	Inactive
Start Date :	2002-12-31
End Date :	2003-12-31
SIC :	N/R
NAICS :	811111 - General Automotive Repair

Program :	TOXICS
Program ID :	256
Interaction Type :	Haz Waste Management Activity

Interaction Type Description : Facilities that are required to have a RCRA Site ID# but who do not generate and/or manage hazardous waste (XQG generator status). This includes transporters, used oil recyclers, and dangerous waste fuel marketers and burners.

Status :	Inactive
Start Date :	2003-12-31
End Date :	2003-12-31
SIC :	N/R
NAICS :	811111 - General Automotive Repair

Map Id: 653
Direction: ESE
Distance: 0.974 mi., 5146 ft.
Elevation: 13 ft.
Relative: Lower

Site Name : COURTWRIGHT DIESEL & MACHINE INC
1601 BAY ST E
TACOMA, WA

Database(s) : [ALL SITES - WA, BRS, ECHO, FRS, RCRA_NONGEN] ***(cont.)***

Envirosite ID: 6611601
EPA ID: WAD027553254

ALL SITES - WA ***(cont.)***

Program :	TOXICS
Program ID :	256
Interaction Type :	Underground Storage Tank
Interaction Type Description :	Any one or combination of tanks (including connecting underground pipes) that is used to contain regulated substances and has a tank volume of ten percent or more beneath the surface of the ground. This term does not include any of the exempt UST systems specified in WAC 173-360-110(2) or any piping connected thereto. See WAC 173-360
Status :	Inactive
Start Date :	N/R
End Date :	2000-03-22
SIC :	N/R
NAICS :	N/R

Program :	TOXICS
Program ID :	256
Interaction Type :	Underground Storage Tank
Interaction Type Description :	Any one or combination of tanks (including connecting underground pipes) that is used to contain regulated substances and has a tank volume of ten percent or more beneath the surface of the ground. This term does not include any of the exempt UST systems specified in WAC 173-360-110(2) or any piping connected thereto. See WAC 173-360
Status :	Inactive
Start Date :	N/R
End Date :	2000-03-22
SIC :	N/R
NAICS :	811111 - General Automotive Repair

Program :	TOXICS
Program ID :	256
Interaction Type :	Urban Waters
Interaction Type Description :	The site has been inspected by an Ecology Urban Waters Inspector.
Status :	Active
Start Date :	2008-06-13
End Date :	N/R
SIC :	N/R
NAICS :	N/R

BRS

Facility Name :	COURTWRIGHT DIESEL & MACHINE INC
Facility Address :	1601 BAY ST E, TACOMA, WA 98421
County :	PIERCE

Site Details

Date Form Received by Agency :	2003-12-31
EPA ID :	WAD027553254
Mailing Address :	1601 BAY ST E, TACOMA, WA 98421

Map Id: 653
Direction: ESE
Distance: 0.974 mi., 5146 ft.
Elevation: 13 ft.
Relative: Lower

Site Name : COURTWRIGHT DIESEL & MACHINE INC
1601 BAY ST E
TACOMA, WA

Database(s) : [ALL SITES - WA, BRS, ECHO, FRS, RCRA_NONGEN] ***(cont.)***

Envirosite ID: 6611601
EPA ID: WAD027553254

BRS ***(cont.)***

Contact :	CHRISTINA PARRISH
Contact Address :	N/R
Contact Country :	US
Contact Telephone :	253-383-4888
Contact Email :	N/R
EPA Region :	10
Land Type :	Private
Source Type :	Annual/Biennial Report
Classification :	Not a generator, verified
Description :	Not a generator, verified
Last Date in Agency List :	2023-01-23

Owner/Operator Summary

Owner/Operator Name :	CHARLES COURTWRIGHT
Owner/Operator Address :	1601 E BAY ST, TACOMA, WA 98421-2613
Owner/Operator Country :	US
Owner/Operator Telephone :	N/R
Owner/Operator Email :	N/R
Owner/Operator Fax :	N/R
Legal Status :	Private
Owner/Operator Type :	Operator
Owner/Operator Start Date :	2002-12-31
Owner/Operator End Date :	N/R

Owner/Operator Name :	COURTWRIGHT DIESEL & MACHINE INC
Owner/Operator Address :	1601 BAY ST E, TACOMA, WA 98421
Owner/Operator Country :	US
Owner/Operator Telephone :	N/R
Owner/Operator Email :	N/R
Owner/Operator Fax :	N/R
Legal Status :	Private
Owner/Operator Type :	Owner
Owner/Operator Start Date :	2002-12-31
Owner/Operator End Date :	N/R

Waste Activity Monitoring

Report Cycle :	2003
Hazardous Waste Page Number :	1
Hazardous Waste Sub-Page Number :	1
BR Form :	XX
Waste Description :	N/R
Primary NAICS :	811111 - General Automotive Repair
Source Code :	N/R
Form Code :	N/R
Management Method :	N/R
Generation Tons :	0
Managed Tons :	0
Shipped Tons :	0
Received Tons :	0
Receiver ID :	N/R
Receiver State :	N/R

Map Id: 653
Direction: ESE
Distance: 0.974 mi., 5146 ft.
Elevation: 13 ft.
Relative: Lower

Site Name : COURTWRIGHT DIESEL & MACHINE INC
1601 BAY ST E
TACOMA, WA

Database(s) : [ALL SITES - WA, BRS, ECHO, FRS, RCRA_NONGEN] ***(cont.)***

Envirosite ID: 6611601
EPA ID: WAD027553254

BRS ***(cont.)***

Shipper ID :	N/R
Shipper State :	N/R
Waste Minimization :	N/R
Waste Code List :	N/R
Waste Code Group :	N/R
Waste Generation Type :	N/R

ECHO

Facility Name :	COURTWRIGHT DIESEL & MACHINE INC
Facility Address :	1601 BAY ST E, TACOMA, WA 98421
County :	PIERCE
Last Inspection Date :	N/R
Registry ID :	110005264338
FIPS Code :	53053
EPA Region :	10
Inspection Count :	0
Last Inspection Days :	N/R
Informal Count :	0
Last Informal Action Date :	N/R
Formal Action Count :	0
Last Formal Action Date :	N/R
Total Penalties :	0
Penalty Count :	N/R
Last Penalty Date :	N/R
Last Penalty Amount :	N/R
QTRS IN NC :	0
Programs IN SNC :	0
Current Compliance Status :	No Violation Identified
Three-Year Compliance Status :	_____
Collection Method :	ADDRESS MATCHING-HOUSE NUMBER
Reference Point :	ENTRANCE POINT OF A FACILITY OR STATION
Accuracy Meters :	50
Derived Tribes :	Puyallup Tribe of the Puyallup Reservation - 0 mile(s), Puyallup Tribe of the Puyallup Reservation - .4 mile(s), Muckleshoot Indian Tribe - 10 mile (s), Muckleshoot Indian Tribe - 12.8 mile(s), Nisqually Indian Tribe - 17.6 mile(s), Squaxin Island Tribe of the Squaxin Island Reservation - 23 mile (s), Squaxin Island Tribe of the Squaxin Island Reservation - 24.8 mile(s)
Derived HUC :	17110014
Derived WBD :	171100140502
Derived STCTY FIPS :	53053
Derived Zip :	98421
Derived CD113 :	09
Derived CB2010 :	530530602001182
MYRTK Universe :	NNN
NPDES IDs :	N/R
CWA Permit Types :	N/R
CWA Compliance Tracking :	N/R
CWA NAICS :	N/R
CWA SICS :	N/R
CWA Inspection Count :	N/R
CWA Last Inspection Days :	N/R

Map Id: 653
Direction: ESE
Distance: 0.974 mi., 5146 ft.
Elevation: 13 ft.
Relative: Lower

Site Name : COURTWRIGHT DIESEL & MACHINE INC
1601 BAY ST E
TACOMA, WA

Database(s) : [ALL SITES - WA, BRS, ECHO, FRS, RCRA_NONGEN] ***(cont.)***

Envirosite ID: 6611601
EPA ID: WAD027553254

ECHO ***(cont.)***

CWA Informal Count :	N/R
CWA Formal Action Count :	N/R
CWA Last Formal Action Date :	N/R
CWA Penalties :	N/R
CWA Last Penalty Date :	N/R
CWA Last Penalty Amount :	N/R
CWA Quarters IN NC :	N/R
CWA Current Compliance Status :	N/R
CWA Current SNC Flag :	N
CWA 13 Quarters Compliance Status :	N/R
CWA 13 Quarters Effluent Exceedances:	N/R
CWA Three-Year QNCR Codes :	N/R
DFR URL :	Click here for hyperlink provided by the agency.
Facility SIC :	N/R
Facility NAICS :	811111 - General Automotive Repair
Facility Last Inspection EPA Date :	N/R
Facility Last Inspection State Date :	N/R
Facility Last Formal Act EPA Date :	N/R
Facility Last Formal Act State Date :	N/R
Facility Last Informal Act EPA Date :	N/R
Facility Last Informal Act State Date:	N/R
Facility Federal Agency :	N/R
TRI Reporter :	N/R
Facility Imp Water Flag :	N/R
Current SNC Flag :	N
Indian County Flag :	Y
Federal Flag :	N/R
US Mexico Border Flag :	N/R
Chesapeak Bay Flag :	N/R
AIR Flag :	N
NPDES Flag :	N
SDWIS Flag :	N
RCRA Flag :	Y
TRI Flag :	N
GHG Flag :	N
Major Flag :	N/R
Active Flag :	N/R
NAA Flag :	N
Latitude :	47.24143
Longitude :	-122.41031
Last Date in Agency List :	2023-01-16

FRS

Facility Name :	COURTWRIGHT DIESEL & MACHINE INC
Facility Address :	1601 BAY ST E, TACOMA, WA 98421-2613
County :	PIERCE

Site Details

Registry ID :	110005264338
FRS Facility URL :	Click here for hyperlink provided by the agency.
Last Date in Agency List :	2023-02-13

Map Id: 653
Direction: ESE
Distance: 0.974 mi., 5146 ft.
Elevation: 13 ft.
Relative: Lower

Site Name : COURTWRIGHT DIESEL & MACHINE INC
1601 BAY ST E
TACOMA, WA

Database(s) : [ALL SITES - WA, BRS, ECHO, FRS, RCRA_NONGEN] ***(cont.)***

Envirosite ID: 6611601
EPA ID: WAD027553254

FRS ***(cont.)***

Source Description
Source Description : RCRAInfo is EPA's comprehensive information system that supports the Resource Conservation and Recovery Act (RCRA) of 1976 and the Hazardous and Solid Waste Amendments (HSWA) of 1984 through the tracking of events and activities related to facilities that generate, transport, and treat, store, or dispose of hazardous waste. RCRAInfo allows RCRA program staff to track the notification, permit, compliance, and corrective action activities required under RCRA. RCRAInfo also supports generation of the National Hazardous Waste Biennial Report. All generators and treatment, storage, and disposal facilities who handle hazardous waste are required to report to the EPA Administrator at least once every two years to support creation of the Biennial Report.
The WA-FSIS provides a means to query and display data maintained by the Washington Department of Ecology. This system contains key information for each facility/site that is currently, or has been, of interest to the Air Quality, Dam Safety, Hazardous Waste, Toxics Cleanup, and Water Quality Programs.

Source Description :

All generators and treatment, storage, and disposal (TSD) facilities who handle hazardous waste are required to report to the EPA Administrator at least once every two years. The data collected is used to create the National Biennial Resource Conservation and Recovery Act (RCRA) Hazardous Waste Report. This data is processed within the RCRA Information (RCRAInfo) database.

FRS Environmental Interest
Source and System ID : RCRAINFO - WAD027553254
WA-FSIS - 41488557

RCRA_NONGEN

Facility Name : COURTWRIGHT DIESEL & MACHINE INC
Facility Address : 1601 BAY ST E, TACOMA, WA 98421
County : PIERCE

Date Form Received by Agency : 2004-06-29
EPA ID : WAD027553254
Mailing Address : 1601 BAY ST E, TACOMA, WA 98421
Contact : CHRISTINA PARRISH
Contact Address : 1601 BAY ST E, TACOMA, WA 98421
Contact Country : US
Contact Telephone : 253-383-4888
Contact Email : N/R
EPA Region : 10
Land Type : Private
Source Type : Implementer
Classification : Not a generator, verified
Description : Not a generator, verified
Last Date in Agency List : 2023-01-23

Map Id: 653
Direction: ESE
Distance: 0.974 mi., 5146 ft.
Elevation: 13 ft.
Relative: Lower

Site Name : COURTWRIGHT DIESEL & MACHINE INC
1601 BAY ST E
TACOMA, WA

Database(s) : [ALL SITES - WA, BRS, ECHO, FRS, RCRA_NONGEN] ***(cont.)***

Envirosite ID: 6611601
EPA ID: WAD027553254

RCRA_NONGEN ***(cont.)***

Owner/Operator Summary

Owner/Operator Name :	COURTWRIGHT DIESEL MACHINE INC
Owner/Operator Address :	1601 BAY ST E, TACOMA, WA 98421
Owner/Operator Country :	US
Owner/Operator Telephone :	253-383-4888
Owner/Operator Email :	N/R
Owner/Operator Fax :	N/R
Legal Status :	Private
Owner/Operator Type :	Owner
Owner/Operator Start Date :	2002-12-31
Owner/Operator End Date :	N/R

Owner/Operator Name :	COURTWRIGHT, CHARLES L
Owner/Operator Address :	1601 E BAY ST, TACOMA, WA 98421
Owner/Operator Country :	US
Owner/Operator Telephone :	253-383-4888
Owner/Operator Email :	N/R
Owner/Operator Fax :	N/R
Legal Status :	Private
Owner/Operator Type :	Operator
Owner/Operator Start Date :	N/R
Owner/Operator End Date :	N/R

Owner/Operator Name :	COURTWRIGHT, CHARLES L
Owner/Operator Address :	1601 BAY ST E, TACOMA, WA 98421
Owner/Operator Country :	US
Owner/Operator Telephone :	253-383-4888
Owner/Operator Email :	N/R
Owner/Operator Fax :	N/R
Legal Status :	Private
Owner/Operator Type :	Owner
Owner/Operator Start Date :	N/R
Owner/Operator End Date :	N/R

Handler Activities Summary

U.S. Importer of Hazardous Waste :	N
Mixed Waste (Haz. and Radioactive) :	N
Recycler of Hazardous Waste :	N
Transporter of Hazardous Waste :	N
Treater, Storer or Disposer of HW :	N
Underground Injection Activity :	N
On-site Burner Exemption :	N
Furnace Exemption :	N
Used Oil Fuel Burner :	N
Used Oil Processor :	N
Used Oil Refiner :	N
Used Oil Fuel Marketer to Burner :	N
Used Oil Specification Marketer :	N
Used Oil Transfer Facility :	N
Used Oil Transporter :	N

Map Id: 653
Direction: ESE
Distance: 0.974 mi., 5146 ft.
Elevation: 13 ft.
Relative: Lower

Site Name : COURTWRIGHT DIESEL & MACHINE INC
1601 BAY ST E
TACOMA, WA

Database(s) : [ALL SITES - WA, BRS, ECHO, FRS, RCRA_NONGEN] ***(cont.)***

Envirosite ID: 6611601
EPA ID: WAD027553254

RCRA_NONGEN ***(cont.)***

Historical Generators

Details for this site have been truncated due to the large number of available details for this site within this dataset. For the complete details for this site, contact your Envirosite account representative for a complimentary site report containing all of the details available.

Date Form Received by Agency :	2004-06-28
Facility Name :	COURTWRIGHT DIESEL & MACHINE INC
Classification :	Not a generator, verified
Date Form Received by Agency :	2003-12-31
Facility Name :	COURTWRIGHT DIESEL & MACHINE INC
Classification :	Not a generator, verified
Date Form Received by Agency :	2003-07-31
Facility Name :	COURTWRIGHT DIESEL & MACHINE INC
Classification :	Very Small Quantity Generator
Date Form Received by Agency :	2000-12-20
Facility Name :	COURTWRIGHT DIESEL & MACHINE INC
Classification :	Very Small Quantity Generator
Date Form Received by Agency :	1999-12-09
Facility Name :	COURTWRIGHT DIESEL & MACHINE INC
Classification :	Very Small Quantity Generator
Date Form Received by Agency :	1999-02-25
Facility Name :	COURTWRIGHT DIESEL & MACHINE INC
Classification :	Very Small Quantity Generator
Date Form Received by Agency :	1998-03-03
Facility Name :	COURTWRIGHT DIESEL & MACHINE INC
Classification :	Small Quantity Generator
Date Form Received by Agency :	1997-03-03
Facility Name :	COURTWRIGHT DIESEL & MACHINE INC
Classification :	Small Quantity Generator
Date Form Received by Agency :	1996-02-23
Facility Name :	COURTWRIGHT DIESEL & MACHINE INC
Classification :	Small Quantity Generator
Date Form Received by Agency :	1995-01-01
Facility Name :	COURTWRIGHT DIESEL & MACHINE INC
Classification :	Not a generator, verified

Map Id: 653
Direction: ESE
Distance: 0.974 mi., 5146 ft.
Elevation: 13 ft.
Relative: Lower

Site Name : COURTWRIGHT DIESEL & MACHINE INC
1601 BAY ST E
TACOMA, WA

Database(s) : [ALL SITES - WA, BRS, ECHO, FRS, RCRA_NONGEN] ***(cont.)***

Envirosite ID: 6611601
EPA ID: WAD027553254

RCRA_NONGEN ***(cont.)***

Notices of Violations Summary
Regulation Violated : N

Map Id: 654
Direction: W
Distance: 0.975 mi., 5148 ft.
Elevation: 359 ft.
Relative: Higher

Site Name : TACOMA COMMUNITY HOUSE | COMMUNITY HOUSE | COMMUNITY HOUSE COMMUNITY #2
1314 S L STREET | 1314 South L St
TACOMA | Tacoma, WA 98405

Database(s) : [ALL SITES - WA, ALT FUELING, ECHO, FRS, ICIS, INACTIVE PCS, PCS FACILITY]

Envirosite ID: 6617716
EPA ID: N/R

ALL SITES - WA

Facility Name : Tacoma Community House
Facility Address : 1314 S L STREET, TACOMA, 98405
County : Pierce

Facility/Site ID : 97743
Alternate Name : N/R
Program Name : N/R
WRIA : 10
Legislative District : 27
Congressional District : 6
Ecology Region : SWRO
Ecology Program Phone : (360) 407-6400
Tribal Land : N
Latitude : 47.249263
Longitude : -122.453298
Last Date in Agency List : 2023-01-03

Program Details
Program : WATQUAL
Program ID : WAR308290
Interaction Type : Construction SW GP

Interaction Type Description : General permit issued to owner/operators of construction projects that disturb 1 or more acres of land through clearing, grading, excavating, or stockpiling of fill material that discharge stormwater to state waters.

Status : Active
Start Date : 2019-07-09
End Date : N/R
SIC : N/R
NAICS : N/R

Map Id: 654
Direction: W
Distance: 0.975 mi., 5148 ft.
Elevation: 359 ft.
Relative: Higher

Site Name : TACOMA COMMUNITY HOUSE | COMMUNITY HOUSE | COMMUNITY HOUSE COMMUNITY #2
1314 S L STREET | 1314 South L St
TACOMA | Tacoma, WA 98405

Database(s) : [ALL SITES - WA, ALT FUELING, ECHO, FRS, ICIS, INACTIVE PCS, PCS FACILITY] ***(cont.)***

Envirosite ID: 6617716
EPA ID: N/R

ALT FUELING

Facility Name :	COMMUNITY HOUSE
Facility Address :	1314 S L St, Tacoma, WA 98405
ID Number :	147146
Date Last Confirmed :	2021-01-13
Status :	Open: The station is open.
Station Phone :	888-758-4389
Expected Date :	N/R
Groups With Access Code :	Public
Access Days Time :	24 hours daily
Cards Accepted :	N/R
Date Updated :	2021-01-13 00:27:58
BD Blends :	N/R
Open Date :	N/R
Fuel Type :	Electric
NG Fill Type :	N/R
NG PSI :	N/R
EV Level 1 EVSE Number :	N/R
EV Level 2 EVSE Number :	3
EV DC Fast Count :	N/R
EV Other Information :	N/R
EV Network :	ChargePoint Network
EV Network Website :	Click here for hyperlink provided by the agency.
Hydrogen Status Link :	N/R
NG Vehicle Class :	N/R
LPG Primary :	N/R
E85 Blender Pump :	N/R
EV Connector Types :	J1772
Hydrogen is Retail :	N/R
Access Code :	public
Access Detail Code :	N/R
Intersection Directions :	COMMUNITY #1; SW Corner of building. COMMUNITY #2; SW Corner of building. COMMUNITY #3; SW Corner of building.
Geocode Status :	200-8
Geocode Status Description :	Address level accuracy.
Owner Type :	N/R
Federal Agency ID :	N/R
Federal Agency Name :	N/R
Facility Type :	N/R
CNG Dispenser Num :	N/R
CNG On-Site Renewable Source :	N/R
CNG Total Compression Capacity :	N/R
CNG Storage Capacity :	N/R
LNG On-Site Renewable Source :	N/R
E85 Other Ethanol Blends :	N/R
EV Pricing :	$1 per session, maximum session time is 1 hour
LPG Nozzle Types :	N/R
Hydrogen Pressures :	N/R
Hydrogen Standards :	N/R
CNG Fill Type :	N/R

Map Id: 654
Direction: W
Distance: 0.975 mi., 5148 ft.
Elevation: 359 ft.
Relative: Higher

Site Name : TACOMA COMMUNITY HOUSE | COMMUNITY HOUSE | COMMUNITY HOUSE COMMUNITY #2
1314 S L STREET | 1314 South L St
TACOMA | Tacoma, WA 98405

Database(s) : [ALL SITES - WA, ALT FUELING, ECHO, FRS, ICIS, INACTIVE PCS, PCS FACILITY] ***(cont.)***

Envirosite ID: 6617716
EPA ID: N/R

ALT FUELING ***(cont.)***

CNG PSI :	N/R
CNG Vehicle Class :	N/R
LNG Vehicle Class :	N/R
Latitude :	47.249586
Longitude :	-122.452844
EV On-Site Renewable Source :	N/R
Last Date in Agency List :	2021-02-15
Facility Name :	COMMUNITY HOUSE COMMUNITY #1
Facility Address :	1314 South L St, Tacoma, WA 98405
ID Number :	174563
Date Last Confirmed :	2022-12-13
Status :	Open: The station is open.
Station Phone :	888-758-4389
Expected Date :	N/R
Groups With Access Code :	Public
Access Days Time :	24 hours daily
Cards Accepted :	N/R
Date Updated :	2022-12-13 23:33:55
BD Blends :	N/R
Open Date :	2021-01-27
Fuel Type :	Electric
NG Fill Type :	N/R
NG PSI :	N/R
EV Level 1 EVSE Number :	N/R
EV Level 2 EVSE Number :	1
EV DC Fast Count :	N/R
EV Other Information :	N/R
EV Network :	ChargePoint Network
EV Network Website :	Click here for hyperlink provided by the agency.
Hydrogen Status Link :	N/R
NG Vehicle Class :	N/R
LPG Primary :	N/R
E85 Blender Pump :	N/R
EV Connector Types :	J1772
Hydrogen is Retail :	N/R
Access Code :	public
Access Detail Code :	N/R
Intersection Directions :	N/R
Geocode Status :	GPS
Geocode Status Description :	The location is from a real GPS readout at the station.
Owner Type :	N/R
Federal Agency ID :	N/R
Federal Agency Name :	N/R
Facility Type :	N/R
CNG Dispenser Num :	N/R
CNG On-Site Renewable Source :	N/R
CNG Total Compression Capacity :	N/R
CNG Storage Capacity :	N/R
LNG On-Site Renewable Source :	N/R

Map Id: 654
Direction: W
Distance: 0.975 mi., 5148 ft.
Elevation: 359 ft.
Relative: Higher

Site Name : TACOMA COMMUNITY HOUSE | COMMUNITY HOUSE | COMMUNITY HOUSE COMMUNITY #2
1314 S L STREET | 1314 South L St
TACOMA | Tacoma, WA 98405

Database(s) : [ALL SITES - WA, ALT FUELING, ECHO, FRS, ICIS, INACTIVE PCS, PCS FACILITY] ***(cont.)***

Envirosite ID: 6617716
EPA ID: N/R

ALT FUELING ***(cont.)***

E85 Other Ethanol Blends :	N/R
EV Pricing :	N/R
LPG Nozzle Types :	N/R
Hydrogen Pressures :	N/R
Hydrogen Standards :	N/R
CNG Fill Type :	N/R
CNG PSI :	N/R
CNG Vehicle Class :	N/R
LNG Vehicle Class :	N/R
Latitude :	47.248875
Longitude :	-122.45322
EV On-Site Renewable Source :	N/R
Last Date in Agency List :	2022-12-20
Facility Name :	COMMUNITY HOUSE COMMUNITY #2
Facility Address :	1314 S L St, Tacoma, WA 98405
ID Number :	147146
Date Last Confirmed :	2022-12-13
Status :	Open: The station is open.
Station Phone :	888-758-4389
Expected Date :	N/R
Groups With Access Code :	Public
Access Days Time :	24 hours daily
Cards Accepted :	N/R
Date Updated :	2022-12-13 23:33:56
BD Blends :	N/R
Open Date :	2019-10-23
Fuel Type :	Electric
NG Fill Type :	N/R
NG PSI :	N/R
EV Level 1 EVSE Number :	N/R
EV Level 2 EVSE Number :	1
EV DC Fast Count :	N/R
EV Other Information :	N/R
EV Network :	ChargePoint Network
EV Network Website :	Click here for hyperlink provided by the agency.
Hydrogen Status Link :	N/R
NG Vehicle Class :	N/R
LPG Primary :	N/R
E85 Blender Pump :	N/R
EV Connector Types :	J1772
Hydrogen is Retail :	N/R
Access Code :	public
Access Detail Code :	N/R
Intersection Directions :	N/R
Geocode Status :	GPS
Geocode Status Description :	The location is from a real GPS readout at the station.
Owner Type :	N/R
Federal Agency ID :	N/R
Federal Agency Name :	N/R

Map Id: 654
Direction: W
Distance: 0.975 mi., 5148 ft.
Elevation: 359 ft.
Relative: Higher

Site Name : TACOMA COMMUNITY HOUSE | COMMUNITY HOUSE | COMMUNITY HOUSE COMMUNITY #2
1314 S L STREET | 1314 South L St
TACOMA | Tacoma, WA 98405

Database(s) : [ALL SITES - WA, ALT FUELING, ECHO, FRS, ICIS, INACTIVE PCS, PCS FACILITY] ***(cont.)***

Envirosite ID: 6617716
EPA ID: N/R

ALT FUELING ***(cont.)***

Facility Type :	N/R
CNG Dispenser Num :	N/R
CNG On-Site Renewable Source :	N/R
CNG Total Compression Capacity :	N/R
CNG Storage Capacity :	N/R
LNG On-Site Renewable Source :	N/R
E85 Other Ethanol Blends :	N/R
EV Pricing :	N/R
LPG Nozzle Types :	N/R
Hydrogen Pressures :	N/R
Hydrogen Standards :	N/R
CNG Fill Type :	N/R
CNG PSI :	N/R
CNG Vehicle Class :	N/R
LNG Vehicle Class :	N/R
Latitude :	47.24889
Longitude :	-122.453156
EV On-Site Renewable Source :	N/R
Last Date in Agency List :	2022-12-20
Facility Name :	COMMUNITY HOUSE COMMUNITY #3
Facility Address :	1314 S L St, Tacoma, WA 98405
ID Number :	174564
Date Last Confirmed :	2022-12-13
Status :	Open: The station is open.
Station Phone :	888-758-4389
Expected Date :	N/R
Groups With Access Code :	Public
Access Days Time :	24 hours daily
Cards Accepted :	N/R
Date Updated :	2022-12-13 23:33:55
BD Blends :	N/R
Open Date :	2021-01-27
Fuel Type :	Electric
NG Fill Type :	N/R
NG PSI :	N/R
EV Level 1 EVSE Number :	N/R
EV Level 2 EVSE Number :	1
EV DC Fast Count :	N/R
EV Other Information :	N/R
EV Network :	ChargePoint Network
EV Network Website :	Click here for hyperlink provided by the agency.
Hydrogen Status Link :	N/R
NG Vehicle Class :	N/R
LPG Primary :	N/R
E85 Blender Pump :	N/R
EV Connector Types :	J1772
Hydrogen is Retail :	N/R
Access Code :	public
Access Detail Code :	N/R

Map Id: 654
Direction: W
Distance: 0.975 mi., 5148 ft.
Elevation: 359 ft.
Relative: Higher

Site Name : TACOMA COMMUNITY HOUSE | COMMUNITY HOUSE | COMMUNITY HOUSE COMMUNITY #2
1314 S L STREET | 1314 South L St
TACOMA | Tacoma, WA 98405

Database(s) : [ALL SITES - WA, ALT FUELING, ECHO, FRS, ICIS, INACTIVE PCS, PCS FACILITY] ***(cont.)***

Envirosite ID: 6617716
EPA ID: N/R

ALT FUELING ***(cont.)***

Intersection Directions :	N/R
Geocode Status :	GPS
Geocode Status Description :	The location is from a real GPS readout at the station.
Owner Type :	N/R
Federal Agency ID :	N/R
Federal Agency Name :	N/R
Facility Type :	N/R
CNG Dispenser Num :	N/R
CNG On-Site Renewable Source :	N/R
CNG Total Compression Capacity :	N/R
CNG Storage Capacity :	N/R
LNG On-Site Renewable Source :	N/R
E85 Other Ethanol Blends :	N/R
EV Pricing :	N/R
LPG Nozzle Types :	N/R
Hydrogen Pressures :	N/R
Hydrogen Standards :	N/R
CNG Fill Type :	N/R
CNG PSI :	N/R
CNG Vehicle Class :	N/R
LNG Vehicle Class :	N/R
Latitude :	47.248898
Longitude :	-122.453094
EV On-Site Renewable Source :	N/R
Last Date in Agency List :	2022-12-20

ECHO

Facility Name :	TACOMA COMMUNITY HOUSE
Facility Address :	1314 S L STREET, TACOMA, WA 98405
County :	N/R
Last Inspection Date :	N/R
Registry ID :	110070599575
FIPS Code :	53053
EPA Region :	10
Inspection Count :	0
Last Inspection Days :	N/R
Informal Count :	0
Last Informal Action Date :	N/R
Formal Action Count :	0
Last Formal Action Date :	N/R
Total Penalties :	0
Penalty Count :	N/R
Last Penalty Date :	N/R
Last Penalty Amount :	N/R
QTRS IN NC :	7
Programs IN SNC :	0
Current Compliance Status :	N/R
Three-Year Compliance Status :	___VVVVVVV
Collection Method :	ADDRESS MATCHING-HOUSE NUMBER
Reference Point :	ENTRANCE POINT OF A FACILITY OR STATION

Map Id: 654
Direction: W
Distance: 0.975 mi., 5148 ft.
Elevation: 359 ft.
Relative: Higher

Site Name : TACOMA COMMUNITY HOUSE | COMMUNITY HOUSE | COMMUNITY HOUSE COMMUNITY #2
1314 S L STREET | 1314 South L St
TACOMA | Tacoma, WA 98405

Database(s) : [ALL SITES - WA, ALT FUELING, ECHO, FRS, ICIS, INACTIVE PCS, PCS FACILITY] ***(cont.)***

Envirosite ID: 6617716
EPA ID: N/R

ECHO ***(cont.)***

Accuracy Meters :	50
Derived Tribes :	Puyallup Tribe of the Puyallup Reservation - 1.4 mile(s), Puyallup Tribe of the Puyallup Reservation - 1.7 mile(s), Muckleshoot Indian Tribe - 11.7 mile(s), Muckleshoot Indian Tribe - 14.7 mile(s), Nisqually Indian Tribe - 17 mile(s), Squaxin Island Tribe of the Squaxin Island Reservation - 21.1 mile(s), Squaxin Island Tribe of the Squaxin Island Reservation - 22.9 mile(s)
Derived HUC :	17110019
Derived WBD :	171100190301
Derived STCTY FIPS :	53053
Derived Zip :	98405
Derived CD113 :	06
Derived CB2010 :	530530613003007
MYRTK Universe :	NNN
NPDES IDs :	WAR308290
CWA Permit Types :	Minor
CWA Compliance Tracking :	Off
CWA NAICS :	N/R
CWA SICS :	1794
CWA Inspection Count :	N/R
CWA Last Inspection Days :	N/R
CWA Informal Count :	N/R
CWA Formal Action Count :	N/R
CWA Last Formal Action Date :	N/R
CWA Penalties :	N/R
CWA Last Penalty Date :	N/R
CWA Last Penalty Amount :	N/R
CWA Quarters IN NC :	7
CWA Current Compliance Status :	Terminated Permit
CWA Current SNC Flag :	N
CWA 13 Quarters Compliance Status :	___VVVVVVV
CWA 13 Quarters Effluent Exceedances:	N/R
CWA Three-Year QNCR Codes :	N/R
DFR URL :	Click here for hyperlink provided by the agency.
Facility SIC :	1794
Facility NAICS :	N/R
Facility Last Inspection EPA Date :	N/R
Facility Last Inspection State Date :	N/R
Facility Last Formal Act EPA Date :	N/R
Facility Last Formal Act State Date :	N/R
Facility Last Informal Act EPA Date :	N/R
Facility Last Informal Act State Date:	N/R
Facility Federal Agency :	N/R
TRI Reporter :	N/R
Facility Imp Water Flag :	Y
Current SNC Flag :	N
Indian County Flag :	N
Federal Flag :	N/R
US Mexico Border Flag :	N/R
Chesapeak Bay Flag :	N/R
AIR Flag :	N

Map Id: 654
Direction: W
Distance: 0.975 mi., 5148 ft.
Elevation: 359 ft.
Relative: Higher

Site Name : TACOMA COMMUNITY HOUSE | COMMUNITY HOUSE | COMMUNITY HOUSE COMMUNITY #2
1314 S L STREET | 1314 South L St
TACOMA | Tacoma, WA 98405

Database(s) : [ALL SITES - WA, ALT FUELING, ECHO, FRS, ICIS, INACTIVE PCS, PCS FACILITY] ***(cont.)***

Envirosite ID: 6617716
EPA ID: N/R

ECHO ***(cont.)***

NPDES Flag :	Y
SDWIS Flag :	N
RCRA Flag :	N
TRI Flag :	N
GHG Flag :	N
Major Flag :	N/R
Active Flag :	N/R
NAA Flag :	N
Latitude :	47.249653
Longitude :	-122.452659
Last Date in Agency List :	2023-01-16

FRS

Facility Name :	TACOMA COMMUNITY HOUSE
Facility Address :	1314 S L STREET, TACOMA, WA 98405
County :	N/R

Site Details

Registry ID :	110070599575
FRS Facility URL :	Click here for hyperlink provided by the agency.
Last Date in Agency List :	2023-02-13

Source Description

Source Description :

The NPDES module of the Compliance Information System (ICIS) tracks surface water permits issued under the Clean Water Act. Under NPDES, all facilities that discharge pollutants from any point source into waters of the United States are required to obtain a permit. The permit will likely contain limits on what can be discharged, impose monitoring and reporting requirements, and include other provisions to ensure that the discharge does not adversely affect water quality.

FRS Environmental Interest

Source and System ID :	ICIS - WAR308290

ICIS

Facility Name :	TACOMA COMMUNITY HOUSE
Facility Address :	1314 S L STREET, TACOMA, WA 98405

Site Details

NPDES ID :	WAR308290
ICIS Facility Interest ID :	3601111924

Map Id: 654
Direction: W
Distance: 0.975 mi., 5148 ft.
Elevation: 359 ft.
Relative: Higher

Site Name : TACOMA COMMUNITY HOUSE | COMMUNITY HOUSE | COMMUNITY HOUSE COMMUNITY #2
1314 S L STREET | 1314 South L St
TACOMA | Tacoma, WA 98405

Database(s) : [ALL SITES - WA, ALT FUELING, ECHO, FRS, ICIS, INACTIVE PCS, PCS FACILITY] ***(cont.)***

Envirosite ID: 6617716
EPA ID: N/R

ICIS ***(cont.)***

Facility UIN :	110070599575
Facility Type Code :	Privately Owned Facility
Impaired Waters :	303(D) Listed
Latitude :	47.2492637
Longitude :	-122.4533
Last Date in Agency List :	2022-12-28

INACTIVE PCS

Issue Date :	2015-11-18
Original Issue Date :	2015-11-18
Effective Date :	2019-08-23
Expiration Date :	2020-12-31
Retirement Date :	N/R
Termination Date :	2020-08-10
Issuing Agency :	State
Agency Type :	State
Activity ID :	3601949646
External Permit Number :	WAR308290
Facility Type Indicator :	NON-POTW
Permit Type :	General Permit Covered Facility-NPDES)
Major Minor Status :	N
Permit Status :	Terminated
Total Design Flow Number :	N/R
Actual Average Flow Number :	N/R
State Water Body :	N/R
State Water Body Name :	N/R
Permit Name :	Korsmo Construction
Permit Comp Status :	Y
RNC Tracking :	Y
Master External Permit Number :	WAR125725
TMDL Interface :	N/R
EDMR Authorization :	N
Pretreatment Indicator :	N/R
Last Date in Agency List :	2022-12-28

PCS FACILITY

Issue Date :	2015-11-18
Original Issue Date :	2015-11-18
Effective Date :	2019-08-23
Expiration Date :	2020-12-31
Retirement Date :	N/R
Termination Date :	N/R
Issuing Agency :	State
Agency Type :	State
Activity ID :	3601949646
External Permit Number :	N/R
Facility Type Indicator :	NON-POTW
Permit Type :	General Permit Covered Facility-NPDES)
Major Minor Status :	N
Permit Status :	Administratively Continued
Total Design Flow Number :	N/R

Map Id: 654
Direction: W
Distance: 0.975 mi., 5148 ft.
Elevation: 359 ft.
Relative: Higher

Site Name : TACOMA COMMUNITY HOUSE | COMMUNITY HOUSE | COMMUNITY HOUSE COMMUNITY #2
1314 S L STREET | 1314 South L St
TACOMA | Tacoma, WA 98405

Database(s) : [ALL SITES - WA, ALT FUELING, ECHO, FRS, ICIS, INACTIVE PCS, PCS FACILITY] ***(cont.)***

Envirosite ID: 6617716
EPA ID: N/R

PCS FACILITY ***(cont.)***

Actual Average Flow Number :	N/R
State Water Body :	N/R
State Water Body Name :	N/R
Permit Name :	Korsmo Construction
Permit Comp Status :	Y
RNC Tracking :	Y
Master External Permit Number :	WAR125725
TMDL Interface :	N/R
EDMR Authorization :	N
Pretreatment Indicator :	N/R
Last Date in Agency List :	2021-06-11

Map Id: FI655
Direction: NE
Distance: 0.975 mi., 5150 ft.
Elevation: 16 ft.
Relative: Lower

Site Name : TACOMA PORT PUMP & TREAT SYSTEM
110 MILWAUKEE AVE PARCEL 41
TACOMA, WA 98421

Database(s) : [ALL SITES - WA, BRS, ECHO, FRS, RCRA_NONGEN]

Envirosite ID: 6594282
EPA ID: N/R

ALL SITES - WA

Facility Name :	TACOMA PORT PUMP & TREAT SYSTEM
Facility Address :	110 MILWAUKEE AVE PARCEL 41, TACOMA, 98421
County :	Pierce
Facility/Site ID :	12002
Alternate Name :	N/R
Program Name :	N/R
WRIA :	10
Legislative District :	27
Congressional District :	9
Ecology Region :	SWRO
Ecology Program Phone :	(360) 407-6734
Tribal Land :	N
Latitude :	47.26378
Longitude :	-122.41271
Last Date in Agency List :	2023-01-03

Program Details

Program :	HAZWASTE
Program ID :	WAH000035987
Interaction Type :	Hazardous Waste Generator

Map Id: FI655
Direction: NE
Distance: 0.975 mi., 5150 ft.
Elevation: 16 ft.
Relative: Lower

Site Name : TACOMA PORT PUMP & TREAT SYSTEM
110 MILWAUKEE AVE PARCEL 41
TACOMA, WA 98421

Database(s) : [ALL SITES - WA, BRS, ECHO, FRS, RCRA_NONGEN] ***(cont.)***

Envirosite ID: 6594282
EPA ID: N/R

ALL SITES - WA ***(cont.)***

Interaction Type Description :	Facilities that generate any quantity of a dangerous waste. They may be classified as SQG, MQG, or LQG depending on hazardous waste generated for a given month.
Status :	Inactive
Start Date :	2012-12-31
End Date :	2013-12-31
SIC :	N/R
NAICS :	N/R
Program :	HAZWASTE
Program ID :	WAH000035987
Interaction Type :	Haz Waste Management Activity
Interaction Type Description :	Facilities that are required to have a RCRA Site ID# but who do not generate and/or manage hazardous waste (XQG generator status). This includes transporters, used oil recyclers, and dangerous waste fuel marketers and burners.
Status :	Inactive
Start Date :	2010-12-31
End Date :	2012-12-31
SIC :	N/R
NAICS :	N/R
Program :	HAZWASTE
Program ID :	WAH000035987
Interaction Type :	Hazardous Waste Generator
Interaction Type Description :	Facilities that generate any quantity of a dangerous waste. They may be classified as SQG, MQG, or LQG depending on hazardous waste generated for a given month.
Status :	Inactive
Start Date :	2010-01-04
End Date :	2010-12-31
SIC :	N/R
NAICS :	N/R

BRS

Facility Name :	TACOMA PORT PUMP & TREAT SYSTEM
Facility Address :	110 MILWAUKEE AVE PARCEL 41, TACOMA, WA 98421
County :	PIERCE

Site Details

Date Form Received by Agency :	2012-01-30
EPA ID :	WAH000035987
Mailing Address :	PO BOX 1837, TACOMA, WA 98401
Contact :	LISA ROZMYN
Contact Address :	PO BOX 1837, TACOMA, WA 98401
Contact Country :	US

Map Id: FI655
Direction: NE
Distance: 0.975 mi., 5150 ft.
Elevation: 16 ft.
Relative: Lower

Site Name : TACOMA PORT PUMP & TREAT SYSTEM
110 MILWAUKEE AVE PARCEL 41
TACOMA, WA 98421

Database(s) : [ALL SITES - WA, BRS, ECHO, FRS, RCRA_NONGEN] ***(cont.)***

Envirosite ID: 6594282
EPA ID: N/R

BRS ***(cont.)***

Contact Telephone :	253-383-5841
Contact Email :	LROZMYN@PORTOFTACOMA.COM
EPA Region :	10
Land Type :	Municipal
Source Type :	Annual/Biennial Report updated with Notification
Classification :	Not a generator, verified
Description :	Not a generator, verified
Last Date in Agency List :	2023-01-23

Owner/Operator Summary

Owner/Operator Name :	PORT OF TACOMA
Owner/Operator Address :	PO BOX 1837, TACOMA, WA 98401
Owner/Operator Country :	US
Owner/Operator Telephone :	253-383-5841
Owner/Operator Email :	N/R
Owner/Operator Fax :	N/R
Legal Status :	Municipal
Owner/Operator Type :	Operator
Owner/Operator Start Date :	N/R
Owner/Operator End Date :	N/R

Owner/Operator Name :	PORT OF TACOMA
Owner/Operator Address :	PO BOX 1837, TACOMA, WA 98401
Owner/Operator Country :	US
Owner/Operator Telephone :	253-383-5841
Owner/Operator Email :	N/R
Owner/Operator Fax :	N/R
Legal Status :	Municipal
Owner/Operator Type :	Owner
Owner/Operator Start Date :	N/R
Owner/Operator End Date :	N/R

Waste Activity Monitoring

Report Cycle :	2011
Hazardous Waste Page Number :	1
Hazardous Waste Sub-Page Number :	1
BR Form :	XX
Waste Description :	N/R
Primary NAICS :	48832 - Marine Cargo Handling
Source Code :	N/R
Form Code :	N/R
Management Method :	N/R
Generation Tons :	0
Managed Tons :	0
Shipped Tons :	0
Received Tons :	0
Receiver ID :	N/R
Receiver State :	N/R
Shipper ID :	N/R
Shipper State :	N/R
Waste Minimization :	N/R

Map Id: FI655
Direction: NE
Distance: 0.975 mi., 5150 ft.
Elevation: 16 ft.
Relative: Lower

Site Name : TACOMA PORT PUMP & TREAT SYSTEM
110 MILWAUKEE AVE PARCEL 41
TACOMA, WA 98421

Database(s) : [ALL SITES - WA, BRS, ECHO, FRS, RCRA_NONGEN] ***(cont.)***

Envirosite ID: 6594282
EPA ID: N/R

BRS ***(cont.)***

Waste Code List :	N/R
Waste Code Group :	N/R
Waste Generation Type :	N/R

ECHO

Facility Name :	TACOMA PORT PUMP & TREAT SYSTEM
Facility Address :	110 MILWAUKEE AVE PARCEL 41, TACOMA, WA 98421
County :	PIERCE
Last Inspection Date :	N/R
Registry ID :	110043335539
FIPS Code :	53053
EPA Region :	10
Inspection Count :	0
Last Inspection Days :	N/R
Informal Count :	0
Last Informal Action Date :	N/R
Formal Action Count :	0
Last Formal Action Date :	N/R
Total Penalties :	0
Penalty Count :	N/R
Last Penalty Date :	N/R
Last Penalty Amount :	N/R
QTRS IN NC :	0
Programs IN SNC :	0
Current Compliance Status :	No Violation Identified
Three-Year Compliance Status :	_____
Collection Method :	Zip Code Centroid
Reference Point :	N/R
Accuracy Meters :	10000
Derived Tribes :	N/R
Derived HUC :	N/R
Derived WBD :	N/R
Derived STCTY FIPS :	N/R
Derived Zip :	N/R
Derived CD113 :	N/R
Derived CB2010 :	N/R
MYRTK Universe :	NNN
NPDES IDs :	N/R
CWA Permit Types :	N/R
CWA Compliance Tracking :	N/R
CWA NAICS :	N/R
CWA SICS :	N/R
CWA Inspection Count :	N/R
CWA Last Inspection Days :	N/R
CWA Informal Count :	N/R
CWA Formal Action Count :	N/R
CWA Last Formal Action Date :	N/R
CWA Penalties :	N/R
CWA Last Penalty Date :	N/R
CWA Last Penalty Amount :	N/R
CWA Quarters IN NC :	N/R
CWA Current Compliance Status :	N/R
CWA Current SNC Flag :	N

Map Id: FI655
Direction: NE
Distance: 0.975 mi., 5150 ft.
Elevation: 16 ft.
Relative: Lower

Site Name : TACOMA PORT PUMP & TREAT SYSTEM
110 MILWAUKEE AVE PARCEL 41
TACOMA, WA 98421

Database(s) : [ALL SITES - WA, BRS, ECHO, FRS, RCRA_NONGEN] ***(cont.)***

Envirosite ID: 6594282
EPA ID: N/R

ECHO ***(cont.)***

CWA 13 Quarters Compliance Status :	N/R
CWA 13 Quarters Effluent Exceedances:	N/R
CWA Three-Year QNCR Codes :	N/R
DFR URL :	Click here for hyperlink provided by the agency.
Facility SIC :	N/R
Facility NAICS :	488320 - Marine Cargo Handling
Facility Last Inspection EPA Date :	N/R
Facility Last Inspection State Date :	N/R
Facility Last Formal Act EPA Date :	N/R
Facility Last Formal Act State Date :	N/R
Facility Last Informal Act EPA Date :	N/R
Facility Last Informal Act State Date:	N/R
Facility Federal Agency :	N/R
TRI Reporter :	N/R
Facility Imp Water Flag :	N/R
Current SNC Flag :	N
Indian County Flag :	N
Federal Flag :	N/R
US Mexico Border Flag :	N/R
Chesapeak Bay Flag :	N/R
AIR Flag :	N
NPDES Flag :	N
SDWIS Flag :	N
RCRA Flag :	Y
TRI Flag :	N
GHG Flag :	N
Major Flag :	N/R
Active Flag :	N/R
NAA Flag :	N
Latitude :	47.260618
Longitude :	-122.398884
Last Date in Agency List :	2023-01-16

FRS

Facility Name :	TACOMA PORT PUMP & TREAT SYSTEM
Facility Address :	110 MILWAUKEE AVE PARCEL 41, TACOMA, WA 98421
County :	PIERCE

Site Details

Registry ID :	110043335539
FRS Facility URL :	Click here for hyperlink provided by the agency.
Last Date in Agency List :	2023-02-13

Source Description

Map Id: FI655
Direction: NE
Distance: 0.975 mi., 5150 ft.
Elevation: 16 ft.
Relative: Lower

Site Name : TACOMA PORT PUMP & TREAT SYSTEM
110 MILWAUKEE AVE PARCEL 41
TACOMA, WA 98421

Database(s) : [ALL SITES - WA, BRS, ECHO, FRS, RCRA_NONGEN] ***(cont.)***

Envirosite ID: 6594282
EPA ID: N/R

FRS ***(cont.)***

Source Description :

RCRAInfo is EPA's comprehensive information system that supports the Resource Conservation and Recovery Act (RCRA) of 1976 and the Hazardous and Solid Waste Amendments (HSWA) of 1984 through the tracking of events and activities related to facilities that generate, transport, and treat, store, or dispose of hazardous waste. RCRAInfo allows RCRA program staff to track the notification, permit, compliance, and corrective action activities required under RCRA. RCRAInfo also supports generation of the National Hazardous Waste Biennial Report. All generators and treatment, storage, and disposal facilities who handle hazardous waste are required to report to the EPA Administrator at least once every two years to support creation of the Biennial Report.
The WA-FSIS provides a means to query and display data maintained by the Washington Department of Ecology. This system contains key information for each facility/site that is currently, or has been, of interest to the Air Quality, Dam Safety, Hazardous Waste, Toxics Cleanup, and Water Quality Programs.

FRS Environmental Interest
Source and System ID :
RCRAINFO - WAH000035987
WA-FSIS - 12002

Site Details
Registry ID : 110070746130
FRS Facility URL : Click here for hyperlink provided by the agency.
Last Date in Agency List : 2023-02-13

Source Description

Source Description :

All generators and treatment, storage, and disposal (TSD) facilities who handle hazardous waste are required to report to the EPA Administrator at least once every two years. The data collected is used to create the National Biennial Resource Conservation and Recovery Act (RCRA) Hazardous Waste Report. This data is processed within the RCRA Information (RCRAInfo) database.

FRS Environmental Interest
Source and System ID : RCRAINFO - WAH000035987

RCRA_NONGEN

Facility Name : TACOMA PORT PUMP & TREAT SYSTEM
Facility Address : 110 MILWAUKEE AVE PARCEL 41, TACOMA, WA 98421
County : PIERCE

Date Form Received by Agency : 2014-01-14
EPA ID : WAH000035987
Mailing Address : PO BOX 1837, TACOMA, WA 98401

Map Id: FI655
Direction: NE
Distance: 0.975 mi., 5150 ft.
Elevation: 16 ft.
Relative: Lower

Site Name : TACOMA PORT PUMP & TREAT SYSTEM
110 MILWAUKEE AVE PARCEL 41
TACOMA, WA 98421

Database(s) : [ALL SITES - WA, BRS, ECHO, FRS, RCRA_NONGEN] ***(cont.)***

Envirosite ID: 6594282
EPA ID: N/R

RCRA_NONGEN ***(cont.)***

Contact :	JENN STEBBINGS
Contact Address :	PO BOX 1837, TACOMA, WA 98401
Contact Country :	US
Contact Telephone :	253-383-5841
Contact Email :	JSTEBBINGS@PORTOFTACOMA.COM
EPA Region :	10
Land Type :	Municipal
Source Type :	Implementer
Classification :	Not a generator, verified
Description :	Not a generator, verified
Last Date in Agency List :	2023-01-23

Owner/Operator Summary

Owner/Operator Name :	PORT OF TACOMA
Owner/Operator Address :	PO BOX 1837, TACOMA, WA 98401
Owner/Operator Country :	US
Owner/Operator Telephone :	253-383-5841
Owner/Operator Email :	N/R
Owner/Operator Fax :	N/R
Legal Status :	Private
Owner/Operator Type :	Owner
Owner/Operator Start Date :	N/R
Owner/Operator End Date :	N/R

Owner/Operator Name :	PORT OF TACOMA
Owner/Operator Address :	PO BOX 1837, TACOMA, WA 98401
Owner/Operator Country :	US
Owner/Operator Telephone :	253-383-5841
Owner/Operator Email :	N/R
Owner/Operator Fax :	N/R
Legal Status :	Private
Owner/Operator Type :	Operator
Owner/Operator Start Date :	N/R
Owner/Operator End Date :	N/R

Handler Activities Summary

U.S. Importer of Hazardous Waste :	N
Mixed Waste (Haz. and Radioactive) :	N
Recycler of Hazardous Waste :	N
Transporter of Hazardous Waste :	N
Treater, Storer or Disposer of HW :	N
Underground Injection Activity :	N
On-site Burner Exemption :	N
Furnace Exemption :	N
Used Oil Fuel Burner :	N
Used Oil Processor :	N
Used Oil Refiner :	N
Used Oil Fuel Marketer to Burner :	N
Used Oil Specification Marketer :	N
Used Oil Transfer Facility :	N
Used Oil Transporter :	N

Map Id: FI655
Direction: NE
Distance: 0.975 mi., 5150 ft.
Elevation: 16 ft.
Relative: Lower

Site Name : TACOMA PORT PUMP & TREAT SYSTEM
110 MILWAUKEE AVE PARCEL 41
TACOMA, WA 98421

Database(s) : [ALL SITES - WA, BRS, ECHO, FRS, RCRA_NONGEN] ***(cont.)***

Envirosite ID: 6594282
EPA ID: N/R

RCRA_NONGEN ***(cont.)***

Historical Generators

Date Form Received by Agency :	2014-01-13
Facility Name :	TACOMA PORT PUMP & TREAT SYSTEM
Classification :	Not a generator, verified
Date Form Received by Agency :	2013-02-06
Facility Name :	TACOMA PORT PUMP & TREAT SYSTEM
Classification :	Small Quantity Generator
Date Form Received by Agency :	2012-09-17
Facility Name :	TACOMA PORT PUMP & TREAT SYSTEM
Classification :	Not a generator, verified
Date Form Received by Agency :	2012-01-30
Facility Name :	TACOMA PORT PUMP & TREAT SYSTEM
Classification :	Not a generator, verified
Date Form Received by Agency :	2011-02-24
Facility Name :	TACOMA PORT PUMP & TREAT SYSTEM
Classification :	Not a generator, verified
Date Form Received by Agency :	2009-12-30
Facility Name :	TACOMA PORT PUMP & TREAT SYSTEM
Classification :	Small Quantity Generator

Notices of Violations Summary

Regulation Violated :	N

Map Id: 656
Direction: SW
Distance: 0.977 mi., 5158 ft.
Elevation: 286 ft.
Relative: Higher

Site Name : YAKIMA VILLAS LLC
2345 2349 2353 2355 YAKIMA AVE
TACOMA | Tacoma, WA 98405

Database(s) : [ALL SITES - WA, BRS, CSCSL NFA - WA, ECHO, FRS, HSL - WA, RCRA_NONGEN, VCP - WA]

Envirosite ID: 50655421
EPA ID: N/R

ALL SITES - WA

Facility Name :	YAKIMA VILLAS
Facility Address :	2345 2349 2353 2355 YAKIMA AVE, TACOMA, 98405
County :	Pierce

Map Id: 656
Direction: SW
Distance: 0.977 mi., 5158 ft.
Elevation: 286 ft.
Relative: Higher

Site Name : YAKIMA VILLAS LLC
2345 2349 2353 2355 YAKIMA AVE
TACOMA | Tacoma, WA 98405

Database(s) : [ALL SITES - WA, BRS, CSCSL NFA - WA, ECHO, FRS, HSL - WA, RCRA_NONGEN, VCP - WA] ***(cont.)***

Envirosite ID: 50655421
EPA ID: N/R

ALL SITES - WA ***(cont.)***

Facility/Site ID :	6430494
Alternate Name :	N/R
Program Name :	N/R
WRIA :	10
Legislative District :	27
Congressional District :	6
Ecology Region :	SWRO
Ecology Program Phone :	(360) 407-6734
Tribal Land :	N
Latitude :	47.238889
Longitude :	-122.443889
Last Date in Agency List :	2023-01-03

Facility/Site ID :	6430494
Alternate Name :	N/R
Program Name :	N/R
WRIA :	10
Legislative District :	27
Congressional District :	6
Ecology Region :	SWRO
Ecology Program Phone :	(360) 407-7224
Tribal Land :	N
Latitude :	47.238889
Longitude :	-122.443889
Last Date in Agency List :	2023-01-03

Program Details

Program :	TOXICS
Program ID :	N/R
Interaction Type :	Voluntary Cleanup Sites
Interaction Type Description :	For a fee, Ecology staff will review an independent cleanup report(s) and provide a written decision about the adequacy of the cleanup actions taken and described in the report.
Status :	Inactive
Start Date :	2006-11-29
End Date :	2008-02-26
SIC :	N/R
NAICS :	562910 - Remediation Services

Program :	TOXICS
Program ID :	N/R
Interaction Type :	Voluntary Cleanup Sites
Interaction Type Description :	For a fee, Ecology staff will review an independent cleanup report(s) and provide a written decision about the adequacy of the cleanup actions taken and described in the report.
Status :	Inactive
Start Date :	2006-11-29

Map Id: 656
Direction: SW
Distance: 0.977 mi., 5158 ft.
Elevation: 286 ft.
Relative: Higher

Site Name : YAKIMA VILLAS LLC
2345 2349 2353 2355 YAKIMA AVE
TACOMA | Tacoma, WA 98405

Database(s) : [ALL SITES - WA, BRS, CSCSL NFA - WA, ECHO, FRS, HSL - WA, RCRA_NONGEN, VCP - WA] ***(cont.)***

Envirosite ID: 50655421
EPA ID: N/R

ALL SITES - WA ***(cont.)***

End Date : 2008-02-26
SIC : N/R
NAICS : N/R

Program : TOXICS
Program ID : N/R
Interaction Type : State Cleanup Site

Interaction Type Description : A site is being cleaned up under state regulations. Regulations include Model Toxics Control Act or its predecessors.

Status : Inactive
Start Date : 2006-09-11
End Date : 2008-02-26
SIC : N/R
NAICS : 562910 - Remediation Services

Program : TOXICS
Program ID : N/R
Interaction Type : State Cleanup Site

Interaction Type Description : A site is being cleaned up under state regulations. Regulations include Model Toxics Control Act or its predecessors.

Status : Inactive
Start Date : 2006-09-11
End Date : 2008-02-26
SIC : N/R
NAICS : N/R

Program : TOXICS
Program ID : N/R
Interaction Type : Hazardous Waste Generator

Interaction Type Description : Facilities that generate any quantity of a dangerous waste. They may be classified as SQG, MQG, or LQG depending on hazardous waste generated for a given month.

Status : Inactive
Start Date : 2007-04-09
End Date : 2007-12-31
SIC : N/R
NAICS : N/R

Program : TOXICS
Program ID : N/R
Interaction Type : Hazardous Waste Generator

Map Id: 656
Direction: SW
Distance: 0.977 mi., 5158 ft.
Elevation: 286 ft.
Relative: Higher

Site Name : YAKIMA VILLAS LLC
2345 2349 2353 2355 YAKIMA AVE
TACOMA | Tacoma, WA 98405

Database(s) : [ALL SITES - WA, BRS, CSCSL NFA - WA, ECHO, FRS, HSL - WA, RCRA_NONGEN, VCP - WA] ***(cont.)***

Envirosite ID: 50655421
EPA ID: N/R

ALL SITES - WA ***(cont.)***

Interaction Type Description :	Facilities that generate any quantity of a dangerous waste. They may be classified as SQG, MQG, or LQG depending on hazardous waste generated for a given month.
Status :	Inactive
Start Date :	2007-04-09
End Date :	2007-12-31
SIC :	N/R
NAICS :	562910 - Remediation Services

BRS

Facility Name :	YAKIMA VILLAS LLC
Facility Address :	2345 2349 2353 2355 YAKIMA AVE, TACOMA, WA 98405
County :	PIERCE

Site Details

Date Form Received by Agency :	2007-12-31
EPA ID :	WAH000030824
Mailing Address :	3708 14TH ST PLACE SW, PUYALLUP, WA 98373
Contact :	SCOTT SMITH
Contact Address :	N/R
Contact Country :	US
Contact Telephone :	253-845-4617
Contact Email :	scott@lendingsolution.us
EPA Region :	10
Land Type :	Private
Source Type :	Annual/Biennial Report
Classification :	Large Quantity Generator

Description :

Handlers that generate 1,000 kg or more of hazardous waste during any calendar month; or generate more than 1 kg of acutely hazardous waste during any calendar month; or generate more than 100 kg of any residue or contaminated soil, waste or other debris resulting from the cleanup of a spill, into or on any land or water, of acutely hazardous waste during any calendar month; or generate 1 kg or less of acutely hazardous waste during any calendar month, and accumulate more than 1 kg of acutely hazardous waste at any time; or generate 100 kg or less of any residue or contaminated soil, waste or other debris resulting from the cleanup of a spill, into or on any land or water, of acutely hazardous waste during any calendar month, and accumulated more than 100 kg of that material at any time.

Last Date in Agency List :	2023-01-23

Owner/Operator Summary

Owner/Operator Name :	SCOTT SMITH
Owner/Operator Address :	3708 14TH ST PLACE SW, PUYALLUP, WA 98373
Owner/Operator Country :	US
Owner/Operator Telephone :	N/R
Owner/Operator Email :	N/R
Owner/Operator Fax :	N/R
Legal Status :	Private

Map Id: 656
Direction: SW
Distance: 0.977 mi., 5158 ft.
Elevation: 286 ft.
Relative: Higher

Site Name : YAKIMA VILLAS LLC
2345 2349 2353 2355 YAKIMA AVE
TACOMA | Tacoma, WA 98405

Database(s) : [ALL SITES - WA, BRS, CSCSL NFA - WA, ECHO, FRS, HSL - WA, RCRA_NONGEN, VCP - WA] ***(cont.)***

Envirosite ID: 50655421
EPA ID: N/R

BRS ***(cont.)***

Owner/Operator Type :	Operator
Owner/Operator Start Date :	N/R
Owner/Operator End Date :	N/R
Owner/Operator Name :	YAKIMA VILLAS LLC
Owner/Operator Address :	3708 14TH ST PLACE SW, PUYALLUP, WA 98373
Owner/Operator Country :	US
Owner/Operator Telephone :	N/R
Owner/Operator Email :	N/R
Owner/Operator Fax :	N/R
Legal Status :	Private
Owner/Operator Type :	Owner
Owner/Operator Start Date :	2006-01-06
Owner/Operator End Date :	N/R

Waste Activity Monitoring

Report Cycle :	2007
Hazardous Waste Page Number :	1
Hazardous Waste Sub-Page Number :	1
BR Form :	GM
Waste Description :	LEAD AND ARSENIC IN SOIL
Primary NAICS :	56291 - Remediation Services
Source Code :	G49 - Other remediation (specify in comments)
Form Code :	W301 - Contaminated soil (usually from spill clean up, demolition, or remediation); see also W512
Management Method :	H132 - Landfill or surface impoundment that will be closed as landfill (to include prior treatment and/or stabilization)
Generation Tons :	125.57
Managed Tons :	0
Shipped Tons :	125.57
Received Tons :	0
Receiver ID :	ORD089452353
Receiver State :	OR
Shipper ID :	WAH000030824
Shipper State :	WA
Waste Minimization :	N/R
Waste Code List :	D004, D008
Waste Code Group :	TCMT - D004-D011 combinations
Waste Generation Type :	N/R

CSCSL NFA - WA

Facility Name :	YAKIMA VILLAS
Facility Address :	2345 2349 2353 2355 YAKIMA AVE, TACOMA, 98405
County :	Pierce

Map Id: 656
Direction: SW
Distance: 0.977 mi., 5158 ft.
Elevation: 286 ft.
Relative: Higher

Site Name : YAKIMA VILLAS LLC
2345 2349 2353 2355 YAKIMA AVE
TACOMA | Tacoma, WA 98405

Database(s) : [ALL SITES - WA, BRS, CSCSL NFA - WA, ECHO, FRS, HSL - WA, RCRA_NONGEN, VCP - WA] ***(cont.)***

Envirosite ID: 50655421
EPA ID: N/R

CSCSL NFA - WA ***(cont.)***

NFA Date :	2008-01-28
Facility Site ID :	6430494
Cleanup Site ID :	2923
Rank :	N/R
VCP :	N/R
Alternate Site Names :	N/R
NFA Reason :	Voluntary Cleanup Program Review
Site Status :	NFA
Region :	Southwest
Responsible Unit :	Southwest
Latitude :	47.238889
Longitude :	-122.443889
Last Date in Agency List :	2023-02-23

Contaminants

Contaminant Name :	Metals Priority Pollutants
Ground Water :	N/R
Surface Water :	N/R
Soil :	Remediated
Sediment :	N/R
Air :	N/R
Bedrock :	N/R

ECHO

Facility Name :	YAKIMA VILLAS LLC
Facility Address :	2345 2349 2353 2355 YAKIMA AVE, TACOMA, WA 98405
County :	PIERCE
Last Inspection Date :	N/R
Registry ID :	110035437426
FIPS Code :	53053
EPA Region :	10
Inspection Count :	0
Last Inspection Days :	N/R
Informal Count :	0
Last Informal Action Date :	N/R
Formal Action Count :	0
Last Formal Action Date :	N/R
Total Penalties :	0
Penalty Count :	N/R
Last Penalty Date :	N/R
Last Penalty Amount :	N/R
QTRS IN NC :	0
Programs IN SNC :	0
Current Compliance Status :	No Violation Identified
Three-Year Compliance Status :	_____
Collection Method :	ADDRESS MATCHING-HOUSE NUMBER
Reference Point :	PLANT ENTRANCE (GENERAL)
Accuracy Meters :	33

Map Id: 656
Direction: SW
Distance: 0.977 mi., 5158 ft.
Elevation: 286 ft.
Relative: Higher

Site Name : YAKIMA VILLAS LLC
2345 2349 2353 2355 YAKIMA AVE
TACOMA | Tacoma, WA 98405

Database(s) : [ALL SITES - WA, BRS, CSCSL NFA - WA, ECHO, FRS, HSL - WA, RCRA_NONGEN, VCP - WA] ***(cont.)***

Envirosite ID: 50655421
EPA ID: N/R

ECHO ***(cont.)***

Derived Tribes :	Puyallup Tribe of the Puyallup Reservation - .8 mile(s), Puyallup Tribe of the Puyallup Reservation - 1.2 mile(s), Muckleshoot Indian Tribe - 11.5 mile(s), Muckleshoot Indian Tribe - 14.4 mile(s), Nisqually Indian Tribe - 16.5 mile(s), Squaxin Island Tribe of the Squaxin Island Reservation - 21.4 mile(s), Squaxin Island Tribe of the Squaxin Island Reservation - 23.2 mile(s)
Derived HUC :	17110019
Derived WBD :	171100190301
Derived STCTY FIPS :	53053
Derived Zip :	98405
Derived CD113 :	06
Derived CB2010 :	530530617001011
MYRTK Universe :	NNN
NPDES IDs :	N/R
CWA Permit Types :	N/R
CWA Compliance Tracking :	N/R
CWA NAICS :	N/R
CWA SICS :	N/R
CWA Inspection Count :	N/R
CWA Last Inspection Days :	N/R
CWA Informal Count :	N/R
CWA Formal Action Count :	N/R
CWA Last Formal Action Date :	N/R
CWA Penalties :	N/R
CWA Last Penalty Date :	N/R
CWA Last Penalty Amount :	N/R
CWA Quarters IN NC :	N/R
CWA Current Compliance Status :	N/R
CWA Current SNC Flag :	N
CWA 13 Quarters Compliance Status :	N/R
CWA 13 Quarters Effluent Exceedances:	N/R
CWA Three-Year QNCR Codes :	N/R
DFR URL :	Click here for hyperlink provided by the agency.
Facility SIC :	N/R
Facility NAICS :	56291 - Remediation Services
Facility Last Inspection EPA Date :	N/R
Facility Last Inspection State Date :	N/R
Facility Last Formal Act EPA Date :	N/R
Facility Last Formal Act State Date :	N/R
Facility Last Informal Act EPA Date :	N/R
Facility Last Informal Act State Date:	N/R
Facility Federal Agency :	N/R
TRI Reporter :	N/R
Facility Imp Water Flag :	N/R
Current SNC Flag :	N
Indian County Flag :	N
Federal Flag :	N/R
US Mexico Border Flag :	N/R
Chesapeak Bay Flag :	N/R
AIR Flag :	N
NPDES Flag :	N
SDWIS Flag :	N
RCRA Flag :	Y
TRI Flag :	N

Map Id: 656
Direction: SW
Distance: 0.977 mi., 5158 ft.
Elevation: 286 ft.
Relative: Higher

Site Name : YAKIMA VILLAS LLC
2345 2349 2353 2355 YAKIMA AVE
TACOMA | Tacoma, WA 98405

Database(s) : [ALL SITES - WA, BRS, CSCSL NFA - WA, ECHO, FRS, HSL - WA, RCRA_NONGEN, VCP - WA] ***(cont.)***

Envirosite ID: 50655421
EPA ID: N/R

ECHO ***(cont.)***

GHG Flag :	N
Major Flag :	N/R
Active Flag :	N/R
NAA Flag :	N
Latitude :	47.2389
Longitude :	-122.444
Last Date in Agency List :	2023-01-16

FRS

Facility Name :	YAKIMA VILLAS LLC
Facility Address :	2345 2349 2353 2355 YAKIMA AVE, TACOMA, WA 98405
County :	PIERCE

Site Details

Registry ID :	110070725216
FRS Facility URL :	Click here for hyperlink provided by the agency.
Last Date in Agency List :	2021-12-17

Source Description

Source Description :

All generators and treatment, storage, and disposal (TSD) facilities who handle hazardous waste are required to report to the EPA Administrator at least once every two years. The data collected is used to create the National Biennial Resource Conservation and Recovery Act (RCRA) Hazardous Waste Report. This data is processed within the RCRA Information (RCRAInfo) database.

FRS Environmental Interest

Source and System ID :	RCRAINFO - WAH000030824

Site Details

Registry ID :	110035437426
FRS Facility URL :	Click here for hyperlink provided by the agency.
Last Date in Agency List :	2023-02-13

Source Description

Map Id: 656
Direction: SW
Distance: 0.977 mi., 5158 ft.
Elevation: 286 ft.
Relative: Higher

Site Name : YAKIMA VILLAS LLC
2345 2349 2353 2355 YAKIMA AVE
TACOMA | Tacoma, WA 98405

Database(s) : [ALL SITES - WA, BRS, CSCSL NFA - WA, ECHO, FRS, HSL - WA, RCRA_NONGEN, VCP - WA] ***(cont.)***

Envirosite ID: 50655421
EPA ID: N/R

FRS ***(cont.)***

Source Description : RCRAInfo is EPA's comprehensive information system that supports the Resource Conservation and Recovery Act (RCRA) of 1976 and the Hazardous and Solid Waste Amendments (HSWA) of 1984 through the tracking of events and activities related to facilities that generate, transport, and treat, store, or dispose of hazardous waste. RCRAInfo allows RCRA program staff to track the notification, permit, compliance, and corrective action activities required under RCRA. RCRAInfo also supports generation of the National Hazardous Waste Biennial Report. All generators and treatment, storage, and disposal facilities who handle hazardous waste are required to report to the EPA Administrator at least once every two years to support creation of the Biennial Report.
The WA-FSIS provides a means to query and display data maintained by the Washington Department of Ecology. This system contains key information for each facility/site that is currently, or has been, of interest to the Air Quality, Dam Safety, Hazardous Waste, Toxics Cleanup, and Water Quality Programs.

Source Description :

All generators and treatment, storage, and disposal (TSD) facilities who handle hazardous waste are required to report to the EPA Administrator at least once every two years. The data collected is used to create the National Biennial Resource Conservation and Recovery Act (RCRA) Hazardous Waste Report. This data is processed within the RCRA Information (RCRAInfo) database.

FRS Environmental Interest
Source and System ID : RCRAINFO - WAH000030824
WA-FSIS - 6430494

HSL - WA

Facility Name : YAKIMA VILLAS
Facility Address : 2345 2349 2353 2355 Yakima Ave, Tacoma, 98405
County : Pierce

Site Details
Facility Site ID : 6430494
Cleanup Site ID : 2923
Status : No Further Action
Site Rank : N/R
Alternative Site Name : N/R
Region : N/R
Resposbile Unit : N/R
Institutional Control : N/R
Current VCP : N/R
Past VCP : N/R
Latitude : N/R
Longitude : N/R
Agency Hyperlink : Click here for hyperlink provided by the agency.
Last Date in Agency List : 2022-02-11

Map Id: 656
Direction: SW
Distance: 0.977 mi., 5158 ft.
Elevation: 286 ft.
Relative: Higher

Site Name : YAKIMA VILLAS LLC
2345 2349 2353 2355 YAKIMA AVE
TACOMA | Tacoma, WA 98405

Database(s) : [ALL SITES - WA, BRS, CSCSL NFA - WA, ECHO, FRS, HSL - WA, RCRA_NONGEN, VCP - WA] ***(cont.)***

Envirosite ID: 50655421
EPA ID: N/R

HSL - WA ***(cont.)***

Facility Name :	YAKIMA VILLAS
Facility Address :	2345 2349 2353 2355 YAKIMA AVE, TACOMA, 98405
County :	Pierce

Site Details

Facility Site ID :	6430494
Cleanup Site ID :	2923
Status :	No Further Action
Site Rank :	N/R
Alternative Site Name :	N/R
Region :	Southwest
Resposbile Unit :	Southwest
Institutional Control :	N/R
Current VCP :	N/R
Past VCP :	Yes
Latitude :	47.238889
Longitude :	-122.443889
Agency Hyperlink :	Click here for hyperlink provided by the agency.
Last Date in Agency List :	2023-02-28

Contaminants

Contaminant Name :	Metals Priority Pollutants
Ground water :	N/R
Surface water :	N/R
Soil :	Remediated
Sediment :	N/R
Air :	N/R
Bedrock :	N/R

RCRA_NONGEN

Facility Name :	YAKIMA VILLAS LLC
Facility Address :	2345 2349 2353 2355 YAKIMA AVE, TACOMA, WA 98405
County :	PIERCE
Date Form Received by Agency :	2008-05-15
EPA ID :	WAH000030824
Mailing Address :	3708 14TH ST PLACE SW, PUYALLUP, WA 98373
Contact :	YAKIMA VILLAS L YAKIMA VILLAS L
Contact Address :	3708 14TH ST PLACE SW, PUYALLUP, WA 98373
Contact Country :	US
Contact Telephone :	000-000-0000
Contact Email :	N/R
EPA Region :	10
Land Type :	Private
Source Type :	Implementer
Classification :	Not a generator, verified
Description :	Not a generator, verified
Last Date in Agency List :	2023-01-23

Map Id: 656
Direction: SW
Distance: 0.977 mi., 5158 ft.
Elevation: 286 ft.
Relative: Higher

Site Name : YAKIMA VILLAS LLC
2345 2349 2353 2355 YAKIMA AVE
TACOMA | Tacoma, WA 98405

Database(s) : [ALL SITES - WA, BRS, CSCSL NFA - WA, ECHO, FRS, HSL - WA, RCRA_NONGEN, VCP - WA] ***(cont.)***

Envirosite ID: 50655421
EPA ID: N/R

RCRA_NONGEN ***(cont.)***

Owner/Operator Summary

Owner/Operator Name :	SCOTT S
Owner/Operator Address :	3708 14TH ST PLACE SW, PUYALLUP, WA 98373
Owner/Operator Country :	US
Owner/Operator Telephone :	253-845-4617
Owner/Operator Email :	N/R
Owner/Operator Fax :	N/R
Legal Status :	Private
Owner/Operator Type :	Operator
Owner/Operator Start Date :	N/R
Owner/Operator End Date :	N/R

Owner/Operator Name :	SCOTT S
Owner/Operator Address :	3708 14TH ST PLACE SW, PUYALLUP, WA 98373
Owner/Operator Country :	US
Owner/Operator Telephone :	253-845-4617
Owner/Operator Email :	N/R
Owner/Operator Fax :	N/R
Legal Status :	Private
Owner/Operator Type :	Owner
Owner/Operator Start Date :	2006-01-06
Owner/Operator End Date :	N/R

Handler Activities Summary

U.S. Importer of Hazardous Waste :	N
Mixed Waste (Haz. and Radioactive) :	N
Recycler of Hazardous Waste :	N
Transporter of Hazardous Waste :	N
Treater, Storer or Disposer of HW :	N
Underground Injection Activity :	N
On-site Burner Exemption :	N
Furnace Exemption :	N
Used Oil Fuel Burner :	N
Used Oil Processor :	N
Used Oil Refiner :	N
Used Oil Fuel Marketer to Burner :	N
Used Oil Specification Marketer :	N
Used Oil Transfer Facility :	N
Used Oil Transporter :	N

Historical Generators

Date Form Received by Agency :	2008-05-15
Facility Name :	YAKIMA VILLAS LLC
Classification :	Not a generator, verified

Date Form Received by Agency :	2007-12-31
Facility Name :	YAKIMA VILLAS LLC
Classification :	Large Quantity Generator

Map Id: 656
Direction: SW
Distance: 0.977 mi., 5158 ft.
Elevation: 286 ft.
Relative: Higher

Site Name : YAKIMA VILLAS LLC
2345 2349 2353 2355 YAKIMA AVE
TACOMA | Tacoma, WA 98405

Database(s) : [ALL SITES - WA, BRS, CSCSL NFA - WA, ECHO, FRS, HSL - WA, RCRA_NONGEN, VCP - WA] ***(cont.)***

Envirosite ID: 50655421
EPA ID: N/R

RCRA_NONGEN ***(cont.)***

Date Form Received by Agency :	2007-04-09
Facility Name :	YAKIMA VILLAS LLC
Classification :	Large Quantity Generator

Hazardous Waste Summary

Waste Code / Name :	D004 - ARSENIC D008 - LEAD

Notices of Violations Summary

Regulation Violated :	N

VCP - WA

Facility Name :	YAKIMA VILLAS
Facility Address :	2345 2349 2353 2355 YAKIMA AVE, TACOMA, 98405
County :	Pierce
Facility/Site ID :	6430494
Alternate Name :	N/R
Program Name :	N/R
WRIA :	10
Legislative District :	27
Congressional District :	6
Ecology Region :	SWRO
Ecology Program Phone :	(360) 407-7224
Tribal Land :	N
Latitude :	47.238889
Longitude :	-122.443889
Last Date in Agency List :	2023-01-04

Program Details

Program :	TOXICS
Program ID :	N/R
Interaction Type :	Voluntary Cleanup Sites
Interaction Type Description :	For a fee, Ecology staff will review an independent cleanup report(s) and provide a written decision about the adequacy of the cleanup actions taken and described in the report.
Status :	Inactive
Start Date :	2006-11-29
End Date :	2008-02-26
SIC :	N/R
NAICS :	562910 - Remediation Services

Map Id: 656
Direction: SW
Distance: 0.977 mi., 5158 ft.
Elevation: 286 ft.
Relative: Higher

Site Name : YAKIMA VILLAS LLC
2345 2349 2353 2355 YAKIMA AVE
TACOMA | Tacoma, WA 98405

Database(s) : [ALL SITES - WA, BRS, CSCSL NFA - WA, ECHO, FRS, HSL - WA, RCRA_NONGEN, VCP - WA] ***(cont.)***

Envirosite ID: 50655421
EPA ID: N/R

VCP - WA ***(cont.)***

Program :	TOXICS
Program ID :	N/R
Interaction Type :	Voluntary Cleanup Sites
Interaction Type Description :	For a fee, Ecology staff will review an independent cleanup report(s) and provide a written decision about the adequacy of the cleanup actions taken and described in the report.
Status :	Inactive
Start Date :	2006-11-29
End Date :	2008-02-26
SIC :	N/R
NAICS :	N/R

Map Id: FH657
Direction: WSW
Distance: 0.977 mi., 5158 ft.
Elevation: 368 ft.
Relative: Higher

Site Name : 76 FOOD MART | 76 FOOD MART
TACOMA | SHELL FOOD MART
1901 MARTIN LUTHER KING JR WAY
TACOMA | Tacoma, WA

Database(s) : [ALL SITES - WA, DOCKET, ECHO, EPA UST, FRS, T 2 - WA, UST - WA]

Envirosite ID: 6605466
EPA ID: N/R

ALL SITES - WA

Facility Name :	76 FOOD MART TACOMA
Facility Address :	1901 MARTIN LUTHER KING JR WAY, TACOMA, 98405-3835
County :	Pierce
Facility/Site ID :	45683694
Alternate Name :	ARCO 05485
Program Name :	N/R
WRIA :	10
Legislative District :	27
Congressional District :	6
Ecology Region :	SWRO
Ecology Program Phone :	(360) 407-6171
Tribal Land :	N
Latitude :	47.243496
Longitude :	-122.449322
Last Date in Agency List :	2023-01-03
Facility/Site ID :	45683694
Alternate Name :	N/R
Program Name :	N/R
WRIA :	10
Legislative District :	27
Congressional District :	6

Map Id: FH657
Direction: WSW
Distance: 0.977 mi., 5158 ft.
Elevation: 368 ft.
Relative: Higher

Site Name : 76 FOOD MART | 76 FOOD MART TACOMA | SHELL FOOD MART
1901 MARTIN LUTHER KING JR WAY
TACOMA | Tacoma, WA

Database(s) : [ALL SITES - WA, DOCKET, ECHO, EPA UST, FRS, T 2 - WA, UST - WA] ***(cont.)***

Envirosite ID: 6605466
EPA ID: N/R

ALL SITES - WA ***(cont.)***

Ecology Region :	SWRO
Ecology Program Phone :	(360) 407-6171
Tribal Land :	N
Latitude :	47.243496
Longitude :	-122.449322
Last Date in Agency List :	2023-01-03

Facility/Site ID :	45683694
Alternate Name :	Arco 5485
Program Name :	N/R
WRIA :	10
Legislative District :	27
Congressional District :	6
Ecology Region :	SWRO
Ecology Program Phone :	(360) 407-6734
Tribal Land :	N
Latitude :	47.243496
Longitude :	-122.449322
Last Date in Agency List :	2023-01-03

Facility/Site ID :	45683694
Alternate Name :	N/R
Program Name :	N/R
WRIA :	10
Legislative District :	27
Congressional District :	6
Ecology Region :	SWRO
Ecology Program Phone :	(360) 407-7224
Tribal Land :	N
Latitude :	47.243496
Longitude :	-122.449322
Last Date in Agency List :	2023-01-03

Facility/Site ID :	45683694
Alternate Name :	Arco 5485
Program Name :	N/R
WRIA :	10
Legislative District :	27
Congressional District :	6
Ecology Region :	SWRO
Ecology Program Phone :	(360) 407-7224
Tribal Land :	N
Latitude :	47.243496
Longitude :	-122.449322
Last Date in Agency List :	2023-01-03

Facility/Site ID :	45683694
Alternate Name :	N/R
Program Name :	N/R
WRIA :	10
Legislative District :	27

Map Id: FH657
Direction: WSW
Distance: 0.977 mi., 5158 ft.
Elevation: 368 ft.
Relative: Higher

Site Name : 76 FOOD MART | 76 FOOD MART TACOMA | SHELL FOOD MART
1901 MARTIN LUTHER KING JR WAY
TACOMA | Tacoma, WA

Database(s) : [ALL SITES - WA, DOCKET, ECHO, EPA UST, FRS, T 2 - WA, UST - WA] ***(cont.)***

Envirosite ID: 6605466
EPA ID: N/R

ALL SITES - WA ***(cont.)***

Congressional District :	6
Ecology Region :	SWRO
Ecology Program Phone :	N/R
Tribal Land :	N
Latitude :	47.243496
Longitude :	-122.449322
Last Date in Agency List :	2023-01-03

Facility/Site ID :	45683694
Alternate Name :	ARCO 05485
Program Name :	N/R
WRIA :	10
Legislative District :	27
Congressional District :	6
Ecology Region :	SWRO
Ecology Program Phone :	(360) 407-6734
Tribal Land :	N
Latitude :	47.243496
Longitude :	-122.449322
Last Date in Agency List :	2023-01-03

Facility/Site ID :	45683694
Alternate Name :	N/R
Program Name :	N/R
WRIA :	10
Legislative District :	27
Congressional District :	6
Ecology Region :	SWRO
Ecology Program Phone :	(360) 407-6734
Tribal Land :	N
Latitude :	47.243496
Longitude :	-122.449322
Last Date in Agency List :	2023-01-03

Facility/Site ID :	45683694
Alternate Name :	Arco 5485
Program Name :	N/R
WRIA :	10
Legislative District :	27
Congressional District :	6
Ecology Region :	SWRO
Ecology Program Phone :	(360) 407-6171
Tribal Land :	N
Latitude :	47.243496
Longitude :	-122.449322
Last Date in Agency List :	2023-01-03

Facility/Site ID :	45683694
Alternate Name :	MIKES 76
Program Name :	N/R
WRIA :	10

Map Id: FH657
Direction: WSW
Distance: 0.977 mi., 5158 ft.
Elevation: 368 ft.
Relative: Higher

Site Name : 76 FOOD MART | 76 FOOD MART TACOMA | SHELL FOOD MART
1901 MARTIN LUTHER KING JR WAY
TACOMA | Tacoma, WA

Database(s) : [ALL SITES - WA, DOCKET, ECHO, EPA UST, FRS, T 2 - WA, UST - WA] ***(cont.)***

Envirosite ID: 6605466
EPA ID: N/R

ALL SITES - WA ***(cont.)***

Legislative District :	27
Congressional District :	6
Ecology Region :	SWRO
Ecology Program Phone :	(360) 407-6734
Tribal Land :	N
Latitude :	47.243496
Longitude :	-122.449322
Last Date in Agency List :	2023-01-03

Facility/Site ID :	45683694
Alternate Name :	MIKES 76
Program Name :	N/R
WRIA :	10
Legislative District :	27
Congressional District :	6
Ecology Region :	SWRO
Ecology Program Phone :	(360) 407-7224
Tribal Land :	N
Latitude :	47.243496
Longitude :	-122.449322
Last Date in Agency List :	2023-01-03

Facility/Site ID :	45683694
Alternate Name :	ARCO 05485
Program Name :	N/R
WRIA :	10
Legislative District :	27
Congressional District :	6
Ecology Region :	SWRO
Ecology Program Phone :	(360) 407-7224
Tribal Land :	N
Latitude :	47.243496
Longitude :	-122.449322
Last Date in Agency List :	2023-01-03

Facility/Site ID :	45683694
Alternate Name :	MIKES 76
Program Name :	N/R
WRIA :	10
Legislative District :	27
Congressional District :	6
Ecology Region :	SWRO
Ecology Program Phone :	(360) 407-6171
Tribal Land :	N
Latitude :	47.243496
Longitude :	-122.449322
Last Date in Agency List :	2023-01-03

Map Id: FH657
Direction: WSW
Distance: 0.977 mi., 5158 ft.
Elevation: 368 ft.
Relative: Higher

Site Name : 76 FOOD MART | 76 FOOD MART TACOMA | SHELL FOOD MART
1901 MARTIN LUTHER KING JR WAY
TACOMA | Tacoma, WA

Database(s) : [ALL SITES - WA, DOCKET, ECHO, EPA UST, FRS, T 2 - WA, UST - WA] ***(cont.)***

Envirosite ID: 6605466
EPA ID: N/R

ALL SITES - WA ***(cont.)***

Program Details

Program :	HAZWASTE
Program ID :	WAD988514980
Interaction Type :	Hazardous Waste Generator
Interaction Type Description :	Facilities that generate any quantity of a dangerous waste. They may be classified as SQG, MQG, or LQG depending on hazardous waste generated for a given month.
Status :	Inactive
Start Date :	1992-12-04
End Date :	2000-02-18
SIC :	5541 - GASOLINE SERVICE STATIONS
NAICS :	N/R

Program :	HAZWASTE
Program ID :	WAD988514980
Interaction Type :	Hazardous Waste Generator
Interaction Type Description :	Facilities that generate any quantity of a dangerous waste. They may be classified as SQG, MQG, or LQG depending on hazardous waste generated for a given month.
Status :	Inactive
Start Date :	1992-12-04
End Date :	2000-02-18
SIC :	N/R
NAICS :	N/R

Program :	HAZWASTE
Program ID :	WAD988514980
Interaction Type :	Emergency/Haz Chem Rpt TIER2
Interaction Type Description :	Businesses that store 10,000 pounds or more of a hazardous chemical or 500 pounds or less, depending on the chemical, of an extremely hazardous chemical on site at any one time must report annually. Reports are sent to the State Emergency Response Commission (represented by Ecology) Local Emergency Planning Committees, and local fire departments for emergency planning. (product, not waste)
Status :	Inactive
Start Date :	1988-01-01
End Date :	1753-01-01
SIC :	5541 - GASOLINE SERVICE STATIONS
NAICS :	N/R

Program :	HAZWASTE
Program ID :	WAD988514980
Interaction Type :	Emergency/Haz Chem Rpt TIER2

Map Id: FH657
Direction: WSW
Distance: 0.977 mi., 5158 ft.
Elevation: 368 ft.
Relative: Higher

Site Name : 76 FOOD MART | 76 FOOD MART TACOMA | SHELL FOOD MART
1901 MARTIN LUTHER KING JR WAY
TACOMA | Tacoma, WA

Database(s) : [ALL SITES - WA, DOCKET, ECHO, EPA UST, FRS, T 2 - WA, UST - WA] ***(cont.)***

Envirosite ID: 6605466
EPA ID: N/R

ALL SITES - WA ***(cont.)***

Interaction Type Description :	Businesses that store 10,000 pounds or more of a hazardous chemical or 500 pounds or less, depending on the chemical, of an extremely hazardous chemical on site at any one time must report annually. Reports are sent to the State Emergency Response Commission (represented by Ecology) Local Emergency Planning Committees, and local fire departments for emergency planning. (product, not waste)
Status :	Inactive
Start Date :	1988-01-01
End Date :	1753-01-01
SIC :	N/R
NAICS :	N/R
Program :	HAZWASTE
Program ID :	WAD988514980
Interaction Type :	Underground Storage Tank
Interaction Type Description :	Any one or combination of tanks (including connecting underground pipes) that is used to contain regulated substances and has a tank volume of ten percent or more beneath the surface of the ground. This term does not include any of the exempt UST systems specified in WAC 173-360-110(2) or any piping connected thereto. See WAC 173-360
Status :	Active
Start Date :	1988-04-01
End Date :	N/R
SIC :	N/R
NAICS :	N/R
Program :	HAZWASTE
Program ID :	WAD988514980
Interaction Type :	Underground Storage Tank
Interaction Type Description :	Any one or combination of tanks (including connecting underground pipes) that is used to contain regulated substances and has a tank volume of ten percent or more beneath the surface of the ground. This term does not include any of the exempt UST systems specified in WAC 173-360-110(2) or any piping connected thereto. See WAC 173-360
Status :	Active
Start Date :	1988-04-01
End Date :	N/R
SIC :	5541 - GASOLINE SERVICE STATIONS
NAICS :	N/R
Program :	HAZWASTE
Program ID :	WAD988514980
Interaction Type :	Urban Waters
Interaction Type Description :	The site has been inspected by an Ecology Urban Waters Inspector.
Status :	Active
Start Date :	2009-03-24
End Date :	N/R

Map Id: FH657
Direction: WSW
Distance: 0.977 mi., 5158 ft.
Elevation: 368 ft.
Relative: Higher

Site Name : 76 FOOD MART | 76 FOOD MART
TACOMA | SHELL FOOD MART
1901 MARTIN LUTHER KING JR WAY
TACOMA | Tacoma, WA

Database(s) : [ALL SITES - WA, DOCKET, ECHO, EPA UST, FRS, T 2 - WA, UST - WA] ***(cont.)***

Envirosite ID: 6605466
EPA ID: N/R

ALL SITES - WA ***(cont.)***

SIC :	N/R
NAICS :	N/R

DOCKET

Facility Name :	76 FOOD MART
Facility Address :	1901 MARTIN LUTHER KING JR WAY, TACOMA, WA 98405

Site Activity Details

Enforcement Action Case Number :	10-2014-0178
Activity ID :	3400283229
Enforcement Action Name :	76 FOOD MART
Last Date in Agency List :	2022-12-14
Final Ordr Iss/Final Order Enter Date:	2014-08-18
Complaint/Proposed Order Actual Date:	N/R
Final Order Issued Actual Date :	2014-08-18
Final Order Name :	76 FOOD MART

Complaint Summary

Respondent/Defendant Name :	76 FOOD MART
Named in Complaint :	Y
Named in Final Order :	Y
SEP Category :	N/R
SEP Description :	N/R
Regional Docket Number :	N/R

Standard Industrial Classification (SIC) Summary

Registry ID :	110060348841
Primary SIC :	N/R
Primary NAICS :	447110 - Gasoline Stations with Convenience Stores
Settlement FRS ICIS Facility :	3400094080 - 76 FOOD MART
Pollutants (SRS) :	N/R
Admin EA Closed Actual Date :	2014-09-05
Enforcement Action Name :	76 FOOD MART
Enforcement Action Resolution :	Final Order With Penalty

Map Id: FH657
Direction: WSW
Distance: 0.977 mi., 5158 ft.
Elevation: 368 ft.
Relative: Higher

Site Name : 76 FOOD MART | 76 FOOD MART TACOMA | SHELL FOOD MART
1901 MARTIN LUTHER KING JR WAY
TACOMA | Tacoma, WA

Database(s) : [ALL SITES - WA, DOCKET, ECHO, EPA UST, FRS, T 2 - WA, UST - WA] ***(cont.)***

Envirosite ID: 6605466
EPA ID: N/R

DOCKET ***(cont.)***

Violation Types :	UST Leak Detection And Repair
Case Law Sections :	RCRA 9003 - UST Release Detection, Prevention, Correction Regulations

Violation Penalties and Compliance Summary

Compliance Action Cost :	100
EPA Penalty Assessed Amount :	70
Cost Recovery Required :	N/R
Cost of SEP :	0
Cost of Complying Actions :	N/R

ECHO

Facility Name :	76 FOOD MART
Facility Address :	1901 MARTIN LUTHER KING JR WAY, TACOMA, WA 98405
County :	PIERCE
Last Inspection Date :	2014-07-30
Registry ID :	110060348841
FIPS Code :	53053
EPA Region :	10
Inspection Count :	0
Last Inspection Days :	3049
Informal Count :	0
Last Informal Action Date :	N/R
Formal Action Count :	0
Last Formal Action Date :	2014-08-18
Total Penalties :	0
Penalty Count :	N/R
Last Penalty Date :	2014-08-18
Last Penalty Amount :	70
QTRS IN NC :	N/R
Programs IN SNC :	0
Current Compliance Status :	No Violation Identified
Three-Year Compliance Status :	N/R
Collection Method :	ADDRESS MATCHING-HOUSE NUMBER
Reference Point :	CENTER OF A FACILITY OR STATION
Accuracy Meters :	30
Derived Tribes :	Puyallup Tribe of the Puyallup Reservation - 1.1 mile(s), Puyallup Tribe of the Puyallup Reservation - 1.5 mile(s), Muckleshoot Indian Tribe - 11.7 mile(s), Muckleshoot Indian Tribe - 14.6 mile(s), Nisqually Indian Tribe - 16.7 mile(s), Squaxin Island Tribe of the Squaxin Island Reservation - 21.2 mile(s), Squaxin Island Tribe of the Squaxin Island Reservation - 23 mile(s)
Derived HUC :	17110019
Derived WBD :	171100190301
Derived STCTY FIPS :	53053
Derived Zip :	98405
Derived CD113 :	06

Map Id: FH657
Direction: WSW
Distance: 0.977 mi., 5158 ft.
Elevation: 368 ft.
Relative: Higher

Site Name : 76 FOOD MART | 76 FOOD MART TACOMA | SHELL FOOD MART
1901 MARTIN LUTHER KING JR WAY
TACOMA | Tacoma, WA

Database(s) : [ALL SITES - WA, DOCKET, ECHO, EPA UST, FRS, T 2 - WA, UST - WA] ***(cont.)***

Envirosite ID: 6605466
EPA ID: N/R

ECHO ***(cont.)***

Derived CB2010 :	530530617002000
MYRTK Universe :	NNN
NPDES IDs :	N/R
CWA Permit Types :	N/R
CWA Compliance Tracking :	N/R
CWA NAICS :	N/R
CWA SICS :	N/R
CWA Inspection Count :	N/R
CWA Last Inspection Days :	N/R
CWA Informal Count :	N/R
CWA Formal Action Count :	N/R
CWA Last Formal Action Date :	N/R
CWA Penalties :	N/R
CWA Last Penalty Date :	N/R
CWA Last Penalty Amount :	N/R
CWA Quarters IN NC :	N/R
CWA Current Compliance Status :	N/R
CWA Current SNC Flag :	N
CWA 13 Quarters Compliance Status :	N/R
CWA 13 Quarters Effluent Exceedances:	N/R
CWA Three-Year QNCR Codes :	N/R
DFR URL :	Click here for hyperlink provided by the agency.
Facility SIC :	N/R
Facility NAICS :	N/R
Facility Last Inspection EPA Date :	2014-07-30
Facility Last Inspection State Date :	N/R
Facility Last Formal Act EPA Date :	2014-08-18
Facility Last Formal Act State Date :	N/R
Facility Last Informal Act EPA Date :	N/R
Facility Last Informal Act State Date:	N/R
Facility Federal Agency :	N/R
TRI Reporter :	N/R
Facility Imp Water Flag :	N/R
Current SNC Flag :	N
Indian County Flag :	N
Federal Flag :	N/R
US Mexico Border Flag :	N/R
Chesapeak Bay Flag :	N/R
AIR Flag :	N
NPDES Flag :	N
SDWIS Flag :	N
RCRA Flag :	N
TRI Flag :	N
GHG Flag :	N
Major Flag :	N/R
Active Flag :	N/R
NAA Flag :	N
Latitude :	47.24339
Longitude :	-122.44976
Last Date in Agency List :	2023-01-16

EPA UST

Facility Name :	76 FOOD MART
Facility Address :	1901 MARTIN LUTHER KING JR WAY, Tacoma, Washington 984053835

Map Id: FH657
Direction: WSW
Distance: 0.977 mi., 5158 ft.
Elevation: 368 ft.
Relative: Higher

Site Name : 76 FOOD MART | 76 FOOD MART TACOMA | SHELL FOOD MART
1901 MARTIN LUTHER KING JR WAY
TACOMA | Tacoma, WA

Database(s) : [ALL SITES - WA, DOCKET, ECHO, EPA UST, FRS, T 2 - WA, UST - WA] ***(cont.)***

Envirosite ID: 6605466
EPA ID: N/R

EPA UST ***(cont.)***

County :	Pierce
Facility ID :	WA45683694
Facility Status :	Open UST(s)
Open USTs :	3
Closed USTs :	0
Temporarily Out of Service USTs :	0
Date of Last Inspection :	N/R
EPA Region :	10
Tribe :	N/R
Facility ID 2 :	N/R
Latitude :	47.243496
Longitude :	-122.449322
Last Date in Agency List :	2023-01-30

Tank Details

Tank ID :	WA45683694_1
Tank Status :	Open
Installation Date :	1988-04-01
Removal Date :	N/R
Capacity :	N/R
Substances :	B Unleaded Gasoline
Tank Wall Type :	N/R

Tank ID :	WA45683694_2
Tank Status :	Open
Installation Date :	1988-04-01
Removal Date :	N/R
Capacity :	N/R
Substances :	B Unleaded Gasoline
Tank Wall Type :	N/R

Tank ID :	WA45683694_3
Tank Status :	Open
Installation Date :	1988-04-01
Removal Date :	N/R
Capacity :	N/R
Substances :	B Unleaded Gasoline
Tank Wall Type :	N/R

FRS

Facility Name :	76 FOOD MART
Facility Address :	1901 MARTIN LUTHER KING JR WAY, TACOMA, WA 98405
County :	PIERCE

Map Id: FH657
Direction: WSW
Distance: 0.977 mi., 5158 ft.
Elevation: 368 ft.
Relative: Higher

Site Name : 76 FOOD MART | 76 FOOD MART TACOMA | SHELL FOOD MART
1901 MARTIN LUTHER KING JR WAY
TACOMA | Tacoma, WA

Database(s) : [ALL SITES - WA, DOCKET, ECHO, EPA UST, FRS, T 2 - WA, UST - WA] ***(cont.)***

Envirosite ID: 6605466
EPA ID: N/R

FRS ***(cont.)***

Site Details

Registry ID :	110060348841
FRS Facility URL :	Click here for hyperlink provided by the agency.
Last Date in Agency List :	2023-02-13

Source Description

Source Description :	ICIS provides a database that, when complete, will contain enforcement and compliance information across most of EPA's programs. The vision for ICIS is to replace EPA's independent databases that contain enforcement data with a single repository for that information. Currently, ICIS contains all Federal Administrative and Judicial enforcement actions and a subset of the Permit Compliance System (PCS), which supports the National Pollutant Discharge Elimination System (NPDES). This information is maintained in ICIS by EPA in the Regional offices and at Headquarters. A future release of ICIS will completely replace PCS and will integrate that information with Federal actions already in the system. ICIS also has the capability to track other activities that support compliance and enforcement programs, including incident tracking, compliance assistance, and compliance monitoring. The WA-FSIS provides a means to query and display data maintained by the Washington Department of Ecology. This system contains key information for each facility/site that is currently, or has been, of interest to the Air Quality, Dam Safety, Hazardous Waste, Toxics Cleanup, and Water Quality Programs.

FRS Environmental Interest

Source and System ID :	ICIS - 3400094080 WA-FSIS - 45683694

T 2 - WA

Facility Name :	76 FOOD MART TACOMA
Facility Address :	1901 MARTIN LUTHER KING JR WAY, TACOMA, 98405-3835
County :	Pierce
Facility/Site ID :	45683694
Alternate Name :	ARCO 05485
Program Name :	N/R
WRIA :	10
Legislative District :	27
Congressional District :	6
Ecology Region :	SWRO
Ecology Program Phone :	(360) 407-6171
Tribal Land :	N
Latitude :	47.243496
Longitude :	-122.449322
Last Date in Agency List :	2023-01-04

Map Id: FH657
Direction: WSW
Distance: 0.977 mi., 5158 ft.
Elevation: 368 ft.
Relative: Higher

Site Name : 76 FOOD MART | 76 FOOD MART TACOMA | SHELL FOOD MART
1901 MARTIN LUTHER KING JR WAY
TACOMA | Tacoma, WA

Database(s) : [ALL SITES - WA, DOCKET, ECHO, EPA UST, FRS, T 2 - WA, UST - WA] ***(cont.)***

Envirosite ID: 6605466
EPA ID: N/R

T 2 - WA ***(cont.)***

Facility/Site ID :	45683694
Alternate Name :	N/R
Program Name :	N/R
WRIA :	10
Legislative District :	27
Congressional District :	6
Ecology Region :	SWRO
Ecology Program Phone :	(360) 407-6171
Tribal Land :	N
Latitude :	47.243496
Longitude :	-122.449322
Last Date in Agency List :	2023-01-04

Facility/Site ID :	45683694
Alternate Name :	Arco 5485
Program Name :	N/R
WRIA :	10
Legislative District :	27
Congressional District :	6
Ecology Region :	SWRO
Ecology Program Phone :	(360) 407-6171
Tribal Land :	N
Latitude :	47.243496
Longitude :	-122.449322
Last Date in Agency List :	2023-01-04

Facility/Site ID :	45683694
Alternate Name :	MIKES 76
Program Name :	N/R
WRIA :	10
Legislative District :	27
Congressional District :	6
Ecology Region :	SWRO
Ecology Program Phone :	(360) 407-6171
Tribal Land :	N
Latitude :	47.243496
Longitude :	-122.449322
Last Date in Agency List :	2023-01-04

Program Details

Program :	HAZWASTE
Interaction Type :	Emergency/Haz Chem Rpt TIER2
Interaction Type Description :	Businesses that store 10,000 pounds or more of a hazardous chemical or 500 pounds or less, depending on the chemical, of an extremely hazardous chemical on site at any one time must report annually. Reports are sent to the State Emergency Response Commission (represented by Ecology) Local Emergency Planning Committees, and local fire departments for emergency planning. (product, not waste)
Status :	Inactive

Map Id: FH657
Direction: WSW
Distance: 0.977 mi., 5158 ft.
Elevation: 368 ft.
Relative: Higher

Site Name : 76 FOOD MART | 76 FOOD MART TACOMA | SHELL FOOD MART
1901 MARTIN LUTHER KING JR WAY
TACOMA | Tacoma, WA

Database(s) : [ALL SITES - WA, DOCKET, ECHO, EPA UST, FRS, T 2 - WA, UST - WA] ***(cont.)***

Envirosite ID: 6605466
EPA ID: N/R

T 2 - WA ***(cont.)***

Start Date :	1988-01-01
End Date :	1753-01-01
SIC :	5541 - GASOLINE SERVICE STATIONS
NAICS :	N/R
Program :	HAZWASTE
Interaction Type :	Emergency/Haz Chem Rpt TIER2
Interaction Type Description :	Businesses that store 10,000 pounds or more of a hazardous chemical or 500 pounds or less, depending on the chemical, of an extremely hazardous chemical on site at any one time must report annually. Reports are sent to the State Emergency Response Commission (represented by Ecology) Local Emergency Planning Committees, and local fire departments for emergency planning. (product, not waste)
Status :	Inactive
Start Date :	1988-01-01
End Date :	1753-01-01
SIC :	N/R
NAICS :	N/R

UST - WA

Facility Name :	76 FOOD MART
Facility Address :	1901 MARTIN LUTHER KING JR WAY, Tacoma, 98405
County :	Pierce
Facility Site ID :	45683694
UST Site ID :	97616
Tag Number(s) :	A0188
Responsible Unit :	Southwest
Is Active :	Yes
Latitude :	47.243496
Longitude :	-122.449322
Last Date in Agency List :	2019-05-20

Tank Details

Tank Name :	1
Tank Status :	Operational
Install Date :	1988-04-01
Tank Upgrade Date :	1998-03-03
Tank Permanent Closure Date :	N/R
Permit Expiration Date :	09/30/2018
Tank Material :	Fiberglass Reinforced Plastic
Tank Construction :	Double Wall Tank
Tank Corrosion Protection :	Corrosion Resistant
Tank Manifold :	Non-Manifolded Tank
Tank Release Detection :	Interstitial Monitoring
Tank Tightness Test :	N/R
Tank Spill Prevention :	Spill Bucket/Spill Box
Capacity Range :	10,000 to 19,999 Gallons

Map Id: FH657
Direction: WSW
Distance: 0.977 mi., 5158 ft.
Elevation: 368 ft.
Relative: Higher

Site Name : 76 FOOD MART | 76 FOOD MART TACOMA | SHELL FOOD MART
1901 MARTIN LUTHER KING JR WAY
TACOMA | Tacoma, WA

Database(s) : [ALL SITES - WA, DOCKET, ECHO, EPA UST, FRS, T 2 - WA, UST - WA] ***(cont.)***

Envirosite ID: 6605466
EPA ID: N/R

UST - WA ***(cont.)***

Actual Capacity :	12000
Pipe Material :	Fiberglass
Pipe Construction :	Double Wall Pipe
Pipe Corrosion Protection :	Corrosion Resistant
Tank SFC :	Sump
Dispenser SFC :	Sump
Primary Pipe Release Detection :	Automatic Line Leak Detector (ALLD)
Secondary Pipe Release Detection :	Annual Line Tightness Test (LTT)
Pipe Pumping System :	Pressurized System
Pipe Install Date :	N/R
Turbine Sump Construction :	N/R
Tank Status Date :	N/R
Tank Install Date :	N/R
Tank Overfill Prevention :	N/R

Compartments Details

Compartment Number :	1
Compartment Capacity :	12000
Substance Stored :	Unleaded Gasoline
Used Substance :	Motor Fuel for Vehicles
Ecy Region :	N/R

Compartment Number :	1
Compartment Capacity :	12000
Substance Stored :	Unleaded Gasoline
Used Substance :	Motor Fuel for Vehicles
Ecy Region :	N/R

Tank Details

Tank Name :	2
Tank Status :	Operational
Install Date :	1988-04-01
Tank Upgrade Date :	1998-03-03
Tank Permanent Closure Date :	N/R
Permit Expiration Date :	09/30/2018
Tank Material :	Fiberglass Reinforced Plastic
Tank Construction :	Double Wall Tank
Tank Corrosion Protection :	Corrosion Resistant
Tank Manifold :	Main
Tank Release Detection :	Interstitial Monitoring
Tank Tightness Test :	N/R
Tank Spill Prevention :	Spill Bucket/Spill Box
Capacity Range :	10,000 to 19,999 Gallons
Actual Capacity :	12000
Pipe Material :	Fiberglass
Pipe Construction :	Double Wall Pipe
Pipe Corrosion Protection :	Corrosion Resistant
Tank SFC :	Sump
Dispenser SFC :	Sump
Primary Pipe Release Detection :	Automatic Line Leak Detector (ALLD)

Map Id: FH657
Direction: WSW
Distance: 0.977 mi., 5158 ft.
Elevation: 368 ft.
Relative: Higher

Site Name : 76 FOOD MART | 76 FOOD MART TACOMA | SHELL FOOD MART
1901 MARTIN LUTHER KING JR WAY
TACOMA | Tacoma, WA

Database(s) : [ALL SITES - WA, DOCKET, ECHO, EPA UST, FRS, T 2 - WA, UST - WA] ***(cont.)***

Envirosite ID: 6605466
EPA ID: N/R

UST - WA ***(cont.)***

Secondary Pipe Release Detection :	Annual Line Tightness Test (LTT)
Pipe Pumping System :	Pressurized System
Pipe Install Date :	N/R
Turbine Sump Construction :	N/R
Tank Status Date :	N/R
Tank Install Date :	N/R
Tank Overfill Prevention :	N/R

Compartments Details

Compartment Number :	1
Compartment Capacity :	12000
Substance Stored :	Unleaded Gasoline
Used Substance :	Motor Fuel for Vehicles
Ecy Region :	N/R

Compartment Number :	1
Compartment Capacity :	12000
Substance Stored :	Unleaded Gasoline
Used Substance :	Motor Fuel for Vehicles
Ecy Region :	N/R

Tank Details

Tank Name :	3
Tank Status :	Operational
Install Date :	1988-04-01
Tank Upgrade Date :	1998-03-03
Tank Permanent Closure Date :	N/R
Permit Expiration Date :	09/30/2018
Tank Material :	Fiberglass Reinforced Plastic
Tank Construction :	Double Wall Tank
Tank Corrosion Protection :	Corrosion Resistant
Tank Manifold :	Auxiliary
Tank Release Detection :	Interstitial Monitoring
Tank Tightness Test :	N/R
Tank Spill Prevention :	Spill Bucket/Spill Box
Capacity Range :	10,000 to 19,999 Gallons
Actual Capacity :	12000
Pipe Material :	Fiberglass
Pipe Construction :	Double Wall Pipe
Pipe Corrosion Protection :	Corrosion Resistant
Tank SFC :	Sump
Dispenser SFC :	Sump
Primary Pipe Release Detection :	Automatic Line Leak Detector (ALLD)
Secondary Pipe Release Detection :	Annual Line Tightness Test (LTT)
Pipe Pumping System :	Pressurized System
Pipe Install Date :	N/R
Turbine Sump Construction :	N/R
Tank Status Date :	N/R
Tank Install Date :	N/R
Tank Overfill Prevention :	N/R

Map Id: FH657
Direction: WSW
Distance: 0.977 mi., 5158 ft.
Elevation: 368 ft.
Relative: Higher

Site Name : 76 FOOD MART | 76 FOOD MART TACOMA | SHELL FOOD MART
1901 MARTIN LUTHER KING JR WAY
TACOMA | Tacoma, WA

Database(s) : [ALL SITES - WA, DOCKET, ECHO, EPA UST, FRS, T 2 - WA, UST - WA] ***(cont.)***

Envirosite ID: 6605466
EPA ID: N/R

UST - WA ***(cont.)***

Compartments Details

Compartment Number :	1
Compartment Capacity :	12000
Substance Stored :	Unleaded Gasoline
Used Substance :	Motor Fuel for Vehicles
Ecy Region :	N/R

Compartment Number :	1
Compartment Capacity :	12000
Substance Stored :	Unleaded Gasoline
Used Substance :	Motor Fuel for Vehicles
Ecy Region :	N/R

Facility Name :	SHELL FOOD MART
Facility Address :	1901 MARTIN LUTHER KING JR WAY, Tacoma, 98405
County :	Pierce

Facility Site ID :	45683694
UST Site ID :	97616
Tag Number(s) :	A0188
Responsible Unit :	Southwest
Is Active :	Yes
Latitude :	47.243496
Longitude :	-122.449322
Last Date in Agency List :	2022-12-29

Tank Details

Tank Name :	1
Tank Status :	Operational
Install Date :	1988-04-01
Tank Upgrade Date :	1998-03-03
Tank Permanent Closure Date :	N/R
Permit Expiration Date :	2022-07-31
Tank Material :	Fiberglass Reinforced Plastic
Tank Construction :	Double Wall Tank
Tank Corrosion Protection :	Corrosion Resistant
Tank Manifold :	Non-Manifolded Tank
Tank Release Detection :	Interstitial Monitoring
Tank Tightness Test :	N/R
Tank Spill Prevention :	Single Wall Spill Bucket
Capacity Range :	10,000 to 19,999 Gallons
Actual Capacity :	12000
Pipe Material :	Fiberglass
Pipe Construction :	Double Wall Pipe
Pipe Corrosion Protection :	Corrosion Resistant
Tank SFC :	Single Wall Sump
Dispenser SFC :	Single Wall Sump
Primary Pipe Release Detection :	Automatic Line Leak Detector (ALLD)
Secondary Pipe Release Detection :	Annual Line Tightness Test (LTT)
Pipe Pumping System :	Pressurized System

Map Id: FH657
Direction: WSW
Distance: 0.977 mi., 5158 ft.
Elevation: 368 ft.
Relative: Higher

Site Name : 76 FOOD MART | 76 FOOD MART TACOMA | SHELL FOOD MART
1901 MARTIN LUTHER KING JR WAY
TACOMA | Tacoma, WA

Database(s) : [ALL SITES - WA, DOCKET, ECHO, EPA UST, FRS, T 2 - WA, UST - WA] ***(cont.)***

Envirosite ID: 6605466
EPA ID: N/R

UST - WA ***(cont.)***

Pipe Install Date :	N/R
Turbine Sump Construction :	N/R
Tank Status Date :	1996-08-06
Tank Install Date :	N/R
Tank Overfill Prevention :	Automatic Shutoff (fill pipe)

Compartments Details

Compartment Number :	1
Compartment Capacity :	12000
Substance Stored :	Unleaded Gasoline
Used Substance :	Motor Fuel for Vehicles
Ecy Region :	N/R

Tank Details

Tank Name :	2
Tank Status :	Operational
Install Date :	1988-04-01
Tank Upgrade Date :	1998-03-03
Tank Permanent Closure Date :	N/R
Permit Expiration Date :	2022-07-31
Tank Material :	Fiberglass Reinforced Plastic
Tank Construction :	Double Wall Tank
Tank Corrosion Protection :	Corrosion Resistant
Tank Manifold :	Main
Tank Release Detection :	Interstitial Monitoring
Tank Tightness Test :	N/R
Tank Spill Prevention :	Single Wall Spill Bucket
Capacity Range :	10,000 to 19,999 Gallons
Actual Capacity :	12000
Pipe Material :	Fiberglass
Pipe Construction :	Double Wall Pipe
Pipe Corrosion Protection :	Corrosion Resistant
Tank SFC :	Single Wall Sump
Dispenser SFC :	Single Wall Sump
Primary Pipe Release Detection :	Automatic Line Leak Detector (ALLD)
Secondary Pipe Release Detection :	Annual Line Tightness Test (LTT)
Pipe Pumping System :	Pressurized System
Pipe Install Date :	N/R
Turbine Sump Construction :	N/R
Tank Status Date :	2016-01-15
Tank Install Date :	N/R
Tank Overfill Prevention :	Automatic Shutoff (fill pipe)

Compartments Details

Compartment Number :	1
Compartment Capacity :	12000
Substance Stored :	Unleaded Gasoline
Used Substance :	Motor Fuel for Vehicles
Ecy Region :	N/R

Map Id: FH657
Direction: WSW
Distance: 0.977 mi., 5158 ft.
Elevation: 368 ft.
Relative: Higher

Site Name : 76 FOOD MART | 76 FOOD MART
TACOMA | SHELL FOOD MART
1901 MARTIN LUTHER KING JR WAY
TACOMA | Tacoma, WA

Database(s) : [ALL SITES - WA, DOCKET, ECHO, EPA UST, FRS, T 2 - WA, UST - WA] ***(cont.)***

Envirosite ID: 6605466
EPA ID: N/R

UST - WA ***(cont.)***

Tank Details

Tank Name :	3
Tank Status :	Operational
Install Date :	1988-04-01
Tank Upgrade Date :	1998-03-03
Tank Permanent Closure Date :	N/R
Permit Expiration Date :	2022-07-31
Tank Material :	Fiberglass Reinforced Plastic
Tank Construction :	Double Wall Tank
Tank Corrosion Protection :	Corrosion Resistant
Tank Manifold :	Auxiliary
Tank Release Detection :	Interstitial Monitoring
Tank Tightness Test :	N/R
Tank Spill Prevention :	Single Wall Spill Bucket
Capacity Range :	10,000 to 19,999 Gallons
Actual Capacity :	12000
Pipe Material :	Fiberglass
Pipe Construction :	Double Wall Pipe
Pipe Corrosion Protection :	Corrosion Resistant
Tank SFC :	Single Wall Sump
Dispenser SFC :	Single Wall Sump
Primary Pipe Release Detection :	Automatic Line Leak Detector (ALLD)
Secondary Pipe Release Detection :	Annual Line Tightness Test (LTT)
Pipe Pumping System :	Pressurized System
Pipe Install Date :	N/R
Turbine Sump Construction :	N/R
Tank Status Date :	2016-05-31
Tank Install Date :	N/R
Tank Overfill Prevention :	Automatic Shutoff (fill pipe)

Compartments Details

Compartment Number :	1
Compartment Capacity :	12000
Substance Stored :	Unleaded Gasoline
Used Substance :	Motor Fuel for Vehicles
Ecy Region :	N/R

Map Id: FG658
Direction: SSW
Distance: 0.978 mi., 5163 ft.
Elevation: 158 ft.
Relative: Higher

Site Name : MAYCO FISH COMPANY LTD
2535 S JEFFERSON AVE
TACOMA, WA

Database(s) : [ALL SITES - WA, FRS, T 2 - WA]

Envirosite ID: 50655526
EPA ID: N/R

ALL SITES - WA

Facility Name :	MAYCO FISH COMPANY LTD
Facility Address :	2535 S JEFFERSON AVE, TACOMA, 98402-1303

Map Id: FG658
Direction: SSW
Distance: 0.978 mi., 5163 ft.
Elevation: 158 ft.
Relative: Higher

Site Name : MAYCO FISH COMPANY LTD
2535 S JEFFERSON AVE
TACOMA, WA

Database(s) : [ALL SITES - WA, FRS, T 2 - WA] ***(cont.)***

Envirosite ID: 50655526
EPA ID: N/R

ALL SITES - WA ***(cont.)***

County :	Pierce
Facility/Site ID :	29676663
Alternate Name :	MAYCO FISH CO LTD
Program Name :	N/R
WRIA :	10
Legislative District :	27
Congressional District :	6
Ecology Region :	SWRO
Ecology Program Phone :	(360) 407-6171
Tribal Land :	N
Latitude :	47.2376
Longitude :	-122.43873
Last Date in Agency List :	2023-01-03
Facility/Site ID :	29676663
Alternate Name :	MAYCO FISH COMPANY LTD
Program Name :	N/R
WRIA :	10
Legislative District :	27
Congressional District :	6
Ecology Region :	SWRO
Ecology Program Phone :	(360) 407-6171
Tribal Land :	N
Latitude :	47.2376
Longitude :	-122.43873
Last Date in Agency List :	2023-01-03
Facility/Site ID :	29676663
Alternate Name :	N/R
Program Name :	N/R
WRIA :	10
Legislative District :	27
Congressional District :	6
Ecology Region :	SWRO
Ecology Program Phone :	(360) 407-6171
Tribal Land :	N
Latitude :	47.2376
Longitude :	-122.43873
Last Date in Agency List :	2023-01-03
Facility/Site ID :	29676663
Alternate Name :	N/R
Program Name :	N/R
WRIA :	10
Legislative District :	27
Congressional District :	6
Ecology Region :	SWRO
Ecology Program Phone :	(360) 407-6400
Tribal Land :	N
Latitude :	47.2376
Longitude :	-122.43873
Last Date in Agency List :	2023-01-03

Map Id: FG658
Direction: SSW
Distance: 0.978 mi., 5163 ft.
Elevation: 158 ft.
Relative: Higher

Site Name : MAYCO FISH COMPANY LTD
2535 S JEFFERSON AVE
TACOMA, WA

Database(s) : [ALL SITES - WA, FRS, T 2 - WA] ***(cont.)***

Envirosite ID: 50655526
EPA ID: N/R

ALL SITES - WA ***(cont.)***

Program Details

Program :	HAZWASTE
Program ID :	CRK000034060
Interaction Type :	Industrial SW GP
Interaction Type Description :	General permit issued to industries to regulate the discharge of contaminated stormwater to state waters.
Status :	Inactive
Start Date :	1994-06-30
End Date :	2003-11-10
SIC :	N/R
NAICS :	N/R

Program :	HAZWASTE
Program ID :	CRK000034060
Interaction Type :	Emergency/Haz Chem Rpt TIER2
Interaction Type Description :	Businesses that store 10,000 pounds or more of a hazardous chemical or 500 pounds or less, depending on the chemical, of an extremely hazardous chemical on site at any one time must report annually. Reports are sent to the State Emergency Response Commission (represented by Ecology) Local Emergency Planning Committees, and local fire departments for emergency planning. (product, not waste)
Status :	Inactive
Start Date :	1992-01-01
End Date :	2003-02-19
SIC :	2091 - CANNED AND CURED FISH AND SEAFOODS
NAICS :	N/R

Program :	HAZWASTE
Program ID :	CRK000034060
Interaction Type :	Emergency/Haz Chem Rpt TIER2
Interaction Type Description :	Businesses that store 10,000 pounds or more of a hazardous chemical or 500 pounds or less, depending on the chemical, of an extremely hazardous chemical on site at any one time must report annually. Reports are sent to the State Emergency Response Commission (represented by Ecology) Local Emergency Planning Committees, and local fire departments for emergency planning. (product, not waste)
Status :	Inactive
Start Date :	1992-01-01
End Date :	2003-02-19
SIC :	N/R
NAICS :	N/R

Program :	HAZWASTE
Program ID :	CRK000034060
Interaction Type :	Emergency/Haz Chem Rpt TIER2

Map Id: FG658
Direction: SSW
Distance: 0.978 mi., 5163 ft.
Elevation: 158 ft.
Relative: Higher

Site Name : MAYCO FISH COMPANY LTD
2535 S JEFFERSON AVE
TACOMA, WA

Database(s) : [ALL SITES - WA, FRS, T 2 - WA] ***(cont.)***

Envirosite ID: 50655526
EPA ID: N/R

ALL SITES - WA ***(cont.)***

Interaction Type Description :	Businesses that store 10,000 pounds or more of a hazardous chemical or 500 pounds or less, depending on the chemical, of an extremely hazardous chemical on site at any one time must report annually. Reports are sent to the State Emergency Response Commission (represented by Ecology) Local Emergency Planning Committees, and local fire departments for emergency planning. (product, not waste)
Status :	Inactive
Start Date :	1992-01-01
End Date :	2003-02-19
SIC :	5146 - FISH AND SEAFOODS
NAICS :	N/R

FRS

Facility Name :	MAYCO FISH COMPANY LTD
Facility Address :	2535 S JEFFERSON AVE, TACOMA, WA 98402-1303
County :	PIERCE

Site Details

Registry ID :	110015496827
FRS Facility URL :	Click here for hyperlink provided by the agency.
Last Date in Agency List :	2023-02-13

Source Description

Source Description :

The WA-FSIS provides a means to query and display data maintained by the Washington Department of Ecology. This system contains key information for each facility/site that is currently, or has been, of interest to the Air Quality, Dam Safety, Hazardous Waste, Toxics Cleanup, and Water Quality Programs.

FRS Environmental Interest

Source and System ID :	WA-FSIS - 29676663

T 2 - WA

Facility Name :	MAYCO FISH COMPANY LTD
Facility Address :	2535 S JEFFERSON AVE, TACOMA, 98402-1303
County :	Pierce
Facility/Site ID :	29676663
Alternate Name :	MAYCO FISH CO LTD
Program Name :	N/R
WRIA :	10
Legislative District :	27
Congressional District :	6
Ecology Region :	SWRO
Ecology Program Phone :	(360) 407-6171
Tribal Land :	N

Map Id: FG658
Direction: SSW
Distance: 0.978 mi., 5163 ft.
Elevation: 158 ft.
Relative: Higher

Site Name : MAYCO FISH COMPANY LTD
2535 S JEFFERSON AVE
TACOMA, WA

Database(s) : [ALL SITES - WA, FRS, T 2 - WA] ***(cont.)***

Envirosite ID: 50655526
EPA ID: N/R

T 2 - WA ***(cont.)***

Latitude :	47.2376
Longitude :	-122.43873
Last Date in Agency List :	2023-01-04

Facility/Site ID :	29676663
Alternate Name :	MAYCO FISH COMPANY LTD
Program Name :	N/R
WRIA :	10
Legislative District :	27
Congressional District :	6
Ecology Region :	SWRO
Ecology Program Phone :	(360) 407-6171
Tribal Land :	N
Latitude :	47.2376
Longitude :	-122.43873
Last Date in Agency List :	2023-01-04

Facility/Site ID :	29676663
Alternate Name :	N/R
Program Name :	N/R
WRIA :	10
Legislative District :	27
Congressional District :	6
Ecology Region :	SWRO
Ecology Program Phone :	(360) 407-6171
Tribal Land :	N
Latitude :	47.2376
Longitude :	-122.43873
Last Date in Agency List :	2023-01-04

Program Details

Program :	HAZWASTE
Interaction Type :	Emergency/Haz Chem Rpt TIER2
Interaction Type Description :	Businesses that store 10,000 pounds or more of a hazardous chemical or 500 pounds or less, depending on the chemical, of an extremely hazardous chemical on site at any one time must report annually. Reports are sent to the State Emergency Response Commission (represented by Ecology) Local Emergency Planning Committees, and local fire departments for emergency planning. (product, not waste)
Status :	Inactive
Start Date :	1992-01-01
End Date :	2003-02-19
SIC :	2091 - CANNED AND CURED FISH AND SEAFOODS
NAICS :	N/R

Program :	HAZWASTE
Interaction Type :	Emergency/Haz Chem Rpt TIER2

Map Id: FG658
Direction: SSW
Distance: 0.978 mi., 5163 ft.
Elevation: 158 ft.
Relative: Higher

Site Name : MAYCO FISH COMPANY LTD
2535 S JEFFERSON AVE
TACOMA, WA

Database(s) : [ALL SITES - WA, FRS, T 2 - WA] ***(cont.)***

Envirosite ID: 50655526
EPA ID: N/R

T 2 - WA ***(cont.)***

Interaction Type Description :	Businesses that store 10,000 pounds or more of a hazardous chemical or 500 pounds or less, depending on the chemical, of an extremely hazardous chemical on site at any one time must report annually. Reports are sent to the State Emergency Response Commission (represented by Ecology) Local Emergency Planning Committees, and local fire departments for emergency planning. (product, not waste)
Status :	Inactive
Start Date :	1992-01-01
End Date :	2003-02-19
SIC :	N/R
NAICS :	N/R
Program :	HAZWASTE
Interaction Type :	Emergency/Haz Chem Rpt TIER2
Interaction Type Description :	Businesses that store 10,000 pounds or more of a hazardous chemical or 500 pounds or less, depending on the chemical, of an extremely hazardous chemical on site at any one time must report annually. Reports are sent to the State Emergency Response Commission (represented by Ecology) Local Emergency Planning Committees, and local fire departments for emergency planning. (product, not waste)
Status :	Inactive
Start Date :	1992-01-01
End Date :	2003-02-19
SIC :	5146 - FISH AND SEAFOODS
NAICS :	N/R

Map Id: 659
Direction: WSW
Distance: 0.979 mi., 5170 ft.
Elevation: 363 ft.
Relative: Higher

Site Name : MCCARVER PARK PROPERTY | MCCARVER PARK | TACOMA SCHOOL DIST
MCCARVER PARK
2141 S I ST | 2141 SOUTH I ST
TACOMA | Tacoma, WA

Database(s) : [ALL SITES - WA, BROWNFIELDS-ACRES, BRS, CSCSL NFA - WA, ECHO, EPA UST, FED BROWNFIELDS, FRS, HIST BROWNFIELDS - WA, HSL - WA, LUST - WA, RCRA_NONGEN, UST - WA, VCP - WA]

Envirosite ID: 50655423
EPA ID: N/R

ALL SITES - WA

Facility Name :	MCCARVER PARK PROPERTY
Facility Address :	2141 S I ST, TACOMA, 98401
County :	Pierce

Map Id: 659
Direction: WSW
Distance: 0.979 mi., 5170 ft.
Elevation: 363 ft.
Relative: Higher

Site Name : MCCARVER PARK PROPERTY | MCCARVER PARK | TACOMA SCHOOL DIST
MCCARVER PARK
2141 S I ST | 2141 SOUTH I ST
TACOMA | Tacoma, WA

Database(s) : [ALL SITES - WA, BROWNFIELDS-ACRES, BRS, CSCSL NFA - WA, ECHO, EPA UST, FED BROWNFIELDS, FRS, HIST BROWNFIELDS - WA, HSL - WA, LUST - WA, RCRA_NONGEN, UST - WA, VCP - WA] ***(cont.)***

Envirosite ID: 50655423
EPA ID: N/R

ALL SITES - WA ***(cont.)***

Facility/Site ID :	4286915
Alternate Name :	N/R
Program Name :	N/R
WRIA :	10
Legislative District :	27
Congressional District :	6
Ecology Region :	SWRO
Ecology Program Phone :	(360) 407-7224
Tribal Land :	N
Latitude :	47.240539
Longitude :	-122.446531
Last Date in Agency List :	2023-01-03

Facility/Site ID :	4286915
Alternate Name :	N/R
Program Name :	N/R
WRIA :	10
Legislative District :	27
Congressional District :	6
Ecology Region :	SWRO
Ecology Program Phone :	(360) 407-6734
Tribal Land :	N
Latitude :	47.240539
Longitude :	-122.446531
Last Date in Agency List :	2023-01-03

Program Details

Program :	TOXICS
Program ID :	SW1021
Interaction Type :	Haz Waste Management Activity
Interaction Type Description :	Facilities that are required to have a RCRA Site ID# but who do not generate and/or manage hazardous waste (XQG generator status). This includes transporters, used oil recyclers, and dangerous waste fuel marketers and burners.
Status :	Inactive
Start Date :	2009-12-31
End Date :	2010-12-31
SIC :	N/R
NAICS :	N/R

Program :	TOXICS
Program ID :	SW1021
Interaction Type :	LUST Facility

Map Id: 659
Direction: WSW
Distance: 0.979 mi., 5170 ft.
Elevation: 363 ft.
Relative: Higher

Site Name : MCCARVER PARK PROPERTY | MCCARVER PARK | TACOMA SCHOOL DIST
MCCARVER PARK
2141 S I ST | 2141 SOUTH I ST
TACOMA | Tacoma, WA

Database(s) : [ALL SITES - WA, BROWNFIELDS-ACRES, BRS, CSCSL NFA - WA, ECHO, EPA UST, FED BROWNFIELDS, FRS, HIST BROWNFIELDS - WA, HSL - WA, LUST - WA, RCRA_NONGEN, UST - WA, VCP - WA] ***(cont.)***

Envirosite ID: 50655423
EPA ID: N/R

ALL SITES - WA ***(cont.)***

Interaction Type Description :	A leaking underground tank cleanup site being cleaned up with Ecology oversight or review.
Status :	Inactive
Start Date :	2009-06-02
End Date :	2010-11-29
SIC :	N/R
NAICS :	61 - Educational Services
Program :	TOXICS
Program ID :	SW1021
Interaction Type :	LUST Facility
Interaction Type Description :	A leaking underground tank cleanup site being cleaned up with Ecology oversight or review.
Status :	Inactive
Start Date :	2009-06-02
End Date :	2010-11-29
SIC :	N/R
NAICS :	N/R
Program :	TOXICS
Program ID :	SW1021
Interaction Type :	Hazardous Waste Generator
Interaction Type Description :	Facilities that generate any quantity of a dangerous waste. They may be classified as SQG, MQG, or LQG depending on hazardous waste generated for a given month.
Status :	Inactive
Start Date :	2009-09-24
End Date :	2009-12-31
SIC :	N/R
NAICS :	N/R
Program :	TOXICS
Program ID :	SW1021
Interaction Type :	Hazardous Waste Generator
Interaction Type Description :	Facilities that generate any quantity of a dangerous waste. They may be classified as SQG, MQG, or LQG depending on hazardous waste generated for a given month.
Status :	Inactive
Start Date :	2009-09-24

Map Id: 659
Direction: WSW
Distance: 0.979 mi., 5170 ft.
Elevation: 363 ft.
Relative: Higher

Site Name : MCCARVER PARK PROPERTY | MCCARVER PARK | TACOMA SCHOOL DIST
MCCARVER PARK
2141 S I ST | 2141 SOUTH I ST
TACOMA | Tacoma, WA

Database(s) : [ALL SITES - WA, BROWNFIELDS-ACRES, BRS, CSCSL NFA - WA, ECHO, EPA UST, FED BROWNFIELDS, FRS, HIST BROWNFIELDS - WA, HSL - WA, LUST - WA, RCRA_NONGEN, UST - WA, VCP - WA] ***(cont.)***

Envirosite ID: 50655423
EPA ID: N/R

ALL SITES - WA ***(cont.)***

End Date :	2009-12-31
SIC :	N/R
NAICS :	447190 - Other Gasoline Stations
Program :	TOXICS
Program ID :	SW1021
Interaction Type :	State Cleanup Site
Interaction Type Description :	A site is being cleaned up under state regulations. Regulations include Model Toxics Control Act or its predecessors.
Status :	Inactive
Start Date :	2009-03-04
End Date :	2009-04-03
SIC :	N/R
NAICS :	N/R
Program :	TOXICS
Program ID :	SW1021
Interaction Type :	Voluntary Cleanup Sites
Interaction Type Description :	For a fee, Ecology staff will review an independent cleanup report(s) and provide a written decision about the adequacy of the cleanup actions taken and described in the report.
Status :	Active
Start Date :	2009-04-03
End Date :	N/R
SIC :	N/R
NAICS :	N/R
Program :	TOXICS
Program ID :	SW1021
Interaction Type :	Underground Storage Tank
Interaction Type Description :	Any one or combination of tanks (including connecting underground pipes) that is used to contain regulated substances and has a tank volume of ten percent or more beneath the surface of the ground. This term does not include any of the exempt UST systems specified in WAC 173-360-110(2) or any piping connected thereto. See WAC 173-360
Status :	Active
Start Date :	2009-05-21
End Date :	N/R
SIC :	N/R
NAICS :	N/R

Map Id: 659
Direction: WSW
Distance: 0.979 mi., 5170 ft.
Elevation: 363 ft.
Relative: Higher

Site Name : MCCARVER PARK PROPERTY | MCCARVER PARK | TACOMA SCHOOL DIST
MCCARVER PARK
2141 S I ST | 2141 SOUTH I ST
TACOMA | Tacoma, WA

Database(s) : [ALL SITES - WA, BROWNFIELDS-ACRES, BRS, CSCSL NFA - WA, ECHO, EPA UST, FED BROWNFIELDS, FRS, HIST BROWNFIELDS - WA, HSL - WA, LUST - WA, RCRA_NONGEN, UST - WA, VCP - WA] ***(cont.)***

Envirosite ID: 50655423
EPA ID: N/R

ALL SITES - WA ***(cont.)***

Program :	TOXICS
Program ID :	SW1021
Interaction Type :	Underground Storage Tank
Interaction Type Description :	Any one or combination of tanks (including connecting underground pipes) that is used to contain regulated substances and has a tank volume of ten percent or more beneath the surface of the ground. This term does not include any of the exempt UST systems specified in WAC 173-360-110(2) or any piping connected thereto. See WAC 173-360
Status :	Active
Start Date :	2009-05-21
End Date :	N/R
SIC :	N/R
NAICS :	8111 - Automotive Repair and Maintenance

Program :	TOXICS
Program ID :	SW1021
Interaction Type :	Voluntary Cleanup Sites
Interaction Type Description :	For a fee, Ecology staff will review an independent cleanup report(s) and provide a written decision about the adequacy of the cleanup actions taken and described in the report.
Status :	Active
Start Date :	2009-04-03
End Date :	N/R
SIC :	N/R
NAICS :	6111 - Elementary and Secondary Schools

BROWNFIELDS-ACRES

Facility Name :	McCarver Park
Facility Address :	2141 South I Street, Tacoma, WA 98405
County :	N/R

Site Details

Property ID :	122482
EPA FRS ID :	N/R
EPA FRS Site Name :	N/R
Alias Name :	N/R
Current Use :	N/R
Future Use :	N/R
GP Funding Type ID :	Petroleum
Property Size :	4.5

Map Id: 659
Direction: WSW
Distance: 0.979 mi., 5170 ft.
Elevation: 363 ft.
Relative: Higher

Site Name : MCCARVER PARK PROPERTY | MCCARVER PARK | TACOMA SCHOOL DIST
MCCARVER PARK
2141 S I ST | 2141 SOUTH I ST
TACOMA | Tacoma, WA

Database(s) : [ALL SITES - WA, BROWNFIELDS-ACRES, BRS, CSCSL NFA - WA, ECHO, EPA UST, FED BROWNFIELDS, FRS, HIST BROWNFIELDS - WA, HSL - WA, LUST - WA, RCRA_NONGEN, UST - WA, VCP - WA] ***(cont.)***

Envirosite ID: 50655423
EPA ID: N/R

BROWNFIELDS-ACRES ***(cont.)***

Local Parcel Number :	Pierce County: 6560000010, 2805000660, 6560000080, 6560000090, 76850001470
Former Use :	N/R
Ownership Entity ID :	Government
Current Owner :	Tacoma School District #10
Photo Available :	Y
Video Available :	N/R
Ownership Change :	N
Ownership Liability Factor :	N
Cleanup Required Flag :	N
Cleanup Required Date :	N/R
State Tribal Enroll ID Number :	N/R
State Tribal Enroll Date :	N/R
Property Not Enrolled Flag :	N/R
NFA Issue Date :	2010-11-29
Info Devices :	N/R
Check Pilot Flag :	N/R
CERCLIS WasteLAN Indicator :	N/R
RCRA Indicator :	N/R
BF Proj Number :	N/R
Mun Owned :	N/R
Approx Value :	N/R
Build Sqft :	N/R
Date of Form :	N/R
Add Date :	2010-10-13
Mod Date :	2018-04-23
Mod User :	efe_jesuorobo
CERCLIS Flag :	N/R
RFR Flag :	N
RFR Date :	N/R
RFR Grant ID :	N/R
Multi Story Flag :	N/R
Institutional Control In Place Flag :	N
Institutional Control In Place Date :	N/R
Institutional Control Additional Info:	N/R
Institutional Control Required Flag :	N
Institutional Control Required Date :	N/R
Institutional Control Data Address :	N/R
Property Controls :	N/R
Govt Controls :	N/R
Permit Tools :	N/R
Eng. Control in Place :	N/R
Eng. Control in Place Date :	N/R
Eng. Control Additional Info :	N/R
Eng. Control Required Flag :	N/R
Eng. Control Flag Cover Tech :	N/R
Eng. Control Flag Immobilization :	N/R
Eng. Control Flag Barriers :	N/R
Eng. Control Flag Security :	N/R

Map Id: 659
Direction: WSW
Distance: 0.979 mi., 5170 ft.
Elevation: 363 ft.
Relative: Higher

Site Name : MCCARVER PARK PROPERTY | MCCARVER PARK | TACOMA SCHOOL DIST MCCARVER PARK
2141 S I ST | 2141 SOUTH I ST
TACOMA | Tacoma, WA

Database(s) : [ALL SITES - WA, BROWNFIELDS-ACRES, BRS, CSCSL NFA - WA, ECHO, EPA UST, FED BROWNFIELDS, FRS, HIST BROWNFIELDS - WA, HSL - WA, LUST - WA, RCRA_NONGEN, UST - WA, VCP - WA] ***(cont.)***

Envirosite ID: 50655423
EPA ID: N/R

BROWNFIELDS-ACRES ***(cont.)***

Eng. Control Flag Other :	N/R
Eng. Control Other :	N/R
Eng. Control Data Address :	N/R
Cleanup Req Ukn Comment :	N/R
AWP Catalyst Y/N :	N/R
Lat/Long Override Flag :	N/R
Latitude Measure :	47.2405151
Longitude Measure :	-122.4466287
Src Map Scale Num :	N/R
Ref Point ID :	N/R
Hcm Id :	N/R
Datum Code ID :	N/R
Horiz Accuracy Measure :	N/R
Last Date in Agency List :	2023-01-03

Contaminants Summary

Contaminant :	Petroleum/Petroleum Products
Contaminant Found :	Y
Contaminant Cleaned Up :	N/R
Other Description :	N/R
Other Cleaned Up :	N/R

Affected Media

Media Affected :	Soil

BRS

Facility Name :	TACOMA SCHOOL DIST MCCARVER PARK
Facility Address :	2141 S I ST, TACOMA, WA 98405
County :	PACIFIC

Site Details

Date Form Received by Agency :	2010-03-09
EPA ID :	WAH000035482
Mailing Address :	PO BOX 1357, TACOMA, WA 98401
Contact :	KEN WILSON
Contact Address :	PO BOX 1357, TACOMA, WA 98401
Contact Country :	US
Contact Telephone :	253-571-3318
Contact Email :	N/R
EPA Region :	10
Land Type :	Municipal
Source Type :	Annual/Biennial Report updated with Notification

Map Id: 659
Direction: WSW
Distance: 0.979 mi., 5170 ft.
Elevation: 363 ft.
Relative: Higher

Site Name : MCCARVER PARK PROPERTY | MCCARVER PARK | TACOMA SCHOOL DIST
MCCARVER PARK
2141 S I ST | 2141 SOUTH I ST
TACOMA | Tacoma, WA

Database(s) : [ALL SITES - WA, BROWNFIELDS-ACRES, BRS, CSCSL NFA - WA, ECHO, EPA UST, FED BROWNFIELDS, FRS, HIST BROWNFIELDS - WA, HSL - WA, LUST - WA, RCRA_NONGEN, UST - WA, VCP - WA] ***(cont.)***

Envirosite ID: 50655423
EPA ID: N/R

BRS ***(cont.)***

Classification :	Not a generator, verified
Description :	Not a generator, verified
Last Date in Agency List :	2023-01-23

Owner/Operator Summary

Owner/Operator Name :	TACOMA SCHOOL DISTRICT #10
Owner/Operator Address :	PO BOX 1357, TACOMA, WA 98401
Owner/Operator Country :	US
Owner/Operator Telephone :	253-571-3318
Owner/Operator Email :	N/R
Owner/Operator Fax :	N/R
Legal Status :	Municipal
Owner/Operator Type :	Owner
Owner/Operator Start Date :	1999-01-01
Owner/Operator End Date :	N/R

Owner/Operator Name :	TACOMA SCHOOL DISTRICT #10
Owner/Operator Address :	PO BOX 1357, TACOMA, WA 98401
Owner/Operator Country :	US
Owner/Operator Telephone :	253-571-3318
Owner/Operator Email :	N/R
Owner/Operator Fax :	N/R
Legal Status :	Municipal
Owner/Operator Type :	Operator
Owner/Operator Start Date :	1999-01-01
Owner/Operator End Date :	N/R

Waste Activity Monitoring

Report Cycle :	2009
Hazardous Waste Page Number :	1
Hazardous Waste Sub-Page Number :	1
BR Form :	XX
Waste Description :	N/R
Primary NAICS :	44719 - Other Gasoline Stations
Source Code :	N/R
Form Code :	N/R
Management Method :	N/R
Generation Tons :	0
Managed Tons :	0
Shipped Tons :	0
Received Tons :	0
Receiver ID :	N/R
Receiver State :	N/R
Shipper ID :	N/R

Map Id: 659
Direction: WSW
Distance: 0.979 mi., 5170 ft.
Elevation: 363 ft.
Relative: Higher

Site Name : MCCARVER PARK PROPERTY | MCCARVER PARK | TACOMA SCHOOL DIST
MCCARVER PARK
2141 S I ST | 2141 SOUTH I ST
TACOMA | Tacoma, WA

Database(s) : [ALL SITES - WA, BROWNFIELDS-ACRES, BRS, CSCSL NFA - WA, ECHO, EPA UST, FED BROWNFIELDS, FRS, HIST BROWNFIELDS - WA, HSL - WA, LUST - WA, RCRA_NONGEN, UST - WA, VCP - WA] ***(cont.)***

Envirosite ID: 50655423
EPA ID: N/R

BRS ***(cont.)***

Shipper State :	N/R
Waste Minimization :	N/R
Waste Code List :	N/R
Waste Code Group :	N/R
Waste Generation Type :	N/R

CSCSL NFA - WA

Facility Name :	MCCARVER PARK PROPERTY
Facility Address :	2141 S I ST, TACOMA, 98401
County :	Pierce
NFA Date :	2010-05-05
Facility Site ID :	4286915
Cleanup Site ID :	3882
Rank :	N/R
VCP :	N/R
Alternate Site Names :	N/R
NFA Reason :	Voluntary Cleanup Program Review
Site Status :	NFA
Region :	Southwest
Responsible Unit :	Southwest
Latitude :	47.240539
Longitude :	-122.446531
Last Date in Agency List :	2023-02-23

Contaminants

Contaminant Name :	Petroleum Products-Unspecified
Ground Water :	Confirmed Above Cleanup Levels
Surface Water :	N/R
Soil :	Confirmed Above Cleanup Levels
Sediment :	N/R
Air :	N/R
Bedrock :	N/R

ECHO

Facility Name :	MCCARVER PARK
Facility Address :	2141 S I ST, TACOMA, WA 98405
County :	PIERCE
Last Inspection Date :	N/R
Registry ID :	110039554158
FIPS Code :	53053
EPA Region :	10

Map Id: 659
Direction: WSW
Distance: 0.979 mi., 5170 ft.
Elevation: 363 ft.
Relative: Higher

Site Name : MCCARVER PARK PROPERTY | MCCARVER PARK | TACOMA SCHOOL DIST
MCCARVER PARK
2141 S I ST | 2141 SOUTH I ST
TACOMA | Tacoma, WA

Database(s) : [ALL SITES - WA, BROWNFIELDS-ACRES, BRS, CSCSL NFA - WA, ECHO, EPA UST, FED BROWNFIELDS, FRS, HIST BROWNFIELDS - WA, HSL - WA, LUST - WA, RCRA_NONGEN, UST - WA, VCP - WA] ***(cont.)***

Envirosite ID: 50655423
EPA ID: N/R

ECHO ***(cont.)***

Inspection Count :	0
Last Inspection Days :	N/R
Informal Count :	0
Last Informal Action Date :	N/R
Formal Action Count :	0
Last Formal Action Date :	N/R
Total Penalties :	0
Penalty Count :	N/R
Last Penalty Date :	N/R
Last Penalty Amount :	N/R
QTRS IN NC :	0
Programs IN SNC :	0
Current Compliance Status :	No Violation Identified
Three-Year Compliance Status :	_____
Collection Method :	ADDRESS MATCHING-HOUSE NUMBER
Reference Point :	ENTRANCE POINT OF A FACILITY OR STATION
Accuracy Meters :	50
Derived Tribes :	Puyallup Tribe of the Puyallup Reservation - .9 mile(s), Puyallup Tribe of the Puyallup Reservation - 1.3 mile(s), Muckleshoot Indian Tribe - 11.6 mile(s), Muckleshoot Indian Tribe - 14.5 mile(s), Nisqually Indian Tribe - 16.6 mile(s), Squaxin Island Tribe of the Squaxin Island Reservation - 21.3 mile(s), Squaxin Island Tribe of the Squaxin Island Reservation - 23.2 mile(s)
Derived HUC :	17110019
Derived WBD :	171100190301
Derived STCTY FIPS :	53053
Derived Zip :	98405
Derived CD113 :	06
Derived CB2010 :	530530617001005
MYRTK Universe :	NNN
NPDES IDs :	N/R
CWA Permit Types :	N/R
CWA Compliance Tracking :	N/R
CWA NAICS :	N/R
CWA SICS :	N/R
CWA Inspection Count :	N/R
CWA Last Inspection Days :	N/R
CWA Informal Count :	N/R
CWA Formal Action Count :	N/R
CWA Last Formal Action Date :	N/R
CWA Penalties :	N/R
CWA Last Penalty Date :	N/R
CWA Last Penalty Amount :	N/R
CWA Quarters IN NC :	N/R
CWA Current Compliance Status :	N/R
CWA Current SNC Flag :	N
CWA 13 Quarters Compliance Status :	N/R

Map Id: 659
Direction: WSW
Distance: 0.979 mi., 5170 ft.
Elevation: 363 ft.
Relative: Higher

Site Name : MCCARVER PARK PROPERTY | MCCARVER PARK | TACOMA SCHOOL DIST
MCCARVER PARK
2141 S I ST | 2141 SOUTH I ST
TACOMA | Tacoma, WA

Database(s) : [ALL SITES - WA, BROWNFIELDS-ACRES, BRS, CSCSL NFA - WA, ECHO, EPA UST, FED BROWNFIELDS, FRS, HIST BROWNFIELDS - WA, HSL - WA, LUST - WA, RCRA_NONGEN, UST - WA, VCP - WA] ***(cont.)***

Envirosite ID: 50655423
EPA ID: N/R

ECHO ***(cont.)***

CWA 13 Quarters Effluent Exceedances:	N/R
CWA Three-Year QNCR Codes :	N/R
DFR URL :	Click here for hyperlink provided by the agency.
Facility SIC :	N/R
Facility NAICS :	447190 - Other Gasoline Stations
Facility Last Inspection EPA Date :	N/R
Facility Last Inspection State Date :	N/R
Facility Last Formal Act EPA Date :	N/R
Facility Last Formal Act State Date :	N/R
Facility Last Informal Act EPA Date :	N/R
Facility Last Informal Act State Date:	N/R
Facility Federal Agency :	N/R
TRI Reporter :	N/R
Facility Imp Water Flag :	N/R
Current SNC Flag :	N
Indian County Flag :	N
Federal Flag :	N/R
US Mexico Border Flag :	N/R
Chesapeak Bay Flag :	N/R
AIR Flag :	N
NPDES Flag :	N
SDWIS Flag :	N
RCRA Flag :	Y
TRI Flag :	N
GHG Flag :	N
Major Flag :	N/R
Active Flag :	N/R
NAA Flag :	N
Latitude :	47.241559
Longitude :	-122.44642
Last Date in Agency List :	2023-01-16

EPA UST

Facility Name :	MCCARVER PARK PROPERTY
Facility Address :	2141 SOUTH I ST, Tacoma, Washington 98405
County :	Pierce
Facility ID :	WA4286915
Facility Status :	Closed UST(s)
Open USTs :	0
Closed USTs :	1
Temporarily Out of Service USTs :	0
Date of Last Inspection :	N/R
EPA Region :	10
Tribe :	N/R
Facility ID 2 :	N/R
Latitude :	47.240539

Map Id: 659
Direction: WSW
Distance: 0.979 mi., 5170 ft.
Elevation: 363 ft.
Relative: Higher

Site Name : MCCARVER PARK PROPERTY | MCCARVER PARK | TACOMA SCHOOL DIST
MCCARVER PARK
2141 S I ST | 2141 SOUTH I ST
TACOMA | Tacoma, WA

Database(s) : [ALL SITES - WA, BROWNFIELDS-ACRES, BRS, CSCSL NFA - WA, ECHO, EPA UST, FED BROWNFIELDS, FRS, HIST BROWNFIELDS - WA, HSL - WA, LUST - WA, RCRA_NONGEN, UST - WA, VCP - WA] ***(cont.)***

Envirosite ID: 50655423
EPA ID: N/R

EPA UST ***(cont.)***

Longitude :	-122.446531
Last Date in Agency List :	2023-01-30

Tank Details

Tank ID :	WA4286915_1
Tank Status :	Closed
Installation Date :	2001-01-01
Removal Date :	N/R
Capacity :	N/R
Substances :	N/R
Tank Wall Type :	N/R

FED BROWNFIELDS

Facility Name :	McCarver Park
Facility Address :	2141 South I Street, Tacoma, WA 98405

Site Details

ACRES Property ID :	122482
Property Size (acres) :	4.5
Local Property Number(s) :	Pierce County: 6560000010, 2805000660, 6560000080, 6560000090, 76850001470
Ownership Entity :	Government
Current Owner :	Tacoma School District #10
Did Ownership Change :	N
SFLLP fact into the ownership :	N
Latitude :	47.240515
Longitude :	-122.446629
Horizontal Collection Method :	N/R
Source Map Scale :	N/R
Reference Point :	N/R
Horizontal Reference Datum :	N/R
Description/History :	N/R
Last Date in Agency List :	2023-01-06

Additional Details

Past Use: Greenspace (acres) :	4.5
Past Use: Residential (acres) :	N/R
Past Use: Commercial (acres) :	N/R
Past Use: Industrial (acres) :	N/R
Past Use: Multistory (acres) :	N/R
Cleanup Required :	N

Map Id: 659
Direction: WSW
Distance: 0.979 mi., 5170 ft.
Elevation: 363 ft.
Relative: Higher

Site Name : MCCARVER PARK PROPERTY | MCCARVER PARK | TACOMA SCHOOL DIST
MCCARVER PARK
2141 S I ST | 2141 SOUTH I ST
TACOMA | Tacoma, WA

Database(s) : [ALL SITES - WA, BROWNFIELDS-ACRES, BRS, CSCSL NFA - WA, ECHO, EPA UST, FED BROWNFIELDS, FRS, HIST BROWNFIELDS - WA, HSL - WA, LUST - WA, RCRA_NONGEN, UST - WA, VCP - WA] ***(cont.)***

Envirosite ID: 50655423
EPA ID: N/R

FED BROWNFIELDS ***(cont.)***

Contaminants Found: Controlled Substances:	N/R
Contaminants Found: Petroleum :	Y
Contaminants Found: Asbestos :	N/R
Contaminants Found: Lead :	N/R
Contaminants Found: PAHs :	N/R
Contaminants Found: PCBs :	N/R
Contaminants Found: VOCs :	N/R
Contaminants Found: Selenium :	N/R
Contaminants Found: Iron :	N/R
Contaminants Found: Arsenic :	N/R
Contaminants Found: Cadmium :	N/R
Contaminants Found: Chromium :	N/R
Contaminants Found: Copper :	N/R
Contaminants Found: Mercury :	N/R
Contaminants Found: Nickel :	N/R
Contaminants Found: Pesticides :	N/R
Contaminants Found: SVOCs :	N/R
Contaminants Found: Other Metals :	N/R
Contaminants Found: Other :	N/R
Contaminants Found: Other (Descr) :	N/R
Contaminants Found: Unknown :	N/R
Contaminants Found: None :	N/R
Contaminants Cleaned Up: Controlled Substances:	N/R
Contaminants Cleaned Up: Petroleum :	N/R
Contaminants Cleaned Up: Asbestos :	N/R
Contaminants Cleaned Up: Lead :	N/R
Contaminants Cleaned Up: PAHs :	N/R
Contaminants Cleaned Up: PCBs :	N/R
Contaminants Cleaned Up: VOCs :	N/R
Contaminants Cleaned Up: Selenium :	N/R
Contaminants Cleaned Up: Iron :	N/R
Contaminants Cleaned Up: Arsenic :	N/R
Contaminants Cleaned Up: Cadmium :	N/R
Contaminants Cleaned Up: Chromium :	N/R
Contaminants Cleaned Up: Copper :	N/R
Contaminants Cleaned Up: Mercury :	N/R
Contaminants Cleaned Up: Nickel :	N/R
Contaminants Cleaned Up: Pesticides :	N/R
Contaminants Cleaned Up: SVOCs :	N/R
Contaminants Cleaned Up: Other Metals:	N/R
Contaminants Cleaned Up: Other :	N/R
Contaminants Cleaned Up: Other (Descr):	N/R
Contaminants Cleaned Up: Unknown :	N/R
Contaminants Cleaned Up: None :	N/R
Media Affected: Air :	N/R
Media Affected: Sediments :	N/R

Map Id: 659
Direction: WSW
Distance: 0.979 mi., 5170 ft.
Elevation: 363 ft.
Relative: Higher

Site Name : MCCARVER PARK PROPERTY | MCCARVER PARK | TACOMA SCHOOL DIST
MCCARVER PARK
2141 S I ST | 2141 SOUTH I ST
TACOMA | Tacoma, WA

Database(s) : [ALL SITES - WA, BROWNFIELDS-ACRES, BRS, CSCSL NFA - WA, ECHO, EPA UST, FED BROWNFIELDS, FRS, HIST BROWNFIELDS - WA, HSL - WA, LUST - WA, RCRA_NONGEN, UST - WA, VCP - WA] ***(cont.)***

Envirosite ID: 50655423
EPA ID: N/R

FED BROWNFIELDS ***(cont.)***

Media Affected: Soil :	Y
Media Affected: Drinking Water :	N/R
Media Affected: Ground Water :	N/R
Media Affected: Surface Water :	N/R
Media Affected: Bldg Materials :	N/R
Media Affected: Indoor Air :	N/R
Media Affected: Unknown :	N/R
Media Cleaned Up: Air :	N/R
Media Cleaned Up: Sediments :	N/R
Media Cleaned Up: Soil :	N/R
Media Cleaned Up: Drinking Water :	N/R
Media Cleaned Up: Ground Water :	N/R
Media Cleaned Up: Surface Water :	N/R
Media Cleaned Up: Bldg Materials :	N/R
Media Cleaned Up: Indoor Air :	N/R
Media Cleaned Up: Unknown :	N/R
ST/Tribal Prg ID Number :	N/R
Further Action/Cleanup :	N/R
Enrollment ST/Tribal Prg :	N/R
Institutional Ctrl (ICs) Req? :	N
IC Category: Proprietary Controls :	N/R
IC Category: Informational Devices :	N/R
IC Category: Governmental Controls :	N/R
IC Category: Enforcement/Permit Tools:	N/R
ICs in Place? :	N
Date ICs in Place :	N/R
Future Use: Greenspace :	4.5
Future Use: Residential :	N/R
Future Use: Commercial :	N/R
Future Use: Industrial :	N/R
Future Use: Multistory (acres) :	N/R

Assessment Details

Cooperative Agreement Number :	n/a
Type of Brownfields Grant :	TBA
Type of Funding :	Petroleum
Grant Recipient Name :	R10 TBA - Washington (ARRA)
IC Data Address :	N/R
Redevelopment Completion Date :	N/R
Cleanup Start Date :	N/R
Cleanup Completion Date :	N/R
Redevelopment Start Date :	N/R
Number of Cleanup and Redev Jobs :	N/R
Acreage and Greenspace Created :	N/R
Photographs are Available :	Y
Video is Available :	N/R
Accomplishment Counted :	Y

Map Id: 659
Direction: WSW
Distance: 0.979 mi., 5170 ft.
Elevation: 363 ft.
Relative: Higher

Site Name : MCCARVER PARK PROPERTY | MCCARVER PARK | TACOMA SCHOOL DIST
MCCARVER PARK
2141 S I ST | 2141 SOUTH I ST
TACOMA | Tacoma, WA

Database(s) : [ALL SITES - WA, BROWNFIELDS-ACRES, BRS, CSCSL NFA - WA, ECHO, EPA UST, FED BROWNFIELDS, FRS, HIST BROWNFIELDS - WA, HSL - WA, LUST - WA, RCRA_NONGEN, UST - WA, VCP - WA] ***(cont.)***

Envirosite ID: 50655423
EPA ID: N/R

FED BROWNFIELDS ***(cont.)***

Assessment Phase :	N/R
Assessment Start Date :	2009-08-03
Assessment Completion Date :	2010-04-30
Amount of Assessment Funding :	59490
Source of Assessment Funding :	N/R
Entity Providing Assessment Funds :	EPA
Source of Cleanup Funding :	N/R
Entity Providing Cleanup Funds :	N/R
Amount of Cleanup Funding :	N/R
Source of Redevelopment Funding :	N/R
Entity Prvding Redevelopment Funds :	N/R
Amount of Redevelopment Funding :	N/R

Cooperative Agreement Number :	n/a
Type of Brownfields Grant :	TBA
Type of Funding :	Petroleum
Grant Recipient Name :	R10 TBA - Washington (ARRA)
IC Data Address :	N/R
Redevelopment Completion Date :	N/R
Cleanup Start Date :	N/R
Cleanup Completion Date :	N/R
Redevelopment Start Date :	N/R
Number of Cleanup and Redev Jobs :	N/R
Acreage and Greenspace Created :	N/R
Photographs are Available :	Y
Video is Available :	N/R
Accomplishment Counted :	N/R
Assessment Phase :	N/R
Assessment Start Date :	N/R
Assessment Completion Date :	N/R
Amount of Assessment Funding :	N/R
Source of Assessment Funding :	N/R
Entity Providing Assessment Funds :	N/R
Source of Cleanup Funding :	N/R
Entity Providing Cleanup Funds :	N/R
Amount of Cleanup Funding :	N/R
Source of Redevelopment Funding :	N/R
Entity Prvding Redevelopment Funds :	N/R
Amount of Redevelopment Funding :	N/R

FRS

Facility Name :	MCCARVER PARK
Facility Address :	2141 S I ST, TACOMA, WA 98405
County :	PIERCE

Map Id: 659
Direction: WSW
Distance: 0.979 mi., 5170 ft.
Elevation: 363 ft.
Relative: Higher

Site Name : MCCARVER PARK PROPERTY | MCCARVER PARK | TACOMA SCHOOL DIST
MCCARVER PARK
2141 S I ST | 2141 SOUTH I ST
TACOMA | Tacoma, WA

Database(s) : [ALL SITES - WA, BROWNFIELDS-ACRES, BRS, CSCSL NFA - WA, ECHO, EPA UST, FED BROWNFIELDS, FRS, HIST BROWNFIELDS - WA, HSL - WA, LUST - WA, RCRA_NONGEN, UST - WA, VCP - WA] ***(cont.)***

Envirosite ID: 50655423
EPA ID: N/R

FRS ***(cont.)***

Site Details
Registry ID : 110039554158
FRS Facility URL : Click here for hyperlink provided by the agency.
Last Date in Agency List : 2023-02-13

Source Description
Source Description : ACRES stores information reported by EPA Brownfields grant recipients on brownfields properties assessed or cleaned up with grant funding as well as information on Targeted Brownfields Assessments performed by EPA Regions.
All generators and treatment, storage, and disposal (TSD) facilities who handle hazardous waste are required to report to the EPA Administrator at least once every two years. The data collected is used to create the National Biennial Resource Conservation and Recovery Act (RCRA) Hazardous Waste Report. This data is processed within the RCRA Information (RCRAInfo) database.

Source Description : RCRAInfo is EPA's comprehensive information system that supports the Resource Conservation and Recovery Act (RCRA) of 1976 and the Hazardous and Solid Waste Amendments (HSWA) of 1984 through the tracking of events and activities related to facilities that generate, transport, and treat, store, or dispose of hazardous waste. RCRAInfo allows RCRA program staff to track the notification, permit, compliance, and corrective action activities required under RCRA. RCRAInfo also supports generation of the National Hazardous Waste Biennial Report. All generators and treatment, storage, and disposal facilities who handle hazardous waste are required to report to the EPA Administrator at least once every two years to support creation of the Biennial Report.
The WA-FSIS provides a means to query and display data maintained by the Washington Department of Ecology. This system contains key information for each facility/site that is currently, or has been, of interest to the Air Quality, Dam Safety, Hazardous Waste, Toxics Cleanup, and Water Quality Programs.

FRS Environmental Interest
Source and System ID : ACRES - 122482
RCRAINFO - WAH000035482
WA-FSIS - 4286915

HIST BROWNFIELDS - WA

Facility Name : MCCARVER PARK PROPERTY
Facility Address : 2141 S I ST, TACOMA, 98401
County : Pierce

Map Id: 659
Direction: WSW
Distance: 0.979 mi., 5170 ft.
Elevation: 363 ft.
Relative: Higher

Site Name : MCCARVER PARK PROPERTY | MCCARVER PARK | TACOMA SCHOOL DIST
MCCARVER PARK
2141 S I ST | 2141 SOUTH I ST
TACOMA | Tacoma, WA

Database(s) : [ALL SITES - WA, BROWNFIELDS-ACRES, BRS, CSCSL NFA - WA, ECHO, EPA UST, FED BROWNFIELDS, FRS, HIST BROWNFIELDS - WA, HSL - WA, LUST - WA, RCRA_NONGEN, UST - WA, VCP - WA] ***(cont.)***

Envirosite ID: 50655423
EPA ID: N/R

HIST BROWNFIELDS - WA ***(cont.)***

Cleanup Site ID :	3882
Facility Site ID :	4286915
WRIA ID :	10
Site Status :	No Further Action
Statute :	MTCA
Rank :	N/R
Responsible Unit :	Southwest
Has Env Covenant? :	N/R
Is Brownfield Site? :	Yes
Is PSI site? :	N/R
Is NFA site? :	Yes
Legislative District :	27
Congressional District :	6
Latitude :	47.240538999999998
Longitude :	-122.44653099999999
Last Date in Agency List :	2019-02-11

Media Contaminants

Contaminant Type :	Petroleum Products-Unspecified
Ground Water :	Confirmed Above Cleanup Level
Surface Water :	N/R
Soil :	Confirmed Above Cleanup Level
Sediment :	N/R
Air :	N/R
Bedrock :	N/R

Cleanup Activities

Start Date :	2010-05-05
End Date :	2010-05-05
Applies to :	CleanupSite
Related ID :	N/R
VCP Project Number :	N/R
Activity Name :	Site Status Changed to NFA
Activity Status :	Completed
Legal Mechanism :	N/R
Performed by :	N/R
Project Manager :	Rose, Scott

Start Date :	2010-04-15
End Date :	2010-05-05
Applies to :	VcpProject
Related ID :	N/R
VCP Project Number :	SW1021
Activity Name :	VCP Opinion on Remedial Investigation

Map Id: 659
Direction: WSW
Distance: 0.979 mi., 5170 ft.
Elevation: 363 ft.
Relative: Higher

Site Name : MCCARVER PARK PROPERTY | MCCARVER PARK | TACOMA SCHOOL DIST
MCCARVER PARK
2141 S I ST | 2141 SOUTH I ST
TACOMA | Tacoma, WA

Database(s) : [ALL SITES - WA, BROWNFIELDS-ACRES, BRS, CSCSL NFA - WA, ECHO, EPA UST, FED BROWNFIELDS, FRS, HIST BROWNFIELDS - WA, HSL - WA, LUST - WA, RCRA_NONGEN, UST - WA, VCP - WA] ***(cont.)***

Envirosite ID: 50655423
EPA ID: N/R

HIST BROWNFIELDS - WA ***(cont.)***

Activity Status :	Completed
Legal Mechanism :	N/R
Performed by :	N/R
Project Manager :	Rose, Scott
Start Date :	2009-06-02
End Date :	2009-06-02
Applies to :	LUST
Related ID :	6429
VCP Project Number :	N/R
Activity Name :	LUST - Notification
Activity Status :	Completed
Legal Mechanism :	N/R
Performed by :	N/R
Project Manager :	Johnston, Carol
Start Date :	2009-03-04
End Date :	2009-03-04
Applies to :	LUST
Related ID :	6429
VCP Project Number :	N/R
Activity Name :	LUST - Site Assessment Report
Activity Status :	Completed
Legal Mechanism :	N/R
Performed by :	N/R
Project Manager :	N/R
Start Date :	2009-03-04
End Date :	2009-03-04
Applies to :	CleanupSite
Related ID :	N/R
VCP Project Number :	N/R
Activity Name :	Early Notice Letter(s)
Activity Status :	Completed
Legal Mechanism :	N/R
Performed by :	N/R
Project Manager :	Cross, Kim
Start Date :	2009-03-04
End Date :	2009-03-04
Applies to :	CleanupSite
Related ID :	N/R
VCP Project Number :	N/R
Activity Name :	Site Discovery/Release Report Received
Activity Status :	Completed

Map Id: 659
Direction: WSW
Distance: 0.979 mi., 5170 ft.
Elevation: 363 ft.
Relative: Higher

Site Name : MCCARVER PARK PROPERTY | MCCARVER PARK | TACOMA SCHOOL DIST
MCCARVER PARK
2141 S I ST | 2141 SOUTH I ST
TACOMA | Tacoma, WA

Database(s) : [ALL SITES - WA, BROWNFIELDS-ACRES, BRS, CSCSL NFA - WA, ECHO, EPA UST, FED BROWNFIELDS, FRS, HIST BROWNFIELDS - WA, HSL - WA, LUST - WA, RCRA_NONGEN, UST - WA, VCP - WA] ***(cont.)***

Envirosite ID: 50655423
EPA ID: N/R

HIST BROWNFIELDS - WA ***(cont.)***

Legal Mechanism :	N/R
Performed by :	N/R
Project Manager :	Matthews, Cris

HSL - WA

Facility Name :	MCCARVER PARK PROPERTY
Facility Address :	2141 S I St, Tacoma, 98401
County :	Pierce

Site Details

Facility Site ID :	4286915
Cleanup Site ID :	3882
Status :	No Further Action
Site Rank :	N/R
Alternative Site Name :	N/R
Region :	N/R
Resposbile Unit :	N/R
Institutional Control :	N/R
Current VCP :	N/R
Past VCP :	N/R
Latitude :	N/R
Longitude :	N/R
Agency Hyperlink :	Click here for hyperlink provided by the agency.
Last Date in Agency List :	2022-02-11

Facility Name :	MCCARVER PARK PROPERTY
Facility Address :	2141 S I ST, TACOMA, 98401
County :	Pierce

Site Details

Facility Site ID :	4286915
Cleanup Site ID :	3882
Status :	No Further Action
Site Rank :	N/R
Alternative Site Name :	N/R
Region :	Southwest
Resposbile Unit :	Southwest
Institutional Control :	N/R
Current VCP :	N/R
Past VCP :	Yes
Latitude :	47.240539
Longitude :	-122.446531
Agency Hyperlink :	Click here for hyperlink provided by the agency.

Map Id: 659
Direction: WSW
Distance: 0.979 mi., 5170 ft.
Elevation: 363 ft.
Relative: Higher

Site Name : MCCARVER PARK PROPERTY | MCCARVER PARK | TACOMA SCHOOL DIST
MCCARVER PARK
2141 S I ST | 2141 SOUTH I ST
TACOMA | Tacoma, WA

Database(s) : [ALL SITES - WA, BROWNFIELDS-ACRES, BRS, CSCSL NFA - WA, ECHO, EPA UST, FED BROWNFIELDS, FRS, HIST BROWNFIELDS - WA, HSL - WA, LUST - WA, RCRA_NONGEN, UST - WA, VCP - WA] ***(cont.)***

Envirosite ID: 50655423
EPA ID: N/R

HSL - WA ***(cont.)***

Last Date in Agency List : 2023-02-28

Contaminants

Contaminant Name :	Petroleum Products-Unspecified
Ground water :	Confirmed Above Cleanup Levels
Surface water :	N/R
Soil :	Confirmed Above Cleanup Levels
Sediment :	N/R
Air :	N/R
Bedrock :	N/R

LUST - WA

Facility Name :	MCCARVER PARK PROPERTY
Facility Address :	2141 S I ST, TACOMA, 98401
County :	Pierce

Site Details

LUST Status Date :	2010-05-05
LUST Status Type :	LUST - NFA
Facility Site ID :	4286915
Cleanup Site ID :	3882
LUST ID :	6429
UST ID :	619601
Alternate Site Names :	N/R
Release Date :	2009-06-02
Process Type :	N/R
Responsible Unit :	Southwest
Region :	Southwest
Latitude :	47.240539
Longitude :	-122.446531
Last Date in Agency List :	2023-03-20

Contaminants

Contaminant Name :	Petroleum Products-Unspecified
Ground Water :	Confirmed Above Cleanup Levels
Surface Water :	N/R
Soil :	Confirmed Above Cleanup Levels
Sediment :	N/R
Air :	N/R
Bedrock :	N/R

Map Id: 659
Direction: WSW
Distance: 0.979 mi., 5170 ft.
Elevation: 363 ft.
Relative: Higher

Site Name : MCCARVER PARK PROPERTY | MCCARVER PARK | TACOMA SCHOOL DIST
MCCARVER PARK
2141 S I ST | 2141 SOUTH I ST
TACOMA | Tacoma, WA

Database(s) : [ALL SITES - WA, BROWNFIELDS-ACRES, BRS, CSCSL NFA - WA, ECHO, EPA UST, FED BROWNFIELDS, FRS, HIST BROWNFIELDS - WA, HSL - WA, LUST - WA, RCRA_NONGEN, UST - WA, VCP - WA] ***(cont.)***

Envirosite ID: 50655423
EPA ID: N/R

RCRA_NONGEN

Facility Name :	TACOMA SCHOOL DIST MCCARVER PARK
Facility Address :	2141 S I ST, TACOMA, WA 98405
County :	PACIFIC
Date Form Received by Agency :	2011-03-15
EPA ID :	WAH000035482
Mailing Address :	PO BOX 1357, TACOMA, WA 98401
Contact :	KEN WILSON
Contact Address :	PO BOX 1357, TACOMA, WA 98401
Contact Country :	US
Contact Telephone :	253-571-3318
Contact Email :	KWILSON@TACOMA.K12.WA.US
EPA Region :	10
Land Type :	Municipal
Source Type :	Implementer
Classification :	Not a generator, verified
Description :	Not a generator, verified
Last Date in Agency List :	2023-01-23

Owner/Operator Summary

Owner/Operator Name :	TACOMA SCHOOL DISTRICT #10
Owner/Operator Address :	PO BOX 1357, TACOMA, WA 98401
Owner/Operator Country :	US
Owner/Operator Telephone :	253-571-3318
Owner/Operator Email :	N/R
Owner/Operator Fax :	N/R
Legal Status :	Private
Owner/Operator Type :	Operator
Owner/Operator Start Date :	N/R
Owner/Operator End Date :	N/R

Owner/Operator Name :	TACOMA SCHOOL DISTRICT #10
Owner/Operator Address :	PO BOX 1357, TACOMA, WA 98401
Owner/Operator Country :	US
Owner/Operator Telephone :	253-571-3318
Owner/Operator Email :	N/R
Owner/Operator Fax :	N/R
Legal Status :	Private
Owner/Operator Type :	Owner
Owner/Operator Start Date :	N/R
Owner/Operator End Date :	N/R

Owner/Operator Name :	TACOMA SCHOOL DISTRICT #10
Owner/Operator Address :	PO BOX 1357, TACOMA, WA 98401

Map Id: 659
Direction: WSW
Distance: 0.979 mi., 5170 ft.
Elevation: 363 ft.
Relative: Higher

Site Name : MCCARVER PARK PROPERTY | MCCARVER PARK | TACOMA SCHOOL DIST MCCARVER PARK
2141 S I ST | 2141 SOUTH I ST
TACOMA | Tacoma, WA

Database(s) : [ALL SITES - WA, BROWNFIELDS-ACRES, BRS, CSCSL NFA - WA, ECHO, EPA UST, FED BROWNFIELDS, FRS, HIST BROWNFIELDS - WA, HSL - WA, LUST - WA, RCRA_NONGEN, UST - WA, VCP - WA] ***(cont.)***

Envirosite ID: 50655423
EPA ID: N/R

RCRA_NONGEN ***(cont.)***

Owner/Operator Country :	US
Owner/Operator Telephone :	253-571-3318
Owner/Operator Email :	N/R
Owner/Operator Fax :	N/R
Legal Status :	Private
Owner/Operator Type :	Owner
Owner/Operator Start Date :	1999-01-01
Owner/Operator End Date :	N/R

Handler Activities Summary

U.S. Importer of Hazardous Waste :	N
Mixed Waste (Haz. and Radioactive) :	N
Recycler of Hazardous Waste :	N
Transporter of Hazardous Waste :	N
Treater, Storer or Disposer of HW :	N
Underground Injection Activity :	N
On-site Burner Exemption :	N
Furnace Exemption :	N
Used Oil Fuel Burner :	N
Used Oil Processor :	N
Used Oil Refiner :	N
Used Oil Fuel Marketer to Burner :	N
Used Oil Specification Marketer :	N
Used Oil Transfer Facility :	N
Used Oil Transporter :	N

Historical Generators

Date Form Received by Agency :	2011-03-14
Facility Name :	TACOMA SCHOOL DIST MCCARVER PARK
Classification :	Not a generator, verified
Date Form Received by Agency :	2010-03-09
Facility Name :	TACOMA SCHOOL DIST MCCARVER PARK
Classification :	Not a generator, verified
Date Form Received by Agency :	2009-09-24
Facility Name :	TACOMA SCHOOL DIST MCCARVER PARK
Classification :	Small Quantity Generator

Map Id: 659
Direction: WSW
Distance: 0.979 mi., 5170 ft.
Elevation: 363 ft.
Relative: Higher

Site Name : MCCARVER PARK PROPERTY | MCCARVER PARK | TACOMA SCHOOL DIST
MCCARVER PARK
2141 S I ST | 2141 SOUTH I ST
TACOMA | Tacoma, WA

Database(s) : [ALL SITES - WA, BROWNFIELDS-ACRES, BRS, CSCSL NFA - WA, ECHO, EPA UST, FED BROWNFIELDS, FRS, HIST BROWNFIELDS - WA, HSL - WA, LUST - WA, RCRA_NONGEN, UST - WA, VCP - WA] ***(cont.)***

Envirosite ID: 50655423
EPA ID: N/R

RCRA_NONGEN ***(cont.)***

Notices of Violations Summary
Regulation Violated : N

UST - WA

Facility Name : MCCARVER PARK PROPERTY
Facility Address : 2141 SOUTH I ST, Tacoma, 98405
County : Pierce

Facility Site ID : 4286915
UST Site ID : 619601
Tag Number(s) : N/R
Responsible Unit : Southwest
Is Active : No
Latitude : 47.240539
Longitude : -122.446531
Last Date in Agency List : 2022-12-29

Tank Details
Tank Name : 1
Tank Status : Removed
Install Date : N/R
Tank Upgrade Date : N/R
Tank Permanent Closure Date : N/R
Permit Expiration Date : N/R
Tank Material : N/R
Tank Construction : N/R
Tank Corrosion Protection : N/R
Tank Manifold : N/R
Tank Release Detection : N/R
Tank Tightness Test : N/R
Tank Spill Prevention : N/R
Capacity Range : N/R
Actual Capacity : N/R
Pipe Material : N/R
Pipe Construction : N/R
Pipe Corrosion Protection : N/R
Tank SFC : N/R
Dispenser SFC : N/R
Primary Pipe Release Detection : N/R
Secondary Pipe Release Detection : N/R
Pipe Pumping System : N/R
Pipe Install Date : N/R
Turbine Sump Construction : N/R
Tank Status Date : 2009-06-02
Tank Install Date : N/R

Map Id: 659
Direction: WSW
Distance: 0.979 mi., 5170 ft.
Elevation: 363 ft.
Relative: Higher

Site Name : MCCARVER PARK PROPERTY | MCCARVER PARK | TACOMA SCHOOL DIST
MCCARVER PARK
2141 S I ST | 2141 SOUTH I ST
TACOMA | Tacoma, WA

Database(s) : [ALL SITES - WA, BROWNFIELDS-ACRES, BRS, CSCSL NFA - WA, ECHO, EPA UST, FED BROWNFIELDS, FRS, HIST BROWNFIELDS - WA, HSL - WA, LUST - WA, RCRA_NONGEN, UST - WA, VCP - WA] ***(cont.)***

Envirosite ID: 50655423
EPA ID: N/R

UST - WA ***(cont.)***

Tank Overfill Prevention :	N/R

Compartments Details

Compartment Number :	0
Compartment Capacity :	N/R
Substance Stored :	N/R
Used Substance :	N/R
Ecy Region :	N/R

VCP - WA

Facility Name :	MCCARVER PARK PROPERTY
Facility Address :	2141 S I ST, TACOMA, 98401
County :	Pierce
Facility/Site ID :	4286915
Alternate Name :	N/R
Program Name :	N/R
WRIA :	10
Legislative District :	27
Congressional District :	6
Ecology Region :	SWRO
Ecology Program Phone :	(360) 407-7224
Tribal Land :	N
Latitude :	47.240539
Longitude :	-122.446531
Last Date in Agency List :	2023-01-04

Program Details

Program :	TOXICS
Program ID :	N/R
Interaction Type :	Voluntary Cleanup Sites
Interaction Type Description :	For a fee, Ecology staff will review an independent cleanup report(s) and provide a written decision about the adequacy of the cleanup actions taken and described in the report.
Status :	Active
Start Date :	2009-04-03
End Date :	N/R
SIC :	N/R
NAICS :	N/R

Map Id: 659
Direction: WSW
Distance: 0.979 mi., 5170 ft.
Elevation: 363 ft.
Relative: Higher

Site Name : MCCARVER PARK PROPERTY | MCCARVER PARK | TACOMA SCHOOL DIST
MCCARVER PARK
2141 S I ST | 2141 SOUTH I ST
TACOMA | Tacoma, WA

Database(s) : [ALL SITES - WA, BROWNFIELDS-ACRES, BRS, CSCSL NFA - WA, ECHO, EPA UST, FED BROWNFIELDS, FRS, HIST BROWNFIELDS - WA, HSL - WA, LUST - WA, RCRA_NONGEN, UST - WA, VCP - WA] ***(cont.)***

Envirosite ID: 50655423
EPA ID: N/R

VCP - WA ***(cont.)***

Program :	TOXICS
Program ID :	N/R
Interaction Type :	Voluntary Cleanup Sites
Interaction Type Description :	For a fee, Ecology staff will review an independent cleanup report(s) and provide a written decision about the adequacy of the cleanup actions taken and described in the report.
Status :	Active
Start Date :	2009-04-03
End Date :	N/R
SIC :	N/R
NAICS :	6111 - Elementary and Secondary Schools

Map Id: 660
Direction: ESE
Distance: 0.981 mi., 5181 ft.
Elevation: 14 ft.
Relative: Lower

Site Name : EELS ST PUYALLUP RIVER BRIDGE REPLACEMENT | CITY OF TACOMA
PUYALLUP RIVER BRIDGE
No Address on File
TACOMA | Tacoma, WA 98402

Database(s) : [ALL SITES - WA, CSCSL HWS - WA, FRS, HSL - WA]

Envirosite ID: 19915106
EPA ID: N/R

ALL SITES - WA

Facility Name :	City of Tacoma Puyallup River Bridge
Facility Address :	TACOMA, 98402
County :	Pierce
Facility/Site ID :	1160263
Alternate Name :	N/R
Program Name :	N/R
WRIA :	10
Legislative District :	27
Congressional District :	9
Ecology Region :	SWRO
Ecology Program Phone :	(360) 407-7224
Tribal Land :	Y
Latitude :	47.243143
Longitude :	-122.407775
Last Date in Agency List :	2023-01-03

Map Id: 660
Direction: ESE
Distance: 0.981 mi., 5181 ft.
Elevation: 14 ft.
Relative: Lower

Site Name : EELS ST PUYALLUP RIVER BRIDGE REPLACEMENT | CITY OF TACOMA PUYALLUP RIVER BRIDGE
No Address on File
TACOMA | Tacoma, WA 98402

Database(s) : [ALL SITES - WA, CSCSL HWS - WA, FRS, HSL - WA] ***(cont.)***

Envirosite ID: 19915106
EPA ID: N/R

ALL SITES - WA ***(cont.)***

Facility/Site ID :	1160263
Alternate Name :	N/R
Program Name :	N/R
WRIA :	10
Legislative District :	27
Congressional District :	9
Ecology Region :	SWRO
Ecology Program Phone :	(360) 407-6400
Tribal Land :	Y
Latitude :	47.243143
Longitude :	-122.407775
Last Date in Agency List :	2023-01-03

Program Details

Program :	WATQUAL
Program ID :	WAR306029
Interaction Type :	Construction SW GP
Interaction Type Description :	General permit issued to owner/operators of construction projects that disturb 1 or more acres of land through clearing, grading, excavating, or stockpiling of fill material that discharge stormwater to state waters.
Status :	Inactive
Start Date :	2017-11-22
End Date :	2019-11-07
SIC :	N/R
NAICS :	N/R

Program :	WATQUAL
Program ID :	WAR306029
Interaction Type :	State Cleanup Site
Interaction Type Description :	A site is being cleaned up under state regulations. Regulations include Model Toxics Control Act or its predecessors.
Status :	Active
Start Date :	2018-07-03
End Date :	N/R
SIC :	N/R
NAICS :	N/R

CSCSL HWS - WA

Facility Name :	EELS ST PUYALLUP RIVER BRIDGE REPLACEMENT
Facility Address :	TACOMA, 98402
County :	PIERCE

Map Id: 660
Direction: ESE
Distance: 0.981 mi., 5181 ft.
Elevation: 14 ft.
Relative: Lower

Site Name : EELS ST PUYALLUP RIVER BRIDGE REPLACEMENT | CITY OF TACOMA PUYALLUP RIVER BRIDGE
No Address on File
TACOMA | Tacoma, WA 98402

Database(s) : [ALL SITES - WA, CSCSL HWS - WA, FRS, HSL - WA] ***(cont.)***

Envirosite ID: 19915106
EPA ID: N/R

CSCSL HWS - WA ***(cont.)***

Site Details

Facility Site ID :	1160263
Site Status :	Awaiting Cleanup
Cleanup Site ID :	14907
Region :	Southwest
Responsible Section :	Southwest
WARM Rank :	N/R
Is Brownfield? :	N/R
Is PSI? :	N/R
Current VCP :	N/R
Past VCP :	N/R
Institutional Control :	N/R
Latitude :	47.243143
Longitude :	-122.407775
Last Date in Agency List :	2023-03-07

Contaminants Details

Contaminant Name :	Mercury
Groundwater :	Suspected
Surface Water :	N/R
Soil :	Suspected
Sediment :	N/R
Air :	N/R
Bedrock :	N/R

Contaminant Name :	Polycyclic Aromatic Hydrocarbons
Groundwater :	Suspected
Surface Water :	N/R
Soil :	Confirmed Above Cleanup Levels
Sediment :	N/R
Air :	N/R
Bedrock :	N/R

Contaminant Name :	Lead
Groundwater :	Suspected
Surface Water :	N/R
Soil :	Suspected
Sediment :	N/R
Air :	N/R
Bedrock :	N/R

Contaminant Name :	Metals - Other
Groundwater :	Suspected
Surface Water :	N/R
Soil :	N/R
Sediment :	N/R
Air :	N/R
Bedrock :	N/R

Map Id: 660
Direction: ESE
Distance: 0.981 mi., 5181 ft.
Elevation: 14 ft.
Relative: Lower

Site Name : EELS ST PUYALLUP RIVER BRIDGE REPLACEMENT | CITY OF TACOMA PUYALLUP RIVER BRIDGE
No Address on File
TACOMA | Tacoma, WA 98402

Database(s) : [ALL SITES - WA, CSCSL HWS - WA, FRS, HSL - WA] ***(cont.)***

Envirosite ID: 19915106
EPA ID: N/R

CSCSL HWS - WA ***(cont.)***

Contaminant Name :	Petroleum-Diesel
Groundwater :	Suspected
Surface Water :	N/R
Soil :	Suspected
Sediment :	N/R
Air :	N/R
Bedrock :	N/R

Contaminant Name :	Arsenic
Groundwater :	Suspected
Surface Water :	N/R
Soil :	Confirmed Above Cleanup Levels
Sediment :	N/R
Air :	N/R
Bedrock :	N/R

Contaminant Name :	Halogenated Solvents
Groundwater :	Suspected
Surface Water :	N/R
Soil :	Confirmed Above Cleanup Levels
Sediment :	N/R
Air :	N/R
Bedrock :	N/R

FRS

Facility Name :	CITY OF TACOMA PUYALLUP RIVER BRIDGE
Facility Address :	TACOMA, WA 98402
County :	PIERCE

Site Details

Registry ID :	110070157199
FRS Facility URL :	Click here for hyperlink provided by the agency.
Last Date in Agency List :	2023-02-13

Source Description

Source Description :

The WA-FSIS provides a means to query and display data maintained by the Washington Department of Ecology. This system contains key information for each facility/site that is currently, or has been, of interest to the Air Quality, Dam Safety, Hazardous Waste, Toxics Cleanup, and Water Quality Programs.

Map Id: 660
Direction: ESE
Distance: 0.981 mi., 5181 ft.
Elevation: 14 ft.
Relative: Lower

Site Name : EELS ST PUYALLUP RIVER BRIDGE REPLACEMENT | CITY OF TACOMA PUYALLUP RIVER BRIDGE
No Address on File
TACOMA | Tacoma, WA 98402

Database(s) : [ALL SITES - WA, CSCSL HWS - WA, FRS, HSL - WA] ***(cont.)***

Envirosite ID: 19915106
EPA ID: N/R

FRS ***(cont.)***

FRS Environmental Interest
Source and System ID : WA-FSIS - 1160263

HSL - WA

Facility Name : Eels St Puyallup River Bridge Replacement
Facility Address : Tacoma, 98402
County : Pierce

Site Details
Facility Site ID : 1160263
Cleanup Site ID : 14907
Status : Awaiting Cleanup
Site Rank : N/R
Alternative Site Name : City of Tacoma Puyallup River Bridge
Region : Southwest
Resposbile Unit : Southwest
Institutional Control : N/R
Current VCP : N/R
Past VCP : N/R
Latitude : 47.243143
Longitude : -122.407775
Agency Hyperlink : Click here for hyperlink provided by the agency.
Last Date in Agency List : 2023-02-28

Contaminants
Contaminant Name : Mercury
Ground water : Suspected
Surface water : N/R
Soil : Suspected
Sediment : N/R
Air : N/R
Bedrock : N/R

Contaminant Name : Polycyclic Aromatic Hydrocarbons
Ground water : Suspected
Surface water : N/R
Soil : Confirmed Above Cleanup Levels
Sediment : N/R
Air : N/R
Bedrock : N/R

Contaminant Name : Lead
Ground water : Suspected
Surface water : N/R
Soil : Suspected
Sediment : N/R
Air : N/R

Map Id: 660
Direction: ESE
Distance: 0.981 mi., 5181 ft.
Elevation: 14 ft.
Relative: Lower

Site Name : EELS ST PUYALLUP RIVER BRIDGE REPLACEMENT | CITY OF TACOMA PUYALLUP RIVER BRIDGE
No Address on File
TACOMA | Tacoma, WA 98402

Database(s) : [ALL SITES - WA, CSCSL HWS - WA, FRS, HSL - WA] ***(cont.)***

Envirosite ID: 19915106
EPA ID: N/R

HSL - WA ***(cont.)***

Bedrock :	N/R
Contaminant Name :	Metals - Other
Ground water :	Suspected
Surface water :	N/R
Soil :	N/R
Sediment :	N/R
Air :	N/R
Bedrock :	N/R
Contaminant Name :	Petroleum-Diesel
Ground water :	Suspected
Surface water :	N/R
Soil :	Suspected
Sediment :	N/R
Air :	N/R
Bedrock :	N/R
Contaminant Name :	Arsenic
Ground water :	Suspected
Surface water :	N/R
Soil :	Confirmed Above Cleanup Levels
Sediment :	N/R
Air :	N/R
Bedrock :	N/R
Contaminant Name :	Halogenated Solvents
Ground water :	Suspected
Surface water :	N/R
Soil :	Confirmed Above Cleanup Levels
Sediment :	N/R
Air :	N/R
Bedrock :	N/R
Facility Name :	Eels St Puyallup River Bridge Replacement
Facility Address :	No Address on File, Tacoma, 98402
County :	Pierce

Site Details

Facility Site ID :	1160263
Cleanup Site ID :	14907
Status :	Awaiting Cleanup
Site Rank :	N/R
Alternative Site Name :	N/R
Region :	N/R
Resposbile Unit :	N/R
Institutional Control :	N/R

Map Id: 660
Direction: ESE
Distance: 0.981 mi., 5181 ft.
Elevation: 14 ft.
Relative: Lower

Site Name : EELS ST PUYALLUP RIVER BRIDGE REPLACEMENT | CITY OF TACOMA PUYALLUP RIVER BRIDGE
No Address on File
TACOMA | Tacoma, WA 98402

Database(s) : [ALL SITES - WA, CSCSL HWS - WA, FRS, HSL - WA] ***(cont.)***

Envirosite ID: 19915106
EPA ID: N/R

HSL - WA ***(cont.)***

Current VCP :	N/R
Past VCP :	N/R
Latitude :	N/R
Longitude :	N/R
Agency Hyperlink :	Click here for hyperlink provided by the agency.
Last Date in Agency List :	2022-02-11

Map Id: FH661
Direction: WSW
Distance: 0.982 mi., 5186 ft.
Elevation: 369 ft.
Relative: Higher

Site Name : 7 ELEVEN STORE 19303 | SPEED E MART
1101 S 19TH ST
TACOMA | Tacoma, WA

Database(s) : [ALL SITES - WA, CSCSL HWS - WA, CSCSL NFA - WA, ECHO, EPA UST, FRS, HSL - WA, LUST - WA, RCRA_NONGEN, T 2 - WA, UST - WA]

Envirosite ID: 43112190
EPA ID: N/R

ALL SITES - WA

Facility Name :	7 Eleven Store 19303
Facility Address :	1101 S 19TH ST, TACOMA, 98405
County :	Pierce
Facility/Site ID :	9255172
Alternate Name :	N/R
Program Name :	N/R
WRIA :	10
Legislative District :	27
Congressional District :	6
Ecology Region :	SWRO
Ecology Program Phone :	(360) 407-7224
Tribal Land :	N
Latitude :	47.244167
Longitude :	-122.450194
Last Date in Agency List :	2023-01-03
Facility/Site ID :	9255172
Alternate Name :	N/R
Program Name :	N/R
WRIA :	10
Legislative District :	27
Congressional District :	6
Ecology Region :	SWRO
Ecology Program Phone :	(360) 407-6171
Tribal Land :	N
Latitude :	47.244167

Map Id: FH661
Direction: WSW
Distance: 0.982 mi., 5186 ft.
Elevation: 369 ft.
Relative: Higher

Site Name : 7 ELEVEN STORE 19303 | SPEED E MART
1101 S 19TH ST
TACOMA | Tacoma, WA

Database(s) : [ALL SITES - WA, CSCSL HWS - WA, CSCSL NFA - WA, ECHO, EPA UST, FRS, HSL - WA, LUST - WA, RCRA_NONGEN, T 2 - WA, UST - WA] ***(cont.)***

Envirosite ID: 43112190
EPA ID: N/R

ALL SITES - WA ***(cont.)***

Longitude :	-122.450194
Last Date in Agency List :	2023-01-03

Facility/Site ID :	9255172
Alternate Name :	N/R
Program Name :	N/R
WRIA :	10
Legislative District :	27
Congressional District :	6
Ecology Region :	SWRO
Ecology Program Phone :	(360) 407-6734
Tribal Land :	N
Latitude :	47.244167
Longitude :	-122.450194
Last Date in Agency List :	2023-01-03

Facility/Site ID :	9255172
Alternate Name :	SPEED E MART
Program Name :	N/R
WRIA :	10
Legislative District :	27
Congressional District :	6
Ecology Region :	SWRO
Ecology Program Phone :	(360) 407-6171
Tribal Land :	N
Latitude :	47.244167
Longitude :	-122.450194
Last Date in Agency List :	2023-01-03

Facility/Site ID :	9255172
Alternate Name :	SPEED E MART
Program Name :	N/R
WRIA :	10
Legislative District :	27
Congressional District :	6
Ecology Region :	SWRO
Ecology Program Phone :	(360) 407-7224
Tribal Land :	N
Latitude :	47.244167
Longitude :	-122.450194
Last Date in Agency List :	2023-01-03

Facility/Site ID :	9255172
Alternate Name :	SPEED E MART
Program Name :	N/R
WRIA :	10
Legislative District :	27
Congressional District :	6
Ecology Region :	SWRO
Ecology Program Phone :	(360) 407-6734

Map Id: FH661
Direction: WSW
Distance: 0.982 mi., 5186 ft.
Elevation: 369 ft.
Relative: Higher

Site Name : 7 ELEVEN STORE 19303 | SPEED E MART
1101 S 19TH ST
TACOMA | Tacoma, WA

Database(s) : [ALL SITES - WA, CSCSL HWS - WA, CSCSL NFA - WA, ECHO, EPA UST, FRS, HSL - WA, LUST - WA, RCRA_NONGEN, T 2 - WA, UST - WA] ***(cont.)***

Envirosite ID: 43112190
EPA ID: N/R

ALL SITES - WA ***(cont.)***

Tribal Land :	N
Latitude :	47.244167
Longitude :	-122.450194
Last Date in Agency List :	2023-01-03

Program Details

Program :	TOXICS
Program ID :	8622
Interaction Type :	Hazardous Waste Generator
Interaction Type Description :	Facilities that generate any quantity of a dangerous waste. They may be classified as SQG, MQG, or LQG depending on hazardous waste generated for a given month.
Status :	Inactive
Start Date :	1992-09-04
End Date :	1994-06-03
SIC :	N/R
NAICS :	N/R

Program :	TOXICS
Program ID :	8622
Interaction Type :	Hazardous Waste Generator
Interaction Type Description :	Facilities that generate any quantity of a dangerous waste. They may be classified as SQG, MQG, or LQG depending on hazardous waste generated for a given month.
Status :	Inactive
Start Date :	1992-09-04
End Date :	1994-06-03
SIC :	5149 - GROCERIES AND RELATED PRODUCTS, NOT ELSEWHERE CLASSIFIED
NAICS :	N/R

Program :	TOXICS
Program ID :	8622
Interaction Type :	Hazardous Waste Generator
Interaction Type Description :	Facilities that generate any quantity of a dangerous waste. They may be classified as SQG, MQG, or LQG depending on hazardous waste generated for a given month.
Status :	Inactive
Start Date :	1992-09-04
End Date :	1994-06-03
SIC :	5541 - GASOLINE SERVICE STATIONS
NAICS :	N/R

Map Id: FH661
Direction: WSW
Distance: 0.982 mi., 5186 ft.
Elevation: 369 ft.
Relative: Higher

Site Name : 7 ELEVEN STORE 19303 | SPEED E MART
1101 S 19TH ST
TACOMA | Tacoma, WA

Database(s) : [ALL SITES - WA, CSCSL HWS - WA, CSCSL NFA - WA, ECHO, EPA UST, FRS, HSL - WA, LUST - WA, RCRA_NONGEN, T 2 - WA, UST - WA] ***(cont.)***

Envirosite ID: 43112190
EPA ID: N/R

ALL SITES - WA ***(cont.)***

Program :	TOXICS
Program ID :	8622
Interaction Type :	Emergency/Haz Chem Rpt TIER2
Interaction Type Description :	Businesses that store 10,000 pounds or more of a hazardous chemical or 500 pounds or less, depending on the chemical, of an extremely hazardous chemical on site at any one time must report annually. Reports are sent to the State Emergency Response Commission (represented by Ecology) Local Emergency Planning Committees, and local fire departments for emergency planning. (product, not waste)
Status :	Inactive
Start Date :	1988-01-01
End Date :	1753-01-01
SIC :	N/R
NAICS :	N/R

Program :	TOXICS
Program ID :	8622
Interaction Type :	Emergency/Haz Chem Rpt TIER2
Interaction Type Description :	Businesses that store 10,000 pounds or more of a hazardous chemical or 500 pounds or less, depending on the chemical, of an extremely hazardous chemical on site at any one time must report annually. Reports are sent to the State Emergency Response Commission (represented by Ecology) Local Emergency Planning Committees, and local fire departments for emergency planning. (product, not waste)
Status :	Inactive
Start Date :	1988-01-01
End Date :	1753-01-01
SIC :	5541 - GASOLINE SERVICE STATIONS
NAICS :	N/R

Program :	TOXICS
Program ID :	8622
Interaction Type :	Emergency/Haz Chem Rpt TIER2
Interaction Type Description :	Businesses that store 10,000 pounds or more of a hazardous chemical or 500 pounds or less, depending on the chemical, of an extremely hazardous chemical on site at any one time must report annually. Reports are sent to the State Emergency Response Commission (represented by Ecology) Local Emergency Planning Committees, and local fire departments for emergency planning. (product, not waste)
Status :	Inactive
Start Date :	1988-01-01
End Date :	1753-01-01
SIC :	5149 - GROCERIES AND RELATED PRODUCTS, NOT ELSEWHERE CLASSIFIED
NAICS :	N/R

Map Id: FH661
Direction: WSW
Distance: 0.982 mi., 5186 ft.
Elevation: 369 ft.
Relative: Higher

Site Name : 7 ELEVEN STORE 19303 | SPEED E MART
1101 S 19TH ST
TACOMA | Tacoma, WA

Database(s) : [ALL SITES - WA, CSCSL HWS - WA, CSCSL NFA - WA, ECHO, EPA UST, FRS, HSL - WA, LUST - WA, RCRA_NONGEN, T 2 - WA, UST - WA] ***(cont.)***

Envirosite ID: 43112190
EPA ID: N/R

ALL SITES - WA ***(cont.)***

Program :	TOXICS
Program ID :	8622
Interaction Type :	Underground Storage Tank
Interaction Type Description :	Any one or combination of tanks (including connecting underground pipes) that is used to contain regulated substances and has a tank volume of ten percent or more beneath the surface of the ground. This term does not include any of the exempt UST systems specified in WAC 173-360-110(2) or any piping connected thereto. See WAC 173-360
Status :	Active
Start Date :	1998-06-08
End Date :	N/R
SIC :	N/R
NAICS :	N/R

Program :	TOXICS
Program ID :	8622
Interaction Type :	Underground Storage Tank
Interaction Type Description :	Any one or combination of tanks (including connecting underground pipes) that is used to contain regulated substances and has a tank volume of ten percent or more beneath the surface of the ground. This term does not include any of the exempt UST systems specified in WAC 173-360-110(2) or any piping connected thereto. See WAC 173-360
Status :	Active
Start Date :	1998-06-08
End Date :	N/R
SIC :	5149 - GROCERIES AND RELATED PRODUCTS, NOT ELSEWHERE CLASSIFIED
NAICS :	N/R

Program :	TOXICS
Program ID :	8622
Interaction Type :	Underground Storage Tank
Interaction Type Description :	Any one or combination of tanks (including connecting underground pipes) that is used to contain regulated substances and has a tank volume of ten percent or more beneath the surface of the ground. This term does not include any of the exempt UST systems specified in WAC 173-360-110(2) or any piping connected thereto. See WAC 173-360
Status :	Active
Start Date :	1998-06-08
End Date :	N/R
SIC :	5541 - GASOLINE SERVICE STATIONS
NAICS :	N/R

Map Id: FH661
Direction: WSW
Distance: 0.982 mi., 5186 ft.
Elevation: 369 ft.
Relative: Higher

Site Name : 7 ELEVEN STORE 19303 | SPEED E MART
1101 S 19TH ST
TACOMA | Tacoma, WA

Database(s) : [ALL SITES - WA, CSCSL HWS - WA, CSCSL NFA - WA, ECHO, EPA UST, FRS, HSL - WA, LUST - WA, RCRA_NONGEN, T 2 - WA, UST - WA] ***(cont.)***

Envirosite ID: 43112190
EPA ID: N/R

CSCSL HWS - WA

Facility Name :	N/R
Facility Address :	1101 S 19TH ST, TACOMA, 98405
County :	Pierce

Site Details

Facility Site ID :	9255172
Site Status :	Cleanup Started
Cleanup Site ID :	12525
Region :	Southwest
Responsible Section :	N/R
WARM Rank :	N/R
Is Brownfield? :	N/R
Is PSI? :	N/R
Current VCP :	N/R
Past VCP :	N/R
Institutional Control :	N/R
Latitude :	47.244167
Longitude :	-122.450194
Last Date in Agency List :	2015-01-14

Contaminants Details

Contaminant Name :	N/R
Groundwater :	N/R
Surface Water :	N/R
Soil :	N/R
Sediment :	N/R
Air :	N/R
Bedrock :	N/R

CSCSL NFA - WA

Facility Name :	7 ELEVEN STORE 19303
Facility Address :	1101 S 19TH ST, TACOMA, 98405
County :	Pierce
NFA Date :	2015-01-26
Facility Site ID :	9255172
Cleanup Site ID :	12525
Rank :	N/R
VCP :	N/R
Alternate Site Names :	SPEED E MART
NFA Reason :	Initial Investigation
Site Status :	NFA
Region :	Southwest
Responsible Unit :	Southwest
Latitude :	47.244167
Longitude :	-122.450194
Last Date in Agency List :	2023-02-23

Map Id: FH661
Direction: WSW
Distance: 0.982 mi., 5186 ft.
Elevation: 369 ft.
Relative: Higher

Site Name : 7 ELEVEN STORE 19303 | SPEED E MART
1101 S 19TH ST
TACOMA | Tacoma, WA

Database(s) : [ALL SITES - WA, CSCSL HWS - WA, CSCSL NFA - WA, ECHO, EPA UST, FRS, HSL - WA, LUST - WA, RCRA_NONGEN, T 2 - WA, UST - WA] ***(cont.)***

Envirosite ID: 43112190
EPA ID: N/R

CSCSL NFA - WA ***(cont.)***

Contaminants

Contaminant Name :	Petroleum-Gasoline
Ground Water :	N/R
Surface Water :	N/R
Soil :	Remediated-Below
Sediment :	N/R
Air :	N/R
Bedrock :	N/R

ECHO

Facility Name :	7 ELEVEN STORE 19303
Facility Address :	1101 S 19TH ST, TACOMA, WA 98405
County :	PIERCE
Last Inspection Date :	N/R
Registry ID :	110005379125
FIPS Code :	53053
EPA Region :	10
Inspection Count :	0
Last Inspection Days :	N/R
Informal Count :	0
Last Informal Action Date :	N/R
Formal Action Count :	0
Last Formal Action Date :	N/R
Total Penalties :	0
Penalty Count :	N/R
Last Penalty Date :	N/R
Last Penalty Amount :	N/R
QTRS IN NC :	0
Programs IN SNC :	0
Current Compliance Status :	No Violation Identified
Three-Year Compliance Status :	_____
Collection Method :	ADDRESS MATCHING-HOUSE NUMBER
Reference Point :	CENTER OF A FACILITY OR STATION
Accuracy Meters :	30
Derived Tribes :	Puyallup Tribe of the Puyallup Reservation - 1.1 mile(s), Puyallup Tribe of the Puyallup Reservation - 1.5 mile(s), Muckleshoot Indian Tribe - 11.7 mile(s), Muckleshoot Indian Tribe - 14.6 mile(s), Nisqually Indian Tribe - 16.7 mile(s), Squaxin Island Tribe of the Squaxin Island Reservation - 21.2 mile(s), Squaxin Island Tribe of the Squaxin Island Reservation - 23 mile(s)
Derived HUC :	17110019
Derived WBD :	171100190301
Derived STCTY FIPS :	53053
Derived Zip :	98405
Derived CD113 :	06
Derived CB2010 :	530530614003031
MYRTK Universe :	NNN
NPDES IDs :	N/R
CWA Permit Types :	N/R

Map Id: FH661
Direction: WSW
Distance: 0.982 mi., 5186 ft.
Elevation: 369 ft.
Relative: Higher

Site Name : 7 ELEVEN STORE 19303 | SPEED E MART
1101 S 19TH ST
TACOMA | Tacoma, WA

Database(s) : [ALL SITES - WA, CSCSL HWS - WA, CSCSL NFA - WA, ECHO, EPA UST, FRS, HSL - WA, LUST - WA, RCRA_NONGEN, T 2 - WA, UST - WA] ***(cont.)***

Envirosite ID: 43112190
EPA ID: N/R

ECHO ***(cont.)***

CWA Compliance Tracking :	N/R
CWA NAICS :	N/R
CWA SICS :	N/R
CWA Inspection Count :	N/R
CWA Last Inspection Days :	N/R
CWA Informal Count :	N/R
CWA Formal Action Count :	N/R
CWA Last Formal Action Date :	N/R
CWA Penalties :	N/R
CWA Last Penalty Date :	N/R
CWA Last Penalty Amount :	N/R
CWA Quarters IN NC :	N/R
CWA Current Compliance Status :	N/R
CWA Current SNC Flag :	N
CWA 13 Quarters Compliance Status :	N/R
CWA 13 Quarters Effluent Exceedances:	N/R
CWA Three-Year QNCR Codes :	N/R
DFR URL :	Click here for hyperlink provided by the agency.
Facility SIC :	N/R
Facility NAICS :	44711 - Gasoline Stations with Convenience Stores
Facility Last Inspection EPA Date :	N/R
Facility Last Inspection State Date :	N/R
Facility Last Formal Act EPA Date :	N/R
Facility Last Formal Act State Date :	N/R
Facility Last Informal Act EPA Date :	N/R
Facility Last Informal Act State Date:	N/R
Facility Federal Agency :	N/R
TRI Reporter :	N/R
Facility Imp Water Flag :	N/R
Current SNC Flag :	N
Indian County Flag :	N
Federal Flag :	N/R
US Mexico Border Flag :	N/R
Chesapeak Bay Flag :	N/R
AIR Flag :	N
NPDES Flag :	N
SDWIS Flag :	N
RCRA Flag :	Y
TRI Flag :	N
GHG Flag :	N
Major Flag :	N/R
Active Flag :	N/R
NAA Flag :	N
Latitude :	47.24375
Longitude :	-122.45028
Last Date in Agency List :	2023-01-16

EPA UST

Facility Name :	SPEED E MART
Facility Address :	1101 S 19TH ST, Tacoma, Washington 984050000
County :	Pierce

Map Id: FH661
Direction: WSW
Distance: 0.982 mi., 5186 ft.
Elevation: 369 ft.
Relative: Higher

Site Name : 7 ELEVEN STORE 19303 | SPEED E MART
1101 S 19TH ST
TACOMA | Tacoma, WA

Database(s) : [ALL SITES - WA, CSCSL HWS - WA, CSCSL NFA - WA, ECHO, EPA UST, FRS, HSL - WA, LUST - WA, RCRA_NONGEN, T 2 - WA, UST - WA] ***(cont.)***

Envirosite ID: 43112190
EPA ID: N/R

EPA UST ***(cont.)***

Facility ID :	WA9255172
Facility Status :	Open UST(s)
Open USTs :	1
Closed USTs :	3
Temporarily Out of Service USTs :	0
Date of Last Inspection :	N/R
EPA Region :	10
Tribe :	N/R
Facility ID 2 :	N/R
Latitude :	47.244167
Longitude :	-122.450194
Last Date in Agency List :	2023-01-30

Tank Details

Tank ID :	WA9255172_1
Tank Status :	Open
Installation Date :	2001-02-03
Removal Date :	N/R
Capacity :	20000
Substances :	B Unleaded Gasoline
Tank Wall Type :	N/R

Tank ID :	WA9255172_NOL
Tank Status :	Closed
Installation Date :	1964-12-31
Removal Date :	N/R
Capacity :	N/R
Substances :	B Unleaded Gasoline
Tank Wall Type :	N/R

Tank ID :	WA9255172_REG
Tank Status :	Closed
Installation Date :	1964-12-31
Removal Date :	N/R
Capacity :	N/R
Substances :	A Leaded Gasoline
Tank Wall Type :	N/R

Tank ID :	WA9255172_SNL
Tank Status :	Closed
Installation Date :	1964-12-31
Removal Date :	N/R
Capacity :	N/R
Substances :	B Unleaded Gasoline
Tank Wall Type :	N/R

FRS

Facility Name :	7 ELEVEN STORE 19303

Map Id: FH661
Direction: WSW
Distance: 0.982 mi., 5186 ft.
Elevation: 369 ft.
Relative: Higher

Site Name : 7 ELEVEN STORE 19303 | SPEED E MART
1101 S 19TH ST
TACOMA | Tacoma, WA

Database(s) : [ALL SITES - WA, CSCSL HWS - WA, CSCSL NFA - WA, ECHO, EPA UST, FRS, HSL - WA, LUST - WA, RCRA_NONGEN, T 2 - WA, UST - WA] ***(cont.)***

Envirosite ID: 43112190
EPA ID: N/R

FRS ***(cont.)***

Facility Address :	1101 S 19TH ST, TACOMA, WA 98405-3938
County :	PIERCE

Site Details

Registry ID :	110005379125
FRS Facility URL :	Click here for hyperlink provided by the agency.
Last Date in Agency List :	2023-02-13

Source Description

Source Description :

RCRAInfo is EPA's comprehensive information system that supports the Resource Conservation and Recovery Act (RCRA) of 1976 and the Hazardous and Solid Waste Amendments (HSWA) of 1984 through the tracking of events and activities related to facilities that generate, transport, and treat, store, or dispose of hazardous waste. RCRAInfo allows RCRA program staff to track the notification, permit, compliance, and corrective action activities required under RCRA. RCRAInfo also supports generation of the National Hazardous Waste Biennial Report. All generators and treatment, storage, and disposal facilities who handle hazardous waste are required to report to the EPA Administrator at least once every two years to support creation of the Biennial Report.
The WA-FSIS provides a means to query and display data maintained by the Washington Department of Ecology. This system contains key information for each facility/site that is currently, or has been, of interest to the Air Quality, Dam Safety, Hazardous Waste, Toxics Cleanup, and Water Quality Programs.

FRS Environmental Interest

Source and System ID :

RCRAINFO - WAD988511671
WA-FSIS - 9255172

HSL - WA

Facility Name :	7 Eleven Store 19303
Facility Address :	1101 S 19th St, Tacoma, 98405
County :	Pierce

Site Details

Facility Site ID :	9255172
Cleanup Site ID :	12525
Status :	No Further Action
Site Rank :	N/R
Alternative Site Name :	N/R
Region :	N/R
Resposbile Unit :	N/R
Institutional Control :	N/R

Map Id: FH661
Direction: WSW
Distance: 0.982 mi., 5186 ft.
Elevation: 369 ft.
Relative: Higher

Site Name : 7 ELEVEN STORE 19303 | SPEED E MART
1101 S 19TH ST
TACOMA | Tacoma, WA

Database(s) : [ALL SITES - WA, CSCSL HWS - WA, CSCSL NFA - WA, ECHO, EPA UST, FRS, HSL - WA, LUST - WA, RCRA_NONGEN, T 2 - WA, UST - WA] ***(cont.)***

Envirosite ID: 43112190
EPA ID: N/R

HSL - WA ***(cont.)***

Current VCP :	N/R
Past VCP :	N/R
Latitude :	N/R
Longitude :	N/R
Agency Hyperlink :	Click here for hyperlink provided by the agency.
Last Date in Agency List :	2022-02-11
Facility Name :	7 Eleven Store 19303
Facility Address :	1101 S 19TH ST, TACOMA, 98405
County :	Pierce

Site Details

Facility Site ID :	9255172
Cleanup Site ID :	12525
Status :	No Further Action
Site Rank :	N/R
Alternative Site Name :	SPEED E MART
Region :	Southwest
Resposbile Unit :	Southwest
Institutional Control :	N/R
Current VCP :	N/R
Past VCP :	N/R
Latitude :	47.244167
Longitude :	-122.450194
Agency Hyperlink :	Click here for hyperlink provided by the agency.
Last Date in Agency List :	2023-02-28

Contaminants

Contaminant Name :	Petroleum-Gasoline
Ground water :	N/R
Surface water :	N/R
Soil :	Remediated-Below
Sediment :	N/R
Air :	N/R
Bedrock :	N/R

LUST - WA

Facility Name :	7 ELEVEN STORE 19303
Facility Address :	1101 S 19TH ST, TACOMA, 98405
County :	Pierce

Site Details

LUST Status Date :	2015-01-26
LUST Status Type :	LUST - NFA
Facility Site ID :	9255172

Map Id: FH661
Direction: WSW
Distance: 0.982 mi., 5186 ft.
Elevation: 369 ft.
Relative: Higher

Site Name : 7 ELEVEN STORE 19303 | SPEED E MART
1101 S 19TH ST
TACOMA | Tacoma, WA

Database(s) : [ALL SITES - WA, CSCSL HWS - WA, CSCSL NFA - WA, ECHO, EPA UST, FRS, HSL - WA, LUST - WA, RCRA_NONGEN, T 2 - WA, UST - WA] ***(cont.)***

Envirosite ID: 43112190
EPA ID: N/R

LUST - WA ***(cont.)***

Cleanup Site ID :	12525
LUST ID :	6874
UST ID :	8622
Alternate Site Names :	SPEED E MART
Release Date :	2015-01-24
Process Type :	N/R
Responsible Unit :	Southwest
Region :	Southwest
Latitude :	47.244167
Longitude :	-122.450194
Last Date in Agency List :	2023-03-20

Contaminants

Contaminant Name :	Petroleum-Gasoline
Ground Water :	N/R
Surface Water :	N/R
Soil :	Remediated-Below
Sediment :	N/R
Air :	N/R
Bedrock :	N/R

RCRA_NONGEN

Facility Name :	7 ELEVEN STORE 19303
Facility Address :	1101 S 19TH ST, TACOMA, WA 98405
County :	PIERCE
Date Form Received by Agency :	1992-09-04
EPA ID :	WAD988511671
Mailing Address :	1035 ANDOVER PARK W, SEATTLE, WA 98188
Contact :	N/R
Contact Address :	N/R
Contact Country :	N/R
Contact Telephone :	N/R
Contact Email :	N/R
EPA Region :	10
Land Type :	Other land type
Source Type :	Notification
Classification :	Not a generator, verified
Description :	Not a generator, verified
Last Date in Agency List :	2023-01-23

Owner/Operator Summary

Owner/Operator Name :	7 ELEVEN STORE
Owner/Operator Address :	1101 S 19TH ST, TACOMA, WA 98405
Owner/Operator Country :	US
Owner/Operator Telephone :	000-000-0000
Owner/Operator Email :	N/R
Owner/Operator Fax :	N/R

Map Id: FH661
Direction: WSW
Distance: 0.982 mi., 5186 ft.
Elevation: 369 ft.
Relative: Higher

Site Name : 7 ELEVEN STORE 19303 | SPEED E MART
1101 S 19TH ST
TACOMA | Tacoma, WA

Database(s) : [ALL SITES - WA, CSCSL HWS - WA, CSCSL NFA - WA, ECHO, EPA UST, FRS, HSL - WA, LUST - WA, RCRA_NONGEN, T 2 - WA, UST - WA] ***(cont.)***

Envirosite ID: 43112190
EPA ID: N/R

RCRA_NONGEN ***(cont.)***

Legal Status :	Private
Owner/Operator Type :	Owner
Owner/Operator Start Date :	1996-05-03
Owner/Operator End Date :	N/R
Owner/Operator Name :	7 ELEVEN STORE 19303
Owner/Operator Address :	1101 S 19TH ST, TACOMA, WA 98405
Owner/Operator Country :	US
Owner/Operator Telephone :	000-000-0000
Owner/Operator Email :	N/R
Owner/Operator Fax :	N/R
Legal Status :	Private
Owner/Operator Type :	Operator
Owner/Operator Start Date :	N/R
Owner/Operator End Date :	N/R
Owner/Operator Name :	7 ELEVEN STORE 19303
Owner/Operator Address :	1101 S 19TH ST, TACOMA, WA 98405
Owner/Operator Country :	US
Owner/Operator Telephone :	000-000-0000
Owner/Operator Email :	N/R
Owner/Operator Fax :	N/R
Legal Status :	Private
Owner/Operator Type :	Owner
Owner/Operator Start Date :	N/R
Owner/Operator End Date :	N/R

Handler Activities Summary

U.S. Importer of Hazardous Waste :	N
Mixed Waste (Haz. and Radioactive) :	N
Recycler of Hazardous Waste :	N
Transporter of Hazardous Waste :	N
Treater, Storer or Disposer of HW :	N
Underground Injection Activity :	N
On-site Burner Exemption :	N
Furnace Exemption :	N
Used Oil Fuel Burner :	N
Used Oil Processor :	N
Used Oil Refiner :	N
Used Oil Fuel Marketer to Burner :	N
Used Oil Specification Marketer :	N
Used Oil Transfer Facility :	N
Used Oil Transporter :	N

Historical Generators

Date Form Received by Agency :	1992-09-04
Facility Name :	7 ELEVEN STORE 19303
Classification :	Not a generator, verified

Map Id: FH661
Direction: WSW
Distance: 0.982 mi., 5186 ft.
Elevation: 369 ft.
Relative: Higher

Site Name : 7 ELEVEN STORE 19303 | SPEED E MART
1101 S 19TH ST
TACOMA | Tacoma, WA

Database(s) : [ALL SITES - WA, CSCSL HWS - WA, CSCSL NFA - WA, ECHO, EPA UST, FRS, HSL - WA, LUST - WA, RCRA_NONGEN, T 2 - WA, UST - WA] ***(cont.)***

Envirosite ID: 43112190
EPA ID: N/R

RCRA_NONGEN ***(cont.)***

Notices of Violations Summary
Regulation Violated : N

T 2 - WA

Facility Name : 7 Eleven Store 19303
Facility Address : 1101 S 19TH ST, TACOMA, 98405
County : Pierce

Facility/Site ID : 9255172
Alternate Name : SPEED E MART
Program Name : N/R
WRIA : 10
Legislative District : 27
Congressional District : 6
Ecology Region : SWRO
Ecology Program Phone : (360) 407-6171
Tribal Land : N
Latitude : 47.244167
Longitude : -122.450194
Last Date in Agency List : 2023-01-04

Facility/Site ID : 9255172
Alternate Name : N/R
Program Name : N/R
WRIA : 10
Legislative District : 27
Congressional District : 6
Ecology Region : SWRO
Ecology Program Phone : (360) 407-6171
Tribal Land : N
Latitude : 47.244167
Longitude : -122.450194
Last Date in Agency List : 2023-01-04

Program Details
Program : HAZWASTE
Interaction Type : Emergency/Haz Chem Rpt TIER2

Interaction Type Description : Businesses that store 10,000 pounds or more of a hazardous chemical or 500 pounds or less, depending on the chemical, of an extremely hazardous chemical on site at any one time must report annually. Reports are sent to the State Emergency Response Commission (represented by Ecology) Local Emergency Planning Committees, and local fire departments for emergency planning. (product, not waste)

Status : Inactive
Start Date : 1988-01-01
End Date : 1753-01-01

Map Id: FH661
Direction: WSW
Distance: 0.982 mi., 5186 ft.
Elevation: 369 ft.
Relative: Higher

Site Name : 7 ELEVEN STORE 19303 | SPEED E MART
1101 S 19TH ST
TACOMA | Tacoma, WA

Database(s) : [ALL SITES - WA, CSCSL HWS - WA, CSCSL NFA - WA, ECHO, EPA UST, FRS, HSL - WA, LUST - WA, RCRA_NONGEN, T 2 - WA, UST - WA] ***(cont.)***

Envirosite ID: 43112190
EPA ID: N/R

T 2 - WA ***(cont.)***

SIC :	5149 - GROCERIES AND RELATED PRODUCTS, NOT ELSEWHERE CLASSIFIED
NAICS :	N/R
Program :	HAZWASTE
Interaction Type :	Emergency/Haz Chem Rpt TIER2
Interaction Type Description :	Businesses that store 10,000 pounds or more of a hazardous chemical or 500 pounds or less, depending on the chemical, of an extremely hazardous chemical on site at any one time must report annually. Reports are sent to the State Emergency Response Commission (represented by Ecology) Local Emergency Planning Committees, and local fire departments for emergency planning. (product, not waste)
Status :	Inactive
Start Date :	1988-01-01
End Date :	1753-01-01
SIC :	5541 - GASOLINE SERVICE STATIONS
NAICS :	N/R
Program :	HAZWASTE
Interaction Type :	Emergency/Haz Chem Rpt TIER2
Interaction Type Description :	Businesses that store 10,000 pounds or more of a hazardous chemical or 500 pounds or less, depending on the chemical, of an extremely hazardous chemical on site at any one time must report annually. Reports are sent to the State Emergency Response Commission (represented by Ecology) Local Emergency Planning Committees, and local fire departments for emergency planning. (product, not waste)
Status :	Inactive
Start Date :	1988-01-01
End Date :	1753-01-01
SIC :	N/R
NAICS :	N/R

UST - WA

Facility Name :	Speed E Mart
Facility Address :	1101 S 19TH ST, Tacoma, 98405
County :	Pierce
Facility Site ID :	9255172
UST Site ID :	8622
Tag Number(s) :	A5894
Responsible Unit :	Southwest
Is Active :	Yes
Latitude :	47.244167
Longitude :	-122.450194
Last Date in Agency List :	2022-12-29

Map Id: FH661
Direction: WSW
Distance: 0.982 mi., 5186 ft.
Elevation: 369 ft.
Relative: Higher

Site Name : 7 ELEVEN STORE 19303 | SPEED E MART
1101 S 19TH ST
TACOMA | Tacoma, WA

Database(s) : [ALL SITES - WA, CSCSL HWS - WA, CSCSL NFA - WA, ECHO, EPA UST, FRS, HSL - WA, LUST - WA, RCRA_NONGEN, T 2 - WA, UST - WA] ***(cont.)***

Envirosite ID: 43112190
EPA ID: N/R

UST - WA ***(cont.)***

Tank Details

Tank Name :	1
Tank Status :	Operational
Install Date :	2001-02-03
Tank Upgrade Date :	2001-02-03
Tank Permanent Closure Date :	N/R
Permit Expiration Date :	2023-10-31
Tank Material :	Steel Clad with Corrosion Resistant Composite
Tank Construction :	Double Wall Tank
Tank Corrosion Protection :	Corrosion Resistant
Tank Manifold :	Non-Manifolded Tank
Tank Release Detection :	Automatic Tank Gauging
Tank Tightness Test :	N/R
Tank Spill Prevention :	Single Wall Spill Bucket
Capacity Range :	20,000 to 29,999 Gallons
Actual Capacity :	20000
Pipe Material :	Flexible Piping
Pipe Construction :	Double Wall Pipe
Pipe Corrosion Protection :	Corrosion Resistant
Tank SFC :	Rubber Boot
Dispenser SFC :	Rubber Boot
Primary Pipe Release Detection :	Automatic Line Leak Detector (ALLD)
Secondary Pipe Release Detection :	Annual Line Tightness Test (LTT)
Pipe Pumping System :	Pressurized System
Pipe Install Date :	N/R
Turbine Sump Construction :	N/R
Tank Status Date :	2001-03-19
Tank Install Date :	N/R
Tank Overfill Prevention :	Ball Float Valve (vent line)

Compartments Details

Compartment Number :	1
Compartment Capacity :	14000
Substance Stored :	Unleaded Gasoline
Used Substance :	Motor Fuel for Vehicles
Ecy Region :	N/R

Compartment Number :	2
Compartment Capacity :	6000
Substance Stored :	Unleaded Gasoline
Used Substance :	Motor Fuel for Vehicles
Ecy Region :	N/R

Tank Details

Tank Name :	NOL
Tank Status :	Removed
Install Date :	1964-12-31
Tank Upgrade Date :	N/R
Tank Permanent Closure Date :	1992-06-11

Map Id: FH661
Direction: WSW
Distance: 0.982 mi., 5186 ft.
Elevation: 369 ft.
Relative: Higher

Site Name : 7 ELEVEN STORE 19303 | SPEED E MART
1101 S 19TH ST
TACOMA | Tacoma, WA

Database(s) : [ALL SITES - WA, CSCSL HWS - WA, CSCSL NFA - WA, ECHO, EPA UST, FRS, HSL - WA, LUST - WA, RCRA_NONGEN, T 2 - WA, UST - WA] ***(cont.)***

Envirosite ID: 43112190
EPA ID: N/R

UST - WA ***(cont.)***

Permit Expiration Date :	N/R
Tank Material :	Fiberglass Reinforced Plastic
Tank Construction :	N/R
Tank Corrosion Protection :	N/R
Tank Manifold :	N/R
Tank Release Detection :	N/R
Tank Tightness Test :	N/R
Tank Spill Prevention :	N/R
Capacity Range :	10,000 to 19,999 Gallons
Actual Capacity :	N/R
Pipe Material :	Fiberglass
Pipe Construction :	N/R
Pipe Corrosion Protection :	N/R
Tank SFC :	N/R
Dispenser SFC :	N/R
Primary Pipe Release Detection :	N/R
Secondary Pipe Release Detection :	N/R
Pipe Pumping System :	N/R
Pipe Install Date :	N/R
Turbine Sump Construction :	N/R
Tank Status Date :	2008-10-01
Tank Install Date :	N/R
Tank Overfill Prevention :	N/R

Compartments Details

Compartment Number :	1
Compartment Capacity :	N/R
Substance Stored :	Unleaded Gasoline
Used Substance :	Motor Fuel for Vehicles
Ecy Region :	N/R

Tank Details

Tank Name :	REG
Tank Status :	Removed
Install Date :	1964-12-31
Tank Upgrade Date :	N/R
Tank Permanent Closure Date :	1992-06-11
Permit Expiration Date :	N/R
Tank Material :	Fiberglass Reinforced Plastic
Tank Construction :	N/R
Tank Corrosion Protection :	N/R
Tank Manifold :	N/R
Tank Release Detection :	N/R
Tank Tightness Test :	N/R
Tank Spill Prevention :	N/R
Capacity Range :	10,000 to 19,999 Gallons
Actual Capacity :	N/R
Pipe Material :	Fiberglass
Pipe Construction :	N/R
Pipe Corrosion Protection :	N/R

Map Id: FH661
Direction: WSW
Distance: 0.982 mi., 5186 ft.
Elevation: 369 ft.
Relative: Higher

Site Name : 7 ELEVEN STORE 19303 | SPEED E MART
1101 S 19TH ST
TACOMA | Tacoma, WA

Database(s) : [ALL SITES - WA, CSCSL HWS - WA, CSCSL NFA - WA, ECHO, EPA UST, FRS, HSL - WA, LUST - WA, RCRA_NONGEN, T 2 - WA, UST - WA] ***(cont.)***

Envirosite ID: 43112190
EPA ID: N/R

UST - WA ***(cont.)***

Tank SFC :	N/R
Dispenser SFC :	N/R
Primary Pipe Release Detection :	N/R
Secondary Pipe Release Detection :	N/R
Pipe Pumping System :	N/R
Pipe Install Date :	N/R
Turbine Sump Construction :	N/R
Tank Status Date :	2008-10-01
Tank Install Date :	N/R
Tank Overfill Prevention :	N/R

Compartments Details

Compartment Number :	1
Compartment Capacity :	N/R
Substance Stored :	Leaded Gasoline
Used Substance :	Motor Fuel for Vehicles
Ecy Region :	N/R

Tank Details

Tank Name :	SNL
Tank Status :	Removed
Install Date :	1964-12-31
Tank Upgrade Date :	N/R
Tank Permanent Closure Date :	1992-06-11
Permit Expiration Date :	N/R
Tank Material :	Fiberglass Reinforced Plastic
Tank Construction :	N/R
Tank Corrosion Protection :	N/R
Tank Manifold :	N/R
Tank Release Detection :	N/R
Tank Tightness Test :	N/R
Tank Spill Prevention :	N/R
Capacity Range :	10,000 to 19,999 Gallons
Actual Capacity :	N/R
Pipe Material :	Fiberglass
Pipe Construction :	N/R
Pipe Corrosion Protection :	N/R
Tank SFC :	N/R
Dispenser SFC :	N/R
Primary Pipe Release Detection :	N/R
Secondary Pipe Release Detection :	N/R
Pipe Pumping System :	N/R
Pipe Install Date :	N/R
Turbine Sump Construction :	N/R
Tank Status Date :	2008-10-01
Tank Install Date :	N/R
Tank Overfill Prevention :	N/R

Map Id: FH661
Direction: WSW
Distance: 0.982 mi., 5186 ft.
Elevation: 369 ft.
Relative: Higher

Site Name : 7 ELEVEN STORE 19303 | SPEED E MART
1101 S 19TH ST
TACOMA | Tacoma, WA

Database(s) : [ALL SITES - WA, CSCSL HWS - WA, CSCSL NFA - WA, ECHO, EPA UST, FRS, HSL - WA, LUST - WA, RCRA_NONGEN, T 2 - WA, UST - WA] ***(cont.)***

Envirosite ID: 43112190
EPA ID: N/R

UST - WA ***(cont.)***

Compartments Details

Compartment Number :	1
Compartment Capacity :	N/R
Substance Stored :	Unleaded Gasoline
Used Substance :	Motor Fuel for Vehicles
Ecy Region :	N/R

Map Id: FK662
Direction: E
Distance: 0.984 mi., 5194 ft.
Elevation: 15 ft.
Relative: Lower

Site Name : LINCOLN AVENUE LANDFILL | TACOMA CY OF LINCOLN AVE LDFL (CLOSED)
1837 LINCOLN AVE
TACOMA | Tacoma, WA

Database(s) : [ALL SITES - WA, CERCLIS NFRAP, CSCSL HWS - WA, FRS, HSL - WA, SEMS_8R_ARCHIVED SITES]

Envirosite ID: 52328154
EPA ID: N/R

ALL SITES - WA

Facility Name :	LINCOLN AVENUE LANDFILL
Facility Address :	1837 LINCOLN AVE, TACOMA, 98421-2925
County :	Pierce
Facility/Site ID :	1240
Alternate Name :	N/R
Program Name :	N/R
WRIA :	10
Legislative District :	27
Congressional District :	9
Ecology Region :	SWRO
Ecology Program Phone :	(360) 407-7224
Tribal Land :	N
Latitude :	47.25508
Longitude :	-122.40661
Last Date in Agency List :	2023-01-03

Program Details

Program :	TOXICS
Program ID :	N/R
Interaction Type :	State Cleanup Site
Interaction Type Description :	A site is being cleaned up under state regulations. Regulations include Model Toxics Control Act or its predecessors.
Status :	Active

Map Id: FK662
Direction: E
Distance: 0.984 mi., 5194 ft.
Elevation: 15 ft.
Relative: Lower

Site Name : LINCOLN AVENUE LANDFILL | TACOMA CY OF LINCOLN AVE LDFL (CLOSED)
1837 LINCOLN AVE
TACOMA | Tacoma, WA

Database(s) : [ALL SITES - WA, CERCLIS NFRAP, CSCSL HWS - WA, FRS, HSL - WA, SEMS_8R_ARCHIVED SITES] ***(cont.)***

Envirosite ID: 52328154
EPA ID: N/R

ALL SITES - WA ***(cont.)***

Start Date :	N/R
End Date :	N/R
SIC :	N/R
NAICS :	N/R

CERCLIS NFRAP

Facility Name :	TACOMA CY OF LINCOLN AVE LDFL (CLOSED)
Facility Address :	1837 LINCOLN AVE, TACOMA, WA 98401
County :	PIERCE
Site ID :	1000840
Epa ID :	WAD980511844
Short Name :	TACOMA CY OF LINCOLN AVE
Congressional District :	06
IFMS ID :	N/R
SMSA Number :	8200
USGC Hydro Unit :	17110019
Federal Facility :	N
DMNSN Number :	N/R
Site Orphan Flag :	N
RCRA ID :	N/R
USGS Quadrangle :	N/R
Site Init by Prog :	N/R
NFRAP Flag :	NFA
Parent ID :	N/R
RST Code :	N/R
EPA Region :	10
Classification :	N/R
Site Settings Code :	N/R
NPL Status :	Not on the NPL
DMNSN Unit Code :	N/R
RBRAC Code :	N/R
RResp Fed Agency Code :	N/R
Non NPL Status :	NFRAP-Site does not qualify for the NPL based on existing information
Non NPL Status Date :	1992-11-05
Site Fips Code :	53053
CC Concurrence Date :	N/R
CC Concurrence FY :	N/R
Alias EPA ID :	N/R
Site FUDS Flag :	N/R

CERCLIS Site Contact Name(s)

Contact ID :	N/R
Contact Title :	N/R
Alias Comments :	LINCOLN AVE LDFL
Site Description :	N/R

Map Id: FK662
Direction: E
Distance: 0.984 mi., 5194 ft.
Elevation: 15 ft.
Relative: Lower

Site Name : LINCOLN AVENUE LANDFILL | TACOMA CY OF LINCOLN AVE LDFL (CLOSED)
1837 LINCOLN AVE
TACOMA | Tacoma, WA

Database(s) : [ALL SITES - WA, CERCLIS NFRAP, CSCSL HWS - WA, FRS, HSL - WA, SEMS_8R_ARCHIVED SITES] ***(cont.)***

Envirosite ID: 52328154
EPA ID: N/R

CERCLIS NFRAP ***(cont.)***

Alias Comments : OLD TACOMA LDFL
Site Description : N/R

Alias Comments : TIDE FLATS
Site Description : N/R

CERCLIS Assessment History

Action Code : 001
Action : DISCOVERY
Date Started : N/R
Date Completed : 1979-11-01
Priority Level : 1
Operational Unit : 00
Primary Responsibility : EPA Fund-Financed
Planning Status : N/R
Urgency Indicator : N/R
Action Anomaly : N/R

Action Code : 001
Action : SITE INSPECTION
Date Started : 1988-12-15
Date Completed : 1988-12-15
Priority Level : 1
Operational Unit : 00
Primary Responsibility : EPA Fund-Financed
Planning Status : N/R
Urgency Indicator : N/R
Action Anomaly : N/R

Action Code : 001
Action : ARCHIVE SITE
Date Started : N/R
Date Completed : 1992-11-05
Priority Level : 1
Operational Unit : 00
Primary Responsibility : EPA In-House
Planning Status : N/R
Urgency Indicator : N/R
Action Anomaly : N/R

Action Code : 001
Action : PRELIMINARY ASSESSMENT
Date Started : 1985-10-25
Date Completed : 1986-05-27
Priority Level : 1
Operational Unit : 00
Primary Responsibility : State, Fund Financed
Planning Status : N/R

Map Id: FK662
Direction: E
Distance: 0.984 mi., 5194 ft.
Elevation: 15 ft.
Relative: Lower

Site Name : LINCOLN AVENUE LANDFILL | TACOMA CY OF LINCOLN AVE LDFL (CLOSED)
1837 LINCOLN AVE
TACOMA | Tacoma, WA

Database(s) : [ALL SITES - WA, CERCLIS NFRAP, CSCSL HWS - WA, FRS, HSL - WA, SEMS_8R_ARCHIVED SITES] ***(cont.)***

Envirosite ID: 52328154
EPA ID: N/R

CERCLIS NFRAP ***(cont.)***

Urgency Indicator :	N/R
Action Anomaly :	N/R

CSCSL HWS - WA

Facility Name :	LINCOLN AVENUE LANDFILL
Facility Address :	1837 LINCOLN AVE, TACOMA, 98421
County :	PIERCE

Site Details

Facility Site ID :	1240
Site Status :	Awaiting Cleanup
Cleanup Site ID :	3645
Region :	Southwest
Responsible Section :	Southwest
WARM Rank :	N/R
Is Brownfield? :	N/R
Is PSI? :	N/R
Current VCP :	N/R
Past VCP :	N/R
Institutional Control :	N/R
Latitude :	47.25508
Longitude :	-122.40661
Last Date in Agency List :	2023-03-07

Contaminants Details

Contaminant Name :	Petroleum Products-Unspecified
Groundwater :	Confirmed Above Cleanup Levels
Surface Water :	N/R
Soil :	Confirmed Above Cleanup Levels
Sediment :	N/R
Air :	N/R
Bedrock :	N/R

Contaminant Name :	Metals Priority Pollutants
Groundwater :	Confirmed Above Cleanup Levels
Surface Water :	N/R
Soil :	Confirmed Above Cleanup Levels
Sediment :	N/R
Air :	N/R
Bedrock :	N/R

FRS

Facility Name :	LINCOLN AVENUE LANDFILL
Facility Address :	1837 LINCOLN AVE, TACOMA, WA 98421-2925
County :	PIERCE

Map Id: FK662
Direction: E
Distance: 0.984 mi., 5194 ft.
Elevation: 15 ft.
Relative: Lower

Site Name : LINCOLN AVENUE LANDFILL | TACOMA CY OF LINCOLN AVE LDFL (CLOSED)
1837 LINCOLN AVE
TACOMA | Tacoma, WA

Database(s) : [ALL SITES - WA, CERCLIS NFRAP, CSCSL HWS - WA, FRS, HSL - WA, SEMS_8R_ARCHIVED SITES] ***(cont.)***

Envirosite ID: 52328154
EPA ID: N/R

FRS ***(cont.)***

Site Details

Registry ID :	110015575484
FRS Facility URL :	Click here for hyperlink provided by the agency.
Last Date in Agency List :	2023-02-13

Source Description

Source Description :

The WA-FSIS provides a means to query and display data maintained by the Washington Department of Ecology. This system contains key information for each facility/site that is currently, or has been, of interest to the Air Quality, Dam Safety, Hazardous Waste, Toxics Cleanup, and Water Quality Programs.

FRS Environmental Interest

Source and System ID :	WA-FSIS - 1240

HSL - WA

Facility Name :	LINCOLN AVENUE LANDFILL
Facility Address :	1837 Lincoln Ave, Tacoma, 98421-2925
County :	Pierce

Site Details

Facility Site ID :	1240
Cleanup Site ID :	3645
Status :	Awaiting Cleanup
Site Rank :	N/R
Alternative Site Name :	N/R
Region :	N/R
Resposbile Unit :	N/R
Institutional Control :	N/R
Current VCP :	N/R
Past VCP :	N/R
Latitude :	N/R
Longitude :	N/R
Agency Hyperlink :	Click here for hyperlink provided by the agency.
Last Date in Agency List :	2022-02-11

Facility Name :	LINCOLN AVENUE LANDFILL
Facility Address :	1837 LINCOLN AVE, TACOMA, 98421
County :	Pierce

Map Id: FK662
Direction: E
Distance: 0.984 mi., 5194 ft.
Elevation: 15 ft.
Relative: Lower

Site Name : LINCOLN AVENUE LANDFILL | TACOMA CY OF LINCOLN AVE LDFL (CLOSED)
1837 LINCOLN AVE
TACOMA | Tacoma, WA

Database(s) : [ALL SITES - WA, CERCLIS NFRAP, CSCSL HWS - WA, FRS, HSL - WA, SEMS_8R_ARCHIVED SITES] ***(cont.)***

Envirosite ID: 52328154
EPA ID: N/R

HSL - WA ***(cont.)***

Site Details

Facility Site ID :	1240
Cleanup Site ID :	3645
Status :	Awaiting Cleanup
Site Rank :	N/R
Alternative Site Name :	N/R
Region :	Southwest
Resposbile Unit :	Southwest
Institutional Control :	N/R
Current VCP :	N/R
Past VCP :	N/R
Latitude :	47.25508
Longitude :	-122.40661
Agency Hyperlink :	Click here for hyperlink provided by the agency.
Last Date in Agency List :	2023-02-28

Contaminants

Contaminant Name :	Petroleum Products-Unspecified
Ground water :	Confirmed Above Cleanup Levels
Surface water :	N/R
Soil :	Confirmed Above Cleanup Levels
Sediment :	N/R
Air :	N/R
Bedrock :	N/R

Contaminant Name :	Metals Priority Pollutants
Ground water :	Confirmed Above Cleanup Levels
Surface water :	N/R
Soil :	Confirmed Above Cleanup Levels
Sediment :	N/R
Air :	N/R
Bedrock :	N/R

SEMS_8R_ARCHIVED SITES

Facility Name :	TACOMA CY OF LINCOLN AVE LDFL (CLOSED)
Facility Address :	1837 LINCOLN AVE, TACOMA, WA 98401
County :	PIERCE

Site Details

Site ID :	1000840
EPA ID :	WAD980511844
Region :	10
Congressional District :	06
Federal Facility :	N
Federal Facility Docket :	N
NPL Status :	Not on the NPL
Non NPL Status :	NFRAP-Site does not qualify for the NPL based on existing information
FIPS Code :	53053

Map Id: FK662
Direction: E
Distance: 0.984 mi., 5194 ft.
Elevation: 15 ft.
Relative: Lower

Site Name : LINCOLN AVENUE LANDFILL | TACOMA CY OF LINCOLN AVE LDFL (CLOSED)
1837 LINCOLN AVE
TACOMA | Tacoma, WA

Database(s) : [ALL SITES - WA, CERCLIS NFRAP, CSCSL HWS - WA, FRS, HSL - WA, SEMS_8R_ARCHIVED SITES] ***(cont.)***

Envirosite ID: 52328154
EPA ID: N/R

SEMS_8R_ARCHIVED SITES ***(cont.)***

Superfund Alternative Agreement :	N
Last Date in Agency List :	2023-01-20

Additional Information

Start Date :	1988-12-15
Finish Date :	1988-12-15
OU :	00
Action Code :	SI
Action Name :	SI
Sequence :	1
Quality :	N
Current Action Lead :	EPA Perf

Start Date :	1985-10-25
Finish Date :	1986-05-27
OU :	00
Action Code :	PA
Action Name :	PA
Sequence :	1
Quality :	H
Current Action Lead :	St Perf

Start Date :	1979-11-01
Finish Date :	1979-11-01
OU :	00
Action Code :	DS
Action Name :	DISCVRY
Sequence :	1
Quality :	N/R
Current Action Lead :	EPA Perf

Start Date :	N/R
Finish Date :	1992-11-05
OU :	00
Action Code :	VS
Action Name :	ARCH SITE
Sequence :	1
Quality :	N/R
Current Action Lead :	EPA Perf In-Hse

Map Id: 663
Direction: WNW
Distance: 0.988 mi., 5219 ft.
Elevation: 297 ft.
Relative: Higher

Site Name : MERRILL GARDENS AT WRIGHT PARK
5 SOUTH G ST
TACOMA, WA 98045

Database(s) : [ALL SITES - WA, ECHO, FRS, ICIS, INACTIVE PCS, PCS FACILITY]

Envirosite ID: 31081371
EPA ID: N/R

ALL SITES - WA

Facility Name :	Merrill Gardens at Wright Park
Facility Address :	5 SOUTH G ST, TACOMA, 98045
County :	Pierce
Facility/Site ID :	73198
Alternate Name :	N/R
Program Name :	N/R
WRIA :	10
Legislative District :	27
Congressional District :	6
Ecology Region :	SWRO
Ecology Program Phone :	(360) 407-6400
Tribal Land :	N
Latitude :	47.263259
Longitude :	-122.447979
Last Date in Agency List :	2023-01-03

Program Details

Program :	WATQUAL
Program ID :	WAR308787
Interaction Type :	Construction SW GP
Interaction Type Description :	General permit issued to owner/operators of construction projects that disturb 1 or more acres of land through clearing, grading, excavating, or stockpiling of fill material that discharge stormwater to state waters.
Status :	Active
Start Date :	2020-01-24
End Date :	N/R
SIC :	N/R
NAICS :	N/R

ECHO

Facility Name :	MERRILL GARDENS AT WRIGHT PARK
Facility Address :	5 SOUTH G ST, TACOMA, WA 98045
County :	N/R
Last Inspection Date :	2021-01-21
Registry ID :	110071176849
FIPS Code :	53053
EPA Region :	10
Inspection Count :	1
Last Inspection Days :	682
Informal Count :	0
Last Informal Action Date :	N/R
Formal Action Count :	0
Last Formal Action Date :	N/R
Total Penalties :	0
Penalty Count :	N/R
Last Penalty Date :	N/R
Last Penalty Amount :	N/R

Map Id: 663
Direction: WNW
Distance: 0.988 mi., 5219 ft.
Elevation: 297 ft.
Relative: Higher

Site Name : MERRILL GARDENS AT WRIGHT PARK
5 SOUTH G ST
TACOMA, WA 98045

Database(s) : [ALL SITES - WA, ECHO, FRS, ICIS, INACTIVE PCS, PCS FACILITY] ***(cont.)***

Envirosite ID: 31081371
EPA ID: N/R

ECHO ***(cont.)***

QTRS IN NC :	0
Programs IN SNC :	0
Current Compliance Status :	No Violation Identified
Three-Year Compliance Status :	_____
Collection Method :	ADDRESS MATCHING-HOUSE NUMBER
Reference Point :	CENTER OF A FACILITY OR STATION
Accuracy Meters :	30
Derived Tribes :	Puyallup Tribe of the Puyallup Reservation - 1.8 mile(s), Puyallup Tribe of the Puyallup Reservation - 1.9 mile(s), Muckleshoot Indian Tribe - 11.4 mile(s), Muckleshoot Indian Tribe - 14.5 mile(s), Nisqually Indian Tribe - 17.9 mile(s), Squaxin Island Tribe of the Squaxin Island Reservation - 21.4 mile(s), Squaxin Island Tribe of the Squaxin Island Reservation - 23.3 mile(s)
Derived HUC :	17110019
Derived WBD :	171100190301
Derived STCTY FIPS :	53053
Derived Zip :	98405
Derived CD113 :	06
Derived CB2010 :	530530615003001
MYRTK Universe :	NNN
NPDES IDs :	WAR308787
CWA Permit Types :	Minor
CWA Compliance Tracking :	On
CWA NAICS :	N/R
CWA SICS :	1794
CWA Inspection Count :	1
CWA Last Inspection Days :	681
CWA Informal Count :	N/R
CWA Formal Action Count :	N/R
CWA Last Formal Action Date :	N/R
CWA Penalties :	N/R
CWA Last Penalty Date :	N/R
CWA Last Penalty Amount :	N/R
CWA Quarters IN NC :	0
CWA Current Compliance Status :	No Violation Identified
CWA Current SNC Flag :	N
CWA 13 Quarters Compliance Status :	_____
CWA 13 Quarters Effluent Exceedances:	N/R
CWA Three-Year QNCR Codes :	N/R
DFR URL :	Click here for hyperlink provided by the agency.
Facility SIC :	1794
Facility NAICS :	N/R
Facility Last Inspection EPA Date :	N/R
Facility Last Inspection State Date :	2021-01-21
Facility Last Formal Act EPA Date :	N/R
Facility Last Formal Act State Date :	N/R
Facility Last Informal Act EPA Date :	N/R
Facility Last Informal Act State Date:	N/R
Facility Federal Agency :	N/R
TRI Reporter :	N/R
Facility Imp Water Flag :	Y
Current SNC Flag :	N
Indian County Flag :	N
Federal Flag :	N/R

Map Id: 663
Direction: WNW
Distance: 0.988 mi., 5219 ft.
Elevation: 297 ft.
Relative: Higher

Site Name : MERRILL GARDENS AT WRIGHT PARK
5 SOUTH G ST
TACOMA, WA 98045

Database(s) : [ALL SITES - WA, ECHO, FRS, ICIS, INACTIVE PCS, PCS FACILITY] ***(cont.)***

Envirosite ID: 31081371
EPA ID: N/R

ECHO ***(cont.)***

US Mexico Border Flag :	N/R
Chesapeak Bay Flag :	N/R
AIR Flag :	N
NPDES Flag :	Y
SDWIS Flag :	N
RCRA Flag :	N
TRI Flag :	N
GHG Flag :	N
Major Flag :	N/R
Active Flag :	Y
NAA Flag :	N
Latitude :	47.26313
Longitude :	-122.44833
Last Date in Agency List :	2023-01-16

FRS

Facility Name :	MERRILL GARDENS AT WRIGHT PARK
Facility Address :	5 SOUTH G ST, TACOMA, WA 98045
County :	N/R

Site Details

Registry ID :	110071176849
FRS Facility URL :	Click here for hyperlink provided by the agency.
Last Date in Agency List :	2023-02-13

Source Description

Source Description :

The NPDES module of the Compliance Information System (ICIS) tracks surface water permits issued under the Clean Water Act. Under NPDES, all facilities that discharge pollutants from any point source into waters of the United States are required to obtain a permit. The permit will likely contain limits on what can be discharged, impose monitoring and reporting requirements, and include other provisions to ensure that the discharge does not adversely affect water quality.

FRS Environmental Interest

Source and System ID :	ICIS - WAR308787

ICIS

Facility Name :	MERRILL GARDENS AT WRIGHT PARK
Facility Address :	5 SOUTH G ST, TACOMA, WA 98045

Site Details

NPDES ID :	WAR308787
ICIS Facility Interest ID :	3601372535
Facility UIN :	110071176849

Map Id: 663
Direction: WNW
Distance: 0.988 mi., 5219 ft.
Elevation: 297 ft.
Relative: Higher

Site Name : MERRILL GARDENS AT WRIGHT PARK
5 SOUTH G ST
TACOMA, WA 98045

Database(s) : [ALL SITES - WA, ECHO, FRS, ICIS, INACTIVE PCS, PCS FACILITY] ***(cont.)***

Envirosite ID: 31081371
EPA ID: N/R

ICIS ***(cont.)***

Facility Type Code :	Privately Owned Facility
Impaired Waters :	303(D) Listed
Latitude :	47.2632599
Longitude :	-122.447983
Last Date in Agency List :	2022-12-28

INACTIVE PCS

Issue Date :	2020-11-18
Original Issue Date :	2020-11-18
Effective Date :	2021-01-02
Expiration Date :	2025-12-31
Retirement Date :	N/R
Termination Date :	N/R
Issuing Agency :	State
Agency Type :	State
Activity ID :	3602939563
External Permit Number :	WAR308787
Facility Type Indicator :	NON-POTW
Permit Type :	General Permit Covered Facility-NPDES)
Major Minor Status :	N
Permit Status :	Effective
Total Design Flow Number :	N/R
Actual Average Flow Number :	N/R
State Water Body :	N/R
State Water Body Name :	N/R
Permit Name :	Rush Development Company, Inc
Permit Comp Status :	Y
RNC Tracking :	Y
Master External Permit Number :	WAR125725
TMDL Interface :	N/R
EDMR Authorization :	N
Pretreatment Indicator :	N/R
Last Date in Agency List :	2022-09-23

PCS FACILITY

Issue Date :	2020-11-18
Original Issue Date :	2020-11-18
Effective Date :	2021-01-02
Expiration Date :	2025-12-31
Retirement Date :	N/R
Termination Date :	N/R
Issuing Agency :	State
Agency Type :	State
Activity ID :	3602939563
External Permit Number :	N/R
Facility Type Indicator :	NON-POTW
Permit Type :	General Permit Covered Facility-NPDES)
Major Minor Status :	N
Permit Status :	Effective
Total Design Flow Number :	N/R
Actual Average Flow Number :	N/R
State Water Body :	N/R
State Water Body Name :	N/R
Permit Name :	Rush Development Company, Inc

Map Id: 663
Direction: WNW
Distance: 0.988 mi., 5219 ft.
Elevation: 297 ft.
Relative: Higher

Site Name : MERRILL GARDENS AT WRIGHT PARK
5 SOUTH G ST
TACOMA, WA 98045

Database(s) : [ALL SITES - WA, ECHO, FRS, ICIS, INACTIVE PCS, PCS FACILITY] ***(cont.)***

Envirosite ID: 31081371
EPA ID: N/R

PCS FACILITY ***(cont.)***

Permit Comp Status :	Y
RNC Tracking :	Y
Master External Permit Number :	WAR125725
TMDL Interface :	N/R
EDMR Authorization :	N
Pretreatment Indicator :	N/R
Last Date in Agency List :	2022-12-28

Map Id: FK664
Direction: E
Distance: 0.988 mi., 5219 ft.
Elevation: 16 ft.
Relative: Lower

Site Name : TRIM INC | OLD TOWN REFINISHING INC MILWAUKEE WAY
1902 MILWAUKEE WAY | 1902 MILWAUKEE WAY STE B
TACOMA, WA 98421

Database(s) : [ALL SITES - WA, BRS, ECHO, FRS, RCRA_NONGEN]

Envirosite ID: 52328157
EPA ID: N/R

ALL SITES - WA

Facility Name :	Old Town Refinishing Inc Milwaukee Way
Facility Address :	1902 MILWAUKEE WAY STE B, TACOMA, 98421
County :	Pierce
Facility/Site ID :	96866772
Alternate Name :	N/R
Program Name :	N/R
WRIA :	10
Legislative District :	27
Congressional District :	9
Ecology Region :	SWRO
Ecology Program Phone :	(360) 407-6734
Tribal Land :	N
Latitude :	47.25688
Longitude :	-122.40784
Last Date in Agency List :	2023-01-03

Program Details

Program :	HAZWASTE
Program ID :	WAH000002329
Interaction Type :	Hazardous Waste Generator
Interaction Type Description :	Facilities that generate any quantity of a dangerous waste. They may be classified as SQG, MQG, or LQG depending on hazardous waste generated for a given month.
Status :	Inactive
Start Date :	1997-07-17

Map Id: FK664
Direction: E
Distance: 0.988 mi., 5219 ft.
Elevation: 16 ft.
Relative: Lower

Site Name : TRIM INC | OLD TOWN REFINISHING INC
MILWAUKEE WAY
1902 MILWAUKEE WAY | 1902 MILWAUKEE WAY STE B
TACOMA, WA 98421

Database(s) : [ALL SITES - WA, BRS, ECHO, FRS, RCRA_NONGEN] ***(cont.)***

Envirosite ID: 52328157
EPA ID: N/R

ALL SITES - WA ***(cont.)***

End Date :	1998-12-31
SIC :	N/R
NAICS :	N/R
Facility Name :	Trim Inc
Facility Address :	1902 MILWAUKEE WAY, TACOMA, 98421
County :	Pierce
Facility/Site ID :	66419416
Alternate Name :	N/R
Program Name :	N/R
WRIA :	10
Legislative District :	27
Congressional District :	9
Ecology Region :	SWRO
Ecology Program Phone :	(360) 407-6734
Tribal Land :	N
Latitude :	47.25719
Longitude :	-122.40673
Last Date in Agency List :	2023-01-03

Program Details

Program :	HAZWASTE
Program ID :	WAD009280454
Interaction Type :	Hazardous Waste Generator
Interaction Type Description :	Facilities that generate any quantity of a dangerous waste. They may be classified as SQG, MQG, or LQG depending on hazardous waste generated for a given month.
Status :	Inactive
Start Date :	1988-05-17
End Date :	2003-12-31
SIC :	N/R
NAICS :	44419 - Other Building Material Dealers
Program :	HAZWASTE
Program ID :	WAD009280454
Interaction Type :	Hazardous Waste Generator
Interaction Type Description :	Facilities that generate any quantity of a dangerous waste. They may be classified as SQG, MQG, or LQG depending on hazardous waste generated for a given month.
Status :	Inactive
Start Date :	1988-05-17
End Date :	2003-12-31
SIC :	N/R

Map Id: FK664
Direction: E
Distance: 0.988 mi., 5219 ft.
Elevation: 16 ft.
Relative: Lower

Site Name : TRIM INC | OLD TOWN REFINISHING INC
MILWAUKEE WAY
1902 MILWAUKEE WAY | 1902 MILWAUKEE WAY STE B
TACOMA, WA 98421

Database(s) : [ALL SITES - WA, BRS, ECHO, FRS, RCRA_NONGEN] ***(cont.)***

Envirosite ID: 52328157
EPA ID: N/R

ALL SITES - WA ***(cont.)***

NAICS : N/R

BRS

Facility Name : TRIM INC
Facility Address : 1902 MILWAUKEE WAY, TACOMA, WA 98421
County : PIERCE

Site Details

Date Form Received by Agency : 2003-12-31
EPA ID : WAD009280454
Mailing Address : 1902 MILWAUKEE WAY, TACOMA, WA 98421-2702
Contact : EMILY RAMSFIELD
Contact Address : N/R
Contact Country : US
Contact Telephone : 253-572-7200
Contact Email : N/R
EPA Region : 10
Land Type : Private
Source Type : Annual/Biennial Report
Classification : Not a generator, verified
Description : Not a generator, verified
Last Date in Agency List : 2023-01-23

Owner/Operator Summary

Owner/Operator Name : EMILY RAMSFIELD
Owner/Operator Address : 1902 MILWAUKEE WAY, TACOMA, WA 98421-2702
Owner/Operator Country : US
Owner/Operator Telephone : N/R
Owner/Operator Email : N/R
Owner/Operator Fax : N/R
Legal Status : Private
Owner/Operator Type : Operator
Owner/Operator Start Date : 1996-08-29
Owner/Operator End Date : N/R

Owner/Operator Name : TRIM INC
Owner/Operator Address : 2205 SUNSET DR W, UNIVERSITY PLACE, WA 98466-2932
Owner/Operator Country : US
Owner/Operator Telephone : N/R
Owner/Operator Email : N/R
Owner/Operator Fax : N/R
Legal Status : Private
Owner/Operator Type : Owner
Owner/Operator Start Date : 1992-09-16
Owner/Operator End Date : N/R

Map Id: FK664
Direction: E
Distance: 0.988 mi., 5219 ft.
Elevation: 16 ft.
Relative: Lower

Site Name : TRIM INC | OLD TOWN REFINISHING INC MILWAUKEE WAY
1902 MILWAUKEE WAY | 1902 MILWAUKEE WAY STE B
TACOMA, WA 98421

Database(s) : [ALL SITES - WA, BRS, ECHO, FRS, RCRA_NONGEN] ***(cont.)***

Envirosite ID: 52328157
EPA ID: N/R

BRS ***(cont.)***

Waste Activity Monitoring

Report Cycle :	2003
Hazardous Waste Page Number :	1
Hazardous Waste Sub-Page Number :	1
BR Form :	XX
Waste Description :	N/R
Primary NAICS :	44419 - Other Building Material Dealers
Source Code :	N/R
Form Code :	N/R
Management Method :	N/R
Generation Tons :	0
Managed Tons :	0
Shipped Tons :	0
Received Tons :	0
Receiver ID :	N/R
Receiver State :	N/R
Shipper ID :	N/R
Shipper State :	N/R
Waste Minimization :	N/R
Waste Code List :	N/R
Waste Code Group :	N/R
Waste Generation Type :	N/R

ECHO

Facility Name :	OLD TOWN REFINISHING INC MILWAUKEE WAY
Facility Address :	1902 MILWAUKEE WAY STE B, TACOMA, WA 98421
County :	PIERCE
Last Inspection Date :	N/R
Registry ID :	110009512517
FIPS Code :	53053
EPA Region :	10
Inspection Count :	0
Last Inspection Days :	N/R
Informal Count :	0
Last Informal Action Date :	N/R
Formal Action Count :	0
Last Formal Action Date :	N/R
Total Penalties :	0
Penalty Count :	N/R
Last Penalty Date :	N/R
Last Penalty Amount :	N/R
QTRS IN NC :	0
Programs IN SNC :	0
Current Compliance Status :	No Violation Identified
Three-Year Compliance Status :	_____
Collection Method :	ADDRESS MATCHING-HOUSE NUMBER
Reference Point :	CENTER OF A FACILITY OR STATION
Accuracy Meters :	30

Map Id: FK664
Direction: E
Distance: 0.988 mi., 5219 ft.
Elevation: 16 ft.
Relative: Lower

Site Name : TRIM INC | OLD TOWN REFINISHING INC
MILWAUKEE WAY
1902 MILWAUKEE WAY | 1902 MILWAUKEE WAY STE B
TACOMA, WA 98421

Database(s) : [ALL SITES - WA, BRS, ECHO, FRS, RCRA_NONGEN] ***(cont.)***

Envirosite ID: 52328157
EPA ID: N/R

ECHO ***(cont.)***

Derived Tribes :	Puyallup Tribe of the Puyallup Reservation - 0 mile(s), Puyallup Tribe of the Puyallup Reservation - 1.4 mile(s), Muckleshoot Indian Tribe - 9.5 mile(s), Muckleshoot Indian Tribe - 12.5 mile(s), Nisqually Indian Tribe - 18.5 mile(s), Squaxin Island Tribe of the Squaxin Island Reservation - 23.4 mile(s)
Derived HUC :	17110014
Derived WBD :	171100190205
Derived STCTY FIPS :	53053
Derived Zip :	98421
Derived CD113 :	09
Derived CB2010 :	530530602001103
MYRTK Universe :	NNN
NPDES IDs :	N/R
CWA Permit Types :	N/R
CWA Compliance Tracking :	N/R
CWA NAICS :	N/R
CWA SICS :	N/R
CWA Inspection Count :	N/R
CWA Last Inspection Days :	N/R
CWA Informal Count :	N/R
CWA Formal Action Count :	N/R
CWA Last Formal Action Date :	N/R
CWA Penalties :	N/R
CWA Last Penalty Date :	N/R
CWA Last Penalty Amount :	N/R
CWA Quarters IN NC :	N/R
CWA Current Compliance Status :	N/R
CWA Current SNC Flag :	N
CWA 13 Quarters Compliance Status :	N/R
CWA 13 Quarters Effluent Exceedances:	N/R
CWA Three-Year QNCR Codes :	N/R
DFR URL :	Click here for hyperlink provided by the agency.
Facility SIC :	N/R
Facility NAICS :	N/R
Facility Last Inspection EPA Date :	N/R
Facility Last Inspection State Date :	N/R
Facility Last Formal Act EPA Date :	N/R
Facility Last Formal Act State Date :	N/R
Facility Last Informal Act EPA Date :	N/R
Facility Last Informal Act State Date:	N/R
Facility Federal Agency :	N/R
TRI Reporter :	N/R
Facility Imp Water Flag :	N/R
Current SNC Flag :	N
Indian County Flag :	N
Federal Flag :	N/R
US Mexico Border Flag :	N/R
Chesapeak Bay Flag :	N/R
AIR Flag :	N
NPDES Flag :	N
SDWIS Flag :	N
RCRA Flag :	Y
TRI Flag :	N

Map Id: FK664
Direction: E
Distance: 0.988 mi., 5219 ft.
Elevation: 16 ft.
Relative: Lower

Site Name : TRIM INC | OLD TOWN REFINISHING INC
MILWAUKEE WAY
1902 MILWAUKEE WAY | 1902 MILWAUKEE WAY STE B
TACOMA, WA 98421

Database(s) : [ALL SITES - WA, BRS, ECHO, FRS, RCRA_NONGEN] ***(cont.)***

Envirosite ID: 52328157
EPA ID: N/R

ECHO ***(cont.)***

GHG Flag :	N
Major Flag :	N/R
Active Flag :	N/R
NAA Flag :	N
Latitude :	47.25523
Longitude :	-122.40494
Last Date in Agency List :	2023-01-16
Facility Name :	TRIM INC
Facility Address :	1902 MILWAUKEE WAY, TACOMA, WA 98421
County :	PIERCE
Last Inspection Date :	N/R
Registry ID :	110005314463
FIPS Code :	53053
EPA Region :	10
Inspection Count :	0
Last Inspection Days :	N/R
Informal Count :	0
Last Informal Action Date :	N/R
Formal Action Count :	0
Last Formal Action Date :	N/R
Total Penalties :	0
Penalty Count :	N/R
Last Penalty Date :	N/R
Last Penalty Amount :	N/R
QTRS IN NC :	0
Programs IN SNC :	0
Current Compliance Status :	No Violation Identified
Three-Year Compliance Status :	_____
Collection Method :	ADDRESS MATCHING-HOUSE NUMBER
Reference Point :	CENTER OF A FACILITY OR STATION
Accuracy Meters :	30
Derived Tribes :	Puyallup Tribe of the Puyallup Reservation - 0 mile(s), Puyallup Tribe of the Puyallup Reservation - 1.4 mile(s), Muckleshoot Indian Tribe - 9.5 mile(s), Muckleshoot Indian Tribe - 12.5 mile(s), Nisqually Indian Tribe - 18.5 mile(s), Squaxin Island Tribe of the Squaxin Island Reservation - 23.4 mile(s)
Derived HUC :	17110014
Derived WBD :	171100190205
Derived STCTY FIPS :	53053
Derived Zip :	98421
Derived CD113 :	09
Derived CB2010 :	530530602001103
MYRTK Universe :	NNN
NPDES IDs :	N/R
CWA Permit Types :	N/R
CWA Compliance Tracking :	N/R
CWA NAICS :	N/R
CWA SICS :	N/R

Map Id: FK664
Direction: E
Distance: 0.988 mi., 5219 ft.
Elevation: 16 ft.
Relative: Lower

Site Name : TRIM INC | OLD TOWN REFINISHING INC MILWAUKEE WAY
1902 MILWAUKEE WAY | 1902 MILWAUKEE WAY STE B
TACOMA, WA 98421

Database(s) : [ALL SITES - WA, BRS, ECHO, FRS, RCRA_NONGEN] ***(cont.)***

Envirosite ID: 52328157
EPA ID: N/R

ECHO ***(cont.)***

CWA Inspection Count :	N/R
CWA Last Inspection Days :	N/R
CWA Informal Count :	N/R
CWA Formal Action Count :	N/R
CWA Last Formal Action Date :	N/R
CWA Penalties :	N/R
CWA Last Penalty Date :	N/R
CWA Last Penalty Amount :	N/R
CWA Quarters IN NC :	N/R
CWA Current Compliance Status :	N/R
CWA Current SNC Flag :	N
CWA 13 Quarters Compliance Status :	N/R
CWA 13 Quarters Effluent Exceedances:	N/R
CWA Three-Year QNCR Codes :	N/R
DFR URL :	Click here for hyperlink provided by the agency.
Facility SIC :	N/R
Facility NAICS :	44419 - Other Building Material Dealers
Facility Last Inspection EPA Date :	N/R
Facility Last Inspection State Date :	N/R
Facility Last Formal Act EPA Date :	N/R
Facility Last Formal Act State Date :	N/R
Facility Last Informal Act EPA Date :	N/R
Facility Last Informal Act State Date:	N/R
Facility Federal Agency :	N/R
TRI Reporter :	N/R
Facility Imp Water Flag :	N/R
Current SNC Flag :	N
Indian County Flag :	N
Federal Flag :	N/R
US Mexico Border Flag :	N/R
Chesapeak Bay Flag :	N/R
AIR Flag :	N
NPDES Flag :	N
SDWIS Flag :	N
RCRA Flag :	Y
TRI Flag :	N
GHG Flag :	N
Major Flag :	N/R
Active Flag :	N/R
NAA Flag :	N
Latitude :	47.25523
Longitude :	-122.40494
Last Date in Agency List :	2023-01-16

FRS

Facility Name :	OLD TOWN REFINISHING INC MILWAUKEE WAY
Facility Address :	1902 MILWAUKEE WAY STE B, TACOMA, WA 98421
County :	PIERCE

Map Id: FK664
Direction: E
Distance: 0.988 mi., 5219 ft.
Elevation: 16 ft.
Relative: Lower

Site Name : TRIM INC | OLD TOWN REFINISHING INC
MILWAUKEE WAY
1902 MILWAUKEE WAY | 1902 MILWAUKEE WAY STE B
TACOMA, WA 98421

Database(s) : [ALL SITES - WA, BRS, ECHO, FRS, RCRA_NONGEN] ***(cont.)***

Envirosite ID: 52328157
EPA ID: N/R

FRS ***(cont.)***

Site Details
Registry ID : 110009512517
FRS Facility URL : Click here for hyperlink provided by the agency.
Last Date in Agency List : 2023-02-13

Source Description

Source Description :

RCRAInfo is EPA's comprehensive information system that supports the Resource Conservation and Recovery Act (RCRA) of 1976 and the Hazardous and Solid Waste Amendments (HSWA) of 1984 through the tracking of events and activities related to facilities that generate, transport, and treat, store, or dispose of hazardous waste. RCRAInfo allows RCRA program staff to track the notification, permit, compliance, and corrective action activities required under RCRA. RCRAInfo also supports generation of the National Hazardous Waste Biennial Report. All generators and treatment, storage, and disposal facilities who handle hazardous waste are required to report to the EPA Administrator at least once every two years to support creation of the Biennial Report.

FRS Environmental Interest
Source and System ID : RCRAINFO - WAH000002329

Facility Name : TRIM INC
Facility Address : 1902 MILWAUKEE WAY, TACOMA, WA 98421
County : PIERCE

Site Details
Registry ID : 110070753274
FRS Facility URL : Click here for hyperlink provided by the agency.
Last Date in Agency List : 2023-02-13

Source Description

Source Description :

All generators and treatment, storage, and disposal (TSD) facilities who handle hazardous waste are required to report to the EPA Administrator at least once every two years. The data collected is used to create the National Biennial Resource Conservation and Recovery Act (RCRA) Hazardous Waste Report. This data is processed within the RCRA Information (RCRAInfo) database.

FRS Environmental Interest
Source and System ID : RCRAINFO - WAD009280454

Map Id: FK664
Direction: E
Distance: 0.988 mi., 5219 ft.
Elevation: 16 ft.
Relative: Lower

Site Name : TRIM INC | OLD TOWN REFINISHING INC MILWAUKEE WAY
1902 MILWAUKEE WAY | 1902 MILWAUKEE WAY STE B
TACOMA, WA 98421

Database(s) : [ALL SITES - WA, BRS, ECHO, FRS, RCRA_NONGEN] ***(cont.)***

Envirosite ID: 52328157
EPA ID: N/R

FRS ***(cont.)***

Site Details

Registry ID :	110005314463
FRS Facility URL :	Click here for hyperlink provided by the agency.
Last Date in Agency List :	2023-02-13

Source Description

Source Description :

RCRAInfo is EPA's comprehensive information system that supports the Resource Conservation and Recovery Act (RCRA) of 1976 and the Hazardous and Solid Waste Amendments (HSWA) of 1984 through the tracking of events and activities related to facilities that generate, transport, and treat, store, or dispose of hazardous waste. RCRAInfo allows RCRA program staff to track the notification, permit, compliance, and corrective action activities required under RCRA. RCRAInfo also supports generation of the National Hazardous Waste Biennial Report. All generators and treatment, storage, and disposal facilities who handle hazardous waste are required to report to the EPA Administrator at least once every two years to support creation of the Biennial Report.
The WA-FSIS provides a means to query and display data maintained by the Washington Department of Ecology. This system contains key information for each facility/site that is currently, or has been, of interest to the Air Quality, Dam Safety, Hazardous Waste, Toxics Cleanup, and Water Quality Programs.

FRS Environmental Interest

Source and System ID :	RCRAINFO - WAD009280454 WA-FSIS - 66419416

RCRA_NONGEN

Facility Name :	OLD TOWN REFINISHING INC MILWAUKEE WAY
Facility Address :	1902 MILWAUKEE WAY STE B, TACOMA, WA 98421
County :	PIERCE
Date Form Received by Agency :	2001-10-04
EPA ID :	WAH000002329
Mailing Address :	2114 PACIFIC AVE #301, TACOMA, WA 98402
Contact :	TRISTAN LITKE
Contact Address :	2114 PACIFIC AVE #301, TACOMA, WA 98402
Contact Country :	US
Contact Telephone :	253-572-6614
Contact Email :	N/R
EPA Region :	10
Land Type :	Other land type
Source Type :	Implementer
Classification :	Not a generator, verified
Description :	Not a generator, verified
Last Date in Agency List :	2023-01-23

Map Id: FK664
Direction: E
Distance: 0.988 mi., 5219 ft.
Elevation: 16 ft.
Relative: Lower

Site Name : TRIM INC | OLD TOWN REFINISHING INC
MILWAUKEE WAY
1902 MILWAUKEE WAY | 1902 MILWAUKEE WAY STE B
TACOMA, WA 98421

Database(s) : [ALL SITES - WA, BRS, ECHO, FRS, RCRA_NONGEN] ***(cont.)***

Envirosite ID: 52328157
EPA ID: N/R

RCRA_NONGEN ***(cont.)***

Owner/Operator Summary

Owner/Operator Name :	LITKE, TRISTAN
Owner/Operator Address :	1902 MILWAUKEE WY, TACOMA, WA 98421
Owner/Operator Country :	US
Owner/Operator Telephone :	253-572-6614
Owner/Operator Email :	N/R
Owner/Operator Fax :	N/R
Legal Status :	Private
Owner/Operator Type :	Operator
Owner/Operator Start Date :	N/R
Owner/Operator End Date :	N/R

Owner/Operator Name :	LITKE, TRISTAN
Owner/Operator Address :	1902 MILWAUKEE WY, TACOMA, WA 98421
Owner/Operator Country :	US
Owner/Operator Telephone :	253-572-6614
Owner/Operator Email :	N/R
Owner/Operator Fax :	N/R
Legal Status :	Private
Owner/Operator Type :	Owner
Owner/Operator Start Date :	1997-08-08
Owner/Operator End Date :	N/R

Owner/Operator Name :	MARINO, VICTOR
Owner/Operator Address :	1902 MILWAUKEE WY, TACOMA, WA 98421
Owner/Operator Country :	US
Owner/Operator Telephone :	253-572-7200
Owner/Operator Email :	N/R
Owner/Operator Fax :	N/R
Legal Status :	Private
Owner/Operator Type :	Owner
Owner/Operator Start Date :	N/R
Owner/Operator End Date :	N/R

Handler Activities Summary

U.S. Importer of Hazardous Waste :	N
Mixed Waste (Haz. and Radioactive) :	N
Recycler of Hazardous Waste :	N
Transporter of Hazardous Waste :	N
Treater, Storer or Disposer of HW :	N
Underground Injection Activity :	N
On-site Burner Exemption :	N
Furnace Exemption :	N
Used Oil Fuel Burner :	N
Used Oil Processor :	N
Used Oil Refiner :	N
Used Oil Fuel Marketer to Burner :	N
Used Oil Specification Marketer :	N
Used Oil Transfer Facility :	N
Used Oil Transporter :	N

Map Id: FK664
Direction: E
Distance: 0.988 mi., 5219 ft.
Elevation: 16 ft.
Relative: Lower

Site Name : TRIM INC | OLD TOWN REFINISHING INC MILWAUKEE WAY
1902 MILWAUKEE WAY | 1902 MILWAUKEE WAY STE B
TACOMA, WA 98421

Database(s) : [ALL SITES - WA, BRS, ECHO, FRS, RCRA_NONGEN] ***(cont.)***

Envirosite ID: 52328157
EPA ID: N/R

RCRA_NONGEN ***(cont.)***

Historical Generators

Date Form Received by Agency :	2001-10-03
Facility Name :	OLD TOWN REFINISHING INC MILWAUKEE WAY
Classification :	Not a generator, verified
Date Form Received by Agency :	1999-05-27
Facility Name :	OLD TOWN REFINISHING INC MILWAUKEE WAY
Classification :	Not a generator, verified
Date Form Received by Agency :	1998-03-09
Facility Name :	OLD TOWN REFINISHING INC MILWAUKEE WAY
Classification :	Very Small Quantity Generator
Date Form Received by Agency :	1997-07-17
Facility Name :	OLD TOWN REFINISHING INC MILWAUKEE WAY
Classification :	Not a generator, verified

Notices of Violations Summary

Regulation Violated :	N
Facility Name :	TRIM INC
Facility Address :	1902 MILWAUKEE WAY, TACOMA, WA 98421
County :	PIERCE
Date Form Received by Agency :	2004-01-09
EPA ID :	WAD009280454
Mailing Address :	1902 MILWAUKEE WAY, TACOMA, WA 98421
Contact :	EMILY RAMSFIELD
Contact Address :	1902 MILWAUKEE WAY, TACOMA, WA 98421
Contact Country :	US
Contact Telephone :	253-572-7200
Contact Email :	N/R
EPA Region :	10
Land Type :	Private
Source Type :	Implementer
Classification :	Not a generator, verified
Description :	Not a generator, verified
Last Date in Agency List :	2023-01-23

Owner/Operator Summary

Owner/Operator Name :	MARINO, VICTOR C
Owner/Operator Address :	2205 SUNSET DR W, UNIVERSITY PLACE, WA 98466
Owner/Operator Country :	US
Owner/Operator Telephone :	253-572-7200

Map Id: FK664
Direction: E
Distance: 0.988 mi., 5219 ft.
Elevation: 16 ft.
Relative: Lower

Site Name : TRIM INC | OLD TOWN REFINISHING INC
MILWAUKEE WAY
1902 MILWAUKEE WAY | 1902 MILWAUKEE WAY STE B
TACOMA, WA 98421

Database(s) : [ALL SITES - WA, BRS, ECHO, FRS, RCRA_NONGEN] ***(cont.)***

Envirosite ID: 52328157
EPA ID: N/R

RCRA_NONGEN ***(cont.)***

Owner/Operator Email :	N/R
Owner/Operator Fax :	N/R
Legal Status :	Private
Owner/Operator Type :	Owner
Owner/Operator Start Date :	N/R
Owner/Operator End Date :	N/R

Owner/Operator Name :	RAMSFIELD, EMILY
Owner/Operator Address :	1902 MILWAUKEE WAY, TACOMA, WA 98421
Owner/Operator Country :	US
Owner/Operator Telephone :	253-572-7200
Owner/Operator Email :	N/R
Owner/Operator Fax :	N/R
Legal Status :	Private
Owner/Operator Type :	Operator
Owner/Operator Start Date :	N/R
Owner/Operator End Date :	N/R

Owner/Operator Name :	TRIM INC
Owner/Operator Address :	2205 SUNSET DR W, UNIVERSITY PLACE, WA 98466
Owner/Operator Country :	US
Owner/Operator Telephone :	253-572-7200
Owner/Operator Email :	N/R
Owner/Operator Fax :	N/R
Legal Status :	Private
Owner/Operator Type :	Owner
Owner/Operator Start Date :	1992-09-16
Owner/Operator End Date :	N/R

Handler Activities Summary

U.S. Importer of Hazardous Waste :	N
Mixed Waste (Haz. and Radioactive) :	N
Recycler of Hazardous Waste :	N
Transporter of Hazardous Waste :	N
Treater, Storer or Disposer of HW :	N
Underground Injection Activity :	N
On-site Burner Exemption :	N
Furnace Exemption :	N
Used Oil Fuel Burner :	N
Used Oil Processor :	N
Used Oil Refiner :	N
Used Oil Fuel Marketer to Burner :	N
Used Oil Specification Marketer :	N
Used Oil Transfer Facility :	N
Used Oil Transporter :	N

Map Id: FK664
Direction: E
Distance: 0.988 mi., 5219 ft.
Elevation: 16 ft.
Relative: Lower

Site Name : TRIM INC | OLD TOWN REFINISHING INC
MILWAUKEE WAY
1902 MILWAUKEE WAY | 1902 MILWAUKEE WAY STE B
TACOMA, WA 98421

Database(s) : [ALL SITES - WA, BRS, ECHO, FRS, RCRA_NONGEN] ***(cont.)***

Envirosite ID: 52328157
EPA ID: N/R

RCRA_NONGEN ***(cont.)***

Historical Generators

Details for this site have been truncated due to the large number of available details for this site within this dataset. For the complete details for this site, contact your Envirosite account representative for a complimentary site report containing all of the details available.

Date Form Received by Agency : 2004-01-08
Facility Name : TRIM INC
Classification : Not a generator, verified

Date Form Received by Agency : 2004-01-08
Facility Name : TRIM INC
Classification : Very Small Quantity Generator

Date Form Received by Agency : 2003-12-31
Facility Name : TRIM INC
Classification : Not a generator, verified

Date Form Received by Agency : 2003-01-13
Facility Name : TRIM INC
Classification : Very Small Quantity Generator

Date Form Received by Agency : 2002-01-17
Facility Name : TRIM INC
Classification : Very Small Quantity Generator

Date Form Received by Agency : 2000-12-26
Facility Name : TRIM INC
Classification : Very Small Quantity Generator

Date Form Received by Agency : 2000-06-01
Facility Name : TRIM INC
Classification : Not a generator, verified

Date Form Received by Agency : 1999-01-11
Facility Name : TRIM INC
Classification : Very Small Quantity Generator

Date Form Received by Agency : 1998-01-30
Facility Name : TRIM INC
Classification : Very Small Quantity Generator

Date Form Received by Agency : 1997-01-27
Facility Name : TRIM INC

Map Id: FK664
Direction: E
Distance: 0.988 mi., 5219 ft.
Elevation: 16 ft.
Relative: Lower

Site Name : TRIM INC | OLD TOWN REFINISHING INC
MILWAUKEE WAY
1902 MILWAUKEE WAY | 1902 MILWAUKEE WAY STE B
TACOMA, WA 98421

Database(s) : [ALL SITES - WA, BRS, ECHO, FRS, RCRA_NONGEN] ***(cont.)***

Envirosite ID: 52328157
EPA ID: N/R

RCRA_NONGEN ***(cont.)***

Classification : Very Small Quantity Generator

Notices of Violations Summary
Regulation Violated : N

Map Id: FF665
Direction: SSW
Distance: 0.991 mi., 5231 ft.
Elevation: 116 ft.
Relative: Higher

Site Name : EAGLE PAPER BOX CO | LIVING GRACE MINISTRIES
106 S 28TH ST | 106 SOUTH 28TH STREET
TACOMA, WA

Database(s) : [ALL SITES - WA, CHURCHES, ECHO, FRS, RCRA_NONGEN]

Envirosite ID: 50655461
EPA ID: N/R

ALL SITES - WA

Facility Name : Eagle Paper Box Co
Facility Address : 106 S 28TH ST, TACOMA, 98402
County : Pierce

Facility/Site ID : 53367357
Alternate Name : N/R
Program Name : N/R
WRIA : 10
Legislative District : 27
Congressional District : 6
Ecology Region : SWRO
Ecology Program Phone : (360) 407-6734
Tribal Land : N
Latitude : 47.23598
Longitude : -122.43306
Last Date in Agency List : 2023-01-03

Facility/Site ID : 53367357
Alternate Name : N/R
Program Name : N/R
WRIA : 10
Legislative District : 27
Congressional District : 6
Ecology Region : SWRO
Ecology Program Phone : (360) 407-6731
Tribal Land : N
Latitude : 47.23598
Longitude : -122.43306

Map Id: FF665
Direction: SSW
Distance: 0.991 mi., 5231 ft.
Elevation: 116 ft.
Relative: Higher

Site Name : EAGLE PAPER BOX CO | LIVING GRACE MINISTRIES
106 S 28TH ST | 106 SOUTH 28TH STREET
TACOMA, WA

Database(s) : [ALL SITES - WA, CHURCHES, ECHO, FRS, RCRA_NONGEN] ***(cont.)***

Envirosite ID: 50655461
EPA ID: N/R

ALL SITES - WA ***(cont.)***

Last Date in Agency List : 2023-01-03

Program Details

Program : HAZWASTE
Program ID : WAD009242330
Interaction Type : Hazardous Waste Planner

Interaction Type Description : Under Chapter 173-307 WAC, facilities that report under Section 313 of the Emergency Planning/Community Right-To-Know Act (EPCRA), or that generate more than 2,640 pounds of hazardous waste per year, must prepare Pollution Prevention Plans.

Status : Inactive
Start Date : 1994-01-01
End Date : 2000-11-01
SIC : N/R
NAICS : N/R

Program : HAZWASTE
Program ID : WAD009242330
Interaction Type : Hazardous Waste Generator

Interaction Type Description : Facilities that generate any quantity of a dangerous waste. They may be classified as SQG, MQG, or LQG depending on hazardous waste generated for a given month.

Status : Inactive
Start Date : 1984-07-23
End Date : 1999-12-31
SIC : N/R
NAICS : N/R

CHURCHES

Facility Name : LIVING GRACE MINISTRIES
Facility Address : 106 S 28TH ST, TACOMA, WA 98402

EIN : 911303932

Affliation : Independent - This code is used if the organization is an independent organization or an independent auxiliary (i.e., not affiliated with a National, Regional, or Geographic grouping of organizations).

Ruling : 198802
Foundation : Church 170(b)(1)(A)(i)
Activity : 0
Organization : Corporation
NTEE Code : NOT AVAILABLE
Latitude : 47.236202
Longitude : -122.433637

Map Id: FF665
Direction: SSW
Distance: 0.991 mi., 5231 ft.
Elevation: 116 ft.
Relative: Higher

Site Name : EAGLE PAPER BOX CO | LIVING GRACE MINISTRIES
106 S 28TH ST | 106 SOUTH 28TH STREET
TACOMA, WA

Database(s) : [ALL SITES - WA, CHURCHES, ECHO, FRS, RCRA_NONGEN] ***(cont.)***

Envirosite ID: 50655461
EPA ID: N/R

CHURCHES ***(cont.)***

Last Date in Agency List :	2023-02-23

ECHO

Facility Name :	EAGLE PAPER BOX CO
Facility Address :	106 SOUTH 28TH STREET, TACOMA, WA 98402
County :	PIERCE
Last Inspection Date :	2000-11-08
Registry ID :	110000827552
FIPS Code :	53053
EPA Region :	10
Inspection Count :	0
Last Inspection Days :	8061
Informal Count :	0
Last Informal Action Date :	N/R
Formal Action Count :	0
Last Formal Action Date :	N/R
Total Penalties :	0
Penalty Count :	N/R
Last Penalty Date :	N/R
Last Penalty Amount :	N/R
QTRS IN NC :	0
Programs IN SNC :	0
Current Compliance Status :	No Violation Identified
Three-Year Compliance Status :	_____
Collection Method :	ADDRESS MATCHING-HOUSE NUMBER
Reference Point :	CENTER OF A FACILITY OR STATION
Accuracy Meters :	30
Derived Tribes :	Puyallup Tribe of the Puyallup Reservation - .3 mile(s), Puyallup Tribe of the Puyallup Reservation - .8 mile(s), Muckleshoot Indian Tribe - 11.1 mile(s), Muckleshoot Indian Tribe - 13.9 mile(s), Nisqually Indian Tribe - 16.6 mile(s), Squaxin Island Tribe of the Squaxin Island Reservation - 21.9 mile(s), Squaxin Island Tribe of the Squaxin Island Reservation - 23.7 mile(s)
Derived HUC :	17110019
Derived WBD :	171100190301
Derived STCTY FIPS :	53053
Derived Zip :	98402
Derived CD113 :	06
Derived CB2010 :	530530616021075
MYRTK Universe :	NNN
NPDES IDs :	N/R
CWA Permit Types :	N/R
CWA Compliance Tracking :	N/R
CWA NAICS :	N/R
CWA SICS :	N/R
CWA Inspection Count :	N/R
CWA Last Inspection Days :	N/R
CWA Informal Count :	N/R
CWA Formal Action Count :	N/R
CWA Last Formal Action Date :	N/R

Map Id: FF665
Direction: SSW
Distance: 0.991 mi., 5231 ft.
Elevation: 116 ft.
Relative: Higher

Site Name : EAGLE PAPER BOX CO | LIVING GRACE MINISTRIES
106 S 28TH ST | 106 SOUTH 28TH STREET
TACOMA, WA

Database(s) : [ALL SITES - WA, CHURCHES, ECHO, FRS, RCRA_NONGEN] ***(cont.)***

Envirosite ID: 50655461
EPA ID: N/R

ECHO ***(cont.)***

CWA Penalties :	N/R
CWA Last Penalty Date :	N/R
CWA Last Penalty Amount :	N/R
CWA Quarters IN NC :	N/R
CWA Current Compliance Status :	N/R
CWA Current SNC Flag :	N
CWA 13 Quarters Compliance Status :	N/R
CWA 13 Quarters Effluent Exceedances:	N/R
CWA Three-Year QNCR Codes :	N/R
DFR URL :	Click here for hyperlink provided by the agency.
Facility SIC :	N/R
Facility NAICS :	322299 - All Other Converted Paper Product Manufacturing
Facility Last Inspection EPA Date :	N/R
Facility Last Inspection State Date :	2000-11-08
Facility Last Formal Act EPA Date :	N/R
Facility Last Formal Act State Date :	N/R
Facility Last Informal Act EPA Date :	N/R
Facility Last Informal Act State Date:	N/R
Facility Federal Agency :	N/R
TRI Reporter :	N/R
Facility Imp Water Flag :	N/R
Current SNC Flag :	N
Indian County Flag :	N
Federal Flag :	N/R
US Mexico Border Flag :	N/R
Chesapeak Bay Flag :	N/R
AIR Flag :	N
NPDES Flag :	N
SDWIS Flag :	N
RCRA Flag :	Y
TRI Flag :	N
GHG Flag :	N
Major Flag :	N/R
Active Flag :	N/R
NAA Flag :	N
Latitude :	47.23623
Longitude :	-122.43364
Last Date in Agency List :	2023-01-16

FRS

Facility Name :	EAGLE PAPER BOX CO
Facility Address :	106 SOUTH 28TH STREET, TACOMA, WA 98402-1099
County :	PIERCE

Site Details

Registry ID :	110000827552
FRS Facility URL :	Click here for hyperlink provided by the agency.
Last Date in Agency List :	2023-02-13

Map Id: FF665
Direction: SSW
Distance: 0.991 mi., 5231 ft.
Elevation: 116 ft.
Relative: Higher

Site Name : EAGLE PAPER BOX CO | LIVING GRACE MINISTRIES
106 S 28TH ST | 106 SOUTH 28TH STREET
TACOMA, WA

Database(s) : [ALL SITES - WA, CHURCHES, ECHO, FRS, RCRA_NONGEN] ***(cont.)***

Envirosite ID: 50655461
EPA ID: N/R

FRS ***(cont.)***

Source Description

Source Description : RCRAInfo is EPA's comprehensive information system that supports the Resource Conservation and Recovery Act (RCRA) of 1976 and the Hazardous and Solid Waste Amendments (HSWA) of 1984 through the tracking of events and activities related to facilities that generate, transport, and treat, store, or dispose of hazardous waste. RCRAInfo allows RCRA program staff to track the notification, permit, compliance, and corrective action activities required under RCRA. RCRAInfo also supports generation of the National Hazardous Waste Biennial Report. All generators and treatment, storage, and disposal facilities who handle hazardous waste are required to report to the EPA Administrator at least once every two years to support creation of the Biennial Report.
The WA-FSIS provides a means to query and display data maintained by the Washington Department of Ecology. This system contains key information for each facility/site that is currently, or has been, of interest to the Air Quality, Dam Safety, Hazardous Waste, Toxics Cleanup, and Water Quality Programs.

FRS Environmental Interest

Source and System ID : RCRAINFO - WAD009242330
WA-FSIS - 53367357

RCRA_NONGEN

Facility Name : EAGLE PAPER BOX CO
Facility Address : 106 S 28TH ST, TACOMA, WA 98402
County : PIERCE

Date Form Received by Agency : 2001-07-26
EPA ID : WAD009242330
Mailing Address : 106 S 28TH ST, TACOMA, WA 98402
Contact : STEVE WILLEMSEN
Contact Address : 106 S 28TH ST, TACOMA, WA 98402
Contact Country : US
Contact Telephone : 253-627-3125
Contact Email : N/R
EPA Region : 10
Land Type : Other land type
Source Type : Implementer
Classification : Not a generator, verified
Description : Not a generator, verified
Last Date in Agency List : 2023-01-23

Owner/Operator Summary

Owner/Operator Name : EAGLE PAPER BOX CO
Owner/Operator Address : 106 S 28TH ST, TACOMA, WA 98402
Owner/Operator Country : US
Owner/Operator Telephone : 253-627-3125
Owner/Operator Email : N/R
Owner/Operator Fax : N/R

Map Id: FF665
Direction: SSW
Distance: 0.991 mi., 5231 ft.
Elevation: 116 ft.
Relative: Higher

Site Name : EAGLE PAPER BOX CO | LIVING GRACE MINISTRIES
106 S 28TH ST | 106 SOUTH 28TH STREET
TACOMA, WA

Database(s) : [ALL SITES - WA, CHURCHES, ECHO, FRS, RCRA_NONGEN] ***(cont.)***

Envirosite ID: 50655461
EPA ID: N/R

RCRA_NONGEN ***(cont.)***

Legal Status :	Private
Owner/Operator Type :	Owner
Owner/Operator Start Date :	1996-09-04
Owner/Operator End Date :	N/R
Owner/Operator Name :	ESTATE OF R F ELSTROM
Owner/Operator Address :	635 N FAIRVIEW DR, TACOMA, WA 98406
Owner/Operator Country :	US
Owner/Operator Telephone :	000-000-0000
Owner/Operator Email :	N/R
Owner/Operator Fax :	N/R
Legal Status :	Private
Owner/Operator Type :	Operator
Owner/Operator Start Date :	N/R
Owner/Operator End Date :	N/R
Owner/Operator Name :	ESTATE OF RF ELSTROM JR
Owner/Operator Address :	7617 58TH AVE NW, GIG HARBOR, WA 98335
Owner/Operator Country :	US
Owner/Operator Telephone :	253-627-3125
Owner/Operator Email :	N/R
Owner/Operator Fax :	N/R
Legal Status :	Private
Owner/Operator Type :	Owner
Owner/Operator Start Date :	N/R
Owner/Operator End Date :	N/R

Handler Activities Summary

U.S. Importer of Hazardous Waste :	N
Mixed Waste (Haz. and Radioactive) :	N
Recycler of Hazardous Waste :	N
Transporter of Hazardous Waste :	N
Treater, Storer or Disposer of HW :	N
Underground Injection Activity :	N
On-site Burner Exemption :	N
Furnace Exemption :	N
Used Oil Fuel Burner :	N
Used Oil Processor :	N
Used Oil Refiner :	N
Used Oil Fuel Marketer to Burner :	N
Used Oil Specification Marketer :	N
Used Oil Transfer Facility :	N
Used Oil Transporter :	N

Historical Generators

Date Form Received by Agency :	2001-07-26
Facility Name :	EAGLE PAPER BOX CO
Classification :	Not a generator, verified

Map Id: FF665
Direction: SSW
Distance: 0.991 mi., 5231 ft.
Elevation: 116 ft.
Relative: Higher

Site Name : EAGLE PAPER BOX CO | LIVING GRACE MINISTRIES
106 S 28TH ST | 106 SOUTH 28TH STREET
TACOMA, WA

Database(s) : [ALL SITES - WA, CHURCHES, ECHO, FRS, RCRA_NONGEN] ***(cont.)***

Envirosite ID: 50655461
EPA ID: N/R

RCRA_NONGEN ***(cont.)***

Date Form Received by Agency :	2000-03-27
Facility Name :	EAGLE PAPER BOX CO
Classification :	Small Quantity Generator
Date Form Received by Agency :	1999-03-02
Facility Name :	EAGLE PAPER BOX CO
Classification :	Small Quantity Generator
Date Form Received by Agency :	1998-05-04
Facility Name :	EAGLE PAPER BOX CO
Classification :	Small Quantity Generator
Date Form Received by Agency :	1997-01-24
Facility Name :	EAGLE PAPER BOX CO
Classification :	Large Quantity Generator
Date Form Received by Agency :	1996-08-15
Facility Name :	EAGLE PAPER BOX CO
Classification :	Large Quantity Generator
Date Form Received by Agency :	1996-03-01
Facility Name :	EAGLE PAPER BOX CO
Classification :	Large Quantity Generator
Date Form Received by Agency :	1995-01-01
Facility Name :	EAGLE PAPER BOX CO
Classification :	Not a generator, verified
Date Form Received by Agency :	1994-01-01
Facility Name :	EAGLE PAPER BOX CO
Classification :	Not a generator, verified
Date Form Received by Agency :	1993-12-31
Facility Name :	EAGLE PAPER BOX CO
Classification :	Very Small Quantity Generator

Notices of Violations Summary

Date of Violation :	1996-01-05
Date Achieved Compliance :	1996-03-13
Regulation Violated :	Y
Area of Violation :	Generators - General
Enforcement Action :	N/R
Enforcement Action Date :	N/R
Enf. Disposition Status :	N/R
Enf. Disp. Status Date :	N/R

Map Id: FF665
Direction: SSW
Distance: 0.991 mi., 5231 ft.
Elevation: 116 ft.
Relative: Higher

Site Name : EAGLE PAPER BOX CO | LIVING GRACE MINISTRIES
106 S 28TH ST | 106 SOUTH 28TH STREET
TACOMA, WA

Database(s) : [ALL SITES - WA, CHURCHES, ECHO, FRS, RCRA_NONGEN] ***(cont.)***

Envirosite ID: 50655461
EPA ID: N/R

RCRA_NONGEN ***(cont.)***

Violation Lead Agency :	State
Enforcement Lead Agency :	N/R
Proposed Penalty Amount :	N/R
Final Penalty Amount :	N/R
Paid Penalty Amount :	N/R

Date of Violation :	1996-01-05
Date Achieved Compliance :	1996-01-05
Regulation Violated :	Y
Area of Violation :	Generators - General
Enforcement Action :	N/R
Enforcement Action Date :	N/R
Enf. Disposition Status :	N/R
Enf. Disp. Status Date :	N/R
Violation Lead Agency :	State
Enforcement Lead Agency :	N/R
Proposed Penalty Amount :	N/R
Final Penalty Amount :	N/R
Paid Penalty Amount :	N/R

Evaluation Action Summary

Evaluation Date :	2000-11-08
Evaluation :	COMPLIANCE EVALUATION INSPECTION ON-SITE
Area of Violation :	N/R
Date Achieved Compliance :	N/R
Evaluation Lead Agency :	State

Evaluation Date :	1998-05-14
Evaluation :	COMPLIANCE ASSISTANCE VISIT
Area of Violation :	N/R
Date Achieved Compliance :	N/R
Evaluation Lead Agency :	State

Evaluation Date :	1996-01-05
Evaluation :	FOCUSED COMPLIANCE INSPECTION
Area of Violation :	Generators - General
Date Achieved Compliance :	1996-01-05
Evaluation Lead Agency :	State

Evaluation Date :	1996-01-05
Evaluation :	FOCUSED COMPLIANCE INSPECTION
Area of Violation :	Generators - General
Date Achieved Compliance :	1996-03-13
Evaluation Lead Agency :	State

Evaluation Date :	1992-01-01
Evaluation :	FOCUSED COMPLIANCE INSPECTION
Area of Violation :	N/R

Map Id: FF665
Direction: SSW
Distance: 0.991 mi., 5231 ft.
Elevation: 116 ft.
Relative: Higher

Site Name : EAGLE PAPER BOX CO | LIVING GRACE MINISTRIES
106 S 28TH ST | 106 SOUTH 28TH STREET
TACOMA, WA

Database(s) : [ALL SITES - WA, CHURCHES, ECHO, FRS, RCRA_NONGEN] ***(cont.)***

Envirosite ID: 50655461
EPA ID: N/R

RCRA_NONGEN ***(cont.)***

Date Achieved Compliance :	N/R
Evaluation Lead Agency :	State

Map Id: 666
Direction: SSW
Distance: 0.993 mi., 5242 ft.
Elevation: 119 ft.
Relative: Higher

Site Name : SMITTYS FLEET SERVICE
2718 PACIFIC AVE
TACOMA | Tacoma, WA

Database(s) : [ALL SITES - WA, CSCSL HWS - WA, ECHO, EPA LUST, EPA UST, FRS, HSL - WA, LUST - WA, RCRA_NONGEN, UST - WA]

Envirosite ID: 50655577
EPA ID: N/R

ALL SITES - WA

Facility Name :	Smittys Fleet Svc Inc
Facility Address :	2718 PACIFIC AVE, TACOMA, 98402
County :	Pierce
Facility/Site ID :	5947319
Alternate Name :	SMITTYS FLEET SERVICE
Program Name :	N/R
WRIA :	10
Legislative District :	27
Congressional District :	6
Ecology Region :	SWRO
Ecology Program Phone :	(360) 407-6734
Tribal Land :	N
Latitude :	47.23625
Longitude :	-122.43498
Last Date in Agency List :	2023-01-03

Facility/Site ID :	5947319
Alternate Name :	N/R
Program Name :	N/R
WRIA :	10
Legislative District :	27
Congressional District :	6
Ecology Region :	SWRO
Ecology Program Phone :	N/R
Tribal Land :	N
Latitude :	47.23625
Longitude :	-122.43498
Last Date in Agency List :	2023-01-03

Map Id: 666
Direction: SSW
Distance: 0.993 mi., 5242 ft.
Elevation: 119 ft.
Relative: Higher

Site Name : SMITTYS FLEET SERVICE
2718 PACIFIC AVE
TACOMA | Tacoma, WA

Database(s) : [ALL SITES - WA, CSCSL HWS - WA, ECHO, EPA LUST, EPA UST, FRS, HSL - WA, LUST - WA, RCRA_NONGEN, UST - WA] ***(cont.)***

Envirosite ID: 50655577
EPA ID: N/R

ALL SITES - WA ***(cont.)***

Facility/Site ID :	5947319
Alternate Name :	N/R
Program Name :	N/R
WRIA :	10
Legislative District :	27
Congressional District :	6
Ecology Region :	SWRO
Ecology Program Phone :	(360) 407-6734
Tribal Land :	N
Latitude :	47.23625
Longitude :	-122.43498
Last Date in Agency List :	2023-01-03

Facility/Site ID :	5947319
Alternate Name :	N/R
Program Name :	N/R
WRIA :	10
Legislative District :	27
Congressional District :	6
Ecology Region :	SWRO
Ecology Program Phone :	(360) 407-7224
Tribal Land :	N
Latitude :	47.23625
Longitude :	-122.43498
Last Date in Agency List :	2023-01-03

Facility/Site ID :	5947319
Alternate Name :	SMITTYS FLEET SERVICE
Program Name :	N/R
WRIA :	10
Legislative District :	27
Congressional District :	6
Ecology Region :	SWRO
Ecology Program Phone :	(360) 407-7224
Tribal Land :	N
Latitude :	47.23625
Longitude :	-122.43498
Last Date in Agency List :	2023-01-03

Program Details

Program :	TOXICS
Program ID :	N/R
Interaction Type :	Underground Storage Tank
Interaction Type Description :	Any one or combination of tanks (including connecting underground pipes) that is used to contain regulated substances and has a tank volume of ten percent or more beneath the surface of the ground. This term does not include any of the exempt UST systems specified in WAC 173-360-110(2) or any piping connected thereto. See WAC 173-360

Map Id: 666
Direction: SSW
Distance: 0.993 mi., 5242 ft.
Elevation: 119 ft.
Relative: Higher

Site Name : SMITTYS FLEET SERVICE
2718 PACIFIC AVE
TACOMA | Tacoma, WA

Database(s) : [ALL SITES - WA, CSCSL HWS - WA, ECHO, EPA LUST, EPA UST, FRS, HSL - WA, LUST - WA, RCRA_NONGEN, UST - WA] ***(cont.)***

Envirosite ID: 50655577
EPA ID: N/R

ALL SITES - WA ***(cont.)***

Status : Inactive
Start Date : 2000-02-03
End Date : 2007-01-23
SIC : 7538 - GENERAL AUTOMOTIVE REPAIR SHOPS
NAICS : N/R

Program : TOXICS
Program ID : N/R
Interaction Type : Underground Storage Tank

Interaction Type Description : Any one or combination of tanks (including connecting underground pipes) that is used to contain regulated substances and has a tank volume of ten percent or more beneath the surface of the ground. This term does not include any of the exempt UST systems specified in WAC 173-360-110(2) or any piping connected thereto. See WAC 173-360

Status : Inactive
Start Date : 2000-02-03
End Date : 2007-01-23
SIC : N/R
NAICS : N/R

Program : TOXICS
Program ID : N/R
Interaction Type : Hazardous Waste Generator

Interaction Type Description : Facilities that generate any quantity of a dangerous waste. They may be classified as SQG, MQG, or LQG depending on hazardous waste generated for a given month.

Status : Inactive
Start Date : 1992-11-09
End Date : 1994-12-31
SIC : 7538 - GENERAL AUTOMOTIVE REPAIR SHOPS
NAICS : N/R

Program : TOXICS
Program ID : N/R
Interaction Type : Hazardous Waste Generator

Interaction Type Description : Facilities that generate any quantity of a dangerous waste. They may be classified as SQG, MQG, or LQG depending on hazardous waste generated for a given month.

Status : Inactive
Start Date : 1992-11-09
End Date : 1994-12-31
SIC : N/R
NAICS : N/R

Map Id: 666
Direction: SSW
Distance: 0.993 mi., 5242 ft.
Elevation: 119 ft.
Relative: Higher

Site Name : SMITTYS FLEET SERVICE
2718 PACIFIC AVE
TACOMA | Tacoma, WA

Database(s) : [ALL SITES - WA, CSCSL HWS - WA, ECHO, EPA LUST, EPA UST, FRS, HSL - WA, LUST - WA, RCRA_NONGEN, UST - WA] ***(cont.)***

Envirosite ID: 50655577
EPA ID: N/R

ALL SITES - WA ***(cont.)***

Program :	TOXICS
Program ID :	N/R
Interaction Type :	Urban Waters
Interaction Type Description :	The site has been inspected by an Ecology Urban Waters Inspector.
Status :	Active
Start Date :	2008-09-11
End Date :	N/R
SIC :	N/R
NAICS :	N/R

Program :	TOXICS
Program ID :	N/R
Interaction Type :	State Cleanup Site
Interaction Type Description :	A site is being cleaned up under state regulations. Regulations include Model Toxics Control Act or its predecessors.
Status :	Active
Start Date :	1990-10-22
End Date :	N/R
SIC :	N/R
NAICS :	44719 - Other Gasoline Stations

Program :	TOXICS
Program ID :	N/R
Interaction Type :	LUST Facility
Interaction Type Description :	A leaking underground tank cleanup site being cleaned up with Ecology oversight or review.
Status :	Active
Start Date :	1990-10-22
End Date :	N/R
SIC :	N/R
NAICS :	N/R

Program :	TOXICS
Program ID :	N/R
Interaction Type :	State Cleanup Site
Interaction Type Description :	A site is being cleaned up under state regulations. Regulations include Model Toxics Control Act or its predecessors.
Status :	Active
Start Date :	1990-10-22
End Date :	N/R
SIC :	N/R
NAICS :	N/R

Map Id: 666
Direction: SSW
Distance: 0.993 mi., 5242 ft.
Elevation: 119 ft.
Relative: Higher

Site Name : SMITTYS FLEET SERVICE
2718 PACIFIC AVE
TACOMA | Tacoma, WA

Database(s) : [ALL SITES - WA, CSCSL HWS - WA, ECHO, EPA LUST, EPA UST, FRS, HSL - WA, LUST - WA, RCRA_NONGEN, UST - WA] ***(cont.)***

Envirosite ID: 50655577
EPA ID: N/R

ALL SITES - WA ***(cont.)***

Program :	TOXICS
Program ID :	N/R
Interaction Type :	LUST Facility
Interaction Type Description :	A leaking underground tank cleanup site being cleaned up with Ecology oversight or review.
Status :	Active
Start Date :	1990-10-22
End Date :	N/R
SIC :	7538 - GENERAL AUTOMOTIVE REPAIR SHOPS
NAICS :	N/R

Program :	TOXICS
Program ID :	N/R
Interaction Type :	Revised Site Visit Program
Interaction Type Description :	HWTR engages in a variety of field work, site visits, and contacts with sites. While most compliance related activity is recorded into the EPA's RCRAInfo system, the other types of activities are recorded into the Revised Site Visit Program (RSVP).
Status :	Active
Start Date :	2013-01-10
End Date :	N/R
SIC :	N/R
NAICS :	N/R

CSCSL HWS - WA

Facility Name :	SMITTYS FLEET SERVICE
Facility Address :	2718 PACIFIC AVE, TACOMA, 98402
County :	PIERCE

Site Details

Facility Site ID :	5947319
Site Status :	Awaiting Cleanup
Cleanup Site ID :	7678
Region :	Southwest
Responsible Section :	Southwest
WARM Rank :	N/R
Is Brownfield? :	N/R
Is PSI? :	N/R
Current VCP :	N/R
Past VCP :	N/R
Institutional Control :	N/R
Latitude :	47.23625
Longitude :	-122.43498
Last Date in Agency List :	2023-03-07

Map Id: 666
Direction: SSW
Distance: 0.993 mi., 5242 ft.
Elevation: 119 ft.
Relative: Higher

Site Name : SMITTYS FLEET SERVICE
2718 PACIFIC AVE
TACOMA | Tacoma, WA

Database(s) : [ALL SITES - WA, CSCSL HWS - WA, ECHO, EPA LUST, EPA UST, FRS, HSL - WA, LUST - WA, RCRA_NONGEN, UST - WA] ***(cont.)***

Envirosite ID: 50655577
EPA ID: N/R

CSCSL HWS - WA ***(cont.)***

Contaminants Details

Contaminant Name :	Petroleum-Other
Groundwater :	N/R
Surface Water :	N/R
Soil :	Confirmed Above Cleanup Levels
Sediment :	N/R
Air :	N/R
Bedrock :	N/R

ECHO

Facility Name :	SMITTYS FLEET SVC INC
Facility Address :	2718 PACIFIC AVE, TACOMA, WA 98402
County :	PIERCE
Last Inspection Date :	N/R
Registry ID :	110005380783
FIPS Code :	53053
EPA Region :	10
Inspection Count :	0
Last Inspection Days :	N/R
Informal Count :	0
Last Informal Action Date :	N/R
Formal Action Count :	0
Last Formal Action Date :	N/R
Total Penalties :	0
Penalty Count :	N/R
Last Penalty Date :	N/R
Last Penalty Amount :	N/R
QTRS IN NC :	0
Programs IN SNC :	0
Current Compliance Status :	No Violation Identified
Three-Year Compliance Status :	_____
Collection Method :	ADDRESS MATCHING-HOUSE NUMBER
Reference Point :	CENTER OF A FACILITY OR STATION
Accuracy Meters :	30
Derived Tribes :	Puyallup Tribe of the Puyallup Reservation - .4 mile(s), Puyallup Tribe of the Puyallup Reservation - .8 mile(s), Muckleshoot Indian Tribe - 11.2 mile(s), Muckleshoot Indian Tribe - 14 mile(s), Nisqually Indian Tribe - 16.6 mile(s), Squaxin Island Tribe of the Squaxin Island Reservation - 21.8 mile(s), Squaxin Island Tribe of the Squaxin Island Reservation - 23.7 mile(s)
Derived HUC :	17110019
Derived WBD :	171100190301
Derived STCTY FIPS :	53053
Derived Zip :	98402
Derived CD113 :	06
Derived CB2010 :	530530616021074
MYRTK Universe :	NNN
NPDES IDs :	N/R
CWA Permit Types :	N/R

Map Id: 666
Direction: SSW
Distance: 0.993 mi., 5242 ft.
Elevation: 119 ft.
Relative: Higher

Site Name : SMITTYS FLEET SERVICE
2718 PACIFIC AVE
TACOMA | Tacoma, WA

Database(s) : [ALL SITES - WA, CSCSL HWS - WA, ECHO, EPA LUST, EPA UST, FRS, HSL - WA, LUST - WA, RCRA_NONGEN, UST - WA] ***(cont.)***

Envirosite ID: 50655577
EPA ID: N/R

ECHO ***(cont.)***

CWA Compliance Tracking :	N/R
CWA NAICS :	N/R
CWA SICS :	N/R
CWA Inspection Count :	N/R
CWA Last Inspection Days :	N/R
CWA Informal Count :	N/R
CWA Formal Action Count :	N/R
CWA Last Formal Action Date :	N/R
CWA Penalties :	N/R
CWA Last Penalty Date :	N/R
CWA Last Penalty Amount :	N/R
CWA Quarters IN NC :	N/R
CWA Current Compliance Status :	N/R
CWA Current SNC Flag :	N
CWA 13 Quarters Compliance Status :	N/R
CWA 13 Quarters Effluent Exceedances:	N/R
CWA Three-Year QNCR Codes :	N/R
DFR URL :	Click here for hyperlink provided by the agency.
Facility SIC :	N/R
Facility NAICS :	811111 - General Automotive Repair
Facility Last Inspection EPA Date :	N/R
Facility Last Inspection State Date :	N/R
Facility Last Formal Act EPA Date :	N/R
Facility Last Formal Act State Date :	N/R
Facility Last Informal Act EPA Date :	N/R
Facility Last Informal Act State Date:	N/R
Facility Federal Agency :	N/R
TRI Reporter :	N/R
Facility Imp Water Flag :	N/R
Current SNC Flag :	N
Indian County Flag :	N
Federal Flag :	N/R
US Mexico Border Flag :	N/R
Chesapeak Bay Flag :	N/R
AIR Flag :	N
NPDES Flag :	N
SDWIS Flag :	N
RCRA Flag :	Y
TRI Flag :	N
GHG Flag :	N
Major Flag :	N/R
Active Flag :	N/R
NAA Flag :	N
Latitude :	47.23637
Longitude :	-122.43481
Last Date in Agency List :	2023-01-16

EPA LUST

Facility Name :	SMITTYS FLEET SERVICE
Facility Address :	2718 PACIFIC AVE, TACOMA, Washington 98402
County :	Pierce

Map Id: 666
Direction: SSW
Distance: 0.993 mi., 5242 ft.
Elevation: 119 ft.
Relative: Higher

Site Name : SMITTYS FLEET SERVICE
2718 PACIFIC AVE
TACOMA | Tacoma, WA

Database(s) : [ALL SITES - WA, CSCSL HWS - WA, ECHO, EPA LUST, EPA UST, FRS, HSL - WA, LUST - WA, RCRA_NONGEN, UST - WA] ***(cont.)***

Envirosite ID: 50655577
EPA ID: N/R

EPA LUST ***(cont.)***

Facility ID :	WA5947319
LUST ID :	WA7678
Reported Date :	N/R
Status :	Open
Substance :	Petroleum-Other
Closed With Residual Contamination (Tribal Only):	N/R
NFA_Letter (Tribal Only) :	N/R
Tribe (Tribal Only) :	N/R
EPA Region :	10
Estimated Population within 1500ft :	464
Estimated Private Domestic Wells within 1500ft:	0
Within Source Water Protection Area (SPA):	No
SPA Public Water System and Facility ID:	N/R
SPA Water Type :	N/R
SPA Facility Type :	N/R
SPA HUC12 :	N/R
Within Groundwater Wellhead Protection Area (WHPA):	No
WHPA Public Water System and Facility ID:	N/R
WHPA Water Type :	N/R
WHPA Facility Type :	N/R
WHPA HUC12 :	N/R
Within Estimated 100-year Floodplain:	No
Latitude :	47.2362499999999
Longitude :	-122.434979999999
Last Date in Agency List :	2023-01-30

EPA UST

Facility Name :	SMITTYS FLEET SERVICE
Facility Address :	2718 PACIFIC AVE, Tacoma, Washington 984022807
County :	Pierce

Facility ID :	WA5947319
Facility Status :	Closed UST(s)
Open USTs :	0
Closed USTs :	5
Temporarily Out of Service USTs :	0
Date of Last Inspection :	N/R
EPA Region :	10
Tribe :	N/R
Facility ID 2 :	N/R
Latitude :	47.23625
Longitude :	-122.43498
Last Date in Agency List :	2023-01-30

Map Id: 666
Direction: SSW
Distance: 0.993 mi., 5242 ft.
Elevation: 119 ft.
Relative: Higher

Site Name : SMITTYS FLEET SERVICE
2718 PACIFIC AVE
TACOMA | Tacoma, WA

Database(s) : [ALL SITES - WA, CSCSL HWS - WA, ECHO, EPA LUST, EPA UST, FRS, HSL - WA, LUST - WA, RCRA_NONGEN, UST - WA] ***(cont.)***

Envirosite ID: 50655577
EPA ID: N/R

EPA UST ***(cont.)***

Tank Details

Tank ID :	WA5947319_1.L/FREE
Tank Status :	Closed
Installation Date :	1964-12-31
Removal Date :	N/R
Capacity :	2001
Substances :	B Unleaded Gasoline
Tank Wall Type :	N/R

Tank ID :	WA5947319_2.REGULAR
Tank Status :	Closed
Installation Date :	1964-12-31
Removal Date :	N/R
Capacity :	2001
Substances :	A Leaded Gasoline
Tank Wall Type :	N/R

Tank ID :	WA5947319_3.DIES-FRT
Tank Status :	Closed
Installation Date :	1964-01-01
Removal Date :	N/R
Capacity :	2001
Substances :	D Diesel
Tank Wall Type :	N/R

Tank ID :	WA5947319_4.DIES-BLD
Tank Status :	Closed
Installation Date :	1964-01-01
Removal Date :	N/R
Capacity :	2001
Substances :	D Diesel
Tank Wall Type :	N/R

Tank ID :	WA5947319_5.DRAIN OIL
Tank Status :	Closed
Installation Date :	1964-01-01
Removal Date :	N/R
Capacity :	N/R
Substances :	G Used Oil/Waste Oil
Tank Wall Type :	N/R

FRS

Facility Name :	SMITTYS FLEET SVC INC
Facility Address :	2718 PACIFIC AVE, TACOMA, WA 98402
County :	PIERCE

Map Id: 666
Direction: SSW
Distance: 0.993 mi., 5242 ft.
Elevation: 119 ft.
Relative: Higher

Site Name : SMITTYS FLEET SERVICE
2718 PACIFIC AVE
TACOMA | Tacoma, WA

Database(s) : [ALL SITES - WA, CSCSL HWS - WA, ECHO, EPA LUST, EPA UST, FRS, HSL - WA, LUST - WA, RCRA_NONGEN, UST - WA] ***(cont.)***

Envirosite ID: 50655577
EPA ID: N/R

FRS ***(cont.)***

Site Details

Registry ID :	110005380783
FRS Facility URL :	Click here for hyperlink provided by the agency.
Last Date in Agency List :	2023-02-13

Source Description

Source Description :

RCRAInfo is EPA's comprehensive information system that supports the Resource Conservation and Recovery Act (RCRA) of 1976 and the Hazardous and Solid Waste Amendments (HSWA) of 1984 through the tracking of events and activities related to facilities that generate, transport, and treat, store, or dispose of hazardous waste. RCRAInfo allows RCRA program staff to track the notification, permit, compliance, and corrective action activities required under RCRA. RCRAInfo also supports generation of the National Hazardous Waste Biennial Report. All generators and treatment, storage, and disposal facilities who handle hazardous waste are required to report to the EPA Administrator at least once every two years to support creation of the Biennial Report.
The WA-FSIS provides a means to query and display data maintained by the Washington Department of Ecology. This system contains key information for each facility/site that is currently, or has been, of interest to the Air Quality, Dam Safety, Hazardous Waste, Toxics Cleanup, and Water Quality Programs.

FRS Environmental Interest

Source and System ID :	RCRAINFO - WAD988513842 WA-FSIS - 5947319

HSL - WA

Facility Name :	SMITTYS FLEET SERVICE
Facility Address :	2718 Pacific Ave, Tacoma, 98402
County :	Pierce

Site Details

Facility Site ID :	5947319
Cleanup Site ID :	7678
Status :	Awaiting Cleanup
Site Rank :	N/R
Alternative Site Name :	N/R
Region :	N/R
Resposbile Unit :	N/R
Institutional Control :	N/R
Current VCP :	N/R
Past VCP :	N/R
Latitude :	N/R
Longitude :	N/R
Agency Hyperlink :	Click here for hyperlink provided by the agency.
Last Date in Agency List :	2022-02-11

Map Id: 666
Direction: SSW
Distance: 0.993 mi., 5242 ft.
Elevation: 119 ft.
Relative: Higher

Site Name : SMITTYS FLEET SERVICE
2718 PACIFIC AVE
TACOMA | Tacoma, WA

Database(s) : [ALL SITES - WA, CSCSL HWS - WA, ECHO, EPA LUST, EPA UST, FRS, HSL - WA, LUST - WA, RCRA_NONGEN, UST - WA] ***(cont.)***

Envirosite ID: 50655577
EPA ID: N/R

HSL - WA ***(cont.)***

Facility Name :	SMITTYS FLEET SERVICE
Facility Address :	2718 PACIFIC AVE, TACOMA, 98402
County :	Pierce

Site Details

Facility Site ID :	5947319
Cleanup Site ID :	7678
Status :	Awaiting Cleanup
Site Rank :	N/R
Alternative Site Name :	Smittys Fleet Svc Inc
Region :	Southwest
Resposbile Unit :	Southwest
Institutional Control :	N/R
Current VCP :	N/R
Past VCP :	N/R
Latitude :	47.23625
Longitude :	-122.43498
Agency Hyperlink :	Click here for hyperlink provided by the agency.
Last Date in Agency List :	2023-02-28

Contaminants

Contaminant Name :	Petroleum-Other
Ground water :	N/R
Surface water :	N/R
Soil :	Confirmed Above Cleanup Levels
Sediment :	N/R
Air :	N/R
Bedrock :	N/R

LUST - WA

Facility Name :	SMITTYS FLEET SERVICE
Facility Address :	2718 PACIFIC AVE, TACOMA, 98402
County :	Pierce

Site Details

LUST Status Date :	1990-10-22
LUST Status Type :	LUST - Awaiting Cleanup
Facility Site ID :	5947319
Cleanup Site ID :	7678
LUST ID :	1727
UST ID :	200357
Alternate Site Names :	Smittys Fleet Svc Inc
Release Date :	1990-10-22
Process Type :	N/R
Responsible Unit :	Southwest
Region :	Southwest
Latitude :	47.23625

Map Id: 666
Direction: SSW
Distance: 0.993 mi., 5242 ft.
Elevation: 119 ft.
Relative: Higher

Site Name : SMITTYS FLEET SERVICE
2718 PACIFIC AVE
TACOMA | Tacoma, WA

Database(s) : [ALL SITES - WA, CSCSL HWS - WA, ECHO, EPA LUST, EPA UST, FRS, HSL - WA, LUST - WA, RCRA_NONGEN, UST - WA] ***(cont.)***

Envirosite ID: 50655577
EPA ID: N/R

LUST - WA ***(cont.)***

Longitude :	-122.43498
Last Date in Agency List :	2023-03-20

Contaminants

Contaminant Name :	Petroleum-Other
Ground Water :	N/R
Surface Water :	N/R
Soil :	Confirmed Above Cleanup Levels
Sediment :	N/R
Air :	N/R
Bedrock :	N/R

RCRA_NONGEN

Facility Name :	SMITTYS FLEET SVC INC
Facility Address :	2718 PACIFIC AVE, TACOMA, WA 98402
County :	PIERCE
Date Form Received by Agency :	1998-09-29
EPA ID :	WAD988513842
Mailing Address :	2220 S TACOMA WAY, TACOMA, WA 98409
Contact :	N/R
Contact Address :	N/R
Contact Country :	N/R
Contact Telephone :	N/R
Contact Email :	N/R
EPA Region :	10
Land Type :	Other land type
Source Type :	Implementer
Classification :	Not a generator, verified
Description :	Not a generator, verified
Last Date in Agency List :	2023-01-23

Owner/Operator Summary

Owner/Operator Name :	SMITTYS FLEET SVC INC
Owner/Operator Address :	2718 PACIFIC AVE, TACOMA, WA 98402
Owner/Operator Country :	US
Owner/Operator Telephone :	000-000-0000
Owner/Operator Email :	N/R
Owner/Operator Fax :	N/R
Legal Status :	Private
Owner/Operator Type :	Owner
Owner/Operator Start Date :	1996-05-03
Owner/Operator End Date :	N/R
Owner/Operator Name :	SMITTYS FLEET SVC INC
Owner/Operator Address :	2718 PACIFIC AVE, TACOMA, WA 98402
Owner/Operator Country :	US

Map Id: 666
Direction: SSW
Distance: 0.993 mi., 5242 ft.
Elevation: 119 ft.
Relative: Higher

Site Name : SMITTYS FLEET SERVICE
2718 PACIFIC AVE
TACOMA | Tacoma, WA

Database(s) : [ALL SITES - WA, CSCSL HWS - WA, ECHO, EPA LUST, EPA UST, FRS, HSL - WA, LUST - WA, RCRA_NONGEN, UST - WA] ***(cont.)***

Envirosite ID: 50655577
EPA ID: N/R

RCRA_NONGEN ***(cont.)***

Owner/Operator Telephone :	000-000-0000
Owner/Operator Email :	N/R
Owner/Operator Fax :	N/R
Legal Status :	Private
Owner/Operator Type :	Owner
Owner/Operator Start Date :	N/R
Owner/Operator End Date :	N/R

Owner/Operator Name :	SMITTYS FLEET SVC INC
Owner/Operator Address :	2718 PACIFIC AVE, TACOMA, WA 98402
Owner/Operator Country :	US
Owner/Operator Telephone :	000-000-0000
Owner/Operator Email :	N/R
Owner/Operator Fax :	N/R
Legal Status :	Private
Owner/Operator Type :	Operator
Owner/Operator Start Date :	N/R
Owner/Operator End Date :	N/R

Handler Activities Summary

U.S. Importer of Hazardous Waste :	N
Mixed Waste (Haz. and Radioactive) :	N
Recycler of Hazardous Waste :	N
Transporter of Hazardous Waste :	N
Treater, Storer or Disposer of HW :	N
Underground Injection Activity :	N
On-site Burner Exemption :	N
Furnace Exemption :	N
Used Oil Fuel Burner :	N
Used Oil Processor :	N
Used Oil Refiner :	N
Used Oil Fuel Marketer to Burner :	N
Used Oil Specification Marketer :	N
Used Oil Transfer Facility :	N
Used Oil Transporter :	N

Historical Generators

Date Form Received by Agency :	1998-09-29
Facility Name :	SMITTYS FLEET SVC INC
Classification :	Not a generator, verified

Date Form Received by Agency :	1994-01-01
Facility Name :	SMITTYS FLEET SVC INC
Classification :	Not a generator, verified

Date Form Received by Agency :	1993-12-31
Facility Name :	SMITTYS FLEET SVC INC

Map Id: 666
Direction: SSW
Distance: 0.993 mi., 5242 ft.
Elevation: 119 ft.
Relative: Higher

Site Name : SMITTYS FLEET SERVICE
2718 PACIFIC AVE
TACOMA | Tacoma, WA

Database(s) : [ALL SITES - WA, CSCSL HWS - WA, ECHO, EPA LUST, EPA UST, FRS, HSL - WA, LUST - WA, RCRA_NONGEN, UST - WA] ***(cont.)***

Envirosite ID: 50655577
EPA ID: N/R

RCRA_NONGEN ***(cont.)***

Classification :	Small Quantity Generator

Notices of Violations Summary

Regulation Violated :	N

UST - WA

Facility Name :	SMITTYS FLEET SERVICE
Facility Address :	2718 PACIFIC AVE, Tacoma, 98402
County :	Pierce
Facility Site ID :	5947319
UST Site ID :	200357
Tag Number(s) :	N/R
Responsible Unit :	Southwest
Is Active :	No
Latitude :	47.23625
Longitude :	-122.43498
Last Date in Agency List :	2022-12-29

Tank Details

Tank Name :	1.L/FREE
Tank Status :	Removed
Install Date :	1964-12-31
Tank Upgrade Date :	N/R
Tank Permanent Closure Date :	N/R
Permit Expiration Date :	N/R
Tank Material :	Steel
Tank Construction :	N/R
Tank Corrosion Protection :	N/R
Tank Manifold :	N/R
Tank Release Detection :	N/R
Tank Tightness Test :	N/R
Tank Spill Prevention :	N/R
Capacity Range :	2,001 to 4,999 Gallons
Actual Capacity :	3500
Pipe Material :	Steel
Pipe Construction :	N/R
Pipe Corrosion Protection :	N/R
Tank SFC :	N/R
Dispenser SFC :	N/R
Primary Pipe Release Detection :	N/R
Secondary Pipe Release Detection :	N/R
Pipe Pumping System :	N/R
Pipe Install Date :	N/R
Turbine Sump Construction :	N/R
Tank Status Date :	2000-02-03
Tank Install Date :	N/R
Tank Overfill Prevention :	N/R

Map Id: 666
Direction: SSW
Distance: 0.993 mi., 5242 ft.
Elevation: 119 ft.
Relative: Higher

Site Name : SMITTYS FLEET SERVICE
2718 PACIFIC AVE
TACOMA | Tacoma, WA

Database(s) : [ALL SITES - WA, CSCSL HWS - WA, ECHO, EPA LUST, EPA UST, FRS, HSL - WA, LUST - WA, RCRA_NONGEN, UST - WA] ***(cont.)***

Envirosite ID: 50655577
EPA ID: N/R

UST - WA ***(cont.)***

Compartments Details

Compartment Number :	1
Compartment Capacity :	3500
Substance Stored :	Unleaded Gasoline
Used Substance :	Motor Fuel for Vehicles
Ecy Region :	N/R

Tank Details

Tank Name :	2.REGULAR
Tank Status :	Removed
Install Date :	1964-12-31
Tank Upgrade Date :	N/R
Tank Permanent Closure Date :	N/R
Permit Expiration Date :	N/R
Tank Material :	Steel
Tank Construction :	N/R
Tank Corrosion Protection :	N/R
Tank Manifold :	N/R
Tank Release Detection :	N/R
Tank Tightness Test :	N/R
Tank Spill Prevention :	N/R
Capacity Range :	2,001 to 4,999 Gallons
Actual Capacity :	4000
Pipe Material :	Steel
Pipe Construction :	N/R
Pipe Corrosion Protection :	N/R
Tank SFC :	N/R
Dispenser SFC :	N/R
Primary Pipe Release Detection :	N/R
Secondary Pipe Release Detection :	N/R
Pipe Pumping System :	N/R
Pipe Install Date :	N/R
Turbine Sump Construction :	N/R
Tank Status Date :	2000-02-03
Tank Install Date :	N/R
Tank Overfill Prevention :	N/R

Compartments Details

Compartment Number :	1
Compartment Capacity :	4000
Substance Stored :	Leaded Gasoline
Used Substance :	Motor Fuel for Vehicles
Ecy Region :	N/R

Tank Details

Tank Name :	3.DIES-FRT
Tank Status :	Removed
Install Date :	1964-01-01

Map Id: 666
Direction: SSW
Distance: 0.993 mi., 5242 ft.
Elevation: 119 ft.
Relative: Higher

Site Name : SMITTYS FLEET SERVICE
2718 PACIFIC AVE
TACOMA | Tacoma, WA

Database(s) : [ALL SITES - WA, CSCSL HWS - WA, ECHO, EPA LUST, EPA UST, FRS, HSL - WA, LUST - WA, RCRA_NONGEN, UST - WA] ***(cont.)***

Envirosite ID: 50655577
EPA ID: N/R

UST - WA ***(cont.)***

Tank Upgrade Date :	N/R
Tank Permanent Closure Date :	N/R
Permit Expiration Date :	N/R
Tank Material :	Steel
Tank Construction :	N/R
Tank Corrosion Protection :	N/R
Tank Manifold :	N/R
Tank Release Detection :	N/R
Tank Tightness Test :	N/R
Tank Spill Prevention :	N/R
Capacity Range :	2,001 to 4,999 Gallons
Actual Capacity :	4000
Pipe Material :	Steel
Pipe Construction :	N/R
Pipe Corrosion Protection :	N/R
Tank SFC :	N/R
Dispenser SFC :	N/R
Primary Pipe Release Detection :	N/R
Secondary Pipe Release Detection :	N/R
Pipe Pumping System :	N/R
Pipe Install Date :	N/R
Turbine Sump Construction :	N/R
Tank Status Date :	2000-02-03
Tank Install Date :	N/R
Tank Overfill Prevention :	N/R

Compartments Details

Compartment Number :	1
Compartment Capacity :	4000
Substance Stored :	Diesel
Used Substance :	Motor Fuel for Vehicles
Ecy Region :	N/R

Tank Details

Tank Name :	4.DIES-BLD
Tank Status :	Removed
Install Date :	1964-01-01
Tank Upgrade Date :	N/R
Tank Permanent Closure Date :	N/R
Permit Expiration Date :	N/R
Tank Material :	Steel
Tank Construction :	N/R
Tank Corrosion Protection :	N/R
Tank Manifold :	N/R
Tank Release Detection :	N/R
Tank Tightness Test :	N/R
Tank Spill Prevention :	N/R
Capacity Range :	2,001 to 4,999 Gallons
Actual Capacity :	4000
Pipe Material :	Steel

Map Id: 666
Direction: SSW
Distance: 0.993 mi., 5242 ft.
Elevation: 119 ft.
Relative: Higher

Site Name : SMITTYS FLEET SERVICE
2718 PACIFIC AVE
TACOMA | Tacoma, WA

Database(s) : [ALL SITES - WA, CSCSL HWS - WA, ECHO, EPA LUST, EPA UST, FRS, HSL - WA, LUST - WA, RCRA_NONGEN, UST - WA] ***(cont.)***

Envirosite ID: 50655577
EPA ID: N/R

UST - WA ***(cont.)***

Pipe Construction :	N/R
Pipe Corrosion Protection :	N/R
Tank SFC :	N/R
Dispenser SFC :	N/R
Primary Pipe Release Detection :	N/R
Secondary Pipe Release Detection :	N/R
Pipe Pumping System :	N/R
Pipe Install Date :	N/R
Turbine Sump Construction :	N/R
Tank Status Date :	2000-02-03
Tank Install Date :	N/R
Tank Overfill Prevention :	N/R

Compartments Details

Compartment Number :	1
Compartment Capacity :	4000
Substance Stored :	Diesel
Used Substance :	Motor Fuel for Vehicles
Ecy Region :	N/R

Tank Details

Tank Name :	5.DRAIN OIL
Tank Status :	Removed
Install Date :	1964-01-01
Tank Upgrade Date :	N/R
Tank Permanent Closure Date :	N/R
Permit Expiration Date :	N/R
Tank Material :	Steel
Tank Construction :	N/R
Tank Corrosion Protection :	N/R
Tank Manifold :	N/R
Tank Release Detection :	N/R
Tank Tightness Test :	N/R
Tank Spill Prevention :	N/R
Capacity Range :	N/R
Actual Capacity :	300
Pipe Material :	Steel
Pipe Construction :	N/R
Pipe Corrosion Protection :	N/R
Tank SFC :	N/R
Dispenser SFC :	N/R
Primary Pipe Release Detection :	N/R
Secondary Pipe Release Detection :	N/R
Pipe Pumping System :	N/R
Pipe Install Date :	N/R
Turbine Sump Construction :	N/R
Tank Status Date :	2000-02-03
Tank Install Date :	N/R
Tank Overfill Prevention :	N/R

Map Id: 666
Direction: SSW
Distance: 0.993 mi., 5242 ft.
Elevation: 119 ft.
Relative: Higher

Site Name : SMITTYS FLEET SERVICE
2718 PACIFIC AVE
TACOMA | Tacoma, WA

Database(s) : [ALL SITES - WA, CSCSL HWS - WA, ECHO, EPA LUST, EPA UST, FRS, HSL - WA, LUST - WA, RCRA_NONGEN, UST - WA] ***(cont.)***

Envirosite ID: 50655577
EPA ID: N/R

UST - WA ***(cont.)***

Compartments Details

Compartment Number :	1
Compartment Capacity :	300
Substance Stored :	Used Oil/Waste Oil
Used Substance :	Recycled (Used Oil)
Ecy Region :	N/R

Map Id: 667
Direction: WNW
Distance: 0.994 mi., 5246 ft.
Elevation: 322 ft.
Relative: Higher

Site Name : MULTICARE HEALTH SYSTEM 2 | MULTICARE HEALTH SYSTEMS (RECEIVING)
402 S J ST | 402 SOUTH J STREET
TACOMA | Tacoma, WA 98405

Database(s) : [ALL SITES - WA, EPA UST, FRS, UST - WA]

Envirosite ID: 43030931
EPA ID: N/R

ALL SITES - WA

Facility Name :	MULTICARE HEALTH SYSTEM 2
Facility Address :	402 S J ST, TACOMA, 98405
County :	Pierce
Facility/Site ID :	9135991
Alternate Name :	N/R
Program Name :	N/R
WRIA :	12
Legislative District :	27
Congressional District :	6
Ecology Region :	SWRO
Ecology Program Phone :	(360) 407-7224
Tribal Land :	N
Latitude :	47.259083
Longitude :	-122.452139
Last Date in Agency List :	2023-01-03

Program Details

Program :	TOXICS
Program ID :	618660
Interaction Type :	Underground Storage Tank

Map Id: 667
Direction: WNW
Distance: 0.994 mi., 5246 ft.
Elevation: 322 ft.
Relative: Higher

Site Name : MULTICARE HEALTH SYSTEM 2 | MULTICARE HEALTH SYSTEMS (RECEIVING)
402 S J ST | 402 SOUTH J STREET
TACOMA | Tacoma, WA 98405

Database(s) : [ALL SITES - WA, EPA UST, FRS, UST - WA] ***(cont.)***

Envirosite ID: 43030931
EPA ID: N/R

ALL SITES - WA ***(cont.)***

Interaction Type Description :	Any one or combination of tanks (including connecting underground pipes) that is used to contain regulated substances and has a tank volume of ten percent or more beneath the surface of the ground. This term does not include any of the exempt UST systems specified in WAC 173-360-110(2) or any piping connected thereto. See WAC 173-360
Status :	Active
Start Date :	2003-04-23
End Date :	N/R
SIC :	N/R
NAICS :	N/R

EPA UST

Facility Name :	MULTICARE HEALTH SYSTEMS (RECEIVING)
Facility Address :	402 SOUTH J STREET, Tacoma, Washington 984050000
County :	Pierce
Facility ID :	WA9135991
Facility Status :	Open UST(s)
Open USTs :	1
Closed USTs :	0
Temporarily Out of Service USTs :	0
Date of Last Inspection :	N/R
EPA Region :	10
Tribe :	N/R
Facility ID 2 :	N/R
Latitude :	47.259083
Longitude :	-122.452139
Last Date in Agency List :	2023-01-30

Tank Details

Tank ID :	WA9135991_L-WING
Tank Status :	Open
Installation Date :	2002-10-08
Removal Date :	N/R
Capacity :	30000
Substances :	D Diesel
Tank Wall Type :	N/R

FRS

Facility Name :	MULTICARE HEALTH SYSTEM 2
Facility Address :	402 S J ST, TACOMA, WA 98405
County :	PIERCE

Map Id: 667
Direction: WNW
Distance: 0.994 mi., 5246 ft.
Elevation: 322 ft.
Relative: Higher

Site Name : MULTICARE HEALTH SYSTEM 2 | MULTICARE HEALTH SYSTEMS (RECEIVING)
402 S J ST | 402 SOUTH J STREET
TACOMA | Tacoma, WA 98405

Database(s) : [ALL SITES - WA, EPA UST, FRS, UST - WA] ***(cont.)***

Envirosite ID: 43030931
EPA ID: N/R

FRS ***(cont.)***

Site Details

Registry ID :	110015532422
FRS Facility URL :	Click here for hyperlink provided by the agency.
Last Date in Agency List :	2016-03-07

Source Description

Source Description :

The WA-FSIS provides a means to query and display data maintained by the Washington Department of Ecology. This system contains key information for each facility/site that is currently, or has been, of interest to the Air Quality, Dam Safety, Hazardous Waste, Toxics Cleanup, and Water Quality Programs.

FRS Environmental Interest

Source and System ID :	WA-FSIS - 9135991

UST - WA

Facility Name :	MULTICARE HEALTH SYSTEMS (RECEIVING)
Facility Address :	402 SOUTH J STREET, Tacoma, 98405
County :	Pierce
Facility Site ID :	9135991
UST Site ID :	618660
Tag Number(s) :	A5225
Responsible Unit :	Southwest
Is Active :	Yes
Latitude :	47.259083
Longitude :	-122.452139
Last Date in Agency List :	2022-12-29

Tank Details

Tank Name :	L-WING
Tank Status :	Operational
Install Date :	2002-10-08
Tank Upgrade Date :	N/R
Tank Permanent Closure Date :	N/R
Permit Expiration Date :	2023-07-31
Tank Material :	Steel Clad with Corrosion Resistant Composite
Tank Construction :	Double Wall Tank
Tank Corrosion Protection :	Corrosion Resistant
Tank Manifold :	N/R
Tank Release Detection :	Interstitial Monitoring
Tank Tightness Test :	Part of Automatic Tank Gauging (ATG) System
Tank Spill Prevention :	Single Wall Spill Bucket
Capacity Range :	30,000 to 49,999 Gallons

Map Id: 667
Direction: WNW
Distance: 0.994 mi., 5246 ft.
Elevation: 322 ft.
Relative: Higher

Site Name : MULTICARE HEALTH SYSTEM 2 | MULTICARE HEALTH SYSTEMS (RECEIVING)
402 S J ST | 402 SOUTH J STREET
TACOMA | Tacoma, WA 98405

Database(s) : [ALL SITES - WA, EPA UST, FRS, UST - WA] ***(cont.)***

Envirosite ID: 43030931
EPA ID: N/R

UST - WA ***(cont.)***

Actual Capacity :	40000
Pipe Material :	Fiberglass
Pipe Construction :	Double Wall Pipe
Pipe Corrosion Protection :	Corrosion Resistant
Tank SFC :	Single Wall Sump
Dispenser SFC :	Not Applicable
Primary Pipe Release Detection :	Automatic Line Leak Detector (ALLD)
Secondary Pipe Release Detection :	Interstitial Monitoring (or Sump Sensor)
Pipe Pumping System :	Pressurized System
Pipe Install Date :	N/R
Turbine Sump Construction :	N/R
Tank Status Date :	2011-05-17
Tank Install Date :	N/R
Tank Overfill Prevention :	Automatic Shutoff (fill pipe)

Compartments Details

Compartment Number :	1
Compartment Capacity :	40000
Substance Stored :	Diesel
Used Substance :	Emergency Power Generation
Ecy Region :	N/R

Map Id: FK668
Direction: E
Distance: 0.996 mi., 5257 ft.
Elevation: 17 ft.
Relative: Higher

Site Name : INLAND TECHNOLOGY INC
1918 MILWAUKEE WAY
TACOMA, WA 98421

Database(s) : [ALL SITES - WA, BRS, ECHO, FRS, RCRA_NONGEN]

Envirosite ID: 52328173
EPA ID: N/R

ALL SITES - WA

Facility Name :	Inland Technology Inc
Facility Address :	1918 MILWAUKEE WAY, TACOMA, 98421
County :	Pierce
Facility/Site ID :	25484742
Alternate Name :	N/R
Program Name :	N/R
WRIA :	10
Legislative District :	27
Congressional District :	9
Ecology Region :	SWRO
Ecology Program Phone :	(360) 407-6734
Tribal Land :	N
Latitude :	47.25706

Map Id: FK668
Direction: E
Distance: 0.996 mi., 5257 ft.
Elevation: 17 ft.
Relative: Higher

Site Name : INLAND TECHNOLOGY INC
1918 MILWAUKEE WAY
TACOMA, WA 98421

Database(s) : [ALL SITES - WA, BRS, ECHO, FRS, RCRA_NONGEN] ***(cont.)***

Envirosite ID: 52328173
EPA ID: N/R

ALL SITES - WA ***(cont.)***

Longitude : -122.40662
Last Date in Agency List : 2023-01-03

Program Details

Program : HAZWASTE
Program ID : WAD982655268
Interaction Type : Haz Waste Management Activity

Interaction Type Description : Facilities that are required to have a RCRA Site ID# but who do not generate and/or manage hazardous waste (XQG generator status). This includes transporters, used oil recyclers, and dangerous waste fuel marketers and burners.

Status : Inactive
Start Date : 2003-12-31
End Date : 2009-12-31
SIC : N/R
NAICS : N/R

Program : HAZWASTE
Program ID : WAD982655268
Interaction Type : Haz Waste Management Activity

Interaction Type Description : Facilities that are required to have a RCRA Site ID# but who do not generate and/or manage hazardous waste (XQG generator status). This includes transporters, used oil recyclers, and dangerous waste fuel marketers and burners.

Status : Inactive
Start Date : 2003-12-31
End Date : 2009-12-31
SIC : N/R
NAICS : 42383 - Industrial Machinery and Equipment Merchant Wholesalers

Program : HAZWASTE
Program ID : WAD982655268
Interaction Type : Hazardous Waste Generator

Interaction Type Description : Facilities that generate any quantity of a dangerous waste. They may be classified as SQG, MQG, or LQG depending on hazardous waste generated for a given month.

Status : Inactive
Start Date : 1988-12-15
End Date : 2004-03-12
SIC : N/R
NAICS : 42383 - Industrial Machinery and Equipment Merchant Wholesalers

Program : HAZWASTE
Program ID : WAD982655268
Interaction Type : Hazardous Waste Generator

Map Id: FK668
Direction: E
Distance: 0.996 mi., 5257 ft.
Elevation: 17 ft.
Relative: Higher

Site Name : INLAND TECHNOLOGY INC
1918 MILWAUKEE WAY
TACOMA, WA 98421

Database(s) : [ALL SITES - WA, BRS, ECHO, FRS, RCRA_NONGEN] ***(cont.)***

Envirosite ID: 52328173
EPA ID: N/R

ALL SITES - WA ***(cont.)***

Interaction Type Description :	Facilities that generate any quantity of a dangerous waste. They may be classified as SQG, MQG, or LQG depending on hazardous waste generated for a given month.
Status :	Inactive
Start Date :	1988-12-15
End Date :	2004-03-12
SIC :	N/R
NAICS :	N/R

BRS

Facility Name :	INLAND TECHNOLOGY INC
Facility Address :	1918 MILWAUKEE WAY, TACOMA, WA 98421
County :	PIERCE

Site Details

Date Form Received by Agency :	2010-03-08
EPA ID :	WAD982655268
Mailing Address :	401 E 27TH ST, TACOMA, WA 98421
Contact :	MIKE ROBINSON
Contact Address :	1918 MILWAUKEE WAY, TACOMA, WA 98421
Contact Country :	US
Contact Telephone :	253-383-1177
Contact Email :	N/R
EPA Region :	10
Land Type :	Private
Source Type :	Annual/Biennial Report updated with Notification
Classification :	Not a generator, verified
Description :	Not a generator, verified
Last Date in Agency List :	2023-01-23

Owner/Operator Summary

Owner/Operator Name :	INLAND TECHNOLOGY INC
Owner/Operator Address :	401 E 27TH ST, TACOMA, WA 98421-1203
Owner/Operator Country :	US
Owner/Operator Telephone :	253-383-1177
Owner/Operator Email :	N/R
Owner/Operator Fax :	N/R
Legal Status :	Private
Owner/Operator Type :	Operator
Owner/Operator Start Date :	1996-08-15
Owner/Operator End Date :	N/R

Owner/Operator Name :	INLAND TECHNOLOGY INC
Owner/Operator Address :	401 E 27TH ST, TACOMA, WA 98421-1203
Owner/Operator Country :	US
Owner/Operator Telephone :	253-383-1177
Owner/Operator Email :	N/R
Owner/Operator Fax :	N/R
Legal Status :	Private

Map Id: FK668
Direction: E
Distance: 0.996 mi., 5257 ft.
Elevation: 17 ft.
Relative: Higher

Site Name : INLAND TECHNOLOGY INC
1918 MILWAUKEE WAY
TACOMA, WA 98421

Database(s) : [ALL SITES - WA, BRS, ECHO, FRS, RCRA_NONGEN] ***(cont.)***

Envirosite ID: 52328173
EPA ID: N/R

BRS ***(cont.)***

Owner/Operator Type :	Owner
Owner/Operator Start Date :	1996-05-02
Owner/Operator End Date :	N/R

Waste Activity Monitoring

Report Cycle :	2009
Hazardous Waste Page Number :	1
Hazardous Waste Sub-Page Number :	1
BR Form :	XX
Waste Description :	N/R
Primary NAICS :	42383 - Industrial Machinery and Equipment Merchant Wholesalers
Source Code :	N/R
Form Code :	N/R
Management Method :	N/R
Generation Tons :	0
Managed Tons :	0
Shipped Tons :	0
Received Tons :	0
Receiver ID :	N/R
Receiver State :	N/R
Shipper ID :	N/R
Shipper State :	N/R
Waste Minimization :	N/R
Waste Code List :	N/R
Waste Code Group :	N/R
Waste Generation Type :	N/R

Report Cycle :	2007
Hazardous Waste Page Number :	1
Hazardous Waste Sub-Page Number :	1
BR Form :	XX
Waste Description :	N/R
Primary NAICS :	42383 - Industrial Machinery and Equipment Merchant Wholesalers
Source Code :	N/R
Form Code :	N/R
Management Method :	N/R
Generation Tons :	0
Managed Tons :	0
Shipped Tons :	0
Received Tons :	0
Receiver ID :	N/R
Receiver State :	N/R
Shipper ID :	N/R
Shipper State :	N/R
Waste Minimization :	N/R
Waste Code List :	N/R
Waste Code Group :	N/R
Waste Generation Type :	N/R

Report Cycle :	2005
Hazardous Waste Page Number :	1
Hazardous Waste Sub-Page Number :	1

Map Id: FK668
Direction: E
Distance: 0.996 mi., 5257 ft.
Elevation: 17 ft.
Relative: Higher

Site Name : INLAND TECHNOLOGY INC
1918 MILWAUKEE WAY
TACOMA, WA 98421

Database(s) : [ALL SITES - WA, BRS, ECHO, FRS, RCRA_NONGEN] ***(cont.)***

Envirosite ID: 52328173
EPA ID: N/R

BRS ***(cont.)***

BR Form :	XX
Waste Description :	N/R
Primary NAICS :	42383 - Industrial Machinery and Equipment Merchant Wholesalers
Source Code :	N/R
Form Code :	N/R
Management Method :	N/R
Generation Tons :	0
Managed Tons :	0
Shipped Tons :	0
Received Tons :	0
Receiver ID :	N/R
Receiver State :	N/R
Shipper ID :	N/R
Shipper State :	N/R
Waste Minimization :	N/R
Waste Code List :	N/R
Waste Code Group :	N/R
Waste Generation Type :	N/R

Report Cycle :	2003
Hazardous Waste Page Number :	1
Hazardous Waste Sub-Page Number :	1
BR Form :	XX
Waste Description :	N/R
Primary NAICS :	42383 - Industrial Machinery and Equipment Merchant Wholesalers
Source Code :	N/R
Form Code :	N/R
Management Method :	N/R
Generation Tons :	0
Managed Tons :	0
Shipped Tons :	0
Received Tons :	0
Receiver ID :	N/R
Receiver State :	N/R
Shipper ID :	N/R
Shipper State :	N/R
Waste Minimization :	N/R
Waste Code List :	N/R
Waste Code Group :	N/R
Waste Generation Type :	N/R

ECHO

Facility Name :	INLAND TECHNOLOGY INC
Facility Address :	1918 MILWAUKEE WAY, TACOMA, WA 98421
County :	PIERCE

Last Inspection Date :	2008-05-15
Registry ID :	110005346633
FIPS Code :	53053
EPA Region :	10
Inspection Count :	0
Last Inspection Days :	5316
Informal Count :	0

Map Id: FK668
Direction: E
Distance: 0.996 mi., 5257 ft.
Elevation: 17 ft.
Relative: Higher

Site Name : INLAND TECHNOLOGY INC
1918 MILWAUKEE WAY
TACOMA, WA 98421

Database(s) : [ALL SITES - WA, BRS, ECHO, FRS, RCRA_NONGEN] ***(cont.)***

Envirosite ID: 52328173
EPA ID: N/R

ECHO ***(cont.)***

Last Informal Action Date :	2008-05-21
Formal Action Count :	0
Last Formal Action Date :	N/R
Total Penalties :	0
Penalty Count :	N/R
Last Penalty Date :	N/R
Last Penalty Amount :	N/R
QTRS IN NC :	0
Programs IN SNC :	0
Current Compliance Status :	No Violation Identified
Three-Year Compliance Status :	_____
Collection Method :	ADDRESS MATCHING-HOUSE NUMBER
Reference Point :	CENTER OF A FACILITY OR STATION
Accuracy Meters :	30
Derived Tribes :	Puyallup Tribe of the Puyallup Reservation - 0 mile(s), Puyallup Tribe of the Puyallup Reservation - 1.4 mile(s), Muckleshoot Indian Tribe - 9.5 mile(s), Muckleshoot Indian Tribe - 12.4 mile(s), Nisqually Indian Tribe - 18.5 mile(s), Squaxin Island Tribe of the Squaxin Island Reservation - 23.4 mile(s)
Derived HUC :	17110014
Derived WBD :	171100190205
Derived STCTY FIPS :	53053
Derived Zip :	98421
Derived CD113 :	09
Derived CB2010 :	530530602001103
MYRTK Universe :	NNN
NPDES IDs :	N/R
CWA Permit Types :	N/R
CWA Compliance Tracking :	N/R
CWA NAICS :	N/R
CWA SICS :	N/R
CWA Inspection Count :	N/R
CWA Last Inspection Days :	N/R
CWA Informal Count :	N/R
CWA Formal Action Count :	N/R
CWA Last Formal Action Date :	N/R
CWA Penalties :	N/R
CWA Last Penalty Date :	N/R
CWA Last Penalty Amount :	N/R
CWA Quarters IN NC :	N/R
CWA Current Compliance Status :	N/R
CWA Current SNC Flag :	N
CWA 13 Quarters Compliance Status :	N/R
CWA 13 Quarters Effluent Exceedances:	N/R
CWA Three-Year QNCR Codes :	N/R
DFR URL :	Click here for hyperlink provided by the agency.
Facility SIC :	N/R
Facility NAICS :	423830 - Industrial Machinery and Equipment Merchant Wholesalers
Facility Last Inspection EPA Date :	N/R
Facility Last Inspection State Date :	2008-05-15
Facility Last Formal Act EPA Date :	N/R
Facility Last Formal Act State Date :	N/R
Facility Last Informal Act EPA Date :	N/R
Facility Last Informal Act State Date:	2008-05-21

Map Id: FK668
Direction: E
Distance: 0.996 mi., 5257 ft.
Elevation: 17 ft.
Relative: Higher

Site Name : INLAND TECHNOLOGY INC
1918 MILWAUKEE WAY
TACOMA, WA 98421

Database(s) : [ALL SITES - WA, BRS, ECHO, FRS, RCRA_NONGEN] ***(cont.)***

Envirosite ID: 52328173
EPA ID: N/R

ECHO ***(cont.)***

Facility Federal Agency :	N/R
TRI Reporter :	N/R
Facility Imp Water Flag :	N/R
Current SNC Flag :	N
Indian County Flag :	N
Federal Flag :	N/R
US Mexico Border Flag :	N/R
Chesapeak Bay Flag :	N/R
AIR Flag :	N
NPDES Flag :	N
SDWIS Flag :	N
RCRA Flag :	Y
TRI Flag :	N
GHG Flag :	N
Major Flag :	N/R
Active Flag :	N/R
NAA Flag :	N
Latitude :	47.25498
Longitude :	-122.4047
Last Date in Agency List :	2023-01-16

FRS

Facility Name :	INLAND TECHNOLOGY INC
Facility Address :	1918 MILWAUKEE WAY, TACOMA, WA 98421
County :	PIERCE

Site Details

Registry ID :	110005346633
FRS Facility URL :	Click here for hyperlink provided by the agency.
Last Date in Agency List :	2023-02-13

Source Description

Source Description :

All generators and treatment, storage, and disposal (TSD) facilities who handle hazardous waste are required to report to the EPA Administrator at least once every two years. The data collected is used to create the National Biennial Resource Conservation and Recovery Act (RCRA) Hazardous Waste Report. This data is processed within the RCRA Information (RCRAInfo) database.
NCDB supports implementation of the Federal Insecticide, Fungicide, and Rodenticide Act (FIFRA) and the Toxic Substances Control Act (TSCA). The system tracks inspections in regions and states with cooperative agreements, enforcement actions, and settlements.

Map Id: FK668
Direction: E
Distance: 0.996 mi., 5257 ft.
Elevation: 17 ft.
Relative: Higher

Site Name : INLAND TECHNOLOGY INC
1918 MILWAUKEE WAY
TACOMA, WA 98421

Database(s) : [ALL SITES - WA, BRS, ECHO, FRS, RCRA_NONGEN] ***(cont.)***

Envirosite ID: 52328173
EPA ID: N/R

FRS ***(cont.)***

Source Description :

RCRAInfo is EPA's comprehensive information system that supports the Resource Conservation and Recovery Act (RCRA) of 1976 and the Hazardous and Solid Waste Amendments (HSWA) of 1984 through the tracking of events and activities related to facilities that generate, transport, and treat, store, or dispose of hazardous waste. RCRAInfo allows RCRA program staff to track the notification, permit, compliance, and corrective action activities required under RCRA. RCRAInfo also supports generation of the National Hazardous Waste Biennial Report. All generators and treatment, storage, and disposal facilities who handle hazardous waste are required to report to the EPA Administrator at least once every two years to support creation of the Biennial Report.
The WA-FSIS provides a means to query and display data maintained by the Washington Department of Ecology. This system contains key information for each facility/site that is currently, or has been, of interest to the Air Quality, Dam Safety, Hazardous Waste, Toxics Cleanup, and Water Quality Programs.

FRS Environmental Interest

Source and System ID :

NCDB - C10#10-86260-18-WR
NCDB - D10#10-0184-C
NCDB - D10#1084-03-24-012
NCDB - D10#1087-08-24-012
NCDB - I10#198705201927 2
RCRAINFO - WAD982655268
WA-FSIS - 25484742

RCRA_NONGEN

Facility Name :	INLAND TECHNOLOGY INC
Facility Address :	1918 MILWAUKEE WAY, TACOMA, WA 98421
County :	PIERCE
Date Form Received by Agency :	2010-03-09
EPA ID :	WAD982655268
Mailing Address :	401 E 27TH ST, TACOMA, WA 98421
Contact :	ZELJKO HALAR
Contact Address :	401 E 27TH ST, TACOMA, WA 98421
Contact Country :	US
Contact Telephone :	253-383-1177
Contact Email :	ZHALAR@INLANDTECH.COM
EPA Region :	10
Land Type :	Private
Source Type :	Implementer
Classification :	Not a generator, verified
Description :	Not a generator, verified
Last Date in Agency List :	2023-01-23

Owner/Operator Summary

Owner/Operator Name :	INLAND TECHNOLOGY INC
Owner/Operator Address :	401 E 27TH ST, TACOMA, WA 98421
Owner/Operator Country :	US

Map Id: FK668
Direction: E
Distance: 0.996 mi., 5257 ft.
Elevation: 17 ft.
Relative: Higher

Site Name : INLAND TECHNOLOGY INC
1918 MILWAUKEE WAY
TACOMA, WA 98421

Database(s) : [ALL SITES - WA, BRS, ECHO, FRS, RCRA_NONGEN] ***(cont.)***

Envirosite ID: 52328173
EPA ID: N/R

RCRA_NONGEN ***(cont.)***

Owner/Operator Telephone :	253-383-1177
Owner/Operator Email :	N/R
Owner/Operator Fax :	N/R
Legal Status :	Private
Owner/Operator Type :	Owner
Owner/Operator Start Date :	1996-05-02
Owner/Operator End Date :	N/R

Owner/Operator Name :	INLAND TECHNOLOGY INC
Owner/Operator Address :	401 E 27TH ST, TACOMA, WA 98421
Owner/Operator Country :	US
Owner/Operator Telephone :	253-383-1177
Owner/Operator Email :	N/R
Owner/Operator Fax :	N/R
Legal Status :	Private
Owner/Operator Type :	Operator
Owner/Operator Start Date :	N/R
Owner/Operator End Date :	N/R

Owner/Operator Name :	ROBINSON, JIM
Owner/Operator Address :	401 E 27TH ST, TACOMA, WA 98421
Owner/Operator Country :	US
Owner/Operator Telephone :	253-383-1177
Owner/Operator Email :	N/R
Owner/Operator Fax :	N/R
Legal Status :	Private
Owner/Operator Type :	Owner
Owner/Operator Start Date :	N/R
Owner/Operator End Date :	N/R

Handler Activities Summary

U.S. Importer of Hazardous Waste :	N
Mixed Waste (Haz. and Radioactive) :	N
Recycler of Hazardous Waste :	N
Transporter of Hazardous Waste :	N
Treater, Storer or Disposer of HW :	N
Underground Injection Activity :	N
On-site Burner Exemption :	N
Furnace Exemption :	N
Used Oil Fuel Burner :	N
Used Oil Processor :	N
Used Oil Refiner :	N
Used Oil Fuel Marketer to Burner :	N
Used Oil Specification Marketer :	N
Used Oil Transfer Facility :	N
Used Oil Transporter :	N

Historical Generators

Map Id: FK668
Direction: E
Distance: 0.996 mi., 5257 ft.
Elevation: 17 ft.
Relative: Higher

Site Name : INLAND TECHNOLOGY INC
1918 MILWAUKEE WAY
TACOMA, WA 98421

Database(s) : [ALL SITES - WA, BRS, ECHO, FRS, RCRA_NONGEN] ***(cont.)***

Envirosite ID: 52328173
EPA ID: N/R

RCRA_NONGEN ***(cont.)***

Details for this site have been truncated due to the large number of available details for this site within this dataset. For the complete details for this site, contact your Envirosite account representative for a complimentary site report containing all of the details available.

Date Form Received by Agency :	2010-03-08
Facility Name :	INLAND TECHNOLOGY INC
Classification :	Not a generator, verified
Date Form Received by Agency :	2009-02-26
Facility Name :	INLAND TECHNOLOGY INC
Classification :	Not a generator, verified
Date Form Received by Agency :	2008-03-13
Facility Name :	INLAND TECHNOLOGY INC
Classification :	Not a generator, verified
Date Form Received by Agency :	2007-12-31
Facility Name :	INLAND TECHNOLOGY INC
Classification :	Not a generator, verified
Date Form Received by Agency :	2007-04-27
Facility Name :	INLAND TECHNOLOGY INC
Classification :	Not a generator, verified
Date Form Received by Agency :	2006-01-03
Facility Name :	INLAND TECHNOLOGY INC
Classification :	Not a generator, verified
Date Form Received by Agency :	2005-12-31
Facility Name :	INLAND TECHNOLOGY INC
Classification :	Not a generator, verified
Date Form Received by Agency :	2005-02-25
Facility Name :	INLAND TECHNOLOGY INC
Classification :	Not a generator, verified
Date Form Received by Agency :	2004-02-05
Facility Name :	INLAND TECHNOLOGY INC
Classification :	Not a generator, verified
Date Form Received by Agency :	2003-12-31
Facility Name :	INLAND TECHNOLOGY INC
Classification :	Not a generator, verified

Map Id: FK668
Direction: E
Distance: 0.996 mi., 5257 ft.
Elevation: 17 ft.
Relative: Higher

Site Name : INLAND TECHNOLOGY INC
1918 MILWAUKEE WAY
TACOMA, WA 98421

Database(s) : [ALL SITES - WA, BRS, ECHO, FRS, RCRA_NONGEN] ***(cont.)***

Envirosite ID: 52328173
EPA ID: N/R

RCRA_NONGEN ***(cont.)***

Notices of Violations Summary

Date of Violation :	2008-05-15
Date Achieved Compliance :	2008-11-20
Regulation Violated :	Y
Area of Violation :	Generators - Pre-transport
Enforcement Action :	WRITTEN INFORMAL
Enforcement Action Date :	2008-05-21
Enf. Disposition Status :	N/R
Enf. Disp. Status Date :	N/R
Violation Lead Agency :	State
Enforcement Lead Agency :	State
Proposed Penalty Amount :	N/R
Final Penalty Amount :	N/R
Paid Penalty Amount :	N/R

Date of Violation :	2008-05-15
Date Achieved Compliance :	2008-11-20
Regulation Violated :	Y
Area of Violation :	Listing - General
Enforcement Action :	WRITTEN INFORMAL
Enforcement Action Date :	2008-05-21
Enf. Disposition Status :	N/R
Enf. Disp. Status Date :	N/R
Violation Lead Agency :	State
Enforcement Lead Agency :	State
Proposed Penalty Amount :	N/R
Final Penalty Amount :	N/R
Paid Penalty Amount :	N/R

Date of Violation :	2008-05-15
Date Achieved Compliance :	2008-11-20
Regulation Violated :	Y
Area of Violation :	State Statute or Regulation
Enforcement Action :	WRITTEN INFORMAL
Enforcement Action Date :	2008-05-21
Enf. Disposition Status :	N/R
Enf. Disp. Status Date :	N/R
Violation Lead Agency :	State
Enforcement Lead Agency :	State
Proposed Penalty Amount :	N/R
Final Penalty Amount :	N/R
Paid Penalty Amount :	N/R

Evaluation Action Summary

Evaluation Date :	2008-05-15
Evaluation :	COMPLIANCE EVALUATION INSPECTION ON-SITE
Area of Violation :	Generators - Pre-transport
Date Achieved Compliance :	2008-11-20
Evaluation Lead Agency :	State

Map Id: FK668
Direction: E
Distance: 0.996 mi., 5257 ft.
Elevation: 17 ft.
Relative: Higher

Site Name : INLAND TECHNOLOGY INC
1918 MILWAUKEE WAY
TACOMA, WA 98421

Database(s) : [ALL SITES - WA, BRS, ECHO, FRS, RCRA_NONGEN] ***(cont.)***

Envirosite ID: 52328173
EPA ID: N/R

RCRA_NONGEN ***(cont.)***

Evaluation Date :	2008-05-15
Evaluation :	COMPLIANCE EVALUATION INSPECTION ON-SITE
Area of Violation :	Listing - General
Date Achieved Compliance :	2008-11-20
Evaluation Lead Agency :	State

Evaluation Date :	2008-05-15
Evaluation :	COMPLIANCE EVALUATION INSPECTION ON-SITE
Area of Violation :	State Statute or Regulation
Date Achieved Compliance :	2008-11-20
Evaluation Lead Agency :	State

Map Id: FG669
Direction: SSW
Distance: 0.997 mi., 5267 ft.
Elevation: 137 ft.
Relative: Higher

Site Name : D TO M STREETS TRACK & SIGNAL PROJ (UNSPECIFIED)
TACOMA, WA 98402

Database(s) : [ALL SITES - WA, DOCKET, ECHO, FRS, HIST PCS ENF, HIST PCS FACILITY, ICIS, INACTIVE PCS, PCS ENF]

Envirosite ID: 19700045
EPA ID: N/R

ALL SITES - WA

Facility Name :	D TO M STREETS TRACK & SIGNAL PROJ
Facility Address :	TACOMA
County :	Pierce

Facility/Site ID :	20987
Alternate Name :	N/R
Program Name :	N/R
WRIA :	10
Legislative District :	27
Congressional District :	6
Ecology Region :	SWRO
Ecology Program Phone :	(360) 407-6400
Tribal Land :	N
Latitude :	47.236944
Longitude :	-122.438056
Last Date in Agency List :	2023-01-03

Program Details

Program :	WATQUAL
Program ID :	WAR012069
Interaction Type :	Construction SW GP

Map Id: FG669
Direction: SSW
Distance: 0.997 mi., 5267 ft.
Elevation: 137 ft.
Relative: Higher

Site Name : D TO M STREETS TRACK & SIGNAL PROJ (UNSPECIFIED)
TACOMA, WA 98402

Database(s) : [ALL SITES - WA, DOCKET, ECHO, FRS, HIST PCS ENF, HIST PCS FACILITY, ICIS, INACTIVE PCS, PCS ENF] ***(cont.)***

Envirosite ID: 19700045
EPA ID: N/R

ALL SITES - WA ***(cont.)***

Interaction Type Description :	General permit issued to owner/operators of construction projects that disturb 1 or more acres of land through clearing, grading, excavating, or stockpiling of fill material that discharge stormwater to state waters.
Status :	Inactive
Start Date :	2005-11-16
End Date :	2013-02-13
SIC :	N/R
NAICS :	N/R

DOCKET

Facility Name :	D TO M STREETS TRACK & SIGNAL PROJ
Facility Address :	(UNSPECIFIED), TACOMA, WA 00000

Site Activity Details

Enforcement Action Case Number :	WA-127015
Activity ID :	3400007845
Enforcement Action Name :	D TO M STREETS TRACK & SIGNAL PROJ
Last Date in Agency List :	2018-12-17
Final Ordr Iss/Final Order Enter Date:	N/R
Complaint/Proposed Order Actual Date:	N/R
Final Order Issued Actual Date :	N/R
Final Order Name :	N/R

Complaint Summary

Respondent/Defendant Name :	N/R
Named in Complaint :	N/R
Named in Final Order :	N/R
SEP Category :	N/R
SEP Description :	N/R
Regional Docket Number :	N/R

Standard Industrial Classification (SIC) Summary

Registry ID :	110055003277
Primary SIC :	N/R
Primary NAICS :	N/R
Settlement FRS ICIS Facility :	N/R - N/R

Map Id: FG669
Direction: SSW
Distance: 0.997 mi., 5267 ft.
Elevation: 137 ft.
Relative: Higher

Site Name : D TO M STREETS TRACK & SIGNAL PROJ (UNSPECIFIED)
TACOMA, WA 98402

Database(s) : [ALL SITES - WA, DOCKET, ECHO, FRS, HIST PCS ENF, HIST PCS FACILITY, ICIS, INACTIVE PCS, PCS ENF] ***(cont.)***

Envirosite ID: 19700045
EPA ID: N/R

DOCKET ***(cont.)***

Pollutants (SRS) :	N/R
Admin EA Closed Actual Date :	2012-12-05
Enforcement Action Name :	N/R
Enforcement Action Resolution :	N/R
Violation Types :	N/R
Case Law Sections :	CWA OTHER - Violations not covered elsewhere

Violation Penalties and Compliance Summary

Compliance Action Cost :	N/R
EPA Penalty Assessed Amount :	N/R
Cost Recovery Required :	N/R
Cost of SEP :	N/R
Cost of Complying Actions :	N/R

Site Activity Details

Enforcement Action Case Number :	WA-127022
Activity ID :	3400007867
Enforcement Action Name :	D TO M STREETS TRACK & SIGNAL PROJ
Last Date in Agency List :	2018-12-17
Final Ordr Iss/Final Order Enter Date:	N/R
Complaint/Proposed Order Actual Date:	N/R
Final Order Issued Actual Date :	N/R
Final Order Name :	N/R

Complaint Summary

Respondent/Defendant Name :	N/R
Named in Complaint :	N/R
Named in Final Order :	N/R
SEP Category :	N/R
SEP Description :	N/R
Regional Docket Number :	N/R

Map Id: FG669
Direction: SSW
Distance: 0.997 mi., 5267 ft.
Elevation: 137 ft.
Relative: Higher

Site Name : D TO M STREETS TRACK & SIGNAL PROJ (UNSPECIFIED)
TACOMA, WA 98402

Database(s) : [ALL SITES - WA, DOCKET, ECHO, FRS, HIST PCS ENF, HIST PCS FACILITY, ICIS, INACTIVE PCS, PCS ENF] ***(cont.)***

Envirosite ID: 19700045
EPA ID: N/R

DOCKET ***(cont.)***

Standard Industrial Classification (SIC) Summary

Registry ID :	110055003277
Primary SIC :	N/R
Primary NAICS :	N/R
Settlement FRS ICIS Facility :	N/R - N/R
Pollutants (SRS) :	N/R
Admin EA Closed Actual Date :	2012-12-05
Enforcement Action Name :	N/R
Enforcement Action Resolution :	N/R
Violation Types :	N/R
Case Law Sections :	CWA OTHER - Violations not covered elsewhere

Violation Penalties and Compliance Summary

Compliance Action Cost :	N/R
EPA Penalty Assessed Amount :	N/R
Cost Recovery Required :	N/R
Cost of SEP :	N/R
Cost of Complying Actions :	N/R

Site Activity Details

Enforcement Action Case Number :	WA-136632
Activity ID :	3400008815
Enforcement Action Name :	D TO M STREETS TRACK & SIGNAL PROJ
Last Date in Agency List :	2018-12-17
Final Ordr Iss/Final Order Enter Date:	N/R
Complaint/Proposed Order Actual Date:	N/R
Final Order Issued Actual Date :	N/R
Final Order Name :	N/R

Complaint Summary

Respondent/Defendant Name :	N/R
Named in Complaint :	N/R
Named in Final Order :	N/R

Map Id: FG669
Direction: SSW
Distance: 0.997 mi., 5267 ft.
Elevation: 137 ft.
Relative: Higher

Site Name : D TO M STREETS TRACK & SIGNAL PROJ (UNSPECIFIED)
TACOMA, WA 98402

Database(s) : [ALL SITES - WA, DOCKET, ECHO, FRS, HIST PCS ENF, HIST PCS FACILITY, ICIS, INACTIVE PCS, PCS ENF] ***(cont.)***

Envirosite ID: 19700045
EPA ID: N/R

DOCKET ***(cont.)***

SEP Category :	N/R
SEP Description :	N/R
Regional Docket Number :	N/R

Standard Industrial Classification (SIC) Summary

Registry ID :	110055003277
Primary SIC :	N/R
Primary NAICS :	N/R
Settlement FRS ICIS Facility :	N/R - N/R
Pollutants (SRS) :	N/R
Admin EA Closed Actual Date :	2012-12-05
Enforcement Action Name :	N/R
Enforcement Action Resolution :	N/R
Violation Types :	N/R
Case Law Sections :	CWA OTHER - Violations not covered elsewhere

Violation Penalties and Compliance Summary

Compliance Action Cost :	N/R
EPA Penalty Assessed Amount :	N/R
Cost Recovery Required :	N/R
Cost of SEP :	N/R
Cost of Complying Actions :	N/R

Site Activity Details

Enforcement Action Case Number :	WA-136636
Activity ID :	3400008819
Enforcement Action Name :	D TO M STREETS TRACK & SIGNAL PROJ
Last Date in Agency List :	2018-12-17
Final Ordr Iss/Final Order Enter Date:	N/R
Complaint/Proposed Order Actual Date:	N/R
Final Order Issued Actual Date :	N/R
Final Order Name :	N/R

Map Id: FG669
Direction: SSW
Distance: 0.997 mi., 5267 ft.
Elevation: 137 ft.
Relative: Higher

Site Name : D TO M STREETS TRACK & SIGNAL PROJ (UNSPECIFIED)
TACOMA, WA 98402

Database(s) : [ALL SITES - WA, DOCKET, ECHO, FRS, HIST PCS ENF, HIST PCS FACILITY, ICIS, INACTIVE PCS, PCS ENF] ***(cont.)***

Envirosite ID: 19700045
EPA ID: N/R

DOCKET ***(cont.)***

Complaint Summary

Respondent/Defendant Name :	N/R
Named in Complaint :	N/R
Named in Final Order :	N/R
SEP Category :	N/R
SEP Description :	N/R
Regional Docket Number :	N/R

Standard Industrial Classification (SIC) Summary

Registry ID :	110055003277
Primary SIC :	N/R
Primary NAICS :	N/R
Settlement FRS ICIS Facility :	N/R - N/R
Pollutants (SRS) :	N/R
Admin EA Closed Actual Date :	2012-12-05
Enforcement Action Name :	N/R
Enforcement Action Resolution :	N/R
Violation Types :	N/R
Case Law Sections :	CWA OTHER - Violations not covered elsewhere

Violation Penalties and Compliance Summary

Compliance Action Cost :	N/R
EPA Penalty Assessed Amount :	N/R
Cost Recovery Required :	N/R
Cost of SEP :	N/R
Cost of Complying Actions :	N/R

Site Activity Details

Enforcement Action Case Number :	WA-83448
Activity ID :	3400014495
Enforcement Action Name :	D TO M STREETS TRACK & SIGNAL PROJ
Last Date in Agency List :	2018-12-17

Map Id: FG669
Direction: SSW
Distance: 0.997 mi., 5267 ft.
Elevation: 137 ft.
Relative: Higher

Site Name : D TO M STREETS TRACK & SIGNAL PROJ (UNSPECIFIED)
TACOMA, WA 98402

Database(s) : [ALL SITES - WA, DOCKET, ECHO, FRS, HIST PCS ENF, HIST PCS FACILITY, ICIS, INACTIVE PCS, PCS ENF] ***(cont.)***

Envirosite ID: 19700045
EPA ID: N/R

DOCKET ***(cont.)***

Final Ordr Iss/Final Order Enter Date:	N/R
Complaint/Proposed Order Actual Date:	N/R
Final Order Issued Actual Date :	N/R
Final Order Name :	N/R

Complaint Summary

Respondent/Defendant Name :	N/R
Named in Complaint :	N/R
Named in Final Order :	N/R
SEP Category :	N/R
SEP Description :	N/R
Regional Docket Number :	N/R

Standard Industrial Classification (SIC) Summary

Registry ID :	110055003277
Primary SIC :	N/R
Primary NAICS :	N/R
Settlement FRS ICIS Facility :	N/R - N/R
Pollutants (SRS) :	N/R
Admin EA Closed Actual Date :	2012-12-05
Enforcement Action Name :	N/R
Enforcement Action Resolution :	N/R
Violation Types :	N/R
Case Law Sections :	CWA OTHER - Violations not covered elsewhere

Violation Penalties and Compliance Summary

Compliance Action Cost :	N/R
EPA Penalty Assessed Amount :	N/R
Cost Recovery Required :	N/R
Cost of SEP :	N/R
Cost of Complying Actions :	N/R

Map Id: FG669
Direction: SSW
Distance: 0.997 mi., 5267 ft.
Elevation: 137 ft.
Relative: Higher

Site Name : D TO M STREETS TRACK & SIGNAL PROJ (UNSPECIFIED)
TACOMA, WA 98402

Database(s) : [ALL SITES - WA, DOCKET, ECHO, FRS, HIST PCS ENF, HIST PCS FACILITY, ICIS, INACTIVE PCS, PCS ENF] ***(cont.)***

Envirosite ID: 19700045
EPA ID: N/R

ECHO

Facility Name :	D TO M STREETS TRACK & SIGNAL PROJ
Facility Address :	TACOMA, WA
County :	PIERCE
Last Inspection Date :	2012-11-29
Registry ID :	110055003277
FIPS Code :	WA053
EPA Region :	10
Inspection Count :	1
Last Inspection Days :	1718
Informal Count :	0
Last Informal Action Date :	N/R
Formal Action Count :	0
Last Formal Action Date :	N/R
Total Penalties :	0
Penalty Count :	0
Last Penalty Date :	N/R
Last Penalty Amount :	N/R
QTRS IN NC :	0
Programs IN SNC :	0
Current Compliance Status :	No Violation
Three-Year Compliance Status :	N/R
Collection Method :	N/R
Reference Point :	N/R
Accuracy Meters :	99999999
Derived Tribes :	Puyallup Tribe of the Puyallup Reservation - .5 mile(s), Puyallup Tribe of the Puyallup Reservation - 1 mile(s), Muckleshoot Indian Tribe - 11.3 mile(s), Muckleshoot Indian Tribe - 14.1 mile(s), Nisqually Indian Tribe - 16.6 mile(s), Squaxin Island Tribe of the Squaxin Island Reservation - 21.7 mile(s), Squaxin Island Tribe of the Squaxin Island Reservation - 23.5 mile(s)
Derived HUC :	17110019
Derived WBD :	171100190301
Derived STCTY FIPS :	53053
Derived Zip :	98402
Derived CD113 :	06
Derived CB2010 :	530530616021066
MYRTK Universe :	NNN
NPDES IDs :	WAR012069
CWA Permit Types :	Minor
CWA Compliance Tracking :	Off
CWA NAICS :	N/R
CWA SICS :	1794
CWA Inspection Count :	1
CWA Last Inspection Days :	1718
CWA Informal Count :	N/R
CWA Formal Action Count :	N/R
CWA Last Formal Action Date :	N/R
CWA Penalties :	N/R
CWA Last Penalty Date :	N/R
CWA Last Penalty Amount :	N/R
CWA Quarters IN NC :	0

Map Id: FG669
Direction: SSW
Distance: 0.997 mi., 5267 ft.
Elevation: 137 ft.
Relative: Higher

Site Name : D TO M STREETS TRACK & SIGNAL PROJ (UNSPECIFIED)
TACOMA, WA 98402

Database(s) : [ALL SITES - WA, DOCKET, ECHO, FRS, HIST PCS ENF, HIST PCS FACILITY, ICIS, INACTIVE PCS, PCS ENF] ***(cont.)***

Envirosite ID: 19700045
EPA ID: N/R

ECHO ***(cont.)***

CWA Current Compliance Status :	No Violation
CWA Current SNC Flag :	N
CWA 13 Quarters Compliance Status :	N/R
CWA 13 Quarters Effluent Exceedances:	N/R
CWA Three-Year QNCR Codes :	N/R
DFR URL :	Click here for hyperlink provided by the agency.
Facility SIC :	1794
Facility NAICS :	N/R
Facility Last Inspection EPA Date :	N/R
Facility Last Inspection State Date :	2012-11-29
Facility Last Formal Act EPA Date :	N/R
Facility Last Formal Act State Date :	N/R
Facility Last Informal Act EPA Date :	N/R
Facility Last Informal Act State Date:	N/R
Facility Federal Agency :	N/R
TRI Reporter :	N/R
Facility Imp Water Flag :	N/R
Current SNC Flag :	N
Indian County Flag :	N
Federal Flag :	N
US Mexico Border Flag :	N/R
Chesapeak Bay Flag :	N/R
AIR Flag :	N
NPDES Flag :	Y
SDWIS Flag :	N
RCRA Flag :	N
TRI Flag :	N
GHG Flag :	N
Major Flag :	N/R
Active Flag :	N/R
NAA Flag :	Y
Latitude :	47.236944
Longitude :	-122.438056
Last Date in Agency List :	2017-08-14

Facility Name :	D TO M STREETS TRACK & SIGNAL PROJ
Facility Address :	(UNSPECIFIED), TACOMA, WA 00000
County :	PIERCE

Last Inspection Date :	2012-11-29
Registry ID :	110055003277
FIPS Code :	53053
EPA Region :	10
Inspection Count :	0
Last Inspection Days :	3657
Informal Count :	0
Last Informal Action Date :	N/R
Formal Action Count :	0
Last Formal Action Date :	N/R
Total Penalties :	0
Penalty Count :	N/R
Last Penalty Date :	N/R
Last Penalty Amount :	N/R

Map Id: FG669
Direction: SSW
Distance: 0.997 mi., 5267 ft.
Elevation: 137 ft.
Relative: Higher

Site Name : D TO M STREETS TRACK & SIGNAL PROJ (UNSPECIFIED)
TACOMA, WA 98402

Database(s) : [ALL SITES - WA, DOCKET, ECHO, FRS, HIST PCS ENF, HIST PCS FACILITY, ICIS, INACTIVE PCS, PCS ENF] ***(cont.)***

Envirosite ID: 19700045
EPA ID: N/R

ECHO ***(cont.)***

QTRS IN NC :	0
Programs IN SNC :	0
Current Compliance Status :	N/R
Three-Year Compliance Status :	N/R
Collection Method :	N/R
Reference Point :	N/R
Accuracy Meters :	81761
Derived Tribes :	Puyallup Tribe of the Puyallup Reservation - .5 mile(s), Puyallup Tribe of the Puyallup Reservation - 1 mile(s), Muckleshoot Indian Tribe - 11.3 mile(s), Muckleshoot Indian Tribe - 14.1 mile(s), Nisqually Indian Tribe - 16.6 mile(s), Squaxin Island Tribe of the Squaxin Island Reservation - 21.7 mile(s), Squaxin Island Tribe of the Squaxin Island Reservation - 23.5 mile(s)
Derived HUC :	17110019
Derived WBD :	171100190301
Derived STCTY FIPS :	53053
Derived Zip :	98402
Derived CD113 :	06
Derived CB2010 :	530530616021066
MYRTK Universe :	NNN
NPDES IDs :	WAR012069
CWA Permit Types :	Minor
CWA Compliance Tracking :	Off
CWA NAICS :	N/R
CWA SICS :	1794
CWA Inspection Count :	N/R
CWA Last Inspection Days :	3656
CWA Informal Count :	N/R
CWA Formal Action Count :	N/R
CWA Last Formal Action Date :	N/R
CWA Penalties :	N/R
CWA Last Penalty Date :	N/R
CWA Last Penalty Amount :	N/R
CWA Quarters IN NC :	0
CWA Current Compliance Status :	Terminated Permit
CWA Current SNC Flag :	N
CWA 13 Quarters Compliance Status :	N/R
CWA 13 Quarters Effluent Exceedances:	N/R
CWA Three-Year QNCR Codes :	N/R
DFR URL :	Click here for hyperlink provided by the agency.
Facility SIC :	1794
Facility NAICS :	N/R
Facility Last Inspection EPA Date :	N/R
Facility Last Inspection State Date :	2012-11-29
Facility Last Formal Act EPA Date :	N/R
Facility Last Formal Act State Date :	N/R
Facility Last Informal Act EPA Date :	N/R
Facility Last Informal Act State Date:	N/R
Facility Federal Agency :	N/R
TRI Reporter :	N/R
Facility Imp Water Flag :	Y
Current SNC Flag :	N
Indian County Flag :	N

Map Id: FG669
Direction: SSW
Distance: 0.997 mi., 5267 ft.
Elevation: 137 ft.
Relative: Higher

Site Name : D TO M STREETS TRACK & SIGNAL PROJ (UNSPECIFIED) TACOMA, WA 98402

Database(s) : [ALL SITES - WA, DOCKET, ECHO, FRS, HIST PCS ENF, HIST PCS FACILITY, ICIS, INACTIVE PCS, PCS ENF] ***(cont.)***

Envirosite ID: 19700045
EPA ID: N/R

ECHO ***(cont.)***

Federal Flag :	N/R
US Mexico Border Flag :	N/R
Chesapeak Bay Flag :	N/R
AIR Flag :	N
NPDES Flag :	Y
SDWIS Flag :	N
RCRA Flag :	N
TRI Flag :	N
GHG Flag :	N
Major Flag :	N/R
Active Flag :	N/R
NAA Flag :	N
Latitude :	47.236944
Longitude :	-122.438056
Last Date in Agency List :	2023-01-16

FRS

Facility Name :	D TO M STREETS TRACK & SIGNAL PROJ
Facility Address :	TACOMA, WA 98402
County :	PIERCE

Site Details

Registry ID :	110055070523
FRS Facility URL :	Click here for hyperlink provided by the agency.
Last Date in Agency List :	2023-02-13

Source Description

Source Description :

The WA-FSIS provides a means to query and display data maintained by the Washington Department of Ecology. This system contains key information for each facility/site that is currently, or has been, of interest to the Air Quality, Dam Safety, Hazardous Waste, Toxics Cleanup, and Water Quality Programs.

FRS Environmental Interest

Source and System ID :	WA-FSIS - 20987

Facility Name :	D TO M STREETS TRACK & SIGNAL PROJ
Facility Address :	(UNSPECIFIED), TACOMA, WA 00000
County :	PIERCE

Site Details

Registry ID :	110055003277
FRS Facility URL :	Click here for hyperlink provided by the agency.

Map Id: FG669
Direction: SSW
Distance: 0.997 mi., 5267 ft.
Elevation: 137 ft.
Relative: Higher

Site Name : D TO M STREETS TRACK & SIGNAL PROJ (UNSPECIFIED)
TACOMA, WA 98402

Database(s) : [ALL SITES - WA, DOCKET, ECHO, FRS, HIST PCS ENF, HIST PCS FACILITY, ICIS, INACTIVE PCS, PCS ENF] ***(cont.)***

Envirosite ID: 19700045
EPA ID: N/R

FRS ***(cont.)***

Last Date in Agency List : 2023-02-13

Source Description

Source Description :

The NPDES module of the Compliance Information System (ICIS) tracks surface water permits issued under the Clean Water Act. Under NPDES, all facilities that discharge pollutants from any point source into waters of the United States are required to obtain a permit. The permit will likely contain limits on what can be discharged, impose monitoring and reporting requirements, and include other provisions to ensure that the discharge does not adversely affect water quality.

FRS Environmental Interest

Source and System ID : ICIS - WAR012069

HIST PCS ENF

Facility Name :	D TO M STREETS TRACK & SIGNAL PROJ
Facility Address :	TACOMA, WA
Effective Date :	2011-01-01
Expiration Date :	2015-12-31
NPDES ID :	WAR012069
FRS Facility Site ID :	3401269541
Primary Facility SIC Code :	N/R
Primary Facility SIC Description :	N/R
Current Major/Minor Status :	Minor
Facility Type Description :	Municipal or Water District
Facility Non-Government Contact Name:	N/R
Facility Non-Gov Addresses :	N/R
Total Actual Average Flow (MGD) :	N/R
Total App. Design Flow (MGD) :	N/R
Pretreat Program Required Indicator :	N/R
State Water Body :	N/R
State Water Body Name :	N/R
Tribal Land Code :	N/R
Tribal Land Name :	N/R
Contact Office Telephone Number :	N/R
Permit Non-Gov Addresses :	PO Box 2909
Permit Non-Government Contact Name :	N/R
Permit Type Description :	General Permit Covered Facility
Last Date in Agency List :	2015-01-15

HIST PCS FACILITY

Facility Name :	D TO M STREETS TRACK & SIGNAL PROJ
Facility Address :	TACOMA, WA
County :	N/R

Map Id: FG669
Direction: SSW
Distance: 0.997 mi., 5267 ft.
Elevation: 137 ft.
Relative: Higher

Site Name : D TO M STREETS TRACK & SIGNAL PROJ (UNSPECIFIED)
TACOMA, WA 98402

Database(s) : [ALL SITES - WA, DOCKET, ECHO, FRS, HIST PCS ENF, HIST PCS FACILITY, ICIS, INACTIVE PCS, PCS ENF] ***(cont.)***

Envirosite ID: 19700045
EPA ID: N/R

HIST PCS FACILITY ***(cont.)***

FRS Facility Site ID :	3401269541
NPDES ID :	WAR012069
Current Major/Minor Status :	Minor
Facility Type Description :	Municipal or Water District
Permit Type :	General Permit Covered Facility
Primary Facility SIC Code :	N/R
Primary Facility SIC Description :	N/R
Total Actual Average Flow (MGD) :	N/R
Total App. Design Flow (MGD) :	N/R
Pretreat Prog Req'd Indicator Description:	N/R
State Water Body Number :	N/R
State Water Body Name :	N/R
Effective Date :	2011-01-01 00:00:00
Expiration Date :	2015-12-31 00:00:00
Tribal Land Code :	N/R
Tribal Land Name :	N/R
Facility Contact Name :	N/R
Contact Number :	N/R
Contact Address :	N/R
Permit Contact Name :	N/R
Permit Contact Address :	PO Box 2909, Kirkland, WA 98083-2909
Latitude :	47.236944
Longitude :	-122.438056
Last Date in Agency list :	2014-12-10

ICIS

Facility Name :	D TO M STREETS TRACK & SIGNAL PROJ
Facility Address :	(UNSPECIFIED), TACOMA, WA 00000

Site Details

NPDES ID :	WAR012069
ICIS Facility Interest ID :	3400003188
Facility UIN :	110055003277
Facility Type Code :	Municipal or Water District
Impaired Waters :	303(D) Listed
Latitude :	47.236944
Longitude :	-122.438056
Last Date in Agency List :	2022-12-28

INACTIVE PCS

Issue Date :	2010-12-01
Original Issue Date :	2010-12-01
Effective Date :	2011-01-01
Expiration Date :	2015-12-31
Retirement Date :	N/R
Termination Date :	2013-02-13
Issuing Agency :	State
Agency Type :	State
Activity ID :	3400002958
External Permit Number :	WAR012069

Map Id: FG669
Direction: SSW
Distance: 0.997 mi., 5267 ft.
Elevation: 137 ft.
Relative: Higher

Site Name : D TO M STREETS TRACK & SIGNAL PROJ (UNSPECIFIED)
TACOMA, WA 98402

Database(s) : [ALL SITES - WA, DOCKET, ECHO, FRS, HIST PCS ENF, HIST PCS FACILITY, ICIS, INACTIVE PCS, PCS ENF] ***(cont.)***

Envirosite ID: 19700045
EPA ID: N/R

INACTIVE PCS ***(cont.)***

Facility Type Indicator :	NON-POTW
Permit Type :	General Permit Covered Facility-NPDES)
Major Minor Status :	N
Permit Status :	Terminated
Total Design Flow Number :	N/R
Actual Average Flow Number :	N/R
State Water Body :	N/R
State Water Body Name :	N/R
Permit Name :	Midmountain Contractors, Inc.
Permit Comp Status :	Y
RNC Tracking :	Y
Master External Permit Number :	WAR125725
TMDL Interface :	N/R
EDMR Authorization :	N
Pretreatment Indicator :	N/R
Last Date in Agency List :	2022-12-28

PCS ENF

Site Details

NPDES ID :	WAR012069
Last Date in Agency List :	2022-12-28

Formal Enforcement Actions

Settlement Entered Date :	N/R
ENF Identifier :	N/R
Activity ID :	N/R
Activity Type :	N/R
ENF Type :	N/R
Agency :	N/R
Fed Penalty Assessed Amount :	N/R
State Local Penalty Amount :	N/R

Informal Enforcement Actions

Achieved Date :	N/R
Registry ID :	110055003277
ENF Identifier :	WA-83448
Activity ID :	3400014495
Activity Type :	Administrative - Informal
ENF Type :	Agency Enforcement Review
Agency :	State

Achieved Date :	N/R
Registry ID :	110055003277
ENF Identifier :	WA-127015
Activity ID :	3400007845
Activity Type :	Administrative - Informal
ENF Type :	Agency Enforcement Review
Agency :	State

Map Id: FG669
Direction: SSW
Distance: 0.997 mi., 5267 ft.
Elevation: 137 ft.
Relative: Higher

Site Name : D TO M STREETS TRACK & SIGNAL PROJ (UNSPECIFIED)
TACOMA, WA 98402

Database(s) : [ALL SITES - WA, DOCKET, ECHO, FRS, HIST PCS ENF, HIST PCS FACILITY, ICIS, INACTIVE PCS, PCS ENF] ***(cont.)***

Envirosite ID: 19700045
EPA ID: N/R

PCS ENF ***(cont.)***

Achieved Date :	N/R
Registry ID :	110055003277
ENF Identifier :	WA-136632
Activity ID :	3400008815
Activity Type :	Administrative - Informal
ENF Type :	Agency Enforcement Review
Agency :	State

Achieved Date :	N/R
Registry ID :	110055003277
ENF Identifier :	WA-136636
Activity ID :	3400008819
Activity Type :	Administrative - Informal
ENF Type :	Agency Enforcement Review
Agency :	State

Achieved Date :	N/R
Registry ID :	110055003277
ENF Identifier :	WA-127022
Activity ID :	3400007867
Activity Type :	Administrative - Informal
ENF Type :	Agency Enforcement Review
Agency :	State

Map Id: FF670
Direction: SSW
Distance: 0.998 mi., 5271 ft.
Elevation: 117 ft.
Relative: Higher

Site Name : 28TH ST CITY OF TACOMA PROPERTY
2801 PACIFIC AVE
TACOMA, WA 98402

Database(s) : [ALL SITES - WA, CSCSL HWS - WA, FRS, HSL - WA, VCP - WA]

Envirosite ID: 50655399
EPA ID: N/R

ALL SITES - WA

Facility Name :	28th ST CITY OF TACOMA PROPERTY
Facility Address :	2801 PACIFIC AVE, TACOMA, 98402
County :	Pierce

Facility/Site ID :	362821
Alternate Name :	28TH STREET
Program Name :	N/R
WRIA :	10
Legislative District :	27
Congressional District :	6
Ecology Region :	SWRO
Ecology Program Phone :	(360) 407-7224
Tribal Land :	N

Map Id: FF670
Direction: SSW
Distance: 0.998 mi., 5271 ft.
Elevation: 117 ft.
Relative: Higher

Site Name : 28TH ST CITY OF TACOMA PROPERTY
2801 PACIFIC AVE
TACOMA, WA 98402

Database(s) : [ALL SITES - WA, CSCSL HWS - WA, FRS, HSL - WA, VCP - WA] ***(cont.)***

Envirosite ID: 50655399
EPA ID: N/R

ALL SITES - WA ***(cont.)***

Latitude :	47.236
Longitude :	-122.434342
Last Date in Agency List :	2023-01-03

Facility/Site ID :	362821
Alternate Name :	28TH ST ASPHALT PAVING & CURB/GUTTER IMPROVEMENT
Program Name :	N/R
WRIA :	10
Legislative District :	27
Congressional District :	6
Ecology Region :	SWRO
Ecology Program Phone :	(360) 407-7224
Tribal Land :	N
Latitude :	47.236
Longitude :	-122.434342
Last Date in Agency List :	2023-01-03

Facility/Site ID :	362821
Alternate Name :	N/R
Program Name :	N/R
WRIA :	10
Legislative District :	27
Congressional District :	6
Ecology Region :	SWRO
Ecology Program Phone :	(360) 407-7224
Tribal Land :	N
Latitude :	47.236
Longitude :	-122.434342
Last Date in Agency List :	2023-01-03

Program Details

Program :	TOXICS
Program ID :	SW0695
Interaction Type :	Voluntary Cleanup Sites
Interaction Type Description :	For a fee, Ecology staff will review an independent cleanup report(s) and provide a written decision about the adequacy of the cleanup actions taken and described in the report.
Status :	Active
Start Date :	2005-08-29
End Date :	N/R
SIC :	1796 - Installation or Erection of Building Equipment, Not Elsewhere Classified
NAICS :	N/R

Program :	TOXICS
Program ID :	SW0695
Interaction Type :	Voluntary Cleanup Sites

Map Id: FF670
Direction: SSW
Distance: 0.998 mi., 5271 ft.
Elevation: 117 ft.
Relative: Higher

Site Name : 28TH ST CITY OF TACOMA PROPERTY
2801 PACIFIC AVE
TACOMA, WA 98402

Database(s) : [ALL SITES - WA, CSCSL HWS - WA, FRS, HSL - WA, VCP - WA] ***(cont.)***

Envirosite ID: 50655399
EPA ID: N/R

ALL SITES - WA ***(cont.)***

Interaction Type Description :	For a fee, Ecology staff will review an independent cleanup report(s) and provide a written decision about the adequacy of the cleanup actions taken and described in the report.
Status :	Active
Start Date :	2005-08-29
End Date :	N/R
SIC :	353 - CONSTRUCTION, MINING, AND MATERIALS HANDLING MACHINERY AND EQUIPME
NAICS :	N/R
Program :	TOXICS
Program ID :	SW0695
Interaction Type :	Voluntary Cleanup Sites
Interaction Type Description :	For a fee, Ecology staff will review an independent cleanup report(s) and provide a written decision about the adequacy of the cleanup actions taken and described in the report.
Status :	Active
Start Date :	2005-08-29
End Date :	N/R
SIC :	1799 - SPECIAL TRADE CONTRACTORS, NOT ELSEWHERE CLASSIFIED
NAICS :	N/R
Program :	TOXICS
Program ID :	SW0695
Interaction Type :	Voluntary Cleanup Sites
Interaction Type Description :	For a fee, Ecology staff will review an independent cleanup report(s) and provide a written decision about the adequacy of the cleanup actions taken and described in the report.
Status :	Active
Start Date :	2005-08-29
End Date :	N/R
SIC :	N/R
NAICS :	N/R

CSCSL HWS - WA

Facility Name :	28TH ST CITY OF TACOMA PROPERTY
Facility Address :	2801 PACIFIC AVE, TACOMA, 98402
County :	PIERCE

Site Details

Facility Site ID :	362821
Site Status :	Cleanup Started
Cleanup Site ID :	3208
Region :	Southwest
Responsible Section :	Southwest
WARM Rank :	5 - Lowest Assessed Risk

Map Id: FF670
Direction: SSW
Distance: 0.998 mi., 5271 ft.
Elevation: 117 ft.
Relative: Higher

Site Name : 28TH ST CITY OF TACOMA PROPERTY
2801 PACIFIC AVE
TACOMA, WA 98402

Database(s) : [ALL SITES - WA, CSCSL HWS - WA, FRS, HSL - WA, VCP - WA] ***(cont.)***

Envirosite ID: 50655399
EPA ID: N/R

CSCSL HWS - WA ***(cont.)***

Is Brownfield? :	N/R
Is PSI? :	N/R
Current VCP :	N/R
Past VCP :	Yes
Institutional Control :	N/R
Latitude :	47.236
Longitude :	-122.434342
Last Date in Agency List :	2023-03-07

Contaminants Details

Contaminant Name :	Petroleum Products-Unspecified
Groundwater :	N/R
Surface Water :	N/R
Soil :	Confirmed Above Cleanup Levels
Sediment :	N/R
Air :	N/R
Bedrock :	N/R

FRS

Facility Name :	28TH ST CITY OF TACOMA PROPERTY
Facility Address :	2801 PACIFIC AVE, TACOMA, WA 98402
County :	PIERCE

Site Details

Registry ID :	110022928144
FRS Facility URL :	Click here for hyperlink provided by the agency.
Last Date in Agency List :	2023-02-13

Source Description

Source Description :

The WA-FSIS provides a means to query and display data maintained by the Washington Department of Ecology. This system contains key information for each facility/site that is currently, or has been, of interest to the Air Quality, Dam Safety, Hazardous Waste, Toxics Cleanup, and Water Quality Programs.

FRS Environmental Interest

Source and System ID :	WA-FSIS - 362821

HSL - WA

Facility Name :	28th St City of Tacoma Property
Facility Address :	2801 PACIFIC AVE, TACOMA, 98402
County :	Pierce

Map Id: FF670
Direction: SSW
Distance: 0.998 mi., 5271 ft.
Elevation: 117 ft.
Relative: Higher

Site Name : 28TH ST CITY OF TACOMA PROPERTY
2801 PACIFIC AVE
TACOMA, WA 98402

Database(s) : [ALL SITES - WA, CSCSL HWS - WA, FRS, HSL - WA, VCP - WA] ***(cont.)***

Envirosite ID: 50655399
EPA ID: N/R

HSL - WA ***(cont.)***

Site Details

Facility Site ID :	362821
Cleanup Site ID :	3208
Status :	Cleanup Started
Site Rank :	5 - Lowest Assessed Risk
Alternative Site Name :	28TH ST ASPHALT PAVING & CURB/GUTTER IMPROVEMENT,28TH STREET
Region :	Southwest
Resposbile Unit :	Southwest
Institutional Control :	N/R
Current VCP :	N/R
Past VCP :	Yes
Latitude :	47.236
Longitude :	-122.434342
Agency Hyperlink :	Click here for hyperlink provided by the agency.
Last Date in Agency List :	2023-02-28

Contaminants

Contaminant Name :	Petroleum Products-Unspecified
Ground water :	N/R
Surface water :	N/R
Soil :	Confirmed Above Cleanup Levels
Sediment :	N/R
Air :	N/R
Bedrock :	N/R

Facility Name :	28th ST CITY OF TACOMA PROPERTY
Facility Address :	2801 Pacific Ave, Tacoma, 98402
County :	Pierce

Site Details

Facility Site ID :	362821
Cleanup Site ID :	3208
Status :	Cleanup Started
Site Rank :	N/R
Alternative Site Name :	N/R
Region :	N/R
Resposbile Unit :	N/R
Institutional Control :	N/R
Current VCP :	N/R
Past VCP :	N/R
Latitude :	N/R
Longitude :	N/R
Agency Hyperlink :	Click here for hyperlink provided by the agency.
Last Date in Agency List :	2022-02-11

VCP - WA

Facility Name :	28th ST CITY OF TACOMA PROPERTY
Facility Address :	2801 PACIFIC AVE, TACOMA, 98402
County :	Pierce

Map Id: FF670
Direction: SSW
Distance: 0.998 mi., 5271 ft.
Elevation: 117 ft.
Relative: Higher

Site Name : 28TH ST CITY OF TACOMA PROPERTY
2801 PACIFIC AVE
TACOMA, WA 98402

Database(s) : [ALL SITES - WA, CSCSL HWS - WA, FRS, HSL - WA, VCP - WA] ***(cont.)***

Envirosite ID: 50655399
EPA ID: N/R

VCP - WA ***(cont.)***

Facility/Site ID :	362821
Alternate Name :	28TH STREET
Program Name :	N/R
WRIA :	10
Legislative District :	27
Congressional District :	6
Ecology Region :	SWRO
Ecology Program Phone :	(360) 407-7224
Tribal Land :	N
Latitude :	47.236
Longitude :	-122.434342
Last Date in Agency List :	2023-01-04

Facility/Site ID :	362821
Alternate Name :	28TH ST ASPHALT PAVING & CURB/GUTTER IMPROVEMENT
Program Name :	N/R
WRIA :	10
Legislative District :	27
Congressional District :	6
Ecology Region :	SWRO
Ecology Program Phone :	(360) 407-7224
Tribal Land :	N
Latitude :	47.236
Longitude :	-122.434342
Last Date in Agency List :	2023-01-04

Facility/Site ID :	362821
Alternate Name :	N/R
Program Name :	N/R
WRIA :	10
Legislative District :	27
Congressional District :	6
Ecology Region :	SWRO
Ecology Program Phone :	(360) 407-7224
Tribal Land :	N
Latitude :	47.236
Longitude :	-122.434342
Last Date in Agency List :	2023-01-04

Program Details

Program :	TOXICS
Program ID :	SW0695
Interaction Type :	Voluntary Cleanup Sites
Interaction Type Description :	For a fee, Ecology staff will review an independent cleanup report(s) and provide a written decision about the adequacy of the cleanup actions taken and described in the report.
Status :	Active
Start Date :	2005-08-29
End Date :	N/R

Map Id: FF670
Direction: SSW
Distance: 0.998 mi., 5271 ft.
Elevation: 117 ft.
Relative: Higher

Site Name : 28TH ST CITY OF TACOMA PROPERTY
2801 PACIFIC AVE
TACOMA, WA 98402

Database(s) : [ALL SITES - WA, CSCSL HWS - WA, FRS, HSL - WA, VCP - WA] ***(cont.)***

Envirosite ID: 50655399
EPA ID: N/R

VCP - WA ***(cont.)***

SIC :	1796 - Installation or Erection of Building Equipment, Not Elsewhere Classified
NAICS :	N/R
Program :	TOXICS
Program ID :	SW0695
Interaction Type :	Voluntary Cleanup Sites
Interaction Type Description :	For a fee, Ecology staff will review an independent cleanup report(s) and provide a written decision about the adequacy of the cleanup actions taken and described in the report.
Status :	Active
Start Date :	2005-08-29
End Date :	N/R
SIC :	353 - CONSTRUCTION, MINING, AND MATERIALS HANDLING MACHINERY AND EQUIPME
NAICS :	N/R
Program :	TOXICS
Program ID :	SW0695
Interaction Type :	Voluntary Cleanup Sites
Interaction Type Description :	For a fee, Ecology staff will review an independent cleanup report(s) and provide a written decision about the adequacy of the cleanup actions taken and described in the report.
Status :	Active
Start Date :	2005-08-29
End Date :	N/R
SIC :	1799 - SPECIAL TRADE CONTRACTORS, NOT ELSEWHERE CLASSIFIED
NAICS :	N/R
Program :	TOXICS
Program ID :	SW0695
Interaction Type :	Voluntary Cleanup Sites
Interaction Type Description :	For a fee, Ecology staff will review an independent cleanup report(s) and provide a written decision about the adequacy of the cleanup actions taken and described in the report.
Status :	Active
Start Date :	2005-08-29
End Date :	N/R
SIC :	N/R
NAICS :	N/R

ENVIROSITE ID	NAME	ADDRESS	CITY	ZIP	DATABASE(S)
19805896	US Gypsum (Site 1)	Off of River Road between...	Tacoma		TACOMA PIERCE COUN...
40444149	Veneer Chip Transport | R...	NW Corner of E Portland A...	TACOMA	98421	SWRCY - WA, SWTIRE ...

FEDERAL RCRA NON-CORRACTS TSD FACILITIES LIST

ARCHIVED RCRA TSDF: Resource Conservation and Recovery Act hazardous waste transportation storage disposal and treatment facilities

Agency Version Date: 12/15/2022
Agency Update Frequency: Quarterly
Planned Next Contact: 06/07/2023
Agency: U.S. Environmental Protection Agency
Agency Contact: 215-814-2469
Most Recent Contact: 03/13/2023

RCRA_TSDF: Resource Conservation and Recovery Act hazardous waste transportation storage disposal and treatment facilities

Agency Version Date: 12/15/2022
Agency Update Frequency: Quarterly
Planned Next Contact: 06/07/2023
Agency: U.S. Environmental Protection Agency
Agency Contact: 215-814-2469
Most Recent Contact: 03/13/2023

FEDERAL, STATE, AND TRIBAL REGISTERED STORAGE TANK LISTS

AST PBS: Bulk petroleum terminals with a total bulk storage capacity of 50,000 barrels or more.

Agency Version Date: 02/02/2023
Agency Update Frequency: Quarterly
Planned Next Contact: 05/01/2023
Agency: Department of Homeland Security
Agency Contact: 202-853-5361
Most Recent Contact: 02/02/2023

EPA UST: Facilities listed in the EPA UST Finder database

Agency Version Date: 01/17/2023
Agency Update Frequency: Quarterly
Planned Next Contact: 04/14/2023
Agency: EPA
Agency Contact: (202) 566-1667
Most Recent Contact: 01/17/2023

FEMA UST: FEMA underground storage tank listing

Agency Version Date: 09/16/2022
Agency Update Frequency: Varies
Planned Next Contact: 06/07/2023
Agency: FEMA
Agency Contact: 202-212-5283
Most Recent Contact: 03/09/2023

HIST INDIAN UST R6: Historical Underground Storage Tanks on Indian Land in EPA Region 6

Agency Version Date: 12/03/2021
Agency Update Frequency: Semi Annually
Planned Next Contact: 05/09/2023
Agency: U.S. Environmental Protection Agency Region 6
Agency Contact: 855-246-3642
Most Recent Contact: 02/10/2023

HIST INDIAN UST R7: Historical Underground Storage Tanks on Indian Land in EPA Region 7

Agency Version Date: 08/10/2021
Agency Update Frequency: Quarterly
Planned Next Contact: 04/26/2023
Agency: U.S. Environmental Protection Agency Region 7
Agency Contact: 855-246-3642
Most Recent Contact: 01/30/2023

INDIAN UST R1: Underground Storage Tanks on Indian Land in EPA Region 1

Agency Version Date: 01/05/2023
Agency Update Frequency: Quarterly
Planned Next Contact: 04/03/2023
Agency: U.S. Environmental Protection Agency Region 1
Agency Contact: 855-246-3642
Most Recent Contact: 01/05/2023

INDIAN UST R10: Underground Storage Tanks on Indian Land in EPA Region 10

Agency Version Date: 01/30/2023
Agency Update Frequency: Quarterly
Planned Next Contact: 04/27/2023
Agency: U.S. Environmental Protection Agency Region 10
Agency Contact: 855-246-3642
Most Recent Contact: 01/30/2023

FEDERAL, STATE, AND TRIBAL REGISTERED STORAGE TANK LISTS (cont.)

INDIAN UST R2: Underground Storage Tanks on Indian Land in EPA Region 2

Agency Version Date: 12/07/2016
Agency Update Frequency: Quarterly
Planned Next Contact: 04/04/2023
Agency: U.S. Environmental Protection Agency Region 2
Agency Contact: 855-246-3642
Most Recent Contact: 01/06/2023

INDIAN UST R4: Underground Storage Tanks on Indian Land in EPA Region 4

Agency Version Date: 01/30/2023
Agency Update Frequency: Semi Annually
Planned Next Contact: 04/27/2023
Agency: U.S. Environmental Protection Agency Region 4
Agency Contact: 855-246-3642
Most Recent Contact: 01/30/2023

INDIAN UST R5: Underground Storage Tanks on Indian Land in EPA Region 5

Agency Version Date: 01/17/2023
Agency Update Frequency: Varies
Planned Next Contact: 04/14/2023
Agency: U.S. Environmental Protection Agency Region 5
Agency Contact: 855-246-3642
Most Recent Contact: 01/17/2023

INDIAN UST R6: Underground Storage Tanks on Indian Land in EPA Region 6

Agency Version Date: 02/13/2023
Agency Update Frequency: Semi Annually
Planned Next Contact: 05/11/2023
Agency: U.S. Environmental Protection Agency Region 6
Agency Contact: 855-246-3642
Most Recent Contact: 02/13/2023

INDIAN UST R7: Underground Storage Tanks on Indian Land in EPA Region 7

Agency Version Date: 01/17/2023
Agency Update Frequency: Varies
Planned Next Contact: 04/14/2023
Agency: U.S. Environmental Protection Agency Region 7
Agency Contact: 855-246-3642
Most Recent Contact: 01/17/2023

INDIAN UST R8: Underground Storage Tanks on Indian Land in EPA Region 8

Agency Version Date: 01/02/2023
Agency Update Frequency: Quarterly
Planned Next Contact: 06/26/2023
Agency: U.S. Environmental Protection Agency Region 8
Agency Contact: 855-246-3642
Most Recent Contact: 03/30/2023

INDIAN UST R9: Underground Storage Tanks on Indian Land in EPA Region 9

Agency Version Date: 01/02/2023
Agency Update Frequency: Quarterly
Planned Next Contact: 06/26/2023
Agency: U.S. Environmental Protection Agency Region 9
Agency Contact: 855-246-3642
Most Recent Contact: 03/30/2023

AST - WA: Registered Aboveground Storage Tanks

Agency Version Date: 12/23/2022
Agency Update Frequency: Quarterly
Planned Next Contact: 06/16/2023
Agency: Department of Ecology
Agency Contact: (360) 407-7455
Most Recent Contact: 03/21/2023

UST - WA: Registered Underground Storage Tanks

Agency Version Date: 12/23/2022
Agency Update Frequency: Quarterly
Planned Next Contact: 06/16/2023
Agency: Department of Ecology
Agency Contact: (360) 407-7382
Most Recent Contact: 03/21/2023

FEDERAL CERCLIS LIST

CERCLIS NFRAP: The CERCLIS sites with No Further Remedial Action Planned from the CERCLIS program database. The Environmental Protection Agency decommissioned the CERCLIS data in 2014. The last update was November 12, 2013.

Agency Version Date: 01/13/2023
Agency Update Frequency: Quarterly
Planned Next Contact: 04/11/2023
Agency: U.S. Environmental Protection Agency
Agency Contact: 800-424-9346
Most Recent Contact: 01/13/2023

CERCLIS-HIST: The CERCLIS program database contains information on the assessment and remediation of federal hazardous waste sites. The Environmental Protection Agency decommissioned the CERCLIS data in 2014. The last update was November 12, 2013.

Agency Version Date: 01/13/2023
Agency Update Frequency: Quarterly
Planned Next Contact: 04/11/2023
Agency: U.S. Environmental Protection Agency
Agency Contact: 800-424-9346
Most Recent Contact: 01/13/2023

EPA SAA: Listing of Sites with Superfund Alternative Approach Agreements.

Agency Version Date: 11/01/2022
Agency Update Frequency: Quarterly
Planned Next Contact: 04/13/2023
Agency: U.S. Environmental Protection Agency
Agency Contact: 800-424-9346
Most Recent Contact: 01/17/2023

FEDERAL FACILITY: Sites where Federal Facilities Restoration and Reuse Office (FFRRO) arranged cleanup for Base Closure and Property Transfer at Federal Facilities

Agency Version Date: 01/13/2023
Agency Update Frequency: Varies
Planned Next Contact: 04/11/2023
Agency: U.S. Environmental Protection Agency
Agency Contact: 703-603-8712
Most Recent Contact: 01/13/2023

SEMS_8R_ACTIVE SITES: The Active Site Inventory Report displays site and location information at active SEMS sites. An active site is one at which site assessment, removal, remedial, enforcement, cost recovery, or oversight activities are being planned or conducted. NPL sites include latitude and longitude information. For non-NPL sites, a brief site status is provided.

Agency Version Date: 01/13/2023
Agency Update Frequency: Quarterly
Planned Next Contact: 04/11/2023
Agency: U.S. Environmental Protection Agency
Agency Contact: 703-603-8867
Most Recent Contact: 01/13/2023

SEMS_8R_ARCHIVED SITES: The Archived Site Inventory displays site and location information at sites archived from SEMS. An archived site is one at which EPA has determined that assessment has been completed and no further remedial action is planned under the Superfund program at this time.

Agency Version Date: 01/13/2023
Agency Update Frequency: Quarterly
Planned Next Contact: 04/11/2023
Agency: U.S. Environmental Protection Agency
Agency Contact: 703-603-8867
Most Recent Contact: 01/13/2023

FEDERAL RCRA CORRACTS FACILITIES LIST

CORRACTS: List of facilities where Resource Conservation and Recovery Act Corrective Action Program used to investigate and remediate hazardous releases

Agency Version Date: 12/15/2022
Agency Update Frequency: Quarterly
Planned Next Contact: 06/07/2023
Agency: U.S. Environmental Protection Agency
Agency Contact: 202-566-1667
Most Recent Contact: 03/13/2023

HIST CORRACTS 2: List of facilities where Resource Conservation and Recovery Act Corrective Action Program used to investigate and remediate hazardous releases that are no longer in current agency list.

Agency Version Date: 10/12/2018
Agency Update Frequency: Annually
Planned Next Contact: 05/05/2023
Agency: U.S. Environmental Protection Agency
Agency Contact: 202-566-1667
Most Recent Contact: 02/08/2023

FEDERAL DELISTED NPL SITE LIST

DELISTED NPL: National Priority List of sites that were delisted and no longer require action

Agency Version Date: 01/13/2023
Agency Update Frequency: Quarterly
Planned Next Contact: 04/11/2023
Agency: U.S. Environmental Protection Agency
Agency Contact: 703-603-8867
Most Recent Contact: 01/13/2023

DELISTED PROPOSED NPL: Sites that have been delisted from the proposed National Priority List

Agency Version Date: 01/13/2023
Agency Update Frequency: Quarterly
Planned Next Contact: 04/11/2023
Agency: U.S. Environmental Protection Agency
Agency Contact: 703-603-8867
Most Recent Contact: 01/13/2023

SEMS_DELETED NPL: All Deleted National Priority List Sties

Agency Version Date: 01/13/2023
Agency Update Frequency: Quarterly
Planned Next Contact: 04/11/2023
Agency: U.S. Environmental Protection Agency
Agency Contact: 703-603-8867
Most Recent Contact: 01/13/2023

FEDERAL LANDFILL AND/OR SOLID WASTE DISPOSAL SITE LISTS

EPA LF MOP: Sites in the EPA Landfill Methane Outreach Program

Agency Version Date: 12/13/2022
Agency Update Frequency: Quarterly
Planned Next Contact: 06/06/2023
Agency: U.S. Environmental Protection Agency
Agency Contact: 703-603-8867
Most Recent Contact: 03/10/2023

FEDERAL, STATE, AND TRIBAL LEAKING STORAGE TANK LISTS

EPA LUST: Releases listed in the EPA UST Finder database

Agency Version Date: 01/17/2023
Agency Update Frequency: Quarterly
Planned Next Contact: 04/14/2023
Agency: EPA
Agency Contact: (202) 566-1667
Most Recent Contact: 01/17/2023

HIST INDIAN LUST R4: Historical Leaking Underground Storage Tanks on Indian Land in EPA Region 4

Agency Version Date: 08/23/2021
Agency Update Frequency: Quarterly
Planned Next Contact: 04/26/2023
Agency: U.S. Environmental Protection Agency Region 4
Agency Contact: 855-246-3642
Most Recent Contact: 01/30/2023

HIST INDIAN LUST R8: Historical Leaking Underground Storage Tanks on Indian Land in EPA Region 8

Agency Version Date: 08/16/2021
Agency Update Frequency: Quarterly
Planned Next Contact: 04/18/2023
Agency: U.S. Environmental Protection Agency Region 8
Agency Contact: 855-246-3642
Most Recent Contact: 01/20/2023

INDIAN LUST R1: Leaking Underground Storage Tanks on Indian Land in EPA Region 1

Agency Version Date: 01/05/2023
Agency Update Frequency: Quarterly
Planned Next Contact: 04/03/2023
Agency: U.S. Environmental Protection Agency Region 1
Agency Contact: 855-246-3642
Most Recent Contact: 01/05/2023

INDIAN LUST R10: Leaking Underground Storage Tanks on Indian Land in EPA Region 10

Agency Version Date: 01/30/2023
Agency Update Frequency: Quarterly
Planned Next Contact: 04/27/2023
Agency: U.S. Environmental Protection Agency Region 10
Agency Contact: 855-246-3642
Most Recent Contact: 01/30/2023

FEDERAL, STATE, AND TRIBAL LEAKING STORAGE TANK LISTS (cont.)

INDIAN LUST R2: Leaking Underground Storage Tanks on Indian Land in EPA Region 2

Agency Version Date: 12/07/2016
Agency Update Frequency: Quarterly
Planned Next Contact: 04/04/2023
Agency: U.S. Environmental Protection Agency Region 2
Agency Contact: 855-246-3642
Most Recent Contact: 01/06/2023

INDIAN LUST R4: Leaking Underground Storage Tanks on Indian Land in EPA Region 4

Agency Version Date: 01/30/2023
Agency Update Frequency: Semi Annually
Planned Next Contact: 04/27/2023
Agency: U.S. Environmental Protection Agency Region 4
Agency Contact: 855-246-3642
Most Recent Contact: 01/30/2023

INDIAN LUST R5: Leaking Underground Storage Tanks on Indian Land in EPA Region 5

Agency Version Date: 01/17/2023
Agency Update Frequency: Varies
Planned Next Contact: 04/14/2023
Agency: U.S. Environmental Protection Agency Region 5
Agency Contact: 855-246-3642
Most Recent Contact: 01/17/2023

INDIAN LUST R6: Leaking Underground Storage Tanks on Indian Land in EPA Region 6

Agency Version Date: 01/19/2023
Agency Update Frequency: Quarterly
Planned Next Contact: 04/17/2023
Agency: U.S. Environmental Protection Agency Region 6
Agency Contact: 855-246-3642
Most Recent Contact: 01/19/2023

INDIAN LUST R7: Leaking Underground Storage Tanks on Indian Land in EPA Region 7

Agency Version Date: 01/17/2023
Agency Update Frequency: Varies
Planned Next Contact: 04/14/2023
Agency: U.S. Environmental Protection Agency Region 7
Agency Contact: 855-246-3642
Most Recent Contact: 01/17/2023

INDIAN LUST R8: Leaking Underground Storage Tanks on Indian Land in EPA Region 8

Agency Version Date: 01/20/2023
Agency Update Frequency: Quarterly
Planned Next Contact: 04/18/2023
Agency: U.S. Environmental Protection Agency Region 8
Agency Contact: 855-246-3642
Most Recent Contact: 01/20/2023

INDIAN LUST R9: Leaking Underground Storage Tanks on Indian Land in EPA Region 9

Agency Version Date: 01/02/2023
Agency Update Frequency: Quarterly
Planned Next Contact: 06/26/2023
Agency: U.S. Environmental Protection Agency Region 9
Agency Contact: 855-246-3642
Most Recent Contact: 03/30/2023

LUST - WA: Underground Storage Tank with releases

Agency Version Date: 03/20/2023
Agency Update Frequency: Quarterly
Planned Next Contact: 06/15/2023
Agency: Department of Ecology
Agency Contact: (360) 407-7382
Most Recent Contact: 03/20/2023

FEDERAL ERNS LIST

ERNS: Emergency Response Notification System records of reported spills

Agency Version Date: 01/09/2023
Agency Update Frequency: Annually
Planned Next Contact: 04/06/2023
Agency: National Response Center United States Coast Guard
Agency Contact: N/R
Most Recent Contact: 01/09/2023

FEDERAL INSTITUTIONAL CONTROLS / ENGINEERING CONTROLS REGISTRIES

FED E C: Federal listing of remediation sites with engineering controls

Agency Version Date: 02/06/2023
Agency Update Frequency: Varies
Planned Next Contact: 05/04/2023
Agency: U.S. Environmental Protection Agency
Agency Contact: 800-424-9346
Most Recent Contact: 02/06/2023

FED I C: Federal listing of remediation sites with institutional controls

Agency Version Date: 02/06/2023
Agency Update Frequency: Varies
Planned Next Contact: 05/04/2023
Agency: U.S. Environmental Protection Agency
Agency Contact: 800-424-9346
Most Recent Contact: 02/06/2023

RCRA IC_EC: Sites with institutional or engineering controls related to Resource Conservation and Recovery Act

Agency Version Date: 01/20/2023
Agency Update Frequency: Varies
Planned Next Contact: 04/18/2023
Agency: U.S. Environmental Protection Agency
Agency Contact: 215-814-2469
Most Recent Contact: 01/20/2023

FEDERAL RCRA GENERATORS LIST

HIST RCRA_CESQG: List of Resource Conservation and Recovery Act licensed conditionally exempt small quantity generators that are no longer in current agency list.

Agency Version Date: 10/12/2018
Agency Update Frequency: Annually
Planned Next Contact: 05/05/2023
Agency: U.S. Environmental Protection Agency
Agency Contact: 215-814-2469
Most Recent Contact: 02/08/2023

HIST RCRA_LQG: List of Resource Conservation and Recovery Act licensed large quantity generators that are no longer in current agency list.

Agency Version Date: 10/12/2018
Agency Update Frequency: Annually
Planned Next Contact: 05/05/2023
Agency: U.S. Environmental Protection Agency
Agency Contact: 215-814-2469
Most Recent Contact: 02/08/2023

HIST RCRA_NONGEN: List of Resource Conservation and Recovery Act licensed non-generators that are no longer in current agency list.

Agency Version Date: 10/12/2018
Agency Update Frequency: Annually
Planned Next Contact: 05/05/2023
Agency: U.S. Environmental Protection Agency
Agency Contact: 215-814-2469
Most Recent Contact: 02/08/2023

HIST RCRA_SQG: List of Resource Conservation and Recovery Act licensed small quantity generators that are no longer in current agency list.

Agency Version Date: 10/12/2018
Agency Update Frequency: Annually
Planned Next Contact: 05/05/2023
Agency: U.S. Environmental Protection Agency
Agency Contact: 215-814-2469
Most Recent Contact: 02/08/2023

RCRA_LQG: Resource Conservation and Recovery Act listing of licensed large quantity generators

Agency Version Date: 12/15/2022
Agency Update Frequency: Quarterly
Planned Next Contact: 06/07/2023
Agency: U.S. Environmental Protection Agency
Agency Contact: 215-814-2469
Most Recent Contact: 03/13/2023

RCRA_NONGEN: Resource Conservation and Recovery Act listing of licensed non-generators

Agency Version Date: 12/15/2022
Agency Update Frequency: Varies
Planned Next Contact: 06/07/2023
Agency: U.S. Environmental Protection Agency
Agency Contact: 215-814-2469
Most Recent Contact: 03/13/2023

FEDERAL RCRA GENERATORS LIST (cont.)

RCRA_SQG: Resource Conservation and Recovery Act listing of licensed small quantity generators

Agency Version Date: 12/15/2022
Agency Update Frequency: Quarterly
Planned Next Contact: 06/07/2023
Agency: U.S. Environmental Protection Agency
Agency Contact: 215-814-2469
Most Recent Contact: 03/13/2023

RCRA_VSQG: Resource Conservation and Recovery Act listing of licensed very small quantity generators.

Agency Version Date: 12/15/2022
Agency Update Frequency: Varies
Planned Next Contact: 06/07/2023
Agency: U.S. Environmental Protection Agency
Agency Contact: 215-814-2469
Most Recent Contact: 03/13/2023

FEDERAL NPL SITE LIST

NPL: List of priority contaminated sites among identified releases or threatened releases of hazardous substances pollutants or contaminants nationally

Agency Version Date: 01/13/2023
Agency Update Frequency: Quarterly
Planned Next Contact: 04/11/2023
Agency: U.S. Environmental Protection Agency
Agency Contact: 703-603-8867
Most Recent Contact: 01/13/2023

NPL EPA R1 GIS: Geospatial data for the Environmental Protection Agency Region 1 National Priority List subject to environmental regulation

Agency Version Date: 01/13/2023
Agency Update Frequency: Quarterly
Planned Next Contact: 04/11/2023
Agency: U.S. Environmental Protection Agency
Agency Contact: 202-566-2132
Most Recent Contact: 01/13/2023

NPL EPA R3 GIS: Geospatial data for the Environmental Protection Agency Region 3 National Priority List subject to environmental regulation

Agency Version Date: 01/13/2023
Agency Update Frequency: Quarterly
Planned Next Contact: 04/11/2023
Agency: U.S. Environmental Protection Agency
Agency Contact: 202-566-2132
Most Recent Contact: 01/13/2023

NPL EPA R6 GIS: Geospatial data for the Environmental Protection Agency Region 6 National Priority List subject to environmental regulation

Agency Version Date: 01/13/2023
Agency Update Frequency: Quarterly
Planned Next Contact: 04/11/2023
Agency: U.S. Environmental Protection Agency
Agency Contact: 202-566-2132
Most Recent Contact: 01/13/2023

NPL EPA R8 GIS: Geospatial data for the Environmental Protection Agency Region 8 National Priority List subject to environmental regulation

Agency Version Date: 01/13/2023
Agency Update Frequency: Quarterly
Planned Next Contact: 04/11/2023
Agency: U.S. Environmental Protection Agency
Agency Contact: 202-566-2132
Most Recent Contact: 01/13/2023

NPL EPA R9 GIS: Geospatial data for the Environmental Protection Agency Region 9 National Priority List subject to environmental regulation

Agency Version Date: 01/13/2023
Agency Update Frequency: Quarterly
Planned Next Contact: 04/11/2023
Agency: U.S. Environmental Protection Agency
Agency Contact: 202-566-2132
Most Recent Contact: 01/13/2023

FEDERAL NPL SITE LIST (cont.)

PART NPL: Sites that are a part of an National Priority List site referred to as the parent site

Agency Version Date: 01/13/2023
Agency Update Frequency: Quarterly
Planned Next Contact: 04/11/2023
Agency: U.S. Environmental Protection Agency
Agency Contact: 703-603-8867
Most Recent Contact: 01/13/2023

PROPOSED NPL: Sites that have been proposed for the National Priority List

Agency Version Date: 01/13/2023
Agency Update Frequency: Quarterly
Planned Next Contact: 04/11/2023
Agency: U.S. Environmental Protection Agency
Agency Contact: 703-603-8867
Most Recent Contact: 01/13/2023

SEMS_FINAL NPL: All Included National Priority List Sites

Agency Version Date: 01/13/2023
Agency Update Frequency: Quarterly
Planned Next Contact: 04/11/2023
Agency: U.S. Environmental Protection Agency
Agency Contact: 703-603-8867
Most Recent Contact: 01/13/2023

SEMS_PROPOSED NPL: All Proposed National Priority List Sites

Agency Version Date: 01/13/2023
Agency Update Frequency: Quarterly
Planned Next Contact: 04/11/2023
Agency: U.S. Environmental Protection Agency
Agency Contact: 703-603-8867
Most Recent Contact: 01/13/2023

STATE AND TRIBAL BROWNFIELD SITES

TRIBAL BROWNFIELDS: Tribal brownfield remediation site listing

Agency Version Date: 02/10/2017
Agency Update Frequency: No Longer Maintained
Planned Next Contact: 05/26/2023
Agency: U.S. Environmental Protection Agency
Agency Contact: 855-246-3642
Most Recent Contact: 02/28/2023

BROWNFIELDS - WA: List of brownfield sites

Agency Version Date: 02/23/2023
Agency Update Frequency: Quarterly
Planned Next Contact: 05/22/2023
Agency: Department of Ecology
Agency Contact: (360) 407-6000
Most Recent Contact: 02/23/2023

HIST BROWNFIELDS - WA: Historical list of brownfield sites

Agency Version Date: 04/22/2019
Agency Update Frequency: No Longer Maintained
Planned Next Contact: 04/06/2023
Agency: Department of Ecology
Agency Contact: (360) 407-6000
Most Recent Contact: 01/09/2023

STATE- AND TRIBAL - EQUIVALENT CERCLIS

CSCSL HWS - WA: Confirmed and suspected contaminated sites list: Hazardous Waste sites

Agency Version Date: 02/21/2023
Agency Update Frequency: Semi Annually
Planned Next Contact: 05/19/2023
Agency: Department of Ecology
Agency Contact: (360) 407-6700
Most Recent Contact: 02/21/2023

CSCSL NFA - WA: Confirmed and Suspected Contaminated Sites list given the ""No Further Action""

Agency Version Date: 02/23/2023
Agency Update Frequency: Semi Annually
Planned Next Contact: 05/22/2023
Agency: Department of Ecology
Agency Contact: (360) 407-6700
Most Recent Contact: 02/23/2023

STATE- AND TRIBAL - EQUIVALENT CERCLIS (cont.)

HSL - WA: Listing of Hazardous Sites

Agency Version Date: 01/10/2023
Agency Update Frequency: Semi Annually
Planned Next Contact: 04/06/2023
Agency: Department of Ecology
Agency Contact: (360) 407-7199
Most Recent Contact: 01/10/2023

ICR - WA: Cleanup conducted without order from state

Agency Version Date: 12/23/2022
Agency Update Frequency: Quarterly
Planned Next Contact: 06/16/2023
Agency: Department of Ecology
Agency Contact: (360) 407-7244
Most Recent Contact: 03/21/2023

STATE AND TRIBAL VOLUNTARY CLEANUP SITES

HIST VCP - WA: List of Voluntary Cleanup Program Sites that are no longer in current agency list.

Agency Version Date: 01/08/2019
Agency Update Frequency: Annually
Planned Next Contact: 06/20/2023
Agency: Department of Ecology
Agency Contact: (360) 407-7244
Most Recent Contact: 03/24/2023

VCP - WA: Voluntary Cleanup Program Sites

Agency Version Date: 12/23/2022
Agency Update Frequency: Quarterly
Planned Next Contact: 06/16/2023
Agency: Department of Ecology
Agency Contact: (360) 407-7244
Most Recent Contact: 03/21/2023

STATE AND TRIBAL LANDFILL AND/OR SOLID WASTE DISPOSAL SITE LISTS

SWF/LF - WA: State landfill locations

Agency Version Date: 03/03/2023
Agency Update Frequency: Annually
Planned Next Contact: 05/30/2023
Agency: Department of Ecology
Agency Contact: (360) 407-6755
Most Recent Contact: 03/03/2023

LOCAL LISTS OF LANDFILL / SOLID WASTE DISPOSAL SITES

HIST INDIAN ODI R8: List of Region 8 Indian land open dump inventory sites maintained within the STARS program that is no longer in current agency list.

Agency Version Date: 11/12/2018
Agency Update Frequency: Annually
Planned Next Contact: 06/15/2023
Agency: Indian Health Service
Agency Contact: 855-246-3642
Most Recent Contact: 03/21/2023

INDIAN ODI R8: Region 8 Indian land open dump inventory sites maintained within the STARS program

Agency Version Date: 07/21/2022
Agency Update Frequency: Varies
Planned Next Contact: 05/30/2023
Agency: Indian Health Service
Agency Contact: 855-246-3642
Most Recent Contact: 03/03/2023

ODI: Open dump inventory sites

Agency Version Date: 10/03/2017
Agency Update Frequency: No Update
Planned Next Contact: 04/25/2023
Agency: U.S. Environmental Protection Agency
Agency Contact: 855-246-3642
Most Recent Contact: 01/27/2023

TRIBAL ODI: Indian land open dump inventory for all regions

Agency Version Date: 02/07/2023
Agency Update Frequency: Varies
Planned Next Contact: 05/05/2023
Agency: Indian Health Service
Agency Contact: 301-443-3593
Most Recent Contact: 02/07/2023

LOCAL LISTS OF LANDFILL / SOLID WASTE DISPOSAL SITES (cont.)

ABANDONED LF_KING COUNTY - WA: King County Landfill report survey from 1985 for the twenty four designated sites

Agency Version Date: 11/26/2017
Agency Update Frequency: No Longer Maintained
Planned Next Contact: 04/10/2023
Agency: Seattle-King County Department of Public Health
Agency Contact: 206-296-4785
Most Recent Contact: 01/11/2023

ABANDONED LF_SEATTLE - WA: Seattle abandoned landfill study from 1984 for the twelve designated sites

Agency Version Date: 11/17/2017
Agency Update Frequency: No Longer Maintained
Planned Next Contact: 04/07/2023
Agency: Seattle-King County Department of Public Health
Agency Contact: 206-296-4785
Most Recent Contact: 01/11/2023

SWRCY - WA: Recycling centers list

Agency Version Date: 03/03/2023
Agency Update Frequency: Quarterly
Planned Next Contact: 05/30/2023
Agency: Department of Ecology
Agency Contact: (360) 407-6755
Most Recent Contact: 03/03/2023

SWTIRE - WA: Sites licensed as a Waste Tire Storage site and/or Waste Tire Carrier

Agency Version Date: 07/12/2021
Agency Update Frequency: Quarterly
Planned Next Contact: 06/12/2023
Agency: Department of Ecology
Agency Contact: (360) 407-6250
Most Recent Contact: 03/16/2023

SWTIRE 2 - WA: Sites licensed as a Waste Tire Storage site and/or Waste Tire Carrier.

Agency Version Date: 11/08/2022
Agency Update Frequency: Quarterly
Planned Next Contact: 05/02/2023
Agency: Department of Ecology
Agency Contact: (800) 732-9253
Most Recent Contact: 02/06/2023

SWTIRE 3 - WA: Sites licensed as a Waste Tire Storage site and/or Waste Tire Carrier.

Agency Version Date: 01/31/2022
Agency Update Frequency: Quarterly
Planned Next Contact: 06/12/2023
Agency: Department of Ecology
Agency Contact: N/R
Most Recent Contact: 03/16/2023

TACOMA PIERCE COUNTY - WA: Closed LF survey for Tacoma Pierce County

Agency Version Date: 05/17/2021
Agency Update Frequency: No update
Planned Next Contact: 04/17/2023
Agency: Tacoma-Pierce County Health Department
Agency Contact: 206-296-4785
Most Recent Contact: 01/19/2023

LOCAL BROWNFIELD LISTS

BROWNFIELDS-ACRES: EPA Brownfields Assessment, Cleanup and Redevelopment Exchange System.

Agency Version Date: 11/28/2022
Agency Update Frequency: Quarterly
Planned Next Contact: 05/22/2023
Agency: U.S. Environmental Protection Agency
Agency Contact: 855-246-3642
Most Recent Contact: 02/23/2023

FED BROWNFIELDS: Federal brownfield remediation sites

Agency Version Date: 10/13/2022
Agency Update Frequency: Semi Annually
Planned Next Contact: 04/06/2023
Agency: U.S. Environmental Protection Agency
Agency Contact: 855-246-3642
Most Recent Contact: 01/09/2023

LOCAL LISTS OF HAZARDOUS WASTE / CONTAMINATED SITES

FED CDL: The U.S. Department of Justice listing of clandestine drug lab locations

Agency Version Date: 12/29/2022
Agency Update Frequency: Quarterly
Planned Next Contact: 06/22/2023
Agency: U.S. Department of Justice
Agency Contact: 202-307-7610
Most Recent Contact: 03/27/2023

US HIST CDL: The U.S. Department of Justice historical listing of clandestine drug lab locations

Agency Version Date: 08/05/2019
Agency Update Frequency: Quarterly
Planned Next Contact: 04/28/2023
Agency: U.S. Department of Justice
Agency Contact: 202-307-7610
Most Recent Contact: 02/01/2023

CDL - WA: Listing of individual Property Notices filed with the Clandestine Drug Lab Program

Agency Version Date: 01/12/2023
Agency Update Frequency: Varies
Planned Next Contact: 04/07/2023
Agency: Department of Health
Agency Contact: (360) 236-3385
Most Recent Contact: 01/11/2023

RECORDS OF EMERGENCY RELEASE REPORTS

HMIRS (DOT): Hazardous Material spills reported by the Department of Transportation

Agency Version Date: 03/03/2023
Agency Update Frequency: Varies
Planned Next Contact: 05/30/2023
Agency: U.S. Department of Transportation
Agency Contact: (202) 366-4996
Most Recent Contact: 03/03/2023

HIST SPILLS - WA: Historical list of reported chemical spills

Agency Version Date: 12/27/2017
Agency Update Frequency: No Longer Maintained
Planned Next Contact: 05/10/2023
Agency: Department of Ecology
Agency Contact: N/R
Most Recent Contact: 02/13/2023

SPILLS - WA: List of reported chemical spills

Agency Version Date: 03/03/2023
Agency Update Frequency: Varies
Planned Next Contact: 05/30/2023
Agency: Department of Ecology
Agency Contact: (360) 407-7455
Most Recent Contact: 03/03/2023

LOCAL LAND RECORDS

LIENS 2: Comprehensive Environmental Response Compensation and Liability Act sites with liens

Agency Version Date: 05/11/2017
Agency Update Frequency: No Longer Maintained
Planned Next Contact: 05/29/2023
Agency: U.S. Environmental Protection Agency
Agency Contact: 800-424-9346
Most Recent Contact: 03/02/2023

OTHER ASCERTAINABLE RECORDS

AFS: Air Facility Systems Quarterly Extract

Agency Version Date: 01/16/2023
Agency Update Frequency: Quarterly
Planned Next Contact: 04/13/2023
Agency: Environmental Protection Agency
Agency Contact: (202) 566-1667
Most Recent Contact: 01/16/2023

ALT FUELING: Alternative Fueling Stations by fuel type.

Agency Version Date: 12/13/2022
Agency Update Frequency: Quarterly
Planned Next Contact: 06/06/2023
Agency: U.S. Department of Energy
Agency Contact: N/R
Most Recent Contact: 03/10/2023

OTHER ASCERTAINABLE RECORDS (cont.)

ARENAS: List of Arenas and Sport Venues

Agency Version Date: 01/31/2023
Agency Update Frequency: Varies
Planned Next Contact: 04/28/2023
Agency: DHS Homeland Infrastructure Foundation
Agency Contact: N/R
Most Recent Contact: 01/31/2023

ARENAS 2: List of Convention Centers and Fairgrounds

Agency Version Date: 11/04/2022
Agency Update Frequency: Varies
Planned Next Contact: 04/27/2023
Agency: DHS Homeland Infrastructure Foundation
Agency Contact: N/R
Most Recent Contact: 01/31/2023

BRS: Reporting of hazardous waste generation and management from large quantity generators

Agency Version Date: 12/15/2022
Agency Update Frequency: Biennial
Planned Next Contact: 06/07/2023
Agency: Environmental Protection Agency
Agency Contact: (202) 566-1667
Most Recent Contact: 03/13/2023

CDC HAZDAT: The Agency for Toxic Substances and Disease Registry's Hazardous Substance Release/Health Effects Database.

Agency Version Date: 01/13/2023
Agency Update Frequency: Varies
Planned Next Contact: 04/11/2023
Agency: Agency for Toxic Substances and Disease Registry
Agency Contact: 770-488-6399
Most Recent Contact: 01/13/2023

CHURCHES: List of places of worship

Agency Version Date: 02/02/2023
Agency Update Frequency: Varies
Planned Next Contact: 05/01/2023
Agency: DHS Homeland Infrastructure Foundation
Agency Contact: N/R
Most Recent Contact: 02/02/2023

COAL ASH DOE: List of existing and planned generators with 1 megawatt or greater of combined capacity that are utilizing coal ash impoundments.

Agency Version Date: 02/27/2023
Agency Update Frequency: Varies
Planned Next Contact: 05/25/2023
Agency: Department of Energy
Agency Contact: (202) 586-8800
Most Recent Contact: 02/27/2023

COAL ASH EPA: Coal Combustion Residues Surface Impoundments List

Agency Version Date: 02/18/2021
Agency Update Frequency: Varies
Planned Next Contact: 04/17/2023
Agency: Environmental Protection Agency
Agency Contact: (202) 566-1667
Most Recent Contact: 01/19/2023

COAL GAS: Manufactured Gas Plant locations

Agency Version Date: 12/23/2022
Agency Update Frequency: Quarterly
Planned Next Contact: 06/13/2023
Agency: U.S. Environmental Protection Agency
Agency Contact: 855-246-3642
Most Recent Contact: 03/17/2023

COLLEGES: List of major Universities & Colleges

Agency Version Date: 01/05/2023
Agency Update Frequency: Varies
Planned Next Contact: 04/03/2023
Agency: DHS Homeland Infrastructure Foundation
Agency Contact: N/R
Most Recent Contact: 01/05/2023

COLLEGES 2: List of Universities & Colleges

Agency Version Date: 01/06/2023
Agency Update Frequency: Varies
Planned Next Contact: 04/06/2023
Agency: DHS Homeland Infrastructure Foundation
Agency Contact: N/R
Most Recent Contact: 01/06/2023

OTHER ASCERTAINABLE RECORDS (cont.)

CONSENT (DECREES): Legal decisions regarding responsibility for Superfund locations

Agency Version Date: 01/13/2023
Agency Update Frequency: Varies
Planned Next Contact: 04/11/2023
Agency: Environmental Protection Agency
Agency Contact: (800) 424-9346
Most Recent Contact: 01/13/2023

CORRECTIVE ACTIONS_2020: In 2009 the EPA created the 2020 Corrective Action Baseline list of contaminated or potentially contaminated sites with a cleanup goal to complete 95% by the year 2020. The names on the list indicate the facility owners who may or may not have caused the contamination.

Agency Version Date: 12/21/2018
Agency Update Frequency: No Longer Maintained
Planned Next Contact: 04/04/2023
Agency: U.S. Environmental Protection Agency
Agency Contact: N/R
Most Recent Contact: 01/06/2023

DAYCARE: List of Daycare facilities

Agency Version Date: 01/03/2023
Agency Update Frequency: Varies
Planned Next Contact: 06/27/2023
Agency: DHS Homeland Infrastructure Foundation
Agency Contact: N/R
Most Recent Contact: 03/31/2023

DEBRIS EPA LF: EPA list of designated landfill facilities for the safe disposal of disaster debris.

Agency Version Date: 12/29/2022
Agency Update Frequency: Quarterly
Planned Next Contact: 06/22/2023
Agency: U.S. Environmental Protection Agency
Agency Contact: 855-246-3642
Most Recent Contact: 03/27/2023

DEBRIS EPA SWRCY: EPA list of facilities for the safe recovery, recycling, and disposal of disaster debris.

Agency Version Date: 12/29/2022
Agency Update Frequency: Quarterly
Planned Next Contact: 06/22/2023
Agency: U.S. Environmental Protection Agency
Agency Contact: 855-246-3642
Most Recent Contact: 03/27/2023

DOD: Department of Defense sites from the Protected Areas Database (PAD-US)

Agency Version Date: 01/13/2023
Agency Update Frequency: Varies
Planned Next Contact: 04/11/2023
Agency: United States Geologic Survey (USGS)
Agency Contact: 1-888-275-8747
Most Recent Contact: 01/13/2023

DOT OPS: Incident Data Report

Agency Version Date: 01/30/2023
Agency Update Frequency: Varies
Planned Next Contact: 04/27/2023
Agency: U.S. Department of Transportation
Agency Contact: (202) 366-4996
Most Recent Contact: 01/30/2023

ECHO: ECHO is EPA Enforcement and Compliance History Online website to search for facilities in your community to assess their compliance with environmental regulations related to CAA, CWA, RCRA, & SDWA.

Agency Version Date: 12/09/2022
Agency Update Frequency: Quarterly
Planned Next Contact: 06/02/2023
Agency: U.S. Environmental Protection Agency
Agency Contact: 202-566-1667
Most Recent Contact: 03/07/2023

ENOI: The Electronic Notice of Intent (eNOI) database contains construction sites and industrial facilities that submit permit requests to EPA for Construction General Permits (CGP) and Multi-Sector General Permits (MSGP).

Agency Version Date: 03/19/2021
Agency Update Frequency: Quarterly
Planned Next Contact: 05/18/2023
Agency: Environmental Protection Agency
Agency Contact: (202) 566-1667
Most Recent Contact: 02/20/2023

OTHER ASCERTAINABLE RECORDS (cont.)

EPA FUELS: List of companies and facilities registered to participate in EPA Fuel Programs under Title 40 CFR Part 80.

Agency Version Date: 01/19/2023
Agency Update Frequency: Quarterly
Planned Next Contact: 04/17/2023
Agency: U.S. Environmental Protection Agency
Agency Contact: (202) 564-2307
Most Recent Contact: 01/19/2023

EPA OSC: Listing of oil spills and hazardous substance release sites requiring EPA On-Site Coordinators.

Agency Version Date: 02/28/2023
Agency Update Frequency: Quarterly
Planned Next Contact: 05/26/2023
Agency: U.S. Environmental Protection Agency
Agency Contact: (202) 564-2307
Most Recent Contact: 02/28/2023

EPA WATCH: The EPA Watch List was used to facilitate dialogue between EPA, state and local environmental agencies on enforcement matters relating to facilities with alleged violations identified as either significant or high priority. EPA maintained the lists from 2011 - 2013.

Agency Version Date: 02/09/2018
Agency Update Frequency: No Longer Maintained
Planned Next Contact: 05/26/2023
Agency: U.S. Environmental Protection Agency
Agency Contact: (202) 564-2307
Most Recent Contact: 03/01/2023

FA HWF: Hazardous Waste Facilities with Financial Assurance

Agency Version Date: 12/22/2022
Agency Update Frequency: Varies
Planned Next Contact: 06/16/2023
Agency: Environmental Protection Agency
Agency Contact: (800) 424-9346
Most Recent Contact: 03/20/2023

FEDLAND: Federal Lands from the Protected Areas Database (PAD-US)

Agency Version Date: 01/13/2023
Agency Update Frequency: Varies
Planned Next Contact: 04/11/2023
Agency: United States Geologic Survey (USGS)
Agency Contact: 1-888-275-8747
Most Recent Contact: 01/13/2023

FRS: Facility Registry Systems

Agency Version Date: 01/24/2023
Agency Update Frequency: Varies
Planned Next Contact: 04/20/2023
Agency: Environmental Protection Agency
Agency Contact: (202) 566-1667
Most Recent Contact: 01/24/2023

FTTS: Tracking of administrative and enforcement activities related to FIFRA/TSCA

Agency Version Date: 04/06/2013
Agency Update Frequency: No Longer Maintained
Planned Next Contact: 06/09/2023
Agency: Environmental Protection Agency
Agency Contact: (202) 564-2280
Most Recent Contact: 03/15/2023

FTTS INSP: Tracking of inspections related to FIFRA/TSCA

Agency Version Date: 05/08/2017
Agency Update Frequency: No Longer Maintained
Planned Next Contact: 06/02/2023
Agency: Environmental Protection Agency
Agency Contact: (202) 564-2280
Most Recent Contact: 03/07/2023

FUDS: Defense sites that require cleanup

Agency Version Date: 01/24/2023
Agency Update Frequency: Varies
Planned Next Contact: 04/21/2023
Agency: US Army Corps of Engineering
Agency Contact: (202) 761-0011
Most Recent Contact: 01/24/2023

OTHER ASCERTAINABLE RECORDS (cont.)

GOV MANSIONS: List of Governors Mansions

Agency Version Date: 01/31/2023
Agency Update Frequency: Varies
Planned Next Contact: 04/27/2023
Agency: DHS Homeland Infrastructure Foundation
Agency Contact: N/R
Most Recent Contact: 01/31/2023

HIST AFS: List of Air Facility Systems Quarterly Extract that are no longer in current agency list.

Agency Version Date: 06/14/2019
Agency Update Frequency: Quarterly
Planned Next Contact: 05/26/2023
Agency: Environmental Protection Agency
Agency Contact: (202) 566-1667
Most Recent Contact: 02/28/2023

HIST AFS 2: List of Air Facility Systems Quarterly Extract that are no longer in current agency list.

Agency Version Date: 11/26/2018
Agency Update Frequency: Quarterly
Planned Next Contact: 06/26/2023
Agency: Environmental Protection Agency
Agency Contact: (202) 566-1667
Most Recent Contact: 03/30/2023

HIST DOD: Department of Defense historical sites

Agency Version Date: 01/13/2023
Agency Update Frequency: No Longer Maintained
Planned Next Contact: 04/11/2023
Agency: Environmental Protection Agency
Agency Contact: (800) 424-9346
Most Recent Contact: 01/13/2023

HIST LEAD_SMELTER: List of former lead smelter sites that is no longer in current agency list.

Agency Version Date: 12/12/2018
Agency Update Frequency: Annually
Planned Next Contact: 06/09/2023
Agency: Environmental Protection Agency
Agency Contact: (202) 566-1667
Most Recent Contact: 03/15/2023

HIST MLTS: List of sites in possession/use of radioactive materials regulated by NRC that is no longer in current agency list.

Agency Version Date: 07/13/2016
Agency Update Frequency: Annually
Planned Next Contact: 06/20/2023
Agency: Nuclear Regulatory Commission
Agency Contact: (800) 397-4209
Most Recent Contact: 03/24/2023

HIST PCB TRANS: List of PCB Disposal Facilities that are no longer in current agency list.

Agency Version Date: 01/18/2018
Agency Update Frequency: No Update
Planned Next Contact: 04/14/2023
Agency: Environmental Protection Agency
Agency Contact: (703) 308-8404
Most Recent Contact: 01/18/2023

HIST PCS ENF: List of permitted facilities to discharge wastewater (Federal equivalent to NPDES) that are no longer in current agency list.

Agency Version Date: 12/08/2018
Agency Update Frequency: Annually
Planned Next Contact: 04/27/2023
Agency: Environmental Protection Agency
Agency Contact: (202) 564-6582
Most Recent Contact: 01/31/2023

HIST PCS FACILITY: List of Permitted facilities to discharge wastewater (Federal equivalent to NPDES) that are no longer in current agency list.

Agency Version Date: 12/18/2018
Agency Update Frequency: Annually
Planned Next Contact: 04/27/2023
Agency: Environmental Protection Agency
Agency Contact: (202) 564-6582
Most Recent Contact: 01/31/2023

OTHER ASCERTAINABLE RECORDS (cont.)

HIST SSTS: List of tracking of facilities who produce pesticides and their quantity that are no longer in current agency list.

Agency Version Date: 02/13/2019
Agency Update Frequency: Annually
Planned Next Contact: 04/17/2023
Agency: Environmental Protection Agency
Agency Contact: (202) 566-1667
Most Recent Contact: 01/19/2023

HOSPITALS: List of major Hospitals

Agency Version Date: 01/05/2023
Agency Update Frequency: Varies
Planned Next Contact: 04/03/2023
Agency: DHS Homeland Infrastructure Foundation
Agency Contact: N/R
Most Recent Contact: 01/05/2023

HWC DOCKET: Listing of Federal facilities which are managing or have managed hazardous waste; or have had a release of hazardous waste.

Agency Version Date: 10/25/2022
Agency Update Frequency: Quarterly
Planned Next Contact: 04/18/2023
Agency: U.S. Environmental Protection Agency
Agency Contact: (202) 564-2307
Most Recent Contact: 01/20/2023

ICIS: Comprised of all Federal Administrative and Judicial enforcement information [intended to replace PCS] by tracking enforcement and compliance information (also contains what used to be known as FFTS)

Agency Version Date: 12/13/2022
Agency Update Frequency: Varies
Planned Next Contact: 06/06/2023
Agency: Environmental Protection Agency
Agency Contact: (202) 566-1667
Most Recent Contact: 03/10/2023

INACTIVE PCS: Inactive Permitted facilities to discharge wastewater

Agency Version Date: 12/13/2022
Agency Update Frequency: Varies
Planned Next Contact: 06/06/2023
Agency: Environmental Protection Agency
Agency Contact: (202) 564-6582
Most Recent Contact: 03/10/2023

INDIAN RESERVATION: American Indian Lands from the Protected Areas Database (PAD-US)

Agency Version Date: 01/13/2023
Agency Update Frequency: Varies
Planned Next Contact: 04/11/2023
Agency: United States Geologic Survey (USGS)
Agency Contact: 1-888-275-8747
Most Recent Contact: 01/13/2023

LUCIS: Land Use Control Information Systems

Agency Version Date: 03/08/2023
Agency Update Frequency: Quarterly
Planned Next Contact: 06/06/2023
Agency: Department of the Navy: BRAC PMO
Agency Contact: (619) 532-0900
Most Recent Contact: 03/08/2023

LUCIS 2: Land Use Control Information Systems

Agency Version Date: 01/17/2018
Agency Update Frequency: No Longer Maintained
Planned Next Contact: 04/14/2023
Agency: Department of the Navy: BRAC PMO
Agency Contact: (619) 532-0900
Most Recent Contact: 01/18/2023

MANIFEST EPA: EPA Hazardous Waste Electronic Manifest System (e-Manifest)

Agency Version Date: 01/24/2023
Agency Update Frequency: Quarterly
Planned Next Contact: 04/21/2023
Agency: Environmental Protection Agency
Agency Contact: (202) 566-1667
Most Recent Contact: 01/24/2023

OTHER ASCERTAINABLE RECORDS (cont.)

MINE OPERATIONS: Mine plants and operations for commodities monitored by the National Minerals Information Center of the USGS

Agency Version Date: 01/27/2023
Agency Update Frequency: Varies
Planned Next Contact: 04/25/2023
Agency: USGS Mineral Resources Program
Agency Contact: (703) 648-5953
Most Recent Contact: 01/27/2023

MINES: Mines Master Index Files

Agency Version Date: 12/15/2022
Agency Update Frequency: Varies
Planned Next Contact: 06/07/2023
Agency: Department of Labor
Agency Contact: (202) 693-9400
Most Recent Contact: 03/13/2023

MINES USGS: Listing of all active mines and mineral plants in 2003

Agency Version Date: 01/27/2023
Agency Update Frequency: Varies
Planned Next Contact: 04/25/2023
Agency: USGS Mineral Resources Program
Agency Contact: (703) 648-5953
Most Recent Contact: 01/27/2023

MLTS: Sites in possession/use of radioactive materials regulated by NRC

Agency Version Date: 07/15/2022
Agency Update Frequency: Varies
Planned Next Contact: 04/07/2023
Agency: Nuclear Regulatory Commission
Agency Contact: (800) 397-4209
Most Recent Contact: 01/11/2023

NPL AOC: Areas of Concern related to NPL remediation sites

Agency Version Date: 01/13/2023
Agency Update Frequency: Quarterly
Planned Next Contact: 04/11/2023
Agency: Environmental Protection Agency
Agency Contact: N/R
Most Recent Contact: 01/13/2023

NPL LIENS: National Priority List of sites with Liens

Agency Version Date: 01/13/2023
Agency Update Frequency: Varies
Planned Next Contact: 04/11/2023
Agency: U.S. Environmental Protection Agency
Agency Contact: 703-603-8867
Most Recent Contact: 01/13/2023

NURSING HOMES: List of Nursing Homes

Agency Version Date: 01/02/2023
Agency Update Frequency: Varies
Planned Next Contact: 06/27/2023
Agency: DHS Homeland Infrastructure Foundation
Agency Contact: N/R
Most Recent Contact: 03/31/2023

OSHA: OSHA's listing of inspections violations and fatality information

Agency Version Date: 12/12/2022
Agency Update Frequency: Varies
Planned Next Contact: 06/05/2023
Agency: Occupational Safety & Health Administration
Agency Contact: 800-321-6742
Most Recent Contact: 03/09/2023

PADS: Listing of generators transporters commercial store/ brokers and disposers of PCB

Agency Version Date: 01/13/2023
Agency Update Frequency: Varies
Planned Next Contact: 04/11/2023
Agency: Environmental Protection Agency
Agency Contact: (703) 308-8404
Most Recent Contact: 01/13/2023

PCB TRANSFORMER: Disposal and Storage of Polychlorinated Biphenyl (PCB) Waste

Agency Version Date: 01/27/2023
Agency Update Frequency: Quarterly
Planned Next Contact: 04/25/2023
Agency: Environmental Protection Agency
Agency Contact: (703) 308-8404
Most Recent Contact: 01/27/2023

OTHER ASCERTAINABLE RECORDS (cont.)

PCS ENF: Permitted facilities to discharge wastewater (Federal equivalent to NPDES)

Agency Version Date: 12/13/2022
Agency Update Frequency: Varies
Planned Next Contact: 06/06/2023
Agency: Environmental Protection Agency
Agency Contact: (202) 564-6582
Most Recent Contact: 03/10/2023

PCS FACILITY: Permitted facilities to discharge wastewater (Federal equivalent to NPDES)

Agency Version Date: 12/13/2022
Agency Update Frequency: Varies
Planned Next Contact: 06/06/2023
Agency: Environmental Protection Agency
Agency Contact: (202) 564-6582
Most Recent Contact: 03/10/2023

PFAS NPL: List of NPL sites with PFAS or PFOA contamination

Agency Version Date: 01/09/2023
Agency Update Frequency: Quarterly
Planned Next Contact: 04/06/2023
Agency: U.S. Environmental Protection Agency
Agency Contact: 703-603-8867
Most Recent Contact: 01/09/2023

PFAS TRIS: List of TRIS sites where PFAS or PFOA are used/manufactured/ treated/ transported/released.

Agency Version Date: 12/13/2022
Agency Update Frequency: Varies
Planned Next Contact: 06/06/2023
Agency: U.S. Environmental Protection Agency
Agency Contact: (202) 566-1667
Most Recent Contact: 03/10/2023

PFAS UCMR3: List of PWS wells sampled for Unregulated Contaminant Monitoring Rule (UCMR)

Agency Version Date: 06/02/2022
Agency Update Frequency: Quarterly
Planned Next Contact: 05/18/2023
Agency: U.S. Environmental Protection Agency
Agency Contact: 703-603-8867
Most Recent Contact: 02/20/2023

PRISONS: List of Prison facilities

Agency Version Date: 02/24/2023
Agency Update Frequency: Varies
Planned Next Contact: 05/23/2023
Agency: DHS Homeland Infrastructure Foundation
Agency Contact: N/R
Most Recent Contact: 02/24/2023

RAATS: Listing of major violators with enforcement actions issued under RCRA. Includes administrative and civil actions filed by the EPA. This dataset is no longer maintained.

Agency Version Date: 09/23/2019
Agency Update Frequency: Varies
Planned Next Contact: 06/27/2023
Agency: Environmental Protection Agency
Agency Contact: (202) 566-1667
Most Recent Contact: 03/31/2023

RADINFO: EPA regulated facilities with radiation and radioactive materials

Agency Version Date: 08/01/2019
Agency Update Frequency: Varies
Planned Next Contact: 06/15/2023
Agency: Environmental Protection Agency
Agency Contact: (202) 566-1667
Most Recent Contact: 03/20/2023

RMP: Facilities producing/handling/ process/ distribute/ store specific chemicals report plans required by the Clean Air Act

Agency Version Date: 04/01/2022
Agency Update Frequency: Monthly
Planned Next Contact: 06/15/2023
Agency: Environmental Protection Agency
Agency Contact: (202) 564-2534
Most Recent Contact: 03/17/2023

ROD: Permanent remedy at an NPL site

Agency Version Date: 01/13/2023
Agency Update Frequency: Varies
Planned Next Contact: 04/11/2023
Agency: Environmental Protection Agency
Agency Contact: (800) 424-9346
Most Recent Contact: 01/13/2023

OTHER ASCERTAINABLE RECORDS (cont.)

SCHOOLS PRIVATE: List of Private Schools

Agency Version Date: 01/05/2023
Agency Update Frequency: Varies
Planned Next Contact: 04/03/2023
Agency: DHS Homeland Infrastructure Foundation
Agency Contact: N/R
Most Recent Contact: 01/05/2023

SCHOOLS PUBLIC: List of Public Schools

Agency Version Date: 01/05/2023
Agency Update Frequency: Varies
Planned Next Contact: 04/03/2023
Agency: DHS Homeland Infrastructure Foundation
Agency Contact: N/R
Most Recent Contact: 01/05/2023

SCRD DRYCLEANERS: State Coalition for Remediation of Drycleaners

Agency Version Date: 02/14/2023
Agency Update Frequency: No Update
Planned Next Contact: 05/11/2023
Agency: Environmental Protection Agency
Agency Contact: (202) 566-1667
Most Recent Contact: 02/14/2023

SEMS_SMELTER: This report includes sites that have smelting-related, or potentially smelting-related, indicators in the SEMS database. The report includes information on the site location as well as contaminants of concern.

Agency Version Date: 01/13/2023
Agency Update Frequency: Quarterly
Planned Next Contact: 04/11/2023
Agency: U.S. Environmental Protection Agency
Agency Contact: 703-603-8867
Most Recent Contact: 01/13/2023

SSTS: Tracking of facilities who produce pesticides and their quantity

Agency Version Date: 02/20/2023
Agency Update Frequency: Annually
Planned Next Contact: 05/18/2023
Agency: Environmental Protection Agency
Agency Contact: (202) 566-1667
Most Recent Contact: 02/20/2023

STORMWATER: Permitted storm water sites

Agency Version Date: 03/03/2023
Agency Update Frequency: Varies
Planned Next Contact: 05/30/2023
Agency: Environmental Protection Agency
Agency Contact: (202) 566-1667
Most Recent Contact: 03/03/2023

TOSCA-PLANT: Plants controlled by the Toxic Substance Control Act

Agency Version Date: 09/05/2022
Agency Update Frequency: Varies
Planned Next Contact: 05/26/2023
Agency: Environmental Protection Agency
Agency Contact: (202) 566-1667
Most Recent Contact: 02/27/2023

TRIS: Information regarding toxic chemicals that are being used/manufactured/ treated/ transported/released into the environment

Agency Version Date: 12/13/2022
Agency Update Frequency: Varies
Planned Next Contact: 06/06/2023
Agency: Environmental Protection Agency
Agency Contact: (202) 566-1667
Most Recent Contact: 03/10/2023

UMTRA: Uranium Recovery Sites

Agency Version Date: 06/21/2022
Agency Update Frequency: Varies
Planned Next Contact: 06/06/2023
Agency: United States Nuclear Regulatory Commission
Agency Contact: (301) 415-8200
Most Recent Contact: 03/10/2023

OTHER ASCERTAINABLE RECORDS (cont.)

VAPOR: EPA Vapor Intrusion Database

Agency Version Date: 03/19/2021
Agency Update Frequency: Varies
Planned Next Contact: 05/19/2023
Agency: U.S. Environmental Protection Agency
Agency Contact: 855-246-3642
Most Recent Contact: 02/21/2023

ALL SITES - WA: All remediation site listings

Agency Version Date: 12/23/2022
Agency Update Frequency: Quarterly
Planned Next Contact: 06/16/2023
Agency: Department of Ecology
Agency Contact: (360) 407-7244
Most Recent Contact: 03/21/2023

COAL MINES - WA: Coal Mine Inventory

Agency Version Date: 01/09/2023
Agency Update Frequency: Quarterly
Planned Next Contact: 04/06/2023
Agency: Washington State Department of Natural Resources
Agency Contact: N/R
Most Recent Contact: 01/09/2023

EMI - WA: Washington Emissions Data System

Agency Version Date: 02/20/2023
Agency Update Frequency: Annually
Planned Next Contact: 05/18/2023
Agency: Department of Ecology
Agency Contact: (360) 407-6880
Most Recent Contact: 02/20/2023

ENVCVN - WA: List of remediation sites with environmental covenants.

Agency Version Date: 01/12/2023
Agency Update Frequency: Quarterly
Planned Next Contact: 04/10/2023
Agency: Department of Ecology
Agency Contact: (360) 407-7244
Most Recent Contact: 01/12/2023

FA 1 - WA: FA for Hazardous Waste Facilities

Agency Version Date: 12/22/2022
Agency Update Frequency: Quarterly
Planned Next Contact: 06/12/2023
Agency: Department of Ecology
Agency Contact: 360.407.6754
Most Recent Contact: 03/16/2023

INACTIVE MINES - WA: Location information of inactive and abandoned mine lands

Agency Version Date: 01/25/2022
Agency Update Frequency: Quarterly
Planned Next Contact: 05/19/2023
Agency: Department of Natural Resources
Agency Contact: 360.902.1452
Most Recent Contact: 02/21/2023

MINES - WA: Location information of recorded mines

Agency Version Date: 02/20/2023
Agency Update Frequency: Quarterly
Planned Next Contact: 05/18/2023
Agency: Department of Natural Resources
Agency Contact: 360.902.1452
Most Recent Contact: 02/20/2023

PFAS - WA: List of PFAS contaminated sites

Agency Version Date: 12/20/2022
Agency Update Frequency: Quarterly
Planned Next Contact: 06/12/2023
Agency: Washington State Department of Ecology
Agency Contact: N/R
Most Recent Contact: 03/16/2023

PFAS AFFF - WA: List of PFAS contaminated sites

Agency Version Date: 01/25/2023
Agency Update Frequency: Quarterly
Planned Next Contact: 04/24/2023
Agency: Washington State Department of Ecology
Agency Contact: N/R
Most Recent Contact: 01/25/2023

OTHER ASCERTAINABLE RECORDS (cont.)

SNOHOMISH SWS - WA: Solid Waste sites in Snohomish District

Agency Version Date: 02/14/2023
Agency Update Frequency: Varies
Planned Next Contact: 05/11/2023
Agency: Seattle-King County Department of Public Health
Agency Contact: 206-296-4785
Most Recent Contact: 02/14/2023

T 2 - WA: facilities who must submit a hazardous chemical inventory report

Agency Version Date: 12/23/2022
Agency Update Frequency: Varies
Planned Next Contact: 06/16/2023
Agency: Department of Ecology
Agency Contact: (360) 407-6700
Most Recent Contact: 03/21/2023

UIC - WA: Regulated Underground Injection Controlled wells

Agency Version Date: 10/27/2021
Agency Update Frequency: Quarterly
Planned Next Contact: 06/16/2023
Agency: Department of Ecology
Agency Contact: (360) 407-6143
Most Recent Contact: 03/22/2023

SUBJECT PROPERTY ADDRESS:

Wheeler Osgood
1203 E D St
Tacoma, WA 98421

SUBJECT PROPERTY COORDINATES:

Latitude(North):	47.252089 - 47°15'7.5"
Longitude(West):	-122.429309 - -122°25'45.5"
Universal Transverse Mercator:	Zone 10N
UTM X (Meters):	543182.57
UTM Y (Meters):	5233336.39

ELEVATION:

Elevation:	16 ft. above sea level

USGS TOPOGRAPHIC MAP:

Subject Property Map:	47122-B4 Tacoma South, WA
Most Recent Revision:	2020
Subject Property Map:	47122-C4 Tacoma North, WA
Most Recent Revision:	2020

GEOHYDROLOGY DATA:

SUBJECT PROPERTY TOPOGRAPHY:

Topographic Gradient: North

DFIRM FLOOD ZONE:

	DFIRM Flood
Subject Property County:	Electronic Data:
PIERCE	Yes - refer to the PROPERTY PROXIMITY MAP and AREA MAP
Flood Plain Panel at Subject Property:	53033C1225G (Eff. date 8/19/2020) 53053C0168E (Eff. date 3/7/2017)
Additional Panels in search area:	53053C0306E (Eff. date 3/7/2017) 53053C0169E (Eff. date 3/7/2017) 53053C0302E (Eff. date 3/7/2017) 53053C0307E (Eff. date 3/7/2017) 53053C0164E (Eff. date 3/7/2017)

FEMA FLOOD ZONE:

	FEMA Flood
Subject Property County:	Electronic Data:
PIERCE	Yes - refer to the PROPERTY PROXIMITY MAP and AREA MAP
Flood Plain Panel at Subject Property:	5301480025B
Additional Panels in search area:	No available data

NATIONAL WETLAND INVENTORY:

	NWI Electronic
NWI Quad at Subject Property:	Data Coverage:
Tacoma South	Yes - refer to the Geological Findings Map

LITHOSTRATIGRAPHIC INFORMATION:

ROCK STRATIGRAPHIC UNIT:		GEOLOGIC AGE IDENTIFICATION
Era:	Cenozoic	Category: 4 Q Quaternary
System:	Quaternary	
Series:	Quaternary	
Code:	Q	

SURROUNDING ELEVATION PROFILES:

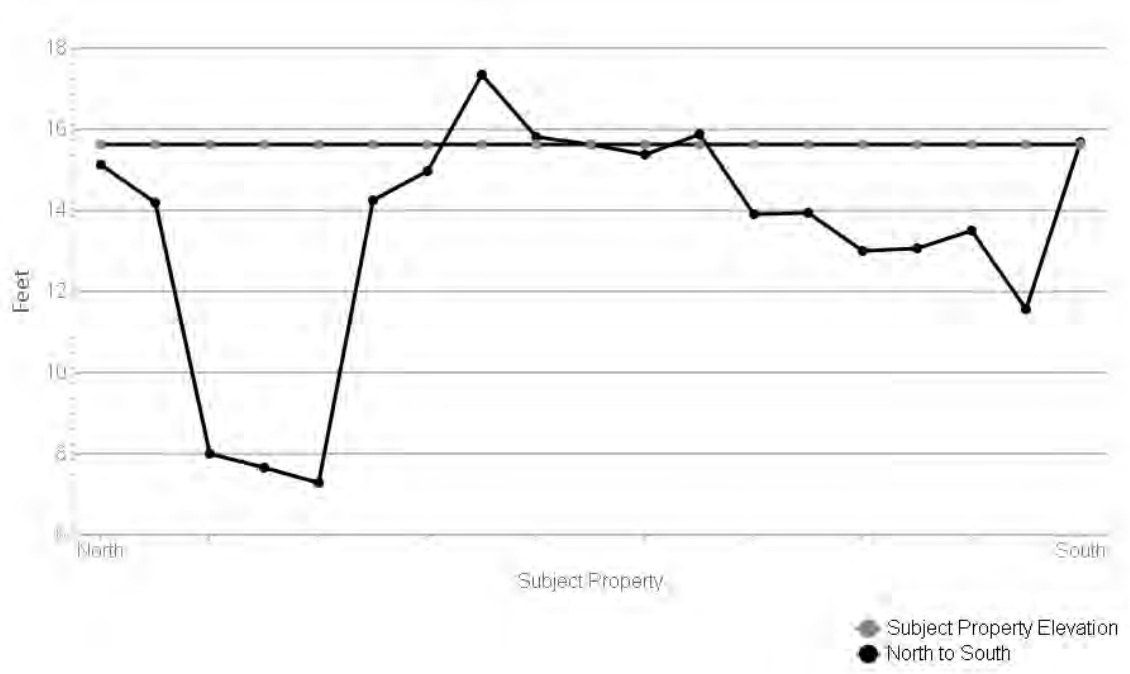

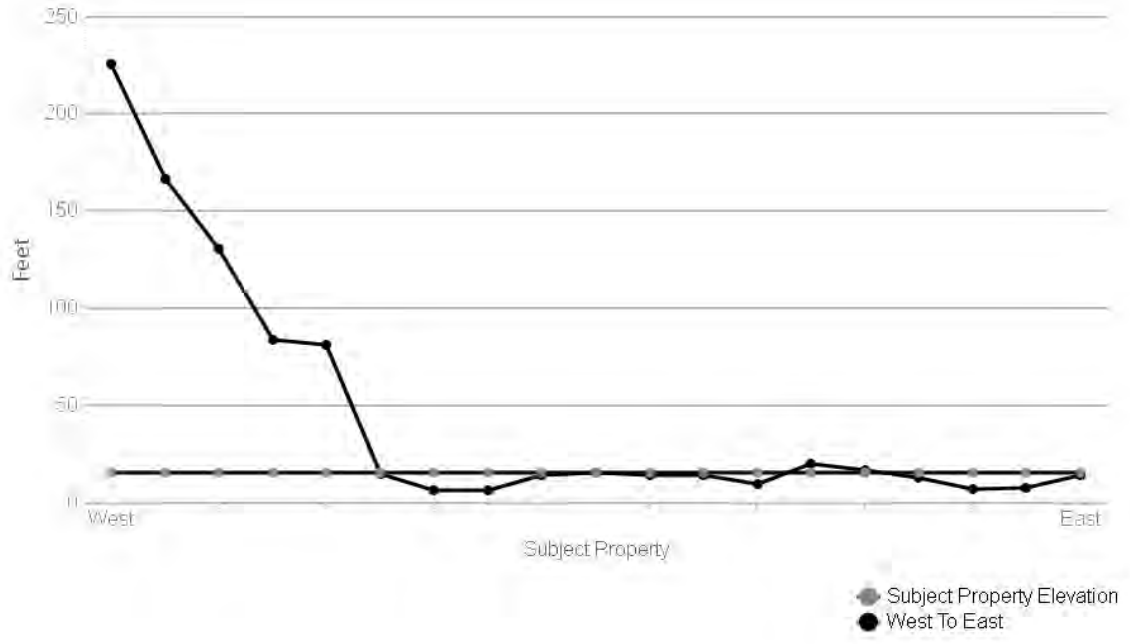

SUBJECT NAME: Wheeler Osgood
ADDRESS: 1203 E D St, Tacoma, WA, 98421
LAT/LONG: 47.252089 / -122.429309

PREPARED FOR: Anchor QEA, LLC - Tacoma
ORDER #: 85169
REPORT DATE: March 31, 2023

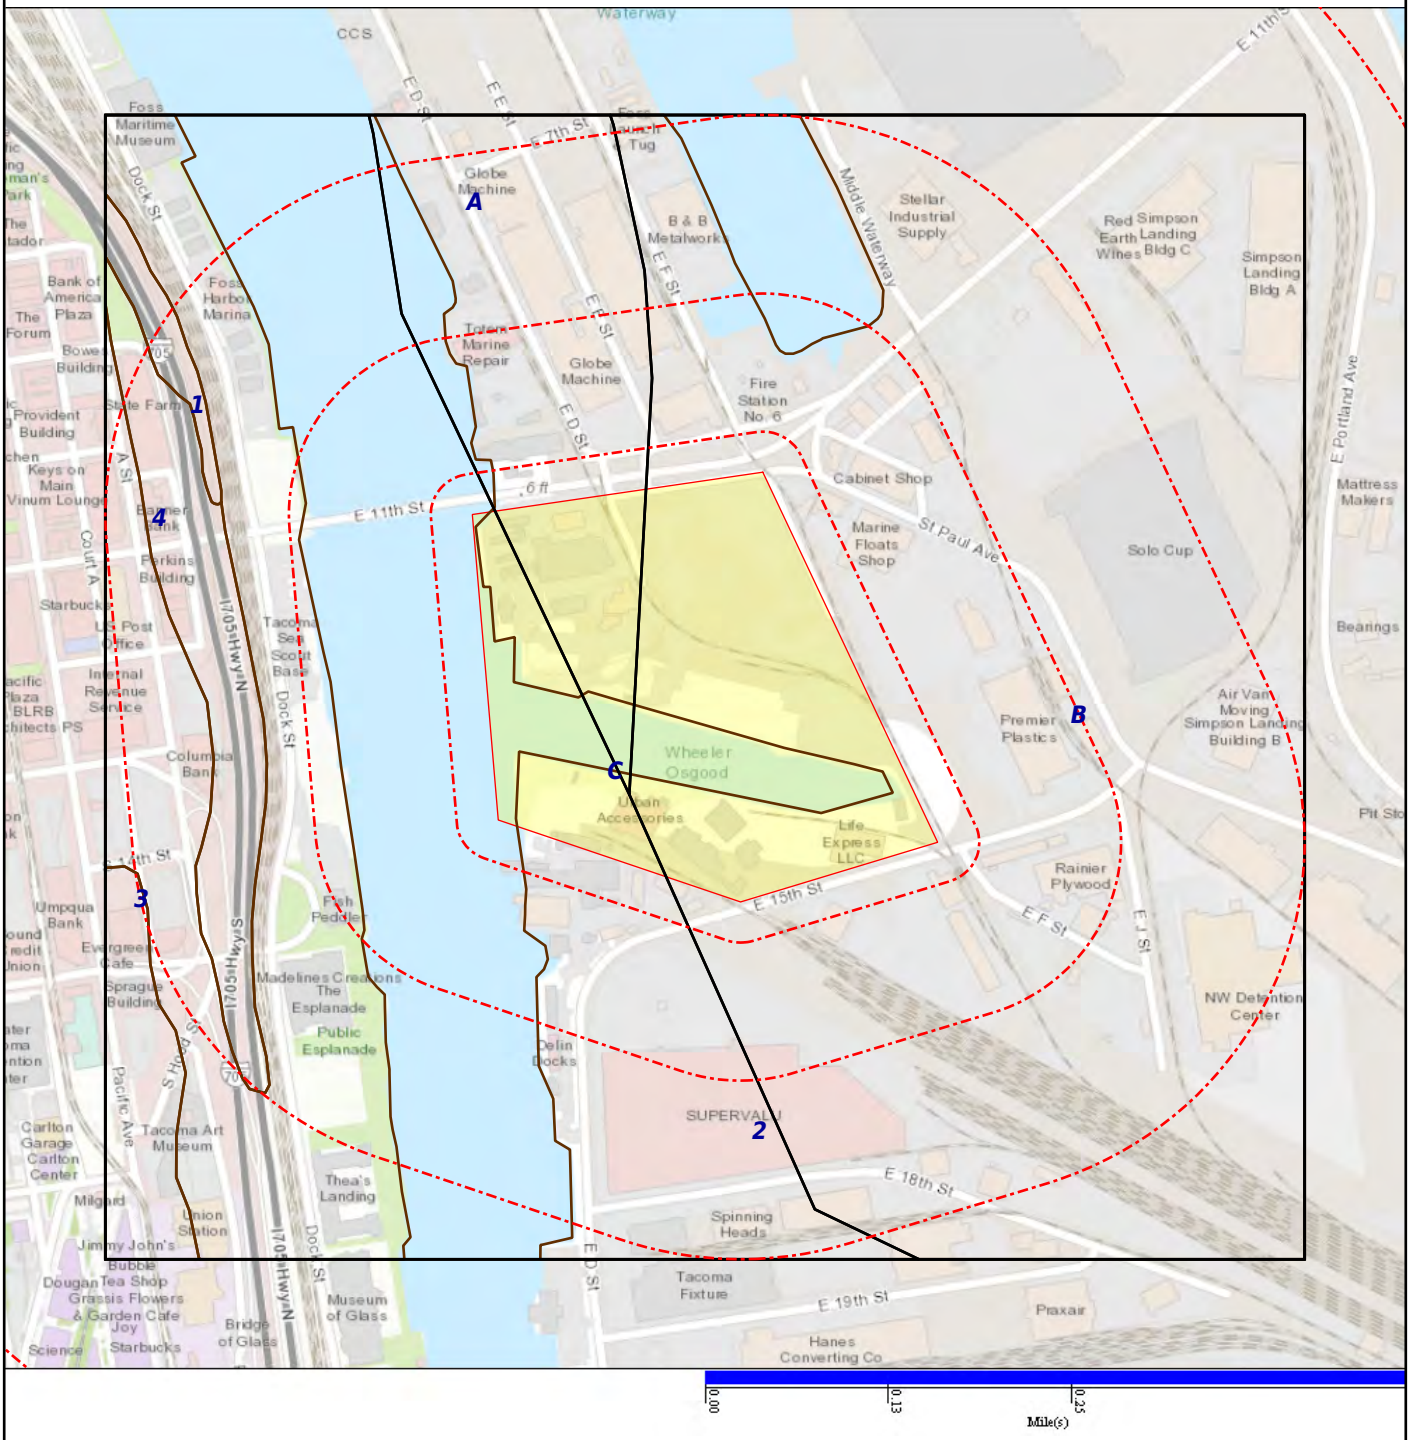

SOIL COMPOSITION IN GENERAL AREA OF SUBJECT PROPERTY:

Agency source: Soil Conservation Service, US Department of Agriculture

SOIL MAP ID 1	SSURGO
USDA Soil Name	Not Reported
USDA Soil Texture	Not Reported
Hydrologic Soil Group	Not Reported
Soil Drainage Class	Not Reported
Hydric Classification	Not Reported
Corrosion Potential - Uncoated Steel	Not Reported

SOIL MAP ID 2	SSURGO
USDA Soil Name	Not Reported
USDA Soil Texture	Not Reported
Hydrologic Soil Group	Not Reported
Soil Drainage Class	Not Reported
Hydric Classification	Not Reported
Corrosion Potential - Uncoated Steel	Not Reported

SOIL MAP ID 3	SSURGO
USDA Soil Name	Not Reported
USDA Soil Texture	Not Reported
Hydrologic Soil Group	Not Reported
Soil Drainage Class	Not Reported
Hydric Classification	Not Reported
Corrosion Potential - Uncoated Steel	Not Reported

SOIL MAP ID 4	SSURGO
USDA Soil Name	Not Reported
USDA Soil Texture	Not Reported
Hydrologic Soil Group	Not Reported
Soil Drainage Class	Not Reported
Hydric Classification	Not Reported
Corrosion Potential - Uncoated Steel	Not Reported

SOIL MAP ID A	STATSGO
USDA Soil Name	Water,Miscellaneous area
USDA Soil Texture	Not Reported
Hydrologic Soil Group	Not Reported
Soil Drainage Class	Not Reported
Hydric Classification	0
Corrosion Potential - Uncoated Steel	Not Reported

SOIL MAP ID B	STATSGO
USDA Soil Name	Pilchuck,Series
USDA Soil Texture	Loamy sand
Hydrologic Soil Group	C
Soil Drainage Class	Poorly drained
Hydric Classification	50
Corrosion Potential - Uncoated Steel	Moderate

Layer	Depth (inches)	Soil Texture	AASHTO Group	Unified Soil Description	Saturated Hydraulic Conductivity micro m/sec	Soil Reaction pH
1	0-20	Loamy sand	No data	No data	42.343-141.1433	6.1-7.3
2	20-38	No data	No data	No data	42.343-141.1433	5.6-7.3
3	38-60	No data	No data	No data	141.1433-141.1433	6.1-7.3
4	60-70	No data	No data	No data	14.1143-42.343	5.6-6.5

SOIL MAP ID C	STATSGO
USDA Soil Name	Alderwood,Series
USDA Soil Texture	Sandy loam
Hydrologic Soil Group	C
Soil Drainage Class	Moderately well drained
Hydric Classification	0
Corrosion Potential - Uncoated Steel	Moderate

Layer	Depth (inches)	Soil Texture	AASHTO Group	Unified Soil Description	Saturated Hydraulic Conductivity micro m/sec	Soil Reaction pH
1	0-7	Sandy loam	No data	No data	14.1143-42.343	5.1-6.5
2	7-35	No data	No data	No data	14.1143-42.343	5.1-6.5
3	35-39		No data	No data	No data	No data

WATER AGENCY DATA:

WATER AGENCY SEARCH DISTANCES:

DATABASE:	SEARCH DISTANCE (MILES):
NWIS	1.000
OIL & GAS WELLS - WA	1.000
PWS	1.000
WELLS - WA	1.000

DISTANCE TO NEAREST:	DISTANCE:
NWIS	0.000 mi / 0 ft
OIL & GAS WELLS - WA	N/A
PWS	0.581 mi / 3069 ft
WELLS - WA	0.000 mi / 0 ft

FEDERAL WATER AGENCY DATA SUMMARY:

MAP ID:	WELL ID:	LOCATION FROM SP:
A1	471508122254001	< 1/8 Mile E
C22	471511122250601	1/4 - 1/2 Mile E
C27	471513122250401	1/4 - 1/2 Mile E
29	471500122250000	1/4 - 1/2 Mile E
C30	471512122250301	1/4 - 1/2 Mile E
32	471427122254201	1/4 - 1/2 Mile SSW
D33	471442122252101	1/4 - 1/2 Mile SE
D37	471442122252001	1/4 - 1/2 Mile SE
D39	471441122251901	1/4 - 1/2 Mile SE
40	471455122262201	1/4 - 1/2 Mile WSW
E41	471526122262201	1/4 - 1/2 Mile WNW
D43	471440122251801	1/4 - 1/2 Mile SE
E45	471527122262301	1/4 - 1/2 Mile WNW
F46	471445122250201	1/4 - 1/2 Mile ESE
56	12102400	1/2 - 1 Mile E
57	471433122255701 | 471434122255801	1/2 - 1 Mile SSW
60	WA5301872	1/2 - 1 Mile WNW
69	471504122243801	1/2 - 1 Mile E
72	471452122244001	1/2 - 1 Mile ESE
74	471447122244201	1/2 - 1 Mile ESE
J75	471429122251401	1/2 - 1 Mile SE
76	471424122255801	1/2 - 1 Mile SSW
J81	471428122251301	1/2 - 1 Mile SE
84	471447122244101	1/2 - 1 Mile ESE
K89	471425122255901	1/2 - 1 Mile SSW
L94	471424122262001	1/2 - 1 Mile SW
L96	471428122261601	1/2 - 1 Mile SW
K97	471423122255701	1/2 - 1 Mile SSW
L98	471427122261601	1/2 - 1 Mile SW
103	471430122251501	1/2 - 1 Mile SSE
104	471412122255301	1/2 - 1 Mile SSW
107	471426122262201	1/2 - 1 Mile SW
N110	471425122262101	1/2 - 1 Mile SW
N115	471423122261901	1/2 - 1 Mile SW
N116	471422122261801	1/2 - 1 Mile SW
O123	WA5386791	1/2 - 1 Mile SSW
P134	471412122260901	1/2 - 1 Mile SSW
Q138	STAR ICE & FUEL INC | WA5308494	1/2 - 1 Mile SSW
140	12102450	1/2 - 1 Mile N
141	471524122270601	1/2 - 1 Mile W
P142	471415122261701	1/2 - 1 Mile SW
Q143	471413122261001	1/2 - 1 Mile SSW

Note: PWS System location is not always the same as well location.

STATE/LOCAL WATER AGENCY DATA SUMMARY:

MAP ID:	WELL ID:	LOCATION FROM SP:
A2	1924242 | 230458 | 230459	< 1/8 Mile SE
3	1639300 | 1639301 | 1639302	< 1/8 Mile WNW
4	1919686 | 1919687 | 1919688	< 1/8 Mile SE
5	1563943 | 1563944 | 1563945	< 1/8 Mile ENE
6	1870476 | 1870479 | 1870629	< 1/8 Mile SW
7	1641606 | 1641607 | 1641608	< 1/8 Mile WSW
8	1777938 | 1777939 | 1777940	< 1/8 Mile WNW

STATE/LOCAL WATER AGENCY DATA SUMMARY: *(cont.)*

MAP ID:	WELL ID:	LOCATION FROM SP:
9	1628154 | 1628155 | 1628156	1/8 - 1/4 Mile NNW
B10	1570393 | 1570394 | 1570395	1/8 - 1/4 Mile W
11	1881477 | 1881478 | 1881554	1/8 - 1/4 Mile WNW
12	1052223 | 1052224 | 1052225	1/8 - 1/4 Mile NE
13	1710682 | 1710683 | 1710695	1/8 - 1/4 Mile WSW
14	1538647 | 1538648 | 1538649	1/8 - 1/4 Mile ESE
16	1924246	1/8 - 1/4 Mile ENE
17	1038861 | 1038862 | 1038863	1/4 - 1/2 Mile SSE
18	1566799 | 1566800 | 1566801	1/4 - 1/2 Mile NW
19	119401 | 1907075 | 1907082	1/4 - 1/2 Mile SSW
20	1882794 | 1882803 | 1882804	1/4 - 1/2 Mile E
21	230291 | 230292 | 230293	1/4 - 1/2 Mile SW
23	1004354 | 1004355 | 1004356	1/4 - 1/2 Mile W
24	1592516 | 1592530 | 1592544	1/4 - 1/2 Mile ESE
25	1778051 | 1778052 | 1778303	1/4 - 1/2 Mile SW
26	1934392 | 1934937 | 1934938	1/4 - 1/2 Mile WNW
28	1023649 | 1023650 | 1023651	1/4 - 1/2 Mile WSW
31	44197 | 777188 | 777190	1/4 - 1/2 Mile N
34	1614550 | 1614551 | 1614552	1/4 - 1/2 Mile ESE
35	1562403 | 1562404 | 1562422	1/4 - 1/2 Mile NNW
36	1614557 | 1614569 | 1630546	1/4 - 1/2 Mile E
38	1018222 | 1588379 | 1588380	1/4 - 1/2 Mile ENE
42	1341936 | 1341937 | 1341938	1/4 - 1/2 Mile NE
44	1557052 | 1595091 | 1654189	1/4 - 1/2 Mile WSW
G47	1030374 | 1030375 | 1030376	1/4 - 1/2 Mile S
50	1673747 | 937711 | 937712	1/4 - 1/2 Mile W
H51	2016131 | 2016132 | 2016133	1/2 - 1 Mile WNW
52	1913982 | 1913983 | 1913984	1/2 - 1 Mile NW
53	1567057 | 1567058 | 1567059	1/2 - 1 Mile WSW
54	1021374 | 1021390 | 1606559	1/2 - 1 Mile ENE
F55	1344461 | 1344462 | 1557002	1/2 - 1 Mile ESE
58	1562000 | 1562001 | 1562002	1/2 - 1 Mile SW
59	1907140 | 1907141 | 1907142	1/2 - 1 Mile WSW
61	1343972 | 1343973 | 1343974	1/2 - 1 Mile S
62	1023310 | 1023311 | 1023312	1/2 - 1 Mile SSE
64	1628739 | 277010 | 277011	1/2 - 1 Mile N
65	1021625 | 1021626 | 1021627	1/2 - 1 Mile ENE
66	1043393 | 1043398 | 1043409	1/2 - 1 Mile E
67	1041080 | 1041081 | 1041082	1/2 - 1 Mile E
I68	1607705 | 1607706 | 1607707	1/2 - 1 Mile W
70	1586652 | 1586653 | 1586654	1/2 - 1 Mile W
71	277083 | 277084 | 277085	1/2 - 1 Mile NNW
73	1041351 | 1566851 | 1566852	1/2 - 1 Mile W
77	1623812 | 1623846 | 1642381	1/2 - 1 Mile NNE
78	1913915 | 1918361 | 1918366	1/2 - 1 Mile SW
79	1052689 | 1052690 | 1052705	1/2 - 1 Mile WNW
82	1538112 | 1538113 | 1538114	1/2 - 1 Mile S
83	1561747 | 1561748 | 1561749	1/2 - 1 Mile SSE
85	1620063 | 1620064 | 1620065	1/2 - 1 Mile WSW
I86	1906136 | 1906137 | 1906138	1/2 - 1 Mile W
87	277089 | 277090 | 277091	1/2 - 1 Mile NW
88	1718332 | 1718337 | 231328	1/2 - 1 Mile ESE
90	1561839 | 1561840 | 1586069	1/2 - 1 Mile WNW
91	251048 | 251104 | 396483	1/2 - 1 Mile ENE
92	37440 | 527251 | 527253	1/2 - 1 Mile WSW
93	1924299 | 1924301 | 1924302	1/2 - 1 Mile E
95	1240167 | 1240265 | 1240399	1/2 - 1 Mile N
99	2018829 | 2018830	1/2 - 1 Mile SE
100	1604455 | 1604458 | 1604459	1/2 - 1 Mile SSW
101	1031558 | 1031559 | 1031560	1/2 - 1 Mile SE
102	1657611 | 1657612 | 276987	1/2 - 1 Mile NE
106	743170	1/2 - 1 Mile S
108	1647017 | 1647018 | 1647019	1/2 - 1 Mile SSE

STATE/LOCAL WATER AGENCY DATA SUMMARY: *(cont.)*

MAP ID:	WELL ID:	LOCATION FROM SP:
112	1975092 | 1975093 | 1975094	1/2 - 1 Mile ENE
113	1021521 | 1021525 | 1021526	1/2 - 1 Mile NW
114	1040286 | 1041156 | 1614461	1/2 - 1 Mile WSW
118	250300 | 250301 | 250302	1/2 - 1 Mile E
119	1020919 | 1020920 | 1020921	1/2 - 1 Mile E
120	1631525 | 1631526 | 1631527	1/2 - 1 Mile W
121	1052685 | 1052702 | 1052717	1/2 - 1 Mile W
122	343350 | 343453 | 343454	1/2 - 1 Mile NNW
124	1050007 | 1050008 | 1050009	1/2 - 1 Mile WNW
O125	1642447 | 1642448 | 1642449	1/2 - 1 Mile SSW
126	804755 | 804757 | 804759	1/2 - 1 Mile NNE
127	1561900 | 1917664 | 360889	1/2 - 1 Mile SW
128	1599965 | 1599966 | 1599975	1/2 - 1 Mile W
129	1043388 | 1043392 | 1043396	1/2 - 1 Mile S
P130	1630255 | 1681212 | 1681213	1/2 - 1 Mile SW
131	1008353 | 1008354 | 1008355	1/2 - 1 Mile SSE
132	1069838 | 1069855 | 1069860	1/2 - 1 Mile ESE
133	1038186 | 1038187 | 1038188	1/2 - 1 Mile ESE
135	1004724 | 1004725 | 1557158	1/2 - 1 Mile E
136	1681530 | 1681531 | 1681532	1/2 - 1 Mile SSW
139	256588 | 256589 | 313708	1/2 - 1 Mile ENE

SUBJECT NAME: Wheeler Osgood
ADDRESS: 1203 E D St, Tacoma, WA, 98421
LAT/LONG: 47.252089 / -122.429309

PREPARED FOR: Anchor QEA, LLC - Tacoma
ORDER #: 85169
REPORT DATE: March 31, 2023

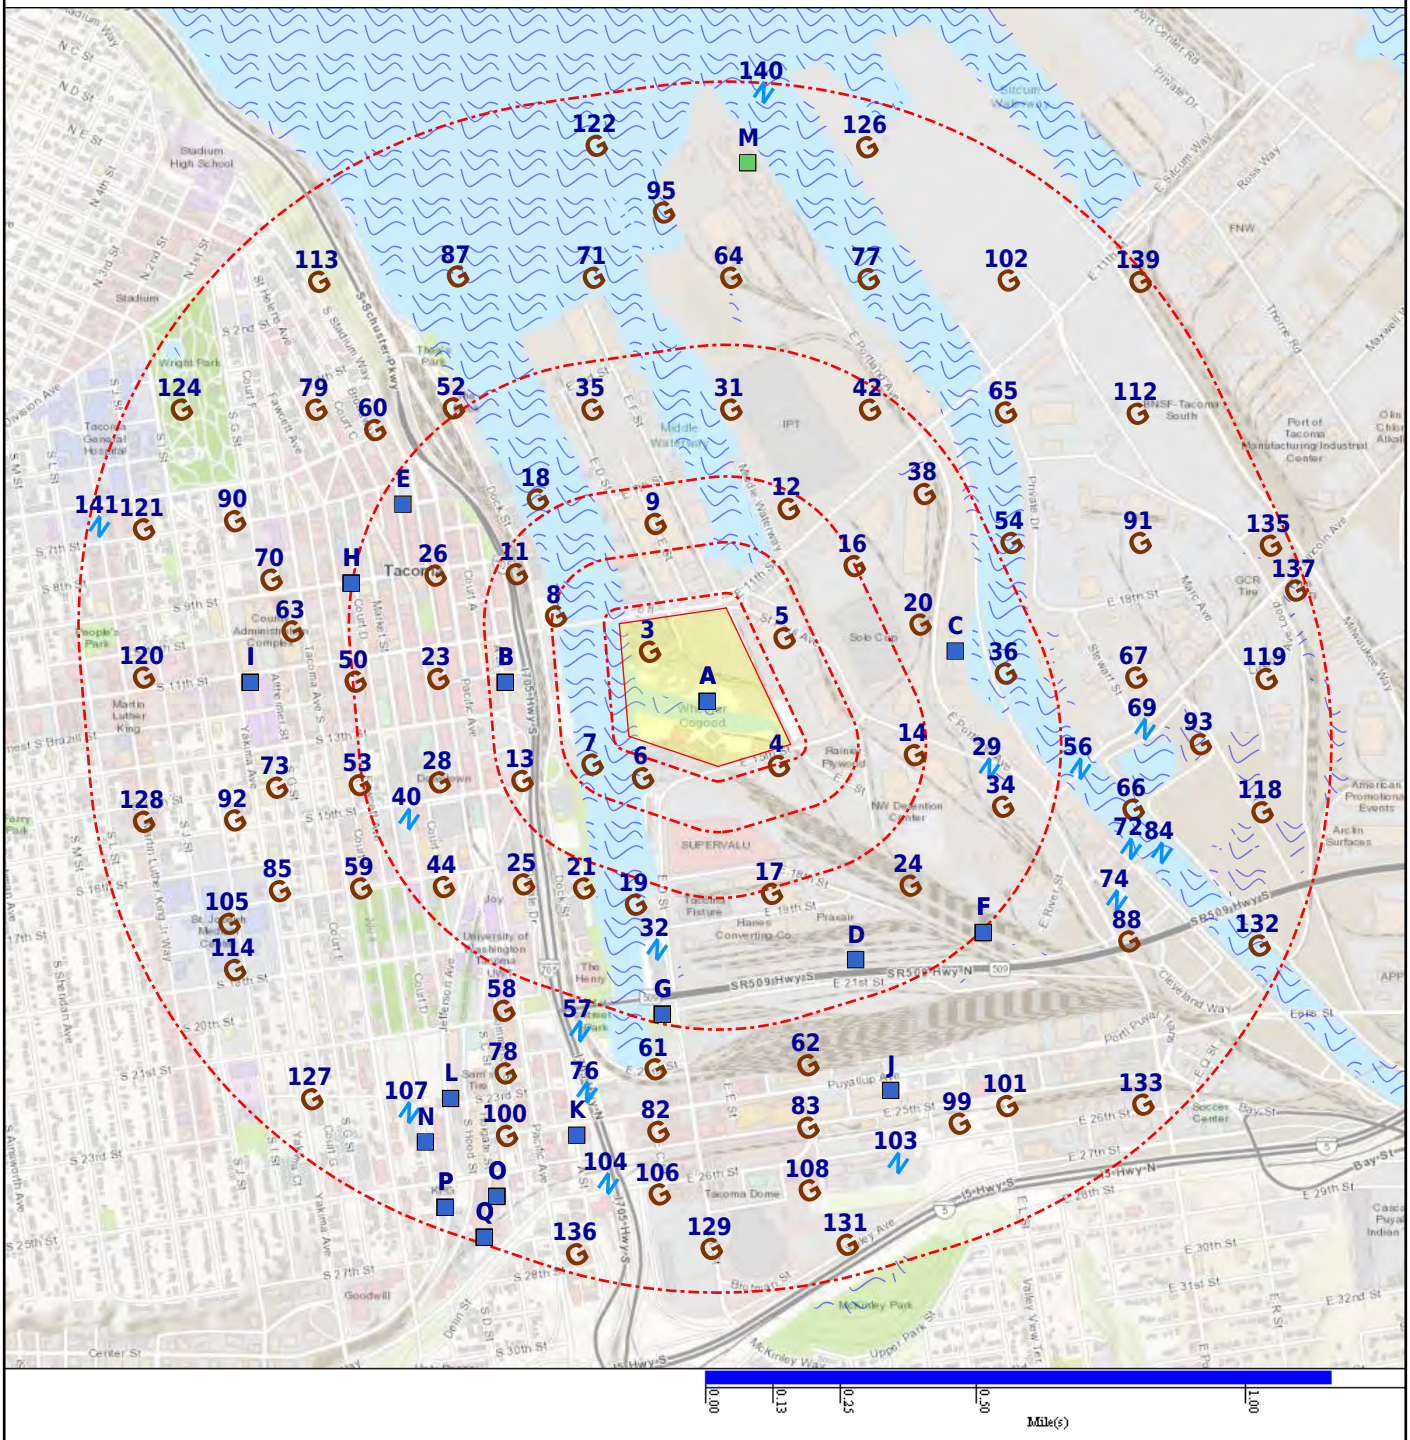

Map Id: A1
Direction: E
Distance: 0.000 mi., 0 ft.
Elevation: 16 ft.
Relative: Lower

Site Name : 471508122254001
47.252044, -122.429012
WA

Database(s) : [NWIS]

Envirosite ID: 31350691
EPA ID: N/R

NWIS

Site Identification Number :	471508122254001
Site Type :	Well
Station Name :	20N/03E-04G01
Agency :	U.S. Geological Survey
District :	N/R
State :	WA
County :	Pierce County
Country :	USA
Land Net Location :	SWNES04 T20N R03E W
Name of Location Map :	TACOMA NORTH
Scale of Location Map :	24000
Altitude of Gage/Land Surface :	20
Method Altitude Determined :	Interpolated from topographic map.
Altitude Accuracy :	10
Altitude Datum :	National Geodetic Vertical Datum of 1929
Hydrologic Unit :	Puget Sound
Drainage Basin :	N/R
Topographic Setting :	N/R
Flags for the Type of Data Collected:	NNNNNNNNNNNNNNNNNNNNNNNNNNNNO
Flags for Instruments at Site :	NNNNNNNNNNNNNNNNNNNNNNNNNNNNN
Date of First Construction :	1941-01-01
Date Site Established or Inventoried:	1985-05-21
Drainage Area :	N/R
Contributing Drainage Area :	N/R
Data Reliability :	Data have been checked by the reporting agency.
Data-Other GW Files :	YYNNNYNN
National Aquifer :	N/R
Local Aquifer :	N/R
Local Aquifer Type :	N/R
Well Depth :	N/R
Hole Depth :	N/R
Source of Depth Data :	N/R
Project Number :	N/R
Real-Time Data Flag :	0
Peak-Streamflow Data Begin Date :	N/R
Peak-Streamflow Data End Date :	N/R
Peak-Streamflow Data Count :	0
Water-Quality Data Begin Date :	1960-10-31
Water-Quality Data End Date :	1960-10-31
Water-Quality Data Count :	1
Field Water-Level Measurements Begin Date:	1941-01-01
Field Water-level Measurements End Date:	1966-08-25
Field Water-Level Measurements Count:	2
Site-Visit Data Begin Date :	N/R
Site-Visit Data End Date :	N/R
Site-Visit Data Count :	0
Latitude :	47.252044
Longitude :	-122.429012
Last Date in Agency List :	2023-02-13

Map Id: A2
Direction: SE
Distance: 0.000 mi., 0 ft.
Elevation: 9 ft.
Relative: Lower

Site Name : 1924242 | 230458 | 230459
47.251491, -122.428672
WA

Database(s) : [WELLS - WA]

Envirosite ID: 47833319
EPA ID: N/R

WELLS - WA

Well Tag Number :	N/R
NIT ID Number :	D007885
Well Type Code :	W
Well Address :	19TH AND D ST S, TACOMA, 98401
County ID :	53
Region Code :	2
Well Completion Date :	1994-07-20
Well Log Received Date :	1994-08-03
Well Diameter Quarter :	30
Well Dept Quarter :	40
Well Owner Name :	CITY OF TACOMA DEPT. OF PUBLIC WORKS
Driller Number :	1759
Section/Township/Range :	SEC 04, TWP 20N, RNG 03E
Range Fraction Number :	N/R
QTR Section CD :	N/R
QTR QTR Section CD :	N/R
Tax Parcel Number :	N/R
Last Update :	N/R
WRIA Number :	10
Last Date in Agency List :	2023-01-12

Well Tag Number :	N/R
NIT ID Number :	N/R
Well Type Code :	R
Well Address :	N/R
County ID :	53
Region Code :	2
Well Completion Date :	N/R
Well Log Received Date :	1988-07-01
Well Diameter Quarter :	2
Well Dept Quarter :	13
Well Owner Name :	Fick Foundry
Driller Number :	N/R
Section/Township/Range :	SEC 4, TWP 20N, RNG 3E
Range Fraction Number :	N/R
QTR Section CD :	N/R
QTR QTR Section CD :	N/R
Tax Parcel Number :	N/R
Last Update :	2019-10-21
WRIA Number :	N/R
Last Date in Agency List :	2023-01-12

Well Tag Number :	N/R
NIT ID Number :	021091
Well Type Code :	R
Well Address :	N/R
County ID :	53
Region Code :	2
Well Completion Date :	1988-06-17
Well Log Received Date :	1988-07-01
Well Diameter Quarter :	N/R
Well Dept Quarter :	N/R
Well Owner Name :	FICK FOUNDRY
Driller Number :	N/R
Section/Township/Range :	SEC 04, TWP 20N, RNG 03E

Map Id: A2
Direction: SE
Distance: 0.000 mi., 0 ft.
Elevation: 9 ft.
Relative: Lower

Site Name : 1924242 | 230458 | 230459
47.251491, -122.428672
WA

Database(s) : [WELLS - WA] ***(cont.)***

Envirosite ID: 47833319
EPA ID: N/R

WELLS - WA ***(cont.)***

Range Fraction Number :	N/R
QTR Section CD :	N/R
QTR QTR Section CD :	N/R
Tax Parcel Number :	N/R
Last Update :	N/R
WRIA Number :	10
Last Date in Agency List :	2023-01-12

Well Tag Number :	N/R
NIT ID Number :	021093
Well Type Code :	R
Well Address :	N/R
County ID :	53
Region Code :	2
Well Completion Date :	1988-06-17
Well Log Received Date :	1988-07-01
Well Diameter Quarter :	N/R
Well Dept Quarter :	N/R
Well Owner Name :	FICK FOUNDRY
Driller Number :	N/R
Section/Township/Range :	SEC 04, TWP 20N, RNG 03E
Range Fraction Number :	N/R
QTR Section CD :	N/R
QTR QTR Section CD :	N/R
Tax Parcel Number :	N/R
Last Update :	N/R
WRIA Number :	10
Last Date in Agency List :	2023-01-12

Well Tag Number :	N/R
NIT ID Number :	D007885
Well Type Code :	W
Well Address :	19TH AND D ST S, TACOMA, 98401
County ID :	53
Region Code :	2
Well Completion Date :	1994-07-15
Well Log Received Date :	1994-07-28
Well Diameter Quarter :	30
Well Dept Quarter :	30
Well Owner Name :	CITY OF TACOMA DEPT. OF PUBLIC WORKS
Driller Number :	1759
Section/Township/Range :	SEC 04, TWP 20N, RNG 03E
Range Fraction Number :	N/R
QTR Section CD :	N/R
QTR QTR Section CD :	N/R
Tax Parcel Number :	N/R
Last Update :	N/R
WRIA Number :	10
Last Date in Agency List :	2023-01-12

Well Tag Number :	N/R
NIT ID Number :	N/R
Well Type Code :	W
Well Address :	N/R

Map Id: A2
Direction: SE
Distance: 0.000 mi., 0 ft.
Elevation: 9 ft.
Relative: Lower

Site Name : 1924242 | 230458 | 230459
47.251491, -122.428672
WA

Database(s) : [WELLS - WA] ***(cont.)***

Envirosite ID: 47833319
EPA ID: N/R

WELLS - WA ***(cont.)***

County ID :	53
Region Code :	2
Well Completion Date :	N/R
Well Log Received Date :	N/R
Well Diameter Quarter :	10
Well Dept Quarter :	980
Well Owner Name :	HYGRADE FOOD PRODUCTS
Driller Number :	N/R
Section/Township/Range :	SEC 04, TWP 20N, RNG 03E
Range Fraction Number :	N/R
QTR Section CD :	N/R
QTR QTR Section CD :	N/R
Tax Parcel Number :	N/R
Last Update :	N/R
WRIA Number :	10
Last Date in Agency List :	2023-01-12

Well Tag Number :	N/R
NIT ID Number :	021090
Well Type Code :	R
Well Address :	N/R
County ID :	53
Region Code :	2
Well Completion Date :	1988-06-17
Well Log Received Date :	1988-07-01
Well Diameter Quarter :	N/R
Well Dept Quarter :	N/R
Well Owner Name :	FICK FOUNDRY
Driller Number :	N/R
Section/Township/Range :	SEC 04, TWP 20N, RNG 03E
Range Fraction Number :	N/R
QTR Section CD :	N/R
QTR QTR Section CD :	N/R
Tax Parcel Number :	N/R
Last Update :	N/R
WRIA Number :	10
Last Date in Agency List :	2023-01-12

Well Tag Number :	N/R
NIT ID Number :	N/R
Well Type Code :	W
Well Address :	N/R
County ID :	53
Region Code :	2
Well Completion Date :	N/R
Well Log Received Date :	N/R
Well Diameter Quarter :	16
Well Dept Quarter :	1500
Well Owner Name :	ST. PAUL & TACOMA LUMBER CO.
Driller Number :	N/R
Section/Township/Range :	SEC 04, TWP 20N, RNG 03E
Range Fraction Number :	N/R
QTR Section CD :	N/R
QTR QTR Section CD :	N/R
Tax Parcel Number :	N/R

Map Id: A2
Direction: SE
Distance: 0.000 mi., 0 ft.
Elevation: 9 ft.
Relative: Lower

Site Name : 1924242 | 230458 | 230459
47.251491, -122.428672
WA

Database(s) : [WELLS - WA] ***(cont.)***

Envirosite ID: 47833319
EPA ID: N/R

WELLS - WA ***(cont.)***

Last Update :	N/R
WRIA Number :	10
Last Date in Agency List :	2023-01-12

Map Id: 3
Direction: WNW
Distance: 0.000 mi., 0 ft.
Elevation: 18 ft.
Relative: Higher

Site Name : 1639300 | 1639301 | 1639302
47.253047, -122.431265
WA

Database(s) : [WELLS - WA]

Envirosite ID: 47784364
EPA ID: N/R

WELLS - WA

Details for this site have been truncated due to the large number of available details for this site within this dataset. For the complete details for this site, contact your Envirosite account representative for a complimentary site report containing all of the details available.

Well Tag Number :	N/R
NIT ID Number :	A129885
Well Type Code :	A
Well Address :	1147 DOCK STREET, TACOMA
County ID :	53
Region Code :	2
Well Completion Date :	2007-07-10
Well Log Received Date :	2007-08-08
Well Diameter Quarter :	2
Well Dept Quarter :	16
Well Owner Name :	FEDERAL ASSET RECOVERY INC | V ENVIRONMENTAL
Driller Number :	N/R
Section/Township/Range :	SEC 04, TWP 20N, RNG 03E
Range Fraction Number :	N/R
QTR Section CD :	NW
QTR QTR Section CD :	SE
Tax Parcel Number :	8950001971
Last Update :	2007-09-04
WRIA Number :	10
Last Date in Agency List :	2023-01-12

Well Tag Number :	N/R
NIT ID Number :	R036603
Well Type Code :	R
Well Address :	N/R
County ID :	53
Region Code :	2
Well Completion Date :	N/R
Well Log Received Date :	N/R
Well Diameter Quarter :	N/R
Well Dept Quarter :	N/R
Well Owner Name :	THEA FOSS UPLAND
Driller Number :	N/R
Section/Township/Range :	SEC 04, TWP 20N, RNG 03E

Map Id: 3
Direction: WNW
Distance: 0.000 mi., 0 ft.
Elevation: 18 ft.
Relative: Higher

Site Name : 1639300 | 1639301 | 1639302
47.253047, -122.431265
WA

Database(s) : [WELLS - WA] ***(cont.)***

Envirosite ID: 47784364
EPA ID: N/R

WELLS - WA ***(cont.)***

Range Fraction Number :	N/R
QTR Section CD :	NW
QTR QTR Section CD :	SE
Tax Parcel Number :	N/R
Last Update :	N/R
WRIA Number :	10
Last Date in Agency List :	2023-01-12

Well Tag Number :	N/R
NIT ID Number :	E004599
Well Type Code :	R
Well Address :	1147 E DOCK ST
County ID :	53
Region Code :	2
Well Completion Date :	2005-09-12
Well Log Received Date :	2006-01-11
Well Diameter Quarter :	2
Well Dept Quarter :	12
Well Owner Name :	WILLIAM LOONEY
Driller Number :	N/R
Section/Township/Range :	SEC 04, TWP 20N, RNG 03E
Range Fraction Number :	N/R
QTR Section CD :	NW
QTR QTR Section CD :	SE
Tax Parcel Number :	N/R
Last Update :	2006-01-26
WRIA Number :	10
Last Date in Agency List :	2023-01-12

Well Tag Number :	ALP443
NIT ID Number :	A121936
Well Type Code :	A
Well Address :	A AND DOCK ST, TACOMA
County ID :	53
Region Code :	2
Well Completion Date :	2006-06-26
Well Log Received Date :	2006-07-18
Well Diameter Quarter :	1
Well Dept Quarter :	22
Well Owner Name :	BURLINGTON NORTHERN
Driller Number :	N/R
Section/Township/Range :	SEC 04, TWP 20N, RNG 03E
Range Fraction Number :	N/R
QTR Section CD :	NW
QTR QTR Section CD :	SE
Tax Parcel Number :	N/R
Last Update :	2006-07-28
WRIA Number :	10
Last Date in Agency List :	2023-01-12

Well Tag Number :	N/R
NIT ID Number :	R046163
Well Type Code :	R
Well Address :	N/R

Map Id: 3
Direction: WNW
Distance: 0.000 mi., 0 ft.
Elevation: 18 ft.
Relative: Higher

Site Name : 1639300 | 1639301 | 1639302
47.253047, -122.431265
WA

Database(s) : [WELLS - WA] ***(cont.)***

Envirosite ID: 47784364
EPA ID: N/R

WELLS - WA ***(cont.)***

County ID :	53
Region Code :	2
Well Completion Date :	2000-02-28
Well Log Received Date :	2000-04-07
Well Diameter Quarter :	N/R
Well Dept Quarter :	N/R
Well Owner Name :	A STREET/ COLUMBIA CENTER
Driller Number :	N/R
Section/Township/Range :	SEC 04, TWP 20N, RNG 03E
Range Fraction Number :	N/R
QTR Section CD :	NW
QTR QTR Section CD :	SE
Tax Parcel Number :	N/R
Last Update :	N/R
WRIA Number :	10
Last Date in Agency List :	2023-01-12

Well Tag Number :	N/R
NIT ID Number :	R041356
Well Type Code :	R
Well Address :	1548 PACIFIC AVE TACOMA 98402
County ID :	53
Region Code :	2
Well Completion Date :	1999-10-20
Well Log Received Date :	1999-11-22
Well Diameter Quarter :	N/R
Well Dept Quarter :	10
Well Owner Name :	DEPOT PARTNERSHIP
Driller Number :	N/R
Section/Township/Range :	SEC 04, TWP 20N, RNG 03E
Range Fraction Number :	N/R
QTR Section CD :	NW
QTR QTR Section CD :	SE
Tax Parcel Number :	N/R
Last Update :	2009-05-18
WRIA Number :	10
Last Date in Agency List :	2023-01-12

Well Tag Number :	N/R
NIT ID Number :	E003530
Well Type Code :	R
Well Address :	1179 DOCK ST, TACOMA
County ID :	53
Region Code :	2
Well Completion Date :	2005-05-31
Well Log Received Date :	2005-06-13
Well Diameter Quarter :	2
Well Dept Quarter :	16
Well Owner Name :	CITY OF TACOMA
Driller Number :	N/R
Section/Township/Range :	SEC 04, TWP 20N, RNG 03E
Range Fraction Number :	N/R
QTR Section CD :	NW
QTR QTR Section CD :	SE
Tax Parcel Number :	N/R

Map Id: 3
Direction: WNW
Distance: 0.000 mi., 0 ft.
Elevation: 18 ft.
Relative: Higher

Site Name : 1639300 | 1639301 | 1639302
47.253047, -122.431265
WA

Database(s) : [WELLS - WA] ***(cont.)***

Envirosite ID: 47784364
EPA ID: N/R

WELLS - WA ***(cont.)***

Last Update :	2005-06-23
WRIA Number :	10
Last Date in Agency List :	2023-01-12

Well Tag Number :	N/R
NIT ID Number :	AE06193
Well Type Code :	A
Well Address :	1102 Pacific Avenue, Tacoma 98402
County ID :	53
Region Code :	2
Well Completion Date :	2009-07-01
Well Log Received Date :	2009-07-13
Well Diameter Quarter :	1
Well Dept Quarter :	1.5
Well Owner Name :	Industry Consulting Group | Partners Engineering Science
Driller Number :	N/R
Section/Township/Range :	SEC 04, TWP 20N, RNG 03E
Range Fraction Number :	N/R
QTR Section CD :	NW
QTR QTR Section CD :	SE
Tax Parcel Number :	2011040010
Last Update :	2009-08-18
WRIA Number :	10
Last Date in Agency List :	2023-01-12

Well Tag Number :	N/R
NIT ID Number :	R041356
Well Type Code :	R
Well Address :	1548 PACIFIC AVE TACOMA 98402
County ID :	53
Region Code :	2
Well Completion Date :	1999-10-20
Well Log Received Date :	1999-11-22
Well Diameter Quarter :	N/R
Well Dept Quarter :	15
Well Owner Name :	DEPOT PARTNERSHIP
Driller Number :	N/R
Section/Township/Range :	SEC 04, TWP 20N, RNG 03E
Range Fraction Number :	N/R
QTR Section CD :	NW
QTR QTR Section CD :	SE
Tax Parcel Number :	N/R
Last Update :	2009-05-18
WRIA Number :	10
Last Date in Agency List :	2023-01-12

Well Tag Number :	N/R
NIT ID Number :	A071499
Well Type Code :	A
Well Address :	1147 E DOCK ST
County ID :	53
Region Code :	2
Well Completion Date :	2005-09-12
Well Log Received Date :	2006-01-11

Map Id: 3
Direction: WNW
Distance: 0.000 mi., 0 ft.
Elevation: 18 ft.
Relative: Higher

Site Name : 1639300 | 1639301 | 1639302
47.253047, -122.431265
WA

Database(s) : [WELLS - WA] ***(cont.)***

Envirosite ID: 47784364
EPA ID: N/R

WELLS - WA ***(cont.)***

Well Diameter Quarter :	2
Well Dept Quarter :	12
Well Owner Name :	WILLIAM LOONEY
Driller Number :	N/R
Section/Township/Range :	SEC 04, TWP 20N, RNG 03E
Range Fraction Number :	N/R
QTR Section CD :	NW
QTR QTR Section CD :	SE
Tax Parcel Number :	N/R
Last Update :	2006-01-26
WRIA Number :	10
Last Date in Agency List :	2023-01-12

Well Tag Number :	N/R
NIT ID Number :	AE06193
Well Type Code :	A
Well Address :	1102 Pacific Avenue, Tacoma 98402
County ID :	53
Region Code :	2
Well Completion Date :	2009-07-01
Well Log Received Date :	2009-07-13
Well Diameter Quarter :	1
Well Dept Quarter :	1.5
Well Owner Name :	Industry Consulting Group | Partners Engineering Science
Driller Number :	N/R
Section/Township/Range :	SEC 04, TWP 20N, RNG 03E
Range Fraction Number :	N/R
QTR Section CD :	NW
QTR QTR Section CD :	SE
Tax Parcel Number :	2011040010
Last Update :	2009-08-18
WRIA Number :	10
Last Date in Agency List :	2023-01-12

Well Tag Number :	ALB401
NIT ID Number :	R066352
Well Type Code :	R
Well Address :	1401 PACIFIC AVE, TACOMA
County ID :	53
Region Code :	2
Well Completion Date :	2004-05-13
Well Log Received Date :	2004-06-23
Well Diameter Quarter :	4
Well Dept Quarter :	32
Well Owner Name :	SAUROS CLEANERAMA
Driller Number :	N/R
Section/Township/Range :	SEC 04, TWP 20N, RNG 03E
Range Fraction Number :	N/R
QTR Section CD :	NW
QTR QTR Section CD :	SE
Tax Parcel Number :	N/R
Last Update :	2005-03-04
WRIA Number :	10
Last Date in Agency List :	2023-01-12

Map Id: 3
Direction: WNW
Distance: 0.000 mi., 0 ft.
Elevation: 18 ft.
Relative: Higher

Site Name : 1639300 | 1639301 | 1639302
47.253047, -122.431265
WA

Database(s) : [WELLS - WA] ***(cont.)***

Envirosite ID: 47784364
EPA ID: N/R

WELLS - WA ***(cont.)***

Well Tag Number :	N/R
NIT ID Number :	A046717
Well Type Code :	A
Well Address :	1548 PACIFIC AVE, TACOMA
County ID :	53
Region Code :	2
Well Completion Date :	1999-07-30
Well Log Received Date :	1999-09-17
Well Diameter Quarter :	N/R
Well Dept Quarter :	N/R
Well Owner Name :	TACOMA
Driller Number :	N/R
Section/Township/Range :	SEC 04, TWP 20N, RNG 03E
Range Fraction Number :	N/R
QTR Section CD :	NW
QTR QTR Section CD :	SE
Tax Parcel Number :	N/R
Last Update :	N/R
WRIA Number :	10
Last Date in Agency List :	2023-01-12

Well Tag Number :	ALP446
NIT ID Number :	R066472
Well Type Code :	R
Well Address :	A AND DOCK ST
County ID :	53
Region Code :	2
Well Completion Date :	2006-02-21
Well Log Received Date :	2006-06-05
Well Diameter Quarter :	1
Well Dept Quarter :	18
Well Owner Name :	BURLINGTON NORTHERN
Driller Number :	N/R
Section/Township/Range :	SEC 04, TWP 20N, RNG 03E
Range Fraction Number :	N/R
QTR Section CD :	NW
QTR QTR Section CD :	SE
Tax Parcel Number :	N/R
Last Update :	2006-06-21
WRIA Number :	10
Last Date in Agency List :	2023-01-12

Well Tag Number :	BAS244
NIT ID Number :	R070986
Well Type Code :	R
Well Address :	1118 - 1120 EAST D ST, TACOMA 989421
County ID :	53
Region Code :	2
Well Completion Date :	2008-06-16
Well Log Received Date :	2008-07-10
Well Diameter Quarter :	N/R
Well Dept Quarter :	20
Well Owner Name :	PETRICH MARION DOCK | PACIFIC CREST ENVIRONMENTAL
Driller Number :	N/R
Section/Township/Range :	SEC 04, TWP 20N, RNG 03E

Map Id: 3
Direction: WNW
Distance: 0.000 mi., 0 ft.
Elevation: 18 ft.
Relative: Higher

Site Name : 1639300 | 1639301 | 1639302
47.253047, -122.431265
WA

Database(s) : [WELLS - WA] ***(cont.)***

Envirosite ID: 47784364
EPA ID: N/R

WELLS - WA ***(cont.)***

Range Fraction Number :	N/R
QTR Section CD :	NW
QTR QTR Section CD :	SE
Tax Parcel Number :	8950001070
Last Update :	2008-07-16
WRIA Number :	10
Last Date in Agency List :	2023-01-12

Well Tag Number :	N/R
NIT ID Number :	A064202
Well Type Code :	A
Well Address :	DOCK ST AND HWY 705, TACOMA
County ID :	53
Region Code :	2
Well Completion Date :	2003-01-02
Well Log Received Date :	2003-01-22
Well Diameter Quarter :	2
Well Dept Quarter :	10
Well Owner Name :	STANDARD CHEMICAL | GEOENGINEERS
Driller Number :	N/R
Section/Township/Range :	SEC 04, TWP 20N, RNG 03E
Range Fraction Number :	N/R
QTR Section CD :	NW
QTR QTR Section CD :	SE
Tax Parcel Number :	N/R
Last Update :	2003-03-24
WRIA Number :	10
Last Date in Agency List :	2023-01-12

Well Tag Number :	BCC205
NIT ID Number :	RE07528
Well Type Code :	R
Well Address :	1118 East D Street, Tacoma 98421
County ID :	53
Region Code :	2
Well Completion Date :	2012-09-20
Well Log Received Date :	2012-10-11
Well Diameter Quarter :	2
Well Dept Quarter :	284
Well Owner Name :	Petrich Claire | Pacific Crest Enviromental
Driller Number :	N/R
Section/Township/Range :	SEC 04, TWP 20N, RNG 03E
Range Fraction Number :	N/R
QTR Section CD :	NW
QTR QTR Section CD :	SE
Tax Parcel Number :	N/R
Last Update :	2012-11-06
WRIA Number :	10
Last Date in Agency List :	2023-01-12

Well Tag Number :	N/R
NIT ID Number :	E005879
Well Type Code :	R
Well Address :	13TH ST AND A ST

Map Id: 3
Direction: WNW
Distance: 0.000 mi., 0 ft.
Elevation: 18 ft.
Relative: Higher

Site Name : 1639300 | 1639301 | 1639302
47.253047, -122.431265
WA

Database(s) : [WELLS - WA] ***(cont.)***

Envirosite ID: 47784364
EPA ID: N/R

WELLS - WA ***(cont.)***

County ID :	53
Region Code :	2
Well Completion Date :	2008-04-29
Well Log Received Date :	2008-06-10
Well Diameter Quarter :	N/R
Well Dept Quarter :	50
Well Owner Name :	USPS
Driller Number :	N/R
Section/Township/Range :	SEC 04, TWP 20N, RNG 03E
Range Fraction Number :	N/R
QTR Section CD :	NW
QTR QTR Section CD :	SE
Tax Parcel Number :	N/R
Last Update :	2008-06-13
WRIA Number :	10
Last Date in Agency List :	2023-01-12

Well Tag Number :	N/R
NIT ID Number :	A121356
Well Type Code :	A
Well Address :	821 DOCK ST, TACOMA
County ID :	53
Region Code :	2
Well Completion Date :	2006-12-20
Well Log Received Date :	2007-03-01
Well Diameter Quarter :	N/R
Well Dept Quarter :	N/R
Well Owner Name :	AMEC
Driller Number :	N/R
Section/Township/Range :	SEC 04, TWP 20N, RNG 03E
Range Fraction Number :	N/R
QTR Section CD :	NW
QTR QTR Section CD :	SE
Tax Parcel Number :	N/R
Last Update :	2007-03-07
WRIA Number :	10
Last Date in Agency List :	2023-01-12

Well Tag Number :	N/R
NIT ID Number :	AE44211
Well Type Code :	A
Well Address :	1120 E D Street
County ID :	53
Region Code :	4
Well Completion Date :	2017-08-15
Well Log Received Date :	2017-09-14
Well Diameter Quarter :	2.25
Well Dept Quarter :	8
Well Owner Name :	Petrich Marine Dock LLC
Driller Number :	2914
Section/Township/Range :	SEC 04, TWP 20N, RNG 03E
Range Fraction Number :	N/R
QTR Section CD :	NW
QTR QTR Section CD :	SE
Tax Parcel Number :	8950001071

Map Id: 3
Direction: WNW
Distance: 0.000 mi., 0 ft.
Elevation: 18 ft.
Relative: Higher

Site Name : 1639300 | 1639301 | 1639302
47.253047, -122.431265
WA

Database(s) : [WELLS - WA] ***(cont.)***

Envirosite ID: 47784364
EPA ID: N/R

WELLS - WA ***(cont.)***

Last Update :	2017-09-14
WRIA Number :	10
Last Date in Agency List :	2023-01-12

Well Tag Number :	N/R
NIT ID Number :	SE04785
Well Type Code :	R
Well Address :	1102 Pacific Avenue, Tacoma 98402
County ID :	53
Region Code :	2
Well Completion Date :	2009-07-01
Well Log Received Date :	2009-07-13
Well Diameter Quarter :	1
Well Dept Quarter :	1.5
Well Owner Name :	Industry Consulting Group | Partners Engineering Science
Driller Number :	N/R
Section/Township/Range :	SEC 04, TWP 20N, RNG 03E
Range Fraction Number :	N/R
QTR Section CD :	NW
QTR QTR Section CD :	SE
Tax Parcel Number :	2011040010
Last Update :	2009-08-18
WRIA Number :	10
Last Date in Agency List :	2023-01-12

Well Tag Number :	ALP443
NIT ID Number :	R066472
Well Type Code :	R
Well Address :	A AND DOCK ST
County ID :	53
Region Code :	2
Well Completion Date :	2006-02-21
Well Log Received Date :	2006-06-05
Well Diameter Quarter :	1
Well Dept Quarter :	22
Well Owner Name :	BURLINGTON NORTHERN
Driller Number :	N/R
Section/Township/Range :	SEC 04, TWP 20N, RNG 03E
Range Fraction Number :	N/R
QTR Section CD :	NW
QTR QTR Section CD :	SE
Tax Parcel Number :	N/R
Last Update :	2006-06-21
WRIA Number :	10
Last Date in Agency List :	2023-01-12

Well Tag Number :	N/R
NIT ID Number :	SE62874
Well Type Code :	R
Well Address :	1120 E D Street
County ID :	53
Region Code :	4
Well Completion Date :	2017-08-15
Well Log Received Date :	2017-09-14

Map Id: 3
Direction: WNW
Distance: 0.000 mi., 0 ft.
Elevation: 18 ft.
Relative: Higher

Site Name : 1639300 | 1639301 | 1639302
47.253047, -122.431265
WA

Database(s) : [WELLS - WA] ***(cont.)***

Envirosite ID: 47784364
EPA ID: N/R

WELLS - WA ***(cont.)***

Well Diameter Quarter :	2.25
Well Dept Quarter :	8
Well Owner Name :	Petrich Marine Dock LLC
Driller Number :	2914
Section/Township/Range :	SEC 04, TWP 20N, RNG 03E
Range Fraction Number :	N/R
QTR Section CD :	NW
QTR QTR Section CD :	SE
Tax Parcel Number :	8950001071
Last Update :	2017-09-14
WRIA Number :	10
Last Date in Agency List :	2023-01-12

Well Tag Number :	N/R
NIT ID Number :	E003530
Well Type Code :	R
Well Address :	1179 DOCK ST, TACOMA
County ID :	53
Region Code :	2
Well Completion Date :	2005-05-31
Well Log Received Date :	2005-06-13
Well Diameter Quarter :	2
Well Dept Quarter :	12
Well Owner Name :	CITY OF TACOMA
Driller Number :	N/R
Section/Township/Range :	SEC 04, TWP 20N, RNG 03E
Range Fraction Number :	N/R
QTR Section CD :	NW
QTR QTR Section CD :	SE
Tax Parcel Number :	N/R
Last Update :	2005-06-23
WRIA Number :	10
Last Date in Agency List :	2023-01-12

Well Tag Number :	AFK244
NIT ID Number :	R047600
Well Type Code :	R
Well Address :	1401 PACIFIC, TACOMA
County ID :	53
Region Code :	2
Well Completion Date :	2001-01-25
Well Log Received Date :	2001-11-28
Well Diameter Quarter :	0.75
Well Dept Quarter :	25
Well Owner Name :	PETE SAURO
Driller Number :	N/R
Section/Township/Range :	SEC 04, TWP 20N, RNG 03E
Range Fraction Number :	N/R
QTR Section CD :	NW
QTR QTR Section CD :	SE
Tax Parcel Number :	N/R
Last Update :	2002-03-04
WRIA Number :	10
Last Date in Agency List :	2023-01-12

Map Id: 3
Direction: WNW
Distance: 0.000 mi., 0 ft.
Elevation: 18 ft.
Relative: Higher

Site Name : 1639300 | 1639301 | 1639302
47.253047, -122.431265
WA

Database(s) : [WELLS - WA] ***(cont.)***

Envirosite ID: 47784364
EPA ID: N/R

WELLS - WA ***(cont.)***

Well Tag Number :	N/R
NIT ID Number :	SE62874
Well Type Code :	R
Well Address :	1120 E D Street
County ID :	53
Region Code :	4
Well Completion Date :	2017-08-15
Well Log Received Date :	2017-09-14
Well Diameter Quarter :	2.25
Well Dept Quarter :	8
Well Owner Name :	Petrich Marine Dock LLC
Driller Number :	2914
Section/Township/Range :	SEC 04, TWP 20N, RNG 03E
Range Fraction Number :	N/R
QTR Section CD :	NW
QTR QTR Section CD :	SE
Tax Parcel Number :	8950001071
Last Update :	2017-09-14
WRIA Number :	10
Last Date in Agency List :	2023-01-12

Well Tag Number :	ALP409
NIT ID Number :	R066472
Well Type Code :	R
Well Address :	A AND DOCK ST
County ID :	53
Region Code :	2
Well Completion Date :	2006-02-13
Well Log Received Date :	2006-06-05
Well Diameter Quarter :	1
Well Dept Quarter :	14
Well Owner Name :	BURLINGTON NORTHERN
Driller Number :	N/R
Section/Township/Range :	SEC 04, TWP 20N, RNG 03E
Range Fraction Number :	N/R
QTR Section CD :	NW
QTR QTR Section CD :	SE
Tax Parcel Number :	N/R
Last Update :	2006-06-21
WRIA Number :	10
Last Date in Agency List :	2023-01-12

Well Tag Number :	N/R
NIT ID Number :	A071499
Well Type Code :	A
Well Address :	1147 E DOCK ST
County ID :	53
Region Code :	2
Well Completion Date :	2005-09-12
Well Log Received Date :	2006-01-11
Well Diameter Quarter :	2
Well Dept Quarter :	12
Well Owner Name :	WILLIAM LOONEY
Driller Number :	N/R
Section/Township/Range :	SEC 04, TWP 20N, RNG 03E

Map Id: 3
Direction: WNW
Distance: 0.000 mi., 0 ft.
Elevation: 18 ft.
Relative: Higher

Site Name : 1639300 | 1639301 | 1639302
47.253047, -122.431265
WA

Database(s) : [WELLS - WA] ***(cont.)***

Envirosite ID: 47784364
EPA ID: N/R

WELLS - WA ***(cont.)***

Range Fraction Number :	N/R
QTR Section CD :	NW
QTR QTR Section CD :	SE
Tax Parcel Number :	N/R
Last Update :	2006-01-26
WRIA Number :	10
Last Date in Agency List :	2023-01-12

Well Tag Number :	ALP410
NIT ID Number :	R066472
Well Type Code :	R
Well Address :	A AND DOCK ST
County ID :	53
Region Code :	2
Well Completion Date :	2006-02-13
Well Log Received Date :	2006-06-05
Well Diameter Quarter :	1
Well Dept Quarter :	14
Well Owner Name :	BURLINGTON NORTHERN
Driller Number :	N/R
Section/Township/Range :	SEC 04, TWP 20N, RNG 03E
Range Fraction Number :	N/R
QTR Section CD :	NW
QTR QTR Section CD :	SE
Tax Parcel Number :	N/R
Last Update :	2006-06-21
WRIA Number :	10
Last Date in Agency List :	2023-01-12

Well Tag Number :	ALB402
NIT ID Number :	R066352
Well Type Code :	R
Well Address :	1401 PACIFIC AVE, TACOMA
County ID :	53
Region Code :	2
Well Completion Date :	2004-05-13
Well Log Received Date :	2004-06-23
Well Diameter Quarter :	4
Well Dept Quarter :	20
Well Owner Name :	SAUROS CLEANERAMA
Driller Number :	N/R
Section/Township/Range :	SEC 04, TWP 20N, RNG 03E
Range Fraction Number :	N/R
QTR Section CD :	NW
QTR QTR Section CD :	SE
Tax Parcel Number :	N/R
Last Update :	2005-03-04
WRIA Number :	10
Last Date in Agency List :	2023-01-12

Map Id: 4
Direction: SE
Distance: 0.036 mi., 192 ft.
Elevation: 15 ft.
Relative: Lower

Site Name : 1919686 | 1919687 | 1919688
47.249892, -122.426198
WA

Database(s) : [WELLS - WA]

Envirosite ID: 47783728
EPA ID: N/R

WELLS - WA

Details for this site have been truncated due to the large number of available details for this site within this dataset. For the complete details for this site, contact your Envirosite account representative for a complimentary site report containing all of the details available.

Well Tag Number :	N/R
NIT ID Number :	E004450
Well Type Code :	R
Well Address :	480 E 19TH ST, TACOMA
County ID :	53
Region Code :	2
Well Completion Date :	2004-12-27
Well Log Received Date :	2005-04-07
Well Diameter Quarter :	2
Well Dept Quarter :	8
Well Owner Name :	OHIO CUBCO INC
Driller Number :	N/R
Section/Township/Range :	SEC 04, TWP 20N, RNG 03E
Range Fraction Number :	N/R
QTR Section CD :	SE
QTR QTR Section CD :	NW
Tax Parcel Number :	N/R
Last Update :	2005-04-14
WRIA Number :	10
Last Date in Agency List :	2023-01-12

Well Tag Number :	N/R
NIT ID Number :	AE05089
Well Type Code :	A
Well Address :	1525 E., Tacoma 98421
County ID :	53
Region Code :	2
Well Completion Date :	2009-01-13
Well Log Received Date :	2009-02-04
Well Diameter Quarter :	1
Well Dept Quarter :	8
Well Owner Name :	SuperValu Holdings~ Inc. c/o AMEC | AMEC Geomatrix
Driller Number :	N/R
Section/Township/Range :	SEC 04, TWP 20N, RNG 03E
Range Fraction Number :	N/R
QTR Section CD :	SE
QTR QTR Section CD :	NW
Tax Parcel Number :	N/R
Last Update :	2009-02-09
WRIA Number :	10
Last Date in Agency List :	2023-01-12

Well Tag Number :	N/R
NIT ID Number :	E002019
Well Type Code :	R
Well Address :	459 E 15TH, TACOMA
County ID :	53
Region Code :	2
Well Completion Date :	2002-12-12
Well Log Received Date :	2003-06-26
Well Diameter Quarter :	2

Map Id: 4
Direction: SE
Distance: 0.036 mi., 192 ft.
Elevation: 15 ft.
Relative: Lower

Site Name : 1919686 | 1919687 | 1919688
47.249892, -122.426198
WA

Database(s) : [WELLS - WA] ***(cont.)***

Envirosite ID: 47783728
EPA ID: N/R

WELLS - WA ***(cont.)***

Well Dept Quarter :	9
Well Owner Name :	JOHNSON POSTMAN FACILITY
Driller Number :	N/R
Section/Township/Range :	SEC 04, TWP 20N, RNG 03E
Range Fraction Number :	N/R
QTR Section CD :	SE
QTR QTR Section CD :	NW
Tax Parcel Number :	N/R
Last Update :	2003-07-22
WRIA Number :	10
Last Date in Agency List :	2023-01-12

Well Tag Number :	N/R
NIT ID Number :	A120922
Well Type Code :	A
Well Address :	E DOCK ST AND A ST, TACOMA
County ID :	53
Region Code :	2
Well Completion Date :	2007-01-29
Well Log Received Date :	2007-03-01
Well Diameter Quarter :	N/R
Well Dept Quarter :	9
Well Owner Name :	AMEC
Driller Number :	N/R
Section/Township/Range :	SEC 04, TWP 20N, RNG 03E
Range Fraction Number :	N/R
QTR Section CD :	SE
QTR QTR Section CD :	NW
Tax Parcel Number :	N/R
Last Update :	2007-03-02
WRIA Number :	10
Last Date in Agency List :	2023-01-12

Well Tag Number :	N/R
NIT ID Number :	AE05008
Well Type Code :	A
Well Address :	1525 E, Tacoma 98421
County ID :	53
Region Code :	2
Well Completion Date :	2009-01-13
Well Log Received Date :	2009-02-04
Well Diameter Quarter :	1
Well Dept Quarter :	10
Well Owner Name :	Supervalu Holdings Inc | AMEC Geomatrix
Driller Number :	N/R
Section/Township/Range :	SEC 04, TWP 20N, RNG 03E
Range Fraction Number :	N/R
QTR Section CD :	SE
QTR QTR Section CD :	NW
Tax Parcel Number :	8950001652
Last Update :	2009-02-09
WRIA Number :	10
Last Date in Agency List :	2023-01-12

Map Id: 4
Direction: SE
Distance: 0.036 mi., 192 ft.
Elevation: 15 ft.
Relative: Lower

Site Name : 1919686 | 1919687 | 1919688
47.249892, -122.426198
WA

Database(s) : [WELLS - WA] ***(cont.)***

Envirosite ID: 47783728
EPA ID: N/R

WELLS - WA ***(cont.)***

Well Tag Number :	N/R
NIT ID Number :	075105
Well Type Code :	R
Well Address :	N/R
County ID :	53
Region Code :	2
Well Completion Date :	1991-01-18
Well Log Received Date :	1992-01-14
Well Diameter Quarter :	2
Well Dept Quarter :	22
Well Owner Name :	TACOMA HISTORICAL COAL GASIFACATION SITE
Driller Number :	N/R
Section/Township/Range :	SEC 4, TWP 20N, RNG 3E
Range Fraction Number :	N/R
QTR Section CD :	SE
QTR QTR Section CD :	NW
Tax Parcel Number :	N/R
Last Update :	2019-10-22
WRIA Number :	10
Last Date in Agency List :	2023-01-12

Well Tag Number :	N/R
NIT ID Number :	A063201
Well Type Code :	A
Well Address :	TF2-1815 E D ST, TACOMA
County ID :	53
Region Code :	2
Well Completion Date :	2002-07-15
Well Log Received Date :	2003-01-13
Well Diameter Quarter :	2
Well Dept Quarter :	11
Well Owner Name :	JOHN BACKUS
Driller Number :	N/R
Section/Township/Range :	SEC 04, TWP 20N, RNG 03E
Range Fraction Number :	N/R
QTR Section CD :	SE
QTR QTR Section CD :	NW
Tax Parcel Number :	N/R
Last Update :	2003-03-24
WRIA Number :	10
Last Date in Agency List :	2023-01-12

Well Tag Number :	N/R
NIT ID Number :	SE05624
Well Type Code :	R
Well Address :	19th & E D Street, Tacoma 98421
County ID :	53
Region Code :	2
Well Completion Date :	2009-10-27
Well Log Received Date :	2009-11-02
Well Diameter Quarter :	2
Well Dept Quarter :	8
Well Owner Name :	BNSF | GeoEngineers
Driller Number :	N/R
Section/Township/Range :	SEC 04, TWP 20N, RNG 03E

Map Id: 4
Direction: SE
Distance: 0.036 mi., 192 ft.
Elevation: 15 ft.
Relative: Lower

Site Name : 1919686 | 1919687 | 1919688
47.249892, -122.426198
WA

Database(s) : [WELLS - WA] ***(cont.)***

Envirosite ID: 47783728
EPA ID: N/R

WELLS - WA ***(cont.)***

Range Fraction Number :	N/R
QTR Section CD :	SE
QTR QTR Section CD :	NW
Tax Parcel Number :	RR ROW
Last Update :	2009-11-09
WRIA Number :	10
Last Date in Agency List :	2023-01-12

Well Tag Number :	N/R
NIT ID Number :	A120922
Well Type Code :	A
Well Address :	E DOCK ST AND A ST, TACOMA
County ID :	53
Region Code :	2
Well Completion Date :	2007-01-30
Well Log Received Date :	2007-03-01
Well Diameter Quarter :	N/R
Well Dept Quarter :	9
Well Owner Name :	AMEC
Driller Number :	N/R
Section/Township/Range :	SEC 04, TWP 20N, RNG 03E
Range Fraction Number :	N/R
QTR Section CD :	SE
QTR QTR Section CD :	NW
Tax Parcel Number :	N/R
Last Update :	2007-03-02
WRIA Number :	10
Last Date in Agency List :	2023-01-12

Well Tag Number :	N/R
NIT ID Number :	A069298
Well Type Code :	A
Well Address :	480 E 19TH ST, TACOMA
County ID :	53
Region Code :	2
Well Completion Date :	2004-12-27
Well Log Received Date :	2005-04-07
Well Diameter Quarter :	2
Well Dept Quarter :	8
Well Owner Name :	OHIOCUBCO INC
Driller Number :	N/R
Section/Township/Range :	SEC 04, TWP 20N, RNG 03E
Range Fraction Number :	N/R
QTR Section CD :	SE
QTR QTR Section CD :	NW
Tax Parcel Number :	N/R
Last Update :	2005-04-14
WRIA Number :	10
Last Date in Agency List :	2023-01-12

Well Tag Number :	N/R
NIT ID Number :	S031312
Well Type Code :	R
Well Address :	E DOCK ST AND A ST, TACOMA

Map Id: 4
Direction: SE
Distance: 0.036 mi., 192 ft.
Elevation: 15 ft.
Relative: Lower

Site Name : 1919686 | 1919687 | 1919688
47.249892, -122.426198
WA

Database(s) : [WELLS - WA] ***(cont.)***

Envirosite ID: 47783728
EPA ID: N/R

WELLS - WA ***(cont.)***

County ID :	53
Region Code :	2
Well Completion Date :	2007-01-29
Well Log Received Date :	2007-03-01
Well Diameter Quarter :	N/R
Well Dept Quarter :	9
Well Owner Name :	AMEC
Driller Number :	N/R
Section/Township/Range :	SEC 04, TWP 20N, RNG 03E
Range Fraction Number :	N/R
QTR Section CD :	SE
QTR QTR Section CD :	NW
Tax Parcel Number :	N/R
Last Update :	2007-03-02
WRIA Number :	10
Last Date in Agency List :	2023-01-12

Well Tag Number :	N/R
NIT ID Number :	E000302
Well Type Code :	R
Well Address :	TF2-1815 E D ST, TACOMA
County ID :	53
Region Code :	2
Well Completion Date :	2002-07-15
Well Log Received Date :	2003-01-13
Well Diameter Quarter :	2
Well Dept Quarter :	11
Well Owner Name :	JOHN BACKUS
Driller Number :	N/R
Section/Township/Range :	SEC 04, TWP 20N, RNG 03E
Range Fraction Number :	N/R
QTR Section CD :	SE
QTR QTR Section CD :	NW
Tax Parcel Number :	N/R
Last Update :	2003-03-24
WRIA Number :	10
Last Date in Agency List :	2023-01-12

Well Tag Number :	N/R
NIT ID Number :	A120922
Well Type Code :	A
Well Address :	E DOCK ST AND A ST, TACOMA
County ID :	53
Region Code :	2
Well Completion Date :	2007-01-30
Well Log Received Date :	2007-03-01
Well Diameter Quarter :	N/R
Well Dept Quarter :	9
Well Owner Name :	AMEC
Driller Number :	N/R
Section/Township/Range :	SEC 04, TWP 20N, RNG 03E
Range Fraction Number :	N/R
QTR Section CD :	SE
QTR QTR Section CD :	NW
Tax Parcel Number :	N/R

Map Id: 4
Direction: SE
Distance: 0.036 mi., 192 ft.
Elevation: 15 ft.
Relative: Lower

Site Name : 1919686 | 1919687 | 1919688
47.249892, -122.426198
WA

Database(s) : [WELLS - WA] ***(cont.)***

Envirosite ID: 47783728
EPA ID: N/R

WELLS - WA ***(cont.)***

Last Update :	2007-03-02
WRIA Number :	10
Last Date in Agency List :	2023-01-12

Well Tag Number :	N/R
NIT ID Number :	AE07352
Well Type Code :	A
Well Address :	19th & E D Street, Tacoma 98421
County ID :	53
Region Code :	2
Well Completion Date :	2009-10-26
Well Log Received Date :	2009-11-02
Well Diameter Quarter :	2
Well Dept Quarter :	12
Well Owner Name :	BNSF | GeoEngineers
Driller Number :	N/R
Section/Township/Range :	SEC 04, TWP 20N, RNG 03E
Range Fraction Number :	N/R
QTR Section CD :	SE
QTR QTR Section CD :	NW
Tax Parcel Number :	RR ROW
Last Update :	2009-11-09
WRIA Number :	10
Last Date in Agency List :	2023-01-12

Well Tag Number :	N/R
NIT ID Number :	S031312
Well Type Code :	R
Well Address :	E DOCK ST AND A ST, TACOMA
County ID :	53
Region Code :	2
Well Completion Date :	2007-01-30
Well Log Received Date :	2007-03-01
Well Diameter Quarter :	N/R
Well Dept Quarter :	9
Well Owner Name :	AMEC
Driller Number :	N/R
Section/Township/Range :	SEC 04, TWP 20N, RNG 03E
Range Fraction Number :	N/R
QTR Section CD :	SE
QTR QTR Section CD :	NW
Tax Parcel Number :	N/R
Last Update :	2007-03-02
WRIA Number :	10
Last Date in Agency List :	2023-01-12

Well Tag Number :	N/R
NIT ID Number :	EE00871
Well Type Code :	R
Well Address :	1525 E D St, Tacoma 98421
County ID :	53
Region Code :	2
Well Completion Date :	2009-01-13
Well Log Received Date :	2009-02-04

Map Id: 4
Direction: SE
Distance: 0.036 mi., 192 ft.
Elevation: 15 ft.
Relative: Lower

Site Name : 1919686 | 1919687 | 1919688
47.249892, -122.426198
WA

Database(s) : [WELLS - WA] ***(cont.)***

Envirosite ID: 47783728
EPA ID: N/R

WELLS - WA ***(cont.)***

Well Diameter Quarter :	1
Well Dept Quarter :	10
Well Owner Name :	Supervalu Holdings Inc | AMEC Geomatrix
Driller Number :	N/R
Section/Township/Range :	SEC 04, TWP 20N, RNG 03E
Range Fraction Number :	N/R
QTR Section CD :	SE
QTR QTR Section CD :	NW
Tax Parcel Number :	8950001652
Last Update :	2009-02-09
WRIA Number :	10
Last Date in Agency List :	2023-01-12

Well Tag Number :	N/R
NIT ID Number :	A120922
Well Type Code :	A
Well Address :	E DOCK ST AND A ST, TACOMA
County ID :	53
Region Code :	2
Well Completion Date :	2007-01-29
Well Log Received Date :	2007-03-01
Well Diameter Quarter :	N/R
Well Dept Quarter :	9
Well Owner Name :	AMEC
Driller Number :	N/R
Section/Township/Range :	SEC 04, TWP 20N, RNG 03E
Range Fraction Number :	N/R
QTR Section CD :	SE
QTR QTR Section CD :	NW
Tax Parcel Number :	N/R
Last Update :	2007-03-02
WRIA Number :	10
Last Date in Agency List :	2023-01-12

Well Tag Number :	N/R
NIT ID Number :	AE07352
Well Type Code :	A
Well Address :	19th & E D Street, Tacoma 98421
County ID :	53
Region Code :	2
Well Completion Date :	2009-10-26
Well Log Received Date :	2009-11-02
Well Diameter Quarter :	2
Well Dept Quarter :	16
Well Owner Name :	BNSF | GeoEngineers
Driller Number :	N/R
Section/Township/Range :	SEC 04, TWP 20N, RNG 03E
Range Fraction Number :	N/R
QTR Section CD :	SE
QTR QTR Section CD :	NW
Tax Parcel Number :	RR ROW
Last Update :	2009-11-09
WRIA Number :	10
Last Date in Agency List :	2023-01-12

Map Id: 4
Direction: SE
Distance: 0.036 mi., 192 ft.
Elevation: 15 ft.
Relative: Lower

Site Name : 1919686 | 1919687 | 1919688
47.249892, -122.426198
WA

Database(s) : [WELLS - WA] ***(cont.)***

Envirosite ID: 47783728
EPA ID: N/R

WELLS - WA ***(cont.)***

Well Tag Number :	N/R
NIT ID Number :	A120922
Well Type Code :	A
Well Address :	E DOCK ST AND A ST, TACOMA
County ID :	53
Region Code :	2
Well Completion Date :	2007-01-30
Well Log Received Date :	2007-03-01
Well Diameter Quarter :	N/R
Well Dept Quarter :	9
Well Owner Name :	AMEC
Driller Number :	N/R
Section/Township/Range :	SEC 04, TWP 20N, RNG 03E
Range Fraction Number :	N/R
QTR Section CD :	SE
QTR QTR Section CD :	NW
Tax Parcel Number :	N/R
Last Update :	2007-03-02
WRIA Number :	10
Last Date in Agency List :	2023-01-12

Well Tag Number :	N/R
NIT ID Number :	A069298
Well Type Code :	A
Well Address :	480 E 19TH ST, TACOMA
County ID :	53
Region Code :	2
Well Completion Date :	2004-12-27
Well Log Received Date :	2005-04-07
Well Diameter Quarter :	2
Well Dept Quarter :	8
Well Owner Name :	OHIOCUBCO INC
Driller Number :	N/R
Section/Township/Range :	SEC 04, TWP 20N, RNG 03E
Range Fraction Number :	N/R
QTR Section CD :	SE
QTR QTR Section CD :	NW
Tax Parcel Number :	N/R
Last Update :	2005-04-14
WRIA Number :	10
Last Date in Agency List :	2023-01-12

Well Tag Number :	N/R
NIT ID Number :	E002019
Well Type Code :	R
Well Address :	459 E 15TH, TACOMA
County ID :	53
Region Code :	2
Well Completion Date :	2002-12-12
Well Log Received Date :	2003-06-26
Well Diameter Quarter :	2
Well Dept Quarter :	9
Well Owner Name :	JOHNSON POSTMAN FACILITY
Driller Number :	N/R
Section/Township/Range :	SEC 04, TWP 20N, RNG 03E

Map Id: 4
Direction: SE
Distance: 0.036 mi., 192 ft.
Elevation: 15 ft.
Relative: Lower

Site Name : 1919686 | 1919687 | 1919688
47.249892, -122.426198
WA

Database(s) : [WELLS - WA] ***(cont.)***

Envirosite ID: 47783728
EPA ID: N/R

WELLS - WA ***(cont.)***

Range Fraction Number :	N/R
QTR Section CD :	SE
QTR QTR Section CD :	NW
Tax Parcel Number :	N/R
Last Update :	2003-07-22
WRIA Number :	10
Last Date in Agency List :	2023-01-12

Well Tag Number :	N/R
NIT ID Number :	AE07352
Well Type Code :	A
Well Address :	19th & E D Street, Tacoma 98421
County ID :	53
Region Code :	2
Well Completion Date :	2009-10-27
Well Log Received Date :	2009-11-02
Well Diameter Quarter :	2
Well Dept Quarter :	8
Well Owner Name :	BNSF | GeoEngineers
Driller Number :	N/R
Section/Township/Range :	SEC 04, TWP 20N, RNG 03E
Range Fraction Number :	N/R
QTR Section CD :	SE
QTR QTR Section CD :	NW
Tax Parcel Number :	RR ROW
Last Update :	2009-11-09
WRIA Number :	10
Last Date in Agency List :	2023-01-12

Well Tag Number :	N/R
NIT ID Number :	SE05624
Well Type Code :	R
Well Address :	19th & E D Street, Tacoma 98421
County ID :	53
Region Code :	2
Well Completion Date :	2009-10-27
Well Log Received Date :	2009-11-02
Well Diameter Quarter :	2
Well Dept Quarter :	8
Well Owner Name :	BNSF | GeoEngineers
Driller Number :	N/R
Section/Township/Range :	SEC 04, TWP 20N, RNG 03E
Range Fraction Number :	N/R
QTR Section CD :	SE
QTR QTR Section CD :	NW
Tax Parcel Number :	RR ROW
Last Update :	2009-11-09
WRIA Number :	10
Last Date in Agency List :	2023-01-12

Well Tag Number :	N/R
NIT ID Number :	S031312
Well Type Code :	R
Well Address :	E DOCK ST AND A ST, TACOMA

Map Id: 4
Direction: SE
Distance: 0.036 mi., 192 ft.
Elevation: 15 ft.
Relative: Lower

Site Name : 1919686 | 1919687 | 1919688
47.249892, -122.426198
WA

Database(s) : [WELLS - WA] ***(cont.)***

Envirosite ID: 47783728
EPA ID: N/R

WELLS - WA ***(cont.)***

County ID :	53
Region Code :	2
Well Completion Date :	2007-01-30
Well Log Received Date :	2007-03-01
Well Diameter Quarter :	N/R
Well Dept Quarter :	9
Well Owner Name :	AMEC
Driller Number :	N/R
Section/Township/Range :	SEC 04, TWP 20N, RNG 03E
Range Fraction Number :	N/R
QTR Section CD :	SE
QTR QTR Section CD :	NW
Tax Parcel Number :	N/R
Last Update :	2007-03-02
WRIA Number :	10
Last Date in Agency List :	2023-01-12

Well Tag Number :	N/R
NIT ID Number :	SE05624
Well Type Code :	R
Well Address :	19th & E D Street, Tacoma 98421
County ID :	53
Region Code :	2
Well Completion Date :	2009-10-26
Well Log Received Date :	2009-11-02
Well Diameter Quarter :	2
Well Dept Quarter :	12
Well Owner Name :	BNSF | GeoEngineers
Driller Number :	N/R
Section/Township/Range :	SEC 04, TWP 20N, RNG 03E
Range Fraction Number :	N/R
QTR Section CD :	SE
QTR QTR Section CD :	NW
Tax Parcel Number :	RR ROW
Last Update :	2009-11-09
WRIA Number :	10
Last Date in Agency List :	2023-01-12

Well Tag Number :	N/R
NIT ID Number :	SE03848
Well Type Code :	R
Well Address :	1525 E., Tacoma 98421
County ID :	53
Region Code :	2
Well Completion Date :	2009-01-13
Well Log Received Date :	2009-02-04
Well Diameter Quarter :	1
Well Dept Quarter :	8
Well Owner Name :	SuperValu Holdings~ Inc. c/o AMEC | AMEC Geomatrix
Driller Number :	N/R
Section/Township/Range :	SEC 04, TWP 20N, RNG 03E
Range Fraction Number :	N/R
QTR Section CD :	SE
QTR QTR Section CD :	NW
Tax Parcel Number :	N/R

Map Id: 4
Direction: SE
Distance: 0.036 mi., 192 ft.
Elevation: 15 ft.
Relative: Lower

Site Name : 1919686 | 1919687 | 1919688
47.249892, -122.426198
WA

Database(s) : [WELLS - WA] ***(cont.)***

Envirosite ID: 47783728
EPA ID: N/R

WELLS - WA ***(cont.)***

Last Update :	2009-02-09
WRIA Number :	10
Last Date in Agency List :	2023-01-12

Well Tag Number :	N/R
NIT ID Number :	213581
Well Type Code :	R
Well Address :	N/R
County ID :	53
Region Code :	2
Well Completion Date :	N/R
Well Log Received Date :	1992-10-22
Well Diameter Quarter :	N/R
Well Dept Quarter :	N/R
Well Owner Name :	CHEVRON TACOMA
Driller Number :	1939
Section/Township/Range :	SEC 04, TWP 20N, RNG 03E
Range Fraction Number :	N/R
QTR Section CD :	SE
QTR QTR Section CD :	NW
Tax Parcel Number :	N/R
Last Update :	N/R
WRIA Number :	10
Last Date in Agency List :	2023-01-12

Well Tag Number :	N/R
NIT ID Number :	AE07352
Well Type Code :	A
Well Address :	19th & E D Street, Tacoma 98421
County ID :	53
Region Code :	2
Well Completion Date :	2009-10-27
Well Log Received Date :	2009-11-02
Well Diameter Quarter :	2
Well Dept Quarter :	12
Well Owner Name :	BNSF | GeoEngineers
Driller Number :	N/R
Section/Township/Range :	SEC 04, TWP 20N, RNG 03E
Range Fraction Number :	N/R
QTR Section CD :	SE
QTR QTR Section CD :	NW
Tax Parcel Number :	RR ROW
Last Update :	2009-11-09
WRIA Number :	10
Last Date in Agency List :	2023-01-12

Map Id: 5
Direction: ENE
Distance: 0.067 mi., 356 ft.
Elevation: 15 ft.
Relative: Lower

Site Name : 1563943 | 1563944 | 1563945
47.253426, -122.425962
WA

Database(s) : [WELLS - WA]

Envirosite ID: 47779951
EPA ID: N/R

WELLS - WA

Details for this site have been truncated due to the large number of available details for this site within this dataset. For the complete details for this site, contact your Envirosite account representative for a complimentary site report containing all of the details available.

Well Tag Number :	N/R
NIT ID Number :	E003514
Well Type Code :	R
Well Address :	1120 E D ST, TACOMA
County ID :	53
Region Code :	2
Well Completion Date :	2004-12-16
Well Log Received Date :	2005-01-07
Well Diameter Quarter :	2
Well Dept Quarter :	12
Well Owner Name :	PETRICH MARINE DOCK
Driller Number :	N/R
Section/Township/Range :	SEC 04, TWP 20N, RNG 03E
Range Fraction Number :	N/R
QTR Section CD :	NE
QTR QTR Section CD :	SW
Tax Parcel Number :	N/R
Last Update :	2005-01-12
WRIA Number :	10
Last Date in Agency List :	2023-01-12

Well Tag Number :	N/R
NIT ID Number :	EE06055
Well Type Code :	R
Well Address :	1149 Market Street
County ID :	53
Region Code :	4
Well Completion Date :	2016-04-15
Well Log Received Date :	2016-05-02
Well Diameter Quarter :	2.25
Well Dept Quarter :	12
Well Owner Name :	Fransican Health System West
Driller Number :	3174
Section/Township/Range :	SEC 04, TWP 20N, RNG 03E
Range Fraction Number :	N/R
QTR Section CD :	NE
QTR QTR Section CD :	SW
Tax Parcel Number :	2011070054
Last Update :	2016-05-27
WRIA Number :	10
Last Date in Agency List :	2023-01-12

Well Tag Number :	N/R
NIT ID Number :	E005827
Well Type Code :	R
Well Address :	511 E 11TH ST, TACOMA
County ID :	53
Region Code :	2
Well Completion Date :	2006-07-07
Well Log Received Date :	2006-07-20
Well Diameter Quarter :	N/R

Map Id: 5
Direction: ENE
Distance: 0.067 mi., 356 ft.
Elevation: 15 ft.
Relative: Lower

Site Name : 1563943 | 1563944 | 1563945
47.253426, -122.425962
WA

Database(s) : [WELLS - WA] ***(cont.)***

Envirosite ID: 47779951
EPA ID: N/R

WELLS - WA ***(cont.)***

Well Dept Quarter :	11
Well Owner Name :	PETER STEICHEN
Driller Number :	N/R
Section/Township/Range :	SEC 04, TWP 20N, RNG 03E
Range Fraction Number :	N/R
QTR Section CD :	NE
QTR QTR Section CD :	SW
Tax Parcel Number :	N/R
Last Update :	2006-08-04
WRIA Number :	10
Last Date in Agency List :	2023-01-12

Well Tag Number :	N/R
NIT ID Number :	S029142
Well Type Code :	R
Well Address :	WATTLES PROPERTY
County ID :	53
Region Code :	2
Well Completion Date :	2008-02-13
Well Log Received Date :	2008-03-06
Well Diameter Quarter :	2
Well Dept Quarter :	150
Well Owner Name :	ITEM HOUSE INC | GEO ENGINEERS
Driller Number :	N/R
Section/Township/Range :	SEC 04, TWP 20N, RNG 03E
Range Fraction Number :	N/R
QTR Section CD :	NE
QTR QTR Section CD :	SW
Tax Parcel Number :	N/R
Last Update :	2008-04-28
WRIA Number :	10
Last Date in Agency List :	2023-01-12

Well Tag Number :	N/R
NIT ID Number :	AE07167
Well Type Code :	A
Well Address :	1720 Pacific Avenue, Tacoma 98402
County ID :	53
Region Code :	2
Well Completion Date :	2009-09-25
Well Log Received Date :	2009-10-09
Well Diameter Quarter :	2
Well Dept Quarter :	7.5
Well Owner Name :	U of W Board Regents | GeoEngineers
Driller Number :	N/R
Section/Township/Range :	SEC 04, TWP 20N, RNG 03E
Range Fraction Number :	N/R
QTR Section CD :	NE
QTR QTR Section CD :	SW
Tax Parcel Number :	2018040030
Last Update :	2009-10-09
WRIA Number :	10
Last Date in Agency List :	2023-01-12

Map Id: 5
Direction: ENE
Distance: 0.067 mi., 356 ft.
Elevation: 15 ft.
Relative: Lower

Site Name : 1563943 | 1563944 | 1563945
47.253426, -122.425962
WA

Database(s) : [WELLS - WA] ***(cont.)***

Envirosite ID: 47779951
EPA ID: N/R

WELLS - WA ***(cont.)***

Well Tag Number :	N/R
NIT ID Number :	EE00894
Well Type Code :	R
Well Address :	1200 E D Street, Tacoma 98421
County ID :	53
Region Code :	2
Well Completion Date :	2009-02-12
Well Log Received Date :	2009-02-19
Well Diameter Quarter :	2
Well Dept Quarter :	20
Well Owner Name :	Woodworth & Co | Pacific Crest Environmental
Driller Number :	N/R
Section/Township/Range :	SEC 04, TWP 20N, RNG 03E
Range Fraction Number :	N/R
QTR Section CD :	NE
QTR QTR Section CD :	SW
Tax Parcel Number :	8950001200
Last Update :	2009-03-03
WRIA Number :	10
Last Date in Agency List :	2023-01-12

Well Tag Number :	N/R
NIT ID Number :	AE07167
Well Type Code :	A
Well Address :	1720 Pacific Avenue, Tacoma 98402
County ID :	53
Region Code :	2
Well Completion Date :	2009-09-25
Well Log Received Date :	2009-10-09
Well Diameter Quarter :	2
Well Dept Quarter :	6
Well Owner Name :	U of W Board Regents | GeoEngineers
Driller Number :	N/R
Section/Township/Range :	SEC 04, TWP 20N, RNG 03E
Range Fraction Number :	N/R
QTR Section CD :	NE
QTR QTR Section CD :	SW
Tax Parcel Number :	2018040030
Last Update :	2009-10-09
WRIA Number :	10
Last Date in Agency List :	2023-01-12

Well Tag Number :	N/R
NIT ID Number :	E005270
Well Type Code :	R
Well Address :	1113 ST PAUL AVE
County ID :	53
Region Code :	2
Well Completion Date :	2005-04-12
Well Log Received Date :	2006-04-27
Well Diameter Quarter :	N/R
Well Dept Quarter :	12
Well Owner Name :	FATHER AND SON CONSTRUCTION
Driller Number :	N/R
Section/Township/Range :	SEC 04, TWP 20N, RNG 03E

Map Id: 5
Direction: ENE
Distance: 0.067 mi., 356 ft.
Elevation: 15 ft.
Relative: Lower

Site Name : 1563943 | 1563944 | 1563945
47.253426, -122.425962
WA

Database(s) : [WELLS - WA] ***(cont.)***

Envirosite ID: 47779951
EPA ID: N/R

WELLS - WA ***(cont.)***

Range Fraction Number :	N/R
QTR Section CD :	NE
QTR QTR Section CD :	SW
Tax Parcel Number :	N/R
Last Update :	2006-05-04
WRIA Number :	10
Last Date in Agency List :	2023-01-12

Well Tag Number :	N/R
NIT ID Number :	A131917
Well Type Code :	A
Well Address :	WATTLES PROPERTY
County ID :	53
Region Code :	2
Well Completion Date :	2008-02-13
Well Log Received Date :	2008-03-06
Well Diameter Quarter :	2
Well Dept Quarter :	150
Well Owner Name :	ITEM HOUSE INC | GEO ENGINEERS
Driller Number :	N/R
Section/Township/Range :	SEC 04, TWP 20N, RNG 03E
Range Fraction Number :	N/R
QTR Section CD :	NE
QTR QTR Section CD :	SW
Tax Parcel Number :	N/R
Last Update :	2008-04-28
WRIA Number :	10
Last Date in Agency List :	2023-01-12

Well Tag Number :	ACS338
NIT ID Number :	R028355
Well Type Code :	R
Well Address :	401 E 15TH ST, TACOMA
County ID :	53
Region Code :	2
Well Completion Date :	1997-04-23
Well Log Received Date :	1997-05-30
Well Diameter Quarter :	N/R
Well Dept Quarter :	N/R
Well Owner Name :	J. M. MARTINAC SHIPYARD
Driller Number :	N/R
Section/Township/Range :	SEC 04, TWP 20N, RNG 03E
Range Fraction Number :	N/R
QTR Section CD :	NE
QTR QTR Section CD :	SW
Tax Parcel Number :	N/R
Last Update :	N/R
WRIA Number :	10
Last Date in Agency List :	2023-01-12

Well Tag Number :	BBE415
NIT ID Number :	RE02984
Well Type Code :	R
Well Address :	1118 - 1120 E. D. Street, Tacoma

Map Id: 5
Direction: ENE
Distance: 0.067 mi., 356 ft.
Elevation: 15 ft.
Relative: Lower

Site Name : 1563943 | 1563944 | 1563945
47.253426, -122.425962
WA

Database(s) : [WELLS - WA] ***(cont.)***

Envirosite ID: 47779951
EPA ID: N/R

WELLS - WA ***(cont.)***

County ID :	53
Region Code :	2
Well Completion Date :	2009-01-09
Well Log Received Date :	2009-03-02
Well Diameter Quarter :	N/R
Well Dept Quarter :	12
Well Owner Name :	Michael Pagel | Pacific Crest
Driller Number :	N/R
Section/Township/Range :	SEC 04, TWP 20N, RNG 03E
Range Fraction Number :	N/R
QTR Section CD :	NE
QTR QTR Section CD :	SW
Tax Parcel Number :	8950001070
Last Update :	2009-03-03
WRIA Number :	10
Last Date in Agency List :	2023-01-12

Well Tag Number :	N/R
NIT ID Number :	S029142
Well Type Code :	R
Well Address :	WATTLES PROPERTY
County ID :	53
Region Code :	2
Well Completion Date :	2008-02-13
Well Log Received Date :	2008-03-06
Well Diameter Quarter :	2
Well Dept Quarter :	150
Well Owner Name :	ITEM HOUSE INC | GEO ENGINEERS
Driller Number :	N/R
Section/Township/Range :	SEC 04, TWP 20N, RNG 03E
Range Fraction Number :	N/R
QTR Section CD :	NE
QTR QTR Section CD :	SW
Tax Parcel Number :	N/R
Last Update :	2008-04-28
WRIA Number :	10
Last Date in Agency List :	2023-01-12

Well Tag Number :	ACS339
NIT ID Number :	R028355
Well Type Code :	R
Well Address :	401 E 15TH ST, TACOMA
County ID :	53
Region Code :	2
Well Completion Date :	1997-04-23
Well Log Received Date :	1997-05-30
Well Diameter Quarter :	N/R
Well Dept Quarter :	N/R
Well Owner Name :	J. M. MARTINAC SHIPYARD
Driller Number :	N/R
Section/Township/Range :	SEC 04, TWP 20N, RNG 03E
Range Fraction Number :	N/R
QTR Section CD :	NE
QTR QTR Section CD :	SW
Tax Parcel Number :	N/R

Map Id: 5
Direction: ENE
Distance: 0.067 mi., 356 ft.
Elevation: 15 ft.
Relative: Lower

Site Name : 1563943 | 1563944 | 1563945
47.253426, -122.425962
WA

Database(s) : [WELLS - WA] ***(cont.)***

Envirosite ID: 47779951
EPA ID: N/R

WELLS - WA ***(cont.)***

Last Update :	N/R
WRIA Number :	10
Last Date in Agency List :	2023-01-12

Well Tag Number :	N/R
NIT ID Number :	AE36948
Well Type Code :	A
Well Address :	1149 Market Street
County ID :	53
Region Code :	4
Well Completion Date :	2016-04-15
Well Log Received Date :	2016-05-02
Well Diameter Quarter :	2.25
Well Dept Quarter :	6
Well Owner Name :	Fransican Health System West
Driller Number :	3174
Section/Township/Range :	SEC 04, TWP 20N, RNG 03E
Range Fraction Number :	N/R
QTR Section CD :	NE
QTR QTR Section CD :	SW
Tax Parcel Number :	2011070054
Last Update :	2016-05-27
WRIA Number :	10
Last Date in Agency List :	2023-01-12

Well Tag Number :	N/R
NIT ID Number :	E003514
Well Type Code :	R
Well Address :	1120 E D ST, TACOMA
County ID :	53
Region Code :	2
Well Completion Date :	2004-12-16
Well Log Received Date :	2005-01-07
Well Diameter Quarter :	2
Well Dept Quarter :	12
Well Owner Name :	PETRICH MARINE DOCK
Driller Number :	N/R
Section/Township/Range :	SEC 04, TWP 20N, RNG 03E
Range Fraction Number :	N/R
QTR Section CD :	NE
QTR QTR Section CD :	SW
Tax Parcel Number :	N/R
Last Update :	2005-01-12
WRIA Number :	10
Last Date in Agency List :	2023-01-12

Well Tag Number :	N/R
NIT ID Number :	A131917
Well Type Code :	A
Well Address :	WATTLES PROPERTY
County ID :	53
Region Code :	2
Well Completion Date :	2008-02-13
Well Log Received Date :	2008-03-06

Map Id: 5
Direction: ENE
Distance: 0.067 mi., 356 ft.
Elevation: 15 ft.
Relative: Lower

Site Name : 1563943 | 1563944 | 1563945
47.253426, -122.425962
WA

Database(s) : [WELLS - WA] ***(cont.)***

Envirosite ID: 47779951
EPA ID: N/R

WELLS - WA ***(cont.)***

Well Diameter Quarter :	2
Well Dept Quarter :	150
Well Owner Name :	ITEM HOUSE INC | GEO ENGINEERS
Driller Number :	N/R
Section/Township/Range :	SEC 04, TWP 20N, RNG 03E
Range Fraction Number :	N/R
QTR Section CD :	NE
QTR QTR Section CD :	SW
Tax Parcel Number :	N/R
Last Update :	2008-04-28
WRIA Number :	10
Last Date in Agency List :	2023-01-12

Well Tag Number :	N/R
NIT ID Number :	S029142
Well Type Code :	R
Well Address :	WATTLES PROPERTY
County ID :	53
Region Code :	2
Well Completion Date :	2008-02-13
Well Log Received Date :	2008-03-06
Well Diameter Quarter :	2
Well Dept Quarter :	150
Well Owner Name :	ITEM HOUSE INC | GEO ENGINEERS
Driller Number :	N/R
Section/Township/Range :	SEC 04, TWP 20N, RNG 03E
Range Fraction Number :	N/R
QTR Section CD :	NE
QTR QTR Section CD :	SW
Tax Parcel Number :	N/R
Last Update :	2008-04-28
WRIA Number :	10
Last Date in Agency List :	2023-01-12

Well Tag Number :	N/R
NIT ID Number :	N/R
Well Type Code :	R
Well Address :	N/R
County ID :	53
Region Code :	2
Well Completion Date :	N/R
Well Log Received Date :	N/R
Well Diameter Quarter :	N/R
Well Dept Quarter :	N/R
Well Owner Name :	SR 509
Driller Number :	N/R
Section/Township/Range :	SEC 04, TWP 20N, RNG 03E
Range Fraction Number :	N/R
QTR Section CD :	NE
QTR QTR Section CD :	SW
Tax Parcel Number :	N/R
Last Update :	N/R
WRIA Number :	10
Last Date in Agency List :	2023-01-12

Map Id: 5
Direction: ENE
Distance: 0.067 mi., 356 ft.
Elevation: 15 ft.
Relative: Lower

Site Name : 1563943 | 1563944 | 1563945
47.253426, -122.425962
WA

Database(s) : [WELLS - WA] ***(cont.)***

Envirosite ID: 47779951
EPA ID: N/R

WELLS - WA ***(cont.)***

Well Tag Number :	N/R
NIT ID Number :	AE07167
Well Type Code :	A
Well Address :	1720 Pacific Avenue, Tacoma 98402
County ID :	53
Region Code :	2
Well Completion Date :	2009-09-25
Well Log Received Date :	2009-10-09
Well Diameter Quarter :	2
Well Dept Quarter :	4
Well Owner Name :	U of W Board Regents | GeoEngineers
Driller Number :	N/R
Section/Township/Range :	SEC 04, TWP 20N, RNG 03E
Range Fraction Number :	N/R
QTR Section CD :	NE
QTR QTR Section CD :	SW
Tax Parcel Number :	2018040030
Last Update :	2009-10-09
WRIA Number :	10
Last Date in Agency List :	2023-01-12

Well Tag Number :	N/R
NIT ID Number :	SE05497
Well Type Code :	R
Well Address :	1720 Pacific Avenue, Tacoma 98402
County ID :	53
Region Code :	2
Well Completion Date :	2009-09-25
Well Log Received Date :	2009-10-09
Well Diameter Quarter :	2
Well Dept Quarter :	6
Well Owner Name :	U of W Board Regents | GeoEngineers
Driller Number :	N/R
Section/Township/Range :	SEC 04, TWP 20N, RNG 03E
Range Fraction Number :	N/R
QTR Section CD :	NE
QTR QTR Section CD :	SW
Tax Parcel Number :	2018040030
Last Update :	2009-10-09
WRIA Number :	10
Last Date in Agency List :	2023-01-12

Well Tag Number :	N/R
NIT ID Number :	SE05497
Well Type Code :	R
Well Address :	1720 Pacific Avenue, Tacoma 98402
County ID :	53
Region Code :	2
Well Completion Date :	2009-09-25
Well Log Received Date :	2009-10-09
Well Diameter Quarter :	2
Well Dept Quarter :	7
Well Owner Name :	U of W Board Regents | GeoEngineers
Driller Number :	N/R
Section/Township/Range :	SEC 04, TWP 20N, RNG 03E

Map Id: 5
Direction: ENE
Distance: 0.067 mi., 356 ft.
Elevation: 15 ft.
Relative: Lower

Site Name : 1563943 | 1563944 | 1563945
47.253426, -122.425962
WA

Database(s) : [WELLS - WA] ***(cont.)***

Envirosite ID: 47779951
EPA ID: N/R

WELLS - WA ***(cont.)***

Range Fraction Number :	N/R
QTR Section CD :	NE
QTR QTR Section CD :	SW
Tax Parcel Number :	2018040030
Last Update :	2009-10-09
WRIA Number :	10
Last Date in Agency List :	2023-01-12

Well Tag Number :	N/R
NIT ID Number :	A131917
Well Type Code :	A
Well Address :	WATTLES PROPERTY
County ID :	53
Region Code :	2
Well Completion Date :	2008-02-13
Well Log Received Date :	2008-03-06
Well Diameter Quarter :	2
Well Dept Quarter :	150
Well Owner Name :	ITEM HOUSE INC | GEO ENGINEERS
Driller Number :	N/R
Section/Township/Range :	SEC 04, TWP 20N, RNG 03E
Range Fraction Number :	N/R
QTR Section CD :	NE
QTR QTR Section CD :	SW
Tax Parcel Number :	N/R
Last Update :	2008-04-28
WRIA Number :	10
Last Date in Agency List :	2023-01-12

Well Tag Number :	N/R
NIT ID Number :	SE05497
Well Type Code :	R
Well Address :	1720 Pacific Avenue, Tacoma 98402
County ID :	53
Region Code :	2
Well Completion Date :	2009-09-25
Well Log Received Date :	2009-10-09
Well Diameter Quarter :	2
Well Dept Quarter :	6
Well Owner Name :	U of W Board Regents | GeoEngineers
Driller Number :	N/R
Section/Township/Range :	SEC 04, TWP 20N, RNG 03E
Range Fraction Number :	N/R
QTR Section CD :	NE
QTR QTR Section CD :	SW
Tax Parcel Number :	2018040030
Last Update :	2009-10-09
WRIA Number :	10
Last Date in Agency List :	2023-01-12

Well Tag Number :	N/R
NIT ID Number :	S029142
Well Type Code :	R
Well Address :	WATTLES PROPERTY

Map Id: 5
Direction: ENE
Distance: 0.067 mi., 356 ft.
Elevation: 15 ft.
Relative: Lower

Site Name : 1563943 | 1563944 | 1563945
47.253426, -122.425962
WA

Database(s) : [WELLS - WA] ***(cont.)***

Envirosite ID: 47779951
EPA ID: N/R

WELLS - WA ***(cont.)***

County ID :	53
Region Code :	2
Well Completion Date :	2008-02-13
Well Log Received Date :	2008-03-06
Well Diameter Quarter :	2
Well Dept Quarter :	150
Well Owner Name :	ITEM HOUSE INC | GEO ENGINEERS
Driller Number :	N/R
Section/Township/Range :	SEC 04, TWP 20N, RNG 03E
Range Fraction Number :	N/R
QTR Section CD :	NE
QTR QTR Section CD :	SW
Tax Parcel Number :	N/R
Last Update :	2008-04-28
WRIA Number :	10
Last Date in Agency List :	2023-01-12

Well Tag Number :	N/R
NIT ID Number :	SE05497
Well Type Code :	R
Well Address :	1720 Pacific Avenue, Tacoma 98402
County ID :	53
Region Code :	2
Well Completion Date :	2009-09-25
Well Log Received Date :	2009-10-09
Well Diameter Quarter :	2
Well Dept Quarter :	6
Well Owner Name :	U of W Board Regents | GeoEngineers
Driller Number :	N/R
Section/Township/Range :	SEC 04, TWP 20N, RNG 03E
Range Fraction Number :	N/R
QTR Section CD :	NE
QTR QTR Section CD :	SW
Tax Parcel Number :	2018040030
Last Update :	2009-10-09
WRIA Number :	10
Last Date in Agency List :	2023-01-12

Well Tag Number :	BBE413
NIT ID Number :	AE56626
Well Type Code :	A
Well Address :	1118 E. D. Street
County ID :	53
Region Code :	2
Well Completion Date :	2019-07-11
Well Log Received Date :	2019-10-08
Well Diameter Quarter :	2
Well Dept Quarter :	12
Well Owner Name :	Petrich Marine Dock
Driller Number :	3070
Section/Township/Range :	SEC 04, TWP 20N, RNG 03E
Range Fraction Number :	N/R
QTR Section CD :	NE
QTR QTR Section CD :	SW
Tax Parcel Number :	8950001070

Map Id: 5
Direction: ENE
Distance: 0.067 mi., 356 ft.
Elevation: 15 ft.
Relative: Lower

Site Name : 1563943 | 1563944 | 1563945
47.253426, -122.425962
WA

Database(s) : [WELLS - WA] ***(cont.)***

Envirosite ID: 47779951
EPA ID: N/R

WELLS - WA ***(cont.)***

Last Update :	2019-10-08
WRIA Number :	10
Last Date in Agency List :	2023-01-12

Well Tag Number :	N/R
NIT ID Number :	SE05497
Well Type Code :	R
Well Address :	1720 Pacific Avenue, Tacoma 98402
County ID :	53
Region Code :	2
Well Completion Date :	2009-09-25
Well Log Received Date :	2009-10-09
Well Diameter Quarter :	2
Well Dept Quarter :	4
Well Owner Name :	U of W Board Regents | GeoEngineers
Driller Number :	N/R
Section/Township/Range :	SEC 04, TWP 20N, RNG 03E
Range Fraction Number :	N/R
QTR Section CD :	NE
QTR QTR Section CD :	SW
Tax Parcel Number :	2018040030
Last Update :	2009-10-09
WRIA Number :	10
Last Date in Agency List :	2023-01-12

Well Tag Number :	N/R
NIT ID Number :	R042925
Well Type Code :	R
Well Address :	1128 ST PAUL AVE TACOMA WA
County ID :	53
Region Code :	2
Well Completion Date :	2000-05-05
Well Log Received Date :	2000-08-07
Well Diameter Quarter :	N/R
Well Dept Quarter :	N/R
Well Owner Name :	GLOBE INDUSTRIES
Driller Number :	N/R
Section/Township/Range :	SEC 04, TWP 20N, RNG 03E
Range Fraction Number :	N/R
QTR Section CD :	NE
QTR QTR Section CD :	SW
Tax Parcel Number :	N/R
Last Update :	N/R
WRIA Number :	10
Last Date in Agency List :	2023-01-12

Well Tag Number :	N/R
NIT ID Number :	E005400
Well Type Code :	R
Well Address :	1203 E D ST, TACOMA
County ID :	53
Region Code :	2
Well Completion Date :	2005-03-15
Well Log Received Date :	2005-04-11

Map Id: 5
Direction: ENE
Distance: 0.067 mi., 356 ft.
Elevation: 15 ft.
Relative: Lower

Site Name : 1563943 | 1563944 | 1563945
47.253426, -122.425962
WA

Database(s) : [WELLS - WA] ***(cont.)***

Envirosite ID: 47779951
EPA ID: N/R

WELLS - WA ***(cont.)***

Well Diameter Quarter :	2
Well Dept Quarter :	8
Well Owner Name :	PORT OF TACOMA
Driller Number :	N/R
Section/Township/Range :	SEC 04, TWP 20N, RNG 03E
Range Fraction Number :	N/R
QTR Section CD :	NE
QTR QTR Section CD :	SW
Tax Parcel Number :	N/R
Last Update :	2005-04-14
WRIA Number :	10
Last Date in Agency List :	2023-01-12

Map Id: 6
Direction: SW
Distance: 0.073 mi., 388 ft.
Elevation: 7 ft.
Relative: Lower

Site Name : 1870476 | 1870479 | 1870629
47.249562, -122.43153
WA

Database(s) : [WELLS - WA]

Envirosite ID: 47777109
EPA ID: N/R

WELLS - WA

Details for this site have been truncated due to the large number of available details for this site within this dataset. For the complete details for this site, contact your Envirosite account representative for a complimentary site report containing all of the details available.

Well Tag Number :	N/R
NIT ID Number :	AE11139
Well Type Code :	A
Well Address :	1656 E J St, Tacoma 98421
County ID :	53
Region Code :	2
Well Completion Date :	2010-10-27
Well Log Received Date :	2010-11-19
Well Diameter Quarter :	2
Well Dept Quarter :	12
Well Owner Name :	Chevron 100-1348 | SAIC
Driller Number :	N/R
Section/Township/Range :	SEC 04, TWP 20N, RNG 03E
Range Fraction Number :	N/R
QTR Section CD :	SW
QTR QTR Section CD :	NE
Tax Parcel Number :	N/R
Last Update :	2010-11-22
WRIA Number :	10
Last Date in Agency List :	2023-01-12

Well Tag Number :	N/R
NIT ID Number :	AE09839
Well Type Code :	A
Well Address :	1656 E J St, Tacoma 98421

Map Id: 6
Direction: SW
Distance: 0.073 mi., 388 ft.
Elevation: 7 ft.
Relative: Lower

Site Name : 1870476 | 1870479 | 1870629
47.249562, -122.43153
WA

Database(s) : [WELLS - WA] ***(cont.)***

Envirosite ID: 47777109
EPA ID: N/R

WELLS - WA ***(cont.)***

County ID :	53
Region Code :	2
Well Completion Date :	2010-07-08
Well Log Received Date :	2010-07-29
Well Diameter Quarter :	2
Well Dept Quarter :	20
Well Owner Name :	Chevron Bulk Terminal | SAIC
Driller Number :	N/R
Section/Township/Range :	SEC 04, TWP 20N, RNG 03E
Range Fraction Number :	N/R
QTR Section CD :	SW
QTR QTR Section CD :	NE
Tax Parcel Number :	N/R
Last Update :	2010-07-30
WRIA Number :	10
Last Date in Agency List :	2023-01-12

Well Tag Number :	N/R
NIT ID Number :	AE22648
Well Type Code :	A
Well Address :	1656 East J Street, Tacoma 98421
County ID :	53
Region Code :	2
Well Completion Date :	2013-07-12
Well Log Received Date :	2013-07-29
Well Diameter Quarter :	2
Well Dept Quarter :	13
Well Owner Name :	Chevron | SAIC
Driller Number :	N/R
Section/Township/Range :	SEC 04, TWP 20N, RNG 03E
Range Fraction Number :	N/R
QTR Section CD :	SW
QTR QTR Section CD :	NE
Tax Parcel Number :	N/R
Last Update :	2013-10-25
WRIA Number :	10
Last Date in Agency List :	2023-01-12

Well Tag Number :	N/R
NIT ID Number :	R046087
Well Type Code :	R
Well Address :	1717 PACIFIC AVE, TACOMA
County ID :	53
Region Code :	2
Well Completion Date :	2000-03-20
Well Log Received Date :	2001-02-13
Well Diameter Quarter :	N/R
Well Dept Quarter :	43
Well Owner Name :	CITY OF TACOMA
Driller Number :	N/R
Section/Township/Range :	SEC 04, TWP 20N, RNG 03E
Range Fraction Number :	N/R
QTR Section CD :	SW
QTR QTR Section CD :	NE
Tax Parcel Number :	N/R

Map Id: 6
Direction: SW
Distance: 0.073 mi., 388 ft.
Elevation: 7 ft.
Relative: Lower

Site Name : 1870476 | 1870479 | 1870629
47.249562, -122.43153
WA

Database(s) : [WELLS - WA] ***(cont.)***

Envirosite ID: 47777109
EPA ID: N/R

WELLS - WA ***(cont.)***

Last Update :	2001-11-16
WRIA Number :	10
Last Date in Agency List :	2023-01-12

Well Tag Number :	AKS435
NIT ID Number :	R061538
Well Type Code :	R
Well Address :	1501 PACIFIC AVE, TACOMA
County ID :	53
Region Code :	2
Well Completion Date :	2003-03-28
Well Log Received Date :	2003-07-28
Well Diameter Quarter :	N/R
Well Dept Quarter :	20
Well Owner Name :	UNITED WAY | SALTBUSH
Driller Number :	N/R
Section/Township/Range :	SEC 04, TWP 20N, RNG 03E
Range Fraction Number :	N/R
QTR Section CD :	SW
QTR QTR Section CD :	NE
Tax Parcel Number :	N/R
Last Update :	2009-04-06
WRIA Number :	10
Last Date in Agency List :	2023-01-12

Well Tag Number :	N/R
NIT ID Number :	AE11139
Well Type Code :	A
Well Address :	1656 E J St, Tacoma 98421
County ID :	53
Region Code :	2
Well Completion Date :	2010-10-28
Well Log Received Date :	2010-11-19
Well Diameter Quarter :	2
Well Dept Quarter :	12
Well Owner Name :	Chevron 100-1348 | SAIC
Driller Number :	N/R
Section/Township/Range :	SEC 04, TWP 20N, RNG 03E
Range Fraction Number :	N/R
QTR Section CD :	SW
QTR QTR Section CD :	NE
Tax Parcel Number :	N/R
Last Update :	2010-11-22
WRIA Number :	10
Last Date in Agency List :	2023-01-12

Well Tag Number :	N/R
NIT ID Number :	S029070
Well Type Code :	R
Well Address :	1933 DOCK ST, TACOMA 98402
County ID :	53
Region Code :	2
Well Completion Date :	2006-11-15
Well Log Received Date :	2006-12-04

Map Id: 6
Direction: SW
Distance: 0.073 mi., 388 ft.
Elevation: 7 ft.
Relative: Lower

Site Name : 1870476 | 1870479 | 1870629
47.249562, -122.43153
WA

Database(s) : [WELLS - WA] ***(cont.)***

Envirosite ID: 47777109
EPA ID: N/R

WELLS - WA ***(cont.)***

Well Diameter Quarter :	2
Well Dept Quarter :	40
Well Owner Name :	FOSS WATERWAY AUTH
Driller Number :	N/R
Section/Township/Range :	SEC 04, TWP 20N, RNG 03E
Range Fraction Number :	N/R
QTR Section CD :	SW
QTR QTR Section CD :	NE
Tax Parcel Number :	N/R
Last Update :	2006-12-05
WRIA Number :	10
Last Date in Agency List :	2023-01-12

Well Tag Number :	N/R
NIT ID Number :	SE08428
Well Type Code :	R
Well Address :	1656 E J St, Tacoma 98421
County ID :	53
Region Code :	2
Well Completion Date :	2010-10-27
Well Log Received Date :	2010-11-19
Well Diameter Quarter :	2
Well Dept Quarter :	12
Well Owner Name :	Chevron 100-1348 | SAIC
Driller Number :	N/R
Section/Township/Range :	SEC 04, TWP 20N, RNG 03E
Range Fraction Number :	N/R
QTR Section CD :	SW
QTR QTR Section CD :	NE
Tax Parcel Number :	N/R
Last Update :	2010-11-22
WRIA Number :	10
Last Date in Agency List :	2023-01-12

Well Tag Number :	N/R
NIT ID Number :	AE09839
Well Type Code :	A
Well Address :	1656 E J St, Tacoma 98421
County ID :	53
Region Code :	2
Well Completion Date :	2010-07-08
Well Log Received Date :	2010-07-29
Well Diameter Quarter :	2
Well Dept Quarter :	16
Well Owner Name :	Chevron Bulk Terminal | SAIC
Driller Number :	N/R
Section/Township/Range :	SEC 04, TWP 20N, RNG 03E
Range Fraction Number :	N/R
QTR Section CD :	SW
QTR QTR Section CD :	NE
Tax Parcel Number :	N/R
Last Update :	2010-07-30
WRIA Number :	10
Last Date in Agency List :	2023-01-12

Map Id: 6
Direction: SW
Distance: 0.073 mi., 388 ft.
Elevation: 7 ft.
Relative: Lower

Site Name : 1870476 | 1870479 | 1870629
47.249562, -122.43153
WA

Database(s) : [WELLS - WA] ***(cont.)***

Envirosite ID: 47777109
EPA ID: N/R

WELLS - WA ***(cont.)***

Well Tag Number :	N/R
NIT ID Number :	E008587
Well Type Code :	R
Well Address :	1623 E J ST, TACOMA
County ID :	53
Region Code :	2
Well Completion Date :	2008-06-18
Well Log Received Date :	2008-06-23
Well Diameter Quarter :	2
Well Dept Quarter :	12
Well Owner Name :	NORTHWEST DETENTION CENTER | GEOTECH CONSULTANTS
Driller Number :	N/R
Section/Township/Range :	SEC 04, TWP 20N, RNG 03E
Range Fraction Number :	N/R
QTR Section CD :	SW
QTR QTR Section CD :	NE
Tax Parcel Number :	1200039562
Last Update :	2008-07-07
WRIA Number :	10
Last Date in Agency List :	2023-01-12

Well Tag Number :	N/R
NIT ID Number :	A053336
Well Type Code :	A
Well Address :	DOCK ST, TACOMA
County ID :	53
Region Code :	2
Well Completion Date :	2001-06-04
Well Log Received Date :	2001-07-24
Well Diameter Quarter :	2
Well Dept Quarter :	70
Well Owner Name :	HART CROWSER
Driller Number :	N/R
Section/Township/Range :	SEC 04, TWP 20N, RNG 03E
Range Fraction Number :	N/R
QTR Section CD :	SW
QTR QTR Section CD :	NE
Tax Parcel Number :	N/R
Last Update :	2001-11-19
WRIA Number :	10
Last Date in Agency List :	2023-01-12

Well Tag Number :	N/R
NIT ID Number :	SE07530
Well Type Code :	R
Well Address :	1656 E J St, Tacoma 98421
County ID :	53
Region Code :	2
Well Completion Date :	2010-07-07
Well Log Received Date :	2010-07-29
Well Diameter Quarter :	2
Well Dept Quarter :	16
Well Owner Name :	Chevron Bulk Terminal | SAIC
Driller Number :	N/R
Section/Township/Range :	SEC 04, TWP 20N, RNG 03E

Map Id: 6
Direction: SW
Distance: 0.073 mi., 388 ft.
Elevation: 7 ft.
Relative: Lower

Site Name : 1870476 | 1870479 | 1870629
47.249562, -122.43153
WA

Database(s) : [WELLS - WA] ***(cont.)***

Envirosite ID: 47777109
EPA ID: N/R

WELLS - WA ***(cont.)***

Range Fraction Number :	N/R
QTR Section CD :	SW
QTR QTR Section CD :	NE
Tax Parcel Number :	N/R
Last Update :	2010-07-30
WRIA Number :	10
Last Date in Agency List :	2023-01-12

Well Tag Number :	AHL057
NIT ID Number :	R052296
Well Type Code :	R
Well Address :	PACIFIC AVE AND 15TH, TACOMA
County ID :	53
Region Code :	2
Well Completion Date :	2002-08-22
Well Log Received Date :	2003-01-13
Well Diameter Quarter :	2
Well Dept Quarter :	17
Well Owner Name :	GEOENGINEERS
Driller Number :	N/R
Section/Township/Range :	SEC 04, TWP 20N, RNG 03E
Range Fraction Number :	N/R
QTR Section CD :	SW
QTR QTR Section CD :	NE
Tax Parcel Number :	N/R
Last Update :	2006-05-08
WRIA Number :	10
Last Date in Agency List :	2023-01-12

Well Tag Number :	N/R
NIT ID Number :	A131419
Well Type Code :	A
Well Address :	1400 BLOCK OF A ST, TACOMA
County ID :	53
Region Code :	2
Well Completion Date :	2008-05-06
Well Log Received Date :	2008-05-16
Well Diameter Quarter :	2
Well Dept Quarter :	28
Well Owner Name :	CITY OF TACOMA | LANDAU ASSOCIATES
Driller Number :	N/R
Section/Township/Range :	SEC 04, TWP 20N, RNG 03E
Range Fraction Number :	N/R
QTR Section CD :	SW
QTR QTR Section CD :	NE
Tax Parcel Number :	ROW
Last Update :	2008-08-01
WRIA Number :	10
Last Date in Agency List :	2023-01-12

Well Tag Number :	N/R
NIT ID Number :	SE08428
Well Type Code :	R
Well Address :	1656 E J St, Tacoma 98421

Map Id: 6
Direction: SW
Distance: 0.073 mi., 388 ft.
Elevation: 7 ft.
Relative: Lower

Site Name : 1870476 | 1870479 | 1870629
47.249562, -122.43153
WA

Database(s) : [WELLS - WA] ***(cont.)***

Envirosite ID: 47777109
EPA ID: N/R

WELLS - WA ***(cont.)***

County ID :	53
Region Code :	2
Well Completion Date :	2010-10-28
Well Log Received Date :	2010-11-19
Well Diameter Quarter :	2
Well Dept Quarter :	12
Well Owner Name :	Chevron 100-1348 | SAIC
Driller Number :	N/R
Section/Township/Range :	SEC 04, TWP 20N, RNG 03E
Range Fraction Number :	N/R
QTR Section CD :	SW
QTR QTR Section CD :	NE
Tax Parcel Number :	N/R
Last Update :	2010-11-22
WRIA Number :	10
Last Date in Agency List :	2023-01-12

Well Tag Number :	N/R
NIT ID Number :	A129368
Well Type Code :	A
Well Address :	PACIFIC AVE AND 15TH, TACOMA
County ID :	53
Region Code :	2
Well Completion Date :	2008-07-22
Well Log Received Date :	2008-09-11
Well Diameter Quarter :	N/R
Well Dept Quarter :	16.8
Well Owner Name :	GLACIER ENVIRONMENTAL
Driller Number :	N/R
Section/Township/Range :	SEC 04, TWP 20N, RNG 03E
Range Fraction Number :	N/R
QTR Section CD :	SW
QTR QTR Section CD :	NE
Tax Parcel Number :	N/R
Last Update :	2008-09-30
WRIA Number :	10
Last Date in Agency List :	2023-01-12

Well Tag Number :	N/R
NIT ID Number :	SE08428
Well Type Code :	R
Well Address :	1656 E J St, Tacoma 98421
County ID :	53
Region Code :	2
Well Completion Date :	2010-10-27
Well Log Received Date :	2010-11-19
Well Diameter Quarter :	2
Well Dept Quarter :	12
Well Owner Name :	Chevron 100-1348 | SAIC
Driller Number :	N/R
Section/Township/Range :	SEC 04, TWP 20N, RNG 03E
Range Fraction Number :	N/R
QTR Section CD :	SW
QTR QTR Section CD :	NE
Tax Parcel Number :	N/R

Map Id: 6
Direction: SW
Distance: 0.073 mi., 388 ft.
Elevation: 7 ft.
Relative: Lower

Site Name : 1870476 | 1870479 | 1870629
47.249562, -122.43153
WA

Database(s) : [WELLS - WA] ***(cont.)***

Envirosite ID: 47777109
EPA ID: N/R

WELLS - WA ***(cont.)***

Last Update :	2010-11-22
WRIA Number :	10
Last Date in Agency List :	2023-01-12

Well Tag Number :	N/R
NIT ID Number :	A131419
Well Type Code :	A
Well Address :	1400 BLOCK OF A ST, TACOMA
County ID :	53
Region Code :	2
Well Completion Date :	2008-05-06
Well Log Received Date :	2008-05-16
Well Diameter Quarter :	2
Well Dept Quarter :	41
Well Owner Name :	CITY OF TACOMA | LANDAU ASSOCIATES
Driller Number :	N/R
Section/Township/Range :	SEC 04, TWP 20N, RNG 03E
Range Fraction Number :	N/R
QTR Section CD :	SW
QTR QTR Section CD :	NE
Tax Parcel Number :	ROW
Last Update :	2008-08-01
WRIA Number :	10
Last Date in Agency List :	2023-01-12

Well Tag Number :	N/R
NIT ID Number :	SE08428
Well Type Code :	R
Well Address :	1656 E J St, Tacoma 98421
County ID :	53
Region Code :	2
Well Completion Date :	2010-10-26
Well Log Received Date :	2010-11-19
Well Diameter Quarter :	2
Well Dept Quarter :	12
Well Owner Name :	Chevron 100-1348 | SAIC
Driller Number :	N/R
Section/Township/Range :	SEC 04, TWP 20N, RNG 03E
Range Fraction Number :	N/R
QTR Section CD :	SW
QTR QTR Section CD :	NE
Tax Parcel Number :	N/R
Last Update :	2010-11-22
WRIA Number :	10
Last Date in Agency List :	2023-01-12

Well Tag Number :	N/R
NIT ID Number :	E008587
Well Type Code :	R
Well Address :	1623 E J ST, TACOMA
County ID :	53
Region Code :	2
Well Completion Date :	2008-06-18
Well Log Received Date :	2008-06-23

Map Id: 6
Direction: SW
Distance: 0.073 mi., 388 ft.
Elevation: 7 ft.
Relative: Lower

Site Name : 1870476 | 1870479 | 1870629
47.249562, -122.43153
WA

Database(s) : [WELLS - WA] ***(cont.)***

Envirosite ID: 47777109
EPA ID: N/R

WELLS - WA ***(cont.)***

Well Diameter Quarter :	2
Well Dept Quarter :	12
Well Owner Name :	NORTHWEST DETENTION CENTER | GEOTECH CONSULTANTS
Driller Number :	N/R
Section/Township/Range :	SEC 04, TWP 20N, RNG 03E
Range Fraction Number :	N/R
QTR Section CD :	SW
QTR QTR Section CD :	NE
Tax Parcel Number :	1200039562
Last Update :	2008-07-07
WRIA Number :	10
Last Date in Agency List :	2023-01-12

Well Tag Number :	N/R
NIT ID Number :	SE48708
Well Type Code :	R
Well Address :	1656 East J Street, Tacoma 98421
County ID :	53
Region Code :	2
Well Completion Date :	2013-07-12
Well Log Received Date :	2013-07-29
Well Diameter Quarter :	2
Well Dept Quarter :	13
Well Owner Name :	Chevron | SAIC
Driller Number :	N/R
Section/Township/Range :	SEC 04, TWP 20N, RNG 03E
Range Fraction Number :	N/R
QTR Section CD :	SW
QTR QTR Section CD :	NE
Tax Parcel Number :	N/R
Last Update :	2013-10-25
WRIA Number :	10
Last Date in Agency List :	2023-01-12

Well Tag Number :	BKF616
NIT ID Number :	RE16261
Well Type Code :	R
Well Address :	1656 E J St
County ID :	53
Region Code :	2
Well Completion Date :	2018-07-27
Well Log Received Date :	2018-11-29
Well Diameter Quarter :	2
Well Dept Quarter :	24
Well Owner Name :	Former Chevron 1001348
Driller Number :	3203
Section/Township/Range :	SEC 04, TWP 20N, RNG 03E
Range Fraction Number :	N/R
QTR Section CD :	SW
QTR QTR Section CD :	NE
Tax Parcel Number :	N/R
Last Update :	2018-12-17
WRIA Number :	10
Last Date in Agency List :	2023-01-12

Map Id: 6
Direction: SW
Distance: 0.073 mi., 388 ft.
Elevation: 7 ft.
Relative: Lower

Site Name : 1870476 | 1870479 | 1870629
47.249562, -122.43153
WA

Database(s) : [WELLS - WA] ***(cont.)***

Envirosite ID: 47777109
EPA ID: N/R

WELLS - WA ***(cont.)***

Well Tag Number :	N/R
NIT ID Number :	SE07530
Well Type Code :	R
Well Address :	1656 E J St, Tacoma 98421
County ID :	53
Region Code :	2
Well Completion Date :	2010-07-08
Well Log Received Date :	2010-07-29
Well Diameter Quarter :	2
Well Dept Quarter :	20
Well Owner Name :	Chevron Bulk Terminal | SAIC
Driller Number :	N/R
Section/Township/Range :	SEC 04, TWP 20N, RNG 03E
Range Fraction Number :	N/R
QTR Section CD :	SW
QTR QTR Section CD :	NE
Tax Parcel Number :	N/R
Last Update :	2010-07-30
WRIA Number :	10
Last Date in Agency List :	2023-01-12

Well Tag Number :	N/R
NIT ID Number :	E008549
Well Type Code :	R
Well Address :	N/R
County ID :	53
Region Code :	2
Well Completion Date :	2008-05-06
Well Log Received Date :	2008-05-16
Well Diameter Quarter :	2
Well Dept Quarter :	38
Well Owner Name :	CITY OF TACOMA | LANDAU ASSOCIATES
Driller Number :	N/R
Section/Township/Range :	SEC 04, TWP 20N, RNG 03E
Range Fraction Number :	N/R
QTR Section CD :	SW
QTR QTR Section CD :	NE
Tax Parcel Number :	ROW
Last Update :	2008-08-01
WRIA Number :	10
Last Date in Agency List :	2023-01-12

Well Tag Number :	N/R
NIT ID Number :	SE08428
Well Type Code :	R
Well Address :	1656 E J St, Tacoma 98421
County ID :	53
Region Code :	2
Well Completion Date :	2010-10-25
Well Log Received Date :	2010-11-19
Well Diameter Quarter :	2
Well Dept Quarter :	12
Well Owner Name :	Chevron 100-1348 | SAIC
Driller Number :	N/R
Section/Township/Range :	SEC 04, TWP 20N, RNG 03E

Map Id: 6
Direction: SW
Distance: 0.073 mi., 388 ft.
Elevation: 7 ft.
Relative: Lower

Site Name : 1870476 | 1870479 | 1870629
47.249562, -122.43153
WA

Database(s) : [WELLS - WA] ***(cont.)***

Envirosite ID: 47777109
EPA ID: N/R

WELLS - WA ***(cont.)***

Range Fraction Number :	N/R
QTR Section CD :	SW
QTR QTR Section CD :	NE
Tax Parcel Number :	N/R
Last Update :	2010-11-22
WRIA Number :	10
Last Date in Agency List :	2023-01-12

Well Tag Number :	N/R
NIT ID Number :	AE03433
Well Type Code :	A
Well Address :	1623 EAST J STREET, TACOMA
County ID :	53
Region Code :	2
Well Completion Date :	2008-06-16
Well Log Received Date :	2008-09-12
Well Diameter Quarter :	N/R
Well Dept Quarter :	60
Well Owner Name :	The Geo Group Inc
Driller Number :	N/R
Section/Township/Range :	SEC 04, TWP 20N, RNG 03E
Range Fraction Number :	N/R
QTR Section CD :	SW
QTR QTR Section CD :	NE
Tax Parcel Number :	N/R
Last Update :	2008-09-29
WRIA Number :	10
Last Date in Agency List :	2023-01-12

Well Tag Number :	N/R
NIT ID Number :	SE48708
Well Type Code :	R
Well Address :	1656 East J Street, Tacoma 98421
County ID :	53
Region Code :	2
Well Completion Date :	2013-07-12
Well Log Received Date :	2013-07-29
Well Diameter Quarter :	2
Well Dept Quarter :	13
Well Owner Name :	Chevron | SAIC
Driller Number :	N/R
Section/Township/Range :	SEC 04, TWP 20N, RNG 03E
Range Fraction Number :	N/R
QTR Section CD :	SW
QTR QTR Section CD :	NE
Tax Parcel Number :	N/R
Last Update :	2013-10-25
WRIA Number :	10
Last Date in Agency List :	2023-01-12

Well Tag Number :	N/R
NIT ID Number :	AE09839
Well Type Code :	A
Well Address :	1656 E J St, Tacoma 98421

Map Id: 6
Direction: SW
Distance: 0.073 mi., 388 ft.
Elevation: 7 ft.
Relative: Lower

Site Name : 1870476 | 1870479 | 1870629
47.249562, -122.43153
WA

Database(s) : [WELLS - WA] ***(cont.)***

Envirosite ID: 47777109
EPA ID: N/R

WELLS - WA ***(cont.)***

County ID :	53
Region Code :	2
Well Completion Date :	2010-07-07
Well Log Received Date :	2010-07-29
Well Diameter Quarter :	2
Well Dept Quarter :	16
Well Owner Name :	Chevron Bulk Terminal | SAIC
Driller Number :	N/R
Section/Township/Range :	SEC 04, TWP 20N, RNG 03E
Range Fraction Number :	N/R
QTR Section CD :	SW
QTR QTR Section CD :	NE
Tax Parcel Number :	N/R
Last Update :	2010-07-30
WRIA Number :	10
Last Date in Agency List :	2023-01-12

Well Tag Number :	N/R
NIT ID Number :	SE02511
Well Type Code :	R
Well Address :	1623 EAST J STREET, TACOMA
County ID :	53
Region Code :	2
Well Completion Date :	2008-06-16
Well Log Received Date :	2008-09-12
Well Diameter Quarter :	N/R
Well Dept Quarter :	60
Well Owner Name :	The Geo Group Inc.
Driller Number :	N/R
Section/Township/Range :	SEC 04, TWP 20N, RNG 03E
Range Fraction Number :	N/R
QTR Section CD :	SW
QTR QTR Section CD :	NE
Tax Parcel Number :	N/R
Last Update :	2008-09-29
WRIA Number :	10
Last Date in Agency List :	2023-01-12

Well Tag Number :	N/R
NIT ID Number :	SE48708
Well Type Code :	R
Well Address :	1656 East J Street, Tacoma 98421
County ID :	53
Region Code :	2
Well Completion Date :	2013-07-12
Well Log Received Date :	2013-07-29
Well Diameter Quarter :	2
Well Dept Quarter :	13
Well Owner Name :	Chevron | SAIC
Driller Number :	N/R
Section/Township/Range :	SEC 04, TWP 20N, RNG 03E
Range Fraction Number :	N/R
QTR Section CD :	SW
QTR QTR Section CD :	NE
Tax Parcel Number :	N/R

Map Id: 6
Direction: SW
Distance: 0.073 mi., 388 ft.
Elevation: 7 ft.
Relative: Lower

Site Name : 1870476 | 1870479 | 1870629
47.249562, -122.43153
WA

Database(s) : [WELLS - WA] ***(cont.)***

Envirosite ID: 47777109
EPA ID: N/R

WELLS - WA ***(cont.)***

Last Update :	2013-10-25
WRIA Number :	10
Last Date in Agency List :	2023-01-12

Map Id: 7
Direction: WSW
Distance: 0.092 mi., 488 ft.
Elevation: 7 ft.
Relative: Lower

Site Name : 1641606 | 1641607 | 1641608
47.249938, -122.433485
WA

Database(s) : [WELLS - WA]

Envirosite ID: 47778605
EPA ID: N/R

WELLS - WA

Details for this site have been truncated due to the large number of available details for this site within this dataset. For the complete details for this site, contact your Envirosite account representative for a complimentary site report containing all of the details available.

Well Tag Number :	N/R
NIT ID Number :	S022247
Well Type Code :	R
Well Address :	S 17TH ST AND S MARKET ST, TACOMA
County ID :	53
Region Code :	2
Well Completion Date :	2003-05-29
Well Log Received Date :	2003-06-13
Well Diameter Quarter :	8.5
Well Dept Quarter :	50
Well Owner Name :	UW TACOMA
Driller Number :	N/R
Section/Township/Range :	SEC 04, TWP 20N, RNG 03E
Range Fraction Number :	N/R
QTR Section CD :	SW
QTR QTR Section CD :	NW
Tax Parcel Number :	N/R
Last Update :	2003-07-29
WRIA Number :	10
Last Date in Agency List :	2023-01-12

Well Tag Number :	N/R
NIT ID Number :	A073502
Well Type Code :	A
Well Address :	S 17TH ST AND COURT C, TACOMA
County ID :	53
Region Code :	2
Well Completion Date :	2005-05-17
Well Log Received Date :	2005-05-26
Well Diameter Quarter :	N/R
Well Dept Quarter :	30
Well Owner Name :	URS CORP
Driller Number :	N/R
Section/Township/Range :	SEC 04, TWP 20N, RNG 03E

Map Id: 7
Direction: WSW
Distance: 0.092 mi., 488 ft.
Elevation: 7 ft.
Relative: Lower

Site Name : 1641606 | 1641607 | 1641608
47.249938, -122.433485
WA

Database(s) : [WELLS - WA] ***(cont.)***

Envirosite ID: 47778605
EPA ID: N/R

WELLS - WA ***(cont.)***

Range Fraction Number :	N/R
QTR Section CD :	SW
QTR QTR Section CD :	NW
Tax Parcel Number :	N/R
Last Update :	2005-06-24
WRIA Number :	10
Last Date in Agency List :	2023-01-12

Well Tag Number :	N/R
NIT ID Number :	AE45540
Well Type Code :	A
Well Address :	1650 Broadway
County ID :	53
Region Code :	4
Well Completion Date :	2017-10-12
Well Log Received Date :	2017-11-02
Well Diameter Quarter :	2.25
Well Dept Quarter :	12
Well Owner Name :	Yareton Investment Mgmt LLC
Driller Number :	3216
Section/Township/Range :	SEC 04, TWP 20N, RNG 03E
Range Fraction Number :	N/R
QTR Section CD :	SW
QTR QTR Section CD :	NW
Tax Parcel Number :	2015060013
Last Update :	2017-11-03
WRIA Number :	10
Last Date in Agency List :	2023-01-12

Well Tag Number :	N/R
NIT ID Number :	AE45094
Well Type Code :	A
Well Address :	1650 Broadway
County ID :	53
Region Code :	4
Well Completion Date :	2017-09-13
Well Log Received Date :	2017-10-09
Well Diameter Quarter :	2.25
Well Dept Quarter :	22
Well Owner Name :	Yareton Investment Management LLC
Driller Number :	2827
Section/Township/Range :	SEC 04, TWP 20N, RNG 03E
Range Fraction Number :	N/R
QTR Section CD :	SW
QTR QTR Section CD :	NW
Tax Parcel Number :	2015060013
Last Update :	2017-10-10
WRIA Number :	10
Last Date in Agency List :	2023-01-12

Well Tag Number :	N/R
NIT ID Number :	AE45094
Well Type Code :	A
Well Address :	1650 Broadway

Map Id: 7
Direction: WSW
Distance: 0.092 mi., 488 ft.
Elevation: 7 ft.
Relative: Lower

Site Name : 1641606 | 1641607 | 1641608
47.249938, -122.433485
WA

Database(s) : [WELLS - WA] ***(cont.)***

Envirosite ID: 47778605
EPA ID: N/R

WELLS - WA ***(cont.)***

County ID :	53
Region Code :	4
Well Completion Date :	2017-09-13
Well Log Received Date :	2017-10-09
Well Diameter Quarter :	2.25
Well Dept Quarter :	10
Well Owner Name :	Yareton Investment Management LLC
Driller Number :	2827
Section/Township/Range :	SEC 04, TWP 20N, RNG 03E
Range Fraction Number :	N/R
QTR Section CD :	SW
QTR QTR Section CD :	NW
Tax Parcel Number :	2015060013
Last Update :	2017-10-10
WRIA Number :	10
Last Date in Agency List :	2023-01-12

Well Tag Number :	N/R
NIT ID Number :	SE63763
Well Type Code :	R
Well Address :	1650 Broadway
County ID :	53
Region Code :	4
Well Completion Date :	2017-10-12
Well Log Received Date :	2017-11-02
Well Diameter Quarter :	2.25
Well Dept Quarter :	14
Well Owner Name :	Yareton Investment Mgmt LLC
Driller Number :	3216
Section/Township/Range :	SEC 04, TWP 20N, RNG 03E
Range Fraction Number :	N/R
QTR Section CD :	SW
QTR QTR Section CD :	NW
Tax Parcel Number :	2015060013
Last Update :	2017-11-03
WRIA Number :	10
Last Date in Agency List :	2023-01-12

Well Tag Number :	N/R
NIT ID Number :	SE63452
Well Type Code :	R
Well Address :	1650 Broadway
County ID :	53
Region Code :	4
Well Completion Date :	2017-09-13
Well Log Received Date :	2017-10-09
Well Diameter Quarter :	8.25
Well Dept Quarter :	25
Well Owner Name :	Yareton Investment Management LLC
Driller Number :	2827
Section/Township/Range :	SEC 04, TWP 20N, RNG 03E
Range Fraction Number :	N/R
QTR Section CD :	SW
QTR QTR Section CD :	NW
Tax Parcel Number :	2015060013

Map Id: 7
Direction: WSW
Distance: 0.092 mi., 488 ft.
Elevation: 7 ft.
Relative: Lower

Site Name : 1641606 | 1641607 | 1641608
47.249938, -122.433485
WA

Database(s) : [WELLS - WA] ***(cont.)***

Envirosite ID: 47778605
EPA ID: N/R

WELLS - WA ***(cont.)***

Last Update :	2017-10-10
WRIA Number :	10
Last Date in Agency List :	2023-01-12
Well Tag Number :	N/R
NIT ID Number :	SE63452
Well Type Code :	R
Well Address :	1650 Broadway
County ID :	53
Region Code :	4
Well Completion Date :	2017-09-13
Well Log Received Date :	2017-10-09
Well Diameter Quarter :	2.25
Well Dept Quarter :	10
Well Owner Name :	Yareton Investment Management LLC
Driller Number :	2827
Section/Township/Range :	SEC 04, TWP 20N, RNG 03E
Range Fraction Number :	N/R
QTR Section CD :	SW
QTR QTR Section CD :	NW
Tax Parcel Number :	2015060013
Last Update :	2017-10-10
WRIA Number :	10
Last Date in Agency List :	2023-01-12
Well Tag Number :	N/R
NIT ID Number :	015321
Well Type Code :	R
Well Address :	N/R
County ID :	53
Region Code :	2
Well Completion Date :	1988-08-19
Well Log Received Date :	N/R
Well Diameter Quarter :	N/R
Well Dept Quarter :	N/R
Well Owner Name :	NATIONAL BLOWER & SHEET
Driller Number :	N/R
Section/Township/Range :	SEC 04, TWP 20N, RNG 03E
Range Fraction Number :	N/R
QTR Section CD :	SW
QTR QTR Section CD :	NW
Tax Parcel Number :	N/R
Last Update :	N/R
WRIA Number :	10
Last Date in Agency List :	2023-01-12
Well Tag Number :	AHL056
NIT ID Number :	AE00714
Well Type Code :	A
Well Address :	1502 PACIFIC AVE, TACOMA 98409
County ID :	53
Region Code :	2
Well Completion Date :	2003-10-31
Well Log Received Date :	2003-11-18

Map Id: 7
Direction: WSW
Distance: 0.092 mi., 488 ft.
Elevation: 7 ft.
Relative: Lower

Site Name : 1641606 | 1641607 | 1641608
47.249938, -122.433485
WA

Database(s) : [WELLS - WA] ***(cont.)***

Envirosite ID: 47778605
EPA ID: N/R

WELLS - WA ***(cont.)***

Well Diameter Quarter :	2
Well Dept Quarter :	17
Well Owner Name :	HOLLANDER INVESTMENTS
Driller Number :	N/R
Section/Township/Range :	SEC 04, TWP 20N, RNG 03E
Range Fraction Number :	N/R
QTR Section CD :	SW
QTR QTR Section CD :	NW
Tax Parcel Number :	2015040020
Last Update :	2004-05-12
WRIA Number :	10
Last Date in Agency List :	2023-01-12

Well Tag Number :	N/R
NIT ID Number :	S024526
Well Type Code :	R
Well Address :	S 17TH ST AND MARKET, TACOMA
County ID :	53
Region Code :	2
Well Completion Date :	2004-04-15
Well Log Received Date :	2004-04-26
Well Diameter Quarter :	2
Well Dept Quarter :	8
Well Owner Name :	UNIV OF WA - TACOMA
Driller Number :	N/R
Section/Township/Range :	SEC 04, TWP 20N, RNG 03E
Range Fraction Number :	N/R
QTR Section CD :	SW
QTR QTR Section CD :	NW
Tax Parcel Number :	N/R
Last Update :	2005-02-25
WRIA Number :	10
Last Date in Agency List :	2023-01-12

Well Tag Number :	N/R
NIT ID Number :	AE28472
Well Type Code :	A
Well Address :	N/R
County ID :	53
Region Code :	2
Well Completion Date :	2014-09-02
Well Log Received Date :	2014-09-23
Well Diameter Quarter :	3
Well Dept Quarter :	15
Well Owner Name :	Villagio I LLC
Driller Number :	2409
Section/Township/Range :	SEC 04, TWP 20N, RNG 03E
Range Fraction Number :	N/R
QTR Section CD :	SW
QTR QTR Section CD :	NW
Tax Parcel Number :	N/R
Last Update :	2014-12-04
WRIA Number :	10
Last Date in Agency List :	2023-01-12

Map Id: 7
Direction: WSW
Distance: 0.092 mi., 488 ft.
Elevation: 7 ft.
Relative: Lower

Site Name : 1641606 | 1641607 | 1641608
47.249938, -122.433485
WA

Database(s) : [WELLS - WA] ***(cont.)***

Envirosite ID: 47778605
EPA ID: N/R

WELLS - WA ***(cont.)***

Well Tag Number :	N/R
NIT ID Number :	SE52944
Well Type Code :	R
Well Address :	N/R
County ID :	53
Region Code :	2
Well Completion Date :	2014-10-17
Well Log Received Date :	2014-10-29
Well Diameter Quarter :	8
Well Dept Quarter :	42
Well Owner Name :	Foss Waterway Development Authority
Driller Number :	2411
Section/Township/Range :	SEC 04, TWP 20N, RNG 03E
Range Fraction Number :	N/R
QTR Section CD :	SW
QTR QTR Section CD :	NW
Tax Parcel Number :	N/R
Last Update :	2014-12-08
WRIA Number :	10
Last Date in Agency List :	2023-01-12

Well Tag Number :	N/R
NIT ID Number :	SE52486
Well Type Code :	R
Well Address :	1314 MARKET STREET
County ID :	53
Region Code :	2
Well Completion Date :	2014-09-02
Well Log Received Date :	2014-09-23
Well Diameter Quarter :	3
Well Dept Quarter :	20
Well Owner Name :	Villagio I LLC
Driller Number :	2409
Section/Township/Range :	SEC 04, TWP 20N, RNG 03E
Range Fraction Number :	N/R
QTR Section CD :	SW
QTR QTR Section CD :	NW
Tax Parcel Number :	N/R
Last Update :	2014-12-04
WRIA Number :	10
Last Date in Agency List :	2023-01-12

Well Tag Number :	N/R
NIT ID Number :	SE52944
Well Type Code :	R
Well Address :	N/R
County ID :	53
Region Code :	2
Well Completion Date :	2014-10-17
Well Log Received Date :	2014-10-29
Well Diameter Quarter :	8
Well Dept Quarter :	37
Well Owner Name :	Foss Waterway Development Authority
Driller Number :	2411
Section/Township/Range :	SEC 04, TWP 20N, RNG 03E

Map Id: 7
Direction: WSW
Distance: 0.092 mi., 488 ft.
Elevation: 7 ft.
Relative: Lower

Site Name : 1641606 | 1641607 | 1641608
47.249938, -122.433485
WA

Database(s) : [WELLS - WA] ***(cont.)***

Envirosite ID: 47778605
EPA ID: N/R

WELLS - WA ***(cont.)***

Range Fraction Number :	N/R
QTR Section CD :	SW
QTR QTR Section CD :	NW
Tax Parcel Number :	N/R
Last Update :	2014-12-08
WRIA Number :	10
Last Date in Agency List :	2023-01-12

Well Tag Number :	N/R
NIT ID Number :	S022247
Well Type Code :	R
Well Address :	S 17TH ST AND S MARKET ST, TACOMA
County ID :	53
Region Code :	2
Well Completion Date :	2003-05-30
Well Log Received Date :	2003-06-13
Well Diameter Quarter :	9
Well Dept Quarter :	5
Well Owner Name :	UW TACOMA
Driller Number :	N/R
Section/Township/Range :	SEC 04, TWP 20N, RNG 03E
Range Fraction Number :	N/R
QTR Section CD :	SW
QTR QTR Section CD :	NW
Tax Parcel Number :	N/R
Last Update :	2003-07-14
WRIA Number :	10
Last Date in Agency List :	2023-01-12

Well Tag Number :	N/R
NIT ID Number :	SE63452
Well Type Code :	R
Well Address :	1650 Broadway
County ID :	53
Region Code :	4
Well Completion Date :	2017-09-13
Well Log Received Date :	2017-10-09
Well Diameter Quarter :	2.25
Well Dept Quarter :	10
Well Owner Name :	Yareton Investment Management LLC
Driller Number :	2827
Section/Township/Range :	SEC 04, TWP 20N, RNG 03E
Range Fraction Number :	N/R
QTR Section CD :	SW
QTR QTR Section CD :	NW
Tax Parcel Number :	2015060013
Last Update :	2017-10-10
WRIA Number :	10
Last Date in Agency List :	2023-01-12

Well Tag Number :	N/R
NIT ID Number :	SE52944
Well Type Code :	R
Well Address :	N/R

Map Id: 7
Direction: WSW
Distance: 0.092 mi., 488 ft.
Elevation: 7 ft.
Relative: Lower

Site Name : 1641606 | 1641607 | 1641608
47.249938, -122.433485
WA

Database(s) : [WELLS - WA] ***(cont.)***

Envirosite ID: 47778605
EPA ID: N/R

WELLS - WA ***(cont.)***

County ID :	53
Region Code :	2
Well Completion Date :	2014-10-17
Well Log Received Date :	2014-10-29
Well Diameter Quarter :	8
Well Dept Quarter :	37
Well Owner Name :	Foss Waterway Development Authority
Driller Number :	2411
Section/Township/Range :	SEC 04, TWP 20N, RNG 03E
Range Fraction Number :	N/R
QTR Section CD :	SW
QTR QTR Section CD :	NW
Tax Parcel Number :	N/R
Last Update :	2014-12-08
WRIA Number :	10
Last Date in Agency List :	2023-01-12

Well Tag Number :	N/R
NIT ID Number :	S022247
Well Type Code :	R
Well Address :	S 17TH ST AND S MARKET ST, TACOMA
County ID :	53
Region Code :	2
Well Completion Date :	2003-05-30
Well Log Received Date :	2003-06-13
Well Diameter Quarter :	9
Well Dept Quarter :	8
Well Owner Name :	UW TACOMA
Driller Number :	N/R
Section/Township/Range :	SEC 04, TWP 20N, RNG 03E
Range Fraction Number :	N/R
QTR Section CD :	SW
QTR QTR Section CD :	NW
Tax Parcel Number :	N/R
Last Update :	2003-07-14
WRIA Number :	10
Last Date in Agency List :	2023-01-12

Well Tag Number :	N/R
NIT ID Number :	AE29232
Well Type Code :	A
Well Address :	N/R
County ID :	53
Region Code :	2
Well Completion Date :	2014-10-16
Well Log Received Date :	2014-11-10
Well Diameter Quarter :	2.75
Well Dept Quarter :	20
Well Owner Name :	Foss Waterway Dev Authority
Driller Number :	0
Section/Township/Range :	SEC 04, TWP 20N, RNG 03E
Range Fraction Number :	N/R
QTR Section CD :	SW
QTR QTR Section CD :	NW
Tax Parcel Number :	N/R

Map Id: 7
Direction: WSW
Distance: 0.092 mi., 488 ft.
Elevation: 7 ft.
Relative: Lower

Site Name : 1641606 | 1641607 | 1641608
47.249938, -122.433485
WA

Database(s) : [WELLS - WA] ***(cont.)***

Envirosite ID: 47778605
EPA ID: N/R

WELLS - WA ***(cont.)***

Last Update :	2014-12-17
WRIA Number :	10
Last Date in Agency List :	2023-01-12

Well Tag Number :	N/R
NIT ID Number :	AE45094
Well Type Code :	A
Well Address :	1650 Broadway
County ID :	53
Region Code :	4
Well Completion Date :	2017-09-13
Well Log Received Date :	2017-10-09
Well Diameter Quarter :	8.25
Well Dept Quarter :	25
Well Owner Name :	Yareton Investment Management LLC
Driller Number :	2827
Section/Township/Range :	SEC 04, TWP 20N, RNG 03E
Range Fraction Number :	N/R
QTR Section CD :	SW
QTR QTR Section CD :	NW
Tax Parcel Number :	2015060013
Last Update :	2017-10-10
WRIA Number :	10
Last Date in Agency List :	2023-01-12

Well Tag Number :	N/R
NIT ID Number :	SE63763
Well Type Code :	R
Well Address :	1650 Broadway
County ID :	53
Region Code :	4
Well Completion Date :	2017-10-12
Well Log Received Date :	2017-11-02
Well Diameter Quarter :	2.25
Well Dept Quarter :	13
Well Owner Name :	Yareton Investment Mgmt LLC
Driller Number :	3216
Section/Township/Range :	SEC 04, TWP 20N, RNG 03E
Range Fraction Number :	N/R
QTR Section CD :	SW
QTR QTR Section CD :	NW
Tax Parcel Number :	2015060013
Last Update :	2017-11-03
WRIA Number :	10
Last Date in Agency List :	2023-01-12

Well Tag Number :	N/R
NIT ID Number :	AE45094
Well Type Code :	A
Well Address :	1650 Broadway
County ID :	53
Region Code :	4
Well Completion Date :	2017-09-13
Well Log Received Date :	2017-10-09

Map Id: 7
Direction: WSW
Distance: 0.092 mi., 488 ft.
Elevation: 7 ft.
Relative: Lower

Site Name : 1641606 | 1641607 | 1641608
47.249938, -122.433485
WA

Database(s) : [WELLS - WA] ***(cont.)***

Envirosite ID: 47778605
EPA ID: N/R

WELLS - WA ***(cont.)***

Well Diameter Quarter :	8.25
Well Dept Quarter :	22
Well Owner Name :	Yareton Investment Management LLC
Driller Number :	2827
Section/Township/Range :	SEC 04, TWP 20N, RNG 03E
Range Fraction Number :	N/R
QTR Section CD :	SW
QTR QTR Section CD :	NW
Tax Parcel Number :	2015060013
Last Update :	2017-10-10
WRIA Number :	10
Last Date in Agency List :	2023-01-12

Well Tag Number :	N/R
NIT ID Number :	S024526
Well Type Code :	R
Well Address :	S 17TH ST AND MARKET, TACOMA
County ID :	53
Region Code :	2
Well Completion Date :	2004-04-15
Well Log Received Date :	2004-04-26
Well Diameter Quarter :	2
Well Dept Quarter :	6
Well Owner Name :	UNIV OF WA - TACOMA
Driller Number :	N/R
Section/Township/Range :	SEC 04, TWP 20N, RNG 03E
Range Fraction Number :	N/R
QTR Section CD :	SW
QTR QTR Section CD :	NW
Tax Parcel Number :	N/R
Last Update :	2005-02-25
WRIA Number :	10
Last Date in Agency List :	2023-01-12

Well Tag Number :	N/R
NIT ID Number :	AE45094
Well Type Code :	A
Well Address :	1650 Broadway
County ID :	53
Region Code :	4
Well Completion Date :	2017-09-13
Well Log Received Date :	2017-10-09
Well Diameter Quarter :	2.25
Well Dept Quarter :	12
Well Owner Name :	Yareton Investment Management LLC
Driller Number :	2827
Section/Township/Range :	SEC 04, TWP 20N, RNG 03E
Range Fraction Number :	N/R
QTR Section CD :	SW
QTR QTR Section CD :	NW
Tax Parcel Number :	2015060013
Last Update :	2017-10-10
WRIA Number :	10
Last Date in Agency List :	2023-01-12

Map Id: 7
Direction: WSW
Distance: 0.092 mi., 488 ft.
Elevation: 7 ft.
Relative: Lower

Site Name : 1641606 | 1641607 | 1641608
47.249938, -122.433485
WA

Database(s) : [WELLS - WA] ***(cont.)***

Envirosite ID: 47778605
EPA ID: N/R

WELLS - WA ***(cont.)***

Well Tag Number :	N/R
NIT ID Number :	SE63763
Well Type Code :	R
Well Address :	1650 Broadway
County ID :	53
Region Code :	4
Well Completion Date :	2017-10-12
Well Log Received Date :	2017-11-02
Well Diameter Quarter :	2.25
Well Dept Quarter :	13
Well Owner Name :	Yareton Investment Mgmt LLC
Driller Number :	3216
Section/Township/Range :	SEC 04, TWP 20N, RNG 03E
Range Fraction Number :	N/R
QTR Section CD :	SW
QTR QTR Section CD :	NW
Tax Parcel Number :	2015060013
Last Update :	2017-11-03
WRIA Number :	10
Last Date in Agency List :	2023-01-12

Well Tag Number :	N/R
NIT ID Number :	S024526
Well Type Code :	R
Well Address :	S 17TH ST AND MARKET, TACOMA
County ID :	53
Region Code :	2
Well Completion Date :	2004-04-15
Well Log Received Date :	2004-04-26
Well Diameter Quarter :	2
Well Dept Quarter :	7
Well Owner Name :	UNIV OF WA - TACOMA
Driller Number :	N/R
Section/Township/Range :	SEC 04, TWP 20N, RNG 03E
Range Fraction Number :	N/R
QTR Section CD :	SW
QTR QTR Section CD :	NW
Tax Parcel Number :	N/R
Last Update :	2005-02-25
WRIA Number :	10
Last Date in Agency List :	2023-01-12

Well Tag Number :	N/R
NIT ID Number :	AE45094
Well Type Code :	A
Well Address :	1650 Broadway
County ID :	53
Region Code :	4
Well Completion Date :	2017-09-13
Well Log Received Date :	2017-10-09
Well Diameter Quarter :	2.25
Well Dept Quarter :	21
Well Owner Name :	Yareton Investment Management LLC
Driller Number :	2827
Section/Township/Range :	SEC 04, TWP 20N, RNG 03E

Map Id: 7
Direction: WSW
Distance: 0.092 mi., 488 ft.
Elevation: 7 ft.
Relative: Lower

Site Name : 1641606 | 1641607 | 1641608
47.249938, -122.433485
WA

Database(s) : [WELLS - WA] ***(cont.)***

Envirosite ID: 47778605
EPA ID: N/R

WELLS - WA ***(cont.)***

Range Fraction Number :	N/R
QTR Section CD :	SW
QTR QTR Section CD :	NW
Tax Parcel Number :	2015060013
Last Update :	2017-10-10
WRIA Number :	10
Last Date in Agency List :	2023-01-12

Well Tag Number :	N/R
NIT ID Number :	A021791
Well Type Code :	A
Well Address :	N/R
County ID :	53
Region Code :	2
Well Completion Date :	N/R
Well Log Received Date :	1996-04-03
Well Diameter Quarter :	N/R
Well Dept Quarter :	N/R
Well Owner Name :	UW TACOMA CAMPUS
Driller Number :	2310
Section/Township/Range :	SEC 04, TWP 20N, RNG 03E
Range Fraction Number :	N/R
QTR Section CD :	SW
QTR QTR Section CD :	NW
Tax Parcel Number :	N/R
Last Update :	N/R
WRIA Number :	10
Last Date in Agency List :	2023-01-12

Well Tag Number :	BAE041
NIT ID Number :	R073853
Well Type Code :	R
Well Address :	1707 PACIFIC AVE, TACOMA
County ID :	53
Region Code :	2
Well Completion Date :	2008-06-22
Well Log Received Date :	2008-08-04
Well Diameter Quarter :	N/R
Well Dept Quarter :	25
Well Owner Name :	UW TACOMA HOWE PARCEL PARKING LOT | URS CORPORATION
Driller Number :	N/R
Section/Township/Range :	SEC 04, TWP 20N, RNG 03E
Range Fraction Number :	N/R
QTR Section CD :	SW
QTR QTR Section CD :	NW
Tax Parcel Number :	N/R
Last Update :	2008-08-07
WRIA Number :	10
Last Date in Agency List :	2023-01-12

Map Id: 8
Direction: WNW
Distance: 0.123 mi., 648 ft.
Elevation: 18 ft.
Relative: Higher

Site Name : 1777938 | 1777939 | 1777940
47.253995, -122.434956
WA

Database(s) : [WELLS - WA]

Envirosite ID: 47777033
EPA ID: N/R

WELLS - WA

Details for this site have been truncated due to the large number of available details for this site within this dataset. For the complete details for this site, contact your Envirosite account representative for a complimentary site report containing all of the details available.

Well Tag Number :	N/R
NIT ID Number :	A053653
Well Type Code :	A
Well Address :	15TH AVE AND BROADWAY, TACOMA
County ID :	53
Region Code :	2
Well Completion Date :	2001-08-10
Well Log Received Date :	2001-11-28
Well Diameter Quarter :	2
Well Dept Quarter :	9
Well Owner Name :	CITY OF TACOMA PUB WORKS
Driller Number :	N/R
Section/Township/Range :	SEC 04, TWP 20N, RNG 03E
Range Fraction Number :	N/R
QTR Section CD :	NW
QTR QTR Section CD :	SW
Tax Parcel Number :	N/R
Last Update :	2002-12-24
WRIA Number :	10
Last Date in Agency List :	2023-01-12

Well Tag Number :	N/R
NIT ID Number :	AE05571
Well Type Code :	A
Well Address :	1401 Pacific Ave., Tacoma 98402
County ID :	53
Region Code :	2
Well Completion Date :	2009-04-06
Well Log Received Date :	2009-05-05
Well Diameter Quarter :	2
Well Dept Quarter :	40
Well Owner Name :	City of Tacoma | Landau Associates
Driller Number :	N/R
Section/Township/Range :	SEC 04, TWP 20N, RNG 03E
Range Fraction Number :	N/R
QTR Section CD :	NW
QTR QTR Section CD :	SW
Tax Parcel Number :	N/R
Last Update :	2009-05-18
WRIA Number :	10
Last Date in Agency List :	2023-01-12

Well Tag Number :	N/R
NIT ID Number :	A130170
Well Type Code :	A
Well Address :	1401 PACIFIC AVE, TACOMA
County ID :	53
Region Code :	2
Well Completion Date :	2007-05-24
Well Log Received Date :	2007-06-29
Well Diameter Quarter :	2

Map Id: 8
Direction: WNW
Distance: 0.123 mi., 648 ft.
Elevation: 18 ft.
Relative: Higher

Site Name : 1777938 | 1777939 | 1777940
47.253995, -122.434956
WA

Database(s) : [WELLS - WA] ***(cont.)***

Envirosite ID: 47777033
EPA ID: N/R

WELLS - WA ***(cont.)***

Well Dept Quarter :	15
Well Owner Name :	SAUROS CLEANERAMA | FARALLON CONSULTING LLC
Driller Number :	N/R
Section/Township/Range :	SEC 04, TWP 20N, RNG 03E
Range Fraction Number :	N/R
QTR Section CD :	NW
QTR QTR Section CD :	SW
Tax Parcel Number :	N/R
Last Update :	2007-08-07
WRIA Number :	10
Last Date in Agency List :	2023-01-12

Well Tag Number :	N/R
NIT ID Number :	AE05571
Well Type Code :	A
Well Address :	1401 Pacific Ave., Tacoma 98402
County ID :	53
Region Code :	2
Well Completion Date :	2009-04-06
Well Log Received Date :	2009-05-05
Well Diameter Quarter :	2
Well Dept Quarter :	20
Well Owner Name :	City of Tacoma | Landau Associates
Driller Number :	N/R
Section/Township/Range :	SEC 04, TWP 20N, RNG 03E
Range Fraction Number :	N/R
QTR Section CD :	NW
QTR QTR Section CD :	SW
Tax Parcel Number :	N/R
Last Update :	2009-05-18
WRIA Number :	10
Last Date in Agency List :	2023-01-12

Well Tag Number :	N/R
NIT ID Number :	AE09174
Well Type Code :	A
Well Address :	S 13th St & Court A, Tacoma 98402
County ID :	53
Region Code :	2
Well Completion Date :	2010-04-28
Well Log Received Date :	2010-06-03
Well Diameter Quarter :	8.25
Well Dept Quarter :	35
Well Owner Name :	City of Tacoma | Landau Associates
Driller Number :	N/R
Section/Township/Range :	SEC 04, TWP 20N, RNG 03E
Range Fraction Number :	N/R
QTR Section CD :	NW
QTR QTR Section CD :	SW
Tax Parcel Number :	N/R
Last Update :	2010-06-04
WRIA Number :	10
Last Date in Agency List :	2023-01-12

Map Id: 8
Direction: WNW
Distance: 0.123 mi., 648 ft.
Elevation: 18 ft.
Relative: Higher

Site Name : 1777938 | 1777939 | 1777940
47.253995, -122.434956
WA

Database(s) : [WELLS - WA] ***(cont.)***

Envirosite ID: 47777033
EPA ID: N/R

WELLS - WA ***(cont.)***

Well Tag Number :	N/R
NIT ID Number :	N/R
Well Type Code :	R
Well Address :	N/R
County ID :	53
Region Code :	2
Well Completion Date :	N/R
Well Log Received Date :	N/R
Well Diameter Quarter :	N/R
Well Dept Quarter :	N/R
Well Owner Name :	VACANT LOT NW CORNER
Driller Number :	N/R
Section/Township/Range :	SEC 04, TWP 20N, RNG 03E
Range Fraction Number :	N/R
QTR Section CD :	NW
QTR QTR Section CD :	SW
Tax Parcel Number :	N/R
Last Update :	N/R
WRIA Number :	10
Last Date in Agency List :	2023-01-12

Well Tag Number :	N/R
NIT ID Number :	A053653
Well Type Code :	A
Well Address :	15TH AVE AND BROADWAY, TACOMA
County ID :	53
Region Code :	2
Well Completion Date :	2001-08-10
Well Log Received Date :	2001-11-28
Well Diameter Quarter :	2
Well Dept Quarter :	6
Well Owner Name :	CITY OF TACOMA PUB WORKS
Driller Number :	N/R
Section/Township/Range :	SEC 04, TWP 20N, RNG 03E
Range Fraction Number :	N/R
QTR Section CD :	NW
QTR QTR Section CD :	SW
Tax Parcel Number :	N/R
Last Update :	2002-12-24
WRIA Number :	10
Last Date in Agency List :	2023-01-12

Well Tag Number :	APF499
NIT ID Number :	R071715
Well Type Code :	R
Well Address :	N/R
County ID :	53
Region Code :	2
Well Completion Date :	2007-05-22
Well Log Received Date :	2007-06-29
Well Diameter Quarter :	10
Well Dept Quarter :	35
Well Owner Name :	SAUROS CLEARAMA | FARALLON CONSULTING LLC
Driller Number :	N/R
Section/Township/Range :	SEC 04, TWP 20N, RNG 03E

Map Id: 8
Direction: WNW
Distance: 0.123 mi., 648 ft.
Elevation: 18 ft.
Relative: Higher

Site Name : 1777938 | 1777939 | 1777940
47.253995, -122.434956
WA

Database(s) : [WELLS - WA] ***(cont.)***

Envirosite ID: 47777033
EPA ID: N/R

WELLS - WA ***(cont.)***

Range Fraction Number :	N/R
QTR Section CD :	NW
QTR QTR Section CD :	SW
Tax Parcel Number :	N/R
Last Update :	2007-08-14
WRIA Number :	10
Last Date in Agency List :	2023-01-12

Well Tag Number :	N/R
NIT ID Number :	A053653
Well Type Code :	A
Well Address :	15TH AVE AND BROADWAY, TACOMA
County ID :	53
Region Code :	2
Well Completion Date :	2001-08-08
Well Log Received Date :	2001-11-28
Well Diameter Quarter :	2
Well Dept Quarter :	12
Well Owner Name :	CITY OF TACOMA PUB WORKS
Driller Number :	N/R
Section/Township/Range :	SEC 04, TWP 20N, RNG 03E
Range Fraction Number :	N/R
QTR Section CD :	NW
QTR QTR Section CD :	SW
Tax Parcel Number :	N/R
Last Update :	2002-12-23
WRIA Number :	10
Last Date in Agency List :	2023-01-12

Well Tag Number :	N/R
NIT ID Number :	S027521
Well Type Code :	R
Well Address :	1401 PACIFIC AVE, TACOMA
County ID :	53
Region Code :	2
Well Completion Date :	2007-05-24
Well Log Received Date :	2007-06-29
Well Diameter Quarter :	2
Well Dept Quarter :	16
Well Owner Name :	SAUROS CLEANERAMA | FARALLON CONSULTING LLC
Driller Number :	N/R
Section/Township/Range :	SEC 04, TWP 20N, RNG 03E
Range Fraction Number :	N/R
QTR Section CD :	NW
QTR QTR Section CD :	SW
Tax Parcel Number :	N/R
Last Update :	2007-08-07
WRIA Number :	10
Last Date in Agency List :	2023-01-12

Well Tag Number :	AFK204
NIT ID Number :	R050446
Well Type Code :	R
Well Address :	15TH AVE AND BROADWAY, TACOMA

Map Id: 8
Direction: WNW
Distance: 0.123 mi., 648 ft.
Elevation: 18 ft.
Relative: Higher

Site Name : 1777938 | 1777939 | 1777940
47.253995, -122.434956
WA

Database(s) : [WELLS - WA] ***(cont.)***

Envirosite ID: 47777033
EPA ID: N/R

WELLS - WA ***(cont.)***

County ID :	53
Region Code :	2
Well Completion Date :	2001-08-08
Well Log Received Date :	2001-11-28
Well Diameter Quarter :	2
Well Dept Quarter :	10
Well Owner Name :	CITY OF TACOMA PUB WORKS
Driller Number :	N/R
Section/Township/Range :	SEC 04, TWP 20N, RNG 03E
Range Fraction Number :	N/R
QTR Section CD :	NW
QTR QTR Section CD :	SW
Tax Parcel Number :	N/R
Last Update :	2002-03-04
WRIA Number :	10
Last Date in Agency List :	2023-01-12

Well Tag Number :	N/R
NIT ID Number :	SE04276
Well Type Code :	R
Well Address :	1401 Pacific Ave., Tacoma 98402
County ID :	53
Region Code :	2
Well Completion Date :	2009-04-06
Well Log Received Date :	2009-05-05
Well Diameter Quarter :	2
Well Dept Quarter :	5
Well Owner Name :	City of Tacoma | Landau Associates
Driller Number :	N/R
Section/Township/Range :	SEC 04, TWP 20N, RNG 03E
Range Fraction Number :	N/R
QTR Section CD :	NW
QTR QTR Section CD :	SW
Tax Parcel Number :	N/R
Last Update :	2009-05-18
WRIA Number :	10
Last Date in Agency List :	2023-01-12

Well Tag Number :	N/R
NIT ID Number :	AE50358
Well Type Code :	A
Well Address :	N/R
County ID :	53
Region Code :	4
Well Completion Date :	2018-08-08
Well Log Received Date :	2018-09-19
Well Diameter Quarter :	9
Well Dept Quarter :	56
Well Owner Name :	City Of Tacoma
Driller Number :	2823
Section/Township/Range :	SEC 04, TWP 20N, RNG 03E
Range Fraction Number :	N/R
QTR Section CD :	NW
QTR QTR Section CD :	SW
Tax Parcel Number :	N/R

Map Id: 8
Direction: WNW
Distance: 0.123 mi., 648 ft.
Elevation: 18 ft.
Relative: Higher

Site Name : 1777938 | 1777939 | 1777940
47.253995, -122.434956
WA

Database(s) : [WELLS - WA] ***(cont.)***

Envirosite ID: 47777033
EPA ID: N/R

WELLS - WA ***(cont.)***

Last Update :	2018-09-27
WRIA Number :	10
Last Date in Agency List :	2023-01-12

Well Tag Number :	N/R
NIT ID Number :	SE04401
Well Type Code :	R
Well Address :	Tacoma 98402
County ID :	53
Region Code :	2
Well Completion Date :	2009-04-17
Well Log Received Date :	2009-06-02
Well Diameter Quarter :	N/R
Well Dept Quarter :	21
Well Owner Name :	City of Tacoma
Driller Number :	N/R
Section/Township/Range :	SEC 04, TWP 20N, RNG 03E
Range Fraction Number :	N/R
QTR Section CD :	NW
QTR QTR Section CD :	SW
Tax Parcel Number :	Roadway
Last Update :	2009-08-18
WRIA Number :	10
Last Date in Agency List :	2023-01-12

Well Tag Number :	N/R
NIT ID Number :	AE06961
Well Type Code :	A
Well Address :	1401 Pacific Ave., Tacoma 98402
County ID :	53
Region Code :	2
Well Completion Date :	2009-09-04
Well Log Received Date :	2009-09-28
Well Diameter Quarter :	4
Well Dept Quarter :	15.6
Well Owner Name :	Sauros Cleanerama | Clearcreek Contractors
Driller Number :	N/R
Section/Township/Range :	SEC 04, TWP 20N, RNG 03E
Range Fraction Number :	N/R
QTR Section CD :	NW
QTR QTR Section CD :	SW
Tax Parcel Number :	N/R
Last Update :	2009-10-08
WRIA Number :	10
Last Date in Agency List :	2023-01-12

Well Tag Number :	N/R
NIT ID Number :	AE06961
Well Type Code :	A
Well Address :	1401 Pacific Ave., Tacoma 98402
County ID :	53
Region Code :	2
Well Completion Date :	2009-09-04
Well Log Received Date :	2009-09-28

Map Id: 8
Direction: WNW
Distance: 0.123 mi., 648 ft.
Elevation: 18 ft.
Relative: Higher

Site Name : 1777938 | 1777939 | 1777940
47.253995, -122.434956
WA

Database(s) : [WELLS - WA] ***(cont.)***

Envirosite ID: 47777033
EPA ID: N/R

WELLS - WA ***(cont.)***

Well Diameter Quarter :	0.75
Well Dept Quarter :	25
Well Owner Name :	Sauros Cleanerama | Clearcreek Contractors
Driller Number :	N/R
Section/Township/Range :	SEC 04, TWP 20N, RNG 03E
Range Fraction Number :	N/R
QTR Section CD :	NW
QTR QTR Section CD :	SW
Tax Parcel Number :	N/R
Last Update :	2009-10-08
WRIA Number :	10
Last Date in Agency List :	2023-01-12

Well Tag Number :	APF496
NIT ID Number :	R071715
Well Type Code :	R
Well Address :	N/R
County ID :	53
Region Code :	2
Well Completion Date :	2007-05-22
Well Log Received Date :	2007-06-29
Well Diameter Quarter :	10
Well Dept Quarter :	25
Well Owner Name :	SAUROS CLEARAMA | FARALLON CONSULTING LLC
Driller Number :	N/R
Section/Township/Range :	SEC 04, TWP 20N, RNG 03E
Range Fraction Number :	N/R
QTR Section CD :	NW
QTR QTR Section CD :	SW
Tax Parcel Number :	N/R
Last Update :	2007-08-14
WRIA Number :	10
Last Date in Agency List :	2023-01-12

Well Tag Number :	N/R
NIT ID Number :	N/R
Well Type Code :	R
Well Address :	N/R
County ID :	53
Region Code :	2
Well Completion Date :	N/R
Well Log Received Date :	N/R
Well Diameter Quarter :	N/R
Well Dept Quarter :	N/R
Well Owner Name :	VACANT LOT NW CORNER
Driller Number :	N/R
Section/Township/Range :	SEC 04, TWP 20N, RNG 03E
Range Fraction Number :	N/R
QTR Section CD :	NW
QTR QTR Section CD :	SW
Tax Parcel Number :	N/R
Last Update :	N/R
WRIA Number :	10
Last Date in Agency List :	2023-01-12

Map Id: 8
Direction: WNW
Distance: 0.123 mi., 648 ft.
Elevation: 18 ft.
Relative: Higher

Site Name : 1777938 | 1777939 | 1777940
47.253995, -122.434956
WA

Database(s) : [WELLS - WA] ***(cont.)***

Envirosite ID: 47777033
EPA ID: N/R

WELLS - WA ***(cont.)***

Well Tag Number :	N/R
NIT ID Number :	AE06961
Well Type Code :	A
Well Address :	1401 Pacific Ave., Tacoma 98402
County ID :	53
Region Code :	2
Well Completion Date :	2009-09-04
Well Log Received Date :	2009-09-28
Well Diameter Quarter :	4
Well Dept Quarter :	24
Well Owner Name :	Sauros Cleanerama | Clearcreek Contractors
Driller Number :	N/R
Section/Township/Range :	SEC 04, TWP 20N, RNG 03E
Range Fraction Number :	N/R
QTR Section CD :	NW
QTR QTR Section CD :	SW
Tax Parcel Number :	N/R
Last Update :	2009-10-08
WRIA Number :	10
Last Date in Agency List :	2023-01-12

Well Tag Number :	N/R
NIT ID Number :	A053653
Well Type Code :	A
Well Address :	15TH AVE AND BROADWAY, TACOMA
County ID :	53
Region Code :	2
Well Completion Date :	2001-08-08
Well Log Received Date :	2001-11-28
Well Diameter Quarter :	2
Well Dept Quarter :	12
Well Owner Name :	CITY OF TACOMA PUB WORKS
Driller Number :	N/R
Section/Township/Range :	SEC 04, TWP 20N, RNG 03E
Range Fraction Number :	N/R
QTR Section CD :	NW
QTR QTR Section CD :	SW
Tax Parcel Number :	N/R
Last Update :	2002-12-23
WRIA Number :	10
Last Date in Agency List :	2023-01-12

Well Tag Number :	N/R
NIT ID Number :	SE04276
Well Type Code :	R
Well Address :	1401 Pacific Ave., Tacoma 98402
County ID :	53
Region Code :	2
Well Completion Date :	2009-04-06
Well Log Received Date :	2009-05-05
Well Diameter Quarter :	2
Well Dept Quarter :	16
Well Owner Name :	City of Tacoma | Landau Associates
Driller Number :	N/R
Section/Township/Range :	SEC 04, TWP 20N, RNG 03E

Map Id: 8
Direction: WNW
Distance: 0.123 mi., 648 ft.
Elevation: 18 ft.
Relative: Higher

Site Name : 1777938 | 1777939 | 1777940
47.253995, -122.434956
WA

Database(s) : [WELLS - WA] ***(cont.)***

Envirosite ID: 47777033
EPA ID: N/R

WELLS - WA ***(cont.)***

Range Fraction Number :	N/R
QTR Section CD :	NW
QTR QTR Section CD :	SW
Tax Parcel Number :	N/R
Last Update :	2009-05-18
WRIA Number :	10
Last Date in Agency List :	2023-01-12

Well Tag Number :	N/R
NIT ID Number :	S027521
Well Type Code :	R
Well Address :	1401 PACIFIC AVE, TACOMA
County ID :	53
Region Code :	2
Well Completion Date :	2007-05-24
Well Log Received Date :	2007-06-29
Well Diameter Quarter :	2
Well Dept Quarter :	16
Well Owner Name :	SAUROS CLEANERAMA | FARALLON CONSULTING LLC
Driller Number :	N/R
Section/Township/Range :	SEC 04, TWP 20N, RNG 03E
Range Fraction Number :	N/R
QTR Section CD :	NW
QTR QTR Section CD :	SW
Tax Parcel Number :	N/R
Last Update :	2007-08-07
WRIA Number :	10
Last Date in Agency List :	2023-01-12

Well Tag Number :	BBK855
NIT ID Number :	RE03010
Well Type Code :	R
Well Address :	1201 A St, Tacoma 98402
County ID :	53
Region Code :	2
Well Completion Date :	2009-02-23
Well Log Received Date :	2009-03-19
Well Diameter Quarter :	8
Well Dept Quarter :	80
Well Owner Name :	Parking Lot | Aspect Consulting LLC
Driller Number :	N/R
Section/Township/Range :	SEC 04, TWP 20N, RNG 03E
Range Fraction Number :	N/R
QTR Section CD :	NW
QTR QTR Section CD :	SW
Tax Parcel Number :	N/R
Last Update :	2009-03-20
WRIA Number :	10
Last Date in Agency List :	2023-01-12

Well Tag Number :	N/R
NIT ID Number :	N/R
Well Type Code :	R
Well Address :	N/R

Map Id: 8
Direction: WNW
Distance: 0.123 mi., 648 ft.
Elevation: 18 ft.
Relative: Higher

Site Name : 1777938 | 1777939 | 1777940
47.253995, -122.434956
WA

Database(s) : [WELLS - WA] ***(cont.)***

Envirosite ID: 47777033
EPA ID: N/R

WELLS - WA ***(cont.)***

County ID :	53
Region Code :	2
Well Completion Date :	N/R
Well Log Received Date :	N/R
Well Diameter Quarter :	N/R
Well Dept Quarter :	N/R
Well Owner Name :	VACANT LOT NW CORNER
Driller Number :	N/R
Section/Township/Range :	SEC 04, TWP 20N, RNG 03E
Range Fraction Number :	N/R
QTR Section CD :	NW
QTR QTR Section CD :	SW
Tax Parcel Number :	N/R
Last Update :	N/R
WRIA Number :	10
Last Date in Agency List :	2023-01-12

Well Tag Number :	N/R
NIT ID Number :	SE04276
Well Type Code :	R
Well Address :	1401 Pacific Ave., Tacoma 98402
County ID :	53
Region Code :	2
Well Completion Date :	2009-04-06
Well Log Received Date :	2009-05-05
Well Diameter Quarter :	2
Well Dept Quarter :	5
Well Owner Name :	City of Tacoma | Landau Associates
Driller Number :	N/R
Section/Township/Range :	SEC 04, TWP 20N, RNG 03E
Range Fraction Number :	N/R
QTR Section CD :	NW
QTR QTR Section CD :	SW
Tax Parcel Number :	N/R
Last Update :	2009-05-18
WRIA Number :	10
Last Date in Agency List :	2023-01-12

Well Tag Number :	N/R
NIT ID Number :	SE09220
Well Type Code :	R
Well Address :	S 11th & E Dock Street, Tacoma 98402
County ID :	53
Region Code :	2
Well Completion Date :	2011-03-07
Well Log Received Date :	2011-04-11
Well Diameter Quarter :	N/R
Well Dept Quarter :	41.5
Well Owner Name :	City of Tacoma
Driller Number :	N/R
Section/Township/Range :	SEC 04, TWP 20N, RNG 03E
Range Fraction Number :	N/R
QTR Section CD :	NW
QTR QTR Section CD :	SW
Tax Parcel Number :	Roadway

Map Id: 8
Direction: WNW
Distance: 0.123 mi., 648 ft.
Elevation: 18 ft.
Relative: Higher

Site Name : 1777938 | 1777939 | 1777940
47.253995, -122.434956
WA

Database(s) : [WELLS - WA] ***(cont.)***

Envirosite ID: 47777033
EPA ID: N/R

WELLS - WA ***(cont.)***

Last Update :	2011-04-20
WRIA Number :	10
Last Date in Agency List :	2023-01-12

Well Tag Number :	N/R
NIT ID Number :	SE09220
Well Type Code :	R
Well Address :	S 11th & E Dock Street, Tacoma 98402
County ID :	53
Region Code :	2
Well Completion Date :	2011-03-02
Well Log Received Date :	2011-04-11
Well Diameter Quarter :	N/R
Well Dept Quarter :	101.5
Well Owner Name :	City of Tacoma
Driller Number :	N/R
Section/Township/Range :	SEC 04, TWP 20N, RNG 03E
Range Fraction Number :	N/R
QTR Section CD :	NW
QTR QTR Section CD :	SW
Tax Parcel Number :	Roadway
Last Update :	2011-04-20
WRIA Number :	10
Last Date in Agency List :	2023-01-12

Well Tag Number :	N/R
NIT ID Number :	SE04276
Well Type Code :	R
Well Address :	1401 Pacific Ave., Tacoma 98402
County ID :	53
Region Code :	2
Well Completion Date :	2009-04-06
Well Log Received Date :	2009-05-05
Well Diameter Quarter :	2
Well Dept Quarter :	15
Well Owner Name :	City of Tacoma | Landau Associates
Driller Number :	N/R
Section/Township/Range :	SEC 04, TWP 20N, RNG 03E
Range Fraction Number :	N/R
QTR Section CD :	NW
QTR QTR Section CD :	SW
Tax Parcel Number :	N/R
Last Update :	2009-05-18
WRIA Number :	10
Last Date in Agency List :	2023-01-12

Well Tag Number :	N/R
NIT ID Number :	A053653
Well Type Code :	A
Well Address :	15TH AVE AND BROADWAY, TACOMA
County ID :	53
Region Code :	2
Well Completion Date :	2001-08-08
Well Log Received Date :	2001-11-28

Map Id: 8
Direction: WNW
Distance: 0.123 mi., 648 ft.
Elevation: 18 ft.
Relative: Higher

Site Name : 1777938 | 1777939 | 1777940
47.253995, -122.434956
WA

Database(s) : [WELLS - WA] ***(cont.)***

Envirosite ID: 47777033
EPA ID: N/R

WELLS - WA ***(cont.)***

Well Diameter Quarter :	2
Well Dept Quarter :	12
Well Owner Name :	CITY OF TACOMA PUB WORKS
Driller Number :	N/R
Section/Township/Range :	SEC 04, TWP 20N, RNG 03E
Range Fraction Number :	N/R
QTR Section CD :	NW
QTR QTR Section CD :	SW
Tax Parcel Number :	N/R
Last Update :	2002-12-23
WRIA Number :	10
Last Date in Agency List :	2023-01-12

Map Id: 9
Direction: NNW
Distance: 0.174 mi., 920 ft.
Elevation: 16 ft.
Relative: Lower

Site Name : 1628154 | 1628155 | 1628156
47.256572, -122.431029
WA

Database(s) : [WELLS - WA]

Envirosite ID: 47784301
EPA ID: N/R

WELLS - WA

Details for this site have been truncated due to the large number of available details for this site within this dataset. For the complete details for this site, contact your Envirosite account representative for a complimentary site report containing all of the details available.

Well Tag Number :	N/R
NIT ID Number :	017033
Well Type Code :	R
Well Address :	N/R
County ID :	53
Region Code :	2
Well Completion Date :	N/R
Well Log Received Date :	1994-09-01
Well Diameter Quarter :	N/R
Well Dept Quarter :	N/R
Well Owner Name :	INVESTCO
Driller Number :	1939
Section/Township/Range :	SEC 04, TWP 20N, RNG 03E
Range Fraction Number :	N/R
QTR Section CD :	NW
QTR QTR Section CD :	NE
Tax Parcel Number :	N/R
Last Update :	N/R
WRIA Number :	10
Last Date in Agency List :	2023-01-12

Well Tag Number :	N/R
NIT ID Number :	S014021
Well Type Code :	R
Well Address :	E D ST AND E 7TH ST, TACOMA

Map Id: 9
Direction: NNW
Distance: 0.174 mi., 920 ft.
Elevation: 16 ft.
Relative: Lower

Site Name : 1628154 | 1628155 | 1628156
47.256572, -122.431029
WA

Database(s) : [WELLS - WA] ***(cont.)***

Envirosite ID: 47784301
EPA ID: N/R

WELLS - WA ***(cont.)***

County ID :	53
Region Code :	2
Well Completion Date :	2001-12-13
Well Log Received Date :	2002-01-14
Well Diameter Quarter :	N/R
Well Dept Quarter :	9
Well Owner Name :	MAUL FOSHER AND ALONGI
Driller Number :	N/R
Section/Township/Range :	SEC 04, TWP 20N, RNG 03E
Range Fraction Number :	N/R
QTR Section CD :	NW
QTR QTR Section CD :	NE
Tax Parcel Number :	N/R
Last Update :	2002-05-04
WRIA Number :	10
Last Date in Agency List :	2023-01-12

Well Tag Number :	N/R
NIT ID Number :	EE07155
Well Type Code :	R
Well Address :	820 E D Street
County ID :	53
Region Code :	4
Well Completion Date :	2018-04-21
Well Log Received Date :	2018-05-04
Well Diameter Quarter :	2.25
Well Dept Quarter :	12
Well Owner Name :	Port Of Tacoma
Driller Number :	3152
Section/Township/Range :	SEC 04, TWP 20N, RNG 03E
Range Fraction Number :	N/R
QTR Section CD :	NW
QTR QTR Section CD :	NE
Tax Parcel Number :	8950000991
Last Update :	2018-05-08
WRIA Number :	10
Last Date in Agency List :	2023-01-12

Well Tag Number :	N/R
NIT ID Number :	SE09683
Well Type Code :	R
Well Address :	11th Street & Dock Street, Taco9ma 98402
County ID :	53
Region Code :	2
Well Completion Date :	2011-04-28
Well Log Received Date :	2011-05-12
Well Diameter Quarter :	2
Well Dept Quarter :	16
Well Owner Name :	Port of Tacoma
Driller Number :	N/R
Section/Township/Range :	SEC 04, TWP 20N, RNG 03E
Range Fraction Number :	N/R
QTR Section CD :	NW
QTR QTR Section CD :	NE
Tax Parcel Number :	N/R

Map Id: 9
Direction: NNW
Distance: 0.174 mi., 920 ft.
Elevation: 16 ft.
Relative: Lower

Site Name : 1628154 | 1628155 | 1628156
47.256572, -122.431029
WA

Database(s) : [WELLS - WA] ***(cont.)***

Envirosite ID: 47784301
EPA ID: N/R

WELLS - WA ***(cont.)***

Last Update :	2011-05-19
WRIA Number :	10
Last Date in Agency List :	2023-01-12

Well Tag Number :	N/R
NIT ID Number :	AE16710
Well Type Code :	A
Well Address :	821 Dock Street, Tacoma 98402
County ID :	53
Region Code :	2
Well Completion Date :	2012-03-16
Well Log Received Date :	2012-03-20
Well Diameter Quarter :	2.25
Well Dept Quarter :	10
Well Owner Name :	Foss Harbor LLC
Driller Number :	N/R
Section/Township/Range :	SEC 04, TWP 20N, RNG 03E
Range Fraction Number :	N/R
QTR Section CD :	NW
QTR QTR Section CD :	NE
Tax Parcel Number :	8950002183
Last Update :	2012-07-31
WRIA Number :	10
Last Date in Agency List :	2023-01-12

Well Tag Number :	N/R
NIT ID Number :	SE62048
Well Type Code :	R
Well Address :	1940 EAST D STREET
County ID :	53
Region Code :	2
Well Completion Date :	2017-05-09
Well Log Received Date :	2017-09-25
Well Diameter Quarter :	4.25
Well Dept Quarter :	50
Well Owner Name :	Steve Shaub
Driller Number :	2861
Section/Township/Range :	SEC 04, TWP 20N, RNG 03E
Range Fraction Number :	N/R
QTR Section CD :	NW
QTR QTR Section CD :	NE
Tax Parcel Number :	N/R
Last Update :	2017-10-17
WRIA Number :	10
Last Date in Agency List :	2023-01-12

Well Tag Number :	N/R
NIT ID Number :	AE48626
Well Type Code :	A
Well Address :	820 E D Street
County ID :	53
Region Code :	4
Well Completion Date :	2018-04-21
Well Log Received Date :	2018-05-04

Map Id: 9
Direction: NNW
Distance: 0.174 mi., 920 ft.
Elevation: 16 ft.
Relative: Lower

Site Name : 1628154 | 1628155 | 1628156
47.256572, -122.431029
WA

Database(s) : [WELLS - WA] ***(cont.)***

Envirosite ID: 47784301
EPA ID: N/R

WELLS - WA ***(cont.)***

Well Diameter Quarter :	2.25
Well Dept Quarter :	12
Well Owner Name :	Port Of Tacoma
Driller Number :	3152
Section/Township/Range :	SEC 04, TWP 20N, RNG 03E
Range Fraction Number :	N/R
QTR Section CD :	NW
QTR QTR Section CD :	NE
Tax Parcel Number :	8950000991
Last Update :	2018-05-08
WRIA Number :	10
Last Date in Agency List :	2023-01-12

Well Tag Number :	N/R
NIT ID Number :	SE62048
Well Type Code :	R
Well Address :	1940 EAST D STREET
County ID :	53
Region Code :	2
Well Completion Date :	2017-05-15
Well Log Received Date :	2017-09-25
Well Diameter Quarter :	4.25
Well Dept Quarter :	50
Well Owner Name :	Steve Shaub
Driller Number :	2861
Section/Township/Range :	SEC 04, TWP 20N, RNG 03E
Range Fraction Number :	N/R
QTR Section CD :	NW
QTR QTR Section CD :	NE
Tax Parcel Number :	N/R
Last Update :	2017-10-17
WRIA Number :	10
Last Date in Agency List :	2023-01-12

Well Tag Number :	N/R
NIT ID Number :	AE17834
Well Type Code :	A
Well Address :	820 D Street, Tacoma 98421
County ID :	53
Region Code :	2
Well Completion Date :	2012-06-22
Well Log Received Date :	2012-07-05
Well Diameter Quarter :	9
Well Dept Quarter :	15
Well Owner Name :	Port Of Tacoma
Driller Number :	N/R
Section/Township/Range :	SEC 04, TWP 20N, RNG 03E
Range Fraction Number :	N/R
QTR Section CD :	NW
QTR QTR Section CD :	NE
Tax Parcel Number :	8950000990
Last Update :	2012-09-13
WRIA Number :	10
Last Date in Agency List :	2023-01-12

Map Id: 9
Direction: NNW
Distance: 0.174 mi., 920 ft.
Elevation: 16 ft.
Relative: Lower

Site Name : 1628154 | 1628155 | 1628156
47.256572, -122.431029
WA

Database(s) : [WELLS - WA] ***(cont.)***

Envirosite ID: 47784301
EPA ID: N/R

WELLS - WA ***(cont.)***

Well Tag Number :	N/R
NIT ID Number :	R042923
Well Type Code :	R
Well Address :	701 E D STREET, TACOMA
County ID :	53
Region Code :	2
Well Completion Date :	2000-05-04
Well Log Received Date :	2000-08-07
Well Diameter Quarter :	N/R
Well Dept Quarter :	N/R
Well Owner Name :	GLOBE INDUSTRIES
Driller Number :	N/R
Section/Township/Range :	SEC 04, TWP 20N, RNG 03E
Range Fraction Number :	N/R
QTR Section CD :	NW
QTR QTR Section CD :	NE
Tax Parcel Number :	N/R
Last Update :	N/R
WRIA Number :	10
Last Date in Agency List :	2023-01-12

Well Tag Number :	N/R
NIT ID Number :	037937
Well Type Code :	R
Well Address :	N/R
County ID :	53
Region Code :	2
Well Completion Date :	N/R
Well Log Received Date :	N/R
Well Diameter Quarter :	N/R
Well Dept Quarter :	N/R
Well Owner Name :	D ST PETROLEUM SITE
Driller Number :	1793
Section/Township/Range :	SEC 04, TWP 20N, RNG 03E
Range Fraction Number :	N/R
QTR Section CD :	NW
QTR QTR Section CD :	NE
Tax Parcel Number :	N/R
Last Update :	N/R
WRIA Number :	10
Last Date in Agency List :	2023-01-12

Well Tag Number :	N/R
NIT ID Number :	R058283
Well Type Code :	R
Well Address :	E D ST AND E 7TH ST, TACOMA
County ID :	53
Region Code :	2
Well Completion Date :	2001-12-13
Well Log Received Date :	2002-01-14
Well Diameter Quarter :	N/R
Well Dept Quarter :	9
Well Owner Name :	MAUL FOSTER AND ALONGI
Driller Number :	N/R
Section/Township/Range :	SEC 04, TWP 20N, RNG 03E

Map Id: 9
Direction: NNW
Distance: 0.174 mi., 920 ft.
Elevation: 16 ft.
Relative: Lower

Site Name : 1628154 | 1628155 | 1628156
47.256572, -122.431029
WA

Database(s) : [WELLS - WA] ***(cont.)***

Envirosite ID: 47784301
EPA ID: N/R

WELLS - WA ***(cont.)***

Range Fraction Number :	N/R
QTR Section CD :	NW
QTR QTR Section CD :	NE
Tax Parcel Number :	N/R
Last Update :	2002-05-04
WRIA Number :	10
Last Date in Agency List :	2023-01-12

Well Tag Number :	N/R
NIT ID Number :	AE22398
Well Type Code :	A
Well Address :	301 E D Street, Tacoma 98421
County ID :	53
Region Code :	2
Well Completion Date :	2013-06-26
Well Log Received Date :	2013-07-03
Well Diameter Quarter :	2.25
Well Dept Quarter :	12
Well Owner Name :	Old Globe LLC
Driller Number :	N/R
Section/Township/Range :	SEC 04, TWP 20N, RNG 03E
Range Fraction Number :	N/R
QTR Section CD :	NW
QTR QTR Section CD :	NE
Tax Parcel Number :	8950000970
Last Update :	2013-10-26
WRIA Number :	10
Last Date in Agency List :	2023-01-12

Well Tag Number :	N/R
NIT ID Number :	EE04603
Well Type Code :	R
Well Address :	301 E D Street, Tacoma 98421
County ID :	53
Region Code :	2
Well Completion Date :	2013-06-26
Well Log Received Date :	2013-07-03
Well Diameter Quarter :	2.25
Well Dept Quarter :	12
Well Owner Name :	Old Globe LLC
Driller Number :	N/R
Section/Township/Range :	SEC 04, TWP 20N, RNG 03E
Range Fraction Number :	N/R
QTR Section CD :	NW
QTR QTR Section CD :	NE
Tax Parcel Number :	8950000970
Last Update :	2013-10-26
WRIA Number :	10
Last Date in Agency List :	2023-01-12

Well Tag Number :	N/R
NIT ID Number :	037937
Well Type Code :	R
Well Address :	N/R

Map Id: 9
Direction: NNW
Distance: 0.174 mi., 920 ft.
Elevation: 16 ft.
Relative: Lower

Site Name : 1628154 | 1628155 | 1628156
47.256572, -122.431029
WA

Database(s) : [WELLS - WA] ***(cont.)***

Envirosite ID: 47784301
EPA ID: N/R

WELLS - WA ***(cont.)***

County ID :	53
Region Code :	2
Well Completion Date :	N/R
Well Log Received Date :	N/R
Well Diameter Quarter :	N/R
Well Dept Quarter :	N/R
Well Owner Name :	D ST PETROLEUM SITE
Driller Number :	1793
Section/Township/Range :	SEC 04, TWP 20N, RNG 03E
Range Fraction Number :	N/R
QTR Section CD :	NW
QTR QTR Section CD :	NE
Tax Parcel Number :	N/R
Last Update :	N/R
WRIA Number :	10
Last Date in Agency List :	2023-01-12

Well Tag Number :	AHE657
NIT ID Number :	R063079
Well Type Code :	R
Well Address :	520 E D ST, TACOMA
County ID :	53
Region Code :	2
Well Completion Date :	2002-12-30
Well Log Received Date :	2003-01-21
Well Diameter Quarter :	12
Well Dept Quarter :	20
Well Owner Name :	TOSCO CORP
Driller Number :	N/R
Section/Township/Range :	SEC 04, TWP 20N, RNG 03E
Range Fraction Number :	N/R
QTR Section CD :	NW
QTR QTR Section CD :	NE
Tax Parcel Number :	N/R
Last Update :	2003-04-17
WRIA Number :	10
Last Date in Agency List :	2023-01-12

Well Tag Number :	N/R
NIT ID Number :	AE16710
Well Type Code :	A
Well Address :	821 Dock Street, Tacoma 98402
County ID :	53
Region Code :	2
Well Completion Date :	2012-03-16
Well Log Received Date :	2012-03-20
Well Diameter Quarter :	2.25
Well Dept Quarter :	10
Well Owner Name :	Foss Harbor LLC
Driller Number :	N/R
Section/Township/Range :	SEC 04, TWP 20N, RNG 03E
Range Fraction Number :	N/R
QTR Section CD :	NW
QTR QTR Section CD :	NE
Tax Parcel Number :	8950002183

Map Id: 9
Direction: NNW
Distance: 0.174 mi., 920 ft.
Elevation: 16 ft.
Relative: Lower

Site Name : 1628154 | 1628155 | 1628156
47.256572, -122.431029
WA

Database(s) : [WELLS - WA] ***(cont.)***

Envirosite ID: 47784301
EPA ID: N/R

WELLS - WA ***(cont.)***

Last Update :	2012-07-31
WRIA Number :	10
Last Date in Agency List :	2023-01-12

Well Tag Number :	N/R
NIT ID Number :	SE44846
Well Type Code :	R
Well Address :	821 Dock Street, Tacoma 98402
County ID :	53
Region Code :	2
Well Completion Date :	2012-03-16
Well Log Received Date :	2012-03-20
Well Diameter Quarter :	2.25
Well Dept Quarter :	10
Well Owner Name :	Foss Harbor LLC
Driller Number :	N/R
Section/Township/Range :	SEC 04, TWP 20N, RNG 03E
Range Fraction Number :	N/R
QTR Section CD :	NW
QTR QTR Section CD :	NE
Tax Parcel Number :	8950002183
Last Update :	2012-05-23
WRIA Number :	10
Last Date in Agency List :	2023-01-12

Well Tag Number :	N/R
NIT ID Number :	EE07155
Well Type Code :	R
Well Address :	820 E D Street
County ID :	53
Region Code :	4
Well Completion Date :	2018-04-21
Well Log Received Date :	2018-05-04
Well Diameter Quarter :	2.25
Well Dept Quarter :	12
Well Owner Name :	Port Of Tacoma
Driller Number :	3152
Section/Township/Range :	SEC 04, TWP 20N, RNG 03E
Range Fraction Number :	N/R
QTR Section CD :	NW
QTR QTR Section CD :	NE
Tax Parcel Number :	8950000991
Last Update :	2018-05-08
WRIA Number :	10
Last Date in Agency List :	2023-01-12

Well Tag Number :	N/R
NIT ID Number :	R027923
Well Type Code :	R
Well Address :	N/R
County ID :	53
Region Code :	2
Well Completion Date :	N/R
Well Log Received Date :	N/R

Map Id: 9
Direction: NNW
Distance: 0.174 mi., 920 ft.
Elevation: 16 ft.
Relative: Lower

Site Name : 1628154 | 1628155 | 1628156
47.256572, -122.431029
WA

Database(s) : [WELLS - WA] ***(cont.)***

Envirosite ID: 47784301
EPA ID: N/R

WELLS - WA ***(cont.)***

Well Diameter Quarter :	N/R
Well Dept Quarter :	N/R
Well Owner Name :	THEA FOSS WATERWAY
Driller Number :	N/R
Section/Township/Range :	SEC 04, TWP 20N, RNG 03E
Range Fraction Number :	N/R
QTR Section CD :	NW
QTR QTR Section CD :	NE
Tax Parcel Number :	N/R
Last Update :	N/R
WRIA Number :	10
Last Date in Agency List :	2023-01-12

Well Tag Number :	AGH936
NIT ID Number :	R050269
Well Type Code :	R
Well Address :	520 E D ST, TACOMA
County ID :	53
Region Code :	2
Well Completion Date :	2001-05-07
Well Log Received Date :	2001-06-25
Well Diameter Quarter :	N/R
Well Dept Quarter :	23
Well Owner Name :	UNOCAL CORP
Driller Number :	N/R
Section/Township/Range :	SEC 04, TWP 20N, RNG 03E
Range Fraction Number :	N/R
QTR Section CD :	NW
QTR QTR Section CD :	NE
Tax Parcel Number :	N/R
Last Update :	2001-11-16
WRIA Number :	10
Last Date in Agency List :	2023-01-12

Well Tag Number :	N/R
NIT ID Number :	037937
Well Type Code :	R
Well Address :	N/R
County ID :	53
Region Code :	2
Well Completion Date :	N/R
Well Log Received Date :	N/R
Well Diameter Quarter :	N/R
Well Dept Quarter :	N/R
Well Owner Name :	D ST PETROLEUM SITE
Driller Number :	1793
Section/Township/Range :	SEC 04, TWP 20N, RNG 03E
Range Fraction Number :	N/R
QTR Section CD :	NW
QTR QTR Section CD :	NE
Tax Parcel Number :	N/R
Last Update :	N/R
WRIA Number :	10
Last Date in Agency List :	2023-01-12

Map Id: 9
Direction: NNW
Distance: 0.174 mi., 920 ft.
Elevation: 16 ft.
Relative: Lower

Site Name : 1628154 | 1628155 | 1628156
47.256572, -122.431029
WA

Database(s) : [WELLS - WA] ***(cont.)***

Envirosite ID: 47784301
EPA ID: N/R

WELLS - WA ***(cont.)***

Well Tag Number :	N/R
NIT ID Number :	SE44846
Well Type Code :	R
Well Address :	821 Dock Street, Tacoma 98402
County ID :	53
Region Code :	2
Well Completion Date :	2012-03-16
Well Log Received Date :	2012-03-20
Well Diameter Quarter :	2.25
Well Dept Quarter :	10
Well Owner Name :	Foss Harbor LLC
Driller Number :	N/R
Section/Township/Range :	SEC 04, TWP 20N, RNG 03E
Range Fraction Number :	N/R
QTR Section CD :	NW
QTR QTR Section CD :	NE
Tax Parcel Number :	8950002183
Last Update :	2012-05-23
WRIA Number :	10
Last Date in Agency List :	2023-01-12

Well Tag Number :	N/R
NIT ID Number :	AE16710
Well Type Code :	A
Well Address :	821 Dock Street, Tacoma 98402
County ID :	53
Region Code :	2
Well Completion Date :	2012-03-16
Well Log Received Date :	2012-03-20
Well Diameter Quarter :	2.25
Well Dept Quarter :	10
Well Owner Name :	Foss Harbor LLC
Driller Number :	N/R
Section/Township/Range :	SEC 04, TWP 20N, RNG 03E
Range Fraction Number :	N/R
QTR Section CD :	NW
QTR QTR Section CD :	NE
Tax Parcel Number :	8950002183
Last Update :	2012-07-31
WRIA Number :	10
Last Date in Agency List :	2023-01-12

Well Tag Number :	N/R
NIT ID Number :	S031479
Well Type Code :	R
Well Address :	820 EAST D STREET
County ID :	53
Region Code :	2
Well Completion Date :	2008-01-07
Well Log Received Date :	2008-02-08
Well Diameter Quarter :	N/R
Well Dept Quarter :	74
Well Owner Name :	GEO ENGINEERS | GEO ENGINEERS
Driller Number :	N/R
Section/Township/Range :	SEC 04, TWP 20N, RNG 03E

Map Id: 9
Direction: NNW
Distance: 0.174 mi., 920 ft.
Elevation: 16 ft.
Relative: Lower

Site Name : 1628154 | 1628155 | 1628156
47.256572, -122.431029
WA

Database(s) : [WELLS - WA] ***(cont.)***

Envirosite ID: 47784301
EPA ID: N/R

WELLS - WA ***(cont.)***

Range Fraction Number :	N/R
QTR Section CD :	NW
QTR QTR Section CD :	NE
Tax Parcel Number :	N/R
Last Update :	2008-02-25
WRIA Number :	10
Last Date in Agency List :	2023-01-12

Well Tag Number :	N/R
NIT ID Number :	AE22398
Well Type Code :	A
Well Address :	301 E D Street, Tacoma 98421
County ID :	53
Region Code :	2
Well Completion Date :	2013-06-26
Well Log Received Date :	2013-07-03
Well Diameter Quarter :	2.25
Well Dept Quarter :	12
Well Owner Name :	Old Globe LLC
Driller Number :	N/R
Section/Township/Range :	SEC 04, TWP 20N, RNG 03E
Range Fraction Number :	N/R
QTR Section CD :	NW
QTR QTR Section CD :	NE
Tax Parcel Number :	8950000970
Last Update :	2013-10-26
WRIA Number :	10
Last Date in Agency List :	2023-01-12

Well Tag Number :	N/R
NIT ID Number :	AE42899
Well Type Code :	A
Well Address :	1940 EAST D STREET
County ID :	53
Region Code :	2
Well Completion Date :	2017-05-10
Well Log Received Date :	2017-09-25
Well Diameter Quarter :	4.25
Well Dept Quarter :	50
Well Owner Name :	Steve Shaub
Driller Number :	2861
Section/Township/Range :	SEC 04, TWP 20N, RNG 03E
Range Fraction Number :	N/R
QTR Section CD :	NW
QTR QTR Section CD :	NE
Tax Parcel Number :	N/R
Last Update :	2017-10-17
WRIA Number :	10
Last Date in Agency List :	2023-01-12

Well Tag Number :	N/R
NIT ID Number :	AE16710
Well Type Code :	A
Well Address :	821 Dock Street, Tacoma 98402

Map Id: 9
Direction: NNW
Distance: 0.174 mi., 920 ft.
Elevation: 16 ft.
Relative: Lower

Site Name : 1628154 | 1628155 | 1628156
47.256572, -122.431029
WA

Database(s) : [WELLS - WA] ***(cont.)***

Envirosite ID: 47784301
EPA ID: N/R

WELLS - WA ***(cont.)***

County ID :	53
Region Code :	2
Well Completion Date :	2012-03-16
Well Log Received Date :	2012-03-20
Well Diameter Quarter :	2.25
Well Dept Quarter :	10
Well Owner Name :	Foss Harbor LLC
Driller Number :	N/R
Section/Township/Range :	SEC 04, TWP 20N, RNG 03E
Range Fraction Number :	N/R
QTR Section CD :	NW
QTR QTR Section CD :	NE
Tax Parcel Number :	8950002183
Last Update :	2012-07-31
WRIA Number :	10
Last Date in Agency List :	2023-01-12

Well Tag Number :	N/R
NIT ID Number :	AE19797
Well Type Code :	A
Well Address :	301 E 11th Street, Tacoma 98421
County ID :	53
Region Code :	2
Well Completion Date :	2012-11-28
Well Log Received Date :	2012-12-05
Well Diameter Quarter :	2.25
Well Dept Quarter :	12
Well Owner Name :	Bamford & Bamford
Driller Number :	N/R
Section/Township/Range :	SEC 04, TWP 20N, RNG 03E
Range Fraction Number :	N/R
QTR Section CD :	NW
QTR QTR Section CD :	NE
Tax Parcel Number :	1200069743
Last Update :	2013-02-04
WRIA Number :	10
Last Date in Agency List :	2023-01-12

Well Tag Number :	N/R
NIT ID Number :	037937
Well Type Code :	R
Well Address :	N/R
County ID :	53
Region Code :	2
Well Completion Date :	N/R
Well Log Received Date :	N/R
Well Diameter Quarter :	N/R
Well Dept Quarter :	N/R
Well Owner Name :	D ST PETROLEUM SITE
Driller Number :	1793
Section/Township/Range :	SEC 04, TWP 20N, RNG 03E
Range Fraction Number :	N/R
QTR Section CD :	NW
QTR QTR Section CD :	NE
Tax Parcel Number :	N/R

Map Id: 9
Direction: NNW
Distance: 0.174 mi., 920 ft.
Elevation: 16 ft.
Relative: Lower

Site Name : 1628154 | 1628155 | 1628156
47.256572, -122.431029
WA

Database(s) : [WELLS - WA] ***(cont.)***

Envirosite ID: 47784301
EPA ID: N/R

WELLS - WA ***(cont.)***

Last Update :	N/R
WRIA Number :	10
Last Date in Agency List :	2023-01-12

Map Id: B10
Direction: W
Distance: 0.197 mi., 1043 ft.
Elevation: 78 ft.
Relative: Higher

Site Name : 1570393 | 1570394 | 1570395
47.252336, -122.436383
WA

Database(s) : [WELLS - WA]

Envirosite ID: 47774218
EPA ID: N/R

WELLS - WA

Details for this site have been truncated due to the large number of available details for this site within this dataset. For the complete details for this site, contact your Envirosite account representative for a complimentary site report containing all of the details available.

Well Tag Number :	N/R
NIT ID Number :	031605
Well Type Code :	R
Well Address :	1201 PACIFIC AVE
County ID :	53
Region Code :	2
Well Completion Date :	N/R
Well Log Received Date :	1993-08-05
Well Diameter Quarter :	N/R
Well Dept Quarter :	N/R
Well Owner Name :	FIRST INTERSTATE TOWER
Driller Number :	N/R
Section/Township/Range :	SEC 38, TWP 20N, RNG 03E
Range Fraction Number :	N/R
QTR Section CD :	NE
QTR QTR Section CD :	SE
Tax Parcel Number :	N/R
Last Update :	N/R
WRIA Number :	10
Last Date in Agency List :	2023-01-12

Well Tag Number :	N/R
NIT ID Number :	SE58748
Well Type Code :	R
Well Address :	1102 Broadway
County ID :	53
Region Code :	4
Well Completion Date :	2016-06-21
Well Log Received Date :	2016-07-01
Well Diameter Quarter :	2.25
Well Dept Quarter :	15
Well Owner Name :	Tacoma Broadway LLC
Driller Number :	3216
Section/Township/Range :	SEC 38, TWP 20N, RNG 03E

Map Id: B10
Direction: W
Distance: 0.197 mi., 1043 ft.
Elevation: 78 ft.
Relative: Higher

Site Name : 1570393 | 1570394 | 1570395
47.252336, -122.436383
WA

Database(s) : [WELLS - WA] ***(cont.)***

Envirosite ID: 47774218
EPA ID: N/R

WELLS - WA ***(cont.)***

Range Fraction Number :	N/R
QTR Section CD :	NE
QTR QTR Section CD :	SE
Tax Parcel Number :	2011060010
Last Update :	2016-07-06
WRIA Number :	10
Last Date in Agency List :	2023-01-12

Well Tag Number :	N/R
NIT ID Number :	SE44869
Well Type Code :	R
Well Address :	South 9th Street And Court D, Tacoma 98402
County ID :	53
Region Code :	2
Well Completion Date :	2012-03-22
Well Log Received Date :	2012-04-23
Well Diameter Quarter :	N/R
Well Dept Quarter :	16.5
Well Owner Name :	City Of Tacoma Public Works
Driller Number :	N/R
Section/Township/Range :	SEC 38, TWP 20N, RNG 03E
Range Fraction Number :	N/R
QTR Section CD :	NE
QTR QTR Section CD :	SE
Tax Parcel Number :	N/R
Last Update :	2012-07-30
WRIA Number :	10
Last Date in Agency List :	2023-01-12

Well Tag Number :	N/R
NIT ID Number :	AE37940
Well Type Code :	A
Well Address :	1102 Broadway
County ID :	53
Region Code :	4
Well Completion Date :	2016-06-21
Well Log Received Date :	2016-07-01
Well Diameter Quarter :	2.25
Well Dept Quarter :	9
Well Owner Name :	Tacoma Broadway LLC
Driller Number :	3216
Section/Township/Range :	SEC 38, TWP 20N, RNG 03E
Range Fraction Number :	N/R
QTR Section CD :	NE
QTR QTR Section CD :	SE
Tax Parcel Number :	2011060010
Last Update :	2016-07-06
WRIA Number :	10
Last Date in Agency List :	2023-01-12

Well Tag Number :	N/R
NIT ID Number :	SE44869
Well Type Code :	R
Well Address :	South 9th Street And Court D, Tacoma 98402

Map Id: B10
Direction: W
Distance: 0.197 mi., 1043 ft.
Elevation: 78 ft.
Relative: Higher

Site Name : 1570393 | 1570394 | 1570395
47.252336, -122.436383
WA

Database(s) : [WELLS - WA] ***(cont.)***

Envirosite ID: 47774218
EPA ID: N/R

WELLS - WA ***(cont.)***

County ID :	53
Region Code :	2
Well Completion Date :	2012-03-22
Well Log Received Date :	2012-04-23
Well Diameter Quarter :	N/R
Well Dept Quarter :	16
Well Owner Name :	City Of Tacoma Public Works
Driller Number :	N/R
Section/Township/Range :	SEC 38, TWP 20N, RNG 03E
Range Fraction Number :	N/R
QTR Section CD :	NE
QTR QTR Section CD :	SE
Tax Parcel Number :	N/R
Last Update :	2012-07-30
WRIA Number :	10
Last Date in Agency List :	2023-01-12

Well Tag Number :	N/R
NIT ID Number :	SE44869
Well Type Code :	R
Well Address :	South 9th Street And Court D, Tacoma 98402
County ID :	53
Region Code :	2
Well Completion Date :	2012-03-21
Well Log Received Date :	2012-04-23
Well Diameter Quarter :	N/R
Well Dept Quarter :	16.5
Well Owner Name :	City Of Tacoma Public Works
Driller Number :	N/R
Section/Township/Range :	SEC 38, TWP 20N, RNG 03E
Range Fraction Number :	N/R
QTR Section CD :	NE
QTR QTR Section CD :	SE
Tax Parcel Number :	N/R
Last Update :	2012-07-30
WRIA Number :	10
Last Date in Agency List :	2023-01-12

Well Tag Number :	N/R
NIT ID Number :	AE16748
Well Type Code :	A
Well Address :	South 9th Street And Court D, Tacoma 98402
County ID :	53
Region Code :	2
Well Completion Date :	2012-03-20
Well Log Received Date :	2012-04-23
Well Diameter Quarter :	N/R
Well Dept Quarter :	16
Well Owner Name :	City Of Tacoma Public Works
Driller Number :	N/R
Section/Township/Range :	SEC 38, TWP 20N, RNG 03E
Range Fraction Number :	N/R
QTR Section CD :	NE
QTR QTR Section CD :	SE
Tax Parcel Number :	N/R

Map Id: B10
Direction: W
Distance: 0.197 mi., 1043 ft.
Elevation: 78 ft.
Relative: Higher

Site Name : 1570393 | 1570394 | 1570395
47.252336, -122.436383
WA

Database(s) : [WELLS - WA] ***(cont.)***

Envirosite ID: 47774218
EPA ID: N/R

WELLS - WA ***(cont.)***

Last Update :	2012-07-30
WRIA Number :	10
Last Date in Agency List :	2023-01-12

Well Tag Number :	N/R
NIT ID Number :	SE44869
Well Type Code :	R
Well Address :	South 9th Street And Court D, Tacoma 98402
County ID :	53
Region Code :	2
Well Completion Date :	2012-03-22
Well Log Received Date :	2012-04-23
Well Diameter Quarter :	N/R
Well Dept Quarter :	16.5
Well Owner Name :	City Of Tacoma Public Works
Driller Number :	N/R
Section/Township/Range :	SEC 38, TWP 20N, RNG 03E
Range Fraction Number :	N/R
QTR Section CD :	NE
QTR QTR Section CD :	SE
Tax Parcel Number :	N/R
Last Update :	2012-07-30
WRIA Number :	10
Last Date in Agency List :	2023-01-12

Well Tag Number :	N/R
NIT ID Number :	SE44869
Well Type Code :	R
Well Address :	South 9th Street And Court D, Tacoma 98402
County ID :	53
Region Code :	2
Well Completion Date :	2012-03-20
Well Log Received Date :	2012-04-23
Well Diameter Quarter :	N/R
Well Dept Quarter :	16.5
Well Owner Name :	City Of Tacoma Public Works
Driller Number :	N/R
Section/Township/Range :	SEC 38, TWP 20N, RNG 03E
Range Fraction Number :	N/R
QTR Section CD :	NE
QTR QTR Section CD :	SE
Tax Parcel Number :	N/R
Last Update :	2012-07-30
WRIA Number :	10
Last Date in Agency List :	2023-01-12

Well Tag Number :	N/R
NIT ID Number :	AE16748
Well Type Code :	A
Well Address :	South 9th Street And Court D, Tacoma 98402
County ID :	53
Region Code :	2
Well Completion Date :	2012-03-20
Well Log Received Date :	2012-04-23

Map Id: B10
Direction: W
Distance: 0.197 mi., 1043 ft.
Elevation: 78 ft.
Relative: Higher

Site Name : 1570393 | 1570394 | 1570395
47.252336, -122.436383
WA

Database(s) : [WELLS - WA] ***(cont.)***

Envirosite ID: 47774218
EPA ID: N/R

WELLS - WA ***(cont.)***

Well Diameter Quarter :	N/R
Well Dept Quarter :	16
Well Owner Name :	City Of Tacoma Public Works
Driller Number :	N/R
Section/Township/Range :	SEC 38, TWP 20N, RNG 03E
Range Fraction Number :	N/R
QTR Section CD :	NE
QTR QTR Section CD :	SE
Tax Parcel Number :	N/R
Last Update :	2012-07-30
WRIA Number :	10
Last Date in Agency List :	2023-01-12

Well Tag Number :	N/R
NIT ID Number :	AE16748
Well Type Code :	A
Well Address :	South 9th Street And Court D, Tacoma 98402
County ID :	53
Region Code :	2
Well Completion Date :	2012-03-20
Well Log Received Date :	2012-04-23
Well Diameter Quarter :	N/R
Well Dept Quarter :	16.5
Well Owner Name :	City Of Tacoma Public Works
Driller Number :	N/R
Section/Township/Range :	SEC 38, TWP 20N, RNG 03E
Range Fraction Number :	N/R
QTR Section CD :	NE
QTR QTR Section CD :	SE
Tax Parcel Number :	N/R
Last Update :	2012-07-30
WRIA Number :	10
Last Date in Agency List :	2023-01-12

Well Tag Number :	N/R
NIT ID Number :	SE44869
Well Type Code :	R
Well Address :	South 9th Street And Court D, Tacoma 98402
County ID :	53
Region Code :	2
Well Completion Date :	2012-03-21
Well Log Received Date :	2012-04-23
Well Diameter Quarter :	N/R
Well Dept Quarter :	16.5
Well Owner Name :	City Of Tacoma Public Works
Driller Number :	N/R
Section/Township/Range :	SEC 38, TWP 20N, RNG 03E
Range Fraction Number :	N/R
QTR Section CD :	NE
QTR QTR Section CD :	SE
Tax Parcel Number :	N/R
Last Update :	2012-07-30
WRIA Number :	10
Last Date in Agency List :	2023-01-12

Map Id: B10
Direction: W
Distance: 0.197 mi., 1043 ft.
Elevation: 78 ft.
Relative: Higher

Site Name : 1570393 | 1570394 | 1570395
47.252336, -122.436383
WA

Database(s) : [WELLS - WA] ***(cont.)***

Envirosite ID: 47774218
EPA ID: N/R

WELLS - WA ***(cont.)***

Well Tag Number :	N/R
NIT ID Number :	AE37940
Well Type Code :	A
Well Address :	1102 Broadway
County ID :	53
Region Code :	4
Well Completion Date :	2016-06-21
Well Log Received Date :	2016-07-01
Well Diameter Quarter :	2.25
Well Dept Quarter :	15
Well Owner Name :	Tacoma Broadway LLC
Driller Number :	3216
Section/Township/Range :	SEC 38, TWP 20N, RNG 03E
Range Fraction Number :	N/R
QTR Section CD :	NE
QTR QTR Section CD :	SE
Tax Parcel Number :	2011060010
Last Update :	2016-07-06
WRIA Number :	10
Last Date in Agency List :	2023-01-12

Well Tag Number :	N/R
NIT ID Number :	SE44869
Well Type Code :	R
Well Address :	South 9th Street And Court D, Tacoma 98402
County ID :	53
Region Code :	2
Well Completion Date :	2012-03-22
Well Log Received Date :	2012-04-23
Well Diameter Quarter :	N/R
Well Dept Quarter :	16.5
Well Owner Name :	City Of Tacoma Public Works
Driller Number :	N/R
Section/Township/Range :	SEC 38, TWP 20N, RNG 03E
Range Fraction Number :	N/R
QTR Section CD :	NE
QTR QTR Section CD :	SE
Tax Parcel Number :	N/R
Last Update :	2012-07-30
WRIA Number :	10
Last Date in Agency List :	2023-01-12

Well Tag Number :	N/R
NIT ID Number :	SE44869
Well Type Code :	R
Well Address :	South 9th Street And Court D, Tacoma 98402
County ID :	53
Region Code :	2
Well Completion Date :	2012-03-22
Well Log Received Date :	2012-04-23
Well Diameter Quarter :	N/R
Well Dept Quarter :	16
Well Owner Name :	City Of Tacoma Public Works
Driller Number :	N/R
Section/Township/Range :	SEC 38, TWP 20N, RNG 03E

Map Id: B10
Direction: W
Distance: 0.197 mi., 1043 ft.
Elevation: 78 ft.
Relative: Higher

Site Name : 1570393 | 1570394 | 1570395
47.252336, -122.436383
WA

Database(s) : [WELLS - WA] ***(cont.)***

Envirosite ID: 47774218
EPA ID: N/R

WELLS - WA ***(cont.)***

Range Fraction Number :	N/R
QTR Section CD :	NE
QTR QTR Section CD :	SE
Tax Parcel Number :	N/R
Last Update :	2012-07-30
WRIA Number :	10
Last Date in Agency List :	2023-01-12

Well Tag Number :	N/R
NIT ID Number :	031605
Well Type Code :	R
Well Address :	1201 PACIFIC AVE
County ID :	53
Region Code :	2
Well Completion Date :	N/R
Well Log Received Date :	1993-08-05
Well Diameter Quarter :	N/R
Well Dept Quarter :	N/R
Well Owner Name :	FIRST INTERSTATE TOWER
Driller Number :	N/R
Section/Township/Range :	SEC 38, TWP 20N, RNG 03E
Range Fraction Number :	N/R
QTR Section CD :	NE
QTR QTR Section CD :	SE
Tax Parcel Number :	N/R
Last Update :	N/R
WRIA Number :	10
Last Date in Agency List :	2023-01-12

Well Tag Number :	N/R
NIT ID Number :	AE37940
Well Type Code :	A
Well Address :	1102 Broadway
County ID :	53
Region Code :	4
Well Completion Date :	2016-06-21
Well Log Received Date :	2016-07-01
Well Diameter Quarter :	2.25
Well Dept Quarter :	15
Well Owner Name :	Tacoma Broadway LLC
Driller Number :	3216
Section/Township/Range :	SEC 38, TWP 20N, RNG 03E
Range Fraction Number :	N/R
QTR Section CD :	NE
QTR QTR Section CD :	SE
Tax Parcel Number :	2011060010
Last Update :	2016-07-06
WRIA Number :	10
Last Date in Agency List :	2023-01-12

Well Tag Number :	N/R
NIT ID Number :	AE16748
Well Type Code :	A
Well Address :	South 9th Street And Court D, Tacoma 98402

Map Id: B10
Direction: W
Distance: 0.197 mi., 1043 ft.
Elevation: 78 ft.
Relative: Higher

Site Name : 1570393 | 1570394 | 1570395
47.252336, -122.436383
WA

Database(s) : [WELLS - WA] ***(cont.)***

Envirosite ID: 47774218
EPA ID: N/R

WELLS - WA ***(cont.)***

County ID :	53
Region Code :	2
Well Completion Date :	2012-03-20
Well Log Received Date :	2012-04-23
Well Diameter Quarter :	N/R
Well Dept Quarter :	16.5
Well Owner Name :	City Of Tacoma Public Works
Driller Number :	N/R
Section/Township/Range :	SEC 38, TWP 20N, RNG 03E
Range Fraction Number :	N/R
QTR Section CD :	NE
QTR QTR Section CD :	SE
Tax Parcel Number :	N/R
Last Update :	2012-07-30
WRIA Number :	10
Last Date in Agency List :	2023-01-12

Well Tag Number :	N/R
NIT ID Number :	AE49102
Well Type Code :	A
Well Address :	N/R
County ID :	53
Region Code :	4
Well Completion Date :	2018-05-08
Well Log Received Date :	2018-05-23
Well Diameter Quarter :	9
Well Dept Quarter :	17
Well Owner Name :	BNSF Railway
Driller Number :	3119
Section/Township/Range :	SEC 38, TWP 20N, RNG 03E
Range Fraction Number :	N/R
QTR Section CD :	NE
QTR QTR Section CD :	SE
Tax Parcel Number :	N/R
Last Update :	2018-05-23
WRIA Number :	10
Last Date in Agency List :	2023-01-12

Well Tag Number :	N/R
NIT ID Number :	SE44869
Well Type Code :	R
Well Address :	South 9th Street And Court D, Tacoma 98402
County ID :	53
Region Code :	2
Well Completion Date :	2012-03-20
Well Log Received Date :	2012-04-23
Well Diameter Quarter :	N/R
Well Dept Quarter :	16.5
Well Owner Name :	City Of Tacoma Public Works
Driller Number :	N/R
Section/Township/Range :	SEC 38, TWP 20N, RNG 03E
Range Fraction Number :	N/R
QTR Section CD :	NE
QTR QTR Section CD :	SE
Tax Parcel Number :	N/R

Map Id: B10
Direction: W
Distance: 0.197 mi., 1043 ft.
Elevation: 78 ft.
Relative: Higher

Site Name : 1570393 | 1570394 | 1570395
47.252336, -122.436383
WA

Database(s) : [WELLS - WA] ***(cont.)***

Envirosite ID: 47774218
EPA ID: N/R

WELLS - WA ***(cont.)***

Last Update :	2012-07-30
WRIA Number :	10
Last Date in Agency List :	2023-01-12

Well Tag Number :	N/R
NIT ID Number :	SE58748
Well Type Code :	R
Well Address :	1102 Broadway
County ID :	53
Region Code :	4
Well Completion Date :	2016-06-21
Well Log Received Date :	2016-07-01
Well Diameter Quarter :	2.25
Well Dept Quarter :	9
Well Owner Name :	Tacoma Broadway LLC
Driller Number :	3216
Section/Township/Range :	SEC 38, TWP 20N, RNG 03E
Range Fraction Number :	N/R
QTR Section CD :	NE
QTR QTR Section CD :	SE
Tax Parcel Number :	2011060010
Last Update :	2016-07-06
WRIA Number :	10
Last Date in Agency List :	2023-01-12

Well Tag Number :	N/R
NIT ID Number :	SE44869
Well Type Code :	R
Well Address :	South 9th Street And Court D, Tacoma 98402
County ID :	53
Region Code :	2
Well Completion Date :	2012-03-20
Well Log Received Date :	2012-04-23
Well Diameter Quarter :	N/R
Well Dept Quarter :	11.5
Well Owner Name :	City Of Tacoma Public Works
Driller Number :	N/R
Section/Township/Range :	SEC 38, TWP 20N, RNG 03E
Range Fraction Number :	N/R
QTR Section CD :	NE
QTR QTR Section CD :	SE
Tax Parcel Number :	N/R
Last Update :	2012-07-30
WRIA Number :	10
Last Date in Agency List :	2023-01-12

Well Tag Number :	N/R
NIT ID Number :	SE44869
Well Type Code :	R
Well Address :	South 9th Street And Court D, Tacoma 98402
County ID :	53
Region Code :	2
Well Completion Date :	2012-03-22
Well Log Received Date :	2012-04-23

Map Id: B10
Direction: W
Distance: 0.197 mi., 1043 ft.
Elevation: 78 ft.
Relative: Higher

Site Name : 1570393 | 1570394 | 1570395
47.252336, -122.436383
WA

Database(s) : [WELLS - WA] ***(cont.)***

Envirosite ID: 47774218
EPA ID: N/R

WELLS - WA ***(cont.)***

Well Diameter Quarter :	N/R
Well Dept Quarter :	11.5
Well Owner Name :	City Of Tacoma Public Works
Driller Number :	N/R
Section/Township/Range :	SEC 38, TWP 20N, RNG 03E
Range Fraction Number :	N/R
QTR Section CD :	NE
QTR QTR Section CD :	SE
Tax Parcel Number :	N/R
Last Update :	2012-07-30
WRIA Number :	10
Last Date in Agency List :	2023-01-12

Well Tag Number :	N/R
NIT ID Number :	SE58748
Well Type Code :	R
Well Address :	1102 Broadway
County ID :	53
Region Code :	4
Well Completion Date :	2016-06-21
Well Log Received Date :	2016-07-01
Well Diameter Quarter :	8
Well Dept Quarter :	20
Well Owner Name :	Tacoma Broadway LLC
Driller Number :	3216
Section/Township/Range :	SEC 38, TWP 20N, RNG 03E
Range Fraction Number :	N/R
QTR Section CD :	NE
QTR QTR Section CD :	SE
Tax Parcel Number :	2011060010
Last Update :	2016-07-06
WRIA Number :	10
Last Date in Agency List :	2023-01-12

Well Tag Number :	N/R
NIT ID Number :	SE58748
Well Type Code :	R
Well Address :	1102 Broadway
County ID :	53
Region Code :	4
Well Completion Date :	2016-06-21
Well Log Received Date :	2016-07-01
Well Diameter Quarter :	2.25
Well Dept Quarter :	15
Well Owner Name :	Tacoma Broadway LLC
Driller Number :	3216
Section/Township/Range :	SEC 38, TWP 20N, RNG 03E
Range Fraction Number :	N/R
QTR Section CD :	NE
QTR QTR Section CD :	SE
Tax Parcel Number :	2011060010
Last Update :	2016-07-06
WRIA Number :	10
Last Date in Agency List :	2023-01-12

Map Id: B10
Direction: W
Distance: 0.197 mi., 1043 ft.
Elevation: 78 ft.
Relative: Higher

Site Name : 1570393 | 1570394 | 1570395
47.252336, -122.436383
WA

Database(s) : [WELLS - WA] ***(cont.)***

Envirosite ID: 47774218
EPA ID: N/R

WELLS - WA ***(cont.)***

Well Tag Number :	N/R
NIT ID Number :	AE16748
Well Type Code :	A
Well Address :	South 9th Street And Court D, Tacoma 98402
County ID :	53
Region Code :	2
Well Completion Date :	2012-03-20
Well Log Received Date :	2012-04-23
Well Diameter Quarter :	N/R
Well Dept Quarter :	16.5
Well Owner Name :	City Of Tacoma Public Works
Driller Number :	N/R
Section/Township/Range :	SEC 38, TWP 20N, RNG 03E
Range Fraction Number :	N/R
QTR Section CD :	NE
QTR QTR Section CD :	SE
Tax Parcel Number :	N/R
Last Update :	2012-07-30
WRIA Number :	10
Last Date in Agency List :	2023-01-12

Well Tag Number :	N/R
NIT ID Number :	AE37940
Well Type Code :	A
Well Address :	1102 Broadway
County ID :	53
Region Code :	4
Well Completion Date :	2016-06-21
Well Log Received Date :	2016-07-01
Well Diameter Quarter :	8
Well Dept Quarter :	20
Well Owner Name :	Tacoma Broadway LLC
Driller Number :	3216
Section/Township/Range :	SEC 38, TWP 20N, RNG 03E
Range Fraction Number :	N/R
QTR Section CD :	NE
QTR QTR Section CD :	SE
Tax Parcel Number :	2011060010
Last Update :	2016-07-06
WRIA Number :	10
Last Date in Agency List :	2023-01-12

Well Tag Number :	N/R
NIT ID Number :	SE44869
Well Type Code :	R
Well Address :	South 9th Street And Court D, Tacoma 98402
County ID :	53
Region Code :	2
Well Completion Date :	2012-03-22
Well Log Received Date :	2012-04-23
Well Diameter Quarter :	N/R
Well Dept Quarter :	16.5
Well Owner Name :	City Of Tacoma Public Works
Driller Number :	N/R
Section/Township/Range :	SEC 38, TWP 20N, RNG 03E

Map Id: B10
Direction: W
Distance: 0.197 mi., 1043 ft.
Elevation: 78 ft.
Relative: Higher

Site Name : 1570393 | 1570394 | 1570395
47.252336, -122.436383
WA

Database(s) : [WELLS - WA] ***(cont.)***

Envirosite ID: 47774218
EPA ID: N/R

WELLS - WA ***(cont.)***

Range Fraction Number :	N/R
QTR Section CD :	NE
QTR QTR Section CD :	SE
Tax Parcel Number :	N/R
Last Update :	2012-07-30
WRIA Number :	10
Last Date in Agency List :	2023-01-12

Map Id: 11
Direction: WNW
Distance: 0.214 mi., 1130 ft.
Elevation: 60 ft.
Relative: Higher

Site Name : 1881477 | 1881478 | 1881554
47.255184, -122.43649
WA

Database(s) : [WELLS - WA]

Envirosite ID: 47832650
EPA ID: N/R

WELLS - WA

Well Tag Number :	N/R
NIT ID Number :	AE52627
Well Type Code :	A
Well Address :	909 A Street
County ID :	53
Region Code :	4
Well Completion Date :	2018-12-20
Well Log Received Date :	2018-12-22
Well Diameter Quarter :	2.25
Well Dept Quarter :	11
Well Owner Name :	GE CAPITAL INFO TECH SOLUTIONS
Driller Number :	3018
Section/Township/Range :	SEC 38, TWP 20N, RNG 03E
Range Fraction Number :	N/R
QTR Section CD :	NE
QTR QTR Section CD :	NE
Tax Parcel Number :	2896003279
Last Update :	2019-01-24
WRIA Number :	10
Last Date in Agency List :	2023-01-12

Well Tag Number :	N/R
NIT ID Number :	SE68506
Well Type Code :	R
Well Address :	909 A Street
County ID :	53
Region Code :	4
Well Completion Date :	2018-12-20
Well Log Received Date :	2018-12-22
Well Diameter Quarter :	2.25
Well Dept Quarter :	11
Well Owner Name :	GE CAPITAL INFO TECH SOLUTIONS
Driller Number :	3018
Section/Township/Range :	SEC 38, TWP 20N, RNG 03E

Map Id: 11
Direction: WNW
Distance: 0.214 mi., 1130 ft.
Elevation: 60 ft.
Relative: Higher

Site Name : 1881477 | 1881478 | 1881554
47.255184, -122.43649
WA

Database(s) : [WELLS - WA] ***(cont.)***

Envirosite ID: 47832650
EPA ID: N/R

WELLS - WA ***(cont.)***

Range Fraction Number :	N/R
QTR Section CD :	NE
QTR QTR Section CD :	NE
Tax Parcel Number :	2896003279
Last Update :	2019-01-24
WRIA Number :	10
Last Date in Agency List :	2023-01-12

Well Tag Number :	N/R
NIT ID Number :	SE68506
Well Type Code :	R
Well Address :	909 A Street
County ID :	53
Region Code :	4
Well Completion Date :	2018-12-20
Well Log Received Date :	2018-12-22
Well Diameter Quarter :	2.25
Well Dept Quarter :	10
Well Owner Name :	GE CAPITAL INFO TECH SOLUTIONS
Driller Number :	3018
Section/Township/Range :	SEC 38, TWP 20N, RNG 03E
Range Fraction Number :	N/R
QTR Section CD :	NE
QTR QTR Section CD :	NE
Tax Parcel Number :	2896003279
Last Update :	2019-01-24
WRIA Number :	10
Last Date in Agency List :	2023-01-12

Well Tag Number :	N/R
NIT ID Number :	AE60045
Well Type Code :	A
Well Address :	1147 Tacoma Ave S
County ID :	53
Region Code :	2
Well Completion Date :	2020-03-27
Well Log Received Date :	2020-06-29
Well Diameter Quarter :	6
Well Dept Quarter :	50
Well Owner Name :	Timothy Johnson
Driller Number :	3240
Section/Township/Range :	SEC 38, TWP 20N, RNG 3E
Range Fraction Number :	N/R
QTR Section CD :	NE
QTR QTR Section CD :	NE
Tax Parcel Number :	N/R
Last Update :	2020-07-01
WRIA Number :	10
Last Date in Agency List :	2023-01-12

Well Tag Number :	N/R
NIT ID Number :	SE73497
Well Type Code :	R
Well Address :	1147 Tacoma Ave S

Map Id: 11
Direction: WNW
Distance: 0.214 mi., 1130 ft.
Elevation: 60 ft.
Relative: Higher

Site Name : 1881477 | 1881478 | 1881554
47.255184, -122.43649
WA

Database(s) : [WELLS - WA] ***(cont.)***

Envirosite ID: 47832650
EPA ID: N/R

WELLS - WA ***(cont.)***

County ID :	53
Region Code :	2
Well Completion Date :	2020-03-27
Well Log Received Date :	2020-06-29
Well Diameter Quarter :	6
Well Dept Quarter :	50
Well Owner Name :	Timothy Johnson
Driller Number :	3240
Section/Township/Range :	SEC 38, TWP 20N, RNG 3E
Range Fraction Number :	N/R
QTR Section CD :	NE
QTR QTR Section CD :	NE
Tax Parcel Number :	N/R
Last Update :	2020-07-01
WRIA Number :	28
Last Date in Agency List :	2023-01-12

Well Tag Number :	N/R
NIT ID Number :	AE52627
Well Type Code :	A
Well Address :	909 A Street
County ID :	53
Region Code :	4
Well Completion Date :	2018-12-20
Well Log Received Date :	2018-12-22
Well Diameter Quarter :	2.25
Well Dept Quarter :	10
Well Owner Name :	GE CAPITAL INFO TECH SOLUTIONS
Driller Number :	3018
Section/Township/Range :	SEC 38, TWP 20N, RNG 03E
Range Fraction Number :	N/R
QTR Section CD :	NE
QTR QTR Section CD :	NE
Tax Parcel Number :	2896003279
Last Update :	2019-01-24
WRIA Number :	10
Last Date in Agency List :	2023-01-12

Map Id: 12
Direction: NE
Distance: 0.216 mi., 1140 ft.
Elevation: 14 ft.
Relative: Lower

Site Name : 1052223 | 1052224 | 1052225
47.256981, -122.425743
WA

Database(s) : [WELLS - WA]

Envirosite ID: 47774903
EPA ID: N/R

WELLS - WA

Details for this site have been truncated due to the large number of available details for this site within this dataset. For the complete details for this site, contact your Envirosite account representative for a complimentary site report containing all of the details available.

Map Id: 12
Direction: NE
Distance: 0.216 mi., 1140 ft.
Elevation: 14 ft.
Relative: Lower

Site Name : 1052223 | 1052224 | 1052225
47.256981, -122.425743
WA

Database(s) : [WELLS - WA] ***(cont.)***

Envirosite ID: 47774903
EPA ID: N/R

WELLS - WA ***(cont.)***

Well Tag Number :	AHR225
NIT ID Number :	AE56623
Well Type Code :	A
Well Address :	1118 East D Street
County ID :	53
Region Code :	2
Well Completion Date :	2019-07-11
Well Log Received Date :	2019-10-08
Well Diameter Quarter :	2
Well Dept Quarter :	14
Well Owner Name :	Petrich Marine Dock
Driller Number :	3070
Section/Township/Range :	SEC 04, TWP 20N, RNG 03E
Range Fraction Number :	N/R
QTR Section CD :	NE
QTR QTR Section CD :	NW
Tax Parcel Number :	N/R
Last Update :	2019-10-08
WRIA Number :	10
Last Date in Agency List :	2023-01-12

Well Tag Number :	N/R
NIT ID Number :	AE54192
Well Type Code :	A
Well Address :	801 East 11th
County ID :	53
Region Code :	4
Well Completion Date :	2019-04-11
Well Log Received Date :	2019-04-18
Well Diameter Quarter :	2.25
Well Dept Quarter :	10
Well Owner Name :	Simpson Tacoma Land Co
Driller Number :	2914
Section/Township/Range :	SEC 04, TWP 20N, RNG 03E
Range Fraction Number :	N/R
QTR Section CD :	NE
QTR QTR Section CD :	NW
Tax Parcel Number :	8950000567
Last Update :	2019-04-19
WRIA Number :	10
Last Date in Agency List :	2023-01-12

Well Tag Number :	N/R
NIT ID Number :	AE05332
Well Type Code :	A
Well Address :	802 11th Street, Tacoma 98421
County ID :	53
Region Code :	2
Well Completion Date :	2009-02-23
Well Log Received Date :	2009-02-26
Well Diameter Quarter :	2
Well Dept Quarter :	16
Well Owner Name :	USF Reddaway | ATC Associates
Driller Number :	N/R
Section/Township/Range :	SEC 04, TWP 20N, RNG 03E

Map Id: 12
Direction: NE
Distance: 0.216 mi., 1140 ft.
Elevation: 14 ft.
Relative: Lower

Site Name : 1052223 | 1052224 | 1052225
47.256981, -122.425743
WA

Database(s) : [WELLS - WA] ***(cont.)***

Envirosite ID: 47774903
EPA ID: N/R

WELLS - WA ***(cont.)***

Range Fraction Number :	N/R
QTR Section CD :	NE
QTR QTR Section CD :	NW
Tax Parcel Number :	8950001277
Last Update :	2009-03-03
WRIA Number :	10
Last Date in Agency List :	2023-01-12

Well Tag Number :	N/R
NIT ID Number :	SE04041
Well Type Code :	R
Well Address :	802 11th Street, Tacoma 98421
County ID :	53
Region Code :	2
Well Completion Date :	2009-02-24
Well Log Received Date :	2009-02-26
Well Diameter Quarter :	2
Well Dept Quarter :	8
Well Owner Name :	USF Reddaway | ATC Associates
Driller Number :	N/R
Section/Township/Range :	SEC 04, TWP 20N, RNG 03E
Range Fraction Number :	N/R
QTR Section CD :	NE
QTR QTR Section CD :	NW
Tax Parcel Number :	8950001277
Last Update :	2009-03-03
WRIA Number :	10
Last Date in Agency List :	2023-01-12

Well Tag Number :	BKE938
NIT ID Number :	RE16927
Well Type Code :	R
Well Address :	1656 E F St
County ID :	53
Region Code :	2
Well Completion Date :	2019-01-10
Well Log Received Date :	2019-05-02
Well Diameter Quarter :	2
Well Dept Quarter :	9
Well Owner Name :	NW Detention Center
Driller Number :	3203
Section/Township/Range :	SEC 04, TWP 20N, RNG 03E
Range Fraction Number :	N/R
QTR Section CD :	NE
QTR QTR Section CD :	NW
Tax Parcel Number :	0320044002
Last Update :	2019-05-08
WRIA Number :	10
Last Date in Agency List :	2023-01-12

Well Tag Number :	N/R
NIT ID Number :	A061209
Well Type Code :	A
Well Address :	E 11TH ST AND MIDDLE WATER WAY, TACOMA

Map Id: 12
Direction: NE
Distance: 0.216 mi., 1140 ft.
Elevation: 14 ft.
Relative: Lower

Site Name : 1052223 | 1052224 | 1052225
47.256981, -122.425743
WA

Database(s) : [WELLS - WA] ***(cont.)***

Envirosite ID: 47774903
EPA ID: N/R

WELLS - WA ***(cont.)***

County ID :	53
Region Code :	2
Well Completion Date :	2003-09-24
Well Log Received Date :	2003-10-17
Well Diameter Quarter :	2
Well Dept Quarter :	45.17
Well Owner Name :	PORT OF TACOMA
Driller Number :	N/R
Section/Township/Range :	SEC 04, TWP 20N, RNG 03E
Range Fraction Number :	N/R
QTR Section CD :	NE
QTR QTR Section CD :	NW
Tax Parcel Number :	N/R
Last Update :	2004-04-21
WRIA Number :	10
Last Date in Agency List :	2023-01-12

Well Tag Number :	N/R
NIT ID Number :	AE30940
Well Type Code :	A
Well Address :	East F Street
County ID :	53
Region Code :	2
Well Completion Date :	2015-03-20
Well Log Received Date :	2015-09-29
Well Diameter Quarter :	4
Well Dept Quarter :	41
Well Owner Name :	City Of Tacoma
Driller Number :	0
Section/Township/Range :	SEC 04, TWP 20N, RNG 03E
Range Fraction Number :	N/R
QTR Section CD :	NE
QTR QTR Section CD :	NW
Tax Parcel Number :	N/R
Last Update :	2015-10-01
WRIA Number :	10
Last Date in Agency List :	2023-01-12

Well Tag Number :	N/R
NIT ID Number :	EE00920
Well Type Code :	R
Well Address :	802 11th Street, Tacoma 98421
County ID :	53
Region Code :	2
Well Completion Date :	2009-02-23
Well Log Received Date :	2009-02-26
Well Diameter Quarter :	2
Well Dept Quarter :	16
Well Owner Name :	USF Reddaway | ATC Associates
Driller Number :	N/R
Section/Township/Range :	SEC 04, TWP 20N, RNG 03E
Range Fraction Number :	N/R
QTR Section CD :	NE
QTR QTR Section CD :	NW
Tax Parcel Number :	8950001277

Map Id: 12
Direction: NE
Distance: 0.216 mi., 1140 ft.
Elevation: 14 ft.
Relative: Lower

Site Name : 1052223 | 1052224 | 1052225
47.256981, -122.425743
WA

Database(s) : [WELLS - WA] ***(cont.)***

Envirosite ID: 47774903
EPA ID: N/R

WELLS - WA ***(cont.)***

Last Update :	2009-03-03
WRIA Number :	10
Last Date in Agency List :	2023-01-12

Well Tag Number :	N/R
NIT ID Number :	EE05351
Well Type Code :	R
Well Address :	652 E 11th St
County ID :	53
Region Code :	4
Well Completion Date :	2014-12-16
Well Log Received Date :	2014-12-19
Well Diameter Quarter :	2.25
Well Dept Quarter :	10
Well Owner Name :	Western Machine Works Inc
Driller Number :	3117
Section/Township/Range :	SEC 04, TWP 20N, RNG 03E
Range Fraction Number :	N/R
QTR Section CD :	NE
QTR QTR Section CD :	NW
Tax Parcel Number :	4855000100
Last Update :	2014-12-19
WRIA Number :	10
Last Date in Agency List :	2023-01-12

Well Tag Number :	N/R
NIT ID Number :	R050527
Well Type Code :	R
Well Address :	SP-4 1120 E D ST, TACOMA
County ID :	53
Region Code :	2
Well Completion Date :	2002-06-20
Well Log Received Date :	2002-09-25
Well Diameter Quarter :	2
Well Dept Quarter :	12
Well Owner Name :	CLARE PETRICH
Driller Number :	N/R
Section/Township/Range :	SEC 04, TWP 20N, RNG 03E
Range Fraction Number :	N/R
QTR Section CD :	NE
QTR QTR Section CD :	NW
Tax Parcel Number :	N/R
Last Update :	2002-12-26
WRIA Number :	10
Last Date in Agency List :	2023-01-12

Well Tag Number :	N/R
NIT ID Number :	040526
Well Type Code :	R
Well Address :	N/R
County ID :	53
Region Code :	2
Well Completion Date :	1990-06-18
Well Log Received Date :	N/R

Map Id: 12
Direction: NE
Distance: 0.216 mi., 1140 ft.
Elevation: 14 ft.
Relative: Lower

Site Name : 1052223 | 1052224 | 1052225
47.256981, -122.425743
WA

Database(s) : [WELLS - WA] ***(cont.)***

Envirosite ID: 47774903
EPA ID: N/R

WELLS - WA ***(cont.)***

Well Diameter Quarter :	4
Well Dept Quarter :	15
Well Owner Name :	7TH & (D)
Driller Number :	1229
Section/Township/Range :	SEC 4, TWP 20N, RNG 3E
Range Fraction Number :	N/R
QTR Section CD :	NE
QTR QTR Section CD :	NW
Tax Parcel Number :	N/R
Last Update :	2019-10-21
WRIA Number :	10
Last Date in Agency List :	2023-01-12

Well Tag Number :	BKF956
NIT ID Number :	RE16927
Well Type Code :	R
Well Address :	1656 E F St
County ID :	53
Region Code :	2
Well Completion Date :	2019-01-16
Well Log Received Date :	2019-05-02
Well Diameter Quarter :	2
Well Dept Quarter :	10
Well Owner Name :	NW Detention Center
Driller Number :	3203
Section/Township/Range :	SEC 04, TWP 20N, RNG 03E
Range Fraction Number :	N/R
QTR Section CD :	NE
QTR QTR Section CD :	NW
Tax Parcel Number :	0320044002
Last Update :	2019-05-08
WRIA Number :	10
Last Date in Agency List :	2023-01-12

Well Tag Number :	N/R
NIT ID Number :	040526
Well Type Code :	R
Well Address :	N/R
County ID :	53
Region Code :	2
Well Completion Date :	1990-06-18
Well Log Received Date :	N/R
Well Diameter Quarter :	N/R
Well Dept Quarter :	14
Well Owner Name :	7TH & (D)
Driller Number :	1229
Section/Township/Range :	SEC 4, TWP 20N, RNG 3E
Range Fraction Number :	N/R
QTR Section CD :	NE
QTR QTR Section CD :	NW
Tax Parcel Number :	N/R
Last Update :	2019-10-21
WRIA Number :	10
Last Date in Agency List :	2023-01-12

Map Id: 12
Direction: NE
Distance: 0.216 mi., 1140 ft.
Elevation: 14 ft.
Relative: Lower

Site Name : 1052223 | 1052224 | 1052225
47.256981, -122.425743
WA

Database(s) : [WELLS - WA] ***(cont.)***

Envirosite ID: 47774903
EPA ID: N/R

WELLS - WA ***(cont.)***

Well Tag Number :	N/R
NIT ID Number :	040526
Well Type Code :	R
Well Address :	N/R
County ID :	53
Region Code :	2
Well Completion Date :	1990-06-15
Well Log Received Date :	N/R
Well Diameter Quarter :	4
Well Dept Quarter :	14
Well Owner Name :	7TH & (D)
Driller Number :	1229
Section/Township/Range :	SEC 4, TWP 20N, RNG 3E
Range Fraction Number :	N/R
QTR Section CD :	NE
QTR QTR Section CD :	NW
Tax Parcel Number :	N/R
Last Update :	2019-10-21
WRIA Number :	10
Last Date in Agency List :	2023-01-12

Well Tag Number :	N/R
NIT ID Number :	A062271
Well Type Code :	A
Well Address :	SP-14 1120 E D ST, TACOMA
County ID :	53
Region Code :	2
Well Completion Date :	2002-06-21
Well Log Received Date :	2002-09-25
Well Diameter Quarter :	2
Well Dept Quarter :	12
Well Owner Name :	CLARE PETRICH
Driller Number :	N/R
Section/Township/Range :	SEC 04, TWP 20N, RNG 03E
Range Fraction Number :	N/R
QTR Section CD :	NE
QTR QTR Section CD :	NW
Tax Parcel Number :	N/R
Last Update :	2002-10-22
WRIA Number :	10
Last Date in Agency List :	2023-01-12

Well Tag Number :	N/R
NIT ID Number :	AE05332
Well Type Code :	A
Well Address :	802 11th Street, Tacoma 98421
County ID :	53
Region Code :	2
Well Completion Date :	2009-02-24
Well Log Received Date :	2009-02-26
Well Diameter Quarter :	2
Well Dept Quarter :	12
Well Owner Name :	USF Reddaway | ATC Associates
Driller Number :	N/R
Section/Township/Range :	SEC 04, TWP 20N, RNG 03E

Map Id: 12
Direction: NE
Distance: 0.216 mi., 1140 ft.
Elevation: 14 ft.
Relative: Lower

Site Name : 1052223 | 1052224 | 1052225
47.256981, -122.425743
WA

Database(s) : [WELLS - WA] ***(cont.)***

Envirosite ID: 47774903
EPA ID: N/R

WELLS - WA ***(cont.)***

Range Fraction Number :	N/R
QTR Section CD :	NE
QTR QTR Section CD :	NW
Tax Parcel Number :	8950001277
Last Update :	2009-03-03
WRIA Number :	10
Last Date in Agency List :	2023-01-12

Well Tag Number :	N/R
NIT ID Number :	R050527
Well Type Code :	R
Well Address :	SP-3 1120 E D ST, TACOMA
County ID :	53
Region Code :	2
Well Completion Date :	2002-06-20
Well Log Received Date :	2002-09-25
Well Diameter Quarter :	2
Well Dept Quarter :	12
Well Owner Name :	CLARE PETRICH
Driller Number :	N/R
Section/Township/Range :	SEC 04, TWP 20N, RNG 03E
Range Fraction Number :	N/R
QTR Section CD :	NE
QTR QTR Section CD :	NW
Tax Parcel Number :	N/R
Last Update :	2002-12-26
WRIA Number :	10
Last Date in Agency List :	2023-01-12

Well Tag Number :	N/R
NIT ID Number :	SE62022
Well Type Code :	R
Well Address :	801 E 11th St
County ID :	53
Region Code :	4
Well Completion Date :	2017-05-08
Well Log Received Date :	2017-05-15
Well Diameter Quarter :	2.25
Well Dept Quarter :	15
Well Owner Name :	Besty Stauffer
Driller Number :	2914
Section/Township/Range :	SEC 04, TWP 20N, RNG 03E
Range Fraction Number :	N/R
QTR Section CD :	NE
QTR QTR Section CD :	NW
Tax Parcel Number :	8950000567
Last Update :	2017-05-26
WRIA Number :	10
Last Date in Agency List :	2023-01-12

Well Tag Number :	N/R
NIT ID Number :	A062271
Well Type Code :	A
Well Address :	SP-7 1120 E D ST, TACOMA

Map Id: 12
Direction: NE
Distance: 0.216 mi., 1140 ft.
Elevation: 14 ft.
Relative: Lower

Site Name : 1052223 | 1052224 | 1052225
47.256981, -122.425743
WA

Database(s) : [WELLS - WA] ***(cont.)***

Envirosite ID: 47774903
EPA ID: N/R

WELLS - WA ***(cont.)***

County ID :	53
Region Code :	2
Well Completion Date :	2002-06-20
Well Log Received Date :	2002-09-25
Well Diameter Quarter :	2
Well Dept Quarter :	12
Well Owner Name :	CLARE PETRICH
Driller Number :	N/R
Section/Township/Range :	SEC 04, TWP 20N, RNG 03E
Range Fraction Number :	N/R
QTR Section CD :	NE
QTR QTR Section CD :	NW
Tax Parcel Number :	N/R
Last Update :	2002-10-22
WRIA Number :	10
Last Date in Agency List :	2023-01-12

Well Tag Number :	N/R
NIT ID Number :	AE05332
Well Type Code :	A
Well Address :	802 11th Street, Tacoma 98421
County ID :	53
Region Code :	2
Well Completion Date :	2009-02-24
Well Log Received Date :	2009-02-26
Well Diameter Quarter :	2
Well Dept Quarter :	16
Well Owner Name :	USF Reddaway | ATC Associates
Driller Number :	N/R
Section/Township/Range :	SEC 04, TWP 20N, RNG 03E
Range Fraction Number :	N/R
QTR Section CD :	NE
QTR QTR Section CD :	NW
Tax Parcel Number :	8950001277
Last Update :	2009-03-03
WRIA Number :	10
Last Date in Agency List :	2023-01-12

Well Tag Number :	N/R
NIT ID Number :	SE53490
Well Type Code :	R
Well Address :	652 E 11th St
County ID :	53
Region Code :	4
Well Completion Date :	2014-12-16
Well Log Received Date :	2014-12-18
Well Diameter Quarter :	2.25
Well Dept Quarter :	10
Well Owner Name :	Western Machine Works Inc
Driller Number :	3117
Section/Township/Range :	SEC 04, TWP 20N, RNG 03E
Range Fraction Number :	N/R
QTR Section CD :	NE
QTR QTR Section CD :	NW
Tax Parcel Number :	4855000100

Map Id: 12
Direction: NE
Distance: 0.216 mi., 1140 ft.
Elevation: 14 ft.
Relative: Lower

Site Name : 1052223 | 1052224 | 1052225
47.256981, -122.425743
WA

Database(s) : [WELLS - WA] ***(cont.)***

Envirosite ID: 47774903
EPA ID: N/R

WELLS - WA ***(cont.)***

Last Update :	2014-12-18
WRIA Number :	10
Last Date in Agency List :	2023-01-12
Well Tag Number :	N/R
NIT ID Number :	A062271
Well Type Code :	A
Well Address :	SP-2 1120 E D ST, TACOMA
County ID :	53
Region Code :	2
Well Completion Date :	2002-06-20
Well Log Received Date :	2002-09-25
Well Diameter Quarter :	2
Well Dept Quarter :	12
Well Owner Name :	CLARE PETRICH
Driller Number :	N/R
Section/Township/Range :	SEC 04, TWP 20N, RNG 03E
Range Fraction Number :	N/R
QTR Section CD :	NE
QTR QTR Section CD :	NW
Tax Parcel Number :	N/R
Last Update :	2002-10-22
WRIA Number :	10
Last Date in Agency List :	2023-01-12
Well Tag Number :	N/R
NIT ID Number :	AE05332
Well Type Code :	A
Well Address :	802 11th Street, Tacoma 98421
County ID :	53
Region Code :	2
Well Completion Date :	2009-02-24
Well Log Received Date :	2009-02-26
Well Diameter Quarter :	2
Well Dept Quarter :	12
Well Owner Name :	USF Reddaway | ATC Associates
Driller Number :	N/R
Section/Township/Range :	SEC 04, TWP 20N, RNG 03E
Range Fraction Number :	N/R
QTR Section CD :	NE
QTR QTR Section CD :	NW
Tax Parcel Number :	8950001277
Last Update :	2009-03-03
WRIA Number :	10
Last Date in Agency List :	2023-01-12
Well Tag Number :	AHR225
NIT ID Number :	R063943
Well Type Code :	R
Well Address :	1118 E D ST, TACOMA
County ID :	53
Region Code :	2
Well Completion Date :	2002-11-01
Well Log Received Date :	2002-11-18

Map Id: 12
Direction: NE
Distance: 0.216 mi., 1140 ft.
Elevation: 14 ft.
Relative: Lower

Site Name : 1052223 | 1052224 | 1052225
47.256981, -122.425743
WA

Database(s) : [WELLS - WA] ***(cont.)***

Envirosite ID: 47774903
EPA ID: N/R

WELLS - WA ***(cont.)***

Well Diameter Quarter :	8.5
Well Dept Quarter :	14
Well Owner Name :	PETRICH MARINE/DOCK
Driller Number :	N/R
Section/Township/Range :	SEC 04, TWP 20N, RNG 03E
Range Fraction Number :	N/R
QTR Section CD :	NE
QTR QTR Section CD :	NW
Tax Parcel Number :	N/R
Last Update :	2003-02-26
WRIA Number :	10
Last Date in Agency List :	2023-01-12

Well Tag Number :	N/R
NIT ID Number :	SE68463
Well Type Code :	R
Well Address :	1656 E F St
County ID :	53
Region Code :	2
Well Completion Date :	2019-01-09
Well Log Received Date :	2019-05-02
Well Diameter Quarter :	2.25
Well Dept Quarter :	12
Well Owner Name :	NW Detention Center
Driller Number :	3274
Section/Township/Range :	SEC 04, TWP 20N, RNG 03E
Range Fraction Number :	N/R
QTR Section CD :	NE
QTR QTR Section CD :	NW
Tax Parcel Number :	0320044002
Last Update :	2019-05-08
WRIA Number :	10
Last Date in Agency List :	2023-01-12

Well Tag Number :	N/R
NIT ID Number :	AE42842
Well Type Code :	A
Well Address :	801 E 11th St
County ID :	53
Region Code :	4
Well Completion Date :	2017-05-08
Well Log Received Date :	2017-05-15
Well Diameter Quarter :	2.25
Well Dept Quarter :	15
Well Owner Name :	Besty Stauffer
Driller Number :	2914
Section/Township/Range :	SEC 04, TWP 20N, RNG 03E
Range Fraction Number :	N/R
QTR Section CD :	NE
QTR QTR Section CD :	NW
Tax Parcel Number :	8950000567
Last Update :	2017-05-26
WRIA Number :	10
Last Date in Agency List :	2023-01-12

Map Id: 12
Direction: NE
Distance: 0.216 mi., 1140 ft.
Elevation: 14 ft.
Relative: Lower

Site Name : 1052223 | 1052224 | 1052225
47.256981, -122.425743
WA

Database(s) : [WELLS - WA] ***(cont.)***

Envirosite ID: 47774903
EPA ID: N/R

WELLS - WA ***(cont.)***

Well Tag Number :	N/R
NIT ID Number :	A062271
Well Type Code :	A
Well Address :	SP-10 1120 E D ST, TACOMA
County ID :	53
Region Code :	2
Well Completion Date :	2002-06-21
Well Log Received Date :	2002-09-25
Well Diameter Quarter :	2
Well Dept Quarter :	12
Well Owner Name :	CLARE PETRICH
Driller Number :	N/R
Section/Township/Range :	SEC 04, TWP 20N, RNG 03E
Range Fraction Number :	N/R
QTR Section CD :	NE
QTR QTR Section CD :	NW
Tax Parcel Number :	N/R
Last Update :	2002-10-22
WRIA Number :	10
Last Date in Agency List :	2023-01-12

Well Tag Number :	N/R
NIT ID Number :	EE06630
Well Type Code :	R
Well Address :	801 E 11th St
County ID :	53
Region Code :	4
Well Completion Date :	2017-05-08
Well Log Received Date :	2017-05-15
Well Diameter Quarter :	2.25
Well Dept Quarter :	15
Well Owner Name :	Besty Stauffer
Driller Number :	2914
Section/Township/Range :	SEC 04, TWP 20N, RNG 03E
Range Fraction Number :	N/R
QTR Section CD :	NE
QTR QTR Section CD :	NW
Tax Parcel Number :	8950000567
Last Update :	2017-05-26
WRIA Number :	10
Last Date in Agency List :	2023-01-12

Well Tag Number :	N/R
NIT ID Number :	SE62022
Well Type Code :	R
Well Address :	801 E 11th St
County ID :	53
Region Code :	4
Well Completion Date :	2017-05-08
Well Log Received Date :	2017-05-15
Well Diameter Quarter :	2.25
Well Dept Quarter :	15
Well Owner Name :	Besty Stauffer
Driller Number :	2914
Section/Township/Range :	SEC 04, TWP 20N, RNG 03E

Map Id: 12
Direction: NE
Distance: 0.216 mi., 1140 ft.
Elevation: 14 ft.
Relative: Lower

Site Name : 1052223 | 1052224 | 1052225
47.256981, -122.425743
WA

Database(s) : [WELLS - WA] ***(cont.)***

Envirosite ID: 47774903
EPA ID: N/R

WELLS - WA ***(cont.)***

Range Fraction Number :	N/R
QTR Section CD :	NE
QTR QTR Section CD :	NW
Tax Parcel Number :	8950000567
Last Update :	2017-05-26
WRIA Number :	10
Last Date in Agency List :	2023-01-12

Map Id: 13
Direction: WSW
Distance: 0.222 mi., 1171 ft.
Elevation: 42 ft.
Relative: Higher

Site Name : 1710682 | 1710683 | 1710695
47.24948, -122.436284
WA

Database(s) : [WELLS - WA]

Envirosite ID: 47793769
EPA ID: N/R

WELLS - WA

Details for this site have been truncated due to the large number of available details for this site within this dataset. For the complete details for this site, contact your Envirosite account representative for a complimentary site report containing all of the details available.

Well Tag Number :	N/R
NIT ID Number :	AE50356
Well Type Code :	A
Well Address :	N/R
County ID :	53
Region Code :	4
Well Completion Date :	2018-08-20
Well Log Received Date :	2018-09-19
Well Diameter Quarter :	8
Well Dept Quarter :	26.5
Well Owner Name :	City Of Tacoma
Driller Number :	3208
Section/Township/Range :	SEC 38, TWP 20N, RNG 03E
Range Fraction Number :	N/R
QTR Section CD :	SE
QTR QTR Section CD :	NE
Tax Parcel Number :	N/R
Last Update :	2018-09-27
WRIA Number :	10
Last Date in Agency List :	2023-01-12

Well Tag Number :	N/R
NIT ID Number :	AE50356
Well Type Code :	A
Well Address :	N/R
County ID :	53
Region Code :	4
Well Completion Date :	2018-08-16
Well Log Received Date :	2018-09-19
Well Diameter Quarter :	9

Map Id: 13
Direction: WSW
Distance: 0.222 mi., 1171 ft.
Elevation: 42 ft.
Relative: Higher

Site Name : 1710682 | 1710683 | 1710695
47.24948, -122.436284
WA

Database(s) : [WELLS - WA] ***(cont.)***

Envirosite ID: 47793769
EPA ID: N/R

WELLS - WA ***(cont.)***

Well Dept Quarter :	31
Well Owner Name :	City Of Tacoma
Driller Number :	2823
Section/Township/Range :	SEC 38, TWP 20N, RNG 03E
Range Fraction Number :	N/R
QTR Section CD :	SE
QTR QTR Section CD :	NE
Tax Parcel Number :	N/R
Last Update :	2018-09-27
WRIA Number :	10
Last Date in Agency List :	2023-01-12

Well Tag Number :	N/R
NIT ID Number :	SE67044
Well Type Code :	R
Well Address :	N/R
County ID :	53
Region Code :	4
Well Completion Date :	2018-08-21
Well Log Received Date :	2018-09-19
Well Diameter Quarter :	8
Well Dept Quarter :	26.5
Well Owner Name :	City Of Tacoma
Driller Number :	3208
Section/Township/Range :	SEC 38, TWP 20N, RNG 03E
Range Fraction Number :	N/R
QTR Section CD :	SE
QTR QTR Section CD :	NE
Tax Parcel Number :	N/R
Last Update :	2018-09-27
WRIA Number :	10
Last Date in Agency List :	2023-01-12

Well Tag Number :	N/R
NIT ID Number :	SE67044
Well Type Code :	R
Well Address :	N/R
County ID :	53
Region Code :	4
Well Completion Date :	2018-08-14
Well Log Received Date :	2018-09-19
Well Diameter Quarter :	9
Well Dept Quarter :	46
Well Owner Name :	City Of Tacoma
Driller Number :	2823
Section/Township/Range :	SEC 38, TWP 20N, RNG 03E
Range Fraction Number :	N/R
QTR Section CD :	SE
QTR QTR Section CD :	NE
Tax Parcel Number :	N/R
Last Update :	2018-09-27
WRIA Number :	10
Last Date in Agency List :	2023-01-12

Map Id: 13
Direction: WSW
Distance: 0.222 mi., 1171 ft.
Elevation: 42 ft.
Relative: Higher

Site Name : 1710682 | 1710683 | 1710695
47.24948, -122.436284
WA

Database(s) : [WELLS - WA] ***(cont.)***

Envirosite ID: 47793769
EPA ID: N/R

WELLS - WA ***(cont.)***

Well Tag Number :	N/R
NIT ID Number :	SE67044
Well Type Code :	R
Well Address :	N/R
County ID :	53
Region Code :	4
Well Completion Date :	2018-08-21
Well Log Received Date :	2018-09-19
Well Diameter Quarter :	8
Well Dept Quarter :	21
Well Owner Name :	City Of Tacoma
Driller Number :	3208
Section/Township/Range :	SEC 38, TWP 20N, RNG 03E
Range Fraction Number :	N/R
QTR Section CD :	SE
QTR QTR Section CD :	NE
Tax Parcel Number :	N/R
Last Update :	2018-09-27
WRIA Number :	10
Last Date in Agency List :	2023-01-12

Well Tag Number :	BKZ634
NIT ID Number :	RE15929
Well Type Code :	R
Well Address :	N/R
County ID :	53
Region Code :	2
Well Completion Date :	2018-05-10
Well Log Received Date :	2018-05-29
Well Diameter Quarter :	2
Well Dept Quarter :	39.5
Well Owner Name :	BNSF Railway
Driller Number :	0
Section/Township/Range :	SEC 38, TWP 20N, RNG 03E
Range Fraction Number :	N/R
QTR Section CD :	SE
QTR QTR Section CD :	NE
Tax Parcel Number :	N/R
Last Update :	2018-06-19
WRIA Number :	10
Last Date in Agency List :	2023-01-12

Well Tag Number :	N/R
NIT ID Number :	S030484
Well Type Code :	R
Well Address :	1302 PACIFIC AVE, TACOMA 98402
County ID :	53
Region Code :	2
Well Completion Date :	2008-05-14
Well Log Received Date :	2008-09-29
Well Diameter Quarter :	N/R
Well Dept Quarter :	24
Well Owner Name :	1302 PACIFIC AVE LLC | GEO ENGINEERS
Driller Number :	N/R
Section/Township/Range :	SEC 38, TWP 20N, RNG 03E

Map Id: 13
Direction: WSW
Distance: 0.222 mi., 1171 ft.
Elevation: 42 ft.
Relative: Higher

Site Name : 1710682 | 1710683 | 1710695
47.24948, -122.436284
WA

Database(s) : [WELLS - WA] ***(cont.)***

Envirosite ID: 47793769
EPA ID: N/R

WELLS - WA ***(cont.)***

Range Fraction Number :	N/R
QTR Section CD :	SE
QTR QTR Section CD :	NE
Tax Parcel Number :	2013040010
Last Update :	2008-10-08
WRIA Number :	10
Last Date in Agency List :	2023-01-12

Well Tag Number :	N/R
NIT ID Number :	SE67044
Well Type Code :	R
Well Address :	N/R
County ID :	53
Region Code :	4
Well Completion Date :	2018-08-16
Well Log Received Date :	2018-09-19
Well Diameter Quarter :	9
Well Dept Quarter :	31
Well Owner Name :	City Of Tacoma
Driller Number :	2823
Section/Township/Range :	SEC 38, TWP 20N, RNG 03E
Range Fraction Number :	N/R
QTR Section CD :	SE
QTR QTR Section CD :	NE
Tax Parcel Number :	N/R
Last Update :	2018-09-27
WRIA Number :	10
Last Date in Agency List :	2023-01-12

Well Tag Number :	N/R
NIT ID Number :	AE50356
Well Type Code :	A
Well Address :	N/R
County ID :	53
Region Code :	4
Well Completion Date :	2018-08-15
Well Log Received Date :	2018-09-19
Well Diameter Quarter :	9
Well Dept Quarter :	41
Well Owner Name :	City Of Tacoma
Driller Number :	2823
Section/Township/Range :	SEC 38, TWP 20N, RNG 03E
Range Fraction Number :	N/R
QTR Section CD :	SE
QTR QTR Section CD :	NE
Tax Parcel Number :	N/R
Last Update :	2018-09-27
WRIA Number :	10
Last Date in Agency List :	2023-01-12

Well Tag Number :	BKZ633
NIT ID Number :	RE15929
Well Type Code :	R
Well Address :	N/R

Map Id: 13
Direction: WSW
Distance: 0.222 mi., 1171 ft.
Elevation: 42 ft.
Relative: Higher

Site Name : 1710682 | 1710683 | 1710695
47.24948, -122.436284
WA

Database(s) : [WELLS - WA] ***(cont.)***

Envirosite ID: 47793769
EPA ID: N/R

WELLS - WA ***(cont.)***

County ID :	53
Region Code :	2
Well Completion Date :	2018-05-08
Well Log Received Date :	2018-05-29
Well Diameter Quarter :	2
Well Dept Quarter :	30
Well Owner Name :	BNSF Railway
Driller Number :	0
Section/Township/Range :	SEC 38, TWP 20N, RNG 03E
Range Fraction Number :	N/R
QTR Section CD :	SE
QTR QTR Section CD :	NE
Tax Parcel Number :	N/R
Last Update :	2018-06-19
WRIA Number :	10
Last Date in Agency List :	2023-01-12

Well Tag Number :	N/R
NIT ID Number :	AE50356
Well Type Code :	A
Well Address :	N/R
County ID :	53
Region Code :	4
Well Completion Date :	2018-08-20
Well Log Received Date :	2018-09-19
Well Diameter Quarter :	8
Well Dept Quarter :	40
Well Owner Name :	City Of Tacoma
Driller Number :	3208
Section/Township/Range :	SEC 38, TWP 20N, RNG 03E
Range Fraction Number :	N/R
QTR Section CD :	SE
QTR QTR Section CD :	NE
Tax Parcel Number :	N/R
Last Update :	2018-09-27
WRIA Number :	10
Last Date in Agency List :	2023-01-12

Well Tag Number :	N/R
NIT ID Number :	AE50356
Well Type Code :	A
Well Address :	N/R
County ID :	53
Region Code :	4
Well Completion Date :	2018-08-21
Well Log Received Date :	2018-09-19
Well Diameter Quarter :	8
Well Dept Quarter :	31.5
Well Owner Name :	City Of Tacoma
Driller Number :	3208
Section/Township/Range :	SEC 38, TWP 20N, RNG 03E
Range Fraction Number :	N/R
QTR Section CD :	SE
QTR QTR Section CD :	NE
Tax Parcel Number :	N/R

Map Id: 13
Direction: WSW
Distance: 0.222 mi., 1171 ft.
Elevation: 42 ft.
Relative: Higher

Site Name : 1710682 | 1710683 | 1710695
47.24948, -122.436284
WA

Database(s) : [WELLS - WA] ***(cont.)***

Envirosite ID: 47793769
EPA ID: N/R

WELLS - WA ***(cont.)***

Last Update :	2018-09-27
WRIA Number :	10
Last Date in Agency List :	2023-01-12
Well Tag Number :	N/R
NIT ID Number :	AE50356
Well Type Code :	A
Well Address :	N/R
County ID :	53
Region Code :	4
Well Completion Date :	2018-08-21
Well Log Received Date :	2018-09-19
Well Diameter Quarter :	8
Well Dept Quarter :	21
Well Owner Name :	City Of Tacoma
Driller Number :	3208
Section/Township/Range :	SEC 38, TWP 20N, RNG 03E
Range Fraction Number :	N/R
QTR Section CD :	SE
QTR QTR Section CD :	NE
Tax Parcel Number :	N/R
Last Update :	2018-09-27
WRIA Number :	10
Last Date in Agency List :	2023-01-12
Well Tag Number :	N/R
NIT ID Number :	AE52781
Well Type Code :	A
Well Address :	N/R
County ID :	53
Region Code :	4
Well Completion Date :	2019-01-07
Well Log Received Date :	2019-02-08
Well Diameter Quarter :	8
Well Dept Quarter :	61.5
Well Owner Name :	City Of Tacoma
Driller Number :	3208
Section/Township/Range :	SEC 38, TWP 20N, RNG 03E
Range Fraction Number :	N/R
QTR Section CD :	SE
QTR QTR Section CD :	NE
Tax Parcel Number :	N/R
Last Update :	2019-02-28
WRIA Number :	10
Last Date in Agency List :	2023-01-12
Well Tag Number :	BKZ633
NIT ID Number :	RE15929
Well Type Code :	R
Well Address :	N/R
County ID :	53
Region Code :	2
Well Completion Date :	2018-05-08
Well Log Received Date :	2018-05-29

Map Id: 13
Direction: WSW
Distance: 0.222 mi., 1171 ft.
Elevation: 42 ft.
Relative: Higher

Site Name : 1710682 | 1710683 | 1710695
47.24948, -122.436284
WA

Database(s) : [WELLS - WA] ***(cont.)***

Envirosite ID: 47793769
EPA ID: N/R

WELLS - WA ***(cont.)***

Well Diameter Quarter :	2
Well Dept Quarter :	30
Well Owner Name :	BNSF Railway
Driller Number :	0
Section/Township/Range :	SEC 38, TWP 20N, RNG 03E
Range Fraction Number :	N/R
QTR Section CD :	SE
QTR QTR Section CD :	NE
Tax Parcel Number :	N/R
Last Update :	2018-06-19
WRIA Number :	10
Last Date in Agency List :	2023-01-12

Well Tag Number :	N/R
NIT ID Number :	SE67044
Well Type Code :	R
Well Address :	N/R
County ID :	53
Region Code :	4
Well Completion Date :	2018-08-20
Well Log Received Date :	2018-09-19
Well Diameter Quarter :	8
Well Dept Quarter :	40
Well Owner Name :	City Of Tacoma
Driller Number :	3208
Section/Township/Range :	SEC 38, TWP 20N, RNG 03E
Range Fraction Number :	N/R
QTR Section CD :	SE
QTR QTR Section CD :	NE
Tax Parcel Number :	N/R
Last Update :	2018-09-27
WRIA Number :	10
Last Date in Agency List :	2023-01-12

Well Tag Number :	N/R
NIT ID Number :	AE50356
Well Type Code :	A
Well Address :	N/R
County ID :	53
Region Code :	4
Well Completion Date :	2018-08-17
Well Log Received Date :	2018-09-19
Well Diameter Quarter :	9
Well Dept Quarter :	46
Well Owner Name :	City Of Tacoma
Driller Number :	2823
Section/Township/Range :	SEC 38, TWP 20N, RNG 03E
Range Fraction Number :	N/R
QTR Section CD :	SE
QTR QTR Section CD :	NE
Tax Parcel Number :	N/R
Last Update :	2018-09-27
WRIA Number :	10
Last Date in Agency List :	2023-01-12

Map Id: 13
Direction: WSW
Distance: 0.222 mi., 1171 ft.
Elevation: 42 ft.
Relative: Higher

Site Name : 1710682 | 1710683 | 1710695
47.24948, -122.436284
WA

Database(s) : [WELLS - WA] ***(cont.)***

Envirosite ID: 47793769
EPA ID: N/R

WELLS - WA ***(cont.)***

Well Tag Number :	BKZ632
NIT ID Number :	RE15929
Well Type Code :	R
Well Address :	N/R
County ID :	53
Region Code :	2
Well Completion Date :	2018-05-09
Well Log Received Date :	2018-05-29
Well Diameter Quarter :	2
Well Dept Quarter :	40
Well Owner Name :	BNSF Railway
Driller Number :	0
Section/Township/Range :	SEC 38, TWP 20N, RNG 03E
Range Fraction Number :	N/R
QTR Section CD :	SE
QTR QTR Section CD :	NE
Tax Parcel Number :	N/R
Last Update :	2018-06-19
WRIA Number :	10
Last Date in Agency List :	2023-01-12

Well Tag Number :	N/R
NIT ID Number :	AE50356
Well Type Code :	A
Well Address :	N/R
County ID :	53
Region Code :	4
Well Completion Date :	2018-08-14
Well Log Received Date :	2018-09-19
Well Diameter Quarter :	9
Well Dept Quarter :	46
Well Owner Name :	City Of Tacoma
Driller Number :	2823
Section/Township/Range :	SEC 38, TWP 20N, RNG 03E
Range Fraction Number :	N/R
QTR Section CD :	SE
QTR QTR Section CD :	NE
Tax Parcel Number :	N/R
Last Update :	2018-09-27
WRIA Number :	10
Last Date in Agency List :	2023-01-12

Well Tag Number :	N/R
NIT ID Number :	SE67966
Well Type Code :	R
Well Address :	N/R
County ID :	53
Region Code :	4
Well Completion Date :	2018-11-07
Well Log Received Date :	2018-11-21
Well Diameter Quarter :	8
Well Dept Quarter :	56
Well Owner Name :	City Of Tacoma
Driller Number :	3208
Section/Township/Range :	SEC 38, TWP 20N, RNG 03E

Map Id: 13
Direction: WSW
Distance: 0.222 mi., 1171 ft.
Elevation: 42 ft.
Relative: Higher

Site Name : 1710682 | 1710683 | 1710695
47.24948, -122.436284
WA

Database(s) : [WELLS - WA] ***(cont.)***

Envirosite ID: 47793769
EPA ID: N/R

WELLS - WA ***(cont.)***

Range Fraction Number :	N/R
QTR Section CD :	SE
QTR QTR Section CD :	NE
Tax Parcel Number :	N/R
Last Update :	2018-11-29
WRIA Number :	10
Last Date in Agency List :	2023-01-12

Well Tag Number :	N/R
NIT ID Number :	SE67044
Well Type Code :	R
Well Address :	N/R
County ID :	53
Region Code :	4
Well Completion Date :	2018-08-17
Well Log Received Date :	2018-09-19
Well Diameter Quarter :	9
Well Dept Quarter :	46
Well Owner Name :	City Of Tacoma
Driller Number :	2823
Section/Township/Range :	SEC 38, TWP 20N, RNG 03E
Range Fraction Number :	N/R
QTR Section CD :	SE
QTR QTR Section CD :	NE
Tax Parcel Number :	N/R
Last Update :	2018-09-27
WRIA Number :	10
Last Date in Agency List :	2023-01-12

Well Tag Number :	BKZ634
NIT ID Number :	RE15929
Well Type Code :	R
Well Address :	N/R
County ID :	53
Region Code :	2
Well Completion Date :	2018-05-10
Well Log Received Date :	2018-05-29
Well Diameter Quarter :	2
Well Dept Quarter :	39.5
Well Owner Name :	BNSF Railway
Driller Number :	0
Section/Township/Range :	SEC 38, TWP 20N, RNG 03E
Range Fraction Number :	N/R
QTR Section CD :	SE
QTR QTR Section CD :	NE
Tax Parcel Number :	N/R
Last Update :	2018-06-19
WRIA Number :	10
Last Date in Agency List :	2023-01-12

Well Tag Number :	N/R
NIT ID Number :	SE67044
Well Type Code :	R
Well Address :	N/R

Map Id: 13
Direction: WSW
Distance: 0.222 mi., 1171 ft.
Elevation: 42 ft.
Relative: Higher

Site Name : 1710682 | 1710683 | 1710695
47.24948, -122.436284
WA

Database(s) : [WELLS - WA] ***(cont.)***

Envirosite ID: 47793769
EPA ID: N/R

WELLS - WA ***(cont.)***

County ID :	53
Region Code :	4
Well Completion Date :	2018-08-20
Well Log Received Date :	2018-09-19
Well Diameter Quarter :	8
Well Dept Quarter :	26.5
Well Owner Name :	City Of Tacoma
Driller Number :	3208
Section/Township/Range :	SEC 38, TWP 20N, RNG 03E
Range Fraction Number :	N/R
QTR Section CD :	SE
QTR QTR Section CD :	NE
Tax Parcel Number :	N/R
Last Update :	2018-09-27
WRIA Number :	10
Last Date in Agency List :	2023-01-12

Well Tag Number :	N/R
NIT ID Number :	SE67044
Well Type Code :	R
Well Address :	N/R
County ID :	53
Region Code :	4
Well Completion Date :	2018-08-15
Well Log Received Date :	2018-09-19
Well Diameter Quarter :	9
Well Dept Quarter :	41
Well Owner Name :	City Of Tacoma
Driller Number :	2823
Section/Township/Range :	SEC 38, TWP 20N, RNG 03E
Range Fraction Number :	N/R
QTR Section CD :	SE
QTR QTR Section CD :	NE
Tax Parcel Number :	N/R
Last Update :	2018-09-27
WRIA Number :	10
Last Date in Agency List :	2023-01-12

Well Tag Number :	N/R
NIT ID Number :	S030484
Well Type Code :	R
Well Address :	1302 PACIFIC AVE, TACOMA 98402
County ID :	53
Region Code :	2
Well Completion Date :	2008-05-14
Well Log Received Date :	2008-09-29
Well Diameter Quarter :	N/R
Well Dept Quarter :	24
Well Owner Name :	1302 PACIFIC AVE LLC | GEO ENGINEERS
Driller Number :	N/R
Section/Township/Range :	SEC 38, TWP 20N, RNG 03E
Range Fraction Number :	N/R
QTR Section CD :	SE
QTR QTR Section CD :	NE
Tax Parcel Number :	2013040010

Map Id: 13
Direction: WSW
Distance: 0.222 mi., 1171 ft.
Elevation: 42 ft.
Relative: Higher

Site Name : 1710682 | 1710683 | 1710695
47.24948, -122.436284
WA

Database(s) : [WELLS - WA] ***(cont.)***

Envirosite ID: 47793769
EPA ID: N/R

WELLS - WA ***(cont.)***

Last Update :	2008-10-08
WRIA Number :	10
Last Date in Agency List :	2023-01-12

Well Tag Number :	BCJ627
NIT ID Number :	RE05150
Well Type Code :	R
Well Address :	S 14th St & Court A, Tacoma
County ID :	53
Region Code :	2
Well Completion Date :	2010-10-20
Well Log Received Date :	2010-11-09
Well Diameter Quarter :	2
Well Dept Quarter :	55
Well Owner Name :	City of Tacoma
Driller Number :	N/R
Section/Township/Range :	SEC 38, TWP 20N, RNG 03E
Range Fraction Number :	N/R
QTR Section CD :	SE
QTR QTR Section CD :	NE
Tax Parcel Number :	N/R
Last Update :	2010-11-09
WRIA Number :	10
Last Date in Agency List :	2023-01-12

Well Tag Number :	N/R
NIT ID Number :	SE68618
Well Type Code :	R
Well Address :	N/R
County ID :	53
Region Code :	4
Well Completion Date :	2019-01-07
Well Log Received Date :	2019-02-08
Well Diameter Quarter :	8
Well Dept Quarter :	61.5
Well Owner Name :	City Of Tacoma
Driller Number :	3208
Section/Township/Range :	SEC 38, TWP 20N, RNG 03E
Range Fraction Number :	N/R
QTR Section CD :	SE
QTR QTR Section CD :	NE
Tax Parcel Number :	N/R
Last Update :	2019-02-28
WRIA Number :	10
Last Date in Agency List :	2023-01-12

Well Tag Number :	BKZ632
NIT ID Number :	RE15929
Well Type Code :	R
Well Address :	N/R
County ID :	53
Region Code :	2
Well Completion Date :	2018-05-09
Well Log Received Date :	2018-05-29

Map Id: 13
Direction: WSW
Distance: 0.222 mi., 1171 ft.
Elevation: 42 ft.
Relative: Higher

Site Name : 1710682 | 1710683 | 1710695
47.24948, -122.436284
WA

Database(s) : [WELLS - WA] ***(cont.)***

Envirosite ID: 47793769
EPA ID: N/R

WELLS - WA ***(cont.)***

Well Diameter Quarter :	2
Well Dept Quarter :	40
Well Owner Name :	BNSF Railway
Driller Number :	0
Section/Township/Range :	SEC 38, TWP 20N, RNG 03E
Range Fraction Number :	N/R
QTR Section CD :	SE
QTR QTR Section CD :	NE
Tax Parcel Number :	N/R
Last Update :	2018-06-19
WRIA Number :	10
Last Date in Agency List :	2023-01-12

Well Tag Number :	N/R
NIT ID Number :	AE51800
Well Type Code :	A
Well Address :	N/R
County ID :	53
Region Code :	4
Well Completion Date :	2018-11-07
Well Log Received Date :	2018-11-21
Well Diameter Quarter :	8
Well Dept Quarter :	56
Well Owner Name :	City Of Tacoma
Driller Number :	3208
Section/Township/Range :	SEC 38, TWP 20N, RNG 03E
Range Fraction Number :	N/R
QTR Section CD :	SE
QTR QTR Section CD :	NE
Tax Parcel Number :	N/R
Last Update :	2018-11-29
WRIA Number :	10
Last Date in Agency List :	2023-01-12

Well Tag Number :	N/R
NIT ID Number :	SE67044
Well Type Code :	R
Well Address :	N/R
County ID :	53
Region Code :	4
Well Completion Date :	2018-08-21
Well Log Received Date :	2018-09-19
Well Diameter Quarter :	8
Well Dept Quarter :	31.5
Well Owner Name :	City Of Tacoma
Driller Number :	3208
Section/Township/Range :	SEC 38, TWP 20N, RNG 03E
Range Fraction Number :	N/R
QTR Section CD :	SE
QTR QTR Section CD :	NE
Tax Parcel Number :	N/R
Last Update :	2018-09-27
WRIA Number :	10
Last Date in Agency List :	2023-01-12

Map Id: 14
Direction: ESE
Distance: 0.226 mi., 1192 ft.
Elevation: 15 ft.
Relative: Lower

Site Name : 1538647 | 1538648 | 1538649
47.250196, -122.420827
WA

Database(s) : [WELLS - WA]

Envirosite ID: 47779228
EPA ID: N/R

WELLS - WA

Details for this site have been truncated due to the large number of available details for this site within this dataset. For the complete details for this site, contact your Envirosite account representative for a complimentary site report containing all of the details available.

Well Tag Number :	N/R
NIT ID Number :	A104112
Well Type Code :	A
Well Address :	1901 JEFFERSON AVE
County ID :	53
Region Code :	2
Well Completion Date :	2008-02-20
Well Log Received Date :	2008-03-03
Well Diameter Quarter :	N/R
Well Dept Quarter :	40
Well Owner Name :	GEO ENGINEERS | GEO ENGINEERS
Driller Number :	N/R
Section/Township/Range :	SEC 04, TWP 20N, RNG 03E
Range Fraction Number :	N/R
QTR Section CD :	SE
QTR QTR Section CD :	NE
Tax Parcel Number :	N/R
Last Update :	2008-03-07
WRIA Number :	10
Last Date in Agency List :	2023-01-12

Well Tag Number :	BHB107
NIT ID Number :	RE05614
Well Type Code :	R
Well Address :	635 E 15th St, Tacoma 98421
County ID :	53
Region Code :	2
Well Completion Date :	2011-03-09
Well Log Received Date :	2011-03-24
Well Diameter Quarter :	3.5
Well Dept Quarter :	15
Well Owner Name :	Premier Plastics
Driller Number :	N/R
Section/Township/Range :	SEC 04, TWP 20N, RNG 03E
Range Fraction Number :	N/R
QTR Section CD :	SE
QTR QTR Section CD :	NE
Tax Parcel Number :	N/R
Last Update :	2011-04-27
WRIA Number :	10
Last Date in Agency List :	2023-01-12

Well Tag Number :	N/R
NIT ID Number :	N/R
Well Type Code :	W
Well Address :	N/R
County ID :	53
Region Code :	2
Well Completion Date :	N/R
Well Log Received Date :	N/R
Well Diameter Quarter :	N/R

Map Id: 14
Direction: ESE
Distance: 0.226 mi., 1192 ft.
Elevation: 15 ft.
Relative: Lower

Site Name : 1538647 | 1538648 | 1538649
47.250196, -122.420827
WA

Database(s) : [WELLS - WA] ***(cont.)***

Envirosite ID: 47779228
EPA ID: N/R

WELLS - WA ***(cont.)***

Well Dept Quarter :	N/R
Well Owner Name :	CARSTENS PACKING CO.
Driller Number :	N/R
Section/Township/Range :	SEC 04, TWP 20N, RNG 03E
Range Fraction Number :	N/R
QTR Section CD :	SE
QTR QTR Section CD :	NE
Tax Parcel Number :	N/R
Last Update :	N/R
WRIA Number :	10
Last Date in Agency List :	2023-01-12

Well Tag Number :	N/R
NIT ID Number :	SE09312
Well Type Code :	R
Well Address :	635 E 15th St, Tacoma 98421
County ID :	53
Region Code :	2
Well Completion Date :	2011-03-09
Well Log Received Date :	2011-03-24
Well Diameter Quarter :	2
Well Dept Quarter :	10
Well Owner Name :	Premier Plastics
Driller Number :	N/R
Section/Township/Range :	SEC 04, TWP 20N, RNG 03E
Range Fraction Number :	N/R
QTR Section CD :	SE
QTR QTR Section CD :	NE
Tax Parcel Number :	N/R
Last Update :	2011-04-27
WRIA Number :	10
Last Date in Agency List :	2023-01-12

Well Tag Number :	N/R
NIT ID Number :	R036848
Well Type Code :	R
Well Address :	N/R
County ID :	53
Region Code :	2
Well Completion Date :	N/R
Well Log Received Date :	N/R
Well Diameter Quarter :	N/R
Well Dept Quarter :	N/R
Well Owner Name :	RW RHINE INC. / HYGRADE
Driller Number :	N/R
Section/Township/Range :	SEC 04, TWP 20N, RNG 03E
Range Fraction Number :	N/R
QTR Section CD :	SE
QTR QTR Section CD :	NE
Tax Parcel Number :	N/R
Last Update :	N/R
WRIA Number :	10
Last Date in Agency List :	2023-01-12

Map Id: 14
Direction: ESE
Distance: 0.226 mi., 1192 ft.
Elevation: 15 ft.
Relative: Lower

Site Name : 1538647 | 1538648 | 1538649
47.250196, -122.420827
WA

Database(s) : [WELLS - WA] ***(cont.)***

Envirosite ID: 47779228
EPA ID: N/R

WELLS - WA ***(cont.)***

Well Tag Number :	N/R
NIT ID Number :	SE09312
Well Type Code :	R
Well Address :	635 E 15th St, Tacoma 98421
County ID :	53
Region Code :	2
Well Completion Date :	2011-03-09
Well Log Received Date :	2011-03-24
Well Diameter Quarter :	2
Well Dept Quarter :	10
Well Owner Name :	Premier Plastics
Driller Number :	N/R
Section/Township/Range :	SEC 04, TWP 20N, RNG 03E
Range Fraction Number :	N/R
QTR Section CD :	SE
QTR QTR Section CD :	NE
Tax Parcel Number :	N/R
Last Update :	2011-04-27
WRIA Number :	10
Last Date in Agency List :	2023-01-12

Well Tag Number :	AGI135
NIT ID Number :	A029046
Well Type Code :	A
Well Address :	N/R
County ID :	53
Region Code :	2
Well Completion Date :	N/R
Well Log Received Date :	N/R
Well Diameter Quarter :	N/R
Well Dept Quarter :	N/R
Well Owner Name :	RW RHINE INC. / HYGRADE
Driller Number :	2442
Section/Township/Range :	SEC 04, TWP 20N, RNG 03E
Range Fraction Number :	N/R
QTR Section CD :	SE
QTR QTR Section CD :	NE
Tax Parcel Number :	N/R
Last Update :	N/R
WRIA Number :	10
Last Date in Agency List :	2023-01-12

Well Tag Number :	N/R
NIT ID Number :	EE05956
Well Type Code :	R
Well Address :	1901 E D Street
County ID :	53
Region Code :	2
Well Completion Date :	2016-02-25
Well Log Received Date :	2016-03-25
Well Diameter Quarter :	2.25
Well Dept Quarter :	15
Well Owner Name :	Nichols
Driller Number :	2827
Section/Township/Range :	SEC 04, TWP 20N, RNG 03E

Map Id: 14
Direction: ESE
Distance: 0.226 mi., 1192 ft.
Elevation: 15 ft.
Relative: Lower

Site Name : 1538647 | 1538648 | 1538649
47.250196, -122.420827
WA

Database(s) : [WELLS - WA] ***(cont.)***

Envirosite ID: 47779228
EPA ID: N/R

WELLS - WA ***(cont.)***

Range Fraction Number :	N/R
QTR Section CD :	SE
QTR QTR Section CD :	NE
Tax Parcel Number :	6370000080
Last Update :	2016-03-29
WRIA Number :	10
Last Date in Agency List :	2023-01-12

Well Tag Number :	N/R
NIT ID Number :	SE09312
Well Type Code :	R
Well Address :	635 E 15th St, Tacoma 98421
County ID :	53
Region Code :	2
Well Completion Date :	2011-03-09
Well Log Received Date :	2011-03-24
Well Diameter Quarter :	2
Well Dept Quarter :	15
Well Owner Name :	Premier Plastics
Driller Number :	N/R
Section/Township/Range :	SEC 04, TWP 20N, RNG 03E
Range Fraction Number :	N/R
QTR Section CD :	SE
QTR QTR Section CD :	NE
Tax Parcel Number :	N/R
Last Update :	2011-04-27
WRIA Number :	10
Last Date in Agency List :	2023-01-12

Well Tag Number :	BKA419
NIT ID Number :	RE15085
Well Type Code :	R
Well Address :	1656 East J St
County ID :	53
Region Code :	2
Well Completion Date :	2017-10-24
Well Log Received Date :	2018-01-02
Well Diameter Quarter :	2
Well Dept Quarter :	20
Well Owner Name :	Chevron 1001348
Driller Number :	2867
Section/Township/Range :	SEC 04, TWP 20N, RNG 03E
Range Fraction Number :	N/R
QTR Section CD :	SE
QTR QTR Section CD :	NE
Tax Parcel Number :	0320044002
Last Update :	2018-01-10
WRIA Number :	10
Last Date in Agency List :	2023-01-12

Well Tag Number :	N/R
NIT ID Number :	SE45953
Well Type Code :	R
Well Address :	St Paul Ave & E 15th St, Tacoma 98421

Map Id: 14
Direction: ESE
Distance: 0.226 mi., 1192 ft.
Elevation: 15 ft.
Relative: Lower

Site Name : 1538647 | 1538648 | 1538649
47.250196, -122.420827
WA

Database(s) : [WELLS - WA] ***(cont.)***

Envirosite ID: 47779228
EPA ID: N/R

WELLS - WA ***(cont.)***

County ID :	53
Region Code :	2
Well Completion Date :	2012-08-11
Well Log Received Date :	2012-08-23
Well Diameter Quarter :	N/R
Well Dept Quarter :	14
Well Owner Name :	City Of Tacoma
Driller Number :	N/R
Section/Township/Range :	SEC 04, TWP 20N, RNG 03E
Range Fraction Number :	N/R
QTR Section CD :	SE
QTR QTR Section CD :	NE
Tax Parcel Number :	N/R
Last Update :	2012-09-11
WRIA Number :	10
Last Date in Agency List :	2023-01-12

Well Tag Number :	N/R
NIT ID Number :	AE12455
Well Type Code :	A
Well Address :	635 E 15th St, Tacoma 98421
County ID :	53
Region Code :	2
Well Completion Date :	2011-03-09
Well Log Received Date :	2011-03-24
Well Diameter Quarter :	2
Well Dept Quarter :	15
Well Owner Name :	Premier Plastics
Driller Number :	N/R
Section/Township/Range :	SEC 04, TWP 20N, RNG 03E
Range Fraction Number :	N/R
QTR Section CD :	SE
QTR QTR Section CD :	NE
Tax Parcel Number :	N/R
Last Update :	2011-04-27
WRIA Number :	10
Last Date in Agency List :	2023-01-12

Well Tag Number :	N/R
NIT ID Number :	SE09312
Well Type Code :	R
Well Address :	635 E 15th St, Tacoma 98421
County ID :	53
Region Code :	2
Well Completion Date :	2011-03-09
Well Log Received Date :	2011-03-24
Well Diameter Quarter :	2
Well Dept Quarter :	15
Well Owner Name :	Premier Plastics
Driller Number :	N/R
Section/Township/Range :	SEC 04, TWP 20N, RNG 03E
Range Fraction Number :	N/R
QTR Section CD :	SE
QTR QTR Section CD :	NE
Tax Parcel Number :	N/R

Map Id: 14
Direction: ESE
Distance: 0.226 mi., 1192 ft.
Elevation: 15 ft.
Relative: Lower

Site Name : 1538647 | 1538648 | 1538649
47.250196, -122.420827
WA

Database(s) : [WELLS - WA] ***(cont.)***

Envirosite ID: 47779228
EPA ID: N/R

WELLS - WA ***(cont.)***

Last Update :	2011-04-27
WRIA Number :	10
Last Date in Agency List :	2023-01-12

Well Tag Number :	N/R
NIT ID Number :	SE63924
Well Type Code :	R
Well Address :	1656 East J St
County ID :	53
Region Code :	2
Well Completion Date :	2017-10-25
Well Log Received Date :	2018-06-19
Well Diameter Quarter :	2.25
Well Dept Quarter :	20
Well Owner Name :	Chevron 1001348
Driller Number :	3203
Section/Township/Range :	SEC 04, TWP 20N, RNG 03E
Range Fraction Number :	N/R
QTR Section CD :	SE
QTR QTR Section CD :	NE
Tax Parcel Number :	0320044002
Last Update :	2018-07-16
WRIA Number :	10
Last Date in Agency List :	2023-01-12

Well Tag Number :	N/R
NIT ID Number :	AE36115
Well Type Code :	A
Well Address :	1901 E D Street
County ID :	53
Region Code :	2
Well Completion Date :	2016-02-25
Well Log Received Date :	2016-03-25
Well Diameter Quarter :	2.25
Well Dept Quarter :	15
Well Owner Name :	Nichols
Driller Number :	2827
Section/Township/Range :	SEC 04, TWP 20N, RNG 03E
Range Fraction Number :	N/R
QTR Section CD :	SE
QTR QTR Section CD :	NE
Tax Parcel Number :	6370000080
Last Update :	2016-03-29
WRIA Number :	10
Last Date in Agency List :	2023-01-12

Well Tag Number :	N/R
NIT ID Number :	A029046
Well Type Code :	A
Well Address :	N/R
County ID :	53
Region Code :	2
Well Completion Date :	N/R
Well Log Received Date :	N/R

Map Id: 14
Direction: ESE
Distance: 0.226 mi., 1192 ft.
Elevation: 15 ft.
Relative: Lower

Site Name : 1538647 | 1538648 | 1538649
47.250196, -122.420827
WA

Database(s) : [WELLS - WA] ***(cont.)***

Envirosite ID: 47779228
EPA ID: N/R

WELLS - WA ***(cont.)***

Well Diameter Quarter :	N/R
Well Dept Quarter :	N/R
Well Owner Name :	RW RHINE INC. / HYGRADE
Driller Number :	N/R
Section/Township/Range :	SEC 04, TWP 20N, RNG 03E
Range Fraction Number :	N/R
QTR Section CD :	SE
QTR QTR Section CD :	NE
Tax Parcel Number :	N/R
Last Update :	N/R
WRIA Number :	10
Last Date in Agency List :	2023-01-12

Well Tag Number :	N/R
NIT ID Number :	SE09312
Well Type Code :	R
Well Address :	635 E 15th St, Tacoma 98421
County ID :	53
Region Code :	2
Well Completion Date :	2011-03-09
Well Log Received Date :	2011-03-24
Well Diameter Quarter :	2
Well Dept Quarter :	15
Well Owner Name :	Premier Plastics
Driller Number :	N/R
Section/Township/Range :	SEC 04, TWP 20N, RNG 03E
Range Fraction Number :	N/R
QTR Section CD :	SE
QTR QTR Section CD :	NE
Tax Parcel Number :	N/R
Last Update :	2011-04-27
WRIA Number :	10
Last Date in Agency List :	2023-01-12

Well Tag Number :	N/R
NIT ID Number :	AE45757
Well Type Code :	A
Well Address :	1656 East J St, Tacoma 98421
County ID :	53
Region Code :	2
Well Completion Date :	2017-10-25
Well Log Received Date :	2018-06-19
Well Diameter Quarter :	2.25
Well Dept Quarter :	20
Well Owner Name :	Chevron 1001348
Driller Number :	3203
Section/Township/Range :	SEC 04, TWP 20N, RNG 03E
Range Fraction Number :	N/R
QTR Section CD :	SE
QTR QTR Section CD :	NE
Tax Parcel Number :	0320044002
Last Update :	2018-09-24
WRIA Number :	10
Last Date in Agency List :	2023-01-12

Map Id: 14
Direction: ESE
Distance: 0.226 mi., 1192 ft.
Elevation: 15 ft.
Relative: Lower

Site Name : 1538647 | 1538648 | 1538649
47.250196, -122.420827
WA

Database(s) : [WELLS - WA] ***(cont.)***

Envirosite ID: 47779228
EPA ID: N/R

WELLS - WA ***(cont.)***

Well Tag Number :	N/R
NIT ID Number :	SE09312
Well Type Code :	R
Well Address :	635 E 15th St, Tacoma 98421
County ID :	53
Region Code :	2
Well Completion Date :	2011-03-09
Well Log Received Date :	2011-03-24
Well Diameter Quarter :	2
Well Dept Quarter :	15
Well Owner Name :	Premier Plastics
Driller Number :	N/R
Section/Township/Range :	SEC 04, TWP 20N, RNG 03E
Range Fraction Number :	N/R
QTR Section CD :	SE
QTR QTR Section CD :	NE
Tax Parcel Number :	N/R
Last Update :	2011-04-27
WRIA Number :	10
Last Date in Agency List :	2023-01-12

Well Tag Number :	N/R
NIT ID Number :	AE36115
Well Type Code :	A
Well Address :	1901 E D Street
County ID :	53
Region Code :	2
Well Completion Date :	2016-02-25
Well Log Received Date :	2016-03-25
Well Diameter Quarter :	2.25
Well Dept Quarter :	15
Well Owner Name :	Nichols
Driller Number :	2827
Section/Township/Range :	SEC 04, TWP 20N, RNG 03E
Range Fraction Number :	N/R
QTR Section CD :	SE
QTR QTR Section CD :	NE
Tax Parcel Number :	6370000080
Last Update :	2016-03-29
WRIA Number :	10
Last Date in Agency List :	2023-01-12

Well Tag Number :	N/R
NIT ID Number :	AE12455
Well Type Code :	A
Well Address :	635 E 15th St, Tacoma 98421
County ID :	53
Region Code :	2
Well Completion Date :	2011-03-09
Well Log Received Date :	2011-03-24
Well Diameter Quarter :	2
Well Dept Quarter :	10
Well Owner Name :	Premier Plastics
Driller Number :	N/R
Section/Township/Range :	SEC 04, TWP 20N, RNG 03E

Map Id: 14
Direction: ESE
Distance: 0.226 mi., 1192 ft.
Elevation: 15 ft.
Relative: Lower

Site Name : 1538647 | 1538648 | 1538649
47.250196, -122.420827
WA

Database(s) : [WELLS - WA] ***(cont.)***

Envirosite ID: 47779228
EPA ID: N/R

WELLS - WA ***(cont.)***

Range Fraction Number :	N/R
QTR Section CD :	SE
QTR QTR Section CD :	NE
Tax Parcel Number :	N/R
Last Update :	2011-04-27
WRIA Number :	10
Last Date in Agency List :	2023-01-12

Well Tag Number :	N/R
NIT ID Number :	SE63924
Well Type Code :	R
Well Address :	1656 East J St
County ID :	53
Region Code :	2
Well Completion Date :	2017-10-25
Well Log Received Date :	2018-06-19
Well Diameter Quarter :	2.25
Well Dept Quarter :	15
Well Owner Name :	Chevron 1001348
Driller Number :	3203
Section/Township/Range :	SEC 04, TWP 20N, RNG 03E
Range Fraction Number :	N/R
QTR Section CD :	SE
QTR QTR Section CD :	NE
Tax Parcel Number :	0320044002
Last Update :	2018-07-16
WRIA Number :	10
Last Date in Agency List :	2023-01-12

Well Tag Number :	N/R
NIT ID Number :	AE12455
Well Type Code :	A
Well Address :	635 E 15th St, Tacoma 98421
County ID :	53
Region Code :	2
Well Completion Date :	2011-03-09
Well Log Received Date :	2011-03-24
Well Diameter Quarter :	2
Well Dept Quarter :	15
Well Owner Name :	Premier Plastics
Driller Number :	N/R
Section/Township/Range :	SEC 04, TWP 20N, RNG 03E
Range Fraction Number :	N/R
QTR Section CD :	SE
QTR QTR Section CD :	NE
Tax Parcel Number :	N/R
Last Update :	2011-04-27
WRIA Number :	10
Last Date in Agency List :	2023-01-12

Well Tag Number :	N/R
NIT ID Number :	SE09312
Well Type Code :	R
Well Address :	635 E 15th St, Tacoma 98421

Map Id: 14
Direction: ESE
Distance: 0.226 mi., 1192 ft.
Elevation: 15 ft.
Relative: Lower

Site Name : 1538647 | 1538648 | 1538649
47.250196, -122.420827
WA

Database(s) : [WELLS - WA] ***(cont.)***

Envirosite ID: 47779228
EPA ID: N/R

WELLS - WA ***(cont.)***

County ID :	53
Region Code :	2
Well Completion Date :	2011-03-09
Well Log Received Date :	2011-03-24
Well Diameter Quarter :	2
Well Dept Quarter :	10
Well Owner Name :	Premier Plastics
Driller Number :	N/R
Section/Township/Range :	SEC 04, TWP 20N, RNG 03E
Range Fraction Number :	N/R
QTR Section CD :	SE
QTR QTR Section CD :	NE
Tax Parcel Number :	N/R
Last Update :	2011-04-27
WRIA Number :	10
Last Date in Agency List :	2023-01-12

Well Tag Number :	N/R
NIT ID Number :	AE12455
Well Type Code :	A
Well Address :	635 E 15th St, Tacoma 98421
County ID :	53
Region Code :	2
Well Completion Date :	2011-03-09
Well Log Received Date :	2011-03-24
Well Diameter Quarter :	2
Well Dept Quarter :	10
Well Owner Name :	Premier Plastics
Driller Number :	N/R
Section/Township/Range :	SEC 04, TWP 20N, RNG 03E
Range Fraction Number :	N/R
QTR Section CD :	SE
QTR QTR Section CD :	NE
Tax Parcel Number :	N/R
Last Update :	2011-04-27
WRIA Number :	10
Last Date in Agency List :	2023-01-12

Well Tag Number :	N/R
NIT ID Number :	AE18490
Well Type Code :	A
Well Address :	St Paul Ave & E 15th St, Tacoma 98421
County ID :	53
Region Code :	2
Well Completion Date :	2012-08-11
Well Log Received Date :	2012-08-23
Well Diameter Quarter :	N/R
Well Dept Quarter :	14
Well Owner Name :	City Of Tacoma
Driller Number :	N/R
Section/Township/Range :	SEC 04, TWP 20N, RNG 03E
Range Fraction Number :	N/R
QTR Section CD :	SE
QTR QTR Section CD :	NE
Tax Parcel Number :	N/R

Map Id: 14
Direction: ESE
Distance: 0.226 mi., 1192 ft.
Elevation: 15 ft.
Relative: Lower

Site Name : 1538647 | 1538648 | 1538649
47.250196, -122.420827
WA

Database(s) : [WELLS - WA] ***(cont.)***

Envirosite ID: 47779228
EPA ID: N/R

WELLS - WA ***(cont.)***

Last Update :	2012-09-11
WRIA Number :	10
Last Date in Agency List :	2023-01-12
Well Tag Number :	N/R
NIT ID Number :	SE09312
Well Type Code :	R
Well Address :	635 E 15th St, Tacoma 98421
County ID :	53
Region Code :	2
Well Completion Date :	2011-03-09
Well Log Received Date :	2011-03-24
Well Diameter Quarter :	2
Well Dept Quarter :	15
Well Owner Name :	Premier Plastics
Driller Number :	N/R
Section/Township/Range :	SEC 04, TWP 20N, RNG 03E
Range Fraction Number :	N/R
QTR Section CD :	SE
QTR QTR Section CD :	NE
Tax Parcel Number :	N/R
Last Update :	2011-04-27
WRIA Number :	10
Last Date in Agency List :	2023-01-12
Well Tag Number :	N/R
NIT ID Number :	R036849
Well Type Code :	R
Well Address :	J ST, TACOMA
County ID :	53
Region Code :	2
Well Completion Date :	N/R
Well Log Received Date :	1998-07-20
Well Diameter Quarter :	N/R
Well Dept Quarter :	N/R
Well Owner Name :	PICKERING
Driller Number :	2442
Section/Township/Range :	SEC 04, TWP 20N, RNG 03E
Range Fraction Number :	N/R
QTR Section CD :	SE
QTR QTR Section CD :	NE
Tax Parcel Number :	N/R
Last Update :	N/R
WRIA Number :	10
Last Date in Agency List :	2023-01-12
Well Tag Number :	N/R
NIT ID Number :	A022712
Well Type Code :	A
Well Address :	N/R
County ID :	53
Region Code :	2
Well Completion Date :	N/R
Well Log Received Date :	1994-09-01

Map Id: 14
Direction: ESE
Distance: 0.226 mi., 1192 ft.
Elevation: 15 ft.
Relative: Lower

Site Name : 1538647 | 1538648 | 1538649
47.250196, -122.420827
WA

Database(s) : [WELLS - WA] ***(cont.)***

Envirosite ID: 47779228
EPA ID: N/R

WELLS - WA ***(cont.)***

Well Diameter Quarter :	N/R
Well Dept Quarter :	N/R
Well Owner Name :	PICKERING INC.
Driller Number :	2081
Section/Township/Range :	SEC 04, TWP 20N, RNG 03E
Range Fraction Number :	N/R
QTR Section CD :	SE
QTR QTR Section CD :	NE
Tax Parcel Number :	N/R
Last Update :	N/R
WRIA Number :	10
Last Date in Agency List :	2023-01-12

Well Tag Number :	BHB108
NIT ID Number :	RE05614
Well Type Code :	R
Well Address :	635 E 15th St, Tacoma 98421
County ID :	53
Region Code :	2
Well Completion Date :	2011-03-09
Well Log Received Date :	2011-03-24
Well Diameter Quarter :	3.5
Well Dept Quarter :	15
Well Owner Name :	Premier Plastics
Driller Number :	N/R
Section/Township/Range :	SEC 04, TWP 20N, RNG 03E
Range Fraction Number :	N/R
QTR Section CD :	SE
QTR QTR Section CD :	NE
Tax Parcel Number :	N/R
Last Update :	2011-04-27
WRIA Number :	10
Last Date in Agency List :	2023-01-12

Map Id: B15
Direction: W
Distance: 0.237 mi., 1253 ft.
Elevation: 84 ft.
Relative: Higher

Site Name : TOWER
47.252222, -122.437222
TACOMA, WA

Database(s) : [DIGITAL OBSTACLE]

Envirosite ID: 6578356
EPA ID: N/R

DIGITAL OBSTACLE

Date of Action :	2014-06-01
Action :	Change
FAA Study Number :	0076_NW00241OE
OBS Number :	53-000220
Obstacle Type :	TOWER
City Name :	TACOMA
State Identifier :	WA
Country Identifier :	USA

Map Id: B15
Direction: W
Distance: 0.237 mi., 1253 ft.
Elevation: 84 ft.
Relative: Higher

Site Name : TOWER
47.252222, -122.437222
TACOMA, WA

Database(s) : [DIGITAL OBSTACLE] ***(cont.)***

Envirosite ID: 6578356
EPA ID: N/R

DIGITAL OBSTACLE ***(cont.)***

Type of Lighting :	Unknown
Verification Status :	Verified
Quantity :	1
Mark Indicator :	Marked
Above Ground Level Height (Feet) :	00338
Above Mean Sea Level Height (Feet) :	00421
Horizontal Accuracy :	+-500'
Vertical Accuracy :	+-125'
Latitude :	47 15 08.00N
Longitude :	122 26 14.00W

Map Id: 16
Direction: ENE
Distance: 0.242 mi., 1280 ft.
Elevation: 18 ft.
Relative: Higher

Site Name : 1924246
47.255392, -122.423184
WA

Database(s) : [WELLS - WA]

Envirosite ID: 47884221
EPA ID: N/R

WELLS - WA

Well Tag Number :	N/R
NIT ID Number :	N/R
Well Type Code :	W
Well Address :	721 East D St
County ID :	53
Region Code :	2
Well Completion Date :	N/R
Well Log Received Date :	1989-03-29
Well Diameter Quarter :	12
Well Dept Quarter :	14
Well Owner Name :	Globe Machinery
Driller Number :	N/R
Section/Township/Range :	SEC 4, TWP 20N, RNG 3E
Range Fraction Number :	N/R
QTR Section CD :	NE
QTR QTR Section CD :	N/R
Tax Parcel Number :	N/R
Last Update :	2019-10-22
WRIA Number :	N/R
Last Date in Agency List :	2023-01-12

Map Id: 17
Direction: SSE
Distance: 0.266 mi., 1403 ft.
Elevation: 14 ft.
Relative: Lower

Site Name : 1038861 | 1038862 | 1038863
47.246365, -122.426429
WA

Database(s) : [WELLS - WA]

Envirosite ID: 47784321
EPA ID: N/R

WELLS - WA

Details for this site have been truncated due to the large number of available details for this site within this dataset. For the complete details for this site, contact your Envirosite account representative for a complimentary site report containing all of the details available.

Well Tag Number :	N/R
NIT ID Number :	A001894
Well Type Code :	A
Well Address :	N/R
County ID :	53
Region Code :	2
Well Completion Date :	N/R
Well Log Received Date :	N/R
Well Diameter Quarter :	N/R
Well Dept Quarter :	N/R
Well Owner Name :	S 21ST & DOCK ST. / TACOMA
Driller Number :	N/R
Section/Township/Range :	SEC 04, TWP 20N, RNG 03E
Range Fraction Number :	N/R
QTR Section CD :	SE
QTR QTR Section CD :	SW
Tax Parcel Number :	N/R
Last Update :	N/R
WRIA Number :	10
Last Date in Agency List :	2023-01-12

Well Tag Number :	N/R
NIT ID Number :	SE58423
Well Type Code :	R
Well Address :	1754 Fawcett
County ID :	53
Region Code :	4
Well Completion Date :	2016-05-19
Well Log Received Date :	2016-06-19
Well Diameter Quarter :	8
Well Dept Quarter :	30.5
Well Owner Name :	Jimmy
Driller Number :	3143
Section/Township/Range :	SEC 04, TWP 20N, RNG 03E
Range Fraction Number :	N/R
QTR Section CD :	SE
QTR QTR Section CD :	SW
Tax Parcel Number :	N/R
Last Update :	2016-06-23
WRIA Number :	10
Last Date in Agency List :	2023-01-12

Well Tag Number :	N/R
NIT ID Number :	A131887
Well Type Code :	A
Well Address :	1901 EAST D ST
County ID :	53
Region Code :	2
Well Completion Date :	2008-02-01
Well Log Received Date :	2008-02-22
Well Diameter Quarter :	8

Map Id: 17
Direction: SSE
Distance: 0.266 mi., 1403 ft.
Elevation: 14 ft.
Relative: Lower

Site Name : 1038861 | 1038862 | 1038863
47.246365, -122.426429
WA

Database(s) : [WELLS - WA] ***(cont.)***

Envirosite ID: 47784321
EPA ID: N/R

WELLS - WA ***(cont.)***

Well Dept Quarter :	40
Well Owner Name :	TACOMA~ CITY OF | GEO ENGINEERS
Driller Number :	N/R
Section/Township/Range :	SEC 04, TWP 20N, RNG 03E
Range Fraction Number :	N/R
QTR Section CD :	SE
QTR QTR Section CD :	SW
Tax Parcel Number :	N/R
Last Update :	2008-03-07
WRIA Number :	10
Last Date in Agency List :	2023-01-12

Well Tag Number :	AKA524
NIT ID Number :	AE06702
Well Type Code :	A
Well Address :	1901 E D St, Tacoma 98421
County ID :	53
Region Code :	2
Well Completion Date :	2009-08-03
Well Log Received Date :	2009-08-17
Well Diameter Quarter :	2
Well Dept Quarter :	16.9
Well Owner Name :	BNSF
Driller Number :	N/R
Section/Township/Range :	SEC 04, TWP 20N, RNG 03E
Range Fraction Number :	N/R
QTR Section CD :	SE
QTR QTR Section CD :	SW
Tax Parcel Number :	N/R
Last Update :	2009-08-21
WRIA Number :	10
Last Date in Agency List :	2023-01-12

Well Tag Number :	N/R
NIT ID Number :	AE24316
Well Type Code :	A
Well Address :	Pac Ave & S 21st, Tacoma
County ID :	53
Region Code :	2
Well Completion Date :	2013-09-09
Well Log Received Date :	2013-11-12
Well Diameter Quarter :	N/R
Well Dept Quarter :	25
Well Owner Name :	University Of Washington
Driller Number :	N/R
Section/Township/Range :	SEC 04, TWP 20N, RNG 03E
Range Fraction Number :	N/R
QTR Section CD :	SE
QTR QTR Section CD :	SW
Tax Parcel Number :	N/R
Last Update :	2013-11-27
WRIA Number :	10
Last Date in Agency List :	2023-01-12

Map Id: 17
Direction: SSE
Distance: 0.266 mi., 1403 ft.
Elevation: 14 ft.
Relative: Lower

Site Name : 1038861 | 1038862 | 1038863
47.246365, -122.426429
WA

Database(s) : [WELLS - WA] ***(cont.)***

Envirosite ID: 47784321
EPA ID: N/R

WELLS - WA ***(cont.)***

Well Tag Number :	BIK459
NIT ID Number :	RE10845
Well Type Code :	R
Well Address :	610 E 21st
County ID :	53
Region Code :	2
Well Completion Date :	2015-01-19
Well Log Received Date :	2015-07-13
Well Diameter Quarter :	2
Well Dept Quarter :	14
Well Owner Name :	BNSF Railway Co
Driller Number :	3166
Section/Township/Range :	SEC 04, TWP 20N, RNG 03E
Range Fraction Number :	N/R
QTR Section CD :	SE
QTR QTR Section CD :	SW
Tax Parcel Number :	N/R
Last Update :	2015-08-13
WRIA Number :	10
Last Date in Agency List :	2023-01-12

Well Tag Number :	N/R
NIT ID Number :	S004005
Well Type Code :	R
Well Address :	1940 E D ST, TACOMA
County ID :	53
Region Code :	2
Well Completion Date :	1999-02-02
Well Log Received Date :	N/R
Well Diameter Quarter :	N/R
Well Dept Quarter :	N/R
Well Owner Name :	PICKS COVE MARINA
Driller Number :	N/R
Section/Township/Range :	SEC 04, TWP 20N, RNG 03E
Range Fraction Number :	N/R
QTR Section CD :	SE
QTR QTR Section CD :	SW
Tax Parcel Number :	N/R
Last Update :	N/R
WRIA Number :	10
Last Date in Agency List :	2023-01-12

Well Tag Number :	N/R
NIT ID Number :	E000319
Well Type Code :	R
Well Address :	1815 E D ST, TACOMA
County ID :	53
Region Code :	2
Well Completion Date :	2002-11-26
Well Log Received Date :	2003-10-23
Well Diameter Quarter :	2
Well Dept Quarter :	12
Well Owner Name :	HOME ELECTRIC INC
Driller Number :	N/R
Section/Township/Range :	SEC 04, TWP 20N, RNG 03E

Map Id: 17
Direction: SSE
Distance: 0.266 mi., 1403 ft.
Elevation: 14 ft.
Relative: Lower

Site Name : 1038861 | 1038862 | 1038863
47.246365, -122.426429
WA

Database(s) : [WELLS - WA] ***(cont.)***

Envirosite ID: 47784321
EPA ID: N/R

WELLS - WA ***(cont.)***

Range Fraction Number :	N/R
QTR Section CD :	SE
QTR QTR Section CD :	SW
Tax Parcel Number :	N/R
Last Update :	2004-04-01
WRIA Number :	10
Last Date in Agency List :	2023-01-12

Well Tag Number :	N/R
NIT ID Number :	E000319
Well Type Code :	R
Well Address :	1815 E D ST, TACOMA
County ID :	53
Region Code :	2
Well Completion Date :	2002-11-26
Well Log Received Date :	2003-10-23
Well Diameter Quarter :	2
Well Dept Quarter :	12
Well Owner Name :	HOME ELECTRIC INC
Driller Number :	N/R
Section/Township/Range :	SEC 04, TWP 20N, RNG 03E
Range Fraction Number :	N/R
QTR Section CD :	SE
QTR QTR Section CD :	SW
Tax Parcel Number :	N/R
Last Update :	2004-03-31
WRIA Number :	10
Last Date in Agency List :	2023-01-12

Well Tag Number :	N/R
NIT ID Number :	R036603
Well Type Code :	R
Well Address :	N/R
County ID :	53
Region Code :	2
Well Completion Date :	N/R
Well Log Received Date :	N/R
Well Diameter Quarter :	N/R
Well Dept Quarter :	N/R
Well Owner Name :	THEA FOSS UPLAND
Driller Number :	N/R
Section/Township/Range :	SEC 04, TWP 20N, RNG 03E
Range Fraction Number :	N/R
QTR Section CD :	SE
QTR QTR Section CD :	SW
Tax Parcel Number :	N/R
Last Update :	N/R
WRIA Number :	10
Last Date in Agency List :	2023-01-12

Well Tag Number :	BKL039
NIT ID Number :	RE17180
Well Type Code :	R
Well Address :	Pacific Ave

Map Id: 17
Direction: SSE
Distance: 0.266 mi., 1403 ft.
Elevation: 14 ft.
Relative: Lower

Site Name : 1038861 | 1038862 | 1038863
47.246365, -122.426429
WA

Database(s) : [WELLS - WA] ***(cont.)***

Envirosite ID: 47784321
EPA ID: N/R

WELLS - WA ***(cont.)***

County ID :	53
Region Code :	2
Well Completion Date :	2018-10-05
Well Log Received Date :	2019-06-27
Well Diameter Quarter :	2
Well Dept Quarter :	105
Well Owner Name :	UW Tacoma
Driller Number :	2931
Section/Township/Range :	SEC 04, TWP 20N, RNG 03E
Range Fraction Number :	N/R
QTR Section CD :	SE
QTR QTR Section CD :	SW
Tax Parcel Number :	N/R
Last Update :	2019-06-28
WRIA Number :	10
Last Date in Agency List :	2023-01-12

Well Tag Number :	BKL043
NIT ID Number :	RE17180
Well Type Code :	R
Well Address :	Pacific Ave
County ID :	53
Region Code :	2
Well Completion Date :	2018-10-05
Well Log Received Date :	2019-06-27
Well Diameter Quarter :	2
Well Dept Quarter :	37
Well Owner Name :	UW Tacoma
Driller Number :	2931
Section/Township/Range :	SEC 04, TWP 20N, RNG 03E
Range Fraction Number :	N/R
QTR Section CD :	SE
QTR QTR Section CD :	SW
Tax Parcel Number :	N/R
Last Update :	2019-06-28
WRIA Number :	10
Last Date in Agency List :	2023-01-12

Well Tag Number :	N/R
NIT ID Number :	AE37468
Well Type Code :	A
Well Address :	1754 Fawcett
County ID :	53
Region Code :	4
Well Completion Date :	2016-05-19
Well Log Received Date :	2016-06-19
Well Diameter Quarter :	8
Well Dept Quarter :	25.5
Well Owner Name :	Jimmy
Driller Number :	3143
Section/Township/Range :	SEC 04, TWP 20N, RNG 03E
Range Fraction Number :	N/R
QTR Section CD :	SE
QTR QTR Section CD :	SW
Tax Parcel Number :	N/R

Map Id: 17
Direction: SSE
Distance: 0.266 mi., 1403 ft.
Elevation: 14 ft.
Relative: Lower

Site Name : 1038861 | 1038862 | 1038863
47.246365, -122.426429
WA

Database(s) : [WELLS - WA] ***(cont.)***

Envirosite ID: 47784321
EPA ID: N/R

WELLS - WA ***(cont.)***

Last Update :	2016-06-23
WRIA Number :	10
Last Date in Agency List :	2023-01-12

Well Tag Number :	BIK458
NIT ID Number :	RE10845
Well Type Code :	R
Well Address :	610 E 21st
County ID :	53
Region Code :	2
Well Completion Date :	2015-01-20
Well Log Received Date :	2015-07-13
Well Diameter Quarter :	2
Well Dept Quarter :	15
Well Owner Name :	BNSF Railway Co
Driller Number :	3166
Section/Township/Range :	SEC 04, TWP 20N, RNG 03E
Range Fraction Number :	N/R
QTR Section CD :	SE
QTR QTR Section CD :	SW
Tax Parcel Number :	N/R
Last Update :	2015-08-13
WRIA Number :	10
Last Date in Agency List :	2023-01-12

Well Tag Number :	N/R
NIT ID Number :	S004005
Well Type Code :	R
Well Address :	1940 E D ST, TACOMA
County ID :	53
Region Code :	2
Well Completion Date :	1999-02-02
Well Log Received Date :	N/R
Well Diameter Quarter :	N/R
Well Dept Quarter :	N/R
Well Owner Name :	PICKS COVE MARINA
Driller Number :	N/R
Section/Township/Range :	SEC 04, TWP 20N, RNG 03E
Range Fraction Number :	N/R
QTR Section CD :	SE
QTR QTR Section CD :	SW
Tax Parcel Number :	N/R
Last Update :	N/R
WRIA Number :	10
Last Date in Agency List :	2023-01-12

Well Tag Number :	BKL026
NIT ID Number :	RE17180
Well Type Code :	R
Well Address :	Pacific Ave
County ID :	53
Region Code :	2
Well Completion Date :	2018-10-05
Well Log Received Date :	2019-06-27

Map Id: 17
Direction: SSE
Distance: 0.266 mi., 1403 ft.
Elevation: 14 ft.
Relative: Lower

Site Name : 1038861 | 1038862 | 1038863
47.246365, -122.426429
WA

Database(s) : [WELLS - WA] ***(cont.)***

Envirosite ID: 47784321
EPA ID: N/R

WELLS - WA ***(cont.)***

Well Diameter Quarter :	2
Well Dept Quarter :	16
Well Owner Name :	UW Tacoma
Driller Number :	2931
Section/Township/Range :	SEC 04, TWP 20N, RNG 03E
Range Fraction Number :	N/R
QTR Section CD :	SE
QTR QTR Section CD :	SW
Tax Parcel Number :	N/R
Last Update :	2019-06-28
WRIA Number :	10
Last Date in Agency List :	2023-01-12

Well Tag Number :	BKL032
NIT ID Number :	RE17180
Well Type Code :	R
Well Address :	Pacific Ave
County ID :	53
Region Code :	2
Well Completion Date :	2018-10-05
Well Log Received Date :	2019-06-27
Well Diameter Quarter :	2
Well Dept Quarter :	60
Well Owner Name :	UW Tacoma
Driller Number :	2931
Section/Township/Range :	SEC 04, TWP 20N, RNG 03E
Range Fraction Number :	N/R
QTR Section CD :	SE
QTR QTR Section CD :	SW
Tax Parcel Number :	N/R
Last Update :	2019-06-28
WRIA Number :	10
Last Date in Agency List :	2023-01-12

Well Tag Number :	N/R
NIT ID Number :	R039927
Well Type Code :	R
Well Address :	E D ST, TACOMA
County ID :	53
Region Code :	2
Well Completion Date :	1999-01-15
Well Log Received Date :	N/R
Well Diameter Quarter :	N/R
Well Dept Quarter :	N/R
Well Owner Name :	BNRR - TACOMA YARD
Driller Number :	N/R
Section/Township/Range :	SEC 04, TWP 20N, RNG 03E
Range Fraction Number :	N/R
QTR Section CD :	SE
QTR QTR Section CD :	SW
Tax Parcel Number :	N/R
Last Update :	N/R
WRIA Number :	10
Last Date in Agency List :	2023-01-12

Map Id: 17
Direction: SSE
Distance: 0.266 mi., 1403 ft.
Elevation: 14 ft.
Relative: Lower

Site Name : 1038861 | 1038862 | 1038863
47.246365, -122.426429
WA

Database(s) : [WELLS - WA] ***(cont.)***

Envirosite ID: 47784321
EPA ID: N/R

WELLS - WA ***(cont.)***

Well Tag Number :	BKL040
NIT ID Number :	RE17180
Well Type Code :	R
Well Address :	Pacific Ave
County ID :	53
Region Code :	2
Well Completion Date :	2018-10-05
Well Log Received Date :	2019-06-27
Well Diameter Quarter :	2
Well Dept Quarter :	13
Well Owner Name :	UW Tacoma
Driller Number :	2931
Section/Township/Range :	SEC 04, TWP 20N, RNG 03E
Range Fraction Number :	N/R
QTR Section CD :	SE
QTR QTR Section CD :	SW
Tax Parcel Number :	N/R
Last Update :	2019-06-28
WRIA Number :	10
Last Date in Agency List :	2023-01-12

Well Tag Number :	AEE928
NIT ID Number :	R039836
Well Type Code :	R
Well Address :	1940 E D ST, TACOMA
County ID :	53
Region Code :	2
Well Completion Date :	1998-10-12
Well Log Received Date :	N/R
Well Diameter Quarter :	N/R
Well Dept Quarter :	N/R
Well Owner Name :	PICKS COVE MARINA
Driller Number :	N/R
Section/Township/Range :	SEC 04, TWP 20N, RNG 03E
Range Fraction Number :	N/R
QTR Section CD :	SE
QTR QTR Section CD :	SW
Tax Parcel Number :	N/R
Last Update :	N/R
WRIA Number :	10
Last Date in Agency List :	2023-01-12

Well Tag Number :	N/R
NIT ID Number :	R036611
Well Type Code :	R
Well Address :	N/R
County ID :	53
Region Code :	2
Well Completion Date :	N/R
Well Log Received Date :	N/R
Well Diameter Quarter :	N/R
Well Dept Quarter :	N/R
Well Owner Name :	THEA FOSS UPLAND
Driller Number :	N/R
Section/Township/Range :	SEC 04, TWP 20N, RNG 03E

Map Id: 17
Direction: SSE
Distance: 0.266 mi., 1403 ft.
Elevation: 14 ft.
Relative: Lower

Site Name : 1038861 | 1038862 | 1038863
47.246365, -122.426429
WA

Database(s) : [WELLS - WA] ***(cont.)***

Envirosite ID: 47784321
EPA ID: N/R

WELLS - WA ***(cont.)***

Range Fraction Number :	N/R
QTR Section CD :	SE
QTR QTR Section CD :	SW
Tax Parcel Number :	N/R
Last Update :	N/R
WRIA Number :	10
Last Date in Agency List :	2023-01-12

Well Tag Number :	N/R
NIT ID Number :	A001894
Well Type Code :	A
Well Address :	N/R
County ID :	53
Region Code :	2
Well Completion Date :	N/R
Well Log Received Date :	N/R
Well Diameter Quarter :	N/R
Well Dept Quarter :	N/R
Well Owner Name :	S 21ST & DOCK ST. / TACOMA
Driller Number :	N/R
Section/Township/Range :	SEC 04, TWP 20N, RNG 03E
Range Fraction Number :	N/R
QTR Section CD :	SE
QTR QTR Section CD :	SW
Tax Parcel Number :	N/R
Last Update :	N/R
WRIA Number :	10
Last Date in Agency List :	2023-01-12

Well Tag Number :	N/R
NIT ID Number :	R065032
Well Type Code :	R
Well Address :	E D ST, TACOMA
County ID :	53
Region Code :	2
Well Completion Date :	2004-10-15
Well Log Received Date :	2005-04-07
Well Diameter Quarter :	N/R
Well Dept Quarter :	17
Well Owner Name :	GEOENGINEERS
Driller Number :	N/R
Section/Township/Range :	SEC 04, TWP 20N, RNG 03E
Range Fraction Number :	N/R
QTR Section CD :	SE
QTR QTR Section CD :	SW
Tax Parcel Number :	N/R
Last Update :	2005-04-08
WRIA Number :	10
Last Date in Agency List :	2023-01-12

Well Tag Number :	BKL041
NIT ID Number :	RE17180
Well Type Code :	R
Well Address :	Pacific Ave

Map Id: 17
Direction: SSE
Distance: 0.266 mi., 1403 ft.
Elevation: 14 ft.
Relative: Lower

Site Name : 1038861 | 1038862 | 1038863
47.246365, -122.426429
WA

Database(s) : [WELLS - WA] ***(cont.)***

Envirosite ID: 47784321
EPA ID: N/R

WELLS - WA ***(cont.)***

County ID :	53
Region Code :	2
Well Completion Date :	2018-10-05
Well Log Received Date :	2019-06-27
Well Diameter Quarter :	2
Well Dept Quarter :	70
Well Owner Name :	UW Tacoma
Driller Number :	2931
Section/Township/Range :	SEC 04, TWP 20N, RNG 03E
Range Fraction Number :	N/R
QTR Section CD :	SE
QTR QTR Section CD :	SW
Tax Parcel Number :	N/R
Last Update :	2019-06-28
WRIA Number :	10
Last Date in Agency List :	2023-01-12

Well Tag Number :	AEE927
NIT ID Number :	R039836
Well Type Code :	R
Well Address :	1940 E D ST, TACOMA
County ID :	53
Region Code :	2
Well Completion Date :	1998-10-12
Well Log Received Date :	1998-11-10
Well Diameter Quarter :	N/R
Well Dept Quarter :	N/R
Well Owner Name :	PICKS COVE MARINA
Driller Number :	N/R
Section/Township/Range :	SEC 04, TWP 20N, RNG 03E
Range Fraction Number :	N/R
QTR Section CD :	SE
QTR QTR Section CD :	SW
Tax Parcel Number :	N/R
Last Update :	N/R
WRIA Number :	10
Last Date in Agency List :	2023-01-12

Well Tag Number :	N/R
NIT ID Number :	S027477
Well Type Code :	R
Well Address :	1901 EAST D ST
County ID :	53
Region Code :	2
Well Completion Date :	2008-02-01
Well Log Received Date :	2008-02-22
Well Diameter Quarter :	8
Well Dept Quarter :	40
Well Owner Name :	TACOMA~ CITY OF | GEO ENGINEERS
Driller Number :	N/R
Section/Township/Range :	SEC 04, TWP 20N, RNG 03E
Range Fraction Number :	N/R
QTR Section CD :	SE
QTR QTR Section CD :	SW
Tax Parcel Number :	N/R

Map Id: 17
Direction: SSE
Distance: 0.266 mi., 1403 ft.
Elevation: 14 ft.
Relative: Lower

Site Name : 1038861 | 1038862 | 1038863
47.246365, -122.426429
WA

Database(s) : [WELLS - WA] ***(cont.)***

Envirosite ID: 47784321
EPA ID: N/R

WELLS - WA ***(cont.)***

Last Update :	2008-03-07
WRIA Number :	10
Last Date in Agency List :	2023-01-12

Well Tag Number :	N/R
NIT ID Number :	R036603
Well Type Code :	R
Well Address :	N/R
County ID :	53
Region Code :	2
Well Completion Date :	N/R
Well Log Received Date :	N/R
Well Diameter Quarter :	N/R
Well Dept Quarter :	N/R
Well Owner Name :	THEA FOSS UPLAND
Driller Number :	N/R
Section/Township/Range :	SEC 04, TWP 20N, RNG 03E
Range Fraction Number :	N/R
QTR Section CD :	SE
QTR QTR Section CD :	SW
Tax Parcel Number :	N/R
Last Update :	N/R
WRIA Number :	10
Last Date in Agency List :	2023-01-12

Well Tag Number :	N/R
NIT ID Number :	R065032
Well Type Code :	R
Well Address :	E D ST, TACOMA
County ID :	53
Region Code :	2
Well Completion Date :	2004-10-15
Well Log Received Date :	2005-04-07
Well Diameter Quarter :	N/R
Well Dept Quarter :	17
Well Owner Name :	GEOENGINEERS
Driller Number :	N/R
Section/Township/Range :	SEC 04, TWP 20N, RNG 03E
Range Fraction Number :	N/R
QTR Section CD :	SE
QTR QTR Section CD :	SW
Tax Parcel Number :	N/R
Last Update :	2005-04-08
WRIA Number :	10
Last Date in Agency List :	2023-01-12

Well Tag Number :	N/R
NIT ID Number :	042181
Well Type Code :	R
Well Address :	SR 509
County ID :	53
Region Code :	2
Well Completion Date :	1992-09-08
Well Log Received Date :	1992-09-21

Map Id: 17
Direction: SSE
Distance: 0.266 mi., 1403 ft.
Elevation: 14 ft.
Relative: Lower

Site Name : 1038861 | 1038862 | 1038863
47.246365, -122.426429
WA

Database(s) : [WELLS - WA] ***(cont.)***

Envirosite ID: 47784321
EPA ID: N/R

WELLS - WA ***(cont.)***

Well Diameter Quarter :	N/R
Well Dept Quarter :	N/R
Well Owner Name :	WASHINGTON D.O.T. SR 509
Driller Number :	N/R
Section/Township/Range :	SEC 04, TWP 20N, RNG 03E
Range Fraction Number :	N/R
QTR Section CD :	SE
QTR QTR Section CD :	SW
Tax Parcel Number :	N/R
Last Update :	N/R
WRIA Number :	10
Last Date in Agency List :	2023-01-12

Well Tag Number :	BKL035
NIT ID Number :	RE17180
Well Type Code :	R
Well Address :	Pacific Ave
County ID :	53
Region Code :	2
Well Completion Date :	2018-10-05
Well Log Received Date :	2019-06-27
Well Diameter Quarter :	2
Well Dept Quarter :	50
Well Owner Name :	UW Tacoma
Driller Number :	2931
Section/Township/Range :	SEC 04, TWP 20N, RNG 03E
Range Fraction Number :	N/R
QTR Section CD :	SE
QTR QTR Section CD :	SW
Tax Parcel Number :	N/R
Last Update :	2019-06-28
WRIA Number :	10
Last Date in Agency List :	2023-01-12

Map Id: 18
Direction: NW
Distance: 0.278 mi., 1468 ft.
Elevation: 7 ft.
Relative: Lower

Site Name : 1566799 | 1566800 | 1566801
47.257236, -122.435629
WA

Database(s) : [WELLS - WA]

Envirosite ID: 47775666
EPA ID: N/R

WELLS - WA

Details for this site have been truncated due to the large number of available details for this site within this dataset. For the complete details for this site, contact your Envirosite account representative for a complimentary site report containing all of the details available.

Well Tag Number :	N/R
NIT ID Number :	se51437
Well Type Code :	R
Well Address :	760 Commerce

Map Id: 18
Direction: NW
Distance: 0.278 mi., 1468 ft.
Elevation: 7 ft.
Relative: Lower

Site Name : 1566799 | 1566800 | 1566801
47.257236, -122.435629
WA

Database(s) : [WELLS - WA] ***(cont.)***

Envirosite ID: 47775666
EPA ID: N/R

WELLS - WA ***(cont.)***

County ID :	53
Region Code :	2
Well Completion Date :	2014-05-21
Well Log Received Date :	2014-06-02
Well Diameter Quarter :	1.5
Well Dept Quarter :	5
Well Owner Name :	BroadwayCommerce LLC
Driller Number :	3174
Section/Township/Range :	SEC 04, TWP 20N, RNG 03E
Range Fraction Number :	N/R
QTR Section CD :	NW
QTR QTR Section CD :	NW
Tax Parcel Number :	9008720040
Last Update :	2014-07-29
WRIA Number :	10
Last Date in Agency List :	2023-01-12

Well Tag Number :	N/R
NIT ID Number :	R036603
Well Type Code :	R
Well Address :	N/R
County ID :	53
Region Code :	2
Well Completion Date :	N/R
Well Log Received Date :	N/R
Well Diameter Quarter :	N/R
Well Dept Quarter :	N/R
Well Owner Name :	THEA FOSS UPLAND
Driller Number :	N/R
Section/Township/Range :	SEC 04, TWP 20N, RNG 03E
Range Fraction Number :	N/R
QTR Section CD :	NW
QTR QTR Section CD :	NW
Tax Parcel Number :	N/R
Last Update :	N/R
WRIA Number :	10
Last Date in Agency List :	2023-01-12

Well Tag Number :	N/R
NIT ID Number :	SE68739
Well Type Code :	R
Well Address :	913 Pacific Ave
County ID :	53
Region Code :	2
Well Completion Date :	2019-01-24
Well Log Received Date :	2019-05-02
Well Diameter Quarter :	2.25
Well Dept Quarter :	5
Well Owner Name :	Provident Building
Driller Number :	3200
Section/Township/Range :	SEC 04, TWP 20N, RNG 03E
Range Fraction Number :	N/R
QTR Section CD :	NW
QTR QTR Section CD :	NW
Tax Parcel Number :	2009030030

Map Id: 18
Direction: NW
Distance: 0.278 mi., 1468 ft.
Elevation: 7 ft.
Relative: Lower

Site Name : 1566799 | 1566800 | 1566801
47.257236, -122.435629
WA

Database(s) : [WELLS - WA] ***(cont.)***

Envirosite ID: 47775666
EPA ID: N/R

WELLS - WA ***(cont.)***

Last Update :	2019-05-09
WRIA Number :	10
Last Date in Agency List :	2023-01-12
Well Tag Number :	N/R
NIT ID Number :	AE37814
Well Type Code :	A
Well Address :	N/R
County ID :	53
Region Code :	4
Well Completion Date :	2016-06-13
Well Log Received Date :	2016-06-20
Well Diameter Quarter :	9
Well Dept Quarter :	22
Well Owner Name :	TACOMA PUBLIC SCHOOLS
Driller Number :	2671
Section/Township/Range :	SEC 04, TWP 20N, RNG 03E
Range Fraction Number :	N/R
QTR Section CD :	NW
QTR QTR Section CD :	NW
Tax Parcel Number :	N/R
Last Update :	2016-06-23
WRIA Number :	10
Last Date in Agency List :	2023-01-12
Well Tag Number :	N/R
NIT ID Number :	SE51935
Well Type Code :	R
Well Address :	101 South 10th St
County ID :	53
Region Code :	2
Well Completion Date :	2014-07-01
Well Log Received Date :	2014-07-15
Well Diameter Quarter :	2.25
Well Dept Quarter :	16
Well Owner Name :	A Street Investors
Driller Number :	3018
Section/Township/Range :	SEC 04, TWP 20N, RNG 03E
Range Fraction Number :	N/R
QTR Section CD :	NW
QTR QTR Section CD :	NW
Tax Parcel Number :	2009020081
Last Update :	2014-08-26
WRIA Number :	10
Last Date in Agency List :	2023-01-12
Well Tag Number :	BBC999
NIT ID Number :	D051624
Well Type Code :	W
Well Address :	N/R
County ID :	53
Region Code :	2
Well Completion Date :	2009-04-06
Well Log Received Date :	2009-04-08

Map Id: 18
Direction: NW
Distance: 0.278 mi., 1468 ft.
Elevation: 7 ft.
Relative: Lower

Site Name : 1566799 | 1566800 | 1566801
47.257236, -122.435629
WA

Database(s) : [WELLS - WA] ***(cont.)***

Envirosite ID: 47775666
EPA ID: N/R

WELLS - WA ***(cont.)***

Well Diameter Quarter :	30
Well Dept Quarter :	29
Well Owner Name :	CITY OF TACOMA
Driller Number :	N/R
Section/Township/Range :	SEC 04, TWP 20N, RNG 03E
Range Fraction Number :	N/R
QTR Section CD :	NW
QTR QTR Section CD :	NW
Tax Parcel Number :	N/R
Last Update :	2009-05-18
WRIA Number :	10
Last Date in Agency List :	2023-01-12

Well Tag Number :	BKC489
NIT ID Number :	RE15773
Well Type Code :	R
Well Address :	1002 EAST D STREET
County ID :	53
Region Code :	2
Well Completion Date :	2018-03-27
Well Log Received Date :	2018-04-09
Well Diameter Quarter :	9
Well Dept Quarter :	19
Well Owner Name :	Univar
Driller Number :	3208
Section/Township/Range :	SEC 04, TWP 20N, RNG 03E
Range Fraction Number :	N/R
QTR Section CD :	NW
QTR QTR Section CD :	NW
Tax Parcel Number :	N/R
Last Update :	2018-05-01
WRIA Number :	10
Last Date in Agency List :	2023-01-12

Well Tag Number :	BKC488
NIT ID Number :	RE15773
Well Type Code :	R
Well Address :	1002 EAST D STREET
County ID :	53
Region Code :	2
Well Completion Date :	2018-03-27
Well Log Received Date :	2018-04-09
Well Diameter Quarter :	9
Well Dept Quarter :	19
Well Owner Name :	Univar
Driller Number :	3208
Section/Township/Range :	SEC 04, TWP 20N, RNG 03E
Range Fraction Number :	N/R
QTR Section CD :	NW
QTR QTR Section CD :	NW
Tax Parcel Number :	N/R
Last Update :	2018-05-01
WRIA Number :	10
Last Date in Agency List :	2023-01-12

Map Id: 18
Direction: NW
Distance: 0.278 mi., 1468 ft.
Elevation: 7 ft.
Relative: Lower

Site Name : 1566799 | 1566800 | 1566801
47.257236, -122.435629
WA

Database(s) : [WELLS - WA] ***(cont.)***

Envirosite ID: 47775666
EPA ID: N/R

WELLS - WA ***(cont.)***

Well Tag Number :	N/R
NIT ID Number :	021090
Well Type Code :	R
Well Address :	E ST, TACOMA, 98401
County ID :	53
Region Code :	2
Well Completion Date :	1988-06-22
Well Log Received Date :	N/R
Well Diameter Quarter :	2
Well Dept Quarter :	13
Well Owner Name :	GLOBE MACHINE MFG. CO.
Driller Number :	1672
Section/Township/Range :	SEC 04, TWP 20N, RNG 03E
Range Fraction Number :	N/R
QTR Section CD :	NW
QTR QTR Section CD :	NW
Tax Parcel Number :	N/R
Last Update :	N/R
WRIA Number :	10
Last Date in Agency List :	2023-01-12

Well Tag Number :	N/R
NIT ID Number :	AE29779
Well Type Code :	A
Well Address :	760 Commerce St
County ID :	53
Region Code :	4
Well Completion Date :	2014-12-15
Well Log Received Date :	2015-01-13
Well Diameter Quarter :	2.25
Well Dept Quarter :	5.416666507720947
Well Owner Name :	Broadway Commerce LLC
Driller Number :	3174
Section/Township/Range :	SEC 04, TWP 20N, RNG 03E
Range Fraction Number :	N/R
QTR Section CD :	NW
QTR QTR Section CD :	NW
Tax Parcel Number :	9008720040
Last Update :	2015-01-14
WRIA Number :	10
Last Date in Agency List :	2023-01-12

Well Tag Number :	N/R
NIT ID Number :	SE51935
Well Type Code :	R
Well Address :	101 South 10th St
County ID :	53
Region Code :	2
Well Completion Date :	2014-07-01
Well Log Received Date :	2014-07-15
Well Diameter Quarter :	2.25
Well Dept Quarter :	18
Well Owner Name :	A Street Investors
Driller Number :	3018
Section/Township/Range :	SEC 04, TWP 20N, RNG 03E

Map Id: 18
Direction: NW
Distance: 0.278 mi., 1468 ft.
Elevation: 7 ft.
Relative: Lower

Site Name : 1566799 | 1566800 | 1566801
47.257236, -122.435629
WA

Database(s) : [WELLS - WA] ***(cont.)***

Envirosite ID: 47775666
EPA ID: N/R

WELLS - WA ***(cont.)***

Range Fraction Number :	N/R
QTR Section CD :	NW
QTR QTR Section CD :	NW
Tax Parcel Number :	2009020081
Last Update :	2014-08-26
WRIA Number :	10
Last Date in Agency List :	2023-01-12

Well Tag Number :	N/R
NIT ID Number :	se51437
Well Type Code :	R
Well Address :	760 Commerce
County ID :	53
Region Code :	2
Well Completion Date :	2014-05-21
Well Log Received Date :	2014-06-02
Well Diameter Quarter :	1.5
Well Dept Quarter :	5
Well Owner Name :	BroadwayCommerce LLC
Driller Number :	3174
Section/Township/Range :	SEC 04, TWP 20N, RNG 03E
Range Fraction Number :	N/R
QTR Section CD :	NW
QTR QTR Section CD :	NW
Tax Parcel Number :	9008720040
Last Update :	2014-07-29
WRIA Number :	10
Last Date in Agency List :	2023-01-12

Well Tag Number :	N/R
NIT ID Number :	A031070
Well Type Code :	A
Well Address :	E D ST AND E 7TH ST, TACOMA
County ID :	53
Region Code :	2
Well Completion Date :	1998-01-27
Well Log Received Date :	1998-02-19
Well Diameter Quarter :	N/R
Well Dept Quarter :	N/R
Well Owner Name :	GLOBE MACHINE MFG.
Driller Number :	N/R
Section/Township/Range :	SEC 04, TWP 20N, RNG 03E
Range Fraction Number :	N/R
QTR Section CD :	NW
QTR QTR Section CD :	NW
Tax Parcel Number :	N/R
Last Update :	N/R
WRIA Number :	10
Last Date in Agency List :	2023-01-12

Well Tag Number :	N/R
NIT ID Number :	R039207
Well Type Code :	R
Well Address :	N/R

Map Id: 18
Direction: NW
Distance: 0.278 mi., 1468 ft.
Elevation: 7 ft.
Relative: Lower

Site Name : 1566799 | 1566800 | 1566801
47.257236, -122.435629
WA

Database(s) : [WELLS - WA] ***(cont.)***

Envirosite ID: 47775666
EPA ID: N/R

WELLS - WA ***(cont.)***

County ID :	53
Region Code :	2
Well Completion Date :	1998-10-14
Well Log Received Date :	1999-01-08
Well Diameter Quarter :	N/R
Well Dept Quarter :	N/R
Well Owner Name :	RTA TACOMA
Driller Number :	N/R
Section/Township/Range :	SEC 04, TWP 20N, RNG 03E
Range Fraction Number :	N/R
QTR Section CD :	NW
QTR QTR Section CD :	NW
Tax Parcel Number :	N/R
Last Update :	N/R
WRIA Number :	10
Last Date in Agency List :	2023-01-12

Well Tag Number :	N/R
NIT ID Number :	AE52982
Well Type Code :	A
Well Address :	913 Pacific Ave
County ID :	53
Region Code :	2
Well Completion Date :	2019-01-24
Well Log Received Date :	2019-05-02
Well Diameter Quarter :	2.25
Well Dept Quarter :	5
Well Owner Name :	Provident Building
Driller Number :	3200
Section/Township/Range :	SEC 04, TWP 20N, RNG 03E
Range Fraction Number :	N/R
QTR Section CD :	NW
QTR QTR Section CD :	NW
Tax Parcel Number :	2009030030
Last Update :	2019-05-09
WRIA Number :	10
Last Date in Agency List :	2023-01-12

Well Tag Number :	N/R
NIT ID Number :	SE63449
Well Type Code :	R
Well Address :	N/R
County ID :	53
Region Code :	4
Well Completion Date :	2017-09-11
Well Log Received Date :	2017-09-27
Well Diameter Quarter :	6
Well Dept Quarter :	60.5
Well Owner Name :	Foss Harbor Marina
Driller Number :	2952
Section/Township/Range :	SEC 04, TWP 20N, RNG 03E
Range Fraction Number :	N/R
QTR Section CD :	NW
QTR QTR Section CD :	NW
Tax Parcel Number :	N/R

Map Id: 18
Direction: NW
Distance: 0.278 mi., 1468 ft.
Elevation: 7 ft.
Relative: Lower

Site Name : 1566799 | 1566800 | 1566801
47.257236, -122.435629
WA

Database(s) : [WELLS - WA] ***(cont.)***

Envirosite ID: 47775666
EPA ID: N/R

WELLS - WA ***(cont.)***

Last Update :	2017-09-28
WRIA Number :	10
Last Date in Agency List :	2023-01-12

Well Tag Number :	N/R
NIT ID Number :	SE04170
Well Type Code :	R
Well Address :	Commerce St & 7th St, Tacoma 98402
County ID :	53
Region Code :	2
Well Completion Date :	2009-04-22
Well Log Received Date :	2010-05-07
Well Diameter Quarter :	N/R
Well Dept Quarter :	26.5
Well Owner Name :	City of Tacoma Public Works Dept
Driller Number :	N/R
Section/Township/Range :	SEC 04, TWP 20N, RNG 03E
Range Fraction Number :	N/R
QTR Section CD :	NW
QTR QTR Section CD :	NW
Tax Parcel Number :	Roadway
Last Update :	2010-05-28
WRIA Number :	10
Last Date in Agency List :	2023-01-12

Well Tag Number :	N/R
NIT ID Number :	SE68739
Well Type Code :	R
Well Address :	913 Pacific Ave
County ID :	53
Region Code :	2
Well Completion Date :	2019-01-24
Well Log Received Date :	2019-05-02
Well Diameter Quarter :	2.25
Well Dept Quarter :	5
Well Owner Name :	Provident Building
Driller Number :	3200
Section/Township/Range :	SEC 04, TWP 20N, RNG 03E
Range Fraction Number :	N/R
QTR Section CD :	NW
QTR QTR Section CD :	NW
Tax Parcel Number :	2009030030
Last Update :	2019-05-09
WRIA Number :	10
Last Date in Agency List :	2023-01-12

Well Tag Number :	N/R
NIT ID Number :	R042923
Well Type Code :	R
Well Address :	701 E D STREET, TACOMA
County ID :	53
Region Code :	2
Well Completion Date :	2000-05-04
Well Log Received Date :	2000-08-07

Map Id: 18
Direction: NW
Distance: 0.278 mi., 1468 ft.
Elevation: 7 ft.
Relative: Lower

Site Name : 1566799 | 1566800 | 1566801
47.257236, -122.435629
WA

Database(s) : [WELLS - WA] ***(cont.)***

Envirosite ID: 47775666
EPA ID: N/R

WELLS - WA ***(cont.)***

Well Diameter Quarter :	N/R
Well Dept Quarter :	N/R
Well Owner Name :	GLOBE INDUSTRIES
Driller Number :	N/R
Section/Township/Range :	SEC 04, TWP 20N, RNG 03E
Range Fraction Number :	N/R
QTR Section CD :	NW
QTR QTR Section CD :	NW
Tax Parcel Number :	N/R
Last Update :	N/R
WRIA Number :	10
Last Date in Agency List :	2023-01-12

Well Tag Number :	N/R
NIT ID Number :	SE51935
Well Type Code :	R
Well Address :	101 South 10th St
County ID :	53
Region Code :	2
Well Completion Date :	2014-07-01
Well Log Received Date :	2014-07-15
Well Diameter Quarter :	2.25
Well Dept Quarter :	20
Well Owner Name :	A Street Investors
Driller Number :	3018
Section/Township/Range :	SEC 04, TWP 20N, RNG 03E
Range Fraction Number :	N/R
QTR Section CD :	NW
QTR QTR Section CD :	NW
Tax Parcel Number :	2009020081
Last Update :	2014-08-26
WRIA Number :	10
Last Date in Agency List :	2023-01-12

Well Tag Number :	N/R
NIT ID Number :	AE52982
Well Type Code :	A
Well Address :	913 Pacific Ave
County ID :	53
Region Code :	2
Well Completion Date :	2019-01-24
Well Log Received Date :	2019-05-02
Well Diameter Quarter :	2.25
Well Dept Quarter :	5
Well Owner Name :	Provident Building
Driller Number :	3200
Section/Township/Range :	SEC 04, TWP 20N, RNG 03E
Range Fraction Number :	N/R
QTR Section CD :	NW
QTR QTR Section CD :	NW
Tax Parcel Number :	2009030030
Last Update :	2019-05-09
WRIA Number :	10
Last Date in Agency List :	2023-01-12

Map Id: 18
Direction: NW
Distance: 0.278 mi., 1468 ft.
Elevation: 7 ft.
Relative: Lower

Site Name : 1566799 | 1566800 | 1566801
47.257236, -122.435629
WA

Database(s) : [WELLS - WA] ***(cont.)***

Envirosite ID: 47775666
EPA ID: N/R

WELLS - WA ***(cont.)***

Well Tag Number :	N/R
NIT ID Number :	AE27556
Well Type Code :	A
Well Address :	101 South 10th St
County ID :	53
Region Code :	2
Well Completion Date :	2014-07-01
Well Log Received Date :	2014-07-15
Well Diameter Quarter :	2.25
Well Dept Quarter :	15
Well Owner Name :	A Street Investors
Driller Number :	3018
Section/Township/Range :	SEC 04, TWP 20N, RNG 03E
Range Fraction Number :	N/R
QTR Section CD :	NW
QTR QTR Section CD :	NW
Tax Parcel Number :	2009020081
Last Update :	2014-08-26
WRIA Number :	10
Last Date in Agency List :	2023-01-12

Well Tag Number :	N/R
NIT ID Number :	AE45089
Well Type Code :	A
Well Address :	N/R
County ID :	53
Region Code :	4
Well Completion Date :	2017-09-14
Well Log Received Date :	2017-09-27
Well Diameter Quarter :	6
Well Dept Quarter :	60.5
Well Owner Name :	Foss Harbor Marina
Driller Number :	2952
Section/Township/Range :	SEC 04, TWP 20N, RNG 03E
Range Fraction Number :	N/R
QTR Section CD :	NW
QTR QTR Section CD :	NW
Tax Parcel Number :	N/R
Last Update :	2017-09-28
WRIA Number :	10
Last Date in Agency List :	2023-01-12

Well Tag Number :	N/R
NIT ID Number :	SE68739
Well Type Code :	R
Well Address :	913 Pacific Ave
County ID :	53
Region Code :	2
Well Completion Date :	2019-01-24
Well Log Received Date :	2019-05-02
Well Diameter Quarter :	2.25
Well Dept Quarter :	5
Well Owner Name :	Provident Building
Driller Number :	3200
Section/Township/Range :	SEC 04, TWP 20N, RNG 03E

Map Id: 18
Direction: NW
Distance: 0.278 mi., 1468 ft.
Elevation: 7 ft.
Relative: Lower

Site Name : 1566799 | 1566800 | 1566801
47.257236, -122.435629
WA

Database(s) : [WELLS - WA] ***(cont.)***

Envirosite ID: 47775666
EPA ID: N/R

WELLS - WA ***(cont.)***

Range Fraction Number :	N/R
QTR Section CD :	NW
QTR QTR Section CD :	NW
Tax Parcel Number :	2009030030
Last Update :	2019-05-09
WRIA Number :	10
Last Date in Agency List :	2023-01-12

Well Tag Number :	N/R
NIT ID Number :	AE37814
Well Type Code :	A
Well Address :	N/R
County ID :	53
Region Code :	4
Well Completion Date :	2016-06-13
Well Log Received Date :	2016-06-20
Well Diameter Quarter :	9
Well Dept Quarter :	61.5
Well Owner Name :	TACOMA PUBLIC SCHOOLS
Driller Number :	2671
Section/Township/Range :	SEC 04, TWP 20N, RNG 03E
Range Fraction Number :	N/R
QTR Section CD :	NW
QTR QTR Section CD :	NW
Tax Parcel Number :	N/R
Last Update :	2016-06-23
WRIA Number :	10
Last Date in Agency List :	2023-01-12

Well Tag Number :	N/R
NIT ID Number :	SE63449
Well Type Code :	R
Well Address :	N/R
County ID :	53
Region Code :	4
Well Completion Date :	2017-09-14
Well Log Received Date :	2017-09-27
Well Diameter Quarter :	6
Well Dept Quarter :	60.5
Well Owner Name :	Foss Harbor Marina
Driller Number :	2952
Section/Township/Range :	SEC 04, TWP 20N, RNG 03E
Range Fraction Number :	N/R
QTR Section CD :	NW
QTR QTR Section CD :	NW
Tax Parcel Number :	N/R
Last Update :	2017-09-28
WRIA Number :	10
Last Date in Agency List :	2023-01-12

Well Tag Number :	N/R
NIT ID Number :	SE53322
Well Type Code :	R
Well Address :	760 Commerce St

Map Id: 18
Direction: NW
Distance: 0.278 mi., 1468 ft.
Elevation: 7 ft.
Relative: Lower

Site Name : 1566799 | 1566800 | 1566801
47.257236, -122.435629
WA

Database(s) : [WELLS - WA] ***(cont.)***

Envirosite ID: 47775666
EPA ID: N/R

WELLS - WA ***(cont.)***

County ID :	53
Region Code :	4
Well Completion Date :	2014-12-15
Well Log Received Date :	2015-01-13
Well Diameter Quarter :	2.25
Well Dept Quarter :	6
Well Owner Name :	Broadway Commerce LLC
Driller Number :	3174
Section/Township/Range :	SEC 04, TWP 20N, RNG 03E
Range Fraction Number :	N/R
QTR Section CD :	NW
QTR QTR Section CD :	NW
Tax Parcel Number :	9008720040
Last Update :	2015-01-14
WRIA Number :	10
Last Date in Agency List :	2023-01-12

Well Tag Number :	AEN796
NIT ID Number :	R046058
Well Type Code :	R
Well Address :	1100 MILWAUKEE WAY TACOMA
County ID :	53
Region Code :	2
Well Completion Date :	2000-01-21
Well Log Received Date :	2000-02-04
Well Diameter Quarter :	N/R
Well Dept Quarter :	N/R
Well Owner Name :	PORT OF TACOMA
Driller Number :	N/R
Section/Township/Range :	SEC 04, TWP 20N, RNG 03E
Range Fraction Number :	N/R
QTR Section CD :	NW
QTR QTR Section CD :	NW
Tax Parcel Number :	N/R
Last Update :	N/R
WRIA Number :	10
Last Date in Agency List :	2023-01-12

Well Tag Number :	N/R
NIT ID Number :	A028432
Well Type Code :	A
Well Address :	1301 A ST TACOMA
County ID :	53
Region Code :	2
Well Completion Date :	1997-06-19
Well Log Received Date :	1999-08-30
Well Diameter Quarter :	N/R
Well Dept Quarter :	N/R
Well Owner Name :	KEY BANK
Driller Number :	N/R
Section/Township/Range :	SEC 04, TWP 20N, RNG 03E
Range Fraction Number :	N/R
QTR Section CD :	NW
QTR QTR Section CD :	NW
Tax Parcel Number :	N/R

Map Id: 18
Direction: NW
Distance: 0.278 mi., 1468 ft.
Elevation: 7 ft.
Relative: Lower

Site Name : 1566799 | 1566800 | 1566801
47.257236, -122.435629
WA

Database(s) : [WELLS - WA] ***(cont.)***

Envirosite ID: 47775666
EPA ID: N/R

WELLS - WA ***(cont.)***

Last Update :	N/R
WRIA Number :	10
Last Date in Agency List :	2023-01-12

Well Tag Number :	N/R
NIT ID Number :	R036603
Well Type Code :	R
Well Address :	N/R
County ID :	53
Region Code :	2
Well Completion Date :	N/R
Well Log Received Date :	N/R
Well Diameter Quarter :	N/R
Well Dept Quarter :	N/R
Well Owner Name :	THEA FOSS UPLAND
Driller Number :	N/R
Section/Township/Range :	SEC 04, TWP 20N, RNG 03E
Range Fraction Number :	N/R
QTR Section CD :	NW
QTR QTR Section CD :	NW
Tax Parcel Number :	N/R
Last Update :	N/R
WRIA Number :	10
Last Date in Agency List :	2023-01-12

Map Id: 19
Direction: SSW
Distance: 0.304 mi., 1606 ft.
Elevation: 8 ft.
Relative: Lower

Site Name : 119401 | 1907075 | 1907082
47.246096, -122.431821
WA

Database(s) : [WELLS - WA]

Envirosite ID: 47778870
EPA ID: N/R

WELLS - WA

Details for this site have been truncated due to the large number of available details for this site within this dataset. For the complete details for this site, contact your Envirosite account representative for a complimentary site report containing all of the details available.

Well Tag Number :	N/R
NIT ID Number :	S014960
Well Type Code :	R
Well Address :	S 21ST ST AND COMMERCE ST, TACOMA
County ID :	53
Region Code :	2
Well Completion Date :	2002-01-31
Well Log Received Date :	2002-03-11
Well Diameter Quarter :	N/R
Well Dept Quarter :	25
Well Owner Name :	UNIVERSITY OF WA-TACOMA
Driller Number :	N/R
Section/Township/Range :	SEC 04, TWP 20N, RNG 03E

Map Id: 19
Direction: SSW
Distance: 0.304 mi., 1606 ft.
Elevation: 8 ft.
Relative: Lower

Site Name : 119401 | 1907075 | 1907082
47.246096, -122.431821
WA

Database(s) : [WELLS - WA] ***(cont.)***

Envirosite ID: 47778870
EPA ID: N/R

WELLS - WA ***(cont.)***

Range Fraction Number :	N/R
QTR Section CD :	SW
QTR QTR Section CD :	SE
Tax Parcel Number :	N/R
Last Update :	2002-07-08
WRIA Number :	10
Last Date in Agency List :	2023-01-12

Well Tag Number :	N/R
NIT ID Number :	S014958
Well Type Code :	R
Well Address :	S 21ST ST AND COMMERCE ST, TACOMA
County ID :	53
Region Code :	2
Well Completion Date :	2002-01-30
Well Log Received Date :	2002-03-11
Well Diameter Quarter :	N/R
Well Dept Quarter :	6
Well Owner Name :	URS CORP
Driller Number :	N/R
Section/Township/Range :	SEC 04, TWP 20N, RNG 03E
Range Fraction Number :	N/R
QTR Section CD :	SW
QTR QTR Section CD :	SE
Tax Parcel Number :	N/R
Last Update :	2002-07-08
WRIA Number :	10
Last Date in Agency List :	2023-01-12

Well Tag Number :	N/R
NIT ID Number :	R043867
Well Type Code :	R
Well Address :	SP-W-11 - COMMERCE ST BETWEEN 19TH ST & 21ST ST
County ID :	53
Region Code :	2
Well Completion Date :	1999-09-20
Well Log Received Date :	1999-11-24
Well Diameter Quarter :	N/R
Well Dept Quarter :	26
Well Owner Name :	UNIVERSITY OF WASHINGTON
Driller Number :	N/R
Section/Township/Range :	SEC 04, TWP 20N, RNG 03E
Range Fraction Number :	N/R
QTR Section CD :	SW
QTR QTR Section CD :	SE
Tax Parcel Number :	N/R
Last Update :	2002-12-17
WRIA Number :	10
Last Date in Agency List :	2023-01-12

Well Tag Number :	AGG955
NIT ID Number :	R055368
Well Type Code :	R
Well Address :	2101 S PACIFIC AVE, TACOMA

Map Id: 19
Direction: SSW
Distance: 0.304 mi., 1606 ft.
Elevation: 8 ft.
Relative: Lower

Site Name : 119401 | 1907075 | 1907082
47.246096, -122.431821
WA

Database(s) : [WELLS - WA] ***(cont.)***

Envirosite ID: 47778870
EPA ID: N/R

WELLS - WA ***(cont.)***

County ID :	53
Region Code :	2
Well Completion Date :	2001-06-27
Well Log Received Date :	2001-07-19
Well Diameter Quarter :	N/R
Well Dept Quarter :	20
Well Owner Name :	WA STATE DEPT OF TRANSPORTATION
Driller Number :	N/R
Section/Township/Range :	SEC 04, TWP 20N, RNG 03E
Range Fraction Number :	N/R
QTR Section CD :	SW
QTR QTR Section CD :	SE
Tax Parcel Number :	N/R
Last Update :	2001-11-19
WRIA Number :	10
Last Date in Agency List :	2023-01-12

Well Tag Number :	N/R
NIT ID Number :	S014958
Well Type Code :	R
Well Address :	S 21ST ST AND COMMERCE ST, TACOMA
County ID :	53
Region Code :	2
Well Completion Date :	2002-01-30
Well Log Received Date :	2002-03-11
Well Diameter Quarter :	N/R
Well Dept Quarter :	6
Well Owner Name :	URS CORP
Driller Number :	N/R
Section/Township/Range :	SEC 04, TWP 20N, RNG 03E
Range Fraction Number :	N/R
QTR Section CD :	SW
QTR QTR Section CD :	SE
Tax Parcel Number :	N/R
Last Update :	2002-07-08
WRIA Number :	10
Last Date in Agency List :	2023-01-12

Well Tag Number :	N/R
NIT ID Number :	R043867
Well Type Code :	R
Well Address :	SP-W-9 - COMMERCE ST BETWEEN 19TH ST & 21ST ST
County ID :	53
Region Code :	2
Well Completion Date :	1999-09-17
Well Log Received Date :	1999-11-24
Well Diameter Quarter :	N/R
Well Dept Quarter :	33
Well Owner Name :	UNIVERSITY OF WASHINGTON
Driller Number :	N/R
Section/Township/Range :	SEC 04, TWP 20N, RNG 03E
Range Fraction Number :	N/R
QTR Section CD :	SW
QTR QTR Section CD :	SE
Tax Parcel Number :	N/R

Map Id: 19
Direction: SSW
Distance: 0.304 mi., 1606 ft.
Elevation: 8 ft.
Relative: Lower

Site Name : 119401 | 1907075 | 1907082
47.246096, -122.431821
WA

Database(s) : [WELLS - WA] ***(cont.)***

Envirosite ID: 47778870
EPA ID: N/R

WELLS - WA ***(cont.)***

Last Update :	2002-12-17
WRIA Number :	10
Last Date in Agency List :	2023-01-12

Well Tag Number :	N/R
NIT ID Number :	A029156
Well Type Code :	A
Well Address :	N/R
County ID :	53
Region Code :	2
Well Completion Date :	2000-05-12
Well Log Received Date :	2000-06-25
Well Diameter Quarter :	N/R
Well Dept Quarter :	N/R
Well Owner Name :	THEA FOSS WATERWAY
Driller Number :	N/R
Section/Township/Range :	SEC 04, TWP 20N, RNG 03E
Range Fraction Number :	N/R
QTR Section CD :	SW
QTR QTR Section CD :	SE
Tax Parcel Number :	N/R
Last Update :	N/R
WRIA Number :	10
Last Date in Agency List :	2023-01-12

Well Tag Number :	N/R
NIT ID Number :	S002543
Well Type Code :	R
Well Address :	N/R
County ID :	53
Region Code :	2
Well Completion Date :	N/R
Well Log Received Date :	N/R
Well Diameter Quarter :	N/R
Well Dept Quarter :	N/R
Well Owner Name :	UNIV. OF WA TACOMA
Driller Number :	N/R
Section/Township/Range :	SEC 04, TWP 20N, RNG 03E
Range Fraction Number :	N/R
QTR Section CD :	SW
QTR QTR Section CD :	SE
Tax Parcel Number :	N/R
Last Update :	N/R
WRIA Number :	10
Last Date in Agency List :	2023-01-12

Well Tag Number :	N/R
NIT ID Number :	E005859
Well Type Code :	R
Well Address :	18TH AND D ST, TACOMA
County ID :	53
Region Code :	2
Well Completion Date :	2005-07-15
Well Log Received Date :	2005-08-25

Map Id: 19
Direction: SSW
Distance: 0.304 mi., 1606 ft.
Elevation: 8 ft.
Relative: Lower

Site Name : 119401 | 1907075 | 1907082
47.246096, -122.431821
WA

Database(s) : [WELLS - WA] ***(cont.)***

Envirosite ID: 47778870
EPA ID: N/R

WELLS - WA ***(cont.)***

Well Diameter Quarter :	N/R
Well Dept Quarter :	14
Well Owner Name :	ROBINSON AND NOBLE
Driller Number :	N/R
Section/Township/Range :	SEC 04, TWP 20N, RNG 03E
Range Fraction Number :	N/R
QTR Section CD :	SW
QTR QTR Section CD :	SE
Tax Parcel Number :	N/R
Last Update :	2005-08-31
WRIA Number :	10
Last Date in Agency List :	2023-01-12

Well Tag Number :	N/R
NIT ID Number :	S014958
Well Type Code :	R
Well Address :	S 21ST ST AND COMMERCE ST, TACOMA
County ID :	53
Region Code :	2
Well Completion Date :	2002-01-30
Well Log Received Date :	2002-03-11
Well Diameter Quarter :	N/R
Well Dept Quarter :	6
Well Owner Name :	URS CORP
Driller Number :	N/R
Section/Township/Range :	SEC 04, TWP 20N, RNG 03E
Range Fraction Number :	N/R
QTR Section CD :	SW
QTR QTR Section CD :	SE
Tax Parcel Number :	N/R
Last Update :	2002-07-08
WRIA Number :	10
Last Date in Agency List :	2023-01-12

Well Tag Number :	N/R
NIT ID Number :	R036608
Well Type Code :	R
Well Address :	N/R
County ID :	53
Region Code :	2
Well Completion Date :	N/R
Well Log Received Date :	N/R
Well Diameter Quarter :	N/R
Well Dept Quarter :	N/R
Well Owner Name :	THEA FOSS UPLAND
Driller Number :	N/R
Section/Township/Range :	SEC 04, TWP 20N, RNG 03E
Range Fraction Number :	N/R
QTR Section CD :	SW
QTR QTR Section CD :	SE
Tax Parcel Number :	N/R
Last Update :	N/R
WRIA Number :	10
Last Date in Agency List :	2023-01-12

Map Id: 19
Direction: SSW
Distance: 0.304 mi., 1606 ft.
Elevation: 8 ft.
Relative: Lower

Site Name : 119401 | 1907075 | 1907082
47.246096, -122.431821
WA

Database(s) : [WELLS - WA] ***(cont.)***

Envirosite ID: 47778870
EPA ID: N/R

WELLS - WA ***(cont.)***

Well Tag Number :	N/R
NIT ID Number :	R050351
Well Type Code :	R
Well Address :	21st and Jefferson Ave., Tacoma, WA
County ID :	53
Region Code :	2
Well Completion Date :	2001-03-30
Well Log Received Date :	2001-04-10
Well Diameter Quarter :	N/R
Well Dept Quarter :	54
Well Owner Name :	UNIVERSITY OF WA
Driller Number :	N/R
Section/Township/Range :	SEC 04, TWP 20N, RNG 03E
Range Fraction Number :	N/R
QTR Section CD :	SW
QTR QTR Section CD :	SE
Tax Parcel Number :	N/R
Last Update :	2001-11-16
WRIA Number :	10
Last Date in Agency List :	2023-01-12

Well Tag Number :	N/R
NIT ID Number :	A061048
Well Type Code :	A
Well Address :	25TH AND DOCK ST, TACOMA
County ID :	53
Region Code :	2
Well Completion Date :	2005-05-23
Well Log Received Date :	2006-04-27
Well Diameter Quarter :	N/R
Well Dept Quarter :	6
Well Owner Name :	BNSF TACOMA RAIL YARD
Driller Number :	N/R
Section/Township/Range :	SEC 04, TWP 20N, RNG 03E
Range Fraction Number :	N/R
QTR Section CD :	SW
QTR QTR Section CD :	SE
Tax Parcel Number :	N/R
Last Update :	2006-05-04
WRIA Number :	10
Last Date in Agency List :	2023-01-12

Well Tag Number :	BLR722
NIT ID Number :	RE17463
Well Type Code :	R
Well Address :	Court D St
County ID :	53
Region Code :	2
Well Completion Date :	2019-04-24
Well Log Received Date :	2019-09-06
Well Diameter Quarter :	6
Well Dept Quarter :	55
Well Owner Name :	University of Washington Tacoma
Driller Number :	3017
Section/Township/Range :	SEC 04, TWP 20N, RNG 03E

Map Id: 19
Direction: SSW
Distance: 0.304 mi., 1606 ft.
Elevation: 8 ft.
Relative: Lower

Site Name : 119401 | 1907075 | 1907082
47.246096, -122.431821
WA

Database(s) : [WELLS - WA] ***(cont.)***

Envirosite ID: 47778870
EPA ID: N/R

WELLS - WA ***(cont.)***

Range Fraction Number :	N/R
QTR Section CD :	SW
QTR QTR Section CD :	SE
Tax Parcel Number :	N/R
Last Update :	2019-09-18
WRIA Number :	10
Last Date in Agency List :	2023-01-12

Well Tag Number :	BLR723
NIT ID Number :	RE17463
Well Type Code :	R
Well Address :	Court D St
County ID :	53
Region Code :	2
Well Completion Date :	2019-04-25
Well Log Received Date :	2019-09-06
Well Diameter Quarter :	6
Well Dept Quarter :	25
Well Owner Name :	University of Washington Tacoma
Driller Number :	3017
Section/Township/Range :	SEC 04, TWP 20N, RNG 03E
Range Fraction Number :	N/R
QTR Section CD :	SW
QTR QTR Section CD :	SE
Tax Parcel Number :	N/R
Last Update :	2019-09-18
WRIA Number :	10
Last Date in Agency List :	2023-01-12

Well Tag Number :	N/R
NIT ID Number :	A061048
Well Type Code :	A
Well Address :	25TH AND DOCK ST, TACOMA
County ID :	53
Region Code :	2
Well Completion Date :	2005-05-23
Well Log Received Date :	2006-04-27
Well Diameter Quarter :	N/R
Well Dept Quarter :	6
Well Owner Name :	BNSF TACOMA RAIL YARD
Driller Number :	N/R
Section/Township/Range :	SEC 04, TWP 20N, RNG 03E
Range Fraction Number :	N/R
QTR Section CD :	SW
QTR QTR Section CD :	SE
Tax Parcel Number :	N/R
Last Update :	2006-05-04
WRIA Number :	10
Last Date in Agency List :	2023-01-12

Well Tag Number :	N/R
NIT ID Number :	R036829
Well Type Code :	R
Well Address :	15TH & DOCK ST, TACOMA

Map Id: 19
Direction: SSW
Distance: 0.304 mi., 1606 ft.
Elevation: 8 ft.
Relative: Lower

Site Name : 119401 | 1907075 | 1907082
47.246096, -122.431821
WA

Database(s) : [WELLS - WA] ***(cont.)***

Envirosite ID: 47778870
EPA ID: N/R

WELLS - WA ***(cont.)***

County ID :	53
Region Code :	2
Well Completion Date :	1998-01-22
Well Log Received Date :	1998-02-23
Well Diameter Quarter :	4
Well Dept Quarter :	20
Well Owner Name :	CITY OF TACOMA
Driller Number :	N/R
Section/Township/Range :	SEC 04, TWP 20N, RNG 03E
Range Fraction Number :	N/R
QTR Section CD :	SW
QTR QTR Section CD :	SE
Tax Parcel Number :	N/R
Last Update :	2008-01-14
WRIA Number :	10
Last Date in Agency List :	2023-01-12

Well Tag Number :	BKL021
NIT ID Number :	RE17181
Well Type Code :	R
Well Address :	Pacific Ave
County ID :	53
Region Code :	2
Well Completion Date :	2018-10-05
Well Log Received Date :	2019-06-27
Well Diameter Quarter :	2
Well Dept Quarter :	45
Well Owner Name :	UW Tacoma
Driller Number :	2931
Section/Township/Range :	SEC 04, TWP 20N, RNG 03E
Range Fraction Number :	N/R
QTR Section CD :	SW
QTR QTR Section CD :	SE
Tax Parcel Number :	N/R
Last Update :	2019-06-28
WRIA Number :	10
Last Date in Agency List :	2023-01-12

Well Tag Number :	N/R
NIT ID Number :	R061595
Well Type Code :	R
Well Address :	S 21ST ST AND COMMERCE ST, TACOMA
County ID :	53
Region Code :	2
Well Completion Date :	2002-04-04
Well Log Received Date :	2002-04-16
Well Diameter Quarter :	N/R
Well Dept Quarter :	40
Well Owner Name :	URS CORP
Driller Number :	N/R
Section/Township/Range :	SEC 04, TWP 20N, RNG 03E
Range Fraction Number :	N/R
QTR Section CD :	SW
QTR QTR Section CD :	SE
Tax Parcel Number :	N/R

Map Id: 19
Direction: SSW
Distance: 0.304 mi., 1606 ft.
Elevation: 8 ft.
Relative: Lower

Site Name : 119401 | 1907075 | 1907082
47.246096, -122.431821
WA

Database(s) : [WELLS - WA] ***(cont.)***

Envirosite ID: 47778870
EPA ID: N/R

WELLS - WA ***(cont.)***

Last Update :	2002-07-11
WRIA Number :	10
Last Date in Agency List :	2023-01-12

Well Tag Number :	N/R
NIT ID Number :	R050351
Well Type Code :	R
Well Address :	21st and Jefferson Ave., Tacoma, WA
County ID :	53
Region Code :	2
Well Completion Date :	2001-03-29
Well Log Received Date :	2001-04-10
Well Diameter Quarter :	N/R
Well Dept Quarter :	25
Well Owner Name :	UNIVERSITY OF WA
Driller Number :	N/R
Section/Township/Range :	SEC 04, TWP 20N, RNG 03E
Range Fraction Number :	N/R
QTR Section CD :	SW
QTR QTR Section CD :	SE
Tax Parcel Number :	N/R
Last Update :	2001-11-16
WRIA Number :	10
Last Date in Agency List :	2023-01-12

Well Tag Number :	AEE913
NIT ID Number :	R039777
Well Type Code :	R
Well Address :	PACIFIC AND S 21ST ST, TACOMA
County ID :	53
Region Code :	2
Well Completion Date :	1998-10-07
Well Log Received Date :	N/R
Well Diameter Quarter :	N/R
Well Dept Quarter :	N/R
Well Owner Name :	UNIV. OF WA. TACOMA
Driller Number :	N/R
Section/Township/Range :	SEC 04, TWP 20N, RNG 03E
Range Fraction Number :	N/R
QTR Section CD :	SW
QTR QTR Section CD :	SE
Tax Parcel Number :	N/R
Last Update :	N/R
WRIA Number :	10
Last Date in Agency List :	2023-01-12

Well Tag Number :	N/R
NIT ID Number :	S014960
Well Type Code :	R
Well Address :	S 21ST ST AND COMMERCE ST, TACOMA
County ID :	53
Region Code :	2
Well Completion Date :	2002-02-04
Well Log Received Date :	2002-03-11

Map Id: 19
Direction: SSW
Distance: 0.304 mi., 1606 ft.
Elevation: 8 ft.
Relative: Lower

Site Name : 119401 | 1907075 | 1907082
47.246096, -122.431821
WA

Database(s) : [WELLS - WA] ***(cont.)***

Envirosite ID: 47778870
EPA ID: N/R

WELLS - WA ***(cont.)***

Well Diameter Quarter :	N/R
Well Dept Quarter :	6
Well Owner Name :	UNIVERSITY OF WA-TACOMA
Driller Number :	N/R
Section/Township/Range :	SEC 04, TWP 20N, RNG 03E
Range Fraction Number :	N/R
QTR Section CD :	SW
QTR QTR Section CD :	SE
Tax Parcel Number :	N/R
Last Update :	2002-07-08
WRIA Number :	10
Last Date in Agency List :	2023-01-12

Well Tag Number :	N/R
NIT ID Number :	S014958
Well Type Code :	R
Well Address :	S 21ST ST AND COMMERCE ST, TACOMA
County ID :	53
Region Code :	2
Well Completion Date :	2002-02-04
Well Log Received Date :	2002-03-11
Well Diameter Quarter :	N/R
Well Dept Quarter :	6
Well Owner Name :	URS CORP
Driller Number :	N/R
Section/Township/Range :	SEC 04, TWP 20N, RNG 03E
Range Fraction Number :	N/R
QTR Section CD :	SW
QTR QTR Section CD :	SE
Tax Parcel Number :	N/R
Last Update :	2002-07-08
WRIA Number :	10
Last Date in Agency List :	2023-01-12

Well Tag Number :	N/R
NIT ID Number :	R050351
Well Type Code :	R
Well Address :	21st and Jefferson Ave., Tacoma, WA
County ID :	53
Region Code :	2
Well Completion Date :	2001-03-26
Well Log Received Date :	2001-04-10
Well Diameter Quarter :	N/R
Well Dept Quarter :	25
Well Owner Name :	UNIVERSITY OF WA
Driller Number :	N/R
Section/Township/Range :	SEC 04, TWP 20N, RNG 03E
Range Fraction Number :	N/R
QTR Section CD :	SW
QTR QTR Section CD :	SE
Tax Parcel Number :	N/R
Last Update :	2001-11-16
WRIA Number :	10
Last Date in Agency List :	2023-01-12

Map Id: 19
Direction: SSW
Distance: 0.304 mi., 1606 ft.
Elevation: 8 ft.
Relative: Lower

Site Name : 119401 | 1907075 | 1907082
47.246096, -122.431821
WA

Database(s) : [WELLS - WA] ***(cont.)***

Envirosite ID: 47778870
EPA ID: N/R

WELLS - WA ***(cont.)***

Well Tag Number :	AEE885
NIT ID Number :	R039777
Well Type Code :	R
Well Address :	PACIFIC AND S 21ST ST, TACOMA
County ID :	53
Region Code :	2
Well Completion Date :	1998-09-28
Well Log Received Date :	N/R
Well Diameter Quarter :	N/R
Well Dept Quarter :	N/R
Well Owner Name :	UNIV. OF WA. TACOMA
Driller Number :	N/R
Section/Township/Range :	SEC 04, TWP 20N, RNG 03E
Range Fraction Number :	N/R
QTR Section CD :	SW
QTR QTR Section CD :	SE
Tax Parcel Number :	N/R
Last Update :	N/R
WRIA Number :	10
Last Date in Agency List :	2023-01-12

Well Tag Number :	N/R
NIT ID Number :	071924
Well Type Code :	R
Well Address :	518 PUYALLUP AVE, TACOMA
County ID :	53
Region Code :	2
Well Completion Date :	N/R
Well Log Received Date :	N/R
Well Diameter Quarter :	N/R
Well Dept Quarter :	N/R
Well Owner Name :	MANNA PRO CORP.
Driller Number :	N/R
Section/Township/Range :	SEC 04, TWP 20N, RNG 03E
Range Fraction Number :	N/R
QTR Section CD :	SW
QTR QTR Section CD :	SE
Tax Parcel Number :	N/R
Last Update :	N/R
WRIA Number :	10
Last Date in Agency List :	2023-01-12

Well Tag Number :	N/R
NIT ID Number :	R043867
Well Type Code :	R
Well Address :	SP-W-4 - COMMERCE ST BETWEEN 19TH ST & 21ST ST
County ID :	53
Region Code :	2
Well Completion Date :	1999-09-14
Well Log Received Date :	1999-11-24
Well Diameter Quarter :	N/R
Well Dept Quarter :	18
Well Owner Name :	UNIVERSITY OF WASHINGTON
Driller Number :	N/R
Section/Township/Range :	SEC 04, TWP 20N, RNG 03E

Map Id: 19
Direction: SSW
Distance: 0.304 mi., 1606 ft.
Elevation: 8 ft.
Relative: Lower

Site Name : 119401 | 1907075 | 1907082
47.246096, -122.431821
WA

Database(s) : [WELLS - WA] ***(cont.)***

Envirosite ID: 47778870
EPA ID: N/R

WELLS - WA ***(cont.)***

Range Fraction Number :	N/R
QTR Section CD :	SW
QTR QTR Section CD :	SE
Tax Parcel Number :	N/R
Last Update :	2002-12-17
WRIA Number :	10
Last Date in Agency List :	2023-01-12

Well Tag Number :	N/R
NIT ID Number :	N/R
Well Type Code :	R
Well Address :	2111 PACIFIC AVE TACOMA
County ID :	53
Region Code :	2
Well Completion Date :	1999-09-30
Well Log Received Date :	1999-12-07
Well Diameter Quarter :	N/R
Well Dept Quarter :	N/R
Well Owner Name :	EA TACOMA
Driller Number :	N/R
Section/Township/Range :	SEC 04, TWP 20N, RNG 03E
Range Fraction Number :	N/R
QTR Section CD :	SW
QTR QTR Section CD :	SE
Tax Parcel Number :	N/R
Last Update :	N/R
WRIA Number :	10
Last Date in Agency List :	2023-01-12

Well Tag Number :	N/R
NIT ID Number :	S014958
Well Type Code :	R
Well Address :	S 21ST ST AND COMMERCE ST, TACOMA
County ID :	53
Region Code :	2
Well Completion Date :	2002-02-04
Well Log Received Date :	2002-03-11
Well Diameter Quarter :	N/R
Well Dept Quarter :	6
Well Owner Name :	URS CORP
Driller Number :	N/R
Section/Township/Range :	SEC 04, TWP 20N, RNG 03E
Range Fraction Number :	N/R
QTR Section CD :	SW
QTR QTR Section CD :	SE
Tax Parcel Number :	N/R
Last Update :	2002-07-08
WRIA Number :	10
Last Date in Agency List :	2023-01-12

Well Tag Number :	AGG956
NIT ID Number :	R055368
Well Type Code :	R
Well Address :	2101 S PACIFIC AVE, TACOMA

Map Id: 19
Direction: SSW
Distance: 0.304 mi., 1606 ft.
Elevation: 8 ft.
Relative: Lower

Site Name : 119401 | 1907075 | 1907082
47.246096, -122.431821
WA

Database(s) : [WELLS - WA] ***(cont.)***

Envirosite ID: 47778870
EPA ID: N/R

WELLS - WA ***(cont.)***

County ID :	53
Region Code :	2
Well Completion Date :	2001-06-27
Well Log Received Date :	2001-07-19
Well Diameter Quarter :	N/R
Well Dept Quarter :	20
Well Owner Name :	WA STATE DEPT OF TRANSPORTATION
Driller Number :	N/R
Section/Township/Range :	SEC 04, TWP 20N, RNG 03E
Range Fraction Number :	N/R
QTR Section CD :	SW
QTR QTR Section CD :	SE
Tax Parcel Number :	N/R
Last Update :	2001-11-19
WRIA Number :	10
Last Date in Agency List :	2023-01-12

Map Id: 20
Direction: E
Distance: 0.305 mi., 1610 ft.
Elevation: 16 ft.
Relative: Higher

Site Name : 1882794 | 1882803 | 1882804
47.253781, -122.420629
WA

Database(s) : [WELLS - WA]

Envirosite ID: 47783227
EPA ID: N/R

WELLS - WA

Details for this site have been truncated due to the large number of available details for this site within this dataset. For the complete details for this site, contact your Envirosite account representative for a complimentary site report containing all of the details available.

Well Tag Number :	N/R
NIT ID Number :	R028280
Well Type Code :	R
Well Address :	N/R
County ID :	53
Region Code :	2
Well Completion Date :	N/R
Well Log Received Date :	N/R
Well Diameter Quarter :	N/R
Well Dept Quarter :	N/R
Well Owner Name :	SUPER VALUE STORES
Driller Number :	N/R
Section/Township/Range :	SEC 04, TWP 20N, RNG 03E
Range Fraction Number :	N/R
QTR Section CD :	NE
QTR QTR Section CD :	SE
Tax Parcel Number :	N/R
Last Update :	N/R
WRIA Number :	10
Last Date in Agency List :	2023-01-12

Map Id: 20
Direction: E
Distance: 0.305 mi., 1610 ft.
Elevation: 16 ft.
Relative: Higher

Site Name : 1882794 | 1882803 | 1882804
47.253781, -122.420629
WA

Database(s) : [WELLS - WA] ***(cont.)***

Envirosite ID: 47783227
EPA ID: N/R

WELLS - WA ***(cont.)***

Well Tag Number :	N/R
NIT ID Number :	A017706
Well Type Code :	A
Well Address :	N/R
County ID :	53
Region Code :	2
Well Completion Date :	N/R
Well Log Received Date :	N/R
Well Diameter Quarter :	N/R
Well Dept Quarter :	N/R
Well Owner Name :	SUPER VALUE STORES
Driller Number :	N/R
Section/Township/Range :	SEC 04, TWP 20N, RNG 03E
Range Fraction Number :	N/R
QTR Section CD :	NE
QTR QTR Section CD :	SE
Tax Parcel Number :	N/R
Last Update :	N/R
WRIA Number :	10
Last Date in Agency List :	2023-01-12

Well Tag Number :	N/R
NIT ID Number :	SE68453
Well Type Code :	R
Well Address :	1934-1938 Market St
County ID :	33
Region Code :	3
Well Completion Date :	2018-12-28
Well Log Received Date :	2019-01-21
Well Diameter Quarter :	2.25
Well Dept Quarter :	15
Well Owner Name :	MC Market Street LLC
Driller Number :	3152
Section/Township/Range :	SEC 04, TWP 20N, RNG 03E
Range Fraction Number :	N/R
QTR Section CD :	NE
QTR QTR Section CD :	SE
Tax Parcel Number :	2019080040
Last Update :	2019-01-24
WRIA Number :	10
Last Date in Agency List :	2023-01-12

Well Tag Number :	N/R
NIT ID Number :	R028280
Well Type Code :	R
Well Address :	N/R
County ID :	53
Region Code :	2
Well Completion Date :	N/R
Well Log Received Date :	N/R
Well Diameter Quarter :	N/R
Well Dept Quarter :	N/R
Well Owner Name :	SUPER VALUE STORES
Driller Number :	N/R
Section/Township/Range :	SEC 04, TWP 20N, RNG 03E

Map Id: 20
Direction: E
Distance: 0.305 mi., 1610 ft.
Elevation: 16 ft.
Relative: Higher

Site Name : 1882794 | 1882803 | 1882804
47.253781, -122.420629
WA

Database(s) : [WELLS - WA] ***(cont.)***

Envirosite ID: 47783227
EPA ID: N/R

WELLS - WA ***(cont.)***

Range Fraction Number :	N/R
QTR Section CD :	NE
QTR QTR Section CD :	SE
Tax Parcel Number :	N/R
Last Update :	N/R
WRIA Number :	10
Last Date in Agency List :	2023-01-12

Well Tag Number :	ACN683
NIT ID Number :	R006390
Well Type Code :	R
Well Address :	ST PAUL ST AND PORTLAND AVE, TACOMA
County ID :	53
Region Code :	2
Well Completion Date :	1996-08-28
Well Log Received Date :	N/R
Well Diameter Quarter :	N/R
Well Dept Quarter :	N/R
Well Owner Name :	SIMPSON / SUPER VALUE
Driller Number :	N/R
Section/Township/Range :	SEC 04, TWP 20N, RNG 03E
Range Fraction Number :	N/R
QTR Section CD :	NE
QTR QTR Section CD :	SE
Tax Parcel Number :	N/R
Last Update :	N/R
WRIA Number :	10
Last Date in Agency List :	2023-01-12

Well Tag Number :	N/R
NIT ID Number :	AE52571
Well Type Code :	A
Well Address :	1934-1938 Market St
County ID :	33
Region Code :	3
Well Completion Date :	2018-12-28
Well Log Received Date :	2019-01-21
Well Diameter Quarter :	2.25
Well Dept Quarter :	5.416666507720947
Well Owner Name :	MC Market Street LLC
Driller Number :	3152
Section/Township/Range :	SEC 04, TWP 20N, RNG 03E
Range Fraction Number :	N/R
QTR Section CD :	NE
QTR QTR Section CD :	SE
Tax Parcel Number :	2019080040
Last Update :	2019-01-24
WRIA Number :	10
Last Date in Agency List :	2023-01-12

Well Tag Number :	N/R
NIT ID Number :	R027246
Well Type Code :	R
Well Address :	15TH ST AND ST PAUL AVE, TACOMA

Map Id: 20
Direction: E
Distance: 0.305 mi., 1610 ft.
Elevation: 16 ft.
Relative: Higher

Site Name : 1882794 | 1882803 | 1882804
47.253781, -122.420629
WA

Database(s) : [WELLS - WA] ***(cont.)***

Envirosite ID: 47783227
EPA ID: N/R

WELLS - WA ***(cont.)***

County ID :	53
Region Code :	2
Well Completion Date :	1996-07-03
Well Log Received Date :	1997-03-26
Well Diameter Quarter :	N/R
Well Dept Quarter :	N/R
Well Owner Name :	OLD LUMBER MILL
Driller Number :	N/R
Section/Township/Range :	SEC 04, TWP 20N, RNG 03E
Range Fraction Number :	N/R
QTR Section CD :	NE
QTR QTR Section CD :	SE
Tax Parcel Number :	N/R
Last Update :	N/R
WRIA Number :	10
Last Date in Agency List :	2023-01-12

Well Tag Number :	ACN684
NIT ID Number :	R006390
Well Type Code :	R
Well Address :	ST PAUL ST AND PORTLAND AVE, TACOMA
County ID :	53
Region Code :	2
Well Completion Date :	1996-08-28
Well Log Received Date :	N/R
Well Diameter Quarter :	N/R
Well Dept Quarter :	N/R
Well Owner Name :	SIMPSON / SUPER VALUE
Driller Number :	N/R
Section/Township/Range :	SEC 04, TWP 20N, RNG 03E
Range Fraction Number :	N/R
QTR Section CD :	NE
QTR QTR Section CD :	SE
Tax Parcel Number :	N/R
Last Update :	N/R
WRIA Number :	10
Last Date in Agency List :	2023-01-12

Well Tag Number :	N/R
NIT ID Number :	R006414
Well Type Code :	R
Well Address :	N/R
County ID :	53
Region Code :	2
Well Completion Date :	N/R
Well Log Received Date :	N/R
Well Diameter Quarter :	N/R
Well Dept Quarter :	N/R
Well Owner Name :	SUPER VALUE STORES
Driller Number :	N/R
Section/Township/Range :	SEC 04, TWP 20N, RNG 03E
Range Fraction Number :	N/R
QTR Section CD :	NE
QTR QTR Section CD :	SE
Tax Parcel Number :	N/R

Map Id: 20
Direction: E
Distance: 0.305 mi., 1610 ft.
Elevation: 16 ft.
Relative: Higher

Site Name : 1882794 | 1882803 | 1882804
47.253781, -122.420629
WA

Database(s) : [WELLS - WA] ***(cont.)***

Envirosite ID: 47783227
EPA ID: N/R

WELLS - WA ***(cont.)***

Last Update :	N/R
WRIA Number :	10
Last Date in Agency List :	2023-01-12

Well Tag Number :	N/R
NIT ID Number :	SE68453
Well Type Code :	R
Well Address :	1934-1938 Market St
County ID :	33
Region Code :	3
Well Completion Date :	2018-12-28
Well Log Received Date :	2019-01-21
Well Diameter Quarter :	2.25
Well Dept Quarter :	5.416666507720947
Well Owner Name :	MC Market Street LLC
Driller Number :	3152
Section/Township/Range :	SEC 04, TWP 20N, RNG 03E
Range Fraction Number :	N/R
QTR Section CD :	NE
QTR QTR Section CD :	SE
Tax Parcel Number :	2019080040
Last Update :	2019-01-24
WRIA Number :	10
Last Date in Agency List :	2023-01-12

Well Tag Number :	N/R
NIT ID Number :	A017706
Well Type Code :	A
Well Address :	N/R
County ID :	53
Region Code :	2
Well Completion Date :	N/R
Well Log Received Date :	N/R
Well Diameter Quarter :	N/R
Well Dept Quarter :	N/R
Well Owner Name :	SUPER VALUE STORES
Driller Number :	N/R
Section/Township/Range :	SEC 04, TWP 20N, RNG 03E
Range Fraction Number :	N/R
QTR Section CD :	NE
QTR QTR Section CD :	SE
Tax Parcel Number :	N/R
Last Update :	N/R
WRIA Number :	10
Last Date in Agency List :	2023-01-12

Well Tag Number :	N/R
NIT ID Number :	SE68453
Well Type Code :	R
Well Address :	1934-1938 Market St
County ID :	33
Region Code :	3
Well Completion Date :	2018-12-28
Well Log Received Date :	2019-01-21

Map Id: 20
Direction: E
Distance: 0.305 mi., 1610 ft.
Elevation: 16 ft.
Relative: Higher

Site Name : 1882794 | 1882803 | 1882804
47.253781, -122.420629
WA

Database(s) : [WELLS - WA] ***(cont.)***

Envirosite ID: 47783227
EPA ID: N/R

WELLS - WA ***(cont.)***

Well Diameter Quarter :	2.25
Well Dept Quarter :	4
Well Owner Name :	MC Market Street LLC
Driller Number :	3152
Section/Township/Range :	SEC 04, TWP 20N, RNG 03E
Range Fraction Number :	N/R
QTR Section CD :	NE
QTR QTR Section CD :	SE
Tax Parcel Number :	2019080040
Last Update :	2019-01-24
WRIA Number :	10
Last Date in Agency List :	2023-01-12

Well Tag Number :	N/R
NIT ID Number :	SE68453
Well Type Code :	R
Well Address :	1934-1938 Market St
County ID :	33
Region Code :	3
Well Completion Date :	2018-12-28
Well Log Received Date :	2019-01-21
Well Diameter Quarter :	2.25
Well Dept Quarter :	8
Well Owner Name :	MC Market Street LLC
Driller Number :	3152
Section/Township/Range :	SEC 04, TWP 20N, RNG 03E
Range Fraction Number :	N/R
QTR Section CD :	NE
QTR QTR Section CD :	SE
Tax Parcel Number :	2019080040
Last Update :	2019-01-24
WRIA Number :	10
Last Date in Agency List :	2023-01-12

Well Tag Number :	N/R
NIT ID Number :	A017648
Well Type Code :	A
Well Address :	15TH ST AND ST PAUL AVE, TACOMA
County ID :	53
Region Code :	2
Well Completion Date :	1996-07-03
Well Log Received Date :	1997-03-26
Well Diameter Quarter :	N/R
Well Dept Quarter :	N/R
Well Owner Name :	OLD LUMBER MILL
Driller Number :	N/R
Section/Township/Range :	SEC 04, TWP 20N, RNG 03E
Range Fraction Number :	N/R
QTR Section CD :	NE
QTR QTR Section CD :	SE
Tax Parcel Number :	N/R
Last Update :	N/R
WRIA Number :	10
Last Date in Agency List :	2023-01-12

Map Id: 20
Direction: E
Distance: 0.305 mi., 1610 ft.
Elevation: 16 ft.
Relative: Higher

Site Name : 1882794 | 1882803 | 1882804
47.253781, -122.420629
WA

Database(s) : [WELLS - WA] ***(cont.)***

Envirosite ID: 47783227
EPA ID: N/R

WELLS - WA ***(cont.)***

Well Tag Number :	N/R
NIT ID Number :	A017706
Well Type Code :	A
Well Address :	N/R
County ID :	53
Region Code :	2
Well Completion Date :	N/R
Well Log Received Date :	N/R
Well Diameter Quarter :	N/R
Well Dept Quarter :	N/R
Well Owner Name :	SUPER VALUE STORES
Driller Number :	N/R
Section/Township/Range :	SEC 04, TWP 20N, RNG 03E
Range Fraction Number :	N/R
QTR Section CD :	NE
QTR QTR Section CD :	SE
Tax Parcel Number :	N/R
Last Update :	N/R
WRIA Number :	10
Last Date in Agency List :	2023-01-12

Well Tag Number :	N/R
NIT ID Number :	R006414
Well Type Code :	R
Well Address :	N/R
County ID :	53
Region Code :	2
Well Completion Date :	N/R
Well Log Received Date :	N/R
Well Diameter Quarter :	N/R
Well Dept Quarter :	N/R
Well Owner Name :	SUPER VALUE STORES
Driller Number :	N/R
Section/Township/Range :	SEC 04, TWP 20N, RNG 03E
Range Fraction Number :	N/R
QTR Section CD :	NE
QTR QTR Section CD :	SE
Tax Parcel Number :	N/R
Last Update :	N/R
WRIA Number :	10
Last Date in Agency List :	2023-01-12

Well Tag Number :	N/R
NIT ID Number :	A017706
Well Type Code :	A
Well Address :	N/R
County ID :	53
Region Code :	2
Well Completion Date :	N/R
Well Log Received Date :	N/R
Well Diameter Quarter :	N/R
Well Dept Quarter :	N/R
Well Owner Name :	SUPER VALUE STORES
Driller Number :	N/R
Section/Township/Range :	SEC 04, TWP 20N, RNG 03E

Map Id: 20
Direction: E
Distance: 0.305 mi., 1610 ft.
Elevation: 16 ft.
Relative: Higher

Site Name : 1882794 | 1882803 | 1882804
47.253781, -122.420629
WA

Database(s) : [WELLS - WA] ***(cont.)***

Envirosite ID: 47783227
EPA ID: N/R

WELLS - WA ***(cont.)***

Range Fraction Number :	N/R
QTR Section CD :	NE
QTR QTR Section CD :	SE
Tax Parcel Number :	N/R
Last Update :	N/R
WRIA Number :	10
Last Date in Agency List :	2023-01-12

Well Tag Number :	N/R
NIT ID Number :	AE52571
Well Type Code :	A
Well Address :	1934-1938 Market St
County ID :	33
Region Code :	3
Well Completion Date :	2018-12-28
Well Log Received Date :	2019-01-21
Well Diameter Quarter :	2.25
Well Dept Quarter :	6.416666507720947
Well Owner Name :	MC Market Street LLC
Driller Number :	3152
Section/Township/Range :	SEC 04, TWP 20N, RNG 03E
Range Fraction Number :	N/R
QTR Section CD :	NE
QTR QTR Section CD :	SE
Tax Parcel Number :	2019080040
Last Update :	2019-01-24
WRIA Number :	10
Last Date in Agency List :	2023-01-12

Well Tag Number :	N/R
NIT ID Number :	A017706
Well Type Code :	A
Well Address :	N/R
County ID :	53
Region Code :	2
Well Completion Date :	N/R
Well Log Received Date :	N/R
Well Diameter Quarter :	N/R
Well Dept Quarter :	N/R
Well Owner Name :	SUPER VALUE STORES
Driller Number :	N/R
Section/Township/Range :	SEC 04, TWP 20N, RNG 03E
Range Fraction Number :	N/R
QTR Section CD :	NE
QTR QTR Section CD :	SE
Tax Parcel Number :	N/R
Last Update :	N/R
WRIA Number :	10
Last Date in Agency List :	2023-01-12

Well Tag Number :	N/R
NIT ID Number :	N/R
Well Type Code :	R
Well Address :	E D ST AND E 19TH ST, TACOMA

Map Id: 20
Direction: E
Distance: 0.305 mi., 1610 ft.
Elevation: 16 ft.
Relative: Higher

Site Name : 1882794 | 1882803 | 1882804
47.253781, -122.420629
WA

Database(s) : [WELLS - WA] ***(cont.)***

Envirosite ID: 47783227
EPA ID: N/R

WELLS - WA ***(cont.)***

County ID :	53
Region Code :	2
Well Completion Date :	2003-01-15
Well Log Received Date :	2003-03-10
Well Diameter Quarter :	10
Well Dept Quarter :	385
Well Owner Name :	CITY OF TACOMA
Driller Number :	N/R
Section/Township/Range :	SEC 04, TWP 20N, RNG 03E
Range Fraction Number :	N/R
QTR Section CD :	NE
QTR QTR Section CD :	SE
Tax Parcel Number :	N/R
Last Update :	2003-03-18
WRIA Number :	10
Last Date in Agency List :	2023-01-12

Well Tag Number :	N/R
NIT ID Number :	AE52571
Well Type Code :	A
Well Address :	1934-1938 Market St
County ID :	33
Region Code :	3
Well Completion Date :	2018-12-28
Well Log Received Date :	2019-01-21
Well Diameter Quarter :	2.25
Well Dept Quarter :	15
Well Owner Name :	MC Market Street LLC
Driller Number :	3152
Section/Township/Range :	SEC 04, TWP 20N, RNG 03E
Range Fraction Number :	N/R
QTR Section CD :	NE
QTR QTR Section CD :	SE
Tax Parcel Number :	2019080040
Last Update :	2019-01-24
WRIA Number :	10
Last Date in Agency List :	2023-01-12

Well Tag Number :	N/R
NIT ID Number :	R006414
Well Type Code :	R
Well Address :	N/R
County ID :	53
Region Code :	2
Well Completion Date :	N/R
Well Log Received Date :	N/R
Well Diameter Quarter :	N/R
Well Dept Quarter :	N/R
Well Owner Name :	SUPER VALUE STORES
Driller Number :	N/R
Section/Township/Range :	SEC 04, TWP 20N, RNG 03E
Range Fraction Number :	N/R
QTR Section CD :	NE
QTR QTR Section CD :	SE
Tax Parcel Number :	N/R

Map Id: 20
Direction: E
Distance: 0.305 mi., 1610 ft.
Elevation: 16 ft.
Relative: Higher

Site Name : 1882794 | 1882803 | 1882804
47.253781, -122.420629
WA

Database(s) : [WELLS - WA] ***(cont.)***

Envirosite ID: 47783227
EPA ID: N/R

WELLS - WA ***(cont.)***

Last Update :	N/R
WRIA Number :	10
Last Date in Agency List :	2023-01-12
Well Tag Number :	N/R
NIT ID Number :	R027246
Well Type Code :	R
Well Address :	15TH ST AND ST PAUL AVE, TACOMA
County ID :	53
Region Code :	2
Well Completion Date :	1996-07-03
Well Log Received Date :	1997-03-26
Well Diameter Quarter :	N/R
Well Dept Quarter :	N/R
Well Owner Name :	OLD LUMBER MILL
Driller Number :	N/R
Section/Township/Range :	SEC 04, TWP 20N, RNG 03E
Range Fraction Number :	N/R
QTR Section CD :	NE
QTR QTR Section CD :	SE
Tax Parcel Number :	N/R
Last Update :	N/R
WRIA Number :	10
Last Date in Agency List :	2023-01-12
Well Tag Number :	N/R
NIT ID Number :	R006414
Well Type Code :	R
Well Address :	N/R
County ID :	53
Region Code :	2
Well Completion Date :	N/R
Well Log Received Date :	N/R
Well Diameter Quarter :	N/R
Well Dept Quarter :	N/R
Well Owner Name :	SUPER VALUE STORES
Driller Number :	N/R
Section/Township/Range :	SEC 04, TWP 20N, RNG 03E
Range Fraction Number :	N/R
QTR Section CD :	NE
QTR QTR Section CD :	SE
Tax Parcel Number :	N/R
Last Update :	N/R
WRIA Number :	10
Last Date in Agency List :	2023-01-12
Well Tag Number :	N/R
NIT ID Number :	R007062
Well Type Code :	R
Well Address :	N/R
County ID :	53
Region Code :	2
Well Completion Date :	N/R
Well Log Received Date :	N/R

Map Id: 20
Direction: E
Distance: 0.305 mi., 1610 ft.
Elevation: 16 ft.
Relative: Higher

Site Name : 1882794 | 1882803 | 1882804
47.253781, -122.420629
WA

Database(s) : [WELLS - WA] ***(cont.)***

Envirosite ID: 47783227
EPA ID: N/R

WELLS - WA ***(cont.)***

Well Diameter Quarter :	N/R
Well Dept Quarter :	N/R
Well Owner Name :	WOODWORTH & CO.
Driller Number :	N/R
Section/Township/Range :	SEC 04, TWP 20N, RNG 03E
Range Fraction Number :	N/R
QTR Section CD :	NE
QTR QTR Section CD :	SE
Tax Parcel Number :	N/R
Last Update :	N/R
WRIA Number :	10
Last Date in Agency List :	2023-01-12

Well Tag Number :	N/R
NIT ID Number :	AE52571
Well Type Code :	A
Well Address :	1934-1938 Market St
County ID :	33
Region Code :	3
Well Completion Date :	2018-12-28
Well Log Received Date :	2019-01-21
Well Diameter Quarter :	2.25
Well Dept Quarter :	6
Well Owner Name :	MC Market Street LLC
Driller Number :	3152
Section/Township/Range :	SEC 04, TWP 20N, RNG 03E
Range Fraction Number :	N/R
QTR Section CD :	NE
QTR QTR Section CD :	SE
Tax Parcel Number :	2019080040
Last Update :	2019-01-24
WRIA Number :	10
Last Date in Agency List :	2023-01-12

Well Tag Number :	N/R
NIT ID Number :	AE52571
Well Type Code :	A
Well Address :	1934-1938 Market St
County ID :	33
Region Code :	3
Well Completion Date :	2018-12-28
Well Log Received Date :	2019-01-21
Well Diameter Quarter :	2.25
Well Dept Quarter :	4
Well Owner Name :	MC Market Street LLC
Driller Number :	3152
Section/Township/Range :	SEC 04, TWP 20N, RNG 03E
Range Fraction Number :	N/R
QTR Section CD :	NE
QTR QTR Section CD :	SE
Tax Parcel Number :	2019080040
Last Update :	2019-01-24
WRIA Number :	10
Last Date in Agency List :	2023-01-12

Map Id: 21
Direction: SW
Distance: 0.307 mi., 1622 ft.
Elevation: 18 ft.
Relative: Higher

Site Name : 230291 | 230292 | 230293
47.246524, -122.433821
WA

Database(s) : [WELLS - WA]

Envirosite ID: 47783231
EPA ID: N/R

WELLS - WA

Details for this site have been truncated due to the large number of available details for this site within this dataset. For the complete details for this site, contact your Envirosite account representative for a complimentary site report containing all of the details available.

Well Tag Number :	N/R
NIT ID Number :	AE23255
Well Type Code :	A
Well Address :	1754 Pacific Ave, Tacoma 98402
County ID :	53
Region Code :	2
Well Completion Date :	2013-10-04
Well Log Received Date :	2013-11-12
Well Diameter Quarter :	1.5
Well Dept Quarter :	35
Well Owner Name :	University Of Washington | URS Corporation
Driller Number :	N/R
Section/Township/Range :	SEC 04, TWP 20N, RNG 03E
Range Fraction Number :	N/R
QTR Section CD :	SW
QTR QTR Section CD :	SW
Tax Parcel Number :	2018040090
Last Update :	2013-11-27
WRIA Number :	10
Last Date in Agency List :	2023-01-12

Well Tag Number :	N/R
NIT ID Number :	RE08833
Well Type Code :	R
Well Address :	1754 Pacific Ave, Tacoma 98402
County ID :	53
Region Code :	2
Well Completion Date :	2013-10-04
Well Log Received Date :	2013-11-12
Well Diameter Quarter :	1.5
Well Dept Quarter :	36.5
Well Owner Name :	University Of Washington | URS Corporation
Driller Number :	N/R
Section/Township/Range :	SEC 04, TWP 20N, RNG 03E
Range Fraction Number :	N/R
QTR Section CD :	SW
QTR QTR Section CD :	SW
Tax Parcel Number :	2018040090
Last Update :	2013-11-27
WRIA Number :	10
Last Date in Agency List :	2023-01-12

Well Tag Number :	N/R
NIT ID Number :	216297
Well Type Code :	R
Well Address :	N/R
County ID :	53
Region Code :	2
Well Completion Date :	N/R
Well Log Received Date :	N/R
Well Diameter Quarter :	N/R

Map Id: 21
Direction: SW
Distance: 0.307 mi., 1622 ft.
Elevation: 18 ft.
Relative: Higher

Site Name : 230291 | 230292 | 230293
47.246524, -122.433821
WA

Database(s) : [WELLS - WA] ***(cont.)***

Envirosite ID: 47783231
EPA ID: N/R

WELLS - WA ***(cont.)***

Well Dept Quarter :	N/R
Well Owner Name :	UW TACOMA
Driller Number :	N/R
Section/Township/Range :	SEC 04, TWP 20N, RNG 03E
Range Fraction Number :	N/R
QTR Section CD :	SW
QTR QTR Section CD :	SW
Tax Parcel Number :	N/R
Last Update :	N/R
WRIA Number :	10
Last Date in Agency List :	2023-01-12

Well Tag Number :	BBL883
NIT ID Number :	RE03296
Well Type Code :	R
Well Address :	S. 19th St. & Market St., Tacoma 98402
County ID :	53
Region Code :	2
Well Completion Date :	2009-05-07
Well Log Received Date :	2009-06-02
Well Diameter Quarter :	N/R
Well Dept Quarter :	38
Well Owner Name :	University of Washington | URS Corporation
Driller Number :	N/R
Section/Township/Range :	SEC 04, TWP 20N, RNG 03E
Range Fraction Number :	N/R
QTR Section CD :	SW
QTR QTR Section CD :	SW
Tax Parcel Number :	N/R
Last Update :	2009-08-20
WRIA Number :	10
Last Date in Agency List :	2023-01-12

Well Tag Number :	N/R
NIT ID Number :	EE00810
Well Type Code :	R
Well Address :	1920 S Fawcett Ave, Tacoma 98402
County ID :	53
Region Code :	2
Well Completion Date :	2008-11-20
Well Log Received Date :	2009-02-04
Well Diameter Quarter :	8.25
Well Dept Quarter :	20
Well Owner Name :	Merlino S Fawcett LLC (vacant land | Kane Environmental
Driller Number :	N/R
Section/Township/Range :	SEC 04, TWP 20N, RNG 03E
Range Fraction Number :	N/R
QTR Section CD :	SW
QTR QTR Section CD :	SW
Tax Parcel Number :	2019100040
Last Update :	2009-02-09
WRIA Number :	10
Last Date in Agency List :	2023-01-12

Map Id: 21
Direction: SW
Distance: 0.307 mi., 1622 ft.
Elevation: 18 ft.
Relative: Higher

Site Name : 230291 | 230292 | 230293
47.246524, -122.433821
WA

Database(s) : [WELLS - WA] ***(cont.)***

Envirosite ID: 47783231
EPA ID: N/R

WELLS - WA ***(cont.)***

Well Tag Number :	N/R
NIT ID Number :	A128576
Well Type Code :	A
Well Address :	19TH AND MARKET, TACOMA
County ID :	53
Region Code :	2
Well Completion Date :	2007-03-15
Well Log Received Date :	2007-04-05
Well Diameter Quarter :	N/R
Well Dept Quarter :	30
Well Owner Name :	UW TACOMA | URS CORP
Driller Number :	N/R
Section/Township/Range :	SEC 04, TWP 20N, RNG 03E
Range Fraction Number :	N/R
QTR Section CD :	SW
QTR QTR Section CD :	SW
Tax Parcel Number :	N/R
Last Update :	2007-04-16
WRIA Number :	10
Last Date in Agency List :	2023-01-12

Well Tag Number :	N/R
NIT ID Number :	RE08582
Well Type Code :	R
Well Address :	19th & Pacific Ave., Tacoma 98204
County ID :	53
Region Code :	2
Well Completion Date :	2013-06-18
Well Log Received Date :	2013-07-29
Well Diameter Quarter :	6.25
Well Dept Quarter :	35
Well Owner Name :	University Of Washington | GeoEngineers
Driller Number :	N/R
Section/Township/Range :	SEC 04, TWP 20N, RNG 03E
Range Fraction Number :	N/R
QTR Section CD :	SW
QTR QTR Section CD :	SW
Tax Parcel Number :	N/R
Last Update :	2013-10-26
WRIA Number :	10
Last Date in Agency List :	2023-01-12

Well Tag Number :	N/R
NIT ID Number :	RE08833
Well Type Code :	R
Well Address :	1754 Pacific Ave, Tacoma 98402
County ID :	53
Region Code :	2
Well Completion Date :	2013-10-04
Well Log Received Date :	2013-11-12
Well Diameter Quarter :	1.5
Well Dept Quarter :	36
Well Owner Name :	University Of Washington | URS Corporation
Driller Number :	N/R
Section/Township/Range :	SEC 04, TWP 20N, RNG 03E

Map Id: 21
Direction: SW
Distance: 0.307 mi., 1622 ft.
Elevation: 18 ft.
Relative: Higher

Site Name : 230291 | 230292 | 230293
47.246524, -122.433821
WA

Database(s) : [WELLS - WA] ***(cont.)***

Envirosite ID: 47783231
EPA ID: N/R

WELLS - WA ***(cont.)***

Range Fraction Number :	N/R
QTR Section CD :	SW
QTR QTR Section CD :	SW
Tax Parcel Number :	2018040090
Last Update :	2014-01-03
WRIA Number :	10
Last Date in Agency List :	2023-01-12

Well Tag Number :	N/R
NIT ID Number :	AE22793
Well Type Code :	A
Well Address :	1912 Jefferson Ave, Tacoma 98402
County ID :	53
Region Code :	2
Well Completion Date :	2013-07-15
Well Log Received Date :	2013-08-06
Well Diameter Quarter :	2.25
Well Dept Quarter :	11
Well Owner Name :	JB & DC Properties LLC
Driller Number :	N/R
Section/Township/Range :	SEC 04, TWP 20N, RNG 03E
Range Fraction Number :	N/R
QTR Section CD :	SW
QTR QTR Section CD :	SW
Tax Parcel Number :	2019070020
Last Update :	2013-10-26
WRIA Number :	10
Last Date in Agency List :	2023-01-12

Well Tag Number :	N/R
NIT ID Number :	A130871
Well Type Code :	A
Well Address :	1701 PACIFIC AVE, TACOMA
County ID :	53
Region Code :	2
Well Completion Date :	2008-03-15
Well Log Received Date :	2008-03-26
Well Diameter Quarter :	1.25
Well Dept Quarter :	24
Well Owner Name :	TACOMA ART MUSEUM | URS CORPORATION
Driller Number :	N/R
Section/Township/Range :	SEC 04, TWP 20N, RNG 03E
Range Fraction Number :	N/R
QTR Section CD :	SW
QTR QTR Section CD :	SW
Tax Parcel Number :	0320043154
Last Update :	2008-04-08
WRIA Number :	10
Last Date in Agency List :	2023-01-12

Well Tag Number :	N/R
NIT ID Number :	216297
Well Type Code :	R
Well Address :	N/R

Map Id: 21
Direction: SW
Distance: 0.307 mi., 1622 ft.
Elevation: 18 ft.
Relative: Higher

Site Name : 230291 | 230292 | 230293
47.246524, -122.433821
WA

Database(s) : [WELLS - WA] ***(cont.)***

Envirosite ID: 47783231
EPA ID: N/R

WELLS - WA ***(cont.)***

County ID :	53
Region Code :	2
Well Completion Date :	N/R
Well Log Received Date :	N/R
Well Diameter Quarter :	N/R
Well Dept Quarter :	N/R
Well Owner Name :	POWER STATION
Driller Number :	1793
Section/Township/Range :	SEC 04, TWP 20N, RNG 03E
Range Fraction Number :	N/R
QTR Section CD :	SW
QTR QTR Section CD :	SW
Tax Parcel Number :	N/R
Last Update :	N/R
WRIA Number :	10
Last Date in Agency List :	2023-01-12

Well Tag Number :	N/R
NIT ID Number :	AE22228
Well Type Code :	A
Well Address :	1901 S Jefferson Ave, Tacoma 98402
County ID :	53
Region Code :	2
Well Completion Date :	2013-06-20
Well Log Received Date :	2013-07-08
Well Diameter Quarter :	1.25
Well Dept Quarter :	4
Well Owner Name :	U Of W Board Of Regents
Driller Number :	N/R
Section/Township/Range :	SEC 04, TWP 20N, RNG 03E
Range Fraction Number :	N/R
QTR Section CD :	SW
QTR QTR Section CD :	SW
Tax Parcel Number :	2019060011
Last Update :	2013-10-26
WRIA Number :	10
Last Date in Agency List :	2023-01-12

Well Tag Number :	N/R
NIT ID Number :	N/R
Well Type Code :	R
Well Address :	N/R
County ID :	53
Region Code :	2
Well Completion Date :	N/R
Well Log Received Date :	N/R
Well Diameter Quarter :	N/R
Well Dept Quarter :	N/R
Well Owner Name :	UW
Driller Number :	N/R
Section/Township/Range :	SEC 04, TWP 20N, RNG 03E
Range Fraction Number :	N/R
QTR Section CD :	SW
QTR QTR Section CD :	SW
Tax Parcel Number :	N/R

Map Id: 21
Direction: SW
Distance: 0.307 mi., 1622 ft.
Elevation: 18 ft.
Relative: Higher

Site Name : 230291 | 230292 | 230293
47.246524, -122.433821
WA

Database(s) : [WELLS - WA] ***(cont.)***

Envirosite ID: 47783231
EPA ID: N/R

WELLS - WA ***(cont.)***

Last Update :	N/R
WRIA Number :	10
Last Date in Agency List :	2023-01-12

Well Tag Number :	N/R
NIT ID Number :	AE23255
Well Type Code :	A
Well Address :	1754 Pacific Ave, Tacoma 98402
County ID :	53
Region Code :	2
Well Completion Date :	2013-10-04
Well Log Received Date :	2013-11-12
Well Diameter Quarter :	1.5
Well Dept Quarter :	34
Well Owner Name :	University Of Washington | URS Corporation
Driller Number :	N/R
Section/Township/Range :	SEC 04, TWP 20N, RNG 03E
Range Fraction Number :	N/R
QTR Section CD :	SW
QTR QTR Section CD :	SW
Tax Parcel Number :	2018040090
Last Update :	2013-11-27
WRIA Number :	10
Last Date in Agency List :	2023-01-12

Well Tag Number :	N/R
NIT ID Number :	RE08833
Well Type Code :	R
Well Address :	1754 Pacific Ave, Tacoma 98402
County ID :	53
Region Code :	2
Well Completion Date :	2013-10-04
Well Log Received Date :	2013-11-12
Well Diameter Quarter :	1.5
Well Dept Quarter :	30
Well Owner Name :	University Of Washington | URS Corporation
Driller Number :	N/R
Section/Township/Range :	SEC 04, TWP 20N, RNG 03E
Range Fraction Number :	N/R
QTR Section CD :	SW
QTR QTR Section CD :	SW
Tax Parcel Number :	2018040090
Last Update :	2013-11-27
WRIA Number :	10
Last Date in Agency List :	2023-01-12

Well Tag Number :	N/R
NIT ID Number :	AE21732
Well Type Code :	A
Well Address :	1701 Pacific Ave, Tacoma 98402
County ID :	53
Region Code :	2
Well Completion Date :	2013-05-06
Well Log Received Date :	2013-05-28

Map Id: 21
Direction: SW
Distance: 0.307 mi., 1622 ft.
Elevation: 18 ft.
Relative: Higher

Site Name : 230291 | 230292 | 230293
47.246524, -122.433821
WA

Database(s) : [WELLS - WA] ***(cont.)***

Envirosite ID: 47783231
EPA ID: N/R

WELLS - WA ***(cont.)***

Well Diameter Quarter :	N/R
Well Dept Quarter :	26
Well Owner Name :	Tacoma Art Museum
Driller Number :	N/R
Section/Township/Range :	SEC 04, TWP 20N, RNG 03E
Range Fraction Number :	N/R
QTR Section CD :	SW
QTR QTR Section CD :	SW
Tax Parcel Number :	N/R
Last Update :	2013-09-20
WRIA Number :	10
Last Date in Agency List :	2023-01-12

Well Tag Number :	N/R
NIT ID Number :	SE07315
Well Type Code :	R
Well Address :	1901 Jefferson, Tacoma 98402
County ID :	53
Region Code :	2
Well Completion Date :	2010-06-17
Well Log Received Date :	2010-07-15
Well Diameter Quarter :	2
Well Dept Quarter :	8
Well Owner Name :	U of W Regents | GeoEngineers
Driller Number :	N/R
Section/Township/Range :	SEC 04, TWP 20N, RNG 03E
Range Fraction Number :	N/R
QTR Section CD :	SW
QTR QTR Section CD :	SW
Tax Parcel Number :	2019060011
Last Update :	2010-11-04
WRIA Number :	10
Last Date in Agency List :	2023-01-12

Well Tag Number :	N/R
NIT ID Number :	AE23255
Well Type Code :	A
Well Address :	1754 Pacific Ave, Tacoma 98402
County ID :	53
Region Code :	2
Well Completion Date :	2013-10-04
Well Log Received Date :	2013-11-12
Well Diameter Quarter :	1.5
Well Dept Quarter :	25
Well Owner Name :	University Of Washington | URS Corporation
Driller Number :	N/R
Section/Township/Range :	SEC 04, TWP 20N, RNG 03E
Range Fraction Number :	N/R
QTR Section CD :	SW
QTR QTR Section CD :	SW
Tax Parcel Number :	2018040090
Last Update :	2013-11-27
WRIA Number :	10
Last Date in Agency List :	2023-01-12

Map Id: 21
Direction: SW
Distance: 0.307 mi., 1622 ft.
Elevation: 18 ft.
Relative: Higher

Site Name : 230291 | 230292 | 230293
47.246524, -122.433821
WA

Database(s) : [WELLS - WA] ***(cont.)***

Envirosite ID: 47783231
EPA ID: N/R

WELLS - WA ***(cont.)***

Well Tag Number :	N/R
NIT ID Number :	SE48805
Well Type Code :	R
Well Address :	1912 Jefferson Ave, Tacoma 98402
County ID :	53
Region Code :	2
Well Completion Date :	2013-07-15
Well Log Received Date :	2013-08-06
Well Diameter Quarter :	2.25
Well Dept Quarter :	9
Well Owner Name :	JB & DC Properties LLC
Driller Number :	N/R
Section/Township/Range :	SEC 04, TWP 20N, RNG 03E
Range Fraction Number :	N/R
QTR Section CD :	SW
QTR QTR Section CD :	SW
Tax Parcel Number :	2019070020
Last Update :	2013-10-26
WRIA Number :	10
Last Date in Agency List :	2023-01-12

Well Tag Number :	N/R
NIT ID Number :	RE08833
Well Type Code :	R
Well Address :	1754 Pacific Ave, Tacoma 98402
County ID :	53
Region Code :	2
Well Completion Date :	2013-10-04
Well Log Received Date :	2013-11-12
Well Diameter Quarter :	1.5
Well Dept Quarter :	34
Well Owner Name :	University Of Washington | URS Corporation
Driller Number :	N/R
Section/Township/Range :	SEC 04, TWP 20N, RNG 03E
Range Fraction Number :	N/R
QTR Section CD :	SW
QTR QTR Section CD :	SW
Tax Parcel Number :	2018040090
Last Update :	2013-11-27
WRIA Number :	10
Last Date in Agency List :	2023-01-12

Well Tag Number :	N/R
NIT ID Number :	AE23255
Well Type Code :	A
Well Address :	1754 Pacific Ave, Tacoma 98402
County ID :	53
Region Code :	2
Well Completion Date :	2013-10-04
Well Log Received Date :	2013-11-12
Well Diameter Quarter :	1.5
Well Dept Quarter :	34
Well Owner Name :	University Of Washington | URS Corporation
Driller Number :	N/R
Section/Township/Range :	SEC 04, TWP 20N, RNG 03E

Map Id: 21
Direction: SW
Distance: 0.307 mi., 1622 ft.
Elevation: 18 ft.
Relative: Higher

Site Name : 230291 | 230292 | 230293
47.246524, -122.433821
WA

Database(s) : [WELLS - WA] ***(cont.)***

Envirosite ID: 47783231
EPA ID: N/R

WELLS - WA ***(cont.)***

Range Fraction Number :	N/R
QTR Section CD :	SW
QTR QTR Section CD :	SW
Tax Parcel Number :	2018040090
Last Update :	2013-11-27
WRIA Number :	10
Last Date in Agency List :	2023-01-12

Well Tag Number :	N/R
NIT ID Number :	A130871
Well Type Code :	A
Well Address :	1701 PACIFIC AVE, TACOMA
County ID :	53
Region Code :	2
Well Completion Date :	2008-03-15
Well Log Received Date :	2008-03-26
Well Diameter Quarter :	1.25
Well Dept Quarter :	24
Well Owner Name :	TACOMA ART MUSEUM | URS CORPORATION
Driller Number :	N/R
Section/Township/Range :	SEC 04, TWP 20N, RNG 03E
Range Fraction Number :	N/R
QTR Section CD :	SW
QTR QTR Section CD :	SW
Tax Parcel Number :	0320043154
Last Update :	2008-04-08
WRIA Number :	10
Last Date in Agency List :	2023-01-12

Well Tag Number :	N/R
NIT ID Number :	N/R
Well Type Code :	R
Well Address :	N/R
County ID :	53
Region Code :	2
Well Completion Date :	N/R
Well Log Received Date :	N/R
Well Diameter Quarter :	N/R
Well Dept Quarter :	N/R
Well Owner Name :	UW
Driller Number :	N/R
Section/Township/Range :	SEC 04, TWP 20N, RNG 03E
Range Fraction Number :	N/R
QTR Section CD :	SW
QTR QTR Section CD :	SW
Tax Parcel Number :	N/R
Last Update :	N/R
WRIA Number :	10
Last Date in Agency List :	2023-01-12

Well Tag Number :	N/R
NIT ID Number :	AE09511
Well Type Code :	A
Well Address :	1901 Jefferson, Tacoma 98402

Map Id: 21
Direction: SW
Distance: 0.307 mi., 1622 ft.
Elevation: 18 ft.
Relative: Higher

Site Name : 230291 | 230292 | 230293
47.246524, -122.433821
WA

Database(s) : [WELLS - WA] ***(cont.)***

Envirosite ID: 47783231
EPA ID: N/R

WELLS - WA ***(cont.)***

County ID :	53
Region Code :	2
Well Completion Date :	2010-06-18
Well Log Received Date :	2010-07-15
Well Diameter Quarter :	2
Well Dept Quarter :	15
Well Owner Name :	U of W Regents | GeoEngineers
Driller Number :	N/R
Section/Township/Range :	SEC 04, TWP 20N, RNG 03E
Range Fraction Number :	N/R
QTR Section CD :	SW
QTR QTR Section CD :	SW
Tax Parcel Number :	2019060011
Last Update :	2010-11-04
WRIA Number :	10
Last Date in Agency List :	2023-01-12

Well Tag Number :	N/R
NIT ID Number :	AE04627
Well Type Code :	A
Well Address :	1920 S Fawcett Ave, Tacoma 98402
County ID :	53
Region Code :	2
Well Completion Date :	2008-11-17
Well Log Received Date :	2009-02-04
Well Diameter Quarter :	2
Well Dept Quarter :	7
Well Owner Name :	Merlino S Fawcett LLC (vacant land | Kane Environmental
Driller Number :	N/R
Section/Township/Range :	SEC 04, TWP 20N, RNG 03E
Range Fraction Number :	N/R
QTR Section CD :	SW
QTR QTR Section CD :	SW
Tax Parcel Number :	2019100040
Last Update :	2009-02-09
WRIA Number :	10
Last Date in Agency List :	2023-01-12

Well Tag Number :	N/R
NIT ID Number :	AE23255
Well Type Code :	A
Well Address :	1754 Pacific Ave, Tacoma 98402
County ID :	53
Region Code :	2
Well Completion Date :	2013-10-04
Well Log Received Date :	2013-11-12
Well Diameter Quarter :	1.5
Well Dept Quarter :	18
Well Owner Name :	University Of Washington | URS Corporation
Driller Number :	N/R
Section/Township/Range :	SEC 04, TWP 20N, RNG 03E
Range Fraction Number :	N/R
QTR Section CD :	SW
QTR QTR Section CD :	SW
Tax Parcel Number :	2018040090

Map Id: 21
Direction: SW
Distance: 0.307 mi., 1622 ft.
Elevation: 18 ft.
Relative: Higher

Site Name : 230291 | 230292 | 230293
47.246524, -122.433821
WA

Database(s) : [WELLS - WA] ***(cont.)***

Envirosite ID: 47783231
EPA ID: N/R

WELLS - WA ***(cont.)***

Last Update :	2013-11-27
WRIA Number :	10
Last Date in Agency List :	2023-01-12
Well Tag Number :	N/R
NIT ID Number :	E008516
Well Type Code :	R
Well Address :	1701 PACIFIC AVE, TACOMA
County ID :	53
Region Code :	2
Well Completion Date :	2008-03-15
Well Log Received Date :	2008-03-26
Well Diameter Quarter :	1.25
Well Dept Quarter :	24
Well Owner Name :	TACOMA ART MUSEUM | URS CORPORATION
Driller Number :	N/R
Section/Township/Range :	SEC 04, TWP 20N, RNG 03E
Range Fraction Number :	N/R
QTR Section CD :	SW
QTR QTR Section CD :	SW
Tax Parcel Number :	0320043154
Last Update :	2008-04-08
WRIA Number :	10
Last Date in Agency List :	2023-01-12
Well Tag Number :	N/R
NIT ID Number :	RE08833
Well Type Code :	R
Well Address :	1754 Pacific Ave, Tacoma 98402
County ID :	53
Region Code :	2
Well Completion Date :	2013-10-04
Well Log Received Date :	2013-11-12
Well Diameter Quarter :	1.5
Well Dept Quarter :	19.5
Well Owner Name :	University Of Washington | URS Corporation
Driller Number :	N/R
Section/Township/Range :	SEC 04, TWP 20N, RNG 03E
Range Fraction Number :	N/R
QTR Section CD :	SW
QTR QTR Section CD :	SW
Tax Parcel Number :	2018040090
Last Update :	2013-11-27
WRIA Number :	10
Last Date in Agency List :	2023-01-12
Well Tag Number :	N/R
NIT ID Number :	AE22794
Well Type Code :	A
Well Address :	1912 Jefferson Ave, Tacoma 98402
County ID :	53
Region Code :	2
Well Completion Date :	2013-07-15
Well Log Received Date :	2013-08-06

Map Id: 21
Direction: SW
Distance: 0.307 mi., 1622 ft.
Elevation: 18 ft.
Relative: Higher

Site Name : 230291 | 230292 | 230293
47.246524, -122.433821
WA

Database(s) : [WELLS - WA] ***(cont.)***

Envirosite ID: 47783231
EPA ID: N/R

WELLS - WA ***(cont.)***

Well Diameter Quarter :	2.25
Well Dept Quarter :	6
Well Owner Name :	JB & DC Properties LLC
Driller Number :	N/R
Section/Township/Range :	SEC 04, TWP 20N, RNG 03E
Range Fraction Number :	N/R
QTR Section CD :	SW
QTR QTR Section CD :	SW
Tax Parcel Number :	2019070020
Last Update :	2013-10-26
WRIA Number :	10
Last Date in Agency List :	2023-01-12

Map Id: C22
Direction: E
Distance: 0.324 mi., 1712 ft.
Elevation: 14 ft.
Relative: Lower

Site Name : 471511122250601
47.252877, -122.419568
WA

Database(s) : [NWIS]

Envirosite ID: 20155172
EPA ID: N/R

NWIS

Site Identification Number :	471511122250601
Site Type :	Well
Station Name :	20N/03E-04H04
Agency :	U.S. Geological Survey
District :	N/R
State :	WA
County :	Pierce County
Country :	USA
Land Net Location :	SENES04 T20N R03E W
Name of Location Map :	TACOMA NORTH
Scale of Location Map :	24000
Altitude of Gage/Land Surface :	20
Method Altitude Determined :	Interpolated from topographic map.
Altitude Accuracy :	10
Altitude Datum :	National Geodetic Vertical Datum of 1929
Hydrologic Unit :	Puyallup
Drainage Basin :	N/R
Topographic Setting :	N/R
Flags for the Type of Data Collected:	NNNNNNNNNNNNNNNNNNNNNNNNNNNNO
Flags for Instruments at Site :	NNNNNNNNNNNNNNNNNNNNNNNNNNNNN
Date of First Construction :	N/R
Date Site Established or Inventoried:	1985-05-16
Drainage Area :	N/R
Contributing Drainage Area :	N/R
Data Reliability :	Data have been checked by the reporting agency.
Data-Other GW Files :	YYNNNYNN
National Aquifer :	N/R
Local Aquifer :	N/R
Local Aquifer Type :	N/R
Well Depth :	N/R

Map Id: C22
Direction: E
Distance: 0.324 mi., 1712 ft.
Elevation: 14 ft.
Relative: Lower

Site Name : 471511122250601
47.252877, -122.419568
WA

Database(s) : [NWIS] ***(cont.)***

Envirosite ID: 20155172
EPA ID: N/R

NWIS ***(cont.)***

Hole Depth :	N/R
Source of Depth Data :	N/R
Project Number :	N/R
Real-Time Data Flag :	0
Peak-Streamflow Data Begin Date :	N/R
Peak-Streamflow Data End Date :	N/R
Peak-Streamflow Data Count :	0
Water-Quality Data Begin Date :	N/R
Water-Quality Data End Date :	N/R
Water-Quality Data Count :	0
Field Water-Level Measurements Begin Date:	1966-08-25
Field Water-level Measurements End Date:	1966-08-25
Field Water-Level Measurements Count:	1
Site-Visit Data Begin Date :	N/R
Site-Visit Data End Date :	N/R
Site-Visit Data Count :	0
Latitude :	47.252877
Longitude :	-122.419568
Last Date in Agency List :	2023-02-13

Map Id: 23
Direction: W
Distance: 0.347 mi., 1835 ft.
Elevation: 112 ft.
Relative: Higher

Site Name : 1004354 | 1004355 | 1004356
47.252283, -122.439587
WA

Database(s) : [WELLS - WA]

Envirosite ID: 47803466
EPA ID: N/R

WELLS - WA

Well Tag Number :	N/R
NIT ID Number :	AE30845
Well Type Code :	A
Well Address :	1101 Pacific Ave
County ID :	53
Region Code :	4
Well Completion Date :	2015-02-23
Well Log Received Date :	2015-03-25
Well Diameter Quarter :	2.25
Well Dept Quarter :	14
Well Owner Name :	Key Bank NA
Driller Number :	3018
Section/Township/Range :	SEC 38, TWP 20N, RNG 03E
Range Fraction Number :	N/R
QTR Section CD :	NE
QTR QTR Section CD :	SW
Tax Parcel Number :	2011030010
Last Update :	2015-04-09
WRIA Number :	10
Last Date in Agency List :	2023-01-12

Map Id: 23
Direction: W
Distance: 0.347 mi., 1835 ft.
Elevation: 112 ft.
Relative: Higher

Site Name : 1004354 | 1004355 | 1004356
47.252283, -122.439587
WA

Database(s) : [WELLS - WA] ***(cont.)***

Envirosite ID: 47803466
EPA ID: N/R

WELLS - WA ***(cont.)***

Well Tag Number :	N/R
NIT ID Number :	SE54065
Well Type Code :	R
Well Address :	1101 Pacific Ave
County ID :	53
Region Code :	4
Well Completion Date :	2015-02-23
Well Log Received Date :	2015-03-25
Well Diameter Quarter :	2.25
Well Dept Quarter :	14
Well Owner Name :	Key Bank NA
Driller Number :	3018
Section/Township/Range :	SEC 38, TWP 20N, RNG 03E
Range Fraction Number :	N/R
QTR Section CD :	NE
QTR QTR Section CD :	SW
Tax Parcel Number :	2011030010
Last Update :	2015-04-09
WRIA Number :	10
Last Date in Agency List :	2023-01-12

Well Tag Number :	N/R
NIT ID Number :	AE30845
Well Type Code :	A
Well Address :	1101 Pacific Ave
County ID :	53
Region Code :	4
Well Completion Date :	2015-02-23
Well Log Received Date :	2015-03-25
Well Diameter Quarter :	2.25
Well Dept Quarter :	14
Well Owner Name :	Key Bank NA
Driller Number :	3018
Section/Township/Range :	SEC 38, TWP 20N, RNG 03E
Range Fraction Number :	N/R
QTR Section CD :	NE
QTR QTR Section CD :	SW
Tax Parcel Number :	2011030010
Last Update :	2015-04-09
WRIA Number :	10
Last Date in Agency List :	2023-01-12

Well Tag Number :	N/R
NIT ID Number :	SE54065
Well Type Code :	R
Well Address :	1101 Pacific Ave
County ID :	53
Region Code :	4
Well Completion Date :	2015-02-23
Well Log Received Date :	2015-03-25
Well Diameter Quarter :	2.25
Well Dept Quarter :	14
Well Owner Name :	Key Bank NA
Driller Number :	3018
Section/Township/Range :	SEC 38, TWP 20N, RNG 03E

Map Id: 23
Direction: W
Distance: 0.347 mi., 1835 ft.
Elevation: 112 ft.
Relative: Higher

Site Name : 1004354 | 1004355 | 1004356
47.252283, -122.439587
WA

Database(s) : [WELLS - WA] ***(cont.)***

Envirosite ID: 47803466
EPA ID: N/R

WELLS - WA ***(cont.)***

Range Fraction Number :	N/R
QTR Section CD :	NE
QTR QTR Section CD :	SW
Tax Parcel Number :	2011030010
Last Update :	2015-04-09
WRIA Number :	10
Last Date in Agency List :	2023-01-12

Well Tag Number :	N/R
NIT ID Number :	AE30845
Well Type Code :	A
Well Address :	1101 Pacific Ave
County ID :	53
Region Code :	4
Well Completion Date :	2015-02-23
Well Log Received Date :	2015-03-25
Well Diameter Quarter :	2.25
Well Dept Quarter :	14
Well Owner Name :	Key Bank NA
Driller Number :	3018
Section/Township/Range :	SEC 38, TWP 20N, RNG 03E
Range Fraction Number :	N/R
QTR Section CD :	NE
QTR QTR Section CD :	SW
Tax Parcel Number :	2011030010
Last Update :	2015-04-09
WRIA Number :	10
Last Date in Agency List :	2023-01-12

Well Tag Number :	N/R
NIT ID Number :	SE54065
Well Type Code :	R
Well Address :	1101 Pacific Ave
County ID :	53
Region Code :	4
Well Completion Date :	2015-02-23
Well Log Received Date :	2015-03-25
Well Diameter Quarter :	2.25
Well Dept Quarter :	14
Well Owner Name :	Key Bank NA
Driller Number :	3018
Section/Township/Range :	SEC 38, TWP 20N, RNG 03E
Range Fraction Number :	N/R
QTR Section CD :	NE
QTR QTR Section CD :	SW
Tax Parcel Number :	2011030010
Last Update :	2015-04-09
WRIA Number :	10
Last Date in Agency List :	2023-01-12

Well Tag Number :	N/R
NIT ID Number :	AE30845
Well Type Code :	A
Well Address :	1101 Pacific Ave

Map Id: 23
Direction: W
Distance: 0.347 mi., 1835 ft.
Elevation: 112 ft.
Relative: Higher

Site Name : 1004354 | 1004355 | 1004356
47.252283, -122.439587
WA

Database(s) : [WELLS - WA] ***(cont.)***

Envirosite ID: 47803466
EPA ID: N/R

WELLS - WA ***(cont.)***

County ID :	53
Region Code :	4
Well Completion Date :	2015-02-23
Well Log Received Date :	2015-03-25
Well Diameter Quarter :	2.25
Well Dept Quarter :	14
Well Owner Name :	Key Bank NA
Driller Number :	3018
Section/Township/Range :	SEC 38, TWP 20N, RNG 03E
Range Fraction Number :	N/R
QTR Section CD :	NE
QTR QTR Section CD :	SW
Tax Parcel Number :	2011030010
Last Update :	2015-04-09
WRIA Number :	10
Last Date in Agency List :	2023-01-12

Well Tag Number :	N/R
NIT ID Number :	AE40113
Well Type Code :	A
Well Address :	1149 Market St
County ID :	53
Region Code :	4
Well Completion Date :	2016-11-02
Well Log Received Date :	2016-12-08
Well Diameter Quarter :	2.25
Well Dept Quarter :	7.416666507720947
Well Owner Name :	DOC-1149 Market Street Mob LLC CO Physicans Realty
Driller Number :	3174
Section/Township/Range :	SEC 38, TWP 20N, RNG 03E
Range Fraction Number :	N/R
QTR Section CD :	NE
QTR QTR Section CD :	SW
Tax Parcel Number :	2011070053
Last Update :	2017-02-13
WRIA Number :	10
Last Date in Agency List :	2023-01-12

Well Tag Number :	N/R
NIT ID Number :	SE54065
Well Type Code :	R
Well Address :	1101 Pacific Ave
County ID :	53
Region Code :	4
Well Completion Date :	2015-02-23
Well Log Received Date :	2015-03-25
Well Diameter Quarter :	2.25
Well Dept Quarter :	14
Well Owner Name :	Key Bank NA
Driller Number :	3018
Section/Township/Range :	SEC 38, TWP 20N, RNG 03E
Range Fraction Number :	N/R
QTR Section CD :	NE
QTR QTR Section CD :	SW
Tax Parcel Number :	2011030010

Map Id: 23
Direction: W
Distance: 0.347 mi., 1835 ft.
Elevation: 112 ft.
Relative: Higher

Site Name : 1004354 | 1004355 | 1004356
47.252283, -122.439587
WA

Database(s) : [WELLS - WA] ***(cont.)***

Envirosite ID: 47803466
EPA ID: N/R

WELLS - WA ***(cont.)***

Last Update :	2015-04-09
WRIA Number :	10
Last Date in Agency List :	2023-01-12
Well Tag Number :	N/R
NIT ID Number :	AE30845
Well Type Code :	A
Well Address :	1101 Pacific Ave
County ID :	53
Region Code :	4
Well Completion Date :	2015-02-23
Well Log Received Date :	2015-03-25
Well Diameter Quarter :	2.25
Well Dept Quarter :	14
Well Owner Name :	Key Bank NA
Driller Number :	3018
Section/Township/Range :	SEC 38, TWP 20N, RNG 03E
Range Fraction Number :	N/R
QTR Section CD :	NE
QTR QTR Section CD :	SW
Tax Parcel Number :	2011030010
Last Update :	2015-04-09
WRIA Number :	10
Last Date in Agency List :	2023-01-12
Well Tag Number :	N/R
NIT ID Number :	SE54065
Well Type Code :	R
Well Address :	1101 Pacific Ave
County ID :	53
Region Code :	4
Well Completion Date :	2015-02-23
Well Log Received Date :	2015-03-25
Well Diameter Quarter :	2.25
Well Dept Quarter :	14
Well Owner Name :	Key Bank NA
Driller Number :	3018
Section/Township/Range :	SEC 38, TWP 20N, RNG 03E
Range Fraction Number :	N/R
QTR Section CD :	NE
QTR QTR Section CD :	SW
Tax Parcel Number :	2011030010
Last Update :	2015-04-09
WRIA Number :	10
Last Date in Agency List :	2023-01-12
Well Tag Number :	N/R
NIT ID Number :	AE40113
Well Type Code :	A
Well Address :	1149 Market St
County ID :	53
Region Code :	4
Well Completion Date :	2016-11-02
Well Log Received Date :	2016-12-08

Map Id: 23
Direction: W
Distance: 0.347 mi., 1835 ft.
Elevation: 112 ft.
Relative: Higher

Site Name : 1004354 | 1004355 | 1004356
47.252283, -122.439587
WA

Database(s) : [WELLS - WA] ***(cont.)***

Envirosite ID: 47803466
EPA ID: N/R

WELLS - WA ***(cont.)***

Well Diameter Quarter :	1.25
Well Dept Quarter :	4
Well Owner Name :	DOC-1149 Market Street Mob LLC CO Physicans Realty
Driller Number :	3174
Section/Township/Range :	SEC 38, TWP 20N, RNG 03E
Range Fraction Number :	N/R
QTR Section CD :	NE
QTR QTR Section CD :	SW
Tax Parcel Number :	2011070053
Last Update :	2017-02-13
WRIA Number :	10
Last Date in Agency List :	2023-01-12

Well Tag Number :	N/R
NIT ID Number :	AE30845
Well Type Code :	A
Well Address :	1101 Pacific Ave
County ID :	53
Region Code :	4
Well Completion Date :	2015-02-23
Well Log Received Date :	2015-03-25
Well Diameter Quarter :	2.25
Well Dept Quarter :	14
Well Owner Name :	Key Bank NA
Driller Number :	3018
Section/Township/Range :	SEC 38, TWP 20N, RNG 03E
Range Fraction Number :	N/R
QTR Section CD :	NE
QTR QTR Section CD :	SW
Tax Parcel Number :	2011030010
Last Update :	2015-04-09
WRIA Number :	10
Last Date in Agency List :	2023-01-12

Well Tag Number :	N/R
NIT ID Number :	SE60134
Well Type Code :	R
Well Address :	1149 Market St
County ID :	53
Region Code :	4
Well Completion Date :	2016-11-02
Well Log Received Date :	2016-12-08
Well Diameter Quarter :	1.25
Well Dept Quarter :	4
Well Owner Name :	DOC-1149 Market Street Mob LLC CO Physicans Realty
Driller Number :	3174
Section/Township/Range :	SEC 38, TWP 20N, RNG 03E
Range Fraction Number :	N/R
QTR Section CD :	NE
QTR QTR Section CD :	SW
Tax Parcel Number :	2011070053
Last Update :	2017-02-13
WRIA Number :	10
Last Date in Agency List :	2023-01-12

Map Id: 23
Direction: W
Distance: 0.347 mi., 1835 ft.
Elevation: 112 ft.
Relative: Higher

Site Name : 1004354 | 1004355 | 1004356
47.252283, -122.439587
WA

Database(s) : [WELLS - WA] ***(cont.)***

Envirosite ID: 47803466
EPA ID: N/R

WELLS - WA ***(cont.)***

Well Tag Number :	N/R
NIT ID Number :	SE54065
Well Type Code :	R
Well Address :	1101 Pacific Ave
County ID :	53
Region Code :	4
Well Completion Date :	2015-02-23
Well Log Received Date :	2015-03-25
Well Diameter Quarter :	2.25
Well Dept Quarter :	14
Well Owner Name :	Key Bank NA
Driller Number :	3018
Section/Township/Range :	SEC 38, TWP 20N, RNG 03E
Range Fraction Number :	N/R
QTR Section CD :	NE
QTR QTR Section CD :	SW
Tax Parcel Number :	2011030010
Last Update :	2015-04-09
WRIA Number :	10
Last Date in Agency List :	2023-01-12

Well Tag Number :	N/R
NIT ID Number :	AE40113
Well Type Code :	A
Well Address :	1149 Market St
County ID :	53
Region Code :	4
Well Completion Date :	2016-11-02
Well Log Received Date :	2016-12-08
Well Diameter Quarter :	1.25
Well Dept Quarter :	4
Well Owner Name :	DOC-1149 Market Street Mob LLC CO Physicans Realty
Driller Number :	3174
Section/Township/Range :	SEC 38, TWP 20N, RNG 03E
Range Fraction Number :	N/R
QTR Section CD :	NE
QTR QTR Section CD :	SW
Tax Parcel Number :	2011070053
Last Update :	2017-02-13
WRIA Number :	10
Last Date in Agency List :	2023-01-12

Well Tag Number :	N/R
NIT ID Number :	SE60134
Well Type Code :	R
Well Address :	1149 Market St
County ID :	53
Region Code :	4
Well Completion Date :	2016-11-02
Well Log Received Date :	2016-12-08
Well Diameter Quarter :	2.25
Well Dept Quarter :	7.416666507720947
Well Owner Name :	DOC-1149 Market Street Mob LLC CO Physicans Realty
Driller Number :	3174
Section/Township/Range :	SEC 38, TWP 20N, RNG 03E

Map Id: 23
Direction: W
Distance: 0.347 mi., 1835 ft.
Elevation: 112 ft.
Relative: Higher

Site Name : 1004354 | 1004355 | 1004356
47.252283, -122.439587
WA

Database(s) : [WELLS - WA] ***(cont.)***

Envirosite ID: 47803466
EPA ID: N/R

WELLS - WA ***(cont.)***

Range Fraction Number :	N/R
QTR Section CD :	NE
QTR QTR Section CD :	SW
Tax Parcel Number :	2011070053
Last Update :	2017-02-13
WRIA Number :	10
Last Date in Agency List :	2023-01-12

Well Tag Number :	N/R
NIT ID Number :	AE30845
Well Type Code :	A
Well Address :	1101 Pacific Ave
County ID :	53
Region Code :	4
Well Completion Date :	2015-02-23
Well Log Received Date :	2015-03-25
Well Diameter Quarter :	2.25
Well Dept Quarter :	14
Well Owner Name :	Key Bank NA
Driller Number :	3018
Section/Township/Range :	SEC 38, TWP 20N, RNG 03E
Range Fraction Number :	N/R
QTR Section CD :	NE
QTR QTR Section CD :	SW
Tax Parcel Number :	2011030010
Last Update :	2015-04-09
WRIA Number :	10
Last Date in Agency List :	2023-01-12

Map Id: 24
Direction: ESE
Distance: 0.348 mi., 1839 ft.
Elevation: 11 ft.
Relative: Lower

Site Name : 1592516 | 1592530 | 1592544
47.246608, -122.421017
WA

Database(s) : [WELLS - WA]

Envirosite ID: 47802416
EPA ID: N/R

WELLS - WA

Well Tag Number :	N/R
NIT ID Number :	SE59546
Well Type Code :	R
Well Address :	610 E 21st St
County ID :	53
Region Code :	2
Well Completion Date :	2016-09-08
Well Log Received Date :	2016-10-11
Well Diameter Quarter :	2
Well Dept Quarter :	15
Well Owner Name :	BNSF Tacoma
Driller Number :	3205
Section/Township/Range :	SEC 04, TWP 20N, RNG 03E

Map Id: 24
Direction: ESE
Distance: 0.348 mi., 1839 ft.
Elevation: 11 ft.
Relative: Lower

Site Name : 1592516 | 1592530 | 1592544
47.246608, -122.421017
WA

Database(s) : [WELLS - WA] ***(cont.)***

Envirosite ID: 47802416
EPA ID: N/R

WELLS - WA ***(cont.)***

Range Fraction Number :	N/R
QTR Section CD :	SE
QTR QTR Section CD :	SE
Tax Parcel Number :	N/R
Last Update :	2016-10-25
WRIA Number :	10
Last Date in Agency List :	2023-01-12

Well Tag Number :	N/R
NIT ID Number :	AE39197
Well Type Code :	A
Well Address :	610 E 21st St
County ID :	53
Region Code :	2
Well Completion Date :	2016-09-08
Well Log Received Date :	2016-10-11
Well Diameter Quarter :	2
Well Dept Quarter :	15
Well Owner Name :	BNSF Tacoma
Driller Number :	3205
Section/Township/Range :	SEC 04, TWP 20N, RNG 03E
Range Fraction Number :	N/R
QTR Section CD :	SE
QTR QTR Section CD :	SE
Tax Parcel Number :	N/R
Last Update :	2016-11-09
WRIA Number :	10
Last Date in Agency List :	2023-01-12

Well Tag Number :	N/R
NIT ID Number :	SE59546
Well Type Code :	R
Well Address :	610 E 21st St
County ID :	53
Region Code :	2
Well Completion Date :	2016-09-08
Well Log Received Date :	2016-10-11
Well Diameter Quarter :	2
Well Dept Quarter :	25
Well Owner Name :	BNSF Tacoma
Driller Number :	3205
Section/Township/Range :	SEC 04, TWP 20N, RNG 03E
Range Fraction Number :	N/R
QTR Section CD :	SE
QTR QTR Section CD :	SE
Tax Parcel Number :	N/R
Last Update :	2016-10-25
WRIA Number :	10
Last Date in Agency List :	2023-01-12

Well Tag Number :	N/R
NIT ID Number :	SE59546
Well Type Code :	R
Well Address :	610 E 21st St

Map Id: 24
Direction: ESE
Distance: 0.348 mi., 1839 ft.
Elevation: 11 ft.
Relative: Lower

Site Name : 1592516 | 1592530 | 1592544
47.246608, -122.421017
WA

Database(s) : [WELLS - WA] ***(cont.)***

Envirosite ID: 47802416
EPA ID: N/R

WELLS - WA ***(cont.)***

County ID :	53
Region Code :	2
Well Completion Date :	2016-09-08
Well Log Received Date :	2016-10-11
Well Diameter Quarter :	2
Well Dept Quarter :	15
Well Owner Name :	BNSF Tacoma
Driller Number :	3205
Section/Township/Range :	SEC 04, TWP 20N, RNG 03E
Range Fraction Number :	N/R
QTR Section CD :	SE
QTR QTR Section CD :	SE
Tax Parcel Number :	N/R
Last Update :	2016-10-25
WRIA Number :	10
Last Date in Agency List :	2023-01-12

Well Tag Number :	N/R
NIT ID Number :	AE39197
Well Type Code :	A
Well Address :	610 E 21st St
County ID :	53
Region Code :	2
Well Completion Date :	2016-09-08
Well Log Received Date :	2016-10-11
Well Diameter Quarter :	2
Well Dept Quarter :	15
Well Owner Name :	BNSF Tacoma
Driller Number :	3205
Section/Township/Range :	SEC 04, TWP 20N, RNG 03E
Range Fraction Number :	N/R
QTR Section CD :	SE
QTR QTR Section CD :	SE
Tax Parcel Number :	N/R
Last Update :	2016-10-25
WRIA Number :	10
Last Date in Agency List :	2023-01-12

Well Tag Number :	N/R
NIT ID Number :	AE39197
Well Type Code :	A
Well Address :	610 E 21st St
County ID :	53
Region Code :	2
Well Completion Date :	2016-09-08
Well Log Received Date :	2016-10-11
Well Diameter Quarter :	2
Well Dept Quarter :	25
Well Owner Name :	BNSF Tacoma
Driller Number :	3205
Section/Township/Range :	SEC 04, TWP 20N, RNG 03E
Range Fraction Number :	N/R
QTR Section CD :	SE
QTR QTR Section CD :	SE
Tax Parcel Number :	N/R

Map Id: 24
Direction: ESE
Distance: 0.348 mi., 1839 ft.
Elevation: 11 ft.
Relative: Lower

Site Name : 1592516 | 1592530 | 1592544
47.246608, -122.421017
WA

Database(s) : [WELLS - WA] ***(cont.)***

Envirosite ID: 47802416
EPA ID: N/R

WELLS - WA ***(cont.)***

Last Update :	2016-10-25
WRIA Number :	10
Last Date in Agency List :	2023-01-12
Well Tag Number :	N/R
NIT ID Number :	SE59546
Well Type Code :	R
Well Address :	610 E 21st St
County ID :	53
Region Code :	2
Well Completion Date :	2016-09-08
Well Log Received Date :	2016-10-11
Well Diameter Quarter :	2
Well Dept Quarter :	15
Well Owner Name :	BNSF Tacoma
Driller Number :	3205
Section/Township/Range :	SEC 04, TWP 20N, RNG 03E
Range Fraction Number :	N/R
QTR Section CD :	SE
QTR QTR Section CD :	SE
Tax Parcel Number :	N/R
Last Update :	2016-10-25
WRIA Number :	10
Last Date in Agency List :	2023-01-12
Well Tag Number :	N/R
NIT ID Number :	SE59546
Well Type Code :	R
Well Address :	610 E 21st St
County ID :	53
Region Code :	2
Well Completion Date :	2016-09-08
Well Log Received Date :	2016-10-11
Well Diameter Quarter :	2
Well Dept Quarter :	25
Well Owner Name :	BNSF Tacoma
Driller Number :	3205
Section/Township/Range :	SEC 04, TWP 20N, RNG 03E
Range Fraction Number :	N/R
QTR Section CD :	SE
QTR QTR Section CD :	SE
Tax Parcel Number :	N/R
Last Update :	2016-10-25
WRIA Number :	10
Last Date in Agency List :	2023-01-12
Well Tag Number :	N/R
NIT ID Number :	A028424
Well Type Code :	A
Well Address :	DOCK ST AND 21ST ST, TACOMA
County ID :	53
Region Code :	2
Well Completion Date :	1997-06-11
Well Log Received Date :	1997-07-16

Map Id: 24
Direction: ESE
Distance: 0.348 mi., 1839 ft.
Elevation: 11 ft.
Relative: Lower

Site Name : 1592516 | 1592530 | 1592544
47.246608, -122.421017
WA

Database(s) : [WELLS - WA] ***(cont.)***

Envirosite ID: 47802416
EPA ID: N/R

WELLS - WA ***(cont.)***

Well Diameter Quarter :	N/R
Well Dept Quarter :	N/R
Well Owner Name :	COAL GAS PLANT
Driller Number :	N/R
Section/Township/Range :	SEC 04, TWP 20N, RNG 03E
Range Fraction Number :	N/R
QTR Section CD :	SE
QTR QTR Section CD :	SE
Tax Parcel Number :	N/R
Last Update :	N/R
WRIA Number :	10
Last Date in Agency List :	2023-01-12

Map Id: 25
Direction: SW
Distance: 0.349 mi., 1843 ft.
Elevation: 26 ft.
Relative: Higher

Site Name : 1778051 | 1778052 | 1778303
47.246627, -122.436177
WA

Database(s) : [WELLS - WA]

Envirosite ID: 47785547
EPA ID: N/R

WELLS - WA

Details for this site have been truncated due to the large number of available details for this site within this dataset. For the complete details for this site, contact your Envirosite account representative for a complimentary site report containing all of the details available.

Well Tag Number :	N/R
NIT ID Number :	AE21113
Well Type Code :	A
Well Address :	South 21st And Hood Street, Tacoma
County ID :	53
Region Code :	2
Well Completion Date :	2013-03-29
Well Log Received Date :	2013-04-25
Well Diameter Quarter :	2.25
Well Dept Quarter :	14
Well Owner Name :	UW | Geo Eng
Driller Number :	N/R
Section/Township/Range :	SEC 38, TWP 20N, RNG 03E
Range Fraction Number :	N/R
QTR Section CD :	SE
QTR QTR Section CD :	SE
Tax Parcel Number :	0320043155
Last Update :	2013-05-29
WRIA Number :	10
Last Date in Agency List :	2023-01-12

Well Tag Number :	BHU526
NIT ID Number :	RE08253
Well Type Code :	R
Well Address :	South 21st And Hood Street, Tacoma

Map Id: 25
Direction: SW
Distance: 0.349 mi., 1843 ft.
Elevation: 26 ft.
Relative: Higher

Site Name : 1778051 | 1778052 | 1778303
47.246627, -122.436177
WA

Database(s) : [WELLS - WA] ***(cont.)***

Envirosite ID: 47785547
EPA ID: N/R

WELLS - WA ***(cont.)***

County ID :	53
Region Code :	2
Well Completion Date :	2013-03-29
Well Log Received Date :	2013-04-15
Well Diameter Quarter :	6
Well Dept Quarter :	26
Well Owner Name :	UW | Geo Eng
Driller Number :	N/R
Section/Township/Range :	SEC 38, TWP 20N, RNG 03E
Range Fraction Number :	N/R
QTR Section CD :	SE
QTR QTR Section CD :	SE
Tax Parcel Number :	0320043155
Last Update :	2013-05-31
WRIA Number :	10
Last Date in Agency List :	2023-01-12

Well Tag Number :	N/R
NIT ID Number :	AE21113
Well Type Code :	A
Well Address :	South 21st And Hood Street, Tacoma
County ID :	53
Region Code :	2
Well Completion Date :	2013-03-29
Well Log Received Date :	2013-04-25
Well Diameter Quarter :	2.25
Well Dept Quarter :	10
Well Owner Name :	UW | Geo Eng
Driller Number :	N/R
Section/Township/Range :	SEC 38, TWP 20N, RNG 03E
Range Fraction Number :	N/R
QTR Section CD :	SE
QTR QTR Section CD :	SE
Tax Parcel Number :	0320043155
Last Update :	2013-05-06
WRIA Number :	10
Last Date in Agency List :	2023-01-12

Well Tag Number :	N/R
NIT ID Number :	AE21113
Well Type Code :	A
Well Address :	South 21st And Hood Street, Tacoma
County ID :	53
Region Code :	2
Well Completion Date :	2013-03-29
Well Log Received Date :	2013-04-25
Well Diameter Quarter :	2.25
Well Dept Quarter :	15
Well Owner Name :	UW | Geo Eng
Driller Number :	N/R
Section/Township/Range :	SEC 38, TWP 20N, RNG 03E
Range Fraction Number :	N/R
QTR Section CD :	SE
QTR QTR Section CD :	SE
Tax Parcel Number :	0320043155

Map Id: 25
Direction: SW
Distance: 0.349 mi., 1843 ft.
Elevation: 26 ft.
Relative: Higher

Site Name : 1778051 | 1778052 | 1778303
47.246627, -122.436177
WA

Database(s) : [WELLS - WA] ***(cont.)***

Envirosite ID: 47785547
EPA ID: N/R

WELLS - WA ***(cont.)***

Last Update :	2013-05-06
WRIA Number :	10
Last Date in Agency List :	2023-01-12

Well Tag Number :	N/R
NIT ID Number :	AE50355
Well Type Code :	A
Well Address :	N/R
County ID :	53
Region Code :	4
Well Completion Date :	2018-08-27
Well Log Received Date :	2018-09-19
Well Diameter Quarter :	8
Well Dept Quarter :	30.5
Well Owner Name :	City Of Tacoma
Driller Number :	3208
Section/Township/Range :	SEC 38, TWP 20N, RNG 03E
Range Fraction Number :	N/R
QTR Section CD :	SE
QTR QTR Section CD :	SE
Tax Parcel Number :	N/R
Last Update :	2018-09-27
WRIA Number :	10
Last Date in Agency List :	2023-01-12

Well Tag Number :	N/R
NIT ID Number :	AE21113
Well Type Code :	A
Well Address :	South 21st And Hood Street, Tacoma
County ID :	53
Region Code :	2
Well Completion Date :	2013-03-29
Well Log Received Date :	2013-04-25
Well Diameter Quarter :	2.25
Well Dept Quarter :	10
Well Owner Name :	UW | Geo Eng
Driller Number :	N/R
Section/Township/Range :	SEC 38, TWP 20N, RNG 03E
Range Fraction Number :	N/R
QTR Section CD :	SE
QTR QTR Section CD :	SE
Tax Parcel Number :	0320043155
Last Update :	2014-01-09
WRIA Number :	10
Last Date in Agency List :	2023-01-12

Well Tag Number :	N/R
NIT ID Number :	SE47707
Well Type Code :	R
Well Address :	South 21st And Hood Street, Tacoma
County ID :	53
Region Code :	2
Well Completion Date :	2013-03-29
Well Log Received Date :	2013-04-25

Map Id: 25
Direction: SW
Distance: 0.349 mi., 1843 ft.
Elevation: 26 ft.
Relative: Higher

Site Name : 1778051 | 1778052 | 1778303
47.246627, -122.436177
WA

Database(s) : [WELLS - WA] ***(cont.)***

Envirosite ID: 47785547
EPA ID: N/R

WELLS - WA ***(cont.)***

Well Diameter Quarter :	2.25
Well Dept Quarter :	12
Well Owner Name :	UW
Driller Number :	N/R
Section/Township/Range :	SEC 38, TWP 20N, RNG 03E
Range Fraction Number :	N/R
QTR Section CD :	SE
QTR QTR Section CD :	SE
Tax Parcel Number :	0320043155
Last Update :	2013-05-07
WRIA Number :	10
Last Date in Agency List :	2023-01-12

Well Tag Number :	N/R
NIT ID Number :	SE47707
Well Type Code :	R
Well Address :	South 21st And Hood Street, Tacoma
County ID :	53
Region Code :	2
Well Completion Date :	2013-03-29
Well Log Received Date :	2013-04-25
Well Diameter Quarter :	2.25
Well Dept Quarter :	10
Well Owner Name :	UW | Geo Eng
Driller Number :	N/R
Section/Township/Range :	SEC 38, TWP 20N, RNG 03E
Range Fraction Number :	N/R
QTR Section CD :	SE
QTR QTR Section CD :	SE
Tax Parcel Number :	0320043155
Last Update :	2013-05-06
WRIA Number :	10
Last Date in Agency List :	2023-01-12

Well Tag Number :	N/R
NIT ID Number :	AE21113
Well Type Code :	A
Well Address :	South 21st And Hood Street, Tacoma
County ID :	53
Region Code :	2
Well Completion Date :	2013-03-29
Well Log Received Date :	2013-04-25
Well Diameter Quarter :	2.25
Well Dept Quarter :	13
Well Owner Name :	UW | Geo Eng
Driller Number :	N/R
Section/Township/Range :	SEC 38, TWP 20N, RNG 03E
Range Fraction Number :	N/R
QTR Section CD :	SE
QTR QTR Section CD :	SE
Tax Parcel Number :	0320043155
Last Update :	2014-01-09
WRIA Number :	10
Last Date in Agency List :	2023-01-12

Map Id: 25
Direction: SW
Distance: 0.349 mi., 1843 ft.
Elevation: 26 ft.
Relative: Higher

Site Name : 1778051 | 1778052 | 1778303
47.246627, -122.436177
WA

Database(s) : [WELLS - WA] ***(cont.)***

Envirosite ID: 47785547
EPA ID: N/R

WELLS - WA ***(cont.)***

Well Tag Number :	N/R
NIT ID Number :	SE47707
Well Type Code :	R
Well Address :	South 21st And Hood Street, Tacoma
County ID :	53
Region Code :	2
Well Completion Date :	2013-03-29
Well Log Received Date :	2013-04-25
Well Diameter Quarter :	2.25
Well Dept Quarter :	14
Well Owner Name :	UW
Driller Number :	N/R
Section/Township/Range :	SEC 38, TWP 20N, RNG 03E
Range Fraction Number :	N/R
QTR Section CD :	SE
QTR QTR Section CD :	SE
Tax Parcel Number :	0320043155
Last Update :	2013-05-06
WRIA Number :	10
Last Date in Agency List :	2023-01-12

Well Tag Number :	N/R
NIT ID Number :	AE21113
Well Type Code :	A
Well Address :	South 21st And Hood Street, Tacoma
County ID :	53
Region Code :	2
Well Completion Date :	2013-03-29
Well Log Received Date :	2013-04-25
Well Diameter Quarter :	2.25
Well Dept Quarter :	10
Well Owner Name :	UW | Geo Eng
Driller Number :	N/R
Section/Township/Range :	SEC 38, TWP 20N, RNG 03E
Range Fraction Number :	N/R
QTR Section CD :	SE
QTR QTR Section CD :	SE
Tax Parcel Number :	0320043155
Last Update :	2014-03-07
WRIA Number :	10
Last Date in Agency List :	2023-01-12

Well Tag Number :	N/R
NIT ID Number :	AE21113
Well Type Code :	A
Well Address :	South 21st And Hood Street, Tacoma
County ID :	53
Region Code :	2
Well Completion Date :	2013-03-29
Well Log Received Date :	2013-04-25
Well Diameter Quarter :	2.25
Well Dept Quarter :	14
Well Owner Name :	UW | Geo Eng
Driller Number :	N/R
Section/Township/Range :	SEC 38, TWP 20N, RNG 03E

Map Id: 25
Direction: SW
Distance: 0.349 mi., 1843 ft.
Elevation: 26 ft.
Relative: Higher

Site Name : 1778051 | 1778052 | 1778303
47.246627, -122.436177
WA

Database(s) : [WELLS - WA] ***(cont.)***

Envirosite ID: 47785547
EPA ID: N/R

WELLS - WA ***(cont.)***

Range Fraction Number :	N/R
QTR Section CD :	SE
QTR QTR Section CD :	SE
Tax Parcel Number :	0320043155
Last Update :	2014-01-09
WRIA Number :	10
Last Date in Agency List :	2023-01-12

Well Tag Number :	N/R
NIT ID Number :	SE47707
Well Type Code :	R
Well Address :	South 21st And Hood Street, Tacoma
County ID :	53
Region Code :	2
Well Completion Date :	2013-03-29
Well Log Received Date :	2013-04-25
Well Diameter Quarter :	2.25
Well Dept Quarter :	15
Well Owner Name :	UW
Driller Number :	N/R
Section/Township/Range :	SEC 38, TWP 20N, RNG 03E
Range Fraction Number :	N/R
QTR Section CD :	SE
QTR QTR Section CD :	SE
Tax Parcel Number :	0320043155
Last Update :	2013-05-06
WRIA Number :	10
Last Date in Agency List :	2023-01-12

Well Tag Number :	N/R
NIT ID Number :	AE21113
Well Type Code :	A
Well Address :	South 21st And Hood Street, Tacoma
County ID :	53
Region Code :	2
Well Completion Date :	2013-03-29
Well Log Received Date :	2013-04-25
Well Diameter Quarter :	2.25
Well Dept Quarter :	10
Well Owner Name :	UW | Geo Eng
Driller Number :	N/R
Section/Township/Range :	SEC 38, TWP 20N, RNG 03E
Range Fraction Number :	N/R
QTR Section CD :	SE
QTR QTR Section CD :	SE
Tax Parcel Number :	0320043155
Last Update :	2013-05-06
WRIA Number :	10
Last Date in Agency List :	2023-01-12

Well Tag Number :	N/R
NIT ID Number :	SE47707
Well Type Code :	R
Well Address :	South 21st And Hood Street, Tacoma

Map Id: 25
Direction: SW
Distance: 0.349 mi., 1843 ft.
Elevation: 26 ft.
Relative: Higher

Site Name : 1778051 | 1778052 | 1778303
47.246627, -122.436177
WA

Database(s) : [WELLS - WA] ***(cont.)***

Envirosite ID: 47785547
EPA ID: N/R

WELLS - WA ***(cont.)***

County ID :	53
Region Code :	2
Well Completion Date :	2013-03-29
Well Log Received Date :	2013-04-25
Well Diameter Quarter :	2.25
Well Dept Quarter :	15
Well Owner Name :	UW | Geo Eng
Driller Number :	N/R
Section/Township/Range :	SEC 38, TWP 20N, RNG 03E
Range Fraction Number :	N/R
QTR Section CD :	SE
QTR QTR Section CD :	SE
Tax Parcel Number :	0320043155
Last Update :	2013-05-06
WRIA Number :	10
Last Date in Agency List :	2023-01-12

Well Tag Number :	N/R
NIT ID Number :	RE08253
Well Type Code :	R
Well Address :	South 21st And Hood Street, Tacoma
County ID :	53
Region Code :	2
Well Completion Date :	2013-03-29
Well Log Received Date :	2013-04-15
Well Diameter Quarter :	6
Well Dept Quarter :	25
Well Owner Name :	UW | Geo Eng
Driller Number :	N/R
Section/Township/Range :	SEC 38, TWP 20N, RNG 03E
Range Fraction Number :	N/R
QTR Section CD :	SE
QTR QTR Section CD :	SE
Tax Parcel Number :	0320043155
Last Update :	2013-05-07
WRIA Number :	10
Last Date in Agency List :	2023-01-12

Well Tag Number :	N/R
NIT ID Number :	AE21113
Well Type Code :	A
Well Address :	South 21st And Hood Street, Tacoma
County ID :	53
Region Code :	2
Well Completion Date :	2013-03-29
Well Log Received Date :	2013-04-25
Well Diameter Quarter :	2.25
Well Dept Quarter :	10
Well Owner Name :	UW | Geo Eng
Driller Number :	N/R
Section/Township/Range :	SEC 38, TWP 20N, RNG 03E
Range Fraction Number :	N/R
QTR Section CD :	SE
QTR QTR Section CD :	SE
Tax Parcel Number :	0320043155

Map Id: 25
Direction: SW
Distance: 0.349 mi., 1843 ft.
Elevation: 26 ft.
Relative: Higher

Site Name : 1778051 | 1778052 | 1778303
47.246627, -122.436177
WA

Database(s) : [WELLS - WA] ***(cont.)***

Envirosite ID: 47785547
EPA ID: N/R

WELLS - WA ***(cont.)***

Last Update :	2014-01-09
WRIA Number :	10
Last Date in Agency List :	2023-01-12

Well Tag Number :	N/R
NIT ID Number :	SE47707
Well Type Code :	R
Well Address :	South 21st And Hood Street, Tacoma
County ID :	53
Region Code :	2
Well Completion Date :	2013-03-29
Well Log Received Date :	2013-04-25
Well Diameter Quarter :	2.25
Well Dept Quarter :	15
Well Owner Name :	UW | Geo Eng
Driller Number :	N/R
Section/Township/Range :	SEC 38, TWP 20N, RNG 03E
Range Fraction Number :	N/R
QTR Section CD :	SE
QTR QTR Section CD :	SE
Tax Parcel Number :	0320043155
Last Update :	2013-05-06
WRIA Number :	10
Last Date in Agency List :	2023-01-12

Well Tag Number :	N/R
NIT ID Number :	SE67043
Well Type Code :	R
Well Address :	N/R
County ID :	53
Region Code :	4
Well Completion Date :	2018-08-21
Well Log Received Date :	2018-09-19
Well Diameter Quarter :	8
Well Dept Quarter :	29
Well Owner Name :	City Of Tacoma
Driller Number :	3208
Section/Township/Range :	SEC 38, TWP 20N, RNG 03E
Range Fraction Number :	N/R
QTR Section CD :	SE
QTR QTR Section CD :	SE
Tax Parcel Number :	N/R
Last Update :	2018-09-27
WRIA Number :	10
Last Date in Agency List :	2023-01-12

Well Tag Number :	N/R
NIT ID Number :	AE21113
Well Type Code :	A
Well Address :	South 21st And Hood Street, Tacoma
County ID :	53
Region Code :	2
Well Completion Date :	2013-03-29
Well Log Received Date :	2013-04-25

Map Id: 25
Direction: SW
Distance: 0.349 mi., 1843 ft.
Elevation: 26 ft.
Relative: Higher

Site Name : 1778051 | 1778052 | 1778303
47.246627, -122.436177
WA

Database(s) : [WELLS - WA] ***(cont.)***

Envirosite ID: 47785547
EPA ID: N/R

WELLS - WA ***(cont.)***

Well Diameter Quarter :	2.25
Well Dept Quarter :	14
Well Owner Name :	UW | Geo Eng
Driller Number :	N/R
Section/Township/Range :	SEC 38, TWP 20N, RNG 03E
Range Fraction Number :	N/R
QTR Section CD :	SE
QTR QTR Section CD :	SE
Tax Parcel Number :	0320043155
Last Update :	2013-05-06
WRIA Number :	10
Last Date in Agency List :	2023-01-12

Well Tag Number :	N/R
NIT ID Number :	AE21113
Well Type Code :	A
Well Address :	South 21st And Hood Street, Tacoma
County ID :	53
Region Code :	2
Well Completion Date :	2013-03-29
Well Log Received Date :	2013-04-25
Well Diameter Quarter :	2.25
Well Dept Quarter :	10
Well Owner Name :	UW | Geo Eng
Driller Number :	N/R
Section/Township/Range :	SEC 38, TWP 20N, RNG 03E
Range Fraction Number :	N/R
QTR Section CD :	SE
QTR QTR Section CD :	SE
Tax Parcel Number :	0320043155
Last Update :	2013-05-06
WRIA Number :	10
Last Date in Agency List :	2023-01-12

Well Tag Number :	N/R
NIT ID Number :	SE67043
Well Type Code :	R
Well Address :	N/R
County ID :	53
Region Code :	4
Well Completion Date :	2018-08-27
Well Log Received Date :	2018-09-19
Well Diameter Quarter :	8
Well Dept Quarter :	30.5
Well Owner Name :	City Of Tacoma
Driller Number :	3208
Section/Township/Range :	SEC 38, TWP 20N, RNG 03E
Range Fraction Number :	N/R
QTR Section CD :	SE
QTR QTR Section CD :	SE
Tax Parcel Number :	N/R
Last Update :	2018-09-27
WRIA Number :	10
Last Date in Agency List :	2023-01-12

Map Id: 25
Direction: SW
Distance: 0.349 mi., 1843 ft.
Elevation: 26 ft.
Relative: Higher

Site Name : 1778051 | 1778052 | 1778303
47.246627, -122.436177
WA

Database(s) : [WELLS - WA] ***(cont.)***

Envirosite ID: 47785547
EPA ID: N/R

WELLS - WA ***(cont.)***

Well Tag Number :	N/R
NIT ID Number :	AE21113
Well Type Code :	A
Well Address :	South 21st And Hood Street, Tacoma
County ID :	53
Region Code :	2
Well Completion Date :	2013-03-29
Well Log Received Date :	2013-04-25
Well Diameter Quarter :	2.25
Well Dept Quarter :	13
Well Owner Name :	UW | Geo Eng
Driller Number :	N/R
Section/Township/Range :	SEC 38, TWP 20N, RNG 03E
Range Fraction Number :	N/R
QTR Section CD :	SE
QTR QTR Section CD :	SE
Tax Parcel Number :	0320043155
Last Update :	2013-05-06
WRIA Number :	10
Last Date in Agency List :	2023-01-12

Well Tag Number :	N/R
NIT ID Number :	AE21113
Well Type Code :	A
Well Address :	South 21st And Hood Street, Tacoma
County ID :	53
Region Code :	2
Well Completion Date :	2013-03-29
Well Log Received Date :	2013-04-25
Well Diameter Quarter :	2.25
Well Dept Quarter :	10
Well Owner Name :	UW | Geo Eng
Driller Number :	N/R
Section/Township/Range :	SEC 38, TWP 20N, RNG 03E
Range Fraction Number :	N/R
QTR Section CD :	SE
QTR QTR Section CD :	SE
Tax Parcel Number :	0320043155
Last Update :	2014-03-17
WRIA Number :	10
Last Date in Agency List :	2023-01-12

Well Tag Number :	N/R
NIT ID Number :	AE21113
Well Type Code :	A
Well Address :	South 21st And Hood Street, Tacoma
County ID :	53
Region Code :	2
Well Completion Date :	2013-03-29
Well Log Received Date :	2013-04-25
Well Diameter Quarter :	2.25
Well Dept Quarter :	10
Well Owner Name :	UW | Geo Eng
Driller Number :	N/R
Section/Township/Range :	SEC 38, TWP 20N, RNG 03E

Map Id: 25
Direction: SW
Distance: 0.349 mi., 1843 ft.
Elevation: 26 ft.
Relative: Higher

Site Name : 1778051 | 1778052 | 1778303
47.246627, -122.436177
WA

Database(s) : [WELLS - WA] ***(cont.)***

Envirosite ID: 47785547
EPA ID: N/R

WELLS - WA ***(cont.)***

Range Fraction Number :	N/R
QTR Section CD :	SE
QTR QTR Section CD :	SE
Tax Parcel Number :	0320043155
Last Update :	2013-05-06
WRIA Number :	10
Last Date in Agency List :	2023-01-12

Well Tag Number :	N/R
NIT ID Number :	AE21113
Well Type Code :	A
Well Address :	South 21st And Hood Street, Tacoma
County ID :	53
Region Code :	2
Well Completion Date :	2013-03-29
Well Log Received Date :	2013-04-25
Well Diameter Quarter :	2.25
Well Dept Quarter :	14
Well Owner Name :	UW | Geo Eng
Driller Number :	N/R
Section/Township/Range :	SEC 38, TWP 20N, RNG 03E
Range Fraction Number :	N/R
QTR Section CD :	SE
QTR QTR Section CD :	SE
Tax Parcel Number :	0320043155
Last Update :	2013-05-06
WRIA Number :	10
Last Date in Agency List :	2023-01-12

Well Tag Number :	N/R
NIT ID Number :	SE47707
Well Type Code :	R
Well Address :	South 21st And Hood Street, Tacoma
County ID :	53
Region Code :	2
Well Completion Date :	2013-03-29
Well Log Received Date :	2013-04-25
Well Diameter Quarter :	2.25
Well Dept Quarter :	10
Well Owner Name :	UW | Geo Eng
Driller Number :	N/R
Section/Township/Range :	SEC 38, TWP 20N, RNG 03E
Range Fraction Number :	N/R
QTR Section CD :	SE
QTR QTR Section CD :	SE
Tax Parcel Number :	0320043155
Last Update :	2013-05-06
WRIA Number :	10
Last Date in Agency List :	2023-01-12

Well Tag Number :	N/R
NIT ID Number :	AE21113
Well Type Code :	A
Well Address :	South 21st And Hood Street, Tacoma

Map Id: 25
Direction: SW
Distance: 0.349 mi., 1843 ft.
Elevation: 26 ft.
Relative: Higher

Site Name : 1778051 | 1778052 | 1778303
47.246627, -122.436177
WA

Database(s) : [WELLS - WA] ***(cont.)***

Envirosite ID: 47785547
EPA ID: N/R

WELLS - WA ***(cont.)***

County ID :	53
Region Code :	2
Well Completion Date :	2013-03-29
Well Log Received Date :	2013-04-25
Well Diameter Quarter :	2.25
Well Dept Quarter :	15
Well Owner Name :	UW | Geo Eng
Driller Number :	N/R
Section/Township/Range :	SEC 38, TWP 20N, RNG 03E
Range Fraction Number :	N/R
QTR Section CD :	SE
QTR QTR Section CD :	SE
Tax Parcel Number :	0320043155
Last Update :	2014-01-09
WRIA Number :	10
Last Date in Agency List :	2023-01-12

Well Tag Number :	N/R
NIT ID Number :	AE21113
Well Type Code :	A
Well Address :	South 21st And Hood Street, Tacoma
County ID :	53
Region Code :	2
Well Completion Date :	2013-03-29
Well Log Received Date :	2013-04-25
Well Diameter Quarter :	2.25
Well Dept Quarter :	11
Well Owner Name :	UW | Geo Eng
Driller Number :	N/R
Section/Township/Range :	SEC 38, TWP 20N, RNG 03E
Range Fraction Number :	N/R
QTR Section CD :	SE
QTR QTR Section CD :	SE
Tax Parcel Number :	0320043155
Last Update :	2014-01-09
WRIA Number :	10
Last Date in Agency List :	2023-01-12

Well Tag Number :	N/R
NIT ID Number :	SE47707
Well Type Code :	R
Well Address :	South 21st And Hood Street, Tacoma
County ID :	53
Region Code :	2
Well Completion Date :	2013-03-29
Well Log Received Date :	2013-04-25
Well Diameter Quarter :	2.25
Well Dept Quarter :	14
Well Owner Name :	UW | Geo Eng
Driller Number :	N/R
Section/Township/Range :	SEC 38, TWP 20N, RNG 03E
Range Fraction Number :	N/R
QTR Section CD :	SE
QTR QTR Section CD :	SE
Tax Parcel Number :	0320043155

Map Id: 25
Direction: SW
Distance: 0.349 mi., 1843 ft.
Elevation: 26 ft.
Relative: Higher

Site Name : 1778051 | 1778052 | 1778303
47.246627, -122.436177
WA

Database(s) : [WELLS - WA] ***(cont.)***

Envirosite ID: 47785547
EPA ID: N/R

WELLS - WA ***(cont.)***

Last Update :	2013-05-06
WRIA Number :	10
Last Date in Agency List :	2023-01-12

Map Id: 26
Direction: WNW
Distance: 0.355 mi., 1873 ft.
Elevation: 127 ft.
Relative: Higher

Site Name : 1934392 | 1934937 | 1934938
47.25513, -122.439686
WA

Database(s) : [WELLS - WA]

Envirosite ID: 51520192
EPA ID: N/R

WELLS - WA

Well Tag Number :	N/R
NIT ID Number :	SE71927
Well Type Code :	R
Well Address :	Broadway And 7th St
County ID :	53
Region Code :	4
Well Completion Date :	2019-11-15
Well Log Received Date :	2020-01-02
Well Diameter Quarter :	2.25
Well Dept Quarter :	18
Well Owner Name :	City Of Tacoma
Driller Number :	2827
Section/Township/Range :	SEC 38, TWP 20N, RNG 03E
Range Fraction Number :	N/R
QTR Section CD :	NE
QTR QTR Section CD :	NW
Tax Parcel Number :	ROW
Last Update :	2020-01-07
WRIA Number :	10
Last Date in Agency List :	2023-01-12

Well Tag Number :	N/R
NIT ID Number :	SE71927
Well Type Code :	R
Well Address :	Broadway And 7th St
County ID :	53
Region Code :	4
Well Completion Date :	2019-11-15
Well Log Received Date :	2020-01-02
Well Diameter Quarter :	8.25
Well Dept Quarter :	11
Well Owner Name :	City Of Tacoma
Driller Number :	2827
Section/Township/Range :	SEC 38, TWP 20N, RNG 03E
Range Fraction Number :	N/R
QTR Section CD :	NE
QTR QTR Section CD :	NW
Tax Parcel Number :	ROW

Map Id: 26
Direction: WNW
Distance: 0.355 mi., 1873 ft.
Elevation: 127 ft.
Relative: Higher

Site Name : 1934392 | 1934937 | 1934938
47.25513, -122.439686
WA

Database(s) : [WELLS - WA] ***(cont.)***

Envirosite ID: 51520192
EPA ID: N/R

WELLS - WA ***(cont.)***

Last Update :	2020-01-07
WRIA Number :	10
Last Date in Agency List :	2023-01-12
Well Tag Number :	N/R
NIT ID Number :	AE57820
Well Type Code :	A
Well Address :	Broadway And 7th St
County ID :	53
Region Code :	4
Well Completion Date :	2019-11-15
Well Log Received Date :	2020-01-02
Well Diameter Quarter :	2.25
Well Dept Quarter :	15
Well Owner Name :	City Of Tacoma
Driller Number :	2827
Section/Township/Range :	SEC 38, TWP 20N, RNG 03E
Range Fraction Number :	N/R
QTR Section CD :	NE
QTR QTR Section CD :	NW
Tax Parcel Number :	ROW
Last Update :	2020-01-07
WRIA Number :	10
Last Date in Agency List :	2023-01-12
Well Tag Number :	N/R
NIT ID Number :	SE71927
Well Type Code :	R
Well Address :	Broadway And 7th St
County ID :	53
Region Code :	4
Well Completion Date :	2019-11-15
Well Log Received Date :	2020-01-02
Well Diameter Quarter :	2.25
Well Dept Quarter :	15
Well Owner Name :	City Of Tacoma
Driller Number :	2827
Section/Township/Range :	SEC 38, TWP 20N, RNG 03E
Range Fraction Number :	N/R
QTR Section CD :	NE
QTR QTR Section CD :	NW
Tax Parcel Number :	ROW
Last Update :	2020-01-07
WRIA Number :	10
Last Date in Agency List :	2023-01-12
Well Tag Number :	N/R
NIT ID Number :	AE57820
Well Type Code :	A
Well Address :	Broadway And 7th St
County ID :	53
Region Code :	4
Well Completion Date :	2019-11-15
Well Log Received Date :	2020-01-02

Map Id: 26
Direction: WNW
Distance: 0.355 mi., 1873 ft.
Elevation: 127 ft.
Relative: Higher

Site Name : 1934392 | 1934937 | 1934938
47.25513, -122.439686
WA

Database(s) : [WELLS - WA] ***(cont.)***

Envirosite ID: 51520192
EPA ID: N/R

WELLS - WA ***(cont.)***

Well Diameter Quarter :	2.25
Well Dept Quarter :	18
Well Owner Name :	City Of Tacoma
Driller Number :	2827
Section/Township/Range :	SEC 38, TWP 20N, RNG 03E
Range Fraction Number :	N/R
QTR Section CD :	NE
QTR QTR Section CD :	NW
Tax Parcel Number :	ROW
Last Update :	2020-01-07
WRIA Number :	10
Last Date in Agency List :	2023-01-12

Well Tag Number :	N/R
NIT ID Number :	SE71927
Well Type Code :	R
Well Address :	Broadway And 7th St
County ID :	53
Region Code :	4
Well Completion Date :	2019-11-15
Well Log Received Date :	2020-01-02
Well Diameter Quarter :	2.25
Well Dept Quarter :	19
Well Owner Name :	City Of Tacoma
Driller Number :	2827
Section/Township/Range :	SEC 38, TWP 20N, RNG 03E
Range Fraction Number :	N/R
QTR Section CD :	NE
QTR QTR Section CD :	NW
Tax Parcel Number :	ROW
Last Update :	2020-01-07
WRIA Number :	10
Last Date in Agency List :	2023-01-12

Well Tag Number :	N/R
NIT ID Number :	AE57820
Well Type Code :	A
Well Address :	Broadway And 7th St
County ID :	53
Region Code :	4
Well Completion Date :	2019-11-15
Well Log Received Date :	2020-01-02
Well Diameter Quarter :	2.25
Well Dept Quarter :	19
Well Owner Name :	City Of Tacoma
Driller Number :	2827
Section/Township/Range :	SEC 38, TWP 20N, RNG 03E
Range Fraction Number :	N/R
QTR Section CD :	NE
QTR QTR Section CD :	NW
Tax Parcel Number :	ROW
Last Update :	2020-01-07
WRIA Number :	10
Last Date in Agency List :	2023-01-12

Map Id: 26
Direction: WNW
Distance: 0.355 mi., 1873 ft.
Elevation: 127 ft.
Relative: Higher

Site Name : 1934392 | 1934937 | 1934938
47.25513, -122.439686
WA

Database(s) : [WELLS - WA] ***(cont.)***

Envirosite ID: 51520192
EPA ID: N/R

WELLS - WA ***(cont.)***

Well Tag Number :	N/R
NIT ID Number :	AE57820
Well Type Code :	A
Well Address :	Broadway And 7th St
County ID :	53
Region Code :	4
Well Completion Date :	2019-11-15
Well Log Received Date :	2020-01-02
Well Diameter Quarter :	2.25
Well Dept Quarter :	25
Well Owner Name :	City Of Tacoma
Driller Number :	2827
Section/Township/Range :	SEC 38, TWP 20N, RNG 03E
Range Fraction Number :	N/R
QTR Section CD :	NE
QTR QTR Section CD :	NW
Tax Parcel Number :	ROW
Last Update :	2020-01-07
WRIA Number :	10
Last Date in Agency List :	2023-01-12

Well Tag Number :	N/R
NIT ID Number :	AE57820
Well Type Code :	A
Well Address :	Broadway And 7th St
County ID :	53
Region Code :	4
Well Completion Date :	2019-11-15
Well Log Received Date :	2020-01-02
Well Diameter Quarter :	8.25
Well Dept Quarter :	11
Well Owner Name :	City Of Tacoma
Driller Number :	2827
Section/Township/Range :	SEC 38, TWP 20N, RNG 03E
Range Fraction Number :	N/R
QTR Section CD :	NE
QTR QTR Section CD :	NW
Tax Parcel Number :	ROW
Last Update :	2020-01-07
WRIA Number :	10
Last Date in Agency List :	2023-01-12

Well Tag Number :	N/R
NIT ID Number :	SE71927
Well Type Code :	R
Well Address :	Broadway And 7th St
County ID :	53
Region Code :	4
Well Completion Date :	2019-11-15
Well Log Received Date :	2020-01-02
Well Diameter Quarter :	2.25
Well Dept Quarter :	25
Well Owner Name :	City Of Tacoma
Driller Number :	2827
Section/Township/Range :	SEC 38, TWP 20N, RNG 03E

Map Id: 26
Direction: WNW
Distance: 0.355 mi., 1873 ft.
Elevation: 127 ft.
Relative: Higher

Site Name : 1934392 | 1934937 | 1934938
47.25513, -122.439686
WA

Database(s) : [WELLS - WA] ***(cont.)***

Envirosite ID: 51520192
EPA ID: N/R

WELLS - WA ***(cont.)***

Range Fraction Number :	N/R
QTR Section CD :	NE
QTR QTR Section CD :	NW
Tax Parcel Number :	ROW
Last Update :	2020-01-07
WRIA Number :	10
Last Date in Agency List :	2023-01-12

Map Id: C27
Direction: E
Distance: 0.364 mi., 1921 ft.
Elevation: 13 ft.
Relative: Lower

Site Name : 471513122250401
47.253433, -122.419012
WA

Database(s) : [NWIS]

Envirosite ID: 20205453
EPA ID: N/R

NWIS

Site Identification Number :	471513122250401
Site Type :	Well
Station Name :	20N/03E-04H01
Agency :	U.S. Geological Survey
District :	N/R
State :	WA
County :	Pierce County
Country :	USA
Land Net Location :	SENES04 T20N R03E W
Name of Location Map :	TACOMA NORTH
Scale of Location Map :	24000
Altitude of Gage/Land Surface :	12
Method Altitude Determined :	Interpolated from topographic map.
Altitude Accuracy :	5
Altitude Datum :	National Geodetic Vertical Datum of 1929
Hydrologic Unit :	Puyallup
Drainage Basin :	N/R
Topographic Setting :	N/R
Flags for the Type of Data Collected:	NNNNNNNNNNNNNNNNNNNNNNNNNNNNO
Flags for Instruments at Site :	NNNNNNNNNNNNNNNNNNNNNNNNNNNNN
Date of First Construction :	N/R
Date Site Established or Inventoried:	1960-03-23
Drainage Area :	N/R
Contributing Drainage Area :	N/R
Data Reliability :	Data have been checked by the reporting agency.
Data-Other GW Files :	YYNNNYNN
National Aquifer :	N/R
Local Aquifer :	N/R
Local Aquifer Type :	N/R
Well Depth :	N/R
Hole Depth :	N/R
Source of Depth Data :	N/R
Project Number :	N/R
Real-Time Data Flag :	0
Peak-Streamflow Data Begin Date :	N/R

Map Id: C27
Direction: E
Distance: 0.364 mi., 1921 ft.
Elevation: 13 ft.
Relative: Lower

Site Name : 471513122250401
47.253433, -122.419012
WA

Database(s) : [NWIS] ***(cont.)***

Envirosite ID: 20205453
EPA ID: N/R

NWIS ***(cont.)***

Peak-Streamflow Data End Date :	N/R
Peak-Streamflow Data Count :	0
Water-Quality Data Begin Date :	N/R
Water-Quality Data End Date :	N/R
Water-Quality Data Count :	0
Field Water-Level Measurements Begin Date:	N/R
Field Water-level Measurements End Date:	1939-08-04
Field Water-Level Measurements Count:	2
Site-Visit Data Begin Date :	N/R
Site-Visit Data End Date :	N/R
Site-Visit Data Count :	0
Latitude :	47.253433
Longitude :	-122.419012
Last Date in Agency List :	2023-02-13

Map Id: 28
Direction: WSW
Distance: 0.365 mi., 1925 ft.
Elevation: 99 ft.
Relative: Higher

Site Name : 1023649 | 1023650 | 1023651
47.249429, -122.43948
WA

Database(s) : [WELLS - WA]

Envirosite ID: 47776647
EPA ID: N/R

WELLS - WA

Details for this site have been truncated due to the large number of available details for this site within this dataset. For the complete details for this site, contact your Envirosite account representative for a complimentary site report containing all of the details available.

Well Tag Number :	N/R
NIT ID Number :	AE22167
Well Type Code :	A
Well Address :	19th And Market, Tacoma
County ID :	53
Region Code :	2
Well Completion Date :	2013-06-18
Well Log Received Date :	2013-10-28
Well Diameter Quarter :	2.25
Well Dept Quarter :	10
Well Owner Name :	University Of Washington
Driller Number :	N/R
Section/Township/Range :	SEC 38, TWP 20N, RNG 03E
Range Fraction Number :	N/R
QTR Section CD :	SE
QTR QTR Section CD :	NW
Tax Parcel Number :	N/R
Last Update :	2013-11-27
WRIA Number :	10
Last Date in Agency List :	2023-01-12

Map Id: 28
Direction: WSW
Distance: 0.365 mi., 1925 ft.
Elevation: 99 ft.
Relative: Higher

Site Name : 1023649 | 1023650 | 1023651
47.249429, -122.43948
WA

Database(s) : [WELLS - WA] ***(cont.)***

Envirosite ID: 47776647
EPA ID: N/R

WELLS - WA ***(cont.)***

Well Tag Number :	N/R
NIT ID Number :	SE54764
Well Type Code :	R
Well Address :	1548 Commerce St And 1500 Broadway
County ID :	53
Region Code :	4
Well Completion Date :	2015-05-18
Well Log Received Date :	2015-06-04
Well Diameter Quarter :	2.25
Well Dept Quarter :	10
Well Owner Name :	City Of Tacoma GG
Driller Number :	3177
Section/Township/Range :	SEC 38, TWP 20N, RNG 03E
Range Fraction Number :	N/R
QTR Section CD :	SE
QTR QTR Section CD :	NW
Tax Parcel Number :	2015050120
Last Update :	2015-06-05
WRIA Number :	10
Last Date in Agency List :	2023-01-12

Well Tag Number :	N/R
NIT ID Number :	AE22167
Well Type Code :	A
Well Address :	19th And Market, Tacoma
County ID :	53
Region Code :	2
Well Completion Date :	2013-06-18
Well Log Received Date :	2013-10-28
Well Diameter Quarter :	2.25
Well Dept Quarter :	15
Well Owner Name :	University Of Washington
Driller Number :	N/R
Section/Township/Range :	SEC 38, TWP 20N, RNG 03E
Range Fraction Number :	N/R
QTR Section CD :	SE
QTR QTR Section CD :	NW
Tax Parcel Number :	N/R
Last Update :	2013-11-27
WRIA Number :	10
Last Date in Agency List :	2023-01-12

Well Tag Number :	N/R
NIT ID Number :	SE48356
Well Type Code :	R
Well Address :	19th And Market, Tacoma
County ID :	53
Region Code :	2
Well Completion Date :	2013-06-18
Well Log Received Date :	2013-10-28
Well Diameter Quarter :	1.5
Well Dept Quarter :	7
Well Owner Name :	University Of Washington
Driller Number :	N/R
Section/Township/Range :	SEC 38, TWP 20N, RNG 03E

Map Id: 28
Direction: WSW
Distance: 0.365 mi., 1925 ft.
Elevation: 99 ft.
Relative: Higher

Site Name : 1023649 | 1023650 | 1023651
47.249429, -122.43948
WA

Database(s) : [WELLS - WA] ***(cont.)***

Envirosite ID: 47776647
EPA ID: N/R

WELLS - WA ***(cont.)***

Range Fraction Number :	N/R
QTR Section CD :	SE
QTR QTR Section CD :	NW
Tax Parcel Number :	N/R
Last Update :	2013-12-02
WRIA Number :	10
Last Date in Agency List :	2023-01-12

Well Tag Number :	N/R
NIT ID Number :	AE31955
Well Type Code :	A
Well Address :	1548 Commerce St And 1500 Broadway
County ID :	53
Region Code :	4
Well Completion Date :	2015-05-18
Well Log Received Date :	2015-06-04
Well Diameter Quarter :	2.25
Well Dept Quarter :	10
Well Owner Name :	City Of Tacoma GG
Driller Number :	3177
Section/Township/Range :	SEC 38, TWP 20N, RNG 03E
Range Fraction Number :	N/R
QTR Section CD :	SE
QTR QTR Section CD :	NW
Tax Parcel Number :	2015050120
Last Update :	2015-06-05
WRIA Number :	10
Last Date in Agency List :	2023-01-12

Well Tag Number :	N/R
NIT ID Number :	RE08559
Well Type Code :	R
Well Address :	19th And Market
County ID :	53
Region Code :	2
Well Completion Date :	2013-08-09
Well Log Received Date :	2014-09-23
Well Diameter Quarter :	6
Well Dept Quarter :	90
Well Owner Name :	University Of Washington
Driller Number :	2997
Section/Township/Range :	SEC 38, TWP 20N, RNG 03E
Range Fraction Number :	N/R
QTR Section CD :	SE
QTR QTR Section CD :	NW
Tax Parcel Number :	N/R
Last Update :	2014-12-26
WRIA Number :	10
Last Date in Agency List :	2023-01-12

Well Tag Number :	N/R
NIT ID Number :	AE22170
Well Type Code :	A
Well Address :	19th And Market, Tacoma

Map Id: 28
Direction: WSW
Distance: 0.365 mi., 1925 ft.
Elevation: 99 ft.
Relative: Higher

Site Name : 1023649 | 1023650 | 1023651
47.249429, -122.43948
WA

Database(s) : [WELLS - WA] ***(cont.)***

Envirosite ID: 47776647
EPA ID: N/R

WELLS - WA ***(cont.)***

County ID :	53
Region Code :	2
Well Completion Date :	2013-06-18
Well Log Received Date :	2013-10-28
Well Diameter Quarter :	2.25
Well Dept Quarter :	12
Well Owner Name :	University Of Washington
Driller Number :	N/R
Section/Township/Range :	SEC 38, TWP 20N, RNG 03E
Range Fraction Number :	N/R
QTR Section CD :	SE
QTR QTR Section CD :	NW
Tax Parcel Number :	N/R
Last Update :	2013-11-27
WRIA Number :	10
Last Date in Agency List :	2023-01-12

Well Tag Number :	N/R
NIT ID Number :	AE22167
Well Type Code :	A
Well Address :	19th And Market, Tacoma
County ID :	53
Region Code :	2
Well Completion Date :	2013-06-18
Well Log Received Date :	2013-10-28
Well Diameter Quarter :	2.25
Well Dept Quarter :	12
Well Owner Name :	University Of Washington
Driller Number :	N/R
Section/Township/Range :	SEC 38, TWP 20N, RNG 03E
Range Fraction Number :	N/R
QTR Section CD :	SE
QTR QTR Section CD :	NW
Tax Parcel Number :	N/R
Last Update :	2013-11-27
WRIA Number :	10
Last Date in Agency List :	2023-01-12

Well Tag Number :	N/R
NIT ID Number :	SE48356
Well Type Code :	R
Well Address :	19th And Market, Tacoma
County ID :	53
Region Code :	2
Well Completion Date :	2013-06-18
Well Log Received Date :	2013-10-28
Well Diameter Quarter :	2.25
Well Dept Quarter :	12
Well Owner Name :	University Of Washington
Driller Number :	N/R
Section/Township/Range :	SEC 38, TWP 20N, RNG 03E
Range Fraction Number :	N/R
QTR Section CD :	SE
QTR QTR Section CD :	NW
Tax Parcel Number :	N/R

Map Id: 28
Direction: WSW
Distance: 0.365 mi., 1925 ft.
Elevation: 99 ft.
Relative: Higher

Site Name : 1023649 | 1023650 | 1023651
47.249429, -122.43948
WA

Database(s) : [WELLS - WA] ***(cont.)***

Envirosite ID: 47776647
EPA ID: N/R

WELLS - WA ***(cont.)***

Last Update :	2013-12-02
WRIA Number :	10
Last Date in Agency List :	2023-01-12
Well Tag Number :	N/R
NIT ID Number :	SE48356
Well Type Code :	R
Well Address :	19th And Market, Tacoma
County ID :	53
Region Code :	2
Well Completion Date :	2013-06-18
Well Log Received Date :	2013-10-28
Well Diameter Quarter :	2.25
Well Dept Quarter :	15
Well Owner Name :	University Of Washington
Driller Number :	N/R
Section/Township/Range :	SEC 38, TWP 20N, RNG 03E
Range Fraction Number :	N/R
QTR Section CD :	SE
QTR QTR Section CD :	NW
Tax Parcel Number :	N/R
Last Update :	2013-12-02
WRIA Number :	10
Last Date in Agency List :	2023-01-12
Well Tag Number :	N/R
NIT ID Number :	AE22167
Well Type Code :	A
Well Address :	19th And Market, Tacoma
County ID :	53
Region Code :	2
Well Completion Date :	2013-06-18
Well Log Received Date :	2013-10-28
Well Diameter Quarter :	2.25
Well Dept Quarter :	10
Well Owner Name :	University Of Washington
Driller Number :	N/R
Section/Township/Range :	SEC 38, TWP 20N, RNG 03E
Range Fraction Number :	N/R
QTR Section CD :	SE
QTR QTR Section CD :	NW
Tax Parcel Number :	N/R
Last Update :	2013-11-27
WRIA Number :	10
Last Date in Agency List :	2023-01-12
Well Tag Number :	N/R
NIT ID Number :	AE31955
Well Type Code :	A
Well Address :	1548 Commerce St And 1500 Broadway
County ID :	53
Region Code :	4
Well Completion Date :	2015-05-18
Well Log Received Date :	2015-06-04

Map Id: 28
Direction: WSW
Distance: 0.365 mi., 1925 ft.
Elevation: 99 ft.
Relative: Higher

Site Name : 1023649 | 1023650 | 1023651
47.249429, -122.43948
WA

Database(s) : [WELLS - WA] ***(cont.)***

Envirosite ID: 47776647
EPA ID: N/R

WELLS - WA ***(cont.)***

Well Diameter Quarter :	2.25
Well Dept Quarter :	6.416666507720947
Well Owner Name :	City Of Tacoma GG
Driller Number :	3177
Section/Township/Range :	SEC 38, TWP 20N, RNG 03E
Range Fraction Number :	N/R
QTR Section CD :	SE
QTR QTR Section CD :	NW
Tax Parcel Number :	2015050120
Last Update :	2015-06-05
WRIA Number :	10
Last Date in Agency List :	2023-01-12

Well Tag Number :	N/R
NIT ID Number :	AE22167
Well Type Code :	A
Well Address :	19th And Market, Tacoma
County ID :	53
Region Code :	2
Well Completion Date :	2013-06-18
Well Log Received Date :	2013-10-28
Well Diameter Quarter :	2.25
Well Dept Quarter :	10
Well Owner Name :	University Of Washington
Driller Number :	N/R
Section/Township/Range :	SEC 38, TWP 20N, RNG 03E
Range Fraction Number :	N/R
QTR Section CD :	SE
QTR QTR Section CD :	NW
Tax Parcel Number :	N/R
Last Update :	2013-11-27
WRIA Number :	10
Last Date in Agency List :	2023-01-12

Well Tag Number :	N/R
NIT ID Number :	SE54764
Well Type Code :	R
Well Address :	1548 Commerce St And 1500 Broadway
County ID :	53
Region Code :	4
Well Completion Date :	2015-05-18
Well Log Received Date :	2015-06-04
Well Diameter Quarter :	2.25
Well Dept Quarter :	10
Well Owner Name :	City Of Tacoma GG
Driller Number :	3177
Section/Township/Range :	SEC 38, TWP 20N, RNG 03E
Range Fraction Number :	N/R
QTR Section CD :	SE
QTR QTR Section CD :	NW
Tax Parcel Number :	2015050120
Last Update :	2015-06-05
WRIA Number :	10
Last Date in Agency List :	2023-01-12

Map Id: 28
Direction: WSW
Distance: 0.365 mi., 1925 ft.
Elevation: 99 ft.
Relative: Higher

Site Name : 1023649 | 1023650 | 1023651
47.249429, -122.43948
WA

Database(s) : [WELLS - WA] ***(cont.)***

Envirosite ID: 47776647
EPA ID: N/R

WELLS - WA ***(cont.)***

Well Tag Number :	N/R
NIT ID Number :	AE31956
Well Type Code :	A
Well Address :	1548 Commerce St And 1500 Broadway
County ID :	53
Region Code :	4
Well Completion Date :	2015-05-18
Well Log Received Date :	2015-06-04
Well Diameter Quarter :	2.25
Well Dept Quarter :	10
Well Owner Name :	City Of Tacoma GG
Driller Number :	3177
Section/Township/Range :	SEC 38, TWP 20N, RNG 03E
Range Fraction Number :	N/R
QTR Section CD :	SE
QTR QTR Section CD :	NW
Tax Parcel Number :	2015050120
Last Update :	2015-06-05
WRIA Number :	10
Last Date in Agency List :	2023-01-12

Well Tag Number :	N/R
NIT ID Number :	AE31955
Well Type Code :	A
Well Address :	1548 Commerce St And 1500 Broadway
County ID :	53
Region Code :	4
Well Completion Date :	2015-05-18
Well Log Received Date :	2015-06-04
Well Diameter Quarter :	2.25
Well Dept Quarter :	10
Well Owner Name :	City Of Tacoma GG
Driller Number :	3177
Section/Township/Range :	SEC 38, TWP 20N, RNG 03E
Range Fraction Number :	N/R
QTR Section CD :	SE
QTR QTR Section CD :	NW
Tax Parcel Number :	2015050120
Last Update :	2015-06-05
WRIA Number :	10
Last Date in Agency List :	2023-01-12

Well Tag Number :	BIJ672
NIT ID Number :	RE08559
Well Type Code :	R
Well Address :	19th And Market, Tacoma
County ID :	53
Region Code :	2
Well Completion Date :	2013-06-25
Well Log Received Date :	2014-01-06
Well Diameter Quarter :	6
Well Dept Quarter :	30
Well Owner Name :	University Of Washington
Driller Number :	N/R
Section/Township/Range :	SEC 38, TWP 20N, RNG 03E

Map Id: 28
Direction: WSW
Distance: 0.365 mi., 1925 ft.
Elevation: 99 ft.
Relative: Higher

Site Name : 1023649 | 1023650 | 1023651
47.249429, -122.43948
WA

Database(s) : [WELLS - WA] ***(cont.)***

Envirosite ID: 47776647
EPA ID: N/R

WELLS - WA ***(cont.)***

Range Fraction Number :	N/R
QTR Section CD :	SE
QTR QTR Section CD :	NW
Tax Parcel Number :	N/R
Last Update :	2014-03-07
WRIA Number :	10
Last Date in Agency List :	2023-01-12

Well Tag Number :	N/R
NIT ID Number :	SE54764
Well Type Code :	R
Well Address :	1548 Commerce St And 1500 Broadway
County ID :	53
Region Code :	4
Well Completion Date :	2015-05-18
Well Log Received Date :	2015-06-04
Well Diameter Quarter :	2.25
Well Dept Quarter :	6.416666507720947
Well Owner Name :	City Of Tacoma GG
Driller Number :	3177
Section/Township/Range :	SEC 38, TWP 20N, RNG 03E
Range Fraction Number :	N/R
QTR Section CD :	SE
QTR QTR Section CD :	NW
Tax Parcel Number :	2015050120
Last Update :	2015-06-05
WRIA Number :	10
Last Date in Agency List :	2023-01-12

Well Tag Number :	N/R
NIT ID Number :	SE48356
Well Type Code :	R
Well Address :	19th And Market, Tacoma
County ID :	53
Region Code :	2
Well Completion Date :	2013-06-18
Well Log Received Date :	2013-10-28
Well Diameter Quarter :	2.25
Well Dept Quarter :	13.5
Well Owner Name :	University Of Washington
Driller Number :	N/R
Section/Township/Range :	SEC 38, TWP 20N, RNG 03E
Range Fraction Number :	N/R
QTR Section CD :	SE
QTR QTR Section CD :	NW
Tax Parcel Number :	N/R
Last Update :	2013-12-02
WRIA Number :	10
Last Date in Agency List :	2023-01-12

Well Tag Number :	BIJ687
NIT ID Number :	RE08559
Well Type Code :	R
Well Address :	19th And Market

Map Id: 28
Direction: WSW
Distance: 0.365 mi., 1925 ft.
Elevation: 99 ft.
Relative: Higher

Site Name : 1023649 | 1023650 | 1023651
47.249429, -122.43948
WA

Database(s) : [WELLS - WA] ***(cont.)***

Envirosite ID: 47776647
EPA ID: N/R

WELLS - WA ***(cont.)***

County ID :	53
Region Code :	2
Well Completion Date :	2013-08-08
Well Log Received Date :	2014-09-23
Well Diameter Quarter :	6
Well Dept Quarter :	91
Well Owner Name :	University Of Washington
Driller Number :	2997
Section/Township/Range :	SEC 38, TWP 20N, RNG 03E
Range Fraction Number :	N/R
QTR Section CD :	SE
QTR QTR Section CD :	NW
Tax Parcel Number :	N/R
Last Update :	2014-12-26
WRIA Number :	10
Last Date in Agency List :	2023-01-12

Well Tag Number :	N/R
NIT ID Number :	AE31955
Well Type Code :	A
Well Address :	1548 Commerce St And 1500 Broadway
County ID :	53
Region Code :	4
Well Completion Date :	2015-05-18
Well Log Received Date :	2015-06-04
Well Diameter Quarter :	2.25
Well Dept Quarter :	10
Well Owner Name :	City Of Tacoma GG
Driller Number :	3177
Section/Township/Range :	SEC 38, TWP 20N, RNG 03E
Range Fraction Number :	N/R
QTR Section CD :	SE
QTR QTR Section CD :	NW
Tax Parcel Number :	2015050120
Last Update :	2015-06-05
WRIA Number :	10
Last Date in Agency List :	2023-01-12

Well Tag Number :	N/R
NIT ID Number :	SE48356
Well Type Code :	R
Well Address :	19th And Market, Tacoma
County ID :	53
Region Code :	2
Well Completion Date :	2013-06-18
Well Log Received Date :	2013-10-28
Well Diameter Quarter :	2.25
Well Dept Quarter :	11.5
Well Owner Name :	University Of Washington
Driller Number :	N/R
Section/Township/Range :	SEC 38, TWP 20N, RNG 03E
Range Fraction Number :	N/R
QTR Section CD :	SE
QTR QTR Section CD :	NW
Tax Parcel Number :	N/R

Map Id: 28
Direction: WSW
Distance: 0.365 mi., 1925 ft.
Elevation: 99 ft.
Relative: Higher

Site Name : 1023649 | 1023650 | 1023651
47.249429, -122.43948
WA

Database(s) : [WELLS - WA] ***(cont.)***

Envirosite ID: 47776647
EPA ID: N/R

WELLS - WA ***(cont.)***

Last Update :	2013-12-02
WRIA Number :	10
Last Date in Agency List :	2023-01-12
Well Tag Number :	N/R
NIT ID Number :	RE08559
Well Type Code :	R
Well Address :	19th And Market
County ID :	53
Region Code :	2
Well Completion Date :	2013-08-09
Well Log Received Date :	2014-09-23
Well Diameter Quarter :	6
Well Dept Quarter :	90
Well Owner Name :	University Of Washington
Driller Number :	2997
Section/Township/Range :	SEC 38, TWP 20N, RNG 03E
Range Fraction Number :	N/R
QTR Section CD :	SE
QTR QTR Section CD :	NW
Tax Parcel Number :	N/R
Last Update :	2014-12-26
WRIA Number :	10
Last Date in Agency List :	2023-01-12
Well Tag Number :	N/R
NIT ID Number :	AE22167
Well Type Code :	A
Well Address :	19th And Market, Tacoma
County ID :	53
Region Code :	2
Well Completion Date :	2013-06-18
Well Log Received Date :	2013-10-28
Well Diameter Quarter :	2.25
Well Dept Quarter :	10
Well Owner Name :	University Of Washington
Driller Number :	N/R
Section/Township/Range :	SEC 38, TWP 20N, RNG 03E
Range Fraction Number :	N/R
QTR Section CD :	SE
QTR QTR Section CD :	NW
Tax Parcel Number :	N/R
Last Update :	2013-11-27
WRIA Number :	10
Last Date in Agency List :	2023-01-12
Well Tag Number :	N/R
NIT ID Number :	AE22167
Well Type Code :	A
Well Address :	19th And Market, Tacoma
County ID :	53
Region Code :	2
Well Completion Date :	2013-06-18
Well Log Received Date :	2013-10-28

Map Id: 28
Direction: WSW
Distance: 0.365 mi., 1925 ft.
Elevation: 99 ft.
Relative: Higher

Site Name : 1023649 | 1023650 | 1023651
47.249429, -122.43948
WA

Database(s) : [WELLS - WA] ***(cont.)***

Envirosite ID: 47776647
EPA ID: N/R

WELLS - WA ***(cont.)***

Well Diameter Quarter :	2.25
Well Dept Quarter :	11.5
Well Owner Name :	University Of Washington
Driller Number :	N/R
Section/Township/Range :	SEC 38, TWP 20N, RNG 03E
Range Fraction Number :	N/R
QTR Section CD :	SE
QTR QTR Section CD :	NW
Tax Parcel Number :	N/R
Last Update :	2013-11-27
WRIA Number :	10
Last Date in Agency List :	2023-01-12

Well Tag Number :	BIJ680
NIT ID Number :	RE08559
Well Type Code :	R
Well Address :	19th And Market
County ID :	53
Region Code :	2
Well Completion Date :	2013-08-26
Well Log Received Date :	2014-09-23
Well Diameter Quarter :	6
Well Dept Quarter :	18
Well Owner Name :	University Of Washington
Driller Number :	2997
Section/Township/Range :	SEC 38, TWP 20N, RNG 03E
Range Fraction Number :	N/R
QTR Section CD :	SE
QTR QTR Section CD :	NW
Tax Parcel Number :	N/R
Last Update :	2014-12-05
WRIA Number :	10
Last Date in Agency List :	2023-01-12

Well Tag Number :	N/R
NIT ID Number :	AE31955
Well Type Code :	A
Well Address :	1548 Commerce St And 1500 Broadway
County ID :	53
Region Code :	4
Well Completion Date :	2015-05-18
Well Log Received Date :	2015-06-04
Well Diameter Quarter :	2.25
Well Dept Quarter :	8
Well Owner Name :	City Of Tacoma GG
Driller Number :	3177
Section/Township/Range :	SEC 38, TWP 20N, RNG 03E
Range Fraction Number :	N/R
QTR Section CD :	SE
QTR QTR Section CD :	NW
Tax Parcel Number :	2015050120
Last Update :	2015-06-05
WRIA Number :	10
Last Date in Agency List :	2023-01-12

Map Id: 28
Direction: WSW
Distance: 0.365 mi., 1925 ft.
Elevation: 99 ft.
Relative: Higher

Site Name : 1023649 | 1023650 | 1023651
47.249429, -122.43948
WA

Database(s) : [WELLS - WA] ***(cont.)***

Envirosite ID: 47776647
EPA ID: N/R

WELLS - WA ***(cont.)***

Well Tag Number :	N/R
NIT ID Number :	AE22167
Well Type Code :	A
Well Address :	19th And Market, Tacoma
County ID :	53
Region Code :	2
Well Completion Date :	2013-06-18
Well Log Received Date :	2013-10-28
Well Diameter Quarter :	1.5
Well Dept Quarter :	7
Well Owner Name :	University Of Washington
Driller Number :	N/R
Section/Township/Range :	SEC 38, TWP 20N, RNG 03E
Range Fraction Number :	N/R
QTR Section CD :	SE
QTR QTR Section CD :	NW
Tax Parcel Number :	N/R
Last Update :	2013-12-02
WRIA Number :	10
Last Date in Agency List :	2023-01-12

Well Tag Number :	N/R
NIT ID Number :	SE48356
Well Type Code :	R
Well Address :	19th And Market, Tacoma
County ID :	53
Region Code :	2
Well Completion Date :	2013-06-18
Well Log Received Date :	2013-10-28
Well Diameter Quarter :	2.25
Well Dept Quarter :	11.5
Well Owner Name :	University Of Washington
Driller Number :	N/R
Section/Township/Range :	SEC 38, TWP 20N, RNG 03E
Range Fraction Number :	N/R
QTR Section CD :	SE
QTR QTR Section CD :	NW
Tax Parcel Number :	N/R
Last Update :	2013-12-02
WRIA Number :	10
Last Date in Agency List :	2023-01-12

Map Id: 29
Direction: E
Distance: 0.365 mi., 1929 ft.
Elevation: 15 ft.
Relative: Lower

Site Name : 471500122250000
47.249822, -122.417901
WA

Database(s) : [NWIS]

Envirosite ID: 20204937
EPA ID: N/R

NWIS

Site Identification Number :	471500122250000
Site Type :	Atmosphere
Station Name :	TACOMA 1 WEATHER SITE
Agency :	U.S. Geological Survey
District :	N/R
State :	WA
County :	Pierce County
Country :	USA
Land Net Location :	N/R
Name of Location Map :	N/R
Scale of Location Map :	N/R
Altitude of Gage/Land Surface :	25
Method Altitude Determined :	Interpolated from topographic map.
Altitude Accuracy :	10
Altitude Datum :	National Geodetic Vertical Datum of 1929
Hydrologic Unit :	Puget Sound
Drainage Basin :	N/R
Topographic Setting :	N/R
Flags for the Type of Data Collected:	NNNNNNNNNNNNNNNNNNNNNNNNNNNNI
Flags for Instruments at Site :	NNNNNNNNNNNNNNNNNNNNNNNNNNNNN
Date of First Construction :	N/R
Date Site Established or Inventoried:	N/R
Drainage Area :	N/R
Contributing Drainage Area :	N/R
Data Reliability :	N/R
Data-Other GW Files :	NYNNNNNN
National Aquifer :	N/R
Local Aquifer :	N/R
Local Aquifer Type :	N/R
Well Depth :	N/R
Hole Depth :	N/R
Source of Depth Data :	N/R
Project Number :	N/R
Real-Time Data Flag :	N/R
Peak-Streamflow Data Begin Date :	N/R
Peak-Streamflow Data End Date :	N/R
Peak-Streamflow Data Count :	N/R
Water-Quality Data Begin Date :	N/R
Water-Quality Data End Date :	N/R
Water-Quality Data Count :	N/R
Field Water-Level Measurements Begin Date:	N/R
Field Water-level Measurements End Date:	N/R
Field Water-Level Measurements Count:	N/R
Site-Visit Data Begin Date :	N/R
Site-Visit Data End Date :	N/R
Site-Visit Data Count :	N/R
Latitude :	47.249822
Longitude :	-122.417901
Last Date in Agency List :	2023-02-13

Map Id: C30
Direction: E
Distance: 0.368 mi., 1942 ft.
Elevation: 15 ft.
Relative: Lower

Site Name : 471512122250301
47.253155, -122.418734
WA

Database(s) : [NWIS]

Envirosite ID: 31373194
EPA ID: N/R

NWIS

Site Identification Number :	471512122250301
Site Type :	Well
Station Name :	20N/03E-04H02
Agency :	U.S. Geological Survey
District :	N/R
State :	WA
County :	Pierce County
Country :	USA
Land Net Location :	SENES04 T20N R03E W
Name of Location Map :	TACOMA NORTH
Scale of Location Map :	24000
Altitude of Gage/Land Surface :	20
Method Altitude Determined :	Interpolated from topographic map.
Altitude Accuracy :	10
Altitude Datum :	National Geodetic Vertical Datum of 1929
Hydrologic Unit :	Puyallup
Drainage Basin :	N/R
Topographic Setting :	N/R
Flags for the Type of Data Collected:	NNNNNNNNNNNNNNNNNNNNNNNNNNNNN
Flags for Instruments at Site :	NNNNNNNNNNNNNNNNNNNNNNNNNNNNN
Date of First Construction :	1940-01-01
Date Site Established or Inventoried:	1985-05-21
Drainage Area :	N/R
Contributing Drainage Area :	N/R
Data Reliability :	Data have been checked by the reporting agency.
Data-Other GW Files :	NYNNNNNN
National Aquifer :	N/R
Local Aquifer :	N/R
Local Aquifer Type :	N/R
Well Depth :	N/R
Hole Depth :	N/R
Source of Depth Data :	N/R
Project Number :	N/R
Real-Time Data Flag :	0
Peak-Streamflow Data Begin Date :	N/R
Peak-Streamflow Data End Date :	N/R
Peak-Streamflow Data Count :	0
Water-Quality Data Begin Date :	1966-08-25
Water-Quality Data End Date :	1966-08-25
Water-Quality Data Count :	1
Field Water-Level Measurements Begin Date:	N/R
Field Water-level Measurements End Date:	N/R
Field Water-Level Measurements Count:	0
Site-Visit Data Begin Date :	N/R
Site-Visit Data End Date :	N/R
Site-Visit Data Count :	0
Latitude :	47.253155
Longitude :	-122.418734
Last Date in Agency List :	2023-02-13

Map Id: 31
Direction: N
Distance: 0.372 mi., 1963 ft.
Elevation: 18 ft.
Relative: Higher

Site Name : 44197 | 777188 | 777190
47.259697, -122.428024
WA

Database(s) : [WELLS - WA]

Envirosite ID: 47796810
EPA ID: N/R

WELLS - WA

Well Tag Number :	N/R
NIT ID Number :	SE44342
Well Type Code :	R
Well Address :	E 11th St, Tacoma 98421
County ID :	53
Region Code :	2
Well Completion Date :	2011-12-14
Well Log Received Date :	2012-01-26
Well Diameter Quarter :	N/R
Well Dept Quarter :	51.5
Well Owner Name :	City Of Tacoma
Driller Number :	N/R
Section/Township/Range :	SEC 33, TWP 21N, RNG 03E
Range Fraction Number :	N/R
QTR Section CD :	SE
QTR QTR Section CD :	SW
Tax Parcel Number :	RoadwayROW
Last Update :	2012-02-28
WRIA Number :	10
Last Date in Agency List :	2023-01-12

Well Tag Number :	N/R
NIT ID Number :	063023
Well Type Code :	R
Well Address :	N/R
County ID :	53
Region Code :	2
Well Completion Date :	N/R
Well Log Received Date :	N/R
Well Diameter Quarter :	N/R
Well Dept Quarter :	N/R
Well Owner Name :	B P OIL
Driller Number :	1772
Section/Township/Range :	SEC 33, TWP 21N, RNG 03E
Range Fraction Number :	N/R
QTR Section CD :	SE
QTR QTR Section CD :	SW
Tax Parcel Number :	N/R
Last Update :	N/R
WRIA Number :	10
Last Date in Agency List :	2023-01-12

Well Tag Number :	N/R
NIT ID Number :	SE44342
Well Type Code :	R
Well Address :	E 11th St, Tacoma 98421
County ID :	53
Region Code :	2
Well Completion Date :	2011-12-12
Well Log Received Date :	2012-01-26
Well Diameter Quarter :	N/R
Well Dept Quarter :	76.5
Well Owner Name :	City Of Tacoma
Driller Number :	N/R
Section/Township/Range :	SEC 33, TWP 21N, RNG 03E

Map Id: 31
Direction: N
Distance: 0.372 mi., 1963 ft.
Elevation: 18 ft.
Relative: Higher

Site Name : 44197 | 777188 | 777190
47.259697, -122.428024
WA

Database(s) : [WELLS - WA] ***(cont.)***

Envirosite ID: 47796810
EPA ID: N/R

WELLS - WA ***(cont.)***

Range Fraction Number :	N/R
QTR Section CD :	SE
QTR QTR Section CD :	SW
Tax Parcel Number :	RoadwayROW
Last Update :	2012-02-28
WRIA Number :	10
Last Date in Agency List :	2023-01-12

Well Tag Number :	N/R
NIT ID Number :	SE44342
Well Type Code :	R
Well Address :	E 11th St, Tacoma 98421
County ID :	53
Region Code :	2
Well Completion Date :	2011-12-14
Well Log Received Date :	2012-01-26
Well Diameter Quarter :	N/R
Well Dept Quarter :	51.5
Well Owner Name :	City Of Tacoma
Driller Number :	N/R
Section/Township/Range :	SEC 33, TWP 21N, RNG 03E
Range Fraction Number :	N/R
QTR Section CD :	SE
QTR QTR Section CD :	SW
Tax Parcel Number :	RoadwayROW
Last Update :	2012-02-28
WRIA Number :	10
Last Date in Agency List :	2023-01-12

Well Tag Number :	N/R
NIT ID Number :	SE44342
Well Type Code :	R
Well Address :	E 11th St, Tacoma 98421
County ID :	53
Region Code :	2
Well Completion Date :	2011-12-13
Well Log Received Date :	2012-01-26
Well Diameter Quarter :	N/R
Well Dept Quarter :	76.5
Well Owner Name :	City Of Tacoma
Driller Number :	N/R
Section/Township/Range :	SEC 33, TWP 21N, RNG 03E
Range Fraction Number :	N/R
QTR Section CD :	SE
QTR QTR Section CD :	SW
Tax Parcel Number :	RoadwayROW
Last Update :	2012-02-28
WRIA Number :	10
Last Date in Agency List :	2023-01-12

Well Tag Number :	N/R
NIT ID Number :	AE15860
Well Type Code :	A
Well Address :	E 11th St, Tacoma 98421

Map Id: 31
Direction: N
Distance: 0.372 mi., 1963 ft.
Elevation: 18 ft.
Relative: Higher

Site Name : 44197 | 777188 | 777190
47.259697, -122.428024
WA

Database(s) : [WELLS - WA] ***(cont.)***

Envirosite ID: 47796810
EPA ID: N/R

WELLS - WA ***(cont.)***

County ID :	53
Region Code :	2
Well Completion Date :	2011-12-14
Well Log Received Date :	2012-01-26
Well Diameter Quarter :	N/R
Well Dept Quarter :	51.5
Well Owner Name :	City Of Tacoma
Driller Number :	N/R
Section/Township/Range :	SEC 33, TWP 21N, RNG 03E
Range Fraction Number :	N/R
QTR Section CD :	SE
QTR QTR Section CD :	SW
Tax Parcel Number :	RoadwayROW
Last Update :	2012-02-28
WRIA Number :	10
Last Date in Agency List :	2023-01-12

Well Tag Number :	N/R
NIT ID Number :	AE15860
Well Type Code :	A
Well Address :	E 11th St, Tacoma 98421
County ID :	53
Region Code :	2
Well Completion Date :	2011-12-14
Well Log Received Date :	2012-01-26
Well Diameter Quarter :	N/R
Well Dept Quarter :	76.5
Well Owner Name :	City Of Tacoma
Driller Number :	N/R
Section/Township/Range :	SEC 33, TWP 21N, RNG 03E
Range Fraction Number :	N/R
QTR Section CD :	SE
QTR QTR Section CD :	SW
Tax Parcel Number :	RoadwayROW
Last Update :	2012-02-28
WRIA Number :	10
Last Date in Agency List :	2023-01-12

Well Tag Number :	N/R
NIT ID Number :	AE15860
Well Type Code :	A
Well Address :	E 11th St, Tacoma 98421
County ID :	53
Region Code :	2
Well Completion Date :	2011-12-12
Well Log Received Date :	2012-01-26
Well Diameter Quarter :	N/R
Well Dept Quarter :	76.5
Well Owner Name :	City Of Tacoma
Driller Number :	N/R
Section/Township/Range :	SEC 33, TWP 21N, RNG 03E
Range Fraction Number :	N/R
QTR Section CD :	SE
QTR QTR Section CD :	SW
Tax Parcel Number :	RoadwayROW

Map Id: 31
Direction: N
Distance: 0.372 mi., 1963 ft.
Elevation: 18 ft.
Relative: Higher

Site Name : 44197 | 777188 | 777190
47.259697, -122.428024
WA

Database(s) : [WELLS - WA] ***(cont.)***

Envirosite ID: 47796810
EPA ID: N/R

WELLS - WA ***(cont.)***

Last Update :	2012-02-28
WRIA Number :	10
Last Date in Agency List :	2023-01-12
Well Tag Number :	N/R
NIT ID Number :	AE15860
Well Type Code :	A
Well Address :	E 11th St, Tacoma 98421
County ID :	53
Region Code :	2
Well Completion Date :	2011-12-14
Well Log Received Date :	2012-01-26
Well Diameter Quarter :	N/R
Well Dept Quarter :	51.5
Well Owner Name :	City Of Tacoma
Driller Number :	N/R
Section/Township/Range :	SEC 33, TWP 21N, RNG 03E
Range Fraction Number :	N/R
QTR Section CD :	SE
QTR QTR Section CD :	SW
Tax Parcel Number :	RoadwayROW
Last Update :	2012-02-28
WRIA Number :	10
Last Date in Agency List :	2023-01-12

Map Id: 32
Direction: SSW
Distance: 0.374 mi., 1975 ft.
Elevation: 14 ft.
Relative: Lower

Site Name : 471427122254201
47.244821, -122.430957
WA

Database(s) : [NWIS]

Envirosite ID: 20165863
EPA ID: N/R

NWIS

Site Identification Number :	471427122254201
Site Type :	Well
Station Name :	20N/03E-04Q01
Agency :	U.S. Geological Survey
District :	N/R
State :	WA
County :	Pierce County
Country :	USA
Land Net Location :	SWSES04 T20N R03E W
Name of Location Map :	TACOMA SOUTH
Scale of Location Map :	24000
Altitude of Gage/Land Surface :	8
Method Altitude Determined :	Interpolated from topographic map.
Altitude Accuracy :	5
Altitude Datum :	National Geodetic Vertical Datum of 1929
Hydrologic Unit :	Puyallup
Drainage Basin :	N/R

Map Id: 32
Direction: SSW
Distance: 0.374 mi., 1975 ft.
Elevation: 14 ft.
Relative: Lower

Site Name : 471427122254201
47.244821, -122.430957
WA

Database(s) : [NWIS] ***(cont.)***

Envirosite ID: 20165863
EPA ID: N/R

NWIS ***(cont.)***

Topographic Setting :	N/R
Flags for the Type of Data Collected:	NNNNNNNNNNNNNNNNNNNNNNNNNNNNNO
Flags for Instruments at Site :	NNNNNNNNNNNNNNNNNNNNNNNNNNNNNN
Date of First Construction :	N/R
Date Site Established or Inventoried:	1978-04-27
Drainage Area :	N/R
Contributing Drainage Area :	N/R
Data Reliability :	Data have been checked by the reporting agency.
Data-Other GW Files :	YYNNNYNN
National Aquifer :	N/R
Local Aquifer :	N/R
Local Aquifer Type :	N/R
Well Depth :	490
Hole Depth :	N/R
Source of Depth Data :	D
Project Number :	N/R
Real-Time Data Flag :	0
Peak-Streamflow Data Begin Date :	N/R
Peak-Streamflow Data End Date :	N/R
Peak-Streamflow Data Count :	0
Water-Quality Data Begin Date :	1960-10-19
Water-Quality Data End Date :	1978-04-27
Water-Quality Data Count :	3
Field Water-Level Measurements Begin Date:	1939-08-01
Field Water-level Measurements End Date:	1985-10-29
Field Water-Level Measurements Count:	25
Site-Visit Data Begin Date :	N/R
Site-Visit Data End Date :	N/R
Site-Visit Data Count :	0
Latitude :	47.244821
Longitude :	-122.430957
Last Date in Agency List :	2023-02-13

Map Id: D33
Direction: SE
Distance: 0.405 mi., 2139 ft.
Elevation: 16 ft.
Relative: Lower

Site Name : 471442122252101
47.244822, -122.423734
WA

Database(s) : [NWIS]

Envirosite ID: 31298175
EPA ID: N/R

NWIS

Site Identification Number :	471442122252101
Site Type :	Well
Station Name :	20N/03E-04J04
Agency :	U.S. Geological Survey
District :	N/R
State :	WA
County :	Pierce County
Country :	USA

Map Id: D33
Direction: SE
Distance: 0.405 mi., 2139 ft.
Elevation: 16 ft.
Relative: Lower

Site Name : 471442122252101
47.244822, -122.423734
WA

Database(s) : [NWIS] ***(cont.)***

Envirosite ID: 31298175
EPA ID: N/R

NWIS ***(cont.)***

Land Net Location :	NESES04 T20N R03E W
Name of Location Map :	TACOMA SOUTH
Scale of Location Map :	24000
Altitude of Gage/Land Surface :	10
Method Altitude Determined :	Interpolated from topographic map.
Altitude Accuracy :	5
Altitude Datum :	National Geodetic Vertical Datum of 1929
Hydrologic Unit :	Puyallup
Drainage Basin :	N/R
Topographic Setting :	N/R
Flags for the Type of Data Collected:	NNNNNNNNNNNNNNNNNNNNNNNNNNNNNO
Flags for Instruments at Site :	NNNNNNNNNNNNNNNNNNNNNNNNNNNNN
Date of First Construction :	1965-12-17
Date Site Established or Inventoried:	1985-05-16
Drainage Area :	N/R
Contributing Drainage Area :	N/R
Data Reliability :	Data have been checked by the reporting agency.
Data-Other GW Files :	YYNNNYNN
National Aquifer :	N/R
Local Aquifer :	N/R
Local Aquifer Type :	N/R
Well Depth :	N/R
Hole Depth :	N/R
Source of Depth Data :	N/R
Project Number :	N/R
Real-Time Data Flag :	0
Peak-Streamflow Data Begin Date :	N/R
Peak-Streamflow Data End Date :	N/R
Peak-Streamflow Data Count :	0
Water-Quality Data Begin Date :	1966-02-11
Water-Quality Data End Date :	1966-09-02
Water-Quality Data Count :	9
Field Water-Level Measurements Begin Date:	1965-12-17
Field Water-level Measurements End Date:	1965-12-17
Field Water-Level Measurements Count:	1
Site-Visit Data Begin Date :	N/R
Site-Visit Data End Date :	N/R
Site-Visit Data Count :	0
Latitude :	47.244822
Longitude :	-122.423734
Last Date in Agency List :	2023-02-13

Map Id: 34
Direction: ESE
Distance: 0.405 mi., 2141 ft.
Elevation: 15 ft.
Relative: Lower

Site Name : 1614550 | 1614551 | 1614552
47.248791, -122.41737
WA

Database(s) : [WELLS - WA]

Envirosite ID: 47777133
EPA ID: N/R

WELLS - WA

Details for this site have been truncated due to the large number of available details for this site within this dataset. For the complete details for this site, contact your Envirosite account representative for a complimentary site report containing all of the details available.

Well Tag Number :	AGP924
NIT ID Number :	R051987
Well Type Code :	R
Well Address :	LINCOLN AND PORTLAND AVE, TACOMA
County ID :	53
Region Code :	2
Well Completion Date :	2001-12-20
Well Log Received Date :	2002-01-17
Well Diameter Quarter :	4
Well Dept Quarter :	35
Well Owner Name :	DALTON OLMSTED AND FUGLEVAND INC
Driller Number :	N/R
Section/Township/Range :	SEC 03, TWP 20N, RNG 03E
Range Fraction Number :	N/R
QTR Section CD :	SW
QTR QTR Section CD :	NW
Tax Parcel Number :	N/R
Last Update :	2002-05-04
WRIA Number :	10
Last Date in Agency List :	2023-01-12

Well Tag Number :	N/R
NIT ID Number :	EE06375
Well Type Code :	R
Well Address :	1820 PORTLAND AVE
County ID :	53
Region Code :	2
Well Completion Date :	2016-12-07
Well Log Received Date :	2017-03-17
Well Diameter Quarter :	2.25
Well Dept Quarter :	15
Well Owner Name :	Portland At St Paul LLC
Driller Number :	3021
Section/Township/Range :	SEC 03, TWP 20N, RNG 03E
Range Fraction Number :	N/R
QTR Section CD :	SW
QTR QTR Section CD :	NW
Tax Parcel Number :	N/R
Last Update :	2017-03-31
WRIA Number :	10
Last Date in Agency List :	2023-01-12

Well Tag Number :	N/R
NIT ID Number :	N/R
Well Type Code :	R
Well Address :	N/R
County ID :	53
Region Code :	2
Well Completion Date :	1991-01-19
Well Log Received Date :	1992-01-14
Well Diameter Quarter :	2

Map Id: 34
Direction: ESE
Distance: 0.405 mi., 2141 ft.
Elevation: 15 ft.
Relative: Lower

Site Name : 1614550 | 1614551 | 1614552
47.248791, -122.41737
WA

Database(s) : [WELLS - WA] ***(cont.)***

Envirosite ID: 47777133
EPA ID: N/R

WELLS - WA ***(cont.)***

Well Dept Quarter :	27
Well Owner Name :	TACOMA HISTORICAL COAL GASIFICATION SITE
Driller Number :	N/R
Section/Township/Range :	SEC 3, TWP 20N, RNG 3E
Range Fraction Number :	N/R
QTR Section CD :	SW
QTR QTR Section CD :	NW
Tax Parcel Number :	N/R
Last Update :	2019-10-22
WRIA Number :	10
Last Date in Agency List :	2023-01-12

Well Tag Number :	BKX003
NIT ID Number :	RE14383
Well Type Code :	R
Well Address :	N/R
County ID :	53
Region Code :	2
Well Completion Date :	2017-01-24
Well Log Received Date :	2017-10-17
Well Diameter Quarter :	6
Well Dept Quarter :	15
Well Owner Name :	Portland At St Paul LLC
Driller Number :	0
Section/Township/Range :	SEC 03, TWP 20N, RNG 03E
Range Fraction Number :	N/R
QTR Section CD :	SW
QTR QTR Section CD :	NW
Tax Parcel Number :	N/R
Last Update :	2017-10-27
WRIA Number :	10
Last Date in Agency List :	2023-01-12

Well Tag Number :	N/R
NIT ID Number :	R048451
Well Type Code :	R
Well Address :	1919 PORTLAND AVE, TACOMA
County ID :	53
Region Code :	2
Well Completion Date :	2000-05-25
Well Log Received Date :	2000-06-23
Well Diameter Quarter :	N/R
Well Dept Quarter :	N/R
Well Owner Name :	TACOMA METALS
Driller Number :	N/R
Section/Township/Range :	SEC 03, TWP 20N, RNG 03E
Range Fraction Number :	N/R
QTR Section CD :	SW
QTR QTR Section CD :	NW
Tax Parcel Number :	N/R
Last Update :	N/R
WRIA Number :	10
Last Date in Agency List :	2023-01-12

Map Id: 34
Direction: ESE
Distance: 0.405 mi., 2141 ft.
Elevation: 15 ft.
Relative: Lower

Site Name : 1614550 | 1614551 | 1614552
47.248791, -122.41737
WA

Database(s) : [WELLS - WA] ***(cont.)***

Envirosite ID: 47777133
EPA ID: N/R

WELLS - WA ***(cont.)***

Well Tag Number :	N/R
NIT ID Number :	AE40567
Well Type Code :	A
Well Address :	1820 PORTLAND AVE
County ID :	53
Region Code :	2
Well Completion Date :	2016-12-05
Well Log Received Date :	2017-03-17
Well Diameter Quarter :	8
Well Dept Quarter :	25
Well Owner Name :	Portland At St Paul LLC
Driller Number :	3021
Section/Township/Range :	SEC 03, TWP 20N, RNG 03E
Range Fraction Number :	N/R
QTR Section CD :	SW
QTR QTR Section CD :	NW
Tax Parcel Number :	N/R
Last Update :	2017-03-31
WRIA Number :	10
Last Date in Agency List :	2023-01-12

Well Tag Number :	N/R
NIT ID Number :	AE40567
Well Type Code :	A
Well Address :	1820 PORTLAND AVE
County ID :	53
Region Code :	2
Well Completion Date :	2016-12-07
Well Log Received Date :	2017-03-17
Well Diameter Quarter :	2.25
Well Dept Quarter :	15
Well Owner Name :	Portland At St Paul LLC
Driller Number :	3021
Section/Township/Range :	SEC 03, TWP 20N, RNG 03E
Range Fraction Number :	N/R
QTR Section CD :	SW
QTR QTR Section CD :	NW
Tax Parcel Number :	N/R
Last Update :	2017-03-31
WRIA Number :	10
Last Date in Agency List :	2023-01-12

Well Tag Number :	AFL943
NIT ID Number :	R048403
Well Type Code :	R
Well Address :	1919 PORTLAND AVE TACOMA
County ID :	53
Region Code :	2
Well Completion Date :	2000-05-09
Well Log Received Date :	2000-06-02
Well Diameter Quarter :	N/R
Well Dept Quarter :	N/R
Well Owner Name :	TACOMA METALS
Driller Number :	N/R
Section/Township/Range :	SEC 03, TWP 20N, RNG 03E

Map Id: 34
Direction: ESE
Distance: 0.405 mi., 2141 ft.
Elevation: 15 ft.
Relative: Lower

Site Name : 1614550 | 1614551 | 1614552
47.248791, -122.41737
WA

Database(s) : [WELLS - WA] ***(cont.)***

Envirosite ID: 47777133
EPA ID: N/R

WELLS - WA ***(cont.)***

Range Fraction Number :	N/R
QTR Section CD :	SW
QTR QTR Section CD :	NW
Tax Parcel Number :	N/R
Last Update :	N/R
WRIA Number :	10
Last Date in Agency List :	2023-01-12

Well Tag Number :	N/R
NIT ID Number :	AE12213
Well Type Code :	A
Well Address :	1919 E Portland Ave, Tacoma 98421
County ID :	53
Region Code :	2
Well Completion Date :	2011-02-22
Well Log Received Date :	2011-03-24
Well Diameter Quarter :	1.5
Well Dept Quarter :	20
Well Owner Name :	Tacoma Metals | Kennedy/Jenks Consultants
Driller Number :	N/R
Section/Township/Range :	SEC 03, TWP 20N, RNG 03E
Range Fraction Number :	N/R
QTR Section CD :	SW
QTR QTR Section CD :	NW
Tax Parcel Number :	N/R
Last Update :	2011-04-20
WRIA Number :	10
Last Date in Agency List :	2023-01-12

Well Tag Number :	N/R
NIT ID Number :	R048430
Well Type Code :	R
Well Address :	1919 PORTLAND AVE, TACOMA
County ID :	53
Region Code :	2
Well Completion Date :	2000-05-25
Well Log Received Date :	2000-06-23
Well Diameter Quarter :	N/R
Well Dept Quarter :	24
Well Owner Name :	GUY STERNAL~ EISENHOWER AND CARLSON
Driller Number :	N/R
Section/Township/Range :	SEC 03, TWP 20N, RNG 03E
Range Fraction Number :	N/R
QTR Section CD :	SW
QTR QTR Section CD :	NW
Tax Parcel Number :	N/R
Last Update :	2009-04-23
WRIA Number :	10
Last Date in Agency List :	2023-01-12

Well Tag Number :	N/R
NIT ID Number :	ee06375
Well Type Code :	R
Well Address :	1820 PORTLAND AVE

Map Id: 34
Direction: ESE
Distance: 0.405 mi., 2141 ft.
Elevation: 15 ft.
Relative: Lower

Site Name : 1614550 | 1614551 | 1614552
47.248791, -122.41737
WA

Database(s) : [WELLS - WA] ***(cont.)***

Envirosite ID: 47777133
EPA ID: N/R

WELLS - WA ***(cont.)***

County ID :	53
Region Code :	2
Well Completion Date :	2016-12-05
Well Log Received Date :	2017-03-17
Well Diameter Quarter :	8
Well Dept Quarter :	20
Well Owner Name :	Portland At St Paul LLC
Driller Number :	3021
Section/Township/Range :	SEC 03, TWP 20N, RNG 03E
Range Fraction Number :	N/R
QTR Section CD :	SW
QTR QTR Section CD :	NW
Tax Parcel Number :	N/R
Last Update :	2017-03-31
WRIA Number :	10
Last Date in Agency List :	2023-01-12

Well Tag Number :	N/R
NIT ID Number :	ee06375
Well Type Code :	R
Well Address :	1820 PORTLAND AVE
County ID :	53
Region Code :	2
Well Completion Date :	2016-12-05
Well Log Received Date :	2017-03-17
Well Diameter Quarter :	8
Well Dept Quarter :	25
Well Owner Name :	Portland At St Paul LLC
Driller Number :	3021
Section/Township/Range :	SEC 03, TWP 20N, RNG 03E
Range Fraction Number :	N/R
QTR Section CD :	SW
QTR QTR Section CD :	NW
Tax Parcel Number :	N/R
Last Update :	2017-03-31
WRIA Number :	10
Last Date in Agency List :	2023-01-12

Well Tag Number :	N/R
NIT ID Number :	R048430
Well Type Code :	R
Well Address :	1919 PORTLAND AVE, TACOMA
County ID :	53
Region Code :	2
Well Completion Date :	2000-05-25
Well Log Received Date :	2000-06-23
Well Diameter Quarter :	N/R
Well Dept Quarter :	24
Well Owner Name :	GUY STERNAL~ EISENHOWER AND CARLSON
Driller Number :	N/R
Section/Township/Range :	SEC 03, TWP 20N, RNG 03E
Range Fraction Number :	N/R
QTR Section CD :	SW
QTR QTR Section CD :	NW
Tax Parcel Number :	N/R

Map Id: 34
Direction: ESE
Distance: 0.405 mi., 2141 ft.
Elevation: 15 ft.
Relative: Lower

Site Name : 1614550 | 1614551 | 1614552
47.248791, -122.41737
WA

Database(s) : [WELLS - WA] ***(cont.)***

Envirosite ID: 47777133
EPA ID: N/R

WELLS - WA ***(cont.)***

Last Update :	2009-04-23
WRIA Number :	10
Last Date in Agency List :	2023-01-12

Well Tag Number :	N/R
NIT ID Number :	AE40567
Well Type Code :	A
Well Address :	1820 PORTLAND AVE
County ID :	53
Region Code :	2
Well Completion Date :	2016-12-07
Well Log Received Date :	2017-03-17
Well Diameter Quarter :	2.25
Well Dept Quarter :	20
Well Owner Name :	Portland At St Paul LLC
Driller Number :	3021
Section/Township/Range :	SEC 03, TWP 20N, RNG 03E
Range Fraction Number :	N/R
QTR Section CD :	SW
QTR QTR Section CD :	NW
Tax Parcel Number :	N/R
Last Update :	2017-03-31
WRIA Number :	10
Last Date in Agency List :	2023-01-12

Well Tag Number :	N/R
NIT ID Number :	AE12213
Well Type Code :	A
Well Address :	1919 E Portland Ave, Tacoma 98421
County ID :	53
Region Code :	2
Well Completion Date :	2011-02-22
Well Log Received Date :	2011-03-24
Well Diameter Quarter :	1.5
Well Dept Quarter :	20
Well Owner Name :	Tacoma Metals | Kennedy/Jenks Consultants
Driller Number :	N/R
Section/Township/Range :	SEC 03, TWP 20N, RNG 03E
Range Fraction Number :	N/R
QTR Section CD :	SW
QTR QTR Section CD :	NW
Tax Parcel Number :	N/R
Last Update :	2011-04-20
WRIA Number :	10
Last Date in Agency List :	2023-01-12

Well Tag Number :	N/R
NIT ID Number :	R048430
Well Type Code :	R
Well Address :	1919 PORTLAND AVE, TACOMA
County ID :	53
Region Code :	2
Well Completion Date :	2000-05-25
Well Log Received Date :	2000-06-23

Map Id: 34
Direction: ESE
Distance: 0.405 mi., 2141 ft.
Elevation: 15 ft.
Relative: Lower

Site Name : 1614550 | 1614551 | 1614552
47.248791, -122.41737
WA

Database(s) : [WELLS - WA] ***(cont.)***

Envirosite ID: 47777133
EPA ID: N/R

WELLS - WA ***(cont.)***

Well Diameter Quarter :	N/R
Well Dept Quarter :	24
Well Owner Name :	GUY STERNAL~ EISENHOWER AND CARLSON
Driller Number :	N/R
Section/Township/Range :	SEC 03, TWP 20N, RNG 03E
Range Fraction Number :	N/R
QTR Section CD :	SW
QTR QTR Section CD :	NW
Tax Parcel Number :	N/R
Last Update :	2009-04-23
WRIA Number :	10
Last Date in Agency List :	2023-01-12

Well Tag Number :	N/R
NIT ID Number :	R008847
Well Type Code :	R
Well Address :	N/R
County ID :	53
Region Code :	2
Well Completion Date :	1994-06-15
Well Log Received Date :	1994-06-29
Well Diameter Quarter :	N/R
Well Dept Quarter :	N/R
Well Owner Name :	LINCOLN DITCH TO MILWAUKEE WAY
Driller Number :	N/R
Section/Township/Range :	SEC 03, TWP 20N, RNG 03E
Range Fraction Number :	N/R
QTR Section CD :	SW
QTR QTR Section CD :	NW
Tax Parcel Number :	N/R
Last Update :	N/R
WRIA Number :	10
Last Date in Agency List :	2023-01-12

Well Tag Number :	N/R
NIT ID Number :	EE01855
Well Type Code :	R
Well Address :	1919 E Portland Ave, Tacoma 98421
County ID :	53
Region Code :	2
Well Completion Date :	2011-02-22
Well Log Received Date :	2011-03-24
Well Diameter Quarter :	1.5
Well Dept Quarter :	20
Well Owner Name :	Tacoma Metals | Kennedy/Jenks Consultants
Driller Number :	N/R
Section/Township/Range :	SEC 03, TWP 20N, RNG 03E
Range Fraction Number :	N/R
QTR Section CD :	SW
QTR QTR Section CD :	NW
Tax Parcel Number :	N/R
Last Update :	2011-04-20
WRIA Number :	10
Last Date in Agency List :	2023-01-12

Map Id: 34
Direction: ESE
Distance: 0.405 mi., 2141 ft.
Elevation: 15 ft.
Relative: Lower

Site Name : 1614550 | 1614551 | 1614552
47.248791, -122.41737
WA

Database(s) : [WELLS - WA] ***(cont.)***

Envirosite ID: 47777133
EPA ID: N/R

WELLS - WA ***(cont.)***

Well Tag Number :	N/R
NIT ID Number :	AE40567
Well Type Code :	A
Well Address :	1820 PORTLAND AVE
County ID :	53
Region Code :	2
Well Completion Date :	2016-12-07
Well Log Received Date :	2017-03-17
Well Diameter Quarter :	2.25
Well Dept Quarter :	15
Well Owner Name :	Portland At St Paul LLC
Driller Number :	3021
Section/Township/Range :	SEC 03, TWP 20N, RNG 03E
Range Fraction Number :	N/R
QTR Section CD :	SW
QTR QTR Section CD :	NW
Tax Parcel Number :	N/R
Last Update :	2017-03-31
WRIA Number :	10
Last Date in Agency List :	2023-01-12

Well Tag Number :	N/R
NIT ID Number :	AE12213
Well Type Code :	A
Well Address :	1919 E Portland Ave, Tacoma 98421
County ID :	53
Region Code :	2
Well Completion Date :	2011-02-22
Well Log Received Date :	2011-03-24
Well Diameter Quarter :	1.5
Well Dept Quarter :	20
Well Owner Name :	Tacoma Metals | Kennedy/Jenks Consultants
Driller Number :	N/R
Section/Township/Range :	SEC 03, TWP 20N, RNG 03E
Range Fraction Number :	N/R
QTR Section CD :	SW
QTR QTR Section CD :	NW
Tax Parcel Number :	N/R
Last Update :	2011-04-20
WRIA Number :	10
Last Date in Agency List :	2023-01-12

Well Tag Number :	AGP961
NIT ID Number :	R051987
Well Type Code :	R
Well Address :	LINCOLN AND PORTLAND AVE, TACOMA
County ID :	53
Region Code :	2
Well Completion Date :	2001-12-21
Well Log Received Date :	2002-01-17
Well Diameter Quarter :	4
Well Dept Quarter :	20
Well Owner Name :	DALTON OLMSTED AND FUGLEVAND INC
Driller Number :	N/R
Section/Township/Range :	SEC 03, TWP 20N, RNG 03E

Map Id: 34
Direction: ESE
Distance: 0.405 mi., 2141 ft.
Elevation: 15 ft.
Relative: Lower

Site Name : 1614550 | 1614551 | 1614552
47.248791, -122.41737
WA

Database(s) : [WELLS - WA] ***(cont.)***

Envirosite ID: 47777133
EPA ID: N/R

WELLS - WA ***(cont.)***

Range Fraction Number :	N/R
QTR Section CD :	SW
QTR QTR Section CD :	NW
Tax Parcel Number :	N/R
Last Update :	2002-05-04
WRIA Number :	10
Last Date in Agency List :	2023-01-12

Well Tag Number :	N/R
NIT ID Number :	EE01681
Well Type Code :	R
Well Address :	1919 E. Portland Ave., Tacoma 98421
County ID :	53
Region Code :	2
Well Completion Date :	2010-10-20
Well Log Received Date :	2010-11-04
Well Diameter Quarter :	1.5
Well Dept Quarter :	15
Well Owner Name :	Tacoma Metals c/o Kennedy/Jenks | Kennedy/Jenks Consultants
Driller Number :	N/R
Section/Township/Range :	SEC 03, TWP 20N, RNG 03E
Range Fraction Number :	N/R
QTR Section CD :	SW
QTR QTR Section CD :	NW
Tax Parcel Number :	N/R
Last Update :	2010-11-08
WRIA Number :	10
Last Date in Agency List :	2023-01-12

Well Tag Number :	BBP185
NIT ID Number :	AE46922
Well Type Code :	A
Well Address :	N/R
County ID :	53
Region Code :	2
Well Completion Date :	2018-01-26
Well Log Received Date :	2018-02-07
Well Diameter Quarter :	3
Well Dept Quarter :	120
Well Owner Name :	CITY OF TACOMA
Driller Number :	0
Section/Township/Range :	SEC 03, TWP 20N, RNG 03E
Range Fraction Number :	N/R
QTR Section CD :	SW
QTR QTR Section CD :	NW
Tax Parcel Number :	N/R
Last Update :	2018-02-07
WRIA Number :	10
Last Date in Agency List :	2023-01-12

Well Tag Number :	N/R
NIT ID Number :	EE01855
Well Type Code :	R
Well Address :	1919 E Portland Ave, Tacoma 98421

Map Id: 34
Direction: ESE
Distance: 0.405 mi., 2141 ft.
Elevation: 15 ft.
Relative: Lower

Site Name : 1614550 | 1614551 | 1614552
47.248791, -122.41737
WA

Database(s) : [WELLS - WA] ***(cont.)***

Envirosite ID: 47777133
EPA ID: N/R

WELLS - WA ***(cont.)***

County ID :	53
Region Code :	2
Well Completion Date :	2011-02-22
Well Log Received Date :	2011-03-24
Well Diameter Quarter :	1.5
Well Dept Quarter :	20
Well Owner Name :	Tacoma Metals | Kennedy/Jenks Consultants
Driller Number :	N/R
Section/Township/Range :	SEC 03, TWP 20N, RNG 03E
Range Fraction Number :	N/R
QTR Section CD :	SW
QTR QTR Section CD :	NW
Tax Parcel Number :	N/R
Last Update :	2011-04-20
WRIA Number :	10
Last Date in Agency List :	2023-01-12

Well Tag Number :	N/R
NIT ID Number :	EE06375
Well Type Code :	R
Well Address :	1820 PORTLAND AVE
County ID :	53
Region Code :	2
Well Completion Date :	2017-12-02
Well Log Received Date :	2017-03-17
Well Diameter Quarter :	2.25
Well Dept Quarter :	15
Well Owner Name :	Portland At St Paul LLC
Driller Number :	3021
Section/Township/Range :	SEC 03, TWP 20N, RNG 03E
Range Fraction Number :	N/R
QTR Section CD :	SW
QTR QTR Section CD :	NW
Tax Parcel Number :	N/R
Last Update :	2017-03-31
WRIA Number :	10
Last Date in Agency List :	2023-01-12

Well Tag Number :	N/R
NIT ID Number :	R048430
Well Type Code :	R
Well Address :	1919 PORTLAND AVE, TACOMA
County ID :	53
Region Code :	2
Well Completion Date :	2000-05-25
Well Log Received Date :	2000-06-23
Well Diameter Quarter :	N/R
Well Dept Quarter :	24
Well Owner Name :	GUY STERNAL~ EISENHOWER AND CARLSON
Driller Number :	N/R
Section/Township/Range :	SEC 03, TWP 20N, RNG 03E
Range Fraction Number :	N/R
QTR Section CD :	SW
QTR QTR Section CD :	NW
Tax Parcel Number :	N/R

Map Id: 34
Direction: ESE
Distance: 0.405 mi., 2141 ft.
Elevation: 15 ft.
Relative: Lower

Site Name : 1614550 | 1614551 | 1614552
47.248791, -122.41737
WA

Database(s) : [WELLS - WA] ***(cont.)***

Envirosite ID: 47777133
EPA ID: N/R

WELLS - WA ***(cont.)***

Last Update :	2009-04-23
WRIA Number :	10
Last Date in Agency List :	2023-01-12
Well Tag Number :	N/R
NIT ID Number :	N/R
Well Type Code :	R
Well Address :	1906 MARC ST
County ID :	53
Region Code :	2
Well Completion Date :	1999-09-15
Well Log Received Date :	1999-11-24
Well Diameter Quarter :	N/R
Well Dept Quarter :	N/R
Well Owner Name :	KHM TACOMA
Driller Number :	N/R
Section/Township/Range :	SEC 03, TWP 20N, RNG 03E
Range Fraction Number :	N/R
QTR Section CD :	SW
QTR QTR Section CD :	NW
Tax Parcel Number :	N/R
Last Update :	N/R
WRIA Number :	10
Last Date in Agency List :	2023-01-12
Well Tag Number :	N/R
NIT ID Number :	N/R
Well Type Code :	R
Well Address :	N/R
County ID :	53
Region Code :	2
Well Completion Date :	1991-01-21
Well Log Received Date :	1992-01-14
Well Diameter Quarter :	2
Well Dept Quarter :	27
Well Owner Name :	TACOMA HISTORICAL COAL GASIFICATION SITE
Driller Number :	N/R
Section/Township/Range :	SEC 3, TWP 20N, RNG 3E
Range Fraction Number :	N/R
QTR Section CD :	SW
QTR QTR Section CD :	NW
Tax Parcel Number :	N/R
Last Update :	2019-10-22
WRIA Number :	10
Last Date in Agency List :	2023-01-12
Well Tag Number :	N/R
NIT ID Number :	R048451
Well Type Code :	R
Well Address :	1919 PORTLAND AVE TACOMA
County ID :	53
Region Code :	2
Well Completion Date :	2000-05-25
Well Log Received Date :	2000-06-23

Map Id: 34
Direction: ESE
Distance: 0.405 mi., 2141 ft.
Elevation: 15 ft.
Relative: Lower

Site Name : 1614550 | 1614551 | 1614552
47.248791, -122.41737
WA

Database(s) : [WELLS - WA] ***(cont.)***

Envirosite ID: 47777133
EPA ID: N/R

WELLS - WA ***(cont.)***

Well Diameter Quarter :	N/R
Well Dept Quarter :	N/R
Well Owner Name :	TACOMA METALS
Driller Number :	N/R
Section/Township/Range :	SEC 03, TWP 20N, RNG 03E
Range Fraction Number :	N/R
QTR Section CD :	SW
QTR QTR Section CD :	NW
Tax Parcel Number :	N/R
Last Update :	N/R
WRIA Number :	10
Last Date in Agency List :	2023-01-12

Map Id: 35
Direction: NNW
Distance: 0.406 mi., 2145 ft.
Elevation: 15 ft.
Relative: Lower

Site Name : 1562403 | 1562404 | 1562422
47.259715, -122.433479
WA

Database(s) : [WELLS - WA]

Envirosite ID: 47778467
EPA ID: N/R

WELLS - WA

Details for this site have been truncated due to the large number of available details for this site within this dataset. For the complete details for this site, contact your Envirosite account representative for a complimentary site report containing all of the details available.

Well Tag Number :	N/R
NIT ID Number :	AE23879
Well Type Code :	A
Well Address :	520 E D St., Tacoma 98421
County ID :	53
Region Code :	2
Well Completion Date :	2013-10-02
Well Log Received Date :	2013-12-09
Well Diameter Quarter :	2
Well Dept Quarter :	15
Well Owner Name :	Conoco Philips | URS Corporation
Driller Number :	N/R
Section/Township/Range :	SEC 33, TWP 21N, RNG 03E
Range Fraction Number :	N/R
QTR Section CD :	SW
QTR QTR Section CD :	SE
Tax Parcel Number :	6375000110
Last Update :	2014-01-02
WRIA Number :	10
Last Date in Agency List :	2023-01-12

Well Tag Number :	N/R
NIT ID Number :	S015496
Well Type Code :	R
Well Address :	F ST AND 7TH, TACOMA

Map Id: 35
Direction: NNW
Distance: 0.406 mi., 2145 ft.
Elevation: 15 ft.
Relative: Lower

Site Name : 1562403 | 1562404 | 1562422
47.259715, -122.433479
WA

Database(s) : [WELLS - WA] ***(cont.)***

Envirosite ID: 47778467
EPA ID: N/R

WELLS - WA ***(cont.)***

County ID :	53
Region Code :	2
Well Completion Date :	2002-06-07
Well Log Received Date :	2002-06-20
Well Diameter Quarter :	N/R
Well Dept Quarter :	9
Well Owner Name :	MAUL FOSTER AND ALONGI
Driller Number :	N/R
Section/Township/Range :	SEC 33, TWP 21N, RNG 03E
Range Fraction Number :	N/R
QTR Section CD :	SW
QTR QTR Section CD :	SE
Tax Parcel Number :	N/R
Last Update :	2002-07-31
WRIA Number :	10
Last Date in Agency List :	2023-01-12

Well Tag Number :	N/R
NIT ID Number :	S015496
Well Type Code :	R
Well Address :	F ST AND 7TH, TACOMA
County ID :	53
Region Code :	2
Well Completion Date :	2002-06-06
Well Log Received Date :	2002-06-20
Well Diameter Quarter :	N/R
Well Dept Quarter :	11
Well Owner Name :	MAUL FOSTER AND ALONGI
Driller Number :	N/R
Section/Township/Range :	SEC 33, TWP 21N, RNG 03E
Range Fraction Number :	N/R
QTR Section CD :	SW
QTR QTR Section CD :	SE
Tax Parcel Number :	N/R
Last Update :	2002-07-31
WRIA Number :	10
Last Date in Agency List :	2023-01-12

Well Tag Number :	N/R
NIT ID Number :	AE18786
Well Type Code :	A
Well Address :	313 East F Street, Tacoma 98421
County ID :	53
Region Code :	2
Well Completion Date :	2012-09-11
Well Log Received Date :	2012-09-18
Well Diameter Quarter :	2.25
Well Dept Quarter :	8
Well Owner Name :	Foss Maritime Co
Driller Number :	N/R
Section/Township/Range :	SEC 33, TWP 21N, RNG 03E
Range Fraction Number :	N/R
QTR Section CD :	SW
QTR QTR Section CD :	SE
Tax Parcel Number :	6375000011

Map Id: 35
Direction: NNW
Distance: 0.406 mi., 2145 ft.
Elevation: 15 ft.
Relative: Lower

Site Name : 1562403 | 1562404 | 1562422
47.259715, -122.433479
WA

Database(s) : [WELLS - WA] ***(cont.)***

Envirosite ID: 47778467
EPA ID: N/R

WELLS - WA ***(cont.)***

Last Update :	2012-12-04
WRIA Number :	10
Last Date in Agency List :	2023-01-12

Well Tag Number :	AKL020
NIT ID Number :	R066696
Well Type Code :	R
Well Address :	520 E D ST, TACOMA
County ID :	53
Region Code :	2
Well Completion Date :	2005-09-12
Well Log Received Date :	2005-10-10
Well Diameter Quarter :	8.25
Well Dept Quarter :	28
Well Owner Name :	OLYMPIC PIPELINE
Driller Number :	N/R
Section/Township/Range :	SEC 33, TWP 21N, RNG 03E
Range Fraction Number :	N/R
QTR Section CD :	SW
QTR QTR Section CD :	SE
Tax Parcel Number :	N/R
Last Update :	2005-10-19
WRIA Number :	10
Last Date in Agency List :	2023-01-12

Well Tag Number :	N/R
NIT ID Number :	SE07131
Well Type Code :	R
Well Address :	516 E D St, Tacoma 98421
County ID :	53
Region Code :	2
Well Completion Date :	2010-05-06
Well Log Received Date :	2010-06-03
Well Diameter Quarter :	8
Well Dept Quarter :	19
Well Owner Name :	Tosco Corp. | AMEC
Driller Number :	N/R
Section/Township/Range :	SEC 33, TWP 21N, RNG 03E
Range Fraction Number :	N/R
QTR Section CD :	SW
QTR QTR Section CD :	SE
Tax Parcel Number :	6375000170
Last Update :	2010-06-04
WRIA Number :	10
Last Date in Agency List :	2023-01-12

Well Tag Number :	BBN650
NIT ID Number :	AE10904
Well Type Code :	A
Well Address :	516 EAST D ST, TACOMA 98421
County ID :	53
Region Code :	2
Well Completion Date :	2010-11-29
Well Log Received Date :	2011-01-03

Map Id: 35
Direction: NNW
Distance: 0.406 mi., 2145 ft.
Elevation: 15 ft.
Relative: Lower

Site Name : 1562403 | 1562404 | 1562422
47.259715, -122.433479
WA

Database(s) : [WELLS - WA] ***(cont.)***

Envirosite ID: 47778467
EPA ID: N/R

WELLS - WA ***(cont.)***

Well Diameter Quarter :	N/R
Well Dept Quarter :	N/R
Well Owner Name :	CONOCOPHILLIPS
Driller Number :	N/R
Section/Township/Range :	SEC 33, TWP 21N, RNG 03E
Range Fraction Number :	N/R
QTR Section CD :	SW
QTR QTR Section CD :	SE
Tax Parcel Number :	N/R
Last Update :	2011-01-06
WRIA Number :	10
Last Date in Agency List :	2023-01-12

Well Tag Number :	BBT041
NIT ID Number :	GE00063
Well Type Code :	R
Well Address :	326 East D Street, Tacoma 98000
County ID :	53
Region Code :	2
Well Completion Date :	2009-05-02
Well Log Received Date :	2009-08-24
Well Diameter Quarter :	5.5
Well Dept Quarter :	265
Well Owner Name :	TES Properties | Turner Construction
Driller Number :	N/R
Section/Township/Range :	SEC 33, TWP 21N, RNG 03E
Range Fraction Number :	N/R
QTR Section CD :	SW
QTR QTR Section CD :	SE
Tax Parcel Number :	N/R
Last Update :	2009-09-17
WRIA Number :	10
Last Date in Agency List :	2023-01-12

Well Tag Number :	BBT104
NIT ID Number :	GE00083
Well Type Code :	R
Well Address :	326 East D Street, Tacoma 98000
County ID :	53
Region Code :	2
Well Completion Date :	2009-06-28
Well Log Received Date :	2009-08-24
Well Diameter Quarter :	5.5
Well Dept Quarter :	275
Well Owner Name :	TES Properties | Turner Construction
Driller Number :	N/R
Section/Township/Range :	SEC 33, TWP 21N, RNG 03E
Range Fraction Number :	N/R
QTR Section CD :	SW
QTR QTR Section CD :	SE
Tax Parcel Number :	N/R
Last Update :	2009-09-18
WRIA Number :	10
Last Date in Agency List :	2023-01-12

Map Id: 35
Direction: NNW
Distance: 0.406 mi., 2145 ft.
Elevation: 15 ft.
Relative: Lower

Site Name : 1562403 | 1562404 | 1562422
47.259715, -122.433479
WA

Database(s) : [WELLS - WA] ***(cont.)***

Envirosite ID: 47778467
EPA ID: N/R

WELLS - WA ***(cont.)***

Well Tag Number :	N/R
NIT ID Number :	R050631
Well Type Code :	R
Well Address :	302 E F ST, TACOMA, 98921
County ID :	53
Region Code :	2
Well Completion Date :	2001-04-17
Well Log Received Date :	2001-05-21
Well Diameter Quarter :	N/R
Well Dept Quarter :	12
Well Owner Name :	MARTY MALONEY
Driller Number :	N/R
Section/Township/Range :	SEC 33, TWP 21N, RNG 03E
Range Fraction Number :	N/R
QTR Section CD :	SW
QTR QTR Section CD :	SE
Tax Parcel Number :	N/R
Last Update :	2001-11-17
WRIA Number :	10
Last Date in Agency List :	2023-01-12

Well Tag Number :	BBT014
NIT ID Number :	GE00063
Well Type Code :	R
Well Address :	326 East D Street, Tacoma 98000
County ID :	53
Region Code :	2
Well Completion Date :	2009-05-02
Well Log Received Date :	2009-08-24
Well Diameter Quarter :	5.5
Well Dept Quarter :	275
Well Owner Name :	TES Properties | Turner Construction
Driller Number :	N/R
Section/Township/Range :	SEC 33, TWP 21N, RNG 03E
Range Fraction Number :	N/R
QTR Section CD :	SW
QTR QTR Section CD :	SE
Tax Parcel Number :	N/R
Last Update :	2009-09-17
WRIA Number :	10
Last Date in Agency List :	2023-01-12

Well Tag Number :	N/R
NIT ID Number :	AE23879
Well Type Code :	A
Well Address :	520 E D St., Tacoma 98421
County ID :	53
Region Code :	2
Well Completion Date :	2013-10-07
Well Log Received Date :	2013-12-09
Well Diameter Quarter :	2
Well Dept Quarter :	15
Well Owner Name :	Conoco Philips | URS Corporation
Driller Number :	N/R
Section/Township/Range :	SEC 33, TWP 21N, RNG 03E

Map Id: 35
Direction: NNW
Distance: 0.406 mi., 2145 ft.
Elevation: 15 ft.
Relative: Lower

Site Name : 1562403 | 1562404 | 1562422
47.259715, -122.433479
WA

Database(s) : [WELLS - WA] ***(cont.)***

Envirosite ID: 47778467
EPA ID: N/R

WELLS - WA ***(cont.)***

Range Fraction Number :	N/R
QTR Section CD :	SW
QTR QTR Section CD :	SE
Tax Parcel Number :	6375000110
Last Update :	2014-01-02
WRIA Number :	10
Last Date in Agency List :	2023-01-12

Well Tag Number :	N/R
NIT ID Number :	N/R
Well Type Code :	R
Well Address :	N/R
County ID :	53
Region Code :	2
Well Completion Date :	N/R
Well Log Received Date :	N/R
Well Diameter Quarter :	N/R
Well Dept Quarter :	N/R
Well Owner Name :	N/R
Driller Number :	N/R
Section/Township/Range :	SEC 33, TWP 21N, RNG 03E
Range Fraction Number :	N/R
QTR Section CD :	SW
QTR QTR Section CD :	SE
Tax Parcel Number :	N/R
Last Update :	N/R
WRIA Number :	10
Last Date in Agency List :	2023-01-12

Well Tag Number :	N/R
NIT ID Number :	A053765
Well Type Code :	A
Well Address :	302 E F ST, TACOMA, 98421
County ID :	53
Region Code :	2
Well Completion Date :	2001-04-17
Well Log Received Date :	2001-05-21
Well Diameter Quarter :	N/R
Well Dept Quarter :	12
Well Owner Name :	MARTY MALONEY
Driller Number :	N/R
Section/Township/Range :	SEC 33, TWP 21N, RNG 03E
Range Fraction Number :	N/R
QTR Section CD :	SW
QTR QTR Section CD :	SE
Tax Parcel Number :	N/R
Last Update :	2001-11-18
WRIA Number :	10
Last Date in Agency List :	2023-01-12

Well Tag Number :	N/R
NIT ID Number :	S015496
Well Type Code :	R
Well Address :	F ST AND 7TH, TACOMA

Map Id: 35
Direction: NNW
Distance: 0.406 mi., 2145 ft.
Elevation: 15 ft.
Relative: Lower

Site Name : 1562403 | 1562404 | 1562422
47.259715, -122.433479
WA

Database(s) : [WELLS - WA] ***(cont.)***

Envirosite ID: 47778467
EPA ID: N/R

WELLS - WA ***(cont.)***

County ID :	53
Region Code :	2
Well Completion Date :	2002-06-07
Well Log Received Date :	2002-06-20
Well Diameter Quarter :	N/R
Well Dept Quarter :	9
Well Owner Name :	MAUL FOSTER AND ALONGI
Driller Number :	N/R
Section/Township/Range :	SEC 33, TWP 21N, RNG 03E
Range Fraction Number :	N/R
QTR Section CD :	SW
QTR QTR Section CD :	SE
Tax Parcel Number :	N/R
Last Update :	2002-07-31
WRIA Number :	10
Last Date in Agency List :	2023-01-12

Well Tag Number :	BBT039
NIT ID Number :	GE00063
Well Type Code :	R
Well Address :	326 East D Street, Tacoma 98000
County ID :	53
Region Code :	2
Well Completion Date :	2009-05-02
Well Log Received Date :	2009-08-24
Well Diameter Quarter :	5.5
Well Dept Quarter :	275
Well Owner Name :	TES Properties | Turner Construction
Driller Number :	N/R
Section/Township/Range :	SEC 33, TWP 21N, RNG 03E
Range Fraction Number :	N/R
QTR Section CD :	SW
QTR QTR Section CD :	SE
Tax Parcel Number :	N/R
Last Update :	2009-09-17
WRIA Number :	10
Last Date in Agency List :	2023-01-12

Well Tag Number :	BBT108
NIT ID Number :	GE00063
Well Type Code :	R
Well Address :	326 East D Street, Tacoma 98000
County ID :	53
Region Code :	2
Well Completion Date :	2008-06-28
Well Log Received Date :	2009-08-24
Well Diameter Quarter :	5.5
Well Dept Quarter :	275
Well Owner Name :	TES Properties | Turner Construction
Driller Number :	N/R
Section/Township/Range :	SEC 33, TWP 21N, RNG 03E
Range Fraction Number :	N/R
QTR Section CD :	SW
QTR QTR Section CD :	SE
Tax Parcel Number :	N/R

Map Id: 35
Direction: NNW
Distance: 0.406 mi., 2145 ft.
Elevation: 15 ft.
Relative: Lower

Site Name : 1562403 | 1562404 | 1562422
47.259715, -122.433479
WA

Database(s) : [WELLS - WA] ***(cont.)***

Envirosite ID: 47778467
EPA ID: N/R

WELLS - WA ***(cont.)***

Last Update :	2009-09-17
WRIA Number :	10
Last Date in Agency List :	2023-01-12

Well Tag Number :	AKL024
NIT ID Number :	R066696
Well Type Code :	R
Well Address :	520 E D ST, TACOMA
County ID :	53
Region Code :	2
Well Completion Date :	2005-09-13
Well Log Received Date :	2005-10-10
Well Diameter Quarter :	8.25
Well Dept Quarter :	26
Well Owner Name :	OLYMPIC PIPELINE
Driller Number :	N/R
Section/Township/Range :	SEC 33, TWP 21N, RNG 03E
Range Fraction Number :	N/R
QTR Section CD :	SW
QTR QTR Section CD :	SE
Tax Parcel Number :	N/R
Last Update :	2005-10-19
WRIA Number :	10
Last Date in Agency List :	2023-01-12

Well Tag Number :	APF627
NIT ID Number :	R071921
Well Type Code :	R
Well Address :	706 EAST F STREET, TACOMA
County ID :	53
Region Code :	2
Well Completion Date :	2007-06-29
Well Log Received Date :	2007-11-13
Well Diameter Quarter :	1
Well Dept Quarter :	2.3
Well Owner Name :	PORT OF TACOMA | DELTA ENVIRONMENTAL
Driller Number :	N/R
Section/Township/Range :	SEC 33, TWP 21N, RNG 03E
Range Fraction Number :	N/R
QTR Section CD :	SW
QTR QTR Section CD :	SE
Tax Parcel Number :	N/R
Last Update :	2007-11-19
WRIA Number :	10
Last Date in Agency List :	2023-01-12

Well Tag Number :	BBN649
NIT ID Number :	DE00990
Well Type Code :	W
Well Address :	516 EAST D ST, TACOMA 98421
County ID :	53
Region Code :	2
Well Completion Date :	2010-10-06
Well Log Received Date :	2010-11-30

Map Id: 35
Direction: NNW
Distance: 0.406 mi., 2145 ft.
Elevation: 15 ft.
Relative: Lower

Site Name : 1562403 | 1562404 | 1562422
47.259715, -122.433479
WA

Database(s) : [WELLS - WA] ***(cont.)***

Envirosite ID: 47778467
EPA ID: N/R

WELLS - WA ***(cont.)***

Well Diameter Quarter :	30
Well Dept Quarter :	30
Well Owner Name :	CONOCOPHILLIPS
Driller Number :	N/R
Section/Township/Range :	SEC 33, TWP 21N, RNG 03E
Range Fraction Number :	N/R
QTR Section CD :	SW
QTR QTR Section CD :	SE
Tax Parcel Number :	6375000170
Last Update :	2010-12-01
WRIA Number :	10
Last Date in Agency List :	2023-01-12

Well Tag Number :	BBT105
NIT ID Number :	GE00083
Well Type Code :	R
Well Address :	326 East D Street, Tacoma 98000
County ID :	53
Region Code :	2
Well Completion Date :	2009-06-28
Well Log Received Date :	2009-08-24
Well Diameter Quarter :	5.5
Well Dept Quarter :	275
Well Owner Name :	TES Properties | Turner Construction
Driller Number :	N/R
Section/Township/Range :	SEC 33, TWP 21N, RNG 03E
Range Fraction Number :	N/R
QTR Section CD :	SW
QTR QTR Section CD :	SE
Tax Parcel Number :	N/R
Last Update :	2009-09-18
WRIA Number :	10
Last Date in Agency List :	2023-01-12

Well Tag Number :	N/R
NIT ID Number :	E005039
Well Type Code :	R
Well Address :	706 E F ST, TACOMA
County ID :	53
Region Code :	2
Well Completion Date :	2003-12-22
Well Log Received Date :	2004-01-02
Well Diameter Quarter :	9
Well Dept Quarter :	20.9
Well Owner Name :	TACOMA DF
Driller Number :	N/R
Section/Township/Range :	SEC 33, TWP 21N, RNG 03E
Range Fraction Number :	N/R
QTR Section CD :	SW
QTR QTR Section CD :	SE
Tax Parcel Number :	N/R
Last Update :	2005-01-12
WRIA Number :	10
Last Date in Agency List :	2023-01-12

Map Id: 35
Direction: NNW
Distance: 0.406 mi., 2145 ft.
Elevation: 15 ft.
Relative: Lower

Site Name : 1562403 | 1562404 | 1562422
47.259715, -122.433479
WA

Database(s) : [WELLS - WA] ***(cont.)***

Envirosite ID: 47778467
EPA ID: N/R

WELLS - WA ***(cont.)***

Well Tag Number :	N/R
NIT ID Number :	SE04223
Well Type Code :	R
Well Address :	326 E D Street, Tacoma 98421
County ID :	53
Region Code :	2
Well Completion Date :	2009-03-20
Well Log Received Date :	2009-03-27
Well Diameter Quarter :	2.38
Well Dept Quarter :	7
Well Owner Name :	TES PROPERTIES
Driller Number :	N/R
Section/Township/Range :	SEC 33, TWP 21N, RNG 03E
Range Fraction Number :	N/R
QTR Section CD :	SW
QTR QTR Section CD :	SE
Tax Parcel Number :	6375000181
Last Update :	2009-03-30
WRIA Number :	10
Last Date in Agency List :	2023-01-12

Well Tag Number :	BBT031
NIT ID Number :	GE00063
Well Type Code :	R
Well Address :	326 East D Street, Tacoma 98000
County ID :	53
Region Code :	2
Well Completion Date :	2009-05-02
Well Log Received Date :	2009-08-24
Well Diameter Quarter :	5.5
Well Dept Quarter :	275
Well Owner Name :	TES Properties | Turner Construction
Driller Number :	N/R
Section/Township/Range :	SEC 33, TWP 21N, RNG 03E
Range Fraction Number :	N/R
QTR Section CD :	SW
QTR QTR Section CD :	SE
Tax Parcel Number :	N/R
Last Update :	2009-09-17
WRIA Number :	10
Last Date in Agency List :	2023-01-12

Well Tag Number :	N/R
NIT ID Number :	AE05505
Well Type Code :	A
Well Address :	326 E D Street, Tacoma 98421
County ID :	53
Region Code :	2
Well Completion Date :	2009-03-20
Well Log Received Date :	2009-03-27
Well Diameter Quarter :	2.38
Well Dept Quarter :	7
Well Owner Name :	TES PROPERTIES
Driller Number :	N/R
Section/Township/Range :	SEC 33, TWP 21N, RNG 03E

Map Id: 35
Direction: NNW
Distance: 0.406 mi., 2145 ft.
Elevation: 15 ft.
Relative: Lower

Site Name : 1562403 | 1562404 | 1562422
47.259715, -122.433479
WA

Database(s) : [WELLS - WA] ***(cont.)***

Envirosite ID: 47778467
EPA ID: N/R

WELLS - WA ***(cont.)***

Range Fraction Number :	N/R
QTR Section CD :	SW
QTR QTR Section CD :	SE
Tax Parcel Number :	6375000181
Last Update :	2009-03-30
WRIA Number :	10
Last Date in Agency List :	2023-01-12

Well Tag Number :	BBT009
NIT ID Number :	GE00063
Well Type Code :	R
Well Address :	326 East D Street, Tacoma 98000
County ID :	53
Region Code :	2
Well Completion Date :	2009-05-02
Well Log Received Date :	2009-08-24
Well Diameter Quarter :	5.5
Well Dept Quarter :	265
Well Owner Name :	TES Properties | Turner Construction
Driller Number :	N/R
Section/Township/Range :	SEC 33, TWP 21N, RNG 03E
Range Fraction Number :	N/R
QTR Section CD :	SW
QTR QTR Section CD :	SE
Tax Parcel Number :	N/R
Last Update :	2009-09-17
WRIA Number :	10
Last Date in Agency List :	2023-01-12

Well Tag Number :	N/R
NIT ID Number :	SE45279
Well Type Code :	R
Well Address :	313 East F Street, Tacoma 98421
County ID :	53
Region Code :	2
Well Completion Date :	2012-05-16
Well Log Received Date :	2012-05-24
Well Diameter Quarter :	2.25
Well Dept Quarter :	10
Well Owner Name :	Vigor Marine LLC
Driller Number :	N/R
Section/Township/Range :	SEC 33, TWP 21N, RNG 03E
Range Fraction Number :	N/R
QTR Section CD :	SW
QTR QTR Section CD :	SE
Tax Parcel Number :	2005498510
Last Update :	2012-09-13
WRIA Number :	10
Last Date in Agency List :	2023-01-12

Well Tag Number :	N/R
NIT ID Number :	N/R
Well Type Code :	R
Well Address :	N/R

Map Id: 35
Direction: NNW
Distance: 0.406 mi., 2145 ft.
Elevation: 15 ft.
Relative: Lower

Site Name : 1562403 | 1562404 | 1562422
47.259715, -122.433479
WA

Database(s) : [WELLS - WA] ***(cont.)***

Envirosite ID: 47778467
EPA ID: N/R

WELLS - WA ***(cont.)***

County ID :	53
Region Code :	2
Well Completion Date :	N/R
Well Log Received Date :	N/R
Well Diameter Quarter :	N/R
Well Dept Quarter :	N/R
Well Owner Name :	B. P. TACOMA
Driller Number :	N/R
Section/Township/Range :	SEC 33, TWP 21N, RNG 03E
Range Fraction Number :	N/R
QTR Section CD :	SW
QTR QTR Section CD :	SE
Tax Parcel Number :	N/R
Last Update :	N/R
WRIA Number :	10
Last Date in Agency List :	2023-01-12

Well Tag Number :	BBT132
NIT ID Number :	GE00063
Well Type Code :	R
Well Address :	326 East D Street, Tacoma 98000
County ID :	53
Region Code :	2
Well Completion Date :	2009-05-02
Well Log Received Date :	2009-08-24
Well Diameter Quarter :	5.5
Well Dept Quarter :	290
Well Owner Name :	TES Properties | Turner Construction
Driller Number :	N/R
Section/Township/Range :	SEC 33, TWP 21N, RNG 03E
Range Fraction Number :	N/R
QTR Section CD :	SW
QTR QTR Section CD :	SE
Tax Parcel Number :	N/R
Last Update :	2009-09-17
WRIA Number :	10
Last Date in Agency List :	2023-01-12

Map Id: 36
Direction: E
Distance: 0.414 mi., 2187 ft.
Elevation: 8 ft.
Relative: Lower

Site Name : 1614557 | 1614569 | 1630546
47.252422, -122.417214
WA

Database(s) : [WELLS - WA]

Envirosite ID: 47774894
EPA ID: N/R

WELLS - WA

Details for this site have been truncated due to the large number of available details for this site within this dataset. For the complete details for this site, contact your Envirosite account representative for a complimentary site report containing all of the details available.

Map Id: 36
Direction: E
Distance: 0.414 mi., 2187 ft.
Elevation: 8 ft.
Relative: Lower

Site Name : 1614557 | 1614569 | 1630546
47.252422, -122.417214
WA

Database(s) : [WELLS - WA] ***(cont.)***

Envirosite ID: 47774894
EPA ID: N/R

WELLS - WA ***(cont.)***

Well Tag Number :	N/R
NIT ID Number :	SE52775
Well Type Code :	R
Well Address :	1919 Portland Ave
County ID :	53
Region Code :	2
Well Completion Date :	2014-10-08
Well Log Received Date :	2014-11-14
Well Diameter Quarter :	2
Well Dept Quarter :	15
Well Owner Name :	Leslie P Sussman
Driller Number :	3117
Section/Township/Range :	SEC 03, TWP 20N, RNG 03E
Range Fraction Number :	N/R
QTR Section CD :	NW
QTR QTR Section CD :	SW
Tax Parcel Number :	0320032043
Last Update :	2015-02-20
WRIA Number :	10
Last Date in Agency List :	2023-01-12

Well Tag Number :	N/R
NIT ID Number :	E007181
Well Type Code :	R
Well Address :	1703 PORTLAND AVE, TACOMA
County ID :	53
Region Code :	2
Well Completion Date :	2007-10-31
Well Log Received Date :	2007-11-13
Well Diameter Quarter :	2
Well Dept Quarter :	28
Well Owner Name :	PORTLAND AVE ASSOC LLC | KENNEDY JENKS
Driller Number :	N/R
Section/Township/Range :	SEC 03, TWP 20N, RNG 03E
Range Fraction Number :	N/R
QTR Section CD :	NW
QTR QTR Section CD :	SW
Tax Parcel Number :	8950000390
Last Update :	2016-07-22
WRIA Number :	10
Last Date in Agency List :	2023-01-12

Well Tag Number :	N/R
NIT ID Number :	AE28931
Well Type Code :	A
Well Address :	1919 Portland Ave
County ID :	53
Region Code :	2
Well Completion Date :	2014-10-07
Well Log Received Date :	2014-11-14
Well Diameter Quarter :	2
Well Dept Quarter :	11
Well Owner Name :	Leslie P Sussman
Driller Number :	3117
Section/Township/Range :	SEC 03, TWP 20N, RNG 03E

Map Id: 36
Direction: E
Distance: 0.414 mi., 2187 ft.
Elevation: 8 ft.
Relative: Lower

Site Name : 1614557 | 1614569 | 1630546
47.252422, -122.417214
WA

Database(s) : [WELLS - WA] ***(cont.)***

Envirosite ID: 47774894
EPA ID: N/R

WELLS - WA ***(cont.)***

Range Fraction Number :	N/R
QTR Section CD :	NW
QTR QTR Section CD :	SW
Tax Parcel Number :	0320032043
Last Update :	2015-02-27
WRIA Number :	10
Last Date in Agency List :	2023-01-12

Well Tag Number :	N/R
NIT ID Number :	AE19888
Well Type Code :	A
Well Address :	2007 Stewart St, Tacom 98421
County ID :	53
Region Code :	2
Well Completion Date :	2012-11-27
Well Log Received Date :	2013-01-29
Well Diameter Quarter :	6
Well Dept Quarter :	16
Well Owner Name :	Flowserve Corporation | ERM
Driller Number :	N/R
Section/Township/Range :	SEC 03, TWP 20N, RNG 03E
Range Fraction Number :	N/R
QTR Section CD :	NW
QTR QTR Section CD :	SW
Tax Parcel Number :	N/R
Last Update :	2013-02-27
WRIA Number :	10
Last Date in Agency List :	2023-01-12

Well Tag Number :	N/R
NIT ID Number :	AE29418
Well Type Code :	A
Well Address :	1919 Portland Ave
County ID :	53
Region Code :	4
Well Completion Date :	2014-10-30
Well Log Received Date :	2014-11-18
Well Diameter Quarter :	2.25
Well Dept Quarter :	15
Well Owner Name :	Sussman
Driller Number :	3117
Section/Township/Range :	SEC 03, TWP 20N, RNG 03E
Range Fraction Number :	N/R
QTR Section CD :	NW
QTR QTR Section CD :	SW
Tax Parcel Number :	0320032043
Last Update :	2014-11-18
WRIA Number :	10
Last Date in Agency List :	2023-01-12

Well Tag Number :	N/R
NIT ID Number :	AE28931
Well Type Code :	A
Well Address :	1919 Portland Ave

Map Id: 36
Direction: E
Distance: 0.414 mi., 2187 ft.
Elevation: 8 ft.
Relative: Lower

Site Name : 1614557 | 1614569 | 1630546
47.252422, -122.417214
WA

Database(s) : [WELLS - WA] ***(cont.)***

Envirosite ID: 47774894
EPA ID: N/R

WELLS - WA ***(cont.)***

County ID :	53
Region Code :	2
Well Completion Date :	2014-10-08
Well Log Received Date :	2014-11-14
Well Diameter Quarter :	2
Well Dept Quarter :	10
Well Owner Name :	Leslie P Sussman
Driller Number :	3117
Section/Township/Range :	SEC 03, TWP 20N, RNG 03E
Range Fraction Number :	N/R
QTR Section CD :	NW
QTR QTR Section CD :	SW
Tax Parcel Number :	0320032043
Last Update :	2015-02-27
WRIA Number :	10
Last Date in Agency List :	2023-01-12

Well Tag Number :	N/R
NIT ID Number :	AE28931
Well Type Code :	A
Well Address :	1919 Portland Ave
County ID :	53
Region Code :	2
Well Completion Date :	2014-10-07
Well Log Received Date :	2014-11-14
Well Diameter Quarter :	2
Well Dept Quarter :	12
Well Owner Name :	Leslie P Sussman
Driller Number :	3117
Section/Township/Range :	SEC 03, TWP 20N, RNG 03E
Range Fraction Number :	N/R
QTR Section CD :	NW
QTR QTR Section CD :	SW
Tax Parcel Number :	0320032043
Last Update :	2015-02-27
WRIA Number :	10
Last Date in Agency List :	2023-01-12

Well Tag Number :	N/R
NIT ID Number :	R008848
Well Type Code :	R
Well Address :	N/R
County ID :	53
Region Code :	2
Well Completion Date :	1994-05-18
Well Log Received Date :	1994-05-31
Well Diameter Quarter :	N/R
Well Dept Quarter :	N/R
Well Owner Name :	LINCOLN DITCH TO MILWAUKEE WAY
Driller Number :	1634
Section/Township/Range :	SEC 03, TWP 20N, RNG 03E
Range Fraction Number :	N/R
QTR Section CD :	NW
QTR QTR Section CD :	SW
Tax Parcel Number :	N/R

Map Id: 36
Direction: E
Distance: 0.414 mi., 2187 ft.
Elevation: 8 ft.
Relative: Lower

Site Name : 1614557 | 1614569 | 1630546
47.252422, -122.417214
WA

Database(s) : [WELLS - WA] ***(cont.)***

Envirosite ID: 47774894
EPA ID: N/R

WELLS - WA ***(cont.)***

Last Update :	N/R
WRIA Number :	10
Last Date in Agency List :	2023-01-12
Well Tag Number :	N/R
NIT ID Number :	SE52775
Well Type Code :	R
Well Address :	1919 Portland Ave
County ID :	53
Region Code :	2
Well Completion Date :	2014-10-08
Well Log Received Date :	2014-11-14
Well Diameter Quarter :	2
Well Dept Quarter :	15
Well Owner Name :	Leslie P Sussman
Driller Number :	3117
Section/Township/Range :	SEC 03, TWP 20N, RNG 03E
Range Fraction Number :	N/R
QTR Section CD :	NW
QTR QTR Section CD :	SW
Tax Parcel Number :	0320032043
Last Update :	2015-02-20
WRIA Number :	10
Last Date in Agency List :	2023-01-12
Well Tag Number :	N/R
NIT ID Number :	SE52775
Well Type Code :	R
Well Address :	1919 Portland Ave
County ID :	53
Region Code :	2
Well Completion Date :	2014-10-07
Well Log Received Date :	2014-11-14
Well Diameter Quarter :	2
Well Dept Quarter :	11
Well Owner Name :	Leslie P Sussman
Driller Number :	3117
Section/Township/Range :	SEC 03, TWP 20N, RNG 03E
Range Fraction Number :	N/R
QTR Section CD :	NW
QTR QTR Section CD :	SW
Tax Parcel Number :	0320032043
Last Update :	2015-02-20
WRIA Number :	10
Last Date in Agency List :	2023-01-12
Well Tag Number :	N/R
NIT ID Number :	R008848
Well Type Code :	R
Well Address :	N/R
County ID :	53
Region Code :	2
Well Completion Date :	1994-06-08
Well Log Received Date :	1994-06-21

Map Id: 36
Direction: E
Distance: 0.414 mi., 2187 ft.
Elevation: 8 ft.
Relative: Lower

Site Name : 1614557 | 1614569 | 1630546
47.252422, -122.417214
WA

Database(s) : [WELLS - WA] ***(cont.)***

Envirosite ID: 47774894
EPA ID: N/R

WELLS - WA ***(cont.)***

Well Diameter Quarter :	N/R
Well Dept Quarter :	N/R
Well Owner Name :	LINCOLN DITCH TO MILWAUKEE WAY
Driller Number :	N/R
Section/Township/Range :	SEC 03, TWP 20N, RNG 03E
Range Fraction Number :	N/R
QTR Section CD :	NW
QTR QTR Section CD :	SW
Tax Parcel Number :	N/R
Last Update :	N/R
WRIA Number :	10
Last Date in Agency List :	2023-01-12

Well Tag Number :	N/R
NIT ID Number :	SE60922
Well Type Code :	R
Well Address :	PORTLAND AVE
County ID :	53
Region Code :	2
Well Completion Date :	2017-01-25
Well Log Received Date :	2017-06-20
Well Diameter Quarter :	4.75
Well Dept Quarter :	56.5
Well Owner Name :	Portland At St Paul LLC
Driller Number :	3021
Section/Township/Range :	SEC 03, TWP 20N, RNG 03E
Range Fraction Number :	N/R
QTR Section CD :	NW
QTR QTR Section CD :	SW
Tax Parcel Number :	N/R
Last Update :	2017-07-17
WRIA Number :	10
Last Date in Agency List :	2023-01-12

Well Tag Number :	N/R
NIT ID Number :	AE29418
Well Type Code :	A
Well Address :	1919 Portland Ave
County ID :	53
Region Code :	4
Well Completion Date :	2014-10-30
Well Log Received Date :	2014-11-18
Well Diameter Quarter :	2.25
Well Dept Quarter :	11
Well Owner Name :	Sussman
Driller Number :	3117
Section/Township/Range :	SEC 03, TWP 20N, RNG 03E
Range Fraction Number :	N/R
QTR Section CD :	NW
QTR QTR Section CD :	SW
Tax Parcel Number :	0320032043
Last Update :	2014-11-18
WRIA Number :	10
Last Date in Agency List :	2023-01-12

Map Id: 36
Direction: E
Distance: 0.414 mi., 2187 ft.
Elevation: 8 ft.
Relative: Lower

Site Name : 1614557 | 1614569 | 1630546
47.252422, -122.417214
WA

Database(s) : [WELLS - WA] ***(cont.)***

Envirosite ID: 47774894
EPA ID: N/R

WELLS - WA ***(cont.)***

Well Tag Number :	N/R
NIT ID Number :	AE28931
Well Type Code :	A
Well Address :	1919 Portland Ave
County ID :	53
Region Code :	2
Well Completion Date :	2014-10-07
Well Log Received Date :	2014-11-14
Well Diameter Quarter :	2
Well Dept Quarter :	20
Well Owner Name :	Leslie P Sussman
Driller Number :	3117
Section/Township/Range :	SEC 03, TWP 20N, RNG 03E
Range Fraction Number :	N/R
QTR Section CD :	NW
QTR QTR Section CD :	SW
Tax Parcel Number :	0320032043
Last Update :	2015-02-27
WRIA Number :	10
Last Date in Agency List :	2023-01-12

Well Tag Number :	N/R
NIT ID Number :	SE52775
Well Type Code :	R
Well Address :	1919 Portland Ave
County ID :	53
Region Code :	2
Well Completion Date :	2014-10-08
Well Log Received Date :	2014-11-14
Well Diameter Quarter :	2
Well Dept Quarter :	15
Well Owner Name :	Leslie P Sussman
Driller Number :	3117
Section/Township/Range :	SEC 03, TWP 20N, RNG 03E
Range Fraction Number :	N/R
QTR Section CD :	NW
QTR QTR Section CD :	SW
Tax Parcel Number :	0320032043
Last Update :	2015-02-20
WRIA Number :	10
Last Date in Agency List :	2023-01-12

Well Tag Number :	N/R
NIT ID Number :	AE28931
Well Type Code :	A
Well Address :	1919 Portland Ave
County ID :	53
Region Code :	2
Well Completion Date :	2014-10-08
Well Log Received Date :	2014-11-14
Well Diameter Quarter :	2
Well Dept Quarter :	15
Well Owner Name :	Leslie P Sussman
Driller Number :	3117
Section/Township/Range :	SEC 03, TWP 20N, RNG 03E

Map Id: 36
Direction: E
Distance: 0.414 mi., 2187 ft.
Elevation: 8 ft.
Relative: Lower

Site Name : 1614557 | 1614569 | 1630546
47.252422, -122.417214
WA

Database(s) : [WELLS - WA] ***(cont.)***

Envirosite ID: 47774894
EPA ID: N/R

WELLS - WA ***(cont.)***

Range Fraction Number :	N/R
QTR Section CD :	NW
QTR QTR Section CD :	SW
Tax Parcel Number :	0320032043
Last Update :	2015-02-27
WRIA Number :	10
Last Date in Agency List :	2023-01-12

Well Tag Number :	N/R
NIT ID Number :	R008848
Well Type Code :	R
Well Address :	N/R
County ID :	53
Region Code :	2
Well Completion Date :	1994-05-27
Well Log Received Date :	1994-05-31
Well Diameter Quarter :	N/R
Well Dept Quarter :	N/R
Well Owner Name :	LINCOLN DITCH TO MILWAUKEE WAY
Driller Number :	1634
Section/Township/Range :	SEC 03, TWP 20N, RNG 03E
Range Fraction Number :	N/R
QTR Section CD :	NW
QTR QTR Section CD :	SW
Tax Parcel Number :	N/R
Last Update :	N/R
WRIA Number :	10
Last Date in Agency List :	2023-01-12

Well Tag Number :	N/R
NIT ID Number :	SE52775
Well Type Code :	R
Well Address :	1919 Portland Ave
County ID :	53
Region Code :	2
Well Completion Date :	2014-10-08
Well Log Received Date :	2014-11-14
Well Diameter Quarter :	2
Well Dept Quarter :	15
Well Owner Name :	Leslie P Sussman
Driller Number :	3117
Section/Township/Range :	SEC 03, TWP 20N, RNG 03E
Range Fraction Number :	N/R
QTR Section CD :	NW
QTR QTR Section CD :	SW
Tax Parcel Number :	0320032043
Last Update :	2015-02-20
WRIA Number :	10
Last Date in Agency List :	2023-01-12

Well Tag Number :	N/R
NIT ID Number :	E007181
Well Type Code :	R
Well Address :	1703 PORTLAND AVE, TACOMA

Map Id: 36
Direction: E
Distance: 0.414 mi., 2187 ft.
Elevation: 8 ft.
Relative: Lower

Site Name : 1614557 | 1614569 | 1630546
47.252422, -122.417214
WA

Database(s) : [WELLS - WA] ***(cont.)***

Envirosite ID: 47774894
EPA ID: N/R

WELLS - WA ***(cont.)***

County ID :	53
Region Code :	2
Well Completion Date :	2007-10-31
Well Log Received Date :	2007-11-13
Well Diameter Quarter :	2
Well Dept Quarter :	24
Well Owner Name :	PORTLAND AVE ASSOC LLC | KENNEDY JENKS
Driller Number :	N/R
Section/Township/Range :	SEC 03, TWP 20N, RNG 03E
Range Fraction Number :	N/R
QTR Section CD :	NW
QTR QTR Section CD :	SW
Tax Parcel Number :	8950000390
Last Update :	2016-07-22
WRIA Number :	10
Last Date in Agency List :	2023-01-12

Well Tag Number :	N/R
NIT ID Number :	A130983
Well Type Code :	A
Well Address :	1703 PORTLAND AVE, TACOMA
County ID :	53
Region Code :	2
Well Completion Date :	2007-10-31
Well Log Received Date :	2007-11-13
Well Diameter Quarter :	2
Well Dept Quarter :	24
Well Owner Name :	PORTLAND AVENUE ASSOCIATION LLC | KENNEDY/JENKS
Driller Number :	N/R
Section/Township/Range :	SEC 03, TWP 20N, RNG 03E
Range Fraction Number :	N/R
QTR Section CD :	NW
QTR QTR Section CD :	SW
Tax Parcel Number :	8950000390
Last Update :	2016-07-22
WRIA Number :	10
Last Date in Agency List :	2023-01-12

Well Tag Number :	N/R
NIT ID Number :	AE28931
Well Type Code :	A
Well Address :	1919 Portland Ave
County ID :	53
Region Code :	2
Well Completion Date :	2014-10-08
Well Log Received Date :	2014-11-14
Well Diameter Quarter :	2
Well Dept Quarter :	15
Well Owner Name :	Leslie P Sussman
Driller Number :	3117
Section/Township/Range :	SEC 03, TWP 20N, RNG 03E
Range Fraction Number :	N/R
QTR Section CD :	NW
QTR QTR Section CD :	SW
Tax Parcel Number :	0320032043

Map Id: 36
Direction: E
Distance: 0.414 mi., 2187 ft.
Elevation: 8 ft.
Relative: Lower

Site Name : 1614557 | 1614569 | 1630546
47.252422, -122.417214
WA

Database(s) : [WELLS - WA] ***(cont.)***

Envirosite ID: 47774894
EPA ID: N/R

WELLS - WA ***(cont.)***

Last Update :	2015-02-27
WRIA Number :	10
Last Date in Agency List :	2023-01-12

Well Tag Number :	N/R
NIT ID Number :	SE52775
Well Type Code :	R
Well Address :	1919 Portland Ave
County ID :	53
Region Code :	2
Well Completion Date :	2014-10-08
Well Log Received Date :	2014-11-14
Well Diameter Quarter :	2
Well Dept Quarter :	15
Well Owner Name :	Leslie P Sussman
Driller Number :	3117
Section/Township/Range :	SEC 03, TWP 20N, RNG 03E
Range Fraction Number :	N/R
QTR Section CD :	NW
QTR QTR Section CD :	SW
Tax Parcel Number :	0320032043
Last Update :	2015-02-20
WRIA Number :	10
Last Date in Agency List :	2023-01-12

Well Tag Number :	N/R
NIT ID Number :	A130983
Well Type Code :	A
Well Address :	1703 PORTLAND AVE, TACOMA
County ID :	53
Region Code :	2
Well Completion Date :	2007-10-31
Well Log Received Date :	2007-11-13
Well Diameter Quarter :	2
Well Dept Quarter :	36
Well Owner Name :	PORTLAND AVENUE ASSOCIATION LLC | KENNEDY/JENKS
Driller Number :	N/R
Section/Township/Range :	SEC 03, TWP 20N, RNG 03E
Range Fraction Number :	N/R
QTR Section CD :	NW
QTR QTR Section CD :	SW
Tax Parcel Number :	8950000390
Last Update :	2016-07-22
WRIA Number :	10
Last Date in Agency List :	2023-01-12

Well Tag Number :	N/R
NIT ID Number :	A130983
Well Type Code :	A
Well Address :	1703 PORTLAND AVE, TACOMA
County ID :	53
Region Code :	2
Well Completion Date :	2007-10-31
Well Log Received Date :	2007-11-13

Map Id: 36
Direction: E
Distance: 0.414 mi., 2187 ft.
Elevation: 8 ft.
Relative: Lower

Site Name : 1614557 | 1614569 | 1630546
47.252422, -122.417214
WA

Database(s) : [WELLS - WA] ***(cont.)***

Envirosite ID: 47774894
EPA ID: N/R

WELLS - WA ***(cont.)***

Well Diameter Quarter :	2
Well Dept Quarter :	28
Well Owner Name :	PORTLAND AVENUE ASSOCIATION LLC | KENNEDY/JENKS
Driller Number :	N/R
Section/Township/Range :	SEC 03, TWP 20N, RNG 03E
Range Fraction Number :	N/R
QTR Section CD :	NW
QTR QTR Section CD :	SW
Tax Parcel Number :	8950000390
Last Update :	2016-07-22
WRIA Number :	10
Last Date in Agency List :	2023-01-12

Well Tag Number :	N/R
NIT ID Number :	AE28931
Well Type Code :	A
Well Address :	1919 Portland Ave
County ID :	53
Region Code :	2
Well Completion Date :	2014-10-08
Well Log Received Date :	2014-11-14
Well Diameter Quarter :	2
Well Dept Quarter :	15
Well Owner Name :	Leslie P Sussman
Driller Number :	3117
Section/Township/Range :	SEC 03, TWP 20N, RNG 03E
Range Fraction Number :	N/R
QTR Section CD :	NW
QTR QTR Section CD :	SW
Tax Parcel Number :	0320032043
Last Update :	2015-02-27
WRIA Number :	10
Last Date in Agency List :	2023-01-12

Well Tag Number :	N/R
NIT ID Number :	SE52775
Well Type Code :	R
Well Address :	1919 Portland Ave
County ID :	53
Region Code :	2
Well Completion Date :	2014-10-07
Well Log Received Date :	2014-11-14
Well Diameter Quarter :	2
Well Dept Quarter :	20
Well Owner Name :	Leslie P Sussman
Driller Number :	3117
Section/Township/Range :	SEC 03, TWP 20N, RNG 03E
Range Fraction Number :	N/R
QTR Section CD :	NW
QTR QTR Section CD :	SW
Tax Parcel Number :	0320032043
Last Update :	2015-02-20
WRIA Number :	10
Last Date in Agency List :	2023-01-12

Map Id: 36
Direction: E
Distance: 0.414 mi., 2187 ft.
Elevation: 8 ft.
Relative: Lower

Site Name : 1614557 | 1614569 | 1630546
47.252422, -122.417214
WA

Database(s) : [WELLS - WA] ***(cont.)***

Envirosite ID: 47774894
EPA ID: N/R

WELLS - WA ***(cont.)***

Well Tag Number :	N/R
NIT ID Number :	SE53071
Well Type Code :	R
Well Address :	1919 Portland Ave
County ID :	53
Region Code :	4
Well Completion Date :	2014-10-30
Well Log Received Date :	2014-11-18
Well Diameter Quarter :	2.25
Well Dept Quarter :	25
Well Owner Name :	Sussman
Driller Number :	3117
Section/Township/Range :	SEC 03, TWP 20N, RNG 03E
Range Fraction Number :	N/R
QTR Section CD :	NW
QTR QTR Section CD :	SW
Tax Parcel Number :	0320032043
Last Update :	2014-11-18
WRIA Number :	10
Last Date in Agency List :	2023-01-12

Well Tag Number :	N/R
NIT ID Number :	E007181
Well Type Code :	R
Well Address :	1703 PORTLAND AVE, TACOMA
County ID :	53
Region Code :	2
Well Completion Date :	2007-10-31
Well Log Received Date :	2007-11-13
Well Diameter Quarter :	2
Well Dept Quarter :	40
Well Owner Name :	PORTLAND AVE ASSOC LLC | KENNEDY JENKS
Driller Number :	N/R
Section/Township/Range :	SEC 03, TWP 20N, RNG 03E
Range Fraction Number :	N/R
QTR Section CD :	NW
QTR QTR Section CD :	SW
Tax Parcel Number :	8950000390
Last Update :	2016-07-22
WRIA Number :	10
Last Date in Agency List :	2023-01-12

Map Id: D37
Direction: SE
Distance: 0.416 mi., 2198 ft.
Elevation: 13 ft.
Relative: Lower

Site Name : 471442122252001
47.245, -122.422222
WA

Database(s) : [NWIS]

Envirosite ID: 20204525
EPA ID: N/R

NWIS

Site Identification Number :	471442122252001
Site Type :	Well
Station Name :	20N/03E-04J03
Agency :	U.S. Geological Survey
District :	N/R
State :	WA
County :	Pierce County
Country :	USA
Land Net Location :	NESES04 T20N R03E W
Name of Location Map :	TACOMA SOUTH
Scale of Location Map :	24000
Altitude of Gage/Land Surface :	10
Method Altitude Determined :	Interpolated from topographic map.
Altitude Accuracy :	5
Altitude Datum :	National Geodetic Vertical Datum of 1929
Hydrologic Unit :	Puget Sound
Drainage Basin :	N/R
Topographic Setting :	N/R
Flags for the Type of Data Collected:	NNNNNNNNNNNNNNNNNNNNNNNNNNNNO
Flags for Instruments at Site :	NNNNNNNNNNNNNNNNNNNNNNNNNNNNN
Date of First Construction :	1958-03-21
Date Site Established or Inventoried:	1985-05-16
Drainage Area :	N/R
Contributing Drainage Area :	N/R
Data Reliability :	Data have been checked by the reporting agency.
Data-Other GW Files :	YYNNNYNN
National Aquifer :	N/R
Local Aquifer :	N/R
Local Aquifer Type :	N/R
Well Depth :	547
Hole Depth :	N/R
Source of Depth Data :	D
Project Number :	N/R
Real-Time Data Flag :	0
Peak-Streamflow Data Begin Date :	N/R
Peak-Streamflow Data End Date :	N/R
Peak-Streamflow Data Count :	0
Water-Quality Data Begin Date :	1960-10-19
Water-Quality Data End Date :	1978-04-27
Water-Quality Data Count :	5
Field Water-Level Measurements Begin Date:	1958-03-21
Field Water-level Measurements End Date:	1985-05-01
Field Water-Level Measurements Count:	2
Site-Visit Data Begin Date :	N/R
Site-Visit Data End Date :	N/R
Site-Visit Data Count :	0
Latitude :	47.245
Longitude :	-122.422222
Last Date in Agency List :	2023-02-13

Map Id: 38
Direction: ENE
Distance: 0.418 mi., 2208 ft.
Elevation: 18 ft.
Relative: Higher

Site Name : 1018222 | 1588379 | 1588380
47.257382, -122.420456
WA

Database(s) : [WELLS - WA]

Envirosite ID: 47776848
EPA ID: N/R

WELLS - WA

Details for this site have been truncated due to the large number of available details for this site within this dataset. For the complete details for this site, contact your Envirosite account representative for a complimentary site report containing all of the details available.

Well Tag Number :	N/R
NIT ID Number :	SE09961
Well Type Code :	R
Well Address :	802 E 11th Street, Tacoma 98421
County ID :	53
Region Code :	2
Well Completion Date :	2011-06-02
Well Log Received Date :	2011-06-21
Well Diameter Quarter :	2.25
Well Dept Quarter :	4
Well Owner Name :	G I Trucking Company
Driller Number :	N/R
Section/Township/Range :	SEC 04, TWP 20N, RNG 03E
Range Fraction Number :	N/R
QTR Section CD :	NE
QTR QTR Section CD :	NE
Tax Parcel Number :	8950001277
Last Update :	2011-07-19
WRIA Number :	10
Last Date in Agency List :	2023-01-12

Well Tag Number :	N/R
NIT ID Number :	AE05804
Well Type Code :	A
Well Address :	802 E. 11th St., Tacoma 98421
County ID :	53
Region Code :	2
Well Completion Date :	2009-05-04
Well Log Received Date :	2009-06-02
Well Diameter Quarter :	2
Well Dept Quarter :	10
Well Owner Name :	USF c/o JBR Environ. Consult. | JBR Environmental Consultants~ Inc.
Driller Number :	N/R
Section/Township/Range :	SEC 04, TWP 20N, RNG 03E
Range Fraction Number :	N/R
QTR Section CD :	NE
QTR QTR Section CD :	NE
Tax Parcel Number :	8950001277
Last Update :	2009-08-18
WRIA Number :	10
Last Date in Agency List :	2023-01-12

Well Tag Number :	N/R
NIT ID Number :	AE06492
Well Type Code :	A
Well Address :	EAST 11TH ST AND ST. PAUL AVE, TACOMA
County ID :	53
Region Code :	2
Well Completion Date :	2009-07-10
Well Log Received Date :	2009-09-17
Well Diameter Quarter :	N/R

Map Id: 38
Direction: ENE
Distance: 0.418 mi., 2208 ft.
Elevation: 18 ft.
Relative: Higher

Site Name : 1018222 | 1588379 | 1588380
47.257382, -122.420456
WA

Database(s) : [WELLS - WA] ***(cont.)***

Envirosite ID: 47776848
EPA ID: N/R

WELLS - WA ***(cont.)***

Well Dept Quarter :	15
Well Owner Name :	CDM | BOART LONGYEAR
Driller Number :	N/R
Section/Township/Range :	SEC 04, TWP 20N, RNG 03E
Range Fraction Number :	N/R
QTR Section CD :	NE
QTR QTR Section CD :	NE
Tax Parcel Number :	N/R
Last Update :	2009-10-02
WRIA Number :	10
Last Date in Agency List :	2023-01-12

Well Tag Number :	N/R
NIT ID Number :	EE06220
Well Type Code :	R
Well Address :	900 11th St
County ID :	53
Region Code :	4
Well Completion Date :	2016-08-12
Well Log Received Date :	2016-08-29
Well Diameter Quarter :	2.25
Well Dept Quarter :	13
Well Owner Name :	Teachers Insurance And Annuity Assoc
Driller Number :	2914
Section/Township/Range :	SEC 04, TWP 20N, RNG 03E
Range Fraction Number :	N/R
QTR Section CD :	NE
QTR QTR Section CD :	NE
Tax Parcel Number :	8950001276
Last Update :	2016-09-21
WRIA Number :	10
Last Date in Agency List :	2023-01-12

Well Tag Number :	BBE890
NIT ID Number :	AE47208
Well Type Code :	A
Well Address :	EAST 11TH ST AND ST. PAUL AVE
County ID :	53
Region Code :	2
Well Completion Date :	2018-02-01
Well Log Received Date :	2018-05-15
Well Diameter Quarter :	0
Well Dept Quarter :	20
Well Owner Name :	CDM
Driller Number :	2931
Section/Township/Range :	SEC 04, TWP 20N, RNG 03E
Range Fraction Number :	N/R
QTR Section CD :	NE
QTR QTR Section CD :	NE
Tax Parcel Number :	N/R
Last Update :	2018-06-06
WRIA Number :	10
Last Date in Agency List :	2023-01-12

Map Id: 38
Direction: ENE
Distance: 0.418 mi., 2208 ft.
Elevation: 18 ft.
Relative: Higher

Site Name : 1018222 | 1588379 | 1588380
47.257382, -122.420456
WA

Database(s) : [WELLS - WA] ***(cont.)***

Envirosite ID: 47776848
EPA ID: N/R

WELLS - WA ***(cont.)***

Well Tag Number :	N/R
NIT ID Number :	SE01463
Well Type Code :	R
Well Address :	N/R
County ID :	53
Region Code :	2
Well Completion Date :	2006-10-17
Well Log Received Date :	2006-12-18
Well Diameter Quarter :	N/R
Well Dept Quarter :	10
Well Owner Name :	BOARD OF REGENTS OF U OF WA
Driller Number :	N/R
Section/Township/Range :	SEC 04, TWP 20N, RNG 03E
Range Fraction Number :	N/R
QTR Section CD :	NE
QTR QTR Section CD :	NE
Tax Parcel Number :	N/R
Last Update :	2006-12-19
WRIA Number :	10
Last Date in Agency List :	2023-01-12

Well Tag Number :	N/R
NIT ID Number :	EE05254
Well Type Code :	R
Well Address :	711 E 11th St
County ID :	53
Region Code :	2
Well Completion Date :	2014-09-25
Well Log Received Date :	2014-10-13
Well Diameter Quarter :	2.25
Well Dept Quarter :	10
Well Owner Name :	Morse Investment Co
Driller Number :	3152
Section/Township/Range :	SEC 04, TWP 20N, RNG 03E
Range Fraction Number :	N/R
QTR Section CD :	NE
QTR QTR Section CD :	NE
Tax Parcel Number :	8950000558
Last Update :	2014-11-04
WRIA Number :	10
Last Date in Agency List :	2023-01-12

Well Tag Number :	N/R
NIT ID Number :	AE05804
Well Type Code :	A
Well Address :	802 E. 11th St., Tacoma 98421
County ID :	53
Region Code :	2
Well Completion Date :	2009-05-11
Well Log Received Date :	2009-06-02
Well Diameter Quarter :	2
Well Dept Quarter :	6.5
Well Owner Name :	USF c/o JBR Environ. Consult. | JBR Environmental Consultants~ Inc.
Driller Number :	N/R
Section/Township/Range :	SEC 04, TWP 20N, RNG 03E

Map Id: 38
Direction: ENE
Distance: 0.418 mi., 2208 ft.
Elevation: 18 ft.
Relative: Higher

Site Name : 1018222 | 1588379 | 1588380
47.257382, -122.420456
WA

Database(s) : [WELLS - WA] ***(cont.)***

Envirosite ID: 47776848
EPA ID: N/R

WELLS - WA ***(cont.)***

Range Fraction Number :	N/R
QTR Section CD :	NE
QTR QTR Section CD :	NE
Tax Parcel Number :	8950001277
Last Update :	2009-08-18
WRIA Number :	10
Last Date in Agency List :	2023-01-12

Well Tag Number :	N/R
NIT ID Number :	AE05804
Well Type Code :	A
Well Address :	802 E. 11th St., Tacoma 98421
County ID :	53
Region Code :	2
Well Completion Date :	2009-05-11
Well Log Received Date :	2009-06-02
Well Diameter Quarter :	2
Well Dept Quarter :	12
Well Owner Name :	USF c/o JBR Environ. Consult.
Driller Number :	N/R
Section/Township/Range :	SEC 04, TWP 20N, RNG 03E
Range Fraction Number :	N/R
QTR Section CD :	NE
QTR QTR Section CD :	NE
Tax Parcel Number :	8950001277
Last Update :	2009-08-18
WRIA Number :	10
Last Date in Agency List :	2023-01-12

Well Tag Number :	N/R
NIT ID Number :	EE06220
Well Type Code :	R
Well Address :	900 11th St
County ID :	53
Region Code :	4
Well Completion Date :	2016-08-12
Well Log Received Date :	2016-08-29
Well Diameter Quarter :	2.25
Well Dept Quarter :	15
Well Owner Name :	Teachers Insurance And Annuity Assoc
Driller Number :	2914
Section/Township/Range :	SEC 04, TWP 20N, RNG 03E
Range Fraction Number :	N/R
QTR Section CD :	NE
QTR QTR Section CD :	NE
Tax Parcel Number :	8950001276
Last Update :	2016-09-21
WRIA Number :	10
Last Date in Agency List :	2023-01-12

Well Tag Number :	N/R
NIT ID Number :	AE38721
Well Type Code :	A
Well Address :	900 11th St

Map Id: 38
Direction: ENE
Distance: 0.418 mi., 2208 ft.
Elevation: 18 ft.
Relative: Higher

Site Name : 1018222 | 1588379 | 1588380
47.257382, -122.420456
WA

Database(s) : [WELLS - WA] ***(cont.)***

Envirosite ID: 47776848
EPA ID: N/R

WELLS - WA ***(cont.)***

County ID :	53
Region Code :	4
Well Completion Date :	2016-08-12
Well Log Received Date :	2016-08-29
Well Diameter Quarter :	2.25
Well Dept Quarter :	13
Well Owner Name :	Teachers Insurance And Annuity Assoc
Driller Number :	2914
Section/Township/Range :	SEC 04, TWP 20N, RNG 03E
Range Fraction Number :	N/R
QTR Section CD :	NE
QTR QTR Section CD :	NE
Tax Parcel Number :	8950001276
Last Update :	2016-09-21
WRIA Number :	10
Last Date in Agency List :	2023-01-12

Well Tag Number :	N/R
NIT ID Number :	SE01463
Well Type Code :	R
Well Address :	N/R
County ID :	53
Region Code :	2
Well Completion Date :	2006-10-17
Well Log Received Date :	2006-12-18
Well Diameter Quarter :	N/R
Well Dept Quarter :	10
Well Owner Name :	BOARD OF REGENTS OF U OF WA
Driller Number :	N/R
Section/Township/Range :	SEC 04, TWP 20N, RNG 03E
Range Fraction Number :	N/R
QTR Section CD :	NE
QTR QTR Section CD :	NE
Tax Parcel Number :	N/R
Last Update :	2006-12-19
WRIA Number :	10
Last Date in Agency List :	2023-01-12

Well Tag Number :	N/R
NIT ID Number :	E000338
Well Type Code :	R
Well Address :	SP-2 672 E 11TH ST, TACOMA
County ID :	53
Region Code :	2
Well Completion Date :	2003-01-17
Well Log Received Date :	2003-03-06
Well Diameter Quarter :	2
Well Dept Quarter :	9
Well Owner Name :	DOUG PITTMAN
Driller Number :	N/R
Section/Township/Range :	SEC 04, TWP 20N, RNG 03E
Range Fraction Number :	N/R
QTR Section CD :	NE
QTR QTR Section CD :	NE
Tax Parcel Number :	N/R

Map Id: 38
Direction: ENE
Distance: 0.418 mi., 2208 ft.
Elevation: 18 ft.
Relative: Higher

Site Name : 1018222 | 1588379 | 1588380
47.257382, -122.420456
WA

Database(s) : [WELLS - WA] ***(cont.)***

Envirosite ID: 47776848
EPA ID: N/R

WELLS - WA ***(cont.)***

Last Update :	2003-04-22
WRIA Number :	10
Last Date in Agency List :	2023-01-12
Well Tag Number :	N/R
NIT ID Number :	AE05804
Well Type Code :	A
Well Address :	802 E. 11th St., Tacoma 98421
County ID :	53
Region Code :	2
Well Completion Date :	2009-05-04
Well Log Received Date :	2009-06-02
Well Diameter Quarter :	2
Well Dept Quarter :	10
Well Owner Name :	USF c/o JBR Environ. Consult. | JBR Environmental Consultants~ Inc.
Driller Number :	N/R
Section/Township/Range :	SEC 04, TWP 20N, RNG 03E
Range Fraction Number :	N/R
QTR Section CD :	NE
QTR QTR Section CD :	NE
Tax Parcel Number :	8950001277
Last Update :	2009-08-18
WRIA Number :	10
Last Date in Agency List :	2023-01-12
Well Tag Number :	ACG401
NIT ID Number :	R027208
Well Type Code :	R
Well Address :	1002 E D ST, TACOMA
County ID :	53
Region Code :	2
Well Completion Date :	1996-06-07
Well Log Received Date :	N/R
Well Diameter Quarter :	N/R
Well Dept Quarter :	N/R
Well Owner Name :	OLYMPIC CHEMICALS
Driller Number :	N/R
Section/Township/Range :	SEC 04, TWP 20N, RNG 03E
Range Fraction Number :	N/R
QTR Section CD :	NE
QTR QTR Section CD :	NE
Tax Parcel Number :	N/R
Last Update :	N/R
WRIA Number :	10
Last Date in Agency List :	2023-01-12
Well Tag Number :	N/R
NIT ID Number :	SE09339
Well Type Code :	R
Well Address :	802 E 11th St, Tacoma 98421
County ID :	53
Region Code :	2
Well Completion Date :	2011-03-17
Well Log Received Date :	2011-04-05

Map Id: 38
Direction: ENE
Distance: 0.418 mi., 2208 ft.
Elevation: 18 ft.
Relative: Higher

Site Name : 1018222 | 1588379 | 1588380
47.257382, -122.420456
WA

Database(s) : [WELLS - WA] ***(cont.)***

Envirosite ID: 47776848
EPA ID: N/R

WELLS - WA ***(cont.)***

Well Diameter Quarter :	2.25
Well Dept Quarter :	4
Well Owner Name :	USF Reddaway Inc. | CDM
Driller Number :	N/R
Section/Township/Range :	SEC 04, TWP 20N, RNG 03E
Range Fraction Number :	N/R
QTR Section CD :	NE
QTR QTR Section CD :	NE
Tax Parcel Number :	2007441530
Last Update :	2011-04-27
WRIA Number :	10
Last Date in Agency List :	2023-01-12

Well Tag Number :	N/R
NIT ID Number :	EE06220
Well Type Code :	R
Well Address :	900 11th St
County ID :	53
Region Code :	4
Well Completion Date :	2016-08-12
Well Log Received Date :	2016-08-29
Well Diameter Quarter :	2.25
Well Dept Quarter :	10
Well Owner Name :	Teachers Insurance And Annuity Assoc
Driller Number :	2914
Section/Township/Range :	SEC 04, TWP 20N, RNG 03E
Range Fraction Number :	N/R
QTR Section CD :	NE
QTR QTR Section CD :	NE
Tax Parcel Number :	8950001276
Last Update :	2016-09-21
WRIA Number :	10
Last Date in Agency List :	2023-01-12

Well Tag Number :	N/R
NIT ID Number :	SE09339
Well Type Code :	R
Well Address :	802 E 11th St, Tacoma 98421
County ID :	53
Region Code :	2
Well Completion Date :	2011-03-17
Well Log Received Date :	2011-04-05
Well Diameter Quarter :	2.25
Well Dept Quarter :	4
Well Owner Name :	USF Reddaway Inc. | CDM
Driller Number :	N/R
Section/Township/Range :	SEC 04, TWP 20N, RNG 03E
Range Fraction Number :	N/R
QTR Section CD :	NE
QTR QTR Section CD :	NE
Tax Parcel Number :	2007441530
Last Update :	2011-04-27
WRIA Number :	10
Last Date in Agency List :	2023-01-12

Map Id: 38
Direction: ENE
Distance: 0.418 mi., 2208 ft.
Elevation: 18 ft.
Relative: Higher

Site Name : 1018222 | 1588379 | 1588380
47.257382, -122.420456
WA

Database(s) : [WELLS - WA] ***(cont.)***

Envirosite ID: 47776848
EPA ID: N/R

WELLS - WA ***(cont.)***

Well Tag Number :	N/R
NIT ID Number :	AE38721
Well Type Code :	A
Well Address :	900 11th St
County ID :	53
Region Code :	4
Well Completion Date :	2016-08-12
Well Log Received Date :	2016-08-29
Well Diameter Quarter :	2.25
Well Dept Quarter :	15
Well Owner Name :	Teachers Insurance And Annuity Assoc
Driller Number :	2914
Section/Township/Range :	SEC 04, TWP 20N, RNG 03E
Range Fraction Number :	N/R
QTR Section CD :	NE
QTR QTR Section CD :	NE
Tax Parcel Number :	8950001276
Last Update :	2016-09-21
WRIA Number :	10
Last Date in Agency List :	2023-01-12

Well Tag Number :	N/R
NIT ID Number :	SE09961
Well Type Code :	R
Well Address :	802 E 11th Street, Tacoma 98421
County ID :	53
Region Code :	2
Well Completion Date :	2011-06-02
Well Log Received Date :	2011-06-21
Well Diameter Quarter :	2.25
Well Dept Quarter :	4
Well Owner Name :	G I Trucking Company
Driller Number :	N/R
Section/Township/Range :	SEC 04, TWP 20N, RNG 03E
Range Fraction Number :	N/R
QTR Section CD :	NE
QTR QTR Section CD :	NE
Tax Parcel Number :	8950001277
Last Update :	2011-07-19
WRIA Number :	10
Last Date in Agency List :	2023-01-12

Well Tag Number :	N/R
NIT ID Number :	EE06220
Well Type Code :	R
Well Address :	900 11th St
County ID :	53
Region Code :	4
Well Completion Date :	2016-08-12
Well Log Received Date :	2016-08-29
Well Diameter Quarter :	2.25
Well Dept Quarter :	15
Well Owner Name :	Teachers Insurance And Annuity Assoc
Driller Number :	2914
Section/Township/Range :	SEC 04, TWP 20N, RNG 03E

Map Id: 38
Direction: ENE
Distance: 0.418 mi., 2208 ft.
Elevation: 18 ft.
Relative: Higher

Site Name : 1018222 | 1588379 | 1588380
47.257382, -122.420456
WA

Database(s) : [WELLS - WA] ***(cont.)***

Envirosite ID: 47776848
EPA ID: N/R

WELLS - WA ***(cont.)***

Range Fraction Number :	N/R
QTR Section CD :	NE
QTR QTR Section CD :	NE
Tax Parcel Number :	8950001276
Last Update :	2016-09-21
WRIA Number :	10
Last Date in Agency List :	2023-01-12

Well Tag Number :	N/R
NIT ID Number :	AE05804
Well Type Code :	A
Well Address :	802 E. 11th St., Tacoma 98421
County ID :	53
Region Code :	2
Well Completion Date :	2009-05-11
Well Log Received Date :	2009-06-02
Well Diameter Quarter :	2
Well Dept Quarter :	12
Well Owner Name :	USF c/o JBR Environ. Consult. | JBR Environmental Consultants~ Inc.
Driller Number :	N/R
Section/Township/Range :	SEC 04, TWP 20N, RNG 03E
Range Fraction Number :	N/R
QTR Section CD :	NE
QTR QTR Section CD :	NE
Tax Parcel Number :	8950001277
Last Update :	2009-08-18
WRIA Number :	10
Last Date in Agency List :	2023-01-12

Well Tag Number :	BJE783
NIT ID Number :	AE47210
Well Type Code :	A
Well Address :	802 E. 11th St.
County ID :	53
Region Code :	2
Well Completion Date :	2018-02-01
Well Log Received Date :	2018-05-15
Well Diameter Quarter :	0
Well Dept Quarter :	10
Well Owner Name :	USF Reddaway Co CDM
Driller Number :	2931
Section/Township/Range :	SEC 04, TWP 20N, RNG 03E
Range Fraction Number :	N/R
QTR Section CD :	NE
QTR QTR Section CD :	NE
Tax Parcel Number :	N/R
Last Update :	2018-06-06
WRIA Number :	10
Last Date in Agency List :	2023-01-12

Well Tag Number :	N/R
NIT ID Number :	AE06492
Well Type Code :	A
Well Address :	EAST 11TH ST AND ST. PAUL AVE, TACOMA

Map Id: 38
Direction: ENE
Distance: 0.418 mi., 2208 ft.
Elevation: 18 ft.
Relative: Higher

Site Name : 1018222 | 1588379 | 1588380
47.257382, -122.420456
WA

Database(s) : [WELLS - WA] ***(cont.)***

Envirosite ID: 47776848
EPA ID: N/R

WELLS - WA ***(cont.)***

County ID :	53
Region Code :	2
Well Completion Date :	2009-07-10
Well Log Received Date :	2009-09-17
Well Diameter Quarter :	N/R
Well Dept Quarter :	15
Well Owner Name :	CDM | BOART LONGYEAR
Driller Number :	N/R
Section/Township/Range :	SEC 04, TWP 20N, RNG 03E
Range Fraction Number :	N/R
QTR Section CD :	NE
QTR QTR Section CD :	NE
Tax Parcel Number :	N/R
Last Update :	2009-10-02
WRIA Number :	10
Last Date in Agency List :	2023-01-12

Well Tag Number :	N/R
NIT ID Number :	AE05804
Well Type Code :	A
Well Address :	802 E. 11th St., Tacoma 98421
County ID :	53
Region Code :	2
Well Completion Date :	2009-05-04
Well Log Received Date :	2009-06-02
Well Diameter Quarter :	2
Well Dept Quarter :	10
Well Owner Name :	USF c/o JBR Environ. Consult. | JBR Environmental Consultants~ Inc.
Driller Number :	N/R
Section/Township/Range :	SEC 04, TWP 20N, RNG 03E
Range Fraction Number :	N/R
QTR Section CD :	NE
QTR QTR Section CD :	NE
Tax Parcel Number :	8950001277
Last Update :	2009-08-18
WRIA Number :	10
Last Date in Agency List :	2023-01-12

Well Tag Number :	BBE887
NIT ID Number :	AE47209
Well Type Code :	A
Well Address :	EAST 11TH ST AND ST. PAUL AVE
County ID :	53
Region Code :	2
Well Completion Date :	2018-02-01
Well Log Received Date :	2018-05-15
Well Diameter Quarter :	0
Well Dept Quarter :	20
Well Owner Name :	CDM
Driller Number :	2931
Section/Township/Range :	SEC 04, TWP 20N, RNG 03E
Range Fraction Number :	N/R
QTR Section CD :	NE
QTR QTR Section CD :	NE
Tax Parcel Number :	N/R

Map Id: 38
Direction: ENE
Distance: 0.418 mi., 2208 ft.
Elevation: 18 ft.
Relative: Higher

Site Name : 1018222 | 1588379 | 1588380
47.257382, -122.420456
WA

Database(s) : [WELLS - WA] ***(cont.)***

Envirosite ID: 47776848
EPA ID: N/R

WELLS - WA ***(cont.)***

Last Update :	2018-06-06
WRIA Number :	10
Last Date in Agency List :	2023-01-12

Well Tag Number :	BCS211
NIT ID Number :	AE47211
Well Type Code :	A
Well Address :	802 E. 11th St.
County ID :	53
Region Code :	2
Well Completion Date :	2018-02-01
Well Log Received Date :	2018-05-15
Well Diameter Quarter :	0
Well Dept Quarter :	23
Well Owner Name :	USF Reddaway Co CDM
Driller Number :	2931
Section/Township/Range :	SEC 04, TWP 20N, RNG 03E
Range Fraction Number :	N/R
QTR Section CD :	NE
QTR QTR Section CD :	NE
Tax Parcel Number :	N/R
Last Update :	2018-06-06
WRIA Number :	10
Last Date in Agency List :	2023-01-12

Well Tag Number :	N/R
NIT ID Number :	AE38721
Well Type Code :	A
Well Address :	900 11th St
County ID :	53
Region Code :	4
Well Completion Date :	2016-08-12
Well Log Received Date :	2016-08-29
Well Diameter Quarter :	2.25
Well Dept Quarter :	10
Well Owner Name :	Teachers Insurance And Annuity Assoc
Driller Number :	2914
Section/Township/Range :	SEC 04, TWP 20N, RNG 03E
Range Fraction Number :	N/R
QTR Section CD :	NE
QTR QTR Section CD :	NE
Tax Parcel Number :	8950001276
Last Update :	2016-09-21
WRIA Number :	10
Last Date in Agency List :	2023-01-12

Well Tag Number :	N/R
NIT ID Number :	SE09339
Well Type Code :	R
Well Address :	802 E 11th St, Tacoma 98421
County ID :	53
Region Code :	2
Well Completion Date :	2011-03-17
Well Log Received Date :	2011-04-05

Map Id: 38
Direction: ENE
Distance: 0.418 mi., 2208 ft.
Elevation: 18 ft.
Relative: Higher

Site Name : 1018222 | 1588379 | 1588380
47.257382, -122.420456
WA

Database(s) : [WELLS - WA] ***(cont.)***

Envirosite ID: 47776848
EPA ID: N/R

WELLS - WA ***(cont.)***

Well Diameter Quarter :	2.25
Well Dept Quarter :	4
Well Owner Name :	USF Reddaway Inc. | CDM
Driller Number :	N/R
Section/Township/Range :	SEC 04, TWP 20N, RNG 03E
Range Fraction Number :	N/R
QTR Section CD :	NE
QTR QTR Section CD :	NE
Tax Parcel Number :	2007441530
Last Update :	2011-04-27
WRIA Number :	10
Last Date in Agency List :	2023-01-12

Well Tag Number :	N/R
NIT ID Number :	AE38721
Well Type Code :	A
Well Address :	900 11th St
County ID :	53
Region Code :	4
Well Completion Date :	2016-08-12
Well Log Received Date :	2016-08-29
Well Diameter Quarter :	2.25
Well Dept Quarter :	10
Well Owner Name :	Teachers Insurance And Annuity Assoc
Driller Number :	2914
Section/Township/Range :	SEC 04, TWP 20N, RNG 03E
Range Fraction Number :	N/R
QTR Section CD :	NE
QTR QTR Section CD :	NE
Tax Parcel Number :	8950001276
Last Update :	2016-09-21
WRIA Number :	10
Last Date in Agency List :	2023-01-12

Map Id: D39
Direction: SE
Distance: 0.431 mi., 2277 ft.
Elevation: 18 ft.
Relative: Higher

Site Name : 471441122251901
47.244544, -122.423179
WA

Database(s) : [NWIS]

Envirosite ID: 20220462
EPA ID: N/R

NWIS

Site Identification Number :	471441122251901
Site Type :	Well
Station Name :	20N/03E-04J02
Agency :	U.S. Geological Survey
District :	N/R
State :	WA
County :	Pierce County
Country :	USA

Map Id: D39
Direction: SE
Distance: 0.431 mi., 2277 ft.
Elevation: 18 ft.
Relative: Higher

Site Name : 471441122251901
47.244544, -122.423179
WA

Database(s) : [NWIS] ***(cont.)***

Envirosite ID: 20220462
EPA ID: N/R

NWIS ***(cont.)***

Land Net Location :	NESES04 T20N R03E W
Name of Location Map :	TACOMA SOUTH
Scale of Location Map :	24000
Altitude of Gage/Land Surface :	12
Method Altitude Determined :	Interpolated from topographic map.
Altitude Accuracy :	5
Altitude Datum :	National Geodetic Vertical Datum of 1929
Hydrologic Unit :	Puyallup
Drainage Basin :	N/R
Topographic Setting :	N/R
Flags for the Type of Data Collected:	NNNNNNNNNNNNNNNNNNNNNNNNNNNNNN
Flags for Instruments at Site :	NNNNNNNNNNNNNNNNNNNNNNNNNNNNNN
Date of First Construction :	1936-05-01
Date Site Established or Inventoried:	1985-05-16
Drainage Area :	N/R
Contributing Drainage Area :	N/R
Data Reliability :	Data have been checked by the reporting agency.
Data-Other GW Files :	NYNNNNNN
National Aquifer :	N/R
Local Aquifer :	N/R
Local Aquifer Type :	N/R
Well Depth :	N/R
Hole Depth :	N/R
Source of Depth Data :	N/R
Project Number :	N/R
Real-Time Data Flag :	0
Peak-Streamflow Data Begin Date :	N/R
Peak-Streamflow Data End Date :	N/R
Peak-Streamflow Data Count :	0
Water-Quality Data Begin Date :	1946-10-24
Water-Quality Data End Date :	1946-10-24
Water-Quality Data Count :	1
Field Water-Level Measurements Begin Date:	N/R
Field Water-level Measurements End Date:	N/R
Field Water-Level Measurements Count:	0
Site-Visit Data Begin Date :	N/R
Site-Visit Data End Date :	N/R
Site-Visit Data Count :	0
Latitude :	47.244544
Longitude :	-122.423179
Last Date in Agency List :	2023-02-13

Map Id: 40
Direction: WSW
Distance: 0.440 mi., 2322 ft.
Elevation: 141 ft.
Relative: Higher

Site Name : 471455122262201
47.248432, -122.440679
WA

Database(s) : [NWIS]

Envirosite ID: 20273867
EPA ID: N/R

NWIS

Site Identification Number :	471455122262201
Site Type :	Test hole not completed as a well
Station Name :	20N/03E-04M01
Agency :	U.S. Geological Survey
District :	N/R
State :	WA
County :	Pierce County
Country :	USA
Land Net Location :	NWSWS04 T20N R03E W
Name of Location Map :	TACOMA SOUTH
Scale of Location Map :	24000
Altitude of Gage/Land Surface :	140
Method Altitude Determined :	Interpolated from topographic map.
Altitude Accuracy :	15
Altitude Datum :	National Geodetic Vertical Datum of 1929
Hydrologic Unit :	Puget Sound
Drainage Basin :	N/R
Topographic Setting :	N/R
Flags for the Type of Data Collected:	NNNNNNNNNNNNNNNNNNNNNNNNNNNNO
Flags for Instruments at Site :	NNNNNNNNNNNNNNNNNNNNNNNNNNNNN
Date of First Construction :	1993-10-05
Date Site Established or Inventoried:	1995-06-21
Drainage Area :	N/R
Contributing Drainage Area :	N/R
Data Reliability :	Data have been checked by the reporting agency.
Data-Other GW Files :	YYNYNYNN
National Aquifer :	N/R
Local Aquifer :	N/R
Local Aquifer Type :	N/R
Well Depth :	25
Hole Depth :	25
Source of Depth Data :	R
Project Number :	WA39400
Real-Time Data Flag :	0
Peak-Streamflow Data Begin Date :	N/R
Peak-Streamflow Data End Date :	N/R
Peak-Streamflow Data Count :	0
Water-Quality Data Begin Date :	N/R
Water-Quality Data End Date :	N/R
Water-Quality Data Count :	0
Field Water-Level Measurements Begin Date:	1993-10-05
Field Water-level Measurements End Date:	1993-10-05
Field Water-Level Measurements Count:	1
Site-Visit Data Begin Date :	N/R
Site-Visit Data End Date :	N/R
Site-Visit Data Count :	0
Latitude :	47.248432
Longitude :	-122.440679
Last Date in Agency List :	2023-02-13

Map Id: E41
Direction: WNW
Distance: 0.448 mi., 2363 ft.
Elevation: 145 ft.
Relative: Higher

Site Name : 471526122262201
47.257044, -122.44068
WA

Database(s) : [NWIS]

Envirosite ID: 20095176
EPA ID: N/R

NWIS

Site Identification Number :	471526122262201
Site Type :	Well
Station Name :	20N/03E-04D01
Agency :	U.S. Geological Survey
District :	N/R
State :	WA
County :	Pierce County
Country :	USA
Land Net Location :	NWNWS04 T20N R03E W
Name of Location Map :	TACOMA NORTH
Scale of Location Map :	24000
Altitude of Gage/Land Surface :	120
Method Altitude Determined :	Interpolated from topographic map.
Altitude Accuracy :	10
Altitude Datum :	National Geodetic Vertical Datum of 1929
Hydrologic Unit :	Puget Sound
Drainage Basin :	N/R
Topographic Setting :	N/R
Flags for the Type of Data Collected:	NNNNNNNNNNNNNNNNNNNNNNNNNNNNO
Flags for Instruments at Site :	NNNNNNNNNNNNNNNNNNNNNNNNNNNNN
Date of First Construction :	1956-01-01
Date Site Established or Inventoried:	1985-05-21
Drainage Area :	N/R
Contributing Drainage Area :	N/R
Data Reliability :	Data have been checked by the reporting agency.
Data-Other GW Files :	YYNNNYNN
National Aquifer :	N/R
Local Aquifer :	N/R
Local Aquifer Type :	N/R
Well Depth :	N/R
Hole Depth :	N/R
Source of Depth Data :	N/R
Project Number :	N/R
Real-Time Data Flag :	0
Peak-Streamflow Data Begin Date :	N/R
Peak-Streamflow Data End Date :	N/R
Peak-Streamflow Data Count :	0
Water-Quality Data Begin Date :	N/R
Water-Quality Data End Date :	N/R
Water-Quality Data Count :	0
Field Water-Level Measurements Begin Date:	1956-01-01
Field Water-level Measurements End Date:	1956-01-01
Field Water-Level Measurements Count:	1
Site-Visit Data Begin Date :	N/R
Site-Visit Data End Date :	N/R
Site-Visit Data Count :	0
Latitude :	47.257044
Longitude :	-122.44068
Last Date in Agency List :	2023-02-13

Map Id: 42
Direction: NE
Distance: 0.453 mi., 2393 ft.
Elevation: 23 ft.
Relative: Higher

Site Name : 1341936 | 1341937 | 1341938
47.259675, -122.422568
WA

Database(s) : [WELLS - WA]

Envirosite ID: 47774639
EPA ID: N/R

WELLS - WA

Details for this site have been truncated due to the large number of available details for this site within this dataset. For the complete details for this site, contact your Envirosite account representative for a complimentary site report containing all of the details available.

Well Tag Number :	BKR516
NIT ID Number :	AE45739
Well Type Code :	A
Well Address :	Portland Ave And E 11th St
County ID :	53
Region Code :	2
Well Completion Date :	2017-10-25
Well Log Received Date :	2017-11-22
Well Diameter Quarter :	1.5
Well Dept Quarter :	18
Well Owner Name :	Industrial Property Trust IPT
Driller Number :	1374
Section/Township/Range :	SEC 33, TWP 21N, RNG 03E
Range Fraction Number :	N/R
QTR Section CD :	SE
QTR QTR Section CD :	SE
Tax Parcel Number :	N/R
Last Update :	2018-12-21
WRIA Number :	10
Last Date in Agency List :	2023-01-12

Well Tag Number :	BKD073
NIT ID Number :	DE02032
Well Type Code :	W
Well Address :	Portland Ave And E 11th St
County ID :	53
Region Code :	2
Well Completion Date :	2017-07-14
Well Log Received Date :	2017-08-03
Well Diameter Quarter :	2
Well Dept Quarter :	25
Well Owner Name :	Industrial Property Trust IPT
Driller Number :	1374
Section/Township/Range :	SEC 33, TWP 21N, RNG 03E
Range Fraction Number :	N/R
QTR Section CD :	SE
QTR QTR Section CD :	SE
Tax Parcel Number :	N/R
Last Update :	2018-01-11
WRIA Number :	10
Last Date in Agency List :	2023-01-12

Well Tag Number :	BKD132
NIT ID Number :	DE02032
Well Type Code :	W
Well Address :	Portland Ave And E 11th St
County ID :	53
Region Code :	2
Well Completion Date :	2017-07-18
Well Log Received Date :	2017-08-03
Well Diameter Quarter :	2

Map Id: 42
Direction: NE
Distance: 0.453 mi., 2393 ft.
Elevation: 23 ft.
Relative: Higher

Site Name : 1341936 | 1341937 | 1341938
47.259675, -122.422568
WA

Database(s) : [WELLS - WA] ***(cont.)***

Envirosite ID: 47774639
EPA ID: N/R

WELLS - WA ***(cont.)***

Well Dept Quarter :	25
Well Owner Name :	Industrial Property Trust IPT
Driller Number :	1374
Section/Township/Range :	SEC 33, TWP 21N, RNG 03E
Range Fraction Number :	N/R
QTR Section CD :	SE
QTR QTR Section CD :	SE
Tax Parcel Number :	N/R
Last Update :	2018-01-11
WRIA Number :	10
Last Date in Agency List :	2023-01-12

Well Tag Number :	BKR508
NIT ID Number :	AE45739
Well Type Code :	A
Well Address :	Portland Ave And E 11th St
County ID :	53
Region Code :	2
Well Completion Date :	2017-10-25
Well Log Received Date :	2017-11-22
Well Diameter Quarter :	1.5
Well Dept Quarter :	18
Well Owner Name :	Industrial Property Trust IPT
Driller Number :	1374
Section/Township/Range :	SEC 33, TWP 21N, RNG 03E
Range Fraction Number :	N/R
QTR Section CD :	SE
QTR QTR Section CD :	SE
Tax Parcel Number :	N/R
Last Update :	2018-12-21
WRIA Number :	10
Last Date in Agency List :	2023-01-12

Well Tag Number :	BKR502
NIT ID Number :	DE02032
Well Type Code :	W
Well Address :	Portland Ave And E 11th St
County ID :	53
Region Code :	2
Well Completion Date :	2017-10-06
Well Log Received Date :	2017-11-02
Well Diameter Quarter :	1.5
Well Dept Quarter :	18
Well Owner Name :	Industrial Property Trust IPT
Driller Number :	1374
Section/Township/Range :	SEC 33, TWP 21N, RNG 03E
Range Fraction Number :	N/R
QTR Section CD :	SE
QTR QTR Section CD :	SE
Tax Parcel Number :	N/R
Last Update :	2018-01-11
WRIA Number :	10
Last Date in Agency List :	2023-01-12

Map Id: 42
Direction: NE
Distance: 0.453 mi., 2393 ft.
Elevation: 23 ft.
Relative: Higher

Site Name : 1341936 | 1341937 | 1341938
47.259675, -122.422568
WA

Database(s) : [WELLS - WA] ***(cont.)***

Envirosite ID: 47774639
EPA ID: N/R

WELLS - WA ***(cont.)***

Well Tag Number :	BKD038
NIT ID Number :	DE02032
Well Type Code :	W
Well Address :	Portland Ave And E 11th St
County ID :	53
Region Code :	2
Well Completion Date :	2017-07-14
Well Log Received Date :	2017-08-03
Well Diameter Quarter :	2
Well Dept Quarter :	25
Well Owner Name :	Industrial Property Trust IPT
Driller Number :	1374
Section/Township/Range :	SEC 33, TWP 21N, RNG 03E
Range Fraction Number :	N/R
QTR Section CD :	SE
QTR QTR Section CD :	SE
Tax Parcel Number :	N/R
Last Update :	2018-01-11
WRIA Number :	10
Last Date in Agency List :	2023-01-12

Well Tag Number :	BKD005
NIT ID Number :	DE02032
Well Type Code :	W
Well Address :	Portland Ave And E 11th St
County ID :	53
Region Code :	2
Well Completion Date :	2017-07-14
Well Log Received Date :	2017-08-03
Well Diameter Quarter :	2
Well Dept Quarter :	25
Well Owner Name :	Industrial Property Trust IPT
Driller Number :	1374
Section/Township/Range :	SEC 33, TWP 21N, RNG 03E
Range Fraction Number :	N/R
QTR Section CD :	SE
QTR QTR Section CD :	SE
Tax Parcel Number :	N/R
Last Update :	2018-01-11
WRIA Number :	10
Last Date in Agency List :	2023-01-12

Well Tag Number :	N/R
NIT ID Number :	A028524
Well Type Code :	A
Well Address :	901 PORTLAND AVE, TACOMA
County ID :	53
Region Code :	2
Well Completion Date :	1997-08-29
Well Log Received Date :	1997-10-17
Well Diameter Quarter :	N/R
Well Dept Quarter :	N/R
Well Owner Name :	SIMPSON TACOMA CRAFT
Driller Number :	N/R
Section/Township/Range :	SEC 33, TWP 21N, RNG 03E

Map Id: 42
Direction: NE
Distance: 0.453 mi., 2393 ft.
Elevation: 23 ft.
Relative: Higher

Site Name : 1341936 | 1341937 | 1341938
47.259675, -122.422568
WA

Database(s) : [WELLS - WA] ***(cont.)***

Envirosite ID: 47774639
EPA ID: N/R

WELLS - WA ***(cont.)***

Range Fraction Number :	N/R
QTR Section CD :	SE
QTR QTR Section CD :	SE
Tax Parcel Number :	N/R
Last Update :	N/R
WRIA Number :	10
Last Date in Agency List :	2023-01-12

Well Tag Number :	N/R
NIT ID Number :	S033998
Well Type Code :	R
Well Address :	901 E 11TH ST, TACOMA 98421
County ID :	53
Region Code :	2
Well Completion Date :	2008-03-24
Well Log Received Date :	2008-04-25
Well Diameter Quarter :	N/R
Well Dept Quarter :	17.5
Well Owner Name :	SIMPSON TIMBER CO | HART CROWSER
Driller Number :	N/R
Section/Township/Range :	SEC 33, TWP 21N, RNG 03E
Range Fraction Number :	N/R
QTR Section CD :	SE
QTR QTR Section CD :	SE
Tax Parcel Number :	2007881300
Last Update :	2008-08-01
WRIA Number :	10
Last Date in Agency List :	2023-01-12

Well Tag Number :	BKD142
NIT ID Number :	DE02032
Well Type Code :	W
Well Address :	Portland Ave And E 11th St
County ID :	53
Region Code :	2
Well Completion Date :	2017-07-18
Well Log Received Date :	2017-08-03
Well Diameter Quarter :	2
Well Dept Quarter :	25
Well Owner Name :	Industrial Property Trust IPT
Driller Number :	1374
Section/Township/Range :	SEC 33, TWP 21N, RNG 03E
Range Fraction Number :	N/R
QTR Section CD :	SE
QTR QTR Section CD :	SE
Tax Parcel Number :	N/R
Last Update :	2018-01-11
WRIA Number :	10
Last Date in Agency List :	2023-01-12

Well Tag Number :	BKD059
NIT ID Number :	DE02032
Well Type Code :	W
Well Address :	Portland Ave And E 11th St

Map Id: 42
Direction: NE
Distance: 0.453 mi., 2393 ft.
Elevation: 23 ft.
Relative: Higher

Site Name : 1341936 | 1341937 | 1341938
47.259675, -122.422568
WA

Database(s) : [WELLS - WA] ***(cont.)***

Envirosite ID: 47774639
EPA ID: N/R

WELLS - WA ***(cont.)***

County ID :	53
Region Code :	2
Well Completion Date :	2017-07-14
Well Log Received Date :	2017-08-03
Well Diameter Quarter :	2
Well Dept Quarter :	25
Well Owner Name :	Industrial Property Trust IPT
Driller Number :	1374
Section/Township/Range :	SEC 33, TWP 21N, RNG 03E
Range Fraction Number :	N/R
QTR Section CD :	SE
QTR QTR Section CD :	SE
Tax Parcel Number :	N/R
Last Update :	2018-01-11
WRIA Number :	10
Last Date in Agency List :	2023-01-12

Well Tag Number :	BKR509
NIT ID Number :	AE45739
Well Type Code :	A
Well Address :	Portland Ave And E 11th St
County ID :	53
Region Code :	2
Well Completion Date :	2017-10-25
Well Log Received Date :	2017-11-22
Well Diameter Quarter :	1.5
Well Dept Quarter :	18
Well Owner Name :	Industrial Property Trust IPT
Driller Number :	1374
Section/Township/Range :	SEC 33, TWP 21N, RNG 03E
Range Fraction Number :	N/R
QTR Section CD :	SE
QTR QTR Section CD :	SE
Tax Parcel Number :	N/R
Last Update :	2018-12-21
WRIA Number :	10
Last Date in Agency List :	2023-01-12

Well Tag Number :	BKD049
NIT ID Number :	AE44383
Well Type Code :	A
Well Address :	Portland Ave And E 11th St
County ID :	53
Region Code :	2
Well Completion Date :	2017-09-08
Well Log Received Date :	2017-10-19
Well Diameter Quarter :	2
Well Dept Quarter :	25
Well Owner Name :	Industrial Property Trust IPT
Driller Number :	1374
Section/Township/Range :	SEC 33, TWP 21N, RNG 03E
Range Fraction Number :	N/R
QTR Section CD :	SE
QTR QTR Section CD :	SE
Tax Parcel Number :	N/R

Map Id: 42
Direction: NE
Distance: 0.453 mi., 2393 ft.
Elevation: 23 ft.
Relative: Higher

Site Name : 1341936 | 1341937 | 1341938
47.259675, -122.422568
WA

Database(s) : [WELLS - WA] ***(cont.)***

Envirosite ID: 47774639
EPA ID: N/R

WELLS - WA ***(cont.)***

Last Update :	2018-01-11
WRIA Number :	10
Last Date in Agency List :	2023-01-12

Well Tag Number :	BKD058
NIT ID Number :	DE02032
Well Type Code :	W
Well Address :	Portland Ave And E 11th St
County ID :	53
Region Code :	2
Well Completion Date :	2017-07-14
Well Log Received Date :	2017-08-03
Well Diameter Quarter :	2
Well Dept Quarter :	25
Well Owner Name :	Industrial Property Trust IPT
Driller Number :	1374
Section/Township/Range :	SEC 33, TWP 21N, RNG 03E
Range Fraction Number :	N/R
QTR Section CD :	SE
QTR QTR Section CD :	SE
Tax Parcel Number :	N/R
Last Update :	2018-01-11
WRIA Number :	10
Last Date in Agency List :	2023-01-12

Well Tag Number :	BKD140
NIT ID Number :	DE02032
Well Type Code :	W
Well Address :	Portland Ave And E 11th St
County ID :	53
Region Code :	2
Well Completion Date :	2017-07-18
Well Log Received Date :	2017-08-03
Well Diameter Quarter :	2
Well Dept Quarter :	25
Well Owner Name :	Industrial Property Trust IPT
Driller Number :	1374
Section/Township/Range :	SEC 33, TWP 21N, RNG 03E
Range Fraction Number :	N/R
QTR Section CD :	SE
QTR QTR Section CD :	SE
Tax Parcel Number :	N/R
Last Update :	2018-01-11
WRIA Number :	10
Last Date in Agency List :	2023-01-12

Well Tag Number :	BKR510
NIT ID Number :	AE45739
Well Type Code :	A
Well Address :	Portland Ave And E 11th St
County ID :	53
Region Code :	2
Well Completion Date :	2017-10-25
Well Log Received Date :	2017-11-22

Map Id: 42
Direction: NE
Distance: 0.453 mi., 2393 ft.
Elevation: 23 ft.
Relative: Higher

Site Name : 1341936 | 1341937 | 1341938
47.259675, -122.422568
WA

Database(s) : [WELLS - WA] ***(cont.)***

Envirosite ID: 47774639
EPA ID: N/R

WELLS - WA ***(cont.)***

Well Diameter Quarter :	1.5
Well Dept Quarter :	18
Well Owner Name :	Industrial Property Trust IPT
Driller Number :	1374
Section/Township/Range :	SEC 33, TWP 21N, RNG 03E
Range Fraction Number :	N/R
QTR Section CD :	SE
QTR QTR Section CD :	SE
Tax Parcel Number :	N/R
Last Update :	2018-12-21
WRIA Number :	10
Last Date in Agency List :	2023-01-12

Well Tag Number :	BKD072
NIT ID Number :	DE02032
Well Type Code :	W
Well Address :	Portland Ave And E 11th St
County ID :	53
Region Code :	2
Well Completion Date :	2017-07-14
Well Log Received Date :	2017-08-03
Well Diameter Quarter :	2
Well Dept Quarter :	25
Well Owner Name :	Industrial Property Trust IPT
Driller Number :	1374
Section/Township/Range :	SEC 33, TWP 21N, RNG 03E
Range Fraction Number :	N/R
QTR Section CD :	SE
QTR QTR Section CD :	SE
Tax Parcel Number :	N/R
Last Update :	2018-01-11
WRIA Number :	10
Last Date in Agency List :	2023-01-12

Well Tag Number :	N/R
NIT ID Number :	N/R
Well Type Code :	R
Well Address :	N/R
County ID :	53
Region Code :	2
Well Completion Date :	N/R
Well Log Received Date :	N/R
Well Diameter Quarter :	N/R
Well Dept Quarter :	N/R
Well Owner Name :	VACANT (OLD TEXACO)
Driller Number :	N/R
Section/Township/Range :	SEC 33, TWP 21N, RNG 03E
Range Fraction Number :	N/R
QTR Section CD :	SE
QTR QTR Section CD :	SE
Tax Parcel Number :	N/R
Last Update :	N/R
WRIA Number :	10
Last Date in Agency List :	2023-01-12

Map Id: 42
Direction: NE
Distance: 0.453 mi., 2393 ft.
Elevation: 23 ft.
Relative: Higher

Site Name : 1341936 | 1341937 | 1341938
47.259675, -122.422568
WA

Database(s) : [WELLS - WA] ***(cont.)***

Envirosite ID: 47774639
EPA ID: N/R

WELLS - WA ***(cont.)***

Well Tag Number :	BKD019
NIT ID Number :	DE02032
Well Type Code :	W
Well Address :	Portland Ave And E 11th St
County ID :	53
Region Code :	2
Well Completion Date :	2017-07-14
Well Log Received Date :	2017-08-03
Well Diameter Quarter :	2
Well Dept Quarter :	25
Well Owner Name :	Industrial Property Trust IPT
Driller Number :	1374
Section/Township/Range :	SEC 33, TWP 21N, RNG 03E
Range Fraction Number :	N/R
QTR Section CD :	SE
QTR QTR Section CD :	SE
Tax Parcel Number :	N/R
Last Update :	2018-01-11
WRIA Number :	10
Last Date in Agency List :	2023-01-12

Well Tag Number :	BKR522
NIT ID Number :	AE45739
Well Type Code :	A
Well Address :	Portland Ave And E 11th St
County ID :	53
Region Code :	2
Well Completion Date :	2017-10-25
Well Log Received Date :	2017-11-22
Well Diameter Quarter :	1.5
Well Dept Quarter :	18
Well Owner Name :	Industrial Property Trust IPT
Driller Number :	1374
Section/Township/Range :	SEC 33, TWP 21N, RNG 03E
Range Fraction Number :	N/R
QTR Section CD :	SE
QTR QTR Section CD :	SE
Tax Parcel Number :	N/R
Last Update :	2018-12-21
WRIA Number :	10
Last Date in Agency List :	2023-01-12

Well Tag Number :	BKD126
NIT ID Number :	DE02032
Well Type Code :	W
Well Address :	Portland Ave And E 11th St
County ID :	53
Region Code :	2
Well Completion Date :	2017-07-18
Well Log Received Date :	2017-08-03
Well Diameter Quarter :	2
Well Dept Quarter :	25
Well Owner Name :	Industrial Property Trust IPT
Driller Number :	1374
Section/Township/Range :	SEC 33, TWP 21N, RNG 03E

Map Id: 42
Direction: NE
Distance: 0.453 mi., 2393 ft.
Elevation: 23 ft.
Relative: Higher

Site Name : 1341936 | 1341937 | 1341938
47.259675, -122.422568
WA

Database(s) : [WELLS - WA] ***(cont.)***

Envirosite ID: 47774639
EPA ID: N/R

WELLS - WA ***(cont.)***

Range Fraction Number :	N/R
QTR Section CD :	SE
QTR QTR Section CD :	SE
Tax Parcel Number :	N/R
Last Update :	2018-01-11
WRIA Number :	10
Last Date in Agency List :	2023-01-12

Well Tag Number :	BKD051
NIT ID Number :	DE02032
Well Type Code :	W
Well Address :	Portland Ave And E 11th St
County ID :	53
Region Code :	2
Well Completion Date :	2017-07-14
Well Log Received Date :	2017-08-03
Well Diameter Quarter :	2
Well Dept Quarter :	25
Well Owner Name :	Industrial Property Trust IPT
Driller Number :	1374
Section/Township/Range :	SEC 33, TWP 21N, RNG 03E
Range Fraction Number :	N/R
QTR Section CD :	SE
QTR QTR Section CD :	SE
Tax Parcel Number :	N/R
Last Update :	2018-01-11
WRIA Number :	10
Last Date in Agency List :	2023-01-12

Well Tag Number :	BKR513
NIT ID Number :	AE45739
Well Type Code :	A
Well Address :	Portland Ave And E 11th St
County ID :	53
Region Code :	2
Well Completion Date :	2017-10-25
Well Log Received Date :	2017-11-22
Well Diameter Quarter :	1.5
Well Dept Quarter :	18
Well Owner Name :	Industrial Property Trust IPT
Driller Number :	1374
Section/Township/Range :	SEC 33, TWP 21N, RNG 03E
Range Fraction Number :	N/R
QTR Section CD :	SE
QTR QTR Section CD :	SE
Tax Parcel Number :	N/R
Last Update :	2018-12-21
WRIA Number :	10
Last Date in Agency List :	2023-01-12

Well Tag Number :	BKR515
NIT ID Number :	AE45739
Well Type Code :	A
Well Address :	Portland Ave And E 11th St

Map Id: 42
Direction: NE
Distance: 0.453 mi., 2393 ft.
Elevation: 23 ft.
Relative: Higher

Site Name : 1341936 | 1341937 | 1341938
47.259675, -122.422568
WA

Database(s) : [WELLS - WA] ***(cont.)***

Envirosite ID: 47774639
EPA ID: N/R

WELLS - WA ***(cont.)***

County ID :	53
Region Code :	2
Well Completion Date :	2017-10-25
Well Log Received Date :	2017-11-22
Well Diameter Quarter :	1.5
Well Dept Quarter :	18
Well Owner Name :	Industrial Property Trust IPT
Driller Number :	1374
Section/Township/Range :	SEC 33, TWP 21N, RNG 03E
Range Fraction Number :	N/R
QTR Section CD :	SE
QTR QTR Section CD :	SE
Tax Parcel Number :	N/R
Last Update :	2018-12-21
WRIA Number :	10
Last Date in Agency List :	2023-01-12

Well Tag Number :	BKR512
NIT ID Number :	DE02032
Well Type Code :	W
Well Address :	Portland Ave And E 11th St
County ID :	53
Region Code :	2
Well Completion Date :	2017-10-06
Well Log Received Date :	2017-11-02
Well Diameter Quarter :	1.5
Well Dept Quarter :	18
Well Owner Name :	Industrial Property Trust IPT
Driller Number :	1374
Section/Township/Range :	SEC 33, TWP 21N, RNG 03E
Range Fraction Number :	N/R
QTR Section CD :	SE
QTR QTR Section CD :	SE
Tax Parcel Number :	N/R
Last Update :	2018-01-11
WRIA Number :	10
Last Date in Agency List :	2023-01-12

Well Tag Number :	BKD021
NIT ID Number :	DE02032
Well Type Code :	W
Well Address :	Portland Ave And E 11th St
County ID :	53
Region Code :	2
Well Completion Date :	2017-07-14
Well Log Received Date :	2017-08-03
Well Diameter Quarter :	2
Well Dept Quarter :	25
Well Owner Name :	Industrial Property Trust IPT
Driller Number :	1374
Section/Township/Range :	SEC 33, TWP 21N, RNG 03E
Range Fraction Number :	N/R
QTR Section CD :	SE
QTR QTR Section CD :	SE
Tax Parcel Number :	N/R

Map Id: 42
Direction: NE
Distance: 0.453 mi., 2393 ft.
Elevation: 23 ft.
Relative: Higher

Site Name : 1341936 | 1341937 | 1341938
47.259675, -122.422568
WA

Database(s) : [WELLS - WA] ***(cont.)***

Envirosite ID: 47774639
EPA ID: N/R

WELLS - WA ***(cont.)***

Last Update :	2018-01-11
WRIA Number :	10
Last Date in Agency List :	2023-01-12
Well Tag Number :	N/R
NIT ID Number :	N/R
Well Type Code :	R
Well Address :	N/R
County ID :	53
Region Code :	2
Well Completion Date :	N/R
Well Log Received Date :	N/R
Well Diameter Quarter :	N/R
Well Dept Quarter :	N/R
Well Owner Name :	VACANT (OLD TEXACO)
Driller Number :	N/R
Section/Township/Range :	SEC 33, TWP 21N, RNG 03E
Range Fraction Number :	N/R
QTR Section CD :	SE
QTR QTR Section CD :	SE
Tax Parcel Number :	N/R
Last Update :	N/R
WRIA Number :	10
Last Date in Agency List :	2023-01-12
Well Tag Number :	BKD119
NIT ID Number :	DE02032
Well Type Code :	W
Well Address :	Portland Ave And E 11th St
County ID :	53
Region Code :	2
Well Completion Date :	2017-07-18
Well Log Received Date :	2017-08-03
Well Diameter Quarter :	2
Well Dept Quarter :	25
Well Owner Name :	Industrial Property Trust IPT
Driller Number :	1374
Section/Township/Range :	SEC 33, TWP 21N, RNG 03E
Range Fraction Number :	N/R
QTR Section CD :	SE
QTR QTR Section CD :	SE
Tax Parcel Number :	N/R
Last Update :	2018-01-11
WRIA Number :	10
Last Date in Agency List :	2023-01-12
Well Tag Number :	BKR515
NIT ID Number :	DE02032
Well Type Code :	W
Well Address :	Portland Ave And E 11th St
County ID :	53
Region Code :	2
Well Completion Date :	2017-10-06
Well Log Received Date :	2017-11-02

Map Id: 42
Direction: NE
Distance: 0.453 mi., 2393 ft.
Elevation: 23 ft.
Relative: Higher

Site Name : 1341936 | 1341937 | 1341938
47.259675, -122.422568
WA

Database(s) : [WELLS - WA] ***(cont.)***

Envirosite ID: 47774639
EPA ID: N/R

WELLS - WA ***(cont.)***

Well Diameter Quarter :	1.5
Well Dept Quarter :	18
Well Owner Name :	Industrial Property Trust IPT
Driller Number :	1374
Section/Township/Range :	SEC 33, TWP 21N, RNG 03E
Range Fraction Number :	N/R
QTR Section CD :	SE
QTR QTR Section CD :	SE
Tax Parcel Number :	N/R
Last Update :	2018-01-11
WRIA Number :	10
Last Date in Agency List :	2023-01-12

Well Tag Number :	BKD017
NIT ID Number :	DE02032
Well Type Code :	W
Well Address :	Portland Ave And E 11th St
County ID :	53
Region Code :	2
Well Completion Date :	2017-07-14
Well Log Received Date :	2017-08-03
Well Diameter Quarter :	2
Well Dept Quarter :	25
Well Owner Name :	Industrial Property Trust IPT
Driller Number :	1374
Section/Township/Range :	SEC 33, TWP 21N, RNG 03E
Range Fraction Number :	N/R
QTR Section CD :	SE
QTR QTR Section CD :	SE
Tax Parcel Number :	N/R
Last Update :	2018-01-11
WRIA Number :	10
Last Date in Agency List :	2023-01-12

Map Id: D43
Direction: SE
Distance: 0.453 mi., 2394 ft.
Elevation: 23 ft.
Relative: Higher

Site Name : 471440122251801
47.244266, -122.422901
WA

Database(s) : [NWIS]

Envirosite ID: 20154424
EPA ID: N/R

NWIS

Site Identification Number :	471440122251801
Site Type :	Well
Station Name :	20N/03E-04J01
Agency :	U.S. Geological Survey
District :	N/R
State :	WA
County :	Pierce County
Country :	USA

Map Id: D43
Direction: SE
Distance: 0.453 mi., 2394 ft.
Elevation: 23 ft.
Relative: Higher

Site Name : 471440122251801
47.244266, -122.422901
WA

Database(s) : [NWIS] ***(cont.)***

Envirosite ID: 20154424
EPA ID: N/R

NWIS ***(cont.)***

Land Net Location :	NESES04 T20N R03E W
Name of Location Map :	TACOMA SOUTH
Scale of Location Map :	24000
Altitude of Gage/Land Surface :	12
Method Altitude Determined :	Interpolated from topographic map.
Altitude Accuracy :	5
Altitude Datum :	National Geodetic Vertical Datum of 1929
Hydrologic Unit :	Puyallup
Drainage Basin :	N/R
Topographic Setting :	N/R
Flags for the Type of Data Collected:	NNNNNNNNNNNNNNNNNNNNNNNNNNNNNN
Flags for Instruments at Site :	NNNNNNNNNNNNNNNNNNNNNNNNNNNNNN
Date of First Construction :	N/R
Date Site Established or Inventoried:	1985-05-16
Drainage Area :	N/R
Contributing Drainage Area :	N/R
Data Reliability :	Data have been checked by the reporting agency.
Data-Other GW Files :	NYNNNNNN
National Aquifer :	N/R
Local Aquifer :	N/R
Local Aquifer Type :	N/R
Well Depth :	N/R
Hole Depth :	N/R
Source of Depth Data :	N/R
Project Number :	N/R
Real-Time Data Flag :	N/R
Peak-Streamflow Data Begin Date :	N/R
Peak-Streamflow Data End Date :	N/R
Peak-Streamflow Data Count :	N/R
Water-Quality Data Begin Date :	N/R
Water-Quality Data End Date :	N/R
Water-Quality Data Count :	N/R
Field Water-Level Measurements Begin Date:	N/R
Field Water-level Measurements End Date:	N/R
Field Water-Level Measurements Count:	N/R
Site-Visit Data Begin Date :	N/R
Site-Visit Data End Date :	N/R
Site-Visit Data Count :	N/R
Latitude :	47.244266
Longitude :	-122.422901
Last Date in Agency List :	2023-02-13

Map Id: 44
Direction: WSW
Distance: 0.454 mi., 2395 ft.
Elevation: 109 ft.
Relative: Higher

Site Name : 1557052 | 1595091 | 1654189
47.246573, -122.439381
WA

Database(s) : [WELLS - WA]

Envirosite ID: 47774975
EPA ID: N/R

WELLS - WA

Details for this site have been truncated due to the large number of available details for this site within this dataset. For the complete details for this site, contact your Envirosite account representative for a complimentary site report containing all of the details available.

Well Tag Number :	N/R
NIT ID Number :	SE70939
Well Type Code :	R
Well Address :	1701 Court C
County ID :	53
Region Code :	4
Well Completion Date :	2019-08-15
Well Log Received Date :	2019-08-21
Well Diameter Quarter :	2.25
Well Dept Quarter :	10
Well Owner Name :	University Of Washington
Driller Number :	3152
Section/Township/Range :	SEC 38, TWP 20N, RNG 03E
Range Fraction Number :	N/R
QTR Section CD :	SE
QTR QTR Section CD :	SW
Tax Parcel Number :	2017060030
Last Update :	2019-08-21
WRIA Number :	10
Last Date in Agency List :	2023-01-12

Well Tag Number :	BHM657
NIT ID Number :	RE07385
Well Type Code :	R
Well Address :	1901 South Jefferson St, Tacoma 98402
County ID :	53
Region Code :	2
Well Completion Date :	2012-08-09
Well Log Received Date :	2012-09-12
Well Diameter Quarter :	2
Well Dept Quarter :	35
Well Owner Name :	University Of Washinton Tacoma
Driller Number :	N/R
Section/Township/Range :	SEC 38, TWP 20N, RNG 03E
Range Fraction Number :	N/R
QTR Section CD :	SE
QTR QTR Section CD :	SW
Tax Parcel Number :	N/R
Last Update :	2013-02-12
WRIA Number :	10
Last Date in Agency List :	2023-01-12

Well Tag Number :	N/R
NIT ID Number :	AE62814
Well Type Code :	A
Well Address :	S 21st St AND FAWCETT AVE
County ID :	53
Region Code :	2
Well Completion Date :	2020-10-08
Well Log Received Date :	2020-11-16
Well Diameter Quarter :	8

Map Id: 44
Direction: WSW
Distance: 0.454 mi., 2395 ft.
Elevation: 109 ft.
Relative: Higher

Site Name : 1557052 | 1595091 | 1654189
47.246573, -122.439381
WA

Database(s) : [WELLS - WA] ***(cont.)***

Envirosite ID: 47774975
EPA ID: N/R

WELLS - WA ***(cont.)***

Well Dept Quarter :	15
Well Owner Name :	City Of Tacoma
Driller Number :	3186
Section/Township/Range :	SEC 38, TWP 20N, RNG 3E
Range Fraction Number :	N/R
QTR Section CD :	SE
QTR QTR Section CD :	SW
Tax Parcel Number :	N/R
Last Update :	2020-11-24
WRIA Number :	10
Last Date in Agency List :	2023-01-12

Well Tag Number :	N/R
NIT ID Number :	SE70939
Well Type Code :	R
Well Address :	1701 Court C
County ID :	53
Region Code :	4
Well Completion Date :	2019-08-15
Well Log Received Date :	2019-08-21
Well Diameter Quarter :	2.25
Well Dept Quarter :	9
Well Owner Name :	University Of Washington
Driller Number :	3152
Section/Township/Range :	SEC 38, TWP 20N, RNG 03E
Range Fraction Number :	N/R
QTR Section CD :	SE
QTR QTR Section CD :	SW
Tax Parcel Number :	2017060030
Last Update :	2019-08-21
WRIA Number :	10
Last Date in Agency List :	2023-01-12

Well Tag Number :	N/R
NIT ID Number :	219864
Well Type Code :	R
Well Address :	N/R
County ID :	53
Region Code :	2
Well Completion Date :	N/R
Well Log Received Date :	1993-06-03
Well Diameter Quarter :	N/R
Well Dept Quarter :	N/R
Well Owner Name :	N/R
Driller Number :	1611
Section/Township/Range :	SEC 38, TWP 20N, RNG 03E
Range Fraction Number :	N/R
QTR Section CD :	SE
QTR QTR Section CD :	SW
Tax Parcel Number :	N/R
Last Update :	N/R
WRIA Number :	10
Last Date in Agency List :	2023-01-12

Map Id: 44
Direction: WSW
Distance: 0.454 mi., 2395 ft.
Elevation: 109 ft.
Relative: Higher

Site Name : 1557052 | 1595091 | 1654189
47.246573, -122.439381
WA

Database(s) : [WELLS - WA] ***(cont.)***

Envirosite ID: 47774975
EPA ID: N/R

WELLS - WA ***(cont.)***

Well Tag Number :	N/R
NIT ID Number :	AE56339
Well Type Code :	A
Well Address :	1701 Court C
County ID :	53
Region Code :	4
Well Completion Date :	2019-08-15
Well Log Received Date :	2019-08-21
Well Diameter Quarter :	2.25
Well Dept Quarter :	9
Well Owner Name :	University Of Washington
Driller Number :	3152
Section/Township/Range :	SEC 38, TWP 20N, RNG 03E
Range Fraction Number :	N/R
QTR Section CD :	SE
QTR QTR Section CD :	SW
Tax Parcel Number :	2017060030
Last Update :	2019-08-21
WRIA Number :	10
Last Date in Agency List :	2023-01-12

Well Tag Number :	N/R
NIT ID Number :	AE62814
Well Type Code :	A
Well Address :	S 21st St AND FAWCETT AVE
County ID :	53
Region Code :	2
Well Completion Date :	2020-10-07
Well Log Received Date :	2020-11-16
Well Diameter Quarter :	8
Well Dept Quarter :	13
Well Owner Name :	City Of Tacoma
Driller Number :	3186
Section/Township/Range :	SEC 38, TWP 20N, RNG 3E
Range Fraction Number :	N/R
QTR Section CD :	SE
QTR QTR Section CD :	SW
Tax Parcel Number :	N/R
Last Update :	2020-11-24
WRIA Number :	10
Last Date in Agency List :	2023-01-12

Well Tag Number :	N/R
NIT ID Number :	AE56339
Well Type Code :	A
Well Address :	1701 Court C
County ID :	53
Region Code :	4
Well Completion Date :	2019-08-15
Well Log Received Date :	2019-08-21
Well Diameter Quarter :	2.25
Well Dept Quarter :	9
Well Owner Name :	University Of Washington
Driller Number :	3152
Section/Township/Range :	SEC 38, TWP 20N, RNG 03E

Map Id: 44
Direction: WSW
Distance: 0.454 mi., 2395 ft.
Elevation: 109 ft.
Relative: Higher

Site Name : 1557052 | 1595091 | 1654189
47.246573, -122.439381
WA

Database(s) : [WELLS - WA] ***(cont.)***

Envirosite ID: 47774975
EPA ID: N/R

WELLS - WA ***(cont.)***

Range Fraction Number :	N/R
QTR Section CD :	SE
QTR QTR Section CD :	SW
Tax Parcel Number :	2017060030
Last Update :	2019-08-21
WRIA Number :	10
Last Date in Agency List :	2023-01-12

Well Tag Number :	N/R
NIT ID Number :	SE69878
Well Type Code :	R
Well Address :	N/R
County ID :	53
Region Code :	4
Well Completion Date :	2019-05-06
Well Log Received Date :	2019-05-20
Well Diameter Quarter :	8
Well Dept Quarter :	46.5
Well Owner Name :	City Of Tacoma
Driller Number :	3208
Section/Township/Range :	SEC 38, TWP 20N, RNG 03E
Range Fraction Number :	N/R
QTR Section CD :	SE
QTR QTR Section CD :	SW
Tax Parcel Number :	N/R
Last Update :	2019-05-21
WRIA Number :	10
Last Date in Agency List :	2023-01-12

Well Tag Number :	N/R
NIT ID Number :	AE54624
Well Type Code :	A
Well Address :	N/R
County ID :	53
Region Code :	4
Well Completion Date :	2019-05-06
Well Log Received Date :	2019-05-20
Well Diameter Quarter :	8
Well Dept Quarter :	46.5
Well Owner Name :	City Of Tacoma
Driller Number :	3208
Section/Township/Range :	SEC 38, TWP 20N, RNG 03E
Range Fraction Number :	N/R
QTR Section CD :	SE
QTR QTR Section CD :	SW
Tax Parcel Number :	N/R
Last Update :	2019-05-21
WRIA Number :	10
Last Date in Agency List :	2023-01-12

Well Tag Number :	N/R
NIT ID Number :	AE54399
Well Type Code :	A
Well Address :	N/R

Map Id: 44
Direction: WSW
Distance: 0.454 mi., 2395 ft.
Elevation: 109 ft.
Relative: Higher

Site Name : 1557052 | 1595091 | 1654189
47.246573, -122.439381
WA

Database(s) : [WELLS - WA] ***(cont.)***

Envirosite ID: 47774975
EPA ID: N/R

WELLS - WA ***(cont.)***

County ID :	53
Region Code :	4
Well Completion Date :	2019-04-25
Well Log Received Date :	2020-02-08
Well Diameter Quarter :	6
Well Dept Quarter :	15
Well Owner Name :	JOHNSON
Driller Number :	3201
Section/Township/Range :	SEC 38, TWP 20N, RNG 03E
Range Fraction Number :	N/R
QTR Section CD :	SE
QTR QTR Section CD :	SW
Tax Parcel Number :	N/R
Last Update :	2020-07-22
WRIA Number :	10
Last Date in Agency List :	2023-01-12

Well Tag Number :	N/R
NIT ID Number :	SE70939
Well Type Code :	R
Well Address :	1701 Court C
County ID :	53
Region Code :	4
Well Completion Date :	2019-08-15
Well Log Received Date :	2019-08-21
Well Diameter Quarter :	2.25
Well Dept Quarter :	10
Well Owner Name :	University Of Washington
Driller Number :	3152
Section/Township/Range :	SEC 38, TWP 20N, RNG 03E
Range Fraction Number :	N/R
QTR Section CD :	SE
QTR QTR Section CD :	SW
Tax Parcel Number :	2017060030
Last Update :	2019-08-21
WRIA Number :	10
Last Date in Agency List :	2023-01-12

Well Tag Number :	N/R
NIT ID Number :	SE75345
Well Type Code :	R
Well Address :	S 21st St AND FAWCETT AVE
County ID :	53
Region Code :	2
Well Completion Date :	2020-10-06
Well Log Received Date :	2020-11-16
Well Diameter Quarter :	8
Well Dept Quarter :	18
Well Owner Name :	City Of Tacoma
Driller Number :	3186
Section/Township/Range :	SEC 38, TWP 20N, RNG 3E
Range Fraction Number :	N/R
QTR Section CD :	SE
QTR QTR Section CD :	SW
Tax Parcel Number :	N/R

Map Id: 44
Direction: WSW
Distance: 0.454 mi., 2395 ft.
Elevation: 109 ft.
Relative: Higher

Site Name : 1557052 | 1595091 | 1654189
47.246573, -122.439381
WA

Database(s) : [WELLS - WA] ***(cont.)***

Envirosite ID: 47774975
EPA ID: N/R

WELLS - WA ***(cont.)***

Last Update :	2020-11-24
WRIA Number :	10
Last Date in Agency List :	2023-01-12

Well Tag Number :	N/R
NIT ID Number :	219864
Well Type Code :	R
Well Address :	N/R
County ID :	53
Region Code :	2
Well Completion Date :	N/R
Well Log Received Date :	1993-06-03
Well Diameter Quarter :	N/R
Well Dept Quarter :	N/R
Well Owner Name :	N/R
Driller Number :	N/R
Section/Township/Range :	SEC 38, TWP 20N, RNG 03E
Range Fraction Number :	N/R
QTR Section CD :	SE
QTR QTR Section CD :	SW
Tax Parcel Number :	N/R
Last Update :	N/R
WRIA Number :	10
Last Date in Agency List :	2023-01-12

Well Tag Number :	N/R
NIT ID Number :	SE45018
Well Type Code :	R
Well Address :	2102 Court C, Tacoma 98402
County ID :	53
Region Code :	2
Well Completion Date :	2012-04-09
Well Log Received Date :	2012-04-23
Well Diameter Quarter :	N/R
Well Dept Quarter :	21.5
Well Owner Name :	Hotel Concepts
Driller Number :	N/R
Section/Township/Range :	SEC 38, TWP 20N, RNG 03E
Range Fraction Number :	N/R
QTR Section CD :	SE
QTR QTR Section CD :	SW
Tax Parcel Number :	N/R
Last Update :	2012-07-30
WRIA Number :	10
Last Date in Agency List :	2023-01-12

Well Tag Number :	BJW341
NIT ID Number :	RE13422
Well Type Code :	R
Well Address :	409 S 17th St
County ID :	53
Region Code :	2
Well Completion Date :	2016-10-06
Well Log Received Date :	2016-10-28

Map Id: 44
Direction: WSW
Distance: 0.454 mi., 2395 ft.
Elevation: 109 ft.
Relative: Higher

Site Name : 1557052 | 1595091 | 1654189
47.246573, -122.439381
WA

Database(s) : [WELLS - WA] ***(cont.)***

Envirosite ID: 47774975
EPA ID: N/R

WELLS - WA ***(cont.)***

Well Diameter Quarter :	2
Well Dept Quarter :	29
Well Owner Name :	Koz Development
Driller Number :	3208
Section/Township/Range :	SEC 38, TWP 20N, RNG 03E
Range Fraction Number :	N/R
QTR Section CD :	SE
QTR QTR Section CD :	SW
Tax Parcel Number :	N/R
Last Update :	2016-11-15
WRIA Number :	10
Last Date in Agency List :	2023-01-12

Well Tag Number :	N/R
NIT ID Number :	SE75345
Well Type Code :	R
Well Address :	S 21st St AND FAWCETT AVE
County ID :	53
Region Code :	2
Well Completion Date :	2020-10-06
Well Log Received Date :	2020-11-16
Well Diameter Quarter :	8
Well Dept Quarter :	12
Well Owner Name :	City Of Tacoma
Driller Number :	3186
Section/Township/Range :	SEC 38, TWP 20N, RNG 3E
Range Fraction Number :	N/R
QTR Section CD :	SE
QTR QTR Section CD :	SW
Tax Parcel Number :	N/R
Last Update :	2020-11-24
WRIA Number :	10
Last Date in Agency List :	2023-01-12

Well Tag Number :	N/R
NIT ID Number :	AE50354
Well Type Code :	A
Well Address :	N/R
County ID :	53
Region Code :	4
Well Completion Date :	2018-08-28
Well Log Received Date :	2018-09-19
Well Diameter Quarter :	8
Well Dept Quarter :	26
Well Owner Name :	City Of Tacoma
Driller Number :	3208
Section/Township/Range :	SEC 38, TWP 20N, RNG 03E
Range Fraction Number :	N/R
QTR Section CD :	SE
QTR QTR Section CD :	SW
Tax Parcel Number :	N/R
Last Update :	2018-09-27
WRIA Number :	10
Last Date in Agency List :	2023-01-12

Map Id: 44
Direction: WSW
Distance: 0.454 mi., 2395 ft.
Elevation: 109 ft.
Relative: Higher

Site Name : 1557052 | 1595091 | 1654189
47.246573, -122.439381
WA

Database(s) : [WELLS - WA] ***(cont.)***

Envirosite ID: 47774975
EPA ID: N/R

WELLS - WA ***(cont.)***

Well Tag Number :	N/R
NIT ID Number :	219864
Well Type Code :	R
Well Address :	N/R
County ID :	53
Region Code :	2
Well Completion Date :	N/R
Well Log Received Date :	1993-06-03
Well Diameter Quarter :	N/R
Well Dept Quarter :	N/R
Well Owner Name :	N/R
Driller Number :	N/R
Section/Township/Range :	SEC 38, TWP 20N, RNG 03E
Range Fraction Number :	N/R
QTR Section CD :	SE
QTR QTR Section CD :	SW
Tax Parcel Number :	N/R
Last Update :	N/R
WRIA Number :	10
Last Date in Agency List :	2023-01-12

Well Tag Number :	N/R
NIT ID Number :	AE56339
Well Type Code :	A
Well Address :	1701 Court C
County ID :	53
Region Code :	4
Well Completion Date :	2019-08-15
Well Log Received Date :	2019-08-21
Well Diameter Quarter :	2.25
Well Dept Quarter :	10
Well Owner Name :	University Of Washington
Driller Number :	3152
Section/Township/Range :	SEC 38, TWP 20N, RNG 03E
Range Fraction Number :	N/R
QTR Section CD :	SE
QTR QTR Section CD :	SW
Tax Parcel Number :	2017060030
Last Update :	2019-08-21
WRIA Number :	10
Last Date in Agency List :	2023-01-12

Well Tag Number :	N/R
NIT ID Number :	SE69723
Well Type Code :	R
Well Address :	N/R
County ID :	53
Region Code :	4
Well Completion Date :	2019-04-25
Well Log Received Date :	2020-02-08
Well Diameter Quarter :	6
Well Dept Quarter :	15
Well Owner Name :	JOHNSON
Driller Number :	3201
Section/Township/Range :	SEC 38, TWP 20N, RNG 03E

Map Id: 44
Direction: WSW
Distance: 0.454 mi., 2395 ft.
Elevation: 109 ft.
Relative: Higher

Site Name : 1557052 | 1595091 | 1654189
47.246573, -122.439381
WA

Database(s) : [WELLS - WA] ***(cont.)***

Envirosite ID: 47774975
EPA ID: N/R

WELLS - WA ***(cont.)***

Range Fraction Number :	N/R
QTR Section CD :	SE
QTR QTR Section CD :	SW
Tax Parcel Number :	N/R
Last Update :	2020-07-22
WRIA Number :	10
Last Date in Agency List :	2023-01-12

Well Tag Number :	N/R
NIT ID Number :	SE70939
Well Type Code :	R
Well Address :	1701 Court C
County ID :	53
Region Code :	4
Well Completion Date :	2019-08-15
Well Log Received Date :	2019-08-21
Well Diameter Quarter :	2.25
Well Dept Quarter :	9
Well Owner Name :	University Of Washington
Driller Number :	3152
Section/Township/Range :	SEC 38, TWP 20N, RNG 03E
Range Fraction Number :	N/R
QTR Section CD :	SE
QTR QTR Section CD :	SW
Tax Parcel Number :	2017060030
Last Update :	2019-08-21
WRIA Number :	10
Last Date in Agency List :	2023-01-12

Well Tag Number :	N/R
NIT ID Number :	SE70939
Well Type Code :	R
Well Address :	1701 Court C
County ID :	53
Region Code :	4
Well Completion Date :	2019-08-15
Well Log Received Date :	2019-08-21
Well Diameter Quarter :	2.25
Well Dept Quarter :	10
Well Owner Name :	University Of Washington
Driller Number :	3152
Section/Township/Range :	SEC 38, TWP 20N, RNG 03E
Range Fraction Number :	N/R
QTR Section CD :	SE
QTR QTR Section CD :	SW
Tax Parcel Number :	2017060030
Last Update :	2019-08-21
WRIA Number :	10
Last Date in Agency List :	2023-01-12

Well Tag Number :	N/R
NIT ID Number :	SE69878
Well Type Code :	R
Well Address :	N/R

Map Id: 44
Direction: WSW
Distance: 0.454 mi., 2395 ft.
Elevation: 109 ft.
Relative: Higher

Site Name : 1557052 | 1595091 | 1654189
47.246573, -122.439381
WA

Database(s) : [WELLS - WA] ***(cont.)***

Envirosite ID: 47774975
EPA ID: N/R

WELLS - WA ***(cont.)***

County ID :	53
Region Code :	4
Well Completion Date :	2019-05-06
Well Log Received Date :	2019-05-20
Well Diameter Quarter :	8
Well Dept Quarter :	31.5
Well Owner Name :	City Of Tacoma
Driller Number :	3208
Section/Township/Range :	SEC 38, TWP 20N, RNG 03E
Range Fraction Number :	N/R
QTR Section CD :	SE
QTR QTR Section CD :	SW
Tax Parcel Number :	N/R
Last Update :	2019-05-21
WRIA Number :	10
Last Date in Agency List :	2023-01-12

Well Tag Number :	N/R
NIT ID Number :	SE69723
Well Type Code :	R
Well Address :	N/R
County ID :	53
Region Code :	4
Well Completion Date :	2019-04-25
Well Log Received Date :	2020-02-08
Well Diameter Quarter :	6
Well Dept Quarter :	12
Well Owner Name :	JOHNSON
Driller Number :	3201
Section/Township/Range :	SEC 38, TWP 20N, RNG 03E
Range Fraction Number :	N/R
QTR Section CD :	SE
QTR QTR Section CD :	SW
Tax Parcel Number :	N/R
Last Update :	2020-07-22
WRIA Number :	10
Last Date in Agency List :	2023-01-12

Well Tag Number :	N/R
NIT ID Number :	AE62814
Well Type Code :	A
Well Address :	S 21st St AND FAWCETT AVE
County ID :	53
Region Code :	2
Well Completion Date :	2020-10-08
Well Log Received Date :	2020-11-16
Well Diameter Quarter :	8
Well Dept Quarter :	13
Well Owner Name :	City Of Tacoma
Driller Number :	3186
Section/Township/Range :	SEC 38, TWP 20N, RNG 3E
Range Fraction Number :	N/R
QTR Section CD :	SE
QTR QTR Section CD :	SW
Tax Parcel Number :	N/R

Map Id: 44
Direction: WSW
Distance: 0.454 mi., 2395 ft.
Elevation: 109 ft.
Relative: Higher

Site Name : 1557052 | 1595091 | 1654189
47.246573, -122.439381
WA

Database(s) : [WELLS - WA] ***(cont.)***

Envirosite ID: 47774975
EPA ID: N/R

WELLS - WA ***(cont.)***

Last Update :	2020-11-24
WRIA Number :	10
Last Date in Agency List :	2023-01-12

Well Tag Number :	BKZ624
NIT ID Number :	RE16297
Well Type Code :	R
Well Address :	NW CORNER MARKET STREET & 519TH STREET
County ID :	53
Region Code :	2
Well Completion Date :	2018-09-05
Well Log Received Date :	2018-10-08
Well Diameter Quarter :	2
Well Dept Quarter :	30
Well Owner Name :	City Of Tacoma
Driller Number :	1850
Section/Township/Range :	SEC 38, TWP 20N, RNG 03E
Range Fraction Number :	N/R
QTR Section CD :	SE
QTR QTR Section CD :	SW
Tax Parcel Number :	N/R
Last Update :	2018-12-24
WRIA Number :	10
Last Date in Agency List :	2023-01-12

Well Tag Number :	N/R
NIT ID Number :	AE54624
Well Type Code :	A
Well Address :	N/R
County ID :	53
Region Code :	4
Well Completion Date :	2019-05-06
Well Log Received Date :	2019-05-20
Well Diameter Quarter :	8
Well Dept Quarter :	31.5
Well Owner Name :	City Of Tacoma
Driller Number :	3208
Section/Township/Range :	SEC 38, TWP 20N, RNG 03E
Range Fraction Number :	N/R
QTR Section CD :	SE
QTR QTR Section CD :	SW
Tax Parcel Number :	N/R
Last Update :	2019-05-21
WRIA Number :	10
Last Date in Agency List :	2023-01-12

Well Tag Number :	N/R
NIT ID Number :	SE70939
Well Type Code :	R
Well Address :	1701 Court C
County ID :	53
Region Code :	4
Well Completion Date :	2019-08-15
Well Log Received Date :	2019-08-21

Map Id: 44
Direction: WSW
Distance: 0.454 mi., 2395 ft.
Elevation: 109 ft.
Relative: Higher

Site Name : 1557052 | 1595091 | 1654189
47.246573, -122.439381
WA

Database(s) : [WELLS - WA] ***(cont.)***

Envirosite ID: 47774975
EPA ID: N/R

WELLS - WA ***(cont.)***

Well Diameter Quarter :	2.25
Well Dept Quarter :	10
Well Owner Name :	University Of Washington
Driller Number :	3152
Section/Township/Range :	SEC 38, TWP 20N, RNG 03E
Range Fraction Number :	N/R
QTR Section CD :	SE
QTR QTR Section CD :	SW
Tax Parcel Number :	2017060030
Last Update :	2019-08-21
WRIA Number :	10
Last Date in Agency List :	2023-01-12

Map Id: E45
Direction: WNW
Distance: 0.468 mi., 2473 ft.
Elevation: 159 ft.
Relative: Higher

Site Name : 471527122262301
47.257321, -122.440957
WA

Database(s) : [NWIS]

Envirosite ID: 20155456
EPA ID: N/R

NWIS

Site Identification Number :	471527122262301
Site Type :	Well
Station Name :	20N/03E-04D02
Agency :	U.S. Geological Survey
District :	N/R
State :	WA
County :	Pierce County
Country :	USA
Land Net Location :	NWNWS04 T20N R03E W
Name of Location Map :	TACOMA NORTH
Scale of Location Map :	24000
Altitude of Gage/Land Surface :	120
Method Altitude Determined :	Interpolated from topographic map.
Altitude Accuracy :	10
Altitude Datum :	National Geodetic Vertical Datum of 1929
Hydrologic Unit :	Puget Sound
Drainage Basin :	N/R
Topographic Setting :	N/R
Flags for the Type of Data Collected:	NNNNNNNNNNNNNNNNNNNNNNNNNNNNO
Flags for Instruments at Site :	NNNNNNNNNNNNNNNNNNNNNNNNNNNNN
Date of First Construction :	1956-01-01
Date Site Established or Inventoried:	1985-05-21
Drainage Area :	N/R
Contributing Drainage Area :	N/R
Data Reliability :	Data have been checked by the reporting agency.
Data-Other GW Files :	YYNNNYNN
National Aquifer :	N/R
Local Aquifer :	N/R
Local Aquifer Type :	N/R
Well Depth :	N/R

Map Id: E45
Direction: WNW
Distance: 0.468 mi., 2473 ft.
Elevation: 159 ft.
Relative: Higher

Site Name : 471527122262301
47.257321, -122.440957
WA

Database(s) : [NWIS] ***(cont.)***

Envirosite ID: 20155456
EPA ID: N/R

NWIS ***(cont.)***

Hole Depth :	N/R
Source of Depth Data :	N/R
Project Number :	N/R
Real-Time Data Flag :	0
Peak-Streamflow Data Begin Date :	N/R
Peak-Streamflow Data End Date :	N/R
Peak-Streamflow Data Count :	0
Water-Quality Data Begin Date :	1966-09-09
Water-Quality Data End Date :	1966-09-09
Water-Quality Data Count :	1
Field Water-Level Measurements Begin Date:	1956-01-01
Field Water-level Measurements End Date:	1956-01-01
Field Water-Level Measurements Count:	1
Site-Visit Data Begin Date :	N/R
Site-Visit Data End Date :	N/R
Site-Visit Data Count :	0
Latitude :	47.257321
Longitude :	-122.440957
Last Date in Agency List :	2023-02-13

Map Id: F46
Direction: ESE
Distance: 0.477 mi., 2520 ft.
Elevation: 11 ft.
Relative: Lower

Site Name : 471445122250201
47.245655, -122.418457
WA

Database(s) : [NWIS]

Envirosite ID: 20166218
EPA ID: N/R

NWIS

Site Identification Number :	471445122250201
Site Type :	Well
Station Name :	20N/03E-03M01
Agency :	U.S. Geological Survey
District :	N/R
State :	WA
County :	Pierce County
Country :	USA
Land Net Location :	NWSWS03 T20N R03E W
Name of Location Map :	TACOMA SOUTH
Scale of Location Map :	24000
Altitude of Gage/Land Surface :	12
Method Altitude Determined :	Interpolated from topographic map.
Altitude Accuracy :	5
Altitude Datum :	National Geodetic Vertical Datum of 1929
Hydrologic Unit :	Puyallup
Drainage Basin :	N/R
Topographic Setting :	N/R
Flags for the Type of Data Collected:	NNNNNNNNNNNNNNNNNNNNNNNNNNNNNO
Flags for Instruments at Site :	NNNNNNNNNNNNNNNNNNNNNNNNNNNNN
Date of First Construction :	N/R

Map Id: F46
Direction: ESE
Distance: 0.477 mi., 2520 ft.
Elevation: 11 ft.
Relative: Lower

Site Name : 471445122250201
47.245655, -122.418457
WA

Database(s) : [NWIS] ***(cont.)***

Envirosite ID: 20166218
EPA ID: N/R

NWIS ***(cont.)***

Date Site Established or Inventoried:	1985-05-21
Drainage Area :	N/R
Contributing Drainage Area :	N/R
Data Reliability :	Data have been checked by the reporting agency.
Data-Other GW Files :	YYNNNYNN
National Aquifer :	N/R
Local Aquifer :	N/R
Local Aquifer Type :	N/R
Well Depth :	N/R
Hole Depth :	N/R
Source of Depth Data :	N/R
Project Number :	N/R
Real-Time Data Flag :	0
Peak-Streamflow Data Begin Date :	N/R
Peak-Streamflow Data End Date :	N/R
Peak-Streamflow Data Count :	0
Water-Quality Data Begin Date :	1960-10-19
Water-Quality Data End Date :	1960-10-19
Water-Quality Data Count :	1
Field Water-Level Measurements Begin Date:	N/R
Field Water-level Measurements End Date:	1960-01-01
Field Water-Level Measurements Count:	3
Site-Visit Data Begin Date :	N/R
Site-Visit Data End Date :	N/R
Site-Visit Data Count :	0
Latitude :	47.245655
Longitude :	-122.418457
Last Date in Agency List :	2023-02-13

Map Id: G47
Direction: S
Distance: 0.478 mi., 2525 ft.
Elevation: 14 ft.
Relative: Lower

Site Name : 1030374 | 1030375 | 1030376
47.243268, -122.431042
WA

Database(s) : [WELLS - WA]

Envirosite ID: 47819327
EPA ID: N/R

WELLS - WA

Well Tag Number :	N/R
NIT ID Number :	AE31944
Well Type Code :	A
Well Address :	N/R
County ID :	53
Region Code :	4
Well Completion Date :	2015-05-12
Well Log Received Date :	2015-07-07
Well Diameter Quarter :	2.375
Well Dept Quarter :	20
Well Owner Name :	US Bank
Driller Number :	3186

Map Id: G47
Direction: S
Distance: 0.478 mi., 2525 ft.
Elevation: 14 ft.
Relative: Lower

Site Name : 1030374 | 1030375 | 1030376
47.243268, -122.431042
WA

Database(s) : [WELLS - WA] ***(cont.)***

Envirosite ID: 47819327
EPA ID: N/R

WELLS - WA ***(cont.)***

Section/Township/Range :	SEC 37, TWP 20N, RNG 03E
Range Fraction Number :	N/R
QTR Section CD :	NW
QTR QTR Section CD :	NE
Tax Parcel Number :	N/R
Last Update :	2015-07-07
WRIA Number :	10
Last Date in Agency List :	2023-01-12

Well Tag Number :	N/R
NIT ID Number :	AE31944
Well Type Code :	A
Well Address :	N/R
County ID :	53
Region Code :	4
Well Completion Date :	2015-05-12
Well Log Received Date :	2015-07-07
Well Diameter Quarter :	2.375
Well Dept Quarter :	24
Well Owner Name :	US Bank
Driller Number :	3186
Section/Township/Range :	SEC 37, TWP 20N, RNG 03E
Range Fraction Number :	N/R
QTR Section CD :	NW
QTR QTR Section CD :	NE
Tax Parcel Number :	N/R
Last Update :	2015-07-07
WRIA Number :	10
Last Date in Agency List :	2023-01-12

Well Tag Number :	N/R
NIT ID Number :	SE54760
Well Type Code :	R
Well Address :	N/R
County ID :	53
Region Code :	4
Well Completion Date :	2015-05-12
Well Log Received Date :	2015-07-07
Well Diameter Quarter :	2.375
Well Dept Quarter :	24
Well Owner Name :	US Bank
Driller Number :	3186
Section/Township/Range :	SEC 37, TWP 20N, RNG 03E
Range Fraction Number :	N/R
QTR Section CD :	NW
QTR QTR Section CD :	NE
Tax Parcel Number :	N/R
Last Update :	2015-07-07
WRIA Number :	10
Last Date in Agency List :	2023-01-12

Well Tag Number :	N/R
NIT ID Number :	SE54760
Well Type Code :	R

Map Id: G47
Direction: S
Distance: 0.478 mi., 2525 ft.
Elevation: 14 ft.
Relative: Lower

Site Name : 1030374 | 1030375 | 1030376
47.243268, -122.431042
WA

Database(s) : [WELLS - WA] ***(cont.)***

Envirosite ID: 47819327
EPA ID: N/R

WELLS - WA ***(cont.)***

Well Address :	N/R
County ID :	53
Region Code :	4
Well Completion Date :	2015-05-12
Well Log Received Date :	2015-07-07
Well Diameter Quarter :	2.375
Well Dept Quarter :	20
Well Owner Name :	US Bank
Driller Number :	3186
Section/Township/Range :	SEC 37, TWP 20N, RNG 03E
Range Fraction Number :	N/R
QTR Section CD :	NW
QTR QTR Section CD :	NE
Tax Parcel Number :	N/R
Last Update :	2015-07-07
WRIA Number :	10
Last Date in Agency List :	2023-01-12

Map Id: G48
Direction: S
Distance: 0.485 mi., 2560 ft.
Elevation: 14 ft.
Relative: Lower

Site Name : BRIDGE
47.243056, -122.430278
TACOMA, WA

Database(s) : [DIGITAL OBSTACLE]

Envirosite ID: 6575666
EPA ID: N/R

DIGITAL OBSTACLE

Date of Action :	2014-05-04
Action :	Change
FAA Study Number :	1995ANM00645OE
OBS Number :	53-000733
Obstacle Type :	BRIDGE
City Name :	TACOMA
State Identifier :	WA
Country Identifier :	USA
Type of Lighting :	Red
Verification Status :	Unverified
Quantity :	1
Mark Indicator :	Marked
Above Ground Level Height (Feet) :	00207
Above Mean Sea Level Height (Feet) :	00216
Horizontal Accuracy :	+-250'
Vertical Accuracy :	+-50'
Latitude :	47 14 35.00N
Longitude :	122 25 49.00W

Map Id: H49
Direction: WNW
Distance: 0.495 mi., 2615 ft.
Elevation: 211 ft.
Relative: Higher

Site Name : TOWER
47.255, -122.442778
TACOMA, WA

Database(s) : [DIGITAL OBSTACLE]

Envirosite ID: 6576521
EPA ID: N/R

DIGITAL OBSTACLE

Date of Action :	2014-06-01
Action :	Change
FAA Study Number :	N/R
OBS Number :	53-000592
Obstacle Type :	TOWER
City Name :	TACOMA
State Identifier :	WA
Country Identifier :	USA
Type of Lighting :	None
Verification Status :	Verified
Quantity :	1
Mark Indicator :	None
Above Ground Level Height (Feet) :	00110
Above Mean Sea Level Height (Feet) :	00336
Horizontal Accuracy :	+-500'
Vertical Accuracy :	+-125'
Latitude :	47 15 18.00N
Longitude :	122 26 34.00W

Map Id: 50
Direction: W
Distance: 0.498 mi., 2628 ft.
Elevation: 210 ft.
Relative: Higher

Site Name : 1673747 | 937711 | 937712
47.252223, -122.442791
WA

Database(s) : [WELLS - WA]

Envirosite ID: 47808556
EPA ID: N/R

WELLS - WA

Well Tag Number :	BIJ685
NIT ID Number :	RE10393
Well Type Code :	R
Well Address :	19th And Market
County ID :	53
Region Code :	2
Well Completion Date :	2013-08-30
Well Log Received Date :	2014-09-23
Well Diameter Quarter :	6
Well Dept Quarter :	40
Well Owner Name :	University Of Washington
Driller Number :	3017
Section/Township/Range :	SEC 38, TWP 20N, RNG 03E
Range Fraction Number :	N/R
QTR Section CD :	NW
QTR QTR Section CD :	SE
Tax Parcel Number :	N/R
Last Update :	2014-12-05
WRIA Number :	10
Last Date in Agency List :	2023-01-12

Well Tag Number :	BIJ687
NIT ID Number :	RE10393

Map Id: 50
Direction: W
Distance: 0.498 mi., 2628 ft.
Elevation: 210 ft.
Relative: Higher

Site Name : 1673747 | 937711 | 937712
47.252223, -122.442791
WA

Database(s) : [WELLS - WA] ***(cont.)***

Envirosite ID: 47808556
EPA ID: N/R

WELLS - WA ***(cont.)***

Well Type Code :	R
Well Address :	19th And Market
County ID :	53
Region Code :	2
Well Completion Date :	2013-09-03
Well Log Received Date :	2014-09-23
Well Diameter Quarter :	6
Well Dept Quarter :	16
Well Owner Name :	University Of Washington
Driller Number :	3017
Section/Township/Range :	SEC 38, TWP 20N, RNG 03E
Range Fraction Number :	N/R
QTR Section CD :	NW
QTR QTR Section CD :	SE
Tax Parcel Number :	N/R
Last Update :	2014-12-05
WRIA Number :	10
Last Date in Agency List :	2023-01-12

Well Tag Number :	BIJ672
NIT ID Number :	AE24997
Well Type Code :	A
Well Address :	SOUTH 17TH & D COURT
County ID :	53
Region Code :	2
Well Completion Date :	N/R
Well Log Received Date :	2018-01-06
Well Diameter Quarter :	0
Well Dept Quarter :	37.6
Well Owner Name :	City Of Tacoma
Driller Number :	1229
Section/Township/Range :	SEC 38, TWP 20N, RNG 03E
Range Fraction Number :	N/R
QTR Section CD :	NW
QTR QTR Section CD :	SE
Tax Parcel Number :	N/R
Last Update :	2018-02-07
WRIA Number :	10
Last Date in Agency List :	2023-01-12

Well Tag Number :	BIJ790
NIT ID Number :	RE10392
Well Type Code :	R
Well Address :	19th And Market
County ID :	53
Region Code :	2
Well Completion Date :	2013-09-18
Well Log Received Date :	2014-09-23
Well Diameter Quarter :	6
Well Dept Quarter :	12.5
Well Owner Name :	University Of Washington
Driller Number :	3017
Section/Township/Range :	SEC 38, TWP 20N, RNG 03E
Range Fraction Number :	N/R
QTR Section CD :	NW

Map Id: 50
Direction: W
Distance: 0.498 mi., 2628 ft.
Elevation: 210 ft.
Relative: Higher

Site Name : 1673747 | 937711 | 937712
47.252223, -122.442791
WA

Database(s) : [WELLS - WA] ***(cont.)***

Envirosite ID: 47808556
EPA ID: N/R

WELLS - WA ***(cont.)***

QTR QTR Section CD :	SE
Tax Parcel Number :	N/R
Last Update :	2014-12-05
WRIA Number :	10
Last Date in Agency List :	2023-01-12

Well Tag Number :	N/R
NIT ID Number :	RE10392
Well Type Code :	R
Well Address :	19th And Market
County ID :	53
Region Code :	2
Well Completion Date :	2013-09-17
Well Log Received Date :	2014-09-23
Well Diameter Quarter :	6
Well Dept Quarter :	51
Well Owner Name :	University Of Washington
Driller Number :	3017
Section/Township/Range :	SEC 38, TWP 20N, RNG 03E
Range Fraction Number :	N/R
QTR Section CD :	NW
QTR QTR Section CD :	SE
Tax Parcel Number :	N/R
Last Update :	2014-12-19
WRIA Number :	10
Last Date in Agency List :	2023-01-12

Well Tag Number :	BIJ686
NIT ID Number :	RE10393
Well Type Code :	R
Well Address :	19th And Market
County ID :	53
Region Code :	2
Well Completion Date :	2013-09-03
Well Log Received Date :	2014-09-23
Well Diameter Quarter :	6
Well Dept Quarter :	18.5
Well Owner Name :	University Of Washington
Driller Number :	3017
Section/Township/Range :	SEC 38, TWP 20N, RNG 03E
Range Fraction Number :	N/R
QTR Section CD :	NW
QTR QTR Section CD :	SE
Tax Parcel Number :	N/R
Last Update :	2014-12-05
WRIA Number :	10
Last Date in Agency List :	2023-01-12

Well Tag Number :	BIJ793
NIT ID Number :	RE10392
Well Type Code :	R
Well Address :	19th And Market
County ID :	53
Region Code :	2

Map Id: 50
Direction: W
Distance: 0.498 mi., 2628 ft.
Elevation: 210 ft.
Relative: Higher

Site Name : 1673747 | 937711 | 937712
47.252223, -122.442791
WA

Database(s) : [WELLS - WA] ***(cont.)***

Envirosite ID: 47808556
EPA ID: N/R

WELLS - WA ***(cont.)***

Well Completion Date :	2013-09-19
Well Log Received Date :	2014-09-23
Well Diameter Quarter :	6
Well Dept Quarter :	20
Well Owner Name :	University Of Washington
Driller Number :	3017
Section/Township/Range :	SEC 38, TWP 20N, RNG 03E
Range Fraction Number :	N/R
QTR Section CD :	NW
QTR QTR Section CD :	SE
Tax Parcel Number :	N/R
Last Update :	2014-12-19
WRIA Number :	10
Last Date in Agency List :	2023-01-12

Well Tag Number :	N/R
NIT ID Number :	RE10392
Well Type Code :	R
Well Address :	19th And Market
County ID :	53
Region Code :	2
Well Completion Date :	2014-09-12
Well Log Received Date :	2014-09-29
Well Diameter Quarter :	6
Well Dept Quarter :	12
Well Owner Name :	University Of Washington
Driller Number :	3017
Section/Township/Range :	SEC 38, TWP 20N, RNG 03E
Range Fraction Number :	N/R
QTR Section CD :	NW
QTR QTR Section CD :	SE
Tax Parcel Number :	N/R
Last Update :	2014-12-16
WRIA Number :	10
Last Date in Agency List :	2023-01-12

Well Tag Number :	N/R
NIT ID Number :	RE10392
Well Type Code :	R
Well Address :	19th And Market
County ID :	53
Region Code :	2
Well Completion Date :	2014-09-16
Well Log Received Date :	2014-09-23
Well Diameter Quarter :	6
Well Dept Quarter :	15
Well Owner Name :	University Of Washington
Driller Number :	3017
Section/Township/Range :	SEC 38, TWP 20N, RNG 03E
Range Fraction Number :	N/R
QTR Section CD :	NW
QTR QTR Section CD :	SE
Tax Parcel Number :	N/R
Last Update :	2014-12-16
WRIA Number :	10

Map Id: 50
Direction: W
Distance: 0.498 mi., 2628 ft.
Elevation: 210 ft.
Relative: Higher

Site Name : 1673747 | 937711 | 937712
47.252223, -122.442791
WA

Database(s) : [WELLS - WA] ***(cont.)***

Envirosite ID: 47808556
EPA ID: N/R

WELLS - WA ***(cont.)***

Last Date in Agency List :	2023-01-12
Well Tag Number :	BIJ684
NIT ID Number :	RE10393
Well Type Code :	R
Well Address :	19th And Market
County ID :	53
Region Code :	2
Well Completion Date :	2013-08-29
Well Log Received Date :	2014-09-23
Well Diameter Quarter :	6
Well Dept Quarter :	37
Well Owner Name :	University Of Washington
Driller Number :	3017
Section/Township/Range :	SEC 38, TWP 20N, RNG 03E
Range Fraction Number :	N/R
QTR Section CD :	NW
QTR QTR Section CD :	SE
Tax Parcel Number :	N/R
Last Update :	2014-12-05
WRIA Number :	10
Last Date in Agency List :	2023-01-12
Well Tag Number :	BIJ791
NIT ID Number :	RE10392
Well Type Code :	R
Well Address :	19th And Market
County ID :	53
Region Code :	2
Well Completion Date :	2013-09-18
Well Log Received Date :	2014-09-23
Well Diameter Quarter :	6
Well Dept Quarter :	14
Well Owner Name :	University Of Washington
Driller Number :	3017
Section/Township/Range :	SEC 38, TWP 20N, RNG 03E
Range Fraction Number :	N/R
QTR Section CD :	NW
QTR QTR Section CD :	SE
Tax Parcel Number :	N/R
Last Update :	2014-12-05
WRIA Number :	10
Last Date in Agency List :	2023-01-12
Well Tag Number :	BIJ792
NIT ID Number :	RE10392
Well Type Code :	R
Well Address :	19th And Market
County ID :	53
Region Code :	2
Well Completion Date :	2014-09-18
Well Log Received Date :	2014-09-28
Well Diameter Quarter :	6
Well Dept Quarter :	15

Map Id: 50
Direction: W
Distance: 0.498 mi., 2628 ft.
Elevation: 210 ft.
Relative: Higher

Site Name : 1673747 | 937711 | 937712
47.252223, -122.442791
WA

Database(s) : [WELLS - WA] ***(cont.)***

Envirosite ID: 47808556
EPA ID: N/R

WELLS - WA ***(cont.)***

Well Owner Name :	University Of Washington
Driller Number :	3017
Section/Township/Range :	SEC 38, TWP 20N, RNG 03E
Range Fraction Number :	N/R
QTR Section CD :	NW
QTR QTR Section CD :	SE
Tax Parcel Number :	N/R
Last Update :	2014-12-16
WRIA Number :	10
Last Date in Agency List :	2023-01-12

Well Tag Number :	BIJ789
NIT ID Number :	RE10392
Well Type Code :	R
Well Address :	19th And Market
County ID :	53
Region Code :	2
Well Completion Date :	2013-09-17
Well Log Received Date :	2014-09-23
Well Diameter Quarter :	6
Well Dept Quarter :	18
Well Owner Name :	University Of Washington
Driller Number :	3017
Section/Township/Range :	SEC 38, TWP 20N, RNG 03E
Range Fraction Number :	N/R
QTR Section CD :	NW
QTR QTR Section CD :	SE
Tax Parcel Number :	N/R
Last Update :	2014-12-05
WRIA Number :	10
Last Date in Agency List :	2023-01-12

Well Tag Number :	BIJ683
NIT ID Number :	RE10393
Well Type Code :	R
Well Address :	19th And Market
County ID :	53
Region Code :	2
Well Completion Date :	2013-08-28
Well Log Received Date :	2014-09-23
Well Diameter Quarter :	6
Well Dept Quarter :	30
Well Owner Name :	University Of Washington
Driller Number :	3017
Section/Township/Range :	SEC 38, TWP 20N, RNG 03E
Range Fraction Number :	N/R
QTR Section CD :	NW
QTR QTR Section CD :	SE
Tax Parcel Number :	N/R
Last Update :	2014-12-05
WRIA Number :	10
Last Date in Agency List :	2023-01-12

Map Id: H51
Direction: WNW
Distance: 0.501 mi., 2647 ft.
Elevation: 214 ft.
Relative: Higher

Site Name : 2016131 | 2016132 | 2016133
47.255077, -122.442891
WA

Database(s) : [WELLS - WA]

Envirosite ID: 47783564
EPA ID: N/R

WELLS - WA

Well Tag Number :	N/R
NIT ID Number :	AE62920
Well Type Code :	A
Well Address :	939 Market St
County ID :	53
Region Code :	4
Well Completion Date :	2021-01-04
Well Log Received Date :	2021-02-11
Well Diameter Quarter :	2.25
Well Dept Quarter :	11.416666984558105
Well Owner Name :	State Of Washington
Driller Number :	3152
Section/Township/Range :	SEC 38, TWP 20N, RNG 03E
Range Fraction Number :	N/R
QTR Section CD :	NW
QTR QTR Section CD :	NE
Tax Parcel Number :	2009070084
Last Update :	2021-03-01
WRIA Number :	28
Last Date in Agency List :	2023-01-12

Well Tag Number :	N/R
NIT ID Number :	AE62920
Well Type Code :	A
Well Address :	939 Market St
County ID :	53
Region Code :	4
Well Completion Date :	2021-01-04
Well Log Received Date :	2021-02-11
Well Diameter Quarter :	2.25
Well Dept Quarter :	4.416666507720947
Well Owner Name :	State Of Washington
Driller Number :	3152
Section/Township/Range :	SEC 38, TWP 20N, RNG 03E
Range Fraction Number :	N/R
QTR Section CD :	NW
QTR QTR Section CD :	NE
Tax Parcel Number :	2009070084
Last Update :	2021-03-01
WRIA Number :	10
Last Date in Agency List :	2023-01-12

Well Tag Number :	N/R
NIT ID Number :	SE75428
Well Type Code :	R
Well Address :	939 Market St
County ID :	53
Region Code :	4
Well Completion Date :	2021-01-04
Well Log Received Date :	2021-02-11
Well Diameter Quarter :	2.25
Well Dept Quarter :	3.4166667461395264
Well Owner Name :	State Of Washington
Driller Number :	3152
Section/Township/Range :	SEC 38, TWP 20N, RNG 03E

Map Id: H51
Direction: WNW
Distance: 0.501 mi., 2647 ft.
Elevation: 214 ft.
Relative: Higher

Site Name : 2016131 | 2016132 | 2016133
47.255077, -122.442891
WA

Database(s) : [WELLS - WA] ***(cont.)***

Envirosite ID: 47783564
EPA ID: N/R

WELLS - WA ***(cont.)***

Range Fraction Number :	N/R
QTR Section CD :	NW
QTR QTR Section CD :	NE
Tax Parcel Number :	2009070084
Last Update :	2021-03-01
WRIA Number :	28
Last Date in Agency List :	2023-01-12

Well Tag Number :	N/R
NIT ID Number :	SE75428
Well Type Code :	R
Well Address :	939 Market St
County ID :	53
Region Code :	4
Well Completion Date :	2021-01-04
Well Log Received Date :	2021-02-11
Well Diameter Quarter :	2.25
Well Dept Quarter :	4.416666507720947
Well Owner Name :	State Of Washington
Driller Number :	3152
Section/Township/Range :	SEC 38, TWP 20N, RNG 03E
Range Fraction Number :	N/R
QTR Section CD :	NW
QTR QTR Section CD :	NE
Tax Parcel Number :	2009070084
Last Update :	2021-03-01
WRIA Number :	28
Last Date in Agency List :	2023-01-12

Well Tag Number :	N/R
NIT ID Number :	SE75428
Well Type Code :	R
Well Address :	939 Market St
County ID :	53
Region Code :	4
Well Completion Date :	2021-01-04
Well Log Received Date :	2021-02-11
Well Diameter Quarter :	2.25
Well Dept Quarter :	6
Well Owner Name :	State Of Washington
Driller Number :	3152
Section/Township/Range :	SEC 38, TWP 20N, RNG 03E
Range Fraction Number :	N/R
QTR Section CD :	NW
QTR QTR Section CD :	NE
Tax Parcel Number :	2009070084
Last Update :	2021-03-01
WRIA Number :	10
Last Date in Agency List :	2023-01-12

Well Tag Number :	N/R
NIT ID Number :	SE51525
Well Type Code :	R
Well Address :	N/R

Map Id: H51
Direction: WNW
Distance: 0.501 mi., 2647 ft.
Elevation: 214 ft.
Relative: Higher

Site Name : 2016131 | 2016132 | 2016133
47.255077, -122.442891
WA

Database(s) : [WELLS - WA] ***(cont.)***

Envirosite ID: 47783564
EPA ID: N/R

WELLS - WA ***(cont.)***

County ID :	53
Region Code :	2
Well Completion Date :	2014-05-21
Well Log Received Date :	2014-07-17
Well Diameter Quarter :	0
Well Dept Quarter :	21.5
Well Owner Name :	City Of Tacoma
Driller Number :	0
Section/Township/Range :	SEC 38, TWP 20N, RNG 03E
Range Fraction Number :	N/R
QTR Section CD :	NW
QTR QTR Section CD :	NE
Tax Parcel Number :	N/R
Last Update :	2014-09-11
WRIA Number :	10
Last Date in Agency List :	2023-01-12

Well Tag Number :	N/R
NIT ID Number :	AE26959
Well Type Code :	A
Well Address :	N/R
County ID :	53
Region Code :	2
Well Completion Date :	2014-05-21
Well Log Received Date :	2014-07-17
Well Diameter Quarter :	0
Well Dept Quarter :	11.5
Well Owner Name :	City Of Tacoma
Driller Number :	0
Section/Township/Range :	SEC 38, TWP 20N, RNG 03E
Range Fraction Number :	N/R
QTR Section CD :	NW
QTR QTR Section CD :	NE
Tax Parcel Number :	N/R
Last Update :	2014-09-11
WRIA Number :	10
Last Date in Agency List :	2023-01-12

Well Tag Number :	N/R
NIT ID Number :	SE51525
Well Type Code :	R
Well Address :	N/R
County ID :	53
Region Code :	2
Well Completion Date :	2014-05-21
Well Log Received Date :	2014-07-17
Well Diameter Quarter :	0
Well Dept Quarter :	11.5
Well Owner Name :	City Of Tacoma
Driller Number :	0
Section/Township/Range :	SEC 38, TWP 20N, RNG 03E
Range Fraction Number :	N/R
QTR Section CD :	NW
QTR QTR Section CD :	NE
Tax Parcel Number :	N/R

Map Id: H51
Direction: WNW
Distance: 0.501 mi., 2647 ft.
Elevation: 214 ft.
Relative: Higher

Site Name : 2016131 | 2016132 | 2016133
47.255077, -122.442891
WA

Database(s) : [WELLS - WA] ***(cont.)***

Envirosite ID: 47783564
EPA ID: N/R

WELLS - WA ***(cont.)***

Last Update :	2014-09-11
WRIA Number :	10
Last Date in Agency List :	2023-01-12

Well Tag Number :	N/R
NIT ID Number :	SE75428
Well Type Code :	R
Well Address :	939 Market St
County ID :	53
Region Code :	4
Well Completion Date :	2021-01-04
Well Log Received Date :	2021-02-11
Well Diameter Quarter :	2.25
Well Dept Quarter :	9.416666984558105
Well Owner Name :	State Of Washington
Driller Number :	3152
Section/Township/Range :	SEC 38, TWP 20N, RNG 03E
Range Fraction Number :	N/R
QTR Section CD :	NW
QTR QTR Section CD :	NE
Tax Parcel Number :	2009070084
Last Update :	2021-03-01
WRIA Number :	28
Last Date in Agency List :	2023-01-12

Well Tag Number :	N/R
NIT ID Number :	SE51525
Well Type Code :	R
Well Address :	N/R
County ID :	53
Region Code :	2
Well Completion Date :	2014-05-21
Well Log Received Date :	2014-07-17
Well Diameter Quarter :	0
Well Dept Quarter :	11.5
Well Owner Name :	City Of Tacoma
Driller Number :	0
Section/Township/Range :	SEC 38, TWP 20N, RNG 03E
Range Fraction Number :	N/R
QTR Section CD :	NW
QTR QTR Section CD :	NE
Tax Parcel Number :	N/R
Last Update :	2014-09-11
WRIA Number :	10
Last Date in Agency List :	2023-01-12

Well Tag Number :	N/R
NIT ID Number :	AE26959
Well Type Code :	A
Well Address :	N/R
County ID :	53
Region Code :	2
Well Completion Date :	2014-05-21
Well Log Received Date :	2014-07-17

Map Id: H51
Direction: WNW
Distance: 0.501 mi., 2647 ft.
Elevation: 214 ft.
Relative: Higher

Site Name : 2016131 | 2016132 | 2016133
47.255077, -122.442891
WA

Database(s) : [WELLS - WA] ***(cont.)***

Envirosite ID: 47783564
EPA ID: N/R

WELLS - WA ***(cont.)***

Well Diameter Quarter :	0
Well Dept Quarter :	11.5
Well Owner Name :	City Of Tacoma
Driller Number :	0
Section/Township/Range :	SEC 38, TWP 20N, RNG 03E
Range Fraction Number :	N/R
QTR Section CD :	NW
QTR QTR Section CD :	NE
Tax Parcel Number :	N/R
Last Update :	2014-09-11
WRIA Number :	10
Last Date in Agency List :	2023-01-12

Well Tag Number :	N/R
NIT ID Number :	AE26959
Well Type Code :	A
Well Address :	N/R
County ID :	53
Region Code :	2
Well Completion Date :	2014-05-21
Well Log Received Date :	2014-07-17
Well Diameter Quarter :	0
Well Dept Quarter :	21.5
Well Owner Name :	City Of Tacoma
Driller Number :	0
Section/Township/Range :	SEC 38, TWP 20N, RNG 03E
Range Fraction Number :	N/R
QTR Section CD :	NW
QTR QTR Section CD :	NE
Tax Parcel Number :	N/R
Last Update :	2014-09-11
WRIA Number :	10
Last Date in Agency List :	2023-01-12

Well Tag Number :	N/R
NIT ID Number :	SE75428
Well Type Code :	R
Well Address :	939 Market St
County ID :	53
Region Code :	4
Well Completion Date :	2021-01-04
Well Log Received Date :	2021-02-11
Well Diameter Quarter :	2.25
Well Dept Quarter :	7
Well Owner Name :	State Of Washington
Driller Number :	3152
Section/Township/Range :	SEC 38, TWP 20N, RNG 03E
Range Fraction Number :	N/R
QTR Section CD :	NW
QTR QTR Section CD :	NE
Tax Parcel Number :	2009070084
Last Update :	2021-03-01
WRIA Number :	28
Last Date in Agency List :	2023-01-12

Map Id: H51
Direction: WNW
Distance: 0.501 mi., 2647 ft.
Elevation: 214 ft.
Relative: Higher

Site Name : 2016131 | 2016132 | 2016133
47.255077, -122.442891
WA

Database(s) : [WELLS - WA] ***(cont.)***

Envirosite ID: 47783564
EPA ID: N/R

WELLS - WA ***(cont.)***

Well Tag Number :	N/R
NIT ID Number :	AE62920
Well Type Code :	A
Well Address :	939 Market St
County ID :	53
Region Code :	4
Well Completion Date :	2021-01-04
Well Log Received Date :	2021-02-11
Well Diameter Quarter :	2.25
Well Dept Quarter :	6
Well Owner Name :	State Of Washington
Driller Number :	3152
Section/Township/Range :	SEC 38, TWP 20N, RNG 03E
Range Fraction Number :	N/R
QTR Section CD :	NW
QTR QTR Section CD :	NE
Tax Parcel Number :	2009070084
Last Update :	2021-03-01
WRIA Number :	28
Last Date in Agency List :	2023-01-12

Well Tag Number :	N/R
NIT ID Number :	SE75428
Well Type Code :	R
Well Address :	939 Market St
County ID :	53
Region Code :	4
Well Completion Date :	2021-01-04
Well Log Received Date :	2021-02-11
Well Diameter Quarter :	2.25
Well Dept Quarter :	11.416666984558105
Well Owner Name :	State Of Washington
Driller Number :	3152
Section/Township/Range :	SEC 38, TWP 20N, RNG 03E
Range Fraction Number :	N/R
QTR Section CD :	NW
QTR QTR Section CD :	NE
Tax Parcel Number :	2009070084
Last Update :	2021-03-01
WRIA Number :	28
Last Date in Agency List :	2023-01-12

Well Tag Number :	N/R
NIT ID Number :	SE75428
Well Type Code :	R
Well Address :	939 Market St
County ID :	53
Region Code :	4
Well Completion Date :	2021-01-04
Well Log Received Date :	2021-02-11
Well Diameter Quarter :	2.25
Well Dept Quarter :	7
Well Owner Name :	State Of Washington
Driller Number :	3152
Section/Township/Range :	SEC 38, TWP 20N, RNG 03E

Map Id: H51
Direction: WNW
Distance: 0.501 mi., 2647 ft.
Elevation: 214 ft.
Relative: Higher

Site Name : 2016131 | 2016132 | 2016133
47.255077, -122.442891
WA

Database(s) : [WELLS - WA] ***(cont.)***

Envirosite ID: 47783564
EPA ID: N/R

WELLS - WA ***(cont.)***

Range Fraction Number :	N/R
QTR Section CD :	NW
QTR QTR Section CD :	NE
Tax Parcel Number :	2009070084
Last Update :	2021-03-01
WRIA Number :	28
Last Date in Agency List :	2023-01-12

Well Tag Number :	N/R
NIT ID Number :	AE62920
Well Type Code :	A
Well Address :	939 Market St
County ID :	53
Region Code :	4
Well Completion Date :	2021-01-04
Well Log Received Date :	2021-02-11
Well Diameter Quarter :	2.25
Well Dept Quarter :	3.4166667461395264
Well Owner Name :	State Of Washington
Driller Number :	3152
Section/Township/Range :	SEC 38, TWP 20N, RNG 03E
Range Fraction Number :	N/R
QTR Section CD :	NW
QTR QTR Section CD :	NE
Tax Parcel Number :	2009070084
Last Update :	2021-03-01
WRIA Number :	28
Last Date in Agency List :	2023-01-12

Well Tag Number :	N/R
NIT ID Number :	AE62920
Well Type Code :	A
Well Address :	939 Market St
County ID :	53
Region Code :	4
Well Completion Date :	2021-01-04
Well Log Received Date :	2021-02-11
Well Diameter Quarter :	2.25
Well Dept Quarter :	7
Well Owner Name :	State Of Washington
Driller Number :	3152
Section/Township/Range :	SEC 38, TWP 20N, RNG 03E
Range Fraction Number :	N/R
QTR Section CD :	NW
QTR QTR Section CD :	NE
Tax Parcel Number :	2009070084
Last Update :	2021-03-01
WRIA Number :	28
Last Date in Agency List :	2023-01-12

Well Tag Number :	BHV878
NIT ID Number :	RE10016
Well Type Code :	R
Well Address :	N/R

Map Id: H51
Direction: WNW
Distance: 0.501 mi., 2647 ft.
Elevation: 214 ft.
Relative: Higher

Site Name : 2016131 | 2016132 | 2016133
47.255077, -122.442891
WA

Database(s) : [WELLS - WA] ***(cont.)***

Envirosite ID: 47783564
EPA ID: N/R

WELLS - WA ***(cont.)***

County ID :	53
Region Code :	2
Well Completion Date :	2014-05-21
Well Log Received Date :	2014-07-17
Well Diameter Quarter :	2
Well Dept Quarter :	20
Well Owner Name :	City Of Tacoma
Driller Number :	2769
Section/Township/Range :	SEC 38, TWP 20N, RNG 03E
Range Fraction Number :	N/R
QTR Section CD :	NW
QTR QTR Section CD :	NE
Tax Parcel Number :	N/R
Last Update :	2014-08-26
WRIA Number :	10
Last Date in Agency List :	2023-01-12

Well Tag Number :	N/R
NIT ID Number :	AE62920
Well Type Code :	A
Well Address :	939 Market St
County ID :	53
Region Code :	4
Well Completion Date :	2021-01-04
Well Log Received Date :	2021-02-11
Well Diameter Quarter :	2.25
Well Dept Quarter :	7
Well Owner Name :	State Of Washington
Driller Number :	3152
Section/Township/Range :	SEC 38, TWP 20N, RNG 03E
Range Fraction Number :	N/R
QTR Section CD :	NW
QTR QTR Section CD :	NE
Tax Parcel Number :	2009070084
Last Update :	2021-03-01
WRIA Number :	10
Last Date in Agency List :	2023-01-12

Well Tag Number :	N/R
NIT ID Number :	AE62920
Well Type Code :	A
Well Address :	939 Market St
County ID :	53
Region Code :	4
Well Completion Date :	2021-01-04
Well Log Received Date :	2021-02-11
Well Diameter Quarter :	2.25
Well Dept Quarter :	9.416666984558105
Well Owner Name :	State Of Washington
Driller Number :	3152
Section/Township/Range :	SEC 38, TWP 20N, RNG 03E
Range Fraction Number :	N/R
QTR Section CD :	NW
QTR QTR Section CD :	NE
Tax Parcel Number :	2009070084

Map Id: H51
Direction: WNW
Distance: 0.501 mi., 2647 ft.
Elevation: 214 ft.
Relative: Higher

Site Name : 2016131 | 2016132 | 2016133
47.255077, -122.442891
WA

Database(s) : [WELLS - WA] ***(cont.)***

Envirosite ID: 47783564
EPA ID: N/R

WELLS - WA ***(cont.)***

Last Update :	2021-03-01
WRIA Number :	28
Last Date in Agency List :	2023-01-12

Map Id: 52
Direction: NW
Distance: 0.508 mi., 2685 ft.
Elevation: 15 ft.
Relative: Lower

Site Name : 1913982 | 1913983 | 1913984
47.259737, -122.438926
WA

Database(s) : [WELLS - WA]

Envirosite ID: 47782435
EPA ID: N/R

WELLS - WA

Details for this site have been truncated due to the large number of available details for this site within this dataset. For the complete details for this site, contact your Envirosite account representative for a complimentary site report containing all of the details available.

Well Tag Number :	N/R
NIT ID Number :	S031664
Well Type Code :	R
Well Address :	801 PORTLAND AVE, TACOMA
County ID :	53
Region Code :	2
Well Completion Date :	2009-06-06
Well Log Received Date :	2009-05-19
Well Diameter Quarter :	N/R
Well Dept Quarter :	10
Well Owner Name :	SIMPSON TACOMA KRAFT
Driller Number :	N/R
Section/Township/Range :	SEC 33, TWP 21N, RNG 03E
Range Fraction Number :	N/R
QTR Section CD :	SW
QTR QTR Section CD :	SW
Tax Parcel Number :	N/R
Last Update :	2009-06-24
WRIA Number :	10
Last Date in Agency List :	2023-01-12

Well Tag Number :	AKA566
NIT ID Number :	R052172
Well Type Code :	R
Well Address :	454 BROADWAY, TACOMA
County ID :	53
Region Code :	2
Well Completion Date :	2004-03-18
Well Log Received Date :	2004-04-16
Well Diameter Quarter :	N/R
Well Dept Quarter :	30
Well Owner Name :	ZIPPER ZEMAN ASSOC INC
Driller Number :	N/R
Section/Township/Range :	SEC 33, TWP 21N, RNG 03E

Map Id: 52
Direction: NW
Distance: 0.508 mi., 2685 ft.
Elevation: 15 ft.
Relative: Lower

Site Name : 1913982 | 1913983 | 1913984
47.259737, -122.438926
WA

Database(s) : [WELLS - WA] ***(cont.)***

Envirosite ID: 47782435
EPA ID: N/R

WELLS - WA ***(cont.)***

Range Fraction Number :	N/R
QTR Section CD :	SW
QTR QTR Section CD :	SW
Tax Parcel Number :	N/R
Last Update :	2005-02-25
WRIA Number :	10
Last Date in Agency List :	2023-01-12

Well Tag Number :	N/R
NIT ID Number :	A129689
Well Type Code :	A
Well Address :	801 PORTLAND AVE, TACOMA
County ID :	53
Region Code :	2
Well Completion Date :	2009-06-06
Well Log Received Date :	2009-05-19
Well Diameter Quarter :	N/R
Well Dept Quarter :	10
Well Owner Name :	SIMPSON TACOMA KRAFT
Driller Number :	N/R
Section/Township/Range :	SEC 33, TWP 21N, RNG 03E
Range Fraction Number :	N/R
QTR Section CD :	SW
QTR QTR Section CD :	SW
Tax Parcel Number :	N/R
Last Update :	2009-06-24
WRIA Number :	10
Last Date in Agency List :	2023-01-12

Well Tag Number :	N/R
NIT ID Number :	AE56135
Well Type Code :	A
Well Address :	N/R
County ID :	53
Region Code :	4
Well Completion Date :	2019-08-06
Well Log Received Date :	2019-08-16
Well Diameter Quarter :	6
Well Dept Quarter :	71.5
Well Owner Name :	Foss Waterway Development Authority
Driller Number :	3146
Section/Township/Range :	SEC 33, TWP 21N, RNG 03E
Range Fraction Number :	N/R
QTR Section CD :	SW
QTR QTR Section CD :	SW
Tax Parcel Number :	N/R
Last Update :	2019-08-19
WRIA Number :	10
Last Date in Agency List :	2023-01-12

Well Tag Number :	N/R
NIT ID Number :	S031664
Well Type Code :	R
Well Address :	801 PORTLAND AVE, TACOMA

Map Id: 52
Direction: NW
Distance: 0.508 mi., 2685 ft.
Elevation: 15 ft.
Relative: Lower

Site Name : 1913982 | 1913983 | 1913984
47.259737, -122.438926
WA

Database(s) : [WELLS - WA] ***(cont.)***

Envirosite ID: 47782435
EPA ID: N/R

WELLS - WA ***(cont.)***

County ID :	53
Region Code :	2
Well Completion Date :	2009-06-06
Well Log Received Date :	2009-05-19
Well Diameter Quarter :	N/R
Well Dept Quarter :	20
Well Owner Name :	SIMPSON TACOMA KRAFT
Driller Number :	N/R
Section/Township/Range :	SEC 33, TWP 21N, RNG 03E
Range Fraction Number :	N/R
QTR Section CD :	SW
QTR QTR Section CD :	SW
Tax Parcel Number :	N/R
Last Update :	2009-06-24
WRIA Number :	10
Last Date in Agency List :	2023-01-12

Well Tag Number :	N/R
NIT ID Number :	S031664
Well Type Code :	R
Well Address :	801 PORTLAND AVE, TACOMA
County ID :	53
Region Code :	2
Well Completion Date :	2009-06-06
Well Log Received Date :	2009-05-19
Well Diameter Quarter :	N/R
Well Dept Quarter :	10
Well Owner Name :	SIMPSON TACOMA KRAFT
Driller Number :	N/R
Section/Township/Range :	SEC 33, TWP 21N, RNG 03E
Range Fraction Number :	N/R
QTR Section CD :	SW
QTR QTR Section CD :	SW
Tax Parcel Number :	N/R
Last Update :	2009-06-24
WRIA Number :	10
Last Date in Agency List :	2023-01-12

Well Tag Number :	N/R
NIT ID Number :	A129689
Well Type Code :	A
Well Address :	801 PORTLAND AVE, TACOMA
County ID :	53
Region Code :	2
Well Completion Date :	2009-06-06
Well Log Received Date :	2009-05-19
Well Diameter Quarter :	N/R
Well Dept Quarter :	10
Well Owner Name :	SIMPSON TACOMA KRAFT
Driller Number :	N/R
Section/Township/Range :	SEC 33, TWP 21N, RNG 03E
Range Fraction Number :	N/R
QTR Section CD :	SW
QTR QTR Section CD :	SW
Tax Parcel Number :	N/R

Map Id: 52
Direction: NW
Distance: 0.508 mi., 2685 ft.
Elevation: 15 ft.
Relative: Lower

Site Name : 1913982 | 1913983 | 1913984
47.259737, -122.438926
WA

Database(s) : [WELLS - WA] ***(cont.)***

Envirosite ID: 47782435
EPA ID: N/R

WELLS - WA ***(cont.)***

Last Update :	2009-06-24
WRIA Number :	10
Last Date in Agency List :	2023-01-12
Well Tag Number :	AKA565
NIT ID Number :	R052172
Well Type Code :	R
Well Address :	454 BROADWAY, TACOMA
County ID :	53
Region Code :	2
Well Completion Date :	2004-03-18
Well Log Received Date :	2004-04-16
Well Diameter Quarter :	N/R
Well Dept Quarter :	30
Well Owner Name :	ZIPPER ZEMAN ASSOC INC
Driller Number :	N/R
Section/Township/Range :	SEC 33, TWP 21N, RNG 03E
Range Fraction Number :	N/R
QTR Section CD :	SW
QTR QTR Section CD :	SW
Tax Parcel Number :	N/R
Last Update :	2005-02-25
WRIA Number :	10
Last Date in Agency List :	2023-01-12
Well Tag Number :	N/R
NIT ID Number :	S024270
Well Type Code :	R
Well Address :	747 MARKET ST, TACOMA
County ID :	53
Region Code :	2
Well Completion Date :	2005-08-01
Well Log Received Date :	2005-08-25
Well Diameter Quarter :	N/R
Well Dept Quarter :	38
Well Owner Name :	OTTO ROSENAU AND ASSOC INC
Driller Number :	N/R
Section/Township/Range :	SEC 33, TWP 21N, RNG 03E
Range Fraction Number :	N/R
QTR Section CD :	SW
QTR QTR Section CD :	SW
Tax Parcel Number :	N/R
Last Update :	2005-08-31
WRIA Number :	10
Last Date in Agency List :	2023-01-12
Well Tag Number :	N/R
NIT ID Number :	A129689
Well Type Code :	A
Well Address :	801 PORTLAND AVE, TACOMA
County ID :	53
Region Code :	2
Well Completion Date :	2009-06-06
Well Log Received Date :	2009-05-19

Map Id: 52
Direction: NW
Distance: 0.508 mi., 2685 ft.
Elevation: 15 ft.
Relative: Lower

Site Name : 1913982 | 1913983 | 1913984
47.259737, -122.438926
WA

Database(s) : [WELLS - WA] ***(cont.)***

Envirosite ID: 47782435
EPA ID: N/R

WELLS - WA ***(cont.)***

Well Diameter Quarter :	N/R
Well Dept Quarter :	10
Well Owner Name :	SIMPSON TACOMA KRAFT
Driller Number :	N/R
Section/Township/Range :	SEC 33, TWP 21N, RNG 03E
Range Fraction Number :	N/R
QTR Section CD :	SW
QTR QTR Section CD :	SW
Tax Parcel Number :	N/R
Last Update :	2009-06-24
WRIA Number :	10
Last Date in Agency List :	2023-01-12

Well Tag Number :	N/R
NIT ID Number :	A129689
Well Type Code :	A
Well Address :	801 PORTLAND AVE, TACOMA
County ID :	53
Region Code :	2
Well Completion Date :	2009-06-06
Well Log Received Date :	2009-05-19
Well Diameter Quarter :	N/R
Well Dept Quarter :	20
Well Owner Name :	SIMPSON TACOMA KRAFT
Driller Number :	N/R
Section/Township/Range :	SEC 33, TWP 21N, RNG 03E
Range Fraction Number :	N/R
QTR Section CD :	SW
QTR QTR Section CD :	SW
Tax Parcel Number :	N/R
Last Update :	2009-06-24
WRIA Number :	10
Last Date in Agency List :	2023-01-12

Well Tag Number :	N/R
NIT ID Number :	S031664
Well Type Code :	R
Well Address :	801 PORTLAND AVE, TACOMA
County ID :	53
Region Code :	2
Well Completion Date :	2009-06-06
Well Log Received Date :	2009-05-19
Well Diameter Quarter :	N/R
Well Dept Quarter :	10
Well Owner Name :	SIMPSON TACOMA KRAFT
Driller Number :	N/R
Section/Township/Range :	SEC 33, TWP 21N, RNG 03E
Range Fraction Number :	N/R
QTR Section CD :	SW
QTR QTR Section CD :	SW
Tax Parcel Number :	N/R
Last Update :	2009-06-24
WRIA Number :	10
Last Date in Agency List :	2023-01-12

Map Id: 52
Direction: NW
Distance: 0.508 mi., 2685 ft.
Elevation: 15 ft.
Relative: Lower

Site Name : 1913982 | 1913983 | 1913984
47.259737, -122.438926
WA

Database(s) : [WELLS - WA] ***(cont.)***

Envirosite ID: 47782435
EPA ID: N/R

WELLS - WA ***(cont.)***

Well Tag Number :	AFS546
NIT ID Number :	R049496
Well Type Code :	R
Well Address :	722 COMMERCE ST TACOMA
County ID :	53
Region Code :	2
Well Completion Date :	2000-08-01
Well Log Received Date :	2000-08-28
Well Diameter Quarter :	N/R
Well Dept Quarter :	N/R
Well Owner Name :	COMMERCE ST PARKING GARAGE
Driller Number :	N/R
Section/Township/Range :	SEC 33, TWP 21N, RNG 03E
Range Fraction Number :	N/R
QTR Section CD :	SW
QTR QTR Section CD :	SW
Tax Parcel Number :	N/R
Last Update :	N/R
WRIA Number :	10
Last Date in Agency List :	2023-01-12

Well Tag Number :	N/R
NIT ID Number :	S031664
Well Type Code :	R
Well Address :	801 PORTLAND AVE, TACOMA
County ID :	53
Region Code :	2
Well Completion Date :	2009-06-06
Well Log Received Date :	2009-05-19
Well Diameter Quarter :	N/R
Well Dept Quarter :	10
Well Owner Name :	SIMPSON TACOMA KRAFT
Driller Number :	N/R
Section/Township/Range :	SEC 33, TWP 21N, RNG 03E
Range Fraction Number :	N/R
QTR Section CD :	SW
QTR QTR Section CD :	SW
Tax Parcel Number :	N/R
Last Update :	2009-06-24
WRIA Number :	10
Last Date in Agency List :	2023-01-12

Well Tag Number :	N/R
NIT ID Number :	AE18093
Well Type Code :	A
Well Address :	565 Broadway, Tacoma 98402
County ID :	53
Region Code :	2
Well Completion Date :	2012-07-12
Well Log Received Date :	2012-08-24
Well Diameter Quarter :	2.25
Well Dept Quarter :	15
Well Owner Name :	Elks Temple Properties LLC
Driller Number :	N/R
Section/Township/Range :	SEC 33, TWP 21N, RNG 03E

Map Id: 52
Direction: NW
Distance: 0.508 mi., 2685 ft.
Elevation: 15 ft.
Relative: Lower

Site Name : 1913982 | 1913983 | 1913984
47.259737, -122.438926
WA

Database(s) : [WELLS - WA] ***(cont.)***

Envirosite ID: 47782435
EPA ID: N/R

WELLS - WA ***(cont.)***

Range Fraction Number :	N/R
QTR Section CD :	SW
QTR QTR Section CD :	SW
Tax Parcel Number :	2005050081
Last Update :	2012-09-11
WRIA Number :	10
Last Date in Agency List :	2023-01-12

Well Tag Number :	N/R
NIT ID Number :	SE70801
Well Type Code :	R
Well Address :	N/R
County ID :	53
Region Code :	4
Well Completion Date :	2019-08-05
Well Log Received Date :	2019-08-16
Well Diameter Quarter :	6
Well Dept Quarter :	76.5
Well Owner Name :	Foss Waterway Development Authority
Driller Number :	3146
Section/Township/Range :	SEC 33, TWP 21N, RNG 03E
Range Fraction Number :	N/R
QTR Section CD :	SW
QTR QTR Section CD :	SW
Tax Parcel Number :	N/R
Last Update :	2019-08-19
WRIA Number :	10
Last Date in Agency List :	2023-01-12

Well Tag Number :	N/R
NIT ID Number :	S006131
Well Type Code :	R
Well Address :	616 ST. HELENS RD. TACOMA
County ID :	53
Region Code :	2
Well Completion Date :	2000-05-15
Well Log Received Date :	2000-06-22
Well Diameter Quarter :	N/R
Well Dept Quarter :	N/R
Well Owner Name :	B&01 OFFICE FURNITURE
Driller Number :	N/R
Section/Township/Range :	SEC 33, TWP 21N, RNG 03E
Range Fraction Number :	N/R
QTR Section CD :	SW
QTR QTR Section CD :	SW
Tax Parcel Number :	N/R
Last Update :	N/R
WRIA Number :	10
Last Date in Agency List :	2023-01-12

Well Tag Number :	N/R
NIT ID Number :	A129689
Well Type Code :	A
Well Address :	801 PORTLAND AVE, TACOMA

Map Id: 52
Direction: NW
Distance: 0.508 mi., 2685 ft.
Elevation: 15 ft.
Relative: Lower

Site Name : 1913982 | 1913983 | 1913984
47.259737, -122.438926
WA

Database(s) : [WELLS - WA] ***(cont.)***

Envirosite ID: 47782435
EPA ID: N/R

WELLS - WA ***(cont.)***

County ID :	53
Region Code :	2
Well Completion Date :	2009-06-06
Well Log Received Date :	2009-05-19
Well Diameter Quarter :	N/R
Well Dept Quarter :	20
Well Owner Name :	SIMPSON TACOMA KRAFT
Driller Number :	N/R
Section/Township/Range :	SEC 33, TWP 21N, RNG 03E
Range Fraction Number :	N/R
QTR Section CD :	SW
QTR QTR Section CD :	SW
Tax Parcel Number :	N/R
Last Update :	2009-06-24
WRIA Number :	10
Last Date in Agency List :	2023-01-12

Well Tag Number :	N/R
NIT ID Number :	S031664
Well Type Code :	R
Well Address :	801 PORTLAND AVE, TACOMA
County ID :	53
Region Code :	2
Well Completion Date :	2009-06-06
Well Log Received Date :	2009-05-19
Well Diameter Quarter :	N/R
Well Dept Quarter :	10
Well Owner Name :	SIMPSON TACOMA KRAFT
Driller Number :	N/R
Section/Township/Range :	SEC 33, TWP 21N, RNG 03E
Range Fraction Number :	N/R
QTR Section CD :	SW
QTR QTR Section CD :	SW
Tax Parcel Number :	N/R
Last Update :	2009-06-24
WRIA Number :	10
Last Date in Agency List :	2023-01-12

Well Tag Number :	N/R
NIT ID Number :	AE18093
Well Type Code :	A
Well Address :	565 Broadway, Tacoma 98402
County ID :	53
Region Code :	2
Well Completion Date :	2012-07-12
Well Log Received Date :	2012-08-24
Well Diameter Quarter :	2.25
Well Dept Quarter :	15
Well Owner Name :	Elks Temple Properties LLC
Driller Number :	N/R
Section/Township/Range :	SEC 33, TWP 21N, RNG 03E
Range Fraction Number :	N/R
QTR Section CD :	SW
QTR QTR Section CD :	SW
Tax Parcel Number :	2005050081

Map Id: 52
Direction: NW
Distance: 0.508 mi., 2685 ft.
Elevation: 15 ft.
Relative: Lower

Site Name : 1913982 | 1913983 | 1913984
47.259737, -122.438926
WA

Database(s) : [WELLS - WA] ***(cont.)***

Envirosite ID: 47782435
EPA ID: N/R

WELLS - WA ***(cont.)***

Last Update :	2012-09-11
WRIA Number :	10
Last Date in Agency List :	2023-01-12

Well Tag Number :	N/R
NIT ID Number :	A129689
Well Type Code :	A
Well Address :	801 PORTLAND AVE, TACOMA
County ID :	53
Region Code :	2
Well Completion Date :	2009-06-06
Well Log Received Date :	2009-05-19
Well Diameter Quarter :	N/R
Well Dept Quarter :	10
Well Owner Name :	SIMPSON TACOMA KRAFT
Driller Number :	N/R
Section/Township/Range :	SEC 33, TWP 21N, RNG 03E
Range Fraction Number :	N/R
QTR Section CD :	SW
QTR QTR Section CD :	SW
Tax Parcel Number :	N/R
Last Update :	2009-07-06
WRIA Number :	10
Last Date in Agency List :	2023-01-12

Well Tag Number :	N/R
NIT ID Number :	S031664
Well Type Code :	R
Well Address :	801 PORTLAND AVE, TACOMA
County ID :	53
Region Code :	2
Well Completion Date :	2009-06-06
Well Log Received Date :	2009-05-19
Well Diameter Quarter :	N/R
Well Dept Quarter :	10
Well Owner Name :	SIMPSON TACOMA KRAFT
Driller Number :	N/R
Section/Township/Range :	SEC 33, TWP 21N, RNG 03E
Range Fraction Number :	N/R
QTR Section CD :	SW
QTR QTR Section CD :	SW
Tax Parcel Number :	N/R
Last Update :	2009-06-24
WRIA Number :	10
Last Date in Agency List :	2023-01-12

Well Tag Number :	N/R
NIT ID Number :	G036007
Well Type Code :	R
Well Address :	326 E D ST,TACOMA 98421
County ID :	53
Region Code :	2
Well Completion Date :	2008-03-03
Well Log Received Date :	2008-04-03

Map Id: 52
Direction: NW
Distance: 0.508 mi., 2685 ft.
Elevation: 15 ft.
Relative: Lower

Site Name : 1913982 | 1913983 | 1913984
47.259737, -122.438926
WA

Database(s) : [WELLS - WA] ***(cont.)***

Envirosite ID: 47782435
EPA ID: N/R

WELLS - WA ***(cont.)***

Well Diameter Quarter :	6
Well Dept Quarter :	300
Well Owner Name :	URBAN WATERS
Driller Number :	N/R
Section/Township/Range :	SEC 33, TWP 21N, RNG 03E
Range Fraction Number :	N/R
QTR Section CD :	SW
QTR QTR Section CD :	SW
Tax Parcel Number :	6375000182
Last Update :	2008-07-02
WRIA Number :	10
Last Date in Agency List :	2023-01-12

Well Tag Number :	N/R
NIT ID Number :	S031664
Well Type Code :	R
Well Address :	801 PORTLAND AVE, TACOMA
County ID :	53
Region Code :	2
Well Completion Date :	2009-06-06
Well Log Received Date :	2009-05-19
Well Diameter Quarter :	N/R
Well Dept Quarter :	20
Well Owner Name :	SIMPSON TACOMA KRAFT
Driller Number :	N/R
Section/Township/Range :	SEC 33, TWP 21N, RNG 03E
Range Fraction Number :	N/R
QTR Section CD :	SW
QTR QTR Section CD :	SW
Tax Parcel Number :	N/R
Last Update :	2009-06-24
WRIA Number :	10
Last Date in Agency List :	2023-01-12

Well Tag Number :	N/R
NIT ID Number :	SE45719
Well Type Code :	R
Well Address :	565 Broadway, Tacoma 98402
County ID :	53
Region Code :	2
Well Completion Date :	2012-07-12
Well Log Received Date :	2012-08-24
Well Diameter Quarter :	2.25
Well Dept Quarter :	15
Well Owner Name :	Elks Temple Properties LLC
Driller Number :	N/R
Section/Township/Range :	SEC 33, TWP 21N, RNG 03E
Range Fraction Number :	N/R
QTR Section CD :	SW
QTR QTR Section CD :	SW
Tax Parcel Number :	2005050081
Last Update :	2012-09-11
WRIA Number :	10
Last Date in Agency List :	2023-01-12

Map Id: 52
Direction: NW
Distance: 0.508 mi., 2685 ft.
Elevation: 15 ft.
Relative: Lower

Site Name : 1913982 | 1913983 | 1913984
47.259737, -122.438926
WA

Database(s) : [WELLS - WA] ***(cont.)***

Envirosite ID: 47782435
EPA ID: N/R

WELLS - WA ***(cont.)***

Well Tag Number :	N/R
NIT ID Number :	AE18093
Well Type Code :	A
Well Address :	565 Broadway, Tacoma 98402
County ID :	53
Region Code :	2
Well Completion Date :	2012-07-12
Well Log Received Date :	2012-08-24
Well Diameter Quarter :	2.25
Well Dept Quarter :	15
Well Owner Name :	Elks Temple Properties LLC
Driller Number :	N/R
Section/Township/Range :	SEC 33, TWP 21N, RNG 03E
Range Fraction Number :	N/R
QTR Section CD :	SW
QTR QTR Section CD :	SW
Tax Parcel Number :	2005050081
Last Update :	2012-09-11
WRIA Number :	10
Last Date in Agency List :	2023-01-12

Map Id: 53
Direction: WSW
Distance: 0.512 mi., 2704 ft.
Elevation: 200 ft.
Relative: Higher

Site Name : 1567057 | 1567058 | 1567059
47.249376, -122.442688
WA

Database(s) : [WELLS - WA]

Envirosite ID: 47808313
EPA ID: N/R

WELLS - WA

Details for this site have been truncated due to the large number of available details for this site within this dataset. For the complete details for this site, contact your Envirosite account representative for a complimentary site report containing all of the details available.

Well Tag Number :	N/R
NIT ID Number :	SE68510
Well Type Code :	R
Well Address :	1351 Fawcett Ave
County ID :	53
Region Code :	4
Well Completion Date :	2018-12-27
Well Log Received Date :	2019-01-08
Well Diameter Quarter :	2.25
Well Dept Quarter :	5
Well Owner Name :	Orazem
Driller Number :	3216
Section/Township/Range :	SEC 38, TWP 20N, RNG 03E
Range Fraction Number :	N/R
QTR Section CD :	SW
QTR QTR Section CD :	NE
Tax Parcel Number :	2013090140
Last Update :	2019-01-24

Map Id: 53
Direction: WSW
Distance: 0.512 mi., 2704 ft.
Elevation: 200 ft.
Relative: Higher

Site Name : 1567057 | 1567058 | 1567059
47.249376, -122.442688
WA

Database(s) : [WELLS - WA] ***(cont.)***

Envirosite ID: 47808313
EPA ID: N/R

WELLS - WA ***(cont.)***

WRIA Number :	10
Last Date in Agency List :	2023-01-12

Well Tag Number :	N/R
NIT ID Number :	AE59817
Well Type Code :	A
Well Address :	1502 S Fawcett Ave
County ID :	53
Region Code :	4
Well Completion Date :	2020-03-19
Well Log Received Date :	2021-04-26
Well Diameter Quarter :	9
Well Dept Quarter :	21
Well Owner Name :	Vision Duece LLC
Driller Number :	2922
Section/Township/Range :	SEC 38, TWP 20N, RNG 03E
Range Fraction Number :	N/R
QTR Section CD :	SW
QTR QTR Section CD :	NE
Tax Parcel Number :	N/R
Last Update :	2021-05-04
WRIA Number :	10
Last Date in Agency List :	2023-01-12

Well Tag Number :	N/R
NIT ID Number :	SE73286
Well Type Code :	R
Well Address :	1301 Tacoma Ave
County ID :	53
Region Code :	4
Well Completion Date :	2020-03-18
Well Log Received Date :	2020-03-25
Well Diameter Quarter :	2.25
Well Dept Quarter :	2.4166667461395264
Well Owner Name :	1305 Tacoma Building LLC
Driller Number :	3216
Section/Township/Range :	SEC 38, TWP 20N, RNG 03E
Range Fraction Number :	N/R
QTR Section CD :	SW
QTR QTR Section CD :	NE
Tax Parcel Number :	2013110013
Last Update :	2020-07-22
WRIA Number :	28
Last Date in Agency List :	2023-01-12

Well Tag Number :	N/R
NIT ID Number :	SE73286
Well Type Code :	R
Well Address :	1301 Tacoma Ave
County ID :	53
Region Code :	4
Well Completion Date :	2020-03-18
Well Log Received Date :	2020-03-25
Well Diameter Quarter :	2.25

Map Id: 53
Direction: WSW
Distance: 0.512 mi., 2704 ft.
Elevation: 200 ft.
Relative: Higher

Site Name : 1567057 | 1567058 | 1567059
47.249376, -122.442688
WA

Database(s) : [WELLS - WA] ***(cont.)***

Envirosite ID: 47808313
EPA ID: N/R

WELLS - WA ***(cont.)***

Well Dept Quarter :	2
Well Owner Name :	1305 Tacoma Building LLC
Driller Number :	3216
Section/Township/Range :	SEC 38, TWP 20N, RNG 03E
Range Fraction Number :	N/R
QTR Section CD :	SW
QTR QTR Section CD :	NE
Tax Parcel Number :	2013110013
Last Update :	2020-08-26
WRIA Number :	28
Last Date in Agency List :	2023-01-12

Well Tag Number :	N/R
NIT ID Number :	SE68510
Well Type Code :	R
Well Address :	1351 Fawcett Ave
County ID :	53
Region Code :	4
Well Completion Date :	2018-12-27
Well Log Received Date :	2019-01-08
Well Diameter Quarter :	2.25
Well Dept Quarter :	8
Well Owner Name :	Orazem
Driller Number :	3216
Section/Township/Range :	SEC 38, TWP 20N, RNG 03E
Range Fraction Number :	N/R
QTR Section CD :	SW
QTR QTR Section CD :	NE
Tax Parcel Number :	2013090140
Last Update :	2019-01-24
WRIA Number :	10
Last Date in Agency List :	2023-01-12

Well Tag Number :	N/R
NIT ID Number :	SE73286
Well Type Code :	R
Well Address :	1301 Tacoma Ave
County ID :	53
Region Code :	4
Well Completion Date :	2020-03-18
Well Log Received Date :	2020-03-25
Well Diameter Quarter :	2.25
Well Dept Quarter :	4
Well Owner Name :	1305 Tacoma Building LLC
Driller Number :	3216
Section/Township/Range :	SEC 38, TWP 20N, RNG 03E
Range Fraction Number :	N/R
QTR Section CD :	SW
QTR QTR Section CD :	NE
Tax Parcel Number :	2013110013
Last Update :	2020-08-26
WRIA Number :	28
Last Date in Agency List :	2023-01-12

Map Id: 53
Direction: WSW
Distance: 0.512 mi., 2704 ft.
Elevation: 200 ft.
Relative: Higher

Site Name : 1567057 | 1567058 | 1567059
47.249376, -122.442688
WA

Database(s) : [WELLS - WA] ***(cont.)***

Envirosite ID: 47808313
EPA ID: N/R

WELLS - WA ***(cont.)***

Well Tag Number :	N/R
NIT ID Number :	AE37501
Well Type Code :	A
Well Address :	1347 Tacoma Ave S
County ID :	53
Region Code :	4
Well Completion Date :	2016-06-02
Well Log Received Date :	2016-06-16
Well Diameter Quarter :	8
Well Dept Quarter :	20
Well Owner Name :	Passage Holdings LLC
Driller Number :	2922
Section/Township/Range :	SEC 38, TWP 20N, RNG 03E
Range Fraction Number :	N/R
QTR Section CD :	SW
QTR QTR Section CD :	NE
Tax Parcel Number :	N/R
Last Update :	2016-06-23
WRIA Number :	10
Last Date in Agency List :	2023-01-12

Well Tag Number :	N/R
NIT ID Number :	AE52635
Well Type Code :	A
Well Address :	1351 Fawcett Ave
County ID :	53
Region Code :	4
Well Completion Date :	2018-12-27
Well Log Received Date :	2019-01-08
Well Diameter Quarter :	2.25
Well Dept Quarter :	5
Well Owner Name :	Orazem
Driller Number :	3216
Section/Township/Range :	SEC 38, TWP 20N, RNG 03E
Range Fraction Number :	N/R
QTR Section CD :	SW
QTR QTR Section CD :	NE
Tax Parcel Number :	2013090140
Last Update :	2019-01-24
WRIA Number :	10
Last Date in Agency List :	2023-01-12

Well Tag Number :	N/R
NIT ID Number :	AE52635
Well Type Code :	A
Well Address :	1351 Fawcett Ave
County ID :	53
Region Code :	4
Well Completion Date :	2018-12-27
Well Log Received Date :	2019-01-08
Well Diameter Quarter :	2.25
Well Dept Quarter :	10
Well Owner Name :	Orazem
Driller Number :	3216
Section/Township/Range :	SEC 38, TWP 20N, RNG 03E

Map Id: 53
Direction: WSW
Distance: 0.512 mi., 2704 ft.
Elevation: 200 ft.
Relative: Higher

Site Name : 1567057 | 1567058 | 1567059
47.249376, -122.442688
WA

Database(s) : [WELLS - WA] ***(cont.)***

Envirosite ID: 47808313
EPA ID: N/R

WELLS - WA ***(cont.)***

Range Fraction Number :	N/R
QTR Section CD :	SW
QTR QTR Section CD :	NE
Tax Parcel Number :	2013090140
Last Update :	2019-01-24
WRIA Number :	10
Last Date in Agency List :	2023-01-12

Well Tag Number :	N/R
NIT ID Number :	SE73286
Well Type Code :	R
Well Address :	1301 Tacoma Ave
County ID :	53
Region Code :	4
Well Completion Date :	2020-03-17
Well Log Received Date :	2020-03-25
Well Diameter Quarter :	2.25
Well Dept Quarter :	10.416666984558105
Well Owner Name :	1305 Tacoma Building LLC
Driller Number :	3216
Section/Township/Range :	SEC 38, TWP 20N, RNG 03E
Range Fraction Number :	N/R
QTR Section CD :	SW
QTR QTR Section CD :	NE
Tax Parcel Number :	2013110013
Last Update :	2020-07-22
WRIA Number :	28
Last Date in Agency List :	2023-01-12

Well Tag Number :	N/R
NIT ID Number :	AE55318
Well Type Code :	A
Well Address :	N/R
County ID :	53
Region Code :	4
Well Completion Date :	2019-06-12
Well Log Received Date :	2019-06-25
Well Diameter Quarter :	8
Well Dept Quarter :	31.5
Well Owner Name :	Ethos Development LLC
Driller Number :	3208
Section/Township/Range :	SEC 38, TWP 20N, RNG 03E
Range Fraction Number :	N/R
QTR Section CD :	SW
QTR QTR Section CD :	NE
Tax Parcel Number :	N/R
Last Update :	2019-06-26
WRIA Number :	10
Last Date in Agency List :	2023-01-12

Well Tag Number :	N/R
NIT ID Number :	SE73286
Well Type Code :	R
Well Address :	1301 Tacoma Ave

Map Id: 53
Direction: WSW
Distance: 0.512 mi., 2704 ft.
Elevation: 200 ft.
Relative: Higher

Site Name : 1567057 | 1567058 | 1567059
47.249376, -122.442688
WA

Database(s) : [WELLS - WA] ***(cont.)***

Envirosite ID: 47808313
EPA ID: N/R

WELLS - WA ***(cont.)***

County ID :	53
Region Code :	4
Well Completion Date :	2020-03-18
Well Log Received Date :	2020-03-25
Well Diameter Quarter :	2.25
Well Dept Quarter :	4
Well Owner Name :	1305 Tacoma Building LLC
Driller Number :	3216
Section/Township/Range :	SEC 38, TWP 20N, RNG 03E
Range Fraction Number :	N/R
QTR Section CD :	SW
QTR QTR Section CD :	NE
Tax Parcel Number :	2013110013
Last Update :	2020-08-26
WRIA Number :	28
Last Date in Agency List :	2023-01-12

Well Tag Number :	N/R
NIT ID Number :	AE52635
Well Type Code :	A
Well Address :	1351 Fawcett Ave
County ID :	53
Region Code :	4
Well Completion Date :	2018-12-27
Well Log Received Date :	2019-01-08
Well Diameter Quarter :	1.5
Well Dept Quarter :	5
Well Owner Name :	Orazem
Driller Number :	3216
Section/Township/Range :	SEC 38, TWP 20N, RNG 03E
Range Fraction Number :	N/R
QTR Section CD :	SW
QTR QTR Section CD :	NE
Tax Parcel Number :	2013090140
Last Update :	2019-01-24
WRIA Number :	10
Last Date in Agency List :	2023-01-12

Well Tag Number :	N/R
NIT ID Number :	SE70325
Well Type Code :	R
Well Address :	N/R
County ID :	53
Region Code :	4
Well Completion Date :	2019-06-12
Well Log Received Date :	2019-06-25
Well Diameter Quarter :	8
Well Dept Quarter :	31.5
Well Owner Name :	Ethos Development LLC
Driller Number :	3208
Section/Township/Range :	SEC 38, TWP 20N, RNG 03E
Range Fraction Number :	N/R
QTR Section CD :	SW
QTR QTR Section CD :	NE
Tax Parcel Number :	N/R

Map Id: 53
Direction: WSW
Distance: 0.512 mi., 2704 ft.
Elevation: 200 ft.
Relative: Higher

Site Name : 1567057 | 1567058 | 1567059
47.249376, -122.442688
WA

Database(s) : [WELLS - WA] ***(cont.)***

Envirosite ID: 47808313
EPA ID: N/R

WELLS - WA ***(cont.)***

Last Update :	2019-06-26
WRIA Number :	10
Last Date in Agency List :	2023-01-12

Well Tag Number :	N/R
NIT ID Number :	AE37501
Well Type Code :	A
Well Address :	1347 Tacoma Ave S
County ID :	53
Region Code :	4
Well Completion Date :	2016-06-02
Well Log Received Date :	2016-06-16
Well Diameter Quarter :	8
Well Dept Quarter :	25
Well Owner Name :	Passage Holdings LLC
Driller Number :	2922
Section/Township/Range :	SEC 38, TWP 20N, RNG 03E
Range Fraction Number :	N/R
QTR Section CD :	SW
QTR QTR Section CD :	NE
Tax Parcel Number :	N/R
Last Update :	2016-06-23
WRIA Number :	10
Last Date in Agency List :	2023-01-12

Well Tag Number :	N/R
NIT ID Number :	AE52635
Well Type Code :	A
Well Address :	1351 Fawcett Ave
County ID :	53
Region Code :	4
Well Completion Date :	2018-12-27
Well Log Received Date :	2019-01-08
Well Diameter Quarter :	2.25
Well Dept Quarter :	5
Well Owner Name :	Orazem
Driller Number :	3216
Section/Township/Range :	SEC 38, TWP 20N, RNG 03E
Range Fraction Number :	N/R
QTR Section CD :	SW
QTR QTR Section CD :	NE
Tax Parcel Number :	2013090140
Last Update :	2019-01-24
WRIA Number :	10
Last Date in Agency List :	2023-01-12

Well Tag Number :	N/R
NIT ID Number :	SE73286
Well Type Code :	R
Well Address :	1301 Tacoma Ave
County ID :	53
Region Code :	4
Well Completion Date :	2020-03-17
Well Log Received Date :	2020-03-25

Map Id: 53
Direction: WSW
Distance: 0.512 mi., 2704 ft.
Elevation: 200 ft.
Relative: Higher

Site Name : 1567057 | 1567058 | 1567059
47.249376, -122.442688
WA

Database(s) : [WELLS - WA] ***(cont.)***

Envirosite ID: 47808313
EPA ID: N/R

WELLS - WA ***(cont.)***

Well Diameter Quarter :	2.25
Well Dept Quarter :	15
Well Owner Name :	1305 Tacoma Building LLC
Driller Number :	3216
Section/Township/Range :	SEC 38, TWP 20N, RNG 03E
Range Fraction Number :	N/R
QTR Section CD :	SW
QTR QTR Section CD :	NE
Tax Parcel Number :	2013110013
Last Update :	2020-08-26
WRIA Number :	28
Last Date in Agency List :	2023-01-12

Well Tag Number :	N/R
NIT ID Number :	AE59750
Well Type Code :	A
Well Address :	1301 Tacoma Ave
County ID :	53
Region Code :	4
Well Completion Date :	2020-03-17
Well Log Received Date :	2020-03-25
Well Diameter Quarter :	2.25
Well Dept Quarter :	5.416666507720947
Well Owner Name :	1305 Tacoma Building LLC
Driller Number :	3216
Section/Township/Range :	SEC 38, TWP 20N, RNG 03E
Range Fraction Number :	N/R
QTR Section CD :	SW
QTR QTR Section CD :	NE
Tax Parcel Number :	2013110013
Last Update :	2020-07-22
WRIA Number :	28
Last Date in Agency List :	2023-01-12

Well Tag Number :	N/R
NIT ID Number :	AE52635
Well Type Code :	A
Well Address :	1351 Fawcett Ave
County ID :	53
Region Code :	4
Well Completion Date :	2018-12-27
Well Log Received Date :	2019-01-08
Well Diameter Quarter :	1.5
Well Dept Quarter :	5
Well Owner Name :	Orazem
Driller Number :	3216
Section/Township/Range :	SEC 38, TWP 20N, RNG 03E
Range Fraction Number :	N/R
QTR Section CD :	SW
QTR QTR Section CD :	NE
Tax Parcel Number :	2013090140
Last Update :	2019-01-24
WRIA Number :	10
Last Date in Agency List :	2023-01-12

Map Id: 53
Direction: WSW
Distance: 0.512 mi., 2704 ft.
Elevation: 200 ft.
Relative: Higher

Site Name : 1567057 | 1567058 | 1567059
47.249376, -122.442688
WA

Database(s) : [WELLS - WA] ***(cont.)***

Envirosite ID: 47808313
EPA ID: N/R

WELLS - WA ***(cont.)***

Well Tag Number :	N/R
NIT ID Number :	SE58451
Well Type Code :	R
Well Address :	1347 Tacoma Ave S
County ID :	53
Region Code :	4
Well Completion Date :	2016-06-02
Well Log Received Date :	2016-06-16
Well Diameter Quarter :	8
Well Dept Quarter :	20
Well Owner Name :	Passage Holdings LLC
Driller Number :	2922
Section/Township/Range :	SEC 38, TWP 20N, RNG 03E
Range Fraction Number :	N/R
QTR Section CD :	SW
QTR QTR Section CD :	NE
Tax Parcel Number :	N/R
Last Update :	2016-06-23
WRIA Number :	10
Last Date in Agency List :	2023-01-12

Well Tag Number :	N/R
NIT ID Number :	SE68510
Well Type Code :	R
Well Address :	1351 Fawcett Ave
County ID :	53
Region Code :	4
Well Completion Date :	2018-12-27
Well Log Received Date :	2019-01-08
Well Diameter Quarter :	2.25
Well Dept Quarter :	10
Well Owner Name :	Orazem
Driller Number :	3216
Section/Township/Range :	SEC 38, TWP 20N, RNG 03E
Range Fraction Number :	N/R
QTR Section CD :	SW
QTR QTR Section CD :	NE
Tax Parcel Number :	2013090140
Last Update :	2019-01-24
WRIA Number :	10
Last Date in Agency List :	2023-01-12

Well Tag Number :	N/R
NIT ID Number :	AE52635
Well Type Code :	A
Well Address :	1351 Fawcett Ave
County ID :	53
Region Code :	4
Well Completion Date :	2018-12-27
Well Log Received Date :	2019-01-08
Well Diameter Quarter :	2.25
Well Dept Quarter :	8
Well Owner Name :	Orazem
Driller Number :	3216
Section/Township/Range :	SEC 38, TWP 20N, RNG 03E

Map Id: 53
Direction: WSW
Distance: 0.512 mi., 2704 ft.
Elevation: 200 ft.
Relative: Higher

Site Name : 1567057 | 1567058 | 1567059
47.249376, -122.442688
WA

Database(s) : [WELLS - WA] ***(cont.)***

Envirosite ID: 47808313
EPA ID: N/R

WELLS - WA ***(cont.)***

Range Fraction Number :	N/R
QTR Section CD :	SW
QTR QTR Section CD :	NE
Tax Parcel Number :	2013090140
Last Update :	2019-01-24
WRIA Number :	10
Last Date in Agency List :	2023-01-12

Well Tag Number :	N/R
NIT ID Number :	SE68510
Well Type Code :	R
Well Address :	1351 Fawcett Ave
County ID :	53
Region Code :	4
Well Completion Date :	2018-12-27
Well Log Received Date :	2019-01-08
Well Diameter Quarter :	2.25
Well Dept Quarter :	5
Well Owner Name :	Orazem
Driller Number :	3216
Section/Township/Range :	SEC 38, TWP 20N, RNG 03E
Range Fraction Number :	N/R
QTR Section CD :	SW
QTR QTR Section CD :	NE
Tax Parcel Number :	2013090140
Last Update :	2019-01-24
WRIA Number :	10
Last Date in Agency List :	2023-01-12

Well Tag Number :	N/R
NIT ID Number :	AE59750
Well Type Code :	A
Well Address :	1301 Tacoma Ave
County ID :	53
Region Code :	4
Well Completion Date :	2020-03-18
Well Log Received Date :	2020-03-25
Well Diameter Quarter :	2.25
Well Dept Quarter :	7.416666507720947
Well Owner Name :	1305 Tacoma Building LLC
Driller Number :	3216
Section/Township/Range :	SEC 38, TWP 20N, RNG 03E
Range Fraction Number :	N/R
QTR Section CD :	SW
QTR QTR Section CD :	NE
Tax Parcel Number :	2013110013
Last Update :	2020-07-22
WRIA Number :	28
Last Date in Agency List :	2023-01-12

Well Tag Number :	N/R
NIT ID Number :	SE68510
Well Type Code :	R
Well Address :	1351 Fawcett Ave

Map Id: 53
Direction: WSW
Distance: 0.512 mi., 2704 ft.
Elevation: 200 ft.
Relative: Higher

Site Name : 1567057 | 1567058 | 1567059
47.249376, -122.442688
WA

Database(s) : [WELLS - WA] ***(cont.)***

Envirosite ID: 47808313
EPA ID: N/R

WELLS - WA ***(cont.)***

County ID :	53
Region Code :	4
Well Completion Date :	2018-12-27
Well Log Received Date :	2019-01-08
Well Diameter Quarter :	1.5
Well Dept Quarter :	5
Well Owner Name :	Orazem
Driller Number :	3216
Section/Township/Range :	SEC 38, TWP 20N, RNG 03E
Range Fraction Number :	N/R
QTR Section CD :	SW
QTR QTR Section CD :	NE
Tax Parcel Number :	2013090140
Last Update :	2019-01-24
WRIA Number :	10
Last Date in Agency List :	2023-01-12

Well Tag Number :	N/R
NIT ID Number :	AE59750
Well Type Code :	A
Well Address :	1301 Tacoma Ave
County ID :	53
Region Code :	4
Well Completion Date :	2020-03-18
Well Log Received Date :	2020-03-25
Well Diameter Quarter :	2.25
Well Dept Quarter :	4
Well Owner Name :	1305 Tacoma Building LLC
Driller Number :	3216
Section/Township/Range :	SEC 38, TWP 20N, RNG 03E
Range Fraction Number :	N/R
QTR Section CD :	SW
QTR QTR Section CD :	NE
Tax Parcel Number :	2013110013
Last Update :	2020-08-26
WRIA Number :	10
Last Date in Agency List :	2023-01-12

Well Tag Number :	N/R
NIT ID Number :	SE73286
Well Type Code :	R
Well Address :	1301 Tacoma Ave
County ID :	53
Region Code :	4
Well Completion Date :	2020-03-17
Well Log Received Date :	2020-03-25
Well Diameter Quarter :	2.25
Well Dept Quarter :	15
Well Owner Name :	1305 Tacoma Building LLC
Driller Number :	3216
Section/Township/Range :	SEC 38, TWP 20N, RNG 03E
Range Fraction Number :	N/R
QTR Section CD :	SW
QTR QTR Section CD :	NE
Tax Parcel Number :	2013110013

Map Id: 53
Direction: WSW
Distance: 0.512 mi., 2704 ft.
Elevation: 200 ft.
Relative: Higher

Site Name : 1567057 | 1567058 | 1567059
47.249376, -122.442688
WA

Database(s) : [WELLS - WA] ***(cont.)***

Envirosite ID: 47808313
EPA ID: N/R

WELLS - WA ***(cont.)***

Last Update :	2020-08-26
WRIA Number :	28
Last Date in Agency List :	2023-01-12

Well Tag Number :	N/R
NIT ID Number :	SE73286
Well Type Code :	R
Well Address :	1301 Tacoma Ave
County ID :	53
Region Code :	4
Well Completion Date :	2020-03-18
Well Log Received Date :	2020-03-25
Well Diameter Quarter :	2.25
Well Dept Quarter :	7.416666507720947
Well Owner Name :	1305 Tacoma Building LLC
Driller Number :	3216
Section/Township/Range :	SEC 38, TWP 20N, RNG 03E
Range Fraction Number :	N/R
QTR Section CD :	SW
QTR QTR Section CD :	NE
Tax Parcel Number :	2013110013
Last Update :	2020-07-22
WRIA Number :	10
Last Date in Agency List :	2023-01-12

Well Tag Number :	N/R
NIT ID Number :	AE59750
Well Type Code :	A
Well Address :	1301 Tacoma Ave
County ID :	53
Region Code :	4
Well Completion Date :	2020-03-17
Well Log Received Date :	2020-03-25
Well Diameter Quarter :	2.25
Well Dept Quarter :	15
Well Owner Name :	1305 Tacoma Building LLC
Driller Number :	3216
Section/Township/Range :	SEC 38, TWP 20N, RNG 03E
Range Fraction Number :	N/R
QTR Section CD :	SW
QTR QTR Section CD :	NE
Tax Parcel Number :	2013110013
Last Update :	2020-07-22
WRIA Number :	28
Last Date in Agency List :	2023-01-12

Well Tag Number :	N/R
NIT ID Number :	SE73336
Well Type Code :	R
Well Address :	1502 S Fawcett Ave
County ID :	53
Region Code :	4
Well Completion Date :	2020-03-19
Well Log Received Date :	2021-04-26

Map Id: 53
Direction: WSW
Distance: 0.512 mi., 2704 ft.
Elevation: 200 ft.
Relative: Higher

Site Name : 1567057 | 1567058 | 1567059
47.249376, -122.442688
WA

Database(s) : [WELLS - WA] ***(cont.)***

Envirosite ID: 47808313
EPA ID: N/R

WELLS - WA ***(cont.)***

Well Diameter Quarter :	9
Well Dept Quarter :	21
Well Owner Name :	Vision Duece LLC
Driller Number :	2922
Section/Township/Range :	SEC 38, TWP 20N, RNG 03E
Range Fraction Number :	N/R
QTR Section CD :	SW
QTR QTR Section CD :	NE
Tax Parcel Number :	N/R
Last Update :	2021-05-04
WRIA Number :	28
Last Date in Agency List :	2023-01-12

Map Id: 54
Direction: ENE
Distance: 0.522 mi., 2759 ft.
Elevation: 8 ft.
Relative: Lower

Site Name : 1021374 | 1021390 | 1606559
47.25605, -122.417057
WA

Database(s) : [WELLS - WA]

Envirosite ID: 47780759
EPA ID: N/R

WELLS - WA

Details for this site have been truncated due to the large number of available details for this site within this dataset. For the complete details for this site, contact your Envirosite account representative for a complimentary site report containing all of the details available.

Well Tag Number :	N/R
NIT ID Number :	EE04301
Well Type Code :	R
Well Address :	1531 E Portland Ave, Tacoma 98421
County ID :	53
Region Code :	2
Well Completion Date :	2012-11-28
Well Log Received Date :	2012-12-05
Well Diameter Quarter :	2
Well Dept Quarter :	12
Well Owner Name :	Simpson Tacoma Land Co
Driller Number :	N/R
Section/Township/Range :	SEC 03, TWP 20N, RNG 03E
Range Fraction Number :	N/R
QTR Section CD :	NW
QTR QTR Section CD :	NW
Tax Parcel Number :	8950000403
Last Update :	2013-02-04
WRIA Number :	10
Last Date in Agency List :	2023-01-12

Well Tag Number :	N/R
NIT ID Number :	075108
Well Type Code :	R
Well Address :	N/R

Map Id: 54
Direction: ENE
Distance: 0.522 mi., 2759 ft.
Elevation: 8 ft.
Relative: Lower

Site Name : 1021374 | 1021390 | 1606559
47.25605, -122.417057
WA

Database(s) : [WELLS - WA] ***(cont.)***

Envirosite ID: 47780759
EPA ID: N/R

WELLS - WA ***(cont.)***

County ID :	53
Region Code :	2
Well Completion Date :	1991-01-23
Well Log Received Date :	N/R
Well Diameter Quarter :	N/R
Well Dept Quarter :	N/R
Well Owner Name :	MACFARLAND - CASCADE POLE CO.
Driller Number :	N/R
Section/Township/Range :	SEC 03, TWP 20N, RNG 03E
Range Fraction Number :	N/R
QTR Section CD :	NW
QTR QTR Section CD :	NW
Tax Parcel Number :	N/R
Last Update :	N/R
WRIA Number :	10
Last Date in Agency List :	2023-01-12

Well Tag Number :	N/R
NIT ID Number :	AE56160
Well Type Code :	A
Well Address :	1916 Marc Ave
County ID :	53
Region Code :	4
Well Completion Date :	2019-08-19
Well Log Received Date :	2019-10-12
Well Diameter Quarter :	8
Well Dept Quarter :	41.5
Well Owner Name :	Centerpoint Properties
Driller Number :	3160
Section/Township/Range :	SEC 03, TWP 20N, RNG 03E
Range Fraction Number :	N/R
QTR Section CD :	NW
QTR QTR Section CD :	NW
Tax Parcel Number :	N/R
Last Update :	2019-10-14
WRIA Number :	10
Last Date in Agency List :	2023-01-12

Well Tag Number :	N/R
NIT ID Number :	SE60537
Well Type Code :	R
Well Address :	8233 S. Tacoma Way
County ID :	53
Region Code :	4
Well Completion Date :	2016-12-16
Well Log Received Date :	2017-01-03
Well Diameter Quarter :	2.25
Well Dept Quarter :	10
Well Owner Name :	National Auto Parts Of South Tacoma
Driller Number :	2914
Section/Township/Range :	SEC 03, TWP 20N, RNG 03E
Range Fraction Number :	N/R
QTR Section CD :	NW
QTR QTR Section CD :	NW
Tax Parcel Number :	206619800

Map Id: 54
Direction: ENE
Distance: 0.522 mi., 2759 ft.
Elevation: 8 ft.
Relative: Lower

Site Name : 1021374 | 1021390 | 1606559
47.25605, -122.417057
WA

Database(s) : [WELLS - WA] ***(cont.)***

Envirosite ID: 47780759
EPA ID: N/R

WELLS - WA ***(cont.)***

Last Update :	2017-02-13
WRIA Number :	10
Last Date in Agency List :	2023-01-12

Well Tag Number :	N/R
NIT ID Number :	SE70819
Well Type Code :	R
Well Address :	1916 Marc Ave
County ID :	53
Region Code :	4
Well Completion Date :	2019-08-19
Well Log Received Date :	2019-10-12
Well Diameter Quarter :	8
Well Dept Quarter :	41.5
Well Owner Name :	Centerpoint Properties
Driller Number :	3160
Section/Township/Range :	SEC 03, TWP 20N, RNG 03E
Range Fraction Number :	N/R
QTR Section CD :	NW
QTR QTR Section CD :	NW
Tax Parcel Number :	N/R
Last Update :	2019-10-14
WRIA Number :	10
Last Date in Agency List :	2023-01-12

Well Tag Number :	N/R
NIT ID Number :	AE56160
Well Type Code :	A
Well Address :	1916 Marc Ave
County ID :	53
Region Code :	4
Well Completion Date :	2019-08-19
Well Log Received Date :	2019-10-12
Well Diameter Quarter :	8
Well Dept Quarter :	41.5
Well Owner Name :	Centerpoint Properties
Driller Number :	3160
Section/Township/Range :	SEC 03, TWP 20N, RNG 03E
Range Fraction Number :	N/R
QTR Section CD :	NW
QTR QTR Section CD :	NW
Tax Parcel Number :	N/R
Last Update :	2019-10-14
WRIA Number :	10
Last Date in Agency List :	2023-01-12

Well Tag Number :	N/R
NIT ID Number :	EE04301
Well Type Code :	R
Well Address :	1531 E Portland Ave, Tacoma 98421
County ID :	53
Region Code :	2
Well Completion Date :	2012-11-28
Well Log Received Date :	2012-12-05

Map Id: 54
Direction: ENE
Distance: 0.522 mi., 2759 ft.
Elevation: 8 ft.
Relative: Lower

Site Name : 1021374 | 1021390 | 1606559
47.25605, -122.417057
WA

Database(s) : [WELLS - WA] ***(cont.)***

Envirosite ID: 47780759
EPA ID: N/R

WELLS - WA ***(cont.)***

Well Diameter Quarter :	2
Well Dept Quarter :	12
Well Owner Name :	Simpson Tacoma Land Co
Driller Number :	N/R
Section/Township/Range :	SEC 03, TWP 20N, RNG 03E
Range Fraction Number :	N/R
QTR Section CD :	NW
QTR QTR Section CD :	NW
Tax Parcel Number :	8950000403
Last Update :	2013-02-04
WRIA Number :	10
Last Date in Agency List :	2023-01-12

Well Tag Number :	AHL096
NIT ID Number :	R052285
Well Type Code :	R
Well Address :	MILWAUKEE AND LINCOLN, TACOMA
County ID :	53
Region Code :	2
Well Completion Date :	2002-07-26
Well Log Received Date :	2003-01-13
Well Diameter Quarter :	2
Well Dept Quarter :	15
Well Owner Name :	PORT OF TACOMA
Driller Number :	N/R
Section/Township/Range :	SEC 03, TWP 20N, RNG 03E
Range Fraction Number :	N/R
QTR Section CD :	NW
QTR QTR Section CD :	NW
Tax Parcel Number :	N/R
Last Update :	2003-03-24
WRIA Number :	10
Last Date in Agency List :	2023-01-12

Well Tag Number :	AHL099
NIT ID Number :	R052285
Well Type Code :	R
Well Address :	MILWAUKEE AND LINCOLN, TACOMA
County ID :	53
Region Code :	2
Well Completion Date :	2002-07-26
Well Log Received Date :	2003-01-13
Well Diameter Quarter :	2
Well Dept Quarter :	15
Well Owner Name :	PORT OF TACOMA
Driller Number :	N/R
Section/Township/Range :	SEC 03, TWP 20N, RNG 03E
Range Fraction Number :	N/R
QTR Section CD :	NW
QTR QTR Section CD :	NW
Tax Parcel Number :	N/R
Last Update :	2003-03-24
WRIA Number :	10
Last Date in Agency List :	2023-01-12

Map Id: 54
Direction: ENE
Distance: 0.522 mi., 2759 ft.
Elevation: 8 ft.
Relative: Lower

Site Name : 1021374 | 1021390 | 1606559
47.25605, -122.417057
WA

Database(s) : [WELLS - WA] ***(cont.)***

Envirosite ID: 47780759
EPA ID: N/R

WELLS - WA ***(cont.)***

Well Tag Number :	N/R
NIT ID Number :	AE19811
Well Type Code :	A
Well Address :	1531 E Portland Ave, Tacoma 98421
County ID :	53
Region Code :	2
Well Completion Date :	2012-11-28
Well Log Received Date :	2012-12-05
Well Diameter Quarter :	2
Well Dept Quarter :	12
Well Owner Name :	Simpson Tacoma Land Co
Driller Number :	N/R
Section/Township/Range :	SEC 03, TWP 20N, RNG 03E
Range Fraction Number :	N/R
QTR Section CD :	NW
QTR QTR Section CD :	NW
Tax Parcel Number :	8950000403
Last Update :	2013-02-04
WRIA Number :	10
Last Date in Agency List :	2023-01-12

Well Tag Number :	N/R
NIT ID Number :	075108
Well Type Code :	R
Well Address :	N/R
County ID :	53
Region Code :	2
Well Completion Date :	1991-01-22
Well Log Received Date :	N/R
Well Diameter Quarter :	N/R
Well Dept Quarter :	N/R
Well Owner Name :	MACFARLAND - CASCADE POLE CO.
Driller Number :	N/R
Section/Township/Range :	SEC 03, TWP 20N, RNG 03E
Range Fraction Number :	N/R
QTR Section CD :	NW
QTR QTR Section CD :	NW
Tax Parcel Number :	N/R
Last Update :	N/R
WRIA Number :	10
Last Date in Agency List :	2023-01-12

Well Tag Number :	N/R
NIT ID Number :	AE50353
Well Type Code :	A
Well Address :	N/R
County ID :	53
Region Code :	4
Well Completion Date :	2018-08-08
Well Log Received Date :	2018-08-27
Well Diameter Quarter :	2.375
Well Dept Quarter :	15
Well Owner Name :	Port Of Tacoma
Driller Number :	3264
Section/Township/Range :	SEC 03, TWP 20N, RNG 03E

Map Id: 54
Direction: ENE
Distance: 0.522 mi., 2759 ft.
Elevation: 8 ft.
Relative: Lower

Site Name : 1021374 | 1021390 | 1606559
47.25605, -122.417057
WA

Database(s) : [WELLS - WA] ***(cont.)***

Envirosite ID: 47780759
EPA ID: N/R

WELLS - WA ***(cont.)***

Range Fraction Number :	N/R
QTR Section CD :	NW
QTR QTR Section CD :	NW
Tax Parcel Number :	N/R
Last Update :	2018-08-28
WRIA Number :	10
Last Date in Agency List :	2023-01-12

Well Tag Number :	N/R
NIT ID Number :	SE67041
Well Type Code :	R
Well Address :	N/R
County ID :	53
Region Code :	4
Well Completion Date :	2018-08-08
Well Log Received Date :	2018-08-27
Well Diameter Quarter :	2.375
Well Dept Quarter :	15
Well Owner Name :	Port Of Tacoma
Driller Number :	3264
Section/Township/Range :	SEC 03, TWP 20N, RNG 03E
Range Fraction Number :	N/R
QTR Section CD :	NW
QTR QTR Section CD :	NW
Tax Parcel Number :	N/R
Last Update :	2018-08-28
WRIA Number :	10
Last Date in Agency List :	2023-01-12

Well Tag Number :	N/R
NIT ID Number :	AE40680
Well Type Code :	A
Well Address :	8233 S. Tacoma Way
County ID :	53
Region Code :	4
Well Completion Date :	2016-12-16
Well Log Received Date :	2017-01-03
Well Diameter Quarter :	2.25
Well Dept Quarter :	20
Well Owner Name :	National Auto Parts Of South Tacoma
Driller Number :	2914
Section/Township/Range :	SEC 03, TWP 20N, RNG 03E
Range Fraction Number :	N/R
QTR Section CD :	NW
QTR QTR Section CD :	NW
Tax Parcel Number :	206619800
Last Update :	2017-02-13
WRIA Number :	10
Last Date in Agency List :	2023-01-12

Well Tag Number :	N/R
NIT ID Number :	S023447
Well Type Code :	R
Well Address :	E 11TH ST AND PORTLAND AVE, TACOMA

Map Id: 54
Direction: ENE
Distance: 0.522 mi., 2759 ft.
Elevation: 8 ft.
Relative: Lower

Site Name : 1021374 | 1021390 | 1606559
47.25605, -122.417057
WA

Database(s) : [WELLS - WA] ***(cont.)***

Envirosite ID: 47780759
EPA ID: N/R

WELLS - WA ***(cont.)***

County ID :	53
Region Code :	2
Well Completion Date :	2004-03-26
Well Log Received Date :	2004-04-16
Well Diameter Quarter :	8.5
Well Dept Quarter :	13
Well Owner Name :	CITY OF TACOMA
Driller Number :	N/R
Section/Township/Range :	SEC 03, TWP 20N, RNG 03E
Range Fraction Number :	N/R
QTR Section CD :	NW
QTR QTR Section CD :	NW
Tax Parcel Number :	N/R
Last Update :	2005-02-25
WRIA Number :	10
Last Date in Agency List :	2023-01-12

Well Tag Number :	N/R
NIT ID Number :	AE50353
Well Type Code :	A
Well Address :	N/R
County ID :	53
Region Code :	4
Well Completion Date :	2018-08-08
Well Log Received Date :	2018-08-27
Well Diameter Quarter :	2.375
Well Dept Quarter :	15
Well Owner Name :	Port Of Tacoma
Driller Number :	3264
Section/Township/Range :	SEC 03, TWP 20N, RNG 03E
Range Fraction Number :	N/R
QTR Section CD :	NW
QTR QTR Section CD :	NW
Tax Parcel Number :	N/R
Last Update :	2018-08-28
WRIA Number :	10
Last Date in Agency List :	2023-01-12

Well Tag Number :	N/R
NIT ID Number :	SE67041
Well Type Code :	R
Well Address :	N/R
County ID :	53
Region Code :	4
Well Completion Date :	2018-08-08
Well Log Received Date :	2018-08-27
Well Diameter Quarter :	2.375
Well Dept Quarter :	14
Well Owner Name :	Port Of Tacoma
Driller Number :	3264
Section/Township/Range :	SEC 03, TWP 20N, RNG 03E
Range Fraction Number :	N/R
QTR Section CD :	NW
QTR QTR Section CD :	NW
Tax Parcel Number :	N/R

Map Id: 54
Direction: ENE
Distance: 0.522 mi., 2759 ft.
Elevation: 8 ft.
Relative: Lower

Site Name : 1021374 | 1021390 | 1606559
47.25605, -122.417057
WA

Database(s) : [WELLS - WA] ***(cont.)***

Envirosite ID: 47780759
EPA ID: N/R

WELLS - WA ***(cont.)***

Last Update :	2018-08-28
WRIA Number :	10
Last Date in Agency List :	2023-01-12

Well Tag Number :	N/R
NIT ID Number :	075108
Well Type Code :	R
Well Address :	N/R
County ID :	53
Region Code :	2
Well Completion Date :	1991-01-24
Well Log Received Date :	N/R
Well Diameter Quarter :	N/R
Well Dept Quarter :	N/R
Well Owner Name :	MACFARLAND - CASCADE POLE CO.
Driller Number :	N/R
Section/Township/Range :	SEC 03, TWP 20N, RNG 03E
Range Fraction Number :	N/R
QTR Section CD :	NW
QTR QTR Section CD :	NW
Tax Parcel Number :	N/R
Last Update :	N/R
WRIA Number :	10
Last Date in Agency List :	2023-01-12

Well Tag Number :	N/R
NIT ID Number :	S023447
Well Type Code :	R
Well Address :	E 11TH ST AND PORTLAND AVE, TACOMA
County ID :	53
Region Code :	2
Well Completion Date :	2004-03-26
Well Log Received Date :	2004-04-16
Well Diameter Quarter :	8.5
Well Dept Quarter :	8
Well Owner Name :	CITY OF TACOMA
Driller Number :	N/R
Section/Township/Range :	SEC 03, TWP 20N, RNG 03E
Range Fraction Number :	N/R
QTR Section CD :	NW
QTR QTR Section CD :	NW
Tax Parcel Number :	N/R
Last Update :	2005-02-25
WRIA Number :	10
Last Date in Agency List :	2023-01-12

Well Tag Number :	N/R
NIT ID Number :	AE19811
Well Type Code :	A
Well Address :	1531 E Portland Ave, Tacoma 98421
County ID :	53
Region Code :	2
Well Completion Date :	2012-11-28
Well Log Received Date :	2012-12-05

Map Id: 54
Direction: ENE
Distance: 0.522 mi., 2759 ft.
Elevation: 8 ft.
Relative: Lower

Site Name : 1021374 | 1021390 | 1606559
47.25605, -122.417057
WA

Database(s) : [WELLS - WA] ***(cont.)***

Envirosite ID: 47780759
EPA ID: N/R

WELLS - WA ***(cont.)***

Well Diameter Quarter :	2
Well Dept Quarter :	12
Well Owner Name :	Simpson Tacoma Land Co
Driller Number :	N/R
Section/Township/Range :	SEC 03, TWP 20N, RNG 03E
Range Fraction Number :	N/R
QTR Section CD :	NW
QTR QTR Section CD :	NW
Tax Parcel Number :	8950000403
Last Update :	2013-02-04
WRIA Number :	10
Last Date in Agency List :	2023-01-12

Well Tag Number :	N/R
NIT ID Number :	SE60537
Well Type Code :	R
Well Address :	8233 S. Tacoma Way
County ID :	53
Region Code :	4
Well Completion Date :	2016-12-16
Well Log Received Date :	2017-01-03
Well Diameter Quarter :	2.25
Well Dept Quarter :	10
Well Owner Name :	National Auto Parts Of South Tacoma
Driller Number :	2914
Section/Township/Range :	SEC 03, TWP 20N, RNG 03E
Range Fraction Number :	N/R
QTR Section CD :	NW
QTR QTR Section CD :	NW
Tax Parcel Number :	206619800
Last Update :	2017-02-13
WRIA Number :	10
Last Date in Agency List :	2023-01-12

Well Tag Number :	N/R
NIT ID Number :	SE60537
Well Type Code :	R
Well Address :	8233 S. Tacoma Way
County ID :	53
Region Code :	4
Well Completion Date :	2016-12-16
Well Log Received Date :	2017-01-03
Well Diameter Quarter :	2.25
Well Dept Quarter :	20
Well Owner Name :	National Auto Parts Of South Tacoma
Driller Number :	2914
Section/Township/Range :	SEC 03, TWP 20N, RNG 03E
Range Fraction Number :	N/R
QTR Section CD :	NW
QTR QTR Section CD :	NW
Tax Parcel Number :	206619800
Last Update :	2017-02-13
WRIA Number :	10
Last Date in Agency List :	2023-01-12

Map Id: 54
Direction: ENE
Distance: 0.522 mi., 2759 ft.
Elevation: 8 ft.
Relative: Lower

Site Name : 1021374 | 1021390 | 1606559
47.25605, -122.417057
WA

Database(s) : [WELLS - WA] ***(cont.)***

Envirosite ID: 47780759
EPA ID: N/R

WELLS - WA ***(cont.)***

Well Tag Number :	N/R
NIT ID Number :	AE40680
Well Type Code :	A
Well Address :	8233 S. Tacoma Way
County ID :	53
Region Code :	4
Well Completion Date :	2016-12-16
Well Log Received Date :	2017-01-03
Well Diameter Quarter :	2.25
Well Dept Quarter :	10
Well Owner Name :	National Auto Parts Of South Tacoma
Driller Number :	2914
Section/Township/Range :	SEC 03, TWP 20N, RNG 03E
Range Fraction Number :	N/R
QTR Section CD :	NW
QTR QTR Section CD :	NW
Tax Parcel Number :	206619800
Last Update :	2017-02-13
WRIA Number :	10
Last Date in Agency List :	2023-01-12

Well Tag Number :	N/R
NIT ID Number :	EE04301
Well Type Code :	R
Well Address :	1531 E Portland Ave, Tacoma 98421
County ID :	53
Region Code :	2
Well Completion Date :	2012-11-28
Well Log Received Date :	2012-12-05
Well Diameter Quarter :	2
Well Dept Quarter :	12
Well Owner Name :	Simpson Tacoma Land Co
Driller Number :	N/R
Section/Township/Range :	SEC 03, TWP 20N, RNG 03E
Range Fraction Number :	N/R
QTR Section CD :	NW
QTR QTR Section CD :	NW
Tax Parcel Number :	8950000403
Last Update :	2013-02-04
WRIA Number :	10
Last Date in Agency List :	2023-01-12

Well Tag Number :	N/R
NIT ID Number :	S023447
Well Type Code :	R
Well Address :	E 11TH ST AND PORTLAND AVE, TACOMA
County ID :	53
Region Code :	2
Well Completion Date :	2004-03-18
Well Log Received Date :	2004-04-16
Well Diameter Quarter :	2
Well Dept Quarter :	20
Well Owner Name :	CITY OF TACOMA
Driller Number :	N/R
Section/Township/Range :	SEC 03, TWP 20N, RNG 03E

Map Id: 54
Direction: ENE
Distance: 0.522 mi., 2759 ft.
Elevation: 8 ft.
Relative: Lower

Site Name : 1021374 | 1021390 | 1606559
47.25605, -122.417057
WA

Database(s) : [WELLS - WA] ***(cont.)***

Envirosite ID: 47780759
EPA ID: N/R

WELLS - WA ***(cont.)***

Range Fraction Number :	N/R
QTR Section CD :	NW
QTR QTR Section CD :	NW
Tax Parcel Number :	N/R
Last Update :	2005-02-25
WRIA Number :	10
Last Date in Agency List :	2023-01-12

Well Tag Number :	AKS004
NIT ID Number :	R052081
Well Type Code :	R
Well Address :	PORTLAND AVE
County ID :	53
Region Code :	2
Well Completion Date :	2003-06-25
Well Log Received Date :	2003-07-25
Well Diameter Quarter :	4
Well Dept Quarter :	17.5
Well Owner Name :	HART CROWSER
Driller Number :	N/R
Section/Township/Range :	SEC 03, TWP 20N, RNG 03E
Range Fraction Number :	N/R
QTR Section CD :	NW
QTR QTR Section CD :	NW
Tax Parcel Number :	N/R
Last Update :	2003-09-02
WRIA Number :	10
Last Date in Agency List :	2023-01-12

Well Tag Number :	N/R
NIT ID Number :	EE04301
Well Type Code :	R
Well Address :	1531 E Portland Ave, Tacoma 98421
County ID :	53
Region Code :	2
Well Completion Date :	2012-11-28
Well Log Received Date :	2012-12-05
Well Diameter Quarter :	2
Well Dept Quarter :	12
Well Owner Name :	Simpson Tacoma Land Co
Driller Number :	N/R
Section/Township/Range :	SEC 03, TWP 20N, RNG 03E
Range Fraction Number :	N/R
QTR Section CD :	NW
QTR QTR Section CD :	NW
Tax Parcel Number :	8950000403
Last Update :	2013-02-04
WRIA Number :	10
Last Date in Agency List :	2023-01-12

Well Tag Number :	N/R
NIT ID Number :	S023447
Well Type Code :	R
Well Address :	E 11TH ST AND PORTLAND AVE, TACOMA

Map Id: 54
Direction: ENE
Distance: 0.522 mi., 2759 ft.
Elevation: 8 ft.
Relative: Lower

Site Name : 1021374 | 1021390 | 1606559
47.25605, -122.417057
WA

Database(s) : [WELLS - WA] ***(cont.)***

Envirosite ID: 47780759
EPA ID: N/R

WELLS - WA ***(cont.)***

County ID :	53
Region Code :	2
Well Completion Date :	2004-03-26
Well Log Received Date :	2004-04-16
Well Diameter Quarter :	8.5
Well Dept Quarter :	13.5
Well Owner Name :	CITY OF TACOMA
Driller Number :	N/R
Section/Township/Range :	SEC 03, TWP 20N, RNG 03E
Range Fraction Number :	N/R
QTR Section CD :	NW
QTR QTR Section CD :	NW
Tax Parcel Number :	N/R
Last Update :	2005-02-25
WRIA Number :	10
Last Date in Agency List :	2023-01-12

Well Tag Number :	AKS007
NIT ID Number :	R052081
Well Type Code :	R
Well Address :	PORTLAND AVE
County ID :	53
Region Code :	2
Well Completion Date :	2003-06-25
Well Log Received Date :	2003-07-25
Well Diameter Quarter :	4
Well Dept Quarter :	25
Well Owner Name :	HART CROWSER
Driller Number :	N/R
Section/Township/Range :	SEC 03, TWP 20N, RNG 03E
Range Fraction Number :	N/R
QTR Section CD :	NW
QTR QTR Section CD :	NW
Tax Parcel Number :	N/R
Last Update :	2003-09-02
WRIA Number :	10
Last Date in Agency List :	2023-01-12

Well Tag Number :	N/R
NIT ID Number :	075108
Well Type Code :	R
Well Address :	N/R
County ID :	53
Region Code :	2
Well Completion Date :	1991-01-24
Well Log Received Date :	N/R
Well Diameter Quarter :	N/R
Well Dept Quarter :	N/R
Well Owner Name :	MACFARLAND - CASCADE POLE CO.
Driller Number :	N/R
Section/Township/Range :	SEC 03, TWP 20N, RNG 03E
Range Fraction Number :	N/R
QTR Section CD :	NW
QTR QTR Section CD :	NW
Tax Parcel Number :	N/R

Map Id: 54
Direction: ENE
Distance: 0.522 mi., 2759 ft.
Elevation: 8 ft.
Relative: Lower

Site Name : 1021374 | 1021390 | 1606559
47.25605, -122.417057
WA

Database(s) : [WELLS - WA] ***(cont.)***

Envirosite ID: 47780759
EPA ID: N/R

WELLS - WA ***(cont.)***

Last Update :	N/R
WRIA Number :	10
Last Date in Agency List :	2023-01-12

Map Id: F55
Direction: ESE
Distance: 0.532 mi., 2808 ft.
Elevation: 11 ft.
Relative: Lower

Site Name : 1344461 | 1344462 | 1557002
47.245163, -122.417538
WA

Database(s) : [WELLS - WA]

Envirosite ID: 47774168
EPA ID: N/R

WELLS - WA

Details for this site have been truncated due to the large number of available details for this site within this dataset. For the complete details for this site, contact your Envirosite account representative for a complimentary site report containing all of the details available.

Well Tag Number :	N/R
NIT ID Number :	E005402
Well Type Code :	R
Well Address :	1919 E PORTLAND AVE, TACOMA
County ID :	53
Region Code :	2
Well Completion Date :	2005-03-24
Well Log Received Date :	2005-04-11
Well Diameter Quarter :	2
Well Dept Quarter :	24
Well Owner Name :	TACOMA METALS
Driller Number :	N/R
Section/Township/Range :	SEC 03, TWP 20N, RNG 03E
Range Fraction Number :	N/R
QTR Section CD :	SW
QTR QTR Section CD :	SW
Tax Parcel Number :	N/R
Last Update :	2005-04-14
WRIA Number :	10
Last Date in Agency List :	2023-01-12

Well Tag Number :	N/R
NIT ID Number :	S015483
Well Type Code :	R
Well Address :	PUYALLUP AVE AND E L ST, TACOMA
County ID :	53
Region Code :	2
Well Completion Date :	2002-05-30
Well Log Received Date :	2002-06-20
Well Diameter Quarter :	N/R
Well Dept Quarter :	12
Well Owner Name :	GEOENGINEERS
Driller Number :	N/R
Section/Township/Range :	SEC 03, TWP 20N, RNG 03E

Map Id: F55
Direction: ESE
Distance: 0.532 mi., 2808 ft.
Elevation: 11 ft.
Relative: Lower

Site Name : 1344461 | 1344462 | 1557002
47.245163, -122.417538
WA

Database(s) : [WELLS - WA] ***(cont.)***

Envirosite ID: 47774168
EPA ID: N/R

WELLS - WA ***(cont.)***

Range Fraction Number :	N/R
QTR Section CD :	SW
QTR QTR Section CD :	SW
Tax Parcel Number :	N/R
Last Update :	2002-07-31
WRIA Number :	10
Last Date in Agency List :	2023-01-12

Well Tag Number :	N/R
NIT ID Number :	S024565
Well Type Code :	R
Well Address :	1919 E PORTLAND AVE, TACOMA
County ID :	53
Region Code :	2
Well Completion Date :	2003-11-24
Well Log Received Date :	2004-01-02
Well Diameter Quarter :	2
Well Dept Quarter :	12
Well Owner Name :	TACOMA METALS
Driller Number :	N/R
Section/Township/Range :	SEC 03, TWP 20N, RNG 03E
Range Fraction Number :	N/R
QTR Section CD :	SW
QTR QTR Section CD :	SW
Tax Parcel Number :	N/R
Last Update :	2005-01-12
WRIA Number :	10
Last Date in Agency List :	2023-01-12

Well Tag Number :	AKB033
NIT ID Number :	AE13532
Well Type Code :	A
Well Address :	2115 E River St., Tacoma 98421
County ID :	53
Region Code :	2
Well Completion Date :	2011-06-09
Well Log Received Date :	2011-07-05
Well Diameter Quarter :	4
Well Dept Quarter :	6.7
Well Owner Name :	Rain City Real Estate Holdings | PNG Environmental~ Inc.
Driller Number :	N/R
Section/Township/Range :	SEC 03, TWP 20N, RNG 03E
Range Fraction Number :	N/R
QTR Section CD :	SW
QTR QTR Section CD :	SW
Tax Parcel Number :	N/R
Last Update :	2011-07-20
WRIA Number :	10
Last Date in Agency List :	2023-01-12

Well Tag Number :	N/R
NIT ID Number :	E004998
Well Type Code :	R
Well Address :	1919 PORTLAND AVE, TACOMA

Map Id: F55
Direction: ESE
Distance: 0.532 mi., 2808 ft.
Elevation: 11 ft.
Relative: Lower

Site Name : 1344461 | 1344462 | 1557002
47.245163, -122.417538
WA

Database(s) : [WELLS - WA] ***(cont.)***

Envirosite ID: 47774168
EPA ID: N/R

WELLS - WA ***(cont.)***

County ID :	53
Region Code :	2
Well Completion Date :	2004-03-11
Well Log Received Date :	2004-04-16
Well Diameter Quarter :	2
Well Dept Quarter :	22
Well Owner Name :	TACOMA METALS
Driller Number :	N/R
Section/Township/Range :	SEC 03, TWP 20N, RNG 03E
Range Fraction Number :	N/R
QTR Section CD :	SW
QTR QTR Section CD :	SW
Tax Parcel Number :	N/R
Last Update :	2005-02-25
WRIA Number :	10
Last Date in Agency List :	2023-01-12

Well Tag Number :	AKB031
NIT ID Number :	AE13532
Well Type Code :	A
Well Address :	2115 E River St., Tacoma 98421
County ID :	53
Region Code :	2
Well Completion Date :	2011-06-09
Well Log Received Date :	2011-07-05
Well Diameter Quarter :	4
Well Dept Quarter :	6.5
Well Owner Name :	Rain City Real Estate Holdings | PNG Environmental~ Inc.
Driller Number :	N/R
Section/Township/Range :	SEC 03, TWP 20N, RNG 03E
Range Fraction Number :	N/R
QTR Section CD :	SW
QTR QTR Section CD :	SW
Tax Parcel Number :	N/R
Last Update :	2011-07-20
WRIA Number :	10
Last Date in Agency List :	2023-01-12

Well Tag Number :	AHN198
NIT ID Number :	R065460
Well Type Code :	R
Well Address :	1919 E PORTLAND AVE, TACOMA
County ID :	53
Region Code :	2
Well Completion Date :	2003-12-01
Well Log Received Date :	2004-01-02
Well Diameter Quarter :	8.5
Well Dept Quarter :	23.11
Well Owner Name :	TACOMA METALS
Driller Number :	N/R
Section/Township/Range :	SEC 03, TWP 20N, RNG 03E
Range Fraction Number :	N/R
QTR Section CD :	SW
QTR QTR Section CD :	SW
Tax Parcel Number :	N/R

Map Id: F55
Direction: ESE
Distance: 0.532 mi., 2808 ft.
Elevation: 11 ft.
Relative: Lower

Site Name : 1344461 | 1344462 | 1557002
47.245163, -122.417538
WA

Database(s) : [WELLS - WA] ***(cont.)***

Envirosite ID: 47774168
EPA ID: N/R

WELLS - WA ***(cont.)***

Last Update :	2005-01-12
WRIA Number :	10
Last Date in Agency List :	2023-01-12

Well Tag Number :	N/R
NIT ID Number :	AE37843
Well Type Code :	A
Well Address :	2117 E River St
County ID :	53
Region Code :	4
Well Completion Date :	2016-06-15
Well Log Received Date :	2016-06-28
Well Diameter Quarter :	2.25
Well Dept Quarter :	20
Well Owner Name :	Resc LLC
Driller Number :	2827
Section/Township/Range :	SEC 03, TWP 20N, RNG 03E
Range Fraction Number :	N/R
QTR Section CD :	SW
QTR QTR Section CD :	SW
Tax Parcel Number :	4715010161
Last Update :	2016-06-30
WRIA Number :	10
Last Date in Agency List :	2023-01-12

Well Tag Number :	N/R
NIT ID Number :	S024565
Well Type Code :	R
Well Address :	1919 E PORTLAND AVE, TACOMA
County ID :	53
Region Code :	2
Well Completion Date :	2003-11-24
Well Log Received Date :	2004-01-02
Well Diameter Quarter :	2
Well Dept Quarter :	4
Well Owner Name :	TACOMA METALS
Driller Number :	N/R
Section/Township/Range :	SEC 03, TWP 20N, RNG 03E
Range Fraction Number :	N/R
QTR Section CD :	SW
QTR QTR Section CD :	SW
Tax Parcel Number :	N/R
Last Update :	2005-01-12
WRIA Number :	10
Last Date in Agency List :	2023-01-12

Well Tag Number :	N/R
NIT ID Number :	R048455
Well Type Code :	R
Well Address :	1428 PUYALLUP AVE, TACOMA
County ID :	53
Region Code :	2
Well Completion Date :	2000-06-09
Well Log Received Date :	2000-07-14

Map Id: F55
Direction: ESE
Distance: 0.532 mi., 2808 ft.
Elevation: 11 ft.
Relative: Lower

Site Name : 1344461 | 1344462 | 1557002
47.245163, -122.417538
WA

Database(s) : [WELLS - WA] ***(cont.)***

Envirosite ID: 47774168
EPA ID: N/R

WELLS - WA ***(cont.)***

Well Diameter Quarter :	N/R
Well Dept Quarter :	N/R
Well Owner Name :	VACANT LOT NEXT TO ARCO
Driller Number :	N/R
Section/Township/Range :	SEC 03, TWP 20N, RNG 03E
Range Fraction Number :	N/R
QTR Section CD :	SW
QTR QTR Section CD :	SW
Tax Parcel Number :	N/R
Last Update :	N/R
WRIA Number :	10
Last Date in Agency List :	2023-01-12

Well Tag Number :	N/R
NIT ID Number :	AE35448
Well Type Code :	A
Well Address :	2117 E River Street
County ID :	53
Region Code :	2
Well Completion Date :	2016-01-13
Well Log Received Date :	2016-02-11
Well Diameter Quarter :	2.25
Well Dept Quarter :	20
Well Owner Name :	Encore Dec LLC
Driller Number :	2914
Section/Township/Range :	SEC 03, TWP 20N, RNG 03E
Range Fraction Number :	N/R
QTR Section CD :	SW
QTR QTR Section CD :	SW
Tax Parcel Number :	4715010161
Last Update :	2016-02-17
WRIA Number :	10
Last Date in Agency List :	2023-01-12

Well Tag Number :	N/R
NIT ID Number :	S025949
Well Type Code :	R
Well Address :	2115 E RIVER ST, TACOMA
County ID :	53
Region Code :	2
Well Completion Date :	2005-10-12
Well Log Received Date :	2005-11-04
Well Diameter Quarter :	N/R
Well Dept Quarter :	5.6
Well Owner Name :	PNG ENVIRONMENTAL INC
Driller Number :	N/R
Section/Township/Range :	SEC 03, TWP 20N, RNG 03E
Range Fraction Number :	N/R
QTR Section CD :	SW
QTR QTR Section CD :	SW
Tax Parcel Number :	N/R
Last Update :	2005-11-08
WRIA Number :	10
Last Date in Agency List :	2023-01-12

Map Id: F55
Direction: ESE
Distance: 0.532 mi., 2808 ft.
Elevation: 11 ft.
Relative: Lower

Site Name : 1344461 | 1344462 | 1557002
47.245163, -122.417538
WA

Database(s) : [WELLS - WA] ***(cont.)***

Envirosite ID: 47774168
EPA ID: N/R

WELLS - WA ***(cont.)***

Well Tag Number :	N/R
NIT ID Number :	S006148
Well Type Code :	R
Well Address :	1428 PUYALLUP AVE, TACOMA
County ID :	53
Region Code :	2
Well Completion Date :	2000-06-09
Well Log Received Date :	2000-07-14
Well Diameter Quarter :	N/R
Well Dept Quarter :	N/R
Well Owner Name :	VACANT LOT NEXT TO ARCO
Driller Number :	N/R
Section/Township/Range :	SEC 03, TWP 20N, RNG 03E
Range Fraction Number :	N/R
QTR Section CD :	SW
QTR QTR Section CD :	SW
Tax Parcel Number :	N/R
Last Update :	N/R
WRIA Number :	10
Last Date in Agency List :	2023-01-12

Well Tag Number :	N/R
NIT ID Number :	AE37685
Well Type Code :	A
Well Address :	2115 E River Street
County ID :	53
Region Code :	4
Well Completion Date :	2016-06-03
Well Log Received Date :	2016-06-23
Well Diameter Quarter :	2.25
Well Dept Quarter :	19
Well Owner Name :	Rain City Real Estate Holdings LLC
Driller Number :	3152
Section/Township/Range :	SEC 03, TWP 20N, RNG 03E
Range Fraction Number :	N/R
QTR Section CD :	SW
QTR QTR Section CD :	SW
Tax Parcel Number :	4715010160
Last Update :	2016-06-24
WRIA Number :	10
Last Date in Agency List :	2023-01-12

Well Tag Number :	N/R
NIT ID Number :	RE12290
Well Type Code :	R
Well Address :	2117 E River Street
County ID :	53
Region Code :	2
Well Completion Date :	2016-01-14
Well Log Received Date :	2016-02-19
Well Diameter Quarter :	4.5
Well Dept Quarter :	18
Well Owner Name :	Encore Dec LLC
Driller Number :	2914
Section/Township/Range :	SEC 03, TWP 20N, RNG 03E

Map Id: F55
Direction: ESE
Distance: 0.532 mi., 2808 ft.
Elevation: 11 ft.
Relative: Lower

Site Name : 1344461 | 1344462 | 1557002
47.245163, -122.417538
WA

Database(s) : [WELLS - WA] ***(cont.)***

Envirosite ID: 47774168
EPA ID: N/R

WELLS - WA ***(cont.)***

Range Fraction Number :	N/R
QTR Section CD :	SW
QTR QTR Section CD :	SW
Tax Parcel Number :	4715010161
Last Update :	2016-04-19
WRIA Number :	10
Last Date in Agency List :	2023-01-12

Well Tag Number :	BHF024
NIT ID Number :	RE06141
Well Type Code :	R
Well Address :	2221 E River Street, Tacoma 98421
County ID :	53
Region Code :	2
Well Completion Date :	2011-08-13
Well Log Received Date :	2011-09-02
Well Diameter Quarter :	9
Well Dept Quarter :	16
Well Owner Name :	Burlington Northern SF RR
Driller Number :	N/R
Section/Township/Range :	SEC 03, TWP 20N, RNG 03E
Range Fraction Number :	N/R
QTR Section CD :	SW
QTR QTR Section CD :	SW
Tax Parcel Number :	2071260010
Last Update :	2011-09-22
WRIA Number :	10
Last Date in Agency List :	2023-01-12

Well Tag Number :	N/R
NIT ID Number :	SE49610
Well Type Code :	R
Well Address :	NEAR PORTLAND AVE & CLEVELAND ST, TACOMA
County ID :	53
Region Code :	2
Well Completion Date :	2013-10-11
Well Log Received Date :	2014-01-02
Well Diameter Quarter :	N/R
Well Dept Quarter :	36.5
Well Owner Name :	City Of Tacoma
Driller Number :	N/R
Section/Township/Range :	SEC 03, TWP 20N, RNG 03E
Range Fraction Number :	N/R
QTR Section CD :	SW
QTR QTR Section CD :	SW
Tax Parcel Number :	N/R
Last Update :	2014-03-07
WRIA Number :	10
Last Date in Agency List :	2023-01-12

Well Tag Number :	AKP928
NIT ID Number :	R067049
Well Type Code :	R
Well Address :	1919 E PORTLAND AVE, TACOMA

Map Id: F55
Direction: ESE
Distance: 0.532 mi., 2808 ft.
Elevation: 11 ft.
Relative: Lower

Site Name : 1344461 | 1344462 | 1557002
47.245163, -122.417538
WA

Database(s) : [WELLS - WA] ***(cont.)***

Envirosite ID: 47774168
EPA ID: N/R

WELLS - WA ***(cont.)***

County ID :	53
Region Code :	2
Well Completion Date :	2006-02-16
Well Log Received Date :	2006-03-06
Well Diameter Quarter :	8
Well Dept Quarter :	24
Well Owner Name :	TACOMA METALS
Driller Number :	N/R
Section/Township/Range :	SEC 03, TWP 20N, RNG 03E
Range Fraction Number :	N/R
QTR Section CD :	SW
QTR QTR Section CD :	SW
Tax Parcel Number :	N/R
Last Update :	2006-04-03
WRIA Number :	10
Last Date in Agency List :	2023-01-12

Well Tag Number :	AHE580
NIT ID Number :	R063766
Well Type Code :	R
Well Address :	2115 E. RIVER ST, SAMMAMISH
County ID :	53
Region Code :	2
Well Completion Date :	2002-11-19
Well Log Received Date :	2002-12-17
Well Diameter Quarter :	1.5
Well Dept Quarter :	15
Well Owner Name :	LARRY HANSEN
Driller Number :	N/R
Section/Township/Range :	SEC 03, TWP 20N, RNG 03E
Range Fraction Number :	N/R
QTR Section CD :	SW
QTR QTR Section CD :	SW
Tax Parcel Number :	R4715010160
Last Update :	2003-03-18
WRIA Number :	10
Last Date in Agency List :	2023-01-12

Well Tag Number :	AHE800
NIT ID Number :	R062879
Well Type Code :	R
Well Address :	1919 PORTLAND AVE, TACOMA
County ID :	53
Region Code :	2
Well Completion Date :	2002-07-29
Well Log Received Date :	2002-08-21
Well Diameter Quarter :	2
Well Dept Quarter :	18
Well Owner Name :	TACOMA METALS
Driller Number :	N/R
Section/Township/Range :	SEC 03, TWP 20N, RNG 03E
Range Fraction Number :	N/R
QTR Section CD :	SW
QTR QTR Section CD :	SW
Tax Parcel Number :	N/R

Map Id: F55
Direction: ESE
Distance: 0.532 mi., 2808 ft.
Elevation: 11 ft.
Relative: Lower

Site Name : 1344461 | 1344462 | 1557002
47.245163, -122.417538
WA

Database(s) : [WELLS - WA] ***(cont.)***

Envirosite ID: 47774168
EPA ID: N/R

WELLS - WA ***(cont.)***

Last Update :	2002-10-23
WRIA Number :	10
Last Date in Agency List :	2023-01-12

Well Tag Number :	AHS223
NIT ID Number :	R063787
Well Type Code :	R
Well Address :	2115 E RIVER ST, TACOMA 98421
County ID :	53
Region Code :	2
Well Completion Date :	2003-04-11
Well Log Received Date :	2003-05-05
Well Diameter Quarter :	2
Well Dept Quarter :	12
Well Owner Name :	LARRY HANSEN
Driller Number :	N/R
Section/Township/Range :	SEC 03, TWP 20N, RNG 03E
Range Fraction Number :	N/R
QTR Section CD :	SW
QTR QTR Section CD :	SW
Tax Parcel Number :	R4715010160
Last Update :	2003-06-11
WRIA Number :	10
Last Date in Agency List :	2023-01-12

Well Tag Number :	N/R
NIT ID Number :	S015715
Well Type Code :	R
Well Address :	1919 PORTLAND AVE, TACOMA
County ID :	53
Region Code :	2
Well Completion Date :	2002-06-25
Well Log Received Date :	2002-08-21
Well Diameter Quarter :	N/R
Well Dept Quarter :	28.5
Well Owner Name :	TACOMA METALS
Driller Number :	N/R
Section/Township/Range :	SEC 03, TWP 20N, RNG 03E
Range Fraction Number :	N/R
QTR Section CD :	SW
QTR QTR Section CD :	SW
Tax Parcel Number :	N/R
Last Update :	2002-10-23
WRIA Number :	10
Last Date in Agency List :	2023-01-12

Well Tag Number :	N/R
NIT ID Number :	A106108
Well Type Code :	A
Well Address :	1919 E PORTLAND AVE, TACOMA
County ID :	53
Region Code :	2
Well Completion Date :	2006-02-16
Well Log Received Date :	2006-03-06

Map Id: F55
Direction: ESE
Distance: 0.532 mi., 2808 ft.
Elevation: 11 ft.
Relative: Lower

Site Name : 1344461 | 1344462 | 1557002
47.245163, -122.417538
WA

Database(s) : [WELLS - WA] ***(cont.)***

Envirosite ID: 47774168
EPA ID: N/R

WELLS - WA ***(cont.)***

Well Diameter Quarter :	8
Well Dept Quarter :	28.8
Well Owner Name :	TACOMA METALS
Driller Number :	N/R
Section/Township/Range :	SEC 03, TWP 20N, RNG 03E
Range Fraction Number :	N/R
QTR Section CD :	SW
QTR QTR Section CD :	SW
Tax Parcel Number :	N/R
Last Update :	2006-04-03
WRIA Number :	10
Last Date in Agency List :	2023-01-12

Well Tag Number :	N/R
NIT ID Number :	AE24407
Well Type Code :	A
Well Address :	N/R
County ID :	53
Region Code :	2
Well Completion Date :	2013-11-04
Well Log Received Date :	2014-02-10
Well Diameter Quarter :	0
Well Dept Quarter :	51.5
Well Owner Name :	BNSF
Driller Number :	2823
Section/Township/Range :	SEC 03, TWP 20N, RNG 03E
Range Fraction Number :	N/R
QTR Section CD :	SW
QTR QTR Section CD :	SW
Tax Parcel Number :	BSNFROW
Last Update :	2014-04-14
WRIA Number :	10
Last Date in Agency List :	2023-01-12

Well Tag Number :	AHS227
NIT ID Number :	R063787
Well Type Code :	R
Well Address :	2115 E RIVER ST, TACOMA 98421
County ID :	53
Region Code :	2
Well Completion Date :	2003-04-11
Well Log Received Date :	2003-05-05
Well Diameter Quarter :	2
Well Dept Quarter :	8
Well Owner Name :	LARRY HANSEN
Driller Number :	N/R
Section/Township/Range :	SEC 03, TWP 20N, RNG 03E
Range Fraction Number :	N/R
QTR Section CD :	SW
QTR QTR Section CD :	SW
Tax Parcel Number :	R4715010160
Last Update :	2003-06-11
WRIA Number :	10
Last Date in Agency List :	2023-01-12

Map Id: F55
Direction: ESE
Distance: 0.532 mi., 2808 ft.
Elevation: 11 ft.
Relative: Lower

Site Name : 1344461 | 1344462 | 1557002
47.245163, -122.417538
WA

Database(s) : [WELLS - WA] ***(cont.)***

Envirosite ID: 47774168
EPA ID: N/R

WELLS - WA ***(cont.)***

Well Tag Number :	N/R
NIT ID Number :	SE09463
Well Type Code :	R
Well Address :	2221 E River Street, Tacoma 98421
County ID :	53
Region Code :	2
Well Completion Date :	2011-06-08
Well Log Received Date :	2011-06-24
Well Diameter Quarter :	2.25
Well Dept Quarter :	20
Well Owner Name :	Burlington Northern SF RR | GeoEngineers
Driller Number :	N/R
Section/Township/Range :	SEC 03, TWP 20N, RNG 03E
Range Fraction Number :	N/R
QTR Section CD :	SW
QTR QTR Section CD :	SW
Tax Parcel Number :	2071260010
Last Update :	2011-07-19
WRIA Number :	10
Last Date in Agency List :	2023-01-12

Well Tag Number :	AHS228
NIT ID Number :	R063787
Well Type Code :	R
Well Address :	2115 E RIVER ST, TACOMA 98421
County ID :	53
Region Code :	2
Well Completion Date :	2003-04-11
Well Log Received Date :	2003-05-05
Well Diameter Quarter :	2
Well Dept Quarter :	8
Well Owner Name :	LARRY HANSEN
Driller Number :	N/R
Section/Township/Range :	SEC 03, TWP 20N, RNG 03E
Range Fraction Number :	N/R
QTR Section CD :	SW
QTR QTR Section CD :	SW
Tax Parcel Number :	R4715010160
Last Update :	2003-06-11
WRIA Number :	10
Last Date in Agency List :	2023-01-12

Well Tag Number :	N/R
NIT ID Number :	AE14253
Well Type Code :	A
Well Address :	2221 E River Street, Tacoma 98421
County ID :	53
Region Code :	2
Well Completion Date :	2011-08-17
Well Log Received Date :	2011-09-01
Well Diameter Quarter :	2
Well Dept Quarter :	14
Well Owner Name :	Burlington Northern SF RR
Driller Number :	N/R
Section/Township/Range :	SEC 03, TWP 20N, RNG 03E

Map Id: F55
Direction: ESE
Distance: 0.532 mi., 2808 ft.
Elevation: 11 ft.
Relative: Lower

Site Name : 1344461 | 1344462 | 1557002
47.245163, -122.417538
WA

Database(s) : [WELLS - WA] ***(cont.)***

Envirosite ID: 47774168
EPA ID: N/R

WELLS - WA ***(cont.)***

Range Fraction Number :	N/R
QTR Section CD :	SW
QTR QTR Section CD :	SW
Tax Parcel Number :	2071260010
Last Update :	2011-09-22
WRIA Number :	10
Last Date in Agency List :	2023-01-12

Well Tag Number :	N/R
NIT ID Number :	AE24094
Well Type Code :	A
Well Address :	NEAR PORTLAND AVE & CLEVELAND ST, TACOMA
County ID :	53
Region Code :	2
Well Completion Date :	2013-10-11
Well Log Received Date :	2014-01-02
Well Diameter Quarter :	N/R
Well Dept Quarter :	31.5
Well Owner Name :	City Of Tacoma
Driller Number :	N/R
Section/Township/Range :	SEC 03, TWP 20N, RNG 03E
Range Fraction Number :	N/R
QTR Section CD :	SW
QTR QTR Section CD :	SW
Tax Parcel Number :	N/R
Last Update :	2014-03-07
WRIA Number :	10
Last Date in Agency List :	2023-01-12

Well Tag Number :	N/R
NIT ID Number :	EE01930
Well Type Code :	R
Well Address :	2221 E River Street, Tacoma 98421
County ID :	53
Region Code :	2
Well Completion Date :	2011-06-09
Well Log Received Date :	2011-06-24
Well Diameter Quarter :	2.25
Well Dept Quarter :	9
Well Owner Name :	Burlington Northern SF RR | GeoEngineers
Driller Number :	N/R
Section/Township/Range :	SEC 03, TWP 20N, RNG 03E
Range Fraction Number :	N/R
QTR Section CD :	SW
QTR QTR Section CD :	SW
Tax Parcel Number :	2071260010
Last Update :	2011-07-19
WRIA Number :	10
Last Date in Agency List :	2023-01-12

Map Id: 56
Direction: E
Distance: 0.533 mi., 2817 ft.
Elevation: 8 ft.
Relative: Lower

Site Name : 12102400
47.249822, -122.41429
WA

Database(s) : [NWIS]

Envirosite ID: 20005933
EPA ID: N/R

NWIS

Site Identification Number :	12102400
Site Type :	Stream
Station Name :	PUYALLUP RIVER AT LINCOLN AVENUE AT TACOMA, WA
Agency :	U.S. Geological Survey
District :	N/R
State :	WA
County :	Pierce County
Country :	USA
Land Net Location :	N/R
Name of Location Map :	N/R
Scale of Location Map :	N/R
Altitude of Gage/Land Surface :	N/R
Method Altitude Determined :	N/R
Altitude Accuracy :	N/R
Altitude Datum :	N/R
Hydrologic Unit :	Puyallup
Drainage Basin :	N/R
Topographic Setting :	N/R
Flags for the Type of Data Collected:	NNNNNNNNNNNNNNNNNNNNNNNNNNNNNN
Flags for Instruments at Site :	NNNNNNNNNNNNNNNNNNNNNNNNNNNNNN
Date of First Construction :	N/R
Date Site Established or Inventoried:	N/R
Drainage Area :	N/R
Contributing Drainage Area :	N/R
Data Reliability :	N/R
Data-Other GW Files :	NNNNNNNN
National Aquifer :	N/R
Local Aquifer :	N/R
Local Aquifer Type :	N/R
Well Depth :	N/R
Hole Depth :	N/R
Source of Depth Data :	N/R
Project Number :	N/R
Real-Time Data Flag :	0
Peak-Streamflow Data Begin Date :	N/R
Peak-Streamflow Data End Date :	N/R
Peak-Streamflow Data Count :	0
Water-Quality Data Begin Date :	1913-08-25
Water-Quality Data End Date :	1984-08-31
Water-Quality Data Count :	38
Field Water-Level Measurements Begin Date:	N/R
Field Water-level Measurements End Date:	N/R
Field Water-Level Measurements Count:	0
Site-Visit Data Begin Date :	N/R
Site-Visit Data End Date :	N/R
Site-Visit Data Count :	0
Latitude :	47.249822
Longitude :	-122.41429
Last Date in Agency List :	2023-02-13

Map Id: 57
Direction: SSW
Distance: 0.566 mi., 2989 ft.
Elevation: 32 ft.
Relative: Higher

Site Name : 471433122255701 | 471434122255801
47.242599, -122.434012
WA

Database(s) : [NWIS]

Envirosite ID: 20208326
EPA ID: N/R

NWIS

Site Identification Number :	471433122255701
Site Type :	Well
Station Name :	20N/03E-04P01
Agency :	U.S. Geological Survey
District :	N/R
State :	WA
County :	Pierce County
Country :	USA
Land Net Location :	SESWS04 T20N R03E W
Name of Location Map :	TACOMA SOUTH
Scale of Location Map :	24000
Altitude of Gage/Land Surface :	15
Method Altitude Determined :	Interpolated from topographic map.
Altitude Accuracy :	5
Altitude Datum :	National Geodetic Vertical Datum of 1929
Hydrologic Unit :	Puget Sound
Drainage Basin :	N/R
Topographic Setting :	N/R
Flags for the Type of Data Collected:	NNNNNNNNNNNNNNNNNNNNNNNNNNNNO
Flags for Instruments at Site :	NNNNNNNNNNNNNNNNNNNNNNNNNNNNN
Date of First Construction :	1915-01-01
Date Site Established or Inventoried:	1995-06-15
Drainage Area :	N/R
Contributing Drainage Area :	N/R
Data Reliability :	Data have been checked by the reporting agency.
Data-Other GW Files :	YYNNNYNN
National Aquifer :	N/R
Local Aquifer :	N/R
Local Aquifer Type :	N/R
Well Depth :	N/R
Hole Depth :	N/R
Source of Depth Data :	N/R
Project Number :	WA39400
Real-Time Data Flag :	0
Peak-Streamflow Data Begin Date :	N/R
Peak-Streamflow Data End Date :	N/R
Peak-Streamflow Data Count :	0
Water-Quality Data Begin Date :	1960-10-31
Water-Quality Data End Date :	1960-10-31
Water-Quality Data Count :	1
Field Water-Level Measurements Begin Date:	1960-06-09
Field Water-level Measurements End Date:	1960-06-09
Field Water-Level Measurements Count:	1
Site-Visit Data Begin Date :	N/R
Site-Visit Data End Date :	N/R
Site-Visit Data Count :	0
Latitude :	47.242599
Longitude :	-122.434012
Last Date in Agency List :	2023-02-13

Site Identification Number :	471434122255801
Site Type :	Well
Station Name :	20N/03E-04P02
Agency :	U.S. Geological Survey

Map Id: 57
Direction: SSW
Distance: 0.566 mi., 2989 ft.
Elevation: 32 ft.
Relative: Higher

Site Name : 471433122255701 | 471434122255801
47.242599, -122.434012
WA

Database(s) : [NWIS] ***(cont.)***

Envirosite ID: 20208326
EPA ID: N/R

NWIS ***(cont.)***

District :	N/R
State :	WA
County :	Pierce County
Country :	USA
Land Net Location :	SESWS04 T20N R03E W
Name of Location Map :	TACOMA SOUTH
Scale of Location Map :	24000
Altitude of Gage/Land Surface :	10
Method Altitude Determined :	Interpolated from topographic map.
Altitude Accuracy :	5
Altitude Datum :	National Geodetic Vertical Datum of 1929
Hydrologic Unit :	Puyallup
Drainage Basin :	N/R
Topographic Setting :	N/R
Flags for the Type of Data Collected:	NNNNNNNNNNNNNNNNNNNNNNNNNNNNO
Flags for Instruments at Site :	NNNNNNNNNNNNNNNNNNNNNNNNNNNNN
Date of First Construction :	1940-01-01
Date Site Established or Inventoried:	1965-05-16
Drainage Area :	N/R
Contributing Drainage Area :	N/R
Data Reliability :	Data have been checked by the reporting agency.
Data-Other GW Files :	YYNNNYNN
National Aquifer :	N/R
Local Aquifer :	N/R
Local Aquifer Type :	N/R
Well Depth :	250
Hole Depth :	N/R
Source of Depth Data :	D
Project Number :	N/R
Real-Time Data Flag :	0
Peak-Streamflow Data Begin Date :	N/R
Peak-Streamflow Data End Date :	N/R
Peak-Streamflow Data Count :	0
Water-Quality Data Begin Date :	1966-08-31
Water-Quality Data End Date :	1966-08-31
Water-Quality Data Count :	1
Field Water-Level Measurements Begin Date:	1940-01-01
Field Water-level Measurements End Date:	1985-05-16
Field Water-Level Measurements Count:	2
Site-Visit Data Begin Date :	N/R
Site-Visit Data End Date :	N/R
Site-Visit Data Count :	0
Latitude :	47.242599
Longitude :	-122.434012
Last Date in Agency List :	2023-02-13

Map Id: 58
Direction: SW
Distance: 0.577 mi., 3045 ft.
Elevation: 66 ft.
Relative: Higher

Site Name : 1562000 | 1562001 | 1562002
47.243169, -122.436979
WA

Database(s) : [WELLS - WA]

Envirosite ID: 47798223
EPA ID: N/R

WELLS - WA

Details for this site have been truncated due to the large number of available details for this site within this dataset. For the complete details for this site, contact your Envirosite account representative for a complimentary site report containing all of the details available.

Well Tag Number :	N/R
NIT ID Number :	SE74807
Well Type Code :	R
Well Address :	N/R
County ID :	53
Region Code :	4
Well Completion Date :	2020-08-12
Well Log Received Date :	2020-08-19
Well Diameter Quarter :	9
Well Dept Quarter :	31.5
Well Owner Name :	University Of Washington
Driller Number :	3119
Section/Township/Range :	SEC 37, TWP 20N, RNG 03E
Range Fraction Number :	N/R
QTR Section CD :	NW
QTR QTR Section CD :	NW
Tax Parcel Number :	N/R
Last Update :	2020-08-27
WRIA Number :	28
Last Date in Agency List :	2023-01-12

Well Tag Number :	N/R
NIT ID Number :	AE62026
Well Type Code :	A
Well Address :	N/R
County ID :	53
Region Code :	4
Well Completion Date :	2020-08-12
Well Log Received Date :	2020-08-19
Well Diameter Quarter :	9
Well Dept Quarter :	31.5
Well Owner Name :	University Of Washington
Driller Number :	3119
Section/Township/Range :	SEC 37, TWP 20N, RNG 03E
Range Fraction Number :	N/R
QTR Section CD :	NW
QTR QTR Section CD :	NW
Tax Parcel Number :	N/R
Last Update :	2020-08-26
WRIA Number :	28
Last Date in Agency List :	2023-01-12

Well Tag Number :	BBK547
NIT ID Number :	RE03319
Well Type Code :	R
Well Address :	2010 Dock Street, Tacoma 98402
County ID :	53
Region Code :	2
Well Completion Date :	2009-04-21
Well Log Received Date :	2009-06-05
Well Diameter Quarter :	2

Map Id: 58
Direction: SW
Distance: 0.577 mi., 3045 ft.
Elevation: 66 ft.
Relative: Higher

Site Name : 1562000 | 1562001 | 1562002
47.243169, -122.436979
WA

Database(s) : [WELLS - WA] ***(cont.)***

Envirosite ID: 47798223
EPA ID: N/R

WELLS - WA ***(cont.)***

Well Dept Quarter :	19
Well Owner Name :	City of Tacoma
Driller Number :	N/R
Section/Township/Range :	SEC 37, TWP 20N, RNG 03E
Range Fraction Number :	N/R
QTR Section CD :	NW
QTR QTR Section CD :	NW
Tax Parcel Number :	N/R
Last Update :	2009-06-17
WRIA Number :	10
Last Date in Agency List :	2023-01-12

Well Tag Number :	N/R
NIT ID Number :	AE62026
Well Type Code :	A
Well Address :	N/R
County ID :	53
Region Code :	4
Well Completion Date :	2020-08-12
Well Log Received Date :	2020-08-19
Well Diameter Quarter :	9
Well Dept Quarter :	31.5
Well Owner Name :	University Of Washington
Driller Number :	3119
Section/Township/Range :	SEC 37, TWP 20N, RNG 03E
Range Fraction Number :	N/R
QTR Section CD :	NW
QTR QTR Section CD :	NW
Tax Parcel Number :	N/R
Last Update :	2020-08-26
WRIA Number :	28
Last Date in Agency List :	2023-01-12

Well Tag Number :	N/R
NIT ID Number :	EE06004
Well Type Code :	R
Well Address :	2120 South C St
County ID :	53
Region Code :	4
Well Completion Date :	2016-03-16
Well Log Received Date :	2016-05-17
Well Diameter Quarter :	2.25
Well Dept Quarter :	15
Well Owner Name :	Kim
Driller Number :	3018
Section/Township/Range :	SEC 37, TWP 20N, RNG 03E
Range Fraction Number :	N/R
QTR Section CD :	NW
QTR QTR Section CD :	NW
Tax Parcel Number :	2021060014
Last Update :	2016-05-25
WRIA Number :	10
Last Date in Agency List :	2023-01-12

Map Id: 58
Direction: SW
Distance: 0.577 mi., 3045 ft.
Elevation: 66 ft.
Relative: Higher

Site Name : 1562000 | 1562001 | 1562002
47.243169, -122.436979
WA

Database(s) : [WELLS - WA] ***(cont.)***

Envirosite ID: 47798223
EPA ID: N/R

WELLS - WA ***(cont.)***

Well Tag Number :	N/R
NIT ID Number :	SE73358
Well Type Code :	R
Well Address :	1818 Tacoma Ave S Tacoma
County ID :	53
Region Code :	2
Well Completion Date :	2020-05-01
Well Log Received Date :	2020-11-03
Well Diameter Quarter :	2
Well Dept Quarter :	29
Well Owner Name :	UWT
Driller Number :	3205
Section/Township/Range :	SEC 37, TWP 20N, RNG 3E
Range Fraction Number :	N/R
QTR Section CD :	NW
QTR QTR Section CD :	NW
Tax Parcel Number :	2019050031
Last Update :	2022-06-09
WRIA Number :	28
Last Date in Agency List :	2023-01-12

Well Tag Number :	N/R
NIT ID Number :	SE73358
Well Type Code :	R
Well Address :	1818 Tacoma Ave S Tacoma
County ID :	53
Region Code :	2
Well Completion Date :	2020-05-01
Well Log Received Date :	2020-11-03
Well Diameter Quarter :	2
Well Dept Quarter :	35
Well Owner Name :	UWT
Driller Number :	3205
Section/Township/Range :	SEC 37, TWP 20N, RNG 3E
Range Fraction Number :	N/R
QTR Section CD :	NW
QTR QTR Section CD :	NW
Tax Parcel Number :	2019050031
Last Update :	2022-06-09
WRIA Number :	28
Last Date in Agency List :	2023-01-12

Well Tag Number :	N/R
NIT ID Number :	AE59846
Well Type Code :	A
Well Address :	1818 Tacoma Ave S Tacoma
County ID :	53
Region Code :	2
Well Completion Date :	2020-05-01
Well Log Received Date :	2020-11-03
Well Diameter Quarter :	2
Well Dept Quarter :	29
Well Owner Name :	UWT
Driller Number :	3205
Section/Township/Range :	SEC 37, TWP 20N, RNG 3E

Map Id: 58
Direction: SW
Distance: 0.577 mi., 3045 ft.
Elevation: 66 ft.
Relative: Higher

Site Name : 1562000 | 1562001 | 1562002
47.243169, -122.436979
WA

Database(s) : [WELLS - WA] ***(cont.)***

Envirosite ID: 47798223
EPA ID: N/R

WELLS - WA ***(cont.)***

Range Fraction Number :	N/R
QTR Section CD :	NW
QTR QTR Section CD :	NW
Tax Parcel Number :	2019050031
Last Update :	2022-06-09
WRIA Number :	10
Last Date in Agency List :	2023-01-12

Well Tag Number :	N/R
NIT ID Number :	EE06004
Well Type Code :	R
Well Address :	2120 South C St
County ID :	53
Region Code :	4
Well Completion Date :	2016-03-16
Well Log Received Date :	2016-05-17
Well Diameter Quarter :	2.25
Well Dept Quarter :	15
Well Owner Name :	Kim
Driller Number :	3018
Section/Township/Range :	SEC 37, TWP 20N, RNG 03E
Range Fraction Number :	N/R
QTR Section CD :	NW
QTR QTR Section CD :	NW
Tax Parcel Number :	2021060014
Last Update :	2016-05-25
WRIA Number :	10
Last Date in Agency List :	2023-01-12

Well Tag Number :	N/R
NIT ID Number :	SE73358
Well Type Code :	R
Well Address :	1818 Tacoma Ave S Tacoma
County ID :	53
Region Code :	2
Well Completion Date :	2020-05-03
Well Log Received Date :	2020-11-03
Well Diameter Quarter :	2
Well Dept Quarter :	29
Well Owner Name :	UWT
Driller Number :	3205
Section/Township/Range :	SEC 37, TWP 20N, RNG 3E
Range Fraction Number :	N/R
QTR Section CD :	NW
QTR QTR Section CD :	NW
Tax Parcel Number :	2019050031
Last Update :	2022-06-09
WRIA Number :	10
Last Date in Agency List :	2023-01-12

Well Tag Number :	N/R
NIT ID Number :	AE59846
Well Type Code :	A
Well Address :	1818 Tacoma Ave S Tacoma

Map Id: 58
Direction: SW
Distance: 0.577 mi., 3045 ft.
Elevation: 66 ft.
Relative: Higher

Site Name : 1562000 | 1562001 | 1562002
47.243169, -122.436979
WA

Database(s) : [WELLS - WA] ***(cont.)***

Envirosite ID: 47798223
EPA ID: N/R

WELLS - WA ***(cont.)***

County ID :	53
Region Code :	2
Well Completion Date :	2020-05-01
Well Log Received Date :	2020-11-03
Well Diameter Quarter :	2
Well Dept Quarter :	30
Well Owner Name :	UWT
Driller Number :	3205
Section/Township/Range :	SEC 37, TWP 20N, RNG 3E
Range Fraction Number :	N/R
QTR Section CD :	NW
QTR QTR Section CD :	NW
Tax Parcel Number :	2019050031
Last Update :	2022-06-09
WRIA Number :	28
Last Date in Agency List :	2023-01-12

Well Tag Number :	N/R
NIT ID Number :	AE36539
Well Type Code :	A
Well Address :	2120 South C St
County ID :	53
Region Code :	4
Well Completion Date :	2016-03-16
Well Log Received Date :	2016-05-17
Well Diameter Quarter :	2.25
Well Dept Quarter :	15
Well Owner Name :	Kim
Driller Number :	3018
Section/Township/Range :	SEC 37, TWP 20N, RNG 03E
Range Fraction Number :	N/R
QTR Section CD :	NW
QTR QTR Section CD :	NW
Tax Parcel Number :	2021060014
Last Update :	2016-05-25
WRIA Number :	10
Last Date in Agency List :	2023-01-12

Well Tag Number :	BME504
NIT ID Number :	RE18317
Well Type Code :	R
Well Address :	1920 Jefferson Ave
County ID :	53
Region Code :	2
Well Completion Date :	2019-11-10
Well Log Received Date :	2020-02-04
Well Diameter Quarter :	6
Well Dept Quarter :	15
Well Owner Name :	UWT
Driller Number :	2931
Section/Township/Range :	SEC 37, TWP 20N, RNG 3E
Range Fraction Number :	N/R
QTR Section CD :	NW
QTR QTR Section CD :	NW
Tax Parcel Number :	N/R

Map Id: 58
Direction: SW
Distance: 0.577 mi., 3045 ft.
Elevation: 66 ft.
Relative: Higher

Site Name : 1562000 | 1562001 | 1562002
47.243169, -122.436979
WA

Database(s) : [WELLS - WA] ***(cont.)***

Envirosite ID: 47798223
EPA ID: N/R

WELLS - WA ***(cont.)***

Last Update :	2020-02-06
WRIA Number :	28
Last Date in Agency List :	2023-01-12

Well Tag Number :	N/R
NIT ID Number :	AE59846
Well Type Code :	A
Well Address :	1818 Tacoma Ave S Tacoma
County ID :	53
Region Code :	2
Well Completion Date :	2020-05-03
Well Log Received Date :	2020-11-03
Well Diameter Quarter :	2
Well Dept Quarter :	30
Well Owner Name :	UWT
Driller Number :	3205
Section/Township/Range :	SEC 37, TWP 20N, RNG 3E
Range Fraction Number :	N/R
QTR Section CD :	NW
QTR QTR Section CD :	NW
Tax Parcel Number :	2019050031
Last Update :	2022-06-09
WRIA Number :	28
Last Date in Agency List :	2023-01-12

Well Tag Number :	N/R
NIT ID Number :	EE06004
Well Type Code :	R
Well Address :	2120 South C St
County ID :	53
Region Code :	4
Well Completion Date :	2016-03-16
Well Log Received Date :	2016-05-17
Well Diameter Quarter :	2.25
Well Dept Quarter :	15
Well Owner Name :	Kim
Driller Number :	3018
Section/Township/Range :	SEC 37, TWP 20N, RNG 03E
Range Fraction Number :	N/R
QTR Section CD :	NW
QTR QTR Section CD :	NW
Tax Parcel Number :	2021060014
Last Update :	2016-05-25
WRIA Number :	10
Last Date in Agency List :	2023-01-12

Well Tag Number :	BBK548
NIT ID Number :	RE03319
Well Type Code :	R
Well Address :	2010 Dock Street, Tacoma 98402
County ID :	53
Region Code :	2
Well Completion Date :	2009-04-21
Well Log Received Date :	2009-06-05

Map Id: 58
Direction: SW
Distance: 0.577 mi., 3045 ft.
Elevation: 66 ft.
Relative: Higher

Site Name : 1562000 | 1562001 | 1562002
47.243169, -122.436979
WA

Database(s) : [WELLS - WA] ***(cont.)***

Envirosite ID: 47798223
EPA ID: N/R

WELLS - WA ***(cont.)***

Well Diameter Quarter :	2
Well Dept Quarter :	20
Well Owner Name :	City of Tacoma
Driller Number :	N/R
Section/Township/Range :	SEC 37, TWP 20N, RNG 03E
Range Fraction Number :	N/R
QTR Section CD :	NW
QTR QTR Section CD :	NW
Tax Parcel Number :	N/R
Last Update :	2009-06-17
WRIA Number :	10
Last Date in Agency List :	2023-01-12

Well Tag Number :	N/R
NIT ID Number :	SE74807
Well Type Code :	R
Well Address :	N/R
County ID :	53
Region Code :	4
Well Completion Date :	2020-08-12
Well Log Received Date :	2020-08-19
Well Diameter Quarter :	9
Well Dept Quarter :	31.5
Well Owner Name :	University Of Washington
Driller Number :	3119
Section/Township/Range :	SEC 37, TWP 20N, RNG 03E
Range Fraction Number :	N/R
QTR Section CD :	NW
QTR QTR Section CD :	NW
Tax Parcel Number :	N/R
Last Update :	2020-08-27
WRIA Number :	28
Last Date in Agency List :	2023-01-12

Well Tag Number :	N/R
NIT ID Number :	AE36539
Well Type Code :	A
Well Address :	2120 South C St
County ID :	53
Region Code :	4
Well Completion Date :	2016-03-16
Well Log Received Date :	2016-05-17
Well Diameter Quarter :	2.25
Well Dept Quarter :	15
Well Owner Name :	Kim
Driller Number :	3018
Section/Township/Range :	SEC 37, TWP 20N, RNG 03E
Range Fraction Number :	N/R
QTR Section CD :	NW
QTR QTR Section CD :	NW
Tax Parcel Number :	2021060014
Last Update :	2016-05-25
WRIA Number :	10
Last Date in Agency List :	2023-01-12

Map Id: 58
Direction: SW
Distance: 0.577 mi., 3045 ft.
Elevation: 66 ft.
Relative: Higher

Site Name : 1562000 | 1562001 | 1562002
47.243169, -122.436979
WA

Database(s) : [WELLS - WA] ***(cont.)***

Envirosite ID: 47798223
EPA ID: N/R

WELLS - WA ***(cont.)***

Well Tag Number :	N/R
NIT ID Number :	SE74807
Well Type Code :	R
Well Address :	N/R
County ID :	53
Region Code :	4
Well Completion Date :	2020-08-12
Well Log Received Date :	2020-08-19
Well Diameter Quarter :	9
Well Dept Quarter :	31.5
Well Owner Name :	University Of Washington
Driller Number :	3119
Section/Township/Range :	SEC 37, TWP 20N, RNG 03E
Range Fraction Number :	N/R
QTR Section CD :	NW
QTR QTR Section CD :	NW
Tax Parcel Number :	N/R
Last Update :	2020-08-27
WRIA Number :	28
Last Date in Agency List :	2023-01-12

Well Tag Number :	N/R
NIT ID Number :	AE59846
Well Type Code :	A
Well Address :	1818 Tacoma Ave S Tacoma
County ID :	53
Region Code :	2
Well Completion Date :	2020-05-01
Well Log Received Date :	2020-11-03
Well Diameter Quarter :	2
Well Dept Quarter :	34
Well Owner Name :	UWT
Driller Number :	3205
Section/Township/Range :	SEC 37, TWP 20N, RNG 3E
Range Fraction Number :	N/R
QTR Section CD :	NW
QTR QTR Section CD :	NW
Tax Parcel Number :	2019050031
Last Update :	2022-06-09
WRIA Number :	28
Last Date in Agency List :	2023-01-12

Well Tag Number :	BLI233
NIT ID Number :	RE17197
Well Type Code :	R
Well Address :	S 17th and Fawcett Ave
County ID :	53
Region Code :	2
Well Completion Date :	2019-02-25
Well Log Received Date :	2019-09-06
Well Diameter Quarter :	6
Well Dept Quarter :	50
Well Owner Name :	UW Tacoma
Driller Number :	3283
Section/Township/Range :	SEC 37, TWP 20N, RNG 03E

Map Id: 58
Direction: SW
Distance: 0.577 mi., 3045 ft.
Elevation: 66 ft.
Relative: Higher

Site Name : 1562000 | 1562001 | 1562002
47.243169, -122.436979
WA

Database(s) : [WELLS - WA] ***(cont.)***

Envirosite ID: 47798223
EPA ID: N/R

WELLS - WA ***(cont.)***

Range Fraction Number :	N/R
QTR Section CD :	NW
QTR QTR Section CD :	NW
Tax Parcel Number :	N/R
Last Update :	2019-09-18
WRIA Number :	10
Last Date in Agency List :	2023-01-12

Well Tag Number :	N/R
NIT ID Number :	AE59846
Well Type Code :	A
Well Address :	1818 Tacoma Ave S Tacoma
County ID :	53
Region Code :	2
Well Completion Date :	2020-05-01
Well Log Received Date :	2020-11-03
Well Diameter Quarter :	2
Well Dept Quarter :	35
Well Owner Name :	UWT
Driller Number :	3205
Section/Township/Range :	SEC 37, TWP 20N, RNG 3E
Range Fraction Number :	N/R
QTR Section CD :	NW
QTR QTR Section CD :	NW
Tax Parcel Number :	2019050031
Last Update :	2022-06-09
WRIA Number :	28
Last Date in Agency List :	2023-01-12

Well Tag Number :	N/R
NIT ID Number :	SE73358
Well Type Code :	R
Well Address :	1818 Tacoma Ave S Tacoma
County ID :	53
Region Code :	2
Well Completion Date :	2020-05-01
Well Log Received Date :	2020-11-03
Well Diameter Quarter :	2
Well Dept Quarter :	34
Well Owner Name :	UWT
Driller Number :	3205
Section/Township/Range :	SEC 37, TWP 20N, RNG 3E
Range Fraction Number :	N/R
QTR Section CD :	NW
QTR QTR Section CD :	NW
Tax Parcel Number :	2019050031
Last Update :	2022-06-09
WRIA Number :	28
Last Date in Agency List :	2023-01-12

Well Tag Number :	N/R
NIT ID Number :	SE73358
Well Type Code :	R
Well Address :	1818 Tacoma Ave S Tacoma

Map Id: 58
Direction: SW
Distance: 0.577 mi., 3045 ft.
Elevation: 66 ft.
Relative: Higher

Site Name : 1562000 | 1562001 | 1562002
47.243169, -122.436979
WA

Database(s) : [WELLS - WA] ***(cont.)***

Envirosite ID: 47798223
EPA ID: N/R

WELLS - WA ***(cont.)***

County ID :	53
Region Code :	2
Well Completion Date :	2020-05-03
Well Log Received Date :	2020-11-03
Well Diameter Quarter :	2
Well Dept Quarter :	29
Well Owner Name :	UWT
Driller Number :	3205
Section/Township/Range :	SEC 37, TWP 20N, RNG 3E
Range Fraction Number :	N/R
QTR Section CD :	NW
QTR QTR Section CD :	NW
Tax Parcel Number :	2019050031
Last Update :	2022-06-09
WRIA Number :	28
Last Date in Agency List :	2023-01-12

Well Tag Number :	N/R
NIT ID Number :	AE36539
Well Type Code :	A
Well Address :	2120 South C St
County ID :	53
Region Code :	4
Well Completion Date :	2016-03-16
Well Log Received Date :	2016-05-17
Well Diameter Quarter :	2.25
Well Dept Quarter :	15
Well Owner Name :	Kim
Driller Number :	3018
Section/Township/Range :	SEC 37, TWP 20N, RNG 03E
Range Fraction Number :	N/R
QTR Section CD :	NW
QTR QTR Section CD :	NW
Tax Parcel Number :	2021060014
Last Update :	2016-05-25
WRIA Number :	10
Last Date in Agency List :	2023-01-12

Well Tag Number :	N/R
NIT ID Number :	SE73358
Well Type Code :	R
Well Address :	1818 Tacoma Ave S Tacoma
County ID :	53
Region Code :	2
Well Completion Date :	2020-05-30
Well Log Received Date :	2020-11-03
Well Diameter Quarter :	2
Well Dept Quarter :	29
Well Owner Name :	UWT
Driller Number :	3205
Section/Township/Range :	SEC 37, TWP 20N, RNG 3E
Range Fraction Number :	N/R
QTR Section CD :	NW
QTR QTR Section CD :	NW
Tax Parcel Number :	2019050031

Map Id: 58
Direction: SW
Distance: 0.577 mi., 3045 ft.
Elevation: 66 ft.
Relative: Higher

Site Name : 1562000 | 1562001 | 1562002
47.243169, -122.436979
WA

Database(s) : [WELLS - WA] ***(cont.)***

Envirosite ID: 47798223
EPA ID: N/R

WELLS - WA ***(cont.)***

Last Update :	2022-06-09
WRIA Number :	28
Last Date in Agency List :	2023-01-12
Well Tag Number :	N/R
NIT ID Number :	SE73358
Well Type Code :	R
Well Address :	1818 Tacoma Ave S Tacoma
County ID :	53
Region Code :	2
Well Completion Date :	2020-05-03
Well Log Received Date :	2020-11-03
Well Diameter Quarter :	2
Well Dept Quarter :	30
Well Owner Name :	UWT
Driller Number :	3205
Section/Township/Range :	SEC 37, TWP 20N, RNG 3E
Range Fraction Number :	N/R
QTR Section CD :	NW
QTR QTR Section CD :	NW
Tax Parcel Number :	2019050031
Last Update :	2022-06-09
WRIA Number :	28
Last Date in Agency List :	2023-01-12
Well Tag Number :	N/R
NIT ID Number :	SE73358
Well Type Code :	R
Well Address :	1818 Tacoma Ave S Tacoma
County ID :	53
Region Code :	2
Well Completion Date :	2020-05-01
Well Log Received Date :	2020-11-03
Well Diameter Quarter :	2
Well Dept Quarter :	30
Well Owner Name :	UWT
Driller Number :	3205
Section/Township/Range :	SEC 37, TWP 20N, RNG 3E
Range Fraction Number :	N/R
QTR Section CD :	NW
QTR QTR Section CD :	NW
Tax Parcel Number :	2019050031
Last Update :	2022-06-09
WRIA Number :	28
Last Date in Agency List :	2023-01-12
Well Tag Number :	N/R
NIT ID Number :	AE59846
Well Type Code :	A
Well Address :	1818 Tacoma Ave S Tacoma
County ID :	53
Region Code :	2
Well Completion Date :	2020-05-01
Well Log Received Date :	2020-11-03

Map Id: 58
Direction: SW
Distance: 0.577 mi., 3045 ft.
Elevation: 66 ft.
Relative: Higher

Site Name : 1562000 | 1562001 | 1562002
47.243169, -122.436979
WA

Database(s) : [WELLS - WA] ***(cont.)***

Envirosite ID: 47798223
EPA ID: N/R

WELLS - WA ***(cont.)***

Well Diameter Quarter :	2
Well Dept Quarter :	32
Well Owner Name :	UWT
Driller Number :	3205
Section/Township/Range :	SEC 37, TWP 20N, RNG 3E
Range Fraction Number :	N/R
QTR Section CD :	NW
QTR QTR Section CD :	NW
Tax Parcel Number :	2019050031
Last Update :	2022-06-09
WRIA Number :	28
Last Date in Agency List :	2023-01-12

Well Tag Number :	N/R
NIT ID Number :	AE62026
Well Type Code :	A
Well Address :	N/R
County ID :	53
Region Code :	4
Well Completion Date :	2020-08-12
Well Log Received Date :	2020-08-19
Well Diameter Quarter :	9
Well Dept Quarter :	31.5
Well Owner Name :	University Of Washington
Driller Number :	3119
Section/Township/Range :	SEC 37, TWP 20N, RNG 03E
Range Fraction Number :	N/R
QTR Section CD :	NW
QTR QTR Section CD :	NW
Tax Parcel Number :	N/R
Last Update :	2020-08-26
WRIA Number :	28
Last Date in Agency List :	2023-01-12

Map Id: 59
Direction: WSW
Distance: 0.579 mi., 3057 ft.
Elevation: 218 ft.
Relative: Higher

Site Name : 1907140 | 1907141 | 1907142
47.246522, -122.442589
WA

Database(s) : [WELLS - WA]

Envirosite ID: 47786177
EPA ID: N/R

WELLS - WA

Details for this site have been truncated due to the large number of available details for this site within this dataset. For the complete details for this site, contact your Envirosite account representative for a complimentary site report containing all of the details available.

Well Tag Number :	N/R
NIT ID Number :	AE62756
Well Type Code :	A
Well Address :	1754 Fawcett Ave

Map Id: 59
Direction: WSW
Distance: 0.579 mi., 3057 ft.
Elevation: 218 ft.
Relative: Higher

Site Name : 1907140 | 1907141 | 1907142
47.246522, -122.442589
WA

Database(s) : [WELLS - WA] ***(cont.)***

Envirosite ID: 47786177
EPA ID: N/R

WELLS - WA ***(cont.)***

County ID :	53
Region Code :	4
Well Completion Date :	2020-09-24
Well Log Received Date :	2020-10-20
Well Diameter Quarter :	2.25
Well Dept Quarter :	4
Well Owner Name :	Impact Church International
Driller Number :	2827
Section/Township/Range :	SEC 38, TWP 20N, RNG 03E
Range Fraction Number :	N/R
QTR Section CD :	SW
QTR QTR Section CD :	SE
Tax Parcel Number :	2017100181
Last Update :	2020-10-21
WRIA Number :	28
Last Date in Agency List :	2023-01-12

Well Tag Number :	N/R
NIT ID Number :	SE75306
Well Type Code :	R
Well Address :	1754 Fawcett Ave
County ID :	53
Region Code :	4
Well Completion Date :	2020-09-24
Well Log Received Date :	2020-10-20
Well Diameter Quarter :	2.25
Well Dept Quarter :	4
Well Owner Name :	Impact Church International
Driller Number :	2827
Section/Township/Range :	SEC 38, TWP 20N, RNG 03E
Range Fraction Number :	N/R
QTR Section CD :	SW
QTR QTR Section CD :	SE
Tax Parcel Number :	2017100181
Last Update :	2020-10-21
WRIA Number :	10
Last Date in Agency List :	2023-01-12

Well Tag Number :	N/R
NIT ID Number :	AE63439
Well Type Code :	A
Well Address :	1555 Tacoma Ave S
County ID :	53
Region Code :	4
Well Completion Date :	2020-11-04
Well Log Received Date :	2020-11-11
Well Diameter Quarter :	8
Well Dept Quarter :	20
Well Owner Name :	1555 Tacoma Ave S LLC
Driller Number :	1815
Section/Township/Range :	SEC 38, TWP 20N, RNG 03E
Range Fraction Number :	N/R
QTR Section CD :	SW
QTR QTR Section CD :	SE
Tax Parcel Number :	N/R

Map Id: 59
Direction: WSW
Distance: 0.579 mi., 3057 ft.
Elevation: 218 ft.
Relative: Higher

Site Name : 1907140 | 1907141 | 1907142
47.246522, -122.442589
WA

Database(s) : [WELLS - WA] ***(cont.)***

Envirosite ID: 47786177
EPA ID: N/R

WELLS - WA ***(cont.)***

Last Update :	2020-12-03
WRIA Number :	28
Last Date in Agency List :	2023-01-12

Well Tag Number :	BLR782
NIT ID Number :	RE17761
Well Type Code :	R
Well Address :	University of Washington Tacoma campus
County ID :	53
Region Code :	2
Well Completion Date :	2019-08-26
Well Log Received Date :	2019-11-13
Well Diameter Quarter :	6
Well Dept Quarter :	35
Well Owner Name :	University Of Washington
Driller Number :	2931
Section/Township/Range :	SEC 38, TWP 20N, RNG 03E
Range Fraction Number :	N/R
QTR Section CD :	SW
QTR QTR Section CD :	SE
Tax Parcel Number :	N/R
Last Update :	2019-11-13
WRIA Number :	10
Last Date in Agency List :	2023-01-12

Well Tag Number :	N/R
NIT ID Number :	SE75306
Well Type Code :	R
Well Address :	1754 Fawcett Ave
County ID :	53
Region Code :	4
Well Completion Date :	2020-09-24
Well Log Received Date :	2020-10-20
Well Diameter Quarter :	2.25
Well Dept Quarter :	4
Well Owner Name :	Impact Church International
Driller Number :	2827
Section/Township/Range :	SEC 38, TWP 20N, RNG 03E
Range Fraction Number :	N/R
QTR Section CD :	SW
QTR QTR Section CD :	SE
Tax Parcel Number :	2017100181
Last Update :	2020-10-21
WRIA Number :	10
Last Date in Agency List :	2023-01-12

Well Tag Number :	N/R
NIT ID Number :	AE62756
Well Type Code :	A
Well Address :	1754 Fawcett Ave
County ID :	53
Region Code :	4
Well Completion Date :	2020-09-24
Well Log Received Date :	2020-10-20

Map Id: 59
Direction: WSW
Distance: 0.579 mi., 3057 ft.
Elevation: 218 ft.
Relative: Higher

Site Name : 1907140 | 1907141 | 1907142
47.246522, -122.442589
WA

Database(s) : [WELLS - WA] ***(cont.)***

Envirosite ID: 47786177
EPA ID: N/R

WELLS - WA ***(cont.)***

Well Diameter Quarter :	2.25
Well Dept Quarter :	4
Well Owner Name :	Impact Church International
Driller Number :	2827
Section/Township/Range :	SEC 38, TWP 20N, RNG 03E
Range Fraction Number :	N/R
QTR Section CD :	SW
QTR QTR Section CD :	SE
Tax Parcel Number :	2017100181
Last Update :	2020-10-21
WRIA Number :	10
Last Date in Agency List :	2023-01-12

Well Tag Number :	N/R
NIT ID Number :	AE55386
Well Type Code :	A
Well Address :	University Of Washington Tacoma Campus
County ID :	53
Region Code :	2
Well Completion Date :	2019-08-26
Well Log Received Date :	2019-11-13
Well Diameter Quarter :	6
Well Dept Quarter :	30
Well Owner Name :	University Of Washington
Driller Number :	2931
Section/Township/Range :	SEC 38, TWP 20N, RNG 03E
Range Fraction Number :	N/R
QTR Section CD :	SW
QTR QTR Section CD :	SE
Tax Parcel Number :	N/R
Last Update :	2019-11-13
WRIA Number :	10
Last Date in Agency List :	2023-01-12

Well Tag Number :	N/R
NIT ID Number :	AE62756
Well Type Code :	A
Well Address :	1754 Fawcett Ave
County ID :	53
Region Code :	4
Well Completion Date :	2020-09-24
Well Log Received Date :	2020-10-20
Well Diameter Quarter :	2.25
Well Dept Quarter :	4
Well Owner Name :	Impact Church International
Driller Number :	2827
Section/Township/Range :	SEC 38, TWP 20N, RNG 03E
Range Fraction Number :	N/R
QTR Section CD :	SW
QTR QTR Section CD :	SE
Tax Parcel Number :	2017100181
Last Update :	2020-10-21
WRIA Number :	10
Last Date in Agency List :	2023-01-12

Map Id: 59
Direction: WSW
Distance: 0.579 mi., 3057 ft.
Elevation: 218 ft.
Relative: Higher

Site Name : 1907140 | 1907141 | 1907142
47.246522, -122.442589
WA

Database(s) : [WELLS - WA] ***(cont.)***

Envirosite ID: 47786177
EPA ID: N/R

WELLS - WA ***(cont.)***

Well Tag Number :	BLR717
NIT ID Number :	RE17458
Well Type Code :	R
Well Address :	Court E And South 19th Street
County ID :	53
Region Code :	2
Well Completion Date :	2019-04-18
Well Log Received Date :	2019-09-06
Well Diameter Quarter :	6
Well Dept Quarter :	16
Well Owner Name :	University of Washington Tacoma
Driller Number :	3017
Section/Township/Range :	SEC 38, TWP 20N, RNG 03E
Range Fraction Number :	N/R
QTR Section CD :	SW
QTR QTR Section CD :	SE
Tax Parcel Number :	N/R
Last Update :	2019-09-18
WRIA Number :	10
Last Date in Agency List :	2023-01-12

Well Tag Number :	BKX416
NIT ID Number :	RE15333
Well Type Code :	R
Well Address :	1902 Jefferson Ave
County ID :	53
Region Code :	2
Well Completion Date :	2017-12-19
Well Log Received Date :	2019-06-27
Well Diameter Quarter :	6
Well Dept Quarter :	21
Well Owner Name :	City Of Tacoma
Driller Number :	2931
Section/Township/Range :	SEC 38, TWP 20N, RNG 03E
Range Fraction Number :	N/R
QTR Section CD :	SW
QTR QTR Section CD :	SE
Tax Parcel Number :	N/R
Last Update :	2019-06-28
WRIA Number :	10
Last Date in Agency List :	2023-01-12

Well Tag Number :	N/R
NIT ID Number :	AE64626
Well Type Code :	A
Well Address :	1555 Tacoma Ave
County ID :	53
Region Code :	4
Well Completion Date :	2021-01-26
Well Log Received Date :	2021-03-08
Well Diameter Quarter :	2.25
Well Dept Quarter :	15
Well Owner Name :	1555 Tacoma Ave S LLC
Driller Number :	3216
Section/Township/Range :	SEC 38, TWP 20N, RNG 03E

Map Id: 59
Direction: WSW
Distance: 0.579 mi., 3057 ft.
Elevation: 218 ft.
Relative: Higher

Site Name : 1907140 | 1907141 | 1907142
47.246522, -122.442589
WA

Database(s) : [WELLS - WA] ***(cont.)***

Envirosite ID: 47786177
EPA ID: N/R

WELLS - WA ***(cont.)***

Range Fraction Number :	N/R
QTR Section CD :	SW
QTR QTR Section CD :	SE
Tax Parcel Number :	2015110160
Last Update :	2021-03-24
WRIA Number :	28
Last Date in Agency List :	2023-01-12

Well Tag Number :	N/R
NIT ID Number :	SE70358
Well Type Code :	R
Well Address :	University of Washington Tacoma Campus
County ID :	53
Region Code :	2
Well Completion Date :	2019-08-26
Well Log Received Date :	2019-11-13
Well Diameter Quarter :	6
Well Dept Quarter :	40
Well Owner Name :	University Of Washington
Driller Number :	2931
Section/Township/Range :	SEC 38, TWP 20N, RNG 03E
Range Fraction Number :	N/R
QTR Section CD :	SW
QTR QTR Section CD :	SE
Tax Parcel Number :	N/R
Last Update :	2019-11-13
WRIA Number :	10
Last Date in Agency List :	2023-01-12

Well Tag Number :	N/R
NIT ID Number :	SE75306
Well Type Code :	R
Well Address :	1754 Fawcett Ave
County ID :	53
Region Code :	4
Well Completion Date :	2020-09-24
Well Log Received Date :	2020-10-20
Well Diameter Quarter :	2.25
Well Dept Quarter :	4
Well Owner Name :	Impact Church International
Driller Number :	2827
Section/Township/Range :	SEC 38, TWP 20N, RNG 03E
Range Fraction Number :	N/R
QTR Section CD :	SW
QTR QTR Section CD :	SE
Tax Parcel Number :	2017100181
Last Update :	2020-10-21
WRIA Number :	10
Last Date in Agency List :	2023-01-12

Well Tag Number :	N/R
NIT ID Number :	AE62756
Well Type Code :	A
Well Address :	1754 Fawcett Ave

Map Id: 59
Direction: WSW
Distance: 0.579 mi., 3057 ft.
Elevation: 218 ft.
Relative: Higher

Site Name : 1907140 | 1907141 | 1907142
47.246522, -122.442589
WA

Database(s) : [WELLS - WA] ***(cont.)***

Envirosite ID: 47786177
EPA ID: N/R

WELLS - WA ***(cont.)***

County ID :	53
Region Code :	4
Well Completion Date :	2020-09-24
Well Log Received Date :	2020-10-20
Well Diameter Quarter :	2.25
Well Dept Quarter :	4
Well Owner Name :	Impact Church International
Driller Number :	2827
Section/Township/Range :	SEC 38, TWP 20N, RNG 03E
Range Fraction Number :	N/R
QTR Section CD :	SW
QTR QTR Section CD :	SE
Tax Parcel Number :	2017100181
Last Update :	2020-10-21
WRIA Number :	28
Last Date in Agency List :	2023-01-12

Well Tag Number :	BLU314
NIT ID Number :	AE64969
Well Type Code :	A
Well Address :	190919111913 Fawcett Avenue
County ID :	53
Region Code :	2
Well Completion Date :	2021-02-27
Well Log Received Date :	2021-03-10
Well Diameter Quarter :	2
Well Dept Quarter :	31.5
Well Owner Name :	Fawcett OZ Sub LLC
Driller Number :	1484
Section/Township/Range :	SEC 38, TWP 20N, RNG 3E
Range Fraction Number :	N/R
QTR Section CD :	SW
QTR QTR Section CD :	SE
Tax Parcel Number :	20190900202019090030
Last Update :	2021-03-11
WRIA Number :	10
Last Date in Agency List :	2023-01-12

Well Tag Number :	N/R
NIT ID Number :	AE62756
Well Type Code :	A
Well Address :	1754 Fawcett Ave
County ID :	53
Region Code :	4
Well Completion Date :	2020-09-24
Well Log Received Date :	2020-10-20
Well Diameter Quarter :	2.25
Well Dept Quarter :	4
Well Owner Name :	Impact Church International
Driller Number :	2827
Section/Township/Range :	SEC 38, TWP 20N, RNG 03E
Range Fraction Number :	N/R
QTR Section CD :	SW
QTR QTR Section CD :	SE
Tax Parcel Number :	2017100181

Map Id: 59
Direction: WSW
Distance: 0.579 mi., 3057 ft.
Elevation: 218 ft.
Relative: Higher

Site Name : 1907140 | 1907141 | 1907142
47.246522, -122.442589
WA

Database(s) : [WELLS - WA] ***(cont.)***

Envirosite ID: 47786177
EPA ID: N/R

WELLS - WA ***(cont.)***

Last Update :	2020-10-21
WRIA Number :	10
Last Date in Agency List :	2023-01-12

Well Tag Number :	N/R
NIT ID Number :	AE55386
Well Type Code :	A
Well Address :	University Of Washington Tacoma Campus
County ID :	53
Region Code :	2
Well Completion Date :	2019-08-26
Well Log Received Date :	2019-11-13
Well Diameter Quarter :	6
Well Dept Quarter :	60
Well Owner Name :	University Of Washington
Driller Number :	2931
Section/Township/Range :	SEC 38, TWP 20N, RNG 03E
Range Fraction Number :	N/R
QTR Section CD :	SW
QTR QTR Section CD :	SE
Tax Parcel Number :	N/R
Last Update :	2019-11-13
WRIA Number :	10
Last Date in Agency List :	2023-01-12

Well Tag Number :	N/R
NIT ID Number :	SE75306
Well Type Code :	R
Well Address :	1754 Fawcett Ave
County ID :	53
Region Code :	4
Well Completion Date :	2020-09-24
Well Log Received Date :	2020-10-20
Well Diameter Quarter :	2.25
Well Dept Quarter :	4
Well Owner Name :	Impact Church International
Driller Number :	2827
Section/Township/Range :	SEC 38, TWP 20N, RNG 03E
Range Fraction Number :	N/R
QTR Section CD :	SW
QTR QTR Section CD :	SE
Tax Parcel Number :	2017100181
Last Update :	2020-10-21
WRIA Number :	10
Last Date in Agency List :	2023-01-12

Well Tag Number :	N/R
NIT ID Number :	SE70358
Well Type Code :	R
Well Address :	University of Washington Tacoma Campus
County ID :	53
Region Code :	2
Well Completion Date :	2019-08-26
Well Log Received Date :	2019-11-13

Map Id: 59
Direction: WSW
Distance: 0.579 mi., 3057 ft.
Elevation: 218 ft.
Relative: Higher

Site Name : 1907140 | 1907141 | 1907142
47.246522, -122.442589
WA

Database(s) : [WELLS - WA] ***(cont.)***

Envirosite ID: 47786177
EPA ID: N/R

WELLS - WA ***(cont.)***

Well Diameter Quarter :	6
Well Dept Quarter :	30
Well Owner Name :	University Of Washington
Driller Number :	2931
Section/Township/Range :	SEC 38, TWP 20N, RNG 03E
Range Fraction Number :	N/R
QTR Section CD :	SW
QTR QTR Section CD :	SE
Tax Parcel Number :	N/R
Last Update :	2019-11-13
WRIA Number :	10
Last Date in Agency List :	2023-01-12

Well Tag Number :	N/R
NIT ID Number :	AE63439
Well Type Code :	A
Well Address :	1555 Tacoma Ave S
County ID :	53
Region Code :	4
Well Completion Date :	2020-11-04
Well Log Received Date :	2020-11-11
Well Diameter Quarter :	8
Well Dept Quarter :	20
Well Owner Name :	1555 Tacoma Ave S LLC
Driller Number :	1815
Section/Township/Range :	SEC 38, TWP 20N, RNG 03E
Range Fraction Number :	N/R
QTR Section CD :	SW
QTR QTR Section CD :	SE
Tax Parcel Number :	N/R
Last Update :	2020-12-03
WRIA Number :	28
Last Date in Agency List :	2023-01-12

Well Tag Number :	BLU316
NIT ID Number :	RE18708
Well Type Code :	R
Well Address :	1909 Fawcett Ave
County ID :	53
Region Code :	2
Well Completion Date :	2020-01-03
Well Log Received Date :	2020-02-24
Well Diameter Quarter :	2
Well Dept Quarter :	21
Well Owner Name :	Seaway Group
Driller Number :	3208
Section/Township/Range :	SEC 38, TWP 20N, RNG 3E
Range Fraction Number :	N/R
QTR Section CD :	SW
QTR QTR Section CD :	SE
Tax Parcel Number :	N/R
Last Update :	2020-02-25
WRIA Number :	10
Last Date in Agency List :	2023-01-12

Map Id: 59
Direction: WSW
Distance: 0.579 mi., 3057 ft.
Elevation: 218 ft.
Relative: Higher

Site Name : 1907140 | 1907141 | 1907142
47.246522, -122.442589
WA

Database(s) : [WELLS - WA] ***(cont.)***

Envirosite ID: 47786177
EPA ID: N/R

WELLS - WA ***(cont.)***

Well Tag Number :	N/R
NIT ID Number :	SE76622
Well Type Code :	R
Well Address :	1555 Tacoma Ave
County ID :	53
Region Code :	4
Well Completion Date :	2021-01-26
Well Log Received Date :	2021-03-08
Well Diameter Quarter :	2.25
Well Dept Quarter :	15
Well Owner Name :	1555 Tacoma Ave S LLC
Driller Number :	3216
Section/Township/Range :	SEC 38, TWP 20N, RNG 03E
Range Fraction Number :	N/R
QTR Section CD :	SW
QTR QTR Section CD :	SE
Tax Parcel Number :	2015110160
Last Update :	2021-03-24
WRIA Number :	10
Last Date in Agency List :	2023-01-12

Well Tag Number :	BLR758
NIT ID Number :	RE17761
Well Type Code :	R
Well Address :	University of Washington Tacoma campus
County ID :	53
Region Code :	2
Well Completion Date :	2019-08-26
Well Log Received Date :	2019-11-13
Well Diameter Quarter :	6
Well Dept Quarter :	30
Well Owner Name :	University Of Washington
Driller Number :	2931
Section/Township/Range :	SEC 38, TWP 20N, RNG 03E
Range Fraction Number :	N/R
QTR Section CD :	SW
QTR QTR Section CD :	SE
Tax Parcel Number :	N/R
Last Update :	2019-11-13
WRIA Number :	10
Last Date in Agency List :	2023-01-12

Well Tag Number :	BLR199
NIT ID Number :	RE17761
Well Type Code :	R
Well Address :	University of Washington Tacoma campus
County ID :	53
Region Code :	2
Well Completion Date :	2019-08-26
Well Log Received Date :	2019-11-13
Well Diameter Quarter :	2
Well Dept Quarter :	25
Well Owner Name :	University Of Washington
Driller Number :	2931
Section/Township/Range :	SEC 38, TWP 20N, RNG 03E

Map Id: 59
Direction: WSW
Distance: 0.579 mi., 3057 ft.
Elevation: 218 ft.
Relative: Higher

Site Name : 1907140 | 1907141 | 1907142
47.246522, -122.442589
WA

Database(s) : [WELLS - WA] ***(cont.)***

Envirosite ID: 47786177
EPA ID: N/R

WELLS - WA ***(cont.)***

Range Fraction Number :	N/R
QTR Section CD :	SW
QTR QTR Section CD :	SE
Tax Parcel Number :	N/R
Last Update :	2019-11-13
WRIA Number :	10
Last Date in Agency List :	2023-01-12

Well Tag Number :	BLR715
NIT ID Number :	RE17458
Well Type Code :	R
Well Address :	Court E And South 19th Street
County ID :	53
Region Code :	2
Well Completion Date :	2019-04-17
Well Log Received Date :	2019-09-06
Well Diameter Quarter :	6
Well Dept Quarter :	18
Well Owner Name :	University of Washington Tacoma
Driller Number :	3017
Section/Township/Range :	SEC 38, TWP 20N, RNG 03E
Range Fraction Number :	N/R
QTR Section CD :	SW
QTR QTR Section CD :	SE
Tax Parcel Number :	N/R
Last Update :	2019-09-18
WRIA Number :	10
Last Date in Agency List :	2023-01-12

Well Tag Number :	N/R
NIT ID Number :	SE75306
Well Type Code :	R
Well Address :	1754 Fawcett Ave
County ID :	53
Region Code :	4
Well Completion Date :	2020-09-24
Well Log Received Date :	2020-10-20
Well Diameter Quarter :	2.25
Well Dept Quarter :	4
Well Owner Name :	Impact Church International
Driller Number :	2827
Section/Township/Range :	SEC 38, TWP 20N, RNG 03E
Range Fraction Number :	N/R
QTR Section CD :	SW
QTR QTR Section CD :	SE
Tax Parcel Number :	2017100181
Last Update :	2020-10-21
WRIA Number :	28
Last Date in Agency List :	2023-01-12

Well Tag Number :	N/R
NIT ID Number :	SE70358
Well Type Code :	R
Well Address :	University of Washington Tacoma Campus

Map Id: 59
Direction: WSW
Distance: 0.579 mi., 3057 ft.
Elevation: 218 ft.
Relative: Higher

Site Name : 1907140 | 1907141 | 1907142
47.246522, -122.442589
WA

Database(s) : [WELLS - WA] ***(cont.)***

Envirosite ID: 47786177
EPA ID: N/R

WELLS - WA ***(cont.)***

County ID :	53
Region Code :	2
Well Completion Date :	2019-08-26
Well Log Received Date :	2019-11-13
Well Diameter Quarter :	6
Well Dept Quarter :	50
Well Owner Name :	University Of Washington
Driller Number :	2931
Section/Township/Range :	SEC 38, TWP 20N, RNG 03E
Range Fraction Number :	N/R
QTR Section CD :	SW
QTR QTR Section CD :	SE
Tax Parcel Number :	N/R
Last Update :	2019-11-13
WRIA Number :	10
Last Date in Agency List :	2023-01-12

Well Tag Number :	BLR785
NIT ID Number :	RE17761
Well Type Code :	R
Well Address :	University of Washington Tacoma campus
County ID :	53
Region Code :	2
Well Completion Date :	2019-08-26
Well Log Received Date :	2019-11-13
Well Diameter Quarter :	6
Well Dept Quarter :	80
Well Owner Name :	University Of Washington
Driller Number :	2931
Section/Township/Range :	SEC 38, TWP 20N, RNG 03E
Range Fraction Number :	N/R
QTR Section CD :	SW
QTR QTR Section CD :	SE
Tax Parcel Number :	N/R
Last Update :	2019-11-13
WRIA Number :	10
Last Date in Agency List :	2023-01-12

Well Tag Number :	N/R
NIT ID Number :	SE75798
Well Type Code :	R
Well Address :	1555 Tacoma Ave S
County ID :	53
Region Code :	4
Well Completion Date :	2020-11-04
Well Log Received Date :	2020-11-11
Well Diameter Quarter :	8
Well Dept Quarter :	15
Well Owner Name :	1555 Tacoma Ave S LLC
Driller Number :	1815
Section/Township/Range :	SEC 38, TWP 20N, RNG 03E
Range Fraction Number :	N/R
QTR Section CD :	SW
QTR QTR Section CD :	SE
Tax Parcel Number :	N/R

Map Id: 59
Direction: WSW
Distance: 0.579 mi., 3057 ft.
Elevation: 218 ft.
Relative: Higher

Site Name : 1907140 | 1907141 | 1907142
47.246522, -122.442589
WA

Database(s) : [WELLS - WA] ***(cont.)***

Envirosite ID: 47786177
EPA ID: N/R

WELLS - WA ***(cont.)***

Last Update :	2020-12-03
WRIA Number :	28
Last Date in Agency List :	2023-01-12
Well Tag Number :	N/R
NIT ID Number :	AE62756
Well Type Code :	A
Well Address :	1754 Fawcett Ave
County ID :	53
Region Code :	4
Well Completion Date :	2020-09-24
Well Log Received Date :	2020-10-20
Well Diameter Quarter :	2.25
Well Dept Quarter :	4
Well Owner Name :	Impact Church International
Driller Number :	2827
Section/Township/Range :	SEC 38, TWP 20N, RNG 03E
Range Fraction Number :	N/R
QTR Section CD :	SW
QTR QTR Section CD :	SE
Tax Parcel Number :	2017100181
Last Update :	2020-10-21
WRIA Number :	10
Last Date in Agency List :	2023-01-12

Map Id: 60
Direction: WNW
Distance: 0.581 mi., 3070 ft.
Elevation: 186 ft.
Relative: Higher

Site Name : WA5301872
525 Broadway Apt. 403
Tacoma, WA 98402

Database(s) : [PWS, PWS ENF]

Envirosite ID: 6582818
EPA ID: N/R

PWS

Facility Address :	525 Broadway Apt. 403, Tacoma, WA 98402
PWS ID :	WA5301872
PWS Type :	Transient non-community system
PWS Name :	East End Lake Tapps Rod & Gun Club
Activity Status :	Active
Primary Source :	Ground water
Submission Year :	2017
Submission Year Quarter :	2017Q4
Population Served Count :	32
Service Connections Count :	22
Population Category 2 :	<10,000
Population Category 3 :	<=3300
Population Category 4 :	<10K
Population Category 5 :	<=500
Population Category 11 :	<=100

Map Id: 60
Direction: WNW
Distance: 0.581 mi., 3070 ft.
Elevation: 186 ft.
Relative: Higher

Site Name : WA5301872
525 Broadway Apt. 403
Tacoma, WA 98402

Database(s) : [PWS, PWS ENF] ***(cont.)***

Envirosite ID: 6582818
EPA ID: N/R

PWS ***(cont.)***

Submission Quarter :	4
Submission Status Code :	Y
First Reported Date :	1993-02-24
Last Reported Date :	2017-12-18
Deactivation Date :	N/R
GW or SW :	Groundwater
Is Grant Eligible :	Y
Is Outstanding Performer :	N/R
Is School or Daycare :	N
Is Source Water Protected :	N/R
Primacy Agency :	Washington
Primacy Type :	State
Org Name :	East End Lake Tapps Rod & Gun Club
EPA Region :	Region 10
Admin Name :	Bryan Anderson
Owner Type :	Private
Phone Number :	N/R
Phone Ext Number :	N/R
Alt Phone Number :	N/R
Email Address :	N/R
Fax Number :	N/R
Is Wholesaler :	N
LT2 Schedule Category :	N/R
NPM Candidate :	Y
CDS ID :	N/R
DBPR Schedule Category :	N/R
Outstanding Performer Date :	N/R
Season Begin Date :	01-01
Season End Date :	12-31
Source Water Protection Date :	N/R
Seasonal Startup System :	N/R
Reduced Monitoring Begin Date :	N/R
Reduced Monitoring End Date :	N/R
Reduced RTCR Monitoring :	N/R
Last Date in Agency List :	2018-03-22

PWS ENF

Facility Address :	525 Broadway Apt. 403, Tacoma, WA 98402

Site Details

PWS ID :	WA5301872
PWS Name :	East End Lake Tapps Rod & Gun Club
EPA Region :	Region 10
Primacy Agency :	Washington
PWS Type :	Transient non-community system
Primacy Type :	State
Primary Source :	Ground water
Activity Status :	Active
Deactivation Date :	N/R
Owner Type :	Private
Phone Number :	N/R
Last Date in Agency List :	2018-03-22

Map Id: 60
Direction: WNW
Distance: 0.581 mi., 3070 ft.
Elevation: 186 ft.
Relative: Higher

Site Name : WA5301872
525 Broadway Apt. 403
Tacoma, WA 98402

Database(s) : [PWS, PWS ENF] ***(cont.)***

Envirosite ID: 6582818
EPA ID: N/R

PWS ENF ***(cont.)***

Violation Details

Details for this site have been truncated due to the large number of available details for this site within this dataset. For the complete details for this site, contact your Envirosite account representative for a complimentary site report containing all of the details available.

RTC Enforcement ID :	N/R
Violation ID :	9500033
Submission Year :	2017
Violation First Reported Date :	1995-12-12
Contaminant Name :	Coliform (TCR)
Rule Family :	Total Coliform Rules
Rule Group :	Microbials
Rule Name :	Total Coliform Rule
Violation Type :	Monitoring, Routine Major (TCR)
Is Health Based :	N
Is Major Violation :	Y
Severity Indicator Count :	N/R
Public Notification Tier :	3
Address Line 1 :	525 Broadway Apt. 403, Tacoma, 98402
Address Line 2 :	N/R
Compliance Status :	Known
RTC Date :	N/R
Enforcement Action Description :	State Violation/Reminder Notice
Admin Name :	Bryan Anderson
Email Address :	N/R

RTC Enforcement ID :	N/R
Violation ID :	0643256
Submission Year :	2017
Violation First Reported Date :	2006-12-04
Contaminant Name :	Coliform (TCR)
Rule Family :	Total Coliform Rules
Rule Group :	Microbials
Rule Name :	Total Coliform Rule
Violation Type :	Monitoring, Routine Major (TCR)
Is Health Based :	N
Is Major Violation :	N/R
Severity Indicator Count :	N/R
Public Notification Tier :	3
Address Line 1 :	525 Broadway Apt. 403, Tacoma, 98402
Address Line 2 :	N/R
Compliance Status :	Known
RTC Date :	N/R
Enforcement Action Description :	N/R
Admin Name :	Bryan Anderson
Email Address :	N/R

RTC Enforcement ID :	N/R
Violation ID :	0668483
Submission Year :	2017
Violation First Reported Date :	2007-03-21
Contaminant Name :	Coliform (TCR)
Rule Family :	Total Coliform Rules
Rule Group :	Microbials

Map Id: 60
Direction: WNW
Distance: 0.581 mi., 3070 ft.
Elevation: 186 ft.
Relative: Higher

Site Name : WA5301872
525 Broadway Apt. 403
Tacoma, WA 98402

Database(s) : [PWS, PWS ENF] ***(cont.)***

Envirosite ID: 6582818
EPA ID: N/R

PWS ENF ***(cont.)***

Rule Name :	Total Coliform Rule
Violation Type :	Monitoring, Routine Major (TCR)
Is Health Based :	N
Is Major Violation :	N/R
Severity Indicator Count :	N/R
Public Notification Tier :	3
Address Line 1 :	525 Broadway Apt. 403, Tacoma, 98402
Address Line 2 :	N/R
Compliance Status :	Known
RTC Date :	N/R
Enforcement Action Description :	N/R
Admin Name :	Bryan Anderson
Email Address :	N/R

RTC Enforcement ID :	N/R
Violation ID :	9600109
Submission Year :	2017
Violation First Reported Date :	1996-03-31
Contaminant Name :	Coliform (TCR)
Rule Family :	Total Coliform Rules
Rule Group :	Microbials
Rule Name :	Total Coliform Rule
Violation Type :	Maximum Contaminant Level Violation, Monthly (TCR)
Is Health Based :	Y
Is Major Violation :	N/R
Severity Indicator Count :	N/R
Public Notification Tier :	2
Address Line 1 :	525 Broadway Apt. 403, Tacoma, 98402
Address Line 2 :	N/R
Compliance Status :	Known
RTC Date :	N/R
Enforcement Action Description :	State Violation/Reminder Notice
Admin Name :	Bryan Anderson
Email Address :	N/R

RTC Enforcement ID :	N/R
Violation ID :	9750182
Submission Year :	2017
Violation First Reported Date :	1997-02-27
Contaminant Name :	Coliform (TCR)
Rule Family :	Total Coliform Rules
Rule Group :	Microbials
Rule Name :	Total Coliform Rule
Violation Type :	Monitoring, Routine Major (TCR)
Is Health Based :	N
Is Major Violation :	Y
Severity Indicator Count :	N/R
Public Notification Tier :	3
Address Line 1 :	525 Broadway Apt. 403, Tacoma, 98402
Address Line 2 :	N/R
Compliance Status :	Known
RTC Date :	N/R
Enforcement Action Description :	State Violation/Reminder Notice
Admin Name :	Bryan Anderson
Email Address :	N/R

Map Id: 60
Direction: WNW
Distance: 0.581 mi., 3070 ft.
Elevation: 186 ft.
Relative: Higher

Site Name : WA5301872
525 Broadway Apt. 403
Tacoma, WA 98402

Database(s) : [PWS, PWS ENF] ***(cont.)***

Envirosite ID: 6582818
EPA ID: N/R

PWS ENF ***(cont.)***

RTC Enforcement ID :	N/R
Violation ID :	9950186
Submission Year :	2017
Violation First Reported Date :	1999-12-04
Contaminant Name :	Coliform (TCR)
Rule Family :	Total Coliform Rules
Rule Group :	Microbials
Rule Name :	Total Coliform Rule
Violation Type :	Maximum Contaminant Level Violation, Monthly (TCR)
Is Health Based :	Y
Is Major Violation :	N/R
Severity Indicator Count :	N/R
Public Notification Tier :	2
Address Line 1 :	525 Broadway Apt. 403, Tacoma, 98402
Address Line 2 :	N/R
Compliance Status :	Known
RTC Date :	N/R
Enforcement Action Description :	State Public Notification received
Admin Name :	Bryan Anderson
Email Address :	N/R

RTC Enforcement ID :	N/R
Violation ID :	9600108
Submission Year :	2017
Violation First Reported Date :	1996-08-27
Contaminant Name :	Coliform (TCR)
Rule Family :	Total Coliform Rules
Rule Group :	Microbials
Rule Name :	Total Coliform Rule
Violation Type :	Monitoring, Routine Major (TCR)
Is Health Based :	N
Is Major Violation :	Y
Severity Indicator Count :	N/R
Public Notification Tier :	3
Address Line 1 :	525 Broadway Apt. 403, Tacoma, 98402
Address Line 2 :	N/R
Compliance Status :	Known
RTC Date :	N/R
Enforcement Action Description :	State Violation/Reminder Notice
Admin Name :	Bryan Anderson
Email Address :	N/R

RTC Enforcement ID :	N/R
Violation ID :	0629364
Submission Year :	2017
Violation First Reported Date :	2006-12-04
Contaminant Name :	Coliform (TCR)
Rule Family :	Total Coliform Rules
Rule Group :	Microbials
Rule Name :	Total Coliform Rule
Violation Type :	Monitoring, Routine Major (TCR)
Is Health Based :	N
Is Major Violation :	N/R
Severity Indicator Count :	N/R
Public Notification Tier :	3

Map Id: 60
Direction: WNW
Distance: 0.581 mi., 3070 ft.
Elevation: 186 ft.
Relative: Higher

Site Name : WA5301872
525 Broadway Apt. 403
Tacoma, WA 98402

Database(s) : [PWS, PWS ENF] ***(cont.)***

Envirosite ID: 6582818
EPA ID: N/R

PWS ENF ***(cont.)***

Address Line 1 :	525 Broadway Apt. 403, Tacoma, 98402
Address Line 2 :	N/R
Compliance Status :	Known
RTC Date :	N/R
Enforcement Action Description :	N/R
Admin Name :	Bryan Anderson
Email Address :	N/R

RTC Enforcement ID :	N/R
Violation ID :	9300332
Submission Year :	2017
Violation First Reported Date :	1993-02-24
Contaminant Name :	Coliform (TCR)
Rule Family :	Total Coliform Rules
Rule Group :	Microbials
Rule Name :	Total Coliform Rule
Violation Type :	Monitoring, Routine Major (TCR)
Is Health Based :	N
Is Major Violation :	Y
Severity Indicator Count :	N/R
Public Notification Tier :	3
Address Line 1 :	525 Broadway Apt. 403, Tacoma, 98402
Address Line 2 :	N/R
Compliance Status :	Known
RTC Date :	N/R
Enforcement Action Description :	State Violation/Reminder Notice
Admin Name :	Bryan Anderson
Email Address :	N/R

RTC Enforcement ID :	N/R
Violation ID :	9300333
Submission Year :	2017
Violation First Reported Date :	1993-02-24
Contaminant Name :	Coliform (TCR)
Rule Family :	Total Coliform Rules
Rule Group :	Microbials
Rule Name :	Total Coliform Rule
Violation Type :	Monitoring, Routine Major (TCR)
Is Health Based :	N
Is Major Violation :	Y
Severity Indicator Count :	N/R
Public Notification Tier :	3
Address Line 1 :	525 Broadway Apt. 403, Tacoma, 98402
Address Line 2 :	N/R
Compliance Status :	Known
RTC Date :	N/R
Enforcement Action Description :	State Violation/Reminder Notice
Admin Name :	Bryan Anderson
Email Address :	N/R

Map Id: 61
Direction: S
Distance: 0.593 mi., 3130 ft.
Elevation: 21 ft.
Relative: Higher

Site Name : 1343972 | 1343973 | 1343974
47.241555, -122.430985
WA

Database(s) : [WELLS - WA]

Envirosite ID: 47798023
EPA ID: N/R

WELLS - WA

Well Tag Number :	N/R
NIT ID Number :	AE35000
Well Type Code :	A
Well Address :	2611 Pacific Ave
County ID :	53
Region Code :	2
Well Completion Date :	2015-12-01
Well Log Received Date :	2016-02-02
Well Diameter Quarter :	2.25
Well Dept Quarter :	12
Well Owner Name :	Cheers
Driller Number :	3018
Section/Township/Range :	SEC 37, TWP 20N, RNG 03E
Range Fraction Number :	N/R
QTR Section CD :	NW
QTR QTR Section CD :	SE
Tax Parcel Number :	1200127047
Last Update :	2016-02-17
WRIA Number :	10
Last Date in Agency List :	2023-01-12

Well Tag Number :	N/R
NIT ID Number :	SE76895
Well Type Code :	R
Well Address :	E E ST
County ID :	53
Region Code :	4
Well Completion Date :	2021-02-16
Well Log Received Date :	2021-02-22
Well Diameter Quarter :	4
Well Dept Quarter :	20
Well Owner Name :	WSDOT
Driller Number :	2330
Section/Township/Range :	SEC 37, TWP 20N, RNG 03E
Range Fraction Number :	N/R
QTR Section CD :	NW
QTR QTR Section CD :	SE
Tax Parcel Number :	2073220030
Last Update :	2021-03-01
WRIA Number :	28
Last Date in Agency List :	2023-01-12

Well Tag Number :	N/R
NIT ID Number :	SE56692
Well Type Code :	R
Well Address :	2611 Pacific Ave
County ID :	53
Region Code :	2
Well Completion Date :	2015-12-01
Well Log Received Date :	2016-02-02
Well Diameter Quarter :	2.25
Well Dept Quarter :	12
Well Owner Name :	Cheers
Driller Number :	3018
Section/Township/Range :	SEC 37, TWP 20N, RNG 03E

Map Id: 61
Direction: S
Distance: 0.593 mi., 3130 ft.
Elevation: 21 ft.
Relative: Higher

Site Name : 1343972 | 1343973 | 1343974
47.241555, -122.430985
WA

Database(s) : [WELLS - WA] ***(cont.)***

Envirosite ID: 47798023
EPA ID: N/R

WELLS - WA ***(cont.)***

Range Fraction Number :	N/R
QTR Section CD :	NW
QTR QTR Section CD :	SE
Tax Parcel Number :	1200127047
Last Update :	2016-02-17
WRIA Number :	10
Last Date in Agency List :	2023-01-12

Well Tag Number :	N/R
NIT ID Number :	AE35000
Well Type Code :	A
Well Address :	2611 Pacific Ave
County ID :	53
Region Code :	2
Well Completion Date :	2015-12-01
Well Log Received Date :	2016-02-02
Well Diameter Quarter :	2.25
Well Dept Quarter :	12
Well Owner Name :	Cheers
Driller Number :	3018
Section/Township/Range :	SEC 37, TWP 20N, RNG 03E
Range Fraction Number :	N/R
QTR Section CD :	NW
QTR QTR Section CD :	SE
Tax Parcel Number :	1200127047
Last Update :	2016-02-17
WRIA Number :	10
Last Date in Agency List :	2023-01-12

Well Tag Number :	N/R
NIT ID Number :	SE56692
Well Type Code :	R
Well Address :	2611 Pacific Ave
County ID :	53
Region Code :	2
Well Completion Date :	2015-12-01
Well Log Received Date :	2016-02-02
Well Diameter Quarter :	2.25
Well Dept Quarter :	12
Well Owner Name :	Cheers
Driller Number :	3018
Section/Township/Range :	SEC 37, TWP 20N, RNG 03E
Range Fraction Number :	N/R
QTR Section CD :	NW
QTR QTR Section CD :	SE
Tax Parcel Number :	1200127047
Last Update :	2016-02-17
WRIA Number :	10
Last Date in Agency List :	2023-01-12

Well Tag Number :	N/R
NIT ID Number :	AE35000
Well Type Code :	A
Well Address :	2611 Pacific Ave

Map Id: 61
Direction: S
Distance: 0.593 mi., 3130 ft.
Elevation: 21 ft.
Relative: Higher

Site Name : 1343972 | 1343973 | 1343974
47.241555, -122.430985
WA

Database(s) : [WELLS - WA] ***(cont.)***

Envirosite ID: 47798023
EPA ID: N/R

WELLS - WA ***(cont.)***

County ID :	53
Region Code :	2
Well Completion Date :	2015-12-01
Well Log Received Date :	2016-02-02
Well Diameter Quarter :	2.25
Well Dept Quarter :	16
Well Owner Name :	Cheers
Driller Number :	3018
Section/Township/Range :	SEC 37, TWP 20N, RNG 03E
Range Fraction Number :	N/R
QTR Section CD :	NW
QTR QTR Section CD :	SE
Tax Parcel Number :	1200127047
Last Update :	2016-02-17
WRIA Number :	10
Last Date in Agency List :	2023-01-12

Well Tag Number :	N/R
NIT ID Number :	AE65046
Well Type Code :	A
Well Address :	E E ST
County ID :	53
Region Code :	4
Well Completion Date :	2021-02-16
Well Log Received Date :	2021-02-22
Well Diameter Quarter :	4
Well Dept Quarter :	20
Well Owner Name :	WSDOT
Driller Number :	2330
Section/Township/Range :	SEC 37, TWP 20N, RNG 03E
Range Fraction Number :	N/R
QTR Section CD :	NW
QTR QTR Section CD :	SE
Tax Parcel Number :	2073220030
Last Update :	2021-03-01
WRIA Number :	10
Last Date in Agency List :	2023-01-12

Well Tag Number :	N/R
NIT ID Number :	SE56692
Well Type Code :	R
Well Address :	2611 Pacific Ave
County ID :	53
Region Code :	2
Well Completion Date :	2015-12-01
Well Log Received Date :	2016-02-02
Well Diameter Quarter :	2.25
Well Dept Quarter :	12
Well Owner Name :	Cheers
Driller Number :	3018
Section/Township/Range :	SEC 37, TWP 20N, RNG 03E
Range Fraction Number :	N/R
QTR Section CD :	NW
QTR QTR Section CD :	SE
Tax Parcel Number :	1200127047

Map Id: 61
Direction: S
Distance: 0.593 mi., 3130 ft.
Elevation: 21 ft.
Relative: Higher

Site Name : 1343972 | 1343973 | 1343974
47.241555, -122.430985
WA

Database(s) : [WELLS - WA] ***(cont.)***

Envirosite ID: 47798023
EPA ID: N/R

WELLS - WA ***(cont.)***

Last Update :	2016-02-17
WRIA Number :	10
Last Date in Agency List :	2023-01-12
Well Tag Number :	N/R
NIT ID Number :	SE56692
Well Type Code :	R
Well Address :	2611 Pacific Ave
County ID :	53
Region Code :	2
Well Completion Date :	2015-12-01
Well Log Received Date :	2016-02-02
Well Diameter Quarter :	2.25
Well Dept Quarter :	16
Well Owner Name :	Cheers
Driller Number :	3018
Section/Township/Range :	SEC 37, TWP 20N, RNG 03E
Range Fraction Number :	N/R
QTR Section CD :	NW
QTR QTR Section CD :	SE
Tax Parcel Number :	1200127047
Last Update :	2016-02-17
WRIA Number :	10
Last Date in Agency List :	2023-01-12
Well Tag Number :	N/R
NIT ID Number :	AE35000
Well Type Code :	A
Well Address :	2611 Pacific Ave
County ID :	53
Region Code :	2
Well Completion Date :	2015-12-01
Well Log Received Date :	2016-02-02
Well Diameter Quarter :	2.25
Well Dept Quarter :	12
Well Owner Name :	Cheers
Driller Number :	3018
Section/Township/Range :	SEC 37, TWP 20N, RNG 03E
Range Fraction Number :	N/R
QTR Section CD :	NW
QTR QTR Section CD :	SE
Tax Parcel Number :	1200127047
Last Update :	2016-02-17
WRIA Number :	10
Last Date in Agency List :	2023-01-12
Well Tag Number :	N/R
NIT ID Number :	SE56692
Well Type Code :	R
Well Address :	2611 Pacific Ave
County ID :	53
Region Code :	2
Well Completion Date :	2015-12-01
Well Log Received Date :	2016-02-02

Map Id: 61
Direction: S
Distance: 0.593 mi., 3130 ft.
Elevation: 21 ft.
Relative: Higher

Site Name : 1343972 | 1343973 | 1343974
47.241555, -122.430985
WA

Database(s) : [WELLS - WA] ***(cont.)***

Envirosite ID: 47798023
EPA ID: N/R

WELLS - WA ***(cont.)***

Well Diameter Quarter :	2.25
Well Dept Quarter :	12
Well Owner Name :	Cheers
Driller Number :	3018
Section/Township/Range :	SEC 37, TWP 20N, RNG 03E
Range Fraction Number :	N/R
QTR Section CD :	NW
QTR QTR Section CD :	SE
Tax Parcel Number :	1200127047
Last Update :	2016-02-17
WRIA Number :	10
Last Date in Agency List :	2023-01-12

Map Id: 62
Direction: SSE
Distance: 0.596 mi., 3147 ft.
Elevation: 16 ft.
Relative: Lower

Site Name : 1023310 | 1023311 | 1023312
47.241654, -122.425048
WA

Database(s) : [WELLS - WA]

Envirosite ID: 47796224
EPA ID: N/R

WELLS - WA

Well Tag Number :	N/R
NIT ID Number :	SE54724
Well Type Code :	R
Well Address :	Puyallup Ave And East G St
County ID :	53
Region Code :	4
Well Completion Date :	2015-05-13
Well Log Received Date :	2015-06-03
Well Diameter Quarter :	2.25
Well Dept Quarter :	12
Well Owner Name :	Shannon And Wilson Inc
Driller Number :	3152
Section/Township/Range :	SEC 37, TWP 20N, RNG 03E
Range Fraction Number :	N/R
QTR Section CD :	NE
QTR QTR Section CD :	SW
Tax Parcel Number :	ROW
Last Update :	2015-06-04
WRIA Number :	10
Last Date in Agency List :	2023-01-12

Well Tag Number :	N/R
NIT ID Number :	AE31868
Well Type Code :	A
Well Address :	Puyallup Ave And East G St
County ID :	53
Region Code :	4
Well Completion Date :	2015-05-13
Well Log Received Date :	2015-06-03

Map Id: 62
Direction: SSE
Distance: 0.596 mi., 3147 ft.
Elevation: 16 ft.
Relative: Lower

Site Name : 1023310 | 1023311 | 1023312
47.241654, -122.425048
WA

Database(s) : [WELLS - WA] ***(cont.)***

Envirosite ID: 47796224
EPA ID: N/R

WELLS - WA ***(cont.)***

Well Diameter Quarter :	2.25
Well Dept Quarter :	15
Well Owner Name :	Shannon And Wilson Inc
Driller Number :	3152
Section/Township/Range :	SEC 37, TWP 20N, RNG 03E
Range Fraction Number :	N/R
QTR Section CD :	NE
QTR QTR Section CD :	SW
Tax Parcel Number :	ROW
Last Update :	2015-06-04
WRIA Number :	10
Last Date in Agency List :	2023-01-12

Well Tag Number :	N/R
NIT ID Number :	SE54724
Well Type Code :	R
Well Address :	Puyallup Ave And East G St
County ID :	53
Region Code :	4
Well Completion Date :	2015-05-13
Well Log Received Date :	2015-06-03
Well Diameter Quarter :	2.25
Well Dept Quarter :	5
Well Owner Name :	Shannon And Wilson Inc
Driller Number :	3152
Section/Township/Range :	SEC 37, TWP 20N, RNG 03E
Range Fraction Number :	N/R
QTR Section CD :	NE
QTR QTR Section CD :	SW
Tax Parcel Number :	ROW
Last Update :	2015-06-04
WRIA Number :	10
Last Date in Agency List :	2023-01-12

Well Tag Number :	N/R
NIT ID Number :	SE54724
Well Type Code :	R
Well Address :	Puyallup Ave And East G St
County ID :	53
Region Code :	4
Well Completion Date :	2015-05-13
Well Log Received Date :	2015-06-03
Well Diameter Quarter :	2.25
Well Dept Quarter :	10
Well Owner Name :	Shannon And Wilson Inc
Driller Number :	3152
Section/Township/Range :	SEC 37, TWP 20N, RNG 03E
Range Fraction Number :	N/R
QTR Section CD :	NE
QTR QTR Section CD :	SW
Tax Parcel Number :	ROW
Last Update :	2015-06-04
WRIA Number :	10
Last Date in Agency List :	2023-01-12

Map Id: 62
Direction: SSE
Distance: 0.596 mi., 3147 ft.
Elevation: 16 ft.
Relative: Lower

Site Name : 1023310 | 1023311 | 1023312
47.241654, -122.425048
WA

Database(s) : [WELLS - WA] ***(cont.)***

Envirosite ID: 47796224
EPA ID: N/R

WELLS - WA ***(cont.)***

Well Tag Number :	N/R
NIT ID Number :	AE31868
Well Type Code :	A
Well Address :	Puyallup Ave And East G St
County ID :	53
Region Code :	4
Well Completion Date :	2015-05-13
Well Log Received Date :	2015-06-03
Well Diameter Quarter :	2.25
Well Dept Quarter :	5
Well Owner Name :	Shannon And Wilson Inc
Driller Number :	3152
Section/Township/Range :	SEC 37, TWP 20N, RNG 03E
Range Fraction Number :	N/R
QTR Section CD :	NE
QTR QTR Section CD :	SW
Tax Parcel Number :	ROW
Last Update :	2015-06-04
WRIA Number :	10
Last Date in Agency List :	2023-01-12

Well Tag Number :	N/R
NIT ID Number :	SE54724
Well Type Code :	R
Well Address :	Puyallup Ave And East G St
County ID :	53
Region Code :	4
Well Completion Date :	2015-05-13
Well Log Received Date :	2015-06-03
Well Diameter Quarter :	2.25
Well Dept Quarter :	5
Well Owner Name :	Shannon And Wilson Inc
Driller Number :	3152
Section/Township/Range :	SEC 37, TWP 20N, RNG 03E
Range Fraction Number :	N/R
QTR Section CD :	NE
QTR QTR Section CD :	SW
Tax Parcel Number :	ROW
Last Update :	2015-06-04
WRIA Number :	10
Last Date in Agency List :	2023-01-12

Well Tag Number :	N/R
NIT ID Number :	SE54724
Well Type Code :	R
Well Address :	Puyallup Ave And East G St
County ID :	53
Region Code :	4
Well Completion Date :	2015-05-13
Well Log Received Date :	2015-06-03
Well Diameter Quarter :	2.25
Well Dept Quarter :	10
Well Owner Name :	Shannon And Wilson Inc
Driller Number :	3152
Section/Township/Range :	SEC 37, TWP 20N, RNG 03E

Map Id: 62
Direction: SSE
Distance: 0.596 mi., 3147 ft.
Elevation: 16 ft.
Relative: Lower

Site Name : 1023310 | 1023311 | 1023312
47.241654, -122.425048
WA

Database(s) : [WELLS - WA] ***(cont.)***

Envirosite ID: 47796224
EPA ID: N/R

WELLS - WA ***(cont.)***

Range Fraction Number :	N/R
QTR Section CD :	NE
QTR QTR Section CD :	SW
Tax Parcel Number :	ROW
Last Update :	2015-06-04
WRIA Number :	10
Last Date in Agency List :	2023-01-12

Well Tag Number :	N/R
NIT ID Number :	AE31868
Well Type Code :	A
Well Address :	Puyallup Ave And East G St
County ID :	53
Region Code :	4
Well Completion Date :	2015-05-13
Well Log Received Date :	2015-06-03
Well Diameter Quarter :	2.25
Well Dept Quarter :	12
Well Owner Name :	Shannon And Wilson Inc
Driller Number :	3152
Section/Township/Range :	SEC 37, TWP 20N, RNG 03E
Range Fraction Number :	N/R
QTR Section CD :	NE
QTR QTR Section CD :	SW
Tax Parcel Number :	ROW
Last Update :	2015-06-04
WRIA Number :	10
Last Date in Agency List :	2023-01-12

Well Tag Number :	N/R
NIT ID Number :	AE31868
Well Type Code :	A
Well Address :	Puyallup Ave And East G St
County ID :	53
Region Code :	4
Well Completion Date :	2015-05-13
Well Log Received Date :	2015-06-03
Well Diameter Quarter :	2.25
Well Dept Quarter :	10
Well Owner Name :	Shannon And Wilson Inc
Driller Number :	3152
Section/Township/Range :	SEC 37, TWP 20N, RNG 03E
Range Fraction Number :	N/R
QTR Section CD :	NE
QTR QTR Section CD :	SW
Tax Parcel Number :	ROW
Last Update :	2015-06-04
WRIA Number :	10
Last Date in Agency List :	2023-01-12

Well Tag Number :	N/R
NIT ID Number :	SE54724
Well Type Code :	R
Well Address :	Puyallup Ave And East G St

Map Id: 62
Direction: SSE
Distance: 0.596 mi., 3147 ft.
Elevation: 16 ft.
Relative: Lower

Site Name : 1023310 | 1023311 | 1023312
47.241654, -122.425048
WA

Database(s) : [WELLS - WA] ***(cont.)***

Envirosite ID: 47796224
EPA ID: N/R

WELLS - WA ***(cont.)***

County ID :	53
Region Code :	4
Well Completion Date :	2015-05-13
Well Log Received Date :	2015-06-03
Well Diameter Quarter :	2.25
Well Dept Quarter :	5
Well Owner Name :	Shannon And Wilson Inc
Driller Number :	3152
Section/Township/Range :	SEC 37, TWP 20N, RNG 03E
Range Fraction Number :	N/R
QTR Section CD :	NE
QTR QTR Section CD :	SW
Tax Parcel Number :	ROW
Last Update :	2015-06-04
WRIA Number :	10
Last Date in Agency List :	2023-01-12

Well Tag Number :	N/R
NIT ID Number :	SE54724
Well Type Code :	R
Well Address :	Puyallup Ave And East G St
County ID :	53
Region Code :	4
Well Completion Date :	2015-05-13
Well Log Received Date :	2015-06-03
Well Diameter Quarter :	2.25
Well Dept Quarter :	15
Well Owner Name :	Shannon And Wilson Inc
Driller Number :	3152
Section/Township/Range :	SEC 37, TWP 20N, RNG 03E
Range Fraction Number :	N/R
QTR Section CD :	NE
QTR QTR Section CD :	SW
Tax Parcel Number :	ROW
Last Update :	2015-06-04
WRIA Number :	10
Last Date in Agency List :	2023-01-12

Well Tag Number :	N/R
NIT ID Number :	AE31868
Well Type Code :	A
Well Address :	Puyallup Ave And East G St
County ID :	53
Region Code :	4
Well Completion Date :	2015-05-13
Well Log Received Date :	2015-06-03
Well Diameter Quarter :	2.25
Well Dept Quarter :	5
Well Owner Name :	Shannon And Wilson Inc
Driller Number :	3152
Section/Township/Range :	SEC 37, TWP 20N, RNG 03E
Range Fraction Number :	N/R
QTR Section CD :	NE
QTR QTR Section CD :	SW
Tax Parcel Number :	ROW

Map Id: 62
Direction: SSE
Distance: 0.596 mi., 3147 ft.
Elevation: 16 ft.
Relative: Lower

Site Name : 1023310 | 1023311 | 1023312
47.241654, -122.425048
WA

Database(s) : [WELLS - WA] ***(cont.)***

Envirosite ID: 47796224
EPA ID: N/R

WELLS - WA ***(cont.)***

Last Update :	2015-06-04
WRIA Number :	10
Last Date in Agency List :	2023-01-12

Map Id: 63
Direction: W
Distance: 0.607 mi., 3204 ft.
Elevation: 260 ft.
Relative: Higher

Site Name : TOWER
47.253611, -122.445278
TACOMA, WA

Database(s) : [DIGITAL OBSTACLE]

Envirosite ID: 6578357
EPA ID: N/R

DIGITAL OBSTACLE

Date of Action :	2014-06-01
Action :	Change
FAA Study Number :	N/R
OBS Number :	53-000247
Obstacle Type :	TOWER
City Name :	TACOMA
State Identifier :	WA
Country Identifier :	USA
Type of Lighting :	Unknown
Verification Status :	Verified
Quantity :	1
Mark Indicator :	None
Above Ground Level Height (Feet) :	00239
Above Mean Sea Level Height (Feet) :	00512
Horizontal Accuracy :	+-50'
Vertical Accuracy :	+-50'
Latitude :	47 15 13.00N
Longitude :	122 26 43.00W

Map Id: 64
Direction: N
Distance: 0.622 mi., 3283 ft.
Elevation: 16 ft.
Relative: Lower

Site Name : 1628739 | 277010 | 277011
47.263314, -122.428021
WA

Database(s) : [WELLS - WA]

Envirosite ID: 47774633
EPA ID: N/R

WELLS - WA

Details for this site have been truncated due to the large number of available details for this site within this dataset. For the complete details for this site, contact your Envirosite account representative for a complimentary site report containing all of the details available.

Well Tag Number :	N/R
NIT ID Number :	N/R

Map Id: 64
Direction: N
Distance: 0.622 mi., 3283 ft.
Elevation: 16 ft.
Relative: Lower

Site Name : 1628739 | 277010 | 277011
47.263314, -122.428021
WA

Database(s) : [WELLS - WA] ***(cont.)***

Envirosite ID: 47774633
EPA ID: N/R

WELLS - WA ***(cont.)***

Well Type Code :	R
Well Address :	N/R
County ID :	53
Region Code :	2
Well Completion Date :	N/R
Well Log Received Date :	N/R
Well Diameter Quarter :	9
Well Dept Quarter :	N/R
Well Owner Name :	SIMPSON (CAP)
Driller Number :	N/R
Section/Township/Range :	SEC 33, TWP 21N, RNG 03E
Range Fraction Number :	N/R
QTR Section CD :	SE
QTR QTR Section CD :	NW
Tax Parcel Number :	N/R
Last Update :	N/R
WRIA Number :	10
Last Date in Agency List :	2023-01-12

Well Tag Number :	N/R
NIT ID Number :	N/R
Well Type Code :	R
Well Address :	N/R
County ID :	53
Region Code :	2
Well Completion Date :	N/R
Well Log Received Date :	N/R
Well Diameter Quarter :	10
Well Dept Quarter :	N/R
Well Owner Name :	SIMPSON MILL
Driller Number :	N/R
Section/Township/Range :	SEC 33, TWP 21N, RNG 03E
Range Fraction Number :	N/R
QTR Section CD :	SE
QTR QTR Section CD :	NW
Tax Parcel Number :	N/R
Last Update :	N/R
WRIA Number :	10
Last Date in Agency List :	2023-01-12

Well Tag Number :	N/R
NIT ID Number :	N/R
Well Type Code :	R
Well Address :	N/R
County ID :	53
Region Code :	2
Well Completion Date :	N/R
Well Log Received Date :	N/R
Well Diameter Quarter :	9
Well Dept Quarter :	N/R
Well Owner Name :	SIMPSON CAP
Driller Number :	N/R
Section/Township/Range :	SEC 33, TWP 21N, RNG 03E
Range Fraction Number :	N/R
QTR Section CD :	SE

Map Id: 64
Direction: N
Distance: 0.622 mi., 3283 ft.
Elevation: 16 ft.
Relative: Lower

Site Name : 1628739 | 277010 | 277011
47.263314, -122.428021
WA

Database(s) : [WELLS - WA] ***(cont.)***

Envirosite ID: 47774633
EPA ID: N/R

WELLS - WA ***(cont.)***

QTR QTR Section CD :	NW
Tax Parcel Number :	N/R
Last Update :	N/R
WRIA Number :	10
Last Date in Agency List :	2023-01-12

Well Tag Number :	N/R
NIT ID Number :	N/R
Well Type Code :	R
Well Address :	N/R
County ID :	53
Region Code :	2
Well Completion Date :	N/R
Well Log Received Date :	N/R
Well Diameter Quarter :	9
Well Dept Quarter :	N/R
Well Owner Name :	SIMPSON (CAP)
Driller Number :	N/R
Section/Township/Range :	SEC 33, TWP 21N, RNG 03E
Range Fraction Number :	N/R
QTR Section CD :	SE
QTR QTR Section CD :	NW
Tax Parcel Number :	N/R
Last Update :	N/R
WRIA Number :	10
Last Date in Agency List :	2023-01-12

Well Tag Number :	N/R
NIT ID Number :	N/R
Well Type Code :	R
Well Address :	N/R
County ID :	53
Region Code :	2
Well Completion Date :	N/R
Well Log Received Date :	N/R
Well Diameter Quarter :	9
Well Dept Quarter :	N/R
Well Owner Name :	SIMPSON CAP
Driller Number :	N/R
Section/Township/Range :	SEC 33, TWP 21N, RNG 03E
Range Fraction Number :	N/R
QTR Section CD :	SE
QTR QTR Section CD :	NW
Tax Parcel Number :	N/R
Last Update :	N/R
WRIA Number :	10
Last Date in Agency List :	2023-01-12

Well Tag Number :	N/R
NIT ID Number :	N/R
Well Type Code :	R
Well Address :	N/R
County ID :	53
Region Code :	2

Map Id: 64
Direction: N
Distance: 0.622 mi., 3283 ft.
Elevation: 16 ft.
Relative: Lower

Site Name : 1628739 | 277010 | 277011
47.263314, -122.428021
WA

Database(s) : [WELLS - WA] ***(cont.)***

Envirosite ID: 47774633
EPA ID: N/R

WELLS - WA ***(cont.)***

Well Completion Date :	N/R
Well Log Received Date :	N/R
Well Diameter Quarter :	10
Well Dept Quarter :	N/R
Well Owner Name :	SIMPSON MILL
Driller Number :	N/R
Section/Township/Range :	SEC 33, TWP 21N, RNG 03E
Range Fraction Number :	N/R
QTR Section CD :	SE
QTR QTR Section CD :	NW
Tax Parcel Number :	N/R
Last Update :	N/R
WRIA Number :	10
Last Date in Agency List :	2023-01-12

Well Tag Number :	N/R
NIT ID Number :	AE05341
Well Type Code :	A
Well Address :	250 EAST D, TACOMA
County ID :	53
Region Code :	2
Well Completion Date :	2009-02-22
Well Log Received Date :	2010-06-28
Well Diameter Quarter :	30
Well Dept Quarter :	16
Well Owner Name :	SH CREEK ASSOC | BOART LONGYEAR
Driller Number :	N/R
Section/Township/Range :	SEC 33, TWP 21N, RNG 03E
Range Fraction Number :	N/R
QTR Section CD :	SE
QTR QTR Section CD :	NW
Tax Parcel Number :	N/R
Last Update :	2010-07-07
WRIA Number :	10
Last Date in Agency List :	2023-01-12

Well Tag Number :	N/R
NIT ID Number :	N/R
Well Type Code :	R
Well Address :	N/R
County ID :	53
Region Code :	2
Well Completion Date :	N/R
Well Log Received Date :	N/R
Well Diameter Quarter :	10
Well Dept Quarter :	N/R
Well Owner Name :	SIMPSON MILL
Driller Number :	N/R
Section/Township/Range :	SEC 33, TWP 21N, RNG 03E
Range Fraction Number :	N/R
QTR Section CD :	SE
QTR QTR Section CD :	NW
Tax Parcel Number :	N/R
Last Update :	N/R
WRIA Number :	10

Map Id: 64
Direction: N
Distance: 0.622 mi., 3283 ft.
Elevation: 16 ft.
Relative: Lower

Site Name : 1628739 | 277010 | 277011
47.263314, -122.428021
WA

Database(s) : [WELLS - WA] ***(cont.)***

Envirosite ID: 47774633
EPA ID: N/R

WELLS - WA ***(cont.)***

Last Date in Agency List :	2023-01-12
Well Tag Number :	N/R
NIT ID Number :	N/R
Well Type Code :	R
Well Address :	N/R
County ID :	53
Region Code :	2
Well Completion Date :	N/R
Well Log Received Date :	N/R
Well Diameter Quarter :	9
Well Dept Quarter :	N/R
Well Owner Name :	SIMPSON (CAP)
Driller Number :	N/R
Section/Township/Range :	SEC 33, TWP 21N, RNG 03E
Range Fraction Number :	N/R
QTR Section CD :	SE
QTR QTR Section CD :	NW
Tax Parcel Number :	N/R
Last Update :	N/R
WRIA Number :	10
Last Date in Agency List :	2023-01-12
Well Tag Number :	N/R
NIT ID Number :	N/R
Well Type Code :	R
Well Address :	N/R
County ID :	53
Region Code :	2
Well Completion Date :	N/R
Well Log Received Date :	N/R
Well Diameter Quarter :	10
Well Dept Quarter :	N/R
Well Owner Name :	SIMPSON MILL
Driller Number :	N/R
Section/Township/Range :	SEC 33, TWP 21N, RNG 03E
Range Fraction Number :	N/R
QTR Section CD :	SE
QTR QTR Section CD :	NW
Tax Parcel Number :	N/R
Last Update :	N/R
WRIA Number :	10
Last Date in Agency List :	2023-01-12
Well Tag Number :	N/R
NIT ID Number :	N/R
Well Type Code :	R
Well Address :	N/R
County ID :	53
Region Code :	2
Well Completion Date :	N/R
Well Log Received Date :	N/R
Well Diameter Quarter :	9
Well Dept Quarter :	N/R

Map Id: 64
Direction: N
Distance: 0.622 mi., 3283 ft.
Elevation: 16 ft.
Relative: Lower

Site Name : 1628739 | 277010 | 277011
47.263314, -122.428021
WA

Database(s) : [WELLS - WA] ***(cont.)***

Envirosite ID: 47774633
EPA ID: N/R

WELLS - WA ***(cont.)***

Well Owner Name :	SIMPSON (CAP)
Driller Number :	N/R
Section/Township/Range :	SEC 33, TWP 21N, RNG 03E
Range Fraction Number :	N/R
QTR Section CD :	SE
QTR QTR Section CD :	NW
Tax Parcel Number :	N/R
Last Update :	N/R
WRIA Number :	10
Last Date in Agency List :	2023-01-12

Well Tag Number :	N/R
NIT ID Number :	N/R
Well Type Code :	R
Well Address :	N/R
County ID :	53
Region Code :	2
Well Completion Date :	N/R
Well Log Received Date :	N/R
Well Diameter Quarter :	9
Well Dept Quarter :	N/R
Well Owner Name :	SIMPSON CAP
Driller Number :	N/R
Section/Township/Range :	SEC 33, TWP 21N, RNG 03E
Range Fraction Number :	N/R
QTR Section CD :	SE
QTR QTR Section CD :	NW
Tax Parcel Number :	N/R
Last Update :	N/R
WRIA Number :	10
Last Date in Agency List :	2023-01-12

Well Tag Number :	N/R
NIT ID Number :	N/R
Well Type Code :	R
Well Address :	N/R
County ID :	53
Region Code :	2
Well Completion Date :	N/R
Well Log Received Date :	N/R
Well Diameter Quarter :	10
Well Dept Quarter :	N/R
Well Owner Name :	SIMPSON MILL
Driller Number :	N/R
Section/Township/Range :	SEC 33, TWP 21N, RNG 03E
Range Fraction Number :	N/R
QTR Section CD :	SE
QTR QTR Section CD :	NW
Tax Parcel Number :	N/R
Last Update :	N/R
WRIA Number :	10
Last Date in Agency List :	2023-01-12

Map Id: 64
Direction: N
Distance: 0.622 mi., 3283 ft.
Elevation: 16 ft.
Relative: Lower

Site Name : 1628739 | 277010 | 277011
47.263314, -122.428021
WA

Database(s) : [WELLS - WA] ***(cont.)***

Envirosite ID: 47774633
EPA ID: N/R

WELLS - WA ***(cont.)***

Well Tag Number :	N/R
NIT ID Number :	N/R
Well Type Code :	R
Well Address :	N/R
County ID :	53
Region Code :	2
Well Completion Date :	N/R
Well Log Received Date :	N/R
Well Diameter Quarter :	9
Well Dept Quarter :	N/R
Well Owner Name :	SIMPSON (CAP)
Driller Number :	N/R
Section/Township/Range :	SEC 33, TWP 21N, RNG 03E
Range Fraction Number :	N/R
QTR Section CD :	SE
QTR QTR Section CD :	NW
Tax Parcel Number :	N/R
Last Update :	N/R
WRIA Number :	10
Last Date in Agency List :	2023-01-12

Well Tag Number :	N/R
NIT ID Number :	N/R
Well Type Code :	R
Well Address :	N/R
County ID :	53
Region Code :	2
Well Completion Date :	N/R
Well Log Received Date :	N/R
Well Diameter Quarter :	10
Well Dept Quarter :	N/R
Well Owner Name :	SIMPSON MILL
Driller Number :	N/R
Section/Township/Range :	SEC 33, TWP 21N, RNG 03E
Range Fraction Number :	N/R
QTR Section CD :	SE
QTR QTR Section CD :	NW
Tax Parcel Number :	N/R
Last Update :	N/R
WRIA Number :	10
Last Date in Agency List :	2023-01-12

Well Tag Number :	N/R
NIT ID Number :	N/R
Well Type Code :	R
Well Address :	N/R
County ID :	53
Region Code :	2
Well Completion Date :	N/R
Well Log Received Date :	N/R
Well Diameter Quarter :	9
Well Dept Quarter :	N/R
Well Owner Name :	SIMPSON (CAP)
Driller Number :	N/R
Section/Township/Range :	SEC 33, TWP 21N, RNG 03E

Map Id: 64
Direction: N
Distance: 0.622 mi., 3283 ft.
Elevation: 16 ft.
Relative: Lower

Site Name : 1628739 | 277010 | 277011
47.263314, -122.428021
WA

Database(s) : [WELLS - WA] ***(cont.)***

Envirosite ID: 47774633
EPA ID: N/R

WELLS - WA ***(cont.)***

Range Fraction Number :	N/R
QTR Section CD :	SE
QTR QTR Section CD :	NW
Tax Parcel Number :	N/R
Last Update :	N/R
WRIA Number :	10
Last Date in Agency List :	2023-01-12

Well Tag Number :	N/R
NIT ID Number :	N/R
Well Type Code :	R
Well Address :	N/R
County ID :	53
Region Code :	2
Well Completion Date :	N/R
Well Log Received Date :	N/R
Well Diameter Quarter :	9
Well Dept Quarter :	N/R
Well Owner Name :	SIMPSON CAP
Driller Number :	N/R
Section/Township/Range :	SEC 33, TWP 21N, RNG 03E
Range Fraction Number :	N/R
QTR Section CD :	SE
QTR QTR Section CD :	NW
Tax Parcel Number :	N/R
Last Update :	N/R
WRIA Number :	10
Last Date in Agency List :	2023-01-12

Well Tag Number :	N/R
NIT ID Number :	N/R
Well Type Code :	R
Well Address :	N/R
County ID :	53
Region Code :	2
Well Completion Date :	N/R
Well Log Received Date :	N/R
Well Diameter Quarter :	10
Well Dept Quarter :	N/R
Well Owner Name :	SIMPSON MILL
Driller Number :	N/R
Section/Township/Range :	SEC 33, TWP 21N, RNG 03E
Range Fraction Number :	N/R
QTR Section CD :	SE
QTR QTR Section CD :	NW
Tax Parcel Number :	N/R
Last Update :	N/R
WRIA Number :	10
Last Date in Agency List :	2023-01-12

Well Tag Number :	N/R
NIT ID Number :	N/R
Well Type Code :	R
Well Address :	N/R

Map Id: 64
Direction: N
Distance: 0.622 mi., 3283 ft.
Elevation: 16 ft.
Relative: Lower

Site Name : 1628739 | 277010 | 277011
47.263314, -122.428021
WA

Database(s) : [WELLS - WA] ***(cont.)***

Envirosite ID: 47774633
EPA ID: N/R

WELLS - WA ***(cont.)***

County ID :	53
Region Code :	2
Well Completion Date :	N/R
Well Log Received Date :	N/R
Well Diameter Quarter :	9
Well Dept Quarter :	N/R
Well Owner Name :	SIMPSON (CAP)
Driller Number :	N/R
Section/Township/Range :	SEC 33, TWP 21N, RNG 03E
Range Fraction Number :	N/R
QTR Section CD :	SE
QTR QTR Section CD :	NW
Tax Parcel Number :	N/R
Last Update :	N/R
WRIA Number :	10
Last Date in Agency List :	2023-01-12

Well Tag Number :	N/R
NIT ID Number :	N/R
Well Type Code :	R
Well Address :	N/R
County ID :	53
Region Code :	2
Well Completion Date :	N/R
Well Log Received Date :	N/R
Well Diameter Quarter :	9
Well Dept Quarter :	N/R
Well Owner Name :	SIMPSON CAP
Driller Number :	N/R
Section/Township/Range :	SEC 33, TWP 21N, RNG 03E
Range Fraction Number :	N/R
QTR Section CD :	SE
QTR QTR Section CD :	NW
Tax Parcel Number :	N/R
Last Update :	N/R
WRIA Number :	10
Last Date in Agency List :	2023-01-12

Well Tag Number :	N/R
NIT ID Number :	N/R
Well Type Code :	R
Well Address :	N/R
County ID :	53
Region Code :	2
Well Completion Date :	N/R
Well Log Received Date :	N/R
Well Diameter Quarter :	9
Well Dept Quarter :	N/R
Well Owner Name :	SIMPSON (CAP)
Driller Number :	N/R
Section/Township/Range :	SEC 33, TWP 21N, RNG 03E
Range Fraction Number :	N/R
QTR Section CD :	SE
QTR QTR Section CD :	NW
Tax Parcel Number :	N/R

Map Id: 64
Direction: N
Distance: 0.622 mi., 3283 ft.
Elevation: 16 ft.
Relative: Lower

Site Name : 1628739 | 277010 | 277011
47.263314, -122.428021
WA

Database(s) : [WELLS - WA] ***(cont.)***

Envirosite ID: 47774633
EPA ID: N/R

WELLS - WA ***(cont.)***

Last Update :	N/R
WRIA Number :	10
Last Date in Agency List :	2023-01-12

Well Tag Number :	N/R
NIT ID Number :	N/R
Well Type Code :	R
Well Address :	N/R
County ID :	53
Region Code :	2
Well Completion Date :	N/R
Well Log Received Date :	N/R
Well Diameter Quarter :	10
Well Dept Quarter :	N/R
Well Owner Name :	SIMPSON MILL
Driller Number :	N/R
Section/Township/Range :	SEC 33, TWP 21N, RNG 03E
Range Fraction Number :	N/R
QTR Section CD :	SE
QTR QTR Section CD :	NW
Tax Parcel Number :	N/R
Last Update :	N/R
WRIA Number :	10
Last Date in Agency List :	2023-01-12

Map Id: 65
Direction: ENE
Distance: 0.631 mi., 3332 ft.
Elevation: 17 ft.
Relative: Higher

Site Name : 1021625 | 1021626 | 1021627
47.259638, -122.417205
WA

Database(s) : [WELLS - WA]

Envirosite ID: 47778215
EPA ID: N/R

WELLS - WA

Details for this site have been truncated due to the large number of available details for this site within this dataset. For the complete details for this site, contact your Envirosite account representative for a complimentary site report containing all of the details available.

Well Tag Number :	N/R
NIT ID Number :	S029909
Well Type Code :	R
Well Address :	1640 MARC ST
County ID :	53
Region Code :	2
Well Completion Date :	2007-02-07
Well Log Received Date :	2007-02-27
Well Diameter Quarter :	2
Well Dept Quarter :	8
Well Owner Name :	CASCADE POLE | RETEC
Driller Number :	N/R
Section/Township/Range :	SEC 34, TWP 21N, RNG 03E

Map Id: 65
Direction: ENE
Distance: 0.631 mi., 3332 ft.
Elevation: 17 ft.
Relative: Higher

Site Name : 1021625 | 1021626 | 1021627
47.259638, -122.417205
WA

Database(s) : [WELLS - WA] ***(cont.)***

Envirosite ID: 47778215
EPA ID: N/R

WELLS - WA ***(cont.)***

Range Fraction Number :	N/R
QTR Section CD :	SW
QTR QTR Section CD :	SW
Tax Parcel Number :	N/R
Last Update :	2007-03-02
WRIA Number :	10
Last Date in Agency List :	2023-01-12

Well Tag Number :	N/R
NIT ID Number :	AE30489
Well Type Code :	A
Well Address :	1940 East 11th St
County ID :	53
Region Code :	2
Well Completion Date :	2015-02-03
Well Log Received Date :	2015-05-05
Well Diameter Quarter :	8
Well Dept Quarter :	13
Well Owner Name :	Port Of Tacoma
Driller Number :	2933
Section/Township/Range :	SEC 34, TWP 21N, RNG 03E
Range Fraction Number :	N/R
QTR Section CD :	SW
QTR QTR Section CD :	SW
Tax Parcel Number :	N/R
Last Update :	2015-05-29
WRIA Number :	10
Last Date in Agency List :	2023-01-12

Well Tag Number :	N/R
NIT ID Number :	A128511
Well Type Code :	A
Well Address :	1640 MARC ST
County ID :	53
Region Code :	2
Well Completion Date :	2007-02-07
Well Log Received Date :	2007-02-27
Well Diameter Quarter :	2
Well Dept Quarter :	8
Well Owner Name :	CASCADE POLE
Driller Number :	N/R
Section/Township/Range :	SEC 34, TWP 21N, RNG 03E
Range Fraction Number :	N/R
QTR Section CD :	SW
QTR QTR Section CD :	SW
Tax Parcel Number :	N/R
Last Update :	2007-03-02
WRIA Number :	10
Last Date in Agency List :	2023-01-12

Well Tag Number :	N/R
NIT ID Number :	AE30489
Well Type Code :	A
Well Address :	1940 East 11th St

Map Id: 65
Direction: ENE
Distance: 0.631 mi., 3332 ft.
Elevation: 17 ft.
Relative: Higher

Site Name : 1021625 | 1021626 | 1021627
47.259638, -122.417205
WA

Database(s) : [WELLS - WA] ***(cont.)***

Envirosite ID: 47778215
EPA ID: N/R

WELLS - WA ***(cont.)***

County ID :	53
Region Code :	2
Well Completion Date :	2015-02-03
Well Log Received Date :	2015-05-05
Well Diameter Quarter :	8
Well Dept Quarter :	12.5
Well Owner Name :	Port Of Tacoma
Driller Number :	2933
Section/Township/Range :	SEC 34, TWP 21N, RNG 03E
Range Fraction Number :	N/R
QTR Section CD :	SW
QTR QTR Section CD :	SW
Tax Parcel Number :	N/R
Last Update :	2015-05-29
WRIA Number :	10
Last Date in Agency List :	2023-01-12

Well Tag Number :	N/R
NIT ID Number :	A128511
Well Type Code :	A
Well Address :	1640 MARC ST
County ID :	53
Region Code :	2
Well Completion Date :	2007-02-07
Well Log Received Date :	2007-02-27
Well Diameter Quarter :	2
Well Dept Quarter :	8
Well Owner Name :	CASCADE POLE
Driller Number :	N/R
Section/Township/Range :	SEC 34, TWP 21N, RNG 03E
Range Fraction Number :	N/R
QTR Section CD :	SW
QTR QTR Section CD :	SW
Tax Parcel Number :	N/R
Last Update :	2007-03-02
WRIA Number :	10
Last Date in Agency List :	2023-01-12

Well Tag Number :	N/R
NIT ID Number :	SE71146
Well Type Code :	R
Well Address :	N/R
County ID :	53
Region Code :	4
Well Completion Date :	2019-08-30
Well Log Received Date :	2019-09-11
Well Diameter Quarter :	2.375
Well Dept Quarter :	15
Well Owner Name :	Port Of Tacoma
Driller Number :	3264
Section/Township/Range :	SEC 34, TWP 21N, RNG 03E
Range Fraction Number :	N/R
QTR Section CD :	SW
QTR QTR Section CD :	SW
Tax Parcel Number :	N/R

Map Id: 65
Direction: ENE
Distance: 0.631 mi., 3332 ft.
Elevation: 17 ft.
Relative: Higher

Site Name : 1021625 | 1021626 | 1021627
47.259638, -122.417205
WA

Database(s) : [WELLS - WA] ***(cont.)***

Envirosite ID: 47778215
EPA ID: N/R

WELLS - WA ***(cont.)***

Last Update :	2019-09-12
WRIA Number :	10
Last Date in Agency List :	2023-01-12

Well Tag Number :	N/R
NIT ID Number :	AE30489
Well Type Code :	A
Well Address :	1940 East 11th St
County ID :	53
Region Code :	2
Well Completion Date :	2015-02-03
Well Log Received Date :	2015-05-05
Well Diameter Quarter :	8
Well Dept Quarter :	8
Well Owner Name :	Port Of Tacoma
Driller Number :	2933
Section/Township/Range :	SEC 34, TWP 21N, RNG 03E
Range Fraction Number :	N/R
QTR Section CD :	SW
QTR QTR Section CD :	SW
Tax Parcel Number :	N/R
Last Update :	2015-05-29
WRIA Number :	10
Last Date in Agency List :	2023-01-12

Well Tag Number :	N/R
NIT ID Number :	S029909
Well Type Code :	R
Well Address :	1640 MARC ST
County ID :	53
Region Code :	2
Well Completion Date :	2007-02-07
Well Log Received Date :	2007-02-27
Well Diameter Quarter :	2
Well Dept Quarter :	8
Well Owner Name :	CASCADE POLE | RETEC
Driller Number :	N/R
Section/Township/Range :	SEC 34, TWP 21N, RNG 03E
Range Fraction Number :	N/R
QTR Section CD :	SW
QTR QTR Section CD :	SW
Tax Parcel Number :	N/R
Last Update :	2007-03-02
WRIA Number :	10
Last Date in Agency List :	2023-01-12

Well Tag Number :	N/R
NIT ID Number :	A128511
Well Type Code :	A
Well Address :	1640 MARC ST
County ID :	53
Region Code :	2
Well Completion Date :	2007-02-07
Well Log Received Date :	2007-02-27

Map Id: 65
Direction: ENE
Distance: 0.631 mi., 3332 ft.
Elevation: 17 ft.
Relative: Higher

Site Name : 1021625 | 1021626 | 1021627
47.259638, -122.417205
WA

Database(s) : [WELLS - WA] ***(cont.)***

Envirosite ID: 47778215
EPA ID: N/R

WELLS - WA ***(cont.)***

Well Diameter Quarter :	2
Well Dept Quarter :	8
Well Owner Name :	CASCADE POLE
Driller Number :	N/R
Section/Township/Range :	SEC 34, TWP 21N, RNG 03E
Range Fraction Number :	N/R
QTR Section CD :	SW
QTR QTR Section CD :	SW
Tax Parcel Number :	N/R
Last Update :	2007-03-02
WRIA Number :	10
Last Date in Agency List :	2023-01-12

Well Tag Number :	N/R
NIT ID Number :	AE30489
Well Type Code :	A
Well Address :	1940 East 11th St
County ID :	53
Region Code :	2
Well Completion Date :	2015-02-03
Well Log Received Date :	2015-05-05
Well Diameter Quarter :	8
Well Dept Quarter :	8
Well Owner Name :	Port Of Tacoma
Driller Number :	2933
Section/Township/Range :	SEC 34, TWP 21N, RNG 03E
Range Fraction Number :	N/R
QTR Section CD :	SW
QTR QTR Section CD :	SW
Tax Parcel Number :	N/R
Last Update :	2015-05-29
WRIA Number :	10
Last Date in Agency List :	2023-01-12

Well Tag Number :	N/R
NIT ID Number :	A128511
Well Type Code :	A
Well Address :	1640 MARC ST
County ID :	53
Region Code :	2
Well Completion Date :	2007-02-07
Well Log Received Date :	2007-02-27
Well Diameter Quarter :	2
Well Dept Quarter :	8
Well Owner Name :	CASCADE POLE
Driller Number :	N/R
Section/Township/Range :	SEC 34, TWP 21N, RNG 03E
Range Fraction Number :	N/R
QTR Section CD :	SW
QTR QTR Section CD :	SW
Tax Parcel Number :	N/R
Last Update :	2007-03-02
WRIA Number :	10
Last Date in Agency List :	2023-01-12

Map Id: 65
Direction: ENE
Distance: 0.631 mi., 3332 ft.
Elevation: 17 ft.
Relative: Higher

Site Name : 1021625 | 1021626 | 1021627
47.259638, -122.417205
WA

Database(s) : [WELLS - WA] ***(cont.)***

Envirosite ID: 47778215
EPA ID: N/R

WELLS - WA ***(cont.)***

Well Tag Number :	N/R
NIT ID Number :	AE56608
Well Type Code :	A
Well Address :	N/R
County ID :	53
Region Code :	4
Well Completion Date :	2019-08-30
Well Log Received Date :	2019-09-11
Well Diameter Quarter :	2.375
Well Dept Quarter :	15
Well Owner Name :	Port Of Tacoma
Driller Number :	3264
Section/Township/Range :	SEC 34, TWP 21N, RNG 03E
Range Fraction Number :	N/R
QTR Section CD :	SW
QTR QTR Section CD :	SW
Tax Parcel Number :	N/R
Last Update :	2019-09-12
WRIA Number :	10
Last Date in Agency List :	2023-01-12

Well Tag Number :	N/R
NIT ID Number :	S029909
Well Type Code :	R
Well Address :	1640 MARC ST
County ID :	53
Region Code :	2
Well Completion Date :	2007-02-07
Well Log Received Date :	2007-02-27
Well Diameter Quarter :	2
Well Dept Quarter :	8
Well Owner Name :	CASCADE POLE | RETEC
Driller Number :	N/R
Section/Township/Range :	SEC 34, TWP 21N, RNG 03E
Range Fraction Number :	N/R
QTR Section CD :	SW
QTR QTR Section CD :	SW
Tax Parcel Number :	N/R
Last Update :	2007-03-02
WRIA Number :	10
Last Date in Agency List :	2023-01-12

Well Tag Number :	N/R
NIT ID Number :	A128511
Well Type Code :	A
Well Address :	1640 MARC ST
County ID :	53
Region Code :	2
Well Completion Date :	2007-02-07
Well Log Received Date :	2007-02-27
Well Diameter Quarter :	2
Well Dept Quarter :	8
Well Owner Name :	CASCADE POLE
Driller Number :	N/R
Section/Township/Range :	SEC 34, TWP 21N, RNG 03E

Map Id: 65
Direction: ENE
Distance: 0.631 mi., 3332 ft.
Elevation: 17 ft.
Relative: Higher

Site Name : 1021625 | 1021626 | 1021627
47.259638, -122.417205
WA

Database(s) : [WELLS - WA] ***(cont.)***

Envirosite ID: 47778215
EPA ID: N/R

WELLS - WA ***(cont.)***

Range Fraction Number :	N/R
QTR Section CD :	SW
QTR QTR Section CD :	SW
Tax Parcel Number :	N/R
Last Update :	2007-03-02
WRIA Number :	10
Last Date in Agency List :	2023-01-12

Well Tag Number :	N/R
NIT ID Number :	SE71146
Well Type Code :	R
Well Address :	N/R
County ID :	53
Region Code :	4
Well Completion Date :	2019-08-30
Well Log Received Date :	2019-09-11
Well Diameter Quarter :	2.375
Well Dept Quarter :	15
Well Owner Name :	Port Of Tacoma
Driller Number :	3264
Section/Township/Range :	SEC 34, TWP 21N, RNG 03E
Range Fraction Number :	N/R
QTR Section CD :	SW
QTR QTR Section CD :	SW
Tax Parcel Number :	N/R
Last Update :	2019-09-12
WRIA Number :	10
Last Date in Agency List :	2023-01-12

Well Tag Number :	N/R
NIT ID Number :	GE00394
Well Type Code :	R
Well Address :	Tacoma Water E 11th & Milwaukie, Tacoma
County ID :	53
Region Code :	2
Well Completion Date :	2012-12-11
Well Log Received Date :	2013-01-22
Well Diameter Quarter :	10
Well Dept Quarter :	430
Well Owner Name :	Mesa Products
Driller Number :	N/R
Section/Township/Range :	SEC 34, TWP 21N, RNG 03E
Range Fraction Number :	N/R
QTR Section CD :	SW
QTR QTR Section CD :	SW
Tax Parcel Number :	ROW
Last Update :	2013-02-26
WRIA Number :	10
Last Date in Agency List :	2023-01-12

Well Tag Number :	N/R
NIT ID Number :	S029909
Well Type Code :	R
Well Address :	1640 MARC ST

Map Id: 65
Direction: ENE
Distance: 0.631 mi., 3332 ft.
Elevation: 17 ft.
Relative: Higher

Site Name : 1021625 | 1021626 | 1021627
47.259638, -122.417205
WA

Database(s) : [WELLS - WA] ***(cont.)***

Envirosite ID: 47778215
EPA ID: N/R

WELLS - WA ***(cont.)***

County ID :	53
Region Code :	2
Well Completion Date :	2007-02-07
Well Log Received Date :	2007-02-27
Well Diameter Quarter :	2
Well Dept Quarter :	8
Well Owner Name :	CASCADE POLE | RETEC
Driller Number :	N/R
Section/Township/Range :	SEC 34, TWP 21N, RNG 03E
Range Fraction Number :	N/R
QTR Section CD :	SW
QTR QTR Section CD :	SW
Tax Parcel Number :	N/R
Last Update :	2007-03-02
WRIA Number :	10
Last Date in Agency List :	2023-01-12

Well Tag Number :	N/R
NIT ID Number :	AE56608
Well Type Code :	A
Well Address :	N/R
County ID :	53
Region Code :	4
Well Completion Date :	2019-08-30
Well Log Received Date :	2019-09-11
Well Diameter Quarter :	2.375
Well Dept Quarter :	15
Well Owner Name :	Port Of Tacoma
Driller Number :	3264
Section/Township/Range :	SEC 34, TWP 21N, RNG 03E
Range Fraction Number :	N/R
QTR Section CD :	SW
QTR QTR Section CD :	SW
Tax Parcel Number :	N/R
Last Update :	2019-09-12
WRIA Number :	10
Last Date in Agency List :	2023-01-12

Well Tag Number :	N/R
NIT ID Number :	SE71146
Well Type Code :	R
Well Address :	N/R
County ID :	53
Region Code :	4
Well Completion Date :	2019-08-30
Well Log Received Date :	2019-09-11
Well Diameter Quarter :	2.375
Well Dept Quarter :	15
Well Owner Name :	Port Of Tacoma
Driller Number :	3264
Section/Township/Range :	SEC 34, TWP 21N, RNG 03E
Range Fraction Number :	N/R
QTR Section CD :	SW
QTR QTR Section CD :	SW
Tax Parcel Number :	N/R

Map Id: 65
Direction: ENE
Distance: 0.631 mi., 3332 ft.
Elevation: 17 ft.
Relative: Higher

Site Name : 1021625 | 1021626 | 1021627
47.259638, -122.417205
WA

Database(s) : [WELLS - WA] ***(cont.)***

Envirosite ID: 47778215
EPA ID: N/R

WELLS - WA ***(cont.)***

Last Update :	2019-09-12
WRIA Number :	10
Last Date in Agency List :	2023-01-12

Well Tag Number :	N/R
NIT ID Number :	A128511
Well Type Code :	A
Well Address :	1640 MARC ST
County ID :	53
Region Code :	2
Well Completion Date :	2007-02-07
Well Log Received Date :	2007-02-27
Well Diameter Quarter :	2
Well Dept Quarter :	8
Well Owner Name :	CASCADE POLE
Driller Number :	N/R
Section/Township/Range :	SEC 34, TWP 21N, RNG 03E
Range Fraction Number :	N/R
QTR Section CD :	SW
QTR QTR Section CD :	SW
Tax Parcel Number :	N/R
Last Update :	2007-03-02
WRIA Number :	10
Last Date in Agency List :	2023-01-12

Well Tag Number :	N/R
NIT ID Number :	A128511
Well Type Code :	A
Well Address :	1640 MARC ST
County ID :	53
Region Code :	2
Well Completion Date :	2007-02-07
Well Log Received Date :	2007-02-27
Well Diameter Quarter :	2
Well Dept Quarter :	8
Well Owner Name :	CASCADE POLE | RETEC
Driller Number :	N/R
Section/Township/Range :	SEC 34, TWP 21N, RNG 03E
Range Fraction Number :	N/R
QTR Section CD :	SW
QTR QTR Section CD :	SW
Tax Parcel Number :	N/R
Last Update :	2007-03-02
WRIA Number :	10
Last Date in Agency List :	2023-01-12

Well Tag Number :	N/R
NIT ID Number :	SE71146
Well Type Code :	R
Well Address :	N/R
County ID :	53
Region Code :	4
Well Completion Date :	2019-08-30
Well Log Received Date :	2019-09-11

Map Id: 65
Direction: ENE
Distance: 0.631 mi., 3332 ft.
Elevation: 17 ft.
Relative: Higher

Site Name : 1021625 | 1021626 | 1021627
47.259638, -122.417205
WA

Database(s) : [WELLS - WA] ***(cont.)***

Envirosite ID: 47778215
EPA ID: N/R

WELLS - WA ***(cont.)***

Well Diameter Quarter :	2.375
Well Dept Quarter :	15
Well Owner Name :	Port Of Tacoma
Driller Number :	3264
Section/Township/Range :	SEC 34, TWP 21N, RNG 03E
Range Fraction Number :	N/R
QTR Section CD :	SW
QTR QTR Section CD :	SW
Tax Parcel Number :	N/R
Last Update :	2019-09-12
WRIA Number :	10
Last Date in Agency List :	2023-01-12

Well Tag Number :	N/R
NIT ID Number :	AE30489
Well Type Code :	A
Well Address :	1940 East 11th St
County ID :	53
Region Code :	2
Well Completion Date :	2015-02-03
Well Log Received Date :	2015-05-05
Well Diameter Quarter :	8
Well Dept Quarter :	16
Well Owner Name :	Port Of Tacoma
Driller Number :	2933
Section/Township/Range :	SEC 34, TWP 21N, RNG 03E
Range Fraction Number :	N/R
QTR Section CD :	SW
QTR QTR Section CD :	SW
Tax Parcel Number :	N/R
Last Update :	2015-05-29
WRIA Number :	10
Last Date in Agency List :	2023-01-12

Well Tag Number :	N/R
NIT ID Number :	S029909
Well Type Code :	R
Well Address :	1640 MARC ST
County ID :	53
Region Code :	2
Well Completion Date :	2007-02-07
Well Log Received Date :	2007-02-27
Well Diameter Quarter :	2
Well Dept Quarter :	8
Well Owner Name :	CASCADE POLE | RETEC
Driller Number :	N/R
Section/Township/Range :	SEC 34, TWP 21N, RNG 03E
Range Fraction Number :	N/R
QTR Section CD :	SW
QTR QTR Section CD :	SW
Tax Parcel Number :	N/R
Last Update :	2007-03-02
WRIA Number :	10
Last Date in Agency List :	2023-01-12

Map Id: 65
Direction: ENE
Distance: 0.631 mi., 3332 ft.
Elevation: 17 ft.
Relative: Higher

Site Name : 1021625 | 1021626 | 1021627
47.259638, -122.417205
WA

Database(s) : [WELLS - WA] ***(cont.)***

Envirosite ID: 47778215
EPA ID: N/R

WELLS - WA ***(cont.)***

Well Tag Number :	N/R
NIT ID Number :	AE30489
Well Type Code :	A
Well Address :	1940 East 11th St
County ID :	53
Region Code :	2
Well Completion Date :	2015-02-03
Well Log Received Date :	2015-05-05
Well Diameter Quarter :	8
Well Dept Quarter :	7.6
Well Owner Name :	Port Of Tacoma
Driller Number :	2933
Section/Township/Range :	SEC 34, TWP 21N, RNG 03E
Range Fraction Number :	N/R
QTR Section CD :	SW
QTR QTR Section CD :	SW
Tax Parcel Number :	N/R
Last Update :	2015-05-29
WRIA Number :	10
Last Date in Agency List :	2023-01-12

Well Tag Number :	N/R
NIT ID Number :	A128511
Well Type Code :	A
Well Address :	1640 MARC ST
County ID :	53
Region Code :	2
Well Completion Date :	2007-02-07
Well Log Received Date :	2007-02-27
Well Diameter Quarter :	2
Well Dept Quarter :	8
Well Owner Name :	CASCADE POLE
Driller Number :	N/R
Section/Township/Range :	SEC 34, TWP 21N, RNG 03E
Range Fraction Number :	N/R
QTR Section CD :	SW
QTR QTR Section CD :	SW
Tax Parcel Number :	N/R
Last Update :	2007-03-02
WRIA Number :	10
Last Date in Agency List :	2023-01-12

Well Tag Number :	N/R
NIT ID Number :	S029909
Well Type Code :	R
Well Address :	1640 MARC ST
County ID :	53
Region Code :	2
Well Completion Date :	2007-02-07
Well Log Received Date :	2007-02-27
Well Diameter Quarter :	2
Well Dept Quarter :	8
Well Owner Name :	CASCADE POLE | RETEC
Driller Number :	N/R
Section/Township/Range :	SEC 34, TWP 21N, RNG 03E

Map Id: 65
Direction: ENE
Distance: 0.631 mi., 3332 ft.
Elevation: 17 ft.
Relative: Higher

Site Name : 1021625 | 1021626 | 1021627
47.259638, -122.417205
WA

Database(s) : [WELLS - WA] ***(cont.)***

Envirosite ID: 47778215
EPA ID: N/R

WELLS - WA ***(cont.)***

Range Fraction Number :	N/R
QTR Section CD :	SW
QTR QTR Section CD :	SW
Tax Parcel Number :	N/R
Last Update :	2007-03-02
WRIA Number :	10
Last Date in Agency List :	2023-01-12

Map Id: 66
Direction: E
Distance: 0.639 mi., 3375 ft.
Elevation: 7 ft.
Relative: Lower

Site Name : 1043393 | 1043398 | 1043409
47.248708, -122.41226
WA

Database(s) : [WELLS - WA]

Envirosite ID: 47779473
EPA ID: N/R

WELLS - WA

Details for this site have been truncated due to the large number of available details for this site within this dataset. For the complete details for this site, contact your Envirosite account representative for a complimentary site report containing all of the details available.

Well Tag Number :	N/R
NIT ID Number :	SE55435
Well Type Code :	R
Well Address :	2312 Malwaukee Way
County ID :	53
Region Code :	2
Well Completion Date :	2015-07-24
Well Log Received Date :	2015-08-18
Well Diameter Quarter :	2.25
Well Dept Quarter :	15
Well Owner Name :	Navistar International
Driller Number :	0
Section/Township/Range :	SEC 03, TWP 20N, RNG 03E
Range Fraction Number :	N/R
QTR Section CD :	SW
QTR QTR Section CD :	NE
Tax Parcel Number :	N/R
Last Update :	2015-09-02
WRIA Number :	10
Last Date in Agency List :	2023-01-12

Well Tag Number :	N/R
NIT ID Number :	A096288
Well Type Code :	A
Well Address :	2201 PORTLAND AVE, TACOMA
County ID :	53
Region Code :	2
Well Completion Date :	2006-11-30
Well Log Received Date :	2007-01-08
Well Diameter Quarter :	2

Map Id: 66
Direction: E
Distance: 0.639 mi., 3375 ft.
Elevation: 7 ft.
Relative: Lower

Site Name : 1043393 | 1043398 | 1043409
47.248708, -122.41226
WA

Database(s) : [WELLS - WA] ***(cont.)***

Envirosite ID: 47779473
EPA ID: N/R

WELLS - WA ***(cont.)***

Well Dept Quarter :	12
Well Owner Name :	CITY OF TACOMA PUB WORKS
Driller Number :	N/R
Section/Township/Range :	SEC 03, TWP 20N, RNG 03E
Range Fraction Number :	N/R
QTR Section CD :	SW
QTR QTR Section CD :	NE
Tax Parcel Number :	4715010020
Last Update :	2007-01-18
WRIA Number :	10
Last Date in Agency List :	2023-01-12

Well Tag Number :	N/R
NIT ID Number :	EE07549
Well Type Code :	R
Well Address :	1614 Lincoln Ave
County ID :	53
Region Code :	4
Well Completion Date :	2019-03-07
Well Log Received Date :	2019-03-13
Well Diameter Quarter :	2.25
Well Dept Quarter :	15
Well Owner Name :	King Family Properties Inc
Driller Number :	2914
Section/Township/Range :	SEC 03, TWP 20N, RNG 03E
Range Fraction Number :	N/R
QTR Section CD :	SW
QTR QTR Section CD :	NE
Tax Parcel Number :	0320031017
Last Update :	2019-03-19
WRIA Number :	10
Last Date in Agency List :	2023-01-12

Well Tag Number :	N/R
NIT ID Number :	AE53023
Well Type Code :	A
Well Address :	1614 Lincoln Ave
County ID :	53
Region Code :	4
Well Completion Date :	2019-03-07
Well Log Received Date :	2019-03-13
Well Diameter Quarter :	2.25
Well Dept Quarter :	15
Well Owner Name :	King Family Properties Inc
Driller Number :	2827
Section/Township/Range :	SEC 03, TWP 20N, RNG 03E
Range Fraction Number :	N/R
QTR Section CD :	SW
QTR QTR Section CD :	NE
Tax Parcel Number :	0320031017
Last Update :	2019-03-14
WRIA Number :	10
Last Date in Agency List :	2023-01-12

Map Id: 66
Direction: E
Distance: 0.639 mi., 3375 ft.
Elevation: 7 ft.
Relative: Lower

Site Name : 1043393 | 1043398 | 1043409
47.248708, -122.41226
WA

Database(s) : [WELLS - WA] ***(cont.)***

Envirosite ID: 47779473
EPA ID: N/R

WELLS - WA ***(cont.)***

Well Tag Number :	N/R
NIT ID Number :	SE55435
Well Type Code :	R
Well Address :	2312 Malwaukee Way
County ID :	53
Region Code :	2
Well Completion Date :	2015-07-24
Well Log Received Date :	2015-08-18
Well Diameter Quarter :	2.25
Well Dept Quarter :	15
Well Owner Name :	Navistar International
Driller Number :	0
Section/Township/Range :	SEC 03, TWP 20N, RNG 03E
Range Fraction Number :	N/R
QTR Section CD :	SW
QTR QTR Section CD :	NE
Tax Parcel Number :	N/R
Last Update :	2015-09-02
WRIA Number :	10
Last Date in Agency List :	2023-01-12

Well Tag Number :	N/R
NIT ID Number :	AE53023
Well Type Code :	A
Well Address :	1614 Lincoln Ave
County ID :	53
Region Code :	4
Well Completion Date :	2019-03-07
Well Log Received Date :	2019-03-13
Well Diameter Quarter :	2.25
Well Dept Quarter :	15
Well Owner Name :	King Family Properties Inc
Driller Number :	2827
Section/Township/Range :	SEC 03, TWP 20N, RNG 03E
Range Fraction Number :	N/R
QTR Section CD :	SW
QTR QTR Section CD :	NE
Tax Parcel Number :	0320031017
Last Update :	2019-03-14
WRIA Number :	10
Last Date in Agency List :	2023-01-12

Well Tag Number :	N/R
NIT ID Number :	A096288
Well Type Code :	A
Well Address :	2201 PORTLAND AVE, TACOMA
County ID :	53
Region Code :	2
Well Completion Date :	2006-11-30
Well Log Received Date :	2007-01-08
Well Diameter Quarter :	2
Well Dept Quarter :	11
Well Owner Name :	CITY OF TACOMA PUB WORKS
Driller Number :	N/R
Section/Township/Range :	SEC 03, TWP 20N, RNG 03E

Map Id: 66
Direction: E
Distance: 0.639 mi., 3375 ft.
Elevation: 7 ft.
Relative: Lower

Site Name : 1043393 | 1043398 | 1043409
47.248708, -122.41226
WA

Database(s) : [WELLS - WA] ***(cont.)***

Envirosite ID: 47779473
EPA ID: N/R

WELLS - WA ***(cont.)***

Range Fraction Number :	N/R
QTR Section CD :	SW
QTR QTR Section CD :	NE
Tax Parcel Number :	4715010020
Last Update :	2007-01-18
WRIA Number :	10
Last Date in Agency List :	2023-01-12

Well Tag Number :	N/R
NIT ID Number :	A096288
Well Type Code :	A
Well Address :	2201 PORTLAND AVE, TACOMA
County ID :	53
Region Code :	2
Well Completion Date :	2006-11-30
Well Log Received Date :	2007-01-08
Well Diameter Quarter :	2
Well Dept Quarter :	9
Well Owner Name :	CITY OF TACOMA PUB WORKS
Driller Number :	N/R
Section/Township/Range :	SEC 03, TWP 20N, RNG 03E
Range Fraction Number :	N/R
QTR Section CD :	SW
QTR QTR Section CD :	NE
Tax Parcel Number :	4715010020
Last Update :	2007-01-18
WRIA Number :	10
Last Date in Agency List :	2023-01-12

Well Tag Number :	N/R
NIT ID Number :	E002004
Well Type Code :	R
Well Address :	2115 RIVER ST TACOMA
County ID :	53
Region Code :	2
Well Completion Date :	2002-09-13
Well Log Received Date :	2003-03-14
Well Diameter Quarter :	1.5
Well Dept Quarter :	10
Well Owner Name :	LARRY HANSON/ ROBERT GRENLE
Driller Number :	N/R
Section/Township/Range :	SEC 03, TWP 20N, RNG 03E
Range Fraction Number :	N/R
QTR Section CD :	SW
QTR QTR Section CD :	NE
Tax Parcel Number :	N/R
Last Update :	2003-05-15
WRIA Number :	10
Last Date in Agency List :	2023-01-12

Well Tag Number :	N/R
NIT ID Number :	AE53023
Well Type Code :	A
Well Address :	1614 Lincoln Ave

Map Id: 66
Direction: E
Distance: 0.639 mi., 3375 ft.
Elevation: 7 ft.
Relative: Lower

Site Name : 1043393 | 1043398 | 1043409
47.248708, -122.41226
WA

Database(s) : [WELLS - WA] ***(cont.)***

Envirosite ID: 47779473
EPA ID: N/R

WELLS - WA ***(cont.)***

County ID :	53
Region Code :	4
Well Completion Date :	2019-03-07
Well Log Received Date :	2019-03-13
Well Diameter Quarter :	2.25
Well Dept Quarter :	15
Well Owner Name :	King Family Properties Inc
Driller Number :	2827
Section/Township/Range :	SEC 03, TWP 20N, RNG 03E
Range Fraction Number :	N/R
QTR Section CD :	SW
QTR QTR Section CD :	NE
Tax Parcel Number :	0320031017
Last Update :	2019-03-14
WRIA Number :	10
Last Date in Agency List :	2023-01-12

Well Tag Number :	N/R
NIT ID Number :	A067705
Well Type Code :	A
Well Address :	2115 RIVER ST, TACOMA
County ID :	53
Region Code :	2
Well Completion Date :	2002-09-13
Well Log Received Date :	2003-03-14
Well Diameter Quarter :	1.5
Well Dept Quarter :	12
Well Owner Name :	LARRY HANSON
Driller Number :	N/R
Section/Township/Range :	SEC 03, TWP 20N, RNG 03E
Range Fraction Number :	N/R
QTR Section CD :	SW
QTR QTR Section CD :	NE
Tax Parcel Number :	N/R
Last Update :	2003-07-22
WRIA Number :	10
Last Date in Agency List :	2023-01-12

Well Tag Number :	N/R
NIT ID Number :	E006759
Well Type Code :	R
Well Address :	2201 PORTLAND AVE, TACOMA
County ID :	53
Region Code :	2
Well Completion Date :	2006-11-30
Well Log Received Date :	2007-01-08
Well Diameter Quarter :	2
Well Dept Quarter :	12
Well Owner Name :	CITY OF TACOMA PUB WORKS
Driller Number :	N/R
Section/Township/Range :	SEC 03, TWP 20N, RNG 03E
Range Fraction Number :	N/R
QTR Section CD :	SW
QTR QTR Section CD :	NE
Tax Parcel Number :	4715010020

Map Id: 66
Direction: E
Distance: 0.639 mi., 3375 ft.
Elevation: 7 ft.
Relative: Lower

Site Name : 1043393 | 1043398 | 1043409
47.248708, -122.41226
WA

Database(s) : [WELLS - WA] ***(cont.)***

Envirosite ID: 47779473
EPA ID: N/R

WELLS - WA ***(cont.)***

Last Update :	2007-01-18
WRIA Number :	10
Last Date in Agency List :	2023-01-12

Well Tag Number :	N/R
NIT ID Number :	E006759
Well Type Code :	R
Well Address :	2201 PORTLAND AVE, TACOMA
County ID :	53
Region Code :	2
Well Completion Date :	2006-11-30
Well Log Received Date :	2007-01-08
Well Diameter Quarter :	2
Well Dept Quarter :	9
Well Owner Name :	CITY OF TACOMA PUB WORKS
Driller Number :	N/R
Section/Township/Range :	SEC 03, TWP 20N, RNG 03E
Range Fraction Number :	N/R
QTR Section CD :	SW
QTR QTR Section CD :	NE
Tax Parcel Number :	4715010020
Last Update :	2007-01-18
WRIA Number :	10
Last Date in Agency List :	2023-01-12

Well Tag Number :	AHP233
NIT ID Number :	A068622
Well Type Code :	A
Well Address :	intersection of Lincoln & Olympia, Seattle
County ID :	33
Region Code :	1
Well Completion Date :	2005-03-05
Well Log Received Date :	2005-06-22
Well Diameter Quarter :	0.75
Well Dept Quarter :	32
Well Owner Name :	US ARMY CORPS OF ENGINEERS
Driller Number :	N/R
Section/Township/Range :	SEC 03, TWP 20N, RNG 03E
Range Fraction Number :	N/R
QTR Section CD :	SW
QTR QTR Section CD :	NE
Tax Parcel Number :	N/R
Last Update :	2005-07-25
WRIA Number :	10
Last Date in Agency List :	2023-01-12

Well Tag Number :	N/R
NIT ID Number :	A096288
Well Type Code :	A
Well Address :	2201 PORTLAND AVE, TACOMA
County ID :	53
Region Code :	2
Well Completion Date :	2006-11-30
Well Log Received Date :	2007-01-08

Map Id: 66
Direction: E
Distance: 0.639 mi., 3375 ft.
Elevation: 7 ft.
Relative: Lower

Site Name : 1043393 | 1043398 | 1043409
47.248708, -122.41226
WA

Database(s) : [WELLS - WA] ***(cont.)***

Envirosite ID: 47779473
EPA ID: N/R

WELLS - WA ***(cont.)***

Well Diameter Quarter :	2
Well Dept Quarter :	9
Well Owner Name :	CITY OF TACOMA PUB WORKS
Driller Number :	N/R
Section/Township/Range :	SEC 03, TWP 20N, RNG 03E
Range Fraction Number :	N/R
QTR Section CD :	SW
QTR QTR Section CD :	NE
Tax Parcel Number :	4715010020
Last Update :	2007-01-18
WRIA Number :	10
Last Date in Agency List :	2023-01-12

Well Tag Number :	N/R
NIT ID Number :	A096288
Well Type Code :	A
Well Address :	2201 PORTLAND AVE, TACOMA
County ID :	53
Region Code :	2
Well Completion Date :	2006-11-30
Well Log Received Date :	2007-01-08
Well Diameter Quarter :	2
Well Dept Quarter :	10
Well Owner Name :	CITY OF TACOMA PUB WORKS
Driller Number :	N/R
Section/Township/Range :	SEC 03, TWP 20N, RNG 03E
Range Fraction Number :	N/R
QTR Section CD :	SW
QTR QTR Section CD :	NE
Tax Parcel Number :	4715010020
Last Update :	2007-01-18
WRIA Number :	10
Last Date in Agency List :	2023-01-12

Well Tag Number :	N/R
NIT ID Number :	AE33054
Well Type Code :	A
Well Address :	2312 Malwaukee Way
County ID :	53
Region Code :	2
Well Completion Date :	2015-07-24
Well Log Received Date :	2015-08-18
Well Diameter Quarter :	2.25
Well Dept Quarter :	15
Well Owner Name :	Navistar International
Driller Number :	0
Section/Township/Range :	SEC 03, TWP 20N, RNG 03E
Range Fraction Number :	N/R
QTR Section CD :	SW
QTR QTR Section CD :	NE
Tax Parcel Number :	N/R
Last Update :	2015-09-02
WRIA Number :	10
Last Date in Agency List :	2023-01-12

Map Id: 66
Direction: E
Distance: 0.639 mi., 3375 ft.
Elevation: 7 ft.
Relative: Lower

Site Name : 1043393 | 1043398 | 1043409
47.248708, -122.41226
WA

Database(s) : [WELLS - WA] ***(cont.)***

Envirosite ID: 47779473
EPA ID: N/R

WELLS - WA ***(cont.)***

Well Tag Number :	N/R
NIT ID Number :	AE23314
Well Type Code :	A
Well Address :	1906 E Marc Ave, Port of Tacoma 98421
County ID :	53
Region Code :	2
Well Completion Date :	2013-08-22
Well Log Received Date :	2013-08-28
Well Diameter Quarter :	8
Well Dept Quarter :	30
Well Owner Name :	X2P Marc Land Assoc | Geo Resources
Driller Number :	N/R
Section/Township/Range :	SEC 03, TWP 20N, RNG 03E
Range Fraction Number :	N/R
QTR Section CD :	SW
QTR QTR Section CD :	NE
Tax Parcel Number :	N/R
Last Update :	2013-10-26
WRIA Number :	10
Last Date in Agency List :	2023-01-12

Well Tag Number :	N/R
NIT ID Number :	AE53023
Well Type Code :	A
Well Address :	1614 Lincoln Ave
County ID :	53
Region Code :	4
Well Completion Date :	2019-03-07
Well Log Received Date :	2019-03-13
Well Diameter Quarter :	2.25
Well Dept Quarter :	15
Well Owner Name :	King Family Properties Inc
Driller Number :	2827
Section/Township/Range :	SEC 03, TWP 20N, RNG 03E
Range Fraction Number :	N/R
QTR Section CD :	SW
QTR QTR Section CD :	NE
Tax Parcel Number :	0320031017
Last Update :	2019-03-14
WRIA Number :	10
Last Date in Agency List :	2023-01-12

Well Tag Number :	N/R
NIT ID Number :	E006759
Well Type Code :	R
Well Address :	2201 PORTLAND AVE, TACOMA
County ID :	53
Region Code :	2
Well Completion Date :	2006-11-30
Well Log Received Date :	2007-01-08
Well Diameter Quarter :	2
Well Dept Quarter :	9
Well Owner Name :	CITY OF TACOMA PUB WORKS
Driller Number :	N/R
Section/Township/Range :	SEC 03, TWP 20N, RNG 03E

Map Id: 66
Direction: E
Distance: 0.639 mi., 3375 ft.
Elevation: 7 ft.
Relative: Lower

Site Name : 1043393 | 1043398 | 1043409
47.248708, -122.41226
WA

Database(s) : [WELLS - WA] ***(cont.)***

Envirosite ID: 47779473
EPA ID: N/R

WELLS - WA ***(cont.)***

Range Fraction Number :	N/R
QTR Section CD :	SW
QTR QTR Section CD :	NE
Tax Parcel Number :	4715010020
Last Update :	2007-01-18
WRIA Number :	10
Last Date in Agency List :	2023-01-12

Well Tag Number :	N/R
NIT ID Number :	A096288
Well Type Code :	A
Well Address :	2201 PORTLAND AVE, TACOMA
County ID :	53
Region Code :	2
Well Completion Date :	2006-11-30
Well Log Received Date :	2007-01-08
Well Diameter Quarter :	2
Well Dept Quarter :	10
Well Owner Name :	CITY OF TACOMA PUB WORKS
Driller Number :	N/R
Section/Township/Range :	SEC 03, TWP 20N, RNG 03E
Range Fraction Number :	N/R
QTR Section CD :	SW
QTR QTR Section CD :	NE
Tax Parcel Number :	4715010020
Last Update :	2007-01-18
WRIA Number :	10
Last Date in Agency List :	2023-01-12

Well Tag Number :	N/R
NIT ID Number :	E006759
Well Type Code :	R
Well Address :	2201 PORTLAND AVE, TACOMA
County ID :	53
Region Code :	2
Well Completion Date :	2006-11-30
Well Log Received Date :	2007-01-08
Well Diameter Quarter :	2
Well Dept Quarter :	10
Well Owner Name :	CITY OF TACOMA PUB WORKS
Driller Number :	N/R
Section/Township/Range :	SEC 03, TWP 20N, RNG 03E
Range Fraction Number :	N/R
QTR Section CD :	SW
QTR QTR Section CD :	NE
Tax Parcel Number :	4715010020
Last Update :	2007-01-18
WRIA Number :	10
Last Date in Agency List :	2023-01-12

Well Tag Number :	N/R
NIT ID Number :	SE67039
Well Type Code :	R
Well Address :	N/R

Map Id: 66
Direction: E
Distance: 0.639 mi., 3375 ft.
Elevation: 7 ft.
Relative: Lower

Site Name : 1043393 | 1043398 | 1043409
47.248708, -122.41226
WA

Database(s) : [WELLS - WA] ***(cont.)***

Envirosite ID: 47779473
EPA ID: N/R

WELLS - WA ***(cont.)***

County ID :	53
Region Code :	4
Well Completion Date :	2018-08-07
Well Log Received Date :	2018-08-15
Well Diameter Quarter :	6
Well Dept Quarter :	101
Well Owner Name :	City Of Tacoma
Driller Number :	3146
Section/Township/Range :	SEC 03, TWP 20N, RNG 03E
Range Fraction Number :	N/R
QTR Section CD :	SW
QTR QTR Section CD :	NE
Tax Parcel Number :	N/R
Last Update :	2018-08-16
WRIA Number :	10
Last Date in Agency List :	2023-01-12

Well Tag Number :	N/R
NIT ID Number :	EE07549
Well Type Code :	R
Well Address :	1614 Lincoln Ave
County ID :	53
Region Code :	4
Well Completion Date :	2019-03-07
Well Log Received Date :	2019-03-13
Well Diameter Quarter :	2.25
Well Dept Quarter :	15
Well Owner Name :	King Family Properties Inc
Driller Number :	2914
Section/Township/Range :	SEC 03, TWP 20N, RNG 03E
Range Fraction Number :	N/R
QTR Section CD :	SW
QTR QTR Section CD :	NE
Tax Parcel Number :	0320031017
Last Update :	2019-03-19
WRIA Number :	10
Last Date in Agency List :	2023-01-12

Well Tag Number :	N/R
NIT ID Number :	E006759
Well Type Code :	R
Well Address :	2201 PORTLAND AVE, TACOMA
County ID :	53
Region Code :	2
Well Completion Date :	2006-11-30
Well Log Received Date :	2007-01-08
Well Diameter Quarter :	2
Well Dept Quarter :	9
Well Owner Name :	CITY OF TACOMA PUB WORKS
Driller Number :	N/R
Section/Township/Range :	SEC 03, TWP 20N, RNG 03E
Range Fraction Number :	N/R
QTR Section CD :	SW
QTR QTR Section CD :	NE
Tax Parcel Number :	4715010020

Map Id: 66
Direction: E
Distance: 0.639 mi., 3375 ft.
Elevation: 7 ft.
Relative: Lower

Site Name : 1043393 | 1043398 | 1043409
47.248708, -122.41226
WA

Database(s) : [WELLS - WA] ***(cont.)***

Envirosite ID: 47779473
EPA ID: N/R

WELLS - WA ***(cont.)***

Last Update :	2007-01-18
WRIA Number :	10
Last Date in Agency List :	2023-01-12
Well Tag Number :	N/R
NIT ID Number :	E002004
Well Type Code :	R
Well Address :	2115 RIVER ST TACOMA
County ID :	53
Region Code :	2
Well Completion Date :	2002-09-13
Well Log Received Date :	2003-03-14
Well Diameter Quarter :	1.5
Well Dept Quarter :	10
Well Owner Name :	LARRY HANSON/ ROBERT GRENLE
Driller Number :	N/R
Section/Township/Range :	SEC 03, TWP 20N, RNG 03E
Range Fraction Number :	N/R
QTR Section CD :	SW
QTR QTR Section CD :	NE
Tax Parcel Number :	N/R
Last Update :	2003-05-15
WRIA Number :	10
Last Date in Agency List :	2023-01-12
Well Tag Number :	N/R
NIT ID Number :	SE55435
Well Type Code :	R
Well Address :	2312 Malwaukee Way
County ID :	53
Region Code :	2
Well Completion Date :	2015-07-24
Well Log Received Date :	2015-08-18
Well Diameter Quarter :	2.25
Well Dept Quarter :	15
Well Owner Name :	Navistar International
Driller Number :	0
Section/Township/Range :	SEC 03, TWP 20N, RNG 03E
Range Fraction Number :	N/R
QTR Section CD :	SW
QTR QTR Section CD :	NE
Tax Parcel Number :	N/R
Last Update :	2015-09-02
WRIA Number :	10
Last Date in Agency List :	2023-01-12
Well Tag Number :	N/R
NIT ID Number :	AE33054
Well Type Code :	A
Well Address :	2312 Malwaukee Way
County ID :	53
Region Code :	2
Well Completion Date :	2015-07-24
Well Log Received Date :	2015-08-18

Map Id: 66
Direction: E
Distance: 0.639 mi., 3375 ft.
Elevation: 7 ft.
Relative: Lower

Site Name : 1043393 | 1043398 | 1043409
47.248708, -122.41226
WA

Database(s) : [WELLS - WA] ***(cont.)***

Envirosite ID: 47779473
EPA ID: N/R

WELLS - WA ***(cont.)***

Well Diameter Quarter :	2.25
Well Dept Quarter :	15
Well Owner Name :	Navistar International
Driller Number :	0
Section/Township/Range :	SEC 03, TWP 20N, RNG 03E
Range Fraction Number :	N/R
QTR Section CD :	SW
QTR QTR Section CD :	NE
Tax Parcel Number :	N/R
Last Update :	2015-09-02
WRIA Number :	10
Last Date in Agency List :	2023-01-12

Well Tag Number :	AHP257
NIT ID Number :	A068622
Well Type Code :	A
Well Address :	intersection of Lincoln & Olympia, Seattle
County ID :	33
Region Code :	1
Well Completion Date :	2005-03-05
Well Log Received Date :	2005-06-22
Well Diameter Quarter :	0.75
Well Dept Quarter :	16
Well Owner Name :	US ARMY CORPS OF ENGINEERS
Driller Number :	N/R
Section/Township/Range :	SEC 03, TWP 20N, RNG 03E
Range Fraction Number :	N/R
QTR Section CD :	SW
QTR QTR Section CD :	NE
Tax Parcel Number :	N/R
Last Update :	2005-07-25
WRIA Number :	10
Last Date in Agency List :	2023-01-12

Well Tag Number :	N/R
NIT ID Number :	EE07549
Well Type Code :	R
Well Address :	1614 Lincoln Ave
County ID :	53
Region Code :	4
Well Completion Date :	2019-03-07
Well Log Received Date :	2019-03-13
Well Diameter Quarter :	2.25
Well Dept Quarter :	15
Well Owner Name :	King Family Properties Inc
Driller Number :	2914
Section/Township/Range :	SEC 03, TWP 20N, RNG 03E
Range Fraction Number :	N/R
QTR Section CD :	SW
QTR QTR Section CD :	NE
Tax Parcel Number :	0320031017
Last Update :	2019-03-19
WRIA Number :	10
Last Date in Agency List :	2023-01-12

Map Id: 67
Direction: E
Distance: 0.645 mi., 3407 ft.
Elevation: 20 ft.
Relative: Higher

Site Name : 1041080 | 1041081 | 1041082
47.252358, -122.412108
WA

Database(s) : [WELLS - WA]

Envirosite ID: 47777217
EPA ID: N/R

WELLS - WA

Details for this site have been truncated due to the large number of available details for this site within this dataset. For the complete details for this site, contact your Envirosite account representative for a complimentary site report containing all of the details available.

Well Tag Number :	N/R
NIT ID Number :	AE15875
Well Type Code :	A
Well Address :	2007 Stewart St, Tacoma 98421
County ID :	53
Region Code :	2
Well Completion Date :	2011-12-19
Well Log Received Date :	2012-01-30
Well Diameter Quarter :	2
Well Dept Quarter :	15
Well Owner Name :	Port Of Tacoma | ERM
Driller Number :	N/R
Section/Township/Range :	SEC 03, TWP 20N, RNG 03E
Range Fraction Number :	N/R
QTR Section CD :	NW
QTR QTR Section CD :	SE
Tax Parcel Number :	N/R
Last Update :	2012-02-28
WRIA Number :	10
Last Date in Agency List :	2023-01-12

Well Tag Number :	N/R
NIT ID Number :	AE30259
Well Type Code :	A
Well Address :	2007 STEWART STREET
County ID :	53
Region Code :	2
Well Completion Date :	2015-01-27
Well Log Received Date :	2015-02-27
Well Diameter Quarter :	4
Well Dept Quarter :	12
Well Owner Name :	STEPHEN WILSON
Driller Number :	2950
Section/Township/Range :	SEC 03, TWP 20N, RNG 03E
Range Fraction Number :	N/R
QTR Section CD :	NW
QTR QTR Section CD :	SE
Tax Parcel Number :	320032039
Last Update :	2015-03-11
WRIA Number :	10
Last Date in Agency List :	2023-01-12

Well Tag Number :	N/R
NIT ID Number :	EE07640
Well Type Code :	R
Well Address :	1906 Marc Ave
County ID :	33
Region Code :	3
Well Completion Date :	2019-03-27
Well Log Received Date :	2019-04-02
Well Diameter Quarter :	2.25

Map Id: 67
Direction: E
Distance: 0.645 mi., 3407 ft.
Elevation: 20 ft.
Relative: Higher

Site Name : 1041080 | 1041081 | 1041082
47.252358, -122.412108
WA

Database(s) : [WELLS - WA] ***(cont.)***

Envirosite ID: 47777217
EPA ID: N/R

WELLS - WA ***(cont.)***

Well Dept Quarter :	15
Well Owner Name :	Fred Tebb Sons Inc
Driller Number :	0
Section/Township/Range :	SEC 03, TWP 20N, RNG 03E
Range Fraction Number :	N/R
QTR Section CD :	NW
QTR QTR Section CD :	SE
Tax Parcel Number :	0320032035
Last Update :	2019-04-08
WRIA Number :	10
Last Date in Agency List :	2023-01-12

Well Tag Number :	N/R
NIT ID Number :	EE06648
Well Type Code :	R
Well Address :	1620 Lincoln Ave
County ID :	53
Region Code :	4
Well Completion Date :	2017-05-19
Well Log Received Date :	2017-05-30
Well Diameter Quarter :	2.25
Well Dept Quarter :	15
Well Owner Name :	AAA Trailer Repair Lnc
Driller Number :	3152
Section/Township/Range :	SEC 03, TWP 20N, RNG 03E
Range Fraction Number :	N/R
QTR Section CD :	NW
QTR QTR Section CD :	SE
Tax Parcel Number :	2092008530
Last Update :	2017-06-01
WRIA Number :	10
Last Date in Agency List :	2023-01-12

Well Tag Number :	N/R
NIT ID Number :	EE07640
Well Type Code :	R
Well Address :	1906 Marc Ave
County ID :	33
Region Code :	3
Well Completion Date :	2019-03-27
Well Log Received Date :	2019-04-02
Well Diameter Quarter :	2.25
Well Dept Quarter :	15
Well Owner Name :	Fred Tebb Sons Inc
Driller Number :	0
Section/Township/Range :	SEC 03, TWP 20N, RNG 03E
Range Fraction Number :	N/R
QTR Section CD :	NW
QTR QTR Section CD :	SE
Tax Parcel Number :	0320032035
Last Update :	2019-04-08
WRIA Number :	10
Last Date in Agency List :	2023-01-12

Map Id: 67
Direction: E
Distance: 0.645 mi., 3407 ft.
Elevation: 20 ft.
Relative: Higher

Site Name : 1041080 | 1041081 | 1041082
47.252358, -122.412108
WA

Database(s) : [WELLS - WA] ***(cont.)***

Envirosite ID: 47777217
EPA ID: N/R

WELLS - WA ***(cont.)***

Well Tag Number :	N/R
NIT ID Number :	A132514
Well Type Code :	A
Well Address :	1207 STEWART ST, TACOMA 98371
County ID :	53
Region Code :	2
Well Completion Date :	2008-06-03
Well Log Received Date :	2008-06-06
Well Diameter Quarter :	2
Well Dept Quarter :	11
Well Owner Name :	FLOW SERVE | CRA
Driller Number :	N/R
Section/Township/Range :	SEC 03, TWP 20N, RNG 03E
Range Fraction Number :	N/R
QTR Section CD :	NW
QTR QTR Section CD :	SE
Tax Parcel Number :	0320032039
Last Update :	2008-07-07
WRIA Number :	10
Last Date in Agency List :	2023-01-12

Well Tag Number :	N/R
NIT ID Number :	AE15518
Well Type Code :	A
Well Address :	2007 Stewart St, Tacoma 98421
County ID :	53
Region Code :	2
Well Completion Date :	2011-11-17
Well Log Received Date :	2011-12-08
Well Diameter Quarter :	2.25
Well Dept Quarter :	16
Well Owner Name :	Port Of Tacoma | ERM
Driller Number :	N/R
Section/Township/Range :	SEC 03, TWP 20N, RNG 03E
Range Fraction Number :	N/R
QTR Section CD :	NW
QTR QTR Section CD :	SE
Tax Parcel Number :	N/R
Last Update :	2012-01-31
WRIA Number :	10
Last Date in Agency List :	2023-01-12

Well Tag Number :	N/R
NIT ID Number :	AE42989
Well Type Code :	A
Well Address :	1620 Lincoln Ave
County ID :	53
Region Code :	4
Well Completion Date :	2017-05-19
Well Log Received Date :	2017-05-30
Well Diameter Quarter :	2.25
Well Dept Quarter :	10
Well Owner Name :	AAA Trailer Repair Lnc
Driller Number :	3152
Section/Township/Range :	SEC 03, TWP 20N, RNG 03E

Map Id: 67
Direction: E
Distance: 0.645 mi., 3407 ft.
Elevation: 20 ft.
Relative: Higher

Site Name : 1041080 | 1041081 | 1041082
47.252358, -122.412108
WA

Database(s) : [WELLS - WA] ***(cont.)***

Envirosite ID: 47777217
EPA ID: N/R

WELLS - WA ***(cont.)***

Range Fraction Number :	N/R
QTR Section CD :	NW
QTR QTR Section CD :	SE
Tax Parcel Number :	2092008530
Last Update :	2017-06-01
WRIA Number :	10
Last Date in Agency List :	2023-01-12

Well Tag Number :	N/R
NIT ID Number :	AE33184
Well Type Code :	A
Well Address :	1904 Stewart Street
County ID :	53
Region Code :	4
Well Completion Date :	2015-08-04
Well Log Received Date :	2015-08-24
Well Diameter Quarter :	2.25
Well Dept Quarter :	10
Well Owner Name :	Buol
Driller Number :	3174
Section/Township/Range :	SEC 03, TWP 20N, RNG 03E
Range Fraction Number :	N/R
QTR Section CD :	NW
QTR QTR Section CD :	SE
Tax Parcel Number :	0320032033
Last Update :	2015-08-24
WRIA Number :	10
Last Date in Agency List :	2023-01-12

Well Tag Number :	BCP346
NIT ID Number :	RE04160
Well Type Code :	R
Well Address :	2007 Stewart St., Tacoma 98421
County ID :	53
Region Code :	2
Well Completion Date :	2010-03-03
Well Log Received Date :	2010-03-19
Well Diameter Quarter :	2
Well Dept Quarter :	13
Well Owner Name :	Port of Tacoma | ERM West
Driller Number :	N/R
Section/Township/Range :	SEC 03, TWP 20N, RNG 03E
Range Fraction Number :	N/R
QTR Section CD :	NW
QTR QTR Section CD :	SE
Tax Parcel Number :	N/R
Last Update :	2010-04-05
WRIA Number :	10
Last Date in Agency List :	2023-01-12

Well Tag Number :	N/R
NIT ID Number :	A051632
Well Type Code :	A
Well Address :	1673 LINDEN AVE, TACOMA

Map Id: 67
Direction: E
Distance: 0.645 mi., 3407 ft.
Elevation: 20 ft.
Relative: Higher

Site Name : 1041080 | 1041081 | 1041082
47.252358, -122.412108
WA

Database(s) : [WELLS - WA] ***(cont.)***

Envirosite ID: 47777217
EPA ID: N/R

WELLS - WA ***(cont.)***

County ID :	53
Region Code :	2
Well Completion Date :	2000-10-03
Well Log Received Date :	2000-11-14
Well Diameter Quarter :	2
Well Dept Quarter :	15
Well Owner Name :	PORT OF TACOMA
Driller Number :	N/R
Section/Township/Range :	SEC 03, TWP 20N, RNG 03E
Range Fraction Number :	N/R
QTR Section CD :	NW
QTR QTR Section CD :	SE
Tax Parcel Number :	N/R
Last Update :	2001-11-15
WRIA Number :	10
Last Date in Agency List :	2023-01-12

Well Tag Number :	N/R
NIT ID Number :	SE53648
Well Type Code :	R
Well Address :	2007 STEWART STREET
County ID :	53
Region Code :	2
Well Completion Date :	2015-01-27
Well Log Received Date :	2015-02-27
Well Diameter Quarter :	4
Well Dept Quarter :	12
Well Owner Name :	STEPHEN WILSON
Driller Number :	2950
Section/Township/Range :	SEC 03, TWP 20N, RNG 03E
Range Fraction Number :	N/R
QTR Section CD :	NW
QTR QTR Section CD :	SE
Tax Parcel Number :	320032039
Last Update :	2015-03-11
WRIA Number :	10
Last Date in Agency List :	2023-01-12

Well Tag Number :	APF887
NIT ID Number :	R065501
Well Type Code :	R
Well Address :	2007 STEWART ST, TACOMA
County ID :	53
Region Code :	2
Well Completion Date :	2007-07-11
Well Log Received Date :	2007-07-27
Well Diameter Quarter :	2
Well Dept Quarter :	4
Well Owner Name :	FLOW SERVE
Driller Number :	N/R
Section/Township/Range :	SEC 03, TWP 20N, RNG 03E
Range Fraction Number :	N/R
QTR Section CD :	NW
QTR QTR Section CD :	SE
Tax Parcel Number :	2030005945

Map Id: 67
Direction: E
Distance: 0.645 mi., 3407 ft.
Elevation: 20 ft.
Relative: Higher

Site Name : 1041080 | 1041081 | 1041082
47.252358, -122.412108
WA

Database(s) : [WELLS - WA] ***(cont.)***

Envirosite ID: 47777217
EPA ID: N/R

WELLS - WA ***(cont.)***

Last Update :	2007-08-07
WRIA Number :	10
Last Date in Agency List :	2023-01-12

Well Tag Number :	N/R
NIT ID Number :	SE44137
Well Type Code :	R
Well Address :	2007 Stewart St, Tacoma 98421
County ID :	53
Region Code :	2
Well Completion Date :	2011-11-16
Well Log Received Date :	2011-12-08
Well Diameter Quarter :	2.25
Well Dept Quarter :	16
Well Owner Name :	Port Of Tacoma | ERM
Driller Number :	N/R
Section/Township/Range :	SEC 03, TWP 20N, RNG 03E
Range Fraction Number :	N/R
QTR Section CD :	NW
QTR QTR Section CD :	SE
Tax Parcel Number :	N/R
Last Update :	2012-02-03
WRIA Number :	10
Last Date in Agency List :	2023-01-12

Well Tag Number :	N/R
NIT ID Number :	AE33185
Well Type Code :	A
Well Address :	1904 Stewart Street
County ID :	53
Region Code :	4
Well Completion Date :	2015-08-04
Well Log Received Date :	2015-08-24
Well Diameter Quarter :	2.25
Well Dept Quarter :	10
Well Owner Name :	Buol
Driller Number :	3174
Section/Township/Range :	SEC 03, TWP 20N, RNG 03E
Range Fraction Number :	N/R
QTR Section CD :	NW
QTR QTR Section CD :	SE
Tax Parcel Number :	0320032033
Last Update :	2015-08-24
WRIA Number :	10
Last Date in Agency List :	2023-01-12

Well Tag Number :	N/R
NIT ID Number :	E004573
Well Type Code :	R
Well Address :	2007 STEWART ST, TACOMA 98421
County ID :	53
Region Code :	2
Well Completion Date :	2005-06-23
Well Log Received Date :	2005-11-03

Map Id: 67
Direction: E
Distance: 0.645 mi., 3407 ft.
Elevation: 20 ft.
Relative: Higher

Site Name : 1041080 | 1041081 | 1041082
47.252358, -122.412108
WA

Database(s) : [WELLS - WA] ***(cont.)***

Envirosite ID: 47777217
EPA ID: N/R

WELLS - WA ***(cont.)***

Well Diameter Quarter :	2
Well Dept Quarter :	8
Well Owner Name :	FLOW SERVE
Driller Number :	N/R
Section/Township/Range :	SEC 03, TWP 20N, RNG 03E
Range Fraction Number :	N/R
QTR Section CD :	NW
QTR QTR Section CD :	SE
Tax Parcel Number :	N/R
Last Update :	2005-11-09
WRIA Number :	10
Last Date in Agency List :	2023-01-12

Well Tag Number :	BCP347
NIT ID Number :	RE04160
Well Type Code :	R
Well Address :	2007 Stewart St., Tacoma 98421
County ID :	53
Region Code :	2
Well Completion Date :	2010-03-03
Well Log Received Date :	2010-03-19
Well Diameter Quarter :	2
Well Dept Quarter :	13
Well Owner Name :	Port of Tacoma | ERM West
Driller Number :	N/R
Section/Township/Range :	SEC 03, TWP 20N, RNG 03E
Range Fraction Number :	N/R
QTR Section CD :	NW
QTR QTR Section CD :	SE
Tax Parcel Number :	N/R
Last Update :	2010-04-05
WRIA Number :	10
Last Date in Agency List :	2023-01-12

Well Tag Number :	N/R
NIT ID Number :	SE44137
Well Type Code :	R
Well Address :	2007 Stewart St, Tacoma 98421
County ID :	53
Region Code :	2
Well Completion Date :	2011-11-16
Well Log Received Date :	2011-12-08
Well Diameter Quarter :	2.25
Well Dept Quarter :	16
Well Owner Name :	Port Of Tacoma | ERM
Driller Number :	N/R
Section/Township/Range :	SEC 03, TWP 20N, RNG 03E
Range Fraction Number :	N/R
QTR Section CD :	NW
QTR QTR Section CD :	SE
Tax Parcel Number :	N/R
Last Update :	2012-02-03
WRIA Number :	10
Last Date in Agency List :	2023-01-12

Map Id: 67
Direction: E
Distance: 0.645 mi., 3407 ft.
Elevation: 20 ft.
Relative: Higher

Site Name : 1041080 | 1041081 | 1041082
47.252358, -122.412108
WA

Database(s) : [WELLS - WA] ***(cont.)***

Envirosite ID: 47777217
EPA ID: N/R

WELLS - WA ***(cont.)***

Well Tag Number :	ALP420
NIT ID Number :	R065224
Well Type Code :	R
Well Address :	2007 STEWART ST, TACOMA
County ID :	53
Region Code :	2
Well Completion Date :	2007-04-05
Well Log Received Date :	2007-05-01
Well Diameter Quarter :	2
Well Dept Quarter :	13
Well Owner Name :	MORGAN TRUCKING
Driller Number :	N/R
Section/Township/Range :	SEC 03, TWP 20N, RNG 03E
Range Fraction Number :	N/R
QTR Section CD :	NW
QTR QTR Section CD :	SE
Tax Parcel Number :	2030005945
Last Update :	2007-05-21
WRIA Number :	10
Last Date in Agency List :	2023-01-12

Well Tag Number :	N/R
NIT ID Number :	SE44137
Well Type Code :	R
Well Address :	2007 Stewart St, Tacoma 98421
County ID :	53
Region Code :	2
Well Completion Date :	2011-11-16
Well Log Received Date :	2011-12-08
Well Diameter Quarter :	2.25
Well Dept Quarter :	16
Well Owner Name :	Port Of Tacoma | ERM
Driller Number :	N/R
Section/Township/Range :	SEC 03, TWP 20N, RNG 03E
Range Fraction Number :	N/R
QTR Section CD :	NW
QTR QTR Section CD :	SE
Tax Parcel Number :	N/R
Last Update :	2012-02-03
WRIA Number :	10
Last Date in Agency List :	2023-01-12

Well Tag Number :	N/R
NIT ID Number :	AE15518
Well Type Code :	A
Well Address :	2007 Stewart St, Tacoma 98421
County ID :	53
Region Code :	2
Well Completion Date :	2011-11-17
Well Log Received Date :	2011-12-08
Well Diameter Quarter :	2.25
Well Dept Quarter :	16
Well Owner Name :	Port Of Tacoma | ERM
Driller Number :	N/R
Section/Township/Range :	SEC 03, TWP 20N, RNG 03E

Map Id: 67
Direction: E
Distance: 0.645 mi., 3407 ft.
Elevation: 20 ft.
Relative: Higher

Site Name : 1041080 | 1041081 | 1041082
47.252358, -122.412108
WA

Database(s) : [WELLS - WA] ***(cont.)***

Envirosite ID: 47777217
EPA ID: N/R

WELLS - WA ***(cont.)***

Range Fraction Number :	N/R
QTR Section CD :	NW
QTR QTR Section CD :	SE
Tax Parcel Number :	N/R
Last Update :	2012-01-31
WRIA Number :	10
Last Date in Agency List :	2023-01-12

Well Tag Number :	N/R
NIT ID Number :	A051632
Well Type Code :	A
Well Address :	1673 LINDEN AVE, TACOMA
County ID :	53
Region Code :	2
Well Completion Date :	2000-10-03
Well Log Received Date :	2000-11-14
Well Diameter Quarter :	2
Well Dept Quarter :	15
Well Owner Name :	PORT OF TACOMA
Driller Number :	N/R
Section/Township/Range :	SEC 03, TWP 20N, RNG 03E
Range Fraction Number :	N/R
QTR Section CD :	NW
QTR QTR Section CD :	SE
Tax Parcel Number :	N/R
Last Update :	2001-11-15
WRIA Number :	10
Last Date in Agency List :	2023-01-12

Well Tag Number :	N/R
NIT ID Number :	A131448
Well Type Code :	A
Well Address :	1207 STEWART ST, TACOMA 98371
County ID :	53
Region Code :	2
Well Completion Date :	2008-05-02
Well Log Received Date :	2008-06-02
Well Diameter Quarter :	2
Well Dept Quarter :	8
Well Owner Name :	FLOW SERVE | CRA
Driller Number :	N/R
Section/Township/Range :	SEC 03, TWP 20N, RNG 03E
Range Fraction Number :	N/R
QTR Section CD :	NW
QTR QTR Section CD :	SE
Tax Parcel Number :	0320032039
Last Update :	2008-06-18
WRIA Number :	10
Last Date in Agency List :	2023-01-12

Well Tag Number :	N/R
NIT ID Number :	S034497
Well Type Code :	R
Well Address :	1207 STEWART ST, TACOMA 98371

Map Id: 67
Direction: E
Distance: 0.645 mi., 3407 ft.
Elevation: 20 ft.
Relative: Higher

Site Name : 1041080 | 1041081 | 1041082
47.252358, -122.412108
WA

Database(s) : [WELLS - WA] ***(cont.)***

Envirosite ID: 47777217
EPA ID: N/R

WELLS - WA ***(cont.)***

County ID :	53
Region Code :	2
Well Completion Date :	2008-06-03
Well Log Received Date :	2008-06-06
Well Diameter Quarter :	2
Well Dept Quarter :	7
Well Owner Name :	FLOW SERVE | CRA
Driller Number :	N/R
Section/Township/Range :	SEC 03, TWP 20N, RNG 03E
Range Fraction Number :	N/R
QTR Section CD :	NW
QTR QTR Section CD :	SE
Tax Parcel Number :	0320032039
Last Update :	2008-07-07
WRIA Number :	10
Last Date in Agency List :	2023-01-12

Well Tag Number :	BCP337
NIT ID Number :	AE08023
Well Type Code :	A
Well Address :	2007 Stewart St., Tacoma 98421
County ID :	53
Region Code :	2
Well Completion Date :	2010-03-03
Well Log Received Date :	2010-03-19
Well Diameter Quarter :	2
Well Dept Quarter :	13
Well Owner Name :	Port of Tacoma | ERM West
Driller Number :	N/R
Section/Township/Range :	SEC 03, TWP 20N, RNG 03E
Range Fraction Number :	N/R
QTR Section CD :	NW
QTR QTR Section CD :	SE
Tax Parcel Number :	N/R
Last Update :	2010-04-05
WRIA Number :	10
Last Date in Agency List :	2023-01-12

Well Tag Number :	N/R
NIT ID Number :	A132514
Well Type Code :	A
Well Address :	1207 STEWART ST, TACOMA 98371
County ID :	53
Region Code :	2
Well Completion Date :	2008-06-03
Well Log Received Date :	2008-06-06
Well Diameter Quarter :	2
Well Dept Quarter :	7
Well Owner Name :	FLOW SERVE | CRA
Driller Number :	N/R
Section/Township/Range :	SEC 03, TWP 20N, RNG 03E
Range Fraction Number :	N/R
QTR Section CD :	NW
QTR QTR Section CD :	SE
Tax Parcel Number :	0320032039

Map Id: 67
Direction: E
Distance: 0.645 mi., 3407 ft.
Elevation: 20 ft.
Relative: Higher

Site Name : 1041080 | 1041081 | 1041082
47.252358, -122.412108
WA

Database(s) : [WELLS - WA] ***(cont.)***

Envirosite ID: 47777217
EPA ID: N/R

WELLS - WA ***(cont.)***

Last Update :	2008-07-07
WRIA Number :	10
Last Date in Agency List :	2023-01-12

Well Tag Number :	N/R
NIT ID Number :	R046137
Well Type Code :	R
Well Address :	1673 LINCOLN AVE, TACOMA
County ID :	53
Region Code :	2
Well Completion Date :	2000-10-03
Well Log Received Date :	2000-11-14
Well Diameter Quarter :	2
Well Dept Quarter :	15
Well Owner Name :	PORT OF TACOMA
Driller Number :	N/R
Section/Township/Range :	SEC 03, TWP 20N, RNG 03E
Range Fraction Number :	N/R
QTR Section CD :	NW
QTR QTR Section CD :	SE
Tax Parcel Number :	N/R
Last Update :	2001-11-15
WRIA Number :	10
Last Date in Agency List :	2023-01-12

Well Tag Number :	N/R
NIT ID Number :	A132514
Well Type Code :	A
Well Address :	1207 STEWART ST, TACOMA 98371
County ID :	53
Region Code :	2
Well Completion Date :	2008-06-03
Well Log Received Date :	2008-06-06
Well Diameter Quarter :	2
Well Dept Quarter :	7
Well Owner Name :	FLOW SERVE | CRA
Driller Number :	N/R
Section/Township/Range :	SEC 03, TWP 20N, RNG 03E
Range Fraction Number :	N/R
QTR Section CD :	NW
QTR QTR Section CD :	SE
Tax Parcel Number :	0320032039
Last Update :	2008-07-07
WRIA Number :	10
Last Date in Agency List :	2023-01-12

Well Tag Number :	N/R
NIT ID Number :	SE53648
Well Type Code :	R
Well Address :	2007 STEWART STREET
County ID :	53
Region Code :	2
Well Completion Date :	2015-02-05
Well Log Received Date :	2015-02-27

Map Id: 67
Direction: E
Distance: 0.645 mi., 3407 ft.
Elevation: 20 ft.
Relative: Higher

Site Name : 1041080 | 1041081 | 1041082
47.252358, -122.412108
WA

Database(s) : [WELLS - WA] ***(cont.)***

Envirosite ID: 47777217
EPA ID: N/R

WELLS - WA ***(cont.)***

Well Diameter Quarter :	6
Well Dept Quarter :	12
Well Owner Name :	STEPHEN WILSON
Driller Number :	2950
Section/Township/Range :	SEC 03, TWP 20N, RNG 03E
Range Fraction Number :	N/R
QTR Section CD :	NW
QTR QTR Section CD :	SE
Tax Parcel Number :	320032039
Last Update :	2015-03-11
WRIA Number :	10
Last Date in Agency List :	2023-01-12

Well Tag Number :	N/R
NIT ID Number :	AE15518
Well Type Code :	A
Well Address :	2007 Stewart St, Tacoma 98421
County ID :	53
Region Code :	2
Well Completion Date :	2011-11-17
Well Log Received Date :	2011-12-08
Well Diameter Quarter :	2.25
Well Dept Quarter :	16
Well Owner Name :	Port Of Tacoma | ERM
Driller Number :	N/R
Section/Township/Range :	SEC 03, TWP 20N, RNG 03E
Range Fraction Number :	N/R
QTR Section CD :	NW
QTR QTR Section CD :	SE
Tax Parcel Number :	N/R
Last Update :	2012-01-31
WRIA Number :	10
Last Date in Agency List :	2023-01-12

Map Id: I68
Direction: W
Distance: 0.648 mi., 3420 ft.
Elevation: 278 ft.
Relative: Higher

Site Name : 1607705 | 1607706 | 1607707
47.25217, -122.445996
WA

Database(s) : [WELLS - WA]

Envirosite ID: 47786043
EPA ID: N/R

WELLS - WA

Details for this site have been truncated due to the large number of available details for this site within this dataset. For the complete details for this site, contact your Envirosite account representative for a complimentary site report containing all of the details available.

Well Tag Number :	N/R
NIT ID Number :	AE46014
Well Type Code :	A
Well Address :	1210 TACOMA AVE S

Map Id: I68
Direction: W
Distance: 0.648 mi., 3420 ft.
Elevation: 278 ft.
Relative: Higher

Site Name : 1607705 | 1607706 | 1607707
47.25217, -122.445996
WA

Database(s) : [WELLS - WA] ***(cont.)***

Envirosite ID: 47786043
EPA ID: N/R

WELLS - WA ***(cont.)***

County ID :	53
Region Code :	2
Well Completion Date :	2017-11-16
Well Log Received Date :	2017-12-06
Well Diameter Quarter :	2
Well Dept Quarter :	25
Well Owner Name :	City Of Tacoma
Driller Number :	2338
Section/Township/Range :	SEC 38, TWP 20N, RNG 03E
Range Fraction Number :	N/R
QTR Section CD :	NW
QTR QTR Section CD :	SW
Tax Parcel Number :	N/R
Last Update :	2018-01-29
WRIA Number :	10
Last Date in Agency List :	2023-01-12

Well Tag Number :	N/R
NIT ID Number :	SE67641
Well Type Code :	R
Well Address :	N/R
County ID :	53
Region Code :	4
Well Completion Date :	2018-10-03
Well Log Received Date :	2018-10-16
Well Diameter Quarter :	2.375
Well Dept Quarter :	13.5
Well Owner Name :	Bates Technical College
Driller Number :	3264
Section/Township/Range :	SEC 38, TWP 20N, RNG 03E
Range Fraction Number :	N/R
QTR Section CD :	NW
QTR QTR Section CD :	SW
Tax Parcel Number :	N/R
Last Update :	2018-10-18
WRIA Number :	10
Last Date in Agency List :	2023-01-12

Well Tag Number :	N/R
NIT ID Number :	SE60580
Well Type Code :	R
Well Address :	1210 Tacoma Ave South
County ID :	53
Region Code :	4
Well Completion Date :	2016-12-15
Well Log Received Date :	2017-01-16
Well Diameter Quarter :	2.25
Well Dept Quarter :	11
Well Owner Name :	Tacoma Public Library
Driller Number :	3018
Section/Township/Range :	SEC 38, TWP 20N, RNG 03E
Range Fraction Number :	N/R
QTR Section CD :	NW
QTR QTR Section CD :	SW
Tax Parcel Number :	201210011

Map Id: I68
Direction: W
Distance: 0.648 mi., 3420 ft.
Elevation: 278 ft.
Relative: Higher

Site Name : 1607705 | 1607706 | 1607707
47.25217, -122.445996
WA

Database(s) : [WELLS - WA] ***(cont.)***

Envirosite ID: 47786043
EPA ID: N/R

WELLS - WA ***(cont.)***

Last Update :	2017-02-23
WRIA Number :	10
Last Date in Agency List :	2023-01-12

Well Tag Number :	N/R
NIT ID Number :	AE51316
Well Type Code :	A
Well Address :	N/R
County ID :	53
Region Code :	4
Well Completion Date :	2018-10-04
Well Log Received Date :	2018-10-16
Well Diameter Quarter :	2.375
Well Dept Quarter :	15
Well Owner Name :	Bates Technical College
Driller Number :	3264
Section/Township/Range :	SEC 38, TWP 20N, RNG 03E
Range Fraction Number :	N/R
QTR Section CD :	NW
QTR QTR Section CD :	SW
Tax Parcel Number :	N/R
Last Update :	2018-10-18
WRIA Number :	10
Last Date in Agency List :	2023-01-12

Well Tag Number :	N/R
NIT ID Number :	AE53165
Well Type Code :	A
Well Address :	N/R
County ID :	53
Region Code :	4
Well Completion Date :	2019-01-31
Well Log Received Date :	2019-02-06
Well Diameter Quarter :	8
Well Dept Quarter :	51.5
Well Owner Name :	Bates Technical College
Driller Number :	3119
Section/Township/Range :	SEC 38, TWP 20N, RNG 03E
Range Fraction Number :	N/R
QTR Section CD :	NW
QTR QTR Section CD :	SW
Tax Parcel Number :	N/R
Last Update :	2019-02-07
WRIA Number :	10
Last Date in Agency List :	2023-01-12

Well Tag Number :	N/R
NIT ID Number :	SE60647
Well Type Code :	R
Well Address :	1200 Tacoma Ave S
County ID :	53
Region Code :	4
Well Completion Date :	2016-12-23
Well Log Received Date :	2017-01-19

Map Id: I68
Direction: W
Distance: 0.648 mi., 3420 ft.
Elevation: 278 ft.
Relative: Higher

Site Name : 1607705 | 1607706 | 1607707
47.25217, -122.445996
WA

Database(s) : [WELLS - WA] ***(cont.)***

Envirosite ID: 47786043
EPA ID: N/R

WELLS - WA ***(cont.)***

Well Diameter Quarter :	9
Well Dept Quarter :	41.5
Well Owner Name :	Tacoma Public Library
Driller Number :	3119
Section/Township/Range :	SEC 38, TWP 20N, RNG 03E
Range Fraction Number :	N/R
QTR Section CD :	NW
QTR QTR Section CD :	SW
Tax Parcel Number :	N/R
Last Update :	2017-02-23
WRIA Number :	10
Last Date in Agency List :	2023-01-12

Well Tag Number :	N/R
NIT ID Number :	AE40819
Well Type Code :	A
Well Address :	1200 Tacoma Ave S
County ID :	53
Region Code :	4
Well Completion Date :	2016-12-23
Well Log Received Date :	2017-01-19
Well Diameter Quarter :	9
Well Dept Quarter :	41.5
Well Owner Name :	Tacoma Public Library
Driller Number :	3119
Section/Township/Range :	SEC 38, TWP 20N, RNG 03E
Range Fraction Number :	N/R
QTR Section CD :	NW
QTR QTR Section CD :	SW
Tax Parcel Number :	N/R
Last Update :	2017-02-23
WRIA Number :	10
Last Date in Agency List :	2023-01-12

Well Tag Number :	N/R
NIT ID Number :	AE40819
Well Type Code :	A
Well Address :	1200 Tacoma Ave S
County ID :	53
Region Code :	2
Well Completion Date :	2017-03-02
Well Log Received Date :	2017-03-15
Well Diameter Quarter :	36
Well Dept Quarter :	30
Well Owner Name :	Tacoma Public Library
Driller Number :	0
Section/Township/Range :	SEC 38, TWP 20N, RNG 03E
Range Fraction Number :	N/R
QTR Section CD :	NW
QTR QTR Section CD :	SW
Tax Parcel Number :	N/R
Last Update :	2017-03-30
WRIA Number :	10
Last Date in Agency List :	2023-01-12

Map Id: I68
Direction: W
Distance: 0.648 mi., 3420 ft.
Elevation: 278 ft.
Relative: Higher

Site Name : 1607705 | 1607706 | 1607707
47.25217, -122.445996
WA

Database(s) : [WELLS - WA] ***(cont.)***

Envirosite ID: 47786043
EPA ID: N/R

WELLS - WA ***(cont.)***

Well Tag Number :	N/R
NIT ID Number :	AE40738
Well Type Code :	A
Well Address :	1210 Tacoma Ave South
County ID :	53
Region Code :	4
Well Completion Date :	2016-12-15
Well Log Received Date :	2017-01-16
Well Diameter Quarter :	2.25
Well Dept Quarter :	14
Well Owner Name :	Tacoma Public Library
Driller Number :	3018
Section/Township/Range :	SEC 38, TWP 20N, RNG 03E
Range Fraction Number :	N/R
QTR Section CD :	NW
QTR QTR Section CD :	SW
Tax Parcel Number :	201210011
Last Update :	2017-02-23
WRIA Number :	10
Last Date in Agency List :	2023-01-12

Well Tag Number :	N/R
NIT ID Number :	AE51316
Well Type Code :	A
Well Address :	N/R
County ID :	53
Region Code :	4
Well Completion Date :	2018-10-03
Well Log Received Date :	2018-10-16
Well Diameter Quarter :	2.375
Well Dept Quarter :	16.5
Well Owner Name :	Bates Technical College
Driller Number :	3264
Section/Township/Range :	SEC 38, TWP 20N, RNG 03E
Range Fraction Number :	N/R
QTR Section CD :	NW
QTR QTR Section CD :	SW
Tax Parcel Number :	N/R
Last Update :	2018-10-18
WRIA Number :	10
Last Date in Agency List :	2023-01-12

Well Tag Number :	N/R
NIT ID Number :	SE67641
Well Type Code :	R
Well Address :	N/R
County ID :	53
Region Code :	4
Well Completion Date :	2018-10-03
Well Log Received Date :	2018-10-16
Well Diameter Quarter :	2.375
Well Dept Quarter :	16.5
Well Owner Name :	Bates Technical College
Driller Number :	3264
Section/Township/Range :	SEC 38, TWP 20N, RNG 03E

Map Id: I68
Direction: W
Distance: 0.648 mi., 3420 ft.
Elevation: 278 ft.
Relative: Higher

Site Name : 1607705 | 1607706 | 1607707
47.25217, -122.445996
WA

Database(s) : [WELLS - WA] ***(cont.)***

Envirosite ID: 47786043
EPA ID: N/R

WELLS - WA ***(cont.)***

Range Fraction Number :	N/R
QTR Section CD :	NW
QTR QTR Section CD :	SW
Tax Parcel Number :	N/R
Last Update :	2018-10-18
WRIA Number :	10
Last Date in Agency List :	2023-01-12

Well Tag Number :	N/R
NIT ID Number :	SE70942
Well Type Code :	R
Well Address :	1210 Tacoma Ave S
County ID :	53
Region Code :	4
Well Completion Date :	2019-08-19
Well Log Received Date :	2019-08-28
Well Diameter Quarter :	2.25
Well Dept Quarter :	5
Well Owner Name :	HQC USA LLC
Driller Number :	3216
Section/Township/Range :	SEC 38, TWP 20N, RNG 03E
Range Fraction Number :	N/R
QTR Section CD :	NW
QTR QTR Section CD :	SW
Tax Parcel Number :	2012120011
Last Update :	2019-08-29
WRIA Number :	10
Last Date in Agency List :	2023-01-12

Well Tag Number :	N/R
NIT ID Number :	SE60580
Well Type Code :	R
Well Address :	1210 Tacoma Ave South
County ID :	53
Region Code :	4
Well Completion Date :	2016-12-15
Well Log Received Date :	2017-01-16
Well Diameter Quarter :	2.25
Well Dept Quarter :	11
Well Owner Name :	Tacoma Public Library
Driller Number :	3018
Section/Township/Range :	SEC 38, TWP 20N, RNG 03E
Range Fraction Number :	N/R
QTR Section CD :	NW
QTR QTR Section CD :	SW
Tax Parcel Number :	201210011
Last Update :	2017-02-23
WRIA Number :	10
Last Date in Agency List :	2023-01-12

Well Tag Number :	N/R
NIT ID Number :	AE28870
Well Type Code :	A
Well Address :	1720 Market St

Map Id: I68
Direction: W
Distance: 0.648 mi., 3420 ft.
Elevation: 278 ft.
Relative: Higher

Site Name : 1607705 | 1607706 | 1607707
47.25217, -122.445996
WA

Database(s) : [WELLS - WA] ***(cont.)***

Envirosite ID: 47786043
EPA ID: N/R

WELLS - WA ***(cont.)***

County ID :	53
Region Code :	2
Well Completion Date :	2014-09-24
Well Log Received Date :	2014-10-17
Well Diameter Quarter :	8
Well Dept Quarter :	19
Well Owner Name :	University Of Washington
Driller Number :	0
Section/Township/Range :	SEC 38, TWP 20N, RNG 03E
Range Fraction Number :	N/R
QTR Section CD :	NW
QTR QTR Section CD :	SW
Tax Parcel Number :	N/R
Last Update :	2014-11-21
WRIA Number :	10
Last Date in Agency List :	2023-01-12

Well Tag Number :	N/R
NIT ID Number :	AE53165
Well Type Code :	A
Well Address :	N/R
County ID :	53
Region Code :	4
Well Completion Date :	2019-02-01
Well Log Received Date :	2019-02-06
Well Diameter Quarter :	8
Well Dept Quarter :	31
Well Owner Name :	Bates Technical College
Driller Number :	3146
Section/Township/Range :	SEC 38, TWP 20N, RNG 03E
Range Fraction Number :	N/R
QTR Section CD :	NW
QTR QTR Section CD :	SW
Tax Parcel Number :	N/R
Last Update :	2019-02-07
WRIA Number :	10
Last Date in Agency List :	2023-01-12

Well Tag Number :	N/R
NIT ID Number :	AE51316
Well Type Code :	A
Well Address :	N/R
County ID :	53
Region Code :	4
Well Completion Date :	2018-10-03
Well Log Received Date :	2018-10-16
Well Diameter Quarter :	2.375
Well Dept Quarter :	10
Well Owner Name :	Bates Technical College
Driller Number :	3264
Section/Township/Range :	SEC 38, TWP 20N, RNG 03E
Range Fraction Number :	N/R
QTR Section CD :	NW
QTR QTR Section CD :	SW
Tax Parcel Number :	N/R

Map Id: I68
Direction: W
Distance: 0.648 mi., 3420 ft.
Elevation: 278 ft.
Relative: Higher

Site Name : 1607705 | 1607706 | 1607707
47.25217, -122.445996
WA

Database(s) : [WELLS - WA] ***(cont.)***

Envirosite ID: 47786043
EPA ID: N/R

WELLS - WA ***(cont.)***

Last Update :	2018-10-18
WRIA Number :	10
Last Date in Agency List :	2023-01-12
Well Tag Number :	N/R
NIT ID Number :	SE68869
Well Type Code :	R
Well Address :	N/R
County ID :	53
Region Code :	4
Well Completion Date :	2019-02-01
Well Log Received Date :	2019-02-06
Well Diameter Quarter :	8
Well Dept Quarter :	31
Well Owner Name :	Bates Technical College
Driller Number :	0
Section/Township/Range :	SEC 38, TWP 20N, RNG 03E
Range Fraction Number :	N/R
QTR Section CD :	NW
QTR QTR Section CD :	SW
Tax Parcel Number :	N/R
Last Update :	2019-08-28
WRIA Number :	10
Last Date in Agency List :	2023-01-12
Well Tag Number :	N/R
NIT ID Number :	SE68869
Well Type Code :	R
Well Address :	N/R
County ID :	53
Region Code :	4
Well Completion Date :	2019-01-31
Well Log Received Date :	2019-02-06
Well Diameter Quarter :	8
Well Dept Quarter :	51.5
Well Owner Name :	Bates Technical College
Driller Number :	0
Section/Township/Range :	SEC 38, TWP 20N, RNG 03E
Range Fraction Number :	N/R
QTR Section CD :	NW
QTR QTR Section CD :	SW
Tax Parcel Number :	N/R
Last Update :	2019-08-28
WRIA Number :	10
Last Date in Agency List :	2023-01-12
Well Tag Number :	N/R
NIT ID Number :	SE60580
Well Type Code :	R
Well Address :	1210 Tacoma Ave South
County ID :	53
Region Code :	4
Well Completion Date :	2016-12-15
Well Log Received Date :	2017-01-16

Map Id: I68
Direction: W
Distance: 0.648 mi., 3420 ft.
Elevation: 278 ft.
Relative: Higher

Site Name : 1607705 | 1607706 | 1607707
47.25217, -122.445996
WA

Database(s) : [WELLS - WA] ***(cont.)***

Envirosite ID: 47786043
EPA ID: N/R

WELLS - WA ***(cont.)***

Well Diameter Quarter :	2.25
Well Dept Quarter :	14
Well Owner Name :	Tacoma Public Library
Driller Number :	3018
Section/Township/Range :	SEC 38, TWP 20N, RNG 03E
Range Fraction Number :	N/R
QTR Section CD :	NW
QTR QTR Section CD :	SW
Tax Parcel Number :	201210011
Last Update :	2017-02-23
WRIA Number :	10
Last Date in Agency List :	2023-01-12

Well Tag Number :	N/R
NIT ID Number :	SE68869
Well Type Code :	R
Well Address :	N/R
County ID :	53
Region Code :	4
Well Completion Date :	2019-02-01
Well Log Received Date :	2019-02-06
Well Diameter Quarter :	8
Well Dept Quarter :	26
Well Owner Name :	Bates Technical College
Driller Number :	0
Section/Township/Range :	SEC 38, TWP 20N, RNG 03E
Range Fraction Number :	N/R
QTR Section CD :	NW
QTR QTR Section CD :	SW
Tax Parcel Number :	N/R
Last Update :	2019-08-28
WRIA Number :	10
Last Date in Agency List :	2023-01-12

Well Tag Number :	N/R
NIT ID Number :	AE40819
Well Type Code :	A
Well Address :	1200 Tacoma Ave S
County ID :	53
Region Code :	4
Well Completion Date :	2016-12-23
Well Log Received Date :	2017-01-19
Well Diameter Quarter :	9
Well Dept Quarter :	41.5
Well Owner Name :	Tacoma Public Library
Driller Number :	3119
Section/Township/Range :	SEC 38, TWP 20N, RNG 03E
Range Fraction Number :	N/R
QTR Section CD :	NW
QTR QTR Section CD :	SW
Tax Parcel Number :	N/R
Last Update :	2017-02-23
WRIA Number :	10
Last Date in Agency List :	2023-01-12

Map Id: I68
Direction: W
Distance: 0.648 mi., 3420 ft.
Elevation: 278 ft.
Relative: Higher

Site Name : 1607705 | 1607706 | 1607707
47.25217, -122.445996
WA

Database(s) : [WELLS - WA] ***(cont.)***

Envirosite ID: 47786043
EPA ID: N/R

WELLS - WA ***(cont.)***

Well Tag Number :	N/R
NIT ID Number :	SE60580
Well Type Code :	R
Well Address :	1210 Tacoma Ave South
County ID :	53
Region Code :	4
Well Completion Date :	2016-12-15
Well Log Received Date :	2017-01-16
Well Diameter Quarter :	2.25
Well Dept Quarter :	12
Well Owner Name :	Tacoma Public Library
Driller Number :	3018
Section/Township/Range :	SEC 38, TWP 20N, RNG 03E
Range Fraction Number :	N/R
QTR Section CD :	NW
QTR QTR Section CD :	SW
Tax Parcel Number :	201210011
Last Update :	2017-02-23
WRIA Number :	10
Last Date in Agency List :	2023-01-12

Well Tag Number :	N/R
NIT ID Number :	AE53165
Well Type Code :	A
Well Address :	N/R
County ID :	53
Region Code :	4
Well Completion Date :	2019-02-01
Well Log Received Date :	2019-02-06
Well Diameter Quarter :	8
Well Dept Quarter :	26
Well Owner Name :	Bates Technical College
Driller Number :	3119
Section/Township/Range :	SEC 38, TWP 20N, RNG 03E
Range Fraction Number :	N/R
QTR Section CD :	NW
QTR QTR Section CD :	SW
Tax Parcel Number :	N/R
Last Update :	2019-02-07
WRIA Number :	10
Last Date in Agency List :	2023-01-12

Well Tag Number :	BKJ053
NIT ID Number :	RE14219
Well Type Code :	R
Well Address :	1210 TACOMA AVE S, TACOMA
County ID :	53
Region Code :	2
Well Completion Date :	2017-04-20
Well Log Received Date :	2017-05-08
Well Diameter Quarter :	2
Well Dept Quarter :	25
Well Owner Name :	City Of Tacoma
Driller Number :	3208
Section/Township/Range :	SEC 38, TWP 20N, RNG 03E

Map Id: I68
Direction: W
Distance: 0.648 mi., 3420 ft.
Elevation: 278 ft.
Relative: Higher

Site Name : 1607705 | 1607706 | 1607707
47.25217, -122.445996
WA

Database(s) : [WELLS - WA] ***(cont.)***

Envirosite ID: 47786043
EPA ID: N/R

WELLS - WA ***(cont.)***

Range Fraction Number :	N/R
QTR Section CD :	NW
QTR QTR Section CD :	SW
Tax Parcel Number :	N/R
Last Update :	2017-11-20
WRIA Number :	36
Last Date in Agency List :	2023-01-12

Well Tag Number :	N/R
NIT ID Number :	AE40738
Well Type Code :	A
Well Address :	1210 Tacoma Ave South
County ID :	53
Region Code :	4
Well Completion Date :	2016-12-15
Well Log Received Date :	2017-01-16
Well Diameter Quarter :	2.25
Well Dept Quarter :	11
Well Owner Name :	Tacoma Public Library
Driller Number :	3018
Section/Township/Range :	SEC 38, TWP 20N, RNG 03E
Range Fraction Number :	N/R
QTR Section CD :	NW
QTR QTR Section CD :	SW
Tax Parcel Number :	201210011
Last Update :	2017-02-23
WRIA Number :	10
Last Date in Agency List :	2023-01-12

Well Tag Number :	N/R
NIT ID Number :	AE51316
Well Type Code :	A
Well Address :	N/R
County ID :	53
Region Code :	4
Well Completion Date :	2018-10-03
Well Log Received Date :	2018-10-16
Well Diameter Quarter :	2.375
Well Dept Quarter :	13.5
Well Owner Name :	Bates Technical College
Driller Number :	3264
Section/Township/Range :	SEC 38, TWP 20N, RNG 03E
Range Fraction Number :	N/R
QTR Section CD :	NW
QTR QTR Section CD :	SW
Tax Parcel Number :	N/R
Last Update :	2018-10-18
WRIA Number :	10
Last Date in Agency List :	2023-01-12

Well Tag Number :	N/R
NIT ID Number :	SE60647
Well Type Code :	R
Well Address :	1200 Tacoma Ave S

Map Id: I68
Direction: W
Distance: 0.648 mi., 3420 ft.
Elevation: 278 ft.
Relative: Higher

Site Name : 1607705 | 1607706 | 1607707
47.25217, -122.445996
WA

Database(s) : [WELLS - WA] ***(cont.)***

Envirosite ID: 47786043
EPA ID: N/R

WELLS - WA ***(cont.)***

County ID :	53
Region Code :	4
Well Completion Date :	2016-12-23
Well Log Received Date :	2017-01-19
Well Diameter Quarter :	9
Well Dept Quarter :	41.5
Well Owner Name :	Tacoma Public Library
Driller Number :	3119
Section/Township/Range :	SEC 38, TWP 20N, RNG 03E
Range Fraction Number :	N/R
QTR Section CD :	NW
QTR QTR Section CD :	SW
Tax Parcel Number :	N/R
Last Update :	2017-02-23
WRIA Number :	10
Last Date in Agency List :	2023-01-12

Well Tag Number :	BKJ054
NIT ID Number :	RE14219
Well Type Code :	R
Well Address :	1210 TACOMA AVE S, TACOMA
County ID :	53
Region Code :	2
Well Completion Date :	2017-04-20
Well Log Received Date :	2017-05-08
Well Diameter Quarter :	2
Well Dept Quarter :	20
Well Owner Name :	City Of Tacoma
Driller Number :	3208
Section/Township/Range :	SEC 38, TWP 20N, RNG 03E
Range Fraction Number :	N/R
QTR Section CD :	NW
QTR QTR Section CD :	SW
Tax Parcel Number :	N/R
Last Update :	2017-11-20
WRIA Number :	36
Last Date in Agency List :	2023-01-12

Well Tag Number :	N/R
NIT ID Number :	AE53165
Well Type Code :	A
Well Address :	N/R
County ID :	53
Region Code :	4
Well Completion Date :	2019-01-31
Well Log Received Date :	2019-02-06
Well Diameter Quarter :	8
Well Dept Quarter :	50.5
Well Owner Name :	Bates Technical College
Driller Number :	3119
Section/Township/Range :	SEC 38, TWP 20N, RNG 03E
Range Fraction Number :	N/R
QTR Section CD :	NW
QTR QTR Section CD :	SW
Tax Parcel Number :	N/R

Map Id: I68
Direction: W
Distance: 0.648 mi., 3420 ft.
Elevation: 278 ft.
Relative: Higher

Site Name : 1607705 | 1607706 | 1607707
47.25217, -122.445996
WA

Database(s) : [WELLS - WA] ***(cont.)***

Envirosite ID: 47786043
EPA ID: N/R

WELLS - WA ***(cont.)***

Last Update :	2019-02-07
WRIA Number :	10
Last Date in Agency List :	2023-01-12

Map Id: 69
Direction: E
Distance: 0.649 mi., 3425 ft.
Elevation: 16 ft.
Relative: Lower

Site Name : 471504122243801
47.250933, -122.41179
WA

Database(s) : [NWIS]

Envirosite ID: 20222708
EPA ID: N/R

NWIS

Site Identification Number :	471504122243801
Site Type :	Test hole not completed as a well
Station Name :	20N/03E-03F01
Agency :	U.S. Geological Survey
District :	N/R
State :	WA
County :	Pierce County
Country :	USA
Land Net Location :	SENWS03 T20N R03E W
Name of Location Map :	TACOMA NORTH
Scale of Location Map :	24000
Altitude of Gage/Land Surface :	13
Method Altitude Determined :	Interpolated from topographic map.
Altitude Accuracy :	5
Altitude Datum :	National Geodetic Vertical Datum of 1929
Hydrologic Unit :	Puyallup
Drainage Basin :	N/R
Topographic Setting :	Valley flat
Flags for the Type of Data Collected:	NNNNNNNNNNNNNNNNNNNNNNNNNNNNO
Flags for Instruments at Site :	NNNNNNNNNNNNNNNNNNNNNNNNNNNNN
Date of First Construction :	1984-01-16
Date Site Established or Inventoried:	1984-09-26
Drainage Area :	N/R
Contributing Drainage Area :	N/R
Data Reliability :	Data have been checked by the reporting agency.
Data-Other GW Files :	YYNNNYNN
National Aquifer :	N/R
Local Aquifer :	Holocene Alluvium
Local Aquifer Type :	N/R
Well Depth :	N/R
Hole Depth :	14.3
Source of Depth Data :	D
Project Number :	WA27900
Real-Time Data Flag :	0
Peak-Streamflow Data Begin Date :	N/R
Peak-Streamflow Data End Date :	N/R
Peak-Streamflow Data Count :	0
Water-Quality Data Begin Date :	1984-02-08
Water-Quality Data End Date :	1984-08-21

Map Id: 69
Direction: E
Distance: 0.649 mi., 3425 ft.
Elevation: 16 ft.
Relative: Lower

Site Name : 471504122243801
47.250933, -122.41179
WA

Database(s) : [NWIS] ***(cont.)***

Envirosite ID: 20222708
EPA ID: N/R

NWIS ***(cont.)***

Water-Quality Data Count :	3
Field Water-Level Measurements Begin Date:	1984-01-16
Field Water-level Measurements End Date:	1984-09-24
Field Water-Level Measurements Count:	6
Site-Visit Data Begin Date :	N/R
Site-Visit Data End Date :	N/R
Site-Visit Data Count :	0
Latitude :	47.250933
Longitude :	-122.41179
Last Date in Agency List :	2023-02-13

Map Id: 70
Direction: W
Distance: 0.650 mi., 3430 ft.
Elevation: 290 ft.
Relative: Higher

Site Name : 1586652 | 1586653 | 1586654
47.255026, -122.446095
WA

Database(s) : [WELLS - WA]

Envirosite ID: 47780835
EPA ID: N/R

WELLS - WA

Details for this site have been truncated due to the large number of available details for this site within this dataset. For the complete details for this site, contact your Envirosite account representative for a complimentary site report containing all of the details available.

Well Tag Number :	N/R
NIT ID Number :	SE71119
Well Type Code :	R
Well Address :	717 TO 719 BROADWAY
County ID :	53
Region Code :	4
Well Completion Date :	2019-08-26
Well Log Received Date :	2019-09-17
Well Diameter Quarter :	2.25
Well Dept Quarter :	20
Well Owner Name :	725 BROADWAY LLC
Driller Number :	3018
Section/Township/Range :	SEC 38, TWP 20N, RNG 03E
Range Fraction Number :	N/R
QTR Section CD :	NW
QTR QTR Section CD :	NW
Tax Parcel Number :	2007050060
Last Update :	2019-09-18
WRIA Number :	10
Last Date in Agency List :	2023-01-12

Well Tag Number :	N/R
NIT ID Number :	EE07939
Well Type Code :	R
Well Address :	717-719 Broadway

Map Id: 70
Direction: W
Distance: 0.650 mi., 3430 ft.
Elevation: 290 ft.
Relative: Higher

Site Name : 1586652 | 1586653 | 1586654
47.255026, -122.446095
WA

Database(s) : [WELLS - WA] ***(cont.)***

Envirosite ID: 47780835
EPA ID: N/R

WELLS - WA ***(cont.)***

County ID :	53
Region Code :	4
Well Completion Date :	2019-10-18
Well Log Received Date :	2019-10-25
Well Diameter Quarter :	2.25
Well Dept Quarter :	25
Well Owner Name :	725 Broadway LLC
Driller Number :	3018
Section/Township/Range :	SEC 38, TWP 20N, RNG 03E
Range Fraction Number :	N/R
QTR Section CD :	NW
QTR QTR Section CD :	NW
Tax Parcel Number :	2007050060
Last Update :	2019-10-28
WRIA Number :	10
Last Date in Agency List :	2023-01-12

Well Tag Number :	N/R
NIT ID Number :	AE09438
Well Type Code :	A
Well Address :	N/R
County ID :	53
Region Code :	2
Well Completion Date :	2010-05-25
Well Log Received Date :	2010-10-14
Well Diameter Quarter :	8
Well Dept Quarter :	37
Well Owner Name :	City of Tacoma
Driller Number :	N/R
Section/Township/Range :	SEC 38, TWP 20N, RNG 03E
Range Fraction Number :	N/R
QTR Section CD :	NW
QTR QTR Section CD :	NW
Tax Parcel Number :	N/R
Last Update :	2010-11-05
WRIA Number :	10
Last Date in Agency List :	2023-01-12

Well Tag Number :	N/R
NIT ID Number :	AE56569
Well Type Code :	A
Well Address :	717 TO 719 BROADWAY
County ID :	53
Region Code :	4
Well Completion Date :	2019-08-26
Well Log Received Date :	2019-09-17
Well Diameter Quarter :	2.25
Well Dept Quarter :	20
Well Owner Name :	725 BROADWAY LLC
Driller Number :	3018
Section/Township/Range :	SEC 38, TWP 20N, RNG 03E
Range Fraction Number :	N/R
QTR Section CD :	NW
QTR QTR Section CD :	NW
Tax Parcel Number :	2007050060

Map Id: 70
Direction: W
Distance: 0.650 mi., 3430 ft.
Elevation: 290 ft.
Relative: Higher

Site Name : 1586652 | 1586653 | 1586654
47.255026, -122.446095
WA

Database(s) : [WELLS - WA] ***(cont.)***

Envirosite ID: 47780835
EPA ID: N/R

WELLS - WA ***(cont.)***

Last Update :	2019-09-18
WRIA Number :	10
Last Date in Agency List :	2023-01-12
Well Tag Number :	N/R
NIT ID Number :	AE57510
Well Type Code :	A
Well Address :	717-719 Broadway
County ID :	53
Region Code :	4
Well Completion Date :	2019-10-18
Well Log Received Date :	2019-10-25
Well Diameter Quarter :	2.25
Well Dept Quarter :	25
Well Owner Name :	725 Broadway LLC
Driller Number :	3018
Section/Township/Range :	SEC 38, TWP 20N, RNG 03E
Range Fraction Number :	N/R
QTR Section CD :	NW
QTR QTR Section CD :	NW
Tax Parcel Number :	2007050060
Last Update :	2019-10-28
WRIA Number :	10
Last Date in Agency List :	2023-01-12
Well Tag Number :	N/R
NIT ID Number :	SE71119
Well Type Code :	R
Well Address :	717 TO 719 BROADWAY
County ID :	53
Region Code :	4
Well Completion Date :	2019-08-26
Well Log Received Date :	2019-09-17
Well Diameter Quarter :	2.25
Well Dept Quarter :	25
Well Owner Name :	725 BROADWAY LLC
Driller Number :	3018
Section/Township/Range :	SEC 38, TWP 20N, RNG 03E
Range Fraction Number :	N/R
QTR Section CD :	NW
QTR QTR Section CD :	NW
Tax Parcel Number :	2007050060
Last Update :	2019-09-18
WRIA Number :	10
Last Date in Agency List :	2023-01-12
Well Tag Number :	N/R
NIT ID Number :	AE38245
Well Type Code :	A
Well Address :	718 Broadway
County ID :	53
Region Code :	4
Well Completion Date :	2016-07-06
Well Log Received Date :	2016-09-12

Map Id: 70
Direction: W
Distance: 0.650 mi., 3430 ft.
Elevation: 290 ft.
Relative: Higher

Site Name : 1586652 | 1586653 | 1586654
47.255026, -122.446095
WA

Database(s) : [WELLS - WA] ***(cont.)***

Envirosite ID: 47780835
EPA ID: N/R

WELLS - WA ***(cont.)***

Well Diameter Quarter :	2.25
Well Dept Quarter :	11
Well Owner Name :	Riley
Driller Number :	3018
Section/Township/Range :	SEC 38, TWP 20N, RNG 03E
Range Fraction Number :	N/R
QTR Section CD :	NW
QTR QTR Section CD :	NW
Tax Parcel Number :	2007060040
Last Update :	2016-09-21
WRIA Number :	10
Last Date in Agency List :	2023-01-12

Well Tag Number :	N/R
NIT ID Number :	SE71119
Well Type Code :	R
Well Address :	717 TO 719 BROADWAY
County ID :	53
Region Code :	4
Well Completion Date :	2019-08-26
Well Log Received Date :	2019-09-17
Well Diameter Quarter :	2.25
Well Dept Quarter :	20
Well Owner Name :	725 BROADWAY LLC
Driller Number :	3018
Section/Township/Range :	SEC 38, TWP 20N, RNG 03E
Range Fraction Number :	N/R
QTR Section CD :	NW
QTR QTR Section CD :	NW
Tax Parcel Number :	2007050060
Last Update :	2019-09-18
WRIA Number :	10
Last Date in Agency List :	2023-01-12

Well Tag Number :	N/R
NIT ID Number :	EE07939
Well Type Code :	R
Well Address :	717-719 Broadway
County ID :	53
Region Code :	4
Well Completion Date :	2019-10-18
Well Log Received Date :	2019-10-25
Well Diameter Quarter :	2.25
Well Dept Quarter :	25
Well Owner Name :	725 Broadway LLC
Driller Number :	3018
Section/Township/Range :	SEC 38, TWP 20N, RNG 03E
Range Fraction Number :	N/R
QTR Section CD :	NW
QTR QTR Section CD :	NW
Tax Parcel Number :	2007050060
Last Update :	2019-10-28
WRIA Number :	10
Last Date in Agency List :	2023-01-12

Map Id: 70
Direction: W
Distance: 0.650 mi., 3430 ft.
Elevation: 290 ft.
Relative: Higher

Site Name : 1586652 | 1586653 | 1586654
47.255026, -122.446095
WA

Database(s) : [WELLS - WA] ***(cont.)***

Envirosite ID: 47780835
EPA ID: N/R

WELLS - WA ***(cont.)***

Well Tag Number :	N/R
NIT ID Number :	EE07874
Well Type Code :	R
Well Address :	717-719 Broadway
County ID :	53
Region Code :	4
Well Completion Date :	2019-08-26
Well Log Received Date :	2019-09-17
Well Diameter Quarter :	2.25
Well Dept Quarter :	20
Well Owner Name :	725 Broadway LLC
Driller Number :	3018
Section/Township/Range :	SEC 38, TWP 20N, RNG 03E
Range Fraction Number :	N/R
QTR Section CD :	NW
QTR QTR Section CD :	NW
Tax Parcel Number :	2007050060
Last Update :	2019-09-18
WRIA Number :	10
Last Date in Agency List :	2023-01-12

Well Tag Number :	N/R
NIT ID Number :	AE09438
Well Type Code :	A
Well Address :	N/R
County ID :	53
Region Code :	2
Well Completion Date :	2010-05-25
Well Log Received Date :	2010-10-14
Well Diameter Quarter :	8
Well Dept Quarter :	39
Well Owner Name :	City of Tacoma
Driller Number :	N/R
Section/Township/Range :	SEC 38, TWP 20N, RNG 03E
Range Fraction Number :	N/R
QTR Section CD :	NW
QTR QTR Section CD :	NW
Tax Parcel Number :	N/R
Last Update :	2010-11-05
WRIA Number :	10
Last Date in Agency List :	2023-01-12

Well Tag Number :	N/R
NIT ID Number :	SE07266
Well Type Code :	R
Well Address :	N/R
County ID :	53
Region Code :	2
Well Completion Date :	2010-05-26
Well Log Received Date :	2010-10-14
Well Diameter Quarter :	8
Well Dept Quarter :	30
Well Owner Name :	City of Tacoma
Driller Number :	N/R
Section/Township/Range :	SEC 38, TWP 20N, RNG 03E

Map Id: 70
Direction: W
Distance: 0.650 mi., 3430 ft.
Elevation: 290 ft.
Relative: Higher

Site Name : 1586652 | 1586653 | 1586654
47.255026, -122.446095
WA

Database(s) : [WELLS - WA] ***(cont.)***

Envirosite ID: 47780835
EPA ID: N/R

WELLS - WA ***(cont.)***

Range Fraction Number :	N/R
QTR Section CD :	NW
QTR QTR Section CD :	NW
Tax Parcel Number :	N/R
Last Update :	2010-11-05
WRIA Number :	10
Last Date in Agency List :	2023-01-12

Well Tag Number :	N/R
NIT ID Number :	EE07874
Well Type Code :	R
Well Address :	717-719 Broadway
County ID :	53
Region Code :	4
Well Completion Date :	2019-08-26
Well Log Received Date :	2019-09-17
Well Diameter Quarter :	2.25
Well Dept Quarter :	20
Well Owner Name :	725 Broadway LLC
Driller Number :	3018
Section/Township/Range :	SEC 38, TWP 20N, RNG 03E
Range Fraction Number :	N/R
QTR Section CD :	NW
QTR QTR Section CD :	NW
Tax Parcel Number :	2007050060
Last Update :	2019-09-18
WRIA Number :	10
Last Date in Agency List :	2023-01-12

Well Tag Number :	N/R
NIT ID Number :	AE56569
Well Type Code :	A
Well Address :	717 TO 719 BROADWAY
County ID :	53
Region Code :	4
Well Completion Date :	2019-08-26
Well Log Received Date :	2019-09-17
Well Diameter Quarter :	2.25
Well Dept Quarter :	20
Well Owner Name :	725 BROADWAY LLC
Driller Number :	3018
Section/Township/Range :	SEC 38, TWP 20N, RNG 03E
Range Fraction Number :	N/R
QTR Section CD :	NW
QTR QTR Section CD :	NW
Tax Parcel Number :	2007050060
Last Update :	2019-09-18
WRIA Number :	10
Last Date in Agency List :	2023-01-12

Well Tag Number :	N/R
NIT ID Number :	SE71119
Well Type Code :	R
Well Address :	717 TO 719 BROADWAY

Map Id: 70
Direction: W
Distance: 0.650 mi., 3430 ft.
Elevation: 290 ft.
Relative: Higher

Site Name : 1586652 | 1586653 | 1586654
47.255026, -122.446095
WA

Database(s) : [WELLS - WA] ***(cont.)***

Envirosite ID: 47780835
EPA ID: N/R

WELLS - WA ***(cont.)***

County ID :	53
Region Code :	4
Well Completion Date :	2019-08-26
Well Log Received Date :	2019-09-17
Well Diameter Quarter :	2.25
Well Dept Quarter :	20
Well Owner Name :	725 BROADWAY LLC
Driller Number :	3018
Section/Township/Range :	SEC 38, TWP 20N, RNG 03E
Range Fraction Number :	N/R
QTR Section CD :	NW
QTR QTR Section CD :	NW
Tax Parcel Number :	2007050060
Last Update :	2019-09-18
WRIA Number :	10
Last Date in Agency List :	2023-01-12

Well Tag Number :	N/R
NIT ID Number :	AE57510
Well Type Code :	A
Well Address :	717-719 Broadway
County ID :	53
Region Code :	4
Well Completion Date :	2019-10-18
Well Log Received Date :	2019-10-25
Well Diameter Quarter :	2.25
Well Dept Quarter :	25
Well Owner Name :	725 Broadway LLC
Driller Number :	3018
Section/Township/Range :	SEC 38, TWP 20N, RNG 03E
Range Fraction Number :	N/R
QTR Section CD :	NW
QTR QTR Section CD :	NW
Tax Parcel Number :	2007050060
Last Update :	2019-10-28
WRIA Number :	10
Last Date in Agency List :	2023-01-12

Well Tag Number :	N/R
NIT ID Number :	SE07266
Well Type Code :	R
Well Address :	N/R
County ID :	53
Region Code :	2
Well Completion Date :	2010-05-26
Well Log Received Date :	2010-10-14
Well Diameter Quarter :	8
Well Dept Quarter :	30
Well Owner Name :	City of Tacoma
Driller Number :	N/R
Section/Township/Range :	SEC 38, TWP 20N, RNG 03E
Range Fraction Number :	N/R
QTR Section CD :	NW
QTR QTR Section CD :	NW
Tax Parcel Number :	N/R

Map Id: 70
Direction: W
Distance: 0.650 mi., 3430 ft.
Elevation: 290 ft.
Relative: Higher

Site Name : 1586652 | 1586653 | 1586654
47.255026, -122.446095
WA

Database(s) : [WELLS - WA] ***(cont.)***

Envirosite ID: 47780835
EPA ID: N/R

WELLS - WA ***(cont.)***

Last Update :	2010-11-05
WRIA Number :	10
Last Date in Agency List :	2023-01-12

Well Tag Number :	N/R
NIT ID Number :	SE59261
Well Type Code :	R
Well Address :	718 Broadway
County ID :	53
Region Code :	4
Well Completion Date :	2016-08-08
Well Log Received Date :	2016-09-03
Well Diameter Quarter :	2.25
Well Dept Quarter :	14
Well Owner Name :	Riley
Driller Number :	3018
Section/Township/Range :	SEC 38, TWP 20N, RNG 03E
Range Fraction Number :	N/R
QTR Section CD :	NW
QTR QTR Section CD :	NW
Tax Parcel Number :	2007060040
Last Update :	2016-09-21
WRIA Number :	10
Last Date in Agency List :	2023-01-12

Well Tag Number :	N/R
NIT ID Number :	SE07266
Well Type Code :	R
Well Address :	N/R
County ID :	53
Region Code :	2
Well Completion Date :	2010-05-26
Well Log Received Date :	2010-10-14
Well Diameter Quarter :	8
Well Dept Quarter :	37
Well Owner Name :	City of Tacoma
Driller Number :	N/R
Section/Township/Range :	SEC 38, TWP 20N, RNG 03E
Range Fraction Number :	N/R
QTR Section CD :	NW
QTR QTR Section CD :	NW
Tax Parcel Number :	N/R
Last Update :	2010-11-05
WRIA Number :	10
Last Date in Agency List :	2023-01-12

Well Tag Number :	N/R
NIT ID Number :	AE56569
Well Type Code :	A
Well Address :	717 TO 719 BROADWAY
County ID :	53
Region Code :	4
Well Completion Date :	2019-08-26
Well Log Received Date :	2019-09-17

Map Id: 70
Direction: W
Distance: 0.650 mi., 3430 ft.
Elevation: 290 ft.
Relative: Higher

Site Name : 1586652 | 1586653 | 1586654
47.255026, -122.446095
WA

Database(s) : [WELLS - WA] ***(cont.)***

Envirosite ID: 47780835
EPA ID: N/R

WELLS - WA ***(cont.)***

Well Diameter Quarter :	2.25
Well Dept Quarter :	20
Well Owner Name :	725 BROADWAY LLC
Driller Number :	3018
Section/Township/Range :	SEC 38, TWP 20N, RNG 03E
Range Fraction Number :	N/R
QTR Section CD :	NW
QTR QTR Section CD :	NW
Tax Parcel Number :	2007050060
Last Update :	2019-09-18
WRIA Number :	10
Last Date in Agency List :	2023-01-12

Well Tag Number :	N/R
NIT ID Number :	SE71119
Well Type Code :	R
Well Address :	717 TO 719 BROADWAY
County ID :	53
Region Code :	4
Well Completion Date :	2019-08-26
Well Log Received Date :	2019-09-17
Well Diameter Quarter :	2.25
Well Dept Quarter :	20
Well Owner Name :	725 BROADWAY LLC
Driller Number :	3018
Section/Township/Range :	SEC 38, TWP 20N, RNG 03E
Range Fraction Number :	N/R
QTR Section CD :	NW
QTR QTR Section CD :	NW
Tax Parcel Number :	2007050060
Last Update :	2019-09-18
WRIA Number :	10
Last Date in Agency List :	2023-01-12

Well Tag Number :	N/R
NIT ID Number :	EE07874
Well Type Code :	R
Well Address :	717-719 Broadway
County ID :	53
Region Code :	4
Well Completion Date :	2019-08-26
Well Log Received Date :	2019-09-17
Well Diameter Quarter :	2.25
Well Dept Quarter :	20
Well Owner Name :	725 Broadway LLC
Driller Number :	3018
Section/Township/Range :	SEC 38, TWP 20N, RNG 03E
Range Fraction Number :	N/R
QTR Section CD :	NW
QTR QTR Section CD :	NW
Tax Parcel Number :	2007050060
Last Update :	2019-09-18
WRIA Number :	10
Last Date in Agency List :	2023-01-12

Map Id: 70
Direction: W
Distance: 0.650 mi., 3430 ft.
Elevation: 290 ft.
Relative: Higher

Site Name : 1586652 | 1586653 | 1586654
47.255026, -122.446095
WA

Database(s) : [WELLS - WA] ***(cont.)***

Envirosite ID: 47780835
EPA ID: N/R

WELLS - WA ***(cont.)***

Well Tag Number :	N/R
NIT ID Number :	SE07266
Well Type Code :	R
Well Address :	N/R
County ID :	53
Region Code :	2
Well Completion Date :	2010-05-26
Well Log Received Date :	2010-10-14
Well Diameter Quarter :	8
Well Dept Quarter :	44
Well Owner Name :	City of Tacoma
Driller Number :	N/R
Section/Township/Range :	SEC 38, TWP 20N, RNG 03E
Range Fraction Number :	N/R
QTR Section CD :	NW
QTR QTR Section CD :	NW
Tax Parcel Number :	N/R
Last Update :	2010-11-05
WRIA Number :	10
Last Date in Agency List :	2023-01-12

Well Tag Number :	N/R
NIT ID Number :	AE56678
Well Type Code :	A
Well Address :	717-719 Broadway
County ID :	53
Region Code :	4
Well Completion Date :	2019-08-26
Well Log Received Date :	2019-09-17
Well Diameter Quarter :	2.25
Well Dept Quarter :	20
Well Owner Name :	725 Broadway LLC
Driller Number :	3018
Section/Township/Range :	SEC 38, TWP 20N, RNG 03E
Range Fraction Number :	N/R
QTR Section CD :	NW
QTR QTR Section CD :	NW
Tax Parcel Number :	2007050060
Last Update :	2019-09-18
WRIA Number :	10
Last Date in Agency List :	2023-01-12

Well Tag Number :	N/R
NIT ID Number :	AE56569
Well Type Code :	A
Well Address :	717 TO 719 BROADWAY
County ID :	53
Region Code :	4
Well Completion Date :	2019-08-26
Well Log Received Date :	2019-09-17
Well Diameter Quarter :	2.25
Well Dept Quarter :	25
Well Owner Name :	725 BROADWAY LLC
Driller Number :	3018
Section/Township/Range :	SEC 38, TWP 20N, RNG 03E

Map Id: 70
Direction: W
Distance: 0.650 mi., 3430 ft.
Elevation: 290 ft.
Relative: Higher

Site Name : 1586652 | 1586653 | 1586654
47.255026, -122.446095
WA

Database(s) : [WELLS - WA] ***(cont.)***

Envirosite ID: 47780835
EPA ID: N/R

WELLS - WA ***(cont.)***

Range Fraction Number :	N/R
QTR Section CD :	NW
QTR QTR Section CD :	NW
Tax Parcel Number :	2007050060
Last Update :	2019-09-18
WRIA Number :	10
Last Date in Agency List :	2023-01-12

Well Tag Number :	N/R
NIT ID Number :	AE57510
Well Type Code :	A
Well Address :	717-719 Broadway
County ID :	53
Region Code :	4
Well Completion Date :	2019-10-18
Well Log Received Date :	2019-10-25
Well Diameter Quarter :	2.25
Well Dept Quarter :	25
Well Owner Name :	725 Broadway LLC
Driller Number :	3018
Section/Township/Range :	SEC 38, TWP 20N, RNG 03E
Range Fraction Number :	N/R
QTR Section CD :	NW
QTR QTR Section CD :	NW
Tax Parcel Number :	2007050060
Last Update :	2019-10-28
WRIA Number :	10
Last Date in Agency List :	2023-01-12

Well Tag Number :	N/R
NIT ID Number :	AE56678
Well Type Code :	A
Well Address :	717-719 Broadway
County ID :	53
Region Code :	4
Well Completion Date :	2019-08-26
Well Log Received Date :	2019-09-17
Well Diameter Quarter :	2.25
Well Dept Quarter :	30
Well Owner Name :	725 Broadway LLC
Driller Number :	3018
Section/Township/Range :	SEC 38, TWP 20N, RNG 03E
Range Fraction Number :	N/R
QTR Section CD :	NW
QTR QTR Section CD :	NW
Tax Parcel Number :	2007050060
Last Update :	2019-09-18
WRIA Number :	10
Last Date in Agency List :	2023-01-12

Map Id: 71
Direction: NNW
Distance: 0.653 mi., 3449 ft.
Elevation: 7 ft.
Relative: Lower

Site Name : 277083 | 277084 | 277085
47.263336, -122.433424
WA

Database(s) : [WELLS - WA]

Envirosite ID: 47798357
EPA ID: N/R

WELLS - WA

Well Tag Number :	N/R
NIT ID Number :	N/R
Well Type Code :	R
Well Address :	N/R
County ID :	53
Region Code :	2
Well Completion Date :	N/R
Well Log Received Date :	N/R
Well Diameter Quarter :	N/R
Well Dept Quarter :	N/R
Well Owner Name :	SUPERIOR OIL
Driller Number :	N/R
Section/Township/Range :	SEC 33, TWP 21N, RNG 03E
Range Fraction Number :	N/R
QTR Section CD :	SW
QTR QTR Section CD :	NE
Tax Parcel Number :	N/R
Last Update :	N/R
WRIA Number :	10
Last Date in Agency List :	2023-01-12

Well Tag Number :	N/R
NIT ID Number :	049523
Well Type Code :	W
Well Address :	520 E D ST, TACOMA
County ID :	53
Region Code :	2
Well Completion Date :	1992-04-20
Well Log Received Date :	1992-05-18
Well Diameter Quarter :	N/R
Well Dept Quarter :	N/R
Well Owner Name :	B - P PET
Driller Number :	0252
Section/Township/Range :	SEC 33, TWP 21N, RNG 03E
Range Fraction Number :	N/R
QTR Section CD :	SW
QTR QTR Section CD :	NE
Tax Parcel Number :	N/R
Last Update :	N/R
WRIA Number :	10
Last Date in Agency List :	2023-01-12

Well Tag Number :	N/R
NIT ID Number :	N/R
Well Type Code :	R
Well Address :	N/R
County ID :	53
Region Code :	2
Well Completion Date :	N/R
Well Log Received Date :	N/R
Well Diameter Quarter :	N/R
Well Dept Quarter :	N/R
Well Owner Name :	SUPERIOR OIL
Driller Number :	N/R
Section/Township/Range :	SEC 33, TWP 21N, RNG 03E

Map Id: 71
Direction: NNW
Distance: 0.653 mi., 3449 ft.
Elevation: 7 ft.
Relative: Lower

Site Name : 277083 | 277084 | 277085
47.263336, -122.433424
WA

Database(s) : [WELLS - WA] ***(cont.)***

Envirosite ID: 47798357
EPA ID: N/R

WELLS - WA ***(cont.)***

Range Fraction Number :	N/R
QTR Section CD :	SW
QTR QTR Section CD :	NE
Tax Parcel Number :	N/R
Last Update :	N/R
WRIA Number :	10
Last Date in Agency List :	2023-01-12

Map Id: 72
Direction: ESE
Distance: 0.655 mi., 3459 ft.
Elevation: 17 ft.
Relative: Higher

Site Name : 471452122244001
47.247599, -122.412345
WA

Database(s) : [NWIS]

Envirosite ID: 20265476
EPA ID: N/R

NWIS

Site Identification Number :	471452122244001
Site Type :	Stream
Station Name :	TACOMA SEWAGE TREATMENT PLANT NO. 1
Agency :	U.S. Geological Survey
District :	N/R
State :	WA
County :	Pierce County
Country :	USA
Land Net Location :	N/R
Name of Location Map :	N/R
Scale of Location Map :	N/R
Altitude of Gage/Land Surface :	N/R
Method Altitude Determined :	N/R
Altitude Accuracy :	N/R
Altitude Datum :	N/R
Hydrologic Unit :	Puyallup
Drainage Basin :	N/R
Topographic Setting :	N/R
Flags for the Type of Data Collected:	NNNNNNNNNNNNNNNNNNNNNNNNNNNNNN
Flags for Instruments at Site :	NNNNNNNNNNNNNNNNNNNNNNNNNNNNNN
Date of First Construction :	N/R
Date Site Established or Inventoried:	N/R
Drainage Area :	N/R
Contributing Drainage Area :	N/R
Data Reliability :	N/R
Data-Other GW Files :	NNNNNNNN
National Aquifer :	N/R
Local Aquifer :	N/R
Local Aquifer Type :	N/R
Well Depth :	N/R
Hole Depth :	N/R
Source of Depth Data :	N/R
Project Number :	N/R
Real-Time Data Flag :	0
Peak-Streamflow Data Begin Date :	N/R

Map Id: 72
Direction: ESE
Distance: 0.655 mi., 3459 ft.
Elevation: 17 ft.
Relative: Higher

Site Name : 471452122244001
47.247599, -122.412345
WA

Database(s) : [NWIS] ***(cont.)***

Envirosite ID: 20265476
EPA ID: N/R

NWIS ***(cont.)***

Peak-Streamflow Data End Date :	N/R
Peak-Streamflow Data Count :	0
Water-Quality Data Begin Date :	1982-06-02
Water-Quality Data End Date :	1984-08-25
Water-Quality Data Count :	9
Field Water-Level Measurements Begin Date:	N/R
Field Water-level Measurements End Date:	N/R
Field Water-Level Measurements Count:	0
Site-Visit Data Begin Date :	N/R
Site-Visit Data End Date :	N/R
Site-Visit Data Count :	0
Latitude :	47.247599
Longitude :	-122.412345
Last Date in Agency List :	2023-02-13

Map Id: 73
Direction: W
Distance: 0.661 mi., 3489 ft.
Elevation: 290 ft.
Relative: Higher

Site Name : 1041351 | 1566851 | 1566852
47.249322, -122.445892
WA

Database(s) : [WELLS - WA]

Envirosite ID: 47781887
EPA ID: N/R

WELLS - WA

Details for this site have been truncated due to the large number of available details for this site within this dataset. For the complete details for this site, contact your Envirosite account representative for a complimentary site report containing all of the details available.

Well Tag Number :	N/R
NIT ID Number :	EE07429
Well Type Code :	R
Well Address :	N/R
County ID :	53
Region Code :	4
Well Completion Date :	2018-10-04
Well Log Received Date :	2018-10-26
Well Diameter Quarter :	2.375
Well Dept Quarter :	25
Well Owner Name :	Bates Technical College
Driller Number :	3264
Section/Township/Range :	SEC 38, TWP 20N, RNG 03E
Range Fraction Number :	N/R
QTR Section CD :	SW
QTR QTR Section CD :	NW
Tax Parcel Number :	N/R
Last Update :	2018-11-08
WRIA Number :	10
Last Date in Agency List :	2023-01-12

Map Id: 73
Direction: W
Distance: 0.661 mi., 3489 ft.
Elevation: 290 ft.
Relative: Higher

Site Name : 1041351 | 1566851 | 1566852
47.249322, -122.445892
WA

Database(s) : [WELLS - WA] ***(cont.)***

Envirosite ID: 47781887
EPA ID: N/R

WELLS - WA ***(cont.)***

Well Tag Number :	N/R
NIT ID Number :	RE09144
Well Type Code :	R
Well Address :	1720 Market St
County ID :	53
Region Code :	2
Well Completion Date :	2013-10-25
Well Log Received Date :	2014-11-10
Well Diameter Quarter :	6
Well Dept Quarter :	50
Well Owner Name :	University Of Washington
Driller Number :	0
Section/Township/Range :	SEC 38, TWP 20N, RNG 03E
Range Fraction Number :	N/R
QTR Section CD :	SW
QTR QTR Section CD :	NW
Tax Parcel Number :	N/R
Last Update :	2014-12-15
WRIA Number :	10
Last Date in Agency List :	2023-01-12

Well Tag Number :	BIJ720
NIT ID Number :	RE09144
Well Type Code :	R
Well Address :	1720 Market St
County ID :	53
Region Code :	2
Well Completion Date :	2013-10-25
Well Log Received Date :	2014-11-10
Well Diameter Quarter :	6
Well Dept Quarter :	19
Well Owner Name :	University Of Washington
Driller Number :	0
Section/Township/Range :	SEC 38, TWP 20N, RNG 03E
Range Fraction Number :	N/R
QTR Section CD :	SW
QTR QTR Section CD :	NW
Tax Parcel Number :	N/R
Last Update :	2014-12-15
WRIA Number :	10
Last Date in Agency List :	2023-01-12

Well Tag Number :	N/R
NIT ID Number :	AE24175
Well Type Code :	A
Well Address :	1720 Market St
County ID :	53
Region Code :	2
Well Completion Date :	2014-10-23
Well Log Received Date :	2014-11-10
Well Diameter Quarter :	6
Well Dept Quarter :	24
Well Owner Name :	University Of Washington
Driller Number :	1916
Section/Township/Range :	SEC 38, TWP 20N, RNG 03E

Map Id: 73
Direction: W
Distance: 0.661 mi., 3489 ft.
Elevation: 290 ft.
Relative: Higher

Site Name : 1041351 | 1566851 | 1566852
47.249322, -122.445892
WA

Database(s) : [WELLS - WA] ***(cont.)***

Envirosite ID: 47781887
EPA ID: N/R

WELLS - WA ***(cont.)***

Range Fraction Number :	N/R
QTR Section CD :	SW
QTR QTR Section CD :	NW
Tax Parcel Number :	N/R
Last Update :	2014-12-15
WRIA Number :	10
Last Date in Agency List :	2023-01-12

Well Tag Number :	N/R
NIT ID Number :	AE24175
Well Type Code :	A
Well Address :	1720 Market St
County ID :	53
Region Code :	2
Well Completion Date :	2013-10-25
Well Log Received Date :	2014-11-10
Well Diameter Quarter :	6
Well Dept Quarter :	16
Well Owner Name :	University Of Washington
Driller Number :	1916
Section/Township/Range :	SEC 38, TWP 20N, RNG 03E
Range Fraction Number :	N/R
QTR Section CD :	SW
QTR QTR Section CD :	NW
Tax Parcel Number :	N/R
Last Update :	2014-12-15
WRIA Number :	10
Last Date in Agency List :	2023-01-12

Well Tag Number :	N/R
NIT ID Number :	AE24175
Well Type Code :	A
Well Address :	1720 Market St
County ID :	53
Region Code :	2
Well Completion Date :	2013-10-25
Well Log Received Date :	2014-11-10
Well Diameter Quarter :	6
Well Dept Quarter :	5
Well Owner Name :	University Of Washington
Driller Number :	1916
Section/Township/Range :	SEC 38, TWP 20N, RNG 03E
Range Fraction Number :	N/R
QTR Section CD :	SW
QTR QTR Section CD :	NW
Tax Parcel Number :	N/R
Last Update :	2014-12-15
WRIA Number :	10
Last Date in Agency List :	2023-01-12

Well Tag Number :	N/R
NIT ID Number :	SE49655
Well Type Code :	R
Well Address :	1720 Market St

Map Id: 73
Direction: W
Distance: 0.661 mi., 3489 ft.
Elevation: 290 ft.
Relative: Higher

Site Name : 1041351 | 1566851 | 1566852
47.249322, -122.445892
WA

Database(s) : [WELLS - WA] ***(cont.)***

Envirosite ID: 47781887
EPA ID: N/R

WELLS - WA ***(cont.)***

County ID :	53
Region Code :	2
Well Completion Date :	2013-10-25
Well Log Received Date :	2014-11-10
Well Diameter Quarter :	6
Well Dept Quarter :	6
Well Owner Name :	University Of Washington
Driller Number :	0
Section/Township/Range :	SEC 38, TWP 20N, RNG 03E
Range Fraction Number :	N/R
QTR Section CD :	SW
QTR QTR Section CD :	NW
Tax Parcel Number :	N/R
Last Update :	2014-12-15
WRIA Number :	10
Last Date in Agency List :	2023-01-12

Well Tag Number :	N/R
NIT ID Number :	SE49655
Well Type Code :	R
Well Address :	1720 Market St
County ID :	53
Region Code :	2
Well Completion Date :	2013-10-25
Well Log Received Date :	2014-11-10
Well Diameter Quarter :	6
Well Dept Quarter :	8
Well Owner Name :	University Of Washington
Driller Number :	0
Section/Township/Range :	SEC 38, TWP 20N, RNG 03E
Range Fraction Number :	N/R
QTR Section CD :	SW
QTR QTR Section CD :	NW
Tax Parcel Number :	N/R
Last Update :	2014-12-15
WRIA Number :	10
Last Date in Agency List :	2023-01-12

Well Tag Number :	BIJ723
NIT ID Number :	RE09144
Well Type Code :	R
Well Address :	1720 Market St
County ID :	53
Region Code :	2
Well Completion Date :	2013-10-25
Well Log Received Date :	2014-11-10
Well Diameter Quarter :	6
Well Dept Quarter :	14
Well Owner Name :	University Of Washington
Driller Number :	0
Section/Township/Range :	SEC 38, TWP 20N, RNG 03E
Range Fraction Number :	N/R
QTR Section CD :	SW
QTR QTR Section CD :	NW
Tax Parcel Number :	N/R

Map Id: 73
Direction: W
Distance: 0.661 mi., 3489 ft.
Elevation: 290 ft.
Relative: Higher

Site Name : 1041351 | 1566851 | 1566852
47.249322, -122.445892
WA

Database(s) : [WELLS - WA] ***(cont.)***

Envirosite ID: 47781887
EPA ID: N/R

WELLS - WA ***(cont.)***

Last Update :	2014-12-15
WRIA Number :	10
Last Date in Agency List :	2023-01-12
Well Tag Number :	N/R
NIT ID Number :	SE49655
Well Type Code :	R
Well Address :	1720 Market St
County ID :	53
Region Code :	2
Well Completion Date :	2013-10-25
Well Log Received Date :	2014-11-10
Well Diameter Quarter :	6
Well Dept Quarter :	12
Well Owner Name :	University Of Washington
Driller Number :	0
Section/Township/Range :	SEC 38, TWP 20N, RNG 03E
Range Fraction Number :	N/R
QTR Section CD :	SW
QTR QTR Section CD :	NW
Tax Parcel Number :	N/R
Last Update :	2014-12-15
WRIA Number :	10
Last Date in Agency List :	2023-01-12
Well Tag Number :	N/R
NIT ID Number :	AE37980
Well Type Code :	A
Well Address :	1347-1349 Tacoma Ave S
County ID :	53
Region Code :	4
Well Completion Date :	2016-05-19
Well Log Received Date :	2016-06-23
Well Diameter Quarter :	2.25
Well Dept Quarter :	20
Well Owner Name :	Passage Holdings LLC
Driller Number :	2914
Section/Township/Range :	SEC 38, TWP 20N, RNG 03E
Range Fraction Number :	N/R
QTR Section CD :	SW
QTR QTR Section CD :	NW
Tax Parcel Number :	2013110030
Last Update :	2016-06-24
WRIA Number :	10
Last Date in Agency List :	2023-01-12
Well Tag Number :	N/R
NIT ID Number :	AE24175
Well Type Code :	A
Well Address :	1720 Market St
County ID :	53
Region Code :	2
Well Completion Date :	2013-10-25
Well Log Received Date :	2014-11-10

Map Id: 73
Direction: W
Distance: 0.661 mi., 3489 ft.
Elevation: 290 ft.
Relative: Higher

Site Name : 1041351 | 1566851 | 1566852
47.249322, -122.445892
WA

Database(s) : [WELLS - WA] ***(cont.)***

Envirosite ID: 47781887
EPA ID: N/R

WELLS - WA ***(cont.)***

Well Diameter Quarter :	6
Well Dept Quarter :	6
Well Owner Name :	University Of Washington
Driller Number :	1916
Section/Township/Range :	SEC 38, TWP 20N, RNG 03E
Range Fraction Number :	N/R
QTR Section CD :	SW
QTR QTR Section CD :	NW
Tax Parcel Number :	N/R
Last Update :	2014-12-15
WRIA Number :	10
Last Date in Agency List :	2023-01-12

Well Tag Number :	N/R
NIT ID Number :	AE51692
Well Type Code :	A
Well Address :	N/R
County ID :	53
Region Code :	4
Well Completion Date :	2018-10-04
Well Log Received Date :	2018-10-26
Well Diameter Quarter :	2.375
Well Dept Quarter :	25
Well Owner Name :	Bates Technical College
Driller Number :	3264
Section/Township/Range :	SEC 38, TWP 20N, RNG 03E
Range Fraction Number :	N/R
QTR Section CD :	SW
QTR QTR Section CD :	NW
Tax Parcel Number :	N/R
Last Update :	2018-11-08
WRIA Number :	10
Last Date in Agency List :	2023-01-12

Well Tag Number :	N/R
NIT ID Number :	SE49655
Well Type Code :	R
Well Address :	1720 Market St
County ID :	53
Region Code :	2
Well Completion Date :	2013-10-25
Well Log Received Date :	2014-11-10
Well Diameter Quarter :	6
Well Dept Quarter :	10
Well Owner Name :	University Of Washington
Driller Number :	0
Section/Township/Range :	SEC 38, TWP 20N, RNG 03E
Range Fraction Number :	N/R
QTR Section CD :	SW
QTR QTR Section CD :	NW
Tax Parcel Number :	N/R
Last Update :	2014-12-15
WRIA Number :	10
Last Date in Agency List :	2023-01-12

Map Id: 73
Direction: W
Distance: 0.661 mi., 3489 ft.
Elevation: 290 ft.
Relative: Higher

Site Name : 1041351 | 1566851 | 1566852
47.249322, -122.445892
WA

Database(s) : [WELLS - WA] ***(cont.)***

Envirosite ID: 47781887
EPA ID: N/R

WELLS - WA ***(cont.)***

Well Tag Number :	N/R
NIT ID Number :	EE04767
Well Type Code :	R
Well Address :	1720 Market St
County ID :	53
Region Code :	2
Well Completion Date :	2013-10-25
Well Log Received Date :	2014-11-10
Well Diameter Quarter :	6
Well Dept Quarter :	14
Well Owner Name :	University Of Washington
Driller Number :	0
Section/Township/Range :	SEC 38, TWP 20N, RNG 03E
Range Fraction Number :	N/R
QTR Section CD :	SW
QTR QTR Section CD :	NW
Tax Parcel Number :	N/R
Last Update :	2014-12-15
WRIA Number :	10
Last Date in Agency List :	2023-01-12

Well Tag Number :	N/R
NIT ID Number :	AE24175
Well Type Code :	A
Well Address :	1720 Market St
County ID :	53
Region Code :	2
Well Completion Date :	2014-10-25
Well Log Received Date :	2014-11-10
Well Diameter Quarter :	6
Well Dept Quarter :	10
Well Owner Name :	University Of Washington
Driller Number :	1916
Section/Township/Range :	SEC 38, TWP 20N, RNG 03E
Range Fraction Number :	N/R
QTR Section CD :	SW
QTR QTR Section CD :	NW
Tax Parcel Number :	N/R
Last Update :	2014-12-15
WRIA Number :	10
Last Date in Agency List :	2023-01-12

Well Tag Number :	N/R
NIT ID Number :	RE09144
Well Type Code :	R
Well Address :	1720 Market St
County ID :	53
Region Code :	2
Well Completion Date :	2013-10-25
Well Log Received Date :	2014-11-10
Well Diameter Quarter :	6
Well Dept Quarter :	50
Well Owner Name :	University Of Washington
Driller Number :	0
Section/Township/Range :	SEC 38, TWP 20N, RNG 03E

Map Id: 73
Direction: W
Distance: 0.661 mi., 3489 ft.
Elevation: 290 ft.
Relative: Higher

Site Name : 1041351 | 1566851 | 1566852
47.249322, -122.445892
WA

Database(s) : [WELLS - WA] ***(cont.)***

Envirosite ID: 47781887
EPA ID: N/R

WELLS - WA ***(cont.)***

Range Fraction Number :	N/R
QTR Section CD :	SW
QTR QTR Section CD :	NW
Tax Parcel Number :	N/R
Last Update :	2014-12-15
WRIA Number :	10
Last Date in Agency List :	2023-01-12

Well Tag Number :	N/R
NIT ID Number :	AE24175
Well Type Code :	A
Well Address :	1720 Market St
County ID :	53
Region Code :	2
Well Completion Date :	2013-10-25
Well Log Received Date :	2014-11-10
Well Diameter Quarter :	6
Well Dept Quarter :	19
Well Owner Name :	University Of Washington
Driller Number :	1916
Section/Township/Range :	SEC 38, TWP 20N, RNG 03E
Range Fraction Number :	N/R
QTR Section CD :	SW
QTR QTR Section CD :	NW
Tax Parcel Number :	N/R
Last Update :	2014-12-15
WRIA Number :	10
Last Date in Agency List :	2023-01-12

Well Tag Number :	N/R
NIT ID Number :	EE07429
Well Type Code :	R
Well Address :	N/R
County ID :	53
Region Code :	4
Well Completion Date :	2018-10-04
Well Log Received Date :	2018-10-26
Well Diameter Quarter :	2.375
Well Dept Quarter :	25
Well Owner Name :	Bates Technical College
Driller Number :	3264
Section/Township/Range :	SEC 38, TWP 20N, RNG 03E
Range Fraction Number :	N/R
QTR Section CD :	SW
QTR QTR Section CD :	NW
Tax Parcel Number :	N/R
Last Update :	2018-11-08
WRIA Number :	10
Last Date in Agency List :	2023-01-12

Well Tag Number :	N/R
NIT ID Number :	EE04767
Well Type Code :	R
Well Address :	1720 Market St

Map Id: 73
Direction: W
Distance: 0.661 mi., 3489 ft.
Elevation: 290 ft.
Relative: Higher

Site Name : 1041351 | 1566851 | 1566852
47.249322, -122.445892
WA

Database(s) : [WELLS - WA] ***(cont.)***

Envirosite ID: 47781887
EPA ID: N/R

WELLS - WA ***(cont.)***

County ID :	53
Region Code :	2
Well Completion Date :	2013-10-25
Well Log Received Date :	2014-11-10
Well Diameter Quarter :	6
Well Dept Quarter :	6
Well Owner Name :	University Of Washington
Driller Number :	0
Section/Township/Range :	SEC 38, TWP 20N, RNG 03E
Range Fraction Number :	N/R
QTR Section CD :	SW
QTR QTR Section CD :	NW
Tax Parcel Number :	N/R
Last Update :	2014-12-15
WRIA Number :	10
Last Date in Agency List :	2023-01-12

Well Tag Number :	N/R
NIT ID Number :	SE49655
Well Type Code :	R
Well Address :	1720 Market St
County ID :	53
Region Code :	2
Well Completion Date :	2013-10-25
Well Log Received Date :	2014-11-10
Well Diameter Quarter :	6
Well Dept Quarter :	19
Well Owner Name :	University Of Washington
Driller Number :	0
Section/Township/Range :	SEC 38, TWP 20N, RNG 03E
Range Fraction Number :	N/R
QTR Section CD :	SW
QTR QTR Section CD :	NW
Tax Parcel Number :	N/R
Last Update :	2014-12-15
WRIA Number :	10
Last Date in Agency List :	2023-01-12

Well Tag Number :	N/R
NIT ID Number :	SE49655
Well Type Code :	R
Well Address :	1720 Market St
County ID :	53
Region Code :	2
Well Completion Date :	2013-10-25
Well Log Received Date :	2014-11-10
Well Diameter Quarter :	6
Well Dept Quarter :	5
Well Owner Name :	University Of Washington
Driller Number :	0
Section/Township/Range :	SEC 38, TWP 20N, RNG 03E
Range Fraction Number :	N/R
QTR Section CD :	SW
QTR QTR Section CD :	NW
Tax Parcel Number :	N/R

Map Id: 73
Direction: W
Distance: 0.661 mi., 3489 ft.
Elevation: 290 ft.
Relative: Higher

Site Name : 1041351 | 1566851 | 1566852
47.249322, -122.445892
WA

Database(s) : [WELLS - WA] ***(cont.)***

Envirosite ID: 47781887
EPA ID: N/R

WELLS - WA ***(cont.)***

Last Update :	2014-12-15
WRIA Number :	10
Last Date in Agency List :	2023-01-12
Well Tag Number :	N/R
NIT ID Number :	AE29349
Well Type Code :	A
Well Address :	1720 Market St
County ID :	53
Region Code :	2
Well Completion Date :	2014-10-27
Well Log Received Date :	2015-07-31
Well Diameter Quarter :	2
Well Dept Quarter :	50
Well Owner Name :	University Of Washington
Driller Number :	0
Section/Township/Range :	SEC 38, TWP 20N, RNG 03E
Range Fraction Number :	N/R
QTR Section CD :	SW
QTR QTR Section CD :	NW
Tax Parcel Number :	N/R
Last Update :	2015-08-25
WRIA Number :	10
Last Date in Agency List :	2023-01-12
Well Tag Number :	N/R
NIT ID Number :	AE24176
Well Type Code :	A
Well Address :	1720 Market St
County ID :	53
Region Code :	2
Well Completion Date :	2013-10-25
Well Log Received Date :	2014-11-10
Well Diameter Quarter :	6
Well Dept Quarter :	14
Well Owner Name :	University Of Washington
Driller Number :	0
Section/Township/Range :	SEC 38, TWP 20N, RNG 03E
Range Fraction Number :	N/R
QTR Section CD :	SW
QTR QTR Section CD :	NW
Tax Parcel Number :	N/R
Last Update :	2014-12-15
WRIA Number :	10
Last Date in Agency List :	2023-01-12
Well Tag Number :	N/R
NIT ID Number :	AE37388
Well Type Code :	A
Well Address :	1347-1349 Tacoma Ave S
County ID :	53
Region Code :	4
Well Completion Date :	2016-05-19
Well Log Received Date :	2016-06-20

Map Id: 73
Direction: W
Distance: 0.661 mi., 3489 ft.
Elevation: 290 ft.
Relative: Higher

Site Name : 1041351 | 1566851 | 1566852
47.249322, -122.445892
WA

Database(s) : [WELLS - WA] ***(cont.)***

Envirosite ID: 47781887
EPA ID: N/R

WELLS - WA ***(cont.)***

Well Diameter Quarter :	2.25
Well Dept Quarter :	20
Well Owner Name :	Passage Holdings LLC
Driller Number :	2914
Section/Township/Range :	SEC 38, TWP 20N, RNG 03E
Range Fraction Number :	N/R
QTR Section CD :	SW
QTR QTR Section CD :	NW
Tax Parcel Number :	2013110030
Last Update :	2016-06-23
WRIA Number :	10
Last Date in Agency List :	2023-01-12

Well Tag Number :	BIJ719
NIT ID Number :	RE09144
Well Type Code :	R
Well Address :	1720 Market St
County ID :	53
Region Code :	2
Well Completion Date :	2013-10-25
Well Log Received Date :	2014-11-10
Well Diameter Quarter :	6
Well Dept Quarter :	19
Well Owner Name :	University Of Washington
Driller Number :	0
Section/Township/Range :	SEC 38, TWP 20N, RNG 03E
Range Fraction Number :	N/R
QTR Section CD :	SW
QTR QTR Section CD :	NW
Tax Parcel Number :	N/R
Last Update :	2014-12-15
WRIA Number :	10
Last Date in Agency List :	2023-01-12

Well Tag Number :	N/R
NIT ID Number :	AE51692
Well Type Code :	A
Well Address :	N/R
County ID :	53
Region Code :	4
Well Completion Date :	2018-10-04
Well Log Received Date :	2018-10-26
Well Diameter Quarter :	2.375
Well Dept Quarter :	17
Well Owner Name :	Bates Technical College
Driller Number :	3264
Section/Township/Range :	SEC 38, TWP 20N, RNG 03E
Range Fraction Number :	N/R
QTR Section CD :	SW
QTR QTR Section CD :	NW
Tax Parcel Number :	N/R
Last Update :	2018-11-08
WRIA Number :	10
Last Date in Agency List :	2023-01-12

Map Id: 73
Direction: W
Distance: 0.661 mi., 3489 ft.
Elevation: 290 ft.
Relative: Higher

Site Name : 1041351 | 1566851 | 1566852
47.249322, -122.445892
WA

Database(s) : [WELLS - WA] ***(cont.)***

Envirosite ID: 47781887
EPA ID: N/R

WELLS - WA ***(cont.)***

Well Tag Number :	N/R
NIT ID Number :	SE03054
Well Type Code :	R
Well Address :	710 S 13TH ST, TACOMA 98405
County ID :	53
Region Code :	2
Well Completion Date :	2008-09-05
Well Log Received Date :	2008-09-15
Well Diameter Quarter :	N/R
Well Dept Quarter :	30.5
Well Owner Name :	ST LEO CHURCH | GEO ENGINEERS
Driller Number :	N/R
Section/Township/Range :	SEC 38, TWP 20N, RNG 03E
Range Fraction Number :	N/R
QTR Section CD :	SW
QTR QTR Section CD :	NW
Tax Parcel Number :	2098002720
Last Update :	2008-09-30
WRIA Number :	10
Last Date in Agency List :	2023-01-12

Well Tag Number :	N/R
NIT ID Number :	SE49655
Well Type Code :	R
Well Address :	1720 Market St
County ID :	53
Region Code :	2
Well Completion Date :	2013-10-25
Well Log Received Date :	2014-11-10
Well Diameter Quarter :	6
Well Dept Quarter :	24
Well Owner Name :	University Of Washington
Driller Number :	0
Section/Township/Range :	SEC 38, TWP 20N, RNG 03E
Range Fraction Number :	N/R
QTR Section CD :	SW
QTR QTR Section CD :	NW
Tax Parcel Number :	N/R
Last Update :	2014-12-15
WRIA Number :	10
Last Date in Agency List :	2023-01-12

Map Id: 74
Direction: ESE
Distance: 0.668 mi., 3526 ft.
Elevation: 15 ft.
Relative: Lower

Site Name : 471447122244201
47.24621, -122.412901
WA

Database(s) : [NWIS]

Envirosite ID: 31402638
EPA ID: N/R

NWIS

Site Identification Number :	471447122244201
Site Type :	Well
Station Name :	20N/03E-10B01
Agency :	U.S. Geological Survey
District :	N/R
State :	WA
County :	Pierce County
Country :	USA
Land Net Location :	NWNES10 T20N R03E W
Name of Location Map :	TACOMA SOUTH
Scale of Location Map :	24000
Altitude of Gage/Land Surface :	25
Method Altitude Determined :	Interpolated from topographic map.
Altitude Accuracy :	10
Altitude Datum :	National Geodetic Vertical Datum of 1929
Hydrologic Unit :	Puget Sound
Drainage Basin :	N/R
Topographic Setting :	N/R
Flags for the Type of Data Collected:	NNNNNNNNNNNNNNNNNNNNNNNNNNNNO
Flags for Instruments at Site :	NNNNNNNNNNNNNNNNNNNNNNNNNNNNN
Date of First Construction :	1951-06-01
Date Site Established or Inventoried:	1966-09-08
Drainage Area :	N/R
Contributing Drainage Area :	N/R
Data Reliability :	Data have been checked by the reporting agency.
Data-Other GW Files :	YYNNNYNN
National Aquifer :	N/R
Local Aquifer :	N/R
Local Aquifer Type :	N/R
Well Depth :	N/R
Hole Depth :	N/R
Source of Depth Data :	N/R
Project Number :	N/R
Real-Time Data Flag :	0
Peak-Streamflow Data Begin Date :	N/R
Peak-Streamflow Data End Date :	N/R
Peak-Streamflow Data Count :	0
Water-Quality Data Begin Date :	1960-10-19
Water-Quality Data End Date :	1960-10-19
Water-Quality Data Count :	1
Field Water-Level Measurements Begin Date:	1951-06-01
Field Water-level Measurements End Date:	1960-03-16
Field Water-Level Measurements Count:	3
Site-Visit Data Begin Date :	N/R
Site-Visit Data End Date :	N/R
Site-Visit Data Count :	0
Latitude :	47.24621
Longitude :	-122.412901
Last Date in Agency List :	2023-02-13

Map Id: J75
Direction: SE
Distance: 0.670 mi., 3541 ft.
Elevation: 16 ft.
Relative: Higher

Site Name : 471429122251401
47.24121, -122.42179
WA

Database(s) : [NWIS]

Envirosite ID: 20208156
EPA ID: N/R

NWIS

Site Identification Number :	471429122251401
Site Type :	Well
Station Name :	20N/03E-09A02
Agency :	U.S. Geological Survey
District :	N/R
State :	WA
County :	Pierce County
Country :	USA
Land Net Location :	NENES09 T20N R03E W
Name of Location Map :	TACOMA SOUTH
Scale of Location Map :	24000
Altitude of Gage/Land Surface :	20
Method Altitude Determined :	Interpolated from topographic map.
Altitude Accuracy :	10
Altitude Datum :	National Geodetic Vertical Datum of 1929
Hydrologic Unit :	Puyallup
Drainage Basin :	N/R
Topographic Setting :	N/R
Flags for the Type of Data Collected:	NNNNNNNNNNNNNNNNNNNNNNNNNNNNN
Flags for Instruments at Site :	NNNNNNNNNNNNNNNNNNNNNNNNNNNNN
Date of First Construction :	N/R
Date Site Established or Inventoried:	1966-03-21
Drainage Area :	N/R
Contributing Drainage Area :	N/R
Data Reliability :	Data have been checked by the reporting agency.
Data-Other GW Files :	NYNNNNNN
National Aquifer :	N/R
Local Aquifer :	N/R
Local Aquifer Type :	N/R
Well Depth :	N/R
Hole Depth :	N/R
Source of Depth Data :	N/R
Project Number :	N/R
Real-Time Data Flag :	N/R
Peak-Streamflow Data Begin Date :	N/R
Peak-Streamflow Data End Date :	N/R
Peak-Streamflow Data Count :	N/R
Water-Quality Data Begin Date :	N/R
Water-Quality Data End Date :	N/R
Water-Quality Data Count :	N/R
Field Water-Level Measurements Begin Date:	N/R
Field Water-level Measurements End Date:	N/R
Field Water-Level Measurements Count:	N/R
Site-Visit Data Begin Date :	N/R
Site-Visit Data End Date :	N/R
Site-Visit Data Count :	N/R
Latitude :	47.24121
Longitude :	-122.42179
Last Date in Agency List :	2023-02-13

Map Id: 76
Direction: SSW
Distance: 0.671 mi., 3541 ft.
Elevation: 40 ft.
Relative: Higher

Site Name : 471424122255801
47.240932, -122.433735
WA

Database(s) : [NWIS]

Envirosite ID: 31314367
EPA ID: N/R

NWIS

Site Identification Number :	471424122255801
Site Type :	Well
Station Name :	20N/03E-09C02
Agency :	U.S. Geological Survey
District :	N/R
State :	WA
County :	Pierce County
Country :	USA
Land Net Location :	NENWS09 T20N R03E W
Name of Location Map :	TACOMA SOUTH
Scale of Location Map :	24000
Altitude of Gage/Land Surface :	40
Method Altitude Determined :	Interpolated from topographic map.
Altitude Accuracy :	10
Altitude Datum :	National Geodetic Vertical Datum of 1929
Hydrologic Unit :	Puget Sound
Drainage Basin :	N/R
Topographic Setting :	N/R
Flags for the Type of Data Collected:	NNNNNNNNNNNNNNNNNNNNNNNNNNNNO
Flags for Instruments at Site :	NNNNNNNNNNNNNNNNNNNNNNNNNNNNN
Date of First Construction :	1937-01-01
Date Site Established or Inventoried:	1995-06-20
Drainage Area :	N/R
Contributing Drainage Area :	N/R
Data Reliability :	Data have been checked by the reporting agency.
Data-Other GW Files :	YYNYNYNN
National Aquifer :	N/R
Local Aquifer :	N/R
Local Aquifer Type :	N/R
Well Depth :	N/R
Hole Depth :	301
Source of Depth Data :	A
Project Number :	WA39400
Real-Time Data Flag :	0
Peak-Streamflow Data Begin Date :	N/R
Peak-Streamflow Data End Date :	N/R
Peak-Streamflow Data Count :	0
Water-Quality Data Begin Date :	1960-10-19
Water-Quality Data End Date :	1966-08-31
Water-Quality Data Count :	2
Field Water-Level Measurements Begin Date:	1959-04-01
Field Water-level Measurements End Date:	1959-04-01
Field Water-Level Measurements Count:	1
Site-Visit Data Begin Date :	N/R
Site-Visit Data End Date :	N/R
Site-Visit Data Count :	0
Latitude :	47.240932
Longitude :	-122.433735
Last Date in Agency List :	2023-02-13

Map Id: 77
Direction: NNE
Distance: 0.672 mi., 3549 ft.
Elevation: 10 ft.
Relative: Lower

Site Name : 1623812 | 1623846 | 1642381
47.263291, -122.422613
WA

Database(s) : [WELLS - WA]

Envirosite ID: 47790456
EPA ID: N/R

WELLS - WA

Well Tag Number :	N/R
NIT ID Number :	AE45497
Well Type Code :	A
Well Address :	N/R
County ID :	53
Region Code :	4
Well Completion Date :	2017-10-06
Well Log Received Date :	2017-10-16
Well Diameter Quarter :	6
Well Dept Quarter :	101.5
Well Owner Name :	West Rock Company
Driller Number :	2823
Section/Township/Range :	SEC 33, TWP 21N, RNG 03E
Range Fraction Number :	N/R
QTR Section CD :	SE
QTR QTR Section CD :	NE
Tax Parcel Number :	N/R
Last Update :	2017-10-16
WRIA Number :	10
Last Date in Agency List :	2023-01-12

Well Tag Number :	N/R
NIT ID Number :	AE45497
Well Type Code :	A
Well Address :	N/R
County ID :	53
Region Code :	4
Well Completion Date :	2017-10-06
Well Log Received Date :	2017-10-16
Well Diameter Quarter :	6
Well Dept Quarter :	76.5
Well Owner Name :	West Rock Company
Driller Number :	2823
Section/Township/Range :	SEC 33, TWP 21N, RNG 03E
Range Fraction Number :	N/R
QTR Section CD :	SE
QTR QTR Section CD :	NE
Tax Parcel Number :	N/R
Last Update :	2017-10-16
WRIA Number :	10
Last Date in Agency List :	2023-01-12

Well Tag Number :	ALK071
NIT ID Number :	AE42657
Well Type Code :	A
Well Address :	801 Portland Ave E
County ID :	53
Region Code :	2
Well Completion Date :	2017-04-28
Well Log Received Date :	2017-05-12
Well Diameter Quarter :	2
Well Dept Quarter :	79.6
Well Owner Name :	Tacoma Well Decommissioning
Driller Number :	3198
Section/Township/Range :	SEC 33, TWP 21N, RNG 03E

Map Id: 77
Direction: NNE
Distance: 0.672 mi., 3549 ft.
Elevation: 10 ft.
Relative: Lower

Site Name : 1623812 | 1623846 | 1642381
47.263291, -122.422613
WA

Database(s) : [WELLS - WA] ***(cont.)***

Envirosite ID: 47790456
EPA ID: N/R

WELLS - WA ***(cont.)***

Range Fraction Number :	N/R
QTR Section CD :	SE
QTR QTR Section CD :	NE
Tax Parcel Number :	8950000532
Last Update :	2017-06-07
WRIA Number :	10
Last Date in Agency List :	2023-01-12

Well Tag Number :	N/R
NIT ID Number :	044115
Well Type Code :	R
Well Address :	N/R
County ID :	53
Region Code :	2
Well Completion Date :	N/R
Well Log Received Date :	N/R
Well Diameter Quarter :	9
Well Dept Quarter :	N/R
Well Owner Name :	SIMPSON (CAP)
Driller Number :	1229
Section/Township/Range :	SEC 33, TWP 21N, RNG 03E
Range Fraction Number :	N/R
QTR Section CD :	SE
QTR QTR Section CD :	NE
Tax Parcel Number :	N/R
Last Update :	N/R
WRIA Number :	10
Last Date in Agency List :	2023-01-12

Well Tag Number :	N/R
NIT ID Number :	S031449
Well Type Code :	R
Well Address :	4TH AND BROADWAY, TACOMA
County ID :	53
Region Code :	2
Well Completion Date :	2007-11-06
Well Log Received Date :	2008-03-03
Well Diameter Quarter :	N/R
Well Dept Quarter :	58.6
Well Owner Name :	E3RA | E3RA INC
Driller Number :	N/R
Section/Township/Range :	SEC 33, TWP 21N, RNG 03E
Range Fraction Number :	N/R
QTR Section CD :	SE
QTR QTR Section CD :	NE
Tax Parcel Number :	N/R
Last Update :	2008-03-07
WRIA Number :	10
Last Date in Agency List :	2023-01-12

Well Tag Number :	N/R
NIT ID Number :	S031449
Well Type Code :	R
Well Address :	4TH AND BROADWAY, TACOMA

Map Id: 77
Direction: NNE
Distance: 0.672 mi., 3549 ft.
Elevation: 10 ft.
Relative: Lower

Site Name : 1623812 | 1623846 | 1642381
47.263291, -122.422613
WA

Database(s) : [WELLS - WA] ***(cont.)***

Envirosite ID: 47790456
EPA ID: N/R

WELLS - WA ***(cont.)***

County ID :	53
Region Code :	2
Well Completion Date :	2007-11-06
Well Log Received Date :	2008-03-03
Well Diameter Quarter :	N/R
Well Dept Quarter :	39
Well Owner Name :	E3RA | E3RA INC
Driller Number :	N/R
Section/Township/Range :	SEC 33, TWP 21N, RNG 03E
Range Fraction Number :	N/R
QTR Section CD :	SE
QTR QTR Section CD :	NE
Tax Parcel Number :	N/R
Last Update :	2008-03-07
WRIA Number :	10
Last Date in Agency List :	2023-01-12

Well Tag Number :	N/R
NIT ID Number :	S031449
Well Type Code :	R
Well Address :	4TH AND BROADWAY, TACOMA
County ID :	53
Region Code :	2
Well Completion Date :	2007-11-06
Well Log Received Date :	2008-03-03
Well Diameter Quarter :	N/R
Well Dept Quarter :	59
Well Owner Name :	E3RA | E3RA INC
Driller Number :	N/R
Section/Township/Range :	SEC 33, TWP 21N, RNG 03E
Range Fraction Number :	N/R
QTR Section CD :	SE
QTR QTR Section CD :	NE
Tax Parcel Number :	N/R
Last Update :	2008-03-07
WRIA Number :	10
Last Date in Agency List :	2023-01-12

Well Tag Number :	N/R
NIT ID Number :	A106290
Well Type Code :	A
Well Address :	4TH AND BROADWAY
County ID :	53
Region Code :	2
Well Completion Date :	2007-11-07
Well Log Received Date :	2008-03-03
Well Diameter Quarter :	N/R
Well Dept Quarter :	59
Well Owner Name :	E3RA | E3RA INC
Driller Number :	N/R
Section/Township/Range :	SEC 33, TWP 21N, RNG 03E
Range Fraction Number :	N/R
QTR Section CD :	SE
QTR QTR Section CD :	NE
Tax Parcel Number :	N/R

Map Id: 77
Direction: NNE
Distance: 0.672 mi., 3549 ft.
Elevation: 10 ft.
Relative: Lower

Site Name : 1623812 | 1623846 | 1642381
47.263291, -122.422613
WA

Database(s) : [WELLS - WA] ***(cont.)***

Envirosite ID: 47790456
EPA ID: N/R

WELLS - WA ***(cont.)***

Last Update :	2008-03-07
WRIA Number :	10
Last Date in Agency List :	2023-01-12

Well Tag Number :	ALK073
NIT ID Number :	AE42657
Well Type Code :	A
Well Address :	801 Portland Ave E
County ID :	53
Region Code :	2
Well Completion Date :	2017-04-28
Well Log Received Date :	2017-05-12
Well Diameter Quarter :	2
Well Dept Quarter :	21
Well Owner Name :	Tacoma Well Decommissioning
Driller Number :	3198
Section/Township/Range :	SEC 33, TWP 21N, RNG 03E
Range Fraction Number :	N/R
QTR Section CD :	SE
QTR QTR Section CD :	NE
Tax Parcel Number :	8950000532
Last Update :	2017-06-07
WRIA Number :	10
Last Date in Agency List :	2023-01-12

Well Tag Number :	N/R
NIT ID Number :	A106290
Well Type Code :	A
Well Address :	4TH AND BROADWAY
County ID :	53
Region Code :	2
Well Completion Date :	2007-11-06
Well Log Received Date :	2008-03-03
Well Diameter Quarter :	N/R
Well Dept Quarter :	58.6
Well Owner Name :	E3RA | E3RA INC
Driller Number :	N/R
Section/Township/Range :	SEC 33, TWP 21N, RNG 03E
Range Fraction Number :	N/R
QTR Section CD :	SE
QTR QTR Section CD :	NE
Tax Parcel Number :	N/R
Last Update :	2008-03-07
WRIA Number :	10
Last Date in Agency List :	2023-01-12

Well Tag Number :	N/R
NIT ID Number :	AE45497
Well Type Code :	A
Well Address :	N/R
County ID :	53
Region Code :	4
Well Completion Date :	2017-10-05
Well Log Received Date :	2017-10-16

Map Id: 77
Direction: NNE
Distance: 0.672 mi., 3549 ft.
Elevation: 10 ft.
Relative: Lower

Site Name : 1623812 | 1623846 | 1642381
47.263291, -122.422613
WA

Database(s) : [WELLS - WA] ***(cont.)***

Envirosite ID: 47790456
EPA ID: N/R

WELLS - WA ***(cont.)***

Well Diameter Quarter :	9
Well Dept Quarter :	21.5
Well Owner Name :	West Rock Company
Driller Number :	2823
Section/Township/Range :	SEC 33, TWP 21N, RNG 03E
Range Fraction Number :	N/R
QTR Section CD :	SE
QTR QTR Section CD :	NE
Tax Parcel Number :	N/R
Last Update :	2017-10-16
WRIA Number :	10
Last Date in Agency List :	2023-01-12

Well Tag Number :	N/R
NIT ID Number :	SE63738
Well Type Code :	R
Well Address :	N/R
County ID :	53
Region Code :	4
Well Completion Date :	2017-10-06
Well Log Received Date :	2017-10-16
Well Diameter Quarter :	6
Well Dept Quarter :	76.5
Well Owner Name :	West Rock Company
Driller Number :	2823
Section/Township/Range :	SEC 33, TWP 21N, RNG 03E
Range Fraction Number :	N/R
QTR Section CD :	SE
QTR QTR Section CD :	NE
Tax Parcel Number :	N/R
Last Update :	2017-10-16
WRIA Number :	10
Last Date in Agency List :	2023-01-12

Well Tag Number :	N/R
NIT ID Number :	AE45497
Well Type Code :	A
Well Address :	N/R
County ID :	53
Region Code :	4
Well Completion Date :	2017-10-05
Well Log Received Date :	2017-10-16
Well Diameter Quarter :	9
Well Dept Quarter :	21.5
Well Owner Name :	West Rock Company
Driller Number :	2823
Section/Township/Range :	SEC 33, TWP 21N, RNG 03E
Range Fraction Number :	N/R
QTR Section CD :	SE
QTR QTR Section CD :	NE
Tax Parcel Number :	N/R
Last Update :	2017-10-16
WRIA Number :	10
Last Date in Agency List :	2023-01-12

Map Id: 77
Direction: NNE
Distance: 0.672 mi., 3549 ft.
Elevation: 10 ft.
Relative: Lower

Site Name : 1623812 | 1623846 | 1642381
47.263291, -122.422613
WA

Database(s) : [WELLS - WA] ***(cont.)***

Envirosite ID: 47790456
EPA ID: N/R

WELLS - WA ***(cont.)***

Well Tag Number :	N/R
NIT ID Number :	A106290
Well Type Code :	A
Well Address :	4TH AND BROADWAY
County ID :	53
Region Code :	2
Well Completion Date :	2007-11-06
Well Log Received Date :	2008-03-03
Well Diameter Quarter :	N/R
Well Dept Quarter :	39
Well Owner Name :	E3RA | E3RA INC
Driller Number :	N/R
Section/Township/Range :	SEC 33, TWP 21N, RNG 03E
Range Fraction Number :	N/R
QTR Section CD :	SE
QTR QTR Section CD :	NE
Tax Parcel Number :	N/R
Last Update :	2008-03-07
WRIA Number :	10
Last Date in Agency List :	2023-01-12

Well Tag Number :	N/R
NIT ID Number :	SE63738
Well Type Code :	R
Well Address :	N/R
County ID :	53
Region Code :	4
Well Completion Date :	2017-10-05
Well Log Received Date :	2017-10-16
Well Diameter Quarter :	9
Well Dept Quarter :	21.5
Well Owner Name :	West Rock Company
Driller Number :	2823
Section/Township/Range :	SEC 33, TWP 21N, RNG 03E
Range Fraction Number :	N/R
QTR Section CD :	SE
QTR QTR Section CD :	NE
Tax Parcel Number :	N/R
Last Update :	2017-10-16
WRIA Number :	10
Last Date in Agency List :	2023-01-12

Well Tag Number :	N/R
NIT ID Number :	SE63738
Well Type Code :	R
Well Address :	N/R
County ID :	53
Region Code :	4
Well Completion Date :	2017-10-06
Well Log Received Date :	2017-10-16
Well Diameter Quarter :	6
Well Dept Quarter :	101.5
Well Owner Name :	West Rock Company
Driller Number :	2823
Section/Township/Range :	SEC 33, TWP 21N, RNG 03E

Map Id: 77
Direction: NNE
Distance: 0.672 mi., 3549 ft.
Elevation: 10 ft.
Relative: Lower

Site Name : 1623812 | 1623846 | 1642381
47.263291, -122.422613
WA

Database(s) : [WELLS - WA] ***(cont.)***

Envirosite ID: 47790456
EPA ID: N/R

WELLS - WA ***(cont.)***

Range Fraction Number :	N/R
QTR Section CD :	SE
QTR QTR Section CD :	NE
Tax Parcel Number :	N/R
Last Update :	2017-10-16
WRIA Number :	10
Last Date in Agency List :	2023-01-12

Well Tag Number :	N/R
NIT ID Number :	SE63738
Well Type Code :	R
Well Address :	N/R
County ID :	53
Region Code :	4
Well Completion Date :	2017-10-05
Well Log Received Date :	2017-10-16
Well Diameter Quarter :	9
Well Dept Quarter :	21.5
Well Owner Name :	West Rock Company
Driller Number :	2823
Section/Township/Range :	SEC 33, TWP 21N, RNG 03E
Range Fraction Number :	N/R
QTR Section CD :	SE
QTR QTR Section CD :	NE
Tax Parcel Number :	N/R
Last Update :	2017-10-16
WRIA Number :	10
Last Date in Agency List :	2023-01-12

Map Id: 78
Direction: SW
Distance: 0.686 mi., 3620 ft.
Elevation: 80 ft.
Relative: Higher

Site Name : 1913915 | 1918361 | 1918366
47.241456, -122.436917
WA

Database(s) : [WELLS - WA]

Envirosite ID: 47817037
EPA ID: N/R

WELLS - WA

Well Tag Number :	BLR984
NIT ID Number :	RE17742
Well Type Code :	R
Well Address :	2100 Dock St
County ID :	53
Region Code :	2
Well Completion Date :	2019-06-12
Well Log Received Date :	2019-09-06
Well Diameter Quarter :	2
Well Dept Quarter :	24
Well Owner Name :	City of Tacoma
Driller Number :	3270
Section/Township/Range :	SEC 37, TWP 20N, RNG 03E

Map Id: 78
Direction: SW
Distance: 0.686 mi., 3620 ft.
Elevation: 80 ft.
Relative: Higher

Site Name : 1913915 | 1918361 | 1918366
47.241456, -122.436917
WA

Database(s) : [WELLS - WA] ***(cont.)***

Envirosite ID: 47817037
EPA ID: N/R

WELLS - WA ***(cont.)***

Range Fraction Number :	N/R
QTR Section CD :	NW
QTR QTR Section CD :	SW
Tax Parcel Number :	N/R
Last Update :	2019-09-18
WRIA Number :	10
Last Date in Agency List :	2023-01-12

Well Tag Number :	BLT956
NIT ID Number :	RE17940
Well Type Code :	R
Well Address :	30 ft W and S 100 ft from intersection S Jefferson and S 21s
County ID :	53
Region Code :	2
Well Completion Date :	2019-07-23
Well Log Received Date :	2019-08-16
Well Diameter Quarter :	2
Well Dept Quarter :	25
Well Owner Name :	North America Asset Management Group LLC
Driller Number :	2952
Section/Township/Range :	SEC 37, TWP 20N, RNG 03E
Range Fraction Number :	N/R
QTR Section CD :	NW
QTR QTR Section CD :	SW
Tax Parcel Number :	N/R
Last Update :	2019-08-16
WRIA Number :	10
Last Date in Agency List :	2023-01-12

Well Tag Number :	BLR980
NIT ID Number :	RE17742
Well Type Code :	R
Well Address :	2100 Dock St
County ID :	53
Region Code :	2
Well Completion Date :	2019-06-12
Well Log Received Date :	2019-09-06
Well Diameter Quarter :	2
Well Dept Quarter :	24
Well Owner Name :	City of Tacoma
Driller Number :	3270
Section/Township/Range :	SEC 37, TWP 20N, RNG 03E
Range Fraction Number :	N/R
QTR Section CD :	NW
QTR QTR Section CD :	SW
Tax Parcel Number :	N/R
Last Update :	2019-09-18
WRIA Number :	10
Last Date in Agency List :	2023-01-12

Map Id: 79
Direction: WNW
Distance: 0.691 mi., 3647 ft.
Elevation: 254 ft.
Relative: Higher

Site Name : 1052689 | 1052690 | 1052705
47.259701, -122.444327
WA

Database(s) : [WELLS - WA]

Envirosite ID: 47775368
EPA ID: N/R

WELLS - WA

Details for this site have been truncated due to the large number of available details for this site within this dataset. For the complete details for this site, contact your Envirosite account representative for a complimentary site report containing all of the details available.

Well Tag Number :	N/R
NIT ID Number :	AE48106
Well Type Code :	A
Well Address :	440-454 Broadway
County ID :	53
Region Code :	2
Well Completion Date :	2018-03-28
Well Log Received Date :	2018-10-23
Well Diameter Quarter :	2.75
Well Dept Quarter :	15
Well Owner Name :	William Riley
Driller Number :	0
Section/Township/Range :	SEC 32, TWP 21N, RNG 03E
Range Fraction Number :	N/R
QTR Section CD :	SE
QTR QTR Section CD :	SE
Tax Parcel Number :	N/R
Last Update :	2018-12-24
WRIA Number :	10
Last Date in Agency List :	2023-01-12

Well Tag Number :	N/R
NIT ID Number :	AE43871
Well Type Code :	A
Well Address :	406 Broadway
County ID :	53
Region Code :	4
Well Completion Date :	2017-07-06
Well Log Received Date :	2017-08-03
Well Diameter Quarter :	5
Well Dept Quarter :	25
Well Owner Name :	YMCA
Driller Number :	1816
Section/Township/Range :	SEC 32, TWP 21N, RNG 03E
Range Fraction Number :	N/R
QTR Section CD :	SE
QTR QTR Section CD :	SE
Tax Parcel Number :	N/R
Last Update :	2017-08-08
WRIA Number :	10
Last Date in Agency List :	2023-01-12

Well Tag Number :	N/R
NIT ID Number :	N/R
Well Type Code :	R
Well Address :	N/R
County ID :	53
Region Code :	2
Well Completion Date :	1992-06-02
Well Log Received Date :	N/R
Well Diameter Quarter :	6

Map Id: 79
Direction: WNW
Distance: 0.691 mi., 3647 ft.
Elevation: 254 ft.
Relative: Higher

Site Name : 1052689 | 1052690 | 1052705
47.259701, -122.444327
WA

Database(s) : [WELLS - WA] ***(cont.)***

Envirosite ID: 47775368
EPA ID: N/R

WELLS - WA ***(cont.)***

Well Dept Quarter :	26
Well Owner Name :	RI/FS BREAKWATER INVESTIGATION
Driller Number :	N/R
Section/Township/Range :	SEC 32, TWP 21N, RNG 03E
Range Fraction Number :	N/R
QTR Section CD :	SE
QTR QTR Section CD :	SE
Tax Parcel Number :	N/R
Last Update :	2002-01-03
WRIA Number :	10
Last Date in Agency List :	2023-01-12

Well Tag Number :	N/R
NIT ID Number :	SE58475
Well Type Code :	R
Well Address :	614 - 616 Broadway
County ID :	53
Region Code :	4
Well Completion Date :	2016-05-28
Well Log Received Date :	2016-06-28
Well Diameter Quarter :	2.25
Well Dept Quarter :	9
Well Owner Name :	Titus Bruce Etal
Driller Number :	3174
Section/Township/Range :	SEC 32, TWP 21N, RNG 03E
Range Fraction Number :	N/R
QTR Section CD :	SE
QTR QTR Section CD :	SE
Tax Parcel Number :	2006060010
Last Update :	2016-06-30
WRIA Number :	10
Last Date in Agency List :	2023-01-12

Well Tag Number :	N/R
NIT ID Number :	AE42102
Well Type Code :	A
Well Address :	615 St. Helens Ave
County ID :	53
Region Code :	4
Well Completion Date :	2017-06-16
Well Log Received Date :	2017-06-22
Well Diameter Quarter :	2.25
Well Dept Quarter :	8
Well Owner Name :	Cross And Serpent Associates
Driller Number :	3174
Section/Township/Range :	SEC 32, TWP 21N, RNG 03E
Range Fraction Number :	N/R
QTR Section CD :	SE
QTR QTR Section CD :	SE
Tax Parcel Number :	2006070040
Last Update :	2017-06-22
WRIA Number :	10
Last Date in Agency List :	2023-01-12

Map Id: 79
Direction: WNW
Distance: 0.691 mi., 3647 ft.
Elevation: 254 ft.
Relative: Higher

Site Name : 1052689 | 1052690 | 1052705
47.259701, -122.444327
WA

Database(s) : [WELLS - WA] ***(cont.)***

Envirosite ID: 47775368
EPA ID: N/R

WELLS - WA ***(cont.)***

Well Tag Number :	N/R
NIT ID Number :	S031352
Well Type Code :	R
Well Address :	621 TACOMA AVE S, TACOMA
County ID :	53
Region Code :	2
Well Completion Date :	2007-03-06
Well Log Received Date :	2007-04-13
Well Diameter Quarter :	N/R
Well Dept Quarter :	20
Well Owner Name :	E3RA INC
Driller Number :	N/R
Section/Township/Range :	SEC 32, TWP 21N, RNG 03E
Range Fraction Number :	N/R
QTR Section CD :	SE
QTR QTR Section CD :	SE
Tax Parcel Number :	N/R
Last Update :	2007-05-21
WRIA Number :	10
Last Date in Agency List :	2023-01-12

Well Tag Number :	N/R
NIT ID Number :	S027535
Well Type Code :	R
Well Address :	616 ST. HELENS AVE, TACOMA
County ID :	53
Region Code :	2
Well Completion Date :	2007-06-19
Well Log Received Date :	2007-07-06
Well Diameter Quarter :	8
Well Dept Quarter :	20
Well Owner Name :	C/O ROBINSON AND NOBLE | SALT BUSH ENVIRONMENTAL
Driller Number :	N/R
Section/Township/Range :	SEC 32, TWP 21N, RNG 03E
Range Fraction Number :	N/R
QTR Section CD :	SE
QTR QTR Section CD :	SE
Tax Parcel Number :	2006080010
Last Update :	2007-08-07
WRIA Number :	10
Last Date in Agency List :	2023-01-12

Well Tag Number :	N/R
NIT ID Number :	SE58475
Well Type Code :	R
Well Address :	614 - 616 Broadway
County ID :	53
Region Code :	4
Well Completion Date :	2016-05-28
Well Log Received Date :	2016-06-28
Well Diameter Quarter :	2.25
Well Dept Quarter :	10
Well Owner Name :	Titus Bruce Etal
Driller Number :	3174
Section/Township/Range :	SEC 32, TWP 21N, RNG 03E

Map Id: 79
Direction: WNW
Distance: 0.691 mi., 3647 ft.
Elevation: 254 ft.
Relative: Higher

Site Name : 1052689 | 1052690 | 1052705
47.259701, -122.444327
WA

Database(s) : [WELLS - WA] ***(cont.)***

Envirosite ID: 47775368
EPA ID: N/R

WELLS - WA ***(cont.)***

Range Fraction Number :	N/R
QTR Section CD :	SE
QTR QTR Section CD :	SE
Tax Parcel Number :	2006060010
Last Update :	2016-06-30
WRIA Number :	10
Last Date in Agency List :	2023-01-12

Well Tag Number :	N/R
NIT ID Number :	SE55975
Well Type Code :	R
Well Address :	616 Broadway
County ID :	53
Region Code :	4
Well Completion Date :	2015-09-17
Well Log Received Date :	2015-10-21
Well Diameter Quarter :	2.25
Well Dept Quarter :	12
Well Owner Name :	Titus Will Chevrolet
Driller Number :	3152
Section/Township/Range :	SEC 32, TWP 21N, RNG 03E
Range Fraction Number :	N/R
QTR Section CD :	SE
QTR QTR Section CD :	SE
Tax Parcel Number :	200298600
Last Update :	2015-10-22
WRIA Number :	10
Last Date in Agency List :	2023-01-12

Well Tag Number :	N/R
NIT ID Number :	AE37532
Well Type Code :	A
Well Address :	614 - 616 Broadway
County ID :	53
Region Code :	4
Well Completion Date :	2016-05-28
Well Log Received Date :	2016-06-28
Well Diameter Quarter :	2.25
Well Dept Quarter :	16
Well Owner Name :	Titus Bruce Etal
Driller Number :	3174
Section/Township/Range :	SEC 32, TWP 21N, RNG 03E
Range Fraction Number :	N/R
QTR Section CD :	SE
QTR QTR Section CD :	SE
Tax Parcel Number :	2006060010
Last Update :	2016-06-30
WRIA Number :	10
Last Date in Agency List :	2023-01-12

Well Tag Number :	N/R
NIT ID Number :	SE56618
Well Type Code :	R
Well Address :	614-616 Broadway

Map Id: 79
Direction: WNW
Distance: 0.691 mi., 3647 ft.
Elevation: 254 ft.
Relative: Higher

Site Name : 1052689 | 1052690 | 1052705
47.259701, -122.444327
WA

Database(s) : [WELLS - WA] ***(cont.)***

Envirosite ID: 47775368
EPA ID: N/R

WELLS - WA ***(cont.)***

County ID :	53
Region Code :	2
Well Completion Date :	2015-11-23
Well Log Received Date :	2015-12-09
Well Diameter Quarter :	2.25
Well Dept Quarter :	20
Well Owner Name :	Bruce T Titus Etal
Driller Number :	2914
Section/Township/Range :	SEC 32, TWP 21N, RNG 03E
Range Fraction Number :	N/R
QTR Section CD :	SE
QTR QTR Section CD :	SE
Tax Parcel Number :	2006060010
Last Update :	2015-12-31
WRIA Number :	10
Last Date in Agency List :	2023-01-12

Well Tag Number :	N/R
NIT ID Number :	AE48106
Well Type Code :	A
Well Address :	440-454 Broadway
County ID :	53
Region Code :	2
Well Completion Date :	2018-03-28
Well Log Received Date :	2018-10-23
Well Diameter Quarter :	2.75
Well Dept Quarter :	15
Well Owner Name :	William Riley
Driller Number :	0
Section/Township/Range :	SEC 32, TWP 21N, RNG 03E
Range Fraction Number :	N/R
QTR Section CD :	SE
QTR QTR Section CD :	SE
Tax Parcel Number :	N/R
Last Update :	2018-12-24
WRIA Number :	10
Last Date in Agency List :	2023-01-12

Well Tag Number :	N/R
NIT ID Number :	SE55975
Well Type Code :	R
Well Address :	616 Broadway
County ID :	53
Region Code :	4
Well Completion Date :	2015-09-17
Well Log Received Date :	2015-10-21
Well Diameter Quarter :	2.25
Well Dept Quarter :	12
Well Owner Name :	Titus Will Chevrolet
Driller Number :	3152
Section/Township/Range :	SEC 32, TWP 21N, RNG 03E
Range Fraction Number :	N/R
QTR Section CD :	SE
QTR QTR Section CD :	SE
Tax Parcel Number :	200298600

Map Id: 79
Direction: WNW
Distance: 0.691 mi., 3647 ft.
Elevation: 254 ft.
Relative: Higher

Site Name : 1052689 | 1052690 | 1052705
47.259701, -122.444327
WA

Database(s) : [WELLS - WA] ***(cont.)***

Envirosite ID: 47775368
EPA ID: N/R

WELLS - WA ***(cont.)***

Last Update :	2015-10-22
WRIA Number :	10
Last Date in Agency List :	2023-01-12
Well Tag Number :	N/R
NIT ID Number :	S027535
Well Type Code :	R
Well Address :	616 ST. HELENS AVE, TACOMA
County ID :	53
Region Code :	2
Well Completion Date :	2007-06-18
Well Log Received Date :	2007-07-06
Well Diameter Quarter :	8
Well Dept Quarter :	20
Well Owner Name :	C/O ROBINSON AND NOBLE | SALT BUSH ENVIRONMENTAL
Driller Number :	N/R
Section/Township/Range :	SEC 32, TWP 21N, RNG 03E
Range Fraction Number :	N/R
QTR Section CD :	SE
QTR QTR Section CD :	SE
Tax Parcel Number :	2006080010
Last Update :	2007-08-14
WRIA Number :	10
Last Date in Agency List :	2023-01-12
Well Tag Number :	N/R
NIT ID Number :	SE54350
Well Type Code :	R
Well Address :	633 Division
County ID :	53
Region Code :	2
Well Completion Date :	2015-04-06
Well Log Received Date :	2015-09-29
Well Diameter Quarter :	6
Well Dept Quarter :	16
Well Owner Name :	City Of Tacoma
Driller Number :	0
Section/Township/Range :	SEC 32, TWP 21N, RNG 03E
Range Fraction Number :	N/R
QTR Section CD :	SE
QTR QTR Section CD :	SE
Tax Parcel Number :	N/R
Last Update :	2015-10-01
WRIA Number :	10
Last Date in Agency List :	2023-01-12
Well Tag Number :	N/R
NIT ID Number :	AE48106
Well Type Code :	A
Well Address :	440-454 Broadway
County ID :	53
Region Code :	2
Well Completion Date :	2018-03-28
Well Log Received Date :	2018-10-23

Map Id: 79
Direction: WNW
Distance: 0.691 mi., 3647 ft.
Elevation: 254 ft.
Relative: Higher

Site Name : 1052689 | 1052690 | 1052705
47.259701, -122.444327
WA

Database(s) : [WELLS - WA] ***(cont.)***

Envirosite ID: 47775368
EPA ID: N/R

WELLS - WA ***(cont.)***

Well Diameter Quarter :	2.75
Well Dept Quarter :	15
Well Owner Name :	William Riley
Driller Number :	0
Section/Township/Range :	SEC 32, TWP 21N, RNG 03E
Range Fraction Number :	N/R
QTR Section CD :	SE
QTR QTR Section CD :	SE
Tax Parcel Number :	N/R
Last Update :	2018-12-24
WRIA Number :	10
Last Date in Agency List :	2023-01-12

Well Tag Number :	N/R
NIT ID Number :	A121361
Well Type Code :	A
Well Address :	621 TACOMA AVE S, TACOMA
County ID :	53
Region Code :	2
Well Completion Date :	2007-03-06
Well Log Received Date :	2007-04-13
Well Diameter Quarter :	N/R
Well Dept Quarter :	20
Well Owner Name :	E3RA INC
Driller Number :	N/R
Section/Township/Range :	SEC 32, TWP 21N, RNG 03E
Range Fraction Number :	N/R
QTR Section CD :	SE
QTR QTR Section CD :	SE
Tax Parcel Number :	N/R
Last Update :	2007-05-21
WRIA Number :	10
Last Date in Agency List :	2023-01-12

Well Tag Number :	N/R
NIT ID Number :	AE48106
Well Type Code :	A
Well Address :	440-454 Broadway
County ID :	53
Region Code :	2
Well Completion Date :	2018-03-28
Well Log Received Date :	2018-10-23
Well Diameter Quarter :	2.75
Well Dept Quarter :	15
Well Owner Name :	William Riley
Driller Number :	0
Section/Township/Range :	SEC 32, TWP 21N, RNG 03E
Range Fraction Number :	N/R
QTR Section CD :	SE
QTR QTR Section CD :	SE
Tax Parcel Number :	N/R
Last Update :	2018-12-24
WRIA Number :	10
Last Date in Agency List :	2023-01-12

Map Id: 79
Direction: WNW
Distance: 0.691 mi., 3647 ft.
Elevation: 254 ft.
Relative: Higher

Site Name : 1052689 | 1052690 | 1052705
47.259701, -122.444327
WA

Database(s) : [WELLS - WA] ***(cont.)***

Envirosite ID: 47775368
EPA ID: N/R

WELLS - WA ***(cont.)***

Well Tag Number :	N/R
NIT ID Number :	S013625
Well Type Code :	R
Well Address :	605 S ST HELENS AVE
County ID :	53
Region Code :	2
Well Completion Date :	2006-12-19
Well Log Received Date :	2006-03-13
Well Diameter Quarter :	7
Well Dept Quarter :	60
Well Owner Name :	PRIVAN DEVELOPMENT
Driller Number :	N/R
Section/Township/Range :	SEC 32, TWP 21N, RNG 03E
Range Fraction Number :	N/R
QTR Section CD :	SE
QTR QTR Section CD :	SE
Tax Parcel Number :	N/R
Last Update :	2006-04-05
WRIA Number :	10
Last Date in Agency List :	2023-01-12

Well Tag Number :	N/R
NIT ID Number :	SE62659
Well Type Code :	R
Well Address :	406 Broadway
County ID :	53
Region Code :	4
Well Completion Date :	2017-07-06
Well Log Received Date :	2017-08-03
Well Diameter Quarter :	5
Well Dept Quarter :	15
Well Owner Name :	YMCA
Driller Number :	1816
Section/Township/Range :	SEC 32, TWP 21N, RNG 03E
Range Fraction Number :	N/R
QTR Section CD :	SE
QTR QTR Section CD :	SE
Tax Parcel Number :	N/R
Last Update :	2017-08-08
WRIA Number :	10
Last Date in Agency List :	2023-01-12

Well Tag Number :	N/R
NIT ID Number :	AE02982
Well Type Code :	A
Well Address :	N/R
County ID :	53
Region Code :	2
Well Completion Date :	2008-03-11
Well Log Received Date :	2008-05-01
Well Diameter Quarter :	6
Well Dept Quarter :	30
Well Owner Name :	GEORGE TANBARA
Driller Number :	N/R
Section/Township/Range :	SEC 32, TWP 21N, RNG 03E

Map Id: 79
Direction: WNW
Distance: 0.691 mi., 3647 ft.
Elevation: 254 ft.
Relative: Higher

Site Name : 1052689 | 1052690 | 1052705
47.259701, -122.444327
WA

Database(s) : [WELLS - WA] ***(cont.)***

Envirosite ID: 47775368
EPA ID: N/R

WELLS - WA ***(cont.)***

Range Fraction Number :	N/R
QTR Section CD :	SE
QTR QTR Section CD :	SE
Tax Parcel Number :	N/R
Last Update :	2008-08-01
WRIA Number :	10
Last Date in Agency List :	2023-01-12

Well Tag Number :	N/R
NIT ID Number :	AE36289
Well Type Code :	A
Well Address :	N/R
County ID :	53
Region Code :	2
Well Completion Date :	2016-03-04
Well Log Received Date :	2016-05-02
Well Diameter Quarter :	8
Well Dept Quarter :	54
Well Owner Name :	Stadium Retail LLC
Driller Number :	3021
Section/Township/Range :	SEC 32, TWP 21N, RNG 03E
Range Fraction Number :	N/R
QTR Section CD :	SE
QTR QTR Section CD :	SE
Tax Parcel Number :	N/R
Last Update :	2016-05-25
WRIA Number :	10
Last Date in Agency List :	2023-01-12

Well Tag Number :	N/R
NIT ID Number :	AE02982
Well Type Code :	A
Well Address :	N/R
County ID :	53
Region Code :	2
Well Completion Date :	2008-03-11
Well Log Received Date :	2008-05-01
Well Diameter Quarter :	6
Well Dept Quarter :	30
Well Owner Name :	GEORGE TANBARA
Driller Number :	N/R
Section/Township/Range :	SEC 32, TWP 21N, RNG 03E
Range Fraction Number :	N/R
QTR Section CD :	SE
QTR QTR Section CD :	SE
Tax Parcel Number :	N/R
Last Update :	2008-08-01
WRIA Number :	10
Last Date in Agency List :	2023-01-12

Well Tag Number :	N/R
NIT ID Number :	SE02199
Well Type Code :	R
Well Address :	N/R

Map Id: 79
Direction: WNW
Distance: 0.691 mi., 3647 ft.
Elevation: 254 ft.
Relative: Higher

Site Name : 1052689 | 1052690 | 1052705
47.259701, -122.444327
WA

Database(s) : [WELLS - WA] ***(cont.)***

Envirosite ID: 47775368
EPA ID: N/R

WELLS - WA ***(cont.)***

County ID :	53
Region Code :	2
Well Completion Date :	2008-03-11
Well Log Received Date :	2008-05-01
Well Diameter Quarter :	6
Well Dept Quarter :	30
Well Owner Name :	GEORGE TANBARA
Driller Number :	N/R
Section/Township/Range :	SEC 32, TWP 21N, RNG 03E
Range Fraction Number :	N/R
QTR Section CD :	SE
QTR QTR Section CD :	SE
Tax Parcel Number :	N/R
Last Update :	2008-08-01
WRIA Number :	10
Last Date in Agency List :	2023-01-12

Well Tag Number :	N/R
NIT ID Number :	SE57398
Well Type Code :	R
Well Address :	616 Broadway
County ID :	53
Region Code :	2
Well Completion Date :	2016-02-20
Well Log Received Date :	2016-03-25
Well Diameter Quarter :	2.25
Well Dept Quarter :	10
Well Owner Name :	Bruce Titus Etal
Driller Number :	3152
Section/Township/Range :	SEC 32, TWP 21N, RNG 03E
Range Fraction Number :	N/R
QTR Section CD :	SE
QTR QTR Section CD :	SE
Tax Parcel Number :	2006060010
Last Update :	2016-03-29
WRIA Number :	10
Last Date in Agency List :	2023-01-12

Well Tag Number :	N/R
NIT ID Number :	SE66719
Well Type Code :	R
Well Address :	615-617 St Helens Ave
County ID :	53
Region Code :	4
Well Completion Date :	2018-07-06
Well Log Received Date :	2018-07-18
Well Diameter Quarter :	2.25
Well Dept Quarter :	19
Well Owner Name :	Cross And Serpent Associates
Driller Number :	3216
Section/Township/Range :	SEC 32, TWP 21N, RNG 03E
Range Fraction Number :	N/R
QTR Section CD :	SE
QTR QTR Section CD :	SE
Tax Parcel Number :	2006070040

Map Id: 79
Direction: WNW
Distance: 0.691 mi., 3647 ft.
Elevation: 254 ft.
Relative: Higher

Site Name : 1052689 | 1052690 | 1052705
47.259701, -122.444327
WA

Database(s) : [WELLS - WA] ***(cont.)***

Envirosite ID: 47775368
EPA ID: N/R

WELLS - WA ***(cont.)***

Last Update :	2018-07-19
WRIA Number :	10
Last Date in Agency List :	2023-01-12
Well Tag Number :	N/R
NIT ID Number :	A118214
Well Type Code :	A
Well Address :	833 DIVISION AVE
County ID :	53
Region Code :	2
Well Completion Date :	2007-01-29
Well Log Received Date :	2007-02-20
Well Diameter Quarter :	N/R
Well Dept Quarter :	75
Well Owner Name :	STEVEN ENVIRONMENTAL
Driller Number :	N/R
Section/Township/Range :	SEC 32, TWP 21N, RNG 03E
Range Fraction Number :	N/R
QTR Section CD :	SE
QTR QTR Section CD :	SE
Tax Parcel Number :	N/R
Last Update :	2007-03-02
WRIA Number :	10
Last Date in Agency List :	2023-01-12
Well Tag Number :	N/R
NIT ID Number :	S027356
Well Type Code :	R
Well Address :	616 ST. HELENS AVE, TACOMA
County ID :	53
Region Code :	2
Well Completion Date :	2007-07-25
Well Log Received Date :	2007-07-07
Well Diameter Quarter :	8
Well Dept Quarter :	20
Well Owner Name :	WELBORN | ROBINSON~ NOBLE AND SALTBUSH INC
Driller Number :	N/R
Section/Township/Range :	SEC 32, TWP 21N, RNG 03E
Range Fraction Number :	N/R
QTR Section CD :	SE
QTR QTR Section CD :	SE
Tax Parcel Number :	2006080020
Last Update :	2007-09-26
WRIA Number :	10
Last Date in Agency List :	2023-01-12
Well Tag Number :	N/R
NIT ID Number :	S013625
Well Type Code :	R
Well Address :	605 S ST HELENS AVE
County ID :	53
Region Code :	2
Well Completion Date :	2006-12-19
Well Log Received Date :	2006-03-13

Map Id: 79
Direction: WNW
Distance: 0.691 mi., 3647 ft.
Elevation: 254 ft.
Relative: Higher

Site Name : 1052689 | 1052690 | 1052705
47.259701, -122.444327
WA

Database(s) : [WELLS - WA] ***(cont.)***

Envirosite ID: 47775368
EPA ID: N/R

WELLS - WA ***(cont.)***

Well Diameter Quarter :	7
Well Dept Quarter :	60
Well Owner Name :	PRIVAN DEVELOPMENT
Driller Number :	N/R
Section/Township/Range :	SEC 32, TWP 21N, RNG 03E
Range Fraction Number :	N/R
QTR Section CD :	SE
QTR QTR Section CD :	SE
Tax Parcel Number :	N/R
Last Update :	2006-04-05
WRIA Number :	10
Last Date in Agency List :	2023-01-12

Well Tag Number :	N/R
NIT ID Number :	SE61524
Well Type Code :	R
Well Address :	615 St. Helens Ave
County ID :	53
Region Code :	4
Well Completion Date :	2017-06-16
Well Log Received Date :	2017-06-22
Well Diameter Quarter :	2.25
Well Dept Quarter :	8
Well Owner Name :	Cross And Serpent Associates
Driller Number :	3174
Section/Township/Range :	SEC 32, TWP 21N, RNG 03E
Range Fraction Number :	N/R
QTR Section CD :	SE
QTR QTR Section CD :	SE
Tax Parcel Number :	2006070040
Last Update :	2017-06-22
WRIA Number :	10
Last Date in Agency List :	2023-01-12

Map Id: I80
Direction: W
Distance: 0.692 mi., 3653 ft.
Elevation: 295 ft.
Relative: Higher

Site Name : TOWER
47.252222, -122.446944
TAKOMA, WA

Database(s) : [DIGITAL OBSTACLE]

Envirosite ID: 6579809
EPA ID: N/R

DIGITAL OBSTACLE

Date of Action :	2014-06-01
Action :	Change
FAA Study Number :	N/R
OBS Number :	53-000065
Obstacle Type :	TOWER
City Name :	TAKOMA
State Identifier :	WA
Country Identifier :	USA

Map Id: I80
Direction: W
Distance: 0.692 mi., 3653 ft.
Elevation: 295 ft.
Relative: Higher

Site Name : TOWER
47.252222, -122.446944
TAKOMA, WA

Database(s) : [DIGITAL OBSTACLE] ***(cont.)***

Envirosite ID: 6579809
EPA ID: N/R

DIGITAL OBSTACLE ***(cont.)***

Type of Lighting :	None
Verification Status :	Verified
Quantity :	1
Mark Indicator :	Marked
Above Ground Level Height (Feet) :	00121
Above Mean Sea Level Height (Feet) :	00425
Horizontal Accuracy :	+-20'
Vertical Accuracy :	+-50'
Latitude :	47 15 08.00N
Longitude :	122 26 49.00W

Map Id: J81
Direction: SE
Distance: 0.693 mi., 3658 ft.
Elevation: 16 ft.
Relative: Lower

Site Name : 471428122251301
47.240933, -122.421512
WA

Database(s) : [NWIS]

Envirosite ID: 20094548
EPA ID: N/R

NWIS

Site Identification Number :	471428122251301
Site Type :	Well
Station Name :	20N/03E-09A01
Agency :	U.S. Geological Survey
District :	N/R
State :	WA
County :	Pierce County
Country :	USA
Land Net Location :	NENES09 T20N R03E W
Name of Location Map :	TACOMA SOUTH
Scale of Location Map :	24000
Altitude of Gage/Land Surface :	20
Method Altitude Determined :	Interpolated from topographic map.
Altitude Accuracy :	10
Altitude Datum :	National Geodetic Vertical Datum of 1929
Hydrologic Unit :	Puyallup
Drainage Basin :	N/R
Topographic Setting :	N/R
Flags for the Type of Data Collected:	NNNNNNNNNNNNNNNNNNNNNNNNNNNNNO
Flags for Instruments at Site :	NNNNNNNNNNNNNNNNNNNNNNNNNNNNNN
Date of First Construction :	1948-07-01
Date Site Established or Inventoried:	1966-07-21
Drainage Area :	N/R
Contributing Drainage Area :	N/R
Data Reliability :	Data have been checked by the reporting agency.
Data-Other GW Files :	YYNNNYNN
National Aquifer :	N/R
Local Aquifer :	N/R
Local Aquifer Type :	N/R
Well Depth :	N/R
Hole Depth :	N/R
Source of Depth Data :	N/R

Map Id: J81
Direction: SE
Distance: 0.693 mi., 3658 ft.
Elevation: 16 ft.
Relative: Lower

Site Name : 471428122251301
47.240933, -122.421512
WA

Database(s) : [NWIS] ***(cont.)***

Envirosite ID: 20094548
EPA ID: N/R

NWIS ***(cont.)***

Project Number :	N/R
Real-Time Data Flag :	0
Peak-Streamflow Data Begin Date :	N/R
Peak-Streamflow Data End Date :	N/R
Peak-Streamflow Data Count :	0
Water-Quality Data Begin Date :	N/R
Water-Quality Data End Date :	N/R
Water-Quality Data Count :	0
Field Water-Level Measurements Begin Date:	1948-07-01
Field Water-level Measurements End Date:	1948-07-01
Field Water-Level Measurements Count:	1
Site-Visit Data Begin Date :	N/R
Site-Visit Data End Date :	N/R
Site-Visit Data Count :	0
Latitude :	47.240933
Longitude :	-122.421512
Last Date in Agency List :	2023-02-13

Map Id: 82
Direction: S
Distance: 0.709 mi., 3742 ft.
Elevation: 45 ft.
Relative: Higher

Site Name : 1538112 | 1538113 | 1538114
47.239842, -122.430923
WA

Database(s) : [WELLS - WA]

Envirosite ID: 47783842
EPA ID: N/R

WELLS - WA

Details for this site have been truncated due to the large number of available details for this site within this dataset. For the complete details for this site, contact your Envirosite account representative for a complimentary site report containing all of the details available.

Well Tag Number :	N/R
NIT ID Number :	SE57820
Well Type Code :	R
Well Address :	423 Puyallup Ave
County ID :	53
Region Code :	2
Well Completion Date :	2016-03-22
Well Log Received Date :	2016-03-24
Well Diameter Quarter :	2.25
Well Dept Quarter :	13
Well Owner Name :	Industrial Tire Service
Driller Number :	3018
Section/Township/Range :	SEC 37, TWP 20N, RNG 03E
Range Fraction Number :	N/R
QTR Section CD :	SW
QTR QTR Section CD :	NE
Tax Parcel Number :	2088003915
Last Update :	2016-03-29
WRIA Number :	10

Map Id: 82
Direction: S
Distance: 0.709 mi., 3742 ft.
Elevation: 45 ft.
Relative: Higher

Site Name : 1538112 | 1538113 | 1538114
47.239842, -122.430923
WA

Database(s) : [WELLS - WA] ***(cont.)***

Envirosite ID: 47783842
EPA ID: N/R

WELLS - WA ***(cont.)***

Last Date in Agency List :	2023-01-12
Well Tag Number :	N/R
NIT ID Number :	AE36571
Well Type Code :	A
Well Address :	423 Puyallup Ave
County ID :	53
Region Code :	2
Well Completion Date :	2016-03-22
Well Log Received Date :	2016-03-24
Well Diameter Quarter :	2.25
Well Dept Quarter :	13
Well Owner Name :	Industrial Tire Service
Driller Number :	3018
Section/Township/Range :	SEC 37, TWP 20N, RNG 03E
Range Fraction Number :	N/R
QTR Section CD :	SW
QTR QTR Section CD :	NE
Tax Parcel Number :	2088003915
Last Update :	2016-03-29
WRIA Number :	10
Last Date in Agency List :	2023-01-12
Well Tag Number :	N/R
NIT ID Number :	AE40568
Well Type Code :	A
Well Address :	N/R
County ID :	53
Region Code :	2
Well Completion Date :	2016-12-05
Well Log Received Date :	2017-03-17
Well Diameter Quarter :	0
Well Dept Quarter :	29
Well Owner Name :	WSDOT
Driller Number :	3021
Section/Township/Range :	SEC 37, TWP 20N, RNG 03E
Range Fraction Number :	N/R
QTR Section CD :	SW
QTR QTR Section CD :	NE
Tax Parcel Number :	N/R
Last Update :	2017-05-03
WRIA Number :	10
Last Date in Agency List :	2023-01-12
Well Tag Number :	N/R
NIT ID Number :	AE41413
Well Type Code :	A
Well Address :	217 E 25th St
County ID :	53
Region Code :	4
Well Completion Date :	2017-02-16
Well Log Received Date :	2017-03-03
Well Diameter Quarter :	2.25
Well Dept Quarter :	25

Map Id: 82
Direction: S
Distance: 0.709 mi., 3742 ft.
Elevation: 45 ft.
Relative: Higher

Site Name : 1538112 | 1538113 | 1538114
47.239842, -122.430923
WA

Database(s) : [WELLS - WA] ***(cont.)***

Envirosite ID: 47783842
EPA ID: N/R

WELLS - WA ***(cont.)***

Well Owner Name :	G And H Properties
Driller Number :	2914
Section/Township/Range :	SEC 37, TWP 20N, RNG 03E
Range Fraction Number :	N/R
QTR Section CD :	SW
QTR QTR Section CD :	NE
Tax Parcel Number :	2075170040
Last Update :	2017-03-16
WRIA Number :	10
Last Date in Agency List :	2023-01-12

Well Tag Number :	N/R
NIT ID Number :	AE36571
Well Type Code :	A
Well Address :	423 Puyallup Ave
County ID :	53
Region Code :	2
Well Completion Date :	2016-03-22
Well Log Received Date :	2016-03-24
Well Diameter Quarter :	2.25
Well Dept Quarter :	13
Well Owner Name :	Industrial Tire Service
Driller Number :	3018
Section/Township/Range :	SEC 37, TWP 20N, RNG 03E
Range Fraction Number :	N/R
QTR Section CD :	SW
QTR QTR Section CD :	NE
Tax Parcel Number :	2088003915
Last Update :	2016-03-29
WRIA Number :	10
Last Date in Agency List :	2023-01-12

Well Tag Number :	N/R
NIT ID Number :	AE47282
Well Type Code :	A
Well Address :	304 Puyallup Ave
County ID :	53
Region Code :	4
Well Completion Date :	2018-02-09
Well Log Received Date :	2018-02-22
Well Diameter Quarter :	2.25
Well Dept Quarter :	15
Well Owner Name :	Dragon Bowline LLC
Driller Number :	2914
Section/Township/Range :	SEC 37, TWP 20N, RNG 03E
Range Fraction Number :	N/R
QTR Section CD :	SW
QTR QTR Section CD :	NE
Tax Parcel Number :	2074200010
Last Update :	2018-02-26
WRIA Number :	10
Last Date in Agency List :	2023-01-12

Map Id: 82
Direction: S
Distance: 0.709 mi., 3742 ft.
Elevation: 45 ft.
Relative: Higher

Site Name : 1538112 | 1538113 | 1538114
47.239842, -122.430923
WA

Database(s) : [WELLS - WA] ***(cont.)***

Envirosite ID: 47783842
EPA ID: N/R

WELLS - WA ***(cont.)***

Well Tag Number :	N/R
NIT ID Number :	SE65004
Well Type Code :	R
Well Address :	304 Puyallup Ave
County ID :	53
Region Code :	4
Well Completion Date :	2018-02-09
Well Log Received Date :	2018-02-22
Well Diameter Quarter :	2.25
Well Dept Quarter :	15
Well Owner Name :	Dragon Bowline LLC
Driller Number :	2914
Section/Township/Range :	SEC 37, TWP 20N, RNG 03E
Range Fraction Number :	N/R
QTR Section CD :	SW
QTR QTR Section CD :	NE
Tax Parcel Number :	2074200010
Last Update :	2018-02-26
WRIA Number :	10
Last Date in Agency List :	2023-01-12

Well Tag Number :	N/R
NIT ID Number :	SE57820
Well Type Code :	R
Well Address :	423 Puyallup Ave
County ID :	53
Region Code :	2
Well Completion Date :	2016-03-22
Well Log Received Date :	2016-03-24
Well Diameter Quarter :	2.25
Well Dept Quarter :	20
Well Owner Name :	Industrial Tire Service
Driller Number :	3018
Section/Township/Range :	SEC 37, TWP 20N, RNG 03E
Range Fraction Number :	N/R
QTR Section CD :	SW
QTR QTR Section CD :	NE
Tax Parcel Number :	2088003915
Last Update :	2016-03-29
WRIA Number :	10
Last Date in Agency List :	2023-01-12

Well Tag Number :	N/R
NIT ID Number :	AE64306
Well Type Code :	A
Well Address :	801 E 26TH ST
County ID :	53
Region Code :	4
Well Completion Date :	2021-01-11
Well Log Received Date :	2021-01-22
Well Diameter Quarter :	6
Well Dept Quarter :	75
Well Owner Name :	SMITH BROTHERS FARMS INC
Driller Number :	2330
Section/Township/Range :	SEC 37, TWP 20N, RNG 03E

Map Id: 82
Direction: S
Distance: 0.709 mi., 3742 ft.
Elevation: 45 ft.
Relative: Higher

Site Name : 1538112 | 1538113 | 1538114
47.239842, -122.430923
WA

Database(s) : [WELLS - WA] ***(cont.)***

Envirosite ID: 47783842
EPA ID: N/R

WELLS - WA ***(cont.)***

Range Fraction Number :	N/R
QTR Section CD :	SW
QTR QTR Section CD :	NE
Tax Parcel Number :	2076290010
Last Update :	2021-03-01
WRIA Number :	28
Last Date in Agency List :	2023-01-12

Well Tag Number :	N/R
NIT ID Number :	AE29099
Well Type Code :	A
Well Address :	409 Puyallup Ave
County ID :	53
Region Code :	4
Well Completion Date :	2014-10-06
Well Log Received Date :	2014-10-25
Well Diameter Quarter :	9
Well Dept Quarter :	35.5
Well Owner Name :	PCSD
Driller Number :	3146
Section/Township/Range :	SEC 37, TWP 20N, RNG 03E
Range Fraction Number :	N/R
QTR Section CD :	SW
QTR QTR Section CD :	NE
Tax Parcel Number :	N/R
Last Update :	2014-10-27
WRIA Number :	10
Last Date in Agency List :	2023-01-12

Well Tag Number :	N/R
NIT ID Number :	EE06464
Well Type Code :	R
Well Address :	217 E 25th St
County ID :	53
Region Code :	4
Well Completion Date :	2017-02-16
Well Log Received Date :	2017-03-03
Well Diameter Quarter :	2.25
Well Dept Quarter :	25
Well Owner Name :	G And H Properties
Driller Number :	2914
Section/Township/Range :	SEC 37, TWP 20N, RNG 03E
Range Fraction Number :	N/R
QTR Section CD :	SW
QTR QTR Section CD :	NE
Tax Parcel Number :	2075170040
Last Update :	2017-03-16
WRIA Number :	10
Last Date in Agency List :	2023-01-12

Well Tag Number :	N/R
NIT ID Number :	AE41412
Well Type Code :	A
Well Address :	217 E 25th St

Map Id: 82
Direction: S
Distance: 0.709 mi., 3742 ft.
Elevation: 45 ft.
Relative: Higher

Site Name : 1538112 | 1538113 | 1538114
47.239842, -122.430923
WA

Database(s) : [WELLS - WA] ***(cont.)***

Envirosite ID: 47783842
EPA ID: N/R

WELLS - WA ***(cont.)***

County ID :	53
Region Code :	4
Well Completion Date :	2017-02-16
Well Log Received Date :	2017-03-03
Well Diameter Quarter :	2.25
Well Dept Quarter :	10
Well Owner Name :	G And H Properties
Driller Number :	2914
Section/Township/Range :	SEC 37, TWP 20N, RNG 03E
Range Fraction Number :	N/R
QTR Section CD :	SW
QTR QTR Section CD :	NE
Tax Parcel Number :	2075170040
Last Update :	2017-03-16
WRIA Number :	10
Last Date in Agency List :	2023-01-12

Well Tag Number :	N/R
NIT ID Number :	SE61068
Well Type Code :	R
Well Address :	217 E 25th St
County ID :	53
Region Code :	4
Well Completion Date :	2017-02-16
Well Log Received Date :	2017-03-03
Well Diameter Quarter :	2.25
Well Dept Quarter :	10
Well Owner Name :	G And H Properties
Driller Number :	2914
Section/Township/Range :	SEC 37, TWP 20N, RNG 03E
Range Fraction Number :	N/R
QTR Section CD :	SW
QTR QTR Section CD :	NE
Tax Parcel Number :	2075170040
Last Update :	2017-03-16
WRIA Number :	10
Last Date in Agency List :	2023-01-12

Well Tag Number :	N/R
NIT ID Number :	AE47282
Well Type Code :	A
Well Address :	304 Puyallup Ave
County ID :	53
Region Code :	4
Well Completion Date :	2018-02-09
Well Log Received Date :	2018-02-22
Well Diameter Quarter :	2.25
Well Dept Quarter :	15
Well Owner Name :	Dragon Bowline LLC
Driller Number :	2914
Section/Township/Range :	SEC 37, TWP 20N, RNG 03E
Range Fraction Number :	N/R
QTR Section CD :	SW
QTR QTR Section CD :	NE
Tax Parcel Number :	2074200010

Map Id: 82
Direction: S
Distance: 0.709 mi., 3742 ft.
Elevation: 45 ft.
Relative: Higher

Site Name : 1538112 | 1538113 | 1538114
47.239842, -122.430923
WA

Database(s) : [WELLS - WA] ***(cont.)***

Envirosite ID: 47783842
EPA ID: N/R

WELLS - WA ***(cont.)***

Last Update :	2018-02-26
WRIA Number :	10
Last Date in Agency List :	2023-01-12
Well Tag Number :	N/R
NIT ID Number :	AE41412
Well Type Code :	A
Well Address :	217 E 25th St
County ID :	53
Region Code :	4
Well Completion Date :	2017-02-16
Well Log Received Date :	2017-03-03
Well Diameter Quarter :	2.25
Well Dept Quarter :	15
Well Owner Name :	G And H Properties
Driller Number :	2914
Section/Township/Range :	SEC 37, TWP 20N, RNG 03E
Range Fraction Number :	N/R
QTR Section CD :	SW
QTR QTR Section CD :	NE
Tax Parcel Number :	2075170040
Last Update :	2017-03-16
WRIA Number :	10
Last Date in Agency List :	2023-01-12
Well Tag Number :	N/R
NIT ID Number :	SE57820
Well Type Code :	R
Well Address :	423 Puyallup Ave
County ID :	53
Region Code :	2
Well Completion Date :	2016-03-22
Well Log Received Date :	2016-03-24
Well Diameter Quarter :	2.25
Well Dept Quarter :	13
Well Owner Name :	Industrial Tire Service
Driller Number :	3018
Section/Township/Range :	SEC 37, TWP 20N, RNG 03E
Range Fraction Number :	N/R
QTR Section CD :	SW
QTR QTR Section CD :	NE
Tax Parcel Number :	2088003915
Last Update :	2016-03-29
WRIA Number :	10
Last Date in Agency List :	2023-01-12
Well Tag Number :	BIP563
NIT ID Number :	RE10667
Well Type Code :	R
Well Address :	N/R
County ID :	53
Region Code :	2
Well Completion Date :	2014-11-17
Well Log Received Date :	2015-01-12

Map Id: 82
Direction: S
Distance: 0.709 mi., 3742 ft.
Elevation: 45 ft.
Relative: Higher

Site Name : 1538112 | 1538113 | 1538114
47.239842, -122.430923
WA

Database(s) : [WELLS - WA] ***(cont.)***

Envirosite ID: 47783842
EPA ID: N/R

WELLS - WA ***(cont.)***

Well Diameter Quarter :	2
Well Dept Quarter :	29.5
Well Owner Name :	WSDOT
Driller Number :	3119
Section/Township/Range :	SEC 37, TWP 20N, RNG 03E
Range Fraction Number :	N/R
QTR Section CD :	SW
QTR QTR Section CD :	NE
Tax Parcel Number :	N/R
Last Update :	2015-02-25
WRIA Number :	10
Last Date in Agency List :	2023-01-12

Well Tag Number :	N/R
NIT ID Number :	SE65004
Well Type Code :	R
Well Address :	304 Puyallup Ave
County ID :	53
Region Code :	4
Well Completion Date :	2018-02-09
Well Log Received Date :	2018-02-22
Well Diameter Quarter :	2.25
Well Dept Quarter :	15
Well Owner Name :	Dragon Bowline LLC
Driller Number :	2914
Section/Township/Range :	SEC 37, TWP 20N, RNG 03E
Range Fraction Number :	N/R
QTR Section CD :	SW
QTR QTR Section CD :	NE
Tax Parcel Number :	2074200010
Last Update :	2018-02-26
WRIA Number :	10
Last Date in Agency List :	2023-01-12

Well Tag Number :	N/R
NIT ID Number :	AE29715
Well Type Code :	A
Well Address :	N/R
County ID :	53
Region Code :	4
Well Completion Date :	2014-11-17
Well Log Received Date :	2015-01-08
Well Diameter Quarter :	9
Well Dept Quarter :	31.5
Well Owner Name :	WSDOT
Driller Number :	3119
Section/Township/Range :	SEC 37, TWP 20N, RNG 03E
Range Fraction Number :	N/R
QTR Section CD :	SW
QTR QTR Section CD :	NE
Tax Parcel Number :	N/R
Last Update :	2015-01-08
WRIA Number :	10
Last Date in Agency List :	2023-01-12

Map Id: 82
Direction: S
Distance: 0.709 mi., 3742 ft.
Elevation: 45 ft.
Relative: Higher

Site Name : 1538112 | 1538113 | 1538114
47.239842, -122.430923
WA

Database(s) : [WELLS - WA] ***(cont.)***

Envirosite ID: 47783842
EPA ID: N/R

WELLS - WA ***(cont.)***

Well Tag Number :	N/R
NIT ID Number :	SE61068
Well Type Code :	R
Well Address :	217 E 25th St
County ID :	53
Region Code :	4
Well Completion Date :	2017-02-16
Well Log Received Date :	2017-03-03
Well Diameter Quarter :	2.25
Well Dept Quarter :	10
Well Owner Name :	G And H Properties
Driller Number :	2914
Section/Township/Range :	SEC 37, TWP 20N, RNG 03E
Range Fraction Number :	N/R
QTR Section CD :	SW
QTR QTR Section CD :	NE
Tax Parcel Number :	2075170040
Last Update :	2017-03-16
WRIA Number :	10
Last Date in Agency List :	2023-01-12

Well Tag Number :	N/R
NIT ID Number :	AE36571
Well Type Code :	A
Well Address :	423 Puyallup Ave
County ID :	53
Region Code :	2
Well Completion Date :	2016-03-22
Well Log Received Date :	2016-03-24
Well Diameter Quarter :	2.25
Well Dept Quarter :	20
Well Owner Name :	Industrial Tire Service
Driller Number :	3018
Section/Township/Range :	SEC 37, TWP 20N, RNG 03E
Range Fraction Number :	N/R
QTR Section CD :	SW
QTR QTR Section CD :	NE
Tax Parcel Number :	2088003915
Last Update :	2016-03-29
WRIA Number :	10
Last Date in Agency List :	2023-01-12

Well Tag Number :	BCA740
NIT ID Number :	AE16131
Well Type Code :	A
Well Address :	N/R
County ID :	53
Region Code :	2
Well Completion Date :	2012-01-23
Well Log Received Date :	2012-02-03
Well Diameter Quarter :	N/R
Well Dept Quarter :	120
Well Owner Name :	Sound Transit
Driller Number :	N/R
Section/Township/Range :	SEC 37, TWP 20N, RNG 03E

Map Id: 82
Direction: S
Distance: 0.709 mi., 3742 ft.
Elevation: 45 ft.
Relative: Higher

Site Name : 1538112 | 1538113 | 1538114
47.239842, -122.430923
WA

Database(s) : [WELLS - WA] ***(cont.)***

Envirosite ID: 47783842
EPA ID: N/R

WELLS - WA ***(cont.)***

Range Fraction Number :	N/R
QTR Section CD :	SW
QTR QTR Section CD :	NE
Tax Parcel Number :	N/R
Last Update :	2012-04-11
WRIA Number :	10
Last Date in Agency List :	2023-01-12

Well Tag Number :	N/R
NIT ID Number :	AE47282
Well Type Code :	A
Well Address :	304 Puyallup Ave
County ID :	53
Region Code :	4
Well Completion Date :	2018-02-09
Well Log Received Date :	2018-02-22
Well Diameter Quarter :	2.25
Well Dept Quarter :	15
Well Owner Name :	Dragon Bowline LLC
Driller Number :	2914
Section/Township/Range :	SEC 37, TWP 20N, RNG 03E
Range Fraction Number :	N/R
QTR Section CD :	SW
QTR QTR Section CD :	NE
Tax Parcel Number :	2074200010
Last Update :	2018-02-26
WRIA Number :	10
Last Date in Agency List :	2023-01-12

Well Tag Number :	N/R
NIT ID Number :	AE41412
Well Type Code :	A
Well Address :	217 E 25th St
County ID :	53
Region Code :	4
Well Completion Date :	2017-02-16
Well Log Received Date :	2017-03-03
Well Diameter Quarter :	2.25
Well Dept Quarter :	10
Well Owner Name :	G And H Properties
Driller Number :	2914
Section/Township/Range :	SEC 37, TWP 20N, RNG 03E
Range Fraction Number :	N/R
QTR Section CD :	SW
QTR QTR Section CD :	NE
Tax Parcel Number :	2075170040
Last Update :	2017-03-16
WRIA Number :	10
Last Date in Agency List :	2023-01-12

Well Tag Number :	N/R
NIT ID Number :	SE65004
Well Type Code :	R
Well Address :	304 Puyallup Ave

Map Id: 82
Direction: S
Distance: 0.709 mi., 3742 ft.
Elevation: 45 ft.
Relative: Higher

Site Name : 1538112 | 1538113 | 1538114
47.239842, -122.430923
WA

Database(s) : [WELLS - WA] ***(cont.)***

Envirosite ID: 47783842
EPA ID: N/R

WELLS - WA ***(cont.)***

County ID :	53
Region Code :	4
Well Completion Date :	2018-02-09
Well Log Received Date :	2018-02-22
Well Diameter Quarter :	2.25
Well Dept Quarter :	15
Well Owner Name :	Dragon Bowline LLC
Driller Number :	2914
Section/Township/Range :	SEC 37, TWP 20N, RNG 03E
Range Fraction Number :	N/R
QTR Section CD :	SW
QTR QTR Section CD :	NE
Tax Parcel Number :	2074200010
Last Update :	2018-02-26
WRIA Number :	10
Last Date in Agency List :	2023-01-12

Well Tag Number :	N/R
NIT ID Number :	AE36571
Well Type Code :	A
Well Address :	423 Puyallup Ave
County ID :	53
Region Code :	2
Well Completion Date :	2016-03-22
Well Log Received Date :	2016-03-24
Well Diameter Quarter :	2.25
Well Dept Quarter :	13
Well Owner Name :	Industrial Tire Service
Driller Number :	3018
Section/Township/Range :	SEC 37, TWP 20N, RNG 03E
Range Fraction Number :	N/R
QTR Section CD :	SW
QTR QTR Section CD :	NE
Tax Parcel Number :	2088003915
Last Update :	2016-03-29
WRIA Number :	10
Last Date in Agency List :	2023-01-12

Well Tag Number :	N/R
NIT ID Number :	AE41413
Well Type Code :	A
Well Address :	217 E 25th St
County ID :	53
Region Code :	4
Well Completion Date :	2017-02-16
Well Log Received Date :	2017-03-03
Well Diameter Quarter :	2.25
Well Dept Quarter :	20
Well Owner Name :	G And H Properties
Driller Number :	2914
Section/Township/Range :	SEC 37, TWP 20N, RNG 03E
Range Fraction Number :	N/R
QTR Section CD :	SW
QTR QTR Section CD :	NE
Tax Parcel Number :	2075170040

Map Id: 82
Direction: S
Distance: 0.709 mi., 3742 ft.
Elevation: 45 ft.
Relative: Higher

Site Name : 1538112 | 1538113 | 1538114
47.239842, -122.430923
WA

Database(s) : [WELLS - WA] ***(cont.)***

Envirosite ID: 47783842
EPA ID: N/R

WELLS - WA ***(cont.)***

Last Update :	2017-03-16
WRIA Number :	10
Last Date in Agency List :	2023-01-12
Well Tag Number :	N/R
NIT ID Number :	SE65004
Well Type Code :	R
Well Address :	304 Puyallup Ave
County ID :	53
Region Code :	4
Well Completion Date :	2018-02-09
Well Log Received Date :	2018-02-22
Well Diameter Quarter :	2.25
Well Dept Quarter :	15
Well Owner Name :	Dragon Bowline LLC
Driller Number :	2914
Section/Township/Range :	SEC 37, TWP 20N, RNG 03E
Range Fraction Number :	N/R
QTR Section CD :	SW
QTR QTR Section CD :	NE
Tax Parcel Number :	2074200010
Last Update :	2018-02-26
WRIA Number :	10
Last Date in Agency List :	2023-01-12
Well Tag Number :	N/R
NIT ID Number :	SE61068
Well Type Code :	R
Well Address :	217 E 25th St
County ID :	53
Region Code :	4
Well Completion Date :	2017-02-16
Well Log Received Date :	2017-03-03
Well Diameter Quarter :	2.25
Well Dept Quarter :	10
Well Owner Name :	G And H Properties
Driller Number :	2914
Section/Township/Range :	SEC 37, TWP 20N, RNG 03E
Range Fraction Number :	N/R
QTR Section CD :	SW
QTR QTR Section CD :	NE
Tax Parcel Number :	2075170040
Last Update :	2017-03-16
WRIA Number :	10
Last Date in Agency List :	2023-01-12
Well Tag Number :	N/R
NIT ID Number :	SE61068
Well Type Code :	R
Well Address :	217 E 25th St
County ID :	53
Region Code :	4
Well Completion Date :	2017-02-16
Well Log Received Date :	2017-03-03

Map Id: 82
Direction: S
Distance: 0.709 mi., 3742 ft.
Elevation: 45 ft.
Relative: Higher

Site Name : 1538112 | 1538113 | 1538114
47.239842, -122.430923
WA

Database(s) : [WELLS - WA] ***(cont.)***

Envirosite ID: 47783842
EPA ID: N/R

WELLS - WA ***(cont.)***

Well Diameter Quarter :	2.25
Well Dept Quarter :	15
Well Owner Name :	G And H Properties
Driller Number :	2914
Section/Township/Range :	SEC 37, TWP 20N, RNG 03E
Range Fraction Number :	N/R
QTR Section CD :	SW
QTR QTR Section CD :	NE
Tax Parcel Number :	2075170040
Last Update :	2017-03-16
WRIA Number :	10
Last Date in Agency List :	2023-01-12

Map Id: 83
Direction: SSE
Distance: 0.711 mi., 3756 ft.
Elevation: 24 ft.
Relative: Higher

Site Name : 1561747 | 1561748 | 1561749
47.239941, -122.424987
WA

Database(s) : [WELLS - WA]

Envirosite ID: 47782693
EPA ID: N/R

WELLS - WA

Details for this site have been truncated due to the large number of available details for this site within this dataset. For the complete details for this site, contact your Envirosite account representative for a complimentary site report containing all of the details available.

Well Tag Number :	N/R
NIT ID Number :	SE57801
Well Type Code :	R
Well Address :	E G Street And 25th St
County ID :	53
Region Code :	4
Well Completion Date :	2016-03-22
Well Log Received Date :	2016-04-20
Well Diameter Quarter :	2.25
Well Dept Quarter :	4
Well Owner Name :	CPSRTA
Driller Number :	3117
Section/Township/Range :	SEC 37, TWP 20N, RNG 03E
Range Fraction Number :	N/R
QTR Section CD :	SE
QTR QTR Section CD :	NW
Tax Parcel Number :	2075280012
Last Update :	2016-05-25
WRIA Number :	10
Last Date in Agency List :	2023-01-12

Well Tag Number :	N/R
NIT ID Number :	AE36543
Well Type Code :	A
Well Address :	E G Street And 25th St

Map Id: 83
Direction: SSE
Distance: 0.711 mi., 3756 ft.
Elevation: 24 ft.
Relative: Higher

Site Name : 1561747 | 1561748 | 1561749
47.239941, -122.424987
WA

Database(s) : [WELLS - WA] ***(cont.)***

Envirosite ID: 47782693
EPA ID: N/R

WELLS - WA ***(cont.)***

County ID :	53
Region Code :	4
Well Completion Date :	2016-03-22
Well Log Received Date :	2016-04-20
Well Diameter Quarter :	2.25
Well Dept Quarter :	4
Well Owner Name :	CPSRTA
Driller Number :	3117
Section/Township/Range :	SEC 37, TWP 20N, RNG 03E
Range Fraction Number :	N/R
QTR Section CD :	SE
QTR QTR Section CD :	NW
Tax Parcel Number :	2075280012
Last Update :	2016-05-25
WRIA Number :	10
Last Date in Agency List :	2023-01-12

Well Tag Number :	N/R
NIT ID Number :	AE36544
Well Type Code :	A
Well Address :	E G Street And 25th St
County ID :	53
Region Code :	4
Well Completion Date :	2016-03-22
Well Log Received Date :	2016-04-20
Well Diameter Quarter :	2.25
Well Dept Quarter :	10
Well Owner Name :	CPSRTA
Driller Number :	3117
Section/Township/Range :	SEC 37, TWP 20N, RNG 03E
Range Fraction Number :	N/R
QTR Section CD :	SE
QTR QTR Section CD :	NW
Tax Parcel Number :	2075280012
Last Update :	2016-05-25
WRIA Number :	10
Last Date in Agency List :	2023-01-12

Well Tag Number :	N/R
NIT ID Number :	SE57801
Well Type Code :	R
Well Address :	E G Street And 25th St
County ID :	53
Region Code :	4
Well Completion Date :	2016-03-22
Well Log Received Date :	2016-04-20
Well Diameter Quarter :	2.25
Well Dept Quarter :	4
Well Owner Name :	CPSRTA
Driller Number :	3117
Section/Township/Range :	SEC 37, TWP 20N, RNG 03E
Range Fraction Number :	N/R
QTR Section CD :	SE
QTR QTR Section CD :	NW
Tax Parcel Number :	2075280012

Map Id: 83
Direction: SSE
Distance: 0.711 mi., 3756 ft.
Elevation: 24 ft.
Relative: Higher

Site Name : 1561747 | 1561748 | 1561749
47.239941, -122.424987
WA

Database(s) : [WELLS - WA] ***(cont.)***

Envirosite ID: 47782693
EPA ID: N/R

WELLS - WA ***(cont.)***

Last Update :	2016-05-25
WRIA Number :	10
Last Date in Agency List :	2023-01-12
Well Tag Number :	N/R
NIT ID Number :	EE06005
Well Type Code :	R
Well Address :	E G Street And 25th St
County ID :	53
Region Code :	4
Well Completion Date :	2016-03-22
Well Log Received Date :	2016-04-20
Well Diameter Quarter :	2.25
Well Dept Quarter :	10
Well Owner Name :	CPSRTA
Driller Number :	3117
Section/Township/Range :	SEC 37, TWP 20N, RNG 03E
Range Fraction Number :	N/R
QTR Section CD :	SE
QTR QTR Section CD :	NW
Tax Parcel Number :	2075280012
Last Update :	2016-05-25
WRIA Number :	10
Last Date in Agency List :	2023-01-12
Well Tag Number :	N/R
NIT ID Number :	EE06758
Well Type Code :	R
Well Address :	401 S Jackson St
County ID :	33
Region Code :	3
Well Completion Date :	2017-07-20
Well Log Received Date :	2017-08-07
Well Diameter Quarter :	2.25
Well Dept Quarter :	10
Well Owner Name :	Sound TransitCPSRTA
Driller Number :	2914
Section/Township/Range :	SEC 37, TWP 20N, RNG 03E
Range Fraction Number :	N/R
QTR Section CD :	SE
QTR QTR Section CD :	NW
Tax Parcel Number :	2075320013
Last Update :	2017-08-08
WRIA Number :	10
Last Date in Agency List :	2023-01-12
Well Tag Number :	N/R
NIT ID Number :	EE06005
Well Type Code :	R
Well Address :	E G Street And 25th St
County ID :	53
Region Code :	4
Well Completion Date :	2016-03-22
Well Log Received Date :	2016-04-20

Map Id: 83
Direction: SSE
Distance: 0.711 mi., 3756 ft.
Elevation: 24 ft.
Relative: Higher

Site Name : 1561747 | 1561748 | 1561749
47.239941, -122.424987
WA

Database(s) : [WELLS - WA] ***(cont.)***

Envirosite ID: 47782693
EPA ID: N/R

WELLS - WA ***(cont.)***

Well Diameter Quarter :	2.25
Well Dept Quarter :	10
Well Owner Name :	CPSRTA
Driller Number :	3117
Section/Township/Range :	SEC 37, TWP 20N, RNG 03E
Range Fraction Number :	N/R
QTR Section CD :	SE
QTR QTR Section CD :	NW
Tax Parcel Number :	2075280012
Last Update :	2016-05-25
WRIA Number :	10
Last Date in Agency List :	2023-01-12

Well Tag Number :	N/R
NIT ID Number :	AE36543
Well Type Code :	A
Well Address :	E G Street And 25th St
County ID :	53
Region Code :	4
Well Completion Date :	2016-03-22
Well Log Received Date :	2016-04-20
Well Diameter Quarter :	2.25
Well Dept Quarter :	4
Well Owner Name :	CPSRTA
Driller Number :	3117
Section/Township/Range :	SEC 37, TWP 20N, RNG 03E
Range Fraction Number :	N/R
QTR Section CD :	SE
QTR QTR Section CD :	NW
Tax Parcel Number :	2075280012
Last Update :	2016-05-25
WRIA Number :	10
Last Date in Agency List :	2023-01-12

Well Tag Number :	N/R
NIT ID Number :	AE36544
Well Type Code :	A
Well Address :	E G Street And 25th St
County ID :	53
Region Code :	4
Well Completion Date :	2016-03-22
Well Log Received Date :	2016-04-20
Well Diameter Quarter :	2.25
Well Dept Quarter :	10
Well Owner Name :	CPSRTA
Driller Number :	3117
Section/Township/Range :	SEC 37, TWP 20N, RNG 03E
Range Fraction Number :	N/R
QTR Section CD :	SE
QTR QTR Section CD :	NW
Tax Parcel Number :	2075280012
Last Update :	2016-05-25
WRIA Number :	10
Last Date in Agency List :	2023-01-12

Map Id: 83
Direction: SSE
Distance: 0.711 mi., 3756 ft.
Elevation: 24 ft.
Relative: Higher

Site Name : 1561747 | 1561748 | 1561749
47.239941, -122.424987
WA

Database(s) : [WELLS - WA] ***(cont.)***

Envirosite ID: 47782693
EPA ID: N/R

WELLS - WA ***(cont.)***

Well Tag Number :	N/R
NIT ID Number :	SE62777
Well Type Code :	R
Well Address :	401 S Jackson St
County ID :	33
Region Code :	3
Well Completion Date :	2017-07-20
Well Log Received Date :	2017-08-07
Well Diameter Quarter :	2.25
Well Dept Quarter :	8
Well Owner Name :	Sound TransitCPSRTA
Driller Number :	2914
Section/Township/Range :	SEC 37, TWP 20N, RNG 03E
Range Fraction Number :	N/R
QTR Section CD :	SE
QTR QTR Section CD :	NW
Tax Parcel Number :	2075320013
Last Update :	2017-08-08
WRIA Number :	10
Last Date in Agency List :	2023-01-12

Well Tag Number :	N/R
NIT ID Number :	AE44056
Well Type Code :	A
Well Address :	401 S Jackson St
County ID :	33
Region Code :	3
Well Completion Date :	2017-07-20
Well Log Received Date :	2017-08-07
Well Diameter Quarter :	2.25
Well Dept Quarter :	10
Well Owner Name :	Sound TransitCPSRTA
Driller Number :	2914
Section/Township/Range :	SEC 37, TWP 20N, RNG 03E
Range Fraction Number :	N/R
QTR Section CD :	SE
QTR QTR Section CD :	NW
Tax Parcel Number :	2075320013
Last Update :	2017-08-08
WRIA Number :	10
Last Date in Agency List :	2023-01-12

Well Tag Number :	N/R
NIT ID Number :	AE44055
Well Type Code :	A
Well Address :	401 S Jackson St
County ID :	33
Region Code :	3
Well Completion Date :	2017-07-20
Well Log Received Date :	2017-08-07
Well Diameter Quarter :	2.25
Well Dept Quarter :	5
Well Owner Name :	Sound TransitCPSRTA
Driller Number :	2914
Section/Township/Range :	SEC 37, TWP 20N, RNG 03E

Map Id: 83
Direction: SSE
Distance: 0.711 mi., 3756 ft.
Elevation: 24 ft.
Relative: Higher

Site Name : 1561747 | 1561748 | 1561749
47.239941, -122.424987
WA

Database(s) : [WELLS - WA] ***(cont.)***

Envirosite ID: 47782693
EPA ID: N/R

WELLS - WA ***(cont.)***

Range Fraction Number :	N/R
QTR Section CD :	SE
QTR QTR Section CD :	NW
Tax Parcel Number :	2075320013
Last Update :	2017-08-08
WRIA Number :	10
Last Date in Agency List :	2023-01-12

Well Tag Number :	N/R
NIT ID Number :	AE36543
Well Type Code :	A
Well Address :	E G Street And 25th St
County ID :	53
Region Code :	4
Well Completion Date :	2016-03-22
Well Log Received Date :	2016-04-20
Well Diameter Quarter :	2.25
Well Dept Quarter :	4
Well Owner Name :	CPSRTA
Driller Number :	3117
Section/Township/Range :	SEC 37, TWP 20N, RNG 03E
Range Fraction Number :	N/R
QTR Section CD :	SE
QTR QTR Section CD :	NW
Tax Parcel Number :	2075280012
Last Update :	2016-05-25
WRIA Number :	10
Last Date in Agency List :	2023-01-12

Well Tag Number :	N/R
NIT ID Number :	AE44055
Well Type Code :	A
Well Address :	401 S Jackson St
County ID :	33
Region Code :	3
Well Completion Date :	2017-07-20
Well Log Received Date :	2017-08-07
Well Diameter Quarter :	2.25
Well Dept Quarter :	5
Well Owner Name :	Sound TransitCPSRTA
Driller Number :	2914
Section/Township/Range :	SEC 37, TWP 20N, RNG 03E
Range Fraction Number :	N/R
QTR Section CD :	SE
QTR QTR Section CD :	NW
Tax Parcel Number :	2075320013
Last Update :	2017-08-08
WRIA Number :	10
Last Date in Agency List :	2023-01-12

Well Tag Number :	N/R
NIT ID Number :	SE62777
Well Type Code :	R
Well Address :	401 S Jackson St

Map Id: 83
Direction: SSE
Distance: 0.711 mi., 3756 ft.
Elevation: 24 ft.
Relative: Higher

Site Name : 1561747 | 1561748 | 1561749
47.239941, -122.424987
WA

Database(s) : [WELLS - WA] ***(cont.)***

Envirosite ID: 47782693
EPA ID: N/R

WELLS - WA ***(cont.)***

County ID :	33
Region Code :	3
Well Completion Date :	2017-07-20
Well Log Received Date :	2017-08-07
Well Diameter Quarter :	2.25
Well Dept Quarter :	5
Well Owner Name :	Sound TransitCPSRTA
Driller Number :	2914
Section/Township/Range :	SEC 37, TWP 20N, RNG 03E
Range Fraction Number :	N/R
QTR Section CD :	SE
QTR QTR Section CD :	NW
Tax Parcel Number :	2075320013
Last Update :	2017-08-08
WRIA Number :	10
Last Date in Agency List :	2023-01-12

Well Tag Number :	N/R
NIT ID Number :	AE44055
Well Type Code :	A
Well Address :	401 S Jackson St
County ID :	33
Region Code :	3
Well Completion Date :	2017-07-20
Well Log Received Date :	2017-08-07
Well Diameter Quarter :	2.25
Well Dept Quarter :	8
Well Owner Name :	Sound TransitCPSRTA
Driller Number :	2914
Section/Township/Range :	SEC 37, TWP 20N, RNG 03E
Range Fraction Number :	N/R
QTR Section CD :	SE
QTR QTR Section CD :	NW
Tax Parcel Number :	2075320013
Last Update :	2017-08-08
WRIA Number :	10
Last Date in Agency List :	2023-01-12

Well Tag Number :	N/R
NIT ID Number :	AE44055
Well Type Code :	A
Well Address :	401 S Jackson St
County ID :	33
Region Code :	3
Well Completion Date :	2017-07-20
Well Log Received Date :	2017-08-07
Well Diameter Quarter :	2.25
Well Dept Quarter :	5
Well Owner Name :	Sound TransitCPSRTA
Driller Number :	2914
Section/Township/Range :	SEC 37, TWP 20N, RNG 03E
Range Fraction Number :	N/R
QTR Section CD :	SE
QTR QTR Section CD :	NW
Tax Parcel Number :	2075320013

Map Id: 83
Direction: SSE
Distance: 0.711 mi., 3756 ft.
Elevation: 24 ft.
Relative: Higher

Site Name : 1561747 | 1561748 | 1561749
47.239941, -122.424987
WA

Database(s) : [WELLS - WA] ***(cont.)***

Envirosite ID: 47782693
EPA ID: N/R

WELLS - WA ***(cont.)***

Last Update :	2017-08-08
WRIA Number :	10
Last Date in Agency List :	2023-01-12
Well Tag Number :	N/R
NIT ID Number :	EE06758
Well Type Code :	R
Well Address :	401 S Jackson St
County ID :	33
Region Code :	3
Well Completion Date :	2017-07-20
Well Log Received Date :	2017-08-07
Well Diameter Quarter :	2.25
Well Dept Quarter :	10
Well Owner Name :	Sound TransitCPSRTA
Driller Number :	2914
Section/Township/Range :	SEC 37, TWP 20N, RNG 03E
Range Fraction Number :	N/R
QTR Section CD :	SE
QTR QTR Section CD :	NW
Tax Parcel Number :	2075320013
Last Update :	2017-08-08
WRIA Number :	10
Last Date in Agency List :	2023-01-12
Well Tag Number :	N/R
NIT ID Number :	AE36543
Well Type Code :	A
Well Address :	E G Street And 25th St
County ID :	53
Region Code :	4
Well Completion Date :	2016-03-22
Well Log Received Date :	2016-04-20
Well Diameter Quarter :	2.25
Well Dept Quarter :	4
Well Owner Name :	CPSRTA
Driller Number :	3117
Section/Township/Range :	SEC 37, TWP 20N, RNG 03E
Range Fraction Number :	N/R
QTR Section CD :	SE
QTR QTR Section CD :	NW
Tax Parcel Number :	2075280012
Last Update :	2016-05-25
WRIA Number :	10
Last Date in Agency List :	2023-01-12
Well Tag Number :	N/R
NIT ID Number :	AE44056
Well Type Code :	A
Well Address :	401 S Jackson St
County ID :	33
Region Code :	3
Well Completion Date :	2017-07-20
Well Log Received Date :	2017-08-07

Map Id: 83
Direction: SSE
Distance: 0.711 mi., 3756 ft.
Elevation: 24 ft.
Relative: Higher

Site Name : 1561747 | 1561748 | 1561749
47.239941, -122.424987
WA

Database(s) : [WELLS - WA] ***(cont.)***

Envirosite ID: 47782693
EPA ID: N/R

WELLS - WA ***(cont.)***

Well Diameter Quarter :	2.25
Well Dept Quarter :	10
Well Owner Name :	Sound TransitCPSRTA
Driller Number :	2914
Section/Township/Range :	SEC 37, TWP 20N, RNG 03E
Range Fraction Number :	N/R
QTR Section CD :	SE
QTR QTR Section CD :	NW
Tax Parcel Number :	2075320013
Last Update :	2017-08-08
WRIA Number :	10
Last Date in Agency List :	2023-01-12

Well Tag Number :	N/R
NIT ID Number :	EE06005
Well Type Code :	R
Well Address :	E G Street And 25th St
County ID :	53
Region Code :	4
Well Completion Date :	2016-03-22
Well Log Received Date :	2016-04-20
Well Diameter Quarter :	2.25
Well Dept Quarter :	10
Well Owner Name :	CPSRTA
Driller Number :	3117
Section/Township/Range :	SEC 37, TWP 20N, RNG 03E
Range Fraction Number :	N/R
QTR Section CD :	SE
QTR QTR Section CD :	NW
Tax Parcel Number :	2075280012
Last Update :	2016-05-25
WRIA Number :	10
Last Date in Agency List :	2023-01-12

Well Tag Number :	N/R
NIT ID Number :	SE57801
Well Type Code :	R
Well Address :	E G Street And 25th St
County ID :	53
Region Code :	4
Well Completion Date :	2016-03-22
Well Log Received Date :	2016-04-20
Well Diameter Quarter :	2.25
Well Dept Quarter :	4
Well Owner Name :	CPSRTA
Driller Number :	3117
Section/Township/Range :	SEC 37, TWP 20N, RNG 03E
Range Fraction Number :	N/R
QTR Section CD :	SE
QTR QTR Section CD :	NW
Tax Parcel Number :	2075280012
Last Update :	2016-05-25
WRIA Number :	10
Last Date in Agency List :	2023-01-12

Map Id: 83
Direction: SSE
Distance: 0.711 mi., 3756 ft.
Elevation: 24 ft.
Relative: Higher

Site Name : 1561747 | 1561748 | 1561749
47.239941, -122.424987
WA

Database(s) : [WELLS - WA] ***(cont.)***

Envirosite ID: 47782693
EPA ID: N/R

WELLS - WA ***(cont.)***

Well Tag Number :	N/R
NIT ID Number :	AE44056
Well Type Code :	A
Well Address :	401 S Jackson St
County ID :	33
Region Code :	3
Well Completion Date :	2017-07-20
Well Log Received Date :	2017-08-07
Well Diameter Quarter :	2.25
Well Dept Quarter :	10
Well Owner Name :	Sound TransitCPSRTA
Driller Number :	2914
Section/Township/Range :	SEC 37, TWP 20N, RNG 03E
Range Fraction Number :	N/R
QTR Section CD :	SE
QTR QTR Section CD :	NW
Tax Parcel Number :	2075320013
Last Update :	2017-08-08
WRIA Number :	10
Last Date in Agency List :	2023-01-12

Well Tag Number :	N/R
NIT ID Number :	SE62777
Well Type Code :	R
Well Address :	401 S Jackson St
County ID :	33
Region Code :	3
Well Completion Date :	2017-07-20
Well Log Received Date :	2017-08-07
Well Diameter Quarter :	2.25
Well Dept Quarter :	5
Well Owner Name :	Sound TransitCPSRTA
Driller Number :	2914
Section/Township/Range :	SEC 37, TWP 20N, RNG 03E
Range Fraction Number :	N/R
QTR Section CD :	SE
QTR QTR Section CD :	NW
Tax Parcel Number :	2075320013
Last Update :	2017-08-08
WRIA Number :	10
Last Date in Agency List :	2023-01-12

Map Id: 84
Direction: ESE
Distance: 0.712 mi., 3761 ft.
Elevation: 7 ft.
Relative: Lower

Site Name : 471447122244101
47.2475, -122.411111
WA

Database(s) : [NWIS]

Envirosite ID: 20273797
EPA ID: N/R

NWIS

Site Identification Number :	471447122244101
Site Type :	Well
Station Name :	20N/03E-03L01
Agency :	U.S. Geological Survey
District :	N/R
State :	WA
County :	Pierce County
Country :	USA
Land Net Location :	NESWS03 T20N R03E W
Name of Location Map :	TACOMA SOUTH
Scale of Location Map :	24000
Altitude of Gage/Land Surface :	3
Method Altitude Determined :	Interpolated from Digital Elevation Model
Altitude Accuracy :	1
Altitude Datum :	North American Vertical Datum of 1988
Hydrologic Unit :	Puyallup
Drainage Basin :	N/R
Topographic Setting :	N/R
Flags for the Type of Data Collected:	NNNNNNNNNNNNNNNNNNNNNNNNNNNNO
Flags for Instruments at Site :	NNNNNNNNNNNNNNNNNNNNNNNNNNNNN
Date of First Construction :	1960-04-07
Date Site Established or Inventoried:	1995-08-24
Drainage Area :	N/R
Contributing Drainage Area :	N/R
Data Reliability :	Data have been checked by the reporting agency.
Data-Other GW Files :	YYYYNYNN
National Aquifer :	N/R
Local Aquifer :	Vashon Drift of Fraser Glaciation
Local Aquifer Type :	N/R
Well Depth :	527
Hole Depth :	534
Source of Depth Data :	D
Project Number :	WAEG4T3
Real-Time Data Flag :	0
Peak-Streamflow Data Begin Date :	N/R
Peak-Streamflow Data End Date :	N/R
Peak-Streamflow Data Count :	0
Water-Quality Data Begin Date :	1960-10-19
Water-Quality Data End Date :	1984-08-30
Water-Quality Data Count :	5
Field Water-Level Measurements Begin Date:	1960-04-07
Field Water-level Measurements End Date:	1960-04-07
Field Water-Level Measurements Count:	1
Site-Visit Data Begin Date :	N/R
Site-Visit Data End Date :	N/R
Site-Visit Data Count :	0
Latitude :	47.2475
Longitude :	-122.411111
Last Date in Agency List :	2023-02-13

Map Id: 85
Direction: WSW
Distance: 0.714 mi., 3769 ft.
Elevation: 306 ft.
Relative: Higher

Site Name : 1620063 | 1620064 | 1620065
47.246469, -122.445793
WA

Database(s) : [WELLS - WA]

Envirosite ID: 47776662
EPA ID: N/R

WELLS - WA

Details for this site have been truncated due to the large number of available details for this site within this dataset. For the complete details for this site, contact your Envirosite account representative for a complimentary site report containing all of the details available.

Well Tag Number :	N/R
NIT ID Number :	SE70078
Well Type Code :	R
Well Address :	S 17th Street And Tacoma Ave S
County ID :	53
Region Code :	4
Well Completion Date :	2019-05-20
Well Log Received Date :	2019-05-23
Well Diameter Quarter :	1
Well Dept Quarter :	3
Well Owner Name :	Board Of Regents Of The UW
Driller Number :	3216
Section/Township/Range :	SEC 38, TWP 20N, RNG 03E
Range Fraction Number :	N/R
QTR Section CD :	SW
QTR QTR Section CD :	SW
Tax Parcel Number :	ROW
Last Update :	2019-05-29
WRIA Number :	10
Last Date in Agency List :	2023-01-12

Well Tag Number :	N/R
NIT ID Number :	AE54921
Well Type Code :	A
Well Address :	S 17th Street And Tacoma Ave S
County ID :	53
Region Code :	4
Well Completion Date :	2019-05-20
Well Log Received Date :	2019-05-23
Well Diameter Quarter :	1
Well Dept Quarter :	3
Well Owner Name :	Board Of Regents Of The UW
Driller Number :	3216
Section/Township/Range :	SEC 38, TWP 20N, RNG 03E
Range Fraction Number :	N/R
QTR Section CD :	SW
QTR QTR Section CD :	SW
Tax Parcel Number :	ROW
Last Update :	2019-05-29
WRIA Number :	10
Last Date in Agency List :	2023-01-12

Well Tag Number :	N/R
NIT ID Number :	SE64693
Well Type Code :	R
Well Address :	N/R
County ID :	53
Region Code :	4
Well Completion Date :	2018-01-09
Well Log Received Date :	2018-01-11
Well Diameter Quarter :	8

Map Id: 85
Direction: WSW
Distance: 0.714 mi., 3769 ft.
Elevation: 306 ft.
Relative: Higher

Site Name : 1620063 | 1620064 | 1620065
47.246469, -122.445793
WA

Database(s) : [WELLS - WA] ***(cont.)***

Envirosite ID: 47776662
EPA ID: N/R

WELLS - WA ***(cont.)***

Well Dept Quarter :	21.5
Well Owner Name :	City Of Tacoma
Driller Number :	3208
Section/Township/Range :	SEC 38, TWP 20N, RNG 03E
Range Fraction Number :	N/R
QTR Section CD :	SW
QTR QTR Section CD :	SW
Tax Parcel Number :	N/R
Last Update :	2018-01-18
WRIA Number :	10
Last Date in Agency List :	2023-01-12

Well Tag Number :	N/R
NIT ID Number :	SE70078
Well Type Code :	R
Well Address :	S 17th Street And Tacoma Ave S
County ID :	53
Region Code :	4
Well Completion Date :	2019-05-20
Well Log Received Date :	2019-05-23
Well Diameter Quarter :	1
Well Dept Quarter :	3
Well Owner Name :	Board Of Regents Of The UW
Driller Number :	3216
Section/Township/Range :	SEC 38, TWP 20N, RNG 03E
Range Fraction Number :	N/R
QTR Section CD :	SW
QTR QTR Section CD :	SW
Tax Parcel Number :	ROW
Last Update :	2019-05-29
WRIA Number :	10
Last Date in Agency List :	2023-01-12

Well Tag Number :	N/R
NIT ID Number :	AE54921
Well Type Code :	A
Well Address :	S 17th Street And Tacoma Ave S
County ID :	53
Region Code :	4
Well Completion Date :	2019-05-20
Well Log Received Date :	2019-05-23
Well Diameter Quarter :	1
Well Dept Quarter :	3
Well Owner Name :	Board Of Regents Of The UW
Driller Number :	3216
Section/Township/Range :	SEC 38, TWP 20N, RNG 03E
Range Fraction Number :	N/R
QTR Section CD :	SW
QTR QTR Section CD :	SW
Tax Parcel Number :	ROW
Last Update :	2019-05-29
WRIA Number :	10
Last Date in Agency List :	2023-01-12

Map Id: 85
Direction: WSW
Distance: 0.714 mi., 3769 ft.
Elevation: 306 ft.
Relative: Higher

Site Name : 1620063 | 1620064 | 1620065
47.246469, -122.445793
WA

Database(s) : [WELLS - WA] ***(cont.)***

Envirosite ID: 47776662
EPA ID: N/R

WELLS - WA ***(cont.)***

Well Tag Number :	N/R
NIT ID Number :	AE46828
Well Type Code :	A
Well Address :	N/R
County ID :	53
Region Code :	4
Well Completion Date :	2018-01-09
Well Log Received Date :	2018-01-11
Well Diameter Quarter :	8
Well Dept Quarter :	21
Well Owner Name :	City Of Tacoma
Driller Number :	3208
Section/Township/Range :	SEC 38, TWP 20N, RNG 03E
Range Fraction Number :	N/R
QTR Section CD :	SW
QTR QTR Section CD :	SW
Tax Parcel Number :	N/R
Last Update :	2018-01-18
WRIA Number :	10
Last Date in Agency List :	2023-01-12

Well Tag Number :	N/R
NIT ID Number :	AE46829
Well Type Code :	A
Well Address :	N/R
County ID :	53
Region Code :	4
Well Completion Date :	2018-01-09
Well Log Received Date :	2018-01-11
Well Diameter Quarter :	8
Well Dept Quarter :	20
Well Owner Name :	McHugh Clan LLC
Driller Number :	3208
Section/Township/Range :	SEC 38, TWP 20N, RNG 03E
Range Fraction Number :	N/R
QTR Section CD :	SW
QTR QTR Section CD :	SW
Tax Parcel Number :	N/R
Last Update :	2018-01-18
WRIA Number :	10
Last Date in Agency List :	2023-01-12

Well Tag Number :	N/R
NIT ID Number :	AE54921
Well Type Code :	A
Well Address :	S 17th Street And Tacoma Ave S
County ID :	53
Region Code :	4
Well Completion Date :	2019-05-20
Well Log Received Date :	2019-05-23
Well Diameter Quarter :	1
Well Dept Quarter :	3
Well Owner Name :	Board Of Regents Of The UW
Driller Number :	3216
Section/Township/Range :	SEC 38, TWP 20N, RNG 03E

Map Id: 85
Direction: WSW
Distance: 0.714 mi., 3769 ft.
Elevation: 306 ft.
Relative: Higher

Site Name : 1620063 | 1620064 | 1620065
47.246469, -122.445793
WA

Database(s) : [WELLS - WA] ***(cont.)***

Envirosite ID: 47776662
EPA ID: N/R

WELLS - WA ***(cont.)***

Range Fraction Number :	N/R
QTR Section CD :	SW
QTR QTR Section CD :	SW
Tax Parcel Number :	ROW
Last Update :	2019-05-29
WRIA Number :	10
Last Date in Agency List :	2023-01-12

Well Tag Number :	N/R
NIT ID Number :	SE70078
Well Type Code :	R
Well Address :	S 17th Street And Tacoma Ave S
County ID :	53
Region Code :	4
Well Completion Date :	2019-05-20
Well Log Received Date :	2019-05-23
Well Diameter Quarter :	1
Well Dept Quarter :	3
Well Owner Name :	Board Of Regents Of The UW
Driller Number :	3216
Section/Township/Range :	SEC 38, TWP 20N, RNG 03E
Range Fraction Number :	N/R
QTR Section CD :	SW
QTR QTR Section CD :	SW
Tax Parcel Number :	ROW
Last Update :	2019-05-29
WRIA Number :	10
Last Date in Agency List :	2023-01-12

Well Tag Number :	N/R
NIT ID Number :	AE42802
Well Type Code :	A
Well Address :	N/R
County ID :	53
Region Code :	4
Well Completion Date :	2017-05-04
Well Log Received Date :	2017-05-10
Well Diameter Quarter :	9
Well Dept Quarter :	40.5
Well Owner Name :	Gregory Betterncourt
Driller Number :	3119
Section/Township/Range :	SEC 38, TWP 20N, RNG 03E
Range Fraction Number :	N/R
QTR Section CD :	SW
QTR QTR Section CD :	SW
Tax Parcel Number :	N/R
Last Update :	2017-05-11
WRIA Number :	10
Last Date in Agency List :	2023-01-12

Well Tag Number :	N/R
NIT ID Number :	AE05477
Well Type Code :	A
Well Address :	N/R

Map Id: 85
Direction: WSW
Distance: 0.714 mi., 3769 ft.
Elevation: 306 ft.
Relative: Higher

Site Name : 1620063 | 1620064 | 1620065
47.246469, -122.445793
WA

Database(s) : [WELLS - WA] ***(cont.)***

Envirosite ID: 47776662
EPA ID: N/R

WELLS - WA ***(cont.)***

County ID :	53
Region Code :	2
Well Completion Date :	2009-03-24
Well Log Received Date :	2009-05-04
Well Diameter Quarter :	2.25
Well Dept Quarter :	29
Well Owner Name :	Intercomunity Mercer Housing
Driller Number :	N/R
Section/Township/Range :	SEC 38, TWP 20N, RNG 03E
Range Fraction Number :	N/R
QTR Section CD :	SW
QTR QTR Section CD :	SW
Tax Parcel Number :	N/R
Last Update :	2009-06-17
WRIA Number :	10
Last Date in Agency List :	2023-01-12

Well Tag Number :	N/R
NIT ID Number :	SE70078
Well Type Code :	R
Well Address :	S 17th Street And Tacoma Ave S
County ID :	53
Region Code :	4
Well Completion Date :	2019-05-20
Well Log Received Date :	2019-05-23
Well Diameter Quarter :	1
Well Dept Quarter :	3
Well Owner Name :	Board Of Regents Of The UW
Driller Number :	3216
Section/Township/Range :	SEC 38, TWP 20N, RNG 03E
Range Fraction Number :	N/R
QTR Section CD :	SW
QTR QTR Section CD :	SW
Tax Parcel Number :	ROW
Last Update :	2019-05-29
WRIA Number :	10
Last Date in Agency List :	2023-01-12

Well Tag Number :	N/R
NIT ID Number :	AE18017
Well Type Code :	A
Well Address :	1806 S G Street, Tacoma 98405
County ID :	53
Region Code :	2
Well Completion Date :	2012-07-03
Well Log Received Date :	2012-08-06
Well Diameter Quarter :	N/R
Well Dept Quarter :	40.5
Well Owner Name :	Habitat For Humanity
Driller Number :	N/R
Section/Township/Range :	SEC 38, TWP 20N, RNG 03E
Range Fraction Number :	N/R
QTR Section CD :	SW
QTR QTR Section CD :	SW
Tax Parcel Number :	N/R

Map Id: 85
Direction: WSW
Distance: 0.714 mi., 3769 ft.
Elevation: 306 ft.
Relative: Higher

Site Name : 1620063 | 1620064 | 1620065
47.246469, -122.445793
WA

Database(s) : [WELLS - WA] ***(cont.)***

Envirosite ID: 47776662
EPA ID: N/R

WELLS - WA ***(cont.)***

Last Update :	2012-11-07
WRIA Number :	10
Last Date in Agency List :	2023-01-12

Well Tag Number :	N/R
NIT ID Number :	AE54921
Well Type Code :	A
Well Address :	S 17th Street And Tacoma Ave S
County ID :	53
Region Code :	4
Well Completion Date :	2019-05-20
Well Log Received Date :	2019-05-23
Well Diameter Quarter :	1
Well Dept Quarter :	3
Well Owner Name :	Board Of Regents Of The UW
Driller Number :	3216
Section/Township/Range :	SEC 38, TWP 20N, RNG 03E
Range Fraction Number :	N/R
QTR Section CD :	SW
QTR QTR Section CD :	SW
Tax Parcel Number :	ROW
Last Update :	2019-05-29
WRIA Number :	10
Last Date in Agency List :	2023-01-12

Well Tag Number :	N/R
NIT ID Number :	SE45667
Well Type Code :	R
Well Address :	1806 S G Street, Tacoma 98405
County ID :	53
Region Code :	2
Well Completion Date :	2012-07-03
Well Log Received Date :	2012-08-06
Well Diameter Quarter :	N/R
Well Dept Quarter :	40.5
Well Owner Name :	Habitat For Humanity
Driller Number :	N/R
Section/Township/Range :	SEC 38, TWP 20N, RNG 03E
Range Fraction Number :	N/R
QTR Section CD :	SW
QTR QTR Section CD :	SW
Tax Parcel Number :	N/R
Last Update :	2012-11-07
WRIA Number :	10
Last Date in Agency List :	2023-01-12

Well Tag Number :	N/R
NIT ID Number :	AE18017
Well Type Code :	A
Well Address :	1806 S G Street, Tacoma 98405
County ID :	53
Region Code :	2
Well Completion Date :	2012-07-03
Well Log Received Date :	2012-08-06

Map Id: 85
Direction: WSW
Distance: 0.714 mi., 3769 ft.
Elevation: 306 ft.
Relative: Higher

Site Name : 1620063 | 1620064 | 1620065
47.246469, -122.445793
WA

Database(s) : [WELLS - WA] ***(cont.)***

Envirosite ID: 47776662
EPA ID: N/R

WELLS - WA ***(cont.)***

Well Diameter Quarter :	N/R
Well Dept Quarter :	50.5
Well Owner Name :	Habitat For Humanity
Driller Number :	N/R
Section/Township/Range :	SEC 38, TWP 20N, RNG 03E
Range Fraction Number :	N/R
QTR Section CD :	SW
QTR QTR Section CD :	SW
Tax Parcel Number :	N/R
Last Update :	2012-11-07
WRIA Number :	10
Last Date in Agency List :	2023-01-12

Well Tag Number :	N/R
NIT ID Number :	SE06352
Well Type Code :	R
Well Address :	N/R
County ID :	53
Region Code :	2
Well Completion Date :	2010-02-05
Well Log Received Date :	2010-04-16
Well Diameter Quarter :	8
Well Dept Quarter :	15
Well Owner Name :	Tacoma Housing Authority
Driller Number :	N/R
Section/Township/Range :	SEC 38, TWP 20N, RNG 03E
Range Fraction Number :	N/R
QTR Section CD :	SW
QTR QTR Section CD :	SW
Tax Parcel Number :	N/R
Last Update :	2010-05-07
WRIA Number :	10
Last Date in Agency List :	2023-01-12

Well Tag Number :	N/R
NIT ID Number :	SE70078
Well Type Code :	R
Well Address :	S 17th Street And Tacoma Ave S
County ID :	53
Region Code :	4
Well Completion Date :	2019-05-20
Well Log Received Date :	2019-05-23
Well Diameter Quarter :	1
Well Dept Quarter :	3
Well Owner Name :	Board Of Regents Of The UW
Driller Number :	3216
Section/Township/Range :	SEC 38, TWP 20N, RNG 03E
Range Fraction Number :	N/R
QTR Section CD :	SW
QTR QTR Section CD :	SW
Tax Parcel Number :	ROW
Last Update :	2019-05-29
WRIA Number :	10
Last Date in Agency List :	2023-01-12

Map Id: 85
Direction: WSW
Distance: 0.714 mi., 3769 ft.
Elevation: 306 ft.
Relative: Higher

Site Name : 1620063 | 1620064 | 1620065
47.246469, -122.445793
WA

Database(s) : [WELLS - WA] ***(cont.)***

Envirosite ID: 47776662
EPA ID: N/R

WELLS - WA ***(cont.)***

Well Tag Number :	N/R
NIT ID Number :	SE06352
Well Type Code :	R
Well Address :	N/R
County ID :	53
Region Code :	2
Well Completion Date :	2010-02-05
Well Log Received Date :	2010-04-16
Well Diameter Quarter :	8
Well Dept Quarter :	30
Well Owner Name :	Tacoma Housing Authority
Driller Number :	N/R
Section/Township/Range :	SEC 38, TWP 20N, RNG 03E
Range Fraction Number :	N/R
QTR Section CD :	SW
QTR QTR Section CD :	SW
Tax Parcel Number :	N/R
Last Update :	2010-05-07
WRIA Number :	10
Last Date in Agency List :	2023-01-12

Well Tag Number :	N/R
NIT ID Number :	AE54921
Well Type Code :	A
Well Address :	S 17th Street And Tacoma Ave S
County ID :	53
Region Code :	4
Well Completion Date :	2019-05-20
Well Log Received Date :	2019-05-23
Well Diameter Quarter :	1
Well Dept Quarter :	3
Well Owner Name :	Board Of Regents Of The UW
Driller Number :	3216
Section/Township/Range :	SEC 38, TWP 20N, RNG 03E
Range Fraction Number :	N/R
QTR Section CD :	SW
QTR QTR Section CD :	SW
Tax Parcel Number :	ROW
Last Update :	2019-05-29
WRIA Number :	10
Last Date in Agency List :	2023-01-12

Well Tag Number :	N/R
NIT ID Number :	SE06352
Well Type Code :	R
Well Address :	N/R
County ID :	53
Region Code :	2
Well Completion Date :	2010-02-05
Well Log Received Date :	2010-04-16
Well Diameter Quarter :	8
Well Dept Quarter :	8
Well Owner Name :	Tacoma Housing Authority
Driller Number :	N/R
Section/Township/Range :	SEC 38, TWP 20N, RNG 03E

Map Id: 85
Direction: WSW
Distance: 0.714 mi., 3769 ft.
Elevation: 306 ft.
Relative: Higher

Site Name : 1620063 | 1620064 | 1620065
47.246469, -122.445793
WA

Database(s) : [WELLS - WA] ***(cont.)***

Envirosite ID: 47776662
EPA ID: N/R

WELLS - WA ***(cont.)***

Range Fraction Number :	N/R
QTR Section CD :	SW
QTR QTR Section CD :	SW
Tax Parcel Number :	N/R
Last Update :	2010-05-07
WRIA Number :	10
Last Date in Agency List :	2023-01-12

Well Tag Number :	N/R
NIT ID Number :	SE70078
Well Type Code :	R
Well Address :	S 17th Street And Tacoma Ave S
County ID :	53
Region Code :	4
Well Completion Date :	2019-05-20
Well Log Received Date :	2019-05-23
Well Diameter Quarter :	1
Well Dept Quarter :	3
Well Owner Name :	Board Of Regents Of The UW
Driller Number :	3216
Section/Township/Range :	SEC 38, TWP 20N, RNG 03E
Range Fraction Number :	N/R
QTR Section CD :	SW
QTR QTR Section CD :	SW
Tax Parcel Number :	ROW
Last Update :	2019-05-29
WRIA Number :	10
Last Date in Agency List :	2023-01-12

Well Tag Number :	N/R
NIT ID Number :	AE08288
Well Type Code :	A
Well Address :	Yakima Ave and s 29th, Tacoma
County ID :	53
Region Code :	2
Well Completion Date :	2010-02-05
Well Log Received Date :	2010-04-16
Well Diameter Quarter :	8
Well Dept Quarter :	8
Well Owner Name :	Tacoma Housing Authority
Driller Number :	N/R
Section/Township/Range :	SEC 38, TWP 20N, RNG 03E
Range Fraction Number :	N/R
QTR Section CD :	SW
QTR QTR Section CD :	SW
Tax Parcel Number :	N/R
Last Update :	2010-05-07
WRIA Number :	10
Last Date in Agency List :	2023-01-12

Well Tag Number :	N/R
NIT ID Number :	SE64693
Well Type Code :	R
Well Address :	N/R

Map Id: 85
Direction: WSW
Distance: 0.714 mi., 3769 ft.
Elevation: 306 ft.
Relative: Higher

Site Name : 1620063 | 1620064 | 1620065
47.246469, -122.445793
WA

Database(s) : [WELLS - WA] ***(cont.)***

Envirosite ID: 47776662
EPA ID: N/R

WELLS - WA ***(cont.)***

County ID :	53
Region Code :	4
Well Completion Date :	2018-01-09
Well Log Received Date :	2018-01-11
Well Diameter Quarter :	8
Well Dept Quarter :	41
Well Owner Name :	City Of Tacoma
Driller Number :	3208
Section/Township/Range :	SEC 38, TWP 20N, RNG 03E
Range Fraction Number :	N/R
QTR Section CD :	SW
QTR QTR Section CD :	SW
Tax Parcel Number :	N/R
Last Update :	2018-01-18
WRIA Number :	10
Last Date in Agency List :	2023-01-12

Well Tag Number :	N/R
NIT ID Number :	SE70078
Well Type Code :	R
Well Address :	S 17th Street And Tacoma Ave S
County ID :	53
Region Code :	4
Well Completion Date :	2019-05-20
Well Log Received Date :	2019-05-23
Well Diameter Quarter :	1
Well Dept Quarter :	3
Well Owner Name :	Board Of Regents Of The UW
Driller Number :	3216
Section/Township/Range :	SEC 38, TWP 20N, RNG 03E
Range Fraction Number :	N/R
QTR Section CD :	SW
QTR QTR Section CD :	SW
Tax Parcel Number :	ROW
Last Update :	2019-05-29
WRIA Number :	10
Last Date in Agency List :	2023-01-12

Well Tag Number :	N/R
NIT ID Number :	AE46828
Well Type Code :	A
Well Address :	N/R
County ID :	53
Region Code :	4
Well Completion Date :	2018-01-09
Well Log Received Date :	2018-01-11
Well Diameter Quarter :	8
Well Dept Quarter :	40
Well Owner Name :	City Of Tacoma
Driller Number :	3208
Section/Township/Range :	SEC 38, TWP 20N, RNG 03E
Range Fraction Number :	N/R
QTR Section CD :	SW
QTR QTR Section CD :	SW
Tax Parcel Number :	N/R

Map Id: 85
Direction: WSW
Distance: 0.714 mi., 3769 ft.
Elevation: 306 ft.
Relative: Higher

Site Name : 1620063 | 1620064 | 1620065
47.246469, -122.445793
WA

Database(s) : [WELLS - WA] ***(cont.)***

Envirosite ID: 47776662
EPA ID: N/R

WELLS - WA ***(cont.)***

Last Update :	2018-01-18
WRIA Number :	10
Last Date in Agency List :	2023-01-12

Well Tag Number :	N/R
NIT ID Number :	AE54921
Well Type Code :	A
Well Address :	S 17th Street And Tacoma Ave S
County ID :	53
Region Code :	4
Well Completion Date :	2019-05-20
Well Log Received Date :	2019-05-23
Well Diameter Quarter :	1
Well Dept Quarter :	3
Well Owner Name :	Board Of Regents Of The UW
Driller Number :	3216
Section/Township/Range :	SEC 38, TWP 20N, RNG 03E
Range Fraction Number :	N/R
QTR Section CD :	SW
QTR QTR Section CD :	SW
Tax Parcel Number :	ROW
Last Update :	2019-05-29
WRIA Number :	10
Last Date in Agency List :	2023-01-12

Map Id: I86
Direction: W
Distance: 0.718 mi., 3791 ft.
Elevation: 306 ft.
Relative: Higher

Site Name : 1906136 | 1906137 | 1906138
47.252514, -122.447539
WA

Database(s) : [WELLS - WA]

Envirosite ID: 47799361
EPA ID: N/R

WELLS - WA

Details for this site have been truncated due to the large number of available details for this site within this dataset. For the complete details for this site, contact your Envirosite account representative for a complimentary site report containing all of the details available.

Well Tag Number :	N/R
NIT ID Number :	S030737
Well Type Code :	R
Well Address :	1020 S J ST, TACOMA
County ID :	53
Region Code :	2
Well Completion Date :	2006-09-01
Well Log Received Date :	2006-10-23
Well Diameter Quarter :	8
Well Dept Quarter :	15
Well Owner Name :	PAULSON SITE
Driller Number :	N/R
Section/Township/Range :	SEC 05, TWP 20N, RNG 03E

Map Id: I86
Direction: W
Distance: 0.718 mi., 3791 ft.
Elevation: 306 ft.
Relative: Higher

Site Name : 1906136 | 1906137 | 1906138
47.252514, -122.447539
WA

Database(s) : [WELLS - WA] ***(cont.)***

Envirosite ID: 47799361
EPA ID: N/R

WELLS - WA ***(cont.)***

Range Fraction Number :	N/R
QTR Section CD :	NE
QTR QTR Section CD :	SE
Tax Parcel Number :	N/R
Last Update :	2006-11-08
WRIA Number :	10
Last Date in Agency List :	2023-01-12

Well Tag Number :	N/R
NIT ID Number :	A121384
Well Type Code :	A
Well Address :	1142 FAWCETT AVE, TACOMA
County ID :	53
Region Code :	2
Well Completion Date :	2007-04-25
Well Log Received Date :	2007-07-19
Well Diameter Quarter :	N/R
Well Dept Quarter :	35
Well Owner Name :	E3RA INC
Driller Number :	N/R
Section/Township/Range :	SEC 05, TWP 20N, RNG 03E
Range Fraction Number :	N/R
QTR Section CD :	NE
QTR QTR Section CD :	SE
Tax Parcel Number :	2011100120
Last Update :	2007-07-26
WRIA Number :	10
Last Date in Agency List :	2023-01-12

Well Tag Number :	N/R
NIT ID Number :	SE48342
Well Type Code :	R
Well Address :	1305 - 1307 S Fawcett Ave, Tacoma 98402
County ID :	53
Region Code :	2
Well Completion Date :	2013-06-06
Well Log Received Date :	2013-07-15
Well Diameter Quarter :	N/R
Well Dept Quarter :	51.5
Well Owner Name :	Commencement Bay Development
Driller Number :	N/R
Section/Township/Range :	SEC 05, TWP 20N, RNG 03E
Range Fraction Number :	N/R
QTR Section CD :	NE
QTR QTR Section CD :	SE
Tax Parcel Number :	N/R
Last Update :	2013-08-28
WRIA Number :	10
Last Date in Agency List :	2023-01-12

Well Tag Number :	N/R
NIT ID Number :	AE55236
Well Type Code :	A
Well Address :	N/R

Map Id: I86
Direction: W
Distance: 0.718 mi., 3791 ft.
Elevation: 306 ft.
Relative: Higher

Site Name : 1906136 | 1906137 | 1906138
47.252514, -122.447539
WA

Database(s) : [WELLS - WA] ***(cont.)***

Envirosite ID: 47799361
EPA ID: N/R

WELLS - WA ***(cont.)***

County ID :	53
Region Code :	4
Well Completion Date :	2019-06-11
Well Log Received Date :	2019-06-25
Well Diameter Quarter :	2.375
Well Dept Quarter :	15
Well Owner Name :	RX Tacoma Investors LLC
Driller Number :	3264
Section/Township/Range :	SEC 05, TWP 20N, RNG 03E
Range Fraction Number :	N/R
QTR Section CD :	NE
QTR QTR Section CD :	SE
Tax Parcel Number :	N/R
Last Update :	2019-06-26
WRIA Number :	10
Last Date in Agency List :	2023-01-12

Well Tag Number :	N/R
NIT ID Number :	A084433
Well Type Code :	A
Well Address :	1020 S J ST, TACOMA
County ID :	53
Region Code :	2
Well Completion Date :	2006-08-31
Well Log Received Date :	2006-10-23
Well Diameter Quarter :	8
Well Dept Quarter :	15
Well Owner Name :	PARAMETRIX
Driller Number :	N/R
Section/Township/Range :	SEC 05, TWP 20N, RNG 03E
Range Fraction Number :	N/R
QTR Section CD :	NE
QTR QTR Section CD :	SE
Tax Parcel Number :	N/R
Last Update :	2006-11-08
WRIA Number :	10
Last Date in Agency List :	2023-01-12

Well Tag Number :	N/R
NIT ID Number :	AE55236
Well Type Code :	A
Well Address :	N/R
County ID :	53
Region Code :	4
Well Completion Date :	2019-06-11
Well Log Received Date :	2019-06-25
Well Diameter Quarter :	2.375
Well Dept Quarter :	15
Well Owner Name :	RX Tacoma Investors LLC
Driller Number :	3264
Section/Township/Range :	SEC 05, TWP 20N, RNG 03E
Range Fraction Number :	N/R
QTR Section CD :	NE
QTR QTR Section CD :	SE
Tax Parcel Number :	N/R

Map Id: I86
Direction: W
Distance: 0.718 mi., 3791 ft.
Elevation: 306 ft.
Relative: Higher

Site Name : 1906136 | 1906137 | 1906138
47.252514, -122.447539
WA

Database(s) : [WELLS - WA] ***(cont.)***

Envirosite ID: 47799361
EPA ID: N/R

WELLS - WA ***(cont.)***

Last Update :	2019-06-26
WRIA Number :	10
Last Date in Agency List :	2023-01-12

Well Tag Number :	N/R
NIT ID Number :	S030737
Well Type Code :	R
Well Address :	1020 S J ST, TACOMA
County ID :	53
Region Code :	2
Well Completion Date :	2006-09-01
Well Log Received Date :	2006-10-23
Well Diameter Quarter :	8
Well Dept Quarter :	20
Well Owner Name :	PAULSON SITE
Driller Number :	N/R
Section/Township/Range :	SEC 05, TWP 20N, RNG 03E
Range Fraction Number :	N/R
QTR Section CD :	NE
QTR QTR Section CD :	SE
Tax Parcel Number :	N/R
Last Update :	2006-11-08
WRIA Number :	10
Last Date in Agency List :	2023-01-12

Well Tag Number :	N/R
NIT ID Number :	SE70293
Well Type Code :	R
Well Address :	N/R
County ID :	53
Region Code :	4
Well Completion Date :	2019-06-11
Well Log Received Date :	2019-06-25
Well Diameter Quarter :	2.375
Well Dept Quarter :	15
Well Owner Name :	RX Tacoma Investors LLC
Driller Number :	3264
Section/Township/Range :	SEC 05, TWP 20N, RNG 03E
Range Fraction Number :	N/R
QTR Section CD :	NE
QTR QTR Section CD :	SE
Tax Parcel Number :	N/R
Last Update :	2019-06-26
WRIA Number :	10
Last Date in Agency List :	2023-01-12

Well Tag Number :	N/R
NIT ID Number :	AE55236
Well Type Code :	A
Well Address :	N/R
County ID :	53
Region Code :	4
Well Completion Date :	2019-06-11
Well Log Received Date :	2019-06-25

Map Id: I86
Direction: W
Distance: 0.718 mi., 3791 ft.
Elevation: 306 ft.
Relative: Higher

Site Name : 1906136 | 1906137 | 1906138
47.252514, -122.447539
WA

Database(s) : [WELLS - WA] ***(cont.)***

Envirosite ID: 47799361
EPA ID: N/R

WELLS - WA ***(cont.)***

Well Diameter Quarter :	2.375
Well Dept Quarter :	25
Well Owner Name :	RX Tacoma Investors LLC
Driller Number :	3264
Section/Township/Range :	SEC 05, TWP 20N, RNG 03E
Range Fraction Number :	N/R
QTR Section CD :	NE
QTR QTR Section CD :	SE
Tax Parcel Number :	N/R
Last Update :	2019-06-26
WRIA Number :	10
Last Date in Agency List :	2023-01-12

Well Tag Number :	N/R
NIT ID Number :	S030737
Well Type Code :	R
Well Address :	1020 S J ST, TACOMA
County ID :	53
Region Code :	2
Well Completion Date :	2006-09-01
Well Log Received Date :	2006-10-23
Well Diameter Quarter :	8
Well Dept Quarter :	15
Well Owner Name :	PAULSON SITE
Driller Number :	N/R
Section/Township/Range :	SEC 05, TWP 20N, RNG 03E
Range Fraction Number :	N/R
QTR Section CD :	NE
QTR QTR Section CD :	SE
Tax Parcel Number :	N/R
Last Update :	2006-11-08
WRIA Number :	10
Last Date in Agency List :	2023-01-12

Well Tag Number :	N/R
NIT ID Number :	A084433
Well Type Code :	A
Well Address :	1020 S J ST, TACOMA
County ID :	53
Region Code :	2
Well Completion Date :	2006-08-31
Well Log Received Date :	2006-10-23
Well Diameter Quarter :	8
Well Dept Quarter :	20
Well Owner Name :	PARAMETRIX
Driller Number :	N/R
Section/Township/Range :	SEC 05, TWP 20N, RNG 03E
Range Fraction Number :	N/R
QTR Section CD :	NE
QTR QTR Section CD :	SE
Tax Parcel Number :	N/R
Last Update :	2006-11-08
WRIA Number :	10
Last Date in Agency List :	2023-01-12

Map Id: I86
Direction: W
Distance: 0.718 mi., 3791 ft.
Elevation: 306 ft.
Relative: Higher

Site Name : 1906136 | 1906137 | 1906138
47.252514, -122.447539
WA

Database(s) : [WELLS - WA] ***(cont.)***

Envirosite ID: 47799361
EPA ID: N/R

WELLS - WA ***(cont.)***

Well Tag Number :	N/R
NIT ID Number :	SE70293
Well Type Code :	R
Well Address :	N/R
County ID :	53
Region Code :	4
Well Completion Date :	2019-06-11
Well Log Received Date :	2019-06-25
Well Diameter Quarter :	2.375
Well Dept Quarter :	25
Well Owner Name :	RX Tacoma Investors LLC
Driller Number :	3264
Section/Township/Range :	SEC 05, TWP 20N, RNG 03E
Range Fraction Number :	N/R
QTR Section CD :	NE
QTR QTR Section CD :	SE
Tax Parcel Number :	N/R
Last Update :	2019-06-26
WRIA Number :	10
Last Date in Agency List :	2023-01-12

Well Tag Number :	N/R
NIT ID Number :	AE55236
Well Type Code :	A
Well Address :	N/R
County ID :	53
Region Code :	4
Well Completion Date :	2019-06-11
Well Log Received Date :	2019-06-25
Well Diameter Quarter :	2.375
Well Dept Quarter :	25
Well Owner Name :	RX Tacoma Investors LLC
Driller Number :	3264
Section/Township/Range :	SEC 05, TWP 20N, RNG 03E
Range Fraction Number :	N/R
QTR Section CD :	NE
QTR QTR Section CD :	SE
Tax Parcel Number :	N/R
Last Update :	2019-06-26
WRIA Number :	10
Last Date in Agency List :	2023-01-12

Well Tag Number :	N/R
NIT ID Number :	A084433
Well Type Code :	A
Well Address :	1020 S J ST, TACOMA
County ID :	53
Region Code :	2
Well Completion Date :	2006-08-31
Well Log Received Date :	2006-10-23
Well Diameter Quarter :	8
Well Dept Quarter :	15
Well Owner Name :	PARAMETRIX
Driller Number :	N/R
Section/Township/Range :	SEC 05, TWP 20N, RNG 03E

Map Id: I86
Direction: W
Distance: 0.718 mi., 3791 ft.
Elevation: 306 ft.
Relative: Higher

Site Name : 1906136 | 1906137 | 1906138
47.252514, -122.447539
WA

Database(s) : [WELLS - WA] ***(cont.)***

Envirosite ID: 47799361
EPA ID: N/R

WELLS - WA ***(cont.)***

Range Fraction Number :	N/R
QTR Section CD :	NE
QTR QTR Section CD :	SE
Tax Parcel Number :	N/R
Last Update :	2006-11-08
WRIA Number :	10
Last Date in Agency List :	2023-01-12

Well Tag Number :	N/R
NIT ID Number :	SE70293
Well Type Code :	R
Well Address :	N/R
County ID :	53
Region Code :	4
Well Completion Date :	2019-06-11
Well Log Received Date :	2019-06-25
Well Diameter Quarter :	2.375
Well Dept Quarter :	15
Well Owner Name :	RX Tacoma Investors LLC
Driller Number :	3264
Section/Township/Range :	SEC 05, TWP 20N, RNG 03E
Range Fraction Number :	N/R
QTR Section CD :	NE
QTR QTR Section CD :	SE
Tax Parcel Number :	N/R
Last Update :	2019-06-26
WRIA Number :	10
Last Date in Agency List :	2023-01-12

Well Tag Number :	N/R
NIT ID Number :	AE55236
Well Type Code :	A
Well Address :	N/R
County ID :	53
Region Code :	4
Well Completion Date :	2019-06-11
Well Log Received Date :	2019-06-25
Well Diameter Quarter :	2.375
Well Dept Quarter :	25
Well Owner Name :	RX Tacoma Investors LLC
Driller Number :	3264
Section/Township/Range :	SEC 05, TWP 20N, RNG 03E
Range Fraction Number :	N/R
QTR Section CD :	NE
QTR QTR Section CD :	SE
Tax Parcel Number :	N/R
Last Update :	2019-06-26
WRIA Number :	10
Last Date in Agency List :	2023-01-12

Well Tag Number :	N/R
NIT ID Number :	A084433
Well Type Code :	A
Well Address :	1020 S J ST, TACOMA

Map Id: I86
Direction: W
Distance: 0.718 mi., 3791 ft.
Elevation: 306 ft.
Relative: Higher

Site Name : 1906136 | 1906137 | 1906138
47.252514, -122.447539
WA

Database(s) : [WELLS - WA] ***(cont.)***

Envirosite ID: 47799361
EPA ID: N/R

WELLS - WA ***(cont.)***

County ID :	53
Region Code :	2
Well Completion Date :	2006-08-31
Well Log Received Date :	2006-10-23
Well Diameter Quarter :	8
Well Dept Quarter :	15
Well Owner Name :	PARAMETRIX
Driller Number :	N/R
Section/Township/Range :	SEC 05, TWP 20N, RNG 03E
Range Fraction Number :	N/R
QTR Section CD :	NE
QTR QTR Section CD :	SE
Tax Parcel Number :	N/R
Last Update :	2006-11-08
WRIA Number :	10
Last Date in Agency List :	2023-01-12

Well Tag Number :	N/R
NIT ID Number :	A084433
Well Type Code :	A
Well Address :	1020 S J ST, TACOMA
County ID :	53
Region Code :	2
Well Completion Date :	2006-08-31
Well Log Received Date :	2006-10-23
Well Diameter Quarter :	8
Well Dept Quarter :	20
Well Owner Name :	PARAMETRIX
Driller Number :	N/R
Section/Township/Range :	SEC 05, TWP 20N, RNG 03E
Range Fraction Number :	N/R
QTR Section CD :	NE
QTR QTR Section CD :	SE
Tax Parcel Number :	N/R
Last Update :	2006-11-08
WRIA Number :	10
Last Date in Agency List :	2023-01-12

Well Tag Number :	N/R
NIT ID Number :	AE22144
Well Type Code :	A
Well Address :	1305 - 1307 S Fawcett Ave, Tacoma 98402
County ID :	53
Region Code :	2
Well Completion Date :	2013-06-06
Well Log Received Date :	2013-07-15
Well Diameter Quarter :	N/R
Well Dept Quarter :	51.5
Well Owner Name :	Commencement Bay Development
Driller Number :	N/R
Section/Township/Range :	SEC 05, TWP 20N, RNG 03E
Range Fraction Number :	N/R
QTR Section CD :	NE
QTR QTR Section CD :	SE
Tax Parcel Number :	N/R

Map Id: I86
Direction: W
Distance: 0.718 mi., 3791 ft.
Elevation: 306 ft.
Relative: Higher

Site Name : 1906136 | 1906137 | 1906138
47.252514, -122.447539
WA

Database(s) : [WELLS - WA] ***(cont.)***

Envirosite ID: 47799361
EPA ID: N/R

WELLS - WA ***(cont.)***

Last Update :	2013-08-28
WRIA Number :	10
Last Date in Agency List :	2023-01-12

Well Tag Number :	N/R
NIT ID Number :	AE55236
Well Type Code :	A
Well Address :	N/R
County ID :	53
Region Code :	4
Well Completion Date :	2019-06-11
Well Log Received Date :	2019-06-25
Well Diameter Quarter :	2.375
Well Dept Quarter :	15
Well Owner Name :	RX Tacoma Investors LLC
Driller Number :	3264
Section/Township/Range :	SEC 05, TWP 20N, RNG 03E
Range Fraction Number :	N/R
QTR Section CD :	NE
QTR QTR Section CD :	SE
Tax Parcel Number :	N/R
Last Update :	2019-06-26
WRIA Number :	10
Last Date in Agency List :	2023-01-12

Well Tag Number :	N/R
NIT ID Number :	AE55236
Well Type Code :	A
Well Address :	N/R
County ID :	53
Region Code :	4
Well Completion Date :	2019-06-11
Well Log Received Date :	2019-06-25
Well Diameter Quarter :	2.375
Well Dept Quarter :	25
Well Owner Name :	RX Tacoma Investors LLC
Driller Number :	3264
Section/Township/Range :	SEC 05, TWP 20N, RNG 03E
Range Fraction Number :	N/R
QTR Section CD :	NE
QTR QTR Section CD :	SE
Tax Parcel Number :	N/R
Last Update :	2019-06-26
WRIA Number :	10
Last Date in Agency List :	2023-01-12

Well Tag Number :	N/R
NIT ID Number :	S030737
Well Type Code :	R
Well Address :	1020 S J ST, TACOMA
County ID :	53
Region Code :	2
Well Completion Date :	2006-09-01
Well Log Received Date :	2006-10-23

Map Id: I86
Direction: W
Distance: 0.718 mi., 3791 ft.
Elevation: 306 ft.
Relative: Higher

Site Name : 1906136 | 1906137 | 1906138
47.252514, -122.447539
WA

Database(s) : [WELLS - WA] ***(cont.)***

Envirosite ID: 47799361
EPA ID: N/R

WELLS - WA ***(cont.)***

Well Diameter Quarter :	8
Well Dept Quarter :	15
Well Owner Name :	PAULSON SITE
Driller Number :	N/R
Section/Township/Range :	SEC 05, TWP 20N, RNG 03E
Range Fraction Number :	N/R
QTR Section CD :	NE
QTR QTR Section CD :	SE
Tax Parcel Number :	N/R
Last Update :	2006-11-08
WRIA Number :	10
Last Date in Agency List :	2023-01-12

Well Tag Number :	N/R
NIT ID Number :	A084433
Well Type Code :	A
Well Address :	1020 S J ST, TACOMA
County ID :	53
Region Code :	2
Well Completion Date :	2006-08-31
Well Log Received Date :	2006-10-23
Well Diameter Quarter :	8
Well Dept Quarter :	15
Well Owner Name :	PARAMETRIX
Driller Number :	N/R
Section/Township/Range :	SEC 05, TWP 20N, RNG 03E
Range Fraction Number :	N/R
QTR Section CD :	NE
QTR QTR Section CD :	SE
Tax Parcel Number :	N/R
Last Update :	2006-11-08
WRIA Number :	10
Last Date in Agency List :	2023-01-12

Well Tag Number :	N/R
NIT ID Number :	SE70293
Well Type Code :	R
Well Address :	N/R
County ID :	53
Region Code :	4
Well Completion Date :	2019-06-11
Well Log Received Date :	2019-06-25
Well Diameter Quarter :	2.375
Well Dept Quarter :	25
Well Owner Name :	RX Tacoma Investors LLC
Driller Number :	3264
Section/Township/Range :	SEC 05, TWP 20N, RNG 03E
Range Fraction Number :	N/R
QTR Section CD :	NE
QTR QTR Section CD :	SE
Tax Parcel Number :	N/R
Last Update :	2019-06-26
WRIA Number :	10
Last Date in Agency List :	2023-01-12

Map Id: I86
Direction: W
Distance: 0.718 mi., 3791 ft.
Elevation: 306 ft.
Relative: Higher

Site Name : 1906136 | 1906137 | 1906138
47.252514, -122.447539
WA

Database(s) : [WELLS - WA] ***(cont.)***

Envirosite ID: 47799361
EPA ID: N/R

WELLS - WA ***(cont.)***

Well Tag Number :	N/R
NIT ID Number :	A084434
Well Type Code :	A
Well Address :	1002 S 10TH ST, TACOMA
County ID :	53
Region Code :	2
Well Completion Date :	2006-08-31
Well Log Received Date :	2006-10-23
Well Diameter Quarter :	8
Well Dept Quarter :	15
Well Owner Name :	PARAMETRIX
Driller Number :	N/R
Section/Township/Range :	SEC 05, TWP 20N, RNG 03E
Range Fraction Number :	N/R
QTR Section CD :	NE
QTR QTR Section CD :	SE
Tax Parcel Number :	N/R
Last Update :	2006-11-08
WRIA Number :	10
Last Date in Agency List :	2023-01-12

Well Tag Number :	N/R
NIT ID Number :	S031374
Well Type Code :	R
Well Address :	1142 FAWCETT AVE, TACOMA
County ID :	53
Region Code :	2
Well Completion Date :	2007-04-24
Well Log Received Date :	2007-07-19
Well Diameter Quarter :	N/R
Well Dept Quarter :	35
Well Owner Name :	E3RA INC
Driller Number :	N/R
Section/Township/Range :	SEC 05, TWP 20N, RNG 03E
Range Fraction Number :	N/R
QTR Section CD :	NE
QTR QTR Section CD :	SE
Tax Parcel Number :	N/R
Last Update :	2007-07-26
WRIA Number :	10
Last Date in Agency List :	2023-01-12

Well Tag Number :	N/R
NIT ID Number :	S030738
Well Type Code :	R
Well Address :	1002 S 10TH ST, TACOMA
County ID :	53
Region Code :	2
Well Completion Date :	2006-08-31
Well Log Received Date :	2006-10-23
Well Diameter Quarter :	8
Well Dept Quarter :	15
Well Owner Name :	MEDICAL BLDG
Driller Number :	N/R
Section/Township/Range :	SEC 05, TWP 20N, RNG 03E

Map Id: I86
Direction: W
Distance: 0.718 mi., 3791 ft.
Elevation: 306 ft.
Relative: Higher

Site Name : 1906136 | 1906137 | 1906138
47.252514, -122.447539
WA

Database(s) : [WELLS - WA] ***(cont.)***

Envirosite ID: 47799361
EPA ID: N/R

WELLS - WA ***(cont.)***

Range Fraction Number :	N/R
QTR Section CD :	NE
QTR QTR Section CD :	SE
Tax Parcel Number :	N/R
Last Update :	2006-11-08
WRIA Number :	10
Last Date in Agency List :	2023-01-12

Well Tag Number :	N/R
NIT ID Number :	SE70293
Well Type Code :	R
Well Address :	N/R
County ID :	53
Region Code :	4
Well Completion Date :	2019-06-11
Well Log Received Date :	2019-06-25
Well Diameter Quarter :	2.375
Well Dept Quarter :	15
Well Owner Name :	RX Tacoma Investors LLC
Driller Number :	3264
Section/Township/Range :	SEC 05, TWP 20N, RNG 03E
Range Fraction Number :	N/R
QTR Section CD :	NE
QTR QTR Section CD :	SE
Tax Parcel Number :	N/R
Last Update :	2019-06-26
WRIA Number :	10
Last Date in Agency List :	2023-01-12

Map Id: 87
Direction: NW
Distance: 0.721 mi., 3808 ft.
Elevation: 7 ft.
Relative: Lower

Site Name : 277089 | 277090 | 277091
47.263356, -122.438819
WA

Database(s) : [WELLS - WA]

Envirosite ID: 47790676
EPA ID: N/R

WELLS - WA

Well Tag Number :	N/R
NIT ID Number :	N/R
Well Type Code :	R
Well Address :	N/R
County ID :	53
Region Code :	2
Well Completion Date :	N/R
Well Log Received Date :	N/R
Well Diameter Quarter :	N/R
Well Dept Quarter :	N/R
Well Owner Name :	SUPERIOR OIL
Driller Number :	N/R
Section/Township/Range :	SEC 33, TWP 21N, RNG 03E

Map Id: 87
Direction: NW
Distance: 0.721 mi., 3808 ft.
Elevation: 7 ft.
Relative: Lower

Site Name : 277089 | 277090 | 277091
47.263356, -122.438819
WA

Database(s) : [WELLS - WA] ***(cont.)***

Envirosite ID: 47790676
EPA ID: N/R

WELLS - WA ***(cont.)***

Range Fraction Number :	N/R
QTR Section CD :	SW
QTR QTR Section CD :	NW
Tax Parcel Number :	N/R
Last Update :	N/R
WRIA Number :	10
Last Date in Agency List :	2023-01-12

Well Tag Number :	AFA424
NIT ID Number :	A062326
Well Type Code :	A
Well Address :	DOCK ST AND SCHUSTER PKWY, TACOMA
County ID :	53
Region Code :	2
Well Completion Date :	2002-10-25
Well Log Received Date :	2002-11-18
Well Diameter Quarter :	2
Well Dept Quarter :	40
Well Owner Name :	GEOENGINEERS
Driller Number :	N/R
Section/Township/Range :	SEC 33, TWP 21N, RNG 03E
Range Fraction Number :	N/R
QTR Section CD :	SW
QTR QTR Section CD :	NW
Tax Parcel Number :	N/R
Last Update :	2003-03-10
WRIA Number :	10
Last Date in Agency List :	2023-01-12

Map Id: 88
Direction: ESE
Distance: 0.727 mi., 3838 ft.
Elevation: 14 ft.
Relative: Lower

Site Name : 1718332 | 1718337 | 231328
47.245061, -122.412404
WA

Database(s) : [WELLS - WA]

Envirosite ID: 47782621
EPA ID: N/R

WELLS - WA

Details for this site have been truncated due to the large number of available details for this site within this dataset. For the complete details for this site, contact your Envirosite account representative for a complimentary site report containing all of the details available.

Well Tag Number :	BCM680
NIT ID Number :	RE05445
Well Type Code :	R
Well Address :	2201 E Portland Ave, Tacoma 98421
County ID :	53
Region Code :	2
Well Completion Date :	2011-01-27
Well Log Received Date :	2011-02-11
Well Diameter Quarter :	2

Map Id: 88
Direction: ESE
Distance: 0.727 mi., 3838 ft.
Elevation: 14 ft.
Relative: Lower

Site Name : 1718332 | 1718337 | 231328
47.245061, -122.412404
WA

Database(s) : [WELLS - WA] ***(cont.)***

Envirosite ID: 47782621
EPA ID: N/R

WELLS - WA ***(cont.)***

Well Dept Quarter :	47
Well Owner Name :	City of Tacoma
Driller Number :	N/R
Section/Township/Range :	SEC 03, TWP 20N, RNG 03E
Range Fraction Number :	N/R
QTR Section CD :	SW
QTR QTR Section CD :	SE
Tax Parcel Number :	N/R
Last Update :	2011-02-16
WRIA Number :	10
Last Date in Agency List :	2023-01-12

Well Tag Number :	N/R
NIT ID Number :	AE05558
Well Type Code :	A
Well Address :	1440 Puyallup Ave., Tacoma 98421
County ID :	53
Region Code :	2
Well Completion Date :	2009-04-13
Well Log Received Date :	2009-05-05
Well Diameter Quarter :	2
Well Dept Quarter :	10
Well Owner Name :	Cardlot Station c/o Shaw Environ.
Driller Number :	N/R
Section/Township/Range :	SEC 03, TWP 20N, RNG 03E
Range Fraction Number :	N/R
QTR Section CD :	SW
QTR QTR Section CD :	SE
Tax Parcel Number :	N/R
Last Update :	2009-05-18
WRIA Number :	10
Last Date in Agency List :	2023-01-12

Well Tag Number :	N/R
NIT ID Number :	AE05558
Well Type Code :	A
Well Address :	1440 Puyallup Ave., Tacoma 98421
County ID :	53
Region Code :	2
Well Completion Date :	2009-04-13
Well Log Received Date :	2009-05-05
Well Diameter Quarter :	2
Well Dept Quarter :	10
Well Owner Name :	Cardlot Station c/o Shaw Environ. | Shaw Environmental
Driller Number :	N/R
Section/Township/Range :	SEC 03, TWP 20N, RNG 03E
Range Fraction Number :	N/R
QTR Section CD :	SW
QTR QTR Section CD :	SE
Tax Parcel Number :	N/R
Last Update :	2009-05-18
WRIA Number :	10
Last Date in Agency List :	2023-01-12

Map Id: 88
Direction: ESE
Distance: 0.727 mi., 3838 ft.
Elevation: 14 ft.
Relative: Lower

Site Name : 1718332 | 1718337 | 231328
47.245061, -122.412404
WA

Database(s) : [WELLS - WA] ***(cont.)***

Envirosite ID: 47782621
EPA ID: N/R

WELLS - WA ***(cont.)***

Well Tag Number :	N/R
NIT ID Number :	A124776
Well Type Code :	A
Well Address :	100 E 29TH ST, TACOMA
County ID :	53
Region Code :	2
Well Completion Date :	2007-02-16
Well Log Received Date :	2007-03-08
Well Diameter Quarter :	N/R
Well Dept Quarter :	49
Well Owner Name :	FOUR POINT
Driller Number :	N/R
Section/Township/Range :	SEC 03, TWP 20N, RNG 03E
Range Fraction Number :	N/R
QTR Section CD :	SW
QTR QTR Section CD :	SE
Tax Parcel Number :	N/R
Last Update :	2007-03-21
WRIA Number :	10
Last Date in Agency List :	2023-01-12

Well Tag Number :	N/R
NIT ID Number :	R046075
Well Type Code :	R
Well Address :	2200 BLOCK OF E RIVER STREET TACOMA WA
County ID :	53
Region Code :	2
Well Completion Date :	2000-02-29
Well Log Received Date :	2000-05-05
Well Diameter Quarter :	N/R
Well Dept Quarter :	N/R
Well Owner Name :	JOSEPH SIMON & SONS
Driller Number :	N/R
Section/Township/Range :	SEC 03, TWP 20N, RNG 03E
Range Fraction Number :	N/R
QTR Section CD :	SW
QTR QTR Section CD :	SE
Tax Parcel Number :	N/R
Last Update :	N/R
WRIA Number :	10
Last Date in Agency List :	2023-01-12

Well Tag Number :	BCM688
NIT ID Number :	RE05445
Well Type Code :	R
Well Address :	2201 E Portland Ave, Tacoma 98421
County ID :	53
Region Code :	2
Well Completion Date :	2011-01-28
Well Log Received Date :	2011-02-11
Well Diameter Quarter :	2
Well Dept Quarter :	16
Well Owner Name :	City of Tacoma
Driller Number :	N/R
Section/Township/Range :	SEC 03, TWP 20N, RNG 03E

Map Id: 88
Direction: ESE
Distance: 0.727 mi., 3838 ft.
Elevation: 14 ft.
Relative: Lower

Site Name : 1718332 | 1718337 | 231328
47.245061, -122.412404
WA

Database(s) : [WELLS - WA] ***(cont.)***

Envirosite ID: 47782621
EPA ID: N/R

WELLS - WA ***(cont.)***

Range Fraction Number :	N/R
QTR Section CD :	SW
QTR QTR Section CD :	SE
Tax Parcel Number :	N/R
Last Update :	2011-02-16
WRIA Number :	10
Last Date in Agency List :	2023-01-12

Well Tag Number :	N/R
NIT ID Number :	R046075
Well Type Code :	R
Well Address :	2200 BLOCK OF E RIVER STREET TACOMA WA
County ID :	53
Region Code :	2
Well Completion Date :	2000-02-29
Well Log Received Date :	2000-05-05
Well Diameter Quarter :	N/R
Well Dept Quarter :	N/R
Well Owner Name :	JOSEPH SIMON & SONS
Driller Number :	N/R
Section/Township/Range :	SEC 03, TWP 20N, RNG 03E
Range Fraction Number :	N/R
QTR Section CD :	SW
QTR QTR Section CD :	SE
Tax Parcel Number :	N/R
Last Update :	N/R
WRIA Number :	10
Last Date in Agency List :	2023-01-12

Well Tag Number :	N/R
NIT ID Number :	AE05558
Well Type Code :	A
Well Address :	1440 Puyallup Ave., Tacoma 98421
County ID :	53
Region Code :	2
Well Completion Date :	2009-04-14
Well Log Received Date :	2009-05-05
Well Diameter Quarter :	2
Well Dept Quarter :	16
Well Owner Name :	Cardlot Station c/o Shaw Environ.
Driller Number :	N/R
Section/Township/Range :	SEC 03, TWP 20N, RNG 03E
Range Fraction Number :	N/R
QTR Section CD :	SW
QTR QTR Section CD :	SE
Tax Parcel Number :	N/R
Last Update :	2009-05-18
WRIA Number :	10
Last Date in Agency List :	2023-01-12

Well Tag Number :	N/R
NIT ID Number :	EE00968
Well Type Code :	R
Well Address :	1440 Puyallup Ave., Tacoma 98421

Map Id: 88
Direction: ESE
Distance: 0.727 mi., 3838 ft.
Elevation: 14 ft.
Relative: Lower

Site Name : 1718332 | 1718337 | 231328
47.245061, -122.412404
WA

Database(s) : [WELLS - WA] ***(cont.)***

Envirosite ID: 47782621
EPA ID: N/R

WELLS - WA ***(cont.)***

County ID :	53
Region Code :	2
Well Completion Date :	2009-04-13
Well Log Received Date :	2009-05-05
Well Diameter Quarter :	2
Well Dept Quarter :	10
Well Owner Name :	Cardlot Station c/o Shaw Environ. | Shaw Environmental
Driller Number :	N/R
Section/Township/Range :	SEC 03, TWP 20N, RNG 03E
Range Fraction Number :	N/R
QTR Section CD :	SW
QTR QTR Section CD :	SE
Tax Parcel Number :	N/R
Last Update :	2009-05-18
WRIA Number :	10
Last Date in Agency List :	2023-01-12

Well Tag Number :	N/R
NIT ID Number :	N/R
Well Type Code :	R
Well Address :	N/R
County ID :	53
Region Code :	2
Well Completion Date :	1992-10-23
Well Log Received Date :	1992-11-12
Well Diameter Quarter :	2
Well Dept Quarter :	25
Well Owner Name :	T H C G S
Driller Number :	N/R
Section/Township/Range :	SEC 3, TWP 20N, RNG 3E
Range Fraction Number :	N/R
QTR Section CD :	SW
QTR QTR Section CD :	SE
Tax Parcel Number :	N/R
Last Update :	2019-10-22
WRIA Number :	10
Last Date in Agency List :	2023-01-12

Well Tag Number :	N/R
NIT ID Number :	N/R
Well Type Code :	R
Well Address :	N/R
County ID :	53
Region Code :	2
Well Completion Date :	1992-10-26
Well Log Received Date :	1992-11-12
Well Diameter Quarter :	2
Well Dept Quarter :	27
Well Owner Name :	T H C G S
Driller Number :	N/R
Section/Township/Range :	SEC 3, TWP 20N, RNG 3E
Range Fraction Number :	N/R
QTR Section CD :	SW
QTR QTR Section CD :	SE
Tax Parcel Number :	N/R

Map Id: 88
Direction: ESE
Distance: 0.727 mi., 3838 ft.
Elevation: 14 ft.
Relative: Lower

Site Name : 1718332 | 1718337 | 231328
47.245061, -122.412404
WA

Database(s) : [WELLS - WA] ***(cont.)***

Envirosite ID: 47782621
EPA ID: N/R

WELLS - WA ***(cont.)***

Last Update :	2019-10-22
WRIA Number :	10
Last Date in Agency List :	2023-01-12

Well Tag Number :	N/R
NIT ID Number :	R046075
Well Type Code :	R
Well Address :	2200 BLOCK OF EAST RIVER ST TACOMA WA
County ID :	53
Region Code :	2
Well Completion Date :	2000-02-29
Well Log Received Date :	2000-05-05
Well Diameter Quarter :	N/R
Well Dept Quarter :	N/R
Well Owner Name :	JOSEPH SIMON * SONS
Driller Number :	N/R
Section/Township/Range :	SEC 03, TWP 20N, RNG 03E
Range Fraction Number :	N/R
QTR Section CD :	SW
QTR QTR Section CD :	SE
Tax Parcel Number :	N/R
Last Update :	N/R
WRIA Number :	10
Last Date in Agency List :	2023-01-12

Well Tag Number :	N/R
NIT ID Number :	A068076
Well Type Code :	A
Well Address :	HWY 509 AND PORTLAND, TACOMA
County ID :	53
Region Code :	2
Well Completion Date :	2004-01-28
Well Log Received Date :	2004-02-25
Well Diameter Quarter :	N/R
Well Dept Quarter :	50
Well Owner Name :	SHANNON AND WILSON
Driller Number :	N/R
Section/Township/Range :	SEC 03, TWP 20N, RNG 03E
Range Fraction Number :	N/R
QTR Section CD :	SW
QTR QTR Section CD :	SE
Tax Parcel Number :	N/R
Last Update :	2005-02-23
WRIA Number :	10
Last Date in Agency List :	2023-01-12

Well Tag Number :	N/R
NIT ID Number :	AE05558
Well Type Code :	A
Well Address :	1440 Puyallup Ave., Tacoma 98421
County ID :	53
Region Code :	2
Well Completion Date :	2009-04-13
Well Log Received Date :	2009-05-05

Map Id: 88
Direction: ESE
Distance: 0.727 mi., 3838 ft.
Elevation: 14 ft.
Relative: Lower

Site Name : 1718332 | 1718337 | 231328
47.245061, -122.412404
WA

Database(s) : [WELLS - WA] ***(cont.)***

Envirosite ID: 47782621
EPA ID: N/R

WELLS - WA ***(cont.)***

Well Diameter Quarter :	2
Well Dept Quarter :	12
Well Owner Name :	Cardlot Station c/o Shaw Environ. | Shaw Environmental
Driller Number :	N/R
Section/Township/Range :	SEC 03, TWP 20N, RNG 03E
Range Fraction Number :	N/R
QTR Section CD :	SW
QTR QTR Section CD :	SE
Tax Parcel Number :	N/R
Last Update :	2009-05-18
WRIA Number :	10
Last Date in Agency List :	2023-01-12

Well Tag Number :	BCM687
NIT ID Number :	RE05445
Well Type Code :	R
Well Address :	2201 E Portland Ave, Tacoma 98421
County ID :	53
Region Code :	2
Well Completion Date :	2011-01-28
Well Log Received Date :	2011-02-11
Well Diameter Quarter :	2
Well Dept Quarter :	18
Well Owner Name :	City of Tacoma
Driller Number :	N/R
Section/Township/Range :	SEC 03, TWP 20N, RNG 03E
Range Fraction Number :	N/R
QTR Section CD :	SW
QTR QTR Section CD :	SE
Tax Parcel Number :	N/R
Last Update :	2011-02-16
WRIA Number :	10
Last Date in Agency List :	2023-01-12

Well Tag Number :	N/R
NIT ID Number :	N/R
Well Type Code :	R
Well Address :	N/R
County ID :	53
Region Code :	2
Well Completion Date :	1992-10-22
Well Log Received Date :	1992-11-12
Well Diameter Quarter :	2
Well Dept Quarter :	27
Well Owner Name :	T H C G S
Driller Number :	N/R
Section/Township/Range :	SEC 3, TWP 20N, RNG 3E
Range Fraction Number :	N/R
QTR Section CD :	SW
QTR QTR Section CD :	SE
Tax Parcel Number :	N/R
Last Update :	2019-10-22
WRIA Number :	10
Last Date in Agency List :	2023-01-12

Map Id: 88
Direction: ESE
Distance: 0.727 mi., 3838 ft.
Elevation: 14 ft.
Relative: Lower

Site Name : 1718332 | 1718337 | 231328
47.245061, -122.412404
WA

Database(s) : [WELLS - WA] ***(cont.)***

Envirosite ID: 47782621
EPA ID: N/R

WELLS - WA ***(cont.)***

Well Tag Number :	N/R
NIT ID Number :	EE00968
Well Type Code :	R
Well Address :	1440 Puyallup Ave., Tacoma 98421
County ID :	53
Region Code :	2
Well Completion Date :	2009-04-13
Well Log Received Date :	2009-05-05
Well Diameter Quarter :	2
Well Dept Quarter :	12
Well Owner Name :	Cardlot Station c/o Shaw Environ. | Shaw Environmental
Driller Number :	N/R
Section/Township/Range :	SEC 03, TWP 20N, RNG 03E
Range Fraction Number :	N/R
QTR Section CD :	SW
QTR QTR Section CD :	SE
Tax Parcel Number :	N/R
Last Update :	2009-05-18
WRIA Number :	10
Last Date in Agency List :	2023-01-12

Well Tag Number :	N/R
NIT ID Number :	S015968
Well Type Code :	R
Well Address :	2001 PUYALLUP AVE
County ID :	53
Region Code :	2
Well Completion Date :	2005-09-20
Well Log Received Date :	2005-09-23
Well Diameter Quarter :	2
Well Dept Quarter :	77
Well Owner Name :	CITY OF TACOMA
Driller Number :	N/R
Section/Township/Range :	SEC 03, TWP 20N, RNG 03E
Range Fraction Number :	N/R
QTR Section CD :	SW
QTR QTR Section CD :	SE
Tax Parcel Number :	N/R
Last Update :	2005-09-29
WRIA Number :	10
Last Date in Agency List :	2023-01-12

Well Tag Number :	N/R
NIT ID Number :	EE00968
Well Type Code :	R
Well Address :	1440 Puyallup Ave., Tacoma 98421
County ID :	53
Region Code :	2
Well Completion Date :	2009-04-13
Well Log Received Date :	2009-05-05
Well Diameter Quarter :	2
Well Dept Quarter :	12
Well Owner Name :	Cardlot Station c/o Shaw Environ. | Shaw Environmental
Driller Number :	N/R
Section/Township/Range :	SEC 03, TWP 20N, RNG 03E

Map Id: 88
Direction: ESE
Distance: 0.727 mi., 3838 ft.
Elevation: 14 ft.
Relative: Lower

Site Name : 1718332 | 1718337 | 231328
47.245061, -122.412404
WA

Database(s) : [WELLS - WA] ***(cont.)***

Envirosite ID: 47782621
EPA ID: N/R

WELLS - WA ***(cont.)***

Range Fraction Number :	N/R
QTR Section CD :	SW
QTR QTR Section CD :	SE
Tax Parcel Number :	N/R
Last Update :	2009-05-18
WRIA Number :	10
Last Date in Agency List :	2023-01-12

Well Tag Number :	ALG975
NIT ID Number :	R066838
Well Type Code :	R
Well Address :	HWY 509 AND PUYALLUP AVE
County ID :	53
Region Code :	2
Well Completion Date :	2005-09-30
Well Log Received Date :	2005-11-04
Well Diameter Quarter :	N/R
Well Dept Quarter :	N/R
Well Owner Name :	CITY OF TACOMA
Driller Number :	N/R
Section/Township/Range :	SEC 03, TWP 20N, RNG 03E
Range Fraction Number :	N/R
QTR Section CD :	SW
QTR QTR Section CD :	SE
Tax Parcel Number :	N/R
Last Update :	2005-11-08
WRIA Number :	10
Last Date in Agency List :	2023-01-12

Well Tag Number :	N/R
NIT ID Number :	S027083
Well Type Code :	R
Well Address :	2201 PORTLAND AVE, TACOMA 98421
County ID :	53
Region Code :	2
Well Completion Date :	2007-07-18
Well Log Received Date :	2007-09-10
Well Diameter Quarter :	N/R
Well Dept Quarter :	39
Well Owner Name :	TACOMA PUBLIC WORKS | HART CROWSER
Driller Number :	N/R
Section/Township/Range :	SEC 03, TWP 20N, RNG 03E
Range Fraction Number :	N/R
QTR Section CD :	SW
QTR QTR Section CD :	SE
Tax Parcel Number :	4715010060
Last Update :	2007-09-27
WRIA Number :	10
Last Date in Agency List :	2023-01-12

Well Tag Number :	N/R
NIT ID Number :	AE17818
Well Type Code :	A
Well Address :	E River St & Cleveland Way, Tacoma 98421

Map Id: 88
Direction: ESE
Distance: 0.727 mi., 3838 ft.
Elevation: 14 ft.
Relative: Lower

Site Name : 1718332 | 1718337 | 231328
47.245061, -122.412404
WA

Database(s) : [WELLS - WA] ***(cont.)***

Envirosite ID: 47782621
EPA ID: N/R

WELLS - WA ***(cont.)***

County ID :	53
Region Code :	2
Well Completion Date :	2012-06-20
Well Log Received Date :	2012-07-27
Well Diameter Quarter :	2.25
Well Dept Quarter :	30
Well Owner Name :	Tacoma Historial Coal Gasification | Dalton~ Olmstead And Fuglevand
Driller Number :	N/R
Section/Township/Range :	SEC 03, TWP 20N, RNG 03E
Range Fraction Number :	N/R
QTR Section CD :	SW
QTR QTR Section CD :	SE
Tax Parcel Number :	N/R
Last Update :	2012-11-07
WRIA Number :	10
Last Date in Agency List :	2023-01-12

Well Tag Number :	N/R
NIT ID Number :	N/R
Well Type Code :	R
Well Address :	N/R
County ID :	53
Region Code :	2
Well Completion Date :	1991-01-25
Well Log Received Date :	1992-01-14
Well Diameter Quarter :	2
Well Dept Quarter :	5
Well Owner Name :	TACOMA HISTORICAL COAL GASIFICATION SITE
Driller Number :	N/R
Section/Township/Range :	SEC 3, TWP 20N, RNG 3E
Range Fraction Number :	N/R
QTR Section CD :	SW
QTR QTR Section CD :	SE
Tax Parcel Number :	N/R
Last Update :	2019-10-22
WRIA Number :	10
Last Date in Agency List :	2023-01-12

Well Tag Number :	N/R
NIT ID Number :	R018074
Well Type Code :	R
Well Address :	N/R
County ID :	53
Region Code :	2
Well Completion Date :	N/R
Well Log Received Date :	N/R
Well Diameter Quarter :	N/R
Well Dept Quarter :	N/R
Well Owner Name :	TACOMA TAR PITS
Driller Number :	N/R
Section/Township/Range :	SEC 03, TWP 20N, RNG 03E
Range Fraction Number :	N/R
QTR Section CD :	SW
QTR QTR Section CD :	SE
Tax Parcel Number :	N/R

Map Id: 88
Direction: ESE
Distance: 0.727 mi., 3838 ft.
Elevation: 14 ft.
Relative: Lower

Site Name : 1718332 | 1718337 | 231328
47.245061, -122.412404
WA

Database(s) : [WELLS - WA] ***(cont.)***

Envirosite ID: 47782621
EPA ID: N/R

WELLS - WA ***(cont.)***

Last Update :	N/R
WRIA Number :	10
Last Date in Agency List :	2023-01-12

Well Tag Number :	N/R
NIT ID Number :	N/R
Well Type Code :	R
Well Address :	N/R
County ID :	53
Region Code :	2
Well Completion Date :	1992-10-23
Well Log Received Date :	1992-11-12
Well Diameter Quarter :	2
Well Dept Quarter :	31
Well Owner Name :	T H C G S
Driller Number :	N/R
Section/Township/Range :	SEC 3, TWP 20N, RNG 3E
Range Fraction Number :	N/R
QTR Section CD :	SW
QTR QTR Section CD :	SE
Tax Parcel Number :	N/R
Last Update :	2019-10-22
WRIA Number :	10
Last Date in Agency List :	2023-01-12

Well Tag Number :	ALG976
NIT ID Number :	R066838
Well Type Code :	R
Well Address :	HWY 509 AND PUYALLUP AVE
County ID :	53
Region Code :	2
Well Completion Date :	2005-09-30
Well Log Received Date :	2005-11-04
Well Diameter Quarter :	N/R
Well Dept Quarter :	23
Well Owner Name :	CITY OF TACOMA
Driller Number :	N/R
Section/Township/Range :	SEC 03, TWP 20N, RNG 03E
Range Fraction Number :	N/R
QTR Section CD :	SW
QTR QTR Section CD :	SE
Tax Parcel Number :	N/R
Last Update :	2005-11-08
WRIA Number :	10
Last Date in Agency List :	2023-01-12

Well Tag Number :	N/R
NIT ID Number :	A068076
Well Type Code :	A
Well Address :	HWY 509 AND PORTLAND, TACOMA
County ID :	53
Region Code :	2
Well Completion Date :	2004-01-28
Well Log Received Date :	2004-02-25

Map Id: 88
Direction: ESE
Distance: 0.727 mi., 3838 ft.
Elevation: 14 ft.
Relative: Lower

Site Name : 1718332 | 1718337 | 231328
47.245061, -122.412404
WA

Database(s) : [WELLS - WA] ***(cont.)***

Envirosite ID: 47782621
EPA ID: N/R

WELLS - WA ***(cont.)***

Well Diameter Quarter :	N/R
Well Dept Quarter :	25
Well Owner Name :	SHANNON AND WILSON
Driller Number :	N/R
Section/Township/Range :	SEC 03, TWP 20N, RNG 03E
Range Fraction Number :	N/R
QTR Section CD :	SW
QTR QTR Section CD :	SE
Tax Parcel Number :	N/R
Last Update :	2005-02-23
WRIA Number :	10
Last Date in Agency List :	2023-01-12

Well Tag Number :	N/R
NIT ID Number :	R046075
Well Type Code :	R
Well Address :	2200 BLOCK OF EAST RIVER ST TACOMA WA
County ID :	53
Region Code :	2
Well Completion Date :	2000-02-29
Well Log Received Date :	2000-05-05
Well Diameter Quarter :	N/R
Well Dept Quarter :	N/R
Well Owner Name :	JOSEPH SIMON * SONS
Driller Number :	N/R
Section/Township/Range :	SEC 03, TWP 20N, RNG 03E
Range Fraction Number :	N/R
QTR Section CD :	SW
QTR QTR Section CD :	SE
Tax Parcel Number :	N/R
Last Update :	N/R
WRIA Number :	10
Last Date in Agency List :	2023-01-12

Well Tag Number :	N/R
NIT ID Number :	E002478
Well Type Code :	R
Well Address :	2201 PORTLAND AVE, TACOMA
County ID :	53
Region Code :	2
Well Completion Date :	2004-02-10
Well Log Received Date :	2004-02-25
Well Diameter Quarter :	N/R
Well Dept Quarter :	N/R
Well Owner Name :	SHANNON AND WILSON
Driller Number :	2081
Section/Township/Range :	SEC 03, TWP 20N, RNG 03E
Range Fraction Number :	N/R
QTR Section CD :	SW
QTR QTR Section CD :	SE
Tax Parcel Number :	N/R
Last Update :	2019-10-23
WRIA Number :	10
Last Date in Agency List :	2023-01-12

Map Id: 88
Direction: ESE
Distance: 0.727 mi., 3838 ft.
Elevation: 14 ft.
Relative: Lower

Site Name : 1718332 | 1718337 | 231328
47.245061, -122.412404
WA

Database(s) : [WELLS - WA] ***(cont.)***

Envirosite ID: 47782621
EPA ID: N/R

WELLS - WA ***(cont.)***

Well Tag Number :	N/R
NIT ID Number :	EE04040
Well Type Code :	R
Well Address :	E River St & Cleveland Way, Tacoma 98421
County ID :	53
Region Code :	2
Well Completion Date :	2012-06-20
Well Log Received Date :	2012-07-27
Well Diameter Quarter :	2.25
Well Dept Quarter :	30
Well Owner Name :	Tacoma Historial Coal Gasification | Dalton~ Olmstead And Fuglevand
Driller Number :	N/R
Section/Township/Range :	SEC 03, TWP 20N, RNG 03E
Range Fraction Number :	N/R
QTR Section CD :	SW
QTR QTR Section CD :	SE
Tax Parcel Number :	N/R
Last Update :	2012-11-07
WRIA Number :	10
Last Date in Agency List :	2023-01-12

Map Id: K89
Direction: SSW
Distance: 0.733 mi., 3873 ft.
Elevation: 55 ft.
Relative: Higher

Site Name : 471425122255901
47.240099, -122.43429
WA

Database(s) : [NWIS]

Envirosite ID: 20037612
EPA ID: N/R

NWIS

Site Identification Number :	471425122255901
Site Type :	Well
Station Name :	20N/03E-09C03
Agency :	U.S. Geological Survey
District :	N/R
State :	WA
County :	Pierce County
Country :	USA
Land Net Location :	NENWS09 T20N R03E W
Name of Location Map :	TACOMA SOUTH
Scale of Location Map :	24000
Altitude of Gage/Land Surface :	30
Method Altitude Determined :	Interpolated from topographic map.
Altitude Accuracy :	10
Altitude Datum :	National Geodetic Vertical Datum of 1929
Hydrologic Unit :	Puget Sound
Drainage Basin :	N/R
Topographic Setting :	N/R
Flags for the Type of Data Collected:	NNNNNNNNNNNNNNNNNNNNNNNNNNNNO
Flags for Instruments at Site :	NNNNNNNNNNNNNNNNNNNNNNNNNNNNN
Date of First Construction :	1963-04-25
Date Site Established or Inventoried:	1985-06-04

Map Id: K89
Direction: SSW
Distance: 0.733 mi., 3873 ft.
Elevation: 55 ft.
Relative: Higher

Site Name : 471425122255901
47.240099, -122.43429
WA

Database(s) : [NWIS] ***(cont.)***

Envirosite ID: 20037612
EPA ID: N/R

NWIS ***(cont.)***

Drainage Area :	N/R
Contributing Drainage Area :	N/R
Data Reliability :	Unchecked data.
Data-Other GW Files :	YYNNNYNN
National Aquifer :	N/R
Local Aquifer :	N/R
Local Aquifer Type :	N/R
Well Depth :	171
Hole Depth :	N/R
Source of Depth Data :	D
Project Number :	N/R
Real-Time Data Flag :	0
Peak-Streamflow Data Begin Date :	N/R
Peak-Streamflow Data End Date :	N/R
Peak-Streamflow Data Count :	0
Water-Quality Data Begin Date :	1966-08-31
Water-Quality Data End Date :	1966-08-31
Water-Quality Data Count :	1
Field Water-Level Measurements Begin Date:	1963-04-25
Field Water-level Measurements End Date:	1963-04-25
Field Water-Level Measurements Count:	1
Site-Visit Data Begin Date :	N/R
Site-Visit Data End Date :	N/R
Site-Visit Data Count :	0
Latitude :	47.240099
Longitude :	-122.43429
Last Date in Agency List :	2023-02-13

Map Id: 90
Direction: WNW
Distance: 0.738 mi., 3895 ft.
Elevation: 304 ft.
Relative: Higher

Site Name : 1561839 | 1561840 | 1586069
47.25663, -122.447547
WA

Database(s) : [WELLS - WA]

Envirosite ID: 47781321
EPA ID: N/R

WELLS - WA

Well Tag Number :	N/R
NIT ID Number :	SE53357
Well Type Code :	R
Well Address :	802 Tacoma Ave
County ID :	53
Region Code :	4
Well Completion Date :	2014-12-16
Well Log Received Date :	2015-01-13
Well Diameter Quarter :	2.25
Well Dept Quarter :	18.41666603088379
Well Owner Name :	Mueller
Driller Number :	3152
Section/Township/Range :	SEC 05, TWP 20N, RNG 03E

Map Id: 90
Direction: WNW
Distance: 0.738 mi., 3895 ft.
Elevation: 304 ft.
Relative: Higher

Site Name : 1561839 | 1561840 | 1586069
47.25663, -122.447547
WA

Database(s) : [WELLS - WA] ***(cont.)***

Envirosite ID: 47781321
EPA ID: N/R

WELLS - WA ***(cont.)***

Range Fraction Number :	N/R
QTR Section CD :	NE
QTR QTR Section CD :	NE
Tax Parcel Number :	2008120011
Last Update :	2015-01-14
WRIA Number :	10
Last Date in Agency List :	2023-01-12

Well Tag Number :	N/R
NIT ID Number :	SE53357
Well Type Code :	R
Well Address :	802 Tacoma Ave
County ID :	53
Region Code :	4
Well Completion Date :	2014-12-16
Well Log Received Date :	2015-01-13
Well Diameter Quarter :	2.25
Well Dept Quarter :	29
Well Owner Name :	Mueller
Driller Number :	3152
Section/Township/Range :	SEC 05, TWP 20N, RNG 03E
Range Fraction Number :	N/R
QTR Section CD :	NE
QTR QTR Section CD :	NE
Tax Parcel Number :	2008120011
Last Update :	2015-01-14
WRIA Number :	10
Last Date in Agency List :	2023-01-12

Well Tag Number :	N/R
NIT ID Number :	SE03881
Well Type Code :	R
Well Address :	710 FAWCETT AVE, TACOMA 98402
County ID :	53
Region Code :	2
Well Completion Date :	2009-01-21
Well Log Received Date :	2009-01-27
Well Diameter Quarter :	N/R
Well Dept Quarter :	71.5
Well Owner Name :	ANDERSON
Driller Number :	N/R
Section/Township/Range :	SEC 05, TWP 20N, RNG 03E
Range Fraction Number :	N/R
QTR Section CD :	NE
QTR QTR Section CD :	NE
Tax Parcel Number :	N/R
Last Update :	2009-02-05
WRIA Number :	10
Last Date in Agency List :	2023-01-12

Well Tag Number :	N/R
NIT ID Number :	AE37343
Well Type Code :	A
Well Address :	N/R

Map Id: 90
Direction: WNW
Distance: 0.738 mi., 3895 ft.
Elevation: 304 ft.
Relative: Higher

Site Name : 1561839 | 1561840 | 1586069
47.25663, -122.447547
WA

Database(s) : [WELLS - WA] ***(cont.)***

Envirosite ID: 47781321
EPA ID: N/R

WELLS - WA ***(cont.)***

County ID :	53
Region Code :	4
Well Completion Date :	2016-05-13
Well Log Received Date :	2016-05-17
Well Diameter Quarter :	9
Well Dept Quarter :	61
Well Owner Name :	JON GRAVES ARCHITECTS AND PLANNERS PLLC
Driller Number :	3146
Section/Township/Range :	SEC 05, TWP 20N, RNG 03E
Range Fraction Number :	N/R
QTR Section CD :	NE
QTR QTR Section CD :	NE
Tax Parcel Number :	N/R
Last Update :	2016-05-25
WRIA Number :	10
Last Date in Agency List :	2023-01-12

Well Tag Number :	N/R
NIT ID Number :	AE29829
Well Type Code :	A
Well Address :	802 Tacoma Ave
County ID :	53
Region Code :	4
Well Completion Date :	2014-12-16
Well Log Received Date :	2015-01-13
Well Diameter Quarter :	2.25
Well Dept Quarter :	30
Well Owner Name :	Mueller
Driller Number :	3152
Section/Township/Range :	SEC 05, TWP 20N, RNG 03E
Range Fraction Number :	N/R
QTR Section CD :	NE
QTR QTR Section CD :	NE
Tax Parcel Number :	2008120011
Last Update :	2015-01-14
WRIA Number :	10
Last Date in Agency List :	2023-01-12

Well Tag Number :	N/R
NIT ID Number :	AE29829
Well Type Code :	A
Well Address :	802 Tacoma Ave
County ID :	53
Region Code :	4
Well Completion Date :	2014-12-16
Well Log Received Date :	2015-01-13
Well Diameter Quarter :	2.25
Well Dept Quarter :	25
Well Owner Name :	Mueller
Driller Number :	3152
Section/Township/Range :	SEC 05, TWP 20N, RNG 03E
Range Fraction Number :	N/R
QTR Section CD :	NE
QTR QTR Section CD :	NE
Tax Parcel Number :	2008120011

Map Id: 90
Direction: WNW
Distance: 0.738 mi., 3895 ft.
Elevation: 304 ft.
Relative: Higher

Site Name : 1561839 | 1561840 | 1586069
47.25663, -122.447547
WA

Database(s) : [WELLS - WA] ***(cont.)***

Envirosite ID: 47781321
EPA ID: N/R

WELLS - WA ***(cont.)***

Last Update :	2015-01-14
WRIA Number :	10
Last Date in Agency List :	2023-01-12
Well Tag Number :	N/R
NIT ID Number :	SE59135
Well Type Code :	R
Well Address :	906 S BROADWAY
County ID :	53
Region Code :	4
Well Completion Date :	2016-08-03
Well Log Received Date :	2016-08-09
Well Diameter Quarter :	9
Well Dept Quarter :	41.5
Well Owner Name :	TACOMA PUBLIC SCHOOLS
Driller Number :	2671
Section/Township/Range :	SEC 05, TWP 20N, RNG 03E
Range Fraction Number :	N/R
QTR Section CD :	NE
QTR QTR Section CD :	NE
Tax Parcel Number :	N/R
Last Update :	2016-09-21
WRIA Number :	10
Last Date in Agency List :	2023-01-12
Well Tag Number :	N/R
NIT ID Number :	SE60688
Well Type Code :	R
Well Address :	612 Tacoma Ave S
County ID :	53
Region Code :	4
Well Completion Date :	2016-12-30
Well Log Received Date :	2017-02-23
Well Diameter Quarter :	8
Well Dept Quarter :	50.5
Well Owner Name :	Foster
Driller Number :	3143
Section/Township/Range :	SEC 05, TWP 20N, RNG 03E
Range Fraction Number :	N/R
QTR Section CD :	NE
QTR QTR Section CD :	NE
Tax Parcel Number :	N/R
Last Update :	2017-02-24
WRIA Number :	10
Last Date in Agency List :	2023-01-12
Well Tag Number :	N/R
NIT ID Number :	AE30281
Well Type Code :	A
Well Address :	802 Tacoma Ave
County ID :	53
Region Code :	4
Well Completion Date :	2014-12-16
Well Log Received Date :	2015-01-26

Map Id: 90
Direction: WNW
Distance: 0.738 mi., 3895 ft.
Elevation: 304 ft.
Relative: Higher

Site Name : 1561839 | 1561840 | 1586069
47.25663, -122.447547
WA

Database(s) : [WELLS - WA] ***(cont.)***

Envirosite ID: 47781321
EPA ID: N/R

WELLS - WA ***(cont.)***

Well Diameter Quarter :	2.25
Well Dept Quarter :	30
Well Owner Name :	Mueller
Driller Number :	3152
Section/Township/Range :	SEC 05, TWP 20N, RNG 03E
Range Fraction Number :	N/R
QTR Section CD :	NE
QTR QTR Section CD :	NE
Tax Parcel Number :	2008120011
Last Update :	2015-01-27
WRIA Number :	10
Last Date in Agency List :	2023-01-12

Well Tag Number :	N/R
NIT ID Number :	N/R
Well Type Code :	W
Well Address :	N/R
County ID :	11
Region Code :	2
Well Completion Date :	1971-04-24
Well Log Received Date :	N/R
Well Diameter Quarter :	6
Well Dept Quarter :	163
Well Owner Name :	WILLIAM T. FALLON
Driller Number :	N/R
Section/Township/Range :	SEC 5, TWP 2N, RNG 3E
Range Fraction Number :	N/R
QTR Section CD :	NE
QTR QTR Section CD :	NE
Tax Parcel Number :	N/R
Last Update :	2021-03-22
WRIA Number :	28
Last Date in Agency List :	2023-01-12

Well Tag Number :	N/R
NIT ID Number :	AE30281
Well Type Code :	A
Well Address :	802 Tacoma Ave
County ID :	53
Region Code :	4
Well Completion Date :	2014-12-16
Well Log Received Date :	2015-01-26
Well Diameter Quarter :	2.25
Well Dept Quarter :	30
Well Owner Name :	Mueller
Driller Number :	3152
Section/Township/Range :	SEC 05, TWP 20N, RNG 03E
Range Fraction Number :	N/R
QTR Section CD :	NE
QTR QTR Section CD :	NE
Tax Parcel Number :	2008120011
Last Update :	2015-01-27
WRIA Number :	10
Last Date in Agency List :	2023-01-12

Map Id: 90
Direction: WNW
Distance: 0.738 mi., 3895 ft.
Elevation: 304 ft.
Relative: Higher

Site Name : 1561839 | 1561840 | 1586069
47.25663, -122.447547
WA

Database(s) : [WELLS - WA] ***(cont.)***

Envirosite ID: 47781321
EPA ID: N/R

WELLS - WA ***(cont.)***

Well Tag Number :	N/R
NIT ID Number :	AE29829
Well Type Code :	A
Well Address :	802 Tacoma Ave
County ID :	53
Region Code :	4
Well Completion Date :	2014-12-16
Well Log Received Date :	2015-01-13
Well Diameter Quarter :	2.25
Well Dept Quarter :	18.41666603088379
Well Owner Name :	Mueller
Driller Number :	3152
Section/Township/Range :	SEC 05, TWP 20N, RNG 03E
Range Fraction Number :	N/R
QTR Section CD :	NE
QTR QTR Section CD :	NE
Tax Parcel Number :	2008120011
Last Update :	2015-01-14
WRIA Number :	10
Last Date in Agency List :	2023-01-12

Well Tag Number :	N/R
NIT ID Number :	SE53357
Well Type Code :	R
Well Address :	802 Tacoma Ave
County ID :	53
Region Code :	4
Well Completion Date :	2014-12-16
Well Log Received Date :	2015-01-13
Well Diameter Quarter :	2.25
Well Dept Quarter :	25
Well Owner Name :	Mueller
Driller Number :	3152
Section/Township/Range :	SEC 05, TWP 20N, RNG 03E
Range Fraction Number :	N/R
QTR Section CD :	NE
QTR QTR Section CD :	NE
Tax Parcel Number :	2008120011
Last Update :	2015-01-14
WRIA Number :	10
Last Date in Agency List :	2023-01-12

Well Tag Number :	N/R
NIT ID Number :	SE58331
Well Type Code :	R
Well Address :	N/R
County ID :	53
Region Code :	4
Well Completion Date :	2016-05-13
Well Log Received Date :	2016-05-17
Well Diameter Quarter :	9
Well Dept Quarter :	61
Well Owner Name :	JON GRAVES ARCHITECTS AND PLANNERS PLLC
Driller Number :	3146
Section/Township/Range :	SEC 05, TWP 20N, RNG 03E

Map Id: 90
Direction: WNW
Distance: 0.738 mi., 3895 ft.
Elevation: 304 ft.
Relative: Higher

Site Name : 1561839 | 1561840 | 1586069
47.25663, -122.447547
WA

Database(s) : [WELLS - WA] ***(cont.)***

Envirosite ID: 47781321
EPA ID: N/R

WELLS - WA ***(cont.)***

Range Fraction Number :	N/R
QTR Section CD :	NE
QTR QTR Section CD :	NE
Tax Parcel Number :	N/R
Last Update :	2016-05-25
WRIA Number :	10
Last Date in Agency List :	2023-01-12

Well Tag Number :	N/R
NIT ID Number :	EE05381
Well Type Code :	R
Well Address :	802 Tacoma Ave
County ID :	53
Region Code :	4
Well Completion Date :	2014-12-16
Well Log Received Date :	2015-01-26
Well Diameter Quarter :	2.25
Well Dept Quarter :	30
Well Owner Name :	Mueller
Driller Number :	3152
Section/Township/Range :	SEC 05, TWP 20N, RNG 03E
Range Fraction Number :	N/R
QTR Section CD :	NE
QTR QTR Section CD :	NE
Tax Parcel Number :	2008120011
Last Update :	2015-01-27
WRIA Number :	10
Last Date in Agency List :	2023-01-12

Well Tag Number :	N/R
NIT ID Number :	SE53357
Well Type Code :	R
Well Address :	802 Tacoma Ave
County ID :	53
Region Code :	4
Well Completion Date :	2014-12-16
Well Log Received Date :	2015-01-13
Well Diameter Quarter :	2.25
Well Dept Quarter :	25
Well Owner Name :	Mueller
Driller Number :	3152
Section/Township/Range :	SEC 05, TWP 20N, RNG 03E
Range Fraction Number :	N/R
QTR Section CD :	NE
QTR QTR Section CD :	NE
Tax Parcel Number :	2008120011
Last Update :	2015-01-14
WRIA Number :	10
Last Date in Agency List :	2023-01-12

Well Tag Number :	N/R
NIT ID Number :	AE40874
Well Type Code :	A
Well Address :	612 Tacoma Ave S

Map Id: 90
Direction: WNW
Distance: 0.738 mi., 3895 ft.
Elevation: 304 ft.
Relative: Higher

Site Name : 1561839 | 1561840 | 1586069
47.25663, -122.447547
WA

Database(s) : [WELLS - WA] ***(cont.)***

Envirosite ID: 47781321
EPA ID: N/R

WELLS - WA ***(cont.)***

County ID :	53
Region Code :	4
Well Completion Date :	2016-12-30
Well Log Received Date :	2017-02-23
Well Diameter Quarter :	8
Well Dept Quarter :	50.5
Well Owner Name :	Foster
Driller Number :	3143
Section/Township/Range :	SEC 05, TWP 20N, RNG 03E
Range Fraction Number :	N/R
QTR Section CD :	NE
QTR QTR Section CD :	NE
Tax Parcel Number :	N/R
Last Update :	2017-02-24
WRIA Number :	10
Last Date in Agency List :	2023-01-12

Well Tag Number :	N/R
NIT ID Number :	AE30281
Well Type Code :	A
Well Address :	802 Tacoma Ave
County ID :	53
Region Code :	4
Well Completion Date :	2014-12-16
Well Log Received Date :	2015-01-26
Well Diameter Quarter :	2.25
Well Dept Quarter :	18.41666603088379
Well Owner Name :	Mueller
Driller Number :	3152
Section/Township/Range :	SEC 05, TWP 20N, RNG 03E
Range Fraction Number :	N/R
QTR Section CD :	NE
QTR QTR Section CD :	NE
Tax Parcel Number :	2008120011
Last Update :	2015-01-27
WRIA Number :	10
Last Date in Agency List :	2023-01-12

Well Tag Number :	N/R
NIT ID Number :	EE05381
Well Type Code :	R
Well Address :	802 Tacoma Ave
County ID :	53
Region Code :	4
Well Completion Date :	2014-12-16
Well Log Received Date :	2015-01-26
Well Diameter Quarter :	2.25
Well Dept Quarter :	30
Well Owner Name :	Mueller
Driller Number :	3152
Section/Township/Range :	SEC 05, TWP 20N, RNG 03E
Range Fraction Number :	N/R
QTR Section CD :	NE
QTR QTR Section CD :	NE
Tax Parcel Number :	2008120011

Map Id: 90
Direction: WNW
Distance: 0.738 mi., 3895 ft.
Elevation: 304 ft.
Relative: Higher

Site Name : 1561839 | 1561840 | 1586069
47.25663, -122.447547
WA

Database(s) : [WELLS - WA] ***(cont.)***

Envirosite ID: 47781321
EPA ID: N/R

WELLS - WA ***(cont.)***

Last Update :	2015-01-27
WRIA Number :	10
Last Date in Agency List :	2023-01-12

Well Tag Number :	N/R
NIT ID Number :	AE38613
Well Type Code :	A
Well Address :	906 S BROADWAY
County ID :	53
Region Code :	4
Well Completion Date :	2016-08-03
Well Log Received Date :	2016-08-09
Well Diameter Quarter :	9
Well Dept Quarter :	41.5
Well Owner Name :	TACOMA PUBLIC SCHOOLS
Driller Number :	2671
Section/Township/Range :	SEC 05, TWP 20N, RNG 03E
Range Fraction Number :	N/R
QTR Section CD :	NE
QTR QTR Section CD :	NE
Tax Parcel Number :	N/R
Last Update :	2016-09-21
WRIA Number :	10
Last Date in Agency List :	2023-01-12

Well Tag Number :	N/R
NIT ID Number :	037755
Well Type Code :	R
Well Address :	1502 MARKET ST, TACOMA
County ID :	53
Region Code :	2
Well Completion Date :	1992-04-02
Well Log Received Date :	1992-11-25
Well Diameter Quarter :	N/R
Well Dept Quarter :	N/R
Well Owner Name :	PAX & ASSOC.
Driller Number :	N/R
Section/Township/Range :	SEC 05, TWP 20N, RNG 03E
Range Fraction Number :	N/R
QTR Section CD :	NE
QTR QTR Section CD :	NE
Tax Parcel Number :	N/R
Last Update :	N/R
WRIA Number :	10
Last Date in Agency List :	2023-01-12

Well Tag Number :	N/R
NIT ID Number :	AE40874
Well Type Code :	A
Well Address :	612 Tacoma Ave S
County ID :	53
Region Code :	4
Well Completion Date :	2016-12-30
Well Log Received Date :	2017-02-23

Map Id: 90
Direction: WNW
Distance: 0.738 mi., 3895 ft.
Elevation: 304 ft.
Relative: Higher

Site Name : 1561839 | 1561840 | 1586069
47.25663, -122.447547
WA

Database(s) : [WELLS - WA] ***(cont.)***

Envirosite ID: 47781321
EPA ID: N/R

WELLS - WA ***(cont.)***

Well Diameter Quarter :	8
Well Dept Quarter :	31.5
Well Owner Name :	Foster
Driller Number :	3143
Section/Township/Range :	SEC 05, TWP 20N, RNG 03E
Range Fraction Number :	N/R
QTR Section CD :	NE
QTR QTR Section CD :	NE
Tax Parcel Number :	N/R
Last Update :	2017-02-24
WRIA Number :	10
Last Date in Agency List :	2023-01-12

Well Tag Number :	N/R
NIT ID Number :	SE60688
Well Type Code :	R
Well Address :	612 Tacoma Ave S
County ID :	53
Region Code :	4
Well Completion Date :	2016-12-30
Well Log Received Date :	2017-02-23
Well Diameter Quarter :	8
Well Dept Quarter :	31.5
Well Owner Name :	Foster
Driller Number :	3143
Section/Township/Range :	SEC 05, TWP 20N, RNG 03E
Range Fraction Number :	N/R
QTR Section CD :	NE
QTR QTR Section CD :	NE
Tax Parcel Number :	N/R
Last Update :	2017-02-24
WRIA Number :	10
Last Date in Agency List :	2023-01-12

Well Tag Number :	N/R
NIT ID Number :	EE05381
Well Type Code :	R
Well Address :	802 Tacoma Ave
County ID :	53
Region Code :	4
Well Completion Date :	2014-12-16
Well Log Received Date :	2015-01-26
Well Diameter Quarter :	2.25
Well Dept Quarter :	18.41666603088379
Well Owner Name :	Mueller
Driller Number :	3152
Section/Township/Range :	SEC 05, TWP 20N, RNG 03E
Range Fraction Number :	N/R
QTR Section CD :	NE
QTR QTR Section CD :	NE
Tax Parcel Number :	2008120011
Last Update :	2015-01-27
WRIA Number :	10
Last Date in Agency List :	2023-01-12

Map Id: 90
Direction: WNW
Distance: 0.738 mi., 3895 ft.
Elevation: 304 ft.
Relative: Higher

Site Name : 1561839 | 1561840 | 1586069
47.25663, -122.447547
WA

Database(s) : [WELLS - WA] ***(cont.)***

Envirosite ID: 47781321
EPA ID: N/R

WELLS - WA ***(cont.)***

Well Tag Number :	N/R
NIT ID Number :	AE29829
Well Type Code :	A
Well Address :	802 Tacoma Ave
County ID :	53
Region Code :	4
Well Completion Date :	2014-12-16
Well Log Received Date :	2015-01-13
Well Diameter Quarter :	2.25
Well Dept Quarter :	29
Well Owner Name :	Mueller
Driller Number :	3152
Section/Township/Range :	SEC 05, TWP 20N, RNG 03E
Range Fraction Number :	N/R
QTR Section CD :	NE
QTR QTR Section CD :	NE
Tax Parcel Number :	2008120011
Last Update :	2015-01-14
WRIA Number :	10
Last Date in Agency List :	2023-01-12

Well Tag Number :	N/R
NIT ID Number :	SE53357
Well Type Code :	R
Well Address :	802 Tacoma Ave
County ID :	53
Region Code :	4
Well Completion Date :	2014-12-16
Well Log Received Date :	2015-01-13
Well Diameter Quarter :	2.25
Well Dept Quarter :	30
Well Owner Name :	Mueller
Driller Number :	3152
Section/Township/Range :	SEC 05, TWP 20N, RNG 03E
Range Fraction Number :	N/R
QTR Section CD :	NE
QTR QTR Section CD :	NE
Tax Parcel Number :	2008120011
Last Update :	2015-01-14
WRIA Number :	10
Last Date in Agency List :	2023-01-12

Well Tag Number :	N/R
NIT ID Number :	AE29829
Well Type Code :	A
Well Address :	802 Tacoma Ave
County ID :	53
Region Code :	4
Well Completion Date :	2014-12-16
Well Log Received Date :	2015-01-13
Well Diameter Quarter :	2.25
Well Dept Quarter :	30
Well Owner Name :	Mueller
Driller Number :	3152
Section/Township/Range :	SEC 05, TWP 20N, RNG 03E

Map Id: 90
Direction: WNW
Distance: 0.738 mi., 3895 ft.
Elevation: 304 ft.
Relative: Higher

Site Name : 1561839 | 1561840 | 1586069
47.25663, -122.447547
WA

Database(s) : [WELLS - WA] ***(cont.)***

Envirosite ID: 47781321
EPA ID: N/R

WELLS - WA ***(cont.)***

Range Fraction Number :	N/R
QTR Section CD :	NE
QTR QTR Section CD :	NE
Tax Parcel Number :	2008120011
Last Update :	2015-01-14
WRIA Number :	10
Last Date in Agency List :	2023-01-12

Well Tag Number :	N/R
NIT ID Number :	SE53357
Well Type Code :	R
Well Address :	802 Tacoma Ave
County ID :	53
Region Code :	4
Well Completion Date :	2014-12-16
Well Log Received Date :	2015-01-13
Well Diameter Quarter :	2.25
Well Dept Quarter :	30
Well Owner Name :	Mueller
Driller Number :	3152
Section/Township/Range :	SEC 05, TWP 20N, RNG 03E
Range Fraction Number :	N/R
QTR Section CD :	NE
QTR QTR Section CD :	NE
Tax Parcel Number :	2008120011
Last Update :	2015-01-14
WRIA Number :	10
Last Date in Agency List :	2023-01-12

Well Tag Number :	N/R
NIT ID Number :	R011105
Well Type Code :	R
Well Address :	1502 MARKET, TACOMA
County ID :	53
Region Code :	2
Well Completion Date :	1993-10-05
Well Log Received Date :	1993-11-22
Well Diameter Quarter :	N/R
Well Dept Quarter :	N/R
Well Owner Name :	PAX ASSOC.
Driller Number :	N/R
Section/Township/Range :	SEC 05, TWP 20N, RNG 03E
Range Fraction Number :	N/R
QTR Section CD :	NE
QTR QTR Section CD :	NE
Tax Parcel Number :	N/R
Last Update :	N/R
WRIA Number :	10
Last Date in Agency List :	2023-01-12

Map Id: 91
Direction: ENE
Distance: 0.739 mi., 3901 ft.
Elevation: 15 ft.
Relative: Lower

Site Name : 251048 | 251104 | 396483
47.256006, -122.411956
WA

Database(s) : [WELLS - WA]

Envirosite ID: 47799888
EPA ID: N/R

WELLS - WA

Well Tag Number :	ACQ784
NIT ID Number :	R028261
Well Type Code :	R
Well Address :	18TH ST AND MARC AVE, TACOMA
County ID :	53
Region Code :	2
Well Completion Date :	1996-12-18
Well Log Received Date :	N/R
Well Diameter Quarter :	N/R
Well Dept Quarter :	N/R
Well Owner Name :	CASCADE POLE
Driller Number :	N/R
Section/Township/Range :	SEC 03, TWP 20N, RNG 03E
Range Fraction Number :	N/R
QTR Section CD :	NW
QTR QTR Section CD :	NE
Tax Parcel Number :	N/R
Last Update :	N/R
WRIA Number :	10
Last Date in Agency List :	2023-01-12

Well Tag Number :	AKR880
NIT ID Number :	R063030
Well Type Code :	R
Well Address :	1640 E MARC, TACOMA
County ID :	53
Region Code :	2
Well Completion Date :	2003-12-16
Well Log Received Date :	2004-01-02
Well Diameter Quarter :	2
Well Dept Quarter :	11
Well Owner Name :	CASCADE POLE AND LUMBER CO
Driller Number :	N/R
Section/Township/Range :	SEC 03, TWP 20N, RNG 03E
Range Fraction Number :	N/R
QTR Section CD :	NW
QTR QTR Section CD :	NE
Tax Parcel Number :	N/R
Last Update :	2005-01-12
WRIA Number :	10
Last Date in Agency List :	2023-01-12

Well Tag Number :	ACQ785
NIT ID Number :	R028261
Well Type Code :	R
Well Address :	18TH ST AND MARC AVE, TACOMA
County ID :	53
Region Code :	2
Well Completion Date :	1996-12-18
Well Log Received Date :	N/R
Well Diameter Quarter :	N/R
Well Dept Quarter :	N/R
Well Owner Name :	CASCADE POLE
Driller Number :	N/R
Section/Township/Range :	SEC 03, TWP 20N, RNG 03E

Map Id: 91
Direction: ENE
Distance: 0.739 mi., 3901 ft.
Elevation: 15 ft.
Relative: Lower

Site Name : 251048 | 251104 | 396483
47.256006, -122.411956
WA

Database(s) : [WELLS - WA] ***(cont.)***

Envirosite ID: 47799888
EPA ID: N/R

WELLS - WA ***(cont.)***

Range Fraction Number :	N/R
QTR Section CD :	NW
QTR QTR Section CD :	NE
Tax Parcel Number :	N/R
Last Update :	N/R
WRIA Number :	10
Last Date in Agency List :	2023-01-12

Well Tag Number :	N/R
NIT ID Number :	SE01764
Well Type Code :	R
Well Address :	1640 E MARC, TACOMA
County ID :	53
Region Code :	2
Well Completion Date :	2007-07-17
Well Log Received Date :	2007-07-30
Well Diameter Quarter :	N/R
Well Dept Quarter :	N/R
Well Owner Name :	MCFARLAND CASCADE POLE AND LUMBER
Driller Number :	N/R
Section/Township/Range :	SEC 03, TWP 20N, RNG 03E
Range Fraction Number :	N/R
QTR Section CD :	NW
QTR QTR Section CD :	NE
Tax Parcel Number :	N/R
Last Update :	2016-07-22
WRIA Number :	10
Last Date in Agency List :	2023-01-12

Well Tag Number :	AKR881
NIT ID Number :	R063030
Well Type Code :	R
Well Address :	1640 E MARC, TACOMA
County ID :	53
Region Code :	2
Well Completion Date :	2003-12-16
Well Log Received Date :	2004-01-02
Well Diameter Quarter :	2
Well Dept Quarter :	10
Well Owner Name :	CASCADE POLE AND LUMBER CO
Driller Number :	N/R
Section/Township/Range :	SEC 03, TWP 20N, RNG 03E
Range Fraction Number :	N/R
QTR Section CD :	NW
QTR QTR Section CD :	NE
Tax Parcel Number :	N/R
Last Update :	2005-01-12
WRIA Number :	10
Last Date in Agency List :	2023-01-12

Well Tag Number :	N/R
NIT ID Number :	SE01764
Well Type Code :	R
Well Address :	1640 E MARC, TACOMA

Map Id: 91
Direction: ENE
Distance: 0.739 mi., 3901 ft.
Elevation: 15 ft.
Relative: Lower

Site Name : 251048 | 251104 | 396483
47.256006, -122.411956
WA

Database(s) : [WELLS - WA] ***(cont.)***

Envirosite ID: 47799888
EPA ID: N/R

WELLS - WA ***(cont.)***

County ID :	53
Region Code :	2
Well Completion Date :	2007-07-17
Well Log Received Date :	2007-07-30
Well Diameter Quarter :	N/R
Well Dept Quarter :	N/R
Well Owner Name :	MCFARLAND CASCADE POLE AND LUMBER
Driller Number :	N/R
Section/Township/Range :	SEC 03, TWP 20N, RNG 03E
Range Fraction Number :	N/R
QTR Section CD :	NW
QTR QTR Section CD :	NE
Tax Parcel Number :	N/R
Last Update :	2016-07-22
WRIA Number :	10
Last Date in Agency List :	2023-01-12

Well Tag Number :	N/R
NIT ID Number :	AE02471
Well Type Code :	A
Well Address :	1640 E MARC, TACOMA
County ID :	53
Region Code :	2
Well Completion Date :	2007-07-17
Well Log Received Date :	2007-07-30
Well Diameter Quarter :	N/R
Well Dept Quarter :	N/R
Well Owner Name :	MCFARLAND CASCADE POLE AND LUMBER
Driller Number :	N/R
Section/Township/Range :	SEC 03, TWP 20N, RNG 03E
Range Fraction Number :	N/R
QTR Section CD :	NW
QTR QTR Section CD :	NE
Tax Parcel Number :	N/R
Last Update :	2016-07-22
WRIA Number :	10
Last Date in Agency List :	2023-01-12

Well Tag Number :	AKR882
NIT ID Number :	R063030
Well Type Code :	R
Well Address :	1640 E MARC, TACOMA
County ID :	53
Region Code :	2
Well Completion Date :	2003-12-16
Well Log Received Date :	2004-01-02
Well Diameter Quarter :	2
Well Dept Quarter :	27
Well Owner Name :	CASCADE POLE AND LUMBER CO
Driller Number :	N/R
Section/Township/Range :	SEC 03, TWP 20N, RNG 03E
Range Fraction Number :	N/R
QTR Section CD :	NW
QTR QTR Section CD :	NE
Tax Parcel Number :	N/R

Map Id: 91
Direction: ENE
Distance: 0.739 mi., 3901 ft.
Elevation: 15 ft.
Relative: Lower

Site Name : 251048 | 251104 | 396483
47.256006, -122.411956
WA

Database(s) : [WELLS - WA] ***(cont.)***

Envirosite ID: 47799888
EPA ID: N/R

WELLS - WA ***(cont.)***

Last Update :	2005-01-11
WRIA Number :	10
Last Date in Agency List :	2023-01-12

Well Tag Number :	N/R
NIT ID Number :	AE02471
Well Type Code :	A
Well Address :	1640 E MARC, TACOMA
County ID :	53
Region Code :	2
Well Completion Date :	2007-07-17
Well Log Received Date :	2007-07-30
Well Diameter Quarter :	N/R
Well Dept Quarter :	N/R
Well Owner Name :	MCFARLAND CASCADE POLE AND LUMBER
Driller Number :	N/R
Section/Township/Range :	SEC 03, TWP 20N, RNG 03E
Range Fraction Number :	N/R
QTR Section CD :	NW
QTR QTR Section CD :	NE
Tax Parcel Number :	N/R
Last Update :	2016-07-22
WRIA Number :	10
Last Date in Agency List :	2023-01-12

Well Tag Number :	AKR879
NIT ID Number :	R063030
Well Type Code :	R
Well Address :	1640 E MARC, TACOMA
County ID :	53
Region Code :	2
Well Completion Date :	2003-12-16
Well Log Received Date :	2004-01-02
Well Diameter Quarter :	2
Well Dept Quarter :	11
Well Owner Name :	CASCADE POLE AND LUMBER CO
Driller Number :	N/R
Section/Township/Range :	SEC 03, TWP 20N, RNG 03E
Range Fraction Number :	N/R
QTR Section CD :	NW
QTR QTR Section CD :	NE
Tax Parcel Number :	N/R
Last Update :	2005-01-11
WRIA Number :	10
Last Date in Agency List :	2023-01-12

Well Tag Number :	ACQ786
NIT ID Number :	R028261
Well Type Code :	R
Well Address :	18TH ST AND MARC AVE, TACOMA
County ID :	53
Region Code :	2
Well Completion Date :	1996-12-18
Well Log Received Date :	N/R

Map Id: 91
Direction: ENE
Distance: 0.739 mi., 3901 ft.
Elevation: 15 ft.
Relative: Lower

Site Name : 251048 | 251104 | 396483
47.256006, -122.411956
WA

Database(s) : [WELLS - WA] ***(cont.)***

Envirosite ID: 47799888
EPA ID: N/R

WELLS - WA ***(cont.)***

Well Diameter Quarter :	N/R
Well Dept Quarter :	N/R
Well Owner Name :	CASCADE POLE
Driller Number :	N/R
Section/Township/Range :	SEC 03, TWP 20N, RNG 03E
Range Fraction Number :	N/R
QTR Section CD :	NW
QTR QTR Section CD :	NE
Tax Parcel Number :	N/R
Last Update :	N/R
WRIA Number :	10
Last Date in Agency List :	2023-01-12

Well Tag Number :	AEP189
NIT ID Number :	W103772
Well Type Code :	W
Well Address :	1630 E 18TH ST TACOMA, WA
County ID :	53
Region Code :	2
Well Completion Date :	2000-04-27
Well Log Received Date :	2000-05-09
Well Diameter Quarter :	30
Well Dept Quarter :	30
Well Owner Name :	TRIPLE E LEASING C/O RECOVERY 1, INC.
Driller Number :	N/R
Section/Township/Range :	SEC 03, TWP 20N, RNG 03E
Range Fraction Number :	N/R
QTR Section CD :	NW
QTR QTR Section CD :	NE
Tax Parcel Number :	0320302030
Last Update :	N/R
WRIA Number :	10
Last Date in Agency List :	2023-01-12

Well Tag Number :	N/R
NIT ID Number :	A009720
Well Type Code :	A
Well Address :	1630 E 18TH ST, TACOMA WA
County ID :	53
Region Code :	2
Well Completion Date :	2000-04-28
Well Log Received Date :	2000-05-09
Well Diameter Quarter :	8
Well Dept Quarter :	20
Well Owner Name :	TRIPLE E LEASING C/O
Driller Number :	N/R
Section/Township/Range :	SEC 03, TWP 20N, RNG 03E
Range Fraction Number :	N/R
QTR Section CD :	NW
QTR QTR Section CD :	NE
Tax Parcel Number :	0320032030
Last Update :	N/R
WRIA Number :	10
Last Date in Agency List :	2023-01-12

Map Id: 92
Direction: WSW
Distance: 0.749 mi., 3954 ft.
Elevation: 334 ft.
Relative: Higher

Site Name : 37440 | 527251 | 527253
47.248414, -122.447547
WA

Database(s) : [WELLS - WA]

Envirosite ID: 47779786
EPA ID: N/R

WELLS - WA

Well Tag Number :	N/R
NIT ID Number :	A109984
Well Type Code :	A
Well Address :	SOUTH G ST AND SOUTH 13TH ST
County ID :	53
Region Code :	2
Well Completion Date :	2008-02-14
Well Log Received Date :	2008-05-22
Well Diameter Quarter :	7
Well Dept Quarter :	20
Well Owner Name :	CATHOLIC COMMUNITY SVCS
Driller Number :	N/R
Section/Township/Range :	SEC 05, TWP 20N, RNG 03E
Range Fraction Number :	N/R
QTR Section CD :	SE
QTR QTR Section CD :	NE
Tax Parcel Number :	N/R
Last Update :	2008-05-27
WRIA Number :	10
Last Date in Agency List :	2023-01-12

Well Tag Number :	N/R
NIT ID Number :	S030289
Well Type Code :	R
Well Address :	SOUTH G ST AND SOUTH 13TH ST
County ID :	53
Region Code :	2
Well Completion Date :	2008-02-14
Well Log Received Date :	2008-05-22
Well Diameter Quarter :	7
Well Dept Quarter :	10
Well Owner Name :	CATHOLIC COMMUNITY SVCS
Driller Number :	N/R
Section/Township/Range :	SEC 05, TWP 20N, RNG 03E
Range Fraction Number :	N/R
QTR Section CD :	SE
QTR QTR Section CD :	NE
Tax Parcel Number :	N/R
Last Update :	2008-05-27
WRIA Number :	10
Last Date in Agency List :	2023-01-12

Well Tag Number :	N/R
NIT ID Number :	R018109
Well Type Code :	R
Well Address :	1222 TACOMA AVE S, TACOMA
County ID :	53
Region Code :	2
Well Completion Date :	N/R
Well Log Received Date :	N/R
Well Diameter Quarter :	N/R
Well Dept Quarter :	N/R
Well Owner Name :	LABOR READY
Driller Number :	1939
Section/Township/Range :	SEC 05, TWP 20N, RNG 03E

Map Id: 92
Direction: WSW
Distance: 0.749 mi., 3954 ft.
Elevation: 334 ft.
Relative: Higher

Site Name : 37440 | 527251 | 527253
47.248414, -122.447547
WA

Database(s) : [WELLS - WA] ***(cont.)***

Envirosite ID: 47779786
EPA ID: N/R

WELLS - WA ***(cont.)***

Range Fraction Number :	N/R
QTR Section CD :	SE
QTR QTR Section CD :	NE
Tax Parcel Number :	N/R
Last Update :	N/R
WRIA Number :	10
Last Date in Agency List :	2023-01-12

Well Tag Number :	N/R
NIT ID Number :	S030289
Well Type Code :	R
Well Address :	SOUTH G ST AND SOUTH 13TH ST
County ID :	53
Region Code :	2
Well Completion Date :	2008-02-14
Well Log Received Date :	2008-05-22
Well Diameter Quarter :	7
Well Dept Quarter :	20
Well Owner Name :	CATHOLIC COMMUNITY SVCS
Driller Number :	N/R
Section/Township/Range :	SEC 05, TWP 20N, RNG 03E
Range Fraction Number :	N/R
QTR Section CD :	SE
QTR QTR Section CD :	NE
Tax Parcel Number :	N/R
Last Update :	2008-05-27
WRIA Number :	10
Last Date in Agency List :	2023-01-12

Well Tag Number :	N/R
NIT ID Number :	A109984
Well Type Code :	A
Well Address :	SOUTH G ST AND SOUTH 13TH ST
County ID :	53
Region Code :	2
Well Completion Date :	2008-02-14
Well Log Received Date :	2008-05-22
Well Diameter Quarter :	7
Well Dept Quarter :	10
Well Owner Name :	CATHOLIC COMMUNITY SVCS
Driller Number :	N/R
Section/Township/Range :	SEC 05, TWP 20N, RNG 03E
Range Fraction Number :	N/R
QTR Section CD :	SE
QTR QTR Section CD :	NE
Tax Parcel Number :	N/R
Last Update :	2008-05-27
WRIA Number :	10
Last Date in Agency List :	2023-01-12

Well Tag Number :	N/R
NIT ID Number :	S030289
Well Type Code :	R
Well Address :	SOUTH G ST AND SOUTH 13TH ST

Map Id: 92
Direction: WSW
Distance: 0.749 mi., 3954 ft.
Elevation: 334 ft.
Relative: Higher

Site Name : 37440 | 527251 | 527253
47.248414, -122.447547
WA

Database(s) : [WELLS - WA] ***(cont.)***

Envirosite ID: 47779786
EPA ID: N/R

WELLS - WA ***(cont.)***

County ID :	53
Region Code :	2
Well Completion Date :	2008-02-14
Well Log Received Date :	2008-05-22
Well Diameter Quarter :	7
Well Dept Quarter :	20
Well Owner Name :	CATHOLIC COMMUNITY SVCS
Driller Number :	N/R
Section/Township/Range :	SEC 05, TWP 20N, RNG 03E
Range Fraction Number :	N/R
QTR Section CD :	SE
QTR QTR Section CD :	NE
Tax Parcel Number :	N/R
Last Update :	2008-05-27
WRIA Number :	10
Last Date in Agency List :	2023-01-12

Well Tag Number :	N/R
NIT ID Number :	S030289
Well Type Code :	R
Well Address :	SOUTH G ST AND SOUTH 13TH ST
County ID :	53
Region Code :	2
Well Completion Date :	2008-02-14
Well Log Received Date :	2008-05-22
Well Diameter Quarter :	7
Well Dept Quarter :	10
Well Owner Name :	CATHOLIC COMMUNITY SVCS
Driller Number :	N/R
Section/Township/Range :	SEC 05, TWP 20N, RNG 03E
Range Fraction Number :	N/R
QTR Section CD :	SE
QTR QTR Section CD :	NE
Tax Parcel Number :	N/R
Last Update :	2008-05-27
WRIA Number :	10
Last Date in Agency List :	2023-01-12

Well Tag Number :	N/R
NIT ID Number :	A109984
Well Type Code :	A
Well Address :	SOUTH G ST AND SOUTH 13TH ST
County ID :	53
Region Code :	2
Well Completion Date :	2008-02-14
Well Log Received Date :	2008-05-22
Well Diameter Quarter :	7
Well Dept Quarter :	20
Well Owner Name :	CATHOLIC COMMUNITY SVCS
Driller Number :	N/R
Section/Township/Range :	SEC 05, TWP 20N, RNG 03E
Range Fraction Number :	N/R
QTR Section CD :	SE
QTR QTR Section CD :	NE
Tax Parcel Number :	N/R

Map Id: 92
Direction: WSW
Distance: 0.749 mi., 3954 ft.
Elevation: 334 ft.
Relative: Higher

Site Name : 37440 | 527251 | 527253
47.248414, -122.447547
WA

Database(s) : [WELLS - WA] ***(cont.)***

Envirosite ID: 47779786
EPA ID: N/R

WELLS - WA ***(cont.)***

Last Update :	2008-05-27
WRIA Number :	10
Last Date in Agency List :	2023-01-12

Map Id: 93
Direction: E
Distance: 0.751 mi., 3968 ft.
Elevation: 16 ft.
Relative: Higher

Site Name : 1924299 | 1924301 | 1924302
47.250486, -122.409588
WA

Database(s) : [WELLS - WA]

Envirosite ID: 47813750
EPA ID: N/R

WELLS - WA

Well Tag Number :	N/R
NIT ID Number :	013909
Well Type Code :	R
Well Address :	N/R
County ID :	53
Region Code :	2
Well Completion Date :	1988-04-14
Well Log Received Date :	1988-05-17
Well Diameter Quarter :	N/R
Well Dept Quarter :	N/R
Well Owner Name :	PUGET SOUND BY-PRODUCTS
Driller Number :	N/R
Section/Township/Range :	SEC 03, TWP 20N, RNG 03E
Range Fraction Number :	N/R
QTR Section CD :	N/R
QTR QTR Section CD :	N/R
Tax Parcel Number :	N/R
Last Update :	N/R
WRIA Number :	10
Last Date in Agency List :	2023-01-12

Well Tag Number :	N/R
NIT ID Number :	037289
Well Type Code :	R
Well Address :	1630 EAST 18TH, TACOMA
County ID :	53
Region Code :	2
Well Completion Date :	1991-02-07
Well Log Received Date :	N/R
Well Diameter Quarter :	N/R
Well Dept Quarter :	N/R
Well Owner Name :	CHICAGO BRIDGE & IRON
Driller Number :	N/R
Section/Township/Range :	SEC 03, TWP 20N, RNG 03E
Range Fraction Number :	N/R
QTR Section CD :	N/R
QTR QTR Section CD :	N/R
Tax Parcel Number :	N/R

Map Id: 93
Direction: E
Distance: 0.751 mi., 3968 ft.
Elevation: 16 ft.
Relative: Higher

Site Name : 1924299 | 1924301 | 1924302
47.250486, -122.409588
WA

Database(s) : [WELLS - WA] ***(cont.)***

Envirosite ID: 47813750
EPA ID: N/R

WELLS - WA ***(cont.)***

Last Update :	2016-07-22
WRIA Number :	10
Last Date in Agency List :	2023-01-12
Well Tag Number :	N/R
NIT ID Number :	N/R
Well Type Code :	W
Well Address :	N/R
County ID :	53
Region Code :	2
Well Completion Date :	N/R
Well Log Received Date :	N/R
Well Diameter Quarter :	0
Well Dept Quarter :	90
Well Owner Name :	City of Tacoma
Driller Number :	N/R
Section/Township/Range :	SEC 3, TWP 20N, RNG 3E
Range Fraction Number :	N/R
QTR Section CD :	N/R
QTR QTR Section CD :	N/R
Tax Parcel Number :	N/R
Last Update :	2019-10-23
WRIA Number :	N/R
Last Date in Agency List :	2023-01-12
Well Tag Number :	N/R
NIT ID Number :	037289
Well Type Code :	R
Well Address :	1630 EAST 18TH, TACOMA
County ID :	53
Region Code :	2
Well Completion Date :	1991-02-07
Well Log Received Date :	N/R
Well Diameter Quarter :	N/R
Well Dept Quarter :	N/R
Well Owner Name :	CHICAGO BRIDGE & IRON
Driller Number :	N/R
Section/Township/Range :	SEC 03, TWP 20N, RNG 03E
Range Fraction Number :	N/R
QTR Section CD :	N/R
QTR QTR Section CD :	N/R
Tax Parcel Number :	N/R
Last Update :	2016-07-22
WRIA Number :	10
Last Date in Agency List :	2023-01-12
Well Tag Number :	N/R
NIT ID Number :	037289
Well Type Code :	R
Well Address :	1630 EAST 18TH, TACOMA
County ID :	53
Region Code :	2
Well Completion Date :	1991-02-06
Well Log Received Date :	N/R

Map Id: 93
Direction: E
Distance: 0.751 mi., 3968 ft.
Elevation: 16 ft.
Relative: Higher

Site Name : 1924299 | 1924301 | 1924302
47.250486, -122.409588
WA

Database(s) : [WELLS - WA] ***(cont.)***

Envirosite ID: 47813750
EPA ID: N/R

WELLS - WA ***(cont.)***

Well Diameter Quarter :	N/R
Well Dept Quarter :	N/R
Well Owner Name :	CHICAGO BRIDGE & IRON
Driller Number :	N/R
Section/Township/Range :	SEC 03, TWP 20N, RNG 03E
Range Fraction Number :	N/R
QTR Section CD :	N/R
QTR QTR Section CD :	N/R
Tax Parcel Number :	N/R
Last Update :	2016-07-22
WRIA Number :	10
Last Date in Agency List :	2023-01-12

Well Tag Number :	N/R
NIT ID Number :	040137
Well Type Code :	R
Well Address :	N/R
County ID :	53
Region Code :	2
Well Completion Date :	N/R
Well Log Received Date :	1991-09-10
Well Diameter Quarter :	N/R
Well Dept Quarter :	N/R
Well Owner Name :	HWY 99 & 26TH AVE
Driller Number :	1751
Section/Township/Range :	SEC 03, TWP 20N, RNG 03E
Range Fraction Number :	N/R
QTR Section CD :	N/R
QTR QTR Section CD :	N/R
Tax Parcel Number :	N/R
Last Update :	N/R
WRIA Number :	10
Last Date in Agency List :	2023-01-12

Well Tag Number :	N/R
NIT ID Number :	N/R
Well Type Code :	W
Well Address :	N/R
County ID :	53
Region Code :	2
Well Completion Date :	N/R
Well Log Received Date :	N/R
Well Diameter Quarter :	16
Well Dept Quarter :	575
Well Owner Name :	Fiber Board Co
Driller Number :	N/R
Section/Township/Range :	SEC 3, TWP 20N, RNG 3E
Range Fraction Number :	N/R
QTR Section CD :	N/R
QTR QTR Section CD :	N/R
Tax Parcel Number :	N/R
Last Update :	2019-10-23
WRIA Number :	N/R
Last Date in Agency List :	2023-01-12

Map Id: 93
Direction: E
Distance: 0.751 mi., 3968 ft.
Elevation: 16 ft.
Relative: Higher

Site Name : 1924299 | 1924301 | 1924302
47.250486, -122.409588
WA

Database(s) : [WELLS - WA] ***(cont.)***

Envirosite ID: 47813750
EPA ID: N/R

WELLS - WA ***(cont.)***

Well Tag Number :	N/R
NIT ID Number :	013909
Well Type Code :	R
Well Address :	N/R
County ID :	53
Region Code :	2
Well Completion Date :	1988-04-15
Well Log Received Date :	1988-05-17
Well Diameter Quarter :	N/R
Well Dept Quarter :	N/R
Well Owner Name :	PUGET SOUND BY-PRODUCTS
Driller Number :	N/R
Section/Township/Range :	SEC 03, TWP 20N, RNG 03E
Range Fraction Number :	N/R
QTR Section CD :	N/R
QTR QTR Section CD :	N/R
Tax Parcel Number :	N/R
Last Update :	N/R
WRIA Number :	10
Last Date in Agency List :	2023-01-12

Well Tag Number :	N/R
NIT ID Number :	D007882
Well Type Code :	W
Well Address :	1630 E 18TH ST, TACOMA, 98421
County ID :	53
Region Code :	2
Well Completion Date :	1993-08-23
Well Log Received Date :	1994-06-07
Well Diameter Quarter :	4
Well Dept Quarter :	20
Well Owner Name :	LEASING / RECOVERY ONE
Driller Number :	2066
Section/Township/Range :	SEC 03, TWP 20N, RNG 03E
Range Fraction Number :	N/R
QTR Section CD :	N/R
QTR QTR Section CD :	N/R
Tax Parcel Number :	N/R
Last Update :	N/R
WRIA Number :	10
Last Date in Agency List :	2023-01-12

Well Tag Number :	N/R
NIT ID Number :	N/R
Well Type Code :	W
Well Address :	N/R
County ID :	53
Region Code :	2
Well Completion Date :	N/R
Well Log Received Date :	N/R
Well Diameter Quarter :	12
Well Dept Quarter :	779
Well Owner Name :	City of Tacoma
Driller Number :	N/R
Section/Township/Range :	SEC 3, TWP 20N, RNG 3E

Map Id: 93
Direction: E
Distance: 0.751 mi., 3968 ft.
Elevation: 16 ft.
Relative: Higher

Site Name : 1924299 | 1924301 | 1924302
47.250486, -122.409588
WA

Database(s) : [WELLS - WA] ***(cont.)***

Envirosite ID: 47813750
EPA ID: N/R

WELLS - WA ***(cont.)***

Range Fraction Number :	N/R
QTR Section CD :	N/R
QTR QTR Section CD :	N/R
Tax Parcel Number :	N/R
Last Update :	2019-10-23
WRIA Number :	N/R
Last Date in Agency List :	2023-01-12

Well Tag Number :	N/R
NIT ID Number :	N/R
Well Type Code :	W
Well Address :	N/R
County ID :	53
Region Code :	2
Well Completion Date :	N/R
Well Log Received Date :	N/R
Well Diameter Quarter :	6
Well Dept Quarter :	67
Well Owner Name :	ARNOLD JOHNSON
Driller Number :	N/R
Section/Township/Range :	SEC 03, TWP 20N, RNG 03E
Range Fraction Number :	N/R
QTR Section CD :	N/R
QTR QTR Section CD :	N/R
Tax Parcel Number :	N/R
Last Update :	N/R
WRIA Number :	10
Last Date in Agency List :	2023-01-12

Well Tag Number :	N/R
NIT ID Number :	040950
Well Type Code :	R
Well Address :	N/R
County ID :	53
Region Code :	2
Well Completion Date :	N/R
Well Log Received Date :	N/R
Well Diameter Quarter :	N/R
Well Dept Quarter :	N/R
Well Owner Name :	SPECIALIZED TRUCKING
Driller Number :	N/R
Section/Township/Range :	SEC 03, TWP 20N, RNG 03E
Range Fraction Number :	N/R
QTR Section CD :	N/R
QTR QTR Section CD :	N/R
Tax Parcel Number :	N/R
Last Update :	N/R
WRIA Number :	10
Last Date in Agency List :	2023-01-12

Well Tag Number :	N/R
NIT ID Number :	N/R
Well Type Code :	W
Well Address :	N/R

Map Id: 93
Direction: E
Distance: 0.751 mi., 3968 ft.
Elevation: 16 ft.
Relative: Higher

Site Name : 1924299 | 1924301 | 1924302
47.250486, -122.409588
WA

Database(s) : [WELLS - WA] ***(cont.)***

Envirosite ID: 47813750
EPA ID: N/R

WELLS - WA ***(cont.)***

County ID :	53
Region Code :	2
Well Completion Date :	N/R
Well Log Received Date :	N/R
Well Diameter Quarter :	12
Well Dept Quarter :	534
Well Owner Name :	CITY OF TACOMA, DEPT. OF PUBLIC WKS.
Driller Number :	N/R
Section/Township/Range :	SEC 03, TWP 20N, RNG 03E
Range Fraction Number :	N/R
QTR Section CD :	N/R
QTR QTR Section CD :	N/R
Tax Parcel Number :	N/R
Last Update :	N/R
WRIA Number :	10
Last Date in Agency List :	2023-01-12

Well Tag Number :	N/R
NIT ID Number :	N/R
Well Type Code :	W
Well Address :	N/R
County ID :	53
Region Code :	2
Well Completion Date :	N/R
Well Log Received Date :	N/R
Well Diameter Quarter :	12
Well Dept Quarter :	534
Well Owner Name :	City of Tacoma Public Works
Driller Number :	N/R
Section/Township/Range :	SEC 3, TWP 20N, RNG 3E
Range Fraction Number :	N/R
QTR Section CD :	N/R
QTR QTR Section CD :	N/R
Tax Parcel Number :	N/R
Last Update :	2019-10-23
WRIA Number :	N/R
Last Date in Agency List :	2023-01-12

Well Tag Number :	N/R
NIT ID Number :	N/R
Well Type Code :	W
Well Address :	N/R
County ID :	53
Region Code :	2
Well Completion Date :	N/R
Well Log Received Date :	N/R
Well Diameter Quarter :	8
Well Dept Quarter :	550
Well Owner Name :	Fox Dairy Farm
Driller Number :	N/R
Section/Township/Range :	SEC 3, TWP 20N, RNG 3E
Range Fraction Number :	N/R
QTR Section CD :	N/R
QTR QTR Section CD :	N/R
Tax Parcel Number :	N/R

Map Id: 93
Direction: E
Distance: 0.751 mi., 3968 ft.
Elevation: 16 ft.
Relative: Higher

Site Name : 1924299 | 1924301 | 1924302
47.250486, -122.409588
WA

Database(s) : [WELLS - WA] ***(cont.)***

Envirosite ID: 47813750
EPA ID: N/R

WELLS - WA ***(cont.)***

Last Update :	2019-10-23
WRIA Number :	N/R
Last Date in Agency List :	2023-01-12

Map Id: L94
Direction: SW
Distance: 0.752 mi., 3968 ft.
Elevation: 114 ft.
Relative: Higher

Site Name : 471424122262001
47.240932, -122.438735
WA

Database(s) : [NWIS]

Envirosite ID: 20165759
EPA ID: N/R

NWIS

Site Identification Number :	471424122262001
Site Type :	Well
Station Name :	20N/03E-09D03
Agency :	U.S. Geological Survey
District :	N/R
State :	WA
County :	Pierce County
Country :	USA
Land Net Location :	NWNWS09 T20N R03E W
Name of Location Map :	TACOMA SOUTH
Scale of Location Map :	24000
Altitude of Gage/Land Surface :	110
Method Altitude Determined :	Interpolated from topographic map.
Altitude Accuracy :	10
Altitude Datum :	National Geodetic Vertical Datum of 1929
Hydrologic Unit :	Puget Sound
Drainage Basin :	N/R
Topographic Setting :	N/R
Flags for the Type of Data Collected:	NNNNNNNNNNNNNNNNNNNNNNNNNNNNNO
Flags for Instruments at Site :	NNNNNNNNNNNNNNNNNNNNNNNNNNNNN
Date of First Construction :	1949-07-01
Date Site Established or Inventoried:	1995-06-20
Drainage Area :	N/R
Contributing Drainage Area :	N/R
Data Reliability :	Data have been checked by the reporting agency.
Data-Other GW Files :	YYYYNYNN
National Aquifer :	N/R
Local Aquifer :	N/R
Local Aquifer Type :	N/R
Well Depth :	N/R
Hole Depth :	677
Source of Depth Data :	D
Project Number :	WA39400
Real-Time Data Flag :	0
Peak-Streamflow Data Begin Date :	N/R
Peak-Streamflow Data End Date :	N/R
Peak-Streamflow Data Count :	0
Water-Quality Data Begin Date :	1966-09-01
Water-Quality Data End Date :	1966-09-01

Map Id: L94
Direction: SW
Distance: 0.752 mi., 3968 ft.
Elevation: 114 ft.
Relative: Higher

Site Name : 471424122262001
47.240932, -122.438735
WA

Database(s) : [NWIS] ***(cont.)***

Envirosite ID: 20165759
EPA ID: N/R

NWIS ***(cont.)***

Water-Quality Data Count :	1
Field Water-Level Measurements Begin Date:	1949-07-01
Field Water-level Measurements End Date:	1960-05-01
Field Water-Level Measurements Count:	2
Site-Visit Data Begin Date :	N/R
Site-Visit Data End Date :	N/R
Site-Visit Data Count :	0
Latitude :	47.240932
Longitude :	-122.438735
Last Date in Agency List :	2023-02-13

Map Id: 95
Direction: N
Distance: 0.754 mi., 3984 ft.
Elevation: 7 ft.
Relative: Lower

Site Name : 1240167 | 1240265 | 1240399
47.265096, -122.430707
WA

Database(s) : [WELLS - WA]

Envirosite ID: 47795785
EPA ID: N/R

WELLS - WA

Well Tag Number :	N/R
NIT ID Number :	N/R
Well Type Code :	R
Well Address :	N/R
County ID :	53
Region Code :	2
Well Completion Date :	N/R
Well Log Received Date :	N/R
Well Diameter Quarter :	0
Well Dept Quarter :	0
Well Owner Name :	B.P (D) STREET TACOMA
Driller Number :	N/R
Section/Township/Range :	SEC 33, TWP 21N, RNG 3E
Range Fraction Number :	N/R
QTR Section CD :	N/R
QTR QTR Section CD :	N/R
Tax Parcel Number :	N/R
Last Update :	2016-01-20
WRIA Number :	N/R
Last Date in Agency List :	2023-01-12

Well Tag Number :	N/R
NIT ID Number :	N/R
Well Type Code :	R
Well Address :	N/R
County ID :	53
Region Code :	2
Well Completion Date :	N/R
Well Log Received Date :	N/R

Map Id: 95
Direction: N
Distance: 0.754 mi., 3984 ft.
Elevation: 7 ft.
Relative: Lower

Site Name : 1240167 | 1240265 | 1240399
47.265096, -122.430707
WA

Database(s) : [WELLS - WA] ***(cont.)***

Envirosite ID: 47795785
EPA ID: N/R

WELLS - WA ***(cont.)***

Well Diameter Quarter :	0
Well Dept Quarter :	0
Well Owner Name :	B.P. (D) STREET TACOMA
Driller Number :	N/R
Section/Township/Range :	SEC 33, TWP 21N, RNG 3E
Range Fraction Number :	N/R
QTR Section CD :	N/R
QTR QTR Section CD :	N/R
Tax Parcel Number :	N/R
Last Update :	2016-01-20
WRIA Number :	N/R
Last Date in Agency List :	2023-01-12

Well Tag Number :	N/R
NIT ID Number :	R016845
Well Type Code :	R
Well Address :	N/R
County ID :	53
Region Code :	2
Well Completion Date :	1995-03-29
Well Log Received Date :	1995-04-14
Well Diameter Quarter :	4
Well Dept Quarter :	18
Well Owner Name :	SUPERIOR OIL
Driller Number :	N/R
Section/Township/Range :	SEC 33, TWP 21N, RNG 03E
Range Fraction Number :	N/R
QTR Section CD :	N/R
QTR QTR Section CD :	N/R
Tax Parcel Number :	N/R
Last Update :	N/R
WRIA Number :	10
Last Date in Agency List :	2023-01-12

Well Tag Number :	N/R
NIT ID Number :	020335
Well Type Code :	R
Well Address :	N/R
County ID :	53
Region Code :	2
Well Completion Date :	N/R
Well Log Received Date :	1990-05-14
Well Diameter Quarter :	N/R
Well Dept Quarter :	N/R
Well Owner Name :	B P OIL
Driller Number :	N/R
Section/Township/Range :	SEC 33, TWP 21N, RNG 03E
Range Fraction Number :	N/R
QTR Section CD :	N/R
QTR QTR Section CD :	N/R
Tax Parcel Number :	N/R
Last Update :	N/R
WRIA Number :	10
Last Date in Agency List :	2023-01-12

Map Id: 95
Direction: N
Distance: 0.754 mi., 3984 ft.
Elevation: 7 ft.
Relative: Lower

Site Name : 1240167 | 1240265 | 1240399
47.265096, -122.430707
WA

Database(s) : [WELLS - WA] ***(cont.)***

Envirosite ID: 47795785
EPA ID: N/R

WELLS - WA ***(cont.)***

Well Tag Number :	N/R
NIT ID Number :	N/R
Well Type Code :	R
Well Address :	N/R
County ID :	53
Region Code :	2
Well Completion Date :	N/R
Well Log Received Date :	N/R
Well Diameter Quarter :	0
Well Dept Quarter :	0
Well Owner Name :	B.P. (D) STREET TACOMA
Driller Number :	N/R
Section/Township/Range :	SEC 33, TWP 21N, RNG 3E
Range Fraction Number :	N/R
QTR Section CD :	N/R
QTR QTR Section CD :	N/R
Tax Parcel Number :	N/R
Last Update :	2016-01-20
WRIA Number :	N/R
Last Date in Agency List :	2023-01-12

Map Id: L96
Direction: SW
Distance: 0.757 mi., 3998 ft.
Elevation: 138 ft.
Relative: Higher

Site Name : 471428122261601
47.240932, -122.439013
WA

Database(s) : [NWIS]

Envirosite ID: 20204175
EPA ID: N/R

NWIS

Site Identification Number :	471428122261601
Site Type :	Well
Station Name :	20N/03E-09D06
Agency :	U.S. Geological Survey
District :	N/R
State :	WA
County :	Pierce County
Country :	USA
Land Net Location :	NWNWS09 T20N R03E W
Name of Location Map :	TACOMA SOUTH
Scale of Location Map :	24000
Altitude of Gage/Land Surface :	130
Method Altitude Determined :	Interpolated from topographic map.
Altitude Accuracy :	10
Altitude Datum :	National Geodetic Vertical Datum of 1929
Hydrologic Unit :	Puget Sound
Drainage Basin :	N/R
Topographic Setting :	Upland draw
Flags for the Type of Data Collected:	NNNNNNNNNNNNNNNNNNNNNNNNNNNNO
Flags for Instruments at Site :	NNNNNNNNNNNNNNNNNNNNNNNNNNNNN
Date of First Construction :	1947-01-06
Date Site Established or Inventoried:	1985-05-16

Map Id: L96
Direction: SW
Distance: 0.757 mi., 3998 ft.
Elevation: 138 ft.
Relative: Higher

Site Name : 471428122261601
47.240932, -122.439013
WA

Database(s) : [NWIS] ***(cont.)***

Envirosite ID: 20204175
EPA ID: N/R

NWIS ***(cont.)***

Drainage Area :	N/R
Contributing Drainage Area :	N/R
Data Reliability :	Data have been checked by the reporting agency.
Data-Other GW Files :	YYNNNYNN
National Aquifer :	N/R
Local Aquifer :	N/R
Local Aquifer Type :	N/R
Well Depth :	250
Hole Depth :	250
Source of Depth Data :	A
Project Number :	N/R
Real-Time Data Flag :	0
Peak-Streamflow Data Begin Date :	N/R
Peak-Streamflow Data End Date :	N/R
Peak-Streamflow Data Count :	0
Water-Quality Data Begin Date :	N/R
Water-Quality Data End Date :	N/R
Water-Quality Data Count :	0
Field Water-Level Measurements Begin Date:	1947-01-06
Field Water-level Measurements End Date:	1947-01-06
Field Water-Level Measurements Count:	1
Site-Visit Data Begin Date :	N/R
Site-Visit Data End Date :	N/R
Site-Visit Data Count :	0
Latitude :	47.240932
Longitude :	-122.439013
Last Date in Agency List :	2023-02-13

Map Id: K97
Direction: SSW
Distance: 0.761 mi., 4019 ft.
Elevation: 58 ft.
Relative: Higher

Site Name : 471423122255701
47.239544, -122.433735
WA

Database(s) : [NWIS]

Envirosite ID: 20016290
EPA ID: N/R

NWIS

Site Identification Number :	471423122255701
Site Type :	Well
Station Name :	20N/03E-09C01
Agency :	U.S. Geological Survey
District :	N/R
State :	WA
County :	Pierce County
Country :	USA
Land Net Location :	NENWS09 T20N R03E W
Name of Location Map :	TACOMA SOUTH
Scale of Location Map :	24000
Altitude of Gage/Land Surface :	65
Method Altitude Determined :	Interpolated from topographic map.

Map Id: K97
Direction: SSW
Distance: 0.761 mi., 4019 ft.
Elevation: 58 ft.
Relative: Higher

Site Name : 471423122255701
47.239544, -122.433735
WA

Database(s) : [NWIS] ***(cont.)***

Envirosite ID: 20016290
EPA ID: N/R

NWIS ***(cont.)***

Altitude Accuracy :	10
Altitude Datum :	National Geodetic Vertical Datum of 1929
Hydrologic Unit :	Puget Sound
Drainage Basin :	N/R
Topographic Setting :	N/R
Flags for the Type of Data Collected:	NNNNNNNNNNNNNNNNNNNNNNNNNNNNO
Flags for Instruments at Site :	NNNNNNNNNNNNNNNNNNNNNNNNNNNNN
Date of First Construction :	1937-02-01
Date Site Established or Inventoried:	1960-03-16
Drainage Area :	N/R
Contributing Drainage Area :	N/R
Data Reliability :	Unchecked data.
Data-Other GW Files :	YYNNNYNN
National Aquifer :	N/R
Local Aquifer :	N/R
Local Aquifer Type :	N/R
Well Depth :	120
Hole Depth :	N/R
Source of Depth Data :	D
Project Number :	N/R
Real-Time Data Flag :	0
Peak-Streamflow Data Begin Date :	N/R
Peak-Streamflow Data End Date :	N/R
Peak-Streamflow Data Count :	0
Water-Quality Data Begin Date :	N/R
Water-Quality Data End Date :	N/R
Water-Quality Data Count :	0
Field Water-Level Measurements Begin Date:	1957-01-04
Field Water-level Measurements End Date:	1957-01-04
Field Water-Level Measurements Count:	1
Site-Visit Data Begin Date :	N/R
Site-Visit Data End Date :	N/R
Site-Visit Data Count :	0
Latitude :	47.239544
Longitude :	-122.433735
Last Date in Agency List :	2023-02-13

Map Id: L98
Direction: SW
Distance: 0.774 mi., 4089 ft.
Elevation: 138 ft.
Relative: Higher

Site Name : 471427122261601
47.240655, -122.439013
WA

Database(s) : [NWIS]

Envirosite ID: 20287502
EPA ID: N/R

NWIS

Site Identification Number :	471427122261601
Site Type :	Well
Station Name :	20N/03E-09D07
Agency :	U.S. Geological Survey

Map Id: L98
Direction: SW
Distance: 0.774 mi., 4089 ft.
Elevation: 138 ft.
Relative: Higher

Site Name : 471427122261601
47.240655, -122.439013
WA

Database(s) : [NWIS] ***(cont.)***

Envirosite ID: 20287502
EPA ID: N/R

NWIS ***(cont.)***

District :	N/R
State :	WA
County :	Pierce County
Country :	USA
Land Net Location :	NWNWS09 T20N R03E W
Name of Location Map :	N/R
Scale of Location Map :	N/R
Altitude of Gage/Land Surface :	132
Method Altitude Determined :	Interpolated from Digital Elevation Model
Altitude Accuracy :	100
Altitude Datum :	North American Vertical Datum of 1988
Hydrologic Unit :	Puyallup
Drainage Basin :	Missouri Region
Topographic Setting :	N/R
Flags for the Type of Data Collected:	NNNNNNNNNNNNNNNNNNNNNNNNNNNNNN
Flags for Instruments at Site :	NNNNNNNNNNNNNNNNNNNNNNNNNNNNNN
Date of First Construction :	1982-05-03
Date Site Established or Inventoried:	1982-05-03
Drainage Area :	N/R
Contributing Drainage Area :	N/R
Data Reliability :	Unchecked data.
Data-Other GW Files :	YYNYNNNN
National Aquifer :	N/R
Local Aquifer :	Unclassified Overburden
Local Aquifer Type :	N/R
Well Depth :	54
Hole Depth :	54
Source of Depth Data :	D
Project Number :	WA00228
Real-Time Data Flag :	N/R
Peak-Streamflow Data Begin Date :	N/R
Peak-Streamflow Data End Date :	N/R
Peak-Streamflow Data Count :	N/R
Water-Quality Data Begin Date :	N/R
Water-Quality Data End Date :	N/R
Water-Quality Data Count :	N/R
Field Water-Level Measurements Begin Date:	N/R
Field Water-level Measurements End Date:	N/R
Field Water-Level Measurements Count:	N/R
Site-Visit Data Begin Date :	N/R
Site-Visit Data End Date :	N/R
Site-Visit Data Count :	N/R
Latitude :	47.240655
Longitude :	-122.439013
Last Date in Agency List :	2023-02-13

Map Id: 99
Direction: SE
Distance: 0.790 mi., 4170 ft.
Elevation: 16 ft.
Relative: Higher

Site Name : 2018829 | 2018830
47.240039, -122.419051
WA

Database(s) : [WELLS - WA]

Envirosite ID: 51524916
EPA ID: N/R

WELLS - WA

Well Tag Number :	N/R
NIT ID Number :	SE76397
Well Type Code :	R
Well Address :	E 25th St
County ID :	53
Region Code :	4
Well Completion Date :	2021-01-04
Well Log Received Date :	2021-01-22
Well Diameter Quarter :	6
Well Dept Quarter :	80
Well Owner Name :	SAVAGE WHLSL BLDG MATERIALS INC
Driller Number :	2330
Section/Township/Range :	SEC 37, TWP 20N, RNG 03E
Range Fraction Number :	N/R
QTR Section CD :	SE
QTR QTR Section CD :	NE
Tax Parcel Number :	2075340011
Last Update :	2021-03-01
WRIA Number :	10
Last Date in Agency List :	2023-01-12

Well Tag Number :	N/R
NIT ID Number :	AE64304
Well Type Code :	A
Well Address :	E 25th St
County ID :	53
Region Code :	4
Well Completion Date :	2021-01-04
Well Log Received Date :	2021-01-22
Well Diameter Quarter :	6
Well Dept Quarter :	80
Well Owner Name :	SAVAGE WHLSL BLDG MATERIALS INC
Driller Number :	2330
Section/Township/Range :	SEC 37, TWP 20N, RNG 03E
Range Fraction Number :	N/R
QTR Section CD :	SE
QTR QTR Section CD :	NE
Tax Parcel Number :	2075340011
Last Update :	2021-03-01
WRIA Number :	10
Last Date in Agency List :	2023-01-12

Map Id: 100
Direction: SSW
Distance: 0.796 mi., 4205 ft.
Elevation: 97 ft.
Relative: Higher

Site Name : 1604455 | 1604458 | 1604459
47.239743, -122.436859
WA

Database(s) : [WELLS - WA]

Envirosite ID: 47810256
EPA ID: N/R

WELLS - WA

Details for this site have been truncated due to the large number of available details for this site within this dataset. For the complete details for this site, contact your Envirosite account representative for a complimentary site report containing all of the details available.

Well Tag Number :	N/R
NIT ID Number :	AE05895
Well Type Code :	A
Well Address :	Hood St & S 23rd St, Tacoma 98402
County ID :	53
Region Code :	2
Well Completion Date :	2009-05-05
Well Log Received Date :	2009-05-11
Well Diameter Quarter :	N/R
Well Dept Quarter :	16.5
Well Owner Name :	City of Tacoma
Driller Number :	N/R
Section/Township/Range :	SEC 37, TWP 20N, RNG 03E
Range Fraction Number :	N/R
QTR Section CD :	SW
QTR QTR Section CD :	NW
Tax Parcel Number :	N/R
Last Update :	2009-05-21
WRIA Number :	10
Last Date in Agency List :	2023-01-12

Well Tag Number :	N/R
NIT ID Number :	SE60901
Well Type Code :	R
Well Address :	2105 S C Street-2200-2250 Commerce St
County ID :	53
Region Code :	2
Well Completion Date :	2017-01-18
Well Log Received Date :	2017-01-27
Well Diameter Quarter :	8
Well Dept Quarter :	25
Well Owner Name :	Horizon Partners
Driller Number :	3043
Section/Township/Range :	SEC 37, TWP 20N, RNG 03E
Range Fraction Number :	N/R
QTR Section CD :	SW
QTR QTR Section CD :	NW
Tax Parcel Number :	N/R
Last Update :	2017-02-03
WRIA Number :	10
Last Date in Agency List :	2023-01-12

Well Tag Number :	N/R
NIT ID Number :	SE60901
Well Type Code :	R
Well Address :	2105 S C Street-2200-2250 Commerce St
County ID :	53
Region Code :	2
Well Completion Date :	2017-01-19
Well Log Received Date :	2017-01-27
Well Diameter Quarter :	8

Map Id: 100
Direction: SSW
Distance: 0.796 mi., 4205 ft.
Elevation: 97 ft.
Relative: Higher

Site Name : 1604455 | 1604458 | 1604459
47.239743, -122.436859
WA

Database(s) : [WELLS - WA] ***(cont.)***

Envirosite ID: 47810256
EPA ID: N/R

WELLS - WA ***(cont.)***

Well Dept Quarter :	20
Well Owner Name :	Horizon Partners
Driller Number :	3043
Section/Township/Range :	SEC 37, TWP 20N, RNG 03E
Range Fraction Number :	N/R
QTR Section CD :	SW
QTR QTR Section CD :	NW
Tax Parcel Number :	N/R
Last Update :	2017-02-03
WRIA Number :	10
Last Date in Agency List :	2023-01-12

Well Tag Number :	N/R
NIT ID Number :	AE53554
Well Type Code :	A
Well Address :	2340 S Holgate Street
County ID :	53
Region Code :	4
Well Completion Date :	2019-02-14
Well Log Received Date :	2019-03-01
Well Diameter Quarter :	2.25
Well Dept Quarter :	20
Well Owner Name :	RB Brown LLC
Driller Number :	2914
Section/Township/Range :	SEC 37, TWP 20N, RNG 03E
Range Fraction Number :	N/R
QTR Section CD :	SW
QTR QTR Section CD :	NW
Tax Parcel Number :	2023070030
Last Update :	2019-03-04
WRIA Number :	10
Last Date in Agency List :	2023-01-12

Well Tag Number :	N/R
NIT ID Number :	AE41175
Well Type Code :	A
Well Address :	2105 S C Street-2200-2250 Commerce St
County ID :	53
Region Code :	2
Well Completion Date :	2017-01-20
Well Log Received Date :	2017-01-27
Well Diameter Quarter :	8
Well Dept Quarter :	25
Well Owner Name :	Horizon Partners
Driller Number :	3043
Section/Township/Range :	SEC 37, TWP 20N, RNG 03E
Range Fraction Number :	N/R
QTR Section CD :	SW
QTR QTR Section CD :	NW
Tax Parcel Number :	N/R
Last Update :	2017-02-01
WRIA Number :	10
Last Date in Agency List :	2023-01-12

Map Id: 100
Direction: SSW
Distance: 0.796 mi., 4205 ft.
Elevation: 97 ft.
Relative: Higher

Site Name : 1604455 | 1604458 | 1604459
47.239743, -122.436859
WA

Database(s) : [WELLS - WA] ***(cont.)***

Envirosite ID: 47810256
EPA ID: N/R

WELLS - WA ***(cont.)***

Well Tag Number :	N/R
NIT ID Number :	AE41175
Well Type Code :	A
Well Address :	2105 S C Street-2200-2250 Commerce St
County ID :	53
Region Code :	2
Well Completion Date :	2017-01-18
Well Log Received Date :	2017-01-27
Well Diameter Quarter :	8
Well Dept Quarter :	15
Well Owner Name :	Horizon Partners
Driller Number :	3043
Section/Township/Range :	SEC 37, TWP 20N, RNG 03E
Range Fraction Number :	N/R
QTR Section CD :	SW
QTR QTR Section CD :	NW
Tax Parcel Number :	N/R
Last Update :	2017-02-03
WRIA Number :	10
Last Date in Agency List :	2023-01-12

Well Tag Number :	N/R
NIT ID Number :	SE60901
Well Type Code :	R
Well Address :	2105 S C Street-2200-2250 Commerce St
County ID :	53
Region Code :	2
Well Completion Date :	2017-01-19
Well Log Received Date :	2017-01-27
Well Diameter Quarter :	8
Well Dept Quarter :	15
Well Owner Name :	Horizon Partners
Driller Number :	3043
Section/Township/Range :	SEC 37, TWP 20N, RNG 03E
Range Fraction Number :	N/R
QTR Section CD :	SW
QTR QTR Section CD :	NW
Tax Parcel Number :	N/R
Last Update :	2017-02-03
WRIA Number :	10
Last Date in Agency List :	2023-01-12

Well Tag Number :	N/R
NIT ID Number :	AE53554
Well Type Code :	A
Well Address :	2340 S Holgate Street
County ID :	53
Region Code :	4
Well Completion Date :	2019-02-14
Well Log Received Date :	2019-03-01
Well Diameter Quarter :	2.25
Well Dept Quarter :	20
Well Owner Name :	RB Brown LLC
Driller Number :	2914
Section/Township/Range :	SEC 37, TWP 20N, RNG 03E

Map Id: 100
Direction: SSW
Distance: 0.796 mi., 4205 ft.
Elevation: 97 ft.
Relative: Higher

Site Name : 1604455 | 1604458 | 1604459
47.239743, -122.436859
WA

Database(s) : [WELLS - WA] ***(cont.)***

Envirosite ID: 47810256
EPA ID: N/R

WELLS - WA ***(cont.)***

Range Fraction Number :	N/R
QTR Section CD :	SW
QTR QTR Section CD :	NW
Tax Parcel Number :	2023070030
Last Update :	2019-03-04
WRIA Number :	10
Last Date in Agency List :	2023-01-12

Well Tag Number :	N/R
NIT ID Number :	AE41175
Well Type Code :	A
Well Address :	2105 S C Street-2200-2250 Commerce St
County ID :	53
Region Code :	2
Well Completion Date :	2017-01-19
Well Log Received Date :	2017-01-27
Well Diameter Quarter :	8
Well Dept Quarter :	15
Well Owner Name :	Horizon Partners
Driller Number :	3043
Section/Township/Range :	SEC 37, TWP 20N, RNG 03E
Range Fraction Number :	N/R
QTR Section CD :	SW
QTR QTR Section CD :	NW
Tax Parcel Number :	N/R
Last Update :	2017-02-03
WRIA Number :	10
Last Date in Agency List :	2023-01-12

Well Tag Number :	N/R
NIT ID Number :	AE47052
Well Type Code :	A
Well Address :	2302 Pacific Ave
County ID :	53
Region Code :	4
Well Completion Date :	2018-01-22
Well Log Received Date :	2018-02-12
Well Diameter Quarter :	2.25
Well Dept Quarter :	8
Well Owner Name :	Gonter Properties LLC
Driller Number :	2827
Section/Township/Range :	SEC 37, TWP 20N, RNG 03E
Range Fraction Number :	N/R
QTR Section CD :	SW
QTR QTR Section CD :	NW
Tax Parcel Number :	2023040010
Last Update :	2018-02-22
WRIA Number :	10
Last Date in Agency List :	2023-01-12

Well Tag Number :	N/R
NIT ID Number :	A022312
Well Type Code :	A
Well Address :	2301 E C ST, PUYALLUP

Map Id: 100
Direction: SSW
Distance: 0.796 mi., 4205 ft.
Elevation: 97 ft.
Relative: Higher

Site Name : 1604455 | 1604458 | 1604459
47.239743, -122.436859
WA

Database(s) : [WELLS - WA] ***(cont.)***

Envirosite ID: 47810256
EPA ID: N/R

WELLS - WA ***(cont.)***

County ID :	53
Region Code :	2
Well Completion Date :	1994-03-01
Well Log Received Date :	N/R
Well Diameter Quarter :	N/R
Well Dept Quarter :	N/R
Well Owner Name :	CITY OF TACOMA
Driller Number :	N/R
Section/Township/Range :	SEC 37, TWP 20N, RNG 03E
Range Fraction Number :	N/R
QTR Section CD :	SW
QTR QTR Section CD :	NW
Tax Parcel Number :	N/R
Last Update :	N/R
WRIA Number :	10
Last Date in Agency List :	2023-01-12

Well Tag Number :	N/R
NIT ID Number :	AE53554
Well Type Code :	A
Well Address :	2340 S Holgate Street
County ID :	53
Region Code :	4
Well Completion Date :	2019-02-14
Well Log Received Date :	2019-03-01
Well Diameter Quarter :	2.25
Well Dept Quarter :	20
Well Owner Name :	RB Brown LLC
Driller Number :	2914
Section/Township/Range :	SEC 37, TWP 20N, RNG 03E
Range Fraction Number :	N/R
QTR Section CD :	SW
QTR QTR Section CD :	NW
Tax Parcel Number :	2023070030
Last Update :	2019-03-04
WRIA Number :	10
Last Date in Agency List :	2023-01-12

Well Tag Number :	N/R
NIT ID Number :	EE07596
Well Type Code :	R
Well Address :	2340 S Holgate Street
County ID :	53
Region Code :	4
Well Completion Date :	2019-02-14
Well Log Received Date :	2019-03-01
Well Diameter Quarter :	2.25
Well Dept Quarter :	20
Well Owner Name :	RB Brown LLC
Driller Number :	2914
Section/Township/Range :	SEC 37, TWP 20N, RNG 03E
Range Fraction Number :	N/R
QTR Section CD :	SW
QTR QTR Section CD :	NW
Tax Parcel Number :	2023070030

Map Id: 100
Direction: SSW
Distance: 0.796 mi., 4205 ft.
Elevation: 97 ft.
Relative: Higher

Site Name : 1604455 | 1604458 | 1604459
47.239743, -122.436859
WA

Database(s) : [WELLS - WA] ***(cont.)***

Envirosite ID: 47810256
EPA ID: N/R

WELLS - WA ***(cont.)***

Last Update :	2019-03-04
WRIA Number :	10
Last Date in Agency List :	2023-01-12

Well Tag Number :	N/R
NIT ID Number :	AE47052
Well Type Code :	A
Well Address :	2302 Pacific Ave
County ID :	53
Region Code :	4
Well Completion Date :	2018-01-22
Well Log Received Date :	2018-02-12
Well Diameter Quarter :	2.25
Well Dept Quarter :	12
Well Owner Name :	Gonter Properties LLC
Driller Number :	2827
Section/Township/Range :	SEC 37, TWP 20N, RNG 03E
Range Fraction Number :	N/R
QTR Section CD :	SW
QTR QTR Section CD :	NW
Tax Parcel Number :	2023040010
Last Update :	2018-02-22
WRIA Number :	10
Last Date in Agency List :	2023-01-12

Well Tag Number :	N/R
NIT ID Number :	AE41175
Well Type Code :	A
Well Address :	2105 S C Street-2200-2250 Commerce St
County ID :	53
Region Code :	2
Well Completion Date :	2017-01-19
Well Log Received Date :	2017-01-27
Well Diameter Quarter :	8
Well Dept Quarter :	15
Well Owner Name :	Horizon Partners
Driller Number :	3043
Section/Township/Range :	SEC 37, TWP 20N, RNG 03E
Range Fraction Number :	N/R
QTR Section CD :	SW
QTR QTR Section CD :	NW
Tax Parcel Number :	N/R
Last Update :	2017-02-03
WRIA Number :	10
Last Date in Agency List :	2023-01-12

Well Tag Number :	N/R
NIT ID Number :	AE53554
Well Type Code :	A
Well Address :	2340 S Holgate Street
County ID :	53
Region Code :	4
Well Completion Date :	2019-02-14
Well Log Received Date :	2019-03-01

Map Id: 100
Direction: SSW
Distance: 0.796 mi., 4205 ft.
Elevation: 97 ft.
Relative: Higher

Site Name : 1604455 | 1604458 | 1604459
47.239743, -122.436859
WA

Database(s) : [WELLS - WA] ***(cont.)***

Envirosite ID: 47810256
EPA ID: N/R

WELLS - WA ***(cont.)***

Well Diameter Quarter :	2.25
Well Dept Quarter :	20
Well Owner Name :	RB Brown LLC
Driller Number :	2914
Section/Township/Range :	SEC 37, TWP 20N, RNG 03E
Range Fraction Number :	N/R
QTR Section CD :	SW
QTR QTR Section CD :	NW
Tax Parcel Number :	2023070030
Last Update :	2019-03-04
WRIA Number :	10
Last Date in Agency List :	2023-01-12

Well Tag Number :	N/R
NIT ID Number :	SE04510
Well Type Code :	R
Well Address :	Hood St & S 23rd St, Tacoma 98402
County ID :	53
Region Code :	2
Well Completion Date :	2009-05-05
Well Log Received Date :	2009-05-11
Well Diameter Quarter :	N/R
Well Dept Quarter :	26.5
Well Owner Name :	City of Tacoma
Driller Number :	N/R
Section/Township/Range :	SEC 37, TWP 20N, RNG 03E
Range Fraction Number :	N/R
QTR Section CD :	SW
QTR QTR Section CD :	NW
Tax Parcel Number :	N/R
Last Update :	2009-05-21
WRIA Number :	10
Last Date in Agency List :	2023-01-12

Well Tag Number :	N/R
NIT ID Number :	EE07596
Well Type Code :	R
Well Address :	2340 S Holgate Street
County ID :	53
Region Code :	4
Well Completion Date :	2019-02-14
Well Log Received Date :	2019-03-01
Well Diameter Quarter :	2.25
Well Dept Quarter :	20
Well Owner Name :	RB Brown LLC
Driller Number :	2914
Section/Township/Range :	SEC 37, TWP 20N, RNG 03E
Range Fraction Number :	N/R
QTR Section CD :	SW
QTR QTR Section CD :	NW
Tax Parcel Number :	2023070030
Last Update :	2019-03-04
WRIA Number :	10
Last Date in Agency List :	2023-01-12

Map Id: 100
Direction: SSW
Distance: 0.796 mi., 4205 ft.
Elevation: 97 ft.
Relative: Higher

Site Name : 1604455 | 1604458 | 1604459
47.239743, -122.436859
WA

Database(s) : [WELLS - WA] ***(cont.)***

Envirosite ID: 47810256
EPA ID: N/R

WELLS - WA ***(cont.)***

Well Tag Number :	N/R
NIT ID Number :	SE04510
Well Type Code :	R
Well Address :	Hood St & S 23rd St, Tacoma 98402
County ID :	53
Region Code :	2
Well Completion Date :	2009-05-05
Well Log Received Date :	2009-05-11
Well Diameter Quarter :	N/R
Well Dept Quarter :	16.5
Well Owner Name :	City of Tacoma
Driller Number :	N/R
Section/Township/Range :	SEC 37, TWP 20N, RNG 03E
Range Fraction Number :	N/R
QTR Section CD :	SW
QTR QTR Section CD :	NW
Tax Parcel Number :	N/R
Last Update :	2009-05-21
WRIA Number :	10
Last Date in Agency List :	2023-01-12

Well Tag Number :	N/R
NIT ID Number :	AE05895
Well Type Code :	A
Well Address :	Hood St & S 23rd St, Tacoma 98402
County ID :	53
Region Code :	2
Well Completion Date :	2009-05-05
Well Log Received Date :	2009-05-11
Well Diameter Quarter :	N/R
Well Dept Quarter :	26.5
Well Owner Name :	City of Tacoma
Driller Number :	N/R
Section/Township/Range :	SEC 37, TWP 20N, RNG 03E
Range Fraction Number :	N/R
QTR Section CD :	SW
QTR QTR Section CD :	NW
Tax Parcel Number :	N/R
Last Update :	2009-05-21
WRIA Number :	10
Last Date in Agency List :	2023-01-12

Well Tag Number :	N/R
NIT ID Number :	EE07596
Well Type Code :	R
Well Address :	2340 S Holgate Street
County ID :	53
Region Code :	4
Well Completion Date :	2019-02-14
Well Log Received Date :	2019-03-01
Well Diameter Quarter :	2.25
Well Dept Quarter :	20
Well Owner Name :	RB Brown LLC
Driller Number :	2914
Section/Township/Range :	SEC 37, TWP 20N, RNG 03E

Map Id: 100
Direction: SSW
Distance: 0.796 mi., 4205 ft.
Elevation: 97 ft.
Relative: Higher

Site Name : 1604455 | 1604458 | 1604459
47.239743, -122.436859
WA

Database(s) : [WELLS - WA] ***(cont.)***

Envirosite ID: 47810256
EPA ID: N/R

WELLS - WA ***(cont.)***

Range Fraction Number :	N/R
QTR Section CD :	SW
QTR QTR Section CD :	NW
Tax Parcel Number :	2023070030
Last Update :	2019-03-04
WRIA Number :	10
Last Date in Agency List :	2023-01-12

Well Tag Number :	N/R
NIT ID Number :	SE64364
Well Type Code :	R
Well Address :	216 Puyallup Ave
County ID :	53
Region Code :	4
Well Completion Date :	2017-12-04
Well Log Received Date :	2018-02-18
Well Diameter Quarter :	5
Well Dept Quarter :	35
Well Owner Name :	JA Storage Box LLC
Driller Number :	3242
Section/Township/Range :	SEC 37, TWP 20N, RNG 03E
Range Fraction Number :	N/R
QTR Section CD :	SW
QTR QTR Section CD :	NW
Tax Parcel Number :	N/R
Last Update :	2018-02-22
WRIA Number :	10
Last Date in Agency List :	2023-01-12

Well Tag Number :	AAY722
NIT ID Number :	R009648
Well Type Code :	R
Well Address :	N/R
County ID :	53
Region Code :	2
Well Completion Date :	N/R
Well Log Received Date :	N/R
Well Diameter Quarter :	N/R
Well Dept Quarter :	N/R
Well Owner Name :	CITY OF TACOMA
Driller Number :	N/R
Section/Township/Range :	SEC 37, TWP 20N, RNG 03E
Range Fraction Number :	N/R
QTR Section CD :	SW
QTR QTR Section CD :	NW
Tax Parcel Number :	N/R
Last Update :	N/R
WRIA Number :	10
Last Date in Agency List :	2023-01-12

Well Tag Number :	N/R
NIT ID Number :	SE60901
Well Type Code :	R
Well Address :	2105 S C Street-2200-2250 Commerce St

Map Id: 100
Direction: SSW
Distance: 0.796 mi., 4205 ft.
Elevation: 97 ft.
Relative: Higher

Site Name : 1604455 | 1604458 | 1604459
47.239743, -122.436859
WA

Database(s) : [WELLS - WA] ***(cont.)***

Envirosite ID: 47810256
EPA ID: N/R

WELLS - WA ***(cont.)***

County ID :	53
Region Code :	2
Well Completion Date :	2017-01-20
Well Log Received Date :	2017-01-27
Well Diameter Quarter :	8
Well Dept Quarter :	25
Well Owner Name :	Horizon Partners
Driller Number :	3043
Section/Township/Range :	SEC 37, TWP 20N, RNG 03E
Range Fraction Number :	N/R
QTR Section CD :	SW
QTR QTR Section CD :	NW
Tax Parcel Number :	N/R
Last Update :	2017-02-03
WRIA Number :	10
Last Date in Agency List :	2023-01-12

Well Tag Number :	N/R
NIT ID Number :	A022312
Well Type Code :	A
Well Address :	2301 E C ST, PUYALLUP
County ID :	53
Region Code :	2
Well Completion Date :	1994-03-01
Well Log Received Date :	N/R
Well Diameter Quarter :	N/R
Well Dept Quarter :	N/R
Well Owner Name :	CITY OF TACOMA
Driller Number :	N/R
Section/Township/Range :	SEC 37, TWP 20N, RNG 03E
Range Fraction Number :	N/R
QTR Section CD :	SW
QTR QTR Section CD :	NW
Tax Parcel Number :	N/R
Last Update :	N/R
WRIA Number :	10
Last Date in Agency List :	2023-01-12

Well Tag Number :	N/R
NIT ID Number :	AE53554
Well Type Code :	A
Well Address :	2340 S Holgate Street
County ID :	53
Region Code :	4
Well Completion Date :	2019-02-14
Well Log Received Date :	2019-03-01
Well Diameter Quarter :	2.25
Well Dept Quarter :	20
Well Owner Name :	RB Brown LLC
Driller Number :	2914
Section/Township/Range :	SEC 37, TWP 20N, RNG 03E
Range Fraction Number :	N/R
QTR Section CD :	SW
QTR QTR Section CD :	NW
Tax Parcel Number :	2023070030

Map Id: 100
Direction: SSW
Distance: 0.796 mi., 4205 ft.
Elevation: 97 ft.
Relative: Higher

Site Name : 1604455 | 1604458 | 1604459
47.239743, -122.436859
WA

Database(s) : [WELLS - WA] ***(cont.)***

Envirosite ID: 47810256
EPA ID: N/R

WELLS - WA ***(cont.)***

Last Update :	2019-03-04
WRIA Number :	10
Last Date in Agency List :	2023-01-12

Well Tag Number :	N/R
NIT ID Number :	AE41175
Well Type Code :	A
Well Address :	2105 S C Street-2200-2250 Commerce St
County ID :	53
Region Code :	2
Well Completion Date :	2017-01-19
Well Log Received Date :	2017-01-27
Well Diameter Quarter :	8
Well Dept Quarter :	20
Well Owner Name :	Horizon Partners
Driller Number :	3043
Section/Township/Range :	SEC 37, TWP 20N, RNG 03E
Range Fraction Number :	N/R
QTR Section CD :	SW
QTR QTR Section CD :	NW
Tax Parcel Number :	N/R
Last Update :	2017-02-03
WRIA Number :	10
Last Date in Agency List :	2023-01-12

Map Id: 101
Direction: SE
Distance: 0.798 mi., 4215 ft.
Elevation: 42 ft.
Relative: Higher

Site Name : 1031558 | 1031559 | 1031560
47.240537, -122.417164
WA

Database(s) : [WELLS - WA]

Envirosite ID: 47774638
EPA ID: N/R

WELLS - WA

Details for this site have been truncated due to the large number of available details for this site within this dataset. For the complete details for this site, contact your Envirosite account representative for a complimentary site report containing all of the details available.

Well Tag Number :	N/R
NIT ID Number :	EE03519
Well Type Code :	R
Well Address :	1214 Puyallup Avenue, Tacoma 98421
County ID :	53
Region Code :	2
Well Completion Date :	2011-07-07
Well Log Received Date :	2011-07-25
Well Diameter Quarter :	2.25
Well Dept Quarter :	10
Well Owner Name :	Wilshire State Bank
Driller Number :	N/R
Section/Township/Range :	SEC 10, TWP 20N, RNG 03E

Map Id: 101
Direction: SE
Distance: 0.798 mi., 4215 ft.
Elevation: 42 ft.
Relative: Higher

Site Name : 1031558 | 1031559 | 1031560
47.240537, -122.417164
WA

Database(s) : [WELLS - WA] ***(cont.)***

Envirosite ID: 47774638
EPA ID: N/R

WELLS - WA ***(cont.)***

Range Fraction Number :	N/R
QTR Section CD :	NW
QTR QTR Section CD :	NW
Tax Parcel Number :	4715010260
Last Update :	2011-08-05
WRIA Number :	10
Last Date in Agency List :	2023-01-12

Well Tag Number :	N/R
NIT ID Number :	EE06565
Well Type Code :	R
Well Address :	1302 Puyallup Ave
County ID :	53
Region Code :	4
Well Completion Date :	2017-04-27
Well Log Received Date :	2017-05-12
Well Diameter Quarter :	2.25
Well Dept Quarter :	15
Well Owner Name :	GMAS Corp
Driller Number :	3216
Section/Township/Range :	SEC 10, TWP 20N, RNG 03E
Range Fraction Number :	N/R
QTR Section CD :	NW
QTR QTR Section CD :	NW
Tax Parcel Number :	2030014480
Last Update :	2017-05-26
WRIA Number :	10
Last Date in Agency List :	2023-01-12

Well Tag Number :	N/R
NIT ID Number :	EE07043
Well Type Code :	R
Well Address :	1302 Puyallup Ave
County ID :	53
Region Code :	2
Well Completion Date :	2018-03-14
Well Log Received Date :	2018-06-19
Well Diameter Quarter :	2.25
Well Dept Quarter :	10
Well Owner Name :	Tacoma Indoor Borings
Driller Number :	0
Section/Township/Range :	SEC 10, TWP 20N, RNG 03E
Range Fraction Number :	N/R
QTR Section CD :	NW
QTR QTR Section CD :	NW
Tax Parcel Number :	2030014480
Last Update :	2018-09-19
WRIA Number :	10
Last Date in Agency List :	2023-01-12

Well Tag Number :	N/R
NIT ID Number :	AE11451
Well Type Code :	A
Well Address :	1622 E 28TH ST, TACOMA

Map Id: 101
Direction: SE
Distance: 0.798 mi., 4215 ft.
Elevation: 42 ft.
Relative: Higher

Site Name : 1031558 | 1031559 | 1031560
47.240537, -122.417164
WA

Database(s) : [WELLS - WA] ***(cont.)***

Envirosite ID: 47774638
EPA ID: N/R

WELLS - WA ***(cont.)***

County ID :	53
Region Code :	2
Well Completion Date :	2010-11-30
Well Log Received Date :	2011-01-04
Well Diameter Quarter :	6
Well Dept Quarter :	45
Well Owner Name :	WDOT | CONDON JOHNSON
Driller Number :	N/R
Section/Township/Range :	SEC 10, TWP 20N, RNG 03E
Range Fraction Number :	N/R
QTR Section CD :	NW
QTR QTR Section CD :	NW
Tax Parcel Number :	N/R
Last Update :	2011-01-06
WRIA Number :	10
Last Date in Agency List :	2023-01-12

Well Tag Number :	N/R
NIT ID Number :	AE32947
Well Type Code :	A
Well Address :	1201 Puyallup Ave
County ID :	53
Region Code :	4
Well Completion Date :	2015-07-27
Well Log Received Date :	2015-08-13
Well Diameter Quarter :	2.25
Well Dept Quarter :	15
Well Owner Name :	Taft Properties LLC
Driller Number :	2914
Section/Township/Range :	SEC 10, TWP 20N, RNG 03E
Range Fraction Number :	N/R
QTR Section CD :	NW
QTR QTR Section CD :	NW
Tax Parcel Number :	4715010391
Last Update :	2015-08-13
WRIA Number :	10
Last Date in Agency List :	2023-01-12

Well Tag Number :	N/R
NIT ID Number :	RE10066
Well Type Code :	R
Well Address :	E J St And E 25th St
County ID :	53
Region Code :	2
Well Completion Date :	2014-06-11
Well Log Received Date :	2014-06-25
Well Diameter Quarter :	2.5
Well Dept Quarter :	15
Well Owner Name :	Tacoma Rail
Driller Number :	2914
Section/Township/Range :	SEC 10, TWP 20N, RNG 03E
Range Fraction Number :	N/R
QTR Section CD :	NW
QTR QTR Section CD :	NW
Tax Parcel Number :	2705340012

Map Id: 101
Direction: SE
Distance: 0.798 mi., 4215 ft.
Elevation: 42 ft.
Relative: Higher

Site Name : 1031558 | 1031559 | 1031560
47.240537, -122.417164
WA

Database(s) : [WELLS - WA] ***(cont.)***

Envirosite ID: 47774638
EPA ID: N/R

WELLS - WA ***(cont.)***

Last Update :	2014-08-01
WRIA Number :	10
Last Date in Agency List :	2023-01-12

Well Tag Number :	N/R
NIT ID Number :	SE60616
Well Type Code :	R
Well Address :	1201 Puyallup Ave
County ID :	53
Region Code :	4
Well Completion Date :	2016-12-22
Well Log Received Date :	2017-01-03
Well Diameter Quarter :	2.25
Well Dept Quarter :	15
Well Owner Name :	Taft Properties LLC
Driller Number :	3216
Section/Township/Range :	SEC 10, TWP 20N, RNG 03E
Range Fraction Number :	N/R
QTR Section CD :	NW
QTR QTR Section CD :	NW
Tax Parcel Number :	4715010391
Last Update :	2017-02-13
WRIA Number :	10
Last Date in Agency List :	2023-01-12

Well Tag Number :	N/R
NIT ID Number :	AE32946
Well Type Code :	A
Well Address :	1201 Puyallup Ave
County ID :	53
Region Code :	4
Well Completion Date :	2015-07-27
Well Log Received Date :	2015-08-13
Well Diameter Quarter :	2.25
Well Dept Quarter :	15
Well Owner Name :	Taft Properties LLC
Driller Number :	2914
Section/Township/Range :	SEC 10, TWP 20N, RNG 03E
Range Fraction Number :	N/R
QTR Section CD :	NW
QTR QTR Section CD :	NW
Tax Parcel Number :	4715010391
Last Update :	2015-08-13
WRIA Number :	10
Last Date in Agency List :	2023-01-12

Well Tag Number :	N/R
NIT ID Number :	E000365
Well Type Code :	R
Well Address :	1302 PUYALLUP AVE, TACOMA
County ID :	53
Region Code :	2
Well Completion Date :	2003-05-29
Well Log Received Date :	2003-10-23

Map Id: 101
Direction: SE
Distance: 0.798 mi., 4215 ft.
Elevation: 42 ft.
Relative: Higher

Site Name : 1031558 | 1031559 | 1031560
47.240537, -122.417164
WA

Database(s) : [WELLS - WA] ***(cont.)***

Envirosite ID: 47774638
EPA ID: N/R

WELLS - WA ***(cont.)***

Well Diameter Quarter :	2
Well Dept Quarter :	12
Well Owner Name :	CHET SIDHA
Driller Number :	N/R
Section/Township/Range :	SEC 10, TWP 20N, RNG 03E
Range Fraction Number :	N/R
QTR Section CD :	NW
QTR QTR Section CD :	NW
Tax Parcel Number :	N/R
Last Update :	2004-04-19
WRIA Number :	10
Last Date in Agency List :	2023-01-12

Well Tag Number :	N/R
NIT ID Number :	EE01929
Well Type Code :	R
Well Address :	1201 Puyallup Av, Tacoma 98421
County ID :	53
Region Code :	2
Well Completion Date :	2011-03-31
Well Log Received Date :	2011-10-27
Well Diameter Quarter :	2.37
Well Dept Quarter :	16
Well Owner Name :	TAFT PROPERTIES LLC
Driller Number :	N/R
Section/Township/Range :	SEC 10, TWP 20N, RNG 03E
Range Fraction Number :	N/R
QTR Section CD :	NW
QTR QTR Section CD :	NW
Tax Parcel Number :	4715010391
Last Update :	2012-01-31
WRIA Number :	10
Last Date in Agency List :	2023-01-12

Well Tag Number :	N/R
NIT ID Number :	EE07042
Well Type Code :	R
Well Address :	1302 Puyallup Ave
County ID :	53
Region Code :	2
Well Completion Date :	2018-02-20
Well Log Received Date :	2018-06-08
Well Diameter Quarter :	2.25
Well Dept Quarter :	15
Well Owner Name :	GMAS CORP
Driller Number :	3200
Section/Township/Range :	SEC 10, TWP 20N, RNG 03E
Range Fraction Number :	N/R
QTR Section CD :	NW
QTR QTR Section CD :	NW
Tax Parcel Number :	2030014480
Last Update :	2018-06-14
WRIA Number :	10
Last Date in Agency List :	2023-01-12

Map Id: 101
Direction: SE
Distance: 0.798 mi., 4215 ft.
Elevation: 42 ft.
Relative: Higher

Site Name : 1031558 | 1031559 | 1031560
47.240537, -122.417164
WA

Database(s) : [WELLS - WA] ***(cont.)***

Envirosite ID: 47774638
EPA ID: N/R

WELLS - WA ***(cont.)***

Well Tag Number :	N/R
NIT ID Number :	EE01941
Well Type Code :	R
Well Address :	1109 Puyallup Avenue, Tacoma 98421
County ID :	53
Region Code :	2
Well Completion Date :	2011-04-08
Well Log Received Date :	2011-10-27
Well Diameter Quarter :	2.37
Well Dept Quarter :	10
Well Owner Name :	BARBARA K TTEE LANTAFF
Driller Number :	N/R
Section/Township/Range :	SEC 10, TWP 20N, RNG 03E
Range Fraction Number :	N/R
QTR Section CD :	NW
QTR QTR Section CD :	NW
Tax Parcel Number :	2074350011
Last Update :	2012-02-01
WRIA Number :	10
Last Date in Agency List :	2023-01-12

Well Tag Number :	AKH113
NIT ID Number :	R066170
Well Type Code :	R
Well Address :	1428 PUYALLUP AVE, TACOMA
County ID :	53
Region Code :	2
Well Completion Date :	2004-09-23
Well Log Received Date :	2004-10-25
Well Diameter Quarter :	8
Well Dept Quarter :	20
Well Owner Name :	DELTA ENVIRO CONSULTANTS
Driller Number :	N/R
Section/Township/Range :	SEC 10, TWP 20N, RNG 03E
Range Fraction Number :	N/R
QTR Section CD :	NW
QTR QTR Section CD :	NW
Tax Parcel Number :	N/R
Last Update :	2004-11-03
WRIA Number :	10
Last Date in Agency List :	2023-01-12

Well Tag Number :	N/R
NIT ID Number :	EE03642
Well Type Code :	R
Well Address :	1214 Puyallup Ave, Tacoma 98421
County ID :	53
Region Code :	2
Well Completion Date :	2011-10-10
Well Log Received Date :	2011-10-21
Well Diameter Quarter :	2.25
Well Dept Quarter :	7
Well Owner Name :	Wilshire State Bank
Driller Number :	N/R
Section/Township/Range :	SEC 10, TWP 20N, RNG 03E

Map Id: 101
Direction: SE
Distance: 0.798 mi., 4215 ft.
Elevation: 42 ft.
Relative: Higher

Site Name : 1031558 | 1031559 | 1031560
47.240537, -122.417164
WA

Database(s) : [WELLS - WA] ***(cont.)***

Envirosite ID: 47774638
EPA ID: N/R

WELLS - WA ***(cont.)***

Range Fraction Number :	N/R
QTR Section CD :	NW
QTR QTR Section CD :	NW
Tax Parcel Number :	4715010260
Last Update :	2013-03-19
WRIA Number :	10
Last Date in Agency List :	2023-01-12

Well Tag Number :	N/R
NIT ID Number :	EE03642
Well Type Code :	R
Well Address :	1214 Puyallup Ave, Tacoma 98421
County ID :	53
Region Code :	2
Well Completion Date :	2011-10-10
Well Log Received Date :	2011-10-21
Well Diameter Quarter :	2.25
Well Dept Quarter :	10
Well Owner Name :	Wilshire State Bank
Driller Number :	N/R
Section/Township/Range :	SEC 10, TWP 20N, RNG 03E
Range Fraction Number :	N/R
QTR Section CD :	NW
QTR QTR Section CD :	NW
Tax Parcel Number :	4715010260
Last Update :	2013-03-19
WRIA Number :	10
Last Date in Agency List :	2023-01-12

Well Tag Number :	N/R
NIT ID Number :	AE31810
Well Type Code :	A
Well Address :	2501 E D St
County ID :	53
Region Code :	2
Well Completion Date :	2015-05-12
Well Log Received Date :	2015-09-29
Well Diameter Quarter :	2.25
Well Dept Quarter :	18
Well Owner Name :	Sound Transit
Driller Number :	0
Section/Township/Range :	SEC 10, TWP 20N, RNG 03E
Range Fraction Number :	N/R
QTR Section CD :	NW
QTR QTR Section CD :	NW
Tax Parcel Number :	N/R
Last Update :	2015-10-01
WRIA Number :	10
Last Date in Agency List :	2023-01-12

Well Tag Number :	N/R
NIT ID Number :	AE56350
Well Type Code :	A
Well Address :	1302 Puyallup Ave

Map Id: 101
Direction: SE
Distance: 0.798 mi., 4215 ft.
Elevation: 42 ft.
Relative: Higher

Site Name : 1031558 | 1031559 | 1031560
47.240537, -122.417164
WA

Database(s) : [WELLS - WA] ***(cont.)***

Envirosite ID: 47774638
EPA ID: N/R

WELLS - WA ***(cont.)***

County ID :	53
Region Code :	4
Well Completion Date :	2019-08-22
Well Log Received Date :	2019-08-28
Well Diameter Quarter :	1
Well Dept Quarter :	2
Well Owner Name :	GMAS Corporation
Driller Number :	3216
Section/Township/Range :	SEC 10, TWP 20N, RNG 03E
Range Fraction Number :	N/R
QTR Section CD :	NW
QTR QTR Section CD :	NW
Tax Parcel Number :	4715010290
Last Update :	2019-08-29
WRIA Number :	10
Last Date in Agency List :	2023-01-12

Well Tag Number :	N/R
NIT ID Number :	N/R
Well Type Code :	R
Well Address :	N/R
County ID :	53
Region Code :	2
Well Completion Date :	1989-04-11
Well Log Received Date :	1989-04-18
Well Diameter Quarter :	2
Well Dept Quarter :	7.5
Well Owner Name :	Mobile Station
Driller Number :	N/R
Section/Township/Range :	SEC 10, TWP 20N, RNG 3E
Range Fraction Number :	N/R
QTR Section CD :	NW
QTR QTR Section CD :	NW
Tax Parcel Number :	N/R
Last Update :	2019-03-13
WRIA Number :	28
Last Date in Agency List :	2023-01-12

Well Tag Number :	N/R
NIT ID Number :	AE47070
Well Type Code :	A
Well Address :	N/R
County ID :	53
Region Code :	4
Well Completion Date :	2018-01-31
Well Log Received Date :	2018-02-07
Well Diameter Quarter :	2.375
Well Dept Quarter :	20
Well Owner Name :	Taft Properties LLC
Driller Number :	3186
Section/Township/Range :	SEC 10, TWP 20N, RNG 03E
Range Fraction Number :	N/R
QTR Section CD :	NW
QTR QTR Section CD :	NW
Tax Parcel Number :	N/R

Map Id: 101
Direction: SE
Distance: 0.798 mi., 4215 ft.
Elevation: 42 ft.
Relative: Higher

Site Name : 1031558 | 1031559 | 1031560
47.240537, -122.417164
WA

Database(s) : [WELLS - WA] ***(cont.)***

Envirosite ID: 47774638
EPA ID: N/R

WELLS - WA ***(cont.)***

Last Update :	2018-02-08
WRIA Number :	10
Last Date in Agency List :	2023-01-12

Well Tag Number :	AKN125
NIT ID Number :	R066130
Well Type Code :	R
Well Address :	1440 PUYALLUP AVE, TACOMA
County ID :	53
Region Code :	2
Well Completion Date :	2004-11-15
Well Log Received Date :	2004-12-02
Well Diameter Quarter :	8
Well Dept Quarter :	20
Well Owner Name :	BP ARCO
Driller Number :	N/R
Section/Township/Range :	SEC 10, TWP 20N, RNG 03E
Range Fraction Number :	N/R
QTR Section CD :	NW
QTR QTR Section CD :	NW
Tax Parcel Number :	N/R
Last Update :	2004-12-16
WRIA Number :	10
Last Date in Agency List :	2023-01-12

Well Tag Number :	N/R
NIT ID Number :	S022215
Well Type Code :	R
Well Address :	1428 PUYALLUP AVE, TACOMA
County ID :	53
Region Code :	2
Well Completion Date :	2003-04-28
Well Log Received Date :	2003-05-28
Well Diameter Quarter :	1.5
Well Dept Quarter :	17
Well Owner Name :	SECOR
Driller Number :	N/R
Section/Township/Range :	SEC 10, TWP 20N, RNG 03E
Range Fraction Number :	N/R
QTR Section CD :	NW
QTR QTR Section CD :	NW
Tax Parcel Number :	N/R
Last Update :	2003-06-26
WRIA Number :	10
Last Date in Agency List :	2023-01-12

Well Tag Number :	N/R
NIT ID Number :	N/R
Well Type Code :	R
Well Address :	N/R
County ID :	53
Region Code :	2
Well Completion Date :	1989-04-10
Well Log Received Date :	1989-04-18

Map Id: 101
Direction: SE
Distance: 0.798 mi., 4215 ft.
Elevation: 42 ft.
Relative: Higher

Site Name : 1031558 | 1031559 | 1031560
47.240537, -122.417164
WA

Database(s) : [WELLS - WA] ***(cont.)***

Envirosite ID: 47774638
EPA ID: N/R

WELLS - WA ***(cont.)***

Well Diameter Quarter :	2
Well Dept Quarter :	7.5
Well Owner Name :	Mobile Gas Station
Driller Number :	N/R
Section/Township/Range :	SEC 10, TWP 20N, RNG 3E
Range Fraction Number :	N/R
QTR Section CD :	NW
QTR QTR Section CD :	NW
Tax Parcel Number :	N/R
Last Update :	2019-03-13
WRIA Number :	41
Last Date in Agency List :	2023-01-12

Well Tag Number :	N/R
NIT ID Number :	S003904
Well Type Code :	R
Well Address :	E 29TH ST AND N ST, TACOMA
County ID :	53
Region Code :	2
Well Completion Date :	1998-09-22
Well Log Received Date :	1998-10-30
Well Diameter Quarter :	N/R
Well Dept Quarter :	N/R
Well Owner Name :	CITY OF TACOMA
Driller Number :	N/R
Section/Township/Range :	SEC 10, TWP 20N, RNG 03E
Range Fraction Number :	N/R
QTR Section CD :	NW
QTR QTR Section CD :	NW
Tax Parcel Number :	N/R
Last Update :	N/R
WRIA Number :	10
Last Date in Agency List :	2023-01-12

Well Tag Number :	N/R
NIT ID Number :	EE03519
Well Type Code :	R
Well Address :	1214 Puyallup Avenue, Tacoma 98421
County ID :	53
Region Code :	2
Well Completion Date :	2011-07-07
Well Log Received Date :	2011-07-25
Well Diameter Quarter :	2.25
Well Dept Quarter :	10
Well Owner Name :	Wilshire State Bank
Driller Number :	N/R
Section/Township/Range :	SEC 10, TWP 20N, RNG 03E
Range Fraction Number :	N/R
QTR Section CD :	NW
QTR QTR Section CD :	NW
Tax Parcel Number :	4715010260
Last Update :	2011-08-05
WRIA Number :	10
Last Date in Agency List :	2023-01-12

Map Id: 101
Direction: SE
Distance: 0.798 mi., 4215 ft.
Elevation: 42 ft.
Relative: Higher

Site Name : 1031558 | 1031559 | 1031560
47.240537, -122.417164
WA

Database(s) : [WELLS - WA] ***(cont.)***

Envirosite ID: 47774638
EPA ID: N/R

WELLS - WA ***(cont.)***

Well Tag Number :	N/R
NIT ID Number :	SE58573
Well Type Code :	R
Well Address :	1214 Puyallup
County ID :	53
Region Code :	4
Well Completion Date :	2016-06-03
Well Log Received Date :	2016-06-23
Well Diameter Quarter :	2.25
Well Dept Quarter :	15
Well Owner Name :	Red Bull LLC
Driller Number :	3152
Section/Township/Range :	SEC 10, TWP 20N, RNG 03E
Range Fraction Number :	N/R
QTR Section CD :	NW
QTR QTR Section CD :	NW
Tax Parcel Number :	4715010251
Last Update :	2016-06-24
WRIA Number :	10
Last Date in Agency List :	2023-01-12

Well Tag Number :	N/R
NIT ID Number :	AE42193
Well Type Code :	A
Well Address :	1302 Puyallup Ave
County ID :	53
Region Code :	4
Well Completion Date :	2017-04-27
Well Log Received Date :	2017-05-12
Well Diameter Quarter :	2.25
Well Dept Quarter :	15
Well Owner Name :	GMAS Corp
Driller Number :	3216
Section/Township/Range :	SEC 10, TWP 20N, RNG 03E
Range Fraction Number :	N/R
QTR Section CD :	NW
QTR QTR Section CD :	NW
Tax Parcel Number :	2030014480
Last Update :	2017-05-26
WRIA Number :	10
Last Date in Agency List :	2023-01-12

Well Tag Number :	N/R
NIT ID Number :	S003904
Well Type Code :	R
Well Address :	E 29TH ST AND N ST, TACOMA
County ID :	53
Region Code :	2
Well Completion Date :	1998-09-23
Well Log Received Date :	1998-10-30
Well Diameter Quarter :	N/R
Well Dept Quarter :	N/R
Well Owner Name :	CITY OF TACOMA
Driller Number :	N/R
Section/Township/Range :	SEC 10, TWP 20N, RNG 03E

Map Id: 101
Direction: SE
Distance: 0.798 mi., 4215 ft.
Elevation: 42 ft.
Relative: Higher

Site Name : 1031558 | 1031559 | 1031560
47.240537, -122.417164
WA

Database(s) : [WELLS - WA] ***(cont.)***

Envirosite ID: 47774638
EPA ID: N/R

WELLS - WA ***(cont.)***

Range Fraction Number :	N/R
QTR Section CD :	NW
QTR QTR Section CD :	NW
Tax Parcel Number :	N/R
Last Update :	N/R
WRIA Number :	10
Last Date in Agency List :	2023-01-12

Well Tag Number :	N/R
NIT ID Number :	AE15015
Well Type Code :	A
Well Address :	1214 Puyallup Ave, Tacoma 98421
County ID :	53
Region Code :	2
Well Completion Date :	2011-10-10
Well Log Received Date :	2011-10-21
Well Diameter Quarter :	2.25
Well Dept Quarter :	10
Well Owner Name :	Wilshire State Bank
Driller Number :	N/R
Section/Township/Range :	SEC 10, TWP 20N, RNG 03E
Range Fraction Number :	N/R
QTR Section CD :	NW
QTR QTR Section CD :	NW
Tax Parcel Number :	4715010260
Last Update :	2013-03-19
WRIA Number :	10
Last Date in Agency List :	2023-01-12

Well Tag Number :	N/R
NIT ID Number :	AE47486
Well Type Code :	A
Well Address :	1302 Puyallup Ave
County ID :	53
Region Code :	2
Well Completion Date :	2018-03-23
Well Log Received Date :	2018-06-08
Well Diameter Quarter :	2.25
Well Dept Quarter :	15
Well Owner Name :	GMAS CORP
Driller Number :	3200
Section/Township/Range :	SEC 10, TWP 20N, RNG 03E
Range Fraction Number :	N/R
QTR Section CD :	NW
QTR QTR Section CD :	NW
Tax Parcel Number :	2030014480
Last Update :	2018-06-14
WRIA Number :	10
Last Date in Agency List :	2023-01-12

Well Tag Number :	N/R
NIT ID Number :	AE12689
Well Type Code :	A
Well Address :	1201 Puyallup Av, Tacoma 98421

Map Id: 101
Direction: SE
Distance: 0.798 mi., 4215 ft.
Elevation: 42 ft.
Relative: Higher

Site Name : 1031558 | 1031559 | 1031560
47.240537, -122.417164
WA

Database(s) : [WELLS - WA] ***(cont.)***

Envirosite ID: 47774638
EPA ID: N/R

WELLS - WA ***(cont.)***

County ID :	53
Region Code :	2
Well Completion Date :	2011-03-31
Well Log Received Date :	2011-10-27
Well Diameter Quarter :	2.37
Well Dept Quarter :	16
Well Owner Name :	TAFT PROPERTIES LLC
Driller Number :	N/R
Section/Township/Range :	SEC 10, TWP 20N, RNG 03E
Range Fraction Number :	N/R
QTR Section CD :	NW
QTR QTR Section CD :	NW
Tax Parcel Number :	4715010391
Last Update :	2012-02-01
WRIA Number :	10
Last Date in Agency List :	2023-01-12

Map Id: 102
Direction: NE
Distance: 0.804 mi., 4244 ft.
Elevation: 16 ft.
Relative: Lower

Site Name : 1657611 | 1657612 | 276987
47.263234, -122.417136
WA

Database(s) : [WELLS - WA]

Envirosite ID: 47793733
EPA ID: N/R

WELLS - WA

Well Tag Number :	N/R
NIT ID Number :	SE64609
Well Type Code :	R
Well Address :	N/R
County ID :	53
Region Code :	4
Well Completion Date :	2018-01-04
Well Log Received Date :	2018-01-10
Well Diameter Quarter :	9
Well Dept Quarter :	46.5
Well Owner Name :	Northwest Seaport Alliance
Driller Number :	3146
Section/Township/Range :	SEC 34, TWP 21N, RNG 03E
Range Fraction Number :	N/R
QTR Section CD :	SW
QTR QTR Section CD :	NW
Tax Parcel Number :	N/R
Last Update :	2018-01-11
WRIA Number :	10
Last Date in Agency List :	2023-01-12

Well Tag Number :	N/R
NIT ID Number :	N/R
Well Type Code :	R
Well Address :	N/R

Map Id: 102
Direction: NE
Distance: 0.804 mi., 4244 ft.
Elevation: 16 ft.
Relative: Lower

Site Name : 1657611 | 1657612 | 276987
47.263234, -122.417136
WA

Database(s) : [WELLS - WA] ***(cont.)***

Envirosite ID: 47793733
EPA ID: N/R

WELLS - WA ***(cont.)***

County ID :	53
Region Code :	2
Well Completion Date :	N/R
Well Log Received Date :	N/R
Well Diameter Quarter :	8
Well Dept Quarter :	N/R
Well Owner Name :	SEA LAND
Driller Number :	N/R
Section/Township/Range :	SEC 34, TWP 21N, RNG 03E
Range Fraction Number :	N/R
QTR Section CD :	SW
QTR QTR Section CD :	NW
Tax Parcel Number :	N/R
Last Update :	N/R
WRIA Number :	10
Last Date in Agency List :	2023-01-12

Well Tag Number :	N/R
NIT ID Number :	E007193
Well Type Code :	R
Well Address :	1940 E 11TH ST
County ID :	53
Region Code :	2
Well Completion Date :	2007-11-29
Well Log Received Date :	2008-01-16
Well Diameter Quarter :	2
Well Dept Quarter :	12
Well Owner Name :	PORT OF TACOMA | PACIFIC CREST ENVIRONMENTAL
Driller Number :	N/R
Section/Township/Range :	SEC 34, TWP 21N, RNG 03E
Range Fraction Number :	N/R
QTR Section CD :	SW
QTR QTR Section CD :	NW
Tax Parcel Number :	2275200661
Last Update :	2008-02-05
WRIA Number :	10
Last Date in Agency List :	2023-01-12

Well Tag Number :	N/R
NIT ID Number :	N/R
Well Type Code :	R
Well Address :	N/R
County ID :	53
Region Code :	2
Well Completion Date :	N/R
Well Log Received Date :	N/R
Well Diameter Quarter :	8
Well Dept Quarter :	N/R
Well Owner Name :	SEA LAND
Driller Number :	N/R
Section/Township/Range :	SEC 34, TWP 21N, RNG 03E
Range Fraction Number :	N/R
QTR Section CD :	SW
QTR QTR Section CD :	NW
Tax Parcel Number :	N/R

Map Id: 102
Direction: NE
Distance: 0.804 mi., 4244 ft.
Elevation: 16 ft.
Relative: Lower

Site Name : 1657611 | 1657612 | 276987
47.263234, -122.417136
WA

Database(s) : [WELLS - WA] ***(cont.)***

Envirosite ID: 47793733
EPA ID: N/R

WELLS - WA ***(cont.)***

Last Update :	N/R
WRIA Number :	10
Last Date in Agency List :	2023-01-12

Well Tag Number :	N/R
NIT ID Number :	A131828
Well Type Code :	A
Well Address :	1940 EAST 11TH STREET
County ID :	53
Region Code :	2
Well Completion Date :	2007-11-29
Well Log Received Date :	2008-01-16
Well Diameter Quarter :	2
Well Dept Quarter :	12
Well Owner Name :	TACOMA~ PORT OF | PACIFIC CREST ENVIRONMENTAL
Driller Number :	N/R
Section/Township/Range :	SEC 34, TWP 21N, RNG 03E
Range Fraction Number :	N/R
QTR Section CD :	SW
QTR QTR Section CD :	NW
Tax Parcel Number :	2275200661
Last Update :	2008-02-05
WRIA Number :	10
Last Date in Agency List :	2023-01-12

Well Tag Number :	N/R
NIT ID Number :	E007193
Well Type Code :	R
Well Address :	1940 E 11TH ST
County ID :	53
Region Code :	2
Well Completion Date :	2007-11-29
Well Log Received Date :	2008-01-16
Well Diameter Quarter :	2
Well Dept Quarter :	12
Well Owner Name :	PORT OF TACOMA | PACIFIC CREST ENVIRONMENTAL
Driller Number :	N/R
Section/Township/Range :	SEC 34, TWP 21N, RNG 03E
Range Fraction Number :	N/R
QTR Section CD :	SW
QTR QTR Section CD :	NW
Tax Parcel Number :	2275200661
Last Update :	2008-02-05
WRIA Number :	10
Last Date in Agency List :	2023-01-12

Well Tag Number :	N/R
NIT ID Number :	R018245
Well Type Code :	R
Well Address :	N/R
County ID :	53
Region Code :	2
Well Completion Date :	N/R
Well Log Received Date :	1996-07-23

Map Id: 102
Direction: NE
Distance: 0.804 mi., 4244 ft.
Elevation: 16 ft.
Relative: Lower

Site Name : 1657611 | 1657612 | 276987
47.263234, -122.417136
WA

Database(s) : [WELLS - WA] ***(cont.)***

Envirosite ID: 47793733
EPA ID: N/R

WELLS - WA ***(cont.)***

Well Diameter Quarter :	4
Well Dept Quarter :	N/R
Well Owner Name :	SCALAND
Driller Number :	2310
Section/Township/Range :	SEC 34, TWP 21N, RNG 03E
Range Fraction Number :	N/R
QTR Section CD :	SW
QTR QTR Section CD :	NW
Tax Parcel Number :	N/R
Last Update :	N/R
WRIA Number :	10
Last Date in Agency List :	2023-01-12

Well Tag Number :	N/R
NIT ID Number :	N/R
Well Type Code :	R
Well Address :	N/R
County ID :	53
Region Code :	2
Well Completion Date :	N/R
Well Log Received Date :	N/R
Well Diameter Quarter :	8
Well Dept Quarter :	N/R
Well Owner Name :	SEA LAND
Driller Number :	N/R
Section/Township/Range :	SEC 34, TWP 21N, RNG 03E
Range Fraction Number :	N/R
QTR Section CD :	SW
QTR QTR Section CD :	NW
Tax Parcel Number :	N/R
Last Update :	N/R
WRIA Number :	10
Last Date in Agency List :	2023-01-12

Well Tag Number :	N/R
NIT ID Number :	E007193
Well Type Code :	R
Well Address :	1940 E 11TH ST
County ID :	53
Region Code :	2
Well Completion Date :	2007-11-29
Well Log Received Date :	2008-01-16
Well Diameter Quarter :	2
Well Dept Quarter :	12
Well Owner Name :	PORT OF TACOMA | PACIFIC CREST ENVIRONMENTAL
Driller Number :	N/R
Section/Township/Range :	SEC 34, TWP 21N, RNG 03E
Range Fraction Number :	N/R
QTR Section CD :	SW
QTR QTR Section CD :	NW
Tax Parcel Number :	2275200661
Last Update :	2008-02-05
WRIA Number :	10
Last Date in Agency List :	2023-01-12

Map Id: 102
Direction: NE
Distance: 0.804 mi., 4244 ft.
Elevation: 16 ft.
Relative: Lower

Site Name : 1657611 | 1657612 | 276987
47.263234, -122.417136
WA

Database(s) : [WELLS - WA] ***(cont.)***

Envirosite ID: 47793733
EPA ID: N/R

WELLS - WA ***(cont.)***

Well Tag Number :	N/R
NIT ID Number :	N/R
Well Type Code :	R
Well Address :	N/R
County ID :	53
Region Code :	2
Well Completion Date :	N/R
Well Log Received Date :	N/R
Well Diameter Quarter :	8
Well Dept Quarter :	N/R
Well Owner Name :	SEA LAND
Driller Number :	N/R
Section/Township/Range :	SEC 34, TWP 21N, RNG 03E
Range Fraction Number :	N/R
QTR Section CD :	SW
QTR QTR Section CD :	NW
Tax Parcel Number :	N/R
Last Update :	N/R
WRIA Number :	10
Last Date in Agency List :	2023-01-12

Well Tag Number :	N/R
NIT ID Number :	A131828
Well Type Code :	A
Well Address :	1940 EAST 11TH STREET
County ID :	53
Region Code :	2
Well Completion Date :	2007-11-29
Well Log Received Date :	2008-01-16
Well Diameter Quarter :	2
Well Dept Quarter :	12
Well Owner Name :	TACOMA~ PORT OF | PACIFIC CREST ENVIRONMENTAL
Driller Number :	N/R
Section/Township/Range :	SEC 34, TWP 21N, RNG 03E
Range Fraction Number :	N/R
QTR Section CD :	SW
QTR QTR Section CD :	NW
Tax Parcel Number :	2275200661
Last Update :	2008-02-05
WRIA Number :	10
Last Date in Agency List :	2023-01-12

Well Tag Number :	N/R
NIT ID Number :	N/R
Well Type Code :	R
Well Address :	N/R
County ID :	53
Region Code :	2
Well Completion Date :	N/R
Well Log Received Date :	N/R
Well Diameter Quarter :	8
Well Dept Quarter :	N/R
Well Owner Name :	SEA LAND
Driller Number :	N/R
Section/Township/Range :	SEC 34, TWP 21N, RNG 03E

Map Id: 102
Direction: NE
Distance: 0.804 mi., 4244 ft.
Elevation: 16 ft.
Relative: Lower

Site Name : 1657611 | 1657612 | 276987
47.263234, -122.417136
WA

Database(s) : [WELLS - WA] ***(cont.)***

Envirosite ID: 47793733
EPA ID: N/R

WELLS - WA ***(cont.)***

Range Fraction Number :	N/R
QTR Section CD :	SW
QTR QTR Section CD :	NW
Tax Parcel Number :	N/R
Last Update :	N/R
WRIA Number :	10
Last Date in Agency List :	2023-01-12

Well Tag Number :	N/R
NIT ID Number :	AE46700
Well Type Code :	A
Well Address :	N/R
County ID :	53
Region Code :	4
Well Completion Date :	2018-01-04
Well Log Received Date :	2018-01-10
Well Diameter Quarter :	9
Well Dept Quarter :	46.5
Well Owner Name :	Northwest Seaport Alliance
Driller Number :	3146
Section/Township/Range :	SEC 34, TWP 21N, RNG 03E
Range Fraction Number :	N/R
QTR Section CD :	SW
QTR QTR Section CD :	NW
Tax Parcel Number :	N/R
Last Update :	2018-01-11
WRIA Number :	10
Last Date in Agency List :	2023-01-12

Well Tag Number :	N/R
NIT ID Number :	N/R
Well Type Code :	R
Well Address :	N/R
County ID :	53
Region Code :	2
Well Completion Date :	N/R
Well Log Received Date :	N/R
Well Diameter Quarter :	8
Well Dept Quarter :	N/R
Well Owner Name :	SEA LAND
Driller Number :	N/R
Section/Township/Range :	SEC 34, TWP 21N, RNG 03E
Range Fraction Number :	N/R
QTR Section CD :	SW
QTR QTR Section CD :	NW
Tax Parcel Number :	N/R
Last Update :	N/R
WRIA Number :	10
Last Date in Agency List :	2023-01-12

Well Tag Number :	N/R
NIT ID Number :	E007193
Well Type Code :	R
Well Address :	1940 E 11TH ST

Map Id: 102
Direction: NE
Distance: 0.804 mi., 4244 ft.
Elevation: 16 ft.
Relative: Lower

Site Name : 1657611 | 1657612 | 276987
47.263234, -122.417136
WA

Database(s) : [WELLS - WA] ***(cont.)***

Envirosite ID: 47793733
EPA ID: N/R

WELLS - WA ***(cont.)***

County ID :	53
Region Code :	2
Well Completion Date :	2007-11-29
Well Log Received Date :	2008-01-16
Well Diameter Quarter :	2
Well Dept Quarter :	12
Well Owner Name :	PORT OF TACOMA | PACIFIC CREST ENVIRONMENTAL
Driller Number :	N/R
Section/Township/Range :	SEC 34, TWP 21N, RNG 03E
Range Fraction Number :	N/R
QTR Section CD :	SW
QTR QTR Section CD :	NW
Tax Parcel Number :	2275200661
Last Update :	2008-02-05
WRIA Number :	10
Last Date in Agency List :	2023-01-12

Map Id: 103
Direction: SSE
Distance: 0.821 mi., 4335 ft.
Elevation: 11 ft.
Relative: Lower

Site Name : 471430122251501
47.238988, -122.421512
WA

Database(s) : [NWIS]

Envirosite ID: 20287515
EPA ID: N/R

NWIS

Site Identification Number :	471430122251501
Site Type :	Well
Station Name :	20N/03E-09A03
Agency :	U.S. Geological Survey
District :	N/R
State :	WA
County :	Pierce County
Country :	USA
Land Net Location :	NENES09 T20N R03E W
Name of Location Map :	TACOMA SOUTH
Scale of Location Map :	24000
Altitude of Gage/Land Surface :	10
Method Altitude Determined :	Interpolated from topographic map.
Altitude Accuracy :	10
Altitude Datum :	National Geodetic Vertical Datum of 1929
Hydrologic Unit :	Puyallup
Drainage Basin :	N/R
Topographic Setting :	N/R
Flags for the Type of Data Collected:	NNNNNNNNNNNNNNNNNNNNNNNNNNNNO
Flags for Instruments at Site :	NNNNNNNNNNNNNNNNNNNNNNNNNNNNN
Date of First Construction :	1954-01-01
Date Site Established or Inventoried:	1995-06-16
Drainage Area :	N/R
Contributing Drainage Area :	N/R
Data Reliability :	Data have been checked by the reporting agency.
Data-Other GW Files :	YYYYNYNN

Map Id: 103
Direction: SSE
Distance: 0.821 mi., 4335 ft.
Elevation: 11 ft.
Relative: Lower

Site Name : 471430122251501
47.238988, -122.421512
WA

Database(s) : [NWIS] ***(cont.)***

Envirosite ID: 20287515
EPA ID: N/R

NWIS ***(cont.)***

National Aquifer :	N/R
Local Aquifer :	N/R
Local Aquifer Type :	N/R
Well Depth :	248
Hole Depth :	320
Source of Depth Data :	D
Project Number :	WA39400
Real-Time Data Flag :	0
Peak-Streamflow Data Begin Date :	N/R
Peak-Streamflow Data End Date :	N/R
Peak-Streamflow Data Count :	0
Water-Quality Data Begin Date :	1966-07-21
Water-Quality Data End Date :	1996-06-28
Water-Quality Data Count :	4
Field Water-Level Measurements Begin Date:	1954-07-13
Field Water-level Measurements End Date:	1995-06-16
Field Water-Level Measurements Count:	3
Site-Visit Data Begin Date :	N/R
Site-Visit Data End Date :	N/R
Site-Visit Data Count :	0
Latitude :	47.238988
Longitude :	-122.421512
Last Date in Agency List :	2023-02-13

Map Id: 104
Direction: SSW
Distance: 0.823 mi., 4348 ft.
Elevation: 69 ft.
Relative: Higher

Site Name : 471412122255301
47.238433, -122.432901
WA

Database(s) : [NWIS]

Envirosite ID: 20091983
EPA ID: N/R

NWIS

Site Identification Number :	471412122255301
Site Type :	Well
Station Name :	20N/03E-09F01
Agency :	U.S. Geological Survey
District :	N/R
State :	WA
County :	Pierce County
Country :	USA
Land Net Location :	SENWS09 T20N R03E W
Name of Location Map :	TACOMA SOUTH
Scale of Location Map :	24000
Altitude of Gage/Land Surface :	60
Method Altitude Determined :	Interpolated from topographic map.
Altitude Accuracy :	10
Altitude Datum :	National Geodetic Vertical Datum of 1929
Hydrologic Unit :	Puget Sound
Drainage Basin :	N/R

Map Id: 104
Direction: SSW
Distance: 0.823 mi., 4348 ft.
Elevation: 69 ft.
Relative: Higher

Site Name : 471412122255301
47.238433, -122.432901
WA

Database(s) : [NWIS] ***(cont.)***

Envirosite ID: 20091983
EPA ID: N/R

NWIS ***(cont.)***

Topographic Setting :	N/R
Flags for the Type of Data Collected:	NNNNNNNNNNNNNNNNNNNNNNNNNNNNNO
Flags for Instruments at Site :	NNNNNNNNNNNNNNNNNNNNNNNNNNNNN
Date of First Construction :	1950-01-01
Date Site Established or Inventoried:	1995-06-26
Drainage Area :	N/R
Contributing Drainage Area :	N/R
Data Reliability :	Data have been checked by the reporting agency.
Data-Other GW Files :	YYYYNYNN
National Aquifer :	N/R
Local Aquifer :	N/R
Local Aquifer Type :	N/R
Well Depth :	N/R
Hole Depth :	618
Source of Depth Data :	A
Project Number :	WA39400
Real-Time Data Flag :	0
Peak-Streamflow Data Begin Date :	N/R
Peak-Streamflow Data End Date :	N/R
Peak-Streamflow Data Count :	0
Water-Quality Data Begin Date :	1960-10-19
Water-Quality Data End Date :	1966-09-07
Water-Quality Data Count :	2
Field Water-Level Measurements Begin Date:	1950-01-01
Field Water-level Measurements End Date:	1985-05-30
Field Water-Level Measurements Count:	2
Site-Visit Data Begin Date :	N/R
Site-Visit Data End Date :	N/R
Site-Visit Data Count :	0
Latitude :	47.238433
Longitude :	-122.432901
Last Date in Agency List :	2023-02-13

Map Id: 105
Direction: WSW
Distance: 0.825 mi., 4356 ft.
Elevation: 356 ft.
Relative: Higher

Site Name : BLDG
47.245556, -122.447778
TACOMA, WA

Database(s) : [DIGITAL OBSTACLE]

Envirosite ID: 6575256
EPA ID: N/R

DIGITAL OBSTACLE

Date of Action :	2014-06-01
Action :	Change
FAA Study Number :	N/R
OBS Number :	53-000224
Obstacle Type :	BLDG
City Name :	TACOMA
State Identifier :	WA
Country Identifier :	USA

Map Id: 105
Direction: WSW
Distance: 0.825 mi., 4356 ft.
Elevation: 356 ft.
Relative: Higher

Site Name : BLDG
47.245556, -122.447778
TACOMA, WA

Database(s) : [DIGITAL OBSTACLE] ***(cont.)***

Envirosite ID: 6575256
EPA ID: N/R

DIGITAL OBSTACLE ***(cont.)***

Type of Lighting :	Unknown
Verification Status :	Verified
Quantity :	1
Mark Indicator :	Unknown
Above Ground Level Height (Feet) :	00291
Above Mean Sea Level Height (Feet) :	00654
Horizontal Accuracy :	+-500'
Vertical Accuracy :	+-125'
Latitude :	47 14 44.00N
Longitude :	122 26 52.00W

Map Id: 106
Direction: S
Distance: 0.825 mi., 4358 ft.
Elevation: 71 ft.
Relative: Higher

Site Name : 743170
47.238129, -122.430861
WA

Database(s) : [WELLS - WA]

Envirosite ID: 47901634
EPA ID: N/R

WELLS - WA

Well Tag Number :	BHA927
NIT ID Number :	RE06114
Well Type Code :	R
Well Address :	E 26th St At Hwy 705, Tacoma 98421
County ID :	53
Region Code :	2
Well Completion Date :	2011-08-08
Well Log Received Date :	2011-09-06
Well Diameter Quarter :	6
Well Dept Quarter :	105
Well Owner Name :	Sound Transit
Driller Number :	N/R
Section/Township/Range :	SEC 37, TWP 20N, RNG 03E
Range Fraction Number :	N/R
QTR Section CD :	SW
QTR QTR Section CD :	SE
Tax Parcel Number :	N/R
Last Update :	2011-09-23
WRIA Number :	10
Last Date in Agency List :	2023-01-12

Map Id: 107
Direction: SW
Distance: 0.827 mi., 4369 ft.
Elevation: 168 ft.
Relative: Higher

Site Name : 471426122262201
47.240377, -122.440679
WA

Database(s) : [NWIS]

Envirosite ID: 20222371
EPA ID: N/R

NWIS

Site Identification Number :	471426122262201
Site Type :	Well
Station Name :	20N/03E-04N01
Agency :	U.S. Geological Survey
District :	N/R
State :	WA
County :	Pierce County
Country :	USA
Land Net Location :	SWSWS04 T20N R03E W
Name of Location Map :	TACOMA SOUTH
Scale of Location Map :	24000
Altitude of Gage/Land Surface :	92
Method Altitude Determined :	Interpolated from topographic map.
Altitude Accuracy :	10
Altitude Datum :	National Geodetic Vertical Datum of 1929
Hydrologic Unit :	Puget Sound
Drainage Basin :	N/R
Topographic Setting :	N/R
Flags for the Type of Data Collected:	NNNNNNNNNNNNNNNNNNNNNNNNNNNNO
Flags for Instruments at Site :	NNNNNNNNNNNNNNNNNNNNNNNNNNNNN
Date of First Construction :	1964-01-03
Date Site Established or Inventoried:	1965-03-30
Drainage Area :	N/R
Contributing Drainage Area :	N/R
Data Reliability :	Location not accurate.
Data-Other GW Files :	YYNNNYNN
National Aquifer :	N/R
Local Aquifer :	N/R
Local Aquifer Type :	N/R
Well Depth :	594
Hole Depth :	N/R
Source of Depth Data :	D
Project Number :	N/R
Real-Time Data Flag :	0
Peak-Streamflow Data Begin Date :	N/R
Peak-Streamflow Data End Date :	N/R
Peak-Streamflow Data Count :	0
Water-Quality Data Begin Date :	1964-02-27
Water-Quality Data End Date :	1966-09-01
Water-Quality Data Count :	2
Field Water-Level Measurements Begin Date:	1964-02-16
Field Water-level Measurements End Date:	1985-05-16
Field Water-Level Measurements Count:	2
Site-Visit Data Begin Date :	N/R
Site-Visit Data End Date :	N/R
Site-Visit Data Count :	0
Latitude :	47.240377
Longitude :	-122.440679
Last Date in Agency List :	2023-02-13

Map Id: 108
Direction: SSE
Distance: 0.828 mi., 4370 ft.
Elevation: 47 ft.
Relative: Higher

Site Name : 1647017 | 1647018 | 1647019
47.238228, -122.424926
WA

Database(s) : [WELLS - WA]

Envirosite ID: 47814041
EPA ID: N/R

WELLS - WA

Well Tag Number :	BKX569
NIT ID Number :	RE15075
Well Type Code :	R
Well Address :	817 E 27th Street
County ID :	53
Region Code :	2
Well Completion Date :	2017-10-27
Well Log Received Date :	2017-11-28
Well Diameter Quarter :	8.25
Well Dept Quarter :	15
Well Owner Name :	Orix Financial Services
Driller Number :	3216
Section/Township/Range :	SEC 37, TWP 20N, RNG 03E
Range Fraction Number :	N/R
QTR Section CD :	SE
QTR QTR Section CD :	SW
Tax Parcel Number :	1200070184
Last Update :	2017-12-27
WRIA Number :	10
Last Date in Agency List :	2023-01-12

Well Tag Number :	N/R
NIT ID Number :	AE45726
Well Type Code :	A
Well Address :	817 E 27th Street
County ID :	53
Region Code :	4
Well Completion Date :	2017-10-27
Well Log Received Date :	2017-11-17
Well Diameter Quarter :	2.25
Well Dept Quarter :	15
Well Owner Name :	Orix Financial Services
Driller Number :	3216
Section/Township/Range :	SEC 37, TWP 20N, RNG 03E
Range Fraction Number :	N/R
QTR Section CD :	SE
QTR QTR Section CD :	SW
Tax Parcel Number :	1200070184
Last Update :	2017-11-20
WRIA Number :	10
Last Date in Agency List :	2023-01-12

Well Tag Number :	N/R
NIT ID Number :	SE63906
Well Type Code :	R
Well Address :	817 E 27th Street
County ID :	53
Region Code :	4
Well Completion Date :	2017-10-27
Well Log Received Date :	2017-11-17
Well Diameter Quarter :	2.25
Well Dept Quarter :	15
Well Owner Name :	Orix Financial Services
Driller Number :	3216
Section/Township/Range :	SEC 37, TWP 20N, RNG 03E

Map Id: 108
Direction: SSE
Distance: 0.828 mi., 4370 ft.
Elevation: 47 ft.
Relative: Higher

Site Name : 1647017 | 1647018 | 1647019
47.238228, -122.424926
WA

Database(s) : [WELLS - WA] ***(cont.)***

Envirosite ID: 47814041
EPA ID: N/R

WELLS - WA ***(cont.)***

Range Fraction Number :	N/R
QTR Section CD :	SE
QTR QTR Section CD :	SW
Tax Parcel Number :	1200070184
Last Update :	2017-11-20
WRIA Number :	10
Last Date in Agency List :	2023-01-12

Well Tag Number :	N/R
NIT ID Number :	AE45726
Well Type Code :	A
Well Address :	817 E 27th Street
County ID :	53
Region Code :	4
Well Completion Date :	2017-10-27
Well Log Received Date :	2017-11-17
Well Diameter Quarter :	2.25
Well Dept Quarter :	15
Well Owner Name :	Orix Financial Services
Driller Number :	3216
Section/Township/Range :	SEC 37, TWP 20N, RNG 03E
Range Fraction Number :	N/R
QTR Section CD :	SE
QTR QTR Section CD :	SW
Tax Parcel Number :	1200070184
Last Update :	2017-11-20
WRIA Number :	10
Last Date in Agency List :	2023-01-12

Well Tag Number :	N/R
NIT ID Number :	SE63906
Well Type Code :	R
Well Address :	817 E 27th Street
County ID :	53
Region Code :	4
Well Completion Date :	2017-10-27
Well Log Received Date :	2017-11-17
Well Diameter Quarter :	2.25
Well Dept Quarter :	15
Well Owner Name :	Orix Financial Services
Driller Number :	3216
Section/Township/Range :	SEC 37, TWP 20N, RNG 03E
Range Fraction Number :	N/R
QTR Section CD :	SE
QTR QTR Section CD :	SW
Tax Parcel Number :	1200070184
Last Update :	2017-11-20
WRIA Number :	10
Last Date in Agency List :	2023-01-12

Well Tag Number :	BKZ971
NIT ID Number :	GE00806
Well Type Code :	R
Well Address :	2616 E D Street

Map Id: 108
Direction: SSE
Distance: 0.828 mi., 4370 ft.
Elevation: 47 ft.
Relative: Higher

Site Name : 1647017 | 1647018 | 1647019
47.238228, -122.424926
WA

Database(s) : [WELLS - WA] ***(cont.)***

Envirosite ID: 47814041
EPA ID: N/R

WELLS - WA ***(cont.)***

County ID :	53
Region Code :	2
Well Completion Date :	2019-01-10
Well Log Received Date :	2019-02-15
Well Diameter Quarter :	10
Well Dept Quarter :	420
Well Owner Name :	City Of Tacoma
Driller Number :	2296
Section/Township/Range :	SEC 37, TWP 20N, RNG 03E
Range Fraction Number :	N/R
QTR Section CD :	SE
QTR QTR Section CD :	SW
Tax Parcel Number :	2078191016
Last Update :	2019-02-19
WRIA Number :	10
Last Date in Agency List :	2023-01-12

Well Tag Number :	BKX570
NIT ID Number :	RE15075
Well Type Code :	R
Well Address :	817 E 27th Street
County ID :	53
Region Code :	2
Well Completion Date :	2017-10-27
Well Log Received Date :	2017-11-28
Well Diameter Quarter :	8.25
Well Dept Quarter :	15
Well Owner Name :	Orix Financial Services
Driller Number :	3216
Section/Township/Range :	SEC 37, TWP 20N, RNG 03E
Range Fraction Number :	N/R
QTR Section CD :	SE
QTR QTR Section CD :	SW
Tax Parcel Number :	1200070184
Last Update :	2017-12-27
WRIA Number :	10
Last Date in Agency List :	2023-01-12

Well Tag Number :	N/R
NIT ID Number :	AE45726
Well Type Code :	A
Well Address :	817 E 27th Street
County ID :	53
Region Code :	4
Well Completion Date :	2017-10-27
Well Log Received Date :	2017-11-17
Well Diameter Quarter :	2.25
Well Dept Quarter :	15
Well Owner Name :	Orix Financial Services
Driller Number :	3216
Section/Township/Range :	SEC 37, TWP 20N, RNG 03E
Range Fraction Number :	N/R
QTR Section CD :	SE
QTR QTR Section CD :	SW
Tax Parcel Number :	1200070184

Map Id: 108
Direction: SSE
Distance: 0.828 mi., 4370 ft.
Elevation: 47 ft.
Relative: Higher

Site Name : 1647017 | 1647018 | 1647019
47.238228, -122.424926
WA

Database(s) : [WELLS - WA] ***(cont.)***

Envirosite ID: 47814041
EPA ID: N/R

WELLS - WA ***(cont.)***

Last Update :	2017-11-20
WRIA Number :	10
Last Date in Agency List :	2023-01-12
Well Tag Number :	BKX546
NIT ID Number :	RE15075
Well Type Code :	R
Well Address :	817 E 27th Street
County ID :	53
Region Code :	2
Well Completion Date :	2017-10-27
Well Log Received Date :	2017-11-28
Well Diameter Quarter :	8.25
Well Dept Quarter :	15
Well Owner Name :	Orix Financial Services
Driller Number :	3216
Section/Township/Range :	SEC 37, TWP 20N, RNG 03E
Range Fraction Number :	N/R
QTR Section CD :	SE
QTR QTR Section CD :	SW
Tax Parcel Number :	1200070184
Last Update :	2017-12-27
WRIA Number :	10
Last Date in Agency List :	2023-01-12

Map Id: M109
Direction: N
Distance: 0.837 mi., 4420 ft.
Elevation: 15 ft.
Relative: Lower

Site Name : STACK
47.266389, -122.426667
TACOMA, WA

Database(s) : [DIGITAL OBSTACLE]

Envirosite ID: 6577104
EPA ID: N/R

DIGITAL OBSTACLE

Date of Action :	2014-06-01
Action :	Change
FAA Study Number :	N/R
OBS Number :	53-000361
Obstacle Type :	STACK
City Name :	TACOMA
State Identifier :	WA
Country Identifier :	USA
Type of Lighting :	None
Verification Status :	Verified
Quantity :	1
Mark Indicator :	Unknown
Above Ground Level Height (Feet) :	00175
Above Mean Sea Level Height (Feet) :	00188
Horizontal Accuracy :	+-500'
Vertical Accuracy :	+-50'
Latitude :	47 15 59.00N

Map Id: M109
Direction: N
Distance: 0.837 mi., 4420 ft.
Elevation: 15 ft.
Relative: Lower

Site Name : STACK
47.266389, -122.426667
TACOMA, WA

Database(s) : [DIGITAL OBSTACLE] ***(cont.)***

Envirosite ID: 6577104
EPA ID: N/R

DIGITAL OBSTACLE ***(cont.)***

Longitude :	122 25 36.00W

Map Id: N110
Direction: SW
Distance: 0.838 mi., 4425 ft.
Elevation: 168 ft.
Relative: Higher

Site Name : 471425122262101
47.240099, -122.440401
WA

Database(s) : [NWIS]

Envirosite ID: 20092149
EPA ID: N/R

NWIS

Site Identification Number :	471425122262101
Site Type :	Well
Station Name :	20N/03E-09D04
Agency :	U.S. Geological Survey
District :	N/R
State :	WA
County :	Pierce County
Country :	USA
Land Net Location :	NWNWS09 T20N R03E W
Name of Location Map :	TACOMA SOUTH
Scale of Location Map :	24000
Altitude of Gage/Land Surface :	105.95
Method Altitude Determined :	Interpolated from topographic map.
Altitude Accuracy :	10
Altitude Datum :	National Geodetic Vertical Datum of 1929
Hydrologic Unit :	Puget Sound
Drainage Basin :	N/R
Topographic Setting :	N/R
Flags for the Type of Data Collected:	NNNNNNNNNNNNNNNNNNNNNNNNNNNNNO
Flags for Instruments at Site :	NNNNNNNNNNNNNNNNNNNNNNNNNNNNN
Date of First Construction :	1948-02-01
Date Site Established or Inventoried:	1985-05-16
Drainage Area :	N/R
Contributing Drainage Area :	N/R
Data Reliability :	Data have been checked by the reporting agency.
Data-Other GW Files :	YYNNNYNN
National Aquifer :	N/R
Local Aquifer :	N/R
Local Aquifer Type :	N/R
Well Depth :	540
Hole Depth :	N/R
Source of Depth Data :	D
Project Number :	N/R
Real-Time Data Flag :	0
Peak-Streamflow Data Begin Date :	N/R
Peak-Streamflow Data End Date :	N/R
Peak-Streamflow Data Count :	0
Water-Quality Data Begin Date :	1960-10-19
Water-Quality Data End Date :	1966-09-01
Water-Quality Data Count :	2

Map Id: N110
Direction: SW
Distance: 0.838 mi., 4425 ft.
Elevation: 168 ft.
Relative: Higher

Site Name : 471425122262101
47.240099, -122.440401
WA

Database(s) : [NWIS] ***(cont.)***

Envirosite ID: 20092149
EPA ID: N/R

NWIS ***(cont.)***

Field Water-Level Measurements Begin Date:	1960-03-15
Field Water-level Measurements End Date:	1960-03-15
Field Water-Level Measurements Count:	1
Site-Visit Data Begin Date :	N/R
Site-Visit Data End Date :	N/R
Site-Visit Data Count :	0
Latitude :	47.240099
Longitude :	-122.440401
Last Date in Agency List :	2023-02-13

Map Id: M111
Direction: N
Distance: 0.838 mi., 4426 ft.
Elevation: 15 ft.
Relative: Lower

Site Name : STACK
47.266436, -122.427369
TACOMA, WA

Database(s) : [DIGITAL OBSTACLE]

Envirosite ID: 6577756
EPA ID: N/R

DIGITAL OBSTACLE

Date of Action :	2016-05-06
Action :	Add
FAA Study Number :	2015ANM02078OE
OBS Number :	53-023614
Obstacle Type :	STACK
City Name :	TACOMA
State Identifier :	WA
Country Identifier :	USA
Type of Lighting :	None
Verification Status :	Verified
Quantity :	1
Mark Indicator :	None
Above Ground Level Height (Feet) :	00213
Above Mean Sea Level Height (Feet) :	00236
Horizontal Accuracy :	+-500'
Vertical Accuracy :	+-125'
Latitude :	47 15 59.17N
Longitude :	122 25 38.53W

Map Id: 112
Direction: ENE
Distance: 0.839 mi., 4428 ft.
Elevation: 16 ft.
Relative: Lower

Site Name : 1975092 | 1975093 | 1975094
47.259613, -122.412052
WA

Database(s) : [WELLS - WA]

Envirosite ID: 47793353
EPA ID: N/R

WELLS - WA

Details for this site have been truncated due to the large number of available details for this site within this dataset. For the complete details for this site, contact your Envirosite account representative for a complimentary site report containing all of the details available.

Well Tag Number :	N/R
NIT ID Number :	AE61246
Well Type Code :	A
Well Address :	Near 1675 Lincoln Ave
County ID :	53
Region Code :	4
Well Completion Date :	2020-06-12
Well Log Received Date :	2020-07-27
Well Diameter Quarter :	2.25
Well Dept Quarter :	25
Well Owner Name :	Port Of Tacoma
Driller Number :	3152
Section/Township/Range :	SEC 34, TWP 21N, RNG 03E
Range Fraction Number :	N/R
QTR Section CD :	SW
QTR QTR Section CD :	SE
Tax Parcel Number :	8950000221
Last Update :	2020-08-25
WRIA Number :	10
Last Date in Agency List :	2023-01-12

Well Tag Number :	N/R
NIT ID Number :	AE61246
Well Type Code :	A
Well Address :	Near 1675 Lincoln Ave
County ID :	53
Region Code :	4
Well Completion Date :	2020-06-12
Well Log Received Date :	2020-07-27
Well Diameter Quarter :	2.25
Well Dept Quarter :	15
Well Owner Name :	Port Of Tacoma
Driller Number :	3152
Section/Township/Range :	SEC 34, TWP 21N, RNG 03E
Range Fraction Number :	N/R
QTR Section CD :	SW
QTR QTR Section CD :	SE
Tax Parcel Number :	8950000221
Last Update :	2020-08-26
WRIA Number :	10
Last Date in Agency List :	2023-01-12

Well Tag Number :	N/R
NIT ID Number :	EE08261
Well Type Code :	R
Well Address :	Near 1675 Lincoln Ave
County ID :	53
Region Code :	4
Well Completion Date :	2020-06-12
Well Log Received Date :	2020-07-27
Well Diameter Quarter :	2.25

Map Id: 112
Direction: ENE
Distance: 0.839 mi., 4428 ft.
Elevation: 16 ft.
Relative: Lower

Site Name : 1975092 | 1975093 | 1975094
47.259613, -122.412052
WA

Database(s) : [WELLS - WA] ***(cont.)***

Envirosite ID: 47793353
EPA ID: N/R

WELLS - WA ***(cont.)***

Well Dept Quarter :	15
Well Owner Name :	Port Of Tacoma
Driller Number :	3152
Section/Township/Range :	SEC 34, TWP 21N, RNG 03E
Range Fraction Number :	N/R
QTR Section CD :	SW
QTR QTR Section CD :	SE
Tax Parcel Number :	8950000221
Last Update :	2020-08-26
WRIA Number :	10
Last Date in Agency List :	2023-01-12

Well Tag Number :	N/R
NIT ID Number :	AE08791
Well Type Code :	A
Well Address :	1460 Thorne Rd, Tacoma 98421
County ID :	53
Region Code :	2
Well Completion Date :	2010-03-23
Well Log Received Date :	2010-03-31
Well Diameter Quarter :	2
Well Dept Quarter :	8
Well Owner Name :	Tideflats Investments LLC | Adapt Engineering
Driller Number :	N/R
Section/Township/Range :	SEC 34, TWP 21N, RNG 03E
Range Fraction Number :	N/R
QTR Section CD :	SW
QTR QTR Section CD :	SE
Tax Parcel Number :	6965000541
Last Update :	2010-05-20
WRIA Number :	10
Last Date in Agency List :	2023-01-12

Well Tag Number :	N/R
NIT ID Number :	EE08299
Well Type Code :	R
Well Address :	Near 1675 Lincoln Ave Tacoma 98421
County ID :	53
Region Code :	4
Well Completion Date :	2020-08-05
Well Log Received Date :	2020-08-21
Well Diameter Quarter :	2.25
Well Dept Quarter :	15
Well Owner Name :	Port Of Tacoma
Driller Number :	3152
Section/Township/Range :	SEC 34, TWP 21N, RNG 3E
Range Fraction Number :	N/R
QTR Section CD :	SW
QTR QTR Section CD :	SE
Tax Parcel Number :	8950000221
Last Update :	2020-09-21
WRIA Number :	41
Last Date in Agency List :	2023-01-12

Map Id: 112
Direction: ENE
Distance: 0.839 mi., 4428 ft.
Elevation: 16 ft.
Relative: Lower

Site Name : 1975092 | 1975093 | 1975094
47.259613, -122.412052
WA

Database(s) : [WELLS - WA] ***(cont.)***

Envirosite ID: 47793353
EPA ID: N/R

WELLS - WA ***(cont.)***

Well Tag Number :	N/R
NIT ID Number :	N/R
Well Type Code :	R
Well Address :	N/R
County ID :	53
Region Code :	2
Well Completion Date :	N/R
Well Log Received Date :	N/R
Well Diameter Quarter :	8
Well Dept Quarter :	N/R
Well Owner Name :	PORT OF TACOMA
Driller Number :	N/R
Section/Township/Range :	SEC 34, TWP 21N, RNG 03E
Range Fraction Number :	N/R
QTR Section CD :	SW
QTR QTR Section CD :	SE
Tax Parcel Number :	N/R
Last Update :	N/R
WRIA Number :	10
Last Date in Agency List :	2023-01-12

Well Tag Number :	N/R
NIT ID Number :	EE01394
Well Type Code :	R
Well Address :	1460 Thorne Rd, Tacoma 98421
County ID :	53
Region Code :	2
Well Completion Date :	2010-03-23
Well Log Received Date :	2010-03-31
Well Diameter Quarter :	2
Well Dept Quarter :	8
Well Owner Name :	Tideflats Investments LLC | Adapt Engineering
Driller Number :	N/R
Section/Township/Range :	SEC 34, TWP 21N, RNG 03E
Range Fraction Number :	N/R
QTR Section CD :	SW
QTR QTR Section CD :	SE
Tax Parcel Number :	6965000541
Last Update :	2010-05-20
WRIA Number :	10
Last Date in Agency List :	2023-01-12

Well Tag Number :	N/R
NIT ID Number :	EE08299
Well Type Code :	R
Well Address :	Near 1675 Lincoln Ave Tacoma 98421
County ID :	53
Region Code :	4
Well Completion Date :	2020-08-05
Well Log Received Date :	2020-08-21
Well Diameter Quarter :	2.25
Well Dept Quarter :	15
Well Owner Name :	Port Of Tacoma
Driller Number :	3152
Section/Township/Range :	SEC 34, TWP 21N, RNG 3E

Map Id: 112
Direction: ENE
Distance: 0.839 mi., 4428 ft.
Elevation: 16 ft.
Relative: Lower

Site Name : 1975092 | 1975093 | 1975094
47.259613, -122.412052
WA

Database(s) : [WELLS - WA] ***(cont.)***

Envirosite ID: 47793353
EPA ID: N/R

WELLS - WA ***(cont.)***

Range Fraction Number :	N/R
QTR Section CD :	SW
QTR QTR Section CD :	SE
Tax Parcel Number :	8950000221
Last Update :	2020-09-21
WRIA Number :	10
Last Date in Agency List :	2023-01-12

Well Tag Number :	N/R
NIT ID Number :	AE61246
Well Type Code :	A
Well Address :	Near 1675 Lincoln Ave
County ID :	53
Region Code :	4
Well Completion Date :	2020-06-12
Well Log Received Date :	2020-07-27
Well Diameter Quarter :	2.25
Well Dept Quarter :	15
Well Owner Name :	Port Of Tacoma
Driller Number :	3152
Section/Township/Range :	SEC 34, TWP 21N, RNG 03E
Range Fraction Number :	N/R
QTR Section CD :	SW
QTR QTR Section CD :	SE
Tax Parcel Number :	8950000221
Last Update :	2020-08-26
WRIA Number :	41
Last Date in Agency List :	2023-01-12

Well Tag Number :	N/R
NIT ID Number :	EE01394
Well Type Code :	R
Well Address :	1460 Thorne Rd, Tacoma 98421
County ID :	53
Region Code :	2
Well Completion Date :	2010-03-23
Well Log Received Date :	2010-03-31
Well Diameter Quarter :	2
Well Dept Quarter :	8
Well Owner Name :	Tideflats Investments LLC | Adapt Engineering
Driller Number :	N/R
Section/Township/Range :	SEC 34, TWP 21N, RNG 03E
Range Fraction Number :	N/R
QTR Section CD :	SW
QTR QTR Section CD :	SE
Tax Parcel Number :	6965000541
Last Update :	2010-05-20
WRIA Number :	10
Last Date in Agency List :	2023-01-12

Well Tag Number :	N/R
NIT ID Number :	AE61246
Well Type Code :	A
Well Address :	Near 1675 Lincoln Ave

Map Id: 112
Direction: ENE
Distance: 0.839 mi., 4428 ft.
Elevation: 16 ft.
Relative: Lower

Site Name : 1975092 | 1975093 | 1975094
47.259613, -122.412052
WA

Database(s) : [WELLS - WA] ***(cont.)***

Envirosite ID: 47793353
EPA ID: N/R

WELLS - WA ***(cont.)***

County ID :	53
Region Code :	4
Well Completion Date :	2020-06-12
Well Log Received Date :	2020-07-27
Well Diameter Quarter :	2.25
Well Dept Quarter :	25
Well Owner Name :	Port Of Tacoma
Driller Number :	3152
Section/Township/Range :	SEC 34, TWP 21N, RNG 03E
Range Fraction Number :	N/R
QTR Section CD :	SW
QTR QTR Section CD :	SE
Tax Parcel Number :	8950000221
Last Update :	2020-08-25
WRIA Number :	41
Last Date in Agency List :	2023-01-12

Well Tag Number :	N/R
NIT ID Number :	EE08261
Well Type Code :	R
Well Address :	Near 1675 Lincoln Ave
County ID :	53
Region Code :	4
Well Completion Date :	2020-06-12
Well Log Received Date :	2020-07-27
Well Diameter Quarter :	2.25
Well Dept Quarter :	25
Well Owner Name :	Port Of Tacoma
Driller Number :	3152
Section/Township/Range :	SEC 34, TWP 21N, RNG 03E
Range Fraction Number :	N/R
QTR Section CD :	SW
QTR QTR Section CD :	SE
Tax Parcel Number :	8950000221
Last Update :	2020-08-25
WRIA Number :	41
Last Date in Agency List :	2023-01-12

Well Tag Number :	N/R
NIT ID Number :	EE01394
Well Type Code :	R
Well Address :	1460 Thorne Rd, Tacoma 98421
County ID :	53
Region Code :	2
Well Completion Date :	2010-03-23
Well Log Received Date :	2010-03-31
Well Diameter Quarter :	2
Well Dept Quarter :	8
Well Owner Name :	Tideflats Investments LLC | Adapt Engineering
Driller Number :	N/R
Section/Township/Range :	SEC 34, TWP 21N, RNG 03E
Range Fraction Number :	N/R
QTR Section CD :	SW
QTR QTR Section CD :	SE
Tax Parcel Number :	6965000541

Map Id: 112
Direction: ENE
Distance: 0.839 mi., 4428 ft.
Elevation: 16 ft.
Relative: Lower

Site Name : 1975092 | 1975093 | 1975094
47.259613, -122.412052
WA

Database(s) : [WELLS - WA] ***(cont.)***

Envirosite ID: 47793353
EPA ID: N/R

WELLS - WA ***(cont.)***

Last Update :	2010-05-20
WRIA Number :	10
Last Date in Agency List :	2023-01-12

Well Tag Number :	N/R
NIT ID Number :	AE61778
Well Type Code :	A
Well Address :	Near 1675 Lincoln Ave
County ID :	53
Region Code :	4
Well Completion Date :	2020-08-05
Well Log Received Date :	2020-08-21
Well Diameter Quarter :	2.25
Well Dept Quarter :	15
Well Owner Name :	Port Of Tacoma
Driller Number :	2914
Section/Township/Range :	SEC 34, TWP 21N, RNG 03E
Range Fraction Number :	N/R
QTR Section CD :	SW
QTR QTR Section CD :	SE
Tax Parcel Number :	8950000221
Last Update :	2020-08-26
WRIA Number :	41
Last Date in Agency List :	2023-01-12

Well Tag Number :	N/R
NIT ID Number :	EE08299
Well Type Code :	R
Well Address :	Near 1675 Lincoln Ave Tacoma 98421
County ID :	53
Region Code :	4
Well Completion Date :	2020-08-05
Well Log Received Date :	2020-08-21
Well Diameter Quarter :	2.25
Well Dept Quarter :	25
Well Owner Name :	Port Of Tacoma
Driller Number :	3152
Section/Township/Range :	SEC 34, TWP 21N, RNG 3E
Range Fraction Number :	N/R
QTR Section CD :	SW
QTR QTR Section CD :	SE
Tax Parcel Number :	8950000221
Last Update :	2020-09-21
WRIA Number :	10
Last Date in Agency List :	2023-01-12

Well Tag Number :	N/R
NIT ID Number :	AE61246
Well Type Code :	A
Well Address :	Near 1675 Lincoln Ave
County ID :	53
Region Code :	4
Well Completion Date :	2020-06-12
Well Log Received Date :	2020-07-27

Map Id: 112
Direction: ENE
Distance: 0.839 mi., 4428 ft.
Elevation: 16 ft.
Relative: Lower

Site Name : 1975092 | 1975093 | 1975094
47.259613, -122.412052
WA

Database(s) : [WELLS - WA] ***(cont.)***

Envirosite ID: 47793353
EPA ID: N/R

WELLS - WA ***(cont.)***

Well Diameter Quarter :	2.25
Well Dept Quarter :	15
Well Owner Name :	Port Of Tacoma
Driller Number :	3152
Section/Township/Range :	SEC 34, TWP 21N, RNG 03E
Range Fraction Number :	N/R
QTR Section CD :	SW
QTR QTR Section CD :	SE
Tax Parcel Number :	8950000221
Last Update :	2020-08-26
WRIA Number :	10
Last Date in Agency List :	2023-01-12

Well Tag Number :	N/R
NIT ID Number :	EE01394
Well Type Code :	R
Well Address :	1460 Thorne Rd, Tacoma 98421
County ID :	53
Region Code :	2
Well Completion Date :	2010-03-23
Well Log Received Date :	2010-03-31
Well Diameter Quarter :	2
Well Dept Quarter :	8
Well Owner Name :	Tideflats Investments LLC | Adapt Engineering
Driller Number :	N/R
Section/Township/Range :	SEC 34, TWP 21N, RNG 03E
Range Fraction Number :	N/R
QTR Section CD :	SW
QTR QTR Section CD :	SE
Tax Parcel Number :	6965000541
Last Update :	2010-05-20
WRIA Number :	10
Last Date in Agency List :	2023-01-12

Well Tag Number :	N/R
NIT ID Number :	AE61778
Well Type Code :	A
Well Address :	Near 1675 Lincoln Ave
County ID :	53
Region Code :	4
Well Completion Date :	2020-08-05
Well Log Received Date :	2020-08-21
Well Diameter Quarter :	2.25
Well Dept Quarter :	25
Well Owner Name :	Port Of Tacoma
Driller Number :	2914
Section/Township/Range :	SEC 34, TWP 21N, RNG 03E
Range Fraction Number :	N/R
QTR Section CD :	SW
QTR QTR Section CD :	SE
Tax Parcel Number :	8950000221
Last Update :	2020-08-26
WRIA Number :	10
Last Date in Agency List :	2023-01-12

Map Id: 112
Direction: ENE
Distance: 0.839 mi., 4428 ft.
Elevation: 16 ft.
Relative: Lower

Site Name : 1975092 | 1975093 | 1975094
47.259613, -122.412052
WA

Database(s) : [WELLS - WA] ***(cont.)***

Envirosite ID: 47793353
EPA ID: N/R

WELLS - WA ***(cont.)***

Well Tag Number :	N/R
NIT ID Number :	EE08299
Well Type Code :	R
Well Address :	Near 1675 Lincoln Ave Tacoma 98421
County ID :	53
Region Code :	4
Well Completion Date :	2020-08-05
Well Log Received Date :	2020-08-21
Well Diameter Quarter :	2.25
Well Dept Quarter :	25
Well Owner Name :	Port Of Tacoma
Driller Number :	3152
Section/Township/Range :	SEC 34, TWP 21N, RNG 3E
Range Fraction Number :	N/R
QTR Section CD :	SW
QTR QTR Section CD :	SE
Tax Parcel Number :	8950000221
Last Update :	2020-09-21
WRIA Number :	10
Last Date in Agency List :	2023-01-12

Well Tag Number :	N/R
NIT ID Number :	EE08299
Well Type Code :	R
Well Address :	Near 1675 Lincoln Ave Tacoma 98421
County ID :	53
Region Code :	4
Well Completion Date :	2020-08-05
Well Log Received Date :	2020-08-21
Well Diameter Quarter :	2.25
Well Dept Quarter :	15
Well Owner Name :	Port Of Tacoma
Driller Number :	3152
Section/Township/Range :	SEC 34, TWP 21N, RNG 3E
Range Fraction Number :	N/R
QTR Section CD :	SW
QTR QTR Section CD :	SE
Tax Parcel Number :	8950000221
Last Update :	2020-09-21
WRIA Number :	10
Last Date in Agency List :	2023-01-12

Well Tag Number :	N/R
NIT ID Number :	AE61778
Well Type Code :	A
Well Address :	Near 1675 Lincoln Ave
County ID :	53
Region Code :	4
Well Completion Date :	2020-08-05
Well Log Received Date :	2020-08-21
Well Diameter Quarter :	2.25
Well Dept Quarter :	15
Well Owner Name :	Port Of Tacoma
Driller Number :	2914
Section/Township/Range :	SEC 34, TWP 21N, RNG 03E

Map Id: 112
Direction: ENE
Distance: 0.839 mi., 4428 ft.
Elevation: 16 ft.
Relative: Lower

Site Name : 1975092 | 1975093 | 1975094
47.259613, -122.412052
WA

Database(s) : [WELLS - WA] ***(cont.)***

Envirosite ID: 47793353
EPA ID: N/R

WELLS - WA ***(cont.)***

Range Fraction Number :	N/R
QTR Section CD :	SW
QTR QTR Section CD :	SE
Tax Parcel Number :	8950000221
Last Update :	2020-08-26
WRIA Number :	10
Last Date in Agency List :	2023-01-12

Well Tag Number :	N/R
NIT ID Number :	EE08261
Well Type Code :	R
Well Address :	Near 1675 Lincoln Ave
County ID :	53
Region Code :	4
Well Completion Date :	2020-06-12
Well Log Received Date :	2020-07-27
Well Diameter Quarter :	2.25
Well Dept Quarter :	25
Well Owner Name :	Port Of Tacoma
Driller Number :	3152
Section/Township/Range :	SEC 34, TWP 21N, RNG 03E
Range Fraction Number :	N/R
QTR Section CD :	SW
QTR QTR Section CD :	SE
Tax Parcel Number :	8950000221
Last Update :	2020-08-25
WRIA Number :	10
Last Date in Agency List :	2023-01-12

Well Tag Number :	N/R
NIT ID Number :	EE08299
Well Type Code :	R
Well Address :	Near 1675 Lincoln Ave Tacoma 98421
County ID :	53
Region Code :	4
Well Completion Date :	2020-08-05
Well Log Received Date :	2020-08-21
Well Diameter Quarter :	2.25
Well Dept Quarter :	15
Well Owner Name :	Port Of Tacoma
Driller Number :	3152
Section/Township/Range :	SEC 34, TWP 21N, RNG 3E
Range Fraction Number :	N/R
QTR Section CD :	SW
QTR QTR Section CD :	SE
Tax Parcel Number :	8950000221
Last Update :	2020-09-21
WRIA Number :	41
Last Date in Agency List :	2023-01-12

Well Tag Number :	N/R
NIT ID Number :	EE08261
Well Type Code :	R
Well Address :	Near 1675 Lincoln Ave

Map Id: 112
Direction: ENE
Distance: 0.839 mi., 4428 ft.
Elevation: 16 ft.
Relative: Lower

Site Name : 1975092 | 1975093 | 1975094
47.259613, -122.412052
WA

Database(s) : [WELLS - WA] ***(cont.)***

Envirosite ID: 47793353
EPA ID: N/R

WELLS - WA ***(cont.)***

County ID :	53
Region Code :	4
Well Completion Date :	2020-06-12
Well Log Received Date :	2020-07-27
Well Diameter Quarter :	2.25
Well Dept Quarter :	15
Well Owner Name :	Port Of Tacoma
Driller Number :	3152
Section/Township/Range :	SEC 34, TWP 21N, RNG 03E
Range Fraction Number :	N/R
QTR Section CD :	SW
QTR QTR Section CD :	SE
Tax Parcel Number :	8950000221
Last Update :	2020-08-26
WRIA Number :	41
Last Date in Agency List :	2023-01-12

Well Tag Number :	N/R
NIT ID Number :	EE08261
Well Type Code :	R
Well Address :	Near 1675 Lincoln Ave
County ID :	53
Region Code :	4
Well Completion Date :	2020-06-12
Well Log Received Date :	2020-07-27
Well Diameter Quarter :	2.25
Well Dept Quarter :	15
Well Owner Name :	Port Of Tacoma
Driller Number :	3152
Section/Township/Range :	SEC 34, TWP 21N, RNG 03E
Range Fraction Number :	N/R
QTR Section CD :	SW
QTR QTR Section CD :	SE
Tax Parcel Number :	8950000221
Last Update :	2020-08-26
WRIA Number :	10
Last Date in Agency List :	2023-01-12

Well Tag Number :	N/R
NIT ID Number :	AE61778
Well Type Code :	A
Well Address :	Near 1675 Lincoln Ave
County ID :	53
Region Code :	4
Well Completion Date :	2020-08-05
Well Log Received Date :	2020-08-21
Well Diameter Quarter :	2.25
Well Dept Quarter :	15
Well Owner Name :	Port Of Tacoma
Driller Number :	2914
Section/Township/Range :	SEC 34, TWP 21N, RNG 03E
Range Fraction Number :	N/R
QTR Section CD :	SW
QTR QTR Section CD :	SE
Tax Parcel Number :	8950000221

Map Id: 112
Direction: ENE
Distance: 0.839 mi., 4428 ft.
Elevation: 16 ft.
Relative: Lower

Site Name : 1975092 | 1975093 | 1975094
47.259613, -122.412052
WA

Database(s) : [WELLS - WA] ***(cont.)***

Envirosite ID: 47793353
EPA ID: N/R

WELLS - WA ***(cont.)***

Last Update :	2020-08-26
WRIA Number :	10
Last Date in Agency List :	2023-01-12
Well Tag Number :	N/R
NIT ID Number :	EE08261
Well Type Code :	R
Well Address :	Near 1675 Lincoln Ave
County ID :	53
Region Code :	4
Well Completion Date :	2020-06-12
Well Log Received Date :	2020-07-27
Well Diameter Quarter :	2.25
Well Dept Quarter :	15
Well Owner Name :	Port Of Tacoma
Driller Number :	3152
Section/Township/Range :	SEC 34, TWP 21N, RNG 03E
Range Fraction Number :	N/R
QTR Section CD :	SW
QTR QTR Section CD :	SE
Tax Parcel Number :	8950000221
Last Update :	2020-08-26
WRIA Number :	10
Last Date in Agency List :	2023-01-12
Well Tag Number :	N/R
NIT ID Number :	017068
Well Type Code :	W
Well Address :	N/R
County ID :	53
Region Code :	2
Well Completion Date :	N/R
Well Log Received Date :	N/R
Well Diameter Quarter :	N/R
Well Dept Quarter :	N/R
Well Owner Name :	PORT OF TACOMA
Driller Number :	1734
Section/Township/Range :	SEC 34, TWP 21N, RNG 03E
Range Fraction Number :	N/R
QTR Section CD :	SW
QTR QTR Section CD :	SE
Tax Parcel Number :	N/R
Last Update :	N/R
WRIA Number :	10
Last Date in Agency List :	2023-01-12
Well Tag Number :	N/R
NIT ID Number :	AE61246
Well Type Code :	A
Well Address :	Near 1675 Lincoln Ave
County ID :	53
Region Code :	4
Well Completion Date :	2020-06-12
Well Log Received Date :	2020-07-27

Map Id: 112
Direction: ENE
Distance: 0.839 mi., 4428 ft.
Elevation: 16 ft.
Relative: Lower

Site Name : 1975092 | 1975093 | 1975094
47.259613, -122.412052
WA

Database(s) : [WELLS - WA] ***(cont.)***

Envirosite ID: 47793353
EPA ID: N/R

WELLS - WA ***(cont.)***

Well Diameter Quarter :	2.25
Well Dept Quarter :	15
Well Owner Name :	Port Of Tacoma
Driller Number :	3152
Section/Township/Range :	SEC 34, TWP 21N, RNG 03E
Range Fraction Number :	N/R
QTR Section CD :	SW
QTR QTR Section CD :	SE
Tax Parcel Number :	8950000221
Last Update :	2020-08-26
WRIA Number :	10
Last Date in Agency List :	2023-01-12

Well Tag Number :	N/R
NIT ID Number :	EE08299
Well Type Code :	R
Well Address :	Near 1675 Lincoln Ave Tacoma 98421
County ID :	53
Region Code :	4
Well Completion Date :	2020-08-05
Well Log Received Date :	2020-08-21
Well Diameter Quarter :	2.25
Well Dept Quarter :	15
Well Owner Name :	Port Of Tacoma
Driller Number :	3152
Section/Township/Range :	SEC 34, TWP 21N, RNG 3E
Range Fraction Number :	N/R
QTR Section CD :	SW
QTR QTR Section CD :	SE
Tax Parcel Number :	8950000221
Last Update :	2020-09-21
WRIA Number :	10
Last Date in Agency List :	2023-01-12

Map Id: 113
Direction: NW
Distance: 0.852 mi., 4501 ft.
Elevation: 182 ft.
Relative: Higher

Site Name : 1021521 | 1021525 | 1021526
47.263218, -122.444237
WA

Database(s) : [WELLS - WA]

Envirosite ID: 47774984
EPA ID: N/R

WELLS - WA

Details for this site have been truncated due to the large number of available details for this site within this dataset. For the complete details for this site, contact your Envirosite account representative for a complimentary site report containing all of the details available.

Well Tag Number :	N/R
NIT ID Number :	AE16347
Well Type Code :	A
Well Address :	608 North 1st Street, Tacoma

Map Id: 113
Direction: NW
Distance: 0.852 mi., 4501 ft.
Elevation: 182 ft.
Relative: Higher

Site Name : 1021521 | 1021525 | 1021526
47.263218, -122.444237
WA

Database(s) : [WELLS - WA] ***(cont.)***

Envirosite ID: 47774984
EPA ID: N/R

WELLS - WA ***(cont.)***

County ID :	53
Region Code :	2
Well Completion Date :	2012-02-08
Well Log Received Date :	2012-03-13
Well Diameter Quarter :	2.25
Well Dept Quarter :	9
Well Owner Name :	Dave Shaw - Walker Chevrolet | Aspect Consulting
Driller Number :	N/R
Section/Township/Range :	SEC 32, TWP 21N, RNG 03E
Range Fraction Number :	N/R
QTR Section CD :	SE
QTR QTR Section CD :	NE
Tax Parcel Number :	2030120030
Last Update :	2012-05-25
WRIA Number :	10
Last Date in Agency List :	2023-01-12

Well Tag Number :	N/R
NIT ID Number :	AE19450
Well Type Code :	A
Well Address :	STADIUM WAY, TACOMA
County ID :	53
Region Code :	2
Well Completion Date :	2012-10-25
Well Log Received Date :	2012-12-31
Well Diameter Quarter :	8
Well Dept Quarter :	70
Well Owner Name :	City Of Tacoma
Driller Number :	N/R
Section/Township/Range :	SEC 32, TWP 21N, RNG 03E
Range Fraction Number :	N/R
QTR Section CD :	SE
QTR QTR Section CD :	NE
Tax Parcel Number :	N/R
Last Update :	2013-02-04
WRIA Number :	10
Last Date in Agency List :	2023-01-12

Well Tag Number :	N/R
NIT ID Number :	AE35212
Well Type Code :	A
Well Address :	LIGHT RAIL ROUTE
County ID :	53
Region Code :	2
Well Completion Date :	2015-12-16
Well Log Received Date :	2016-03-03
Well Diameter Quarter :	8
Well Dept Quarter :	30
Well Owner Name :	City Of Tacoma
Driller Number :	2828
Section/Township/Range :	SEC 32, TWP 21N, RNG 03E
Range Fraction Number :	N/R
QTR Section CD :	SE
QTR QTR Section CD :	NE
Tax Parcel Number :	N/R

Map Id: 113
Direction: NW
Distance: 0.852 mi., 4501 ft.
Elevation: 182 ft.
Relative: Higher

Site Name : 1021521 | 1021525 | 1021526
47.263218, -122.444237
WA

Database(s) : [WELLS - WA] ***(cont.)***

Envirosite ID: 47774984
EPA ID: N/R

WELLS - WA ***(cont.)***

Last Update :	2016-05-10
WRIA Number :	10
Last Date in Agency List :	2023-01-12
Well Tag Number :	N/R
NIT ID Number :	SE46164
Well Type Code :	R
Well Address :	N/R
County ID :	53
Region Code :	2
Well Completion Date :	2012-09-07
Well Log Received Date :	2012-09-20
Well Diameter Quarter :	1.5
Well Dept Quarter :	25
Well Owner Name :	City Of Tacoma
Driller Number :	N/R
Section/Township/Range :	SEC 32, TWP 21N, RNG 03E
Range Fraction Number :	N/R
QTR Section CD :	SE
QTR QTR Section CD :	NE
Tax Parcel Number :	N/R
Last Update :	2013-02-05
WRIA Number :	10
Last Date in Agency List :	2023-01-12
Well Tag Number :	N/R
NIT ID Number :	AE31162
Well Type Code :	A
Well Address :	812 N 2nd St
County ID :	53
Region Code :	2
Well Completion Date :	2015-03-10
Well Log Received Date :	2015-05-05
Well Diameter Quarter :	3.25
Well Dept Quarter :	15
Well Owner Name :	City Of Tacoma
Driller Number :	3017
Section/Township/Range :	SEC 32, TWP 21N, RNG 03E
Range Fraction Number :	N/R
QTR Section CD :	SE
QTR QTR Section CD :	NE
Tax Parcel Number :	N/R
Last Update :	2015-05-28
WRIA Number :	10
Last Date in Agency List :	2023-01-12
Well Tag Number :	N/R
NIT ID Number :	AE35212
Well Type Code :	A
Well Address :	LIGHT RAIL ROUTE
County ID :	53
Region Code :	2
Well Completion Date :	2015-12-16
Well Log Received Date :	2016-03-03

Map Id: 113
Direction: NW
Distance: 0.852 mi., 4501 ft.
Elevation: 182 ft.
Relative: Higher

Site Name : 1021521 | 1021525 | 1021526
47.263218, -122.444237
WA

Database(s) : [WELLS - WA] ***(cont.)***

Envirosite ID: 47774984
EPA ID: N/R

WELLS - WA ***(cont.)***

Well Diameter Quarter :	8
Well Dept Quarter :	30
Well Owner Name :	City Of Tacoma
Driller Number :	2828
Section/Township/Range :	SEC 32, TWP 21N, RNG 03E
Range Fraction Number :	N/R
QTR Section CD :	SE
QTR QTR Section CD :	NE
Tax Parcel Number :	N/R
Last Update :	2016-05-10
WRIA Number :	10
Last Date in Agency List :	2023-01-12

Well Tag Number :	N/R
NIT ID Number :	AE16347
Well Type Code :	A
Well Address :	608 North 1st Street, Tacoma
County ID :	53
Region Code :	2
Well Completion Date :	2012-02-08
Well Log Received Date :	2012-03-13
Well Diameter Quarter :	2.25
Well Dept Quarter :	9
Well Owner Name :	Dave Shaw - Walker Chevrolet | Aspect Consulting
Driller Number :	N/R
Section/Township/Range :	SEC 32, TWP 21N, RNG 03E
Range Fraction Number :	N/R
QTR Section CD :	SE
QTR QTR Section CD :	NE
Tax Parcel Number :	2030120030
Last Update :	2012-05-25
WRIA Number :	10
Last Date in Agency List :	2023-01-12

Well Tag Number :	N/R
NIT ID Number :	A069517
Well Type Code :	A
Well Address :	218 SOUTH STADIUM WAY, TACOMA
County ID :	53
Region Code :	2
Well Completion Date :	2004-01-02
Well Log Received Date :	2005-06-22
Well Diameter Quarter :	2
Well Dept Quarter :	11
Well Owner Name :	RAYMOND MAGNUSON
Driller Number :	N/R
Section/Township/Range :	SEC 32, TWP 21N, RNG 03E
Range Fraction Number :	N/R
QTR Section CD :	SE
QTR QTR Section CD :	NE
Tax Parcel Number :	N/R
Last Update :	2005-07-05
WRIA Number :	10
Last Date in Agency List :	2023-01-12

Map Id: 113
Direction: NW
Distance: 0.852 mi., 4501 ft.
Elevation: 182 ft.
Relative: Higher

Site Name : 1021521 | 1021525 | 1021526
47.263218, -122.444237
WA

Database(s) : [WELLS - WA] ***(cont.)***

Envirosite ID: 47774984
EPA ID: N/R

WELLS - WA ***(cont.)***

Well Tag Number :	N/R
NIT ID Number :	SE47613
Well Type Code :	R
Well Address :	206 St Helens Ave, Tacoma 98402
County ID :	53
Region Code :	2
Well Completion Date :	2013-03-13
Well Log Received Date :	2013-03-26
Well Diameter Quarter :	2.25
Well Dept Quarter :	15
Well Owner Name :	Gateway Partners LLC
Driller Number :	N/R
Section/Township/Range :	SEC 32, TWP 21N, RNG 03E
Range Fraction Number :	N/R
QTR Section CD :	SE
QTR QTR Section CD :	NE
Tax Parcel Number :	2002080012
Last Update :	2013-05-07
WRIA Number :	10
Last Date in Agency List :	2023-01-12

Well Tag Number :	N/R
NIT ID Number :	SE44600
Well Type Code :	R
Well Address :	608 North 1st Street, Tacoma
County ID :	53
Region Code :	2
Well Completion Date :	2012-02-08
Well Log Received Date :	2012-03-13
Well Diameter Quarter :	2.25
Well Dept Quarter :	9
Well Owner Name :	Dave Shaw - Walker Chevrolet | Aspect Consulting
Driller Number :	N/R
Section/Township/Range :	SEC 32, TWP 21N, RNG 03E
Range Fraction Number :	N/R
QTR Section CD :	SE
QTR QTR Section CD :	NE
Tax Parcel Number :	2030120030
Last Update :	2012-05-25
WRIA Number :	10
Last Date in Agency List :	2023-01-12

Well Tag Number :	N/R
NIT ID Number :	SE47805
Well Type Code :	R
Well Address :	206 St Helens, Tacoma 98402
County ID :	53
Region Code :	2
Well Completion Date :	2013-04-09
Well Log Received Date :	2013-04-25
Well Diameter Quarter :	2.25
Well Dept Quarter :	20
Well Owner Name :	Gateway Partners LLC
Driller Number :	N/R
Section/Township/Range :	SEC 32, TWP 21N, RNG 03E

Map Id: 113
Direction: NW
Distance: 0.852 mi., 4501 ft.
Elevation: 182 ft.
Relative: Higher

Site Name : 1021521 | 1021525 | 1021526
47.263218, -122.444237
WA

Database(s) : [WELLS - WA] ***(cont.)***

Envirosite ID: 47774984
EPA ID: N/R

WELLS - WA ***(cont.)***

Range Fraction Number :	N/R
QTR Section CD :	SE
QTR QTR Section CD :	NE
Tax Parcel Number :	2002080012
Last Update :	2014-01-09
WRIA Number :	10
Last Date in Agency List :	2023-01-12

Well Tag Number :	N/R
NIT ID Number :	A069517
Well Type Code :	A
Well Address :	218 SOUTH STADIUM WAY, TACOMA
County ID :	53
Region Code :	2
Well Completion Date :	2004-01-02
Well Log Received Date :	2005-06-22
Well Diameter Quarter :	2
Well Dept Quarter :	24
Well Owner Name :	RAYMOND MAGNUSON
Driller Number :	N/R
Section/Township/Range :	SEC 32, TWP 21N, RNG 03E
Range Fraction Number :	N/R
QTR Section CD :	SE
QTR QTR Section CD :	NE
Tax Parcel Number :	N/R
Last Update :	2005-07-05
WRIA Number :	10
Last Date in Agency List :	2023-01-12

Well Tag Number :	N/R
NIT ID Number :	AE18854
Well Type Code :	A
Well Address :	N/R
County ID :	53
Region Code :	2
Well Completion Date :	2012-09-07
Well Log Received Date :	2012-09-20
Well Diameter Quarter :	1.5
Well Dept Quarter :	23
Well Owner Name :	City Of Tacoma
Driller Number :	N/R
Section/Township/Range :	SEC 32, TWP 21N, RNG 03E
Range Fraction Number :	N/R
QTR Section CD :	SE
QTR QTR Section CD :	NE
Tax Parcel Number :	N/R
Last Update :	2013-02-05
WRIA Number :	10
Last Date in Agency List :	2023-01-12

Well Tag Number :	N/R
NIT ID Number :	AE20970
Well Type Code :	A
Well Address :	206 St Helens Ave, Tacoma 98402

Map Id: 113
Direction: NW
Distance: 0.852 mi., 4501 ft.
Elevation: 182 ft.
Relative: Higher

Site Name : 1021521 | 1021525 | 1021526
47.263218, -122.444237
WA

Database(s) : [WELLS - WA] ***(cont.)***

Envirosite ID: 47774984
EPA ID: N/R

WELLS - WA ***(cont.)***

County ID :	53
Region Code :	2
Well Completion Date :	2013-03-13
Well Log Received Date :	2013-03-26
Well Diameter Quarter :	2.25
Well Dept Quarter :	15
Well Owner Name :	Gateway Partners LLC
Driller Number :	N/R
Section/Township/Range :	SEC 32, TWP 21N, RNG 03E
Range Fraction Number :	N/R
QTR Section CD :	SE
QTR QTR Section CD :	NE
Tax Parcel Number :	2002080012
Last Update :	2013-05-07
WRIA Number :	10
Last Date in Agency List :	2023-01-12

Well Tag Number :	N/R
NIT ID Number :	AE19450
Well Type Code :	A
Well Address :	STADIUM WAY, TACOMA
County ID :	53
Region Code :	2
Well Completion Date :	2012-10-24
Well Log Received Date :	2012-12-31
Well Diameter Quarter :	5
Well Dept Quarter :	35
Well Owner Name :	City Of Tacoma
Driller Number :	N/R
Section/Township/Range :	SEC 32, TWP 21N, RNG 03E
Range Fraction Number :	N/R
QTR Section CD :	SE
QTR QTR Section CD :	NE
Tax Parcel Number :	N/R
Last Update :	2013-02-04
WRIA Number :	10
Last Date in Agency List :	2023-01-12

Well Tag Number :	N/R
NIT ID Number :	AE18854
Well Type Code :	A
Well Address :	N/R
County ID :	53
Region Code :	2
Well Completion Date :	2012-09-07
Well Log Received Date :	2012-09-20
Well Diameter Quarter :	1.5
Well Dept Quarter :	28
Well Owner Name :	City Of Tacoma
Driller Number :	N/R
Section/Township/Range :	SEC 32, TWP 21N, RNG 03E
Range Fraction Number :	N/R
QTR Section CD :	SE
QTR QTR Section CD :	NE
Tax Parcel Number :	N/R

Map Id: 113
Direction: NW
Distance: 0.852 mi., 4501 ft.
Elevation: 182 ft.
Relative: Higher

Site Name : 1021521 | 1021525 | 1021526
47.263218, -122.444237
WA

Database(s) : [WELLS - WA] ***(cont.)***

Envirosite ID: 47774984
EPA ID: N/R

WELLS - WA ***(cont.)***

Last Update :	2013-02-05
WRIA Number :	10
Last Date in Agency List :	2023-01-12

Well Tag Number :	N/R
NIT ID Number :	AE21263
Well Type Code :	A
Well Address :	206 St Helens, Tacoma 98402
County ID :	53
Region Code :	2
Well Completion Date :	2013-04-09
Well Log Received Date :	2013-04-25
Well Diameter Quarter :	2.25
Well Dept Quarter :	32
Well Owner Name :	Gateway Partners LLC
Driller Number :	N/R
Section/Township/Range :	SEC 32, TWP 21N, RNG 03E
Range Fraction Number :	N/R
QTR Section CD :	SE
QTR QTR Section CD :	NE
Tax Parcel Number :	2002080012
Last Update :	2014-01-09
WRIA Number :	10
Last Date in Agency List :	2023-01-12

Well Tag Number :	N/R
NIT ID Number :	SE44600
Well Type Code :	R
Well Address :	608 North 1st Street, Tacoma
County ID :	53
Region Code :	2
Well Completion Date :	2012-02-08
Well Log Received Date :	2012-03-13
Well Diameter Quarter :	2.25
Well Dept Quarter :	9
Well Owner Name :	Dave Shaw - Walker Chevrolet | Aspect Consulting
Driller Number :	N/R
Section/Township/Range :	SEC 32, TWP 21N, RNG 03E
Range Fraction Number :	N/R
QTR Section CD :	SE
QTR QTR Section CD :	NE
Tax Parcel Number :	2030120030
Last Update :	2012-05-25
WRIA Number :	10
Last Date in Agency List :	2023-01-12

Well Tag Number :	N/R
NIT ID Number :	SE47613
Well Type Code :	R
Well Address :	206 St Helens Ave, Tacoma 98402
County ID :	53
Region Code :	2
Well Completion Date :	2013-03-13
Well Log Received Date :	2013-03-26

Map Id: 113
Direction: NW
Distance: 0.852 mi., 4501 ft.
Elevation: 182 ft.
Relative: Higher

Site Name : 1021521 | 1021525 | 1021526
47.263218, -122.444237
WA

Database(s) : [WELLS - WA] ***(cont.)***

Envirosite ID: 47774984
EPA ID: N/R

WELLS - WA ***(cont.)***

Well Diameter Quarter :	2.25
Well Dept Quarter :	15
Well Owner Name :	Gateway Partners LLC
Driller Number :	N/R
Section/Township/Range :	SEC 32, TWP 21N, RNG 03E
Range Fraction Number :	N/R
QTR Section CD :	SE
QTR QTR Section CD :	NE
Tax Parcel Number :	2002080012
Last Update :	2013-05-07
WRIA Number :	10
Last Date in Agency List :	2023-01-12

Well Tag Number :	N/R
NIT ID Number :	AE21263
Well Type Code :	A
Well Address :	206 St Helens, Tacoma 98402
County ID :	53
Region Code :	2
Well Completion Date :	2013-04-09
Well Log Received Date :	2013-04-25
Well Diameter Quarter :	2.25
Well Dept Quarter :	32
Well Owner Name :	Gateway Partners LLC
Driller Number :	N/R
Section/Township/Range :	SEC 32, TWP 21N, RNG 03E
Range Fraction Number :	N/R
QTR Section CD :	SE
QTR QTR Section CD :	NE
Tax Parcel Number :	2002080012
Last Update :	2013-05-06
WRIA Number :	10
Last Date in Agency List :	2023-01-12

Well Tag Number :	N/R
NIT ID Number :	AE18854
Well Type Code :	A
Well Address :	N/R
County ID :	53
Region Code :	2
Well Completion Date :	2012-09-07
Well Log Received Date :	2012-09-20
Well Diameter Quarter :	1.5
Well Dept Quarter :	23
Well Owner Name :	City Of Tacoma
Driller Number :	N/R
Section/Township/Range :	SEC 32, TWP 21N, RNG 03E
Range Fraction Number :	N/R
QTR Section CD :	SE
QTR QTR Section CD :	NE
Tax Parcel Number :	N/R
Last Update :	2013-02-12
WRIA Number :	10
Last Date in Agency List :	2023-01-12

Map Id: 113
Direction: NW
Distance: 0.852 mi., 4501 ft.
Elevation: 182 ft.
Relative: Higher

Site Name : 1021521 | 1021525 | 1021526
47.263218, -122.444237
WA

Database(s) : [WELLS - WA] ***(cont.)***

Envirosite ID: 47774984
EPA ID: N/R

WELLS - WA ***(cont.)***

Well Tag Number :	N/R
NIT ID Number :	AE19450
Well Type Code :	A
Well Address :	STADIUM WAY, TACOMA
County ID :	53
Region Code :	2
Well Completion Date :	2012-12-12
Well Log Received Date :	2012-12-31
Well Diameter Quarter :	5
Well Dept Quarter :	71.5
Well Owner Name :	City Of Tacoma
Driller Number :	N/R
Section/Township/Range :	SEC 32, TWP 21N, RNG 03E
Range Fraction Number :	N/R
QTR Section CD :	SE
QTR QTR Section CD :	NE
Tax Parcel Number :	N/R
Last Update :	2013-02-05
WRIA Number :	10
Last Date in Agency List :	2023-01-12

Well Tag Number :	N/R
NIT ID Number :	AE21263
Well Type Code :	A
Well Address :	206 St Helens, Tacoma 98402
County ID :	53
Region Code :	2
Well Completion Date :	2013-04-09
Well Log Received Date :	2013-04-25
Well Diameter Quarter :	2.25
Well Dept Quarter :	20
Well Owner Name :	Gateway Partners LLC
Driller Number :	N/R
Section/Township/Range :	SEC 32, TWP 21N, RNG 03E
Range Fraction Number :	N/R
QTR Section CD :	SE
QTR QTR Section CD :	NE
Tax Parcel Number :	2002080012
Last Update :	2014-01-09
WRIA Number :	10
Last Date in Agency List :	2023-01-12

Well Tag Number :	N/R
NIT ID Number :	SE56861
Well Type Code :	R
Well Address :	LIGHT RAIL ROUTE
County ID :	53
Region Code :	2
Well Completion Date :	2015-12-17
Well Log Received Date :	2016-03-03
Well Diameter Quarter :	8
Well Dept Quarter :	30
Well Owner Name :	City Of Tacoma
Driller Number :	2828
Section/Township/Range :	SEC 32, TWP 21N, RNG 03E

Map Id: 113
Direction: NW
Distance: 0.852 mi., 4501 ft.
Elevation: 182 ft.
Relative: Higher

Site Name : 1021521 | 1021525 | 1021526
47.263218, -122.444237
WA

Database(s) : [WELLS - WA] ***(cont.)***

Envirosite ID: 47774984
EPA ID: N/R

WELLS - WA ***(cont.)***

Range Fraction Number :	N/R
QTR Section CD :	SE
QTR QTR Section CD :	NE
Tax Parcel Number :	N/R
Last Update :	2016-04-20
WRIA Number :	10
Last Date in Agency List :	2023-01-12

Well Tag Number :	N/R
NIT ID Number :	AE31162
Well Type Code :	A
Well Address :	812 N 2nd St
County ID :	53
Region Code :	2
Well Completion Date :	2015-03-10
Well Log Received Date :	2015-05-05
Well Diameter Quarter :	3.25
Well Dept Quarter :	15
Well Owner Name :	City Of Tacoma
Driller Number :	3017
Section/Township/Range :	SEC 32, TWP 21N, RNG 03E
Range Fraction Number :	N/R
QTR Section CD :	SE
QTR QTR Section CD :	NE
Tax Parcel Number :	N/R
Last Update :	2015-05-28
WRIA Number :	10
Last Date in Agency List :	2023-01-12

Well Tag Number :	N/R
NIT ID Number :	SE44600
Well Type Code :	R
Well Address :	608 North 1st Street, Tacoma
County ID :	53
Region Code :	2
Well Completion Date :	2012-02-08
Well Log Received Date :	2012-03-13
Well Diameter Quarter :	2.25
Well Dept Quarter :	9
Well Owner Name :	Dave Shaw - Walker Chevrolet | Aspect Consulting
Driller Number :	N/R
Section/Township/Range :	SEC 32, TWP 21N, RNG 03E
Range Fraction Number :	N/R
QTR Section CD :	SE
QTR QTR Section CD :	NE
Tax Parcel Number :	2030120030
Last Update :	2012-05-25
WRIA Number :	10
Last Date in Agency List :	2023-01-12

Well Tag Number :	N/R
NIT ID Number :	SE47613
Well Type Code :	R
Well Address :	206 St Helens Ave, Tacoma 98402

Map Id: 113
Direction: NW
Distance: 0.852 mi., 4501 ft.
Elevation: 182 ft.
Relative: Higher

Site Name : 1021521 | 1021525 | 1021526
47.263218, -122.444237
WA

Database(s) : [WELLS - WA] ***(cont.)***

Envirosite ID: 47774984
EPA ID: N/R

WELLS - WA ***(cont.)***

County ID :	53
Region Code :	2
Well Completion Date :	2013-03-13
Well Log Received Date :	2013-03-26
Well Diameter Quarter :	2.25
Well Dept Quarter :	18
Well Owner Name :	Gateway Partners LLC
Driller Number :	N/R
Section/Township/Range :	SEC 32, TWP 21N, RNG 03E
Range Fraction Number :	N/R
QTR Section CD :	SE
QTR QTR Section CD :	NE
Tax Parcel Number :	2002080012
Last Update :	2013-05-07
WRIA Number :	10
Last Date in Agency List :	2023-01-12

Well Tag Number :	N/R
NIT ID Number :	SE47805
Well Type Code :	R
Well Address :	206 St Helens, Tacoma 98402
County ID :	53
Region Code :	2
Well Completion Date :	2013-04-09
Well Log Received Date :	2013-04-25
Well Diameter Quarter :	2.25
Well Dept Quarter :	20
Well Owner Name :	Gateway Partners LLC
Driller Number :	N/R
Section/Township/Range :	SEC 32, TWP 21N, RNG 03E
Range Fraction Number :	N/R
QTR Section CD :	SE
QTR QTR Section CD :	NE
Tax Parcel Number :	2002080012
Last Update :	2013-05-06
WRIA Number :	10
Last Date in Agency List :	2023-01-12

Well Tag Number :	N/R
NIT ID Number :	SE46164
Well Type Code :	R
Well Address :	N/R
County ID :	53
Region Code :	2
Well Completion Date :	2012-09-07
Well Log Received Date :	2012-09-20
Well Diameter Quarter :	1.5
Well Dept Quarter :	28
Well Owner Name :	City Of Tacoma
Driller Number :	N/R
Section/Township/Range :	SEC 32, TWP 21N, RNG 03E
Range Fraction Number :	N/R
QTR Section CD :	SE
QTR QTR Section CD :	NE
Tax Parcel Number :	N/R

Map Id: 113
Direction: NW
Distance: 0.852 mi., 4501 ft.
Elevation: 182 ft.
Relative: Higher

Site Name : 1021521 | 1021525 | 1021526
47.263218, -122.444237
WA

Database(s) : [WELLS - WA] ***(cont.)***

Envirosite ID: 47774984
EPA ID: N/R

WELLS - WA ***(cont.)***

Last Update :	2013-02-12
WRIA Number :	10
Last Date in Agency List :	2023-01-12
Well Tag Number :	N/R
NIT ID Number :	AE20970
Well Type Code :	A
Well Address :	206 St Helens Ave, Tacoma 98402
County ID :	53
Region Code :	2
Well Completion Date :	2013-03-13
Well Log Received Date :	2013-03-26
Well Diameter Quarter :	2.25
Well Dept Quarter :	18
Well Owner Name :	Gateway Partners LLC
Driller Number :	N/R
Section/Township/Range :	SEC 32, TWP 21N, RNG 03E
Range Fraction Number :	N/R
QTR Section CD :	SE
QTR QTR Section CD :	NE
Tax Parcel Number :	2002080012
Last Update :	2013-05-07
WRIA Number :	10
Last Date in Agency List :	2023-01-12

Map Id: 114
Direction: WSW
Distance: 0.858 mi., 4533 ft.
Elevation: 366 ft.
Relative: Higher

Site Name : 1040286 | 1041156 | 1614461
47.244286, -122.447562
WA

Database(s) : [WELLS - WA]

Envirosite ID: 47778083
EPA ID: N/R

WELLS - WA

Well Tag Number :	N/R
NIT ID Number :	SE46991
Well Type Code :	R
Well Address :	S Yakima & S 17th St, Tacoma 98402
County ID :	53
Region Code :	2
Well Completion Date :	2012-12-19
Well Log Received Date :	2013-01-22
Well Diameter Quarter :	8
Well Dept Quarter :	20
Well Owner Name :	City Of Tacoma | Landau Associates
Driller Number :	N/R
Section/Township/Range :	SEC 05, TWP 20N, RNG 03E
Range Fraction Number :	N/R
QTR Section CD :	SE
QTR QTR Section CD :	SE
Tax Parcel Number :	N/R

Map Id: 114
Direction: WSW
Distance: 0.858 mi., 4533 ft.
Elevation: 366 ft.
Relative: Higher

Site Name : 1040286 | 1041156 | 1614461
47.244286, -122.447562
WA

Database(s) : [WELLS - WA] ***(cont.)***

Envirosite ID: 47778083
EPA ID: N/R

WELLS - WA ***(cont.)***

Last Update :	2013-02-26
WRIA Number :	10
Last Date in Agency List :	2023-01-12

Well Tag Number :	N/R
NIT ID Number :	re11272
Well Type Code :	R
Well Address :	1715 Tacoma Ave
County ID :	53
Region Code :	2
Well Completion Date :	2015-04-30
Well Log Received Date :	2015-07-13
Well Diameter Quarter :	4
Well Dept Quarter :	18
Well Owner Name :	UW Board Of Regents
Driller Number :	0
Section/Township/Range :	SEC 05, TWP 20N, RNG 03E
Range Fraction Number :	N/R
QTR Section CD :	SE
QTR QTR Section CD :	SE
Tax Parcel Number :	N/R
Last Update :	2015-08-20
WRIA Number :	10
Last Date in Agency List :	2023-01-12

Well Tag Number :	N/R
NIT ID Number :	SE46991
Well Type Code :	R
Well Address :	S Yakima & S 17th St, Tacoma 98402
County ID :	53
Region Code :	2
Well Completion Date :	2012-12-19
Well Log Received Date :	2013-01-22
Well Diameter Quarter :	8
Well Dept Quarter :	15
Well Owner Name :	City Of Tacoma | Landau Associates
Driller Number :	N/R
Section/Township/Range :	SEC 05, TWP 20N, RNG 03E
Range Fraction Number :	N/R
QTR Section CD :	SE
QTR QTR Section CD :	SE
Tax Parcel Number :	N/R
Last Update :	2013-02-26
WRIA Number :	10
Last Date in Agency List :	2023-01-12

Well Tag Number :	N/R
NIT ID Number :	AE20089
Well Type Code :	A
Well Address :	S Yakima & S 17th St, Tacoma 98402
County ID :	53
Region Code :	2
Well Completion Date :	2012-12-19
Well Log Received Date :	2013-01-22

Map Id: 114
Direction: WSW
Distance: 0.858 mi., 4533 ft.
Elevation: 366 ft.
Relative: Higher

Site Name : 1040286 | 1041156 | 1614461
47.244286, -122.447562
WA

Database(s) : [WELLS - WA] ***(cont.)***

Envirosite ID: 47778083
EPA ID: N/R

WELLS - WA ***(cont.)***

Well Diameter Quarter :	8
Well Dept Quarter :	15
Well Owner Name :	City Of Tacoma | Landau Associates
Driller Number :	N/R
Section/Township/Range :	SEC 05, TWP 20N, RNG 03E
Range Fraction Number :	N/R
QTR Section CD :	SE
QTR QTR Section CD :	SE
Tax Parcel Number :	N/R
Last Update :	2013-02-26
WRIA Number :	10
Last Date in Agency List :	2023-01-12

Well Tag Number :	N/R
NIT ID Number :	AE23412
Well Type Code :	A
Well Address :	1602 Martin Luther King Jr Way, Tacoma 98405
County ID :	53
Region Code :	2
Well Completion Date :	2013-08-28
Well Log Received Date :	2013-09-11
Well Diameter Quarter :	8
Well Dept Quarter :	10
Well Owner Name :	Tacoma Public Works | Associated Earth Sciences
Driller Number :	N/R
Section/Township/Range :	SEC 05, TWP 20N, RNG 03E
Range Fraction Number :	N/R
QTR Section CD :	SE
QTR QTR Section CD :	SE
Tax Parcel Number :	N/R
Last Update :	2013-11-01
WRIA Number :	10
Last Date in Agency List :	2023-01-12

Well Tag Number :	N/R
NIT ID Number :	SE46991
Well Type Code :	R
Well Address :	S Yakima & S 17th St, Tacoma 98402
County ID :	53
Region Code :	2
Well Completion Date :	2012-12-19
Well Log Received Date :	2013-01-22
Well Diameter Quarter :	8
Well Dept Quarter :	15
Well Owner Name :	City Of Tacoma | Landau Associates
Driller Number :	N/R
Section/Township/Range :	SEC 05, TWP 20N, RNG 03E
Range Fraction Number :	N/R
QTR Section CD :	SE
QTR QTR Section CD :	SE
Tax Parcel Number :	N/R
Last Update :	2013-02-26
WRIA Number :	10
Last Date in Agency List :	2023-01-12

Map Id: 114
Direction: WSW
Distance: 0.858 mi., 4533 ft.
Elevation: 366 ft.
Relative: Higher

Site Name : 1040286 | 1041156 | 1614461
47.244286, -122.447562
WA

Database(s) : [WELLS - WA] ***(cont.)***

Envirosite ID: 47778083
EPA ID: N/R

WELLS - WA ***(cont.)***

Well Tag Number :	APM027
NIT ID Number :	AE41599
Well Type Code :	A
Well Address :	1801 S 15TH ST
County ID :	53
Region Code :	2
Well Completion Date :	2017-02-15
Well Log Received Date :	2017-03-18
Well Diameter Quarter :	2
Well Dept Quarter :	20
Well Owner Name :	TACOMA HOUSING AUTH
Driller Number :	3018
Section/Township/Range :	SEC 05, TWP 20N, RNG 03E
Range Fraction Number :	N/R
QTR Section CD :	SE
QTR QTR Section CD :	SE
Tax Parcel Number :	N/R
Last Update :	2017-05-03
WRIA Number :	10
Last Date in Agency List :	2023-01-12

Well Tag Number :	N/R
NIT ID Number :	AE23412
Well Type Code :	A
Well Address :	1602 Martin Luther King Jr Way, Tacoma 98405
County ID :	53
Region Code :	2
Well Completion Date :	2013-08-28
Well Log Received Date :	2013-09-11
Well Diameter Quarter :	8
Well Dept Quarter :	10
Well Owner Name :	Tacoma Public Works | Associated Earth Sciences
Driller Number :	N/R
Section/Township/Range :	SEC 05, TWP 20N, RNG 03E
Range Fraction Number :	N/R
QTR Section CD :	SE
QTR QTR Section CD :	SE
Tax Parcel Number :	N/R
Last Update :	2013-11-01
WRIA Number :	10
Last Date in Agency List :	2023-01-12

Well Tag Number :	N/R
NIT ID Number :	SE49205
Well Type Code :	R
Well Address :	1602 Martin Luther King Jr Way, Tacoma 98405
County ID :	53
Region Code :	2
Well Completion Date :	2013-08-28
Well Log Received Date :	2013-09-11
Well Diameter Quarter :	8
Well Dept Quarter :	10
Well Owner Name :	Tacoma Public Works | Associated Earth Sciences
Driller Number :	N/R
Section/Township/Range :	SEC 05, TWP 20N, RNG 03E

Map Id: 114
Direction: WSW
Distance: 0.858 mi., 4533 ft.
Elevation: 366 ft.
Relative: Higher

Site Name : 1040286 | 1041156 | 1614461
47.244286, -122.447562
WA

Database(s) : [WELLS - WA] ***(cont.)***

Envirosite ID: 47778083
EPA ID: N/R

WELLS - WA ***(cont.)***

Range Fraction Number :	N/R
QTR Section CD :	SE
QTR QTR Section CD :	SE
Tax Parcel Number :	N/R
Last Update :	2013-11-01
WRIA Number :	10
Last Date in Agency List :	2023-01-12

Well Tag Number :	APM028
NIT ID Number :	AE41599
Well Type Code :	A
Well Address :	1801 S 15TH ST
County ID :	53
Region Code :	2
Well Completion Date :	2017-02-15
Well Log Received Date :	2017-03-18
Well Diameter Quarter :	2
Well Dept Quarter :	22
Well Owner Name :	TACOMA HOUSING AUTH
Driller Number :	3018
Section/Township/Range :	SEC 05, TWP 20N, RNG 03E
Range Fraction Number :	N/R
QTR Section CD :	SE
QTR QTR Section CD :	SE
Tax Parcel Number :	N/R
Last Update :	2017-05-03
WRIA Number :	10
Last Date in Agency List :	2023-01-12

Well Tag Number :	N/R
NIT ID Number :	SE49205
Well Type Code :	R
Well Address :	1602 Martin Luther King Jr Way, Tacoma 98405
County ID :	53
Region Code :	2
Well Completion Date :	2013-08-28
Well Log Received Date :	2013-09-11
Well Diameter Quarter :	8
Well Dept Quarter :	10
Well Owner Name :	Tacoma Public Works | Associated Earth Sciences
Driller Number :	N/R
Section/Township/Range :	SEC 05, TWP 20N, RNG 03E
Range Fraction Number :	N/R
QTR Section CD :	SE
QTR QTR Section CD :	SE
Tax Parcel Number :	N/R
Last Update :	2013-11-01
WRIA Number :	10
Last Date in Agency List :	2023-01-12

Well Tag Number :	APM028
NIT ID Number :	R066734
Well Type Code :	R
Well Address :	1801 S 15TH ST, TACOMA

Map Id: 114
Direction: WSW
Distance: 0.858 mi., 4533 ft.
Elevation: 366 ft.
Relative: Higher

Site Name : 1040286 | 1041156 | 1614461
47.244286, -122.447562
WA

Database(s) : [WELLS - WA] ***(cont.)***

Envirosite ID: 47778083
EPA ID: N/R

WELLS - WA ***(cont.)***

County ID :	53
Region Code :	2
Well Completion Date :	2005-06-28
Well Log Received Date :	2005-07-18
Well Diameter Quarter :	N/R
Well Dept Quarter :	22
Well Owner Name :	TACOMA HOUSING AUTH
Driller Number :	N/R
Section/Township/Range :	SEC 05, TWP 20N, RNG 03E
Range Fraction Number :	N/R
QTR Section CD :	SE
QTR QTR Section CD :	SE
Tax Parcel Number :	N/R
Last Update :	2005-07-26
WRIA Number :	10
Last Date in Agency List :	2023-01-12

Well Tag Number :	N/R
NIT ID Number :	AE20089
Well Type Code :	A
Well Address :	S Yakima & S 17th St, Tacoma 98402
County ID :	53
Region Code :	2
Well Completion Date :	2012-12-19
Well Log Received Date :	2013-01-22
Well Diameter Quarter :	8
Well Dept Quarter :	20
Well Owner Name :	City Of Tacoma | Landau Associates
Driller Number :	N/R
Section/Township/Range :	SEC 05, TWP 20N, RNG 03E
Range Fraction Number :	N/R
QTR Section CD :	SE
QTR QTR Section CD :	SE
Tax Parcel Number :	N/R
Last Update :	2013-02-26
WRIA Number :	10
Last Date in Agency List :	2023-01-12

Well Tag Number :	N/R
NIT ID Number :	AE41599
Well Type Code :	A
Well Address :	1801 S 15TH ST
County ID :	53
Region Code :	2
Well Completion Date :	2017-02-15
Well Log Received Date :	2017-03-16
Well Diameter Quarter :	2
Well Dept Quarter :	20
Well Owner Name :	TACOMA HOUSING AUTH
Driller Number :	3018
Section/Township/Range :	SEC 05, TWP 20N, RNG 03E
Range Fraction Number :	N/R
QTR Section CD :	SE
QTR QTR Section CD :	SE
Tax Parcel Number :	N/R

Map Id: 114
Direction: WSW
Distance: 0.858 mi., 4533 ft.
Elevation: 366 ft.
Relative: Higher

Site Name : 1040286 | 1041156 | 1614461
47.244286, -122.447562
WA

Database(s) : [WELLS - WA] ***(cont.)***

Envirosite ID: 47778083
EPA ID: N/R

WELLS - WA ***(cont.)***

Last Update :	2017-03-30
WRIA Number :	10
Last Date in Agency List :	2023-01-12

Well Tag Number :	N/R
NIT ID Number :	SE49205
Well Type Code :	R
Well Address :	1602 Martin Luther King Jr Way, Tacoma 98405
County ID :	53
Region Code :	2
Well Completion Date :	2013-08-28
Well Log Received Date :	2013-09-11
Well Diameter Quarter :	8
Well Dept Quarter :	10
Well Owner Name :	Tacoma Public Works | Associated Earth Sciences
Driller Number :	N/R
Section/Township/Range :	SEC 05, TWP 20N, RNG 03E
Range Fraction Number :	N/R
QTR Section CD :	SE
QTR QTR Section CD :	SE
Tax Parcel Number :	N/R
Last Update :	2013-11-01
WRIA Number :	10
Last Date in Agency List :	2023-01-12

Well Tag Number :	N/R
NIT ID Number :	AE20089
Well Type Code :	A
Well Address :	S Yakima & S 17th St, Tacoma 98402
County ID :	53
Region Code :	2
Well Completion Date :	2012-12-19
Well Log Received Date :	2013-01-22
Well Diameter Quarter :	8
Well Dept Quarter :	15
Well Owner Name :	City Of Tacoma | Landau Associates
Driller Number :	N/R
Section/Township/Range :	SEC 05, TWP 20N, RNG 03E
Range Fraction Number :	N/R
QTR Section CD :	SE
QTR QTR Section CD :	SE
Tax Parcel Number :	N/R
Last Update :	2013-02-26
WRIA Number :	10
Last Date in Agency List :	2023-01-12

Well Tag Number :	N/R
NIT ID Number :	SE46991
Well Type Code :	R
Well Address :	S Yakima & S 17th St, Tacoma 98402
County ID :	53
Region Code :	2
Well Completion Date :	2012-12-19
Well Log Received Date :	2013-01-22

Map Id: 114
Direction: WSW
Distance: 0.858 mi., 4533 ft.
Elevation: 366 ft.
Relative: Higher

Site Name : 1040286 | 1041156 | 1614461
47.244286, -122.447562
WA

Database(s) : [WELLS - WA] ***(cont.)***

Envirosite ID: 47778083
EPA ID: N/R

WELLS - WA ***(cont.)***

Well Diameter Quarter :	8
Well Dept Quarter :	25
Well Owner Name :	City Of Tacoma | Landau Associates
Driller Number :	N/R
Section/Township/Range :	SEC 05, TWP 20N, RNG 03E
Range Fraction Number :	N/R
QTR Section CD :	SE
QTR QTR Section CD :	SE
Tax Parcel Number :	N/R
Last Update :	2013-02-26
WRIA Number :	10
Last Date in Agency List :	2023-01-12

Well Tag Number :	N/R
NIT ID Number :	AE20089
Well Type Code :	A
Well Address :	S Yakima & S 17th St, Tacoma 98402
County ID :	53
Region Code :	2
Well Completion Date :	2012-12-19
Well Log Received Date :	2013-01-22
Well Diameter Quarter :	8
Well Dept Quarter :	15
Well Owner Name :	City Of Tacoma | Landau Associates
Driller Number :	N/R
Section/Township/Range :	SEC 05, TWP 20N, RNG 03E
Range Fraction Number :	N/R
QTR Section CD :	SE
QTR QTR Section CD :	SE
Tax Parcel Number :	N/R
Last Update :	2013-02-26
WRIA Number :	10
Last Date in Agency List :	2023-01-12

Well Tag Number :	N/R
NIT ID Number :	AE41599
Well Type Code :	A
Well Address :	1801 S 15TH ST
County ID :	53
Region Code :	2
Well Completion Date :	2017-02-15
Well Log Received Date :	2017-03-16
Well Diameter Quarter :	2
Well Dept Quarter :	20
Well Owner Name :	TACOMA HOUSING AUTH
Driller Number :	3018
Section/Township/Range :	SEC 05, TWP 20N, RNG 03E
Range Fraction Number :	N/R
QTR Section CD :	SE
QTR QTR Section CD :	SE
Tax Parcel Number :	N/R
Last Update :	2017-03-30
WRIA Number :	10
Last Date in Agency List :	2023-01-12

Map Id: 114
Direction: WSW
Distance: 0.858 mi., 4533 ft.
Elevation: 366 ft.
Relative: Higher

Site Name : 1040286 | 1041156 | 1614461
47.244286, -122.447562
WA

Database(s) : [WELLS - WA] ***(cont.)***

Envirosite ID: 47778083
EPA ID: N/R

WELLS - WA ***(cont.)***

Well Tag Number :	BIJ793
NIT ID Number :	AE31679
Well Type Code :	A
Well Address :	1715 Tacoma Ave
County ID :	53
Region Code :	2
Well Completion Date :	2015-04-30
Well Log Received Date :	2015-07-31
Well Diameter Quarter :	0
Well Dept Quarter :	14
Well Owner Name :	UW Board Of Regents
Driller Number :	2861
Section/Township/Range :	SEC 05, TWP 20N, RNG 03E
Range Fraction Number :	N/R
QTR Section CD :	SE
QTR QTR Section CD :	SE
Tax Parcel Number :	N/R
Last Update :	2015-08-24
WRIA Number :	10
Last Date in Agency List :	2023-01-12

Well Tag Number :	APM027
NIT ID Number :	R066734
Well Type Code :	R
Well Address :	1801 S 15TH ST, TACOMA
County ID :	53
Region Code :	2
Well Completion Date :	2005-06-28
Well Log Received Date :	2005-07-18
Well Diameter Quarter :	N/R
Well Dept Quarter :	20
Well Owner Name :	TACOMA HOUSING AUTH
Driller Number :	N/R
Section/Township/Range :	SEC 05, TWP 20N, RNG 03E
Range Fraction Number :	N/R
QTR Section CD :	SE
QTR QTR Section CD :	SE
Tax Parcel Number :	N/R
Last Update :	2005-07-26
WRIA Number :	10
Last Date in Agency List :	2023-01-12

Well Tag Number :	N/R
NIT ID Number :	SE46991
Well Type Code :	R
Well Address :	S Yakima & S 17th St, Tacoma 98402
County ID :	53
Region Code :	2
Well Completion Date :	2012-12-19
Well Log Received Date :	2013-01-22
Well Diameter Quarter :	8
Well Dept Quarter :	15
Well Owner Name :	City Of Tacoma | Landau Associates
Driller Number :	N/R
Section/Township/Range :	SEC 05, TWP 20N, RNG 03E

Map Id: 114
Direction: WSW
Distance: 0.858 mi., 4533 ft.
Elevation: 366 ft.
Relative: Higher

Site Name : 1040286 | 1041156 | 1614461
47.244286, -122.447562
WA

Database(s) : [WELLS - WA] ***(cont.)***

Envirosite ID: 47778083
EPA ID: N/R

WELLS - WA ***(cont.)***

Range Fraction Number :	N/R
QTR Section CD :	SE
QTR QTR Section CD :	SE
Tax Parcel Number :	N/R
Last Update :	2013-02-26
WRIA Number :	10
Last Date in Agency List :	2023-01-12

Well Tag Number :	N/R
NIT ID Number :	AE23412
Well Type Code :	A
Well Address :	1602 Martin Luther King Jr Way, Tacoma 98405
County ID :	53
Region Code :	2
Well Completion Date :	2013-08-28
Well Log Received Date :	2013-09-11
Well Diameter Quarter :	8
Well Dept Quarter :	10
Well Owner Name :	Tacoma Public Works | Associated Earth Sciences
Driller Number :	N/R
Section/Township/Range :	SEC 05, TWP 20N, RNG 03E
Range Fraction Number :	N/R
QTR Section CD :	SE
QTR QTR Section CD :	SE
Tax Parcel Number :	N/R
Last Update :	2013-11-01
WRIA Number :	10
Last Date in Agency List :	2023-01-12

Well Tag Number :	N/R
NIT ID Number :	AE20089
Well Type Code :	A
Well Address :	S Yakima & S 17th St, Tacoma 98402
County ID :	53
Region Code :	2
Well Completion Date :	2012-12-19
Well Log Received Date :	2013-01-22
Well Diameter Quarter :	8
Well Dept Quarter :	15
Well Owner Name :	City Of Tacoma | Landau Associates
Driller Number :	N/R
Section/Township/Range :	SEC 05, TWP 20N, RNG 03E
Range Fraction Number :	N/R
QTR Section CD :	SE
QTR QTR Section CD :	SE
Tax Parcel Number :	N/R
Last Update :	2013-02-26
WRIA Number :	10
Last Date in Agency List :	2023-01-12

Well Tag Number :	N/R
NIT ID Number :	AE20089
Well Type Code :	A
Well Address :	S Yakima & S 17th St, Tacoma 98402

Map Id: 114
Direction: WSW
Distance: 0.858 mi., 4533 ft.
Elevation: 366 ft.
Relative: Higher

Site Name : 1040286 | 1041156 | 1614461
47.244286, -122.447562
WA

Database(s) : [WELLS - WA] ***(cont.)***

Envirosite ID: 47778083
EPA ID: N/R

WELLS - WA ***(cont.)***

County ID :	53
Region Code :	2
Well Completion Date :	2012-12-19
Well Log Received Date :	2013-01-22
Well Diameter Quarter :	8
Well Dept Quarter :	25
Well Owner Name :	City Of Tacoma | Landau Associates
Driller Number :	N/R
Section/Township/Range :	SEC 05, TWP 20N, RNG 03E
Range Fraction Number :	N/R
QTR Section CD :	SE
QTR QTR Section CD :	SE
Tax Parcel Number :	N/R
Last Update :	2013-02-26
WRIA Number :	10
Last Date in Agency List :	2023-01-12

Well Tag Number :	N/R
NIT ID Number :	AE23412
Well Type Code :	A
Well Address :	1602 Martin Luther King Jr Way, Tacoma 98405
County ID :	53
Region Code :	2
Well Completion Date :	2013-08-28
Well Log Received Date :	2013-09-11
Well Diameter Quarter :	8
Well Dept Quarter :	10
Well Owner Name :	Tacoma Public Works | Associated Earth Sciences
Driller Number :	N/R
Section/Township/Range :	SEC 05, TWP 20N, RNG 03E
Range Fraction Number :	N/R
QTR Section CD :	SE
QTR QTR Section CD :	SE
Tax Parcel Number :	N/R
Last Update :	2013-11-01
WRIA Number :	10
Last Date in Agency List :	2023-01-12

Well Tag Number :	N/R
NIT ID Number :	AE20089
Well Type Code :	A
Well Address :	S Yakima & S 17th St, Tacoma 98402
County ID :	53
Region Code :	2
Well Completion Date :	2012-12-19
Well Log Received Date :	2013-01-22
Well Diameter Quarter :	8
Well Dept Quarter :	15
Well Owner Name :	City Of Tacoma | Landau Associates
Driller Number :	N/R
Section/Township/Range :	SEC 05, TWP 20N, RNG 03E
Range Fraction Number :	N/R
QTR Section CD :	SE
QTR QTR Section CD :	SE
Tax Parcel Number :	N/R

Map Id: 114
Direction: WSW
Distance: 0.858 mi., 4533 ft.
Elevation: 366 ft.
Relative: Higher

Site Name : 1040286 | 1041156 | 1614461
47.244286, -122.447562
WA

Database(s) : [WELLS - WA] ***(cont.)***

Envirosite ID: 47778083
EPA ID: N/R

WELLS - WA ***(cont.)***

Last Update :	2013-02-26
WRIA Number :	10
Last Date in Agency List :	2023-01-12

Map Id: N115
Direction: SW
Distance: 0.860 mi., 4544 ft.
Elevation: 166 ft.
Relative: Higher

Site Name : 471423122261901
47.239544, -122.439846
WA

Database(s) : [NWIS]

Envirosite ID: 20154029
EPA ID: N/R

NWIS

Site Identification Number :	471423122261901
Site Type :	Well
Station Name :	20N/03E-09D02
Agency :	U.S. Geological Survey
District :	N/R
State :	WA
County :	Pierce County
Country :	USA
Land Net Location :	NWNWS09 T20N R03E W
Name of Location Map :	TACOMA SOUTH
Scale of Location Map :	24000
Altitude of Gage/Land Surface :	80
Method Altitude Determined :	Interpolated from topographic map.
Altitude Accuracy :	10
Altitude Datum :	National Geodetic Vertical Datum of 1929
Hydrologic Unit :	Puget Sound
Drainage Basin :	N/R
Topographic Setting :	N/R
Flags for the Type of Data Collected:	NNNNNNNNNNNNNNNNNNNNNNNNNNNNNO
Flags for Instruments at Site :	NNNNNNNNNNNNNNNNNNNNNNNNNNNNN
Date of First Construction :	1936-01-01
Date Site Established or Inventoried:	1960-03-15
Drainage Area :	N/R
Contributing Drainage Area :	N/R
Data Reliability :	Data have been checked by the reporting agency.
Data-Other GW Files :	YYNNNYNN
National Aquifer :	N/R
Local Aquifer :	N/R
Local Aquifer Type :	N/R
Well Depth :	N/R
Hole Depth :	N/R
Source of Depth Data :	N/R
Project Number :	N/R
Real-Time Data Flag :	0
Peak-Streamflow Data Begin Date :	N/R
Peak-Streamflow Data End Date :	N/R
Peak-Streamflow Data Count :	0
Water-Quality Data Begin Date :	1962-05-21
Water-Quality Data End Date :	1962-05-21

Map Id: N115
Direction: SW
Distance: 0.860 mi., 4544 ft.
Elevation: 166 ft.
Relative: Higher

Site Name : 471423122261901
47.239544, -122.439846
WA

Database(s) : [NWIS] ***(cont.)***

Envirosite ID: 20154029
EPA ID: N/R

NWIS ***(cont.)***

Water-Quality Data Count :	1
Field Water-Level Measurements Begin Date:	1936-01-01
Field Water-level Measurements End Date:	1936-01-01
Field Water-Level Measurements Count:	1
Site-Visit Data Begin Date :	N/R
Site-Visit Data End Date :	N/R
Site-Visit Data Count :	0
Latitude :	47.239544
Longitude :	-122.439846
Last Date in Agency List :	2023-02-13

Map Id: N116
Direction: SW
Distance: 0.872 mi., 4607 ft.
Elevation: 152 ft.
Relative: Higher

Site Name : 471422122261801
47.239266, -122.439568
WA

Database(s) : [NWIS]

Envirosite ID: 20094513
EPA ID: N/R

NWIS

Site Identification Number :	471422122261801
Site Type :	Well
Station Name :	20N/03E-09D01
Agency :	U.S. Geological Survey
District :	N/R
State :	WA
County :	Pierce County
Country :	USA
Land Net Location :	NWNWS09 T20N R03E W
Name of Location Map :	TACOMA SOUTH
Scale of Location Map :	24000
Altitude of Gage/Land Surface :	80
Method Altitude Determined :	Interpolated from topographic map.
Altitude Accuracy :	10
Altitude Datum :	National Geodetic Vertical Datum of 1929
Hydrologic Unit :	Puget Sound
Drainage Basin :	N/R
Topographic Setting :	N/R
Flags for the Type of Data Collected:	NNNNNNNNNNNNNNNNNNNNNNNNNNNNO
Flags for Instruments at Site :	NNNNNNNNNNNNNNNNNNNNNNNNNNNNN
Date of First Construction :	N/R
Date Site Established or Inventoried:	1985-06-04
Drainage Area :	N/R
Contributing Drainage Area :	N/R
Data Reliability :	Data have been checked by the reporting agency.
Data-Other GW Files :	YYNNNYNN
National Aquifer :	N/R
Local Aquifer :	N/R
Local Aquifer Type :	N/R
Well Depth :	N/R

Map Id: N116
Direction: SW
Distance: 0.872 mi., 4607 ft.
Elevation: 152 ft.
Relative: Higher

Site Name : 471422122261801
47.239266, -122.439568
WA

Database(s) : [NWIS] ***(cont.)***

Envirosite ID: 20094513
EPA ID: N/R

NWIS ***(cont.)***

Hole Depth :	N/R
Source of Depth Data :	N/R
Project Number :	N/R
Real-Time Data Flag :	0
Peak-Streamflow Data Begin Date :	N/R
Peak-Streamflow Data End Date :	N/R
Peak-Streamflow Data Count :	0
Water-Quality Data Begin Date :	N/R
Water-Quality Data End Date :	N/R
Water-Quality Data Count :	0
Field Water-Level Measurements Begin Date:	N/R
Field Water-level Measurements End Date:	N/R
Field Water-Level Measurements Count:	1
Site-Visit Data Begin Date :	N/R
Site-Visit Data End Date :	N/R
Site-Visit Data Count :	0
Latitude :	47.239266
Longitude :	-122.439568
Last Date in Agency List :	2023-02-13

Map Id: M117
Direction: N
Distance: 0.873 mi., 4608 ft.
Elevation: 15 ft.
Relative: Lower

Site Name : STACK
47.266944, -122.427778
TACOMA, WA

Database(s) : [DIGITAL OBSTACLE]

Envirosite ID: 6575685
EPA ID: N/R

DIGITAL OBSTACLE

Date of Action :	2014-06-01
Action :	Change
FAA Study Number :	N/R
OBS Number :	53-000331
Obstacle Type :	STACK
City Name :	TACOMA
State Identifier :	WA
Country Identifier :	USA
Type of Lighting :	None
Verification Status :	Verified
Quantity :	1
Mark Indicator :	None
Above Ground Level Height (Feet) :	00265
Above Mean Sea Level Height (Feet) :	00288
Horizontal Accuracy :	+-50'
Vertical Accuracy :	+-125'
Latitude :	47 16 01.00N
Longitude :	122 25 40.00W

Map Id: 118
Direction: E
Distance: 0.876 mi., 4628 ft.
Elevation: 13 ft.
Relative: Lower

Site Name : 250300 | 250301 | 250302
47.248628, -122.407142
WA

Database(s) : [WELLS - WA]

Envirosite ID: 47778598
EPA ID: N/R

WELLS - WA

Details for this site have been truncated due to the large number of available details for this site within this dataset. For the complete details for this site, contact your Envirosite account representative for a complimentary site report containing all of the details available.

Well Tag Number :	APL987
NIT ID Number :	R066499
Well Type Code :	R
Well Address :	2007 E STEWART ST, TACOMA 98421
County ID :	53
Region Code :	2
Well Completion Date :	2006-07-28
Well Log Received Date :	2006-09-18
Well Diameter Quarter :	1
Well Dept Quarter :	20
Well Owner Name :	FLOWSERVE US INC
Driller Number :	N/R
Section/Township/Range :	SEC 03, TWP 20N, RNG 03E
Range Fraction Number :	N/R
QTR Section CD :	SE
QTR QTR Section CD :	NW
Tax Parcel Number :	N/R
Last Update :	2006-09-22
WRIA Number :	10
Last Date in Agency List :	2023-01-12

Well Tag Number :	APL986
NIT ID Number :	R066499
Well Type Code :	R
Well Address :	2007 E STEWART ST, TACOMA 98421
County ID :	53
Region Code :	2
Well Completion Date :	2006-07-28
Well Log Received Date :	2006-09-18
Well Diameter Quarter :	1
Well Dept Quarter :	12
Well Owner Name :	FLOWSERVE US INC
Driller Number :	N/R
Section/Township/Range :	SEC 03, TWP 20N, RNG 03E
Range Fraction Number :	N/R
QTR Section CD :	SE
QTR QTR Section CD :	NW
Tax Parcel Number :	N/R
Last Update :	2006-09-22
WRIA Number :	10
Last Date in Agency List :	2023-01-12

Well Tag Number :	N/R
NIT ID Number :	R036777
Well Type Code :	R
Well Address :	2018 E PORTLAND AVE, TACOMA
County ID :	53
Region Code :	2
Well Completion Date :	1999-05-11
Well Log Received Date :	2000-02-08
Well Diameter Quarter :	N/R

Map Id: 118
Direction: E
Distance: 0.876 mi., 4628 ft.
Elevation: 13 ft.
Relative: Lower

Site Name : 250300 | 250301 | 250302
47.248628, -122.407142
WA

Database(s) : [WELLS - WA] ***(cont.)***

Envirosite ID: 47778598
EPA ID: N/R

WELLS - WA ***(cont.)***

Well Dept Quarter :	23
Well Owner Name :	DALTON OLMSTED AND FUGLEVAND INC
Driller Number :	N/R
Section/Township/Range :	SEC 03, TWP 20N, RNG 03E
Range Fraction Number :	N/R
QTR Section CD :	SE
QTR QTR Section CD :	NW
Tax Parcel Number :	N/R
Last Update :	2008-03-07
WRIA Number :	10
Last Date in Agency List :	2023-01-12

Well Tag Number :	APL852
NIT ID Number :	R066499
Well Type Code :	R
Well Address :	2007 E STEWART ST, TACOMA 98421
County ID :	53
Region Code :	2
Well Completion Date :	2006-07-28
Well Log Received Date :	2006-09-18
Well Diameter Quarter :	1
Well Dept Quarter :	20
Well Owner Name :	FLOWSERVE US INC
Driller Number :	N/R
Section/Township/Range :	SEC 03, TWP 20N, RNG 03E
Range Fraction Number :	N/R
QTR Section CD :	SE
QTR QTR Section CD :	NW
Tax Parcel Number :	N/R
Last Update :	2006-09-22
WRIA Number :	10
Last Date in Agency List :	2023-01-12

Well Tag Number :	N/R
NIT ID Number :	045639
Well Type Code :	R
Well Address :	N/R
County ID :	53
Region Code :	2
Well Completion Date :	N/R
Well Log Received Date :	1992-06-17
Well Diameter Quarter :	N/R
Well Dept Quarter :	N/R
Well Owner Name :	E. 21 ST
Driller Number :	1751
Section/Township/Range :	SEC 03, TWP 20N, RNG 03E
Range Fraction Number :	N/R
QTR Section CD :	SE
QTR QTR Section CD :	NW
Tax Parcel Number :	N/R
Last Update :	N/R
WRIA Number :	10
Last Date in Agency List :	2023-01-12

Map Id: 118
Direction: E
Distance: 0.876 mi., 4628 ft.
Elevation: 13 ft.
Relative: Lower

Site Name : 250300 | 250301 | 250302
47.248628, -122.407142
WA

Database(s) : [WELLS - WA] ***(cont.)***

Envirosite ID: 47778598
EPA ID: N/R

WELLS - WA ***(cont.)***

Well Tag Number :	APL980
NIT ID Number :	R066499
Well Type Code :	R
Well Address :	2007 E STEWART ST, TACOMA 98421
County ID :	53
Region Code :	2
Well Completion Date :	2006-07-28
Well Log Received Date :	2006-09-18
Well Diameter Quarter :	1
Well Dept Quarter :	11.5
Well Owner Name :	FLOWSERVE US INC
Driller Number :	N/R
Section/Township/Range :	SEC 03, TWP 20N, RNG 03E
Range Fraction Number :	N/R
QTR Section CD :	SE
QTR QTR Section CD :	NW
Tax Parcel Number :	N/R
Last Update :	2006-09-22
WRIA Number :	10
Last Date in Agency List :	2023-01-12

Well Tag Number :	N/R
NIT ID Number :	R036777
Well Type Code :	R
Well Address :	2018 E PORTLAND AVE, TACOMA
County ID :	53
Region Code :	2
Well Completion Date :	1999-05-11
Well Log Received Date :	2000-02-08
Well Diameter Quarter :	N/R
Well Dept Quarter :	20
Well Owner Name :	DALTON OLMSTED AND FUGLEVAND INC
Driller Number :	N/R
Section/Township/Range :	SEC 03, TWP 20N, RNG 03E
Range Fraction Number :	N/R
QTR Section CD :	SE
QTR QTR Section CD :	NW
Tax Parcel Number :	N/R
Last Update :	2008-03-07
WRIA Number :	10
Last Date in Agency List :	2023-01-12

Well Tag Number :	N/R
NIT ID Number :	AE03431
Well Type Code :	A
Well Address :	Hwy 509 & Lincoln Ave, Tacoma
County ID :	53
Region Code :	2
Well Completion Date :	2008-01-03
Well Log Received Date :	2008-06-17
Well Diameter Quarter :	N/R
Well Dept Quarter :	N/R
Well Owner Name :	BOART LONGYEAR
Driller Number :	N/R
Section/Township/Range :	SEC 03, TWP 20N, RNG 03E

Map Id: 118
Direction: E
Distance: 0.876 mi., 4628 ft.
Elevation: 13 ft.
Relative: Lower

Site Name : 250300 | 250301 | 250302
47.248628, -122.407142
WA

Database(s) : [WELLS - WA] ***(cont.)***

Envirosite ID: 47778598
EPA ID: N/R

WELLS - WA ***(cont.)***

Range Fraction Number :	N/R
QTR Section CD :	SE
QTR QTR Section CD :	NW
Tax Parcel Number :	N/R
Last Update :	2008-07-07
WRIA Number :	10
Last Date in Agency List :	2023-01-12

Well Tag Number :	N/R
NIT ID Number :	R036777
Well Type Code :	R
Well Address :	2018 E PORTLAND AVE, TACOMA
County ID :	53
Region Code :	2
Well Completion Date :	1999-05-11
Well Log Received Date :	2000-02-08
Well Diameter Quarter :	N/R
Well Dept Quarter :	29
Well Owner Name :	DALTON OLMSTED AND FUGLEVAND INC
Driller Number :	N/R
Section/Township/Range :	SEC 03, TWP 20N, RNG 03E
Range Fraction Number :	N/R
QTR Section CD :	SE
QTR QTR Section CD :	NW
Tax Parcel Number :	N/R
Last Update :	2008-03-07
WRIA Number :	10
Last Date in Agency List :	2023-01-12

Well Tag Number :	APL984
NIT ID Number :	R066499
Well Type Code :	R
Well Address :	2007 E STEWART ST, TACOMA 98421
County ID :	53
Region Code :	2
Well Completion Date :	2006-07-28
Well Log Received Date :	2006-09-18
Well Diameter Quarter :	1
Well Dept Quarter :	7
Well Owner Name :	FLOWSERVE US INC
Driller Number :	N/R
Section/Township/Range :	SEC 03, TWP 20N, RNG 03E
Range Fraction Number :	N/R
QTR Section CD :	SE
QTR QTR Section CD :	NW
Tax Parcel Number :	N/R
Last Update :	2006-09-22
WRIA Number :	10
Last Date in Agency List :	2023-01-12

Well Tag Number :	N/R
NIT ID Number :	R036777
Well Type Code :	R
Well Address :	2018 E PORTLAND AVE, TACOMA

Map Id: 118
Direction: E
Distance: 0.876 mi., 4628 ft.
Elevation: 13 ft.
Relative: Lower

Site Name : 250300 | 250301 | 250302
47.248628, -122.407142
WA

Database(s) : [WELLS - WA] ***(cont.)***

Envirosite ID: 47778598
EPA ID: N/R

WELLS - WA ***(cont.)***

County ID :	53
Region Code :	2
Well Completion Date :	1999-05-11
Well Log Received Date :	2000-02-08
Well Diameter Quarter :	N/R
Well Dept Quarter :	30
Well Owner Name :	DALTON OLMSTED AND FUGLEVAND INC
Driller Number :	N/R
Section/Township/Range :	SEC 03, TWP 20N, RNG 03E
Range Fraction Number :	N/R
QTR Section CD :	SE
QTR QTR Section CD :	NW
Tax Parcel Number :	N/R
Last Update :	2008-03-07
WRIA Number :	10
Last Date in Agency List :	2023-01-12

Well Tag Number :	AFR788
NIT ID Number :	R049625
Well Type Code :	R
Well Address :	1919 PORTLAND AVE, TACOMA
County ID :	53
Region Code :	2
Well Completion Date :	2000-11-10
Well Log Received Date :	2000-12-18
Well Diameter Quarter :	4
Well Dept Quarter :	19
Well Owner Name :	PORTLAND AVE ASSOC
Driller Number :	N/R
Section/Township/Range :	SEC 03, TWP 20N, RNG 03E
Range Fraction Number :	N/R
QTR Section CD :	SE
QTR QTR Section CD :	NW
Tax Parcel Number :	N/R
Last Update :	2001-10-11
WRIA Number :	10
Last Date in Agency List :	2023-01-12

Well Tag Number :	N/R
NIT ID Number :	216271
Well Type Code :	R
Well Address :	N/R
County ID :	53
Region Code :	2
Well Completion Date :	N/R
Well Log Received Date :	N/R
Well Diameter Quarter :	N/R
Well Dept Quarter :	N/R
Well Owner Name :	PORT OF TACOMA
Driller Number :	1805
Section/Township/Range :	SEC 03, TWP 20N, RNG 03E
Range Fraction Number :	N/R
QTR Section CD :	SE
QTR QTR Section CD :	NW
Tax Parcel Number :	N/R

Map Id: 118
Direction: E
Distance: 0.876 mi., 4628 ft.
Elevation: 13 ft.
Relative: Lower

Site Name : 250300 | 250301 | 250302
47.248628, -122.407142
WA

Database(s) : [WELLS - WA] ***(cont.)***

Envirosite ID: 47778598
EPA ID: N/R

WELLS - WA ***(cont.)***

Last Update :	N/R
WRIA Number :	10
Last Date in Agency List :	2023-01-12
Well Tag Number :	N/R
NIT ID Number :	R036777
Well Type Code :	R
Well Address :	2018 E PORTLAND AVE, TACOMA
County ID :	53
Region Code :	2
Well Completion Date :	1999-05-11
Well Log Received Date :	2000-02-08
Well Diameter Quarter :	N/R
Well Dept Quarter :	38
Well Owner Name :	DALTON OLMSTED AND FUGLEVAND INC
Driller Number :	N/R
Section/Township/Range :	SEC 03, TWP 20N, RNG 03E
Range Fraction Number :	N/R
QTR Section CD :	SE
QTR QTR Section CD :	NW
Tax Parcel Number :	N/R
Last Update :	2008-03-07
WRIA Number :	10
Last Date in Agency List :	2023-01-12
Well Tag Number :	N/R
NIT ID Number :	R041149
Well Type Code :	R
Well Address :	N/R
County ID :	53
Region Code :	2
Well Completion Date :	N/R
Well Log Received Date :	2000-02-08
Well Diameter Quarter :	N/R
Well Dept Quarter :	N/R
Well Owner Name :	TACOMA COAL GASIFICATION SITE
Driller Number :	N/R
Section/Township/Range :	SEC 03, TWP 20N, RNG 03E
Range Fraction Number :	N/R
QTR Section CD :	SE
QTR QTR Section CD :	NW
Tax Parcel Number :	N/R
Last Update :	N/R
WRIA Number :	10
Last Date in Agency List :	2023-01-12
Well Tag Number :	N/R
NIT ID Number :	SE03416
Well Type Code :	R
Well Address :	N/R
County ID :	53
Region Code :	2
Well Completion Date :	2008-10-27
Well Log Received Date :	2009-01-14

Map Id: 118
Direction: E
Distance: 0.876 mi., 4628 ft.
Elevation: 13 ft.
Relative: Lower

Site Name : 250300 | 250301 | 250302
47.248628, -122.407142
WA

Database(s) : [WELLS - WA] ***(cont.)***

Envirosite ID: 47778598
EPA ID: N/R

WELLS - WA ***(cont.)***

Well Diameter Quarter :	N/R
Well Dept Quarter :	N/R
Well Owner Name :	Darling Intermation
Driller Number :	N/R
Section/Township/Range :	SEC 03, TWP 20N, RNG 03E
Range Fraction Number :	N/R
QTR Section CD :	SE
QTR QTR Section CD :	NW
Tax Parcel Number :	N/R
Last Update :	2009-02-05
WRIA Number :	10
Last Date in Agency List :	2023-01-12

Well Tag Number :	N/R
NIT ID Number :	R036777
Well Type Code :	R
Well Address :	2018 E PORTLAND AVE, TACOMA
County ID :	53
Region Code :	2
Well Completion Date :	1999-05-11
Well Log Received Date :	2000-02-08
Well Diameter Quarter :	N/R
Well Dept Quarter :	26
Well Owner Name :	DALTON OLMSTED AND FUGLEVAND INC
Driller Number :	N/R
Section/Township/Range :	SEC 03, TWP 20N, RNG 03E
Range Fraction Number :	N/R
QTR Section CD :	SE
QTR QTR Section CD :	NW
Tax Parcel Number :	N/R
Last Update :	2008-03-07
WRIA Number :	10
Last Date in Agency List :	2023-01-12

Well Tag Number :	AGP056
NIT ID Number :	R052007
Well Type Code :	R
Well Address :	MFG-3 2041 MARC AVE, TACOMA
County ID :	53
Region Code :	2
Well Completion Date :	2002-02-06
Well Log Received Date :	2002-04-17
Well Diameter Quarter :	2
Well Dept Quarter :	15
Well Owner Name :	DARLING INTERNATIONAL
Driller Number :	N/R
Section/Township/Range :	SEC 03, TWP 20N, RNG 03E
Range Fraction Number :	N/R
QTR Section CD :	SE
QTR QTR Section CD :	NW
Tax Parcel Number :	N/R
Last Update :	2002-07-22
WRIA Number :	10
Last Date in Agency List :	2023-01-12

Map Id: 118
Direction: E
Distance: 0.876 mi., 4628 ft.
Elevation: 13 ft.
Relative: Lower

Site Name : 250300 | 250301 | 250302
47.248628, -122.407142
WA

Database(s) : [WELLS - WA] ***(cont.)***

Envirosite ID: 47778598
EPA ID: N/R

WELLS - WA ***(cont.)***

Well Tag Number :	N/R
NIT ID Number :	R036777
Well Type Code :	R
Well Address :	2018 E PORTLAND AVE, TACOMA
County ID :	53
Region Code :	2
Well Completion Date :	1999-05-11
Well Log Received Date :	2000-02-08
Well Diameter Quarter :	N/R
Well Dept Quarter :	22
Well Owner Name :	DALTON OLMSTED AND FUGLEVAND INC
Driller Number :	N/R
Section/Township/Range :	SEC 03, TWP 20N, RNG 03E
Range Fraction Number :	N/R
QTR Section CD :	SE
QTR QTR Section CD :	NW
Tax Parcel Number :	N/R
Last Update :	2008-03-07
WRIA Number :	10
Last Date in Agency List :	2023-01-12

Well Tag Number :	N/R
NIT ID Number :	R036777
Well Type Code :	R
Well Address :	2018 E PORTLAND AVE, TACOMA
County ID :	53
Region Code :	2
Well Completion Date :	1999-05-11
Well Log Received Date :	2000-02-08
Well Diameter Quarter :	N/R
Well Dept Quarter :	24
Well Owner Name :	DALTON OLMSTED AND FUGLEVAND INC
Driller Number :	N/R
Section/Township/Range :	SEC 03, TWP 20N, RNG 03E
Range Fraction Number :	N/R
QTR Section CD :	SE
QTR QTR Section CD :	NW
Tax Parcel Number :	N/R
Last Update :	2008-03-07
WRIA Number :	10
Last Date in Agency List :	2023-01-12

Well Tag Number :	N/R
NIT ID Number :	D048841
Well Type Code :	W
Well Address :	HWY 509 AND LINCOLN AVE
County ID :	53
Region Code :	2
Well Completion Date :	2007-05-09
Well Log Received Date :	2008-06-16
Well Diameter Quarter :	N/R
Well Dept Quarter :	23
Well Owner Name :	PORT OF TACOMA
Driller Number :	N/R
Section/Township/Range :	SEC 03, TWP 20N, RNG 03E

Map Id: 118
Direction: E
Distance: 0.876 mi., 4628 ft.
Elevation: 13 ft.
Relative: Lower

Site Name : 250300 | 250301 | 250302
47.248628, -122.407142
WA

Database(s) : [WELLS - WA] ***(cont.)***

Envirosite ID: 47778598
EPA ID: N/R

WELLS - WA ***(cont.)***

Range Fraction Number :	N/R
QTR Section CD :	SE
QTR QTR Section CD :	NW
Tax Parcel Number :	N/R
Last Update :	2008-07-07
WRIA Number :	10
Last Date in Agency List :	2023-01-12

Well Tag Number :	APL999
NIT ID Number :	R066499
Well Type Code :	R
Well Address :	2007 E STEWART ST, TACOMA 98421
County ID :	53
Region Code :	2
Well Completion Date :	2006-07-28
Well Log Received Date :	2006-09-18
Well Diameter Quarter :	1
Well Dept Quarter :	12
Well Owner Name :	FLOWSERVE US INC
Driller Number :	N/R
Section/Township/Range :	SEC 03, TWP 20N, RNG 03E
Range Fraction Number :	N/R
QTR Section CD :	SE
QTR QTR Section CD :	NW
Tax Parcel Number :	N/R
Last Update :	2006-09-22
WRIA Number :	10
Last Date in Agency List :	2023-01-12

Well Tag Number :	APL853
NIT ID Number :	R066499
Well Type Code :	R
Well Address :	2007 E STEWART ST, TACOMA 98421
County ID :	53
Region Code :	2
Well Completion Date :	2006-07-28
Well Log Received Date :	2006-09-18
Well Diameter Quarter :	1
Well Dept Quarter :	11
Well Owner Name :	FLOWSERVE US INC
Driller Number :	N/R
Section/Township/Range :	SEC 03, TWP 20N, RNG 03E
Range Fraction Number :	N/R
QTR Section CD :	SE
QTR QTR Section CD :	NW
Tax Parcel Number :	N/R
Last Update :	2006-09-22
WRIA Number :	10
Last Date in Agency List :	2023-01-12

Well Tag Number :	ACF808
NIT ID Number :	R040398
Well Type Code :	R
Well Address :	BETW I-5 AND E Q ST, TACOMA

Map Id: 118
Direction: E
Distance: 0.876 mi., 4628 ft.
Elevation: 13 ft.
Relative: Lower

Site Name : 250300 | 250301 | 250302
47.248628, -122.407142
WA

Database(s) : [WELLS - WA] ***(cont.)***

Envirosite ID: 47778598
EPA ID: N/R

WELLS - WA ***(cont.)***

County ID :	53
Region Code :	2
Well Completion Date :	1998-08-20
Well Log Received Date :	1999-03-15
Well Diameter Quarter :	5
Well Dept Quarter :	71.5
Well Owner Name :	BNSF
Driller Number :	N/R
Section/Township/Range :	SEC 03, TWP 20N, RNG 03E
Range Fraction Number :	N/R
QTR Section CD :	SE
QTR QTR Section CD :	NW
Tax Parcel Number :	N/R
Last Update :	2002-10-07
WRIA Number :	10
Last Date in Agency List :	2023-01-12

Well Tag Number :	APL976
NIT ID Number :	R066499
Well Type Code :	R
Well Address :	2007 E STEWART ST, TACOMA 98421
County ID :	53
Region Code :	2
Well Completion Date :	2006-07-28
Well Log Received Date :	2006-09-18
Well Diameter Quarter :	1
Well Dept Quarter :	11.5
Well Owner Name :	FLOWSERVE US INC
Driller Number :	N/R
Section/Township/Range :	SEC 03, TWP 20N, RNG 03E
Range Fraction Number :	N/R
QTR Section CD :	SE
QTR QTR Section CD :	NW
Tax Parcel Number :	N/R
Last Update :	2006-09-22
WRIA Number :	10
Last Date in Agency List :	2023-01-12

Well Tag Number :	N/R
NIT ID Number :	S022999
Well Type Code :	R
Well Address :	LINCOLN AVE AND MARC ST, TACOMA
County ID :	53
Region Code :	2
Well Completion Date :	2005-11-18
Well Log Received Date :	2006-01-11
Well Diameter Quarter :	2
Well Dept Quarter :	40
Well Owner Name :	PORT OF TACOMA
Driller Number :	N/R
Section/Township/Range :	SEC 03, TWP 20N, RNG 03E
Range Fraction Number :	N/R
QTR Section CD :	SE
QTR QTR Section CD :	NW
Tax Parcel Number :	N/R

Map Id: 118
Direction: E
Distance: 0.876 mi., 4628 ft.
Elevation: 13 ft.
Relative: Lower

Site Name : 250300 | 250301 | 250302
47.248628, -122.407142
WA

Database(s) : [WELLS - WA] ***(cont.)***

Envirosite ID: 47778598
EPA ID: N/R

WELLS - WA ***(cont.)***

Last Update :	2006-01-26
WRIA Number :	10
Last Date in Agency List :	2023-01-12

Well Tag Number :	AGP054
NIT ID Number :	R052007
Well Type Code :	R
Well Address :	MFG-1 2041 MARC AVE, TACOMA
County ID :	53
Region Code :	2
Well Completion Date :	2002-02-06
Well Log Received Date :	2002-04-17
Well Diameter Quarter :	2
Well Dept Quarter :	15
Well Owner Name :	DARLING INTERNATIONAL
Driller Number :	N/R
Section/Township/Range :	SEC 03, TWP 20N, RNG 03E
Range Fraction Number :	N/R
QTR Section CD :	SE
QTR QTR Section CD :	NW
Tax Parcel Number :	N/R
Last Update :	2002-07-22
WRIA Number :	10
Last Date in Agency List :	2023-01-12

Well Tag Number :	N/R
NIT ID Number :	R036777
Well Type Code :	R
Well Address :	2018 E PORTLAND AVE, TACOMA
County ID :	53
Region Code :	2
Well Completion Date :	1999-05-11
Well Log Received Date :	2000-02-08
Well Diameter Quarter :	N/R
Well Dept Quarter :	28
Well Owner Name :	DALTON OLMSTED AND FUGLEVAND INC
Driller Number :	N/R
Section/Township/Range :	SEC 03, TWP 20N, RNG 03E
Range Fraction Number :	N/R
QTR Section CD :	SE
QTR QTR Section CD :	NW
Tax Parcel Number :	N/R
Last Update :	2008-03-07
WRIA Number :	10
Last Date in Agency List :	2023-01-12

Well Tag Number :	N/R
NIT ID Number :	R036777
Well Type Code :	R
Well Address :	2018 E PORTLAND AVE, TACOMA
County ID :	53
Region Code :	2
Well Completion Date :	1999-05-11
Well Log Received Date :	2000-02-08

Map Id: 118
Direction: E
Distance: 0.876 mi., 4628 ft.
Elevation: 13 ft.
Relative: Lower

Site Name : 250300 | 250301 | 250302
47.248628, -122.407142
WA

Database(s) : [WELLS - WA] ***(cont.)***

Envirosite ID: 47778598
EPA ID: N/R

WELLS - WA ***(cont.)***

Well Diameter Quarter :	N/R
Well Dept Quarter :	40
Well Owner Name :	DALTON OLMSTED AND FUGLEVAND INC
Driller Number :	N/R
Section/Township/Range :	SEC 03, TWP 20N, RNG 03E
Range Fraction Number :	N/R
QTR Section CD :	SE
QTR QTR Section CD :	NW
Tax Parcel Number :	N/R
Last Update :	2008-03-07
WRIA Number :	10
Last Date in Agency List :	2023-01-12

Map Id: 119
Direction: E
Distance: 0.881 mi., 4653 ft.
Elevation: 16 ft.
Relative: Lower

Site Name : 1020919 | 1020920 | 1020921
47.252289, -122.406994
WA

Database(s) : [WELLS - WA]

Envirosite ID: 47777265
EPA ID: N/R

WELLS - WA

Details for this site have been truncated due to the large number of available details for this site within this dataset. For the complete details for this site, contact your Envirosite account representative for a complimentary site report containing all of the details available.

Well Tag Number :	N/R
NIT ID Number :	AE51772
Well Type Code :	A
Well Address :	1651 Lincoln Ave
County ID :	53
Region Code :	4
Well Completion Date :	2018-10-29
Well Log Received Date :	2018-11-06
Well Diameter Quarter :	2.25
Well Dept Quarter :	15
Well Owner Name :	Hatch
Driller Number :	3152
Section/Township/Range :	SEC 03, TWP 20N, RNG 03E
Range Fraction Number :	N/R
QTR Section CD :	NE
QTR QTR Section CD :	SW
Tax Parcel Number :	0320031049
Last Update :	2018-11-08
WRIA Number :	10
Last Date in Agency List :	2023-01-12

Well Tag Number :	N/R
NIT ID Number :	SE62937
Well Type Code :	R
Well Address :	2041 E Marc Ave

Map Id: 119
Direction: E
Distance: 0.881 mi., 4653 ft.
Elevation: 16 ft.
Relative: Lower

Site Name : 1020919 | 1020920 | 1020921
47.252289, -122.406994
WA

Database(s) : [WELLS - WA] ***(cont.)***

Envirosite ID: 47777265
EPA ID: N/R

WELLS - WA ***(cont.)***

County ID :	53
Region Code :	2
Well Completion Date :	2017-07-20
Well Log Received Date :	2017-08-11
Well Diameter Quarter :	2.25
Well Dept Quarter :	15
Well Owner Name :	Darling Rendering Plant
Driller Number :	3203
Section/Township/Range :	SEC 03, TWP 20N, RNG 03E
Range Fraction Number :	N/R
QTR Section CD :	NE
QTR QTR Section CD :	SW
Tax Parcel Number :	8888877020
Last Update :	2017-09-07
WRIA Number :	10
Last Date in Agency List :	2023-01-12

Well Tag Number :	N/R
NIT ID Number :	N/R
Well Type Code :	R
Well Address :	N/R
County ID :	53
Region Code :	2
Well Completion Date :	N/R
Well Log Received Date :	N/R
Well Diameter Quarter :	2
Well Dept Quarter :	16.5
Well Owner Name :	Puget S Byproducts
Driller Number :	N/R
Section/Township/Range :	SEC 3, TWP 20N, RNG 3E
Range Fraction Number :	N/R
QTR Section CD :	NE
QTR QTR Section CD :	SW
Tax Parcel Number :	N/R
Last Update :	2019-10-22
WRIA Number :	28
Last Date in Agency List :	2023-01-12

Well Tag Number :	N/R
NIT ID Number :	AE44767
Well Type Code :	A
Well Address :	1620 Lincoln Ave
County ID :	53
Region Code :	2
Well Completion Date :	2017-08-24
Well Log Received Date :	2017-09-14
Well Diameter Quarter :	2.25
Well Dept Quarter :	10
Well Owner Name :	Port Of Tacoma
Driller Number :	0
Section/Township/Range :	SEC 03, TWP 20N, RNG 03E
Range Fraction Number :	N/R
QTR Section CD :	NE
QTR QTR Section CD :	SW
Tax Parcel Number :	0320031058

Map Id: 119
Direction: E
Distance: 0.881 mi., 4653 ft.
Elevation: 16 ft.
Relative: Lower

Site Name : 1020919 | 1020920 | 1020921
47.252289, -122.406994
WA

Database(s) : [WELLS - WA] ***(cont.)***

Envirosite ID: 47777265
EPA ID: N/R

WELLS - WA ***(cont.)***

Last Update :	2017-09-15
WRIA Number :	10
Last Date in Agency List :	2023-01-12

Well Tag Number :	N/R
NIT ID Number :	EE06867
Well Type Code :	R
Well Address :	1906 E Marc Street
County ID :	53
Region Code :	4
Well Completion Date :	2017-09-29
Well Log Received Date :	2017-10-20
Well Diameter Quarter :	22.5
Well Dept Quarter :	10
Well Owner Name :	X2P Marc Land Associates LLC
Driller Number :	3152
Section/Township/Range :	SEC 03, TWP 20N, RNG 03E
Range Fraction Number :	N/R
QTR Section CD :	NE
QTR QTR Section CD :	SW
Tax Parcel Number :	0320032042
Last Update :	2017-10-20
WRIA Number :	10
Last Date in Agency List :	2023-01-12

Well Tag Number :	N/R
NIT ID Number :	AE45489
Well Type Code :	A
Well Address :	1651 Lincoln Avenue
County ID :	53
Region Code :	2
Well Completion Date :	2017-10-10
Well Log Received Date :	2018-01-02
Well Diameter Quarter :	2.25
Well Dept Quarter :	10
Well Owner Name :	1651 Lincoln
Driller Number :	0
Section/Township/Range :	SEC 03, TWP 20N, RNG 03E
Range Fraction Number :	N/R
QTR Section CD :	NE
QTR QTR Section CD :	SW
Tax Parcel Number :	0320031049
Last Update :	2018-01-09
WRIA Number :	10
Last Date in Agency List :	2023-01-12

Well Tag Number :	N/R
NIT ID Number :	S026045
Well Type Code :	R
Well Address :	LINCOLN AVE, TACOMA
County ID :	53
Region Code :	2
Well Completion Date :	2006-03-02
Well Log Received Date :	2006-05-22

Map Id: 119
Direction: E
Distance: 0.881 mi., 4653 ft.
Elevation: 16 ft.
Relative: Lower

Site Name : 1020919 | 1020920 | 1020921
47.252289, -122.406994
WA

Database(s) : [WELLS - WA] ***(cont.)***

Envirosite ID: 47777265
EPA ID: N/R

WELLS - WA ***(cont.)***

Well Diameter Quarter :	N/R
Well Dept Quarter :	N/R
Well Owner Name :	PORT OF TACOMA
Driller Number :	N/R
Section/Township/Range :	SEC 03, TWP 20N, RNG 03E
Range Fraction Number :	N/R
QTR Section CD :	NE
QTR QTR Section CD :	SW
Tax Parcel Number :	N/R
Last Update :	2006-06-01
WRIA Number :	10
Last Date in Agency List :	2023-01-12

Well Tag Number :	N/R
NIT ID Number :	AE52141
Well Type Code :	A
Well Address :	1614 Lincoln Ave
County ID :	53
Region Code :	4
Well Completion Date :	2018-11-27
Well Log Received Date :	2018-12-06
Well Diameter Quarter :	2.25
Well Dept Quarter :	15
Well Owner Name :	Columbia Bank
Driller Number :	2914
Section/Township/Range :	SEC 03, TWP 20N, RNG 03E
Range Fraction Number :	N/R
QTR Section CD :	NE
QTR QTR Section CD :	SW
Tax Parcel Number :	2898009870
Last Update :	2019-01-24
WRIA Number :	10
Last Date in Agency List :	2023-01-12

Well Tag Number :	N/R
NIT ID Number :	EE07471
Well Type Code :	R
Well Address :	1614 Lincoln Ave
County ID :	53
Region Code :	4
Well Completion Date :	2018-11-27
Well Log Received Date :	2018-12-06
Well Diameter Quarter :	2.25
Well Dept Quarter :	15
Well Owner Name :	Columbia Bank
Driller Number :	2914
Section/Township/Range :	SEC 03, TWP 20N, RNG 03E
Range Fraction Number :	N/R
QTR Section CD :	NE
QTR QTR Section CD :	SW
Tax Parcel Number :	2898009870
Last Update :	2019-01-24
WRIA Number :	10
Last Date in Agency List :	2023-01-12

Map Id: 119
Direction: E
Distance: 0.881 mi., 4653 ft.
Elevation: 16 ft.
Relative: Lower

Site Name : 1020919 | 1020920 | 1020921
47.252289, -122.406994
WA

Database(s) : [WELLS - WA] ***(cont.)***

Envirosite ID: 47777265
EPA ID: N/R

WELLS - WA ***(cont.)***

Well Tag Number :	N/R
NIT ID Number :	AE53415
Well Type Code :	A
Well Address :	1620 Lincoln Ave
County ID :	53
Region Code :	4
Well Completion Date :	2019-02-21
Well Log Received Date :	2019-03-11
Well Diameter Quarter :	2.25
Well Dept Quarter :	5
Well Owner Name :	Oline Properties LLC
Driller Number :	2914
Section/Township/Range :	SEC 03, TWP 20N, RNG 03E
Range Fraction Number :	N/R
QTR Section CD :	NE
QTR QTR Section CD :	SW
Tax Parcel Number :	0320031058
Last Update :	2019-03-12
WRIA Number :	10
Last Date in Agency List :	2023-01-12

Well Tag Number :	N/R
NIT ID Number :	AE45287
Well Type Code :	A
Well Address :	1906 E Marc Street
County ID :	53
Region Code :	4
Well Completion Date :	2017-09-29
Well Log Received Date :	2017-10-20
Well Diameter Quarter :	22.5
Well Dept Quarter :	10
Well Owner Name :	X2P Marc Land Associates LLC
Driller Number :	3152
Section/Township/Range :	SEC 03, TWP 20N, RNG 03E
Range Fraction Number :	N/R
QTR Section CD :	NE
QTR QTR Section CD :	SW
Tax Parcel Number :	0320032042
Last Update :	2017-10-20
WRIA Number :	10
Last Date in Agency List :	2023-01-12

Well Tag Number :	N/R
NIT ID Number :	SE69047
Well Type Code :	R
Well Address :	6707-6709 S. Adams
County ID :	53
Region Code :	4
Well Completion Date :	2019-02-21
Well Log Received Date :	2019-03-11
Well Diameter Quarter :	2.25
Well Dept Quarter :	20
Well Owner Name :	Powedernw LLC
Driller Number :	2914
Section/Township/Range :	SEC 03, TWP 20N, RNG 03E

Map Id: 119
Direction: E
Distance: 0.881 mi., 4653 ft.
Elevation: 16 ft.
Relative: Lower

Site Name : 1020919 | 1020920 | 1020921
47.252289, -122.406994
WA

Database(s) : [WELLS - WA] ***(cont.)***

Envirosite ID: 47777265
EPA ID: N/R

WELLS - WA ***(cont.)***

Range Fraction Number :	N/R
QTR Section CD :	NE
QTR QTR Section CD :	SW
Tax Parcel Number :	0220251163
Last Update :	2019-03-12
WRIA Number :	10
Last Date in Agency List :	2023-01-12

Well Tag Number :	N/R
NIT ID Number :	EE07437
Well Type Code :	R
Well Address :	1651 Lincoln Ave
County ID :	53
Region Code :	4
Well Completion Date :	2018-10-29
Well Log Received Date :	2018-11-06
Well Diameter Quarter :	2.25
Well Dept Quarter :	15
Well Owner Name :	Hatch
Driller Number :	3152
Section/Township/Range :	SEC 03, TWP 20N, RNG 03E
Range Fraction Number :	N/R
QTR Section CD :	NE
QTR QTR Section CD :	SW
Tax Parcel Number :	0320031049
Last Update :	2018-11-08
WRIA Number :	10
Last Date in Agency List :	2023-01-12

Well Tag Number :	N/R
NIT ID Number :	S026045
Well Type Code :	R
Well Address :	LINCOLN AVE, TACOMA
County ID :	53
Region Code :	2
Well Completion Date :	2006-03-02
Well Log Received Date :	2006-05-22
Well Diameter Quarter :	N/R
Well Dept Quarter :	N/R
Well Owner Name :	PORT OF TACOMA
Driller Number :	N/R
Section/Township/Range :	SEC 03, TWP 20N, RNG 03E
Range Fraction Number :	N/R
QTR Section CD :	NE
QTR QTR Section CD :	SW
Tax Parcel Number :	N/R
Last Update :	2006-06-01
WRIA Number :	10
Last Date in Agency List :	2023-01-12

Well Tag Number :	N/R
NIT ID Number :	EE06821
Well Type Code :	R
Well Address :	1620 Lincoln Ave

Map Id: 119
Direction: E
Distance: 0.881 mi., 4653 ft.
Elevation: 16 ft.
Relative: Lower

Site Name : 1020919 | 1020920 | 1020921
47.252289, -122.406994
WA

Database(s) : [WELLS - WA] ***(cont.)***

Envirosite ID: 47777265
EPA ID: N/R

WELLS - WA ***(cont.)***

County ID :	53
Region Code :	2
Well Completion Date :	2017-08-24
Well Log Received Date :	2017-09-14
Well Diameter Quarter :	2.25
Well Dept Quarter :	10
Well Owner Name :	Port Of Tacoma
Driller Number :	0
Section/Township/Range :	SEC 03, TWP 20N, RNG 03E
Range Fraction Number :	N/R
QTR Section CD :	NE
QTR QTR Section CD :	SW
Tax Parcel Number :	0320031058
Last Update :	2017-09-15
WRIA Number :	10
Last Date in Agency List :	2023-01-12

Well Tag Number :	N/R
NIT ID Number :	AE53415
Well Type Code :	A
Well Address :	1620 Lincoln Ave
County ID :	53
Region Code :	4
Well Completion Date :	2019-02-21
Well Log Received Date :	2019-03-11
Well Diameter Quarter :	2.25
Well Dept Quarter :	5
Well Owner Name :	Oline Properties LLC
Driller Number :	2914
Section/Township/Range :	SEC 03, TWP 20N, RNG 03E
Range Fraction Number :	N/R
QTR Section CD :	NE
QTR QTR Section CD :	SW
Tax Parcel Number :	0320031058
Last Update :	2019-03-12
WRIA Number :	10
Last Date in Agency List :	2023-01-12

Well Tag Number :	BKX688
NIT ID Number :	RE15722
Well Type Code :	R
Well Address :	2021 Marc Ave
County ID :	53
Region Code :	2
Well Completion Date :	2018-03-13
Well Log Received Date :	2018-04-11
Well Diameter Quarter :	8.25
Well Dept Quarter :	13
Well Owner Name :	Sonatore Port Holdings LLC
Driller Number :	3216
Section/Township/Range :	SEC 03, TWP 20N, RNG 03E
Range Fraction Number :	N/R
QTR Section CD :	NE
QTR QTR Section CD :	SW
Tax Parcel Number :	0320031046

Map Id: 119
Direction: E
Distance: 0.881 mi., 4653 ft.
Elevation: 16 ft.
Relative: Lower

Site Name : 1020919 | 1020920 | 1020921
47.252289, -122.406994
WA

Database(s) : [WELLS - WA] ***(cont.)***

Envirosite ID: 47777265
EPA ID: N/R

WELLS - WA ***(cont.)***

Last Update :	2018-05-01
WRIA Number :	10
Last Date in Agency List :	2023-01-12

Well Tag Number :	N/R
NIT ID Number :	EE06874
Well Type Code :	R
Well Address :	1651 Lincoln Avenue
County ID :	53
Region Code :	2
Well Completion Date :	2017-10-11
Well Log Received Date :	2018-01-02
Well Diameter Quarter :	2.25
Well Dept Quarter :	10
Well Owner Name :	1651 Lincoln
Driller Number :	3203
Section/Township/Range :	SEC 03, TWP 20N, RNG 03E
Range Fraction Number :	N/R
QTR Section CD :	NE
QTR QTR Section CD :	SW
Tax Parcel Number :	0320031049
Last Update :	2018-01-09
WRIA Number :	10
Last Date in Agency List :	2023-01-12

Well Tag Number :	N/R
NIT ID Number :	S026045
Well Type Code :	R
Well Address :	LINCOLN AVE, TACOMA
County ID :	53
Region Code :	2
Well Completion Date :	2006-03-02
Well Log Received Date :	2006-05-22
Well Diameter Quarter :	N/R
Well Dept Quarter :	N/R
Well Owner Name :	PORT OF TACOMA
Driller Number :	N/R
Section/Township/Range :	SEC 03, TWP 20N, RNG 03E
Range Fraction Number :	N/R
QTR Section CD :	NE
QTR QTR Section CD :	SW
Tax Parcel Number :	N/R
Last Update :	2006-06-01
WRIA Number :	10
Last Date in Agency List :	2023-01-12

Well Tag Number :	N/R
NIT ID Number :	EE07471
Well Type Code :	R
Well Address :	1614 Lincoln Ave
County ID :	53
Region Code :	4
Well Completion Date :	2018-11-28
Well Log Received Date :	2018-12-06

Map Id: 119
Direction: E
Distance: 0.881 mi., 4653 ft.
Elevation: 16 ft.
Relative: Lower

Site Name : 1020919 | 1020920 | 1020921
47.252289, -122.406994
WA

Database(s) : [WELLS - WA] ***(cont.)***

Envirosite ID: 47777265
EPA ID: N/R

WELLS - WA ***(cont.)***

Well Diameter Quarter :	2.25
Well Dept Quarter :	15
Well Owner Name :	Columbia Bank
Driller Number :	2914
Section/Township/Range :	SEC 03, TWP 20N, RNG 03E
Range Fraction Number :	N/R
QTR Section CD :	NE
QTR QTR Section CD :	SW
Tax Parcel Number :	2898009870
Last Update :	2019-01-24
WRIA Number :	10
Last Date in Agency List :	2023-01-12

Well Tag Number :	N/R
NIT ID Number :	EE06821
Well Type Code :	R
Well Address :	1620 Lincoln Ave
County ID :	53
Region Code :	2
Well Completion Date :	2017-08-24
Well Log Received Date :	2017-09-14
Well Diameter Quarter :	2.25
Well Dept Quarter :	15
Well Owner Name :	Port Of Tacoma
Driller Number :	0
Section/Township/Range :	SEC 03, TWP 20N, RNG 03E
Range Fraction Number :	N/R
QTR Section CD :	NE
QTR QTR Section CD :	SW
Tax Parcel Number :	0320031058
Last Update :	2017-09-15
WRIA Number :	10
Last Date in Agency List :	2023-01-12

Well Tag Number :	N/R
NIT ID Number :	SE69046
Well Type Code :	R
Well Address :	1620 Lincoln Ave
County ID :	53
Region Code :	4
Well Completion Date :	2019-02-21
Well Log Received Date :	2019-03-11
Well Diameter Quarter :	2.25
Well Dept Quarter :	10
Well Owner Name :	Oline Properties LLC
Driller Number :	2914
Section/Township/Range :	SEC 03, TWP 20N, RNG 03E
Range Fraction Number :	N/R
QTR Section CD :	NE
QTR QTR Section CD :	SW
Tax Parcel Number :	0320031058
Last Update :	2019-03-12
WRIA Number :	10
Last Date in Agency List :	2023-01-12

Map Id: 119
Direction: E
Distance: 0.881 mi., 4653 ft.
Elevation: 16 ft.
Relative: Lower

Site Name : 1020919 | 1020920 | 1020921
47.252289, -122.406994
WA

Database(s) : [WELLS - WA] ***(cont.)***

Envirosite ID: 47777265
EPA ID: N/R

WELLS - WA ***(cont.)***

Well Tag Number :	N/R
NIT ID Number :	S026045
Well Type Code :	R
Well Address :	LINCOLN AVE, TACOMA
County ID :	53
Region Code :	2
Well Completion Date :	2006-03-02
Well Log Received Date :	2006-05-22
Well Diameter Quarter :	N/R
Well Dept Quarter :	N/R
Well Owner Name :	PORT OF TACOMA
Driller Number :	N/R
Section/Township/Range :	SEC 03, TWP 20N, RNG 03E
Range Fraction Number :	N/R
QTR Section CD :	NE
QTR QTR Section CD :	SW
Tax Parcel Number :	N/R
Last Update :	2006-06-01
WRIA Number :	10
Last Date in Agency List :	2023-01-12

Well Tag Number :	N/R
NIT ID Number :	AE53415
Well Type Code :	A
Well Address :	1620 Lincoln Ave
County ID :	53
Region Code :	4
Well Completion Date :	2019-02-21
Well Log Received Date :	2019-03-11
Well Diameter Quarter :	2.25
Well Dept Quarter :	5
Well Owner Name :	Oline Properties LLC
Driller Number :	2914
Section/Township/Range :	SEC 03, TWP 20N, RNG 03E
Range Fraction Number :	N/R
QTR Section CD :	NE
QTR QTR Section CD :	SW
Tax Parcel Number :	0320031058
Last Update :	2019-03-12
WRIA Number :	10
Last Date in Agency List :	2023-01-12

Well Tag Number :	N/R
NIT ID Number :	AE48830
Well Type Code :	A
Well Address :	1651 Lincoln Ave
County ID :	53
Region Code :	4
Well Completion Date :	2018-05-03
Well Log Received Date :	2018-05-10
Well Diameter Quarter :	2.25
Well Dept Quarter :	10
Well Owner Name :	Hatch
Driller Number :	3152
Section/Township/Range :	SEC 03, TWP 20N, RNG 03E

Map Id: 119
Direction: E
Distance: 0.881 mi., 4653 ft.
Elevation: 16 ft.
Relative: Lower

Site Name : 1020919 | 1020920 | 1020921
47.252289, -122.406994
WA

Database(s) : [WELLS - WA] ***(cont.)***

Envirosite ID: 47777265
EPA ID: N/R

WELLS - WA ***(cont.)***

Range Fraction Number :	N/R
QTR Section CD :	NE
QTR QTR Section CD :	SW
Tax Parcel Number :	0320031049
Last Update :	2018-05-11
WRIA Number :	10
Last Date in Agency List :	2023-01-12

Well Tag Number :	N/R
NIT ID Number :	AE45489
Well Type Code :	A
Well Address :	1651 Lincoln Avenue
County ID :	53
Region Code :	2
Well Completion Date :	2017-10-11
Well Log Received Date :	2017-01-02
Well Diameter Quarter :	2.25
Well Dept Quarter :	10
Well Owner Name :	1651 Lincoln
Driller Number :	0
Section/Township/Range :	SEC 03, TWP 20N, RNG 03E
Range Fraction Number :	N/R
QTR Section CD :	NE
QTR QTR Section CD :	SW
Tax Parcel Number :	0320031049
Last Update :	2018-01-09
WRIA Number :	10
Last Date in Agency List :	2023-01-12

Well Tag Number :	N/R
NIT ID Number :	047687
Well Type Code :	R
Well Address :	N/R
County ID :	53
Region Code :	2
Well Completion Date :	1992-03-25
Well Log Received Date :	N/R
Well Diameter Quarter :	2
Well Dept Quarter :	29.5
Well Owner Name :	PUGET SOUND BYPRODUCTS
Driller Number :	1940
Section/Township/Range :	SEC 3, TWP 20N, RNG 3E
Range Fraction Number :	N/R
QTR Section CD :	NE
QTR QTR Section CD :	SW
Tax Parcel Number :	N/R
Last Update :	2019-10-22
WRIA Number :	10
Last Date in Agency List :	2023-01-12

Well Tag Number :	N/R
NIT ID Number :	AE47860
Well Type Code :	A
Well Address :	2021 Marc Ave

Map Id: 119
Direction: E
Distance: 0.881 mi., 4653 ft.
Elevation: 16 ft.
Relative: Lower

Site Name : 1020919 | 1020920 | 1020921
47.252289, -122.406994
WA

Database(s) : [WELLS - WA] ***(cont.)***

Envirosite ID: 47777265
EPA ID: N/R

WELLS - WA ***(cont.)***

County ID :	53
Region Code :	4
Well Completion Date :	2018-03-15
Well Log Received Date :	2018-04-03
Well Diameter Quarter :	2.25
Well Dept Quarter :	15
Well Owner Name :	Sonatore Port Holdings LLC
Driller Number :	3216
Section/Township/Range :	SEC 03, TWP 20N, RNG 03E
Range Fraction Number :	N/R
QTR Section CD :	NE
QTR QTR Section CD :	SW
Tax Parcel Number :	0320031046
Last Update :	2018-04-05
WRIA Number :	10
Last Date in Agency List :	2023-01-12

Well Tag Number :	N/R
NIT ID Number :	S026045
Well Type Code :	R
Well Address :	LINCOLN AVE, TACOMA
County ID :	53
Region Code :	2
Well Completion Date :	2006-03-02
Well Log Received Date :	2006-05-22
Well Diameter Quarter :	N/R
Well Dept Quarter :	N/R
Well Owner Name :	PORT OF TACOMA
Driller Number :	N/R
Section/Township/Range :	SEC 03, TWP 20N, RNG 03E
Range Fraction Number :	N/R
QTR Section CD :	NE
QTR QTR Section CD :	SW
Tax Parcel Number :	N/R
Last Update :	2006-06-01
WRIA Number :	10
Last Date in Agency List :	2023-01-12

Map Id: 120
Direction: W
Distance: 0.886 mi., 4681 ft.
Elevation: 348 ft.
Relative: Higher

Site Name : 1631525 | 1631526 | 1631527
47.25236, -122.451126
WA

Database(s) : [WELLS - WA]

Envirosite ID: 47775390
EPA ID: N/R

WELLS - WA

Details for this site have been truncated due to the large number of available details for this site within this dataset. For the complete details for this site, contact your Envirosite account representative for a complimentary site report containing all of the details available.

Map Id: 120
Direction: W
Distance: 0.886 mi., 4681 ft.
Elevation: 348 ft.
Relative: Higher

Site Name : 1631525 | 1631526 | 1631527
47.25236, -122.451126
WA

Database(s) : [WELLS - WA] ***(cont.)***

Envirosite ID: 47775390
EPA ID: N/R

WELLS - WA ***(cont.)***

Well Tag Number :	N/R
NIT ID Number :	A084430
Well Type Code :	A
Well Address :	1023 MARTIN LUTHER KING JR WY, TACOMA
County ID :	53
Region Code :	2
Well Completion Date :	2006-08-30
Well Log Received Date :	2006-10-23
Well Diameter Quarter :	8
Well Dept Quarter :	15
Well Owner Name :	MLKDA
Driller Number :	N/R
Section/Township/Range :	SEC 05, TWP 20N, RNG 03E
Range Fraction Number :	N/R
QTR Section CD :	NE
QTR QTR Section CD :	SW
Tax Parcel Number :	N/R
Last Update :	2006-11-08
WRIA Number :	10
Last Date in Agency List :	2023-01-12

Well Tag Number :	N/R
NIT ID Number :	EE08139
Well Type Code :	R
Well Address :	901 S 10th St Tacoma 98405
County ID :	27
Region Code :	2
Well Completion Date :	2020-03-12
Well Log Received Date :	2020-03-24
Well Diameter Quarter :	8
Well Dept Quarter :	50
Well Owner Name :	Tacome Open Bible Church
Driller Number :	3131
Section/Township/Range :	SEC 5, TWP 20N, RNG 3E
Range Fraction Number :	N/R
QTR Section CD :	NE
QTR QTR Section CD :	SW
Tax Parcel Number :	2009180073
Last Update :	2020-08-20
WRIA Number :	10
Last Date in Agency List :	2023-01-12

Well Tag Number :	N/R
NIT ID Number :	SE62601
Well Type Code :	R
Well Address :	901 Martin Luther King Jr
County ID :	53
Region Code :	4
Well Completion Date :	2017-07-06
Well Log Received Date :	2017-07-19
Well Diameter Quarter :	2.25
Well Dept Quarter :	20
Well Owner Name :	Singh
Driller Number :	3216
Section/Township/Range :	SEC 05, TWP 20N, RNG 03E

Map Id: 120
Direction: W
Distance: 0.886 mi., 4681 ft.
Elevation: 348 ft.
Relative: Higher

Site Name : 1631525 | 1631526 | 1631527
47.25236, -122.451126
WA

Database(s) : [WELLS - WA] ***(cont.)***

Envirosite ID: 47775390
EPA ID: N/R

WELLS - WA ***(cont.)***

Range Fraction Number :	N/R
QTR Section CD :	NE
QTR QTR Section CD :	SW
Tax Parcel Number :	2009210011
Last Update :	2017-07-20
WRIA Number :	10
Last Date in Agency List :	2023-01-12

Well Tag Number :	N/R
NIT ID Number :	SE69614
Well Type Code :	R
Well Address :	901 MARTIN LUTHER KING J WY
County ID :	53
Region Code :	4
Well Completion Date :	2019-04-09
Well Log Received Date :	2019-04-20
Well Diameter Quarter :	2.25
Well Dept Quarter :	15
Well Owner Name :	MAIN GAS AND GROCERY
Driller Number :	3018
Section/Township/Range :	SEC 05, TWP 20N, RNG 03E
Range Fraction Number :	N/R
QTR Section CD :	NE
QTR QTR Section CD :	SW
Tax Parcel Number :	1200203543
Last Update :	2019-04-23
WRIA Number :	10
Last Date in Agency List :	2023-01-12

Well Tag Number :	N/R
NIT ID Number :	N/R
Well Type Code :	R
Well Address :	N/R
County ID :	53
Region Code :	2
Well Completion Date :	N/R
Well Log Received Date :	N/R
Well Diameter Quarter :	N/R
Well Dept Quarter :	N/R
Well Owner Name :	TACOMA MAIN ST. GROCERY
Driller Number :	N/R
Section/Township/Range :	SEC 05, TWP 20N, RNG 03E
Range Fraction Number :	N/R
QTR Section CD :	NE
QTR QTR Section CD :	SW
Tax Parcel Number :	N/R
Last Update :	N/R
WRIA Number :	10
Last Date in Agency List :	2023-01-12

Well Tag Number :	N/R
NIT ID Number :	A060967
Well Type Code :	A
Well Address :	1112 S CUSHMAN AVE, TACOMA

Map Id: 120
Direction: W
Distance: 0.886 mi., 4681 ft.
Elevation: 348 ft.
Relative: Higher

Site Name : 1631525 | 1631526 | 1631527
47.25236, -122.451126
WA

Database(s) : [WELLS - WA] ***(cont.)***

Envirosite ID: 47775390
EPA ID: N/R

WELLS - WA ***(cont.)***

County ID :	53
Region Code :	2
Well Completion Date :	2004-05-03
Well Log Received Date :	2005-06-15
Well Diameter Quarter :	2
Well Dept Quarter :	N/R
Well Owner Name :	GROUP HEALTH OF PUGET SOUND
Driller Number :	N/R
Section/Township/Range :	SEC 05, TWP 20N, RNG 03E
Range Fraction Number :	N/R
QTR Section CD :	NE
QTR QTR Section CD :	SW
Tax Parcel Number :	N/R
Last Update :	2005-06-23
WRIA Number :	10
Last Date in Agency List :	2023-01-12

Well Tag Number :	N/R
NIT ID Number :	A060967
Well Type Code :	A
Well Address :	1112 S CUSHMAN AVE, TACOMA
County ID :	53
Region Code :	2
Well Completion Date :	2004-05-03
Well Log Received Date :	2004-09-15
Well Diameter Quarter :	2
Well Dept Quarter :	12
Well Owner Name :	GROUP HEALTH OF PUGET SOUND
Driller Number :	N/R
Section/Township/Range :	SEC 05, TWP 20N, RNG 03E
Range Fraction Number :	N/R
QTR Section CD :	NE
QTR QTR Section CD :	SW
Tax Parcel Number :	N/R
Last Update :	2004-10-25
WRIA Number :	10
Last Date in Agency List :	2023-01-12

Well Tag Number :	N/R
NIT ID Number :	AE54245
Well Type Code :	A
Well Address :	901 MARTIN LUTHER KING J WY
County ID :	53
Region Code :	4
Well Completion Date :	2019-04-09
Well Log Received Date :	2019-04-20
Well Diameter Quarter :	2.25
Well Dept Quarter :	15
Well Owner Name :	MAIN GAS AND GROCERY
Driller Number :	3018
Section/Township/Range :	SEC 05, TWP 20N, RNG 03E
Range Fraction Number :	N/R
QTR Section CD :	NE
QTR QTR Section CD :	SW
Tax Parcel Number :	1200203543

Map Id: 120
Direction: W
Distance: 0.886 mi., 4681 ft.
Elevation: 348 ft.
Relative: Higher

Site Name : 1631525 | 1631526 | 1631527
47.25236, -122.451126
WA

Database(s) : [WELLS - WA] ***(cont.)***

Envirosite ID: 47775390
EPA ID: N/R

WELLS - WA ***(cont.)***

Last Update :	2019-04-23
WRIA Number :	10
Last Date in Agency List :	2023-01-12

Well Tag Number :	N/R
NIT ID Number :	S030734
Well Type Code :	R
Well Address :	1023 MARTIN LUTHER KING JR WY, TACOMA
County ID :	53
Region Code :	2
Well Completion Date :	2006-08-30
Well Log Received Date :	2006-10-23
Well Diameter Quarter :	8
Well Dept Quarter :	15
Well Owner Name :	MLKDA
Driller Number :	N/R
Section/Township/Range :	SEC 05, TWP 20N, RNG 03E
Range Fraction Number :	N/R
QTR Section CD :	NE
QTR QTR Section CD :	SW
Tax Parcel Number :	N/R
Last Update :	2006-11-08
WRIA Number :	10
Last Date in Agency List :	2023-01-12

Well Tag Number :	N/R
NIT ID Number :	A132494
Well Type Code :	A
Well Address :	1016 S J ST, TACOMA
County ID :	53
Region Code :	2
Well Completion Date :	2008-05-23
Well Log Received Date :	2008-06-02
Well Diameter Quarter :	2
Well Dept Quarter :	16
Well Owner Name :	MLK HOUSING DEVELOPMENT ASSOC | GEO ENGINEERS
Driller Number :	N/R
Section/Township/Range :	SEC 05, TWP 20N, RNG 03E
Range Fraction Number :	N/R
QTR Section CD :	NE
QTR QTR Section CD :	SW
Tax Parcel Number :	2010200030
Last Update :	2008-06-18
WRIA Number :	10
Last Date in Agency List :	2023-01-12

Well Tag Number :	N/R
NIT ID Number :	SE47096
Well Type Code :	R
Well Address :	S 12 St & S Sherman Ave, Tacoma 98421
County ID :	53
Region Code :	2
Well Completion Date :	2012-01-11
Well Log Received Date :	2013-01-22

Map Id: 120
Direction: W
Distance: 0.886 mi., 4681 ft.
Elevation: 348 ft.
Relative: Higher

Site Name : 1631525 | 1631526 | 1631527
47.25236, -122.451126
WA

Database(s) : [WELLS - WA] ***(cont.)***

Envirosite ID: 47775390
EPA ID: N/R

WELLS - WA ***(cont.)***

Well Diameter Quarter :	8
Well Dept Quarter :	10
Well Owner Name :	City Of Tacoma | Geo Design
Driller Number :	N/R
Section/Township/Range :	SEC 05, TWP 20N, RNG 03E
Range Fraction Number :	N/R
QTR Section CD :	NE
QTR QTR Section CD :	SW
Tax Parcel Number :	N/R
Last Update :	2013-02-26
WRIA Number :	10
Last Date in Agency List :	2023-01-12

Well Tag Number :	N/R
NIT ID Number :	E004354
Well Type Code :	R
Well Address :	1112 S CUSHMAN AVE, TACOMA
County ID :	53
Region Code :	2
Well Completion Date :	2004-05-30
Well Log Received Date :	2004-09-15
Well Diameter Quarter :	2
Well Dept Quarter :	12
Well Owner Name :	GROUP HEALTH OF PUGET SOUND
Driller Number :	N/R
Section/Township/Range :	SEC 05, TWP 20N, RNG 03E
Range Fraction Number :	N/R
QTR Section CD :	NE
QTR QTR Section CD :	SW
Tax Parcel Number :	N/R
Last Update :	2004-10-08
WRIA Number :	10
Last Date in Agency List :	2023-01-12

Well Tag Number :	N/R
NIT ID Number :	S030734
Well Type Code :	R
Well Address :	1023 MARTIN LUTHER KING JR WY, TACOMA
County ID :	53
Region Code :	2
Well Completion Date :	2006-08-31
Well Log Received Date :	2006-10-23
Well Diameter Quarter :	8
Well Dept Quarter :	15
Well Owner Name :	MLKDA
Driller Number :	N/R
Section/Township/Range :	SEC 05, TWP 20N, RNG 03E
Range Fraction Number :	N/R
QTR Section CD :	NE
QTR QTR Section CD :	SW
Tax Parcel Number :	N/R
Last Update :	2006-11-08
WRIA Number :	10
Last Date in Agency List :	2023-01-12

Map Id: 120
Direction: W
Distance: 0.886 mi., 4681 ft.
Elevation: 348 ft.
Relative: Higher

Site Name : 1631525 | 1631526 | 1631527
47.25236, -122.451126
WA

Database(s) : [WELLS - WA] ***(cont.)***

Envirosite ID: 47775390
EPA ID: N/R

WELLS - WA ***(cont.)***

Well Tag Number :	N/R
NIT ID Number :	AE20225
Well Type Code :	A
Well Address :	S 12 St & S Sherman Ave, Tacoma 98421
County ID :	53
Region Code :	2
Well Completion Date :	2013-01-11
Well Log Received Date :	2013-01-22
Well Diameter Quarter :	8
Well Dept Quarter :	10
Well Owner Name :	City Of Tacoma | Geo Design
Driller Number :	N/R
Section/Township/Range :	SEC 05, TWP 20N, RNG 03E
Range Fraction Number :	N/R
QTR Section CD :	NE
QTR QTR Section CD :	SW
Tax Parcel Number :	N/R
Last Update :	2013-02-26
WRIA Number :	10
Last Date in Agency List :	2023-01-12

Well Tag Number :	N/R
NIT ID Number :	SE48344
Well Type Code :	R
Well Address :	1101 S 11th Street, Tacoma 98405
County ID :	53
Region Code :	2
Well Completion Date :	2013-06-10
Well Log Received Date :	2013-07-03
Well Diameter Quarter :	3
Well Dept Quarter :	6.4
Well Owner Name :	Courtney Associates LLC
Driller Number :	N/R
Section/Township/Range :	SEC 05, TWP 20N, RNG 03E
Range Fraction Number :	N/R
QTR Section CD :	NE
QTR QTR Section CD :	SW
Tax Parcel Number :	2010220060
Last Update :	2013-10-26
WRIA Number :	10
Last Date in Agency List :	2023-01-12

Well Tag Number :	N/R
NIT ID Number :	SE01846
Well Type Code :	R
Well Address :	1023 MARTIN LUTHER KING JR WAY, TACOMA 98405
County ID :	53
Region Code :	2
Well Completion Date :	2007-09-18
Well Log Received Date :	2007-09-24
Well Diameter Quarter :	8
Well Dept Quarter :	20
Well Owner Name :	C/O KARZAN AND ASSOCIATES
Driller Number :	N/R
Section/Township/Range :	SEC 05, TWP 20N, RNG 03E

Map Id: 120
Direction: W
Distance: 0.886 mi., 4681 ft.
Elevation: 348 ft.
Relative: Higher

Site Name : 1631525 | 1631526 | 1631527
47.25236, -122.451126
WA

Database(s) : [WELLS - WA] ***(cont.)***

Envirosite ID: 47775390
EPA ID: N/R

WELLS - WA ***(cont.)***

Range Fraction Number :	N/R
QTR Section CD :	NE
QTR QTR Section CD :	SW
Tax Parcel Number :	2010210030
Last Update :	2007-10-04
WRIA Number :	10
Last Date in Agency List :	2023-01-12

Well Tag Number :	N/R
NIT ID Number :	SE47096
Well Type Code :	R
Well Address :	S 12 St & S Sherman Ave, Tacoma 98421
County ID :	53
Region Code :	2
Well Completion Date :	2012-01-11
Well Log Received Date :	2013-01-22
Well Diameter Quarter :	8
Well Dept Quarter :	10
Well Owner Name :	City Of Tacoma | Geo Design
Driller Number :	N/R
Section/Township/Range :	SEC 05, TWP 20N, RNG 03E
Range Fraction Number :	N/R
QTR Section CD :	NE
QTR QTR Section CD :	SW
Tax Parcel Number :	N/R
Last Update :	2013-02-26
WRIA Number :	10
Last Date in Agency List :	2023-01-12

Well Tag Number :	N/R
NIT ID Number :	E004354
Well Type Code :	R
Well Address :	1112 S CUSHMAN AVE, TACOMA
County ID :	53
Region Code :	2
Well Completion Date :	2004-05-30
Well Log Received Date :	2004-09-15
Well Diameter Quarter :	2
Well Dept Quarter :	13
Well Owner Name :	GROUP HEALTH OF PUGET SOUND
Driller Number :	N/R
Section/Township/Range :	SEC 05, TWP 20N, RNG 03E
Range Fraction Number :	N/R
QTR Section CD :	NE
QTR QTR Section CD :	SW
Tax Parcel Number :	N/R
Last Update :	2004-10-08
WRIA Number :	10
Last Date in Agency List :	2023-01-12

Well Tag Number :	N/R
NIT ID Number :	SE69614
Well Type Code :	R
Well Address :	901 MARTIN LUTHER KING J WY

Map Id: 120
Direction: W
Distance: 0.886 mi., 4681 ft.
Elevation: 348 ft.
Relative: Higher

Site Name : 1631525 | 1631526 | 1631527
47.25236, -122.451126
WA

Database(s) : [WELLS - WA] ***(cont.)***

Envirosite ID: 47775390
EPA ID: N/R

WELLS - WA ***(cont.)***

County ID :	53
Region Code :	4
Well Completion Date :	2019-04-09
Well Log Received Date :	2019-04-20
Well Diameter Quarter :	2.25
Well Dept Quarter :	15
Well Owner Name :	MAIN GAS AND GROCERY
Driller Number :	3018
Section/Township/Range :	SEC 05, TWP 20N, RNG 03E
Range Fraction Number :	N/R
QTR Section CD :	NE
QTR QTR Section CD :	SW
Tax Parcel Number :	1200203543
Last Update :	2019-04-23
WRIA Number :	10
Last Date in Agency List :	2023-01-12

Well Tag Number :	N/R
NIT ID Number :	S034489
Well Type Code :	R
Well Address :	1016 S J ST, TACOMA
County ID :	53
Region Code :	2
Well Completion Date :	2008-05-23
Well Log Received Date :	2008-06-02
Well Diameter Quarter :	2
Well Dept Quarter :	16
Well Owner Name :	MLK HOUSING DEVELOPMENT ASSOC | GEO ENGINEERS
Driller Number :	N/R
Section/Township/Range :	SEC 05, TWP 20N, RNG 03E
Range Fraction Number :	N/R
QTR Section CD :	NE
QTR QTR Section CD :	SW
Tax Parcel Number :	2010200030
Last Update :	2008-06-18
WRIA Number :	10
Last Date in Agency List :	2023-01-12

Well Tag Number :	N/R
NIT ID Number :	S030734
Well Type Code :	R
Well Address :	1023 MARTIN LUTHER KING JR WY, TACOMA
County ID :	53
Region Code :	2
Well Completion Date :	2006-08-31
Well Log Received Date :	2006-10-23
Well Diameter Quarter :	8
Well Dept Quarter :	20
Well Owner Name :	MLKDA
Driller Number :	N/R
Section/Township/Range :	SEC 05, TWP 20N, RNG 03E
Range Fraction Number :	N/R
QTR Section CD :	NE
QTR QTR Section CD :	SW
Tax Parcel Number :	N/R

Map Id: 120
Direction: W
Distance: 0.886 mi., 4681 ft.
Elevation: 348 ft.
Relative: Higher

Site Name : 1631525 | 1631526 | 1631527
47.25236, -122.451126
WA

Database(s) : [WELLS - WA] ***(cont.)***

Envirosite ID: 47775390
EPA ID: N/R

WELLS - WA ***(cont.)***

Last Update :	2006-11-08
WRIA Number :	10
Last Date in Agency List :	2023-01-12

Well Tag Number :	N/R
NIT ID Number :	AE57377
Well Type Code :	A
Well Address :	1007 South J. St
County ID :	53
Region Code :	4
Well Completion Date :	2019-10-17
Well Log Received Date :	2019-10-18
Well Diameter Quarter :	2.25
Well Dept Quarter :	11
Well Owner Name :	BELLTOWN BOXING CO
Driller Number :	3018
Section/Township/Range :	SEC 05, TWP 20N, RNG 03E
Range Fraction Number :	N/R
QTR Section CD :	NE
QTR QTR Section CD :	SW
Tax Parcel Number :	2620006430
Last Update :	2019-10-21
WRIA Number :	10
Last Date in Agency List :	2023-01-12

Well Tag Number :	N/R
NIT ID Number :	AE22147
Well Type Code :	A
Well Address :	1101 S 11th Street, Tacoma 98405
County ID :	53
Region Code :	2
Well Completion Date :	2013-06-10
Well Log Received Date :	2013-07-03
Well Diameter Quarter :	3
Well Dept Quarter :	6
Well Owner Name :	Courtney Associates LLC
Driller Number :	N/R
Section/Township/Range :	SEC 05, TWP 20N, RNG 03E
Range Fraction Number :	N/R
QTR Section CD :	NE
QTR QTR Section CD :	SW
Tax Parcel Number :	2010220060
Last Update :	2013-10-26
WRIA Number :	10
Last Date in Agency List :	2023-01-12

Well Tag Number :	N/R
NIT ID Number :	A084430
Well Type Code :	A
Well Address :	1023 MARTIN LUTHER KING JR WY, TACOMA
County ID :	53
Region Code :	2
Well Completion Date :	2006-08-31
Well Log Received Date :	2006-10-23

Map Id: 120
Direction: W
Distance: 0.886 mi., 4681 ft.
Elevation: 348 ft.
Relative: Higher

Site Name : 1631525 | 1631526 | 1631527
47.25236, -122.451126
WA

Database(s) : [WELLS - WA] ***(cont.)***

Envirosite ID: 47775390
EPA ID: N/R

WELLS - WA ***(cont.)***

Well Diameter Quarter :	8
Well Dept Quarter :	20
Well Owner Name :	MLKDA
Driller Number :	N/R
Section/Township/Range :	SEC 05, TWP 20N, RNG 03E
Range Fraction Number :	N/R
QTR Section CD :	NE
QTR QTR Section CD :	SW
Tax Parcel Number :	N/R
Last Update :	2006-11-08
WRIA Number :	10
Last Date in Agency List :	2023-01-12

Well Tag Number :	N/R
NIT ID Number :	N/R
Well Type Code :	R
Well Address :	N/R
County ID :	53
Region Code :	2
Well Completion Date :	N/R
Well Log Received Date :	N/R
Well Diameter Quarter :	N/R
Well Dept Quarter :	N/R
Well Owner Name :	TACOMA MAIN ST. GROCERY
Driller Number :	N/R
Section/Township/Range :	SEC 05, TWP 20N, RNG 03E
Range Fraction Number :	N/R
QTR Section CD :	NE
QTR QTR Section CD :	SW
Tax Parcel Number :	N/R
Last Update :	N/R
WRIA Number :	10
Last Date in Agency List :	2023-01-12

Well Tag Number :	N/R
NIT ID Number :	SE47096
Well Type Code :	R
Well Address :	S 12 St & S Sherman Ave, Tacoma 98421
County ID :	53
Region Code :	2
Well Completion Date :	2012-01-11
Well Log Received Date :	2013-01-22
Well Diameter Quarter :	8
Well Dept Quarter :	10
Well Owner Name :	City Of Tacoma | Geo Design
Driller Number :	N/R
Section/Township/Range :	SEC 05, TWP 20N, RNG 03E
Range Fraction Number :	N/R
QTR Section CD :	NE
QTR QTR Section CD :	SW
Tax Parcel Number :	N/R
Last Update :	2013-02-26
WRIA Number :	10
Last Date in Agency List :	2023-01-12

Map Id: 120
Direction: W
Distance: 0.886 mi., 4681 ft.
Elevation: 348 ft.
Relative: Higher

Site Name : 1631525 | 1631526 | 1631527
47.25236, -122.451126
WA

Database(s) : [WELLS - WA] ***(cont.)***

Envirosite ID: 47775390
EPA ID: N/R

WELLS - WA ***(cont.)***

Well Tag Number :	N/R
NIT ID Number :	SE73226
Well Type Code :	R
Well Address :	901 S 10th St Tacoma 98405
County ID :	27
Region Code :	2
Well Completion Date :	2020-03-12
Well Log Received Date :	2020-03-24
Well Diameter Quarter :	8
Well Dept Quarter :	50
Well Owner Name :	Tacoma Open Bible Church
Driller Number :	3131
Section/Township/Range :	SEC 5, TWP 20N, RNG 3E
Range Fraction Number :	N/R
QTR Section CD :	NE
QTR QTR Section CD :	SW
Tax Parcel Number :	2009180073
Last Update :	2020-08-20
WRIA Number :	10
Last Date in Agency List :	2023-01-12

Well Tag Number :	N/R
NIT ID Number :	N/R
Well Type Code :	R
Well Address :	N/R
County ID :	53
Region Code :	2
Well Completion Date :	N/R
Well Log Received Date :	N/R
Well Diameter Quarter :	N/R
Well Dept Quarter :	N/R
Well Owner Name :	TACOMA MAIN ST. GROCERY
Driller Number :	N/R
Section/Township/Range :	SEC 05, TWP 20N, RNG 03E
Range Fraction Number :	N/R
QTR Section CD :	NE
QTR QTR Section CD :	SW
Tax Parcel Number :	N/R
Last Update :	N/R
WRIA Number :	10
Last Date in Agency List :	2023-01-12

Well Tag Number :	N/R
NIT ID Number :	AE43766
Well Type Code :	A
Well Address :	901 Martin Luther King Jr
County ID :	53
Region Code :	4
Well Completion Date :	2017-07-06
Well Log Received Date :	2017-07-19
Well Diameter Quarter :	2.25
Well Dept Quarter :	20
Well Owner Name :	Singh
Driller Number :	3216
Section/Township/Range :	SEC 05, TWP 20N, RNG 03E

Map Id: 120
Direction: W
Distance: 0.886 mi., 4681 ft.
Elevation: 348 ft.
Relative: Higher

Site Name : 1631525 | 1631526 | 1631527
47.25236, -122.451126
WA

Database(s) : [WELLS - WA] ***(cont.)***

Envirosite ID: 47775390
EPA ID: N/R

WELLS - WA ***(cont.)***

Range Fraction Number :	N/R
QTR Section CD :	NE
QTR QTR Section CD :	SW
Tax Parcel Number :	2009210011
Last Update :	2017-07-20
WRIA Number :	10
Last Date in Agency List :	2023-01-12

Well Tag Number :	N/R
NIT ID Number :	AE20225
Well Type Code :	A
Well Address :	S 12 St & S Sherman Ave, Tacoma 98421
County ID :	53
Region Code :	2
Well Completion Date :	2013-01-11
Well Log Received Date :	2013-01-22
Well Diameter Quarter :	8
Well Dept Quarter :	10
Well Owner Name :	City Of Tacoma | Geo Design
Driller Number :	N/R
Section/Township/Range :	SEC 05, TWP 20N, RNG 03E
Range Fraction Number :	N/R
QTR Section CD :	NE
QTR QTR Section CD :	SW
Tax Parcel Number :	N/R
Last Update :	2013-02-26
WRIA Number :	10
Last Date in Agency List :	2023-01-12

Map Id: 121
Direction: W
Distance: 0.898 mi., 4742 ft.
Elevation: 327 ft.
Relative: Higher

Site Name : 1052685 | 1052702 | 1052717
47.256405, -122.451132
WA

Database(s) : [WELLS - WA]

Envirosite ID: 47790538
EPA ID: N/R

WELLS - WA

Details for this site have been truncated due to the large number of available details for this site within this dataset. For the complete details for this site, contact your Envirosite account representative for a complimentary site report containing all of the details available.

Well Tag Number :	N/R
NIT ID Number :	AE36064
Well Type Code :	A
Well Address :	1112 6th Avenue
County ID :	53
Region Code :	2
Well Completion Date :	2016-02-21
Well Log Received Date :	2016-03-25
Well Diameter Quarter :	1.5

Map Id: 121
Direction: W
Distance: 0.898 mi., 4742 ft.
Elevation: 327 ft.
Relative: Higher

Site Name : 1052685 | 1052702 | 1052717
47.256405, -122.451132
WA

Database(s) : [WELLS - WA] ***(cont.)***

Envirosite ID: 47790538
EPA ID: N/R

WELLS - WA ***(cont.)***

Well Dept Quarter :	12
Well Owner Name :	HR Aquisition I Corporation
Driller Number :	3174
Section/Township/Range :	SEC 05, TWP 20N, RNG 03E
Range Fraction Number :	N/R
QTR Section CD :	NE
QTR QTR Section CD :	NW
Tax Parcel Number :	2006220010
Last Update :	2016-03-29
WRIA Number :	12
Last Date in Agency List :	2023-01-12

Well Tag Number :	BJE819
NIT ID Number :	RE12407
Well Type Code :	R
Well Address :	1112 6th Ave
County ID :	53
Region Code :	2
Well Completion Date :	2016-02-23
Well Log Received Date :	2016-03-10
Well Diameter Quarter :	8
Well Dept Quarter :	55
Well Owner Name :	TMCA
Driller Number :	2931
Section/Township/Range :	SEC 05, TWP 20N, RNG 03E
Range Fraction Number :	N/R
QTR Section CD :	NE
QTR QTR Section CD :	NW
Tax Parcel Number :	N/R
Last Update :	2016-04-21
WRIA Number :	12
Last Date in Agency List :	2023-01-12

Well Tag Number :	N/R
NIT ID Number :	AE33452
Well Type Code :	A
Well Address :	1112 6th Ave
County ID :	53
Region Code :	2
Well Completion Date :	2015-08-20
Well Log Received Date :	2015-12-28
Well Diameter Quarter :	8
Well Dept Quarter :	26.5
Well Owner Name :	TMCA
Driller Number :	2933
Section/Township/Range :	SEC 05, TWP 20N, RNG 03E
Range Fraction Number :	N/R
QTR Section CD :	NE
QTR QTR Section CD :	NW
Tax Parcel Number :	N/R
Last Update :	2016-01-06
WRIA Number :	12
Last Date in Agency List :	2023-01-12

Map Id: 121
Direction: W
Distance: 0.898 mi., 4742 ft.
Elevation: 327 ft.
Relative: Higher

Site Name : 1052685 | 1052702 | 1052717
47.256405, -122.451132
WA

Database(s) : [WELLS - WA] ***(cont.)***

Envirosite ID: 47790538
EPA ID: N/R

WELLS - WA ***(cont.)***

Well Tag Number :	N/R
NIT ID Number :	AE25841
Well Type Code :	A
Well Address :	1210 6th Ave
County ID :	53
Region Code :	2
Well Completion Date :	2014-03-14
Well Log Received Date :	2014-07-22
Well Diameter Quarter :	0
Well Dept Quarter :	35
Well Owner Name :	Mayer J Trust
Driller Number :	3151
Section/Township/Range :	SEC 05, TWP 20N, RNG 03E
Range Fraction Number :	N/R
QTR Section CD :	NE
QTR QTR Section CD :	NW
Tax Parcel Number :	N/R
Last Update :	2014-09-17
WRIA Number :	12
Last Date in Agency List :	2023-01-12

Well Tag Number :	N/R
NIT ID Number :	EE05702
Well Type Code :	R
Well Address :	1112 6th Ave
County ID :	53
Region Code :	2
Well Completion Date :	2015-08-06
Well Log Received Date :	2015-09-29
Well Diameter Quarter :	2.25
Well Dept Quarter :	20
Well Owner Name :	TMCA
Driller Number :	0
Section/Township/Range :	SEC 05, TWP 20N, RNG 03E
Range Fraction Number :	N/R
QTR Section CD :	NE
QTR QTR Section CD :	NW
Tax Parcel Number :	N/R
Last Update :	2015-10-01
WRIA Number :	12
Last Date in Agency List :	2023-01-12

Well Tag Number :	N/R
NIT ID Number :	AE46253
Well Type Code :	A
Well Address :	1112 6th Ave
County ID :	53
Region Code :	4
Well Completion Date :	2017-11-28
Well Log Received Date :	2017-12-05
Well Diameter Quarter :	1.5
Well Dept Quarter :	5
Well Owner Name :	HR Acquisition I Corporation
Driller Number :	2827
Section/Township/Range :	SEC 05, TWP 20N, RNG 03E

Map Id: 121
Direction: W
Distance: 0.898 mi., 4742 ft.
Elevation: 327 ft.
Relative: Higher

Site Name : 1052685 | 1052702 | 1052717
47.256405, -122.451132
WA

Database(s) : [WELLS - WA] ***(cont.)***

Envirosite ID: 47790538
EPA ID: N/R

WELLS - WA ***(cont.)***

Range Fraction Number :	N/R
QTR Section CD :	NE
QTR QTR Section CD :	NW
Tax Parcel Number :	2006220010
Last Update :	2017-12-07
WRIA Number :	12
Last Date in Agency List :	2023-01-12

Well Tag Number :	N/R
NIT ID Number :	AE36064
Well Type Code :	A
Well Address :	1112 6th Avenue
County ID :	53
Region Code :	2
Well Completion Date :	2016-02-21
Well Log Received Date :	2016-03-25
Well Diameter Quarter :	1.5
Well Dept Quarter :	12
Well Owner Name :	HR Aquisition I Corporation
Driller Number :	3174
Section/Township/Range :	SEC 05, TWP 20N, RNG 03E
Range Fraction Number :	N/R
QTR Section CD :	NE
QTR QTR Section CD :	NW
Tax Parcel Number :	2006220010
Last Update :	2016-03-29
WRIA Number :	12
Last Date in Agency List :	2023-01-12

Well Tag Number :	N/R
NIT ID Number :	SE64281
Well Type Code :	R
Well Address :	1112 6th Ave
County ID :	53
Region Code :	4
Well Completion Date :	2017-11-28
Well Log Received Date :	2017-12-05
Well Diameter Quarter :	1.5
Well Dept Quarter :	5
Well Owner Name :	HR Acquisition I Corporation
Driller Number :	2827
Section/Township/Range :	SEC 05, TWP 20N, RNG 03E
Range Fraction Number :	N/R
QTR Section CD :	NE
QTR QTR Section CD :	NW
Tax Parcel Number :	2006220010
Last Update :	2017-12-07
WRIA Number :	12
Last Date in Agency List :	2023-01-12

Well Tag Number :	N/R
NIT ID Number :	AE33297
Well Type Code :	A
Well Address :	1112 6th Ave

Map Id: 121
Direction: W
Distance: 0.898 mi., 4742 ft.
Elevation: 327 ft.
Relative: Higher

Site Name : 1052685 | 1052702 | 1052717
47.256405, -122.451132
WA

Database(s) : [WELLS - WA] ***(cont.)***

Envirosite ID: 47790538
EPA ID: N/R

WELLS - WA ***(cont.)***

County ID :	53
Region Code :	2
Well Completion Date :	2015-08-06
Well Log Received Date :	2015-09-29
Well Diameter Quarter :	2.25
Well Dept Quarter :	20
Well Owner Name :	TMCA
Driller Number :	0
Section/Township/Range :	SEC 05, TWP 20N, RNG 03E
Range Fraction Number :	N/R
QTR Section CD :	NE
QTR QTR Section CD :	NW
Tax Parcel Number :	N/R
Last Update :	2015-10-01
WRIA Number :	12
Last Date in Agency List :	2023-01-12

Well Tag Number :	N/R
NIT ID Number :	SE50756
Well Type Code :	R
Well Address :	1210 6th Ave
County ID :	53
Region Code :	2
Well Completion Date :	2014-03-14
Well Log Received Date :	2014-07-22
Well Diameter Quarter :	0
Well Dept Quarter :	35
Well Owner Name :	Mayer J Trust
Driller Number :	3151
Section/Township/Range :	SEC 05, TWP 20N, RNG 03E
Range Fraction Number :	N/R
QTR Section CD :	NE
QTR QTR Section CD :	NW
Tax Parcel Number :	N/R
Last Update :	2014-09-17
WRIA Number :	12
Last Date in Agency List :	2023-01-12

Well Tag Number :	N/R
NIT ID Number :	SE55696
Well Type Code :	R
Well Address :	1112 6th Ave
County ID :	53
Region Code :	2
Well Completion Date :	2015-08-19
Well Log Received Date :	2015-12-28
Well Diameter Quarter :	8
Well Dept Quarter :	111.5
Well Owner Name :	TMCA
Driller Number :	2933
Section/Township/Range :	SEC 05, TWP 20N, RNG 03E
Range Fraction Number :	N/R
QTR Section CD :	NE
QTR QTR Section CD :	NW
Tax Parcel Number :	N/R

Map Id: 121
Direction: W
Distance: 0.898 mi., 4742 ft.
Elevation: 327 ft.
Relative: Higher

Site Name : 1052685 | 1052702 | 1052717
47.256405, -122.451132
WA

Database(s) : [WELLS - WA] ***(cont.)***

Envirosite ID: 47790538
EPA ID: N/R

WELLS - WA ***(cont.)***

Last Update :	2016-01-06
WRIA Number :	12
Last Date in Agency List :	2023-01-12
Well Tag Number :	N/R
NIT ID Number :	SE64281
Well Type Code :	R
Well Address :	1112 6th Ave
County ID :	53
Region Code :	4
Well Completion Date :	2017-11-28
Well Log Received Date :	2017-12-05
Well Diameter Quarter :	1.5
Well Dept Quarter :	5
Well Owner Name :	HR Acquisition I Corporation
Driller Number :	2827
Section/Township/Range :	SEC 05, TWP 20N, RNG 03E
Range Fraction Number :	N/R
QTR Section CD :	NE
QTR QTR Section CD :	NW
Tax Parcel Number :	2006220010
Last Update :	2017-12-07
WRIA Number :	12
Last Date in Agency List :	2023-01-12
Well Tag Number :	N/R
NIT ID Number :	SE50756
Well Type Code :	R
Well Address :	1210 6th Ave
County ID :	53
Region Code :	2
Well Completion Date :	2014-03-14
Well Log Received Date :	2014-07-22
Well Diameter Quarter :	0
Well Dept Quarter :	35
Well Owner Name :	Mayer J Trust
Driller Number :	3151
Section/Township/Range :	SEC 05, TWP 20N, RNG 03E
Range Fraction Number :	N/R
QTR Section CD :	NE
QTR QTR Section CD :	NW
Tax Parcel Number :	N/R
Last Update :	2014-09-17
WRIA Number :	12
Last Date in Agency List :	2023-01-12
Well Tag Number :	BJE816
NIT ID Number :	RE12407
Well Type Code :	R
Well Address :	1112 6th Ave
County ID :	53
Region Code :	2
Well Completion Date :	2016-02-23
Well Log Received Date :	2016-03-10

Map Id: 121
Direction: W
Distance: 0.898 mi., 4742 ft.
Elevation: 327 ft.
Relative: Higher

Site Name : 1052685 | 1052702 | 1052717
47.256405, -122.451132
WA

Database(s) : [WELLS - WA] ***(cont.)***

Envirosite ID: 47790538
EPA ID: N/R

WELLS - WA ***(cont.)***

Well Diameter Quarter :	6
Well Dept Quarter :	55
Well Owner Name :	TMCA
Driller Number :	2931
Section/Township/Range :	SEC 05, TWP 20N, RNG 03E
Range Fraction Number :	N/R
QTR Section CD :	NE
QTR QTR Section CD :	NW
Tax Parcel Number :	N/R
Last Update :	2016-04-21
WRIA Number :	12
Last Date in Agency List :	2023-01-12

Well Tag Number :	N/R
NIT ID Number :	SE57456
Well Type Code :	R
Well Address :	1112 6th Avenue
County ID :	53
Region Code :	2
Well Completion Date :	2016-02-21
Well Log Received Date :	2016-03-25
Well Diameter Quarter :	1.5
Well Dept Quarter :	12
Well Owner Name :	HR Aquisition I Corporation
Driller Number :	3174
Section/Township/Range :	SEC 05, TWP 20N, RNG 03E
Range Fraction Number :	N/R
QTR Section CD :	NE
QTR QTR Section CD :	NW
Tax Parcel Number :	2006220010
Last Update :	2016-03-29
WRIA Number :	12
Last Date in Agency List :	2023-01-12

Well Tag Number :	N/R
NIT ID Number :	EE05702
Well Type Code :	R
Well Address :	1112 6th Ave
County ID :	53
Region Code :	2
Well Completion Date :	2015-08-06
Well Log Received Date :	2015-09-29
Well Diameter Quarter :	2.25
Well Dept Quarter :	75
Well Owner Name :	TMCA
Driller Number :	0
Section/Township/Range :	SEC 05, TWP 20N, RNG 03E
Range Fraction Number :	N/R
QTR Section CD :	NE
QTR QTR Section CD :	NW
Tax Parcel Number :	N/R
Last Update :	2015-10-01
WRIA Number :	12
Last Date in Agency List :	2023-01-12

Map Id: 121
Direction: W
Distance: 0.898 mi., 4742 ft.
Elevation: 327 ft.
Relative: Higher

Site Name : 1052685 | 1052702 | 1052717
47.256405, -122.451132
WA

Database(s) : [WELLS - WA] ***(cont.)***

Envirosite ID: 47790538
EPA ID: N/R

WELLS - WA ***(cont.)***

Well Tag Number :	N/R
NIT ID Number :	SE60275
Well Type Code :	R
Well Address :	1112 6th Ave
County ID :	53
Region Code :	4
Well Completion Date :	2016-11-14
Well Log Received Date :	2016-12-08
Well Diameter Quarter :	2.25
Well Dept Quarter :	12
Well Owner Name :	HR Aquistion 1 Corporation
Driller Number :	3152
Section/Township/Range :	SEC 05, TWP 20N, RNG 03E
Range Fraction Number :	N/R
QTR Section CD :	NE
QTR QTR Section CD :	NW
Tax Parcel Number :	2006220010
Last Update :	2017-02-13
WRIA Number :	12
Last Date in Agency List :	2023-01-12

Well Tag Number :	N/R
NIT ID Number :	SE50756
Well Type Code :	R
Well Address :	1210 6th Ave
County ID :	53
Region Code :	2
Well Completion Date :	2014-03-14
Well Log Received Date :	2014-07-22
Well Diameter Quarter :	0
Well Dept Quarter :	35
Well Owner Name :	Mayer J Trust
Driller Number :	3151
Section/Township/Range :	SEC 05, TWP 20N, RNG 03E
Range Fraction Number :	N/R
QTR Section CD :	NE
QTR QTR Section CD :	NW
Tax Parcel Number :	N/R
Last Update :	2014-09-17
WRIA Number :	12
Last Date in Agency List :	2023-01-12

Well Tag Number :	N/R
NIT ID Number :	AE40311
Well Type Code :	A
Well Address :	1112 6th Ave
County ID :	53
Region Code :	4
Well Completion Date :	2016-11-14
Well Log Received Date :	2016-12-08
Well Diameter Quarter :	2.25
Well Dept Quarter :	12
Well Owner Name :	HR Aquistion 1 Corporation
Driller Number :	3152
Section/Township/Range :	SEC 05, TWP 20N, RNG 03E

Map Id: 121
Direction: W
Distance: 0.898 mi., 4742 ft.
Elevation: 327 ft.
Relative: Higher

Site Name : 1052685 | 1052702 | 1052717
47.256405, -122.451132
WA

Database(s) : [WELLS - WA] ***(cont.)***

Envirosite ID: 47790538
EPA ID: N/R

WELLS - WA ***(cont.)***

Range Fraction Number :	N/R
QTR Section CD :	NE
QTR QTR Section CD :	NW
Tax Parcel Number :	2006220010
Last Update :	2017-02-13
WRIA Number :	12
Last Date in Agency List :	2023-01-12

Well Tag Number :	N/R
NIT ID Number :	SE50756
Well Type Code :	R
Well Address :	1210 6th Ave
County ID :	53
Region Code :	2
Well Completion Date :	2014-03-14
Well Log Received Date :	2014-07-22
Well Diameter Quarter :	0
Well Dept Quarter :	35
Well Owner Name :	Mayer J Trust
Driller Number :	3151
Section/Township/Range :	SEC 05, TWP 20N, RNG 03E
Range Fraction Number :	N/R
QTR Section CD :	NE
QTR QTR Section CD :	NW
Tax Parcel Number :	N/R
Last Update :	2014-09-17
WRIA Number :	12
Last Date in Agency List :	2023-01-12

Well Tag Number :	N/R
NIT ID Number :	AE40311
Well Type Code :	A
Well Address :	1112 6th Ave
County ID :	53
Region Code :	4
Well Completion Date :	2016-11-14
Well Log Received Date :	2016-12-08
Well Diameter Quarter :	2.25
Well Dept Quarter :	12
Well Owner Name :	HR Aquistion 1 Corporation
Driller Number :	3152
Section/Township/Range :	SEC 05, TWP 20N, RNG 03E
Range Fraction Number :	N/R
QTR Section CD :	NE
QTR QTR Section CD :	NW
Tax Parcel Number :	2006220010
Last Update :	2017-02-13
WRIA Number :	12
Last Date in Agency List :	2023-01-12

Well Tag Number :	BJE815
NIT ID Number :	RE12407
Well Type Code :	R
Well Address :	1112 6th Ave

Map Id: 121
Direction: W
Distance: 0.898 mi., 4742 ft.
Elevation: 327 ft.
Relative: Higher

Site Name : 1052685 | 1052702 | 1052717
47.256405, -122.451132
WA

Database(s) : [WELLS - WA] ***(cont.)***

Envirosite ID: 47790538
EPA ID: N/R

WELLS - WA ***(cont.)***

County ID :	53
Region Code :	2
Well Completion Date :	2016-02-23
Well Log Received Date :	2016-03-10
Well Diameter Quarter :	6
Well Dept Quarter :	55
Well Owner Name :	TMCA
Driller Number :	2931
Section/Township/Range :	SEC 05, TWP 20N, RNG 03E
Range Fraction Number :	N/R
QTR Section CD :	NE
QTR QTR Section CD :	NW
Tax Parcel Number :	N/R
Last Update :	2016-04-21
WRIA Number :	12
Last Date in Agency List :	2023-01-12

Well Tag Number :	N/R
NIT ID Number :	SE50756
Well Type Code :	R
Well Address :	1210 6th Ave
County ID :	53
Region Code :	2
Well Completion Date :	2014-03-14
Well Log Received Date :	2014-07-22
Well Diameter Quarter :	0
Well Dept Quarter :	35
Well Owner Name :	Mayer J Trust
Driller Number :	3151
Section/Township/Range :	SEC 05, TWP 20N, RNG 03E
Range Fraction Number :	N/R
QTR Section CD :	NE
QTR QTR Section CD :	NW
Tax Parcel Number :	N/R
Last Update :	2014-09-17
WRIA Number :	12
Last Date in Agency List :	2023-01-12

Well Tag Number :	N/R
NIT ID Number :	SE64281
Well Type Code :	R
Well Address :	1112 6th Ave
County ID :	53
Region Code :	4
Well Completion Date :	2017-11-28
Well Log Received Date :	2017-12-05
Well Diameter Quarter :	1.5
Well Dept Quarter :	5
Well Owner Name :	HR Acquisition I Corporation
Driller Number :	2827
Section/Township/Range :	SEC 05, TWP 20N, RNG 03E
Range Fraction Number :	N/R
QTR Section CD :	NE
QTR QTR Section CD :	NW
Tax Parcel Number :	2006220010

Map Id: 121
Direction: W
Distance: 0.898 mi., 4742 ft.
Elevation: 327 ft.
Relative: Higher

Site Name : 1052685 | 1052702 | 1052717
47.256405, -122.451132
WA

Database(s) : [WELLS - WA] ***(cont.)***

Envirosite ID: 47790538
EPA ID: N/R

WELLS - WA ***(cont.)***

Last Update :	2017-12-07
WRIA Number :	12
Last Date in Agency List :	2023-01-12
Well Tag Number :	N/R
NIT ID Number :	AE25841
Well Type Code :	A
Well Address :	1210 6th Ave
County ID :	53
Region Code :	2
Well Completion Date :	2014-03-14
Well Log Received Date :	2014-07-02
Well Diameter Quarter :	0
Well Dept Quarter :	35
Well Owner Name :	Mayer J Trust
Driller Number :	3151
Section/Township/Range :	SEC 05, TWP 20N, RNG 03E
Range Fraction Number :	N/R
QTR Section CD :	NE
QTR QTR Section CD :	NW
Tax Parcel Number :	N/R
Last Update :	2014-09-17
WRIA Number :	12
Last Date in Agency List :	2023-01-12
Well Tag Number :	N/R
NIT ID Number :	SE65116
Well Type Code :	R
Well Address :	N/R
County ID :	53
Region Code :	4
Well Completion Date :	2018-02-19
Well Log Received Date :	2018-02-28
Well Diameter Quarter :	8
Well Dept Quarter :	26.5
Well Owner Name :	City Of Tacoma
Driller Number :	3208
Section/Township/Range :	SEC 05, TWP 20N, RNG 03E
Range Fraction Number :	N/R
QTR Section CD :	NE
QTR QTR Section CD :	NW
Tax Parcel Number :	N/R
Last Update :	2018-03-01
WRIA Number :	12
Last Date in Agency List :	2023-01-12
Well Tag Number :	N/R
NIT ID Number :	AE46253
Well Type Code :	A
Well Address :	1112 6th Ave
County ID :	53
Region Code :	4
Well Completion Date :	2017-11-28
Well Log Received Date :	2017-12-05

Map Id: 121
Direction: W
Distance: 0.898 mi., 4742 ft.
Elevation: 327 ft.
Relative: Higher

Site Name : 1052685 | 1052702 | 1052717
47.256405, -122.451132
WA

Database(s) : [WELLS - WA] ***(cont.)***

Envirosite ID: 47790538
EPA ID: N/R

WELLS - WA ***(cont.)***

Well Diameter Quarter :	1.5
Well Dept Quarter :	5
Well Owner Name :	HR Acquisition I Corporation
Driller Number :	2827
Section/Township/Range :	SEC 05, TWP 20N, RNG 03E
Range Fraction Number :	N/R
QTR Section CD :	NE
QTR QTR Section CD :	NW
Tax Parcel Number :	2006220010
Last Update :	2017-12-07
WRIA Number :	12
Last Date in Agency List :	2023-01-12

Well Tag Number :	N/R
NIT ID Number :	AE36064
Well Type Code :	A
Well Address :	1112 6th Avenue
County ID :	53
Region Code :	2
Well Completion Date :	2016-02-21
Well Log Received Date :	2016-03-25
Well Diameter Quarter :	1.5
Well Dept Quarter :	12
Well Owner Name :	HR Aquisition I Corporation
Driller Number :	3174
Section/Township/Range :	SEC 05, TWP 20N, RNG 03E
Range Fraction Number :	N/R
QTR Section CD :	NE
QTR QTR Section CD :	NW
Tax Parcel Number :	2006220010
Last Update :	2016-03-29
WRIA Number :	12
Last Date in Agency List :	2023-01-12

Well Tag Number :	N/R
NIT ID Number :	AE47460
Well Type Code :	A
Well Address :	N/R
County ID :	53
Region Code :	4
Well Completion Date :	2018-02-19
Well Log Received Date :	2018-02-28
Well Diameter Quarter :	8
Well Dept Quarter :	26.5
Well Owner Name :	City Of Tacoma
Driller Number :	3208
Section/Township/Range :	SEC 05, TWP 20N, RNG 03E
Range Fraction Number :	N/R
QTR Section CD :	NE
QTR QTR Section CD :	NW
Tax Parcel Number :	N/R
Last Update :	2018-03-01
WRIA Number :	12
Last Date in Agency List :	2023-01-12

Map Id: 122
Direction: NNW
Distance: 0.900 mi., 4752 ft.
Elevation: 7 ft.
Relative: Lower

Site Name : 343350 | 343453 | 343454
47.266952, -122.433377
WA

Database(s) : [WELLS - WA]

Envirosite ID: 47797213
EPA ID: N/R

WELLS - WA

Well Tag Number :	AGQ572
NIT ID Number :	R054820
Well Type Code :	R
Well Address :	TACOMA
County ID :	53
Region Code :	2
Well Completion Date :	2002-09-27
Well Log Received Date :	2002-10-10
Well Diameter Quarter :	2
Well Dept Quarter :	14
Well Owner Name :	GEOENGINERS INC
Driller Number :	N/R
Section/Township/Range :	SEC 33, TWP 21N, RNG 03E
Range Fraction Number :	N/R
QTR Section CD :	NW
QTR QTR Section CD :	SE
Tax Parcel Number :	N/R
Last Update :	2002-10-29
WRIA Number :	10
Last Date in Agency List :	2023-01-12

Well Tag Number :	AHL078
NIT ID Number :	R054820
Well Type Code :	R
Well Address :	TACOMA
County ID :	53
Region Code :	2
Well Completion Date :	2002-09-27
Well Log Received Date :	2002-10-10
Well Diameter Quarter :	2
Well Dept Quarter :	15
Well Owner Name :	GEOENGINERS INC
Driller Number :	N/R
Section/Township/Range :	SEC 33, TWP 21N, RNG 03E
Range Fraction Number :	N/R
QTR Section CD :	NW
QTR QTR Section CD :	SE
Tax Parcel Number :	N/R
Last Update :	2002-10-30
WRIA Number :	10
Last Date in Agency List :	2023-01-12

Well Tag Number :	AHL077
NIT ID Number :	R054820
Well Type Code :	R
Well Address :	TACOMA
County ID :	53
Region Code :	2
Well Completion Date :	2002-09-27
Well Log Received Date :	2002-10-10
Well Diameter Quarter :	2
Well Dept Quarter :	15
Well Owner Name :	GEOENGINEERS INC
Driller Number :	N/R
Section/Township/Range :	SEC 33, TWP 21N, RNG 03E

Map Id: 122
Direction: NNW
Distance: 0.900 mi., 4752 ft.
Elevation: 7 ft.
Relative: Lower

Site Name : 343350 | 343453 | 343454
47.266952, -122.433377
WA

Database(s) : [WELLS - WA] ***(cont.)***

Envirosite ID: 47797213
EPA ID: N/R

WELLS - WA ***(cont.)***

Range Fraction Number :	N/R
QTR Section CD :	NW
QTR QTR Section CD :	SE
Tax Parcel Number :	N/R
Last Update :	2002-10-30
WRIA Number :	10
Last Date in Agency List :	2023-01-12

Well Tag Number :	AHL076
NIT ID Number :	R054820
Well Type Code :	R
Well Address :	TACOMA
County ID :	53
Region Code :	2
Well Completion Date :	2002-09-27
Well Log Received Date :	2002-10-10
Well Diameter Quarter :	2
Well Dept Quarter :	14
Well Owner Name :	GEOENGINEERS INC
Driller Number :	N/R
Section/Township/Range :	SEC 33, TWP 21N, RNG 03E
Range Fraction Number :	N/R
QTR Section CD :	NW
QTR QTR Section CD :	SE
Tax Parcel Number :	N/R
Last Update :	2002-10-30
WRIA Number :	10
Last Date in Agency List :	2023-01-12

Well Tag Number :	AGQ586
NIT ID Number :	R054820
Well Type Code :	R
Well Address :	TACOMA
County ID :	53
Region Code :	2
Well Completion Date :	2002-09-27
Well Log Received Date :	2002-10-10
Well Diameter Quarter :	2
Well Dept Quarter :	15
Well Owner Name :	GEOENGINERS INC
Driller Number :	N/R
Section/Township/Range :	SEC 33, TWP 21N, RNG 03E
Range Fraction Number :	N/R
QTR Section CD :	NW
QTR QTR Section CD :	SE
Tax Parcel Number :	N/R
Last Update :	2002-10-30
WRIA Number :	10
Last Date in Agency List :	2023-01-12

Well Tag Number :	AHL079
NIT ID Number :	R054820
Well Type Code :	R
Well Address :	TACOMA

Map Id: 122
Direction: NNW
Distance: 0.900 mi., 4752 ft.
Elevation: 7 ft.
Relative: Lower

Site Name : 343350 | 343453 | 343454
47.266952, -122.433377
WA

Database(s) : [WELLS - WA] ***(cont.)***

Envirosite ID: 47797213
EPA ID: N/R

WELLS - WA ***(cont.)***

County ID :	53
Region Code :	2
Well Completion Date :	2002-09-27
Well Log Received Date :	2002-10-10
Well Diameter Quarter :	2
Well Dept Quarter :	14
Well Owner Name :	GEOENGINERS INC
Driller Number :	N/R
Section/Township/Range :	SEC 33, TWP 21N, RNG 03E
Range Fraction Number :	N/R
QTR Section CD :	NW
QTR QTR Section CD :	SE
Tax Parcel Number :	N/R
Last Update :	2002-10-30
WRIA Number :	10
Last Date in Agency List :	2023-01-12

Map Id: O123
Direction: SSW
Distance: 0.901 mi., 4760 ft.
Elevation: 119 ft.
Relative: Higher

Site Name : WA5386791
2602 HOLGATE
TACOMA, WA 98402

Database(s) : [PWS]

Envirosite ID: 6582836
EPA ID: N/R

PWS

Facility Address :	2602 HOLGATE, TACOMA, WA 98402
PWS ID :	WA5386791
PWS Type :	Transient non-community system
PWS Name :	TACOMA ICE CO
Activity Status :	Inactive
Primary Source :	Ground water
Submission Year :	2022
Submission Year Quarter :	2022Q2
Population Served Count :	25
Service Connections Count :	15
Population Category 2 :	<10,000
Population Category 3 :	<=3300
Population Category 4 :	<10K
Population Category 5 :	<=500
Population Category 11 :	<=100
Submission Quarter :	2
Submission Status Code :	Y
First Reported Date :	1981-02-07
Last Reported Date :	1995-07-24
Deactivation Date :	1987-12-01
GW or SW :	Groundwater
Is Grant Eligible :	N
Is Outstanding Performer :	N/R
Is School or Daycare :	N

Map Id: O123
Direction: SSW
Distance: 0.901 mi., 4760 ft.
Elevation: 119 ft.
Relative: Higher

Site Name : WA5386791
2602 HOLGATE
TACOMA, WA 98402

Database(s) : [PWS] ***(cont.)***

Envirosite ID: 6582836
EPA ID: N/R

PWS ***(cont.)***

Is Source Water Protected :	N/R
Primacy Agency :	Washington
Primacy Type :	State
Org Name :	N/R
EPA Region :	Region 10
Admin Name :	TACOMA ICE CO
Owner Type :	Private
Phone Number :	N/R
Phone Ext Number :	N/R
Alt Phone Number :	N/R
Email Address :	N/R
Fax Number :	N/R
Is Wholesaler :	N
LT2 Schedule Category :	N/R
NPM Candidate :	N
CDS ID :	N/R
DBPR Schedule Category :	N/R
Outstanding Performer Date :	N/R
Season Begin Date :	01-Jan
Season End Date :	31-Dec
Source Water Protection Date :	N/R
Seasonal Startup System :	N/R
Reduced Monitoring Begin Date :	N/R
Reduced Monitoring End Date :	N/R
Reduced RTCR Monitoring :	N/R
Last Date in Agency List :	2022-07-18

Map Id: 124
Direction: WNW
Distance: 0.904 mi., 4773 ft.
Elevation: 295 ft.
Relative: Higher

Site Name : 1050007 | 1050008 | 1050009
47.259714, -122.449605
WA

Database(s) : [WELLS - WA]

Envirosite ID: 47774882
EPA ID: N/R

WELLS - WA

Details for this site have been truncated due to the large number of available details for this site within this dataset. For the complete details for this site, contact your Envirosite account representative for a complimentary site report containing all of the details available.

Well Tag Number :	N/R
NIT ID Number :	SE56036
Well Type Code :	R
Well Address :	316 S G St
County ID :	53
Region Code :	4
Well Completion Date :	2015-09-24
Well Log Received Date :	2015-09-25
Well Diameter Quarter :	8
Well Dept Quarter :	16
Well Owner Name :	Metro Parks
Driller Number :	3143

Map Id: 124
Direction: WNW
Distance: 0.904 mi., 4773 ft.
Elevation: 295 ft.
Relative: Higher

Site Name : 1050007 | 1050008 | 1050009
47.259714, -122.449605
WA

Database(s) : [WELLS - WA] ***(cont.)***

Envirosite ID: 47774882
EPA ID: N/R

WELLS - WA ***(cont.)***

Section/Township/Range :	SEC 32, TWP 21N, RNG 03E
Range Fraction Number :	N/R
QTR Section CD :	SE
QTR QTR Section CD :	SW
Tax Parcel Number :	N/R
Last Update :	2015-09-26
WRIA Number :	12
Last Date in Agency List :	2023-01-12

Well Tag Number :	BKX062
NIT ID Number :	RE15419
Well Type Code :	R
Well Address :	Adjacent To 314 MLK Jr Way
County ID :	53
Region Code :	2
Well Completion Date :	2018-01-12
Well Log Received Date :	2018-02-12
Well Diameter Quarter :	4
Well Dept Quarter :	21
Well Owner Name :	City Of Tacoma
Driller Number :	0
Section/Township/Range :	SEC 32, TWP 21N, RNG 03E
Range Fraction Number :	N/R
QTR Section CD :	SE
QTR QTR Section CD :	SW
Tax Parcel Number :	N/R
Last Update :	2018-03-01
WRIA Number :	12
Last Date in Agency List :	2023-01-12

Well Tag Number :	N/R
NIT ID Number :	SE46537
Well Type Code :	R
Well Address :	209 S J Street, Tacoma 98405
County ID :	53
Region Code :	2
Well Completion Date :	2012-10-19
Well Log Received Date :	2012-10-30
Well Diameter Quarter :	2.25
Well Dept Quarter :	16
Well Owner Name :	First Congregational Church
Driller Number :	N/R
Section/Township/Range :	SEC 32, TWP 21N, RNG 03E
Range Fraction Number :	N/R
QTR Section CD :	SE
QTR QTR Section CD :	SW
Tax Parcel Number :	2002190020
Last Update :	2012-12-04
WRIA Number :	12
Last Date in Agency List :	2023-01-12

Well Tag Number :	N/R
NIT ID Number :	AE18826
Well Type Code :	A

Map Id: 124
Direction: WNW
Distance: 0.904 mi., 4773 ft.
Elevation: 295 ft.
Relative: Higher

Site Name : 1050007 | 1050008 | 1050009
47.259714, -122.449605
WA

Database(s) : [WELLS - WA] ***(cont.)***

Envirosite ID: 47774882
EPA ID: N/R

WELLS - WA ***(cont.)***

Well Address :	304 S I Street, Tacoma 98405
County ID :	53
Region Code :	2
Well Completion Date :	2012-09-04
Well Log Received Date :	2012-09-18
Well Diameter Quarter :	2.5
Well Dept Quarter :	30
Well Owner Name :	Multicare Health System
Driller Number :	N/R
Section/Township/Range :	SEC 32, TWP 21N, RNG 03E
Range Fraction Number :	N/R
QTR Section CD :	SE
QTR QTR Section CD :	SW
Tax Parcel Number :	2003180011
Last Update :	2012-11-06
WRIA Number :	12
Last Date in Agency List :	2023-01-12

Well Tag Number :	N/R
NIT ID Number :	SE46989
Well Type Code :	R
Well Address :	304 South I Street, Tacoma 98405
County ID :	53
Region Code :	2
Well Completion Date :	2012-12-22
Well Log Received Date :	2013-01-04
Well Diameter Quarter :	2.25
Well Dept Quarter :	15
Well Owner Name :	Construction Site | GeoEngineers
Driller Number :	N/R
Section/Township/Range :	SEC 32, TWP 21N, RNG 03E
Range Fraction Number :	N/R
QTR Section CD :	SE
QTR QTR Section CD :	SW
Tax Parcel Number :	2003180011
Last Update :	2013-02-12
WRIA Number :	12
Last Date in Agency List :	2023-01-12

Well Tag Number :	N/R
NIT ID Number :	SE56036
Well Type Code :	R
Well Address :	316 S G St
County ID :	53
Region Code :	4
Well Completion Date :	2015-09-24
Well Log Received Date :	2015-09-25
Well Diameter Quarter :	8
Well Dept Quarter :	31
Well Owner Name :	Metro Parks
Driller Number :	3143
Section/Township/Range :	SEC 32, TWP 21N, RNG 03E
Range Fraction Number :	N/R
QTR Section CD :	SE
QTR QTR Section CD :	SW

Map Id: 124
Direction: WNW
Distance: 0.904 mi., 4773 ft.
Elevation: 295 ft.
Relative: Higher

Site Name : 1050007 | 1050008 | 1050009
47.259714, -122.449605
WA

Database(s) : [WELLS - WA] ***(cont.)***

Envirosite ID: 47774882
EPA ID: N/R

WELLS - WA ***(cont.)***

Tax Parcel Number :	N/R
Last Update :	2015-09-25
WRIA Number :	12
Last Date in Agency List :	2023-01-12

Well Tag Number :	N/R
NIT ID Number :	S031027
Well Type Code :	R
Well Address :	423 MARTIN LUTHER KING JR WY, TACOMA
County ID :	53
Region Code :	2
Well Completion Date :	2006-12-22
Well Log Received Date :	2007-02-02
Well Diameter Quarter :	N/R
Well Dept Quarter :	49.6
Well Owner Name :	GEO ENGINEERS
Driller Number :	N/R
Section/Township/Range :	SEC 32, TWP 21N, RNG 03E
Range Fraction Number :	N/R
QTR Section CD :	SE
QTR QTR Section CD :	SW
Tax Parcel Number :	N/R
Last Update :	2007-02-07
WRIA Number :	12
Last Date in Agency List :	2023-01-12

Well Tag Number :	N/R
NIT ID Number :	SE44356
Well Type Code :	R
Well Address :	304 South, Tacoma 98405
County ID :	53
Region Code :	2
Well Completion Date :	2012-01-24
Well Log Received Date :	2012-03-13
Well Diameter Quarter :	N/R
Well Dept Quarter :	41.5
Well Owner Name :	Multicare Health Systems
Driller Number :	N/R
Section/Township/Range :	SEC 32, TWP 21N, RNG 03E
Range Fraction Number :	N/R
QTR Section CD :	SE
QTR QTR Section CD :	SW
Tax Parcel Number :	N/R
Last Update :	2012-07-31
WRIA Number :	12
Last Date in Agency List :	2023-01-12

Well Tag Number :	BAK935
NIT ID Number :	AE17666
Well Type Code :	A
Well Address :	315 Martin Luther King Jr. Way, Tacoma 98405
County ID :	53
Region Code :	2
Well Completion Date :	2012-08-22

Map Id: 124
Direction: WNW
Distance: 0.904 mi., 4773 ft.
Elevation: 295 ft.
Relative: Higher

Site Name : 1050007 | 1050008 | 1050009
47.259714, -122.449605
WA

Database(s) : [WELLS - WA] ***(cont.)***

Envirosite ID: 47774882
EPA ID: N/R

WELLS - WA ***(cont.)***

Well Log Received Date :	2012-09-04
Well Diameter Quarter :	8
Well Dept Quarter :	276.5
Well Owner Name :	Tacoma General Hospital
Driller Number :	N/R
Section/Township/Range :	SEC 32, TWP 21N, RNG 03E
Range Fraction Number :	N/R
QTR Section CD :	SE
QTR QTR Section CD :	SW
Tax Parcel Number :	200318001
Last Update :	2013-06-05
WRIA Number :	12
Last Date in Agency List :	2023-01-12

Well Tag Number :	N/R
NIT ID Number :	AE33996
Well Type Code :	A
Well Address :	316 S G St
County ID :	53
Region Code :	4
Well Completion Date :	2015-09-24
Well Log Received Date :	2015-09-25
Well Diameter Quarter :	8
Well Dept Quarter :	31
Well Owner Name :	Metro Parks
Driller Number :	3143
Section/Township/Range :	SEC 32, TWP 21N, RNG 03E
Range Fraction Number :	N/R
QTR Section CD :	SE
QTR QTR Section CD :	SW
Tax Parcel Number :	N/R
Last Update :	2015-09-25
WRIA Number :	12
Last Date in Agency List :	2023-01-12

Well Tag Number :	N/R
NIT ID Number :	SE64552
Well Type Code :	R
Well Address :	316 S G St
County ID :	53
Region Code :	4
Well Completion Date :	2017-12-19
Well Log Received Date :	2018-02-06
Well Diameter Quarter :	8
Well Dept Quarter :	20
Well Owner Name :	Metro Parks Tacoma
Driller Number :	1815
Section/Township/Range :	SEC 32, TWP 21N, RNG 03E
Range Fraction Number :	N/R
QTR Section CD :	SE
QTR QTR Section CD :	SW
Tax Parcel Number :	N/R
Last Update :	2018-02-06
WRIA Number :	12
Last Date in Agency List :	2023-01-12

Map Id: 124
Direction: WNW
Distance: 0.904 mi., 4773 ft.
Elevation: 295 ft.
Relative: Higher

Site Name : 1050007 | 1050008 | 1050009
47.259714, -122.449605
WA

Database(s) : [WELLS - WA] ***(cont.)***

Envirosite ID: 47774882
EPA ID: N/R

WELLS - WA ***(cont.)***

Well Tag Number :	N/R
NIT ID Number :	AE19362
Well Type Code :	A
Well Address :	304 I Street, Tacoma 98405
County ID :	53
Region Code :	2
Well Completion Date :	2012-10-22
Well Log Received Date :	2012-10-30
Well Diameter Quarter :	2.25
Well Dept Quarter :	24
Well Owner Name :	Multicare Health System
Driller Number :	N/R
Section/Township/Range :	SEC 32, TWP 21N, RNG 03E
Range Fraction Number :	N/R
QTR Section CD :	SE
QTR QTR Section CD :	SW
Tax Parcel Number :	2003180011
Last Update :	2012-12-04
WRIA Number :	12
Last Date in Agency List :	2023-01-12

Well Tag Number :	N/R
NIT ID Number :	SE46537
Well Type Code :	R
Well Address :	209 S J Street, Tacoma 98405
County ID :	53
Region Code :	2
Well Completion Date :	2012-10-19
Well Log Received Date :	2012-10-30
Well Diameter Quarter :	2.25
Well Dept Quarter :	16
Well Owner Name :	First Congregational Church
Driller Number :	N/R
Section/Township/Range :	SEC 32, TWP 21N, RNG 03E
Range Fraction Number :	N/R
QTR Section CD :	SE
QTR QTR Section CD :	SW
Tax Parcel Number :	2002190020
Last Update :	2012-12-04
WRIA Number :	12
Last Date in Agency List :	2023-01-12

Well Tag Number :	N/R
NIT ID Number :	AE20083
Well Type Code :	A
Well Address :	304 South I Street, Tacoma 98405
County ID :	53
Region Code :	2
Well Completion Date :	2012-12-22
Well Log Received Date :	2013-01-04
Well Diameter Quarter :	2.25
Well Dept Quarter :	15
Well Owner Name :	Construction Site | GeoEngineers
Driller Number :	N/R
Section/Township/Range :	SEC 32, TWP 21N, RNG 03E

Map Id: 124
Direction: WNW
Distance: 0.904 mi., 4773 ft.
Elevation: 295 ft.
Relative: Higher

Site Name : 1050007 | 1050008 | 1050009
47.259714, -122.449605
WA

Database(s) : [WELLS - WA] ***(cont.)***

Envirosite ID: 47774882
EPA ID: N/R

WELLS - WA ***(cont.)***

Range Fraction Number :	N/R
QTR Section CD :	SE
QTR QTR Section CD :	SW
Tax Parcel Number :	2003180011
Last Update :	2013-02-12
WRIA Number :	12
Last Date in Agency List :	2023-01-12

Well Tag Number :	N/R
NIT ID Number :	SE46500
Well Type Code :	R
Well Address :	304 I Street, Tacoma 98405
County ID :	53
Region Code :	2
Well Completion Date :	2012-10-22
Well Log Received Date :	2012-10-30
Well Diameter Quarter :	2.25
Well Dept Quarter :	24
Well Owner Name :	Multicare Health System
Driller Number :	N/R
Section/Township/Range :	SEC 32, TWP 21N, RNG 03E
Range Fraction Number :	N/R
QTR Section CD :	SE
QTR QTR Section CD :	SW
Tax Parcel Number :	2003180011
Last Update :	2012-12-04
WRIA Number :	12
Last Date in Agency List :	2023-01-12

Well Tag Number :	N/R
NIT ID Number :	AE18947
Well Type Code :	A
Well Address :	304 S I Street, Tacoma 98405
County ID :	53
Region Code :	2
Well Completion Date :	2012-09-20
Well Log Received Date :	2012-09-26
Well Diameter Quarter :	2.25
Well Dept Quarter :	16
Well Owner Name :	Multicare Health System
Driller Number :	N/R
Section/Township/Range :	SEC 32, TWP 21N, RNG 03E
Range Fraction Number :	N/R
QTR Section CD :	SE
QTR QTR Section CD :	SW
Tax Parcel Number :	2003180011
Last Update :	2012-12-05
WRIA Number :	12
Last Date in Agency List :	2023-01-12

Well Tag Number :	N/R
NIT ID Number :	AE33996
Well Type Code :	A
Well Address :	316 S G St

Map Id: 124
Direction: WNW
Distance: 0.904 mi., 4773 ft.
Elevation: 295 ft.
Relative: Higher

Site Name : 1050007 | 1050008 | 1050009
47.259714, -122.449605
WA

Database(s) : [WELLS - WA] ***(cont.)***

Envirosite ID: 47774882
EPA ID: N/R

WELLS - WA ***(cont.)***

County ID :	53
Region Code :	4
Well Completion Date :	2015-09-24
Well Log Received Date :	2015-09-25
Well Diameter Quarter :	8
Well Dept Quarter :	16
Well Owner Name :	Metro Parks
Driller Number :	3143
Section/Township/Range :	SEC 32, TWP 21N, RNG 03E
Range Fraction Number :	N/R
QTR Section CD :	SE
QTR QTR Section CD :	SW
Tax Parcel Number :	N/R
Last Update :	2015-09-26
WRIA Number :	12
Last Date in Agency List :	2023-01-12

Well Tag Number :	N/R
NIT ID Number :	A118246
Well Type Code :	A
Well Address :	423 MARTIN LUTHER KING JR WY, TACOMA
County ID :	53
Region Code :	2
Well Completion Date :	2006-12-22
Well Log Received Date :	2007-02-02
Well Diameter Quarter :	N/R
Well Dept Quarter :	50
Well Owner Name :	GEOENGINEERS
Driller Number :	N/R
Section/Township/Range :	SEC 32, TWP 21N, RNG 03E
Range Fraction Number :	N/R
QTR Section CD :	SE
QTR QTR Section CD :	SW
Tax Parcel Number :	N/R
Last Update :	2007-02-07
WRIA Number :	12
Last Date in Agency List :	2023-01-12

Well Tag Number :	N/R
NIT ID Number :	AE20083
Well Type Code :	A
Well Address :	304 South I Street, Tacoma 98405
County ID :	53
Region Code :	2
Well Completion Date :	2012-12-22
Well Log Received Date :	2013-01-04
Well Diameter Quarter :	2.25
Well Dept Quarter :	15
Well Owner Name :	Construction Site | GeoEngineers
Driller Number :	N/R
Section/Township/Range :	SEC 32, TWP 21N, RNG 03E
Range Fraction Number :	N/R
QTR Section CD :	SE
QTR QTR Section CD :	SW
Tax Parcel Number :	2003180011

Map Id: 124
Direction: WNW
Distance: 0.904 mi., 4773 ft.
Elevation: 295 ft.
Relative: Higher

Site Name : 1050007 | 1050008 | 1050009
47.259714, -122.449605
WA

Database(s) : [WELLS - WA] ***(cont.)***

Envirosite ID: 47774882
EPA ID: N/R

WELLS - WA ***(cont.)***

Last Update :	2013-02-12
WRIA Number :	12
Last Date in Agency List :	2023-01-12

Well Tag Number :	N/R
NIT ID Number :	AE25486
Well Type Code :	A
Well Address :	801 Division Ave
County ID :	53
Region Code :	2
Well Completion Date :	2014-02-21
Well Log Received Date :	2014-03-10
Well Diameter Quarter :	0
Well Dept Quarter :	80
Well Owner Name :	Richard Wright
Driller Number :	2931
Section/Township/Range :	SEC 32, TWP 21N, RNG 03E
Range Fraction Number :	N/R
QTR Section CD :	SE
QTR QTR Section CD :	SW
Tax Parcel Number :	N/R
Last Update :	2014-03-31
WRIA Number :	12
Last Date in Agency List :	2023-01-12

Well Tag Number :	N/R
NIT ID Number :	SE46215
Well Type Code :	R
Well Address :	304 S I Street, Tacoma 98405
County ID :	53
Region Code :	2
Well Completion Date :	2012-09-21
Well Log Received Date :	2012-09-26
Well Diameter Quarter :	2.25
Well Dept Quarter :	19
Well Owner Name :	Multicare Health System
Driller Number :	N/R
Section/Township/Range :	SEC 32, TWP 21N, RNG 03E
Range Fraction Number :	N/R
QTR Section CD :	SE
QTR QTR Section CD :	SW
Tax Parcel Number :	2003180011
Last Update :	2012-12-05
WRIA Number :	12
Last Date in Agency List :	2023-01-12

Well Tag Number :	N/R
NIT ID Number :	AE18826
Well Type Code :	A
Well Address :	304 S I Street, Tacoma 98405
County ID :	53
Region Code :	2
Well Completion Date :	2012-09-04
Well Log Received Date :	2012-09-18

Map Id: 124
Direction: WNW
Distance: 0.904 mi., 4773 ft.
Elevation: 295 ft.
Relative: Higher

Site Name : 1050007 | 1050008 | 1050009
47.259714, -122.449605
WA

Database(s) : [WELLS - WA] ***(cont.)***

Envirosite ID: 47774882
EPA ID: N/R

WELLS - WA ***(cont.)***

Well Diameter Quarter :	2.5
Well Dept Quarter :	30
Well Owner Name :	Multicare Health System
Driller Number :	N/R
Section/Township/Range :	SEC 32, TWP 21N, RNG 03E
Range Fraction Number :	N/R
QTR Section CD :	SE
QTR QTR Section CD :	SW
Tax Parcel Number :	2003180011
Last Update :	2012-11-06
WRIA Number :	12
Last Date in Agency List :	2023-01-12

Well Tag Number :	N/R
NIT ID Number :	AE20083
Well Type Code :	A
Well Address :	304 South I Street, Tacoma 98405
County ID :	53
Region Code :	2
Well Completion Date :	2012-12-22
Well Log Received Date :	2013-01-04
Well Diameter Quarter :	2.25
Well Dept Quarter :	15
Well Owner Name :	Construction Site | GeoEngineers
Driller Number :	N/R
Section/Township/Range :	SEC 32, TWP 21N, RNG 03E
Range Fraction Number :	N/R
QTR Section CD :	SE
QTR QTR Section CD :	SW
Tax Parcel Number :	2003180011
Last Update :	2013-02-12
WRIA Number :	12
Last Date in Agency List :	2023-01-12

Well Tag Number :	N/R
NIT ID Number :	AE18826
Well Type Code :	A
Well Address :	304 S I Street, Tacoma 98405
County ID :	53
Region Code :	2
Well Completion Date :	2012-09-04
Well Log Received Date :	2012-09-18
Well Diameter Quarter :	2.5
Well Dept Quarter :	30
Well Owner Name :	Multicare Health System
Driller Number :	N/R
Section/Township/Range :	SEC 32, TWP 21N, RNG 03E
Range Fraction Number :	N/R
QTR Section CD :	SE
QTR QTR Section CD :	SW
Tax Parcel Number :	2003180011
Last Update :	2012-11-06
WRIA Number :	12
Last Date in Agency List :	2023-01-12

Map Id: 124
Direction: WNW
Distance: 0.904 mi., 4773 ft.
Elevation: 295 ft.
Relative: Higher

Site Name : 1050007 | 1050008 | 1050009
47.259714, -122.449605
WA

Database(s) : [WELLS - WA] ***(cont.)***

Envirosite ID: 47774882
EPA ID: N/R

WELLS - WA ***(cont.)***

Well Tag Number :	N/R
NIT ID Number :	AE19417
Well Type Code :	A
Well Address :	209 S J Street, Tacoma 98405
County ID :	53
Region Code :	2
Well Completion Date :	2012-10-19
Well Log Received Date :	2012-10-30
Well Diameter Quarter :	2.25
Well Dept Quarter :	16
Well Owner Name :	First Congregational Church
Driller Number :	N/R
Section/Township/Range :	SEC 32, TWP 21N, RNG 03E
Range Fraction Number :	N/R
QTR Section CD :	SE
QTR QTR Section CD :	SW
Tax Parcel Number :	2002190020
Last Update :	2012-12-04
WRIA Number :	12
Last Date in Agency List :	2023-01-12

Well Tag Number :	N/R
NIT ID Number :	AE46615
Well Type Code :	A
Well Address :	316 S G St
County ID :	53
Region Code :	4
Well Completion Date :	2017-12-19
Well Log Received Date :	2018-02-06
Well Diameter Quarter :	8
Well Dept Quarter :	20
Well Owner Name :	Metro Parks Tacoma
Driller Number :	1815
Section/Township/Range :	SEC 32, TWP 21N, RNG 03E
Range Fraction Number :	N/R
QTR Section CD :	SE
QTR QTR Section CD :	SW
Tax Parcel Number :	N/R
Last Update :	2018-02-06
WRIA Number :	12
Last Date in Agency List :	2023-01-12

Well Tag Number :	N/R
NIT ID Number :	AE33996
Well Type Code :	A
Well Address :	316 S G St
County ID :	53
Region Code :	4
Well Completion Date :	2015-09-24
Well Log Received Date :	2015-09-25
Well Diameter Quarter :	8
Well Dept Quarter :	31
Well Owner Name :	Metro Parks
Driller Number :	3143
Section/Township/Range :	SEC 32, TWP 21N, RNG 03E

Map Id: 124
Direction: WNW
Distance: 0.904 mi., 4773 ft.
Elevation: 295 ft.
Relative: Higher

Site Name : 1050007 | 1050008 | 1050009
47.259714, -122.449605
WA

Database(s) : [WELLS - WA] ***(cont.)***

Envirosite ID: 47774882
EPA ID: N/R

WELLS - WA ***(cont.)***

Range Fraction Number :	N/R
QTR Section CD :	SE
QTR QTR Section CD :	SW
Tax Parcel Number :	N/R
Last Update :	2015-09-25
WRIA Number :	12
Last Date in Agency List :	2023-01-12

Well Tag Number :	N/R
NIT ID Number :	AE19362
Well Type Code :	A
Well Address :	304 I Street, Tacoma 98405
County ID :	53
Region Code :	2
Well Completion Date :	2012-10-15
Well Log Received Date :	2012-10-30
Well Diameter Quarter :	2.25
Well Dept Quarter :	24
Well Owner Name :	Multicare Health System
Driller Number :	N/R
Section/Township/Range :	SEC 32, TWP 21N, RNG 03E
Range Fraction Number :	N/R
QTR Section CD :	SE
QTR QTR Section CD :	SW
Tax Parcel Number :	2003180011
Last Update :	2012-12-04
WRIA Number :	12
Last Date in Agency List :	2023-01-12

Well Tag Number :	N/R
NIT ID Number :	AE20083
Well Type Code :	A
Well Address :	304 South I Street, Tacoma 98405
County ID :	53
Region Code :	2
Well Completion Date :	2012-12-22
Well Log Received Date :	2013-01-04
Well Diameter Quarter :	2.25
Well Dept Quarter :	15
Well Owner Name :	Construction Site | GeoEngineers
Driller Number :	N/R
Section/Township/Range :	SEC 32, TWP 21N, RNG 03E
Range Fraction Number :	N/R
QTR Section CD :	SE
QTR QTR Section CD :	SW
Tax Parcel Number :	2003180011
Last Update :	2013-02-12
WRIA Number :	12
Last Date in Agency List :	2023-01-12

Well Tag Number :	BIH220
NIT ID Number :	RE09578
Well Type Code :	R
Well Address :	801 Division Ave

Map Id: 124
Direction: WNW
Distance: 0.904 mi., 4773 ft.
Elevation: 295 ft.
Relative: Higher

Site Name : 1050007 | 1050008 | 1050009
47.259714, -122.449605
WA

Database(s) : [WELLS - WA] ***(cont.)***

Envirosite ID: 47774882
EPA ID: N/R

WELLS - WA ***(cont.)***

County ID :	53
Region Code :	2
Well Completion Date :	2014-02-21
Well Log Received Date :	2014-03-10
Well Diameter Quarter :	0
Well Dept Quarter :	65
Well Owner Name :	Richard Wright
Driller Number :	2931
Section/Township/Range :	SEC 32, TWP 21N, RNG 03E
Range Fraction Number :	N/R
QTR Section CD :	SE
QTR QTR Section CD :	SW
Tax Parcel Number :	N/R
Last Update :	2014-03-31
WRIA Number :	12
Last Date in Agency List :	2023-01-12

Map Id: O125
Direction: SSW
Distance: 0.907 mi., 4790 ft.
Elevation: 108 ft.
Relative: Higher

Site Name : 1642447 | 1642448 | 1642449
47.23803, -122.436797
WA

Database(s) : [WELLS - WA]

Envirosite ID: 47784298
EPA ID: N/R

WELLS - WA

Well Tag Number :	N/R
NIT ID Number :	N/R
Well Type Code :	R
Well Address :	N/R
County ID :	53
Region Code :	2
Well Completion Date :	N/R
Well Log Received Date :	N/R
Well Diameter Quarter :	N/R
Well Dept Quarter :	N/R
Well Owner Name :	SHELL
Driller Number :	N/R
Section/Township/Range :	SEC 37, TWP 20N, RNG 03E
Range Fraction Number :	N/R
QTR Section CD :	SW
QTR QTR Section CD :	SW
Tax Parcel Number :	N/R
Last Update :	N/R
WRIA Number :	10
Last Date in Agency List :	2023-01-12

Well Tag Number :	N/R
NIT ID Number :	SE63451
Well Type Code :	R
Well Address :	2515 Jefferson Ave

Map Id: O125
Direction: SSW
Distance: 0.907 mi., 4790 ft.
Elevation: 108 ft.
Relative: Higher

Site Name : 1642447 | 1642448 | 1642449
47.23803, -122.436797
WA

Database(s) : [WELLS - WA] ***(cont.)***

Envirosite ID: 47784298
EPA ID: N/R

WELLS - WA ***(cont.)***

County ID :	53
Region Code :	4
Well Completion Date :	2017-09-22
Well Log Received Date :	2017-10-13
Well Diameter Quarter :	2.25
Well Dept Quarter :	15
Well Owner Name :	Keppner Group
Driller Number :	2914
Section/Township/Range :	SEC 37, TWP 20N, RNG 03E
Range Fraction Number :	N/R
QTR Section CD :	SW
QTR QTR Section CD :	SW
Tax Parcel Number :	2025080010
Last Update :	2017-10-16
WRIA Number :	10
Last Date in Agency List :	2023-01-12

Well Tag Number :	N/R
NIT ID Number :	N/R
Well Type Code :	R
Well Address :	N/R
County ID :	53
Region Code :	2
Well Completion Date :	N/R
Well Log Received Date :	N/R
Well Diameter Quarter :	N/R
Well Dept Quarter :	N/R
Well Owner Name :	SHELL
Driller Number :	N/R
Section/Township/Range :	SEC 37, TWP 20N, RNG 03E
Range Fraction Number :	N/R
QTR Section CD :	SW
QTR QTR Section CD :	SW
Tax Parcel Number :	N/R
Last Update :	N/R
WRIA Number :	10
Last Date in Agency List :	2023-01-12

Well Tag Number :	N/R
NIT ID Number :	AE08768
Well Type Code :	A
Well Address :	2413 Pacific Ave, Tacoma 98418
County ID :	53
Region Code :	2
Well Completion Date :	2010-03-19
Well Log Received Date :	2010-04-15
Well Diameter Quarter :	8
Well Dept Quarter :	45
Well Owner Name :	American Life | Associated Earth Sciences
Driller Number :	N/R
Section/Township/Range :	SEC 37, TWP 20N, RNG 03E
Range Fraction Number :	N/R
QTR Section CD :	SW
QTR QTR Section CD :	SW
Tax Parcel Number :	N/R

Map Id: O125
Direction: SSW
Distance: 0.907 mi., 4790 ft.
Elevation: 108 ft.
Relative: Higher

Site Name : 1642447 | 1642448 | 1642449
47.23803, -122.436797
WA

Database(s) : [WELLS - WA] ***(cont.)***

Envirosite ID: 47784298
EPA ID: N/R

WELLS - WA ***(cont.)***

Last Update :	2010-04-27
WRIA Number :	10
Last Date in Agency List :	2023-01-12

Well Tag Number :	N/R
NIT ID Number :	SE63451
Well Type Code :	R
Well Address :	2515 Jefferson Ave
County ID :	53
Region Code :	4
Well Completion Date :	2017-09-22
Well Log Received Date :	2017-10-13
Well Diameter Quarter :	2.25
Well Dept Quarter :	10
Well Owner Name :	Keppner Group
Driller Number :	2914
Section/Township/Range :	SEC 37, TWP 20N, RNG 03E
Range Fraction Number :	N/R
QTR Section CD :	SW
QTR QTR Section CD :	SW
Tax Parcel Number :	2025080010
Last Update :	2017-10-16
WRIA Number :	10
Last Date in Agency List :	2023-01-12

Well Tag Number :	N/R
NIT ID Number :	AE08768
Well Type Code :	A
Well Address :	2413 Pacific Ave, Tacoma 98418
County ID :	53
Region Code :	2
Well Completion Date :	2010-03-19
Well Log Received Date :	2010-04-15
Well Diameter Quarter :	8
Well Dept Quarter :	20
Well Owner Name :	American Life | Associated Earth Sciences
Driller Number :	N/R
Section/Township/Range :	SEC 37, TWP 20N, RNG 03E
Range Fraction Number :	N/R
QTR Section CD :	SW
QTR QTR Section CD :	SW
Tax Parcel Number :	N/R
Last Update :	2010-04-27
WRIA Number :	10
Last Date in Agency List :	2023-01-12

Well Tag Number :	N/R
NIT ID Number :	SE06748
Well Type Code :	R
Well Address :	2413 Pacific Ave, Tacoma 98418
County ID :	53
Region Code :	2
Well Completion Date :	2010-03-19
Well Log Received Date :	2010-04-15

Map Id: O125
Direction: SSW
Distance: 0.907 mi., 4790 ft.
Elevation: 108 ft.
Relative: Higher

Site Name : 1642447 | 1642448 | 1642449
47.23803, -122.436797
WA

Database(s) : [WELLS - WA] ***(cont.)***

Envirosite ID: 47784298
EPA ID: N/R

WELLS - WA ***(cont.)***

Well Diameter Quarter :	N/R
Well Dept Quarter :	45
Well Owner Name :	American Life | Associated Earth Sciences
Driller Number :	N/R
Section/Township/Range :	SEC 37, TWP 20N, RNG 03E
Range Fraction Number :	N/R
QTR Section CD :	SW
QTR QTR Section CD :	SW
Tax Parcel Number :	N/R
Last Update :	2010-04-27
WRIA Number :	10
Last Date in Agency List :	2023-01-12

Well Tag Number :	N/R
NIT ID Number :	SE06748
Well Type Code :	R
Well Address :	2413 Pacific Ave, Tacoma 98418
County ID :	53
Region Code :	2
Well Completion Date :	2010-03-19
Well Log Received Date :	2010-04-15
Well Diameter Quarter :	N/R
Well Dept Quarter :	25
Well Owner Name :	American Life | Associated Earth Sciences
Driller Number :	N/R
Section/Township/Range :	SEC 37, TWP 20N, RNG 03E
Range Fraction Number :	N/R
QTR Section CD :	SW
QTR QTR Section CD :	SW
Tax Parcel Number :	N/R
Last Update :	2010-04-27
WRIA Number :	10
Last Date in Agency List :	2023-01-12

Well Tag Number :	N/R
NIT ID Number :	AE08768
Well Type Code :	A
Well Address :	2413 Pacific Ave, Tacoma 98418
County ID :	53
Region Code :	2
Well Completion Date :	2010-03-19
Well Log Received Date :	2010-04-15
Well Diameter Quarter :	8
Well Dept Quarter :	25
Well Owner Name :	American Life | Associated Earth Sciences
Driller Number :	N/R
Section/Township/Range :	SEC 37, TWP 20N, RNG 03E
Range Fraction Number :	N/R
QTR Section CD :	SW
QTR QTR Section CD :	SW
Tax Parcel Number :	N/R
Last Update :	2010-04-27
WRIA Number :	10
Last Date in Agency List :	2023-01-12

Map Id: O125
Direction: SSW
Distance: 0.907 mi., 4790 ft.
Elevation: 108 ft.
Relative: Higher

Site Name : 1642447 | 1642448 | 1642449
47.23803, -122.436797
WA

Database(s) : [WELLS - WA] ***(cont.)***

Envirosite ID: 47784298
EPA ID: N/R

WELLS - WA ***(cont.)***

Well Tag Number :	N/R
NIT ID Number :	SE63451
Well Type Code :	R
Well Address :	2515 Jefferson Ave
County ID :	53
Region Code :	4
Well Completion Date :	2017-09-22
Well Log Received Date :	2017-10-13
Well Diameter Quarter :	2.25
Well Dept Quarter :	15
Well Owner Name :	Keppner Group
Driller Number :	2914
Section/Township/Range :	SEC 37, TWP 20N, RNG 03E
Range Fraction Number :	N/R
QTR Section CD :	SW
QTR QTR Section CD :	SW
Tax Parcel Number :	2025080010
Last Update :	2017-10-16
WRIA Number :	10
Last Date in Agency List :	2023-01-12

Well Tag Number :	N/R
NIT ID Number :	N/R
Well Type Code :	R
Well Address :	N/R
County ID :	53
Region Code :	2
Well Completion Date :	N/R
Well Log Received Date :	N/R
Well Diameter Quarter :	N/R
Well Dept Quarter :	N/R
Well Owner Name :	SHELL
Driller Number :	N/R
Section/Township/Range :	SEC 37, TWP 20N, RNG 03E
Range Fraction Number :	N/R
QTR Section CD :	SW
QTR QTR Section CD :	SW
Tax Parcel Number :	N/R
Last Update :	N/R
WRIA Number :	10
Last Date in Agency List :	2023-01-12

Well Tag Number :	N/R
NIT ID Number :	AE45093
Well Type Code :	A
Well Address :	2515 Jefferson Ave
County ID :	53
Region Code :	4
Well Completion Date :	2017-09-22
Well Log Received Date :	2017-10-13
Well Diameter Quarter :	2.25
Well Dept Quarter :	15
Well Owner Name :	Keppner Group
Driller Number :	2914
Section/Township/Range :	SEC 37, TWP 20N, RNG 03E

Map Id: O125
Direction: SSW
Distance: 0.907 mi., 4790 ft.
Elevation: 108 ft.
Relative: Higher

Site Name : 1642447 | 1642448 | 1642449
47.23803, -122.436797
WA

Database(s) : [WELLS - WA] ***(cont.)***

Envirosite ID: 47784298
EPA ID: N/R

WELLS - WA ***(cont.)***

Range Fraction Number :	N/R
QTR Section CD :	SW
QTR QTR Section CD :	SW
Tax Parcel Number :	2025080010
Last Update :	2017-10-16
WRIA Number :	10
Last Date in Agency List :	2023-01-12

Well Tag Number :	N/R
NIT ID Number :	AE45093
Well Type Code :	A
Well Address :	2515 Jefferson Ave
County ID :	53
Region Code :	4
Well Completion Date :	2017-09-22
Well Log Received Date :	2017-10-13
Well Diameter Quarter :	2.25
Well Dept Quarter :	10
Well Owner Name :	Keppner Group
Driller Number :	2914
Section/Township/Range :	SEC 37, TWP 20N, RNG 03E
Range Fraction Number :	N/R
QTR Section CD :	SW
QTR QTR Section CD :	SW
Tax Parcel Number :	2025080010
Last Update :	2017-10-16
WRIA Number :	10
Last Date in Agency List :	2023-01-12

Well Tag Number :	N/R
NIT ID Number :	SE06748
Well Type Code :	R
Well Address :	2413 Pacific Ave, Tacoma 98418
County ID :	53
Region Code :	2
Well Completion Date :	2010-03-19
Well Log Received Date :	2010-04-15
Well Diameter Quarter :	N/R
Well Dept Quarter :	20
Well Owner Name :	American Life | Associated Earth Sciences
Driller Number :	N/R
Section/Township/Range :	SEC 37, TWP 20N, RNG 03E
Range Fraction Number :	N/R
QTR Section CD :	SW
QTR QTR Section CD :	SW
Tax Parcel Number :	N/R
Last Update :	2010-04-27
WRIA Number :	10
Last Date in Agency List :	2023-01-12

Well Tag Number :	N/R
NIT ID Number :	N/R
Well Type Code :	R
Well Address :	N/R

Map Id: O125
Direction: SSW
Distance: 0.907 mi., 4790 ft.
Elevation: 108 ft.
Relative: Higher

Site Name : 1642447 | 1642448 | 1642449
47.23803, -122.436797
WA

Database(s) : [WELLS - WA] ***(cont.)***

Envirosite ID: 47784298
EPA ID: N/R

WELLS - WA ***(cont.)***

County ID :	53
Region Code :	2
Well Completion Date :	N/R
Well Log Received Date :	N/R
Well Diameter Quarter :	N/R
Well Dept Quarter :	N/R
Well Owner Name :	SHELL
Driller Number :	N/R
Section/Township/Range :	SEC 37, TWP 20N, RNG 03E
Range Fraction Number :	N/R
QTR Section CD :	SW
QTR QTR Section CD :	SW
Tax Parcel Number :	N/R
Last Update :	N/R
WRIA Number :	10
Last Date in Agency List :	2023-01-12

Well Tag Number :	N/R
NIT ID Number :	AE45093
Well Type Code :	A
Well Address :	2515 Jefferson Ave
County ID :	53
Region Code :	4
Well Completion Date :	2017-09-22
Well Log Received Date :	2017-10-13
Well Diameter Quarter :	2.25
Well Dept Quarter :	15
Well Owner Name :	Keppner Group
Driller Number :	2914
Section/Township/Range :	SEC 37, TWP 20N, RNG 03E
Range Fraction Number :	N/R
QTR Section CD :	SW
QTR QTR Section CD :	SW
Tax Parcel Number :	2025080010
Last Update :	2017-10-16
WRIA Number :	10
Last Date in Agency List :	2023-01-12

Map Id: 126
Direction: NNE
Distance: 0.907 mi., 4791 ft.
Elevation: 15 ft.
Relative: Lower

Site Name : 804755 | 804757 | 804759
47.266908, -122.42265
WA

Database(s) : [WELLS - WA]

Envirosite ID: 47816422
EPA ID: N/R

WELLS - WA

Well Tag Number :	N/R
NIT ID Number :	SE45178
Well Type Code :	R
Well Address :	East F Street & East 7th Street, Tacoma 98421

Map Id: 126
Direction: NNE
Distance: 0.907 mi., 4791 ft.
Elevation: 15 ft.
Relative: Lower

Site Name : 804755 | 804757 | 804759
47.266908, -122.42265
WA

Database(s) : [WELLS - WA] ***(cont.)***

Envirosite ID: 47816422
EPA ID: N/R

WELLS - WA ***(cont.)***

County ID :	53
Region Code :	2
Well Completion Date :	2012-04-30
Well Log Received Date :	2012-05-09
Well Diameter Quarter :	N/R
Well Dept Quarter :	31.5
Well Owner Name :	Shell Oil Company
Driller Number :	N/R
Section/Township/Range :	SEC 33, TWP 21N, RNG 03E
Range Fraction Number :	N/R
QTR Section CD :	NE
QTR QTR Section CD :	SE
Tax Parcel Number :	6375000040
Last Update :	2012-07-30
WRIA Number :	10
Last Date in Agency List :	2023-01-12

Well Tag Number :	N/R
NIT ID Number :	AE17275
Well Type Code :	A
Well Address :	East F Street & East 7th Street, Tacoma 98421
County ID :	53
Region Code :	2
Well Completion Date :	2012-04-20
Well Log Received Date :	2012-05-09
Well Diameter Quarter :	N/R
Well Dept Quarter :	31.5
Well Owner Name :	Shell Oil Company
Driller Number :	N/R
Section/Township/Range :	SEC 33, TWP 21N, RNG 03E
Range Fraction Number :	N/R
QTR Section CD :	NE
QTR QTR Section CD :	SE
Tax Parcel Number :	6375000040
Last Update :	2012-07-30
WRIA Number :	10
Last Date in Agency List :	2023-01-12

Well Tag Number :	N/R
NIT ID Number :	SE45178
Well Type Code :	R
Well Address :	East F Street & East 7th Street, Tacoma 98421
County ID :	53
Region Code :	2
Well Completion Date :	2012-04-30
Well Log Received Date :	2012-05-09
Well Diameter Quarter :	N/R
Well Dept Quarter :	31.5
Well Owner Name :	Shell Oil Company
Driller Number :	N/R
Section/Township/Range :	SEC 33, TWP 21N, RNG 03E
Range Fraction Number :	N/R
QTR Section CD :	NE
QTR QTR Section CD :	SE
Tax Parcel Number :	6375000040

Map Id: 126
Direction: NNE
Distance: 0.907 mi., 4791 ft.
Elevation: 15 ft.
Relative: Lower

Site Name : 804755 | 804757 | 804759
47.266908, -122.42265
WA

Database(s) : [WELLS - WA] ***(cont.)***

Envirosite ID: 47816422
EPA ID: N/R

WELLS - WA ***(cont.)***

Last Update :	2012-07-30
WRIA Number :	10
Last Date in Agency List :	2023-01-12

Map Id: 127
Direction: SW
Distance: 0.912 mi., 4815 ft.
Elevation: 298 ft.
Relative: Higher

Site Name : 1561900 | 1917664 | 360889
47.240722, -122.444534
WA

Database(s) : [WELLS - WA]

Envirosite ID: 47903367
EPA ID: N/R

WELLS - WA

Well Tag Number :	AFR180
NIT ID Number :	R038537
Well Type Code :	R
Well Address :	N/R
County ID :	33
Region Code :	1
Well Completion Date :	2003-02-26
Well Log Received Date :	2003-03-03
Well Diameter Quarter :	N/R
Well Dept Quarter :	N/R
Well Owner Name :	WA STATE HISTORICAL SOCIETY
Driller Number :	N/R
Section/Township/Range :	SEC 08, TWP 20N, RNG 03E
Range Fraction Number :	N/R
QTR Section CD :	NE
QTR QTR Section CD :	NE
Tax Parcel Number :	N/R
Last Update :	2003-05-30
WRIA Number :	10
Last Date in Agency List :	2023-01-12

Well Tag Number :	AFR210
NIT ID Number :	R038537
Well Type Code :	R
Well Address :	N/R
County ID :	33
Region Code :	1
Well Completion Date :	2003-02-26
Well Log Received Date :	2003-03-03
Well Diameter Quarter :	N/R
Well Dept Quarter :	N/R
Well Owner Name :	WA STATE HISTORICAL SOCIETY
Driller Number :	N/R
Section/Township/Range :	SEC 08, TWP 20N, RNG 03E
Range Fraction Number :	N/R
QTR Section CD :	NE
QTR QTR Section CD :	NE
Tax Parcel Number :	N/R

Map Id: 127
Direction: SW
Distance: 0.912 mi., 4815 ft.
Elevation: 298 ft.
Relative: Higher

Site Name : 1561900 | 1917664 | 360889
47.240722, -122.444534
WA

Database(s) : [WELLS - WA] ***(cont.)***

Envirosite ID: 47903367
EPA ID: N/R

WELLS - WA ***(cont.)***

Last Update :	2003-05-30
WRIA Number :	10
Last Date in Agency List :	2023-01-12

Well Tag Number :	BJZ075
NIT ID Number :	AE42120
Well Type Code :	A
Well Address :	2505 COURT G
County ID :	53
Region Code :	2
Well Completion Date :	2017-03-23
Well Log Received Date :	2019-09-06
Well Diameter Quarter :	0
Well Dept Quarter :	35
Well Owner Name :	Tacoma Housing Authority
Driller Number :	3166
Section/Township/Range :	SEC 08, TWP 20N, RNG 03E
Range Fraction Number :	N/R
QTR Section CD :	NE
QTR QTR Section CD :	NE
Tax Parcel Number :	N/R
Last Update :	2019-09-16
WRIA Number :	10
Last Date in Agency List :	2023-01-12

Well Tag Number :	BJZ075
NIT ID Number :	RE12490
Well Type Code :	R
Well Address :	2505 COURT G
County ID :	53
Region Code :	2
Well Completion Date :	2016-03-03
Well Log Received Date :	2016-05-02
Well Diameter Quarter :	8
Well Dept Quarter :	35
Well Owner Name :	Tacoma Housing Authority
Driller Number :	3021
Section/Township/Range :	SEC 08, TWP 20N, RNG 03E
Range Fraction Number :	N/R
QTR Section CD :	NE
QTR QTR Section CD :	NE
Tax Parcel Number :	N/R
Last Update :	2016-05-25
WRIA Number :	10
Last Date in Agency List :	2023-01-12

Map Id: 128
Direction: W
Distance: 0.913 mi., 4823 ft.
Elevation: 360 ft.
Relative: Higher

Site Name : 1599965 | 1599966 | 1599975
47.248346, -122.451109
WA

Database(s) : [WELLS - WA]

Envirosite ID: 47806211
EPA ID: N/R

WELLS - WA

Well Tag Number :	N/R
NIT ID Number :	E002719
Well Type Code :	R
Well Address :	2211 6TH AVE, MILTON 98354
County ID :	53
Region Code :	2
Well Completion Date :	2006-08-09
Well Log Received Date :	2006-09-05
Well Diameter Quarter :	0.75
Well Dept Quarter :	8
Well Owner Name :	PIERRE EHMKE
Driller Number :	N/R
Section/Township/Range :	SEC 05, TWP 20N, RNG 03E
Range Fraction Number :	N/R
QTR Section CD :	SE
QTR QTR Section CD :	NW
Tax Parcel Number :	N/R
Last Update :	2006-09-08
WRIA Number :	10
Last Date in Agency List :	2023-01-12

Well Tag Number :	N/R
NIT ID Number :	SE09533
Well Type Code :	R
Well Address :	South MLK and South 17th Street, Tacoma 98405
County ID :	53
Region Code :	2
Well Completion Date :	2011-04-13
Well Log Received Date :	2011-06-22
Well Diameter Quarter :	N/R
Well Dept Quarter :	26.5
Well Owner Name :	Franciscan Health Services
Driller Number :	N/R
Section/Township/Range :	SEC 05, TWP 20N, RNG 03E
Range Fraction Number :	N/R
QTR Section CD :	SE
QTR QTR Section CD :	NW
Tax Parcel Number :	N/R
Last Update :	2011-07-11
WRIA Number :	10
Last Date in Agency List :	2023-01-12

Well Tag Number :	N/R
NIT ID Number :	SE09533
Well Type Code :	R
Well Address :	South MLK and South 17th Street, Tacoma 98405
County ID :	53
Region Code :	2
Well Completion Date :	2011-04-13
Well Log Received Date :	2011-06-22
Well Diameter Quarter :	N/R
Well Dept Quarter :	36.5
Well Owner Name :	Franciscan Health Services
Driller Number :	N/R
Section/Township/Range :	SEC 05, TWP 20N, RNG 03E

Map Id: 128
Direction: W
Distance: 0.913 mi., 4823 ft.
Elevation: 360 ft.
Relative: Higher

Site Name : 1599965 | 1599966 | 1599975
47.248346, -122.451109
WA

Database(s) : [WELLS - WA] ***(cont.)***

Envirosite ID: 47806211
EPA ID: N/R

WELLS - WA ***(cont.)***

Range Fraction Number :	N/R
QTR Section CD :	SE
QTR QTR Section CD :	NW
Tax Parcel Number :	N/R
Last Update :	2011-07-11
WRIA Number :	10
Last Date in Agency List :	2023-01-12

Well Tag Number :	N/R
NIT ID Number :	se59876
Well Type Code :	R
Well Address :	3114 SOUTH L STREET
County ID :	53
Region Code :	2
Well Completion Date :	2016-10-12
Well Log Received Date :	2016-11-02
Well Diameter Quarter :	6
Well Dept Quarter :	15
Well Owner Name :	Tacoma Community House
Driller Number :	2684
Section/Township/Range :	SEC 05, TWP 20N, RNG 03E
Range Fraction Number :	N/R
QTR Section CD :	SE
QTR QTR Section CD :	NW
Tax Parcel Number :	N/R
Last Update :	2016-12-21
WRIA Number :	10
Last Date in Agency List :	2023-01-12

Well Tag Number :	N/R
NIT ID Number :	AE39747
Well Type Code :	A
Well Address :	3114 S L STREET
County ID :	53
Region Code :	2
Well Completion Date :	2016-10-12
Well Log Received Date :	2016-11-02
Well Diameter Quarter :	6
Well Dept Quarter :	15
Well Owner Name :	Tacoma Community House
Driller Number :	2684
Section/Township/Range :	SEC 05, TWP 20N, RNG 03E
Range Fraction Number :	N/R
QTR Section CD :	SE
QTR QTR Section CD :	NW
Tax Parcel Number :	N/R
Last Update :	2016-12-21
WRIA Number :	10
Last Date in Agency List :	2023-01-12

Well Tag Number :	N/R
NIT ID Number :	SE59876
Well Type Code :	R
Well Address :	3114 SOUTH L STREET

Map Id: 128
Direction: W
Distance: 0.913 mi., 4823 ft.
Elevation: 360 ft.
Relative: Higher

Site Name : 1599965 | 1599966 | 1599975
47.248346, -122.451109
WA

Database(s) : [WELLS - WA] ***(cont.)***

Envirosite ID: 47806211
EPA ID: N/R

WELLS - WA ***(cont.)***

County ID :	53
Region Code :	2
Well Completion Date :	2016-10-12
Well Log Received Date :	2016-11-02
Well Diameter Quarter :	6
Well Dept Quarter :	15
Well Owner Name :	Tacoma Community House
Driller Number :	2684
Section/Township/Range :	SEC 05, TWP 20N, RNG 03E
Range Fraction Number :	N/R
QTR Section CD :	SE
QTR QTR Section CD :	NW
Tax Parcel Number :	N/R
Last Update :	2016-12-21
WRIA Number :	10
Last Date in Agency List :	2023-01-12

Well Tag Number :	N/R
NIT ID Number :	E002719
Well Type Code :	R
Well Address :	2211 6TH AVE, MILTON 98354
County ID :	53
Region Code :	2
Well Completion Date :	2006-08-09
Well Log Received Date :	2006-09-05
Well Diameter Quarter :	0.75
Well Dept Quarter :	8
Well Owner Name :	PIERRE EHMKE
Driller Number :	N/R
Section/Township/Range :	SEC 05, TWP 20N, RNG 03E
Range Fraction Number :	N/R
QTR Section CD :	SE
QTR QTR Section CD :	NW
Tax Parcel Number :	N/R
Last Update :	2006-09-08
WRIA Number :	10
Last Date in Agency List :	2023-01-12

Well Tag Number :	N/R
NIT ID Number :	AE12827
Well Type Code :	A
Well Address :	South MLK and South 17th Street, Tacoma 98405
County ID :	53
Region Code :	2
Well Completion Date :	2011-04-13
Well Log Received Date :	2011-06-22
Well Diameter Quarter :	N/R
Well Dept Quarter :	36.5
Well Owner Name :	Franciscan Health Services
Driller Number :	N/R
Section/Township/Range :	SEC 05, TWP 20N, RNG 03E
Range Fraction Number :	N/R
QTR Section CD :	SE
QTR QTR Section CD :	NW
Tax Parcel Number :	N/R

Map Id: 128
Direction: W
Distance: 0.913 mi., 4823 ft.
Elevation: 360 ft.
Relative: Higher

Site Name : 1599965 | 1599966 | 1599975
47.248346, -122.451109
WA

Database(s) : [WELLS - WA] ***(cont.)***

Envirosite ID: 47806211
EPA ID: N/R

WELLS - WA ***(cont.)***

Last Update :	2011-07-11
WRIA Number :	10
Last Date in Agency List :	2023-01-12

Well Tag Number :	N/R
NIT ID Number :	AE39747
Well Type Code :	A
Well Address :	3114 S L STREET
County ID :	53
Region Code :	2
Well Completion Date :	2016-10-12
Well Log Received Date :	2016-11-02
Well Diameter Quarter :	6
Well Dept Quarter :	15
Well Owner Name :	Tacoma Community House
Driller Number :	2684
Section/Township/Range :	SEC 05, TWP 20N, RNG 03E
Range Fraction Number :	N/R
QTR Section CD :	SE
QTR QTR Section CD :	NW
Tax Parcel Number :	N/R
Last Update :	2016-12-21
WRIA Number :	10
Last Date in Agency List :	2023-01-12

Well Tag Number :	N/R
NIT ID Number :	SE59876
Well Type Code :	R
Well Address :	3114 SOUTH L STREET
County ID :	53
Region Code :	2
Well Completion Date :	2016-10-12
Well Log Received Date :	2016-11-02
Well Diameter Quarter :	6
Well Dept Quarter :	15
Well Owner Name :	Tacoma Community House
Driller Number :	2684
Section/Township/Range :	SEC 05, TWP 20N, RNG 03E
Range Fraction Number :	N/R
QTR Section CD :	SE
QTR QTR Section CD :	NW
Tax Parcel Number :	N/R
Last Update :	2016-12-21
WRIA Number :	10
Last Date in Agency List :	2023-01-12

Well Tag Number :	N/R
NIT ID Number :	AE12827
Well Type Code :	A
Well Address :	South MLK and South 17th Street, Tacoma 98405
County ID :	53
Region Code :	2
Well Completion Date :	2011-04-13
Well Log Received Date :	2011-06-22

Map Id: 128
Direction: W
Distance: 0.913 mi., 4823 ft.
Elevation: 360 ft.
Relative: Higher

Site Name : 1599965 | 1599966 | 1599975
47.248346, -122.451109
WA

Database(s) : [WELLS - WA] ***(cont.)***

Envirosite ID: 47806211
EPA ID: N/R

WELLS - WA ***(cont.)***

Well Diameter Quarter :	N/R
Well Dept Quarter :	26.5
Well Owner Name :	Franciscan Health Services
Driller Number :	N/R
Section/Township/Range :	SEC 05, TWP 20N, RNG 03E
Range Fraction Number :	N/R
QTR Section CD :	SE
QTR QTR Section CD :	NW
Tax Parcel Number :	N/R
Last Update :	2011-07-11
WRIA Number :	10
Last Date in Agency List :	2023-01-12

Well Tag Number :	N/R
NIT ID Number :	SE09533
Well Type Code :	R
Well Address :	South MLK and South 17th Street, Tacoma 98405
County ID :	53
Region Code :	2
Well Completion Date :	2011-04-13
Well Log Received Date :	2011-06-22
Well Diameter Quarter :	N/R
Well Dept Quarter :	36.5
Well Owner Name :	Franciscan Health Services
Driller Number :	N/R
Section/Township/Range :	SEC 05, TWP 20N, RNG 03E
Range Fraction Number :	N/R
QTR Section CD :	SE
QTR QTR Section CD :	NW
Tax Parcel Number :	N/R
Last Update :	2011-07-11
WRIA Number :	10
Last Date in Agency List :	2023-01-12

Well Tag Number :	N/R
NIT ID Number :	SE09533
Well Type Code :	R
Well Address :	South MLK and South 17th Street, Tacoma 98405
County ID :	53
Region Code :	2
Well Completion Date :	2011-04-13
Well Log Received Date :	2011-06-22
Well Diameter Quarter :	N/R
Well Dept Quarter :	26.5
Well Owner Name :	Franciscan Health Services
Driller Number :	N/R
Section/Township/Range :	SEC 05, TWP 20N, RNG 03E
Range Fraction Number :	N/R
QTR Section CD :	SE
QTR QTR Section CD :	NW
Tax Parcel Number :	N/R
Last Update :	2011-07-11
WRIA Number :	10
Last Date in Agency List :	2023-01-12

Map Id: 128
Direction: W
Distance: 0.913 mi., 4823 ft.
Elevation: 360 ft.
Relative: Higher

Site Name : 1599965 | 1599966 | 1599975
47.248346, -122.451109
WA

Database(s) : [WELLS - WA] ***(cont.)***

Envirosite ID: 47806211
EPA ID: N/R

WELLS - WA ***(cont.)***

Well Tag Number :	N/R
NIT ID Number :	AE12827
Well Type Code :	A
Well Address :	South MLK and South 17th Street, Tacoma 98405
County ID :	53
Region Code :	2
Well Completion Date :	2011-04-13
Well Log Received Date :	2011-06-22
Well Diameter Quarter :	N/R
Well Dept Quarter :	26.5
Well Owner Name :	Franciscan Health Services
Driller Number :	N/R
Section/Township/Range :	SEC 05, TWP 20N, RNG 03E
Range Fraction Number :	N/R
QTR Section CD :	SE
QTR QTR Section CD :	NW
Tax Parcel Number :	N/R
Last Update :	2011-07-11
WRIA Number :	10
Last Date in Agency List :	2023-01-12

Well Tag Number :	N/R
NIT ID Number :	AE39747
Well Type Code :	A
Well Address :	3114 S L STREET
County ID :	53
Region Code :	2
Well Completion Date :	2016-10-12
Well Log Received Date :	2016-11-02
Well Diameter Quarter :	6
Well Dept Quarter :	15
Well Owner Name :	Tacoma Community House
Driller Number :	2684
Section/Township/Range :	SEC 05, TWP 20N, RNG 03E
Range Fraction Number :	N/R
QTR Section CD :	SE
QTR QTR Section CD :	NW
Tax Parcel Number :	N/R
Last Update :	2016-12-21
WRIA Number :	10
Last Date in Agency List :	2023-01-12

Well Tag Number :	N/R
NIT ID Number :	se59876
Well Type Code :	R
Well Address :	3114 SOUTH L STREET
County ID :	53
Region Code :	2
Well Completion Date :	2016-10-12
Well Log Received Date :	2016-11-02
Well Diameter Quarter :	6
Well Dept Quarter :	15
Well Owner Name :	Tacoma Community House
Driller Number :	2684
Section/Township/Range :	SEC 05, TWP 20N, RNG 03E

Map Id: 128
Direction: W
Distance: 0.913 mi., 4823 ft.
Elevation: 360 ft.
Relative: Higher

Site Name : 1599965 | 1599966 | 1599975
47.248346, -122.451109
WA

Database(s) : [WELLS - WA] ***(cont.)***

Envirosite ID: 47806211
EPA ID: N/R

WELLS - WA ***(cont.)***

Range Fraction Number :	N/R
QTR Section CD :	SE
QTR QTR Section CD :	NW
Tax Parcel Number :	N/R
Last Update :	2016-12-21
WRIA Number :	10
Last Date in Agency List :	2023-01-12

Well Tag Number :	N/R
NIT ID Number :	SE09533
Well Type Code :	R
Well Address :	South MLK and South 17th Street, Tacoma 98405
County ID :	53
Region Code :	2
Well Completion Date :	2011-04-13
Well Log Received Date :	2011-06-22
Well Diameter Quarter :	N/R
Well Dept Quarter :	36.5
Well Owner Name :	Franciscan Health Services
Driller Number :	N/R
Section/Township/Range :	SEC 05, TWP 20N, RNG 03E
Range Fraction Number :	N/R
QTR Section CD :	SE
QTR QTR Section CD :	NW
Tax Parcel Number :	N/R
Last Update :	2011-07-11
WRIA Number :	10
Last Date in Agency List :	2023-01-12

Map Id: 129
Direction: S
Distance: 0.923 mi., 4875 ft.
Elevation: 114 ft.
Relative: Higher

Site Name : 1043388 | 1043392 | 1043396
47.236603, -122.428809
WA

Database(s) : [WELLS - WA]

Envirosite ID: 47776448
EPA ID: N/R

WELLS - WA

Details for this site have been truncated due to the large number of available details for this site within this dataset. For the complete details for this site, contact your Envirosite account representative for a complimentary site report containing all of the details available.

Well Tag Number :	N/R
NIT ID Number :	AE51452
Well Type Code :	A
Well Address :	505 Puyallup Ave
County ID :	53
Region Code :	2
Well Completion Date :	2018-10-01
Well Log Received Date :	2019-01-18
Well Diameter Quarter :	8

Map Id: 129
Direction: S
Distance: 0.923 mi., 4875 ft.
Elevation: 114 ft.
Relative: Higher

Site Name : 1043388 | 1043392 | 1043396
47.236603, -122.428809
WA

Database(s) : [WELLS - WA] ***(cont.)***

Envirosite ID: 47776448
EPA ID: N/R

WELLS - WA ***(cont.)***

Well Dept Quarter :	25
Well Owner Name :	Martin T & Betty Ttee & Brunner Gayle
Driller Number :	3203
Section/Township/Range :	SEC 09, TWP 20N, RNG 03E
Range Fraction Number :	N/R
QTR Section CD :	NE
QTR QTR Section CD :	NW
Tax Parcel Number :	2074230010
Last Update :	2019-01-22
WRIA Number :	10
Last Date in Agency List :	2023-01-12

Well Tag Number :	N/R
NIT ID Number :	SE67731
Well Type Code :	R
Well Address :	505 Puyallup Ave
County ID :	53
Region Code :	2
Well Completion Date :	2018-09-25
Well Log Received Date :	2019-01-18
Well Diameter Quarter :	2.25
Well Dept Quarter :	12
Well Owner Name :	Martin T & Betty Ttee & Brunner Gayle
Driller Number :	3203
Section/Township/Range :	SEC 09, TWP 20N, RNG 03E
Range Fraction Number :	N/R
QTR Section CD :	NE
QTR QTR Section CD :	NW
Tax Parcel Number :	2074230010
Last Update :	2019-01-22
WRIA Number :	10
Last Date in Agency List :	2023-01-12

Well Tag Number :	N/R
NIT ID Number :	SE54090
Well Type Code :	R
Well Address :	E G Street And E 26th
County ID :	53
Region Code :	2
Well Completion Date :	2015-03-10
Well Log Received Date :	2015-11-05
Well Diameter Quarter :	8
Well Dept Quarter :	36
Well Owner Name :	City Of Tacoma-Tacoma Rail
Driller Number :	3021
Section/Township/Range :	SEC 09, TWP 20N, RNG 03E
Range Fraction Number :	N/R
QTR Section CD :	NE
QTR QTR Section CD :	NW
Tax Parcel Number :	N/R
Last Update :	2015-12-23
WRIA Number :	10
Last Date in Agency List :	2023-01-12

Map Id: 129
Direction: S
Distance: 0.923 mi., 4875 ft.
Elevation: 114 ft.
Relative: Higher

Site Name : 1043388 | 1043392 | 1043396
47.236603, -122.428809
WA

Database(s) : [WELLS - WA] ***(cont.)***

Envirosite ID: 47776448
EPA ID: N/R

WELLS - WA ***(cont.)***

Well Tag Number :	N/R
NIT ID Number :	AE51452
Well Type Code :	A
Well Address :	505 Puyallup Ave
County ID :	53
Region Code :	2
Well Completion Date :	2018-10-01
Well Log Received Date :	2019-01-18
Well Diameter Quarter :	2.25
Well Dept Quarter :	13
Well Owner Name :	Martin T & Betty Ttee & Brunner Gayle
Driller Number :	3203
Section/Township/Range :	SEC 09, TWP 20N, RNG 03E
Range Fraction Number :	N/R
QTR Section CD :	NE
QTR QTR Section CD :	NW
Tax Parcel Number :	2074230010
Last Update :	2019-01-22
WRIA Number :	10
Last Date in Agency List :	2023-01-12

Well Tag Number :	N/R
NIT ID Number :	EE05707
Well Type Code :	R
Well Address :	E D St
County ID :	53
Region Code :	2
Well Completion Date :	2015-08-10
Well Log Received Date :	2015-09-29
Well Diameter Quarter :	2.25
Well Dept Quarter :	18
Well Owner Name :	Time In Space LLC
Driller Number :	0
Section/Township/Range :	SEC 09, TWP 20N, RNG 03E
Range Fraction Number :	N/R
QTR Section CD :	NE
QTR QTR Section CD :	NW
Tax Parcel Number :	N/R
Last Update :	2015-10-01
WRIA Number :	10
Last Date in Agency List :	2023-01-12

Well Tag Number :	N/R
NIT ID Number :	SE54949
Well Type Code :	R
Well Address :	1301 E 21st St
County ID :	53
Region Code :	2
Well Completion Date :	2015-06-05
Well Log Received Date :	2015-08-18
Well Diameter Quarter :	2
Well Dept Quarter :	20
Well Owner Name :	BNSF
Driller Number :	0
Section/Township/Range :	SEC 09, TWP 20N, RNG 03E

Map Id: 129
Direction: S
Distance: 0.923 mi., 4875 ft.
Elevation: 114 ft.
Relative: Higher

Site Name : 1043388 | 1043392 | 1043396
47.236603, -122.428809
WA

Database(s) : [WELLS - WA] ***(cont.)***

Envirosite ID: 47776448
EPA ID: N/R

WELLS - WA ***(cont.)***

Range Fraction Number :	N/R
QTR Section CD :	NE
QTR QTR Section CD :	NW
Tax Parcel Number :	N/R
Last Update :	2015-10-02
WRIA Number :	10
Last Date in Agency List :	2023-01-12

Well Tag Number :	N/R
NIT ID Number :	AE04854
Well Type Code :	A
Well Address :	610 E 21st Street, Tacoma 98421
County ID :	53
Region Code :	2
Well Completion Date :	2008-12-09
Well Log Received Date :	2008-12-15
Well Diameter Quarter :	2
Well Dept Quarter :	12
Well Owner Name :	BNSF | GeoEngineers
Driller Number :	N/R
Section/Township/Range :	SEC 09, TWP 20N, RNG 03E
Range Fraction Number :	N/R
QTR Section CD :	NE
QTR QTR Section CD :	NW
Tax Parcel Number :	8950001723
Last Update :	2009-02-13
WRIA Number :	10
Last Date in Agency List :	2023-01-12

Well Tag Number :	N/R
NIT ID Number :	R047662
Well Type Code :	R
Well Address :	2301 E D ST, TACOMA
County ID :	53
Region Code :	2
Well Completion Date :	2001-01-18
Well Log Received Date :	2001-02-13
Well Diameter Quarter :	2
Well Dept Quarter :	12
Well Owner Name :	STEVE POINDEXTER
Driller Number :	N/R
Section/Township/Range :	SEC 09, TWP 20N, RNG 03E
Range Fraction Number :	N/R
QTR Section CD :	NE
QTR QTR Section CD :	NW
Tax Parcel Number :	N/R
Last Update :	2001-11-15
WRIA Number :	10
Last Date in Agency List :	2023-01-12

Well Tag Number :	BJE972
NIT ID Number :	RE12034
Well Type Code :	R
Well Address :	TACOMA RAIL YARD

Map Id: 129
Direction: S
Distance: 0.923 mi., 4875 ft.
Elevation: 114 ft.
Relative: Higher

Site Name : 1043388 | 1043392 | 1043396
47.236603, -122.428809
WA

Database(s) : [WELLS - WA] ***(cont.)***

Envirosite ID: 47776448
EPA ID: N/R

WELLS - WA ***(cont.)***

County ID :	53
Region Code :	2
Well Completion Date :	2015-11-13
Well Log Received Date :	2016-03-15
Well Diameter Quarter :	2
Well Dept Quarter :	15
Well Owner Name :	BNSF Railway
Driller Number :	3178
Section/Township/Range :	SEC 09, TWP 20N, RNG 03E
Range Fraction Number :	N/R
QTR Section CD :	NE
QTR QTR Section CD :	NW
Tax Parcel Number :	N/R
Last Update :	2016-04-13
WRIA Number :	10
Last Date in Agency List :	2023-01-12

Well Tag Number :	N/R
NIT ID Number :	SE54949
Well Type Code :	R
Well Address :	1301 E 21st St
County ID :	53
Region Code :	2
Well Completion Date :	2015-06-05
Well Log Received Date :	2015-08-18
Well Diameter Quarter :	2
Well Dept Quarter :	20
Well Owner Name :	BNSF
Driller Number :	0
Section/Township/Range :	SEC 09, TWP 20N, RNG 03E
Range Fraction Number :	N/R
QTR Section CD :	NE
QTR QTR Section CD :	NW
Tax Parcel Number :	N/R
Last Update :	2016-02-08
WRIA Number :	10
Last Date in Agency List :	2023-01-12

Well Tag Number :	N/R
NIT ID Number :	AE32510
Well Type Code :	A
Well Address :	509 Puyallup Ave
County ID :	53
Region Code :	2
Well Completion Date :	2015-07-21
Well Log Received Date :	2015-08-18
Well Diameter Quarter :	2.25
Well Dept Quarter :	20
Well Owner Name :	Todd Brunner
Driller Number :	0
Section/Township/Range :	SEC 09, TWP 20N, RNG 03E
Range Fraction Number :	N/R
QTR Section CD :	NE
QTR QTR Section CD :	NW
Tax Parcel Number :	N/R

Map Id: 129
Direction: S
Distance: 0.923 mi., 4875 ft.
Elevation: 114 ft.
Relative: Higher

Site Name : 1043388 | 1043392 | 1043396
47.236603, -122.428809
WA

Database(s) : [WELLS - WA] ***(cont.)***

Envirosite ID: 47776448
EPA ID: N/R

WELLS - WA ***(cont.)***

Last Update :	2015-09-02
WRIA Number :	10
Last Date in Agency List :	2023-01-12

Well Tag Number :	BHE428
NIT ID Number :	RE06958
Well Type Code :	R
Well Address :	2110 East, Tacoma 98421
County ID :	53
Region Code :	2
Well Completion Date :	2012-05-14
Well Log Received Date :	2012-06-07
Well Diameter Quarter :	8.25
Well Dept Quarter :	20
Well Owner Name :	American Plating
Driller Number :	N/R
Section/Township/Range :	SEC 09, TWP 20N, RNG 03E
Range Fraction Number :	N/R
QTR Section CD :	NE
QTR QTR Section CD :	NW
Tax Parcel Number :	N/R
Last Update :	2012-07-31
WRIA Number :	10
Last Date in Agency List :	2023-01-12

Well Tag Number :	N/R
NIT ID Number :	SE54949
Well Type Code :	R
Well Address :	1301 E 21st St
County ID :	53
Region Code :	2
Well Completion Date :	2015-06-05
Well Log Received Date :	2015-08-18
Well Diameter Quarter :	2
Well Dept Quarter :	2
Well Owner Name :	BNSF
Driller Number :	0
Section/Township/Range :	SEC 09, TWP 20N, RNG 03E
Range Fraction Number :	N/R
QTR Section CD :	NE
QTR QTR Section CD :	NW
Tax Parcel Number :	N/R
Last Update :	2015-10-02
WRIA Number :	10
Last Date in Agency List :	2023-01-12

Well Tag Number :	N/R
NIT ID Number :	S003999
Well Type Code :	R
Well Address :	E D ST, TACOMA
County ID :	53
Region Code :	2
Well Completion Date :	1999-01-18
Well Log Received Date :	N/R

Map Id: 129
Direction: S
Distance: 0.923 mi., 4875 ft.
Elevation: 114 ft.
Relative: Higher

Site Name : 1043388 | 1043392 | 1043396
47.236603, -122.428809
WA

Database(s) : [WELLS - WA] ***(cont.)***

Envirosite ID: 47776448
EPA ID: N/R

WELLS - WA ***(cont.)***

Well Diameter Quarter :	N/R
Well Dept Quarter :	N/R
Well Owner Name :	BNRR-TACOMA YARD
Driller Number :	N/R
Section/Township/Range :	SEC 09, TWP 20N, RNG 03E
Range Fraction Number :	N/R
QTR Section CD :	NE
QTR QTR Section CD :	NW
Tax Parcel Number :	N/R
Last Update :	N/R
WRIA Number :	10
Last Date in Agency List :	2023-01-12

Well Tag Number :	N/R
NIT ID Number :	AE04854
Well Type Code :	A
Well Address :	610 E 21st Street, Tacoma 98421
County ID :	53
Region Code :	2
Well Completion Date :	2008-12-08
Well Log Received Date :	2008-12-15
Well Diameter Quarter :	2
Well Dept Quarter :	12
Well Owner Name :	BNSF | GeoEngineers
Driller Number :	N/R
Section/Township/Range :	SEC 09, TWP 20N, RNG 03E
Range Fraction Number :	N/R
QTR Section CD :	NE
QTR QTR Section CD :	NW
Tax Parcel Number :	8950001723
Last Update :	2009-02-13
WRIA Number :	10
Last Date in Agency List :	2023-01-12

Well Tag Number :	N/R
NIT ID Number :	SE67731
Well Type Code :	R
Well Address :	505 Puyallup Ave
County ID :	53
Region Code :	2
Well Completion Date :	2018-09-25
Well Log Received Date :	2019-01-18
Well Diameter Quarter :	2.25
Well Dept Quarter :	12
Well Owner Name :	Martin T & Betty Ttee & Brunner Gayle
Driller Number :	3203
Section/Township/Range :	SEC 09, TWP 20N, RNG 03E
Range Fraction Number :	N/R
QTR Section CD :	NE
QTR QTR Section CD :	NW
Tax Parcel Number :	2074230010
Last Update :	2019-01-22
WRIA Number :	10
Last Date in Agency List :	2023-01-12

Map Id: 129
Direction: S
Distance: 0.923 mi., 4875 ft.
Elevation: 114 ft.
Relative: Higher

Site Name : 1043388 | 1043392 | 1043396
47.236603, -122.428809
WA

Database(s) : [WELLS - WA] ***(cont.)***

Envirosite ID: 47776448
EPA ID: N/R

WELLS - WA ***(cont.)***

Well Tag Number :	N/R
NIT ID Number :	AE51452
Well Type Code :	A
Well Address :	505 Puyallup Ave
County ID :	53
Region Code :	2
Well Completion Date :	2018-10-01
Well Log Received Date :	2019-01-18
Well Diameter Quarter :	2.25
Well Dept Quarter :	17
Well Owner Name :	Martin T & Betty Ttee & Brunner Gayle
Driller Number :	3203
Section/Township/Range :	SEC 09, TWP 20N, RNG 03E
Range Fraction Number :	N/R
QTR Section CD :	NE
QTR QTR Section CD :	NW
Tax Parcel Number :	2074230010
Last Update :	2019-01-22
WRIA Number :	10
Last Date in Agency List :	2023-01-12

Well Tag Number :	N/R
NIT ID Number :	AE32216
Well Type Code :	A
Well Address :	1301 E 21st St
County ID :	53
Region Code :	2
Well Completion Date :	2015-06-05
Well Log Received Date :	2015-08-18
Well Diameter Quarter :	2
Well Dept Quarter :	18
Well Owner Name :	BNSF
Driller Number :	0
Section/Township/Range :	SEC 09, TWP 20N, RNG 03E
Range Fraction Number :	N/R
QTR Section CD :	NE
QTR QTR Section CD :	NW
Tax Parcel Number :	N/R
Last Update :	2015-10-02
WRIA Number :	10
Last Date in Agency List :	2023-01-12

Well Tag Number :	N/R
NIT ID Number :	AE33346
Well Type Code :	A
Well Address :	E D St
County ID :	53
Region Code :	2
Well Completion Date :	2015-08-10
Well Log Received Date :	2015-09-29
Well Diameter Quarter :	2.25
Well Dept Quarter :	18
Well Owner Name :	Time In Space LLC
Driller Number :	0
Section/Township/Range :	SEC 09, TWP 20N, RNG 03E

Map Id: 129
Direction: S
Distance: 0.923 mi., 4875 ft.
Elevation: 114 ft.
Relative: Higher

Site Name : 1043388 | 1043392 | 1043396
47.236603, -122.428809
WA

Database(s) : [WELLS - WA] ***(cont.)***

Envirosite ID: 47776448
EPA ID: N/R

WELLS - WA ***(cont.)***

Range Fraction Number :	N/R
QTR Section CD :	NE
QTR QTR Section CD :	NW
Tax Parcel Number :	N/R
Last Update :	2015-10-01
WRIA Number :	10
Last Date in Agency List :	2023-01-12

Well Tag Number :	N/R
NIT ID Number :	SE03582
Well Type Code :	R
Well Address :	610 E 21st Street, Tacoma 98421
County ID :	53
Region Code :	2
Well Completion Date :	2008-11-25
Well Log Received Date :	2008-12-09
Well Diameter Quarter :	2
Well Dept Quarter :	12
Well Owner Name :	BNSF | GeoEngineers
Driller Number :	N/R
Section/Township/Range :	SEC 09, TWP 20N, RNG 03E
Range Fraction Number :	N/R
QTR Section CD :	NE
QTR QTR Section CD :	NW
Tax Parcel Number :	8950001723
Last Update :	2009-02-13
WRIA Number :	10
Last Date in Agency List :	2023-01-12

Well Tag Number :	N/R
NIT ID Number :	SE54949
Well Type Code :	R
Well Address :	1301 E 21st St
County ID :	53
Region Code :	2
Well Completion Date :	2015-06-05
Well Log Received Date :	2015-08-18
Well Diameter Quarter :	2
Well Dept Quarter :	20
Well Owner Name :	BNSF
Driller Number :	0
Section/Township/Range :	SEC 09, TWP 20N, RNG 03E
Range Fraction Number :	N/R
QTR Section CD :	NE
QTR QTR Section CD :	NW
Tax Parcel Number :	N/R
Last Update :	2015-10-02
WRIA Number :	10
Last Date in Agency List :	2023-01-12

Well Tag Number :	N/R
NIT ID Number :	AE32216
Well Type Code :	A
Well Address :	1301 E 21st St

Map Id: 129
Direction: S
Distance: 0.923 mi., 4875 ft.
Elevation: 114 ft.
Relative: Higher

Site Name : 1043388 | 1043392 | 1043396
47.236603, -122.428809
WA

Database(s) : [WELLS - WA] ***(cont.)***

Envirosite ID: 47776448
EPA ID: N/R

WELLS - WA ***(cont.)***

County ID :	53
Region Code :	2
Well Completion Date :	2015-06-05
Well Log Received Date :	2015-08-18
Well Diameter Quarter :	2
Well Dept Quarter :	20
Well Owner Name :	BNSF
Driller Number :	0
Section/Township/Range :	SEC 09, TWP 20N, RNG 03E
Range Fraction Number :	N/R
QTR Section CD :	NE
QTR QTR Section CD :	NW
Tax Parcel Number :	N/R
Last Update :	2015-10-02
WRIA Number :	10
Last Date in Agency List :	2023-01-12

Well Tag Number :	N/R
NIT ID Number :	AE32216
Well Type Code :	A
Well Address :	1301 E 21st St
County ID :	53
Region Code :	2
Well Completion Date :	2015-06-05
Well Log Received Date :	2015-08-18
Well Diameter Quarter :	2
Well Dept Quarter :	2
Well Owner Name :	BNSF
Driller Number :	0
Section/Township/Range :	SEC 09, TWP 20N, RNG 03E
Range Fraction Number :	N/R
QTR Section CD :	NE
QTR QTR Section CD :	NW
Tax Parcel Number :	N/R
Last Update :	2015-10-02
WRIA Number :	10
Last Date in Agency List :	2023-01-12

Well Tag Number :	N/R
NIT ID Number :	SE03653
Well Type Code :	R
Well Address :	610 E 21st Street, Tacoma 98421
County ID :	53
Region Code :	2
Well Completion Date :	2008-12-09
Well Log Received Date :	2008-12-15
Well Diameter Quarter :	2
Well Dept Quarter :	12
Well Owner Name :	BNSF | GeoEngineers
Driller Number :	N/R
Section/Township/Range :	SEC 09, TWP 20N, RNG 03E
Range Fraction Number :	N/R
QTR Section CD :	NE
QTR QTR Section CD :	NW
Tax Parcel Number :	8950001723

Map Id: 129
Direction: S
Distance: 0.923 mi., 4875 ft.
Elevation: 114 ft.
Relative: Higher

Site Name : 1043388 | 1043392 | 1043396
47.236603, -122.428809
WA

Database(s) : [WELLS - WA] ***(cont.)***

Envirosite ID: 47776448
EPA ID: N/R

WELLS - WA ***(cont.)***

Last Update :	2009-02-13
WRIA Number :	10
Last Date in Agency List :	2023-01-12

Well Tag Number :	N/R
NIT ID Number :	AE32216
Well Type Code :	A
Well Address :	1301 E 21st St
County ID :	53
Region Code :	2
Well Completion Date :	2015-06-05
Well Log Received Date :	2015-08-18
Well Diameter Quarter :	2
Well Dept Quarter :	20
Well Owner Name :	BNSF
Driller Number :	0
Section/Township/Range :	SEC 09, TWP 20N, RNG 03E
Range Fraction Number :	N/R
QTR Section CD :	NE
QTR QTR Section CD :	NW
Tax Parcel Number :	N/R
Last Update :	2015-10-02
WRIA Number :	10
Last Date in Agency List :	2023-01-12

Well Tag Number :	N/R
NIT ID Number :	AE04750
Well Type Code :	A
Well Address :	610 E 21st Street, Tacoma 98421
County ID :	53
Region Code :	2
Well Completion Date :	2008-11-24
Well Log Received Date :	2008-12-09
Well Diameter Quarter :	2
Well Dept Quarter :	16
Well Owner Name :	BNSF | GeoEngineers
Driller Number :	N/R
Section/Township/Range :	SEC 09, TWP 20N, RNG 03E
Range Fraction Number :	N/R
QTR Section CD :	NE
QTR QTR Section CD :	NW
Tax Parcel Number :	8950001723
Last Update :	2009-02-13
WRIA Number :	10
Last Date in Agency List :	2023-01-12

Well Tag Number :	N/R
NIT ID Number :	E004581
Well Type Code :	R
Well Address :	E D ST AND DOCK ST, TACOMA
County ID :	53
Region Code :	2
Well Completion Date :	2005-07-13
Well Log Received Date :	2006-04-27

Map Id: 129
Direction: S
Distance: 0.923 mi., 4875 ft.
Elevation: 114 ft.
Relative: Higher

Site Name : 1043388 | 1043392 | 1043396
47.236603, -122.428809
WA

Database(s) : [WELLS - WA] ***(cont.)***

Envirosite ID: 47776448
EPA ID: N/R

WELLS - WA ***(cont.)***

Well Diameter Quarter :	N/R
Well Dept Quarter :	12
Well Owner Name :	DON OMSBURG
Driller Number :	N/R
Section/Township/Range :	SEC 09, TWP 20N, RNG 03E
Range Fraction Number :	N/R
QTR Section CD :	NE
QTR QTR Section CD :	NW
Tax Parcel Number :	N/R
Last Update :	2006-05-04
WRIA Number :	10
Last Date in Agency List :	2023-01-12

Well Tag Number :	N/R
NIT ID Number :	E004581
Well Type Code :	R
Well Address :	E D ST AND DOCK ST, TACOMA
County ID :	53
Region Code :	2
Well Completion Date :	2005-07-11
Well Log Received Date :	2006-04-27
Well Diameter Quarter :	N/R
Well Dept Quarter :	12
Well Owner Name :	DON OMSBURG
Driller Number :	N/R
Section/Township/Range :	SEC 09, TWP 20N, RNG 03E
Range Fraction Number :	N/R
QTR Section CD :	NE
QTR QTR Section CD :	NW
Tax Parcel Number :	N/R
Last Update :	2006-05-04
WRIA Number :	10
Last Date in Agency List :	2023-01-12

Well Tag Number :	N/R
NIT ID Number :	AE04854
Well Type Code :	A
Well Address :	610 E 21st Street, Tacoma 98421
County ID :	53
Region Code :	2
Well Completion Date :	2008-12-10
Well Log Received Date :	2008-12-15
Well Diameter Quarter :	2
Well Dept Quarter :	8
Well Owner Name :	BNSF | GeoEngineers
Driller Number :	N/R
Section/Township/Range :	SEC 09, TWP 20N, RNG 03E
Range Fraction Number :	N/R
QTR Section CD :	NE
QTR QTR Section CD :	NW
Tax Parcel Number :	8950001723
Last Update :	2009-02-13
WRIA Number :	10
Last Date in Agency List :	2023-01-12

Map Id: P130
Direction: SW
Distance: 0.930 mi., 4912 ft.
Elevation: 168 ft.
Relative: Higher

Site Name : 1630255 | 1681212 | 1681213
47.238359, -122.43958
WA

Database(s) : [WELLS - WA]

Envirosite ID: 47787002
EPA ID: N/R

WELLS - WA

Details for this site have been truncated due to the large number of available details for this site within this dataset. For the complete details for this site, contact your Envirosite account representative for a complimentary site report containing all of the details available.

Well Tag Number :	BCS906
NIT ID Number :	RE03061
Well Type Code :	R
Well Address :	423 Puyallup Avenue, Tacoma 98421
County ID :	53
Region Code :	2
Well Completion Date :	2009-04-09
Well Log Received Date :	2009-03-13
Well Diameter Quarter :	1.25
Well Dept Quarter :	16
Well Owner Name :	Industrial Tire Service
Driller Number :	N/R
Section/Township/Range :	SEC 09, TWP 20N, RNG 03E
Range Fraction Number :	N/R
QTR Section CD :	NW
QTR QTR Section CD :	NW
Tax Parcel Number :	2088003915
Last Update :	2009-08-21
WRIA Number :	10
Last Date in Agency List :	2023-01-12

Well Tag Number :	N/R
NIT ID Number :	AE16141
Well Type Code :	A
Well Address :	2105 Tacoma Ave. S., Tacoma
County ID :	53
Region Code :	2
Well Completion Date :	2012-01-26
Well Log Received Date :	2012-02-27
Well Diameter Quarter :	2.25
Well Dept Quarter :	20
Well Owner Name :	City Of Tacoma | Robinson Noble~ Inc.
Driller Number :	N/R
Section/Township/Range :	SEC 09, TWP 20N, RNG 03E
Range Fraction Number :	N/R
QTR Section CD :	NW
QTR QTR Section CD :	NW
Tax Parcel Number :	2021110020
Last Update :	2012-07-31
WRIA Number :	10
Last Date in Agency List :	2023-01-12

Well Tag Number :	N/R
NIT ID Number :	SE05010
Well Type Code :	R
Well Address :	South Tacoma Way & Pacific Ave, Tacoma 98402
County ID :	53
Region Code :	2
Well Completion Date :	2009-07-09
Well Log Received Date :	2009-08-10
Well Diameter Quarter :	N/R

Map Id: P130
Direction: SW
Distance: 0.930 mi., 4912 ft.
Elevation: 168 ft.
Relative: Higher

Site Name : 1630255 | 1681212 | 1681213
47.238359, -122.43958
WA

Database(s) : [WELLS - WA] ***(cont.)***

Envirosite ID: 47787002
EPA ID: N/R

WELLS - WA ***(cont.)***

Well Dept Quarter :	36.5
Well Owner Name :	City of Tacoma
Driller Number :	N/R
Section/Township/Range :	SEC 09, TWP 20N, RNG 03E
Range Fraction Number :	N/R
QTR Section CD :	NW
QTR QTR Section CD :	NW
Tax Parcel Number :	ROW
Last Update :	2009-08-21
WRIA Number :	10
Last Date in Agency List :	2023-01-12

Well Tag Number :	N/R
NIT ID Number :	AE16141
Well Type Code :	A
Well Address :	2105 Tacoma Ave. S., Tacoma
County ID :	53
Region Code :	2
Well Completion Date :	2012-01-26
Well Log Received Date :	2012-02-27
Well Diameter Quarter :	2.25
Well Dept Quarter :	20
Well Owner Name :	City Of Tacoma | Robinson Noble~ Inc.
Driller Number :	N/R
Section/Township/Range :	SEC 09, TWP 20N, RNG 03E
Range Fraction Number :	N/R
QTR Section CD :	NW
QTR QTR Section CD :	NW
Tax Parcel Number :	2021110020
Last Update :	2012-07-30
WRIA Number :	10
Last Date in Agency List :	2023-01-12

Well Tag Number :	N/R
NIT ID Number :	AE13642
Well Type Code :	A
Well Address :	S 26th St Between A & Pacific, Tacoma 98402
County ID :	53
Region Code :	2
Well Completion Date :	2011-06-17
Well Log Received Date :	2011-07-05
Well Diameter Quarter :	2.25
Well Dept Quarter :	14
Well Owner Name :	Sound Transit
Driller Number :	N/R
Section/Township/Range :	SEC 09, TWP 20N, RNG 03E
Range Fraction Number :	N/R
QTR Section CD :	NW
QTR QTR Section CD :	NW
Tax Parcel Number :	ROW
Last Update :	2011-07-19
WRIA Number :	10
Last Date in Agency List :	2023-01-12

Map Id: P130
Direction: SW
Distance: 0.930 mi., 4912 ft.
Elevation: 168 ft.
Relative: Higher

Site Name : 1630255 | 1681212 | 1681213
47.238359, -122.43958
WA

Database(s) : [WELLS - WA] ***(cont.)***

Envirosite ID: 47787002
EPA ID: N/R

WELLS - WA ***(cont.)***

Well Tag Number :	AHB391
NIT ID Number :	RE00592
Well Type Code :	R
Well Address :	212 JEFFERSON AVE, TACOMA 98042
County ID :	53
Region Code :	2
Well Completion Date :	2003-06-02
Well Log Received Date :	2003-06-30
Well Diameter Quarter :	2
Well Dept Quarter :	13
Well Owner Name :	CITY OF TACOMA
Driller Number :	N/R
Section/Township/Range :	SEC 09, TWP 20N, RNG 03E
Range Fraction Number :	N/R
QTR Section CD :	NW
QTR QTR Section CD :	NW
Tax Parcel Number :	R2021080011
Last Update :	2003-09-11
WRIA Number :	10
Last Date in Agency List :	2023-01-12

Well Tag Number :	N/R
NIT ID Number :	E003268
Well Type Code :	R
Well Address :	1933 COMMERCE ST, TACOMA
County ID :	53
Region Code :	2
Well Completion Date :	2006-06-19
Well Log Received Date :	2006-07-07
Well Diameter Quarter :	N/R
Well Dept Quarter :	7
Well Owner Name :	UNVIERSITY OF WA
Driller Number :	N/R
Section/Township/Range :	SEC 09, TWP 20N, RNG 03E
Range Fraction Number :	N/R
QTR Section CD :	NW
QTR QTR Section CD :	NW
Tax Parcel Number :	N/R
Last Update :	2006-07-11
WRIA Number :	10
Last Date in Agency List :	2023-01-12

Well Tag Number :	N/R
NIT ID Number :	SE44481
Well Type Code :	R
Well Address :	2105 Tacoma Ave. S., Tacoma
County ID :	53
Region Code :	2
Well Completion Date :	2012-01-26
Well Log Received Date :	2012-02-27
Well Diameter Quarter :	N/R
Well Dept Quarter :	10
Well Owner Name :	City Of Tacoma | Robinson Noble~ Inc.
Driller Number :	N/R
Section/Township/Range :	SEC 09, TWP 20N, RNG 03E

Map Id: P130
Direction: SW
Distance: 0.930 mi., 4912 ft.
Elevation: 168 ft.
Relative: Higher

Site Name : 1630255 | 1681212 | 1681213
47.238359, -122.43958
WA

Database(s) : [WELLS - WA] ***(cont.)***

Envirosite ID: 47787002
EPA ID: N/R

WELLS - WA ***(cont.)***

Range Fraction Number :	N/R
QTR Section CD :	NW
QTR QTR Section CD :	NW
Tax Parcel Number :	2021110020
Last Update :	2012-05-23
WRIA Number :	10
Last Date in Agency List :	2023-01-12

Well Tag Number :	N/R
NIT ID Number :	AE13642
Well Type Code :	A
Well Address :	S 26th St Between A & Pacific, Tacoma 98402
County ID :	53
Region Code :	2
Well Completion Date :	2011-06-16
Well Log Received Date :	2011-07-05
Well Diameter Quarter :	2.25
Well Dept Quarter :	23
Well Owner Name :	Sound Transit
Driller Number :	N/R
Section/Township/Range :	SEC 09, TWP 20N, RNG 03E
Range Fraction Number :	N/R
QTR Section CD :	NW
QTR QTR Section CD :	NW
Tax Parcel Number :	ROW
Last Update :	2011-07-19
WRIA Number :	10
Last Date in Agency List :	2023-01-12

Well Tag Number :	N/R
NIT ID Number :	S015584
Well Type Code :	R
Well Address :	2526 FAWCETT AVE, TACOMA
County ID :	53
Region Code :	2
Well Completion Date :	2002-04-12
Well Log Received Date :	2002-04-30
Well Diameter Quarter :	N/R
Well Dept Quarter :	9
Well Owner Name :	TACOMA PIERCE CO HEALTH DEPT
Driller Number :	N/R
Section/Township/Range :	SEC 09, TWP 20N, RNG 03E
Range Fraction Number :	N/R
QTR Section CD :	NW
QTR QTR Section CD :	NW
Tax Parcel Number :	N/R
Last Update :	2002-07-08
WRIA Number :	10
Last Date in Agency List :	2023-01-12

Well Tag Number :	N/R
NIT ID Number :	E003268
Well Type Code :	R
Well Address :	1933 COMMERCE ST, TACOMA

Map Id: P130
Direction: SW
Distance: 0.930 mi., 4912 ft.
Elevation: 168 ft.
Relative: Higher

Site Name : 1630255 | 1681212 | 1681213
47.238359, -122.43958
WA

Database(s) : [WELLS - WA] ***(cont.)***

Envirosite ID: 47787002
EPA ID: N/R

WELLS - WA ***(cont.)***

County ID :	53
Region Code :	2
Well Completion Date :	2006-06-19
Well Log Received Date :	2006-07-07
Well Diameter Quarter :	N/R
Well Dept Quarter :	8
Well Owner Name :	UNVIERSITY OF WA
Driller Number :	N/R
Section/Township/Range :	SEC 09, TWP 20N, RNG 03E
Range Fraction Number :	N/R
QTR Section CD :	NW
QTR QTR Section CD :	NW
Tax Parcel Number :	N/R
Last Update :	2006-07-11
WRIA Number :	10
Last Date in Agency List :	2023-01-12

Well Tag Number :	N/R
NIT ID Number :	SE03536
Well Type Code :	R
Well Address :	E, TACOMA
County ID :	53
Region Code :	2
Well Completion Date :	2008-11-10
Well Log Received Date :	2008-12-04
Well Diameter Quarter :	N/R
Well Dept Quarter :	60
Well Owner Name :	TACOMA POWER | E3RA
Driller Number :	N/R
Section/Township/Range :	SEC 09, TWP 20N, RNG 03E
Range Fraction Number :	N/R
QTR Section CD :	NW
QTR QTR Section CD :	NW
Tax Parcel Number :	N/R
Last Update :	2009-02-13
WRIA Number :	10
Last Date in Agency List :	2023-01-12

Well Tag Number :	N/R
NIT ID Number :	S015584
Well Type Code :	R
Well Address :	2526 FAWCETT AVE, TACOMA
County ID :	53
Region Code :	2
Well Completion Date :	2002-04-12
Well Log Received Date :	2002-04-30
Well Diameter Quarter :	N/R
Well Dept Quarter :	9
Well Owner Name :	TACOMA PIERCE CO HEALTH DEPT
Driller Number :	N/R
Section/Township/Range :	SEC 09, TWP 20N, RNG 03E
Range Fraction Number :	N/R
QTR Section CD :	NW
QTR QTR Section CD :	NW
Tax Parcel Number :	N/R

Map Id: P130
Direction: SW
Distance: 0.930 mi., 4912 ft.
Elevation: 168 ft.
Relative: Higher

Site Name : 1630255 | 1681212 | 1681213
47.238359, -122.43958
WA

Database(s) : [WELLS - WA] ***(cont.)***

Envirosite ID: 47787002
EPA ID: N/R

WELLS - WA ***(cont.)***

Last Update :	2002-07-08
WRIA Number :	10
Last Date in Agency List :	2023-01-12
Well Tag Number :	N/R
NIT ID Number :	E003268
Well Type Code :	R
Well Address :	1933 COMMERCE ST, TACOMA
County ID :	53
Region Code :	2
Well Completion Date :	2006-06-19
Well Log Received Date :	2006-07-07
Well Diameter Quarter :	N/R
Well Dept Quarter :	8
Well Owner Name :	UNVIERSITY OF WA
Driller Number :	N/R
Section/Township/Range :	SEC 09, TWP 20N, RNG 03E
Range Fraction Number :	N/R
QTR Section CD :	NW
QTR QTR Section CD :	NW
Tax Parcel Number :	N/R
Last Update :	2006-07-11
WRIA Number :	10
Last Date in Agency List :	2023-01-12
Well Tag Number :	N/R
NIT ID Number :	E003268
Well Type Code :	R
Well Address :	1933 COMMERCE ST, TACOMA
County ID :	53
Region Code :	2
Well Completion Date :	2006-06-16
Well Log Received Date :	2006-07-07
Well Diameter Quarter :	N/R
Well Dept Quarter :	8
Well Owner Name :	UNVIERSITY OF WA
Driller Number :	N/R
Section/Township/Range :	SEC 09, TWP 20N, RNG 03E
Range Fraction Number :	N/R
QTR Section CD :	NW
QTR QTR Section CD :	NW
Tax Parcel Number :	N/R
Last Update :	2006-07-11
WRIA Number :	10
Last Date in Agency List :	2023-01-12
Well Tag Number :	BIM141
NIT ID Number :	AE43421
Well Type Code :	A
Well Address :	2118 PACIFIC, TACOMA
County ID :	53
Region Code :	2
Well Completion Date :	2017-06-05
Well Log Received Date :	2017-06-19

Map Id: P130
Direction: SW
Distance: 0.930 mi., 4912 ft.
Elevation: 168 ft.
Relative: Higher

Site Name : 1630255 | 1681212 | 1681213
47.238359, -122.43958
WA

Database(s) : [WELLS - WA] ***(cont.)***

Envirosite ID: 47787002
EPA ID: N/R

WELLS - WA ***(cont.)***

Well Diameter Quarter :	1
Well Dept Quarter :	25
Well Owner Name :	Hutt Mottet Partners LLC
Driller Number :	0
Section/Township/Range :	SEC 09, TWP 20N, RNG 03E
Range Fraction Number :	N/R
QTR Section CD :	NW
QTR QTR Section CD :	NW
Tax Parcel Number :	N/R
Last Update :	2018-02-27
WRIA Number :	10
Last Date in Agency List :	2023-01-12

Well Tag Number :	N/R
NIT ID Number :	SE05010
Well Type Code :	R
Well Address :	South Tacoma Way & Pacific Ave, Tacoma 98402
County ID :	53
Region Code :	2
Well Completion Date :	2009-07-09
Well Log Received Date :	2009-08-10
Well Diameter Quarter :	N/R
Well Dept Quarter :	41.5
Well Owner Name :	City of Tacoma
Driller Number :	N/R
Section/Township/Range :	SEC 09, TWP 20N, RNG 03E
Range Fraction Number :	N/R
QTR Section CD :	NW
QTR QTR Section CD :	NW
Tax Parcel Number :	ROW
Last Update :	2009-08-21
WRIA Number :	10
Last Date in Agency List :	2023-01-12

Well Tag Number :	AHB391
NIT ID Number :	AE47327
Well Type Code :	A
Well Address :	212 JEFFERSON AVE
County ID :	53
Region Code :	2
Well Completion Date :	2018-02-06
Well Log Received Date :	2018-05-15
Well Diameter Quarter :	2
Well Dept Quarter :	13
Well Owner Name :	CITY OF TACOMA
Driller Number :	3205
Section/Township/Range :	SEC 09, TWP 20N, RNG 03E
Range Fraction Number :	N/R
QTR Section CD :	NW
QTR QTR Section CD :	NW
Tax Parcel Number :	R2021080011
Last Update :	2018-06-06
WRIA Number :	10
Last Date in Agency List :	2023-01-12

Map Id: P130
Direction: SW
Distance: 0.930 mi., 4912 ft.
Elevation: 168 ft.
Relative: Higher

Site Name : 1630255 | 1681212 | 1681213
47.238359, -122.43958
WA

Database(s) : [WELLS - WA] ***(cont.)***

Envirosite ID: 47787002
EPA ID: N/R

WELLS - WA ***(cont.)***

Well Tag Number :	N/R
NIT ID Number :	AE06465
Well Type Code :	A
Well Address :	South Tacoma Way & Pacific Ave, Tacoma 98402
County ID :	53
Region Code :	2
Well Completion Date :	2009-07-08
Well Log Received Date :	2009-08-10
Well Diameter Quarter :	N/R
Well Dept Quarter :	36.5
Well Owner Name :	City of Tacoma
Driller Number :	N/R
Section/Township/Range :	SEC 09, TWP 20N, RNG 03E
Range Fraction Number :	N/R
QTR Section CD :	NW
QTR QTR Section CD :	NW
Tax Parcel Number :	ROW
Last Update :	2009-08-21
WRIA Number :	10
Last Date in Agency List :	2023-01-12

Well Tag Number :	BCS905
NIT ID Number :	RE03061
Well Type Code :	R
Well Address :	423 Puyallup Avenue, Tacoma 98421
County ID :	53
Region Code :	2
Well Completion Date :	2009-04-09
Well Log Received Date :	2009-03-13
Well Diameter Quarter :	1.25
Well Dept Quarter :	18
Well Owner Name :	Industrial Tire Service
Driller Number :	N/R
Section/Township/Range :	SEC 09, TWP 20N, RNG 03E
Range Fraction Number :	N/R
QTR Section CD :	NW
QTR QTR Section CD :	NW
Tax Parcel Number :	2088003915
Last Update :	2009-08-21
WRIA Number :	10
Last Date in Agency List :	2023-01-12

Well Tag Number :	N/R
NIT ID Number :	A121927
Well Type Code :	A
Well Address :	1933 COMMERCE ST, TACOMA
County ID :	53
Region Code :	2
Well Completion Date :	2006-06-16
Well Log Received Date :	2006-07-07
Well Diameter Quarter :	N/R
Well Dept Quarter :	8
Well Owner Name :	UNIVERSITY OF WA
Driller Number :	N/R
Section/Township/Range :	SEC 09, TWP 20N, RNG 03E

Map Id: P130
Direction: SW
Distance: 0.930 mi., 4912 ft.
Elevation: 168 ft.
Relative: Higher

Site Name : 1630255 | 1681212 | 1681213
47.238359, -122.43958
WA

Database(s) : [WELLS - WA] ***(cont.)***

Envirosite ID: 47787002
EPA ID: N/R

WELLS - WA ***(cont.)***

Range Fraction Number :	N/R
QTR Section CD :	NW
QTR QTR Section CD :	NW
Tax Parcel Number :	N/R
Last Update :	2006-07-11
WRIA Number :	10
Last Date in Agency List :	2023-01-12

Well Tag Number :	N/R
NIT ID Number :	A121927
Well Type Code :	A
Well Address :	1933 COMMERCE ST, TACOMA
County ID :	53
Region Code :	2
Well Completion Date :	2006-06-19
Well Log Received Date :	2006-07-07
Well Diameter Quarter :	N/R
Well Dept Quarter :	7
Well Owner Name :	UNIVERSITY OF WA
Driller Number :	N/R
Section/Township/Range :	SEC 09, TWP 20N, RNG 03E
Range Fraction Number :	N/R
QTR Section CD :	NW
QTR QTR Section CD :	NW
Tax Parcel Number :	N/R
Last Update :	2006-07-11
WRIA Number :	10
Last Date in Agency List :	2023-01-12

Well Tag Number :	AHB387
NIT ID Number :	RE00592
Well Type Code :	R
Well Address :	212 JEFFERSON AVE, TACOMA 98042
County ID :	53
Region Code :	2
Well Completion Date :	2003-06-02
Well Log Received Date :	2003-06-30
Well Diameter Quarter :	2
Well Dept Quarter :	13
Well Owner Name :	CITY OF TACOMA
Driller Number :	N/R
Section/Township/Range :	SEC 09, TWP 20N, RNG 03E
Range Fraction Number :	N/R
QTR Section CD :	NW
QTR QTR Section CD :	NW
Tax Parcel Number :	R2021080011
Last Update :	2003-09-11
WRIA Number :	10
Last Date in Agency List :	2023-01-12

Well Tag Number :	BHE666
NIT ID Number :	AE47328
Well Type Code :	A
Well Address :	2320 S JEFFERSON AVE

Map Id: P130
Direction: SW
Distance: 0.930 mi., 4912 ft.
Elevation: 168 ft.
Relative: Higher

Site Name : 1630255 | 1681212 | 1681213
47.238359, -122.43958
WA

Database(s) : [WELLS - WA] ***(cont.)***

Envirosite ID: 47787002
EPA ID: N/R

WELLS - WA ***(cont.)***

County ID :	53
Region Code :	2
Well Completion Date :	2018-02-06
Well Log Received Date :	2018-05-15
Well Diameter Quarter :	2
Well Dept Quarter :	39
Well Owner Name :	CITY OF TACOMA
Driller Number :	3205
Section/Township/Range :	SEC 09, TWP 20N, RNG 03E
Range Fraction Number :	N/R
QTR Section CD :	NW
QTR QTR Section CD :	NW
Tax Parcel Number :	N/R
Last Update :	2018-06-06
WRIA Number :	10
Last Date in Agency List :	2023-01-12

Well Tag Number :	N/R
NIT ID Number :	AE16141
Well Type Code :	A
Well Address :	2105 Tacoma Ave. S., Tacoma
County ID :	53
Region Code :	2
Well Completion Date :	2012-01-26
Well Log Received Date :	2012-02-27
Well Diameter Quarter :	2.25
Well Dept Quarter :	20
Well Owner Name :	City Of Tacoma | Robinson Noble~ Inc.
Driller Number :	N/R
Section/Township/Range :	SEC 09, TWP 20N, RNG 03E
Range Fraction Number :	N/R
QTR Section CD :	NW
QTR QTR Section CD :	NW
Tax Parcel Number :	2021110020
Last Update :	2012-07-31
WRIA Number :	10
Last Date in Agency List :	2023-01-12

Well Tag Number :	N/R
NIT ID Number :	SE05010
Well Type Code :	R
Well Address :	South Tacoma Way & Pacific Ave, Tacoma 98402
County ID :	53
Region Code :	2
Well Completion Date :	2009-07-08
Well Log Received Date :	2009-08-10
Well Diameter Quarter :	N/R
Well Dept Quarter :	76.5
Well Owner Name :	City of Tacoma
Driller Number :	N/R
Section/Township/Range :	SEC 09, TWP 20N, RNG 03E
Range Fraction Number :	N/R
QTR Section CD :	NW
QTR QTR Section CD :	NW
Tax Parcel Number :	ROW

Map Id: P130
Direction: SW
Distance: 0.930 mi., 4912 ft.
Elevation: 168 ft.
Relative: Higher

Site Name : 1630255 | 1681212 | 1681213
47.238359, -122.43958
WA

Database(s) : [WELLS - WA] ***(cont.)***

Envirosite ID: 47787002
EPA ID: N/R

WELLS - WA ***(cont.)***

Last Update :	2009-08-21
WRIA Number :	10
Last Date in Agency List :	2023-01-12

Well Tag Number :	BHE665
NIT ID Number :	AE47328
Well Type Code :	A
Well Address :	2320 S JEFFERSON AVE
County ID :	53
Region Code :	2
Well Completion Date :	2018-02-06
Well Log Received Date :	2018-05-15
Well Diameter Quarter :	2
Well Dept Quarter :	13
Well Owner Name :	CITY OF TACOMA
Driller Number :	3205
Section/Township/Range :	SEC 09, TWP 20N, RNG 03E
Range Fraction Number :	N/R
QTR Section CD :	NW
QTR QTR Section CD :	NW
Tax Parcel Number :	N/R
Last Update :	2018-06-06
WRIA Number :	10
Last Date in Agency List :	2023-01-12

Well Tag Number :	N/R
NIT ID Number :	SE44481
Well Type Code :	R
Well Address :	2105 Tacoma Ave. S., Tacoma
County ID :	53
Region Code :	2
Well Completion Date :	2012-01-26
Well Log Received Date :	2012-02-27
Well Diameter Quarter :	N/R
Well Dept Quarter :	10
Well Owner Name :	City Of Tacoma | Robinson Noble~ Inc.
Driller Number :	N/R
Section/Township/Range :	SEC 09, TWP 20N, RNG 03E
Range Fraction Number :	N/R
QTR Section CD :	NW
QTR QTR Section CD :	NW
Tax Parcel Number :	2021110020
Last Update :	2012-05-23
WRIA Number :	10
Last Date in Agency List :	2023-01-12

Well Tag Number :	APJ174
NIT ID Number :	RE03061
Well Type Code :	R
Well Address :	423 Puyallup Avenue, Tacoma 98421
County ID :	53
Region Code :	2
Well Completion Date :	2009-02-25
Well Log Received Date :	2009-03-13

Map Id: P130
Direction: SW
Distance: 0.930 mi., 4912 ft.
Elevation: 168 ft.
Relative: Higher

Site Name : 1630255 | 1681212 | 1681213
47.238359, -122.43958
WA

Database(s) : [WELLS - WA] ***(cont.)***

Envirosite ID: 47787002
EPA ID: N/R

WELLS - WA ***(cont.)***

Well Diameter Quarter :	0.75
Well Dept Quarter :	20
Well Owner Name :	Industrial Tire Service
Driller Number :	N/R
Section/Township/Range :	SEC 09, TWP 20N, RNG 03E
Range Fraction Number :	N/R
QTR Section CD :	NW
QTR QTR Section CD :	NW
Tax Parcel Number :	2088003915
Last Update :	2009-03-20
WRIA Number :	10
Last Date in Agency List :	2023-01-12

Well Tag Number :	N/R
NIT ID Number :	SE62375
Well Type Code :	R
Well Address :	2118 PACIFIC
County ID :	53
Region Code :	2
Well Completion Date :	2017-06-10
Well Log Received Date :	2018-02-12
Well Diameter Quarter :	4
Well Dept Quarter :	15
Well Owner Name :	Hutt Mottet Partners LLC
Driller Number :	3166
Section/Township/Range :	SEC 09, TWP 20N, RNG 03E
Range Fraction Number :	N/R
QTR Section CD :	NW
QTR QTR Section CD :	NW
Tax Parcel Number :	N/R
Last Update :	2018-03-01
WRIA Number :	10
Last Date in Agency List :	2023-01-12

Map Id: 131
Direction: SSE
Distance: 0.943 mi., 4978 ft.
Elevation: 98 ft.
Relative: Higher

Site Name : 1008353 | 1008354 | 1008355
47.236738, -122.423507
WA

Database(s) : [WELLS - WA]

Envirosite ID: 47774261
EPA ID: N/R

WELLS - WA

Details for this site have been truncated due to the large number of available details for this site within this dataset. For the complete details for this site, contact your Envirosite account representative for a complimentary site report containing all of the details available.

Well Tag Number :	N/R
NIT ID Number :	AE50794
Well Type Code :	A
Well Address :	725 E 25th St

Map Id: 131
Direction: SSE
Distance: 0.943 mi., 4978 ft.
Elevation: 98 ft.
Relative: Higher

Site Name : 1008353 | 1008354 | 1008355
47.236738, -122.423507
WA

Database(s) : [WELLS - WA] ***(cont.)***

Envirosite ID: 47774261
EPA ID: N/R

WELLS - WA ***(cont.)***

County ID :	53
Region Code :	2
Well Completion Date :	2018-08-28
Well Log Received Date :	2018-11-19
Well Diameter Quarter :	2.25
Well Dept Quarter :	15
Well Owner Name :	Amerco Real Estate Company
Driller Number :	3203
Section/Township/Range :	SEC 09, TWP 20N, RNG 03E
Range Fraction Number :	N/R
QTR Section CD :	NE
QTR QTR Section CD :	NE
Tax Parcel Number :	2075270010
Last Update :	2018-12-05
WRIA Number :	10
Last Date in Agency List :	2023-01-12

Well Tag Number :	AEE983
NIT ID Number :	R039851
Well Type Code :	R
Well Address :	725 E 25TH ST, TACOMA
County ID :	53
Region Code :	2
Well Completion Date :	1998-11-02
Well Log Received Date :	N/R
Well Diameter Quarter :	N/R
Well Dept Quarter :	N/R
Well Owner Name :	SPRING AIR NW
Driller Number :	N/R
Section/Township/Range :	SEC 09, TWP 20N, RNG 03E
Range Fraction Number :	N/R
QTR Section CD :	NE
QTR QTR Section CD :	NE
Tax Parcel Number :	N/R
Last Update :	N/R
WRIA Number :	10
Last Date in Agency List :	2023-01-12

Well Tag Number :	BIP847
NIT ID Number :	RE10025
Well Type Code :	R
Well Address :	2528 E G St
County ID :	53
Region Code :	2
Well Completion Date :	2014-07-03
Well Log Received Date :	2014-08-21
Well Diameter Quarter :	6
Well Dept Quarter :	81
Well Owner Name :	City Of Tacoma
Driller Number :	0
Section/Township/Range :	SEC 09, TWP 20N, RNG 03E
Range Fraction Number :	N/R
QTR Section CD :	NE
QTR QTR Section CD :	NE
Tax Parcel Number :	N/R

Map Id: 131
Direction: SSE
Distance: 0.943 mi., 4978 ft.
Elevation: 98 ft.
Relative: Higher

Site Name : 1008353 | 1008354 | 1008355
47.236738, -122.423507
WA

Database(s) : [WELLS - WA] ***(cont.)***

Envirosite ID: 47774261
EPA ID: N/R

WELLS - WA ***(cont.)***

Last Update :	2014-09-26
WRIA Number :	10
Last Date in Agency List :	2023-01-12
Well Tag Number :	N/R
NIT ID Number :	EE05471
Well Type Code :	R
Well Address :	808 Puyallup Ave
County ID :	53
Region Code :	4
Well Completion Date :	2015-03-25
Well Log Received Date :	2015-04-16
Well Diameter Quarter :	2.25
Well Dept Quarter :	15
Well Owner Name :	LaClare Investments LLC
Driller Number :	3174
Section/Township/Range :	SEC 09, TWP 20N, RNG 03E
Range Fraction Number :	N/R
QTR Section CD :	NE
QTR QTR Section CD :	NE
Tax Parcel Number :	2074300010
Last Update :	2015-04-16
WRIA Number :	10
Last Date in Agency List :	2023-01-12
Well Tag Number :	N/R
NIT ID Number :	S002582
Well Type Code :	R
Well Address :	N/R
County ID :	53
Region Code :	2
Well Completion Date :	N/R
Well Log Received Date :	N/R
Well Diameter Quarter :	N/R
Well Dept Quarter :	N/R
Well Owner Name :	SPRING AIR NW
Driller Number :	N/R
Section/Township/Range :	SEC 09, TWP 20N, RNG 03E
Range Fraction Number :	N/R
QTR Section CD :	NE
QTR QTR Section CD :	NE
Tax Parcel Number :	N/R
Last Update :	N/R
WRIA Number :	10
Last Date in Agency List :	2023-01-12
Well Tag Number :	N/R
NIT ID Number :	A044849
Well Type Code :	A
Well Address :	EAST D STREET TACOMA DOME & I S TACOMA
County ID :	53
Region Code :	2
Well Completion Date :	1999-10-13
Well Log Received Date :	N/R

Map Id: 131
Direction: SSE
Distance: 0.943 mi., 4978 ft.
Elevation: 98 ft.
Relative: Higher

Site Name : 1008353 | 1008354 | 1008355
47.236738, -122.423507
WA

Database(s) : [WELLS - WA] ***(cont.)***

Envirosite ID: 47774261
EPA ID: N/R

WELLS - WA ***(cont.)***

Well Diameter Quarter :	N/R
Well Dept Quarter :	N/R
Well Owner Name :	WA STATE DOT
Driller Number :	N/R
Section/Township/Range :	SEC 09, TWP 20N, RNG 03E
Range Fraction Number :	N/R
QTR Section CD :	NE
QTR QTR Section CD :	NE
Tax Parcel Number :	N/R
Last Update :	N/R
WRIA Number :	10
Last Date in Agency List :	2023-01-12

Well Tag Number :	N/R
NIT ID Number :	AE23917
Well Type Code :	A
Well Address :	2528 E G St
County ID :	53
Region Code :	2
Well Completion Date :	2014-10-18
Well Log Received Date :	2014-08-01
Well Diameter Quarter :	6
Well Dept Quarter :	67
Well Owner Name :	City Of Tacoma
Driller Number :	0
Section/Township/Range :	SEC 09, TWP 20N, RNG 03E
Range Fraction Number :	N/R
QTR Section CD :	NE
QTR QTR Section CD :	NE
Tax Parcel Number :	N/R
Last Update :	2014-09-11
WRIA Number :	10
Last Date in Agency List :	2023-01-12

Well Tag Number :	N/R
NIT ID Number :	AE31023
Well Type Code :	A
Well Address :	808 Puyallup Ave
County ID :	53
Region Code :	4
Well Completion Date :	2015-03-25
Well Log Received Date :	2015-04-16
Well Diameter Quarter :	2.25
Well Dept Quarter :	10
Well Owner Name :	LaClare Investments LLC
Driller Number :	3174
Section/Township/Range :	SEC 09, TWP 20N, RNG 03E
Range Fraction Number :	N/R
QTR Section CD :	NE
QTR QTR Section CD :	NE
Tax Parcel Number :	2074300010
Last Update :	2015-04-16
WRIA Number :	10
Last Date in Agency List :	2023-01-12

Map Id: 131
Direction: SSE
Distance: 0.943 mi., 4978 ft.
Elevation: 98 ft.
Relative: Higher

Site Name : 1008353 | 1008354 | 1008355
47.236738, -122.423507
WA

Database(s) : [WELLS - WA] ***(cont.)***

Envirosite ID: 47774261
EPA ID: N/R

WELLS - WA ***(cont.)***

Well Tag Number :	N/R
NIT ID Number :	R039595
Well Type Code :	R
Well Address :	N/R
County ID :	53
Region Code :	2
Well Completion Date :	N/R
Well Log Received Date :	N/R
Well Diameter Quarter :	N/R
Well Dept Quarter :	N/R
Well Owner Name :	SPRING AIR NW
Driller Number :	N/R
Section/Township/Range :	SEC 09, TWP 20N, RNG 03E
Range Fraction Number :	N/R
QTR Section CD :	NE
QTR QTR Section CD :	NE
Tax Parcel Number :	N/R
Last Update :	N/R
WRIA Number :	10
Last Date in Agency List :	2023-01-12

Well Tag Number :	N/R
NIT ID Number :	N/R
Well Type Code :	R
Well Address :	N/R
County ID :	53
Region Code :	2
Well Completion Date :	N/R
Well Log Received Date :	N/R
Well Diameter Quarter :	N/R
Well Dept Quarter :	N/R
Well Owner Name :	TACOMA DOME PORPOSED PARKING
Driller Number :	N/R
Section/Township/Range :	SEC 09, TWP 20N, RNG 03E
Range Fraction Number :	N/R
QTR Section CD :	NE
QTR QTR Section CD :	NE
Tax Parcel Number :	N/R
Last Update :	N/R
WRIA Number :	10
Last Date in Agency List :	2023-01-12

Well Tag Number :	N/R
NIT ID Number :	AE35646
Well Type Code :	A
Well Address :	E J ST :& 25TH
County ID :	53
Region Code :	2
Well Completion Date :	2016-02-17
Well Log Received Date :	2016-03-10
Well Diameter Quarter :	6
Well Dept Quarter :	74
Well Owner Name :	City Of Tacoma
Driller Number :	3021
Section/Township/Range :	SEC 09, TWP 20N, RNG 03E

Map Id: 131
Direction: SSE
Distance: 0.943 mi., 4978 ft.
Elevation: 98 ft.
Relative: Higher

Site Name : 1008353 | 1008354 | 1008355
47.236738, -122.423507
WA

Database(s) : [WELLS - WA] ***(cont.)***

Envirosite ID: 47774261
EPA ID: N/R

WELLS - WA ***(cont.)***

Range Fraction Number :	N/R
QTR Section CD :	NE
QTR QTR Section CD :	NE
Tax Parcel Number :	N/R
Last Update :	2016-04-21
WRIA Number :	10
Last Date in Agency List :	2023-01-12

Well Tag Number :	N/R
NIT ID Number :	SE53945
Well Type Code :	R
Well Address :	910 Puyallup Ave
County ID :	53
Region Code :	4
Well Completion Date :	2015-02-13
Well Log Received Date :	2015-03-11
Well Diameter Quarter :	2.25
Well Dept Quarter :	10
Well Owner Name :	Mork Investment LLC
Driller Number :	2914
Section/Township/Range :	SEC 09, TWP 20N, RNG 03E
Range Fraction Number :	N/R
QTR Section CD :	NE
QTR QTR Section CD :	NE
Tax Parcel Number :	2074320010
Last Update :	2015-03-11
WRIA Number :	10
Last Date in Agency List :	2023-01-12

Well Tag Number :	N/R
NIT ID Number :	SE63981
Well Type Code :	R
Well Address :	725 East 25th St
County ID :	53
Region Code :	4
Well Completion Date :	2017-10-25
Well Log Received Date :	2017-12-13
Well Diameter Quarter :	2.25
Well Dept Quarter :	12
Well Owner Name :	Landmark Tacoma
Driller Number :	3018
Section/Township/Range :	SEC 09, TWP 20N, RNG 03E
Range Fraction Number :	N/R
QTR Section CD :	NE
QTR QTR Section CD :	NE
Tax Parcel Number :	2075270010
Last Update :	2017-12-14
WRIA Number :	10
Last Date in Agency List :	2023-01-12

Well Tag Number :	N/R
NIT ID Number :	SE67781
Well Type Code :	R
Well Address :	2502 S C St

Map Id: 131
Direction: SSE
Distance: 0.943 mi., 4978 ft.
Elevation: 98 ft.
Relative: Higher

Site Name : 1008353 | 1008354 | 1008355
47.236738, -122.423507
WA

Database(s) : [WELLS - WA] ***(cont.)***

Envirosite ID: 47774261
EPA ID: N/R

WELLS - WA ***(cont.)***

County ID :	53
Region Code :	4
Well Completion Date :	2018-10-12
Well Log Received Date :	2019-05-16
Well Diameter Quarter :	8
Well Dept Quarter :	20
Well Owner Name :	City Of Tacoma
Driller Number :	1815
Section/Township/Range :	SEC 09, TWP 20N, RNG 03E
Range Fraction Number :	N/R
QTR Section CD :	NE
QTR QTR Section CD :	NE
Tax Parcel Number :	N/R
Last Update :	2019-05-17
WRIA Number :	10
Last Date in Agency List :	2023-01-12

Well Tag Number :	N/R
NIT ID Number :	A043264
Well Type Code :	A
Well Address :	817 E 27TH ST, TACOMA
County ID :	53
Region Code :	2
Well Completion Date :	2002-05-08
Well Log Received Date :	2002-05-28
Well Diameter Quarter :	6
Well Dept Quarter :	76
Well Owner Name :	SMURFIT STONE CONTAINER CORP
Driller Number :	N/R
Section/Township/Range :	SEC 09, TWP 20N, RNG 03E
Range Fraction Number :	N/R
QTR Section CD :	NE
QTR QTR Section CD :	NE
Tax Parcel Number :	N/R
Last Update :	2002-08-21
WRIA Number :	10
Last Date in Agency List :	2023-01-12

Well Tag Number :	N/R
NIT ID Number :	N/R
Well Type Code :	R
Well Address :	N/R
County ID :	53
Region Code :	2
Well Completion Date :	N/R
Well Log Received Date :	N/R
Well Diameter Quarter :	0
Well Dept Quarter :	0
Well Owner Name :	TACOMA DOME
Driller Number :	N/R
Section/Township/Range :	SEC 9, TWP 20N, RNG 3E
Range Fraction Number :	N/R
QTR Section CD :	NE
QTR QTR Section CD :	NE
Tax Parcel Number :	N/R

Map Id: 131
Direction: SSE
Distance: 0.943 mi., 4978 ft.
Elevation: 98 ft.
Relative: Higher

Site Name : 1008353 | 1008354 | 1008355
47.236738, -122.423507
WA

Database(s) : [WELLS - WA] ***(cont.)***

Envirosite ID: 47774261
EPA ID: N/R

WELLS - WA ***(cont.)***

Last Update :	2017-05-31
WRIA Number :	28
Last Date in Agency List :	2023-01-12
Well Tag Number :	N/R
NIT ID Number :	AE27037
Well Type Code :	A
Well Address :	2528 E G St
County ID :	53
Region Code :	2
Well Completion Date :	2014-07-03
Well Log Received Date :	2014-08-21
Well Diameter Quarter :	6
Well Dept Quarter :	74
Well Owner Name :	City Of Tacoma
Driller Number :	0
Section/Township/Range :	SEC 09, TWP 20N, RNG 03E
Range Fraction Number :	N/R
QTR Section CD :	NE
QTR QTR Section CD :	NE
Tax Parcel Number :	N/R
Last Update :	2014-09-26
WRIA Number :	10
Last Date in Agency List :	2023-01-12
Well Tag Number :	AEE982
NIT ID Number :	R039851
Well Type Code :	R
Well Address :	725 E 25TH ST, TACOMA
County ID :	53
Region Code :	2
Well Completion Date :	1998-11-02
Well Log Received Date :	N/R
Well Diameter Quarter :	N/R
Well Dept Quarter :	N/R
Well Owner Name :	SPRING AIR NW
Driller Number :	N/R
Section/Township/Range :	SEC 09, TWP 20N, RNG 03E
Range Fraction Number :	N/R
QTR Section CD :	NE
QTR QTR Section CD :	NE
Tax Parcel Number :	N/R
Last Update :	N/R
WRIA Number :	10
Last Date in Agency List :	2023-01-12
Well Tag Number :	BIJ766
NIT ID Number :	RE09077
Well Type Code :	R
Well Address :	2528 E G St
County ID :	53
Region Code :	2
Well Completion Date :	2013-11-11
Well Log Received Date :	2014-08-01

Map Id: 131
Direction: SSE
Distance: 0.943 mi., 4978 ft.
Elevation: 98 ft.
Relative: Higher

Site Name : 1008353 | 1008354 | 1008355
47.236738, -122.423507
WA

Database(s) : [WELLS - WA] ***(cont.)***

Envirosite ID: 47774261
EPA ID: N/R

WELLS - WA ***(cont.)***

Well Diameter Quarter :	0
Well Dept Quarter :	140
Well Owner Name :	City Of Tacoma
Driller Number :	0
Section/Township/Range :	SEC 09, TWP 20N, RNG 03E
Range Fraction Number :	N/R
QTR Section CD :	NE
QTR QTR Section CD :	NE
Tax Parcel Number :	N/R
Last Update :	2016-10-17
WRIA Number :	10
Last Date in Agency List :	2023-01-12

Well Tag Number :	N/R
NIT ID Number :	AE30685
Well Type Code :	A
Well Address :	910 Puyallup Ave
County ID :	53
Region Code :	4
Well Completion Date :	2015-02-13
Well Log Received Date :	2015-03-11
Well Diameter Quarter :	2.25
Well Dept Quarter :	15
Well Owner Name :	Mork Investment LLC
Driller Number :	2914
Section/Township/Range :	SEC 09, TWP 20N, RNG 03E
Range Fraction Number :	N/R
QTR Section CD :	NE
QTR QTR Section CD :	NE
Tax Parcel Number :	2074320010
Last Update :	2015-03-11
WRIA Number :	10
Last Date in Agency List :	2023-01-12

Well Tag Number :	ALS351
NIT ID Number :	RE01397
Well Type Code :	R
Well Address :	N/R
County ID :	53
Region Code :	2
Well Completion Date :	2006-02-10
Well Log Received Date :	2006-03-07
Well Diameter Quarter :	2
Well Dept Quarter :	N/R
Well Owner Name :	METRO PARKS TACOMA
Driller Number :	N/R
Section/Township/Range :	SEC 09, TWP 20N, RNG 03E
Range Fraction Number :	N/R
QTR Section CD :	NE
QTR QTR Section CD :	NE
Tax Parcel Number :	N/R
Last Update :	2006-04-05
WRIA Number :	10
Last Date in Agency List :	2023-01-12

Map Id: 131
Direction: SSE
Distance: 0.943 mi., 4978 ft.
Elevation: 98 ft.
Relative: Higher

Site Name : 1008353 | 1008354 | 1008355
47.236738, -122.423507
WA

Database(s) : [WELLS - WA] ***(cont.)***

Envirosite ID: 47774261
EPA ID: N/R

WELLS - WA ***(cont.)***

Well Tag Number :	N/R
NIT ID Number :	S002517
Well Type Code :	R
Well Address :	N/R
County ID :	53
Region Code :	2
Well Completion Date :	N/R
Well Log Received Date :	N/R
Well Diameter Quarter :	N/R
Well Dept Quarter :	N/R
Well Owner Name :	SPRING AIR NW
Driller Number :	N/R
Section/Township/Range :	SEC 09, TWP 20N, RNG 03E
Range Fraction Number :	N/R
QTR Section CD :	NE
QTR QTR Section CD :	NE
Tax Parcel Number :	N/R
Last Update :	N/R
WRIA Number :	10
Last Date in Agency List :	2023-01-12

Well Tag Number :	N/R
NIT ID Number :	EE05424
Well Type Code :	R
Well Address :	910 Puyallup Ave
County ID :	53
Region Code :	4
Well Completion Date :	2015-02-13
Well Log Received Date :	2015-03-11
Well Diameter Quarter :	2.25
Well Dept Quarter :	10
Well Owner Name :	Mork Investment LLC
Driller Number :	2914
Section/Township/Range :	SEC 09, TWP 20N, RNG 03E
Range Fraction Number :	N/R
QTR Section CD :	NE
QTR QTR Section CD :	NE
Tax Parcel Number :	2074320010
Last Update :	2015-03-11
WRIA Number :	10
Last Date in Agency List :	2023-01-12

Well Tag Number :	AEE689
NIT ID Number :	R039575
Well Type Code :	R
Well Address :	725 E 25TH ST, TACOMA
County ID :	53
Region Code :	2
Well Completion Date :	1998-07-20
Well Log Received Date :	N/R
Well Diameter Quarter :	N/R
Well Dept Quarter :	N/R
Well Owner Name :	SPRING AIR NW
Driller Number :	N/R
Section/Township/Range :	SEC 09, TWP 20N, RNG 03E

Map Id: 131
Direction: SSE
Distance: 0.943 mi., 4978 ft.
Elevation: 98 ft.
Relative: Higher

Site Name : 1008353 | 1008354 | 1008355
47.236738, -122.423507
WA

Database(s) : [WELLS - WA] ***(cont.)***

Envirosite ID: 47774261
EPA ID: N/R

WELLS - WA ***(cont.)***

Range Fraction Number :	N/R
QTR Section CD :	NE
QTR QTR Section CD :	NE
Tax Parcel Number :	N/R
Last Update :	N/R
WRIA Number :	10
Last Date in Agency List :	2023-01-12

Well Tag Number :	N/R
NIT ID Number :	SE49500
Well Type Code :	R
Well Address :	2528 E G St
County ID :	53
Region Code :	2
Well Completion Date :	2013-10-28
Well Log Received Date :	2014-08-01
Well Diameter Quarter :	6
Well Dept Quarter :	100
Well Owner Name :	City Of Tacoma
Driller Number :	0
Section/Township/Range :	SEC 09, TWP 20N, RNG 03E
Range Fraction Number :	N/R
QTR Section CD :	NE
QTR QTR Section CD :	NE
Tax Parcel Number :	N/R
Last Update :	2014-09-11
WRIA Number :	10
Last Date in Agency List :	2023-01-12

Well Tag Number :	AEE980
NIT ID Number :	R039851
Well Type Code :	R
Well Address :	725 E 25TH ST, TACOMA
County ID :	53
Region Code :	2
Well Completion Date :	1998-10-22
Well Log Received Date :	N/R
Well Diameter Quarter :	N/R
Well Dept Quarter :	N/R
Well Owner Name :	SPRING AIR NW
Driller Number :	N/R
Section/Township/Range :	SEC 09, TWP 20N, RNG 03E
Range Fraction Number :	N/R
QTR Section CD :	NE
QTR QTR Section CD :	NE
Tax Parcel Number :	N/R
Last Update :	N/R
WRIA Number :	10
Last Date in Agency List :	2023-01-12

Well Tag Number :	N/R
NIT ID Number :	EE05396
Well Type Code :	R
Well Address :	Between E 25th And E26th St Along The ROW

Map Id: 131
Direction: SSE
Distance: 0.943 mi., 4978 ft.
Elevation: 98 ft.
Relative: Higher

Site Name : 1008353 | 1008354 | 1008355
47.236738, -122.423507
WA

Database(s) : [WELLS - WA] ***(cont.)***

Envirosite ID: 47774261
EPA ID: N/R

WELLS - WA ***(cont.)***

County ID :	53
Region Code :	4
Well Completion Date :	2015-02-03
Well Log Received Date :	2015-02-13
Well Diameter Quarter :	2.25
Well Dept Quarter :	13
Well Owner Name :	City Of Tacoma TPU
Driller Number :	3174
Section/Township/Range :	SEC 09, TWP 20N, RNG 03E
Range Fraction Number :	N/R
QTR Section CD :	NE
QTR QTR Section CD :	NE
Tax Parcel Number :	ROW
Last Update :	2015-02-13
WRIA Number :	10
Last Date in Agency List :	2023-01-12

Well Tag Number :	N/R
NIT ID Number :	AE50794
Well Type Code :	A
Well Address :	725 E 25th St
County ID :	53
Region Code :	2
Well Completion Date :	2018-08-29
Well Log Received Date :	2018-11-19
Well Diameter Quarter :	2.25
Well Dept Quarter :	15
Well Owner Name :	Amerco Real Estate Company
Driller Number :	3203
Section/Township/Range :	SEC 09, TWP 20N, RNG 03E
Range Fraction Number :	N/R
QTR Section CD :	NE
QTR QTR Section CD :	NE
Tax Parcel Number :	2075270010
Last Update :	2018-12-05
WRIA Number :	10
Last Date in Agency List :	2023-01-12

Well Tag Number :	N/R
NIT ID Number :	SE49500
Well Type Code :	R
Well Address :	2528 E G St
County ID :	53
Region Code :	2
Well Completion Date :	2013-11-11
Well Log Received Date :	2014-08-01
Well Diameter Quarter :	8
Well Dept Quarter :	80
Well Owner Name :	City Of Tacoma
Driller Number :	0
Section/Township/Range :	SEC 09, TWP 20N, RNG 03E
Range Fraction Number :	N/R
QTR Section CD :	NE
QTR QTR Section CD :	NE
Tax Parcel Number :	N/R

Map Id: 131
Direction: SSE
Distance: 0.943 mi., 4978 ft.
Elevation: 98 ft.
Relative: Higher

Site Name : 1008353 | 1008354 | 1008355
47.236738, -122.423507
WA

Database(s) : [WELLS - WA] ***(cont.)***

Envirosite ID: 47774261
EPA ID: N/R

WELLS - WA ***(cont.)***

Last Update :	2014-09-11
WRIA Number :	10
Last Date in Agency List :	2023-01-12
Well Tag Number :	N/R
NIT ID Number :	AE23917
Well Type Code :	A
Well Address :	2528 E G St
County ID :	53
Region Code :	2
Well Completion Date :	2013-11-04
Well Log Received Date :	2014-08-01
Well Diameter Quarter :	6
Well Dept Quarter :	75
Well Owner Name :	City Of Tacoma
Driller Number :	0
Section/Township/Range :	SEC 09, TWP 20N, RNG 03E
Range Fraction Number :	N/R
QTR Section CD :	NE
QTR QTR Section CD :	NE
Tax Parcel Number :	N/R
Last Update :	2014-09-11
WRIA Number :	10
Last Date in Agency List :	2023-01-12

Map Id: 132
Direction: ESE
Distance: 0.943 mi., 4979 ft.
Elevation: 7 ft.
Relative: Lower

Site Name : 1069838 | 1069855 | 1069860
47.244962, -122.407278
WA

Database(s) : [WELLS - WA]

Envirosite ID: 47833588
EPA ID: N/R

WELLS - WA

Well Tag Number :	N/R
NIT ID Number :	AE34139
Well Type Code :	A
Well Address :	2301 Cleveland Way
County ID :	53
Region Code :	2
Well Completion Date :	2015-10-05
Well Log Received Date :	2015-10-29
Well Diameter Quarter :	6
Well Dept Quarter :	6
Well Owner Name :	Union Pacific Railroad
Driller Number :	2914
Section/Township/Range :	SEC 03, TWP 20N, RNG 03E
Range Fraction Number :	N/R
QTR Section CD :	SE
QTR QTR Section CD :	SW
Tax Parcel Number :	4715010163

Map Id: 132
Direction: ESE
Distance: 0.943 mi., 4979 ft.
Elevation: 7 ft.
Relative: Lower

Site Name : 1069838 | 1069855 | 1069860
47.244962, -122.407278
WA

Database(s) : [WELLS - WA] ***(cont.)***

Envirosite ID: 47833588
EPA ID: N/R

WELLS - WA ***(cont.)***

Last Update :	2015-10-30
WRIA Number :	10
Last Date in Agency List :	2023-01-12
Well Tag Number :	N/R
NIT ID Number :	AE34139
Well Type Code :	A
Well Address :	2301 Cleveland Way
County ID :	53
Region Code :	2
Well Completion Date :	2015-10-05
Well Log Received Date :	2015-10-29
Well Diameter Quarter :	6
Well Dept Quarter :	4
Well Owner Name :	Union Pacific Railroad
Driller Number :	2914
Section/Township/Range :	SEC 03, TWP 20N, RNG 03E
Range Fraction Number :	N/R
QTR Section CD :	SE
QTR QTR Section CD :	SW
Tax Parcel Number :	4715010163
Last Update :	2015-10-30
WRIA Number :	10
Last Date in Agency List :	2023-01-12
Well Tag Number :	N/R
NIT ID Number :	AE34139
Well Type Code :	A
Well Address :	2301 Cleveland Way
County ID :	53
Region Code :	2
Well Completion Date :	2015-10-05
Well Log Received Date :	2015-10-29
Well Diameter Quarter :	6
Well Dept Quarter :	5
Well Owner Name :	Union Pacific Railroad
Driller Number :	2914
Section/Township/Range :	SEC 03, TWP 20N, RNG 03E
Range Fraction Number :	N/R
QTR Section CD :	SE
QTR QTR Section CD :	SW
Tax Parcel Number :	4715010163
Last Update :	2015-10-30
WRIA Number :	10
Last Date in Agency List :	2023-01-12
Well Tag Number :	N/R
NIT ID Number :	AE34139
Well Type Code :	A
Well Address :	2301 Cleveland Way
County ID :	53
Region Code :	2
Well Completion Date :	2015-10-05
Well Log Received Date :	2015-10-29

Map Id: 132
Direction: ESE
Distance: 0.943 mi., 4979 ft.
Elevation: 7 ft.
Relative: Lower

Site Name : 1069838 | 1069855 | 1069860
47.244962, -122.407278
WA

Database(s) : [WELLS - WA] ***(cont.)***

Envirosite ID: 47833588
EPA ID: N/R

WELLS - WA ***(cont.)***

Well Diameter Quarter :	6
Well Dept Quarter :	5
Well Owner Name :	Union Pacific Railroad
Driller Number :	2914
Section/Township/Range :	SEC 03, TWP 20N, RNG 03E
Range Fraction Number :	N/R
QTR Section CD :	SE
QTR QTR Section CD :	SW
Tax Parcel Number :	4715010163
Last Update :	2015-11-02
WRIA Number :	10
Last Date in Agency List :	2023-01-12

Well Tag Number :	N/R
NIT ID Number :	AE34139
Well Type Code :	A
Well Address :	2301 Cleveland Way
County ID :	53
Region Code :	2
Well Completion Date :	2015-10-05
Well Log Received Date :	2015-10-29
Well Diameter Quarter :	6
Well Dept Quarter :	8
Well Owner Name :	Union Pacific Railroad
Driller Number :	2914
Section/Township/Range :	SEC 03, TWP 20N, RNG 03E
Range Fraction Number :	N/R
QTR Section CD :	SE
QTR QTR Section CD :	SW
Tax Parcel Number :	4715010163
Last Update :	2015-10-30
WRIA Number :	10
Last Date in Agency List :	2023-01-12

Map Id: 133
Direction: ESE
Distance: 0.945 mi., 4989 ft.
Elevation: 25 ft.
Relative: Higher

Site Name : 1038186 | 1038187 | 1038188
47.240578, -122.411854
WA

Database(s) : [WELLS - WA]

Envirosite ID: 47784593
EPA ID: N/R

WELLS - WA

Details for this site have been truncated due to the large number of available details for this site within this dataset. For the complete details for this site, contact your Envirosite account representative for a complimentary site report containing all of the details available.

Well Tag Number :	BJX152
NIT ID Number :	AE40525
Well Type Code :	A
Well Address :	E Portland Ave And 29th St

Map Id: 133
Direction: ESE
Distance: 0.945 mi., 4989 ft.
Elevation: 25 ft.
Relative: Higher

Site Name : 1038186 | 1038187 | 1038188
47.240578, -122.411854
WA

Database(s) : [WELLS - WA] ***(cont.)***

Envirosite ID: 47784593
EPA ID: N/R

WELLS - WA ***(cont.)***

County ID :	53
Region Code :	2
Well Completion Date :	2016-11-30
Well Log Received Date :	2016-12-27
Well Diameter Quarter :	2
Well Dept Quarter :	25
Well Owner Name :	Puyallup Tribe Of Indians
Driller Number :	1374
Section/Township/Range :	SEC 10, TWP 20N, RNG 03E
Range Fraction Number :	N/R
QTR Section CD :	NW
QTR QTR Section CD :	NE
Tax Parcel Number :	N/R
Last Update :	2017-02-09
WRIA Number :	10
Last Date in Agency List :	2023-01-12

Well Tag Number :	N/R
NIT ID Number :	AE46160
Well Type Code :	A
Well Address :	2603 Portland Ave
County ID :	53
Region Code :	4
Well Completion Date :	2017-11-17
Well Log Received Date :	2017-12-01
Well Diameter Quarter :	2.25
Well Dept Quarter :	10
Well Owner Name :	Purcell Tire
Driller Number :	3216
Section/Township/Range :	SEC 10, TWP 20N, RNG 03E
Range Fraction Number :	N/R
QTR Section CD :	NW
QTR QTR Section CD :	NE
Tax Parcel Number :	2093005005
Last Update :	2017-12-07
WRIA Number :	10
Last Date in Agency List :	2023-01-12

Well Tag Number :	N/R
NIT ID Number :	EE04015
Well Type Code :	R
Well Address :	1201 Puyallup Avenue, Tacoma 98421
County ID :	53
Region Code :	2
Well Completion Date :	2012-06-04
Well Log Received Date :	2012-06-12
Well Diameter Quarter :	2.25
Well Dept Quarter :	16
Well Owner Name :	Taft Properties LLC
Driller Number :	N/R
Section/Township/Range :	SEC 10, TWP 20N, RNG 03E
Range Fraction Number :	N/R
QTR Section CD :	NW
QTR QTR Section CD :	NE
Tax Parcel Number :	4715010391

Map Id: 133
Direction: ESE
Distance: 0.945 mi., 4989 ft.
Elevation: 25 ft.
Relative: Higher

Site Name : 1038186 | 1038187 | 1038188
47.240578, -122.411854
WA

Database(s) : [WELLS - WA] ***(cont.)***

Envirosite ID: 47784593
EPA ID: N/R

WELLS - WA ***(cont.)***

Last Update :	2012-07-31
WRIA Number :	10
Last Date in Agency List :	2023-01-12

Well Tag Number :	BJZ339
NIT ID Number :	AE40525
Well Type Code :	A
Well Address :	E Portland Ave And 29th St
County ID :	53
Region Code :	2
Well Completion Date :	2016-11-30
Well Log Received Date :	2017-01-26
Well Diameter Quarter :	2
Well Dept Quarter :	25
Well Owner Name :	Puyallup Tribe Of Indians
Driller Number :	1374
Section/Township/Range :	SEC 10, TWP 20N, RNG 03E
Range Fraction Number :	N/R
QTR Section CD :	NW
QTR QTR Section CD :	NE
Tax Parcel Number :	N/R
Last Update :	2017-02-09
WRIA Number :	10
Last Date in Agency List :	2023-01-12

Well Tag Number :	N/R
NIT ID Number :	AE02840
Well Type Code :	A
Well Address :	N/R
County ID :	53
Region Code :	2
Well Completion Date :	2008-01-23
Well Log Received Date :	2008-03-10
Well Diameter Quarter :	N/R
Well Dept Quarter :	N/R
Well Owner Name :	HEERY INTERNATIONAL
Driller Number :	N/R
Section/Township/Range :	SEC 10, TWP 20N, RNG 03E
Range Fraction Number :	N/R
QTR Section CD :	NW
QTR QTR Section CD :	NE
Tax Parcel Number :	N/R
Last Update :	2008-04-23
WRIA Number :	10
Last Date in Agency List :	2023-01-12

Well Tag Number :	N/R
NIT ID Number :	AE44950
Well Type Code :	A
Well Address :	1302 Puyallup Ave
County ID :	53
Region Code :	2
Well Completion Date :	2017-08-22
Well Log Received Date :	2017-09-20

Map Id: 133
Direction: ESE
Distance: 0.945 mi., 4989 ft.
Elevation: 25 ft.
Relative: Higher

Site Name : 1038186 | 1038187 | 1038188
47.240578, -122.411854
WA

Database(s) : [WELLS - WA] ***(cont.)***

Envirosite ID: 47784593
EPA ID: N/R

WELLS - WA ***(cont.)***

Well Diameter Quarter :	2.25
Well Dept Quarter :	15
Well Owner Name :	GMAS Corp
Driller Number :	3203
Section/Township/Range :	SEC 10, TWP 20N, RNG 03E
Range Fraction Number :	N/R
QTR Section CD :	NW
QTR QTR Section CD :	NE
Tax Parcel Number :	2030014480
Last Update :	2017-10-24
WRIA Number :	10
Last Date in Agency List :	2023-01-12

Well Tag Number :	BKA320
NIT ID Number :	RE14806
Well Type Code :	R
Well Address :	1302 Puyallup Ave
County ID :	53
Region Code :	2
Well Completion Date :	2017-08-25
Well Log Received Date :	2017-09-20
Well Diameter Quarter :	10.25
Well Dept Quarter :	15
Well Owner Name :	GMAS Corp
Driller Number :	3203
Section/Township/Range :	SEC 10, TWP 20N, RNG 03E
Range Fraction Number :	N/R
QTR Section CD :	NW
QTR QTR Section CD :	NE
Tax Parcel Number :	2030014480
Last Update :	2017-10-27
WRIA Number :	10
Last Date in Agency List :	2023-01-12

Well Tag Number :	N/R
NIT ID Number :	AE44950
Well Type Code :	A
Well Address :	1302 Puyallup Ave
County ID :	53
Region Code :	2
Well Completion Date :	2017-08-21
Well Log Received Date :	2017-09-20
Well Diameter Quarter :	2.25
Well Dept Quarter :	10
Well Owner Name :	GMAS Corp
Driller Number :	3203
Section/Township/Range :	SEC 10, TWP 20N, RNG 03E
Range Fraction Number :	N/R
QTR Section CD :	NW
QTR QTR Section CD :	NE
Tax Parcel Number :	2030014480
Last Update :	2017-10-24
WRIA Number :	10
Last Date in Agency List :	2023-01-12

Map Id: 133
Direction: ESE
Distance: 0.945 mi., 4989 ft.
Elevation: 25 ft.
Relative: Higher

Site Name : 1038186 | 1038187 | 1038188
47.240578, -122.411854
WA

Database(s) : [WELLS - WA] ***(cont.)***

Envirosite ID: 47784593
EPA ID: N/R

WELLS - WA ***(cont.)***

Well Tag Number :	BKA302
NIT ID Number :	RE14806
Well Type Code :	R
Well Address :	1302 Puyallup Ave
County ID :	53
Region Code :	2
Well Completion Date :	2017-08-23
Well Log Received Date :	2017-09-20
Well Diameter Quarter :	2
Well Dept Quarter :	15
Well Owner Name :	GMAS Corp
Driller Number :	3203
Section/Township/Range :	SEC 10, TWP 20N, RNG 03E
Range Fraction Number :	N/R
QTR Section CD :	NW
QTR QTR Section CD :	NE
Tax Parcel Number :	2030014480
Last Update :	2017-10-27
WRIA Number :	10
Last Date in Agency List :	2023-01-12

Well Tag Number :	N/R
NIT ID Number :	EE06815
Well Type Code :	R
Well Address :	1302 Puyallup Ave
County ID :	53
Region Code :	2
Well Completion Date :	2017-08-22
Well Log Received Date :	2017-09-14
Well Diameter Quarter :	2.25
Well Dept Quarter :	15
Well Owner Name :	GMAS Corp
Driller Number :	0
Section/Township/Range :	SEC 10, TWP 20N, RNG 03E
Range Fraction Number :	N/R
QTR Section CD :	NW
QTR QTR Section CD :	NE
Tax Parcel Number :	2030014480
Last Update :	2017-09-15
WRIA Number :	10
Last Date in Agency List :	2023-01-12

Well Tag Number :	N/R
NIT ID Number :	SE45446
Well Type Code :	R
Well Address :	1201 Puyallup Avenue, Tacoma 98421
County ID :	53
Region Code :	2
Well Completion Date :	2012-06-04
Well Log Received Date :	2012-06-12
Well Diameter Quarter :	2.25
Well Dept Quarter :	12
Well Owner Name :	Taft Properties LLC
Driller Number :	N/R
Section/Township/Range :	SEC 10, TWP 20N, RNG 03E

Map Id: 133
Direction: ESE
Distance: 0.945 mi., 4989 ft.
Elevation: 25 ft.
Relative: Higher

Site Name : 1038186 | 1038187 | 1038188
47.240578, -122.411854
WA

Database(s) : [WELLS - WA] ***(cont.)***

Envirosite ID: 47784593
EPA ID: N/R

WELLS - WA ***(cont.)***

Range Fraction Number :	N/R
QTR Section CD :	NW
QTR QTR Section CD :	NE
Tax Parcel Number :	4715010391
Last Update :	2012-07-31
WRIA Number :	10
Last Date in Agency List :	2023-01-12

Well Tag Number :	BJX161
NIT ID Number :	DE01850
Well Type Code :	W
Well Address :	E Portland Ave And 29th St
County ID :	53
Region Code :	2
Well Completion Date :	2016-04-12
Well Log Received Date :	2016-08-01
Well Diameter Quarter :	6
Well Dept Quarter :	25
Well Owner Name :	Puyallup Tribe Of Indians
Driller Number :	3017
Section/Township/Range :	SEC 10, TWP 20N, RNG 03E
Range Fraction Number :	N/R
QTR Section CD :	NW
QTR QTR Section CD :	NE
Tax Parcel Number :	N/R
Last Update :	2016-09-02
WRIA Number :	10
Last Date in Agency List :	2023-01-12

Well Tag Number :	BJZ372
NIT ID Number :	AE40525
Well Type Code :	A
Well Address :	E Portland Ave And 29th St
County ID :	53
Region Code :	2
Well Completion Date :	2016-11-30
Well Log Received Date :	2017-01-26
Well Diameter Quarter :	2
Well Dept Quarter :	25
Well Owner Name :	Puyallup Tribe Of Indians
Driller Number :	1374
Section/Township/Range :	SEC 10, TWP 20N, RNG 03E
Range Fraction Number :	N/R
QTR Section CD :	NW
QTR QTR Section CD :	NE
Tax Parcel Number :	N/R
Last Update :	2017-02-09
WRIA Number :	10
Last Date in Agency List :	2023-01-12

Well Tag Number :	BJX167
NIT ID Number :	AE40525
Well Type Code :	A
Well Address :	E Portland Ave And 29th St

Map Id: 133
Direction: ESE
Distance: 0.945 mi., 4989 ft.
Elevation: 25 ft.
Relative: Higher

Site Name : 1038186 | 1038187 | 1038188
47.240578, -122.411854
WA

Database(s) : [WELLS - WA] ***(cont.)***

Envirosite ID: 47784593
EPA ID: N/R

WELLS - WA ***(cont.)***

County ID :	53
Region Code :	2
Well Completion Date :	2016-11-30
Well Log Received Date :	2016-12-27
Well Diameter Quarter :	2
Well Dept Quarter :	25
Well Owner Name :	Puyallup Tribe Of Indians
Driller Number :	1374
Section/Township/Range :	SEC 10, TWP 20N, RNG 03E
Range Fraction Number :	N/R
QTR Section CD :	NW
QTR QTR Section CD :	NE
Tax Parcel Number :	N/R
Last Update :	2017-02-09
WRIA Number :	10
Last Date in Agency List :	2023-01-12

Well Tag Number :	N/R
NIT ID Number :	AE29516
Well Type Code :	A
Well Address :	2302 E Q Street
County ID :	53
Region Code :	4
Well Completion Date :	2014-11-03
Well Log Received Date :	2014-11-18
Well Diameter Quarter :	2.25
Well Dept Quarter :	15
Well Owner Name :	Four Square Development LLC
Driller Number :	3008
Section/Township/Range :	SEC 10, TWP 20N, RNG 03E
Range Fraction Number :	N/R
QTR Section CD :	NW
QTR QTR Section CD :	NE
Tax Parcel Number :	4715010505
Last Update :	2014-11-18
WRIA Number :	10
Last Date in Agency List :	2023-01-12

Well Tag Number :	N/R
NIT ID Number :	AE49730
Well Type Code :	A
Well Address :	1302 Puyallup Ave
County ID :	53
Region Code :	2
Well Completion Date :	2018-06-12
Well Log Received Date :	2018-11-29
Well Diameter Quarter :	2.14
Well Dept Quarter :	15
Well Owner Name :	GMAS
Driller Number :	3200
Section/Township/Range :	SEC 10, TWP 20N, RNG 03E
Range Fraction Number :	N/R
QTR Section CD :	NW
QTR QTR Section CD :	NE
Tax Parcel Number :	4715010290

Map Id: 133
Direction: ESE
Distance: 0.945 mi., 4989 ft.
Elevation: 25 ft.
Relative: Higher

Site Name : 1038186 | 1038187 | 1038188
47.240578, -122.411854
WA

Database(s) : [WELLS - WA] ***(cont.)***

Envirosite ID: 47784593
EPA ID: N/R

WELLS - WA ***(cont.)***

Last Update :	2018-12-14
WRIA Number :	10
Last Date in Agency List :	2023-01-12
Well Tag Number :	BJZ368
NIT ID Number :	AE40525
Well Type Code :	A
Well Address :	E Portland Ave And 29th St
County ID :	53
Region Code :	2
Well Completion Date :	2016-11-30
Well Log Received Date :	2017-01-26
Well Diameter Quarter :	2
Well Dept Quarter :	25
Well Owner Name :	Puyallup Tribe Of Indians
Driller Number :	1374
Section/Township/Range :	SEC 10, TWP 20N, RNG 03E
Range Fraction Number :	N/R
QTR Section CD :	NW
QTR QTR Section CD :	NE
Tax Parcel Number :	N/R
Last Update :	2017-02-09
WRIA Number :	10
Last Date in Agency List :	2023-01-12
Well Tag Number :	N/R
NIT ID Number :	SE66768
Well Type Code :	R
Well Address :	1427 E 26th St
County ID :	53
Region Code :	4
Well Completion Date :	2018-07-11
Well Log Received Date :	2019-02-14
Well Diameter Quarter :	8
Well Dept Quarter :	15
Well Owner Name :	Raceways Technology
Driller Number :	1815
Section/Township/Range :	SEC 10, TWP 20N, RNG 03E
Range Fraction Number :	N/R
QTR Section CD :	NW
QTR QTR Section CD :	NE
Tax Parcel Number :	N/R
Last Update :	2019-02-28
WRIA Number :	10
Last Date in Agency List :	2023-01-12
Well Tag Number :	N/R
NIT ID Number :	AE44681
Well Type Code :	A
Well Address :	1302 Puyallup Ave
County ID :	53
Region Code :	2
Well Completion Date :	2017-08-21
Well Log Received Date :	2017-09-14

Map Id: 133
Direction: ESE
Distance: 0.945 mi., 4989 ft.
Elevation: 25 ft.
Relative: Higher

Site Name : 1038186 | 1038187 | 1038188
47.240578, -122.411854
WA

Database(s) : [WELLS - WA] ***(cont.)***

Envirosite ID: 47784593
EPA ID: N/R

WELLS - WA ***(cont.)***

Well Diameter Quarter :	2.25
Well Dept Quarter :	15
Well Owner Name :	GMAS Corp
Driller Number :	0
Section/Township/Range :	SEC 10, TWP 20N, RNG 03E
Range Fraction Number :	N/R
QTR Section CD :	NW
QTR QTR Section CD :	NE
Tax Parcel Number :	2030014480
Last Update :	2017-09-15
WRIA Number :	10
Last Date in Agency List :	2023-01-12

Well Tag Number :	N/R
NIT ID Number :	EE06815
Well Type Code :	R
Well Address :	1302 Puyallup Ave
County ID :	53
Region Code :	2
Well Completion Date :	2017-08-22
Well Log Received Date :	2017-09-14
Well Diameter Quarter :	2.25
Well Dept Quarter :	15
Well Owner Name :	GMAS Corp
Driller Number :	0
Section/Township/Range :	SEC 10, TWP 20N, RNG 03E
Range Fraction Number :	N/R
QTR Section CD :	NW
QTR QTR Section CD :	NE
Tax Parcel Number :	2030014480
Last Update :	2017-09-15
WRIA Number :	10
Last Date in Agency List :	2023-01-12

Well Tag Number :	BJZ347
NIT ID Number :	AE40525
Well Type Code :	A
Well Address :	E Portland Ave And 29th St
County ID :	53
Region Code :	2
Well Completion Date :	2016-11-30
Well Log Received Date :	2017-01-26
Well Diameter Quarter :	2
Well Dept Quarter :	25
Well Owner Name :	Puyallup Tribe Of Indians
Driller Number :	1374
Section/Township/Range :	SEC 10, TWP 20N, RNG 03E
Range Fraction Number :	N/R
QTR Section CD :	NW
QTR QTR Section CD :	NE
Tax Parcel Number :	N/R
Last Update :	2017-02-09
WRIA Number :	10
Last Date in Agency List :	2023-01-12

Map Id: 133
Direction: ESE
Distance: 0.945 mi., 4989 ft.
Elevation: 25 ft.
Relative: Higher

Site Name : 1038186 | 1038187 | 1038188
47.240578, -122.411854
WA

Database(s) : [WELLS - WA] ***(cont.)***

Envirosite ID: 47784593
EPA ID: N/R

WELLS - WA ***(cont.)***

Well Tag Number :	BBS572
NIT ID Number :	RE03931
Well Type Code :	R
Well Address :	1440 Puyallup Ave, Tacoma 98421
County ID :	53
Region Code :	2
Well Completion Date :	2009-11-13
Well Log Received Date :	2009-12-03
Well Diameter Quarter :	8
Well Dept Quarter :	18
Well Owner Name :	Arco AM/PM | Shaw Environmental
Driller Number :	N/R
Section/Township/Range :	SEC 10, TWP 20N, RNG 03E
Range Fraction Number :	N/R
QTR Section CD :	NW
QTR QTR Section CD :	NE
Tax Parcel Number :	4715010367
Last Update :	2009-12-10
WRIA Number :	10
Last Date in Agency List :	2023-01-12

Well Tag Number :	N/R
NIT ID Number :	SE66609
Well Type Code :	R
Well Address :	1302 Puyallup Ave
County ID :	53
Region Code :	2
Well Completion Date :	2018-06-11
Well Log Received Date :	2018-11-29
Well Diameter Quarter :	2.25
Well Dept Quarter :	12
Well Owner Name :	GMAS
Driller Number :	3200
Section/Township/Range :	SEC 10, TWP 20N, RNG 03E
Range Fraction Number :	N/R
QTR Section CD :	NW
QTR QTR Section CD :	NE
Tax Parcel Number :	4715010290
Last Update :	2018-12-14
WRIA Number :	10
Last Date in Agency List :	2023-01-12

Well Tag Number :	N/R
NIT ID Number :	RE11546
Well Type Code :	R
Well Address :	2302 E Q Street
County ID :	53
Region Code :	2
Well Completion Date :	2015-07-17
Well Log Received Date :	2015-08-17
Well Diameter Quarter :	8
Well Dept Quarter :	15
Well Owner Name :	Four Square Development LLC
Driller Number :	3008
Section/Township/Range :	SEC 10, TWP 20N, RNG 03E

Map Id: 133
Direction: ESE
Distance: 0.945 mi., 4989 ft.
Elevation: 25 ft.
Relative: Higher

Site Name : 1038186 | 1038187 | 1038188
47.240578, -122.411854
WA

Database(s) : [WELLS - WA] ***(cont.)***

Envirosite ID: 47784593
EPA ID: N/R

WELLS - WA ***(cont.)***

Range Fraction Number :	N/R
QTR Section CD :	NW
QTR QTR Section CD :	NE
Tax Parcel Number :	4715010505
Last Update :	2015-09-10
WRIA Number :	10
Last Date in Agency List :	2023-01-12

Well Tag Number :	BJZ389
NIT ID Number :	AE40525
Well Type Code :	A
Well Address :	E Portland Ave And 29th St
County ID :	53
Region Code :	2
Well Completion Date :	2016-11-30
Well Log Received Date :	2017-01-26
Well Diameter Quarter :	2
Well Dept Quarter :	25
Well Owner Name :	Puyallup Tribe Of Indians
Driller Number :	1374
Section/Township/Range :	SEC 10, TWP 20N, RNG 03E
Range Fraction Number :	N/R
QTR Section CD :	NW
QTR QTR Section CD :	NE
Tax Parcel Number :	N/R
Last Update :	2017-02-09
WRIA Number :	10
Last Date in Agency List :	2023-01-12

Well Tag Number :	BJZ343
NIT ID Number :	AE40525
Well Type Code :	A
Well Address :	E Portland Ave And 29th St
County ID :	53
Region Code :	2
Well Completion Date :	2016-11-30
Well Log Received Date :	2017-01-26
Well Diameter Quarter :	2
Well Dept Quarter :	25
Well Owner Name :	Puyallup Tribe Of Indians
Driller Number :	1374
Section/Township/Range :	SEC 10, TWP 20N, RNG 03E
Range Fraction Number :	N/R
QTR Section CD :	NW
QTR QTR Section CD :	NE
Tax Parcel Number :	N/R
Last Update :	2017-02-09
WRIA Number :	10
Last Date in Agency List :	2023-01-12

Well Tag Number :	BJX151
NIT ID Number :	AE40525
Well Type Code :	A
Well Address :	E Portland Ave And 29th St

Map Id: 133
Direction: ESE
Distance: 0.945 mi., 4989 ft.
Elevation: 25 ft.
Relative: Higher

Site Name : 1038186 | 1038187 | 1038188
47.240578, -122.411854
WA

Database(s) : [WELLS - WA] ***(cont.)***

Envirosite ID: 47784593
EPA ID: N/R

WELLS - WA ***(cont.)***

County ID :	53
Region Code :	2
Well Completion Date :	2016-11-30
Well Log Received Date :	2016-12-27
Well Diameter Quarter :	2
Well Dept Quarter :	25
Well Owner Name :	Puyallup Tribe Of Indians
Driller Number :	1374
Section/Township/Range :	SEC 10, TWP 20N, RNG 03E
Range Fraction Number :	N/R
QTR Section CD :	NW
QTR QTR Section CD :	NE
Tax Parcel Number :	N/R
Last Update :	2017-02-09
WRIA Number :	10
Last Date in Agency List :	2023-01-12

Well Tag Number :	N/R
NIT ID Number :	SE53143
Well Type Code :	R
Well Address :	2302 E Q Street
County ID :	53
Region Code :	4
Well Completion Date :	2014-11-03
Well Log Received Date :	2014-11-18
Well Diameter Quarter :	2.25
Well Dept Quarter :	15
Well Owner Name :	Four Square Development LLC
Driller Number :	3008
Section/Township/Range :	SEC 10, TWP 20N, RNG 03E
Range Fraction Number :	N/R
QTR Section CD :	NW
QTR QTR Section CD :	NE
Tax Parcel Number :	4715010505
Last Update :	2014-11-18
WRIA Number :	10
Last Date in Agency List :	2023-01-12

Well Tag Number :	BJZ328
NIT ID Number :	AE40525
Well Type Code :	A
Well Address :	E Portland Ave And 29th St
County ID :	53
Region Code :	2
Well Completion Date :	2016-11-30
Well Log Received Date :	2017-01-26
Well Diameter Quarter :	2
Well Dept Quarter :	25
Well Owner Name :	Puyallup Tribe Of Indians
Driller Number :	1374
Section/Township/Range :	SEC 10, TWP 20N, RNG 03E
Range Fraction Number :	N/R
QTR Section CD :	NW
QTR QTR Section CD :	NE
Tax Parcel Number :	N/R

Map Id: 133
Direction: ESE
Distance: 0.945 mi., 4989 ft.
Elevation: 25 ft.
Relative: Higher

Site Name : 1038186 | 1038187 | 1038188
47.240578, -122.411854
WA

Database(s) : [WELLS - WA] ***(cont.)***

Envirosite ID: 47784593
EPA ID: N/R

WELLS - WA ***(cont.)***

Last Update :	2017-02-09
WRIA Number :	10
Last Date in Agency List :	2023-01-12
Well Tag Number :	N/R
NIT ID Number :	AE06019
Well Type Code :	A
Well Address :	1440 Puyallup Ave, Tacoma 98421
County ID :	53
Region Code :	2
Well Completion Date :	2009-05-27
Well Log Received Date :	2009-06-19
Well Diameter Quarter :	2
Well Dept Quarter :	20
Well Owner Name :	Arco AM/PM | Shaw Environmental Inc
Driller Number :	N/R
Section/Township/Range :	SEC 10, TWP 20N, RNG 03E
Range Fraction Number :	N/R
QTR Section CD :	NW
QTR QTR Section CD :	NE
Tax Parcel Number :	4715010367
Last Update :	2009-07-13
WRIA Number :	10
Last Date in Agency List :	2023-01-12

Map Id: P134
Direction: SSW
Distance: 0.947 mi., 5001 ft.
Elevation: 145 ft.
Relative: Higher

Site Name : 471412122260901
47.237877, -122.438735
WA

Database(s) : [NWIS]

Envirosite ID: 20222206
EPA ID: N/R

NWIS

Site Identification Number :	471412122260901
Site Type :	Well
Station Name :	20N/03E-09E03
Agency :	U.S. Geological Survey
District :	N/R
State :	WA
County :	Pierce County
Country :	USA
Land Net Location :	SWNWS09 T20N R03E W
Name of Location Map :	TACOMA SOUTH
Scale of Location Map :	24000
Altitude of Gage/Land Surface :	150
Method Altitude Determined :	Interpolated from topographic map.
Altitude Accuracy :	10
Altitude Datum :	National Geodetic Vertical Datum of 1929
Hydrologic Unit :	Puget Sound
Drainage Basin :	N/R

Map Id: P134
Direction: SSW
Distance: 0.947 mi., 5001 ft.
Elevation: 145 ft.
Relative: Higher

Site Name : 471412122260901
47.237877, -122.438735
WA

Database(s) : [NWIS] ***(cont.)***

Envirosite ID: 20222206
EPA ID: N/R

NWIS ***(cont.)***

Topographic Setting :	N/R
Flags for the Type of Data Collected:	NNNNNNNNNNNNNNNNNNNNNNNNNNNNNO
Flags for Instruments at Site :	NNNNNNNNNNNNNNNNNNNNNNNNNNNNN
Date of First Construction :	1935-02-06
Date Site Established or Inventoried:	1995-07-18
Drainage Area :	N/R
Contributing Drainage Area :	N/R
Data Reliability :	Data have been checked by the reporting agency.
Data-Other GW Files :	YYNYNYNN
National Aquifer :	N/R
Local Aquifer :	N/R
Local Aquifer Type :	N/R
Well Depth :	259
Hole Depth :	259
Source of Depth Data :	R
Project Number :	WA39400
Real-Time Data Flag :	0
Peak-Streamflow Data Begin Date :	N/R
Peak-Streamflow Data End Date :	N/R
Peak-Streamflow Data Count :	0
Water-Quality Data Begin Date :	N/R
Water-Quality Data End Date :	N/R
Water-Quality Data Count :	0
Field Water-Level Measurements Begin Date:	1935-03-01
Field Water-level Measurements End Date:	1985-10-08
Field Water-Level Measurements Count:	12
Site-Visit Data Begin Date :	N/R
Site-Visit Data End Date :	N/R
Site-Visit Data Count :	0
Latitude :	47.237877
Longitude :	-122.438735
Last Date in Agency List :	2023-02-13

Map Id: 135
Direction: E
Distance: 0.955 mi., 5045 ft.
Elevation: 17 ft.
Relative: Higher

Site Name : 1004724 | 1004725 | 1557158
47.255958, -122.406851
WA

Database(s) : [WELLS - WA]

Envirosite ID: 47776592
EPA ID: N/R

WELLS - WA

Details for this site have been truncated due to the large number of available details for this site within this dataset. For the complete details for this site, contact your Envirosite account representative for a complimentary site report containing all of the details available.

Well Tag Number :	N/R
NIT ID Number :	AE47337
Well Type Code :	A
Well Address :	1905 Lincoln Ave

Map Id: 135
Direction: E
Distance: 0.955 mi., 5045 ft.
Elevation: 17 ft.
Relative: Higher

Site Name : 1004724 | 1004725 | 1557158
47.255958, -122.406851
WA

Database(s) : [WELLS - WA] ***(cont.)***

Envirosite ID: 47776592
EPA ID: N/R

WELLS - WA ***(cont.)***

County ID :	53
Region Code :	4
Well Completion Date :	2018-02-14
Well Log Received Date :	2018-03-02
Well Diameter Quarter :	2.25
Well Dept Quarter :	15
Well Owner Name :	Manastash Properties LLC
Driller Number :	2914
Section/Township/Range :	SEC 03, TWP 20N, RNG 03E
Range Fraction Number :	N/R
QTR Section CD :	NE
QTR QTR Section CD :	NW
Tax Parcel Number :	6965000570
Last Update :	2018-03-08
WRIA Number :	10
Last Date in Agency List :	2023-01-12

Well Tag Number :	N/R
NIT ID Number :	AE26285
Well Type Code :	A
Well Address :	N/R
County ID :	53
Region Code :	4
Well Completion Date :	2014-04-09
Well Log Received Date :	2015-03-23
Well Diameter Quarter :	2.375
Well Dept Quarter :	16
Well Owner Name :	American Petroleum Environmental Services Inc
Driller Number :	3146
Section/Township/Range :	SEC 03, TWP 20N, RNG 03E
Range Fraction Number :	N/R
QTR Section CD :	NE
QTR QTR Section CD :	NW
Tax Parcel Number :	N/R
Last Update :	2015-03-23
WRIA Number :	10
Last Date in Agency List :	2023-01-12

Well Tag Number :	N/R
NIT ID Number :	EE07026
Well Type Code :	R
Well Address :	1905 Lincoln Ave
County ID :	53
Region Code :	4
Well Completion Date :	2018-02-14
Well Log Received Date :	2018-03-02
Well Diameter Quarter :	2.25
Well Dept Quarter :	15
Well Owner Name :	Manastash Properties LLC
Driller Number :	2914
Section/Township/Range :	SEC 03, TWP 20N, RNG 03E
Range Fraction Number :	N/R
QTR Section CD :	NE
QTR QTR Section CD :	NW
Tax Parcel Number :	6965000570

Map Id: 135
Direction: E
Distance: 0.955 mi., 5045 ft.
Elevation: 17 ft.
Relative: Higher

Site Name : 1004724 | 1004725 | 1557158
47.255958, -122.406851
WA

Database(s) : [WELLS - WA] ***(cont.)***

Envirosite ID: 47776592
EPA ID: N/R

WELLS - WA ***(cont.)***

Last Update :	2018-03-08
WRIA Number :	10
Last Date in Agency List :	2023-01-12

Well Tag Number :	N/R
NIT ID Number :	EE04422
Well Type Code :	R
Well Address :	1906 E Marc St, Tacoma 98421
County ID :	53
Region Code :	2
Well Completion Date :	2013-03-01
Well Log Received Date :	2013-03-15
Well Diameter Quarter :	2.25
Well Dept Quarter :	10
Well Owner Name :	Fred Tebb & Sons Inc
Driller Number :	N/R
Section/Township/Range :	SEC 03, TWP 20N, RNG 03E
Range Fraction Number :	N/R
QTR Section CD :	NE
QTR QTR Section CD :	NW
Tax Parcel Number :	0320031033
Last Update :	2013-04-04
WRIA Number :	10
Last Date in Agency List :	2023-01-12

Well Tag Number :	N/R
NIT ID Number :	AE47337
Well Type Code :	A
Well Address :	1905 Lincoln Ave
County ID :	53
Region Code :	4
Well Completion Date :	2018-02-14
Well Log Received Date :	2018-03-02
Well Diameter Quarter :	2.25
Well Dept Quarter :	20
Well Owner Name :	Manastash Properties LLC
Driller Number :	2914
Section/Township/Range :	SEC 03, TWP 20N, RNG 03E
Range Fraction Number :	N/R
QTR Section CD :	NE
QTR QTR Section CD :	NW
Tax Parcel Number :	6965000570
Last Update :	2018-03-08
WRIA Number :	10
Last Date in Agency List :	2023-01-12

Well Tag Number :	N/R
NIT ID Number :	AE20839
Well Type Code :	A
Well Address :	1906 E Marc St, Tacoma 98421
County ID :	53
Region Code :	2
Well Completion Date :	2013-03-01
Well Log Received Date :	2013-03-15

Map Id: 135
Direction: E
Distance: 0.955 mi., 5045 ft.
Elevation: 17 ft.
Relative: Higher

Site Name : 1004724 | 1004725 | 1557158
47.255958, -122.406851
WA

Database(s) : [WELLS - WA] ***(cont.)***

Envirosite ID: 47776592
EPA ID: N/R

WELLS - WA ***(cont.)***

Well Diameter Quarter :	2.25
Well Dept Quarter :	10
Well Owner Name :	Fred Tebb & Sons Inc
Driller Number :	N/R
Section/Township/Range :	SEC 03, TWP 20N, RNG 03E
Range Fraction Number :	N/R
QTR Section CD :	NE
QTR QTR Section CD :	NW
Tax Parcel Number :	0320031033
Last Update :	2013-04-04
WRIA Number :	10
Last Date in Agency List :	2023-01-12

Well Tag Number :	N/R
NIT ID Number :	AE35628
Well Type Code :	A
Well Address :	802 E 11th St
County ID :	53
Region Code :	2
Well Completion Date :	2015-11-06
Well Log Received Date :	2016-03-10
Well Diameter Quarter :	8
Well Dept Quarter :	21.5
Well Owner Name :	G1 Trucking Co
Driller Number :	3021
Section/Township/Range :	SEC 03, TWP 20N, RNG 03E
Range Fraction Number :	N/R
QTR Section CD :	NE
QTR QTR Section CD :	NW
Tax Parcel Number :	N/R
Last Update :	2016-04-21
WRIA Number :	10
Last Date in Agency List :	2023-01-12

Well Tag Number :	N/R
NIT ID Number :	AE20839
Well Type Code :	A
Well Address :	1906 E Marc St, Tacoma 98421
County ID :	53
Region Code :	2
Well Completion Date :	2013-03-01
Well Log Received Date :	2013-03-15
Well Diameter Quarter :	2.25
Well Dept Quarter :	10
Well Owner Name :	Fred Tebb & Sons Inc
Driller Number :	N/R
Section/Township/Range :	SEC 03, TWP 20N, RNG 03E
Range Fraction Number :	N/R
QTR Section CD :	NE
QTR QTR Section CD :	NW
Tax Parcel Number :	0320031033
Last Update :	2013-04-04
WRIA Number :	10
Last Date in Agency List :	2023-01-12

Map Id: 135
Direction: E
Distance: 0.955 mi., 5045 ft.
Elevation: 17 ft.
Relative: Higher

Site Name : 1004724 | 1004725 | 1557158
47.255958, -122.406851
WA

Database(s) : [WELLS - WA] ***(cont.)***

Envirosite ID: 47776592
EPA ID: N/R

WELLS - WA ***(cont.)***

Well Tag Number :	N/R
NIT ID Number :	SE63698
Well Type Code :	R
Well Address :	1651 Lincoln Ave
County ID :	53
Region Code :	4
Well Completion Date :	2017-10-04
Well Log Received Date :	2018-02-01
Well Diameter Quarter :	8
Well Dept Quarter :	60
Well Owner Name :	Davis Property
Driller Number :	1815
Section/Township/Range :	SEC 03, TWP 20N, RNG 03E
Range Fraction Number :	N/R
QTR Section CD :	NE
QTR QTR Section CD :	NW
Tax Parcel Number :	N/R
Last Update :	2018-02-05
WRIA Number :	10
Last Date in Agency List :	2023-01-12

Well Tag Number :	N/R
NIT ID Number :	SE57131
Well Type Code :	R
Well Address :	802 E 11th St
County ID :	53
Region Code :	2
Well Completion Date :	2016-11-16
Well Log Received Date :	2016-03-10
Well Diameter Quarter :	8
Well Dept Quarter :	21.5
Well Owner Name :	G1 Trucking Co
Driller Number :	3021
Section/Township/Range :	SEC 03, TWP 20N, RNG 03E
Range Fraction Number :	N/R
QTR Section CD :	NE
QTR QTR Section CD :	NW
Tax Parcel Number :	N/R
Last Update :	2016-04-21
WRIA Number :	10
Last Date in Agency List :	2023-01-12

Well Tag Number :	BJE783
NIT ID Number :	RE12008
Well Type Code :	R
Well Address :	802 E 11th St
County ID :	53
Region Code :	2
Well Completion Date :	2015-11-06
Well Log Received Date :	2016-03-10
Well Diameter Quarter :	8
Well Dept Quarter :	10
Well Owner Name :	G1 Trucking Company
Driller Number :	3021
Section/Township/Range :	SEC 03, TWP 20N, RNG 03E

Map Id: 135
Direction: E
Distance: 0.955 mi., 5045 ft.
Elevation: 17 ft.
Relative: Higher

Site Name : 1004724 | 1004725 | 1557158
47.255958, -122.406851
WA

Database(s) : [WELLS - WA] ***(cont.)***

Envirosite ID: 47776592
EPA ID: N/R

WELLS - WA ***(cont.)***

Range Fraction Number :	N/R
QTR Section CD :	NE
QTR QTR Section CD :	NW
Tax Parcel Number :	N/R
Last Update :	2016-04-21
WRIA Number :	10
Last Date in Agency List :	2023-01-12

Well Tag Number :	N/R
NIT ID Number :	AE30191
Well Type Code :	A
Well Address :	N/R
County ID :	53
Region Code :	4
Well Completion Date :	2015-01-21
Well Log Received Date :	2015-04-08
Well Diameter Quarter :	9
Well Dept Quarter :	61.5
Well Owner Name :	Port Of Tacoma
Driller Number :	2671
Section/Township/Range :	SEC 03, TWP 20N, RNG 03E
Range Fraction Number :	N/R
QTR Section CD :	NE
QTR QTR Section CD :	NW
Tax Parcel Number :	N/R
Last Update :	2015-04-09
WRIA Number :	10
Last Date in Agency List :	2023-01-12

Well Tag Number :	N/R
NIT ID Number :	A131043
Well Type Code :	A
Well Address :	1640 EAST MARC STREET
County ID :	53
Region Code :	2
Well Completion Date :	2007-12-19
Well Log Received Date :	2008-01-16
Well Diameter Quarter :	2
Well Dept Quarter :	9
Well Owner Name :	CASCADE POLE CO | RETEC-ENSR
Driller Number :	N/R
Section/Township/Range :	SEC 03, TWP 20N, RNG 03E
Range Fraction Number :	N/R
QTR Section CD :	NE
QTR QTR Section CD :	NW
Tax Parcel Number :	895000244
Last Update :	2008-04-28
WRIA Number :	10
Last Date in Agency List :	2023-01-12

Well Tag Number :	N/R
NIT ID Number :	EE07026
Well Type Code :	R
Well Address :	1905 Lincoln Ave

Map Id: 135
Direction: E
Distance: 0.955 mi., 5045 ft.
Elevation: 17 ft.
Relative: Higher

Site Name : 1004724 | 1004725 | 1557158
47.255958, -122.406851
WA

Database(s) : [WELLS - WA] ***(cont.)***

Envirosite ID: 47776592
EPA ID: N/R

WELLS - WA ***(cont.)***

County ID :	53
Region Code :	4
Well Completion Date :	2018-02-14
Well Log Received Date :	2018-03-02
Well Diameter Quarter :	2.25
Well Dept Quarter :	20
Well Owner Name :	Manastash Properties LLC
Driller Number :	2914
Section/Township/Range :	SEC 03, TWP 20N, RNG 03E
Range Fraction Number :	N/R
QTR Section CD :	NE
QTR QTR Section CD :	NW
Tax Parcel Number :	6965000570
Last Update :	2018-03-08
WRIA Number :	10
Last Date in Agency List :	2023-01-12

Well Tag Number :	N/R
NIT ID Number :	EE07026
Well Type Code :	R
Well Address :	1905 Lincoln Ave
County ID :	53
Region Code :	4
Well Completion Date :	2018-02-14
Well Log Received Date :	2018-03-02
Well Diameter Quarter :	2.25
Well Dept Quarter :	15
Well Owner Name :	Manastash Properties LLC
Driller Number :	2914
Section/Township/Range :	SEC 03, TWP 20N, RNG 03E
Range Fraction Number :	N/R
QTR Section CD :	NE
QTR QTR Section CD :	NW
Tax Parcel Number :	6965000570
Last Update :	2018-03-08
WRIA Number :	10
Last Date in Agency List :	2023-01-12

Well Tag Number :	N/R
NIT ID Number :	S027387
Well Type Code :	R
Well Address :	1640 EAST MORE STREET, TACOMA
County ID :	53
Region Code :	2
Well Completion Date :	2007-12-19
Well Log Received Date :	2008-01-16
Well Diameter Quarter :	2
Well Dept Quarter :	9
Well Owner Name :	CASCADE POLE CO | RETEC-ENSR
Driller Number :	N/R
Section/Township/Range :	SEC 03, TWP 20N, RNG 03E
Range Fraction Number :	N/R
QTR Section CD :	NE
QTR QTR Section CD :	NW
Tax Parcel Number :	895000244

Map Id: 135
Direction: E
Distance: 0.955 mi., 5045 ft.
Elevation: 17 ft.
Relative: Higher

Site Name : 1004724 | 1004725 | 1557158
47.255958, -122.406851
WA

Database(s) : [WELLS - WA] ***(cont.)***

Envirosite ID: 47776592
EPA ID: N/R

WELLS - WA ***(cont.)***

Last Update :	2008-04-28
WRIA Number :	10
Last Date in Agency List :	2023-01-12

Well Tag Number :	N/R
NIT ID Number :	AE47337
Well Type Code :	A
Well Address :	1905 Lincoln Ave
County ID :	53
Region Code :	4
Well Completion Date :	2018-02-14
Well Log Received Date :	2018-03-02
Well Diameter Quarter :	2.25
Well Dept Quarter :	15
Well Owner Name :	Manastash Properties LLC
Driller Number :	2914
Section/Township/Range :	SEC 03, TWP 20N, RNG 03E
Range Fraction Number :	N/R
QTR Section CD :	NE
QTR QTR Section CD :	NW
Tax Parcel Number :	6965000570
Last Update :	2018-03-08
WRIA Number :	10
Last Date in Agency List :	2023-01-12

Well Tag Number :	N/R
NIT ID Number :	EE05025
Well Type Code :	R
Well Address :	N/R
County ID :	53
Region Code :	4
Well Completion Date :	2014-04-09
Well Log Received Date :	2015-03-23
Well Diameter Quarter :	2.375
Well Dept Quarter :	16
Well Owner Name :	American Petroleum Environmental Services Inc
Driller Number :	3146
Section/Township/Range :	SEC 03, TWP 20N, RNG 03E
Range Fraction Number :	N/R
QTR Section CD :	NE
QTR QTR Section CD :	NW
Tax Parcel Number :	N/R
Last Update :	2015-03-23
WRIA Number :	10
Last Date in Agency List :	2023-01-12

Well Tag Number :	N/R
NIT ID Number :	AE26285
Well Type Code :	A
Well Address :	N/R
County ID :	53
Region Code :	4
Well Completion Date :	2014-04-09
Well Log Received Date :	2015-03-23

Map Id: 135
Direction: E
Distance: 0.955 mi., 5045 ft.
Elevation: 17 ft.
Relative: Higher

Site Name : 1004724 | 1004725 | 1557158
47.255958, -122.406851
WA

Database(s) : [WELLS - WA] ***(cont.)***

Envirosite ID: 47776592
EPA ID: N/R

WELLS - WA ***(cont.)***

Well Diameter Quarter :	2.375
Well Dept Quarter :	16
Well Owner Name :	American Petroleum Environmental Services Inc
Driller Number :	3146
Section/Township/Range :	SEC 03, TWP 20N, RNG 03E
Range Fraction Number :	N/R
QTR Section CD :	NE
QTR QTR Section CD :	NW
Tax Parcel Number :	N/R
Last Update :	2015-03-23
WRIA Number :	10
Last Date in Agency List :	2023-01-12

Well Tag Number :	N/R
NIT ID Number :	EE05025
Well Type Code :	R
Well Address :	N/R
County ID :	53
Region Code :	4
Well Completion Date :	2014-04-09
Well Log Received Date :	2015-03-23
Well Diameter Quarter :	2.375
Well Dept Quarter :	16
Well Owner Name :	American Petroleum Environmental Services Inc
Driller Number :	3146
Section/Township/Range :	SEC 03, TWP 20N, RNG 03E
Range Fraction Number :	N/R
QTR Section CD :	NE
QTR QTR Section CD :	NW
Tax Parcel Number :	N/R
Last Update :	2015-03-23
WRIA Number :	10
Last Date in Agency List :	2023-01-12

Well Tag Number :	N/R
NIT ID Number :	EE04422
Well Type Code :	R
Well Address :	1906 E Marc St, Tacoma 98421
County ID :	53
Region Code :	2
Well Completion Date :	2013-03-01
Well Log Received Date :	2013-03-15
Well Diameter Quarter :	2.25
Well Dept Quarter :	10
Well Owner Name :	Fred Tebb & Sons Inc
Driller Number :	N/R
Section/Township/Range :	SEC 03, TWP 20N, RNG 03E
Range Fraction Number :	N/R
QTR Section CD :	NE
QTR QTR Section CD :	NW
Tax Parcel Number :	0320031033
Last Update :	2013-04-04
WRIA Number :	10
Last Date in Agency List :	2023-01-12

Map Id: 135
Direction: E
Distance: 0.955 mi., 5045 ft.
Elevation: 17 ft.
Relative: Higher

Site Name : 1004724 | 1004725 | 1557158
47.255958, -122.406851
WA

Database(s) : [WELLS - WA] ***(cont.)***

Envirosite ID: 47776592
EPA ID: N/R

WELLS - WA ***(cont.)***

Well Tag Number :	N/R
NIT ID Number :	AE20839
Well Type Code :	A
Well Address :	1906 E Marc St, Tacoma 98421
County ID :	53
Region Code :	2
Well Completion Date :	2013-03-01
Well Log Received Date :	2013-03-15
Well Diameter Quarter :	2.25
Well Dept Quarter :	10
Well Owner Name :	Fred Tebb & Sons Inc
Driller Number :	N/R
Section/Township/Range :	SEC 03, TWP 20N, RNG 03E
Range Fraction Number :	N/R
QTR Section CD :	NE
QTR QTR Section CD :	NW
Tax Parcel Number :	0320031033
Last Update :	2013-04-04
WRIA Number :	10
Last Date in Agency List :	2023-01-12

Well Tag Number :	N/R
NIT ID Number :	A096664
Well Type Code :	A
Well Address :	MILWAUKEE WAY AND LINCOLN AVE
County ID :	53
Region Code :	2
Well Completion Date :	2008-02-14
Well Log Received Date :	2008-03-04
Well Diameter Quarter :	8
Well Dept Quarter :	20
Well Owner Name :	FORMER MILWAUKEE RR | TECHSOLV CONSULTANTS
Driller Number :	N/R
Section/Township/Range :	SEC 03, TWP 20N, RNG 03E
Range Fraction Number :	N/R
QTR Section CD :	NE
QTR QTR Section CD :	NW
Tax Parcel Number :	N/R
Last Update :	2008-04-30
WRIA Number :	10
Last Date in Agency List :	2023-01-12

Well Tag Number :	N/R
NIT ID Number :	A131043
Well Type Code :	A
Well Address :	1640 EAST MARC STREET
County ID :	53
Region Code :	2
Well Completion Date :	2007-12-19
Well Log Received Date :	2008-01-16
Well Diameter Quarter :	2
Well Dept Quarter :	9
Well Owner Name :	CASCADE POLE CO | RETEC-ENSR
Driller Number :	N/R
Section/Township/Range :	SEC 03, TWP 20N, RNG 03E

Map Id: 135
Direction: E
Distance: 0.955 mi., 5045 ft.
Elevation: 17 ft.
Relative: Higher

Site Name : 1004724 | 1004725 | 1557158
47.255958, -122.406851
WA

Database(s) : [WELLS - WA] ***(cont.)***

Envirosite ID: 47776592
EPA ID: N/R

WELLS - WA ***(cont.)***

Range Fraction Number :	N/R
QTR Section CD :	NE
QTR QTR Section CD :	NW
Tax Parcel Number :	895000244
Last Update :	2008-04-28
WRIA Number :	10
Last Date in Agency List :	2023-01-12

Well Tag Number :	N/R
NIT ID Number :	EE04422
Well Type Code :	R
Well Address :	1906 E Marc St, Tacoma 98421
County ID :	53
Region Code :	2
Well Completion Date :	2013-03-01
Well Log Received Date :	2013-03-15
Well Diameter Quarter :	2.25
Well Dept Quarter :	10
Well Owner Name :	Fred Tebb & Sons Inc
Driller Number :	N/R
Section/Township/Range :	SEC 03, TWP 20N, RNG 03E
Range Fraction Number :	N/R
QTR Section CD :	NE
QTR QTR Section CD :	NW
Tax Parcel Number :	0320031033
Last Update :	2013-04-04
WRIA Number :	10
Last Date in Agency List :	2023-01-12

Well Tag Number :	N/R
NIT ID Number :	EE07026
Well Type Code :	R
Well Address :	1905 Lincoln Ave
County ID :	53
Region Code :	4
Well Completion Date :	2018-02-14
Well Log Received Date :	2018-03-02
Well Diameter Quarter :	2.25
Well Dept Quarter :	15
Well Owner Name :	Manastash Properties LLC
Driller Number :	2914
Section/Township/Range :	SEC 03, TWP 20N, RNG 03E
Range Fraction Number :	N/R
QTR Section CD :	NE
QTR QTR Section CD :	NW
Tax Parcel Number :	6965000570
Last Update :	2018-03-08
WRIA Number :	10
Last Date in Agency List :	2023-01-12

Well Tag Number :	N/R
NIT ID Number :	S027487
Well Type Code :	R
Well Address :	MILWAUKEE WAY AND LINCOLN AVE

Map Id: 135
Direction: E
Distance: 0.955 mi., 5045 ft.
Elevation: 17 ft.
Relative: Higher

Site Name : 1004724 | 1004725 | 1557158
47.255958, -122.406851
WA

Database(s) : [WELLS - WA] ***(cont.)***

Envirosite ID: 47776592
EPA ID: N/R

WELLS - WA ***(cont.)***

County ID :	53
Region Code :	2
Well Completion Date :	2008-02-14
Well Log Received Date :	2008-03-04
Well Diameter Quarter :	8
Well Dept Quarter :	20
Well Owner Name :	FORMER MILWAUKEE RR | TECHSOLV CONSULTANTS
Driller Number :	N/R
Section/Township/Range :	SEC 03, TWP 20N, RNG 03E
Range Fraction Number :	N/R
QTR Section CD :	NE
QTR QTR Section CD :	NW
Tax Parcel Number :	N/R
Last Update :	2008-04-30
WRIA Number :	10
Last Date in Agency List :	2023-01-12

Well Tag Number :	BJE784
NIT ID Number :	AE47212
Well Type Code :	A
Well Address :	802 E 11th St
County ID :	53
Region Code :	2
Well Completion Date :	2018-02-01
Well Log Received Date :	2018-05-15
Well Diameter Quarter :	0
Well Dept Quarter :	8
Well Owner Name :	G1 Trucking Company
Driller Number :	2391
Section/Township/Range :	SEC 03, TWP 20N, RNG 03E
Range Fraction Number :	N/R
QTR Section CD :	NE
QTR QTR Section CD :	NW
Tax Parcel Number :	N/R
Last Update :	2018-06-06
WRIA Number :	10
Last Date in Agency List :	2023-01-12

Well Tag Number :	N/R
NIT ID Number :	S027387
Well Type Code :	R
Well Address :	1640 EAST MORE STREET, TACOMA
County ID :	53
Region Code :	2
Well Completion Date :	2007-12-19
Well Log Received Date :	2008-01-16
Well Diameter Quarter :	2
Well Dept Quarter :	9
Well Owner Name :	CASCADE POLE CO | RETEC-ENSR
Driller Number :	N/R
Section/Township/Range :	SEC 03, TWP 20N, RNG 03E
Range Fraction Number :	N/R
QTR Section CD :	NE
QTR QTR Section CD :	NW
Tax Parcel Number :	895000244

Map Id: 135
Direction: E
Distance: 0.955 mi., 5045 ft.
Elevation: 17 ft.
Relative: Higher

Site Name : 1004724 | 1004725 | 1557158
47.255958, -122.406851
WA

Database(s) : [WELLS - WA] ***(cont.)***

Envirosite ID: 47776592
EPA ID: N/R

WELLS - WA ***(cont.)***

Last Update :	2008-04-28
WRIA Number :	10
Last Date in Agency List :	2023-01-12

Map Id: 136
Direction: SSW
Distance: 0.969 mi., 5118 ft.
Elevation: 112 ft.
Relative: Higher

Site Name : 1681530 | 1681531 | 1681532
47.23647, -122.43412
WA

Database(s) : [WELLS - WA]

Envirosite ID: 47780482
EPA ID: N/R

WELLS - WA

Details for this site have been truncated due to the large number of available details for this site within this dataset. For the complete details for this site, contact your Envirosite account representative for a complimentary site report containing all of the details available.

Well Tag Number :	N/R
NIT ID Number :	S022232
Well Type Code :	R
Well Address :	E 25TH ST AND C ST E, TACOMA
County ID :	53
Region Code :	2
Well Completion Date :	2003-05-16
Well Log Received Date :	2003-06-13
Well Diameter Quarter :	2
Well Dept Quarter :	20
Well Owner Name :	FREIGHT HOUSE
Driller Number :	N/R
Section/Township/Range :	SEC 09, TWP 20N, RNG 03E
Range Fraction Number :	N/R
QTR Section CD :	NW
QTR QTR Section CD :	NE
Tax Parcel Number :	N/R
Last Update :	2003-07-14
WRIA Number :	10
Last Date in Agency List :	2023-01-12

Well Tag Number :	N/R
NIT ID Number :	027124
Well Type Code :	R
Well Address :	N/R
County ID :	53
Region Code :	2
Well Completion Date :	N/R
Well Log Received Date :	N/R
Well Diameter Quarter :	N/R
Well Dept Quarter :	N/R
Well Owner Name :	AMERICAN PLATING
Driller Number :	1733
Section/Township/Range :	SEC 09, TWP 20N, RNG 03E

Map Id: 136
Direction: SSW
Distance: 0.969 mi., 5118 ft.
Elevation: 112 ft.
Relative: Higher

Site Name : 1681530 | 1681531 | 1681532
47.23647, -122.43412
WA

Database(s) : [WELLS - WA] ***(cont.)***

Envirosite ID: 47780482
EPA ID: N/R

WELLS - WA ***(cont.)***

Range Fraction Number :	N/R
QTR Section CD :	NW
QTR QTR Section CD :	NE
Tax Parcel Number :	N/R
Last Update :	N/R
WRIA Number :	10
Last Date in Agency List :	2023-01-12

Well Tag Number :	N/R
NIT ID Number :	A068068
Well Type Code :	A
Well Address :	1940 E D ST, TACOMA
County ID :	53
Region Code :	2
Well Completion Date :	2003-12-09
Well Log Received Date :	2005-01-02
Well Diameter Quarter :	N/R
Well Dept Quarter :	15
Well Owner Name :	WILDER CONSTRUCTION
Driller Number :	N/R
Section/Township/Range :	SEC 09, TWP 20N, RNG 03E
Range Fraction Number :	N/R
QTR Section CD :	NW
QTR QTR Section CD :	NE
Tax Parcel Number :	N/R
Last Update :	2005-03-07
WRIA Number :	10
Last Date in Agency List :	2023-01-12

Well Tag Number :	N/R
NIT ID Number :	N/R
Well Type Code :	R
Well Address :	N/R
County ID :	53
Region Code :	2
Well Completion Date :	N/R
Well Log Received Date :	N/R
Well Diameter Quarter :	N/R
Well Dept Quarter :	N/R
Well Owner Name :	AMERICAN PLATING
Driller Number :	N/R
Section/Township/Range :	SEC 09, TWP 20N, RNG 03E
Range Fraction Number :	N/R
QTR Section CD :	NW
QTR QTR Section CD :	NE
Tax Parcel Number :	N/R
Last Update :	N/R
WRIA Number :	10
Last Date in Agency List :	2023-01-12

Well Tag Number :	AEE668
NIT ID Number :	R039569
Well Type Code :	R
Well Address :	S A ST AND DOCK ST, TACOMA

Map Id: 136
Direction: SSW
Distance: 0.969 mi., 5118 ft.
Elevation: 112 ft.
Relative: Higher

Site Name : 1681530 | 1681531 | 1681532
47.23647, -122.43412
WA

Database(s) : [WELLS - WA] ***(cont.)***

Envirosite ID: 47780482
EPA ID: N/R

WELLS - WA ***(cont.)***

County ID :	53
Region Code :	2
Well Completion Date :	1998-07-14
Well Log Received Date :	N/R
Well Diameter Quarter :	N/R
Well Dept Quarter :	N/R
Well Owner Name :	TACOMA GAS PLANT
Driller Number :	N/R
Section/Township/Range :	SEC 09, TWP 20N, RNG 03E
Range Fraction Number :	N/R
QTR Section CD :	NW
QTR QTR Section CD :	NE
Tax Parcel Number :	N/R
Last Update :	N/R
WRIA Number :	10
Last Date in Agency List :	2023-01-12

Well Tag Number :	N/R
NIT ID Number :	S014037
Well Type Code :	R
Well Address :	A ST AND DOCK ST, TACOMA
County ID :	53
Region Code :	2
Well Completion Date :	2002-01-24
Well Log Received Date :	2002-02-13
Well Diameter Quarter :	N/R
Well Dept Quarter :	38
Well Owner Name :	GEOENGINEERS
Driller Number :	N/R
Section/Township/Range :	SEC 09, TWP 20N, RNG 03E
Range Fraction Number :	N/R
QTR Section CD :	NW
QTR QTR Section CD :	NE
Tax Parcel Number :	N/R
Last Update :	2002-05-15
WRIA Number :	10
Last Date in Agency List :	2023-01-12

Well Tag Number :	N/R
NIT ID Number :	AE26155
Well Type Code :	A
Well Address :	2413 Pacific Ave S
County ID :	53
Region Code :	2
Well Completion Date :	2014-04-09
Well Log Received Date :	2014-05-15
Well Diameter Quarter :	2.25
Well Dept Quarter :	34
Well Owner Name :	2413 Pacific Ave Limited Partnership
Driller Number :	3008
Section/Township/Range :	SEC 09, TWP 20N, RNG 03E
Range Fraction Number :	N/R
QTR Section CD :	NW
QTR QTR Section CD :	NE
Tax Parcel Number :	2074130041

Map Id: 136
Direction: SSW
Distance: 0.969 mi., 5118 ft.
Elevation: 112 ft.
Relative: Higher

Site Name : 1681530 | 1681531 | 1681532
47.23647, -122.43412
WA

Database(s) : [WELLS - WA] ***(cont.)***

Envirosite ID: 47780482
EPA ID: N/R

WELLS - WA ***(cont.)***

Last Update :	2014-07-16
WRIA Number :	10
Last Date in Agency List :	2023-01-12
Well Tag Number :	N/R
NIT ID Number :	A029095
Well Type Code :	A
Well Address :	DOCK ST AND S A ST
County ID :	53
Region Code :	2
Well Completion Date :	1998-10-20
Well Log Received Date :	1998-10-20
Well Diameter Quarter :	N/R
Well Dept Quarter :	30
Well Owner Name :	GEO ENGINEERS
Driller Number :	N/R
Section/Township/Range :	SEC 09, TWP 20N, RNG 03E
Range Fraction Number :	N/R
QTR Section CD :	NW
QTR QTR Section CD :	NE
Tax Parcel Number :	N/R
Last Update :	2008-02-22
WRIA Number :	10
Last Date in Agency List :	2023-01-12
Well Tag Number :	N/R
NIT ID Number :	A121901
Well Type Code :	A
Well Address :	DOCK AND A ST, TACOMA
County ID :	53
Region Code :	2
Well Completion Date :	2006-03-24
Well Log Received Date :	2006-06-21
Well Diameter Quarter :	N/R
Well Dept Quarter :	8
Well Owner Name :	BURLINGTON NORTHERN
Driller Number :	N/R
Section/Township/Range :	SEC 09, TWP 20N, RNG 03E
Range Fraction Number :	N/R
QTR Section CD :	NW
QTR QTR Section CD :	NE
Tax Parcel Number :	N/R
Last Update :	2006-06-23
WRIA Number :	10
Last Date in Agency List :	2023-01-12
Well Tag Number :	N/R
NIT ID Number :	AE55676
Well Type Code :	A
Well Address :	2413 Pacific Ave
County ID :	53
Region Code :	2
Well Completion Date :	2019-07-14
Well Log Received Date :	2019-09-03

Map Id: 136
Direction: SSW
Distance: 0.969 mi., 5118 ft.
Elevation: 112 ft.
Relative: Higher

Site Name : 1681530 | 1681531 | 1681532
47.23647, -122.43412
WA

Database(s) : [WELLS - WA] ***(cont.)***

Envirosite ID: 47780482
EPA ID: N/R

WELLS - WA ***(cont.)***

Well Diameter Quarter :	2.25
Well Dept Quarter :	20
Well Owner Name :	Former Foremost Dairy
Driller Number :	3200
Section/Township/Range :	SEC 09, TWP 20N, RNG 03E
Range Fraction Number :	N/R
QTR Section CD :	NW
QTR QTR Section CD :	NE
Tax Parcel Number :	2074130041
Last Update :	2019-11-01
WRIA Number :	10
Last Date in Agency List :	2023-01-12

Well Tag Number :	N/R
NIT ID Number :	S014037
Well Type Code :	R
Well Address :	A ST AND DOCK ST, TACOMA
County ID :	53
Region Code :	2
Well Completion Date :	2002-01-10
Well Log Received Date :	2002-02-13
Well Diameter Quarter :	N/R
Well Dept Quarter :	33
Well Owner Name :	GEOENGINEERS
Driller Number :	N/R
Section/Township/Range :	SEC 09, TWP 20N, RNG 03E
Range Fraction Number :	N/R
QTR Section CD :	NW
QTR QTR Section CD :	NE
Tax Parcel Number :	N/R
Last Update :	2002-05-10
WRIA Number :	10
Last Date in Agency List :	2023-01-12

Well Tag Number :	N/R
NIT ID Number :	S022297
Well Type Code :	R
Well Address :	S 22ND ST AND A ST AND I-705, TACOMA
County ID :	53
Region Code :	2
Well Completion Date :	2003-07-31
Well Log Received Date :	2003-08-20
Well Diameter Quarter :	2
Well Dept Quarter :	4
Well Owner Name :	BNSF RR
Driller Number :	N/R
Section/Township/Range :	SEC 09, TWP 20N, RNG 03E
Range Fraction Number :	N/R
QTR Section CD :	NW
QTR QTR Section CD :	NE
Tax Parcel Number :	N/R
Last Update :	2003-10-30
WRIA Number :	10
Last Date in Agency List :	2023-01-12

Map Id: 136
Direction: SSW
Distance: 0.969 mi., 5118 ft.
Elevation: 112 ft.
Relative: Higher

Site Name : 1681530 | 1681531 | 1681532
47.23647, -122.43412
WA

Database(s) : [WELLS - WA] ***(cont.)***

Envirosite ID: 47780482
EPA ID: N/R

WELLS - WA ***(cont.)***

Well Tag Number :	N/R
NIT ID Number :	S014037
Well Type Code :	R
Well Address :	A ST AND DOCK ST, TACOMA
County ID :	53
Region Code :	2
Well Completion Date :	2002-01-22
Well Log Received Date :	2002-02-13
Well Diameter Quarter :	N/R
Well Dept Quarter :	25
Well Owner Name :	GEOENGINEERS
Driller Number :	N/R
Section/Township/Range :	SEC 09, TWP 20N, RNG 03E
Range Fraction Number :	N/R
QTR Section CD :	NW
QTR QTR Section CD :	NE
Tax Parcel Number :	N/R
Last Update :	2002-05-10
WRIA Number :	10
Last Date in Agency List :	2023-01-12

Well Tag Number :	BMN813
NIT ID Number :	WE39771
Well Type Code :	W
Well Address :	7715 NE 217th Ave
County ID :	6
Region Code :	2
Well Completion Date :	2020-07-29
Well Log Received Date :	2020-09-14
Well Diameter Quarter :	6
Well Dept Quarter :	155
Well Owner Name :	Evergreen Homes
Driller Number :	3191
Section/Township/Range :	SEC 9, TWP 2N, RNG 3E
Range Fraction Number :	N/R
QTR Section CD :	NW
QTR QTR Section CD :	NE
Tax Parcel Number :	169941000
Last Update :	2020-09-23
WRIA Number :	28
Last Date in Agency List :	2023-01-12

Well Tag Number :	N/R
NIT ID Number :	S014037
Well Type Code :	R
Well Address :	A ST AND DOCK ST, TACOMA
County ID :	53
Region Code :	2
Well Completion Date :	2002-01-17
Well Log Received Date :	2002-02-13
Well Diameter Quarter :	N/R
Well Dept Quarter :	30
Well Owner Name :	GEOENGINEERS
Driller Number :	N/R
Section/Township/Range :	SEC 09, TWP 20N, RNG 03E

Map Id: 136
Direction: SSW
Distance: 0.969 mi., 5118 ft.
Elevation: 112 ft.
Relative: Higher

Site Name : 1681530 | 1681531 | 1681532
47.23647, -122.43412
WA

Database(s) : [WELLS - WA] ***(cont.)***

Envirosite ID: 47780482
EPA ID: N/R

WELLS - WA ***(cont.)***

Range Fraction Number :	N/R
QTR Section CD :	NW
QTR QTR Section CD :	NE
Tax Parcel Number :	N/R
Last Update :	2002-05-10
WRIA Number :	10
Last Date in Agency List :	2023-01-12

Well Tag Number :	N/R
NIT ID Number :	EE07801
Well Type Code :	R
Well Address :	2413 Pacific Ave
County ID :	53
Region Code :	2
Well Completion Date :	2019-07-14
Well Log Received Date :	2019-09-03
Well Diameter Quarter :	2.25
Well Dept Quarter :	20
Well Owner Name :	Former Foremost Dairy
Driller Number :	3200
Section/Township/Range :	SEC 09, TWP 20N, RNG 03E
Range Fraction Number :	N/R
QTR Section CD :	NW
QTR QTR Section CD :	NE
Tax Parcel Number :	2074130041
Last Update :	2019-11-01
WRIA Number :	10
Last Date in Agency List :	2023-01-12

Well Tag Number :	N/R
NIT ID Number :	SE62567
Well Type Code :	R
Well Address :	E D St
County ID :	53
Region Code :	2
Well Completion Date :	2015-08-21
Well Log Received Date :	2018-02-12
Well Diameter Quarter :	4
Well Dept Quarter :	20
Well Owner Name :	Time In Space LLC
Driller Number :	2933
Section/Township/Range :	SEC 09, TWP 20N, RNG 03E
Range Fraction Number :	N/R
QTR Section CD :	NW
QTR QTR Section CD :	NE
Tax Parcel Number :	N/R
Last Update :	2018-03-06
WRIA Number :	10
Last Date in Agency List :	2023-01-12

Well Tag Number :	N/R
NIT ID Number :	N/R
Well Type Code :	R
Well Address :	N/R

Map Id: 136
Direction: SSW
Distance: 0.969 mi., 5118 ft.
Elevation: 112 ft.
Relative: Higher

Site Name : 1681530 | 1681531 | 1681532
47.23647, -122.43412
WA

Database(s) : [WELLS - WA] ***(cont.)***

Envirosite ID: 47780482
EPA ID: N/R

WELLS - WA ***(cont.)***

County ID :	53
Region Code :	2
Well Completion Date :	N/R
Well Log Received Date :	N/R
Well Diameter Quarter :	N/R
Well Dept Quarter :	N/R
Well Owner Name :	AMERICAN PLATING
Driller Number :	N/R
Section/Township/Range :	SEC 09, TWP 20N, RNG 03E
Range Fraction Number :	N/R
QTR Section CD :	NW
QTR QTR Section CD :	NE
Tax Parcel Number :	N/R
Last Update :	N/R
WRIA Number :	10
Last Date in Agency List :	2023-01-12

Well Tag Number :	N/R
NIT ID Number :	S014037
Well Type Code :	R
Well Address :	A ST AND DOCK ST, TACOMA
County ID :	53
Region Code :	2
Well Completion Date :	2002-01-24
Well Log Received Date :	2002-02-13
Well Diameter Quarter :	N/R
Well Dept Quarter :	46
Well Owner Name :	GEOENGINEERS
Driller Number :	N/R
Section/Township/Range :	SEC 09, TWP 20N, RNG 03E
Range Fraction Number :	N/R
QTR Section CD :	NW
QTR QTR Section CD :	NE
Tax Parcel Number :	N/R
Last Update :	2002-05-15
WRIA Number :	10
Last Date in Agency List :	2023-01-12

Well Tag Number :	N/R
NIT ID Number :	S026028
Well Type Code :	R
Well Address :	25TH AND A ST, TACOMA
County ID :	53
Region Code :	2
Well Completion Date :	2005-12-21
Well Log Received Date :	2006-02-14
Well Diameter Quarter :	N/R
Well Dept Quarter :	N/R
Well Owner Name :	SOUND TRANSIT
Driller Number :	N/R
Section/Township/Range :	SEC 09, TWP 20N, RNG 03E
Range Fraction Number :	N/R
QTR Section CD :	NW
QTR QTR Section CD :	NE
Tax Parcel Number :	N/R

Map Id: 136
Direction: SSW
Distance: 0.969 mi., 5118 ft.
Elevation: 112 ft.
Relative: Higher

Site Name : 1681530 | 1681531 | 1681532
47.23647, -122.43412
WA

Database(s) : [WELLS - WA] ***(cont.)***

Envirosite ID: 47780482
EPA ID: N/R

WELLS - WA ***(cont.)***

Last Update :	2006-02-23
WRIA Number :	10
Last Date in Agency List :	2023-01-12
Well Tag Number :	N/R
NIT ID Number :	AE43700
Well Type Code :	A
Well Address :	E D St
County ID :	53
Region Code :	2
Well Completion Date :	2015-08-21
Well Log Received Date :	2018-02-12
Well Diameter Quarter :	4
Well Dept Quarter :	25
Well Owner Name :	Time In Space LLC
Driller Number :	2933
Section/Township/Range :	SEC 09, TWP 20N, RNG 03E
Range Fraction Number :	N/R
QTR Section CD :	NW
QTR QTR Section CD :	NE
Tax Parcel Number :	N/R
Last Update :	2018-03-02
WRIA Number :	10
Last Date in Agency List :	2023-01-12
Well Tag Number :	N/R
NIT ID Number :	AE43700
Well Type Code :	A
Well Address :	E D St
County ID :	53
Region Code :	2
Well Completion Date :	2015-08-21
Well Log Received Date :	2018-02-12
Well Diameter Quarter :	4
Well Dept Quarter :	20
Well Owner Name :	Time In Space LLC
Driller Number :	2933
Section/Township/Range :	SEC 09, TWP 20N, RNG 03E
Range Fraction Number :	N/R
QTR Section CD :	NW
QTR QTR Section CD :	NE
Tax Parcel Number :	N/R
Last Update :	2018-03-02
WRIA Number :	10
Last Date in Agency List :	2023-01-12
Well Tag Number :	N/R
NIT ID Number :	S014037
Well Type Code :	R
Well Address :	A ST AND DOCK ST, TACOMA
County ID :	53
Region Code :	2
Well Completion Date :	2002-01-19
Well Log Received Date :	2002-02-13

Map Id: 136
Direction: SSW
Distance: 0.969 mi., 5118 ft.
Elevation: 112 ft.
Relative: Higher

Site Name : 1681530 | 1681531 | 1681532
47.23647, -122.43412
WA

Database(s) : [WELLS - WA] ***(cont.)***

Envirosite ID: 47780482
EPA ID: N/R

WELLS - WA ***(cont.)***

Well Diameter Quarter :	N/R
Well Dept Quarter :	45
Well Owner Name :	GEOENGINEERS
Driller Number :	N/R
Section/Township/Range :	SEC 09, TWP 20N, RNG 03E
Range Fraction Number :	N/R
QTR Section CD :	NW
QTR QTR Section CD :	NE
Tax Parcel Number :	N/R
Last Update :	2002-05-10
WRIA Number :	10
Last Date in Agency List :	2023-01-12

Well Tag Number :	N/R
NIT ID Number :	AE26155
Well Type Code :	A
Well Address :	2413 Pacific Ave S
County ID :	53
Region Code :	2
Well Completion Date :	2014-04-09
Well Log Received Date :	2014-05-15
Well Diameter Quarter :	2.25
Well Dept Quarter :	34
Well Owner Name :	2413 Pacific Ave Limited Partnership
Driller Number :	3008
Section/Township/Range :	SEC 09, TWP 20N, RNG 03E
Range Fraction Number :	N/R
QTR Section CD :	NW
QTR QTR Section CD :	NE
Tax Parcel Number :	2074130041
Last Update :	2014-07-16
WRIA Number :	10
Last Date in Agency List :	2023-01-12

Well Tag Number :	N/R
NIT ID Number :	027124
Well Type Code :	R
Well Address :	N/R
County ID :	53
Region Code :	2
Well Completion Date :	N/R
Well Log Received Date :	N/R
Well Diameter Quarter :	N/R
Well Dept Quarter :	N/R
Well Owner Name :	AMERICAN PLATING
Driller Number :	1733
Section/Township/Range :	SEC 09, TWP 20N, RNG 03E
Range Fraction Number :	N/R
QTR Section CD :	NW
QTR QTR Section CD :	NE
Tax Parcel Number :	N/R
Last Update :	N/R
WRIA Number :	10
Last Date in Agency List :	2023-01-12

Map Id: 136
Direction: SSW
Distance: 0.969 mi., 5118 ft.
Elevation: 112 ft.
Relative: Higher

Site Name : 1681530 | 1681531 | 1681532
47.23647, -122.43412
WA

Database(s) : [WELLS - WA] ***(cont.)***

Envirosite ID: 47780482
EPA ID: N/R

WELLS - WA ***(cont.)***

Well Tag Number :	N/R
NIT ID Number :	SE09716
Well Type Code :	R
Well Address :	between 25th & 26th Street under I-705, Tacoma 984
County ID :	53
Region Code :	2
Well Completion Date :	2011-05-03
Well Log Received Date :	2011-06-21
Well Diameter Quarter :	2
Well Dept Quarter :	10
Well Owner Name :	Sound Transit
Driller Number :	N/R
Section/Township/Range :	SEC 09, TWP 20N, RNG 03E
Range Fraction Number :	N/R
QTR Section CD :	NW
QTR QTR Section CD :	NE
Tax Parcel Number :	ROW
Last Update :	2011-07-19
WRIA Number :	10
Last Date in Agency List :	2023-01-12

Well Tag Number :	APF523
NIT ID Number :	R071728
Well Type Code :	R
Well Address :	102 SOUTH 25TH STREET,TACOMA
County ID :	53
Region Code :	2
Well Completion Date :	2007-06-02
Well Log Received Date :	2007-06-29
Well Diameter Quarter :	N/R
Well Dept Quarter :	30
Well Owner Name :	SHANNON AND WILSON
Driller Number :	N/R
Section/Township/Range :	SEC 09, TWP 20N, RNG 03E
Range Fraction Number :	N/R
QTR Section CD :	NW
QTR QTR Section CD :	NE
Tax Parcel Number :	N/R
Last Update :	2007-08-07
WRIA Number :	10
Last Date in Agency List :	2023-01-12

Well Tag Number :	N/R
NIT ID Number :	E002132
Well Type Code :	R
Well Address :	S 22ND ST AND I-705,TACOMA
County ID :	53
Region Code :	2
Well Completion Date :	2003-07-31
Well Log Received Date :	2003-08-20
Well Diameter Quarter :	2
Well Dept Quarter :	22
Well Owner Name :	BNSF RR
Driller Number :	N/R
Section/Township/Range :	SEC 09, TWP 20N, RNG 03E

Map Id: 136
Direction: SSW
Distance: 0.969 mi., 5118 ft.
Elevation: 112 ft.
Relative: Higher

Site Name : 1681530 | 1681531 | 1681532
47.23647, -122.43412
WA

Database(s) : [WELLS - WA] ***(cont.)***

Envirosite ID: 47780482
EPA ID: N/R

WELLS - WA ***(cont.)***

Range Fraction Number :	N/R
QTR Section CD :	NW
QTR QTR Section CD :	NE
Tax Parcel Number :	N/R
Last Update :	2004-01-16
WRIA Number :	10
Last Date in Agency List :	2023-01-12

Well Tag Number :	N/R
NIT ID Number :	N/R
Well Type Code :	R
Well Address :	N/R
County ID :	53
Region Code :	2
Well Completion Date :	N/R
Well Log Received Date :	N/R
Well Diameter Quarter :	N/R
Well Dept Quarter :	N/R
Well Owner Name :	AMERICAN PLATING
Driller Number :	N/R
Section/Township/Range :	SEC 09, TWP 20N, RNG 03E
Range Fraction Number :	N/R
QTR Section CD :	NW
QTR QTR Section CD :	NE
Tax Parcel Number :	N/R
Last Update :	N/R
WRIA Number :	10
Last Date in Agency List :	2023-01-12

Well Tag Number :	N/R
NIT ID Number :	AE55676
Well Type Code :	A
Well Address :	2413 Pacific Ave
County ID :	53
Region Code :	2
Well Completion Date :	2019-07-14
Well Log Received Date :	2019-09-03
Well Diameter Quarter :	2.25
Well Dept Quarter :	25
Well Owner Name :	Former Foremost Dairy
Driller Number :	3200
Section/Township/Range :	SEC 09, TWP 20N, RNG 03E
Range Fraction Number :	N/R
QTR Section CD :	NW
QTR QTR Section CD :	NE
Tax Parcel Number :	2074130041
Last Update :	2019-11-01
WRIA Number :	10
Last Date in Agency List :	2023-01-12

Map Id: 137
Direction: E
Distance: 0.971 mi., 5125 ft.
Elevation: 16 ft.
Relative: Higher

Site Name : TOWER
47.254711, -122.405836
TACOMA, WA

Database(s) : [DIGITAL OBSTACLE]

Envirosite ID: 6587667
EPA ID: N/R

DIGITAL OBSTACLE

Date of Action :	2018-01-24
Action :	Add
FAA Study Number :	2014ANM02355OE
OBS Number :	53-066023
Obstacle Type :	TOWER
City Name :	TACOMA
State Identifier :	WA
Country Identifier :	USA
Type of Lighting :	None
Verification Status :	Unverified
Quantity :	1
Mark Indicator :	None
Above Ground Level Height (Feet) :	00126
Above Mean Sea Level Height (Feet) :	00137
Horizontal Accuracy :	+-50'
Vertical Accuracy :	+-20'
Latitude :	47 15 16.96N
Longitude :	122 24 21.01W

Map Id: Q138
Direction: SSW
Distance: 0.974 mi., 5145 ft.
Elevation: 139 ft.
Relative: Higher

Site Name : STAR ICE & FUEL INC | WA5308494
405 S TACOMA WAY
TACOMA | Tacoma, WA

Database(s) : [PWS]

Envirosite ID: 50655414
EPA ID: N/R

PWS

Facility Address :	405 S TACOMA WAY, TACOMA, WA 98402
PWS ID :	WA5308494
PWS Type :	Non-Transient non-community system
PWS Name :	STAR ICE WELL WATER SYSTEM
Activity Status :	Inactive
Primary Source :	Ground water
Submission Year :	2022
Submission Year Quarter :	2022Q2
Population Served Count :	12
Service Connections Count :	2
Population Category 2 :	<10,000
Population Category 3 :	<=3300
Population Category 4 :	<10K
Population Category 5 :	<=500
Population Category 11 :	<=100
Submission Quarter :	2
Submission Status Code :	Y
First Reported Date :	2002-05-21
Last Reported Date :	2003-12-31
Deactivation Date :	2003-02-01
GW or SW :	Groundwater
Is Grant Eligible :	N

Map Id: Q138
Direction: SSW
Distance: 0.974 mi., 5145 ft.
Elevation: 139 ft.
Relative: Higher

Site Name : STAR ICE & FUEL INC | WA5308494
405 S TACOMA WAY
TACOMA | Tacoma, WA

Database(s) : [PWS] ***(cont.)***

Envirosite ID: 50655414
EPA ID: N/R

PWS ***(cont.)***

Is Outstanding Performer :	N/R
Is School or Daycare :	N
Is Source Water Protected :	N/R
Primacy Agency :	Washington
Primacy Type :	State
Org Name :	N/R
EPA Region :	Region 10
Admin Name :	DAVE REISINGER
Owner Type :	Private
Phone Number :	N/R
Phone Ext Number :	N/R
Alt Phone Number :	N/R
Email Address :	N/R
Fax Number :	N/R
Is Wholesaler :	N
LT2 Schedule Category :	N/R
NPM Candidate :	N
CDS ID :	N/R
DBPR Schedule Category :	N/R
Outstanding Performer Date :	N/R
Season Begin Date :	01-Jan
Season End Date :	02-Jan
Source Water Protection Date :	N/R
Seasonal Startup System :	N/R
Reduced Monitoring Begin Date :	N/R
Reduced Monitoring End Date :	N/R
Reduced RTCR Monitoring :	N/R
Last Date in Agency List :	2022-07-18

Map Id: 139
Direction: ENE
Distance: 0.977 mi., 5160 ft.
Elevation: 18 ft.
Relative: Higher

Site Name : 256588 | 256589 | 313708
47.263208, -122.411938
WA

Database(s) : [WELLS - WA]

Envirosite ID: 47788225
EPA ID: N/R

WELLS - WA

Details for this site have been truncated due to the large number of available details for this site within this dataset. For the complete details for this site, contact your Envirosite account representative for a complimentary site report containing all of the details available.

Well Tag Number :	BHU317
NIT ID Number :	AE22030
Well Type Code :	A
Well Address :	N/R
County ID :	53
Region Code :	2
Well Completion Date :	2013-07-10
Well Log Received Date :	2013-10-17
Well Diameter Quarter :	6
Well Dept Quarter :	20

Map Id: 139
Direction: ENE
Distance: 0.977 mi., 5160 ft.
Elevation: 18 ft.
Relative: Higher

Site Name : 256588 | 256589 | 313708
47.263208, -122.411938
WA

Database(s) : [WELLS - WA] ***(cont.)***

Envirosite ID: 47788225
EPA ID: N/R

WELLS - WA ***(cont.)***

Well Owner Name :	Port Of Tacoma
Driller Number :	1621
Section/Township/Range :	SEC 34, TWP 21N, RNG 03E
Range Fraction Number :	N/R
QTR Section CD :	SW
QTR QTR Section CD :	NE
Tax Parcel Number :	N/R
Last Update :	2020-01-08
WRIA Number :	10
Last Date in Agency List :	2023-01-12

Well Tag Number :	BHK384
NIT ID Number :	RE07748
Well Type Code :	R
Well Address :	1940 E 11th Street, Tacoma 98421
County ID :	53
Region Code :	2
Well Completion Date :	2012-11-06
Well Log Received Date :	2012-11-20
Well Diameter Quarter :	4.5
Well Dept Quarter :	12.5
Well Owner Name :	Port Of Tacoma
Driller Number :	N/R
Section/Township/Range :	SEC 34, TWP 21N, RNG 03E
Range Fraction Number :	N/R
QTR Section CD :	SW
QTR QTR Section CD :	NE
Tax Parcel Number :	2275200661
Last Update :	2012-12-04
WRIA Number :	10
Last Date in Agency List :	2023-01-12

Well Tag Number :	N/R
NIT ID Number :	SE48097
Well Type Code :	R
Well Address :	MILWAUKEE WAY & SITCUM WAY, TACOMA 98421
County ID :	53
Region Code :	2
Well Completion Date :	2013-05-11
Well Log Received Date :	2013-05-23
Well Diameter Quarter :	8
Well Dept Quarter :	20
Well Owner Name :	PORT OF TACOMA | GRI - VANCOUVER
Driller Number :	N/R
Section/Township/Range :	SEC 34, TWP 21N, RNG 03E
Range Fraction Number :	N/R
QTR Section CD :	SW
QTR QTR Section CD :	NE
Tax Parcel Number :	2275200633
Last Update :	2013-05-29
WRIA Number :	10
Last Date in Agency List :	2023-01-12

Map Id: 139
Direction: ENE
Distance: 0.977 mi., 5160 ft.
Elevation: 18 ft.
Relative: Higher

Site Name : 256588 | 256589 | 313708
47.263208, -122.411938
WA

Database(s) : [WELLS - WA] ***(cont.)***

Envirosite ID: 47788225
EPA ID: N/R

WELLS - WA ***(cont.)***

Well Tag Number :	BHU360
NIT ID Number :	AE22030
Well Type Code :	A
Well Address :	N/R
County ID :	53
Region Code :	2
Well Completion Date :	2013-08-12
Well Log Received Date :	2013-10-17
Well Diameter Quarter :	6
Well Dept Quarter :	20
Well Owner Name :	Port Of Tacoma
Driller Number :	1621
Section/Township/Range :	SEC 34, TWP 21N, RNG 03E
Range Fraction Number :	N/R
QTR Section CD :	SW
QTR QTR Section CD :	NE
Tax Parcel Number :	N/R
Last Update :	2020-01-08
WRIA Number :	10
Last Date in Agency List :	2023-01-12

Well Tag Number :	BHU351
NIT ID Number :	AE22030
Well Type Code :	A
Well Address :	N/R
County ID :	53
Region Code :	2
Well Completion Date :	2013-08-12
Well Log Received Date :	2013-10-17
Well Diameter Quarter :	6
Well Dept Quarter :	20
Well Owner Name :	Port Of Tacoma
Driller Number :	1621
Section/Township/Range :	SEC 34, TWP 21N, RNG 03E
Range Fraction Number :	N/R
QTR Section CD :	SW
QTR QTR Section CD :	NE
Tax Parcel Number :	N/R
Last Update :	2020-01-08
WRIA Number :	10
Last Date in Agency List :	2023-01-12

Well Tag Number :	DE0162
NIT ID Number :	AE22030
Well Type Code :	A
Well Address :	N/R
County ID :	53
Region Code :	2
Well Completion Date :	2013-08-12
Well Log Received Date :	2013-10-17
Well Diameter Quarter :	6
Well Dept Quarter :	20
Well Owner Name :	Port Of Tacoma
Driller Number :	1621
Section/Township/Range :	SEC 34, TWP 21N, RNG 03E

Map Id: 139
Direction: ENE
Distance: 0.977 mi., 5160 ft.
Elevation: 18 ft.
Relative: Higher

Site Name : 256588 | 256589 | 313708
47.263208, -122.411938
WA

Database(s) : [WELLS - WA] ***(cont.)***

Envirosite ID: 47788225
EPA ID: N/R

WELLS - WA ***(cont.)***

Range Fraction Number :	N/R
QTR Section CD :	SW
QTR QTR Section CD :	NE
Tax Parcel Number :	N/R
Last Update :	2020-01-08
WRIA Number :	10
Last Date in Agency List :	2023-01-12

Well Tag Number :	BHU338
NIT ID Number :	DE01261
Well Type Code :	W
Well Address :	N/R
County ID :	53
Region Code :	2
Well Completion Date :	2013-05-31
Well Log Received Date :	2013-06-25
Well Diameter Quarter :	6
Well Dept Quarter :	20
Well Owner Name :	Port Of Tacoma
Driller Number :	N/R
Section/Township/Range :	SEC 34, TWP 21N, RNG 03E
Range Fraction Number :	N/R
QTR Section CD :	SW
QTR QTR Section CD :	NE
Tax Parcel Number :	N/R
Last Update :	2013-08-28
WRIA Number :	10
Last Date in Agency List :	2023-01-12

Well Tag Number :	BHU334
NIT ID Number :	DE01261
Well Type Code :	W
Well Address :	N/R
County ID :	53
Region Code :	2
Well Completion Date :	2013-05-31
Well Log Received Date :	2013-06-25
Well Diameter Quarter :	6
Well Dept Quarter :	20
Well Owner Name :	Port Of Tacoma
Driller Number :	N/R
Section/Township/Range :	SEC 34, TWP 21N, RNG 03E
Range Fraction Number :	N/R
QTR Section CD :	SW
QTR QTR Section CD :	NE
Tax Parcel Number :	N/R
Last Update :	2013-08-28
WRIA Number :	10
Last Date in Agency List :	2023-01-12

Well Tag Number :	BHU318
NIT ID Number :	AE22030
Well Type Code :	A
Well Address :	N/R

Map Id: 139
Direction: ENE
Distance: 0.977 mi., 5160 ft.
Elevation: 18 ft.
Relative: Higher

Site Name : 256588 | 256589 | 313708
47.263208, -122.411938
WA

Database(s) : [WELLS - WA] ***(cont.)***

Envirosite ID: 47788225
EPA ID: N/R

WELLS - WA ***(cont.)***

County ID :	53
Region Code :	2
Well Completion Date :	2013-07-10
Well Log Received Date :	2013-10-17
Well Diameter Quarter :	6
Well Dept Quarter :	20
Well Owner Name :	Port Of Tacoma
Driller Number :	1621
Section/Township/Range :	SEC 34, TWP 21N, RNG 03E
Range Fraction Number :	N/R
QTR Section CD :	SW
QTR QTR Section CD :	NE
Tax Parcel Number :	N/R
Last Update :	2020-01-08
WRIA Number :	10
Last Date in Agency List :	2023-01-12

Well Tag Number :	N/R
NIT ID Number :	AE04273
Well Type Code :	A
Well Address :	1410 THORNE RD, TACOMA 98401
County ID :	53
Region Code :	2
Well Completion Date :	2008-09-29
Well Log Received Date :	2008-10-22
Well Diameter Quarter :	N/R
Well Dept Quarter :	35
Well Owner Name :	1410 THORNE RD LLC | PUGLIA ENGINEERING
Driller Number :	N/R
Section/Township/Range :	SEC 34, TWP 21N, RNG 03E
Range Fraction Number :	N/R
QTR Section CD :	SW
QTR QTR Section CD :	NE
Tax Parcel Number :	N/R
Last Update :	2008-11-05
WRIA Number :	10
Last Date in Agency List :	2023-01-12

Well Tag Number :	BHU327
NIT ID Number :	AE22030
Well Type Code :	A
Well Address :	N/R
County ID :	53
Region Code :	2
Well Completion Date :	2013-07-02
Well Log Received Date :	2013-10-17
Well Diameter Quarter :	6
Well Dept Quarter :	20
Well Owner Name :	Port Of Tacoma
Driller Number :	1621
Section/Township/Range :	SEC 34, TWP 21N, RNG 03E
Range Fraction Number :	N/R
QTR Section CD :	SW
QTR QTR Section CD :	NE
Tax Parcel Number :	N/R

Map Id: 139
Direction: ENE
Distance: 0.977 mi., 5160 ft.
Elevation: 18 ft.
Relative: Higher

Site Name : 256588 | 256589 | 313708
47.263208, -122.411938
WA

Database(s) : [WELLS - WA] ***(cont.)***

Envirosite ID: 47788225
EPA ID: N/R

WELLS - WA ***(cont.)***

Last Update :	2020-01-08
WRIA Number :	10
Last Date in Agency List :	2023-01-12

Well Tag Number :	BHU343
NIT ID Number :	DE01261
Well Type Code :	W
Well Address :	N/R
County ID :	53
Region Code :	2
Well Completion Date :	2013-05-31
Well Log Received Date :	2013-06-25
Well Diameter Quarter :	6
Well Dept Quarter :	20
Well Owner Name :	Port Of Tacoma
Driller Number :	N/R
Section/Township/Range :	SEC 34, TWP 21N, RNG 03E
Range Fraction Number :	N/R
QTR Section CD :	SW
QTR QTR Section CD :	NE
Tax Parcel Number :	N/R
Last Update :	2013-08-28
WRIA Number :	10
Last Date in Agency List :	2023-01-12

Well Tag Number :	N/R
NIT ID Number :	SE48097
Well Type Code :	R
Well Address :	MILWAUKEE WAY & SITCUM WAY, TACOMA 98421
County ID :	53
Region Code :	2
Well Completion Date :	2013-05-11
Well Log Received Date :	2013-05-23
Well Diameter Quarter :	8
Well Dept Quarter :	20
Well Owner Name :	PORT OF TACOMA | GRI - VANCOUVER
Driller Number :	N/R
Section/Township/Range :	SEC 34, TWP 21N, RNG 03E
Range Fraction Number :	N/R
QTR Section CD :	SW
QTR QTR Section CD :	NE
Tax Parcel Number :	2275200633
Last Update :	2013-05-29
WRIA Number :	10
Last Date in Agency List :	2023-01-12

Well Tag Number :	BHU349
NIT ID Number :	DE01261
Well Type Code :	W
Well Address :	N/R
County ID :	53
Region Code :	2
Well Completion Date :	2013-05-31
Well Log Received Date :	2013-06-25

Map Id: 139
Direction: ENE
Distance: 0.977 mi., 5160 ft.
Elevation: 18 ft.
Relative: Higher

Site Name : 256588 | 256589 | 313708
47.263208, -122.411938
WA

Database(s) : [WELLS - WA] ***(cont.)***

Envirosite ID: 47788225
EPA ID: N/R

WELLS - WA ***(cont.)***

Well Diameter Quarter :	6
Well Dept Quarter :	20
Well Owner Name :	Port Of Tacoma
Driller Number :	N/R
Section/Township/Range :	SEC 34, TWP 21N, RNG 03E
Range Fraction Number :	N/R
QTR Section CD :	SW
QTR QTR Section CD :	NE
Tax Parcel Number :	N/R
Last Update :	2013-08-28
WRIA Number :	10
Last Date in Agency List :	2023-01-12

Well Tag Number :	BHU350
NIT ID Number :	DE01261
Well Type Code :	W
Well Address :	N/R
County ID :	53
Region Code :	2
Well Completion Date :	2013-05-31
Well Log Received Date :	2013-06-25
Well Diameter Quarter :	6
Well Dept Quarter :	20
Well Owner Name :	Port Of Tacoma
Driller Number :	N/R
Section/Township/Range :	SEC 34, TWP 21N, RNG 03E
Range Fraction Number :	N/R
QTR Section CD :	SW
QTR QTR Section CD :	NE
Tax Parcel Number :	N/R
Last Update :	2013-08-28
WRIA Number :	10
Last Date in Agency List :	2023-01-12

Well Tag Number :	N/R
NIT ID Number :	SE46634
Well Type Code :	R
Well Address :	1940 E 11th Street, Tacoma 98421
County ID :	53
Region Code :	2
Well Completion Date :	2012-11-06
Well Log Received Date :	2012-11-20
Well Diameter Quarter :	2.5
Well Dept Quarter :	10
Well Owner Name :	Port Of Tacoma
Driller Number :	N/R
Section/Township/Range :	SEC 34, TWP 21N, RNG 03E
Range Fraction Number :	N/R
QTR Section CD :	SW
QTR QTR Section CD :	NE
Tax Parcel Number :	2275200661
Last Update :	2012-12-04
WRIA Number :	10
Last Date in Agency List :	2023-01-12

Map Id: 139
Direction: ENE
Distance: 0.977 mi., 5160 ft.
Elevation: 18 ft.
Relative: Higher

Site Name : 256588 | 256589 | 313708
47.263208, -122.411938
WA

Database(s) : [WELLS - WA] ***(cont.)***

Envirosite ID: 47788225
EPA ID: N/R

WELLS - WA ***(cont.)***

Well Tag Number :	BHU347
NIT ID Number :	AE22030
Well Type Code :	A
Well Address :	N/R
County ID :	53
Region Code :	2
Well Completion Date :	2013-08-12
Well Log Received Date :	2013-10-17
Well Diameter Quarter :	6
Well Dept Quarter :	20
Well Owner Name :	Port Of Tacoma
Driller Number :	1621
Section/Township/Range :	SEC 34, TWP 21N, RNG 03E
Range Fraction Number :	N/R
QTR Section CD :	SW
QTR QTR Section CD :	NE
Tax Parcel Number :	N/R
Last Update :	2020-01-08
WRIA Number :	10
Last Date in Agency List :	2023-01-12

Well Tag Number :	ACN694
NIT ID Number :	AE14176
Well Type Code :	A
Well Address :	1110 Milwaukee Way, Tacoma 98421
County ID :	53
Region Code :	2
Well Completion Date :	2011-08-03
Well Log Received Date :	2011-08-25
Well Diameter Quarter :	2
Well Dept Quarter :	16
Well Owner Name :	Port Of Tacoma
Driller Number :	N/R
Section/Township/Range :	SEC 34, TWP 21N, RNG 03E
Range Fraction Number :	N/R
QTR Section CD :	SW
QTR QTR Section CD :	NE
Tax Parcel Number :	5000350690
Last Update :	2011-09-22
WRIA Number :	10
Last Date in Agency List :	2023-01-12

Well Tag Number :	BHU340
NIT ID Number :	DE01261
Well Type Code :	W
Well Address :	N/R
County ID :	53
Region Code :	2
Well Completion Date :	2013-05-31
Well Log Received Date :	2013-06-25
Well Diameter Quarter :	6
Well Dept Quarter :	20
Well Owner Name :	Port Of Tacoma
Driller Number :	N/R
Section/Township/Range :	SEC 34, TWP 21N, RNG 03E

Map Id: 139
Direction: ENE
Distance: 0.977 mi., 5160 ft.
Elevation: 18 ft.
Relative: Higher

Site Name : 256588 | 256589 | 313708
47.263208, -122.411938
WA

Database(s) : [WELLS - WA] ***(cont.)***

Envirosite ID: 47788225
EPA ID: N/R

WELLS - WA ***(cont.)***

Range Fraction Number :	N/R
QTR Section CD :	SW
QTR QTR Section CD :	NE
Tax Parcel Number :	N/R
Last Update :	2013-08-28
WRIA Number :	10
Last Date in Agency List :	2023-01-12

Well Tag Number :	BHU357
NIT ID Number :	AE22030
Well Type Code :	A
Well Address :	N/R
County ID :	53
Region Code :	2
Well Completion Date :	2013-08-12
Well Log Received Date :	2013-10-17
Well Diameter Quarter :	6
Well Dept Quarter :	20
Well Owner Name :	Port Of Tacoma
Driller Number :	1621
Section/Township/Range :	SEC 34, TWP 21N, RNG 03E
Range Fraction Number :	N/R
QTR Section CD :	SW
QTR QTR Section CD :	NE
Tax Parcel Number :	N/R
Last Update :	2020-01-08
WRIA Number :	10
Last Date in Agency List :	2023-01-12

Well Tag Number :	BHU353
NIT ID Number :	DE01261
Well Type Code :	W
Well Address :	N/R
County ID :	53
Region Code :	2
Well Completion Date :	2013-05-31
Well Log Received Date :	2013-06-25
Well Diameter Quarter :	6
Well Dept Quarter :	20
Well Owner Name :	Port Of Tacoma
Driller Number :	N/R
Section/Township/Range :	SEC 34, TWP 21N, RNG 03E
Range Fraction Number :	N/R
QTR Section CD :	SW
QTR QTR Section CD :	NE
Tax Parcel Number :	N/R
Last Update :	2013-08-28
WRIA Number :	10
Last Date in Agency List :	2023-01-12

Well Tag Number :	BHU359
NIT ID Number :	DE01261
Well Type Code :	W
Well Address :	N/R

Map Id: 139
Direction: ENE
Distance: 0.977 mi., 5160 ft.
Elevation: 18 ft.
Relative: Higher

Site Name : 256588 | 256589 | 313708
47.263208, -122.411938
WA

Database(s) : [WELLS - WA] ***(cont.)***

Envirosite ID: 47788225
EPA ID: N/R

WELLS - WA ***(cont.)***

County ID :	53
Region Code :	2
Well Completion Date :	2013-05-31
Well Log Received Date :	2013-06-25
Well Diameter Quarter :	6
Well Dept Quarter :	20
Well Owner Name :	Port Of Tacoma
Driller Number :	N/R
Section/Township/Range :	SEC 34, TWP 21N, RNG 03E
Range Fraction Number :	N/R
QTR Section CD :	SW
QTR QTR Section CD :	NE
Tax Parcel Number :	N/R
Last Update :	2013-08-28
WRIA Number :	10
Last Date in Agency List :	2023-01-12

Well Tag Number :	BIC494
NIT ID Number :	RE08540
Well Type Code :	R
Well Address :	2309 Milwaukee Way, Tacoma 98421
County ID :	53
Region Code :	2
Well Completion Date :	2013-06-06
Well Log Received Date :	2013-07-29
Well Diameter Quarter :	3.5
Well Dept Quarter :	20
Well Owner Name :	Port Of Tacoma | Cardno ATC
Driller Number :	N/R
Section/Township/Range :	SEC 34, TWP 21N, RNG 03E
Range Fraction Number :	N/R
QTR Section CD :	SW
QTR QTR Section CD :	NE
Tax Parcel Number :	0320034063
Last Update :	2013-10-26
WRIA Number :	10
Last Date in Agency List :	2023-01-12

Well Tag Number :	BHU339
NIT ID Number :	DE01261
Well Type Code :	W
Well Address :	N/R
County ID :	53
Region Code :	2
Well Completion Date :	2013-05-31
Well Log Received Date :	2013-06-25
Well Diameter Quarter :	6
Well Dept Quarter :	20
Well Owner Name :	Port Of Tacoma
Driller Number :	N/R
Section/Township/Range :	SEC 34, TWP 21N, RNG 03E
Range Fraction Number :	N/R
QTR Section CD :	SW
QTR QTR Section CD :	NE
Tax Parcel Number :	N/R

Map Id: 139
Direction: ENE
Distance: 0.977 mi., 5160 ft.
Elevation: 18 ft.
Relative: Higher

Site Name : 256588 | 256589 | 313708
47.263208, -122.411938
WA

Database(s) : [WELLS - WA] ***(cont.)***

Envirosite ID: 47788225
EPA ID: N/R

WELLS - WA ***(cont.)***

Last Update :	2013-08-28
WRIA Number :	10
Last Date in Agency List :	2023-01-12

Well Tag Number :	N/R
NIT ID Number :	AE21745
Well Type Code :	A
Well Address :	MILWAUKEE WAY & SITCUM WAY, TACOMA 98421
County ID :	53
Region Code :	2
Well Completion Date :	2013-05-11
Well Log Received Date :	2013-05-23
Well Diameter Quarter :	8
Well Dept Quarter :	20
Well Owner Name :	PORT OF TACOMA
Driller Number :	N/R
Section/Township/Range :	SEC 34, TWP 21N, RNG 03E
Range Fraction Number :	N/R
QTR Section CD :	SW
QTR QTR Section CD :	NE
Tax Parcel Number :	2275200633
Last Update :	2013-05-29
WRIA Number :	10
Last Date in Agency List :	2023-01-12

Well Tag Number :	N/R
NIT ID Number :	R049806
Well Type Code :	R
Well Address :	1940 E. 11TH ST, TACOMA, WA
County ID :	53
Region Code :	2
Well Completion Date :	2000-08-29
Well Log Received Date :	2000-10-02
Well Diameter Quarter :	N/R
Well Dept Quarter :	N/R
Well Owner Name :	BROWN & HALEY CANDY
Driller Number :	N/R
Section/Township/Range :	SEC 34, TWP 21N, RNG 03E
Range Fraction Number :	N/R
QTR Section CD :	SW
QTR QTR Section CD :	NE
Tax Parcel Number :	N/R
Last Update :	N/R
WRIA Number :	10
Last Date in Agency List :	2023-01-12

Well Tag Number :	N/R
NIT ID Number :	RE07748
Well Type Code :	R
Well Address :	1940 E 11th Street, Tacoma 98421
County ID :	53
Region Code :	2
Well Completion Date :	2012-11-06
Well Log Received Date :	2012-11-20

Map Id: 139
Direction: ENE
Distance: 0.977 mi., 5160 ft.
Elevation: 18 ft.
Relative: Higher

Site Name : 256588 | 256589 | 313708
47.263208, -122.411938
WA

Database(s) : [WELLS - WA] ***(cont.)***

Envirosite ID: 47788225
EPA ID: N/R

WELLS - WA ***(cont.)***

Well Diameter Quarter :	4.5
Well Dept Quarter :	8
Well Owner Name :	Port Of Tacoma
Driller Number :	N/R
Section/Township/Range :	SEC 34, TWP 21N, RNG 03E
Range Fraction Number :	N/R
QTR Section CD :	SW
QTR QTR Section CD :	NE
Tax Parcel Number :	2275200661
Last Update :	2012-12-04
WRIA Number :	10
Last Date in Agency List :	2023-01-12

Well Tag Number :	BIC496
NIT ID Number :	RE08540
Well Type Code :	R
Well Address :	2309 Milwaukee Way, Tacoma 98421
County ID :	53
Region Code :	2
Well Completion Date :	2013-06-06
Well Log Received Date :	2013-07-29
Well Diameter Quarter :	3.5
Well Dept Quarter :	15
Well Owner Name :	Port Of Tacoma | Cardno ATC
Driller Number :	N/R
Section/Township/Range :	SEC 34, TWP 21N, RNG 03E
Range Fraction Number :	N/R
QTR Section CD :	SW
QTR QTR Section CD :	NE
Tax Parcel Number :	0320034063
Last Update :	2013-10-26
WRIA Number :	10
Last Date in Agency List :	2023-01-12

Well Tag Number :	BHU361
NIT ID Number :	AE22030
Well Type Code :	A
Well Address :	N/R
County ID :	53
Region Code :	2
Well Completion Date :	2013-08-12
Well Log Received Date :	2013-10-17
Well Diameter Quarter :	6
Well Dept Quarter :	20
Well Owner Name :	Port Of Tacoma
Driller Number :	1621
Section/Township/Range :	SEC 34, TWP 21N, RNG 03E
Range Fraction Number :	N/R
QTR Section CD :	SW
QTR QTR Section CD :	NE
Tax Parcel Number :	N/R
Last Update :	2020-01-08
WRIA Number :	10
Last Date in Agency List :	2023-01-12

Map Id: 139
Direction: ENE
Distance: 0.977 mi., 5160 ft.
Elevation: 18 ft.
Relative: Higher

Site Name : 256588 | 256589 | 313708
47.263208, -122.411938
WA

Database(s) : [WELLS - WA] ***(cont.)***

Envirosite ID: 47788225
EPA ID: N/R

WELLS - WA ***(cont.)***

Well Tag Number :	BHK388
NIT ID Number :	RE07748
Well Type Code :	R
Well Address :	1940 E 11th Street, Tacoma 98421
County ID :	53
Region Code :	2
Well Completion Date :	2012-11-06
Well Log Received Date :	2012-11-20
Well Diameter Quarter :	4.5
Well Dept Quarter :	8
Well Owner Name :	Port Of Tacoma
Driller Number :	N/R
Section/Township/Range :	SEC 34, TWP 21N, RNG 03E
Range Fraction Number :	N/R
QTR Section CD :	SW
QTR QTR Section CD :	NE
Tax Parcel Number :	2275200661
Last Update :	2012-12-04
WRIA Number :	10
Last Date in Agency List :	2023-01-12

Map Id: 140
Direction: N
Distance: 0.977 mi., 5161 ft.
Elevation: 9 ft.
Relative: Lower

Site Name : 12102450
47.268433, -122.42679
WA

Database(s) : [NWIS]

Envirosite ID: 31321429
EPA ID: N/R

NWIS

Site Identification Number :	12102450
Site Type :	Stream
Station Name :	PUYALLUP RIVER AT MOUTH AT TACOMA, WA
Agency :	U.S. Geological Survey
District :	N/R
State :	WA
County :	Pierce County
Country :	USA
Land Net Location :	N/R
Name of Location Map :	N/R
Scale of Location Map :	N/R
Altitude of Gage/Land Surface :	N/R
Method Altitude Determined :	N/R
Altitude Accuracy :	N/R
Altitude Datum :	N/R
Hydrologic Unit :	Puyallup
Drainage Basin :	N/R
Topographic Setting :	N/R
Flags for the Type of Data Collected:	NNNNNNNNNNNNNNNNNNNNNNNNNNNNNN
Flags for Instruments at Site :	NNNNNNNNNNNNNNNNNNNNNNNNNNNNNN
Date of First Construction :	N/R
Date Site Established or Inventoried:	N/R

Map Id: 140
Direction: N
Distance: 0.977 mi., 5161 ft.
Elevation: 9 ft.
Relative: Lower

Site Name : 12102450
47.268433, -122.42679
WA

Database(s) : [NWIS] ***(cont.)***

Envirosite ID: 31321429
EPA ID: N/R

NWIS ***(cont.)***

Drainage Area :	N/R
Contributing Drainage Area :	N/R
Data Reliability :	N/R
Data-Other GW Files :	NNNNNNNN
National Aquifer :	N/R
Local Aquifer :	N/R
Local Aquifer Type :	N/R
Well Depth :	N/R
Hole Depth :	N/R
Source of Depth Data :	N/R
Project Number :	N/R
Real-Time Data Flag :	0
Peak-Streamflow Data Begin Date :	N/R
Peak-Streamflow Data End Date :	N/R
Peak-Streamflow Data Count :	0
Water-Quality Data Begin Date :	1983-08-25
Water-Quality Data End Date :	1984-05-02
Water-Quality Data Count :	10
Field Water-Level Measurements Begin Date:	N/R
Field Water-level Measurements End Date:	N/R
Field Water-Level Measurements Count:	0
Site-Visit Data Begin Date :	N/R
Site-Visit Data End Date :	N/R
Site-Visit Data Count :	0
Latitude :	47.268433
Longitude :	-122.42679
Last Date in Agency List :	2023-02-13

Map Id: 141
Direction: W
Distance: 0.981 mi., 5178 ft.
Elevation: 351 ft.
Relative: Higher

Site Name : 471524122270601
47.256488, -122.452902
WA

Database(s) : [NWIS]

Envirosite ID: 20203772
EPA ID: N/R

NWIS

Site Identification Number :	471524122270601
Site Type :	Test hole not completed as a well
Station Name :	20N/03E-05C01
Agency :	U.S. Geological Survey
District :	N/R
State :	WA
County :	Pierce County
Country :	USA
Land Net Location :	NENWS05 T20N R03E W
Name of Location Map :	TACOMA SOUTH
Scale of Location Map :	24000
Altitude of Gage/Land Surface :	345
Method Altitude Determined :	Interpolated from topographic map.

Map Id: 141
Direction: W
Distance: 0.981 mi., 5178 ft.
Elevation: 351 ft.
Relative: Higher

Site Name : 471524122270601
47.256488, -122.452902
WA

Database(s) : [NWIS] ***(cont.)***

Envirosite ID: 20203772
EPA ID: N/R

NWIS ***(cont.)***

Altitude Accuracy :	10
Altitude Datum :	National Geodetic Vertical Datum of 1929
Hydrologic Unit :	Puget Sound
Drainage Basin :	N/R
Topographic Setting :	N/R
Flags for the Type of Data Collected:	NNNNNNNNNNNNNNNNNNNNNNNNNNNNN
Flags for Instruments at Site :	NNNNNNNNNNNNNNNNNNNNNNNNNNNNN
Date of First Construction :	1990-04-23
Date Site Established or Inventoried:	1995-06-21
Drainage Area :	N/R
Contributing Drainage Area :	N/R
Data Reliability :	Data have been checked by the reporting agency.
Data-Other GW Files :	YYNYNNNN
National Aquifer :	N/R
Local Aquifer :	N/R
Local Aquifer Type :	N/R
Well Depth :	N/R
Hole Depth :	N/R
Source of Depth Data :	N/R
Project Number :	WA39400
Real-Time Data Flag :	N/R
Peak-Streamflow Data Begin Date :	N/R
Peak-Streamflow Data End Date :	N/R
Peak-Streamflow Data Count :	N/R
Water-Quality Data Begin Date :	N/R
Water-Quality Data End Date :	N/R
Water-Quality Data Count :	N/R
Field Water-Level Measurements Begin Date:	N/R
Field Water-level Measurements End Date:	N/R
Field Water-Level Measurements Count:	N/R
Site-Visit Data Begin Date :	N/R
Site-Visit Data End Date :	N/R
Site-Visit Data Count :	N/R
Latitude :	47.256488
Longitude :	-122.452902
Last Date in Agency List :	2023-02-13

Map Id: P142
Direction: SW
Distance: 0.992 mi., 5239 ft.
Elevation: 170 ft.
Relative: Higher

Site Name : 471415122261701
47.237321, -122.43929
WA

Database(s) : [NWIS]

Envirosite ID: 20037584
EPA ID: N/R

NWIS

Site Identification Number :	471415122261701
Site Type :	Well
Station Name :	20N/03E-09E06
Agency :	U.S. Geological Survey

Map Id: P142
Direction: SW
Distance: 0.992 mi., 5239 ft.
Elevation: 170 ft.
Relative: Higher

Site Name : 471415122261701
47.237321, -122.43929
WA

Database(s) : [NWIS] ***(cont.)***

Envirosite ID: 20037584
EPA ID: N/R

NWIS ***(cont.)***

District :	N/R
State :	WA
County :	Pierce County
Country :	USA
Land Net Location :	SWNWS09 T20N R03E W
Name of Location Map :	TACOMA SOUTH
Scale of Location Map :	24000
Altitude of Gage/Land Surface :	170.97
Method Altitude Determined :	Level or other surveyed method.
Altitude Accuracy :	.01
Altitude Datum :	National Geodetic Vertical Datum of 1929
Hydrologic Unit :	Puget Sound
Drainage Basin :	N/R
Topographic Setting :	Hillside
Flags for the Type of Data Collected:	NNNNNNNNNNNNNNNNNNNNNNNNNNNNO
Flags for Instruments at Site :	NNNNNNNNNNNNNNNNNNNNNNNNNNNNN
Date of First Construction :	1982-05-03
Date Site Established or Inventoried:	1989-10-27
Drainage Area :	N/R
Contributing Drainage Area :	N/R
Data Reliability :	Data have been checked by the reporting agency.
Data-Other GW Files :	YYNNNYNN
National Aquifer :	N/R
Local Aquifer :	N/R
Local Aquifer Type :	N/R
Well Depth :	N/R
Hole Depth :	55
Source of Depth Data :	G
Project Number :	WA29733
Real-Time Data Flag :	0
Peak-Streamflow Data Begin Date :	N/R
Peak-Streamflow Data End Date :	N/R
Peak-Streamflow Data Count :	0
Water-Quality Data Begin Date :	N/R
Water-Quality Data End Date :	N/R
Water-Quality Data Count :	0
Field Water-Level Measurements Begin Date:	1982-05-03
Field Water-level Measurements End Date:	1982-05-03
Field Water-Level Measurements Count:	1
Site-Visit Data Begin Date :	N/R
Site-Visit Data End Date :	N/R
Site-Visit Data Count :	0
Latitude :	47.237321
Longitude :	-122.43929
Last Date in Agency List :	2023-02-13

Map Id: Q143
Direction: SSW
Distance: 0.998 mi., 5270 ft.
Elevation: 110 ft.
Relative: Higher

Site Name : 471413122261001
47.236766, -122.437346
WA

Database(s) : [NWIS]

Envirosite ID: 20220124
EPA ID: N/R

NWIS

Site Identification Number :	471413122261001
Site Type :	Well
Station Name :	20N/03E-09E04
Agency :	U.S. Geological Survey
District :	N/R
State :	WA
County :	Pierce County
Country :	USA
Land Net Location :	SWNWS09 T20N R03E W
Name of Location Map :	TACOMA SOUTH
Scale of Location Map :	24000
Altitude of Gage/Land Surface :	125
Method Altitude Determined :	Interpolated from topographic map.
Altitude Accuracy :	10
Altitude Datum :	National Geodetic Vertical Datum of 1929
Hydrologic Unit :	Puget Sound
Drainage Basin :	N/R
Topographic Setting :	N/R
Flags for the Type of Data Collected:	NNNNNNNNNNNNNNNNNNNNNNNNNNNNO
Flags for Instruments at Site :	NNNNNNNNNNNNNNNNNNNNNNNNNNNNN
Date of First Construction :	1914-01-01
Date Site Established or Inventoried:	1985-05-21
Drainage Area :	N/R
Contributing Drainage Area :	N/R
Data Reliability :	Data have been checked by the reporting agency.
Data-Other GW Files :	YYNNNYNN
National Aquifer :	N/R
Local Aquifer :	N/R
Local Aquifer Type :	N/R
Well Depth :	710
Hole Depth :	N/R
Source of Depth Data :	D
Project Number :	N/R
Real-Time Data Flag :	0
Peak-Streamflow Data Begin Date :	N/R
Peak-Streamflow Data End Date :	N/R
Peak-Streamflow Data Count :	0
Water-Quality Data Begin Date :	1966-09-02
Water-Quality Data End Date :	1966-09-02
Water-Quality Data Count :	1
Field Water-Level Measurements Begin Date:	1935-02-01
Field Water-level Measurements End Date:	1960-03-15
Field Water-Level Measurements Count:	7
Site-Visit Data Begin Date :	N/R
Site-Visit Data End Date :	N/R
Site-Visit Data Count :	0
Latitude :	47.236766
Longitude :	-122.437346
Last Date in Agency List :	2023-02-13

RADON DATA:

STATE SOURCE: No Available Data

FEDERAL AREA RADON INFORMATION FOR: 98421

NUMBER OF SAMPLE SITES: No Available Data

FEDERAL EPA RADON ZONE FOR PIERCE COUNTY: Zone = 3

Note: Zone 1 indoor average level > 4 pCI/L

: Zone 2 indoor average level > = 2 pCI/L and <= 4 pCI/L

: Zone 3 indoor average < 2 pCI/L

HIST PWS ENF
Historical Public Water Supply locations with Enforcement Violations
Environmental Protection Agency
(800) 426-4791
List of Safe Drinking Water Information Systems (SDWIS) with enforcement violations that are no longer in current agency list.

NWIS
National Water Information Systems
United States Geological Society
(703) 648-5953
Information on all water resources for the United States. This database contains all current and historical data for the nation.

PWS
Public Water Supply
Environmental Protection Agency
(800) 426-4791
Safe drinking water information Systems

PWS ENF
Public Water Supply locations with Enforcement Violations
Environmental Protection Agency
(800) 426-4791
Safe drinking water information Systems with enforcememnt violations

WELLS - WA
Water Well Locations
Washington State Department of Ecology
Water Well Locations

FLOOD Q3
Flood data
Environmental Protection Agency
(202) 566-1667
Q3 Flood Data

HYDROLOGIC UNIT
Hydrologic Unit Maps
USGS
The United States Geological Survey created a hierarchical system of hydrologic units originally called regions, sub-regions, accounting units, and cataloging units. Each unit was assigned a unique Hydrologic Unit Code (HUC). As first implemented the system had 21 regions, 221 subregions, 378 accounting units, and 2,264 cataloging units. Over time the system was changed and expanded. As of 2010 there are six levels in the hierarchy, represented by hydrologic unit codes from 2 to 12 digits long, called regions, subregions, basins, subbasins, watersheds, and subwatersheds. The table below describes the system's hydrologic unit levels and their characteristics, along with example names and codes.

WETLANDS NWI
National Wetland Inventory
U.S. Fish and Wildlife Service
(703) 358-2171
Wetland Inventory for the United States

SSURGO
Detailed Soil Data Map
Natural Resources Conservation Service: U.S. Department of Agriculture
(202) 690-4985
Detailed Soil Data Map

STATSGO & MUI
General Soil Data Map
Natural Resources Conservation Service: U.S. Department of Agriculture
(202) 690-4985
General Soil Data Map

USGS GEOLOGIC AGE
USGS Digital Data Series DDS
Natural Resources Conservation Service: U.S. Department of Agriculture
(202) 690-4985
USGS Digital Data Series DDS: Geologic Age and Rock Stratigraphic Unit

OIL & GAS WELLS - WA
Oil and Gas Wells
Department of Natural Resources
360.902.1439
Oil and Gas well location

RADON
National Radon Database
U.S. Environmental Protection Agency
215-814-2469
A study of the EPA/State Residential Radon Survey and the National Residential Radon Survey.

RADON EPA
RADON EPA
U.S. Environmental Protection Agency
215-814-2469
EPA list of Radon zones

AIRPORT FACILITIES
Airport landing facilities
Federal Aviation Administration
(866) 835-5322
Airport landing facilities

BASINS
Better Assessment Science Integrating point & Non-point Sources
U.S. Environmental Protection Agency
855-246-3642
Integrated geographical information system national watershed data and environmental assessment known as Better Assessment Science Integrating point & Non-point Sources

DIGITAL OBSTACLE
Obstacles of interest to aviation users
Federal Aviation Administration
855-379-6518
The Digital Obstacle File describes all known obstacles of interest to aviation users in the U.S. with limited coverage of the Pacific the Caribbean Canada and Mexico. The obstacles are assigned unique numerical identifiers; accuracy codes and listed in order of ascending latitude within each state or area by FAA Region.

EPICENTERS
National Geographical Data Center
National Geographical Data Center
303-497-6826
List of recent and historic earthquakes and information.

FLOOD DFIRM
National Flood Hazard Layer Database
Federal Emergency Management Agency
The National Flood Hazard Layer Database (NFHL) is a computer database that contains the flood hazard map information from FEMAs Flood Map Modernization program. These map data are from Digital Flood Insurance Rate Map (DFIRM) databases and Letters of Map Revision.

Appendix I
Interviews

426 East 11th Street Phase I ESA Interview

Interview with Kristina Younger

Mark Larsen and Matthew Davis of Anchor QEA conducted a telephone interview with Kristina Younger regarding the Property history and environmental conditions.

Kristina's father was born in 1938, two years after her family acquired the Property. The Property was used in 1938 to establish a retail lumber yard for Hampton Lumber Company. No lumber manufacturing was conducted on site at that time. It was only used for retail sales and storage.

Hampton constructed a 2-story industrial building in 1941. The building was later expanded in 1948. The building was destroyed by fire on November 6th, 1965. After the fire Hampton moved its operations. Hampton remains a going concern with multiple operations in Oregon.

No structures were constructed on the Property since the Hampton building burned down. The Property has been leased to different entities for storage of lumber and vehicles.

Wattles Company owned the adjacent Parcel 94 property between the 1970s and 2007. Both the Wattles Company and Lindal Cedar Homes used the Property for storage of lumber. Ms. Younger was aware that Wattles Company treated finished lumber on Parcel 94, including some of the wood that was ultimately stored on the Property. She recalled that Lindal Cedar Homes used the Property for lumber storage in the 1980s and 1990s.

After 2007 the Property has been leased to different entities for storage of vehicles and heavy equipment. Recent tenants included Ness Campbell Cranes and NTR Logistics. NTR Logistics is an over-size freight hauler for wind turbines and other large equipment.

Ms. Younger was not aware of any petroleum storage tanks or other hazardous materials having been stored at the Property. Nor was she aware of any spills or other hazardous materials incidents.

Ms. Younger did not have any prior environmental assessment reports or information for the Property.

Appendix J
Qualifications of Preparer

Mark Larsen

Principal Scientist

Mark Larsen is an Anchor QEA partner and principal scientist and manages the firm's Tacoma office. His 32-year career has focused on the cleanup and reuse of waterfront industrial sites under applicable state and federal environmental regulations. He manages multi-disciplinary project teams to resolve soil, groundwater, and sediment quality impacts, and to address the various requirements necessary for Brownfield property reuse. His practice focuses primarily on the Pacific Northwest, including extensive work in Washington, Oregon, Idaho, Montana, Hawaii, British Columbia, and Alaska. He helps clients manage environmental liabilities within the context of property acquisition and redevelopment and helps clients develop cost-sharing arrangements with other liable parties responsible for site contamination. Mr. Larsen has also assisted clients with litigation of environmental liabilities and has helped clients achieving equitable settlements of contribution actions and insurance cost recovery matters in lieu of litigation. Mr. Larsen assists public and private clients with liability tracking and reporting requirements, including compliance with U.S. GASB, SEC, ASTM, and FASB protocols and with Canadian Treasury Board requirements.

Education

BS, Biology, University of Puget Sound, 1991

Work History

Anchor QEA, Senior Consultant, 2007 to Present

RETEC, Senior Consultant, 1991 to 2007

Project Experience

Multi-Party Cleanup at the Whatcom Waterway Site

Port of Bellingham
Bellingham, Washington

Mr. Larsen is the regulatory and permitting lead for the investigation and cleanup of the Whatcom Waterway site in Bellingham. Mr. Larsen managed the development of the RI/FS under a MTCA/SMS Agreed Order, developed the Cleanup Action Plan and Consent Decree, and manages permitting and regulatory compliance activities for ongoing construction activities. The first $32 million phase of cleanup was successfully implemented during 2015 and early 2016. That work included implementation of groundwater source control measures, remediation of more than a mile of shoreline, and dredging and capping of contaminated sediments. Cleanup work was coordinated with the replacement of aging marine infrastructure as required to support ongoing use of Bellingham's shipping terminal and marine trades areas. This project is ongoing, including upcoming design and permitting activities for the second phase of site remediation, which will resolve cleanup liabilities for another 50 acres of aquatic land.

Project Experience

Non-Litigated Settlement at Former Lumber Mill Site Contaminated by PCP and Arsenic-Containing Slag

Portac Inc. and Port of Tacoma
Tacoma, Washington

Mr. Larsen recently facilitated settlement discussions between Portac Inc. (a subsidiary of Mitsui U.S.) and the Port of Tacoma relating to future remediation costs at this 50-acre former lumber mill site. Contamination at the site includes pentachlorophenol (PCP) from former sap stain treatment operations, and extensive arsenic contamination from copper slag used as ballast within the former log yard. Mr. Larsen developed the framework for settlement negotiations, defined data gaps necessary to resolve regulatory uncertainties, and then assisted the parties in procuring and managing a joint consultant to implement an RI/FS under a MTCA Agreed Order overseen by the Department of Ecology. The parties achieved an out-of-court settlement for $8.6 million.

East Waterway Source Control Evaluation

Port of Seattle
Seattle, Washington

Task manager for source control evaluation and recontamination studies performed in support of the East Waterway RI/FS, performed for the Port of Seattle, the City of Seattle and King County. The East Waterway RI/FS is overseen by EPA Region 10 under federal CERCLA regulations. The source control evaluations included a comprehensive evaluation of ongoing source inputs to the waterway, including stormwater, CSO discharges, spills, soil and groundwater contamination at nearshore cleanup sites, sediment transport, and atmospheric deposition. Source characterization activities were coordinated with multiple parties, including testing and reporting activities performed under different regulatory authorities.

Natural Recovery Study at Former Wood Treating Site

Burlington Northern Santa Fe Railroad
Paradise, Montana

Project Manager for studies of natural attenuation in support of an Alternate Concentration Limit petition for this RCRA closure at a former creosote treatment plant. Studies documented the natural biodegradation of naphthalene and other PAH compounds in site groundwater. Results were used to develop an improved compliance plan and remediation plan for the site which provided a more cost-effective method for achieving groundwater restoration.

Project Experience

Sediment Investigation, Risk Assessment, and Source Control within Victoria Harbor *Transport Canada* *Victoria Harbor, British Columbia*	Project manager for the characterization, risk assessment, and remedy evaluation for contaminated sediments managed by Transport Canada within Victoria Harbor, British Columbia. Mr. Larsen managed the comprehensive investigations to characterize the sediment contamination, evaluate risks to human health and aquatic receptors, and evaluate the status of stormwater source control and sediment natural recovery processes. Work is ongoing to design and implement expedited cleanup of nearshore contamination in one area of the harbor. That work includes coordination with upland soil and groundwater cleanup activities at that location. Mr. Larsen also worked with Transport Canada and the City of Victoria to implement stormwater source control agreements to protect sediment quality from ongoing pollutant inputs from an active scrapyard facility and adjacent industrial operations in one area of the harbor. These agreements are the first of their kind in Canada to proactively manage stormwater recontamination risks.
Cleanup, Source Control, and Cost Recovery at former Aluminum Smelter *Millennium Bulk Terminals Longview and Alcoa, Inc.* *Longview, Washington*	Mr. Larsen is project manager for the waterfront cleanup, source control and redevelopment at this 436-acre aluminum smelter in Longview, Washington. Work at this site has included completion of source control investigations, removal of contaminated materials remaining from prior site uses, completion of site-wide groundwater studies, and completion of an RI/FS which was finalized in 2015. Mr. Larsen led development of the cleanup Consent Decree with the State of Washington; that document was issued for public comment in early 2016. Mr. Larsen also assisted in recovering environmental remediation costs from a former facility operator. Sediment remediation was completed as an Interim Action in late 2016.
Forensic Investigations at Former Wood Treating Site *Carney Wood Products* *St. Maries, Idaho*	Task lead for historical research and forensics investigations used to resolve liabilities at this former wood treating site along the St. Maries river in Idaho. Work performed included review of historical aerial photographs, interviews with former treating plant employees, and development and implementation of forensics testing. The work documented the management and release of hazardous materials into the environment by the parent company of the former wood treater. This finding contributed to a favorable liability settlement for the owner of the property.

Project Experience

Strategic Support to Port-Wide Remediation Program
Port of Tacoma
Tacoma, Washington

Since 2007, Mr. Larsen has served as senior technical advisor to the Port of Tacoma. This work has included support to environmental remediation activities at more than 30 contaminated upland and sediment sites. Mr. Larsen's work has included environmental due diligence support during acquisition of industrial properties, development of a Port-wide remediation cost forecasts, and assistance to the Port in addressing environmental issues within leases to new tenants. Mr. Larsen has directly supported RI/FS activities, cleanup and interim actions and long-term monitoring at more than a dozen different cleanup sites. Mr. Larsen has also assisted the Port in developing cost-sharing agreements with Port tenants, former property owners and tenant insurance companies.

Multi-Parcel Groundwater Restoration and Site Redevelopment
Essex Properties
Seattle, Washington

Project Manager for the acquisition, cleanup, and redevelopment of properties affected by a multi-parcel groundwater contamination plume in Seattle's urban Eastlake neighborhood. Conducted pre-purchase site assessments and cost estimates. Evaluated cost impacts associated with new MTCA cleanup levels and testing methods. Negotiated environmental provisions associated with the purchase and sale of the property. Developed and implemented cleanup plan for the site under Ecology's Voluntary Cleanup Program to facilitate construction of an apartment building at the property. Addressed vapor intrusion risks as part of the site cleanup and redevelopment. Coordinated with the City of Seattle and an adjacent property owner regarding off-site soil and groundwater contamination.

Acquisition and Redevelopment of Former Chemical Plant Site
BP Carson Business Unit
Los Angeles, California

Mr. Larsen assisted BP with the acquisition and redevelopment of a portion of a former chemical plant adjacent to its refinery. The site was acquired in coordination with the local Brownfields redevelopment authority. The creative deal structure that minimized initial capital outlays and but captured tax-increment financing to help finance project traffic improvements and other development costs associated with the project. Mr. Larsen assisted BP in evaluating environmental risks at the site, and optimizing the development plan within the environmental constraints associated with the ongoing site cleanup activities. Construction of a new administration building at the site was successfully completed, including proactive management of potential vapor intrusion risks.

Cooperative Cost-Sharing Negotiations at Former RG Haley Wood Treatment Facility
Port of Bellingham
Bellingham, Washington

Project manager representing the Port of Bellingham, the former owner of this wood treating site. Contamination of soils, sediment, and groundwater at the site includes principally PCP and dioxin/furans. Worked with the current property owner, the City of Bellingham, to optimize the cleanup remedy. Supporting the Port and City in ongoing discussions regarding coordinated cleanup with an adjacent landfill site, and in resolving remediation liabilities through out-of-court settlements.

Project Experience

Brownfield Acquisition at Former Pulp, Paper, and Chlor-Alkali Plant Site *Port of Bellingham* *Bellingham, Washington*	Project manager for the Port of Bellingham's acquisition of the Georgia Pacific mill site in Bellingham, including 137 acres of waterfront property in the heart of downtown. Mr. Larsen managed the analysis of site conditions, environmental testing, development of project plans and cost estimates, and development of an environmental insurance policy addressing environmental liabilities at six cleanup sites acquired as part of the transaction. Developed cleanup plans for each of the cleanup sites, integrating them with upland reuse plans and planned navigation improvements. Supported the Port negotiation team in development of transactional documents and in coordinating property acquisition with regulatory and resource agencies. Helped secure extensive remedial grant funding procured through Washington's Local Toxics Account grant program.
Cleanup and Redevelopment of Multi-Parcel Site *Port of Bellingham* *Bellingham, Washington*	Project manager for the area-wide cleanup and redevelopment of Bellingham's Central Waterfront area. Work on the project was initially funded by a grant from the Environmental Protection Agency. Additional grant funding has been received from the Washington Department of Ecology. The work has included a feasibility study to redevelop a former municipal landfill into a 250,000-square-foot warehouse project. Developed site conceptual model, authored project report, and implemented pre-design testing to confirm the suitability of the proposed cleanup and development assumptions. Mr. Larsen is leading the completion of the area-wide RI/FS addressing remaining site cleanup issues, including cleanup of contamination from a former petroleum bulk terminal and a boatyard.
Area-Wide Brownfields Study *City of Seattle* *Seattle, Washington*	Mr. Larsen was the primary author of a report to the City of Seattle's Office of Economic Development summarizing the impacts of environmental liability and cleanup issues (particularly those associated with MTCA regulations) on the redevelopment potential for industrial properties in Seattle's Duwamish Industrial area. Reviewed the environmental and property development conditions at more than 200 sites, and made recommendations to the City regarding its potential roles to directly or indirectly remove barriers to cleanup and redevelopment of contaminated industrial sites.

Project Experience

Shoreline Cleanup and Redevelopment at Former Pulp Mill Site *Port of Anacortes* *Anacortes, Washington*	Mr. Larsen was the project manager for the cleanup and redevelopment of this shoreline property in Anacortes, Washington. The site was impacted by legacy contamination in soils, groundwater, and sediment from former pulp and paper mill operations. Mr. Larsen assisted the property buyer and seller in developing and then implementing a cleanup plan to resolve site cleanup liabilities. Cleanup actions were integrated with site redevelopment for commercial and public shoreline access uses. The project was "fast-tracked" to accommodate the aggressive schedule requirements of the property buyer. The project was completed successfully, on time, and under budget. Costs of the project were partially funded under a grant from the Washington State Department of Ecology.
Natural Resource Damage Evaluation at former Oeser Cedar Wood Treating Site *Oeser Cedar* *Bellingham, Washington*	Conducted an analysis of potential Natural Resource Damages and defenses for this active wood treatment facility in Bellingham, Washington. Site contamination had affected soils, groundwater, and off-site creek sediments. Work completed included a review of available data, analysis of NRD exposures and potential settlement strategies to resolve NRD exposures.
Environmental Due Diligence for Petroleum Refining Asset Purchases *Confidential client* *Alaska, Washington, Utah, North Dakota, California, and Hawaii*	Mr. Larsen managed multi-media environmental due diligence activities for a petroleum company during acquisition of five separate petroleum refineries and associated marketing terminals, pipelines, and retail service stations. Work included due diligence for purchase of refining and marketing assets in multiple states, as well as review of environmental liabilities associated with existing company assets. Due diligence addressed both remediation and environmental compliance liabilities.
Insurance Cost Recovery Litigation Support *Port of Bellingham* *Bellingham, Washington*	Mr. Larsen served as a consulting expert during the insurance cost recovery litigation addressing remediation expenses at more than 20 waterfront industrial properties. Mr. Larsen compiled case information for each site, developed liability estimates, identified key of exhibits in support of litigation, and coordinated with the Port's attorneys to manage the litigation effort. The litigation resulted in a favorable settlement with the Port's insurers, which has been used to fund ongoing remediation activities at the associated sites. Mr. Larsen has also supported the Port in successful liability settlements with several other liable parties addressing sediment, soil, and groundwater remediation liabilities.

Project Experience

Environmental Due Diligence and Cleanup at Former Coal Tar Refinery
Vulcan Northwest
Lake Washington, Seattle

Mr. Larsen managed the environmental due diligence activities for Vulcan Northwest during planned acquisition and redevelopment of a former creosote refinery located along the shoreline of Lake Washington. Contamination of soil, groundwater, and sediments posed significant constraints to the planned project. These constraints were identified and used to develop a modified project plan consistent with client requirements. Mr. Larsen led investigations to identify the nature and extent of contamination, developed remediation liability estimates, and coordinated remediation activities with the work of the client's various engineering, planning and legal team members. Mr. Larsen led outreach activities with state and federal regulatory agencies, permitting agencies, and affected project stakeholders including affected tribes and community members. Vulcan Northwest elected not to purchase the tar refining property, and it has subsequently been listed by the EPA as a Superfund site.

Remediation Planning for Active Graving Dock Facility
Public Works and Government Services Canada
Esquimalt Harbor, British Columbia

The Esquimalt Harbor Graving Dock is the largest active graving dock facility on the west coast of the Americas. It is owned by the Canadian federal government, and has been operational since the 1920s. The facility is affected by soil, groundwater, and sediment contamination. Mr. Larsen managed environmental investigation and remediation planning efforts necessary to develop a remediation plan to be implemented under the Federal Contaminated Sites Action Program (FCSAP). The work was expedited in order to facilitate potential governance change for facility operations, and as an early action during harbor-wide remediation of Esquimalt Harbor. Anchor QEA is currently providing construction management services during completion of the final phase of remediation.

RI/FS and Liability Settlements, Harris Avenue Shipyard
Port of Bellingham
Bellingham, Washington

Project manager for the RI/FS at this active shipyard to address soil, groundwater, and sediment contamination. Assisted the Port and its counsel in obtaining a non-litigated settlement with the Washington Department of Natural Resources resolving liability for impacts to state-owned aquatic lands, and obtaining non-litigated contributions from two former shipyard operators. Mr. Larsen also represented the Port in successful insurance cost recovery litigation with the Port's insurance carriers.

PCP Fate and Transport Testing for Former Wood Treating Facility
Delta Environmental
Minneapolis, Minnesota

Project manager for studies of PCP attenuation processes. Testing included verification of soil/water partitioning coefficients, screening for the presence of PCP-degrading microorganisms, and verification of biotreatment endpoints using microcosm studies.

Project Experience

Cleanup, Redevelopment, and Cost Recovery at Former Petroleum-Contaminated Site *Hopelink* *Bellevue, Washington*	Project Manager supporting Hopelink, a non-profit organization, in developing a food bank and community service center on a former Brownfield site. Mr. Larsen's cleanup work included implementing source identification studies, development of an integrated cleanup and redevelopment plan, obtaining regulatory and permit approvals, and providing construction management services. The project was completed on schedule, which was critical to capture more than $3 million in grant funding. Supported Hopelink in successful cost recovery efforts involving the adjacent property that was the source of the contamination. Settlement in the matter was reached after mediation.
Environmental Due Diligence at Former Reichold Chemical PCP Manufacturing Facility *Port of Tacoma* *Tacoma, Washington*	Project manager for environmental due diligence studies for potential acquisition of the former Reichold Chemical PCP manufacturing facility in Tacoma, Washington. This property remains heavily impacted by PCP and dioxin/furan contamination. Mr. Larsen led historical and regulatory research and advised the Port regarding cleanup and source control liabilities associated with the property. Ultimately the Port elected not to purchase the property.
Sediment Investigations and Environmental Due Diligence Former J.H. Baxter Wood Treating Site *Vulcan Northwest* *Renton, Washington*	Task lead for environmental due diligence during acquisition of this former wood treating facility located on Lake Washington. The site included extensive contamination of soil, groundwater and sediment from decades of wood treating activities. Contaminants included PAH compounds, PCP, dioxin/furans and wood waste. The site was ultimately acquired under a pre-purchase consent decree, and redeveloped into a training facility for the Seattle Seahawks.
Groundwater Fate and Transport Studies at Pacific Sound Resources Wood Treating Site *Port of Seattle* *Seattle, Washington*	Task lead for groundwater fate and transport studies for groundwater contaminated with creosote and related wood treating compounds. Studies were used in developing the scope of time-critical removal actions, and for development the final RI/FS and site-wide groundwater remedy. Results were incorporated into the final cleanup action and compliance monitoring framework. The site was redeveloped as a brownfield site for use as a container terminal.
Environmental Due Diligence for Acquisition of Active Wood Treating Site *Port of Tacoma* *Tacoma, Washington*	Project manager supporting ongoing environmental due diligence evaluations for the potential purchase of this active wood treating facility. This site has undergone previous cleanup actions under agreements with the State of Washington. However, contamination and RCRA-regulated structures remain at the site. Provided support to the Port during purchase and sale negotiations with the property seller. This project is ongoing.

Project Experience

Supplemental RI at Former Bulk Fuel Terminal *Port of Seattle* *Seattle, Washington*	Project manager for completion of a supplemental remedial investigation to document natural attenuation processes in groundwater at this former bulk fuel terminal. Cleanup work considered the active use of the property as a Port container terminal. The work was conducted under an Agreed Order with the Washington Department of Ecology.
Sediment Remedial Design and Cost-Sharing Support at Former Pacific Wood Treating Site *Union Pacific Railroad* *Ridgefield, Washington*	Project manager assisting Union Pacific Railroad during development by the Port of Ridgefield of the cleanup approach for contaminated sediments within Lake River adjacent to this former wood treating site. Contaminants included dioxin/furans associated with historical stormwater discharges from the site. Supported collaborative design discussions with the Port's consultant, provided technical comments on site reports, and assisted the railroad in developing a *de minimis* Consent Decree settlement proposal with the State of Washington.
Environmental Due Diligence at Former Baxter Arlington Wood Treatment Facility *Vulcan Northwest* *Arlington, Washington*	Project manager for environmental due diligence for acquisition of properties located at Baxter wood treating facility in Arlington, Washington. Work performed included historical research, soil and groundwater testing and strategic advice. Several properties were acquired by the client to support expansion of adjacent airport facilities.
Historical Research at Multi-Party RCRA/CERCLA Cleanup *Alaska Railroad* *Anchorage, Washington*	Task lead for manager for review of potential pollution sources within this 600-acre multi-parcel cleanup site. The work was conducted in support of an area-wide remedial investigation and feasibility study. Work was implemented under a joint RCRA/CERCLA agreement with EPA Region X.
RI and Risk Assessment at Former Railcar Maintenance Facility *ACF Industries* *Portland, Oregon*	Project manager for completion of a remedial investigation and risk assessment at this former railcar maintenance facility located near the Willamette River in Portland, Oregon. Source control evaluations demonstrated a lack of connection between the site and contaminated river sediments. Studies documented the presence of residual contamination at the site which was subsequently remediated.
Closure Monitoring for Biotreatment of Wood Treating Wastes as Galesburg Illinois Wood Treating Site *Burlington Northern Santa Fe Railroad* *Galesburg, Illinois*	Project manager responsible for development and implementation of a biological testing program to document successful completion of biotreatment of contaminated soils at this wood treating facility. The work was performed on behalf of Burlington Northern Santa Fe Railroad, the owner of the property. The soils were treated using biotreatment or "landfarming." Treatment performance was verified using soil bioassay testing with three different test organisms.

Project Experience

Cleanup and Redevelopment of Former Slag Disposal Area *NC Machinery* *Tacoma, Washington*	Project manager for the acquisition, cleanup, and redevelopment of this former slag disposal area. Contamination at the site included petroleum hydrocarbons and a highly-leachable form of slag byproduct. Contaminated soils were stabilized and managed by off-site disposal. The site was subsequently developed into a heavy equipment leasing and maintenance facility.
Feasibility Study for Cleanup of Former BNSF Roundhouse *Burlington Northern Santa Fe Railroad* *Othello, Washington*	Author of the feasibility study for the cleanup of this former roundhouse and engine maintenance facility located in Othello, Washington. Contamination at the site included petroleum hydrocarbons, heavy metals and PAH compounds.
CERCLA RI/FS for Former Manufactured Gas Plant *Cascade Natural Gas* *Bremerton, Washington*	Principal in charge for the ongoing remedial investigation and feasibility study for this former manufactured gas plant site located in Bremerton, Washington. The project is being performed under CERCLA regulations. Contamination includes impacts to marine sediments near the site. Anchor QEA led successful interim actions to remove and contain sediment hot spots pending completion of the final RI/FS. This project is ongoing.
Review of Off-Site Sediment Liabilities Near Manufactured Gas Plant Cleanup Sites *Confidential Utility Client*	Project manager for evaluation of off-site sources of sediment contamination near two former manufactured gas plant sites. Work included comprehensive historical reviews, identification of potential sources of sediment contamination, and completion of targeted sediment investigations and forensics testing to assist in differentiating site-associated and off-site contaminants.
Dioxin Source Evaluation at Former Shipyard and PCP Manufacturing Facility *Duwamish Shipyard* *Seattle, Washington*	Project manager for evaluation of off-site sources of dioxin/furan contamination at this former shipyard. The site was contaminated by heavy metals and shipyard contaminants, but co-contaminants included high levels of dioxin/furans. Contaminants were traced to historical releases from an adjacent chemical manufacturing facility that produced PCP and other chlorinated compounds.
Sediment Cleanup Studies for the I&J Waterway *Port of Bellingham* *Bellingham, Washington*	Principal in charge for completion of an RI/FS and cleanup action plan for this contaminated industrial waterway in Bellingham, Washington. Contaminants include mercury, nickel, PAH compounds, biological wastes, and dioxin/furans from multiple sources. Managed agency and stakeholder outreach activities, including development of cooperative cost-sharing agreements with a current Port tenant at the site. Supported the Port and its tenants in mediation relating to expected cleanup costs at the site. This project is ongoing.

Expert Witness Experience

Mr. Larsen served as an expert witness during several prior matters.

The first matter was a contribution claim initiated by his client, Hopelink, for remediation costs incurred at its food bank and family development center against the operator of the former gasoline services stations. Mr. Larsen provided testimony in depositions during 2002. The matter was resolved prior to trial following one round of mediation.

In 2017 and 2018 Mr. Larsen served as an expert witness during litigation between the Port of Ridgefield, Washington and Union Pacific Railroad at the former Pacific Wood Treating site in Ridgefield. Mr. Larsen provided testimony during depositions and at trial regarding the sources of contamination at the site, the divisible nature of the site and its site units, and the basis for a negotiated de minimum Consent Decree settlement with the Washington Department of Ecology. The matter was decided by the court in favor of the railroad.

During early 2022, Mr. Larsen served an expert witness in litigation between the Columbia Riverkeepers and Export Grain Terminal Longview (EGT) relating to alleged water quality violations from stormwater discharges and fugitive emissions. Mr. Larsen was designated as an expert witness on behalf of EGT to respond to the fugitive emissions claims. This matter was settled prior to trial on terms favorable to EGT.

During late 2022 Mr. Larsen served as an expert witness during litigation between Bornstein Seafoods, Inc. and the Port of Bellingham relating to historical sources of sediment contamination. This matter was litigated under CERCLA in federal court. Mr. Larsen authored expert and rebuttal reports on behalf of the Port identifying the causes of site contamination, the estimated costs to clean up the contamination and analyzing how liability should be allocated given the facts in the matter. This matter was resolved in favor of the Port.

During late 2022 and early 2023, Mr. Larsen served an expert witness in litigation between the Olympic Forest Coalition and Coast Seafoods Company relating to alleged Clean Water Act violations at the company's shellfish hatchery operations in Quilcene, Washington. Mr. Larsen was designated as an expert witness on behalf of the hatchery. This matter was resolved through a non-litigated settlement in early 2023 on terms favorable to the hatchery.

Conference Publications

Larsen, M., K. Ketteridge, G. Watson, and E. Shankie, 2014. *Assessing Propeller Wash Influence on Sediment Stability in Victoria Harbor, B.C.* Presented at the Salish Sea Conference in Seattle. April 2014.

Larsen, M, 2013. *A Tactical Look at Cleanup Levels and Remedy Selection Under the Updated SMS Rule*. Presented at the September 2013 Washington Public Ports Association Environmental Seminar in Seattle, Washington.

Larsen, M., and A. Smith, 2013. *2013 Revisions to Washington's Sediment Management Standards*. Presented at the Ports 2013 Conference in Seattle, Washington.

Larsen, M., M. Woltman, M. Stoner, D. Stahl, J. Hergesheimer, R. Anderson, and J. Jordan, 2011. *Responses of Puget Sound Ports to Changes in Suitability Guidelines for Open Water Disposal*. Presented at the Western Dredging Association 2011 Meeting in Portland, Oregon.

Larsen, M., J. Darling, and S. Emmons, 2007. *Redeveloping the Bellingham Waterfront*. Presented at Ports 2007 conference in Los Angeles.